6201 BRISTOL PARKWAY PROJECT

CEQA Guidelines Section 15168(c) Clearance

Prepared for
City of Culver City

October 2025

ESA

6201 BRISTOL PARKWAY PROJECT

CEQA Guidelines Section 15168(c) Clearance

Prepared for
City of Culver City

October 2025

633 West 5th Street
Suite 830
Los Angeles, CA 90071
213.599.4300
esassoc.com

ESA

Bend	Pasadena	San Francisco
Irvine	Pensacola	San Jose
Los Angeles	Petaluma	Santa Barbara
Mobile	Portland	Sarasota
Oakland	Rancho Cucamonga	Seattle
Orlando	Sacramento	Tampa
Palm Beach County	San Diego	Thousand Oaks

CONTENTS

6201 Bristol Parkway Project

Page

Chapter 1. Introduction 1-1
1.1 Statutory Authority and Regulations 1-2
1.2 Previous Environmental Documents Incorporated by Reference 1-4

Chapter 2. Project Description 2-1
2.1 Project Location 2-1
2.2 Existing Project Site Conditions 2-1
2.3 Land Use and Zoning 2-4
2.4 Surrounding Uses 2-4
2.5 Development Program 2-4

Chapter 3. Comparative Analysis of Project Impacts 3-1
3.1 Aesthetics 3-3
3.2 Air Quality 3-12
3.3 Biological Resources 3-30
3.4 Cultural Resources 3-37
3.5 Energy 3-43
3.6 Geology and Soils 3-50
3.7 Greenhouse Gas Emissions 3-62
3.8 Hazards and Hazardous Materials 3-74
3.9 Hydrology and Water Quality 3-85
3.10 Land Use and Planning 3-100
3.11 Mineral Resources 3-108
3.12 Noise 3-110
3.13 Population and Housing 3-134
3.14 Public Services 3-138
3.15 Recreation 3-151
3.16 Transportation 3-155
3.17 Tribal Cultural Resources 3-166
3.18 Utilities and Service Systems 3-171
3.19 Wildfire 3-188
3.20 Cumulative Impacts 3-193
3.21 Mandatory Findings of Significance 3-195

Chapter 4. Conclusion 4-1

Figures

Figure 1 Regional and Project Vicinity Locations....2-2
Figure 2 Project Location – Aerial Photograph....2-3
Figure 3 Conceptual Site Plan....2-5
Figure 4 Level B2 Plan....2-7
Figure 5 Level B1 Plan....2-8
Figure 6 Level 1 Plan....2-9
Figure 7 Level 2 Plan....2-11
Figure 8 Level 3 Plan....2-12
Figure 9 Level 4 Plan....2-13
Figure 10 Level 5 Plan....2-14
Figure 11 Level 6 Plan....2-15
Figure 12 Level 7 Plan....2-16
Figure 13 Level 8 Plan....2-17
Figure 14 Illustrative Landscape Plan....2-19
Figure 15 North and South Elevations....2-21
Figure 16 West and East Elevations....2-22
Figure 17 Building Sections....2-23
Figure 18 Conceptual Project Rendering from Green Valley Circle....2-24
Figure 19 Conceptual Project Rendering from Bristol Parkway....2-25
Figure 20 Noise Measurement Locations....3-112

Tables

Table 1 Project Development Summary....2-6
Table 2 Summary of Project Design Features....2-31
Table 3 Estimated Maximum Unmitigated Localized Construction Emissions (pounds per day)....3-14
Table 4 Estimated Maximum Unmitigated Localized Operational Emissions (pounds per day)....3-15
Table 5 Estimated Maximum Unmitigated Regional Construction Emissions (pounds per day)....3-20
Table 6 Estimated Maximum Unmitigated Regional Operational Emissions (pounds per day)....3-21
Table 7 Estimated Maximum Unmitigated Regional Interim Operational Emissions And Concurrent Maximum Unmitigated Construction of the Remaining Building (pounds per day)....3-22
Table 8 Maximum Health Risk Impacts for Off-Site Sensitive and Commercial Receptors....3-25
Table 9 Project Construction Energy Usage....3-44
Table 10 Summary of Annual Net New Energy Use During Project Operation....3-45
Table 11 Construction Greenhouse Gas Emissions (tons per year)[a]....3-63
Table 12 Estimated Annualized Project Greenhouse Gas Emissions....3-64
Table 13 Project Compliance with the 2022 Climate Change Scoping Plan: Appendix D Local Actions....3-67
Table 14 Consistency with Applicable Connect SoCal 2024 Goals....3-69
Table 15 Summary of Ambient Noise Measurements....3-113
Table 16 Predicted Existing Vehicular Traffic Noise Levels....3-114
Table 17 Construction Equipment Noise Levels....3-116
Table 18 Estimated Construction Noise Levels at Existing Off-Site Sensitive Receptors....3-117
Table 19 Estimate of Off-Site Construction Traffic Noise Levels....3-118

Table 20 Mechanical Equipment Noise Levels at Noise Sensitive Receptors 3-120
Table 21 On-Site Parking Noise Levels at Noise Sensitive Receptors 3-120
Table 22 Loading Areas and Refuse Collection Noise Levels 3-121
Table 23 Composite Noise Impacts 3-123
Table 24 Offsite Traffic Noise Impacts – Existing Plus Project Conditions 3-124
Table 25 Offsite Traffic Noise Impacts – Future Plus Project Conditions 3-125
Table 26 Vibration Source Levels for Construction Equipment 3-129
Table 27 Projected Increases in Population, Housing, and Employment 3-135
Table 28 General Plan 2045 Population, Household, and Job Growth Projections 3-136
Table 29 Estimated Number of Students Generated by the Project 3-147
Table 30 Project's Estimated Annual Water Consumption 3-180
Table 31 Projected Normal Year Water Supply and Demand for Culver City Service Area 3-181
Table 32 Single Dry Year Water Supply and Demand for Culver City Service Area 3-181
Table 33 Multiple (Five) Consecutive Dry Years Water Supply and Demand through 2045 for Culver City Service Area 3-182
Table 34 Projected Solid Waste Generated During Operation 3-186

Appendices

A. Shade/Shadow Analysis
B. Air Quality, Greenhouse Gas, and Energy Data
C. Arborist Report
D. Historic Resources Assessment
E. Archaeological Resources Assessment
F. Geotechnical Investigation
G. Paleontological Resources Assessment
H. Phase I Environmental Site Assessment
I. Noise Calculations
J. Fire Flow Capacity Analysis
K. Transportation Study
L. Flow Monitoring Capacity Report
M. Water Supply Assessment

This page intentionally left blank

CHAPTER 1
Introduction

This document addresses the environmental effects of the proposed 6201 Bristol Parkway Project (Project) under Section 15168(c) of the California Environmental Quality Act (CEQA) Guidelines. Section 15168(c) of the CEQA Guidelines sets forth criteria to utilize a program Environmental Impact Report (EIR) for "later activities" within the scope of a program EIR. The City certified a programmatic EIR to evaluate the potential environmental impacts of approving the Culver City General Plan 2045 and Zoning Code Update Project in September 2024. The General Plan 2045 and Zoning Code Update Program EIR (State Clearinghouse No. 2022030144) (Programmatic EIR or Certified PEIR) evaluated the anticipated development within the City of Culver City (City), including the anticipated development on the Project Site.[1]

Bristol Parkway Investors, LLC, the Applicant, proposes to develop a mixed-use residential and commercial project on an approximately 7.05-acre (307,054 square foot) site (Project Site) located at 6201-6299 Bristol Parkway within the Fox Hills neighborhood of Culver City. The Project Site is located on Assessor Parcel Numbers (APN) 4134-018-004, 4134-018-005 and 4134-018-006. The Project Site is comprised of two parcels that are developed with a vacant one-story commercial building formerly occupied by a Chase bank and a vacant one-story multi-tenant commercial strip building formerly anchored by a Marshall's store which combined comprises 65,149 square feet (sf) along with associated surface parking. The Project Site is bound by Green Valley Circle to the north, Bristol Parkway to the east, a 12-story hotel and associated surface parking to the south, and an 8-story hotel and associated surface parking to the west.

The Project would demolish the existing structures and construct a new 8-story (up to a height of 94 feet) mixed-use building over two levels of subterranean parking with a total of 846 residential units (including 36 very low income affordable units) and up to approximately 11,406 sf of community serving commercial space. The Project would contain 118,571 sf of open space that features an 8,460 square foot publicly accessible plaza at the corner of Green Valley Circle and Bristol Parkway, 80,600 sf of common exterior open space for residents that include multiple courtyards, pool, and roof deck, 12,720 sf of private resident balconies, and 16,791 sf of interior common spaces that include various amenity areas.

The Project would include a total of 1,201 vehicular parking spaces (1,135 residential, 38 guest, and 28 commercial) within an internal parking structure, with two subterranean levels and eight, partial above grade levels wrapped by the residential units, commercial spaces, and resident amenity spaces that would shield the parking from public view. Three points of vehicular access would be provided to the Project

[1] A copy of the certified programmatic Final EIR for the General Plan 2045 can be found at https://www.culvercity.org/files/content/public/v/7/city-hall/city-departments/planning-and-development/advance-planning-division/zz.-general-plan-2045-environmental-review/final-peir.pdf.

Site including a residential only driveway along Green Valley Circle and a commercial and residential driveway along Bristol Parkway. The Project would also provide a total of 244 bicycle spaces, consisting of 31 short-term and 213 long-term bicycle parking spaces in compliance with Culver City Municipal Code (CCMC) requirements.

Based on the Certified PEIR's analysis and pursuant to CEQA Guidelines Section 15168(c), the City has prepared this written checklist to evaluate the Project-specific environmental impacts and determine whether the Project-specific environmental effects would be within the scope of the Certified PEIR. As analyzed herein and demonstrated below, the Project is "within the scope" of the Certified PEIR pursuant to CEQA Guidelines Section 15168(c)(2), and no further environmental analysis is required.

For each impact area addressed under CEQA, this document describes and relies on the analysis in the Certified PEIR. This document relies on and incorporates the applicable and feasible mitigation measures from the Certified PEIR.[2]

1.1 Statutory Authority and Regulations

CEQA Guidelines Section 15168(c) permits the lead agency to approve a subsequent activity or project if it is found to be "within the scope" of a certified Program EIR, provided that no subsequent EIR would be required pursuant to CEQA Guidelines Section 15162. Whether a later activity is within the scope of the Program EIR is a factual question that the lead agency determines based on substantial evidence in the record. Factors that the lead agency may consider in making that determination include, but are not limited to, consistency of the later activity with the type of allowable land use, overall planned density and building intensity, geographic area analyzed for environmental impacts and covered infrastructure as described in the Program EIR.[3]

CEQA Guidelines Section 15168(a) defines a program EIR as:

> [A]n EIR which may be prepared on a series of actions that can be characterized as one large project and are related either:
>
> (1) Geographically,
>
> (2) As logical parts in the chain of contemplated actions,
>
> (3) In connection with issuance of rules, regulations, plans, or other general criteria to govern the conduct of a continuing program, or
>
> (4) As individual activities carried out under the same authorizing statutory or regulatory authority and having generally similar environmental effects which can be mitigated in similar ways.

CEQA Guidelines Section 15168(c) sets forth criteria to use a program EIR for "later activities." Specifically, CEQA Guidelines Section 15168(c) states the following:

[2] The mitigation measures incorporated herein were taken from the General Plan 2045 and the Zoning Code Update Project PEIR Mitigation Monitoring Program (MMP), dated July 2024, https://www.culvercity.org/files/content/public/v/7/city-hall/city-departments/planning-and-development/advance-planning-division/zz.-general-plan-2045-environmental-review/final-peir.pdf.

[3] CEQA Guidelines Section 15168(c)(2).

(c) Use with Later Activities. Later activities in the program must be examined in the light of the program EIR to determine whether an additional environmental document must be prepared.

(1) If a later activity would have effects that were not examined in the program EIR, a new Initial Study would need to be prepared leading to either an EIR or a Negative Declaration. That later analysis may tier from the program EIR as provided in Section 15152.

(2) If the agency finds that pursuant to Section 15162, no subsequent EIR would be required, the agency can approve the activity as being within the scope of the project covered by the program EIR, and no new environmental document would be required. Whether a later activity is within the scope of a program EIR is a factual question that the lead agency determines based on substantial evidence in the record. Factors that an agency may consider in making that determination include, but are not limited to, consistency of the later activity with the type of allowable land use, overall planned density and building intensity, geographic area analyzed for environmental impacts, and covered infrastructure, as described in the program EIR.

(3) An agency shall incorporate feasible mitigation measures and alternatives developed in the program EIR into later activities in the program.

(4) Where the later activities involve site specific operations, the agency should use a written checklist or similar device to document the evaluation of the site and the activity to determine whether the environmental effects of the operation were within the scope of the program EIR.

(5) A program EIR will be most helpful in dealing with later activities if it provides a description of planned activities that would implement the program and deals with the effects of the program as specifically and comprehensively as possible. With a good and detailed project description and analysis of the program, many later activities could be found to be within the scope of the project described in the program EIR, and no further environmental documents would be required.

Section 15162 of the CEQA Guidelines requires the preparation of a Subsequent EIR when an EIR has been certified or a negative declaration has been adopted for a project and one or more of the following circumstances exist:

1. Substantial changes are proposed in the project which will require major revisions of the previous EIR or negative declaration due to the involvement of new significant environmental effects or a substantial increase in the severity of previously identified significant effects;
2. Substantial changes occur with respect to the circumstances under which the project is undertaken, which will require major revisions of the previous EIR or negative declaration due to the involvement of new significant environmental effects or a substantial increase in the severity of previously identified significant effects; or
3. New information of substantial importance, which was not known and could not have been known with the exercise of reasonable diligence at the time the previous EIR was certified as complete or the negative declaration was adopted, shows any of the following:
    a. The project will have one or more significant effects not discussed in the previous EIR or negative declaration;
    b. Significant effects previously examined will be substantially more severe than shown in the previous EIR;
    c. Mitigation measures or alternatives previously found not to be feasible would in fact be feasible, and would substantially reduce one or more significant effects of the project, but the project proponents decline to adopt the mitigation measure or alternative; or

d. Mitigation measures or alternatives which are considerably different from those analyzed in the previous EIR would substantially reduce one or more significant effects on the environment, but the project proponents decline to adopt the mitigation measure or alternative.

There is no basis to find any of the criteria in Section 15162 have been met such that a major revision to the Certified PEIR is required. As an initial matter, the analysis provided below shows the Project would not result in a change to the Project analyzed in the Programmatic EIR that would result in any new significant impacts or more severe significant impacts than those identified in the Certified PEIR as the Project is within the scope of and is consistent with the City's General Plan 2045. Additionally, there have been no changes to the General Plan 2045 since its adoption that resulted in or will foreseeably result in new significant impacts or more severe significant impacts. Based on the number of projects that have been approved so far by the City, the increase in the number of residential dwelling units analyzed in the Certified PEIR has not been met for the General Plan 2045 buildout. There is no basis to find there has been a change to the project analyzed in the Certified PEIR such that there will be new or more severe significant impacts. Additionally, there have been no substantial changes with respect to the circumstances under which the project was undertaken that are expected to result in new or more severe significant impacts. There is no new information of substantial importance that was not known or could not have been known when the Programmatic EIR was certified and the General Plan 2045 adopted by the City. Finally, no mitigation measures were identified that were previously found not to be feasible that would in fact be feasible to substantially reduce the Project's significant impacts but that the Project applicant declined to adopt. Also, there are no mitigation measures that are considerably different from those analyzed in the Certified PEIR that would substantially reduce the Project's significant effects on the environment but that the Project applicant declined to adopt.

1.2 Previous Environmental Documents Incorporated by Reference

Consistent with Section 15150 of the CEQA Guidelines, the following documents were used in preparation of this document and are incorporated herein by reference:

- General Plan 2045 and Zoning Code Update Program EIR, State Clearinghouse (SCH) No. 2022030144, 2024; and
- City of Culver City, General Plan 2045, 2024.

Pursuant to CEQA Guidelines Section 15150(b), the above documents are available for review at the following location during the hours of 7:30 A.M. and 5:30 P.M.

Culver City Hall
9770 Culver Boulevard, 2nd Floor
Culver City, CA 90232

The above documents are also available for review at the Planning and Development Department's webpage at: General Plan 2045 Environmental Review - City of Culver City (https://www.culvercity.org/City-Hall/City-Departments/Planning-and-Development/Advance-Planning-Division/ZZ.-General-Plan-2045-Environmental-Review) and Advance Planning Division - City of Culver City (https://www.culvercity.org/City-Hall/City-Departments/Planning-and-Development/Advance-Planning-Division), respectively.

CHAPTER 2
Project Description

2.1 Project Location

The Project Site is located in the Fox Hills neighborhood in the southeastern part of Culver City, which is largely delineated by the San Diego Freeway (I-405) on the southwest, Marina Freeway (SR 90) and W. Slauson Avenue on the north, and Green Valley Circle/Canterbury Drive on the southeast. Fox Hills is more generally bordered on the northeast by the Baldwin Hills, on the east by the unincorporated Los Angeles County community of Ladera Heights, and on the south by the City of Los Angeles community of Westchester. The Project Site is bounded by Green Valley Circle on the north, Bristol Parkway on the east, the Courtyard by Marriott hotel to the south, and the Four Points by Sheraton hotel on the west. Regional access to the Project Site is provided by I-405, located approximately 0.2 miles south of the Project Site. Local access is provided via Sepulveda Boulevard, Green Valley Circle, Bristol Parkway, Centinela Avenue, and Fox Hills Drive. The Project Site is also located 0.3-miles south of the Westfield-Culver City Transit Center and is within one of the four Key Transit Priority Areas (TPAs) identified in Culver City's July 13, 2020 Transportation Study Criteria and Guidelines[4].

See **Figure 1**, *Regional and Project Vicinity Locations*, for the location of the Project Site. See **Figure 2**, *Project Location – Aerial Photograph*, for an aerial image of the Project Site and surrounding development.

2.2 Existing Project Site Conditions

The approximately 7.05-acre [307,054 gross square feet (gsf)] Project Site is currently occupied by a vacant one-story commercial building formerly occupied by a Chase bank and a vacant one-story multi-tenant commercial strip building formerly anchored by a Marshall's store, which comprises 65,149 sf, and associated surface parking. Existing vegetation consists of planter areas and trees in the parking lot, on the west side of the commercial strip center, and adjacent to Bristol Parkway and Green Valley Circle. The Project Site slopes downward from northeast to southwest, with the high elevation (near the intersection of Green Valley Circle and Bristol Parkway) at approximately 76 feet and the low elevation at the rear of the Site at approximately 37 feet which results in a topographical elevation differential of 39 feet across the Project Site.

Vehicle access to the Project Site is currently provided via three driveways along Green Valley Circle and two driveways along Bristol Parkway. Each driveway provides ingress and egress from the Project Site.

[4] City of Culver City, 2020. Transportation Study Criteria and Guidelines. Available online at https://www.culvercity.gov/files/assets/public/v/2/documents/public-works/mobility/transportation-study-criteria-and-guidelines.pdf

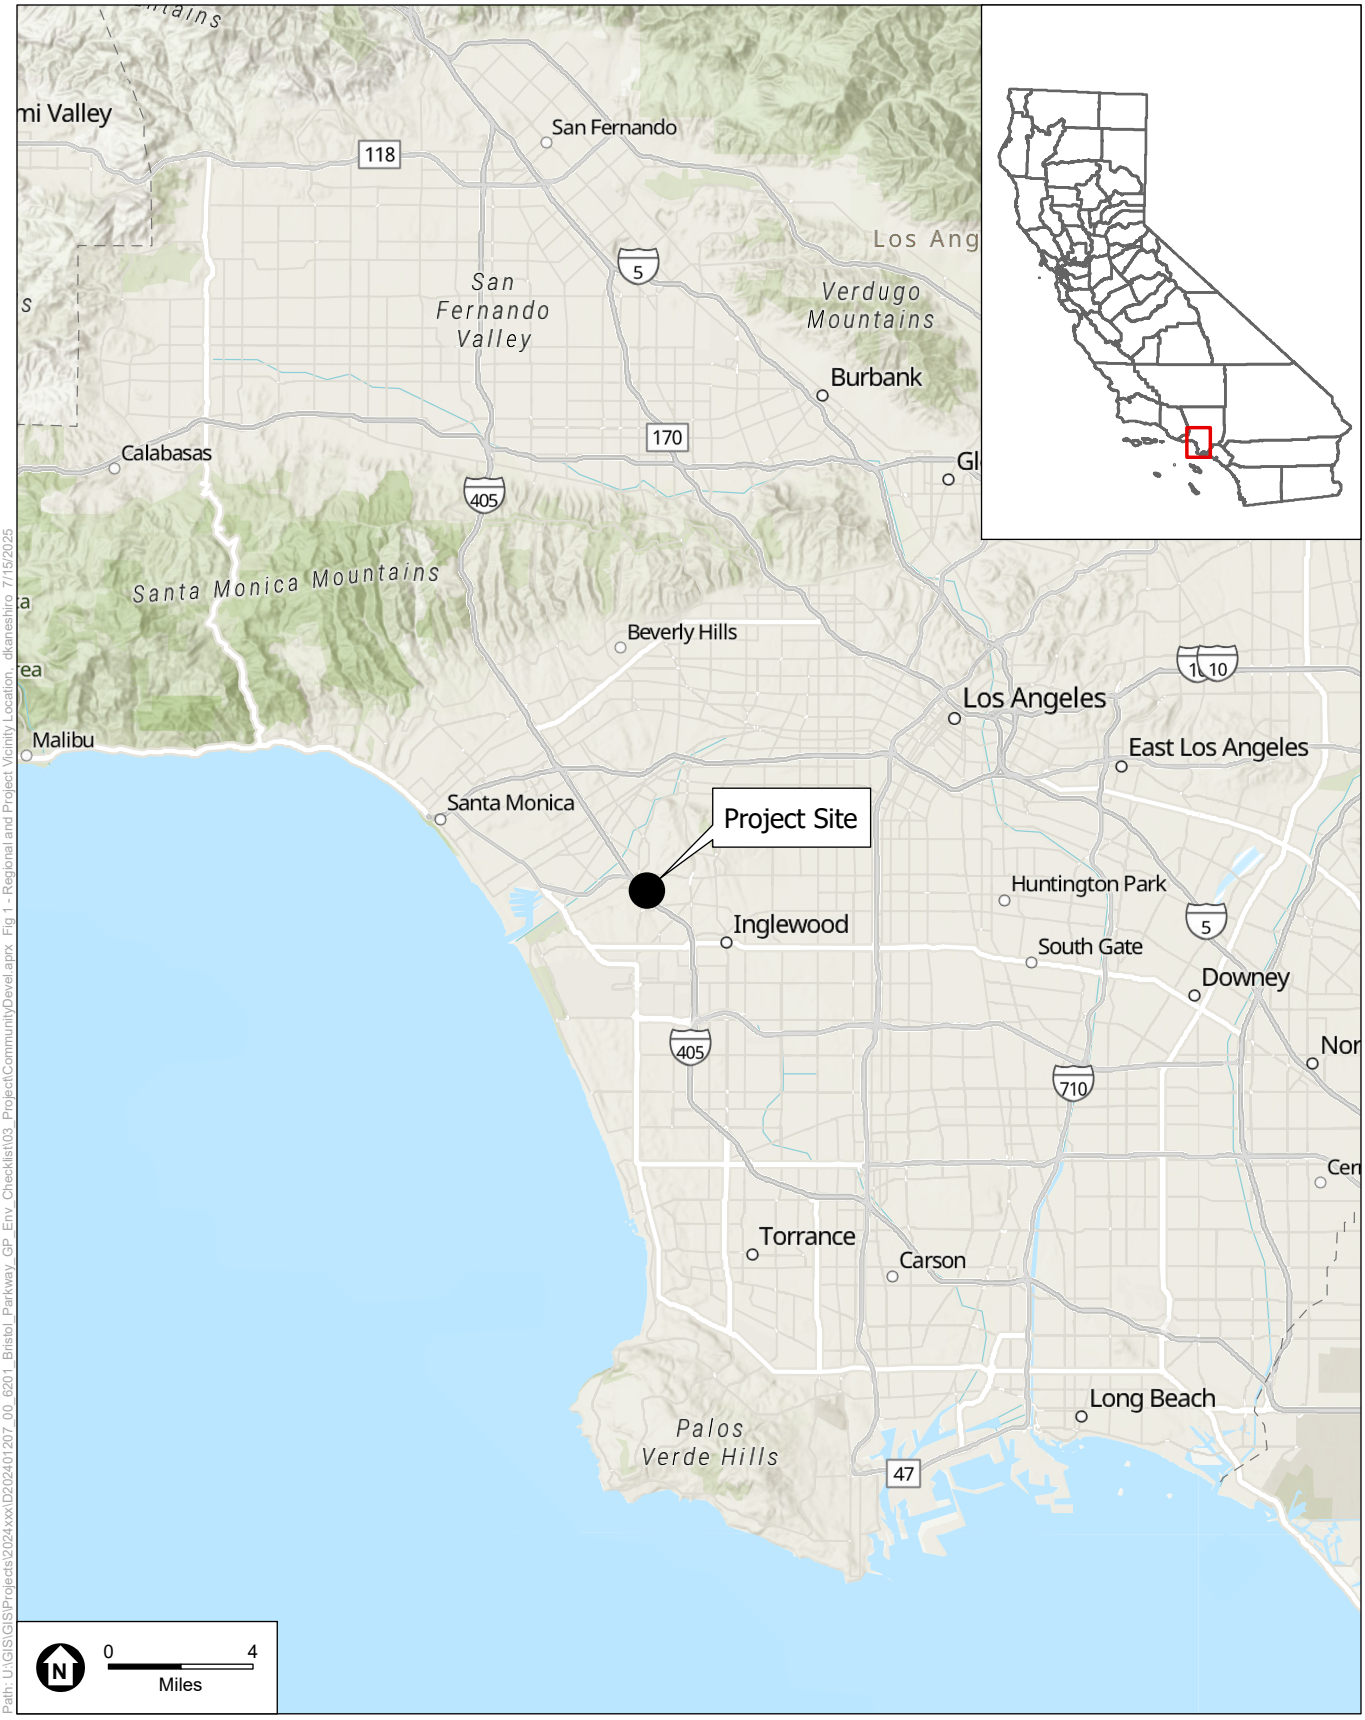

SOURCE: Esri, 2024; ESA, 2025

6201 Bristol Parkway Project

Figure 1
Regional and Project Vicinity Location

ESA

Path: U:\GIS\GIS\Projects\2024xxx\D202401207_00_6201_Bristol_Parkway_GP_Env_Checklist\03_Project\CommunityDevel.aprx Fig 2 - Project Location - Aerial Photograph , msaucedo 5/16/2025

SOURCE: NearMap, 2025; ESA, 2025

6201 Bristol Parkway Project

Figure 2
Project Location - Aerial Photograph

ESA

2.3 Land Use and Zoning

The Project Site is currently zoned Mixed Use High (MU-HD) and designated for Mixed Use High use in the General Plan 2045. This designation allows for large-scale mixed use, residential, and commercial uses. The maximum density is 100 dwelling units per acre (du/ac), and the maximum non-residential intensity is 4.0:1 floor area ratio (FAR).[5]

2.4 Surrounding Uses

The area surrounding the Project Site is developed with two hotels adjacent to the west and south (8- and 12-stories respectively), the Westfield shopping center to the northwest, commercial office uses to the north (4-stories), Commercial uses to the northeast (1-story), and multi-family residential uses to the east (up to 3-stories). The area to the north of the Project Site across Green Valley Circle has a General Plan land use designation of Mixed Use High (100 du/acre). The residential uses to the east of the Project Site, across Bristol Parkway, have a General Plan land use designation of High Density Multifamily (70 du/acre). The uses to the south and west of the Project Site are designated Mixed Use High by the General Plan.

2.5 Development Program

The Project would demolish all existing structures and parking facilities on the Project Site and construct a new 8-story (up to a height of 94 feet) mixed-use development over two levels of subterranean parking. The Project would include a total of 846 multi-family dwelling units (including 36 Very Low Income units) and approximately 11,406 sf of community-serving commercial space, which consists of two separate spaces. The 11,406 sf of total commercial space results in a nonresidential FAR of 0.04:1.[6] The commercial space is preliminarily contemplated for market uses; however, to provide a conservative analysis of environmental impacts, the commerical space is analyzed herein as "high-turnover restaurant", as this land use typically generates more traffic trips and has a higher water demand than a market use. The Project's 846 residential units, totaling 1,023,015 sf of floor area, would consist of 164 studio units, 408 one-bedroom units, 235 two-bedroom units, and 39 three-bedroom units. The Project would include a total of 1,201 vehicular parking spaces (1,135 residential, 38 guest, and 28 commercial), within an internal parking structure consisting of two subterranean levels and eight above grade levels wrapped by the Project's mixed-use buildings which would shield the parking from public view. **Figure 3**, *Conceptual Site Plan*, provides an illustration of the conceptual site plan for the Project. **Table 1**, *Project Development Summary*, provides an overview of the Project's proposed land uses and development components.

[5] City of Culver City, 2025. General Plan 2045. Element 4 Land Use and Community Design. Table *2 General Plan Land Use Designations*. Available online at https://www.culvercity.org/files/content/public/v/3/have-your-say/general-plan-2045/general-plan-2045.pdf

[6] Floor Area Ratio: 11,406 sf/307,054 sf = 0.04:1 FAR.

D2024012O7.00 - 6201 Bristol Parkway GP Env Checklist\05 Graphics-GIS-Modeling-USE AZURE\GP Consistancy

SOURCE: MVE + Partners, May 2025

6201 Bristol Parkway Project

Figure 3
Conceptual Site Plan

ESA

TABLE 1
PROJECT DEVELOPMENT SUMMARY

Project Components	Project Total
Studio Units	164
1-BR Units	408
2-BR Units	235
3-BR Units	39
Total Units	**846**
Residential Floor Area	1,023,015 sf
Commercial Square Footage	11,406 sf
Above Grade Parking	**418,155 sf**
Total Residential and Commercial Floor Area	**1,452,536 sf**
Affordable (Very Low Income Units): Included in total units above	36
Private Open Space (Resident Only - balconies)	12,720 sf
Common Outdoor Open Space (Resident only – courtyards, roof decks and pool)	80,600 sf
Common Indoor Open Space (Resident only-amenity spaces)	16,791 sf
Public Open Space	8,460 sf
Total Open Space	**118,571 sf**
Commercial Vehicle Parking Spaces	28
Residential Parking Spaces	1,135
Guest Parking Spaces	38
Total Vehicle Parking Spaces	**1,201**
Commercial Bicycle Parking Spaces	3
Residential Bicycle Parking Spaces	241
Total Bicycle Parking Spaces	**244**
Height	94 feet (8-stories[a])

NOTES:

a Stories include rooftop floors that include indoor structures (i.e., amenity rooms). The number of stories does not include subterranean parking levels.

SOURCE: MVE, 2025

Figure 4, *Level B2 Plan*, and **Figure 5**, *Level B1 Plan*, illustrate the Project's two levels of subterranean parking. Because of the sloping topography of the Project Site generally from north to south, the Project is stepped vertically such that only the southern and western portions of Levels 1 and most of Level 2 are occupied. Beginning at Level 3, the entirety of the Project is above grade, and thus the Level 3 floor plan illustrates Project uses across the entire site. As a result, the proposed building contains varying heights and number of stories as viewed from different points along adjacent sidewalk grades. **Figure 6**, *Level 1 Plan*, illustrates the layout of the first floor with residential uses located at grade on the southerly and westerly portions of the Project Site, four courtyards that include pedestrian walkways and landscaping, a resident linear park, and internal residential parking that also includes bicycle parking.. Level 1 includes a garage entry from Green Valley Circle, as well as residential move-in loading areas and a fire lane.

SOURCE: MVE + Partners, May 2025

6201 Bristol Parkway Project

Figure 4
Level B2 Plan

ESA

D202401207.00 - 6201 Bristol Parkway GP Env Checklist\05 Graphics-GIS-Modeling-USE AZURE\GP Consistancy

D202401207.00 - 6201 Bristol Parkway GP Env Checklist\05 Graphics-GIS-Modeling-USE AZURE\GP Consistancy

SOURCE: MVE + Partners, May 2025

6201 Bristol Parkway Project

Figure 5
Level B1 Plan

ESA

D202401207.00 - 6201 Bristol Parkway GP Env Checklist\05 Graphics-GIS-Modeling-USE AZURE\GP Consistancy

SOURCE: MVE + Partners, May 2025

6201 Bristol Parkway Project

Figure 6
Level 1 Plan

ESA

Figure 7, *Level 2 Plan*, shows the residential units, a resident lobby and lounge and outdoor courtyard on the northwest portion of the Site on Green Valley Circle, internal residential parking, the second level of the commercial gym and wellness center, and . As with Level 1, the northerly portion of Level 2 is below grade with no proposed development along with 176 bicycle parking spaces in two separate areas. The second floor also includes a garage entry from mid-block on Bristol Parkway.

Figure 8*, Level 3 Plan*, illustrates the mix of residential units, commercial space at the corner of Bristol Parkway and Green Valley Circle with an 8,460 square-foot publicly accessible plaza that would be programmed with open space areas, seating and eating areas, landscaping and trees. To the south of the commercial space along Bristol Parkway, the Project includes a residential amenity space. Adjacent south of the lobby is the first floor of the commercial fitness and wellness center. Along Green Valley Circle, the Project includes a vehicular entrance to the garage parking and a ground level courtyard. The remaining portions of Level 3 contain residential units and the third above grade level of the internal parking structure. **Figure 9**, *Level 4 Plan*, provides an illustration of the residential units on Level 4 and the parking spaces. **Figure 10**, *Level 5 Plan*, provides an illustration of residential units and parking spaces. **Figure 11**, *Level 6 Plan*, provides an illustration of residential units and parking spaces. **Figure 12***, Level 7 Plan*, provides an illustration of that floor's residential units and parking spaces, as well as an amenity space on the east side of the Project Site. Similarly, **Figure 13**, *Level 8 Plan*, provides an illustration of the Level 8 residential units and parking spaces, as well as four smaller roof decks and a larger 20,000 SF roof deck overlooking Bristol Parkway programmed with pool, spa, seating and lounge spaces, outdoor dining areas, and complimentary landscaping and trees. Flanking the roof deck are various resident amenities spaces that include a residential clubroom, an interior resident wellness space, an outdoor wellness garden, and resident theatre room (discussed further below).

2.5.1 Landscaping and Open Space

Open space and landscaping would be provided in accordance with CCMC requirements. The Project would incorporate common open space for residents throughout the Project Site as well as a publicly accessible plaza open plaza at the main corner of Bristol Parkway and Green Valley Circle which includes a lawn area that fronts the planned retail space, providing community engagement and the opportunity for potential public events including concerts, exercise classes, and community gathering events. Other potential amenities may include a tot-lot play area, picnic space and firepit spaces. As summarized in Table 1, the Project would include a total of 118,571 sf of open space. Of the total amount of open space, 12,720 sf would be provided as private open space within balconies and decks distributed throughout the Project's eight levels. The remaining open space would be common open space for residents. The Project would provide 80,600 sf of common outdoor open space. Common indoor open space totaling 16,791 sf would be provided including fitness areas, a podcast room, and club rooms, a wellness center, and a theatre.

Level 1 and Level 2 would feature planting areas, walkways, trees, and seating areas. The Level 1 and Level 2 outdoor areas in between the residential units and along Green Valley Circle would be available only to Project residents.

Level 3 would feature an open space area open to the public at the corner of Bristol Parkway and Green Valley Circle that would be programmed with open space areas, seating and eating areas, landscaping and trees. The other Level 3 open space areas would be available only to Project residents, including the courtyard areas and a playground area on the east side of the Project Site.

D202401207.00 - 6201 Bristol Parkway GP Env Checklist\05 Graphics-GIS-Modeling-USE AZURE\GP Consistancy

SOURCE: MVE + Partners, May 2025

6201 Bristol Parkway Project

Figure 7
Level 2 Plan

ESA

D202401207.00 - 6201 Bristol Parkway GP Env Checklist\05 Graphics-GIS-Modeling-USE AZURE\GP Consistancy

SOURCE: MVE + Partners, May 2025

6201 Bristol Parkway Project

Figure 8
Level 3 Plan

ESA

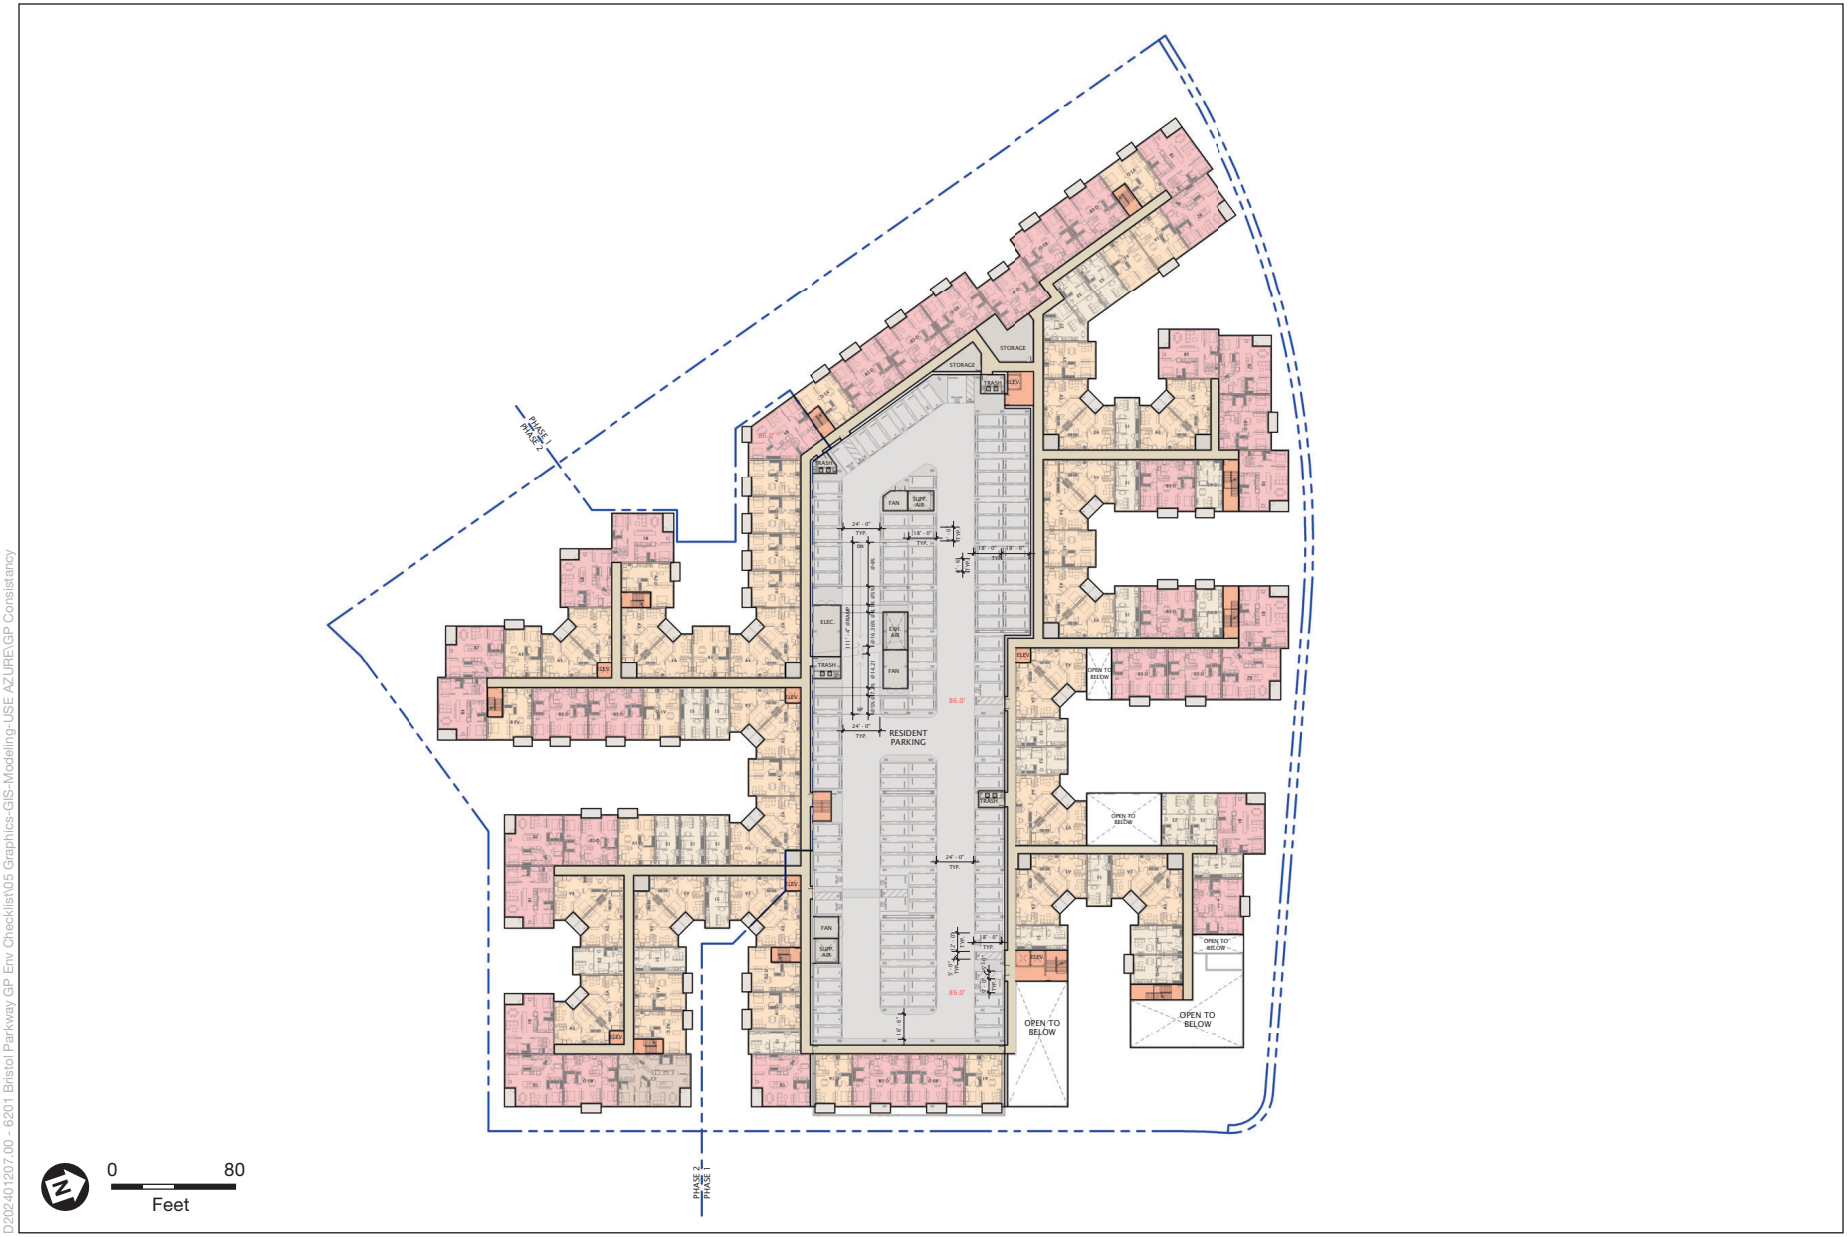

SOURCE: MVE + Partners, May 2025

6201 Bristol Parkway Project

Figure 9
Level 4 Plan

ESA

D202401207.00 - 6201 Bristol Parkway GP Env Checklist\05 Graphics-GIS-Modeling-USE AZURE\GP Consistancy

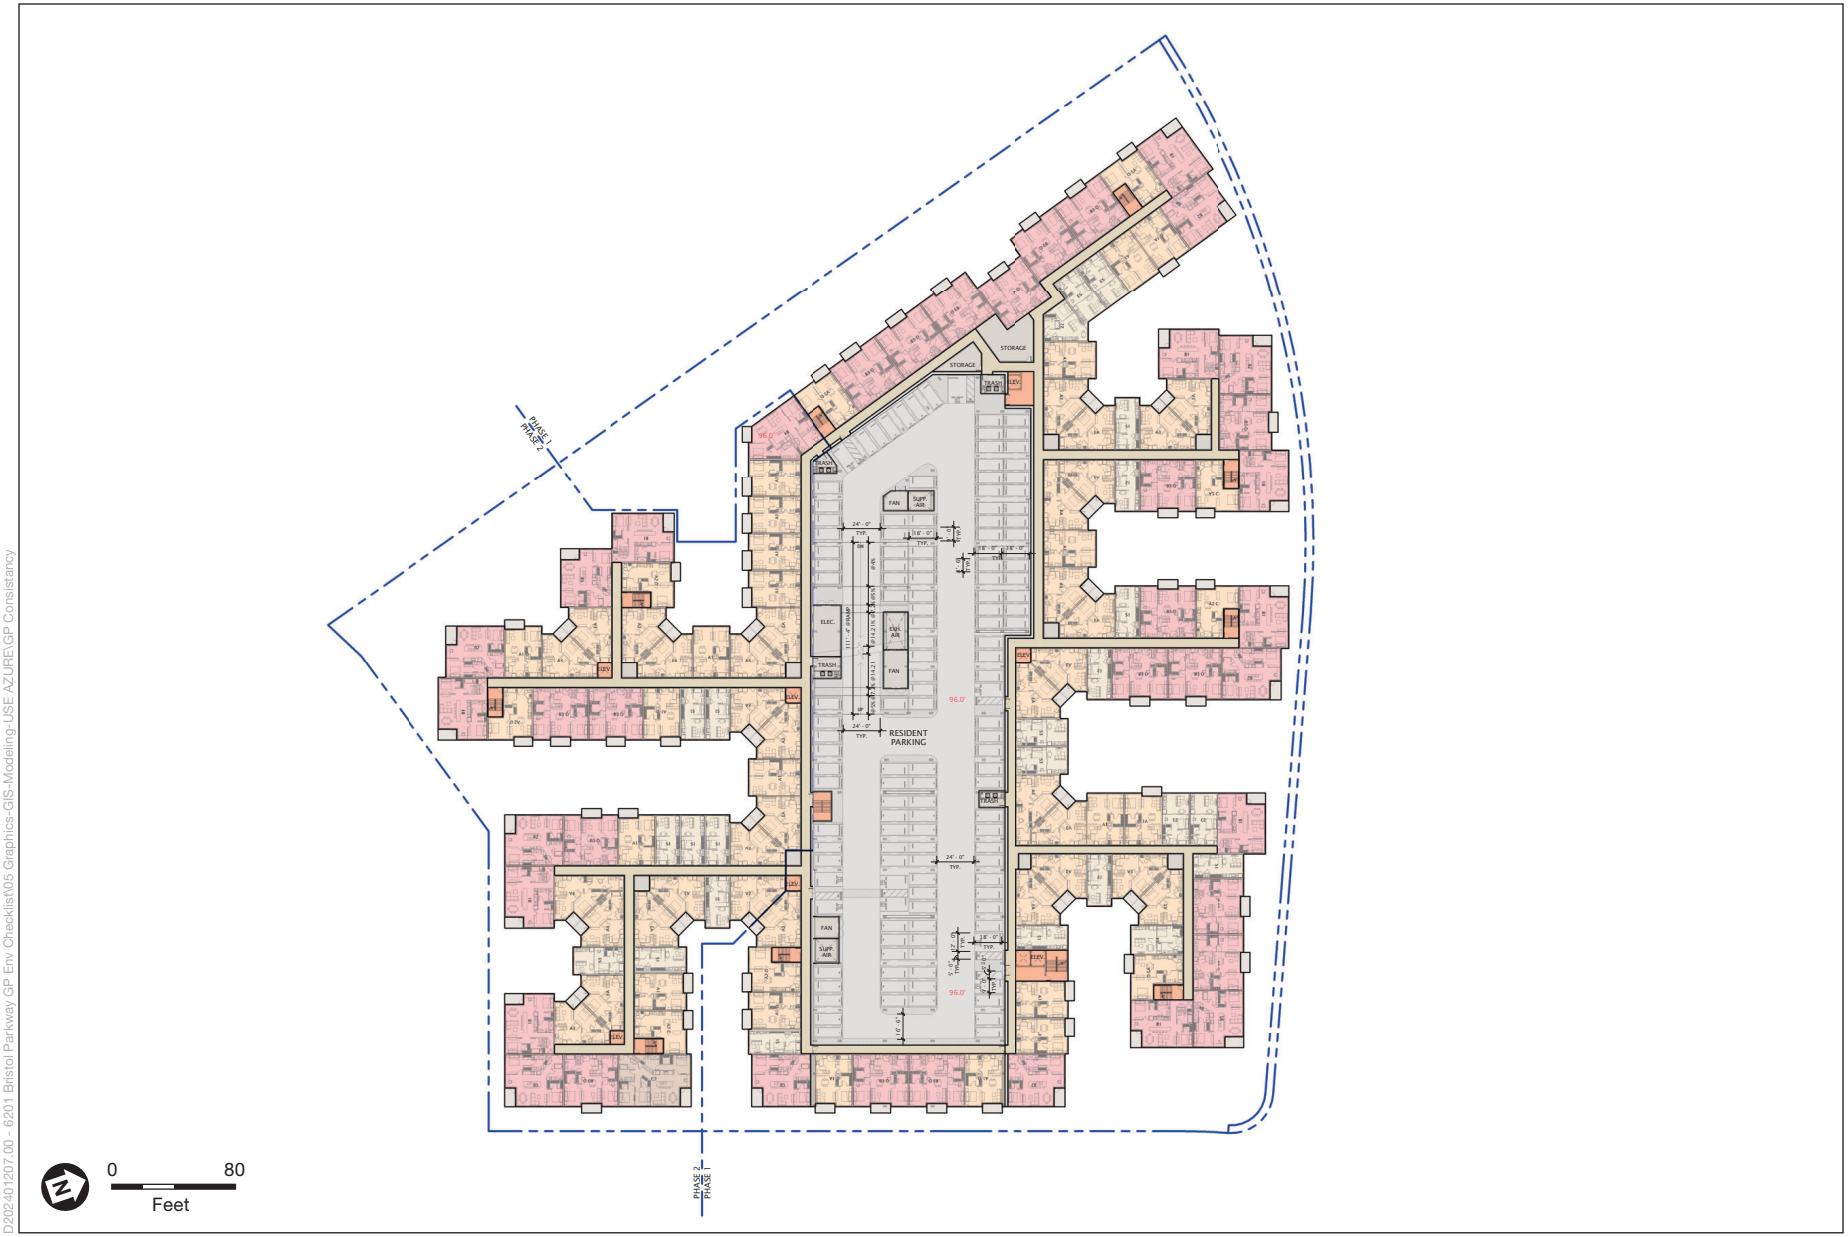

SOURCE: MVE + Partners, May 2025

6201 Bristol Parkway Project

Figure 10
Level 5 Plan

ESA

D202401207.00 - 6201 Bristol Parkway GP Env Checklist\05 Graphics-GIS-Modeling-USE AZURE\GP Consistancy

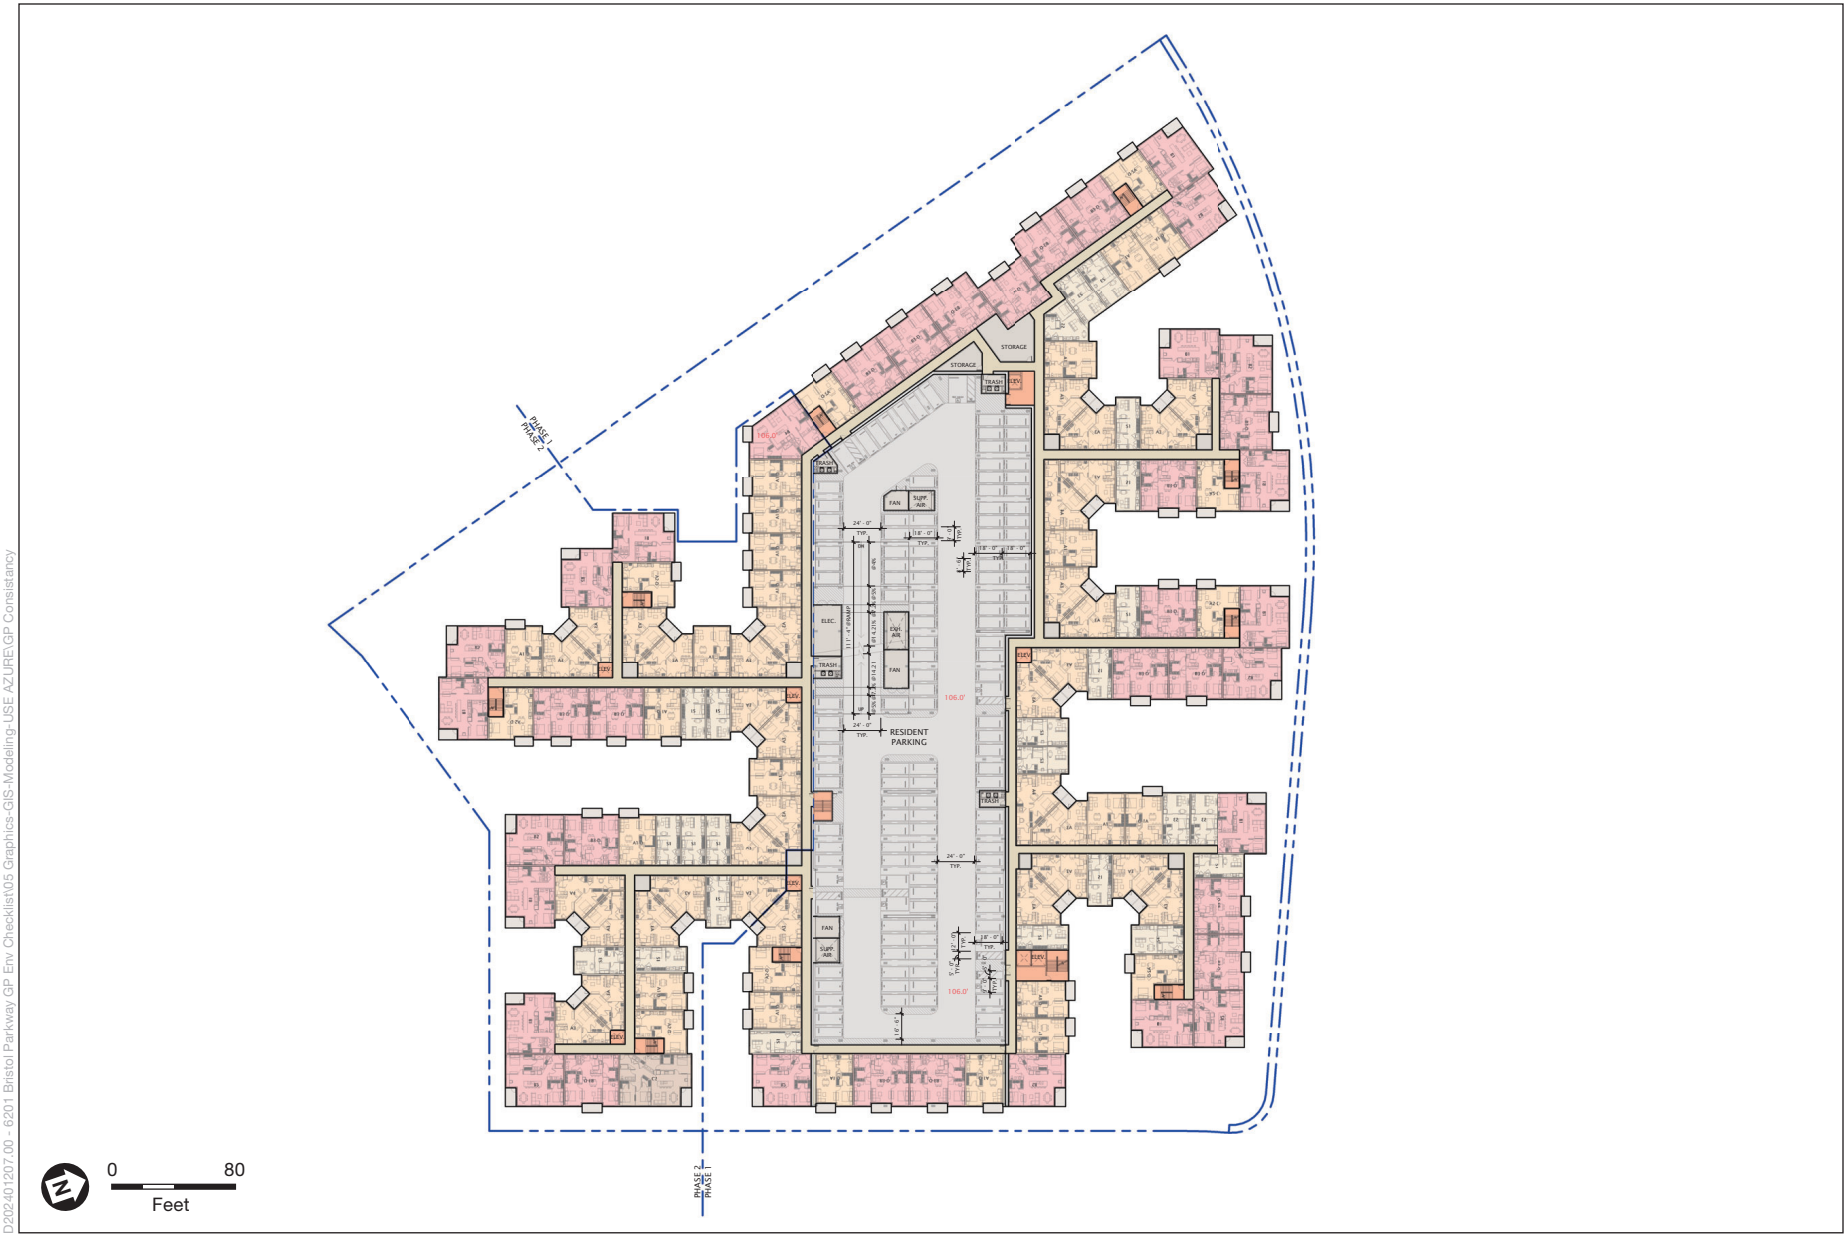

D202401207.00 - 6201 Bristol Parkway GP Env Checklist\05 Graphics-GIS-Modeling-USE AZURE\GP Consistancy

SOURCE: MVE + Partners, May 2025

6201 Bristol Parkway Project

Figure 11
Level 6 Plan

ESA

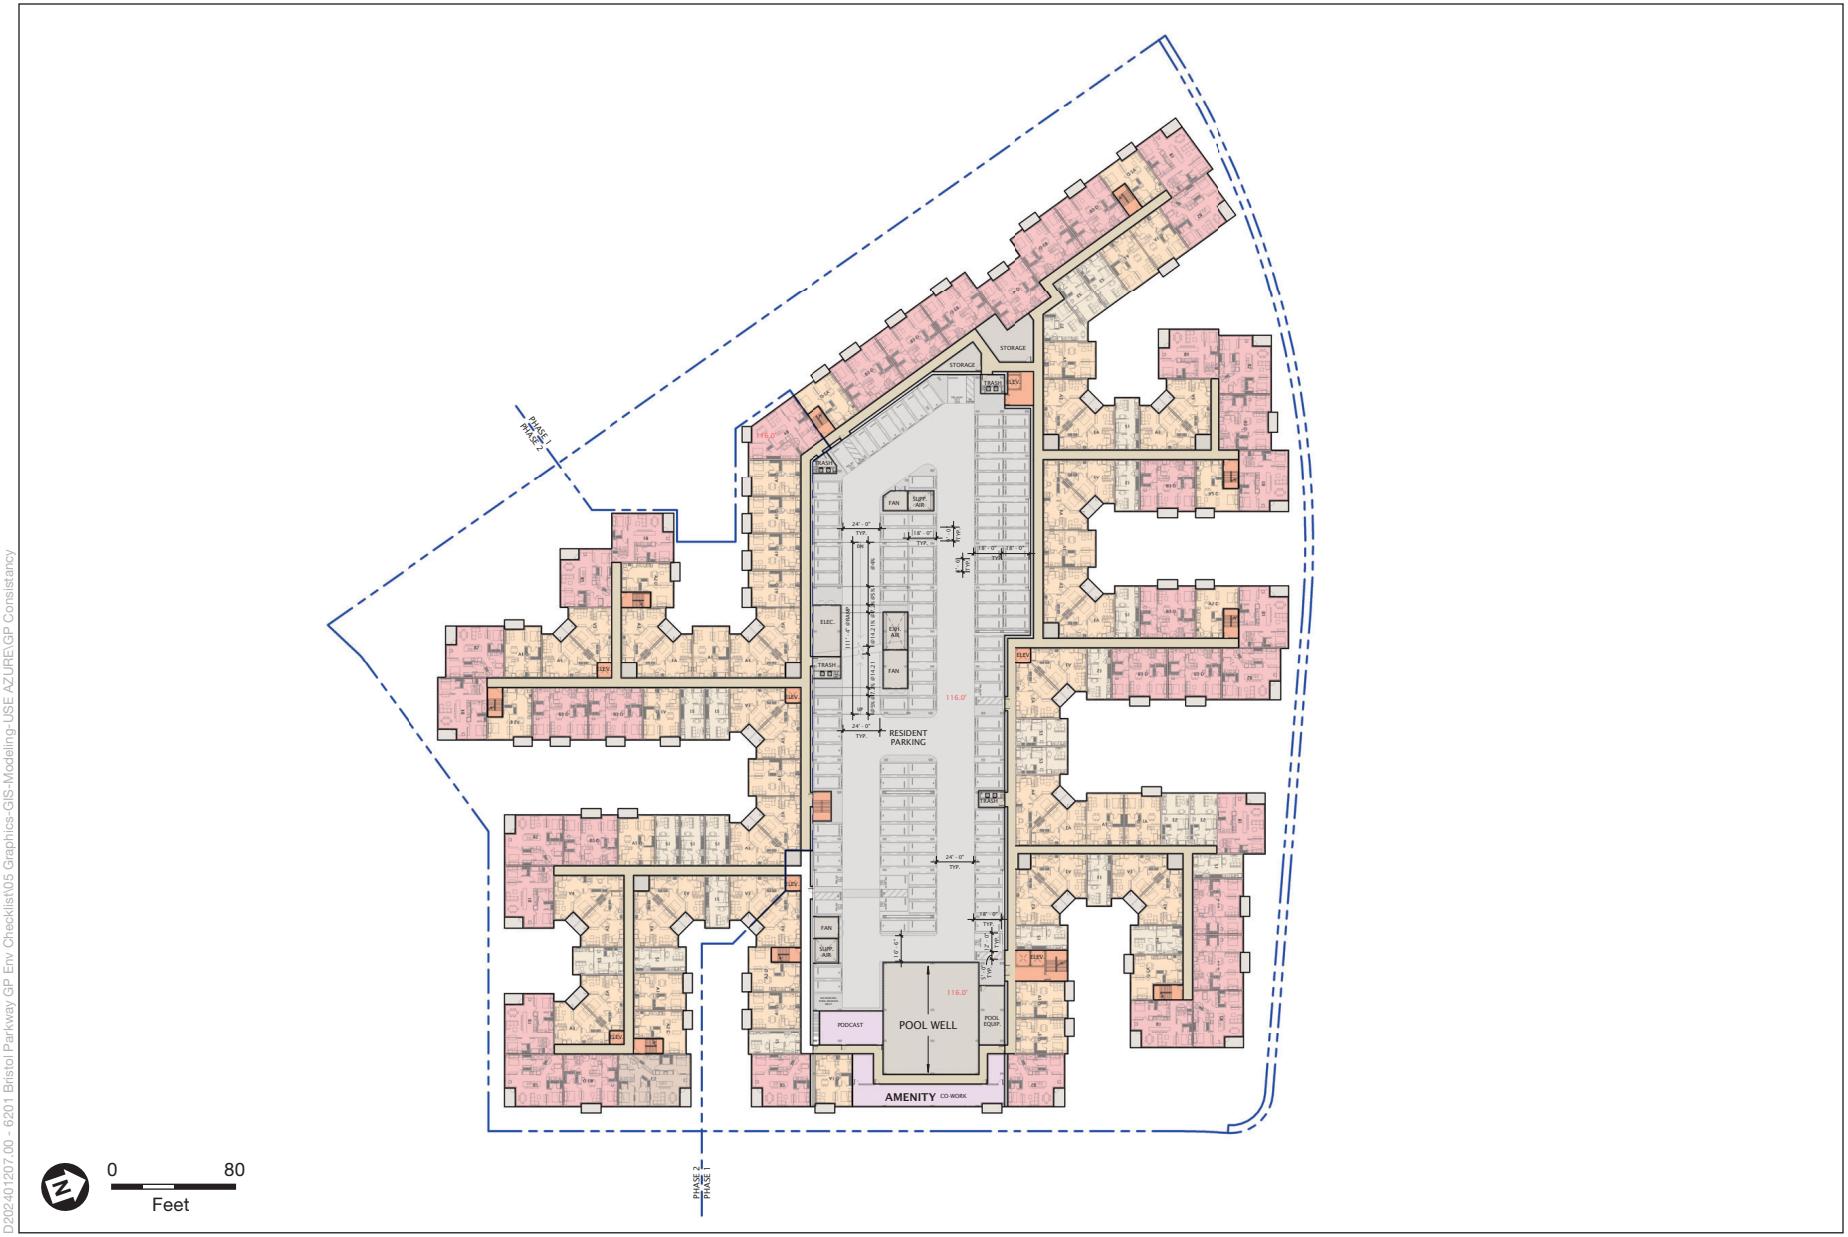

D202401207.00 - 6201 Bristol Parkway GP Env Checklist\05 Graphics-GIS-Modeling-USE AZURE\GP Consistancy

SOURCE: MVE + Partners, May 2025

6201 Bristol Parkway Project

Figure 12
Level 7 Plan

ESA

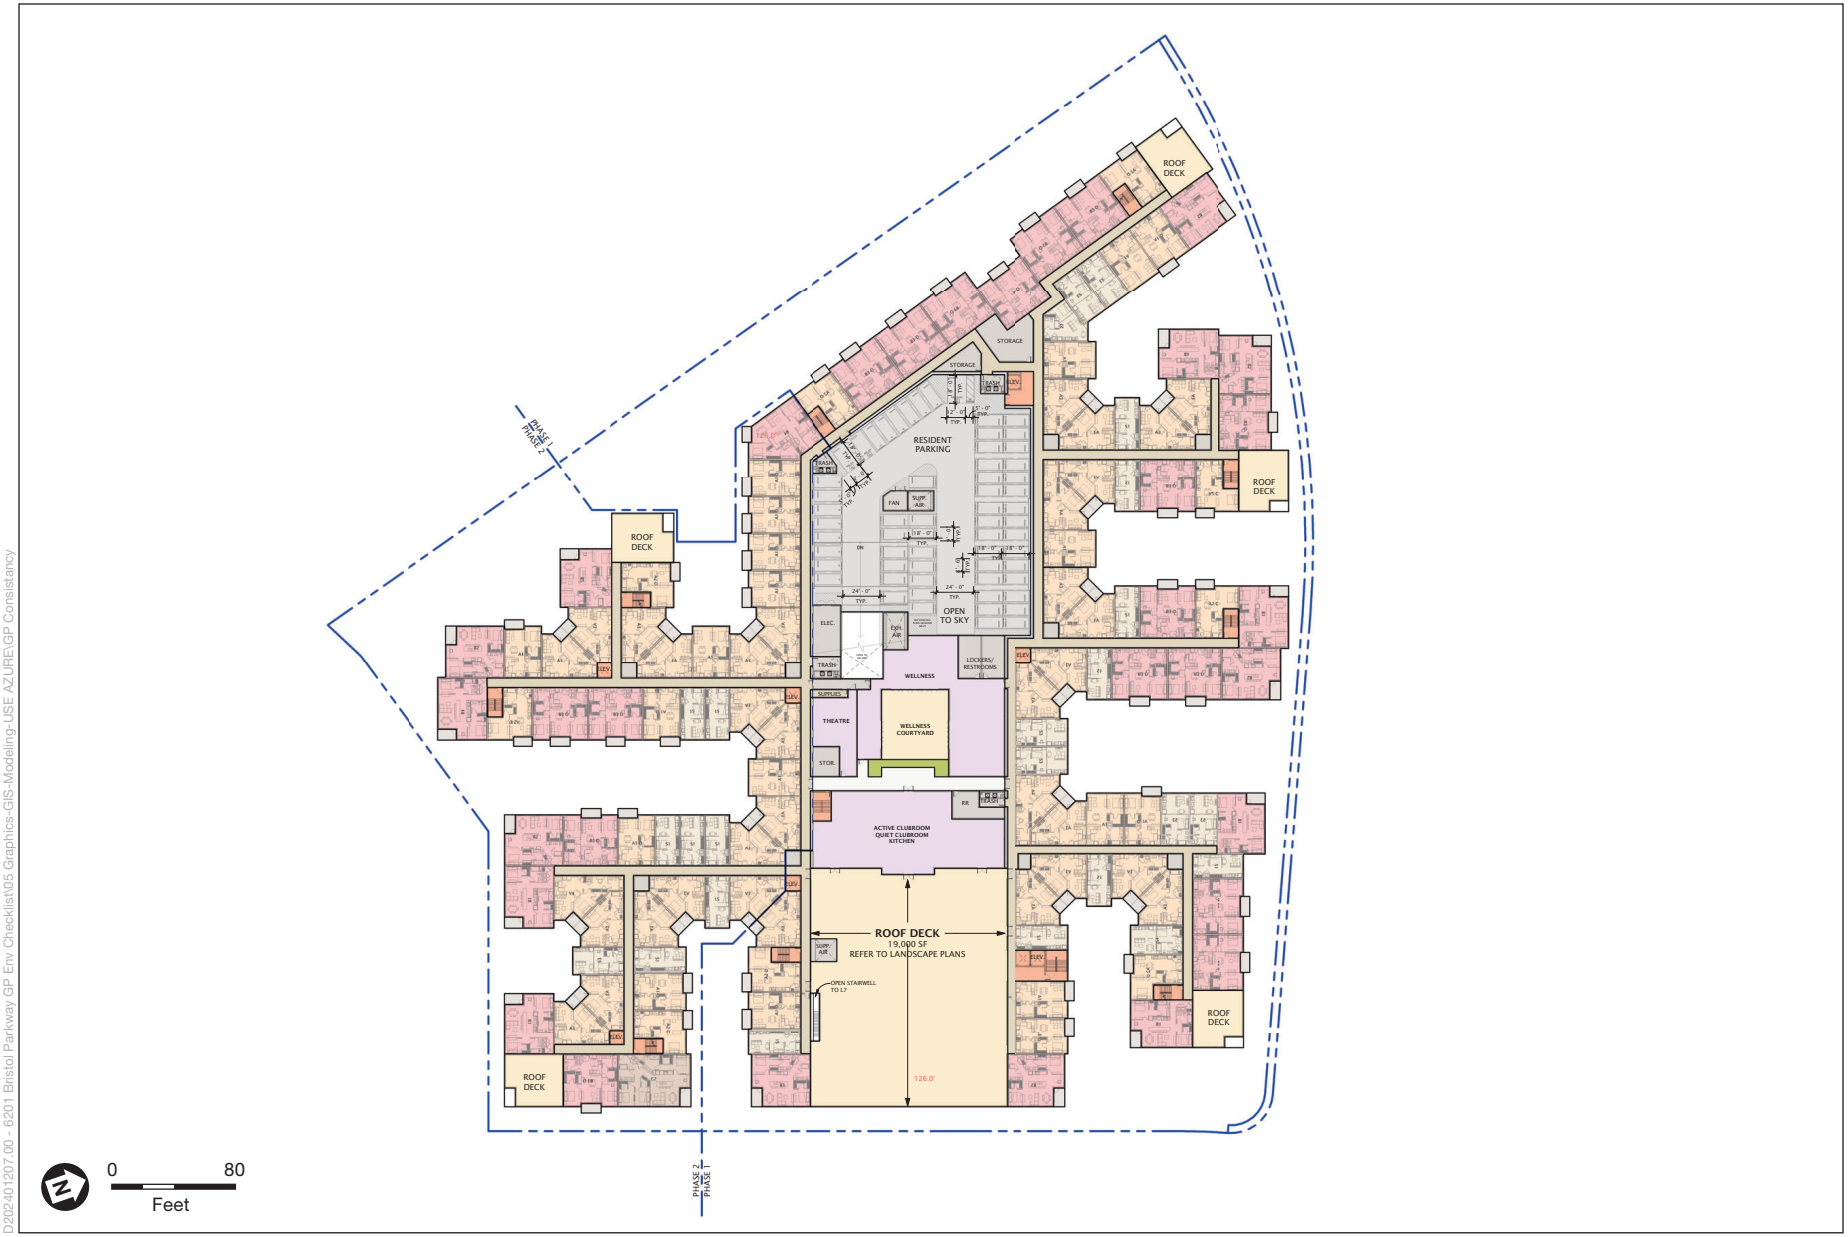

D202401207.00 - 6201 Bristol Parkway GP Env Checklist\05 Graphics-GIS-Modeling-USE AZURE\GP Consistancy

SOURCE: MVE + Partners, May 2025

6201 Bristol Parkway Project

Figure 13
Level 8 Plan

ESA

The Level 8 roof deck would include 18,500 sf of programmed space with pool, spa seating and lounge spaces, outdoor dining areas, and landscaping and trees.

As shown in **Figure 14,** *Illustrative Landscape Plan,* planted perimeters at the ground level would buffer the Project Site from Green Valley Circle and Bristol Parkway, as well as from adjacent uses. In addition, residential courtyards with landscaped gathering areas would be provided in spaces between residential units. A community garden, pool area with amenity deck, community play area, and meadow amenity space would also be provided. The landscape design would be tailored for each of the landscaped open space areas with a compatible plant palette used throughout the Project Site.

The Project would incorporate public facing courtyards along Bristol Parkway and Green Valley Circle. The landscape design would be tailored for each of the landscaped open space areas with a compatible plant palette used throughout the Project Site. These spaces would include pedestrian walkways that access the street with seating and small gathering areas complemented by robust landscaping and trees. The street perimeter and parkway would be lined with a variety of planters, ground shrubs, and trees within the public right of way including a goal of approximately 30 trees, with the final count depending on existing/new utilities and site grades. Additional trees would line the property lines on the westerly and southerly portions of the Project Site to provide a vegetative buffer from the Project to the adjacent properties. In total, the Project would provide 68,834 sf of landscape areas and 20,550 sf of complementary hardscape area. The Project would provide 11 street trees along Bristol Parkway and 19 street trees along Green Valley Circle within the City's public right-of-way. An additional 31 frontage trees would be planted on the Project Site adjacent to the street trees and additional 190 trees would be provided within the Project's various outdoor open spaces. In total, the Project would contain 251 trees. The existing street trees would be removed and replaced in compliance with the City's replacement standards.

Irrigation would be provided by high efficiency drip systems on weather-based smart controllers. Landscaping would emphasize native, low water use, and drought-tolerant plants (e.g., ornamental groundcovers, colorful shrubs, and soft textured vegetation). For the trees being removed from the Project Site, new replacement trees would be planted on the Project Site per Section 9.08.215 of the CCMC.

2.5.2 Development Standards, Height, Density, and Setbacks

Per CCMC Section 17.220.020 Table 2-8, the maximum allowable height for the Project is 56 feet. However, the Project is proposing to include 36 units (5 percent of base density) of its residential units as Very Low Income affordable units. By doing so, consistent with the CCMC and State Density Bonus Law (Gov't Code §65915), the Project is entitled to receive one development incentive and an unlimited number of waivers of development standards. The Project is requesting a waiver of development for a height increase of 38 feet beyond the maximum allowable height, which is necessary to physically accommodate the proposed density, including the affordable units. With this waiver, the Project would have a height of up to 94 feet at its height point due to the existing site topography. In addition, by providing five percent of base density as Very Low Income units, the Project is entitled to a 20 percent density for 846 units.

Key Legend

Symbol	Description
A	Garage Entry Drive
B	Residential Courtyard - Landscape and Gathering Areas
C	Firelane - Driveable Artificial Turf and Paving
D	Fire Turnaround
E	Residential Move-In
F	Community Garden
G	Pool Area and Amenity Deck
H	Meadow Amenity Space
I	Community Play Area
J	Parkway Planting - Combination of Existing and Proposed Trees
K	Service Drive
L	Rooftop Wellness Amenity

Open Space Requirements

Description	Area Provided	Area Required
Landscape	73,834 sf	21,170 sf (20% of Common Open Space -105,851 sf)
Hardscape	32,191 sf	
Total	106,025 sf	

Tree Planting Requirements

Description	Trees Provided	Trees Required
Street Trees (Bristol Pkwy)	11 ea	11 ea (450 LF / 40)
Street Trees (Green Valley)	19 ea	19 ea (740 LF / 40)
Note: Street Tree quantity includes existing trees to remain		
Frontage Trees (Bristol Pkwy)	12 ea	11 ea (450 LF / 40)
Frontage Trees (Green Valley)	19 ea	19 ea (740 LF / 40)
Balance of Site	190 ea	114 ea (56,934 / 500)

D202401207.00 - 6201 Bristol Parkway GP Env Checklist\05 Graphics-GIS-Modeling-USE AZURE\GP Consistancy

SOURCE: MVE + Partners, May 2025

6201 Bristol Parkway Project

Figure 14
Illustrative Landscape Plan

ESA

Figure 15, *North and South Elevations,* provides illustrations of the project-north elevation, which faces the multi-family residential uses to the east of the Project Site, and the project-south elevation, which faces the Four Points by Sheraton hotel. **Figure 16,** *West and East Elevations*, provides an illustration of the project-west elevation, which faces the commercial uses north of the Project Site, and the project-east elevation, which faces the adjacent Courtyard by Marriott hotel. **Figure 17,** *Building Sections*, illustrates the Project's proposed uses and heights by floor/level.

The Project Site is zoned MU-HD and designated Mixed Use High under the City's General Plan 2045. The MU-HD Zoning District identifies areas appropriate for large-scale residential, office, and commercial uses and permits a residential density of 100 units/acre which allows a base density of 705 units on the Project Site. The Project's proposes multi-family residential and commercial uses are permitted in the MU-HD zone To achieve the Project's proposed density, the Project would utilize State Density Bonus law for a by-right 20 percent density increase in exchange for providing 36 Very Low Income affordable units (5 percent of base permitted density)

In addition to the Project's by-right density increase, by providing 5 percent of the base density for VLI units (36 VLI units), the Project is eligible for one development incentive and an unlimited number of waivers of development standards. As noted above the Project requests a waiver of development standards for a height increase to 94 feet. The Project is requesting additional waivers of development standards, which include a five foot setback along the Site's Green Valley Circle frontage in lieu of 10 feet otherwise permitted in CCMC Section 17.220.020.A, Table 2-8. The Project is seeking a waiver of development standard to permit above-ground utility equipment and loading areas on primary street frontages and within the front and side street yard setbacks. The Project is seeking a waiver to permit screening of above-grade ground utilities and loading areas within the primary street frontages and the front and street setbacks. The Project is seeking a waiver of development standard to permit 16-foot in height retaining walls in lieu of six feet otherwise permitted in CCMC Section 17.300.C. Aside from these incentives and waivers, the Project would follow the applicable development standards included in CCMC Section 17.220.020, Mixed-Use Zoning District Development Standards, which provides development standards such as those related to setbacks, open space, parking frontage, and other development standards, and other development standards.

2.5.3 Architectural Design

Figure 18, *Conceptual Project Rendering from Green Valley Circle*, provides a southwesterly view of the Project as viewed from Green Valley Circle. **Figure 19**, *Conceptual Project Rendering from Bristol Parkway*, provides a westerly view of the Project as viewed from Bristol Parkway. The Project would replace a decades-old commercial area into a mixed-use development, providing a place for the community to gather. The design is intended to activate the street with a prominent retail space and street facing plaza on its main corner, landscaping with planters and trees wide sidewalks, and nighttime lighting.

North Elevation

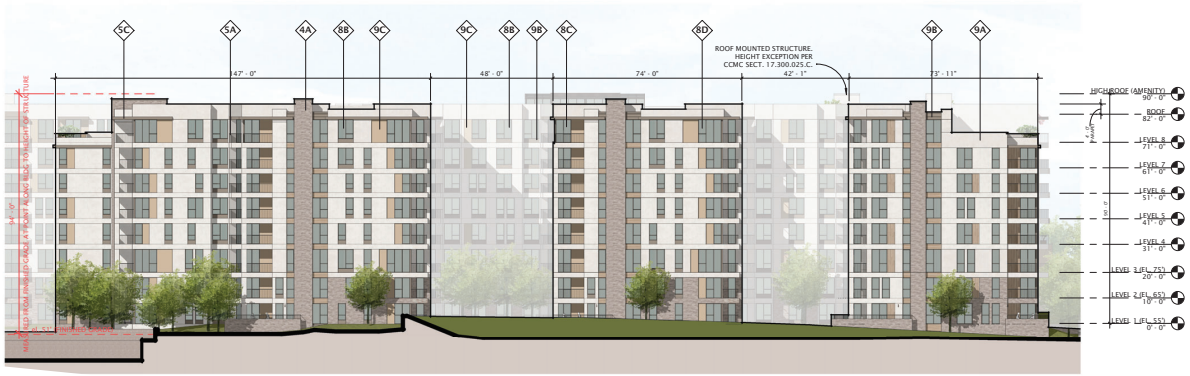

South Elevation

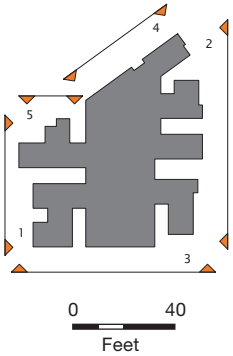

MATERIAL LEGEND:

- 4A — 4" X 12" THIN BRICK. COLOR: WARM MEDIUM GRAY BLEND
- 5A — METAL RAILLING. COLOR: BRONZE
- 5B — ALUMINUM VENTILATION LOUVER. COLOR: BRONZE
- 5C — CANOPY. COLOR: BRONZE
- 6A — COMPOSITE WOOD SIDING. COLOR: CINDER
- 6B — COMPOSITE WOOD SIDING. COLOR: CHIA
- 6C — COMPOSITE WOOD CLADDING. COLOR: CINDER
- 6D — RIBBED PRECAST PANEL
- 8A — ALUMINUM STOREFRONT. COLOR: BRONZE
- 8B — WINDOW. FRAME COLOR: BRONZE
- 8C — BALCONY/PATIO DOOR. FRAME COLOR: BRONZE
- 8D — CLEAR GLAZING
- 8F — GLAZED ENTRY DOOR. FRAME COLOR: BRONZE
- 9A — STUCCO FINISH "FIELD": COLOR: OFF-WHITE
- 9B — STUCCO FINISH "ACCENT": COLOR: BRONZE
- 9C — STUCCO FINISH "ACCENT": COLOR: MATCH 6A "CINDER"
- 10A — BUILDING SIGNAGE
- 10B — LIGHT FIXTURE

D2024012O7.00 - 6201 Bristol Parkway GP Env Checklist\05 Graphics-GIS-Modeling-USE AZURE\GP Consistancy

SOURCE: MVE + Partners, May 2025

6201 Bristol Parkway Project

Figure 15
North and South Elevations

ESA

West Elevation

5 WEST ELEVATION 02

East Elevation

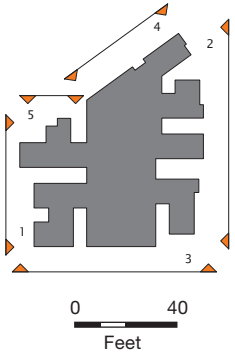

MATERIAL LEGEND:

- 4A 4" X 12" THIN BRICK. COLOR: WARM MEDIUM GRAY BLEND
- 5A METAL RAILLING. COLOR: BRONZE
- 5B ALUMINUM VENTILATION LOUVER. COLOR: BRONZE
- 5C CANOPY. COLOR: BRONZE
- 6A COMPOSITE WOOD SIDING. COLOR: CINDER
- 6B COMPOSITE WOOD SIDING. COLOR: CHIA
- 6C COMPOSITE WOOD CLADDING. COLOR: CINDER
- 6D RIBBED PRECAST PANEL
- 8A ALUMINUM STOREFRONT. COLOR: BRONZE
- 8B WINDOW. FRAME COLOR: BRONZE
- 8C BALCONY/PATIO DOOR. FRAME COLOR: BRONZE
- 8D CLEAR GLAZING
- 8F GLAZED ENTRY DOOR. FRAME COLOR: BRONZE
- 9A STUCCO FINISH "FIELD": COLOR: OFF-WHITE
- 9B STUCCO FINISH "ACCENT": COLOR: BRONZE
- 9C STUCCO FINISH "ACCENT": COLOR: MATCH 6A "CINDER"
- 10A BUILDING SIGNAGE
- 10B LIGHT FIXTURE

D2024012O7.00 - 6201 Bristol Parkway GP Env Checklist\05 Graphics-GIS-Modeling-USE AZURE\GP Consistancy

SOURCE: MVE + Partners, May 2025

6201 Bristol Parkway Project

Figure 16
West and East Elevations

ESA

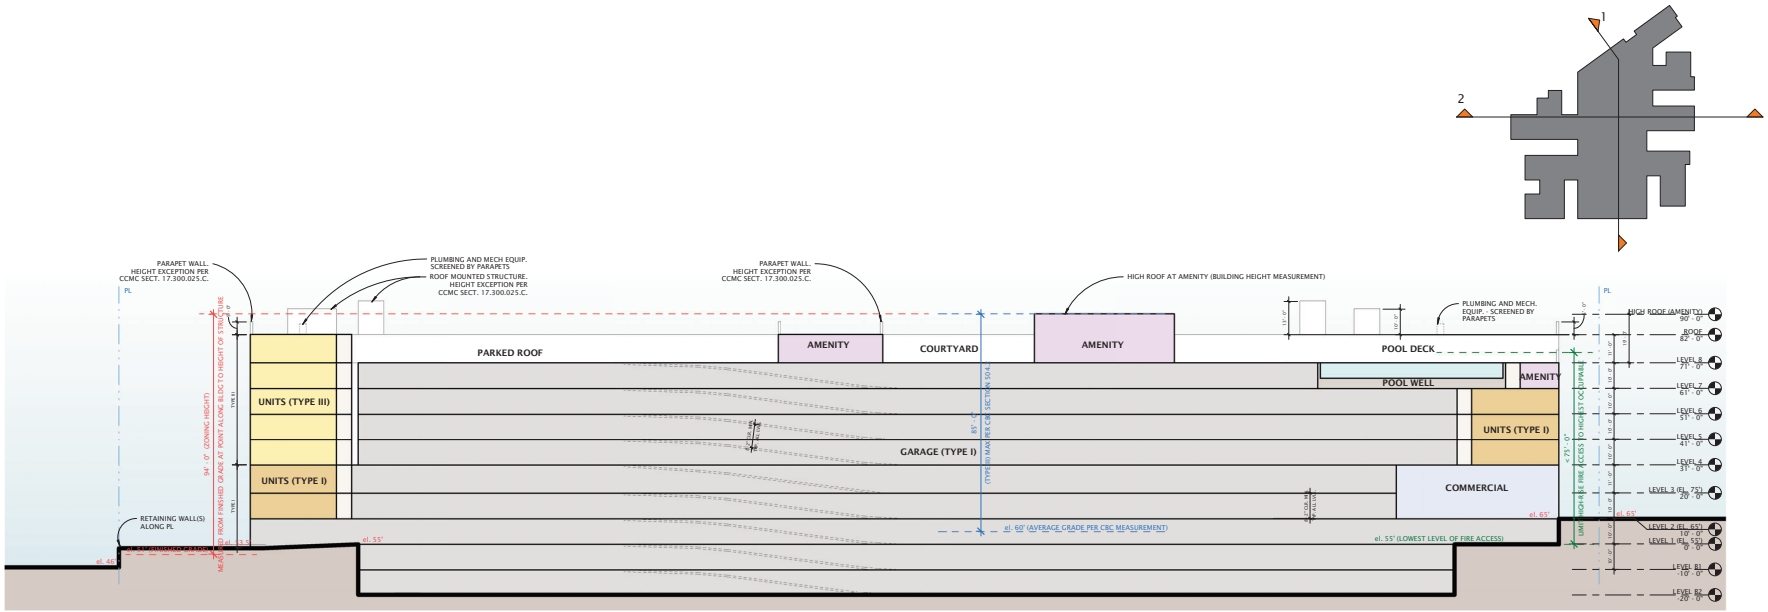

Site Section 1

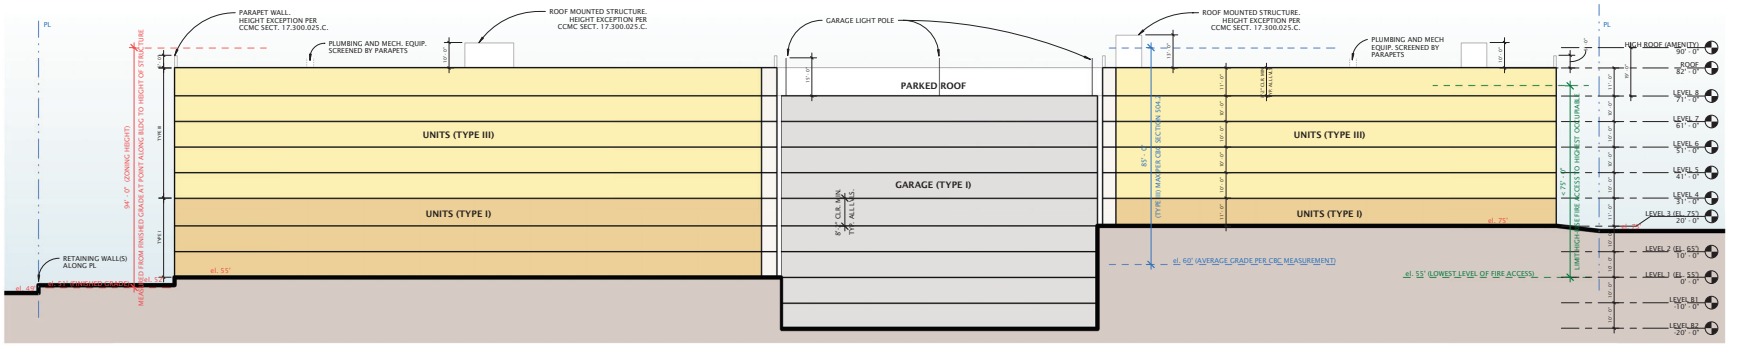

Site Section 2

D202401207.00 - 6201 Bristol Parkway GP Env Checklist\05 Graphics-GIS-Modeling-USE AZURE\GP Consistancy

SOURCE: MVE + Partners, May 2025

6201 Bristol Parkway Project

Figure 17
Building Sections

ESA

SOURCE: MVE + Partners, May 2025

6201 Bristol Parkway Project

Figure 18
Conceptual Rendering From Green Valley Circle

ESA

D202401207.00 - 6201 Bristol Parkway GP Env Checklist\05 Graphics-GIS-Modeling-USE AZURE\GP Consistancy

SOURCE: MVE + Partners, May 2025

6201 Bristol Parkway Project

Figure 19
Conceptual Rendering From Bristol Parkway

ESA

D202401207.00 - 6201 Bristol Parkway GP Env Checklist\05 Graphics-GIS-Modeling-USE AZURE\GP Consistancy

As shown in Figures 18 and 19, the Project proposes a contemporary architectural design defined by simple lines, along with a neutral and unified color palette. The design prioritizes an "outward engagement" approach, with resident courtyards and public spaces opening onto Bristol Parkway and Green Valley Circle. Ground-level apartments comprised of townhomes and flats would be designed to engage with the landscape and pedestrian environment, while the upper-level apartments and corresponding outdoor living spaces would be oriented to the Site's perimeter to take advantage of views and promote indoor/outdoor living. The apartments would be further organized around the Project's multi-level internal parking structure to conceal the parking from public view and provide proximity-based parking for the residents at each level.

The Project's amenities and public-serving commercial uses would provide for a variety of neighborhood-focused spaces, with the predominance of these program elements concentrated around the community's public open space at the corner of Bristol Parkway and Green Valley Circle. Envisioned as a neighborhood gathering space, this public plaza would consist of a variety of outdoor activities, including water features, play area, natural landscape and pavilion. Coupled with the proposed surrounding commercial space, leasing lobby, and health club, the space would be one of vibrancy and activity, providing an active indoor/outdoor environment for the residents and public alike. In addition, the Project proposes an elevated amenity experience for the residents at the building's rooftop and would include an expansive pool deck, lawn area and corresponding interior amenity spaces which also serves to break up the massing of the façade along Bristol Parkway.

The building's contemporary architecture is rooted contextually within its California Coastal aesthetic and is expressive of its indoor/outdoor living qualities, use of natural materials, and clean lines.

2.5.4 Access, Circulation, and Parking

Vehicular and Pedestrian Access and Parking

Vehicular access to the internal parking structure would be provided via two full access (allowing left-in/left-out and right-in/-right-out maneuvers) driveways, one on Bristol Parkway (Bristol Driveway) and one on Green Valley Circle (Green Valley East Driveway). Additional right-turn only (in and out) access would be provided by a driveway on Green Valley Circle (Green Valley West Driveway). Due to the Project Site's grade differential, each driveway would access a different level of the parking structure with internal ramping to provide vertical circulation. The Bristol Driveway would provide combined access for residents and commercial visitors to Level 2. The Green Valley West Driveway would provide resident only access to Level 1 and the Green Valley East Driveway would provide combined access for residents and commercial visitors to Level 3. The residential parking spaces would be controlled by a gate system located within the garage, past the commercial parking spaces.

Resident loading would occur on the Project Site in a dedicated space along the westerly driveway/fire lane accessible from the Green Valley West Driveway, within a dedicated loading area in the building accessed from the Green Valley East Driveway and within a dedicated loading area in the building accessed from Bristol Parkway. Commercial loading would occur from a 12-foot driveway on Green Valley adjacent to the retail space and would be restricted to non-peak hours during the week.

Bicycle parking amenities would be provided for residents, employees, and visitors to the Site. The Project would provide a total of 244 bicycle parking spaces, with 29 reserved for short-term resident use, 212 for long-term resident use, and two short-term and one long-term space for the commercial uses. Seven (7) short-term spaces for residents and visitors would be provided along the rear fire lane with 36 long-term spaces located within the parking garage on Level 1. On Level 2, eight (8) short-term residential spaces would be provided outside the lobby entrance on Green Valley Circle along with six (6) short-term residential spaces and one long-term commercial space within the parking garage. Two dedicated bicycle storage rooms would also be located on Level 2 with 60 and 116 long-term bicycle spaces, respectively. On Level 3, two short-term spaces would be located outside the commercial area and eight short-term spaces located within the parking garage.

Public Transit

The Project Site is located within the Westfield-Culver City Transit Priority Area and is served by a variety of Culver City Bus transit options along Bristol Parkway, Green Valley Circle, and Sepulveda Boulevard, along with other nearby roadways. The Culver City Transit Center is located directly adjacent to the Westfield Culver City Mall, which is to the northwest of the Project Site. Line 2, 3, 4, 5C2, and 6 all utilize the Culver City Transit Center. In addition, the Culver City light rail station is located approximately three (3) miles north of the Project Site.

2.5.5 Lighting and Signage

Exterior lighting would incorporate low-level exterior lights on the buildings and along pathways for security and wayfinding purposes. In addition, low-level lighting to accent signage, architectural features, and landscaping elements would be incorporated throughout the Project Site. Lighting for the Project is intended to minimize light trespass and glare from buildings and the Project Site onto adjacent properties, to provide comfort, safety, and nighttime visibility through shielded, focused and directed illumination. New street and pedestrian lighting within the public right-of-way would comply with applicable city regulations and would require approval from the City to maintain appropriate and safe lighting levels on sidewalks and roadways while minimizing light and glare on adjacent properties.

All proposed lighting for the Project's residential and retail uses would be provided in accordance with CCMC Section 17.300.040, which provides the general standards for outdoor lighting to regulate lighting fixtures and design, energy use, light shielding, light intensity, and lighting placement. Additionally, the Project would comply with CCMC Section 15.02.110A.12, which requires that all new lighting installed in a garage or parking structure be motion-sensor controlled and that minimum base level lighting shall be permitted. Project materials would also be selected to avoid highly reflective surfaces that would result in adverse glare effects on motorists or adjacent uses.

Proposed signage would be designed to be aesthetically compatible with the existing and proposed architecture of the Project Site and would comply with the requirements of the CCMC. Proposed signage would include identity signage, building and tenant signage, residential address numbers and parking entry signage, and general ground level and wayfinding pedestrian and vehicular signage. . New signage would be architecturally integrated into the design of the proposed building and would establish appropriate identification for the proposed uses. Exterior lighting for signage would be directed onto signs to avoid creating off-site glare. Signage may also be back-lit. Illumination used for Project signage would

comply with light intensities set forth in the CCMC as measured at the property line of the nearest residentially zoned property.

2.5.6 Site Security

The Project would incorporate a security program to ensure the safety of Project residents, employees, and visitors. During construction of the Project, the Project Site would be fenced and gated with surveillance cameras to monitor the site during off hours. Access to retail uses and publicly accessible open space areas would be unrestricted during business hours. Facility operations would include staff training and building access/design to assist in crime prevention efforts and to reduce the demand for police protection services. Site security would include the provision of 24-hour video surveillance. Security cameras would be located to capture views at the perimeter of the proposed buildings; at main pedestrian and vehicular entries; and other outdoor locations as appropriate; and at stair/elevator lobbies. During operation of the Project, access to the parking structure would be controlled through gated entries, keycard access, and the entry areas, publicly accessible areas, parking areas, and common open space residential areas would be well illuminated.

2.5.7 Sustainability Features

The Project would include solar photovoltaic panels, per the City's Green Building Ordinance and CALGreen standards. Design features would include energy conservation, water conservation, transportation design management (TDM) and mobility measures, and pedestrian- and bicycle-friendly site design. Electric vehicle (EV) parking and charging would be available for residential and commercial use. The Project would include 244 bicycle spaces, consisting of 29 short-term and 212 long-term bicycle parking spaces. As it relates to energy conservation, the Project would include LED lighting throughout the Project Site and would install ENERGY STAR-rated appliances. As it relates to water conservation, the Project would incorporate efficient water management through high efficiency centralized water boilers, low-flow appliances, and water-efficient landscape design with weather-based controllers and drip irrigation systems.

2.5.8 Project Construction and Phasing

A Construction Management and Traffic Plan would be prepared which defines the scope and scheduling of planned construction activities as well as the Applicant's proposed construction site management responsibilities, to ensure minimal impacts to neighboring residents and land uses and to avoid interruption of pedestrian, vehicle, and alternative transportation modes and public transit. The Construction Management and Traffic Plan would facilitate communication and coordination with residents and others in the neighborhood. A final comprehensive Construction Traffic Management Plan would be subject to review and approval by the City prior to the start of any construction activity. The Plan would include but not necessarily be limited to: name and telephone number of a contact person regarding traffic complaints or emergency situations; community notification procedures; contact information for local police, fire, and emergency response organizations and procedures for the continuous coordination of construction activity; procedures for training the flag person(s) used in implementing the plan; the location, times, and estimated duration of any temporary lane closures; managing the approved haul route plan; timing of disruptive construction activities; and a construction parking management plan.

The Project Site would be fenced during construction for security purposes. The Project would require excavation to accommodate two levels of subterranean parking, footings, and foundations. Earthwork would require a net export of approximately 66,838 cubic yards (cy) of soil. Construction staging would largely be internal to the Project Site, and encroachments into the right-of-way, if any, would be approved by the City. The Project would excavate to a maximum depth of 39 feet below grade.

Project construction is anticipated to commence as early as the beginning of 2026 and is expected to take approximately 48 months to complete. The Project would be constructed over two phases. Phase 1 would occur in months 1 through 44 and would consist of construction of 452 units as well as the 11,406 sf of commercial uses, the lobbies, outdoor open space areas, and the pool deck. Construction of residential uses in Phase 2 would consist of construction of 394 units in months 25 through 48.[7] Full build-out is expected as early as 2030.

The CCMC prohibits construction between the hours of 8:00 P.M. and 8:00 A.M. Monday through Friday, 7:00 P.M. and 9:00 A.M. on Saturday, and 7:00 P.M. and 10:00 A.M. on Sunday. As part of its requested approvals, the Project is requesting an approval for Extended Hours of Construction, as allowed by CCMC Section 9.07.035.C.1, to allow for a 7:00 AM daily start, during all construction phases for the entire duration of the Project construction activities.

2.5.9 Necessary Approvals

Discretionary entitlements, reviews, and approvals required or requested for the Project may include, but would not necessarily be limited to, the following:

- Pursuant to CCMC Chapter 17.580 and Government Code Section 65915 (State Density Bonus Law), a by-right 20 percent density bonus for 846 residential units in exchange for providing five percent of the base density as Very Low Income (VLI) units for 36 VLI units and the following Waiver of Development Standards:
  - Waiver of Development Standard to permit a maximum height of 94 feet in lieu of 56 feet otherwise permitted in CCMC Section 17.220,020.A, Table 2-8;
  - Waiver of Development Standard to permit a five foot setback along the Site's Green Valley Circle frontage in lieu of 10 feet otherwise permitted in CCMC Section 17.220,020.A, Table 2-8;
  - Waiver of Development Standard to permit above-ground utility equipment and loading areas on primary street frontages and within the front and street side yard setbacks otherwise not permitted in CCMC Section 17.300.035,C-1;
  - Waiver of Development Standard to permit screening of above grade ground utilities and loading areas within the primary street frontages and the front and street setbacks otherwise not permitted in CCMC Section 17.300.035.C-1 and C-2; and
  - Waiver of Development Standard to permit 16-foot in height retaining walls in lieu of six feet otherwise permitted in CCMC Section 17.300.C.

[7] Environmental impacts are analyzed based on the Project's full build-out scenario in this document to provide a conservative assessment of impacts. However, the Air Quality analysis does discuss the effects of phasing, as appropriate.

- Pursuant to CCMC Section 17.550.010.A and Table 2, an Administrative Modification to permit a tandem parking stall width of 8 feet, 6 inches in lieu of 9 feet otherwise required in CCMC Section 17.320.035.C.1.b..
- Approval for Extended Hours of Construction to allow for a 7:00 AM daily start during all construction phases for the entire duration of the Project construction activities. (CCMC Section 9.07.035.C.1)
- Pursuant to CCMC Section 17.540.010.B, Site Plan Review.
- Pursuant to CCMC Section 15.10, a Vesting Tentative Tract Map for the merger and resubdivision of the Project Site into one master ground lot and seven (7) airspace lots and for residential and commercial condominium purposes.

In addition, the Project would require ministerial permits including but not limited to demolition, grading, building, and engineering permits.

2.5.10 Project Design Features

The Project proposes to implement a number of Project Design Features (PDFs) that have been voluntarily incorporated into the Project that serve to minimize or avoid significant environmental effects. The Project Design Features will be included in the Mitigation Monitoring and Reporting Program required in association with certification of this Section 15168(c) CEQA environmental clearance documentation. The Project Design Features are summarized in **Table 2**, *Summary of Project Design Features*, and are discussed further in Chapter 3, *Comparative Analysis of Impacts*, in this document. The Project Design Features are taken into account in the analyses of potential Project impacts.

TABLE 2
SUMMARY OF PROJECT DESIGN FEATURES

Project Design Feature #	Project Design Feature Summary
AES-PDF-1: Screening of Utilities	Rooftop Mechanical and electrical equipment (including Heating, Ventilation, and Air Conditioning [HVAC] systems), as well as building appurtenances (such as rooftop elevator stops), will be integrated into the Project's architectural design (e.g., placed behind parapet walls) and will be screened from view from public rights-of-way.
GHG-PDF-1: Green Building Features	The Project will include the following green building features: • The Project buildings will be designed and operated to meet or exceed the applicable requirements of the State of California Green Building Standards Code and Culver City's Green Building Program Requirements. • The Project will incorporate renewable energy features to achieve compliance with the City of Culver City's solar photovoltaic requirement (CCMC Section 15.02.105 / Section117.1/117.2 of Chapter 1 of the CBC), per the City's Green Building Ordinance and CALGreen standards. • The Project would provide 4 commercial EV parking spaces (that are EV capable),478 residential EV Ready parking spaces and 121 EV charging parking spaces. • The Project will include LED lighting throughout the Project Site and would install ENERGY STAR-rated appliances. • The Project will incorporate efficient water management through high efficiency centralized water boilers and water-efficient landscape design with weather-based controllers and drip irrigation systems.
NOI-PDF-1: Project Construction Schedule	Prior to issuance of a building permit, notice of the Project construction schedule will be provided to adjacent property owners and occupants. Evidence of such notification will be provided to the City of Culver City Public Works Department. The notice will identify the commencement date and proposed timing for all construction phases (demolition, grading, excavation/shoring, foundation, rough frame, plumbing, roofing, mechanical and electrical, and exterior finish).
NOI-PDF-2: Use of Impact Pile Driver	The Project will not require or allow the use of impact pile drivers. Lower noise- and vibration-generating shoring piles will be used.
NOI-PDF-3: Construction Rules Sign	During all phases of construction, a "Construction Rules Sign" that includes contact names and telephone numbers, with 24-hour availability, of the Applicant, Property Owner, construction contractor(s) will be posted on the Property in a location that is visible to the public. In addition, an appropriate staff person at the City of Culver City will be notified for such incidences. These names and telephone numbers will also be made available to adjacent property owners and occupants to the satisfaction of the appropriate department (Planning Manager and/or Building Official) of Culver City.
NOI-PDF-4: Neighborhood Streets	No construction haul trucks, including concrete trucks, will be allowed to travel through neighborhood streets that are primarily residential uses.
NOI-PDF-5: Mechanical Equipment Noise	All building mechanical equipment and/or ventilation systems not fully enclosed will be designed to not exceed sound level limits of the noise level requirements of the City of Culver City General Plan Noise Element Regulation of Stationary Noise Sources through the use of quiet fans, duct silencers, parapets, or similar noise attenuation methods.
NOI-PDF-6: Noise Control – Amplified Sound Systems	If the Project installs permanent outdoor amplified sound systems, the systems will be located in areas of the outdoor common open space areas such that the sound would be mostly blocked by the proposed on-site building or walls from off-site residential receivers. Section 9.07.055(B) of the CCMC prohibits the operation of a loudspeaker or sound amplifying equipment for the purposes of transmitting messages, giving instructions or providing entertainment which is audible at a distance of fifty (50) feet or beyond the subject's property line without first filing an application and obtaining a permit as set forth in Chapter 9.07, Noise Regulations, of the CCMC. The systems will at a minimum be designed so as not to result in a perceivable increase at the nearest noise sensitive residential receptor. Specifically, daytime outdoor amplified sound systems will not result in an increase of 5 dBA L_{eq} over existing ambient noise conditions at the nearest noise sensitive residential receptor. Nighttime speaker noise, if it occurs, will comply with the exterior noise standards identified in the Culver City General Plan Noise Element, as well as the Noise Ordinance upon its adoption, as applicable. A qualified noise consultant will provide written documentation that will be submitted to the appropriate department of City of Culver City that the design of the system(s) complies with the maximum noise levels at the property line of the nearest off-site sensitive receivers.

TABLE 2
SUMMARY OF PROJECT DESIGN FEATURES

Project Design Feature #	Project Design Feature Summary
POL-PDF-1: Project Site Security and Access During Construction	During construction of the Project, the Project Site will be fenced and gated with surveillance cameras to monitor the site during off hours.
POL-PDF-2: Project Site Security and Access During Operation	During operation of the Project, access to the parking structure will be controlled through gated entries, and the entry areas will be well illuminated. Project Site security would include controlled keycard access to office spaces, security lighting within common areas and entryways, and closed-circuit TV monitoring (CCTV).
TRAF-PDF-1: Construction Management Plan	A Final Construction Management Plan (FCMP) will be prepared by the Project contractor in consultation with the Project's traffic and/or civil engineer. The FCMP will define the scope and scheduling of construction activities covering the entire Project Site as well as the Applicant's proposed construction site management responsibilities in order to ensure that disturbance of nearby land uses or interruption of pedestrian, vehicle, bicycle and public transit are minimized to the extent feasible. The FCMP will be subject to review and approval by appropriate building officials, city traffic engineers, civil engineers, and planning manager for the City of Culver City, as required, prior to issuance of any Project demolition, grading or excavation permit. The FCMP will also be reviewed and approved by the respective fire and police departments. Prior to commencement of construction, the contractor will advise the City's public works inspector and building inspector (inspectors) of the construction schedule. As-needed construction management meetings shall be convened with appropriate Culver City staff and representatives of surrounding developments that may have overlapping construction schedules with the Project, to ensure that concurrent construction projects are managed in collaboration with one another. The FCMP will consider potential project construction disruptions to transportation facilities near the Project Site and provide effective strategies to limit the Project's use of the public right-of-way (streets and sidewalks) during peak traffic periods, and will be subject to adjustment by City staff as deemed necessary and appropriate to preserve the general public safety and welfare. Prior to approval of the FCMP and grading permits, the Applicant will conduct one (1) community meeting pursuant to the notification requirements of the City of Culver City community meeting guidelines, to discuss and provide the following information to the surrounding community: 1. Construction schedule and hours. 2. Framework for construction phases. 3. Identify traffic diversion plan by phase and activity. 4. Potential location of construction parking and office trailers. 5. Truck hauling routes and material deliveries (i.e., identify the potential routes and restrictions. Discuss the types and number of trucks anticipated and for what construction activity). 6. Emergency access plan. 7. Demolition plan. 8. Staging plan for the concrete pours, material loading and removal. 9. Crane location(s). 10. Accessible Applicant and contractor contacts during construction activity and during off hours (relevant email address and phone numbers). 11. Community notification procedures. The FCMP will at a minimum include the following: 1. The name and telephone number of a contact person who can be reached 24 hours a day via telephone regarding construction or construction traffic complaints or emergency situations. 2. An up-to-date list of local police, fire, and emergency response organizations and procedures for the coordination of construction activity, potential delays, and any alerts related to unanticipated road conditions or delays, with local police, fire, and emergency response agencies. Maps showing access to and within the site and to adjacent properties will be provided. 3. Construction plans and procedures to address community concerns and to keep the City of Culver City personnel notified of key construction activities, including temporary

TABLE 2
SUMMARY OF PROJECT DESIGN FEATURES

Project Design Feature #	Project Design Feature Summary
	construction fencing and maintenance of construction areas within public view; noise and vibration controls; dust management and control; and worker education on required mitigation measures included in the Project's Mitigation Monitoring Program and best practices to reduce disturbances to adjacent and nearby land uses. 4. Procedures for the training and certification of flag persons. 5. To the extent known, identification of the location, times, and estimated duration of any roadway closures; procedures for traffic detours, pedestrian protection, reducing effects on public transit and alternate transportation modes; and plans for use of protective devices, warning signs, and staging or queuing areas. 6. The location of temporary power, portable toilet and trash and materials storage locations. 7. The timing and duration of any street, sidewalk and/or lane closures will be approved in advance by the City of Culver City. As traffic lane, parking lane, and/or sidewalk closures are anticipated, worksite traffic control plan(s), approved by the City of Culver City, will be developed and implemented to route vehicular traffic, bicyclists, and pedestrians around any such closures. As applicable at the time of construction, such notices will be made available in digital format for posting on each City website and distribution via email alerts on electronic platforms such as the County of Los Angeles' "Gov Delivery" system. The FCMP will be updated weekly during the duration of project construction, as determined necessary by the City. The FCMP will require that review and approval of any proposed lane closures include coordination with the Culver City Fire and Police Departments to minimize potential effects on traffic flow and emergency response. 8. Provisions that staging of construction equipment and materials will be accommodated within the Project Site and that construction worker parking will be accommodated on the Project Site and/or at off-site locations to be determined and disclosed, potentially with shuttles to and from the Project Site.
TRAF-PDF-2: Transportation Demand Management (TDM) Program	The Project will implement TDM measures that include, but are not limited to, those listed below subject to Culver City Transportation Department review and approval prior to issuance of the first Temporary Certificate of Occupancy (TCO) for the Project in order to reduce drive-alone vehicle trips to/from the Project Site by residents, visitors and employees, as well peak hour traffic. **On-Site Enhancements** - The Project design will incorporate mobility features to encourage alternative transportation modes. The features will be designed in accordance with the City Municipal Code requirements and standards. • Pedestrian Connections. The Project will provide exclusive pedestrian access separate from vehicular driveways. The Project will provide internal walkways that connect the pedestrian access points to off-site pedestrian facilities, rideshare, and transit. • Bicycle Parking and Amenities. The Project will provide both short-term and long-term bicycle parking spaces on-site in accordance with the City Municipal Code requirements. Short-term bicycle parking, which will include bicycle racks, will be located near the pedestrian entrance. Long-term bicycle parking, which will include bicycle lockers or secure bicycle enclosures, will be placed in an accessible weather protected location. **Electric Vehicle (EV) Parking**. In accordance with City Municipal Code Section 17.320.035.Q, at least 40% of the onsite parking supply will have EV capability, including EV Capable spaces (20%), EV Ready spaces (10%), and Full EV Charger/Charging Stations (10%). **Off-Site Enhancements** - The Project will improve and contribute toward improvements to off-site mobility facilities to encourage alternative transportation modes. • Mobility Fees. In accordance with City Municipal Code Section 15.06.500, the Project will be subject to contributing its fair share toward funding the City's mobility infrastructure and improvement projects intended to reduce vehicle miles travelled (VMT) and support housing and job growth. Pursuant to Resolution No. 2021-R055, the total mobility fee for the Project will be based on a rate of $3,394 per multi-family unit and $14.92 per sf of commercial space. **Other TDM Strategies** - The Project will implement the following TDM strategies to reduce peak hour vehicular traffic and air emissions to and from the Project Site:

TABLE 2
SUMMARY OF PROJECT DESIGN FEATURES

Project Design Feature #	Project Design Feature Summary
	• Transportation Information Center (TIC). The Project will provide a TIC, a commuter information center where residents, employees, and visitors can obtain information regarding commute programs and individuals can obtain real-time information for planning travel without using an automobile. A TIC provides information about transit schedules, commute planning, rideshare, telecommuting, bicycle routes and facilities, and facilities and resources for carpoolers, vanpoolers, bicyclists, transit riders, and pedestrians. The TIC can be provided via a bulletin board, display case, or kiosk, as well as virtually providing every resident, employee, and visitor access to commuter information through a website portal. • Bicycle Parking and Amenities. The Project will support bicycling to work through the provision of bike storage facilities throughout the Project site. Bicycle parking will be provided in accordance with the City Municipal Code requirements for the Project and will include short-term facilities (e.g., bicycle racks) and secure long-term bicycle parking (e.g., fully enclosed rooms that protect the bicycle from inclement weather and are accessible only to the owner). • Pedestrian-Friendly Environment. The Project is designed to be pedestrian-friendly and accessible to the local neighborhood. The Project's pedestrian access points will be located separate from vehicular access points. To promote walkability within and around the Project site, internal pedestrian pathways will provide a safe and direct connection to external public pedestrian facilities. Safety measures will also be implemented at the Project driveways to ensure safe crossings to limit potential vehicular-pedestrian conflicts. • Employee Parking. At least 10% of employee parking will be reserved, as signed on the spaces, for use by potential carpool or vanpool vehicles and located as close as practical to employee entrances. This preferential parking will be identified on the site plan accompanying the application for a building permit. Vanpool spaces will have a minimum parking space dimension of nine feet wide by 18 feet in length and provide a minimum interior vertical clearance of eight feet two inches. A safe and convenient zone in which vanpool and carpool vehicles may deliver or board their passengers will also be provided. • Bus Stop Improvements. If deemed necessary by the City, bus stop improvements will be provided to the satisfaction of the City Director of Transportation. **Plan/Program Management** - The Project will take appropriate measures to help future residents and employees manage each TDM Plan element and maximize program participation through consolidation of information and proactive engagement. The following will be provided as part of the TDM Plan: • Project Transportation Coordinator. A Transportation Coordinator will be designated for the site and will be responsible for implementing, coordinating, and maintaining the elements of the TDM Plan. The identity and contact information for the Transportation Coordinator will be supplied to the City and kept current. • Transportation Information Packet for New Residents and Employees. Each new resident and employee will receive an information packet summarizing the transit and transportation alternatives available to Project tenants. The packet will emphasize the location of the TIC and include the contact information of the Transportation Coordinator. **Mobility Hub Support and Alternative Transportation** - The Project will incorporate measures and design elements to support first-mile/last-mile service connection for transit users and reduce reliance on personal automobiles. The following will be provided as part of the TDM Plan: • Bike Repair Station. The Project will provide an on-site bike parking station for use by Project residents and employees that has a space and basic tool set for bike repairs.
WATER-PDF-1: Water Conservation	The Project will implement water conservation measures that include, but are not limited to, the following: • Landscape and Irrigation • California Friendly® plants or native plants • Drip/Subsurface Irrigation (Micro-Irrigation) • Proper Hydro-zoning/Zoned Irrigation (grouping plants with similar water requirements together)

SOURCE: ESA, 2025

CHAPTER 3
Comparative Analysis of Project Impacts

This section provides an impact assessment of the Project. A Modified State CEQA Guidelines Appendix G Environmental Checklist Form was used to compare the anticipated environmental effects of the Project with those disclosed in the Certified PEIR to evaluate whether the Project's environmental effects would be within the scope of effects identified in the Culver City General Plan 2045 and Zoning Code Update PEIR in accordance with Section 15168 and to review whether any of the conditions set forth in Public Resources Code Section 21166 or CEQA Guidelines Section 15162 requiring preparation of a Supplemental or Subsequent EIR have been triggered. Note, that to the extent that a Project impact does not trigger the need for a supplemental or subsequent EIR pursuant to Section 15162, it is found to be within the scope of the impact analyzed in the Programmatic EIR pursuant to Section 15168(c)(4). The environmental effects for each of the following impact areas were evaluated:

- Aesthetics
- Air Quality
- Biological Resources
- Cultural Resources
- Energy
- Geology and Soils
- Greenhouse Gas Emissions
- Hazards and Hazardous Materials
- Hydrology and Water Quality
- Land Use and Planning
- Mineral Resources
- Noise
- Population and Housing
- Public Services
- Recreation
- Transportation
- Tribal Cultural Resources
- Utilities and Service Systems
- Wildfire

The Certified PEIR evaluated impacts within the "Planning Area", which includes the City's jurisdictional boundaries and its Sphere of Influence (SOI), through the planning horizon year of 2045. Agricultural and Forestry Resources was scoped out of the Certified PEIR since the Planning Area evaluated therein does not contain agricultural uses or related operations and no areas are designated for farmland or forestry uses. Therefore, the Project would result in no impact to agricultural and forestry resources and has not been included in the analysis below.

The Environmental Checklist Form and evaluation below provide the following information for each of the environmental impact categories listed above:

Impact Determination in the Certified PEIR—This section lists the impact determination made in the Certified PEIR for each impact category evaluated in the PEIR.

Does the Project Involve New Significant Impacts or Substantially More Severe Impacts?—Pursuant to Section 15162(a)(1) of the CEQA Guidelines, this section indicates whether the Project would result in new significant impacts that have not already been considered and mitigated by the prior environmental review or a substantial increase in the severity of a previously identified impact. This question also addresses whether the impact is within the scope of the impact analyzed in the EIR pursuant to Section 15168(c)(4). To the extent that the Project does not have an impact that triggers the need for a subsequent or supplemental EIR due to the involvement of a new significant impact or more severe significant impact, the impact is considered within the scope of the Certified PEIR.

Impact Determination for Project—This section lists the impact determination made for the Project, which is analyzed in detail for each impact category.

Mitigation Measures Addressing Impacts—This section indicates whether the prior environmental document provides mitigation measures to address effects in the related impact category. In some cases, the mitigations have already been implemented. If "None" is indicated, a significant impact was not identified and mitigation was not required. Applicable mitigation measures from the Certified PEIR MMP that are being imposed on the Project are included after the analysis. In addition, for some topic issues, the Certified PEIR mitigation measures require site-specific analysis to determine and refine the appropriate mitigation for a development Project at a more refined level (i.e., air quality, cultural resources and noise/vibration) than that included in the Certified PEIR. In these instances, Project-specific mitigation measures are listed after the applicable Certified PEIR mitigation measures, as applicable.

Conclusion—For each environmental topic, a discussion of the conclusion relating to the analysis is provided.

3.1 Aesthetics

Thresholds (and Supporting Information Sources):	Impact Determination in the Certified PEIR	Does the Project Involve New Significant Impacts or Substantially More Severe Impacts?	Impact Determination for the Project	Certified PEIR's Mitigation Measures Addressing Impact
Aesthetics: Except as provided in Public Resources Code Section 21099, would the project:				
(a) Have a substantial adverse effect on a scenic vista?	Less than Significant	No	Less than Significant	N/A
(b) Substantially damage scenic resources, including, but not limited to, trees, rock outcroppings, and historic buildings within a state scenic highway?	No Impact	No	No Impact	N/A
(c) In non-urbanized areas, substantially degrade the existing visual character or quality of public views of the site and its surroundings? (Public views are those that are experienced from publicly accessible vantage point.) If the project is in an urbanized area, would the project conflict with applicable zoning and other regulations governing scenic quality?	Less than Significant	No	Less than Significant	N/A
(d) Create a new source of substantial light or glare which would adversely affect day or nighttime views in the area?	Less than Significant	No	Less than Significant	N/A

Senate Bill (SB) 743 [Public Resources Code (PRC) §21099(d)] sets forth new guidelines for evaluating project transportation impacts under CEQA, as follows: "Aesthetic and parking impacts of a residential, mixed-use residential, or employment center project on an infill site within a transit priority area (TPA) shall not be considered significant impacts on the environment." PRC Section 21099 defines a "transit priority area" as an area within 0.5 mile of a major transit stop that is "existing or planned, if the planned stop is scheduled to be completed within the planning horizon included in a Transportation Improvement Program adopted pursuant to Section 450.216 or 450.322 of Title 23 of the Code of Federal Regulations." PRC Section 21064.3 defines "major transit stop" as "a site containing an existing rail transit station, a ferry terminal served by either a bus or rail transit service, or the intersection of two or more major bus routes with a frequency of service interval of 15 minutes or less during the morning and afternoon peak commute periods." PRC Section 21099 defines an "employment center project" as "a project located on property zoned for commercial uses with a floor area ratio of no less than 0.75 and that is located within a transit priority area." PRC Section 21099 defines an "infill site" as a lot located within an urban area that has been previously developed, or on a vacant site where at least 75 percent of the perimeter of the site adjoins, or is separated only by an improved public right-of-way from, parcels that are developed with qualified urban uses.

PRC Section 21099 applies to the Project as it is a "mixed-use project" located on an infill site within a TPA (specifically, the Project is located within the Westfield-Culver City Transit Center Transit Priority Area). Therefore, the Project is exempt from aesthetic impacts. The discussion of aesthetics is for informational purposes only and not for determining whether the Project would result in significant impacts to the environment.

a) Would the Project have a substantial adverse effect on a scenic vista?

Impact Determination in the Certified PEIR

The Certified PEIR determined that impacts to scenic vistas would be less than significant. As discussed in the Certified PEIR, due to the highly urbanized nature of the Planning Area, the majority of the future development under the General Plan 2045 and Zoning Code Update would primarily occur on parcels that already contain existing development, and compliance with the applicable policies and development standards designed to minimize effects to scenic vistas would ensure that impacts would be less than significant. The City does not have any designated scenic vistas and is mainly characterized by urban environments, and as a result, scenic vistas are mostly limited to open space, vacant natural areas, and parks.

Does the Project involve new significant impacts or substantially more severe impacts?

As discussed below, the Project would not create any new significant impacts related to scenic vistas, nor would it result in a substantial increase in a previously identified significant impact as analyzed in the Certified PEIR.

Impact Determination for Project

Consistent with the aesthetics analysis included in the Certified PEIR which identified the Planning Area as mostly a highly urbanized environment, the Project Site is located within an urbanized area, with a mix of commercial and residential uses in the nearby vicinity. The topography in the surrounding area has mild topographical variations. The site is comprised of two terraced pads that gently slope towards to the west with approximately 25 feet of total relief across the site[8]. There are no ocean, notable mountains, or other scenic vistas that would be substantially affected by the Project. More specifically the Pacific Ocean is approximately four (4) miles to the west across relatively flat topography with intervening development. Further, the Project Site is not located in a scenic resource area or an area with protected views designated by the City. Consistent with the Certified PEIR, the Project would be subject to development and planning review and would be required to comply with other applicable regulations regarding aesthetic qualities that are established to protect visual resources, such as building heights, building setbacks, lighting, landscaping, and signage. Therefore, development of the Project would not have a substantial adverse impact on a scenic vista and would be within the scope of impacts analyzed in the Certified PEIR.

Furthermore, as the Project is a mixed-use project that would be located on an infill site within a TPA, pursuant to SB 743, aesthetic impacts of the Project are not considered significant impacts on the environment. Impacts would be less than significant, consistent with the Certified PEIR.

[8] Geocon. Geotechnical Investigation. Proposed Multi-family Residential Development at 6201 Bristol Parkway, Culver City, California. September 4, 2025. Included as Appendix F of this document.

Certified PEIR's Mitigation Measures Addressing Impact

The Certified PEIR determined that no mitigation measures would be required. Since, as determined above, the Project does not involve new significant impacts or substantially more severe impacts, no new or additional mitigation measures are needed.

b) Would the Project substantially damage scenic resources, including, but not limited to, trees, rock outcroppings, and historic buildings within a state scenic highway?

Impact Determination in the Certified PEIR

Impacts to scenic resources within a state scenic highway were evaluated in the Initial Study prepared as part of the Certified PEIR, and it was determined that no impacts would occur in this regard because the Planning Area does not have any City- or State-designated scenic highways.

Does the Project involve new significant impacts or substantially more severe impacts?

As discussed below, the Project would not create any new significant impacts related to scenic resources within a state scenic highway, nor would it result in a substantial increase in a previously identified significant impact as analyzed in the Certified PEIR.

Impact Determination for Project

The Project Site is located in an urbanized area and is currently developed with a vacant one-story commercial building formerly occupied by a Chase bank, a vacant one-story multi-tenant commercial strip building, areas of asphalt-paved surface parking, and ornamental landscaping. Consistent with the aesthetics analysis in the Certified PEIR, the Project Site is not located in the vicinity of a City of Culver City or State-designated scenic highway. In addition, the Project Site does not contain any unique or locally recognized natural (i.e., rock outcroppings and trees) features or any designated historic buildings.[9] Therefore, development of the Project would not substantially damage scenic resources, including, but not limited to, trees, rock outcroppings, and historic buildings within a state scenic highway and would be within the scope of impacts analyzed in the Certified PEIR.

Furthermore, as the Project is a mixed-use project that would be located on an infill site within a TPA, pursuant to SB 743, aesthetics impacts of the Project are not considered significant impacts on the environment. Therefore, the impact conclusion for scenic resources in a state scenic highway is no impact, consistent with the Certified PEIR.

Certified PEIR's Mitigation Measures Addressing Impact

The Certified PEIR determined that no mitigation measures would be required. Since, as determined above, the Project does not involve new significant impacts or substantially more severe impacts, no new or additional mitigation measures are needed.

[9] City of Culver City, Historic Preservation, https://www.culvercity.org/Explore/Arts-Culture/Preservation#section-2. Accessed April 3, 2025

c) In non-urbanized areas, would the Project substantially degrade the existing visual character or quality of public views of the site and its surroundings? (Public views are those that are experienced from publicly accessible vantage point). If the Project is in an urbanized area, would the Project conflict with applicable zoning and other regulations governing scenic quality?

Impact Determination in the Certified PEIR

The Certified PEIR determined that impacts related to conflicts with applicable zoning and other regulations governing scenic quality would be less than significant. The General Plan 2045 policies intend to complement and improve the existing scenic quality and resources in the City as well as to implement the City's vision for the future character of the City. The Zoning Code Update provides development standards, including setbacks, floor area ratio, building heights and lot coverage that establish the form and mass of future buildings that will occur under General Plan 2045. Future development would be reviewed by the City for compliance with applicable requirements prior to project approval and issuance of a building permit.

Does the Project involve new significant impacts or substantially more severe impacts?

As discussed below, the Project would not create any new significant impacts related to conflicts with applicable zoning and other regulations governing scenic quality, nor would it result in a substantial increase in a previously identified significant impact as analyzed in the Certified PEIR.

Impact Determination for Project

The Project is located within an urbanized area and, as such, the concern of this threshold is whether the Project would conflict with regulations that govern scenic quality. Such regulations pertinent to the Project Site are set forth in the Culver City General Plan, the Culver City Urban Forest Master Plan (UFMP), the Culver City Residential Parkways Standards and Guidelines, and in the CCMC. Section 3.10, *Land Use and Planning*, includes further analysis of the Project's consistency with the applicable plans and specific relevant policies governing scenic quality, which are summarized herein. Generally, the existing on-site buildings and associated surface parking lots within the Project Site have low aesthetic value.

Element 4, Land Use and Community Design, of the Culver City General Plan 2045 includes various policies that are relevant to development of the Project. Policy LD-4.3: Mixed-use development, states that on large nonresidential sites, study relaxing of development standards and raising of height limits to allow concentrated, new vertical residential development to maintain existing commercial, industrial, and studio uses, and to create horizontal mixed-use development on the site. Consistent with this policy, the Project would introduce high-density vertical residential development at a height up to 94 feet through its incorporation of a density bonus incentive due to the Project's inclusion of affordable housing as allowed by State Density Bonus Law. By doing so, the Project would help meet the City's need for additional housing in a concentrated area, which will allow other areas within the City to maintain existing commercial, industrial, and studio uses. Policy LU-14.2: Create an attractive pedestrian environment, seeks to facilitate a diverse and attractive pedestrian environment through the provision of street furniture, lighting, and other amenities. Consistent with this policy, the Project would incorporate public-facing

ground floor landscaping along Bristol Parkway and Green Valley Circle. Landscaping would also be provided between the buildings and along the perimeters of the Project Site. Planted perimeters at the ground level would buffer the Project Site from Bristol Parkway, Green Valley Circle, and residential uses while leaving openings for community facing mixed use. The landscape design would be tailored for each of the landscaped open space areas with a compatible plant palette used throughout the Project Site. The Level 3/ground floor would also feature a publicly accessible plaza at the corner of Bristol Parkway and Green Valley Circle. Policy LU-14.5: Plazas and gathering places, seeks to improve existing and create new plazas and public gathering places throughout the city. The plaza at the corner of Bristol Parkway and Green Valley Circle is envisioned as a neighborhood gathering space; this public plaza would consist of a variety of outdoor activities, including water features, play area, natural landscaping and pavilion, and public artwork, all creating gathering areas consistent with this policy. Policy LU-15.1: Walkable and inviting buildings and spaces, requires building design that creates walkable and inviting spaces, such as locating parking behind buildings, allowing for outdoor plazas and dining, and locating building frontages in close proximity to the sidewalk edge, where appropriate. The Project would include ground floor commercial space fronting the corner of Green Valley Circle and Bristol Parkway, as well as public open space adjacent to that intersection featuring a public plaza with, as described above, to activate the street frontage and pedestrian experience. Parking would be located interior to the buildings out of the view of the public. Additionally, vehicular ingress/egress is limited to three driveways on the perimeters of the Project Site, thereby emphasizing the pedestrian nature of the surrounding streets, and activating the streetscape near the Project Site.

Also, Policy LU-15.3: Architectural and visual interest in new development, encourages distinctive architecture and elements that add visual interest to buildings to enhance people's perceptions of Culver City as an interesting and inviting place. As shown in renderings of the future buildings, including Figure 18, *Conceptual Project Rendering from Green Valley Circle*, and Figure 19, *Conceptual Project Rendering from Bristol Parkway*, in Chapter 2, *Project Description*, of this document, the Project would change the character and quality of the existing commercial buildings and parking lot site with new, modern, high-quality architecturally designed buildings. The Project is proposing a contemporary architectural design defined by a new eight-story building. As shown in Figure 18, the Project design includes varied facades and massing components along Bristol Parkway and Green Valley Circle. At the ground level, the commercial and amenities components would include varied designs and landscaping to provide additional visual interest. The design concept is a contemporary architectural design defined by simple lines, along with a neutral and unified color palette. The design prioritizes an "outward engagement" approach, with resident courtyards and public spaces opening-up onto Bristol Parkway and Green Valley Circle. The apartments would be further organized around the Project's multi-level internal parking structure to conceal the parking from public view and provide convenient proximity-based parking for the residents at each level.

The City's Culver City Residential Parkway Guidelines (2016) informs the general public about parkway regulations and provides guidance on planning, creating, and maintaining a parkway landscape. Property owners are expected to maintain the parkway space adjacent to their properties, with the exception of street trees, which are maintained by the City. Sidewalk access and step-out strips are to be installed and maintained along all residential parkways in the City. The Project would comply with any applicable Culver City Residential Parkway Guidelines as determined appropriate in consultation with the City.

As discussed in Section 3.10, *Land Use and Planning*, the Project would not conflict with the policies of the UFMP. The Project would provide 8,460 sf of publicly accessible open space on the ground level at the corner of Bristol Parkway and Green Valley Circle. In addition, new replacement trees would be planted on the Project Site per Section 9.08.215 of the CCMC. The selected street tree species would meet the UFMP Tree Palette and meet the UFMP's performance criteria.

CCMC Section 17.220.020, Table 2-8, Mixed-Use District Development Standards, provides development standards such as setback, open space, parking frontage, height and other development standards. The Project would be consistent the applicable development standards, with the exception of the incentives and waivers that the Project is requesting in connection with its Density and waiver of development incentives application. The Project is requesting a maximum height of 94 feet in lieu of 56 feet otherwise permitted, relief from the setback requirement on Green Valley Circle, and allowance of 16-foot-high retaining walls in lieu of six feet otherwise permitted. Even with this height increase, reduced setback, and higher retaining walls, given that no views of scenic vistas or scenic resources occur across or through the Project Site, the Project would not substantially alter scenic views from surrounding areas.

CCMC Section 17.300.035.C.1 requires the screening of utilities, including mechanical equipment (e.g., air conditioning, heating, exhaust, and ventilation ducts), loading docks, refuse and recyclable materials storage areas, and utility services, from public view from adjoining public streets and rights-of-way. CCMC Section 17.300.035.C.2 requires the method of screening to be architecturally compatible with other on-site development in terms of colors, materials, and architectural style as determined by the Director. Any utilities located on the building roofs would be screened by fencing, the design of which would be coordinated with the buildings' architectural materials, color, and design. This regulation would be further implemented under Project Design Feature AES-PDF-1, which requires mechanical, electrical, and rooftop equipment (including HVAC systems), as well as building appurtenances, to be integrated into the Project's architectural design (e.g., placed behind parapet walls) and to be screened from view from public rights-of-way. Plans related to rooftop screening would be submitted to the current Planning Division for review. The Project is requesting waivers of development standards to permit above-ground utility equipment and loading areas without screening on primary street frontages and within the front and street side yard setbacks, which would otherwise not be permitted in CCMC Sections 17.300.035.C-1 and C-2. These waivers are needed to provide service and access to portions of the building along those frontages. Locating the utility equipment and loading areas any further into the Project Site would reduce the building's footprint and resulting density, thus physically precluding the construction of the Project at its permitted density. Providing screening for above-ground utility equipment and loading areas would also significantly increase the spatial requirements for these components, which also would preclude the construction of the Project at its permitted density. However, the inclusion of such facilities within public views would represent only a minimal portion of the Project, which features new, high-quality architecturally designed buildings. Moreover, as the Project is a mixed-use project that would be located on an infill site within a TPA, pursuant to SB 743, aesthetics impacts of the Project are not considered significant impacts on the environment.

Other utility areas, such as refuse and recyclable storage loading areas would be located in the parking garage and would not be visible from the public streets and highways.

CCMC Section 15.06.100-180 (Art in Public Places) requires the inclusion of visual artwork, performing arts or architectural resources to enhance the quality of life for individuals living in, working in, and visiting the City. The Project would feature high quality architecture, defined by simple lines, along with a neutral and unified color palette. The design prioritizes an "outward engagement" approach, with resident courtyards and public spaces opening onto Bristol Parkway and Green Valley Circle. The building's contemporary architecture is rooted contextually within its California Coastal aesthetic and is expressive of its indoor/outdoor living qualities, use of natural materials, and clean lines. The Project would provide public art or pay in lieu fees for public art to the City's requirements. With compliance with CCMC regulations that govern scenic character, such as building setbacks, public art, and screening, the Project would not conflict with the policies of the CCMC that regulate scenic quality.

Based on the above, the Project would not conflict with zoning and other regulations governing scenic quality. Furthermore, as the Project is a mixed-use project that would be located on an infill site within a TPA, pursuant to SB 743, aesthetics impacts of the Project are not considered significant impacts on the environment. Therefore, impacts would be less than significant and would be within the scope of impacts analyzed in the Certified PEIR.

Supplemental Shading Analysis

The analysis below provides an assessment of the Project's potential to create new shadows and shading of off-site routinely usable outdoor spaces for informational purposes only. Shadows cast by the Project are not considered a CEQA impact for purpose of analyzing the Project's aesthetics impacts.

Potential shading effects could occur when shadow-sensitive uses are located in proximity to new structures. The potential for shading is highest when a shadow-sensitive use is immediately adjacent to a new structure and decreases the further the sensitive use is located from a structure. Facilities and operations sensitive to the effects of shading include routinely useable outdoor spaces associated with residential, recreational, or institutional (e.g., schools, convalescent homes) land uses; commercial uses such as pedestrian-oriented outdoor spaces or restaurants with outdoor eating areas; nurseries; and existing solar collectors. These uses are considered sensitive because sunlight is important to function, physical comfort, or commerce. As the sun moves from the east to the west throughout the day, shadow lengths and direction move accordingly. Shadows are longest during the winter, with the maximum length occurring during the Winter Solstice (December 22). During the spring, fall, and summer, shadow lengths are shorter than winter shadows. The maximum shadow lengths during the spring, fall, and summer are approximately 2.18 times the height of a building.[10] The Project would be up to 94 feet tall. As such, it could cast a maximum shadow of approximately 205 feet during the spring, fall, and summer.

Shadow-sensitive uses that could potentially be affected by Project shadows during these times of the year are the outdoor spaces associated with the residential uses to the east of the Project site, across Bristol Parkway.

Project shadows are illustrated in Appendix A of this document, and are shown during the Summer Solstice, Winter Solstice, Fall/Spring Equinox during the hours of 9:00 A.M., 12:00 P.M., 3:00 P.M., and 6:00 P.M. During each of these scenarios which represent the greatest potential times for shadows

[10] City of Los Angeles, L.A. CEQA Thresholds Guide, Exhibit A.3-1, 2006. Exhibit A 3-1 is sourced to Planning Consultants Research, 1995.

throughout the year, shadows would start to shade the residential uses to the east on the east side of Bristol Parkway after 3:00 P.M. and extend further eastward over the residential properties for the remainder of the daytime hours.

Based on the above, the Project would add shadows to the adjacent residential properties to the east and their associated usable outdoor spaces during the late afternoon hours throughout the year. Nonetheless, as noted above, shadows cast by the Project are not considered a CEQA impact for purpose of analyzing the Project's aesthetic impacts.

Certified PEIR's Mitigation Measures Addressing Impact

The Certified PEIR determined that no mitigation measures would be required. Since, as determined above, the Project does not involve new significant impacts or substantially more severe impacts, no new or additional mitigation measures are needed.

d) Would the Project create a new source of substantial light or glare which would adversely affect day or nighttime views in the area?

Impact Determination in the Certified PEIR

The Certified PEIR determined that impacts related to light and glare would be less than significant, as new development will primarily occur on parcels that already contain some development since the primary approach to accommodating growth is through infill development and redevelopment that range from modest additions of individual housing units to the redevelopment of large, aggregated properties within opportunity sites located in activity centers and along commercial corridors. Future development will be required to comply with applicable lighting regulations and standards, which includes directing light to be oriented downward and to avoid any light spillover to adjacent properties; requiring that permanently installed lighting shall not blink, flash, or be of unusually high intensity or brightness; requiring landscaping and pedestrian walkway lights to be low profile; and limiting the height of freestanding light poles and luminaires.

Does the Project involve new significant impacts or substantially more severe impacts?

As discussed below, the Project would not create any new significant impacts related to light and glare, nor would it result in a substantial increase in a previously identified significant impact as analyzed in the Certified PEIR.

Impact Determination for Project

The Project Site is located within an urbanized area, characterized by moderate ambient nighttime lighting levels due to the developed nature of the area, existing buildings and parking lots on-site, as well as from adjacent properties. Artificial light sources from the on-site uses and other surrounding properties include interior and exterior lighting for security, parking, architectural highlighting, incidental landscape lighting, and illuminated signage. Automobile headlights, streetlights and stoplights for visibility and safety purposes along the adjacent streets also contribute to overall ambient lighting levels.

Similar to the existing site and surrounding uses, the Project would include low to moderate levels of interior and exterior lighting for security, parking, wayfinding, signage and architectural highlighting. Soft accent lighting used for signage and architectural highlighting would be directed to permit visibility of the highlighted elements but would not be so bright as to cause substantial light spillover. All proposed signage and outdoor lighting would be subject to applicable regulations contained within the CCMC. Additionally, the Project would be reviewed by the City for compliance with applicable requirements prior to Project approval and issuance of a building permit. Compliance with these regulations would ensure that impacts regarding Project lighting are less than significant, consistent with the impact findings of the Certified PEIR.

Glare occurs from sunlight reflected from reflective materials utilized in existing buildings along the adjacent roadways and from vehicle windows and surfaces. Glare-sensitive receptors include the residential uses to the east and motorists on the roadways surrounding the Project Site. As glare is a temporary phenomenon that changes with the movement of the sun, receptors other than motorists are generally less sensitive to glare impacts than to light impacts. Any glass fenestration incorporated into the Project's residential or retail components, in particular on the ground level, would be designed with low-reflectivity values (no mirror-like tints or films), minimizing off-site glare. To the extent glare is experienced by adjacent uses or the occupants of vehicles on nearby streets, it would be minimal and temporary, changing with the movement of the sun throughout the course of the day and the seasons of the year. Additionally, the Project would comply with all applicable regulations in the CCMC. Furthermore, as the Project is a mixed-use project that would be located on an infill site within a TPA, pursuant to SB 743, aesthetics impacts of the Project are not considered significant impacts on the environment. Therefore, based on the above, glare impacts would be less than significant and would be within the scope of impacts analyzed in the Certified PEIR.

Certified PEIR's Mitigation Measures Addressing Impact

The Certified PEIR determined that no mitigation measures would be required. Since, as determined above, the Project does not involve new significant impacts or substantially more severe impacts, no new or additional mitigation measures are needed.

Conclusion

Based on the above, the Project's potential environmental impacts with regard to aesthetics would be within the scope of the Certified PEIR and would not result in any of the conditions set forth in PRC Section 21166(c) or CEQA Guidelines Sections 15162 or 15163 that would require the preparation of a Supplemental or Subsequent EIR.

3.2 Air Quality

Thresholds (and Supporting Information Sources):	Impact Determination in the Certified PEIR	Does the Project Involve New Significant Impacts or Substantially More Severe Impacts?	Impact Determination for the Project	Certified PEIR's Mitigation Measures Addressing Impact
Air Quality: Would the project:				
(a) Conflict with or obstruct implementation of the applicable air quality plan?	Significant and Unavoidable	No	Less than Significant	Yes
(b) Result in a cumulatively considerable net increase of any criteria pollutant for which the project region is non-attainment under an applicable federal or state ambient air quality standard?	Significant and Unavoidable	No	Less than Significant	Yes
(c) Expose sensitive receptors to substantial pollutant concentrations?	Significant and Unavoidable	No	Less than Significant with Mitigation	Yes
(d) Result in other emissions (such as those leading to odors adversely affecting a substantial number of people?	Less than Significant	No	Less than Significant	N/A

a) Would the Project conflict with or obstruct implementation of the applicable air quality plan?

Impact Determination in the Certified PEIR

The South Coast Air Basin (Basin) is designated nonattainment by the United States Environmental Project Agency (USEPA) and California Air Resources Board (CARB) for Ozone (O_3) and particulate matter that are 2.5 microns or less in diameter (PM2.5) under the California Ambient Air Quality Standards (CAAQS) and National Ambient Air Quality Standards (NAAQS), nonattainment for lead (Los Angeles County only) under the NAAQS, and nonattainment for PM10 under the CAAQS. Long-term growth associated with buildout under the General Plan 2045 and Zoning Code Update could result in the emissions of criteria pollutants that exceed South Coast Air Quality Management District (SCAQMD) thresholds for criteria pollutants. The Certified PEIR determined that impacts related to a conflict with or obstructing implementation of the applicable air quality plan would be significant and unavoidable due to population, housing, and employment growth that could exceed demographic assumptions for the City made by the Southern California Association of Governments (SCAG). Mitigation Measures PEIR MM AQ-1 through PEIR MM AQ-5 serve to reduce the severity of the impacts to emissions of criteria pollutants associated with future development and projected growth from future development. However, while implementation of Mitigation Measures PEIR MM AQ-1 through PEIR MM AQ-5 would serve to reduce the severity of the effects, impacts would nonetheless remain significant and unavoidable.

Does the Project involve new significant impacts or substantially more severe impacts?

As discussed below, the Project would not create any new significant impacts related to conflicting or obstructing implementation of an air quality plan, nor would it result in a substantial increase in a previously identified significant impact as analyzed in the Certified PEIR.

Impact Determination for Project

The Project's Nitrous Oxides (NO_X), Carbon Monoxide (CO), particulate matter that are 10 microns or less in diameter (PM10), and PM2.5 emissions during construction and operations were analyzed: (1) to ascertain potential effects on localized concentrations; and (2) to determine if there is a potential for such emissions to cause or effect a violation of the ambient air quality standards for NO_2, CO, PM10, PM2.5. Due to the Project's proximity to sensitive receptors, including residential uses approximately 90 feet east of the Project Site across Bristol Parkway, as required by PEIR MM AQ-6, a localized Project construction-related air quality analysis was conducted for the Project in conformance with SCAQMD methodology for assessing localized significance thresholds (LST) air quality impacts. As shown in **Table 3**, *Estimated Maximum Unmitigated Localized Construction Emissions*, localized Project-related construction emissions would not exceed the SCAQMD localized significance thresholds, and no mitigation is required.

As shown in **Table 4**, *Estimated Maximum Unmitigated Localized Operational Emissions*, the localized emissions of NO_X, CO, PM10, and PM2.5 emissions during operation of the Project would not exceed the SCAQMD-recommended localized significance thresholds at sensitive receptors in proximity to the Project Site, and no mitigation is required.

As shown in Tables 3 and 4, below, the Project would have localized emissions below the applicable SCAQMD thresholds for both construction and operation, and no mitigation is required. Therefore, the Project would not increase the frequency or severity of an existing violation or cause or contribute to new violations for ozone. Impacts regarding the timely attainment of air quality standards or interim emission reductions specified in the SCAQMD 2022 Air Quality Management Plan (AQMP) and impacts would be less than significant, and no mitigation is required.

The Project's construction and operations would not obstruct implementation of the 2022 AQMP as the Project would comply with CARB's requirements to minimize short-term emissions from on-road and off-road diesel equipment, and with SCAQMD's regulations such as Rule 403 for controlling fugitive dust and Rule 1113 for controlling volatile organic compounds (VOC) emissions from architectural coatings. Thus, the Project's criteria pollutant emissions would not cause the Air Basin's criteria pollutant emissions to worsen so as to impede the SCAQMD's efforts to achieve attainment with respect to any criteria pollutant for which it is currently not in attainment of the NAAQS and the CAAQS (e.g., ozone, PM10, and PM2.5), or to cause the Air Basin to deteriorate from its current attainment status with respect to any other criteria pollutant emissions.

The Project would generate short-term construction jobs, but these jobs would not necessarily bring new construction workers or their families into the region. Construction-related jobs generated by the Project would likely be filled by employees within the construction industry within Culver City and the greater Los Angeles County region. Construction industry jobs generally have no regular place of business, as construction workers commute to job sites throughout the region, which may change several times a year. Moreover, these jobs would be temporary in nature. Therefore, the Project's construction jobs would not conflict with the long-term employment or population projections upon which the 2022 AQMP is based, which incorporates regional demographic projections and integrated regional land use and transportation strategies from SCAG's 2020-2045 Regional Transportation Plan/Sustainable Communities Strategy (RTP/SCS).

TABLE 3
ESTIMATED MAXIMUM UNMITIGATED LOCALIZED CONSTRUCTION EMISSIONS (POUNDS PER DAY) [a]

Construction Phase	NO_x	CO	PM10 [b]	PM2.5 [b]
Demolition Year 1	5.95	10.68	3.92	0.69
Site Preparation Year 1	0.00	0.00	0.00	0.00
Grading/Excavation Year 1	22.11	30.29	7.46	1.33
Concrete (Garage and Podiums) Year 1	14.68	20.29	0.47	0.44
Concrete (Garage and Podiums) Year 2	14.17	20.25	0.45	0.41
Concrete (Garage and Podiums) Year 3	13.40	20.19	0.41	0.38
Building Construction Year 2	8.21	11.99	0.25	0.23
Building Construction Year 3	7.76	11.97	0.23	0.21
Building Construction Year 4	7.44	11.89	0.21	0.20
Finishing/Painting Year 3	5.50	9.07	0.15	0.13
Finishing/Painting Year 4	5.40	9.07	0.13	0.12
Paving Year 4	5.72	9.00	0.20	0.18
Overlapping Construction Phases				
Concrete (Garage and Podiums) and Building Construction Year 2	22.38	32.24	0.70	0.64
Concrete (Garage and Podiums) and Building Construction Year 3	21.16	32.16	0.64	0.59
Building Construction and Finishing/Painting Year 3	13.26	21.03	0.38	0.35
Building Construction and Finishing/Painting Year 4	12.84	20.96	0.35	0.32
Building Construction, Finishing /Painting, and Paving Year 4	18.57	29.96	0.55	0.51
Finishing /Painting and Paving Year 4	11.13	18.07	0.33	0.31
Maximum Daily Localized Emissions	**22.38**	**32.24**	**7.46**	**1.33**
SCAQMD Localized Significance Threshold [c]	**197.00**	**1,796.00**	**15.00**	**8.00**
Exceed Threshold?	**No**	**No**	**No**	**No**

NOTES:

a. Totals may not add up exactly due to rounding in the modeling calculations. Detailed emissions calculations are provided in Appendix B.
b. Emissions include fugitive dust control measures consistent with SCAQMD Rule 403.
c. The SCAQMD LSTs are based on Source Receptor Area 3 (Southwest Los Angeles County Coastal) for a 5-acre site with sensitive receptors conservatively assumed to be 25 meters to the Project Site. Using the screening criteria applicable for a 5-acre site is conservative because the localized significance thresholds are project site dependent and the allowable thresholds increase with increasing project size. Therefore, using a 5-acre site threshold instead of the Project Site's full 7.05 acres yield a more stringent analysis.
d. The SCAQMD LSTs are based on Source Receptor Area 3 (Southwest Los Angeles County Coastal) for a 5-acre site with sensitive receptors conservatively assumed to be 25 meters to the Project Site.

SOURCE: ESA, 2025

TABLE 4
ESTIMATED MAXIMUM UNMITIGATED LOCALIZED OPERATIONAL EMISSIONS (POUNDS PER DAY)[b]

Source	NO_x	CO	PM10	PM2.5
Area (Consumer Products, Landscaping)	1.06	81.14	0.11	0.09
Energy	2.56	1.27	0.20	0.20
Maximum Daily Localized Emissions	**3.62**	**82.41**	**0.31**	**0.29**
SCAQMD Localized Significance Threshold [b]	**197.00**	**1,796.00**	**4.00**	**2.00**
Exceeds Thresholds?	**No**	**No**	**No**	**No**

NOTES:

a. Totals may not add up exactly due to rounding in the modeling calculations. Detailed emissions calculations are provided in Appendix B of this document.
b. The SCAQMD LSTs are based on Source Receptor Area 3 (Southwest Los Angeles County Coastal) for a 5-acre site with sensitive receptors conservatively assumed to be 25 meters to the Project Site. Using the screening criteria applicable for a 5-acre site is conservative because the localized significance thresholds are project site dependent and the allowable thresholds increase with increasing project size. Therefore, using a 5-acre site threshold instead of the Project Site's full 7.05 acres yield a more stringent analysis.
c. Conservatively, existing site emissions were not estimated and subtracted from Project operational emissions for this analysis. Therefore, the net Project operational emissions would be lower than those presented in this table.

SOURCE: ESA, 2025

The Project Site is located in Culver City and is currently zoned Mixed Use High (100 du/acre) use in the General Plan 2045. The Project would be replacing a vacant one-story commercial building formerly occupied by a Chase bank and a vacant one-story multi-tenant commercial strip building formerly anchored by a Marshall's store, which comprises 65,149 sf, and associated surface parking and landscaping within a 7.049-acre parcel. The Project Site is currently zoned Mixed Use High and the Project would be consistent with the Land Use and Community Design Element of the City's General Plan 2045 (see Section 3.10, *Land Use and Planning*, of this document). The Project is committed to providing pedestrian connections to nearby neighborhood uses and transit options. The Project's location, design, and land use planning aim to reduce vehicle trips by increasing the density of residential and commercial uses in proximity to public transit. Several public transit stops operated by Metro, Santa Monica Big Blue Bus and Culver City Bus are located in close proximity to the Project Site. As such, the Project would not conflict with SCAG's 2020-2045 Regional Transportation Plan/Sustainable Communities Strategy (Connect SoCal 2020) policies for the concentration of growth in proximity to transit (see Section 3.10, *Land Use and Planning*, of this document).

The Project's growth would be in excess of the population growth projections of Connect SoCal 2020, which served as the basis for the 2022 AQMP, but within Connect SoCal 2020's projected household and employment growth.[11] Based on Connect SoCal 2020 growth projections for the City in the year 2045 relative to 2016, the Project's proposed 846 residential units would comprise approximately 85 percent of an estimated increase of 1,000 households within the City. The Project's projected resident population of 1,616 would comprise an approximately 8 percent increase (116 residents) over SCAG's 2045 estimated population increase of 1,500. The Project's projected net decrease in the number of employees on the Project Site of approximately 270 compared to existing uses would comprise a decrease of 6 percent of

[11] While the 2024–2050 RTP/SCS (Connect SoCal 2024) has been released, it has not been incorporated into the AQMP and, therefore, the 2020–2045 RTP/SCS (Connect SoCal 2020) remains applicable for purposes of addressing air quality impacts.

SCAG's year 2045 estimated increase of 4,800 employees.[12] However, as discussed in Section 3.13, *Population and Housing*, of this document, the City's October 2021-2029 Housing Element, which is based on the SCAG's 6th Cycle Regional Housing Needs Assessment (RHNA)[13] allocations, indicates the total housing growth need for the City during the planning period through 2029 is 3,341 housing units. Accordingly, the Project's proposed housing would constitute 25 percent of the 6th Cycle RHNA allocations between 2021 and 2029 (refer to Section 3.13, *Population and Housing*, of this document for additional details). Moreover, in terms of air quality, the minor increase in residents would be offset by the reduction in employees as compared to the SCAG projections, in part because the per capita VMT and associated pollutant emissions are greater for employees.[14]Therefore, the Project would be consistent with the assumptions underlying the 2022 AQMP

Also, as discussed in Section 3.13, *Population and Housing*, of this document, the Project would be well within the household, population and employment projections of the City's General Plan 2045. And, through the General Plan 2045, the City monitors growth and evaluates proposed developments within the Planning Area. The City, through the General Plan 2045, ensures that developments like the Project are consistent with the area's permitted uses and anticipated growth. The population, housing, and employment projections assumed for the General Plan are higher than SCAG's Connect Socal 2020-2045 and 2024-2050 estimates since the General Plan 2045 provides for additional population, housing, and employment capacity not anticipated by SCAG when the Connect SoCal 2020-2045 and 2024-2050 estimates were developed. Specifically, the estimates did not anticipate the additional housing the City needs to meet its RHNA allocations. However, since SCAG projections are based on the prior General Plan land uses, future SCAG planning documents would be updated to reflect the City's General Plan 2045 projections.

In addition, the Project would be consistent with the General Plan Mixed Use High designation, MU-HD Zoning District, and Land Use and Community Design Element Policies, within the Fox Hills neighborhood. The City is anticipating new growth in the Fox Hills neighborhood, and therefore, the Project would not induce substantial unplanned population growth.[15]

Furthermore, as discussed in Section 3.13, *Population and Housing*, of this document, the Project would support and not conflict with relevant goals, objectives, and policies in the City's General Plan. Most notably, the Project would provide high-quality infill housing through the provision of 846 residential units with a diverse mix of dwelling types, containing both market-rate and 36 Very Low Income units, with a range of household sizes. These characteristics of the Project would support Land Use and Housing objectives and policies for increasing mixed-use development on large development sites within Fox Hills

[12] SCAG, 2020 RTP/SCS: Demographics and Growth Forecast (Technical Report), September 2020, https://scag.ca.gov/sites/main/files/file-attachments/0903fconnectsocal_demographics-and-growth-forecast.pdf?1606001579. Accessed April 2025.

[13] SCAG's 6th Cycle Regional Housing Needs Assessment focused on existing need (current housing shortages and overcrowding) plus projected growth, which takes into account factors beyond what was used to determine the Connect SoCal projected growth. Therefore, the 6th Cycle RHNA allocation for the City results in a higher allocation of housing than what is represented in Connect SoCal 2020, which is focused solely on projected or future growth (see Section 3.13, *Population and Housing*, of this document, for additional details).

[14] PEIR. Table 4.16-1. General Plan Buildout VMT Metrics.

[15] Refer to Section 3.10, *Land Use and Planning*, and 3.13, *Population and Housing*, of this document, for additional information regarding consistency with the City's General Plan goals with respect to population and housing.

and near transit, increasing housing supply and affordable housing in the City, and promoting access to affordable housing through the use of State and local incentives. [16]

Therefore, based on the above analysis, the Project would not spur additional growth other than that already anticipated for Culver City and captured within the Certified PEIR, nor would the Project eliminate impediments to growth. Consequently, the Project would not foster growth inducing impacts in conflict with the assumptions in the 2022 AQMP, since the Project is consistent with growth projections in the General Plan 2045 and future SCAG planning documents would be expected to be updated to reflect the City's General Plan 2045 projections. Therefore, impacts would be less than significant and within the scope of impacts analyzed in the Certified PEIR.

Certified PEIR's Mitigation Measures Addressing Impact

Mitigation Measures PEIR MM AQ-1 to PEIR MM AQ-5 listed below are set forth in the Certified PEIR and the associated MMP to address air quality impacts under Threshold a) and are applicable to the General Plan 2045 Project. However, Mitigation Measures PEIR MM AQ-1 to PEIR MM AQ-5 are not applicable to the Project for addressing impacts under Threshold a). Although not identified in the Certified PEIR for addressing impacts under Threshold a), Mitigation Measures PEIR MM AQ-6 (below under Threshold c) is relevant to addressing Project-specific air quality impacts for the Project. In accordance with Mitigation Measure PEIR MM AQ-6, a Project-specific air quality impact analysis was conducted for the Project to determine emissions of criteria pollutants, which are shown in Tables 3 and 4, above.

> **PEIR MM AQ-1**: Applicants for new development projects within the City Planning Area that are subject to CEQA (California Environmental Quality Act) review (i.e., non-exempt projects) and that exceed the South Coast Air Quality Management District (SCAQMD) significance thresholds during construction for emissions of NO_X, CO, PM10 and/or PM2.5 shall require the construction contractor to use equipment that meets the US Environmental Protection Agency (USEPA) and/or California Air Resources Board (CARB) Tier 4 Final or better Off-Road New Diesel Engine Emission Standards for construction equipment with more than 50 horsepower, unless it can be demonstrated to the Culver City Department of Building and Safety that such equipment is not available. Project sponsors should also consider including zero emissions (ZE) or zero net emissions (ZNE) technologies where appropriate and feasible or higher tier standard diesel equipment as it becomes developed and feasible. Any emissions control device used by the contractor shall achieve emissions reductions that are no less than what could be achieved by a Level 3 diesel emissions control strategy for a similarly sized engine, as defined by CARB regulations.
>
> Prior to construction, the project engineer shall ensure that all plans for construction phases (e.g., demolition, grading) that would exceed the SCAQMD significance thresholds clearly show the requirement for USEPA and/or CARB Tier 4 or higher emissions standards for construction equipment over 50 horsepower. During construction, the construction contractor shall maintain a list of all operating equipment in use on the construction site for verification by the Culver City Department of Building and Safety. The construction equipment list shall state the makes, models, and numbers of construction equipment on-site. Equipment shall be properly serviced and maintained in accordance with the manufacturer's recommendations. Construction contractors shall also ensure

[16] Refer to Section 3.10, *Land Use and Planning*, and 3.13, *Population and Housing*, of this document, for additional information regarding consistency with Connect SoCal 2024.

that all nonessential idling of construction equipment is restricted to five minutes or less in compliance with Section 2449 of the California Code of Regulations, Title 13, Article 4.8, Chapter 9.

PEIR MM AQ-2: Applicants for new development projects within the City Planning Area that are subject to CEQA (California Environmental Quality Act) review (i.e., non-exempt projects) and that exceed the South Coast Air Quality Management District (SCAQMD) significance thresholds during construction for emissions of volatile organic compounds (VOCs) as a result of VOC off-gassing emissions from architectural coatings and industrial maintenance coatings shall require the construction contractor to use SCAQMD Low-VOC and/or Super Compliant VOC architectural coatings and industrial maintenance coatings such that daily volume of coatings applied would not result in emissions that exceed the SCAQMD significance threshold for VOC, unless it can be demonstrated to the City Department of Building and Safety that such coatings for a required application are not available. During construction, the construction contractor shall maintain a list of all architectural coatings and industrial maintenance coatings in use on the construction site and the daily volumes of coatings applied for verification by the Culver City Department of Building and Safety.

PEIR MM AQ-3: Applicants for new development projects within the City Planning Area that are subject to CEQA (California Environmental Quality Act) review (i.e., non-exempt projects) and that exceed the South Coast Air Quality Management District significance thresholds during operations shall, prior to issuance of a building permit, show on the building plans that all major appliances (dishwashers, refrigerators, clothes washers, and dryers) to be provided/installed are Energy Star–certified appliances or appliances of equivalent energy efficiency. Installation of Energy Star or equivalent appliances shall be verified by the City Department of Building and Safety prior to issuance of a certificate of occupancy.

PEIR MM AQ-4: Applicants for new residential development projects within the City Planning Area that are subject to CEQA (California Environmental Quality Act) review (i.e., non-exempt projects) and that exceed the South Coast Air Quality Management District significance thresholds during operations shall, prior to issuance of a building permit, indicate on the building plans that the feature below has been incorporated into the design of the building(s). Proper installation of these features shall be verified by the City Department of Building and Safety prior to issuance of a certificate of occupancy.

- For multifamily dwellings, electric vehicle charging shall be provided as specified in Section A4.106.8.2 (Residential Voluntary Measures) of the CALGreen Code (or its successor code).

PEIR MM AQ-5: Applicants for new non-residential development projects within the City Planning Area that are subject to CEQA (California Environmental Quality Act) review (i.e., non-exempt projects) and that exceed the South Coast Air Quality Management District significance thresholds during operations shall, prior to issuance of a building permit, indicate on the building plans that the features below have been incorporated into the design of the building(s). Proper installation of these features shall be verified by the City Department of Building and Safety prior to issuance of a certificate of occupancy.

- Preferential parking for low-emitting, fuel-efficient, and carpool/van vehicles shall be provided as specified in Section A5.106.5.1 (Nonresidential Voluntary Measures) of the CALGreen Code (or its successor code).
- Facilities shall be installed to support future electric vehicle charging at each nonresidential building with 30 or more parking spaces. Installation shall be consistent with Section A5.106.5.3 (Nonresidential Voluntary Measures) of the CALGreen Code (or its successor code).

Mitigation Measures PEIR MM AQ-1 through AQ-5 are not applicable to the Project because, as noted above, the Project does not exceed the SCAQMD significance thresholds.

b) Would the Project result in a cumulatively considerable net increase of any criteria pollutant for which the Project region is non-attainment under an applicable federal or state ambient air quality standard?

Impact Determination in the Certified PEIR

The Certified PEIR determined that impacts related to a cumulatively considerable net increase of any criteria pollutant for which the project region is non-attainment during construction and operation would be significant and unavoidable due to regional emissions that could exceed the SCAQMD significance thresholds. While implementation of Mitigation Measures PEIR MM AQ-1 through PEIR MM AQ-5 serve to reduce the severity of the impacts, impacts remain significant and unavoidable.

Does the Project involve new significant impacts or substantially more severe impacts?

As discussed below, the Project would not create any new significant impacts related to a cumulatively considerable net increase of any criteria pollutant for which the project region is non-attainment during construction and operation, nor would it result in a substantial increase in a previously identified significant impact as analyzed in the Certified PEIR.

Impact Determination for Project

Project construction activities that would have the potential to create regional air quality impacts include use of heavy-duty off-road construction equipment, on-road vehicle trips generated by construction workers, vendor trucks, and haul trucks traveling to and from the Project Site, fugitive dust emissions from material and soil handling, and building activities, such as the application of paint and other surface coatings. The Project's daily regional criteria pollutant emissions during construction have been estimated by assuming a conservative scenario for construction activities (i.e., assuming all construction occurs at the earliest feasible date, given that regulatory requirements will improve future emissions associated with fleet, vehicle, and equipment mixes) and applying the mobile source and fugitive dust emissions factors. The emissions have been estimated using the CalEEMod software (Version 2022.1), an emissions inventory software program recommended by the SCAQMD. Emissions from off-road equipment were estimated through CalEEMod since CalEEMod is based on outputs from the CARB off-road emissions factor (OFFROAD), which is the emissions estimation model developed by CARB used to calculate emissions from construction activities. On-road and onsite vehicle trips were calculated using CARB's latest on-road vehicle EMissions FACtor (EMFAC) model, EMFAC2021. The input values used in this analysis were adjusted to be Project-specific based on equipment types and the construction schedule. When information was unknown, CalEEMod defaults were used. Project construction is assumed to start as early as the beginning of 2026 and is expected to take approximately 44 months to complete. If construction or operation commences at a later date, emissions would be lower than those estimated below due to the use of a more energy-efficient and cleaner burning vehicle fleet mix, pursuant to State regulations that require vehicle fleet operators to phase-in less polluting trucks. The Project would include dust control measures required to be implemented by SCAQMD Rule 403 (Control of Fugitive Dust), including subsection (e) – Additional Requirements for Large Operations, and fugitive VOC control

measures required to be implemented by architectural coating emission factors based on SCAQMD Rule 1113 (Architectural Coatings). As shown in **Table 5**, *Estimated Maximum Unmitigated Regional Construction Emissions*, regional Project-related construction emissions would not exceed the SCAQMD significance thresholds during construction, and no mitigation is required. Therefore, the Project would not result in new significant construction air quality impacts and would not result in a substantial increase in the severity of impacts compared to those identified in the Certified PEIR.

TABLE 5
ESTIMATED MAXIMUM UNMITIGATED REGIONAL CONSTRUCTION EMISSIONS (POUNDS PER DAY)[a]

Construction Phase	VOC	NO_X	CO	SO_2	PM10 [b]	PM2.5 [b]
Demolition Year 1	0.94	12.83	14.31	0.08	5.74	1.23
Site Preparation Year 1	0.01	0.16	0.72	0.00	0.23	0.06
Grading/Excavation Year 1	3.27	45.78	42.97	0.25	12.99	3.01
Concrete (Garage and Podiums) Year 1	2.05	28.37	30.41	0.14	3.74	1.40
Concrete (Garage and Podiums) Year 2	2.06	27.56	32.67	0.15	4.63	1.61
Concrete (Garage and Podiums) Year 3	2.01	26.30	32.24	0.14	4.59	1.58
Building Construction Year 2	1.17	17.66	23.24	0.09	3.21	1.04
Building Construction Year 3	1.32	20.11	29.17	0.12	5.16	1.55
Building Construction Year 4	1.27	19.17	28.45	0.12	5.14	1.53
Finishing/Painting Year 3	17.95	5.83	13.93	0.03	1.97	0.60
Finishing/Painting Year 4	29.00	5.99	18.25	0.04	3.78	1.06
Paving Year 4	0.63	5.95	9.77	0.02	0.50	0.26
Overlapping Construction Phase						
Concrete (Garage and Podiums) and Building Construction Year 2	3.24	45.22	55.91	0.24	7.84	2.66
Concrete (Garage and Podiums) and Building Construction Year 3	3.14	43.04	55.07	0.23	7.78	2.60
Building Construction and Finishing/Painting Year 3	19.27	25.93	43.10	0.15	7.13	2.15
Building Construction and Finishing/Painting Year 4	29.87	21.67	36.21	0.12	5.97	1.78
Building Construction, Finishing /Painting, and Paving Year 4	30.50	22.58	45.98	0.12	6.47	2.04
Finishing /Painting and Paving Year 4	29.63	11.94	28.03	0.06	4.28	1.32
Maximum Daily Regional Emissions	**30.50**	**45.78**	**55.91**	**0.25**	**12.99**	**3.01**
SCAQMD Regional Significance Threshold	**75**	**100**	**550**	**150**	**150**	**55**
Exceed Threshold?	**No**	**No**	**No**	**No**	**No**	**No**

NOTES:

a. Totals may not add up exactly due to rounding in the modeling calculations. Detailed emissions calculations are provided in Appendix B.
b. Emissions include fugitive dust control measures consistent with SCAQMD Rule 403.

SOURCE: ESA, 2025

Project operational emissions were also estimated using CalEEMod Version 2022.1 to forecast the daily regional criteria pollutant emissions from on-site area and stationary sources. CalEEMod natural gas usage factors are based on recreational and retail data from the CEC, and landscape equipment emissions are based on off-road emission factors from CARB. Emissions from the use of consumer products and the

reapplication of architectural coatings are based on data provided in CalEEMod. Off-site mobile emissions that would occur during long-term Project operations were calculated using EMFAC2021. Operational criteria pollutant emissions were calculated for area, energy, and mobile sources for the Project buildout operational year of 2030. Operational mobile trips and water usage factors were provided by the Project's Transportation Study and Water Supply Assessment.[17,18] Results of the criteria pollutant calculations are presented in **Table 6**, *Estimated Maximum Unmitigated Regional Operational Emissions*, along with the regional significance thresholds. The operational-related daily emissions for the criteria and precursor pollutants (VOC, NO_X, CO, sulfur dioxide (SO_2), PM10, and PM2.5) would be substantially below the SCAQMD thresholds of significance, and no mitigation is required. Therefore, the Project would not result in new significant operational air quality impacts and would not result in a substantial increase in the severity of impacts compared to those identified in the Certified PEIR.

TABLE 6
ESTIMATED MAXIMUM UNMITIGATED REGIONAL OPERATIONAL EMISSIONS (POUNDS PER DAY)[a]

Source	VOC	NO_X	CO	SO_2	PM10	PM2.5
Mobile	11.83	8.90	100.72	0.26	25.76	6.64
Area (Consumer Products, Landscaping)	33.80	1.06	81.14	0.01	0.11	0.09
Energy	0.15	2.56	1.27	0.02	0.20	0.20
Maximum Daily Regional Emissions	**45.78**	**12.51**	**183.13**	**0.28**	**26.07**	**6.93**
SCAQMD Regional Significance Threshold	**55**	**55**	**550**	**150**	**150**	**55**
Exceeds Thresholds?	**No**	**No**	**No**	**No**	**No**	**No**

NOTES:

a. Totals may not add up exactly due to rounding in the modeling calculations. Detailed emissions calculations are provided in Appendix B.
b. Conservatively, existing site emissions were not estimated and subtracted from Project operational emissions for this analysis. Therefore, the net Project operational emissions would be lower than those presented in this table.

SOURCE: ESA, 2025.

In addition, the Project is expected to be partially operational by year 2029 with continued construction of the remaining buildings. The results of the regional criteria pollutant emission calculations for VOC, NO_X, CO, SO_X, PM10, and PM2.5 are presented in **Table 7**, *Estimated Maximum Unmitigated Regional Interim Operational Emissions And Concurrent Maximum Unmitigated Construction of the Remaining Building*. The Project's net interim operations and concurrent construction-related daily emissions would not exceed the SCAQMD thresholds of significance. As the Project's maximum net regional emissions from interim operations and concurrent construction-related daily emissions would not exceed the thresholds of significance, regional operational emissions impacts would be less than significant, and no mitigation is required.

[17] Gibson Transportation Consulting, Inc., Transportation Study for 6201 Bristol Parkway, Culver City, California, 2025 (Appendix K).

[18] EKI Environment & Water, Inc., Water Supply Assessment for the 6201 Residences Development Project, October 2025 (Appendix M).

TABLE 7
ESTIMATED MAXIMUM UNMITIGATED REGIONAL INTERIM OPERATIONAL EMISSIONS AND CONCURRENT MAXIMUM UNMITIGATED CONSTRUCTION OF THE REMAINING BUILDING (POUNDS PER DAY)[a]

Source	VOC	NO_X	CO	SO_2	PM10	PM2.5
Project Interim Operations[c]						
Mobile	7.62	5.77	64.05	0.16	15.78	4.07
Area (Consumer Products, Landscaping)	21.34	0.66	56.11	0.00	0.08	0.06
Energy	0.09	1.57	0.85	0.01	0.12	0.12
Project Interim Operations and Overlapping Construction						
Interim Operation and Concrete (Podiums)	31.06	34.30	153.24	0.32	20.58	5.84
Interim Operation and Building Construction	29.92	18.64	138.96	0.23	18.18	4.98
Interim Operation and Finishing/Painting	40.70	13.70	134.67	0.20	17.94	4.85
Interim Operation, Building Construction, and Finishing/Painting	41.57	24.34	152.62	0.26	20.13	5.57
Maximum Daily Regional Emissions	**41.57**	**34.30**	**153.24**	**0.32**	**20.58**	**5.84**
SCAQMD Regional Significance Threshold	**55**	**55**	**550**	**150**	**150**	**55**
Exceeds Thresholds?	**No**	**No**	**No**	**No**	**No**	**No**

NOTES:

a. Totals may not add up exactly due to rounding in the modeling calculations. Detailed emissions calculations are provided in Appendix B.
b. Conservatively, existing site emissions were not estimated and subtracted from Project operational emissions for this analysis. Therefore, the net Project operational emissions would be lower than those presented in this table.
c Interim operations assume buildout of land uses under Phase 1. Detailed emissions calculations are provided in Appendix B.

SOURCE: ESA, 2025.

For purposes of the cumulative air quality analysis with respect to CEQA Guidelines Section 15064(h)(3), the Project's incremental contribution to cumulative air quality impacts is determined based on compliance with the SCAQMD adopted AQMP. As discussed above under Threshold a), the Project would not conflict with or obstruct implementation of AQMP and would be consistent with the growth projections in the AQMP and the Certified PEIR. In addition, the SCAQMD recommends that project-specific air quality impacts be used to determine the potential cumulative impacts to regional air quality. As shown in Table 5, 6, and 7, all pollutants would be below the SCAQMD significance thresholds for regional emissions. Therefore, the Project's incremental contribution to long-term emissions of non-attainment pollutants and ozone precursors, considered together with cumulative projects, would not be cumulatively considerable and, therefore, the cumulative impact of the Project would be less than significant and within the scope of impacts analyzed in the Certified PEIR.

Certified PEIR's Mitigation Measures Addressing Impact

Mitigation Measures PEIR MM AQ-1 to PEIR MM AQ-5 (listed above) are set forth in the Certified PEIR and the associated MMP to address air quality impacts under Threshold b) and are applicable to the General Plan 2045 and Zoning Code Update Project. However, Mitigation Measures PEIR MM AQ-1 to PEIR MM AQ-5 are not applicable to the Project for addressing impacts under Threshold b) because, as explained above, the Project does not exceed the SCAQMD significance thresholds. Although not identified in the Certified PEIR for addressing impacts under Threshold b), Mitigation Measure PEIR MM AQ-6 (discussed below under Threshold c) is relevant to addressing Project-specific air quality

impacts for the Project. In accordance with Mitigation Measure PEIR MM AQ-6, a Project-specific air quality impact analysis was conducted for the Project to determine regional emissions, which is shown in Tables 5,6, and 7,above.

c) Would the Project expose sensitive receptors to substantial pollutant concentrations?

Impact Determination in the Certified PEIR

Potential new development that would occur as a result of the General Plan 2045 and Zoning Code Update will likely occur close to existing sensitive receptors, and thus future development has the potential to expose sensitive receptors to substantial pollutant concentrations. The Certified PEIR determined that impacts related to exposure of sensitive receptors to substantial pollutant concentrations during construction and operation would be significant and unavoidable due to localized emissions and toxic air contaminant emissions that could exceed the applicable significance thresholds. Implementation of PEIR MM AQ-1, PEIR MM AQ-3, PEIR MM AQ-6, and PEIR MM AQ-7 serves to reduce the severity of the impacts to exposure of sensitive receptors to substantial pollutant concentrations. However, while the implementation of these measures would help to reduce the severity of the impacts, the impacts could nonetheless exceed the significance thresholds, and thus impacts would be significant and unavoidable.

Does the Project involve new significant impacts or substantially more severe impacts?

As discussed below, the Project would not create any new significant impacts related to an exposure of sensitive receptors to substantial pollutant concentrations during construction and operation, nor would it result in a substantial increase in a previously identified significant impact as analyzed in the Certified PEIR.

Impact Determination for Project

Localized Emissions

The nearest existing sensitive receptors include multi-family residential uses approximately 90 feet east of the Project Site. Consistent with Mitigation Measure PEIR MM AQ-6, a localized Project construction-related air quality analysis was conducted for the Project in conformance with SCAQMD methodology for assessing localized significance thresholds (LST) air quality impacts. The maximum daily localized emissions for each of the construction phases and the localized significance thresholds are presented in Table 3 above. Localized Project-related construction emissions would not exceed the SCAQMD localized significance thresholds. Therefore, Project impacts would be significantly below the SCAQMD significance thresholds and would not result in a substantial increase in the severity of impacts and would be within the scope of impacts analyzed in the Certified PEIR.

The maximum daily operational localized emissions and the localized significance thresholds for Project operations are presented in Table 4 above. As presented in Table 4, the localized operation emission levels for the Project would not exceed the SCAQMD localized significance thresholds. The Project emissions would not result in a significant localized operation air quality impact and would be within the scope of impacts analyzed in the Certified PEIR.

Carbon Monoxide Hotspots

As stated in the Certified PEIR, the potential for the Project to cause or contribute to CO hotspots was evaluated by comparing Project intersections (both intersection geometry and traffic volumes) with prior studies conducted by SCAQMD in support of their AQMPs and considering existing background CO concentrations. The SCAQMD conducted CO modeling for the 2003 AQMP for the four worst-case intersections in the Air Basin. The SCAQMD notes that the intersection of Wilshire Boulevard and Veteran Avenue is the most congested intersection in Los Angeles County, with an average daily traffic volume of about 100,000 vehicles per day. The evidence provided in Table 4-10 of Appendix V of the 2003 AQMP shows that the peak modeled CO concentration due to vehicle emissions (i.e., excluding background concentrations) at these four intersections was 4.6 ppm (one-hour average) and 3.2 ppm (eight-hour average) at Wilshire Boulevard and Veteran Avenue. Therefore, projects that result in traffic at any intersection of less than 100,000 vehicles per day would be considered to be less than significant. Based on the Project's Transportation Study,[19] under the Future with Project Conditions (2030), the Project area would have a maximum traffic volume of approximately 59,630 vehicles per day under the Project buildout scenario at Slauson Avenue between Marina/I-405 NB On-Ramp and Bristol Parkway. As a result, CO concentrations would be less than those estimated in the 2003 AQMP, which would not exceed the SCAQMD significance thresholds. Therefore, the Project would not contribute to the formation of CO hotspots nor result in a new CO hotspot impact and would be within the scope of impacts analyzed in the Certified PEIR.

Toxic Air Contaminants

The greatest potential for TAC emissions during Project construction would be related to diesel particulate matter (DPM) emissions associated with heavy-duty equipment during construction activities. Construction activities associated with the Project would be sporadic, transitory, and short term in nature (approximately 44 months). Due to the Project's proximity to sensitive receptors, consistent with PEIR MM AQ-7, a construction-related air quality study was conducted for the Project in conformance with SCAQMD methodology for assessing potential health risk impacts. As noted by SCAQMD, the Office of Environmental Health Hazard Assessment (OEHHA) is responsible for developing and revising guidelines for performing health risk assessments (HRAs) under the State's Air Toxics Hot Spots Program Risk Assessment (AB 2588) regulation. In March 2015, OEHHA adopted revised guidelines that update the previous guidance by incorporating advances in risk assessment with consideration of infants and children using Age Sensitivity Factors (ASF). The construction HRA for the Project was performed in accordance with the revised OEHHA Air Toxics Hot Spots Program Guidance Manual for Preparation of Health Risk Assessments (OEHHA Guidance). The analysis incorporates the estimated construction emissions, as previously discussed, and dispersion modeling using the USEPA AERMOD model with meteorological data from the most representative SCAQMD monitoring station.

The maximum daily construction regional and localized emissions were estimated for each construction phase of the Project. However, these emissions would not represent the emissions that would occur for every day of construction. Therefore, to account for the average construction usage, the average daily equipment usage hours and average daily emissions of each construction phase were applied in the

[19] Gibson Transportation Consulting, Inc., Transportation Study for 6201 Bristol Parkway, Culver City, California, 2025 (Appendix K).

Project's construction HRA.[20] Detailed assumptions, modeling and calculations can be found in Appendix B of this document.

The Project's health risk calculations were performed using a spreadsheet tool consistent with the OEHHA guidance, which incorporates the algorithms, equations, and a variable described above as well as in the OEHHA guidance and incorporates the results of the AERMOD dispersion model. Additionally, the Project will utilize electrified tower cranes (for at minimum the concrete construction and building construction activities) and electrified aerial lifts for building construction activities in place of diesel-fueled equipment.

As shown in **Table 8**, *Maximum Health Risk Impacts for Off-Site Sensitive and Commercial Receptors,* unmitigated results of the HRA cancer risk for residential land uses exceed the SCAQMD significance threshold of 10 per million; therefore, this impact is potentially significant, and mitigation would be required. Also, as shown in Table 8, the unmitigated cancer risk for school and commercial land uses does not exceed the SCAQMD significance threshold of 10 per million, and hazard index values for all receptor types were below the SCAQMD significance threshold of 1.0; therefore, chronic impacts would be less than significant.

TABLE 8
MAXIMUM HEALTH RISK IMPACTS FOR OFF-SITE SENSITIVE AND COMMERCIAL RECEPTORS

	Without Certified PEIR MM AQ-1 and Project MM AQ-1		With Certified PEIR MM AQ-1 and Project MM AQ-1	
Sensitive Receptor	**Maximum Cancer Risk (# in one million)**	**Hazard Index**	**Maximum Cancer Risk (# in one million)**	**Hazard Index**
Residential Land Use	40.54	0.08	2.52	0.01
School Use	3.95	0.03	0.23	<0.01
Commercial (Worker)	2.26	0.08	0.14	0.01
Maximum Health Impact Thresholds	10	1.0	10	1.0
Exceeds Threshold?	Yes	No	No	No

SOURCE: ESA, 2025.

As stated above, due to the Project's proximity to sensitive receptors, consistent with PEIR MM AQ-7, a construction-related air quality study was conducted for the Project in conformance with SCAQMD methodology for assessing potential health risk impacts. Table 8 shows that Project unmitigated results of the HRA cancer risk for residential land use would exceed the SCAQMD significance threshold, the Project would implement Mitigation Measure PEIR MM AQ-1, as described above. In addition, the Project would implement Mitigation Measure Project MM AQ-1, which is based off Mitigation Measure PEIR MM AQ-1, and includes the use of off-road diesel-powered construction equipment that meets or exceeds the CARB USEPA Tier 4 Final off-road emissions standards or equivalent for construction equipment rated at 25 horsepower or greater during Project construction where available within the Air Basin (Mitigation Measure Project MM AQ-1 is listed below). Note that the primary difference between

[20] Emissions include incorporation of AIR-PDF-1.

Mitigation Measure PEIR MM AQ-1 and Project MM AQ-1 is that the latter requires Tier 4 equipment on equipment over 25 horsepower, while the former only requires Tier 4 equipment on equipment over 50 horsepower. Therefore, the Project's impact related to health risks would be less than significant with implementation of Mitigation Measures PEIR MM AQ-1 and Project MM-AQ-1. The calculated cancer risk was estimated for outdoor exposure and conservatively assumes that sensitive receptors (residential uses) would not have any mitigation, such as mechanical filtration, and that residential uses would have continuously open windows. As shown in Table 8, the maximum cancer risk and hazard index for school commercial receptors would be below the SCAQMD significance thresholds without mitigation, but would be further reduced with the implementation of Mitigation Measures PEIR MM AQ-1 and Project MM AQ-1. As the mitigated maximum cancer risk and non-cancer impacts would be less than the SCAQMD significance thresholds, impacts would be less than significant with mitigation.

The process of assessing health risks and impacts includes a degree of uncertainty, which is dependent on the availability of data and the extent to which assumptions are relied upon in cases where the data are incomplete or unknown. All HRAs rely upon scientific studies to reduce the level of uncertainty; however, it is not possible to completely eliminate uncertainty from the analysis. Where assumptions are used to substitute for incomplete or unknown data, it is standard practice in performing HRAs to err on the side of health protection to avoid underestimating or underreporting the risk to the public by assessing risk on the most sensitive populations, such as children and the elderly. As shown in Table 8, cancer risk and hazard index on nearby sensitive receptors would be below significance thresholds with the incorporation of Mitigation Measures PEIR MM AQ-1 and Project MM AQ-1. No residual emissions and corresponding individual cancer risk are anticipated after Project construction. Thus, construction activities would not expose sensitive residential, school, and commercial receptors to substantial toxic air contaminant concentrations, and construction-related health impacts would be mitigated to less than significant levels. Thus, construction activities would not expose sensitive receptors to substantial toxic air contaminant concentrations, and construction-related health impacts would be within the scope of impacts analyzed in the Certified PEIR.

The SCAQMD recommends that operational health risk assessments be conducted for substantial sources of operational diesel particulate matter (e.g., truck stops and warehouse distribution facilities that generate more than 100 trucks per day or more than 40 trucks with operating transport refrigeration units) and has provided guidance for analyzing mobile source diesel emissions. [21] Project operations would generate only minor amounts of diesel emissions from mobile sources, such as delivery trucks and occasional maintenance activities that would not exceed 100 trucks per day or more than 40 trucks with operating transport refrigeration units. Furthermore, Project trucks would be required to comply with the applicable provisions of the CARB 13 California Code of Regulations (CCR), Section 2025 (Truck and Bus regulation) to minimize and reduce PM and NO_X emissions from existing diesel trucks. Therefore, Project operations would not be considered a substantial source of diesel particulates. Typical sources of hazardous TACs include industrial manufacturing processes and automotive repair facilities. The Project would not include any of these potential sources, although minimal emissions may result from the use of consumer products (e.g., aerosol sprays). The Project's land uses would not include installation of industrial-sized paint booths or require extensive use of commercial or household cleaning products.

[21] SCAQMD, Health Risk Assessment Guidance for Analyzing Cancer Risks from Mobile Source Diesel Idling Emissions for CEQA Air Quality Analysis, August 2003, http://www.aqmd.gov/docs/default-source/ceqa/handbook/mobile-source-toxics-analysis.doc?sfvrsn=2.

Based on this, operation of the Project is not expected to release substantial amounts of TACs. Documentation from CARB indicates that DPM exhaust consists of 92 percent PM2.5 and 100 percent PM10 (PM2.5 is a subset of PM10). Therefore, localized DPM emissions strongly correlate with localized PM10 emissions.[22] As presented in Table 4 above, localized PM10 operation emissions are less than significant. Although the localized analysis does not directly measure health risk impacts, it does provide data that can be used to evaluate the potential to cause health risk impacts. Thus, operation of the Project would not expose sensitive receptors to substantial toxic air contaminant concentrations, and operation-related health impacts would be within the scope of impacts analyzed in the Certified PEIR.

Certified PEIR's Mitigation Measures Addressing Impact

Mitigation Measures PEIR MM AQ-1, PEIR MM AQ-3, PEIR MM AQ-6, and PEIR MM AQ-7, are set forth in the Certified PEIR and the associated MMP to address air quality impacts under Threshold c) and are applicable to the General Plan 2045 and Zoning Code Update Project. As discussed above, PEIR MM AQ-1 and PEIR MM AQ-3 are not applicable to the Project because the Project does not exceed the SCAQMD significant thresholds. In contrast, Mitigation Measures PEIR MM AQ-6 and PEIR MM AQ-7 are applicable to the Project and will be implemented, as discussed above.

> **PEIR MM AQ-6**: Applicants for new development projects within the City Planning Area that are subject to CEQA (California Environmental Quality Act) review (i.e., non-exempt projects) and are within one-quarter mile (1,320 feet) of a sensitive land use shall, prior to issuance of a building permit, submit a construction-related air quality study that evaluates potential localized project construction-related air quality impacts to the City Planning Department for review and approval. The evaluation shall be prepared in conformance with South Coast Air Quality Management District (SCAQMD) methodology for assessing localized significance thresholds (LST) air quality impacts. If construction-related criteria air pollutants are determined to have the potential to exceed the SCAQMD-adopted thresholds of significance, the City shall require that applicants for new development projects incorporate mitigation measures to reduce air pollutant emissions during construction activities. These identified measures shall be incorporated into all appropriate construction documents (e.g., construction management plans) submitted to the City and shall be verified by the Planning Department.
>
> **PEIR MM AQ-7**: Applicants for new development projects within the City Planning Area that are subject to CEQA (California Environmental Quality Act) review (i.e., non-exempt projects) and are within one-quarter mile (1,320 feet) of a sensitive land use shall, prior to issuance of a building permit, submit a construction-related air quality study that evaluates potential health risk impacts to the City Planning Department for review and approval. The evaluation shall be prepared in conformance with South Coast Air Quality Management District (SCAQMD) methodology for assessing health risk impacts. If health risk impacts are determined to have the potential to exceed the SCAQMD-adopted thresholds of significance, the City shall require that applicants for new development projects incorporate mitigation measures to reduce air pollutant emissions during construction activities. These identified measures shall be incorporated into all appropriate construction documents (e.g., construction management plans) submitted to the City and shall be verified by the City's Planning Department.

[22] CARB. Speciation Profiles Used in ARB Modeling, PMSIZE – Particle size fraction data for source categories, PM Profile Number 425 (Diesel Vehicle Exhaust) [Excel data], 2024, https://www.arb.ca.gov/ei/speciate/speciate.htm.

Mitigation Measures MM AQ-6 and MM AQ-7 are applicable to the Project. As discussed in the following section, a Project-specific air quality study was conducted in compliance with MM AQ-6 and MM AQ-7.

Project-Specific Mitigation Measures Addressing Impact

The Project-specific air quality analysis conducted per Mitigation Measures PEIR MM AQ-6 and PEIR MM AQ-7 has resulted in the below Project-specific mitigation measure.

> **Project MM-AQ-1**: The Applicant shall implement the following requirements for construction equipment operating at the Project site. These requirements shall be included in applicable bid documents and contractor(s) must demonstrate the ability to supply such equipment. Construction equipment shall include the following:
>
> - The Project shall utilize off-road diesel-powered construction equipment that meets or exceeds the California Air Resources Board (CARB) and United States Environmental Protection Agency (USEPA) Tier 4 Final off-road emissions standards or equivalent for equipment rated at 25 horsepower (hp) or greater during Project construction where available within the Air Basin. Such equipment shall be outfitted with Best Available Control Technology (BACT), which means a CARB certified Level 3 Diesel Particulate Filter or equivalent. A copy of each unit's certified tier specification, BACT documentation, and CARB or Southern California Air Quality Management District (SCAQMD) operating permit at the time of mobilization of each applicable unit of equipment shall be provided.

d) Would the Project result in other emissions (such as those leading to odors) adversely affecting a substantial number of people?

Impact Determination in the Certified PEIR

Impacts that would result in other emissions (such as those leading to odors) adversely affecting a substantial number of people were evaluated in the Initial Study prepared as part of the Certified PEIR. The Initial Study determined that impacts would be less than significant because development allowed under the General Plan 2045 and Zoning Code Update would comply with SCAQMD Rule 1113 (Architectural Coatings) and SCAQMD Rule 402 (Nuisance), meaning that the construction activities and materials and operational activities would not result in other emissions that create objectionable odors.

Does the Project involve new significant impacts or substantially more severe impacts?

As discussed below, the Project would not create any new significant impacts related to other emissions (such as those leading to odors), nor would it result in a substantial increase in a previously identified significant impact as analyzed in the Certified PEIR.

Impact Determination for Project

Potential activities that may emit odors during construction activities include the use of architectural coatings and solvents, as well as the combustion of diesel fuel in on- and off-road equipment. SCAQMD Rule 1113 (Architectural Coatings) limits the amount of volatile organic compounds from architectural coatings and solvents. According to the SCAQMD CEQA Air Quality Handbook, construction equipment is not a typical source of odors. Through mandatory compliance with SCAQMD Rules and CARB's Air

Toxics Control Measure regarding idling limitations for diesel trucks, no construction activities or materials are expected to create objectionable odors affecting a substantial number of people. Odors from the combustion of diesel fuel would be minimized by complying with the CARB Airborne Toxic Control Measures (ATCM) that limits diesel-fueled commercial vehicle idling to five minutes at any given location, which was adopted in 2004. The Project would also comply with SCAQMD Rule 402 (Nuisance), which prohibits the emissions of nuisance air contaminants or odorous compounds. Furthermore, as shown in Table 3 and Table 5, construction emissions would not exceed the SCAQMD significance thresholds for attainment, maintenance, or unclassifiable criteria air pollutants (i.e., CO and SO_2). Therefore, construction activities would result in less than significant impacts with respect to other emissions, including those leading to odors, and thus the Project would not result in new significant construction air quality impacts and would be within the scope of impacts analyzed in the Certified PEIR.

According to the SCAQMD CEQA Air Quality Handbook, land uses associated with odor complaints typically include agricultural uses, wastewater treatment plants, food processing plants, chemical plants, composting, refineries, landfills, dairies, and fiberglass molding. The Project includes residential and commercial uses and would not involve the types of uses typically associated with odor complaints. The Project would include various enclosed trash receptacles associated with the proposed development. On-site trash receptacles used by the Project would be covered and properly maintained to prevent adverse odors. With proper housekeeping practices, trash receptacles would be maintained in a manner that promotes odor control, and no adverse odor impacts are anticipated from the Project uses. Furthermore, as shown in Table 4 and Table 6, daily operational emissions would not exceed the SCAQMD significance thresholds for attainment, maintenance, or unclassifiable criteria air pollutants (i.e., CO and SO_2). Therefore, operation of the Project would result in less than significant impacts with respect to other emissions, including those leading to odors, and thus the Project would not result in new significant odor impact and would be within the scope of impacts analyzed in the Certified PEIR.

Certified PEIR's Mitigation Measures Addressing Impact

The Certified PEIR determined that no mitigation measures would be required. Since, as determined above, the Project does not involve new significant impacts or substantially more severe impacts, no new or additional mitigation measures are needed.

Conclusion

Based on the above, the Project's potential environmental impacts with regard to air quality would be within the scope of the Certified PEIR and would not result in any of the conditions set forth in PRC Section 21166(c) or CEQA Guidelines Sections 15162 or 15163 that would require the preparation of a Supplemental or Subsequent EIR.

3.3 Biological Resources

Thresholds (and Supporting Information Sources):	Impact Determination in the Certified PEIR	Does the Project Involve New Significant Impacts or Substantially More Severe Impacts?	Impact Determination for the Project	Certified PEIR's Mitigation Measures Addressing Impact
Biological Resources: Would the project:				
(a) Have a substantial adverse effect, either directly or through habitat modifications, on any species identified as a candidate, sensitive, or special status species in local or regional plans, policies, or regulations, or by the California Department of Fish and Wildlife or U.S. Fish and Wildlife Service?	Less than Significant with Mitigation	No	No Impact	Yes
(b) Have a substantial adverse effect on any riparian habitat or other sensitive natural community identified in local or regional plans, policies, regulations, or by the California Department of Fish and Wildlife or U.S. Fish and Wildlife Service?	No Impact	No	No Impact	N/A
(c) Have a substantial adverse effect on state or federally protected wetlands (including, but not limited to, marsh, vernal pool, coastal, etc.) through direct removal, filling, hydrological interruption, or other means?	Less than Significant	No	No Impact	N/A
(d) Interfere substantially with the movement of any native resident or migratory fish or wildlife species or with established native resident or migratory wildlife corridors, or impede the use of native wildlife nursery sites?	Less than Significant with Mitigation	No	Less than Significant with Mitigation	Yes
(e) Conflict with any local policies or ordinances protecting biological resources, such as a tree preservation policy or ordinance?	Less than Significant	No	Less than Significant	N/A
(f) Conflict with the provisions of an adopted Habitat Conservation Plan, Natural Community Conservation Plan, or other approved local, regional, or state habitat conservation plan?	No Impact	No	No Impact	N/A

a) Would the Project have a substantial adverse effect, either directly or through habitat modifications, on any species identified as a candidate, sensitive, or special status species in local or regional plans, policies, or regulations, or by the California Department of Fish and Game or U.S. Fish and Wildlife Service?

Impact Determination in the Certified PEIR

As discussed in the Certified PEIR, the vast majority of the Planning Area is heavily developed and contains minimal biological resources; however, fragmented, isolated swathes of coastal scrub and chaparral vegetation remain throughout portions of the Inglewood Oil Field (IOF) and Kenneth Hahn State Recreation Area. While the majority of special-status biological resources have a low potential to occur within the Planning Area as result of the largely developed nature of the Planning Area, new development projects have the potential to impact existing habitats and associated special-status species. The Certified PEIR determined that impacts related to candidate, sensitive, or special status species would be less than significant with implementation of PEIR MM BIO-1 and PEIR MM BIO-2.

Does the Project involve new significant impacts or substantially more severe impacts?

As discussed below, the Project would not create any new significant impacts related to candidate, sensitive, or special status species, nor would it result in a substantial increase in a previously identified significant impact as analyzed in the Certified PEIR.

Impact Determination for Project

The Project Site is located in an urbanized area and is currently developed with commercial buildings, associated surface parking and ornamental landscaping. No suitable habitat for candidate, sensitive, or special status species exists, and for this reason and because of the density of development and high levels of human activity in the Project area, there is a negligible potential for the Project Site to support candidate, sensitive, or special status species. In the unlikely circumstance that a sensitive bird species nested on the Project Site, the Project would implement Mitigation Measure PEIR BIO-2 to ensure that potentially significant impacts to nesting birds are reduced to a less than significant level. With implementation of PEIR MM BIO-2, impacts would be less than significant, and within the scope of impacts analyzed in the Certified PEIR.

Certified PEIR's Mitigation Measures Addressing Impact

Mitigation Measures PEIR MM BIO-1 and PEIR MM BIO-2 are set forth in the Certified PEIR and the associated MMP to address biological resources impacts under Threshold a) and are applicable to the General Plan 2045 and Zoning Code Update Project. As discussed below, Mitigation Measures PEIR MM BIO-1 is not applicable to the Project, whereas Mitigation Measure PEIR BIO-2 is applicable to the Project.

> **PEIR MM BIO-1: Baseline Biological Assessment.** The City shall require that applicants of proposed projects located within or adjacent to natural plant or wildlife habitat provide a complete assessment and impact analysis of the flora and fauna within and adjacent to the project area, with emphasis upon identifying endangered, threatened, sensitive, regionally and locally unique species, and sensitive habitats. The impact analysis will aid in determining any direct, indirect, and cumulative biological impacts from construction and operations, as well as specific mitigation or avoidance measures necessary to offset significant impacts associated with future projects. The Biological Assessment shall include the following information:
>
> a. Information on the regional setting that is critical to an assessment of environmental impacts, with special emphasis on resources that are rare or unique to the region [State CEQA Guidelines, § 15125(c)].
>
> b. A thorough, recent, floristic-based assessment of special status plants and natural communities, following CDFW's Protocols for Surveying and Evaluating Impacts to Special Status Native Plant Populations and Natural Communities (CDFW 2018);
>
> c. Floristic, alliance- and/or association-based mapping and vegetation impact assessments conducted at the project site and within the neighboring vicinity. The Manual of California Vegetation, second edition, should also be used to inform this mapping and assessment (Sawyer et al, 2008). Adjoining habitat areas shall be included in this assessment where site activities could lead to direct or indirect impacts off-site. Habitat mapping at the alliance level will help establish baseline vegetation conditions;

d. A complete, recent assessment of rare, threatened, and endangered, and other sensitive species on site and within the area of potential effect, including California Species of Special Concern and California Fully Protected Species (Fish & Game Code, §§ 3511, 4700, 5050 and 5515). Species to be addressed should include all those which meet the CEQA definition of endangered, rare or threatened species (State CEQA Guidelines, § 15380); and,

e. Identification of focused surveys for special-status plants and/or wildlife that could be directly or indirectly impacted by the project, which shall be conducted in the appropriate season prior to any habitat disturbance.

f. Identification of any aquatic habitats such as rivers, streams, and lakes and their associated natural plant communities/habitats. This includes any culverts, ditches, storm channels that may transport water, sediment, pollutants, and discharge into rivers, streams, and lakes.

g. Avoidance and minimization measures (such as preconstruction wildlife clearance surveys) to fully avoid and otherwise protect sensitive biological resources from Project- related construction and operational impacts shall be identified and implemented. If impacts cannot be avoided, appropriate mitigation measures to offset potential special-status species and habitat impacts shall be identified and implemented.

Since the Project Site is not located within or adjacent to a natural plant or wildlife habitat (see Figure 34, Vegetation, of the Conservation Element), PEIR MM BIO-1 is not applicable to the Project.

> **PEIR MM BIO-2: Nesting Bird Surveys**. Construction activity for individual projects occurring within the Planning Area shall take place outside of the nesting season, if feasible. If not feasible, for future development occurring between January 1 through September 15, a nesting bird and raptor survey shall be conducted within a 500-foot radius of the construction site, prior to any ground-disturbing activities (e.g., staging, mobilization, grading) as well as prior to any tree and/or vegetation removal within the Project site. The nesting bird surveys shall be conducted at appropriate nesting times and concentrate on potential roosting or perch sites. Pre-construction surveys shall be conducted by a qualified biologist no more than 7 days prior to the beginning of any Project-related activity likely to impact raptors and migratory songbirds. If construction activities are delayed or suspended for more than 7 days during the breeding season, the surveys shall be repeated. If nesting raptors and migratory songbirds are identified, the following minimum no disturbance buffers shall be implemented: 100 feet around active passerine (perching birds and songbirds) nests, 300 feet around active raptor nests. These buffers should be maintained until the breeding season has ended or until a qualified biologist has determined that the birds have fledged and are no longer reliant upon the nest or parental care for survival.

Mitigation Measure PEIR MM BIO-2 would be applicable to the Project if construction activities take place during nesting season. If that is the case, the Project will comply with PEIR MM BIO-2.

b) Would the Project have a substantial adverse effect on any riparian habitat or other sensitive natural community identified in local or regional plans, policies, regulations, or by the California Department of Fish and Game or U.S. Fish and Wildlife Service?

Impact Determination in the Certified PEIR

Given the lack of any riparian habitat or sensitive natural community within the Planning Area, the Certified PEIR determined that no impacts to riparian habitat or other sensitive natural community would occur with implementation of the General Plan 2045 and Zoning Code Update Project.

Does the Project involve new significant impacts or substantially more severe impacts?

As discussed below, the Project would not create any new significant impacts related to riparian habitat or other sensitive natural community, nor would it result in a substantial increase in a previously identified significant impact as analyzed in the Certified PEIR.

Impact Determination for Project

The Project Site is located in an urbanized area and is currently developed with commercial buildings, associated surface parking and ornamental landscaping. No designated riparian habitat or natural communities exist on the Project Site or in the surrounding area. Thus, the Project would not have a substantial adverse effect on any riparian habitat or other sensitive natural community and no impact would occur, consistent with the impact findings of the Certified PEIR.

Certified PEIR's Mitigation Measures Addressing Impact

The Certified PEIR determined that no mitigation measures would be required. Since, as determined above, the Project does not involve new significant impacts or substantially more severe impacts, no new or additional mitigation measures are needed.

c) Would the Project have a substantial adverse effect on state or federally protected wetlands (including, but not limited to, marsh, vernal pool, coastal, etc.) through direct removal, filling, hydrological interruption, or other means?

Impact Determination in the Certified PEIR

Based on the habitats present within the Planning Area and review of the National Wetlands Inventory, there are no wetlands present within the Planning Area. Therefore, the General Plan 2045 and Zoning Code Update Project would have no impact on these resources. The Certified PEIR does recognize that the Ballona Creek Revitalization Project would enhance the restoration and use of Ballona Creek, which may require applicable future biological permitting within the Ballona Creek. However, the permit conditions would ensure that impacts to Ballona Creek are less than significant.

Does the Project involve new significant impacts or substantially more severe impacts?

As discussed below, the Project would not create any new significant impacts related to state or federally protected wetlands or waters, nor would it result in a substantial increase in a previously identified significant impact as analyzed in the Certified PEIR.

Impact Determination for Project

The Project Site is located in an urban area and is currently developed with commercial buildings, associated surface parking and ornamental landscaping. The Project Site does not contain any state or federally protected wetlands. Additionally, the Project Site is not located near Ballona Creek. As such, the Project would not have a substantial adverse effect on state or federally protected wetlands and no impact would occur, consistent with the impact findings in the Certified PEIR.

Certified PEIR's Mitigation Measures Addressing Impact

The Certified PEIR determined that no mitigation measures would be required. Since, as determined above, the Project does not involve new significant impacts or substantially more severe impacts, no new or additional mitigation measures are needed.

d) Would the Project interfere substantially with the movement of any native resident or migratory fish or wildlife species or with established native resident or migratory wildlife corridors, or impede the use of native wildlife nursery sites?

Impact Determination in the Certified PEIR

The Certified PEIR determined that General Plan 2045 and Zoning Code Update Project would not substantially interfere with the movement of native resident or migratory fish or wildlife species or with established wildlife corridors due to the lack of wildlife movement corridors within the Planning Area. In addition, the General Plan 2045 and Zoning Code Update Project would not impede the use of wildlife nursery sites with implementation of PEIR MM BIO-2 for migratory birds. Therefore, impacts would be less than significant with mitigation incorporated.

Does the Project involve new significant impacts or substantially more severe impacts?

As discussed below, the Project would not create any new significant impacts related to interfering with wildlife corridors or wildlife nursery sites, nor would it result in a substantial increase in a previously identified significant impact as analyzed in the Certified PEIR.

Impact Determination for Project

The Project Site is currently developed and located in an urbanized area. No wildlife corridors or native wildlife nursery sites are present on the Project Site or in the immediate surrounding area. Further, due to the urbanized nature of the Project area, the potential for native resident or migratory wildlife species movement through the Project Site is negligible. Bristol Parkway is a highly utilized roadway with moderate to high levels of ambient noise and human disturbance associated with pedestrian and vehicular traffic.

Nonetheless, the Project Site currently contains ornamental trees and landscaping, and there are adjacent street trees, all of which could support raptor and/or songbird nests for native species tolerant of human disturbance. Migratory nongame native bird species are protected by international treaty under the Federal Migratory Bird Treaty Act (MBTA) of 1918 (50 Code of Federal Regulations [CFR] Section 10.13). Sections 3503, 3503.5, and 3513 of the California Fish and Game Code prohibit take of all birds and their active nests, including raptors and other migratory nongame birds (as listed under the Federal MBTA). As the Project would include the removal of existing trees on the Project Site and potentially the removal of adjacent street trees, the removal of vegetation with nesting birds during the breeding season is considered a potentially significant impact. However, Mitigation Measure PEIR MM-BIO-2 (as discussed above) would reduce potential impacts to protected nesting birds consistent with the Federal MBTA. Impacts would be less than significant with mitigation incorporated, and would be within the scope of impacts analyzed in the Certified PEIR.

Certified PEIR's Mitigation Measures Addressing Impact

Mitigation Measure PEIR MM-BIO-2, provided above, is set forth in the Certified PEIR and the associated MMRP to address biological resources impacts under Threshold b) and is applicable to the General Plan 2045 and Zoning Code Update Project. Mitigation Measure PEIR MM BIO-2 is also applicable to the Project and will be implemented if applicable.

Impact Determination for Project

As contemplated in the Certified PEIR, the Project would be subject to, and would comply with, the City and County's tree preservation ordinances, and the County's oak woodland management policies, as applicable. As such, the Project will not create any conflicts with any local policies or ordinances protecting biological resources.

Specifically, the Project will comply with the applicable provisions pertaining to the removal and replacement of street trees in the CCMC, as applicable. An Arborist Report was prepared for the Project and is included in Appendix C of this document. No native or heritage/protected trees were observed during the tree survey. A total of 11 street trees are located on the Project Site along Bristol Parkway and Green Valley Circle. Existing street tree species include yew plum pine and Canary Island pine.

For any street tree removed, the Project would comply with the applicable provisions pertaining to the removal and replacement of street trees in CCMC Section 9.08.215. Per the City's requirements, the Project is required to plant two new Street Right-of-Way trees or Parkway trees for each tree that is removed from the site. The size and location of the replacement trees would be determined by the Department of Public Works based on what is appropriate for the particular Street Right-of-Way or Parkway. Also, if the removal and replacement of the curb, gutter, and/ or sidewalk would cause root disturbance during construction activities, the potential impact would need to be further evaluated. If any of the root disturbance exceeds City-specific thresholds, that tree would either be re-planted or replaced in compliance with City street tree replacement requirements. Through compliance with the applicable street tree removal and replacement provisions of the CCMC, the Project's impacts on street trees would be less than significant.

Therefore, since the Project will comply will all applicable regulations, the Project's impacts would less than significant and within the scope of impacts analyzed in the Certified PEIR.

Certified PEIR's Mitigation Measures Addressing Impact

The Certified PEIR determined that no mitigation measures would be required. Since, as determined above, the Project does not involve new significant impacts or substantially more severe impacts, no new or additional mitigation measures are needed.

f) Would the Project conflict with the provisions of an adopted Habitat Conservation Plan, Natural Community Conservation Plan, or other approved local, regional, or state habitat conservation plan?

Impact Determination in the Certified PEIR

Impacts related to a conflict with adopted habitat conservation plans or natural community conservation plans were evaluated in the Initial Study prepared as part of the Certified PEIR, and it was determined that no impacts would occur because there is no adopted Habitat Conservation Plan, Natural Community Conservation Plan, or other approved local, regional, or State habitat conservation plans in place for the Planning Area.

Does the Project involve new significant impacts or substantially more severe impacts?

As discussed below, the Project would not create any new significant impacts related to a conflict with adopted habitat conservation plans or natural community conservation plans, nor would it result in a substantial increase in a previously identified significant impact as analyzed in the Certified PEIR.

Impact Determination for Project

As discussed under Threshold b), no designated riparian habitat or natural communities exist on the Project Site or in the surrounding area. Additionally, there is no adopted Habitat Conservation Plan, Natural Community Conservation Plan, or other approved local, regional, or State habitat conservation plan in place for the Project Site. The Project would thus have no impact with respect to these plans, consistent with the impact findings of the Certified PEIR.

Certified PEIR's Mitigation Measures Addressing Impact

The Certified PEIR determined that no mitigation measures would be required. Since, as determined above, the Project does not involve new significant impacts or substantially more severe impacts, no new or additional mitigation measures are needed.

Conclusion

Based on the above, the Project's potential environmental impacts with regard to biological resources would be within the scope of the Certified PEIR and would not result in any of the conditions set forth in PRC Section 21166(c) or CEQA Guidelines Sections 15162 or 15163 that would require the preparation of a Supplemental or Subsequent EIR.

3.4 Cultural Resources

Thresholds (and Supporting Information Sources):	Impact Determination in the Certified PEIR	Does the Project Involve New Significant Impacts or Substantially More Severe Impacts?	Impact Determination for the Project	Certified PEIR's Mitigation Measures Addressing Impact
Cultural Resources: Would the project:				
(a) Cause a substantial adverse change in the significance of a historical resource pursuant to § 15064.5?	Significant and Unavoidable	No	Less than Significant	Yes
(b) Cause a substantial adverse change in the significance of an archaeological resource pursuant to CEQA Guidelines §15064.5?	Less than Significant with Mitigation	No	Less than Significant with Mitigation	Yes
(c) Disturb any human remains, including those interred outside of formal cemeteries?	Less than Significant	No	Less than Significant	N/A

a) Would the Project cause a substantial adverse change in the significance of a historical resource pursuant to §15064.5?

Impact Determination in the Certified PEIR

The Certified PEIR determined that future development facilitated under the General Plan 2045 and Zoning Code Update Project may include construction, demolition, or alteration of historic buildings/structures/objects/landscape features that have the potential to cause a substantial adverse change to historical resources as defined by CEQA Guidelines Section 15064.5, especially within the three designated historic districts of Culver City. Implementation of Mitigation Measure PEIR MM CUL-1 would help to reduce the severity of the impacts. However, even with implementation of this mitigation measure, impacts remain significant and unavoidable.

Does the Project involve new significant impacts or substantially more severe impacts?

As discussed below, the Project would not create any new significant impacts to historic resources, nor would it result in a substantial increase in a previously identified significant impact as analyzed in the Certified PEIR.

Impact Determination for Project

Consistent with Mitigation Measure PEIR MM CUL-1 (discussed below), a historic resource assessment report was prepared by Environmental Science Associates (ESA) in April 2025 for the Project (provided in Appendix D of this document) to determine if the existing buildings on the Project Site qualify for listing in the National Register of Historic Places, California Register of Historical Resources, or locally in the City of Culver City, and would therefore be considered a historical resource under CEQA. The results of the archival records search determined that no previously recorded historic architectural resources exist within a half-mile radius of the Project site. During the pedestrian survey, ESA identified one potential historic architectural resource within the Project Site, 6221-6229 Bristol Parkway- the Fox Hills Plaza Shopping Center (Fox Hills Plaza) (constructed in 1974), and one potential historical resource in the Project vicinity, Hillside Memorial Park (founded in 1941). Based on the results of the survey and

research investigations and significance evaluation conducted for these potential resources and presented in this report, the Fox Hills Shopping Center does not meet the threshold of eligibility for listing in the National Register, California Register, or as a Culver City Landmark and does not qualify as a historical resource in accordance CEQA Guidelines Section 15064.5(a)(1) or (2). Therefore, impacts to it from the Project do not constitute a significant impact on the environment, and no further work or mitigation is required. Therefore, no impacts under the Project would occur related to the significance of a historical resource and the Project's impacts would be within the scope of impacts analyzed in the Certified PEIR.

Certified PEIR's Mitigation Measures Addressing Impact

The following mitigation measure is set forth in the Certified PEIR and the associated MMP to address historical resource impacts under Threshold a) and is applicable to the General Plan 2045 and Zoning Code Update Project. Mitigation Measure PEIR MM CUL-1 is also applicable to the Project.

> **PEIR MM CUL-1.** Prior to development of individual projects that are subject to CEQA within areas that contain properties more than 45 years old, the project proponent shall retain a qualified architectural historian, defined as meeting the Secretary of the Interior's Professional Qualification Standards for architectural history, to conduct a historic resources assessment including: a records search at the South Central Coastal Information Center or Built Environment Resources Directory (BERD) search; a review of pertinent archives, databases, and sources; a pedestrian field survey; recordation of all identified historic resources on California Department of Parks and Recreation 523 forms; and preparation of a technical report documenting the methods and results of the assessment. All identified potentially eligible historic resources will be assessed for the project's potential to result in direct and/or indirect effects on those resources and any historic resource that may be affected shall be fully evaluated for its potential significance under national and state criteria prior to the City's approval of project plans and publication of subsequent CEQA documents. The qualified architectural historian shall provide recommendations regarding additional work, treatment, or mitigation for affected historical resources to be implemented prior to their demolition or alteration. Impacts on historical resources shall be analyzed using CEQA thresholds to determine if a project would result in a substantial adverse change in the significance of a historical resource. If a potentially significant impact would occur, the City shall require appropriate mitigation to lessen the impact to the degree feasible.

Mitigation Measure PEIR MM CUL-1 is applicable to the Project, and the Project is in compliance with MM CUL-1 given that, as discussed above, a historic resource assessment was prepared for the Project Site.

b) Would the Project cause a substantial adverse change in the significance of an archaeological resource pursuant to §15064.5?

Impact Determination in the Certified PEIR

The archival research conducted within the Certified PEIR indicates that 18 known archaeological resources have been previously identified within the City. Current or prior existence of development throughout the City does not preclude the presence of archaeological resources located underneath existing development. In addition, the City would have been a highly suitable area for the inhabitance of indigenous people in light of Ballona Creek flowing through the area. Individual project-related demolition, construction, maintenance, and/or improvement activities have the potential to cause a potentially significant impact to archaeological resources. However, implementation of PEIR MM CUL-

2, along with the City's standard conditions of approval and applicable General Plan policies, will reduce impacts to previously unknown archaeological resources to a less than significant level.

Does the Project involve new significant impacts or substantially more severe impacts?

As discussed below, the Project would not create any new significant impacts to archeological resources, nor would it result in a substantial increase in a previously identified significant impact as analyzed in the Certified PEIR.

Impact Determination for Project

Consistent with Mitigation Measure PEIR MM CUL-2 (see below), an archaeological resources assessment (including archival research and an archaeological sensitivity assessment) was prepared by ESA in June 2025 for the Project (provided in Appendix E of this document) to determine if the Project has the potential to encounter buried archaeological resources during construction. The archaeological sensitivity assessment indicates that the potential for encountering prehistoric archaeological resources is moderate to high. Based on the results of the records searches, three precontact archaeological resources and one multicomponent resource are recorded within a 0.50-mile radius of the Project Site. These precontact resources include villages or camp sites with human burials, lithic materials, ground stone, etc. Additionally, two Native American villages (*Saa'anga* and *Waachnga*) are situated in the general vicinity of the Project Site. The review of historic maps indicates that an unnamed creek was located approximately 500 feet away, and Centinela Creek was located approximately 0.35 miles away from the Project Site. These bodies of water would have attracted precontact inhabitants to the area for fresh water sources, along with floral and faunal resources. The Paleosol soils (**Qop**) and younger Quaternary alluvium (**Qa**) occurring within the Project Site have an unknown age and could date to the Late Pleistocene or Early Holocene – a period for which there is widely accepted evidence for human occupation of Southern California and, therefore, has the potential to yield buried precontact archaeological deposits. Moreover, precontact archaeological resources can become intermixed within historic fill materials, such as in the case with two precontact metate artifacts that were encountered during monitoring in connection with a development project in Downtown Culver City located approximately 2.8 miles from the Project Site.

Based on the above, Project excavations, which are anticipated to reach depths of 39 feet below ground surface (bgs), have potential for encountering buried prehistoric archaeological resources. Therefore, construction activities associated with the Project could potentially cause a substantial adverse change in the significance of an archaeological resource pursuant to Section 15064.5 and impacts would be potentially significant. This impact finding is consistent with the impact findings of the Certified PEIR. Accordingly, the site-specific archeological resources assessment conducted per Mitigation Measure PEIR MM CUL-2 resulted in foreseeable supplemental site-specific mitigation included as Mitigation Measures Project MM CUL-1 to Project MM CUL-3. Implementation of Mitigation Measures Project MM CUL-1 to Project MM CUL-3 would reduce potentially significant impacts to a less than significant level, consistent with the impact findings of the Certified PEIR.

Operation of the new uses and uses on the Project Site would not result in any further ground disturbing activities such as grading or excavation; therefore, there is no potential to encounter, alter, or disturb archaeological resources. No operational impacts would occur. Project impacts would be within the scope of impacts analyzed in the Certified PEIR.

Certified PEIR's Mitigation Measures Addressing Impact

The following mitigation measure is set forth in the Certified PEIR and the associated MMP to address archeological resources impacts under Threshold b) and is applicable to the General Plan 2045 and Zoning Code Update Project. Mitigation Measure PEIR MM CUL-2 is also applicable to the Project.

> **PEIR MM CUL-2:** Prior to development of individual projects that are subject to CEQA review and involve ground disturbance, the project proponent shall retain a qualified archaeologist, defined as an individual meeting the Secretary of the Interior's Professional Qualification Standards for archaeology, to conduct an archaeological resources assessment. This assessment shall include a records search at the South Central Coastal Information Center; a Sacred Lands File search at the Native American Heritage Commission; and a pedestrian field survey of the project site. If resources are identified during the assessment, then their boundaries shall be determined and they shall be evaluated for eligibility in the California Register and local register. If a resource is determined to be eligible and the Project would cause a potentially significant impact to the resource, then mitigation measures shall be prescribed to reduce impacts from the Project to that resource. An analysis regarding the Project's potential to encounter buried resources during construction shall be conducted. If there is potential to encounter resources during construction of the Project, archaeological construction monitoring shall be prescribed as a mitigation measure. The methods and results of the archaeological assessment shall be included in a technical report that is prepared prior to the city's approval of project plans and publication of subsequent CEQA documents.

Mitigation Measure PEIR MM CUL-2 is applicable to the Project, and the Project is in compliance with MM CUL-2 given that, as discussed above, the Project obtained an archaeological resources assessment. Based on the results of the assessment and in accordance with PEIR MM CUL-2, the Project will implement Project-specific mitigation measures, as discussed below.

Project-Specific Mitigation Measures Addressing Impact

The archaeological sensitivity assessment has indicated that the potential for encountering precontact archaeological resources is moderate to high across the Project Site, while the potential for historic-period archaeological resources is considered low. Therefore, impacts to previously unknown buried archaeological resources would be potentially significant, and the following mitigation measures are recommended in order to reduce impacts to archaeological resources to a less-than-significant level under CEQA.

> **Project MM CUL-1**: Prior to the issuance of a demolition permit involving soil disturbance, the Applicant shall retain an archaeologist who meets the Secretary of the Interior's Professional Qualifications Standards for Archaeology (Qualified Archaeologist) to oversee an archaeological monitor who shall be present during initial Project construction work such as site demolition (e.g., building footings/foundations, subsurface utilities, surface parking lots, sidewalks, etc.), clearing/grubbing, grading, trenching, or related moving of soils within the Project Site (collectively, ground disturbing activities); provided, however, that ground disturbing activities shall not include any moving of soils after they have been initially disturbed or displaced by Project-related

construction. The Qualified Archaeologist shall determine the frequency of monitoring based on the rate of excavation and grading activities, proximity to known archaeological resources, the materials being excavated, and the depth of excavation, and if found, the abundance and type of archaeological resources encountered. The frequency of monitoring can be reduced to part-time inspections or ceased entirely if determined appropriate by the Qualified Archaeologist. Prior to commencement of excavation activities, an Archaeological and Cultural Resources Sensitivity Training shall be given for construction personnel. The training session shall be carried out by the Qualified Archaeologist and shall focus on how to identify archaeological resources that may be encountered during earthmoving activities and the procedures to be followed in such an event.

Project MM CUL-2: In the event that historic or precontact archaeological resources are unearthed, ground-disturbing activities shall be halted or diverted away from the vicinity of the find so that the find can be evaluated. After consulting with the Applicant, the Qualified Archeologist shall establish an appropriate buffer in accordance with industry standards, reasonable assumptions regarding the potential for additional discoveries in the vicinity, and safety considerations for those making an evaluation and potential recovery of the discovery. This buffer area shall be established around the discovery where construction activities shall not be allowed to continue. Work within the buffer area shall only be allowed to continue after the evaluation and recovery efforts are completed. Work shall be allowed to continue outside of the buffer area. All archaeological resources unearthed by Project construction activities shall be evaluated by the Qualified Archaeologist. If the Qualified Archaeologist determines the find to constitute a "historical resource" pursuant to CEQA Guidelines Section 15064.5(a) or a "unique archaeological resource" pursuant to Public Resources Code Section 21083.2(g), the Qualified Archaeologist shall coordinate with the Applicant and the City of Culver City (City) to develop a formal treatment plan that would serve to reduce impacts to the resources and that provides for or the adequate recovery of the scientifically consequential information contained in the resources along with subsequent laboratory processing, analysis, evaluation, and reporting. The treatment plan established for the resources shall be in accordance with CEQA Guidelines Section 15064.5(f) for historical resources and Public Resources Code Sections 21083.2(b) for unique archaeological resources. The treatment plan shall also include measures regarding the curation of the recovered resources that may include curation at a public, non-profit institution with a research interest in the materials, such as the Natural History Museum of Los Angeles County or the Fowler Museum, if such an institution agrees to accept the material. If no institution accepts the resources, they may be donated to a local school or historical society in the area (such as the Culver City Historical Society) for educational purposes.

Project MM CUL-3: The Qualified Archaeologist shall prepare a final report and appropriate California Department of Parks and Recreation Site Forms at the conclusion of archaeological monitoring. The report shall include a description of resources unearthed, if any, treatment of the resources, results of the artifact processing, analysis, and research, and evaluation of the resources with respect to the California Register of Historical Resources and CEQA. The report and the Site Forms shall be submitted by the Applicant to the City, the South Central Coastal Information Center, and representatives of other appropriate or concerned agencies to signify the satisfactory completion of the Project and required mitigation measures.

c) Would the Project disturb any human remains, including those interred outside of dedicated cemeteries?

Impact Determination in the Certified PEIR

Impacts to human remains were evaluated in the Initial Study prepared as part of the Certified PEIR, and it was determined that impacts would be less than significant. Various regulatory provisions address how to handle human remains that could be inadvertently uncovered during excavation activities. These include State Health and Safety Code Section 7050.5, Public Resources Code (PRC) Section 5097.98, and State CEQA Guidelines Section 15064.5(e). Under these codes, if unrecorded human remains are discovered during construction within the Planning Area, excavation would be halted and the County Coroner would be notified. If the human remains are determined to be Native American, the California Native American Heritage Commission (NAHC) would be notified within 24 hours and the guidelines of the NAHC would be adhered to in the treatment and disposition of the remains. Compliance with these regulatory protocols would ensure that impacts on human remains would be less than significant.

Does the Project involve new significant impacts or substantially more severe impacts?

As discussed below, the Project would not create any new significant impacts to human remains, nor would it result in a substantial increase in a previously identified significant impact as analyzed in the Certified PEIR.

Impact Determination for Project

As previously indicated, the Project Site is fully developed. Nevertheless, the Project would require excavation that could extend into native soils, with the potential to encounter previously unknown human remains. As noted above, a number of regulatory provisions address the handling of human remains inadvertently uncovered during excavation activities. These include State Health and Safety Code Section 7050.5, Public Resources Code (PRC) Section 5097.98, and State CEQA Guidelines Section 15064.5(e). Pursuant to these codes, in the event of the discovery of unrecorded human remains during construction, excavations shall be halted and the County Coroner shall be notified. If the human remains are determined to be Native American, the California NAHC would be notified within 24-hours and the guidelines of the NAHC would be adhered to in the treatment and disposition of the remains. Since the Project would comply with these regulatory protocols, if applicable, the Project's impacts on human remains would be less than significant, and Project impacts would be within the scope of impacts analyzed in the Certified PEIR.

Certified PEIR's Mitigation Measures Addressing Impact

The Certified PEIR determined that no mitigation measures would be required. Since, as determined above, the Project does not involve new significant impacts or substantially more severe impacts, no new or additional mitigation measures are needed.

Conclusion

Based on the above, the Project's potential environmental impacts with regard to cultural resources would be within the scope of the Certified PEIR and would not result in any of the conditions set forth in PRC Section 21166(c) or CEQA Guidelines Sections 15162 or 15163 that would require the preparation of a Supplemental or Subsequent EIR.

3.5 Energy

Thresholds (and Supporting Information Sources):	Impact Determination in the Certified PEIR	Does the Project Involve New Significant Impacts or Substantially More Severe Impacts?	Impact Determination for the Project	Certified PEIR's Mitigation Measures Addressing Impact
Energy: Would the project:				
(a) Result in potentially significant environmental impact due to wasteful, inefficient, or unnecessary consumption of energy resources, during project construction or operation?	Less than Significant	No	Less than Significant	N/A
(b) Conflict with or obstruct a state or local plan for renewable energy or energy efficiency?	Less than Significant	No	Less than Significant	N/A

a) Would the Project result in potentially significant environmental impact due to wasteful, inefficient, or unnecessary consumption of energy resources, during Project construction or operation?

Impact Determination in the Certified PEIR

The Certified PEIR found that implementation of the General Plan 2045 and Zoning Code Update would increase the demand for electricity, natural gas and transportation fuel consumption in the region during construction and operation, but that the extent of the projected increased consumption would not be considered inefficient or wasteful. As such, the General Plan 2045 and Zoning Code Update would result in a less-than-significant impact under CEQA for this category.

Does the Project involve new significant impacts or substantially more severe impacts?

As discussed below, the Project would not create any new significant impacts related to wasteful, inefficient or unnecessary consumption of energy resources, nor would it result in a substantial increase in a previously identified significant impact as analyzed in the Certified PEIR.

Impact Determination for Project

The amounts of construction fuel anticipated for Project construction are presented below in **Table 9**, *Project Construction Energy Usage*. Construction of the Project would utilize fuel-efficient trucks and equipment consistent with federal and State regulations, such as fuel efficiency regulations in accordance with USEPA and National Highway Traffic Safety Administration fuel-efficiency standards for medium- and heavy-duty trucks and CARB's Pavley Phase I and II standards, the anti-idling regulation in accordance with CCR, Title 13, Section 2485, and fuel requirements in accordance with CCR, Title 17, Section 93115, as well as the In-Use Off-Road Diesel-Fueled Fleets regulation. Therefore, the construction of the Project would not result in the wasteful, inefficient, and unnecessary consumption of energy, and thus impacts associated with construction would be less than significant and within the scope of impacts analyzed in the Certified PEIR.

TABLE 9
PROJECT CONSTRUCTION ENERGY USAGE[a]

Energy Type	Total Quantity	Annual Average Quantity During Construction
Electricity		
Temporary Construction Trailer	163 MWh	41 MWh
Electricity from Water (dust control and vendors)	31 MWh	10 MWh
Electric Construction Equipment	1,697 MWh	425 MWh
Total Electricity	**1,891 MWh**	**477 MWh**
Gasoline		
On-Road Worker Trips	149,060 gallons	37,367 gallons
Total Gasoline	**149,060 gallons**	**37,367 gallons**
Diesel		
On-Road Construction Equipment	250,948 gallons	62,909 gallons
Off-Road Construction Equipment	259,501 gallons	65,053 gallons
Total Diesel	**510,449 gallons**	**127,963 gallons**

NOTES:
MWh = megawatt-hours. 1 MWh = 1,000 kilowatt hours
a. Totals may not add up exactly due to rounding in the modeling calculations. Detailed emissions calculations are provided in Appendix B.
SOURCE: ESA, 2025

The Project includes residential and commercial uses. Operation of the Project would require energy in the form of electricity and natural gas for building heating, cooling, cooking, lighting, water demand and wastewater treatment, consumer electronics, and other energy needs; as well as transportation-fuels, primarily gasoline, for vehicles traveling to and from the Project. Since the net new trip generation of the Project would increase, additional mobile emissions were based on the Transportation Study.[23] Operational water usage factors were provided by the Project's Water Supply Assessment.[24] **Table 10,** *Summary of Annual Energy Use During Project Operation*, provides a summary of the annual electricity, natural gas, and transportation fuel usage required for Project operations. These usages are consistent with the scope of impacts analyzed in the Certified PEIR.

[23] Gibson Transportation Consulting, Inc., Transportation Study for 6201 Bristol Parkway, Culver City, California, 2025 (Appendix K).

[24] EKI Environment & Water, Inc., Water Supply Assessment for the 6201 Residences Development Project, October 2025 (Appendix M).

TABLE 10
SUMMARY OF ANNUAL NET NEW ENERGY USE DURING PROJECT OPERATION

Energy Type[a]	Annual Quantity
Electricity	
Building	*5,724 MWh*
EV Charging	*194 MWh*
Water Conveyance	*456 MWh*
Total Project Electricity	**6,374 MWh**
Natural Gas	
Building	*9,698,049 cf*
Mobile Sources	*1,058,818 cf*
Total Project Natural Gas	**10,756,867 cf**
Transportation Fuel	
Gasoline	391,094 gallons
Diesel	70,782 gallons
Total Project Gasoline	**391,094 gallons**
Total Project Diesel	**70,782 gallons**

NOTES:
MWh = megawatt hours; cf = cubic feet.
a. Totals may not add up exactly due to rounding in the modeling calculations. Detailed emissions calculations are provided in Appendix B.
SOURCE: ESA, 2025

As shown in Table 10, the Project would result in a total of 6,379 megawatt hours (MWh), which includes electricity usage for building lighting and equipment as well as electricity consumed for EV charging and the conveyance and treatment of water and wastewater. The Project would install a solar electric photovoltaic (PV) system in accordance with City's Green Building Code Solar Ordinance and CALGreen standards as part of Project Design Feature GHG-PDF-1 (see Project Design Feature GHG-PDF-1).[25] Based on the CEC's 2023–2040 Energy Demand Forecast, Southern California Edison's (SCE) total system sales for 2030 are estimated to be 120,169,000 MWh of electricity.[26] As such, the Project-related net increase in annual electricity consumption of 6,374 MWh per year would represent approximately 0.005 percent of SCE's total energy sales. Further, as utility providers, including SCE, meet their Renewables Portfolio Standard obligations to provide 60 percent of their electricity from renewable electricity sources by 2030 consistent with SB 100, the Project would achieve additional reductions in emissions from electricity demand (see Section 3.2, *Air Quality*, and Section 3.7, *Greenhouse Gas Emissions*), although the actual reduction will depend on the mix of fossil fuels that SCE will replace with renewables and the relative CO_2 intensities of those fossil fuels. In addition, as shown in Table 10, the Project consumption of natural gas would approximately total 10.8 million cubic foot (cf). Based on the SoCal Gas 2024 California Gas Report estimates that natural gas supplies within SoCalGas'

[25] The exact size of the Project's solar electric PV system has not yet been determined, so the analysis conservatively does not account for electricity reductions due to the Project's solar electric PV system.

[26] CEC, CED 2023 Baseline Forecast – SCE, California Energy Demand Forecast, 2023 - 2040 Baseline Forecast. https://efiling.energy.ca.gov/GetDocument.aspx?tn=254247&DocumentContentId=89615. Accessed December 2024.

planning area will be 769,055 million cf in 2030.[27] As stated above, the Project's annual increase in demand for natural gas is estimated to be 10.8 million cf in year 2030, so the Project would account for 0.0005 percent of the 2030 forecasted annual consumption in SoCalGas' planning area. Therefore, the Project would fall within SoCalGas' projected consumption for the area and would be consistent with SoCalGas' anticipated regional demand from population or economic growth. Table 9 also provides the Project's total gasoline and diesel fuel usage per year during operation of the Project. Per Table 10, Project gasoline fuel usage was estimated to be 391,094 gallons per year and Project diesel fuel usage was estimated to be 70,782 gallons per year. This would be approximately 0.013 percent and 0.016 percent of the Los Angeles County gasoline and diesel fuel usage, respectively, in 2023 (the most recent year for which data is available).[28]

The Project would support statewide efforts, as well as local General Plan 2045 Land Use and Community Design Element Goals LU-1, LU-11, LU-13, LU-14, and LU-18, and Greenhouse Gas Reduction Element GHG-4, which include planning for growth around transit corridors; supporting multi-family housing development for short trips/around neighborhood amenities; and supporting zero emission vehicles and expanding vehicle charging stations to improve transportation energy efficiency and reduce transportation energy consumption with respect to private automobiles. The Project achieves this by locating residential and commercial uses at an infill location in close proximity to existing off-site commercial, residential, and retail destinations and by being accessible to and well served by public transit, including various public transit stops operated by Los Angels County Metropolitan Transportation Authority (Metro), Santa Monica Big Blue Bus, and Culver City Bus that are located in proximity to the Project Site.[29] Also, the Project would include 121 full EV charging stations. In addition, the Project would be consistent with SCAG's 2024–2050 Regional Transportation Plan/Sustainable Communities Strategy (RTP/SCS) (Connect SoCal 2024) strategies, and local General Plan 2045 Mobility Element Goals M-2, M-3, M-4, M-5, and M-8, to promote active transportation and support improvements in local bike networks as the Project would provide a total of 244 bicycle spaces, consisting of 31 short-term (2 commercial and 29 residential) and 213 long-term (1 commercial and 212 residential) bicycle parking spaces in compliance with the CCMC requirements (see Project Design Feature GHG-PDF-1). Additionally, the Project will be compliant with the CALGreen Building Code, which have been incorporated into the Culver City's Green Building Program, which contains a number of features that would indirectly reduce energy consumption such as enhanced building insulation, low-flow fixtures, efficient lighting and heating, ventilation, and air conditioning (HVAC) systems.[30] The Project would therefore be consistent with the Connect SoCal 2024 and relevant General Plan 2045 goals and benefits intended to improve mobility and accessibility, provide more transportation choices, and reduce vehicular demand and associated emissions. Based on the above, operation of the Project would not result in the wasteful, inefficient, and unnecessary consumption of energy and would not increase the need for new energy infrastructure. Thus, as with the Certified PEIR, the Project would not result in the wasteful,

[27] California Gas and Electric Utilities, 2024 California Gas Report, https://www.socalgas.com/sites/default/files/2024-08/2024-California-Gas-Report-Final.pdf. Accessed August 2025.

[28] CEC, 2023. California Retail Fuel Outlet Annual Reporting (CEC-A15) Results. Available at: https://www.energy.ca.gov/data-reports/energy-almanac/transportation-energy/california-retail-fuel-outlet-annual-reporting. Accessed August 2025.

[29] Gibson Transportation Consulting, Inc., Transportation Study for 6201 Bristol Parkway, Culver City, California, 2025 (Appendix K).

[30] City of Culver City, Municipal Code Chapter 15.02.1100, Green Building Program and Requirements.

inefficient, and unnecessary consumption of energy and impacts associated with operations would be less than significant and within the scope of impacts analyzed in the Certified PEIR.

Certified PEIR's Mitigation Measures Addressing Impact

The Certified PEIR determined that no mitigation measures would be required. Since, as determined above, the Project does not involve new significant impacts or substantially more severe impacts, no new or additional mitigation measures are needed.

b) Would the Project conflict with or obstruct a state or local plan for renewable energy or energy efficiency?

Impact Determination in the Certified PEIR

As discussed in the Certified PEIR, the future development facilitated under the General Plan 2045 and Zoning Code Update would not conflict with or obstruct a state or local plan for renewable energy or energy efficiency, including the City's plans to reduce energy consumption; therefore, impacts during construction and operation of future development under the General Plan 2045 and Zoning Code Update would be less than significant and no mitigation is required.

Does the Project involve new significant impacts or substantially more severe impacts?

As discussed below, the Project would not create any new significant impacts related to a conflict with or obstruction of a state or local plan for renewable energy or energy efficiency, nor would it result in a substantial increase in a previously identified significant impact as analyzed in the Certified PEIR.

Impact Determination for Project

As discussed above, construction of the Project would utilize fuel-efficient trucks and equipment consistent with federal and State regulations, such as fuel efficiency regulations in accordance with USEPA and National Highway Traffic Safety Administration fuel-efficiency standards for medium- and heavy-duty trucks and CARB's Pavley Phase I and II standards, the anti-idling regulation in accordance with CCR, Title 13, Section 2485, and fuel requirements in accordance with CCR, Title 17, Section 93115, as well as the In-Use Off-Road Diesel-Fueled Fleets regulation.

During Project operations, the Project would comply with applicable regulatory requirements for the design of new buildings, including the provisions set forth in the Title 24 standards and CALGreen Building Code, which have been incorporated into the Culver City's Green Building Program, and support local General Plan 2045 relevant goals, including Greenhouse Gas Reduction Element Goals GHG-2 and GHG-4, Land Use and Community Design Element Goal LU-16, Infrastructure Element Goal INF-2, Conservation Element Goal C-2, and Safety Element Goals S-2 and S-10, which are designed to encourage development that results in the efficient use of energy resources. The Project will incorporate Project Design Feature GHG-PDF-1, which indicates that the Project will be designed and operated to meet or exceed the applicable requirements of the State of California Green Building Standards Code and Culver City's Green Building Program Requirements. Energy saving and sustainable design features would be incorporated into the Project as the proposed buildings would comply with the applicable Title 24 California Code of Regulations. Design features would include energy conservation, water

conservation, TDM and mobility measures, and pedestrian- and bicycle-friendly site design. EV parking and charging would be available for residential and commercial use, as described above. As it relates to energy conservation, the Project would include LED lighting throughout the Project Site and would install ENERGY STAR-rated appliances. As it relates to water conservation, the Project would incorporate project design feature WATER-PDF-1, which includes efficient water management through low flow faucets and water-efficient landscape design with weather-based controllers and drip irrigation systems. In addition, WATER-PDF-1 would include measures such as incorporating California Friendly plants or native plants, Drip/Subsurface Irrigation (Micro-Irrigation) and proper Hydro-zoning/Zoned Irrigation (grouping plants with similar water requirements together). Overall, the Project's features would support and promote the use of renewable energy and energy efficiency and would not conflict with or obstruct any applicable renewable energy or energy efficiency plan. In addition, as described above, during Project operations, the Project would install a solar electric PV system in accordance with the City's Green Building Code Solar Ordinance and CALGreen standards as part of Project Design Feature GHG-PDF-1).

Furthermore, as discussed above, the Project would support statewide efforts, as well as local General Plan 2045 Land Use and Community Design Element Goals LU-1, LU-11, LU-13, LU-14, LU-18 and Greenhouse Gas Reduction Element GHG-4, which include planning for growth around transit corridors; supporting multi-family housing development for short trips/around neighborhood amenities; and supporting zero emission vehicles and expanding vehicle charging stations, to improve transportation energy efficiency and reduce transportation energy consumption with respect to private automobiles. The Project achieves this by locating residential and commercial uses at an infill location in close proximity to existing off-site commercial, residential, and retail destinations and in close proximity to many public transit options, including various public transit stops operated by Metro, Santa Monica Big Blue Bus, and Culver City Bus are located in proximity to the Project Site. In addition, the Project would include 121 full EV charging stations. Furthermore, the Project would be consistent with the Connect Socal 2024 strategies to promote active transportation and local General Plan Mobility Element Goals M-2, M-3, M-4, M-5, and M-8, which promote active transportation by improving bicycle and pedestrian infrastructure and support improvements in local bike networks, as the Project is located close to many Culver City bike paths, has a moderate bikeability score[31], and would meet the CMCC required number of bicycle parking spaces. All of these features have the potential to reduce the Project's fuel consumption and criteria pollutant and GHG emissions. Given that the Project Site is located in a transit-rich area such that vehicle trips and VMT would be minimized, the Project would be consistent with and support the applicable General Plan 2045 goals and the goals of Connect SoCal 2024, which has a core vision centered on a "future where transportation is efficient, multimodal and accessible to all. Integrated transit networks, including expanded rail systems, bus rapid transit and active transportation infrastructure, will provide seamless connections throughout the region and expand mobility options connecting to previously underserved areas." The density of housing, restaurants, shopping, and recreation amenities in the area, combined with the public transportation options surrounding the Project, supports the expectation that that projects located in the area would have a substantially greater level of transportation efficiency when compared to the Citywide and statewide averages.

[31] Bike Score for 6201 Bristol Parkway, Available https://www.walkscore.com/score/6201-bristol-pkwy-culver-city-ca-90230. Accessed August 2025.

Based on the discussion above, the construction and operations of the Project would not conflict with or obstruct a state or local plan for renewable energy or energy efficiency, and impacts would thus be less than significant and within the scope of impacts analyzed in the Certified PEIR.

Certified PEIR's Mitigation Measures Addressing Impact

The Certified PEIR determined that no mitigation measures would be required. Since, as determined above, the Project does not involve new significant impacts or substantially more severe impacts, no new or additional mitigation measures are needed.

Conclusion

Based on the above, the Project's potential environmental impacts with regard to energy would be within the scope of the Certified PEIR and would not result in any of the conditions set forth in PRC Section 21166(c) or CEQA Guidelines Sections 15162 or 15163 that would require the preparation of a Supplemental or Subsequent EIR.

3.6 Geology and Soils

Thresholds (and Supporting Information Sources):	Impact Determination in the Certified PEIR	Does the Project Involve New Significant Impacts or Substantially More Severe Impacts?	Impact Determination for the Project	Certified PEIR's Mitigation Measures Addressing Impact
Geology and Soils: Would the project:				
(a) Directly or indirectly cause potential substantial adverse effects, including the risk or loss, injury or death involving:				
(i) Rupture of a known earthquake fault, as delineated on the most recent Alquist-Priolo Earthquake Fault Zoning Map issued by the State Geologist for the area or based on other substantial evidence of a known fault?	Less than Significant	No	Less than Significant	N/A
(ii) Strong seismic ground shaking?	Less than Significant	No	Less than Significant	N/A
(iii) Seismic-related ground failure, including liquefaction?	Less than Significant	No	Less than Significant	N/A
(iv) Landslides?	Less than Significant	No	Less than Significant	N/A
(b) Result in substantial soil erosion or the loss of topsoil?	Less than Significant	No	Less than Significant	N/A
(c) Be located on a geologic unit or soil that is unstable, or that would become unstable as a result of the project, and potentially result in on- or off-site landslide, lateral spreading, subsidence, liquefaction or collapse?	Less than Significant	No	Less than Significant	N/A
(d) Be located on expansive soil, as defined in Table 18-1-B of the Uniform Building Code (1994), creating substantial direct or indirect risks to life or property?	Less than Significant	No	Less than Significant	N/A
(e) Have soils incapable of adequately supporting the use of septic tanks or alternative waste water disposal systems where sewers are not available for the disposal of waste water?	No Impact	No	No Impact	N/A
(f) Directly or indirectly destroy a unique paleontological resource or site or unique geologic feature?	Less than Significant with Mitigation	No	Less than Significant with Mitigation	Yes

a) Would the Project directly or indirectly cause potential substantial adverse effects, including the risk of loss, injury, or death involving:

i) Rupture of a known earthquake fault, as delineated on the most recent Alquist-Priolo Earthquake Fault Zoning Map issued by the State Geologist for the area or based on other substantial evidence of a known fault? Refer to Division of Mines and Geology Special Publication 42.

Impact Determination in the Certified PEIR

The Newport-Inglewood Fault and the corresponding Alquist-Priolo Earthquake Fault Zones run through the northeastern part of the City, including the Hayden Tract. There are no other known faults that traverse the City that have the potential to result in surface fault rupture. The Certified PEIR determined that new development under the General Plan 2045 and Zoning Code Update would comply with the

California Building Code (CBC), the Los Angeles County Municipal Code, and the CCMC's engineering design and construction requirements and standards to minimize potential impacts associated with surface fault rupture, including the Alquist-Priolo Earthquake Fault Zones, and thus impacts would be less than significant.

Does the Project involve new significant impacts or substantially more severe impacts?

As discussed below, the Project would not create any new significant impacts related to rupture of known earthquake faults, nor would it result in a substantial increase in a previously identified significant impact as analyzed in the Certified PEIR.

Impact Determination for Project

The seismically active region of Southern California is crossed by numerous faults that are both active and inactive. Fault rupture is the displacement that occurs along the sides of a fault during an earthquake. Based on criteria established by the California Geological Survey (CGS), faults can be classified as active if they have shown evidence of movement within the past 11,700 years (i.e., during the Holocene Epoch). The criteria for defining an active fault is based on standards developed by the CGS for the Alquist-Priolo Earthquake Fault Zoning Program.[32] Faults that have not moved in the last 11,700 years are not considered active.

The CGS has identified earthquake fault zones known as Alquist-Priolo Earthquake Fault Zones around the surface traces of active faults to assist cities and counties in planning, zoning, and building regulation functions. These zones, which extend from 200 to 500 feet on each side of a known active fault, identify areas where potential surface rupture along an active fault could prove hazardous and identify where special studies are required to characterize hazards to habitable structures.

As the Project Site is located in the seismically active Southern California region, it could be subject to moderate to strong ground shaking in the event of an earthquake on one of the many active Southern California faults. The Project's Geotechnical Investigation prepared by Geocon West, Inc. dated September 4, 2025, included as Appendix F to this document, indicates that no currently known active or potentially active surface faults traverse the Project Site, and the Project Site is not located within a designated Alquist-Priolo Earthquake Fault Zone. According to the Geotechnical Investigation the closest trace of a Holocene-active fault to the site is the Newport-Inglewood fault located approximately 1.6 miles to the east. Given its distance from the Project Site, the Earthquake Fault Zone does not present a fault rupture hazard to the Project Site. Furthermore, Project buildings would be designed and constructed to resist the effects of seismic ground motions as provided in the Culver City Building Code and the CBC. Therefore, the Project would not directly or indirectly cause potential substantial adverse impacts associated with the rupture of a known earthquake fault. As such, impacts in this regard would be less than significant and within the scope of impacts analyzed in the Certified PEIR.

[32] Bryant, W.A., and Hart, E.W., Fault-Rupture Hazard Zones in California – Alquist-Priolo Earthquake Fault Zoning Act with Index to Earthquake Fault Zones Maps: California Geological Survey Special Publication 42, page 42, 2017.

Certified PEIR's Mitigation Measures Addressing Impact

The Certified PEIR determined that no mitigation measures would be required. Since, as determined above, the Project does not involve new significant impacts or substantially more severe impacts, no new or additional mitigation measures are needed.

ii) Strong seismic ground shaking?

Impact Determination in the Certified PEIR

The Certified PEIR determined that new development under the General Plan 2045 and Zoning Code Update could expose people and property to strong seismic ground shaking, but future development would comply with the CBC, the Los Angeles County Municipal Code, and the Culver City Municipal Code's engineering design and construction requirements and standards to minimize potential impacts associated with ground shaking, and thus impacts would be less than significant.

Does the Project involve new significant impacts or substantially more severe impacts?

As discussed below, the Project would not create any new significant impacts related to strong seismic ground shaking, nor would it result in a substantial increase in a previously identified significant impact as analyzed in the Certified PEIR.

Impact Determination for Project

The City, as with all of Southern California, is subject to moderate to strong ground shaking. As such, the Project Site is located in a seismically active region. Earthquakes are unavoidable hazards, although the resultant damage can be minimized through appropriate seismic design and engineering.

As discussed in the Certified PEIR, the City requires that all new construction meet or exceed the Culver City Building Code and the latest standards of the CBC for construction, which requires structural design that can accommodate maximum ground accelerations expected from known faults. Furthermore, the Project would comply with the CGS Special Publications 117, Guidelines for Evaluating and Mitigating Seismic Hazards in California, which provides guidance for evaluation and mitigation of earthquake-related hazards. As outlined in the Certified PEIR, the Project would be required to comply with applicable seismic-related regulatory requirements. In addition, a final design-level geotechnical report must ultimately be prepared and approved by the City prior to issuance of building permits and would be based on the final construction and building plans prepared by the Applicant. Implementation of the site-specific structural and seismic design parameters and recommendations for foundations and retaining walls/shoring of the final design-level geotechnical report would further ensure that seismic-related ground shaking impacts would not directly or indirectly cause potential substantial adverse effects, including the risk of loss, injury, or death. As such, impacts in this regard would be less than significant and within the scope of impacts analyzed in the Certified PEIR.

Certified PEIR's Mitigation Measures Addressing Impact

The Certified PEIR determined that no mitigation measures would be required. Since, as determined above, the Project does not involve new significant impacts or substantially more severe impacts, no new or additional mitigation measures are needed.

iii) Seismic-related ground failure, including liquefaction?

Impact Determination in the Certified PEIR

The Certified PEIR determined new development under the General Plan 2045 and Zoning Code Update could expose people and property to liquefaction and other seismic-related ground failure, as the majority of the City is located within a liquefaction hazard area, but that future development would comply with the CBC, the Los Angeles County Municipal Code, and the CCMC's engineering design and construction requirements and standards to minimize potential impacts associated with liquefaction, and thus impacts would be less than significant.

Does the Project involve new significant impacts or substantially more severe impacts?

As discussed below, the Project would not create any new significant impacts related to liquefaction, nor would it result in a substantial increase in a previously identified significant impact as analyzed in the Certified PEIR.

Impact Determination for Project

Liquefaction is a phenomenon in which saturated silty to cohesionless soils below the groundwater table are subject to a temporary loss of strength due to the buildup of excess pore pressure during cyclic loading conditions, such as those induced by an earthquake. Liquefaction effects include loss of bearing strength, amplified ground oscillations, lateral spreading, and flow failures. Liquefaction typically occurs in areas where groundwater is less than 50 feet from the surface and where the soils are composed of poorly consolidated, fine- to medium-grained sand. In addition to the necessary soil conditions, the ground acceleration and duration of the earthquake must also be of a sufficient level to initiate liquefaction.

According to the Geotechnical Investigation prepared for the Project, the Project Site is within an area designated as having a potential for liquefaction. Groundwater was encountered during exploration at a depth of 46.5 to 54 feet below the existing grade. The historically highest groundwater level for the Project Site is mapped at a depth of 30 feet below the ground surface. Based on the analysis provided in the Geotechnical Investigation, it was determined that the soils underlying the Project Site would be susceptible to up to approximately 0.3 inch of liquefaction settlement during Maximum Considered Earthquake ground motion. As outlined in the Certified PEIR, the Project would be required to comply with applicable seismic-related regulatory requirements of the Culver City Building Code and the CBC. Compliance with the applicable regulatory requirements would ensure that the project is designed to any liquefaction settlement such that seismic-related ground failure does result in significant geologic hazards. Therefore, seismic-related ground failure impacts, including liquefaction, would not directly or indirectly cause potential substantial adverse effects, including the risk of loss, injury, or death. Thus, impacts in this regard would be less than significant and within the scope of impacts analyzed in the Certified PEIR.

Certified PEIR's Mitigation Measures Addressing Impact

The Certified PEIR determined that no mitigation measures would be required. Since, as determined above, the Project does not involve new significant impacts or substantially more severe impacts, no new or additional mitigation measures are needed.

iv) Landslides?

Impact Determination in the Certified PEIR

The Certified PEIR determined that, while the Planning Area is relatively flat, the eastern portion of the City around Baldwin Hills is designated as a potential landslide zone. However, because future development would comply with the CBC, the Los Angeles County Municipal Code, and the Culver City Municipal Code's engineering design and construction requirements and standards to minimize potential impacts associated with landslides, impacts would be less than significant.

Does the Project involve new significant impacts or substantially more severe impacts?

As discussed below, the Project would not create any new significant impacts related to landslides, nor would it result in a substantial increase in a previously identified significant impact as analyzed in the Certified PEIR.

Impact Determination for Project

The Project Site is not located in or near Baldwin Hills, is relatively level and the topography in the immediate site vicinity slopes very gently to the south-southwest. The Project Site is not within an area identified as having a potential for slope stability hazards or seismic slope instability hazards, as discussed in the Geotechnical Investigation. There are no known landslides near the Project Site, nor is the Project Site in the path of any known or potential landslides. Based on this information, impacts from landslides would be less than significant and within the scope of impacts analyzed in the Certified PEIR.

Certified PEIR's Mitigation Measures Addressing Impact

The Certified PEIR determined that no mitigation measures would be required. Since, as determined above, the Project does not involve new significant impacts or substantially more severe impacts, no new or additional mitigation measures are needed.

b) Would the Project result in substantial soil erosion or the loss of topsoil?

Impact Determination in the Certified PEIR

The Certified PEIR found that development under the General Plan 2045 and Zoning Code Update could expose soils to the effects of erosion or loss of topsoil. However, construction activities that disturb one or more acres of land surface are subject to the National Pollutant Discharge Elimination System (NPDES) General Permit for Stormwater Discharges Associated with Construction and Land Disturbance Activities (Order No. 2022-0057-DWQ) adopted by the State Water Resources Control Board (SWRCB). Permit compliance includes implementation of a stormwater pollution prevention plan (SWPPP). In addition, the General Plan 2045 includes goals and policies that require the use of best management practices (BMPs)

to control soil erosion during and after ground-disturbing activities and geotechnical reports for projects requiring grading permits. Therefore, compliance with applicable regulations would ensure that impacts related to soil erosion and topsoil loss are less than significant.

Does the Project involve new significant impacts or substantially more severe impacts?

As discussed below, the Project would not create any new significant impacts to soil erosion or the loss of topsoil, nor would it result in a substantial increase in a previously identified significant impact as analyzed in the Certified PEIR.

Impact Determination for Project

Soil erosion refers to the process by which soil or earth material is loosened or dissolved and removed from its original location. Erosion can occur by varying processes and may occur in a Project area where bare soil is exposed to wind or moving water (both rainfall and surface runoff). The processes of erosion are generally a function of material type, terrain steepness, rainfall or irrigation levels, surface drainage conditions, and general land uses. Topsoil is used to cover surface areas for the establishment and maintenance of vegetation due to its high concentrations of organic matter and microorganisms.

The Project Site is located in a highly developed and urbanized area of Culver City. Negligible, if any, native topsoil is likely to occur on the Project Site as it is currently developed with two commercial buildings and associated surface parking. Project construction would result in ground surface disruption during site preparation, excavation, grading, and trenching, which would create the potential for erosion to occur. Wind erosion would be minimized through soil stabilization measures required by SCAQMD Rule 403 (Fugitive Dust), such as daily watering. Potential for water erosion would be reduced by implementation of standard erosion control measures imposed during site preparation and grading activities. As discussed in the Certified PEIR, construction activities would be carried out in accordance with applicable Culver City standard erosion control practices required pursuant to the CBC and the requirements of the NPDES General Construction Permit issued by the Los Angeles Regional Water Quality Control Board (LARWQCB), as applicable. Consistent with these requirements, a SWPPP would be prepared that incorporates BMPs to control water erosion during the Project's construction period. Following Project construction, the Project Site would be covered completely by paving, structures, and landscaping, and would generate little, if any, soil erosion. Thus, impacts due to erosion of topsoil would be less than significant as the Project would comply with applicable regulatory requirements and within the scope of impacts analyzed in the Certified PEIR.

Certified PEIR's Mitigation Measures Addressing Impact

The Certified PEIR determined that no mitigation measures would be required. Since, as determined above, the Project does not involve new significant impacts or substantially more severe impacts, no new or additional mitigation measures are needed.

c) Would the Project be located on a geologic unit or soil that is unstable, or that would become unstable as a result of the Project, and potentially result in on- or off-site landslide, lateral spreading, subsidence, liquefaction or collapse?

Impact Determination in the Certified PEIR

As determined in the Certified PEIR, certain geologic units present in the City have the potential for landslides, slope instability, liquefaction, and liquefaction-induced lateral spreading. Development allowed under the General Plan 2045 and Zoning Code Update could be located on geologic units or soils that are unstable, or that could become unstable, and result in geologic hazards if not addressed appropriately. The potential hazards of unstable soil or geologic units will be addressed largely through the integration of geotechnical information in the planning and design process for future development to determine the local soil suitability for specific projects in accordance with standard industry practices and state-provided requirements. In addition, future projects will comply with applicable requirements related to unstable geologic units or soils. As such, implementation of the General Plan 2045 and Zoning Code Update will result in a less than significant impact related to unstable geologic units or soils.

Does the Project involve new significant impacts or substantially more severe impacts?

As discussed below, the Project would not create any new significant impacts related to unstable geologic units, nor would it result in a substantial increase in a previously identified significant impact as analyzed in the Certified PEIR.

Impact Determination for Project

As discussed in the Geotechnical Investigation, subsurface conditions on the Project Site consist of up to 6 feet of existing artificial fill, with local borings finding artificial fill up to 17.5 feet deep. Younger alluvium was encountered beneath the artificial fill to depths up to 32.5 feet below grade. The younger alluvium consists of brown to dark brown silty and poorly graded sands, silts, and clays, which are slightly moist and generally medium dense or firm to stiff. Pleistocene age alluvial fan deposits were encountered beneath the fill and younger alluvium to the maximum depth explored of 60.5 feet below grade. The older alluvium generally consists of thickly bedded poorly graded sand, silty sand, silt, and clay, which is predominantly brown to yellow brown, with localized greyish brown fine grained layers.

Impacts related to liquefaction and landslides are discussed above under Thresholds a.iii) and a.iv). Lateral spreading is the downslope movement of surface sediment due to liquefaction in a subsurface layer. The downslope movement is due to the combination of gravity and earthquake shaking. Such movement can occur on slope gradients of as little as one degree. Lateral spreading typically damages pipelines, utilities, bridges, and structures. Lateral spreading of the ground surface during a seismic activity usually occurs along the weak shear zones within a liquefiable soil layer and has been observed to generally take place toward a free face (i.e. retaining wall, slope, or channel) and to a lesser extent on ground surfaces with a very gentle slope. As stated under Threshold a.iii), according to the site-specific liquefaction analysis within the Geotechnical Investigation, the soils underlying the Project Site could be susceptible to approximately 0.3-inch of total settlement. Design recommendations are provided within the Geotechnical Investigation regarding proposed improvements. Also, due to the absence of any channel, slope, or river within or near the Project Site, the potential for lateral spreading occurring on or

off the site is considered to be negligible. Furthermore, no large-scale extraction of groundwater, gas, oil, or geothermal energy is occurring or planned at the Project Site. Thus, there appears to be little or no potential for ground subsidence due to withdrawal of fluids or gases at the Project Site. In addition, the final design-level geotechnical report would provide site-specific recommendations for Project Site preparation, excavation, foundation design, and shoring/retaining wall specifications to minimize the effects of liquefaction, which would in turn minimize any potential for lateral spreading.

Consistent with the Certified PEIR, the Project construction and design would be required to comply with the CBC, which is designed to assure safe construction, and implementation of the site-specific design measures including foundation design recommendations of the final design-level geotechnical report would further ensure that ground and soil stability hazards would not become unstable as a result of the Project. Thus, impacts would be less than significant and within the scope of impacts analyzed in the Certified PEIR.

Certified PEIR's Mitigation Measures Addressing Impact

The Certified PEIR determined that no mitigation measures would be required. Since, as determined above, the Project does not involve new significant impacts or substantially more severe impacts, no new or additional mitigation measures are needed.

d) Would the Project be located on expansive soil, as defined in Table 18-1-B of the Uniform Building Code (1994), creating substantial direct or indirect risks to life or property?

Impact Determination in the Certified PEIR

The Certified PEIR determined that expansive soils within the City are generally located around Baldwin Hills due to the high clay content. Future development under the General Plan 2045 and Zoning Code Update will be required to comply with all appliable design, engineering, and construction standards and requirements of the CBC within the CCMC, including the Grading Ordinance. Therefore, future development under the General Plan 2045 and Zoning Code Update will not result in geologic hazards associated with expansive soils. As such, implementation of the General Plan 2045 and Zoning Code Update will result in a less than significant impact related to unstable expansive soils.

Does the Project involve new significant impacts or substantially more severe impacts?

As discussed below, the Project would not create any new significant impacts related to expansive soils, nor would it result in a substantial increase in a previously identified significant impact as analyzed in the Certified PEIR.

Impact Determination for Project

Soils with shrink-swell or expansive properties typically occur in fine-grained sediments and cause damage through volume changes as a result of a wetting and drying process. Structural damage may occur over a long period of time, usually the result of inadequate soil and foundation engineering or the placement of structures directly on expansive soils. As discussed in the Geotechnical Investigation (Appendix F), onsite geologic materials are within the low expansion range. Thus, with the incorporation of the recommendations provided in the final design-level geotechnical report, the Project would not

create a substantial direct or indirect risk to life for property due to expansive soil. As such, impacts in this regard would be less than significant and within the scope of impacts analyzed in the Certified PEIR.

Certified PEIR's Mitigation Measures Addressing Impact

The Certified PEIR determined that no mitigation measures would be required. Since, as determined above, the Project does not involve new significant impacts or substantially more severe impacts, no new or additional mitigation measures are needed.

e) Would the Project have soils incapable of adequately supporting the use of septic tanks or alternative waste water disposal systems where sewers are not available for the disposal of waste water?

Impact Determination in the Certified PEIR

Impacts related to septic tanks and alternative waste water disposal systems were evaluated in the Initial Study prepared as part of the Certified PEIR, and it was determined that no impacts would occur given that future development under the General Plan 2045 and Zoning Code Update would connect to existing mainlines and services lines and thus would not use septic tanks or alternative wastewater disposal systems.

Does the Project involve new significant impacts or substantially more severe impacts?

As discussed below, the Project would not create any new significant impacts related to septic tanks and alternative waste water disposal systems, nor would it result in a substantial increase in a previously identified significant impact as analyzed in the Certified PEIR.

Impact Determination for Project

The Project Site is located in an urbanized area where municipal wastewater infrastructure already exists. The Project would be required to connect to the existing infrastructure and would not use septic tanks or alternative wastewater disposal systems. Therefore, no impact would occur, consistent with the impact findings of the Certified PEIR.

Certified PEIR's Mitigation Measures Addressing Impact

The Certified PEIR determined that no mitigation measures would be required. Since, as determined above, the Project does not involve new significant impacts or substantially more severe impacts, no new or additional mitigation measures are needed.

f) Would the Project directly or indirectly destroy a unique paleontological resource or site or unique geologic feature?

Impact Determination in the Certified PEIR

Based on the records search conducted in the Certified PEIR from the Natural History Museum of Los Angeles County (LACM), four fossil localities have been recorded within the City boundaries and eight other localities located outside the city but from the same sedimentary deposits (older Quaternary alluvium deposits and the San Pedro Sand) that occur within and throughout the city. The fossil localities

have yielded multiple specimens of plants and animals including mammoth, mastodon, camel, human, horses, saber-toothed cat, duck, and multiple invertebrates (e.g., clam shells, gastropods, etc.) that have been recovered in previously undisturbed sediments between 6 and 55 feet bgs and unknown depths. Thus, future development implemented under the General Plan 2045 and Zoning Code Update that includes construction-related ground disturbance (e.g., grubbing/clearing, grading, excavation, trenching, and boring/drilling) into previously undisturbed sediments are activities has the potential to directly or indirectly destroy paleontological resources. In addition, certain infrastructure and other improvements requiring ground disturbance into undisturbed sediments could result in damage to or destruction of paleontological resources buried below the ground surface. Therefore, impacts to paleontological resources are considered potentially significant. However, implementation of Mitigation Measure PEIR MM GEO-1 would reduce impacts to paleontological resources to a less than significant level.

Does the Project involve new significant impacts or substantially more severe impacts?

As discussed below, the Project would not create any new significant impacts related to paleontological resources or unique geologic features, nor would it result in a substantial increase in a previously identified significant impact as analyzed in the Certified PEIR.

Impact Determination for Project

Consistent with Mitigation Measure PEIR MM-GEO-1 (see below), a paleontological resources assessment was prepared by ESA in June 2025 for the Project (provided in Appendix G of this document) to determine if the Project has the potential to encounter buried paleontological resources during construction. As indicated previously, the Project Site is completely developed with surface parking and office buildings with no visible soil/sediment or rock outcrops to examine for paleontological resources or fossiliferous geological formations. Although the Project Site has been previously developed, geologic mapping indicates that the surface of the Project Site is underlain by 3-17.5 feet of fill material, which has no potential for paleontological resources. Beneath the fill lies the younger alluvium (Qa) sediments. The Qa unit is assigned a Low Potential to contain significant paleontological resources in the upper parts, but the potential increases with depth. The Paleosol of Baldwin Hills (Qop) which has an Unknown Potential to retain paleontological resources could underlie the Qa sediments. Qop is not mapped on the Project Site, but is mapped immediately north of it. Therefore, it is possible that Qop overlaps with the Project footprint. Geotechnical studies indicate that beneath the Qop lies the older alluvium (Qoa) which has a high potential for paleontological resources. Pleistocene marine fossils could also occur at unknown depths as they have been found at shallow depths not far away from the Project Site.

Therefore, as the Project could directly or indirectly destroy unique paleontological resources, impacts on buried paleontological resources are considered potentially significant. This impact finding is consistent with the impact findings of the Certified PEIR. Accordingly, the site-specific paleontological resources assessment conducted per Mitigation Measure PEIR MM GEO-1 resulted in the foreseeable supplemental site-specific mitigation measures included below as Mitigation Measures Project MM GEO-1 to Project MM GEO-3. Implementation of Mitigation Measures Project MM GEO-1 to Project MM GEO-3 would reduce potentially significant impacts to a less than significant level, consistent with the impact findings of the Certified PEIR.

Operation of the new uses on the Project Site would not result in any further ground disturbing activities such as grading or excavation; therefore, there is no potential to encounter, alter, or disturb paleontological resources after construction is complete. No operational impacts would thus occur.

Certified PEIR's Mitigation Measures Addressing Impact

The following mitigation measure is set forth in the Certified PEIR and the associated MMP to address paleontological resources impacts under Threshold f) and is applicable to the General Plan 2045 and Zoning Code Update Project. Mitigation Measure PEIR MM GEO-1 is also applicable to the Project.

> **PEIR MM-GEO-1.** Prior to development of individual projects that are subject to CEQA review and involve ground disturbance, the project proponent shall retain a Qualified Paleontologist, defined as an individual meeting the Society of Vertebrate Paleontology (SVP) Standard, to conduct a site-specific paleontological resources assessment. This assessment shall include a records search at the Natural History Museum of Los Angeles County and/or other appropriate facilities, geologic map and scientific literature review, and a pedestrian field survey (if deemed appropriate by the Qualified Paleontologist). If resources are identified during the assessment, then their boundaries shall be determined and they shall be evaluated for significance pursuant to CEQA, SVP, and/or a local register. If a resource is determined to be significant and the Project would cause a potentially significant impact to the resource, then mitigation measures shall be prescribed to reduce impacts from the Project to that resource. An analysis regarding the Project's potential to encounter buried resources during construction shall be conducted. If there is potential to encounter resources during construction of the Project, paleontological construction monitoring shall be prescribed as a mitigation measure. The methods and results of the paleontological assessment shall be included in a technical report that is prepared prior to the city's approval of project plans and publication of subsequent CEQA documents.

Mitigation Measure PEIR MM GEO-1 is applicable to the Project, and, as noted above, the Project has complied with PEIR MM-GEO-1 by preparing a paleontological resources assessment for the Project and by implementing the below Project-specific supplemental mitigation measures.

Project-Specific Mitigation Measures Addressing Impact

The Project paleontological resources analysis conducted per Mitigation Measure PEIR MM GEO-1 has resulted in the below listed Project-specific mitigation measures.

> **Project MM GEO-1:** Prior to the issuance of demolition and grading permits, the Applicant shall retain a Qualified Paleontologist meeting the Society of Vertebrate Paleontology (SVP) standards for a Professional Paleontologist. The Qualified Paleontologist shall provide technical and compliance oversight of all work as it relates to paleontological resources. The Qualified Paleontologist shall examine construction plans and prepare a Paleontological Resources Impact Mitigation Plan (Plan). This Plan shall include geological and paleontological contextual information, methods for paleontological construction monitoring, protocols for inadvertent discoveries, methods for sediment sampling and screening, including requirements for the radiocarbon dating of specimens or other materials, and final reporting requirements. The Qualified Paleontologist shall attend a pre-construction meeting to discuss the monitoring requirements to construction personnel and shall be responsible for overseeing paleontological monitors (meeting SVP standards) that will observe grading and excavation activities.

Project MM GEO-2: Spot-check paleontological monitoring shall be conducted during construction excavations into undisturbed younger alluvial sediments while full-time paleontological monitoring shall be conducted during excavations into previously undisturbed Baldwin Hills Paleosol materials, older alluvium, and Pleistocene marine sediments. Monitoring shall consist of visually inspecting fresh exposures of sediment for larger fossil remains and, where appropriate, collecting and wet screening sediment samples of promising horizons for smaller fossil remains. The Qualified Paleontologist will regularly process the concentrate samples by inspecting them with a 10x microscope. If significant vertebrate fossils are found by screening, it will be necessary to collect a 6,000-pound sample for screening, per Society of Vertebrate Paleontology guidelines from each geologic unit producing significant fossils. The sample can be collected by construction machinery and stockpiled and processed in a safe location on site or transported to another site for processing. The frequency of monitoring inspections shall be determined by the Qualified Paleontologist and shall be based on the rate of excavation and grading activities, the materials being excavated, and the depth of excavation, and if found, the abundance and type of fossils encountered. Full-time monitoring can be reduced to part-time inspections, or ceased entirely, if determined adequate by the Qualified Paleontologist. If a potential fossil is found, the Qualified Paleontologist shall have authority to temporarily stop excavation activity or to temporarily divert or redirect grading and excavation activities in the area of the exposed fossil to facilitate evaluation of the discovery. An appropriate buffer area shall be established by the Qualified Paleontologist around the find where construction activities shall not be allowed to continue. Work shall be allowed to continue outside of the buffer area. At the Qualified Paleontologist's discretion, and to reduce any construction delay, the grading and excavation contractor shall assist in removing rock/sediment samples for initial processing and evaluation. If preservation in place is not feasible, the Qualified Paleontologist shall implement a paleontological salvage program to remove the resources from their location.

Project MM GEO-3: Any fossils recovered during Project-related excavations shall be prepared to the point of identification. The residue from sediment samples shall be dried and sorted with a binocular dissecting microscope. Both macrofossils and vertebrate microfossils shall be prepared to the point of identification, identified, and curated into an accredited repository, such as the Natural History Museum of Los Angeles County. The Qualified Paleontologist shall prepare a final report summarizing the results of the monitoring and salvaging efforts, the methodology used in these efforts, as well as a description of the fossils collected and their significance. The report shall accompany the specimens to the accredited repository. The report shall also be submitted by the Applicant to the City of Culver City to signify the satisfactory completion of the Project and required mitigation measures.

Conclusion

Based on the above, the Project's potential environmental impacts with regard to geology and soils would be within the scope of the Certified PEIR and would not result in any of the conditions set forth in PRC Section 21166(c) or CEQA Guidelines Sections 15162 or 15163 that would require the preparation of a Supplemental or Subsequent EIR.

3.7 Greenhouse Gas Emissions

Thresholds (and Supporting Information Sources):	Impact Determination in the Certified PEIR	Does the Project Involve New Significant Impacts or Substantially More Severe Impacts?	Impact Determination for the Project	Certified PEIR's Mitigation Measures Addressing Impact
Greenhouse Gas Emissions: Would the project:				
(a) Generate greenhouse gas emissions, either directly or indirectly, that may have a significant impact on the environment?	Less than Significant	No	Less than Significant	N/A
(b) Conflict with an applicable plan, policy or regulation adopted for the purpose of reducing the emissions of greenhouse gases?	Less than Significant	No	Less than Significant	N/A

a) Would the Project generate greenhouse gas emissions, either directly or indirectly, that may have a significant impact on the environment?

Impact Determination in the Certified PEIR

The Certified PEIR presented a qualitative assessment of construction GHG emissions associated with development of the General Plan 2045 and Zoning Code Update, indicating that due to a lack of project-specific information, the effectiveness in estimating construction emissions could not be accurately quantified. The Certified PEIR described that operation of the development under the General Plan 2045 and Zoning Code Update would generate GHG emissions from area sources, energy usage, motor vehicles, solid waste generation, water usage and wastewater generation, and that GHG emissions would be approximately 406,023 MT CO_2e in year 2045. The Certified PEIR determined the net change in operational emissions from existing development (2019) to existing plus buildout at 2045 under General Plan 2045 would be negative compared to existing (2019) development primarily due to the focus of the proposed General Plan 2045 on infill development and development along transportation corridors to achieve an integrated land use mix that accommodates growth while reducing VMT and associated emissions, improvements in vehicle emissions standards and, to a lesser extent, improvements in building energy efficiency standards. The Certified PEIR determined that impacts related to the generation of greenhouse gas emissions, either directly or indirectly, would be less than significant.

Does the Project involve new significant impacts or substantially more severe impacts?

As discussed below, the Project would not create any new significant impacts related to the generation of greenhouse gas emissions, either directly or indirectly, nor would it result in a substantial increase in a previously identified impact as analyzed in the Certified PEIR.

Impact Determination for Project

Construction

GHG quantification methods rely on guidance from State and regional agencies with scientific expertise in quantifying GHG emissions, including CARB and SCAQMD. As with the air quality emissions and as

detailed above under subsection 3.2, *Air Quality*, GHG emissions from construction were estimated using CalEEMod Version 2022.1 for off-road construction equipment. On-road vehicle trips were calculated using CARB's latest on-road vehicle EMissions FACtor (EMFAC) model, EMFAC2021. The input values used in this analysis were adjusted to be Project-specific based on equipment types and the construction schedule. When information was unknown, CalEEMod defaults were used. Project construction is assumed to start as early as the beginning of 2026 and is expected to take approximately 44 months to complete. If construction or operation commences at a later date, emissions would be lower than those estimated below due to the use of a more energy-efficient and cleaner burning vehicle fleet mix, pursuant to State regulations that require vehicle fleet operators to phase-in less polluting trucks. The Project's construction estimated GHG emissions are shown in **Table 11,** *Construction Greenhouse Gas Emissions*. The SCAQMD recommends that a project's construction-related GHG emissions be amortized over the project's 30-year lifetime in order to include these emissions as part of the project's annualized lifetime total emissions, so that GHG reduction measures will address construction GHG emissions as part of the operational GHG reduction strategies. As indicated in Table 10, Project construction emissions during the 44-month construction period would generate an estimated 6,353 $MTCO_2e$, or 212 $MTCO_2e$ amortized over a 30-year period. Thus, the amortized construction GHG emissions would only represent 4.1 percent of the Project's net annual operational GHG emissions, which, as discussed below, is well within the estimated total emissions of the Plan.

TABLE 11
CONSTRUCTION GREENHOUSE GAS EMISSIONS (TONS PER YEAR)[a]

Construction Year	$MTCO_2e$ (Metric Tons)[a]
Year 1	1,740
Year 2	1,029
Year 3	2,531
Year 4	1,052
Total GHG Emissions	**6,353**
Annual (Amortized over 30 years)	**212**

NOTES:
a. Totals may not add up exactly due to rounding in the modeling calculations. Detailed emissions calculations are provided in Appendix B.
SOURCE: ESA, 2025

Operation

Operation of the Project would generate GHG emissions from area sources, energy usage, solid waste generation, water usage, and wastewater generation that were estimated through CalEEMod Version 2022.1. Off-site mobile emissions that would occur during long-term Project operations were calculated using EMFAC2021. Operational mobile trips and water usage factors were provided by the Project's Transportation Study and Water Supply Assessment.[33,34] Operational emissions are reduced based on the estimated operational emissions of the existing uses on the Project Site. Maximum annual GHG emissions resulting from mobile, area, energy (i.e., electricity, natural gas), water conveyance, waste, EV charging

[33] EKI Environment & Water, Inc., Water Supply Assessment for the 6201 Residences Development Project, October 2025 (Appendix M).

[34] Gibson Transportation Consulting, Inc., Transportation Study for 6201 Bristol Parkway, Culver City, California, 2025 (Appendix K).

stations sources, as well as amortized construction emissions, were calculated for the Project buildout year of 2030. The maximum first operating year GHG emissions from operation of the Project are shown in **Table 12**, *Estimated Annualized Project Greenhouse Gas Emissions*.

TABLE 12
ESTIMATED ANNUALIZED PROJECT GREENHOUSE GAS EMISSIONS

Emissions Sources	Operational Emissions CO_2e (Metric Tons per Year) [a]
	Project
Project	
Mobile	4,026
Area	39
Energy (Natural Gas)	534
Energy (Electricity)	682
EV Charging	23
Water	144
Waste	211
Construction – Amortized	212
Project Total GHG Emissions [b]	**5,871**

NOTES:

a. Totals may not add up exactly due to rounding in the modeling calculations. Detailed emissions calculations are provided in Appendix B.
b. Conservatively, existing site emissions were not estimated and subtracted from Project operational emissions for this analysis. Therefore, the net Project operational emissions would be lower than those presented in this table.

SOURCE: ESA, 2025

As demonstrated in Table 12, the net Project operations would be approximately 5,871 $MTCO_2e$. In comparison, the Certified PEIR estimated total annual emissions for implementation of the Plan of 406,023 $MTCO_2e$.[35] With the implementation of the Project's sustainable features, as discussed above, as well as providing the CMCC required number of bicycle parking spaces, and the Project infill design next to public transit where the Project locates residential and commercial uses in close proximity to existing off-site commercial, residential, and retail destinations and in close proximity to many public transit options, including various public transit stops operated by Metro, Santa Monica Big Blue Bus, and Culver City Bus, the Project would achieve GHG reductions for electricity, water and mobile emissions, as compared to a scenario without GHG reducing features and measures.

In addition, Project operational-related GHG emissions would decline in future years as emissions reductions from the State's Cap-and-Trade program are fully realized. Emissions reductions from the Project's two highest GHG-emitting sources, mobile and electricity, would occur over the next decade, and beyond, ensuring that the Project's total GHG emissions would be further reduced. Emissions from electricity would decline as utility providers, including SCE, meet their Renewables Portfolio Standard obligations to provide 60 percent of their electricity from renewable electricity sources by 2030 consistent with SB 100, which would achieve additional reductions in emissions from electricity demand, although

[35] PEIR General Plan 2045 GHG Emissions are reported for year 2045.

the actual reduction will depend on the mix of fossil fuels that SCE will replace with renewables and the relative CO_2 intensities of those fossil fuels. Project emissions from mobile sources would also decline in future years as older vehicles are replaced with newer vehicles, resulting in a greater percentage of the vehicle fleet meeting more stringent combustion emissions standards, such as CARB's Advanced Clean Cars II and Advanced Clean Truck Regulation, which aims to increase zero-emission truck sales annually. By 2035, all new passenger cars, trucks and SUVs sold in California will be zero-emissions.

Based on the above, the Project's construction and operational GHG impacts would be less than significant and within the scope of impacts analyzed in the Certified PEIR.

Certified PEIR's Mitigation Measures Addressing Impact

The Certified PEIR determined that no mitigation measures would be required. Since, as determined above, the Project does not involve new significant impacts or substantially more severe impacts, no new or additional mitigation measures are needed.

b) Would the Project generate conflict with an applicable plan, policy or regulation adopted for the purpose of reducing the emissions of greenhouse gases?

Impact Determination in the Certified PEIR

The Certified PEIR determined that the General Plan 2045 and Zoning Code Update was consistent with the applicable GHG emission reduction plans and policies within CARB's 2022 Scoping Plan, SCAG's 2020-2045 RTP/SCS and the City's Green Building Program. As such, the General Plan 2045 and Zoning Code Update would result in a less than significant impact related to conflicts with any applicable plan, policy or regulation adopted for the purpose of reducing the emissions of GHGs.

Does the Project involve new significant impacts or substantially more severe impacts?

As discussed below, the Project would not create any new significant impacts related to conflicts with any applicable plan, policy or regulation adopted for the purpose of reducing the emissions of GHGs, nor would it result in a substantial increase in a previously identified impact as analyzed in the Certified PEIR.

Impact Determination for Project

The Project would generate an incremental contribution to and a cumulative increase in GHG emissions. In the absence of any adopted quantitative threshold, the significance of the Project's GHG emissions is evaluated consistent with CEQA Guidelines Section 15064.4(b)(2) by considering whether the Project complies with applicable plans, policies, regulations, and requirements adopted for the purpose of reducing the emissions of GHGs. The Project would be consistent with the applicable GHG emission reduction plans and policies included within the Certified PEIR, including the 2022 Scoping Plan, SCAG's Connect SoCal 2024, the City of Culver City's Green Building Program and General Plan 2045, as discussed below.

Consistency with Climate Change Scoping Plan

At the State level, Executive Orders S-3-05 and B-30-15 are orders from the State's Executive Branch for the purpose of reducing GHG emissions. Executive Order S-3-05's goal to reduce GHG emissions to 1990 levels by 2020 was adopted by the Legislature as the 2006 Global Warming Solutions Act (AB 32) and codified into law in Health and Safety Code (HSC) Division 25.5. Executive Order B-30-15's goal to reduce GHG emissions to 40 percent below 1990 levels by 2030 was adopted by the Legislature in SB 32 and also codified into law in HSC Division 25.5.

In support of HSC Division 25.5, the State has promulgated specific laws and strategies aimed at GHG reductions that are applicable to the Project. The primary focus of many of the Statewide and regional plans, policies, and regulations is to address worldwide climate change. Due to the complex physical, chemical, and atmospheric mechanisms involved in global climate change, there is no basis for concluding that the Project's increase in annual GHG emissions would cause a measurable change in global GHG emissions necessary to influence global climate change. Newer construction materials and practices, energy efficiency requirements, and newer appliances tend to emit lower levels of air pollutant emissions, including GHGs, as compared to those built years ago; however, the net effect is difficult to quantify. The GHG emissions of the Project alone would not likely cause a direct physical change in the environment. According to CAPCOA, "GHG impacts are exclusively cumulative impacts; there are no non-cumulative GHG emission impacts from a climate change perspective."[36] It is global GHG emissions in their aggregate that contribute to climate change, not any single source of GHG emissions alone.

Table 13, *Project Compliance with the 2022 Climate Change Scoping Plan: Appendix D Local Actions,* contains a list of GHG-reducing strategies applicable to the Project. The analysis shows that the Project is consistent with these laws and strategies outlined in the State's Climate Change Scoping Plan to reduce GHG emissions. The Climate Change Scoping Plan outlines a framework that relies on a broad array of GHG reduction actions, which include direct regulations, alternative compliance mechanisms, incentives, voluntary actions, and market-based mechanisms such as the Cap-and-Trade program. As discussed below, the Project would implement Sustainable Features and incorporate characteristics to reduce energy use, conserve water, reduce waste generation, and reduce vehicle travel consistent with Statewide strategies and regulations. As a result, the Project would not conflict with applicable Climate Change Scoping Plan strategies and regulations to reduce GHG emissions.

[36] California Air Pollution Control Officers Association, CEQA & Climate change: Evaluating and Addressing Greenhous Gas Emissions from Projects Subject to the California Environmental Quality Act, (2008).

TABLE 13
PROJECT COMPLIANCE WITH THE 2022 CLIMATE CHANGE SCOPING PLAN: APPENDIX D LOCAL ACTIONS

Priority Areas	Key Project Attribute	Compliance Analysis
Transportation Electrification	Provides EV charging infrastructure that, at minimum, meets the most ambitious voluntary standard in the California Green Building Standards Code at the time of project approval.	**No Conflict.** Consistent with the 2022 California Green Building Standards Code, the Project would include 121 full EV charging stations.(see Project Design Feature GHG-PDF-1). Therefore, the Project would not conflict with this key project attribute.
VMT Reduction	Is located on infill sites that are surrounded by existing urban uses and reuses or redevelops previously undeveloped or underutilized land that is presently served by existing utilities and essential public services (e.g., transit, streets, water, sewer).	**No Conflict.** The Project would result in the infill development of residential and commercial uses that would be surrounded by similar residential and commercial uses. The Project is presently served by existing utilities and essential public services. In addition, the Project's location, design, and land use planning aim to reduce vehicle trips by increasing the density of residential and commercial uses in proximity to public transit. The Project Site is located near frequent and comprehensive public transit services. Consequently, both residential and employment growth resulting from the Project will be concentrated near transit stops. Several public transit stops operated by Metro, Santa Monica Big Blue Bus, and Culver City Bus are located in close proximity to the Project site. Furthermore, the Project is consistent with the CCMC since the Project would include Project Design Feature TRAF-PDF-2, where the Project would implement strategies and action plans as part of a comprehensive TDM program to reduce single occupancy vehicle trips while promoting the use of alternative transportation modes, thereby further reducing Project VMT. Thus, the Project would not conflict with this key project attribute.
	Does not result in the loss or conversion of natural and working lands. [a]	**No Conflict.** The Project proposes to redevelop an approximately 7.05-acre, which does not contain natural and working lands. The Project would not interfere, impede, or conflict with natural and working lands (NWL) strategies for all NWL actions under the 2022 Scoping Plan. Therefore, the Project would not conflict with this key project attribute.
	Consists of transit-supportive densities (minimum of 20 residential dwelling units per acre), or is in proximity to existing transit stops (within a half mile), or satisfies more detailed and stringent criteria specified in the region's SCS.	**No Conflict.** The Project would result in a density increase from existing conditions. Under the General Plan 2045, Mixed-Use High land uses are allowed to develop 100 units per acre. Thus, with the Project Site being 7.05 acres, up to 705 units could be developed without a density bonus. The Project includes 36 units (22 percent of base density) as Low Income affordable units. Providing this amount permits a 20 percent density increase under state density bonus law. At 846 units, the Project would be within the allowed number of units with the density bonus incentives included. The resulting density would be approximately 120 dwelling units per acre (846 units on 7.05 acres). Furthermore, as discussed above, the Project Site is well served by public transit, including various public transit stops operated by Metro, Santa Monica Big Blue Bus, and Culver City Bus that are located in proximity to the Project Site. Thus, the Project would be not conflict with this key project attribute.
	Reduces parking requirements by: eliminating parking requirements or including maximum allowable parking ratios (i.e., the ratio of parking spaces to residential units or square feet); or providing residential parking supply at a ratio of less than one parking space per dwelling unit; or for multifamily residential development, requiring parking costs to be unbundled from costs to rent or own a residential unit.	**No Conflict.** The Project reduces parking requirements by providing as little residential parking as is operationally feasible. Although the Project's parking supply ratio is greater than 1 parking space per dwelling unit, residential parking will be unbundled from rent, meaning that parking spaces will be able to be efficiently dispersed amongst all tenants. Thus, the Project would not conflict with this key project attribute.

TABLE 13
PROJECT COMPLIANCE WITH THE 2022 CLIMATE CHANGE SCOPING PLAN: APPENDIX D LOCAL ACTIONS

Priority Areas	Key Project Attribute	Compliance Analysis
	Results in no net loss of existing affordable units.	**No Conflict.** There are no existing residential units on the Project Site, including affordable units. As such, the Project would result in a net gain of 36 affordable housing units. Thus, the Project would not conflict with this key project attribute.
Building Decarbonization	Adopt policies and incentive programs to reduce electrical loads from equipment plugged into outlets (such as purchasing Energy Star equipment for municipal buildings, occupancy sensors, smart power strips, equipment controllers, etc.)	**No Conflict.** Although this project Attribute pertains to the policies and programs implemented by local jurisdictions, the Project would be compliant with the CALGreen Building Code and Culver City's Green Building Program, which contain a number of features that would indirectly reduce GHG emissions such as: enhanced building insulation, low-flow fixtures, efficient lighting and heating, ventilation, and air conditioning (HVAC) systems.

NOTES:

a. California's natural and working lands (NWL) cover approximately 90 percent of the state's 105 million acres, and include forests, grasslands, shrublands and chaparral, croplands, wetlands, sparsely vegetated lands, and the green spaces in urban and built environments (p. 241 – 2022 Scoping Plan).

SOURCE: CARB, 2022; ESA, 2025

Consistency with Connect SoCal 2024

SCAG's 2020–2045 Regional Transportation Plan/Sustainable Communities Strategy (RTP/SCS) was applicable to the Certified PEIR at the time the analysis was conducted. Since then, SCAG's Connect SoCal 2024 (2024-2050) Regional Transportation Plan/Sustainable Communities Strategy was adopted, which is an update to the previous 2020-2045 RTP/SCS. Generally, projects are consistent SCAG's Connect SoCal 2024 if they are compatible with the general intent of the plans and would not preclude the attainment of their primary goals. As shown in Table 11, above, transportation related GHG emissions would be the largest source of emissions from the Project. This finding is consistent with the findings in regional plans, including the Connect SoCal 2024, which recognizes that the transportation sector is the largest contributor to the state's GHG emissions. At the regional level, the Connect SoCal 2024 is an applicable plan adopted for the purpose of reducing GHGs.

The purpose of Connect SoCal 2024 is to achieve the regional per capita GHG reduction targets for the passenger vehicle and light-duty truck sector established by CARB pursuant to SB 375. SCAG's Program EIR for Connect SoCal 2024, certified on April 4, 2024, "requires MPOs to include a SCS element as part of their RTP updates, with the purpose of identifying policies and strategies to reduce per capita automobile and light-duty truck GHG emissions." Connect SoCal 2024 seeks future growth in Priority Development Areas (PDAs) to help the region reach mobility and environmental goals. Development in PDAs would provide people with access to multiple modes of transportation or where trip origins and destinations are closer together allowing for shorter trips. Connect SoCal 2024 also seeks to protect Green Region Resource Areas (GRRAs), resource areas and farmland, which can reduce risks from climate change and promote future resilience. Furthermore, Connect SoCal 2024 includes transportation improvements to be integrated and coordinated with land use patterns that support reduced congestion, reduced VMT, and increased transit, walking, and biking options. Connect SoCal 2024 shows that SCAG would meet the GHG emissions reduction target of 19 percent below 2005 levels by 2035.

In order to assess the Project's potential to conflict with Connect SoCal 2024, this section analyzes the Project's consistency with the goals set forth in Connect SoCal 2024 to meet GHG emission-reduction

targets set by CARB. Generally, projects are considered to not conflict with applicable County and regional land use plans and regulations, such as SCAG's Connect SoCal 2024, if they are compatible with the general intent of the plans and would not preclude the attainment of their primary goals. The Project would not conflict with the Connect SoCal 2024 goals as detailed in **Table 14**, *Consistency with Applicable Connect SoCal 2024 Goals*.

TABLE 14
CONSISTENCY WITH APPLICABLE CONNECT SOCAL 2024 GOALS

Goals	Responsible Party(ies)	Consistency Analysis
Support investments that are well-maintained and operated, coordinated, resilient and result in improved safety, improved air quality and minimized greenhouse gas emissions.	Local Jurisdictions, SCAG	**No Conflict**. The Project would not conflict with this goal. With the implementation of the Project's numerous sustainable features, as described above, as well as providing the CMCC required number of bicycle parking spaces, and the Project's infill design where the Project locates residential and commercial uses in close proximity to existing off-site commercial, residential, and retail destinations and in close proximity to many public transit options, including various public transit stops operated by Metro, Santa Monica Big Blue Bus, and Culver City Bus, the Project would achieve GHG reductions for electricity, water and mobile emissions.[37] As such, elements of the Project integrate the region's development pattern and transportation network in a way that is well-maintained and operated, coordinated, and resilient, which improves air quality and reduces GHG emissions. As such, the Project would be consistent with this Connect SoCal 2024 goal.
Ensure that reliable, accessible, affordable and appealing travel options are readily available, while striving to enhance equity in the offerings in high-need communities.	Local Jurisdictions, SCAG	**No Conflict.** The Project would not conflict with this goal. The Project's land use characteristics, including its location near transit, housing, and bicycle/pedestrian facilities, would encourage non-automotive forms of transportation. The Project Site is also located 0.3-miles south of the Westfield-Culver City Transit Center and is within one of the four Key Transit Priority Areas (TPAs) identified in Culver City's July 13, 2020 Transportation Study Criteria and Guidelines. Specifically, various public transit stops operated by Metro, Santa Monica Big Blue Bus, and Culver City Bus are in close proximity to the Project Site. In addition, the Project promotes active transportation by improving bicycle and pedestrian infrastructure and supporting improvements in local bike networks since the Project is located close to many Culver City bike paths, and would meet the CMCC required number of bicycle parking spaces. Thus, the Project would be consistent with this Connect SoCal 2024 goal.
Support planning for people of all ages, abilities, and backgrounds.	Local Jurisdictions, SCAG	**No Conflict.** The Project would not conflict with this goal. Since the Project is adjacent to existing residential and commercial development, Project residents will have easy access to a wide variety of nearby uses, including multiple local employment places, retail shops, office uses, and parks, meaning the Project will attract residents of all ages, abilities, and backgrounds. Additionally, the Project will include 36 affordable units, as well as a variety of studio, one-bedroom, and two-bedroom units, meaning the Project will support the housing of persons of a variety of socioeconomic levels and backgrounds. Similarly, the Project's diversity of amenities will likewise provide resources for people of all ages, abilities, and backgrounds, such as the Project's provision of bicycle amenities, outdoor gathering spaces (including an area that is publicly accessible), fitness rooms, and more. Therefore, the Project would be consistent with this Connect SoCal 2024 goal.
Create human-centered communities in urban, suburban and rural settings	Local Jurisdictions, SCAG	**No Conflict.** The Project would not conflict with this goal. The Project would construct a new 8-story mixed-use development with residential and commercial uses adjacent to existing residential and commercial

[37] As seen in Table 4 of the Project's Transportation Study for 6201 Bristol Parkway, provided in Appendix K of this document, the Project's infill design reduces Project trips, and associated mobile source emissions, by approximately 16% through transit/walk-in and pass-by trip reductions.

TABLE 14
CONSISTENCY WITH APPLICABLE CONNECT SOCAL 2024 GOALS

Goals	Responsible Party(ies)	Consistency Analysis
to increase mobility options and reduce travel distances.		areas within the City's limits and would support human-centered communities by providing nearby employment via the operation of the Project and within the Project's commercial component. Furthermore, the Project Site is well served by public transit, including various public transit stops operated by Metro, Santa Monica Big Blue Bus, and Culver City Bus that are located in close proximity to the Project Site. The Project provides various common outdoor open spaces (including some space that is publicly accessible) and would not interfere with any improvements proposed as part of the *Culver City Bicycle & Pedestrian Action Plan.* In addition, the Project would support active modes of transportation by improving bicycle and pedestrian infrastructure and supporting improvements in local bike networks since the Project is located close to many Culver City bike paths, and would meet the CMCC required number of bicycle parking spaces. Thus, the Project would be consistent with this Connect SoCal 2024 goal.
Produce and preserve diverse housing types in an effort to improve affordability, accessibility and opportunities for all households.	Local Jurisdictions, SCAG	**No Conflict.** The Project would not conflict with this goal. The Project would construct a new 8-story mixed-use development and includes 846 residential units, which include providing 36 units as Low Income affordable units. The Project also provides a mix of unit types, including studio, one-bedroom, and two-bedroom units. As such, the Project supports housing for persons of a variety of socioeconomic levels and backgrounds. Additionally, the Project includes accessibility and opportunity for the commuting needs for all households by providing EV parking spaces, bicycle parking and storage facilities, and access to various public transit stops operated by Metro, Santa Monica Big Blue Bus, and Culver City Bus located in close proximity to the Project Site. In addition, the Project would support active modes of transportation by improving bicycle and pedestrian infrastructure and supporting improvements in local bike networks since the Project is located close to many Culver City bike paths, and would meet the CMCC required number of bicycle parking spaces. Thus, the Project would be consistent with this Connect SoCal 2024 goal.
Develop communities that are resilient and can mitigate, adapt to, and respond to chronic and acute stresses and disruptions, such as climate change.	Local Jurisdictions, SCAG	**No Conflict.** The Project would not conflict with this goal. The Project's infill location and its numerous sustainability features will help develop a resilient community that can adapt to climate change. The Project is located in a highly urban area in close proximity to other residential and commercial uses with major employers nearby. The Project will implement various sustainable features, such as the provision of EV and bicycle parking, the use of energy-saving features like LED lights and ENERGY STAR-rated appliances, and the emphasis on drought-tolerant landscaping and water-conscious irrigation. Moreover, the Project Site is in close proximity to many public transit options, including various public transit stops operated by Metro, Santa Monica Big Blue Bus, and Culver City Bus. With all of these factors, the Project would achieve GHG reductions for electricity, water and mobile emissions, as compared to a scenario without GHG reducing features and measures. Thus, the Project would be consistent with this Connect SoCal 2024 goal.
Integrate the region's development pattern and transportation network to improve air quality, reduce greenhouse gas emissions and enable more sustainable use of energy and water.	Local Jurisdictions, SCAG	**No Conflict.** The Project would not conflict with this goal. The Project would construct a new 8-story mixed-use development that would include Project Design Feature GHG-PDF-1 and comply with CALGreen and Title 24 requirements to reduce energy consumption by incorporating sustainable design features and implementing energy efficient building designs, reducing indoor and outdoor water demand, and installing ENERGY STAR®-rated appliances and LED lighting throughout the Project Site (see Project Design Feature GHG-PDF-1). Further, the Project would install a solar electric PV system in accordance with the City's Green Building Code Solar Ordinance and CALGreen standards as part of Project Design Feature GHG-PDF-1. As it relates to water conservation, the Project would incorporate project design feature

TABLE 14
CONSISTENCY WITH APPLICABLE CONNECT SOCAL 2024 GOALS

Goals	Responsible Party(ies)	Consistency Analysis
		WATER-PDF-1, which includes efficient water management through low flow faucets and water-efficient landscape design with weather-based controllers and drip irrigation systems. In addition, WATER-PDF-1 would include measures such as incorporating California Friendly plants or native plants, Drip/Subsurface Irrigation (Micro-Irrigation) and proper Hydro-zoning/Zoned Irrigation (grouping plants with similar water requirements together). In addition, the Project would provide 121 full EV charging stations and would provide 244 bicycle parking spaces for residents, employees and visitors, including 31 short-term and 213 long-term spaces, in compliance with City codes. Furthermore, the Project's location, design, and land use planning aim to reduce vehicle trips by increasing the density of residential and commercial uses in proximity to public transit. The Project Site is located near frequent and comprehensive public transit services. Consequently, both residential and employment growth resulting from the Project will be concentrated near transit stops. Several public transit stops operated by Metro, Santa Monica Big Blue Bus, and Culver City Bus are located in close proximity to the Project site. The Project's design promotes a variety of transportation options, which helps the Project integrate into the region's development pattern and transportation network in a way that improves air quality, reduces GHG emissions, and enables a more sustainable use of energy and water. As such, all of these elements of the Project serve to integrate the region's development pattern and transportation network in a way that reduces VMT, which improves air quality and reduces GHG emissions, and enables sustainable use of energy and water. Thus, the Project would be consistent with this Connect SoCal 2024 goal.
Conserve the region's resources.	Local Jurisdictions, SCAG	**No Conflict.** The Project would not conflict with this goal. The Project would include strategies to conserve the region's resources through compliance with federal, state, and local regulations and the implementation of sustainable building practices that consume less energy, water, and other non-renewable resources. The Project will incorporate Project Design Feature GHG-PDF-1, where the Project would include sustainable design and energy-saving features, and the proposed buildings would comply with the applicable Title 24 California Code of Regulations. Design features would include energy conservation, water conservation, TDM and mobility measures, and pedestrian- and bicycle-friendly site design. EV parking and charging would be available for residential and commercial use, as described above. As it relates to energy conservation, the Project would incorporate sustainable design features equivalent include LED lighting throughout the Project Site and would install ENERGY STAR-rated appliances As it relates to water conservation, the Project would incorporate project design feature WATER-PDF-1, which includes efficient water management through low flow faucets and water-efficient landscape design with weather-based controllers and drip irrigation systems. In addition, WATER-PDF-1 would include measures such as incorporating California Friendly plants or native plants, Drip/Subsurface Irrigation (Micro-Irrigation) and proper Hydro-zoning/Zoned Irrigation (grouping plants with similar water requirements together). In addition, as described above, during Project operations, the Project would install a solar electric PV system in accordance with the City's Green Building Code Solar Ordinance and CALGreen standards. Therefore, the operation of future development of the Project would be designed in a manner that is consistent with conserving the region's resources. As such, the Project would be consistent with this Connect SoCal 2024 goal.
Improve access to jobs and educational resources.	Local Jurisdictions	**No Conflict.** The Project would not conflict with this goal. The Project's infill location, its support of a wide range of transportation options (as discussed above), and its provision of neighborhood-serving commercial uses will improve access to jobs and educational resources. The Project Site is located in close proximity to a number of schools and large

TABLE 14
CONSISTENCY WITH APPLICABLE CONNECT SOCAL 2024 GOALS

Goals	Responsible Party(ies)	Consistency Analysis
		employers and local shops. Further, the development of the Project would generate approximately 41 employees on the Project Site. Therefore, the Project would be consistent with the strategies in Connect SoCal 2024.
Advance a resilient and efficient goods movement system that supports the economic vitality of the region, attainment of clean air and quality of life for our communities.	Local Jurisdictions	**No Conflict.** The Project would not conflict with this goal. The Project would enhance and improve infrastructure and circulation surrounding the Project Site to support commercial and residential uses. The Project is utilizing the goods movement systems of the existing commercial and residential area, as well as including site improvements that allow for vehicular access and circulation. Therefore, the Project would be consistent with the goods movement strategies in Connect SoCal 2024.

SOURCE: ESA, 2025

As shown in Table 14, the Project would not conflict with SCAG's Connect SoCal 2024 and would be supportive of the actions and strategies contained therein. Therefore, GHG impacts would be less than significant with respect to Connect SoCal 2024 and within the scope of impacts analyzed in the Certified PEIR.

Consistency with Culver City's General Plan 2045 Greenhouse Gas Reduction Element and Green Building Program

The significance of the Project's GHG emissions is also evaluated based on whether they would be generated in connection with a design that is consistent with relevant City of Culver City goals and actions designed to encourage development that results in a reduction of GHGs. The Project would support statewide efforts, as well as local General Plan 2045 Greenhouse Gas Reduction Element Goals GHG-1, GHG-2, and GHG-4. As described under subsections *Sustainability Features* and *Project Design Features* in this Environmental Checklist, the Project will incorporate Project Design Feature GHG-PDF-1, where the Project would include sustainable design features to provide opportunities for improved energy efficiency that would exceed the regulatory standards. Energy-saving and sustainable design features would be incorporated into the Project as the proposed buildings would comply with the applicable Title 24 California Code of Regulations. Design features would include energy conservation, water conservation, TDM and mobility measures, and pedestrian- and bicycle-friendly site design. As it relates to energy conservation, the Project would include LED lighting throughout the Project Site and would install ENERGY STAR-rated appliances. In addition, as required by the City's Culver City Green Building Program, the Project would provide evidence that a LEED-AP (Leadership in Energy and Environmental Design Accredited Professional) is one of the members of the Project design team; the Project would provide evidence that the project has been registered with the appropriate USGBC LEED program; the Project would be designed to meet criteria for the LEED Certified or equivalent certified level; the Project would provide a signed declaration from the LEED-AP member of the Project design team, stating that the plans and details have been reviewed for conformance with the appropriate LEED program and that the project meets the intent of the criteria LEED Certified or equivalent certified level; and the Project applicant will submit to the Building Safety Division copies of all submissions and correspondence between the Project team and the USGBC. As it relates to water conservation, the Project would incorporate project design feature WATER-PDF-1, which includes efficient water management

through low flow faucets and water-efficient landscape design with weather-based controllers and drip irrigation systems. In addition, WATER-PDF-1 would include measures such as incorporating California Friendly plants or native plants, Drip/Subsurface Irrigation (Micro-Irrigation) and proper Hydro-zoning/Zoned Irrigation (grouping plants with similar water requirements together). Furthermore, as described above, during Project operations, the Project would install a solar electric PV system, in accordance with the City's Green Building Code Solar Ordinance and CALGreen standards as part of Project Design Feature GHG-PDF-1.[38] Furthermore, the Project supports the transition to zero-emission vehicles by expanding vehicle charging stations, and the Project supports improving transportation efficiency and reducing transportation GHG emissions with respect to private automobiles by locating residential and commercial uses at an infill location in close proximity to existing off-site commercial, residential, and retail destinations as well as numerous public transit stops operated by Metro, Santa Monica Big Blue Bus, and Culver City Bus. The Project would include 121 full EV charging stations, further supporting sustainable transportation practices. Therefore, the Project would achieve GHG reductions for electricity, water and mobile emissions, as compared to a scenario without GHG reducing features and measures. Therefore, as discussed above and as shown in Tables 12 and 13, the Project would not conflict with applicable GHG plans, policies and regulations adopted for the purpose of reducing GHG emissions, and as such, impacts regarding GHG emissions and reduction plans would be less than significant and within the scope of impacts analyzed in the Certified PEIR.

Certified PEIR's Mitigation Measures Addressing Impact

The Certified PEIR determined that no mitigation measures would be required. Since, as determined above, the Project does not involve new significant impacts or substantially more severe impacts, no new or additional mitigation measures are needed.

Conclusion

Based on the above, the Project's potential environmental impacts with regard to greenhouse gas emissions would be within the scope of the Certified PEIR and would not result in any of the conditions set forth in PRC Section 21166(c) or CEQA Guidelines Sections 15162 or 15163 that would require the preparation of a Supplemental or Subsequent EIR.

[38] The exact size of the Project's solar electric PV system has not yet been determined, so the analyses conservatively do not account for electricity reductions due to the Project's solar electric PV system.

3.8 Hazards and Hazardous Materials

Thresholds (and Supporting Information Sources):	Impact Determination in the Certified PEIR	Does the Project Involve New Significant Impacts or Substantially More Severe Impacts?	Impact Determination for the Project	Certified PEIR's Mitigation Measures Addressing Impact
Hazards and Hazardous Materials: Would the project:				
(a) Create a significant hazard to the public or the environment through the routine transport, use, or disposal of hazardous materials?	Less than Significant	No	Less than Significant	N/A
(b) Create a significant hazard to the public or the environment through the reasonably foreseeable upset and accident conditions involving the likely release of hazardous materials into the environment?	Less than Significant	No	Less than Significant	N/A
(c) Emit hazardous emissions or handle hazardous or acutely hazardous materials, substances, or waste within one-quarter mile of an existing or proposed school?	Less than Significant	No	Less than Significant	N/A
(d) Be located on a site which is included on a list of hazardous materials sites compiled pursuant to Government Code §65962.5 and, as a result, would it create a significant hazard to the public or the environment?	Less than Significant	No	Less than Significant	N/A
(e) For a project located within an airport land use plan or, where such a plan has not been adopted, within two miles of a public airport or public use airport, would the project result in a safety hazard or excessive noise for people residing or working in the project area?	No Impact	No	No Impact	N/A
(f) Impair implementation of or physically interfere with an adopted emergency response plan or emergency evacuation plan?	Less than Significant	No	Less than Significant	N/A
(g) Expose people or structures, either directly or indirectly, to a significant risk of loss, injury or death involving wildland fires?	Less than Significant	No	Less than Significant	N/A

a) Would the Project create a significant hazard to the public or the environment through the routine transport, use, or disposal of hazardous materials?

Impact Determination in the Certified PEIR

The Certified PEIR determined that future development that will occur under the General Plan 2045 and Zoning Code Update could involve demolition of older buildings that contain asbestos-containing materials and lead based paint. In addition, operation of future development could increase the amount of hazardous materials being transported, used, and stored in the city. However, the construction and operation of future development will comply with applicable regulations set forth by Culver City, USEPA, Occupational Safety and Health Administration (OSHA), Department of Toxic Substances Control (DTSC), Caltrans, SCQAMD, and other agencies. The City will review development applications for subsequent development under the Project for compliance with the applicable regulations, policies of the General Plan 2045, and the City's Municipal code. Therefore, the General Plan 2045 and Zoning Code Update will result in a less than significant impact related to the routine use, transport, or disposal of hazardous materials.

Does the Project involve new significant impacts or substantially more severe impacts?

As discussed below, the Project would not create any new significant impacts related to creating a significant hazard to the public or the environment through the routine transport, use, or disposal of hazardous materials, nor would it result in a substantial increase in a previously identified significant impact as analyzed in the Certified PEIR.

Impact Determination for Project

Construction of the Project would not involve the routine transport of hazardous materials to and from the Project Site. During demolition, excavation, on-site grading, and building construction, hazardous materials such as paint, petroleum, adhesives, surface coatings, solvents and other finishing materials, and cleaning agents, fuels, and oils could be routinely used on the Project Site through the duration of construction. In addition, contaminated soils on the Project Site, to the extent that they are present, would be removed and hauled to a permitted disposal facility designed to accept such waste. While some hazardous materials used during construction could require disposal, such activity would occur only for the duration of construction and would cease upon completion of the Project. As such, construction of the Project would not involve the routine transport or disposal of hazardous materials. Notwithstanding, all potentially hazardous materials used during construction of the Project would be used and disposed of in accordance with manufacturers' specifications and instructions, thereby reducing the risk of hazardous materials use. In addition, there are regulations aimed at establishing specific guidelines regarding risk planning and accident prevention, protection from exposure to specific chemicals, and the proper storage of hazardous materials. The Project would be in full compliance with all applicable federal, state, and local requirements concerning the use, storage, and management of hazardous materials, including, but not limited to the Resource Conservation and Recovery Act (RCRA), Hazardous Materials Transportation Act (HMTA), California Hazardous Waste Control Law, federal and state Occupational Safety and Health Acts, SCAQMD rules, and permits and associated conditions issued by the Culver City Building and Safety Division. Such requirements include obtaining material safety data sheets from chemical manufacturers, making these data sheets available to employees, labeling chemical containers in the workplace, developing and maintaining a written hazard communication program, and developing and implementing programs to train employees about hazardous materials. Consequently, Project construction activities would not create a significant hazard to the public or the environment through the routine transport, use, or disposal of hazardous materials.

Operation of the Project would involve the routine use of small quantities of potentially hazardous materials typical of those used in commercial and residential uses, including cleaning products, paints, and those used for maintenance of landscaping. Such use would be consistent with that currently occurring on the Project Site and other nearby developments. As a mixed-use commercial and residential development, the Project would not involve the routine transport, use, and disposal of large quantities of hazardous materials. The Project's limited use of common hazardous materials can typically be disposed of at Class II or III landfills, which accept most common waste materials, such as those identified above. In addition, all hazardous materials used on the Project Site during operation would be used, stored, and disposed of in accordance with all applicable federal, state, and local requirements.

Based on the above, with compliance with all applicable local, state, and federal laws and regulations relating to environmental protection and the management of hazardous materials, the Project's impact associated with the routine transport, use, or disposal of hazardous materials during construction and operation of the Project would be less than significant and within the scope of impacts analyzed in the Certified PEIR.

Certified PEIR's Mitigation Measures Addressing Impact

The Certified PEIR determined that no mitigation measures would be required. Since, as determined above, the Project does not involve new significant impacts or substantially more severe impacts, no new or additional mitigation measures are needed.

b) Would the Project create a significant hazard to the public or the environment through reasonably foreseeable upset and accident conditions involving the release of hazardous materials into the environment?

Impact Determination in the Certified PEIR

Future development under the General Plan 2045 and Zoning Code Update will be required to comply with applicable regulations and General Plan 2045 policies during construction activities, which will ensure that future development will not create a significant hazard to the public or environment through reasonably foreseeable upset and accident conditions involving the release of hazardous materials into the environment. In addition, all new development will be required to comply with applicable regulations for hazardous materials adopted by USEPA, OSHA, DTSC, Caltrans, California Highway Patrol (CHP), SCAQMD, and other agencies. Therefore, the General Plan 2045 and Zoning Code Update will result in a less than significant impact related to accident and upset conditions.

Does the Project involve new significant impacts or substantially more severe impacts?

As discussed below, the Project would not create any new significant impacts related to creating a significant hazard to the public or the environment through reasonably foreseeable upset and accident conditions involving the release of hazardous materials into the environment, nor would it result in a substantial increase in a previously identified significant impact as analyzed in the Certified PEIR.

Impact Determination for Project

During Project construction, hazardous materials in the form of paint, petroleum, adhesives, surface coatings, solvents and other finishing materials, could be used, and therefore, would require proper handling and management and, in some cases, disposal. The use, handling, storage, and disposal of these materials could increase the opportunity for hazardous materials releases and, subsequently, the exposure of people and the environment to hazardous materials. However, as previously discussed in Threshold a), all potentially hazardous materials used during construction of the Project would be used and disposed of in accordance with manufacturers' specifications and instructions, thereby reducing the risk of hazardous materials use. In addition, as outlined in the Certified PEIR, the Project would comply with all applicable federal, State, and local requirements concerning the use, storage, and management of hazardous materials.

A Phase I Environmental Site Assessment (ESA) was prepared for the Project in October 2024 (see Appendix H of this document).[39] According to the Phase I ESA, one (1) recognized environmental condition (REC) has been identified at the Project Site. The space at 6223 Bristol Parkway was formerly occupied by a dry cleaner from 1975 to 2021. The dry cleaner was operated by several different individuals, but has primarily been under the same business name of Fox Hills Plaza Cleaners. The former use of a dry-cleaning plant incorporating tetrachloroethylene (PCE) as the dry-cleaning solvent has initiated several subsurface investigations at the subject site and surrounding property. In short, volatile organic compounds (VOCs), including PCE and trichloroethylene (TCE), have been identified in soil, soil vapor, and groundwater at the subject property. The concentrations in soil and soil vapor exceed multiple screening criteria for residential and/or commercial/industrial-use properties. The higher concentrations of PCE and TCE are identified within an approximately 60-foot x 60-foot area in subsurface soil beneath the footprint of the former cleaners between 5 feet and 25 feet below bgs. However, there are no appreciable soil vapor results below 25 feet bgs. The plume appears to currently have an areal extent of approximately 250 feet by 250 feet, although the margins have not been defined to the extent practical.

According to the Phase I ESA, based on the concentrations that have been identified onsite, a Soil Vapor Extraction (SVE) pilot study was performed by Roux Associates, Inc. (Roux) on October 4 and 5, 2022 to confirm the applicability of the remedial technology to reduce concentrations of VOCs, specifically PCE, in soil and soil vapor at the subject property. Based on extraction well data/test results, Roux concluded that the subject property is an excellent candidate for remediation using SVE technology. AEC concurred that vapor extraction is a viable treatment option.

In addition, the Phase I ESA indicates that water samples collected from various groundwater monitoring wells on the Project Site indicated that concentrations of PCE and TCE from one (1) well exceeded applicable risk levels[40] applicable to residential and/or commercial properties.

Based on the available soil, soil vapor, and groundwater data at the subject property, AEC concluded that the groundwater plume has not been adequately defined to the east and west of the footprint of the former dry cleaners. Also, due to the conversion of land use at this property from commercial to residential, AEC recommended presenting the prior report data to either the DTSC or the RWQCB and enter into the selected-agency Voluntary Cleanup Program.

Consistent with the results of the Phase I ESA and the recommendations of AEC, the Applicant entered into a California Land Reuse and Revitalization Act of 2004 (CLRRA) Agreement (Agreement) with DTSC to assess and remediate the site.[41] CLRRA is a voluntary option afforded to those who qualify and does not alter existing State law regarding liability for releases or discharges of hazardous substances or hazardous materials not addressed by the Agreement. Under the Agreement, future actions include submitting a Site Assessment Plan in accordance with the requirements of Health and Safety Code Section 25395.94(b) and (c). If DTSC determines response action is necessary to prevent or eliminate an unreasonable risk, the Applicant would submit a Response Plan for DTSC Approval. The Response Plan

[39] Advanced Environmental Concepts, Inc., Phase I Environmental Site Assessment for Fox Hills Plaza, 6201-6299 Bristol Parkway, September 23, 2024, revised October 21, 2024.

[40] Risk levels included in the January 2019, Revision 2 San Francisco Bay Regional Water Quality Control Board Environmental Screening Levels (SFBRWQCB ESLs).

[41] DTSC, Docket No. HAS-FY24/25-02, California Land use and Revitalization Act Agreement, Health and Safety Code Sections 25395.91-25395.92.

would contain the information specified in Health and Safety Code Section 25395.96(a) and (b) and provide that implementation of the plan will remediate the Project Site to a condition that allows it to be used for its reasonably anticipated future land use without unreasonable risk to human health and safety and the environment. Upon approval of the Response Plan, DTSC will notify all appropriate persons, including the City of Culver City, the Golden State Water Company, and the Los Angeles Regional Water Control Board. Once actions are complete, DTSC will issue a certificate of completion upon determining that all response actions have been satisfactorily completed in accordance with the approved Response Plan. The Project's required compliance with the Agreement, as well as with applicable laws and regulations discussed above, would ensure that the Project Site is adequately remediated such that significant hazardous materials related impacts do not occur to the proposed residential or commercial uses, as well as the public and the environment.

Due to the age of the existing buildings, there is the potential for asbestos-containing material (ACM) and lead-based paint (LBP) to be encountered. State-level agencies, in conjunction with the USEPA and California Occupational Safety and Health Administration (Cal/OSHA), regulate removal, abatement, and transport procedures for ACM. ACM is regulated under state regulations including CCR, Title 8, Division 1, Chapter 4, Article 4, Sections 1529 and 5208. The Project would also comply with the requirements of SCAQMD Rule 1403 if ACM is found during the renovation and construction activities. Releases of asbestos from industrial, demolition, or construction activities are prohibited by these regulations and medical evaluation and monitoring is required for employees performing activities that could expose them to asbestos. Additionally, the regulations include warnings that must be heeded and practices that must be followed to reduce the risk for asbestos emissions and exposure. Finally, federal, state, and local agencies must be notified prior to the onset of demolition or construction activities with the potential to release asbestos.

The demolition of buildings containing LBP is subject to a comprehensive set of California regulatory requirements[42] that are designed to assure the safe handling and disposal of these materials. Cal/OSHA has established limits of exposure to lead contained in dusts and fumes, which provides for exposure limits, exposure monitoring, and respiratory protection, and mandates good working practices by workers exposed to lead, particularly since demolition workers are at greatest risk of adverse exposure. Lead-contaminated debris and other wastes must also be managed and disposed of in accordance with applicable provisions of the California Health and Safety Code. In the event that ACM and/or LBP is discovered during demolition, impacts would be less than significant through remediation or abatement of these materials in accordance with all applicable regulations and standards before building demolition commences. Therefore, based on all of the above factors, impacts would be less than significant and within the scope of impacts analyzed in the Certified PEIR.

Certified PEIR's Mitigation Measures Addressing Impact

The Certified PEIR determined that no mitigation measures would be required. Since, as determined above, the Project does not involve new significant impacts or substantially more severe impacts, no new or additional mitigation measures are needed.

[42] See Title 17, California Code Of Regulations, Division 1, Chapter 8, Accreditation, Certification, and Work Practices, For Lead-Based Paint and Lead Hazards, Sections 35001 to 36100. See also California Code of Regulations, Title 8, Section 1532.1. Lead.

c) Would the Project emit hazardous emissions or handle hazardous or acutely hazardous materials, substances, or waste within one-quarter mile of an existing or proposed school?

Impact Determination in the Certified PEIR

The Certified PEIR determined that, while future development under the General Plan 2045 and Zoning Code Update may involve hazardous emissions or the handling of hazardous materials and wastes within one-quarter mile of an existing or future school, any such development will be required to comply with existing federal, State, and local regulations related to hazardous materials, which will ensure that hazardous materials requirements are met prior to construction and that hazardous materials would be properly stored, managed, and disposed of. Therefore, impacts would be less than significant related to emitting hazardous materials within one-quarter mile of a school.

Does the Project involve new significant impacts or substantially more severe impacts?

As discussed below, the Project would not create any new significant impacts by emitting hazardous emissions or handling hazardous materials, substance or waste within a quarter mile of an existing or proposed school, nor would it result in a substantial increase in a previously identified significant impact as analyzed in the Certified PEIR.

Impact Determination for Project

El Marino Elementary School is located 0.65 mile to the northwest, El Rincon Elementary School is located 0.80 mile to the north of the Project Site, and the Montessori Academy of Culver City is located 0.7 miles to the to the east across the Bristol Parkway and Green Valley Circle intersection from the Project Site. Project construction and site preparation would involve transportation of contaminated soils, to the extent that any are present on the Project Site, offsite to facilities that are permitted to accept such material. Construction of the Project could involve the temporary use of hazardous substances such as paint, petroleum, adhesives, surface coatings, solvents and other finishing materials, and cleaning agents, fuels, and oils. During construction, all materials would be used, stored, and disposed of in accordance with applicable laws and regulations and manufacturers' instructions, as discussed in Threshold a). Similarly, the types and amounts of hazardous materials used during operation of the Project would be typical of such developments and would include cleaning solvents, pesticides for landscaping, painting supplies, and petroleum products. Furthermore, all materials used during both the construction and operation of the Project would be used in accordance with manufacturers' instructions and handled in compliance with applicable standards and regulations including, but not limited to, federal and State OSHA requirements. As such, the use of such materials would not create a significant hazard to any nearby existing or proposed schools. Thus, impacts would be less than significant in this regard and within the scope of impacts analyzed in the Certified PEIR.

Certified PEIR's Mitigation Measures Addressing Impact

The Certified PEIR determined that no mitigation measures would be required. Since, as determined above, the Project does not involve new significant impacts or substantially more severe impacts, no new or additional mitigation measures are needed.

d) Would the Project be located on a site that is included on a list of hazardous materials sites compiled pursuant to Government Code Section 65962.5 and, as a result, would it create a significant hazard to the public or the environment?

Impact Determination in the Certified PEIR

The Certified PEIR acknowledged that within the Planning Area there are known contaminated properties, some of which have been remediated and some that are undergoing remediation, and other properties could be added if contamination is discovered. Thus, future development allowed under the General Plan 2045 and Zoning Code Update could occur on a contaminated site. However, any development on a contaminated site will be required to comply with applicable mandatory regulations, which will ensure that the development does not create a significant hazard to the public or the environment. Therefore, impacts related to hazardous materials sites would be less than significant.

Does the Project involve new significant impacts or substantially more severe impacts?

As discussed below, the Project would not create any new significant impacts due to hazardous materials sites, nor would it result in a substantial increase in a previously identified significant impact as analyzed in the Certified PEIR.

Impact Determination for Project

Government Code Section 65962.5, amended in 1992, requires the California Environmental Protection Agency (CalEPA) to develop and update annually the Cortese List, which is a list of hazardous waste sites and other contaminated sites. While Government Code Section 65962.5 makes reference to the preparation of a list, many changes have occurred related to web-based information access since 1992 and information regarding the Cortese List is now compiled on the websites of the DTSC, the State Water Board, and CalEPA. The DTSC maintains the EnviroStor database, which includes sites on the Cortese List and also identifies potentially hazardous sites where cleanup actions (such as a removal action) or extensive investigations are planned or have occurred. The database provides a listing of Federal Superfund sites [National Priorities List (NPL)]; State Response sites; Voluntary Cleanup sites; and School Cleanup sites. Geotracker is the State Water Resources Control Board's data management system for managing sites that impact groundwater, especially those that require groundwater cleanup [USTs, Department of Defense, Site Cleanup Program] as well as permitted facilities such as operating USTs and land disposal sites. CalEPA's database includes lists of sites with active Cease and Desist Orders (CDO) or Cleanup and Abatement Orders (CAO) from the State Water Board.

A review of the State Water Board's GeoTracker database did not indicate the presence of any hazardous materials sites/activities within the Project Site,[43] which is also consistent the findings of the Phase I ESA prepared for the Project.[44] However, the Project Site does appear on DTSC's EnviroStor database as a "Voluntary Cleanup" site.[45]

[43] California State Water Resources Control Board, GeoTracker database, https://geotracker.waterboards.ca.gov/map/?CMD=runreport&myaddress=6201+bristol+parkway%2C+culver+city, accessed July 13, 2025.

[44] Advanced Environmental Concepts, Inc., Phase I Environmental Site Assessment for Fox Hills Plaza, 6201-6299 Bristol Parkway, September 23, 2024, revised October 21, 2024.

[45] DTSC, EnviroStor database, https://www.envirostor.dtsc.ca.gov/public/map/?myaddress=6201+bristol+parkway%2C+culver+city, accessed July 13, 2025.

The Phase I ESA also documents findings of various federal, state, and local regulatory database searches regarding properties with known or suspected releases of hazardous materials or petroleum hydrocarbons. According to the Phase I ESA, the Project Site is listed as an area with historically recycled/disposed of hazardous waste, handling and disposing of hazardous waste, disposing of asbestos-containing waste, historically conducting photofinishing operations, and enrolled with the Los Angeles County for hazardous materials management and for disposing of hazardous waste. In addition, there are numerous offsite properties with 0.25-miles of the Project Site that store, generate, and/or dispose of hazardous substances. Also, there are multiple offsite properties listed for operating underground storage tanks (USTs). Four of these sites within 0.25-miles of the Project Site that currently or historically operated USTs have had releases. However, there is no indication that the Project Site has been adversely impacted by these offsite releases.

As discussed under Threshold b) above, the Applicant entered into a CLRRA Agreement with DTSC to assess and remediate the site.[46] As discussed therein, implementation of the Agreement will result in the Project Site being remediated to a condition that allows it to be used for its reasonably anticipated future land use without unreasonable risk to human health and safety and the environment. The Project's required compliance with the Agreement would ensure that the Project Site is adequately remediated such that significant hazardous materials related impacts do not occur to the proposed residential or commercial uses, as well as the public and the environment.

Certified PEIR's Mitigation Measures Addressing Impact

The Certified PEIR determined that no mitigation measures would be required. Since, as determined above, the Project does not involve new significant impacts or substantially more severe impacts, no new or additional mitigation measures are needed.

e) For a project located within an airport land use plan or, where such a plan has not been adopted, within two miles of a public airport or public use airport, would the project result in a safety hazard or excessive noise for people residing or working in the project area?

Impact Determination in the Certified PEIR

Impacts related to airport safety hazards were evaluated in the Initial Study prepared as part of the Certified PEIR, and it was determined that no impacts would occur given that there are no airport land use plans or public airports within the Planning Area.

Does the Project involve new significant impacts or substantially more severe impacts?

As discussed below, the Project would not create any new significant impacts related to airport safety hazards, nor would it result in a substantial increase in a previously identified significant impact as analyzed in the Certified PEIR.

[46] DTSC, Docket No. HAS-FY24/25-02, California Land use and Revitalization Act Agreement, Health and Safety Code Sections 25395.91-25395.92.

Impact Determination for Project

The Project Site is not located within the vicinity of a private airstrip, heliport, or helistop or within an airport land use plan or within 2 miles of a public or private airport. The nearest airports are the Los Angeles International Airport (LAX) and the Santa Monica Municipal Airport, located approximately 2.2 miles southwest and 3.7 miles northwest of the Project Site, respectively. The Project Site is not located within the airport land use plan areas for either LAX or the Santa Monica Municipal Airport. Therefore, the Project is not located within an airport land use plan area and would not result in airport-related safety hazards or excessive noise for people residing or working in the Project area. Thus, the Project would have no impact in this regard, consistent with the impact findings of the Certified PEIR.

Certified PEIR's Mitigation Measures Addressing Impact

The Certified PEIR determined that no mitigation measures would be required. Since, as determined above, the Project does not involve new significant impacts or substantially more severe impacts, no new or additional mitigation measures are needed.

f) Would the Project impair implementation of or physically interfere with an adopted emergency response plan or emergency evacuation plan?

Impact Determination in the Certified PEIR

The Certified PEIR determined that continued growth and development associated with implementation of the General Plan 2045 and Zoning Code Update has the potential to strain the emergency response and recovery capabilities of federal, State, and local governments. However, the Los Angeles County Operational Area Emergency Response Plan provides the framework for responding to major emergencies or disasters. In addition, the City's Multi-Jurisdictional Hazard Mitigation Plan (MJHMP) provides a strategy for reducing the City's vulnerability to the impacts of natural hazard events such as earthquakes, flood, and wildfire. The General Plan 2045 contains policies that aim to continually strengthen emergency response and would not interfere with implementation of the MJHMP or of agencies that respond in the event of a disaster or major emergency in Culver City. Therefore, impacts related to impairment or interference with an emergency response plan would be less than significant.

Does the Project involve new significant impacts or substantially more severe impacts?

As discussed below, the Project would not create any new significant impacts that would impair or interfere with an emergency response plan, nor would it result in a substantial increase in a previously identified significant impact as analyzed in the Certified PEIR.

Impact Determination for Project

The Project Site is located in an established urban area that is well served by a roadway network. While it is expected that the majority of construction activities for the Project would be confined on-site, construction activities may temporarily affect access on portions of adjacent streets during certain periods of the day. However, through-access for drivers, including emergency personnel, along all roads would be maintained. In these instances, the Project would implement traffic control measures (e.g., construction flagmen, signage, etc.) to maintain flow and access. Furthermore, in accordance with Culver City

requirements, the Project would develop a Construction Traffic Management Plan, which includes designation of a haul route, to ensure that adequate emergency access is maintained during construction. Therefore, construction is not expected to result in inadequate emergency access or impair the implementation of or physically interfere with the City's emergency response plan. As such, the Project's impact related to the implementation of the City's emergency response plan during construction would be less than significant.

Project operation would generate traffic in the Project vicinity and would result in some modifications to access (i.e., new curb cuts for project driveways) from the streets that surround the Project Site. However, emergency access to the Project Site and surrounding area would continue to be provided similar to existing conditions. Emergency vehicles and fire access for the Project Site would be provided at grade access from Bristol Parkway and Green Valley Circle. Additionally, fire lanes are provided around most of the perimeter of the Project as well as a fire lane from Green Valley Circle along the western edge of the Project development. Future driveway and building configurations would comply with applicable fire code requirements for emergency evacuation, including proper emergency exits for patrons and employees. Subject to review and approval of Project Site access and circulation plans by the CCFD, the Project would not impair implementation or physically interfere with adopted emergency response or emergency evacuation plans. Since the Project would not cause significant impediments along any designated emergency evacuation routes, and the proposed mix of uses would not impair implementation of Culver City's emergency response plan, the Project would have a less than significant impact with respect to these issues, and the impacts would be within the scope of impacts analyzed in the Certified PEIR.

Certified PEIR's Mitigation Measures Addressing Impact

The Certified PEIR determined that no mitigation measures would be required. Since, as determined above, the Project does not involve new significant impacts or substantially more severe impacts, no new or additional mitigation measures are needed.

g) Would the Project expose people or structures, either directly or indirectly, to a significant risk of loss, injury, or death involving wildland fires?

Impact Determination in the Certified PEIR

The Certified PEIR found that the majority of the Planning Area is not within a Very High Fire Hazard Severity Zone (VHFSZ) but that the eastern portion of the Planning Area, including the Culver Crest and Blair Hills neighborhoods and areas within West Los Angeles College and the IOF are within a VHFHSZ. However, future development that will occur under the General Plan 2045 and Zoning Code Update will be required to adhere to building and fire codes and review by the CCFD to reduce fire hazards. Compliance with applicable requirements and review by CCFD will ensure that people or structures are not exposed, either directly or indirectly, to a significant risk of loss, injury, or death involving wildland fires. Therefore, impacts would be less than significant related to wildland fire hazards.

Does the Project involve new significant impacts or substantially more severe impacts?

As discussed below, the Project would not create any new significant impacts related to wildfire, nor would it result in a substantial increase in a previously identified significant impact as analyzed in the Certified PEIR.

Impact Determination for Project

The Project Site is not located in an area of moderate or very high fire hazard.[47] As stated in the Certified PEIR, the nearest VHFHSZ is located in Baldwin Hills, approximately 1.5 miles northeast of the Project Site. In addition, the Project Site is not located in or near a State Responsibility Area.[48,49] As the Project would involve redevelopment of an infill site within an urbanized area that is not proximate to wildlands or high fire hazard areas, impacts would be less than significant and within the scope of impacts analyzed in the Certified PEIR.

Certified PEIR's Mitigation Measures Addressing Impact

The Certified PEIR determined that no mitigation measures would be required. Since, as determined above, the Project does not involve new significant impacts or substantially more severe impacts, no new or additional mitigation measures are needed.

Conclusion

Based on the above, the Project's potential environmental impacts with regard to hazards and hazardous materials would be within the scope of the Certified PEIR and would not result in any of the conditions set forth in PRC Section 21166(c) or CEQA Guidelines Sections 15162 or 15163 that would require the preparation of a Supplemental or Subsequent EIR.

[47] City of Culver City, Information Technology Department, Hazard Mitigation Plan, Exhibit 4-7, Fire Hazards Area. Source data from Cal FIRE 2022.

[48] California Board of Forestry and Fire Prevention, State Responsibility Area Viewer, https://calfire-forestry.maps.arcgis.com/apps/webappviewer/index.html?id=468717e399fa4238ad86861638765ce1. Accessed April 11, 2025.

[49] State Responsibility Area (SRA) is a legal term defining the area where the state has financial responsibility for wildland fire protection and prevention. Incorporated cities and federal ownership are not included. Within the SRA, CAL FIRE is responsible for fire prevention and suppression. All of the State Responsibility Area is in a Fire Hazard Severity Zone. Lands are either ranked as Moderate, High or Very High Fire Hazard Severity Zones. Information provided by CAL FIRE 2024 FAQ Page, dated December 18, 2024. Cal Fire, https://34c031f8-c9fd-4018-8c5a-4159cdff6b0d-cdn-endpoint.azureedge.net/-/media/osfm-website/what-we-do/community-wildfire-preparedness-and-mitigation/fire-hazard-severity-zones/2024-fhsz-faqs_english.pdf?rev=538374a27bb44bbab4c2786ff2eafb39&hash=AD4DB78. Accessed April 11, 2025.

3.9 Hydrology and Water Quality

Thresholds (and Supporting Information Sources):	Impact Determination in the Certified PEIR	Does the Project Involve New Significant Impacts or Substantially More Severe Impacts?	Impact Determination for the Project	Certified PEIR's Mitigation Measures Addressing Impact
Hydrology and Water Quality: Would the project:				
(a) Violate any water quality standards or waste discharge requirements or otherwise substantially degrade surface or ground water quality?	Less than Significant	No	Less than Significant	N/A
(b) Substantially decrease groundwater supplies or interfere substantially with groundwater recharge such that the project may impede sustainable groundwater management of the basin?	Less than Significant	No	Less than Significant	N/A
(c) Substantially alter the existing drainage pattern of the site or area, including through the alteration of the course of a stream or river or through the addition of impervious surfaces, in a manner which would:				
(i) result in substantial erosion or siltation on- or off-site;	Less than Significant	No	Less than Significant	N/A
(ii) substantially increase the rate or amount of surface runoff in a manner which would result in flooding on- or off-site;	Less than Significant	No	Less than Significant	N/A
(iii) create or contribute runoff water which would exceed the capacity of existing or planned stormwater drainage systems or provide substantial additional sources of polluted runoff; or	Less than Significant	No	Less than Significant	N/A
(iv) impede or redirect flood flows?	Less than Significant	No	Less than Significant	N/A
(d) In flood hazard, tsunami, or seiche zones, risk release of pollutants due to project inundation?	Less than Significant	No	Less than Significant	N/A
(e) Conflict with or obstruct implementation of a water quality control plan or sustainable groundwater management plan?	Less than Significant	No	Less than Significant	N/A

a) Would the Project violate any water quality standards or waste discharge requirements or otherwise substantially degrade surface or ground water quality?

Impact Determination in the Certified PEIR

The Certified PEIR indicated that the City is generally a developed, urban environment with limited vacant parcels, where the sources and types of stormwater pollutants are typical of an urban setting. Under the General Plan 2045 and Zoning Code Update, an increase in impervious surfaces could occur, which could increase the amount of urban pollution in storm water runoff. In addition, other pollutant sources from past uses and disposal practices as well as chemicals and fertilizers applied to landscaping could result. Construction and operation of future development will comply with applicable laws, regulations, and standards related to water quality and waste discharge, including the General NPDES Permit for Discharges of Groundwater from Construction and Project Dewatering Permit No. CAG994004, the Permit Order No. R4-2018-0125 issued by LARWQCB, and the Los Angeles MS4 Permit No. Order No. R4-2021-0105/ NPDES Permit No. CAS004004, as may be updated over time. In addition, future projects will comply with policies in the General Plan 2045 and requirements related to

water quality of the CCMC. Therefore, impacts related to violating water quality standards or waste discharge requirements are less than significant.

Does the Project involve new significant impacts or substantially more severe impacts?

As discussed below, the Project would not create any new significant impacts related to violating water quality standards or waste discharge requirements, nor would it result in a substantial increase in a previously identified significant impact as analyzed in the Certified PEIR.

Impact Determination for Project

Surface Water Quality

Construction

In California, the NPDES stormwater permitting program is administered by the SWRCB through its nine Regional Water Quality Control Boards (RWQCBs). This NPDES permit, referred to as General Permit for Stormwater Discharges from Construction Activities by the SWRCB, establishes a risk-based approach to stormwater control requirements for construction projects.

The SWRCB adopted this General Permit for Stormwater Discharges from Construction Activities on September 2, 2009 (Order No. 2009-0009-DWQ, General NPDES Permit No. CAS000002) and amended the permit on July 17, 2012 (Order Nos. 2010-0014-DWQ and 2012-0006-DWQ). The Construction General Permit regulates construction activity, including clearing, grading, and excavation of areas one acre or more in size, and prohibits the discharge of materials other than stormwater, authorized non-stormwater discharges, and all discharges that contain a hazardous substance, unless a separate NPDES permit has been issued for those discharges. For all construction activities disturbing one acre of land or more, California also mandates the development and implementation of SWPPP. The SWPPP documents the selection and implementation of BMPs to prevent discharges of water pollutants to surface or groundwater. The SWPPP also charges owners with stormwater quality management responsibilities. The developer or contractor for a construction site subject to the General Permit must prepare and implement a SWPPP that meets the requirements of the General Permit.

During construction of the Project, per the NPDES Construction General Permit, the Project would be required to implement a SWPPP that includes BMPs to reduce pollutants in stormwater runoff from the Project Site. The BMPs would adhere to the California Stormwater Quality Association BMP Handbook and would include, but not be limited to, use of sandbags, storm drain inlets protection, stabilized construction entrance, wind erosion control, and stockpile management to minimize the discharge of pollutants in stormwater during construction. All construction activities would occur in accordance with City grading permit regulations contained in the CCMC.

With the implementation of site-specific BMPs included as part of the SWPPP and implementation of standard construction practices, construction of the Project would not result in discharges that would violate any surface water quality standard or waste discharge requirements. Therefore, construction-related impacts on any surface water quality would be less than significant and within the scope of impacts analyzed in the Certified PEIR.

Operations

Stormwater discharge is generated by rainfall that runs off the land and impervious surfaces, such as paved streets, parking lots, and rooftops. If stormwater discharge includes pollutants of concern (which could be generated by the Project), stormwater quality can be affected. During Project operation, pollutants of concern within stormwater runoff may include, but are not limited to, pollutants such as sediment, nutrients, pesticides, metals, pathogens, oil and grease, and trash. This stormwater runoff can flow directly into storm drains and continue untreated. Untreated stormwater runoff degrades water quality in surface waters and groundwater and can affect drinking water, human health, plant and animal habitats, and the water quality in off-site drainages and surface water bodies such as Ballona Creek.

CCMC Section 5.05.040.A requires the implementation of Low impact Development (LID) and Standard Urban Stormwater Mitigation Plan (SUSMP) strategies outlining pollution prevention control requirements during operation for projects meeting specified size and/or redevelopment criteria to mimic predevelopment hydrology through infiltration, evapotranspiration and rainfall harvest and use.

The Project is also required to comply with County and City LID requirements, which require implementation of a stormwater treatment system that captures the 85th percentile runoff volume for treatment. The final design and location of the stormwater treatment system would be subject to review and approval by the City of Culver City Department of Public Works.

Source control measures per the City's LID requirements, including good housekeeping, removal of trash and maintenance of driveways and parking areas, and proper use and storage of pesticides, would also reduce surface water quality impacts and would prevent pollutants from entering the surface water flow system, as well as to groundwater by percolation within landscaped areas. Any on-site use of hazardous materials to be used in association with operation of the Project, such as small quantities of potentially hazardous materials in the form of cleaning solvents, painting supplies, and pesticides for landscaping, as well as fuel storage associated with maintenance and/or emergency equipment, would be contained, stored, and used in accordance with manufacturers' instructions and handled in compliance with applicable standards and regulations, such that no hazardous materials are exposed to or otherwise would adversely impact groundwater quality.

Due to the incorporation of the required LID system and BMPs, operation of the Project would not result in discharges that would cause (1) pollution which would alter the quality of the waters of the State (e.g., Ballona Creek) to a degree which unreasonably affects beneficial uses of the waters; (2) contamination of the quality of the waters of the State by waste to a degree that creates a hazard to the public health through poisoning or through the spread of diseases; or (3) nuisance that would be injurious to health, affect an entire community or neighborhood, or any considerable number of persons, and occurs during or as a result of the treatment or disposal of wastes.

Furthermore, the existing Project Site was developed prior to the enforcement of storm water quality BMP design, implementation, and maintenance requirements. The existing Project Site currently does not implement BMPs and has no significant means for use or treatment of stormwater runoff. Therefore, with implementation of the LID BMPs, the Project would substantially improve the quality of stormwater runoff discharged from the Project Site. Accordingly, operation of the Project would not result in discharges that violate any water quality standards or waste discharge requirements. Therefore, impacts

resulting from Project operation would be less than significant with respect to surface water quality and groundwater quality and within the scope of impacts analyzed in the Certified PEIR.

Groundwater Quality

Construction

As described above, excavation would occur to a depth of approximately 39 feet bgs for the lowest foundations. As described in the Geotechnical Investigation prepared for the Project (Appendix F), groundwater was encountered during exploration at a depth of 46-54 feet below the existing grade. The historically highest groundwater level for the Project Site is mapped at a depth of 30 feet below the ground surface. Based on historic groundwater levels in the Project Site vicinity and the depth of proposed construction, groundwater is not expected to be encountered during construction. However, in the unanticipated event that groundwater seepage was to occur within any of the deeper excavations, dewatering would be conducted in accordance with General NPDES Permit No. CAG994004, which requires the developer to submit a Notice of Intent (NOI) to discharge groundwater generated from dewatering operations during construction in accordance with the requirements of the NPDES permit. Dewatering operations are practices that discharge groundwater that must be removed from a work location into the storm drain system to proceed with construction. Discharges from dewatering operations can contain high levels of fine sediments, which, if not properly treated, could lead to exceedance of the NPDES requirements. Temporary pumps and filtration would be utilized in compliance with the NPDES permit. If dewatering is required, the treatment and disposal of the dewatered water would, therefore, occur in accordance with the requirements of LARWQCB's Waste Discharge Requirements for Discharges of Groundwater from Construction and Project Dewatering to Surface Waters in Coastal Watersheds of Los Angeles and Ventura Counties.

As discussed under Threshold b) in Section 3.8, Hazards and Hazardous Materials, DTSC and the Applicant entered into a CLRRA Agreement to assess and remediate the Project Site, inclusive of impacts to groundwater. As discussed therein, implementation of the Agreement will result in the Project Site being remediated to a condition that allows it to be used for its reasonably anticipated future land use without unreasonable risk to human health and safety and the environment. The Project's required compliance with the Agreement would ensure that the Project Site is adequately remediated such that groundwater is adequately remediated to ensure that significant groundwater quality impacts do not occur to the proposed residential or commercial uses, as well as the public and the environment. Upon their acceptance of the Site Assessment Plan and Report of Findings, DTSC will approve the plan and notify appropriate persons, including any public drinking water system that relies on impacted groundwater for public drinking water purposes. DTSC will notify Golden State Water Company per the CLRRA Agreement.

Should grading and excavation encounter the presence of unknown contaminated soils, there could be a potential to impact groundwater quality. In the event that contaminated soils were to be encountered during construction, soils would be tested to determine the nature and extent of the contamination and appropriate handling, disposal, and/or treatment would be implemented in accordance with applicable regulations. In addition, Project construction activities would occur in accordance with City grading permit regulations. Furthermore, as part of standard construction practices, soil is routinely tested for contaminants to ensure removed soils meet the disposal requirements of the receiving C&D facility or construction site. The required compliance with the applicable laws and regulations discussed above

would limit the potential for creation of hazardous conditions due to the routine use or accidental release of hazardous materials. With the removal of any potential contaminated soils and/or materials, grading and excavation activities would not pose a significant hazard to groundwater quality. Therefore, construction-related impacts on groundwater quality would be less than significant and within the scope of impacts analyzed in the Certified PEIR.

Operation

The Project does not include the installation or operation of water wells or any extraction or recharge system that is in the vicinity of the coast, within an area of known groundwater contamination or seawater intrusion, in proximity to a municipal supply well, or within a spreading ground facility.

Operational activities that typically affect groundwater quality include spills of hazardous materials and leaking USTs. Surface spills from the handling of hazardous materials at non-industrial sites most often involve small quantities that are removed in a timely manner, thereby resulting in little effect on groundwater, and, as mentioned above, the Project would comply with all applicable regulations regarding hazardous materials. Other types of risks such as leaking USTs have a greater potential to affect groundwater. However, no USTs would be installed as part of the Project. Therefore, operation of the Project would not result in discharges that would violate any groundwater quality standard or waste discharge requirement. As such, operation-related impacts on groundwater quality would be less than significant and within the scope of impacts analyzed in the Certified PEIR.

Certified PEIR's Mitigation Measures Addressing Impact

The Certified PEIR determined that no mitigation measures would be required. Since, as determined above, the Project does not involve new significant impacts or substantially more severe impacts, no new or additional mitigation measures are needed.

b) Would the Project substantially decrease groundwater supplies or interfere substantially with groundwater recharge such that the Project may impede sustainable groundwater management of the basin?

Impact Determination in the Certified PEIR

The Certified PEIR determined that future development under the General Plan 2045 and Zoning Code Update would increase the demand for water, which in turn could lead to groundwater pumping. The City's water service is provided by the Los Angeles Department of Water and Power (LADWP) and the Golden State Water Company (GSWC). Since the groundwater supply used by the City's water providers is regulated, there are limits on the amount of groundwater each provider can pump for potable use, and for this reason, the potential for overdraft is limited. Additionally, neither of the water providers rely soley on groundwater to service the Planning Area and would be able to utlize other sources of potable water to supplement a decrease in the amount of available groundwater, if needed. Therefore, implementation of the General Plan 2045 is not aniticipated to substantially deplete groundwater supplies.

In regard to groundwater recharge, a substantial increase in impervious surfaces would limit future groundwater recharge. The General Plan 2045 and Zoning Code Update establish land use designations that would encourage mixed uses and infill development, while maintaining existing parks and open space resources and expanding these resources. Therefore, future development under the General Plan

2045 and Zoning Code Update would not result in substantial increases of impervious surfaces such that groundwater recharge would be substantially hindered. Furthermore, the CBC regulates any development that requires grading to submit an engineering geology report, which would include information about existing groundwater supplies and potential impacts to groundwater supplies. Therefore, any future development under the General Plan 2045 subject to the CBC would be required to account for its potential groundwater use and implement appropriate water conservation measures (or other mitigating actions) if the potential demand is projected to exceed the available supply. For these reasons, impacts were determined to be less than significant.

Does the Project involve new significant impacts or substantially more severe impacts?

As discussed below, the Project would not create any new significant impacts related to groundwater supplies, nor would it result in a substantial increase in a previously identified significant impact as analyzed in the Certified PEIR.

Impact Determination for Project

The Project Site is located in an urbanized area of the City and is currently developed with two commercial buildings, associated surface parking and ornamental landscaping. As such, the Project Site does not currently provide a substantial opportunity for recharge of groundwater. With development of the Project, the impervious area of the Project Site would decrease, which would serve to promote groundwater recharge and improve existing conditions. Furthermore, the Project does not propose to use groundwater or to develop long-term groundwater production wells, which would lead to decreased groundwater supplies. Given the temporary nature of construction activities, while some dewatering could be necessary during construction activities (although unlikely), such dewatering activities would not be of an extent that would substantially alter groundwater supplies given the depth of excavation and the lower groundwater levels, and the treatment and disposal of the dewatered water would occur in accordance with the requirements of LARWQCB's Waste Discharge Requirements for Discharges of Groundwater from Construction and Project Dewatering to Surface Waters in Coastal Watersheds of Los Angeles County. Based on the above, the Project would not substantially deplete groundwater supplies or interfere substantially with groundwater recharge, such that the Project may impede sustainable groundwater management of the basin. Thus, impacts would be less than significant and within the scope of impacts analyzed in the Certified PEIR.

Certified PEIR's Mitigation Measures Addressing Impact

The Certified PEIR determined that no mitigation measures would be required. Since, as determined above, the Project does not involve new significant impacts or substantially more severe impacts, no new or additional mitigation measures are needed.

c) Would the Project substantially alter the existing drainage pattern of the site or area, including through the alteration of the course of a stream or river or through the addition of impervious surfaces, in a manner which would:

i) result in substantial erosion or siltation on or off site;

Impact Determination in the Certified PEIR

The Certified PEIR determined that future development under the General Plan 2045 and Zoning Code Update could impact existing drainage systems. However, the Certified PEIR notes that the majority of the City is currently developed and new housing would primarily consist of infill development. Furthermore, future development would be required to comply with all applicable construction and operational laws, regulations, and permits related to hydromodification and discharging into the City's sewer system, such as the Los Angeles County MS4 Permit (Order No. R4-2021-0105, NPDES Permit No. CAS004004), Los Angeles County LID Ordinance, the CCMC (Sections 5.05.010 and 5.05.040), and the City's SUSMP and SWQMP. Therefore, compliance with applicable regulations would ensure that impacts are less than significant.

Does the Project involve new significant impacts or substantially more severe impacts?

As discussed below, the Project would not create any new significant impacts related to altering the drainage pattern that would result in substantial erosion or siltation on- or off-site, nor would it result in a substantial increase in a previously identified significant impact as analyzed in the Certified PEIR.

Impact Determination for Project

No streams or rivers occur on or near the Project Site. With development of the Project, the impervious area of the Project Site would increase, which would serve to promote groundwater recharge and improve existing conditions. Due to the decrease in impervious area and stormwater treatment system as required by City LID and SUSMP requirements, the Project would decrease runoff volumes, and thus the demand on the surrounding storm drain infrastructure would be reduced. Thus, no increase in offsite runoff would occur under the proposed Project conditions, consistent with City LID and SUSMP requirements.

Under existing conditions, the existing site gradient and stormwater runoff generally flows downward from northeast to southwest. Once runoff has left the Project Site and is in the public right-of-way, it is directed via concrete gutters along the property line to Bristol Parkway until it enters the Culver City storm drain system through a curb opening and catch basin.

Under the Project conditions, stormwater runoff from the Project Site would be captured and treated per existing regulatory requirements. Any overflow runoff would be discharged to Bristol Parkway. Because the overall amount of offsite stormwater runoff would be reduced compared to existing conditions, and stormwater would continue to flow into the City's municipal storm drain system which would accommodate the runoff, the Project would not negatively alter the existing drainage pattern of the Project Site or area, including through the alteration of the course of a stream or river or through the addition of impervious surfaces. As such, the Project would not result in substantial erosion or siltation on- or off-site, and impacts would be less than significant and within the scope of impacts analyzed in the Certified PEIR.

Certified PEIR's Mitigation Measures Addressing Impact

The Certified PEIR determined that no mitigation measures would be required. Since, as determined above, the Project does not involve new significant impacts or substantially more severe impacts, no new or additional mitigation measures are needed.

ii) substantially increase the rate or amount of surface runoff in a manner which would result in flooding on or off site;

Impact Determination in the Certified PEIR

The Certified PEIR determined that future development under the General Plan 2045 and Zoning Code Update could impact existing drainage systems. However, the Certified PEIR notes that the majority of the City is currently developed, and new development would primarily consist of infill development. Furthermore, future development would be required to comply with all applicable construction and operational laws, regulations, and permits related to hydromodification and discharging into the City's sewer system, such as the Los Angeles County MS4 Permit (Order No. R4-2021-0105, NPDES Permit No. CAS004004), Los Angeles County LID Ordinance, the CCMC (Sections 5.05.010 and 5.05.040), and the City's SUSMP and SWQMP. Therefore, compliance to applicable regulations would ensure that impacts are less than significant.

Does the Project involve new significant impacts or substantially more severe impacts?

As discussed below, the Project would not create any new significant impacts related to altering the drainage pattern that would substantially increase the rate or amount of surface runoff, nor would it result in a substantial increase in a previously identified significant impact as analyzed in the Certified PEIR.

Impact Determination for Project

As previously discussed, construction activities have the potential to temporarily alter existing drainage patterns and flows on the Project Site by exposing the underlying soils, modifying flow direction, and making the Project Site temporarily more permeable. As discussed above in Threshold a), the Project would implement a SWPPP that specifies BMPs and erosion control measures used during construction to manage runoff flows. These BMPs are designed to contain stormwater or construction watering on the Project Site such that runoff does not impact off-site drainage facilities or receiving waters. In addition, Project construction activities would occur in accordance with City grading permit regulations that require necessary measures, plans, and inspections to reduce sedimentation and erosion. Thus, through compliance with all NPDES General Construction Permit requirements and applicable City grading permit regulations, construction activities for the Project would not substantially increase the rate or amount of surface runoff in a manner that would result in flooding on- or off-site. As such, construction-related impacts to hydrology would be less than significant, consistent with the Certified PEIR.

With respect to operations, as discussed above in Threshold c.i), the Project would include a stormwater capture treatment system that captures the 85th percentile, 24-hour runoff volume for treatment consistent with the City's SUSMP and LID preferred stormwater management system priorities. Thus, no increase in offsite runoff would occur under the proposed Project conditions, consistent with City LID and SUSMP requirements. Flows would continue to be accommodated by the existing stormwater treatment

and conveyance system. Therefore, the Project would not substantially increase the rate or amount of surface runoff in a manner that would result in flooding on- or off-site. Thus, Project impacts would be less than significant and would be within the scope of impacts analyzed in the Certified PEIR.

Certified PEIR's Mitigation Measures Addressing Impact

The Certified PEIR determined that no mitigation measures would be required. Since, as determined above, the Project does not involve new significant impacts or substantially more severe impacts, no new or additional mitigation measures are needed.

iii) create or contribute runoff water which would exceed the capacity of existing or planned stormwater drainage systems or provide substantial additional sources of polluted runoff; or

Impact Determination in the Certified PEIR

The Certified PEIR determined that future development under the General Plan 2045 and Zoning Code Update could impact existing drainage systems. However, the Certified PEIR notes that the majority of the City is currently developed, and new development would primarily consist of infill development. Furthermore, future development would be required to comply with all applicable construction and operational laws, regulations, and permits related to hydromodification and discharging into the City's sewer system, such as the Los Angeles County MS4 Permit (Order No. R4-2021-0105, NPDES Permit No. CAS004004), Los Angeles County LID Ordinance, the CCMC (Sections 5.05.010 and 5.05.040), and the City's SUSMP and SWQMP. Therefore, compliance to applicable regulations would ensure that impacts are less than significant.

Does the Project involve new significant impacts or substantially more severe impacts?

As discussed below, the Project would not create any new significant impacts related to altering the drainage pattern that would create or contribute runoff water that would exceed the capacity of stormwater drainage systems or provide substantial additional sources of polluted runoff, nor would it result in a substantial increase in a previously identified significant impact as analyzed in the Certified PEIR.

Impact Determination for Project

As discussed in Threshold c.i), the Project would reduce stormwater runoff compared to existing conditions. Additionally, flows would be accommodated by the proposed rainwater treatment system, which would capture the 85th percentile, 24-hour storm event consistent with the City's SUSMP and LID requirements. In addition, as discussed under Threshold a), the implementation of BMPs required by the City would target the pollutants that could potentially be carried in stormwater runoff. As such, the Project would not violate any water quality standards or waste discharge requirements or otherwise substantially degrade surface or groundwater quality. Therefore, with the incorporation of the proposed stormwater capture and reuse system and LID BMPs, operation of the Project would not create or contribute to runoff water that would exceed the capacity of existing or planned stormwater drainage systems or provide substantial additional sources of polluted runoff. Thus, Project impacts would be less than significant and within the scope of impacts analyzed in the Certified PEIR.

Certified PEIR's Mitigation Measures Addressing Impact

The Certified PEIR determined that no mitigation measures would be required. Since, as determined above, the Project does not involve new significant impacts or substantially more severe impacts, no new or additional mitigation measures are needed.

iv) impede or redirect flood flows?

Impact Determination in the Certified PEIR

The Certified PEIR determined that future development under the General Plan 2045 and Zoning Code Update could impact existing drainage systems. However, the Certified PEIR notes that the majority of the City is currently developed, and new development would primarily consist of infill development. Furthermore, future development would be required to comply with all applicable construction and operational laws, regulations, and permits related to hydromodification and discharging into the City's sewer system, such as the Los Angeles County MS4 Permit (Order No. R4-2021-0105, NPDES Permit No. CAS004004), Los Angeles County LID Ordinance, the CCMC (Sections 5.05.010 and 5.05.040), and the City's SUSMP and SWQMP. Therefore, compliance to applicable regulations would ensure that impacts are less than significant.

Does the Project involve new significant impacts or substantially more severe impacts?

As discussed below, the Project would not create any new significant impacts related to impeding or redirecting flood flows, nor would it result in a substantial increase in a previously identified significant impact as analyzed in the Certified PEIR.

Impact Determination for Project

The Project Site is designated by the Federal Emergency Management Agency (FEMA) as an Area of Minimal Flood Hazard, and it is not located within a mapped flood zone, including the 100-year flood zone.[50] The Project Site is located in an urbanized area, and there are no rivers, streams, or other water bodies (natural or urban) that could produce substantial flood flows on or through the Project Site. Therefore, the Project would not substantially alter the existing drainage pattern of the Project Site or the area in a manner that would impede or redirect flood flows. As such, impacts would be less than significant and within the scope of impacts analyzed in the Certified PEIR.

Certified PEIR's Mitigation Measures Addressing Impact

The Certified PEIR determined that no mitigation measures would be required. Since, as determined above, the Project does not involve new significant impacts or substantially more severe impacts, no new or additional mitigation measures are needed.

[50] Federal Emergency Management Agency, Flood Insurance Rate Map, Map Number 06037C1760F, https://msc.fema.gov/portal/search?AddressQuery=6201%20Bristol%20Parkway%2C%20Culver%20City%2C%20CA. Accessed April 11, 2025.

d) In flood hazard, tsunami, or seiche zones, would the Project risk release of pollutants due to Project inundation?

Impact Determination in the Certified PEIR

The City, which is located approximately 1.5 miles inland from nearby coastal areas, is located outside of tsunami inundation zones. In addition, there are no enclosed large water bodies within the City with potential for seiche effects or waves generated by failure of retaining structures. Furthermore, the majority of the City is located outside of a flood hazard zone. Future development facilitated under the General Plan 2045 and Zoning Code Update will be required to comply with all applicable laws, regulations, and permits related to drainage and flooding hazards, which will reduce the risk of onsite flooding and release of pollutants. Therefore, compliance with existing regulations would ensure that impacts associated with release of pollutants from inundation by flood, tsunami, or seiche are less than significant.

Does the Project involve new significant impacts or substantially more severe impacts?

As discussed below, the Project would not create any new significant impacts related to risk of release of pollutants due to inundation from flood hazard, tsunami, or seiche, nor would it result in a substantial increase in a previously identified significant impact as analyzed in the Certified PEIR.

Impact Determination for Project

A seiche is a temporary disturbance or oscillation of a body of water in an enclosed or semi-enclosed basin, such as a reservoir, harbor, lake, or storage tank. A tsunami is a great sea wave, commonly referred to as a tidal wave, produced by a significant disturbance undersea, such as a tectonic displacement of sea floor associated with large, shallow earthquakes.

As discussed in Threshold c.iv), the Project Site is mapped by FEMA as an Area of Minimal Flood Hazard. As such, the Project would have a less than significant impact related to risk of pollutants for a project within a flood hazard zone.

According to the County of Los Angeles Tsunami Hazards Area Map, the Project Site is not located within mapped tsunami inundation boundaries.[51] Therefore, the Project would not be subject to flooding hazards associated with tsunamis.

As provided in the Culver City Natural Hazards – Fire and Flooding Map, the Project Site (like other areas within the Planning Area studied in the Certified PEIR) is within the Stone Canyon Dam Inundation Zone.[52] However, a breach of the dam facilities is very unlikely. The Project Site is located approximately 9.1 miles away from the Stone Canyon Dam with a variety of development, hills, and terrain that would slow and limit any impacts of dam failures on the Project Site and surrounding area. In addition, the

[51] California Department of Conservation, CGS Information Warehouse: Tsunami Hazard Area Map, https://maps.conservation.ca.gov/cgs/informationwarehouse/ts_evacuation/?extent=-13249590.3641%2C3986280.7635%2C-13132183.0887%2C4038410.8168%2C102100&utm_source=cgs+active&utm_content=losangeles. Accessed April 11, 2025.

[52] City Culver City, Natural Hazards – Fire and Flooding, February 1, 2007. https://www.culvercity.org/files/assets/public/v/1/documents/information-technology/maps/culver_city_natural_hazards_map.pdf. Accessed April 11, 2025.

National Dam Safety Act of 2006 authorized a program to reduce the risks to life and property from dam failure by establishing a safety and maintenance program. The program requires regular inspection of dams to reduce the risks associated with dam failures. Reservoir water, were it to reach the Project Site, would generally flow along roadways adjacent to or within the vicinity of the Project Site. Thus, during the unlikely failure of the dams, impacts regarding flooding hazards associated with seiches would be less than significant.

Based on the above, the Project would not result in the release of pollutants due to inundation by flooding, tsunami, or seiche. Thus, impacts would be less than significant and within the scope of impacts analyzed in the Certified PEIR.

Certified PEIR's Mitigation Measures Addressing Impact

The Certified PEIR determined that no mitigation measures would be required. Since, as determined above, the Project does not involve new significant impacts or substantially more severe impacts, no new or additional mitigation measures are needed.

e) Would the Project conflict with or obstruct implementation of a water quality control plan or sustainable groundwater management plan?

Impact Determination in the Certified PEIR

The Certified PEIR determined that future development under the General Plan 2045 and Zoning Code Update will not degrade water quality due to compliance with all applicable federal, state, regional and local water quality laws, regulations, and permits. The General Plan 2045 contains goals and policies that promote improved water quality and groundwater sustainability in the City, as well as continued compliance with state and local water quality regulations, which is intended to ensure that water quality and groundwater sustainability is managed to the maximum extent practicable. Future development will not interfere with or conflict with the Groundwater Sustainability Plan since the City is a member of the Santa Monica Basin Groundwater Sustainability Agency and the General Plan 2045 includes various implementation actions that support the Groundwater Sustainability Plan, including incentivizing and mandating stormwater infiltration where feasible and participating in regional coordination regarding aquifer recharge and sustainable groundwater supply. Thus, future development facilitated under the General Plan 2045 and Zoning Code Update will not conflict with the Santa Monica Subbasin Groundwater Sustainability Plan, and impacts would be less than significant and within the scope of impacts analyzed in the Certified PEIR.

Does the Project involve new significant impacts or substantially more severe impacts?

As discussed below, the Project would not create any new significant impacts related to a conflict with or obstruct implementation of a water quality control plan or sustainable groundwater management plan, nor would it result in a substantial increase in a previously identified significant impact as analyzed in the Certified PEIR.

Impact Determination for Project

As required by Section 303(d) of the Clean Water Act (CWA), the State and the Regional Water Boards assess water quality data for California's waters every two years to determine if they contain pollutants at levels that exceed protective water quality criteria and standards.[53] The LARWQCB most recently prepared a list of impaired waterbodies in the region as part of the 2024 assessment cycle. This list is referred to as the 303(d) list. All waterbodies on the 303(d) list are subject to the development of a Total Maximum Daily Load (TMDL). The nearest water body to the Project Site that has been identified as an impaired water body is Ballona Creek, approximately one (1) mile northwest of the Project Site. Impairment for Ballona Creek includes trash, toxic pollutants, bacteria, metals, and sediment.

As previously discussed, in terms of polluted runoff, the Project's proposed uses would be typical of residential and commercial uses and would not introduce substantial sources of polluted water that a use such as an industrial use would generate, for example. Moreover, the Project would comply with existing regulations for stormwater runoff through stormwater capture system, thus minimizing the potential for polluted runoff generated by the Project. With implementation of the stormwater capture system and LID BMPs, polluted runoff would be minimized under the Project. As such, the Project would not conflict with or obstruct any water quality control plans. No other water quality control plans or sustainable groundwater management plans would be affected by development of the Project. As such, impacts would be less than significant and within the scope of impacts analyzed in the Certified PEIR.

Construction

As discussed in the Certified PEIR, the Project Site falls under the jurisdiction of the LARWQCB (Region 4) Basin Plan for the Coastal Watersheds of Los Angeles and Ventura Counties. The LARWQCB is also given authority to issue waste discharge requirements, enforce actions against stormwater discharge violators, and monitor water quality. In California, the NPDES stormwater permitting program is administered by the SWRCB and the local RWQCB, which in this area is the LARWQCB. In addition, the Project Site is located within the boundaries of Groundwater Basin 4-011.01, Coastal Plain of Los Angeles–Santa Monica.[54] The Sustainable Groundwater Management Act (SGMA), passed in 2014, requires local Groundwater Sustainability Agencies (GSAs) in high- and medium-priority basins to develop and implement Groundwater Sustainability Plans (GSPs) or to develop Alternatives to GSPs. GSPs provide a roadmap for how groundwater basins will reach long-term sustainability. The Coastal Plain of Los Angeles–Santa Monica, which is a medium-priority groundwater basin, requires the formation of a groundwater sustainability agency and GSP that includes objectives of maintaining groundwater quality.

As discussed in Threshold a), since the construction site would be greater than one acre, the Project would be required to obtain coverage under the NPDES Construction General Permit, which would be under the jurisdiction of the LARWQCB. In accordance with the requirements of this permit, the Project would implement a SWPPP that specifies BMPs and erosion control measures to be used during construction to manage runoff flows, prevent pollution, and avoid on- or off-site flooding during construction. The

[53] State Water Resources Control Board, Impaired Water Bodies, https://www.waterboards.ca.gov/water_issues/programs/water_quality_assessment/2024-integrated-report.html. Accessed April 11, 2025.

[54] California Department of Water Resources website, SGMA Basin Prioritization Dashboard. https://gis.water.ca.gov/app/bp-dashboard/final/, accessed February 27, 2024.

NPDES Construction General Permit and SWPPP measures are designed to contain and treat, as necessary, stormwater or construction watering on the Project Site, so runoff does not impact off-site drainage facilities or receiving waters with sediment or other pollutants. In addition, the Project would be required to comply with all applicable City grading permit regulations that require necessary measures, plans, and inspections to reduce sedimentation and erosion, control runoff from the construction site, and avoid on- and off-site flooding during the construction period. Compliance with the Construction General Permit and City grading permits during construction would prevent degradation of water quality, which would be consistent with the objectives of the Basin Plan and the GSP, resulting in a less than significant impact. As such, impacts would be within the scope of impacts analyzed in the Certified PEIR.

Operation

The County of Los Angeles and the City of Culver City are co-permittees under the Los Angeles County NPDES MS4 Permit and, as such, are required to implement development planning guidance and control measures regarding water quality impacts from new development.

The Los Angeles County MS4 Permit contains provisions for implementation and enforcement of stormwater management and includes a LID Plan that designates BMPs that must be used by projects to address water infiltration, filtering, treatment, and peak-flow discharge. The City of Culver City supports the requirements of the Los Angeles County MS4 Permit through the Culver City SUSMP and local regulations that provide guidance to developers of newly developed projects for compliance with regulatory standards. The Project is also within the jurisdiction of the Stormwater Quality Master Plan developed by Culver City, which includes descriptions of BMPs required by the City for stormwater quality management.

As discussed above, the Project would include a stormwater treatment system, in compliance with LID BMPs. This stormwater system would be consistent with the LARWQCB's Basin Plan for the Coastal Waters of Los Angeles and Ventura Counties.

The Project's potential impacts regarding water quality are evaluated under Threshold a). As indicated in that analysis, since the existing Project Site currently does not implement BMPs and has no significant means for treatment of stormwater runoff, the Project would substantially improve the quality of stormwater runoff discharged from the Project Site. With the implementation of the Project's on-site storm water capture and use system, the Project would have less-than-significant impacts on both surface and groundwater quality during operation.

The Project's potential impacts regarding groundwater supplies and groundwater recharge are evaluated above under Threshold b).

Therefore, in conjunction with the implementation of necessary BMPs to support the applicable plans, the Project would not conflict with or obstruct implementation of a water quality control plan (e.g., the Basin Plan) or sustainable groundwater management plan (e.g., the GSP) during operation of the Project, resulting in a less than significant impact. As such, impacts would be within the scope of impacts analyzed in the Certified PEIR.

Certified PEIR's Mitigation Measures Addressing Impact

The Certified PEIR determined that no mitigation measures would be required. Since, as determined above, the Project does not involve new significant impacts or substantially more severe impacts, no new or additional mitigation measures are needed.

Conclusion

Based on the above, the Project's potential environmental impacts with regard to hydrology and water quality would be within the scope of the Certified PEIR and would not result in any of the conditions set forth in PRC Section 21166(c) or CEQA Guidelines Sections 15162 or 15163 that would require the preparation of a Supplemental or Subsequent EIR.

3.10 Land Use and Planning

Thresholds (and Supporting Information Sources):	Impact Determination in the Certified PEIR	Does the Project Involve New Significant Impacts or Substantially More Severe Impacts?	Impact Determination for the Project	Certified PEIR's Mitigation Measures Addressing Impact
Land Use and Planning: Would the project:				
(a) Physically divide an established community?	Less than Significant	No	Less than Significant	N/A
(b) Cause a significant environmental impact due to a conflict with any land use plan, policy, or regulation adopted for the purpose of avoiding or mitigating an environmental effect?	Less than Significant	No	Less than Significant	N/A

a) Would the Project physically divide an established community?

Impact Determination in the Certified PEIR

The Certified PEIR determined that implementation of the General Plan 2045 and Zoning Code Update would improve connectivity and land use patterns within and between existing neighborhoods, thereby providing more linkages within the City and the region. Because the General Plan 2045 and Zoning Code Update provides strategies for thoughtful infill development and redevelopment and establishes a land use pattern that promotes a multi-modal network and pedestrian connectivity, the Certified PEIR determined that the General Plan 2045 and Zoning Code Update would not physically divide an established community. Therefore, impacts would be less than significant.

Does the Project involve new significant impacts or substantially more severe impacts?

As discussed below, the Project would not create any new significant impacts related to physically dividing an established community, nor would it result in a substantial increase in a previously identified significant impact as analyzed in the Certified PEIR.

Impact Determination for Project

The Project Site is currently developed with commercial buildings and associated surface parking. The Project vicinity is urbanized and generally built out and is characterized by a mix of commercial, hotel, office, and residential uses and includes a fully developed roadway system. As such, the Project would represent redevelopment and infill development of an already fully developed site. Furthermore, the Project would not close any public streets or otherwise alter established infrastructure in the area. Rather, the Project would help improve the connectivity of the established community. The Project's street-facing landscaping, public plaza, and commercial uses will improve the walkability of the area and further activate Bristol Parkway and Green Valley Circle. Moreover, the Project would encourage multiple modes of travel by providing EV parking spaces and bicycle parking spaces and by being located in close proximity to numerous public transportation stops, within the Westfield Culver City Transit Center TPA. For all of these reasons, the Project would not physically divide an established community, and thus the impact would be less than significant and within the scope of impacts analyzed in the Certified PEIR.

Certified PEIR's Mitigation Measures Addressing Impact

The Certified PEIR determined that no mitigation measures would be required. Since, as determined above, the Project does not involve new significant impacts or substantially more severe impacts, no new or additional mitigation measures are needed.

b) Would the Project cause a significant environmental impact due to a conflict with any land use plan, policy, or regulation adopted for the purpose of avoiding or mitigating an environmental effect?

Impact Determination in the Certified PEIR

The Certified PEIR determined that the General Plan 2045 and Zoning Code Update will not conflict with California Government Code Section 65302, SCAG's 2020 RTP/SCS, the Complete Streets Act (AB 1358), the 2021-2029 Housing Element Update, Culver City and Culver City Unified School District Multi-Jurisdictional Hazard Mitigation Plan, the Culver City Bicycle & Pedestrian Action Plan, or the Culver City Urban Forest Master Plan. Thus, the General Plan 2045 and Zoning Code Update will not conflict with any land use plan, policy, or regulation adopted for the purpose of avoiding or mitigating an environmental effect, and impacts would be less than significant.

Does the Project involve new significant impacts or substantially more severe impacts?

As discussed below, the Project would not create any new significant impacts related to conflicts with a land use plan, policy, or regulation, nor would it result in a substantial increase in a previously identified significant impact as analyzed in the Certified PEIR.

Impact Determination for Project

As discussed below, the Project will not conflict with any land use plan, policy, or regulation adopted for the purpose of avoiding or mitigating an environmental effect.

State Planning Law

The Certified PEIR determined that the General Plan 2045 and Zoning Code Update would not conflict with California Government Code Section 65302. The Project is proposing the development of commercial and residential uses consistent with the types of uses envisioned for the Project Site under the General Plan 2045 and in furtherance of the goals and policies that were implemented to support the City's land use approach and vision. No Project conflicts would occur with State Planning Law.

SCAG Connect SoCal 2024

The population, housing, and employment projections assumed for the General Plan 2045 and Zoning Code Update are higher than SCAG's Connect SoCal 2020-2045 and 2024-2050 estimates since the General Plan 2045 and Zoning Code Update provides for additional population, housing, and employment capacity not anticipated by SCAG. However, since SCAG projections are based on the General Plan land uses, future SCAG planning documents would be updated to reflect the General Plan 2045 projections.

As discussed in Section 3.7, *Greenhouse Gas Emissions*, the purpose of SCAG's 2020–2045 RTP/SCS per Connect SoCal 2024 is to achieve the regional per capita GHG reduction targets for the passenger

vehicle and light-duty truck sector established by CARB pursuant to SB 375. Connect SoCal 2024 seeks future growth in Priority Development Areas (PDAs) to help the region reach mobility and environmental goals. Development in PDAs provides people with access to multiple modes of transportation and shorter trips since trip origins and destinations are closer together. The Project Site is located within a TOC because it is located within 0.5 miles of the Westfield Culver City Transit Center and is within one of the four Key TPAs identified in Culver City's July 13, 2020 *Transportation Study Criteria and Guidelines*. Additionally, various public transit stops operated by Metro, Santa Monica Big Blue Bus and Culver City Bus are in proximity to the Project Site, which would provide convenient access to Project residents, employees and visitors. In addition, the Project would promote active transportation by improving bicycle and pedestrian infrastructure and supporting improvements in local bike networks given that the Project is located close to many Culver City bike paths, has a moderate bikeability score, and would meet the CMCC required number of bicycle parking spaces.[55] The Project would provide 244 bicycle parking spaces for residents, employees and visitors, including 31 short-term and 214 long-term spaces, in compliance with City codes. In addition, the Project would provide 4 commercial EV parking spaces (all of which will be EV capable) and 470 residential EV parking spaces (all of which are EV ready with receptacles) and 121 EV charging parking spaces. The Project's EV parking would help support SCAG's GHG reduction goals and policies. Furthermore, the Project would implement strategies and action plans as part of a comprehensive TDM program (see TRAF-PDF-2) to reduce single occupancy vehicle trips while promoting the use of alternative transportation modes, thereby further reducing Project VMT. Overall, the integration of land uses on the Project Site and Project features discussed above would produce substantial reductions in automobile trips to and from the Project Site that would help the region accommodate growth and promote public transit ridership and alternative transportation modes that minimize GHG emission increases and reduce per capita emissions. Thus, the Project would not conflict with the goals/policies of the 2020-2045 RTP/SCS and would be within the scope of the Certified PEIR.

California Complete Streets Act Consistency

AB 1358, the Complete Streets Act (Government Code Sections 65040.2 and 65302), requires cities and counties, when updating the part of a local general plan that addresses roadways and traffic flows, to ensure that those plans account for the needs of all roadway users. The Certified PEIR determined that the General Plan 2045 and Zoning Code Update will not conflict with AB 1358 because the General Plan 2045 includes policies that support the City's efforts to implement the Complete Streets Act. The Project is not updating a local general plan, but is proposing the development of uses that would be consistent with the types of uses envisioned for the Project Site under the General Plan 2045. Additionally, the Project is aligned with the General Plan 2045's transportation-related goals and will not prevent the City from completing any of its Complete Streets projects. See Section 3.16, *Transportation*, for additional discussion. Thus, no Project conflicts would occur with the California Complete Streets.

Regional Housing Needs Assessment

The City recently adopted the 2021-2029 Housing Element Update, which is one of the State-mandated elements that must be included in the General Plan. State law stipulates that the Housing Element include certain items, such as a Housing Needs Assessment; goals, policies, and objectives regarding housing in City; and implementation programs to work toward achieving those goals. For the 6th Cycle Housing

[55] Bike Score for 6201 Bristol Parkway, Available: https://www.walkscore.com/score/bristol-pkwy-and-green-valley-cir-culver-city-ca-90230?street=6201+bristol+parkway. Accessed June 2025.

Element planning period of 2021 to 2029, the City received a RHNA allocation of 3,341 units. Per State mandate, the City must zone sufficient land for housing affordable to people at all income levels. The General Plan 2045 includes the land use and zoning amendments necessary to allow for the development of the residential units needed to meet the City's 6th cycle RHNA allocation. The Project's inclusion of 846 residential units will help the City meet its housing needs as included in the 6th cycle RHNA allocation. As such, no Project conflicts would occur with the City's Housing Element Update or the RHNA.

Culver City and Culver City Unified School District Multi-Jurisdictional Hazard Mitigation Plan

The Multi-Jurisdictional Hazard Mitigation Plan (MJHMP) presents a strategy for reducing the City's and the Culver City School District's (CCUSD) vulnerability to the impacts of natural hazard events such as earthquakes, floods, and wildfires. The MJHMP is a framework that guides the City in making decisions and developing policies to reduce or eliminate risk to life and property. The Certified PEIR determined that the General Plan 2045 and Zoning Code Update will not conflict with the MJHMP. The General Plan and the MJHMP are complementary planning documents that together achieve the goal of the reduction of risk exposure to residents within the Planning Area. No aspects of the Project would interfere with or conflict with implementing the emergency and evacuation planning policies included in the MJHMP.

Culver City Bicycle & Pedestrian Action Plan

The Culver City Bicycle & Pedestrian Action Plan (Action Plan) establishes the visions and values that focus on establishing walking and cycling as viable modes of travel for all trip types. The Action Plan aims to provide a safe, convenient, and accessible active transportation network. The Action Plan includes goals to support increased access to neighborhood destinations and transit stations, empowering residents to live a more active lifestyle, and increasing affordability and collaboration for transportation within the community. Although the objectives, policies, and actions of the Action Plan are directed towards the City and therefore not directly applicable to the Project, the Project would nonetheless support the Action Plan. Bristol Parkway and Green Valley Circle are recommended to include a Class II Bike lane. The Project would not preclude the development of the contemplated bike lanes along Bristol Parkway or Green Valley Circle and rather would be compatible with such development, given that the Project will include bicycle parking and storage places both for project residents and the public. In addition to promoting bicycling as a mode of transportation, the Project will also encourage other modes of transportation by providing EV parking spaces and by being located in close proximity to numerous public transit options. The Project Site is also located in close proximity to various employment places, institutions, and local retail shops, which will allow residents to get to many places via a short walk or bicycle ride. Furthermore, the Project would support the Action Plan through the provision of an enhanced streetscape plan. The Project will incorporate ground floor landscaping, a public plaza, and neighborhood-serving commercial uses that will all help enhance the pedestrian experience along Bristol Parkway and Green Valley Circle. Those who live or work near the Project would also be able to take a short walk or bicycle ride to the Project to take advantage of these amenities rather than having to drive farther for similar options. Also, the Project's design would minimize the potential for collisions involving bicyclists and pedestrians along Bristol Parkway and Green Valley Circle. To ensure maximum visibility, the Project's driveways would meet all of the City's access requirements and would provide adequate sight distance for drivers of vehicles entering and leaving the Project Site, as well as bicyclists and

pedestrians wishing to cross the driveways. Overall, the Project would not conflict with any of the applicable goals and actions of the Culver City Bicycle & Pedestrian Action Plan and thus would be within the scope of impacts analyzed in the Certified PEIR.

Culver City Urban Forest Master Plan

Chapter 2 of the UFMP provides recommendations for the urban forest, beginning with the large scale and broad vision for the urban environment of the City. It envisions an urban forest to strengthen the important network of "green connections" throughout the City. More than just tree-lined streets, the UFMP describes a green infrastructure that includes the urban forest, park land, sustainable transportation networks, and pedestrian areas that would provide vital functions for the City, including improving air and water quality, mitigating the urban heat island effect, reducing energy demand, and improving public health.

In the vicinity of the Project Site, Bristol Parkway and Green Valley Circle are recommended to include a Class II Bike lane. The UFMP recommends planting trees along bicycle routes to provide shade and to aid in wayfinding in an effort to promote cycling and walking. One of the most important components of the UFMP is the Tree Palette, which provides a plan for creating a more resilient urban forest in Culver City. The Tree Palette is a master list of the species that are recommended for Culver City's urban forest based on proven local performance, ability to thrive in urban conditions, resiliency, environmental benefits, aesthetics, habitat/ecosystem value, and good "new" species for Culver City.

Currently, 11 street trees are located along Bristol Parkway and Green Valley Circle and all other trees are located throughout the Project Site. For any street tree removed, the Project would comply with the applicable provisions pertaining to the removal and replacement of street trees in CCMC Section 9.08.215. Per the City's requirements, the Project is required to plant two new Street Right-of-Way trees or Parkway trees for each street tree that is removed from the site. The size and location of the replacement trees would be determined by the Department of Public Works based on what is appropriate for the particular Street Right-of-Way or Parkway. If curb, gutter, or sidewalk improvements disturb the root zones of the existing trees, those trees would be removed to preserve the overall safety and structural integrity of the site. If trees are removed for this purpose, they would either be replanted or replaced along Bristol Parkway or Green Valley Circle, and an additional tree would be planted to comply with City street tree replacement requirements.

The Project's landscaping and trees would also enhance the pedestrian character along Bristol Parkway and Green Valley Circle. Shade trees would be planted within the publicly accessible courtyard accessed at the intersection of Bristol Parkway and Green Valley Circle. Because the Project would provide street trees in accordance with the UFMP palette and include a landscaped, publicly accessible, privately maintained open space area, it would not conflict with policies related to providing shade and wayfinding improvements within the designated (or proposed) bicycle routes shown in the UFMP along Bristol Parkway and Green Valley Circle. Therefore, the Project would not conflict with UFMP policies adopted to avoid or mitigate an environmental effect and thus would be within the scope of impacts analyzed in the Certified PEIR.

City of Culver City Municipal Code

CCMC Section 17.220.015, Mixed Use District Land Uses and Permit Requirements, sets forth requirements of mixed use designated areas. The minimum site area for Mixed Use High Zoning is 20,000 sf or larger, which the Project Site exceeds at 307,054 gross sf. Per Section 17.220.020, no building or structure in the MU-HD Zone may exceed 56 feet in height, unless a height exception is granted pursuant to Section 17.300.025 (Height Measurement and Height Limit Exceptions). However, the Project is proposing to include 36 (5 percent of base density) of its residential units as Very Low Income affordable units. By doing so, consistent with the CCMC and State Density Bonus Law (Gov't Code §65915), the Project is entitled to receive a by-right density bonus on incentive, and an unlimited number of waivers of development standards, including a waiver to increase height . The Project is requesting a height increase of 38 feet beyond the maximum allowable height as a development incentive for providing affordable units. With this incentive, the Project would have maximum building heights of up to 94 feet to the top of the roof to accommodate grade changes.

With this height increase, no significant physical impact to the environment would occur. Refer to the Aesthetics section for a discussion of aesthetics impacts.

CCMC Section 17.220.020, Table 2-8, includes building setback requirements for the Mixed Use High zone. In addition to the Project's by right density bonus and height waiver described above, the Project is requesting an incentive to provide relief from front and side street residential floor setback requirement of the Mixed-Use Zoning District Development Standards, which are 10 feet. In addition, the Project is seeking waivers for relief from the height of retaining walls, as the Project is proposing to provide a 16-foot retaining wall. Also, the Project is seeking relief from the requirements for above-ground utilities, including allowance of above-ground utility equipment and loading areas on primary street frontages and within the front and side yard setbacks, as well as allowance of screening of the above-grade ground utility and loading areas. Lastly, the Project is seeking an Administrative Modification to permit a tandem parking stall width of 8 feet, 6 inches in lieu of 9 feet otherwise required. Aside from these approvals and waivers, the Project would follow the applicable development standards included in CCMC Section 17.220.020, Mixed-Use Zoning District Development Standards, which provides development standards such as those related to setbacks, open space, parking frontage, and other development standards. Approval of these project design features would not result in a significant effect on the environment, as analyzed throughout this CEQA document.

The Project is seeking approval of extended construction hours per CCMC Section 9.07.035.C.1. Per CCMC Section 9.07.035.A, Construction, allowed construction hours are 8:00 a.m. to 8:00 p.m. Mondays through Fridays; 9:00 a.m. to 7:00 p.m. Saturdays; and 10:00 a.m. to 7:00 p.m. Sundays. The Project is requesting an approval for Extended Hours of Construction, as allowed by CCMC Section 9.07.035.C.1, to allow for a 7:00 AM daily start, Monday through Friday, during the Project's full construction duration. The request for extended construction hours will accompany the land use permit application and will be considered in conjunction with the Project as a whole and will be subject to conditions of approval, as necessary. Refer to the Noise section below for a discussion of noise impacts associated with the potential for extended construction hours.

Other ministerial approvals that would be required for the Project include, but may not be limited to, demolition, grading, excavation, and building permits as well as haul route permits. None of these approvals would conflict with an applicable land use plan, policy or regulation of an agency with jurisdiction over the Project adopted for the purpose of avoiding or mitigating an environmental effect. These approvals have been assessed as part of the Project throughout this document.

Based on the above, the Project will not conflict with the CCMC and thus is within the scope of the impacts analyzed in the Certified PEIR.

City of Culver City General Plan - Land Use and Community Design Element

Section 4.10, *Land Use and Planning*, in Certified PEIR did not specifically analyze impacts associated with future development projects consistency with applicable goals and policies of the Land Use and Community Design Element, however, such analysis is relevant to development of the Project. The General Plan's Land Use and Community Design Element (Element 4), designates the proposed distribution, location, and extent of different uses of land, and expresses community intentions regarding urban form and design. Goals and Policies within this Element seek to develop higher density/mixed uses near transit (Goals LU-1, Policy LU-1.1 to LU-1.3, Goal LU-8, Policy LU8.1); provide a diverse range of housing options (Goal LU-2, Policy LU-11.2); provide high quality, walkable development, with active street frontages and gathering spaces (Policy LU-2.6, Goal LU-3, Policy LU-8.2, Goal LU-15, Policy LU-15.1 to LU-15.5, Policy LU-15.7); provide attractive, pedestrian-oriented, human-scale and well-landscaped streets and civic spaces throughout the city for all ages and abilities (Goal LU-14, Policy LU-14.1 to Policy LU-14.9); and provide sustainable landscape design (Goal LU16, Policy LU-16.1 to LU16.6).

As described above, the Project includes 846 residential units, and 11,406 sf of community serving commercial space. These proposed uses would be consistent with the types of uses envisioned under the General Plan 2045 and would be within the projections analyzed therein. The Project would be consistent with the General Plan land use designation and zoning of the Project Site, which is Mixed Use High, and allows for 100 du/acre, a maximum nonresidential FAR of 4.0:1 and a broad range of mixed use, residential, and commercial uses. The Project would have a FAR of 3.4:1. The Project is proposing to include 36 units (5 percent of its allowed base density) of its residential units as Very Low Income affordable units. By doing so, consistent with the CCMC, State Density Bonus Law (Gov't Code §65915) and AB 2345, the Project is entitled to receive a by-right density bonus. one incentive and an unlimited number of waivers of development standards, including a waiver to increase height . The Project is requesting a height increase of 38 feet beyond the maximum allowable height as a development incentive for providing affordable units. With this incentive, the Project would have maximum building heights of up to 94 feet to the top of the roof to accommodate grade changes.

As summarized in Table 2-4, *General Plan 2045 Projections by Land Use*, in Section 2.0*, Project Description*, of the Certified PEIR, the General Plan 2045 allows for a net increase of 12,700 units for residential, 3,332,000 sf for commercial uses, 364,800 sf for industrial uses, and no net change for institutional uses. The total projected housing units included new infill, accessory dwelling units, housing on opportunity sites, pipeline projects, and existing residential units to remain. The Project would be considered an infill site and would be well within the City's growth projections.

Consistent with the applicable policies of the General Plan, the Project would provide a mix of uses at a density envisioned for the Project Site in the General Plan, which concentrates development within a TOC area that access to multiple alternative transportation options. The Project includes 36 units (5 percent of base density) as Very Low Income affordable units. The Project's housing units would range in size and would include studio, one-bedroom two-bedroom, and three-bedroom units, thereby providing multiple housing opportunities for members of the community. The commercial uses would contribute to the economic diversity within the City. The Project would activate Bristol Parkway and Green Valley Circle by providing ground floor retail uses, aesthetic treatments on building facades, landscaping, street trees, lighting, seating areas and a landscaped publicly accessible plaza creating a place for gathering and community at the intersection of Bristol Parkway and Green Valley Circle. As it relates to landscaping and water conservation, the Project would incorporate efficient water management through low flow faucets and water-efficient landscape design with weather-based controllers and drip irrigation systems, as well through the use of drought tolerant plant species. All landscaping would be subject to review and approval by the City to confirm compliance with applicable policies and regulations.

Overall, as demonstrated throughout this document and as discussed above, the Project would not conflict with Culver City General Plan policies adopted to avoid or mitigate an environmental effect and, as such, impacts with respect to the General Plan would be less than significant and within the scope of impacts analyzed in the Certified PEIR.

Conclusion

Based on the analysis above, with approval of the requested discretionary actions, the Project would not conflict with or impede implementation of applicable land use plans, policies, or regulations of an agency with jurisdiction over the Project (including but not limited to the general plan, specific plan, local coastal program, or zoning ordinance) adopted for the purpose of avoiding or mitigating an environmental effect. Therefore, the Project's impact would be less than significant, consistent with the Certified PEIR.

Certified PEIR's Mitigation Measures Addressing Impact

The Certified PEIR determined that no mitigation measures would be required. Since, as determined above, the Project does not involve new significant impacts or substantially more severe impacts, no new or additional mitigation measures are needed.

Conclusion

Based on the above, the Project's potential environmental impacts with regard to land use and planning would be within the scope of the Certified PEIR and would not result in any of the conditions set forth in PRC Section 21166(c) or CEQA Guidelines Sections 15162 or 15163 that would require the preparation of a Supplemental or Subsequent EIR.

3.11 Mineral Resources

Thresholds (and Supporting Information Sources):	Impact Determination in the Certified PEIR	Does the Project Involve New Significant Impacts or Substantially More Severe Impacts?	Impact Determination for the Project	Certified PEIR's Mitigation Measures Addressing Impact
Mineral Resources: Would the project:				
(a) Result in the loss of availability of a known mineral resource that would be of value to the region and the residents of the state?	Less than Significant	No	No Impact	N/A
(b) Result in the loss of availability of a locally important mineral resource recovery site delineated on a local general plan, specific plan or other land use plan?	Less than Significant	No	No Impact	N/A

a) Would the Project result in the loss of availability of a known mineral resource that would be of value to the region and the residents of the state?

b) Would the Project result in the loss of availability of a locally important mineral resource recovery site delineated on a local general plan, specific plan, or other land use plan?

Impact Determination in the Certified PEIR

The Certified PEIR indicates that there are no aggregate or other mineral resource (shale, diatomite, clay or gypsum) mines within the Planning Area, and the Planning Area is not known to contain sand or gravel deposits of any economic importance. As such, the General Plan 2045 and Zoning Code Update would have no impact to aggregate mineral resources. Regarding oil and gas resources, the IOF is located within the City of Culver City and the unincorporated area of Los Angeles County known as Baldwin Hills. The current active IOF boundary is approximately 1,000 acres, of which 100 acres are located within the City of Culver City. While there is ongoing oil and gas production within the City's portion of the IOF, the City adopted the Oil Termination Ordinance, which requires the closure of the City's portion of the IOF. The General Plan 2045 and Zoning Code Update will not change the existing open space land use designation for the IOF that lies within the Planning Area. This designation, which allows open space, recreational, and/or park development, will ensure the presence and access to the existing oil and gas deposits will remain. Therefore, the General Plan 2045 and Zoning Code Update will not result in the loss of the regionally or locally important oil and gas resources. Thus, impacts to mineral resources would be less than significant.

Does the Project involve new significant impacts or substantially more severe impacts?

As discussed below, the Project would not create any new significant impacts to mineral resources, nor would it result in a substantial increase in a previously identified significant impact as analyzed in the Certified PEIR.

Impact Determination for Project

The closest oil field to the Project Site is the IOF, which is located approximately 1.7 miles northeast of the Project Site. The Project Site is located in an urbanized area and is currently developed with two commercial buildings and associated asphalt-paved surface parking lot and landscaping. As such, the potential of uncovering mineral resources during Project construction is considered low. The nearest oil well to the Project is a plugged well located approximately 0.23 mile north of the Project Site.[56] Therefore, the Project would not result in the loss of availability of a known mineral resource that would be of value to the region or the residents, nor would it result in the loss of a known mineral resource delineated on a local general plan, specific plan, or other land use plan, given that there are no known mineral resources or mineral resource recovery sites on or near the Project Site. Thus, no impact would occur, and the impacts would be within the scope of impacts analyzed in the Certified PEIR.

Certified PEIR's Mitigation Measures Addressing Impact

The Certified PEIR determined that no mitigation measures would be required. Since, as determined above, the Project does not involve new significant impacts or substantially more severe impacts, no new or additional mitigation measures are needed.

Conclusion

Based on the above, the Project's potential environmental impacts with regard to mineral resources would be within the scope of the Certified PEIR and would not result in any of the conditions set forth in PRC Section 21166(c) or CEQA Guidelines Sections 15162 or 15163 that would require the preparation of a Supplemental or Subsequent EIR.

[56] California Department of Conservation, Geologic Energy Management Division's (CalGEM), Well Finder, https://maps.conservation.ca.gov/doggr/wellfinder/. Accessed April 11, 2025.

3.12 Noise

Thresholds (and Supporting Information Sources):	Impact Determination in the Certified PEIR	Does the Project Involve New Significant Impacts or Substantially More Severe Impacts?	Impact Determination for the Project	Certified PEIR's Mitigation Measures Addressing Impact
Noise: Would the project result in:				
(a) Generation of a substantial temporary or permanent increase in ambient noise levels in the vicinity of the project in excess of standards established in the local general plan or noise ordinance, or applicable standards of other agencies?	Significant and Unavoidable	No	Less than Significant with Mitigation Incorporated	Yes
(b) Generation of excessive groundborne vibration or groundborne noise levels?	Significant and Unavoidable	No	Less than Significant	Yes
(c) For a project located within the vicinity of a private airstrip or an airport land use plan or, where such a plan has not been adopted, within two miles of a public airport or public use airport, would the project expose people residing or working in the project area to excessive noise levels?	No Impact	No	No Impact	N/A

a) Would the Project result in generation of a substantial temporary or permanent increase in ambient noise levels in the vicinity of the Project in excess of standards established in the local general plan or noise ordinance, or applicable standards of other agencies?

Impact Determination in the Certified PEIR

The Certified PEIR noted that construction activity noise levels will fluctuate depending on the particular type, number, and duration of use of the various pieces of construction equipment. The exact locations of future projects and construction that will occur under the General Plan 2045 and Zoning Code Update is unknown, though it is assumed that some of the activities will take place in close proximity to sensitive receptors given that the City is generally built out. Even with mandatory compliance with Municipal Code requirements, it is possible that some future development projects could include construction in which multiple pieces of heavy-duty construction equipment and/or heavy-duty trucks may be required and that construction period noise levels could exceed the significance thresholds. Therefore, construction activities could result in a significant impact. Implementation of Mitigation Measure PEIR MM NOI-1 will help to reduce the potentially significant construction-related impacts resulting from a substantial temporary increase in ambient noise levels in the vicinity of future development projects in excess of the threshold. However, even with implementation of Mitigation Measure PEIR MM NOI-1, the Certified PEIR determined that impacts could still be significant and unavoidable.

In contrast, the Certified PEIR found that stationary noise, such as rooftop heating, ventilation, and air conditioning units, will be required to comply with applicable regulations. Therefore, the impact from stationary equipment will be less than significant.

With regard to operational noise, the Certified PIER found that permanent increases in noise would occur primarily as a result of increased traffic due to future development that would occur as a result of the General Plan 2045 and Zoning Code Update. Future traffic noise levels were evaluated along 62 roadway

segments within the City. As shown in the Certified PIER, there is no discernable difference for the majority of the segments when comparing existing noise levels with future project levels. However, since noise levels could exceed the threshold at the property line along one segment (Washington Boulevard between Inglewood Boulevard and S. Centinela Avenue), the General Plan 2045 and Zoning Code Update's impact on traffic noise was determined to be significant and unavoidable. The Certified PEIR found that there are no feasible mitigation measures to reduce such traffic noise levels.

Does the Project involve new significant impacts or substantially more severe impacts?

As discussed below, the Project would not create any new significant impacts related to generation of noise, nor would it result in a substantial increase in a previously identified significant impact as analyzed in the Certified PEIR.

Impact Determination for Project

Existing Ambient Noise Levels

To quantify the existing noise environment, short-term (15-minute) measurements were conducted at five locations, representing the ambient noise levels at land uses identified as R1 through R5 in **Figure 20**, *Noise Measurement Locations*. A 15-minute measurement is a standard duration for sampling ambient noise levels where street traffic is the dominant source, as traffic noise generally does not vary significantly within an hour. Ambient sound measurements were conducted on Thursday, May 15th, 2025 to characterize the existing noise environment in the Project vicinity at the nearest sensitive receptors analyzed in the section below. The measurement locations are described below:

- **R1:** Courtyard by Marriott Culver City Los Angeles to the south of the Project Site, with the hotel's exterior façade located approximately 100 feet from the Project boundary.
- **R2:** Four Points by Sheraton Los Angeles Westside to the west of the Project Site, with the hotel's exterior façade located approximately 75 feet from the Project boundary.
- **R3:** Parkway Plaza Apartments to the east of the Project Site, east of Bristol Parkway, located approximately 100 feet from the Project boundary.
- **R4:** Hillside Memorial Park on the southeast side of Bristol Parkway, located approximately 90 feet from the Project boundary.

Commercial Land Uses

Commercial land uses, such as retail and office, are not considered sensitive noise receptors. However, for informational purposes only, the following commercial land uses near the Project Site were evaluated:

- **R5:** Commercial/Office land uses north of the Project Site, with the nearest commercial property identified as the Westside Regional Center with its closest exterior façade located approximately 115 feet from the Project boundary.

Noise measurements were conducted using Larson-Davis LxT1 Sound Level Meters (SLM). The Larson-Davis LxT1 SLM is a Type 1 standard instrument as defined in the American National Standard Institute (ANSI) S1.4. All instruments were calibrated and operated according to the applicable manufacturer specification. The recording microphones were placed at a height of 5 feet above the local grade elevation. The sound level meters were set up to collect the hourly average noise level (L_{eq}).

Path: U:\GIS\GIS\Projects\2024xxx\D202401207_00_6201_Bristol_Parkway_GP_Env_Checklist\03_Project\CommunityDevel.aprx Fig 20 - Noise Measurement Locations, jmckay 10/2/2025

SOURCE: NearMap, 2025; ESA, 2025

6201 Bristol Parkway Project

Figure 20
Noise Measurement Locations

The results of the ambient sound measurements are summarized in **Table 15**, *Summary of Ambient Noise Measurements*.

TABLE 15
SUMMARY OF AMBIENT NOISE MEASUREMENTS

Location	Measured Ambient Daytime Noise Levels, dBA L_{eq}
R1	63.8
R2	56.5
R3	61.7
R4	63.7
R5	66.2

SOURCE: ESA, 2025

Existing Roadway Noise Levels

To further characterize the Project area's ambient noise environment, Community Noise Equivalent Level (CNEL) noise levels attributed to existing traffic on local roadways were calculated using a traffic noise prediction model, which was developed based on calculation methodologies provided in the Federal Highway Administration (FHWA) Traffic Noise Model (TNM) Technical Manual,[57] and traffic data provided in the Project's Transportation Study[58] (see Appendix K of this document). The TNM model calculates the average noise level at specific locations based on traffic volumes, average speeds, and site environmental conditions.

Existing roadway noise levels were calculated for 31 roadway segments located in the vicinity of the Project Site. The roadway segments selected for analysis are those expected to be most directly impacted by Project-related traffic, which, for the purpose of this analysis, include the roadways located near and immediately adjacent to the Project Site. These roadways, when compared to roadways located further away from the Project Site, would experience the greatest percentage increase or largest increase in volume from traffic generated by the Project (as distances are increased from the Project Site, traffic is spread out over a greater geographic area and its effects are reduced).

The ambient noise environment in the Project vicinity can be characterized by 24-hour CNEL levels attributable to existing traffic on local roadways. **Table 16**, *Predicted Existing Vehicular Traffic Noise Levels*, indicates the calculated CNEL from actual existing traffic volumes on the analyzed roadway segments.

[57] The traffic noise model which was developed based on calculation methodologies provided in the Caltrans TeNS document and traffic data provided in the Project's Transportation Study are provided in Appendix K to this document. This methodology, considered an industry standard, allows for the definition of roadway configurations, barrier information (if any), and receiver locations.

[58] Gibson Transportation Consulting, Inc., Transportation Study for 6201 Bristol Parkway, Culver City, California, 2025 (Appendix K).

TABLE 16
PREDICTED EXISTING VEHICULAR TRAFFIC NOISE LEVELS

Roadway Segment	Existing Land Uses Located along Roadway Segment	CNEL (dBA)
		Existing (2025)
Bristol Pkwy		
between Green Valley Cir and Centinela Ave	Commercial	65.5
between Slauson Ave and Green Valley Cir	Commercial	68.2
between Slauson Ave and Hannum Ave	Commercial	65.7
n/o Slauson Ave	Cemetery	55.9
Buckingham Pkwy		
n/o Slauson Ave	Commercial	60.3
s/o Hannum Ave	Residential/Commercial	67.0
Centinela Ave		
between Bristol Pkwy and Green Valley Cir	Residential	70.3
between Sepulveda Blvd and Bristol Pkwy	Freeway	70.3
e/o Green Valley Cir	Residential/Commercial	72.1
w/o Sepulveda Blvd	Residential	70.9
Fox Hills Dr		
Between Hannum Ave and Green Valley Cir	Commercial	65.0
n/o Hannum Ave	Commercial	49.1
Green Valley Cir		
between Fox Hills Dr and Bristol Pkwy	Residential/Commercial	67.3
between Sepulveda Blvd and Fox Hills Dr	Residential/Commercial	67.0
e/o Bristol Pkwy	Residential	68.2
n/o Centinela Ave	Residential	68.2
Hannum Ave		
between Fox Hills Dr and Bristol Pkwy	Commercial	67.8
e/o Bristol Pkwy	Commercial	68.1
n/o Slauson Ave	Commercial/Residential	69.9
w/o Fox Hills Dr	Commercial	68.3
Mariana / I-405 NB On-Ramp		
s/o Slauson Avenue	Commercial	71.5
Sepulveda Blvd		
between Green Valley Cir and Centinela Ave	Commercial/Hotel	72.1
Between Slauson Ave and Green Valley Cir	Commercial	72.5
n/o Slauson Ave	Commercial	72.2
s/o Centinela Ave	Residential/Commercial	73.7
Slauson Ave		
between Bristol Pkwy and Buckingham Pkwy	Commercial	73.4

TABLE 16
PREDICTED EXISTING VEHICULAR TRAFFIC NOISE LEVELS

Roadway Segment	Existing Land Uses Located along Roadway Segment	CNEL (dBA)
		Existing (2025)
between Hannum Ave and Mariana / I-405 NB On-ramp	Commercial/Residential	70.0
between Mariana / I-405 NB On-ramp and Bristol Parkway	Commercial	73.9
between Sepulveda Blvd and Hannum Ave	Commercial/Marina Freeway	67.6
e/o Buckingham Pkwy	Commercial/Residential	73.5
w/o Sepulveda Blvd	Commercial	66.4

SOURCE: ESA 2025. Appendix I of this document.

On-Site Construction Noise

Consistent with Mitigation Measure PEIR MM NOI-1 (see below), a project-specific construction noise analysis was conducted to determine if the Project has the potential to generate significant noise impacts during construction. Noise modeling data is included in Appendix I of this document.

Noise impacts from construction activities are generally a function of the noise generated by construction equipment, equipment locations, the sensitivity of nearby land uses, and the timing and duration of the noise-generating activities.

Construction sequencing would include demolition; site preparation; concrete (garage and podiums); building construction (framing, roofing, MEPs); paving, and architectural coating (finishes). Project construction would require the use of mobile heavy-duty equipment with high noise-level characteristics. Individual pieces of construction equipment expected to be used during Project construction could produce maximum noise levels of 75 dBA to 90 dBA L_{max} at a reference distance of 50 feet from the noise source, as shown in **Table 17**, *Construction Equipment Noise Levels*. These maximum noise levels would occur when equipment is operating under full power conditions. The estimated usage factor for the equipment is also shown in Table 17. The usage factors are based on the FHWA's Roadway Construction Noise Model User's Guide.[59]

A summary of construction noise impacts at existing nearby sensitive receptors for different scenarios is provided in **Table 18,** *Estimated Construction Noise Levels at Existing Off-Site Sensitive Receptors*, with supporting calculations provided in Appendix I of this document.

[59] Federal Highway Administration, Roadway Construction Noise Model User's Guide, 2017. https://www.gsweventcenter.com/Draft_SEIR_References/2006_01_Roadway_Construction_Noise_Model_User_Guide_FHWA.pdf

TABLE 17
CONSTRUCTION EQUIPMENT NOISE LEVELS

Equipment	Estimated Usage Factor, %	Maximum Noise Level at 50 feet from Equipment, dBA (Lmax)
Aerial Lift (Man Lift)	20	75
Air Compressor	40	78
Concrete Mixer Truck	40	79
Crane	16	81
Excavator	40	81
Forklift	10	75
Generator Sets	50	81
Off Highway Truck (Dump Truck)	40	76
Other Equipment	50	85
Paver	50	77
Paving Equipment (Pavement Scarifier)	20	90
Pumps	50	81
Rough Terrain Forklift	10	75
Rubber Tired Dozer	40	82
Rubber Tired Loader	40	79
Skid Steer Loader	40	78
Tractor/Loader/Backhoe	40	78

SOURCE: FHWA Roadway Construction Noise Model User's Guide, 2017.

As shown in Table 18, projected construction noise levels would exceed daytime noise thresholds (ambient plus 5 dBA) at R2 through R4, and impacts would be potentially significant before implementation of mitigation measures. CCMC noise regulations state that construction activity shall be prohibited, except between the hours of 8:00 a.m. and 8:00 p.m. Mondays through Fridays; 9:00 a.m. and 7:00 p.m. Saturdays; and 10:00 a.m. and 7:00 p.m. Sundays. As part of its requested approvals, the Project is requesting an approval for Extended Hours of Construction, as allowed by CCMC Section 9.07.035.C.1, to allow for a 7:00 AM daily start, Monday through Friday, and on Saturdays during all construction phases for the entire duration of the Project buildout. No construction would occur from the Project on Sundays.

As Project construction would result in temporary increases of 5 dBA or more in ambient noise at the exterior, it would exceed the thresholds of significance at nearby noise-sensitive receptors. Therefore, construction noise impacts would be potentially significant, and mitigation measures would be required. For receptors R1 and R2, the nearest exterior space (hotel pool) is completely shielded from the Project Site via the intervening hotel structure. Therefore, the presented exterior noise levels include an 8 dBA reduction due to the hotel structure blocking the line of sight. However, this reduction is not applied to interior noise calculations for receptors R1 and R2, as the closest hotel rooms to the Project Site are within line-of-site of the Project Site. As noted in Table 18, all interior noise calculations account for noise attenuation from windows being either open or closed.

TABLE 18
ESTIMATED CONSTRUCTION NOISE LEVELS AT EXISTING OFF-SITE SENSITIVE RECEPTORS

Noise Sensitive Receptor	Daytime Noise Threshold (Ambient + 5 dBA)	Maximum Unmitigated Construction Noise Levels, [a, b,c] (Exterior/Interior with windows open/Interior with windows closed) Hourly L_{eq} (dBA)	Exceeds Threshold? (Exterior/Interior with Windows Open/Interior with Windows Closed)	Maximum Mitigated Construction Noise Levels, [a,c,e] (Exterior/Interior with windows open/Interior with windows closed) Hourly L_{eq} (dBA)	Exceeds Threshold with Mitigation? (Exterior/Interior with Windows Open/Interior with Windows Closed)
R1	68.8	64.2 / 59.2 / 47.2	No / No / No	56.2 / 51.2 / 39.2	No / No / No
R2	61.5	**66.9** / **61.9** / 49.9	Yes / Yes / No	58.9 / 53.9 / 41.9	No / No / No
R3	66.7	**73.2** / 60.2 / 48.2	Yes / No / No	65.2 / 52.2 / 40.2	No / No / No
R4[d]	68.7	**73.0**	Yes	65.0	No
R5[f]	71.2	NA / 59.5 / 47.5	No / No / No	NA / 51.5 / 39.5	No / No / No

NOTES:

a. Estimated construction noise levels represent the worst-case condition when noise generators are located closest to the receptors.
b. Bold values indicate an exceedance of daytime noise threshold.
c. Noise levels account for an exterior-to-interior noise attenuation rate of 13 dBA for buildings with windows open and 25 dBA for buildings with windows closed. In addition, at Receptor R1 and R2 an 8 dB reduction is applied to the exterior as exterior uses at these receptors have a blocked line of sight to the Project Site.
d. Note that location R4 is an exterior only sensitive receptor, no interior analysis was done.
e. Noise levels assumes enhanced mufflers on all applicable construction equipment which would reduce noise levels at all receptors by 8 dB.
f. Note that location R5 is commercial land uses and as such, exterior noise levels were not analyzed.

SOURCE: ESA, 2025

As a result of implementing Mitigation Measure PEIR NOI-1 (see below), the Project-specific noise analysis has resulted in one foreseeable supplemental mitigation measure listed below as Mitigation Measures Project MM NOI-1. Mitigation Measure Project includes various construction equipment features to minimize construction noise levels in regard to using improved mufflers. Mitigation Measure MM NOI-1 would be able to reduce noise levels by at least 8 dBA as a study prepared for the U.S. Department of Transportation found that in cases where a particular piece of equipment either does not have or has a very poor muffler, the application of a good muffler will reduce the overall noise by 6 to 12 dBA.[60] As shown in Table 18, with the implementation of Mitigation Measures Project MM-NOI-1 construction noise would be reduced by a maximum of 8 dBA at the surrounding sensitive receptors. Therefore, with the implementation of Mitigation Measures Project MM-NOI-1, impacts would be less than significant as impacts would be mitigated to below a 5 dB increase over ambient noise levels.

Off-Site Construction Noise

Delivery and haul truck trips would occur throughout the construction period, including during extended hours between 7:00 a.m. and 8:00 a.m. on weekdays and 7:00 a.m. to 9:00 a.m. on Saturdays during the entire construction period.

As shown in **Table 19**, *Estimate of Off-Site Construction Traffic Noise Levels*, shows the change in existing noise levels with the daily worker, vendor, and haul trips incorporated. Project construction would yield an addition of 134 concrete haul truck trips, 168 vendor trips, and 230 worker trips per day (17 truck trips and 21 vendor trips per peak hour over an 8-hour work period, and an additional 115

[60] Toth, William J. 1979, August. "Noise Abatement Techniques for Construction Equipment." Prepared for the National Highway Traffic Safety Administration. US Department of Transportation.

workers in the earliest peak hour assuming all the workers arrive at the same time to start work) from the phase with the greatest amount of haul trips and overlap which is during concrete and building construction, which would result in a max 2.2 dBA CNEL increase over the ambient existing condition along Bristol Parkway. Trucks and workers entering / exiting the site would arrive from either State Route 90, head west on Slauson Avenue, then head south on Sepulveda Boulevard and head east on Green Valley Circle or exit Interstate 405 onto Sepulveda Boulevard and head east onto Green Valley Circle. Vehicles exiting the site would exit westward on Green Valley Circle and head south on Sepulveda Boulevard and then head east on Howard Huges Parkway to enter Interstate 405. This would not result in noise level increases above the 3 dBA threshold at any studied major roadway segment in the Project vicinity. Therefore, impacts would be less than significant.

TABLE 19
ESTIMATE OF OFF-SITE CONSTRUCTION TRAFFIC NOISE LEVELS

Roadway Segment	Existing Land Uses Located along Roadway Segment	CNEL (dBA)[a]			
		Existing (2025) (A)	Existing (2025) with Project Construction (B)	Project Increment (B–A)	Exceed Threshold?
Bristol Pkwy					
between Green Valley Cir and Centinela Ave	Commercial	65.5	67.7	2.2	No
between Hannum Ave and Green Valley Cir	Commercial	68.2	69.5	1.3	No
between Slauson Ave and Hannum Ave	Commercial	65.7	67.8	2.1	No
Green Valley Cir					
between Fox Hills Dr and Bristol Pkwy	Commercial	67.3	68.8	1.5	No
between Sepulveda Blvd and Fox Hills Dr	Commercial/Hotel	67.0	68.6	1.6	No
Marina / I-405 NB On-Ramp					
s/o Slauson Ave	Commercial	71.5	71.9	0.4	No
Sepulveda Boulevard					
between Green Valley Cir and Centinela Ave	Commercial/Hotel	72.1	72.7	0.6	No
between Slauson Ave and Green Valley Cir	Commercial	72.5	73.0	0.5	No
s/o Centinela Ave	Residential/Commercial	73.7	74.1	0.4	No
Slauson Avenue					
between Hannum Ave and Marina / I-405 NB On-Ramp	Commercial	70.0	70.8	0.8	No
between Marina / I-405 NB On-Ramp and Bristol Pkwy	Commercial	73.9	74.3	0.4	No
between Sepulveda Blvd and Hannum Ave	Commercial	67.6	69.0	1.4	No
w/o Sepulveda Blvd	Commercial/Residential	66.4	68.2	1.8	No

NOTES:

a. See PDF page 19 of 37 in Appendix I of this document for number of construction trips associated with each roadway segment.

SOURCE: ESA 2025. Appendix I of this document.

Operational Noise

In this section, the Project's various on-site operational noise sources are first evaluated and analyzed individually, and subsequently the composite impact of all on-site operational noise sources is reviewed. As explained below in more detail, none of the individual noise sources nor the combined impact of all of the sources exceed the applicable noise threshold.

Fixed Mechanical Equipment

The Project would include new mechanical equipment (e.g., air ventilation equipment), which would be located at the roof level. Mechanical equipment such as air conditioning equipment and emergency generators may generate audible noise levels. However, the equipment would be located within enclosed mechanical rooms, which would shield the noise at off-site noise sensitive uses so as to avoid land use noise conflicts with adjacent uses and minimize audible increases in exterior noise levels at off-site noise sensitive uses. **Table 20**, *Mechanical Equipment Noise Levels at Noise Sensitive Receptors*, presents the estimated Project on-site mechanical equipment noise levels at the off-site receptor locations.

As shown in Table 20, the estimated noise levels from the mechanical equipment would be below the existing ambient noise levels. As such, the estimated noise levels at all off-site receptor locations would be below the significance threshold of 5 dBA (L_{eq}) above ambient noise levels. As such, the Project would not result in the generation of a substantial permanent increase in ambient noise levels in the vicinity of the Project in excess of standards established by the City. As such, impacts from mechanical equipment noise would be less than significant and within the scope of the Certified PEIR.

Parking Structure Noise

Cars accessing and parking within the Project would occur along Green Valley Circle, and Bristol Parkway. Based on Table 4 in the 6201 Bristol Parkway Transportation Study by Gibbson Transportation provided to ESA, the highest peak hour traffic volume at the two project driveways would result in a total of 367 vehicle trips in the afternoon. To provide a worse-case conservative analysis, it was assumed all 367 vehicles entered the parking structure entrance closest to the sensitive receptor analyzed. FTA's *Transit Noise and Vibration Impact Assessment Manual* was used to calculate noise generated by parking lot traffic. The entering vehicles would create noise levels up to 52 dBA L_{eq}.[61]

Sources of noise within the parking structure would primarily include vehicular movements, engine noise and vehicle door opening and closing. Noise generated within the parking structure would be effectively shielded from off-site sensitive receptor locations given that the parking structure is primarily subterranean and is fully enclosed on all sides and oriented in the center of the Project's buildings at the ground floor level. However, for purposes of this analysis, peak hour trips from the Project are assumed to occur at the closest parking garage driveway to each sensitive receptor. **Table 21,** *On-Site Parking Noise Levels at Noise Sensitive Receptors*, presents the Project's estimated noise levels from the parking garage at the off-site receptor locations. As indicated in Table 21, the estimated noise levels from the Project's parking garage would be well below existing ambient noise levels and the significance threshold of 5 dBA (L_{eq}) above ambient noise levels. As such, the Project would not result in the generation of a substantial permanent increase in ambient noise levels in the vicinity of the Project in excess of standards established by the City. Thus, impacts from parking facilities would be less than significant and would be within the scope of the impacts analyzed in the Certified PEIR.

[61] FTA, Transit Noise and Vibration Impact Assessment. September, 2018, Tables 4-13 and 4-14.

TABLE 20
MECHANICAL EQUIPMENT NOISE LEVELS AT NOISE SENSITIVE RECEPTORS

Receptor Location	Existing Ambient Noise Levels,[a] dBA (L_{eq})	Estimated Noise from Project Mechanical Equipment,[b,c] (Exterior/Interior with windows open/Interior with windows closed) dBA (L_{eq})	Ambient + Project Noise Levels (Exterior/Interior with windows open/Interior with windows closed), dBA (L_{eq})	Significance Threshold[d]	Exceedance over Significance Threshold	Significant Impact?
R1	63.8	50.9 / 37.9 / 25.9	64.0 / 51.0 / 39.0	68.8	0.0	No
R2	56.5	53.4 / 40.4 / 28.4	58.2 / 45.2 / 33.2	61.5	0.0	No
R3	61.7	50.9 / 37.9 / 25.9	62.0 / 49.0 / 37.0	66.7	0.0	No
R4[e]	63.7	51.8	64.0	68.7	0.0	No
R5[f]	66.2	NA / 36.7 / 24.7	NA / 53.3 / 41.3	71.2	0.0	No

NOTES:
a. The ambient noise level is based on the measured daytime noise levels shown in Table 4.8-4, is used for the purposes of impact determination.
b. Exterior reference noise levels for air condenser units, fans, and related equipment, the primary sources of noise from fixed mechanical equipment, would be 81.9 dBA Leq measured at a distance of 5 feet (based on noise data from large shopping center projects in Southern California). Refer to: City of Moreno Valley, Moreno Valley Walmart Noise Impact Analysis, Table 9-1, Page 71, February 10, 2015; and City of Pomona, Pomona Ranch Plaza Walmart Expansion Project, Table 4.4-5, Pg. 4.4-33, August 2014. Assumes mechanical equipment noise generated by the closest Project building to each sensitive receptor.
c. Noise levels account for an exterior-to-interior noise attenuation rate of 13 dBA for buildings with windows open and 25 dBA for buildings with windows closed.
d. Significance thresholds are equivalent to the measured daytime ambient noise levels, plus 5 dBA.
e. Note that location R4 is an exterior only sensitive receptor, no interior analysis was done.
f. Note that location R5 is commercial land uses and as such, exterior noise levels were not analyzed.

SOURCE: ESA 2025

TABLE 21
ON-SITE PARKING NOISE LEVELS AT NOISE SENSITIVE RECEPTORS

Receptor Location	Existing Ambient Noise Levels,[a] dBA (L_{eq})	Estimated Noise from Project Parking, (Exterior/Interior with windows open/Interior with windows closed)[b] dBA (L_{eq})	Ambient + Project Noise Levels (Exterior/Interior with windows open/Interior with windows closed) dBA (L_{eq})	Significance Threshold[c]	Exceedance over Significance Threshold	Significant Impact?
R1	63.8	34.0 / 21.0 / 9.0	63.8 / 50.8 / 38.8	68.8	0.0	No
R2	56.5	32.5 / 19.5 / 7.5	56.5 / 43.5 / 31.5	61.5	0.0	No
R3	61.7	46.1 / 33.1 / 21.1	61.8 / 48.8 / 36.8	66.7	0.0	No
R4d	63.7	40.0	63.7	68.7	0.0	No
R5e	66.2	NA / 35.6 / 23.6	NA / 53.3 / 41.3	71.2	0.0	No

NOTES:
a. The ambient noise level is based on the measured daytime and morning noise levels shown in Table 15 and is used for the purposes of impact determination.
b. Noise levels account for an exterior-to-interior noise attenuation rate of 13 dBA for buildings with windows open and 25 dBA for buildings with windows closed.
c. Significance thresholds are equivalent to the measured daytime ambient noise levels, plus 5 dBA.
d. Note that location R4 is an exterior only sensitive receptor, no interior analysis was done.
e. Note that location R5 is commercial land uses and as such, exterior noise levels were not analyzed.

SOURCE: ESA 2025

Loading Areas and Refuse Collection

Based on a noise survey that was conducted at a loading area and trash collection facilities by ESA, loading area activity (namely idling semi-trucks and backup alarm beeps) and trash compactors could generate noise levels of approximately 70 dBA L_{eq} and 66 dBA L_{eq}, respectively, at a reference distance of 50 feet.[62] Delivery truck idling is restricted to no more than five consecutive minutes in the loading area pursuant to State regulation (Title 13 CCR, Section 2485). Pursuant to CCR Title 13, Section 2485, signs would be posted in delivery loading areas specifying this idling restriction. Based on the engine idling limitation of five minutes, the reference noise level of an hourly average noise level would be 59.2 dBA L_{eq} at 50 feet. As shown in **Table 22,** *Loading Areas and Refuse Collection Noise Levels*, loading activity and trash compaction associated with the Project would be below the significance thresholds of each sensitive receptor identified. The noise levels from the Project's loading and refuse collection areas would be approximately 49.7 dBA L_{eq} or lower at the surrounding sensitive receptors. The noise levels from the Project's loading and refuse collection areas would not exceed by 5 dBA over the ambient noise levels captured at sensitive receptors in the Project vicinity. Thus, impacts would be less than significant and within the scope of the impacts analyzed in the Certified PEIR.

TABLE 22
LOADING AREAS AND REFUSE COLLECTION NOISE LEVELS

Receptor Location	Existing Ambient Noise Levels,[a] dBA (L_{eq})	Estimated Noise from Project Parking, (Exterior/Interior with windows open/Interior with windows closed)[b] dBA (L_{eq})	Ambient + Project Noise Levels (Exterior/Interior with windows open/Interior with windows closed) dBA (L_{eq})	Significance Threshold[c]	Exceedance over Significance Threshold	Significant Impact?
R1	63.8	49.7 / 36.7 / 24.7	64.0 / 51.0 / 39.0	68.8	0.0	No
R2	56.5	48.8 / 35.8 / 23.8	57.2 / 44.2 / 32.2	61.5	0.0	No
R3	61.7	38.6 / 25.6 / 13.6	61.7 / 48.7 / 36.7	66.7	0.0	No
R4[e]	63.7	43.5	63.7	68.7	0.0	No
R5[f]	66.2	NA / 37.9 / 25.9	66.3 / 53.3 / 41.3	71.2	0.0	No

NOTES:

a. The ambient noise level is based on the measured daytime noise levels shown in Table 15.
b. Noise levels account for an exterior-to-interior noise attenuation rate of 13 dBA for buildings with windows open and 25 dBA for buildings with windows closed.
c. Significance thresholds are equivalent to the measured daytime ambient noise levels, plus 5 dBA.
d. Note that location R5 is commercial land uses and as such, exterior noise levels were not analyzed.
e. Note that location R4 is an exterior only sensitive receptor, no interior analysis was done.
f. Note that location R5 is commercial land uses and as such, exterior noise levels were not analyzed.

SOURCE: ESA 2025

Operational Outdoor Open Space Noise

Outdoor common spaces for residents would include lounge seating, gathering spaces, and small speakers installed in discreet areas to be used for low volume ambient sound and music, to be developed in accordance with NOI-PDF-6 (see NOI-PDF-6 in Table 2 for additional details). Occasional events for residents only would be held throughout the year within the courtyard or roof deck as an amenity for the

[62] The loading dock facility noise measurements were conducted at a loading dock facility at a Wal-Mart store using the Larson-Davis 820 Precision Integrated Sound Level Meter ("SLM") in May 2003. The Larson-Davis 820 SLM is a Type 1 standard instrument as defined in the American National Standard Institute S1.4. All instruments were calibrated and operated according to the applicable manufacturer specification. The microphone was placed at a height of approximately 5 feet above the local grade.

residents. As for noise from the residents themselves, in accordance with recent case law,[63] typical noise from residents is not a significant impact under CEQA.[64]

Composite Noise Level Impacts from Project Operations

An evaluation of composite noise levels, including all Project-related noise sources plus existing ambient noise levels, was conducted to identify the potential maximum Project-related noise level increase that may occur at the noise-sensitive receptor locations. The overall sound environment at the sensitive receptors surrounding the Project Site would include contributions from each on-site and off-site individual noise source associated with maximum daily operation of the Project. As discussed above, principal on-site noise sources associated with the Project would include mechanical equipment, traffic, and parking and loading facilities. **Table 23**, *Composite Noise Impacts*, presents the estimated noise from Project-related noise sources in terms of CNEL. For informational purposes only, operational noise levels at nearby commercial land uses represented by R5 from the Project's mechanical equipment, parking structure, and loading/refuse collections areas are presented. As indicated in Table 23, the Project would not result in an increase of 5.0 dBA CNEL at any receptor. Therefore, the Project would not result in the generation of a substantial permanent increase in ambient noise levels at any receptor in excess of standards established by the City. Thus, the Project's operational composite noise would be less than significant and within the scope of the impacts analyzed in the Certified PEIR.

Off-Site Operational Traffic Noise

Impacts Under Existing Traffic Baseline Conditions

Existing roadway noise levels were calculated along various roadway segments near the Project Site. Roadway noise attributable to Project development was calculated using the traffic noise model previously described and was compared to baseline noise levels that would occur under the "No Project" condition. Project impacts are shown in **Table 24**, *Off-Site Traffic Noise Impacts – Existing Plus Project Conditions,* with supporting calculation files provided in Appendix I of this document.

As indicated, the maximum increase in Project-related traffic noise levels over existing traffic noise levels would be 0.4 dBA CNEL, which would occur along Bristol Parkway between Slauson Avenue and Green Valley Circle. This increase in noise level would be below a "clearly noticeable" increase of 5 dBA CNEL. The increase in sound level would be lower at the remaining roadway segments analyzed. Therefore, Project-related noise increases would be less than the applicable threshold and therefore less than significant and within the scope of the impacts analyzed in the Certified PEIR.

Impacts Under Future plus Project Conditions Traffic Noise

Future off-site traffic-generated noise impacts were assessed based on a comparison of the future base traffic volumes with the Project to the future year (2030) base traffic volumes without the Project. The results of that comparison are provided in **Table 25**, *Off-Site Traffic Noise Impacts – Future Plus Project Conditions*. Table 25 shows the Project's contribution to the cumulative noise levels. The maximum cumulative noise increase from the Project plus related Project traffic would be 0.2 dBA CNEL, which would occur along Bristol Parkway between Slauson Avenue and Green Valley Circle and between Slauson Avenue and Hannum Avenue. It would also have a 0.2 dBA CNEL increase along Green Valley Circle between Sepulveda Boulevard and Fox Hills Drive. This increase in sound level would not exceed the significance threshold of an increase of 5 dBA CNEL. As a result, future off-site traffic-related noise impacts would be less than significant and within the scope of the impacts analyzed in the Certified PEIR.

---

63 *Make UC A Good Neighbor et al. v. Regents of the University of California*, (2024) 16 Cal.5th 43.

64 *California Assembly Bill No. 1307, Approved by Governor September 07, 2023.*

TABLE 23
COMPOSITE NOISE IMPACTS

Receptor Location	Estimated Composite Noise, (Exterior / Interior with windows open/Interior with windows closed) dBA (L_{eq})			Project Composite Noise Levels, (Exterior /Interior with windows open/ Interior with windows closed) (dBA (L_{eq})	Ambient Noise Levels,[a] dBA (L_{eq})	Ambient Plus Project Composite Noise Levels, dBA (L_{eq})	Maximum Increase in Noise Levels Due to Project, dBA (L_{eq})	Significance Threshold	Significant Impact?
	Mechanical	Parking	Loading Area						
R1	50.9 / 37.9 / 25.9	34.0 / 21.0 / 9.0	49.7 / 36.7 / 24.7	53.4 / 40.4 / 28.4	63.8	64.2 / 63.8 / 63.8	0.4	68.8	No
R2	53.4 / 40.4 / 28.4	32.4 / 19.4 / 7.4	48.8 / 35.8 / 23.8	54.7 / 41.7 / 29.7	56.5	58.7 / 56.6 / 56.5	2.2	61.5	No
R3	50.9 / 37.9 / 25.9	46.0 / 33.0 / 21.0	38.6 / 25.6 / 13.6	52.3 / 38.9 / 26.9	61.7	62.2 / 61.7 / 61.7	0.5	66.7	No
R4[b]	51.8	40.0	43.5	52.6	63.7	64.0	0.3	68.7	No
R5[c]	NA / 36.7 / 24.7	NA / 35.5 / 23.5	NA / 37.9 / 25.9	NA / 41.2 / 29.2	66.2	66.5 / 66.2 / 66.2	0.3	71.2	No

NOTES:

a. The ambient noise level is based on the measured daytime noise levels shown in Table 15.
b. Note that location R4 is an exterior only sensitive receptor, no interior analysis was done.
c. Note that location R5 is commercial land uses and as such, exterior noise levels were not analyzed.

SOURCE: ESA, 2025

TABLE 24
OFFSITE TRAFFIC NOISE IMPACTS – EXISTING PLUS PROJECT CONDITIONS

Roadway Segment	Existing Land Uses Located along Roadway Segment	CNEL (dBA) at Referenced Distances from Roadway[a]		
		Existing	Existing + Project	Difference
Bristol Pkwy				
between Green Valley Cir and Centinela Ave	Commercial	65.5	65.7	0.2
between Slauson Ave and Green Valley Cir	Commercial	68.2	68.4	0.2
between Slauson Ave and Hannum Ave	Commercial	65.7	66.1	0.4
n/o Slauson Ave	Cemetery	55.9	55.9	-
Buckingham Pkwy				
n/o Slauson Ave	Commercial	60.3	60.3	-
s/o Hannum Ave	Residential/Commercial	67.0	67.0	-
Centinela Ave				
between Bristol Pkwy and Green Valley Cir	Residential	70.3	70.4	0.1
between Sepulveda Blvd and Bristol Pkwy	Freeway	70.3	70.3	-
e/o Green Valley Cir	Residential/Commercial	72.1	72.1	-
w/o Sepulveda Blvd	Residential	70.9	70.9	-
Fox Hills Dr				
between Hannum Ave and Green Valley Cir	Commercial	65.0	65.1	0.1
n/o Hannum Ave	Commercial	49.1	49.1	-
Green Valley Cir				
between Fox Hills Dr and Bristol Pkwy	Residential/Commercial	67.3	67.3	-
between Sepulveda Blvd and Fox Hills Dr	Residential/Commercial	67.0	67.2	0.2
e/o Bristol Pkwy	Residential	68.2	68.2	-
n/o Centinela Ave	Residential	68.2	68.2	-
Hannum Ave				
between Fox Hills Dr and Bristol Pkwy	Commercial	67.8	67.8	-
e/o Bristol Pkwy	Commercial	68.1	68.1	-
n/o Slauson Ave	Commercial/Residential	69.9	69.9	-
w/o Fox Hills Dr	Commercial	68.3	68.4	0.1
Mariana / I-405 NB On-Ramp				
s/o Slauson Avenue	Commercial	71.5	71.5	-
Sepulveda Blvd				
between Green Valley Cir and Centinela Ave	Commercial/Hotel	72.1	72.1	-
between Slauson Ave and Green Valley Cir	Commercial	72.5	72.5	-

TABLE 24
OFFSITE TRAFFIC NOISE IMPACTS – EXISTING PLUS PROJECT CONDITIONS

Roadway Segment	Existing Land Uses Located along Roadway Segment	CNEL (dBA) at Referenced Distances from Roadway[a]		
		Existing	Existing + Project	Difference
n/o Slauson Ave	Commercial	72.2	72.2	-
s/o Centinela Ave	Residential/Commercial	73.7	73.7	-
Slauson Ave				
between Bristol Pkwy and Buckingham Pkwy	Commercial	73.4	73.4	-
between Hannum Ave and Mariana / I-405 NB On-ramp	Commercial/Residential	70.0	70.0	-
between Mariana / I-405 NB On-ramp and Bristol Parkway	Commercial	73.9	74.0	0.1
between Sepulveda Blvd and Hannum Ave	Commercial/Marina Freeway	67.6	67.6	-
e/o Buckingham Pkwy	Commercial/Residential	73.5	73.6	0.1
w/o Sepulveda Blvd	Commercial	66.4	66.5	0.1

SOURCE: ESA 2025. Appendix I of this document

TABLE 25
OFFSITE TRAFFIC NOISE IMPACTS – FUTURE PLUS PROJECT CONDITIONS

Roadway Segment	Existing Land Uses Located along Roadway Segment	CNEL (dBA) at Referenced Distances from Roadway[a]		
		Future	Future + Project	Difference
Bristol Pkwy				
between Green Valley Cir and Centinela Ave	Commercial	67.5	67.5	-
between Slauson Ave and Green Valley Cir	Commercial	69.1	69.3	0.2
between Slauson Ave and Hannum Ave	Commercial	67.6	67.8	0.2
n/o Slauson Ave	Cemetery	56.2	56.2	-
Buckingham Pkwy				
n/o Slauson Ave	Commercial	60.5	60.5	-
s/o Hannum Ave	Residential/Commercial	67.8	67.8	-
Centinela Ave				
between Bristol Pkwy and Green Valley Cir	Residential	70.8	70.8	-
between Sepulveda Blvd and Bristol Pkwy	Freeway	71.2	71.2	-
e/o Green Valley Cir	Residential/Commercial	72.5	72.6	0.1

TABLE 25
OFFSITE TRAFFIC NOISE IMPACTS – FUTURE PLUS PROJECT CONDITIONS

Roadway Segment	Existing Land Uses Located along Roadway Segment	CNEL (dBA) at Referenced Distances from Roadway[a]		
		Future	Future + Project	Difference
w/o Sepulveda Blvd	Residential	71.6	71.6	-
Fox Hills Dr				
between Hannum Ave and Green Valley Cir	Commercial	65.2	65.3	0.1
n/o Hannum Ave	Commercial	49.1	49.1	-
Green Valley Cir				
between Fox Hills Dr and Bristol Pkwy	Residential/Commercial	67.6	67.6	-
between Sepulveda Blvd and Fox Hills Dr	Residential/Commercial	67.3	67.5	0.2
e/o Bristol Pkwy	Residential	68.5	68.5	-
n/o Centinela Ave	Residential	68.5	68.5	-
Hannum Ave				
between Fox Hills Dr and Bristol Pkwy	Commercial	68.3	68.3	-
e/o Bristol Pkwy	Commercial	69.2	69.2	-
n/o Slauson Ave	Commercial/Residential	70.1	70.1	-
w/o Fox Hills Dr	Commercial	68.7	68.8	0.1
Mariana / I-405 NB On-Ramp				
s/o Slauson Avenue	Commercial	71.7	71.8	0.1
Sepulveda Blvd				
between Green Valley Cir and Centinela Ave	Commercial/Hotel	72.6	72.6	-
between Slauson Ave and Green Valley Cir	Commercial	73.0	73.0	-
n/o Slauson Ave	Commercial	72.8	72.8	-
s/o Centinela Ave	Residential/Commercial	74.1	74.1	-
Slauson Ave				
between Bristol Pkwy and Buckingham Pkwy	Commercial	73.7	73.7	-
between Hannum Ave and Mariana / I-405 NB On-ramp	Commercial/Residential	71.0	71.0	-
between Mariana / I-405 NB On-ramp and Bristol Parkway	Commercial	74.5	74.5	-
between Sepulveda Blvd and Hannum Ave	Commercial/Marina Freeway	69.3	69.3	-
e/o Buckingham Pkwy	Commercial/Residential	74.0	74.0	-
w/o Sepulveda Blvd	Commercial	67.2	67.2	-

SOURCE: ESA 2025. Appendix I of this document

Certified PEIR's Mitigation Measures Addressing Impact

The following mitigation measure is set forth in the Certified PEIR and the associated MMP to address noise impacts under Threshold a) and is applicable to the General Plan 2045 and Zoning Code Update Project. Mitigation Measure PEIR MM NOI-1 is also applicable to the Project.

> **PEIR MM NOI-1: Construction Noise.** Applicants for new development projects within the City that are subject to CEQA (California Environmental Quality Act) review (i.e., non-exempt projects) and that are located within 500 feet of noise-sensitive receptors (e.g., residences, hospitals, schools) shall submit a noise study to the City Planning Department for review and approval prior to issuance of a grading or building permit. The study shall include noise-reduction measures, if necessary, to ensure project construction noise will be in compliance with the City's Noise Ordinance standards as applicable to construction (i.e., CCMC Chapter 9.07). All noise-reduction measures approved by City Planning Department shall be incorporated into appropriate construction-related plans (e.g., demolition plans, grading plans and building plans) and implemented during construction activities. Potential noise-reduction measures may include, but are not limited to, one or more of the following, as applicable to the project:
>
> - Install temporary sound barriers for construction activities that occur adjacent to occupied noise-sensitive receptors.
> - Equip construction equipment with effective mufflers, sound-insulating hoods or enclosures, vibration dampers, and other Best Available Control Technology (BACT).
> - Limit non-essential idling of construction equipment to no more than five minutes per hour.
>
> This mitigation measure shall not apply and is superseded once a Citywide noise ordinance goes into effect that establishes construction noise standards for noise-reduction measures that ensures project construction noise compliance with the Culver City Noise Ordinance standards for development projects within the City.

Mitigation Measure PEIR MM NOI-1 is applicable to the Project, and in connection therewith a noise study was conducted for the Project and, as discussed below, project-specific noise-reduction measures will be implemented. As of the time this document was prepared, there has not been a Citywide noise ordinance that has superseded PEIR MM NOI-1.

Project-Specific Mitigation Measures Addressing Impact

The Project-specific noise analysis conducted per Mitigation Measure PEIR MM NOI-1 has resulted in the below Project-specific mitigation measure.

> **Project MM-NOI-1:** Since construction equipment operates intermittently and the types of equipment change with the stage of construction, noise emitted during construction would be mobile and highly variable. The following features shall be implemented during Project construction to reduce noise levels:
>
> - Maintain all construction tools and equipment in good operating order according to manufacturers' specifications.
> - To the extent practicable, schedule construction activity during normal working hours between 8 a.m. and 5 p.m. on weekdays when higher sound levels are typically present and are found acceptable.

- Equip internal combustion engines with properly operating mufflers that are free from rust, holes, and leaks.
- For construction equipment that utilizes internal combustion engines, ensure the engine's housing doors are kept closed, and mount noise-insulating material on the engine housing consistent with manufacturers' guidelines, if possible.

b) Would the Project result in generation of excessive groundborne vibration or groundborne noise levels?

Impact Determination in the Certified PEIR

As indicated above, the locations of future projects and construction methods for the future projects are not known at this time. However, it is assumed that some of the activities will take place in close proximity to sensitive receptors given that the City is generally built out. With regard to structural damage and human annoyance during construction, activities could generate excessive ground vibration and potentially exceed damage criteria for surrounding existing structures. In addition, multiple pieces of equipment or other sources of groundborne vibration and/or groundborne noise could cause levels to exceed the threshold. Therefore, future development projects that will occur under the General Plan 2045 and Zoning Code Update could result in a significant impact. Implementation of Mitigation Measure PEIR MM NOI-2 will reduce the severity of impacts related to excessive groundborne vibration or groundborne noise during construction. However, even with implementation of Mitigation Measure PEIR MM NOI-2, vibration impacts during construction could exceed the significance thresholds, and therefore construction vibration impacts are significant and unavoidable.

During operation, future projects could generate groundborne vibration and groundborne noise from vehicle and truck traffic on roadways and from stationary mechanical equipment such as pumps and compressors. However, groundborne vibration from traffic and the operation of mechanical equipment is not expected to generate excessive vibration or noise. Therefore, impacts during operation relative to groundborne vibration and groundborne are less than significant.

Does the Project involve new significant impacts or substantially more severe impacts?

As discussed below, the Project would not create any new significant impacts related to groundborne vibration, nor would it result in a substantial increase in a previously identified significant impact as analyzed in the Certified PEIR.

Impact Determination for Project

Structural Damage

Consistent with Mitigation Measure PEIR MM NOI-2 (see below), a project-specific construction vibration analysis was conducted to determine if the Project has the potential to generate significant vibration impacts that could cause structural damage. Vibration data is included in Appendix I of this document.

Construction

Construction activities can generate varying degrees of groundborne vibration, depending on the construction procedures and the construction equipment used. The operation of construction equipment generates vibrations that spread through the ground and diminish in amplitude with distance from the source. The effect on buildings located in the vicinity of the construction site varies depending on soil type, ground strata, and construction characteristics of the receptor buildings. The results from vibration can range from imperceptible effects at the lowest vibration levels, to low rumbling sounds and perceptible vibration at moderate levels, to slight damage at the highest levels. Groundborne vibration from construction activities rarely reaches levels that damage structures. The Caltrans guidance manual incorporates FTA standard vibration velocities for construction equipment operations (Table 18 of the Caltrans guidance manual). The PPV vibration velocities for the types of construction equipment that can generate perceptible vibration levels and that would be used for the Project are listed in **Table 26**, *Vibration Source Levels for Construction Equipment*.

TABLE 26
VIBRATION SOURCE LEVELS FOR CONSTRUCTION EQUIPMENT

	Approximate PPV (in/sec)						Approximate RMS (VdB)					
Equipment	10 Feet	25 Feet	50 Feet	75 Feet	100 Feet	150 Feet	10 Feet	25 Feet	50 Feet	75 Feet	100 Feet	150 Feet
Large Bulldozer	0.352	0.089	0.031	0.017	0.011	0.006	95	87	81	77	75	71
Loaded Trucks	0.300	0.076	0.027	0.015	0.010	0.005	94	86	80	76	74	70
Wheel Loader	0.300	0.076	0.027	0.015	0.010	0.005	94	86	80	76	74	70
Fork Lift	0.186	0.047	0.016	0.009	0.006	0.003	89	81	72	67	63	65
Jackhammer	0.138	0.035	0.012	0.007	0.004	0.002	87	79	70	65	61	63
Earth Mover	0.043	0.011	0.004	0.002	0.001	0.001	77	69	60	55	51	53
Small Bulldozer	0.0119	0.003	0.001	0.0006	0.0004	0.0002	66	58	49	48	46	42

SOURCE: FTA, Transit Noise and Vibration Impact Assessment, September 2018; ESA, 2025.

Because vibration level in root mean square (RMS) is best for characterizing human response to building vibration, and vibration level in peak particle velocity (PPV) is best used to characterize potential for damage, this construction vibration impact analysis assessed the potential for building damage using vibration levels in PPV (in/sec). Potential human annoyance is assessed in the next subsection using vibration levels in VdB.

Because vibration impacts occur normally at or within buildings, the distance to the nearest sensitive uses for vibration impact analysis purposes is measured between the nearest off-site sensitive use buildings and the Project construction equipment area near the Project boundary. As shown in Table 26, large bulldozers generate approximately 0.089 in/sec PPV when measured at 25 feet. The FTA guidelines indicate that a vibration level of 0.5 inch/sec PPV is considered safe for buildings consisting of reinforced concrete, steel, or timber (no plaster), and would not result in any construction vibration damage. For a non-engineered timber and masonry building, the construction vibration damage criterion is 0.2 inch/sec PPV. The stricter 0.2 inch/sec PPV threshold will be used for this analysis.[65]

[65] Federal Transit Administration, Noise and Vibration Manual, 2018, Page 218,

Based on the vibration data provided in Table 26, vibration velocities from construction equipment would range from approximately 0.003 to 0.089 inches per second PPV at 25 feet from the source of activity. The nearest off-site buildings to the Project Site that could be subjected to Project-related vibration structural damage include the hotel to the west (75 feet). Pile driving would not be used at the Project Site boundary and other vibration-generating equipment would normally operate at least 75 feet or more from the nearest off-site buildings from the Project Site boundary. Thus, based on the vibration data provided in Table 26, the nearest off-site buildings would not be exposed to vibration levels that would cause structural damage, and impacts would be less than significant.

In regard to haul truck vibration noise, trucks traveling at a distance of 50 feet typically generate groundborne vibration velocity levels of 65 VdB (approximately 0.0068 in/sec PPV).[66] As the haul truck follows the designated haul route towards or exiting the Project Site, the vibration levels would be below the structural damage threshold of 0.2 PPV in/sec at surrounding sensitive structures. Impacts from vibration in regard to haul truck route vibration would be less than significant.

Operation

The Project's operations would include typical commercial-grade stationary mechanical and electrical equipment, such as air handling units, condenser units, and exhaust fans, which could produce vibration. In addition, the primary sources of transient vibration would include passenger vehicle circulation within the proposed parking area. Groundborne vibration generated by each of the above-mentioned activities would generate approximately up to 0.005 in/sec PPV adjacent to the Project Site.[67] Thus, the potential vibration levels from all Project operational sources at the closest existing sensitive receptor locations would be less than the significance threshold of 0.2 in/sec PPV for potential residential building damage. As such, vibration impacts associated with operation of the Project would be below the significance threshold and impacts would be less than significant and within the scope of the impacts analyzed in the Certified PEIR.

Human Annoyance

Construction

For purposes of this analysis, residences, schools, motels and hotels, libraries, religious institutions, hospitals, nursing homes, and parks are considered to be sensitive uses. Off-site non-residential uses such as retail and commercial uses are not considered vibration sensitive receptors for human annoyance under CEQA. Groundborne noise specifically refers to the rumbling noise emanating from the motion of building room surfaces due to vibration of floors and walls and is perceptible only inside buildings.[68] For typical buildings, groundborne vibration results in groundborne noise levels approximately 25 to 40 decibels lower than the velocity level.[69] According the FTA *Noise and Vibration Manual*, most of the studies of groundborne vibration in this country have focused on urban rail transit and the problems with groundborne vibration and noise that are common when there is less than 50 feet between a subway structure and building foundations. Any vibrations created by Project construction would be intermittent

[66] FTA, Transit Noise and Vibration Impact Assessment Manual, Figure 5-4, September 2018.

[67] This vibration estimate is based on data presented in the USDOT Federal Transit Administration, 2018; which is included in Appendix I of this document.

[68] Federal Transit Administration, Noise and Vibration Manual, 2018, Page 112,

[69] Federal Transit Administration, Noise and Vibration Manual, 2018, Page 119.

and temporary and thus would not create any on-going and continuous groundborne vibration and noise similar to that of an urban rail transit system.

Nearby vibration-sensitive uses for potential human annoyance in the Project vicinity include hotel uses approximately 75 feet away to the west of the Project Site, with other residential structures at slightly greater distances. At a distance of 75 feet or more, the maximum vibration level would be attenuated by 14 VdB to 77 VdB or less.

Construction vibration-generation activities would not occur during the nighttime hours when people normally sleep. Compliance with Chapter 9.07 of the CCMC would eliminate the potential for groundborne vibration and groundborne noise human annoyance impacts at the nearby residential uses during sensitive nighttime hours. However, the Project would exceed the FTA's 72 VdB threshold for frequent events at residential receivers (Category 2: residences and building where people normally sleep) at the nearest receptor located approximately 75 feet away.[70] Impacts would be potentially significant and require mitigation measure project MM NOI-2. This mitigation measure would ensure equipment alternatives are used, and that setbacks for certain pieces of equipment are enforced to meet the FTA's 72 Vdb threshold. With the implementation of MM NOI-2, impacts would be reduced to less than significant.

As stated previously, trucks traveling at a distance of 50 feet typically generate groundborne vibration velocity levels of 65 VdB.[71] As the haul truck follows the designated haul route towards or exiting the Project Site, the vibration levels would be below the human annoyance threshold of 72 VdB at surrounding sensitive structures. Impacts from vibration in regard to haul truck route vibration, would be less than significant.

Operation

Post-construction on-site activities would be limited to residential uses, commercial retail uses, and associated mechanical equipment such as HVAC units, none of which would be anticipated to generate excessive groundborne noise or vibration. Project operational vibration levels would be substantially less than during construction. As such, groundborne vibration and noise impact to human annoyance associated with the long-term operation of Project would be less than significant and within the scope of impacts analyzed in the Certified PEIR.

Certified PEIR's Mitigation Measures Addressing Impact

The following mitigation measure is set forth in the Certified PEIR and the associated MMP to address vibration impacts under Threshold b) and is applicable to the General Plan 2045 and Zoning Code Update Project. Mitigation Measure PEIR MM NOI-2 is also applicable to the Project.

> **PEIR MM NOI-2: Construction Vibration**. Applicants for new development projects within the City that are subject to CEQA (California Environmental Quality Act) review (i.e., non-exempt projects) and that are located within 300 feet of groundborne vibration receptors and that utilize vibration-intensive construction equipment (e.g., pile drivers, jack hammers, large dozer, or vibratory rollers) shall submit a vibration impact evaluation to the City Planning Department for review and

[70] FTA, Transit Noise and Vibration Impact Assessment Manual, Table 8-1, September 2018.

[71] FTA, Transit Noise and Vibration Impact Assessment Manual, Figure 5-4, September 2018.

approval prior to issuance of a grading or building permit. The evaluation shall include a list of project construction equipment and the associated vibration levels and a predictive analysis of potential project vibration impacts. If construction-related vibration is determined to exceed applicable standards, project-specific measures shall be required to ensure project compliance with vibration standards. All project-specific measures approved by the City Planning Department shall be incorporated into appropriate construction-related plans (e.g., demolition plans, grading plans and building plans) and implemented during project construction. Examples of equipment vibration source-to-receptor distances at which impact evaluation should occur vary with equipment type (based on FTA reference vibration information) and are as follows:

- Jackhammer: 23 feet.
- Dozer, hoe-ram, drill rig, front-end loader, tractor, or backhoe: 43 feet.
- Roller (for site ground compaction or paving): 75 feet.
- Impact pile-driving: 280 feet.

This mitigation measure shall not apply and is superseded once a Citywide groundborne vibration ordinance goes into effect that establishes construction groundborne vibration standards for vibration-reduction measures that ensures project construction groundborne vibration compliance with applicable standards for development projects within the City Planning Area.

Mitigation Measure PEIR MM NOI-2 is applicable to the Project, and in connection therewith, a construction vibration study was conducted for the Project and, as discussed below, project-specific noise-reduction measures will be implemented. As of the time this document was prepared, there has not been a Citywide noise ordinance that has superseded PEIR MM NOI-2.

Project-Specific Mitigation Measures Addressing Impact

The Project specific noise analysis conducted per Mitigation Measure PEIR MM NOI-2 has resulted in the below Project-specific mitigation measures.

Project MM-NOI-2: The applicant and its construction contractor shall implement the following measures during ground-disturbing activities that meet the following criteria:

- Grading, earthwork, and demolition activities within 150 feet of adjacent receptor structures (residential and hotel) shall be conducted with off-road equipment that is limited to 100 horsepower or less, and if a large dozer/grader would otherwise be used, a small dozer/grader shall be used instead.
- Idling loaded trucks shall be located at minimum 150 feet away from any surrounding receptor structure (residential and hotel uses) and idling of such trucks would be kept to a minimum and no longer than 5 minutes as regulated by 13 CCR 2480 and 2485.[72]
- Wheel loaders shall be located at minimum 150 feet away from any surrounding sensitive receptor structure (residential and hotel) and the dumping or collecting of material from/into the loader shall be done through less vibratory intensive equipment should the wheel loader be needed within 150 feet of the receptor.

[72] California Air and Resource Board, https://ww2.arb.ca.gov/sites/default/files/2021-10/truck_idling_fact_sheet_coes_101821_en.pdf, accessed August 25, 2025.

c) For a project located within the vicinity of a private airstrip or an airport land use plan or, where such a plan has not been adopted, within two miles of a public airport or public use airport, would the project expose people residing or working in the project area to excessive noise levels?

Impact Determination in the Certified PEIR

Impacts related to airport land use plans were evaluated in the Initial Study prepared as part of the Certified PEIR, and it was determined that no impacts would occur since there are no airport land use plans or public airports within the Planning Area.

Does the Project involve new significant impacts or substantially more severe impacts?

As discussed below, the Project would not create any new significant impacts related to airport land use plans, nor would it result in a substantial increase in a previously identified significant impact as analyzed in the Certified PEIR.

Impact Determination for Project

The Project Site is not located within an airport land use plan area or within two miles of a public airport or public use airport. The Project Site is not located within the vicinity of a private airstrip, or heliport or helistop. Airport and airfields in proximity to the Project Site include Santa Monica Municipal Airport, approximately 3.7 miles to the northwest, and Los Angeles International Airport, approximately 2.2 miles to the south/southwest. Therefore, the Project would not expose people to excessive noise levels from such uses and no impact would occur, consistent with the impact findings of the Certified PEIR.

Certified PEIR's Mitigation Measures Addressing Impact

The Certified PEIR determined that no mitigation measures would be required.

Conclusion

Based on the above, the Project's potential environmental impacts with regard to noise would be within the scope of the Certified PEIR and would not result in any of the conditions set forth in PRC Section 21166(c) or CEQA Guidelines Sections 15162 or 15163 that would require the preparation of a Supplemental or Subsequent EIR.

3.13 Population and Housing

Thresholds (and Supporting Information Sources):	Impact Determination in the Certified PEIR	Does the Project Involve New Significant Impacts or Substantially More Severe Impacts?	Impact Determination for the Project	Certified PEIR's Mitigation Measures Addressing Impact
Population and Housing: Would the project:				
(a) Induce substantial unplanned population growth in an area, either directly (for example, by proposing new homes and businesses) or indirectly (for example, through extension of roads or other infrastructure)?	Less than Significant	No	Less than Significant	N/A
(b) Displace substantial numbers of existing people or housing, necessitating the construction of replacement housing elsewhere?	Less than Significant	No	No Impact	N/A

a) Would the Project induce substantial unplanned population growth in an area, either directly (for example, by proposing new homes and businesses) or indirectly (for example, through extension of roads or other infrastructure)?

Impact Determination in the Certified PEIR

The Certified PEIR determined that the projected growth that would occur as a result of the General Plan 2045 and Zoning Code Update both in housing and employment is considered planned growth. The Project will accommodate the 6th cycle Regional Housing Needs Assessment (RHNA) allocation of 3,341 new units as well as future cycles through 2045. The General Plan 2045 is intended to accommodate planned regional growth requirements for the next 25 years with the densities allowed for various land uses and with the provision of infrastructure and public services to accommodate such growth. New residential opportunities will be a result of targeted residential and mixed-use development in activity centers and along commercial corridors to provide housing near jobs, neighborhood amenities, and health care facilities. This type of infill development focuses on redevelopment and revitalization of areas already served by infrastructure and will not require extensions of roads or other infrastructure. While an increase in employment opportunities within the City is expected during the 2045 planning horizon, the General Plan 2045 will ensure that housing needs, including future housing needs for the projected increase in employment, will be met. Therefore, the General Plan 2045 and Zoning Code Update will not induce substantial unplanned population growth, either directly or indirectly, and impacts are less than significant.

Does the Project involve new significant impacts or substantially more severe impacts?

As discussed below, the Project would not create any new significant impacts related to unplanned population growth, nor would it result in a substantial increase in a previously identified significant impact as analyzed in the Certified PEIR.

Impact Determination for Project

The Project would involve demolition of two vacant commercial/office buildings on the Project Site to support a mixed-use development with residential and commercial uses. As shown in **Table 27,** *Projected Increases in Population, Housing, and Employment*, the Project would increase the residential population of Culver City by introducing 846 residential units that would generate an estimated population of 1,616 residents at the Project Site.[73] In addition, the Project would include approximately 11,406 sf of commercial space, which would generate an estimated increase of approximately 41 employees on the Project Site.[74] When taking into account the demolition of 65,149 sf of existing commercial uses on the Project Site and associated estimated employment based on the Employment Generation Factor identified in the Culver City Unified School District 2022 Developer Fee Justification Study, the Project would result in a net decrease of 270 employees, as shown in Table 27.

TABLE 27
PROJECTED INCREASES IN POPULATION, HOUSING, AND EMPLOYMENT

Housing Units and Population			
Use	Amount	Average Household Size[a]	Total Population
Residential	846 units	1.91	1,616
Existing Employees			
Use	Amount	Employment Generation Factor (per 1,000 sf)[b,c]	Existing Number of Employees
Commercial Office	65,149 sf	4.78	311
Total Existing Employees			311
Projected Employees			
Use	Amount	Employment Generation Factor (per 1,000 sf)[b,d]	Number of Employees
Commercial	11,406 sf	3.62	41
Total Projected Employees			41
Net Employees			-270

NOTES:

a. The Certified PEIR assumed 1.91 persons/household for new development in population projections based on the projections shown in Table .
b. Culver City Unified School District, Developer Fee Justification Study, March 2020, page 12.
c. Commercial Office Category employee generation factor, Table 4 of Developer Fee Justification Study.
d. Neighborhood Shopping Center Category employee generation factor, Table 4 of Developer Fee Justification Study.

SOURCE: ESA, 2025

As shown in **Table 28**, *General Plan 2045 Population, Household, and Job Growth Projections*, it is predicted that by 2045 the existing population in Culver City would increase from 40,800 to 62,400, the existing housing units would increase from 17,000 to 28,310, and the existing jobs would increase from 68,040 to 84,300.

[73] As described in Table 28, the total population is estimated based on the number of units multiplied by the average household size for Culver City based on new development projections used in the Certified PEIR.

[74] As described in Table 28, the number of employees is based on the square footages by land use multiplied by employment generation factors provided by LAUSD's Developer Fee Justification Study.

TABLE 28
GENERAL PLAN 2045 POPULATION, HOUSEHOLD, AND JOB GROWTH PROJECTIONS

	Existing	General Plan 2045 Projections	Net Change (General Plan 2045 – Existing)
Population	40,800 (2020)	62,400	21,600
Households	17,000 (2019)	28,310	11,310
Jobs	68,040 (2019)	84,300	16,260

SOURCE: City of Culver City General Plan 2045 and Zoning Code Update Project PEIR, March 2024

The population, housing, and employment projections assumed for the General Plan 2045 and Zoning Code Update are higher than SCAG's Connect SoCal 2020-2045 and 2024-2050 estimates since the General Plan 2045 and Zoning Code Update provides for additional population, housing, and employment capacity not anticipated by SCAG. However, since SCAG projections are based on the General Plan land uses, future SCAG planning documents would be updated to reflect the General Plan 2045 projections.

The Project's 846 units would comprise approximately 7.5 percent of the General Plan 2045 projected housing increase for the City from 2019 to 2045. Compared to existing uses, the Project would result in a decrease of 270 employees, approximately -1.7 percent of General Plan 2045 projected employment increase for the City from 2019 to 2045. The Project's increases in population and housing would be within the General Plan 2045 projections for the City. As discussed in Section 3.10, Land Use and Planning, above, the Project would support and not conflict with relevant goals, objectives, and policies in the General Plan 2045. While the Project would result in an overall decrease of jobs, the Project would provide high-quality infill housing through the provision of 846 residential units with a diverse mix of dwelling types, containing both market-rate and 36 Very Low Income units, which will accommodate a range of household sizes. These characteristics of the Project would support Land Use and Housing objectives and policies for increasing housing supply and affordable housing in the City and promoting access to affordable housing through the use of State and local incentives. The Project's residential and commercial uses would promote the General Plan's policy for mixed-use development that would be sensitive to adjacent residential uses.

The Project would link with and tie into existing infrastructure in the Project area. As described below under Section 3.18, *Utilities and Service Systems*, new infrastructure for public service and utility systems that would be required, such as service connections to local water and sewer network, and electricity and natural gas utilities would be sized to serve only the Project's needs. Project operation would slightly modify access from streets that surround the Project Site by shifting the location of the two existing driveways on Bristol Parkway and Green Valley Circle. However, these minor modifications would not induce substantial population growth indirectly through the extension of roads or other infrastructure into undeveloped areas. Additionally, the Project would not have indirect effects on growth through such mechanisms as the extension of roads and infrastructure, since the Project would represent infill development and would utilize the existing transportation and utility infrastructure to serve the Project. Based on the analysis above, the Project would not induce substantial population growth in the area, either directly or indirectly, that cannot be reasonably accommodated, and impacts would be less than significant and within the scope of impacts analyzed in the Certified PEIR.

Certified PEIR's Mitigation Measures Addressing Impact

The Certified PEIR determined that no mitigation measures would be required. Since, as determined above, the Project does not involve new significant impacts or substantially more severe impacts, no new or additional mitigation measures are needed.

b) Would the Project displace substantial numbers of existing people or housing, necessitating the construction of replacement housing elsewhere?

Impact Determination in the Certified PEIR

The Certified PEIR determined that the General Plan 2045 and Zoning Code will provide infill development opportunities in vacant and underutilized areas in the City, while seeking to preserve existing neighborhoods. The General Plan 2045 and Zoning Code Update will increase the overall number of dwelling units in the City as well as include policies that seek to ensure equity and protect diversity in the City's communities. Therefore, the General Plan 2045 and Zoning Code Update will not displace substantial numbers of existing people or housing, necessitating the construction of replacement housing elsewhere, and impacts are less than significant.

Does the Project involve new significant impacts or substantially more severe impacts?

As discussed below, the Project would not create any new significant impacts related to displacement of people or housing, nor would it result in a substantial increase in a previously identified significant impact as analyzed in the Certified PEIR.

Impact Determination for Project

The Project Site is currently developed with commercial buildings, and no residential uses exist on-site. As such, Project implementation would not displace existing people or housing. Therefore, no impact would occur to local populations or existing housing such that the construction of replacement housing would be necessary. Impacts would be within the scope of impacts analyzed in the Certified PEIR.

Certified PEIR's Mitigation Measures Addressing Impact

The Certified PEIR determined that no mitigation measures would be required. Since, as determined above, the Project does not involve new significant impacts or substantially more severe impacts, no new or additional mitigation measures are needed.

Conclusion

Based on the above, the Project's potential environmental impacts with regard to population and housing would be within the scope of the Certified PEIR and would not result in any of the conditions set forth in PRC Section 21166(c) or CEQA Guidelines Sections 15162 or 15163 that would require the preparation of a Supplemental or Subsequent EIR.

3.14 Public Services

Thresholds (and Supporting Information Sources):	Impact Determination in the Certified PEIR	Does the Project Involve New Significant Impacts or Substantially More Severe Impacts?	Impact Determination for the Project	Certified PEIR's Mitigation Measures Addressing Impact
Public Services:				
(a) Would the project result in substantial adverse physical impacts associated with the provision of new or physically altered governmental facilities, need for new or physically altered governmental facilities, the construction of which could cause significant environmental impacts, in order to maintain acceptable service ratios, response times or other performance objectives for any of the public services:				
(i) Fire protection?	Less than Significant	No	Less than Significant	N/A
(ii) Police protection?	Less than Significant	No	Less than Significant	N/A
(iii) Schools?	Less than Significant	No	Less than Significant	N/A
(iv) Parks?	Less than Significant	No	Less than Significant	N/A
(v) Other public facilities?	Less than Significant	No	Less than Significant	N/A

a) Would the project result in substantial adverse physical impacts associated with the provision of new or physically altered governmental facilities, need for new or physically altered governmental facilities, the construction of which could cause significant environmental impacts, in order to maintain acceptable service ratios, response times or other performance objectives for any of the public services:

i) Fire protection?

Impact Determination in the Certified PEIR

As discussed within the Certified PEIR, implementation of the General Plan 2045 and Zoning Code Update will add an estimated 12,700 housing units, 21,612 residents, 3.7 million sf of nonresidential uses, and 16,804 employees to the City, which will increase the demand for fire protection services. However, these increases would occur incrementally over the next 25 years. While the CCFD is not currently meeting their emergency response time goals, CCFD has plans to augment their existing staff by seven staff members, add new fire equipment and implement procedural improvements. Furthermore, additional staff may be needed to serve future development and the resulting population growth in order to meet their emergency response time goals.

The 2019 Standards of Cover and Community Risk Assessment and the CCFD Strategic Plan outline recommendations to increase CCFD performance regarding deployment, response time, data collection, and mutual aid. While no additional fire stations are currently proposed, the Standards of Cover and Community Risk Assessment will be updated by CCFD during implementation of the General Plan 2045

and Zoning Code Update to identify what new and/or expanded fire stations may be needed through the 2045 planning horizon. If a new station were to be needed in the future, the necessary environmental review would be conducted at that time.

Public safety in Culver City, including fire protection and emergency services provided by CCFD, is funded from the City's general fund. Revenue sources that contribute to the general fund, including property and sales taxes, are anticipated to grow in rough proportion to the projected growth that will occur as a result of the General Plan 2045. In addition, future development that occurs as a result of the General Plan 2045 and Zoning Code Update will be reviewed by the City and CCFD and will be required to comply with applicable requirements in effect at the time building permits are issued.

Due to the minimal effects that the development of new facilities could have on the environment with compliance with applicable regulations and proposed General Plan policies, the concentration of new development in areas already well-served by fire protection services, and the addition of policies to reduce fire hazards in the city, the impact of the Project with respect to fire protection is considered less than significant.

Does the Project involve new significant impacts or substantially more severe impacts?

As discussed below, the Project would not create any new significant impacts to fire protection, nor would it result in a substantial increase in a previously identified significant impact as analyzed in the Certified PEIR.

Impact Determination for Project

Construction

Construction activities have the potential to result in accidental on-site fires by exposing combustible materials (e.g., wood, plastics, sawdust, coverings, and coatings) to fire risks from machinery and equipment sparks and from exposed electrical lines, chemical reactions in combustible materials and coatings, and lighted cigarettes. According to the Certified PEIR, the Project Site is located within the service area of CCFD Fire Station 3, which is located 0.32 miles east of the Project Site. CCFD Fire Station 3 includes two engine companies and a paramedic rescue. The drivers of emergency vehicles normally have a variety of options for avoiding traffic, such as using sirens to clear a path of travel or driving in the lanes of opposing traffic pursuant to Section 21806 of the CVC. Furthermore, Project construction activities would be short-term and temporary.

Given the nature of construction activities and the work requirements of construction personnel, OSHA developed safety and health provisions for implementation during construction, which are set forth in 29 CFR Part 1926. In accordance with these regulations, construction managers and personnel would be trained in emergency response and fire safety operations, which include the monitoring and management of life safety systems and facilities, such as those set forth in the Safety and Health Regulations for Construction established by OSHA. Additionally, in accordance with the provisions of OSHA, fire suppression equipment (e.g., fire extinguishers) specific to construction would be maintained on-site. Project construction would also occur in compliance with all applicable federal, state, and local requirements concerning the handling, disposal, use, storage, and management of hazardous materials.

Thus, compliance with regulatory requirements would effectively reduce the potential for Project construction activities to expose people to the risk of fire or explosion related to hazardous materials and non-hazardous combustible materials.

Project construction could also potentially impact the provision of existing CCFD services in the vicinity of the Project Site as a result of construction impacts to the surrounding roadways. While most construction activities are expected to be primarily contained within the boundaries of the Project Site, construction could, if approved by the City of Culver City, temporarily encroach into the public rights-of-way (e.g., sidewalks and roadways) adjacent to the Project Site on Bristol Parkway and Green Valley Circle. However, travel lanes would be maintained in each direction on all streets around the Project Site throughout the construction period, and emergency access would not be impeded.

Based on the above, construction of the Project would not result in the need for a new fire station or the expansion of an existing facility, the construction of which would cause significant environmental impacts, in order to maintain acceptable service ratios, response times, or other performance objectives for fire protection services. Therefore, impacts to fire protection during Project construction would be less than significant and within the scope of impacts analyzed in the Certified PEIR.

Operation

Fire Protection Facilities and Services

As discussed in Section 3.13, *Population and Housing*, the elimination of the existing on-site office uses would result in an estimated net decrease in employees on the Project Site of 270 employees. The development of the Project's 846 residential units would result in a total residential population of approximately 1,616 people. While there would be a decrease in employees on the Project Site, fire incidents are based on population or employees. As the Project would increase intensity of the Project Site, there would be an increase in the demand for fire protection services compared to existing conditions. As previously described, the Project Site is located 0.32 miles from CCFD Fire Station 3. CCFD Fire Stations 1 and 2 would provide backup service to the Project Site.

The Project would comply with the applicable OSHA, Building Code, Fire Code, and other CCMC, and CCFD requirements, including installation of a fire sprinkler suppression system, a fire alarm system, an Emergency Responder Radio Coverage, and manual smoke evacuation systems in the underground parking structure; installation of Knox Boxes; provision of fire resistant doors, materials, walkways, stairwells, elevator systems (including emergency and fire control elevators), smoke detectors, and signage, among other fire prevention features. Additionally, the Project is designed in a way to facilitate the ease of emergency response. Fire lanes are provided around most of the perimeter of the Project and along the western edge of the development.

The Project would also generate revenues to the City of Culver City (in the form of property taxes, sales revenue, etc.) that could be applied toward the provision of new fire station facilities and related staffing, as deemed appropriate by the City.

Lastly, based on the analysis and the constitutional requirement started in the California Constitution Article XIII, Section 35(a)(2) to provide these services, and the *City of Hayward* ruling[75], it is reasonable to conclude that: (1) Project operation would not require the addition of a new fire station or the expansion, consolidation, or relocation of an existing facility in order to maintain service; (2) such services will be provided by a local jurisdiction; and (3) the Project would not inhibit CCFD emergency response. Also, as indicated previously, it is assumed that, in the event Culver City determines that expanded or new emergency facilities are warranted, such facilities (1) would occur where allowed under the designated land use; (2) would be located on parcels that are infill opportunities on lots that are between 0.5 acre and 1 acre in size; and (3) could qualify for a categorical exemption under CEQA Guidelines Section 15332 or Mitigated Negative Declaration.

Compliance with applicable regulatory requirements and recommendations would ensure that adequate fire prevention features are provided that would reduce the demand on CCFD facilities and services without creating the need for new or expanded fire facilities. Additionally, any increase in demand on fire services generated by the Project is part of the planned growth that was captured by the Certified PEIR. As such, impacts would be less than significant and within the scope of impacts analyzed in the Certified PEIR.

Response Distance and Emergency Access

CCFD does not have a required response distance, but does have response time goals. CCFD emergency response time goals were met 39.9 percent of the time by Station 3.[76] While precise response times cannot be predicted, the proximity of Station 3 to the Project Site (0.32 miles on Bristol Parkway) can assume that the 7-minute response time would be met.

The Project's new buildings would be required to install an automatic fire sprinkler system. The installation of fire sprinklers in the proposed buildings serve to provide a quick reaction to a building fire, which reduces the risk of death or injury from a fire because the sprinklers dramatically reduce heat, flames, and smoke, allowing building occupants time to evacuate before the fire protection services arrive. Additionally, as discussed above, there are fire access lanes around most of the perimeter of the Project and between Buildings A and B and a new fire access gate will be installed at the end of Milton Avenue, as shown in Figure 3, Conceptual Site Plan. Additionally, as part of the City's plan review process, the Project's access would be reviewed and approved by CCFD to ensure that emergency vehicle access to the Project Site would not be impeded. As such, emergency access to the Project Site would be adequately maintained.

Moreover, the Project Site is located within a highly urbanized area of City of Culver City, and the streets surrounding the Project Site were designed as standard streets in terms of pavement width and thickness, curb and gutter, and horizontal and vertical curvature. Therefore, the street system surrounding the Project Site is not considered substandard. In addition, emergency response is routinely facilitated, particularly for high priority calls, through the use of sirens to clear a path of travel (including bypassing of signalized

[75] *City of Hayward v. Board of Trustees of the California State University* 2015) 61 Cal. 4th 945

[76] CCFD Performance Management Dashboard, Monthly Station Benchmark Reports. https://dashboards.mysidewalk.com/culver-city-ca-fire-performance-dashboard/station-3. Accessed April 11, 2025.

intersections), driving in the lanes of opposing traffic pursuant to Section 21806 of the CVC, and multiple station response.

Based on the considerations above, the Project would not significantly impair CCFD from responding to emergencies at the Project Site or the surrounding area. As such, impacts would be less than significant and within the scope of impacts analyzed in the Certified PEIR.

Water Infrastructures/Fire Flow for Firefighting Purposes

Fire flow requirements are based on building size and construction type. The Project proposes to connect to an existing 10-inch water main on Bristol Parkway for domestic and fire services (see Appendix J, Fire Flow Capacity Analysis, of this document). There is an existing fire hydrant located on the Project's frontage on Bristol Parkway as well as a fire hydrant on Green Valley Circle. As provided within the Fire Flow Capacity Analysis prepared for the Project by EKI Environment & Water, Inc. (EKI), dated August 2025 (included as Appendix J), the Project would have a minimum fire flow requirement 1,500 gpm at 20 pounds per square inch (psi) residual for a duration of 4 hours with installation of a fire sprinkler system, which the Project would provide, in compliance with the CCMC Section 9.02. The existing fire hydrant located along the Project's frontage on Bristol Parkway can provide 4,111 gpm at 20 psi for a duration of 2 hours. For the hydrant on the 12-inch diameter water main located on Green Valley Circle, the fire flow availability is approximately 5,000 gpm with a 20 psi residual pressure. Based on these results, the Project fire hydrant flow needs can be supplied by the existing infrastructure. Therefore, operational impacts to the City's fire water service facilities and infrastructure would be less than significant and within the scope of impacts analyzed in the Certified PEIR.

Certified PEIR's Mitigation Measures Addressing Impact

The Certified PEIR determined that no mitigation measures would be required. Since, as determined above, the Project does not involve new significant impacts or substantially more severe impacts, no new or additional mitigation measures are needed.

ii) Police protection?

Impact Determination in the Certified PEIR

As discussed within the Certified PEIR, growth anticipated as a result of the General Plan 2045 and Zoning Code Update will increase the number of police responses in the City, which could increase the need for equipment and personnel. To maintain existing ratios of officers to residents (as discussed further below), implementation of the General Plan 2045 and Zoning Code Update would require hiring a minimum of 58 new officers for the nighttime ratio and 18 new officers for the daytime ratio. In addition, the redistribution and increase of population and traffic density into areas proposed for growth could necessitate the reassignment of certain resources pertaining to police services. However, while the projected growth could result in a need for additional personnel, the growth would occur incrementally over the next 25 years. Additionally, if a new police station were to be needed in the future, the necessary environmental review would be conducted at that time. The revenues and fees generated by future development are anticipated to offset the costs of additional personnel and materials. In addition, future development that occurs as a result of the General Plan 2045 and Zoning Code Update will be reviewed by the City and CCPD and will be required to comply with applicable requirements in effect at the time building permits are issued.

Due to the minimal effects that the development of new facilities could have on the environment with compliance with existing regulations and proposed General Plan policies, impacts on police services related to implementation of the General Plan 2045 would be less than significant.

Does the Project involve new significant impacts or substantially more severe impacts?

As discussed below, the Project would not create any new significant impacts to police protection, nor would it result in a substantial increase in a previously identified significant impact as analyzed in the Certified PEIR.

Impact Determination for Project

Construction

During construction of the Project, the Project Site would be fenced and gated with surveillance cameras to monitor the site during off hours, thereby reducing the potential need for police protection services from the Culver City Police Department (CCPD) in order to avoid potential theft. Security measures would ensure that valuable materials (e.g., building supplies and metals, such as copper wiring) and construction equipment are not easily stolen or vandalized. The specific type and combination of construction site security features would depend on the phase of construction. Implementation of these security features would minimize the Project's potential need for police protection services during the building construction phase.

Additionally, police vehicles can use a variety of options for dealing with traffic, such as using their sirens to clear a path of travel or driving in the lanes of opposing traffic. Although minor traffic delays due to temporary lane closures needed to facilitate specific construction activities could occur, particularly during the construction of utilities and street improvements, impacts to police protection services would be considered less than significant for the following reasons:

1. Emergency access would be maintained to the Project Site during construction through marked emergency access points approved by CCPD;
2. Construction impacts are temporary in nature and do not cause lasting effects; and
3. Partial lane closures, if determined to be necessary, would not significantly affect emergency vehicles, the drivers of which normally have a variety of options for avoiding traffic, such as using their sirens to clear a path of travel or driving in the lanes of opposing traffic, in accordance with Section 21806 of the CVC. Furthermore, the Project would adhere to CCMC Section 9.08.385, which requires the Public Works Department to notify the Police and Fire Department prior to street closure for construction or repair work. Additionally, if there are partial closures to streets surrounding the Project Site, flagmen would be used to facilitate the traffic flow until such temporary street closures are complete.

Any potential CCPD officers needed to patrol the Project Site would be existing officers at the CCPD police station. It is not anticipated that any additional officers from CCPD would be needed to monitor the Project Site during construction outside of the existing officers that patrol the area. Additionally, the various safety and control features that would be implemented during Project construction would reduce the potential for incidents that would require police responses.

Based on the above, Project construction would not result in substantial adverse physical impacts associated with the provision of new or physically altered government facilities, the construction of which would cause significant environmental impacts, in order to maintain acceptable service ratios, response times or other performance objectives for police protection. Therefore, impacts to police protection during Project construction would be less than significant and within the scope of impacts analyzed in the Certified PEIR.

Operation

Operational activities associated with the Project would increase demand for police protection services. As discussed in Section 3.13, *Population and Housing*, the Project's 846 residential units and 11,406 sf of commercial use is anticipated to result in 1,616 residents and 41 employees, or 1,657 total persons. The existing uses on the Project Site employed approximately 311 people, and the overall anticipated net increase of 1,346 people would represent an approximately 0.5 percent increase[77] in the existing daytime population of the City (approximately 300,000, according to the Certified PEIR), while the anticipated added nighttime population of 1,616 residents would be an approximately 5.3 percent increase[78] in the existing nighttime population (approximately 40,000, according to the Certified PEIR) of the City. However, these minor increases in daytime and nighttime population have been accounted for within the Certified PEIR as part of the planned growth under the General Plan 2045 and Zoning Code Update.

The Project Site would be served by CCPD, which has 109 sworn officers serving the daytime and nighttime populations. According to the Certified PEIR, CCPD currently has an officer to daytime population ratio of approximately 1:2,752 and a nighttime officer to population ratio of 1:367. The anticipated net daytime increase in population of 1,616 people would increase the existing officer to daytime population ratio of 1:2,752 to 1:2,765[79], and would increase the existing officer to nighttime population ratio of 1:367 to 1:382.[80] The potential for an increase in officer to daytime and nighttime population ratios would represent increases of 0.47 and 4.1 percent, respectively. If it were determined that additional officers would be needed to maintain existing service ratios, the Project contribution would, without accounting for security features, generate an increase in demand for 0.49 additional CCPD sworn officers for the daytime population and 4.2 additional CCPD sworn officers for the nighttime population.[81,82] As discussed above, this increase was accounted for within the Certified PEIR.

While staffing changes may be required as a result of the Project, the minor increase could be accommodated in existing facilities and thus no new or expanded police facilities would be needed as a result of Project implementation. In addition, the Project would contribute revenue to the General Fund for the City, which could be used to fund CCPD expenditures as necessary to offset the cumulative

[77] 1,346 new population/existing daytime population 300,000 = 0.006, or 0.5 percent increase in daytime population.

[78] 1,616 new residential population/existing nighttime population 40,000 = 0.0404 or 4.04 percent increase in nighttime population.

[79] 300,000 existing daytime population + 1,346 new population = 301,346 new daytime population. The new 301,346 population/109 existing officers = one officer per 2,765 population.

[80] 40,000 existing nighttime population + 1,616 new population = 41,616 new nighttime population. The new 41,616 population/109 existing officers = one officer per 381 population.

[81] 1,346 new population X (one officer per 2,769 population) = 0.49 additional officers. (0.49 additional officers / 109 existing officers) X 100 = 0.45 percent increase in sworn officers.

[82] 1,616 new population X (one officer per 386 population) = 4.2 additional officers. (5 additional officers / 109 existing officers) X 100 = 3.8 percent increase in sworn officers.

incremental impact on police services. Through this process, CCPD would be able to provide adequate facilities to accommodate future growth and maintain acceptable levels of service. Moreover, any additional increased demands on the CCPD would be funded via existing mechanisms (e.g., property taxes and government funding), to which the Project would contribute.

Lastly, given the limited increases in demand for police services expected to be generated by the Project and existing CCPD patrols in the local Project vicinity available to serve the Project Site, CCPD emergency response times are not expected to materially change under the Project. Emergency response to a site is routinely facilitated, particularly for high priority calls, through use of sirens to clear a path of travel, driving in the lanes of opposing traffic, use of alternate routes, and multiple station response. Emergency access to the Project Site and surrounding uses would be maintained at all times, and emergency vehicles would have priority and the ability to bypass signals and stopped traffic. Thus, Project-related traffic is not anticipated to impair the CCPD from responding to emergencies at the Project Site or the surrounding area. Accordingly, Project operational impacts associated with emergency response times and emergency access would be less than significant.

Based on the above analysis, development of the Project is not anticipated to generate a demand for additional police protection services that could exceed the CCPD's capacity to serve the Project Site. Additionally, Project operation would not result in substantial adverse physical impacts associated with the provision of new or physically altered facilities, the construction of which would cause significant environmental impacts, in order to maintain acceptable service ratios, response times or other performance objectives for police protection. Therefore, impacts to police protection during Project operation would be less than significant and within the scope of impacts analyzed in the Certified PEIR.

Certified PEIR's Mitigation Measures Addressing Impact

The Certified PEIR determined that no mitigation measures would be required. Since, as determined above, the Project does not involve new significant impacts or substantially more severe impacts, no new or additional mitigation measures are needed.

iii) Schools?

Impact Determination in the Certified PEIR

The Certified PEIR determined that the General Plan 2045 and Zoning Code Update will generate an increase in enrollment in Culver City public schools by approximately 3,556 elementary school students, 1,016 middle school students, and 2,032 high school students. The projected 2045 enrollment will exceed the current elementary, middle, and high school capacities. However, the General Plan 2045 contains policies related to schools, including continued coordination with the Culver City Unified School District (CCUSD) to inform the CCUSD on impacts of major developments and population growth trends that may impact school enrollment. Additionally, CCUSD will collect development impact fees for future development prior to issuance of building permits, which will incrementally pay for any needed facility upgrades and expansions. The payment of statutory fees fully mitigates the impacts of development on school facilities for purposes of CEQA under Senate Bill 50. Therefore, impacts related to school facilities are less than significant.

Does the Project involve new significant impacts or substantially more severe impacts?

As discussed below, the Project would not create any new significant impacts to schools, nor would it result in a substantial increase in a previously identified significant impact as analyzed in the Certified PEIR.

Impact Determination for Project

Construction

Construction of the Project would require employees who are anticipated to be hired from a mobile regional construction work force that moves from project to project. Typically, construction workers pass through various development projects on an intermittent basis as their particular trades are required. Given the mobility and temporary durations of work at a particular site, and a large construction labor pool that can be drawn upon in the region, construction employees would not be expected to relocate residences (and, therefore, a student population) within this region or move from other regions as a result of their temporary work on the Project Site. Therefore, Project construction would not result in a notable increase in the resident population or generate new students needing to attend local schools.

Project construction would not result in substantial adverse physical impacts associated with the provision of new or physically altered schools, the construction of which would cause significant environmental impacts. Therefore, the Project's construction impacts on schools would be less than significant, consistent with the Certified PEIR.

Operation

The Project would develop a mixed-use development with residential and commercial uses. As detailed within Section 3.13, *Population and Housing*, the Project would increase the residential population of Culver City by introducing 846 residential units that would generate an estimated population of 1,616 residents at the Project Site. According to CCUSD's *Level I Developer Fess Study for Culver City School District*, residential uses generate an average of 0.513 students per residence. Based on this generation rate, the number of students that could be generated by the Project is illustrated in **Table 29**, *Estimated Number of Students Generated by the Project*. As shown, the Project could generate an estimated 237 elementary school students, 68 middle school students, and 135 high school students, for a total net increase of approximately 440 school students. The *Level I Developer Fess Study for Culver City School District* does not include a student generation factor for non-residential uses. Because the Project would include a relatively small amount of commercial use (11,406 sf) and corresponding number of employees (41), the Project's employees' contribution to the estimated growth, if any, would be negligible. Furthermore, it can be expected that the Project's commercial employees would likely live in the local area, and the incremental number of associated students presumably already attend local schools. Regardless, any incremental increase in students would be more than offset by the existing employees student generation; thus, the analysis of students generated by the Project is conservative in this regard.

TABLE 29
ESTIMATED NUMBER OF STUDENTS GENERATED BY THE PROJECT

Land Use	Use	Generation Factor[a, b]	Elementary School Students	Middle School Students	High School Students	Total[c]
Proposed Project						
Residential Multi-Family	846 units	Elm: 0.28/unit MS: 0.08/unit HS: 0.16/unit	237	68	135	440

NOTES: ksf = 1,000 square feet.

a. Student generation rates for residential uses are based on a rate of 0.513 students per residence as stated in CCUSD's Level I Developer Fees Study for Culver City School District, March 2020, P. 9. The student generation rate is multiplied by the grade level assumptions below to calculate the generation factor for elementary, middle and high school students.
b. Since the Developer Fee Study does not specify grade levels for the residential land uses, the students generated by the residential uses are assumed to be divided among the elementary school, middle school, and high school levels as follows: 55 percent elementary school, 15 percent middle school, and 30 percent high school.
c. Input totals for elementary, middle and high schools have been conservatively rounded up based on generation factors to equal total number of students.

SOURCE: ESA, 2025

The projected 440 students generated by the Project would be within the growth anticipated as a result of the General Plan 2045, which accounted for an increase of 3,556 elementary school students, 1,016 middle school students and 2,032 high school students. The Project's projected 440 students would comprise approximately seven (7) percent of the General Plan 2045 projected increase in students for the City through 2045. However, consistent with the Certified PEIR impact findings, Project-generated students could exceed the available school capacities serving the Project Site, which could result in new or expanded school facilities.

However, because the location and operational characteristics of any new or expanded school facilities have not yet been identified by CCUSD to specifically serve the Project, it would be speculative to determine how school capacity shortages would be addressed, including where and what type of expanded or new facilities might be provided. Therefore, at such time as the need for expanded or new school facilities are identified by CCUSD, the environmental impacts associated with construction of those facilities would be evaluated by CCUSD under CEQA as a project independent of the Project.

Pursuant to SB 50, the Project Applicant would be required to pay development fees for schools to CCUSD prior to issuance of building permits. Under Government Code sections 65995 and 65996, the payment of these fees is considered full and complete mitigation of Project-related school impacts, including any school-related consideration relating to a school district's ability to accommodate enrollment. Therefore, under state law, payment of the applicable development school fees to CCUSD would offset the potential impact of additional student enrollment at schools serving the Project Site.

Based on the above, Project operation would not result in substantial adverse physical impacts associated with the provision of new or physically altered schools, the construction of which would cause significant environmental impacts. Therefore, operational impacts on schools would be less than significant and within the scope of impacts analyzed in the Certified PEIR.

Certified PEIR's Mitigation Measures Addressing Impact

The Certified PEIR determined that no mitigation measures would be required. Since, as determined above, the Project does not involve new significant impacts or substantially more severe impacts, no new or additional mitigation measures are needed.

iv) Parks?

Impact Determination in the Certified PEIR

The Certified PEIR analyzed impacts related to parks and recreational facilities in Section 4.15, *Recreation*. Thus, refer to analysis below in Section 3.15, *Recreation*, below for an analysis of the Project's impacts to park facilities.

Does the Project involve new significant impacts or substantially more severe impacts?

As discussed in Section 3.15, *Recreation*, the Project would not create any new significant impacts to parks, nor would it result in a substantial increase in a previously identified significant impact as analyzed in the Certified PEIR.

Impact Determination for Project

The Certified PEIR analyzed impacts related to parks and recreational facilities in Section 4.15, *Recreation*. Thus, refer to Section 3.15, *Recreation*, below for an analysis of the Project's impacts to park facilities

Certified PEIR's Mitigation Measures Addressing Impact

The Certified PEIR determined that no mitigation measures would be required. Since, as discussed below in Section 3.15, *Recreation*, the Project does not involve new significant impacts or substantially more severe impacts, no new or additional mitigation measures are needed.

v) Other public facilities?

Impact Determination in the Certified PEIR

The Certified PEIR determined that as demand for other public facilities increases as a result of anticipated growth as a result of the General Plan 2045 and Zoning Code Update, there may be a need to increase staffing and facilities (e.g., libraries) to maintain acceptable service ratios and other performance objectives. However, no expansions are proposed at this time. If the expansion of an existing facility or a new facility were to be needed in the future, the necessary environmental review would be conducted at that time. The City will review future development project plans for consistency with the General Plan 2045. Due to the minimal effects that the development of new facilities would have on the environment with compliance with existing regulations and proposed General Plan policies, the impact of the Project with respect to public facilities is considered less than significant.

Does the Project involve new significant impacts or substantially more severe impacts?

As discussed below, the Project would not create any new significant impacts to other public facilities, nor would it result in a substantial increase in a previously identified significant impact as analyzed in the Certified PEIR.

Impact Determination for Project

As discussed above, instead of the 311 employees that currently utilize the Project Site, the Project will result in an approximate density of 1,657 persons (1,616 residents and 41 employees). These residents and employees, plus any visitors, would to some extent impact the maintenance of public facilities, such as libraries and roads, as discussed below.

The Los Angeles County Public Library (LACPL) provides library services to the City of Culver City. The Project Site is served by the LACPL Culver City Julian Dixon Branch Library, which is located at 4975 Overland Avenue, Culver City, approximately 1.7 miles north of the Project Site. Other nearby Los Angeles Public Library branches are the Palms-Rancho Park Library, Playa Vista Branch Library, and Baldwin Hills Branch Library. The Palms-Rancho Park Library is located at 2920 Overland Avenue, Los Angeles, approximately 3.8 miles northwest of the Project Site. The Playa Vista Branch Library is located at 6400 Playa Vista Drive, Los Angeles, approximately 2.1 miles west of the Project Site. The Baldwin Hills Library is located at 2906 South La Brea Avenue, Los Angeles, approximately 3.8 miles northeast of the Project Site. Since the Project would directly increase the residential population of Culver City, it could increase demand for library facilities and services. To address potential impacts to libraries, the Project applicant would pay the required fees per the Developer Fee Program for the LACPL as provided in Los Angeles County, Code of Ordinances, Title 22: Planning and Zoning, Division 2: Additional Regulations, Chapter 22.72: Library Facilities Mitigation Fee. Compliance would offset any incremental need for funding of capital improvements to maintain adequate library facilities and services resulting from the Project by payment of development fees per the Los Angeles County Code. As such, impacts regarding library services would be less than significant.

Additionally, the Project's residents, employees, and visitors would utilize and, to some extent, impact the maintenance of public facilities, including roads. However, any potential impact of the Project would be offset by the existing employees who have historically accessed the Project Site. Moreover, the increase of overall site density compared to existing conditions is a small fraction of the City's overall population and its planned growth. Construction activities may result in a temporary increase in usage of the surrounding roads (although, the usage may overall be less given the number of existing daily employee trips). However, any such increase would be temporary and would not require maintenance beyond normal requirements. Additionally, any construction-related transportation would comply with all applicable City regulations, and the Applicant would pay all applicable impact fees to the City. Therefore, development and operation of the Project would not significantly increase the use of roadways and other public facilities beyond current levels. As such, impacts regarding road usage would be less than significant.

Overall, any incremental increased demand the Project would have on public facilities is captured by the planned development and population growth within the Certified PEIR. As such, impacts to other public facilities would be less than significant and within the scope of impacts analyzed in the Certified PEIR.

Certified PEIR's Mitigation Measures Addressing Impact

The Certified PEIR determined that no mitigation measures would be required. Since, as discussed above, the Project does not involve new significant impacts or substantially more severe impacts, no new or additional mitigation measures are needed.

Conclusion

Based on the above, the Project's potential environmental impacts with regard to public services would be within the scope of the Certified PEIR and would not result in any of the conditions set forth in PRC Section 21166(c) or CEQA Guidelines Sections 15162 or 15163 that would require the preparation of a Supplemental or Subsequent EIR.

3.15 Recreation

Thresholds (and Supporting Information Sources):	Impact Determination in the Certified PEIR	Does the Project Involve New Significant Impacts or Substantially More Severe Impacts?	Impact Determination for the Project	Certified PEIR's Mitigation Measures Addressing Impact
Recreation:				
(a) Would the project increase the use of existing neighborhood and regional parks or other recreational facilities such that substantial physical deterioration of the facility would occur or be accelerated?	Less than Significant	No	Less than Significant	N/A
(b) Does the project include recreational facilities or require the construction or expansion of recreational facilities which might have an adverse physical effect on the environment?	Less than Significant	No	Less than Significant	N/A

a) Would the Project increase the use of existing neighborhood and regional parks or other recreational facilities such that substantial physical deterioration of the facility would occur or be accelerated?

Impact Determination in the Certified PEIR

As discussed in the Certified PEIR, implementation of the General Plan 2045 and Zoning Code Update would result in 12,700 additional housing units and 21,600 new residents at full buildout, which could result in a greater use of the City's existing parks and recreational facilities. The current park service ratio for the City is 8.9 acres of parkland per 1,000 residents, inclusive of regional parks and joint use facilities. However, the current service ratio for City-parkland is 2.2 acres per 1,000 residents, which does not meet the standard of 3 acres per 1,000 residents. The City has identified locations for planned or proposed trails and recreational facilities throughout Culver City, including joint-use facilities proposed throughout the City.

Additionally, while no new parks are currently proposed within the City, approximately 90 percent of Culver City residences are within one half-mile walking distance of an existing park, trail, or open space, including facilities just outside City limits. The service ratio provides an understanding of population relative to park acreage, and therefore a measure of the availability of park space to serve residents, but this ratio alone does not determine the quality of park service available to residents. In addition to improving the amount of park space and access to parks, enhancement of park amenities that improve park usability will allow for a greater variety of uses and programming. Accessibility and the quality of the pedestrian environment leading to/from a green space is also an important factor. Policies in the General Plan 2045 will reduce the likelihood that any existing neighborhood, community, or regional parks, or other recreational facilities would experience overuse resulting in the physical deterioration of those facilities. Therefore, future development under the General Plan 2045 and Zoning Code Update will not increase the use of existing neighborhood and regional parks or other recreational facilities such that substantial physical deterioration of the facility will occur or be accelerated. Thus, impacts would be less than significant.

Does the Project involve new significant impacts or substantially more severe impacts?

As discussed below, the Project would not create any new significant impacts to existing neighborhood and regional parks, nor would it result in a substantial increase in a previously identified significant impact as analyzed in the Certified PEIR.

Impact Determination for Project

Construction

The nearest Culver City Parks, Recreation and Community Services (PRCS) Department parks to the Project Site are Fox Hills Park located approximately 0.2 miles east of the Project Site, Central Park located approximately 0.7 miles west of the Project Site, and El Marino Park located approximately 0,7 northwest of the Project Site. A small number of construction workers may visit these parks or other local parks to eat lunch or for recreational activity after a workday. However, construction workers are temporary employees with high turnover associated with the various phases of construction, so such park use would be rare and short-term. As a result, Project construction activities would not result in increased use of parks such that substantial deterioration would occur. The Project does not include or require the construction of park or recreational facilities that might have an adverse physical effect on the environment. Thus, impacts would be less than significant and within the scope of impacts analyzed in the Certified PEIR.

Operation

This analysis evaluates the Project's proposed provision of open space and demand for parks and recreational amenities associated with new residents. Per CCMC Section 15.06.300, the public interest requires 3 acres of community park or recreational facilities for each 1,000 persons within the City. To meet this goal, CCMC Section 15.06.310 requires that private developers dedicate land for neighborhood and community park or recreational facilities or pay corresponding in-lieu fees. Based on the Project's residential population of 1,616 residents, the Project would need to provide approximately 4,9 acres of parkland and/or pay in-lieu fees to meet this requirement. Additionally, per CCMC 17.220.020, the Project would be required to provide at least 84,600 sf of open space. As discussed above, the Project would provide a total of 84,600 sf of open space, consisting of 12,720 sf of private balconies, 53,644 common exterior open space for residents, 9,776 sf of interior common spaces including a resident lobby and amenity areas, and 8,460 sf of publicly accessible plaza. The publicly accessible plaza at the corner of Bristol Parkway and Green Valley Circle includes open space areas, seating and eating areas, and landscaping and trees. While this open space is roughly 3 acres short of the parkland dedication requirements, it nonetheless constitutes the minimum amount of open space that is required, and Applicant will also contribute its required share of in-lieu fees, as applicable.

Although the Project would provide a considerable amount of open space and recreational features, it is assumed that some Project residents would still patronize existing public parks and recreational facilities, including use of public park amenities, such as playgrounds, nature trails, picnic areas, basketball courts, and sports fields. However, it is expected that Project resident use would be distributed across a number of recreational sites and facilities depending on the amenities offered at each location, such that substantial deterioration of facilities would not occur. Additionally, there is little potential that Project residents' and employees' use at any particular park or recreational facility would result in physical

deterioration due to the Project's proposed open space and recreational amenities. There is also the potential for the 8,460 sf of publicly-accessible open space that the Project would provide to reduce the existing demand on nearby parks and recreational facilities. In addition, the Project's private open space and amenities would reduce the Project's resident demand on nearby parks and recreational facilities by providing active (i.e., exercise facilities and pool) and passive (i.e., seating and lounge areas) recreational opportunities. Moreover, through the payment of required in-lieu fees for parks and recreational facilities, the Project would be consistent with the CCMC parkland requirements, which would require the Applicant to pay fees to offset park- and open space-related impacts of the Project.

Therefore, the Project would not increase the use of existing neighborhood and regional parks or other recreational facilities such that substantial physical deterioration of the facility would occur or be accelerated. Thus, impacts would be less than significant and within the scope of impacts analyzed in the Certified PEIR.

Certified PEIR's Mitigation Measures Addressing Impact

The Certified PEIR determined that no mitigation measures would be required. Since, as discussed above, the Project does not involve new significant impacts or substantially more severe impacts, no new or additional mitigation measures are needed.

b) Does the Project include recreational facilities or require the construction or expansion of recreational facilities, which might have an adverse physical effect on the environment?

Impact Determination in the Certified PEIR

The General Plan 2045 encourages the development of future recreational facilities in order to meet demand associated with anticipated population growth. General Plan 2045 policies are designed to minimize environmental impacts associated with the construction of new parks or expanded recreational facilities. The precise amount, type, and location of future parks and recreational facilities would be determined during the planning process for individual development projects. Future development would be consistent with the proposed land use designations and policies. Environmental impacts associated with construction of new and expanded parks and recreational facilities that are proposed as part of the General Plan 2045 and Zoning Code Update would be subject to additional environmental review under CEQA, as needed. Implementation of applicable goals and policies in the General Plan 2045 would minimize environmental impacts associated with the construction of new parks or expanded recreational facilities. As such, impacts would be less than significant.

Does the Project involve new significant impacts or substantially more severe impacts?

As discussed below, the Project would not create any new significant impacts to recreational facilities, nor would it result in a substantial increase in a previously identified significant impact as analyzed in the Certified PEIR.

Impact Determination for Project

Construction

As discussed within Threshold a), the Project includes the construction of open space and recreational amenities. The construction of these Project components and the potential for adverse physical effects on the environment are addressed within the construction-related analyses provided in the topical sections of this document. Therefore, with implementation of mitigation measures detailed throughout this document (where applicable), impacts during construction of these open space and recreational features would be less than significant and within the scope of impacts analyzed in the Certified PEIR.

Operation

As discussed above under Threshold a), the Project's provision of open space and recreational amenities would help offset demand for City facilities, and it is expected that residents, guests, and employees are likely to use on-site open space and recreational facilities to a greater extent than off-site facilities. In addition, the Project would pay in-lieu park fees and comply with the CCMC, as applicable, which would help fund construction of future off-site recreational facilities when and where needed. As the Project would largely offset demand for recreational facilities through provision of its own recreational facilities, such as lounge spaces, pool decks, outdoor dining areas, and other open space amenities, it would not require construction or expansion of new off-site recreational facilities. To the extent the Project would generate some incremental demand that could lead to the need for construction of new or expanded off-site recreational facilities, the construction of such facilities and the potential for associated adverse effects on the physical environment would be subject to additional environmental review under CEQA, as needed. Therefore, the Project would not include recreational facilities or require the construction or expansion of recreational facilities which would have an adverse physical effect on the environment. Thus, impacts would be less than significant and within the scope of impacts analyzed in the Certified PEIR.

Certified PEIR's Mitigation Measures Addressing Impact

The Certified PEIR determined that no mitigation measures would be required. Since, as discussed above, the Project does not involve new significant impacts or substantially more severe impacts, no new or additional mitigation measures are needed.

Conclusion

Based on the above, the Project's potential environmental impacts with regard to recreation would be within the scope of the Certified PEIR and would not result in any of the conditions set forth in PRC Section 21166(c) or CEQA Guidelines Sections 15162 or 15163 that would require the preparation of a Supplemental or Subsequent EIR.

3.16 Transportation

Thresholds (and Supporting Information Sources):	Impact Determination in the Certified PEIR	Does the Project Involve New Significant Impacts or Substantially More Severe Impacts?	Impact Determination for the Project	Certified PEIR's Mitigation Measures Addressing Impact
Transportation: Would the project:				
(a) Conflict with a program, plan, ordinance or policy addressing the circulation system, including transit, roadway, bicycle and pedestrian facilities?	Less than Significant	No	Less than Significant	N/A
(b) Conflict or be inconsistent with CEQA Guidelines Section 15064.3, subdivision (b)?	Significant and Unavoidable	No	Less than Significant	N/A
(c) Substantially increase hazards due to a geometric design feature (e.g., sharp curves or dangerous intersections) or incompatible uses (e.g., farm equipment)?	Less than Significant	No	Less than Significant	N/A
(d) Result in inadequate emergency access?	Less than Significant	No	Less than Significant	N/A

a) Would the Project conflict with a program, plan, ordinance, or policy addressing the circulation system, including transit, roadway, bicycle, and pedestrian facilities?

Impact Determination in the Certified PEIR

The Certified PEIR found that the General Plan 2045 and Zoning Code Update would not conflict with any applicable program, plan, or ordinance on the circulation system, including transit, roadway, bicycle, and pedestrian facilities, given the availability of nonvehicular transportation options and the Mobility goals and policies included in the General Plan 2045. First, implementation of the General Plan 2045 and Zoning Code Update would improve connections to local and regional transit services, encourage the use of alternative modes of transportation (including walking and biking) through supportive land use development, support of the expansion of a multi-modal network, and improve bike lanes and public transportation services. Additionally, implementation of the General Plan 2045 and Zoning Code Update will not preclude the implementation of the Culver City Short Range Mobility Plan and rather would provide complimentary goals, policies, and implementation actions that address transit improvements. In addition, the Mobility Element supports and complements the measures, objectives, and policies in the City's Bicycle and Pedestrian Action Plan. Further, the Mobility Element places an emphasis on Complete Streets and a layered transportation network consistent with the City's Complete Streets Policy. The Mobility Element establishes the goal of providing a transportation network that is safe and accessible for all travel modes consistent with the City's Local Road Safety Plan. The General Plan 2045 will enable the City to improve bicycling programs and infrastructure throughout the City, providing connections to the existing and proposed bicycle network. The goals and policies in the Mobility Element will be consistent with the applicable plans and therefore, the General Plan 2045 will not conflict with any applicable program, plan, or ordinance on the circulation system, including transit, roadway, bicycle, and pedestrian facilities. As such, impacts would be less than significant.

Does the Project involve new significant impacts or substantially more severe impacts?

As discussed below, the Project would not create any new significant impacts related to a conflict with any applicable program, plan, or ordinance on the circulation system, including transit, roadway, bicycle, and pedestrian facilities, nor would it result in a substantial increase in a previously identified significant impact as analyzed in the Certified PEIR.

Impact Determination for Project

The Transportation Study prepared for the Project by Gibson Transportation Consulting, Inc., dated June 2025 (included as Appendix K), compiled a list of City programs, plans, ordinances, and policies relevant in determining whether the Project would conflict with a program, plan, ordinance, or policy addressing the circulation system, including transit, roadway, bicycle, and pedestrian facilities. As discussed below, the Project would not conflict with the City's' adopted programs, plans, ordinances, and policies addressing the circulation system. As determined in the Transportation Study, the following City programs, plans, ordinances, and policies would not apply to the Project: Gateway Neighborhood Design Guidelines, Gateway Adjacent Neighborhood Design Guidelines, Residential Parkway Guidelines, and Upper Culver Crest Hillside Design Guidelines. The below sections provide an overview of the Project's consistency with the applicable plans and policies addressing the circulation system.

Traffic Code, Chapter 7.05: Motor Vehicle Air Quality Management

Chapter 7.05 of the CCMC establishes transportation demand and trip reduction measures to reduce vehicular emissions of new developments in excess of 25,000 sf. Section 7.05005 of the CCMC defines new development as, "The new construction of nonresidential building square footage which results in a net increase in gross floor area, as defined herein, that equals or exceeds the project size threshold criteria set forth in § 7.05.015 below." Section 7.05.015 states that, "The requirements of this Section shall apply to any new development that results in a net increase of twenty-five thousand (25,000) or more gross square feet of floor area." Since the Project includes less than 25,000 sf of commercial spaces, the TDM requirements in Section 7.05 do not apply to the Project. Nonetheless, the Project would voluntarily implement TDM measures to reduce single occupancy vehicle trips while promoting the use of alternative transportation modes As such, the Project's impacts would be less than significant and within the scope of the impacts analyzed by the Certified PEIR.

Mobility Element

The purpose of the Mobility Element is to establish a policy framework that envisions a 2045 citywide network for all transportation modes by encouraging use of active and shared modes getting to, from, and within Culver City by providing more reliable, safe, affordable, convenient, clean, and connected mobility options for people of all ages and abilities. By enhancing safe and reliable access to schools, parks, community services, neighborhood serving retail, and jobs, the Mobility Element aids in creating a community that is more equitable, inclusive, innovative, and sustainable. The Mobility Element identifies existing community mobility-related concerns and opportunities and establishes goals, policies, and guidance to address these concerns for the future improvement of the transportation network. The Project does not propose to modify or make any modifications to the street classifications or Special Designations, nor would it preclude the City from making improvements to the transportation network as envisioned in the Mobility Element. Consistent with Mobility Element Goal M-1 to provide a safe and

accessible transportation network, the Project's driveways would meet all of the City's access requirements and provide adequate sight distance for drivers of vehicles entering and leaving the Project Site, as well as bicyclists and pedestrians wishing to cross the driveway. Consistent with Goal M-2 (Complete Streets) and Policy M-2.4, the Project's street frontage along Bristol parkway and Green Valley Circle would be improved to provide ground floor retail uses, aesthetic treatments on building facades, landscaping, street trees, lighting, seating areas, and a landscaped publicly accessible plaza, thereby creating spaces for gathering and community along Bristol Parkway (in furtherance of Goal M-8 and Policies M-8.3 and M-8.4). Additionally, bicycle parking would be provided for Project residents, employees and visitors (in furtherance of Policy M-4.4). These features would enhance the street space and pedestrian experience, as well as provide placemaking features, that would foster local business activity and support a safe, convenient transportation systems that is accessible by multiple modes of transportation. The Project's transportation and design features would all meet applicable Americans with Disability Act (ADA) requirements (in furtherance of Policy M-4.6). As discussed above, the Project would implement a TDM Program per Project Design Feature TRAF-PDF-2, where the Project would implement strategies and action plans to reduce single occupancy vehicle trips while promoting the use of alternative transportation modes, thereby further reducing Project VMT (in furtherance of Policies M-5.3 and M-5.4). Overall, the Project would not conflict with any goals or policies in the Mobility Element that would result in an adverse physical impact on the environment. As such, the Project's impacts would be less than significant and within the scope of the impacts analyzed by the Certified PEIR.

General Plan 2045 Land Use and Community Design Element

The purpose of the City's Culver City General Plan Land Use and Community Design Element (effective October 9, 2024) (Land Use Element) is to define the pattern, scale, organization, and character of development for the city's various land uses, including residential, mixed use, office, retail, light industrial, and civic and public spaces. The Project is located within a Transit-Oriented Community because it is located within 0.5 miles of the Westfield Culver City Transit Center. According to the Land Use Element, the Project is also located in a Mixed-Use High zone, defined as an area with large-scale mixed use, residential, and commercial uses. The Project proposes a new mixed-use residential and commercial development that will replace existing vacant buildings and reactivate the street frontage along Bristol Parkway and Green Valley Circle. Thus, the mixed-use residential and commercial uses of the Project would be compatible with the goals for development in the Mixed-Use High zone designated by the Land Use Element. See Section 3.10, *Land Use and Planning*, for further discussion of the Project's consistency with applicable policies of the Land Use and Community Design Element. As such, the Project's impacts would be less than significant and within the scope of the impacts analyzed by the Certified PEIR.

General Plan Special Study Areas

The General Plan identifies Special Study Areas of the City that have unique opportunities or constraints and will benefit from a closer analysis and specific policies and programs. The Fox Hills neighborhood, a Special Study Area due to the higher densities and mix of businesses allowed under the mixed-use designations, has potential for new business campuses, high and medium density housing, mixed-use developments, and community amenities. Developments in the Fox Hills area can provide opportunities for improved mobility, connectivity, streetscapes, and parks. As noted above, the Project's residential and commercial uses align with future vision for Fox Hills, and the Project will contribute to the improved

mobility and connectivity of this neighborhood by activating the street frontages and providing transportation alternatives for residents, employees, and visitors to the Project Site. As such, the Project's impacts would be less than significant and within the scope of the impacts analyzed by the Certified PEIR.

Better Overland & Safer Fox Hills Project (BOSHP)

The BOSFHP intends to promote the safe and orderly movement for all modes of transportation. Within the Fox Hills neighborhood, the BOSFHP would install a variety of traffic calming measures to improve safety for all users, enhance the sidewalk experience, and discourage cut-through traffic. Most of the improvement measures would neither affect any of the Study Intersections nor modify lane configurations that would alter the traffic analysis in Chapter 5A. Additionally, they will increase pedestrian and bicycle safety measures to and from the Project. As such, the Project's impacts would be less than significant and within the scope of the impacts analyzed by the Certified PEIR.

Neighborhood Traffic Management Program (NTMP)

The City adopted a series of procedures for the implementation of NTMPs, as defined in the City's Neighborhood Traffic Management Program (NTMP) Procedures Manual (November 22, 2004). The Project is not projected to lead to trip diversion along residential Local Streets, nor is the Project projected to add a substantial amount of automobile traffic to congested Arterial Streets that could potentially cause a shift to residential Local Streets. Therefore, the Project would not be required to propose an NTMP for the surrounding residential neighborhoods. In addition, the Project would not conflict with the BOSFHP or preclude any measures identified therein from being installed. As such, the Project's impacts would be less than significant and within the scope of the impacts analyzed by the Certified PEIR.

Residential Parkway Guidelines

The City's Culver City Residential Parkway Guidelines (2016) inform the general public about parkway regulations and provides guidance on planning, creating, and maintaining a parkway landscape specifically for residential areas. Property owners are expected to maintain the parkway space adjacent to their properties, with the exception of street trees, which are maintained by the City. Sidewalk access and step-out strips are to be installed and maintained along all residential parkways in the City. The Project is a residential project; however, it is along a commercial parkway. Therefore, Culver City Residential Parkway Guidelines would not apply to the Project. Nevertheless, the Project would maintain the surrounding landscaping and sidewalks adjacent to the Project Site. As such, the Project's impacts would be less than significant and within the scope of the impacts analyzed by the Certified PEIR.

Short-Range Mobility Plan

Short-Range Mobility Plan (Culver CityBus, FY 2022-2026) provides a strategic blueprint designed to maintain a forward-thinking focus on improved mobility services with a continued dedication to customer service and fiscal responsibility. The plan provides an overview of the City's existing mobility services and policies that further improve mobility in the City, such as transit-oriented development and complete streets projects. Further, the plan proposes a variety of measures to improve mobility services, implement physical changes to transit facilities and roadways, and upgrade existing buses with fully electric vehicles. The Project would not conflict with any of the proposed changes in Short-Range Mobility Plan, and improvements made in the plan would likely enhance transit alternatives for residents, employees, and

visitors to the site. Thus, the Project's impacts would be less than significant and within the scope of the impacts analyzed by the Certified PEIR.

Bicycle and Pedestrian Action Plan

Culver City Bicycle & Pedestrian Action Plan seeks to promote a long-term vision for the City that would "ensure comfortable, safe, and attractive places to bike and walk so that these forms of active transportation become first choices for travelling around our city." Adjacent to the Project Site, Bristol Parkway and Green Valley Circle have been identified for Class II bicycle lane improvements. However, the Project would not interfere with any improvements proposed as part of Culver City Bicycle & Pedestrian Action Plan. Further, the Project would support active modes of transportation by providing bicycle parking and improving the pedestrian facilities adjacent to the Project frontage. As such, the Project's impacts would be less than significant and within the scope of the impacts analyzed by the Certified PEIR.

Complete Streets Policy

The City's City of Culver City Complete Streets Policy (Adopted January 13, 2020) intends to "promote healthy and sustainable mobility for Culver City residents and visitors by providing safe, convenient, and comfortable access to destinations throughout the City by walking, bicycling, transit, and autos." The policy sets a variety of goals and standards in the application of complete streets principles including improving mobility for all road users, enhancing safety, and creating a standard set of criteria applicable to all city departments and private developers who construct within the public ROW. The Project would incorporate the complete streets principles into the Project design to encourage multi-modal transportation options within the community.

Specifically, the Complete Streets policies seek to: provide a connected network of streets and facilities that accommodate all modes of travel (Policy 5.a.i); enhance bicycle and pedestrian connectivity to public transit services, as well as to schools, parks, service retail, public facilities, regional connections, and business districts (Policy 5.a.ii); require developments to maintain or enhance connectivity, such as through interconnected street networks with small blocks, walkways and bikeways (Policy 5.a.iii); promote streetscape plans, including street trees, pedestrian-scale lighting, street furniture, and other streetscape elements (Policy 5.b.viii); provide accommodations for pedestrians and bicyclists during construction (Policy 5.b.xi.); and coordinate street improvements with business owners along retail and commercial corridors to develop or enhance vibrant business districts (Policy 5.d.ii).

The Project supports these policies by introducing development that is conducive to walking, biking, and taking transit. The Project would introduce new bicycle parking and additionally would enhance pedestrian rights-of-way by introducing an enhanced streetscape, landscape and street trees, as well as open space at the intersection of Bristol Parkway and Green Valley Circle. Existing transit options within close proximity to the Project Site would further allow for pedestrian and bicycle access to public transit. Also, the Project will implement a CMP per Project Design Feature TRAF-PDF-1. Consistent with this policy, the CMP will provide appropriate accommodations to ensure pedestrians and bicyclists can safely navigate around the Project Site during construction. Any temporary closure of sidewalks or traffic lanes would be minimized.

Based on the above, the Project's impacts would be less than significant and within the scope of the impacts analyzed by the Certified PEIR.

Local Road Safety Plan

The City's Local Roadway Safety Plan (November 2021) (LRSP) is a document that enables the City to determine potential traffic safety projects on roadways and intersections within the City. In an effort to eliminate fatal and severe injury collisions, the document provides a comprehensive collisions analysis through the LRSP to identify high-risk corridors and intersections with the highest collision frequency and severity. Of the several high-risk intersections and street segments identified in the plan, Bristol Parkway and Green Valley Circle are located adjacent to the Project Site. However, the Project's three driveways would meet the street at a 90-degree angle and have no obstructed sightlines. Thus, the Project would not preclude the City from implementing improvements to eliminate fatal and severe injury collisions as part of the LRSP. As such, the Project's impacts would be less than significant and within the scope of the impacts analyzed by the Certified PEIR.

Vision Zero

The City adopted the Vision Zero initiative in 2016 and has incorporated policies and infrastructure improvements into Culver City Bicycle & Pedestrian Action Plan. The Project Site is located adjacent to Bristol Parkway, which is identified in the City's HIN. Nevertheless, the Project would not preclude any Vision Zero improvements on this corridor, as the roadway of Bristol Parkway is not proposed to be modified by the Project. Thus, the Project does not conflict with Vision Zero.

Conclusion

Based on the above, the Project would not conflict with any of the City's adopted programs, plans, ordinances, and policies. As such, impacts would be less than significant, consistent with the Certified PEIR.

Certified PEIR's Mitigation Measures Addressing Impact

The Certified PEIR determined that no mitigation measures would be required. Since, as discussed above, the Project does not involve new significant impacts or substantially more severe impacts, no new or additional mitigation measures are needed.

b) Would the Project conflict or be inconsistent with CEQA Guidelines section 15064.3, subdivision (b)?

Impact Determination in the Certified PEIR

As part of the Certified PEIR, a VMT assessment was conducted for the entirety of Culver City, using the Culver City Citywide Travel Demand Forecasting Model to obtain daily vehicle trips, daily VMT, and VMT per capita metrics. At buildout, the General Plan 2045 and Zoning Code Update will result in a 0.95 percent decrease in residential VMT per capita compared to the existing conditions, a 7.26 percent decrease in work VMT per employee compared to existing conditions, and a 3.60 percent increase in total daily VMT per service population. While there would be a resulting reduction in VMT compared with existing conditions, the General Plan 2045 and Zoning Code Update will result in an average daily VMT per capita, VMT per employee, and total VMT per service population above the 15 percent reduction

threshold. Even with implementation of all goals and policies contained in the Mobility Element that promote transit priority lanes, multimodal connectivity, integrated public transportation services, and prioritize public transit and mobility service, the General Plan 2045 and Zoning Code Update will not meet the 15 percent VMT reduction threshold. Thus, the Certified PEIR found that the General Plan 2045 and Zoning Code Update will result in significant and unavoidable VMT impacts and that there are no feasible mitigation measures to reduce the severity of this impact.

Does the Project involve new significant impacts or substantially more severe impacts?

As discussed below, the Project would not create any new significant impacts related to a conflict or inconsistency with CEQA Guidelines section 15064.3(b), nor would it result in a substantial increase in a previously identified significant impact as analyzed in the Certified PEIR.

Impact Determination for Project

Per the City VMT Guidelines, a "no impact" determination can be made for a project if any of the following screening criteria are met:

1. Small projects that result in less than 250 daily or 25 peak hour trips
2. Projects within 0.50 miles from the key TPAs of Metro E Line Culver City Station, Metro E Line La Cienega Station, Westfield-Culver City Transit Center, or the Sepulveda Boulevard & Venice Boulevard intersection
3. Projects located within any TPA where at least 15% of the on-site residential units are affordable
4. Affordable housing projects where 100% of the dwelling units are affordable
5. Local serving retail projects with less than 50,000 sf in size at a single store

If none of the above screening criteria are met, the Guidelines provide guidance for the further analysis of VMT, as discussed in the following section.

As analyzed in the Transportation Study prepared for the Project (Appendix K), the Project Site is located within 0.5 miles of the Westfield Culver City Transit Center, a designated TPA, and the retail component of the Project is less than 50,000 sf. Thus, based on the City's screening criteria, the Project is presumed to result in a less than significant VMT impact and no further analysis is required. Nonetheless, the Project would implement TDM strategies and action plans to reduce single occupancy vehicle trips while promoting the use of alternative transportation modes, thereby further reducing Project VMT. As such, impacts would be less than significant and within the scope of impacts analyzed in the Certified PEIR.

Certified PEIR's Mitigation Measures Addressing Impact

The Certified PEIR determined that no feasible mitigation measures are available to reduce the General Plan 2045 and Zoning Code Update's impacts to VMT. However, unlike the General Plan 2045 and Zoning Code Update, the Project would have a less than significant impact and thus no mitigation measures are required.

c) Would the Project substantially increase hazards due to a geometric design feature (e.g., sharp curves or dangerous intersections) or incompatible uses (e.g., farm equipment)?

Impact Determination in the Certified PEIR

The land use diagram and policies contained in the General Plan 2045 emphasize transition areas and buffers between land uses of varying intensity, which will serve to reduce potential conflicts between users of the transportation system connected with each land use, including commercial and industrial truck traffic, commute traffic, pedestrians, and cyclists. Access locations for development allowed under the General Plan 2045 will be designed to the City's standards and will provide adequate sight distance, sidewalks, crosswalks, and pedestrian movement controls to meet the City's requirements to protect pedestrian safety. The various goals and policies contained within the Mobility Element are designed to address transportation safety, improve circulation, implement transportation projects, and advance current City plans, policies, programs, and ordinances. The transportation projects included in the Mobility Element are envisioned to improve mobility, safety, and access, and thus will be designed to applicable federal, state, and City Engineering Design Standards or other applicable roadway standards. As a result, the Certified PEIR found that development under the General Plan 2045 and Zoning Code Update will not substantially increase hazards due to a geometric design feature or incompatible use, and impacts are less than significant.

Does the Project involve new significant impacts or substantially more severe impacts?

As discussed below, the Project would not create any new significant impacts related to an increase in hazards due to a geometric feature or incompatible use, nor would it result in a substantial increase in a previously identified significant impact as analyzed in the Certified PEIR.

Impact Determination for Project

The Transportation Study prepared for the Project (Appendix K) analyzed existing vehicle-vehicle, vehicle-bicycle, and vehicle-pedestrian interactions on transportation infrastructure adjacent to the Project Site and the potential impacts and hazards of the Project on those interactions, which are summarized below.

Driveway Design Features

Vehicular access to the Project Site would be provided by two separate driveways on Green Valley Circle and a third driveway on Bristol Parkway. The first driveway (Driveway A) on Green Valley Circle west of Fox Hills Drive would provide right-turn-only ingress and egress access to the Project Site. The second driveway (Driveway B) on Green Valley Circle east of Fox Hills Drive and third driveway (Driveway C) on Bristol Parkway would provide full access to the Project Site.

The parking garage would serve residents and retail visitors. Driveway A would serve residents with gate-controlled access to Level 1 of the parking garage. Residential and commercial parking access is provided by Driveway B, with access to Level 3, and Driveway C, with access to Level 2. Residential parking on Levels 4-10 is accessed via internal ramps.

Residential move-in loading would be accommodated at three locations: at the southerly edge of the property, as accessed through the Fire Lane from Driveway A; in a designated on-site loading zone on Driveway B; and at a dedicated residential loading area on Bristol Parkway, southerly from Driveway C. A residential delivery zone is also located on site on Driveway B. A retail loading dock is located on-site, east of Driveway B and accessed off Green Valley Circle.

Pedestrian access to the Project Site would be provided via separate entrances along Green Valley Circle and Bristol Parkway.

The sections of Green Valley Circle and Bristol Parkway along which the Project driveways are situated provide four travel lanes, two in each direction, with two-way left-turn medians and designated turn pockets at the adjacent signalized intersection. No on-street parking is provided along either Project frontage. Sidewalks are provided on both streets adjacent to the Project Site. No existing bicycle facilities are provided adjacent to the Project Site; however, the City has proposed Class II bike lanes along Green Valley Circle and Bristol Parkway in the Culver City Bicycle & Pedestrian Action Plan. To ensure maximum visibility, the Driveway and Fire Lane intersections would meet all of the City's requirements and would provide adequate sight distance for drivers of vehicles entering and leaving the Project Site as well as for bicyclists and pedestrians wishing to cross the Driveway. No exceptional horizontal or vertical curvatures exist along this section of roadway that would create sight distance issues for Project traffic utilizing the proposed driveways.

No unusual or new obstacles are presented in the Project's driveway design that would be considered hazardous to pedestrians, bicyclists, or motorists. All driveways would be subject to review by the City.

Pedestrian, Bicycle, and Transit Activity

Adequate sight distance would be provided at the Project driveways to ensure safety for all road users, including pedestrians, bicyclists, and motorists. The Project driveways would be designed to remain clear of hardscapes, vegetation, or signage that would impede sight lines.

Minimal pedestrian and bicycle traffic was observed to travel on Green Valley Circle and Bristol Parkway adjacent to the Project Site. Based on the trip generation estimates detailed in Table 4, the Project would generate fewer than six vehicles per minute across the three driveways during the peak hours. Thus, pedestrians and bicyclists would have adequate gaps in vehicular traffic at the driveways to safely cross, and the Project is not anticipated to result in an increase in vehicle-pedestrian or vehicle-bicycle conflicts. The Bristol Parkway/Green Valley Circle bus stop adjacent to the Project Site is on the opposite side of Green Valley Circle from the Project, so the sidewalk and bus stop would not be affected by construction. Therefore, the Project would not affect transit activity or access.

Physical Terrain

The Project Site is located on a parcel with a change in vertical elevation on-site; however, no line-of-sight issues would be caused by changes in elevation at street level, and drivers would be able to safely identify approaching vehicles, pedestrians, and bicycles at the Project driveways. The driveways are designed to intersect the public ROW at 90-degree angles to the extent possible, with adequate building setback to allow pedestrians and bicyclists to observe vehicles within the driveway.

Incompatible Uses

The Project would be compatible with the surrounding residential and commercial uses. Furthermore, no elements of the Project's uses or design would be considered incompatible. The adjacent neighborhood consists of a mix of uses, including residential uses, commercial/retail uses, and various institutional uses. Thus, the mixed-use Project is not out of place for the neighborhood. Additionally, the Project would incorporate a significant amount of open space, some of which is open to the public, which is cohesive with the other open space areas in the nearby area, such as Fox Hills Park to the east. Overall, the Project would be complimentary to the existing and planned characteristics of the neighborhood.

Summary

Based on the site plan review and design, the Project does not present any geometric design features that would substantially increase hazards related to traffic movement, mobility, or pedestrian accessibility. Thus, Project impacts would be less than significant and within the scope of impacts analyzed in the Certified PEIR.

Certified PEIR's Mitigation Measures Addressing Impact

The Certified PEIR determined that no mitigation measures would be required. Since, as discussed above, the Project does not involve new significant impacts or substantially more severe impacts, no new or additional mitigation measures are needed.

d) Would the Project result in inadequate emergency access?

Impact Determination in the Certified PEIR

As discussed in the Certified PEIR, the General Plan 2045 and Zoning Code Update applies programmatically Citywide, whereas project-level review will be conducted by the City to evaluate the site access for emergency vehicles and traffic control plans for individual projects. This development review process will ensure that future development under the General Plan 2045 and Zoning Code Update will be consistent with applicable policies and will not hinder emergency access for individual sites. Therefore, the General Plan 2045 and Zoning Code Update will not result in inadequate emergency access, and impacts would be less than significant.

Does the Project involve new significant impacts or substantially more severe impacts?

As discussed below, the Project would not create any new significant impacts related to inadequate emergency access, nor would it result in a substantial increase in a previously identified significant impact as analyzed in the Certified PEIR.

Impact Determination for Project

The Project Site is located within an urbanized area with a fully developed roadway system. Direct emergency access is provided by Bristol Parkway and Green Valley Circle. Construction of the Project is not anticipated to require road closures in public right-of-way, and construction staging would primarily take place within the Project Site. Construction traffic would be temporary and short-term and would cease after construction is completed. If required, the Project's contractor would implement construction

traffic management measures to ensure that access for all road users is maintained near the Project Site and limit potential conflicts with traffic on local streets. In addition, emergency vehicle access to the Project Site and neighboring land uses would be maintained, and worker and construction equipment delivery would be scheduled to avoid peak traffic hours. Furthermore, Project construction contractors would coordinate with the CCPD and CCFD concerning any planned temporary lane closures and other construction activities that could affect emergency access and emergency response times and arrange for traffic control devices and detours to minimize any potential impacts to traffic. Because of the short-term nature of the construction activities, the Project's construction activities would not require a new or significantly interfere with an existing risk management, emergency response, or evacuation plan. Thus, the Project would not result in inadequate emergency access during construction, and impacts would be less than significant.

Regarding Project operation, the Project incorporates multiple features to ensure adequate emergency access. There are fire lanes around most of the perimeter of the Project Site including a fire lane on the western edge of the site Avenue. Additionally, CCMC Chapter 17.540 requires that new projects be reviewed by the CCPD to ensure that public safety and site security measures are incorporated. Furthermore, as a condition of approval, CCFD would review and approve plans for the building, fire lanes, fire hydrant locations, and associated equipment, to ensure adequate access to and within the Project Site for emergency vehicles. Furthermore, pursuant to California Vehicle Code Section 21806, the drivers of emergency vehicles are generally able to avoid traffic in the event of an emergency by using sirens to clear a path of travel or by driving in the lanes of opposing traffic. Accordingly, emergency access would be maintained during operation of the Project. Therefore, Project operation would result in a less than significant impact and would be within the scope of impacts analyzed in the Certified PEIR.

Certified PEIR's Mitigation Measures Addressing Impact

The Certified PEIR determined that no mitigation measures would be required. Since, as discussed above, the Project does not involve new significant impacts or substantially more severe impacts, no new or additional mitigation measures are needed.

Conclusion

Based on the above, the Project's potential environmental impacts with regard to transportation would be within the scope of the Certified PEIR and would not result in any of the conditions set forth in PRC Section 21166(c) or CEQA Guidelines Sections 15162 or 15163 that would require the preparation of a Supplemental or Subsequent EIR.

3.17 Tribal Cultural Resources

Thresholds (and Supporting Information Sources):	Impact Determination in the Certified PEIR	Does the Project Involve New Significant Impacts or Substantially More Severe Impacts?	Impact Determination for the Project	Certified PEIR's Mitigation Measures Addressing Impact
Tribal Cultural Resources:				
(a) Would the project cause a substantial adverse change in the significance of a tribal cultural resource, defined in Public Resources Code section 21074 as either a site, feature, place, cultural landscape that is geographically defined in terms of the size and scope of the landscape, sacred place, or object with cultural value to a California Native American tribe, and that is: (i) Listed or eligible for listing in the California Register of Historical Resources, or in a local register of historical resources as defined in Public Resources Code section 5020.1(k), or (ii) A resource determined by the lead agency, in its discretion and supported by substantial evidence, to be significant pursuant to criteria set forth in subdivision (c) of Public Resources Code Section 5024.1. In applying the criteria set forth in subdivision (c) of Public Resource Code Section 5024.1, the lead agency shall consider the significance of the resource to a California Native American tribe.	Less than Significant	No	Less than Significant	NA

a) Would the Project cause a substantial adverse change in the significance of a tribal cultural resource, defined in Public Resources Code section 21074 as either a site, feature, place, cultural landscape that is geographically defined in terms of the size and scope of the landscape, sacred place, or object with cultural value to a California Native American tribe, and that is:

i) Listed or eligible for listing in the California Register of Historical Resources, or in a local register of historical resources as defined in Public Resources Code section 5020.1(k)?

ii) A resource determined by the lead agency, in its discretion and supported by substantial evidence, to be significant pursuant to criteria set forth in subdivision (c) of Public Resources Code Section 5024.1. In applying the criteria set forth in subdivision (c) of Public Resource Code Section 5024.1, the lead agency shall consider the significance of the resource to a California Native American tribe?

The Certified PEIR determined that the City was a highly suitable area for the inhabitance of indigenous people. There are 12 known prehistoric archaeological resources that have been previously identified within the Planning Area, and while the City is mostly built out, this does not preclude the presence of additional tribal cultural resources from being located underneath existing development. Thus, potential for encountering tribal cultural resources in the City is considered high, and implementation of the General Plan 2045 and Zoning Code Update could cause a substantial adverse change to tribal cultural resources. However, future projects would be required to comply with the provisions of SB 18 and AB 52, as necessary, to incorporate tribal consultation into the review process to ensure that tribal cultural

resources are properly identified and that mitigation measures are identified to reduce impacts on these resources. Furthermore, the City would continue to implement standard conditions of approval that require and specify the steps to be taken to avoid damage and to promote preservation if tribal cultural resources are uncovered during construction in support of the City's goals for protection of cultural resources. Adherence to these regulations and implementation of proposed General Plan policies and implementation actions would ensure that the Project's impact with respect to tribal cultural resources would be less than significant.

Does the Project involve new significant impacts or substantially more severe impacts?

As discussed below, the Project would not create any new significant impacts to tribal cultural resources, nor would it result in a substantial increase in a previously identified significant impact as analyzed in the Certified PEIR.

Impact Determination for Project

Consistent with the Certified PEIR analysis, the City conducted tribal consultation per the provisions of AB 52 in an effort to ensure that tribal cultural resources are properly identified and that measures are identified to reduce impacts on these resources. The City submitted notification and request to consult letters to the individuals and organizations listed below on April 25, 2025:

- Sandonne Goad and Samuel Dunlap, Gabrielino/Tongva Nation
- Charles Alvarez, Gabrielino-Tongva Tribe
- Andrew Salas and Christina Swindall Martinez, Gabrieleño Band of Mission Indians—Kizh Nation
- Robert Dorame and Christina Conley, Gabrielino Tongva Indians of California Tribal Council
- Anthony Morales, Gabrielino/Tongva San Gabriel Band of Mission Indians
- Joseph Ontiveros and Jessica Valdez, Soboba Band of Luiseño Indians
- Lovina Redner, Santa Rosa Band of Cahuilla Indians

The City received a request for consultation from the Gabrieleño Band of Mission Indians—Kizh Nation (Kizh Nation). During the consultation meetings, the Kizh Nation tribe provided background information and indicated that the area around the Project Site is located within their traditional homeland areas.

As discussed in the Archaeological Report, results of the SCCIC records search have indicated that three precontact archaeological resources and one multicomponent resource (with a precontact component and historic-period component) have been recorded within a 0.50-mile radius of the Project Site. These precontact resources include villages or camp sites with human burials, lithic materials, ground stone, etc. Additionally, two Native American villages (*Saa'anga* and *Waachnga*) are situated in the general vicinity of the Project Site. According to the Archaeological Report, in consideration of the known archaeological resources in the vicinity, the former presence of a fresh water source nearby, and former presence of Native American villages in the vicinity, the potential to encounter buried precontact archaeological resources within the Project Site is considered moderate to high.

No known prehistoric archaeological resources were identified within or immediately adjacent to the Project Site. However, two precontact archaeological resources have been recorded outside of the 0.50-mile radius. The SLF search conducted through the NAHC indicated that the Project Site was negative for known resources in the SLF database. The results of the geotechnical investigations at the Project Site revealed that fill was found from the surface down to approximately 5 feet below existing grade. The fill was underlain by alluvial and Paleosol soils (consisting of interlayered mixtures of sand, silt and clay).

Based on the AB 52 consultation, it was determined that no known tribal cultural resources, as defined in PRC Sections 21074(a)(1), or resources determined by the City in its discretion and supported by substantial evidence to be significant pursuant to PRC Section 5024.1, have been identified within the Project Site as a result of tribal consultation or as a result of the SLF search through the NAHC and the SCCIC.

However, due to the Project Site being located in the vicinity of known Native American villages and Ballona Creek and Centinela Creek, recent discoveries during other construction projects in the vicinity, and the tribal consultation efforts, the Project Site appears to have a moderate to high potential for encountering previously unknown tribal cultural resources during construction. As a result, there is potential that the Project could cause a substantial adverse change in the significance of a tribal cultural resource as described in PRC Section 21084.2.

Accordingly, per the City's standard conditions of approval, as shown below, the City has determined that the Project would be subject to Native American monitoring by the Kizh Nation. Monitoring would be conducted per the City's standard conditions of approval, which would ensure that the Project's impact with respect to tribal cultural resources would be less than significant. As noted above, the Certified PEIR contemplated that projects would be subject to and would comply with the City's standard conditions of approval, as is the case here.

Standard City Conditions of Approval (COA) – Tribal Cultural Resources (TCR)

TCR COA-1: Prior to the issuance of demolition permits and based on sensitivity for encountering tribal cultural resources, the applicant shall retain a Native American Monitor from a Gabrieleño Tribe or Tribes. The applicant shall compensate the tribal monitor at a reasonable rate, determined in good faith, that aligns with customary compensation for cultural resource monitoring, taking into account factors such as the scope and duration of the Project. The Native American Monitor(s) shall be present during the following construction activities that have the potential for encountering tribal cultural resources: demolition, pavement removal, clearing/grubbing, drilling/augering, potholing, grading, trenching, excavation, tree removal or other ground disturbing activity associated with the Project. Full-time monitoring may be reduced to part-time inspections, or ceased entirely, if determined appropriate by the Native American Monitor(s). The Native American Monitor(s) shall provide a written daily report for each day they are on site that shall be submitted to the applicant on a regular basis. This daily report shall include observations relating to soil or sediment types and disturbances, the location and description of ground-disturbing activities that were monitored, and the location and descriptions of cultural resource materials that were discovered.

TCR COA-2: Prior to commencement of ground disturbing activities, a Tribal Cultural Resources Sensitivity Training session shall be held for those construction personnel who will be directly involved in the ground disturbing activities. The training session shall be carried out by the Native American Monitor(s) and shall focus on how to identify tribal cultural resources that may be

encountered during ground disturbing activities and the procedures to be followed in such an event. In addition, the tribal monitor shall comply with applicant's site access and workplace safety requirements.

TCR COA-3: In the event of a discovery of potential tribal cultural resources, tribal cultural resources shall be avoided where feasible, in accordance with subdivision (a) of Public Resources Code Section 21084.3. In furtherance of this requirement, where feasible, the project applicant shall provide deference to tribal preferences regarding access to spiritual, ceremonial, and burial sites, and incorporate tribal traditional knowledge in the protection and sustainable use of tribal cultural resources and landscapes.

In addition, a qualified archaeologist (after consultation with the Native American Monitor[s]) shall have the authority to temporarily divert, redirect, or halt ground-disturbance activities to allow identification, evaluation, and potential recovery of such potential resources. After consulting with the Native American Monitor(s) and the applicant, the qualified archaeologist shall establish an appropriate buffer area in accordance with industry standards, reasonable assumptions regarding the potential for additional discoveries in the vicinity, and safety considerations for those making an evaluation and potential recovery of the discovery. This buffer area shall be established around the find where ground-disturbing activities shall not be allowed to continue. Work shall be allowed to continue outside of the buffer area.

TCR COA-4: A meeting shall be convened between the applicant, the qualified archaeologist, the Tribe(s), and the City's Planning and Development Director to discuss the significance of the find. At the meeting, the significance of the discoveries shall be discussed and, after consultation with the Tribe(s) and the qualified archaeologist, a decision shall be made, with the concurrence of the City's Planning and Development Director, as to the appropriate mitigation or treatment (documentation, recovery, avoidance, etc.) for the cultural resources. If the applicant, qualified archaeologist, and the Tribe(s) cannot agree on the significance or the treatment for the archaeological or tribal cultural resources, these issues will be presented to the City Planning and Development Director for decision. The City's Planning and Development Director shall make the determination based on the provisions of the California Environmental Quality Act with respect to archaeological resources, recommendations of the project archeologist, and shall take into account the cultural and religious principles and practices of the Tribe(s). All treatment and documentation of tribal cultural resources shall be conducted in a culturally appropriate manner, consistent with Public Resources Code Section 21083.9.

TCR COA-5: The treatment measures for the resource shall be included in a treatment plan that is prepared by the qualified archaeologist with input from the Tribe(s) as necessary, and with the concurrence of the City's Planning and Development Director. The treatment plan shall also include measures regarding the curation of the recovered resources. Once the treatment measures have been implemented, construction excavations can proceed in the vicinity of the discovery.

TCR COA-6: The recovered Native American resources may be placed in the custody of the Tribe(s), who may choose to use them for their educational purposes or they may be curated at a public, non-profit institution with a research interest in the materials. If more than one Tribe is involved with the project and they cannot come to an agreement between themselves as to the final disposition of precontact archaeological resources or tribal cultural resources, the applicant shall contact the City's Planning and Development Director regarding this matter and then proceed with the resources being curated at a public, non-profit curation repository in Los Angeles County that meets federal curation standards pursuant to 36 CFR Part 79.

Certified PEIR's Mitigation Measures Addressing Impact

The Certified PEIR determined that no mitigation measures would be required. Since, as discussed above, the Project does not involve new significant impacts or substantially more severe impacts, no new or additional mitigation measures are needed.

Conclusion

Based on the above, the Project's potential environmental impacts with regard to tribal cultural resources would be within the scope of the Certified PEIR and would not result in any of the conditions set forth in PRC Section 21166(c) or CEQA Guidelines Sections 15162 or 15163 that would require the preparation of a Supplemental or Subsequent EIR.

3.18 Utilities and Service Systems

Thresholds (and Supporting Information Sources):	Impact Determination in the Certified PEIR	Does the Project Involve New Significant Impacts or Substantially More Severe Impacts?	Impact Determination for the Project	Certified PEIR's Mitigation Measures Addressing Impact
Utilities and Service Systems: Would the project:				
(a) Require or result in the relocation or construction of new or expanded water, wastewater treatment, or storm water drainage, electric power, natural gas, or telecommunications facilities, the construction or relocation of which could cause significant environmental effects?	Less than Significant	No	Less than Significant	N/A
(b) Have sufficient water supplies available to serve the project and reasonably foreseeable future development during normal, dry and multiple dry years?	Less than Significant	No	Less than Significant	N/A
(c) Result in a determination by the wastewater treatment provider which serves or may serve the project that it has adequate capacity to serve the project's projected demand in addition to the provider's existing commitments?	Less than Significant	No	Less than Significant	N/A
(d) Generate solid waste in excess of State or local standards, or in excess of the capacity of local infrastructure, or otherwise impair the attainment of solid waste reduction goals?	Less than Significant	No	Less than Significant	N/A
(e) Comply with federal, state, and local management and reduction statutes and regulations related to solid waste?	Less than Significant	No	Less than Significant	N/A

a) Would the Project require or result in the relocation or construction of new or expanded water, wastewater treatment, or storm water drainage, electric power, natural gas, or telecommunications facilities, the construction or relocation of which could cause significant environmental effects?

Impact Determination in the Certified PEIR

Future development that will occur under the General Plan 2045 and Zoning Code Update will result in an increased demand for water, wastewater treatment, storm drainage, electric power, natural gas, and telecommunication services and facilities.

With regard to water facilities, each individual project would be required to demonstrate the availability of water to service the development, as required and applicable, in the form of will-serve letters and, for larger projects, preparation of a Water Supply Assessment (WSA) per SB 610. If additional facilities were to be constructed, separate environmental analysis would be required. The City currently complies with the applicable water-related statutory requirements, and the General Plan 2045 ensures that the City would continue to comply with the state and federal regulatory requirements. Overall, the General Plan 2045 policies contain various methods of water conservation and water planning, such as expanding and enhancing existing water conservation measures, mandates, and strategies to optimize wise use of water (Policy INF-2.1); restricting and eliminating potable water use for primarily non-edible irrigated landscapes where alternative water sources are available (Policy INF-2.6); providing dual plumbing for all new public parks and landscape projects in anticipation of future water recycling or on-site water capture, treatment, and re-use infrastructure to be used for irrigation (Goal INF-4 and associated policies;

Policy INF-2.8); and providing resources and guidance for conventional lawn conversion to drought tolerant landscaping (Policy INF-2.5), which would improve water management in the Planning Area.

Most new development is expected to be infill and would rely on the existing distribution network that has sufficient capacity to convey available water supplies. Moreover, it is anticipated that the City's overall water infrastructure system would be improved over the next 25 years, particularly as redevelopment occurs and the system services additional residences and businesses. If future development under the General Plan 2045 and Zoning Code Update would require the construction and operation of new or expanded water supply facilities, construction or expansion of such facilities would be subject to project-level environmental review in accordance with CEQA at the time it is proposed. This project-level review would identify any significant environmental impacts that could result from the construction and operation of such facilities and would identify project-specific mitigation measures to lessen or avoid any significant impacts as feasible. Furthermore, beyond construction and installation of new transmission and distribution infrastructure, new or expanded water supply facilities undertaken by the City (e.g., water treatment plants, water reclamation/recycling facilities, pump stations) would be the responsibility of Metropolitan Water District of Southern California (Metropolitan), LADWP and GSWC and would also be subject to individual CEQA review and clearance to determine whether any would have significant environmental impacts. Therefore, impacts on water associated with implementation of the General Plan 2045 and Zoning Code Update would be less than significant.

With regard to wastewater, the General Plan 2045 includes policies and actions that would reduce the demand for wastewater treatment. New development allowed under the General Plan 2045 and Zoning Code Update will be subject to the latest adopted edition of the California Plumbing Code and CALGreen Code, which will reduce the amount of effluent entering the wastewater system. In addition, as discussed within the Certified PEIR, there is sufficient capacity at the Hyperion Water Reclamation Plant (HWRP) and Joint Water Pollution Control Plant (JWPCP) to accommodate wastewater collection and treatment generated by the growth that will occur under the General Plan 2045 and Zoning Code Update. Future development would be located within urban areas of the Planning Area and near existing wastewater infrastructure. In addition, the City would comply with applicable current and future statutory requirements. Therefore, the Project would not result in insufficient wastewater collection and treatment, and no new or expanded wastewater treatment facilities would be needed. Thus, impacts would be less than significant.

With regard to stormwater drainage, future development will be required to comply with all applicable construction and operational laws, regulations, and permits related to hydromodification and discharging into the City's system. Compliance with applicable City requirements and policies will ensure that runoff generated by new development associated with the implementation of the General Plan 2045 and Zoning Code Update will not inundate existing storm drainage facilities such that new or expanded facilities will be required. As such, the General Plan 2045 and Zoning Code Update's impacts on stormwater drainage would be less than significant.

With regard to electric power, it is possible that future development allowed under the General Plan 2045 and Zoning Code Update could result in the provision of new electrical power facilities, including new or upgraded substations and/or transmission lines. However, all new development would be subject to the latest adopted edition of the CALGreen Code, which establishes mandatory energy efficiency measures

for new residential and non-residential buildings. Compliance with current CALGreen requirements and proposed General Plan policies that promote renewable energy generation and energy efficiency would ensure that new development associated with the implementation of the General Plan 2045 and Zoning Code Update would be energy efficient, thus reducing the need for new electrical power infrastructure. Should upgrades to new facilities be required, construction of those facilities could result in adverse environmental effects. However, future facilities would be subject to environmental review under CEQA and would be required to comply with the City's requirements for construction projects, including but not limited to, grading permits and encroachment permits. Therefore, electricity demand from projects associated with the implementation of the General Plan 2045 and Zoning Code Update would not result in additional impacts related to the provision of electrical power infrastructure. Thus, the General Plan 2045 and Zoning Code's impact on electric power would be less than significant.

Regarding natural gas, it is possible that future development allowed under the General Plan 2045 and Zoning Code Update could result in the provision of new natural gas facilities, including new and/or upgraded pipelines. SoCalGas estimates that the total gas demand in its service area would decline at an annual rate of 1 percent from 2020 to 2035 due to modest economic growth and CPUC-mandated energy efficiency standards and projects.[83] Additionally, all new development would be subject to energy efficiency standards contained in the latest adopted edition of the CALGreen Code, thus reducing the need for new natural gas infrastructure. Should upgrades be required, construction of those facilities could result in adverse environmental effects. However, future facilities would be subject to environmental review under CEQA and would be required to comply with the City's requirements for construction projects, including but not limited to, grading permits and encroachment permits. Therefore, natural gas demand from projects associated with the implementation of the General Plan 2045 and Zoning Code Update would not result in additional impacts related to the provision of natural gas infrastructure. Thus, the General Plan 2045 and Zoning Code's impact on natural gas would be less than significant.

Regarding telecommunications facilities, it is possible that future development allowed under the General Plan 2045 and Zoning Code Update could result in the provision of new telecommunication facilities. Should upgrades to telecommunication infrastructure be required, construction of those facilities could result in adverse environmental effects. However, future facilities would be subject to environmental review under CEQA and would be required to comply with the City's requirements for construction projects, including but not limited to, grading permits and encroachment permits. Therefore, demand for new telecommunications services from projects associated with the implementation of the General Plan 2045 and Zoning Code Update would not result in additional impacts related to the provision of telecommunication infrastructure. Thus, the General Plan 2045 and Zoning Code Update's impact on telecommunications facilities would be less than significant.

In summary, the Certified PEIR found that the General Plan 2045 and Zoning Code Update would result in less-than-significant impacts related to new or expanded water, wastewater treatment, stormwater drainage, electric power, natural gas, or telecommunications facilities.

[83] California Gas and Electric Utilities, 2020. 2020 California Gas Report. https://www.socalgas.com/sites/default/files/2020-10/2020_California_Gas_Report_Joint_Utility_Biennial_Comprehensive_Filing.pdf. Accessed April 2023.

Does the Project involve new significant impacts or substantially more severe impacts?

As discussed below, the Project would not create any new significant impacts related to new or expanded water, wastewater treatment, stormwater drainage, electric power, natural gas, or telecommunications facilities, nor would it result in a substantial increase in a previously identified significant impact as analyzed in the Certified PEIR.

Impact Determination for Project

Water

Construction

Water would be required during construction for various purposes. Project construction is projected to begin as early as mid-2026 and is expected to take approximately 44 months to complete. Full build-out is expected as early as 2030. Water for construction would be required for activities such as dust control, cleaning of equipment, excavation/export, removal and re-compaction, masonry, painting, and clean-up. Non-potable water could be used for soil compacting and dust control purposes, if required, and would represent the majority of the water used during construction. Such practices are implemented by the contractor, and the non-potable water is trucked to the construction site. Project construction activities would also create a demand for some potable water, such as for drinking, cleaning of brushes and other items, and lavatories, which would also be trucked to the construction site.

According to the Fire Flow Capacity Analysis prepared for the Project by EKI, dated August 2025, (included as Appendix J of this document), the Project would connect to existing 10- and 12-inch water mains along Bristol Parkway and Green Valley Circle, respectively, for both domestic and fire water services. Construction impacts associated with the installation of water distribution lines would primarily involve trenching in order to place the water distribution lines below surface and would be limited to on-site water distribution and minor off-site work associated with connections to the public main. No upgrades to existing water mains are anticipated at this time. Prior to ground disturbance, Project contractors would coordinate with GSWC to identify the locations and depth of all lines. Further, GSWC would be notified in advance of proposed ground disturbance activities to avoid water lines and disruption of water service and would be responsible for the installation of new meters and main connection, as well as work on water mains within the public right-of-way.

Therefore, Project impacts on water associated with construction activities would be less than significant and within the scope of impacts analyzed in the Certified PEIR.

Operation

Water service to the Project Site would continue to be provided by GSWC, as under existing conditions. When analyzing the Project for infrastructure capacity, although domestic water demand is the Project's main contributor to water consumption, fire flow demands have a much greater instantaneous impact on infrastructure and are, therefore, the primary means for analyzing infrastructure capacity.

According to the Fire Flow Capacity Analysis (Appendix J of this document), the Project would have a minimum fire flow requirement of 1,500 gpm at 20 psi residual for a duration of 4 hours with installation of a fire sprinkler system, which the Project would provide, in compliance with CCMC Section 9.02.

There are existing fire hydrants located along the Project's frontage on Bristol Parkway and Green Valley Circle. The existing fire hydrant located along the Project's frontage on Bristol Parkway can provide 4,111 gpm at 20 psi for a duration of 2 hours. The existing fire hydrant located along Green Valley Circle can provide approximately 5,000 gpm at 20 psi. Therefore, it is understood that the City's water distribution system should meet the required fire flow of 1,500 gpm for the Project without the need for additional system improvements(Appendix J). Therefore, the site's existing fire hydrant infrastructure would be sufficient to meet the Project's fire flow requirements.

Based on the above, the existing GSWC water infrastructure has adequate capacity and pressure to meet the Project's domestic and fire flow requirements. As such, Project operation would not require or result in the relocation or construction of new or expanded water facilities, the construction of which would cause significant environmental effects. Thus, Project operational impacts related to water infrastructure would be less than significant and within the scope of impacts analyzed in the Certified PEIR.

Wastewater

The City's wastewater is treated at the HWRP or the JWPCP. The HWRP treats an average daily flow of approximately 275 million gallons per day (mgd), with the capacity to treat up to 450 mgd. Therefore, the HWRP has a remaining treatment capacity of approximately 175 mgd.[84] The JWPCP currently treats 260 mgd and has a capacity of 400 mgd, meaning there is a remaining capacity of 140 mgd.

During construction of the Project, a negligible amount of wastewater would be generated by construction workers. However, any such wastewater generation would be temporary, only lasting as long as Project construction activities occur. It is anticipated that portable toilets would be provided by a licensed private vendor that would dispose of the wastewater off-site. Such wastewater generation is therefore expected to result in either no or negligible discharges to the City's wastewater treatment conveyance systems or treatment facilities, and the wastewater would not be discharged through any service connections at or near the Project Site. Any off-site wastewater flows would be minimal in comparison to the meaning treatment capacities of the HWRP and the JWPCP. Additionally, construction-related impacts would be on a temporary, intermittent basis. As such, the minimal wastewater generation during construction would not require the construction of new or expansion of existing facilities, and, given its small amount, is not anticipated to exceed the capacity of existing wastewater conveyance and treatment systems.

A Flow Monitoring Capacity Report was prepared for the Project by V&A Consulting Engineers, dated July 16, 2025, and is included in Appendix L of this document. The report evaluates the existing wastewater infrastructure to determine whether there is available capacity in the sewer lines serving the Project Site to accommodate the Project. According to the report, the Project would generate an average flow rate was estimated at 122.5 gpm, which would be accommodated by the existing sewer lines serving the Project Site. The Project's wastewater generation of 176,376 gallons per day would represent a fraction of one percent of the daily capacity available at the HWRP or JWPCP.

Therefore, the existing wastewater infrastructure is expected to be sufficient to accept flow from the proposed development..

[84] City of Los Angeles Sanitation. Hyperion Water Reclamation Plant, https://www.lacitysan.org/san/faces/wcnav_externalId/s-lsh-wwd-cw-p-hwrp-tp?_adf.ctrl-state=2hxygimk0_5&_afrLoop=1342937646848223#!. Accessed April 15, 2025.

Further, construction of the Project would include all necessary on and off-site sewer pipe improvements and connections to adequately link the Project to the existing City sewer system based on the City requirements. The necessary improvements would be verified through the permit approval process of obtaining a sewer capacity and connection permit from the City.

Therefore, based on the above, the Project would not require or result in the relocation or construction of new or expanded wastewater facilities, the construction or relocation of which could cause significant environmental effects. Thus, impacts would be less than significant and within the scope of impacts analyzed in the Certified PEIR.

Stormwater Drainage

The grade of the Project Site descends gently from northeast to southwest, with a high elevation (near the intersection of Green Valley Circle and Bristol Parkway) at approximately 76 feet and a low elevation at the southwest corner of the Site at approximately 37 feet, which results in a topographical elevation differential of 39 feet across the Project Site. The existing site gradient and stormwater runoff generally flows towards the southwest corner of the site.

As discussed in Section 3.9, *Hydrology and Water Quality*, per existing regulations and requirements, the Project would implement a stormwater treatment system. The Project would include appropriate on-site drainage improvements to convey anticipated stormwater flows into the City's municipal storm drain system consistent with the City's LID and SUSMP requirements. Due to the decrease in impervious area, the Project is anticipated to decrease runoff volumes, and thus the demand on the surrounding storm drain infrastructure would be reduced. Moreover, final plan check by the City would ensure that adequate capacity is available in the storm drain system in surrounding streets prior to Project approval. The Applicant would be responsible for providing the necessary on-site storm drain infrastructure to serve the Project Site, as well as any connections to the existing system in the area. It is also acknowledged that there are no known deficiencies in the existing storm drain system.

Therefore, based on the above, the Project would not require or result in the relocation or construction of new or expanded stormwater drainage facilities, the construction or relocation of which could cause significant environmental effects. Thus, impacts associated with on-site stormwater drainage facilities would be less than significant and within the scope of impacts analyzed in the Certified PEIR.

Electric Power

Construction activities at the Project Site would require limited and minor quantities of electricity for watering, lighting, power tools and other support equipment. Heavy construction equipment would likely be powered with diesel fuel. Additionally, the temporary construction electricity usage would be offset by the reduction in the existing electricity usage at the Project Site from the removal of the existing buildings. As existing power lines are located in the vicinity of the Project Site, temporary power poles would be installed to provide electricity during Project construction. Additionally, the Applicant would be required to coordinate electrical infrastructure removals or relocations with SCE and comply with site-specific requirements set forth by SCE, which would ensure that service disruptions and potential impacts associated with grading, construction, and development within SCE easements are minimized. Thus, existing off-site infrastructure would not have to be expanded or newly developed to provide electrical service to the Project Site during construction or demolition. Electricity demand during project

construction would be a fraction of the Project's net annual operational electricity consumption, which would be within the supply and infrastructure capabilities of SCE. Therefore, construction of the Project would not result in an increase in demand for electricity that exceeds available supply or distribution infrastructure capabilities that could result in the construction of new energy facilities or expansion of existing facilities, the construction of which could cause significant environmental effects. Likewise, construction of the Project is not anticipated to adversely affect the electric power facilities serving the surrounding uses or utility system capacity and would not require the construction of new energy facilities or the expansion of existing facilities, the construction of which could cause significant environmental effects.

Regarding Project operations, as reported above in Table 9, *Summary of Annual Net New Energy Use During Project Operation*, the Project's annual net increase in operational electricity usage would be approximately 6,379 MWh for the Project. The Project-related increase in annual electricity consumption would represent 0.005 percent of SCE's total energy sales. Given the minuscule increase in electrical demand to SCE's distribution network, SCE's facilities would be able to meet the Project's demand. As such, the Project's operational electricity services and supply and infrastructure impacts would be less than significant and would not require the construction of new electric facilities or the expansion of existing facilities, the construction of which could cause significant environmental effects, consistent with the scope of impacts analyzed in the Certified PEIR.

Natural Gas

Construction activities, including the construction of new buildings and hardscape, typically do not involve the consumption of natural gas. Accordingly, natural gas is not expected to be supplied to support Project construction activities; thus, there would be no expected demand generated by construction.

Given that the Project Site is located in an area already served by existing natural gas infrastructure, it is anticipated that the Project would not require extensive off-site infrastructure improvements to serve the Project Site. Construction impacts associated with the installation of natural gas connections are expected to be confined to grading/trenching activities in order to place the lines below surface. In addition, prior to ground disturbance, Project contractors would notify and coordinate with SoCalGas to identify the locations and depth of all existing gas lines to avoid disruption of gas service to other properties. Therefore, construction of the Project would not result in an increase in demand for, or an interruption in the delivery of, natural gas that would affect available supply or distribution infrastructure capabilities, and it would not result in the construction of new energy facilities or expansion of existing facilities. As discussed in Section 3.5, *Energy*, natural gas is not expected to be needed during construction of the Project. Therefore, the construction of the Project is not anticipated to adversely affect the natural gas facilities serving the surrounding uses or utility system capacity and would not require the construction of new energy facilities or the expansion of existing facilities, the construction of which could cause significant environmental effects. Thus, construction impacts would be less than significant and within the scope of impacts analyzed in the Certified PEIR.

As reported in Table 9, operation of the Project would result in a net increase of approximately 10,774,074 cf of natural gas per year. The SoCal Gas 2024 California Gas Report estimates that natural

gas supplies within SoCalGas' planning area will be 769,055 million cf in 2030.[85] Thus, the Project's annual net increase of 10.8 million cf of natural gas in year 2030 would account for 0.0005 percent of the 2030 forecasted annual consumption in SoCalGas' planning area. Therefore, the Project would fall within SoCalGas' projected consumption for the area and would be consistent with SoCalGas' anticipated regional demand from population or economic growth. Given the incremental increase in natural gas demand to SoCal Gas's distribution network, SoCal Gas's facilities would be able to meet the Project's demand, and the Project's operational natural gas services and supply and infrastructure impacts would be less than significant and would not require the construction of new natural gas facilities or the expansion of existing facilities, the construction of which could cause significant environmental effects, consistent with the scope of impacts analyzed in the Certified PEIR.

Telecommunications

The Project Site is located in a developed and urbanized area that is served by existing telecommunication services. The Project would include the installation of new underground telecommunication lines (for internet, telephone, and other services), as needed, to serve the residential and commercial uses proposed on the Project Site. Construction impacts associated with the installation of new telecommunication infrastructure would primarily involve trenching in order to place the lines below ground surface. When considering impacts resulting from the installation of any required telecommunications infrastructure, all impacts are of a relatively short duration and would cease to occur when installation is complete. Installation of new telecommunications infrastructure if needed is expected to be limited to on-site telecommunications distribution and minor off-site work associated with connections to the broader infrastructure system. As telecommunication providers already deliver their services to the Project Site and to homes and businesses in the vicinity of the Project Site, it is anticipated that existing telecommunications facilities would be sufficient to support the Project's needs for telecommunication services. As such, no substantial upgrades to off-site telecommunications facilities are anticipated. Therefore, the Project would not require or result in the relocation or construction of new or expanded telecommunication facilities, the construction or relocation of which could cause significant environmental effects. Thus, impacts would be less than significant and within the scope of impacts analyzed in the Certified PEIR.

Certified PEIR's Mitigation Measures Addressing Impact

The Certified PEIR determined that no mitigation measures would be required. Since, as discussed above, the Project does not involve new significant impacts or substantially more severe impacts, no new or additional mitigation measures are needed.

b) Would the Project have sufficient water supplies available to serve the Project and reasonably foreseeable future development during normal, dry, and multiple dry years?

Impact Determination in the Certified PEIR

As discussed in the Certified PEIR, the General Plan 2045 and Zoning Code Update's projected increase in development will result in an increased demand for potable water. Culver City is served by two water service providers: GSWC and LADWP. GSWC and LADWP will account for the General Plan 2045 and

[85] California Gas and Electric Utilities, 2024 California Gas Report, https://www.socalgas.com/sites/default/files/2024-08/2024-California-Gas-Report-Final.pdf.

Zoning Code Update growth during the next UWMP update cycle in 2025 and thus will account for future development in the City prior to the General Plan Update's horizon year of 2045. Individual development proposals that meet the definition of a project under CEQA will be required to address water supply as part of the CEQA process, and for qualifying projects, a WSA will be required pursuant to SB 610 as part of the project's CEQA analysis. Furthermore, all new development would be subject to water conservation standards contained in the CALGreen Code. Compliance with current CALGreen requirements would ensure that future development allowed under the General Plan 2045 and Zoning Code Update would establish water conservation features. In addition, future development will be required to comply with Chapter 5.03 of the City's Municipal Code, the City's Water Conservation Plan, and General Plan 2045 policies aimed at reducing water demand over time. In the event of a water shortage, GSWC and LADWP will rely on their Water Shortage Contingency Plans (WSCPs), which are to be engaged in the case of a water shortage event, such as a drought or supply interruption.

Therefore, given that (1) Metropolitan, who supplies much of the GSWC and LADWP water, will continue to improve regional water supplies though its Integrated Water Resources Plan (IRP) planning process and its 26-member agencies will continue to improve local water supplies; (2) the GSWC and LADWP have the ability to implement a WSCP in the case of supply shortages, which had demonstrated effectiveness during the historic 2013–2017 drought; and (3) the increasing efficiency and drought planning requirements from the State, sufficient water supply is estimated to be available within the region, including by GSWC and LADWP, to meet all future demands within the Culver City service area. Based on the above, there would be sufficient water supplies available to serve the reasonably foreseeable future development associated with the General Plan 2045 and Zoning Code Update during normal, dry and multiple dry years. Thus, impacts regarding water supply are less than significant.

Does the Project involve new significant impacts or substantially more severe impacts?

As discussed below, the Project would not create any new significant impacts to water supply, nor would it result in a substantial increase in a previously identified significant impact as analyzed in the Certified PEIR.

Impact Determination for Project

Construction

As stated under Threshold a), some water would be required for Project construction activities, such as dust control, cleaning of equipment, excavation/export, removal and re-compaction, and other related activities. However, construction activities would be intermittent, and the demand for water consumption during construction would be temporary and limited to just the duration of construction. It is therefore expected that Project construction activities would generate minimal potable water demand, which could be met with existing water supplies provided by GSWC.

As analyzed below under Operational impacts, sufficient water supplies exist to meet the Project's projected operational water demand, in addition to the existing and planned future demands for normal, single-dry, and multiple-dry years on GSWC water supplies. Given that Project construction would require a nominal amount of water compared to Project operation, the Project's intermittent construction-related water demand would also be able to be met by GSWC's available water supplies. For these

reasons, adequate water supplies would be available from existing entitlements and resources for Project construction activities.

Therefore, any impacts on water supply during construction would be less than significant and within the scope of impacts analyzed in the Certified PEIR.

Operation

Project Water Demand

Estimated domestic water demand for the Project is shown in **Table 30**, *Project's Estimated Annual Water Consumption,* which shows the net increase in potable water that would be required for the Project. As shown in Table 30, the annual water demand for the Project would be 206 AFY (see Appendix M, Water Supply Assessment, of this document). As discussed in the following section, existing water supplies are sufficient to handle this net increase.

TABLE 30
PROJECT'S ESTIMATED ANNUAL WATER CONSUMPTION

Proposed Use	Units	Water Demand Rate	Total Water Demand (AFY) [c]
Residential	846 du	173 gpd/du	164
Restaurant	11,406 sf	1.1 gpd/sf	14
Leasing/Lobby	10,322 sf	0.33 gpd/sf	3.9
Other Amenity	14,086 sf	0.33 gpd/sf	5.3
Theater	937 sf	0.14 gpd/sf	0.15
Dog Wash	578 sf	0.11 gpd/sf	0.072
Office	1,956 sf	0.22 gpd/sf	0.49
Covered Parking	534,095 sf	0.020 gal/sf/cleaning	0.39
Water Features	3,315 sf		0.28
Irrigated Landscaping	73,834 sf	[a]	2.8
Distribution System Losses [a]	--	6.8%	14
Total Proposed Water Demand			**206**
Existing Site Demand[b]		NA	[b]
Total Net Water Demand			**206**

NOTES: gpd = gallons per day; sf = square feet; AFY = acre-feet per year; du = dwelling unit.

a. Estimated distribution system water loss associated with delivery of water to the Proposed Project is based on a rate of 6.8% and includes both real and apparent losses.
b. At the time of preparing the WSA, there was limited historical water use available data for the Project Site. Thus, the total Project demands conservatively do not subtract out the existing site demands.
c. Totals may not sum due to rounding.

SOURCE: EKI, Water Supply Assessment, 2025 (Appendix M of this document), Table 1

Golden State Water Company Water Supplies

Water purchased from WBMWD constitutes the primary source of supply for the GSWC Culver City service area and is expected to be the sole source of supply within the 2045 planning horizon. As indicated in the WSA, the Project's commercial and landscaping demands and associated water distribution losses are within the projected water demand growth that forms the basis of GSWC's demand

projections in the adopted GSWC Culver City 2020 UWMP, while the multi-family residential and corresponding distributional loss demands are additive to the 2020 UWMP projections.

The WBMWD 2020 UWMP states that it will be able to serve 100% of projected demands in normal, single-dry and multiple-dry years. Because of this, GSWC expects that under all hydrologic conditions, purchased water supplies will fully meet future purchased water demands included in the GSWC 2020 UWMP. Additionally, GSWC has confirmed that it has the ability to purchase additional water from WBMWD to meet the additive demands of the Project associated with the multi-family residential use and corresponding distributional water loss. Therefore, the available supplies to the GSWC Culver City service area are considered to be equal to GSWC 2020 UWMP demands plus the additive demands of the Project under all conditions (i.e., current and projected, and for normal, single dry, and multiple dry years, including a five-year drought period). The total projected potable demand, inclusive of the Project, for the GSWC Culver City service area for normal, single dry, and multiple dry years are presented in **Table 31**, *Projected Normal Year Water Supply and Demand for Culver City Service Area*, **Table 32**, *Single Dry Year Water Supply and Demand for Culver City Service Area*, and **Table 33**, *Multiple (Five) Consecutive Dry Years Water Supply and Demand through 2045 for Culver City Service Area*, respectively.

TABLE 31
PROJECTED NORMAL YEAR WATER SUPPLY AND DEMAND FOR CULVER CITY SERVICE AREA

	2025	2030	2035	2040	2045
Normal Year Supply	5,002	5,430	5,661	5,755	5,856
Normal Year Demand (inclusive of Project)	5,002	5,430	5,661	5,755	5,856
Difference	0	0	0	0	0

NOTE: All values in acre-feet.
SOURCE: EKI, Water Supply Assessment, 2025 (Appendix M of this document), Table 6

TABLE 32
SINGLE DRY YEAR WATER SUPPLY AND DEMAND FOR CULVER CITY SERVICE AREA

	2025	2030	2035	2040	2045
Single Dry Year Supply	5,502	5,938	6,178	6,282	6,393
Single Dry Year Demand (inclusive of Project)	5,502	5,938	6,178	6,282	6,393
Difference	0	0	0	0	0

NOTE: All values in acre-feet.
SOURCE: EKI, Water Supply Assessment, 2025 (Appendix M of this document), Table 7

In addition, GSWC, due to new requirements by the State, is currently required to continue to increase water efficiency in its service area into the future. GSWC has demonstrated effectiveness in reducing demand during recent water shortage conditions through implementation of its WSCP and would be expected to rely on its WSCP to meet any potential water shortages or regulatory-required cutbacks.

TABLE 33
MULTIPLE (FIVE) CONSECUTIVE DRY YEARS WATER SUPPLY AND DEMAND THROUGH 2045 FOR CULVER CITY SERVICE AREA

Year		2025	2030	2035	2040	2045
1	Dry Year Supply	5,502	5,938	6,178	6,282	6,393
	Dry Year Demand	5,502	5,938	6,178	6,282	6,393
	Difference	0	0	0	0	0
2	Dry Year Supply	5,520	5,957	6,198	6,303	6,393
	Dry Year Demand	5,520	5,957	6,198	6,303	6,393
	Difference	0	0	0	0	0
3	Dry Year Supply	5,538	5,977	6,219	6,325	6,393
	Dry Year Demand	5,538	5,977	6,219	6,325	6,393
	Difference	0	0	0	0	0
4	Dry Year Supply	5,557	5,996	6,240	6,348	6,393
	Dry Year Demand	5,557	5,996	6,240	6,348	6,393
	Difference	0	0	0	0	0
5	Dry Year Supply	5,575	6,016	6,261	6,370	6,393
	Dry Year Demand	5,575	6,016	6,261	6,370	6,393
	Difference	0	0	0	0	0

NOTES:
1. All values in acre-feet.
2. All Dry Demands are inclusive of the Project.

SOURCE: EKI, Water Supply Assessment, 2025 (Appendix M of this document), Table 8

The WSCP requires water response actions to six water shortage stages, which correspond to progressively severe water shortage conditions (up to 10 percent, 20 percent, 30 percent, 40 percent, 50 percent, and greater than 50 percent shortage) as compared to the normal reliability condition. The following six (6) Stages list the shortage response actions:

- Stage 1 (0 to 10% shortage) – Stage 1 is a "Water Alert," where voluntary conservation is encouraged.
- Stage 2 (10% to 20% shortage) – Stage 2 is a "Moderate Shortage" and will be implemented if the Stage 1 restrictions are deemed insufficient to achieve necessary demand reductions due to water supply shortages.
- Stage 3 (20% to 30% shortage) – Stage 3 is a "Severe Shortage" that requires water allocations and mandatory conservation.
- Stage 4 (30% to 40% shortage) – Stage 4 is a "Critical Shortage" that includes all steps taken in prior stages regarding allocations and mandatory conservation.
- Stage 5 (40% to 50% shortage) – Stage 5 is a "Shortage Crisis" that includes all steps taken in prior stages regarding allotments and mandatory conservation. This stage will be implemented in the event that the source of supply is severely curtailed to the level that requires each customer to restrict their water use for only human health and safety purposes.

- Stage 6 (50% or greater shortage) – Stage 6 is an "Emergency Shortage" condition that includes all steps taken in prior stages regarding allotments and mandatory conservation.

Based on the above, given that (1) the projections inclusive of the Project do not identify supply shortfalls under any hydrologic conditions evaluated; (2) GSWC has the ability to implement a WSCP in the case of supply shortages and has demonstrated its effectiveness during recent droughts; and (3) the recent increasing efficiency and drought planning requirements from the State, sufficient water supply is estimated to be available to GSWC to meet all future demands within the GSWC Culver City service area and those associated with the Project.

Based on the above, there would be sufficient water supplies available to serve the Project and reasonably foreseeable future development during normal, dry, and multiple dry years. Thus, water supply impacts would be less than significant and within the scope of impacts analyzed in the Certified PEIR.

Certified PEIR's Mitigation Measures Addressing Impact

The Certified PEIR determined that no mitigation measures would be required. Since, as discussed above, the Project does not involve new significant impacts or substantially more severe impacts, no new or additional mitigation measures are needed.

c) Would the Project result in a determination by the wastewater treatment provider, which serves or may serve the Project that it has adequate capacity to serve the Project's projected demand in addition to the provider's existing commitments?

Impact Determination in the Certified PEIR

As discussed in the Certified PEIR, future development under the General Plan 2045 and Zoning Code Update would result in an increase in the generation of wastewater and demand for wastewater treatment capacity. As the demand for wastewater treatment capacity increases, there may be a need to increase wastewater conveyance and treatment facilities, the construction of which could cause environmental impacts. However, no new major sewer upgrades are anticipated or proposed as part of the General Plan 2045. The Certified PEIR determined that all new development in the City will be subject to sewer capacity considerations as part of the City review process. Improvements and upgrades to sewer lines are prioritized based on need. Development fees are collected from each project and used to fund the highest priority improvements. Additionally, the projected increase in wastewater flows associated with the anticipated growth will not exceed the treatment capacity at the HWRP or the JWPCP. Therefore, impacts related to wastewater would be less than significant.

Does the Project involve new significant impacts or substantially more severe impacts?

As discussed below, the Project would not create any new significant impacts to wastewater, nor would it result in a substantial increase in a previously identified significant impact as analyzed in the Certified PEIR.

Impact Determination for Project

As indicated in the wastewater treatment capacity analysis in Threshold a), implementation of the Project would generate approximately 176,376 gpd (approximately 0.176 mgd) of wastewater. The HWRP and JWPCP have a remaining treatment capacity of approximately 175 mgd and 140 mgd, respectively. Given the current capacity of the HWRP and JWPCP, Project wastewater generation would account for a fraction of one percent increase in demand at the HWRP or JWPCP, and there would be ample capacity to treat this increase. As such, impacts would be less than significant and within the scope of impacts analyzed in the Certified PEIR.

Certified PEIR's Mitigation Measures Addressing Impact

The Certified PEIR determined that no mitigation measures would be required. Since, as discussed above, the Project does not involve new significant impacts or substantially more severe impacts, no new or additional mitigation measures are needed.

d) Would the Project generate solid waste in excess of State or local standards, or in excess of the capacity of local infrastructure, or otherwise impair the attainment of solid waste reduction goals?

Impact Determination in the Certified PEIR

The Certified PEIR determined that the generation of solid waste (both construction and operation waste) will increase with future development that will occur under the General Plan 2045 and Zoning Code Update. Construction waste will be required to be diverted from landfills in accordance with CCMC Section 15.02.1140. As required, a minimum of 75 percent of the nonhazardous construction and demolition debris from new development or redevelopment will be recycled and/or salvaged for reuse. Additionally, the Certified PEIR found that there is adequate capacity in the serving inert landfills to accommodate the projected volume of waste that could occur.

For the solid waste that would be disposed of at landfills, the 10 Class III landfills in the county have a combined remaining capacity of approximately 142.67 million tons. The annual solid waste generated by future development (37,084 tons) would represent approximately 0.03 percent of the remaining capacity of these landfills. Over the life of the General Plan 2045, it is anticipated that 741,680 tons would be generated, which is 0.5 percent of the remaining capacity. Therefore, the remaining capacity would be sufficient to accommodate the solid waste generated by future development that would occur from the implementation of the General Plan 2045 and Zoning Code Update. In addition, all future development projects proposed in the City will be required to comply with applicable federal, state, and local statutes and regulations related to solid waste that are intended to reduce the disposal of waste in landfills.

Therefore, the Certified PIER determined that the General Plan 2045 and Zoning Code Update will not generate solid waste in excess of state or local standards, or generate waste in excess of the capacity of local infrastructure, or otherwise impair the attainment of solid waste reduction goals. Thus, impacts would be less than significant.

Does the Project involve new significant impacts or substantially more severe impacts?

As discussed below, the Project would not create any new significant impacts to waste generation, nor would it result in a substantial increase in a previously identified significant impact as analyzed in the Certified PEIR.

Impact Determination for Project

Culver City's Public Works Environmental Programs and Operations Division collects municipal solid waste, which includes trash, recycling, organics, and construction and demolition debris from both the commercial and residential sectors. The City of Culver City does not own or operate any landfill facilities and the majority of its solid waste is disposed of at in-County landfills.

Construction of the Project would result in generation of approximately 23,702 cubic yards of construction and demolition debris such as scrap metal, lumber, and concrete, which will be collected and diverted to a construction and demolition debris facility for materials to be recycled and/or discarded.[86] It is anticipated that a large amount of the construction debris would be recycled. Residual wastes, such as trash packing materials, and plastics could require disposal at landfills. Disposal and recycling of the construction debris would be required to comply with all federal, State, and local regulations.

The remaining disposal capacity for the County's Class III landfills was estimated at approximately 137.09 million tons.[87] In addition to in-County landfills, out-of-County disposal facilities may also be available to the City. Aggressive waste reduction and diversion programs on a Countywide level have helped reduce disposal levels at the County's landfills, and, based on the Los Angeles County Integrated Waste Management Plan (ColWMP), the County anticipates that future Class III disposal needs can be met through 2034 through a number of strategies that would be carried out in coming years. Such strategies include the following: (1) maximize waste reduction and recycling; (2) expand existing landfills; (3) study, promote, and develop alternative technologies; (4) expand transfer and processing infrastructure; and (5) promote out-of-county disposal (including waste-by-rail). It should also be noted that with annual reviews of demand and capacity in each subsequent Annual Report, the 15-year planning horizon provides sufficient lead time for the County to address any future shortfalls in landfill capacity.

As illustrated in **Table 34**, *Projected Solid Waste Generated During Operation,* and based on solid waste generation factors from the California Department of Resources and Recycling and Recovery (CalRecycle), the Project could generate a total of approximately 3,669 lbs/day of solid waste, or 668 tons per year (tpy). The annual amount of solid waste generated by the Project would represent an incremental fraction of a percent of the estimated 137 million tons of remaining disposal capacity for the County's Class III landfills. Based on the above, the solid waste generated by the Project could be accommodated by the County's available regional landfills.

[86] See Appendix B of this document for construction assumptions.

[87] County of Los Angeles Department of Public Works, Countywide Integrated Waste Management Plan - 2021 Annual Report, December 2022, page 56.

TABLE 34
PROJECTED SOLID WASTE GENERATED DURING OPERATION

Land Uses	Quantity	Factor[a]	Solid Waste Generated (lbs/day)	Solid Waste Generated (tons/day)	Solid Waste Generated (tons/year)
Residential	846 du	4 lbs/du/day	3,384	1.69	616.9
Commercial	11,406 sf	2.5 lbs/100 sf/day	285	0.14	51.1
Total			**3,669**	**1.83**	**668**

NOTES:
sf = square feet; lbs. = pounds
[a] Generation factors provided by the CalRecycle website, refer to Estimated Solid Waste Generation Rates, https://www2.calrecycle.ca.gov/WasteCharacterization/General/Rates. Accessed December 23, 2024.
SOURCE: ESA, 2025.

CalRecycle is the California State Agency that promotes the importance of reducing waste and oversees California's waste management and recycling efforts. CalRecycle has issued jurisdiction waste diversion rate targets equivalent to 50 percent of the waste stream, as expressed in pounds per person per day. Thus, it is important to note that the estimate of solid waste generated by the Project is conservative, in that the amount of solid waste that would need to be landfilled would likely be less than this forecast based on the City's implementation of solid waste diversion targets.

Based on the above, the Project would not cause any significant impacts from conflicting with statutes or regulations related to solid waste during construction or operation. Thus, impacts would be less than significant and within the scope of impacts analyzed in the Certified PEIR.

Certified PEIR's Mitigation Measures Addressing Impact

The Certified PEIR determined that no mitigation measures would be required.

e) Would the Project comply with federal, state, and local management and reduction statutes and regulations related to solid waste?

Impact Determination in the Certified PEIR

As indicated above, development and growth in the City will increase the generation of solid waste. In accordance with City requirements, future development allowed under the General Plan 2045 will be served with solid waste and recycling services provided by the City or its authorized agents (Municipal Code Section 5.01.01). Future development allowed under the General Plan 2045 will be required to comply with statewide and local requirements, including AB 341, AB 939, SB 1016, and SB 1383, which require waste reduction, recycling, and diversion. In addition, projects will be required to be consistent with policies in the General Plan 2045 and applicable requirements in the Zoning Code Update related to solid waste. Therefore, future development allowed under the General Plan 2045 will comply with federal, state, and local management and reduction statutes and regulations related to solid waste, and impacts would be less than significant.

Does the Project involve new significant impacts or substantially more severe impacts?

As discussed below, the Project would not create any new significant impacts related to compliance with federal, state, and local management and reduction statutes and regulations related to solid waste, nor would it result in a substantial increase in a previously identified significant impact as analyzed in the Certified PEIR.

Impact Determination for Project

All local governments, including the City of Culver City, are required under AB 939, the Integrated Waste Management Act of 1989, to develop source reduction, reuse, recycling, and composting programs to reduce tonnage of solid waste going to landfills. Cities must divert at least 50 percent of their solid waste generation into recycling. If the local jurisdiction's solid waste exceeds the target, the local jurisdiction would be required to pay fines or penalties from the State for not complying with AB 939. The waste generated by the Project would be incorporated into the waste stream of City of Culver City, and diversion rates would not be substantially altered. The Project does not include any component that would conflict with state laws governing construction or operational solid waste diversion and would comply pursuant to local implementation requirements. Impacts would be less than significant and within the scope of impacts analyzed in the Certified PEIR.

Certified PEIR's Mitigation Measures Addressing Impact

The Certified PEIR determined that no mitigation measures would be required. Since, as discussed above, the Project does not involve new significant impacts or substantially more severe impacts, no new or additional mitigation measures are needed.

Conclusion

Based on the above, the Project's potential environmental impacts with regard to utilities and service systems would be within the scope of the Certified PEIR and would not result in any of the conditions set forth in PRC Section 21166(c) or CEQA Guidelines Sections 15162 or 15163 that would require the preparation of a Supplemental or Subsequent EIR.

3.19 Wildfire

Thresholds (and Supporting Information Sources):	Impact Determination in the Certified PEIR	Does the Project Involve New Significant Impacts or Substantially More Severe Impacts?	Impact Determination for the Project	Certified PEIR's Mitigation Measures Addressing Impact
Wildfire: If located in or near state responsibility areas or lands classified as very high fire hazard severity zones, would the Project:				
(a) Substantially impair an adopted emergency response plan or emergency evacuation plan?	Less than Significant	No	Less than Significant	N/A
(b) Due to slope, prevailing winds, and other factors, exacerbate wildfire risks, and thereby expose Project occupants to, pollutant concentrations from a wildfire or the uncontrolled spread of a wildfire?	Less than Significant	No	Less than Significant	N/A
(c) Require the installation or maintenance of associated infrastructure (such as roads, fuel breaks, emergency water sources, power lines, or other utilities) that may exacerbate fire risk or that may result in temporary or ongoing impacts to the environment?	Less than Significant	No	Less than Significant	N/A
(d) Expose people or structures to significant risks, including downslope or downstream flooding or landslides, as a result of runoff, post-fire slope instability, or drainage changes?	Less than Significant	No	Less than Significant	N/A

a) Would the Project substantially impair an adopted emergency response plan or emergency evacuation plan?

Impact Determination in the Certified PEIR

The Certified PEIR determined that continued growth and development associated with implementation of the General Plan 2045 and Zoning Code Update could have the potential to interfere with an adopted emergency response or evacuation plan if the emergency response services and/or evacuation routes were to become overburdened by the increase in residents or intensity of new development. However, evacuation routes in the City have been designed to accommodate future development through the General Plan's horizon year (2045). In the event of an evacuation, major freeways including I-10 and I-405 will be used as the main evacuation routes outside of the City. The City's Multi-Jurisdictional Hazard Mitigation Plan (MJHMP) also provides a strategy for reducing the City's vulnerability to the impacts of natural hazard events such as earthquakes, flood, and wildfire. In addition to the City's emergency response systems, the Los Angeles County Operational Area Emergency Response Plan provides the framework for responding to major emergencies or disasters. New development associated with implementation of the General Plan 2045 will be reviewed and approved by CCFD for compliance with applicable Fire Code requirements that pertain to emergency access during the development review process. Therefore, compliance with local and regional emergency response, evacuation plans, building regulations and requirements established in the CMCC, as well as consistency with applicable General Plan policies, will ensure that the General Plan 2045 and Zoning Code Update will not impede an adopted emergency or evacuation plan. Thus, impacts would be less than significant.

Does the Project involve new significant impacts or substantially more severe impacts?

As discussed below, the Project would not create any new significant impacts related to an emergency response plan or emergency evacuation plan, nor would it result in a substantial increase in a previously identified significant impact as analyzed in the Certified PEIR.

Impact Determination for Project

The Project Site is not located in an area of moderate or very high fire hazard.[88] The Project Site is an infill development site and the area around the Project Site is entirely built out. The Project will replace two existing commercial buildings, which will offset the Project's density of residents and employees. Additionally, during construction, access to the surrounding streets would be maintained and any temporary lane closures or encroachments into the right-of-way would be approved by the City. Refer also to Sections 3.14, *Public Services*, and 3.16, *Transportation*, for additional analysis showing that the Project will not have a significant impact on the provision of fire or police services or traffic around the Project Site, which further shows that the Project will not hinder the implementation of an emergency response plan or an emergency evacuation plan. As such, impacts are less than significant and within the scope of the impacts analyzed in the Certified PEIR.

Certified PEIR's Mitigation Measures Addressing Impact

The Certified PEIR determined that no mitigation measures would be required. Since, as discussed above, the Project does not involve new significant impacts or substantially more severe impacts, no new or additional mitigation measures are needed.

b) Due to slope, prevailing winds, and other factors, exacerbate wildfire risks, and thereby expose Project occupants to pollutant concentrations from a wildfire or the uncontrolled spread of wildfire?

Impact Determination in the Certified PEIR

The Certified PEIR determined that future development associated with implementation of the General Plan 2045 and Zoning Code Update will primarily occur as redevelopment on parcels that already contain some existing residences or businesses, which are less susceptible to wildland fires than open areas containing vegetation. Additionally, the City is generally built out and existing structures have been built in accordance with fire prevention and protection measures required by the California Fire Code (CFC) and CBC. Compliance with CFC, CBC, and consistency with General Plan 2045 policies, as well as review by CCFD of all new structures and private and public improvements, will ensure that fire risks are not exacerbated. Therefore, the Certified PEIR determined that the General Plan 2045 and Zoning Code Update would result in a less than significant impact related to exacerbating wildfire risk.

[88] City of Culver City, Information Technology Department, Hazard Mitigation Plan, Exhibit 4-7, Fire Hazards Area. Source data from Cal FIRE 2022.

Does the Project involve new significant impacts or substantially more severe impacts?

As discussed below, the Project would not create any new significant impacts related to exacerbating wildfire risk, nor would it result in a substantial increase in a previously identified significant impact as analyzed in the Certified PEIR.

Impact Determination for Project

The Project Site is not located in an area of moderate or very high fire hazard.[89] The nearest very high fire hazard severity zone is located in Baldwin Hills, approximately 1.5 miles northeast of the Project Site. In addition, the Project Site is not located in or near a State Responsibility Area.[90] The Project would include the redevelopment of an infill site within an urbanized area. As such, the Project would not require the installation or maintenance of associated infrastructure that could exacerbate fire risk and would not result in impacts related to emergency response or emergency evacuation plans. Therefore, impacts related to wildfires would be less than significant and within the scope of impacts analyzed in the Certified PEIR.

Certified PEIR's Mitigation Measures Addressing Impact

The Certified PEIR determined that no mitigation measures would be required. Since, as discussed above, the Project does not involve new significant impacts or substantially more severe impacts, no new or additional mitigation measures are needed.

c) Would the Project require the installation or maintenance of associated infrastructure (such as roads, fuel breaks, emergency water sources, power lines, or other utilities) that may exacerbate fire risk or that may result in temporary or ongoing impacts to the environment?

Impact Determination in the Certified PEIR

The Certified PEIR determined that the City is generally built out and existing structures have been built in accordance with fire prevention and protection measures required by the CFC and CBC. Future development allowed under the General Plan 2045, including private and public improvements throughout the City, will generally occur in urban and developed areas that contain existing defensible space, roadways, fuel breaks, water sources, power lines, and other utilities. Additionally, the City will review future development applications for compliance with the relevant policies in the General Plan 2045. Furthermore, CCFD or Los Angeles County Fire Department (LACFD) will review the development plans for any City utilities or fire prevention and protection equipment, such as the installation and maintenance of fire access roadways, access walkways to and around buildings, and hydrant quantity and placement, to ensure compliance with the CFC and CBC. Therefore, the General Plan 2045 and Zoning Code Update results in a less than significant impact related to the installation or maintenance of associated infrastructure that could exacerbate fire risk or result in temporary or ongoing impacts to the environment.

[89] City of Culver City, Information Technology Department, Hazard Mitigation Plan, Exhibit 4-7, Fire Hazards Area. Source data from Cal FIRE 2022.

[90] California Board of Forestry and Fire Prevention, State Responsibility Area Viewer, https://calfire-forestry.maps.arcgis.com/apps/webappviewer/index.html?id=468717e399fa4238ad86861638765ce1. Accessed April 15, 2025.

Does the Project involve new significant impacts or substantially more severe impacts?

As discussed below, the Project would not create any new significant impacts related to the installation or maintenance of associated infrastructure that could exacerbate fire risk or result in temporary or ongoing impacts to the environment, nor would it result in a substantial increase in a previously identified significant impact as analyzed in the Certified PEIR.

Impact Determination for Project

The Project will not require the installation or maintenance of associated infrastructure (such as roads, fuel breaks, emergency water sources, power lines, or other utilities) that may exacerbate fire risk or that may result in temporary or ongoing impacts to the environment. The Project is a mixed-use residential and commercial development on an infill site in a built-out area, and it will not involve any uses that would be considered particularly hazardous (like an industrial or energy use). Additionally, as discussed above, the Project Site is well served by existing roadways and utilities, and no significant changes to the existing infrastructure are anticipated to be needed on account of the Project. As such, the Project's impacts are less than significant and within the scope of those analyzed in the Certified PEIR.

Certified PEIR's Mitigation Measures Addressing Impact

The Certified PEIR determined that no mitigation measures would be required. Since, as discussed above, the Project does not involve new significant impacts or substantially more severe impacts, no new or additional mitigation measures are needed.

d) Would the Project expose people or structures to significant risks, including downslope or downstream flooding or landslides, as a result of runoff, post-fire slope instability, or drainage changes?

Impact Determination in the Certified PEIR

The eastern portion of the City, including the Culver Crest and Blair Hills neighborhoods and areas within the IOF, is designated as a VHFHSZ and is adjacent to land designated as a VHFHSZ outside of the Planning Area. The Blair Hills (located near the Baldwin Hills) and Culver Crest neighborhoods contain sloping hillsides that are susceptible to landslides and flooding after fire has removed protective vegetative cover. Future development allowed under the General Plan 2045 and Zoning Code Update will be required to comply with all applicable requirements related to soil instability and water quality, including the regulations of the CCMC and policies in the General Plan 2045 regarding development on unstable geologic soils and controlling stormwater runoff during and after construction. The General Plan 2045 contains specific policies related to the prevention of flooding, landslides, and drainage changes, including policies that require ensuring prudent development and redevelopment within areas with high landslide potential during environmental and development review processes. Combined with the continued implementation of the City's MJHMP, as well as review of development plans by CCFD, these policies provide additional proactive measures to refine and enhance the resiliency of the area, as well as strengthening the City's review of new applications for development to ensure that the General Plan 2045 and Zoning Code Update will not expose people or structures to significant risks, including downslope or downstream flooding or landslides, as a result of runoff, post-fire slope instability, or drainage changes. As such, impacts would be less than significant.

Does the Project involve new significant impacts or substantially more severe impacts?

As discussed below, the Project would not create any new significant impacts related to exposing people or structures to significant risks as a result of runoff, post-fire slope instability, or drainage changes, nor would it result in a substantial increase in a previously identified significant impact as analyzed in the Certified PEIR.

Impact Determination for Project

The Project would not expose people or structures to significant risks, including downslope or downstream flooding or landslides, as a result of runoff, post-fire slope instability, or drainage changes. As discussed above under Thresholds a) and b), the Project Site is not located in an area of moderate or very high fire hazard or within a State Responsibility Area. Additionally, the Project Site and the surrounding area is relatively flat. See also Section 3.9, *Hydrology and Water Quality*, for the determination that the Project will improve on-site groundwater recharge and will reduce offsite runoff. As such, impacts would be less than significant and within the scope of impacts analyzed in the Certified PEIR.

Certified PEIR's Mitigation Measures Addressing Impact

The Certified PEIR determined that no mitigation measures would be required. Since, as discussed above, the Project does not involve new significant impacts or substantially more severe impacts, no new or additional mitigation measures are needed.

Conclusion

Based on the above, the Project's potential environmental impacts with regard to wildfire would be within the scope of the Certified PEIR and would not result in any of the conditions set forth in PRC Section 21166(c) or CEQA Guidelines Sections 15162 or 15163 that would require the preparation of a Supplemental or Subsequent EIR.

3.20 Cumulative Impacts

Impact Determination in the Certified PEIR

The Certified PEIR determined that the following cumulative impacts would be significant and unavoidable: air quality (project-specific impacts), cultural resources (historical resources), noise (construction noise, traffic noise, and construction vibration), and utilities and service systems (water supply). Mitigation measures identified in the Certified PEIR would reduce some of these impacts, but not to less than significant levels.

Does the Project involve new significant impacts or substantially more severe impacts?

As discussed below, the Project would not create any new significant cumulative impacts, nor would it result in a substantial increase in a previously identified significant cumulative impact as analyzed in the Certified PEIR.

Impact Determination for Project

As defined in Section 15355 of the CEQA Guidelines, cumulative impacts refer to two or more individual effects, which, when considered together, are considerable or which compound or increase other environmental impacts.

As evaluated above, all the Project's potential environmental impacts would be less than significant, with Project mitigation measures, where applicable, consistent with the impact conclusions set forth in the Certified PEIR.

The Project would not contribute to cumulative impacts with regard to air quality, cultural resources, noise, and transportation as the Project's impacts regarding these environmental topics would be less than significant or less than significant with incorporation of the mitigation measures included in the Certified PEIR.

Additionally, the General Plan 2045 guides development within the Planning Area through the year 2045. Through the General Plan 2045, the City monitors growth and evaluates proposed development within the Planning Area. Through this review process, the City ensures that development within the Planning Area is consistent with the permitted uses and anticipated growth in this area. As analyzed above in Section 3.13, *Population and Housing*, the Project would be within the growth projections established by the City's General Plan 2045, which, in combination with impacts from projected growth throughout the whole of Los Angeles County and the surrounding region, as forecasted in the adopted SCAG regional projections, is the basis for the Certified PEIR's cumulative analyses.

Overall, in each of the analyses provided above, impacts associated with the Project would be within the scope of impacts evaluated in the Certified PEIR, and as such, the Project's contribution to potential cumulative impacts would remain unchanged from those previously evaluated. Accordingly, the Project would not result in any new significant cumulative impacts, nor would it substantially increase the severity of any significant cumulative impacts previously identified in the Certified PEIR.

Certified PEIR's Mitigation Measures Addressing Impact

As indicated above, the General Plan 2045 and Zoning Code Update would implement the mitigation measures set forth in the Certified PEIR, as applicable. As discussed above, the Project will implement the applicable Certified PEIR mitigation measures and it will implement additional Project-specific mitigation measures. This will ensure that the Project's impacts would be reduced to the maximum extent possible, thus reducing the Project's contribution to cumulative impacts.

Conclusion

Based on the above, the Project is within the scope of the impacts analyzed in the Certified PEIR and would not result in any of the conditions set forth in PRC Section 21166(c) or CEQA Guidelines Sections 15162 or 15163 that would require the preparation of a Supplemental or Subsequent EIR.

3.21 Mandatory Findings of Significance

Thresholds (and Supporting Information Sources):	Impact Determination in the Certified PEIR	Does the Project Involve New Significant Impacts or Substantially More Severe Impacts?	Impact Determination for the Project	Certified PEIR's Mitigation Measures Addressing Impact
(a) Does the project have the potential to substantially degrade the quality of the environment, substantially reduce the habitat of a fish or wildlife species, cause a fish or wildlife population to drop below self-sustaining levels, threaten to eliminate a plant or animal community, substantially reduce the number or restrict the range of a rare or endangered plant or animal or eliminate important examples of the major periods of California history or prehistory?	Less than Significant	No	Less than Significant	N/A
(b) Does the project have impacts that are individually limited, but cumulatively considerable? ("Cumulatively considerable" means that the incremental effects of a project are considerable when view in connection with the effects of past projects, the effects of other current projects, and the effects of probable future projects)?	Less than Significant	No	Less than Significant	N/A
(c) Does the project have environmental effects which will cause substantial adverse effects on human beings, either directly or indirectly?	Less than Significant	No	Less than Significant	N/A

a) Does the project have the potential to substantially degrade the quality of the environment, substantially reduce the habitat of a fish or wildlife species, cause a fish or wildlife population to drop below self-sustaining levels, threaten to eliminate a plant or animal community, substantially reduce the number or restrict the range of a rare or endangered plant or animal or eliminate important examples of the major periods of California history or prehistory?

b) Does the project have impacts that are individually limited, but cumulatively considerable? ("Cumulatively considerable" means that the incremental effects of a project are considerable when view in connection with the effects of past projects, the effects of other current projects, and the effects of probable future projects)?

c) Does the project have environmental effects which will cause substantial adverse effects on human beings, either directly or indirectly?

Impact Determination in the Certified PEIR

The environmental issues addressed in the Mandatory Findings of Significance were analyzed in a combination of the Initial Study and the Draft EIR of the Certified PEIR. As summarized above, the Certified PEIR determined that implementation of the General Plan 2045 and Zoning Code Update would result in significant and unavoidable impacts with respect to air quality, cultural resources (historical resources), noise, transportation (conflict with CEQA Guideline Section 15064.3, Subdivision (b)), and utilities and service systems (water supply). Mitigation measures identified in the Certified PEIR would reduce some of these impacts, but not to less than significant levels. As such, the significant impacts of the General Plan 2045 and Zoning Code Update would have the potential to degrade the quality of the environment, cause cumulatively considerable impacts, and result in environmental effects that would cause substantial adverse effects on human beings. However, despite these significant and unavoidable

impacts, the General Plan 2045 and Zoning Code Update was still proposed so that the City would have a comprehensive General Plan that focuses on particular issues and provides strategies for sustainable future growth, and because it would foster harmony between people and the environment through continued sustainability efforts in compliance with state requirements. The Certified PEIR also identified a number of benefits that the General Plan 2045 and Zoning Code Update would provide, including establishing a long-range vision, preserving environmental resources, and achieving compliance with state and regional policies.

Does the Project involve new significant impacts or substantially more severe impacts?

As discussed below, the Project would not create any new significant impacts related to the mandatory findings of significance nor would it result in a substantial increase in a previously identified significant impact as analyzed in the Certified PEIR.

Impact Determination for Project

Regarding Threshold a), as described in Section 3.3, *Biological Resources*, pursuant to Certified PEIR Mitigation Measure PEIR MM-BIO-2, a bird survey would be conducted for the Project Site. As determined above, with implementation of the prescribed mitigation measure, the Project would have a less than significant impact on biological resources and is within the scope of impacts analyzed in the Certified PEIR.

Regarding Threshold b), see Section 3.20, *Cumulative Impacts*. As detailed therein in each section, impacts associated with the Project would be within the scope of impacts evaluated in the Certified PEIR. Accordingly, the Project would not result in any new significant cumulative impacts, nor would it substantially increase the severity of any significant cumulative impacts previously identified in the Certified PEIR.

Regarding Threshold c), Project's impacts would be less than significant in all resource areas analyzed above, with the exception of short-term, temporary construction noise and vibration impacts. However, these impacts were previously disclosed and within the scope of impacts analyzed in the Certified PEIR

Certified PEIR's Mitigation Measures Addressing Impact

As described above, the Project would implement the previously adopted mitigation measures set forth in the Certified PEIR, as applicable.

Project-Specific Mitigation Measures Addressing Impact

The Project would implement Project-specific supplemental mitigation measures related to air quality, archeological resources, paleontological resources, and construction noise, prescribed a result of conducting site-specific analyses as required by the applicable Certified PEIR mitigation measures.

Conclusion

Based on the above, the Project is within the scope of the impacts analyzed in the Certified PEIR and would not result in any of the conditions set forth in PRC Section 21166(c) or CEQA Guidelines Sections 15162 or 15163 that would require the preparation of a Supplemental or Subsequent EIR

CHAPTER 4
Conclusion

There is no basis to find that the criteria in CEQA Guidelines Section 15162 have been met, such that a major revision to the Certified PEIR is required. The analysis above in Section 3, *Comparative Analysis of Project Impacts*, shows the Project would not result in any new significant impacts or more severe significant impacts than those identified in the Certified PEIR given that the Project is within the scope of and is consistent with the forecasted development of the City's General Plan 2045 and Zoning Code Update. Additionally, there have been no changes to the City's General Plan 2045 or Zoning Code Update since its adoption that resulted in or will foreseeably result in new significant impacts or more severe significant impacts. Based on the handful of projects that have been approved so far, the number of residential dwelling units, residential floor area, and non-residential floor area anticipated for the City have not met the previously assessed buildout assumptions in the Certified PEIR.

Moreover, there is no basis to find that there has been a change to the development associated under the General Plan 2045 and Zoning Code Update analyzed in the Certified PEIR such that there will be new or more severe significant impacts. Additionally, there have been no changes to the circumstances that would be expected to result in new or more severe significant impacts. Finally, there is no new information of substantial importance that was not known or could not have been known when the Certified PEIR was certified and the General Plan 2045 and Zoning Code Update Project was adopted.

As analyzed herein and demonstrated above, the Project is "within the scope" of the Certified PEIR pursuant to CEQA Guidelines Section 15168(c)(2), and no further environmental analysis is required.

This page intentionally left blank

Appendix A
Shade/Shadow Analysis

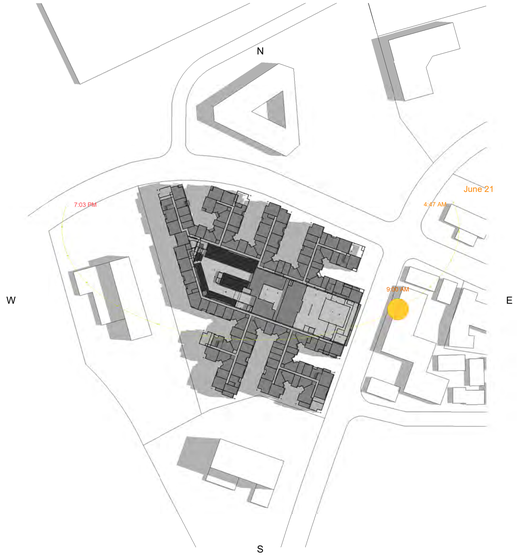

1 SUMMER SOLSTICE - 9AM

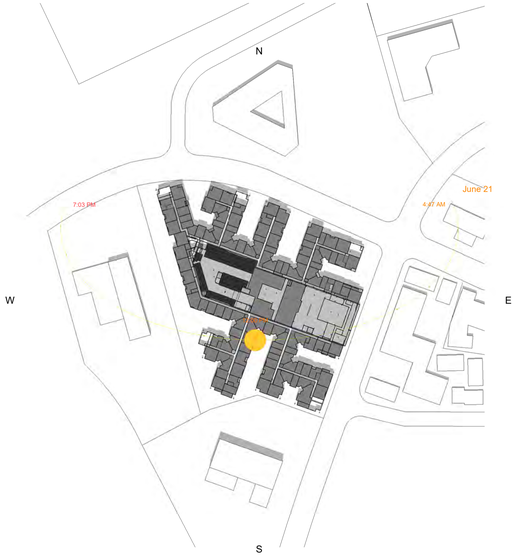

2 SUMMER SOLSTICE - 12PM

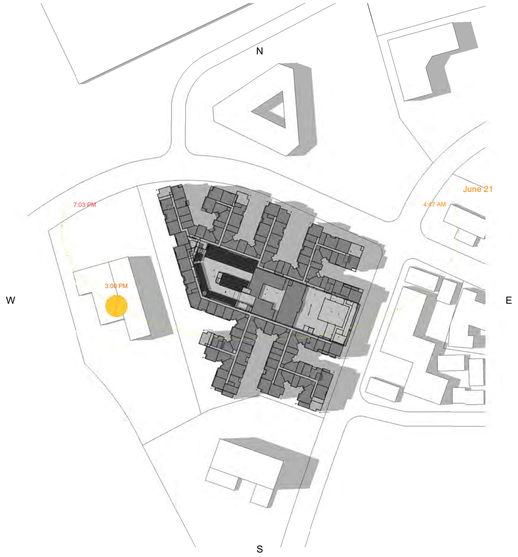

3 SUMMER SOLSTICE - 3PM

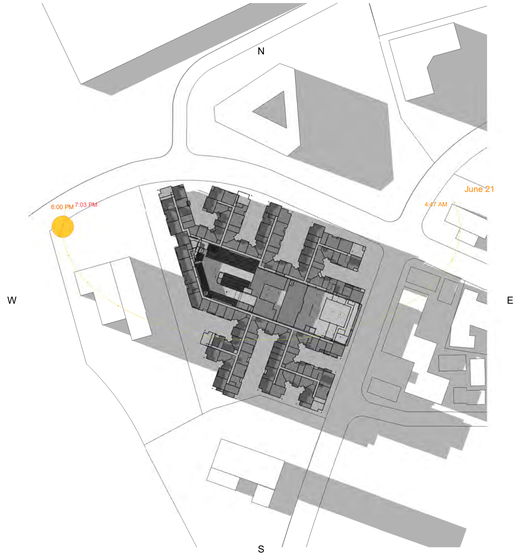

4 SUMMER SOLSTICE - 6PM

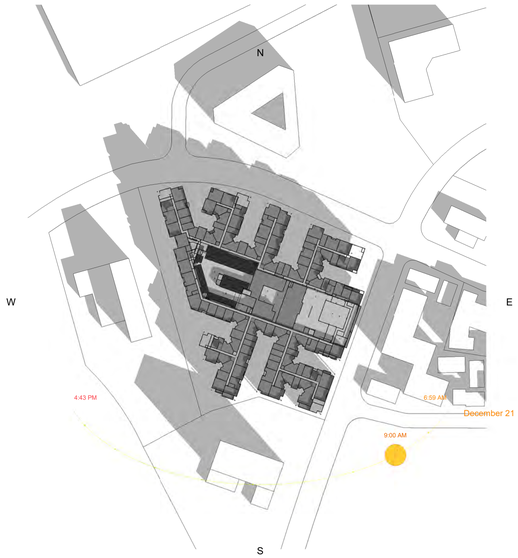

5 WINTER SOLSTICE - 9AM

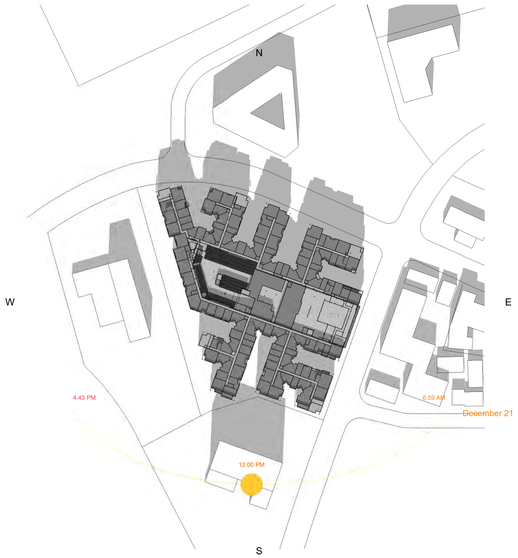

6 WINTER SOLSTICE - 12PM

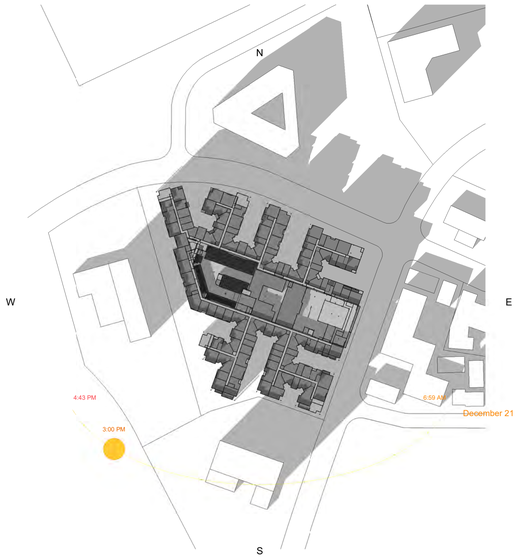

7 WINTER SOLSTICE - 3PM

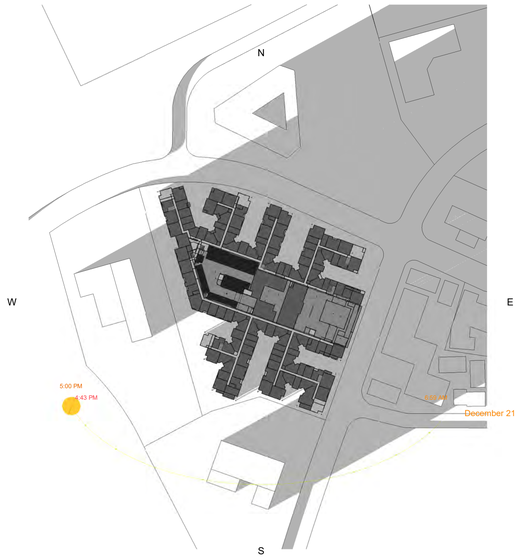

8 WINTER SOLSTICE - 6PM

MVE + PARTNERS

SUN/SHADOW STUDIES - SOLSTICE

CULVER CITY, CA

BRISTOL PARKWAY

PROJECT NUMBER: 2024-10113

MAY 23RD, 2025

A0-1-6

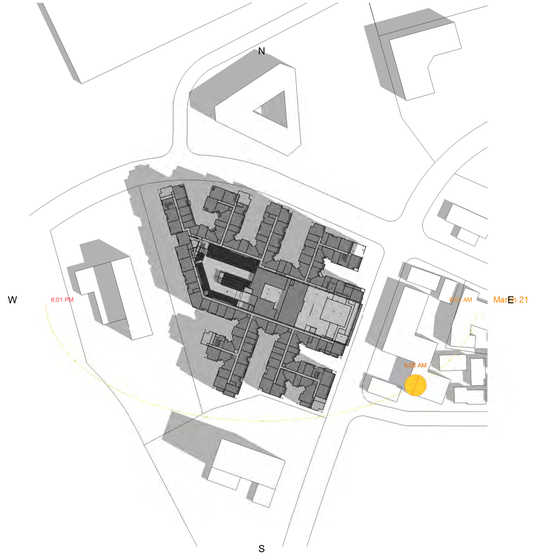

1 SPRING EQUINOX - 9AM

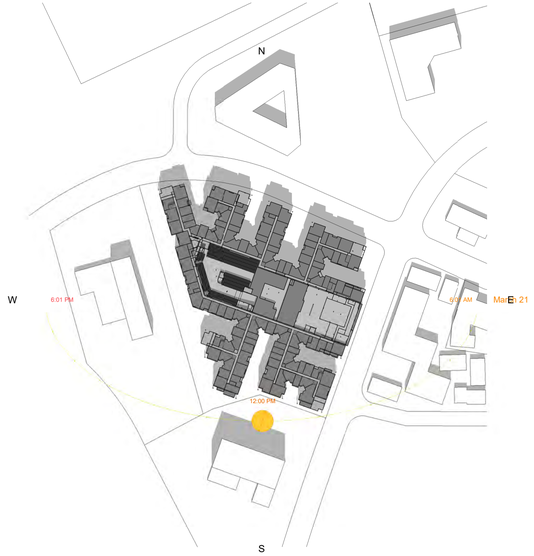

2 SPRING EQUINOX - 12PM

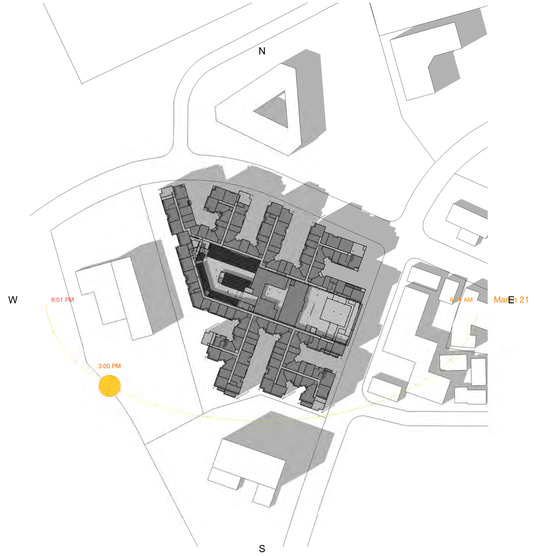

3 SPRING EQUINOX - 3PM

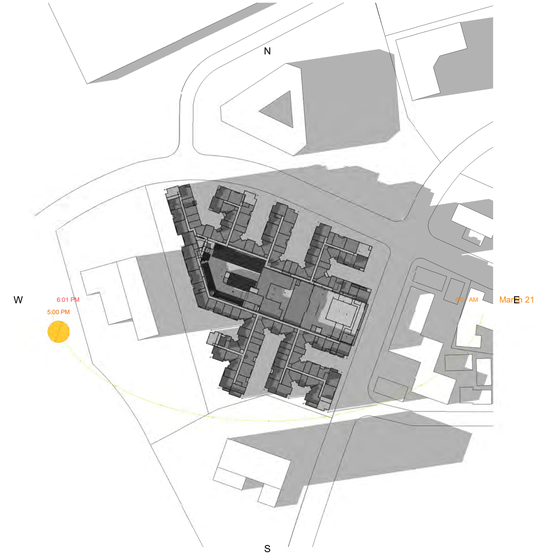

4 SPRING EQUINOX - 6PM

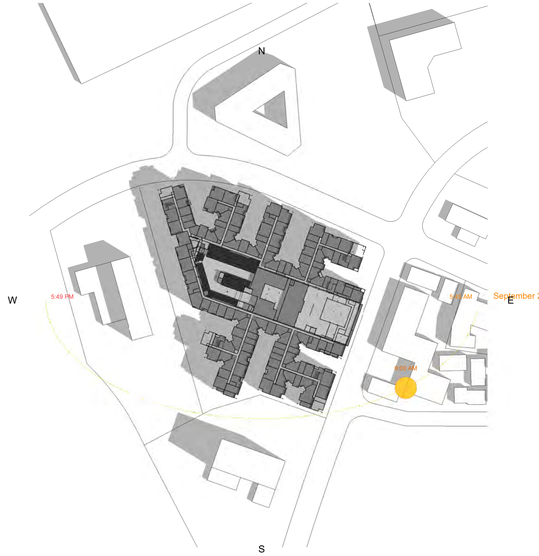

5 FALL EQUINOX - 9AM

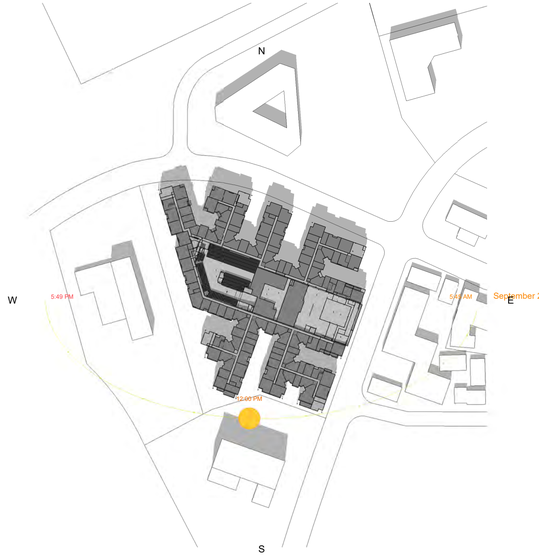

6 FALL EQUINOX - 12PM

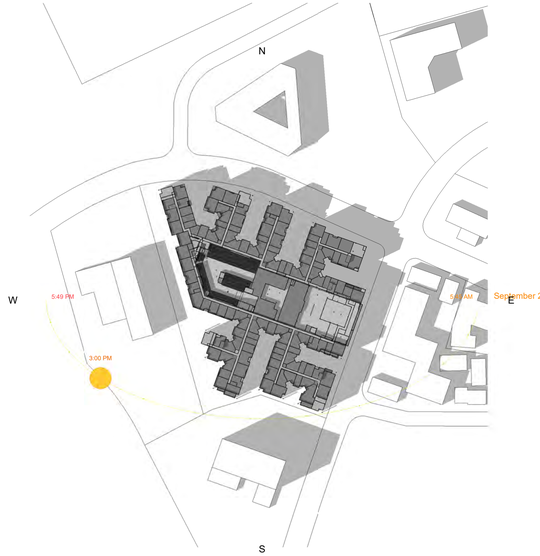

7 FALL EQUINOX - 3PM

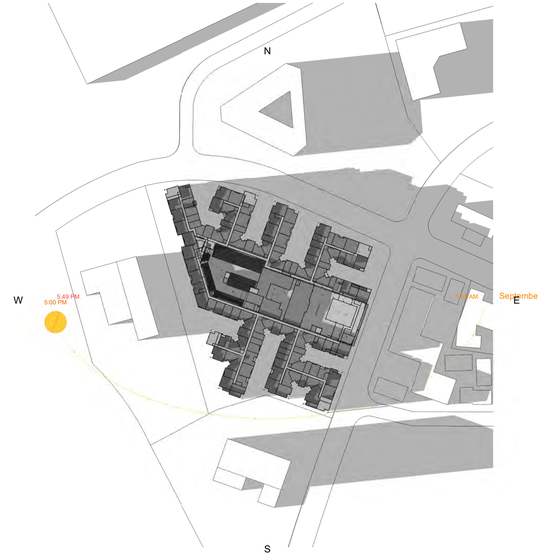

8 FALL EQUINOX - 5PM

MVE + PARTNERS

SUN/SHADOW STUDIES - EQUINOX

CULVER CITY, CA

BRISTOL PARKWAY

PROJECT NUMBER: 2024-10113

MAY 23RD, 2025

A0-1-7

Appendix B

Air Quality, Greenhouse Gas, and Energy Data

B.1 Assumptions

Construction Data[1,2]

Construction Phase	CalEEMod Phase Type	Start Date	End Date	Days	Workdays (6 days/week)	Worker Vehicles/Day	Workers Trips (In/Out)/Day	Vendor/Material Truck /Day (In/Out)	Vendor/Material Truck Trips/Day (In/Out)	Total Material, Debris or Concrete Amount (tons or CY)	Daily Max Debris or Concrete Amount	Total Haul (or Concrete) Trips (In/Out)	Max Haul (or Concrete) Trucks/Day	Max Haul (or Concrete) Trips/Day (In/Out)	Days of Hauling	Notes
Demolition	Demolition	1/1/2026	3/23/2026	82	70	8	16	1	2							Waste Management Plan.
Demolition - Hauling	Demolition	1/1/2026	1/23/2026	23	20	-	-			12,187		120	15	30	20	Vendor trucks assumed to bri
Site Preparation	Site Preparation	6/15/2026	6/20/2026	6	6	8	16	1	2							
Grading/Excavation	Grading	6/21/2026	12/9/2026	172	147	12	24	1	2							
Grading/Excavation - Hauling	Grading	6/21/2026	9/22/2026	94	80	-	-	-	-	113,281	836	12,154	76	152	80	
Concrete (Garage and Podiums)	Building Construction	12/10/2026	7/5/2028	574	492											
Concrete - Garage	Building Construction	12/10/2026	5/19/2028	527	452	25	50									
		12/10/2026	12/31/2026	22	19											
		1/1/2027	12/31/2027	365	313											
		1/1/2028	5/19/2028	140	120											
Concrete - Podium 1	Building Construction	10/8/2027	1/19/2028	104	89	35	70									
		10/8/2027	12/31/2027	85	73											
		1/1/2028	1/19/2028	19	16											
Concrete - Podium 2	Building Construction	1/20/2028	7/5/2028	168	144	35	70									
Concrete - Garage - Trucks	Building Construction	12/10/2026	2/11/2027	64	55	-	-			9,816	600	2,182	67	134	55	
		12/10/2026	12/31/2026	22	19							754			19	
		1/1/2027	2/11/2027	42	36							1,428			36	
Concrete - Podium 1 - Trucks	Building Construction	10/8/2027	10/28/2027	21	18	-	-			3,300	600	734	67	134	18	
Concrete - Podium 2 - Trucks	Building Construction	1/20/2028	2/20/2028	32	27	-	-			4,844	600	1,078	67	134	27	
Building Construction (framing, roofing, MEPs)	Building Construction	12/21/2027	7/5/2029	563	483											
Building Construction-1	Building Construction	12/21/2027	1/19/2029	396	340	55	110	84	168							
		12/21/2027	12/31/2027	11	10											
		1/1/2028	12/31/2028	366	313											
		1/1/2029	1/19/2029	19	17											
Building Construction-2	Building Construction	6/7/2028	7/5/2029	394	338	55	110	30	60							
		6/7/2028	12/31/2028	208	178											
		1/1/2029	7/5/2029	186	160											
Finishing/Painting	Architectural Coating	9/4/2028	12/27/2029	480	412											
Finishing/Painting-1	Architectural Coating	9/4/2028	7/13/2029	313	269	70	140									
		9/4/2028	12/31/2028	119	102											
		1/1/2029	7/13/2029	194	167											
Finishing/Painting-2	Architectural Coating	2/16/2029	12/27/2029	315	270	70	140									
Paving	Paving	7/1/2029	9/14/2029	76	65	10	20					57	1	2	65	

Source: 6201 Bristol Parkway Data Needs Construction and Operations, Rockwood Construction.

6201 Bristol Parkway
Project Assumptions

Project Land Uses

	Land Use Type	CalEEMod LandUse Type	CalEEMod LandUse Subtype	Amount	Unit	Building SF	Landscaping SF	Acres	Additional Notes
	Residential	Residential	Condo/Townhouse High Rise	846.000	Units	995,136			Source: 7/30 Gross B
1	1 - Residential	Residential	Condo/Townhouse High Rise	452.000	Units	561,593		3.32	Source: 7/30 Gross B
2	2 - Residential	Residential	Condo/Townhouse High Rise	394.000	Units	433,543		1.30	Source: 7/30 Gross B
1	Commercial								
1	Commericial Space (Market)	Recreational	High-Turnover Sit Down Restaurant	11.406	KSF	11,406		0.10	Source: 7/30 Gross B
1	Parking Garage	Parking	Enclosed Parking with Elevator	1201.000	spaces	534,095		0.30	Source: 7/30 Gross B
	Open Space								
1	Common Indoor Open Space	Commercial	General Office Building	16.791	KSF	16,791		0.10	Source: 7/30 Gross B
	Indoor Amenities	Commercial	General Office Building	11.088	KSF	11,088		0.10	
1	Indoor Amenities-1	Commercial	General Office Building	10.51	KSF	10,510		0.05	
2	Indoor Amenities-2	Commercial	General Office Building	0.578	KSF	578		0.05	
	Landscaping	Parking	Other Non-Asphalt Surface	73.834	KSF	73,834	73,834	0.70	
1	Landscaping-1	Parking	Other Non-Asphalt Surface	47.86	KSF	47,860		0.40	
2	Landscaping-2	Parking	Other Non-Asphalt Surface	25.974	KSF	25,974		0.30	
	Outdoor Open Space	Parking	Other Non-Asphalt Surface	75.59	KSF	75,590		0.70	
1	Outdoor Open Space-1	Parking	Other Non-Asphalt Surface	50.171	KSF	50,171		0.40	
2	Outdoor Open Space-2	Parking	Other Non-Asphalt Surface	25.419	KSF	25,419		0.30	
	Site Coverage:Paving For Vehicle Use/Hardscape	Parking	Asphalt Surface or Other Non-Asphalt Surface	32.191	KSF	32,191			Source: 7/30 Gross B
1	Site Coverage-1	Parking	Other Non-Asphalt Surface	16.221	KSF	16,221		0.11	
1	Site Coverage-1 (Asphalt)	Parking	Asphalt Surface	10.200	KSF	10,200		0.24	
2	Site Coverage-2	Parking	Other Non-Asphalt Surface	5.77	KSF	5,770		0.08	
					Total	1,750,131			
	Project Totals								
									5.02
	Residential	Residential	Condo/Townhouse High Rise	846.000	Units	995,136		4.62	2.03
	Commericial Space (Market)	Recreational	High-Turnover Sit Down Restaurant	11.406	KSF	11,406		0.10	Email 5/15/25
	Parking Garage	Parking	Enclosed Parking with Elevator	534.095	KSF	534,095		0.30	
	Indoor Open Space + Amenities	Commercial	General Office Building	27.879	KSF	27,879		0.20	
	Landscaping + Outdoor Open Space + Site Coverage	Parking	Other Non-Asphalt Surface	171.415	KSF	171,415		1.59	
	Site Coverage (Asphalt)	Parking	Other Asphalt Surface	10.200	KSF	10,200		0.24	22,739.00
						1,750,131		7.05	
						TRUE			
	Phase 1								
1	1 - Residential	Residential	Condo/Townhouse High Rise	452.000	Units	561,593		3.32	
1	Commericial Space (Market)	Recreational	High-Turnover Sit Down Restaurant	11.406	KSF	11,406		0.10	
1	Parking Garage	Parking	Enclosed Parking with Elevator	1201.000	spaces	534,095		0.30	
	Indoor Open Space + Amenities	Commercial	General Office Building	27.301	KSF	27,301		0.15	
1	Common Indoor Open Space	Commercial	General Office Building	16.791	KSF	16,791		0.10	
1	Indoor Amenities-1	Commercial	General Office Building	10.510	KSF	10,510		0.05	
1	Other Non-Asphalt Surface	Parking	Other Non-Asphalt Surface	114.252	KSF	114,252		0.91	
1	Landscaping-1	Parking	Other Non-Asphalt Surface	47.860	KSF	47,860		0.40	
1	Outdoor Open Space-1	Parking	Other Non-Asphalt Surface	50.171	KSF	50,171		0.40	
1	Site Coverage-1	Parking	Other Non-Asphalt Surface	16.221	KSF	16,221		0.11	
1	Site Coverage-1 (Asphalt)	Parking	Asphalt Surface	10.200	KSF	10,200		0.24	
						1,258,847		5.02	
							P1	5.02	
				Total		1,750,131	P2	2.03	
								7.050	

Source: 6201 Bristol Parkway MVE Architectural Plan Set and Gross Building Matrix 7/30/2025.

Onsite Hauling Distance

Demoliton and Mass Excavation and Dirt Export Route (mi)	0.31	Based on CMP pg 14 and google maps measured distance

Vendor Trips

Construction Phase	Land Use	Amount	Rate[a]	Daily Vendor Truck Trips
Building Construction-1	Condo/Townhouse High Rise	452.000	0.1069	50
	High-Turnover Sit Down Restaurant	11.406	0.1639	2
	Enclosed Parking with Elevator	534.095	0.1639	88
	General Office Building	27.301	0.1639	6
	Other Non-Asphalt Surface	47.860	0.1639	8
	Other Non-Asphalt Surface	50.171	0.1639	10
	Other Non-Asphalt Surface	16.221	0.1639	4
	Asphalt Surface	10.200	0.1639	2
		TOTAL		168
Building Construction-2	Condo/Townhouse High Rise	394.000	0.1069	44
	General Office Building	0.578	0.1639	2
	Other Non-Asphalt Surface	25.974	0.1639	6
	Other Non-Asphalt Surface	25.419	0.1639	6
	Other Non-Asphalt Surface	5.770	0.1639	2
		TOTAL		60

a Source: CalEEMod 2022, Appendix C, Table C-2. Vendor rates are the following - Residential: Daily trips per DU; Commercial/Retail/Office/Industrial: Daily trip per 1000 sq ft.

Demolition Quantities

Total	Amount (Tons)	Amount (CY)	Truck Trips (in/out) Required (16 tons/truck)	Truck Trip VMT (AQ)	Truck Trip VMT (GHG)	Trip Length (miles) AQ	Trip Length (miles) GHG	Facility Used	Notes/Comments
Mixed C&D	400	880	50	850	850	17	17	CWS	https://www.usgbc.org/credits/mid-rise/v4-draft/mrc3
Mixed C&D Conversion (CY/ton)	2.2							CWS, 621 W. 152nd	crushed on site/reused
Asphalt	5,040	7,056							https://www.usgbc.org/credits/mid-rise/v4-draft/mrc3
Asphalt Conversion (CY/ton)	1.4								crushed on site/reused
Concrete	6,216	8,702							sold for reuse
Concrete Conversion (CY/ton)	1.4								
Lumber	150	885	20	1520	2400	76	120		
Lumber Conversion (CY/ton)	5.9								
Metals	81	178	12	324	324	27	27	SA	
Metals Conversion (CY/ton)	2.2							SA Recycling, 901 New Dock St., San Pedro	
Yard Trimmings	300	6,000	38	3838	3838	101	101	BP John Recycling	
Yard Trimmings Conversion (CY/ton)	20							28700 Matthews Rd, Menifee, CA 92585	
Total Demolition Amount (tons)	**12,187**		**Total Truck Trips**	**Total Truck Trip VMT**	**Total Truck Trip VMT**				
Total Demolition Amount (tons) transferred	931	7,943	120	6532	7412				
Total Demolition Amount (CY)	**23,702**			**Average VMT/one-way truck trip**	**Average VMT/one-way truck trip**				
Haul Truck Capacity (tons)	16			54.5	61.8				
Total Haul Truck Trips (In/Out)	**120**								
Maximum Truck Trips/Day	**30**	**Email From Contractor**							
Days of Hauling[1]	**20**	CMP							

Trips for AQ modeling assume to SCAB border and GHG for total trip length. Asphalt and concrete crushed on site as stated in C&D Self Haul Exemption provided by waste contractor. Email 5/7/25

Excavation Quantities

Parameters	Amount	Truck Trip VMT (AQ)	Truck Trip VMT (GHG)	Trip Length (miles) AQ	Trip Length (miles) GHG	Facility Used	Notes/Comments
Total Cut (CY)	113,281						
Totla Fill (CY)	46,443						
Material(Export) (CY)[1]	**66,838**						
Export-Contaminated	**3,333**						
Export-Noncontaminated	**63,505**					SCAB border	
Haul Truck Capacity (CY)	11					Kettleman Hills Facility -	
Total Haul Trucks Required-C	303					35251 Old Skyline Road, Kettleman City, CA 93204 United Sta	
Total Haul Truck Trips (In/Out)-C	**606**	43632	109080	72	180	Simi Valley Landfill	
Total Haul Trucks Required-NC	5,774					2801 Madera Rd, Simi Valley, CA 93065	
Total Haul Truck Trips (In/Out)-NC	**11,548**	381084	496564	33	43	SCAB Border	
Days of Hauling[1]	**80**	**Total Truck Trip VMT**	**Total Truck Trip VMT**				
Daily Haul Amount (CY)	**836**	424716	605644				
Haul Truck Trips (In/Out) per day	152	**Average VMT/one-way truck trip**	**Average VMT/one-way truck trip**				
Email from construction contractor/waste contractor 5/13/25		35.0	49.9				

Foundations/Concrete Quantities (Garage and Podiums)

Foundations	Amount	
Total Concrete Volume (CY)[1]	17,960	
Garage	9,816	
Podium-1	3,300	
Podium-2	4,844	
Daily Max Concrete Amount (CY)	**600**	
Concrete Truck Capacity (CY)	9	Data Needs
Total Concrete Trucks Required[1]	1,996	Data Needs
Total Concrete Truck Trips (In/Out)	3,992	
Total Concrete Truck Trips (In/Out)-Parking Garage	2,182	
Total Concrete Truck Trips (In/Out)-P1	734	
Total Concrete Truck Trips (In/Out)-P2	1,078	
Max Concrete Trucks per Day	67	Data Needs
Max Concrete Truck Trips (In/Out)	134	
Round Trip Truck Distance	20	
Days Needed	100	Data Needs

Source: 6201 Bristol Parkway Data Needs Construction and Operations, Rockwood Construction. Received 3/3/2025

Paved Area

Parameters	Amount	
Paved Area (sf)[2]	10,200	
Depth	0.75	https://www.apai.net
Pavement Import (C	283	
Haul Truck Capacity	10	
Total Haul Trucks Re	28	
Total Haul Truck Trip	**57**	
Days of Hauling[1]	**65**	
(In/Out) per day	2	

Water Usage

	Total Water Demand (AFY)	Conversion (Gallons Per Acre Foot)	Total Water Demand (GPY)
Existing		325,851	
Project			
Multi-Family Residential Units	164.00	325,851	53,439,564
Restaurant	14.00	325,851	4,561,914
Leasing/Lobby	3.90	325,851	1,270,819
Other Amenity	5.30	325,851	1,727,011
Theatre	0.15	325,851	48,878
Dog Wash	0.072	325,851	23,462
Office	0.49	325,851	159,667
Covered Parking	0.39	325,851	127,082
Water Features	0.28	325,851	91,239
Irrigated Landscaping	2.80	325,851	912,383
Distribution Losses	14.00	325,851	4,561,914
Total	205.38	325,851	66,923,933

DRAFT Water Supply Assessment for the 6201 Residences Development Project, EKI. August 2025. Table 1

Phase 1

Open Space Lighting	ksf		Electricity (kWh/1000sf/year)	Electricity kWh/year
Other Non-Asphalt Surface	114.252		876.000	100,084.76
Asphalt Surface	10.200		876.000	8,935.20

Project

Open Space Lighting	ksf		Electricity (kWh/1000sf/year)	Electricity kWh/year
Other Non-Asphalt Surface	171.415		876.000	150,159.54
Other Asphalt Surface	10.200		876.000	8,935.20

Notes:

1 Parking lot lighting assumed for open space to account for general lighting

Solid Waste

Land Use	Factor	Solid Waste Generated (lbs/day)	Solid Waste Generated (tons/day)	Solid Waste Generated (tons/year)	CalEEMod Unit	CalEEMod Amount	CalEEMod Factor (tons/unit/year)
Residential	4 lbs/du/day	3,384	1.69	616.90	Resident	2504	0.246
Commerical	2.5 lbs/100 sf/day	285	0.14	51.10	1000 SQFt	11.406	4.480
Total	0						

Source: ESA, 2025.

Project Trips

Project Total

		Units	Units	Trip Rate Per Unit	Trips Per Day
Existing	Shopping Plaza	65.149	KSF	51.02	3324.00
		Units	**Units**	**Trip Rate Per Unit**	
Project	Multifamily Housing (Mid-Rise)	846	Units	4.096	3465.0
	High-turnover (Sit-Down Restaurant)	11.41	KSF	69.525	793.0
					4258.00

Source: City of Culver City, MOU for Transportation Study, 6201 Bristol Parkway, Table 2.

Phase 1

		Units	Units	Trip Rate Per Unit	Trips Per Day
Existing	Shopping Plaza	65.149	KSF	51.02	3324.00
		Units	**Units**	**Trip Rate Per Unit**	
Project	Multifamily Housing (Mid-Rise)	452	Units	4.106	1856.0
	High-turnover (Sit-Down Restaurant)	11.41	KSF	69.525	793.0
					2649.00

Hearths

	Amount	Fuel
Barbeque Grills	12	LNG
Firepit	8	LNG
Total	20	
Source: MVE Architects, email received on 5/9		*Default Use time*

Phase 1

	Amount	Fuel
Barbeque Grills	6	LNG
Firepit	4	LNG
Total	10	
Source: Burton, email received on 8/4/2025		

Solar System

Will comply with solar requirements of the T24 Multifamily Energy Code.

Source: CEQA information

Employment

	Amount
Project Operations	
Project	19
Periodic 3rd Party (i.e. Landscaping, maintenance)	-
Total	19
Source: From email received on 4/1/25	

6201 Bristol Parkway

Architectural and Area Coating Calculations

CalEEMod assumes the total surface for architectural coating equals:	
Residential Coating Area	2.7 times the floor square footage
	75% interior
	25% exterior
Nonresidential Coating Area	2 times the square footage
	75% interior
	25% exterior
Parking Lot Coating Area	5% of the square footage
	90% interior
	10% exterior
Parking Lot Coating Area	6% of the square footage
	0% exterior for surface lot

Source: SCAQMD, CEQA Air Quality Handbook, (1993) A9-124.

Building Construction 1

Residential				
Land Use		**Area (sf)**	**Interior (sf)**	**Exterior (sf)**
Residential	Condo/Townhouse High Rise	561,593	1,137,226	379,075
Total Nonresidential			**1,137,226**	**379,075**
			ENTER VALUES ABOVE INTO CALEEMOD	
Nonresidential				
Commericial Space (Market)	High-Turnover Sit Down Restaurant	11,406	17,109	5,703
Common Indoor Open Space	General Office Building	16,791	25,187	8,396
Indoor Amenities-1	General Office Building	10,510	15,765	5,255
			-	-
Outdoor Open Space	Other Non-Asphalt Surface	50,171	75,257	25,086
			-	-
Total Nonresidential			**133,317**	**44,439**

Parking Non-residential				
Land Use		**Area (sf)**	**Interior (sf)**	**Exterior (sf)**
Parking	Enclosed Parking with Elevator	534,095	24,035	2,671
Site Coverage-1	Other Non-Asphalt Surface	16,221	730	82
Site Coverage-1 (Asphalt)	Asphalt Surface	10,200	459	51
Landscaping-1	Other Non-Asphalt Surface	47,860	2,154	240
			160,695	**47,483**
			ENTER VALUES ABOVE INTO CALEEMOD	

Parking				
Land Use		**Area (sf)**	**Interior (sf)**	**Exterior (sf)**
Parking	Enclosed Parking with Elevator	534,095	32,046	
Site Coverage-1	Other Non-Asphalt Surface	16,221	974	
Site Coverage-1 (Asphalt)	Asphalt Surface	10,200	612	
Landscaping-1	Other Non-Asphalt Surface	47,860	2,872	
			-	
			36,504	
			ENTER VALUES ABOVE INTO CALEEMOD	

Building Construction 2

Residential				
Land Use		**Area (sf)**	**Interior (sf)**	**Exterior (sf)**
Residential	Condo/Townhouse High Rise	433,543	877,925	292,642
			-	-
Total Nonresidential			**877,925**	**292,642**
			ENTER VALUES ABOVE INTO CALEEMOD	

Nonresidential				
Indoor Amenities-2	General Office Building	578	867	289
Outdoor Open Space-2	Other Non-Asphalt Surface	25,419	38,129	12,710
			-	-
Total Nonresidential			**38,996**	**12,999**

Parking Non-residential				
Land Use		**Area (sf)**	**Interior (sf)**	**Exterior (sf)**
Site Coverage-2	Other Non-Asphalt Surface	5,770	260	29
Landscaping-2	Other Non-Asphalt Surface	25,974	1,169	130
			40,425	**13,158**
			ENTER VALUES ABOVE INTO CALEEMOD	

Parking				
Land Use		**Area (sf)**	**Interior (sf)**	**Exterior (sf)**
Site Coverage-2	Other Non-Asphalt Surface	5,770	347	
Landscaping-2	Other Non-Asphalt Surface	25,974	1,559	
			-	
			1,906	
			ENTER VALUES ABOVE INTO CALEEMOD	

6201 Bristol Parkway

Architectural and Area Coating Calculations

CalEEMod assumes the total surface for architectural coating equals:	
Residential Coating Area	2.7 times the floor square footage
	75% interior
	25% exterior
Nonresidential Coating Area	2 times the square footage
	75% interior
	25% exterior
Parking Lot Coating Area	5% of the square footage
	90% interior
	10% exterior
Parking Lot Coating Area	6% of the square footage
	0% exterior for surface lot

Source: SCAQMD, CEQA Air Quality Handbook, (1993) A9-124.

Phase 1 Interim Operations

Residential				
Land Use		**Area (sf)**	**Interior (sf)**	**Exterior (sf)**
Residential	Condo/Townhouse High Rise	561,593	1,137,226	379,075
Total Nonresidential			**1,137,226**	**379,075**
			ENTER VALUES ABOVE INTO CALEEMOD	

Nonresidential				
Commericial Space (Market)	High-Turnover Sit Down Restaurant	11,406	17,109	5,703
Common Indoor Open Space	General Office Building	16,791	25,187	8,396
Indoor Amenities	General Office Building	10,510	15,765	5,255
			-	-
Outdoor Open Space	Other Non-Asphalt Surface	50,171	75,257	25,086
			-	-
Total Nonresidential			**133,317**	**44,439**

Parking Non-residential				
Land Use		**Area (sf)**	**Interior (sf)**	**Exterior (sf)**
Parking	Enclosed Parking with Elevator	534,095	24,035	2,671
Site Coverage-1	Other Non-Asphalt Surface	16,221	730	82
Site Coverage-1 (Asphalt)	Asphalt Surface	10,200	459	51
Landscaping-1	Other Non-Asphalt Surface	47,860	2,154	240
			-	-
			-	-
			160,695	**47,483**
			ENTER VALUES ABOVE INTO CALEEMOD	

Parking				
Land Use		**Area (sf)**	**Interior (sf)**	**Exterior (sf)**
Parking	Enclosed Parking with Elevator	534,095	32,046	
Site Coverage-1	Other Non-Asphalt Surface	16,221	974	
Site Coverage-1 (Asphalt)	Asphalt Surface	10,200	612	
Landscaping-1	Other Non-Asphalt Surface	47,860	2,872	
			-	
			-	
			-	
			36,504	
			ENTER VALUES ABOVE INTO CALEEMOD	

6201 Bristol Parkway

Architectural and Area Coating Calculations

CalEEMod assumes the total surface for architectural coating equals:	
Residential Coating Area	2.7 times the floor square footage
	75% interior
	25% exterior
Nonresidential Coating Area	2 times the square footage
	75% interior
	25% exterior
Parking Lot Coating Area	5% of the square footage
	90% interior
	10% exterior
Parking Lot Coating Area	6% of the square footage
	0% exterior for surface lot

Source: SCAQMD, CEQA Air Quality Handbook, (1993) A9-124.

Project Operations

Residential				
Land Use		**Area (sf)**	**Interior (sf)**	**Exterior (sf)**
Residential	Condo/Townhouse High Rise	995,136	2,015,150	671,717
Total Nonresidential			**2,015,150**	**671,717**
			ENTER VALUES ABOVE INTO CALEEMOD	

Nonresidential				
Commericial Space (Market)	High-Turnover Sit Down Restaurant	11,406	17,109	5,703
Common Indoor Open Space	General Office Building	27,879	41,819	13,940
			-	-
			-	-
Outdoor Open Space	Other Non-Asphalt Surface	75,590	113,385	37,795
			-	-
Total Nonresidential			**172,313**	**57,438**

Parking Non-residential				
Land Use		**Area (sf)**	**Interior (sf)**	**Exterior (sf)**
Parking	Enclosed Parking with Elevator	534,095	24,035	2,671
Site Coverage-1	Other Non-Asphalt Surface	16,221	730	82
Site Coverage-1 (Asphalt)	Asphalt Surface	10,200	459	51
Landscaping-1	Other Non-Asphalt Surface	47,860	2,154	240
Site Coverage-2	Other Non-Asphalt Surface	5,770	260	29
Landscaping-2	Other Non-Asphalt Surface	25,974	1,169	130
			201,120	**60,641**
			ENTER VALUES ABOVE INTO CALEEMOD	

Parking				
Land Use		**Area (sf)**	**Interior (sf)**	**Exterior (sf)**
Parking	Enclosed Parking with Elevator	534,095	32,046	
Site Coverage-1	Other Non-Asphalt Surface	16,221	974	
Site Coverage-1 (Asphalt)	Asphalt Surface	10,200	612	
Landscaping-1	Other Non-Asphalt Surface	47,860	2,872	
Site Coverage-2	Other Non-Asphalt Surface	5,770	347	
Landscaping-2	Other Non-Asphalt Surface	25,974	1,559	
			-	
			38,410	
			ENTER VALUES ABOVE INTO CALEEMOD	

6201 Bristol Parkway
Air Quality Assessment

Localized Significance Thresholds
(SCAQMD, Final Localized Significance Threshold Methodology, Appendix C (2008))

Source Receptor Area 3
25 meters to Sensitive Receptor

	Screening Values			Project Site [a]
Acres	1	2	5	5.00
Construction LSTs				
NOX	91	131	197	**197.0**
CO	664	967	1,796	**1,796.0**
PM10	5	8	15	**15.0**
PM2.5	3	5	8	**8.0**
Operational LSTs				
NOX	91	131	197	**197.0**
CO	664	967	1,796	**1,796.0**
PM10	1	2	4	**4.0**
PM2.5	1	1	2	**2.0**

Notes:

a. Project screening levels are linearly interpolated based on the 1-,2- and 5- acre acreening levels.

B.2 Construction Air Quality Calculations and Modeling

B.2-1 Construction Air Quality Calculations and Modeling – Maximum Unmitigated

6201 Bristol Parkway

Air Quality Construction Analysis - Summary Maximum Equipment

Unmitigated

Regional Maximums **Source**	**ROG**	**NOX**	**CO**	**SO2**	**Exhaust PM10**	**Fugitive PM10**	**Total PM10**	**Exhaust PM2.5**	**Fugitive PM2.5**	**Total PM2.5**
						lb/day				
Demolition Year 1	0.94	12.83	14.31	0.08	1.94	3.80	5.74	0.65	0.58	1.23
Site Preperation Year 1	0.01	0.16	0.72	0.00	0.00	0.22	0.23	0.00	0.06	0.06
Grading/Excavation Year 1	3.27	45.78	42.97	0.25	5.96	12.02	12.99	2.06	2.10	3.01
Concrete (Garage and Podiums) Year 1	2.05	28.37	30.41	0.14	3.60	2.49	3.74	1.27	0.67	1.40
Concrete (Garage and Podiums) Year 2	2.06	27.56	32.67	0.15	4.49	4.04	4.63	1.48	1.06	1.61
Concrete (Garage and Podiums) Year 3	2.01	26.30	32.24	0.14	4.45	4.04	4.59	1.44	1.06	1.58
Building Construction Year 2	1.17	17.66	23.24	0.09	3.14	2.89	3.21	0.98	0.75	1.04
Building Construction Year 3	1.32	20.11	29.17	0.12	5.07	4.84	5.16	1.46	1.25	1.55
Building Construction Year 4	1.27	19.17	28.45	0.12	5.05	4.84	5.14	1.45	1.25	1.53
Finishing/Painting Year 3	17.95	5.83	13.93	0.03	1.96	1.81	1.97	0.59	0.46	0.60
Finishing/Painting Year 4	29.00	5.99	18.25	0.04	3.76	3.63	3.78	1.04	0.92	1.06
Paving Year 4	0.63	5.95	9.77	0.02	0.20	0.30	0.50	0.19	0.08	0.26
Overlapping Phases										
	ROG	**NOX**	**CO**	**SO2**	**Fugitive PM10**	**Exhaust PM10**	**Total PM10**	**Fugitive PM2.5**	**Exhaust PM2.5**	**Total PM2.5**
Concrete (Garage and Podiums) and Building Construction Year 2	3.24	45.22	55.91	0.24	7.63	6.93	7.84	2.46	1.81	2.66
Concrete (Garage and Podiums) and Building Construction Year 3	3.14	43.04	55.07	0.23	7.57	6.93	7.78	2.40	1.82	2.60
Building Construction and Finshing/Painting Year 3	19.27	25.93	43.10	0.15	7.03	6.65	7.13	2.05	1.71	2.15
Building Construction and Finshing/Painting Year 4	29.87	21.67	36.21	0.12	5.93	5.58	5.97	1.74	1.42	1.78
Building Construction, Finishing /Painting, and Paving Year 4	30.50	22.58	45.98	0.12	6.13	5.87	6.47	1.93	1.49	2.04
Finishing /Painting and Paving Year 4	29.63	11.94	28.03	0.06	3.97	3.92	4.28	1.23	0.99	1.32
Project Daily Maximum Emissions	**30.50**	**45.78**	**55.91**	**0.25**	**7.63**	**12.02**	**12.99**	**2.46**	**2.10**	**3.01**
Threshold	**75.00**	**100.00**	**550.00**	**150.00**	**None**	**None**	**150.00**	**None**	**None**	**55.00**
Exceed Threshold (Y/N)?	**No**	**No**	**No**	**No**	**No**	**No**	**No**	**No**	**No**	**No**

Localized Maximum **Source**	**ROG**	**NOX**	**CO**	**SO2**	**Exhaust PM10**	**Fugitive PM10**	**Total PM10**	**Exhaust PM2.5**	**Fugitive PM2.5**	**Total PM2.5**
						lb/day				
Demolition Year 1	0.80	5.95	10.68	0.03	0.20	3.71	3.92	0.19	0.50	0.69
Site Preperation Year 1	0.00	0.00	0.00	0.00	0.00	0.00	0.00	0.00	0.00	0.00
Grading/Excavation Year 1	2.70	22.11	30.29	0.08	0.70	6.76	7.46	0.65	0.68	1.33
Concrete (Garage and Podiums) Year 1	1.60	14.68	20.29	0.05	0.47	0.00	0.47	0.44	0.00	0.44
Concrete (Garage and Podiums) Year 2	1.58	14.17	20.25	0.05	0.45	0.00	0.45	0.41	0.00	0.41
Concrete (Garage and Podiums) Year 3	1.54	13.40	20.19	0.05	0.41	0.00	0.41	0.38	0.00	0.38
Building Construction Year 2	0.74	8.21	11.99	0.02	0.25	0.00	0.25	0.23	0.00	0.23
Building Construction Year 3	0.72	7.76	11.97	0.02	0.23	0.00	0.23	0.21	0.00	0.21
Building Construction Year 4	0.69	7.44	11.89	0.02	0.21	0.00	0.21	0.20	0.00	0.20
Finishing/Painting Year 3	17.87	5.50	9.07	0.01	0.15	0.00	0.15	0.13	0.00	0.13
Finishing/Painting Year 4	28.86	5.40	9.07	0.01	0.13	0.00	0.13	0.12	0.00	0.12
Paving Year 4	0.62	5.72	9.00	0.01	0.20	0.00	0.20	0.18	0.00	0.18
Overlapping Phases										
Concrete (Garage and Podiums) and Building Construction Year 2	2.32	22.38	32.24	0.07	0.70	0.00	0.70	0.64	0.00	0.64
Concrete (Garage and Podiums) and Building Construction Year 3	2.25	21.16	32.16	0.07	0.64	0.00	0.64	0.59	0.00	0.59
Building Construction and Finshing/Painting Year 3	18.59	13.26	21.03	0.04	0.38	0.00	0.38	0.35	0.00	0.35
Building Construction and Finshing/Painting Year 4	29.56	12.84	20.96	0.04	0.35	0.00	0.35	0.32	0.00	0.32
Building Construction, Finishing /Painting, and Paving Year 4	30.17	18.57	29.96	0.05	0.55	0.00	0.55	0.51	0.00	0.51
Finishing /Painting and Paving Year 4	29.48	11.13	18.07	0.03	0.33	0.00	0.33	0.31	0.00	0.31
Project Daily Maximum Emissions	**30.17**	**22.38**	**32.24**	**0.08**	**0.70**	**6.76**	**7.46**	**0.65**	**0.68**	**1.33**
Threshold		**197.0**	**1796.0**				**15.0**			**8.0**
Exceed Threshold (Y/N)?		**No**	**No**				**No**			**No**

6201 Bristol Parkway
Air Quality Construction Analysis - Maximum equipment
Unmitigated

Regional Maximums **Source**	**ROG**	**NOX**	**CO**	**SO2**	**Exhaust PM10**	**Fugitive PM10**	**Total PM10**	**Exhaust PM2.5**	**Fugitive PM2.5**	**Total PM2.5**
					lb/day					
Demolition 2026 - Debris, Equipment, Worker/Vendor Vehicles	0.74	5.18	10.19	0.03	0.4283	2.49	2.92	0.24	0.38	0.62
Demolition 2026 - Haul Trucks	0.13	6.72	2.91	0.05	1.5149	0.08	1.60	0.41	0.08	0.49
Demolition 2026 - Onsite Haul Trucks	0.08	0.93	1.21	0.00	0.0010	1.23	1.23	0.00	0.12	0.12
Site Preperation 2026 - Worker/Vendor Vehicles	0.01	0.16	0.72	0.00	0.0018	0.22	0.23	0.00	0.06	0.06
Grading/Excavation 2026 - Earthmovement, Equipment, Worker/Vendor Vehicles	2.34	17.57	25.21	0.07	1.0286	0.86	1.56	0.73	0.14	0.79
Grading/Excavation 2026 - Onsite Haul Trucks	0.39	4.72	6.11	0.01	0.0048	6.23	6.23	0.00	0.63	0.63
Grading/Excavation 2026 - Haul Trucks	0.54	23.49	11.65	0.17	4.9293	4.93	5.20	1.33	1.33	1.59
Concrete (Garage and Podiums) 2026 - Equipment	1.60	14.68	20.29	0.05	0.4729	0.00	0.47	0.44	0.00	0.44
Concrete (Garage and Podiums) 2027 - Equipment	1.58	14.17	20.25	0.05	0.4490	0.00	0.45	0.41	0.00	0.41
Concrete (Garage and Podiums) 2028 - Equipment	1.54	13.40	20.19	0.05	0.4116	0.00	0.41	0.38	0.00	0.38
Concrete (Garage) 2026 - Worker Vehicles	0.03	0.14	1.97	0.01	0.6482	0.00	0.65	0.16	0.00	0.17
Concrete (Garage) 2027 - Worker Vehicles	0.03	0.13	1.84	0.01	0.6481	0.65	0.65	0.16	0.16	0.17
Concrete (Garage) 2028 - Worker Vehicles	0.03	0.12	1.74	0.01	0.6480	0.65	0.65	0.16	0.16	0.17
Concrete (Podium 1) 2027 - Workers Vehicles	0.04	0.18	2.58	0.01	0.9073	0.91	0.91	0.23	0.23	0.23
Concrete (Podium 1) 2028 - Workers Vehicles	0.04	0.16	2.43	0.01	0.9072	0.91	0.91	0.23	0.23	0.23
Concrete (Podium 2) 2028 - Workers Vehicles	0.04	0.16	2.43	0.01	0.9072	0.91	0.91	0.23	0.23	0.23
Concrete (Garage) 2026 - Concrete Trucks	0.42	13.55	8.16	0.09	2.4832	2.48	2.62	0.67	0.67	0.80
Concrete (Garage) 2027 - Concrete Trucks	0.41	13.09	8.00	0.09	2.4829	2.48	2.62	0.67	0.67	0.80
Concrete (Podium 1) 2027 - Concrete Trucks	0.41	13.09	8.00	0.09	2.4829	2.48	2.62	0.67	0.67	0.80
Concrete (Podium 2) 2028 - Concrete Trucks	0.41	12.63	7.88	0.08	2.4840	2.48	2.62	0.67	0.67	0.80
Building Construction 2027 - Equipment	0.74	8.21	11.99	0.02	0.2498	0.00	0.25	0.23	0.00	0.23
Building Construction 2028 - Equipment	0.72	7.76	11.97	0.02	0.2287	0.00	0.23	0.21	0.00	0.21
Building Construction 2029 - Equipment	0.69	7.44	11.89	0.02	0.2150	0.00	0.21	0.20	0.00	0.20
Building Construction 1 2027 - Worker/Vendor Vehicles	0.43	9.44	11.25	0.07	2.8909	2.89	2.96	0.75	0.75	0.82
Building Construction 1 2028 - Worker/Vendor Vehicles	0.41	8.98	10.87	0.07	2.8905	2.89	2.95	0.75	0.75	0.81
Building Construction 1 2029 - Worker/Vendor Vehicles	0.40	8.53	10.49	0.06	2.8897	2.89	2.95	0.75	0.75	0.81
Building Construction 2 2028 - Worker/Vendor Vehicles	0.19	3.37	6.34	0.03	1.9488	1.95	1.98	0.50	0.50	0.53
Building Construction 2 2029 - Worker/Vendor Vehicles	0.18	3.20	6.07	0.03	1.9484	1.95	1.97	0.50	0.50	0.52
Finishing/Painting 2028 - Equipment	0.59	5.50	9.07	0.01	0.1466	0.00	0.15	0.13	0.00	0.13
Finishing/Painting 2029 - Equipment	0.58	5.40	9.07	0.01	0.1349	0.00	0.13	0.12	0.00	0.12
Finishing/Painting 1 2026 - Arch Coating, Worker Vehicles	17.36	0.33	4.86	0.02	1.8144	1.81	1.82	0.46	0.46	0.47
Finishing/Painting 1 2029 - Arch Coating, Worker Vehicles	17.35	0.30	4.59	0.02	1.8143	1.81	1.82	0.46	0.46	0.47
Finishing/Painting 2 2029 - Arch Coating, Worker Vehicles	11.07	0.30	4.59	0.02	1.8143	1.81	1.82	0.46	0.46	0.47
Paving 2029 - Equipment and Vehicles	0.63	5.95	9.77	0.02	0.2023	0.30	0.50	0.19	0.08	0.26
Overlapping Phases										
	ROG	**NOX**	**CO**	**SO2**	**Fugitive PM10**	**Exhaust PM10**	**Total PM10**	**Fugitive PM2.5**	**Exhaust PM2.5**	**Total PM2.5**
Demolition 2026 - Debris, Equipment, Worker/Vendor Vehicles & Demolition 2026 - Onsite Haul Trucks	0.82	6.11	11.40	0.03	0.43	3.72	4.15	0.25	0.50	0.75
Demolition 2026 - Debris, Equipment, Worker/Vendor Vehicles & Demolition 2026 - Onsite Haul Trucks & Demolition 2026 - Haul Trucks	0.94	12.83	14.31	0.08	1.94	3.80	5.74	0.65	0.58	1.23
Grading/Excavation 2026 - Earthmovement, Equipment, Worker/Vendor Vehicles & Grading/Excavation 2026 - Onsite Haul Trucks	2.72	22.30	31.32	0.08	1.03	7.09	7.80	0.73	0.77	1.42
Grading/Excavation 2026 - Earthmovement, Equipment, Worker/Vendor Vehicles & Grading/Excavation 2026 - Onsite Haul Trucks & Grading/Excavation 2026 - Haul Trucks	3.27	45.78	42.97	0.25	5.96	12.02	12.99	2.06	2.10	3.01
Concrete (Garage and Podiums) 2026 - Equipment & Concrete (Garage) 2026 - Worker Vehicles & Concrete (Garage) 2026 - Concrete Trucks	2.05	28.37	30.41	0.14	3.60	2.49	3.74	1.27	0.67	1.40
Concrete (Garage and Podiums) 2026 - Equipment & Concrete (Garage) 2026 - Worker Vehicles	1.63	14.82	22.25	0.05	1.12	0.00	1.12	0.60	0.00	0.60
Concrete (Garage and Podiums) 2027 - Equipment & Concrete (Garage) 2027 - Worker Vehicles & Concrete (Garage) 2027 - Concrete Trucks	2.02	27.38	30.09	0.14	3.58	3.13	3.72	1.25	0.83	1.38
Concrete (Garage and Podiums) 2027 - Equipment & Concrete (Garage) 2027 - Worker Vehicles	1.61	14.30	22.09	0.05	1.10	0.65	1.10	0.58	0.16	0.58
Concrete (Garage and Podiums) 2027 - Equipment & Concrete (Garage) 2027 - Worker Vehicles & Concrete (Podium 1) 2027 - Workers Vehicles & Concrete (Podium 1) 2027 - Concrete Trucks	2.06	27.56	32.67	0.15	4.49	4.04	4.63	1.48	1.06	1.61
Concrete (Garage and Podiums) 2027 - Equipment & Concrete (Garage) 2027 - Worker Vehicles & Concrete (Podium 1) 2027 - Workers Vehicles	1.65	14.48	24.67	0.06	2.00	1.56	2.01	0.81	0.39	0.81
Concrete (Garage and Podiums) 2028 - Equipment & Concrete (Garage) 2028 - Worker Vehicles & Concrete (Podium 1) 2028 - Workers Vehicles	1.60	13.68	24.36	0.06	1.97	1.56	1.97	0.77	0.39	0.78
Concrete (Garage and Podiums) 2028 - Equipment & Concrete (Garage) 2028 - Worker Vehicles & Concrete (Podium 2) 2028 - Workers Vehicles & Concrete (Podium 2) 2028 - Concrete Trucks	2.01	26.30	32.24	0.14	4.45	4.04	4.59	1.44	1.06	1.58
Concrete (Garage and Podiums) 2028 - Equipment & Concrete (Garage) 2028 - Worker Vehicles & Concrete (Podium 2) 2028 - Workers Vehicles	1.60	13.68	24.36	0.06	1.97	1.56	1.97	0.77	0.39	0.78
Concrete (Garage and Podiums) 2028 - Equipment & Concrete (Garage) 2028 - Worker Vehicles & Concrete (Podium 2) 2028 - Workers Vehicles	1.58	13.56	22.62	0.05	1.32	0.91	1.32	0.61	0.23	0.61
Concrete (Garage and Podiums) 2027 - Equipment & Concrete (Garage) 2027 - Worker Vehicles & Building Construction 2027 - Equipment & Building Construction 1 2027 - Worker/Vendor Vehicles	2.78	31.96	45.33	0.14	4.24	3.54	4.31	1.56	0.91	1.62
Concrete (Garage and Podiums) 2027 - Equipment & Concrete (Garage) 2027 - Worker Vehicles & Concrete (Podium 1) 2027 - Workers Vehicles & Concrete (Podium 1) 2027 - Concrete Trucks & Building Construction 2027 - Equipment & Building Construction 1 2027 - Worker/Vendor Vehicles	3.24	45.22	55.91	0.24	7.63	6.93	7.84	2.46	1.81	2.66
Concrete (Garage and Podiums) 2027 - Equipment & Concrete (Garage) 2027 - Worker Vehicles & Concrete (Podium 1) 2027 - Workers Vehicles & Building Construction 2027 - Equipment & Building Construction 1 2027 - Worker/Vendor Vehicles	2.82	32.13	47.91	0.15	5.15	4.45	5.22	1.79	1.14	1.86
Concrete (Garage and Podiums) 2028 - Equipment & Concrete (Garage) 2028 - Worker Vehicles & Concrete (Podium 1) 2028 - Workers Vehicles & Building Construction 2028 - Equipment & Building Construction 1 2028 - Worker/Vendor Vehicles	2.73	30.41	47.19	0.15	5.09	4.45	5.16	1.73	1.14	1.80
Concrete (Garage and Podiums) 2028 - Equipment & Concrete (Garage) 2028 - Worker Vehicles & Concrete (Podium 2) 2028 - Workers Vehicles & Concrete (Podium 2) 2028 - Concrete Trucks & Building Construction 2028 - Equipment & Building Construction 1 2028 - Worker/Vendor Vehicles	3.14	43.04	55.07	0.23	7.57	6.93	7.78	2.40	1.82	2.60
Concrete (Garage and Podiums) 2028 - Equipment & Concrete (Garage) 2028 - Worker Vehicles & Concrete (Podium 2) 2028 - Workers Vehicles & Building Construction 2028 - Equipment & Building Construction 1 2028 - Worker/Vendor Vehicles	2.73	30.41	47.19	0.15	5.09	4.45	5.16	1.73	1.14	1.80
Concrete (Garage and Podiums) 2028 - Equipment & Concrete (Podium 2) 2028 - Workers Vehicles & Building Construction 2028 - Equipment & Building Construction 1 2028 - Worker/Vendor Vehicles & Building Construction 2 2028 - Worker/Vendor Vehicles	2.89	33.67	51.79	0.18	6.39	5.75	6.48	2.07	1.48	2.16
Building Construction 2027 - Equipment & Building Construction 1 2027 - Worker/Vendor Vehicles	1.17	17.66	23.24	0.09	3.14	2.89	3.21	0.98	0.75	1.04
Building Construction 2028 - Equipment & Building Construction 1 2028 - Worker/Vendor Vehicles	1.13	16.74	22.83	0.09	3.12	2.89	3.18	0.96	0.75	1.02
Building Construction 2028 - Equipment & Building Construction 1 2028 - Worker/Vendor Vehicles & Building Construction 2 2028 - Worker/Vendor Vehicles	1.32	20.11	29.17	0.12	5.07	4.84	5.16	1.46	1.25	1.55
Building Construction 2029 - Equipment & Building Construction 1 2029 - Worker/Vendor Vehicles	1.09	15.97	22.38	0.09	3.10	2.89	3.17	0.95	0.75	1.01
Building Construction 2029 - Equipment & Building Construction 1 2029 - Worker/Vendor Vehicles & Building Construction 2 2029 - Worker/Vendor Vehicles	1.27	19.17	28.45	0.12	5.05	4.84	5.14	1.45	1.25	1.53
Building Construction 2029 - Equipment & Building Construction 2 2029 - Worker/Vendor Vehicles	0.87	10.64	17.96	0.05	2.16	1.95	2.19	0.70	0.50	0.72
Building Construction 2028 - Equipment & Building Construction 1 2028 - Worker/Vendor Vehicles & Building Construction 2 2028 - Worker/Vendor Vehicles & Finishing/Painting 2028 - Equipment & Finishing/Painting 1 2028 - Arch Coating, Worker Vehicles	19.27	25.93	43.10	0.15	7.03	6.65	7.13	2.05	1.71	2.15
Building Construction 2029 - Equipment & Building Construction 1 2029 - Worker/Vendor Vehicles & Finishing/Painting 2029 - Equipment & Finishing/Painting 1 2029 - Arch Coating, Worker Vehicles	19.02	21.67	36.04	0.12	5.05	4.70	5.12	1.53	1.21	1.60
Building Construction 2029 - Equipment & Building Construction 2 2029 - Worker/Vendor Vehicles & Finishing/Painting 2029 - Equipment & Finishing/Painting 1 2029 - Arch Coating, Worker Vehicles & Finishing/Painting 2 2029 - Arch Coating, Worker Vehicles	29.87	16.63	36.21	0.10	5.93	5.58	5.97	1.74	1.42	1.78
Finishing/Painting 2028 - Equipment & Finishing/Painting 1 2028 - Arch Coating, Worker Vehicles	17.95	5.83	13.93	0.03	1.96	1.81	1.97	0.59	0.46	0.60
Finishing/Painting 2029 - Equipment & Finishing/Painting 1 2029 - Arch Coating, Worker Vehicles	17.93	5.70	13.66	0.03	1.95	1.81	1.96	0.58	0.46	0.59
Finishing/Painting 2029 - Equipment & Finishing/Painting 1 2029 - Arch Coating, Worker Vehicles & Finishing/Painting 2 2029 - Arch Coating, Worker Vehicles	29.00	5.99	18.25	0.04	3.76	3.63	3.78	1.04	0.92	1.06
Finishing/Painting 2029 - Equipment & Finishing/Painting 2 2029 - Arch Coating, Worker Vehicles	11.65	5.70	13.66	0.03	1.95	1.81	1.96	0.58	0.46	0.59
Paving 2029 - Equipment and Vehicles & Finishing/Painting 2029 - Equipment & Finishing/Painting 1 2029 - Arch Coating, Worker Vehicles & Finishing/Painting 2 2029 - Arch Coating, Worker Vehicles	29.63	11.94	28.03	0.06	3.97	3.92	4.28	1.23	0.99	1.32
Paving 2029 - Equipment and Vehicles & Building Construction 2029 - Equipment & Building Construction 2 2029 - Worker/Vendor Vehicles & Finishing/Painting 2029 - Equipment & Finishing/Painting 1 2029 - Arch Coating, Worker Vehicles & Finishing/Painting 2 2029 - Arch Coating, Worker Vehicles	30.50	22.58	45.98	0.12	6.13	5.87	6.47	1.93	1.49	2.04
Project Daily Maximum Emissions	**30.50**	**45.78**	**55.91**	**0.25**	**7.63**	**12.02**	**12.99**	**2.46**	**2.10**	**3.01**
Threshold	**75.00**	**100.00**	**550.00**	**150.00**	**None**	**None**	**150.00**	**None**	**None**	**55.00**
Exceed Threshold (Y/N)?	**No**	**No**	**No**	**No**	**No**	**No**	**No**	**No**	**No**	**No**

Localized Maximum **Source**	**ROG**	**NOX**	**CO**	**SO2**	**Exhaust PM10**	**Fugitive PM10**	**Total PM10**	**Exhaust PM2.5**	**Fugitive PM2.5**	**Total PM2.5**
					lb/day					
Demolition 2026 - Debris, Equipment, Worker/Vendor Vehicles	0.72	5.02	9.47	0.02	0.20	2.49	2.69	0.19	0.38	0.56
Demolition 2026 - Haul Trucks	0.00	0.00	0.00	0.00	0.00	0.00	0.00	0.00	0.00	0.00
Demolition 2026 - Onsite Haul Trucks	0.08	0.93	1.21	0.00	0.00	1.23	1.23	0.00	0.12	0.12
Site Preperation 2026 - Worker/Vendor Vehicles	0.00	0.00	0.00	0.00	0.00	0.00	0.00	0.00	0.00	0.00
Grading/Excavation 2026 - Earthmovement, Equipment, Worker/Vendor Vehicles	2.32	17.39	24.18	0.07	0.70	0.53	1.23	0.64	0.06	0.70
Grading/Excavation 2026 - Onsite Haul Trucks	0.39	4.72	6.11	0.01	0.00	6.23	6.23	0.00	0.63	0.63
Grading/Excavation 2026 - Haul Trucks	0.00	0.00	0.00	0.00	0.00	0.00	0.00	0.00	0.00	0.00
Concrete (Garage and Podiums) 2026 - Equipment	1.60	14.68	20.29	0.05	0.47	0.00	0.47	0.44	0.00	0.44
Concrete (Garage and Podiums) 2027 - Equipment	1.58	14.17	20.25	0.05	0.45	0.00	0.45	0.41	0.00	0.41
Concrete (Garage and Podiums) 2028 - Equipment	1.54	13.40	20.19	0.05	0.41	0.00	0.41	0.38	0.00	0.38
Concrete (Garage) 2026 - Worker Vehicles	0.00	0.00	0.00	0.00	0.00	0.00	0.00	0.00	0.00	0.00
Concrete (Garage) 2027 - Worker Vehicles	0.00	0.00	0.00	0.00	0.00	0.00	0.00	0.00	0.00	0.00
Concrete (Garage) 2028 - Worker Vehicles	0.00	0.00	0.00	0.00	0.00	0.00	0.00	0.00	0.00	0.00
Concrete (Podium 1) 2027 - Workers Vehicles	0.00	0.00	0.00	0.00	0.00	0.00	0.00	0.00	0.00	0.00
Concrete (Podium 1) 2028 - Workers Vehicles	0.00	0.00	0.00	0.00	0.00	0.00	0.00	0.00	0.00	0.00
Concrete (Podium 2) 2028 - Workers Vehicles	0.00	0.00	0.00	0.00	0.00	0.00	0.00	0.00	0.00	0.00
Concrete (Garage) 2026 - Concrete Trucks	0.00	0.00	0.00	0.00	0.00	0.00	0.00	0.00	0.00	0.00
Concrete (Garage) 2027 - Concrete Trucks	0.00	0.00	0.00	0.00	0.00	0.00	0.00	0.00	0.00	0.00
Concrete (Podium 1) 2027 - Concrete Trucks	0.00	0.00	0.00	0.00	0.00	0.00	0.00	0.00	0.00	0.00
Concrete (Podium 2) 2028 - Concrete Trucks	0.00	0.00	0.00	0.00	0.00	0.00	0.00	0.00	0.00	0.00
Building Construction 2027 - Equipment	0.74	8.21	11.99	0.02	0.25	0.00	0.25	0.23	0.00	0.23
Building Construction 2028 - Equipment	0.72	7.76	11.97	0.02	0.23	0.00	0.23	0.21	0.00	0.21
Building Construction 2029 - Equipment	0.69	7.44	11.89	0.02	0.21	0.00	0.21	0.20	0.00	0.20
Building Construction 1 2027 - Worker/Vendor Vehicles	0.00	0.00	0.00	0.00	0.00	0.00	0.00	0.00	0.00	0.00
Building Construction 1 2028 - Worker/Vendor Vehicles	0.00	0.00	0.00	0.00	0.00	0.00	0.00	0.00	0.00	0.00
Building Construction 1 2029 - Worker/Vendor Vehicles	0.00	0.00	0.00	0.00	0.00	0.00	0.00	0.00	0.00	0.00
Building Construction 2 2028 - Worker/Vendor Vehicles	0.00	0.00	0.00	0.00	0.00	0.00	0.00	0.00	0.00	0.00
Building Construction 2 2029 - Worker/Vendor Vehicles	0.00	0.00	0.00	0.00	0.00	0.00	0.00	0.00	0.00	0.00
Finishing/Painting 2028 - Equipment	0.59	5.50	9.07	0.01	0.15	0.00	0.15	0.13	0.00	0.13
Finishing/Painting 2029 - Equipment	0.58	5.40	9.07	0.01	0.13	0.00	0.13	0.12	0.00	0.12
Finishing/Painting 1 2026 - Arch Coating, Worker Vehicles	17.28	0.00	0.00	0.00	0.00	0.00	0.00	0.00	0.00	0.00
Finishing/Painting 1 2029 - Arch Coating, Worker Vehicles	17.28	0.00	0.00	0.00	0.00	0.00	0.00	0.00	0.00	0.00
Finishing/Painting 2 2029 - Arch Coating, Worker Vehicles	11.00	0.00	0.00	0.00	0.00	0.00	0.00	0.00	0.00	0.00
Paving 2029 - Equipment and Vehicles	0.62	5.72	9.00	0.01	0.20	0.00	0.20	0.18	0.00	0.18
Overlapping Phases										
	ROG	**NOX**	**CO**	**SO2**	**Fugitive PM10**	**Exhaust PM10**	**Total PM10**	**Fugitive PM2.5**	**Exhaust PM2.5**	**Total PM2.5**
Demolition 2026 - Debris, Equipment, Worker/Vendor Vehicles & Demolition 2026 - Onsite Haul Trucks	0.80	5.95	10.68	0.03	0.20	3.71	3.92	0.19	0.50	0.69
Demolition 2026 - Debris, Equipment, Worker/Vendor Vehicles & Demolition 2026 - Onsite Haul Trucks & Demolition 2026 - Haul Trucks	0.80	5.95	10.68	0.03	0.20	3.71	3.92	0.19	0.50	0.69
Grading/Excavation 2026 - Earthmovement, Equipment, Worker/Vendor Vehicles & Grading/Excavation 2026 - Onsite Haul Trucks	2.70	22.11	30.29	0.08	0.70	6.76	7.46	0.65	0.68	1.33
Grading/Excavation 2026 - Earthmovement, Equipment, Worker/Vendor Vehicles & Grading/Excavation 2026 - Onsite Haul Trucks & Grading/Excavation 2026 - Haul Trucks	2.70	22.11	30.29	0.08	0.70	6.76	7.46	0.65	0.68	1.33
Concrete (Garage and Podiums) 2026 - Equipment & Concrete (Garage) 2026 - Worker Vehicles & Concrete (Garage) 2026 - Concrete Trucks	1.60	14.68	20.29	0.05	0.47	0.00	0.47	0.44	0.00	0.44
Concrete (Garage and Podiums) 2026 - Equipment & Concrete (Garage) 2026 - Worker Vehicles	1.60	14.68	20.29	0.05	0.47	0.00	0.47	0.44	0.00	0.44
Concrete (Garage and Podiums) 2027 - Equipment & Concrete (Garage) 2027 - Worker Vehicles & Concrete (Garage) 2027 - Concrete Trucks	1.58	14.17	20.25	0.05	0.45	0.00	0.45	0.41	0.00	0.41
Concrete (Garage and Podiums) 2027 - Equipment & Concrete (Garage) 2027 - Worker Vehicles	1.58	14.17	20.25	0.05	0.45	0.00	0.45	0.41	0.00	0.41
Concrete (Garage and Podiums) 2027 - Equipment & Concrete (Garage) 2027 - Worker Vehicles & Concrete (Podium 1) 2027 - Workers Vehicles & Concrete (Podium 1) 2027 - Concrete Trucks	1.58	14.17	20.25	0.05	0.45	0.00	0.45	0.41	0.00	0.41
Concrete (Garage and Podiums) 2027 - Equipment & Concrete (Garage) 2027 - Worker Vehicles & Concrete (Podium 1) 2027 - Workers Vehicles	1.58	14.17	20.25	0.05	0.45	0.00	0.45	0.41	0.00	0.41
Concrete (Garage and Podiums) 2028 - Equipment & Concrete (Garage) 2028 - Worker Vehicles & Concrete (Podium 1) 2028 - Workers Vehicles	1.54	13.40	20.19	0.05	0.41	0.00	0.41	0.38	0.00	0.38
Concrete (Garage and Podiums) 2028 - Equipment & Concrete (Garage) 2028 - Worker Vehicles & Concrete (Podium 2) 2028 - Workers Vehicles & Concrete (Podium 2) 2028 - Concrete Trucks	1.54	13.40	20.19	0.05	0.41	0.00	0.41	0.38	0.00	0.38
Concrete (Garage and Podiums) 2028 - Equipment & Concrete (Garage) 2028 - Worker Vehicles & Concrete (Podium 2) 2028 - Workers Vehicles	1.54	13.40	20.19	0.05	0.41	0.00	0.41	0.38	0.00	0.38
Concrete (Garage and Podiums) 2028 - Equipment & Concrete (Garage) 2028 - Worker Vehicles & Concrete (Podium 2) 2028 - Workers Vehicles & Building Construction 2028 - Equipment & Building Construction 1 2028 - Worker/Vendor Vehicles	2.32	22.38	32.24	0.07	0.70	0.00	0.70	0.64	0.00	0.64
Concrete (Garage and Podiums) 2027 - Equipment & Concrete (Garage) 2027 - Worker Vehicles & Concrete (Podium 1) 2027 - Workers Vehicles & Concrete (Podium 1) 2027 - Concrete Trucks & Building Construction 2027 - Equipment & Building Construction 1 2027 - Worker/Vendor Vehicles	2.32	22.38	32.24	0.07	0.70	0.00	0.70	0.64	0.00	0.64
Concrete (Garage and Podiums) 2027 - Equipment & Concrete (Garage) 2027 - Worker Vehicles & Concrete (Podium 1) 2027 - Workers Vehicles & Building Construction 2027 - Equipment & Building Construction 1 2027 - Worker/Vendor Vehicles	2.32	22.38	32.24	0.07	0.70	0.00	0.70	0.64	0.00	0.64
Concrete (Garage and Podiums) 2028 - Equipment & Concrete (Garage) 2028 - Worker Vehicles & Concrete (Podium 1) 2028 - Workers Vehicles & Building Construction 2028 - Equipment & Building Construction 1 2028 - Worker/Vendor Vehicles	2.25	21.16	32.16	0.07	0.64	0.00	0.64	0.59	0.00	0.59
Concrete (Garage and Podiums) 2028 - Equipment & Concrete (Garage) 2028 - Worker Vehicles & Concrete (Podium 2) 2028 - Workers Vehicles & Concrete (Podium 2) 2028 - Concrete Trucks & Building Construction 2028 - Equipment & Building Construction 1 2028 - Worker/Vendor Vehicles	2.25	21.16	32.16	0.07	0.64	0.00	0.64	0.59	0.00	0.59
Concrete (Garage and Podiums) 2028 - Equipment & Concrete (Garage) 2028 - Worker Vehicles & Concrete (Podium 2) 2028 - Workers Vehicles & Building Construction 2028 - Equipment & Building Construction 1 2028 - Worker/Vendor Vehicles	2.25	21.16	32.16	0.07	0.64	0.00	0.64	0.59	0.00	0.59
Concrete (Garage and Podiums) 2028 - Equipment & Concrete (Podium 2) 2028 - Workers Vehicles & Building Construction 2028 - Equipment & Building Construction 1 2028 - Worker/Vendor Vehicles & Building Construction 2 2028 - Worker/Vendor Vehicles	2.25	21.16	32.16	0.07	0.64	0.00	0.64	0.59	0.00	0.59
Building Construction 2027 - Equipment & Building Construction 1 2027 - Worker/Vendor Vehicles	0.74	8.21	11.99	0.02	0.25	0.00	0.25	0.23	0.00	0.23
Building Construction 2028 - Equipment & Building Construction 1 2028 - Worker/Vendor Vehicles	0.72	7.76	11.97	0.02	0.23	0.00	0.23	0.21	0.00	0.21
Building Construction 2028 - Equipment & Building Construction 1 2028 - Worker/Vendor Vehicles & Building Construction 2 2028 - Worker/Vendor Vehicles	0.72	7.76	11.97	0.02	0.23	0.00	0.23	0.21	0.00	0.21
Building Construction 2029 - Equipment & Building Construction 1 2029 - Worker/Vendor Vehicles	0.69	7.44	11.89	0.02	0.21	0.00	0.21	0.20	0.00	0.20
Building Construction 2029 - Equipment & Building Construction 1 2029 - Worker/Vendor Vehicles & Building Construction 2 2029 - Worker/Vendor Vehicles	0.69	7.44	11.89	0.02	0.21	0.00	0.21	0.20	0.00	0.20
Building Construction 2029 - Equipment & Building Construction 2 2029 - Worker/Vendor Vehicles	0.69	7.44	11.89	0.02	0.21	0.00	0.21	0.20	0.00	0.20
Building Construction 2028 - Equipment & Building Construction 1 2028 - Worker/Vendor Vehicles & Building Construction 2 2028 - Worker/Vendor Vehicles & Finishing/Painting 2028 - Equipment & Finishing/Painting 1 2028 - Arch Coating, Worker Vehicles	18.59	13.26	21.03	0.04	0.38	0.00	0.38	0.35	0.00	0.35
Building Construction 2029 - Equipment & Building Construction 1 2029 - Worker/Vendor Vehicles & Finishing/Painting 2029 - Equipment & Finishing/Painting 1 2029 - Arch Coating, Worker Vehicles	18.55	12.84	20.96	0.04	0.35	0.00	0.35	0.32	0.00	0.32
Building Construction 2029 - Equipment & Building Construction 2 2029 - Worker/Vendor Vehicles & Finishing/Painting 2029 - Equipment & Finishing/Painting 1 2029 - Arch Coating, Worker Vehicles & Finishing/Painting 2 2029 - Arch Coating, Worker Vehicles	29.56	12.84	20.96	0.04	0.35	0.00	0.35	0.32	0.00	0.32
Finishing/Painting 2028 - Equipment & Finish

6201 Bristol Parkway

Air Quality Construction Analysis - Maximum equipment

Unmitigated

	Onsite Emissions										Offsite Emissions									
Summer	**ROG**	**NOX**	**CO**	**SO2**	**Exhaust PM10**	**Fugitive PM10**	**Total PM10**	**Exhaust PM2.5**	**Fugitive PM2.5**	**Total PM2.5**	**ROG**	**NOX**	**CO**	**SO2**	**Exhaust PM10**	**Fugitive PM10**	**Total PM10**	**Exhaust PM2.5**	**Fugitive PM2.5**	**Total PM2.5**
Source						**lb/day**										**lb/day**				
Demolition 2026 - Debris, Equipment, Worker/Vendor Vehicles	0.00	0.00	0.00	0.00	0.0000	0.00	0.00	0.00	0.00	0.00	0.00	0.00	0.00	0.00	0.00	0.0000	0.00	0.00	0.00	0.00
Demolition 2026 - Haul Trucks	0.00	0.00	0.00	0.00	0.0000	0.00	0.00	0.00	0.00	0.00	0.00	0.00	0.00	0.00	0.00	0.0000	0.00	0.00	0.00	0.00
Demolition 2026 - Onsite Haul Trucks	0.00	0.00	0.00	0.00	0.0000	0.00	0.00	0.00	0.00	0.00	0.00	0.00	0.00	0.00	0.00	0.0000	0.00	0.00	0.00	0.00
Site Preperation 2026 - Worker/Vendor Vehicles	0.00	0.00	0.00	0.00	0.0000	0.00	0.00	0.00	0.00	0.00	0.01	0.16	0.72	0.00	0.00	0.2249	0.23	0.00	0.06	0.06
Grading/Excavation 2026 - Earthmovement, Equipment, Worker/Vendor Vehicles	2.32	17.39	24.18	0.07	0.7000	0.53	1.23	0.64	0.06	0.70	0.02	0.18	1.03	0.00	0.00	0.3286	0.33	0.00	0.08	0.09
Grading/Excavation 2026 - Onsite Haul Trucks	0.39	4.72	6.11	0.01	0.00482	6.23	6.23	0.00	0.63	0.63	0.00	0.00	0.00	0.00	0.00	0.0000	0.00	0.00	0.00	0.00
Grading/Excavation 2026 - Haul Trucks	0.00	0.00	0.00	0.00	0.0000	0.00	0.00	0.00	0.00	0.00	0.54	23.49	11.65	0.17	0.27	4.9293	5.20	0.26	1.33	1.59
Concrete (Garage and Podiums) 2026 - Equipment	0.00	0.00	0.00	0.00	0.0000	0.00	0.00	0.00	0.00	0.00	0.00	0.00	0.00	0.00	0.00	0.0000	0.00	0.00	0.00	0.00
Concrete (Garage and Podiums) 2027 - Equipment	1.58	14.17	20.25	0.05	0.4490	0.00	0.45	0.41	0.00	0.41	0.00	0.00	0.00	0.00	0.00	0.0000	0.00	0.00	0.00	0.00
Concrete (Garage and Podiums) 2028 - Equipment	1.54	13.40	20.19	0.05	0.4116	0.00	0.41	0.38	0.00	0.38	0.00	0.00	0.00	0.00	0.00	0.0000	0.00	0.00	0.00	0.00
Concrete (Garage) 2026 - Worker Vehicles	0.00	0.00	0.00	0.00	0.0000	0.00	0.00	0.00	0.00	0.00	0.00	0.00	0.00	0.00	0.00	0.0000	0.00	0.00	0.00	0.00
Concrete (Garage) 2027 - Worker Vehicles	0.00	0.00	0.00	0.00	0.0000	0.00	0.00	0.00	0.00	0.00	0.03	0.13	1.84	0.01	0.00	0.6481	0.65	0.00	0.16	0.17
Concrete (Garage) 2028 - Worker Vehicles	0.00	0.00	0.00	0.00	0.0000	0.00	0.00	0.00	0.00	0.00	0.03	0.12	1.74	0.01	0.00	0.6480	0.65	0.00	0.16	0.17
Concrete (Podium 1) 2027 - Workers Vehicles	0.00	0.00	0.00	0.00	0.0000	0.00	0.00	0.00	0.00	0.00	0.04	0.18	2.58	0.01	0.00	0.9073	0.91	0.00	0.23	0.23
Concrete (Podium 1) 2028 - Workers Vehicles	0.00	0.00	0.00	0.00	0.0000	0.00	0.00	0.00	0.00	0.00	0.04	0.16	2.43	0.01	0.00	0.9072	0.91	0.00	0.23	0.23
Concrete (Podium 2) 2028 - Workers Vehicles	0.00	0.00	0.00	0.00	0.0000	0.00	0.00	0.00	0.00	0.00	0.04	0.16	2.43	0.01	0.00	0.9072	0.91	0.00	0.23	0.23
Concrete (Garage) 2026 - Concrete Trucks	0.00	0.00	0.00	0.00	0.0000	0.00	0.00	0.00	0.00	0.00	0.42	13.55	8.16	0.09	0.14	2.4832	2.62	0.13	0.67	0.80
Concrete (Garage) 2027 - Concrete Trucks	0.00	0.00	0.00	0.00	0.0000	0.00	0.00	0.00	0.00	0.00	0.41	13.09	8.00	0.09	0.14	2.4829	2.62	0.13	0.67	0.80
Concrete (Podium 1) 2027 - Concrete Trucks	0.00	0.00	0.00	0.00	0.0000	0.00	0.00	0.00	0.00	0.00	0.41	13.09	8.00	0.09	0.14	2.4829	2.62	0.13	0.67	0.80
Concrete (Podium 2) 2028 - Concrete Trucks	0.00	0.00	0.00	0.00	0.0000	0.00	0.00	0.00	0.00	0.00	0.41	12.63	7.88	0.08	0.13	2.4840	2.62	0.13	0.67	0.80
Building Construction 2027 - Equipment	0.00	0.00	0.00	0.00	0.0000	0.00	0.00	0.00	0.00	0.00	0.00	0.00	0.00	0.00	0.00	0.0000	0.00	0.00	0.00	0.00
Building Construction 2028 - Equipment	0.72	7.76	11.97	0.02	0.2287	0.00	0.23	0.21	0.00	0.21	0.00	0.00	0.00	0.00	0.00	0.0000	0.00	0.00	0.00	0.00
Building Construction 2029 - Equipment	0.69	7.44	11.89	0.02	0.2150	0.00	0.21	0.20	0.00	0.20	0.00	0.00	0.00	0.00	0.00	0.0000	0.00	0.00	0.00	0.00
Building Construction 1 2027 - Worker/Vendor Vehicles	0.00	0.00	0.00	0.00	0.0000	0.00	0.00	0.00	0.00	0.00	0.43	9.44	11.25	0.07	0.07	2.8909	2.96	0.06	0.75	0.82
Building Construction 1 2028 - Worker/Vendor Vehicles	0.00	0.00	0.00	0.00	0.0000	0.00	0.00	0.00	0.00	0.00	0.41	8.98	10.87	0.07	0.06	2.8905	2.95	0.06	0.75	0.81
Building Construction 1 2029 - Worker/Vendor Vehicles	0.00	0.00	0.00	0.00	0.0000	0.00	0.00	0.00	0.00	0.00	0.40	8.53	10.49	0.06	0.06	2.8897	2.95	0.06	0.75	0.81
Building Construction 2 2028 - Worker/Vendor Vehicles	0.00	0.00	0.00	0.00	0.0000	0.00	0.00	0.00	0.00	0.00	0.19	3.37	6.34	0.032	0.03	1.9488	1.98	0.03	0.50	0.53
Building Construction 2 2029 - Worker/Vendor Vehicles	0.00	0.00	0.00	0.00	0.0000	0.00	0.00	0.00	0.00	0.00	0.18	3.20	6.07	0.031	0.03	1.9484	1.97	0.02	0.50	0.52
Finishing/Painting 2028 - Equipment	0.59	5.50	9.07	0.01	0.1466	0.00	0.15	0.13	0.00	0.13	0.00	0.00	0.00	0.000	0.00	0.0000	0.00	0.00	0.00	0.00
Finishing/Painting 2029 - Equipment	0.58	5.40	9.07	0.01	0.1349	0.00	0.13	0.12	0.00	0.12	0.00	0.00	0.00	0.000	0.00	0.0000	0.00	0.00	0.00	0.00
Finishing/Painting 1 2028 - Arch Coating, Worker Vehicles	17.28	0.00	0.00	0.00	0.0000	0.00	0.00	0.00	0.00	0.00	0.08	0.33	4.86	0.016	0.01	1.8144	1.82	0.01	0.46	0.47
Finishing/Painting 2 2028 - Arch Coating, Worker Vehicles	17.28	0.00	0.00	0.00	0.0000	0.00	0.00	0.00	0.00	0.00	0.07	0.30	4.59	0.015	0.01	1.8143	1.82	0.01	0.46	0.47
Finishing/Painting 2 2029 - Arch Coating, Worker Vehicles	11.00	0.00	0.00	0.00	0.0000	0.00	0.00	0.00	0.00	0.00	0.07	0.30	4.59	0.015	0.01	1.8143	1.82	0.01	0.46	0.47
Paving 2029 - Equipment and Vehicles	0.62	5.72	9.00	0.01	0.1993	0.00	0.20	0.18	0.00	0.18	0.02	0.22	0.77	0.003	0.00	0.2963	0.30	0.00	0.08	0.08

Regional Emissions	**ROG**	**NOX**	**CO**	**SO2**	**Exhaust PM10**	**Fugitive PM10**	**Total PM10**	**Exhaust PM2.5**	**Fugitive PM2.5**	**Total PM2.5**
Demolition 2026 - Debris, Equipment, Worker/Vendor Vehicles	0.00	0.00	0.00	0.00	0.00	0.00	0.00	0.00	0.00	0.00
Demolition 2026 - Haul Trucks	0.00	0.00	0.00	0.00	0.00	0.00	0.00	0.00	0.00	0.00
Demolition 2026 - Onsite Haul Trucks	0.00	0.00	0.00	0.00	0.00	0.00	0.00	0.00	0.00	0.00
Site Preperation 2026 - Worker/Vendor Vehicles	0.01	0.16	0.72	0.00	0.00	0.22	0.23	0.00	0.06	0.06
Grading/Excavation 2026 - Earthmovement, Equipment, Worker/Vendor Vehicles	2.34	17.57	25.21	0.07	0.70	0.86	1.56	0.65	0.14	0.79
Grading/Excavation 2026 - Onsite Haul Trucks	0.39	4.72	6.11	0.01	0.00	6.23	6.23	0.00	0.63	0.63
Grading/Excavation 2026 - Haul Trucks	0.54	23.49	11.65	0.17	0.27	4.93	5.20	0.26	1.33	1.59
Concrete (Garage and Podiums) 2026 - Equipment	0.00	0.00	0.00	0.00	0.00	0.00	0.00	0.00	0.00	0.00
Concrete (Garage and Podiums) 2027 - Equipment	1.58	14.17	20.25	0.05	0.45	0.00	0.45	0.41	0.00	0.41
Concrete (Garage and Podiums) 2028 - Equipment	1.54	13.40	20.19	0.05	0.41	0.00	0.41	0.38	0.00	0.38
Concrete (Garage) 2026 - Worker Vehicles	0.00	0.00	0.00	0.00	0.00	0.00	0.00	0.00	0.00	0.00
Concrete (Garage) 2027 - Worker Vehicles	0.03	0.13	1.84	0.01	0.00	0.65	0.65	0.00	0.16	0.17
Concrete (Garage) 2028 - Worker Vehicles	0.03	0.12	1.74	0.01	0.00	0.65	0.65	0.00	0.16	0.17
Concrete (Podium 1) 2027 - Workers Vehicles	0.04	0.18	2.58	0.01	0.00	0.91	0.91	0.00	0.23	0.23
Concrete (Podium 1) 2028 - Workers Vehicles	0.04	0.16	2.43	0.01	0.00	0.91	0.91	0.00	0.23	0.23
Concrete (Podium 2) 2028 - Workers Vehicles	0.04	0.16	2.43	0.01	0.00	0.91	0.91	0.00	0.23	0.23
Concrete (Garage) 2026 - Concrete Trucks	0.42	13.55	8.16	0.09	0.14	2.48	2.62	0.13	0.67	0.80
Concrete (Garage) 2027 - Concrete Trucks	0.41	13.09	8.00	0.09	0.14	2.48	2.62	0.13	0.67	0.80
Concrete (Podium 1) 2027 - Concrete Trucks	0.41	13.09	8.00	0.09	0.14	2.48	2.62	0.13	0.67	0.80
Concrete (Podium 2) 2028 - Concrete Trucks	0.41	12.63	7.88	0.08	0.13	2.48	2.62	0.13	0.67	0.80
Building Construction 2027 - Equipment	0.00	0.00	0.00	0.00	0.00	0.00	0.00	0.00	0.00	0.00
Building Construction 2028 - Equipment	0.72	7.76	11.97	0.02	0.23	0.00	0.23	0.21	0.00	0.21
Building Construction 2029 - Equipment	0.69	7.44	11.89	0.02	0.21	0.00	0.21	0.20	0.00	0.20
Building Construction 1 2027 - Worker/Vendor Vehicles	0.43	9.44	11.25	0.07	0.07	2.89	2.96	0.06	0.75	0.82
Building Construction 1 2028 - Worker/Vendor Vehicles	0.41	8.98	10.87	0.07	0.06	2.89	2.95	0.06	0.75	0.81
Building Construction 1 2029 - Worker/Vendor Vehicles	0.40	8.53	10.49	0.06	0.06	2.89	2.95	0.06	0.75	0.81
Building Construction 2 2028 - Worker/Vendor Vehicles	0.19	3.37	6.34	0.03	0.03	1.95	1.98	0.03	0.50	0.53
Building Construction 2 2029 - Worker/Vendor Vehicles	0.18	3.20	6.07	0.03	0.03	1.95	1.97	0.02	0.50	0.52
Finishing/Painting 2028 - Equipment	0.59	5.50	9.07	0.01	0.15	0.00	0.15	0.13	0.00	0.13
Finishing/Painting 2029 - Equipment	0.58	5.40	9.07	0.01	0.13	0.00	0.13	0.12	0.00	0.12
Finishing/Painting 1 2028 - Arch Coating, Worker Vehicles	17.36	0.33	4.86	0.02	0.01	1.81	1.82	0.01	0.46	0.47
Finishing/Painting 1 2029 - Arch Coating, Worker Vehicles	17.35	0.30	4.59	0.02	0.01	1.81	1.82	0.01	0.46	0.47
Finishing/Painting 2 2029 - Arch Coating, Worker Vehicles	11.07	0.30	4.59	0.02	0.01	1.81	1.82	0.01	0.46	0.47
Paving 2029 - Equipment and Vehicles	0.63	5.95	9.77	0.02	0.20	0.30	0.50	0.19	0.08	0.26

Regional Overlapping Phases

	ROG	**NOX**	**CO**	**SO2**	**Fugitive PM10**	**Exhaust PM10**	**Total PM10**	**Fugitive PM2.5**	**Exhaust PM2.5**	**Total PM2.5**
Demolition 2026 - Debris, Equipment, Worker/Vendor Vehicles & Demolition 2026 - Onsite Haul Trucks	0.00	0.00	0.00	0.00	0.00	0.00	0.00	0.00	0.00	0.00
Demolition 2026 - Debris, Equipment, Worker/Vendor Vehicles & Demolition 2026 - Onsite Haul Trucks & Demolition 2026 - Haul Trucks	0.00	0.00	0.00	0.00	0.00	0.00	0.00	0.00	0.00	0.00
Grading/Excavation 2026 - Earthmovement, Equipment, Worker/Vendor Vehicles & Grading/Excavation 2026 - Onsite Haul Trucks	2.72	22.30	31.32	0.08	0.71	7.09	7.80	0.65	0.77	1.42
Grading/Excavation 2026 - Earthmovement, Equipment, Worker/Vendor Vehicles & Grading/Excavation 2026 - Onsite Haul Trucks & Grading/Excavation 2026 - Haul Trucks	3.27	45.78	42.97	0.25	0.98	12.02	12.99	0.91	2.10	3.01
Concrete (Garage and Podiums) 2026 - Equipment & Concrete (Garage) 2026 - Worker Vehicles & Concrete (Garage) 2026 - Concrete Trucks	0.42	13.55	8.16	0.09	0.14	2.48	2.62	0.13	0.67	0.80
Concrete (Garage and Podiums) 2026 - Equipment & Concrete (Garage) 2026 - Worker Vehicles	0.00	0.00	0.00	0.00	0.00	0.00	0.00	0.00	0.00	0.00
Concrete (Garage and Podiums) 2027 - Equipment & Concrete (Garage) 2027 - Worker Vehicles & Concrete (Garage) 2027 - Concrete Trucks	2.02	27.38	30.09	0.14	0.59	3.13	3.72	0.55	0.83	1.38
Concrete (Garage and Podiums) 2027 - Equipment & Concrete (Garage) 2027 - Worker Vehicles	1.61	14.30	22.09	0.05	0.45	0.65	1.10	0.42	0.16	0.58
Concrete (Garage and Podiums) 2027 - Equipment & Concrete (Garage) 2027 - Worker Vehicles & Concrete (Podium 1) 2027 - Workers Vehicles & Concrete (Podium 1) 2027 - Concrete Trucks	2.06	27.56	32.67	0.15	0.59	4.04	4.63	0.55	1.06	1.61
Concrete (Garage and Podiums) 2027 - Equipment & Concrete (Garage) 2027 - Worker Vehicles & Concrete (Podium 1) 2027 - Workers Vehicles	1.65	14.48	24.67	0.06	0.46	1.56	2.01	0.42	0.39	0.81
Concrete (Garage and Podiums) 2028 - Equipment & Concrete (Garage) 2028 - Worker Vehicles & Concrete (Podium 1) 2028 - Workers Vehicles	1.60	13.68	24.36	0.06	0.42	1.56	1.97	0.39	0.39	0.78
Concrete (Garage and Podiums) 2028 - Equipment & Concrete (Garage) 2028 - Worker Vehicles & Concrete (Podium 2) 2028 - Workers Vehicles & Concrete (Podium 2) 2028 - Concrete Trucks	2.01	26.30	32.24	0.14	0.55	4.04	4.59	0.51	1.06	1.58
Concrete (Garage and Podiums) 2028 - Equipment & Concrete (Garage) 2028 - Worker Vehicles & Concrete (Podium 2) 2028 - Workers Vehicles	1.60	13.68	24.36	0.06	0.42	1.56	1.97	0.39	0.39	0.78
Concrete (Garage and Podiums) 2028 - Equipment & Concrete (Podium 2) 2028 - Workers Vehicles & Concrete (Garage and Podiums) 2027 - Equipment & Concrete (Garage) 2027 - Worker Vehicles & Building Construction 2027 - Equipment & Building Construction 1 2027 - Worker/Vendor Vehicles	1.58	13.56	22.62	0.05	0.42	0.91	1.32	0.38	0.23	0.61
Concrete (Garage and Podiums) 2027 - Equipment & Concrete (Garage) 2027 - Worker Vehicles & Concrete (Podium 1) 2027 - Concrete Trucks & Building Construction 2027 - Equipment & Building Construction 1 2027 - Worker/Vendor Vehicles	2.04	23.74	33.34	0.12	0.52	3.54	4.06	0.48	0.91	1.39
Concrete (Garage and Podiums) 2027 - Equipment & Concrete (Garage) 2027 - Worker Vehicles & Concrete (Podium 1) 2027 - Workers Vehicles & Concrete (Podium 1) 2027 - Concrete Trucks & Building Construction 2027 - Equipment & Building Construction 1 2027 - Worker/Vendor Vehicles	2.50	37.01	43.92	0.21	0.66	6.93	7.59	0.61	1.81	2.43
Concrete (Garage and Podiums) 2027 - Equipment & Concrete (Garage) 2027 - Worker Vehicles & Concrete (Podium 1) 2027 - Workers Vehicles & Building Construction 2027 - Equipment & Building Construction 1 2027 - Worker/Vendor Vehicles	2.08	23.92	35.92	0.13	0.52	4.45	4.97	0.48	1.14	1.63
Concrete (Garage and Podiums) 2028 - Equipment & Concrete (Garage) 2028 - Worker Vehicles & Concrete (Podium 1) 2028 - Workers Vehicles & Building Construction 2028 - Equipment & Building Construction 1 2028 - Worker/Vendor Vehicles	2.73	30.41	47.19	0.15	0.71	4.45	5.16	0.66	1.14	1.80
Concrete (Garage and Podiums) 2028 - Equipment & Concrete (Garage) 2028 - Worker Vehicles & Concrete (Podium 2) 2028 - Workers Vehicles & Concrete (Podium 2) 2028 - Concrete Trucks & Building Construction 2028 - Equipment & Building Construction 1 2028 - Worker/Vendor Vehicles	3.14	43.04	55.07	0.23	0.85	6.93	7.78	0.79	1.82	2.60
Concrete (Garage and Podiums) 2028 - Equipment & Concrete (Garage) 2028 - Worker Vehicles & Concrete (Podium 2) 2028 - Workers Vehicles & Building Construction 2028 - Equipment & Building Construction 1 2028 - Worker/Vendor Vehicles	2.73	30.41	47.19	0.15	0.71	4.45	5.16	0.66	1.14	1.80
Concrete (Garage and Podiums) 2028 - Equipment & Concrete (Podium 2) 2028 - Workers Vehicles & Building Construction 2028 - Equipment & Building Construction 1 2028 - Worker/Vendor Vehicles & Building Construction 2 2028 - Worker/Vendor Vehicles	2.89	33.67	51.79	0.18	0.74	5.75	6.48	0.68	1.48	2.16
Building Construction 2027 - Equipment & Building Construction 1 2027 - Worker/Vendor Vehicles	0.43	9.44	11.25	0.07	0.07	2.89	2.96	0.06	0.75	0.82
Building Construction 2028 - Equipment & Building Construction 1 2028 - Worker/Vendor Vehicles	1.13	16.74	22.83	0.09	0.29	2.89	3.18	0.27	0.75	1.02
Building Construction 2028 - Equipment & Building Construction 1 2028 - Worker/Vendor Vehicles & Building Construction 2 2028 - Worker/Vendor Vehicles	1.32	20.11	29.17	0.12	0.32	4.84	5.16	0.30	1.25	1.55
Building Construction 2029 - Equipment & Building Construction 1 2029 - Worker/Vendor Vehicles	1.09	15.97	22.38	0.09	0.28	2.89	3.17	0.26	0.75	1.01
Building Construction 2029 - Equipment & Building Construction 1 2029 - Worker/Vendor Vehicles & Building Construction 2 2029 - Worker/Vendor Vehicles	1.27	19.17	28.45	0.12	0.30	4.84	5.14	0.28	1.25	1.53
Building Construction 2029 - Equipment & Building Construction 2 2029 - Worker/Vendor Vehicles	0.87	10.64	17.96	0.05	0.24	1.95	2.19	0.22	0.50	0.72
Building Construction 2028 - Equipment & Building Construction 1 2028 - Worker/Vendor Vehicles & Building Construction 2 2028 - Worker/Vendor Vehicles & Finishing/Painting 2028 - Equipment & Finishing/Painting 1 2028 - Arch Coating, Worker Vehicles	19.27	25.93	43.10	0.15	0.47	6.65	7.13	0.44	1.71	2.15
Building Construction 2029 - Equipment & Building Construction 1 2029 - Worker/Vendor Vehicles & Finishing/Painting 2029 - Equipment & Finishing/Painting 1 2029 - Arch Coating, Worker Vehicles	19.02	21.67	36.04	0.12	0.42	4.70	5.12	0.39	1.21	1.60
Building Construction 2029 - Equipment & Building Construction 2 2029 - Worker/Vendor Vehicles & Finishing/Painting 2029 - Equipment & Finishing/Painting 1 2029 - Arch Coating, Worker Vehicles & Finishing/Painting 2 2029 - Arch Coating, Worker Vehicles	29.87	16.63	36.21	0.10	0.39	5.58	5.97	0.36	1.42	1.78
Finishing/Painting 2028 - Equipment & Finishing/Painting 1 2028 - Arch Coating, Worker Vehicles	17.95	5.83	13.93	0.03	0.15	1.81	1.97	0.14	0.46	0.60
Finishing/Painting 2029 - Equipment & Finishing/Painting 1 2029 - Arch Coating, Worker Vehicles	17.93	5.70	13.66	0.03	0.14	1.81	1.96	0.13	0.46	0.59
Finishing/Painting 2029 - Equipment & Finishing/Painting 1 2029 - Arch Coating, Worker Vehicles & Finishing/Painting 2 2029 - Arch Coating, Worker Vehicles	29.00	5.99	18.25	0.04	0.15	3.63	3.78	0.14	0.92	1.06
Finishing/Painting 2029 - Equipment & Finishing/Painting 2 2029 - Arch Coating, Worker Vehicles	11.65	5.70	13.66	0.03	0.14	1.81	1.96	0.13	0.46	0.59
Paving 2029 - Equipment and Vehicles & Finishing/Painting 2029 - Equipment & Finishing/Painting 1 2029 - Arch Coating, Worker Vehicles & Finishing/Painting 2 2029 - Arch Coating, Worker Vehicles	29.63	11.94	28.03	0.06	0.35	3.92	4.28	0.32	0.99	1.32
Paving 2029 - Equipment and Vehicles & Building Construction 2029 - Equipment & Building Construction 2 2029 - Worker/Vendor Vehicles & Finishing/Painting 2029 - Equipment & Finishing/Painting 1 2029 - Arch Coating, Worker Vehicles & Finishing/Painting 2 2029 - Arch Coating, Worker Vehicles	30.50	22.58	45.98	0.12	0.59	5.87	6.47	0.55	1.49	2.04
Project Summer Daily Maximum Emissions	**30.50**	**45.78**	**55.07**	**0.25**	**0.98**	**12.02**	**12.99**	**0.91**	**2.10**	**3.01**

6201 Bristol Parkway

Air Quality Construction Analysis - Maximum equipment

Unmitigated

	Onsite Emissions										Offsite Emissions									
Winter	**ROG**	**NOX**	**CO**	**SO2**	**Exhaust PM10**	**Fugitive PM10**	**Total PM10**	**Exhaust PM2.5**	**Fugitive PM2.5**	**Total PM2.5**	**ROG**	**NOX**	**CO**	**SO2**	**Exhaust PM10**	**Fugitive PM10**	**Total PM10**	**Exhaust PM10**	**Fugitive PM2.5**	**Total PM2.5**
Source						lb/day										lb/day				
Demolition 2026 - Debris, Equipment, Worker/Vendor Vehicles	0.72	5.02	9.47	0.02	0.20347	2.49	2.69	0.19	0.38	0.56	0.01	0.16	0.72	0.00	0.0018	0.22	0.23	0.00	0.06	0.06
Demolition 2026 - Haul Trucks	0.00	0.00	0.00	0.00	0.00000	0.00	0.00	0.00	0.00	0.00	0.13	6.72	2.91	0.05	0.0821	1.51	1.60	0.08	0.41	0.49
Demolition 2026 - Onsite Haul Trucks	0.08	0.93	1.21	0.00	0.00095	1.23	1.23	0.00	0.12	0.12	0.00	0.00	0.00	0.00	0.0000	0.00	0.00	0.00	0.00	0.00
Site Preparation 2026 - Worker/Vendor Vehicles	0.00	0.00	0.00	0.00	0.00000	0.00	0.00	0.00	0.00	0.00	0.00	0.00	0.00	0.00	0.0000	0.00	0.00	0.00	0.00	0.00
Grading/Excavation 2026 - Earthmovement, Equipment, Worker/Vendor Vehicles	2.32	17.39	24.18	0.07	0.70001	0.53	1.23	0.64	0.06	0.70	0.02	0.18	1.03	0.00	0.0023	0.33	0.33	0.00	0.08	0.09
Grading/Excavation 2026 - Onsite Haul Trucks	0.39	4.72	6.11	0.01	0.00482	6.23	6.23	0.00	0.63	0.63	0.00	0.00	0.00	0.00	0.0000	0.00	0.00	0.00	0.00	0.00
Grading/Excavation 2026 - Haul Trucks	0.00	0.00	0.00	0.00	0.00000	0.00	0.00	0.00	0.00	0.00	0.54	23.49	11.65	0.17	0.2680	4.93	5.20	0.26	1.33	1.59
Concrete (Garage and Podiums) 2026 - Equipment	1.60	14.68	20.29	0.05	0.47289	0.00	0.47	0.44	0.00	0.44	0.00	0.00	0.00	0.00	0.0000	0.00	0.00	0.00	0.00	0.00
Concrete (Garage and Podiums) 2027 - Equipment	1.58	14.17	20.25	0.05	0.44903	0.00	0.45	0.41	0.00	0.41	0.00	0.00	0.00	0.00	0.0000	0.00	0.00	0.00	0.00	0.00
Concrete (Garage and Podiums) 2028 - Equipment	1.54	13.40	20.19	0.05	0.41163	0.00	0.41	0.38	0.00	0.38	0.00	0.00	0.00	0.00	0.0000	0.00	0.00	0.00	0.00	0.00
Concrete (Garage) 2026 - Worker Vehicles	0.00	0.00	0.00	0.00	0.00000	0.00	0.00	0.00	0.00	0.00	0.03	0.14	1.97	0.01	0.0033	0.65	0.65	0.00	0.16	0.17
Concrete (Garage) 2027 - Worker Vehicles	0.00	0.00	0.00	0.00	0.00000	0.00	0.00	0.00	0.00	0.00	0.03	0.13	1.84	0.01	0.0031	0.65	0.65	0.00	0.16	0.17
Concrete (Garage) 2028 - Worker Vehicles	0.00	0.00	0.00	0.00	0.00000	0.00	0.00	0.0000	0.00	0.00	0.03	0.12	1.74	0.01	0.0029	0.65	0.65	0.00	0.16	0.17
Concrete (Podium 1) 2027 - Workers Vehicles	0.00	0.00	0.00	0.00	0.00000	0.00	0.00	0.00	0.00	0.00	0.04	0.18	2.58	0.01	0.0043	0.91	0.91	0.00	0.23	0.23
Concrete (Podium 1) 2028 - Workers Vehicles	0.00	0.00	0.00	0.00	0.00000	0.00	0.00	0.00	0.00	0.00	0.04	0.16	2.43	0.01	0.0040	0.91	0.91	0.00	0.23	0.23
Concrete (Podium 2) 2028 - Workers Vehicles	0.00	0.00	0.00	0.00	0.00000	0.00	0.00	0.00	0.00	0.00	0.04	0.16	2.43	0.01	0.0040	0.91	0.91	0.00	0.23	0.23
Concrete (Garage) 2026 - Concrete Trucks	0.00	0.00	0.00	0.00	0.00000	0.00	0.00	0.00	0.00	0.00	0.42	13.55	8.16	0.09	0.1359	2.48	2.62	0.13	0.67	0.80
Concrete (Garage) 2027 - Concrete Trucks	0.00	0.00	0.00	0.00	0.00000	0.00	0.00	0.00	0.00	0.00	0.41	13.09	8.00	0.09	0.1364	2.48	2.62	0.13	0.67	0.80
Concrete (Podium 1) 2027 - Concrete Trucks	0.00	0.00	0.00	0.00	0.00000	0.00	0.00	0.00	0.00	0.00	0.41	13.09	8.00	0.09	0.1364	2.48	2.62	0.13	0.67	0.80
Concrete (Podium 2) 2028 - Concrete Trucks	0.00	0.00	0.00	0.00	0.00000	0.00	0.00	0.00	0.00	0.00	0.41	12.63	7.88	0.08	0.1348	2.48	2.62	0.13	0.67	0.80
Building Construction 2027 - Equipment	0.74	8.21	11.99	0.02	0.24981	0.00	0.25	0.23	0.00	0.23	0.00	0.00	0.00	0.00	0.0000	0.00	0.00	0.00	0.00	0.00
Building Construction 2028 - Equipment	0.72	7.76	11.97	0.02	0.22870	0.00	0.23	0.21	0.00	0.21	0.00	0.00	0.00	0.00	0.0000	0.00	0.00	0.00	0.00	0.00
Building Construction 2029 - Equipment	0.69	7.44	11.89	0.02	0.21500	0.00	0.21	0.20	0.00	0.20	0.00	0.00	0.00	0.00	0.0000	0.00	0.00	0.00	0.00	0.00
Building Construction 1 2027 - Worker/Vendor Vehicles	0.00	0.00	0.00	0.00	0.00000	0.00	0.00	0.00	0.00	0.00	0.43	9.44	11.25	0.07	0.0673	2.89	2.96	0.06	0.75	0.82
Building Construction 1 2028 - Worker/Vendor Vehicles	0.00	0.00	0.00	0.00	0.00000	0.00	0.00	0.00	0.00	0.00	0.41	8.98	10.87	0.07	0.0644	2.89	2.95	0.06	0.75	0.81
Building Construction 1 2029 - Worker/Vendor Vehicles	0.00	0.00	0.00	0.00	0.00000	0.00	0.00	0.00	0.00	0.00	0.40	8.53	10.49	0.06	0.0616	2.89	2.95	0.06	0.75	0.81
Building Construction 2 2028 - Worker/Vendor Vehicles	0.00	0.00	0.00	0.00	0.00000	0.00	0.00	0.00	0.00	0.00	0.19	3.37	6.34	0.032	0.0270	1.95	1.98	0.03	0.50	0.53
Building Construction 2 2029 - Worker/Vendor Vehicles	0.00	0.00	0.00	0.00	0.00000	0.00	0.00	0.00	0.00	0.00	0.18	3.20	6.07	0.031	0.0258	1.95	1.97	0.02	0.50	0.52
Finishing/Painting 2028 - Equipment	0.59	5.50	9.07	0.01	0.14661	0.00	0.15	0.13	0.00	0.13	0.00	0.00	0.00	0.000	0.0000	0.00	0.00	0.00	0.00	0.00
Finishing/Painting 2029 - Equipment	0.58	5.40	9.07	0.01	0.13493	0.00	0.13	0.12	0.00	0.12	0.00	0.00	0.00	0.000	0.0000	0.00	0.00	0.00	0.00	0.00
Finishing/Painting 1 2028 - Arch Coating, Worker Vehicles	17.28	0.00	0.00	0.00	0.00000	0.00	0.00	0.00	0.00	0.00	0.08	0.33	4.86	0.016	0.0080	1.81	1.82	0.01	0.46	0.47
Finishing/Painting 1 2029 - Arch Coating, Worker Vehicles	17.28	0.00	0.00	0.00	0.00000	0.00	0.00	0.00	0.00	0.00	0.07	0.30	4.59	0.015	0.0075	1.81	1.82	0.01	0.46	0.47
Finishing/Painting 2 2029 - Arch Coating, Worker Vehicles	11.00	0.00	0.00	0.00	0.00000	0.00	0.00	0.00	0.00	0.00	0.07	0.30	4.59	0.015	0.0075	1.81	1.82	0.01	0.46	0.47
Paving 2029 - Equipment and Vehicles	0.00	0.00	0.00	0.00	0.00000	0.00	0.00	0.00	0.00	0.00	0.00	0.00	0.00	0.00	0.0000	0.00	0.00	0.00	0.00	0.00

Regional Emissions	**ROG**	**NOX**	**CO**	**SO2**	**Exhaust PM10**	**Fugitive PM10**	**Total PM10**	**Exhaust PM2.5**	**Fugitive PM2.5**	**Total PM2.5**
Demolition 2026 - Debris, Equipment, Worker/Vendor Vehicles	0.74	5.18	10.19	0.03	0.43	2.49	2.92	0.24	0.38	0.62
Demolition 2026 - Haul Trucks	0.13	6.72	2.91	0.05	1.51	0.08	1.60	0.41	0.08	0.49
Demolition 2026 - Onsite Haul Trucks	0.08	0.93	1.21	0.00	0.00	1.23	1.23	0.00	0.12	0.12
Site Preparation 2026 - Worker/Vendor Vehicles	0.00	0.00	0.00	0.00	0.00	0.00	0.00	0.00	0.00	0.00
Grading/Excavation 2026 - Earthmovement, Equipment, Worker/Vendor Vehicles	2.34	17.57	25.21	0.07	1.03	0.53	1.56	0.73	0.06	0.79
Grading/Excavation 2026 - Onsite Haul Trucks	0.39	4.72	6.11	0.01	0.00	6.23	6.23	0.00	0.63	0.63
Grading/Excavation 2026 - Haul Trucks	0.54	23.49	11.65	0.17	4.93	0.27	5.20	1.33	0.26	1.59
Concrete (Garage and Podiums) 2026 - Equipment	1.60	14.68	20.29	0.05	0.47	0.00	0.47	0.44	0.00	0.44
Concrete (Garage and Podiums) 2027 - Equipment	1.58	14.17	20.25	0.05	0.45	0.00	0.45	0.41	0.00	0.41
Concrete (Garage and Podiums) 2028 - Equipment	1.54	13.40	20.19	0.05	0.41	0.00	0.41	0.38	0.00	0.38
Concrete (Garage) 2026 - Worker Vehicles	0.03	0.14	1.97	0.01	0.65	0.00	0.65	0.16	0.00	0.17
Concrete (Garage) 2027 - Worker Vehicles	0.03	0.13	1.84	0.01	0.65	0.00	0.65	0.16	0.00	0.17
Concrete (Garage) 2028 - Worker Vehicles	0.03	0.12	1.74	0.01	0.65	0.00	0.65	0.16	0.00	0.17
Concrete (Podium 1) 2027 - Workers Vehicles	0.04	0.18	2.58	0.01	0.91	0.00	0.91	0.23	0.00	0.23
Concrete (Podium 1) 2028 - Workers Vehicles	0.04	0.16	2.43	0.01	0.91	0.00	0.91	0.23	0.00	0.23
Concrete (Podium 2) 2028 - Workers Vehicles	0.04	0.16	2.43	0.01	0.91	0.00	0.91	0.23	0.00	0.23
Concrete (Garage) 2026 - Concrete Trucks	0.42	13.55	8.16	0.09	2.48	0.14	2.62	0.67	0.13	0.80
Concrete (Garage) 2027 - Concrete Trucks	0.41	13.09	8.00	0.09	2.48	0.14	2.62	0.67	0.13	0.80
Concrete (Podium 1) 2027 - Concrete Trucks	0.41	13.09	8.00	0.09	2.48	0.14	2.62	0.67	0.13	0.80
Concrete (Podium 2) 2028 - Concrete Trucks	0.41	12.63	7.88	0.08	2.48	0.13	2.62	0.67	0.13	0.80
Building Construction 2027 - Equipment	0.74	8.21	11.99	0.02	0.25	0.00	0.25	0.23	0.00	0.23
Building Construction 2028 - Equipment	0.72	7.76	11.97	0.02	0.23	0.00	0.23	0.21	0.00	0.21
Building Construction 2029 - Equipment	0.69	7.44	11.89	0.02	0.21	0.00	0.21	0.20	0.00	0.20
Building Construction 1 2027 - Worker/Vendor Vehicles	0.43	9.44	11.25	0.07	2.89	0.07	2.96	0.75	0.06	0.82
Building Construction 1 2028 - Worker/Vendor Vehicles	0.41	8.98	10.87	0.07	2.89	0.06	2.95	0.75	0.06	0.81
Building Construction 1 2029 - Worker/Vendor Vehicles	0.40	8.53	10.49	0.06	2.89	0.06	2.95	0.75	0.06	0.81
Building Construction 2 2028 - Worker/Vendor Vehicles	0.19	3.37	6.34	0.03	1.95	0.03	1.98	0.50	0.03	0.53
Building Construction 2 2029 - Worker/Vendor Vehicles	0.18	3.20	6.07	0.03	1.95	0.03	1.97	0.50	0.02	0.52
Finishing/Painting 2028 - Equipment	0.59	5.50	9.07	0.01	0.15	0.00	0.15	0.13	0.00	0.13
Finishing/Painting 2029 - Equipment	0.58	5.40	9.07	0.01	0.13	0.00	0.13	0.12	0.00	0.12
Finishing/Painting 1 2028 - Arch Coating, Worker Vehicles	17.36	0.33	4.86	0.02	1.81	0.01	1.82	0.46	0.01	0.47
Finishing/Painting 1 2029 - Arch Coating, Worker Vehicles	17.35	0.30	4.59	0.02	1.81	0.01	1.82	0.46	0.01	0.47
Finishing/Painting 2 2029 - Arch Coating, Worker Vehicles	11.07	0.30	4.59	0.02	1.81	0.01	1.82	0.46	0.01	0.47
Paving 2029 - Equipment and Vehicles	0.00	0.00	0.00	0.00	0.00	0.00	0.00	0.00	0.00	0.00

Regional Overlapping Phases	**ROG**	**NOX**	**CO**	**SO2**	**Fugitive PM10**	**Exhaust PM10**	**Total PM10**	**Fugitive PM2.5**	**Exhaust PM2.5**	**Total PM2.5**
Demolition 2026 - Debris, Equipment, Worker/Vendor Vehicles & Demolition 2026 - Onsite Haul Trucks	0.82	6.11	11.40	0.03	0.43	3.72	4.15	0.25	0.50	0.75
Demolition 2026 - Debris, Equipment, Worker/Vendor Vehicles & Demolition 2026 - Onsite Haul Trucks & Demolition 2026 - Haul Trucks	0.94	12.83	14.31	0.08	1.94	3.80	5.74	0.65	0.58	1.23
Grading/Excavation 2026 - Earthmovement, Equipment, Worker/Vendor Vehicles & Grading/Excavation 2026 - Onsite Haul Trucks	2.72	22.30	31.32	0.08	1.03	6.76	7.80	0.73	0.69	1.42
Grading/Excavation 2026 - Earthmovement, Equipment, Worker/Vendor Vehicles & Grading/Excavation 2026 - Onsite Haul Trucks & Grading/Excavation 2026 - Haul Trucks	3.27	45.78	42.97	0.25	5.96	7.03	12.99	2.06	0.94	3.01
Concrete (Garage and Podiums) 2026 - Equipment & Concrete (Garage) 2026 - Worker Vehicles & Concrete (Garage) 2026 - Concrete Trucks	2.05	28.37	30.41	0.14	3.60	0.14	3.74	1.27	0.13	1.40
Concrete (Garage and Podiums) 2026 - Equipment & Concrete (Garage) 2026 - Worker Vehicles	1.63	14.82	22.25	0.05	1.12	0.00	1.12	0.60	0.00	0.60
Concrete (Garage and Podiums) 2027 - Equipment & Concrete (Garage) 2027 - Worker Vehicles & Concrete (Garage) 2027 - Concrete Trucks	2.02	27.38	30.09	0.14	3.58	0.14	3.72	1.25	0.13	1.38
Concrete (Garage and Podiums) 2027 - Equipment & Concrete (Garage) 2027 - Worker Vehicles	1.61	14.30	22.09	0.05	1.10	0.00	1.10	0.58	0.00	0.58
Concrete (Garage and Podiums) 2027 - Equipment & Concrete (Garage) 2027 - Worker Vehicles & Concrete (Podium 1) 2027 - Workers Vehicles & Concrete (Podium 1) 2027 - Concrete Trucks	2.06	27.56	32.67	0.15	4.49	0.14	4.63	1.48	0.14	1.61
Concrete (Garage and Podiums) 2027 - Equipment & Concrete (Garage) 2027 - Worker Vehicles & Concrete (Podium 1) 2027 - Workers Vehicles	1.65	14.48	24.67	0.06	2.00	0.01	2.01	0.81	0.01	0.81
Concrete (Garage and Podiums) 2028 - Equipment & Concrete (Garage) 2028 - Worker Vehicles & Concrete (Podium 1) 2028 - Workers Vehicles	1.60	13.68	24.36	0.06	1.97	0.01	1.97	0.77	0.01	0.78
Concrete (Garage and Podiums) 2028 - Equipment & Concrete (Garage) 2028 - Worker Vehicles & Concrete (Podium 2) 2028 - Workers Vehicles & Concrete (Podium 2) 2028 - Concrete Trucks	2.01	26.30	32.24	0.14	4.45	0.14	4.59	1.44	0.14	1.58
Concrete (Garage and Podiums) 2028 - Equipment & Concrete (Garage) 2028 - Worker Vehicles & Concrete (Podium 2) 2028 - Workers Vehicles	1.60	13.68	24.36	0.06	1.97	0.01	1.97	0.77	0.01	0.78
Concrete (Garage and Podiums) 2028 - Equipment & Concrete (Podium 2) 2028 - Workers Vehicles	1.58	13.56	22.62	0.05	1.32	0.00	1.32	0.61	0.00	0.61
Concrete (Garage and Podiums) 2027 - Equipment & Concrete (Garage) 2027 - Worker Vehicles & Building Construction 2027 - Equipment & Building Construction 1 2027 - Worker/Vendor Vehicles	2.78	31.96	45.33	0.14	4.24	0.07	4.31	1.56	0.07	1.62
Concrete (Garage and Podiums) 2027 - Equipment & Concrete (Garage) 2027 - Worker Vehicles & Concrete (Podium 1) 2027 - Workers Vehicles & Concrete (Podium 1) 2027 - Concrete Trucks & Building Construction 2027 - Equipment & Building Construction 1 2027 - Worker/Vendor Vehicles	3.24	45.22	55.91	0.24	7.63	0.21	7.84	2.46	0.20	2.66
Concrete (Garage and Podiums) 2027 - Equipment & Concrete (Garage) 2027 - Worker Vehicles & Concrete (Podium 1) 2027 - Workers Vehicles & Building Construction 2027 - Equipment & Building Construction 1 2027 - Worker/Vendor Vehicles	2.82	32.13	47.91	0.15	5.15	0.07	5.22	1.79	0.07	1.86
Concrete (Garage and Podiums) 2028 - Equipment & Concrete (Garage) 2028 - Worker Vehicles & Concrete (Podium 1) 2028 - Workers Vehicles & Building Construction 2028 - Equipment & Building Construction 1 2028 - Worker/Vendor Vehicles	2.73	30.41	47.19	0.15	5.09	0.07	5.16	1.73	0.07	1.80
Concrete (Garage and Podiums) 2028 - Equipment & Concrete (Garage) 2028 - Worker Vehicles & Concrete (Podium 2) 2028 - Workers Vehicles & Concrete (Podium 2) 2028 - Concrete Trucks & Building Construction 2028 - Equipment & Building Construction 1 2028 - Worker/Vendor Vehicles	3.14	43.04	55.07	0.23	7.57	0.21	7.78	2.40	0.20	2.60
Concrete (Garage and Podiums) 2028 - Equipment & Concrete (Garage) 2028 - Worker Vehicles & Concrete (Podium 2) 2028 - Workers Vehicles & Building Construction 2028 - Equipment & Building Construction 1 2028 - Worker/Vendor Vehicles	2.73	30.41	47.19	0.15	5.09	0.07	5.16	1.73	0.07	1.80
Concrete (Garage and Podiums) 2028 - Equipment & Concrete (Podium 2) 2028 - Workers Vehicles & Building Construction 2028 - Equipment & Building Construction 1 2028 - Worker/Vendor Vehicles & Building Construction 2 2028 - Worker/Vendor Vehicles	2.89	33.67	51.79	0.18	6.39	0.10	6.48	2.07	0.09	2.16
Building Construction 2027 - Equipment & Building Construction 1 2027 - Worker/Vendor Vehicles	1.17	17.66	23.24	0.09	3.14	0.07	3.21	0.98	0.06	1.04
Building Construction 2028 - Equipment & Building Construction 1 2028 - Worker/Vendor Vehicles	1.13	16.74	22.83	0.09	3.12	0.06	3.18	0.96	0.06	1.02
Building Construction 2028 - Equipment & Building Construction 1 2028 - Worker/Vendor Vehicles & Building Construction 2 2028 - Worker/Vendor Vehicles	1.32	20.11	29.17	0.12	5.07	0.09	5.16	1.46	0.09	1.55
Building Construction 2029 - Equipment & Building Construction 1 2029 - Worker/Vendor Vehicles	1.09	15.97	22.38	0.09	3.10	0.06	3.17	0.95	0.06	1.01
Building Construction 2029 - Equipment & Building Construction 1 2029 - Worker/Vendor Vehicles & Building Construction 2 2029 - Worker/Vendor Vehicles	1.27	19.17	28.45	0.12	5.05	0.09	5.14	1.45	0.08	1.53
Building Construction 2029 - Equipment & Building Construction 2 2029 - Worker/Vendor Vehicles	0.87	10.64	17.96	0.05	2.16	0.03	2.19	0.70	0.02	0.72
Building Construction 2028 - Equipment & Building Construction 1 2028 - Worker/Vendor Vehicles & Building Construction 2 2028 - Worker/Vendor Vehicles & Finishing/Painting 2028 - Equipment & Finishing/Painting 1 2028 - Arch Coating, Worker Vehicles	19.27	25.93	43.10	0.15	7.03	0.10	7.13	2.05	0.09	2.15
Building Construction 2029 - Equipment & Building Construction 1 2029 - Worker/Vendor Vehicles & Finishing/Painting 2029 - Equipment & Finishing/Painting 1 2029 - Arch Coating, Worker Vehicles	19.02	21.67	36.04	0.12	5.05	0.07	5.12	1.53	0.07	1.60
Building Construction 2029 - Equipment & Building Construction 2 2029 - Worker/Vendor Vehicles & Finishing/Painting 2029 - Equipment & Finishing/Painting 1 2029 - Arch Coating, Worker Vehicles & Finishing/Painting 2 2029 - Arch Coating, Worker Vehicles	29.87	16.63	36.21	0.10	5.93	0.04	5.97	1.74	0.04	1.78
Finishing/Painting 2028 - Equipment & Finishing/Painting 1 2028 - Arch Coating, Worker Vehicles	17.95	5.83	13.93	0.03	1.96	0.01	1.97	0.59	0.01	0.60
Finishing/Painting 2029 - Equipment & Finishing/Painting 1 2029 - Arch Coating, Worker Vehicles	17.93	5.70	13.66	0.03	1.95	0.01	1.96	0.58	0.01	0.59
Finishing/Painting 2029 - Equipment & Finishing/Painting 1 2029 - Arch Coating, Worker Vehicles & Finishing/Painting 2 2029 - Arch Coating, Worker Vehicles	29.00	5.99	18.25	0.04	3.76	0.01	3.78	1.04	0.01	1.06
Finishing/Painting 2029 - Equipment & Finishing/Painting 2 2029 - Arch Coating, Worker Vehicles	11.65	5.70	13.66	0.03	1.95	0.01	1.96	0.58	0.01	0.59
Paving 2029 - Equipment and Vehicles & Finishing/Painting 2029 - Equipment & Finishing/Painting 1 2029 - Arch Coating, Worker Vehicles & Finishing/Painting 2 2029 - Arch Coating, Worker Vehicles	29.00	5.99	18.25	0.04	3.76	0.01	3.78	1.04	0.01	1.06
Paving 2029 - Equipment and Vehicles & Building Construction 2029 - Equipment & Building Construction 2 2029 - Worker/Vendor Vehicles & Finishing/Painting 2029 - Equipment & Finishing/Painting 1 2029 - Arch Coating, Worker Vehicles & Finishing/Painting 2 2029 - Arch Coating, Worker Vehicles	29.87	16.63	36.21	0.10	5.93	0.04	5.97	1.74	0.04	1.78
Project Winter Daily Maximum Emissions	**29.87**	**45.78**	**55.91**	**0.25**	**7.63**	**7.03**	**12.99**	**2.46**	**0.94**	**3.01**

B.2-2 Construction Air Quality Calculations and Modeling – On-road Off-site and On-site EMFAC 2021

6201 Bristol Parkway - Onsite Trucks

Construction

6201 Bristol Parkway - Onsite Trucks

Haul Truck Emissions

Construction Phase	Daily One-Way Trips	Haul Days per Phase (days)	Work Hours per Day (hours/day)	One-Way Trip Distance per Day (miles)	Idling per Day (minutes)	Regional Emissions (pounds/day) ROG	NOX	CO	SO2	PM10 Dust	PM10 Exh	Total PM10	PM2.5 Dust	PM2.5 Exh	Total PM2.5	(MT/yr) Total CO2e
Demolition - Onsite	2026															
Total Haul Trips	120															
Hauling	30	20	10	0.31	15	0.08	0.93	1.21	1.90E-03	1.23	0.00	1.23	0.12	0.00	0.12	0.41
Vendor	0	20	10	0	15	0.00	0.00	0.00	0.00E+00	0.00	0.00	0.00	0.00	0.00	0.00	0.00
Worker	0	20	10	0	0	0.00	0.00	0.00	0.00E+00	0.00	0.00	0.00	0.00	0.00	0.00	0.00
					Total	0.08	0.93	1.21	1.90E-03	1.23	0.00	1.23	0.12	0.00	0.12	0.41
Grading - Onsite	2026															
Total Haul Trips	12,154															
Hauling	152	80	10	0.31	15	0.39	4.72	6.11	9.65E-03	6.23	0.00	6.23	0.63	0.00	0.63	41.52
Vendor	0	80	10	0	15	0.00	0.00	0.00	0.00E+00	0.00	0.00	0.00	0.00	0.00	0.00	0.00
Worker	0	80	10	0	0	0.00	0.00	0.00	0.00E+00	0.00	0.00	0.00	0.00	0.00	0.00	0.00
					Total	0.39	4.72	6.11	9.65E-03	6.23	0.00	6.23	0.63	0.00	0.63	41.52

6201 Bristol Parkway
Running Emissions

		Running Emissions Factor (grams/mile)						Running Emissions Factor (grams/mile)		
		ROG_RUNEX	NOx_RUNEX	CO_RUNEX	SOx_RUNEX	PM10_RUNEX	PM2.5_RUNEX	CO2_RUNEX	CH4_RUNEX	N2O_RUNEX
2026	2026Hauling Hauling	0.01368221	1.614053992	0.47684787	1.36E-02	0.0226378	0.02165426	1501.9816	0.06476403	0.23941148
2026	2026Vendor Vendor	0.01750743	1.169214075	0.39765668	1.24E-02	0.01509905	0.01443925	1337.37545	0.03715504	0.1862605
2026	2026Worker Worker	0.01606854	0.068748951	0.96391263	2.88E-03	0.0016094	0.00148096	291.081419	0.00388866	0.00603267

Construction Phase	Daily One-Way Trips	Haul Days per Phase (days)	Work Hours per Day (hours/day)	One-Way Trip Distance per Day (miles)	Regional Emissions (pounds/day) ROG	NOX	CO	SO2	PM10	PM2.5	Regional Emissions (MT/year) CO2	CH4	N2O	CO2e
Demolition - Onsite	2026													
Total Haul Trips	120													
Hauling	30	20	10	0.31	0.00	0.03	0.01	2.80E-04	0.00	0.00	0.06	0.00	0.00	0.06
Vendor	0	20	10	0	0.00	0.00	0.00	0.00E+00	0.00	0.00	0.00	0.00	0.00	0.00
Worker	0	20	10	0	0.00	0.00	0.00	0.00E+00	0.00	0.00	0.00	0.00	0.00	0.00
Grading - Onsite	2026													
Total Haul Trips	12154													
Hauling	152	80	10	0.31	0.00	0.17	0.05	1.42E-03	0.00	0.00	5.66	0.01	0.27	5.93
Vendor	0	80	10	0	0.00	0.00	0.00	0.00E+00	0.00	0.00	0.00	0.00	0.00	0.00
Worker	0	80	10	0	0.00	0.00	0.00	0.00E+00	0.00	0.00	0.00	0.00	0.00	0.00

6201 Bristol Parkway
Idling Emissions

		Idling Emissions Factor (grams/minute)						Idling Emissions Factor (grams/minute)		
		ROG_IDLEX	NOx_IDLEX	CO_IDLEX	SOx_IDLEX	PM10_IDLEX	PM2.5_IDLEX	CO2_IDLEX	CH4_IDLEX	N2O_IDLEX
2026	2026Hauling Hauling	0.07649827	0.906502059	1.20504869	1.64E-03	0.00049161	0.00046927	185.455078	0.03474182	0.02979533
2026	2026Vendor Vendor	0.05627065	0.936325113	1.05673135	1.71E-03	0.00100642	0.00096186	189.720847	0.03163905	0.02964218
2026	2026Worker Worker	0	0	0	0.00E+00	0	0	0	0	0

Construction Phase	Daily One-Way Trips	Haul Days per Phase (days)	Work Hours per Day (hours/day)	Idling minutes per Day	Regional Emissions (pounds/day) ROG	NOX	CO	SO2	PM10	PM2.5	Regional Emissions (MT/year) CO2	CH4	N2O	CO2e
Demolition - Onsite	2026													
Total Haul Trips	120													
Hauling	30	20	10	15	0.08	0.90	1.20	1.63E-03	0.00	0.00	0.33	0.00	0.02	0.35
Vendor	0	20	10	15	0.00	0.00	0.00	0.00E+00	0.00	0.00	0.00	0.00	0.00	0.00
Worker	0	20	10	0	0.00	0.00	0.00	0.00E+00	0.00	0.00	0.00	0.00	0.00	0.00
Grading - Onsite	2026													
Total Haul Trips	12154													
Hauling	152	80	10	15	0.38	4.56	6.06	8.23E-03	0.00	0.00	33.81	0.16	1.62	35.59
Vendor	0	80	10	15	0.00	0.00	0.00	0.00E+00	0.00	0.00	0.00	0.00	0.00	0.00
Worker	0	80	10	0	0.00	0.00	0.00	0.00E+00	0.00	0.00	0.00	0.00	0.00	0.00

6201 Bristol Parkway
Road Dust, Break Wear, and Tire wear Emissions

			Emission Factors (grams/mile)					
				PM10			PM2.5	
			RD	PM10_PMBW	PM10_PMTW	RD	PM2.5_PMBW	PM2.5_PMTW
2026	2026Hauling	Hauling	5.98E+01	0.084352575	0.03544711	5.98E+00	0.0295234	0.00886178
2026	2026Vendor	Vendor	5.98E+01	0.063787152	0.02372356	5.98E+00	0.0223255	0.00593089
2026	2026Worker	Worker	5.98E+01	0.009353635	0.008	5.98E+00	0.00327377	0.002

Construction Phase	Daily One-Way Trips	Haul Days per Phase (days)	Work Hours per Day (hours/day)	One-Way Trip Distance per Day (miles)	Regional Emissions (pounds/day)					
						PM10			PM2.5	
					RD	BW	TW	RD	BW	TW
Demolition - Onsite	2026									
Total Haul Trips	120									
Hauling	30	20	10	0.31	1.226790	0.001729	0.000727	0.122678	0.000605	0.000182
Vendor	0	20	10	0	0.000000	0.000000	0.000000	0.000000	0.000000	0.000000
Worker	0	20	10	0	0.000000	0.000000	0.000000	0.000000	0.000000	0.000000
Grading - Onsite	2026									
Total Haul Trips	12154									
Hauling	152	80	10	0.31	6.215736	0.008763	0.003682	0.621571	0.003067	0.000921
Vendor	0	80	10	0	0.000000	0.000000	0.000000	0.000000	0.000000	0.000000
Worker	0	80	10	0	0.000000	0.000000	0.000000	0.000000	0.000000	0.000000

6201 Bristol Parkway
Road Dust

Paved Road Dust Emission Factors (Assumes No Precipitation)

Formula: $EF_{Dust,P} = (k\ (sL)^{0.91} \times (W)^{1.02})$

Where:

$EF_{Dust,P}$ =	Paved Road Dust Emission Factor (having the same units as k)
k =	particle size multiplier
sL =	road surface silt loading (g/m^2)
W =	average fleet vehicle weight (tons) (CARB uses 2.4 tons as a fleet average vehicle weight factor)

	Emission Factor (grams per VMT)	
	PM10	PM2.5
k	1.0000	0.2500
sL	0.1	0.1
W	2.4	2.4
$EF_{Dust,P}$	3.00E-01	7.51E-02

Unpaved Road Dust Emission Factors (Assumes No Precipitation)

Formula: $EF_{Dust,U} = (k\ (\ s / 12)^{1} \times (Sp / 30)^{0.5} / (M / 0.5)^{0.2}) - C)$

Where:

$EF_{Dust,U}$ =	Unpaved Road Dust Emission Factor (having the same units as k)
k =	particle size multiplier
s =	surface material silt content (%)
Sp =	mean vehicle speed (mph)
M =	surface material moisture content (%)
C =	Emission Factor for 1980s vehicle fleet exhaust, brake wear, and tire wear

	Emission Factor (grams per VMT)	
	PM10	PM2.5
k	816.47	81.65
s	8.50	8.50
Sp	40	40
M	0.50	0.50
C	0.00047	0.00036
$EF_{Dust,U}$	6.68E+02	6.68E+01
$EF_{Dust,U,\ dust\ cont}$	5.98E+01	5.98E+00

Applied Dust Control Strategies

	PM10 Reduction	PM2.5 Reduction
Dust supressa	84%	84%
Limit vehicle s	44%	44%

Sources:

SCAQMD, CalEEMod, Version 2022.1.

CARB, *Entrained Dust from Paved Road Travel: Emission Estimation Methodology Background Document* , (1997).

USEPA, *AP-42* , Fifth Edition, Volume I, Chapter 13.2.1 - Paved Roads, (2011).

ESA, 2025.

6201 Bristol Parkway - Onroad Trips

Construction

6201 Bristol Parkway - Onroad Trips

Haul Truck Emissions

Construction Phase	Daily One-Way Trips	Haul Days per Phase (days)	Work Hours per Day (hours/day)	One-Way Trip Distance per Day (miles)	Idling per Day (minutes)	Regional Emissions (pounds/day) ROG	NOX	CO	SO2	PM10 Dust	PM10 Exh	Total PM10	PM2.5 Dust	PM2.5 Exh	Total PM2.5	(MT/yr) Total CO2e
Demolition	2026															
Total Haul Trips	0															
Hauling	0	70	10	20	15	0.00	0.00	0.00	0.00E+00	0.00	0.00	0.00	0.00	0.00	0.00	0.00
Vendor	2	70	10	10.2	15	0.00	0.11	0.09	6.70E-04	0.02	0.00	0.02	0.00	0.00	0.01	2.41
Worker	16	70	10	18.5	0	0.01	0.04	0.63	1.88E-03	0.21	0.00	0.21	0.05	0.00	0.05	6.07
					Total	0.01	0.16	0.72	2.55E-03	0.22	0.00	0.23	0.06	0.00	0.06	8.48
Demolition - Hauling (AQ)	2026															
Total Haul Trips	120															
Hauling	30	20	10	54.5	15	0.13	6.72	2.91	5.08E-02	1.51	0.08	1.60	0.41	0.08	0.49	10.65
Vendor	0	20	10	10.2	15	0.00	0.00	0.00	0.00E+00	0.00	0.00	0.00	0.00	0.00	0.00	0.00
Worker	0	20	10	18.5	0	0.00	0.00	0.00	0.00E+00	0.00	0.00	0.00	0.00	0.00	0.00	0.00
					Total	0.13	6.72	2.91	5.08E-02	1.51	0.08	1.60	0.41	0.08	0.49	10.65
Demolition - Hauling (GHG)	2026															
Total Haul Trips	120															
Hauling	30	20	10	61.8	15	0.13	7.50	3.14	5.74E-02	1.72	0.09	1.81	0.46	0.09	0.55	12.03
Vendor	0	20	10	10.2	15	0.00	0.00	0.00	0.00E+00	0.00	0.00	0.00	0.00	0.00	0.00	0.00
Worker	0	20	10	18.5	0	0.00	0.00	0.00	0.00E+00	0.00	0.00	0.00	0.00	0.00	0.00	0.00
					Total	0.13	7.50	3.14	5.74E-02	1.72	0.09	1.81	0.46	0.09	0.55	12.03
Site Preperation	2026															
Total Haul Trips	0															
Hauling	0	6	10	20	15	0.00	0.00	0.00	0.00E+00	0.00	0.00	0.00	0.00	0.00	0.00	0.00
Vendor	2	6	10	10.2	15	0.00	0.11	0.09	6.70E-04	0.02	0.00	0.02	0.00	0.00	0.01	0.21
Worker	16	6	10	18.5	0	0.01	0.04	0.63	1.88E-03	0.21	0.00	0.21	0.05	0.00	0.05	0.52
					Total	0.01	0.16	0.72	2.55E-03	0.22	0.00	0.23	0.06	0.00	0.06	0.73
Grading/Excavation	2026															
Total Haul Trips	0															
Hauling	0	147	10	20	15	0.00	0.00	0.00	0.00E+00	0.00	0.00	0.00	0.00	0.00	0.00	0.00
Vendor	2	147	10	10.2	15	0.00	0.11	0.09	6.70E-04	0.02	0.00	0.02	0.00	0.00	0.01	5.06
Worker	24	147	10	18.5	0	0.02	0.07	0.94	2.82E-03	0.31	0.00	0.31	0.08	0.00	0.08	19.12
					Total	0.02	0.18	1.03	3.49E-03	0.33	0.00	0.33	0.08	0.00	0.09	24.18
Grading/Excavation - Hauling (AQ)	2026															
Total Haul Trips	12,154															
Hauling	152	80	10	35	15	0.54	23.49	11.65	1.68E-01	4.93	0.27	5.20	1.33	0.26	1.59	705.55
Vendor	0	80	10	10.2	15	0.00	0.00	0.00	0.00E+00	0.00	0.00	0.00	0.00	0.00	0.00	0.00
Worker	0	80	10	18.5	0	0.00	0.00	0.00	0.00E+00	0.00	0.00	0.00	0.00	0.00	0.00	0.00
					Total	0.54	23.49	11.65	1.68E-01	4.93	0.27	5.20	1.33	0.26	1.59	705.55
Grading/Excavation - Hauling (GHG)	2026															
Total Haul Trips	12,154															
Hauling	152	80	10	49.9	15	0.61	31.55	14.03	2.36E-01	7.03	0.38	7.41	1.90	0.36	2.26	990.77
Vendor	0	80	10	10.2	15	0.00	0.00	0.00	0.00E+00	0.00	0.00	0.00	0.00	0.00	0.00	0.00
Worker	0	80	10	18.5	0	0.00	0.00	0.00	0.00E+00	0.00	0.00	0.00	0.00	0.00	0.00	0.00
					Total	0.61	31.55	14.03	2.36E-01	7.03	0.38	7.41	1.90	0.36	2.26	990.77
Concrete - Garage 2026	2026															
Total Haul Trips	0															
Hauling	0	19	10	20	15	0.00	0.00	0.00	0.00E+00	0.00	0.00	0.00	0.00	0.00	0.00	0.00
Vendor	0	19	10	10.2	15	0.00	0.00	0.00	0.00E+00	0.00	0.00	0.00	0.00	0.00	0.00	0.00
Worker	50	19	10	18.5	0	0.03	0.14	1.97	5.87E-03	0.65	0.00	0.65	0.16	0.00	0.17	5.15
					Total	0.03	0.14	1.97	5.87E-03	0.65	0.00	0.65	0.16	0.00	0.17	5.15
Concrete - Garage 2027	2027															
Total Haul Trips	0															
Hauling	0	313	10	20	15	0.00	0.00	0.00	0.00E+00	0.00	0.00	0.00	0.00	0.00	0.00	0.00
Vendor	0	313	10	10.2	15	0.00	0.00	0.00	0.00E+00	0.00	0.00	0.00	0.00	0.00	0.00	0.00
Worker	50	313	10	18.5	0	0.03	0.13	1.84	5.73E-03	0.65	0.00	0.65	0.16	0.00	0.17	82.83
					Total	0.03	0.13	1.84	5.73E-03	0.65	0.00	0.65	0.16	0.00	0.17	82.83
Concrete - Garage 2028	2028															
Total Haul Trips	0															
Hauling	0	120	10	20	15	0.00	0.00	0.00	0.00E+00	0.00	0.00	0.00	0.00	0.00	0.00	0.00
Vendor	0	120	10	10.2	15	0.00	0.00	0.00	0.00E+00	0.00	0.00	0.00	0.00	0.00	0.00	0.00
Worker	50	120	10	18.5	0	0.03	0.12	1.74	5.61E-03	0.65	0.00	0.65	0.16	0.00	0.17	31.06
					Total	0.03	0.12	1.74	5.61E-03	0.65	0.00	0.65	0.16	0.00	0.17	31.06
Concrete - Podium 1 2027	2027															
Total Haul Trips	0															
Hauling	0	73	10	20	15	0.00	0.00	0.00	0.00E+00	0.00	0.00	0.00	0.00	0.00	0.00	0.00
Vendor	0	73	10	10.2	15	0.00	0.00	0.00	0.00E+00	0.00	0.00	0.00	0.00	0.00	0.00	0.00
Worker	70	73	10	18.5	0	0.04	0.18	2.58	8.02E-03	0.91	0.00	0.91	0.23	0.00	0.23	27.05
					Total	0.04	0.18	2.58	8.02E-03	0.91	0.00	0.91	0.23	0.00	0.23	27.05
Concrete - Podium 1 2028	2028															
Total Haul Trips	0															
Hauling	0	16	10	20	15	0.00	0.00	0.00	0.00E+00	0.00	0.00	0.00	0.00	0.00	0.00	0.00
Vendor	0	16	10	10.2	15	0.00	0.00	0.00	0.00E+00	0.00	0.00	0.00	0.00	0.00	0.00	0.00
Worker	70	16	10	18.5	0	0.04	0.16	2.43	7.85E-03	0.91	0.00	0.91	0.23	0.00	0.23	5.80
					Total	0.04	0.16	2.43	7.85E-03	0.91	0.00	0.91	0.23	0.00	0.23	5.80
Concrete - Podium 2 2028	2028															
Total Haul Trips	0															
Hauling	0	144	10	20	15	0.00	0.00	0.00	0.00E+00	0.00	0.00	0.00	0.00	0.00	0.00	0.00
Vendor	0	144	10	10.2	15	0.00	0.00	0.00	0.00E+00	0.00	0.00	0.00	0.00	0.00	0.00	0.00
Worker	70	144	10	18.5	0	0.04	0.16	2.43	7.85E-03	0.91	0.00	0.91	0.23	0.00	0.23	52.18
					Total	0.04	0.16	2.43	7.85E-03	0.91	0.00	0.91	0.23	0.00	0.23	52.18
Concrete - Garage - Trucks 2026	2026															
Total Haul Trips	754															
Hauling	134	19	10	20	15	0.42	13.55	8.16	8.79E-02	2.48	0.14	2.62	0.67	0.13	0.80	25.95
Vendor	0	19	10	10.2	15	0.00	0.00	0.00	0.00E+00	0.00	0.00	0.00	0.00	0.00	0.00	0.00
Worker	0	19	10	18.5	0	0.00	0.00	0.00	0.00E+00	0.00	0.00	0.00	0.00	0.00	0.00	0.00
					Total	0.42	13.55	8.16	8.79E-02	2.48	0.14	2.62	0.67	0.13	0.80	25.95
Concrete - Garage - Trucks 2027	2027															
Total Haul Trips	1428															
Hauling	134	36	10	20	15	0.41	13.09	8.00	8.61E-02	2.48	0.14	2.62	0.67	0.13	0.80	48.17
Vendor	0	36	10	10.2	15	0.00	0.00	0.00	0.00E+00	0.00	0.00	0.00	0.00	0.00	0.00	0.00
Worker	0	36	10	18.5	0	0.00	0.00	0.00	0.00E+00	0.00	0.00	0.00	0.00	0.00	0.00	0.00
					Total	0.41	13.09	8.00	8.61E-02	2.48	0.14	2.62	0.67	0.13	0.80	48.17
Concrete - Podium 1 - Trucks 2027	2027															
Total Haul Trips	734															
Hauling	134	18	10	20	15	0.41	13.09	8.00	8.61E-02	2.48	0.14	2.62	0.67	0.13	0.80	24.76
Vendor	0	18	10	10.2	15	0.00	0.00	0.00	0.00E+00	0.00	0.00	0.00	0.00	0.00	0.00	0.00
Worker	0	18	10	18.5	0	0.00	0.00	0.00	0.00E+00	0.00	0.00	0.00	0.00	0.00	0.00	0.00
					Total	0.41	13.09	8.00	8.61E-02	2.48	0.14	2.62	0.67	0.13	0.80	24.76
Concrete - Podium 2 - Trucks 2028	2028															
Total Haul Trips	1078															
Hauling	134	27	10	20	15	0.41	12.63	7.88	8.41E-02	2.48	0.13	2.62	0.67	0.13	0.80	35.53
Vendor	0	27	10	10.2	15	0.00	0.00	0.00	0.00E+00	0.00	0.00	0.00	0.00	0.00	0.00	0.00
Worker	0	27	10	18.5	0	0.00	0.00	0.00	0.00E+00	0.00	0.00	0.00	0.00	0.00	0.00	0.00
					Total	0.41	12.63	7.88	8.41E-02	2.48	0.13	2.62	0.67	0.13	0.80	35.53
Building Construction-1 2027	2027															
Total Haul Trips	0															
Hauling	0	10	10	20	15	0.00	0.00	0.00	0.00E+00	0.00	0.00	0.00	0.00	0.00	0.00	0.00
Vendor	168	10	10	10.2	15	0.37	9.16	7.20	5.52E-02	1.47	0.06	1.53	0.39	0.06	0.45	28.36
Worker	110	10	10	18.5	0	0.06	0.28	4.05	1.26E-02	1.43	0.01	1.43	0.36	0.01	0.37	5.82
					Total	0.43	9.44	11.25	6.78E-02	2.89	0.07	2.96	0.75	0.06	0.82	34.18
Building Construction-1 2028	2028															
Total Haul Trips	0															
Hauling	0	313	10	20	15	0.00	0.00	0.00	0.00E+00	0.00	0.00	0.00	0.00	0.00	0.00	0.00
Vendor	168	313	10	10.2	15	0.36	8.72	7.05	5.39E-02	1.46	0.06	1.52	0.39	0.06	0.45	867.32
Worker	110	313	10	18.5	0	0.06	0.26	3.82	1.23E-02	1.43	0.01	1.43	0.36	0.01	0.37	178.22
					Total	0.41	8.98	10.87	6.62E-02	2.89	0.06	2.95	0.75	0.06	0.81	1045.54
Building Construction-1 2029	2029															
Total Haul Trips	0															
Hauling	0	17	10	20	15	0.00	0.00	0.00	0.00E+00	0.00	0.00	0.00	0.00	0.00	0.00	0.00
Vendor	168	17	10	10.2	15	0.34	8.30	6.88	5.24E-02	1.46	0.06	1.52	0.39	0.05	0.44	45.88
Worker	110	17	10	18.5	0	0.05	0.23	3.61	1.21E-02	1.43	0.01	1.43	0.36	0.01	0.37	9.48
					Total	0.40	8.53	10.49	6.45E-02	2.89	0.06	2.95	0.75	0.06	0.81	55.36
Building Construction-2 2028	2028															
Total Haul Trips	0															
Hauling	0	178	10	20	15	0.00	0.00	0.00	0.00E+00	0.00	0.00	0.00	0.00	0.00	0.00	0.00
Vendor	60	178	10	10.2	15	0.13	3.11	2.52	1.92E-02	0.52	0.02	0.54	0.14	0.02	0.16	176.16
Worker	110	178	10	18.5	0	0.06	0.26	3.82	1.23E-02	1.43	0.01	1.43	0.36	0.01	0.37	101.35
					Total	0.19	3.37	6.34	3.16E-02	1.95	0.03	1.98	0.50	0.03	0.53	277.51
Building Construction-2 2029	2029															
Total Haul Trips	0															
Hauling	0	160	10	20	15	0.00	0.00	0.00	0.00E+00	0.00	0.00	0.00	0.00	0.00	0.00	0.00
Vendor	60	160	10	10.2	15	0.12	2.96	2.46	1.87E-02	0.52	0.02	0.54	0.14	0.02	0.16	154.22
Worker	110	160	10	18.5	0	0.05	0.23	3.61	1.21E-02	1.43	0.01	1.43	0.36	0.01	0.37	89.21
					Total	0.18	3.20	6.07	3.08E-02	1.95	0.03	1.97	0.50	0.02	0.52	243.43
Finishing/Painting-1 2028	2028															
Total Haul Trips	0															
Hauling	0	102	10	20	15	0.00	0.00	0.00	0.00E+00	0.00	0.00	0.00	0.00	0.00	0.00	0.00
Vendor	0	102	10	10.2	15	0.00	0.00	0.00	0.00E+00	0.00	0.00	0.00	0.00	0.00	0.00	0.00
Worker	140	102	10	18.5	0	0.08	0.33	4.86	1.57E-02	1.81	0.01	1.82	0.46	0.01	0.47	73.92
					Total	0.08	0.33	4.86	1.57E-02	1.81	0.01	1.82	0.46	0.01	0.47	73.92
Finishing/Painting-1 2029	2029															
Total Haul Trips	0															
Hauling	0	167	10	20	15	0.00	0.00	0.00	0.00E+00	0.00	0.00	0.00	0.00	0.00	0.00	0.00
Vendor	0	167	10	10.2	15	0.00	0.00	0.00	0.00E+00	0.00	0.00	0.00	0.00	0.00	0.00	0.00
Worker	140	167	10	18.5	0	0.07	0.30	4.59	1.54E-02	1.81	0.01	1.82	0.46	0.01	0.47	118.51
					Total	0.07	0.30	4.59	1.54E-02	1.81	0.01	1.82	0.46	0.01	0.47	118.51
Finishing/Painting-2 2029	2029															
Total Haul Trips	0															
Hauling	0	270	10	20	15	0.00	0.00	0.00	0.00E+00	0.00	0.00	0.00	0.00	0.00	0.00	0.00
Vendor	0	270	10	10.2	15	0.00	0.00	0.00	0.00E+00	0.00	0.00	0.00	0.00	0.00	0.00	0.00
Worker	140	270	10	18.5	0	0.07	0.30	4.59	1.54E-02	1.81	0.01	1.82	0.46	0.01	0.47	191.60
					Total	0.07	0.30	4.59	1.54E-02	1.81	0.01	1.82	0.46	0.01	0.47	191.60
Paving 2029	2029															
Total Haul Trips	57															
Hauling	2	65	10	20	15	0.01	0.18	0.12	1.22E-03	0.04	0.00	0.04	0.01	0.00	0.01	1.82
Vendor	0	65	10	10.2	15	0.00	0.00	0.00	0.00E+00	0.00	0.00	0.00	0.00	0.00	0.00	0.00
Worker	20	65	10	18.5	0	0.01	0.04	0.66	2.20E-03	0.26	0.00	0.26	0.07	0.00	0.07	6.59
					Total	0.02	0.22	0.77	3.42E-03	0.30	0.00	0.30	0.08	0.00	0.08	8.41

6201 Bristol Parkway
Running Emissions

			Running Emissions Factor (grams/mile)						Running Emissions Factor (grams/mile)		
			ROG_RUNEX	NOx_RUNEX	CO_RUNEX	SOx_RUNEX	PM10_RUNEX	PM2.5_RUNEX	CO2_RUNEX	CH4_RUNEX	N2O_RUNEX
2026	2026Hauling	Hauling	0.01368221	1.614053992	0.47684787	1.36E-02	0.0226378	0.02165426	1501.9816	0.06476403	0.23941148
2026	2026Vendor	Vendor	0.01750743	1.169214075	0.39765668	1.24E-02	0.0150990	0.01443925	1337.37545	0.03715506	0.1862605
2026	2026Worker	Worker	0.01606854	0.068748951	0.96391263	2.88E-03	0.0016094	0.00148096	291.081419	0.00388866	0.00603267
2027	2027Hauling	Hauling	0.013128	1.553518611	0.45473657	1.34E-02	0.0227348	0.02174732	1471.80075	0.0608523	0.23462364
2027	2027Vendor	Vendor	0.01570588	1.102331968	0.36327753	1.21E-02	0.0147566	0.01411185	1311.1435	0.03509759	0.18307889
2027	2027Worker	Worker	0.01447264	0.062492418	0.90233134	2.81E-03	0.0015072	0.0013867	284.320587	0.0035428	0.00566149
2028	2028Hauling	Hauling	0.01261339	1.493718013	0.43877031	1.31E-02	0.0224731	0.02149714	1438.29866	0.05768159	0.22931835
2028	2028Vendor	Vendor	0.01417298	1.038868065	0.3360531	1.19E-02	0.0142683	0.01364491	1280.01295	0.03342244	0.17922194
2028	2028Worker	Worker	0.01314756	0.057035459	0.85167037	2.75E-03	0.0014044	0.00129194	278.134904	0.0032513	0.00533773

Construction Phase	Daily One-Way Trips	Haul Days per Phase (days)	Work Hours per Day (hours/day)	One-Way Trip Distance per Day (miles)	Regional Emissions (pounds/day) ROG	NOX	CO	SO2	PM10	PM2.5	Regional Emissions (MT/year) CO2	CH4	N2O	CO2e
Demolition	2026													
Total Haul Trips	0													
Hauling	0	70	10	20	0.00	0.00	0.00	0.00E+00	0.00	0.00	0.00	0.00	0.00	0.00
Vendor	2	70	10	10.2	0.00	0.05	0.02	5.58E-04	0.00	0.00	1.91	0.00	0.08	1.99
Worker	16	70	10	18.5	0.01	0.04	0.63	1.88E-03	0.00	0.00	6.03	0.00	0.04	6.07
Demolition - Hauling (AQ)	2026													
Total Haul Trips	120													
Hauling	30	20	10	54.5	0.05	5.82	1.72	4.92E-02	0.08	0.08	9.82	0.01	0.47	10.30
Vendor	0	20	10	10.2	0.00	0.00	0.00	0.00E+00	0.00	0.00	0.00	0.00	0.00	0.00
Worker	0	20	10	18.5	0.00	0.00	0.00	0.00E+00	0.00	0.00	0.00	0.00	0.00	0.00
Demolition - Hauling (GHG	2026													
Total Haul Trips	120													
Hauling	30	20	10	61.8	0.06	6.60	1.95	5.58E-02	0.09	0.09	11.14	0.01	0.53	11.68
Vendor	0	20	10	10.2	0.00	0.00	0.00	0.00E+00	0.00	0.00	0.00	0.00	0.00	0.00
Worker	0	20	10	18.5	0.00	0.00	0.00	0.00E+00	0.00	0.00	0.00	0.00	0.00	0.00
Site Preperation	2026													
Total Haul Trips	0													
Hauling	0	6	10	20	0.00	0.00	0.00	0.00E+00	0.00	0.00	0.00	0.00	0.00	0.00
Vendor	2	6	10	10.2	0.00	0.05	0.02	5.58E-04	0.00	0.00	0.16	0.00	0.01	0.17
Worker	16	6	10	18.5	0.01	0.04	0.63	1.88E-03	0.00	0.00	0.52	0.00	0.00	0.52
Grading/Excavation	2026													
Total Haul Trips	0													
Hauling	0	147	10	20	0.00	0.00	0.00	0.00E+00	0.00	0.00	0.00	0.00	0.00	0.00
Vendor	2	147	10	10.2	0.00	0.05	0.02	5.58E-04	0.00	0.00	4.01	0.00	0.17	4.18
Worker	24	147	10	18.5	0.02	0.07	0.94	2.82E-03	0.00	0.00	19.00	0.01	0.12	19.12
Grading/Excavation - Hauli	2026													
Total Haul Trips	12154													
Hauling	152	80	10	35	0.16	18.93	5.59	1.60E-01	0.27	0.25	638.93	0.69	30.35	669.97
Vendor	0	80	10	10.2	0.00	0.00	0.00	0.00E+00	0.00	0.00	0.00	0.00	0.00	0.00
Worker	0	80	10	18.5	0.00	0.00	0.00	0.00E+00	0.00	0.00	0.00	0.00	0.00	0.00
Grading/Excavation - Hauli	2026													
Total Haul Trips	12154													
Hauling	152	80	10	49.9	0.23	26.99	7.97	2.28E-01	0.38	0.36	910.93	0.98	43.27	955.18
Vendor	0	80	10	10.2	0.00	0.00	0.00	0.00E+00	0.00	0.00	0.00	0.00	0.00	0.00
Worker	0	80	10	18.5	0.00	0.00	0.00	0.00E+00	0.00	0.00	0.00	0.00	0.00	0.00
Concrete - Garage 2026	2026													
Total Haul Trips	0													
Hauling	0	19	10	20	0.00	0.00	0.00	0.00E+00	0.00	0.00	0.00	0.00	0.00	0.00
Vendor	0	19	10	10.2	0.00	0.00	0.00	0.00E+00	0.00	0.00	0.00	0.00	0.00	0.00
Worker	50	19	10	18.5	0.03	0.14	1.97	5.87E-03	0.00	0.00	5.12	0.00	0.03	5.15
Concrete - Garage 2027	2027													
Total Haul Trips	0													
Hauling	0	313	10	20	0.00	0.00	0.00	0.00E+00	0.00	0.00	0.00	0.00	0.00	0.00
Vendor	0	313	10	10.2	0.00	0.00	0.00	0.00E+00	0.00	0.00	0.00	0.00	0.00	0.00
Worker	50	313	10	18.5	0.03	0.13	1.84	5.73E-03	0.00	0.00	82.32	0.03	0.49	82.83
Concrete - Garage 2028	2028													
Total Haul Trips	0													
Hauling	0	120	10	20	0.00	0.00	0.00	0.00E+00	0.00	0.00	0.00	0.00	0.00	0.00
Vendor	0	120	10	10.2	0.00	0.00	0.00	0.00E+00	0.00	0.00	0.00	0.00	0.00	0.00
Worker	50	120	10	18.5	0.03	0.12	1.74	5.61E-03	0.00	0.00	30.87	0.01	0.18	31.06
Concrete - Podium 1 2027	2027													
Total Haul Trips	0													
Hauling	0	73	10	20	0.00	0.00	0.00	0.00E+00	0.00	0.00	0.00	0.00	0.00	0.00
Vendor	0	73	10	10.2	0.00	0.00	0.00	0.00E+00	0.00	0.00	0.00	0.00	0.00	0.00
Worker	70	73	10	18.5	0.04	0.18	2.58	8.02E-03	0.00	0.00	26.88	0.01	0.16	27.05
Concrete - Podium 1 2028	2028													
Total Haul Trips	0													
Hauling	0	16	10	20	0.00	0.00	0.00	0.00E+00	0.00	0.00	0.00	0.00	0.00	0.00
Vendor	0	16	10	10.2	0.00	0.00	0.00	0.00E+00	0.00	0.00	0.00	0.00	0.00	0.00
Worker	70	16	10	18.5	0.04	0.16	2.43	7.85E-03	0.00	0.00	5.76	0.00	0.03	5.80
Concrete - Podium 2 2028	2028													
Total Haul Trips	0													
Hauling	0	144	10	20	0.00	0.00	0.00	0.00E+00	0.00	0.00	0.00	0.00	0.00	0.00
Vendor	0	144	10	10.2	0.00	0.00	0.00	0.00E+00	0.00	0.00	0.00	0.00	0.00	0.00
Worker	70	144	10	18.5	0.04	0.16	2.43	7.85E-03	0.00	0.00	51.87	0.02	0.30	52.18
Concrete - Garage - Trucks	2026													
Total Haul Trips	753.781818													
Hauling	134	19	10	20	0.08	9.54	2.82	8.06E-02	0.13	0.13	22.64	0.02	1.08	23.74
Vendor	0	19	10	10.2	0.00	0.00	0.00	0.00E+00	0.00	0.00	0.00	0.00	0.00	0.00
Worker	0	19	10	18.5	0.00	0.00	0.00	0.00E+00	0.00	0.00	0.00	0.00	0.00	0.00
Concrete - Garage - Trucks	2027													
Total Haul Trips	1428.21818													
Hauling	134	36	10	20	0.08	9.18	2.69	7.90E-02	0.13	0.13	42.04	0.04	2.00	44.08
Vendor	0	36	10	10.2	0.00	0.00	0.00	0.00E+00	0.00	0.00	0.00	0.00	0.00	0.00
Worker	0	36	10	18.5	0.00	0.00	0.00	0.00E+00	0.00	0.00	0.00	0.00	0.00	0.00
Concrete - Podium 1 - Truc	2027													
Total Haul Trips	734													
Hauling	134	18	10	20	0.08	9.18	2.69	7.90E-02	0.13	0.13	21.61	0.02	1.03	22.65
Vendor	0	18	10	10.2	0.00	0.00	0.00	0.00E+00	0.00	0.00	0.00	0.00	0.00	0.00
Worker	0	18	10	18.5	0.00	0.00	0.00	0.00E+00	0.00	0.00	0.00	0.00	0.00	0.00
Concrete - Podium 2 - Truc	2028													
Total Haul Trips	1078													
Hauling	134	27	10	20	0.07	8.83	2.59	7.71E-02	0.13	0.13	31.01	0.03	1.47	32.51
Vendor	0	27	10	10.2	0.00	0.00	0.00	0.00E+00	0.00	0.00	0.00	0.00	0.00	0.00
Worker	0	27	10	18.5	0.00	0.00	0.00	0.00E+00	0.00	0.00	0.00	0.00	0.00	0.00
Building Construction-1 20	2027													
Total Haul Trips	0													
Hauling	0	10	10	20	0.00	0.00	0.00	0.00E+00	0.00	0.00	0.00	0.00	0.00	0.00
Vendor	168	10	10	10.2	0.06	4.16	1.37	4.59E-02	0.06	0.05	22.47	0.02	0.93	23.42
Worker	110	10	10	18.5	0.06	0.28	4.05	1.26E-02	0.01	0.01	5.79	0.00	0.03	5.82
Building Construction-1 20	2028													
Total Haul Trips	0													
Hauling	0	313	10	20	0.00	0.00	0.00	0.00E+00	0.00	0.00	0.00	0.00	0.00	0.00
Vendor	168	313	10	10.2	0.05	3.92	1.27	4.48E-02	0.05	0.05	686.54	0.45	28.65	715.64
Worker	110	313	10	18.5	0.06	0.26	3.82	1.23E-02	0.01	0.01	177.16	0.05	1.01	178.22
Building Construction-1 20	2029													
Total Haul Trips	0													
Hauling	0	17	10	20	0.00	0.00	0.00	0.00E+00	0.00	0.00	0.00	0.00	0.00	0.00
Vendor	168	17	10	10.2	0.05	3.70	1.17	4.35E-02	0.05	0.05	36.28	0.02	1.52	37.82
Worker	110	17	10	18.5	0.05	0.23	3.61	1.21E-02	0.01	0.01	9.42	0.00	0.05	9.48
Building Construction-2 20	2028													
Total Haul Trips	0													
Hauling	0	178	10	20	0.00	0.00	0.00	0.00E+00	0.00	0.00	0.00	0.00	0.00	0.00
Vendor	60	178	10	10.2	0.02	1.40	0.45	1.60E-02	0.02	0.02	139.44	0.09	5.82	145.35
Worker	110	178	10	18.5	0.06	0.26	3.82	1.23E-02	0.01	0.01	100.75	0.03	0.58	101.35
Building Construction-2 20	2029													
Total Haul Trips	0													
Hauling	0	160	10	20	0.00	0.00	0.00	0.00E+00	0.00	0.00	0.00	0.00	0.00	0.00
Vendor	60	160	10	10.2	0.02	1.32	0.42	1.56E-02	0.02	0.02	121.96	0.08	5.10	127.14
Worker	110	160	10	18.5	0.05	0.23	3.61	1.21E-02	0.01	0.01	88.70	0.02	0.49	89.21
Finishing/Painting-1 2028	2028													
Total Haul Trips	0													
Hauling	0	102	10	20	0.00	0.00	0.00	0.00E+00	0.00	0.00	0.00	0.00	0.00	0.00
Vendor	0	102	10	10.2	0.00	0.00	0.00	0.00E+00	0.00	0.00	0.00	0.00	0.00	0.00
Worker	140	102	10	18.5	0.08	0.33	4.86	1.57E-02	0.01	0.01	73.48	0.02	0.42	73.92
Finishing/Painting-1 2029	2029													
Total Haul Trips	0													
Hauling	0	167	10	20	0.00	0.00	0.00	0.00E+00	0.00	0.00	0.00	0.00	0.00	0.00
Vendor	0	167	10	10.2	0.00	0.00	0.00	0.00E+00	0.00	0.00	0.00	0.00	0.00	0.00
Worker	140	167	10	18.5	0.07	0.30	4.59	1.54E-02	0.01	0.01	117.83	0.03	0.65	118.51
Finishing/Painting-2 2029	2029													
Total Haul Trips	0													
Hauling	0	270	10	20	0.00	0.00	0.00	0.00E+00	0.00	0.00	0.00	0.00	0.00	0.00
Vendor	0	270	10	10.2	0.00	0.00	0.00	0.00E+00	0.00	0.00	0.00	0.00	0.00	0.00
Worker	140	270	10	18.5	0.07	0.30	4.59	1.54E-02	0.01	0.01	190.50	0.05	1.05	191.60
Paving 2029	2029													
Total Haul Trips	56.6666667													
Hauling	2	65	10	20	0.00	0.13	0.04	1.12E-03	0.00	0.00	1.59	0.00	0.08	1.67
Vendor	0	65	10	10.2	0.00	0.00	0.00	0.00E+00	0.00	0.00	0.00	0.00	0.00	0.00
Worker	20	65	10	18.5	0.01	0.04	0.66	2.20E-03	0.00	0.00	6.55	0.00	0.04	6.59

6201 Bristol Parkway
Idling Emissions

			Idling Emissions Factor (grams/minute)							Idling Emissions Factor (grams/minute)		
			ROG_IDLEX	NOx_IDLEX	CO_IDLEX	SOx_IDLEX	PM10_IDLEX	PM2.5_IDLEX	CO2_IDLEX	CH4_IDLEX	N2O_IDLEX	
2026	2026	Hauling	Hauling	0.07649827	0.906502059	1.20504869	1.64E-03	0.00049161	0.00046927	185.455078	0.03474182	0.02979533
2026	2026	Vendor	Vendor	0.05627065	0.936325113	1.05673135	1.71E-03	0.00100642	0.00096186	189.720847	0.03163905	0.02964218
2026	2026	Worker	Worker	0	0	0	0.00E+00	0	0	0	0	0
2027	2027	Hauling	Hauling	0.07592279	0.881696127	1.19921987	1.60E-03	0.00047074	0.00044926	181.442358	0.03427011	0.02916541
2027	2027	Vendor	Vendor	0.05529965	0.899602458	1.04932075	1.68E-03	0.00086494	0.00082645	186.589554	0.03155173	0.02918792
2027	2027	Worker	Worker	0	0	0	0.00E+00	0	0	0	0	0
2028	2028	Hauling	Hauling	0.07529788	0.857767875	1.19214339	1.56E-03	0.00045204	0.00043133	177.300744	0.03377364	0.02851321
2028	2028	Vendor	Vendor	0.05432839	0.863093228	1.0395891	1.64E-03	0.00074988	0.00071632	182.978932	0.03134729	0.02865517
2028	2028	Worker	Worker	0	0	0	0.00E+00	0	0	0	0	0

Construction Phase	Daily One-Way Trips	Haul Days per Phase (days)	Work Hours per Day (hours/day)	Idling minutes per Day	Regional Emissions (pounds/day)						Regional Emissions (MT/year)			
					ROG	NOX	CO	SO2	PM10	PM2.5	CO2	CH4	N2O	CO2e
Demolition	2026													
Total Haul Trips	0													
Hauling	0	70	10	15	0.00	0.00	0.00	0.00E+00	0.00	0.00	0.00	0.00	0.00	0.00
Vendor	2	70	10	15	0.00	0.06	0.07	1.13E-04	0.00	0.00	0.40	0.00	0.02	0.42
Worker	16	70	10	0	0.00	0.00	0.00	0.00E+00	0.00	0.00	0.00	0.00	0.00	0.00
Demolition - Hauling (AQ)	2026													
Total Haul Trips	120													
Hauling	30	20	10	15	0.08	0.90	1.20	1.63E-03	0.00	0.00	0.33	0.00	0.02	0.35
Vendor	0	20	10	15	0.00	0.00	0.00	0.00E+00	0.00	0.00	0.00	0.00	0.00	0.00
Worker	0	20	10	0	0.00	0.00	0.00	0.00E+00	0.00	0.00	0.00	0.00	0.00	0.00
Demolition - Hauling (GHG)	2026													
Total Haul Trips	120													
Hauling	30	20	10	15	0.08	0.90	1.20	1.63E-03	0.00	0.00	0.33	0.00	0.02	0.35
Vendor	0	20	10	15	0.00	0.00	0.00	0.00E+00	0.00	0.00	0.00	0.00	0.00	0.00
Worker	0	20	10	0	0.00	0.00	0.00	0.00E+00	0.00	0.00	0.00	0.00	0.00	0.00
Site Preperation	2026													
Total Haul Trips	0													
Hauling	0	6	10	15	0.00	0.00	0.00	0.00E+00	0.00	0.00	0.00	0.00	0.00	0.00
Vendor	2	6	10	15	0.00	0.06	0.07	1.13E-04	0.00	0.00	0.03	0.00	0.00	0.04
Worker	16	6	10	0	0.00	0.00	0.00	0.00E+00	0.00	0.00	0.00	0.00	0.00	0.00
Grading/Excavation	2026													
Total Haul Trips	0													
Hauling	0	147	10	15	0.00	0.00	0.00	0.00E+00	0.00	0.00	0.00	0.00	0.00	0.00
Vendor	2	147	10	15	0.00	0.06	0.07	1.13E-04	0.00	0.00	0.84	0.00	0.04	0.88
Worker	24	147	10	0	0.00	0.00	0.00	0.00E+00	0.00	0.00	0.00	0.00	0.00	0.00
Grading/Excavation - Hauling (AQ)	2026													
Total Haul Trips	12154													
Hauling	152	80	10	15	0.38	4.56	6.06	8.23E-03	0.00	0.00	33.81	0.16	1.62	35.59
Vendor	0	80	10	15	0.00	0.00	0.00	0.00E+00	0.00	0.00	0.00	0.00	0.00	0.00
Worker	0	80	10	0	0.00	0.00	0.00	0.00E+00	0.00	0.00	0.00	0.00	0.00	0.00
Grading/Excavation - Hauling (GHG)	2026													
Total Haul Trips	12154													
Hauling	152	80	10	15	0.38	4.56	6.06	8.23E-03	0.00	0.00	33.81	0.16	1.62	35.59
Vendor	0	80	10	15	0.00	0.00	0.00	0.00E+00	0.00	0.00	0.00	0.00	0.00	0.00
Worker	0	80	10	0	0.00	0.00	0.00	0.00E+00	0.00	0.00	0.00	0.00	0.00	0.00
Concrete - Garage 2026	2026													
Total Haul Trips	0													
Hauling	0	19	10	15	0.00	0.00	0.00	0.00E+00	0.00	0.00	0.00	0.00	0.00	0.00
Vendor	0	19	10	15	0.00	0.00	0.00	0.00E+00	0.00	0.00	0.00	0.00	0.00	0.00
Worker	50	19	10	0	0.00	0.00	0.00	0.00E+00	0.00	0.00	0.00	0.00	0.00	0.00
Concrete - Garage 2027	2027													
Total Haul Trips	0													
Hauling	0	313	10	15	0.00	0.00	0.00	0.00E+00	0.00	0.00	0.00	0.00	0.00	0.00
Vendor	0	313	10	15	0.00	0.00	0.00	0.00E+00	0.00	0.00	0.00	0.00	0.00	0.00
Worker	50	313	10	0	0.00	0.00	0.00	0.00E+00	0.00	0.00	0.00	0.00	0.00	0.00
Concrete - Garage 2028	2028													
Total Haul Trips	0													
Hauling	0	120	10	15	0.00	0.00	0.00	0.00E+00	0.00	0.00	0.00	0.00	0.00	0.00
Vendor	0	120	10	15	0.00	0.00	0.00	0.00E+00	0.00	0.00	0.00	0.00	0.00	0.00
Worker	50	120	10	0	0.00	0.00	0.00	0.00E+00	0.00	0.00	0.00	0.00	0.00	0.00
Concrete - Podium 1 2027	2027													
Total Haul Trips	0													
Hauling	0	73	10	15	0.00	0.00	0.00	0.00E+00	0.00	0.00	0.00	0.00	0.00	0.00
Vendor	0	73	10	15	0.00	0.00	0.00	0.00E+00	0.00	0.00	0.00	0.00	0.00	0.00
Worker	70	73	10	0	0.00	0.00	0.00	0.00E+00	0.00	0.00	0.00	0.00	0.00	0.00
Concrete - Podium 1 2028	2028													
Total Haul Trips	0													
Hauling	0	16	10	15	0.00	0.00	0.00	0.00E+00	0.00	0.00	0.00	0.00	0.00	0.00
Vendor	0	16	10	15	0.00	0.00	0.00	0.00E+00	0.00	0.00	0.00	0.00	0.00	0.00
Worker	70	16	10	0	0.00	0.00	0.00	0.00E+00	0.00	0.00	0.00	0.00	0.00	0.00
Concrete - Podium 2 2028	2028													
Total Haul Trips	0													
Hauling	0	144	10	15	0.00	0.00	0.00	0.00E+00	0.00	0.00	0.00	0.00	0.00	0.00
Vendor	0	144	10	15	0.00	0.00	0.00	0.00E+00	0.00	0.00	0.00	0.00	0.00	0.00
Worker	70	144	10	0	0.00	0.00	0.00	0.00E+00	0.00	0.00	0.00	0.00	0.00	0.00
Concrete - Garage - Trucks 2026	2026													
Total Haul Trips	753.781818													
Hauling	134	19	10	15	0.34	4.02	5.34	7.26E-03	0.00	0.00	2.10	0.01	0.10	2.21
Vendor	0	19	10	15	0.00	0.00	0.00	0.00E+00	0.00	0.00	0.00	0.00	0.00	0.00
Worker	0	19	10	0	0.00	0.00	0.00	0.00E+00	0.00	0.00	0.00	0.00	0.00	0.00
Concrete - Garage - Trucks 2027	2027													
Total Haul Trips	1428.21818													
Hauling	134	36	10	15	0.34	3.91	5.31	7.09E-03	0.00	0.00	3.89	0.02	0.19	4.09
Vendor	0	36	10	15	0.00	0.00	0.00	0.00E+00	0.00	0.00	0.00	0.00	0.00	0.00
Worker	0	36	10	0	0.00	0.00	0.00	0.00E+00	0.00	0.00	0.00	0.00	0.00	0.00
Concrete - Podium 1 - Trucks 2027	2027													
Total Haul Trips	734													
Hauling	134	18	10	15	0.34	3.91	5.31	7.09E-03	0.00	0.00	2.00	0.01	0.10	2.10
Vendor	0	18	10	15	0.00	0.00	0.00	0.00E+00	0.00	0.00	0.00	0.00	0.00	0.00
Worker	0	18	10	0	0.00	0.00	0.00	0.00E+00	0.00	0.00	0.00	0.00	0.00	0.00
Concrete - Podium 2 - Trucks 2028	2028													
Total Haul Trips	1078													
Hauling	134	27	10	15	0.33	3.80	5.28	6.91E-03	0.00	0.00	2.87	0.01	0.14	3.02
Vendor	0	27	10	15	0.00	0.00	0.00	0.00E+00	0.00	0.00	0.00	0.00	0.00	0.00
Worker	0	27	10	0	0.00	0.00	0.00	0.00E+00	0.00	0.00	0.00	0.00	0.00	0.00
Building Construction-1 2027	2027													
Total Haul Trips	0													
Hauling	0	10	10	15	0.00	0.00	0.00	0.00E+00	0.00	0.00	0.00	0.00	0.00	0.00
Vendor	168	10	10	15	0.31	5.00	5.83	9.31E-03	0.00	0.00	4.70	0.02	0.22	4.94
Worker	110	10	10	0	0.00	0.00	0.00	0.00E+00	0.00	0.00	0.00	0.00	0.00	0.00
Building Construction-1 2028	2028													
Total Haul Trips	0													
Hauling	0	313	10	15	0.00	0.00	0.00	0.00E+00	0.00	0.00	0.00	0.00	0.00	0.00
Vendor	168	313	10	15	0.30	4.80	5.78	9.11E-03	0.00	0.00	144.33	0.62	6.74	151.68
Worker	110	313	10	0	0.00	0.00	0.00	0.00E+00	0.00	0.00	0.00	0.00	0.00	0.00
Building Construction-1 2029	2029													
Total Haul Trips	0													
Hauling	0	17	10	15	0.00	0.00	0.00	0.00E+00	0.00	0.00	0.00	0.00	0.00	0.00
Vendor	168	17	10	15	0.30	4.60	5.71	8.90E-03	0.00	0.00	7.67	0.03	0.36	8.06
Worker	110	17	10	0	0.00	0.00	0.00	0.00E+00	0.00	0.00	0.00	0.00	0.00	0.00
Building Construction-2 2028	2028													
Total Haul Trips	0													
Hauling	0	178	10	15	0.00	0.00	0.00	0.00E+00	0.00	0.00	0.00	0.00	0.00	0.00
Vendor	60	178	10	15	0.11	1.71	2.06	3.25E-03	0.00	0.00	29.31	0.13	1.37	30.81
Worker	110	178	10	0	0.00	0.00	0.00	0.00E+00	0.00	0.00	0.00	0.00	0.00	0.00
Building Construction-2 2029	2029													
Total Haul Trips	0													
Hauling	0	160	10	15	0.00	0.00	0.00	0.00E+00	0.00	0.00	0.00	0.00	0.00	0.00
Vendor	60	160	10	15	0.11	1.64	2.04	3.18E-03	0.00	0.00	25.77	0.11	1.20	27.08
Worker	110	160	10	0	0.00	0.00	0.00	0.00E+00	0.00	0.00	0.00	0.00	0.00	0.00
Finishing/Painting-1 2028	2028													
Total Haul Trips	0													
Hauling	0	102	10	15	0.00	0.00	0.00	0.00E+00	0.00	0.00	0.00	0.00	0.00	0.00
Vendor	0	102	10	15	0.00	0.00	0.00	0.00E+00	0.00	0.00	0.00	0.00	0.00	0.00
Worker	140	102	10	0	0.00	0.00	0.00	0.00E+00	0.00	0.00	0.00	0.00	0.00	0.00
Finishing/Painting-1 2029	2029													
Total Haul Trips	0													
Hauling	0	167	10	15	0.00	0.00	0.00	0.00E+00	0.00	0.00	0.00	0.00	0.00	0.00
Vendor	0	167	10	15	0.00	0.00	0.00	0.00E+00	0.00	0.00	0.00	0.00	0.00	0.00
Worker	140	167	10	0	0.00	0.00	0.00	0.00E+00	0.00	0.00	0.00	0.00	0.00	0.00
Finishing/Painting-2 2029	2029													
Total Haul Trips	0													
Hauling	0	270	10	15	0.00	0.00	0.00	0.00E+00	0.00	0.00	0.00	0.00	0.00	0.00
Vendor	0	270	10	15	0.00	0.00	0.00	0.00E+00	0.00	0.00	0.00	0.00	0.00	0.00
Worker	140	270	10	0	0.00	0.00	0.00	0.00E+00	0.00	0.00	0.00	0.00	0.00	0.00
Paving 2029	2029													
Total Haul Trips	56.6666667													
Hauling	2	65	10	15	0.00	0.06	0.08	1.01E-04	0.00	0.00	0.15	0.00	0.01	0.15
Vendor	0	65	10	15	0.00	0.00	0.00	0.00E+00	0.00	0.00	0.00	0.00	0.00	0.00
Worker	20	65	10	0	0.00	0.00	0.00	0.00E+00	0.00	0.00	0.00	0.00	0.00	0.00

6201 Bristol Parkway
Road Dust, Break Wear, and Tire wear Emissions

			Emission Factors (grams/mile)					
				PM10			PM2.5	
			RD	PM10_PMBW	PM10_PMTW	RD	PM2.5_PMBW	PM2.5_PMTW
2026	2026Hauling	Hauling	0.30047993	0.084352575	0.03544711	7.51E-02	0.0295234	0.00886178
2026	2026Vendor	Vendor	0.30047993	0.063787152	0.02372356	7.51E-02	0.0223255	0.00593089
2026	2026Worker	Worker	0.30047993	0.009353635	0.008	7.51E-02	0.00327377	0.002
2027	2027Hauling	Hauling	0.30047993	0.084297987	0.03545106	7.51E-02	0.0295043	0.00886277
2027	2027Vendor	Vendor	0.30047993	0.063623189	0.02372553	7.51E-02	0.02226812	0.00593138
2027	2027Worker	Worker	0.30047993	0.009305649	0.008	7.51E-02	0.00325698	0.002
2028	2028Hauling	Hauling	0.30047993	0.084486989	0.03545475	7.51E-02	0.02957045	0.00886369
2028	2028Vendor	Vendor	0.30047993	0.063544145	0.02372738	7.51E-02	0.02224045	0.00593184
2028	2028Worker	Worker	0.30047993	0.009284129	0.008	7.51E-02	0.00324945	0.002

Construction Phase	Daily One-Way Trips	Haul Days per Phase	Work Hours per Day	One-Way Trip Distance per Day	Regional Emissions (pounds/day)					
						PM10			PM2.5	
		(days)	(hours/day)	(miles)	RD	BW	TW	RD	BW	TW
Demolition	2026									
Total Haul Trips	0									
Hauling	0	70	10	20	0.00	0.00	0.00	0.00E+00	0.00	0.00
Vendor	2	70	10	10.2	0.01	0.00	0.00	3.38E-03	0.00	0.00
Worker	16	70	10	18.5	0.20	0.01	0.01	4.90E-02	0.00	0.00
Demolition - Hauling (AQ)	2026									
Total Haul Trips	120									
Hauling	30	20	10	54.5	1.08	0.30	0.13	2.71E-01	0.11	0.03
Vendor	0	20	10	10.2	0.00	0.00	0.00	0.00E+00	0.00	0.00
Worker	0	20	10	18.5	0.00	0.00	0.00	0.00E+00	0.00	0.00
Demolition - Hauling (GHG	2026									
Total Haul Trips	120									
Hauling	30	20	10	61.8	1.23	0.34	0.14	3.07E-01	0.12	0.04
Vendor	0	20	10	10.2	0.00	0.00	0.00	0.00E+00	0.00	0.00
Worker	0	20	10	18.5	0.00	0.00	0.00	0.00E+00	0.00	0.00
Site Preperation	2026									
Total Haul Trips	0									
Hauling	0	6	10	20	0.00	0.00	0.00	0.00E+00	0.00	0.00
Vendor	2	6	10	10.2	0.01	0.00	0.00	3.38E-03	0.00	0.00
Worker	16	6	10	18.5	0.20	0.01	0.01	4.90E-02	0.00	0.00
Grading/Excavation	2026									
Total Haul Trips	0									
Hauling	0	147	10	20	0.00	0.00	0.00	0.00E+00	0.00	0.00
Vendor	2	147	10	10.2	0.01	0.00	0.00	3.38E-03	0.00	0.00
Worker	24	147	10	18.5	0.29	0.01	0.01	7.35E-02	0.00	0.00
Grading/Excavation - Haul	2026									
Total Haul Trips	12154									
Hauling	152	80	10	35	3.52	0.99	0.42	8.81E-01	0.35	0.10
Vendor	0	80	10	10.2	0.00	0.00	0.00	0.00E+00	0.00	0.00
Worker	0	80	10	18.5	0.00	0.00	0.00	0.00E+00	0.00	0.00
Grading/Excavation - Haul	2026									
Total Haul Trips	12154									
Hauling	152	80	10	49.9	5.02	1.41	0.59	1.26E+00	0.49	0.15
Vendor	0	80	10	10.2	0.00	0.00	0.00	0.00E+00	0.00	0.00
Worker	0	80	10	18.5	0.00	0.00	0.00	0.00E+00	0.00	0.00
Concrete - Garage 2026	2026									
Total Haul Trips	0									
Hauling	0	19	10	20	0.00	0.00	0.00	0.00E+00	0.00	0.00
Vendor	0	19	10	10.2	0.00	0.00	0.00	0.00E+00	0.00	0.00
Worker	50	19	10	18.5	0.61	0.02	0.02	1.53E-01	0.01	0.00
Concrete - Garage 2027	2027									
Total Haul Trips	0									
Hauling	0	313	10	20	0.00	0.00	0.00	0.00E+00	0.00	0.00
Vendor	0	313	10	10.2	0.00	0.00	0.00	0.00E+00	0.00	0.00
Worker	50	313	10	18.5	0.61	0.02	0.02	1.53E-01	0.01	0.00
Concrete - Garage 2028	2028									
Total Haul Trips	0									
Hauling	0	120	10	20	0.00	0.00	0.00	0.00E+00	0.00	0.00
Vendor	0	120	10	10.2	0.00	0.00	0.00	0.00E+00	0.00	0.00
Worker	50	120	10	18.5	0.61	0.02	0.02	1.53E-01	0.01	0.00
Concrete - Podium 1 2027	2027									
Total Haul Trips	0									
Hauling	0	73	10	20	0.00	0.00	0.00	0.00E+00	0.00	0.00
Vendor	0	73	10	10.2	0.00	0.00	0.00	0.00E+00	0.00	0.00
Worker	70	73	10	18.5	0.86	0.03	0.02	2.14E-01	0.01	0.01
Concrete - Podium 1 2028	2028									
Total Haul Trips	0									
Hauling	0	16	10	20	0.00	0.00	0.00	0.00E+00	0.00	0.00
Vendor	0	16	10	10.2	0.00	0.00	0.00	0.00E+00	0.00	0.00
Worker	70	16	10	18.5	0.86	0.03	0.02	2.14E-01	0.01	0.01
Concrete - Podium 2 2028	2028									
Total Haul Trips	0									
Hauling	0	144	10	20	0.00	0.00	0.00	0.00E+00	0.00	0.00
Vendor	0	144	10	10.2	0.00	0.00	0.00	0.00E+00	0.00	0.00
Worker	70	144	10	18.5	0.86	0.03	0.02	2.14E-01	0.01	0.01
Concrete - Garage - Trucks	2026									
Total Haul Trips	753.781818									
Hauling	134	19	10	20	1.78	0.50	0.21	4.44E-01	0.17	0.05
Vendor	0	19	10	10.2	0.00	0.00	0.00	0.00E+00	0.00	0.00
Worker	0	19	10	18.5	0.00	0.00	0.00	0.00E+00	0.00	0.00
Concrete - Garage - Trucks	2027									
Total Haul Trips	1428.21818									
Hauling	134	36	10	20	1.78	0.50	0.21	4.44E-01	0.17	0.05
Vendor	0	36	10	10.2	0.00	0.00	0.00	0.00E+00	0.00	0.00
Worker	0	36	10	18.5	0.00	0.00	0.00	0.00E+00	0.00	0.00
Concrete - Podium 1 - Truc	2027									
Total Haul Trips	734									
Hauling	134	18	10	20	1.78	0.50	0.21	4.44E-01	0.17	0.05
Vendor	0	18	10	10.2	0.00	0.00	0.00	0.00E+00	0.00	0.00
Worker	0	18	10	18.5	0.00	0.00	0.00	0.00E+00	0.00	0.00
Concrete - Podium 2 - Truc	2028									
Total Haul Trips	1078									
Hauling	134	27	10	20	1.78	0.50	0.21	4.44E-01	0.17	0.05
Vendor	0	27	10	10.2	0.00	0.00	0.00	0.00E+00	0.00	0.00
Worker	0	27	10	18.5	0.00	0.00	0.00	0.00E+00	0.00	0.00
Building Construction-1 20	2027									
Total Haul Trips	0									
Hauling	0	10	10	20	0.00	0.00	0.00	0.00E+00	0.00	0.00
Vendor	168	10	10	10.2	1.14	0.24	0.09	2.84E-01	0.08	0.02
Worker	110	10	10	18.5	1.35	0.04	0.04	3.37E-01	0.01	0.01
Building Construction-1 20	2028									
Total Haul Trips	0									
Hauling	0	313	10	20	0.00	0.00	0.00	0.00E+00	0.00	0.00
Vendor	168	313	10	10.2	1.14	0.24	0.09	2.84E-01	0.08	0.02
Worker	110	313	10	18.5	1.35	0.04	0.04	3.37E-01	0.01	0.01
Building Construction-1 20	2029									
Total Haul Trips	0									
Hauling	0	17	10	20	0.00	0.00	0.00	0.00E+00	0.00	0.00
Vendor	168	17	10	10.2	1.14	0.24	0.09	2.84E-01	0.08	0.02
Worker	110	17	10	18.5	1.35	0.04	0.04	3.37E-01	0.01	0.01
Building Construction-2 20	2028									
Total Haul Trips	0									
Hauling	0	178	10	20	0.00	0.00	0.00	0.00E+00	0.00	0.00
Vendor	60	178	10	10.2	0.41	0.09	0.03	1.01E-01	0.03	0.01
Worker	110	178	10	18.5	1.35	0.04	0.04	3.37E-01	0.01	0.01
Building Construction-2 20	2029									
Total Haul Trips	0									
Hauling	0	160	10	20	0.00	0.00	0.00	0.00E+00	0.00	0.00
Vendor	60	160	10	10.2	0.41	0.09	0.03	1.01E-01	0.03	0.01
Worker	110	160	10	18.5	1.35	0.04	0.04	3.37E-01	0.01	0.01
Finishing/Painting-1 2028	2028									
Total Haul Trips	0									
Hauling	0	102	10	20	0.00	0.00	0.00	0.00E+00	0.00	0.00
Vendor	0	102	10	10.2	0.00	0.00	0.00	0.00E+00	0.00	0.00
Worker	140	102	10	18.5	1.72	0.05	0.05	4.29E-01	0.02	0.01
Finishing/Painting-1 2029	2029									
Total Haul Trips	0									
Hauling	0	167	10	20	0.00	0.00	0.00	0.00E+00	0.00	0.00
Vendor	0	167	10	10.2	0.00	0.00	0.00	0.00E+00	0.00	0.00
Worker	140	167	10	18.5	1.72	0.05	0.05	4.29E-01	0.02	0.01
Finishing/Painting-2 2029	2029									
Total Haul Trips	0									
Hauling	0	270	10	20	0.00	0.00	0.00	0.00E+00	0.00	0.00
Vendor	0	270	10	10.2	0.00	0.00	0.00	0.00E+00	0.00	0.00
Worker	140	270	10	18.5	1.72	0.05	0.05	4.29E-01	0.02	0.01
Paving 2029	2029									
Total Haul Trips	56.6666667									
Hauling	2	65	10	20	0.03	0.01	0.00	6.62E-03	0.00	0.00
Vendor	0	65	10	10.2	0.00	0.00	0.00	0.00E+00	0.00	0.00
Worker	20	65	10	18.5	0.25	0.01	0.01	6.13E-02	0.00	0.00

6201 Bristol Parkway
Road Dust

Paved Road Dust Emission Factors (Assumes No Precipitation)

Formula: $EF_{Dust,P} = (k\ (sL)^{0.91} \times (W)^{1.02})$

Where:

$EF_{Dust,P}$ =	Paved Road Dust Emission Factor (having the same units as k)
k =	particle size multiplier
sL =	road surface silt loading (g/m^2)
W =	average fleet vehicle weight (tons) (CARB uses 2.4 tons as a fleet average vehicle weight factor)

	Emission Factor (grams per VMT)	
	PM10	PM2.5
k	1.0000	0.2500
sL	0.1	0.1
W	2.4	2.4
$EF_{Dust,P}$	3.00E-01	7.51E-02

Unpaved Road Dust Emission Factors (Assumes No Precipitation)

Formula: $EF_{Dust,U} = (k\ (\ s / 12)^{1} \times (Sp / 30)^{0.5} / (M / 0.5)^{0.2}) - C)$

Where:

$EF_{Dust,U}$ =	Unpaved Road Dust Emission Factor (having the same units as k)
k =	particle size multiplier
s =	surface material silt content (%)
Sp =	mean vehicle speed (mph)
M =	surface material moisture content (%)
C =	Emission Factor for 1980s vehicle fleet exhaust, brake wear, and tire wear

	Emission Factor (grams per VMT)	
	PM10	PM2.5
k	816.47	81.65
s	8.50	8.50
Sp	40	40
M	0.50	0.50
C	0.00047	0.00036
$EF_{Dust,U}$	6.68E+02	6.68E+01

Sources:

SCAQMD, CalEEMod, Version 2022.1.

CARB, *Entrained Dust from Paved Road Travel: Emission Estimation Methodology Background Document* , (1997).

USEPA, *AP-42* , Fifth Edition, Volume I, Chapter 13.2.1 - Paved Roads, (2011).

ESA, 2025.

B.3 Operational Air Quality Calculations

B.3-1 Operational Air Quality Calculations – Total Project Operations

6201 Bristol Parkway
Operational AQ Emissions Summary - Regional

Source	VOC	NO_X	CO	SO_2	Exhaust PM10	Fugitive PM10	PM10	Exhaust PM2.5	Fugitive PM2.5	PM2.5
Project										
Mobile	11.83	8.90	100.72	0.26	0.14	25.61	25.76	0.13	6.51	6.64
Area (Consumer Products, Landscaping)	33.80	1.06	81.14	0.01	0.11	0.00	0.11	0.09	0.00	0.09
Energy	0.15	2.56	1.27	0.02	0.20	0.00	0.20	0.20	0.00	0.20
Maximum Regional Emissions (Project – Existing)	**45.78**	**12.51**	**183.13**	**0.28**	**0.46**	**25.61**	**26.07**	**0.43**	**6.51**	**6.93**
SCAQMD Regional Significance Threshold	**55**	**55**	**550**	**150**	**None**	**None**	**150**	**None**	**None**	**55**
Exceeds Thresholds?	**No**	**No**	**No**	**No**	**-**	**-**	**No**	**-**	**-**	**No**

6201 Bristol Parkway
Operational AQ Emissions Summary - Localized

Source	VOC	NO_X	CO	SO_2	Exhaust PM10	Fugitive PM10	PM10	Exhaust PM2.5	Fugitive PM2.5	PM2.5
Project										
Area (Consumer Products, Landscaping)	33.80	1.06	81.14	6.16E-03	1.07E-01	0.00E+00	0.11	0.09	-	0.09
Energy (Natural Gas)	0.15	2.56	1.27	1.62E-02	2.05E-01	0.00E+00	0.20	0.20	-	0.20
Total Project Localized Emissions	33.95	3.62	82.41	0.02	0.31	-	0.31	0.29	-	0.29
Maximum Localized Emissions (Project – Existing)	**33.95**	**3.62**	**82.41**	**0.02**	**0.31**	**-**	**0.31**	**0.29**	**-**	**0.29**
SCAQMD Localized Significance Threshold	**None**	**197.0**	**1796.0**	**None**	**None**	**None**	**4.0**	**None**	**None**	**2.0**
Exceeds Thresholds?	**No**	**No**	**No**	**No**	**-**	**-**	**No**	**-**	**-**	**No**

Notes:

a. Localized significance thresholds from SCAQMD Look-Up tables, scaled for a 5-acre site in South Coastal LA County (SRA 3) with the neareast sensitive receptor within 25 meters from the Site.

B.3-2 Operational Air Quality Calculations – Interim Project Operations and Construction

6201 Bristol Parkway

Air Quality Construction and Operations Analysis - Summary Maximum Equipment and interim Operations Overlap

Unmitigated

Regional Maximums **Source**	**ROG**	**NOX**	**CO**	**SO2**	**Exhaust PM10**	**Fugitive PM10** **lb/day**	**Total PM10**	**Exhaust PM2.5**	**Fugitive PM2.5**	**Total PM2.5**
Interim Operation	29.05	8.00	121.01	0.18	15.69	0.30	15.99	3.99	0.27	4.26
Overlapping Phases										
	ROG	**NOX**	**CO**	**SO2**	**Fugitive PM10**	**Exhaust PM10**	**Total PM10**	**Fugitive PM2.5**	**Exhaust PM2.5**	**Total PM2.5**
Interim Operation and Podiums	31.06	34.30	153.24	0.32	20.14	4.34	20.58	5.43	1.34	5.84
Interim Operation and Building Construction	29.92	18.64	138.96	0.23	2.46	17.64	18.18	4.68	0.77	4.98
Interim Operation and Finishing/Painting	40.70	13.70	134.67	0.20	2.25	17.50	17.94	4.57	0.73	4.85
Interim Operation, Building Construction, Finishing/Painting	41.57	24.34	152.62	0.26	4.41	19.45	20.13	5.27	1.23	5.57
Project Daily Maximum Emissions	**41.57**	**34.30**	**153.24**	**0.32**	**20.14**	**19.45**	**20.58**	**5.43**	**1.34**	**5.84**
Threshold	**55.00**	**55.00**	**550.00**	**150.00**	**None**	**None**	**150.00**	**None**	**None**	**55.00**
Exceed Threshold (Y/N)?	**No**	**No**	**No**	**No**	**No**	**No**	**No**	**No**	**No**	**No**

6201 Bristol Parkway

Air Quality Construction and Operations Analysis - Summary Maximum Equipment an dinterim Operations Overlap

Unmitigated

Regional Maximums **Source**	**ROG**	**NOX**	**CO**	**SO2**	**Exhaust PM10**	**Fugitive PM10**	**Total PM10**	**Exhaust PM2.5**	**Fugitive PM2.5**	**Total PM2.5**
					lb/day					
Concrete (Garage and Podiums) 2028 - Equipment	1.54	13.40	20.19	0.05	0.4116	0.00	0.41	0.38	0.00	0.38
Concrete (Podium 2) 2028 - Workers Vehicles	0.04	0.16	2.43	0.01	0.9072	0.91	0.91	0.23	0.23	0.23
Building Construction 2029 - Equipment	0.69	7.44	11.89	0.02	0.2150	0.00	0.21	0.20	0.00	0.20
Building Construction 2 2029 - Worker/Vendor Vehicles	0.18	3.20	6.07	0.03	1.9484	1.95	1.97	0.50	0.50	0.52
Finishing/Painting 2028 - Equipment	0.59	5.50	9.07	0.01	0.1466	0.00	0.15	0.13	0.00	0.13
Finishing/Painting 2029 - Equipment	0.58	5.40	9.07	0.01	0.1349	0.00	0.13	0.12	0.00	0.12
Finishing/Painting 2 2029 - Arch Coating, Worker Vehicles	11.07	0.30	4.59	0.02	1.8143	1.81	1.82	0.46	0.46	0.47
Phase 1 - Operations	29.05	8.00	121.01	0.18	15.69	0.30	15.99	3.99	0.27	4.26

Overlapping Phases

	ROG	**NOX**	**CO**	**SO2**	**Fugitive PM10**	**Exhaust PM10**	**Total PM10**	**Fugitive PM2.5**	**Exhaust PM2.5**	**Total PM2.5**
Concrete (Garage and Podiums) 2028 - Equipment & Concrete (Podium 2) 2028 - Workers Vehicles	1.58	13.56	22.62	0.05	1.32	0.91	1.32	0.61	0.23	0.61
Phase 1 - Operations & Concrete (Garage and Podiums) 2028 - Equipment & Concrete (Podium 2) 2028 - Workers Vehicles	31.06	34.30	153.24	0.32	20.14	4.34	20.58	5.43	1.34	5.84
Building Construction 2029 - Equipment & Building Construction 2 2029 - Worker/Vendor Vehicles	0.87	10.64	17.96	0.05	2.16	1.95	2.19	0.70	0.50	0.72
Phase 1 - Operations & Building Construction 2029 - Equipment & Building Construction 2 2029 - Worker/Vendor Vehicles	29.92	18.64	138.96	0.23	2.46	17.64	18.18	4.68	0.77	4.98
Finishing/Painting 2029 - Equipment & Finishing/Painting 2 2029 - Arch Coating, Worker Vehicles	11.65	5.70	13.66	0.03	1.95	1.81	1.96	0.58	0.46	0.59
Phase 1 - Operations & Finishing/Painting 2029 - Equipment & Finishing/Painting 2 2029 - Arch Coating, Worker Vehicles	40.70	13.70	134.67	0.20	2.25	17.50	17.94	4.57	0.73	4.85
Phase 1 - Operations & Finishing/Painting 2029 - Equipment & Finishing/Painting 2 2029 - Arch Coating, Worker Vehicles & Building Construction 2029 - Equipment & Building Construction 2 2029 - Worker/Vendor Vehicles	41.57	24.34	152.62	0.26	4.41	19.45	20.13	5.27	1.23	5.57
Project Daily Maximum Emissions	**41.57**	**34.30**	**153.24**	**0.32**	**20.14**	**19.45**	**20.58**	**5.43**	**1.34**	**5.84**
Threshold	**75.00**	**100.00**	**550.00**	**150.00**	**None**	**None**	**150.00**	**None**	**None**	**55.00**
Exceed Threshold (Y/N)?	**No**	**No**	**No**	**No**	**No**	**No**	**No**	**No**	**No**	**No**

B.4 Construction Health Risk Assessment Modeling

6201 Bristol

Construction Modeling Assumptions

AERMOD Sources

Area Source			
Offroad Construction Exhaust			Source
Release Height	5	m	SCAQMD, LST Methodology
Initial Vertial Dimension	1.4	m	
Emissions rate	1	g/s	
Line Volume			
Onroad Hauling Exhaust			
Release Height	2.55	m	*USEPA Haul Road Workgroup Final Report Dec 6, 2011, Page 4*
Plume Height	5.1	m	*USEPA Haul Road Workgroup Final Report Dec 6, 2011, Page 4*
Plume Width	13	m	*USEPA Haul Road Workgroup Final Report Dec 6, 2011, Page 4*
Emissions rate	1	g/s	

6201 Bristol Mitigated

Health Risk Assessment Exposure Duration Assumptions for Offroad Equipment and Haul Activities

Residential Receptors

				Start Date	*4/1/2026*	*7/1/2026*	*7/1/2028*
				End Date	*6/30/2026*	*6/30/2028*	*6/28/2042*
				Days	*90*	*730*	*5110*
Phase		Start Date	End Date	Hrs/Day	Duration (days)	3rd Tri	0<2	2<16
DemolitionS	2026	1/1/2026	3/23/2026	12	82	0	0	0
Site PreparationS	2026	6/15/2026	6/20/2026	12	6	6	0	0
Grading/ExcavationS	2026	6/21/2026	12/9/2026	12	172	10	162	0
Concrete (Garage and Podiums)1	2026	12/10/2026	12/31/2026	12	22	0	22	0
Concrete (Garage and Podiums)1	2027	1/1/2027	12/31/2027	12	365	0	365	0
Concrete (Garage and Podiums)1	2028	1/1/2028	1/19/2028	12	19	0	19	0
Concrete (Garage and Podiums)S	2028	1/20/2028	5/19/2028	12	121	0	121	0
Concrete (Garage and Podiums)2	2028	5/20/2028	7/5/2028	12	47	0	42	5
Building Construction (framing, roofing, MEPs)1	2027	12/21/2027	12/31/2027	12	11	0	11	0
Building Construction (framing, roofing, MEPs)1	2028	1/1/2028	6/6/2028	12	158	0	158	0
Building Construction (framing, roofing, MEPs)S	2028	6/7/2028	12/31/2028	12	208	0	24	184
Building Construction (framing, roofing, MEPs)S	2029	1/1/2029	1/19/2029	12	19	0	0	19
Building Construction (framing, roofing, MEPs)2	2029	1/20/2029	7/5/2029	12	167	0	0	167
Finishing/Painting1	2028	9/4/2028	12/31/2028	12	119	0	0	119
Finishing/Painting1	2029	1/1/2029	2/15/2029	12	46	0	0	46
Finishing/PaintingS	2029	2/16/2029	7/13/2029	12	148	0	0	148
Finishing/Painting2	2029	7/14/2029	12/27/2029	12	167	0	0	167
PavingS	2029	7/1/2029	9/14/2029	12	76	0	0	76
					1953			

Risk Factors

	Abbreviation	UOM	3rd Trimester	0<2	2<16	16<30
Daily Breathing Rate (95th %'ile)	DBR	L/kg-day	361	1090	572	261
Fraction Of Time At Home [a]	FAH	unitless	1	1	1	0.73
Exposure Frequency	EF	days/year	0.96	0.96	0.96	0.96
Age Sensitivity Factor	ASF	unitless	10	10	3	1
Inhalation Absorption Factor	A	unitless	1	1	1	1
Conversion Factor	CF_1	m^3/L	0.001	0.001	0.001	0.001
Conversion Factor	CF_2	$\mu g/m^3$	0.001	0.001	0.001	0.001
Cancer Potency Factor (diesel exhaust)	CPF	$mg/kg\text{-}day^{-1}$	1.1	1.1	1.1	1.1
Averaging Time (for residential exposure)	AT	years	70.00	70.00	70.00	70.00

[a] assume school or daycare will have cancer risk of >1 per million

Intake Factor for Inhalation, IF ($m^3/kg\text{-}day$)

Phase	Year	Equation	3rd Trimester	0<2	2<16
DemolitionS	2026	$\frac{DBR \cdot FAH \cdot EF \cdot ED \cdot ASF \cdot A \cdot CF_1}{AT}$	0.00E+00	0.00E+00	0.00E+00
Site PreparationS	2026		8.13E-04	0.00E+00	0.00E+00
Grading/ExcavationS	2026		1.35E-03	6.63E-02	0.00E+00
Concrete (Garage and Podiums)1	2026		0.00E+00	9.00E-03	0.00E+00
Concrete (Garage and Podiums)1	2027		0.00E+00	1.49E-01	0.00E+00
Concrete (Garage and Podiums)1	2028		0.00E+00	7.77E-03	0.00E+00
Concrete (Garage and Podiums)S	2028		0.00E+00	4.95E-02	0.00E+00
Concrete (Garage and Podiums)2	2028		0.00E+00	1.72E-02	3.22E-04
Building Construction (framing, roofing, MEPs)1	2027		0.00E+00	4.50E-03	0.00E+00
Building Construction (framing, roofing, MEPs)1	2028		0.00E+00	6.46E-02	0.00E+00
Building Construction (framing, roofing, MEPs)S	2028		0.00E+00	9.82E-03	1.19E-02
Building Construction (framing, roofing, MEPs)S	2029		0.00E+00	0.00E+00	1.23E-03
Building Construction (framing, roofing, MEPs)2	2029		0.00E+00	0.00E+00	1.08E-02
Finishing/Painting1	2028		0.00E+00	0.00E+00	7.67E-03
Finishing/Painting1	2029		0.00E+00	0.00E+00	2.97E-03
Finishing/PaintingS	2029		0.00E+00	0.00E+00	9.54E-03
Finishing/Painting2	2029		0.00E+00	0.00E+00	1.08E-02
PavingS	2029		0.00E+00	0.00E+00	4.90E-03

Risk Calculation Part 1, R1

Equation	3rd Trimester	0<2	2<16
$IF \cdot CPF \cdot CF_2$	0.00E+00	0.00E+00	0.00E+00
	8.94E-07	0.00E+00	0.00E+00
	1.49E-06	7.29E-05	0.00E+00
	0.00E+00	9.90E-06	0.00E+00
	0.00E+00	1.64E-04	0.00E+00
	0.00E+00	8.55E-06	0.00E+00
	0.00E+00	5.44E-05	0.00E+00
	0.00E+00	1.89E-05	3.55E-07
	0.00E+00	4.95E-06	0.00E+00
	0.00E+00	7.11E-05	0.00E+00
	0.00E+00	1.08E-05	1.30E-05
	0.00E+00	0.00E+00	1.35E-06
	0.00E+00	0.00E+00	1.18E-05
	0.00E+00	0.00E+00	8.44E-06
	0.00E+00	0.00E+00	3.26E-06
	0.00E+00	0.00E+00	1.05E-05
	0.00E+00	0.00E+00	1.18E-05
	0.00E+00	0.00E+00	5.39E-06

Offroad DPM Emissions, Ground Level Concentrations and Health Risk Calculations
Residential Receptors

Phase		Start Date	End Date	Work Days	issions (lbs/d	missions (lbs/y	Emissions (g/s)
DemolitionS	2026	1/1/2026	3/23/2026	70	0.02779	1.946	1.46E-04
Site PreparationS	2026	6/15/2026	6/20/2026	6	0.00000	0.000	0.00E+00
Grading/ExcavationS	2026	6/21/2026	12/9/2026	147	0.05842	8.587	3.07E-04
Concrete (Garage and Podiums)1	2026	12/10/2026	12/31/2026	19	0.02249	0.427	1.18E-04
Concrete (Garage and Podiums)1	2027	1/1/2027	12/31/2027	313	0.02243	7.020	1.18E-04
Concrete (Garage and Podiums)1	2028	1/1/2028	1/19/2028	16	0.02238	0.358	1.17E-04
Concrete (Garage and Podiums)S	2028	1/20/2028	5/19/2028	104	0.02238	2.327	1.17E-04
Concrete (Garage and Podiums)2	2028	5/20/2028	7/5/2028	40	0.02238	0.895	1.17E-04
Building Construction (framing, roofing, MEPs)1	2027	12/21/2027	12/31/2027	10	0.00743	0.074	3.90E-05
Building Construction (framing, roofing, MEPs)1	2028	1/1/2028	6/6/2028	135	0.00743	1.002	3.90E-05
Building Construction (framing, roofing, MEPs)S	2028	6/7/2028	12/31/2028	178	0.00743	1.322	3.90E-05
Building Construction (framing, roofing, MEPs)S	2029	1/1/2029	1/19/2029	17	0.00743	0.126	3.90E-05
Building Construction (framing, roofing, MEPs)2	2029	1/20/2029	7/5/2029	143	0.00743	1.062	3.90E-05
Finishing/Painting1	2028	9/4/2028	12/31/2028	102	0.00492	0.501	2.58E-05
Finishing/Painting1	2029	1/1/2029	2/15/2029	40	0.00487	0.195	2.56E-05
Finishing/PaintingS	2029	2/16/2029	7/13/2029	127	0.00487	0.619	2.56E-05
Finishing/Painting2	2029	7/14/2029	12/27/2029	143	0.00487	0.697	2.56E-05
PavingS	2029	7/1/2029	9/14/2029	65	0.00558	0.363	2.93E-05
				1675			

Unique Identifier	X (UTM)	Y (UTM)	DemolitionS 2026	Site PreparationS 2026	Grading/ExcavationS 2026	Concrete (Garage and Podiums)1 2026	Concrete (Garage and Podiums)1 2027	Concrete (Garage and Podiums)1 2028	Concrete (Garage and Podiums)S 2028	Concrete (Garage and Podiums)2 2028	Building Construction (framing, roofing, 2027	Building Construction (framing, roofing, 2028	Building Construction (framing, roofing, 2028	Building Construction (framing, roofing, 2029	Building Construction (framing, roofing, 2029
3715523761064	371552	3761064	4.83E-04	0.00E+00	1.02E-03	2.58E-04	2.57E-04	2.57E-04	4.26E-04	9.22E-04	8.53E-05	8.53E-05	1.41E-04	1.41E-04	3.06E-04
3715643761064	371564	3761064	4.16E-04	0.00E+00	8.74E-04	2.28E-04	2.28E-04	2.27E-04	3.66E-04	7.74E-04	7.53E-05	7.53E-05	1.21E-04	1.21E-04	2.57E-04
3715723761062	371572	3761062	3.73E-04	0.00E+00	7.84E-04	2.10E-04	2.09E-04	2.09E-04	3.28E-04	6.79E-04	6.92E-05	6.92E-05	1.09E-04	1.09E-04	2.25E-04
3715823761063	371582	3761063	3.50E-04	0.00E+00	7.35E-04	1.98E-04	1.98E-04	1.97E-04	3.06E-04	6.23E-04	6.55E-05	6.55E-05	1.01E-04	1.01E-04	2.07E-04
3715963761061	371596	3761061	3.03E-04	0.00E+00	6.36E-04	1.76E-04	1.76E-04	1.76E-04	2.64E-04	5.23E-04	5.82E-05	5.82E-05	8.76E-05	8.76E-05	1.74E-04
3716023761061	371602	3761061	2.85E-04	0.00E+00	5.99E-04	1.67E-04	1.67E-04	1.67E-04	2.49E-04	4.91E-04	5.53E-05	5.53E-05	8.26E-05	8.26E-05	1.63E-04
3716123761062	371612	3761062	2.67E-04	0.00E+00	5.61E-04	1.58E-04	1.58E-04	1.57E-04	2.24E-04	4.19E-04	5.22E-05	5.22E-05	7.42E-05	7.42E-05	1.39E-04
3716223761062	371622	3761062	2.50E-04	0.00E+00	5.25E-04	1.50E-04	1.49E-04	1.49E-04	2.09E-04	3.85E-04	4.94E-05	4.94E-05	6.93E-05	6.93E-05	1.28E-04
3716323761063	371632	3761063	2.37E-04	0.00E+00	4.97E-04	1.43E-04	1.43E-04	1.42E-04	1.98E-04	3.60E-04	4.73E-05	4.73E-05	6.56E-05	6.56E-05	1.19E-04
3716423761060	371642	3761060	2.15E-04	0.00E+00	4.51E-04	1.32E-04	1.32E-04	1.31E-04	1.79E-04	3.19E-04	4.36E-05	4.36E-05	5.94E-05	5.94E-05	1.06E-04
3716523761060	371652	3761060	2.05E-04	0.00E+00	4.31E-04	1.27E-04	1.27E-04	1.27E-04	1.71E-04	3.00E-04	4.21E-05	4.21E-05	5.67E-05	5.67E-05	9.96E-05
3716623761060	371662	3761060	1.94E-04	0.00E+00	4.09E-04	1.22E-04	1.22E-04	1.21E-04	1.62E-04	2.80E-04	4.02E-05	4.02E-05	5.36E-05	5.36E-05	9.30E-05
3716723761060	371672	3761060	1.83E-04	0.00E+00	3.85E-04	1.16E-04	1.15E-04	1.15E-04	1.52E-04	2.60E-04	3.82E-05	3.82E-05	5.05E-05	5.05E-05	8.64E-05
3716923761060	371692	3761060	1.66E-04	0.00E+00	3.49E-04	1.07E-04	1.06E-04	1.06E-04	1.38E-04	2.30E-04	3.52E-05	3.52E-05	4.56E-05	4.56E-05	7.63E-05
3717023761060	371702	3761060	1.61E-04	0.00E+00	3.38E-04	1.04E-04	1.04E-04	1.03E-04	1.33E-04	2.19E-04	3.43E-05	3.43E-05	4.41E-05	4.41E-05	7.28E-05
3717123761060	371712	3761060	1.52E-04	0.00E+00	3.19E-04	9.89E-05	9.86E-05	9.84E-05	1.25E-04	2.05E-04	3.27E-05	3.27E-05	4.16E-05	4.16E-05	6.80E-05
3717323761060	371732	3761060	1.39E-04	0.00E+00	2.92E-04	9.16E-05	9.14E-05	9.11E-05	1.15E-04	1.83E-04	3.02E-05	3.02E-05	3.80E-05	3.80E-05	6.08E-05
3717423761060	371742	3761060	1.32E-04	0.00E+00	2.77E-04	8.74E-05	8.71E-05	8.69E-05	1.09E-04	1.72E-04	2.88E-05	2.88E-05	3.60E-05	3.60E-05	5.71E-05
3717523761060	371752	3761060	1.26E-04	0.00E+00	2.65E-04	8.41E-05	8.39E-05	8.37E-05	1.04E-04	1.63E-04	2.78E-05	2.78E-05	3.45E-05	3.45E-05	5.41E-05
3717623761060	371762	3761060	1.21E-04	0.00E+00	2.55E-04	8.13E-05	8.11E-05	8.09E-05	9.98E-05	1.55E-04	2.68E-05	2.68E-05	3.31E-05	3.31E-05	5.15E-05
3717723761060	371772	3761060	1.17E-04	0.00E+00	2.45E-04	7.86E-05	7.84E-05	7.83E-05	9.60E-05	1.48E-04	2.60E-05	2.60E-05	3.19E-05	3.19E-05	4.91E-05
3717823761060	371782	3761060	1.13E-04	0.00E+00	2.38E-04	7.67E-05	7.65E-05	7.63E-05	9.31E-05	1.42E-04	2.53E-05	2.53E-05	3.09E-05	3.09E-05	4.73E-05
3717923761060	371792	3761060	1.10E-04	0.00E+00	2.31E-04	7.47E-05	7.45E-05	7.43E-05	9.02E-05	1.37E-04	2.47E-05	2.47E-05	2.99E-05	2.99E-05	4.54E-05
3718023761060	371802	3761060	1.06E-04	0.00E+00	2.23E-04	7.24E-05	7.22E-05	7.21E-05	8.70E-05	1.31E-04	2.39E-05	2.39E-05	2.89E-05	2.89E-05	4.34E-05
3714933761074	371493	3761074	1.88E-03	0.00E+00	3.94E-03	6.61E-04	6.60E-04	6.58E-04	1.49E-03	3.92E-03	2.18E-04	2.18E-04	4.93E-04	4.93E-04	1.30E-03
3715023761070	371502	3761070	1.35E-03	0.00E+00	2.83E-03	5.52E-04	5.50E-04	5.49E-04	1.09E-03	2.67E-03	1.82E-04	1.82E-04	3.61E-04	3.61E-04	8.85E-04
3715123761070	371512	3761070	1.12E-03	0.00E+00	2.35E-03	4.95E-04	4.93E-04	4.92E-04	9.18E-04	2.17E-03	1.63E-04	1.63E-04	3.05E-04	3.05E-04	7.20E-04
3715323761070	371532	3761070	8.02E-04	0.00E+00	1.69E-03	4.00E-04	3.99E-04	3.98E-04	6.84E-04	1.52E-03	1.32E-04	1.32E-04	2.27E-04	2.27E-04	5.05E-04
3715423761070	371542	3761070	6.99E-04	0.00E+00	1.47E-03	3.64E-04	3.63E-04	3.62E-04	5.88E-04	1.25E-03	1.20E-04	1.20E-04	1.95E-04	1.95E-04	4.16E-04
3715523761070	371552	3761070	5.36E-04	0.00E+00	1.13E-03	2.76E-04	2.75E-04	2.74E-04	4.70E-04	1.05E-03	9.10E-05	9.10E-05	1.56E-04	1.56E-04	3.47E-04
3715643761070	371564	3761070	4.59E-04	0.00E+00	9.65E-04	2.43E-04	2.43E-04	2.42E-04	4.02E-04	8.72E-04	8.04E-05	8.04E-05	1.33E-04	1.33E-04	2.89E-04
3715723761070	371572	3761070	4.24E-04	0.00E+00	8.91E-04	2.29E-04	2.28E-04	2.28E-04	3.70E-04	7.89E-04	7.55E-05	7.55E-05	1.23E-04	1.23E-04	2.62E-04
3715823761070	371582	3761070	3.89E-04	0.00E+00	8.17E-04	2.14E-04	2.13E-04	2.13E-04	3.38E-04	7.04E-04	7.07E-05	7.07E-05	1.12E-04	1.12E-04	2.34E-04
3715963761070	371596	3761070	3.45E-04	0.00E+00	7.24E-04	1.94E-04	1.94E-04	1.93E-04	2.98E-04	6.05E-04	6.42E-05	6.42E-05	9.89E-05	9.89E-05	2.01E-04
3716023761070	371602	3761070	3.24E-04	0.00E+00	6.82E-04	1.85E-04	1.84E-04	1.84E-04	2.81E-04	5.65E-04	6.11E-05	6.11E-05	9.32E-05	9.32E-05	1.88E-04
3716123761070	371612	3761070	2.98E-04	0.00E+00	6.27E-04	1.73E-04	1.72E-04	1.72E-04	2.58E-04	5.11E-04	5.70E-05	5.70E-05	8.57E-05	8.57E-05	1.70E-04
3716223761070	371622	3761070	2.76E-04	0.00E+00	5.80E-04	1.62E-04	1.62E-04	1.61E-04	2.31E-04	4.35E-04	5.35E-05	5.35E-05	7.65E-05	7.65E-05	1.44E-04
3716323761070	371632	3761070	2.57E-04	0.00E+00	5.40E-04	1.53E-04	1.53E-04	1.52E-04	2.15E-04	3.98E-04	5.05E-05	5.05E-05	7.12E-05	7.12E-05	1.32E-04
3716423761070	371642	3761070	2.42E-04	0.00E+00	5.08E-04	1.46E-04	1.45E-04	1.45E-04	2.01E-04	3.67E-04	4.81E-05	4.81E-05	6.69E-05	6.69E-05	1.22E-04
3716523761070	371652	3761070	2.29E-04	0.00E+00	4.82E-04	1.40E-04	1.39E-04	1.39E-04	1.91E-04	3.42E-04	4.62E-05	4.62E-05	6.33E-05	6.33E-05	1.14E-04
3716623761070	371662	3761070	2.17E-04	0.00E+00	4.55E-04	1.33E-04	1.33E-04	1.33E-04	1.80E-04	3.18E-04	4.41E-05	4.41E-05	5.97E-05	5.97E-05	1.05E-04
3716723761070	371672	3761070	2.03E-04	0.00E+00	4.27E-04	1.26E-04	1.26E-04	1.26E-04	1.69E-04	2.94E-04	4.18E-05	4.18E-05	5.59E-05	5.59E-05	9.75E-05
3716823761070	371682	3761070	1.93E-04	0.00E+00	4.05E-04	1.21E-04	1.21E-04	1.20E-04	1.59E-04	2.74E-04	3.99E-05	3.99E-05	5.29E-05	5.29E-05	9.10E-05
3716923761070	371692	3761070	1.83E-04	0.00E+00	3.84E-04	1.16E-04	1.15E-04	1.15E-04	1.51E-04	2.56E-04	3.82E-05	3.82E-05	5.01E-05	5.01E-05	8.51E-05
3717023761070	371702	3761070	1.76E-04	0.00E+00	3.69E-04	1.12E-04	1.12E-04	1.12E-04	1.45E-04	2.43E-04	3.71E-05	3.71E-05	4.82E-05	4.82E-05	8.07E-05
3717123761070	371712	3761070	1.67E-04	0.00E+00	3.51E-04	1.08E-04	1.07E-04	1.07E-04	1.38E-04	2.28E-04	3.55E-05	3.55E-05	4.57E-05	4.57E-05	7.57E-05
3717323761070	371732	3761070	1.52E-04	0.00E+00	3.20E-04	9.96E-05	9.94E-05	9.91E-05	1.26E-04	2.03E-04	3.29E-05	3.29E-05	4.17E-05	4.17E-05	6.74E-05
3717523761071	371752	3761071	1.39E-04	0.00E+00	2.93E-04	9.21E-05	9.19E-05	9.17E-05	1.15E-04	1.82E-04	3.04E-05	3.04E-05	3.80E-05	3.80E-05	6.04E-05
3717623761071	371762	3761071	1.34E-04	0.00E+00	2.81E-04	8.89E-05	8.87E-05	8.84E-05	1.10E-04	1.73E-04	2.94E-05	2.94E-05	3.65E-05	3.65E-05	5.73E-05
3717723761070	371772	3761070	1.27E-04	0.00E+00	2.67E-04	8.52E-05	8.49E-05	8.47E-05	1.05E-04	1.63E-04	2.81E-05	2.81E-05	3.47E-05	3.47E-05	5.40E-05
3718023761070	371802	3761070	1.15E-04	0.00E+00	2.41E-04	7.81E-05	7.79E-05	7.77E-05	9.42E-05	1.43E-04	2.58E-05	2.58E-05	3.13E-05	3.13E-05	4.73E-05
3718133761070	371813	3761070	1.10E-04	0.00E+00	2.31E-04	7.53E-05	7.51E-05	7.49E-05	9.03E-05	1.36E-04	2.49E-05	2.49E-05	3.00E-05	3.00E-05	4.50E-05
3714923761080	371492	3761080	2.42E-03	0.00E+00	5.09E-03	7.67E-04	7.65E-04	7.63E-04	1.88E-03	5.15E-03	2.53E-04	2.53E-04	6.23E-04	6.23E-04	1.71E-03
3715023761080	371502	3761080	1.86E-03	0.00E+00	3.90E-03	6.70E-04	6.68E-04	6.67E-04	1.51E-03	4.00E-03	2.21E-04	2.21E-04	5.02E-04	5.02E-04	1.33E-03
3715123761078	371512	3761078	1.41E-03	0.00E+00	2.95E-03	5.72E-04	5.71E-04	5.69E-04	1.16E-03	2.89E-03	1.89E-04	1.89E-04	3.84E-04	3.84E-04	9.58E-04
3715243761080	371524	3761080	1.16E-03	0.00E+00	2.44E-03	5.13E-04	5.12E-04	5.11E-04	9.86E-04	2.38E-03	1.69E-04	1.69E-04	3.27E-04	3.27E-04	7.90E-04
3715323761080	371532	3761080	1.01E-03	0.00E+00	2.12E-03	4.70E-04	4.69E-04	4.67E-04	8.54E-04	1.99E-03	1.55E-04	1.55E-04	2.84E-04	2.84E-04	6.61E-04
3715423761080	371542	3761080	8.60E-04	0.00E+00	1.81E-03	4.24E-04	4.22E-04	4.21E-04	7.23E-04	1.61E-03	1.40E-04	1.40E-04	2.40E-04	2.40E-04	5.34E-04
3715523761080	371552	3761080	6.59E-04	0.00E+00	1.38E-03	3.18E-04	3.17E-04	3.16E-04	5.72E-04	1.33E-03	1.05E-04	1.05E-04	1.90E-04	1.90E-04	4.40E-04
3715643761075	371564	3761075	5.03E-04	0.00E+00	1.06E-03	2.60E-04	2.59E-04	2.58E-04	4.39E-04	9.69E-04	8.57E-05	8.57E-05	1.46E-04	1.46E-04	3.22E-04
3715823761080	371582	3761080	4.57E-04	0.00E+00	9.61E-04	2.42E-04	2.41E-04	2.40E-04	3.94E-04	8.47E-04	7.98E-05	7.98E-05	1.31E-04	1.31E-04	2.81E-04
3715963761078	371596	3761078	3.89E-04	0.00E+00	8.17E-04	2.13E-04	2.13E-04	2.12E-04	3.34E-04	6.92E-04	7.05E-05	7.05E-05	1.11E-04	1.11E-04	2.30E-04
3716023761079	371602	3761079	3.72E-04	0.00E+00	7.83E-04	2.06E-04	2.06E-04	2.05E-04	3.20E-04	6.57E-04	6.81E-05	6.81E-05	1.06E-04	1.06E-04	2.18E-04
3716123761080	371612	3761080	3.46E-04	0.00E+00	7.26E-04	1.95E-04	1.94E-04	1.94E-04	2.96E-04	5.98E-04	6.42E-05	6.42E-05	9.84E-05	9.84E-05	1.99E-04
3716223761080	371622	3761080	3.17E-04	0.00E+00	6.67E-04	1.82E-04	1.81E-04	1.81E-04	2.65E-04	5.12E-04	6.00E-05	6.00E-05	8.79E-05	8.79E-05	1.70E-04
3716323761080	371632	3761080	2.93E-04	0.00E+00	6.15E-04	1.70E-04	1.70E-04	1.70E-04	2.44E-04	4.63E-04	5.63E-05	5.63E-05	8.10E-05	8.10E-05	1.54E-04
3716423761080	371642	3761080	2.73E-04	0.00E+00	5.74E-04	1.61E-04	1.61E-04	1.60E-04	2.27E-04	4.23E-04	5.32E-05	5.32E-05	7.53E-05	7.53E-05	1.40E-04
3716523761080	371652	3761080	2.57E-04	0.00E+00	5.41E-04	1.54E-04	1.54E-04	1.53E-04	2.14E-04	3.91E-04	5.09E-05	5.09E-05	7.09E-05	7.09E-05	1.30E-04
3716623761080	371662	3761080	2.42E-04	0.00E+00	5.10E-04	1.47E-04	1.47E-04	1.46E-04	2.01E-04	3.62E-04	4.86E-05	4.86E-05	6.67E-05	6.67E-05	1.20E-04
3716723761080	371672	3761080	2.27E-04	0.00E+00	4.77E-04	1.39E-04	1.39E-04	1.39E-04	1.88E-04	3.33E-04	4.60E-05	4.60E-05	6.24E-05	6.24E-05	1.10E-04
3716823761080	371682	3761080	2.14E-04	0.00E+00	4.50E-04	1.33E-04	1.32E-04	1.32E-04	1.77E-04	3.09E-04	4.38E-05	4.38E-05	5.87E-05	5.87E-05	1.03E-04
3716923761080	371692	3761080	2.02E-04	0.00E+00	4.24E-04	1.26E-04	1.26E-04	1.26E-04	1.67E-04	2.87E-04	4.18E-05	4.18E-05	5.54E-05	5.54E-05	9.53E-05
3717023761080	371702	3761080	1.93E-04	0.00E+00	4.05E-04	1.22E-04	1.22E-04	1.21E-04	1.59E-04	2.70E-04	4.03E-05	4.03E-05	5.28E-05	5.28E-05	8.96E-05
3717123761080	371712	3761080	1.82E-04	0.00E+00	3.84E-04	1.16E-04	1.16E-04	1.16E-04	1.50E-04	2.52E-04	3.84E-05	3.84E-05	4.99E-05	4.99E-05	8.37E-05
3717323761080	371732	3761080	1.68E-04	0.00E+00	3.52E-04	1.09E-04	1.09E-04	1.08E-04	1.38E-04	2.25E-04	3.59E-05	3.59E-05	4.58E-05	4.58E-05	7.48E-05
3717433761080	371743	3761080	1.58E-04	0.00E+00	3.33E-04	1.04E-04	1.03E-04	1.03E-04	1.30E-04	2.10E-04	3.42E-05	3.42E-05	4.32E-05	4.32E-05	6.98E-05
3717523761080	371752	3761080	1.52E-04	0.00E+00	3.19E-04	9.97E-05	9.94E-05	9.92E-05	1.25E-04	1.99E-04	3.29E-05	3.29E-05	4.14E-05	4.14E-05	6.61E-05
3717623761080	371762	3761080	1.45E-04	0.00E+00	3.05E-04	9.60E-05	9.58E-05	9.55E-05	1.19E-04	1.89E-04	3.17E-05	3.17E-05	3.95E-05	3.95E-05	6.26E-05
3717923761080	371792	3761080	1.29E-04	0.00E+00	2.71E-04	8.69E-05	8.66E-05	8.64E-05	1.06E-04	1.62E-04	2.87E-05	2.87E-05	3.51E-05	3.51E-05	5.39E-05
3718023761080	371802	3761080	1.24E-04	0.00E+00	2.61E-04	8.40E-05	8.38E-05	8.36E-05	1.02E-04	1.55E-04	2.77E-05	2.77E-05	3.37E-05	3.37E-05	5.14E-05
3718123761080	371812	3761080	1.19E-04	0.00E+00	2.50E-04	8.08E-05	8.06E-05	8.04E-05	9.73E-05	1.47E-04	2.67E-05	2.67E-05	3.23E-05	3.23E-05	4.88E-05
3718223761080	371822	3761080	1.13E-04	0.00E+00	2.38E-04	7.73E-05	7.71E-05	7.69E-05	9.27E-05	1.39E-04	2.55E-05	2.55E-05	3.08E-05	3.08E-05	4.61E-05
3718323761080	371832	3761080	1.08E-04	0.00E+00	2.27E-04	7.40E-05	7.38E-05	7.36E-05	8.84E-05	1.32E-04	2.44E-05	2.44E-05	2.93E-05	2.93E-05	4.37E-05
3714933761086	371493	3761086	2.90E-03	0.00E+00	6.10E-03	8.87E-04	8.84E-04	8.82E-04	2.25E-03	6.28E-03	2.93E-04	2.93E-04	7.48E-04	7.48E-04	2.08E-03
3715323761090	371532	3761090	1.27E-03	0.00E+00	2.68E-03	5.64E-04	5.63E-04	5.61E-04	1.07E-03	2.57E-03	1.86E-04	1.86E-04	3.56E-04	3.56E-04	8.54E-04
3715423761087	371542	3761087	1.00E-03	0.00E+00	2.11E-03	4.77E-04	4.76E-04	4.74E-04	8.41E-04	1.92E-03	1.57E-04	1.57E-04	2.79E-04	2.79E-04	6.36E-04
3715523761092	371552	3761092	8.64E-04	0.00E+00	1.82E-03	3.93E-04	3.92E-04	3.91E-04	7.41E-04	1.77E-03	1.30E-04	1.30E-04	2.46E-04	2.46E-04	5.87E-04
3715623761092	371562	3761092	7.51E-04	0.00E+00	1.58E-03	3.57E-04	3.56E-04	3.55E-04	6.42E-04	1.48E-03	1.18E-04	1.18E-04	2.13E-04	2.13E-04	4.92E-04
3715723761090	371572	3761090	6.27E-04	0.00E+00	1.32E-03	3.11E-04	3.10E-04	3.09E-04	5.36E-04	1.20E-03	1.03E-04	1.03E-04	1.78E-04	1.78E-04	3.99E-04
3715823761090	371582	3761090	5.50E-04	0.00E+00	1.16E-03	2.81E-04	2.80E-04	2.79E-04	4.70E-04	1.03E-03	9.27E-05	9.27E-05	1.56E-04	1.56E-04	3.42E-04
3715893761090	371589	3761090	5.09E-04	0.00E+00	1.07E-03	2.65E-04	2.64E-04	2.64E-04	4.34E-04	9.37E-04	8.75E-05	8.75E-05	1.44E-04	1.44E-04	3.11E-04
3716023761090	371602	3761090	4.42E-04	0.00E+00	9.28E-04	2.37E-04	2.37E-04	2.36E-04	3.77E-04	7.91E-04	7.84E-05	7.84E-05	1.25E-04	1.25E-04	2.62E-04
3716123761090	371612	3761090	3.99E-04	0.00E+00	8.39E-04	2.19E-04	2.19E-04	2.18E-04	3.33E-04	6.71E-04	7.24E-05	7.24E-05	1.11E-04	1.11E-04	2.23E-04
3716223761090	371622	3761090	3.64E-04	0.00E+00	7.66E-04	2.04E-04	2.04E-04	2.03E-04	3.04E-04	5.99E-04	6.74E-05	6.74E-05	1.01E-04	1.01E-04	1.99E-04
3716323761090	371632	3761090	3.36E-04	0.00E+00	7.05E-04	1.91E-04	1.91E-04	1.91E-04	2.79E-04	5.40E-04	6.32E-05	6.32E-05	9.27E-05	9.27E-05	1.79E-04
3716423761090	371642	3761090	3.11E-04	0.00E+00	6.55E-04	1.81E-04	1.80E-04	1.80E-04	2.59E-04	4.90E-04	5.97E-05	5.97E-05	8.59E-05	8.59E-05	1.63E-04
3716523761090	371652	3761090	2.90E-04	0.00E+00	6.11E-04	1.71E-04	1.71E-04	1.70E-04	2.41E-04	4.48E-04	5.65E-05	5.65E-05	7.99E-05	7.99E-05	1.49E-04
3716623761090	371662	3761090	2.72E-04	0.00E+00	5.72E-04	1.63E-04	1.62E-04	1.62E-04	2.25E-04	4.12E-04	5.38E-05	5.38E-05	7.48E-05	7.48E-05	1.37E-04
3716723761090	371672	3761090	2.55E-04	0.00E+00	5.35E-04	1.54E-04	1.54E-04	1.53E-04	2.11E-04	3.78E-04	5.09E-05	5.09E-05	6.99E-05	6.99E-05	1.25E-04
3716823761090	371682	3761090	2.39E-04	0.00E+00	5.02E-04	1.46E-04	1.46E-04	1.46E-04	1.97E-04	3.49E-04	4.83E-05	4.83E-05	6.54E-05	6.54E-05	1.16E-04
3716923761090	371692	3761090	2.24E-04	0.00E+00	4.72E-04	1.39E-04	1.39E-04	1.38E-04	1.85E-04	3.23E-04	4.59E-05	4.59E-05	6.14E-05	6.14E-05	1.07E-04
3717023761090	371702	3761090	2.13E-04	0.00E+00	4.47E-04	1.33E-04	1.33E-04	1.33E-04	1.75E-04	3.01E-04	4.40E-05	4.40E-05	5.82E-05	5.82E-05	9.99E-05
3717123761090	371712	3761090	2.01E-04	0.00E+00	4.22E-04	1.27E-04	1.27E-04	1.26E-04	1.65E-04	2.80E-04	4.19E-05	4.19E-05	5.49E-05	5.49E-05	9.29E-05
3717323761090	371732	3761090	1.84E-04	0.00E+00	3.87E-04	1.19E-04	1.18E-04	1.18E-04	1.52E-04	2.49E-04	3.92E-05	3.92E-05	5.03E-05	5.03E-05	8.28E-05
3717423761090	371742	3761090	1.75E-04	0.00E+00	3.69E-04	1.14E-04	1.14E-04	1.13E-04	1.44E-04	2.34E-04	3.76E-05	3.76E-05	4.78E-05	4.78E-05	7.78E-05
3717523761090	371752	3761090	1.67E-04	0.00E+00	3.51E-04	1.09E-04	1.09E-04	1.09E-04	1.37E-04	2.20E-04	3.60E-05	3.60E-05	4.55E-05	4.55E-05	7.31E-05
3717623761090	371762	3761090	1.59E-04	0.00E+00	3.35E-04	1.05E-04	1.05E-04	1.04E-04	1.31E-04	2.08E-04	3.46E-05	3.46E-05	4.34E-05	4.34E-05	6.90E-05
3717723761090	371772	3761090	1.52E-04	0.00E+00	3.20E-04	1.01E-04	1.01E-04	1.00E-04	1.25E-04	1.97E-04	3.33E-05	3.33E-05	4.14E-05	4.14E-05	6.53E-05
3717823761090	371782	3761090	1.46E-04	0.00E+00	3.07E-04	9.73E-05	9.71E-05	9.68E-05	1.20E-04	1.86E-04	3.21E-05	3.21E-05	3.97E-05	3.97E-05	6.18E-05
3718123761090	371812	3761090	1.28E-04	0.00E+00	2.69E-04	8.66E-05	8.64E-05	8.62E-05	1.05E-04	1.59E-04	2.86E-05	2.86E-05	3.47E-05	3.47E-05	5.27E-05
3718223761090	371822	3761090	1.22E-04	0.00E+00	2.56E-04	8.29E-05	8.27E-05	8.25E-05	9.97E-05	1.50E-04	2.74E-05	2.74E-05	3.31E-05	3.31E-05	4.99E-05
3718323761090	371832	3761090	1.16E-04	0.00E+00	2.45E-04	7.95E-05	7.93E-05	7.91E-05	9.52E-05	1.42E-04	2.62E-05	2.62E-05	3.16E-05	3.16E-05	4.73E-05
3718423761090	371842	3761090	1.12E-04	0.00E+00	2.35E-04	7.66E-05	7.64E-05	7.62E-05	9.13E-05	1.36E-04	2.53E-05	2.53E-05	3.03E-05	3.03E-05	4.50E-05
3715223761100	371522	3761100	1.99E-03	0.00E+00	4.18E-03	8.19E-04	8.17E-04	8.15E-04	1.67E-03	4.19E-03	2.71E-04	2.71E-

Finishing/Painting1	Finishing/Painting1	Finishing/PaintingS	Finishing/Painting2	PavingS		Child Risk					Overlapping Phases - Maximum GLC			
2028	2029	2029	2029	2029		3rd Trimester	0<2	2<16	Total	per million	2026	2027	2028	2029
5.64E-05	5.60E-05	9.27E-05	2.01E-04	9.70E-05		1.51E-09	1.70E-07	1.05E-08	1.82E-07	0.18	1.76E-03	3.43E-04	1.89E-03	8.94E-04
4.99E-05	4.95E-05	7.97E-05	1.69E-04	8.35E-05		1.30E-09	1.47E-07	8.93E-09	1.57E-07	0.16	1.52E-03	3.03E-04	1.61E-03	7.60E-04
4.58E-05	4.54E-05	7.15E-05	1.48E-04	7.49E-05		1.17E-09	1.32E-07	7.92E-09	1.42E-07	0.14	1.37E-03	2.78E-04	1.44E-03	6.74E-04
4.34E-05	4.30E-05	6.66E-05	1.36E-04	7.03E-05		1.10E-09	1.24E-07	7.32E-09	1.33E-07	0.13	1.28E-03	2.63E-04	1.34E-03	6.24E-04
3.86E-05	3.82E-05	5.75E-05	1.14E-04	6.08E-05		9.48E-10	1.08E-07	6.23E-09	1.15E-07	0.12	1.11E-03	2.34E-04	1.15E-03	5.32E-04
3.66E-05	3.63E-05	5.42E-05	1.07E-04	5.72E-05		8.92E-10	1.02E-07	5.87E-09	1.09E-07	0.11	1.05E-03	2.22E-04	1.08E-03	5.00E-04
3.46E-05	3.43E-05	4.87E-05	9.12E-05	5.36E-05		8.35E-10	9.45E-08	5.15E-09	1.01E-07	0.10	9.85E-04	2.10E-04	9.61E-04	4.41E-04
3.27E-05	3.24E-05	4.55E-05	8.39E-05	5.01E-05		7.82E-10	8.87E-08	4.77E-09	9.42E-08	0.09	9.24E-04	1.99E-04	8.94E-04	4.09E-04
3.13E-05	3.10E-05	4.31E-05	7.84E-05	4.75E-05		7.41E-10	8.42E-08	4.49E-09	8.94E-08	0.09	8.77E-04	1.90E-04	8.44E-04	3.85E-04
2.89E-05	2.86E-05	3.90E-05	6.94E-05	4.31E-05		6.72E-10	7.67E-08	4.02E-09	8.14E-08	0.08	7.98E-04	1.75E-04	7.61E-04	3.45E-04
2.79E-05	2.76E-05	3.72E-05	6.54E-05	4.12E-05		6.43E-10	7.34E-08	3.81E-09	7.79E-08	0.08	7.64E-04	1.69E-04	7.24E-04	3.28E-04
2.66E-05	2.64E-05	3.52E-05	6.10E-05	3.90E-05		6.09E-10	6.97E-08	3.59E-09	7.39E-08	0.07	7.25E-04	1.62E-04	6.84E-04	3.08E-04
2.53E-05	2.51E-05	3.31E-05	5.67E-05	3.68E-05		5.74E-10	6.58E-08	3.36E-09	6.97E-08	0.07	6.84E-04	1.54E-04	6.42E-04	2.89E-04
2.33E-05	2.31E-05	3.00E-05	5.01E-05	3.33E-05		5.20E-10	5.99E-08	3.00E-09	6.34E-08	0.06	6.22E-04	1.42E-04	5.78E-04	2.58E-04
2.27E-05	2.25E-05	2.90E-05	4.78E-05	3.23E-05		5.03E-10	5.80E-08	2.88E-09	6.14E-08	0.06	6.02E-04	1.38E-04	5.57E-04	2.48E-04
2.16E-05	2.14E-05	2.73E-05	4.47E-05	3.05E-05		4.75E-10	5.49E-08	2.71E-09	5.81E-08	0.06	5.70E-04	1.31E-04	5.25E-04	2.34E-04
2.00E-05	1.99E-05	2.50E-05	3.99E-05	2.79E-05		4.35E-10	5.04E-08	2.45E-09	5.33E-08	0.05	5.22E-04	1.22E-04	4.77E-04	2.12E-04
1.91E-05	1.89E-05	2.37E-05	3.75E-05	2.64E-05		4.12E-10	4.78E-08	2.31E-09	5.06E-08	0.05	4.96E-04	1.16E-04	4.52E-04	2.00E-04
1.84E-05	1.82E-05	2.26E-05	3.55E-05	2.53E-05		3.95E-10	4.59E-08	2.20E-09	4.85E-08	0.05	4.75E-04	1.12E-04	4.31E-04	1.90E-04
1.78E-05	1.76E-05	2.17E-05	3.38E-05	2.43E-05		3.80E-10	4.42E-08	2.11E-09	4.66E-08	0.05	4.57E-04	1.08E-04	4.14E-04	1.82E-04
1.72E-05	1.70E-05	2.09E-05	3.23E-05	2.34E-05		3.65E-10	4.25E-08	2.02E-09	4.49E-08	0.04	4.40E-04	1.04E-04	3.97E-04	1.75E-04
1.68E-05	1.66E-05	2.03E-05	3.10E-05	2.27E-05		3.55E-10	4.14E-08	1.95E-09	4.37E-08	0.04	4.28E-04	1.02E-04	3.85E-04	1.69E-04
1.63E-05	1.62E-05	1.96E-05	2.98E-05	2.20E-05		3.44E-10	4.01E-08	1.89E-09	4.23E-08	0.04	4.15E-04	9.92E-05	3.72E-04	1.63E-04
1.58E-05	1.57E-05	1.90E-05	2.85E-05	2.13E-05		3.32E-10	3.88E-08	1.81E-09	4.09E-08	0.04	4.01E-04	9.62E-05	3.59E-04	1.57E-04
1.45E-04	1.43E-04	3.24E-04	8.54E-04	3.77E-04		5.88E-09	5.85E-07	4.11E-08	6.32E-07	0.63	6.48E-03	8.78E-04	6.92E-03	3.49E-03
1.21E-04	1.20E-04	2.37E-04	5.81E-04	2.71E-04		4.22E-09	4.34E-07	2.89E-08	4.67E-07	0.47	4.73E-03	7.32E-04	4.97E-03	2.45E-03
1.08E-04	1.07E-04	2.00E-04	4.73E-04	2.25E-04		3.51E-09	3.68E-07	2.39E-08	3.96E-07	0.40	3.97E-03	6.57E-04	4.16E-03	2.03E-03
8.75E-05	8.67E-05	1.49E-04	3.32E-04	1.61E-04		2.51E-09	2.74E-07	1.72E-08	2.94E-07	0.29	2.89E-03	5.31E-04	3.05E-03	1.46E-03
7.96E-05	7.89E-05	1.28E-04	2.73E-04	1.40E-04		2.19E-09	2.40E-07	1.44E-08	2.57E-07	0.26	2.53E-03	4.83E-04	2.60E-03	1.23E-03
6.03E-05	5.98E-05	1.02E-04	2.28E-04	1.08E-04		1.68E-09	1.86E-07	1.18E-08	2.00E-07	0.20	1.94E-03	3.66E-04	2.10E-03	1.00E-03
5.32E-05	5.28E-05	8.76E-05	1.90E-04	9.22E-05		1.44E-09	1.61E-07	9.94E-09	1.72E-07	0.17	1.67E-03	3.23E-04	1.78E-03	8.45E-04
5.00E-05	4.96E-05	8.06E-05	1.72E-04	8.51E-05		1.33E-09	1.49E-07	9.07E-09	1.59E-07	0.16	1.54E-03	3.04E-04	1.63E-03	7.72E-04
4.68E-05	4.64E-05	7.36E-05	1.53E-04	7.81E-05		1.22E-09	1.37E-07	8.19E-09	1.46E-07	0.15	1.42E-03	2.84E-04	1.48E-03	6.97E-04
4.25E-05	4.22E-05	6.49E-05	1.32E-04	6.92E-05		1.08E-09	1.22E-07	7.13E-09	1.30E-07	0.13	1.26E-03	2.58E-04	1.30E-03	6.08E-04
4.04E-05	4.01E-05	6.12E-05	1.23E-04	6.51E-05		1.02E-09	1.15E-07	6.69E-09	1.23E-07	0.12	1.19E-03	2.45E-04	1.22E-03	5.70E-04
3.78E-05	3.74E-05	5.62E-05	1.11E-04	5.99E-05		9.34E-10	1.06E-07	6.10E-09	1.13E-07	0.11	1.10E-03	2.29E-04	1.12E-03	5.20E-04
3.54E-05	3.51E-05	5.02E-05	9.47E-05	5.54E-05		8.64E-10	9.74E-08	5.33E-09	1.04E-07	0.10	1.02E-03	2.15E-04	9.92E-04	4.56E-04
3.34E-05	3.32E-05	4.67E-05	8.66E-05	5.16E-05		8.05E-10	9.11E-08	4.91E-09	9.68E-08	0.10	9.50E-04	2.03E-04	9.19E-04	4.21E-04
3.18E-05	3.16E-05	4.39E-05	8.00E-05	4.86E-05		7.58E-10	8.59E-08	4.58E-09	9.12E-08	0.09	8.96E-04	1.93E-04	8.61E-04	3.93E-04
3.06E-05	3.03E-05	4.16E-05	7.46E-05	4.61E-05		7.19E-10	8.17E-08	4.30E-09	8.67E-08	0.09	8.52E-04	1.86E-04	8.13E-04	3.70E-04
2.92E-05	2.89E-05	3.92E-05	6.93E-05	4.35E-05		6.78E-10	7.73E-08	4.03E-09	8.20E-08	0.08	8.05E-04	1.77E-04	7.63E-04	3.46E-04
2.77E-05	2.74E-05	3.67E-05	6.40E-05	4.08E-05		6.37E-10	7.27E-08	3.75E-09	7.71E-08	0.08	7.57E-04	1.68E-04	7.14E-04	3.22E-04
2.64E-05	2.62E-05	3.47E-05	5.98E-05	3.87E-05		6.03E-10	6.90E-08	3.53E-09	7.32E-08	0.07	7.18E-04	1.61E-04	6.73E-04	3.03E-04
2.53E-05	2.51E-05	3.29E-05	5.59E-05	3.67E-05		5.72E-10	6.56E-08	3.32E-09	6.95E-08	0.07	6.82E-04	1.54E-04	6.36E-04	2.86E-04
2.46E-05	2.44E-05	3.16E-05	5.30E-05	3.53E-05		5.50E-10	6.32E-08	3.17E-09	6.70E-08	0.07	6.57E-04	1.49E-04	6.10E-04	2.73E-04
2.35E-05	2.33E-05	3.00E-05	4.97E-05	3.35E-05		5.22E-10	6.01E-08	2.99E-09	6.37E-08	0.06	6.25E-04	1.43E-04	5.77E-04	2.58E-04
2.18E-05	2.16E-05	2.74E-05	4.43E-05	3.06E-05		4.77E-10	5.51E-08	2.70E-09	5.83E-08	0.06	5.72E-04	1.32E-04	5.24E-04	2.33E-04
2.01E-05	2.00E-05	2.50E-05	3.96E-05	2.80E-05		4.36E-10	5.05E-08	2.44E-09	5.34E-08	0.05	5.24E-04	1.22E-04	4.77E-04	2.11E-04
1.94E-05	1.93E-05	2.39E-05	3.76E-05	2.68E-05		4.18E-10	4.85E-08	2.33E-09	5.13E-08	0.05	5.03E-04	1.18E-04	4.56E-04	2.01E-04
1.86E-05	1.85E-05	2.28E-05	3.54E-05	2.55E-05		3.98E-10	4.63E-08	2.21E-09	4.89E-08	0.05	4.80E-04	1.13E-04	4.33E-04	1.91E-04
1.71E-05	1.69E-05	2.05E-05	3.11E-05	2.31E-05		3.60E-10	4.19E-08	1.97E-09	4.43E-08	0.04	4.34E-04	1.04E-04	3.89E-04	1.70E-04
1.65E-05	1.63E-05	1.97E-05	2.95E-05	2.21E-05		3.45E-10	4.03E-08	1.88E-09	4.25E-08	0.04	4.17E-04	1.00E-04	3.72E-04	1.63E-04
1.68E-04	1.66E-04	4.09E-04	1.12E-03	4.86E-04		7.58E-09	7.36E-07	5.32E-08	7.97E-07	0.80	8.28E-03	1.02E-03	8.83E-03	4.51E-03
1.46E-04	1.45E-04	3.30E-04	8.71E-04	3.73E-04		5.82E-09	5.87E-07	4.19E-08	6.34E-07	0.63	6.43E-03	8.90E-04	7.05E-03	3.55E-03
1.25E-04	1.24E-04	2.52E-04	6.29E-04	2.82E-04		4.40E-09	4.56E-07	3.10E-08	4.91E-07	0.49	4.93E-03	7.60E-04	5.31E-03	2.63E-03
1.12E-04	1.11E-04	2.15E-04	5.19E-04	2.33E-04		3.63E-09	3.86E-07	2.59E-08	4.16E-07	0.42	4.11E-03	6.81E-04	4.49E-03	2.19E-03
1.03E-04	1.02E-04	1.86E-04	4.34E-04	2.02E-04		3.16E-09	3.39E-07	2.20E-08	3.64E-07	0.36	3.60E-03	6.24E-04	3.85E-03	1.87E-03
9.26E-05	9.18E-05	1.57E-04	3.50E-04	1.73E-04		2.70E-09	2.92E-07	1.82E-08	3.13E-07	0.31	3.09E-03	5.62E-04	3.22E-03	1.55E-03
6.94E-05	6.88E-05	1.25E-04	2.89E-04	1.32E-04		2.06E-09	2.25E-07	1.47E-08	2.42E-07	0.24	2.36E-03	4.22E-04	2.58E-03	1.24E-03
5.68E-05	5.63E-05	9.56E-05	2.11E-04	1.01E-04		1.58E-09	1.75E-07	1.10E-08	1.87E-07	0.19	1.82E-03	3.45E-04	1.95E-03	9.32E-04
5.28E-05	5.24E-05	8.59E-05	1.85E-04	9.19E-05		1.43E-09	1.59E-07	9.71E-09	1.70E-07	0.17	1.66E-03	3.21E-04	1.75E-03	8.27E-04
4.67E-05	4.63E-05	7.28E-05	1.51E-04	7.81E-05		1.22E-09	1.36E-07	8.08E-09	1.46E-07	0.15	1.42E-03	2.83E-04	1.47E-03	6.89E-04
4.51E-05	4.47E-05	6.97E-05	1.43E-04	7.48E-05		1.17E-09	1.31E-07	7.70E-09	1.40E-07	0.14	1.36E-03	2.74E-04	1.40E-03	6.56E-04
4.25E-05	4.22E-05	6.46E-05	1.30E-04	6.94E-05		1.08E-09	1.22E-07	7.07E-09	1.30E-07	0.13	1.27E-03	2.58E-04	1.29E-03	6.03E-04
3.97E-05	3.94E-05	5.77E-05	1.11E-04	6.37E-05		9.94E-10	1.11E-07	6.19E-09	1.18E-07	0.12	1.17E-03	2.41E-04	1.14E-03	5.30E-04
3.72E-05	3.69E-05	5.32E-05	1.01E-04	5.88E-05		9.17E-10	1.03E-07	5.65E-09	1.10E-07	0.11	1.08E-03	2.26E-04	1.05E-03	4.84E-04
3.52E-05	3.49E-05	4.95E-05	9.21E-05	5.48E-05		8.55E-10	9.64E-08	5.21E-09	1.02E-07	0.10	1.01E-03	2.14E-04	9.74E-04	4.47E-04
3.37E-05	3.34E-05	4.65E-05	8.51E-05	5.17E-05		8.06E-10	9.11E-08	4.86E-09	9.68E-08	0.10	9.52E-04	2.04E-04	9.13E-04	4.17E-04
3.22E-05	3.19E-05	4.38E-05	7.88E-05	4.87E-05		7.59E-10	8.61E-08	4.54E-09	9.14E-08	0.09	8.99E-04	1.95E-04	8.56E-04	3.90E-04
3.04E-05	3.02E-05	4.09E-05	7.25E-05	4.56E-05		7.11E-10	8.08E-08	4.21E-09	8.57E-08	0.09	8.43E-04	1.85E-04	7.98E-04	3.62E-04
2.90E-05	2.88E-05	3.85E-05	6.73E-05	4.30E-05		6.70E-10	7.64E-08	3.94E-09	8.10E-08	0.08	7.96E-04	1.76E-04	7.49E-04	3.39E-04
2.77E-05	2.74E-05	3.63E-05	6.26E-05	4.06E-05		6.33E-10	7.23E-08	3.69E-09	7.66E-08	0.08	7.53E-04	1.68E-04	7.05E-04	3.18E-04
2.67E-05	2.64E-05	3.47E-05	5.88E-05	3.87E-05		6.04E-10	6.92E-08	3.50E-09	7.33E-08	0.07	7.20E-04	1.62E-04	6.70E-04	3.01E-04
2.55E-05	2.52E-05	3.28E-05	5.49E-05	3.67E-05		5.72E-10	6.56E-08	3.29E-09	6.95E-08	0.07	6.82E-04	1.55E-04	6.32E-04	2.83E-04
2.38E-05	2.36E-05	3.01E-05	4.91E-05	3.37E-05		5.25E-10	6.05E-08	2.98E-09	6.40E-08	0.06	6.29E-04	1.44E-04	5.77E-04	2.57E-04
2.26E-05	2.24E-05	2.84E-05	4.58E-05	3.18E-05		4.96E-10	5.73E-08	2.80E-09	6.06E-08	0.06	5.95E-04	1.37E-04	5.43E-04	2.41E-04
2.18E-05	2.16E-05	2.71E-05	4.34E-05	3.04E-05		4.75E-10	5.49E-08	2.67E-09	5.80E-08	0.06	5.70E-04	1.32E-04	5.19E-04	2.30E-04
2.10E-05	2.08E-05	2.60E-05	4.11E-05	2.91E-05		4.54E-10	5.26E-08	2.54E-09	5.56E-08	0.06	5.46E-04	1.27E-04	4.95E-04	2.19E-04
1.90E-05	1.88E-05	2.30E-05	3.54E-05	2.59E-05		4.04E-10	4.70E-08	2.22E-09	4.96E-08	0.05	4.87E-04	1.15E-04	4.37E-04	1.92E-04
1.84E-05	1.82E-05	2.22E-05	3.37E-05	2.49E-05		3.89E-10	4.53E-08	2.13E-09	4.78E-08	0.05	4.69E-04	1.12E-04	4.20E-04	1.84E-04
1.77E-05	1.75E-05	2.12E-05	3.20E-05	2.39E-05		3.72E-10	4.34E-08	2.03E-09	4.58E-08	0.05	4.49E-04	1.07E-04	4.01E-04	1.76E-04
1.69E-05	1.68E-05	2.02E-05	3.03E-05	2.27E-05		3.54E-10	4.14E-08	1.93E-09	4.36E-08	0.04	4.28E-04	1.03E-04	3.82E-04	1.67E-04
1.62E-05	1.60E-05	1.93E-05	2.87E-05	2.17E-05		3.38E-10	3.95E-08	1.83E-09	4.17E-08	0.04	4.09E-04	9.82E-05	3.64E-04	1.59E-04
1.94E-04	1.92E-04	4.91E-04	1.37E-03	5.83E-04		9.09E-09	8.78E-07	6.44E-08	9.51E-07	0.95	9.89E-03	1.18E-03	1.07E-02	5.47E-03
1.23E-04	1.22E-04	2.34E-04	5.60E-04	2.56E-04		3.99E-09	4.23E-07	2.81E-08	4.55E-07	0.46	4.52E-03	7.49E-04	4.87E-03	2.38E-03
1.04E-04	1.03E-04	1.83E-04	4.17E-04	2.01E-04		3.14E-09	3.38E-07	2.14E-08	3.62E-07	0.36	3.59E-03	6.33E-04	3.77E-03	1.82E-03
8.59E-05	8.52E-05	1.61E-04	3.85E-04	1.74E-04		2.71E-09	2.90E-07	1.93E-08	3.12E-07	0.31	3.07E-03	5.22E-04	3.36E-03	1.64E-03
7.80E-05	7.73E-05	1.40E-04	3.23E-04	1.51E-04		2.35E-09	2.54E-07	1.64E-08	2.73E-07	0.27	2.69E-03	4.73E-04	2.89E-03	1.40E-03
6.80E-05	6.74E-05	1.17E-04	2.62E-04	1.26E-04		1.97E-09	2.14E-07	1.35E-08	2.30E-07	0.23	2.26E-03	4.13E-04	2.40E-03	1.15E-03
6.14E-05	6.08E-05	1.02E-04	2.25E-04	1.10E-04		1.72E-09	1.89E-07	1.17E-08	2.03E-07	0.20	1.99E-03	3.73E-04	2.09E-03	9.96E-04
5.79E-05	5.74E-05	9.47E-05	2.04E-04	1.02E-04		1.59E-09	1.76E-07	1.07E-08	1.88E-07	0.19	1.84E-03	3.52E-04	1.92E-03	9.13E-04
5.19E-05	5.15E-05	8.22E-05	1.72E-04	8.87E-05		1.38E-09	1.54E-07	9.18E-09	1.64E-07	0.16	1.61E-03	3.15E-04	1.66E-03	7.82E-04
4.79E-05	4.75E-05	7.26E-05	1.46E-04	8.02E-05		1.25E-09	1.39E-07	7.96E-09	1.48E-07	0.15	1.46E-03	2.91E-04	1.45E-03	6.80E-04
4.46E-05	4.42E-05	6.61E-05	1.30E-04	7.32E-05		1.14E-09	1.27E-07	7.17E-09	1.35E-07	0.14	1.33E-03	2.71E-04	1.32E-03	6.14E-04
4.19E-05	4.15E-05	6.08E-05	1.18E-04	6.74E-05		1.05E-09	1.18E-07	6.53E-09	1.25E-07	0.13	1.23E-03	2.54E-04	1.21E-03	5.59E-04
3.95E-05	3.92E-05	5.64E-05	1.07E-04	6.26E-05		9.76E-10	1.09E-07	5.99E-09	1.16E-07	0.12	1.15E-03	2.40E-04	1.11E-03	5.13E-04
3.74E-05	3.71E-05	5.25E-05	9.76E-05	5.83E-05		9.10E-10	1.02E-07	5.53E-09	1.09E-07	0.11	1.07E-03	2.27E-04	1.03E-03	4.74E-04
3.56E-05	3.53E-05	4.91E-05	8.97E-05	5.47E-05		8.53E-10	9.63E-08	5.13E-09	1.02E-07	0.10	1.01E-03	2.16E-04	9.63E-04	4.40E-04
3.37E-05	3.34E-05	4.59E-05	8.24E-05	5.11E-05		7.97E-10	9.03E-08	4.75E-09	9.59E-08	0.10	9.44E-04	2.05E-04	8.97E-04	4.08E-04
3.20E-05	3.17E-05	4.30E-05	7.59E-05	4.79E-05		7.48E-10	8.49E-08	4.42E-09	9.01E-08	0.09	8.87E-04	1.94E-04	8.37E-04	3.80E-04
3.04E-05	3.01E-05	4.03E-05	7.03E-05	4.51E-05		7.03E-10	8.00E-08	4.12E-09	8.49E-08	0.08	8.35E-04	1.85E-04	7.84E-04	3.54E-04
2.91E-05	2.89E-05	3.82E-05	6.56E-05	4.27E-05		6.66E-10	7.61E-08	3.88E-09	8.06E-08	0.08	7.93E-04	1.77E-04	7.40E-04	3.33E-04
2.77E-05	2.75E-05	3.60E-05	6.10E-05	4.03E-05		6.29E-10	7.20E-08	3.63E-09	7.62E-08	0.08	7.50E-04	1.68E-04	6.96E-04	3.13E-04
2.60E-05	2.58E-05	3.30E-05	5.43E-05	3.70E-05		5.77E-10	6.64E-08	3.29E-09	7.02E-08	0.07	6.91E-04	1.58E-04	6.35E-04	2.83E-04
2.49E-05	2.47E-05	3.14E-05	5.11E-05	3.52E-05		5.49E-10	6.33E-08	3.11E-09	6.69E-08	0.07	6.58E-04	1.51E-04	6.02E-04	2.68E-04
2.39E-05	2.37E-05	2.98E-05	4.80E-05	3.35E-05		5.23E-10	6.03E-08	2.94E-09	6.38E-08	0.06	6.27E-04	1.45E-04	5.71E-04	2.54E-04
2.29E-05	2.27E-05	2.85E-05	4.53E-05	3.20E-05		4.99E-10	5.77E-08	2.79E-09	6.09E-08	0.06	5.99E-04	1.39E-04	5.44E-04	2.41E-04
2.21E-05	2.19E-05	2.72E-05	4.28E-05	3.06E-05		4.77E-10	5.52E-08	2.66E-09	5.84E-08	0.06	5.73E-04	1.34E-04	5.19E-04	2.29E-04
2.13E-05	2.11E-05	2.61E-05	4.06E-05	2.93E-05		4.57E-10	5.30E-08	2.53E-09	5.60E-08	0.06	5.50E-04	1.29E-04	4.96E-04	2.19E-04
1.89E-05	1.88E-05	2.28E-05	3.46E-05	2.57E-05		4.00E-10	4.66E-08	2.19E-09	4.92E-08	0.05	4.83E-04	1.15E-04	4.32E-04	1.89E-04
1.81E-05	1.80E-05	2.17E-05	3.28E-05	2.45E-05		3.82E-10	4.45E-08	2.08E-09	4.70E-08	0.05	4.61E-04	1.10E-04	4.11E-04	1.80E-04
1.74E-05	1.72E-05	2.07E-05	3.10E-05	2.34E-05		3.64E-10	4.25E-08	1.98E-09	4.49E-08	0.04	4.40E-04	1.06E-04	3.92E-04	1.71E-04
1.68E-05	1.66E-05	1.99E-05	2.96E-05	2.24E-05		3.50E-10	4.09E-08	1.89E-09	4.31E-08	0.04	4.23E-04	1.02E-04	3.76E-04	1.64E-04
1.79E-04	1.78E-04	3.65E-04	9.14E-04	4.00E-04		6.24E-09	6.51E-07	4.49E-08	7.02E-07	0.70	7.00E-03	1.09E-03	7.69E-03	3.80E-03

Unique Identifier	X (UTM)	Y (UTM)	DemolitionS	Site PreparationS	Grading/ExcavationS	Concrete (Garage and Podiums)1	Concrete (Garage and Podiums)1	Concrete (Garage and Podiums)1	Concrete (Garage and Podiums)S	Concrete (Garage and Podiums)2	Building Construction (framing, roofing,	Building Construction (framing, roofing,	Building Construction (framing, roofing,	Building Construction (framing, roofing,	Building Construction (framing, roofing,
			2026	2026	2026	2026	2027	2028	2028	2028	2027	2028	2028	2029	2029
3715323761100	371532	3761100	1.49E-03	0.00E+00	3.13E-03	6.01E-04	6.00E-04	5.98E-04	1.27E-03	3.25E-03	1.99E-04	1.99E-04	4.22E-04	4.22E-04	1.08E-03
3715423761100	371542	3761100	1.24E-03	0.00E+00	2.60E-03	5.27E-04	5.26E-04	5.25E-04	1.05E-03	2.60E-03	1.74E-04	1.74E-04	3.49E-04	3.49E-04	8.63E-04
3715523761100	371552	3761100	1.04E-03	0.00E+00	2.18E-03	4.64E-04	4.63E-04	4.61E-04	8.81E-04	2.11E-03	1.53E-04	1.53E-04	2.93E-04	2.93E-04	7.02E-04
3715623761100	371562	3761100	8.88E-04	0.00E+00	1.87E-03	4.14E-04	4.13E-04	4.12E-04	7.53E-04	1.76E-03	1.37E-04	1.37E-04	2.50E-04	2.50E-04	5.82E-04
3715723761100	371572	3761100	7.71E-04	0.00E+00	1.62E-03	3.74E-04	3.73E-04	3.72E-04	6.53E-04	1.48E-03	1.23E-04	1.23E-04	2.17E-04	2.17E-04	4.91E-04
3715823761100	371582	3761100	6.65E-04	0.00E+00	1.40E-03	3.32E-04	3.31E-04	3.30E-04	5.64E-04	1.25E-03	1.10E-04	1.10E-04	1.87E-04	1.87E-04	4.15E-04
3715963761100	371596	3761100	5.57E-04	0.00E+00	1.17E-03	2.89E-04	2.88E-04	2.88E-04	4.73E-04	1.02E-03	9.54E-05	9.54E-05	1.57E-04	1.57E-04	3.37E-04
3716023761100	371602	3761100	5.13E-04	0.00E+00	1.08E-03	2.70E-04	2.69E-04	2.69E-04	4.29E-04	9.00E-04	8.92E-05	8.92E-05	1.42E-04	1.42E-04	2.99E-04
3716123761099	371612	3761099	4.58E-04	0.00E+00	9.63E-04	2.47E-04	2.47E-04	2.46E-04	3.82E-04	7.81E-04	8.17E-05	8.17E-05	1.27E-04	1.27E-04	2.59E-04
3716223761099	371622	3761099	4.17E-04	0.00E+00	8.77E-04	2.30E-04	2.30E-04	2.29E-04	3.47E-04	6.94E-04	7.60E-05	7.60E-05	1.15E-04	1.15E-04	2.30E-04
3716323761098	371632	3761098	3.77E-04	0.00E+00	7.93E-04	2.13E-04	2.12E-04	2.12E-04	3.14E-04	6.13E-04	7.03E-05	7.03E-05	1.04E-04	1.04E-04	2.03E-04
3716423761098	371642	3761098	3.49E-04	0.00E+00	7.33E-04	2.00E-04	2.00E-04	1.99E-04	2.89E-04	5.54E-04	6.61E-05	6.61E-05	9.60E-05	9.60E-05	1.84E-04
3716523761098	371652	3761098	3.24E-04	0.00E+00	6.80E-04	1.89E-04	1.88E-04	1.88E-04	2.68E-04	5.03E-04	6.24E-05	6.24E-05	8.90E-05	8.90E-05	1.67E-04
3716623761098	371662	3761098	3.01E-04	0.00E+00	6.33E-04	1.78E-04	1.78E-04	1.78E-04	2.49E-04	4.59E-04	5.89E-05	5.89E-05	8.26E-05	8.26E-05	1.52E-04
3716723761098	371672	3761098	2.81E-04	0.00E+00	5.90E-04	1.69E-04	1.68E-04	1.68E-04	2.32E-04	4.20E-04	5.57E-05	5.57E-05	7.70E-05	7.70E-05	1.39E-04
3716923761098	371692	3761098	2.46E-04	0.00E+00	5.16E-04	1.51E-04	1.51E-04	1.50E-04	2.03E-04	3.55E-04	4.99E-05	4.99E-05	6.72E-05	6.72E-05	1.18E-04
3717023761097	371702	3761097	2.29E-04	0.00E+00	4.80E-04	1.42E-04	1.42E-04	1.42E-04	1.88E-04	3.25E-04	4.70E-05	4.70E-05	6.25E-05	6.25E-05	1.08E-04
3717123761097	371712	3761097	2.16E-04	0.00E+00	4.53E-04	1.36E-04	1.35E-04	1.35E-04	1.77E-04	3.02E-04	4.48E-05	4.48E-05	5.89E-05	5.89E-05	1.00E-04
3717723761100	371772	3761100	1.66E-04	0.00E+00	3.49E-04	1.10E-04	1.09E-04	1.09E-04	1.36E-04	2.15E-04	3.62E-05	3.62E-05	4.52E-05	4.52E-05	7.15E-05
3717823761100	371782	3761100	1.59E-04	0.00E+00	3.34E-04	1.05E-04	1.05E-04	1.05E-04	1.30E-04	2.03E-04	3.48E-05	3.48E-05	4.31E-05	4.31E-05	6.75E-05
3717923761100	371792	3761100	1.51E-04	0.00E+00	3.18E-04	1.01E-04	1.01E-04	1.00E-04	1.24E-04	1.92E-04	3.33E-05	3.33E-05	4.11E-05	4.11E-05	6.37E-05
3718023761100	371802	3761100	1.44E-04	0.00E+00	3.03E-04	9.69E-05	9.67E-05	9.64E-05	1.18E-04	1.82E-04	3.20E-05	3.20E-05	3.92E-05	3.92E-05	6.02E-05
3718123761100	371812	3761100	1.38E-04	0.00E+00	2.89E-04	9.29E-05	9.26E-05	9.24E-05	1.13E-04	1.72E-04	3.07E-05	3.07E-05	3.74E-05	3.74E-05	5.70E-05
3718223761100	371822	3761100	1.31E-04	0.00E+00	2.76E-04	8.91E-05	8.89E-05	8.87E-05	1.07E-04	1.63E-04	2.94E-05	2.94E-05	3.57E-05	3.57E-05	5.40E-05
3718323761100	371832	3761100	1.25E-04	0.00E+00	2.63E-04	8.54E-05	8.51E-05	8.49E-05	1.02E-04	1.54E-04	2.82E-05	2.82E-05	3.40E-05	3.40E-05	5.11E-05
3718423761100	371842	3761100	1.20E-04	0.00E+00	2.53E-04	8.23E-05	8.20E-05	8.18E-05	9.83E-05	1.47E-04	2.72E-05	2.72E-05	3.26E-05	3.26E-05	4.86E-05
3715033761110	371503	3761110	4.10E-03	0.00E+00	8.61E-03	1.76E-03	1.76E-03	1.75E-03	3.42E-03	8.33E-03	5.81E-04	5.81E-04	1.14E-03	1.14E-03	2.77E-03
3715123761110	371512	3761110	3.19E-03	0.00E+00	6.71E-03	1.37E-03	1.37E-03	1.36E-03	2.67E-03	6.51E-03	4.53E-04	4.53E-04	8.87E-04	8.87E-04	2.16E-03
3715223761110	371522	3761110	2.33E-03	0.00E+00	4.90E-03	9.51E-04	9.48E-04	9.46E-04	1.98E-03	5.00E-03	3.14E-04	3.14E-04	6.56E-04	6.56E-04	1.66E-03
3715323761110	371532	3761110	1.86E-03	0.00E+00	3.91E-03	7.79E-04	7.77E-04	7.75E-04	1.58E-03	3.92E-03	2.57E-04	2.57E-04	5.23E-04	5.23E-04	1.30E-03
3715423761110	371542	3761110	1.53E-03	0.00E+00	3.21E-03	6.62E-04	6.60E-04	6.59E-04	1.29E-03	3.14E-03	2.19E-04	2.19E-04	4.28E-04	4.28E-04	1.04E-03
3715483761110	371548	3761110	1.36E-03	0.00E+00	2.87E-03	6.04E-04	6.03E-04	6.01E-04	1.15E-03	2.77E-03	2.00E-04	2.00E-04	3.82E-04	3.82E-04	9.19E-04
3715623761113	371562	3761113	1.14E-03	0.00E+00	2.40E-03	5.33E-04	5.32E-04	5.30E-04	9.59E-04	2.22E-03	1.76E-04	1.76E-04	3.18E-04	3.18E-04	7.36E-04
3715723761112	371572	3761112	9.36E-04	0.00E+00	1.97E-03	4.48E-04	4.47E-04	4.46E-04	7.92E-04	1.81E-03	1.48E-04	1.48E-04	2.63E-04	2.63E-04	5.99E-04
3716123761110	371612	3761110	5.47E-04	0.00E+00	1.15E-03	2.92E-04	2.91E-04	2.90E-04	4.55E-04	9.38E-04	9.64E-05	9.64E-05	1.51E-04	1.51E-04	3.11E-04
3716223761110	371622	3761110	4.96E-04	0.00E+00	1.04E-03	2.71E-04	2.70E-04	2.70E-04	4.12E-04	8.30E-04	8.95E-05	8.95E-05	1.37E-04	1.37E-04	2.75E-04
3716323761110	371632	3761110	4.53E-04	0.00E+00	9.52E-04	2.53E-04	2.52E-04	2.52E-04	3.76E-04	7.40E-04	8.35E-05	8.35E-05	1.25E-04	1.25E-04	2.46E-04
3716423761110	371642	3761110	4.17E-04	0.00E+00	8.77E-04	2.37E-04	2.37E-04	2.36E-04	3.45E-04	6.66E-04	7.84E-05	7.84E-05	1.15E-04	1.15E-04	2.21E-04
3716723761110	371672	3761110	3.29E-04	0.00E+00	6.92E-04	1.96E-04	1.96E-04	1.95E-04	2.71E-04	4.95E-04	6.48E-05	6.48E-05	9.01E-05	9.01E-05	1.64E-04
3716923761110	371692	3761110	2.89E-04	0.00E+00	6.07E-04	1.77E-04	1.77E-04	1.76E-04	2.38E-04	4.18E-04	5.84E-05	5.84E-05	7.89E-05	7.89E-05	1.39E-04
3717023761110	371702	3761110	2.67E-04	0.00E+00	5.60E-04	1.65E-04	1.64E-04	1.64E-04	2.19E-04	3.81E-04	5.44E-05	5.44E-05	7.28E-05	7.28E-05	1.27E-04
3717123761110	371712	3761110	2.49E-04	0.00E+00	5.24E-04	1.56E-04	1.55E-04	1.55E-04	2.05E-04	3.52E-04	5.14E-05	5.14E-05	6.80E-05	6.80E-05	1.17E-04
3717223761110	371722	3761110	2.34E-04	0.00E+00	4.91E-04	1.47E-04	1.47E-04	1.47E-04	1.92E-04	3.25E-04	4.87E-05	4.87E-05	6.37E-05	6.37E-05	1.08E-04
3717323761110	371732	3761110	2.21E-04	0.00E+00	4.64E-04	1.40E-04	1.40E-04	1.40E-04	1.81E-04	3.03E-04	4.64E-05	4.64E-05	6.01E-05	6.01E-05	1.00E-04
3717423761110	371742	3761110	2.10E-04	0.00E+00	4.42E-04	1.35E-04	1.35E-04	1.34E-04	1.72E-04	2.84E-04	4.46E-05	4.46E-05	5.72E-05	5.72E-05	9.42E-05
3717523761110	371752	3761110	2.01E-04	0.00E+00	4.22E-04	1.30E-04	1.30E-04	1.29E-04	1.64E-04	2.67E-04	4.29E-05	4.29E-05	5.46E-05	5.46E-05	8.87E-05
3717623761110	371762	3761110	1.92E-04	0.00E+00	4.03E-04	1.25E-04	1.25E-04	1.25E-04	1.57E-04	2.52E-04	4.14E-05	4.14E-05	5.21E-05	5.21E-05	8.36E-05
3717723761110	371772	3761110	1.83E-04	0.00E+00	3.84E-04	1.20E-04	1.20E-04	1.20E-04	1.50E-04	2.37E-04	3.97E-05	3.97E-05	4.96E-05	4.96E-05	7.87E-05
3717823761110	371782	3761110	1.73E-04	0.00E+00	3.64E-04	1.15E-04	1.14E-04	1.14E-04	1.42E-04	2.23E-04	3.79E-05	3.79E-05	4.70E-05	4.70E-05	7.39E-05
3717923761110	371792	3761110	1.64E-04	0.00E+00	3.44E-04	1.09E-04	1.09E-04	1.08E-04	1.34E-04	2.09E-04	3.60E-05	3.60E-05	4.44E-05	4.44E-05	6.92E-05
3718023761110	371802	3761110	1.56E-04	0.00E+00	3.27E-04	1.04E-04	1.04E-04	1.04E-04	1.27E-04	1.97E-04	3.44E-05	3.44E-05	4.22E-05	4.22E-05	6.52E-05
3718123761110	371812	3761110	1.48E-04	0.00E+00	3.11E-04	9.94E-05	9.91E-05	9.89E-05	1.21E-04	1.85E-04	3.28E-05	3.28E-05	4.01E-05	4.01E-05	6.14E-05
3718223761110	371822	3761110	1.41E-04	0.00E+00	2.97E-04	9.54E-05	9.52E-05	9.50E-05	1.15E-04	1.75E-04	3.15E-05	3.15E-05	3.83E-05	3.83E-05	5.82E-05
3718323761110	371832	3761110	1.35E-04	0.00E+00	2.84E-04	9.18E-05	9.15E-05	9.13E-05	1.10E-04	1.66E-04	3.03E-05	3.03E-05	3.66E-05	3.66E-05	5.52E-05
3715053761120	371505	3761120	4.71E-03	0.00E+00	9.91E-03	2.42E-03	2.41E-03	2.41E-03	3.93E-03	8.39E-03	7.98E-04	7.98E-04	1.30E-03	1.30E-03	2.78E-03
3715123761120	371512	3761120	3.70E-03	0.00E+00	7.78E-03	1.75E-03	1.74E-03	1.74E-03	3.11E-03	7.12E-03	5.77E-04	5.77E-04	1.03E-03	1.03E-03	2.36E-03
3715223761120	371522	3761120	2.85E-03	0.00E+00	6.00E-03	1.31E-03	1.30E-03	1.30E-03	2.40E-03	5.63E-03	4.32E-04	4.32E-04	7.97E-04	7.97E-04	1.87E-03
3715323761120	371532	3761120	2.29E-03	0.00E+00	4.81E-03	1.04E-03	1.04E-03	1.04E-03	1.92E-03	4.52E-03	3.45E-04	3.45E-04	6.38E-04	6.38E-04	1.50E-03
3715623761120	371562	3761120	1.33E-03	0.00E+00	2.80E-03	6.41E-04	6.40E-04	6.38E-04	1.11E-03	2.51E-03	2.12E-04	2.12E-04	3.69E-04	3.69E-04	8.32E-04
3715723761120	371572	3761120	1.10E-03	0.00E+00	2.31E-03	5.36E-04	5.35E-04	5.34E-04	9.23E-04	2.07E-03	1.77E-04	1.77E-04	3.06E-04	3.06E-04	6.86E-04
3715823761119	371582	3761119	9.11E-04	0.00E+00	1.91E-03	4.52E-04	4.50E-04	4.49E-04	7.60E-04	1.67E-03	1.49E-04	1.49E-04	2.52E-04	2.52E-04	5.56E-04
3715923761121	371592	3761121	8.33E-04	0.00E+00	1.75E-03	4.25E-04	4.24E-04	4.23E-04	6.93E-04	1.49E-03	1.40E-04	1.40E-04	2.30E-04	2.30E-04	4.93E-04
3716023761120	371602	3761120	7.28E-04	0.00E+00	1.53E-03	3.81E-04	3.80E-04	3.79E-04	6.05E-04	1.27E-03	1.26E-04	1.26E-04	2.01E-04	2.01E-04	4.21E-04
3716123761120	371612	3761120	6.45E-04	0.00E+00	1.36E-03	3.45E-04	3.44E-04	3.43E-04	5.36E-04	1.10E-03	1.14E-04	1.14E-04	1.78E-04	1.78E-04	3.66E-04
3716223761120	371622	3761120	5.82E-04	0.00E+00	1.22E-03	3.18E-04	3.17E-04	3.16E-04	4.82E-04	9.70E-04	1.05E-04	1.05E-04	1.60E-04	1.60E-04	3.22E-04
3716323761120	371632	3761120	5.27E-04	0.00E+00	1.11E-03	2.94E-04	2.93E-04	2.92E-04	4.36E-04	8.60E-04	9.70E-05	9.70E-05	1.45E-04	1.45E-04	2.85E-04
3716423761120	371642	3761120	4.85E-04	0.00E+00	1.02E-03	2.75E-04	2.75E-04	2.74E-04	4.01E-04	7.72E-04	9.10E-05	9.10E-05	1.33E-04	1.33E-04	2.56E-04
3716523761120	371652	3761120	4.47E-04	0.00E+00	9.39E-04	2.59E-04	2.58E-04	2.57E-04	3.69E-04	6.96E-04	8.54E-05	8.54E-05	1.22E-04	1.22E-04	2.31E-04
3716623761120	371662	3761120	4.10E-04	0.00E+00	8.62E-04	2.41E-04	2.40E-04	2.40E-04	3.38E-04	6.27E-04	7.95E-05	7.95E-05	1.12E-04	1.12E-04	2.08E-04
3716723761120	371672	3761120	3.75E-04	0.00E+00	7.89E-04	2.23E-04	2.23E-04	2.22E-04	3.09E-04	5.64E-04	7.37E-05	7.37E-05	1.03E-04	1.03E-04	1.87E-04
3716923761120	371692	3761120	3.27E-04	0.00E+00	6.88E-04	2.00E-04	2.00E-04	1.99E-04	2.69E-04	4.74E-04	6.61E-05	6.61E-05	8.93E-05	8.93E-05	1.57E-04
3717023761120	371702	3761120	3.01E-04	0.00E+00	6.33E-04	1.86E-04	1.85E-04	1.85E-04	2.48E-04	4.31E-04	6.14E-05	6.14E-05	8.21E-05	8.21E-05	1.43E-04
3717123761120	371712	3761120	2.78E-04	0.00E+00	5.85E-04	1.73E-04	1.73E-04	1.72E-04	2.29E-04	3.93E-04	5.72E-05	5.72E-05	7.59E-05	7.59E-05	1.31E-04
3717223761120	371722	3761120	2.60E-04	0.00E+00	5.47E-04	1.63E-04	1.63E-04	1.63E-04	2.13E-04	3.63E-04	5.40E-05	5.40E-05	7.08E-05	7.08E-05	1.20E-04
3717323761120	371732	3761120	2.45E-04	0.00E+00	5.14E-04	1.55E-04	1.55E-04	1.54E-04	2.01E-04	3.36E-04	5.12E-05	5.12E-05	6.66E-05	6.66E-05	1.12E-04
3717423761120	371742	3761120	2.32E-04	0.00E+00	4.88E-04	1.49E-04	1.48E-04	1.48E-04	1.90E-04	3.14E-04	4.91E-05	4.91E-05	6.31E-05	6.31E-05	1.04E-04
3717523761120	371752	3761120	2.21E-04	0.00E+00	4.64E-04	1.43E-04	1.42E-04	1.42E-04	1.81E-04	2.95E-04	4.71E-05	4.71E-05	6.00E-05	6.00E-05	9.78E-05
3717623761120	371762	3761120	2.11E-04	0.00E+00	4.43E-04	1.37E-04	1.37E-04	1.37E-04	1.72E-04	2.77E-04	4.53E-05	4.53E-05	5.72E-05	5.72E-05	9.20E-05
3717723761120	371772	3761120	2.01E-04	0.00E+00	4.22E-04	1.32E-04	1.32E-04	1.31E-04	1.64E-04	2.61E-04	4.36E-05	4.36E-05	5.45E-05	5.45E-05	8.66E-05
3717823761120	371782	3761120	1.89E-04	0.00E+00	3.97E-04	1.25E-04	1.24E-04	1.24E-04	1.54E-04	2.43E-04	4.12E-05	4.12E-05	5.12E-05	5.12E-05	8.07E-05
3717923761120	371792	3761120	1.78E-04	0.00E+00	3.74E-04	1.18E-04	1.18E-04	1.17E-04	1.45E-04	2.27E-04	3.90E-05	3.90E-05	4.82E-05	4.82E-05	7.54E-05
3718023761120	371802	3761120	1.68E-04	0.00E+00	3.54E-04	1.12E-04	1.12E-04	1.12E-04	1.38E-04	2.13E-04	3.71E-05	3.71E-05	4.57E-05	4.57E-05	7.08E-05
3718123761120	371812	3761120	1.60E-04	0.00E+00	3.35E-04	1.07E-04	1.07E-04	1.06E-04	1.30E-04	2.00E-04	3.53E-05	3.53E-05	4.32E-05	4.32E-05	6.65E-05
3718223761120	371822	3761120	1.52E-04	0.00E+00	3.20E-04	1.03E-04	1.02E-04	1.02E-04	1.24E-04	1.89E-04	3.38E-05	3.38E-05	4.12E-05	4.12E-05	6.28E-05
3715123761130	371512	3761130	4.40E-03	0.00E+00	9.25E-03	2.42E-03	2.41E-03	2.41E-03	3.67E-03	7.39E-03	7.99E-04	7.99E-04	1.22E-03	1.22E-03	2.45E-03
3715223761130	371522	3761130	3.45E-03	0.00E+00	7.24E-03	1.80E-03	1.80E-03	1.79E-03	2.87E-03	6.06E-03	5.94E-04	5.94E-04	9.54E-04	9.54E-04	2.01E-03
3715303761130	371530	3761130	2.91E-03	0.00E+00	6.11E-03	1.48E-03	1.48E-03	1.48E-03	2.42E-03	5.19E-03	4.90E-04	4.90E-04	8.03E-04	8.03E-04	1.72E-03
3715633761130	371563	3761130	1.57E-03	0.00E+00	3.30E-03	7.93E-04	7.91E-04	7.89E-04	1.30E-03	2.81E-03	2.62E-04	2.62E-04	4.32E-04	4.32E-04	9.32E-04
3715723761130	371572	3761130	1.32E-03	0.00E+00	2.78E-03	6.69E-04	6.67E-04	6.66E-04	1.10E-03	2.38E-03	2.21E-04	2.21E-04	3.65E-04	3.65E-04	7.89E-04
3715823761130	371582	3761130	1.12E-03	0.00E+00	2.36E-03	5.74E-04	5.72E-04	5.71E-04	9.32E-04	1.99E-03	1.90E-04	1.90E-04	3.09E-04	3.09E-04	6.61E-04
3715923761130	371592	3761130	9.81E-04	0.00E+00	2.06E-03	5.11E-04	5.10E-04	5.09E-04	8.13E-04	1.71E-03	1.69E-04	1.69E-04	2.70E-04	2.70E-04	5.67E-04
3716023761130	371602	3761130	8.73E-04	0.00E+00	1.83E-03	4.65E-04	4.64E-04	4.63E-04	7.26E-04	1.50E-03	1.54E-04	1.54E-04	2.41E-04	2.41E-04	4.98E-04
3716123761130	371612	3761130	7.65E-04	0.00E+00	1.61E-03	4.14E-04	4.12E-04	4.11E-04	6.33E-04	1.28E-03	1.37E-04	1.37E-04	2.10E-04	2.10E-04	4.26E-04
3716223761130	371622	3761130	6.82E-04	0.00E+00	1.43E-03	3.75E-04	3.74E-04	3.73E-04	5.64E-04	1.12E-03	1.24E-04	1.24E-04	1.87E-04	1.87E-04	3.72E-04
3716423761130	371642	3761130	5.62E-04	0.00E+00	1.18E-03	3.20E-04	3.19E-04	3.19E-04	4.63E-04	8.87E-04	1.06E-04	1.06E-04	1.54E-04	1.54E-04	2.94E-04
3716523761130	371652	3761130	5.19E-04	0.00E+00	1.09E-03	3.01E-04	3.01E-04	3.00E-04	4.30E-04	8.13E-04	9.95E-05	9.95E-05	1.43E-04	1.43E-04	2.70E-04
3716623761130	371662	3761130	4.73E-04	0.00E+00	9.95E-04	2.79E-04	2.78E-04	2.77E-04	3.93E-04	7.30E-04	9.21E-05	9.21E-05	1.30E-04	1.30E-04	2.42E-04
3716723761130	371672	3761130	4.30E-04	0.00E+00	9.04E-04	2.56E-04	2.55E-04	2.55E-04	3.54E-04	6.43E-04	8.46E-05	8.46E-05	1.17E-04	1.17E-04	2.14E-04
3716923761130	371692	3761130	3.69E-04	0.00E+00	7.76E-04	2.26E-04	2.25E-04	2.25E-04	3.03E-04	5.34E-04	7.45E-05	7.45E-05	1.01E-04	1.01E-04	1.77E-04
3717023761130	371702	3761130	3.39E-04	0.00E+00	7.12E-04	2.09E-04	2.08E-04	2.08E-04	2.78E-04	4.84E-04	6.90E-05	6.90E-05	9.23E-05	9.23E-05	1.61E-04
3717123761130	371712	3761130	3.12E-04	0.00E+00	6.57E-04	1.94E-04	1.94E-04	1.93E-04	2.56E-04	4.41E-04	6.41E-05	6.41E-05	8.50E-05	8.50E-05	1.46E-04
3717223761130	371722	3761130	2.91E-04	0.00E+00	6.12E-04	1.83E-04	1.82E-04	1.82E-04	2.39E-04	4.05E-04	6.03E-05	6.03E-05	7.92E-05	7.92E-05	1.35E-04
3717423761130	371742	3761130	2.57E-04	0.00E+00	5.40E-04	1.64E-04	1.64E-04	1.64E-04	2.11E-04	3.48E-04	5.43E-05	5.43E-05	6.99E-05	6.99E-05	1.16E-04
3717523761130	371752	3761130	2.44E-04	0.00E+00	5.12E-04	1.57E-04	1.57E-04	1.56E-04	1.99E-04	3.25E-04	5.19E-05	5.19E-05	6.61E-05	6.61E-05	1.08E-04
3717623761130	371762	3761130	2.31E-04	0.00E+00	4.86E-04	1.50E-04	1.50E-04	1.50E-04	1.89E-04	3.05E-04	4.97E-05	4.97E-05	6.28E-05	6.28E-05	1.01E-04
3717723761130	371772	3761130	2.19E-04	0.00E+00	4.60E-04	1.43E-04	1.43E-04	1.43E-04	1.79E-04	2.85E-04	4.73E-05	4.73E-05	5.93E-05	5.93E-05	9.46E-05
3717823761130	371782	3761130	2.05E-04	0.00E+00	4.32E-04	1.35E-04	1.35E-04	1.35E-04	1.68E-04	2.65E-04	4.47E-05	4.47E-05	5.57E-05	5.57E-05	8.81E-05
3717923761130	371792	3761130	1.93E-04	0.00E+00	4.05E-04	1.28E-04	1.27E-04	1.27E-04	1.58E-04	2.47E-04	4.22E-05	4.22E-05	5.23E-05	5.23E-05	8.20E-05
3715133761140	371513	3761140	5.02E-03	0.00E+00	1.06E-02	3.11E-03	3.10E-03	3.09E-03	4.16E-03	7.32E-03	1.03E-03	1.03E-03	1.38E-03	1.38E-03	2.43E-03
3715223761140	371522	3761140	4.10E-03	0.00E+00	8.61E-03	2.42E-03	2.41E-03	2.40E-03	3.39E-03	6.30E-03	7.98E-04	7.98E-04	1.13E-03	1.13E-03	2.09E-03
3715323761140	371532	3761140	3.34E-03	0.00E+00	7.02E-03	1.89E-03	1.89E-03	1.88E-03	2.76E-03	5.32E-03	6.25E-04	6.25E-04	9.15E-04	9.15E-04	1.76E-03
3715663761140	371566	3761140	1.76E-03	0.00E+00	3.69E-03	9.40E-04	9.38E-04	9.36E-04	1.45E-03	2.96E-03	3.11E-04	3.11E-04	4.81E-04	4.81E-04	9.82E-04
3715723761140	371572	3761140	1.58E-03	0.00E+00	3.31E-03	8.42E-04	8.40E-04	8.38E-04	1.30E-03	2.67E-03	2.78E-04	2.78E-04	4.33E-04	4.33E-04	8.87E-04
3715823761140	371582	3761140	1.34E-03	0.00E+00	2.82E-03	7.19E-04	7.18E-04	7.16E-04	1.11E-03	2

Finishing/Painting1	Finishing/Painting1	FinishingS	Finishing/Painting2	PavingS		Child Risk					Overlapping Phases - Maximum GLC			
2028	2029	2029	2029	2029		3rd Trimester	0<2	2<16	Total	per million	2026	2027	2028	2029
1.31E-04	1.30E-04	2.77E-04	7.08E-04	2.99E-04		4.66E-09	4.88E-07	3.44E-08	5.27E-07	0.53	5.22E-03	7.98E-04	5.87E-03	2.91E-03
1.15E-04	1.14E-04	2.29E-04	5.67E-04	2.48E-04		3.87E-09	4.09E-07	2.80E-08	4.41E-07	0.44	4.36E-03	7.00E-04	4.82E-03	2.37E-03
1.01E-04	1.01E-04	1.92E-04	4.61E-04	2.08E-04		3.25E-09	3.46E-07	2.31E-08	3.72E-07	0.37	3.68E-03	6.16E-04	4.00E-03	1.96E-03
9.06E-05	8.98E-05	1.64E-04	3.82E-04	1.78E-04		2.78E-09	2.99E-07	1.94E-08	3.21E-07	0.32	3.17E-03	5.50E-04	3.40E-03	1.65E-03
8.17E-05	8.10E-05	1.42E-04	3.22E-04	1.55E-04		2.41E-09	2.61E-07	1.66E-08	2.80E-07	0.28	2.77E-03	4.96E-04	2.93E-03	1.41E-03
7.26E-05	7.20E-05	1.23E-04	2.73E-04	1.34E-04		2.08E-09	2.27E-07	1.41E-08	2.43E-07	0.24	2.39E-03	4.41E-04	2.51E-03	1.20E-03
6.32E-05	6.26E-05	1.03E-04	2.22E-04	1.12E-04		1.74E-09	1.92E-07	1.17E-08	2.05E-07	0.21	2.02E-03	3.84E-04	2.09E-03	9.93E-04
5.90E-05	5.85E-05	9.34E-05	1.96E-04	1.03E-04		1.61E-09	1.77E-07	1.05E-08	1.89E-07	0.19	1.86E-03	3.58E-04	1.89E-03	8.92E-04
5.41E-05	5.36E-05	8.32E-05	1.70E-04	9.20E-05		1.43E-09	1.58E-07	9.18E-09	1.69E-07	0.17	1.67E-03	3.28E-04	1.67E-03	7.85E-04
5.03E-05	4.99E-05	7.56E-05	1.51E-04	8.38E-05		1.31E-09	1.45E-07	8.25E-09	1.54E-07	0.15	1.52E-03	3.06E-04	1.51E-03	7.06E-04
4.65E-05	4.61E-05	6.83E-05	1.33E-04	7.58E-05		1.18E-09	1.32E-07	7.37E-09	1.40E-07	0.14	1.38E-03	2.83E-04	1.36E-03	6.31E-04
4.38E-05	4.34E-05	6.30E-05	1.21E-04	7.01E-05		1.09E-09	1.22E-07	6.73E-09	1.30E-07	0.13	1.28E-03	2.66E-04	1.25E-03	5.77E-04
4.13E-05	4.10E-05	5.84E-05	1.10E-04	6.50E-05		1.01E-09	1.14E-07	6.18E-09	1.21E-07	0.12	1.19E-03	2.51E-04	1.15E-03	5.30E-04
3.90E-05	3.87E-05	5.42E-05	9.99E-05	6.05E-05		9.43E-10	1.06E-07	5.69E-09	1.13E-07	0.11	1.11E-03	2.37E-04	1.07E-03	4.88E-04
3.69E-05	3.66E-05	5.05E-05	9.15E-05	5.64E-05		8.79E-10	9.94E-08	5.26E-09	1.06E-07	0.11	1.04E-03	2.24E-04	9.89E-04	4.51E-04
3.31E-05	3.28E-05	4.41E-05	7.74E-05	4.93E-05		7.69E-10	8.75E-08	4.52E-09	9.27E-08	0.09	9.13E-04	2.01E-04	8.59E-04	3.89E-04
3.11E-05	3.09E-05	4.10E-05	7.09E-05	4.59E-05		7.16E-10	8.16E-08	4.18E-09	8.65E-08	0.09	8.51E-04	1.89E-04	7.96E-04	3.59E-04
2.96E-05	2.94E-05	3.86E-05	6.59E-05	4.33E-05		6.75E-10	7.71E-08	3.91E-09	8.17E-08	0.08	8.04E-04	1.80E-04	7.48E-04	3.36E-04
2.40E-05	2.38E-05	2.97E-05	4.69E-05	3.34E-05		5.21E-10	6.02E-08	2.90E-09	6.36E-08	0.06	6.25E-04	1.46E-04	5.66E-04	2.50E-04
2.31E-05	2.29E-05	2.83E-05	4.43E-05	3.19E-05		4.97E-10	5.76E-08	2.76E-09	6.08E-08	0.06	5.98E-04	1.40E-04	5.39E-04	2.38E-04
2.21E-05	2.19E-05	2.69E-05	4.18E-05	3.04E-05		4.73E-10	5.49E-08	2.61E-09	5.80E-08	0.06	5.70E-04	1.34E-04	5.13E-04	2.26E-04
2.12E-05	2.10E-05	2.57E-05	3.95E-05	2.90E-05		4.52E-10	5.25E-08	2.48E-09	5.54E-08	0.06	5.44E-04	1.29E-04	4.88E-04	2.15E-04
2.03E-05	2.01E-05	2.45E-05	3.74E-05	2.76E-05		4.31E-10	5.01E-08	2.36E-09	5.29E-08	0.05	5.20E-04	1.23E-04	4.65E-04	2.04E-04
1.95E-05	1.93E-05	2.34E-05	3.54E-05	2.64E-05		4.12E-10	4.79E-08	2.25E-09	5.06E-08	0.05	4.97E-04	1.18E-04	4.43E-04	1.94E-04
1.87E-05	1.85E-05	2.23E-05	3.35E-05	2.52E-05		3.93E-10	4.58E-08	2.13E-09	4.83E-08	0.05	4.74E-04	1.13E-04	4.22E-04	1.85E-04
1.80E-05	1.78E-05	2.14E-05	3.19E-05	2.42E-05		3.77E-10	4.40E-08	2.04E-09	4.64E-08	0.05	4.55E-04	1.09E-04	4.04E-04	1.77E-04
3.85E-04	3.82E-04	7.46E-04	1.82E-03	8.23E-04		1.28E-08	1.35E-06	9.03E-08	1.45E-06	1.45	1.45E-02	2.34E-03	1.56E-02	7.67E-03
3.00E-04	2.97E-04	5.82E-04	1.42E-03	6.41E-04		9.99E-09	1.05E-06	7.06E-08	1.13E-06	1.13	1.13E-02	1.82E-03	1.22E-02	5.99E-03
2.08E-04	2.06E-04	4.31E-04	1.09E-03	4.69E-04		7.31E-09	7.64E-07	5.33E-08	8.24E-07	0.82	8.19E-03	1.26E-03	9.11E-03	4.51E-03
1.70E-04	1.69E-04	3.43E-04	8.55E-04	3.74E-04		5.83E-09	6.12E-07	4.21E-08	6.60E-07	0.66	6.55E-03	1.03E-03	7.23E-03	3.57E-03
1.45E-04	1.44E-04	2.81E-04	6.84E-04	3.07E-04		4.78E-09	5.05E-07	3.40E-08	5.44E-07	0.54	5.40E-03	8.79E-04	5.88E-03	2.89E-03
1.32E-04	1.31E-04	2.51E-04	6.03E-04	2.74E-04		4.27E-09	4.53E-07	3.02E-08	4.88E-07	0.49	4.83E-03	8.02E-04	5.23E-03	2.56E-03
1.17E-04	1.16E-04	2.09E-04	4.83E-04	2.29E-04		3.57E-09	3.83E-07	2.46E-08	4.11E-07	0.41	4.07E-03	7.08E-04	4.32E-03	2.09E-03
9.80E-05	9.72E-05	1.72E-04	3.93E-04	1.88E-04		2.93E-09	3.16E-07	2.02E-08	3.40E-07	0.34	3.35E-03	5.95E-04	3.55E-03	1.71E-03
6.38E-05	6.33E-05	9.91E-05	2.04E-04	1.10E-04		1.71E-09	1.88E-07	1.10E-08	2.01E-07	0.20	1.99E-03	3.88E-04	1.99E-03	9.39E-04
5.93E-05	5.88E-05	8.98E-05	1.81E-04	9.97E-05		1.55E-09	1.72E-07	9.84E-09	1.83E-07	0.18	1.81E-03	3.60E-04	1.80E-03	8.41E-04
5.53E-05	5.48E-05	8.18E-05	1.61E-04	9.10E-05		1.42E-09	1.58E-07	8.87E-09	1.68E-07	0.17	1.66E-03	3.36E-04	1.63E-03	7.59E-04
5.19E-05	5.15E-05	7.53E-05	1.45E-04	8.38E-05		1.31E-09	1.46E-07	8.07E-09	1.55E-07	0.16	1.53E-03	3.15E-04	1.49E-03	6.91E-04
4.29E-05	4.26E-05	5.91E-05	1.08E-04	6.61E-05		1.03E-09	1.16E-07	6.17E-09	1.23E-07	0.12	1.22E-03	2.61E-04	1.16E-03	5.30E-04
3.87E-05	3.84E-05	5.18E-05	9.12E-05	5.80E-05		9.05E-10	1.03E-07	5.32E-09	1.09E-07	0.11	1.07E-03	2.35E-04	1.01E-03	4.57E-04
3.60E-05	3.57E-05	4.78E-05	8.31E-05	5.35E-05		8.35E-10	9.49E-08	4.88E-09	1.01E-07	0.10	9.92E-04	2.19E-04	9.28E-04	4.19E-04
3.41E-05	3.38E-05	4.47E-05	7.66E-05	5.01E-05		7.81E-10	8.91E-08	4.53E-09	9.44E-08	0.09	9.29E-04	2.07E-04	8.65E-04	3.90E-04
3.22E-05	3.19E-05	4.18E-05	7.08E-05	4.70E-05		7.32E-10	8.37E-08	4.22E-09	8.86E-08	0.09	8.72E-04	1.96E-04	8.08E-04	3.63E-04
3.07E-05	3.05E-05	3.95E-05	6.60E-05	4.43E-05		6.92E-10	7.92E-08	3.96E-09	8.38E-08	0.08	8.25E-04	1.87E-04	7.61E-04	3.41E-04
2.95E-05	2.92E-05	3.75E-05	6.19E-05	4.22E-05		6.58E-10	7.55E-08	3.74E-09	7.99E-08	0.08	7.87E-04	1.79E-04	7.22E-04	3.22E-04
2.84E-05	2.82E-05	3.58E-05	5.82E-05	4.03E-05		6.28E-10	7.23E-08	3.55E-09	7.65E-08	0.08	7.52E-04	1.73E-04	6.87E-04	3.06E-04
2.74E-05	2.72E-05	3.42E-05	5.49E-05	3.85E-05		6.00E-10	6.92E-08	3.37E-09	7.32E-08	0.07	7.20E-04	1.66E-04	6.55E-04	2.90E-04
2.63E-05	2.61E-05	3.26E-05	5.17E-05	3.67E-05		5.72E-10	6.61E-08	3.19E-09	6.98E-08	0.07	6.87E-04	1.60E-04	6.22E-04	2.75E-04
2.51E-05	2.49E-05	3.09E-05	4.85E-05	3.48E-05		5.43E-10	6.28E-08	3.01E-09	6.63E-08	0.07	6.52E-04	1.52E-04	5.89E-04	2.60E-04
2.38E-05	2.36E-05	2.92E-05	4.54E-05	3.29E-05		5.13E-10	5.94E-08	2.83E-09	6.27E-08	0.06	6.17E-04	1.45E-04	5.55E-04	2.45E-04
2.28E-05	2.26E-05	2.77E-05	4.28E-05	3.13E-05		4.88E-10	5.66E-08	2.68E-09	5.97E-08	0.06	5.87E-04	1.38E-04	5.27E-04	2.32E-04
2.17E-05	2.15E-05	2.63E-05	4.03E-05	2.97E-05		4.63E-10	5.38E-08	2.54E-09	5.68E-08	0.06	5.58E-04	1.32E-04	4.99E-04	2.19E-04
2.09E-05	2.07E-05	2.51E-05	3.82E-05	2.84E-05		4.42E-10	5.14E-08	2.42E-09	5.43E-08	0.05	5.34E-04	1.27E-04	4.76E-04	2.09E-04
2.01E-05	1.99E-05	2.41E-05	3.62E-05	2.71E-05		4.23E-10	4.93E-08	2.30E-09	5.20E-08	0.05	5.11E-04	1.22E-04	4.55E-04	1.99E-04
5.29E-04	5.24E-04	8.55E-04	1.83E-03	9.47E-04		1.48E-08	1.61E-06	9.66E-08	1.72E-06	1.72	1.70E-02	3.21E-03	1.74E-02	8.24E-03
3.82E-04	3.79E-04	6.77E-04	1.55E-03	7.43E-04		1.16E-08	1.24E-06	7.93E-08	1.33E-06	1.33	1.32E-02	2.32E-03	1.40E-02	6.74E-03
2.86E-04	2.83E-04	5.23E-04	1.23E-03	5.73E-04		8.94E-09	9.54E-07	6.21E-08	1.03E-06	1.03	1.02E-02	1.73E-03	1.08E-02	5.27E-03
2.28E-04	2.26E-04	4.19E-04	9.84E-04	4.60E-04		7.17E-09	7.64E-07	4.97E-08	8.21E-07	0.82	8.15E-03	1.39E-03	8.69E-03	4.23E-03
1.40E-04	1.39E-04	2.42E-04	5.46E-04	2.68E-04		4.18E-09	4.49E-07	2.82E-08	4.82E-07	0.48	4.78E-03	8.52E-04	4.98E-03	2.40E-03
1.17E-04	1.16E-04	2.01E-04	4.50E-04	2.21E-04		3.45E-09	3.72E-07	2.33E-08	3.99E-07	0.40	3.95E-03	7.12E-04	4.12E-03	1.98E-03
9.87E-05	9.79E-05	1.66E-04	3.65E-04	1.83E-04		2.85E-09	3.09E-07	1.90E-08	3.31E-07	0.33	3.28E-03	5.99E-04	3.38E-03	1.62E-03
9.30E-05	9.22E-05	1.51E-04	3.24E-04	1.67E-04		2.61E-09	2.84E-07	1.71E-08	3.04E-07	0.30	3.01E-03	5.65E-04	3.07E-03	1.46E-03
8.32E-05	8.25E-05	1.32E-04	2.76E-04	1.46E-04		2.28E-09	2.50E-07	1.47E-08	2.67E-07	0.27	2.64E-03	5.05E-04	2.66E-03	1.26E-03
7.54E-05	7.47E-05	1.17E-04	2.40E-04	1.30E-04		2.02E-09	2.22E-07	1.29E-08	2.37E-07	0.24	2.35E-03	4.58E-04	2.35E-03	1.10E-03
6.94E-05	6.88E-05	1.05E-04	2.11E-04	1.17E-04		1.82E-09	2.01E-07	1.15E-08	2.15E-07	0.21	2.12E-03	4.22E-04	2.10E-03	9.84E-04
6.42E-05	6.37E-05	9.51E-05	1.87E-04	1.06E-04		1.65E-09	1.83E-07	1.03E-08	1.95E-07	0.20	1.93E-03	3.90E-04	1.89E-03	8.82E-04
6.02E-05	5.97E-05	8.73E-05	1.68E-04	9.74E-05		1.52E-09	1.69E-07	9.36E-09	1.80E-07	0.18	1.78E-03	3.66E-04	1.73E-03	8.02E-04
5.65E-05	5.60E-05	8.03E-05	1.52E-04	8.98E-05		1.40E-09	1.57E-07	8.53E-09	1.67E-07	0.17	1.64E-03	3.43E-04	1.59E-03	7.31E-04
5.26E-05	5.22E-05	7.36E-05	1.37E-04	8.24E-05		1.28E-09	1.44E-07	7.75E-09	1.53E-07	0.15	1.51E-03	3.20E-04	1.45E-03	6.65E-04
4.88E-05	4.84E-05	6.73E-05	1.23E-04	7.54E-05		1.18E-09	1.32E-07	7.03E-09	1.41E-07	0.14	1.39E-03	2.96E-04	1.32E-03	6.04E-04
4.38E-05	4.34E-05	5.86E-05	1.03E-04	6.57E-05		1.03E-09	1.16E-07	6.02E-09	1.23E-07	0.12	1.22E-03	2.66E-04	1.14E-03	5.18E-04
4.07E-05	4.03E-05	5.39E-05	9.39E-05	6.05E-05		9.44E-10	1.07E-07	5.51E-09	1.14E-07	0.11	1.12E-03	2.47E-04	1.05E-03	4.74E-04
3.79E-05	3.76E-05	4.98E-05	8.57E-05	5.59E-05		8.72E-10	9.93E-08	5.06E-09	1.05E-07	0.11	1.04E-03	2.30E-04	9.65E-04	4.35E-04
3.57E-05	3.54E-05	4.65E-05	7.90E-05	5.22E-05		8.15E-10	9.30E-08	4.70E-09	9.85E-08	0.10	9.70E-04	2.17E-04	8.99E-04	4.04E-04
3.39E-05	3.36E-05	4.37E-05	7.33E-05	4.91E-05		7.66E-10	8.77E-08	4.39E-09	9.28E-08	0.09	9.14E-04	2.06E-04	8.43E-04	3.78E-04
3.25E-05	3.22E-05	4.14E-05	6.85E-05	4.66E-05		7.27E-10	8.33E-08	4.13E-09	8.82E-08	0.09	8.68E-04	1.97E-04	7.97E-04	3.56E-04
3.12E-05	3.09E-05	3.94E-05	6.42E-05	4.43E-05		6.92E-10	7.95E-08	3.90E-09	8.41E-08	0.08	8.28E-04	1.89E-04	7.56E-04	3.37E-04
3.00E-05	2.98E-05	3.76E-05	6.04E-05	4.23E-05		6.60E-10	7.60E-08	3.70E-09	8.03E-08	0.08	7.91E-04	1.82E-04	7.19E-04	3.19E-04
2.89E-05	2.86E-05	3.58E-05	5.68E-05	4.03E-05		6.29E-10	7.26E-08	3.51E-09	7.67E-08	0.08	7.55E-04	1.75E-04	6.83E-04	3.03E-04
2.73E-05	2.70E-05	3.36E-05	5.30E-05	3.79E-05		5.91E-10	6.83E-08	3.28E-09	7.22E-08	0.07	7.10E-04	1.66E-04	6.41E-04	2.83E-04
2.58E-05	2.56E-05	3.17E-05	4.95E-05	3.57E-05		5.57E-10	6.44E-08	3.08E-09	6.81E-08	0.07	6.69E-04	1.57E-04	6.03E-04	2.66E-04
2.46E-05	2.44E-05	3.00E-05	4.65E-05	3.38E-05		5.28E-10	6.11E-08	2.91E-09	6.46E-08	0.06	6.35E-04	1.49E-04	5.70E-04	2.51E-04
2.34E-05	2.32E-05	2.84E-05	4.37E-05	3.20E-05		5.00E-10	5.80E-08	2.74E-09	6.12E-08	0.06	6.02E-04	1.42E-04	5.39E-04	2.37E-04
2.24E-05	2.22E-05	2.71E-05	4.13E-05	3.06E-05		4.76E-10	5.53E-08	2.60E-09	5.84E-08	0.06	5.74E-04	1.36E-04	5.13E-04	2.25E-04
5.29E-04	5.24E-04	8.00E-04	1.61E-03	8.84E-04		1.38E-08	1.53E-06	8.76E-08	1.63E-06	1.63	1.61E-02	3.21E-03	1.60E-02	7.49E-03
3.94E-04	3.90E-04	6.26E-04	1.32E-03	6.92E-04		1.08E-08	1.18E-06	7.02E-08	1.26E-06	1.26	1.25E-02	2.39E-03	1.27E-02	5.99E-03
3.24E-04	3.21E-04	5.27E-04	1.13E-03	5.84E-04		9.10E-09	9.91E-07	5.96E-08	1.06E-06	1.06	1.05E-02	1.97E-03	1.07E-02	5.09E-03
1.73E-04	1.72E-04	2.84E-04	6.12E-04	3.15E-04		4.92E-09	5.34E-07	3.22E-08	5.71E-07	0.57	5.66E-03	1.05E-03	5.77E-03	2.75E-03
1.46E-04	1.45E-04	2.40E-04	5.18E-04	2.65E-04		4.14E-09	4.50E-07	2.72E-08	4.81E-07	0.48	4.77E-03	8.88E-04	4.88E-03	2.32E-03
1.25E-04	1.24E-04	2.03E-04	4.34E-04	2.25E-04		3.51E-09	3.82E-07	2.29E-08	4.09E-07	0.41	4.05E-03	7.62E-04	4.12E-03	1.96E-03
1.12E-04	1.11E-04	1.77E-04	3.72E-04	1.97E-04		3.07E-09	3.36E-07	1.98E-08	3.59E-07	0.36	3.55E-03	6.79E-04	3.58E-03	1.69E-03
1.02E-04	1.01E-04	1.58E-04	3.27E-04	1.75E-04		2.73E-09	3.01E-07	1.76E-08	3.21E-07	0.32	3.17E-03	6.17E-04	3.19E-03	1.50E-03
9.04E-05	8.96E-05	1.38E-04	2.79E-04	1.54E-04		2.39E-09	2.64E-07	1.52E-08	2.81E-07	0.28	2.79E-03	5.49E-04	2.76E-03	1.30E-03
8.20E-05	8.13E-05	1.23E-04	2.45E-04	1.37E-04		2.14E-09	2.36E-07	1.34E-08	2.52E-07	0.25	2.49E-03	4.98E-04	2.45E-03	1.14E-03
7.00E-05	6.94E-05	1.01E-04	1.93E-04	1.13E-04		1.76E-09	1.96E-07	1.08E-08	2.09E-07	0.21	2.06E-03	4.25E-04	2.00E-03	9.24E-04
6.59E-05	6.53E-05	9.37E-05	1.77E-04	1.04E-04		1.63E-09	1.82E-07	9.95E-09	1.94E-07	0.19	1.91E-03	4.00E-04	1.85E-03	8.53E-04
6.10E-05	6.05E-05	8.55E-05	1.59E-04	9.51E-05		1.48E-09	1.67E-07	9.01E-09	1.77E-07	0.18	1.75E-03	3.70E-04	1.68E-03	7.73E-04
5.60E-05	5.55E-05	7.70E-05	1.40E-04	8.64E-05		1.35E-09	1.52E-07	8.04E-09	1.61E-07	0.16	1.59E-03	3.40E-04	1.51E-03	6.90E-04
4.93E-05	4.89E-05	6.61E-05	1.16E-04	7.42E-05		1.16E-09	1.31E-07	6.78E-09	1.39E-07	0.14	1.37E-03	3.00E-04	1.29E-03	5.83E-04
4.57E-05	4.53E-05	6.06E-05	1.05E-04	6.80E-05		1.06E-09	1.20E-07	6.19E-09	1.28E-07	0.13	1.26E-03	2.77E-04	1.18E-03	5.32E-04
4.25E-05	4.21E-05	5.58E-05	9.61E-05	6.27E-05		9.78E-10	1.11E-07	5.67E-09	1.18E-07	0.12	1.16E-03	2.58E-04	1.08E-03	4.88E-04
3.99E-05	3.96E-05	5.20E-05	8.83E-05	5.85E-05		9.12E-10	1.04E-07	5.25E-09	1.10E-07	0.11	1.09E-03	2.42E-04	1.01E-03	4.52E-04
3.59E-05	3.56E-05	4.59E-05	7.59E-05	5.17E-05		8.06E-10	9.23E-08	4.58E-09	9.77E-08	0.10	9.62E-04	2.18E-04	8.83E-04	3.95E-04
3.43E-05	3.41E-05	4.34E-05	7.09E-05	4.89E-05		7.63E-10	8.76E-08	4.31E-09	9.27E-08	0.09	9.13E-04	2.09E-04	8.33E-04	3.71E-04
3.29E-05	3.26E-05	4.12E-05	6.64E-05	4.65E-05		7.24E-10	8.34E-08	4.06E-09	8.82E-08	0.09	8.68E-04	2.00E-04	7.89E-04	3.51E-04
3.13E-05	3.11E-05	3.90E-05	6.21E-05	4.39E-05		6.85E-10	7.90E-08	3.82E-09	8.35E-08	0.08	8.22E-04	1.90E-04	7.44E-04	3.30E-04
2.96E-05	2.94E-05	3.66E-05	5.78E-05	4.13E-05		6.44E-10	7.43E-08	3.58E-09	7.85E-08	0.08	7.73E-04	1.80E-04	6.98E-04	3.09E-04
2.79E-05	2.77E-05	3.43E-05	5.38E-05	3.87E-05		6.04E-10	6.98E-08	3.34E-09	7.38E-08	0.07	7.26E-04	1.70E-04	6.54E-04	2.89E-04
6.79E-04	6.73E-04	9.07E-04	1.59E-03	1.01E-03		1.57E-08	1.79E-06	9.30E-08	1.90E-06	1.90	1.87E-02	4.12E-03	1.77E-02	8.00E-03
5.28E-04	5.24E-04	7.39E-04	1.37E-03	8.23E-04		1.28E-08	1.44E-06	7.78E-08	1.53E-06	1.53	1.51E-02	3.21E-03	1.45E-02	6.67E-03
4.14E-04	4.10E-04	6.00E-04	1.16E-03	6.70E-04		1.05E-08	1.16E-06	6.44E-08	1.24E-06	1.24	1.22E-02	2.51E-03	1.19E-02	5.52E-03
2.06E-04	2.04E-04	3.16E-04	6.45E-04	3.53E-04		5.50E-09	6.04E-07	3.49E-08	6.44E-07	0.64	6.39E-03	1.25E-03	6.34E-03	2.98E-03
1.84E-04	1.83E-04	2.84E-04	5.82E-04	3.17E-04		4.94E-09	5.42E-07	3.14E-08	5.79E-07	0.58	5.73E-03	1.12E-03	5.71E-03	2.69E-03
1.57E-04	1.56E-04	2.42E-04	4.95E-04	2.70E-04		4.21E-09	4.62E-07	2.67E-08	4.93E-07	0.49	4.89E-03	9.55E-04	4.86E-03	2.29E-03

Unique Identifier	X (UTM)	Y (UTM)	DemolitionS	Site PreparationS	Grading/ExcavationS	Concrete (Garage and Podiums)1	Concrete (Garage and Podiums)1	Concrete (Garage and Podiums)1	Concrete (Garage and Podiums)S	Concrete (Garage and Podiums)2	Building Construction (framing, roofing,	Building Construction (framing, roofing,	Building Construction (framing, roofing,	Building Construction (framing, roofing,	Building Construction (framing, roofing,
			2026	2026	2026	2026	2027	2028	2028	2028	2027	2028	2028	2029	2029
3715923761140	371592	3761140	1.17E-03	0.00E+00	2.45E-03	6.30E-04	6.28E-04	6.27E-04	9.64E-04	1.95E-03	2.08E-04	2.08E-04	3.20E-04	3.20E-04	6.48E-04
3716023761140	371602	3761140	1.04E-03	0.00E+00	2.18E-03	5.70E-04	5.68E-04	5.67E-04	8.57E-04	1.71E-03	1.88E-04	1.88E-04	2.85E-04	2.85E-04	5.68E-04
3716123761139	371612	3761139	8.90E-04	0.00E+00	1.87E-03	4.91E-04	4.90E-04	4.89E-04	7.34E-04	1.45E-03	1.62E-04	1.62E-04	2.44E-04	2.44E-04	4.83E-04
3716223761140	371622	3761140	7.97E-04	0.00E+00	1.67E-03	4.46E-04	4.45E-04	4.44E-04	6.57E-04	1.28E-03	1.47E-04	1.47E-04	2.18E-04	2.18E-04	4.26E-04
3716423761140	371642	3761140	6.48E-04	0.00E+00	1.36E-03	3.74E-04	3.73E-04	3.72E-04	5.34E-04	1.01E-03	1.23E-04	1.23E-04	1.77E-04	1.77E-04	3.35E-04
3716723761140	371672	3761140	4.86E-04	0.00E+00	1.02E-03	2.90E-04	2.89E-04	2.89E-04	3.99E-04	7.23E-04	9.58E-05	9.58E-05	1.32E-04	1.32E-04	2.40E-04
3716923761140	371692	3761140	4.14E-04	0.00E+00	8.70E-04	2.53E-04	2.52E-04	2.52E-04	3.39E-04	5.97E-04	8.36E-05	8.36E-05	1.13E-04	1.13E-04	1.98E-04
3717023761140	371702	3761140	3.79E-04	0.00E+00	7.97E-04	2.34E-04	2.33E-04	2.33E-04	3.11E-04	5.41E-04	7.73E-05	7.73E-05	1.03E-04	1.03E-04	1.79E-04
3717123761140	371712	3761140	3.51E-04	0.00E+00	7.38E-04	2.19E-04	2.18E-04	2.17E-04	2.88E-04	4.94E-04	7.22E-05	7.22E-05	9.55E-05	9.55E-05	1.64E-04
3717523761140	371752	3761140	2.68E-04	0.00E+00	5.64E-04	1.73E-04	1.72E-04	1.72E-04	2.19E-04	3.58E-04	5.71E-05	5.71E-05	7.28E-05	7.28E-05	1.19E-04
3715163761148	371516	3761148	5.23E-03	0.00E+00	1.10E-02	3.44E-03	3.43E-03	3.42E-03	4.32E-03	6.95E-03	1.14E-03	1.14E-03	1.43E-03	1.43E-03	2.30E-03
3715223761150	371522	3761150	4.72E-03	0.00E+00	9.91E-03	3.06E-03	3.06E-03	3.05E-03	3.89E-03	6.35E-03	1.01E-03	1.01E-03	1.29E-03	1.29E-03	2.11E-03
3715323761150	371532	3761150	3.84E-03	0.00E+00	8.07E-03	2.39E-03	2.38E-03	2.38E-03	3.16E-03	5.46E-03	7.89E-04	7.89E-04	1.05E-03	1.05E-03	1.81E-03
3715523761152	371552	3761152	2.66E-03	0.00E+00	5.60E-03	1.58E-03	1.57E-03	1.57E-03	2.19E-03	4.01E-03	5.21E-04	5.21E-04	7.27E-04	7.27E-04	1.33E-03
3715623761150	371562	3761150	2.19E-03	0.00E+00	4.61E-03	1.26E-03	1.26E-03	1.25E-03	1.80E-03	3.41E-03	4.16E-04	4.16E-04	5.98E-04	5.98E-04	1.13E-03
3715723761150	371572	3761150	1.85E-03	0.00E+00	3.88E-03	1.05E-03	1.05E-03	1.04E-03	1.52E-03	2.94E-03	3.46E-04	3.46E-04	5.06E-04	5.06E-04	9.75E-04
3715823761150	371582	3761150	1.58E-03	0.00E+00	3.33E-03	8.94E-04	8.92E-04	8.90E-04	1.31E-03	2.53E-03	2.95E-04	2.95E-04	4.33E-04	4.33E-04	8.39E-04
3716423761144	371642	3761144	6.87E-04	0.00E+00	1.44E-03	3.98E-04	3.97E-04	3.96E-04	5.65E-04	1.06E-03	1.31E-04	1.31E-04	1.87E-04	1.87E-04	3.52E-04
3716723761144	371672	3761144	5.12E-04	0.00E+00	1.08E-03	3.07E-04	3.06E-04	3.05E-04	4.20E-04	7.58E-04	1.01E-04	1.01E-04	1.39E-04	1.39E-04	2.51E-04
3715223761160	371522	3761160	5.28E-03	0.00E+00	1.11E-02	3.71E-03	3.70E-03	3.69E-03	4.34E-03	6.27E-03	1.22E-03	1.22E-03	1.44E-03	1.44E-03	2.08E-03
3715323761159	371532	3761159	4.26E-03	0.00E+00	8.95E-03	2.84E-03	2.83E-03	2.83E-03	3.50E-03	5.47E-03	9.38E-04	9.38E-04	1.16E-03	1.16E-03	1.82E-03
3715413761157	371541	3761157	3.47E-03	0.00E+00	7.29E-03	2.20E-03	2.19E-03	2.19E-03	2.86E-03	4.84E-03	7.26E-04	7.26E-04	9.49E-04	9.49E-04	1.60E-03
3715543761160	371554	3761160	2.88E-03	0.00E+00	6.05E-03	1.80E-03	1.80E-03	1.79E-03	2.37E-03	4.07E-03	5.95E-04	5.95E-04	7.87E-04	7.87E-04	1.35E-03
3715623761160	371562	3761160	2.52E-03	0.00E+00	5.29E-03	1.55E-03	1.54E-03	1.54E-03	2.07E-03	3.63E-03	5.11E-04	5.11E-04	6.87E-04	6.87E-04	1.21E-03
3715743761159	371574	3761159	2.05E-03	0.00E+00	4.31E-03	1.23E-03	1.23E-03	1.22E-03	1.69E-03	3.05E-03	4.06E-04	4.06E-04	5.60E-04	5.60E-04	1.01E-03
3715823761157	371582	3761157	1.77E-03	0.00E+00	3.71E-03	1.04E-03	1.04E-03	1.03E-03	1.45E-03	2.69E-03	3.43E-04	3.43E-04	4.82E-04	4.82E-04	8.92E-04
3715253761170	371525	3761170	5.54E-03	0.00E+00	1.17E-02	4.10E-03	4.09E-03	4.08E-03	4.55E-03	5.95E-03	1.35E-03	1.35E-03	1.51E-03	1.51E-03	1.98E-03
3715323761170	371532	3761170	4.85E-03	0.00E+00	1.02E-02	3.49E-03	3.49E-03	3.48E-03	3.99E-03	5.49E-03	1.15E-03	1.15E-03	1.32E-03	1.32E-03	1.82E-03
3715423761170	371542	3761170	4.06E-03	0.00E+00	8.54E-03	2.83E-03	2.82E-03	2.81E-03	3.33E-03	4.87E-03	9.33E-04	9.33E-04	1.11E-03	1.11E-03	1.62E-03
3715523761170	371552	3761170	3.43E-03	0.00E+00	7.21E-03	2.32E-03	2.31E-03	2.30E-03	2.81E-03	4.31E-03	7.65E-04	7.65E-04	9.34E-04	9.34E-04	1.43E-03
3715623761166	371562	3761166	2.74E-03	0.00E+00	5.77E-03	1.76E-03	1.75E-03	1.75E-03	2.25E-03	3.74E-03	5.81E-04	5.81E-04	7.48E-04	7.48E-04	1.24E-03
3715283761178	371528	3761178	5.79E-03	0.00E+00	1.22E-02	4.44E-03	4.43E-03	4.42E-03	4.72E-03	5.62E-03	1.47E-03	1.47E-03	1.57E-03	1.57E-03	1.87E-03
3715323761178	371532	3761178	5.37E-03	0.00E+00	1.13E-02	4.06E-03	4.05E-03	4.04E-03	4.39E-03	5.44E-03	1.34E-03	1.34E-03	1.46E-03	1.46E-03	1.80E-03
3715423761176	371542	3761176	4.39E-03	0.00E+00	9.23E-03	3.18E-03	3.17E-03	3.16E-03	3.60E-03	4.88E-03	1.05E-03	1.05E-03	1.19E-03	1.19E-03	1.62E-03
3711453760640	371145	3760640	7.10E-05	0.00E+00	1.49E-04	5.25E-05	5.24E-05	5.23E-05	5.72E-05	7.17E-05	1.74E-05	1.74E-05	1.90E-05	1.90E-05	2.38E-05
3711553760640	371155	3760640	7.13E-05	0.00E+00	1.50E-04	5.27E-05	5.26E-05	5.25E-05	5.74E-05	7.18E-05	1.74E-05	1.74E-05	1.90E-05	1.90E-05	2.38E-05
3711653760640	371165	3760640	7.14E-05	0.00E+00	1.50E-04	5.28E-05	5.26E-05	5.25E-05	5.75E-05	7.20E-05	1.74E-05	1.74E-05	1.91E-05	1.91E-05	2.39E-05
3711753760640	371175	3760640	7.14E-05	0.00E+00	1.50E-04	5.28E-05	5.26E-05	5.25E-05	5.75E-05	7.21E-05	1.74E-05	1.74E-05	1.91E-05	1.91E-05	2.39E-05
3711853760640	371185	3760640	7.14E-05	0.00E+00	1.50E-04	5.27E-05	5.26E-05	5.24E-05	5.74E-05	7.21E-05	1.74E-05	1.74E-05	1.91E-05	1.91E-05	2.39E-05
3711933760640	371193	3760640	7.14E-05	0.00E+00	1.50E-04	5.26E-05	5.25E-05	5.24E-05	5.74E-05	7.21E-05	1.74E-05	1.74E-05	1.90E-05	1.90E-05	2.39E-05
3710953760650	371095	3760650	7.20E-05	0.00E+00	1.51E-04	5.35E-05	5.34E-05	5.33E-05	5.81E-05	7.22E-05	1.77E-05	1.77E-05	1.93E-05	1.93E-05	2.40E-05
3711053760650	371105	3760650	7.26E-05	0.00E+00	1.53E-04	5.39E-05	5.38E-05	5.37E-05	5.85E-05	7.29E-05	1.78E-05	1.78E-05	1.94E-05	1.94E-05	2.42E-05
3711153760650	371115	3760650	7.31E-05	0.00E+00	1.54E-04	5.42E-05	5.41E-05	5.39E-05	5.89E-05	7.33E-05	1.79E-05	1.79E-05	1.95E-05	1.95E-05	2.43E-05
3711253760650	371125	3760650	7.34E-05	0.00E+00	1.54E-04	5.44E-05	5.42E-05	5.41E-05	5.91E-05	7.37E-05	1.80E-05	1.80E-05	1.96E-05	1.96E-05	2.45E-05
3711353760650	371135	3760650	7.36E-05	0.00E+00	1.55E-04	5.45E-05	5.43E-05	5.42E-05	5.93E-05	7.41E-05	1.80E-05	1.80E-05	1.97E-05	1.97E-05	2.46E-05
3711453760650	371145	3760650	7.39E-05	0.00E+00	1.55E-04	5.46E-05	5.44E-05	5.43E-05	5.94E-05	7.44E-05	1.80E-05	1.80E-05	1.97E-05	1.97E-05	2.47E-05
3711553760650	371155	3760650	7.40E-05	0.00E+00	1.55E-04	5.46E-05	5.45E-05	5.44E-05	5.95E-05	7.46E-05	1.80E-05	1.80E-05	1.97E-05	1.97E-05	2.48E-05
3711653760650	371165	3760650	7.41E-05	0.00E+00	1.56E-04	5.46E-05	5.45E-05	5.44E-05	5.96E-05	7.48E-05	1.80E-05	1.80E-05	1.98E-05	1.98E-05	2.48E-05
3711753760650	371175	3760650	7.41E-05	0.00E+00	1.56E-04	5.46E-05	5.45E-05	5.43E-05	5.96E-05	7.50E-05	1.80E-05	1.80E-05	1.98E-05	1.98E-05	2.49E-05
3711853760650	371185	3760650	7.41E-05	0.00E+00	1.56E-04	5.46E-05	5.44E-05	5.43E-05	5.96E-05	7.51E-05	1.80E-05	1.80E-05	1.98E-05	1.98E-05	2.49E-05
3711933760650	371193	3760650	7.40E-05	0.00E+00	1.56E-04	5.45E-05	5.44E-05	5.42E-05	5.95E-05	7.51E-05	1.80E-05	1.80E-05	1.98E-05	1.98E-05	2.49E-05
3710853760660	371085	3760660	7.40E-05	0.00E+00	1.56E-04	5.51E-05	5.49E-05	5.48E-05	5.97E-05	7.43E-05	1.82E-05	1.82E-05	1.98E-05	1.98E-05	2.46E-05
3710953760660	371095	3760660	7.50E-05	0.00E+00	1.58E-04	5.57E-05	5.55E-05	5.54E-05	6.03E-05	7.49E-05	1.84E-05	1.84E-05	2.00E-05	2.00E-05	2.49E-05
3711053760660	371105	3760660	7.54E-05	0.00E+00	1.58E-04	5.59E-05	5.57E-05	5.56E-05	6.07E-05	7.55E-05	1.85E-05	1.85E-05	2.01E-05	2.01E-05	2.50E-05
3711153760660	371115	3760660	7.57E-05	0.00E+00	1.59E-04	5.61E-05	5.59E-05	5.58E-05	6.09E-05	7.60E-05	1.85E-05	1.85E-05	2.02E-05	2.02E-05	2.52E-05
3711253760660	371125	3760660	7.60E-05	0.00E+00	1.60E-04	5.62E-05	5.61E-05	5.60E-05	6.12E-05	7.65E-05	1.86E-05	1.86E-05	2.03E-05	2.03E-05	2.54E-05
3711353760660	371135	3760660	7.63E-05	0.00E+00	1.60E-04	5.64E-05	5.62E-05	5.61E-05	6.14E-05	7.69E-05	1.86E-05	1.86E-05	2.04E-05	2.04E-05	2.55E-05
3711453760660	371145	3760660	7.65E-05	0.00E+00	1.61E-04	5.65E-05	5.63E-05	5.62E-05	6.16E-05	7.73E-05	1.87E-05	1.87E-05	2.04E-05	2.04E-05	2.56E-05
3711553760660	371155	3760660	7.67E-05	0.00E+00	1.61E-04	5.65E-05	5.64E-05	5.63E-05	6.17E-05	7.76E-05	1.87E-05	1.87E-05	2.05E-05	2.05E-05	2.57E-05
3711653760660	371165	3760660	7.68E-05	0.00E+00	1.61E-04	5.66E-05	5.64E-05	5.63E-05	6.18E-05	7.78E-05	1.87E-05	1.87E-05	2.05E-05	2.05E-05	2.58E-05
3711753760660	371175	3760660	7.69E-05	0.00E+00	1.62E-04	5.66E-05	5.64E-05	5.63E-05	6.18E-05	7.80E-05	1.87E-05	1.87E-05	2.05E-05	2.05E-05	2.59E-05
3711853760660	371185	3760660	7.69E-05	0.00E+00	1.62E-04	5.65E-05	5.64E-05	5.63E-05	6.18E-05	7.82E-05	1.87E-05	1.87E-05	2.05E-05	2.05E-05	2.59E-05
3711933760660	371193	3760660	7.69E-05	0.00E+00	1.62E-04	5.65E-05	5.63E-05	5.62E-05	6.18E-05	7.83E-05	1.87E-05	1.87E-05	2.05E-05	2.05E-05	2.60E-05
3710853760670	371085	3760670	7.67E-05	0.00E+00	1.61E-04	5.70E-05	5.68E-05	5.67E-05	6.19E-05	7.70E-05	1.88E-05	1.88E-05	2.05E-05	2.05E-05	2.56E-05
3710953760670	371095	3760670	7.76E-05	0.00E+00	1.63E-04	5.75E-05	5.74E-05	5.72E-05	6.24E-05	7.76E-05	1.90E-05	1.90E-05	2.07E-05	2.07E-05	2.58E-05
3711053760670	371105	3760670	7.81E-05	0.00E+00	1.64E-04	5.78E-05	5.77E-05	5.75E-05	6.28E-05	7.83E-05	1.91E-05	1.91E-05	2.08E-05	2.08E-05	2.60E-05
3711153760670	371115	3760670	7.85E-05	0.00E+00	1.65E-04	5.80E-05	5.79E-05	5.77E-05	6.31E-05	7.89E-05	1.92E-05	1.92E-05	2.09E-05	2.09E-05	2.62E-05
3711253760670	371125	3760670	7.88E-05	0.00E+00	1.66E-04	5.82E-05	5.81E-05	5.79E-05	6.34E-05	7.95E-05	1.92E-05	1.92E-05	2.10E-05	2.10E-05	2.64E-05
3711353760670	371135	3760670	7.91E-05	0.00E+00	1.66E-04	5.84E-05	5.82E-05	5.81E-05	6.36E-05	8.00E-05	1.93E-05	1.93E-05	2.11E-05	2.11E-05	2.65E-05
3711453760670	371145	3760670	7.93E-05	0.00E+00	1.67E-04	5.85E-05	5.83E-05	5.82E-05	6.38E-05	8.03E-05	1.93E-05	1.93E-05	2.12E-05	2.12E-05	2.67E-05
3711553760670	371155	3760670	7.96E-05	0.00E+00	1.67E-04	5.85E-05	5.84E-05	5.83E-05	6.40E-05	8.07E-05	1.93E-05	1.93E-05	2.12E-05	2.12E-05	2.68E-05
3711653760670	371165	3760670	7.97E-05	0.00E+00	1.68E-04	5.86E-05	5.84E-05	5.83E-05	6.41E-05	8.10E-05	1.94E-05	1.94E-05	2.13E-05	2.13E-05	2.69E-05
3711753760670	371175	3760670	7.98E-05	0.00E+00	1.68E-04	5.86E-05	5.85E-05	5.83E-05	6.42E-05	8.13E-05	1.94E-05	1.94E-05	2.13E-05	2.13E-05	2.70E-05
3711853760670	371185	3760670	7.99E-05	0.00E+00	1.68E-04	5.86E-05	5.85E-05	5.83E-05	6.42E-05	8.15E-05	1.94E-05	1.94E-05	2.13E-05	2.13E-05	2.71E-05
3711933760670	371193	3760670	7.99E-05	0.00E+00	1.68E-04	5.86E-05	5.84E-05	5.83E-05	6.42E-05	8.16E-05	1.93E-05	1.93E-05	2.13E-05	2.13E-05	2.71E-05
3710853760680	371085	3760680	7.95E-05	0.00E+00	1.67E-04	5.90E-05	5.88E-05	5.87E-05	6.40E-05	7.98E-05	1.95E-05	1.95E-05	2.13E-05	2.13E-05	2.65E-05
3710953760680	371095	3760680	8.03E-05	0.00E+00	1.69E-04	5.95E-05	5.93E-05	5.92E-05	6.46E-05	8.04E-05	1.96E-05	1.96E-05	2.14E-05	2.14E-05	2.67E-05
3711053760680	371105	3760680	8.08E-05	0.00E+00	1.70E-04	5.97E-05	5.96E-05	5.94E-05	6.49E-05	8.11E-05	1.97E-05	1.97E-05	2.15E-05	2.15E-05	2.69E-05
3711153760680	371115	3760680	8.12E-05	0.00E+00	1.71E-04	6.00E-05	5.98E-05	5.97E-05	6.53E-05	8.18E-05	1.98E-05	1.98E-05	2.17E-05	2.17E-05	2.71E-05
3711253760680	371125	3760680	8.16E-05	0.00E+00	1.72E-04	6.02E-05	6.00E-05	5.99E-05	6.56E-05	8.24E-05	1.99E-05	1.99E-05	2.18E-05	2.18E-05	2.74E-05
3711353760680	371135	3760680	8.20E-05	0.00E+00	1.72E-04	6.04E-05	6.02E-05	6.01E-05	6.59E-05	8.31E-05	1.99E-05	1.99E-05	2.19E-05	2.19E-05	2.76E-05
3711453760680	371145	3760680	8.23E-05	0.00E+00	1.73E-04	6.05E-05	6.04E-05	6.02E-05	6.61E-05	8.35E-05	2.00E-05	2.00E-05	2.19E-05	2.19E-05	2.77E-05
3711553760680	371155	3760680	8.25E-05	0.00E+00	1.73E-04	6.06E-05	6.05E-05	6.03E-05	6.63E-05	8.39E-05	2.00E-05	2.00E-05	2.20E-05	2.20E-05	2.79E-05
3711653760680	371165	3760680	8.27E-05	0.00E+00	1.74E-04	6.07E-05	6.05E-05	6.04E-05	6.65E-05	8.43E-05	2.00E-05	2.00E-05	2.21E-05	2.21E-05	2.80E-05
3711753760680	371175	3760680	8.29E-05	0.00E+00	1.74E-04	6.08E-05	6.06E-05	6.04E-05	6.66E-05	8.47E-05	2.01E-05	2.01E-05	2.21E-05	2.21E-05	2.81E-05
3711853760680	371185	3760680	8.30E-05	0.00E+00	1.74E-04	6.08E-05	6.06E-05	6.05E-05	6.67E-05	8.49E-05	2.01E-05	2.01E-05	2.21E-05	2.21E-05	2.82E-05
3711933760680	371193	3760680	8.30E-05	0.00E+00	1.74E-04	6.07E-05	6.06E-05	6.04E-05	6.67E-05	8.50E-05	2.01E-05	2.01E-05	2.21E-05	2.21E-05	2.82E-05
3710853760700	371085	3760700	8.53E-05	0.00E+00	1.79E-04	6.31E-05	6.30E-05	6.28E-05	6.86E-05	8.54E-05	2.09E-05	2.09E-05	2.28E-05	2.28E-05	2.83E-05
3710953760700	371095	3760700	8.59E-05	0.00E+00	1.81E-04	6.35E-05	6.33E-05	6.32E-05	6.90E-05	8.62E-05	2.10E-05	2.10E-05	2.29E-05	2.29E-05	2.86E-05
3711053760700	371105	3760700	8.65E-05	0.00E+00	1.82E-04	6.39E-05	6.37E-05	6.35E-05	6.95E-05	8.72E-05	2.11E-05	2.11E-05	2.31E-05	2.31E-05	2.89E-05
3711153760700	371115	3760700	8.71E-05	0.00E+00	1.83E-04	6.42E-05	6.40E-05	6.39E-05	7.00E-05	8.81E-05	2.12E-05	2.12E-05	2.32E-05	2.32E-05	2.92E-05
3711253760700	371125	3760700	8.77E-05	0.00E+00	1.84E-04	6.45E-05	6.43E-05	6.42E-05	7.05E-05	8.89E-05	2.13E-05	2.13E-05	2.34E-05	2.34E-05	2.95E-05
3711353760700	371135	3760700	8.82E-05	0.00E+00	1.85E-04	6.47E-05	6.46E-05	6.44E-05	7.08E-05	8.97E-05	2.14E-05	2.14E-05	2.35E-05	2.35E-05	2.98E-05
3711453760700	371145	3760700	8.86E-05	0.00E+00	1.86E-04	6.50E-05	6.48E-05	6.46E-05	7.12E-05	9.04E-05	2.14E-05	2.14E-05	2.36E-05	2.36E-05	3.00E-05
3711553760700	371155	3760700	8.90E-05	0.00E+00	1.87E-04	6.51E-05	6.50E-05	6.48E-05	7.15E-05	9.10E-05	2.15E-05	2.15E-05	2.37E-05	2.37E-05	3.02E-05
3711653760700	371165	3760700	8.93E-05	0.00E+00	1.88E-04	6.53E-05	6.51E-05	6.49E-05	7.17E-05	9.16E-05	2.16E-05	2.16E-05	2.38E-05	2.38E-05	3.04E-05
3711753760700	371175	3760700	8.95E-05	0.00E+00	1.88E-04	6.54E-05	6.52E-05	6.50E-05	7.19E-05	9.21E-05	2.16E-05	2.16E-05	2.39E-05	2.39E-05	3.06E-05
3711853760700	371185	3760700	8.97E-05	0.00E+00	1.88E-04	6.54E-05	6.52E-05	6.51E-05	7.20E-05	9.25E-05	2.16E-05	2.16E-05	2.39E-05	2.39E-05	3.07E-05
3710753760710	371075	3760710	8.71E-05	0.00E+00	1.83E-04	6.46E-05	6.44E-05	6.42E-05	7.02E-05	8.77E-05	2.13E-05	2.13E-05	2.33E-05	2.33E-05	2.91E-05
3710853760710	371085	3760710	8.82E-05	0.00E+00	1.85E-04	6.52E-05	6.50E-05	6.49E-05	7.09E-05	8.84E-05	2.15E-05	2.15E-05	2.35E-05	2.35E-05	2.93E-05
3710953760710	371095	3760710	8.89E-05	0.00E+00	1.87E-04	6.57E-05	6.55E-05	6.53E-05	7.15E-05	8.95E-05	2.17E-05	2.17E-05	2.37E-05	2.37E-05	2.97E-05
3711053760710	371105	3760710	8.96E-05	0.00E+00	1.88E-04	6.61E-05	6.59E-05	6.57E-05	7.20E-05	9.05E-05	2.18E-05	2.18E-05	2.39E-05	2.39E-05	3.00E-05
3711153760710	371115	3760710	9.03E-05	0.00E+00	1.90E-04	6.64E-05	6.63E-05	6.61E-05	7.26E-05	9.15E-05	2.19E-05	2.19E-05	2.41E-05	2.41E-05	3.04E-05
3711253760710	371125	3760710	9.09E-05	0.00E+00	1.91E-04	6.68E-05	6.66E-05	6.65E-05	7.31E-05	9.25E-05	2.21E-05	2.21E-05	2.43E-05	2.43E-05	3.07E-05
3711353760710	371135	3760710	9.15E-05	0.00E+00	1.92E-04	6.71E-05	6.69E-05	6.68E-05	7.35E-05	9.34E-05	2.22E-05	2.22E-05	2.44E-05	2.44E-05	3.10E-05
3711453760710	371145	3760710	9.20E-05	0.00E+00	1.93E-04	6.73E-05	6.72E-05	6.70E-05	7.39E-05	9.42E-05	2.22E-05	2.22E-05	2.45E-05	2.45E-05	3.12E-05
3711553760710	371155	3760710	9.24E-05	0.00E+00	1.94E-04	6.76E-05	6.74E-05	6.72E-05	7.43E-05	9.49E-05	2.23E-05	2.23E-05	2.46E-05	2.46E-05	3.15E-05
3711653760710	371165	3760710	9.28E-05	0.00E+00	1.95E-04	6.77E-05	6.76E-05	6.74E-05	7.46E-05	9.56E-05	2.24E-05	2.24E-05	2.47E-05	2.47E-05	3.17E-05
3711753760710	371175	3760710	9.31E-05	0.00E+00	1.96E-04	6.79E-05	6.77E-05	6.75E-05	7.48E-05	9.62E-05	2.24E-05	2.24E-05	2.48E-05	2.48E-05	3.19E-05
3711853760710	371185	3760710	9.34E-05	0.00E+00	1.96E-04	6.80E-05	6.78E-05	6.76E-05	7.50E-05	9.66E-05	2.24E-05	2.24E-05	2.49E-05	2.49E-05	3.21E-05
3710753760720	371075	3760720	9.03E-05	0.00E+00	1.90E-04	6.69E-05	6.67E-05	6.66E-05	7.27E-05	9.08E-05	2.21E-05	2.21E-05	2.41E-05	2.41E-05	3.01E-05
3710853760720	371085	3760720	9.12E-05	0.00E+00	1.92E-04	6.74E-05	6.72E-05	6.71E-05	7.33E-05	9.16E-05	2.23E-05	2.23E-05	2.43E-05	2.43E-05	3.04E-05
3710953760720	371095	3760720	9.21E-05	0.00E+00	1.94E-04	6.79E-05	6.77E-05	6.76E-05	7.40E-05	9.28E-05	2.24E-05	2.24E-05	2.46E-05	2.46E-05	3.08E-05
3711053760720	371105	3760720	9.29E-05	0.00E+00	1.95E-04	6.84E-05	6.82E-05	6.80E-05	7.46E-05	9

Finishing/Painting1	Finishing/Painting1	Finishing/PaintingS	Finishing/Painting2	PavingS		Child Risk						Overlapping Phases - Maximum GLC			
2028	2029	2029	2029	2029		3rd Trimester	0<2	2<16	Total	per million		2026	2027	2028	2029
1.38E-04	1.37E-04	2.10E-04	4.26E-04	2.34E-04		3.65E-09	4.02E-07	2.31E-08	4.29E-07	0.43		4.25E-03	8.36E-04	4.21E-03	1.97E-03
1.25E-04	1.23E-04	1.87E-04	3.73E-04	2.09E-04		3.25E-09	3.59E-07	2.04E-08	3.83E-07	0.38		3.79E-03	7.56E-04	3.73E-03	1.74E-03
1.07E-04	1.07E-04	1.60E-04	3.17E-04	1.79E-04		2.79E-09	3.08E-07	1.74E-08	3.28E-07	0.33		3.25E-03	6.52E-04	3.19E-03	1.49E-03
9.75E-05	9.67E-05	1.43E-04	2.80E-04	1.60E-04		2.50E-09	2.77E-07	1.55E-08	2.95E-07	0.29		2.92E-03	5.92E-04	2.85E-03	1.32E-03
8.17E-05	8.10E-05	1.16E-04	2.20E-04	1.30E-04		2.03E-09	2.27E-07	1.24E-08	2.41E-07	0.24		2.38E-03	4.96E-04	2.30E-03	1.06E-03
6.35E-05	6.29E-05	8.69E-05	1.57E-04	9.76E-05		1.52E-09	1.71E-07	9.05E-09	1.82E-07	0.18		1.80E-03	3.85E-04	1.70E-03	7.77E-04
5.53E-05	5.49E-05	7.39E-05	1.30E-04	8.31E-05		1.30E-09	1.47E-07	7.59E-09	1.56E-07	0.16		1.54E-03	3.36E-04	1.44E-03	6.53E-04
5.12E-05	5.07E-05	6.78E-05	1.18E-04	7.62E-05		1.19E-09	1.35E-07	6.92E-09	1.43E-07	0.14		1.41E-03	3.11E-04	1.32E-03	5.95E-04
4.78E-05	4.74E-05	6.27E-05	1.08E-04	7.05E-05		1.10E-09	1.25E-07	6.36E-09	1.33E-07	0.13		1.31E-03	2.90E-04	1.21E-03	5.47E-04
3.78E-05	3.75E-05	4.78E-05	7.81E-05	5.39E-05		8.40E-10	9.64E-08	4.74E-09	1.02E-07	0.10		1.00E-03	2.29E-04	9.17E-04	4.09E-04
7.52E-04	7.46E-04	9.41E-04	1.51E-03	1.05E-03		1.64E-08	1.90E-06	9.26E-08	2.01E-06	2.01		1.97E-02	4.57E-03	1.80E-02	7.99E-03
6.70E-04	6.64E-04	8.47E-04	1.38E-03	9.47E-04		1.48E-08	1.70E-06	8.40E-08	1.80E-06	1.80		1.77E-02	4.07E-03	1.63E-02	7.24E-03
5.23E-04	5.18E-04	6.89E-04	1.19E-03	7.72E-04		1.20E-08	1.37E-06	7.01E-08	1.45E-06	1.45		1.43E-02	3.17E-03	1.34E-02	6.03E-03
3.45E-04	3.42E-04	4.77E-04	8.74E-04	5.35E-04		8.34E-09	9.38E-07	4.99E-08	9.97E-07	1.00		9.84E-03	2.09E-03	9.37E-03	4.29E-03
2.75E-04	2.73E-04	3.93E-04	7.44E-04	4.40E-04		6.87E-09	7.66E-07	4.18E-08	8.15E-07	0.81		8.06E-03	1.67E-03	7.76E-03	3.58E-03
2.29E-04	2.27E-04	3.32E-04	6.40E-04	3.71E-04		5.79E-09	6.44E-07	3.56E-08	6.86E-07	0.69		6.78E-03	1.39E-03	6.59E-03	3.05E-03
1.96E-04	1.94E-04	2.84E-04	5.51E-04	3.18E-04		4.96E-09	5.52E-07	3.06E-08	5.87E-07	0.59		5.81E-03	1.19E-03	5.65E-03	2.62E-03
8.70E-05	8.63E-05	1.23E-04	2.31E-04	1.38E-04		2.15E-09	2.41E-07	1.30E-08	2.56E-07	0.26		2.53E-03	5.29E-04	2.43E-03	1.12E-03
6.70E-05	6.65E-05	9.15E-05	1.65E-04	1.03E-04		1.60E-09	1.81E-07	9.51E-09	1.92E-07	0.19		1.89E-03	4.07E-04	1.79E-03	8.17E-04
8.10E-04	8.03E-04	9.46E-04	1.36E-03	1.06E-03		1.65E-08	1.95E-06	8.89E-08	2.05E-06	2.05		2.01E-02	4.92E-03	1.78E-02	7.70E-03
6.21E-04	6.16E-04	7.62E-04	1.19E-03	8.55E-04		1.33E-08	1.55E-06	7.41E-08	1.63E-06	1.63		1.60E-02	3.77E-03	1.45E-02	6.40E-03
4.81E-04	4.77E-04	6.23E-04	1.05E-03	6.96E-04		1.09E-08	1.24E-06	6.28E-08	1.32E-06	1.32		1.30E-02	2.92E-03	1.20E-02	5.40E-03
3.94E-04	3.90E-04	5.16E-04	8.86E-04	5.78E-04		9.02E-09	1.03E-06	5.24E-08	1.09E-06	1.09		1.07E-02	2.39E-03	1.00E-02	4.51E-03
3.38E-04	3.35E-04	4.51E-04	7.92E-04	5.05E-04		7.88E-09	8.95E-07	4.62E-08	9.49E-07	0.95		9.35E-03	2.05E-03	8.78E-03	3.98E-03
2.69E-04	2.67E-04	3.68E-04	6.65E-04	4.12E-04		6.43E-09	7.25E-07	3.82E-08	7.69E-07	0.77		7.59E-03	1.63E-03	7.20E-03	3.28E-03
2.27E-04	2.25E-04	3.17E-04	5.85E-04	3.55E-04		5.54E-09	6.21E-07	3.33E-08	6.60E-07	0.66		6.52E-03	1.38E-03	6.23E-03	2.86E-03
8.96E-04	8.88E-04	9.92E-04	1.30E-03	1.11E-03		1.74E-08	2.08E-06	8.95E-08	2.18E-06	2.18		2.13E-02	5.44E-03	1.83E-02	7.78E-03
7.64E-04	7.58E-04	8.69E-04	1.20E-03	9.75E-04		1.52E-08	1.80E-06	8.00E-08	1.90E-06	1.90		1.86E-02	4.64E-03	1.62E-02	6.94E-03
6.18E-04	6.13E-04	7.27E-04	1.06E-03	8.16E-04		1.27E-08	1.49E-06	6.86E-08	1.58E-06	1.58		1.54E-02	3.75E-03	1.37E-02	5.94E-03
5.06E-04	5.02E-04	6.13E-04	9.39E-04	6.89E-04		1.07E-08	1.25E-06	5.91E-08	1.32E-06	1.32		1.30E-02	3.07E-03	1.16E-02	5.11E-03
3.84E-04	3.81E-04	4.91E-04	8.14E-04	5.51E-04		8.60E-09	9.87E-07	4.90E-08	1.04E-06	1.04		1.03E-02	2.33E-03	9.45E-03	4.23E-03
9.71E-04	9.63E-04	1.03E-03	1.23E-03	1.16E-03		1.81E-08	2.19E-06	8.96E-08	2.30E-06	2.30	RES MAX H	2.24E-02	5.90E-03	1.88E-02	7.81E-03
8.88E-04	8.80E-04	9.57E-04	1.18E-03	1.08E-03		1.68E-08	2.02E-06	8.46E-08	2.12E-06	2.12		2.07E-02	5.39E-03	1.76E-02	7.36E-03
6.94E-04	6.89E-04	7.84E-04	1.06E-03	8.82E-04		1.38E-08	1.63E-06	7.18E-08	1.72E-06	1.72		1.68E-02	4.22E-03	1.46E-02	6.23E-03
1.15E-05	1.14E-05	1.25E-05	1.56E-05	1.43E-05		2.22E-10	2.64E-08	1.11E-09	2.78E-08	0.03		2.73E-04	6.98E-05	2.29E-04	9.65E-05
1.15E-05	1.14E-05	1.25E-05	1.56E-05	1.43E-05		2.23E-10	2.65E-08	1.11E-09	2.79E-08	0.03		2.74E-04	7.00E-05	2.30E-04	9.68E-05
1.15E-05	1.14E-05	1.25E-05	1.57E-05	1.43E-05		2.24E-10	2.66E-08	1.11E-09	2.79E-08	0.03		2.74E-04	7.01E-05	2.30E-04	9.69E-05
1.15E-05	1.14E-05	1.25E-05	1.57E-05	1.44E-05		2.24E-10	2.66E-08	1.11E-09	2.79E-08	0.03		2.74E-04	7.00E-05	2.30E-04	9.70E-05
1.15E-05	1.14E-05	1.25E-05	1.57E-05	1.43E-05		2.24E-10	2.66E-08	1.11E-09	2.79E-08	0.03		2.74E-04	7.00E-05	2.30E-04	9.70E-05
1.15E-05	1.14E-05	1.25E-05	1.57E-05	1.43E-05		2.24E-10	2.65E-08	1.11E-09	2.79E-08	0.03		2.74E-04	6.99E-05	2.30E-04	9.69E-05
1.17E-05	1.16E-05	1.27E-05	1.57E-05	1.45E-05		2.26E-10	2.69E-08	1.12E-09	2.82E-08	0.03		2.77E-04	7.11E-05	2.32E-04	9.77E-05
1.18E-05	1.17E-05	1.28E-05	1.59E-05	1.46E-05		2.27E-10	2.71E-08	1.13E-09	2.84E-08	0.03		2.79E-04	7.16E-05	2.34E-04	9.85E-05
1.19E-05	1.18E-05	1.28E-05	1.60E-05	1.47E-05		2.29E-10	2.72E-08	1.14E-09	2.86E-08	0.03		2.81E-04	7.20E-05	2.35E-04	9.91E-05
1.19E-05	1.18E-05	1.29E-05	1.61E-05	1.47E-05		2.30E-10	2.73E-08	1.14E-09	2.87E-08	0.03		2.82E-04	7.22E-05	2.36E-04	9.95E-05
1.19E-05	1.18E-05	1.29E-05	1.61E-05	1.48E-05		2.31E-10	2.74E-08	1.15E-09	2.88E-08	0.03		2.83E-04	7.23E-05	2.37E-04	9.99E-05
1.19E-05	1.18E-05	1.29E-05	1.62E-05	1.48E-05		2.31E-10	2.75E-08	1.15E-09	2.89E-08	0.03		2.84E-04	7.25E-05	2.38E-04	1.00E-04
1.19E-05	1.18E-05	1.30E-05	1.63E-05	1.49E-05		2.32E-10	2.75E-08	1.15E-09	2.89E-08	0.03		2.84E-04	7.25E-05	2.38E-04	1.00E-04
1.19E-05	1.18E-05	1.30E-05	1.63E-05	1.49E-05		2.32E-10	2.75E-08	1.15E-09	2.89E-08	0.03		2.84E-04	7.25E-05	2.39E-04	1.01E-04
1.19E-05	1.18E-05	1.30E-05	1.63E-05	1.49E-05		2.32E-10	2.76E-08	1.16E-09	2.89E-08	0.03		2.84E-04	7.25E-05	2.39E-04	1.01E-04
1.19E-05	1.18E-05	1.30E-05	1.64E-05	1.49E-05		2.32E-10	2.75E-08	1.16E-09	2.89E-08	0.03		2.84E-04	7.24E-05	2.39E-04	1.01E-04
1.19E-05	1.18E-05	1.30E-05	1.64E-05	1.49E-05		2.32E-10	2.75E-08	1.16E-09	2.89E-08	0.03		2.84E-04	7.24E-05	2.39E-04	1.01E-04
1.20E-05	1.19E-05	1.30E-05	1.62E-05	1.49E-05		2.32E-10	2.76E-08	1.15E-09	2.90E-08	0.03		2.85E-04	7.31E-05	2.39E-04	1.00E-04
1.22E-05	1.21E-05	1.31E-05	1.63E-05	1.51E-05		2.35E-10	2.79E-08	1.16E-09	2.93E-08	0.03		2.88E-04	7.39E-05	2.41E-04	1.01E-04
1.22E-05	1.21E-05	1.32E-05	1.64E-05	1.51E-05		2.36E-10	2.81E-08	1.17E-09	2.95E-08	0.03		2.90E-04	7.42E-05	2.43E-04	1.02E-04
1.23E-05	1.22E-05	1.33E-05	1.66E-05	1.52E-05		2.37E-10	2.82E-08	1.18E-09	2.96E-08	0.03		2.91E-04	7.45E-05	2.44E-04	1.03E-04
1.23E-05	1.22E-05	1.33E-05	1.67E-05	1.53E-05		2.38E-10	2.83E-08	1.18E-09	2.97E-08	0.03		2.92E-04	7.47E-05	2.45E-04	1.03E-04
1.23E-05	1.22E-05	1.34E-05	1.68E-05	1.53E-05		2.39E-10	2.84E-08	1.19E-09	2.98E-08	0.03		2.93E-04	7.49E-05	2.46E-04	1.04E-04
1.23E-05	1.22E-05	1.34E-05	1.68E-05	1.54E-05		2.40E-10	2.85E-08	1.19E-09	2.99E-08	0.03		2.94E-04	7.50E-05	2.46E-04	1.04E-04
1.24E-05	1.23E-05	1.34E-05	1.69E-05	1.54E-05		2.40E-10	2.85E-08	1.20E-09	3.00E-08	0.03		2.94E-04	7.51E-05	2.47E-04	1.04E-04
1.24E-05	1.23E-05	1.35E-05	1.70E-05	1.54E-05		2.41E-10	2.86E-08	1.20E-09	3.00E-08	0.03		2.95E-04	7.51E-05	2.47E-04	1.04E-04
1.24E-05	1.23E-05	1.35E-05	1.70E-05	1.54E-05		2.41E-10	2.86E-08	1.20E-09	3.00E-08	0.03		2.95E-04	7.51E-05	2.48E-04	1.05E-04
1.24E-05	1.23E-05	1.35E-05	1.70E-05	1.54E-05		2.41E-10	2.86E-08	1.20E-09	3.00E-08	0.03		2.95E-04	7.51E-05	2.48E-04	1.05E-04
1.24E-05	1.22E-05	1.35E-05	1.70E-05	1.54E-05		2.41E-10	2.86E-08	1.20E-09	3.00E-08	0.03		2.95E-04	7.50E-05	2.48E-04	1.05E-04
1.25E-05	1.24E-05	1.35E-05	1.68E-05	1.54E-05		2.40E-10	2.86E-08	1.19E-09	3.00E-08	0.03		2.95E-04	7.56E-05	2.47E-04	1.04E-04
1.26E-05	1.25E-05	1.36E-05	1.69E-05	1.56E-05		2.43E-10	2.89E-08	1.20E-09	3.03E-08	0.03		2.98E-04	7.64E-05	2.50E-04	1.05E-04
1.26E-05	1.25E-05	1.37E-05	1.70E-05	1.57E-05		2.45E-10	2.91E-08	1.21E-09	3.05E-08	0.03		3.00E-04	7.67E-05	2.51E-04	1.06E-04
1.27E-05	1.26E-05	1.37E-05	1.72E-05	1.58E-05		2.46E-10	2.92E-08	1.22E-09	3.07E-08	0.03		3.01E-04	7.70E-05	2.53E-04	1.06E-04
1.27E-05	1.26E-05	1.38E-05	1.73E-05	1.58E-05		2.47E-10	2.93E-08	1.23E-09	3.08E-08	0.03		3.03E-04	7.73E-05	2.54E-04	1.07E-04
1.28E-05	1.27E-05	1.39E-05	1.74E-05	1.59E-05		2.48E-10	2.94E-08	1.23E-09	3.09E-08	0.03		3.04E-04	7.75E-05	2.55E-04	1.07E-04
1.28E-05	1.27E-05	1.39E-05	1.75E-05	1.59E-05		2.49E-10	2.95E-08	1.24E-09	3.10E-08	0.03		3.05E-04	7.76E-05	2.56E-04	1.08E-04
1.28E-05	1.27E-05	1.39E-05	1.76E-05	1.60E-05		2.49E-10	2.96E-08	1.24E-09	3.11E-08	0.03		3.05E-04	7.77E-05	2.56E-04	1.08E-04
1.28E-05	1.27E-05	1.40E-05	1.77E-05	1.60E-05		2.50E-10	2.96E-08	1.25E-09	3.11E-08	0.03		3.06E-04	7.78E-05	2.57E-04	1.08E-04
1.28E-05	1.27E-05	1.40E-05	1.77E-05	1.60E-05		2.50E-10	2.96E-08	1.25E-09	3.11E-08	0.03		3.06E-04	7.78E-05	2.57E-04	1.09E-04
1.28E-05	1.27E-05	1.40E-05	1.78E-05	1.60E-05		2.50E-10	2.97E-08	1.25E-09	3.12E-08	0.03		3.06E-04	7.78E-05	2.58E-04	1.09E-04
1.28E-05	1.27E-05	1.40E-05	1.78E-05	1.60E-05		2.50E-10	2.96E-08	1.25E-09	3.11E-08	0.03		3.06E-04	7.77E-05	2.58E-04	1.09E-04
1.29E-05	1.28E-05	1.40E-05	1.74E-05	1.60E-05		2.49E-10	2.96E-08	1.24E-09	3.11E-08	0.03		3.06E-04	7.83E-05	2.56E-04	1.08E-04
1.30E-05	1.29E-05	1.41E-05	1.75E-05	1.61E-05		2.52E-10	2.99E-08	1.25E-09	3.14E-08	0.03		3.09E-04	7.90E-05	2.58E-04	1.09E-04
1.31E-05	1.30E-05	1.41E-05	1.77E-05	1.62E-05		2.53E-10	3.01E-08	1.26E-09	3.16E-08	0.03		3.10E-04	7.93E-05	2.60E-04	1.09E-04
1.31E-05	1.30E-05	1.42E-05	1.78E-05	1.63E-05		2.54E-10	3.02E-08	1.26E-09	3.17E-08	0.03		3.12E-04	7.96E-05	2.61E-04	1.10E-04
1.32E-05	1.31E-05	1.43E-05	1.80E-05	1.64E-05		2.56E-10	3.04E-08	1.27E-09	3.19E-08	0.03		3.13E-04	7.99E-05	2.63E-04	1.11E-04
1.32E-05	1.31E-05	1.44E-05	1.81E-05	1.65E-05		2.57E-10	3.05E-08	1.28E-09	3.20E-08	0.03		3.15E-04	8.02E-05	2.64E-04	1.11E-04
1.32E-05	1.31E-05	1.44E-05	1.82E-05	1.65E-05		2.58E-10	3.06E-08	1.28E-09	3.21E-08	0.03		3.16E-04	8.03E-05	2.65E-04	1.12E-04
1.33E-05	1.31E-05	1.45E-05	1.83E-05	1.66E-05		2.58E-10	3.06E-08	1.29E-09	3.22E-08	0.03		3.17E-04	8.05E-05	2.66E-04	1.12E-04
1.33E-05	1.32E-05	1.45E-05	1.84E-05	1.66E-05		2.59E-10	3.07E-08	1.29E-09	3.23E-08	0.03		3.17E-04	8.06E-05	2.67E-04	1.13E-04
1.33E-05	1.32E-05	1.45E-05	1.84E-05	1.66E-05		2.60E-10	3.08E-08	1.30E-09	3.23E-08	0.03		3.18E-04	8.07E-05	2.67E-04	1.13E-04
1.33E-05	1.32E-05	1.45E-05	1.85E-05	1.67E-05		2.60E-10	3.08E-08	1.30E-09	3.23E-08	0.03		3.18E-04	8.07E-05	2.68E-04	1.13E-04
1.33E-05	1.32E-05	1.45E-05	1.85E-05	1.67E-05		2.60E-10	3.08E-08	1.30E-09	3.23E-08	0.03		3.18E-04	8.06E-05	2.68E-04	1.13E-04
1.38E-05	1.37E-05	1.49E-05	1.86E-05	1.71E-05		2.67E-10	3.17E-08	1.32E-09	3.33E-08	0.03		3.28E-04	8.38E-05	2.74E-04	1.15E-04
1.39E-05	1.38E-05	1.50E-05	1.88E-05	1.73E-05		2.69E-10	3.20E-08	1.34E-09	3.36E-08	0.03		3.30E-04	8.43E-05	2.76E-04	1.16E-04
1.40E-05	1.38E-05	1.52E-05	1.90E-05	1.74E-05		2.71E-10	3.22E-08	1.35E-09	3.38E-08	0.03		3.32E-04	8.48E-05	2.78E-04	1.17E-04
1.40E-05	1.39E-05	1.53E-05	1.92E-05	1.75E-05		2.73E-10	3.24E-08	1.36E-09	3.40E-08	0.03		3.34E-04	8.52E-05	2.80E-04	1.18E-04
1.41E-05	1.40E-05	1.54E-05	1.94E-05	1.76E-05		2.75E-10	3.26E-08	1.37E-09	3.42E-08	0.03		3.36E-04	8.56E-05	2.82E-04	1.19E-04
1.42E-05	1.40E-05	1.54E-05	1.95E-05	1.77E-05		2.76E-10	3.27E-08	1.38E-09	3.44E-08	0.03		3.38E-04	8.59E-05	2.84E-04	1.20E-04
1.42E-05	1.41E-05	1.55E-05	1.97E-05	1.78E-05		2.77E-10	3.29E-08	1.39E-09	3.45E-08	0.03		3.40E-04	8.62E-05	2.85E-04	1.21E-04
1.42E-05	1.41E-05	1.56E-05	1.98E-05	1.79E-05		2.79E-10	3.30E-08	1.39E-09	3.47E-08	0.03		3.41E-04	8.65E-05	2.87E-04	1.21E-04
1.43E-05	1.41E-05	1.56E-05	2.00E-05	1.79E-05		2.80E-10	3.31E-08	1.40E-09	3.48E-08	0.03		3.42E-04	8.67E-05	2.88E-04	1.22E-04
1.43E-05	1.42E-05	1.57E-05	2.01E-05	1.80E-05		2.80E-10	3.32E-08	1.40E-09	3.49E-08	0.03		3.43E-04	8.68E-05	2.89E-04	1.22E-04
1.43E-05	1.42E-05	1.57E-05	2.01E-05	1.80E-05		2.81E-10	3.32E-08	1.41E-09	3.49E-08	0.03		3.44E-04	8.68E-05	2.89E-04	1.23E-04
1.41E-05	1.40E-05	1.53E-05	1.91E-05	1.75E-05		2.73E-10	3.25E-08	1.36E-09	3.41E-08	0.03		3.35E-04	8.57E-05	2.81E-04	1.18E-04
1.43E-05	1.41E-05	1.54E-05	1.92E-05	1.77E-05		2.76E-10	3.28E-08	1.37E-09	3.45E-08	0.03		3.39E-04	8.66E-05	2.83E-04	1.19E-04
1.44E-05	1.42E-05	1.56E-05	1.95E-05	1.79E-05		2.79E-10	3.31E-08	1.38E-09	3.47E-08	0.03		3.41E-04	8.72E-05	2.86E-04	1.21E-04
1.44E-05	1.43E-05	1.57E-05	1.97E-05	1.80E-05		2.81E-10	3.33E-08	1.40E-09	3.50E-08	0.04		3.44E-04	8.77E-05	2.88E-04	1.22E-04
1.45E-05	1.44E-05	1.58E-05	1.99E-05	1.81E-05		2.83E-10	3.36E-08	1.41E-09	3.52E-08	0.04		3.47E-04	8.82E-05	2.91E-04	1.23E-04
1.46E-05	1.45E-05	1.59E-05	2.02E-05	1.83E-05		2.85E-10	3.38E-08	1.42E-09	3.55E-08	0.04		3.49E-04	8.87E-05	2.93E-04	1.24E-04
1.47E-05	1.45E-05	1.60E-05	2.03E-05	1.84E-05		2.87E-10	3.40E-08	1.43E-09	3.57E-08	0.04		3.51E-04	8.91E-05	2.95E-04	1.25E-04
1.47E-05	1.46E-05	1.61E-05	2.05E-05	1.85E-05		2.88E-10	3.41E-08	1.44E-09	3.59E-08	0.04		3.53E-04	8.94E-05	2.97E-04	1.25E-04
1.48E-05	1.46E-05	1.62E-05	2.07E-05	1.86E-05		2.90E-10	3.43E-08	1.45E-09	3.60E-08	0.04		3.54E-04	8.97E-05	2.98E-04	1.26E-04
1.48E-05	1.47E-05	1.62E-05	2.08E-05	1.86E-05		2.91E-10	3.44E-08	1.46E-09	3.61E-08	0.04		3.56E-04	8.99E-05	2.99E-04	1.27E-04
1.48E-05	1.47E-05	1.63E-05	2.09E-05	1.87E-05		2.92E-10	3.45E-08	1.46E-09	3.63E-08	0.04		3.57E-04	9.01E-05	3.01E-04	1.27E-04
1.49E-05	1.47E-05	1.63E-05	2.10E-05	1.88E-05		2.92E-10	3.46E-08	1.47E-09	3.63E-08	0.04		3.58E-04	9.02E-05	3.01E-04	1.28E-04
1.46E-05	1.45E-05	1.58E-05	1.98E-05	1.81E-05		2.83E-10	3.36E-08	1.41E-09	3.53E-08	0.04		3.47E-04	8.88E-05	2.91E-04	1.23E-04
1.47E-05	1.46E-05	1.60E-05	1.99E-05	1.83E-05		2.86E-10	3.39E-08	1.42E-09	3.56E-08	0.04		3.50E-04	8.95E-05	2.93E-04	1.24E-04
1.48E-05	1.47E-05	1.61E-05	2.02E-05	1.85E-05		2.88E-10	3.42E-08	1.43E-09	3.60E-08	0.04		3.53E-04	9.02E-05	2.96E-04	1.25E-04
1.50E-05	1.48E-05	1.63E-05	2.05E-05	1.87E-05		2.91E-10	3.45E-08	1.45E-09	3.63E-08	0.04		3.56E-04	9.08E-05	2.99E-04	1.26E-04

Unique Identifier	X (UTM)	Y (UTM)	DemolitionS 2026	Site PreparationS 2026	Grading/ExcavationS 2026	Concrete (Garage and Podiums)1 2026	Concrete (Garage and Podiums)1 2027	Concrete (Garage and Podiums)1 2028	Concrete (Garage and Podiums)S 2028	Concrete (Garage and Podiums)2 2028	Building Construction (framing, roofing, 2027	Building Construction (framing, roofing, 2028	Building Construction (framing, roofing, 2028	Building Construction (framing, roofing, 2029	Building Construction (framing, roofing, 2029
3711153760720	371115	3760720	9.36E-05	0.00E+00	1.97E-04	6.88E-05	6.86E-05	6.85E-05	7.52E-05	9.51E-05	2.27E-05	2.27E-05	2.50E-05	2.50E-05	3.16E-05
3711253760720	371125	3760720	9.44E-05	0.00E+00	1.98E-04	6.92E-05	6.90E-05	6.89E-05	7.58E-05	9.62E-05	2.29E-05	2.29E-05	2.52E-05	2.52E-05	3.19E-05
3711353760720	371135	3760720	9.50E-05	0.00E+00	2.00E-04	6.96E-05	6.94E-05	6.92E-05	7.63E-05	9.72E-05	2.30E-05	2.30E-05	2.53E-05	2.53E-05	3.23E-05
3711453760720	371145	3760720	9.56E-05	0.00E+00	2.01E-04	6.99E-05	6.97E-05	6.95E-05	7.68E-05	9.81E-05	2.31E-05	2.31E-05	2.55E-05	2.55E-05	3.26E-05
3711553760720	371155	3760720	9.61E-05	0.00E+00	2.02E-04	7.01E-05	6.99E-05	6.98E-05	7.72E-05	9.90E-05	2.32E-05	2.32E-05	2.56E-05	2.56E-05	3.29E-05
3711653760720	371165	3760720	9.66E-05	0.00E+00	2.03E-04	7.03E-05	7.02E-05	7.00E-05	7.76E-05	9.98E-05	2.32E-05	2.32E-05	2.57E-05	2.57E-05	3.31E-05
3711753760720	371175	3760720	9.69E-05	0.00E+00	2.04E-04	7.05E-05	7.03E-05	7.02E-05	7.79E-05	1.00E-04	2.33E-05	2.33E-05	2.58E-05	2.58E-05	3.33E-05
3711853760720	371185	3760720	9.72E-05	0.00E+00	2.04E-04	7.06E-05	7.04E-05	7.03E-05	7.81E-05	1.01E-04	2.33E-05	2.33E-05	2.59E-05	2.59E-05	3.35E-05

Finishing/Painting1	Finishing/Painting1	Finishing/PaintingS	Finishing/Painting2	PavingS		Child Risk					Overlapping Phases - Maximum GLC			
2028	2029	2029	2029	2029		3rd Trimester	0<2	2<16	Total	per million	2026	2027	2028	2029
1.50E-05	1.49E-05	1.64E-05	2.07E-05	1.88E-05		2.93E-10	3.48E-08	1.46E-09	3.65E-08	0.04	3.59E-04	9.14E-05	3.02E-04	1.27E-04
1.51E-05	1.50E-05	1.65E-05	2.10E-05	1.90E-05		2.96E-10	3.50E-08	1.48E-09	3.68E-08	0.04	3.62E-04	9.19E-05	3.04E-04	1.29E-04
1.52E-05	1.51E-05	1.66E-05	2.12E-05	1.91E-05		2.98E-10	3.52E-08	1.49E-09	3.70E-08	0.04	3.64E-04	9.23E-05	3.06E-04	1.30E-04
1.53E-05	1.51E-05	1.67E-05	2.14E-05	1.92E-05		2.99E-10	3.54E-08	1.50E-09	3.72E-08	0.04	3.66E-04	9.27E-05	3.08E-04	1.31E-04
1.53E-05	1.52E-05	1.68E-05	2.16E-05	1.93E-05		3.01E-10	3.56E-08	1.51E-09	3.74E-08	0.04	3.68E-04	9.31E-05	3.10E-04	1.31E-04
1.54E-05	1.52E-05	1.69E-05	2.17E-05	1.94E-05		3.02E-10	3.58E-08	1.52E-09	3.76E-08	0.04	3.70E-04	9.34E-05	3.12E-04	1.32E-04
1.54E-05	1.53E-05	1.70E-05	2.19E-05	1.95E-05		3.04E-10	3.59E-08	1.52E-09	3.77E-08	0.04	3.71E-04	9.36E-05	3.13E-04	1.33E-04
1.54E-05	1.53E-05	1.70E-05	2.20E-05	1.95E-05		3.05E-10	3.60E-08	1.53E-09	3.78E-08	0.04	3.72E-04	9.37E-05	3.14E-04	1.33E-04

6201 Bristol Mitigated

Health Risk Assessment Exposure Duration Assumptions for Offroad Equipment and Haul Activities

Residential Receptors

				Start Date	*4/1/2026*	*7/1/2026*	*7/1/2028*
				End Date	*6/30/2026*	*6/30/2028*	*6/28/2042*
				Days	*90*	*730*	*5110*
Phase		Start Date	End Date	Hrs/Day	Duration (days)	3rd Tri	0<2	2<16
Demolition	2026	1/1/2026	3/23/2026	12	82	0	0	0
Demolition - Hauling	2026	1/1/2026	1/23/2026	12	23	0	0	0
Site Preparation	2026	6/15/2026	6/20/2026	12	6	6	0	0
Grading/Excavation	2026	6/21/2026	12/9/2026	12	172	10	162	0
Grading/Excavation - Hauling	2026	6/21/2026	9/22/2026	12	94	10	84	0
Concrete - Garage - Trucks	2026	12/10/2026	12/31/2026	12	22	0	22	0
Concrete - Garage - Trucks	2027	1/1/2027	2/11/2027	12	42	0	42	0
Concrete - Podium 1 - Trucks	2027	10/8/2027	10/28/2027	12	21	0	21	0
Concrete - Podium 2 - Trucks	2028	1/20/2028	2/20/2028	12	32	0	32	0
Building Construction-1	2027	12/21/2027	12/31/2027	12	11	0	11	0
Building Construction-1	2028	1/1/2028	12/31/2028	12	366	0	182	184
Building Construction-1	2029	1/1/2029	1/19/2029	12	19	0	0	19
Building Construction-2	2028	6/7/2028	12/31/2028	12	208	0	24	184
Building Construction-2	2029	1/1/2029	7/5/2029	12	186	0	0	186
Finishing/Painting-1	2028	9/4/2028	12/31/2028	12	119	0	0	119
Finishing/Painting-1	2029	1/1/2029	7/13/2029	12	194	0	0	194
Finishing/Painting-2	2029	2/16/2029	12/27/2029	12	315	0	0	315
Paving	2029	7/1/2029	9/14/2029	12	76	0	0	76
					1988			

Risk Factors

	Abbreviation	UOM	3rd Trimester	0<2	2<16	16<30
Daily Breathing Rate (95th %'ile)	DBR	L/kg-day	361	1090	572	261
Fraction Of Time At Home [a]	FAH	unitless	1	1	1	0.73
Exposure Frequency	EF	days/year	0.96	0.96	0.96	0.96
Age Sensitivity Factor	ASF	unitless	10	10	3	1
Inhalation Absorption Factor	A	unitless	1	1	1	1
Conversion Factor	CF_1	m^3/L	0.001	0.001	0.001	0.001
Conversion Factor	CF_2	$\mu g/m^3$	0.001	0.001	0.001	0.001
Cancer Potency Factor (diesel exhaust)	CPF	$mg/kg\text{-}day^{-1}$	1.1	1.1	1.1	1.1
Averaging Time (for residential exposure)	AT	years	70.00	70.00	70.00	70.00

[a] assume school or daycare will have cancer risk of >1 per million

Intake Factor for Inhalation, IF ($m^3/kg\text{-}day$)

Phase	Year	Equation	3rd Trimester	0<2	2<16
Demolition	2026	$\frac{DBR \cdot FAH \cdot EF \cdot ED \cdot ASF \cdot A \cdot CF_1}{AT}$	0.00E+00	0.00E+00	0.00E+00
Demolition - Hauling	2026		0.00E+00	0.00E+00	0.00E+00
Site Preparation	2026		8.13E-04	0.00E+00	0.00E+00
Grading/Excavation	2026		1.35E-03	6.63E-02	0.00E+00
Grading/Excavation - Hauling	2026		1.35E-03	3.44E-02	0.00E+00
Concrete - Garage - Trucks	2026		0.00E+00	9.00E-03	0.00E+00
Concrete - Garage - Trucks	2027		0.00E+00	1.72E-02	0.00E+00
Concrete - Podium 1 - Trucks	2027		0.00E+00	8.59E-03	0.00E+00
Concrete - Podium 2 - Trucks	2028		0.00E+00	1.31E-02	0.00E+00
Building Construction-1	2027		0.00E+00	4.50E-03	0.00E+00
Building Construction-1	2028		0.00E+00	7.45E-02	1.19E-02
Building Construction-1	2029		0.00E+00	0.00E+00	1.23E-03
Building Construction-2	2028		0.00E+00	9.82E-03	1.19E-02
Building Construction-2	2029		0.00E+00	0.00E+00	1.20E-02
Finishing/Painting-1	2028		0.00E+00	0.00E+00	7.67E-03
Finishing/Painting-1	2029		0.00E+00	0.00E+00	1.25E-02
Finishing/Painting-2	2029		0.00E+00	0.00E+00	2.03E-02
Paving	2029		0.00E+00	0.00E+00	4.90E-03

Risk Calculation Part 1, R1

Equation	3rd Trimester	0<2	2<16
$IF \cdot CPF \cdot CF_2$	0.00E+00	0.00E+00	0.00E+00
	0.00E+00	0.00E+00	0.00E+00
	8.94E-07	0.00E+00	0.00E+00
	1.49E-06	7.29E-05	0.00E+00
	1.49E-06	3.78E-05	0.00E+00
	0.00E+00	9.90E-06	0.00E+00
	0.00E+00	1.89E-05	0.00E+00
	0.00E+00	9.45E-06	0.00E+00
	0.00E+00	1.44E-05	0.00E+00
	0.00E+00	4.95E-06	0.00E+00
	0.00E+00	8.19E-05	1.30E-05
	0.00E+00	0.00E+00	1.35E-06
	0.00E+00	1.08E-05	1.30E-05
	0.00E+00	0.00E+00	1.32E-05
	0.00E+00	0.00E+00	8.44E-06
	0.00E+00	0.00E+00	1.38E-05
	0.00E+00	0.00E+00	2.23E-05
	0.00E+00	0.00E+00	5.39E-06

6201 Bristol Mitigated

Onroad DPM Emissions, Ground Level Concentrations and Health Risk Calculations

Residential Receptors

Offsite

Phase		Start Date	End Date	Work Days	missions (lbs/da	Emissions (lbs/yr	Emissions (g/s)
Demolition	2026	1/1/2026	3/23/2026	70	1.58E-04	1.10E-02	8.27E-07
Demolition - Hauling	2026	1/1/2026	1/23/2026	20	3.25E-03	6.49E-02	1.70E-05
Site Preparation	2026	6/15/2026	6/20/2026	6	3.79E-04	2.28E-03	1.99E-06
Grading/Excavation	2026	6/21/2026	12/9/2026	147	4.90E-04	7.21E-02	2.57E-06
Grading/Excavation - Hauling	2026	6/21/2026	9/22/2026	80	1.64E-02	1.31E+00	8.61E-05
Concrete - Garage - Trucks	2026	12/10/2026	12/31/2026	19	1.46E-02	2.78E-01	7.69E-05
Concrete - Garage - Trucks	2027	1/1/2027	2/11/2027	36	1.47E-02	5.29E-01	7.71E-05
Concrete - Podium 1 - Trucks	2027	10/8/2027	10/28/2027	18	1.47E-02	2.65E-01	7.71E-05
Concrete - Podium 2 - Trucks	2028	1/20/2028	2/20/2028	27	1.45E-02	3.92E-01	7.62E-05
Building Construction-1	2027	12/21/2027	12/31/2027	10	1.28E-02	1.28E-01	6.72E-05
Building Construction-1	2028	1/1/2028	12/31/2028	313	1.23E-02	3.84E+00	6.44E-05
Building Construction-1	2029	1/1/2029	1/19/2029	17	1.18E-02	2.00E-01	6.18E-05
Building Construction-2	2028	6/7/2028	12/31/2028	178	4.38E-03	7.80E-01	2.30E-05
Building Construction-2	2029	1/1/2029	7/5/2029	160	4.21E-03	6.73E-01	2.21E-05
Finishing/Painting-1	2028	9/4/2028	12/31/2028	102	0.00E+00	0.00E+00	0.00E+00
Finishing/Painting-1	2029	1/1/2029	7/13/2029	167	0.00E+00	0.00E+00	0.00E+00
Finishing/Painting-2	2029	2/16/2029	12/27/2029	270	0.00E+00	0.00E+00	0.00E+00
Paving	2029	7/1/2029	9/14/2029	65	4.19E-04	2.72E-02	2.20E-06
				1705			

Haul Truck/Worker Trip Adjustment Factor to Model - Demolition

	Total (miles)				
	HAUL				
Haul Distance (Haz Waste Facility or Landfill)	109				
		Haul Route Model	6934.9		
			6.9349	km modeled	
AERMOD	4.31	*Calculated in Lake AERMOD View*	0.62	km to mile conversion	
% in Dispersion Model, Hauling (Haz Waste Facility or Landfill)	4.0%		4.31	Miles modeled	

Haul Truck/Worker Trip Adjustment Factor to Model - Grading

	Total (miles)				
	HAUL				
Haul Distance (Haz Waste Facility or Landfill)	70.4				
		Haul Route Model	6934.9		
			6.9349	km modeled	
AERMOD	4.31	*Calculated in Lake AERMOD View*	0.62	km to mile conv	
% in Dispersion Model, Hauling (Haz Waste Facilit	6.1%		4.31	Miles modeled	

Emi

Haul Truck/Worker Trip Adjustment Factor to Model - Concrete/Vendor

	Total (miles)		
	HAUL		
Hauling Default	40		
Vendor	20.40	Haul Route Model	6934.9
			6.9349
AERMOD	4.31	*Calculated in Lake AERMOD View*	0.62
			4.31
Hauling Default	10.8%		
% in Dispersion	21.1%		

version

Unique Identifier	X (UTM)	Y (UTM)	Demolition	Demolition - Hauling	Site Preparation	Grading/Excavation	Grading/Excavation - Hauling	Concrete - Garage - Trucks	Concrete - Garage - Trucks	Concrete - Podium 1 - Trucks	Concrete - Podium 2 - Trucks	Building Construction-1	Building Construction-1	Building Construction-1	Building Construction-2	Building Construction-2	Finishing/Painting-1	Finishing/Painting-1
			2026	2026	2026	2026	2026	2026	2027	2027	2028	2027	2028	2029	2028	2029	2028	2029
3715523761064	371552	3761064	3.23E-06	6.66E-05	7.78E-06	1.01E-05	3.37E-04	3.00E-04	3.01E-04	3.01E-04	2.98E-04	2.62E-04	2.52E-04	2.42E-04	8.99E-05	8.63E-05	0.00E+00	0.00E+00
3715643761064	371564	3761064	2.94E-06	6.05E-05	7.08E-06	9.15E-06	3.06E-04	2.73E-04	2.74E-04	2.74E-04	2.71E-04	2.39E-04	2.29E-04	2.20E-04	8.17E-05	7.85E-05	0.00E+00	0.00E+00
3715723761062	371572	3761062	2.76E-06	5.70E-05	6.66E-06	8.61E-06	2.88E-04	2.57E-04	2.58E-04	2.58E-04	2.55E-04	2.25E-04	2.15E-04	2.07E-04	7.69E-05	7.39E-05	0.00E+00	0.00E+00
3715823761063	371582	3761063	2.61E-06	5.37E-05	6.28E-06	8.11E-06	2.72E-04	2.42E-04	2.43E-04	2.43E-04	2.40E-04	2.12E-04	2.03E-04	1.95E-04	7.25E-05	6.96E-05	0.00E+00	0.00E+00
3715963761061	371596	3761061	2.38E-06	4.91E-05	5.74E-06	7.42E-06	2.48E-04	2.22E-04	2.22E-04	2.22E-04	2.20E-04	1.94E-04	1.86E-04	1.78E-04	6.63E-05	6.37E-05	0.00E+00	0.00E+00
3716023761061	371602	3761061	2.30E-06	4.73E-05	5.53E-06	7.15E-06	2.39E-04	2.14E-04	2.14E-04	2.14E-04	2.12E-04	1.86E-04	1.79E-04	1.72E-04	6.39E-05	6.13E-05	0.00E+00	0.00E+00
3716123761062	371612	3761062	2.18E-06	4.49E-05	5.25E-06	6.78E-06	2.27E-04	2.03E-04	2.03E-04	2.03E-04	2.01E-04	1.77E-04	1.70E-04	1.63E-04	6.06E-05	5.82E-05	0.00E+00	0.00E+00
3716223761062	371622	3761062	2.07E-06	4.26E-05	4.98E-06	6.44E-06	2.16E-04	1.92E-04	1.93E-04	1.93E-04	1.91E-04	1.68E-04	1.61E-04	1.55E-04	5.76E-05	5.53E-05	0.00E+00	0.00E+00
3716323761063	371632	3761063	1.97E-06	4.07E-05	4.76E-06	6.15E-06	2.06E-04	1.84E-04	1.84E-04	1.84E-04	1.82E-04	1.60E-04	1.54E-04	1.48E-04	5.49E-05	5.28E-05	0.00E+00	0.00E+00
3716423761060	371642	3761060	1.87E-06	3.84E-05	4.49E-06	5.81E-06	1.94E-04	1.73E-04	1.74E-04	1.74E-04	1.72E-04	1.51E-04	1.45E-04	1.40E-04	5.19E-05	4.98E-05	0.00E+00	0.00E+00
3716523761060	371652	3761060	1.79E-06	3.68E-05	4.30E-06	5.56E-06	1.86E-04	1.66E-04	1.67E-04	1.67E-04	1.65E-04	1.45E-04	1.39E-04	1.34E-04	4.97E-05	4.77E-05	0.00E+00	0.00E+00
3716623761060	371662	3761060	1.71E-06	3.52E-05	4.11E-06	5.32E-06	1.78E-04	1.59E-04	1.59E-04	1.59E-04	1.57E-04	1.39E-04	1.33E-04	1.28E-04	4.75E-05	4.56E-05	0.00E+00	0.00E+00
3716723761060	371672	3761060	1.63E-06	3.36E-05	3.93E-06	5.08E-06	1.70E-04	1.52E-04	1.52E-04	1.52E-04	1.50E-04	1.33E-04	1.27E-04	1.22E-04	4.54E-05	4.36E-05	0.00E+00	0.00E+00
3716923761060	371692	3761060	1.50E-06	3.09E-05	3.62E-06	4.68E-06	1.56E-04	1.40E-04	1.40E-04	1.40E-04	1.38E-04	1.22E-04	1.17E-04	1.12E-04	4.18E-05	4.01E-05	0.00E+00	0.00E+00
3717023761060	371702	3761060	1.45E-06	2.98E-05	3.48E-06	4.50E-06	1.51E-04	1.34E-04	1.35E-04	1.35E-04	1.33E-04	1.17E-04	1.13E-04	1.08E-04	4.02E-05	3.86E-05	0.00E+00	0.00E+00
3717123761060	371712	3761060	1.39E-06	2.86E-05	3.34E-06	4.32E-06	1.45E-04	1.29E-04	1.30E-04	1.30E-04	1.28E-04	1.13E-04	1.08E-04	1.04E-04	3.86E-05	3.71E-05	0.00E+00	0.00E+00
3717323761060	371732	3761060	1.29E-06	2.65E-05	3.10E-06	4.01E-06	1.34E-04	1.20E-04	1.20E-04	1.20E-04	1.19E-04	1.05E-04	1.00E-04	9.63E-05	3.58E-05	3.44E-05	0.00E+00	0.00E+00
3717423761060	371742	3761060	1.24E-06	2.55E-05	2.98E-06	3.86E-06	1.29E-04	1.15E-04	1.16E-04	1.16E-04	1.14E-04	1.01E-04	9.65E-05	9.27E-05	3.45E-05	3.31E-05	0.00E+00	0.00E+00
3717523761060	371752	3761060	1.20E-06	2.46E-05	2.88E-06	3.72E-06	1.24E-04	1.11E-04	1.12E-04	1.12E-04	1.10E-04	9.71E-05	9.31E-05	8.94E-05	3.32E-05	3.19E-05	0.00E+00	0.00E+00
3717623761060	371762	3761060	1.15E-06	2.38E-05	2.78E-06	3.59E-06	1.20E-04	1.07E-04	1.08E-04	1.08E-04	1.06E-04	9.38E-05	8.99E-05	8.64E-05	3.21E-05	3.08E-05	0.00E+00	0.00E+00
3717723761060	371772	3761060	1.12E-06	2.30E-05	2.69E-06	3.47E-06	1.16E-04	1.04E-04	1.04E-04	1.04E-04	1.03E-04	9.06E-05	8.69E-05	8.35E-05	3.10E-05	2.98E-05	0.00E+00	0.00E+00
3717823761060	371782	3761060	1.08E-06	2.23E-05	2.60E-06	3.36E-06	1.13E-04	1.00E-04	1.01E-04	1.01E-04	9.96E-05	8.78E-05	8.42E-05	8.08E-05	3.01E-05	2.89E-05	0.00E+00	0.00E+00
3717923761060	371792	3761060	1.05E-06	2.16E-05	2.52E-06	3.26E-06	1.09E-04	9.73E-05	9.76E-05	9.76E-05	9.64E-05	8.50E-05	8.15E-05	7.82E-05	2.91E-05	2.79E-05	0.00E+00	0.00E+00
3718023761060	371802	3761060	1.01E-06	2.09E-05	2.44E-06	3.15E-06	1.05E-04	9.42E-05	9.45E-05	9.45E-05	9.34E-05	8.23E-05	7.89E-05	7.58E-05	2.82E-05	2.71E-05	0.00E+00	0.00E+00
3714933761074	371493	3761074	7.55E-06	1.56E-04	1.82E-05	2.35E-05	7.86E-04	7.02E-04	7.04E-04	7.04E-04	6.96E-04	6.13E-04	5.88E-04	5.65E-04	2.10E-04	2.02E-04	0.00E+00	0.00E+00
3715023761070	371502	3761070	6.00E-06	1.24E-04	1.45E-05	1.87E-05	6.25E-04	5.58E-04	5.60E-04	5.60E-04	5.53E-04	4.87E-04	4.67E-04	4.49E-04	1.67E-04	1.60E-04	0.00E+00	0.00E+00
3715123761070	371512	3761070	5.07E-06	1.05E-04	1.22E-05	1.58E-05	5.28E-04	4.72E-04	4.73E-04	4.73E-04	4.68E-04	4.12E-04	3.95E-04	3.80E-04	1.41E-04	1.36E-04	0.00E+00	0.00E+00
3715323761070	371532	3761070	3.95E-06	8.15E-05	9.52E-06	1.23E-05	4.12E-04	3.68E-04	3.69E-04	3.69E-04	3.64E-04	3.21E-04	3.08E-04	2.96E-04	1.10E-04	1.06E-04	0.00E+00	0.00E+00
3715423761070	371542	3761070	3.61E-06	7.43E-05	8.69E-06	1.12E-05	3.76E-04	3.35E-04	3.36E-04	3.36E-04	3.32E-04	2.93E-04	2.81E-04	2.70E-04	1.00E-04	9.63E-05	0.00E+00	0.00E+00
3715523761070	371552	3761070	3.30E-06	6.79E-05	7.94E-06	1.03E-05	3.43E-04	3.07E-04	3.08E-04	3.08E-04	3.04E-04	2.68E-04	2.57E-04	2.47E-04	9.17E-05	8.81E-05	0.00E+00	0.00E+00
3715643761070	371564	3761070	3.00E-06	6.17E-05	7.21E-06	9.32E-06	3.12E-04	2.79E-04	2.79E-04	2.79E-04	2.76E-04	2.43E-04	2.33E-04	2.24E-04	8.33E-05	8.00E-05	0.00E+00	0.00E+00
3715723761070	371572	3761070	2.84E-06	5.84E-05	6.83E-06	8.83E-06	2.95E-04	2.64E-04	2.65E-04	2.65E-04	2.62E-04	2.30E-04	2.21E-04	2.12E-04	7.89E-05	7.58E-05	0.00E+00	0.00E+00
3715823761070	371582	3761070	2.66E-06	5.49E-05	6.42E-06	8.29E-06	2.77E-04	2.48E-04	2.49E-04	2.49E-04	2.46E-04	2.16E-04	2.07E-04	1.99E-04	7.41E-05	7.12E-05	0.00E+00	0.00E+00
3715963761070	371596	3761070	2.45E-06	5.05E-05	5.90E-06	7.62E-06	2.55E-04	2.28E-04	2.29E-04	2.29E-04	2.26E-04	1.99E-04	1.91E-04	1.83E-04	6.81E-05	6.54E-05	0.00E+00	0.00E+00
3716023761070	371602	3761070	2.36E-06	4.87E-05	5.69E-06	7.36E-06	2.46E-04	2.20E-04	2.20E-04	2.20E-04	2.18E-04	1.92E-04	1.84E-04	1.77E-04	6.57E-05	6.31E-05	0.00E+00	0.00E+00
3716123761070	371612	3761070	2.23E-06	4.60E-05	5.38E-06	6.95E-06	2.33E-04	2.08E-04	2.08E-04	2.08E-04	2.06E-04	1.81E-04	1.74E-04	1.67E-04	6.21E-05	5.97E-05	0.00E+00	0.00E+00
3716223761070	371622	3761070	2.12E-06	4.36E-05	5.10E-06	6.59E-06	2.21E-04	1.97E-04	1.98E-04	1.98E-04	1.95E-04	1.72E-04	1.65E-04	1.58E-04	5.89E-05	5.66E-05	0.00E+00	0.00E+00
3716323761070	371632	3761070	2.01E-06	4.15E-05	4.85E-06	6.27E-06	2.10E-04	1.87E-04	1.88E-04	1.88E-04	1.86E-04	1.63E-04	1.57E-04	1.51E-04	5.60E-05	5.38E-05	0.00E+00	0.00E+00
3716423761070	371642	3761070	1.92E-06	3.96E-05	4.62E-06	5.98E-06	2.00E-04	1.79E-04	1.79E-04	1.79E-04	1.77E-04	1.56E-04	1.50E-04	1.44E-04	5.34E-05	5.13E-05	0.00E+00	0.00E+00
3716523761070	371652	3761070	1.84E-06	3.78E-05	4.42E-06	5.72E-06	1.91E-04	1.71E-04	1.71E-04	1.71E-04	1.69E-04	1.49E-04	1.43E-04	1.37E-04	5.11E-05	4.91E-05	0.00E+00	0.00E+00
3716623761070	371662	3761070	1.76E-06	3.62E-05	4.23E-06	5.47E-06	1.83E-04	1.63E-04	1.64E-04	1.64E-04	1.62E-04	1.43E-04	1.37E-04	1.31E-04	4.88E-05	4.69E-05	0.00E+00	0.00E+00
3716723761070	371672	3761070	1.68E-06	3.46E-05	4.04E-06	5.22E-06	1.75E-04	1.56E-04	1.57E-04	1.57E-04	1.55E-04	1.36E-04	1.31E-04	1.26E-04	4.67E-05	4.48E-05	0.00E+00	0.00E+00
3716823761070	371682	3761070	1.61E-06	3.31E-05	3.87E-06	5.01E-06	1.68E-04	1.50E-04	1.50E-04	1.50E-04	1.48E-04	1.31E-04	1.25E-04	1.20E-04	4.47E-05	4.30E-05	0.00E+00	0.00E+00
3716923761070	371692	3761070	1.54E-06	3.18E-05	3.72E-06	4.80E-06	1.61E-04	1.44E-04	1.44E-04	1.44E-04	1.42E-04	1.25E-04	1.20E-04	1.15E-04	4.29E-05	4.12E-05	0.00E+00	0.00E+00
3717023761070	371702	3761070	1.49E-06	3.06E-05	3.58E-06	4.63E-06	1.55E-04	1.38E-04	1.39E-04	1.39E-04	1.37E-04	1.21E-04	1.16E-04	1.11E-04	4.13E-05	3.97E-05	0.00E+00	0.00E+00
3717123761070	371712	3761070	1.43E-06	2.94E-05	3.44E-06	4.45E-06	1.49E-04	1.33E-04	1.33E-04	1.33E-04	1.32E-04	1.16E-04	1.11E-04	1.07E-04	3.97E-05	3.82E-05	0.00E+00	0.00E+00
3717323761070	371732	3761070	1.32E-06	2.73E-05	3.19E-06	4.12E-06	1.38E-04	1.23E-04	1.24E-04	1.24E-04	1.22E-04	1.08E-04	1.03E-04	9.91E-05	3.68E-05	3.54E-05	0.00E+00	0.00E+00
3717523761071	371752	3761071	1.23E-06	2.54E-05	2.97E-06	3.84E-06	1.28E-04	1.15E-04	1.15E-04	1.15E-04	1.14E-04	1.00E-04	9.61E-05	9.23E-05	3.43E-05	3.29E-05	0.00E+00	0.00E+00
3717623761071	371762	3761071	1.19E-06	2.45E-05	2.87E-06	3.71E-06	1.24E-04	1.11E-04	1.11E-04	1.11E-04	1.10E-04	9.67E-05	9.28E-05	8.91E-05	3.31E-05	3.18E-05	0.00E+00	0.00E+00
3717723761070	371772	3761070	1.15E-06	2.36E-05	2.76E-06	3.57E-06	1.20E-04	1.07E-04	1.07E-04	1.07E-04	1.06E-04	9.32E-05	8.94E-05	8.58E-05	3.19E-05	3.07E-05	0.00E+00	0.00E+00
3718023761070	371802	3761070	1.04E-06	2.14E-05	2.51E-06	3.24E-06	1.08E-04	9.67E-05	9.71E-05	9.71E-05	9.59E-05	8.45E-05	8.10E-05	7.78E-05	2.89E-05	2.78E-05	0.00E+00	0.00E+00
3718133761070	371813	3761070	1.00E-06	2.07E-05	2.42E-06	3.13E-06	1.05E-04	9.33E-05	9.37E-05	9.37E-05	9.26E-05	8.15E-05	7.82E-05	7.51E-05	2.79E-05	2.68E-05	0.00E+00	0.00E+00
3714923761080	371492	3761080	8.26E-06	1.70E-04	1.99E-05	2.57E-05	8.60E-04	7.68E-04	7.71E-04	7.71E-04	7.61E-04	6.71E-04	6.43E-04	6.18E-04	2.30E-04	2.21E-04	0.00E+00	0.00E+00
3715023761080	371502	3761080	6.46E-06	1.33E-04	1.56E-05	2.01E-05	6.73E-04	6.00E-04	6.03E-04	6.03E-04	5.95E-04	5.24E-04	5.03E-04	4.83E-04	1.80E-04	1.73E-04	0.00E+00	0.00E+00
3715123761078	371512	3761078	5.32E-06	1.10E-04	1.28E-05	1.66E-05	5.54E-04	4.95E-04	4.96E-04	4.96E-04	4.91E-04	4.32E-04	4.14E-04	3.98E-04	1.48E-04	1.42E-04	0.00E+00	0.00E+00
3715243761080	371524	3761080	4.53E-06	9.34E-05	1.09E-05	1.41E-05	4.72E-04	4.22E-04	4.23E-04	4.23E-04	4.18E-04	3.68E-04	3.53E-04	3.39E-04	1.26E-04	1.21E-04	0.00E+00	0.00E+00
3715323761080	371532	3761080	4.15E-06	8.55E-05	9.99E-06	1.29E-05	4.32E-04	3.86E-04	3.87E-04	3.87E-04	3.82E-04	3.37E-04	3.23E-04	3.10E-04	1.15E-04	1.11E-04	0.00E+00	0.00E+00
3715423761080	371542	3761080	3.76E-06	7.74E-05	9.05E-06	1.17E-05	3.91E-04	3.49E-04	3.50E-04	3.50E-04	3.46E-04	3.05E-04	2.93E-04	2.81E-04	1.04E-04	1.00E-04	0.00E+00	0.00E+00
3715523761080	371552	3761080	3.43E-06	7.06E-05	8.25E-06	1.07E-05	3.57E-04	3.19E-04	3.20E-04	3.20E-04	3.16E-04	2.78E-04	2.67E-04	2.56E-04	9.53E-05	9.16E-05	0.00E+00	0.00E+00
3715643761075	371564	3761075	3.05E-06	6.28E-05	7.34E-06	9.49E-06	3.18E-04	2.84E-04	2.85E-04	2.85E-04	2.81E-04	2.48E-04	2.37E-04	2.28E-04	8.48E-05	8.15E-05	0.00E+00	0.00E+00
3715823761080	371582	3761080	2.75E-06	5.67E-05	6.62E-06	8.56E-06	2.86E-04	2.56E-04	2.57E-04	2.57E-04	2.54E-04	2.23E-04	2.14E-04	2.06E-04	7.65E-05	7.35E-05	0.00E+00	0.00E+00
3715963761078	371596	3761078	2.51E-06	5.17E-05	6.05E-06	7.81E-06	2.61E-04	2.33E-04	2.34E-04	2.34E-04	2.31E-04	2.04E-04	1.96E-04	1.88E-04	6.98E-05	6.71E-05	0.00E+00	0.00E+00
3716023761079	371602	3761079	2.43E-06	5.01E-05	5.85E-06	7.57E-06	2.53E-04	2.26E-04	2.27E-04	2.27E-04	2.24E-04	1.97E-04	1.89E-04	1.82E-04	6.76E-05	6.49E-05	0.00E+00	0.00E+00
3716123761080	371612	3761080	2.30E-06	4.75E-05	5.55E-06	7.17E-06	2.40E-04	2.14E-04	2.15E-04	2.15E-04	2.12E-04	1.87E-04	1.79E-04	1.72E-04	6.41E-05	6.15E-05	0.00E+00	0.00E+00
3716223761080	371622	3761080	2.18E-06	4.50E-05	5.26E-06	6.79E-06	2.27E-04	2.03E-04	2.04E-04	2.04E-04	2.01E-04	1.77E-04	1.70E-04	1.63E-04	6.07E-05	5.83E-05	0.00E+00	0.00E+00
3716323761080	371632	3761080	2.07E-06	4.27E-05	4.99E-06	6.45E-06	2.16E-04	1.93E-04	1.93E-04	1.93E-04	1.91E-04	1.68E-04	1.61E-04	1.55E-04	5.76E-05	5.53E-05	0.00E+00	0.00E+00
3716423761080	371642	3761080	1.97E-06	4.07E-05	4.75E-06	6.14E-06	2.06E-04	1.83E-04	1.84E-04	1.84E-04	1.82E-04	1.60E-04	1.54E-04	1.48E-04	5.49E-05	5.27E-05	0.00E+00	0.00E+00
3716523761080	371652	3761080	1.89E-06	3.89E-05	4.55E-06	5.87E-06	1.97E-04	1.75E-04	1.76E-04	1.76E-04	1.74E-04	1.53E-04	1.47E-04	1.41E-04	5.25E-05	5.04E-05	0.00E+00	0.00E+00
3716623761080	371662	3761080	1.81E-06	3.72E-05	4.35E-06	5.62E-06	1.88E-04	1.68E-04	1.68E-04	1.68E-04	1.66E-04	1.47E-04	1.41E-04	1.35E-04	5.02E-05	4.82E-05	0.00E+00	0.00E+00
3716723761080	371672	3761080	1.73E-06	3.56E-05	4.16E-06	5.37E-06	1.80E-04	1.60E-04	1.61E-04	1.61E-04	1.59E-04	1.40E-04	1.34E-04	1.29E-04	4.80E-05	4.61E-05	0.00E+00	0.00E+00
3716823761080	371682	3761080	1.65E-06	3.41E-05	3.98E-06	5.15E-06	1.72E-04	1.54E-04	1.54E-04	1.54E-04	1.52E-04	1.34E-04	1.29E-04	1.24E-04	4.60E-05	4.42E-05	0.00E+00	0.00E+00
3716923761080	371692	3761080	1.59E-06	3.27E-05	3.82E-06	4.94E-06	1.65E-04	1.47E-04	1.48E-04	1.48E-04	1.46E-04	1.29E-04	1.23E-04	1.19E-04	4.41E-05	4.24E-05	0.00E+00	0.00E+00
3717023761080	371702	3761080	1.53E-06	3.14E-05	3.68E-06	4.75E-06	1.59E-04	1.42E-04	1.42E-04	1.42E-04	1.41E-04	1.24E-04	1.19E-04	1.14E-04	4.24E-05	4.08E-05	0.00E+00	0.00E+00
3717123761080	371712	3761080	1.47E-06	3.02E-05	3.53E-06	4.56E-06	1.53E-04	1.36E-04	1.37E-04	1.37E-04	1.35E-04	1.19E-04	1.14E-04	1.10E-04	4.08E-05	3.92E-05	0.00E+00	0.00E+00
3717323761080	371732	3761080	1.36E-06	2.81E-05	3.28E-06	4.24E-06	1.42E-04	1.27E-04	1.27E-04	1.27E-04	1.26E-04	1.11E-04	1.06E-04	1.02E-04	3.79E-05	3.64E-05	0.00E+00	0.00E+00
3717433761080	371743	3761080	1.31E-06	2.69E-05	3.15E-06	4.07E-06	1.36E-04	1.22E-04	1.22E-04	1.22E-04	1.21E-04	1.06E-04	1.02E-04	9.78E-05	3.64E-05	3.49E-05	0.00E+00	0.00E+00
3717523761080	371752	3761080	1.27E-06	2.61E-05	3.05E-06	3.94E-06	1.32E-04	1.18E-04	1.18E-04	1.18E-04	1.17E-04	1.03E-04	9.85E-05	9.46E-05	3.52E-05	3.38E-05	0.00E+00	0.00E+00
3717623761080	371762	3761080	1.22E-06	2.52E-05	2.94E-06	3.80E-06	1.27E-04	1.14E-04	1.14E-04	1.14E-04	1.13E-04	9.92E-05	9.51E-05	9.14E-05	3.40E-05	3.26E-05	0.00E+00	0.00E+00
3717923761080	371792	3761080	1.10E-06	2.27E-05	2.66E-06	3.44E-06	1.15E-04	1.03E-04	1.03E-04	1.03E-04	1.02E-04	8.96E-05	8.60E-05	8.26E-05	3.07E-05	2.95E-05	0.00E+00	0.00E+00
3718023761080	371802	3761080	1.07E-06	2.20E-05	2.57E-06	3.32E-06	1.11E-04	9.93E-05	9.97E-05	9.97E-05	9.85E-05	8.67E-05	8.32E-05	7.99E-05	2.97E-05	2.85E-05	0.00E+00	0.00E+00
3718123761080	371812	3761080	1.03E-06	2.13E-05	2.49E-06	3.22E-06	1.08E-04	9.61E-05	9.64E-05	9.64E-05	9.53E-05	8.39E-05	8.05E-05	7.73E-05	2.87E-05	2.76E-05	0.00E+00	0.00E+00
3718223761080	371822	3761080	1.00E-06	2.06E-05	2.41E-06	3.11E-06	1.04E-04	9.30E-05	9.33E-05	9.33E-05	9.22E-05	8.12E-05	7.79E-05	7.48E-05	2.78E-05	2.67E-05	0.00E+00	0.00E+00
3718323761080	371832	3761080	9.68E-07	2.00E-05	2.33E-06	3.01E-06	1.01E-04	9.00E-05	9.03E-05	9.03E-05	8.93E-05	7.86E-05	7.54E-05	7.24E-05	2.69E-05	2.59E-05	0.00E+00	0.00E+00
3714933761086	371493	3761086	8.55E-06	1.76E-04	2.06E-05	2.66E-05	8.90E-04	7.95E-04	7.98E-04	7.98E-04	7.88E-04	6.94E-04	6.66E-04	6.39E-04	2.38E-04	2.28E-04	0.00E+00	0.00E+00
3715323761090	371532	3761090	4.36E-06	8.98E-05	1.05E-05	1.36E-05	4.54E-04	4.05E-04	4.07E-04	4.07E-04	4.02E-04	3.54E-04	3.39E-04	3.26E-04	1.21E-04	1.16E-04	0.00E+00	0.00E+00
3715423761087	371542	3761087	3.87E-06	7.98E-05	9.33E-06	1.21E-05	4.03E-04	3.60E-04	3.61E-04	3.61E-04	3.57E-04	3.14E-04	3.02E-04	2.90E-04	1.08E-04	1.03E-04	0.00E+00	0.00E+00
3715523761092	371552	3761092	3.61E-06	7.43E-05	8.69E-06	1.12E-05	3.76E-04	3.35E-04	3.37E-04	3.37E-04	3.33E-04	2.93E-04	2.81E-04	2.70E-04	1.00E-04	9.64E-05	0.00E+00	0.00E+00
3715623761092	371562	3761092	3.33E-06	6.85E-05	8.01E-06	1.04E-05	3.46E-04	3.09E-04	3.10E-04	3.10E-04	3.07E-04	2.70E-04	2.59E-04	2.49E-04	9.25E-05	8.88E-05	0.00E+00	0.00E+00
3715723761090	371572	3761090	3.06E-06	6.30E-05	7.37E-06	9.52E-06	3.19E-04	2.84E-04	2.85E-04	2.85E-04	2.82E-04	2.48E-04	2.38E-04	2.29E-04	8.51E-05	8.17E-05	0.00E+00	0.00E+00
3715823761090	371582	3761090	2.85E-06	5.87E-05	6.86E-06	8.87E-06	2.97E-04	2.65E-04	2.66E-04	2.66E-04	2.63E-04	2.31E-04	2.22E-04	2.13E-04	7.92E-05	7.61E-05	0.00E+00	0.00E+00
3715893761090	371589	3761090	2.72E-06	5.61E-05	6.56E-06	8.48E-06	2.84E-04	2.53E-04	2.54E-04	2.54E-04	2.51E-04	2.21E-04	2.12E-04	2.04E-04	7.57E-05	7.27E-05	0.00E+00	0.00E+00
3716023761090	371602	3761090	2.51E-06	5.18E-05	6.05E-06	7.82E-06	2.62E-04	2.34E-04	2.35E-04	2.35E-04	2.32E-04	2.04E-04	1.96E-04	1.88E-04	6.99E-05	6.72E-05	0.00E+00	0.00E+00
3716123761090	371612	3761090	2.37E-06	4.89E-05	5.71E-06	7.38E-06	2.47E-04	2.20E-04	2.21E-04	2.21E-04	2.19E-04	1.93E-04	1.85E-04	1.77E-04	6.60E-05	6.33E-05	0.00E+00	0.00E+00
3716223761090	371622	3761090	2.24E-06	4.63E-05	5.41E-06	6.99E-06	2.34E-04	2.09E-04	2.09E-04	2.09E-04	2.07E-04	1.82E-04	1.75E-04	1.68E-04	6.24E-05	6.00E-05	0.00E+00	0.00E+00
3716323761090	371632	3761090	2.13E-06	4.39E-05	5.14E-06	6.64E-06	2.22E-04	1.98E-04	1.99E-04	1.99E-04	1.97E-04	1.73E-04	1.66E-04	1.59E-04	5.93E-05	5.70E-05	0.00E+

Finishing/Painting-2	Paving			Child Risk					Overlapping Phases - Maximum GLC			
2029	2029			3rd Trimester	0<2	2<16	Total	per million	2026	2027	2028	2029
0.00E+00	8.60E-06			5.23E-10	5.21E-08	5.97E-09	5.86E-08	5.86E-02	7.25E-04	8.65E-04	6.39E-04	3.37E-04
0.00E+00	7.82E-06			4.76E-10	4.74E-08	5.43E-09	5.33E-08	5.33E-02	6.59E-04	7.87E-04	5.81E-04	3.06E-04
0.00E+00	7.35E-06			4.48E-10	4.46E-08	5.11E-09	5.02E-08	5.02E-02	6.20E-04	7.40E-04	5.47E-04	2.88E-04
0.00E+00	6.93E-06			4.22E-10	4.21E-08	4.81E-09	4.73E-08	4.73E-02	5.85E-04	6.98E-04	5.16E-04	2.72E-04
0.00E+00	6.34E-06			3.86E-10	3.85E-08	4.40E-09	4.32E-08	4.32E-02	5.34E-04	6.38E-04	4.72E-04	2.48E-04
0.00E+00	6.11E-06			3.72E-10	3.71E-08	4.24E-09	4.17E-08	4.17E-02	5.15E-04	6.15E-04	4.54E-04	2.39E-04
0.00E+00	5.80E-06			3.53E-10	3.52E-08	4.02E-09	3.95E-08	3.95E-02	4.89E-04	5.84E-04	4.31E-04	2.27E-04
0.00E+00	5.51E-06			3.35E-10	3.34E-08	3.82E-09	3.76E-08	3.76E-02	4.64E-04	5.54E-04	4.10E-04	2.16E-04
0.00E+00	5.25E-06			3.20E-10	3.19E-08	3.65E-09	3.58E-08	3.58E-02	4.43E-04	5.29E-04	3.91E-04	2.06E-04
0.00E+00	4.96E-06			3.02E-10	3.01E-08	3.44E-09	3.38E-08	3.38E-02	4.18E-04	5.00E-04	3.69E-04	1.94E-04
0.00E+00	4.75E-06			2.89E-10	2.88E-08	3.30E-09	3.24E-08	3.24E-02	4.00E-04	4.78E-04	3.53E-04	1.86E-04
0.00E+00	4.54E-06			2.77E-10	2.76E-08	3.15E-09	3.10E-08	3.10E-02	3.83E-04	4.57E-04	3.38E-04	1.78E-04
0.00E+00	4.34E-06			2.64E-10	2.63E-08	3.01E-09	2.96E-08	2.96E-02	3.66E-04	4.37E-04	3.23E-04	1.70E-04
0.00E+00	4.00E-06			2.43E-10	2.42E-08	2.77E-09	2.73E-08	2.73E-02	3.37E-04	4.02E-04	2.97E-04	1.56E-04
0.00E+00	3.85E-06			2.34E-10	2.33E-08	2.67E-09	2.63E-08	2.63E-02	3.24E-04	3.87E-04	2.86E-04	1.51E-04
0.00E+00	3.69E-06			2.25E-10	2.24E-08	2.56E-09	2.52E-08	2.52E-02	3.11E-04	3.72E-04	2.75E-04	1.45E-04
0.00E+00	3.42E-06			2.09E-10	2.08E-08	2.38E-09	2.34E-08	2.34E-02	2.89E-04	3.45E-04	2.55E-04	1.34E-04
0.00E+00	3.30E-06			2.01E-10	2.00E-08	2.29E-09	2.25E-08	2.25E-02	2.78E-04	3.32E-04	2.45E-04	1.29E-04
0.00E+00	3.18E-06			1.94E-10	1.93E-08	2.21E-09	2.17E-08	2.17E-02	2.68E-04	3.20E-04	2.37E-04	1.25E-04
0.00E+00	3.07E-06			1.87E-10	1.86E-08	2.13E-09	2.10E-08	2.10E-02	2.59E-04	3.09E-04	2.28E-04	1.20E-04
0.00E+00	2.97E-06			1.81E-10	1.80E-08	2.06E-09	2.03E-08	2.03E-02	2.50E-04	2.99E-04	2.21E-04	1.16E-04
0.00E+00	2.88E-06			1.75E-10	1.74E-08	2.00E-09	1.96E-08	1.96E-02	2.42E-04	2.89E-04	2.14E-04	1.13E-04
0.00E+00	2.78E-06			1.69E-10	1.69E-08	1.93E-09	1.90E-08	1.90E-02	2.35E-04	2.80E-04	2.07E-04	1.09E-04
0.00E+00	2.69E-06			1.64E-10	1.63E-08	1.87E-09	1.84E-08	1.84E-02	2.27E-04	2.71E-04	2.00E-04	1.06E-04
0.00E+00	2.01E-05			1.22E-09	1.22E-07	1.39E-08	1.37E-07	1.37E-01	1.69E-03	2.02E-03	1.49E-03	7.86E-04
0.00E+00	1.60E-05			9.72E-10	9.69E-08	1.11E-08	1.09E-07	1.09E-01	1.35E-03	1.61E-03	1.19E-03	6.25E-04
0.00E+00	1.35E-05			8.22E-10	8.19E-08	9.37E-09	9.21E-08	9.21E-02	1.14E-03	1.36E-03	1.00E-03	5.29E-04
0.00E+00	1.05E-05			6.40E-10	6.38E-08	7.30E-09	7.17E-08	7.17E-02	8.87E-04	1.06E-03	7.82E-04	4.12E-04
0.00E+00	9.59E-06			5.84E-10	5.82E-08	6.66E-09	6.54E-08	6.54E-02	8.09E-04	9.66E-04	7.14E-04	3.76E-04
0.00E+00	8.77E-06			5.34E-10	5.32E-08	6.09E-09	5.98E-08	5.98E-02	7.39E-04	8.83E-04	6.52E-04	3.43E-04
0.00E+00	7.97E-06			4.85E-10	4.83E-08	5.53E-09	5.44E-08	5.44E-02	6.72E-04	8.02E-04	5.93E-04	3.12E-04
0.00E+00	7.55E-06			4.60E-10	4.58E-08	5.24E-09	5.15E-08	5.15E-02	6.36E-04	7.60E-04	5.61E-04	2.95E-04
0.00E+00	7.09E-06			4.32E-10	4.30E-08	4.92E-09	4.83E-08	4.83E-02	5.97E-04	7.13E-04	5.27E-04	2.78E-04
0.00E+00	6.52E-06			3.97E-10	3.95E-08	4.52E-09	4.44E-08	4.44E-02	5.49E-04	6.56E-04	4.85E-04	2.55E-04
0.00E+00	6.29E-06			3.83E-10	3.81E-08	4.36E-09	4.29E-08	4.29E-02	5.30E-04	6.33E-04	4.68E-04	2.46E-04
0.00E+00	5.94E-06			3.62E-10	3.61E-08	4.13E-09	4.05E-08	4.05E-02	5.01E-04	5.98E-04	4.42E-04	2.33E-04
0.00E+00	5.63E-06			3.43E-10	3.42E-08	3.91E-09	3.84E-08	3.84E-02	4.75E-04	5.67E-04	4.19E-04	2.21E-04
0.00E+00	5.36E-06			3.26E-10	3.25E-08	3.72E-09	3.65E-08	3.65E-02	4.51E-04	5.39E-04	3.98E-04	2.10E-04
0.00E+00	5.11E-06			3.11E-10	3.10E-08	3.55E-09	3.48E-08	3.48E-02	4.31E-04	5.14E-04	3.80E-04	2.00E-04
0.00E+00	4.89E-06			2.98E-10	2.96E-08	3.39E-09	3.33E-08	3.33E-02	4.12E-04	4.92E-04	3.63E-04	1.91E-04
0.00E+00	4.67E-06			2.85E-10	2.83E-08	3.24E-09	3.19E-08	3.19E-02	3.94E-04	4.70E-04	3.48E-04	1.83E-04
0.00E+00	4.47E-06			2.72E-10	2.71E-08	3.10E-09	3.05E-08	3.05E-02	3.76E-04	4.50E-04	3.32E-04	1.75E-04
0.00E+00	4.28E-06			2.61E-10	2.60E-08	2.97E-09	2.92E-08	2.92E-02	3.61E-04	4.31E-04	3.18E-04	1.68E-04
0.00E+00	4.11E-06			2.50E-10	2.49E-08	2.85E-09	2.80E-08	2.80E-02	3.46E-04	4.13E-04	3.05E-04	1.61E-04
0.00E+00	3.95E-06			2.41E-10	2.40E-08	2.74E-09	2.70E-08	2.70E-02	3.33E-04	3.98E-04	2.94E-04	1.55E-04
0.00E+00	3.80E-06			2.31E-10	2.30E-08	2.64E-09	2.59E-08	2.59E-02	3.20E-04	3.82E-04	2.83E-04	1.49E-04
0.00E+00	3.52E-06			2.15E-10	2.14E-08	2.45E-09	2.40E-08	2.40E-02	2.97E-04	3.55E-04	2.62E-04	1.38E-04
0.00E+00	3.28E-06			2.00E-10	1.99E-08	2.28E-09	2.24E-08	2.24E-02	2.77E-04	3.30E-04	2.44E-04	1.28E-04
0.00E+00	3.17E-06			1.93E-10	1.92E-08	2.20E-09	2.16E-08	2.16E-02	2.67E-04	3.19E-04	2.36E-04	1.24E-04
0.00E+00	3.05E-06			1.86E-10	1.85E-08	2.12E-09	2.08E-08	2.08E-02	2.57E-04	3.07E-04	2.27E-04	1.20E-04
0.00E+00	2.77E-06			1.69E-10	1.68E-08	1.92E-09	1.89E-08	1.89E-02	2.33E-04	2.79E-04	2.06E-04	1.08E-04
0.00E+00	2.67E-06			1.63E-10	1.62E-08	1.85E-09	1.82E-08	1.82E-02	2.25E-04	2.69E-04	1.99E-04	1.05E-04
0.00E+00	2.20E-05			1.34E-09	1.33E-07	1.53E-08	1.50E-07	1.50E-01	1.85E-03	2.21E-03	1.63E-03	8.60E-04
0.00E+00	1.72E-05			1.05E-09	1.04E-07	1.19E-08	1.17E-07	1.17E-01	1.45E-03	1.73E-03	1.28E-03	6.73E-04
0.00E+00	1.42E-05			8.62E-10	8.59E-08	9.83E-09	9.65E-08	9.65E-02	1.19E-03	1.42E-03	1.05E-03	5.54E-04
0.00E+00	1.21E-05			7.35E-10	7.32E-08	8.37E-09	8.23E-08	8.23E-02	1.02E-03	1.21E-03	8.97E-04	4.72E-04
0.00E+00	1.10E-05			6.72E-10	6.69E-08	7.66E-09	7.53E-08	7.53E-02	9.30E-04	1.11E-03	8.21E-04	4.32E-04
0.00E+00	9.99E-06			6.09E-10	6.06E-08	6.94E-09	6.82E-08	6.82E-02	8.42E-04	1.01E-03	7.43E-04	3.91E-04
0.00E+00	9.12E-06			5.55E-10	5.53E-08	6.33E-09	6.22E-08	6.22E-02	7.69E-04	9.18E-04	6.78E-04	3.57E-04
0.00E+00	8.11E-06			4.94E-10	4.92E-08	5.63E-09	5.53E-08	5.53E-02	6.84E-04	8.17E-04	6.03E-04	3.18E-04
0.00E+00	7.32E-06			4.46E-10	4.44E-08	5.08E-09	4.99E-08	4.99E-02	6.17E-04	7.37E-04	5.44E-04	2.86E-04
0.00E+00	6.68E-06			4.07E-10	4.05E-08	4.64E-09	4.56E-08	4.56E-02	5.63E-04	6.72E-04	4.97E-04	2.62E-04
0.00E+00	6.47E-06			3.94E-10	3.92E-08	4.49E-09	4.41E-08	4.41E-02	5.45E-04	6.51E-04	4.81E-04	2.53E-04
0.00E+00	6.13E-06			3.73E-10	3.72E-08	4.26E-09	4.18E-08	4.18E-02	5.17E-04	6.17E-04	4.56E-04	2.40E-04
0.00E+00	5.81E-06			3.54E-10	3.52E-08	4.03E-09	3.96E-08	3.96E-02	4.89E-04	5.84E-04	4.32E-04	2.27E-04
0.00E+00	5.51E-06			3.36E-10	3.34E-08	3.83E-09	3.76E-08	3.76E-02	4.65E-04	5.55E-04	4.10E-04	2.16E-04
0.00E+00	5.25E-06			3.20E-10	3.18E-08	3.64E-09	3.58E-08	3.58E-02	4.43E-04	5.29E-04	3.91E-04	2.06E-04
0.00E+00	5.02E-06			3.06E-10	3.05E-08	3.49E-09	3.42E-08	3.42E-02	4.23E-04	5.05E-04	3.73E-04	1.97E-04
0.00E+00	4.80E-06			2.93E-10	2.91E-08	3.33E-09	3.28E-08	3.28E-02	4.05E-04	4.84E-04	3.57E-04	1.88E-04
0.00E+00	4.59E-06			2.80E-10	2.78E-08	3.19E-09	3.13E-08	3.13E-02	3.87E-04	4.62E-04	3.41E-04	1.80E-04
0.00E+00	4.40E-06			2.68E-10	2.67E-08	3.05E-09	3.00E-08	3.00E-02	3.71E-04	4.43E-04	3.27E-04	1.72E-04
0.00E+00	4.22E-06			2.57E-10	2.56E-08	2.93E-09	2.88E-08	2.88E-02	3.56E-04	4.25E-04	3.14E-04	1.65E-04
0.00E+00	4.06E-06			2.47E-10	2.46E-08	2.82E-09	2.77E-08	2.77E-02	3.42E-04	4.09E-04	3.02E-04	1.59E-04
0.00E+00	3.90E-06			2.37E-10	2.37E-08	2.71E-09	2.66E-08	2.66E-02	3.29E-04	3.93E-04	2.90E-04	1.53E-04
0.00E+00	3.62E-06			2.21E-10	2.20E-08	2.52E-09	2.47E-08	2.47E-02	3.06E-04	3.65E-04	2.70E-04	1.42E-04
0.00E+00	3.48E-06			2.12E-10	2.11E-08	2.41E-09	2.37E-08	2.37E-02	2.93E-04	3.50E-04	2.59E-04	1.36E-04
0.00E+00	3.37E-06			2.05E-10	2.04E-08	2.34E-09	2.30E-08	2.30E-02	2.84E-04	3.39E-04	2.50E-04	1.32E-04
0.00E+00	3.25E-06			1.98E-10	1.97E-08	2.26E-09	2.22E-08	2.22E-02	2.74E-04	3.27E-04	2.42E-04	1.27E-04
0.00E+00	2.94E-06			1.79E-10	1.78E-08	2.04E-09	2.00E-08	2.00E-02	2.47E-04	2.96E-04	2.18E-04	1.15E-04
0.00E+00	2.84E-06			1.73E-10	1.72E-08	1.97E-09	1.94E-08	1.94E-02	2.40E-04	2.86E-04	2.11E-04	1.11E-04
0.00E+00	2.75E-06			1.67E-10	1.67E-08	1.91E-09	1.88E-08	1.88E-02	2.32E-04	2.77E-04	2.05E-04	1.08E-04
0.00E+00	2.66E-06			1.62E-10	1.61E-08	1.85E-09	1.82E-08	1.82E-02	2.24E-04	2.68E-04	1.98E-04	1.04E-04
0.00E+00	2.58E-06			1.57E-10	1.56E-08	1.79E-09	1.76E-08	1.76E-02	2.17E-04	2.59E-04	1.92E-04	1.01E-04
0.00E+00	2.27E-05			1.39E-09	1.38E-07	1.58E-08	1.55E-07	1.55E-01	1.92E-03	2.29E-03	1.69E-03	8.91E-04
0.00E+00	1.16E-05			7.06E-10	7.03E-08	8.05E-09	7.91E-08	7.91E-02	9.77E-04	1.17E-03	8.62E-04	4.54E-04
0.00E+00	1.03E-05			6.27E-10	6.25E-08	7.15E-09	7.03E-08	7.03E-02	8.68E-04	1.04E-03	7.66E-04	4.03E-04
0.00E+00	9.60E-06			5.84E-10	5.82E-08	6.66E-09	6.55E-08	6.55E-02	8.09E-04	9.66E-04	7.14E-04	3.76E-04
0.00E+00	8.85E-06			5.39E-10	5.37E-08	6.14E-09	6.03E-08	6.03E-02	7.46E-04	8.91E-04	6.58E-04	3.46E-04
0.00E+00	8.14E-06			4.95E-10	4.94E-08	5.65E-09	5.55E-08	5.55E-02	6.86E-04	8.19E-04	6.05E-04	3.19E-04
0.00E+00	7.58E-06			4.62E-10	4.60E-08	5.26E-09	5.17E-08	5.17E-02	6.39E-04	7.63E-04	5.64E-04	2.97E-04
0.00E+00	7.24E-06			4.41E-10	4.39E-08	5.03E-09	4.94E-08	4.94E-02	6.11E-04	7.29E-04	5.39E-04	2.84E-04
0.00E+00	6.69E-06			4.07E-10	4.06E-08	4.64E-09	4.56E-08	4.56E-02	5.64E-04	6.73E-04	4.97E-04	2.62E-04
0.00E+00	6.31E-06			3.84E-10	3.83E-08	4.38E-09	4.30E-08	4.30E-02	5.32E-04	6.35E-04	4.69E-04	2.47E-04
0.00E+00	5.97E-06			3.64E-10	3.62E-08	4.15E-09	4.07E-08	4.07E-02	5.03E-04	6.01E-04	4.44E-04	2.34E-04
0.00E+00	5.67E-06			3.45E-10	3.44E-08	3.94E-09	3.87E-08	3.87E-02	4.78E-04	5.71E-04	4.22E-04	2.22E-04
0.00E+00	5.40E-06			3.29E-10	3.28E-08	3.75E-09	3.69E-08	3.69E-02	4.56E-04	5.44E-04	4.02E-04	2.12E-04
0.00E+00	5.16E-06			3.14E-10	3.13E-08	3.58E-09	3.52E-08	3.52E-02	4.35E-04	5.19E-04	3.84E-04	2.02E-04
0.00E+00	4.93E-06			3.01E-10	2.99E-08	3.43E-09	3.37E-08	3.37E-02	4.16E-04	4.97E-04	3.67E-04	1.93E-04
0.00E+00	4.72E-06			2.87E-10	2.86E-08	3.28E-09	3.22E-08	3.22E-02	3.98E-04	4.75E-04	3.51E-04	1.85E-04
0.00E+00	4.52E-06			2.75E-10	2.74E-08	3.14E-09	3.08E-08	3.08E-02	3.81E-04	4.55E-04	3.36E-04	1.77E-04
0.00E+00	4.34E-06			2.64E-10	2.63E-08	3.01E-09	2.96E-08	2.96E-02	3.66E-04	4.37E-04	3.23E-04	1.70E-04
0.00E+00	4.17E-06			2.54E-10	2.53E-08	2.89E-09	2.84E-08	2.84E-02	3.51E-04	4.20E-04	3.10E-04	1.63E-04
0.00E+00	4.01E-06			2.44E-10	2.43E-08	2.78E-09	2.73E-08	2.73E-02	3.38E-04	4.03E-04	2.98E-04	1.57E-04
0.00E+00	3.73E-06			2.27E-10	2.26E-08	2.59E-09	2.54E-08	2.54E-02	3.14E-04	3.75E-04	2.77E-04	1.46E-04
0.00E+00	3.59E-06			2.19E-10	2.18E-08	2.49E-09	2.45E-08	2.45E-02	3.03E-04	3.62E-04	2.67E-04	1.41E-04
0.00E+00	3.46E-06			2.11E-10	2.10E-08	2.40E-09	2.36E-08	2.36E-02	2.92E-04	3.49E-04	2.58E-04	1.36E-04
0.00E+00	3.34E-06			2.04E-10	2.03E-08	2.32E-09	2.28E-08	2.28E-02	2.82E-04	3.37E-04	2.49E-04	1.31E-04
0.00E+00	3.23E-06			1.97E-10	1.96E-08	2.24E-09	2.20E-08	2.20E-02	2.72E-04	3.25E-04	2.40E-04	1.26E-04
0.00E+00	3.12E-06			1.90E-10	1.89E-08	2.17E-09	2.13E-08	2.13E-02	2.63E-04	3.14E-04	2.32E-04	1.22E-04
0.00E+00	2.82E-06			1.72E-10	1.71E-08	1.96E-09	1.93E-08	1.93E-02	2.38E-04	2.84E-04	2.10E-04	1.11E-04
0.00E+00	2.73E-06			1.66E-10	1.66E-08	1.90E-09	1.86E-08	1.86E-02	2.30E-04	2.75E-04	2.03E-04	1.07E-04
0.00E+00	2.64E-06			1.61E-10	1.60E-08	1.84E-09	1.80E-08	1.80E-02	2.23E-04	2.66E-04	1.97E-04	1.04E-04
0.00E+00	2.56E-06			1.56E-10	1.55E-08	1.78E-09	1.75E-08	1.75E-02	2.16E-04	2.58E-04	1.91E-04	1.00E-04
0.00E+00	1.39E-05			8.48E-10	8.44E-08	9.66E-09	9.50E-08	9.50E-02	1.17E-03	1.40E-03	1.04E-03	5.45E-04
0.00E+00	1.22E-05			7.44E-10	7.41E-08	8.48E-09	8.33E-08	8.33E-02	1.03E-03	1.23E-03	9.08E-04	4.78E-04
0.00E+00	1.10E-05			6.67E-10	6.65E-08	7.61E-09	7.47E-08	7.47E-02	9.24E-04	1.10E-03	8.15E-04	4.29E-04
0.00E+00	9.95E-06			6.06E-10	6.04E-08	6.91E-09	6.79E-08	6.79E-02	8.39E-04	1.00E-03	7.40E-04	3.90E-04
0.00E+00	9.14E-06			5.57E-10	5.55E-08	6.35E-09	6.24E-08	6.24E-02	7.71E-04	9.21E-04	6.80E-04	3.58E-04
0.00E+00	8.47E-06			5.16E-10	5.14E-08	5.88E-09	5.77E-08	5.77E-02	7.14E-04	8.52E-04	6.30E-04	3.31E-04
0.00E+00	7.86E-06			4.79E-10	4.77E-08	5.46E-09	5.36E-08	5.36E-02	6.63E-04	7.92E-04	5.85E-04	3.08E-04
0.00E+00	7.17E-06			4.36E-10	4.35E-08	4.97E-09	4.89E-08	4.89E-02	6.04E-04	7.21E-04	5.33E-04	2.81E-04
0.00E+00	6.88E-06			4.19E-10	4.17E-08	4.78E-09	4.69E-08	4.69E-02	5.80E-04	6.92E-04	5.12E-04	2.69E-04
0.00E+00	6.48E-06			3.95E-10	3.93E-08	4.50E-09	4.42E-08	4.42E-02	5.46E-04	6.52E-04	4.82E-04	2.54E-04
0.00E+00	6.14E-06			3.74E-10	3.72E-08	4.26E-09	4.19E-08	4.19E-02	5.17E-04	6.18E-04	4.56E-04	2.40E-04
0.00E+00	5.81E-06			3.54E-10	3.53E-08	4.04E-09	3.96E-08	3.96E-02	4.90E-04	5.85E-04	4.32E-04	2.28E-04
0.00E+00	5.54E-06			3.37E-10	3.36E-08	3.84E-09	3.78E-08	3.78E-02	4.67E-04	5.57E-04	4.12E-04	2.17E-04
0.00E+00	5.28E-06			3.22E-10	3.20E-08	3.67E-09	3.60E-08	3.60E-02	4.45E-04	5.32E-04	3.93E-04	2.07E-04
0.00E+00	5.05E-06			3.07E-10	3.06E-08	3.50E-09	3.44E-08	3.44E-02	4.25E-04	5.08E-04	3.75E-04	1.98E-04
0.00E+00	4.83E-06			2.94E-10	2.93E-08	3.35E-09	3.29E-08	3.29E-02	4.07E-04	4.86E-04	3.59E-04	1.89E-04
0.00E+00	4.44E-06			2.70E-10	2.69E-08	3.08E-09	3.03E-08	3.03E-02	3.74E-04	4.47E-04	3.30E-04	1.74E-04

			Demolition	Demolition - Hauling	Site Preparation	Grading/Excavation	Grading/Excavation - Hauling	Concrete - Garage - Trucks	Concrete - Garage - Trucks	Concrete - Podium 1 - Trucks	Concrete - Podium 2 - Trucks	Building Construction-1	Building Construction-1	Building Construction-1	Building Construction-2	Building Construction-2	Finishing/Painting-1	Finishing/Painting-1
Unique Identifier	X (UTM)	Y (UTM)	2026	2026	2026	2026	2026	2026	2027	2027	2028	2027	2028	2029	2028	2029	2028	2029
3717023761097	371702	3761097	1.60E-06	3.29E-05	3.85E-06	4.97E-06	1.66E-04	1.48E-04	1.49E-04	1.49E-04	1.47E-04	1.30E-04	1.24E-04	1.19E-04	4.44E-05	4.27E-05	0.00E+00	0.00E+00
3717123761097	371712	3761097	1.54E-06	3.16E-05	3.70E-06	4.78E-06	1.60E-04	1.43E-04	1.43E-04	1.43E-04	1.42E-04	1.25E-04	1.20E-04	1.15E-04	4.27E-05	4.10E-05	0.00E+00	0.00E+00
3717723761100	371772	3761100	1.25E-06	2.57E-05	3.01E-06	3.88E-06	1.30E-04	1.16E-04	1.16E-04	1.16E-04	1.15E-04	1.01E-04	9.72E-05	9.33E-05	3.47E-05	3.33E-05	0.00E+00	0.00E+00
3717823761100	371782	3761100	1.21E-06	2.48E-05	2.90E-06	3.75E-06	1.26E-04	1.12E-04	1.12E-04	1.12E-04	1.11E-04	9.79E-05	9.39E-05	9.02E-05	3.35E-05	3.22E-05	0.00E+00	0.00E+00
3717923761100	371792	3761100	1.16E-06	2.40E-05	2.81E-06	3.63E-06	1.21E-04	1.08E-04	1.09E-04	1.09E-04	1.07E-04	9.46E-05	9.07E-05	8.71E-05	3.24E-05	3.11E-05	0.00E+00	0.00E+00
3718023761100	371802	3761100	1.13E-06	2.32E-05	2.71E-06	3.51E-06	1.17E-04	1.05E-04	1.05E-04	1.05E-04	1.04E-04	9.15E-05	8.77E-05	8.42E-05	3.13E-05	3.01E-05	0.00E+00	0.00E+00
3718123761100	371812	3761100	1.09E-06	2.24E-05	2.62E-06	3.39E-06	1.13E-04	1.01E-04	1.02E-04	1.02E-04	1.00E-04	8.85E-05	8.48E-05	8.15E-05	3.03E-05	2.91E-05	0.00E+00	0.00E+00
3718223761100	371822	3761100	1.05E-06	2.17E-05	2.54E-06	3.28E-06	1.10E-04	9.80E-05	9.84E-05	9.84E-05	9.72E-05	8.56E-05	8.21E-05	7.89E-05	2.93E-05	2.82E-05	0.00E+00	0.00E+00
3718323761100	371832	3761100	1.02E-06	2.10E-05	2.46E-06	3.18E-06	1.06E-04	9.49E-05	9.52E-05	9.52E-05	9.41E-05	8.29E-05	7.95E-05	7.63E-05	2.84E-05	2.73E-05	0.00E+00	0.00E+00
3718423761100	371842	3761100	9.89E-07	2.04E-05	2.38E-06	3.08E-06	1.03E-04	9.19E-05	9.22E-05	9.22E-05	9.11E-05	8.03E-05	7.70E-05	7.39E-05	2.75E-05	2.64E-05	0.00E+00	0.00E+00
3715033761110	371503	3761110	8.25E-06	1.70E-04	1.99E-05	2.57E-05	8.59E-04	7.67E-04	7.70E-04	7.70E-04	7.60E-04	6.70E-04	6.42E-04	6.17E-04	2.29E-04	2.20E-04	0.00E+00	0.00E+00
3715123761110	371512	3761110	6.68E-06	1.38E-04	1.61E-05	2.08E-05	6.96E-04	6.21E-04	6.23E-04	6.23E-04	6.16E-04	5.43E-04	5.20E-04	5.00E-04	1.86E-04	1.78E-04	0.00E+00	0.00E+00
3715223761110	371522	3761110	5.59E-06	1.15E-04	1.35E-05	1.74E-05	5.82E-04	5.20E-04	5.21E-04	5.21E-04	5.15E-04	4.54E-04	4.35E-04	4.18E-04	1.55E-04	1.49E-04	0.00E+00	0.00E+00
3715323761110	371532	3761110	4.86E-06	1.00E-04	1.17E-05	1.51E-05	5.06E-04	4.52E-04	4.53E-04	4.53E-04	4.48E-04	3.94E-04	3.78E-04	3.63E-04	1.35E-04	1.30E-04	0.00E+00	0.00E+00
3715423761110	371542	3761110	4.33E-06	8.92E-05	1.04E-05	1.35E-05	4.51E-04	4.02E-04	4.04E-04	4.04E-04	3.99E-04	3.51E-04	3.37E-04	3.24E-04	1.20E-04	1.16E-04	0.00E+00	0.00E+00
3715483761110	371548	3761110	4.07E-06	8.38E-05	9.80E-06	1.27E-05	4.24E-04	3.78E-04	3.79E-04	3.79E-04	3.75E-04	3.30E-04	3.17E-04	3.04E-04	1.13E-04	1.09E-04	0.00E+00	0.00E+00
3715623761113	371562	3761113	3.63E-06	7.47E-05	8.74E-06	1.13E-05	3.78E-04	3.37E-04	3.38E-04	3.38E-04	3.34E-04	2.95E-04	2.83E-04	2.71E-04	1.01E-04	9.69E-05	0.00E+00	0.00E+00
3715723761112	371572	3761112	3.31E-06	6.83E-05	7.98E-06	1.03E-05	3.45E-04	3.08E-04	3.09E-04	3.09E-04	3.05E-04	2.69E-04	2.58E-04	2.48E-04	9.21E-05	8.85E-05	0.00E+00	0.00E+00
3716123761110	371612	3761110	2.52E-06	5.20E-05	6.07E-06	7.85E-06	2.63E-04	2.34E-04	2.35E-04	2.35E-04	2.32E-04	2.05E-04	1.96E-04	1.89E-04	7.01E-05	6.74E-05	0.00E+00	0.00E+00
3716223761110	371622	3761110	2.39E-06	4.92E-05	5.75E-06	7.44E-06	2.49E-04	2.22E-04	2.23E-04	2.23E-04	2.20E-04	1.94E-04	1.86E-04	1.79E-04	6.64E-05	6.38E-05	0.00E+00	0.00E+00
3716323761110	371632	3761110	2.27E-06	4.67E-05	5.46E-06	7.06E-06	2.36E-04	2.11E-04	2.12E-04	2.12E-04	2.09E-04	1.84E-04	1.77E-04	1.70E-04	6.31E-05	6.06E-05	0.00E+00	0.00E+00
3716423761110	371642	3761110	2.16E-06	4.45E-05	5.21E-06	6.73E-06	2.25E-04	2.01E-04	2.02E-04	2.02E-04	1.99E-04	1.76E-04	1.68E-04	1.62E-04	6.01E-05	5.78E-05	0.00E+00	0.00E+00
3716723761110	371672	3761110	1.88E-06	3.88E-05	4.54E-06	5.86E-06	1.96E-04	1.75E-04	1.76E-04	1.76E-04	1.74E-04	1.53E-04	1.47E-04	1.41E-04	5.24E-05	5.03E-05	0.00E+00	0.00E+00
3716923761110	371692	3761110	1.73E-06	3.57E-05	4.18E-06	5.40E-06	1.81E-04	1.61E-04	1.62E-04	1.62E-04	1.60E-04	1.41E-04	1.35E-04	1.30E-04	4.82E-05	4.63E-05	0.00E+00	0.00E+00
3717023761110	371702	3761110	1.66E-06	3.42E-05	4.00E-06	5.17E-06	1.73E-04	1.54E-04	1.55E-04	1.55E-04	1.53E-04	1.35E-04	1.29E-04	1.24E-04	4.62E-05	4.43E-05	0.00E+00	0.00E+00
3717123761110	371712	3761110	1.59E-06	3.29E-05	3.84E-06	4.96E-06	1.66E-04	1.48E-04	1.49E-04	1.49E-04	1.47E-04	1.29E-04	1.24E-04	1.19E-04	4.44E-05	4.26E-05	0.00E+00	0.00E+00
3717223761110	371722	3761110	1.53E-06	3.16E-05	3.69E-06	4.77E-06	1.60E-04	1.43E-04	1.43E-04	1.43E-04	1.41E-04	1.25E-04	1.19E-04	1.15E-04	4.26E-05	4.10E-05	0.00E+00	0.00E+00
3717323761110	371732	3761110	1.48E-06	3.04E-05	3.56E-06	4.60E-06	1.54E-04	1.37E-04	1.38E-04	1.38E-04	1.36E-04	1.20E-04	1.15E-04	1.10E-04	4.11E-05	3.95E-05	0.00E+00	0.00E+00
3717423761110	371742	3761110	1.43E-06	2.94E-05	3.43E-06	4.44E-06	1.48E-04	1.33E-04	1.33E-04	1.33E-04	1.31E-04	1.16E-04	1.11E-04	1.07E-04	3.96E-05	3.81E-05	0.00E+00	0.00E+00
3717523761110	371752	3761110	1.38E-06	2.84E-05	3.32E-06	4.28E-06	1.43E-04	1.28E-04	1.28E-04	1.28E-04	1.27E-04	1.12E-04	1.07E-04	1.03E-04	3.83E-05	3.68E-05	0.00E+00	0.00E+00
3717623761110	371762	3761110	1.33E-06	2.74E-05	3.20E-06	4.14E-06	1.38E-04	1.24E-04	1.24E-04	1.24E-04	1.23E-04	1.08E-04	1.04E-04	9.94E-05	3.70E-05	3.55E-05	0.00E+00	0.00E+00
3717723761110	371772	3761110	1.28E-06	2.64E-05	3.09E-06	4.00E-06	1.34E-04	1.19E-04	1.20E-04	1.20E-04	1.18E-04	1.04E-04	1.00E-04	9.60E-05	3.57E-05	3.43E-05	0.00E+00	0.00E+00
3717823761110	371782	3761110	1.24E-06	2.55E-05	2.99E-06	3.86E-06	1.29E-04	1.15E-04	1.16E-04	1.16E-04	1.14E-04	1.01E-04	9.65E-05	9.27E-05	3.45E-05	3.31E-05	0.00E+00	0.00E+00
3717923761110	371792	3761110	1.20E-06	2.47E-05	2.88E-06	3.73E-06	1.25E-04	1.11E-04	1.12E-04	1.12E-04	1.10E-04	9.72E-05	9.32E-05	8.95E-05	3.33E-05	3.20E-05	0.00E+00	0.00E+00
3718023761110	371802	3761110	1.16E-06	2.38E-05	2.79E-06	3.60E-06	1.21E-04	1.08E-04	1.08E-04	1.08E-04	1.07E-04	9.40E-05	9.01E-05	8.66E-05	3.22E-05	3.09E-05	0.00E+00	0.00E+00
3718123761110	371812	3761110	1.12E-06	2.31E-05	2.69E-06	3.48E-06	1.17E-04	1.04E-04	1.04E-04	1.04E-04	1.03E-04	9.09E-05	8.71E-05	8.37E-05	3.11E-05	2.99E-05	0.00E+00	0.00E+00
3718223761110	371822	3761110	1.08E-06	2.23E-05	2.61E-06	3.37E-06	1.13E-04	1.01E-04	1.01E-04	1.01E-04	9.98E-05	8.79E-05	8.43E-05	8.10E-05	3.01E-05	2.89E-05	0.00E+00	0.00E+00
3718323761110	371832	3761110	1.05E-06	2.16E-05	2.52E-06	3.26E-06	1.09E-04	9.75E-05	9.78E-05	9.78E-05	9.66E-05	8.51E-05	8.16E-05	7.84E-05	2.92E-05	2.80E-05	0.00E+00	0.00E+00
3715053761120	371505	3761120	8.74E-06	1.80E-04	2.10E-05	2.72E-05	9.10E-04	8.12E-04	8.15E-04	8.15E-04	8.05E-04	7.09E-04	6.80E-04	6.53E-04	2.43E-04	2.33E-04	0.00E+00	0.00E+00
3715123761120	371512	3761120	7.31E-06	1.51E-04	1.76E-05	2.27E-05	7.61E-04	6.79E-04	6.82E-04	6.82E-04	6.73E-04	5.93E-04	5.69E-04	5.46E-04	2.03E-04	1.95E-04	0.00E+00	0.00E+00
3715223761120	371522	3761120	6.00E-06	1.24E-04	1.44E-05	1.87E-05	6.24E-04	5.57E-04	5.59E-04	5.59E-04	5.53E-04	4.87E-04	4.67E-04	4.48E-04	1.67E-04	1.60E-04	0.00E+00	0.00E+00
3715323761120	371532	3761120	5.18E-06	1.07E-04	1.25E-05	1.61E-05	5.39E-04	4.81E-04	4.83E-04	4.83E-04	4.77E-04	4.21E-04	4.03E-04	3.87E-04	1.44E-04	1.38E-04	0.00E+00	0.00E+00
3715623761120	371562	3761120	3.76E-06	7.76E-05	9.07E-06	1.17E-05	3.92E-04	3.50E-04	3.51E-04	3.51E-04	3.47E-04	3.06E-04	2.93E-04	2.82E-04	1.05E-04	1.01E-04	0.00E+00	0.00E+00
3715723761120	371572	3761120	3.44E-06	7.08E-05	8.28E-06	1.07E-05	3.58E-04	3.20E-04	3.21E-04	3.21E-04	3.17E-04	2.79E-04	2.68E-04	2.57E-04	9.56E-05	9.18E-05	0.00E+00	0.00E+00
3715823761119	371582	3761119	3.14E-06	6.48E-05	7.57E-06	9.79E-06	3.27E-04	2.92E-04	2.93E-04	2.93E-04	2.90E-04	2.55E-04	2.45E-04	2.35E-04	8.75E-05	8.40E-05	0.00E+00	0.00E+00
3715923761121	371592	3761121	2.96E-06	6.11E-05	7.14E-06	9.23E-06	3.09E-04	2.76E-04	2.77E-04	2.77E-04	2.73E-04	2.41E-04	2.31E-04	2.22E-04	8.25E-05	7.92E-05	0.00E+00	0.00E+00
3716023761120	371602	3761120	2.78E-06	5.72E-05	6.69E-06	8.64E-06	2.89E-04	2.58E-04	2.59E-04	2.59E-04	2.56E-04	2.25E-04	2.16E-04	2.08E-04	7.72E-05	7.41E-05	0.00E+00	0.00E+00
3716123761120	371612	3761120	2.61E-06	5.37E-05	6.28E-06	8.12E-06	2.72E-04	2.42E-04	2.43E-04	2.43E-04	2.40E-04	2.12E-04	2.03E-04	1.95E-04	7.25E-05	6.97E-05	0.00E+00	0.00E+00
3716223761120	371622	3761120	2.47E-06	5.08E-05	5.94E-06	7.68E-06	2.57E-04	2.29E-04	2.30E-04	2.30E-04	2.27E-04	2.00E-04	1.92E-04	1.85E-04	6.86E-05	6.59E-05	0.00E+00	0.00E+00
3716323761120	371632	3761120	2.34E-06	4.82E-05	5.64E-06	7.29E-06	2.44E-04	2.18E-04	2.18E-04	2.18E-04	2.16E-04	1.90E-04	1.82E-04	1.75E-04	6.51E-05	6.25E-05	0.00E+00	0.00E+00
3716423761120	371642	3761120	2.23E-06	4.60E-05	5.38E-06	6.95E-06	2.32E-04	2.07E-04	2.08E-04	2.08E-04	2.06E-04	1.81E-04	1.74E-04	1.67E-04	6.21E-05	5.96E-05	0.00E+00	0.00E+00
3716523761120	371652	3761120	2.13E-06	4.39E-05	5.13E-06	6.63E-06	2.22E-04	1.98E-04	1.99E-04	1.99E-04	1.96E-04	1.73E-04	1.66E-04	1.59E-04	5.92E-05	5.69E-05	0.00E+00	0.00E+00
3716623761120	371662	3761120	2.03E-06	4.19E-05	4.89E-06	6.33E-06	2.12E-04	1.89E-04	1.90E-04	1.90E-04	1.87E-04	1.65E-04	1.58E-04	1.52E-04	5.65E-05	5.43E-05	0.00E+00	0.00E+00
3716723761120	371672	3761120	1.94E-06	4.00E-05	4.67E-06	6.04E-06	2.02E-04	1.80E-04	1.81E-04	1.81E-04	1.79E-04	1.58E-04	1.51E-04	1.45E-04	5.40E-05	5.18E-05	0.00E+00	0.00E+00
3716923761120	371692	3761120	1.79E-06	3.68E-05	4.30E-06	5.56E-06	1.86E-04	1.66E-04	1.67E-04	1.67E-04	1.65E-04	1.45E-04	1.39E-04	1.34E-04	4.97E-05	4.77E-05	0.00E+00	0.00E+00
3717023761120	371702	3761120	1.71E-06	3.53E-05	4.12E-06	5.33E-06	1.78E-04	1.59E-04	1.60E-04	1.60E-04	1.58E-04	1.39E-04	1.33E-04	1.28E-04	4.76E-05	4.57E-05	0.00E+00	0.00E+00
3717123761120	371712	3761120	1.64E-06	3.38E-05	3.95E-06	5.11E-06	1.71E-04	1.53E-04	1.53E-04	1.53E-04	1.51E-04	1.33E-04	1.28E-04	1.23E-04	4.56E-05	4.38E-05	0.00E+00	0.00E+00
3717223761120	371722	3761120	1.58E-06	3.25E-05	3.80E-06	4.91E-06	1.64E-04	1.47E-04	1.47E-04	1.47E-04	1.45E-04	1.28E-04	1.23E-04	1.18E-04	4.39E-05	4.21E-05	0.00E+00	0.00E+00
3717323761120	371732	3761120	1.52E-06	3.13E-05	3.66E-06	4.73E-06	1.58E-04	1.41E-04	1.42E-04	1.42E-04	1.40E-04	1.23E-04	1.18E-04	1.14E-04	4.23E-05	4.06E-05	0.00E+00	0.00E+00
3717423761120	371742	3761120	1.47E-06	3.02E-05	3.53E-06	4.57E-06	1.53E-04	1.36E-04	1.37E-04	1.37E-04	1.35E-04	1.19E-04	1.14E-04	1.10E-04	4.08E-05	3.92E-05	0.00E+00	0.00E+00
3717523761120	371752	3761120	1.42E-06	2.92E-05	3.41E-06	4.41E-06	1.47E-04	1.32E-04	1.32E-04	1.32E-04	1.31E-04	1.15E-04	1.10E-04	1.06E-04	3.94E-05	3.78E-05	0.00E+00	0.00E+00
3717623761120	371762	3761120	1.37E-06	2.82E-05	3.29E-06	4.26E-06	1.42E-04	1.27E-04	1.28E-04	1.28E-04	1.26E-04	1.11E-04	1.07E-04	1.02E-04	3.80E-05	3.65E-05	0.00E+00	0.00E+00
3717723761120	371772	3761120	1.32E-06	2.72E-05	3.18E-06	4.11E-06	1.38E-04	1.23E-04	1.23E-04	1.23E-04	1.22E-04	1.07E-04	1.03E-04	9.88E-05	3.67E-05	3.53E-05	0.00E+00	0.00E+00
3717823761120	371782	3761120	1.27E-06	2.63E-05	3.07E-06	3.97E-06	1.33E-04	1.19E-04	1.19E-04	1.19E-04	1.18E-04	1.04E-04	9.93E-05	9.54E-05	3.55E-05	3.41E-05	0.00E+00	0.00E+00
3717923761120	371792	3761120	1.23E-06	2.54E-05	2.96E-06	3.83E-06	1.28E-04	1.14E-04	1.15E-04	1.15E-04	1.13E-04	1.00E-04	9.59E-05	9.21E-05	3.42E-05	3.29E-05	0.00E+00	0.00E+00
3718023761120	371802	3761120	1.19E-06	2.45E-05	2.87E-06	3.70E-06	1.24E-04	1.11E-04	1.11E-04	1.11E-04	1.10E-04	9.66E-05	9.26E-05	8.90E-05	3.31E-05	3.18E-05	0.00E+00	0.00E+00
3718123761120	371812	3761120	1.15E-06	2.37E-05	2.77E-06	3.58E-06	1.20E-04	1.07E-04	1.07E-04	1.07E-04	1.06E-04	9.33E-05	8.95E-05	8.60E-05	3.20E-05	3.07E-05	0.00E+00	0.00E+00
3718223761120	371822	3761120	1.11E-06	2.29E-05	2.68E-06	3.46E-06	1.16E-04	1.03E-04	1.04E-04	1.04E-04	1.03E-04	9.03E-05	8.66E-05	8.32E-05	3.09E-05	2.97E-05	0.00E+00	0.00E+00
3715123761130	371512	3761130	8.11E-06	1.67E-04	1.95E-05	2.52E-05	8.45E-04	7.54E-04	7.57E-04	7.57E-04	7.48E-04	6.59E-04	6.32E-04	6.07E-04	2.26E-04	2.17E-04	0.00E+00	0.00E+00
3715223761130	371522	3761130	6.55E-06	1.35E-04	1.58E-05	2.04E-05	6.82E-04	6.09E-04	6.11E-04	6.11E-04	6.04E-04	5.32E-04	5.10E-04	4.90E-04	1.82E-04	1.75E-04	0.00E+00	0.00E+00
3715303761130	371530	3761130	5.74E-06	1.18E-04	1.38E-05	1.79E-05	5.98E-04	5.34E-04	5.36E-04	5.36E-04	5.29E-04	4.66E-04	4.47E-04	4.29E-04	1.60E-04	1.53E-04	0.00E+00	0.00E+00
3715633761130	371563	3761130	3.92E-06	8.08E-05	9.44E-06	1.22E-05	4.08E-04	3.65E-04	3.66E-04	3.66E-04	3.61E-04	3.18E-04	3.05E-04	2.93E-04	1.09E-04	1.05E-04	0.00E+00	0.00E+00
3715723761130	371572	3761130	3.60E-06	7.42E-05	8.68E-06	1.12E-05	3.75E-04	3.35E-04	3.36E-04	3.36E-04	3.32E-04	2.93E-04	2.81E-04	2.69E-04	1.00E-04	9.62E-05	0.00E+00	0.00E+00
3715823761130	371582	3761130	3.31E-06	6.81E-05	7.96E-06	1.03E-05	3.44E-04	3.07E-04	3.08E-04	3.08E-04	3.05E-04	2.68E-04	2.57E-04	2.47E-04	9.19E-05	8.83E-05	0.00E+00	0.00E+00
3715923761130	371592	3761130	3.08E-06	6.35E-05	7.42E-06	9.59E-06	3.21E-04	2.86E-04	2.87E-04	2.87E-04	2.84E-04	2.50E-04	2.40E-04	2.30E-04	8.57E-05	8.23E-05	0.00E+00	0.00E+00
3716023761130	371602	3761130	2.89E-06	5.96E-05	6.97E-06	9.01E-06	3.01E-04	2.69E-04	2.70E-04	2.70E-04	2.67E-04	2.35E-04	2.25E-04	2.16E-04	8.05E-05	7.73E-05	0.00E+00	0.00E+00
3716123761130	371612	3761130	2.71E-06	5.58E-05	6.52E-06	8.43E-06	2.82E-04	2.52E-04	2.53E-04	2.53E-04	2.50E-04	2.20E-04	2.11E-04	2.02E-04	7.53E-05	7.23E-05	0.00E+00	0.00E+00
3716223761130	371622	3761130	2.55E-06	5.26E-05	6.15E-06	7.95E-06	2.66E-04	2.37E-04	2.38E-04	2.38E-04	2.35E-04	2.07E-04	1.99E-04	1.91E-04	7.10E-05	6.82E-05	0.00E+00	0.00E+00
3716423761130	371642	3761130	2.30E-06	4.75E-05	5.55E-06	7.17E-06	2.40E-04	2.14E-04	2.15E-04	2.15E-04	2.12E-04	1.87E-04	1.79E-04	1.72E-04	6.41E-05	6.15E-05	0.00E+00	0.00E+00
3716523761130	371652	3761130	2.20E-06	4.53E-05	5.30E-06	6.85E-06	2.29E-04	2.04E-04	2.05E-04	2.05E-04	2.03E-04	1.79E-04	1.71E-04	1.65E-04	6.12E-05	5.88E-05	0.00E+00	0.00E+00
3716623761130	371662	3761130	2.10E-06	4.32E-05	5.05E-06	6.53E-06	2.18E-04	1.95E-04	1.96E-04	1.96E-04	1.93E-04	1.70E-04	1.63E-04	1.57E-04	5.84E-05	5.60E-05	0.00E+00	0.00E+00
3716723761130	371672	3761130	2.00E-06	4.12E-05	4.82E-06	6.23E-06	2.08E-04	1.86E-04	1.87E-04	1.87E-04	1.85E-04	1.63E-04	1.56E-04	1.50E-04	5.57E-05	5.35E-05	0.00E+00	0.00E+00
3716923761130	371692	3761130	1.84E-06	3.79E-05	4.43E-06	5.73E-06	1.92E-04	1.71E-04	1.72E-04	1.72E-04	1.70E-04	1.49E-04	1.43E-04	1.38E-04	5.12E-05	4.91E-05	0.00E+00	0.00E+00
3717023761130	371702	3761130	1.76E-06	3.63E-05	4.25E-06	5.49E-06	1.84E-04	1.64E-04	1.64E-04	1.64E-04	1.62E-04	1.43E-04	1.37E-04	1.32E-04	4.90E-05	4.71E-05	0.00E+00	0.00E+00
3717123761130	371712	3761130	1.69E-06	3.48E-05	4.07E-06	5.26E-06	1.76E-04	1.57E-04	1.58E-04	1.58E-04	1.56E-04	1.37E-04	1.32E-04	1.26E-04	4.70E-05	4.52E-05	0.00E+00	0.00E+00
3717223761130	371722	3761130	1.63E-06	3.35E-05	3.92E-06	5.06E-06	1.69E-04	1.51E-04	1.52E-04	1.52E-04	1.50E-04	1.32E-04	1.27E-04	1.22E-04	4.52E-05	4.34E-05	0.00E+00	0.00E+00
3717423761130	371742	3761130	1.51E-06	3.11E-05	3.64E-06	4.70E-06	1.57E-04	1.40E-04	1.41E-04	1.41E-04	1.39E-04	1.23E-04	1.18E-04	1.13E-04	4.20E-05	4.03E-05	0.00E+00	0.00E+00
3717523761130	371752	3761130	1.46E-06	3.00E-05	3.51E-06	4.54E-06	1.52E-04	1.36E-04	1.36E-04	1.36E-04	1.34E-04	1.18E-04	1.14E-04	1.09E-04	4.05E-05	3.89E-05	0.00E+00	0.00E+00
3717623761130	371762	3761130	1.41E-06	2.90E-05	3.39E-06	4.38E-06	1.47E-04	1.31E-04	1.31E-04	1.31E-04	1.30E-04	1.14E-04	1.10E-04	1.05E-04	3.92E-05	3.76E-05	0.00E+00	0.00E+00
3717723761130	371772	3761130	1.36E-06	2.80E-05	3.27E-06	4.23E-06	1.42E-04	1.26E-04	1.27E-04	1.27E-04	1.25E-04	1.10E-04	1.06E-04	1.02E-04	3.78E-05	3.63E-05	0.00E+00	0.00E+00
3717823761130	371782	3761130	1.31E-06	2.70E-05	3.16E-06	4.08E-06	1.37E-04	1.22E-04	1.22E-04	1.22E-04	1.21E-04	1.07E-04	1.02E-04	9.81E-05	3.65E-05	3.50E-05	0.00E+00	0.00E+00
3717923761130	371792	3761130	1.27E-06	2.61E-05	3.05E-06	3.94E-06	1.32E-04	1.18E-04	1.18E-04	1.18E-04	1.17E-04	1.03E-04	9.86E-05	9.47E-05	3.52E-05	3.38E-05	0.00E+00	0.00E+00
3715133761140	371513	3761140	8.93E-06	1.84E-04	2.15E-05	2.78E-05	9.30E-04	8.30E-04	8.33E-04	8.33E-04	8.23E-04	7.25E-04	6.95E-04	6.68E-04	2.48E-04	2.38E-04	0.00E+00	0.00E+00
3715223761140	371522	3761140	7.24E-06	1.49E-04	1.74E-05	2.26E-05	7.55E-04	6.74E-04	6.76E-04	6.76E-04	6.68E-04	5.88E-04	5.64E-04	5.42E-04	2.02E-04	1.94E-04	0.00E+00	0.00E+00
3715323761140	371532	3761140	6.07E-06	1.25E-04	1.46E-05	1.89E-05	6.32E-04	5.64E-04	5.66E-04	5.66E-04	5.60E-04	4.93E-04	4.73E-04	4.54E-04	1.69E-04	1.62E-04	0.00E+

Finishing/Painting-2	Paving			Child Risk					Overlapping Phases - Maximum GLC			
2029	2029			3rd Trimester	0<2	2<16	Total	per million	2026	2027	2028	2029
0.00E+00	4.25E-06			2.59E-10	2.58E-08	2.95E-09	2.90E-08	2.90E-02	3.58E-04	4.28E-04	3.16E-04	1.66E-04
0.00E+00	4.08E-06			2.49E-10	2.48E-08	2.84E-09	2.79E-08	2.79E-02	3.44E-04	4.11E-04	3.04E-04	1.60E-04
0.00E+00	3.32E-06			2.02E-10	2.01E-08	2.30E-09	2.26E-08	2.26E-02	2.80E-04	3.34E-04	2.47E-04	1.30E-04
0.00E+00	3.21E-06			1.95E-10	1.95E-08	2.23E-09	2.19E-08	2.19E-02	2.70E-04	3.23E-04	2.39E-04	1.26E-04
0.00E+00	3.10E-06			1.89E-10	1.88E-08	2.15E-09	2.11E-08	2.11E-02	2.61E-04	3.12E-04	2.31E-04	1.21E-04
0.00E+00	3.00E-06			1.82E-10	1.82E-08	2.08E-09	2.04E-08	2.04E-02	2.53E-04	3.02E-04	2.23E-04	1.17E-04
0.00E+00	2.90E-06			1.76E-10	1.76E-08	2.01E-09	1.98E-08	1.98E-02	2.44E-04	2.92E-04	2.16E-04	1.13E-04
0.00E+00	2.81E-06			1.71E-10	1.70E-08	1.95E-09	1.91E-08	1.91E-02	2.36E-04	2.82E-04	2.09E-04	1.10E-04
0.00E+00	2.71E-06			1.65E-10	1.65E-08	1.88E-09	1.85E-08	1.85E-02	2.29E-04	2.73E-04	2.02E-04	1.06E-04
0.00E+00	2.63E-06			1.60E-10	1.60E-08	1.83E-09	1.79E-08	1.79E-02	2.22E-04	2.65E-04	1.96E-04	1.03E-04
0.00E+00	2.19E-05			1.34E-09	1.33E-07	1.52E-08	1.50E-07	1.50E-01	1.85E-03	2.21E-03	1.63E-03	8.59E-04
0.00E+00	1.78E-05			1.08E-09	1.08E-07	1.23E-08	1.21E-07	1.21E-01	1.50E-03	1.79E-03	1.32E-03	6.96E-04
0.00E+00	1.49E-05			9.05E-10	9.02E-08	1.03E-08	1.01E-07	1.01E-01	1.25E-03	1.50E-03	1.11E-03	5.82E-04
0.00E+00	1.29E-05			7.87E-10	7.84E-08	8.97E-09	8.81E-08	8.81E-02	1.09E-03	1.30E-03	9.61E-04	5.06E-04
0.00E+00	1.15E-05			7.01E-10	6.98E-08	7.99E-09	7.85E-08	7.85E-02	9.70E-04	1.16E-03	8.56E-04	4.51E-04
0.00E+00	1.08E-05			6.59E-10	6.56E-08	7.51E-09	7.38E-08	7.38E-02	9.12E-04	1.09E-03	8.05E-04	4.24E-04
0.00E+00	9.65E-06			5.88E-10	5.85E-08	6.70E-09	6.58E-08	6.58E-02	8.14E-04	9.72E-04	7.18E-04	3.78E-04
0.00E+00	8.81E-06			5.37E-10	5.35E-08	6.12E-09	6.01E-08	6.01E-02	7.43E-04	8.87E-04	6.56E-04	3.45E-04
0.00E+00	6.71E-06			4.09E-10	4.07E-08	4.66E-09	4.58E-08	4.58E-02	5.65E-04	6.75E-04	4.99E-04	2.63E-04
0.00E+00	6.35E-06			3.87E-10	3.85E-08	4.41E-09	4.33E-08	4.33E-02	5.36E-04	6.40E-04	4.73E-04	2.49E-04
0.00E+00	6.04E-06			3.68E-10	3.66E-08	4.19E-09	4.12E-08	4.12E-02	5.09E-04	6.08E-04	4.49E-04	2.36E-04
0.00E+00	5.75E-06			3.50E-10	3.49E-08	3.99E-09	3.92E-08	3.92E-02	4.85E-04	5.79E-04	4.28E-04	2.25E-04
0.00E+00	5.01E-06			3.05E-10	3.04E-08	3.48E-09	3.42E-08	3.42E-02	4.22E-04	5.04E-04	3.73E-04	1.96E-04
0.00E+00	4.61E-06			2.81E-10	2.80E-08	3.20E-09	3.15E-08	3.15E-02	3.89E-04	4.64E-04	3.43E-04	1.81E-04
0.00E+00	4.42E-06			2.69E-10	2.68E-08	3.07E-09	3.01E-08	3.01E-02	3.72E-04	4.45E-04	3.28E-04	1.73E-04
0.00E+00	4.24E-06			2.58E-10	2.57E-08	2.94E-09	2.89E-08	2.89E-02	3.58E-04	4.27E-04	3.16E-04	1.66E-04
0.00E+00	4.08E-06			2.48E-10	2.47E-08	2.83E-09	2.78E-08	2.78E-02	3.44E-04	4.11E-04	3.03E-04	1.60E-04
0.00E+00	3.93E-06			2.39E-10	2.38E-08	2.73E-09	2.68E-08	2.68E-02	3.31E-04	3.96E-04	2.92E-04	1.54E-04
0.00E+00	3.79E-06			2.31E-10	2.30E-08	2.63E-09	2.59E-08	2.59E-02	3.20E-04	3.82E-04	2.82E-04	1.48E-04
0.00E+00	3.66E-06			2.23E-10	2.22E-08	2.54E-09	2.50E-08	2.50E-02	3.09E-04	3.69E-04	2.72E-04	1.43E-04
0.00E+00	3.54E-06			2.15E-10	2.15E-08	2.45E-09	2.41E-08	2.41E-02	2.98E-04	3.56E-04	2.63E-04	1.38E-04
0.00E+00	3.41E-06			2.08E-10	2.07E-08	2.37E-09	2.33E-08	2.33E-02	2.88E-04	3.44E-04	2.54E-04	1.34E-04
0.00E+00	3.30E-06			2.01E-10	2.00E-08	2.29E-09	2.25E-08	2.25E-02	2.78E-04	3.32E-04	2.45E-04	1.29E-04
0.00E+00	3.18E-06			1.94E-10	1.93E-08	2.21E-09	2.17E-08	2.17E-02	2.68E-04	3.21E-04	2.37E-04	1.25E-04
0.00E+00	3.08E-06			1.87E-10	1.87E-08	2.14E-09	2.10E-08	2.10E-02	2.60E-04	3.10E-04	2.29E-04	1.21E-04
0.00E+00	2.98E-06			1.81E-10	1.81E-08	2.07E-09	2.03E-08	2.03E-02	2.51E-04	3.00E-04	2.21E-04	1.17E-04
0.00E+00	2.88E-06			1.75E-10	1.75E-08	2.00E-09	1.96E-08	1.96E-02	2.43E-04	2.90E-04	2.14E-04	1.13E-04
0.00E+00	2.79E-06			1.70E-10	1.69E-08	1.94E-09	1.90E-08	1.90E-02	2.35E-04	2.81E-04	2.07E-04	1.09E-04
0.00E+00	2.32E-05			1.42E-09	1.41E-07	1.61E-08	1.59E-07	1.59E-01	1.96E-03	2.34E-03	1.73E-03	9.10E-04
0.00E+00	1.94E-05			1.18E-09	1.18E-07	1.35E-08	1.33E-07	1.33E-01	1.64E-03	1.96E-03	1.45E-03	7.61E-04
0.00E+00	1.59E-05			9.71E-10	9.67E-08	1.11E-08	1.09E-07	1.09E-01	1.34E-03	1.61E-03	1.19E-03	6.25E-04
0.00E+00	1.38E-05			8.39E-10	8.36E-08	9.56E-09	9.40E-08	9.40E-02	1.16E-03	1.39E-03	1.02E-03	5.39E-04
0.00E+00	1.00E-05			6.10E-10	6.07E-08	6.95E-09	6.83E-08	6.83E-02	8.44E-04	1.01E-03	7.45E-04	3.92E-04
0.00E+00	9.15E-06			5.57E-10	5.55E-08	6.35E-09	6.24E-08	6.24E-02	7.71E-04	9.21E-04	6.80E-04	3.58E-04
0.00E+00	8.36E-06			5.09E-10	5.07E-08	5.81E-09	5.71E-08	5.71E-02	7.05E-04	8.42E-04	6.22E-04	3.28E-04
0.00E+00	7.89E-06			4.80E-10	4.78E-08	5.48E-09	5.38E-08	5.38E-02	6.65E-04	7.94E-04	5.87E-04	3.09E-04
0.00E+00	7.38E-06			4.50E-10	4.48E-08	5.13E-09	5.04E-08	5.04E-02	6.22E-04	7.43E-04	5.49E-04	2.89E-04
0.00E+00	6.94E-06			4.23E-10	4.21E-08	4.82E-09	4.73E-08	4.73E-02	5.85E-04	6.99E-04	5.16E-04	2.72E-04
0.00E+00	6.56E-06			4.00E-10	3.98E-08	4.56E-09	4.48E-08	4.48E-02	5.53E-04	6.61E-04	4.88E-04	2.57E-04
0.00E+00	6.23E-06			3.79E-10	3.78E-08	4.32E-09	4.25E-08	4.25E-02	5.25E-04	6.27E-04	4.63E-04	2.44E-04
0.00E+00	5.94E-06			3.62E-10	3.60E-08	4.12E-09	4.05E-08	4.05E-02	5.00E-04	5.98E-04	4.42E-04	2.32E-04
0.00E+00	5.67E-06			3.45E-10	3.44E-08	3.93E-09	3.86E-08	3.86E-02	4.78E-04	5.70E-04	4.21E-04	2.22E-04
0.00E+00	5.41E-06			3.29E-10	3.28E-08	3.75E-09	3.69E-08	3.69E-02	4.56E-04	5.44E-04	4.02E-04	2.12E-04
0.00E+00	5.16E-06			3.14E-10	3.13E-08	3.58E-09	3.52E-08	3.52E-02	4.35E-04	5.20E-04	3.84E-04	2.02E-04
0.00E+00	4.75E-06			2.89E-10	2.88E-08	3.30E-09	3.24E-08	3.24E-02	4.00E-04	4.78E-04	3.53E-04	1.86E-04
0.00E+00	4.55E-06			2.77E-10	2.76E-08	3.16E-09	3.11E-08	3.11E-02	3.84E-04	4.58E-04	3.39E-04	1.78E-04
0.00E+00	4.36E-06			2.66E-10	2.65E-08	3.03E-09	2.98E-08	2.98E-02	3.68E-04	4.39E-04	3.25E-04	1.71E-04
0.00E+00	4.20E-06			2.56E-10	2.55E-08	2.91E-09	2.86E-08	2.86E-02	3.54E-04	4.23E-04	3.12E-04	1.64E-04
0.00E+00	4.04E-06			2.46E-10	2.45E-08	2.81E-09	2.76E-08	2.76E-02	3.41E-04	4.07E-04	3.01E-04	1.58E-04
0.00E+00	3.90E-06			2.38E-10	2.37E-08	2.71E-09	2.66E-08	2.66E-02	3.29E-04	3.93E-04	2.90E-04	1.53E-04
0.00E+00	3.77E-06			2.29E-10	2.28E-08	2.62E-09	2.57E-08	2.57E-02	3.18E-04	3.79E-04	2.80E-04	1.48E-04
0.00E+00	3.64E-06			2.22E-10	2.21E-08	2.53E-09	2.48E-08	2.48E-02	3.07E-04	3.66E-04	2.71E-04	1.42E-04
0.00E+00	3.51E-06			2.14E-10	2.13E-08	2.44E-09	2.40E-08	2.40E-02	2.96E-04	3.54E-04	2.61E-04	1.38E-04
0.00E+00	3.39E-06			2.07E-10	2.06E-08	2.35E-09	2.31E-08	2.31E-02	2.86E-04	3.41E-04	2.52E-04	1.33E-04
0.00E+00	3.27E-06			1.99E-10	1.99E-08	2.27E-09	2.23E-08	2.23E-02	2.76E-04	3.30E-04	2.44E-04	1.28E-04
0.00E+00	3.16E-06			1.93E-10	1.92E-08	2.20E-09	2.16E-08	2.16E-02	2.67E-04	3.19E-04	2.35E-04	1.24E-04
0.00E+00	3.06E-06			1.86E-10	1.85E-08	2.12E-09	2.09E-08	2.09E-02	2.58E-04	3.08E-04	2.27E-04	1.20E-04
0.00E+00	2.96E-06			1.80E-10	1.79E-08	2.05E-09	2.02E-08	2.02E-02	2.49E-04	2.98E-04	2.20E-04	1.16E-04
0.00E+00	2.16E-05			1.31E-09	1.31E-07	1.50E-08	1.47E-07	1.47E-01	1.82E-03	2.17E-03	1.61E-03	8.45E-04
0.00E+00	1.74E-05			1.06E-09	1.06E-07	1.21E-08	1.19E-07	1.19E-01	1.47E-03	1.75E-03	1.30E-03	6.82E-04
0.00E+00	1.53E-05			9.30E-10	9.27E-08	1.06E-08	1.04E-07	1.04E-01	1.29E-03	1.54E-03	1.14E-03	5.98E-04
0.00E+00	1.04E-05			6.35E-10	6.33E-08	7.24E-09	7.11E-08	7.11E-02	8.79E-04	1.05E-03	7.76E-04	4.08E-04
0.00E+00	9.58E-06			5.84E-10	5.81E-08	6.65E-09	6.54E-08	6.54E-02	8.08E-04	9.65E-04	7.13E-04	3.75E-04
0.00E+00	8.79E-06			5.35E-10	5.33E-08	6.10E-09	6.00E-08	6.00E-02	7.41E-04	8.85E-04	6.54E-04	3.44E-04
0.00E+00	8.19E-06			4.99E-10	4.97E-08	5.69E-09	5.59E-08	5.59E-02	6.91E-04	8.25E-04	6.09E-04	3.21E-04
0.00E+00	7.70E-06			4.69E-10	4.67E-08	5.34E-09	5.25E-08	5.25E-02	6.49E-04	7.75E-04	5.72E-04	3.01E-04
0.00E+00	7.20E-06			4.39E-10	4.37E-08	5.00E-09	4.91E-08	4.91E-02	6.07E-04	7.25E-04	5.36E-04	2.82E-04
0.00E+00	6.79E-06			4.14E-10	4.12E-08	4.71E-09	4.63E-08	4.63E-02	5.72E-04	6.84E-04	5.05E-04	2.66E-04
0.00E+00	6.13E-06			3.73E-10	3.72E-08	4.26E-09	4.18E-08	4.18E-02	5.17E-04	6.17E-04	4.56E-04	2.40E-04
0.00E+00	5.85E-06			3.56E-10	3.55E-08	4.06E-09	3.99E-08	3.99E-02	4.93E-04	5.89E-04	4.35E-04	2.29E-04
0.00E+00	5.58E-06			3.40E-10	3.39E-08	3.87E-09	3.81E-08	3.81E-02	4.70E-04	5.62E-04	4.15E-04	2.19E-04
0.00E+00	5.32E-06			3.24E-10	3.23E-08	3.70E-09	3.63E-08	3.63E-02	4.49E-04	5.36E-04	3.96E-04	2.09E-04
0.00E+00	4.89E-06			2.98E-10	2.97E-08	3.40E-09	3.34E-08	3.34E-02	4.13E-04	4.93E-04	3.64E-04	1.92E-04
0.00E+00	4.69E-06			2.86E-10	2.84E-08	3.26E-09	3.20E-08	3.20E-02	3.95E-04	4.72E-04	3.49E-04	1.84E-04
0.00E+00	4.50E-06			2.74E-10	2.73E-08	3.12E-09	3.07E-08	3.07E-02	3.79E-04	4.53E-04	3.34E-04	1.76E-04
0.00E+00	4.32E-06			2.63E-10	2.62E-08	3.00E-09	2.95E-08	2.95E-02	3.65E-04	4.35E-04	3.22E-04	1.69E-04
0.00E+00	4.02E-06			2.45E-10	2.44E-08	2.79E-09	2.74E-08	2.74E-02	3.39E-04	4.04E-04	2.99E-04	1.57E-04
0.00E+00	3.88E-06			2.36E-10	2.35E-08	2.69E-09	2.65E-08	2.65E-02	3.27E-04	3.90E-04	2.88E-04	1.52E-04
0.00E+00	3.75E-06			2.28E-10	2.27E-08	2.60E-09	2.55E-08	2.55E-02	3.16E-04	3.77E-04	2.79E-04	1.47E-04
0.00E+00	3.62E-06			2.20E-10	2.19E-08	2.51E-09	2.47E-08	2.47E-02	3.05E-04	3.64E-04	2.69E-04	1.42E-04
0.00E+00	3.49E-06			2.12E-10	2.12E-08	2.42E-09	2.38E-08	2.38E-02	2.94E-04	3.51E-04	2.60E-04	1.37E-04
0.00E+00	3.37E-06			2.05E-10	2.04E-08	2.34E-09	2.30E-08	2.30E-02	2.84E-04	3.39E-04	2.50E-04	1.32E-04
0.00E+00	2.37E-05			1.45E-09	1.44E-07	1.65E-08	1.62E-07	1.62E-01	2.00E-03	2.39E-03	1.77E-03	9.30E-04
0.00E+00	1.93E-05			1.17E-09	1.17E-07	1.34E-08	1.31E-07	1.31E-01	1.62E-03	1.94E-03	1.43E-03	7.55E-04
0.00E+00	1.61E-05			9.83E-10	9.80E-08	1.12E-08	1.10E-07	1.10E-01	1.36E-03	1.63E-03	1.20E-03	6.32E-04
0.00E+00	1.07E-05			6.51E-10	6.48E-08	7.42E-09	7.29E-08	7.29E-02	9.01E-04	1.08E-03	7.95E-04	4.19E-04
0.00E+00	1.01E-05			6.15E-10	6.12E-08	7.01E-09	6.88E-08	6.88E-02	8.51E-04	1.02E-03	7.51E-04	3.95E-04
0.00E+00	9.24E-06			5.63E-10	5.61E-08	6.42E-09	6.30E-08	6.30E-02	7.79E-04	9.30E-04	6.87E-04	3.62E-04
0.00E+00	8.56E-06			5.21E-10	5.19E-08	5.94E-09	5.84E-08	5.84E-02	7.22E-04	8.62E-04	6.37E-04	3.35E-04
0.00E+00	8.03E-06			4.89E-10	4.87E-08	5.57E-09	5.48E-08	5.48E-02	6.77E-04	8.08E-04	5.97E-04	3.14E-04
0.00E+00	7.47E-06			4.55E-10	4.53E-08	5.18E-09	5.09E-08	5.09E-02	6.29E-04	7.52E-04	5.55E-04	2.92E-04
0.00E+00	7.03E-06			4.28E-10	4.27E-08	4.88E-09	4.80E-08	4.80E-02	5.93E-04	7.08E-04	5.23E-04	2.75E-04
0.00E+00	6.33E-06			3.86E-10	3.84E-08	4.40E-09	4.32E-08	4.32E-02	5.34E-04	6.38E-04	4.71E-04	2.48E-04
0.00E+00	5.48E-06			3.34E-10	3.33E-08	3.81E-09	3.74E-08	3.74E-02	4.62E-04	5.52E-04	4.08E-04	2.15E-04
0.00E+00	5.04E-06			3.07E-10	3.06E-08	3.50E-09	3.44E-08	3.44E-02	4.25E-04	5.07E-04	3.75E-04	1.97E-04
0.00E+00	4.83E-06			2.94E-10	2.93E-08	3.35E-09	3.29E-08	3.29E-02	4.07E-04	4.86E-04	3.59E-04	1.89E-04
0.00E+00	4.64E-06			2.82E-10	2.81E-08	3.22E-09	3.16E-08	3.16E-02	3.91E-04	4.67E-04	3.45E-04	1.82E-04
0.00E+00	3.99E-06			2.43E-10	2.42E-08	2.77E-09	2.72E-08	2.72E-02	3.37E-04	4.02E-04	2.97E-04	1.56E-04
0.00E+00	2.44E-05			1.48E-09	1.48E-07	1.69E-08	1.66E-07	1.66E-01	2.06E-03	2.45E-03	1.81E-03	9.55E-04
0.00E+00	2.16E-05			1.32E-09	1.31E-07	1.50E-08	1.47E-07	1.47E-01	1.82E-03	2.17E-03	1.61E-03	8.46E-04
0.00E+00	1.77E-05			1.08E-09	1.08E-07	1.23E-08	1.21E-07	1.21E-01	1.49E-03	1.79E-03	1.32E-03	6.94E-04
0.00E+00	1.34E-05			8.18E-10	8.15E-08	9.33E-09	9.17E-08	9.17E-02	1.13E-03	1.35E-03	1.00E-03	5.26E-04
0.00E+00	1.18E-05			7.20E-10	7.18E-08	8.21E-09	8.07E-08	8.07E-02	9.97E-04	1.19E-03	8.80E-04	4.63E-04
0.00E+00	1.07E-05			6.49E-10	6.46E-08	7.40E-09	7.27E-08	7.27E-02	8.98E-04	1.07E-03	7.93E-04	4.17E-04
0.00E+00	9.73E-06			5.92E-10	5.90E-08	6.75E-09	6.64E-08	6.64E-02	8.20E-04	9.79E-04	7.24E-04	3.81E-04
0.00E+00	6.42E-06			3.91E-10	3.90E-08	4.46E-09	4.38E-08	4.38E-02	5.41E-04	6.47E-04	4.78E-04	2.51E-04
0.00E+00	5.55E-06			3.38E-10	3.37E-08	3.85E-09	3.79E-08	3.79E-02	4.68E-04	5.59E-04	4.13E-04	2.17E-04
0.00E+00	2.46E-05			1.50E-09	1.50E-07	1.71E-08	1.68E-07	1.68E-01	2.08E-03	2.48E-03	1.83E-03	9.65E-04
0.00E+00	1.95E-05			1.19E-09	1.19E-07	1.36E-08	1.33E-07	1.33E-01	1.65E-03	1.97E-03	1.45E-03	7.65E-04
0.00E+00	1.63E-05			9.94E-10	9.90E-08	1.13E-08	1.11E-07	1.11E-01	1.38E-03	1.64E-03	1.21E-03	6.39E-04
0.00E+00	1.39E-05			8.50E-10	8.46E-08	9.68E-09	9.52E-08	9.52E-02	1.18E-03	1.40E-03	1.04E-03	5.46E-04
0.00E+00	1.26E-05			7.69E-10	7.66E-08	8.77E-09	8.62E-08	8.62E-02	1.06E-03	1.27E-03	9.40E-04	4.95E-04
0.00E+00	1.10E-05			6.72E-10	6.69E-08	7.66E-09	7.52E-08	7.52E-02	9.30E-04	1.11E-03	8.21E-04	4.32E-04
0.00E+00	1.01E-05			6.16E-10	6.14E-08	7.02E-09	6.90E-08	6.90E-02	8.53E-04	1.02E-03	7.53E-04	3.96E-04
0.00E+00	2.66E-05			1.62E-09	1.61E-07	1.85E-08	1.81E-07	1.81E-01	2.24E-03	2.68E-03	1.98E-03	1.04E-03
0.00E+00	2.26E-05			1.37E-09	1.37E-07	1.57E-08	1.54E-07	1.54E-01	1.90E-03	2.27E-03	1.68E-03	8.83E-04
0.00E+00	1.86E-05			1.13E-09	1.13E-07	1.29E-08	1.27E-07	1.27E-01	1.56E-03	1.87E-03	1.38E-03	7.27E-04
0.00E+00	1.58E-05			9.61E-10	9.57E-08	1.10E-08	1.08E-07	1.08E-01	1.33E-03	1.59E-03	1.17E-03	6.18E-04
0.00E+00	1.33E-05			8.07E-10	8.04E-08	9.20E-09	9.04E-08	9.04E-02	1.12E-03	1.33E-03	9.86E-04	5.19E-04
0.00E+00	2.85E-05			1.73E-09	1.73E-07	1.98E-08	1.94E-07	1.94E-01	2.40E-03	2.87E-03	2.12E-03	1.12E-03

			Demolition	Demolition - Hauling	Site Preparation	Grading/Excavation	Grading/Excavation - Hauling	Concrete - Garage - Trucks	Concrete - Garage - Trucks	Concrete - Podium 1 - Trucks	Concrete - Podium 2 - Trucks	Building Construction-1	Building Construction-1	Building Construction-1	Building Construction-2	Building Construction-2	Finishing/Painting-1	Finishing/Painting-1
Unique Identifier	X (UTM)	Y (UTM)	2026	2026	2026	2026	2026	2026	2027	2027	2028	2027	2028	2029	2028	2029	2028	2029
3715323761178	371532	3761178	9.67E-06	1.99E-04	2.33E-05	3.01E-05	1.01E-03	8.99E-04	9.02E-04	9.02E-04	8.91E-04	7.85E-04	7.53E-04	7.23E-04	2.69E-04	2.58E-04	0.00E+00	0.00E+00
3715423761176	371542	3761176	7.55E-06	1.56E-04	1.82E-05	2.35E-05	7.86E-04	7.02E-04	7.05E-04	7.05E-04	6.96E-04	6.13E-04	5.88E-04	5.65E-04	2.10E-04	2.02E-04	0.00E+00	0.00E+00
3711453760640	371145	3760640	1.17E-06	2.40E-05	2.81E-06	3.63E-06	1.22E-04	1.08E-04	1.09E-04	1.09E-04	1.08E-04	9.48E-05	9.09E-05	8.73E-05	3.25E-05	3.12E-05	0.00E+00	0.00E+00
3711553760640	371155	3760640	1.34E-06	2.76E-05	3.22E-06	4.16E-06	1.39E-04	1.24E-04	1.25E-04	1.25E-04	1.23E-04	1.09E-04	1.04E-04	1.00E-04	3.72E-05	3.57E-05	0.00E+00	0.00E+00
3711653760640	371165	3760640	1.55E-06	3.19E-05	3.73E-06	4.82E-06	1.61E-04	1.44E-04	1.44E-04	1.44E-04	1.43E-04	1.26E-04	1.21E-04	1.16E-04	4.30E-05	4.13E-05	0.00E+00	0.00E+00
3711753760640	371175	3760640	1.85E-06	3.80E-05	4.45E-06	5.75E-06	1.92E-04	1.72E-04	1.72E-04	1.72E-04	1.70E-04	1.50E-04	1.44E-04	1.38E-04	5.13E-05	4.93E-05	0.00E+00	0.00E+00
3711853760640	371185	3760640	2.31E-06	4.75E-05	5.56E-06	7.18E-06	2.40E-04	2.14E-04	2.15E-04	2.15E-04	2.13E-04	1.87E-04	1.80E-04	1.73E-04	6.42E-05	6.16E-05	0.00E+00	0.00E+00
3711933760640	371193	3760640	2.89E-06	5.95E-05	6.95E-06	8.99E-06	3.01E-04	2.68E-04	2.69E-04	2.69E-04	2.66E-04	2.34E-04	2.25E-04	2.16E-04	8.03E-05	7.71E-05	0.00E+00	0.00E+00
3710953760650	371095	3760650	7.72E-07	1.59E-05	1.86E-06	2.40E-06	8.04E-05	7.18E-05	7.20E-05	7.20E-05	7.12E-05	6.27E-05	6.01E-05	5.78E-05	2.15E-05	2.06E-05	0.00E+00	0.00E+00
3711053760650	371105	3760650	8.45E-07	1.74E-05	2.03E-06	2.63E-06	8.80E-05	7.86E-05	7.88E-05	7.88E-05	7.79E-05	6.86E-05	6.58E-05	6.32E-05	2.35E-05	2.26E-05	0.00E+00	0.00E+00
3711153760650	371115	3760650	9.21E-07	1.90E-05	2.22E-06	2.87E-06	9.59E-05	8.57E-05	8.60E-05	8.60E-05	8.49E-05	7.48E-05	7.18E-05	6.89E-05	2.56E-05	2.46E-05	0.00E+00	0.00E+00
3711253760650	371125	3760650	1.00E-06	2.07E-05	2.42E-06	3.12E-06	1.04E-04	9.32E-05	9.36E-05	9.36E-05	9.25E-05	8.14E-05	7.81E-05	7.50E-05	2.79E-05	2.68E-05	0.00E+00	0.00E+00
3711353760650	371135	3760650	1.10E-06	2.27E-05	2.66E-06	3.43E-06	1.15E-04	1.03E-04	1.03E-04	1.03E-04	1.02E-04	8.96E-05	8.59E-05	8.25E-05	3.07E-05	2.95E-05	0.00E+00	0.00E+00
3711453760650	371145	3760650	1.23E-06	2.54E-05	2.96E-06	3.83E-06	1.28E-04	1.14E-04	1.15E-04	1.15E-04	1.13E-04	9.99E-05	9.58E-05	9.20E-05	3.42E-05	3.29E-05	0.00E+00	0.00E+00
3711553760650	371155	3760650	1.40E-06	2.88E-05	3.36E-06	4.35E-06	1.45E-04	1.30E-04	1.30E-04	1.30E-04	1.29E-04	1.13E-04	1.09E-04	1.04E-04	3.88E-05	3.73E-05	0.00E+00	0.00E+00
3711653760650	371165	3760650	1.62E-06	3.34E-05	3.90E-06	5.04E-06	1.69E-04	1.51E-04	1.51E-04	1.51E-04	1.49E-04	1.32E-04	1.26E-04	1.21E-04	4.51E-05	4.33E-05	0.00E+00	0.00E+00
3711753760650	371175	3760650	1.95E-06	4.01E-05	4.69E-06	6.06E-06	2.03E-04	1.81E-04	1.82E-04	1.82E-04	1.79E-04	1.58E-04	1.52E-04	1.46E-04	5.41E-05	5.20E-05	0.00E+00	0.00E+00
3711853760650	371185	3760650	2.45E-06	5.05E-05	5.91E-06	7.64E-06	2.55E-04	2.28E-04	2.29E-04	2.29E-04	2.26E-04	1.99E-04	1.91E-04	1.83E-04	6.82E-05	6.55E-05	0.00E+00	0.00E+00
3711933760650	371193	3760650	3.10E-06	6.40E-05	7.48E-06	9.66E-06	3.23E-04	2.89E-04	2.90E-04	2.90E-04	2.86E-04	2.52E-04	2.42E-04	2.32E-04	8.64E-05	8.29E-05	0.00E+00	0.00E+00
3710853760660	371085	3760660	7.43E-07	1.53E-05	1.79E-06	2.31E-06	7.74E-05	6.91E-05	6.94E-05	6.94E-05	6.85E-05	6.04E-05	5.79E-05	5.56E-05	2.07E-05	1.99E-05	0.00E+00	0.00E+00
3710953760660	371095	3760660	8.17E-07	1.68E-05	1.97E-06	2.54E-06	8.51E-05	7.60E-05	7.63E-05	7.63E-05	7.53E-05	6.64E-05	6.36E-05	6.11E-05	2.27E-05	2.18E-05	0.00E+00	0.00E+00
3711053760660	371105	3760660	8.78E-07	1.81E-05	2.12E-06	2.73E-06	9.15E-05	8.17E-05	8.20E-05	8.20E-05	8.10E-05	7.13E-05	6.84E-05	6.57E-05	2.44E-05	2.35E-05	0.00E+00	0.00E+00
3711153760660	371115	3760660	9.50E-07	1.96E-05	2.29E-06	2.96E-06	9.89E-05	8.83E-05	8.86E-05	8.86E-05	8.76E-05	7.71E-05	7.40E-05	7.10E-05	2.64E-05	2.54E-05	0.00E+00	0.00E+00
3711253760660	371125	3760660	1.03E-06	2.13E-05	2.49E-06	3.22E-06	1.08E-04	9.62E-05	9.65E-05	9.65E-05	9.54E-05	8.40E-05	8.06E-05	7.74E-05	2.88E-05	2.76E-05	0.00E+00	0.00E+00
3711353760660	371135	3760660	1.14E-06	2.35E-05	2.75E-06	3.55E-06	1.19E-04	1.06E-04	1.06E-04	1.06E-04	1.05E-04	9.26E-05	8.88E-05	8.53E-05	3.17E-05	3.05E-05	0.00E+00	0.00E+00
3711453760660	371145	3760660	1.28E-06	2.64E-05	3.08E-06	3.98E-06	1.33E-04	1.19E-04	1.19E-04	1.19E-04	1.18E-04	1.04E-04	9.96E-05	9.57E-05	3.56E-05	3.42E-05	0.00E+00	0.00E+00
3711553760660	371155	3760660	1.45E-06	3.00E-05	3.50E-06	4.53E-06	1.51E-04	1.35E-04	1.36E-04	1.36E-04	1.34E-04	1.18E-04	1.13E-04	1.09E-04	4.05E-05	3.89E-05	0.00E+00	0.00E+00
3711653760660	371165	3760660	1.70E-06	3.49E-05	4.08E-06	5.28E-06	1.77E-04	1.58E-04	1.58E-04	1.58E-04	1.56E-04	1.38E-04	1.32E-04	1.27E-04	4.72E-05	4.53E-05	0.00E+00	0.00E+00
3711753760660	371175	3760660	2.05E-06	4.22E-05	4.93E-06	6.37E-06	2.13E-04	1.90E-04	1.91E-04	1.91E-04	1.89E-04	1.66E-04	1.59E-04	1.53E-04	5.69E-05	5.47E-05	0.00E+00	0.00E+00
3711853760660	371185	3760660	2.61E-06	5.37E-05	6.28E-06	8.11E-06	2.71E-04	2.42E-04	2.43E-04	2.43E-04	2.40E-04	2.12E-04	2.03E-04	1.95E-04	7.25E-05	6.96E-05	0.00E+00	0.00E+00
3711933760660	371193	3760660	3.34E-06	6.89E-05	8.05E-06	1.04E-05	3.48E-04	3.11E-04	3.12E-04	3.12E-04	3.08E-04	2.72E-04	2.60E-04	2.50E-04	9.30E-05	8.93E-05	0.00E+00	0.00E+00
3710853760670	371085	3760670	7.70E-07	1.59E-05	1.85E-06	2.40E-06	8.02E-05	7.16E-05	7.19E-05	7.19E-05	7.10E-05	6.25E-05	6.00E-05	5.76E-05	2.14E-05	2.06E-05	0.00E+00	0.00E+00
3710953760670	371095	3760670	8.39E-07	1.73E-05	2.02E-06	2.61E-06	8.74E-05	7.80E-05	7.83E-05	7.83E-05	7.74E-05	6.82E-05	6.54E-05	6.28E-05	2.33E-05	2.24E-05	0.00E+00	0.00E+00
3711053760670	371105	3760670	9.06E-07	1.87E-05	2.18E-06	2.82E-06	9.44E-05	8.43E-05	8.46E-05	8.46E-05	8.35E-05	7.36E-05	7.06E-05	6.78E-05	2.52E-05	2.42E-05	0.00E+00	0.00E+00
3711153760670	371115	3760670	9.81E-07	2.02E-05	2.36E-06	3.05E-06	1.02E-04	9.12E-05	9.15E-05	9.15E-05	9.04E-05	7.96E-05	7.64E-05	7.33E-05	2.73E-05	2.62E-05	0.00E+00	0.00E+00
3711253760670	371125	3760670	1.07E-06	2.20E-05	2.57E-06	3.32E-06	1.11E-04	9.93E-05	9.97E-05	9.97E-05	9.85E-05	8.67E-05	8.32E-05	7.99E-05	2.97E-05	2.85E-05	0.00E+00	0.00E+00
3711353760670	371135	3760670	1.18E-06	2.43E-05	2.84E-06	3.67E-06	1.23E-04	1.10E-04	1.10E-04	1.10E-04	1.09E-04	9.57E-05	9.18E-05	8.82E-05	3.28E-05	3.15E-05	0.00E+00	0.00E+00
3711453760670	371145	3760670	1.33E-06	2.74E-05	3.20E-06	4.14E-06	1.39E-04	1.24E-04	1.24E-04	1.24E-04	1.23E-04	1.08E-04	1.04E-04	9.95E-05	3.70E-05	3.55E-05	0.00E+00	0.00E+00
3711553760670	371155	3760670	1.52E-06	3.12E-05	3.65E-06	4.72E-06	1.58E-04	1.41E-04	1.41E-04	1.41E-04	1.40E-04	1.23E-04	1.18E-04	1.13E-04	4.22E-05	4.05E-05	0.00E+00	0.00E+00
3711653760670	371165	3760670	1.77E-06	3.65E-05	4.27E-06	5.52E-06	1.85E-04	1.65E-04	1.65E-04	1.65E-04	1.63E-04	1.44E-04	1.38E-04	1.33E-04	4.93E-05	4.74E-05	0.00E+00	0.00E+00
3711753760670	371175	3760670	2.15E-06	4.44E-05	5.19E-06	6.71E-06	2.24E-04	2.00E-04	2.01E-04	2.01E-04	1.99E-04	1.75E-04	1.68E-04	1.61E-04	5.99E-05	5.76E-05	0.00E+00	0.00E+00
3711853760670	371185	3760670	2.77E-06	5.72E-05	6.68E-06	8.63E-06	2.89E-04	2.58E-04	2.59E-04	2.59E-04	2.56E-04	2.25E-04	2.16E-04	2.07E-04	7.72E-05	7.41E-05	0.00E+00	0.00E+00
3711933760670	371193	3760670	3.62E-06	7.46E-05	8.72E-06	1.13E-05	3.77E-04	3.37E-04	3.38E-04	3.38E-04	3.34E-04	2.94E-04	2.82E-04	2.71E-04	1.01E-04	9.67E-05	0.00E+00	0.00E+00
3710853760680	371085	3760680	7.98E-07	1.65E-05	1.92E-06	2.49E-06	8.31E-05	7.42E-05	7.45E-05	7.45E-05	7.36E-05	6.48E-05	6.22E-05	5.97E-05	2.22E-05	2.13E-05	0.00E+00	0.00E+00
3710953760680	371095	3760680	8.69E-07	1.79E-05	2.09E-06	2.71E-06	9.05E-05	8.08E-05	8.11E-05	8.11E-05	8.01E-05	7.06E-05	6.77E-05	6.50E-05	2.42E-05	2.32E-05	0.00E+00	0.00E+00
3711053760680	371105	3760680	9.41E-07	1.94E-05	2.27E-06	2.93E-06	9.80E-05	8.75E-05	8.78E-05	8.78E-05	8.68E-05	7.64E-05	7.33E-05	7.04E-05	2.62E-05	2.51E-05	0.00E+00	0.00E+00
3711153760680	371115	3760680	1.02E-06	2.10E-05	2.46E-06	3.18E-06	1.06E-04	9.49E-05	9.52E-05	9.52E-05	9.41E-05	8.29E-05	7.95E-05	7.63E-05	2.84E-05	2.73E-05	0.00E+00	0.00E+00
3711253760680	371125	3760680	1.11E-06	2.30E-05	2.68E-06	3.47E-06	1.16E-04	1.04E-04	1.04E-04	1.04E-04	1.03E-04	9.05E-05	8.67E-05	8.33E-05	3.10E-05	2.98E-05	0.00E+00	0.00E+00
3711353760680	371135	3760680	1.23E-06	2.53E-05	2.96E-06	3.83E-06	1.28E-04	1.14E-04	1.15E-04	1.15E-04	1.13E-04	9.98E-05	9.57E-05	9.19E-05	3.42E-05	3.28E-05	0.00E+00	0.00E+00
3711453760680	371145	3760680	1.39E-06	2.86E-05	3.34E-06	4.32E-06	1.45E-04	1.29E-04	1.30E-04	1.30E-04	1.28E-04	1.13E-04	1.08E-04	1.04E-04	3.86E-05	3.71E-05	0.00E+00	0.00E+00
3711553760680	371155	3760680	1.59E-06	3.27E-05	3.83E-06	4.95E-06	1.66E-04	1.48E-04	1.48E-04	1.48E-04	1.47E-04	1.29E-04	1.24E-04	1.19E-04	4.42E-05	4.25E-05	0.00E+00	0.00E+00
3711653760680	371165	3760680	1.87E-06	3.85E-05	4.50E-06	5.82E-06	1.95E-04	1.74E-04	1.74E-04	1.74E-04	1.72E-04	1.52E-04	1.46E-04	1.40E-04	5.20E-05	5.00E-05	0.00E+00	0.00E+00
3711753760680	371175	3760680	2.29E-06	4.72E-05	5.52E-06	7.13E-06	2.39E-04	2.13E-04	2.14E-04	2.14E-04	2.11E-04	1.86E-04	1.78E-04	1.71E-04	6.37E-05	6.12E-05	0.00E+00	0.00E+00
3711853760680	371185	3760680	2.98E-06	6.15E-05	7.18E-06	9.29E-06	3.11E-04	2.77E-04	2.78E-04	2.78E-04	2.75E-04	2.42E-04	2.32E-04	2.23E-04	8.30E-05	7.97E-05	0.00E+00	0.00E+00
3711933760680	371193	3760680	3.93E-06	8.10E-05	9.47E-06	1.22E-05	4.10E-04	3.66E-04	3.67E-04	3.67E-04	3.63E-04	3.19E-04	3.06E-04	2.94E-04	1.09E-04	1.05E-04	0.00E+00	0.00E+00
3710853760700	371085	3760700	8.61E-07	1.77E-05	2.07E-06	2.68E-06	8.96E-05	8.00E-05	8.03E-05	8.03E-05	7.93E-05	6.99E-05	6.70E-05	6.44E-05	2.39E-05	2.30E-05	0.00E+00	0.00E+00
3710953760700	371095	3760700	9.28E-07	1.91E-05	2.24E-06	2.89E-06	9.67E-05	8.63E-05	8.66E-05	8.66E-05	8.56E-05	7.54E-05	7.23E-05	6.94E-05	2.58E-05	2.48E-05	0.00E+00	0.00E+00
3711053760700	371105	3760700	1.00E-06	2.06E-05	2.41E-06	3.12E-06	1.04E-04	9.32E-05	9.35E-05	9.35E-05	9.24E-05	8.14E-05	7.80E-05	7.50E-05	2.79E-05	2.68E-05	0.00E+00	0.00E+00
3711153760700	371115	3760700	1.09E-06	2.25E-05	2.63E-06	3.39E-06	1.14E-04	1.01E-04	1.02E-04	1.02E-04	1.00E-04	8.85E-05	8.49E-05	8.15E-05	3.03E-05	2.91E-05	0.00E+00	0.00E+00
3711253760700	371125	3760700	1.20E-06	2.46E-05	2.88E-06	3.72E-06	1.25E-04	1.11E-04	1.12E-04	1.12E-04	1.10E-04	9.71E-05	9.31E-05	8.95E-05	3.33E-05	3.19E-05	0.00E+00	0.00E+00
3711353760700	371135	3760700	1.33E-06	2.74E-05	3.20E-06	4.14E-06	1.38E-04	1.24E-04	1.24E-04	1.24E-04	1.22E-04	1.08E-04	1.03E-04	9.94E-05	3.70E-05	3.55E-05	0.00E+00	0.00E+00
3711453760700	371145	3760700	1.50E-06	3.09E-05	3.61E-06	4.67E-06	1.56E-04	1.39E-04	1.40E-04	1.40E-04	1.38E-04	1.22E-04	1.17E-04	1.12E-04	4.17E-05	4.01E-05	0.00E+00	0.00E+00
3711553760700	371155	3760700	1.73E-06	3.57E-05	4.17E-06	5.39E-06	1.80E-04	1.61E-04	1.62E-04	1.62E-04	1.60E-04	1.41E-04	1.35E-04	1.29E-04	4.81E-05	4.62E-05	0.00E+00	0.00E+00
3711653760700	371165	3760700	2.06E-06	4.25E-05	4.97E-06	6.42E-06	2.15E-04	1.92E-04	1.92E-04	1.92E-04	1.90E-04	1.67E-04	1.61E-04	1.54E-04	5.74E-05	5.51E-05	0.00E+00	0.00E+00
3711753760700	371175	3760700	2.57E-06	5.30E-05	6.20E-06	8.01E-06	2.68E-04	2.39E-04	2.40E-04	2.40E-04	2.37E-04	2.09E-04	2.00E-04	1.92E-04	7.16E-05	6.87E-05	0.00E+00	0.00E+00
3711853760700	371185	3760700	3.44E-06	7.09E-05	8.29E-06	1.07E-05	3.58E-04	3.20E-04	3.21E-04	3.21E-04	3.17E-04	2.80E-04	2.68E-04	2.57E-04	9.57E-05	9.20E-05	0.00E+00	0.00E+00
3710753760710	371075	3760710	7.96E-07	1.64E-05	1.92E-06	2.48E-06	8.30E-05	7.41E-05	7.43E-05	7.43E-05	7.34E-05	6.47E-05	6.20E-05	5.96E-05	2.22E-05	2.13E-05	0.00E+00	0.00E+00
3710853760710	371085	3760710	8.88E-07	1.83E-05	2.14E-06	2.76E-06	9.24E-05	8.25E-05	8.28E-05	8.28E-05	8.18E-05	7.21E-05	6.91E-05	6.64E-05	2.47E-05	2.37E-05	0.00E+00	0.00E+00
3710953760710	371095	3760710	9.54E-07	1.97E-05	2.30E-06	2.97E-06	9.93E-05	8.87E-05	8.90E-05	8.90E-05	8.79E-05	7.75E-05	7.43E-05	7.13E-05	2.65E-05	2.55E-05	0.00E+00	0.00E+00
3711053760710	371105	3760710	1.03E-06	2.12E-05	2.48E-06	3.21E-06	1.07E-04	9.59E-05	9.62E-05	9.62E-05	9.51E-05	8.37E-05	8.03E-05	7.71E-05	2.87E-05	2.75E-05	0.00E+00	0.00E+00
3711153760710	371115	3760710	1.12E-06	2.31E-05	2.71E-06	3.50E-06	1.17E-04	1.04E-04	1.05E-04	1.05E-04	1.04E-04	9.12E-05	8.75E-05	8.40E-05	3.12E-05	3.00E-05	0.00E+00	0.00E+00
3711253760710	371125	3760710	1.24E-06	2.55E-05	2.98E-06	3.85E-06	1.29E-04	1.15E-04	1.15E-04	1.15E-04	1.14E-04	1.00E-04	9.62E-05	9.24E-05	3.44E-05	3.30E-05	0.00E+00	0.00E+00
3711353760710	371135	3760710	1.38E-06	2.84E-05	3.32E-06	4.28E-06	1.43E-04	1.28E-04	1.28E-04	1.28E-04	1.27E-04	1.12E-04	1.07E-04	1.03E-04	3.83E-05	3.68E-05	0.00E+00	0.00E+00
3711453760710	371145	3760710	1.56E-06	3.21E-05	3.76E-06	4.85E-06	1.62E-04	1.45E-04	1.45E-04	1.45E-04	1.44E-04	1.27E-04	1.21E-04	1.17E-04	4.34E-05	4.17E-05	0.00E+00	0.00E+00
3711553760710	371155	3760710	1.81E-06	3.72E-05	4.35E-06	5.63E-06	1.88E-04	1.68E-04	1.69E-04	1.69E-04	1.67E-04	1.47E-04	1.41E-04	1.35E-04	5.03E-05	4.83E-05	0.00E+00	0.00E+00
3711653760710	371165	3760710	2.17E-06	4.47E-05	5.22E-06	6.75E-06	2.26E-04	2.02E-04	2.02E-04	2.02E-04	2.00E-04	1.76E-04	1.69E-04	1.62E-04	6.03E-05	5.79E-05	0.00E+00	0.00E+00
3711753760710	371175	3760710	2.73E-06	5.63E-05	6.58E-06	8.51E-06	2.85E-04	2.54E-04	2.55E-04	2.55E-04	2.52E-04	2.22E-04	2.13E-04	2.04E-04	7.60E-05	7.30E-05	0.00E+00	0.00E+00
3711853760710	371185	3760710	3.72E-06	7.66E-05	8.95E-06	1.16E-05	3.87E-04	3.46E-04	3.47E-04	3.47E-04	3.43E-04	3.02E-04	2.89E-04	2.78E-04	1.03E-04	9.93E-05	0.00E+00	0.00E+00
3710753760720	371075	3760720	8.25E-07	1.70E-05	1.99E-06	2.57E-06	8.59E-05	7.67E-05	7.69E-05	7.69E-05	7.60E-05	6.70E-05	6.42E-05	6.17E-05	2.29E-05	2.20E-05	0.00E+00	0.00E+00
3710853760720	371085	3760720	9.11E-07	1.88E-05	2.19E-06	2.84E-06	9.49E-05	8.47E-05	8.50E-05	8.50E-05	8.40E-05	7.40E-05	7.09E-05	6.81E-05	2.53E-05	2.43E-05	0.00E+00	0.00E+00
3710953760720	371095	3760720	9.80E-07	2.02E-05	2.36E-06	3.05E-06	1.02E-04	9.11E-05	9.14E-05	9.14E-05	9.03E-05	7.96E-05	7.63E-05	7.33E-05	2.73E-05	2.62E-05	0.00E+00	0.00E+00
3711053760720	371105	3760720	1.06E-06	2.19E-05	2.56E-06	3.30E-06	1.11E-04	9.87E-05	9.90E-05	9.90E-05	9.78E-05	8.62E-05	8.26E-05	7.94E-05	2.95E-05	2.83E-05	0.00E+00	0.00E+00
3711153760720	371115	3760720	1.16E-06	2.39E-05	2.79E-06	3.60E-06	1.21E-04	1.08E-04	1.08E-04	1.08E-04	1.07E-04	9.40E-05	9.02E-05	8.66E-05	3.22E-05	3.09E-05	0.00E+00	0.00E+00
3711253760720	371125	3760720	1.28E-06	2.63E-05	3.07E-06	3.97E-06	1.33E-04	1.19E-04	1.19E-04	1.19E-04	1.18E-04	1.04E-04	9.94E-05	9.55E-05	3.55E-05	3.41E-05	0.00E+00	0.00E+00
3711353760720	371135	3760720	1.43E-06	2.94E-05	3.43E-06	4.44E-06	1.49E-04	1.33E-04	1.33E-04	1.33E-04	1.31E-04	1.16E-04	1.11E-04	1.07E-04	3.97E-05	3.81E-05	0.00E+00	0.00E+00
3711453760720	371145	3760720	1.62E-06	3.34E-05	3.91E-06	5.05E-06	1.69E-04	1.51E-04	1.51E-04	1.51E-04	1.49E-04	1.32E-04	1.26E-04	1.21E-04	4.51E-05	4.33E-05	0.00E+00	0.00E+00
3711553760720	371155	3760720	1.89E-06	3.89E-05	4.55E-06	5.88E-06	1.97E-04	1.76E-04	1.76E-04	1.76E-04	1.74E-04	1.54E-04	1.47E-04	1.41E-04	5.26E-05	5.05E-05	0.00E+00	0.00E+00
3711653760720	371165	3760720	2.28E-06	4.71E-05	5.50E-06	7.11E-06	2.38E-04	2.12E-04	2.13E-04	2.13E-04	2.11E-04	1.86E-04	1.78E-04	1.71E-04	6.35E-05	6.10E-05	0.00E+00	0.00E+00
3711753760720	371175	3760720	2.91E-06	6.00E-05	7.02E-06	9.07E-06	3.04E-04	2.71E-04	2.72E-04	2.72E-04	2.69E-04	2.37E-04	2.27E-04	2.18E-04	8.11E-05	7.79E-05	0.00E+00	0.00E+00
3711853760720	371185	3760720	4.04E-06	8.32E-05	9.73E-06	1.26E-05	4.21E-04	3.76E-04	3.77E-04	3.77E-04	3.72E-04	3.28E-04	3.15E-04	3.02E-04	1.12E-04	1.08E-04	0.00E+00	0.00E+00

Finishing/Painting-2	Paving			Child Risk					Overlapping Phases - Maximum GLC			
2029	2029			3rd Trimester	0<2	2<16	Total	per million	2026	2027	2028	2029
0.00E+00	2.57E-05			1.57E-09	1.56E-07	1.79E-08	1.75E-07	1.75E-01	2.17E-03	2.59E-03	1.91E-03	1.01E-03
0.00E+00	2.01E-05			1.22E-09	1.22E-07	1.39E-08	1.37E-07	1.37E-01	1.69E-03	2.02E-03	1.49E-03	7.87E-04
0.00E+00	3.10E-06			1.89E-10	1.88E-08	2.16E-09	2.12E-08	2.12E-02	2.62E-04	3.13E-04	2.31E-04	1.22E-04
0.00E+00	3.56E-06			2.17E-10	2.16E-08	2.47E-09	2.43E-08	2.43E-02	3.00E-04	3.58E-04	2.65E-04	1.39E-04
0.00E+00	4.12E-06			2.51E-10	2.50E-08	2.86E-09	2.81E-08	2.81E-02	3.47E-04	4.15E-04	3.06E-04	1.61E-04
0.00E+00	4.91E-06			2.99E-10	2.98E-08	3.41E-09	3.35E-08	3.35E-02	4.14E-04	4.94E-04	3.65E-04	1.92E-04
0.00E+00	6.14E-06			3.74E-10	3.72E-08	4.26E-09	4.19E-08	4.19E-02	5.17E-04	6.18E-04	4.56E-04	2.40E-04
0.00E+00	7.68E-06			4.68E-10	4.66E-08	5.33E-09	5.24E-08	5.24E-02	6.48E-04	7.73E-04	5.71E-04	3.01E-04
0.00E+00	2.05E-06			1.25E-10	1.25E-08	1.43E-09	1.40E-08	1.40E-02	1.73E-04	2.07E-04	1.53E-04	8.04E-05
0.00E+00	2.25E-06			1.37E-10	1.36E-08	1.56E-09	1.53E-08	1.53E-02	1.89E-04	2.26E-04	1.67E-04	8.80E-05
0.00E+00	2.45E-06			1.49E-10	1.49E-08	1.70E-09	1.67E-08	1.67E-02	2.07E-04	2.47E-04	1.82E-04	9.60E-05
0.00E+00	2.67E-06			1.62E-10	1.62E-08	1.85E-09	1.82E-08	1.82E-02	2.25E-04	2.69E-04	1.98E-04	1.04E-04
0.00E+00	2.93E-06			1.79E-10	1.78E-08	2.04E-09	2.00E-08	2.00E-02	2.47E-04	2.95E-04	2.18E-04	1.15E-04
0.00E+00	3.27E-06			1.99E-10	1.99E-08	2.27E-09	2.23E-08	2.23E-02	2.76E-04	3.30E-04	2.43E-04	1.28E-04
0.00E+00	3.72E-06			2.26E-10	2.25E-08	2.58E-09	2.53E-08	2.53E-02	3.13E-04	3.74E-04	2.76E-04	1.45E-04
0.00E+00	4.31E-06			2.62E-10	2.61E-08	2.99E-09	2.94E-08	2.94E-02	3.63E-04	4.34E-04	3.21E-04	1.69E-04
0.00E+00	5.18E-06			3.15E-10	3.14E-08	3.59E-09	3.53E-08	3.53E-02	4.36E-04	5.21E-04	3.85E-04	2.03E-04
0.00E+00	6.53E-06			3.97E-10	3.96E-08	4.53E-09	4.45E-08	4.45E-02	5.50E-04	6.57E-04	4.85E-04	2.56E-04
0.00E+00	8.26E-06			5.03E-10	5.01E-08	5.73E-09	5.63E-08	5.63E-02	6.96E-04	8.31E-04	6.14E-04	3.23E-04
0.00E+00	1.98E-06			1.20E-10	1.20E-08	1.37E-09	1.35E-08	1.35E-02	1.67E-04	1.99E-04	1.47E-04	7.74E-05
0.00E+00	2.17E-06			1.32E-10	1.32E-08	1.51E-09	1.48E-08	1.48E-02	1.83E-04	2.19E-04	1.62E-04	8.51E-05
0.00E+00	2.34E-06			1.42E-10	1.42E-08	1.62E-09	1.59E-08	1.59E-02	1.97E-04	2.35E-04	1.74E-04	9.15E-05
0.00E+00	2.53E-06			1.54E-10	1.53E-08	1.75E-09	1.72E-08	1.72E-02	2.13E-04	2.54E-04	1.88E-04	9.89E-05
0.00E+00	2.75E-06			1.68E-10	1.67E-08	1.91E-09	1.88E-08	1.88E-02	2.32E-04	2.77E-04	2.05E-04	1.08E-04
0.00E+00	3.03E-06			1.85E-10	1.84E-08	2.11E-09	2.07E-08	2.07E-02	2.56E-04	3.05E-04	2.26E-04	1.19E-04
0.00E+00	3.40E-06			2.07E-10	2.06E-08	2.36E-09	2.32E-08	2.32E-02	2.87E-04	3.43E-04	2.53E-04	1.33E-04
0.00E+00	3.87E-06			2.36E-10	2.35E-08	2.69E-09	2.64E-08	2.64E-02	3.26E-04	3.90E-04	2.88E-04	1.52E-04
0.00E+00	4.51E-06			2.75E-10	2.74E-08	3.13E-09	3.08E-08	3.08E-02	3.80E-04	4.54E-04	3.35E-04	1.77E-04
0.00E+00	5.45E-06			3.32E-10	3.30E-08	3.78E-09	3.71E-08	3.71E-02	4.59E-04	5.48E-04	4.05E-04	2.13E-04
0.00E+00	6.93E-06			4.22E-10	4.21E-08	4.81E-09	4.73E-08	4.73E-02	5.85E-04	6.98E-04	5.16E-04	2.72E-04
0.00E+00	8.90E-06			5.42E-10	5.40E-08	6.18E-09	6.07E-08	6.07E-02	7.50E-04	8.96E-04	6.62E-04	3.48E-04
0.00E+00	2.05E-06			1.25E-10	1.24E-08	1.42E-09	1.40E-08	1.40E-02	1.73E-04	2.06E-04	1.52E-04	8.02E-05
0.00E+00	2.23E-06			1.36E-10	1.35E-08	1.55E-09	1.52E-08	1.52E-02	1.88E-04	2.25E-04	1.66E-04	8.74E-05
0.00E+00	2.41E-06			1.47E-10	1.46E-08	1.67E-09	1.64E-08	1.64E-02	2.03E-04	2.43E-04	1.79E-04	9.44E-05
0.00E+00	2.61E-06			1.59E-10	1.58E-08	1.81E-09	1.78E-08	1.78E-02	2.20E-04	2.63E-04	1.94E-04	1.02E-04
0.00E+00	2.84E-06			1.73E-10	1.72E-08	1.97E-09	1.94E-08	1.94E-02	2.40E-04	2.86E-04	2.11E-04	1.11E-04
0.00E+00	3.14E-06			1.91E-10	1.90E-08	2.18E-09	2.14E-08	2.14E-02	2.64E-04	3.16E-04	2.33E-04	1.23E-04
0.00E+00	3.54E-06			2.15E-10	2.15E-08	2.46E-09	2.41E-08	2.41E-02	2.98E-04	3.56E-04	2.63E-04	1.39E-04
0.00E+00	4.03E-06			2.46E-10	2.45E-08	2.80E-09	2.75E-08	2.75E-02	3.40E-04	4.06E-04	3.00E-04	1.58E-04
0.00E+00	4.72E-06			2.87E-10	2.86E-08	3.27E-09	3.22E-08	3.22E-02	3.98E-04	4.75E-04	3.51E-04	1.85E-04
0.00E+00	5.73E-06			3.49E-10	3.48E-08	3.98E-09	3.91E-08	3.91E-02	4.83E-04	5.77E-04	4.26E-04	2.24E-04
0.00E+00	7.38E-06			4.49E-10	4.48E-08	5.12E-09	5.03E-08	5.03E-02	6.22E-04	7.43E-04	5.49E-04	2.89E-04
0.00E+00	9.63E-06			5.87E-10	5.84E-08	6.69E-09	6.57E-08	6.57E-02	8.12E-04	9.70E-04	7.17E-04	3.77E-04
0.00E+00	2.12E-06			1.29E-10	1.29E-08	1.47E-09	1.45E-08	1.45E-02	1.79E-04	2.14E-04	1.58E-04	8.32E-05
0.00E+00	2.31E-06			1.41E-10	1.40E-08	1.61E-09	1.58E-08	1.58E-02	1.95E-04	2.33E-04	1.72E-04	9.05E-05
0.00E+00	2.50E-06			1.52E-10	1.52E-08	1.74E-09	1.71E-08	1.71E-02	2.11E-04	2.52E-04	1.86E-04	9.80E-05
0.00E+00	2.72E-06			1.65E-10	1.65E-08	1.89E-09	1.85E-08	1.85E-02	2.29E-04	2.73E-04	2.02E-04	1.06E-04
0.00E+00	2.96E-06			1.80E-10	1.80E-08	2.06E-09	2.02E-08	2.02E-02	2.50E-04	2.98E-04	2.20E-04	1.16E-04
0.00E+00	3.27E-06			1.99E-10	1.98E-08	2.27E-09	2.23E-08	2.23E-02	2.76E-04	3.29E-04	2.43E-04	1.28E-04
0.00E+00	3.69E-06			2.25E-10	2.24E-08	2.56E-09	2.52E-08	2.52E-02	3.11E-04	3.72E-04	2.75E-04	1.45E-04
0.00E+00	4.23E-06			2.57E-10	2.56E-08	2.94E-09	2.88E-08	2.88E-02	3.56E-04	4.26E-04	3.15E-04	1.66E-04
0.00E+00	4.97E-06			3.03E-10	3.02E-08	3.45E-09	3.39E-08	3.39E-02	4.19E-04	5.01E-04	3.70E-04	1.95E-04
0.00E+00	6.09E-06			3.71E-10	3.70E-08	4.23E-09	4.16E-08	4.16E-02	5.14E-04	6.14E-04	4.53E-04	2.39E-04
0.00E+00	7.94E-06			4.83E-10	4.81E-08	5.51E-09	5.41E-08	5.41E-02	6.69E-04	7.99E-04	5.90E-04	3.11E-04
0.00E+00	1.05E-05			6.37E-10	6.35E-08	7.26E-09	7.14E-08	7.14E-02	8.82E-04	1.05E-03	7.78E-04	4.10E-04
0.00E+00	2.29E-06			1.39E-10	1.39E-08	1.59E-09	1.56E-08	1.56E-02	1.93E-04	2.31E-04	1.70E-04	8.97E-05
0.00E+00	2.47E-06			1.50E-10	1.50E-08	1.71E-09	1.68E-08	1.68E-02	2.08E-04	2.49E-04	1.84E-04	9.67E-05
0.00E+00	2.67E-06			1.62E-10	1.62E-08	1.85E-09	1.82E-08	1.82E-02	2.25E-04	2.68E-04	1.98E-04	1.04E-04
0.00E+00	2.90E-06			1.77E-10	1.76E-08	2.01E-09	1.98E-08	1.98E-02	2.44E-04	2.92E-04	2.16E-04	1.14E-04
0.00E+00	3.18E-06			1.94E-10	1.93E-08	2.21E-09	2.17E-08	2.17E-02	2.68E-04	3.20E-04	2.37E-04	1.25E-04
0.00E+00	3.53E-06			2.15E-10	2.14E-08	2.45E-09	2.41E-08	2.41E-02	2.98E-04	3.56E-04	2.63E-04	1.38E-04
0.00E+00	3.99E-06			2.43E-10	2.42E-08	2.77E-09	2.72E-08	2.72E-02	3.36E-04	4.02E-04	2.97E-04	1.56E-04
0.00E+00	4.60E-06			2.80E-10	2.79E-08	3.20E-09	3.14E-08	3.14E-02	3.88E-04	4.64E-04	3.43E-04	1.80E-04
0.00E+00	5.49E-06			3.34E-10	3.33E-08	3.81E-09	3.74E-08	3.74E-02	4.62E-04	5.52E-04	4.08E-04	2.15E-04
0.00E+00	6.84E-06			4.17E-10	4.15E-08	4.75E-09	4.67E-08	4.67E-02	5.77E-04	6.89E-04	5.09E-04	2.68E-04
0.00E+00	9.16E-06			5.58E-10	5.55E-08	6.36E-09	6.25E-08	6.25E-02	7.72E-04	9.22E-04	6.81E-04	3.59E-04
0.00E+00	2.12E-06			1.29E-10	1.29E-08	1.47E-09	1.45E-08	1.45E-02	1.79E-04	2.13E-04	1.58E-04	8.30E-05
0.00E+00	2.36E-06			1.44E-10	1.43E-08	1.64E-09	1.61E-08	1.61E-02	1.99E-04	2.38E-04	1.76E-04	9.25E-05
0.00E+00	2.54E-06			1.55E-10	1.54E-08	1.76E-09	1.73E-08	1.73E-02	2.14E-04	2.55E-04	1.89E-04	9.94E-05
0.00E+00	2.74E-06			1.67E-10	1.66E-08	1.90E-09	1.87E-08	1.87E-02	2.31E-04	2.76E-04	2.04E-04	1.07E-04
0.00E+00	2.99E-06			1.82E-10	1.81E-08	2.07E-09	2.04E-08	2.04E-02	2.52E-04	3.01E-04	2.22E-04	1.17E-04
0.00E+00	3.29E-06			2.00E-10	1.99E-08	2.28E-09	2.24E-08	2.24E-02	2.77E-04	3.31E-04	2.44E-04	1.29E-04
0.00E+00	3.66E-06			2.23E-10	2.22E-08	2.54E-09	2.50E-08	2.50E-02	3.09E-04	3.69E-04	2.72E-04	1.43E-04
0.00E+00	4.15E-06			2.53E-10	2.52E-08	2.88E-09	2.83E-08	2.83E-02	3.50E-04	4.18E-04	3.09E-04	1.62E-04
0.00E+00	4.81E-06			2.93E-10	2.92E-08	3.34E-09	3.28E-08	3.28E-02	4.05E-04	4.84E-04	3.58E-04	1.88E-04
0.00E+00	5.77E-06			3.51E-10	3.50E-08	4.00E-09	3.93E-08	3.93E-02	4.86E-04	5.81E-04	4.29E-04	2.26E-04
0.00E+00	7.27E-06			4.43E-10	4.41E-08	5.05E-09	4.96E-08	4.96E-02	6.13E-04	7.32E-04	5.41E-04	2.85E-04
0.00E+00	9.89E-06			6.02E-10	6.00E-08	6.86E-09	6.74E-08	6.74E-02	8.33E-04	9.95E-04	7.35E-04	3.87E-04
0.00E+00	2.19E-06			1.34E-10	1.33E-08	1.52E-09	1.50E-08	1.50E-02	1.85E-04	2.21E-04	1.63E-04	8.59E-05
0.00E+00	2.42E-06			1.48E-10	1.47E-08	1.68E-09	1.65E-08	1.65E-02	2.04E-04	2.44E-04	1.80E-04	9.49E-05
0.00E+00	2.61E-06			1.59E-10	1.58E-08	1.81E-09	1.78E-08	1.78E-02	2.20E-04	2.62E-04	1.94E-04	1.02E-04
0.00E+00	2.82E-06			1.72E-10	1.71E-08	1.96E-09	1.93E-08	1.93E-02	2.38E-04	2.84E-04	2.10E-04	1.11E-04
0.00E+00	3.08E-06			1.88E-10	1.87E-08	2.14E-09	2.10E-08	2.10E-02	2.60E-04	3.10E-04	2.29E-04	1.21E-04
0.00E+00	3.40E-06			2.07E-10	2.06E-08	2.36E-09	2.32E-08	2.32E-02	2.86E-04	3.42E-04	2.53E-04	1.33E-04
0.00E+00	3.79E-06			2.31E-10	2.30E-08	2.63E-09	2.59E-08	2.59E-02	3.20E-04	3.82E-04	2.82E-04	1.49E-04
0.00E+00	4.31E-06			2.63E-10	2.62E-08	2.99E-09	2.94E-08	2.94E-02	3.64E-04	4.34E-04	3.21E-04	1.69E-04
0.00E+00	5.03E-06			3.06E-10	3.05E-08	3.49E-09	3.43E-08	3.43E-02	4.24E-04	5.06E-04	3.74E-04	1.97E-04
0.00E+00	6.08E-06			3.70E-10	3.69E-08	4.22E-09	4.15E-08	4.15E-02	5.12E-04	6.12E-04	4.52E-04	2.38E-04
0.00E+00	7.75E-06			4.72E-10	4.70E-08	5.38E-09	5.29E-08	5.29E-02	6.54E-04	7.81E-04	5.77E-04	3.04E-04
0.00E+00	1.07E-05			6.55E-10	6.52E-08	7.46E-09	7.33E-08	7.33E-02	9.06E-04	1.08E-03	8.00E-04	4.21E-04

6201 Bristol Mitigated

Onroad DPM Emissions, Ground Level Concentrations and Health Risk Calculations

Residential Receptors

Onsite

Phase		Start Date	End Date	Work Days	missions (lbs/da	Emissions (lbs/yr	Emissions (g/s)
Demolition	2026	1/1/2026	3/23/2026	70	0.00E+00	0.00E+00	0.00E+00
Demolition - Hauling	2026	1/1/2026	1/23/2026	20	9.52E-04	1.90E-02	5.00E-06
Site Preparation	2026	6/15/2026	6/20/2026	6	0.00E+00	0.00E+00	0.00E+00
Grading/Excavation	2026	6/21/2026	12/9/2026	147	0.00E+00	0.00E+00	0.00E+00
Grading/Excavation - Hauling	2026	6/21/2026	9/22/2026	80	4.82E-03	3.86E-01	2.53E-05
				323			

Unique Identifier	X (UTM)	Y (UTM)	Demolition 2026	Demolition - Hauling 2026	Site Preparation 2026	Grading/Excavation 2026	Grading/Excavation - Hauling 2026
3715523761064	371552	3761064	0.00E+00	2.40E-05	0.00E+00	0.00E+00	1.22E-04
3715643761064	371564	3761064	0.00E+00	2.07E-05	0.00E+00	0.00E+00	1.05E-04
3715723761062	371572	3761062	0.00E+00	1.88E-05	0.00E+00	0.00E+00	9.53E-05
3715823761063	371582	3761063	0.00E+00	1.73E-05	0.00E+00	0.00E+00	8.74E-05
3715963761061	371596	3761061	0.00E+00	1.50E-05	0.00E+00	0.00E+00	7.58E-05
3716023761061	371602	3761061	0.00E+00	1.39E-05	0.00E+00	0.00E+00	7.04E-05
3716123761062	371612	3761062	0.00E+00	1.24E-05	0.00E+00	0.00E+00	6.28E-05
3716223761062	371622	3761062	0.00E+00	1.14E-05	0.00E+00	0.00E+00	5.78E-05
3716323761063	371632	3761063	0.00E+00	1.05E-05	0.00E+00	0.00E+00	5.34E-05
3716423761060	371642	3761060	0.00E+00	9.63E-06	0.00E+00	0.00E+00	4.88E-05
3716523761060	371652	3761060	0.00E+00	9.16E-06	0.00E+00	0.00E+00	4.64E-05
3716623761060	371662	3761060	0.00E+00	8.58E-06	0.00E+00	0.00E+00	4.35E-05
3716723761060	371672	3761060	0.00E+00	7.96E-06	0.00E+00	0.00E+00	4.03E-05
3716923761060	371692	3761060	0.00E+00	7.08E-06	0.00E+00	0.00E+00	3.58E-05
3717023761060	371702	3761060	0.00E+00	6.83E-06	0.00E+00	0.00E+00	3.46E-05
3717123761060	371712	3761060	0.00E+00	6.36E-06	0.00E+00	0.00E+00	3.22E-05
3717323761060	371732	3761060	0.00E+00	5.72E-06	0.00E+00	0.00E+00	2.90E-05
3717423761060	371742	3761060	0.00E+00	5.34E-06	0.00E+00	0.00E+00	2.71E-05
3717523761060	371752	3761060	0.00E+00	5.06E-06	0.00E+00	0.00E+00	2.56E-05
3717623761060	371762	3761060	0.00E+00	4.83E-06	0.00E+00	0.00E+00	2.45E-05
3717723761060	371772	3761060	0.00E+00	4.62E-06	0.00E+00	0.00E+00	2.34E-05
3717823761060	371782	3761060	0.00E+00	4.49E-06	0.00E+00	0.00E+00	2.28E-05
3717923761060	371792	3761060	0.00E+00	4.34E-06	0.00E+00	0.00E+00	2.20E-05
3718023761060	371802	3761060	0.00E+00	4.17E-06	0.00E+00	0.00E+00	2.11E-05
3714933761074	371493	3761074	0.00E+00	5.82E-05	0.00E+00	0.00E+00	2.95E-04
3715023761070	371502	3761070	0.00E+00	4.84E-05	0.00E+00	0.00E+00	2.45E-04
3715123761070	371512	3761070	0.00E+00	4.24E-05	0.00E+00	0.00E+00	2.15E-04
3715323761070	371532	3761070	0.00E+00	3.29E-05	0.00E+00	0.00E+00	1.66E-04
3715423761070	371542	3761070	0.00E+00	2.86E-05	0.00E+00	0.00E+00	1.45E-04
3715523761070	371552	3761070	0.00E+00	2.49E-05	0.00E+00	0.00E+00	1.26E-04
3715643761070	371564	3761070	0.00E+00	2.14E-05	0.00E+00	0.00E+00	1.08E-04
3715723761070	371572	3761070	0.00E+00	1.97E-05	0.00E+00	0.00E+00	9.96E-05
3715823761070	371582	3761070	0.00E+00	1.79E-05	0.00E+00	0.00E+00	9.06E-05
3715963761070	371596	3761070	0.00E+00	1.56E-05	0.00E+00	0.00E+00	7.92E-05
3716023761070	371602	3761070	0.00E+00	1.46E-05	0.00E+00	0.00E+00	7.42E-05
3716123761070	371612	3761070	0.00E+00	1.31E-05	0.00E+00	0.00E+00	6.63E-05
3716223761070	371622	3761070	0.00E+00	1.18E-05	0.00E+00	0.00E+00	5.96E-05
3716323761070	371632	3761070	0.00E+00	1.08E-05	0.00E+00	0.00E+00	5.49E-05
3716423761070	371642	3761070	0.00E+00	1.01E-05	0.00E+00	0.00E+00	5.12E-05
3716523761070	371652	3761070	0.00E+00	9.53E-06	0.00E+00	0.00E+00	4.83E-05
3716623761070	371662	3761070	0.00E+00	8.90E-06	0.00E+00	0.00E+00	4.51E-05
3716723761070	371672	3761070	0.00E+00	8.26E-06	0.00E+00	0.00E+00	4.18E-05
3716823761070	371682	3761070	0.00E+00	7.76E-06	0.00E+00	0.00E+00	3.93E-05
3716923761070	371692	3761070	0.00E+00	7.30E-06	0.00E+00	0.00E+00	3.70E-05
3717023761070	371702	3761070	0.00E+00	6.99E-06	0.00E+00	0.00E+00	3.54E-05
3717123761070	371712	3761070	0.00E+00	6.59E-06	0.00E+00	0.00E+00	3.34E-05
3717323761070	371732	3761070	0.00E+00	5.94E-06	0.00E+00	0.00E+00	3.01E-05
3717523761071	371752	3761071	0.00E+00	5.32E-06	0.00E+00	0.00E+00	2.69E-05
3717623761071	371762	3761071	0.00E+00	5.07E-06	0.00E+00	0.00E+00	2.57E-05
3717723761070	371772	3761070	0.00E+00	4.83E-06	0.00E+00	0.00E+00	2.45E-05
3718023761070	371802	3761070	0.00E+00	4.33E-06	0.00E+00	0.00E+00	2.19E-05
3718133761070	371813	3761070	0.00E+00	4.13E-06	0.00E+00	0.00E+00	2.09E-05
3714923761080	371492	3761080	0.00E+00	6.54E-05	0.00E+00	0.00E+00	3.31E-04
3715023761080	371502	3761080	0.00E+00	5.63E-05	0.00E+00	0.00E+00	2.85E-04
3715123761078	371512	3761078	0.00E+00	4.71E-05	0.00E+00	0.00E+00	2.38E-04
3715243761080	371524	3761080	0.00E+00	4.06E-05	0.00E+00	0.00E+00	2.06E-04
3715323761080	371532	3761080	0.00E+00	3.60E-05	0.00E+00	0.00E+00	1.82E-04
3715423761080	371542	3761080	0.00E+00	3.10E-05	0.00E+00	0.00E+00	1.57E-04
3715523761080	371552	3761080	0.00E+00	2.68E-05	0.00E+00	0.00E+00	1.36E-04
3715643761075	371564	3761075	0.00E+00	2.20E-05	0.00E+00	0.00E+00	1.12E-04
3715823761080	371582	3761080	0.00E+00	1.88E-05	0.00E+00	0.00E+00	9.50E-05
3715963761078	371596	3761078	0.00E+00	1.62E-05	0.00E+00	0.00E+00	8.22E-05
3716023761079	371602	3761079	0.00E+00	1.53E-05	0.00E+00	0.00E+00	7.78E-05
3716123761080	371612	3761080	0.00E+00	1.38E-05	0.00E+00	0.00E+00	7.01E-05
3716223761080	371622	3761080	0.00E+00	1.24E-05	0.00E+00	0.00E+00	6.30E-05
3716323761080	371632	3761080	0.00E+00	1.13E-05	0.00E+00	0.00E+00	5.75E-05
3716423761080	371642	3761080	0.00E+00	1.05E-05	0.00E+00	0.00E+00	5.32E-05
3716523761080	371652	3761080	0.00E+00	9.84E-06	0.00E+00	0.00E+00	4.99E-05
3716623761080	371662	3761080	0.00E+00	9.25E-06	0.00E+00	0.00E+00	4.69E-05
3716723761080	371672	3761080	0.00E+00	8.59E-06	0.00E+00	0.00E+00	4.35E-05
3716823761080	371682	3761080	0.00E+00	8.05E-06	0.00E+00	0.00E+00	4.08E-05
3716923761080	371692	3761080	0.00E+00	7.55E-06	0.00E+00	0.00E+00	3.82E-05
3717023761080	371702	3761080	0.00E+00	7.19E-06	0.00E+00	0.00E+00	3.64E-05
3717123761080	371712	3761080	0.00E+00	6.77E-06	0.00E+00	0.00E+00	3.43E-05
3717323761080	371732	3761080	0.00E+00	6.19E-06	0.00E+00	0.00E+00	3.13E-05
3717433761080	371743	3761080	0.00E+00	5.80E-06	0.00E+00	0.00E+00	2.94E-05
3717523761080	371752	3761080	0.00E+00	5.53E-06	0.00E+00	0.00E+00	2.80E-05
3717623761080	371762	3761080	0.00E+00	5.28E-06	0.00E+00	0.00E+00	2.67E-05
3717923761080	371792	3761080	0.00E+00	4.65E-06	0.00E+00	0.00E+00	2.35E-05
3718023761080	371802	3761080	0.00E+00	4.46E-06	0.00E+00	0.00E+00	2.26E-05
3718123761080	371812	3761080	0.00E+00	4.25E-06	0.00E+00	0.00E+00	2.16E-05
3718223761080	371822	3761080	0.00E+00	4.03E-06	0.00E+00	0.00E+00	2.04E-05
3718323761080	371832	3761080	0.00E+00	3.81E-06	0.00E+00	0.00E+00	1.93E-05
3714933761086	371493	3761086	0.00E+00	7.18E-05	0.00E+00	0.00E+00	3.64E-04
3715323761090	371532	3761090	0.00E+00	3.91E-05	0.00E+00	0.00E+00	1.98E-04
3715423761087	371542	3761087	0.00E+00	3.28E-05	0.00E+00	0.00E+00	1.66E-04
3715523761092	371552	3761092	0.00E+00	2.95E-05	0.00E+00	0.00E+00	1.49E-04
3715623761092	371562	3761092	0.00E+00	2.60E-05	0.00E+00	0.00E+00	1.32E-04
3715723761090	371572	3761090	0.00E+00	2.26E-05	0.00E+00	0.00E+00	1.15E-04
3715823761090	371582	3761090	0.00E+00	1.99E-05	0.00E+00	0.00E+00	1.01E-04
3715893761090	371589	3761090	0.00E+00	1.85E-05	0.00E+00	0.00E+00	9.38E-05
3716023761090	371602	3761090	0.00E+00	1.61E-05	0.00E+00	0.00E+00	8.15E-05
3716123761090	371612	3761090	0.00E+00	1.43E-05	0.00E+00	0.00E+00	7.23E-05
3716223761090	371622	3761090	0.00E+00	1.29E-05	0.00E+00	0.00E+00	6.55E-05
3716323761090	371632	3761090	0.00E+00	1.19E-05	0.00E+00	0.00E+00	6.02E-05
3716423761090	371642	3761090	0.00E+00	1.10E-05	0.00E+00	0.00E+00	5.58E-05
3716523761090	371652	3761090	0.00E+00	1.03E-05	0.00E+00	0.00E+00	5.20E-05
3716623761090	371662	3761090	0.00E+00	9.60E-06	0.00E+00	0.00E+00	4.86E-05
3716723761090	371672	3761090	0.00E+00	8.96E-06	0.00E+00	0.00E+00	4.54E-05
3716823761090	371682	3761090	0.00E+00	8.36E-06	0.00E+00	0.00E+00	4.24E-05
3716923761090	371692	3761090	0.00E+00	7.83E-06	0.00E+00	0.00E+00	3.97E-05
3717023761090	371702	3761090	0.00E+00	7.42E-06	0.00E+00	0.00E+00	3.76E-05
3717123761090	371712	3761090	0.00E+00	6.98E-06	0.00E+00	0.00E+00	3.53E-05
3717323761090	371732	3761090	0.00E+00	6.41E-06	0.00E+00	0.00E+00	3.25E-05
3717423761090	371742	3761090	0.00E+00	6.08E-06	0.00E+00	0.00E+00	3.08E-05
3717523761090	371752	3761090	0.00E+00	5.77E-06	0.00E+00	0.00E+00	2.92E-05
3717623761090	371762	3761090	0.00E+00	5.49E-06	0.00E+00	0.00E+00	2.78E-05
3717723761090	371772	3761090	0.00E+00	5.24E-06	0.00E+00	0.00E+00	2.66E-05
3717823761090	371782	3761090	0.00E+00	5.01E-06	0.00E+00	0.00E+00	2.54E-05
3718123761090	371812	3761090	0.00E+00	4.37E-06	0.00E+00	0.00E+00	2.21E-05
3718223761090	371822	3761090	0.00E+00	4.15E-06	0.00E+00	0.00E+00	2.10E-05
3718323761090	371832	3761090	0.00E+00	3.94E-06	0.00E+00	0.00E+00	2.00E-05
3718423761090	371842	3761090	0.00E+00	3.78E-06	0.00E+00	0.00E+00	1.91E-05
3715223761100	371522	3761100	0.00E+00	5.14E-05	0.00E+00	0.00E+00	2.60E-04
3715323761100	371532	3761100	0.00E+00	4.27E-05	0.00E+00	0.00E+00	2.17E-04
3715423761100	371542	3761100	0.00E+00	3.66E-05	0.00E+00	0.00E+00	1.85E-04
3715523761100	371552	3761100	0.00E+00	3.15E-05	0.00E+00	0.00E+00	1.60E-04
3715623761100	371562	3761100	0.00E+00	2.76E-05	0.00E+00	0.00E+00	1.40E-04
3715723761100	371572	3761100	0.00E+00	2.44E-05	0.00E+00	0.00E+00	1.23E-04
3715823761100	371582	3761100	0.00E+00	2.13E-05	0.00E+00	0.00E+00	1.08E-04
3715963761100	371596	3761100	0.00E+00	1.81E-05	0.00E+00	0.00E+00	9.16E-05
3716023761100	371602	3761100	0.00E+00	1.65E-05	0.00E+00	0.00E+00	8.34E-05
3716123761099	371612	3761099	0.00E+00	1.49E-05	0.00E+00	0.00E+00	7.54E-05
3716223761099	371622	3761099	0.00E+00	1.36E-05	0.00E+00	0.00E+00	6.89E-05
3716323761098	371632	3761098	0.00E+00	1.24E-05	0.00E+00	0.00E+00	6.31E-05
3716423761098	371642	3761098	0.00E+00	1.15E-05	0.00E+00	0.00E+00	5.84E-05
3716523761098	371652	3761098	0.00E+00	1.07E-05	0.00E+00	0.00E+00	5.43E-05
3716623761098	371662	3761098	0.00E+00	9.98E-06	0.00E+00	0.00E+00	5.05E-05
3716723761098	371672	3761098	0.00E+00	9.31E-06	0.00E+00	0.00E+00	4.72E-05
3716923761098	371692	3761098	0.00E+00	8.13E-06	0.00E+00	0.00E+00	4.12E-05

Unique Identifier	X (UTM)	Y (UTM)	Demolition 2026	Demolition - Hauling 2026	Site Preparation 2026	Grading/Excavation 2026	Grading/Excavation - Hauling 2026
3717023761097	371702	3761097	0.00E+00	7.61E-06	0.00E+00	0.00E+00	3.86E-05
3717123761097	371712	3761097	0.00E+00	7.16E-06	0.00E+00	0.00E+00	3.63E-05
3717723761100	371772	3761100	0.00E+00	5.43E-06	0.00E+00	0.00E+00	2.75E-05
3717823761100	371782	3761100	0.00E+00	5.18E-06	0.00E+00	0.00E+00	2.63E-05
3717923761100	371792	3761100	0.00E+00	4.93E-06	0.00E+00	0.00E+00	2.50E-05
3718023761100	371802	3761100	0.00E+00	4.71E-06	0.00E+00	0.00E+00	2.38E-05
3718123761100	371812	3761100	0.00E+00	4.48E-06	0.00E+00	0.00E+00	2.27E-05
3718223761100	371822	3761100	0.00E+00	4.28E-06	0.00E+00	0.00E+00	2.17E-05
3718323761100	371832	3761100	0.00E+00	4.07E-06	0.00E+00	0.00E+00	2.06E-05
3718423761100	371842	3761100	0.00E+00	3.90E-06	0.00E+00	0.00E+00	1.98E-05
3715033761110	371503	3761110	0.00E+00	9.01E-05	0.00E+00	0.00E+00	4.57E-04
3715123761110	371512	3761110	0.00E+00	7.16E-05	0.00E+00	0.00E+00	3.63E-04
3715223761110	371522	3761110	0.00E+00	5.69E-05	0.00E+00	0.00E+00	2.88E-04
3715323761110	371532	3761110	0.00E+00	4.68E-05	0.00E+00	0.00E+00	2.37E-04
3715423761110	371542	3761110	0.00E+00	3.95E-05	0.00E+00	0.00E+00	2.00E-04
3715483761110	371548	3761110	0.00E+00	3.59E-05	0.00E+00	0.00E+00	1.82E-04
3715623761113	371562	3761113	0.00E+00	3.01E-05	0.00E+00	0.00E+00	1.52E-04
3715723761112	371572	3761112	0.00E+00	2.56E-05	0.00E+00	0.00E+00	1.29E-04
3716123761110	371612	3761110	0.00E+00	1.59E-05	0.00E+00	0.00E+00	8.08E-05
3716223761110	371622	3761110	0.00E+00	1.46E-05	0.00E+00	0.00E+00	7.40E-05
3716323761110	371632	3761110	0.00E+00	1.35E-05	0.00E+00	0.00E+00	6.81E-05
3716423761110	371642	3761110	0.00E+00	1.25E-05	0.00E+00	0.00E+00	6.33E-05
3716723761110	371672	3761110	0.00E+00	9.99E-06	0.00E+00	0.00E+00	5.06E-05
3716923761110	371692	3761110	0.00E+00	8.84E-06	0.00E+00	0.00E+00	4.48E-05
3717023761110	371702	3761110	0.00E+00	8.17E-06	0.00E+00	0.00E+00	4.14E-05
3717123761110	371712	3761110	0.00E+00	7.66E-06	0.00E+00	0.00E+00	3.88E-05
3717223761110	371722	3761110	0.00E+00	7.19E-06	0.00E+00	0.00E+00	3.64E-05
3717323761110	371732	3761110	0.00E+00	6.80E-06	0.00E+00	0.00E+00	3.45E-05
3717423761110	371742	3761110	0.00E+00	6.49E-06	0.00E+00	0.00E+00	3.29E-05
3717523761110	371752	3761110	0.00E+00	6.21E-06	0.00E+00	0.00E+00	3.14E-05
3717623761110	371762	3761110	0.00E+00	5.94E-06	0.00E+00	0.00E+00	3.01E-05
3717723761110	371772	3761110	0.00E+00	5.67E-06	0.00E+00	0.00E+00	2.87E-05
3717823761110	371782	3761110	0.00E+00	5.38E-06	0.00E+00	0.00E+00	2.73E-05
3717923761110	371792	3761110	0.00E+00	5.09E-06	0.00E+00	0.00E+00	2.58E-05
3718023761110	371802	3761110	0.00E+00	4.84E-06	0.00E+00	0.00E+00	2.45E-05
3718123761110	371812	3761110	0.00E+00	4.60E-06	0.00E+00	0.00E+00	2.33E-05
3718223761110	371822	3761110	0.00E+00	4.39E-06	0.00E+00	0.00E+00	2.23E-05
3718323761110	371832	3761110	0.00E+00	4.20E-06	0.00E+00	0.00E+00	2.13E-05
3715053761120	371505	3761120	0.00E+00	1.02E-04	0.00E+00	0.00E+00	5.16E-04
3715123761120	371512	3761120	0.00E+00	8.33E-05	0.00E+00	0.00E+00	4.22E-04
3715223761120	371522	3761120	0.00E+00	6.45E-05	0.00E+00	0.00E+00	3.27E-04
3715323761120	371532	3761120	0.00E+00	5.25E-05	0.00E+00	0.00E+00	2.66E-04
3715623761120	371562	3761120	0.00E+00	3.28E-05	0.00E+00	0.00E+00	1.66E-04
3715723761120	371572	3761120	0.00E+00	2.76E-05	0.00E+00	0.00E+00	1.40E-04
3715823761119	371582	3761119	0.00E+00	2.33E-05	0.00E+00	0.00E+00	1.18E-04
3715923761121	371592	3761121	0.00E+00	2.13E-05	0.00E+00	0.00E+00	1.08E-04
3716023761120	371602	3761120	0.00E+00	1.91E-05	0.00E+00	0.00E+00	9.70E-05
3716123761120	371612	3761120	0.00E+00	1.72E-05	0.00E+00	0.00E+00	8.71E-05
3716223761120	371622	3761120	0.00E+00	1.57E-05	0.00E+00	0.00E+00	7.96E-05
3716323761120	371632	3761120	0.00E+00	1.44E-05	0.00E+00	0.00E+00	7.30E-05
3716423761120	371642	3761120	0.00E+00	1.34E-05	0.00E+00	0.00E+00	6.79E-05
3716523761120	371652	3761120	0.00E+00	1.25E-05	0.00E+00	0.00E+00	6.33E-05
3716623761120	371662	3761120	0.00E+00	1.15E-05	0.00E+00	0.00E+00	5.84E-05
3716723761120	371672	3761120	0.00E+00	1.06E-05	0.00E+00	0.00E+00	5.37E-05
3716923761120	371692	3761120	0.00E+00	9.40E-06	0.00E+00	0.00E+00	4.76E-05
3717023761120	371702	3761120	0.00E+00	8.66E-06	0.00E+00	0.00E+00	4.39E-05
3717123761120	371712	3761120	0.00E+00	8.04E-06	0.00E+00	0.00E+00	4.07E-05
3717223761120	371722	3761120	0.00E+00	7.55E-06	0.00E+00	0.00E+00	3.82E-05
3717323761120	371732	3761120	0.00E+00	7.13E-06	0.00E+00	0.00E+00	3.61E-05
3717423761120	371742	3761120	0.00E+00	6.78E-06	0.00E+00	0.00E+00	3.44E-05
3717523761120	371752	3761120	0.00E+00	6.47E-06	0.00E+00	0.00E+00	3.28E-05
3717623761120	371762	3761120	0.00E+00	6.19E-06	0.00E+00	0.00E+00	3.14E-05
3717723761120	371772	3761120	0.00E+00	5.93E-06	0.00E+00	0.00E+00	3.00E-05
3717823761120	371782	3761120	0.00E+00	5.58E-06	0.00E+00	0.00E+00	2.82E-05
3717923761120	371792	3761120	0.00E+00	5.27E-06	0.00E+00	0.00E+00	2.67E-05
3718023761120	371802	3761120	0.00E+00	5.00E-06	0.00E+00	0.00E+00	2.53E-05
3718123761120	371812	3761120	0.00E+00	4.75E-06	0.00E+00	0.00E+00	2.40E-05
3718223761120	371822	3761120	0.00E+00	4.53E-06	0.00E+00	0.00E+00	2.30E-05
3715123761130	371512	3761130	0.00E+00	1.02E-04	0.00E+00	0.00E+00	5.17E-04
3715223761130	371522	3761130	0.00E+00	7.73E-05	0.00E+00	0.00E+00	3.92E-04
3715303761130	371530	3761130	0.00E+00	6.44E-05	0.00E+00	0.00E+00	3.26E-04
3715633761130	371563	3761130	0.00E+00	3.59E-05	0.00E+00	0.00E+00	1.82E-04
3715723761130	371572	3761130	0.00E+00	3.06E-05	0.00E+00	0.00E+00	1.55E-04
3715823761130	371582	3761130	0.00E+00	2.63E-05	0.00E+00	0.00E+00	1.33E-04
3715923761130	371592	3761130	0.00E+00	2.34E-05	0.00E+00	0.00E+00	1.19E-04
3716023761130	371602	3761130	0.00E+00	2.13E-05	0.00E+00	0.00E+00	1.08E-04
3716123761130	371612	3761130	0.00E+00	1.89E-05	0.00E+00	0.00E+00	9.55E-05
3716223761130	371622	3761130	0.00E+00	1.71E-05	0.00E+00	0.00E+00	8.64E-05
3716423761130	371642	3761130	0.00E+00	1.44E-05	0.00E+00	0.00E+00	7.30E-05
3716523761130	371652	3761130	0.00E+00	1.35E-05	0.00E+00	0.00E+00	6.84E-05
3716623761130	371662	3761130	0.00E+00	1.24E-05	0.00E+00	0.00E+00	6.31E-05
3716723761130	371672	3761130	0.00E+00	1.14E-05	0.00E+00	0.00E+00	5.76E-05
3716923761130	371692	3761130	0.00E+00	9.93E-06	0.00E+00	0.00E+00	5.03E-05
3717023761130	371702	3761130	0.00E+00	9.16E-06	0.00E+00	0.00E+00	4.64E-05
3717123761130	371712	3761130	0.00E+00	8.52E-06	0.00E+00	0.00E+00	4.32E-05
3717223761130	371722	3761130	0.00E+00	7.99E-06	0.00E+00	0.00E+00	4.05E-05
3717423761130	371742	3761130	0.00E+00	7.13E-06	0.00E+00	0.00E+00	3.61E-05
3717523761130	371752	3761130	0.00E+00	6.78E-06	0.00E+00	0.00E+00	3.43E-05
3717623761130	371762	3761130	0.00E+00	6.46E-06	0.00E+00	0.00E+00	3.27E-05
3717723761130	371772	3761130	0.00E+00	6.13E-06	0.00E+00	0.00E+00	3.11E-05
3717823761130	371782	3761130	0.00E+00	5.79E-06	0.00E+00	0.00E+00	2.93E-05
3717923761130	371792	3761130	0.00E+00	5.46E-06	0.00E+00	0.00E+00	2.77E-05
3715133761140	371513	3761140	0.00E+00	1.27E-04	0.00E+00	0.00E+00	6.44E-04
3715223761140	371522	3761140	0.00E+00	9.72E-05	0.00E+00	0.00E+00	4.93E-04
3715323761140	371532	3761140	0.00E+00	7.57E-05	0.00E+00	0.00E+00	3.84E-04
3715663761140	371566	3761140	0.00E+00	3.88E-05	0.00E+00	0.00E+00	1.96E-04
3715723761140	371572	3761140	0.00E+00	3.50E-05	0.00E+00	0.00E+00	1.77E-04
3715823761140	371582	3761140	0.00E+00	3.01E-05	0.00E+00	0.00E+00	1.52E-04
3715923761140	371592	3761140	0.00E+00	2.64E-05	0.00E+00	0.00E+00	1.34E-04
3716023761140	371602	3761140	0.00E+00	2.38E-05	0.00E+00	0.00E+00	1.21E-04
3716123761139	371612	3761139	0.00E+00	2.08E-05	0.00E+00	0.00E+00	1.05E-04
3716223761140	371622	3761140	0.00E+00	1.88E-05	0.00E+00	0.00E+00	9.50E-05
3716423761140	371642	3761140	0.00E+00	1.56E-05	0.00E+00	0.00E+00	7.91E-05
3716723761140	371672	3761140	0.00E+00	1.21E-05	0.00E+00	0.00E+00	6.13E-05
3716923761140	371692	3761140	0.00E+00	1.05E-05	0.00E+00	0.00E+00	5.31E-05
3717023761140	371702	3761140	0.00E+00	9.72E-06	0.00E+00	0.00E+00	4.92E-05
3717123761140	371712	3761140	0.00E+00	9.07E-06	0.00E+00	0.00E+00	4.59E-05
3717523761140	371752	3761140	0.00E+00	7.11E-06	0.00E+00	0.00E+00	3.60E-05
3715163761148	371516	3761148	0.00E+00	1.40E-04	0.00E+00	0.00E+00	7.11E-04
3715223761150	371522	3761150	0.00E+00	1.22E-04	0.00E+00	0.00E+00	6.19E-04
3715323761150	371532	3761150	0.00E+00	9.29E-05	0.00E+00	0.00E+00	4.71E-04
3715523761152	371552	3761152	0.00E+00	6.07E-05	0.00E+00	0.00E+00	3.08E-04
3715623761150	371562	3761150	0.00E+00	4.85E-05	0.00E+00	0.00E+00	2.46E-04
3715723761150	371572	3761150	0.00E+00	4.06E-05	0.00E+00	0.00E+00	2.06E-04
3715823761150	371582	3761150	0.00E+00	3.48E-05	0.00E+00	0.00E+00	1.76E-04
3716423761144	371642	3761144	0.00E+00	1.62E-05	0.00E+00	0.00E+00	8.21E-05
3716723761144	371672	3761144	0.00E+00	1.25E-05	0.00E+00	0.00E+00	6.32E-05
3715223761160	371522	3761160	0.00E+00	1.47E-04	0.00E+00	0.00E+00	7.45E-04
3715323761159	371532	3761159	0.00E+00	1.10E-04	0.00E+00	0.00E+00	5.58E-04
3715413761157	371541	3761157	0.00E+00	8.48E-05	0.00E+00	0.00E+00	4.29E-04
3715543761160	371554	3761160	0.00E+00	6.74E-05	0.00E+00	0.00E+00	3.41E-04
3715623761160	371562	3761160	0.00E+00	5.75E-05	0.00E+00	0.00E+00	2.92E-04
3715743761159	371574	3761159	0.00E+00	4.56E-05	0.00E+00	0.00E+00	2.31E-04
3715823761157	371582	3761157	0.00E+00	3.88E-05	0.00E+00	0.00E+00	1.97E-04
3715253761170	371525	3761170	0.00E+00	1.56E-04	0.00E+00	0.00E+00	7.91E-04
3715323761170	371532	3761170	0.00E+00	1.31E-04	0.00E+00	0.00E+00	6.65E-04
3715423761170	371542	3761170	0.00E+00	1.04E-04	0.00E+00	0.00E+00	5.26E-04
3715523761170	371552	3761170	0.00E+00	8.35E-05	0.00E+00	0.00E+00	4.23E-04
3715623761166	371562	3761166	0.00E+00	6.39E-05	0.00E+00	0.00E+00	3.24E-04
3715283761178	371528	3761178	0.00E+00	1.57E-04	0.00E+00	0.00E+00	7.94E-04

Unique Identifier	X (UTM)	Y (UTM)	Demolition 2026	Demolition - Hauling 2026	Site Preparation 2026	Grading/Excavation 2026	Grading/Excavation - Hauling 2026
3715323761178	371532	3761178	0.00E+00	1.43E-04	0.00E+00	0.00E+00	7.26E-04
3715423761176	371542	3761176	0.00E+00	1.13E-04	0.00E+00	0.00E+00	5.70E-04
3711453760640	371145	3760640	0.00E+00	2.97E-06	0.00E+00	0.00E+00	1.50E-05
3711553760640	371155	3760640	0.00E+00	3.00E-06	0.00E+00	0.00E+00	1.52E-05
3711653760640	371165	3760640	0.00E+00	3.04E-06	0.00E+00	0.00E+00	1.54E-05
3711753760640	371175	3760640	0.00E+00	3.07E-06	0.00E+00	0.00E+00	1.56E-05
3711853760640	371185	3760640	0.00E+00	3.11E-06	0.00E+00	0.00E+00	1.57E-05
3711933760640	371193	3760640	0.00E+00	3.13E-06	0.00E+00	0.00E+00	1.59E-05
3710953760650	371095	3760650	0.00E+00	2.86E-06	0.00E+00	0.00E+00	1.45E-05
3711053760650	371105	3760650	0.00E+00	2.91E-06	0.00E+00	0.00E+00	1.47E-05
3711153760650	371115	3760650	0.00E+00	2.94E-06	0.00E+00	0.00E+00	1.49E-05
3711253760650	371125	3760650	0.00E+00	2.98E-06	0.00E+00	0.00E+00	1.51E-05
3711353760650	371135	3760650	0.00E+00	3.02E-06	0.00E+00	0.00E+00	1.53E-05
3711453760650	371145	3760650	0.00E+00	3.06E-06	0.00E+00	0.00E+00	1.55E-05
3711553760650	371155	3760650	0.00E+00	3.10E-06	0.00E+00	0.00E+00	1.57E-05
3711653760650	371165	3760650	0.00E+00	3.13E-06	0.00E+00	0.00E+00	1.59E-05
3711753760650	371175	3760650	0.00E+00	3.17E-06	0.00E+00	0.00E+00	1.60E-05
3711853760650	371185	3760650	0.00E+00	3.20E-06	0.00E+00	0.00E+00	1.62E-05
3711933760650	371193	3760650	0.00E+00	3.23E-06	0.00E+00	0.00E+00	1.64E-05
3710853760660	371085	3760660	0.00E+00	2.90E-06	0.00E+00	0.00E+00	1.47E-05
3710953760660	371095	3760660	0.00E+00	2.95E-06	0.00E+00	0.00E+00	1.49E-05
3711053760660	371105	3760660	0.00E+00	2.99E-06	0.00E+00	0.00E+00	1.51E-05
3711153760660	371115	3760660	0.00E+00	3.03E-06	0.00E+00	0.00E+00	1.54E-05
3711253760660	371125	3760660	0.00E+00	3.07E-06	0.00E+00	0.00E+00	1.56E-05
3711353760660	371135	3760660	0.00E+00	3.11E-06	0.00E+00	0.00E+00	1.58E-05
3711453760660	371145	3760660	0.00E+00	3.15E-06	0.00E+00	0.00E+00	1.60E-05
3711553760660	371155	3760660	0.00E+00	3.19E-06	0.00E+00	0.00E+00	1.62E-05
3711653760660	371165	3760660	0.00E+00	3.23E-06	0.00E+00	0.00E+00	1.64E-05
3711753760660	371175	3760660	0.00E+00	3.27E-06	0.00E+00	0.00E+00	1.66E-05
3711853760660	371185	3760660	0.00E+00	3.30E-06	0.00E+00	0.00E+00	1.67E-05
3711933760660	371193	3760660	0.00E+00	3.33E-06	0.00E+00	0.00E+00	1.69E-05
3710853760670	371085	3760670	0.00E+00	2.99E-06	0.00E+00	0.00E+00	1.51E-05
3710953760670	371095	3760670	0.00E+00	3.03E-06	0.00E+00	0.00E+00	1.54E-05
3711053760670	371105	3760670	0.00E+00	3.08E-06	0.00E+00	0.00E+00	1.56E-05
3711153760670	371115	3760670	0.00E+00	3.12E-06	0.00E+00	0.00E+00	1.58E-05
3711253760670	371125	3760670	0.00E+00	3.16E-06	0.00E+00	0.00E+00	1.60E-05
3711353760670	371135	3760670	0.00E+00	3.21E-06	0.00E+00	0.00E+00	1.63E-05
3711453760670	371145	3760670	0.00E+00	3.25E-06	0.00E+00	0.00E+00	1.65E-05
3711553760670	371155	3760670	0.00E+00	3.29E-06	0.00E+00	0.00E+00	1.67E-05
3711653760670	371165	3760670	0.00E+00	3.33E-06	0.00E+00	0.00E+00	1.69E-05
3711753760670	371175	3760670	0.00E+00	3.37E-06	0.00E+00	0.00E+00	1.71E-05
3711853760670	371185	3760670	0.00E+00	3.41E-06	0.00E+00	0.00E+00	1.73E-05
3711933760670	371193	3760670	0.00E+00	3.44E-06	0.00E+00	0.00E+00	1.74E-05
3710853760680	371085	3760680	0.00E+00	3.08E-06	0.00E+00	0.00E+00	1.56E-05
3710953760680	371095	3760680	0.00E+00	3.12E-06	0.00E+00	0.00E+00	1.58E-05
3711053760680	371105	3760680	0.00E+00	3.16E-06	0.00E+00	0.00E+00	1.60E-05
3711153760680	371115	3760680	0.00E+00	3.21E-06	0.00E+00	0.00E+00	1.63E-05
3711253760680	371125	3760680	0.00E+00	3.26E-06	0.00E+00	0.00E+00	1.65E-05
3711353760680	371135	3760680	0.00E+00	3.30E-06	0.00E+00	0.00E+00	1.67E-05
3711453760680	371145	3760680	0.00E+00	3.35E-06	0.00E+00	0.00E+00	1.70E-05
3711553760680	371155	3760680	0.00E+00	3.39E-06	0.00E+00	0.00E+00	1.72E-05
3711653760680	371165	3760680	0.00E+00	3.44E-06	0.00E+00	0.00E+00	1.74E-05
3711753760680	371175	3760680	0.00E+00	3.48E-06	0.00E+00	0.00E+00	1.76E-05
3711853760680	371185	3760680	0.00E+00	3.52E-06	0.00E+00	0.00E+00	1.78E-05
3711933760680	371193	3760680	0.00E+00	3.55E-06	0.00E+00	0.00E+00	1.80E-05
3710853760700	371085	3760700	0.00E+00	3.26E-06	0.00E+00	0.00E+00	1.65E-05
3710953760700	371095	3760700	0.00E+00	3.30E-06	0.00E+00	0.00E+00	1.67E-05
3711053760700	371105	3760700	0.00E+00	3.35E-06	0.00E+00	0.00E+00	1.70E-05
3711153760700	371115	3760700	0.00E+00	3.41E-06	0.00E+00	0.00E+00	1.73E-05
3711253760700	371125	3760700	0.00E+00	3.46E-06	0.00E+00	0.00E+00	1.75E-05
3711353760700	371135	3760700	0.00E+00	3.51E-06	0.00E+00	0.00E+00	1.78E-05
3711453760700	371145	3760700	0.00E+00	3.56E-06	0.00E+00	0.00E+00	1.80E-05
3711553760700	371155	3760700	0.00E+00	3.61E-06	0.00E+00	0.00E+00	1.83E-05
3711663760700	371165	3760700	0.00E+00	3.66E-06	0.00E+00	0.00E+00	1.86E-05
3711753760700	371175	3760700	0.00E+00	3.71E-06	0.00E+00	0.00E+00	1.88E-05
3711853760700	371185	3760700	0.00E+00	3.76E-06	0.00E+00	0.00E+00	1.90E-05
3710753760710	371075	3760710	0.00E+00	3.31E-06	0.00E+00	0.00E+00	1.68E-05
3710853760710	371085	3760710	0.00E+00	3.35E-06	0.00E+00	0.00E+00	1.70E-05
3710953760710	371095	3760710	0.00E+00	3.40E-06	0.00E+00	0.00E+00	1.72E-05
3711053760710	371105	3760710	0.00E+00	3.46E-06	0.00E+00	0.00E+00	1.75E-05
3711153760710	371115	3760710	0.00E+00	3.51E-06	0.00E+00	0.00E+00	1.78E-05
3711253760710	371125	3760710	0.00E+00	3.57E-06	0.00E+00	0.00E+00	1.81E-05
3711353760710	371135	3760710	0.00E+00	3.62E-06	0.00E+00	0.00E+00	1.84E-05
3711453760710	371145	3760710	0.00E+00	3.68E-06	0.00E+00	0.00E+00	1.86E-05
3711553760710	371155	3760710	0.00E+00	3.73E-06	0.00E+00	0.00E+00	1.89E-05
3711653760710	371165	3760710	0.00E+00	3.79E-06	0.00E+00	0.00E+00	1.92E-05
3711753760710	371175	3760710	0.00E+00	3.84E-06	0.00E+00	0.00E+00	1.94E-05
3711853760710	371185	3760710	0.00E+00	3.89E-06	0.00E+00	0.00E+00	1.97E-05
3710753760720	371075	3760720	0.00E+00	3.41E-06	0.00E+00	0.00E+00	1.73E-05
3710853760720	371085	3760720	0.00E+00	3.45E-06	0.00E+00	0.00E+00	1.75E-05
3710953760720	371095	3760720	0.00E+00	3.51E-06	0.00E+00	0.00E+00	1.78E-05
3711053760720	371105	3760720	0.00E+00	3.57E-06	0.00E+00	0.00E+00	1.81E-05
3711153760720	371115	3760720	0.00E+00	3.62E-06	0.00E+00	0.00E+00	1.84E-05
3711253760720	371125	3760720	0.00E+00	3.68E-06	0.00E+00	0.00E+00	1.87E-05
3711353760720	371135	3760720	0.00E+00	3.74E-06	0.00E+00	0.00E+00	1.90E-05
3711453760720	371145	3760720	0.00E+00	3.80E-06	0.00E+00	0.00E+00	1.93E-05
3711553760720	371155	3760720	0.00E+00	3.86E-06	0.00E+00	0.00E+00	1.95E-05
3711663760720	371165	3760720	0.00E+00	3.91E-06	0.00E+00	0.00E+00	1.98E-05
3711753760720	371175	3760720	0.00E+00	3.97E-06	0.00E+00	0.00E+00	2.01E-05
3711853760720	371185	3760720	0.00E+00	4.02E-06	0.00E+00	0.00E+00	2.04E-05

Child Risk				
3rd Trimester	0<2	2<16	Total	per million
1.81E-10	4.60E-09	0.00E+00	4.78E-09	4.78E-03
1.56E-10	3.96E-09	0.00E+00	4.12E-09	4.12E-03
1.42E-10	3.60E-09	0.00E+00	3.74E-09	3.74E-03
1.30E-10	3.31E-09	0.00E+00	3.44E-09	3.44E-03
1.13E-10	2.87E-09	0.00E+00	2.98E-09	2.98E-03
1.05E-10	2.66E-09	0.00E+00	2.77E-09	2.77E-03
9.35E-11	2.37E-09	0.00E+00	2.47E-09	2.47E-03
8.62E-11	2.19E-09	0.00E+00	2.27E-09	2.27E-03
7.96E-11	2.02E-09	0.00E+00	2.10E-09	2.10E-03
7.28E-11	1.85E-09	0.00E+00	1.92E-09	1.92E-03
6.92E-11	1.75E-09	0.00E+00	1.82E-09	1.82E-03
6.48E-11	1.64E-09	0.00E+00	1.71E-09	1.71E-03
6.01E-11	1.52E-09	0.00E+00	1.58E-09	1.58E-03
5.34E-11	1.36E-09	0.00E+00	1.41E-09	1.41E-03
5.16E-11	1.31E-09	0.00E+00	1.36E-09	1.36E-03
4.80E-11	1.22E-09	0.00E+00	1.27E-09	1.27E-03
4.32E-11	1.10E-09	0.00E+00	1.14E-09	1.14E-03
4.03E-11	1.02E-09	0.00E+00	1.06E-09	1.06E-03
3.82E-11	9.68E-10	0.00E+00	1.01E-09	1.01E-03
3.65E-11	9.25E-10	0.00E+00	9.62E-10	9.62E-04
3.49E-11	8.85E-10	0.00E+00	9.20E-10	9.20E-04
3.39E-11	8.60E-10	0.00E+00	8.94E-10	8.94E-04
3.28E-11	8.31E-10	0.00E+00	8.64E-10	8.64E-04
3.15E-11	7.99E-10	0.00E+00	8.31E-10	8.31E-04
4.40E-10	1.12E-08	0.00E+00	1.16E-08	1.16E-02
3.65E-10	9.27E-09	0.00E+00	9.63E-09	9.63E-03
3.20E-10	8.13E-09	0.00E+00	8.45E-09	8.45E-03
2.48E-10	6.29E-09	0.00E+00	6.54E-09	6.54E-03
2.16E-10	5.48E-09	0.00E+00	5.69E-09	5.69E-03
1.88E-10	4.77E-09	0.00E+00	4.96E-09	4.96E-03
1.61E-10	4.09E-09	0.00E+00	4.25E-09	4.25E-03
1.48E-10	3.76E-09	0.00E+00	3.91E-09	3.91E-03
1.35E-10	3.43E-09	0.00E+00	3.56E-09	3.56E-03
1.18E-10	2.99E-09	0.00E+00	3.11E-09	3.11E-03
1.11E-10	2.80E-09	0.00E+00	2.92E-09	2.92E-03
9.88E-11	2.51E-09	0.00E+00	2.60E-09	2.60E-03
8.88E-11	2.25E-09	0.00E+00	2.34E-09	2.34E-03
8.18E-11	2.07E-09	0.00E+00	2.16E-09	2.16E-03
7.63E-11	1.93E-09	0.00E+00	2.01E-09	2.01E-03
7.19E-11	1.82E-09	0.00E+00	1.90E-09	1.90E-03
6.72E-11	1.70E-09	0.00E+00	1.77E-09	1.77E-03
6.23E-11	1.58E-09	0.00E+00	1.64E-09	1.64E-03
5.86E-11	1.49E-09	0.00E+00	1.54E-09	1.54E-03
5.52E-11	1.40E-09	0.00E+00	1.45E-09	1.45E-03
5.28E-11	1.34E-09	0.00E+00	1.39E-09	1.39E-03
4.97E-11	1.26E-09	0.00E+00	1.31E-09	1.31E-03
4.49E-11	1.14E-09	0.00E+00	1.18E-09	1.18E-03
4.01E-11	1.02E-09	0.00E+00	1.06E-09	1.06E-03
3.83E-11	9.72E-10	0.00E+00	1.01E-09	1.01E-03
3.65E-11	9.25E-10	0.00E+00	9.62E-10	9.62E-04
3.27E-11	8.28E-10	0.00E+00	8.61E-10	8.61E-04
3.12E-11	7.91E-10	0.00E+00	8.22E-10	8.22E-04
4.94E-10	1.25E-08	0.00E+00	1.30E-08	1.30E-02
4.25E-10	1.08E-08	0.00E+00	1.12E-08	1.12E-02
3.55E-10	9.01E-09	0.00E+00	9.37E-09	9.37E-03
3.07E-10	7.78E-09	0.00E+00	8.09E-09	8.09E-03
2.72E-10	6.89E-09	0.00E+00	7.16E-09	7.16E-03
2.34E-10	5.93E-09	0.00E+00	6.16E-09	6.16E-03
2.02E-10	5.13E-09	0.00E+00	5.33E-09	5.33E-03
1.66E-10	4.22E-09	0.00E+00	4.39E-09	4.39E-03
1.42E-10	3.59E-09	0.00E+00	3.73E-09	3.73E-03
1.23E-10	3.11E-09	0.00E+00	3.23E-09	3.23E-03
1.16E-10	2.94E-09	0.00E+00	3.06E-09	3.06E-03
1.04E-10	2.65E-09	0.00E+00	2.75E-09	2.75E-03
9.39E-11	2.38E-09	0.00E+00	2.48E-09	2.48E-03
8.57E-11	2.17E-09	0.00E+00	2.26E-09	2.26E-03
7.92E-11	2.01E-09	0.00E+00	2.09E-09	2.09E-03
7.43E-11	1.89E-09	0.00E+00	1.96E-09	1.96E-03
6.98E-11	1.77E-09	0.00E+00	1.84E-09	1.84E-03
6.49E-11	1.64E-09	0.00E+00	1.71E-09	1.71E-03
6.08E-11	1.54E-09	0.00E+00	1.60E-09	1.60E-03
5.70E-11	1.45E-09	0.00E+00	1.50E-09	1.50E-03
5.43E-11	1.38E-09	0.00E+00	1.43E-09	1.43E-03
5.11E-11	1.30E-09	0.00E+00	1.35E-09	1.35E-03
4.67E-11	1.18E-09	0.00E+00	1.23E-09	1.23E-03
4.38E-11	1.11E-09	0.00E+00	1.16E-09	1.16E-03
4.18E-11	1.06E-09	0.00E+00	1.10E-09	1.10E-03
3.98E-11	1.01E-09	0.00E+00	1.05E-09	1.05E-03
3.51E-11	8.90E-10	0.00E+00	9.25E-10	9.25E-04
3.37E-11	8.54E-10	0.00E+00	8.87E-10	8.87E-04
3.21E-11	8.15E-10	0.00E+00	8.47E-10	8.47E-04
3.04E-11	7.71E-10	0.00E+00	8.01E-10	8.01E-04
2.88E-11	7.30E-10	0.00E+00	7.59E-10	7.59E-04
5.43E-10	1.38E-08	0.00E+00	1.43E-08	1.43E-02
2.95E-10	7.49E-09	0.00E+00	7.79E-09	7.79E-03
2.47E-10	6.28E-09	0.00E+00	6.52E-09	6.52E-03
2.23E-10	5.65E-09	0.00E+00	5.87E-09	5.87E-03
1.97E-10	4.99E-09	0.00E+00	5.18E-09	5.18E-03
1.71E-10	4.33E-09	0.00E+00	4.50E-09	4.50E-03
1.51E-10	3.82E-09	0.00E+00	3.97E-09	3.97E-03
1.40E-10	3.55E-09	0.00E+00	3.69E-09	3.69E-03
1.21E-10	3.08E-09	0.00E+00	3.20E-09	3.20E-03
1.08E-10	2.73E-09	0.00E+00	2.84E-09	2.84E-03
9.77E-11	2.48E-09	0.00E+00	2.57E-09	2.57E-03
8.97E-11	2.28E-09	0.00E+00	2.37E-09	2.37E-03
8.32E-11	2.11E-09	0.00E+00	2.19E-09	2.19E-03
7.75E-11	1.96E-09	0.00E+00	2.04E-09	2.04E-03
7.25E-11	1.84E-09	0.00E+00	1.91E-09	1.91E-03
6.76E-11	1.72E-09	0.00E+00	1.78E-09	1.78E-03
6.31E-11	1.60E-09	0.00E+00	1.66E-09	1.66E-03
5.91E-11	1.50E-09	0.00E+00	1.56E-09	1.56E-03
5.60E-11	1.42E-09	0.00E+00	1.48E-09	1.48E-03
5.27E-11	1.34E-09	0.00E+00	1.39E-09	1.39E-03
4.84E-11	1.23E-09	0.00E+00	1.28E-09	1.28E-03
4.59E-11	1.16E-09	0.00E+00	1.21E-09	1.21E-03
4.36E-11	1.10E-09	0.00E+00	1.15E-09	1.15E-03
4.15E-11	1.05E-09	0.00E+00	1.09E-09	1.09E-03
3.96E-11	1.00E-09	0.00E+00	1.04E-09	1.04E-03
3.79E-11	9.60E-10	0.00E+00	9.98E-10	9.98E-04
3.30E-11	8.36E-10	0.00E+00	8.69E-10	8.69E-04
3.13E-11	7.94E-10	0.00E+00	8.26E-10	8.26E-04
2.98E-11	7.55E-10	0.00E+00	7.84E-10	7.84E-04
2.85E-11	7.23E-10	0.00E+00	7.52E-10	7.52E-04
3.88E-10	9.84E-09	0.00E+00	1.02E-08	1.02E-02
3.23E-10	8.19E-09	0.00E+00	8.51E-09	8.51E-03
2.76E-10	7.01E-09	0.00E+00	7.29E-09	7.29E-03
2.38E-10	6.04E-09	0.00E+00	6.28E-09	6.28E-03
2.08E-10	5.29E-09	0.00E+00	5.50E-09	5.50E-03
1.84E-10	4.67E-09	0.00E+00	4.85E-09	4.85E-03
1.61E-10	4.08E-09	0.00E+00	4.24E-09	4.24E-03
1.37E-10	3.46E-09	0.00E+00	3.60E-09	3.60E-03
1.24E-10	3.15E-09	0.00E+00	3.28E-09	3.28E-03
1.12E-10	2.85E-09	0.00E+00	2.96E-09	2.96E-03
1.03E-10	2.60E-09	0.00E+00	2.71E-09	2.71E-03
9.40E-11	2.38E-09	0.00E+00	2.48E-09	2.48E-03
8.70E-11	2.21E-09	0.00E+00	2.29E-09	2.29E-03
8.09E-11	2.05E-09	0.00E+00	2.13E-09	2.13E-03
7.53E-11	1.91E-09	0.00E+00	1.99E-09	1.99E-03
7.03E-11	1.78E-09	0.00E+00	1.85E-09	1.85E-03
6.14E-11	1.56E-09	0.00E+00	1.62E-09	1.62E-03

Overlapping Phases - Maximum GLC			
2026	2027	2028	2029
1.46E-04	0.00E+00	0.00E+00	0.00E+00
1.25E-04	0.00E+00	0.00E+00	0.00E+00
1.14E-04	0.00E+00	0.00E+00	0.00E+00
1.05E-04	0.00E+00	0.00E+00	0.00E+00
9.08E-05	0.00E+00	0.00E+00	0.00E+00
8.43E-05	0.00E+00	0.00E+00	0.00E+00
7.51E-05	0.00E+00	0.00E+00	0.00E+00
6.93E-05	0.00E+00	0.00E+00	0.00E+00
6.39E-05	0.00E+00	0.00E+00	0.00E+00
5.84E-05	0.00E+00	0.00E+00	0.00E+00
5.56E-05	0.00E+00	0.00E+00	0.00E+00
5.21E-05	0.00E+00	0.00E+00	0.00E+00
4.83E-05	0.00E+00	0.00E+00	0.00E+00
4.29E-05	0.00E+00	0.00E+00	0.00E+00
4.14E-05	0.00E+00	0.00E+00	0.00E+00
3.86E-05	0.00E+00	0.00E+00	0.00E+00
3.47E-05	0.00E+00	0.00E+00	0.00E+00
3.24E-05	0.00E+00	0.00E+00	0.00E+00
3.07E-05	0.00E+00	0.00E+00	0.00E+00
2.93E-05	0.00E+00	0.00E+00	0.00E+00
2.80E-05	0.00E+00	0.00E+00	0.00E+00
2.72E-05	0.00E+00	0.00E+00	0.00E+00
2.63E-05	0.00E+00	0.00E+00	0.00E+00
2.53E-05	0.00E+00	0.00E+00	0.00E+00
3.53E-04	0.00E+00	0.00E+00	0.00E+00
2.94E-04	0.00E+00	0.00E+00	0.00E+00
2.57E-04	0.00E+00	0.00E+00	0.00E+00
1.99E-04	0.00E+00	0.00E+00	0.00E+00
1.73E-04	0.00E+00	0.00E+00	0.00E+00
1.51E-04	0.00E+00	0.00E+00	0.00E+00
1.30E-04	0.00E+00	0.00E+00	0.00E+00
1.19E-04	0.00E+00	0.00E+00	0.00E+00
1.09E-04	0.00E+00	0.00E+00	0.00E+00
9.48E-05	0.00E+00	0.00E+00	0.00E+00
8.88E-05	0.00E+00	0.00E+00	0.00E+00
7.94E-05	0.00E+00	0.00E+00	0.00E+00
7.13E-05	0.00E+00	0.00E+00	0.00E+00
6.57E-05	0.00E+00	0.00E+00	0.00E+00
6.13E-05	0.00E+00	0.00E+00	0.00E+00
5.78E-05	0.00E+00	0.00E+00	0.00E+00
5.40E-05	0.00E+00	0.00E+00	0.00E+00
5.01E-05	0.00E+00	0.00E+00	0.00E+00
4.71E-05	0.00E+00	0.00E+00	0.00E+00
4.43E-05	0.00E+00	0.00E+00	0.00E+00
4.24E-05	0.00E+00	0.00E+00	0.00E+00
4.00E-05	0.00E+00	0.00E+00	0.00E+00
3.61E-05	0.00E+00	0.00E+00	0.00E+00
3.22E-05	0.00E+00	0.00E+00	0.00E+00
3.08E-05	0.00E+00	0.00E+00	0.00E+00
2.93E-05	0.00E+00	0.00E+00	0.00E+00
2.62E-05	0.00E+00	0.00E+00	0.00E+00
2.50E-05	0.00E+00	0.00E+00	0.00E+00
3.97E-04	0.00E+00	0.00E+00	0.00E+00
3.42E-04	0.00E+00	0.00E+00	0.00E+00
2.85E-04	0.00E+00	0.00E+00	0.00E+00
2.46E-04	0.00E+00	0.00E+00	0.00E+00
2.18E-04	0.00E+00	0.00E+00	0.00E+00
1.88E-04	0.00E+00	0.00E+00	0.00E+00
1.63E-04	0.00E+00	0.00E+00	0.00E+00
1.34E-04	0.00E+00	0.00E+00	0.00E+00
1.14E-04	0.00E+00	0.00E+00	0.00E+00
9.84E-05	0.00E+00	0.00E+00	0.00E+00
9.31E-05	0.00E+00	0.00E+00	0.00E+00
8.39E-05	0.00E+00	0.00E+00	0.00E+00
7.54E-05	0.00E+00	0.00E+00	0.00E+00
6.88E-05	0.00E+00	0.00E+00	0.00E+00
6.37E-05	0.00E+00	0.00E+00	0.00E+00
5.97E-05	0.00E+00	0.00E+00	0.00E+00
5.61E-05	0.00E+00	0.00E+00	0.00E+00
5.21E-05	0.00E+00	0.00E+00	0.00E+00
4.88E-05	0.00E+00	0.00E+00	0.00E+00
4.58E-05	0.00E+00	0.00E+00	0.00E+00
4.36E-05	0.00E+00	0.00E+00	0.00E+00
4.11E-05	0.00E+00	0.00E+00	0.00E+00
3.75E-05	0.00E+00	0.00E+00	0.00E+00
3.52E-05	0.00E+00	0.00E+00	0.00E+00
3.36E-05	0.00E+00	0.00E+00	0.00E+00
3.20E-05	0.00E+00	0.00E+00	0.00E+00
2.82E-05	0.00E+00	0.00E+00	0.00E+00
2.70E-05	0.00E+00	0.00E+00	0.00E+00
2.58E-05	0.00E+00	0.00E+00	0.00E+00
2.44E-05	0.00E+00	0.00E+00	0.00E+00
2.31E-05	0.00E+00	0.00E+00	0.00E+00
4.36E-04	0.00E+00	0.00E+00	0.00E+00
2.37E-04	0.00E+00	0.00E+00	0.00E+00
1.99E-04	0.00E+00	0.00E+00	0.00E+00
1.79E-04	0.00E+00	0.00E+00	0.00E+00
1.58E-04	0.00E+00	0.00E+00	0.00E+00
1.37E-04	0.00E+00	0.00E+00	0.00E+00
1.21E-04	0.00E+00	0.00E+00	0.00E+00
1.12E-04	0.00E+00	0.00E+00	0.00E+00
9.76E-05	0.00E+00	0.00E+00	0.00E+00
8.66E-05	0.00E+00	0.00E+00	0.00E+00
7.85E-05	0.00E+00	0.00E+00	0.00E+00
7.21E-05	0.00E+00	0.00E+00	0.00E+00
6.68E-05	0.00E+00	0.00E+00	0.00E+00
6.22E-05	0.00E+00	0.00E+00	0.00E+00
5.82E-05	0.00E+00	0.00E+00	0.00E+00
5.43E-05	0.00E+00	0.00E+00	0.00E+00
5.07E-05	0.00E+00	0.00E+00	0.00E+00
4.75E-05	0.00E+00	0.00E+00	0.00E+00
4.50E-05	0.00E+00	0.00E+00	0.00E+00
4.23E-05	0.00E+00	0.00E+00	0.00E+00
3.89E-05	0.00E+00	0.00E+00	0.00E+00
3.69E-05	0.00E+00	0.00E+00	0.00E+00
3.50E-05	0.00E+00	0.00E+00	0.00E+00
3.33E-05	0.00E+00	0.00E+00	0.00E+00
3.18E-05	0.00E+00	0.00E+00	0.00E+00
3.04E-05	0.00E+00	0.00E+00	0.00E+00
2.65E-05	0.00E+00	0.00E+00	0.00E+00
2.52E-05	0.00E+00	0.00E+00	0.00E+00
2.39E-05	0.00E+00	0.00E+00	0.00E+00
2.29E-05	0.00E+00	0.00E+00	0.00E+00
3.12E-04	0.00E+00	0.00E+00	0.00E+00
2.59E-04	0.00E+00	0.00E+00	0.00E+00
2.22E-04	0.00E+00	0.00E+00	0.00E+00
1.91E-04	0.00E+00	0.00E+00	0.00E+00
1.67E-04	0.00E+00	0.00E+00	0.00E+00
1.48E-04	0.00E+00	0.00E+00	0.00E+00
1.29E-04	0.00E+00	0.00E+00	0.00E+00
1.10E-04	0.00E+00	0.00E+00	0.00E+00
9.98E-05	0.00E+00	0.00E+00	0.00E+00
9.03E-05	0.00E+00	0.00E+00	0.00E+00
8.25E-05	0.00E+00	0.00E+00	0.00E+00
7.55E-05	0.00E+00	0.00E+00	0.00E+00
6.99E-05	0.00E+00	0.00E+00	0.00E+00
6.50E-05	0.00E+00	0.00E+00	0.00E+00
6.05E-05	0.00E+00	0.00E+00	0.00E+00
5.65E-05	0.00E+00	0.00E+00	0.00E+00
4.93E-05	0.00E+00	0.00E+00	0.00E+00

Child Risk					Overlapping Phases - Maximum GLC			
3rd Trimester	0<2	2<16	Total	per million	2026	2027	2028	2029
5.75E-11	1.46E-09	0.00E+00	1.51E-09	1.51E-03	4.62E-05	0.00E+00	0.00E+00	0.00E+00
5.41E-11	1.37E-09	0.00E+00	1.43E-09	1.43E-03	4.34E-05	0.00E+00	0.00E+00	0.00E+00
4.10E-11	1.04E-09	0.00E+00	1.08E-09	1.08E-03	3.29E-05	0.00E+00	0.00E+00	0.00E+00
3.91E-11	9.93E-10	0.00E+00	1.03E-09	1.03E-03	3.14E-05	0.00E+00	0.00E+00	0.00E+00
3.72E-11	9.45E-10	0.00E+00	9.82E-10	9.82E-04	2.99E-05	0.00E+00	0.00E+00	0.00E+00
3.55E-11	9.01E-10	0.00E+00	9.37E-10	9.37E-04	2.86E-05	0.00E+00	0.00E+00	0.00E+00
3.39E-11	8.59E-10	0.00E+00	8.93E-10	8.93E-04	2.72E-05	0.00E+00	0.00E+00	0.00E+00
3.23E-11	8.19E-10	0.00E+00	8.52E-10	8.52E-04	2.59E-05	0.00E+00	0.00E+00	0.00E+00
3.07E-11	7.79E-10	0.00E+00	8.10E-10	8.10E-04	2.47E-05	0.00E+00	0.00E+00	0.00E+00
2.95E-11	7.47E-10	0.00E+00	7.77E-10	7.77E-04	2.37E-05	0.00E+00	0.00E+00	0.00E+00
6.80E-10	1.73E-08	0.00E+00	1.79E-08	1.79E-02	5.47E-04	0.00E+00	0.00E+00	0.00E+00
5.40E-10	1.37E-08	0.00E+00	1.42E-08	1.42E-02	4.34E-04	0.00E+00	0.00E+00	0.00E+00
4.30E-10	1.09E-08	0.00E+00	1.13E-08	1.13E-02	3.45E-04	0.00E+00	0.00E+00	0.00E+00
3.53E-10	8.96E-09	0.00E+00	9.31E-09	9.31E-03	2.84E-04	0.00E+00	0.00E+00	0.00E+00
2.99E-10	7.57E-09	0.00E+00	7.87E-09	7.87E-03	2.40E-04	0.00E+00	0.00E+00	0.00E+00
2.71E-10	6.88E-09	0.00E+00	7.16E-09	7.16E-03	2.18E-04	0.00E+00	0.00E+00	0.00E+00
2.27E-10	5.76E-09	0.00E+00	5.98E-09	5.98E-03	1.82E-04	0.00E+00	0.00E+00	0.00E+00
1.93E-10	4.89E-09	0.00E+00	5.09E-09	5.09E-03	1.55E-04	0.00E+00	0.00E+00	0.00E+00
1.20E-10	3.05E-09	0.00E+00	3.17E-09	3.17E-03	9.67E-05	0.00E+00	0.00E+00	0.00E+00
1.10E-10	2.80E-09	0.00E+00	2.91E-09	2.91E-03	8.86E-05	0.00E+00	0.00E+00	0.00E+00
1.02E-10	2.58E-09	0.00E+00	2.68E-09	2.68E-03	8.16E-05	0.00E+00	0.00E+00	0.00E+00
9.43E-11	2.39E-09	0.00E+00	2.49E-09	2.49E-03	7.58E-05	0.00E+00	0.00E+00	0.00E+00
7.55E-11	1.91E-09	0.00E+00	1.99E-09	1.99E-03	6.06E-05	0.00E+00	0.00E+00	0.00E+00
6.67E-11	1.69E-09	0.00E+00	1.76E-09	1.76E-03	5.36E-05	0.00E+00	0.00E+00	0.00E+00
6.17E-11	1.56E-09	0.00E+00	1.63E-09	1.63E-03	4.96E-05	0.00E+00	0.00E+00	0.00E+00
5.78E-11	1.47E-09	0.00E+00	1.52E-09	1.52E-03	4.65E-05	0.00E+00	0.00E+00	0.00E+00
5.43E-11	1.38E-09	0.00E+00	1.43E-09	1.43E-03	4.36E-05	0.00E+00	0.00E+00	0.00E+00
5.14E-11	1.30E-09	0.00E+00	1.35E-09	1.35E-03	4.13E-05	0.00E+00	0.00E+00	0.00E+00
4.90E-11	1.24E-09	0.00E+00	1.29E-09	1.29E-03	3.94E-05	0.00E+00	0.00E+00	0.00E+00
4.69E-11	1.19E-09	0.00E+00	1.24E-09	1.24E-03	3.77E-05	0.00E+00	0.00E+00	0.00E+00
4.49E-11	1.14E-09	0.00E+00	1.18E-09	1.18E-03	3.60E-05	0.00E+00	0.00E+00	0.00E+00
4.28E-11	1.09E-09	0.00E+00	1.13E-09	1.13E-03	3.44E-05	0.00E+00	0.00E+00	0.00E+00
4.06E-11	1.03E-09	0.00E+00	1.07E-09	1.07E-03	3.26E-05	0.00E+00	0.00E+00	0.00E+00
3.84E-11	9.74E-10	0.00E+00	1.01E-09	1.01E-03	3.09E-05	0.00E+00	0.00E+00	0.00E+00
3.66E-11	9.27E-10	0.00E+00	9.64E-10	9.64E-04	2.94E-05	0.00E+00	0.00E+00	0.00E+00
3.47E-11	8.80E-10	0.00E+00	9.15E-10	9.15E-04	2.79E-05	0.00E+00	0.00E+00	0.00E+00
3.32E-11	8.41E-10	0.00E+00	8.74E-10	8.74E-04	2.67E-05	0.00E+00	0.00E+00	0.00E+00
3.18E-11	8.05E-10	0.00E+00	8.37E-10	8.37E-04	2.55E-05	0.00E+00	0.00E+00	0.00E+00
7.69E-10	1.95E-08	0.00E+00	2.03E-08	2.03E-02	6.18E-04	0.00E+00	0.00E+00	0.00E+00
6.29E-10	1.59E-08	0.00E+00	1.66E-08	1.66E-02	5.05E-04	0.00E+00	0.00E+00	0.00E+00
4.87E-10	1.24E-08	0.00E+00	1.28E-08	1.28E-02	3.91E-04	0.00E+00	0.00E+00	0.00E+00
3.96E-10	1.01E-08	0.00E+00	1.05E-08	1.05E-02	3.19E-04	0.00E+00	0.00E+00	0.00E+00
2.47E-10	6.27E-09	0.00E+00	6.52E-09	6.52E-03	1.99E-04	0.00E+00	0.00E+00	0.00E+00
2.09E-10	5.29E-09	0.00E+00	5.50E-09	5.50E-03	1.68E-04	0.00E+00	0.00E+00	0.00E+00
1.76E-10	4.46E-09	0.00E+00	4.64E-09	4.64E-03	1.41E-04	0.00E+00	0.00E+00	0.00E+00
1.61E-10	4.08E-09	0.00E+00	4.24E-09	4.24E-03	1.29E-04	0.00E+00	0.00E+00	0.00E+00
1.45E-10	3.67E-09	0.00E+00	3.81E-09	3.81E-03	1.16E-04	0.00E+00	0.00E+00	0.00E+00
1.30E-10	3.29E-09	0.00E+00	3.42E-09	3.42E-03	1.04E-04	0.00E+00	0.00E+00	0.00E+00
1.19E-10	3.01E-09	0.00E+00	3.13E-09	3.13E-03	9.53E-05	0.00E+00	0.00E+00	0.00E+00
1.09E-10	2.76E-09	0.00E+00	2.87E-09	2.87E-03	8.74E-05	0.00E+00	0.00E+00	0.00E+00
1.01E-10	2.56E-09	0.00E+00	2.67E-09	2.67E-03	8.12E-05	0.00E+00	0.00E+00	0.00E+00
9.44E-11	2.39E-09	0.00E+00	2.49E-09	2.49E-03	7.58E-05	0.00E+00	0.00E+00	0.00E+00
8.70E-11	2.21E-09	0.00E+00	2.29E-09	2.29E-03	6.99E-05	0.00E+00	0.00E+00	0.00E+00
8.01E-11	2.03E-09	0.00E+00	2.11E-09	2.11E-03	6.43E-05	0.00E+00	0.00E+00	0.00E+00
7.10E-11	1.80E-09	0.00E+00	1.87E-09	1.87E-03	5.70E-05	0.00E+00	0.00E+00	0.00E+00
6.54E-11	1.66E-09	0.00E+00	1.72E-09	1.72E-03	5.25E-05	0.00E+00	0.00E+00	0.00E+00
6.07E-11	1.54E-09	0.00E+00	1.60E-09	1.60E-03	4.88E-05	0.00E+00	0.00E+00	0.00E+00
5.70E-11	1.45E-09	0.00E+00	1.50E-09	1.50E-03	4.58E-05	0.00E+00	0.00E+00	0.00E+00
5.38E-11	1.36E-09	0.00E+00	1.42E-09	1.42E-03	4.32E-05	0.00E+00	0.00E+00	0.00E+00
5.12E-11	1.30E-09	0.00E+00	1.35E-09	1.35E-03	4.12E-05	0.00E+00	0.00E+00	0.00E+00
4.89E-11	1.24E-09	0.00E+00	1.29E-09	1.29E-03	3.93E-05	0.00E+00	0.00E+00	0.00E+00
4.67E-11	1.19E-09	0.00E+00	1.23E-09	1.23E-03	3.75E-05	0.00E+00	0.00E+00	0.00E+00
4.48E-11	1.14E-09	0.00E+00	1.18E-09	1.18E-03	3.60E-05	0.00E+00	0.00E+00	0.00E+00
4.21E-11	1.07E-09	0.00E+00	1.11E-09	1.11E-03	3.38E-05	0.00E+00	0.00E+00	0.00E+00
3.98E-11	1.01E-09	0.00E+00	1.05E-09	1.05E-03	3.20E-05	0.00E+00	0.00E+00	0.00E+00
3.78E-11	9.58E-10	0.00E+00	9.96E-10	9.96E-04	3.03E-05	0.00E+00	0.00E+00	0.00E+00
3.58E-11	9.09E-10	0.00E+00	9.45E-10	9.45E-04	2.88E-05	0.00E+00	0.00E+00	0.00E+00
3.42E-11	8.68E-10	0.00E+00	9.03E-10	9.03E-04	2.75E-05	0.00E+00	0.00E+00	0.00E+00
7.70E-10	1.95E-08	0.00E+00	2.03E-08	2.03E-02	6.19E-04	0.00E+00	0.00E+00	0.00E+00
5.84E-10	1.48E-08	0.00E+00	1.54E-08	1.54E-02	4.69E-04	0.00E+00	0.00E+00	0.00E+00
4.86E-10	1.23E-08	0.00E+00	1.28E-08	1.28E-02	3.91E-04	0.00E+00	0.00E+00	0.00E+00
2.71E-10	6.87E-09	0.00E+00	7.14E-09	7.14E-03	2.18E-04	0.00E+00	0.00E+00	0.00E+00
2.31E-10	5.87E-09	0.00E+00	6.10E-09	6.10E-03	1.86E-04	0.00E+00	0.00E+00	0.00E+00
1.99E-10	5.04E-09	0.00E+00	5.24E-09	5.24E-03	1.60E-04	0.00E+00	0.00E+00	0.00E+00
1.77E-10	4.49E-09	0.00E+00	4.66E-09	4.66E-03	1.42E-04	0.00E+00	0.00E+00	0.00E+00
1.60E-10	4.07E-09	0.00E+00	4.23E-09	4.23E-03	1.29E-04	0.00E+00	0.00E+00	0.00E+00
1.42E-10	3.61E-09	0.00E+00	3.75E-09	3.75E-03	1.14E-04	0.00E+00	0.00E+00	0.00E+00
1.29E-10	3.27E-09	0.00E+00	3.39E-09	3.39E-03	1.03E-04	0.00E+00	0.00E+00	0.00E+00
1.09E-10	2.76E-09	0.00E+00	2.87E-09	2.87E-03	8.74E-05	0.00E+00	0.00E+00	0.00E+00
1.02E-10	2.59E-09	0.00E+00	2.69E-09	2.69E-03	8.19E-05	0.00E+00	0.00E+00	0.00E+00
9.40E-11	2.38E-09	0.00E+00	2.48E-09	2.48E-03	7.55E-05	0.00E+00	0.00E+00	0.00E+00
8.58E-11	2.18E-09	0.00E+00	2.26E-09	2.26E-03	6.89E-05	0.00E+00	0.00E+00	0.00E+00
7.50E-11	1.90E-09	0.00E+00	1.98E-09	1.98E-03	6.03E-05	0.00E+00	0.00E+00	0.00E+00
6.92E-11	1.75E-09	0.00E+00	1.82E-09	1.82E-03	5.56E-05	0.00E+00	0.00E+00	0.00E+00
6.43E-11	1.63E-09	0.00E+00	1.70E-09	1.70E-03	5.17E-05	0.00E+00	0.00E+00	0.00E+00
6.03E-11	1.53E-09	0.00E+00	1.59E-09	1.59E-03	4.85E-05	0.00E+00	0.00E+00	0.00E+00
5.38E-11	1.37E-09	0.00E+00	1.42E-09	1.42E-03	4.33E-05	0.00E+00	0.00E+00	0.00E+00
5.12E-11	1.30E-09	0.00E+00	1.35E-09	1.35E-03	4.11E-05	0.00E+00	0.00E+00	0.00E+00
4.88E-11	1.24E-09	0.00E+00	1.29E-09	1.29E-03	3.92E-05	0.00E+00	0.00E+00	0.00E+00
4.63E-11	1.17E-09	0.00E+00	1.22E-09	1.22E-03	3.72E-05	0.00E+00	0.00E+00	0.00E+00
4.37E-11	1.11E-09	0.00E+00	1.15E-09	1.15E-03	3.51E-05	0.00E+00	0.00E+00	0.00E+00
4.12E-11	1.05E-09	0.00E+00	1.09E-09	1.09E-03	3.31E-05	0.00E+00	0.00E+00	0.00E+00
9.60E-10	2.43E-08	0.00E+00	2.53E-08	2.53E-02	7.71E-04	0.00E+00	0.00E+00	0.00E+00
7.34E-10	1.86E-08	0.00E+00	1.94E-08	1.94E-02	5.90E-04	0.00E+00	0.00E+00	0.00E+00
5.72E-10	1.45E-08	0.00E+00	1.51E-08	1.51E-02	4.59E-04	0.00E+00	0.00E+00	0.00E+00
2.93E-10	7.43E-09	0.00E+00	7.72E-09	7.72E-03	2.35E-04	0.00E+00	0.00E+00	0.00E+00
2.64E-10	6.70E-09	0.00E+00	6.97E-09	6.97E-03	2.12E-04	0.00E+00	0.00E+00	0.00E+00
2.27E-10	5.76E-09	0.00E+00	5.99E-09	5.99E-03	1.82E-04	0.00E+00	0.00E+00	0.00E+00
1.99E-10	5.05E-09	0.00E+00	5.25E-09	5.25E-03	1.60E-04	0.00E+00	0.00E+00	0.00E+00
1.80E-10	4.56E-09	0.00E+00	4.74E-09	4.74E-03	1.44E-04	0.00E+00	0.00E+00	0.00E+00
1.57E-10	3.97E-09	0.00E+00	4.13E-09	4.13E-03	1.26E-04	0.00E+00	0.00E+00	0.00E+00
1.42E-10	3.59E-09	0.00E+00	3.73E-09	3.73E-03	1.14E-04	0.00E+00	0.00E+00	0.00E+00
1.18E-10	2.99E-09	0.00E+00	3.11E-09	3.11E-03	9.48E-05	0.00E+00	0.00E+00	0.00E+00
9.14E-11	2.32E-09	0.00E+00	2.41E-09	2.41E-03	7.34E-05	0.00E+00	0.00E+00	0.00E+00
7.92E-11	2.01E-09	0.00E+00	2.09E-09	2.09E-03	6.36E-05	0.00E+00	0.00E+00	0.00E+00
7.34E-11	1.86E-09	0.00E+00	1.93E-09	1.93E-03	5.89E-05	0.00E+00	0.00E+00	0.00E+00
6.85E-11	1.74E-09	0.00E+00	1.81E-09	1.81E-03	5.50E-05	0.00E+00	0.00E+00	0.00E+00
5.37E-11	1.36E-09	0.00E+00	1.42E-09	1.42E-03	4.32E-05	0.00E+00	0.00E+00	0.00E+00
1.06E-09	2.69E-08	0.00E+00	2.79E-08	2.79E-02	8.51E-04	0.00E+00	0.00E+00	0.00E+00
9.23E-10	2.34E-08	0.00E+00	2.43E-08	2.43E-02	7.41E-04	0.00E+00	0.00E+00	0.00E+00
7.02E-10	1.78E-08	0.00E+00	1.85E-08	1.85E-02	5.64E-04	0.00E+00	0.00E+00	0.00E+00
4.59E-10	1.16E-08	0.00E+00	1.21E-08	1.21E-02	3.68E-04	0.00E+00	0.00E+00	0.00E+00
3.66E-10	9.28E-09	0.00E+00	9.65E-09	9.65E-03	2.94E-04	0.00E+00	0.00E+00	0.00E+00
3.07E-10	7.78E-09	0.00E+00	8.09E-09	8.09E-03	2.46E-04	0.00E+00	0.00E+00	0.00E+00
2.63E-10	6.66E-09	0.00E+00	6.92E-09	6.92E-03	2.11E-04	0.00E+00	0.00E+00	0.00E+00
1.22E-10	3.10E-09	0.00E+00	3.22E-09	3.22E-03	9.83E-05	0.00E+00	0.00E+00	0.00E+00
9.42E-11	2.39E-09	0.00E+00	2.48E-09	2.48E-03	7.57E-05	0.00E+00	0.00E+00	0.00E+00
1.11E-09	2.81E-08	0.00E+00	2.93E-08	2.93E-02	8.92E-04	0.00E+00	0.00E+00	0.00E+00
8.31E-10	2.11E-08	0.00E+00	2.19E-08	2.19E-02	6.68E-04	0.00E+00	0.00E+00	0.00E+00
6.40E-10	1.62E-08	0.00E+00	1.69E-08	1.69E-02	5.14E-04	0.00E+00	0.00E+00	0.00E+00
5.09E-10	1.29E-08	0.00E+00	1.34E-08	1.34E-02	4.09E-04	0.00E+00	0.00E+00	0.00E+00
4.35E-10	1.10E-08	0.00E+00	1.15E-08	1.15E-02	3.49E-04	0.00E+00	0.00E+00	0.00E+00
3.44E-10	8.73E-09	0.00E+00	9.08E-09	9.08E-03	2.77E-04	0.00E+00	0.00E+00	0.00E+00
2.93E-10	7.43E-09	0.00E+00	7.72E-09	7.72E-03	2.35E-04	0.00E+00	0.00E+00	0.00E+00
1.18E-09	2.99E-08	0.00E+00	3.11E-08	3.11E-02	9.48E-04	0.00E+00	0.00E+00	0.00E+00
9.91E-10	2.51E-08	0.00E+00	2.61E-08	2.61E-02	7.96E-04	0.00E+00	0.00E+00	0.00E+00
7.84E-10	1.99E-08	0.00E+00	2.07E-08	2.07E-02	6.30E-04	0.00E+00	0.00E+00	0.00E+00
6.30E-10	1.60E-08	0.00E+00	1.66E-08	1.66E-02	5.06E-04	0.00E+00	0.00E+00	0.00E+00
4.82E-10	1.22E-08	0.00E+00	1.27E-08	1.27E-02	3.88E-04	0.00E+00	0.00E+00	0.00E+00
1.18E-09	3.00E-08	0.00E+00	3.12E-08	3.12E-02	9.51E-04	0.00E+00	0.00E+00	0.00E+00

Child Risk					Overlapping Phases - Maximum GLC			
3rd Trimester	0<2	2<16	Total	per million	2026	2027	2028	2029
1.08E-09	2.74E-08	0.00E+00	2.85E-08	2.85E-02	8.69E-04	0.00E+00	0.00E+00	0.00E+00
8.50E-10	2.16E-08	0.00E+00	2.24E-08	2.24E-02	6.83E-04	0.00E+00	0.00E+00	0.00E+00
2.24E-11	5.69E-10	0.00E+00	5.91E-10	5.91E-04	1.80E-05	0.00E+00	0.00E+00	0.00E+00
2.27E-11	5.75E-10	0.00E+00	5.98E-10	5.98E-04	1.82E-05	0.00E+00	0.00E+00	0.00E+00
2.29E-11	5.82E-10	0.00E+00	6.05E-10	6.05E-04	1.84E-05	0.00E+00	0.00E+00	0.00E+00
2.32E-11	5.88E-10	0.00E+00	6.12E-10	6.12E-04	1.86E-05	0.00E+00	0.00E+00	0.00E+00
2.34E-11	5.95E-10	0.00E+00	6.18E-10	6.18E-04	1.88E-05	0.00E+00	0.00E+00	0.00E+00
2.36E-11	6.00E-10	0.00E+00	6.23E-10	6.23E-04	1.90E-05	0.00E+00	0.00E+00	0.00E+00
2.16E-11	5.47E-10	0.00E+00	5.69E-10	5.69E-04	1.73E-05	0.00E+00	0.00E+00	0.00E+00
2.19E-11	5.56E-10	0.00E+00	5.78E-10	5.78E-04	1.76E-05	0.00E+00	0.00E+00	0.00E+00
2.22E-11	5.64E-10	0.00E+00	5.86E-10	5.86E-04	1.79E-05	0.00E+00	0.00E+00	0.00E+00
2.25E-11	5.71E-10	0.00E+00	5.94E-10	5.94E-04	1.81E-05	0.00E+00	0.00E+00	0.00E+00
2.28E-11	5.79E-10	0.00E+00	6.01E-10	6.01E-04	1.83E-05	0.00E+00	0.00E+00	0.00E+00
2.31E-11	5.86E-10	0.00E+00	6.09E-10	6.09E-04	1.86E-05	0.00E+00	0.00E+00	0.00E+00
2.34E-11	5.93E-10	0.00E+00	6.16E-10	6.16E-04	1.88E-05	0.00E+00	0.00E+00	0.00E+00
2.36E-11	6.00E-10	0.00E+00	6.23E-10	6.23E-04	1.90E-05	0.00E+00	0.00E+00	0.00E+00
2.39E-11	6.07E-10	0.00E+00	6.30E-10	6.30E-04	1.92E-05	0.00E+00	0.00E+00	0.00E+00
2.42E-11	6.13E-10	0.00E+00	6.37E-10	6.37E-04	1.94E-05	0.00E+00	0.00E+00	0.00E+00
2.44E-11	6.18E-10	0.00E+00	6.43E-10	6.43E-04	1.96E-05	0.00E+00	0.00E+00	0.00E+00
2.19E-11	5.55E-10	0.00E+00	5.77E-10	5.77E-04	1.76E-05	0.00E+00	0.00E+00	0.00E+00
2.23E-11	5.65E-10	0.00E+00	5.87E-10	5.87E-04	1.79E-05	0.00E+00	0.00E+00	0.00E+00
2.26E-11	5.72E-10	0.00E+00	5.95E-10	5.95E-04	1.81E-05	0.00E+00	0.00E+00	0.00E+00
2.29E-11	5.80E-10	0.00E+00	6.03E-10	6.03E-04	1.84E-05	0.00E+00	0.00E+00	0.00E+00
2.32E-11	5.88E-10	0.00E+00	6.12E-10	6.12E-04	1.86E-05	0.00E+00	0.00E+00	0.00E+00
2.35E-11	5.96E-10	0.00E+00	6.20E-10	6.20E-04	1.89E-05	0.00E+00	0.00E+00	0.00E+00
2.38E-11	6.03E-10	0.00E+00	6.27E-10	6.27E-04	1.91E-05	0.00E+00	0.00E+00	0.00E+00
2.41E-11	6.11E-10	0.00E+00	6.35E-10	6.35E-04	1.94E-05	0.00E+00	0.00E+00	0.00E+00
2.44E-11	6.18E-10	0.00E+00	6.43E-10	6.43E-04	1.96E-05	0.00E+00	0.00E+00	0.00E+00
2.47E-11	6.26E-10	0.00E+00	6.50E-10	6.50E-04	1.98E-05	0.00E+00	0.00E+00	0.00E+00
2.50E-11	6.33E-10	0.00E+00	6.58E-10	6.58E-04	2.00E-05	0.00E+00	0.00E+00	0.00E+00
2.52E-11	6.38E-10	0.00E+00	6.64E-10	6.64E-04	2.02E-05	0.00E+00	0.00E+00	0.00E+00
2.26E-11	5.73E-10	0.00E+00	5.95E-10	5.95E-04	1.81E-05	0.00E+00	0.00E+00	0.00E+00
2.29E-11	5.81E-10	0.00E+00	6.04E-10	6.04E-04	1.84E-05	0.00E+00	0.00E+00	0.00E+00
2.32E-11	5.89E-10	0.00E+00	6.12E-10	6.12E-04	1.87E-05	0.00E+00	0.00E+00	0.00E+00
2.36E-11	5.98E-10	0.00E+00	6.21E-10	6.21E-04	1.89E-05	0.00E+00	0.00E+00	0.00E+00
2.39E-11	6.06E-10	0.00E+00	6.30E-10	6.30E-04	1.92E-05	0.00E+00	0.00E+00	0.00E+00
2.42E-11	6.14E-10	0.00E+00	6.39E-10	6.39E-04	1.95E-05	0.00E+00	0.00E+00	0.00E+00
2.45E-11	6.22E-10	0.00E+00	6.46E-10	6.46E-04	1.97E-05	0.00E+00	0.00E+00	0.00E+00
2.48E-11	6.30E-10	0.00E+00	6.55E-10	6.55E-04	2.00E-05	0.00E+00	0.00E+00	0.00E+00
2.52E-11	6.38E-10	0.00E+00	6.63E-10	6.63E-04	2.02E-05	0.00E+00	0.00E+00	0.00E+00
2.55E-11	6.46E-10	0.00E+00	6.71E-10	6.71E-04	2.05E-05	0.00E+00	0.00E+00	0.00E+00
2.58E-11	6.53E-10	0.00E+00	6.79E-10	6.79E-04	2.07E-05	0.00E+00	0.00E+00	0.00E+00
2.60E-11	6.59E-10	0.00E+00	6.85E-10	6.85E-04	2.09E-05	0.00E+00	0.00E+00	0.00E+00
2.32E-11	5.90E-10	0.00E+00	6.13E-10	6.13E-04	1.87E-05	0.00E+00	0.00E+00	0.00E+00
2.36E-11	5.98E-10	0.00E+00	6.21E-10	6.21E-04	1.89E-05	0.00E+00	0.00E+00	0.00E+00
2.39E-11	6.06E-10	0.00E+00	6.30E-10	6.30E-04	1.92E-05	0.00E+00	0.00E+00	0.00E+00
2.42E-11	6.15E-10	0.00E+00	6.39E-10	6.39E-04	1.95E-05	0.00E+00	0.00E+00	0.00E+00
2.46E-11	6.24E-10	0.00E+00	6.48E-10	6.48E-04	1.98E-05	0.00E+00	0.00E+00	0.00E+00
2.50E-11	6.33E-10	0.00E+00	6.58E-10	6.58E-04	2.00E-05	0.00E+00	0.00E+00	0.00E+00
2.53E-11	6.41E-10	0.00E+00	6.66E-10	6.66E-04	2.03E-05	0.00E+00	0.00E+00	0.00E+00
2.56E-11	6.49E-10	0.00E+00	6.75E-10	6.75E-04	2.06E-05	0.00E+00	0.00E+00	0.00E+00
2.59E-11	6.58E-10	0.00E+00	6.84E-10	6.84E-04	2.08E-05	0.00E+00	0.00E+00	0.00E+00
2.63E-11	6.66E-10	0.00E+00	6.93E-10	6.93E-04	2.11E-05	0.00E+00	0.00E+00	0.00E+00
2.66E-11	6.74E-10	0.00E+00	7.01E-10	7.01E-04	2.14E-05	0.00E+00	0.00E+00	0.00E+00
2.68E-11	6.80E-10	0.00E+00	7.07E-10	7.07E-04	2.16E-05	0.00E+00	0.00E+00	0.00E+00
2.46E-11	6.23E-10	0.00E+00	6.48E-10	6.48E-04	1.97E-05	0.00E+00	0.00E+00	0.00E+00
2.49E-11	6.33E-10	0.00E+00	6.58E-10	6.58E-04	2.00E-05	0.00E+00	0.00E+00	0.00E+00
2.53E-11	6.42E-10	0.00E+00	6.68E-10	6.68E-04	2.04E-05	0.00E+00	0.00E+00	0.00E+00
2.57E-11	6.52E-10	0.00E+00	6.78E-10	6.78E-04	2.07E-05	0.00E+00	0.00E+00	0.00E+00
2.61E-11	6.62E-10	0.00E+00	6.89E-10	6.89E-04	2.10E-05	0.00E+00	0.00E+00	0.00E+00
2.65E-11	6.72E-10	0.00E+00	6.99E-10	6.99E-04	2.13E-05	0.00E+00	0.00E+00	0.00E+00
2.69E-11	6.82E-10	0.00E+00	7.09E-10	7.09E-04	2.16E-05	0.00E+00	0.00E+00	0.00E+00
2.73E-11	6.92E-10	0.00E+00	7.19E-10	7.19E-04	2.19E-05	0.00E+00	0.00E+00	0.00E+00
2.77E-11	7.01E-10	0.00E+00	7.29E-10	7.29E-04	2.22E-05	0.00E+00	0.00E+00	0.00E+00
2.80E-11	7.11E-10	0.00E+00	7.39E-10	7.39E-04	2.25E-05	0.00E+00	0.00E+00	0.00E+00
2.84E-11	7.20E-10	0.00E+00	7.48E-10	7.48E-04	2.28E-05	0.00E+00	0.00E+00	0.00E+00
2.50E-11	6.34E-10	0.00E+00	6.59E-10	6.59E-04	2.01E-05	0.00E+00	0.00E+00	0.00E+00
2.53E-11	6.41E-10	0.00E+00	6.67E-10	6.67E-04	2.03E-05	0.00E+00	0.00E+00	0.00E+00
2.57E-11	6.52E-10	0.00E+00	6.77E-10	6.77E-04	2.06E-05	0.00E+00	0.00E+00	0.00E+00
2.61E-11	6.62E-10	0.00E+00	6.88E-10	6.88E-04	2.10E-05	0.00E+00	0.00E+00	0.00E+00
2.65E-11	6.73E-10	0.00E+00	6.99E-10	6.99E-04	2.13E-05	0.00E+00	0.00E+00	0.00E+00
2.69E-11	6.83E-10	0.00E+00	7.10E-10	7.10E-04	2.17E-05	0.00E+00	0.00E+00	0.00E+00
2.74E-11	6.94E-10	0.00E+00	7.21E-10	7.21E-04	2.20E-05	0.00E+00	0.00E+00	0.00E+00
2.78E-11	7.04E-10	0.00E+00	7.32E-10	7.32E-04	2.23E-05	0.00E+00	0.00E+00	0.00E+00
2.82E-11	7.15E-10	0.00E+00	7.43E-10	7.43E-04	2.26E-05	0.00E+00	0.00E+00	0.00E+00
2.86E-11	7.25E-10	0.00E+00	7.54E-10	7.54E-04	2.30E-05	0.00E+00	0.00E+00	0.00E+00
2.90E-11	7.35E-10	0.00E+00	7.64E-10	7.64E-04	2.33E-05	0.00E+00	0.00E+00	0.00E+00
2.94E-11	7.45E-10	0.00E+00	7.74E-10	7.74E-04	2.36E-05	0.00E+00	0.00E+00	0.00E+00
2.57E-11	6.53E-10	0.00E+00	6.78E-10	6.78E-04	2.07E-05	0.00E+00	0.00E+00	0.00E+00
2.60E-11	6.61E-10	0.00E+00	6.87E-10	6.87E-04	2.09E-05	0.00E+00	0.00E+00	0.00E+00
2.65E-11	6.72E-10	0.00E+00	6.98E-10	6.98E-04	2.13E-05	0.00E+00	0.00E+00	0.00E+00
2.69E-11	6.83E-10	0.00E+00	7.10E-10	7.10E-04	2.16E-05	0.00E+00	0.00E+00	0.00E+00
2.74E-11	6.94E-10	0.00E+00	7.22E-10	7.22E-04	2.20E-05	0.00E+00	0.00E+00	0.00E+00
2.78E-11	7.05E-10	0.00E+00	7.33E-10	7.33E-04	2.23E-05	0.00E+00	0.00E+00	0.00E+00
2.83E-11	7.17E-10	0.00E+00	7.45E-10	7.45E-04	2.27E-05	0.00E+00	0.00E+00	0.00E+00
2.87E-11	7.28E-10	0.00E+00	7.56E-10	7.56E-04	2.30E-05	0.00E+00	0.00E+00	0.00E+00
2.91E-11	7.39E-10	0.00E+00	7.68E-10	7.68E-04	2.34E-05	0.00E+00	0.00E+00	0.00E+00
2.96E-11	7.50E-10	0.00E+00	7.79E-10	7.79E-04	2.37E-05	0.00E+00	0.00E+00	0.00E+00
3.00E-11	7.60E-10	0.00E+00	7.90E-10	7.90E-04	2.41E-05	0.00E+00	0.00E+00	0.00E+00
3.04E-11	7.71E-10	0.00E+00	8.01E-10	8.01E-04	2.44E-05	0.00E+00	0.00E+00	0.00E+00

6201 Bristol Mitigated

Health Risk Assessment Results Summary

Residential Receptors

		MAX:	0.225	2.296	2.521
Unique Identifier	X (UTM)	Y (UTM)	Onroad	Offroad	Total Risk
3715523761064	371552	3761064	0.063	0.182	0.245
3715643761064	371564	3761064	0.057	0.157	0.215
3715723761062	371572	3761062	0.054	0.142	0.195
3715823761063	371582	3761063	0.051	0.133	0.183
3715963761061	371596	3761061	0.046	0.115	0.162
3716023761061	371602	3761061	0.044	0.109	0.153
3716123761062	371612	3761062	0.042	0.101	0.143
3716223761062	371622	3761062	0.040	0.094	0.134
3716323761063	371632	3761063	0.038	0.089	0.127
3716423761060	371642	3761060	0.036	0.081	0.117
3716523761060	371652	3761060	0.034	0.078	0.112
3716623761060	371662	3761060	0.033	0.074	0.107
3716723761060	371672	3761060	0.031	0.070	0.101
3716923761060	371692	3761060	0.029	0.063	0.092
3717023761060	371702	3761060	0.028	0.061	0.089
3717123761060	371712	3761060	0.026	0.058	0.085
3717323761060	371732	3761060	0.024	0.053	0.078
3717423761060	371742	3761060	0.024	0.051	0.074
3717523761060	371752	3761060	0.023	0.048	0.071
3717623761060	371762	3761060	0.022	0.047	0.069
3717723761060	371772	3761060	0.021	0.045	0.066
3717823761060	371782	3761060	0.021	0.044	0.064
3717923761060	371792	3761060	0.020	0.042	0.062
3718023761060	371802	3761060	0.019	0.041	0.060
3714933761074	371493	3761074	0.149	0.632	0.780
3715023761070	371502	3761070	0.119	0.467	0.586
3715123761070	371512	3761070	0.101	0.396	0.496
3715323761070	371532	3761070	0.078	0.294	0.372
3715423761070	371542	3761070	0.071	0.257	0.328
3715523761070	371552	3761070	0.065	0.200	0.265
3715643761070	371564	3761070	0.059	0.172	0.231
3715723761070	371572	3761070	0.055	0.159	0.215
3715823761070	371582	3761070	0.052	0.146	0.198
3715963761070	371596	3761070	0.048	0.130	0.178
3716023761070	371602	3761070	0.046	0.123	0.169
3716123761070	371612	3761070	0.043	0.113	0.156
3716223761070	371622	3761070	0.041	0.104	0.144
3716323761070	371632	3761070	0.039	0.097	0.135
3716423761070	371642	3761070	0.037	0.091	0.128
3716523761070	371652	3761070	0.035	0.087	0.122
3716623761070	371662	3761070	0.034	0.082	0.116
3716723761070	371672	3761070	0.032	0.077	0.109
3716823761070	371682	3761070	0.031	0.073	0.104
3716923761070	371692	3761070	0.029	0.069	0.099
3717023761070	371702	3761070	0.028	0.067	0.095
3717123761070	371712	3761070	0.027	0.064	0.091
3717323761070	371732	3761070	0.025	0.058	0.084
3717523761071	371752	3761071	0.023	0.053	0.077
3717623761071	371762	3761071	0.023	0.051	0.074
3717723761070	371772	3761070	0.022	0.049	0.071
3718023761070	371802	3761070	0.020	0.044	0.064
3718133761070	371813	3761070	0.019	0.043	0.062
3714923761080	371492	3761080	0.163	0.797	0.960
3715023761080	371502	3761080	0.128	0.634	0.763
3715123761078	371512	3761078	0.106	0.491	0.597
3715243761080	371524	3761080	0.090	0.416	0.506
3715323761080	371532	3761080	0.082	0.364	0.447
3715423761080	371542	3761080	0.074	0.313	0.387
3715523761080	371552	3761080	0.068	0.242	0.309
3715643761075	371564	3761075	0.060	0.187	0.247
3715823761080	371582	3761080	0.054	0.170	0.224
3715963761078	371596	3761078	0.049	0.146	0.194
3716023761079	371602	3761079	0.047	0.140	0.187
3716123761080	371612	3761080	0.045	0.130	0.174
3716223761080	371622	3761080	0.042	0.118	0.161
3716323761080	371632	3761080	0.040	0.110	0.150
3716423761080	371642	3761080	0.038	0.102	0.140
3716523761080	371652	3761080	0.036	0.097	0.133
3716623761080	371662	3761080	0.035	0.091	0.126
3716723761080	371672	3761080	0.033	0.086	0.119

6201 Bristol Mitigated

Health Risk Assessment Results Summary

RESIDENTIAL RECEPTORS ONLY MAX: 2.521

Unique Identifier	X (UTM)	Y (UTM)	Total Risk
3715523761064	371552	3761064	0.245
3715643761064	371564	3761064	0.215
3715723761062	371572	3761062	0.195
3715823761063	371582	3761063	0.183
3715963761061	371596	3761061	0.162
3716023761061	371602	3761061	0.153
3716123761062	371612	3761062	0.143
3716223761062	371622	3761062	0.134
3716323761063	371632	3761063	0.127
3716423761060	371642	3761060	0.117
3716523761060	371652	3761060	0.112
3716623761060	371662	3761060	0.107
3716723761060	371672	3761060	0.101
3716923761060	371692	3761060	0.092
3717023761060	371702	3761060	0.089
3717123761060	371712	3761060	0.085
3717323761060	371732	3761060	0.078
3717423761060	371742	3761060	0.074
3717523761060	371752	3761060	0.071
3717623761060	371762	3761060	0.069
3717723761060	371772	3761060	0.066
3717823761060	371782	3761060	0.064
3717923761060	371792	3761060	0.062
3718023761060	371802	3761060	0.060
3714933761074	371493	3761074	0.780
3715023761070	371502	3761070	0.586
3715123761070	371512	3761070	0.496
3715323761070	371532	3761070	0.372
3715423761070	371542	3761070	0.328
3715523761070	371552	3761070	0.265
3715643761070	371564	3761070	0.231
3715723761070	371572	3761070	0.215
3715823761070	371582	3761070	0.198
3715963761070	371596	3761070	0.178
3716023761070	371602	3761070	0.169
3716123761070	371612	3761070	0.156
3716223761070	371622	3761070	0.144
3716323761070	371632	3761070	0.135
3716423761070	371642	3761070	0.128
3716523761070	371652	3761070	0.122
3716623761070	371662	3761070	0.116
3716723761070	371672	3761070	0.109
3716823761070	371682	3761070	0.104
3716923761070	371692	3761070	0.099
3717023761070	371702	3761070	0.095
3717123761070	371712	3761070	0.091
3717323761070	371732	3761070	0.084
3717523761071	371752	3761071	0.077
3717623761071	371762	3761071	0.074
3717723761070	371772	3761070	0.071
3718023761070	371802	3761070	0.064
3718133761070	371813	3761070	0.062
3714923761080	371492	3761080	0.960
3715023761080	371502	3761080	0.763
3715123761078	371512	3761078	0.597
3715243761080	371524	3761080	0.506
3715323761080	371532	3761080	0.447
3715423761080	371542	3761080	0.387
3715523761080	371552	3761080	0.309
3715643761075	371564	3761075	0.247
3715823761080	371582	3761080	0.224
3715963761078	371596	3761078	0.194
3716023761079	371602	3761079	0.187
3716123761080	371612	3761080	0.174
3716223761080	371622	3761080	0.161
3716323761080	371632	3761080	0.150
3716423761080	371642	3761080	0.140
3716523761080	371652	3761080	0.133
3716623761080	371662	3761080	0.126
3716723761080	371672	3761080	0.119

6201 Bristol Mitigated

Health Risk Assessment Results Summary

Residential Receptors

		MAX:	0.225	2.296	2.521
Unique Identifier	X (UTM)	Y (UTM)	Onroad	Offroad	Total Risk
3716823761080	371682	3761080	0.032	0.081	0.113
3716923761080	371692	3761080	0.030	0.077	0.107
3717023761080	371702	3761080	0.029	0.073	0.102
3717123761080	371712	3761080	0.028	0.069	0.097
3717323761080	371732	3761080	0.026	0.064	0.090
3717433761080	371743	3761080	0.025	0.061	0.085
3717523761080	371752	3761080	0.024	0.058	0.082
3717623761080	371762	3761080	0.023	0.056	0.079
3717923761080	371792	3761080	0.021	0.050	0.071
3718023761080	371802	3761080	0.020	0.048	0.068
3718123761080	371812	3761080	0.020	0.046	0.065
3718223761080	371822	3761080	0.019	0.044	0.063
3718323761080	371832	3761080	0.018	0.042	0.060
3714933761086	371493	3761086	0.169	0.951	1.121
3715323761090	371532	3761090	0.087	0.455	0.542
3715423761087	371542	3761087	0.077	0.362	0.439
3715523761092	371552	3761092	0.071	0.312	0.384
3715623761092	371562	3761092	0.066	0.273	0.339
3715723761090	371572	3761090	0.060	0.230	0.290
3715823761090	371582	3761090	0.056	0.203	0.258
3715893761090	371589	3761090	0.053	0.188	0.241
3716023761090	371602	3761090	0.049	0.164	0.213
3716123761090	371612	3761090	0.046	0.148	0.194
3716223761090	371622	3761090	0.043	0.135	0.179
3716323761090	371632	3761090	0.041	0.125	0.166
3716423761090	371642	3761090	0.039	0.116	0.156
3716523761090	371652	3761090	0.037	0.109	0.146
3716623761090	371662	3761090	0.036	0.102	0.138
3716723761090	371672	3761090	0.034	0.096	0.130
3716823761090	371682	3761090	0.032	0.090	0.123
3716923761090	371692	3761090	0.031	0.085	0.116
3717023761090	371702	3761090	0.030	0.081	0.111
3717123761090	371712	3761090	0.029	0.076	0.105
3717323761090	371732	3761090	0.027	0.070	0.097
3717423761090	371742	3761090	0.026	0.067	0.093
3717523761090	371752	3761090	0.025	0.064	0.089
3717623761090	371762	3761090	0.024	0.061	0.085
3717723761090	371772	3761090	0.023	0.058	0.081
3717823761090	371782	3761090	0.022	0.056	0.078
3718123761090	371812	3761090	0.020	0.049	0.069
3718223761090	371822	3761090	0.019	0.047	0.066
3718323761090	371832	3761090	0.019	0.045	0.064
3718423761090	371842	3761090	0.018	0.043	0.061
3715223761100	371522	3761100	0.105	0.702	0.808
3715323761100	371532	3761100	0.092	0.527	0.619
3715423761100	371542	3761100	0.082	0.441	0.523
3715523761100	371552	3761100	0.074	0.372	0.447
3715623761100	371562	3761100	0.068	0.321	0.389
3715723761100	371572	3761100	0.063	0.280	0.343
3715823761100	371582	3761100	0.058	0.243	0.301
3715963761100	371596	3761100	0.052	0.205	0.258
3716023761100	371602	3761100	0.050	0.189	0.239
3716123761099	371612	3761099	0.047	0.169	0.216
3716223761099	371622	3761099	0.045	0.154	0.199
3716323761098	371632	3761098	0.042	0.140	0.182
3716423761098	371642	3761098	0.040	0.130	0.170
3716523761098	371652	3761098	0.038	0.121	0.159
3716623761098	371662	3761098	0.036	0.113	0.149
3716723761098	371672	3761098	0.035	0.106	0.140
3716923761098	371692	3761098	0.032	0.093	0.125
3717023761097	371702	3761097	0.030	0.087	0.117
3717123761097	371712	3761097	0.029	0.082	0.111
3717723761100	371772	3761100	0.024	0.064	0.087
3717823761100	371782	3761100	0.023	0.061	0.084
3717923761100	371792	3761100	0.022	0.058	0.080
3718023761100	371802	3761100	0.021	0.055	0.077
3718123761100	371812	3761100	0.021	0.053	0.074
3718223761100	371822	3761100	0.020	0.051	0.071
3718323761100	371832	3761100	0.019	0.048	0.068
3718423761100	371842	3761100	0.019	0.046	0.065

6201 Bristol Mitigated

Health Risk Assessment Results Summary

RESIDENTIAL RECEPTORS ONLY MAX: 2.521

Unique Identifier	X (UTM)	Y (UTM)	Total Risk
3716823761080	371682	3761080	0.113
3716923761080	371692	3761080	0.107
3717023761080	371702	3761080	0.102
3717123761080	371712	3761080	0.097
3717323761080	371732	3761080	0.090
3717433761080	371743	3761080	0.085
3717523761080	371752	3761080	0.082
3717623761080	371762	3761080	0.079
3717923761080	371792	3761080	0.071
3718023761080	371802	3761080	0.068
3718123761080	371812	3761080	0.065
3718223761080	371822	3761080	0.063
3718323761080	371832	3761080	0.060
3714933761086	371493	3761086	1.121
3715323761090	371532	3761090	0.542
3715423761087	371542	3761087	0.439
3715523761092	371552	3761092	0.384
3715623761092	371562	3761092	0.339
3715723761090	371572	3761090	0.290
3715823761090	371582	3761090	0.258
3715893761090	371589	3761090	0.241
3716023761090	371602	3761090	0.213
3716123761090	371612	3761090	0.194
3716223761090	371622	3761090	0.179
3716323761090	371632	3761090	0.166
3716423761090	371642	3761090	0.156
3716523761090	371652	3761090	0.146
3716623761090	371662	3761090	0.138
3716723761090	371672	3761090	0.130
3716823761090	371682	3761090	0.123
3716923761090	371692	3761090	0.116
3717023761090	371702	3761090	0.111
3717123761090	371712	3761090	0.105
3717323761090	371732	3761090	0.097
3717423761090	371742	3761090	0.093
3717523761090	371752	3761090	0.089
3717623761090	371762	3761090	0.085
3717723761090	371772	3761090	0.081
3717823761090	371782	3761090	0.078
3718123761090	371812	3761090	0.069
3718223761090	371822	3761090	0.066
3718323761090	371832	3761090	0.064
3718423761090	371842	3761090	0.061
3715223761100	371522	3761100	0.808
3715323761100	371532	3761100	0.619
3715423761100	371542	3761100	0.523
3715523761100	371552	3761100	0.447
3715623761100	371562	3761100	0.389
3715723761100	371572	3761100	0.343
3715823761100	371582	3761100	0.301
3715963761100	371596	3761100	0.258
3716023761100	371602	3761100	0.239
3716123761099	371612	3761099	0.216
3716223761099	371622	3761099	0.199
3716323761098	371632	3761098	0.182
3716423761098	371642	3761098	0.170
3716523761098	371652	3761098	0.159
3716623761098	371662	3761098	0.149
3716723761098	371672	3761098	0.140
3716923761098	371692	3761098	0.125
3717023761097	371702	3761097	0.117
3717123761097	371712	3761097	0.111
3717723761100	371772	3761100	0.087
3717823761100	371782	3761100	0.084
3717923761100	371792	3761100	0.080
3718023761100	371802	3761100	0.077
3718123761100	371812	3761100	0.074
3718223761100	371822	3761100	0.071
3718323761100	371832	3761100	0.068
3718423761100	371842	3761100	0.065

6201 Bristol Mitigated

Health Risk Assessment Results Summary

Residential Receptors

		MAX:	0.225	2.296	2.521
Unique Identifier	X (UTM)	Y (UTM)	Onroad	Offroad	Total Risk
3715033761110	371503	3761110	0.168	1.452	1.620
3715123761110	371512	3761110	0.135	1.132	1.267
3715223761110	371522	3761110	0.113	0.824	0.937
3715323761110	371532	3761110	0.097	0.660	0.758
3715423761110	371542	3761110	0.086	0.544	0.631
3715483761110	371548	3761110	0.081	0.488	0.569
3715623761113	371562	3761113	0.072	0.411	0.483
3715723761112	371572	3761112	0.065	0.340	0.405
3716123761110	371612	3761110	0.049	0.201	0.250
3716223761110	371622	3761110	0.046	0.183	0.229
3716323761110	371632	3761110	0.044	0.168	0.212
3716423761110	371642	3761110	0.042	0.155	0.197
3716723761110	371672	3761110	0.036	0.123	0.160
3716923761110	371692	3761110	0.033	0.109	0.142
3717023761110	371702	3761110	0.032	0.101	0.132
3717123761110	371712	3761110	0.030	0.094	0.125
3717223761110	371722	3761110	0.029	0.089	0.118
3717323761110	371732	3761110	0.028	0.084	0.112
3717423761110	371742	3761110	0.027	0.080	0.107
3717523761110	371752	3761110	0.026	0.076	0.103
3717623761110	371762	3761110	0.025	0.073	0.098
3717723761110	371772	3761110	0.024	0.070	0.094
3717823761110	371782	3761110	0.024	0.066	0.090
3717923761110	371792	3761110	0.023	0.063	0.085
3718023761110	371802	3761110	0.022	0.060	0.082
3718123761110	371812	3761110	0.021	0.057	0.078
3718223761110	371822	3761110	0.021	0.054	0.075
3718323761110	371832	3761110	0.020	0.052	0.072
3715053761120	371505	3761120	0.179	1.721	1.900
3715123761120	371512	3761120	0.149	1.335	1.484
3715223761120	371522	3761120	0.122	1.025	1.147
3715323761120	371532	3761120	0.104	0.821	0.926
3715623761120	371562	3761120	0.075	0.482	0.557
3715723761120	371572	3761120	0.068	0.399	0.467
3715823761119	371582	3761119	0.062	0.331	0.393
3715923761121	371592	3761121	0.058	0.304	0.362
3716023761120	371602	3761120	0.054	0.267	0.321
3716123761120	371612	3761120	0.051	0.237	0.288
3716223761120	371622	3761120	0.048	0.215	0.262
3716323761120	371632	3761120	0.045	0.195	0.241
3716423761120	371642	3761120	0.043	0.180	0.223
3716523761120	371652	3761120	0.041	0.167	0.208
3716623761120	371662	3761120	0.039	0.153	0.192
3716723761120	371672	3761120	0.037	0.141	0.178
3716923761120	371692	3761120	0.034	0.123	0.158
3717023761120	371702	3761120	0.033	0.114	0.146
3717123761120	371712	3761120	0.031	0.105	0.137
3717223761120	371722	3761120	0.030	0.098	0.129
3717323761120	371732	3761120	0.029	0.093	0.122
3717423761120	371742	3761120	0.028	0.088	0.116
3717523761120	371752	3761120	0.027	0.084	0.111
3717623761120	371762	3761120	0.026	0.080	0.106
3717723761120	371772	3761120	0.025	0.077	0.102
3717823761120	371782	3761120	0.024	0.072	0.096
3717923761120	371792	3761120	0.023	0.068	0.091
3718023761120	371802	3761120	0.023	0.065	0.087
3718123761120	371812	3761120	0.022	0.061	0.083
3718223761120	371822	3761120	0.021	0.058	0.080
3715123761130	371512	3761130	0.167	1.630	1.798
3715223761130	371522	3761130	0.134	1.263	1.398
3715303761130	371530	3761130	0.117	1.060	1.177
3715633761130	371563	3761130	0.078	0.571	0.649
3715723761130	371572	3761130	0.071	0.481	0.553
3715823761130	371582	3761130	0.065	0.409	0.474
3715923761130	371592	3761130	0.061	0.359	0.419
3716023761130	371602	3761130	0.057	0.321	0.378
3716123761130	371612	3761130	0.053	0.281	0.334
3716223761130	371622	3761130	0.050	0.252	0.301
3716423761130	371642	3761130	0.045	0.209	0.253
3716523761130	371652	3761130	0.043	0.194	0.236

6201 Bristol Mitigated

Health Risk Assessment Results Summary

RESIDENTIAL RECEPTORS ONLY MAX: 2.521

Unique Identifier	X (UTM)	Y (UTM)	Total Risk
3715033761110	371503	3761110	1.620
3715123761110	371512	3761110	1.267
3715223761110	371522	3761110	0.937
3715323761110	371532	3761110	0.758
3715423761110	371542	3761110	0.631
3715483761110	371548	3761110	0.569
3715623761113	371562	3761113	0.483
3715723761112	371572	3761112	0.405
3716123761110	371612	3761110	0.250
3716223761110	371622	3761110	0.229
3716323761110	371632	3761110	0.212
3716423761110	371642	3761110	0.197
3716723761110	371672	3761110	0.160
3716923761110	371692	3761110	0.142
3717023761110	371702	3761110	0.132
3717123761110	371712	3761110	0.125
3717223761110	371722	3761110	0.118
3717323761110	371732	3761110	0.112
3717423761110	371742	3761110	0.107
3717523761110	371752	3761110	0.103
3717623761110	371762	3761110	0.098
3717723761110	371772	3761110	0.094
3717823761110	371782	3761110	0.090
3717923761110	371792	3761110	0.085
3718023761110	371802	3761110	0.082
3718123761110	371812	3761110	0.078
3718223761110	371822	3761110	0.075
3718323761110	371832	3761110	0.072
3715053761120	371505	3761120	1.900
3715123761120	371512	3761120	1.484
3715223761120	371522	3761120	1.147
3715323761120	371532	3761120	0.926
3715623761120	371562	3761120	0.557
3715723761120	371572	3761120	0.467
3715823761119	371582	3761119	0.393
3715923761121	371592	3761121	0.362
3716023761120	371602	3761120	0.321
3716123761120	371612	3761120	0.288
3716223761120	371622	3761120	0.262
3716323761120	371632	3761120	0.241
3716423761120	371642	3761120	0.223
3716523761120	371652	3761120	0.208
3716623761120	371662	3761120	0.192
3716723761120	371672	3761120	0.178
3716923761120	371692	3761120	0.158
3717023761120	371702	3761120	0.146
3717123761120	371712	3761120	0.137
3717223761120	371722	3761120	0.129
3717323761120	371732	3761120	0.122
3717423761120	371742	3761120	0.116
3717523761120	371752	3761120	0.111
3717623761120	371762	3761120	0.106
3717723761120	371772	3761120	0.102
3717823761120	371782	3761120	0.096
3717923761120	371792	3761120	0.091
3718023761120	371802	3761120	0.087
3718123761120	371812	3761120	0.083
3718223761120	371822	3761120	0.080
3715123761130	371512	3761130	1.798
3715223761130	371522	3761130	1.398
3715303761130	371530	3761130	1.177
3715633761130	371563	3761130	0.649
3715723761130	371572	3761130	0.553
3715823761130	371582	3761130	0.474
3715923761130	371592	3761130	0.419
3716023761130	371602	3761130	0.378
3716123761130	371612	3761130	0.334
3716223761130	371622	3761130	0.301
3716423761130	371642	3761130	0.253
3716523761130	371652	3761130	0.236

6201 Bristol Mitigated

Health Risk Assessment Results Summary

Residential Receptors

		MAX:	0.225	2.296	2.521
Unique Identifier	X (UTM)	Y (UTM)	Onroad	Offroad	Total Risk
3716623761130	371662	3761130	0.041	0.177	0.218
3716723761130	371672	3761130	0.039	0.161	0.200
3716923761130	371692	3761130	0.035	0.139	0.174
3717023761130	371702	3761130	0.034	0.128	0.162
3717123761130	371712	3761130	0.032	0.118	0.150
3717223761130	371722	3761130	0.031	0.110	0.141
3717423761130	371742	3761130	0.029	0.098	0.126
3717523761130	371752	3761130	0.028	0.093	0.120
3717623761130	371762	3761130	0.027	0.088	0.115
3717723761130	371772	3761130	0.026	0.084	0.109
3717823761130	371782	3761130	0.025	0.079	0.103
3717923761130	371792	3761130	0.024	0.074	0.098
3715133761140	371513	3761140	0.187	1.903	2.090
3715223761140	371522	3761140	0.151	1.535	1.686
3715323761140	371532	3761140	0.125	1.239	1.364
3715663761140	371566	3761140	0.081	0.644	0.725
3715723761140	371572	3761140	0.076	0.579	0.655
3715823761140	371582	3761140	0.069	0.493	0.562
3715923761140	371592	3761140	0.064	0.429	0.493
3716023761140	371602	3761140	0.060	0.383	0.442
3716123761139	371612	3761139	0.055	0.328	0.384
3716223761140	371622	3761140	0.052	0.295	0.347
3716423761140	371642	3761140	0.046	0.241	0.288
3716723761140	371672	3761140	0.040	0.182	0.222
3716923761140	371692	3761140	0.036	0.156	0.192
3717023761140	371702	3761140	0.035	0.143	0.178
3717123761140	371712	3761140	0.033	0.133	0.166
3717523761140	371752	3761140	0.029	0.102	0.131
3715163761148	371516	3761148	0.194	2.005	2.199
3715223761150	371522	3761150	0.172	1.802	1.974
3715323761150	371532	3761150	0.139	1.453	1.592
3715523761152	371552	3761152	0.104	0.997	1.100
3715623761150	371562	3761150	0.090	0.815	0.905
3715723761150	371572	3761150	0.081	0.686	0.767
3715823761150	371582	3761150	0.073	0.587	0.660
3716423761144	371642	3761144	0.047	0.256	0.303
3716723761144	371672	3761144	0.040	0.192	0.232
3715223761160	371522	3761160	0.197	2.054	2.251
3715323761159	371532	3761159	0.155	1.635	1.790
3715413761157	371541	3761157	0.128	1.318	1.446
3715543761160	371554	3761160	0.109	1.090	1.199
3715623761160	371562	3761160	0.098	0.949	1.047
3715743761159	371574	3761159	0.084	0.769	0.854
3715823761157	371582	3761157	0.077	0.660	0.737
3715253761170	371525	3761170	0.213	2.182	2.395
3715323761170	371532	3761170	0.180	1.899	2.079
3715423761170	371542	3761170	0.147	1.575	1.722
3715523761170	371552	3761170	0.124	1.320	1.445
3715623761166	371562	3761166	0.103	1.044	1.147
3715283761178	371528	3761178	0.225	2.296	2.521
3715323761178	371532	3761178	0.204	2.123	2.327
3715423761176	371542	3761176	0.159	1.718	1.877
3711453760640	371145	3760640	0.022	0.028	0.050
3711553760640	371155	3760640	0.025	0.028	0.053
3711653760640	371165	3760640	0.029	0.028	0.057
3711753760640	371175	3760640	0.034	0.028	0.062
3711853760640	371185	3760640	0.042	0.028	0.070
3711933760640	371193	3760640	0.053	0.028	0.081
3710953760650	371095	3760650	0.015	0.028	0.043
3711053760650	371105	3760650	0.016	0.028	0.044
3711153760650	371115	3760650	0.017	0.029	0.046
3711253760650	371125	3760650	0.019	0.029	0.048
3711353760650	371135	3760650	0.021	0.029	0.049
3711453760650	371145	3760650	0.023	0.029	0.052
3711553760650	371155	3760650	0.026	0.029	0.055
3711653760650	371165	3760650	0.030	0.029	0.059
3711753760650	371175	3760650	0.036	0.029	0.065
3711853760650	371185	3760650	0.045	0.029	0.074
3711933760650	371193	3760650	0.057	0.029	0.086
3710853760660	371085	3760660	0.014	0.029	0.043

6201 Bristol Mitigated

Health Risk Assessment Results Summary

RESIDENTIAL RECEPTORS ONLY MAX: 2.521

Unique Identifier	X (UTM)	Y (UTM)	Total Risk
3716623761130	371662	3761130	0.218
3716723761130	371672	3761130	0.200
3716923761130	371692	3761130	0.174
3717023761130	371702	3761130	0.162
3717123761130	371712	3761130	0.150
3717223761130	371722	3761130	0.141
3717423761130	371742	3761130	0.126
3717523761130	371752	3761130	0.120
3717623761130	371762	3761130	0.115
3717723761130	371772	3761130	0.109
3717823761130	371782	3761130	0.103
3717923761130	371792	3761130	0.098
3715133761140	371513	3761140	2.090
3715223761140	371522	3761140	1.686
3715323761140	371532	3761140	1.364
3715663761140	371566	3761140	0.725
3715723761140	371572	3761140	0.655
3715823761140	371582	3761140	0.562
3715923761140	371592	3761140	0.493
3716023761140	371602	3761140	0.442
3716123761139	371612	3761139	0.384
3716223761140	371622	3761140	0.347
3716423761140	371642	3761140	0.288
3716723761140	371672	3761140	0.222
3716923761140	371692	3761140	0.192
3717023761140	371702	3761140	0.178
3717123761140	371712	3761140	0.166
3717523761140	371752	3761140	0.131
3715163761148	371516	3761148	2.199
3715223761150	371522	3761150	1.974
3715323761150	371532	3761150	1.592
3715523761152	371552	3761152	1.100
3715623761150	371562	3761150	0.905
3715723761150	371572	3761150	0.767
3715823761150	371582	3761150	0.660
3716423761144	371642	3761144	0.303
3716723761144	371672	3761144	0.232
3715223761160	371522	3761160	2.251
3715323761159	371532	3761159	1.790
3715413761157	371541	3761157	1.446
3715543761160	371554	3761160	1.199
3715623761160	371562	3761160	1.047
3715743761159	371574	3761159	0.854
3715823761157	371582	3761157	0.737
3715253761170	371525	3761170	2.395
3715323761170	371532	3761170	2.079
3715423761170	371542	3761170	1.722
3715523761170	371552	3761170	1.445
3715623761166	371562	3761166	1.147
3715283761178	371528	3761178	2.521
3715323761178	371532	3761178	2.327
3715423761176	371542	3761176	1.877
3711453760640	371145	3760640	0.050
3711553760640	371155	3760640	0.053
3711653760640	371165	3760640	0.057
3711753760640	371175	3760640	0.062
3711853760640	371185	3760640	0.070
3711933760640	371193	3760640	0.081
3710953760650	371095	3760650	0.043
3711053760650	371105	3760650	0.044
3711153760650	371115	3760650	0.046
3711253760650	371125	3760650	0.048
3711353760650	371135	3760650	0.049
3711453760650	371145	3760650	0.052
3711553760650	371155	3760650	0.055
3711653760650	371165	3760650	0.059
3711753760650	371175	3760650	0.065
3711853760650	371185	3760650	0.074
3711933760650	371193	3760650	0.086
3710853760660	371085	3760660	0.043

6201 Bristol Mitigated

Health Risk Assessment Results Summary

Residential Receptors

		MAX:	0.225	2.296	2.521
Unique Identifier	X (UTM)	Y (UTM)	Onroad	Offroad	Total Risk
3710953760660	371095	3760660	0.015	0.029	0.045
3711053760660	371105	3760660	0.017	0.029	0.046
3711153760660	371115	3760660	0.018	0.030	0.047
3711253760660	371125	3760660	0.019	0.030	0.049
3711353760660	371135	3760660	0.021	0.030	0.051
3711453760660	371145	3760660	0.024	0.030	0.054
3711553760660	371155	3760660	0.027	0.030	0.057
3711653760660	371165	3760660	0.031	0.030	0.061
3711753760660	371175	3760660	0.038	0.030	0.068
3711853760660	371185	3760660	0.048	0.030	0.078
3711933760660	371193	3760660	0.061	0.030	0.091
3710853760670	371085	3760670	0.015	0.030	0.045
3710953760670	371095	3760670	0.016	0.030	0.046
3711053760670	371105	3760670	0.017	0.031	0.048
3711153760670	371115	3760670	0.018	0.031	0.049
3711253760670	371125	3760670	0.020	0.031	0.051
3711353760670	371135	3760670	0.022	0.031	0.053
3711453760670	371145	3760670	0.025	0.031	0.056
3711553760670	371155	3760670	0.028	0.031	0.059
3711653760670	371165	3760670	0.033	0.031	0.064
3711753760670	371175	3760670	0.040	0.031	0.071
3711853760670	371185	3760670	0.051	0.031	0.082
3711933760670	371193	3760670	0.066	0.031	0.098
3710853760680	371085	3760680	0.015	0.031	0.046
3710953760680	371095	3760680	0.016	0.031	0.048
3711053760680	371105	3760680	0.018	0.032	0.049
3711153760680	371115	3760680	0.019	0.032	0.051
3711253760680	371125	3760680	0.021	0.032	0.053
3711353760680	371135	3760680	0.023	0.032	0.055
3711453760680	371145	3760680	0.026	0.032	0.058
3711553760680	371155	3760680	0.030	0.032	0.062
3711653760680	371165	3760680	0.035	0.032	0.067
3711753760680	371175	3760680	0.042	0.032	0.075
3711853760680	371185	3760680	0.055	0.032	0.087
3711933760680	371193	3760680	0.072	0.032	0.104
3710853760700	371085	3760700	0.016	0.033	0.050
3710953760700	371095	3760700	0.018	0.034	0.051
3711053760700	371105	3760700	0.019	0.034	0.053
3711153760700	371115	3760700	0.020	0.034	0.054
3711253760700	371125	3760700	0.022	0.034	0.057
3711353760700	371135	3760700	0.025	0.034	0.059
3711453760700	371145	3760700	0.028	0.035	0.062
3711553760700	371155	3760700	0.032	0.035	0.067
3711653760700	371165	3760700	0.038	0.035	0.073
3711753760700	371175	3760700	0.047	0.035	0.082
3711853760700	371185	3760700	0.063	0.035	0.098
3710753760710	371075	3760710	0.015	0.034	0.049
3710853760710	371085	3760710	0.017	0.034	0.051
3710953760710	371095	3760710	0.018	0.035	0.053
3711053760710	371105	3760710	0.019	0.035	0.054
3711153760710	371115	3760710	0.021	0.035	0.056
3711253760710	371125	3760710	0.023	0.035	0.059
3711353760710	371135	3760710	0.026	0.036	0.061
3711453760710	371145	3760710	0.029	0.036	0.065
3711553760710	371155	3760710	0.034	0.036	0.070
3711653760710	371165	3760710	0.040	0.036	0.076
3711753760710	371175	3760710	0.050	0.036	0.087
3711853760710	371185	3760710	0.068	0.036	0.105
3710753760720	371075	3760720	0.016	0.035	0.051
3710853760720	371085	3760720	0.017	0.036	0.053
3710953760720	371095	3760720	0.018	0.036	0.054
3711053760720	371105	3760720	0.020	0.036	0.056
3711153760720	371115	3760720	0.022	0.037	0.058
3711253760720	371125	3760720	0.024	0.037	0.061
3711353760720	371135	3760720	0.027	0.037	0.064
3711453760720	371145	3760720	0.030	0.037	0.067
3711553760720	371155	3760720	0.035	0.037	0.072
3711653760720	371165	3760720	0.042	0.038	0.080
3711753760720	371175	3760720	0.054	0.038	0.091
3711853760720	371185	3760720	0.074	0.038	0.112

6201 Bristol Mitigated

Health Risk Assessment Results Summary

RESIDENTIAL RECEPTORS ONLY MAX: 2.521

Unique Identifier	X (UTM)	Y (UTM)	Total Risk
3710953760660	371095	3760660	0.045
3711053760660	371105	3760660	0.046
3711153760660	371115	3760660	0.047
3711253760660	371125	3760660	0.049
3711353760660	371135	3760660	0.051
3711453760660	371145	3760660	0.054
3711553760660	371155	3760660	0.057
3711653760660	371165	3760660	0.061
3711753760660	371175	3760660	0.068
3711853760660	371185	3760660	0.078
3711933760660	371193	3760660	0.091
3710853760670	371085	3760670	0.045
3710953760670	371095	3760670	0.046
3711053760670	371105	3760670	0.048
3711153760670	371115	3760670	0.049
3711253760670	371125	3760670	0.051
3711353760670	371135	3760670	0.053
3711453760670	371145	3760670	0.056
3711553760670	371155	3760670	0.059
3711653760670	371165	3760670	0.064
3711753760670	371175	3760670	0.071
3711853760670	371185	3760670	0.082
3711933760670	371193	3760670	0.098
3710853760680	371085	3760680	0.046
3710953760680	371095	3760680	0.048
3711053760680	371105	3760680	0.049
3711153760680	371115	3760680	0.051
3711253760680	371125	3760680	0.053
3711353760680	371135	3760680	0.055
3711453760680	371145	3760680	0.058
3711553760680	371155	3760680	0.062
3711653760680	371165	3760680	0.067
3711753760680	371175	3760680	0.075
3711853760680	371185	3760680	0.087
3711933760680	371193	3760680	0.104
3710853760700	371085	3760700	0.050
3710953760700	371095	3760700	0.051
3711053760700	371105	3760700	0.053
3711153760700	371115	3760700	0.054
3711253760700	371125	3760700	0.057
3711353760700	371135	3760700	0.059
3711453760700	371145	3760700	0.062
3711553760700	371155	3760700	0.067
3711653760700	371165	3760700	0.073
3711753760700	371175	3760700	0.082
3711853760700	371185	3760700	0.098
3710753760710	371075	3760710	0.049
3710853760710	371085	3760710	0.051
3710953760710	371095	3760710	0.053
3711053760710	371105	3760710	0.054
3711153760710	371115	3760710	0.056
3711253760710	371125	3760710	0.059
3711353760710	371135	3760710	0.061
3711453760710	371145	3760710	0.065
3711553760710	371155	3760710	0.070
3711653760710	371165	3760710	0.076
3711753760710	371175	3760710	0.087
3711853760710	371185	3760710	0.105
3710753760720	371075	3760720	0.051
3710853760720	371085	3760720	0.053
3710953760720	371095	3760720	0.054
3711053760720	371105	3760720	0.056
3711153760720	371115	3760720	0.058
3711253760720	371125	3760720	0.061
3711353760720	371135	3760720	0.064
3711453760720	371145	3760720	0.067
3711553760720	371155	3760720	0.072
3711653760720	371165	3760720	0.080
3711753760720	371175	3760720	0.091
3711853760720	371185	3760720	0.112

6201 Bristol Mitigated

Maximum Individual Non-Cancer Impact Calculations - (Impact at all other sensitive receptors would be less than shown)

Residential Receptors

Maximum Non-cancer Chronic Hazards / Toxicological Endpoints*

Receptor Group	Pollutant	CREL[1]	CONC	WFrac	$CONC_{WF}$	HI		ALIM	BN	CVS	DEV	ENDC	EYE	HEM	IMMUN	KIDN	NS	REPRO	RESP	SK
Project:																				
MEI - Max	DPM	5.00E+00	2.57E-02	1.00E+00	2.57E-02	5.15E-03		-	-	-	-	-	-	-	-	-	-	-	5.15E-03	-
							Total Risk				-			-				-	0.005	
							Threshold				1.00			1.00				1.00	1.00	
							Over?				NO			NO				NO	NO	

Notes:

1. California Air Resources Board, "Consolidated Table of OEHHA/ARB Approved Risk Assessment Health Values," "OEHHA/ARB Approved Chronic Reference Exposure Levels and Target Organs," "OEHHA/ARB Approved Acute Reference Exposure Levels and Target Organs," and "OEHHA/ARB Approved 8-Hour Reference Exposure Levels and Target Organs," http://www.arb.ca.gov/toxics/healthval/healthval.htm. Tables last updated: August 18, 2025 and July 20, 2025.

Source: ESA, 2025

Where:

$CONC_{WF}$	Pollutant Concentration ($\mu g/m^3$) multiplied by the weight fraction
CREL	Chronic Reference Exposure Level
HI	Hazard Index
MEI	Maximally Exposed Individual
WFrac	Weight fraction of speciated component

* Key to Toxicological Endpoints

ALIM	Alimentary Tract	EYE	Eye	NS	Nervous System
BN	Bone	HEM	Hematologic System	REPRO	Reproductive System
CVS	Cardiovascular System	IMMUN	Immune System	RESP	Respiratory System
DEV	Developmental System	KIDN	Kidney	SK	Skin
ENDC	Endocrine System				

6201 Bristol Mitigated

Health Risk Assessment Exposure Duration Assumptions for Offroad Equipment and Haul Activities

School Receptors

				Start Date				*1/1/2026*
				End Date				*12/29/2039*
				Days	*90*	*730*		*5110*
Phase		Start Date	End Date	Hrs/Day	Duration (days)	3rd Tri	0<2	2<9
DemolitionS	2026	1/1/2026	3/23/2026	12	82	0	0	82
Site PreparationS	2026	6/15/2026	6/20/2026	12	6	0	0	6
Grading/ExcavationS	2026	6/21/2026	12/9/2026	12	172	0	0	172
Concrete (Garage and Podiums)1	2026	12/10/2026	12/31/2026	12	22	0	0	22
Concrete (Garage and Podiums)1	2027	1/1/2027	12/31/2027	12	365	0	0	365
Concrete (Garage and Podiums)1	2028	1/1/2028	1/19/2028	12	19	0	0	19
Concrete (Garage and Podiums)S	2028	1/20/2028	5/19/2028	12	121	0	0	121
Concrete (Garage and Podiums)2	2028	5/20/2028	7/5/2028	12	47	0	0	47
Building Construction (framing, roofing, MEPs)1	2027	12/21/2027	12/31/2027	12	11	0	0	11
Building Construction (framing, roofing, MEPs)1	2028	1/1/2028	6/6/2028	12	158	0	0	158
Building Construction (framing, roofing, MEPs)S	2028	6/7/2028	12/31/2028	12	208	0	0	208
Building Construction (framing, roofing, MEPs)S	2029	1/1/2029	1/19/2029	12	19	0	0	19
Building Construction (framing, roofing, MEPs)2	2029	1/20/2029	7/5/2029	12	167	0	0	167
Finishing/Painting1	2028	9/4/2028	12/31/2028	12	119	0	0	119
Finishing/Painting1	2029	1/1/2029	2/15/2029	12	46	0	0	46
Finishing/PaintingS	2029	2/16/2029	7/13/2029	12	148	0	0	148
Finishing/Painting2	2029	7/14/2029	12/27/2029	12	167	0	0	167
PavingS	2029	7/1/2029	9/14/2029	12	76	0	0	76
					1953			

Risk Factors

	Abbreviation	UOM	3rd Trimester	0<2	2<9	16<30
Daily Breathing Rate (95th %'ile)	DBR	L/kg-day	361	1090	640	261
Modeling Adjustment Factor	FAH	unitless	1	1	2.33	0.73
Exposure Frequency	EF	days/year	0.96	0.96	0.49	0.96
Age Sensitivity Factor	ASF	unitless	10	10	3	1
Inhalation Absorption Factor	A	unitless	1	1	1	1
Conversion Factor	CF_1	m^3/L	0.001	0.001	0.001	0.001
Conversion Factor	CF_2	$\mu g/m^3$	0.001	0.001	0.001	0.001
Cancer Potency Factor (diesel exhaust)	CPF	$mg/kg\text{-}day^{-1}$	1.1	1.1	1.1	1.1
Averaging Time (for residential exposure)	AT	years	70.00	70.00	70.00	70.00

Intake Factor for Inhalation, IF (m^3/kg-day)

Phase	Year	Equation	3rd Trimester	0<2	2<9
DemolitionS	2026	$\frac{DBR \cdot FAH \cdot EF \cdot ED \cdot ASF \cdot A \cdot CF_1}{AT}$	0.00E+00	0.00E+00	7.09E-03
Site PreparationS	2026		0.00E+00	0.00E+00	5.19E-04
Grading/ExcavationS	2026		0.00E+00	0.00E+00	1.49E-02
Concrete (Garage and Podiums)1	2026		0.00E+00	0.00E+00	1.90E-03
Concrete (Garage and Podiums)1	2027		0.00E+00	0.00E+00	3.16E-02
Concrete (Garage and Podiums)1	2028		0.00E+00	0.00E+00	1.64E-03
Concrete (Garage and Podiums)S	2028		0.00E+00	0.00E+00	1.05E-02
Concrete (Garage and Podiums)2	2028		0.00E+00	0.00E+00	4.06E-03
Building Construction (framing, roofing, MEPs)1	2027		0.00E+00	0.00E+00	9.51E-04
Building Construction (framing, roofing, MEPs)1	2028		0.00E+00	0.00E+00	1.37E-02
Building Construction (framing, roofing, MEPs)S	2028		0.00E+00	0.00E+00	1.80E-02
Building Construction (framing, roofing, MEPs)S	2029		0.00E+00	0.00E+00	1.64E-03
Building Construction (framing, roofing, MEPs)2	2029		0.00E+00	0.00E+00	1.44E-02
Finishing/Painting1	2028		0.00E+00	0.00E+00	1.03E-02
Finishing/Painting1	2029		0.00E+00	0.00E+00	3.98E-03
Finishing/PaintingS	2029		0.00E+00	0.00E+00	1.28E-02
Finishing/Painting2	2029		0.00E+00	0.00E+00	1.44E-02
PavingS	2029		0.00E+00	0.00E+00	6.57E-03

Risk Calculation Part 1, R1

Equation	3rd Trimester	0<2	2<9
$IF \cdot CPF \cdot CF_2$	0.00E+00	0.00E+00	7.80E-06
	0.00E+00	0.00E+00	5.71E-07
	0.00E+00	0.00E+00	1.64E-05
	0.00E+00	0.00E+00	2.09E-06
	0.00E+00	0.00E+00	3.47E-05
	0.00E+00	0.00E+00	1.81E-06
	0.00E+00	0.00E+00	1.15E-05
	0.00E+00	0.00E+00	4.47E-06
	0.00E+00	0.00E+00	1.05E-06
	0.00E+00	0.00E+00	1.50E-05
	0.00E+00	0.00E+00	1.98E-05
	0.00E+00	0.00E+00	1.81E-06
	0.00E+00	0.00E+00	1.59E-05
	0.00E+00	0.00E+00	1.13E-05
	0.00E+00	0.00E+00	4.38E-06
	0.00E+00	0.00E+00	1.41E-05
	0.00E+00	0.00E+00	1.59E-05
	0.00E+00	0.00E+00	7.23E-06

6201 Bristol Mitigated

Offroad DPM Emissions, Ground Level Concentrations and Health Risk Calculations

School Receptors

Offsite

Phase		Start Date	End Date	Work Days	issions (lbs/d	missions (lbs/y	Emissions (g/s)
DemolitionS	2026	1/1/2026	3/23/2026	70	0.02779	1.946	1.46E-04
Site PreparationS	2026	6/15/2026	6/20/2026	6	0.00000	0.000	0.00E+00
Grading/ExcavationS	2026	6/21/2026	12/9/2026	147	0.05842	8.587	3.07E-04
Concrete (Garage and Podiums)1	2026	12/10/2026	12/31/2026	19	0.02249	0.427	1.18E-04
Concrete (Garage and Podiums)1	2027	1/1/2027	12/31/2027	313	0.02243	7.020	1.18E-04
Concrete (Garage and Podiums)1	2028	1/1/2028	1/19/2028	16	0.02238	0.358	1.17E-04
Concrete (Garage and Podiums)S	2028	1/20/2028	5/19/2028	104	0.02238	2.327	1.17E-04
Concrete (Garage and Podiums)2	2028	5/20/2028	7/5/2028	40	0.02238	0.895	1.17E-04
Building Construction (framing, roofing, MEPs)1	2027	12/21/2027	12/31/2027	10	0.00743	0.074	3.90E-05
Building Construction (framing, roofing, MEPs)1	2028	1/1/2028	6/6/2028	135	0.00743	1.002	3.90E-05
Building Construction (framing, roofing, MEPs)S	2028	6/7/2028	12/31/2028	178	0.00743	1.322	3.90E-05
Building Construction (framing, roofing, MEPs)S	2029	1/1/2029	1/19/2029	17	0.00743	0.126	3.90E-05
Building Construction (framing, roofing, MEPs)2	2029	1/20/2029	7/5/2029	143	0.00743	1.062	3.90E-05
Finishing/Painting1	2028	9/4/2028	12/31/2028	102	0.00492	0.501	2.58E-05
Finishing/Painting1	2029	1/1/2029	2/15/2029	40	0.00487	0.195	2.56E-05
Finishing/PaintingS	2029	2/16/2029	7/13/2029	127	0.00487	0.619	2.56E-05
Finishing/Painting2	2029	7/14/2029	12/27/2029	143	0.00487	0.697	2.56E-05
PavingS	2029	7/1/2029	9/14/2029	65	0.00558	0.363	2.93E-05
				1675			

Unique Identifier	X (UTM)	Y (UTM)	DemolitionS 2026	Site PreparationS 2026	Grading/ExcavationS 2026	Concrete (Garage and Podiums)1 2026	Concrete (Garage and Podiums)1 2027	Concrete (Garage and Podiums)1 2028	Concrete (Garage and Podiums)S 2028	Concrete (Garage and Podiums)2 2028	Building Construction (framing, roofing, 2027	Building Construction (framing, roofing, 2028	Building Construction (framing, roofing, 2028	Building Construction (framing, roofing, 2029	Building Construction (framing, roofing, 2029
371617.023761183.02	371617.02	3761183.02	1.54E-03	0.00E+00	3.23E-03	9.93E-04	9.90E-04	9.88E-04	1.26E-03	2.04E-03	3.28E-04	3.28E-04	4.17E-04	4.17E-04	6.79E-04
371627.023761183.02	371627.02	3761183.02	1.35E-03	0.00E+00	2.83E-03	8.63E-04	8.61E-04	8.59E-04	1.10E-03	1.82E-03	2.85E-04	2.85E-04	3.66E-04	3.66E-04	6.03E-04
371635.023761183.02	371635.02	3761183.02	1.23E-03	0.00E+00	2.58E-03	7.85E-04	7.83E-04	7.81E-04	1.01E-03	1.66E-03	2.59E-04	2.59E-04	3.34E-04	3.34E-04	5.52E-04
371617.023761193.02	371617.02	3761193.02	1.72E-03	0.00E+00	3.62E-03	1.16E-03	1.15E-03	1.15E-03	1.41E-03	2.16E-03	3.82E-04	3.82E-04	4.67E-04	4.67E-04	7.15E-04
371627.023761193.02	371627.02	3761193.02	1.51E-03	0.00E+00	3.18E-03	1.00E-03	1.00E-03	1.00E-03	1.24E-03	1.93E-03	3.32E-04	3.32E-04	4.10E-04	4.10E-04	6.40E-04
371635.023761193.02	371635.02	3761193.02	1.38E-03	0.00E+00	2.90E-03	9.09E-04	9.06E-04	9.04E-04	1.12E-03	1.77E-03	3.00E-04	3.00E-04	3.73E-04	3.73E-04	5.88E-04
371617.023761203.02	371617.02	3761203.02	1.92E-03	0.00E+00	4.03E-03	1.34E-03	1.33E-03	1.33E-03	1.56E-03	2.24E-03	4.41E-04	4.41E-04	5.18E-04	5.18E-04	7.45E-04
371627.023761203.02	371627.02	3761203.02	1.68E-03	0.00E+00	3.53E-03	1.16E-03	1.15E-03	1.15E-03	1.37E-03	2.02E-03	3.82E-04	3.82E-04	4.55E-04	4.55E-04	6.70E-04
371635.023761203.02	371635.02	3761203.02	1.53E-03	0.00E+00	3.22E-03	1.04E-03	1.04E-03	1.04E-03	1.25E-03	1.86E-03	3.45E-04	3.45E-04	4.14E-04	4.14E-04	6.18E-04
371627.023761213.02	371627.02	3761213.02	1.85E-03	0.00E+00	3.89E-03	1.32E-03	1.31E-03	1.31E-03	1.51E-03	2.09E-03	4.35E-04	4.35E-04	5.01E-04	5.01E-04	6.94E-04
371635.023761213.02	371635.02	3761213.02	1.69E-03	0.00E+00	3.55E-03	1.19E-03	1.18E-03	1.18E-03	1.37E-03	1.94E-03	3.92E-04	3.92E-04	4.56E-04	4.56E-04	6.43E-04

Finishing/Painting1	Finishing/Painting1	Finishing/PaintingS	Finishing/Painting2	PavingS		Child Risk						Overlapping Phases - Maximum GLC			
2028	2029	2029	2029	2029		3rd Trimester	0<2	2<16	Total	per million		2026	2027	2028	2029
2.17E-04	2.15E-04	2.74E-04	4.46E-04	3.09E-04		0.00E+00	0.00E+00	1.68E-07	1.68E-07	0.17		5.76E-03	1.32E-03	5.25E-03	2.34E-03
1.89E-04	1.87E-04	2.40E-04	3.96E-04	2.71E-04		0.00E+00	0.00E+00	1.48E-07	1.48E-07	0.15		5.05E-03	1.15E-03	4.62E-03	2.06E-03
1.72E-04	1.70E-04	2.19E-04	3.62E-04	2.47E-04		0.00E+00	0.00E+00	1.35E-07	1.35E-07	0.13		4.60E-03	1.04E-03	4.21E-03	1.88E-03
2.53E-04	2.51E-04	3.07E-04	4.70E-04	3.46E-04		0.00E+00	0.00E+00	1.89E-07	1.89E-07	0.19		6.51E-03	1.54E-03	5.82E-03	2.56E-03
2.20E-04	2.18E-04	2.69E-04	4.20E-04	3.04E-04		0.00E+00	0.00E+00	1.66E-07	1.66E-07	0.17		5.70E-03	1.33E-03	5.13E-03	2.26E-03
1.99E-04	1.97E-04	2.45E-04	3.86E-04	2.77E-04		0.00E+00	0.00E+00	1.51E-07	1.51E-07	0.15		5.18E-03	1.21E-03	4.67E-03	2.07E-03
2.92E-04	2.89E-04	3.40E-04	4.89E-04	3.85E-04		0.00E+00	0.00E+00	2.10E-07	2.10E-07	0.21	RES MAX H	7.28E-03	1.77E-03	6.38E-03	2.77E-03
2.53E-04	2.51E-04	2.99E-04	4.40E-04	3.38E-04		0.00E+00	0.00E+00	1.84E-07	1.84E-07	0.18		6.37E-03	1.53E-03	5.63E-03	2.45E-03
2.28E-04	2.26E-04	2.72E-04	4.06E-04	3.08E-04		0.00E+00	0.00E+00	1.68E-07	1.68E-07	0.17		5.79E-03	1.39E-03	5.14E-03	2.24E-03
2.88E-04	2.85E-04	3.29E-04	4.56E-04	3.72E-04		0.00E+00	0.00E+00	2.03E-07	2.03E-07	0.20		7.06E-03	1.75E-03	6.13E-03	2.64E-03
2.60E-04	2.57E-04	2.99E-04	4.22E-04	3.39E-04		0.00E+00	0.00E+00	1.85E-07	1.85E-07	0.19		6.42E-03	1.58E-03	5.60E-03	2.42E-03

6201 Bristol Mitigated

Health Risk Assessment Exposure Duration Assumptions for Offroad Equipment and Haul Activities

School Receptors

				Start Date			*1/1/2026*
				End Date			*12/29/2039*
				Days	*90*	*730*	*5110*
Phase		Start Date	End Date	Hrs/Day	Duration (days)	3rd Tri	0<2	2<9
Demolition	2026	1/1/2026	3/23/2026	12	82	0	0	82
Demolition - Hauling	2026	1/1/2026	1/23/2026	12	23	0	0	23
Site Preparation	2026	6/15/2026	6/20/2026	12	6	0	0	6
Grading/Excavation	2026	6/21/2026	12/9/2026	12	172	0	0	172
Grading/Excavation - Hauling	2026	6/21/2026	9/22/2026	12	94	0	0	94
Concrete - Garage - Trucks	2026	12/10/2026	12/31/2026	12	22	0	0	22
Concrete - Garage - Trucks	2027	1/1/2027	2/11/2027	12	42	0	0	42
Concrete - Podium 1 - Trucks	2027	10/8/2027	10/28/2027	12	21	0	0	21
Concrete - Podium 2 - Trucks	2028	1/20/2028	2/20/2028	12	32	0	0	32
Building Construction-1	2027	12/21/2027	12/31/2027	12	11	0	0	11
Building Construction-1	2028	1/1/2028	12/31/2028	12	366	0	0	366
Building Construction-1	2029	1/1/2029	1/19/2029	12	19	0	0	19
Building Construction-2	2028	6/7/2028	12/31/2028	12	208	0	0	208
Building Construction-2	2029	1/1/2029	7/5/2029	12	186	0	0	186
Finishing/Painting-1	2028	9/4/2028	12/31/2028	12	119	0	0	119
Finishing/Painting-1	2029	1/1/2029	7/13/2029	12	194	0	0	194
Finishing/Painting-2	2029	2/16/2029	12/27/2029	12	315	0	0	315
Paving	2029	7/1/2029	9/14/2029	12	76	0	0	76
					1988			

Risk Factors

	Abbreviation	UOM	3rd Trimester	0<2	2<9	16<30
Daily Breathing Rate (95th %'ile)	DBR	L/kg-day	361	1090	640	261
Modeling Adjustment Factor	FAH	unitless	1	1	2.33	0.73
Exposure Frequency	EF	days/year	0.96	0.96	0.49	0.96
Age Sensitivity Factor	ASF	unitless	10	10	3	1
Inhalation Absorption Factor	A	unitless	1	1	1	1
Conversion Factor	CF_1	m^3/L	0.001	0.001	0.001	0.001
Conversion Factor	CF_2	$\mu g/m^3$	0.001	0.001	0.001	0.001
Cancer Potency Factor (diesel exhaust)	CPF	mg/kg-day^{-1}	1.1	1.1	1.1	1.1
Averaging Time (for residential exposure)	AT	years	70.00	70.00	70.00	70.00

Intake Factor for Inhalation, IF (m^3/kg-day)

Phase	Year	Equation	3rd Trimester	0<2	2<9
Demolition	2026	$\frac{DBR \cdot FAH \cdot EF \cdot ED \cdot ASF \cdot A \cdot CF_1}{AT}$	0.00E+00	0.00E+00	7.09E-03
Demolition - Hauling	2026		0.00E+00	0.00E+00	1.99E-03
Site Preparation	2026		0.00E+00	0.00E+00	5.19E-04
Grading/Excavation	2026		0.00E+00	0.00E+00	1.49E-02
Grading/Excavation - Hauling	2026		0.00E+00	0.00E+00	8.13E-03
Concrete - Garage - Trucks	2026		0.00E+00	0.00E+00	1.90E-03
Concrete - Garage - Trucks	2027		0.00E+00	0.00E+00	3.63E-03
Concrete - Podium 1 - Trucks	2027		0.00E+00	0.00E+00	1.82E-03
Concrete - Podium 2 - Trucks	2028		0.00E+00	0.00E+00	2.77E-03
Building Construction-1	2027		0.00E+00	0.00E+00	9.51E-04
Building Construction-1	2028		0.00E+00	0.00E+00	3.16E-02
Building Construction-1	2029		0.00E+00	0.00E+00	1.64E-03
Building Construction-2	2028		0.00E+00	0.00E+00	1.80E-02
Building Construction-2	2029		0.00E+00	0.00E+00	1.61E-02
Finishing/Painting-1	2028		0.00E+00	0.00E+00	1.03E-02
Finishing/Painting-1	2029		0.00E+00	0.00E+00	1.68E-02
Finishing/Painting-2	2029		0.00E+00	0.00E+00	2.72E-02
Paving	2029		0.00E+00	0.00E+00	6.57E-03

Risk Calculation Part 1, R1

Equation	3rd Trimester	0<2	2<9
$IF \cdot CPF \cdot CF_2$	0.00E+00	0.00E+00	7.80E-06
	0.00E+00	0.00E+00	2.19E-06
	0.00E+00	0.00E+00	5.71E-07
	0.00E+00	0.00E+00	1.64E-05
	0.00E+00	0.00E+00	8.94E-06
	0.00E+00	0.00E+00	2.09E-06
	0.00E+00	0.00E+00	3.99E-06
	0.00E+00	0.00E+00	2.00E-06
	0.00E+00	0.00E+00	3.04E-06
	0.00E+00	0.00E+00	1.05E-06
	0.00E+00	0.00E+00	3.48E-05
	0.00E+00	0.00E+00	1.81E-06
	0.00E+00	0.00E+00	1.98E-05
	0.00E+00	0.00E+00	1.77E-05
	0.00E+00	0.00E+00	1.13E-05
	0.00E+00	0.00E+00	1.85E-05
	0.00E+00	0.00E+00	3.00E-05
	0.00E+00	0.00E+00	7.23E-06

6201 Bristol Mitigated

Onroad DPM Emissions, Ground Level Concentrations and Health Risk Calculations

School Receptors

Offsite

Phase		Start Date	End Date	Work Days	missions (lbs/da	Emissions (lbs/yr	Emissions (g/s)	From AQ Summary Emissions (lbs/day)	
Demolition	2026	1/1/2026	3/23/2026	70	1.58E-04	1.10E-02	8.27E-07	0.00075	TRUE
Demolition - Hauling	2026	1/1/2026	1/23/2026	20	3.25E-03	6.49E-02	1.70E-05	0.08209	TRUE
Site Preparation	2026	6/15/2026	6/20/2026	6	3.79E-04	2.28E-03	1.99E-06	0.00180	TRUE
Grading/Excavation	2026	6/21/2026	12/9/2026	147	4.90E-04	7.21E-02	2.57E-06	0.00232	TRUE
Grading/Excavation - Hauling	2026	6/21/2026	9/22/2026	80	1.64E-02	1.31E+00	8.61E-05	0.26798	TRUE
Concrete - Garage - Trucks	2026	12/10/2026	12/31/2026	19	1.46E-02	2.78E-01	7.69E-05	0.13593	TRUE
Concrete - Garage - Trucks	2027	1/1/2027	2/11/2027	36	1.47E-02	5.29E-01	7.71E-05	0.13641	TRUE
Concrete - Podium 1 - Trucks	2027	10/8/2027	10/28/2027	18	1.47E-02	2.65E-01	7.71E-05	0.13641	TRUE
Concrete - Podium 2 - Trucks	2028	1/20/2028	2/20/2028	27	1.45E-02	3.92E-01	7.62E-05	0.13478	TRUE
Building Construction-1	2027	12/21/2027	12/31/2027	10	1.28E-02	1.28E-01	6.72E-05	0.06055	TRUE
Building Construction-1	2028	1/1/2028	12/31/2028	313	1.23E-02	3.84E+00	6.44E-05	0.05807	TRUE
Building Construction-1	2029	1/1/2029	1/19/2029	17	1.18E-02	2.00E-01	6.18E-05	0.05577	TRUE
Building Construction-2	2028	6/7/2028	12/31/2028	178	4.38E-03	7.80E-01	2.30E-05	0.02074	TRUE
Building Construction-2	2029	1/1/2029	7/5/2029	160	4.21E-03	6.73E-01	2.21E-05	0.01992	TRUE
Finishing/Painting-1	2028	9/4/2028	12/31/2028	102	0.00E+00	0.00E+00	0.00E+00	0.00000	TRUE
Finishing/Painting-1	2029	1/1/2029	7/13/2029	167	0.00E+00	0.00E+00	0.00E+00	0.00000	TRUE
Finishing/Painting-2	2029	2/16/2029	12/27/2029	270	0.00E+00	0.00E+00	0.00E+00	0.00000	TRUE
Paving	2029	7/1/2029	9/14/2029	65	4.19E-04	2.72E-02	2.20E-06	0.00198	TRUE
				1705					

Haul Truck/Worker Trip Adjustment Factor to Model - Demolition

	Total (miles)				
	HAUL				
Haul Distance (Haz Waste Facility or Landfill)	109				
		Haul Route Model	6934.9		
			6.9349	km modeled	
AERMOD	4.31	*Calculated in Lake AERMOD View*	0.62	km to mile conversion	
% in Dispersion Model, Hauling (Haz Waste Facility or Landfill)	4.0%		4.31	Miles modeled	

Haul Truck/Worker Trip Adjustment Factor to Model - Grading

	Total (miles)				
	HAUL				
Haul Distance (Haz Waste Facility or Landfill)	70.4				
		Haul Route Model	6934.9		
			6.9349	km modeled	
AERMOD	4.31	*Calculated in Lake AERMOD View*	0.62	km to mile conv	
% in Dispersion Model, Hauling (Haz Waste Facilit	6.1%		4.31	Miles modeled	

Haul Truck/Worker Trip Adjustment Factor to Model - Concrete/Vendor

	Total (miles)		
	HAUL		
Hauling Default	40		
Vendor	20.40	Haul Route Model	6934.9
			6.9349
version AERMOD	4.31	*Calculated in Lake AERMOD View*	0.62
			4.31
Hauling Default	10.8%		
% in Dispersion	21.1%		

			Demolition	Demolition - Hauling	Site Preparation	Grading/Excavation	Grading/Excavation - Hauling	Concrete - Garage - Trucks	Concrete - Garage - Trucks	Concrete - Podium 1 - Trucks	Concrete - Podium 2 - Trucks	Building Construction-1	Building Construction-1	Building Construction-1	Building Construction-2	Building Construction-2	Finishing/Painting-1	Finishing/Painting-1
Unique Identifier	X (UTM)	Y (UTM)	2026	2026	2026	2026	2026	2026	2027	2027	2028	2027	2028	2029	2028	2029	2028	2029
371617.023761183.02	371617.02	3761183.02	3.29E-06	6.78E-05	7.92E-06	1.02E-05	3.42E-04	3.06E-04	3.07E-04	3.07E-04	3.03E-04	2.67E-04	2.56E-04	2.46E-04	9.15E-05	8.78E-05	0.00E+00	0.00E+00
371627.023761183.02	371627.02	3761183.02	3.06E-06	6.31E-05	7.37E-06	9.53E-06	3.19E-04	2.85E-04	2.86E-04	2.86E-04	2.82E-04	2.49E-04	2.38E-04	2.29E-04	8.51E-05	8.18E-05	0.00E+00	0.00E+00
371635.023761183.02	371635.02	3761183.02	2.92E-06	6.01E-05	7.03E-06	9.08E-06	3.04E-04	2.71E-04	2.72E-04	2.72E-04	2.69E-04	2.37E-04	2.27E-04	2.18E-04	8.12E-05	7.80E-05	0.00E+00	0.00E+00
371617.023761193.02	371617.02	3761193.02	3.48E-06	7.18E-05	8.39E-06	1.08E-05	3.63E-04	3.24E-04	3.25E-04	3.25E-04	3.21E-04	2.83E-04	2.71E-04	2.61E-04	9.69E-05	9.31E-05	0.00E+00	0.00E+00
371627.023761193.02	371627.02	3761193.02	3.23E-06	6.66E-05	7.78E-06	1.01E-05	3.37E-04	3.00E-04	3.01E-04	3.01E-04	2.98E-04	2.62E-04	2.52E-04	2.42E-04	8.99E-05	8.63E-05	0.00E+00	0.00E+00
371635.023761193.02	371635.02	3761193.02	3.07E-06	6.33E-05	7.39E-06	9.56E-06	3.20E-04	2.85E-04	2.86E-04	2.86E-04	2.83E-04	2.49E-04	2.39E-04	2.30E-04	8.54E-05	8.20E-05	0.00E+00	0.00E+00
371617.023761203.02	371617.02	3761203.02	3.73E-06	7.68E-05	8.98E-06	1.16E-05	3.88E-04	3.47E-04	3.48E-04	3.48E-04	3.44E-04	3.03E-04	2.90E-04	2.79E-04	1.04E-04	9.96E-05	0.00E+00	0.00E+00
371627.023761203.02	371627.02	3761203.02	3.44E-06	7.09E-05	8.28E-06	1.07E-05	3.58E-04	3.20E-04	3.21E-04	3.21E-04	3.17E-04	2.79E-04	2.68E-04	2.57E-04	9.57E-05	9.19E-05	0.00E+00	0.00E+00
371635.023761203.02	371635.02	3761203.02	3.26E-06	6.71E-05	7.85E-06	1.01E-05	3.39E-04	3.03E-04	3.04E-04	3.04E-04	3.00E-04	2.65E-04	2.54E-04	2.44E-04	9.06E-05	8.70E-05	0.00E+00	0.00E+00
371627.023761213.02	371627.02	3761213.02	3.71E-06	7.64E-05	8.93E-06	1.15E-05	3.86E-04	3.45E-04	3.46E-04	3.46E-04	3.42E-04	3.01E-04	2.89E-04	2.77E-04	1.03E-04	9.91E-05	0.00E+00	0.00E+00
371635.023761213.02	371635.02	3761213.02	3.50E-06	7.20E-05	8.42E-06	1.09E-05	3.64E-04	3.25E-04	3.26E-04	3.26E-04	3.22E-04	2.84E-04	2.72E-04	2.61E-04	9.72E-05	9.34E-05	0.00E+00	0.00E+00

Finishing/Painting-2	Paving			Child Risk					Overlapping Phases - Maximum GLC			
2029	2029			3rd Trimester	0<2	2<16	Total	per million	2026	2027	2028	2029
0.00E+00	8.75E-06			0.00E+00	0.00E+00	1.99E-08	1.99E-08	1.99E-02	7.37E-04	8.81E-04	6.51E-04	3.43E-04
0.00E+00	8.14E-06			0.00E+00	0.00E+00	1.85E-08	1.85E-08	1.85E-02	6.86E-04	8.20E-04	6.06E-04	3.19E-04
0.00E+00	7.76E-06			0.00E+00	0.00E+00	1.76E-08	1.76E-08	1.76E-02	6.54E-04	7.82E-04	5.77E-04	3.04E-04
0.00E+00	9.27E-06			0.00E+00	0.00E+00	2.11E-08	2.11E-08	2.11E-02	7.81E-04	9.33E-04	6.89E-04	3.63E-04
0.00E+00	8.60E-06			0.00E+00	0.00E+00	1.95E-08	1.95E-08	1.95E-02	7.25E-04	8.65E-04	6.39E-04	3.37E-04
0.00E+00	8.17E-06			0.00E+00	0.00E+00	1.86E-08	1.86E-08	1.86E-02	6.88E-04	8.22E-04	6.07E-04	3.20E-04
0.00E+00	9.92E-06			0.00E+00	0.00E+00	2.25E-08	2.25E-08	2.25E-02	8.36E-04	9.99E-04	7.38E-04	3.88E-04
0.00E+00	9.15E-06			0.00E+00	0.00E+00	2.08E-08	2.08E-08	2.08E-02	7.71E-04	9.21E-04	6.81E-04	3.58E-04
0.00E+00	8.67E-06			0.00E+00	0.00E+00	1.97E-08	1.97E-08	1.97E-02	7.31E-04	8.72E-04	6.45E-04	3.39E-04
0.00E+00	9.86E-06			0.00E+00	0.00E+00	2.24E-08	2.24E-08	2.24E-02	8.32E-04	9.93E-04	7.34E-04	3.86E-04
0.00E+00	9.30E-06			0.00E+00	0.00E+00	2.11E-08	2.11E-08	2.11E-02	7.84E-04	9.36E-04	6.92E-04	3.64E-04

6201 Bristol Mitigated

Onroad DPM Emissions, Ground Level Concentrations and Health Risk Calculations

School Receptors

Onsite

Phase		Start Date	End Date	Work Days	missions (lbs/da	Emissions (lbs/yr	Emissions (g/s)
Demolition	2026	1/1/2026	3/23/2026	70	0.00E+00	0.00E+00	0.00E+00
Demolition - Hauling	2026	1/1/2026	1/23/2026	20	9.52E-04	1.90E-02	5.00E-06
Site Preparation	2026	6/15/2026	6/20/2026	6	0.00E+00	0.00E+00	0.00E+00
Grading/Excavation	2026	6/21/2026	12/9/2026	147	0.00E+00	0.00E+00	0.00E+00
Grading/Excavation - Hauling	2026	6/21/2026	9/22/2026	80	4.82E-03	3.86E-01	2.53E-05
				323			

Unique Identifier	X (UTM)	Y (UTM)	Demolition 2026	Demolition - Hauling 2026	Site Preparation 2026	Grading/Excavation 2026	Grading/Excavation - Hauling 2026
371617.023761183.02	371617.02	3761183.02	0.00E+00	3.37E-05	0.00E+00	0.00E+00	1.71E-04
371627.023761183.02	371627.02	3761183.02	0.00E+00	2.95E-05	0.00E+00	0.00E+00	1.49E-04
371635.023761183.02	371635.02	3761183.02	0.00E+00	2.67E-05	0.00E+00	0.00E+00	1.35E-04
371617.023761193.02	371617.02	3761193.02	0.00E+00	3.81E-05	0.00E+00	0.00E+00	1.93E-04
371627.023761193.02	371627.02	3761193.02	0.00E+00	3.34E-05	0.00E+00	0.00E+00	1.69E-04
371635.023761193.02	371635.02	3761193.02	0.00E+00	3.02E-05	0.00E+00	0.00E+00	1.53E-04
371617.023761203.02	371617.02	3761203.02	0.00E+00	4.29E-05	0.00E+00	0.00E+00	2.17E-04
371627.023761203.02	371627.02	3761203.02	0.00E+00	3.75E-05	0.00E+00	0.00E+00	1.90E-04
371635.023761203.02	371635.02	3761203.02	0.00E+00	3.39E-05	0.00E+00	0.00E+00	1.72E-04
371627.023761213.02	371627.02	3761213.02	0.00E+00	4.17E-05	0.00E+00	0.00E+00	2.11E-04
371635.023761213.02	371635.02	3761213.02	0.00E+00	3.77E-05	0.00E+00	0.00E+00	1.91E-04

Child Risk				
3rd Trimester	0<2	2<16	Total	per million
0.00E+00	0.00E+00	1.60E-09	1.60E-09	1.60E-03
0.00E+00	0.00E+00	1.40E-09	1.40E-09	1.40E-03
0.00E+00	0.00E+00	1.27E-09	1.27E-09	1.27E-03
0.00E+00	0.00E+00	1.81E-09	1.81E-09	1.81E-03
0.00E+00	0.00E+00	1.59E-09	1.59E-09	1.59E-03
0.00E+00	0.00E+00	1.43E-09	1.43E-09	1.43E-03
0.00E+00	0.00E+00	2.04E-09	2.04E-09	2.04E-03
0.00E+00	0.00E+00	1.78E-09	1.78E-09	1.78E-03
0.00E+00	0.00E+00	1.61E-09	1.61E-09	1.61E-03
0.00E+00	0.00E+00	1.98E-09	1.98E-09	1.98E-03
0.00E+00	0.00E+00	1.79E-09	1.79E-09	1.79E-03

Overlapping Phases - Maximum GLC			
2026	2027	2028	2029
2.04E-04	0.00E+00	0.00E+00	0.00E+00
1.79E-04	0.00E+00	0.00E+00	0.00E+00
1.62E-04	0.00E+00	0.00E+00	0.00E+00
2.31E-04	0.00E+00	0.00E+00	0.00E+00
2.03E-04	0.00E+00	0.00E+00	0.00E+00
1.83E-04	0.00E+00	0.00E+00	0.00E+00
2.60E-04	0.00E+00	0.00E+00	0.00E+00
2.28E-04	0.00E+00	0.00E+00	0.00E+00
2.05E-04	0.00E+00	0.00E+00	0.00E+00
2.53E-04	0.00E+00	0.00E+00	0.00E+00
2.29E-04	0.00E+00	0.00E+00	0.00E+00

6201 Bristol Mitigated

Health Risk Assessment Results Summary

School Receptors

		MAX:	0.025	0.210	0.235
Unique Identifier	X (UTM)	Y (UTM)	Onroad	Offroad	Total Risk
371617.023761183.02	371617.02	3761183.02	0.021	0.168	0.190
371627.023761183.02	371627.02	3761183.02	0.020	0.148	0.167
371635.023761183.02	371635.02	3761183.02	0.019	0.135	0.153
371617.023761193.02	371617.02	3761193.02	0.023	0.189	0.212
371627.023761193.02	371627.02	3761193.02	0.021	0.166	0.187
371635.023761193.02	371635.02	3761193.02	0.020	0.151	0.171
371617.023761203.02	371617.02	3761203.02	0.025	0.210	0.235
371627.023761203.02	371627.02	3761203.02	0.023	0.184	0.207
371635.023761203.02	371635.02	3761203.02	0.021	0.168	0.189
371627.023761213.02	371627.02	3761213.02	0.024	0.203	0.228
371635.023761213.02	371635.02	3761213.02	0.023	0.185	0.208

6201 Bristol Mitigated

Health Risk Assessment Results Summary

RESIDENTIAL RECEPTORS ONLY MAX: 0.235

Unique Identifier	X (UTM)	Y (UTM)	Total Risk
371617.023761183.02	371617	3761183.02	0.190
371627.023761183.02	371627	3761183.02	0.167
371635.023761183.02	371635	3761183.02	0.153
371617.023761193.02	371617	3761193.02	0.212
371627.023761193.02	371627	3761193.02	0.187
371635.023761193.02	371635	3761193.02	0.171
371617.023761203.02	371617	3761203.02	0.235
371627.023761203.02	371627	3761203.02	0.207
371635.023761203.02	371635	3761203.02	0.189
371627.023761213.02	371627	3761213.02	0.228
371635.023761213.02	371635	3761213.02	0.208

6201 Bristol Mitigated

Maximum Individual Non-Cancer Impact Calculations -(Impact at all other sensitive receptors would be less than shown)

School Receptors

Maximum Non-cancer Chronic Hazards / Toxicological Endpoints*

Receptor Group	Pollutant	CREL[1]	CONC	WFrac	$CONC_{WF}$	HI		ALIM	BN	CVS	DEV	ENDC	EYE	HEM	IMMUN	KIDN	NS	REPRO	RESP	SK
Project:																				
MEI - Max	DPM	5.00E+00	8.37E-03	1.00E+00	8.37E-03	1.67E-03		-	-	-	-	-	-	-	-	-	-	-	1.67E-03	-
							Total Risk				-			-				-	0.002	
							Threshold				1.00			1.00				1.00	1.00	
							Over?				NO			NO				NO	NO	

Notes:

1. California Air Resources Board, "Consolidated Table of OEHHA/ARB Approved Risk Assessment Health Values," "OEHHA/ARB Approved Chronic Reference Exposure Levels and Target Organs," "OEHHA/ARB Approved Acute Reference Exposure Levels and Target Organs," and "OEHHA/ARB Approved 8-Hour Reference Exposure Levels and Target Organs," http://www.arb.ca.gov/toxics/healthval/healthval.htm. Tables last updated: August 18, 2025 and July 20, 2025.

Source: ESA, 2025

Where:

$CONC_{WF}$	Pollutant Concentration ($\mu g/m^3$) multiplied by the weight fraction
CREL	Chronic Reference Exposure Level
HI	Hazard Index
MEI	Maximally Exposed Individual
WFrac	Weight fraction of speciated component

* Key to Toxicological Endpoints

ALIM	Alimentary Tract	EYE	Eye	NS	Nervous System
BN	Bone	HEM	Hematologic System	REPRO	Reproductive System
CVS	Cardiovascular System	IMMUN	Immune System	RESP	Respiratory System
DEV	Developmental System	KIDN	Kidney	SK	Skin
ENDC	Endocrine System				

6201 Bristol Mitigated

Health Risk Assessment Exposure Duration Assumptions for Offroad Equipment and Haul Activities

Worker Receptors

				Start Date				*1/1/2026*
				End Date				*12/29/2039*
				Days	*90*	*730*		*5110*
Phase		Start Date	End Date	Hrs/Day	Duration (days)	3rd Tri	0<2	16<70
DemolitionS	2026	1/1/2026	3/23/2026	12	82	0	0	82
Site PreparationS	2026	6/15/2026	6/20/2026	12	6	0	0	6
Grading/ExcavationS	2026	6/21/2026	12/9/2026	12	172	0	0	172
Concrete (Garage and Podiums)1	2026	12/10/2026	12/31/2026	12	22	0	0	22
Concrete (Garage and Podiums)1	2027	1/1/2027	12/31/2027	12	365	0	0	365
Concrete (Garage and Podiums)1	2028	1/1/2028	1/19/2028	12	19	0	0	19
Concrete (Garage and Podiums)S	2028	1/20/2028	5/19/2028	12	121	0	0	121
Concrete (Garage and Podiums)2	2028	5/20/2028	7/5/2028	12	47	0	0	47
Building Construction (framing, roofing, MEPs)1	2027	12/21/2027	12/31/2027	12	11	0	0	11
Building Construction (framing, roofing, MEPs)1	2028	1/1/2028	6/6/2028	12	158	0	0	158
Building Construction (framing, roofing, MEPs)S	2028	6/7/2028	12/31/2028	12	208	0	0	208
Building Construction (framing, roofing, MEPs)S	2029	1/1/2029	1/19/2029	12	19	0	0	19
Building Construction (framing, roofing, MEPs)2	2029	1/20/2029	7/5/2029	12	167	0	0	167
Finishing/Painting1	2028	9/4/2028	12/31/2028	12	119	0	0	119
Finishing/Painting1	2029	1/1/2029	2/15/2029	12	46	0	0	46
Finishing/PaintingS	2029	2/16/2029	7/13/2029	12	148	0	0	148
Finishing/Painting2	2029	7/14/2029	12/27/2029	12	167	0	0	167
PavingS	2029	7/1/2029	9/14/2029	12	76	0	0	76
					1953			

Risk Factors

	Abbreviation	UOM	3rd Trimester	0<2	2<16	16<70
Daily Breathing Rate (95th %'ile)	DBR	L/kg-day	361	1090	572	230
Modeling Adjustment Factor	FAH	unitless	1	1	1	2.33
Exposure Frequency	EF	days/year	0.96	0.96	0.96	0.68
Age Sensitivity Factor	ASF	unitless	10	10	3	1
Inhalation Absorption Factor	A	unitless	1	1	1	1
Conversion Factor	CF_1	m^3/L	0.001	0.001	0.001	0.001
Conversion Factor	CF_2	$\mu g/m^3$	0.001	0.001	0.001	0.001
Cancer Potency Factor (diesel exhaust)	CPF	mg/kg-day^{-1}	1.1	1.1	1.1	1.1
Averaging Time (for residential exposure)	AT	years	70.00	70.00	70.00	70.00

Intake Factor for Inhalation, IF (m^3/kg-day)

Phase	Year	Equation	3rd Trimester	0<2	16<70
DemolitionS	2026	$\frac{DBR \cdot FAH \cdot EF \cdot ED \cdot ASF \cdot A \cdot CF_1}{AT}$	0.00E+00	0.00E+00	1.18E-03
Site PreparationS	2026		0.00E+00	0.00E+00	8.63E-05
Grading/ExcavationS	2026		0.00E+00	0.00E+00	2.47E-03
Concrete (Garage and Podiums)1	2026		0.00E+00	0.00E+00	3.17E-04
Concrete (Garage and Podiums)1	2027		0.00E+00	0.00E+00	5.25E-03
Concrete (Garage and Podiums)1	2028		0.00E+00	0.00E+00	2.73E-04
Concrete (Garage and Podiums)S	2028		0.00E+00	0.00E+00	1.74E-03
Concrete (Garage and Podiums)2	2028		0.00E+00	0.00E+00	6.76E-04
Building Construction (framing, roofing, MEPs)1	2027		0.00E+00	0.00E+00	1.58E-04
Building Construction (framing, roofing, MEPs)1	2028		0.00E+00	0.00E+00	2.27E-03
Building Construction (framing, roofing, MEPs)S	2028		0.00E+00	0.00E+00	2.99E-03
Building Construction (framing, roofing, MEPs)S	2029		0.00E+00	0.00E+00	2.73E-04
Building Construction (framing, roofing, MEPs)2	2029		0.00E+00	0.00E+00	2.40E-03
Finishing/Painting1	2028		0.00E+00	0.00E+00	1.71E-03
Finishing/Painting1	2029		0.00E+00	0.00E+00	6.62E-04
Finishing/PaintingS	2029		0.00E+00	0.00E+00	2.13E-03
Finishing/Painting2	2029		0.00E+00	0.00E+00	2.40E-03
PavingS	2029		0.00E+00	0.00E+00	1.09E-03

Risk Calculation Part 1, R1

Equation	3rd Trimester	0<2	16<70
$IF \cdot CPF \cdot CF_2$	0.00E+00	0.00E+00	1.30E-06
	0.00E+00	0.00E+00	9.50E-08
	0.00E+00	0.00E+00	2.72E-06
	0.00E+00	0.00E+00	3.48E-07
	0.00E+00	0.00E+00	5.78E-06
	0.00E+00	0.00E+00	3.01E-07
	0.00E+00	0.00E+00	1.91E-06
	0.00E+00	0.00E+00	7.44E-07
	0.00E+00	0.00E+00	1.74E-07
	0.00E+00	0.00E+00	2.50E-06
	0.00E+00	0.00E+00	3.29E-06
	0.00E+00	0.00E+00	3.01E-07
	0.00E+00	0.00E+00	2.64E-06
	0.00E+00	0.00E+00	1.88E-06
	0.00E+00	0.00E+00	7.28E-07
	0.00E+00	0.00E+00	2.34E-06
	0.00E+00	0.00E+00	2.64E-06
	0.00E+00	0.00E+00	1.20E-06

6201 Bristol Mitigated

Offroad DPM Emissions, Ground Level Concentrations and Health Risk Calculations

Worker Receptors

Phase		Start Date	End Date	Work Days	hissions (lbs/d	missions (lbs/y	Emissions (g/s)
DemolitionS	2026	1/1/2026	3/23/2026	70	0.02779	1.946	1.46E-04
Site PreparationS	2026	6/15/2026	6/20/2026	6	0.00000	0.000	0.00E+00
Grading/ExcavationS	2026	6/21/2026	12/9/2026	147	0.05842	8.587	3.07E-04
Concrete (Garage and Podiums)1	2026	12/10/2026	12/31/2026	19	0.02249	0.427	1.18E-04
Concrete (Garage and Podiums)1	2027	1/1/2027	12/31/2027	313	0.02243	7.020	1.18E-04
Concrete (Garage and Podiums)1	2028	1/1/2028	1/19/2028	16	0.02238	0.358	1.17E-04
Concrete (Garage and Podiums)S	2028	1/20/2028	5/19/2028	104	0.02238	2.327	1.17E-04
Concrete (Garage and Podiums)2	2028	5/20/2028	7/5/2028	40	0.02238	0.895	1.17E-04
Building Construction (framing, roofing, MEPs)1	2027	12/21/2027	12/31/2027	10	0.00743	0.074	3.90E-05
Building Construction (framing, roofing, MEPs)1	2028	1/1/2028	6/6/2028	135	0.00743	1.002	3.90E-05
Building Construction (framing, roofing, MEPs)S	2028	6/7/2028	12/31/2028	178	0.00743	1.322	3.90E-05
Building Construction (framing, roofing, MEPs)S	2029	1/1/2029	1/19/2029	17	0.00743	0.126	3.90E-05
Building Construction (framing, roofing, MEPs)2	2029	1/20/2029	7/5/2029	143	0.00743	1.062	3.90E-05
Finishing/Painting1	2028	9/4/2028	12/31/2028	102	0.00492	0.501	2.58E-05
Finishing/Painting1	2029	1/1/2029	2/15/2029	40	0.00487	0.195	2.56E-05
Finishing/PaintingS	2029	2/16/2029	7/13/2029	127	0.00487	0.619	2.56E-05
Finishing/Painting2	2029	7/14/2029	12/27/2029	143	0.00487	0.697	2.56E-05
PavingS	2029	7/1/2029	9/14/2029	65	0.00558	0.363	2.93E-05
				1675			

Unique Identifier	X (UTM)	Y (UTM)	DemolitionS	Site PreparationS	Grading/ExcavationS	Concrete (Garage and Podiums)1	Concrete (Garage and Podiums)1	Concrete (Garage and Podiums)1	Concrete (Garage and Podiums)S	Concrete (Garage and Podiums)2	Building Construction (framing, roofing,	Building Construction (framing, roofing,	Building Construction (framing, roofing,	Building Construction (framing, roofing,	Building Construction (framing, roofing,
			2026	2026	2026	2026	2027	2028	2028	2028	2027	2028	2028	2029	2029
371286.013761124.01	371286.01	3761124.01	1.79E-03	0.00E+00	3.77E-03	1.34E-03	1.34E-03	1.34E-03	1.42E-03	1.65E-03	4.44E-04	4.44E-04	4.70E-04	4.70E-04	5.48E-04
371296.013761124.01	371296.01	3761124.01	2.08E-03	0.00E+00	4.38E-03	1.53E-03	1.52E-03	1.52E-03	1.64E-03	2.00E-03	5.04E-04	5.04E-04	5.45E-04	5.45E-04	6.63E-04
371286.013761130.01	371286.01	3761130.01	1.85E-03	0.00E+00	3.88E-03	1.43E-03	1.43E-03	1.42E-03	1.46E-03	1.58E-03	4.72E-04	4.72E-04	4.86E-04	4.86E-04	5.26E-04
371296.013761130.01	371296.01	3761130.01	2.16E-03	0.00E+00	4.54E-03	1.64E-03	1.64E-03	1.63E-03	1.70E-03	1.91E-03	5.42E-04	5.42E-04	5.66E-04	5.66E-04	6.35E-04
371302.013761130.01	371302.01	3761130.01	2.38E-03	0.00E+00	5.00E-03	1.79E-03	1.78E-03	1.78E-03	1.87E-03	2.16E-03	5.90E-04	5.90E-04	6.22E-04	6.22E-04	7.16E-04
371266.013761140.01	371266.01	3761140.01	1.43E-03	0.00E+00	3.01E-03	1.18E-03	1.18E-03	1.17E-03	1.14E-03	1.04E-03	3.90E-04	3.90E-04	3.79E-04	3.79E-04	3.45E-04
371276.013761140.01	371276.01	3761140.01	1.66E-03	0.00E+00	3.48E-03	1.36E-03	1.35E-03	1.35E-03	1.32E-03	1.22E-03	4.48E-04	4.48E-04	4.37E-04	4.37E-04	4.05E-04
371286.013761140.01	371286.01	3761140.01	1.94E-03	0.00E+00	4.07E-03	1.57E-03	1.57E-03	1.57E-03	1.54E-03	1.45E-03	5.20E-04	5.20E-04	5.10E-04	5.10E-04	4.82E-04
371296.013761140.01	371296.01	3761140.01	2.28E-03	0.00E+00	4.80E-03	1.84E-03	1.83E-03	1.83E-03	1.81E-03	1.75E-03	6.06E-04	6.06E-04	6.00E-04	6.00E-04	5.80E-04
371256.013761150.01	371256.01	3761150.01	1.28E-03	0.00E+00	2.68E-03	1.09E-03	1.09E-03	1.09E-03	1.02E-03	8.24E-04	3.61E-04	3.61E-04	3.38E-04	3.38E-04	2.73E-04
371266.013761150.01	371266.01	3761150.01	1.48E-03	0.00E+00	3.10E-03	1.26E-03	1.26E-03	1.26E-03	1.18E-03	9.53E-04	4.17E-04	4.17E-04	3.91E-04	3.91E-04	3.16E-04
371276.013761150.01	371276.01	3761150.01	1.72E-03	0.00E+00	3.61E-03	1.47E-03	1.46E-03	1.46E-03	1.37E-03	1.11E-03	4.84E-04	4.84E-04	4.55E-04	4.55E-04	3.68E-04
371286.013761150.01	371286.01	3761150.01	2.02E-03	0.00E+00	4.25E-03	1.72E-03	1.72E-03	1.71E-03	1.61E-03	1.31E-03	5.68E-04	5.68E-04	5.34E-04	5.34E-04	4.34E-04
371296.013761150.01	371296.01	3761150.01	2.40E-03	0.00E+00	5.04E-03	2.03E-03	2.02E-03	2.02E-03	1.90E-03	1.56E-03	6.70E-04	6.70E-04	6.32E-04	6.32E-04	5.19E-04
371226.013761163.01	371226.01	3761163.01	8.76E-04	0.00E+00	1.84E-03	7.71E-04	7.69E-04	7.67E-04	7.02E-04	5.12E-04	2.54E-04	2.54E-04	2.33E-04	2.33E-04	1.70E-04
371256.013761160.01	371256.01	3761160.01	1.30E-03	0.00E+00	2.74E-03	1.15E-03	1.15E-03	1.14E-03	1.04E-03	7.54E-04	3.79E-04	3.79E-04	3.47E-04	3.47E-04	2.50E-04
371266.013761160.01	371266.01	3761160.01	1.51E-03	0.00E+00	3.18E-03	1.34E-03	1.33E-03	1.33E-03	1.21E-03	8.63E-04	4.41E-04	4.41E-04	4.02E-04	4.02E-04	2.86E-04
371276.013761160.01	371276.01	3761160.01	1.77E-03	0.00E+00	3.73E-03	1.57E-03	1.56E-03	1.56E-03	1.42E-03	9.95E-04	5.18E-04	5.18E-04	4.70E-04	4.70E-04	3.30E-04
371286.013761160.01	371286.01	3761160.01	2.10E-03	0.00E+00	4.41E-03	1.86E-03	1.85E-03	1.85E-03	1.67E-03	1.16E-03	6.14E-04	6.14E-04	5.56E-04	5.56E-04	3.85E-04
371294.013761160.01	371294.01	3761160.01	2.41E-03	0.00E+00	5.08E-03	2.14E-03	2.13E-03	2.13E-03	1.92E-03	1.32E-03	7.07E-04	7.07E-04	6.39E-04	6.39E-04	4.38E-04
371206.013761174.01	371206.01	3761174.01	6.89E-04	0.00E+00	1.45E-03	6.13E-04	6.11E-04	6.10E-04	5.53E-04	3.85E-04	2.02E-04	2.02E-04	1.83E-04	1.83E-04	1.28E-04
371219.013761170.01	371219.01	3761170.01	8.04E-04	0.00E+00	1.69E-03	7.15E-04	7.13E-04	7.11E-04	6.45E-04	4.51E-04	2.36E-04	2.36E-04	2.14E-04	2.14E-04	1.50E-04
371226.013761170.01	371226.01	3761170.01	8.76E-04	0.00E+00	1.84E-03	7.81E-04	7.79E-04	7.77E-04	7.03E-04	4.85E-04	2.58E-04	2.58E-04	2.33E-04	2.33E-04	1.61E-04
371246.013761170.01	371246.01	3761170.01	1.15E-03	0.00E+00	2.41E-03	1.03E-03	1.03E-03	1.03E-03	9.20E-04	6.07E-04	3.41E-04	3.41E-04	3.05E-04	3.05E-04	2.02E-04
371256.013761170.01	371256.01	3761170.01	1.32E-03	0.00E+00	2.78E-03	1.20E-03	1.19E-03	1.19E-03	1.06E-03	6.83E-04	3.95E-04	3.95E-04	3.52E-04	3.52E-04	2.27E-04
371266.013761170.01	371266.01	3761170.01	1.55E-03	0.00E+00	3.25E-03	1.40E-03	1.40E-03	1.40E-03	1.24E-03	7.74E-04	4.63E-04	4.63E-04	4.11E-04	4.11E-04	2.57E-04
371276.013761170.01	371276.01	3761170.01	1.82E-03	0.00E+00	3.83E-03	1.66E-03	1.66E-03	1.66E-03	1.46E-03	8.83E-04	5.50E-04	5.50E-04	4.84E-04	4.84E-04	2.93E-04
371286.013761170.01	371286.01	3761170.01	2.17E-03	0.00E+00	4.56E-03	1.99E-03	1.99E-03	1.98E-03	1.74E-03	1.01E-03	6.58E-04	6.58E-04	5.76E-04	5.76E-04	3.36E-04
371292.013761170.01	371292.01	3761170.01	2.42E-03	0.00E+00	5.08E-03	2.22E-03	2.22E-03	2.21E-03	1.93E-03	1.11E-03	7.34E-04	7.34E-04	6.41E-04	6.41E-04	3.67E-04
371198.013761178.01	371198.01	3761178.01	6.27E-04	0.00E+00	1.32E-03	5.59E-04	5.57E-04	5.56E-04	5.03E-04	3.48E-04	1.84E-04	1.84E-04	1.67E-04	1.67E-04	1.16E-04
371206.013761180.01	371206.01	3761180.01	6.84E-04	0.00E+00	1.44E-03	6.13E-04	6.12E-04	6.10E-04	5.49E-04	3.69E-04	2.03E-04	2.03E-04	1.82E-04	1.82E-04	1.23E-04
371216.013761180.01	371216.01	3761180.01	7.70E-04	0.00E+00	1.62E-03	6.94E-04	6.92E-04	6.91E-04	6.18E-04	4.06E-04	2.29E-04	2.29E-04	2.05E-04	2.05E-04	1.35E-04
371225.013761180.01	371225.01	3761180.01	8.62E-04	0.00E+00	1.81E-03	7.80E-04	7.78E-04	7.76E-04	6.92E-04	4.43E-04	2.58E-04	2.58E-04	2.30E-04	2.30E-04	1.47E-04
371246.013761180.01	371246.01	3761180.01	1.15E-03	0.00E+00	2.42E-03	1.06E-03	1.05E-03	1.05E-03	9.24E-04	5.52E-04	3.49E-04	3.49E-04	3.07E-04	3.07E-04	1.83E-04
371256.013761180.01	371256.01	3761180.01	1.34E-03	0.00E+00	2.81E-03	1.23E-03	1.23E-03	1.23E-03	1.07E-03	6.16E-04	4.08E-04	4.08E-04	3.56E-04	3.56E-04	2.04E-04
371266.013761180.01	371266.01	3761180.01	1.57E-03	0.00E+00	3.30E-03	1.46E-03	1.46E-03	1.45E-03	1.26E-03	6.90E-04	4.82E-04	4.82E-04	4.18E-04	4.18E-04	2.29E-04
371276.013761180.01	371276.01	3761180.01	1.86E-03	0.00E+00	3.92E-03	1.75E-03	1.74E-03	1.74E-03	1.49E-03	7.77E-04	5.77E-04	5.77E-04	4.96E-04	4.96E-04	2.58E-04
371286.013761180.01	371286.01	3761180.01	2.24E-03	0.00E+00	4.71E-03	2.12E-03	2.11E-03	2.10E-03	1.79E-03	8.81E-04	6.99E-04	6.99E-04	5.95E-04	5.95E-04	2.92E-04
371216.013761185.01	371216.01	3761185.01	7.65E-04	0.00E+00	1.61E-03	6.94E-04	6.92E-04	6.91E-04	6.14E-04	3.90E-04	2.29E-04	2.29E-04	2.04E-04	2.04E-04	1.30E-04
371223.013761186.01	371223.01	3761186.01	8.35E-04	0.00E+00	1.75E-03	7.61E-04	7.59E-04	7.57E-04	6.70E-04	4.13E-04	2.51E-04	2.51E-04	2.22E-04	2.22E-04	1.37E-04
371256.013761188.01	371256.01	3761188.01	1.34E-03	0.00E+00	2.82E-03	1.26E-03	1.25E-03	1.25E-03	1.08E-03	5.65E-04	4.15E-04	4.15E-04	3.57E-04	3.57E-04	1.87E-04
371266.013761190.01	371266.01	3761190.01	1.58E-03	0.00E+00	3.33E-03	1.50E-03	1.50E-03	1.50E-03	1.27E-03	6.13E-04	4.96E-04	4.96E-04	4.22E-04	4.22E-04	2.03E-04
371276.013761190.01	371276.01	3761190.01	1.89E-03	0.00E+00	3.98E-03	1.81E-03	1.81E-03	1.80E-03	1.52E-03	6.82E-04	5.99E-04	5.99E-04	5.04E-04	5.04E-04	2.26E-04
371285.013761190.01	371285.01	3761190.01	2.25E-03	0.00E+00	4.73E-03	2.17E-03	2.17E-03	2.16E-03	1.81E-03	7.54E-04	7.18E-04	7.18E-04	5.99E-04	5.99E-04	2.50E-04
371178.013761250.01	371178.01	3761250.01	3.90E-04	0.00E+00	8.19E-04	3.58E-04	3.58E-04	3.57E-04	3.13E-04	1.85E-04	1.18E-04	1.18E-04	1.04E-04	1.04E-04	6.15E-05
371188.013761251.01	371188.01	3761251.01	4.28E-04	0.00E+00	9.00E-04	3.97E-04	3.96E-04	3.95E-04	3.44E-04	1.96E-04	1.31E-04	1.31E-04	1.14E-04	1.14E-04	6.49E-05
371168.013761258.01	371168.01	3761258.01	3.40E-04	0.00E+00	7.14E-04	3.11E-04	3.10E-04	3.09E-04	2.73E-04	1.66E-04	1.03E-04	1.03E-04	9.06E-05	9.06E-05	5.52E-05
371178.013761258.01	371178.01	3761258.01	3.72E-04	0.00E+00	7.82E-04	3.43E-04	3.42E-04	3.41E-04	2.99E-04	1.76E-04	1.13E-04	1.13E-04	9.93E-05	9.93E-05	5.85E-05
371188.013761258.01	371188.01	3761258.01	4.10E-04	0.00E+00	8.62E-04	3.80E-04	3.79E-04	3.78E-04	3.30E-04	1.87E-04	1.26E-04	1.26E-04	1.09E-04	1.09E-04	6.20E-05
371198.013761258.01	371198.01	3761258.01	4.55E-04	0.00E+00	9.55E-04	4.25E-04	4.23E-04	4.22E-04	3.65E-04	1.98E-04	1.40E-04	1.40E-04	1.21E-04	1.21E-04	6.57E-05
371208.013761262.01	371208.01	3761262.01	4.93E-04	0.00E+00	1.04E-03	4.64E-04	4.63E-04	4.62E-04	3.96E-04	2.04E-04	1.53E-04	1.53E-04	1.31E-04	1.31E-04	6.77E-05
371158.013761268.01	371158.01	3761268.01	2.95E-04	0.00E+00	6.20E-04	2.69E-04	2.68E-04	2.67E-04	2.37E-04	1.48E-04	8.87E-05	8.87E-05	7.87E-05	7.87E-05	4.93E-05
371168.013761268.01	371168.01	3761268.01	3.21E-04	0.00E+00	6.74E-04	2.94E-04	2.93E-04	2.92E-04	2.58E-04	1.57E-04	9.70E-05	9.70E-05	8.56E-05	8.56E-05	5.20E-05
371178.013761268.01	371178.01	3761268.01	3.51E-04	0.00E+00	7.37E-04	3.23E-04	3.22E-04	3.21E-04	2.82E-04	1.66E-04	1.07E-04	1.07E-04	9.35E-05	9.35E-05	5.50E-05
371188.013761268.01	371188.01	3761268.01	3.85E-04	0.00E+00	8.09E-04	3.57E-04	3.56E-04	3.55E-04	3.09E-04	1.75E-04	1.18E-04	1.18E-04	1.03E-04	1.03E-04	5.81E-05
371198.013761268.01	371198.01	3761268.01	4.25E-04	0.00E+00	8.92E-04	3.97E-04	3.96E-04	3.95E-04	3.41E-04	1.85E-04	1.31E-04	1.31E-04	1.13E-04	1.13E-04	6.14E-05
371208.013761268.01	371208.01	3761268.01	4.71E-04	0.00E+00	9.91E-04	4.44E-04	4.43E-04	4.41E-04	3.79E-04	1.95E-04	1.47E-04	1.47E-04	1.26E-04	1.26E-04	6.49E-05
371218.013761268.01	371218.01	3761268.01	5.27E-04	0.00E+00	1.11E-03	5.00E-04	4.99E-04	4.98E-04	4.24E-04	2.07E-04	1.65E-04	1.65E-04	1.41E-04	1.41E-04	6.86E-05
371148.013761278.01	371148.01	3761278.01	2.58E-04	0.00E+00	5.43E-04	2.34E-04	2.33E-04	2.33E-04	2.08E-04	1.33E-04	7.73E-05	7.73E-05	6.89E-05	6.89E-05	4.43E-05
371158.013761278.01	371158.01	3761278.01	2.79E-04	0.00E+00	5.86E-04	2.54E-04	2.53E-04	2.53E-04	2.24E-04	1.40E-04	8.39E-05	8.39E-05	7.44E-05	7.44E-05	4.66E-05
371168.013761278.01	371168.01	3761278.01	3.03E-04	0.00E+00	6.36E-04	2.77E-04	2.76E-04	2.76E-04	2.43E-04	1.48E-04	9.15E-05	9.15E-05	8.07E-05	8.07E-05	4.91E-05
371178.013761278.01	371178.01	3761278.01	3.29E-04	0.00E+00	6.92E-04	3.03E-04	3.02E-04	3.02E-04	2.65E-04	1.56E-04	1.00E-04	1.00E-04	8.78E-05	8.78E-05	5.17E-05
371188.013761278.01	371188.01	3761278.01	3.60E-04	0.00E+00	7.56E-04	3.33E-04	3.33E-04	3.32E-04	2.89E-04	1.64E-04	1.10E-04	1.10E-04	9.60E-05	9.60E-05	5.45E-05
371198.013761278.01	371198.01	3761278.01	3.95E-04	0.00E+00	8.30E-04	3.69E-04	3.68E-04	3.67E-04	3.18E-04	1.73E-04	1.22E-04	1.22E-04	1.05E-04	1.05E-04	5.74E-05
371208.013761278.01	371208.01	3761278.01	4.36E-04	0.00E+00	9.16E-04	4.10E-04	4.09E-04	4.08E-04	3.50E-04	1.82E-04	1.35E-04	1.35E-04	1.16E-04	1.16E-04	6.05E-05
371218.013761278.01	371218.01	3761278.01	4.84E-04	0.00E+00	1.02E-03	4.58E-04	4.57E-04	4.56E-04	3.89E-04	1.92E-04	1.51E-04	1.51E-04	1.29E-04	1.29E-04	6.38E-05
371228.013761279.01	371228.01	3761279.01	5.35E-04	0.00E+00	1.12E-03	5.11E-04	5.10E-04	5.09E-04	4.31E-04	2.01E-04	1.69E-04	1.69E-04	1.43E-04	1.43E-04	6.67E-05
371148.013761288.01	371148.01	3761288.01	2.45E-04	0.00E+00	5.14E-04	2.21E-04	2.21E-04	2.20E-04	1.97E-04	1.27E-04	7.31E-05	7.31E-05	6.52E-05	6.52E-05	4.20E-05
371158.013761288.01	371158.01	3761288.01	2.63E-04	0.00E+00	5.53E-04	2.40E-04	2.39E-04	2.38E-04	2.12E-04	1.33E-04	7.91E-05	7.91E-05	7.02E-05	7.02E-05	4.41E-05
371168.013761288.01	371168.01	3761288.01	2.84E-04	0.00E+00	5.98E-04	2.60E-04	2.60E-04	2.59E-04	2.29E-04	1.40E-04	8.60E-05	8.60E-05	7.59E-05	7.59E-05	4.64E-05
371178.013761288.01	371178.01	3761288.01	3.08E-04	0.00E+00	6.48E-04	2.84E-04	2.83E-04	2.82E-04	2.48E-04	1.47E-04	9.37E-05	9.37E-05	8.23E-05	8.23E-05	4.87E-05
371188.013761288.01	371188.01	3761288.01	3.35E-04	0.00E+00	7.05E-04	3.10E-04	3.10E-04	3.09E-04	2.70E-04	1.54E-04	1.03E-04	1.03E-04	8.95E-05	8.95E-05	5.12E-05
371198.013761288.01	371198.01	3761288.01	3.66E-04	0.00E+00	7.69E-04	3.41E-04	3.40E-04	3.39E-04	2.94E-04	1.62E-04	1.13E-04	1.13E-04	9.77E-05	9.77E-05	5.38E-05
371208.013761288.01	371208.01	3761288.01	4.01E-04	0.00E+00	8.43E-04	3.77E-04	3.76E-04	3.75E-04	3.23E-04	1.70E-04	1.24E-04	1.24E-04	1.07E-04	1.07E-04	5.65E-05
371218.013761288.01	371218.01	3761288.01	4.42E-04	0.00E+00	9.29E-04	4.18E-04	4.17E-04	4.16E-04	3.55E-04	1.79E-04	1.38E-04	1.38E-04	1.18E-04	1.18E-04	5.94E-05
371228.013761288.01	371228.01	3761288.01	4.89E-04	0.00E+00	1.03E-03	4.66E-04	4.65E-04	4.63E-04	3.94E-04	1.88E-04	1.54E-04	1.54E-04	1.31E-04	1.31E-04	6.24E-05
371238.013761291.01	371238.01	3761291.01	5.26E-04	0.00E+00	1.11E-03	5.04E-04	5.03E-04	5.02E-04	4.23E-04	1.93E-04	1.66E-04	1.66E-04	1.41E-04	1.41E-04	6.42E-05
371138.013761298.01	371138.01	3761298.01	2.16E-04	0.00E+00	4.54E-04	1.95E-04	1.94E-04	1.94E-04	1.74E-04	1.15E-04	6.43E-05	6.43E-05	5.77E-05	5.77E-05	3.81E-05
371148.013761298.01	371148.01	3761298.01	2.31E-04	0.00E+00	4.86E-04	2.09E-04	2.09E-04	2.08E-04	1.86E-04	1.20E-04	6.91E-05	6.91E-05	6.17E-05	6.17E-05	3.99E-05
371158.013761298.01	371158.01	3761298.01	2.48E-04	0.00E+00	5.21E-04	2.26E-04	2.25E-04	2.24E-04	1.99E-04	1.26E-04	7.45E-05	7.45E-05	6.62E-05	6.62E-05	4.18E-05
371168.013761298.01	371168.01	3761298.01	2.67E-04	0.00E+00	5.61E-04	2.44E-04	2.43E-04	2.43E-04	2.15E-04	1.32E-04	8.06E-05	8.06E-05	7.12E-05	7.12E-05	4.38E-05
371178.013761298.01	371178.01	3761298.01	2.88E-04	0.00E+00	6.06E-04	2.65E-04	2.64E-04	2.63E-04	2.32E-04	1.38E-04	8.74E-05	8.74E-05	7.69E-05	7.69E-05	4.59E-05
371188.013761298.01	371188.01	3761298.01	3.12E-04	0.00E+00	6.55E-04	2.88E-04	2.87E-04	2.87E-04	2.51E-04	1.45E-04	9.52E-05	9.52E-05	8.32E-05	8.32E-05	4.81E-05
371198.013761298.01	371198.01	3761298.01	3.39E-04	0.00E+00	7.12E-04	3.15E-04	3.14E-04	3.13E-04	2.72E-04	1.52E-04	1.04E-04	1.04E-04	9.04E-05	9.04E-05	5.04E-05
371208.013761298.01	371208.01	3761298.01	3.69E-04	0.00E+00	7.75E-04	3.45E-04	3.44E-04	3.43E-04	2.97E-04	1.59E-04	1.14E-04	1.14E-04	9.84E-05	9.84E-05	5.28E-05
371218.013761298.01	371218.01	3761298.01	4.03E-04	0.00E+00	8.47E-04	3.79E-04	3.78E-04	3.78E-04	3.24E-04	1.67E-04	1.25E-04	1.25E-04	1.08E-04	1.08E-04	5.54E-05
371228.013761298.01	371228.01	3761298.01	4.42E-04	0.00E+00	9.29E-04	4.19E-04	4.18E-04	4.17E-04	3.55E-04	1.75E-04	1.38E-04	1.38E-04	1.18E-04	1.18E-04	5.81E-05
371238.013761298.01	371238.01	3761298.01	4.87E-04	0.00E+00	1.02E-03	4.65E-04	4.63E-04	4.62E-04	3.92E-04	1.84E-04	1.53E-04	1.53E-04	1.30E-04	1.30E-04	6.10E-05
371248.013761303.01	371248.01	3761303.01	5.07E-04	0.00E+00	1.07E-03	4.86E-04	4.84E-04	4.83E-04	4.08E-04	1.86E-04	1.60E-04	1.60E-04	1.35E-04	1.35E-04	6.18E-05
371128.013761308.01	371128.01	3761308.01	1.92E-04	0.00E+00	4.04E-04	1.73E-04	1.72E-04	1.72E-04	1.55E-04	1.05E-04	5.70E-05	5.70E-05	5.13E-05	5.13E-05	3.48E-05
371138.013761308.01	371138.01	3761308.01	2.05E-04	0.00E+00	4.30E-04	1.84E-04	1.84E-04	1.83E-04	1.65E-04	1.09E-04	6.09E-05	6.09E-05	5.46E-05	5.46E-05	3.63E-05
371148.013761308.01	371148.01	3761308.01	2.18E-04	0.00E+00	4.59E-04	1.97E-04	1.97E-04	1.96E-04	1.75E-04	1.14E-04	6.52E-05	6.52E-05	5.82E-05	5.82E-05	3.79E-05
371158.013761308.01	371158.01	3761308.01	2.34E-04	0.00E+00	4.91E-04	2.12E-04	2.12E-04	2.11E-04	1.88E-04	1.19E-04	7.00E-05	7.00E-05	6.23E-05	6.23E-05	3.96E-05
371168.013761308.01	371168.01	3761308.01	2.50E-04	0.00E+00	5.26E-04	2.29E-04	2.28E-04	2.27E-04	2.01E-04	1.25E-04	7.55E-05	7.55E-05	6.68E-05	6.68E-05	4.14E-05
371178.013761308.01	371178.01	3761308.01	2.69E-04	0.00E+00	5.66E-04	2.47E-04	2.46E-04	2.46E-04	2.16E-04	1.30E-04	8.15E-05	8.15E-05	7.18E-05	7.18E-05	4.33E-05
371188.013761308.01	371188.01	3761308.01	2.90E-04	0.00E+00	6.09E-04	2.67E-04	2.67E-04	2.66E-04	2.33E-04	1.36E-04	8.83E-05	8.83E-05	7.74E-05	7.74E-05	4.53E-05
371198.013761308.01	371198.01	3761308.01	3.13E-04	0.00E+00	6.58E-04	2.90E-04	2.89E-04	2.89E-04	2.52E-04	1.43E-04	9.58E-05	9.58E-05	8.35E-05	8.35E-05	4.73E-05
371208.013761308.01	371208.01	3761308.01	3.39E-04	0.00E+00	7.12E-04	3.16E-04	3.15E-04	3.14E-04	2.72E-04	1.49E-04	1.04E-04	1.04E-04	9.04E-05	9.04E-05	4.95E-05
371218.013761308.01	371218.01	3761308.01	3.67E-04	0.00E+00	7.72E-04	3.45E-04	3.44E-04	3.43E-04	2.96E-04	1.56E-04	1.14E-04	1.14E-04	9.81E-05	9.81E-05	5.18E-05
371228.013761308.01	371228.01	3761308.01	4.00E-04	0.00E+00	8.40E-04	3.77E-04	3.76E-04	3.76E-04	3.22E-04	1.63E-04	1.25E-04	1.25E-04	1.07E-04	1.07E-04	5.42E-05
371238.013761308.01	371238.01	3761308.01	4.36E-04	0.00E+00	9.16E-04	4.14E-04	4.13E-04	4.12E-04	3.51E-04	1.71E-04	1.37E-04	1.37E-04	1.16E-04	1.16E-04	5.68E-05
371248.013761308.01	371248.01	3761308.01	4.77E-04	0.00E+00	1.00E-03	4.56E-04	4.54E-04	4.53E-04	3.84E-04	1.80E-04	1.50E-04	1.50E-04	1.27E-04	1.27E-04	5.96E-05
371118.013761318.01	371118.01	3761318.01	1.72E-04	0.00E+00	3.62E-04	1.54E-04	1.53E-04	1.53E-04	1.39E-04	9.59E-05	5.08E-05	5.08E-05	4.60E-05	4.60E-05	3.18E-05
371128.013761318.01	371128.01	3761318.01	1.83E-04	0.00E+00	3.84E-04	1.64E-04	1.63E-04	1.63E-04	1.47E-04	9.99E-05	5.40E-05	5.40E-05	4.87E-05	4.87E-05	3.31E-05
371138.013761318.01	371138.01	3761318.01	1.94E-04	0.00E+00	4.07E-04	1.74E-04	1.74E-04	1.73E-04	1.56E-04	1.04E-04	5.76E-05	5.76E-05	5.17E-05	5.17E-05	3.45E-05
371148.013761318.01	371148.01	3761318.01	2.06E-04	0.00E+00	4.33E-04	1.86E-04	1.86E-04	1.85E-04	1.66E-04	1.08E-04	6.14E-05	6.14E-05	5.50E-05	5.50E-05	3.60E-05
371158.013761318.01	371158.01	3761318.01	2.20E-04	0.00E+00	4.62E-04	1.99E-04	1.99E-04	1.98E-04	1.77E-04	1.13E-04	6.58E-05	6.58E-05	5.86E-05	5.86E-05	3.75E-05
371168.013761318.01	371168.01	3761318.01	2.35E-04	0.00E+00	4.93E-04	2.14E-04	2.13E-04	2.13E-04	1.89E-04	1.18E-04	7.06E-05	7.06E-05	6.27E-05	6.27E-05	3.92E-05
371178.013761318.01	371178.01

Finishing/Painting1	Finishing/Painting1	FinishingS	Finishing/Painting2	PavingS		Child Risk					Overlapping Phases - Maximum GLC			
2028	2029	2029	2029	2029		3rd Trimester	0<2	2<16	Total	per million	2026	2027	2028	2029
2.94E-04	2.91E-04	3.09E-04	3.60E-04	3.60E-04		0.00E+00	0.00E+00	3.23E-08	3.23E-08	0.03	6.90E-03	1.78E-03	5.62E-03	2.34E-03
3.34E-04	3.31E-04	3.57E-04	4.35E-04	4.18E-04		0.00E+00	0.00E+00	3.74E-08	3.74E-08	0.04	7.99E-03	2.03E-03	6.54E-03	2.75E-03
3.13E-04	3.10E-04	3.19E-04	3.45E-04	3.71E-04		0.00E+00	0.00E+00	3.34E-08	3.34E-08	0.03	7.16E-03	1.90E-03	5.74E-03	2.36E-03
3.59E-04	3.56E-04	3.71E-04	4.17E-04	4.34E-04		0.00E+00	0.00E+00	3.90E-08	3.90E-08	0.04	8.34E-03	2.18E-03	6.72E-03	2.78E-03
3.91E-04	3.87E-04	4.08E-04	4.70E-04	4.78E-04		0.00E+00	0.00E+00	4.29E-08	4.29E-08	0.04	9.17E-03	2.37E-03	7.41E-03	3.08E-03
2.58E-04	2.56E-04	2.49E-04	2.27E-04	2.87E-04		0.00E+00	0.00E+00	2.61E-08	2.61E-08	0.03	5.62E-03	1.57E-03	4.38E-03	1.74E-03
2.97E-04	2.94E-04	2.87E-04	2.66E-04	3.33E-04		0.00E+00	0.00E+00	3.01E-08	3.01E-08	0.03	6.49E-03	1.80E-03	5.07E-03	2.02E-03
3.44E-04	3.41E-04	3.35E-04	3.16E-04	3.89E-04		0.00E+00	0.00E+00	3.52E-08	3.52E-08	0.04	7.58E-03	2.09E-03	5.93E-03	2.37E-03
4.01E-04	3.98E-04	3.94E-04	3.81E-04	4.58E-04		0.00E+00	0.00E+00	4.14E-08	4.14E-08	0.04	8.92E-03	2.44E-03	6.99E-03	2.81E-03
2.39E-04	2.37E-04	2.22E-04	1.79E-04	2.56E-04		0.00E+00	0.00E+00	2.33E-08	2.33E-08	0.02	5.05E-03	1.45E-03	3.87E-03	1.51E-03
2.76E-04	2.73E-04	2.57E-04	2.08E-04	2.96E-04		0.00E+00	0.00E+00	2.70E-08	2.70E-08	0.03	5.84E-03	1.67E-03	4.47E-03	1.74E-03
3.21E-04	3.18E-04	2.98E-04	2.42E-04	3.45E-04		0.00E+00	0.00E+00	3.14E-08	3.14E-08	0.03	6.79E-03	1.95E-03	5.20E-03	2.03E-03
3.76E-04	3.73E-04	3.51E-04	2.85E-04	4.06E-04		0.00E+00	0.00E+00	3.69E-08	3.69E-08	0.04	7.99E-03	2.28E-03	6.11E-03	2.38E-03
4.44E-04	4.40E-04	4.15E-04	3.41E-04	4.81E-04		0.00E+00	0.00E+00	4.37E-08	4.37E-08	0.04	9.47E-03	2.69E-03	7.23E-03	2.83E-03
1.68E-04	1.67E-04	1.53E-04	1.11E-04	1.76E-04		0.00E+00	0.00E+00	1.61E-08	1.61E-08	0.02	3.49E-03	1.02E-03	2.64E-03	1.01E-03
2.51E-04	2.49E-04	2.27E-04	1.64E-04	2.62E-04		0.00E+00	0.00E+00	2.39E-08	2.39E-08	0.02	5.19E-03	1.52E-03	3.92E-03	1.50E-03
2.92E-04	2.90E-04	2.64E-04	1.88E-04	3.04E-04		0.00E+00	0.00E+00	2.78E-08	2.78E-08	0.03	6.03E-03	1.77E-03	4.54E-03	1.73E-03
3.43E-04	3.40E-04	3.09E-04	2.17E-04	3.56E-04		0.00E+00	0.00E+00	3.25E-08	3.25E-08	0.03	7.07E-03	2.08E-03	5.30E-03	2.02E-03
4.06E-04	4.03E-04	3.65E-04	2.52E-04	4.21E-04		0.00E+00	0.00E+00	3.84E-08	3.84E-08	0.04	8.37E-03	2.47E-03	6.26E-03	2.38E-03
4.68E-04	4.64E-04	4.19E-04	2.88E-04	4.85E-04		0.00E+00	0.00E+00	4.42E-08	4.42E-08	0.04	9.63E-03	2.84E-03	7.19E-03	2.73E-03
1.34E-04	1.33E-04	1.20E-04	8.39E-05	1.38E-04		0.00E+00	0.00E+00	1.27E-08	1.27E-08	0.01	2.75E-03	8.14E-04	2.07E-03	7.87E-04
1.56E-04	1.55E-04	1.41E-04	9.82E-05	1.62E-04		0.00E+00	0.00E+00	1.48E-08	1.48E-08	0.01	3.21E-03	9.49E-04	2.41E-03	9.19E-04
1.71E-04	1.69E-04	1.53E-04	1.06E-04	1.76E-04		0.00E+00	0.00E+00	1.61E-08	1.61E-08	0.02	3.50E-03	1.04E-03	2.63E-03	9.98E-04
2.25E-04	2.24E-04	2.00E-04	1.32E-04	2.30E-04		0.00E+00	0.00E+00	2.11E-08	2.11E-08	0.02	4.59E-03	1.37E-03	3.42E-03	1.29E-03
2.62E-04	2.59E-04	2.31E-04	1.49E-04	2.66E-04		0.00E+00	0.00E+00	2.44E-08	2.44E-08	0.02	5.31E-03	1.59E-03	3.94E-03	1.48E-03
3.07E-04	3.04E-04	2.70E-04	1.69E-04	3.11E-04		0.00E+00	0.00E+00	2.84E-08	2.84E-08	0.03	6.20E-03	1.86E-03	4.59E-03	1.72E-03
3.64E-04	3.61E-04	3.18E-04	1.92E-04	3.66E-04		0.00E+00	0.00E+00	3.35E-08	3.35E-08	0.03	7.32E-03	2.21E-03	5.40E-03	2.01E-03
4.36E-04	4.32E-04	3.78E-04	2.21E-04	4.36E-04		0.00E+00	0.00E+00	3.99E-08	3.99E-08	0.04	8.73E-03	2.64E-03	6.40E-03	2.38E-03
4.86E-04	4.82E-04	4.21E-04	2.41E-04	4.86E-04		0.00E+00	0.00E+00	4.45E-08	4.45E-08	0.04	9.72E-03	2.95E-03	7.11E-03	2.64E-03
1.22E-04	1.21E-04	1.10E-04	7.58E-05	1.26E-04		0.00E+00	0.00E+00	1.15E-08	1.15E-08	0.01	2.50E-03	7.42E-04	1.88E-03	7.15E-04
1.34E-04	1.33E-04	1.20E-04	8.05E-05	1.37E-04		0.00E+00	0.00E+00	1.26E-08	1.26E-08	0.01	2.74E-03	8.14E-04	2.05E-03	7.75E-04
1.52E-04	1.50E-04	1.35E-04	8.84E-05	1.55E-04		0.00E+00	0.00E+00	1.42E-08	1.42E-08	0.01	3.08E-03	9.21E-04	2.30E-03	8.68E-04
1.71E-04	1.69E-04	1.51E-04	9.65E-05	1.73E-04		0.00E+00	0.00E+00	1.59E-08	1.59E-08	0.02	3.45E-03	1.04E-03	2.57E-03	9.66E-04
2.31E-04	2.29E-04	2.01E-04	1.20E-04	2.31E-04		0.00E+00	0.00E+00	2.12E-08	2.12E-08	0.02	4.63E-03	1.40E-03	3.41E-03	1.27E-03
2.70E-04	2.68E-04	2.34E-04	1.34E-04	2.69E-04		0.00E+00	0.00E+00	2.47E-08	2.47E-08	0.02	5.38E-03	1.64E-03	3.95E-03	1.46E-03
3.19E-04	3.16E-04	2.74E-04	1.50E-04	3.15E-04		0.00E+00	0.00E+00	2.89E-08	2.89E-08	0.03	6.33E-03	1.94E-03	4.62E-03	1.70E-03
3.82E-04	3.79E-04	3.25E-04	1.69E-04	3.74E-04		0.00E+00	0.00E+00	3.44E-08	3.44E-08	0.03	7.53E-03	2.32E-03	5.46E-03	2.00E-03
4.63E-04	4.59E-04	3.91E-04	1.92E-04	4.50E-04		0.00E+00	0.00E+00	4.13E-08	4.13E-08	0.04	9.06E-03	2.81E-03	6.54E-03	2.38E-03
1.52E-04	1.50E-04	1.34E-04	8.50E-05	1.54E-04		0.00E+00	0.00E+00	1.41E-08	1.41E-08	0.01	3.07E-03	9.22E-04	2.28E-03	8.57E-04
1.66E-04	1.65E-04	1.46E-04	9.01E-05	1.68E-04		0.00E+00	0.00E+00	1.54E-08	1.54E-08	0.02	3.35E-03	1.01E-03	2.48E-03	9.28E-04
2.75E-04	2.72E-04	2.34E-04	1.23E-04	2.69E-04		0.00E+00	0.00E+00	2.47E-08	2.47E-08	0.02	5.42E-03	1.67E-03	3.94E-03	1.44E-03
3.29E-04	3.26E-04	2.77E-04	1.34E-04	3.18E-04		0.00E+00	0.00E+00	2.93E-08	2.93E-08	0.03	6.42E-03	1.99E-03	4.63E-03	1.68E-03
3.96E-04	3.93E-04	3.31E-04	1.49E-04	3.80E-04		0.00E+00	0.00E+00	3.50E-08	3.50E-08	0.03	7.69E-03	2.41E-03	5.50E-03	1.98E-03
4.75E-04	4.71E-04	3.93E-04	1.64E-04	4.52E-04		0.00E+00	0.00E+00	4.16E-08	4.16E-08	0.04	9.16E-03	2.89E-03	6.52E-03	2.33E-03
7.84E-05	7.77E-05	6.82E-05	4.04E-05	7.82E-05		0.00E+00	0.00E+00	7.19E-09	7.19E-09	0.01	1.57E-03	4.76E-04	1.16E-03	4.30E-04
8.67E-05	8.60E-05	7.50E-05	4.26E-05	8.60E-05		0.00E+00	0.00E+00	7.90E-09	7.90E-09	0.01	1.72E-03	5.27E-04	1.27E-03	4.69E-04
6.79E-05	6.74E-05	5.94E-05	3.62E-05	6.82E-05		0.00E+00	0.00E+00	6.26E-09	6.26E-09	0.01	1.36E-03	4.13E-04	1.01E-03	3.77E-04
7.50E-05	7.43E-05	6.52E-05	3.84E-05	7.48E-05		0.00E+00	0.00E+00	6.87E-09	6.87E-09	0.01	1.50E-03	4.55E-04	1.10E-03	4.10E-04
8.32E-05	8.25E-05	7.18E-05	4.07E-05	8.24E-05		0.00E+00	0.00E+00	7.57E-09	7.57E-09	0.01	1.65E-03	5.05E-04	1.21E-03	4.49E-04
9.28E-05	9.20E-05	7.96E-05	4.31E-05	9.13E-05		0.00E+00	0.00E+00	8.39E-09	8.39E-09	0.01	1.83E-03	5.64E-04	1.34E-03	4.93E-04
1.01E-04	1.01E-04	8.63E-05	4.44E-05	9.90E-05		0.00E+00	0.00E+00	9.11E-09	9.11E-09	0.01	1.99E-03	6.16E-04	1.45E-03	5.29E-04
5.87E-05	5.82E-05	5.16E-05	3.23E-05	5.92E-05		0.00E+00	0.00E+00	5.44E-09	5.44E-09	0.01	1.18E-03	3.57E-04	8.79E-04	3.29E-04
6.43E-05	6.37E-05	5.62E-05	3.42E-05	6.45E-05		0.00E+00	0.00E+00	5.92E-09	5.92E-09	0.01	1.29E-03	3.90E-04	9.54E-04	3.56E-04
7.06E-05	7.00E-05	6.14E-05	3.61E-05	7.04E-05		0.00E+00	0.00E+00	6.47E-09	6.47E-09	0.01	1.41E-03	4.29E-04	1.04E-03	3.86E-04
7.80E-05	7.74E-05	6.74E-05	3.81E-05	7.73E-05		0.00E+00	0.00E+00	7.10E-09	7.10E-09	0.01	1.55E-03	4.74E-04	1.14E-03	4.21E-04
8.67E-05	8.60E-05	7.44E-05	4.03E-05	8.53E-05		0.00E+00	0.00E+00	7.84E-09	7.84E-09	0.01	1.71E-03	5.26E-04	1.25E-03	4.61E-04
9.70E-05	9.62E-05	8.26E-05	4.26E-05	9.47E-05		0.00E+00	0.00E+00	8.71E-09	8.71E-09	0.01	1.91E-03	5.89E-04	1.39E-03	5.07E-04
1.09E-04	1.08E-04	9.23E-05	4.50E-05	1.06E-04		0.00E+00	0.00E+00	9.75E-09	9.75E-09	0.01	2.13E-03	6.64E-04	1.54E-03	5.61E-04
5.12E-05	5.07E-05	4.52E-05	2.91E-05	5.19E-05		0.00E+00	0.00E+00	4.76E-09	4.76E-09	0.00	1.04E-03	3.11E-04	7.71E-04	2.90E-04
5.56E-05	5.51E-05	4.89E-05	3.06E-05	5.60E-05		0.00E+00	0.00E+00	5.14E-09	5.14E-09	0.01	1.12E-03	3.37E-04	8.32E-04	3.12E-04
6.06E-05	6.01E-05	5.30E-05	3.22E-05	6.08E-05		0.00E+00	0.00E+00	5.58E-09	5.58E-09	0.01	1.22E-03	3.68E-04	9.00E-04	3.36E-04
6.63E-05	6.57E-05	5.77E-05	3.40E-05	6.61E-05		0.00E+00	0.00E+00	6.07E-09	6.07E-09	0.01	1.32E-03	4.03E-04	9.77E-04	3.63E-04
7.29E-05	7.23E-05	6.30E-05	3.58E-05	7.22E-05		0.00E+00	0.00E+00	6.64E-09	6.64E-09	0.01	1.45E-03	4.43E-04	1.06E-03	3.94E-04
8.06E-05	7.99E-05	6.92E-05	3.77E-05	7.93E-05		0.00E+00	0.00E+00	7.29E-09	7.29E-09	0.01	1.59E-03	4.89E-04	1.16E-03	4.29E-04
8.96E-05	8.88E-05	7.63E-05	3.97E-05	8.75E-05		0.00E+00	0.00E+00	8.05E-09	8.05E-09	0.01	1.76E-03	5.44E-04	1.28E-03	4.69E-04
1.00E-04	9.94E-05	8.48E-05	4.19E-05	9.72E-05		0.00E+00	0.00E+00	8.95E-09	8.95E-09	0.01	1.96E-03	6.09E-04	1.42E-03	5.16E-04
1.12E-04	1.11E-04	9.38E-05	4.38E-05	1.08E-04		0.00E+00	0.00E+00	9.90E-09	9.90E-09	0.01	2.17E-03	6.79E-04	1.56E-03	5.66E-04
4.84E-05	4.80E-05	4.28E-05	2.76E-05	4.91E-05		0.00E+00	0.00E+00	4.51E-09	4.51E-09	0.00	9.80E-04	2.94E-04	7.30E-04	2.75E-04
5.24E-05	5.20E-05	4.61E-05	2.90E-05	5.29E-05		0.00E+00	0.00E+00	4.85E-09	4.85E-09	0.00	1.06E-03	3.18E-04	7.85E-04	2.94E-04
5.69E-05	5.64E-05	4.98E-05	3.04E-05	5.71E-05		0.00E+00	0.00E+00	5.25E-09	5.25E-09	0.01	1.14E-03	3.46E-04	8.46E-04	3.16E-04
6.20E-05	6.15E-05	5.40E-05	3.20E-05	6.19E-05		0.00E+00	0.00E+00	5.69E-09	5.69E-09	0.01	1.24E-03	3.77E-04	9.15E-04	3.40E-04
6.79E-05	6.73E-05	5.87E-05	3.36E-05	6.73E-05		0.00E+00	0.00E+00	6.19E-09	6.19E-09	0.01	1.35E-03	4.12E-04	9.92E-04	3.68E-04
7.46E-05	7.39E-05	6.41E-05	3.53E-05	7.35E-05		0.00E+00	0.00E+00	6.76E-09	6.76E-09	0.01	1.48E-03	4.53E-04	1.08E-03	3.98E-04
8.23E-05	8.16E-05	7.03E-05	3.71E-05	8.06E-05		0.00E+00	0.00E+00	7.41E-09	7.41E-09	0.01	1.62E-03	5.00E-04	1.18E-03	4.33E-04
9.13E-05	9.05E-05	7.74E-05	3.90E-05	8.88E-05		0.00E+00	0.00E+00	8.17E-09	8.17E-09	0.01	1.79E-03	5.54E-04	1.30E-03	4.73E-04
1.02E-04	1.01E-04	8.57E-05	4.10E-05	9.82E-05		0.00E+00	0.00E+00	9.05E-09	9.05E-09	0.01	1.98E-03	6.18E-04	1.43E-03	5.19E-04
1.10E-04	1.09E-04	9.22E-05	4.21E-05	1.06E-04		0.00E+00	0.00E+00	9.74E-09	9.74E-09	0.01	2.14E-03	6.69E-04	1.54E-03	5.54E-04
4.26E-05	4.22E-05	3.79E-05	2.50E-05	4.34E-05		0.00E+00	0.00E+00	3.98E-09	3.98E-09	0.00	8.65E-04	2.59E-04	6.47E-04	2.44E-04
4.57E-05	4.54E-05	4.05E-05	2.62E-05	4.64E-05		0.00E+00	0.00E+00	4.26E-09	4.26E-09	0.00	9.26E-04	2.78E-04	6.91E-04	2.60E-04
4.93E-05	4.89E-05	4.34E-05	2.74E-05	4.98E-05		0.00E+00	0.00E+00	4.57E-09	4.57E-09	0.00	9.95E-04	2.99E-04	7.40E-04	2.78E-04
5.34E-05	5.29E-05	4.68E-05	2.87E-05	5.36E-05		0.00E+00	0.00E+00	4.92E-09	4.92E-09	0.00	1.07E-03	3.24E-04	7.95E-04	2.97E-04
5.79E-05	5.74E-05	5.05E-05	3.01E-05	5.79E-05		0.00E+00	0.00E+00	5.32E-09	5.32E-09	0.01	1.16E-03	3.52E-04	8.56E-04	3.19E-04
6.30E-05	6.25E-05	5.46E-05	3.16E-05	6.26E-05		0.00E+00	0.00E+00	5.76E-09	5.76E-09	0.01	1.26E-03	3.83E-04	9.24E-04	3.43E-04
6.88E-05	6.83E-05	5.93E-05	3.31E-05	6.80E-05		0.00E+00	0.00E+00	6.25E-09	6.25E-09	0.01	1.37E-03	4.18E-04	1.00E-03	3.69E-04
7.54E-05	7.48E-05	6.46E-05	3.47E-05	7.41E-05		0.00E+00	0.00E+00	6.81E-09	6.81E-09	0.01	1.49E-03	4.58E-04	1.09E-03	3.99E-04
8.30E-05	8.23E-05	7.06E-05	3.64E-05	8.09E-05		0.00E+00	0.00E+00	7.45E-09	7.45E-09	0.01	1.63E-03	5.04E-04	1.18E-03	4.33E-04
9.16E-05	9.08E-05	7.74E-05	3.81E-05	8.88E-05		0.00E+00	0.00E+00	8.17E-09	8.17E-09	0.01	1.79E-03	5.56E-04	1.30E-03	4.71E-04
1.02E-04	1.01E-04	8.53E-05	4.00E-05	9.78E-05		0.00E+00	0.00E+00	9.01E-09	9.01E-09	0.01	1.97E-03	6.17E-04	1.42E-03	5.15E-04
1.06E-04	1.05E-04	8.88E-05	4.06E-05	1.02E-04		0.00E+00	0.00E+00	9.38E-09	9.38E-09	0.01	2.06E-03	6.45E-04	1.48E-03	5.34E-04
3.77E-05	3.74E-05	3.37E-05	2.28E-05	3.86E-05		0.00E+00	0.00E+00	3.54E-09	3.54E-09	0.00	7.69E-04	2.29E-04	5.77E-04	2.19E-04
4.03E-05	4.00E-05	3.59E-05	2.38E-05	4.11E-05		0.00E+00	0.00E+00	3.77E-09	3.77E-09	0.00	8.19E-04	2.45E-04	6.13E-04	2.32E-04
4.32E-05	4.28E-05	3.82E-05	2.49E-05	4.38E-05		0.00E+00	0.00E+00	4.02E-09	4.02E-09	0.00	8.74E-04	2.62E-04	6.53E-04	2.46E-04
4.64E-05	4.60E-05	4.09E-05	2.60E-05	4.69E-05		0.00E+00	0.00E+00	4.30E-09	4.30E-09	0.00	9.36E-04	2.82E-04	6.97E-04	2.62E-04
5.00E-05	4.95E-05	4.39E-05	2.72E-05	5.03E-05		0.00E+00	0.00E+00	4.62E-09	4.62E-09	0.00	1.01E-03	3.03E-04	7.46E-04	2.79E-04
5.40E-05	5.35E-05	4.71E-05	2.84E-05	5.41E-05		0.00E+00	0.00E+00	4.96E-09	4.96E-09	0.00	1.08E-03	3.28E-04	8.00E-04	2.98E-04
5.85E-05	5.80E-05	5.08E-05	2.97E-05	5.82E-05		0.00E+00	0.00E+00	5.35E-09	5.35E-09	0.01	1.17E-03	3.55E-04	8.60E-04	3.19E-04
6.35E-05	6.29E-05	5.48E-05	3.11E-05	6.29E-05		0.00E+00	0.00E+00	5.78E-09	5.78E-09	0.01	1.26E-03	3.85E-04	9.26E-04	3.43E-04
6.91E-05	6.85E-05	5.93E-05	3.25E-05	6.80E-05		0.00E+00	0.00E+00	6.25E-09	6.25E-09	0.01	1.37E-03	4.19E-04	1.00E-03	3.68E-04
7.54E-05	7.47E-05	6.44E-05	3.40E-05	7.38E-05		0.00E+00	0.00E+00	6.79E-09	6.79E-09	0.01	1.48E-03	4.58E-04	1.08E-03	3.97E-04
8.25E-05	8.18E-05	7.01E-05	3.56E-05	8.03E-05		0.00E+00	0.00E+00	7.39E-09	7.39E-09	0.01	1.62E-03	5.01E-04	1.17E-03	4.29E-04
9.05E-05	8.97E-05	7.64E-05	3.73E-05	8.76E-05		0.00E+00	0.00E+00	8.06E-09	8.06E-09	0.01	1.77E-03	5.50E-04	1.28E-03	4.64E-04
9.96E-05	9.88E-05	8.36E-05	3.91E-05	9.58E-05		0.00E+00	0.00E+00	8.83E-09	8.83E-09	0.01	1.94E-03	6.05E-04	1.39E-03	5.04E-04
3.36E-05	3.33E-05	3.02E-05	2.09E-05	3.46E-05		0.00E+00	0.00E+00	3.17E-09	3.17E-09	0.00	6.88E-04	2.04E-04	5.18E-04	1.97E-04
3.58E-05	3.55E-05	3.20E-05	2.18E-05	3.67E-05		0.00E+00	0.00E+00	3.36E-09	3.36E-09	0.00	7.30E-04	2.17E-04	5.48E-04	2.08E-04
3.81E-05	3.78E-05	3.39E-05	2.27E-05	3.89E-05		0.00E+00	0.00E+00	3.57E-09	3.57E-09	0.00	7.75E-04	2.31E-04	5.81E-04	2.20E-04
4.07E-05	4.03E-05	3.61E-05	2.36E-05	4.14E-05		0.00E+00	0.00E+00	3.80E-09	3.80E-09	0.00	8.25E-04	2.47E-04	6.16E-04	2.32E-04
4.36E-05	4.32E-05	3.85E-05	2.46E-05	4.41E-05		0.00E+00	0.00E+00	4.05E-09	4.05E-09	0.00	8.81E-04	2.65E-04	6.56E-04	2.47E-04
4.68E-05	4.64E-05	4.11E-05	2.57E-05	4.72E-05		0.00E+00	0.00E+00	4.33E-09	4.33E-09	0.00	9.42E-04	2.84E-04	7.00E-04	2.62E-04
5.03E-05	4.99E-05	4.40E-05	2.68E-05	5.05E-05		0.00E+00	0.00E+00	4.63E-09	4.63E-09	0.00	1.01E-03	3.05E-04	7.48E-04	2.79E-04
5.42E-05	5.37E-05	4.72E-05	2.80E-05	5.41E-05		0.00E+00	0.00E+00	4.97E-09	4.97E-09	0.00	1.08E-03	3.29E-04	8.00E-04	2.98E-04
5.85E-05	5.80E-05	5.07E-05	2.92E-05	5.81E-05		0.00E+00	0.00E+00	5.34E-09	5.34E-09	0.01	1.17E-03	3.55E-04	8.57E-04	3.18E-04
6.33E-05	6.27E-05	5.45E-05	3.05E-05	6.25E-05		0.00E+00	0.00E+00	5.75E-09	5.75E-09	0.01	1.25E-03	3.84E-04	9.20E-04	3.40E-04
6.85E-05	6.79E-05	5.87E-05	3.18E-05	6.73E-05		0.00E+00	0.00E+00	6.19E-09	6.19E-09	0.01	1.35E-03	4.16E-04	9.89E-04	3.64E-04
7.43E-05	7.37E-05	6.34E-05	3.32E-05	7.26E-05		0.00E+00	0.00E+00	6.68E-09	6.68E-09	0.01	1.46E-03	4.51E-04	1.06E-03	3.90E-04

Unique Identifier	X (UTM)	Y (UTM)	DemolitionS 2026	Site PreparationS 2026	Grading/ExcavationS 2026	Concrete (Garage and Podiums)1 2026	Concrete (Garage and Podiums)1 2027	Concrete (Garage and Podiums)1 2028	Concrete (Garage and Podiums)S 2028	Concrete (Garage and Podiums)2 2028	Building Construction (framing, roofing, 2027	Building Construction (framing, roofing, 2028	Building Construction (framing, roofing, 2028	Building Construction (framing, roofing, 2029	Building Construction (framing, roofing, 2029
371238.013761318.01	371238.01	3761318.01	3.91E-04	0.00E+00	8.21E-04	3.69E-04	3.68E-04	3.67E-04	3.14E-04	1.59E-04	1.22E-04	1.22E-04	1.04E-04	1.04E-04	5.29E-05
371248.013761318.01	371248.01	3761318.01	4.24E-04	0.00E+00	8.90E-04	4.02E-04	4.01E-04	4.00E-04	3.41E-04	1.67E-04	1.33E-04	1.33E-04	1.13E-04	1.13E-04	5.53E-05
371258.013761318.01	371258.01	3761318.01	4.64E-04	0.00E+00	9.75E-04	4.43E-04	4.41E-04	4.40E-04	3.73E-04	1.76E-04	1.46E-04	1.46E-04	1.24E-04	1.24E-04	5.83E-05
371118.013761328.01	371118.01	3761328.01	1.64E-04	0.00E+00	3.44E-04	1.46E-04	1.46E-04	1.45E-04	1.32E-04	9.16E-05	4.83E-05	4.83E-05	4.37E-05	4.37E-05	3.04E-05
371128.013761328.01	371128.01	3761328.01	1.73E-04	0.00E+00	3.64E-04	1.55E-04	1.55E-04	1.54E-04	1.39E-04	9.53E-05	5.12E-05	5.12E-05	4.62E-05	4.62E-05	3.16E-05
371138.013761328.01	371138.01	3761328.01	1.83E-04	0.00E+00	3.86E-04	1.65E-04	1.64E-04	1.64E-04	1.47E-04	9.91E-05	5.44E-05	5.44E-05	4.89E-05	4.89E-05	3.29E-05
371148.013761328.01	371148.01	3761328.01	1.95E-04	0.00E+00	4.09E-04	1.75E-04	1.75E-04	1.75E-04	1.56E-04	1.03E-04	5.79E-05	5.79E-05	5.19E-05	5.19E-05	3.42E-05
371158.013761328.01	371158.01	3761328.01	2.07E-04	0.00E+00	4.35E-04	1.87E-04	1.87E-04	1.86E-04	1.66E-04	1.07E-04	6.18E-05	6.18E-05	5.52E-05	5.52E-05	3.56E-05
371168.013761328.01	371168.01	3761328.01	2.20E-04	0.00E+00	4.63E-04	2.00E-04	2.00E-04	1.99E-04	1.77E-04	1.12E-04	6.61E-05	6.61E-05	5.87E-05	5.87E-05	3.71E-05
371178.013761328.01	371178.01	3761328.01	2.35E-04	0.00E+00	4.93E-04	2.14E-04	2.14E-04	2.13E-04	1.89E-04	1.17E-04	7.08E-05	7.08E-05	6.26E-05	6.26E-05	3.87E-05
371188.013761328.01	371188.01	3761328.01	2.50E-04	0.00E+00	5.26E-04	2.30E-04	2.29E-04	2.29E-04	2.01E-04	1.21E-04	7.59E-05	7.59E-05	6.68E-05	6.68E-05	4.02E-05
371198.013761328.01	371198.01	3761328.01	2.67E-04	0.00E+00	5.62E-04	2.46E-04	2.46E-04	2.45E-04	2.15E-04	1.26E-04	8.14E-05	8.14E-05	7.13E-05	7.13E-05	4.19E-05
371208.013761328.01	371208.01	3761328.01	2.86E-04	0.00E+00	6.01E-04	2.65E-04	2.64E-04	2.63E-04	2.30E-04	1.31E-04	8.74E-05	8.74E-05	7.63E-05	7.63E-05	4.36E-05
371218.013761328.01	371218.01	3761328.01	3.06E-04	0.00E+00	6.42E-04	2.84E-04	2.84E-04	2.83E-04	2.46E-04	1.37E-04	9.39E-05	9.39E-05	8.16E-05	8.16E-05	4.53E-05
371228.013761328.01	371228.01	3761328.01	3.27E-04	0.00E+00	6.88E-04	3.06E-04	3.05E-04	3.04E-04	2.63E-04	1.42E-04	1.01E-04	1.01E-04	8.74E-05	8.74E-05	4.72E-05
371238.013761328.01	371238.01	3761328.01	3.51E-04	0.00E+00	7.38E-04	3.30E-04	3.29E-04	3.28E-04	2.82E-04	1.48E-04	1.09E-04	1.09E-04	9.37E-05	9.37E-05	4.92E-05
371248.013761328.01	371248.01	3761328.01	3.78E-04	0.00E+00	7.94E-04	3.56E-04	3.55E-04	3.55E-04	3.04E-04	1.55E-04	1.18E-04	1.18E-04	1.01E-04	1.01E-04	5.15E-05
371258.013761328.01	371258.01	3761328.01	4.11E-04	0.00E+00	8.63E-04	3.89E-04	3.88E-04	3.87E-04	3.30E-04	1.63E-04	1.28E-04	1.28E-04	1.10E-04	1.10E-04	5.41E-05
371268.013761328.01	371268.01	3761328.01	4.54E-04	0.00E+00	9.55E-04	4.33E-04	4.32E-04	4.31E-04	3.66E-04	1.73E-04	1.43E-04	1.43E-04	1.21E-04	1.21E-04	5.75E-05
371128.013761338.01	371128.01	3761338.01	1.64E-04	0.00E+00	3.46E-04	1.47E-04	1.47E-04	1.46E-04	1.32E-04	9.10E-05	4.85E-05	4.85E-05	4.39E-05	4.39E-05	3.02E-05
371138.013761338.01	371138.01	3761338.01	1.74E-04	0.00E+00	3.65E-04	1.56E-04	1.55E-04	1.55E-04	1.40E-04	9.45E-05	5.14E-05	5.14E-05	4.63E-05	4.63E-05	3.13E-05
371148.013761338.01	371148.01	3761338.01	1.84E-04	0.00E+00	3.86E-04	1.65E-04	1.65E-04	1.65E-04	1.48E-04	9.81E-05	5.46E-05	5.46E-05	4.90E-05	4.90E-05	3.26E-05
371158.013761338.01	371158.01	3761338.01	1.95E-04	0.00E+00	4.09E-04	1.76E-04	1.75E-04	1.75E-04	1.56E-04	1.02E-04	5.81E-05	5.81E-05	5.19E-05	5.19E-05	3.38E-05
371168.013761338.01	371168.01	3761338.01	2.06E-04	0.00E+00	4.34E-04	1.87E-04	1.87E-04	1.86E-04	1.66E-04	1.06E-04	6.18E-05	6.18E-05	5.50E-05	5.50E-05	3.52E-05
371178.013761338.01	371178.01	3761338.01	2.19E-04	0.00E+00	4.60E-04	1.99E-04	1.99E-04	1.98E-04	1.76E-04	1.10E-04	6.59E-05	6.59E-05	5.84E-05	5.84E-05	3.65E-05
371188.013761338.01	371188.01	3761338.01	2.32E-04	0.00E+00	4.88E-04	2.13E-04	2.12E-04	2.12E-04	1.87E-04	1.14E-04	7.02E-05	7.02E-05	6.20E-05	6.20E-05	3.79E-05
371198.013761338.01	371198.01	3761338.01	2.47E-04	0.00E+00	5.19E-04	2.27E-04	2.26E-04	2.26E-04	1.98E-04	1.19E-04	7.48E-05	7.48E-05	6.58E-05	6.58E-05	3.94E-05
371208.013761338.01	371208.01	3761338.01	2.62E-04	0.00E+00	5.51E-04	2.42E-04	2.41E-04	2.41E-04	2.11E-04	1.23E-04	7.99E-05	7.99E-05	7.00E-05	7.00E-05	4.09E-05
371218.013761338.01	371218.01	3761338.01	2.79E-04	0.00E+00	5.86E-04	2.58E-04	2.58E-04	2.57E-04	2.24E-04	1.28E-04	8.53E-05	8.53E-05	7.44E-05	7.44E-05	4.24E-05
371228.013761338.01	371228.01	3761338.01	2.97E-04	0.00E+00	6.24E-04	2.76E-04	2.76E-04	2.75E-04	2.39E-04	1.33E-04	9.12E-05	9.12E-05	7.93E-05	7.93E-05	4.41E-05
371238.013761338.01	371238.01	3761338.01	3.17E-04	0.00E+00	6.66E-04	2.96E-04	2.95E-04	2.95E-04	2.55E-04	1.38E-04	9.78E-05	9.78E-05	8.46E-05	8.46E-05	4.60E-05
371248.013761338.01	371248.01	3761338.01	3.39E-04	0.00E+00	7.13E-04	3.18E-04	3.17E-04	3.17E-04	2.73E-04	1.45E-04	1.05E-04	1.05E-04	9.05E-05	9.05E-05	4.80E-05
371258.013761338.01	371258.01	3761338.01	3.66E-04	0.00E+00	7.69E-04	3.44E-04	3.43E-04	3.43E-04	2.94E-04	1.52E-04	1.14E-04	1.14E-04	9.76E-05	9.76E-05	5.03E-05
371138.013761348.01	371138.01	3761348.01	1.64E-04	0.00E+00	3.46E-04	1.47E-04	1.47E-04	1.47E-04	1.32E-04	9.01E-05	4.86E-05	4.86E-05	4.39E-05	4.39E-05	2.99E-05
371148.013761348.01	371148.01	3761348.01	1.73E-04	0.00E+00	3.64E-04	1.56E-04	1.55E-04	1.55E-04	1.39E-04	9.34E-05	5.15E-05	5.15E-05	4.63E-05	4.63E-05	3.10E-05
371158.013761348.01	371158.01	3761348.01	1.83E-04	0.00E+00	3.85E-04	1.65E-04	1.65E-04	1.64E-04	1.47E-04	9.69E-05	5.45E-05	5.45E-05	4.88E-05	4.88E-05	3.22E-05
371168.013761348.01	371168.01	3761348.01	1.93E-04	0.00E+00	4.06E-04	1.75E-04	1.74E-04	1.74E-04	1.55E-04	1.00E-04	5.78E-05	5.78E-05	5.16E-05	5.16E-05	3.33E-05
371178.013761348.01	371178.01	3761348.01	2.04E-04	0.00E+00	4.29E-04	1.86E-04	1.85E-04	1.85E-04	1.64E-04	1.04E-04	6.13E-05	6.13E-05	5.45E-05	5.45E-05	3.45E-05
371188.013761348.01	371188.01	3761348.01	2.16E-04	0.00E+00	4.53E-04	1.97E-04	1.96E-04	1.96E-04	1.73E-04	1.08E-04	6.50E-05	6.50E-05	5.76E-05	5.76E-05	3.58E-05
371198.013761348.01	371198.01	3761348.01	2.28E-04	0.00E+00	4.80E-04	2.09E-04	2.08E-04	2.08E-04	1.83E-04	1.12E-04	6.90E-05	6.90E-05	6.09E-05	6.09E-05	3.71E-05
371208.013761348.01	371208.01	3761348.01	2.42E-04	0.00E+00	5.08E-04	2.22E-04	2.21E-04	2.21E-04	1.94E-04	1.16E-04	7.33E-05	7.33E-05	6.44E-05	6.44E-05	3.84E-05
371218.013761348.01	371218.01	3761348.01	2.56E-04	0.00E+00	5.38E-04	2.36E-04	2.35E-04	2.35E-04	2.06E-04	1.20E-04	7.79E-05	7.79E-05	6.83E-05	6.83E-05	3.99E-05
371228.013761348.01	371228.01	3761348.01	2.71E-04	0.00E+00	5.71E-04	2.51E-04	2.51E-04	2.50E-04	2.18E-04	1.25E-04	8.30E-05	8.30E-05	7.24E-05	7.24E-05	4.14E-05
371238.013761348.01	371238.01	3761348.01	2.89E-04	0.00E+00	6.06E-04	2.68E-04	2.67E-04	2.67E-04	2.32E-04	1.30E-04	8.85E-05	8.85E-05	7.70E-05	7.70E-05	4.31E-05
371248.013761348.01	371248.01	3761348.01	3.08E-04	0.00E+00	6.47E-04	2.87E-04	2.86E-04	2.85E-04	2.47E-04	1.35E-04	9.47E-05	9.47E-05	8.21E-05	8.21E-05	4.49E-05
371258.013761348.01	371258.01	3761348.01	3.30E-04	0.00E+00	6.93E-04	3.08E-04	3.08E-04	3.07E-04	2.65E-04	1.42E-04	1.02E-04	1.02E-04	8.79E-05	8.79E-05	4.70E-05
371268.013761351.01	371268.01	3761351.01	3.46E-04	0.00E+00	7.26E-04	3.24E-04	3.23E-04	3.23E-04	2.78E-04	1.46E-04	1.07E-04	1.07E-04	9.22E-05	9.22E-05	4.85E-05
371138.013761358.01	371138.01	3761358.01	1.56E-04	0.00E+00	3.27E-04	1.39E-04	1.39E-04	1.39E-04	1.25E-04	8.60E-05	4.60E-05	4.60E-05	4.16E-05	4.16E-05	2.85E-05
371148.013761358.01	371148.01	3761358.01	1.64E-04	0.00E+00	3.44E-04	1.47E-04	1.47E-04	1.46E-04	1.32E-04	8.90E-05	4.85E-05	4.85E-05	4.37E-05	4.37E-05	2.95E-05
371158.013761358.01	371158.01	3761358.01	1.72E-04	0.00E+00	3.62E-04	1.55E-04	1.55E-04	1.54E-04	1.39E-04	9.21E-05	5.12E-05	5.12E-05	4.60E-05	4.60E-05	3.06E-05
371168.013761358.01	371168.01	3761358.01	1.81E-04	0.00E+00	3.81E-04	1.64E-04	1.63E-04	1.63E-04	1.46E-04	9.53E-05	5.41E-05	5.41E-05	4.84E-05	4.84E-05	3.16E-05
371178.013761358.01	371178.01	3761358.01	1.91E-04	0.00E+00	4.01E-04	1.73E-04	1.73E-04	1.72E-04	1.54E-04	9.86E-05	5.72E-05	5.72E-05	5.10E-05	5.10E-05	3.27E-05
371188.013761358.01	371188.01	3761358.01	2.01E-04	0.00E+00	4.23E-04	1.83E-04	1.83E-04	1.82E-04	1.62E-04	1.02E-04	6.05E-05	6.05E-05	5.37E-05	5.37E-05	3.39E-05
371198.013761358.01	371198.01	3761358.01	2.12E-04	0.00E+00	4.46E-04	1.94E-04	1.93E-04	1.93E-04	1.71E-04	1.06E-04	6.40E-05	6.40E-05	5.66E-05	5.66E-05	3.51E-05
371208.013761358.01	371208.01	3761358.01	2.24E-04	0.00E+00	4.70E-04	2.05E-04	2.04E-04	2.04E-04	1.80E-04	1.09E-04	6.77E-05	6.77E-05	5.97E-05	5.97E-05	3.63E-05
371218.013761358.01	371218.01	3761358.01	2.36E-04	0.00E+00	4.97E-04	2.17E-04	2.17E-04	2.16E-04	1.90E-04	1.13E-04	7.17E-05	7.17E-05	6.31E-05	6.31E-05	3.76E-05
371228.013761358.01	371228.01	3761358.01	2.50E-04	0.00E+00	5.25E-04	2.30E-04	2.30E-04	2.29E-04	2.01E-04	1.18E-04	7.61E-05	7.61E-05	6.67E-05	6.67E-05	3.91E-05
371238.013761358.01	371238.01	3761358.01	2.65E-04	0.00E+00	5.57E-04	2.45E-04	2.44E-04	2.44E-04	2.13E-04	1.22E-04	8.09E-05	8.09E-05	7.07E-05	7.07E-05	4.06E-05
371248.013761358.01	371248.01	3761358.01	2.82E-04	0.00E+00	5.92E-04	2.61E-04	2.61E-04	2.60E-04	2.26E-04	1.28E-04	8.63E-05	8.63E-05	7.51E-05	7.51E-05	4.23E-05
371258.013761358.01	371258.01	3761358.01	3.01E-04	0.00E+00	6.32E-04	2.80E-04	2.79E-04	2.79E-04	2.42E-04	1.33E-04	9.25E-05	9.25E-05	8.02E-05	8.02E-05	4.43E-05
371268.013761358.01	371268.01	3761358.01	3.23E-04	0.00E+00	6.80E-04	3.02E-04	3.01E-04	3.01E-04	2.60E-04	1.40E-04	9.98E-05	9.98E-05	8.62E-05	8.62E-05	4.64E-05
371278.013761358.01	371278.01	3761358.01	3.52E-04	0.00E+00	7.41E-04	3.31E-04	3.30E-04	3.29E-04	2.83E-04	1.48E-04	1.09E-04	1.09E-04	9.40E-05	9.40E-05	4.91E-05
371288.013761360.01	371288.01	3761360.01	3.82E-04	0.00E+00	8.02E-04	3.60E-04	3.59E-04	3.58E-04	3.07E-04	1.56E-04	1.19E-04	1.19E-04	1.02E-04	1.02E-04	5.16E-05
371138.013761368.01	371138.01	3761368.01	1.48E-04	0.00E+00	3.10E-04	1.32E-04	1.31E-04	1.31E-04	1.19E-04	8.22E-05	4.35E-05	4.35E-05	3.94E-05	3.94E-05	2.73E-05
371148.013761368.01	371148.01	3761368.01	1.55E-04	0.00E+00	3.26E-04	1.39E-04	1.38E-04	1.38E-04	1.25E-04	8.49E-05	4.58E-05	4.58E-05	4.13E-05	4.13E-05	2.82E-05
371158.013761368.01	371158.01	3761368.01	1.63E-04	0.00E+00	3.42E-04	1.46E-04	1.46E-04	1.45E-04	1.31E-04	8.78E-05	4.82E-05	4.82E-05	4.34E-05	4.34E-05	2.91E-05
371168.013761368.01	371168.01	3761368.01	1.71E-04	0.00E+00	3.59E-04	1.54E-04	1.53E-04	1.53E-04	1.37E-04	9.07E-05	5.08E-05	5.08E-05	4.55E-05	4.55E-05	3.01E-05
371178.013761368.01	371178.01	3761368.01	1.79E-04	0.00E+00	3.77E-04	1.62E-04	1.62E-04	1.61E-04	1.44E-04	9.37E-05	5.35E-05	5.35E-05	4.78E-05	4.78E-05	3.11E-05
371188.013761368.01	371188.01	3761368.01	1.88E-04	0.00E+00	3.96E-04	1.71E-04	1.70E-04	1.70E-04	1.51E-04	9.69E-05	5.64E-05	5.64E-05	5.02E-05	5.02E-05	3.21E-05
371198.013761368.01	371198.01	3761368.01	1.98E-04	0.00E+00	4.16E-04	1.80E-04	1.80E-04	1.79E-04	1.59E-04	1.00E-04	5.95E-05	5.95E-05	5.28E-05	5.28E-05	3.32E-05
371208.013761368.01	371208.01	3761368.01	2.08E-04	0.00E+00	4.38E-04	1.90E-04	1.90E-04	1.89E-04	1.67E-04	1.04E-04	6.28E-05	6.28E-05	5.55E-05	5.55E-05	3.44E-05
371218.013761368.01	371218.01	3761368.01	2.19E-04	0.00E+00	4.61E-04	2.01E-04	2.00E-04	2.00E-04	1.76E-04	1.07E-04	6.63E-05	6.63E-05	5.85E-05	5.85E-05	3.56E-05
371228.013761368.01	371228.01	3761368.01	2.31E-04	0.00E+00	4.86E-04	2.12E-04	2.12E-04	2.11E-04	1.86E-04	1.11E-04	7.01E-05	7.01E-05	6.17E-05	6.17E-05	3.69E-05
371238.013761368.01	371238.01	3761368.01	2.44E-04	0.00E+00	5.14E-04	2.25E-04	2.25E-04	2.24E-04	1.96E-04	1.16E-04	7.43E-05	7.43E-05	6.52E-05	6.52E-05	3.84E-05
371248.013761368.01	371248.01	3761368.01	2.59E-04	0.00E+00	5.45E-04	2.40E-04	2.39E-04	2.38E-04	2.08E-04	1.20E-04	7.91E-05	7.91E-05	6.92E-05	6.92E-05	4.00E-05
371258.013761368.01	371258.01	3761368.01	2.76E-04	0.00E+00	5.81E-04	2.56E-04	2.55E-04	2.55E-04	2.22E-04	1.26E-04	8.45E-05	8.45E-05	7.37E-05	7.37E-05	4.18E-05
371268.013761368.01	371268.01	3761368.01	2.96E-04	0.00E+00	6.23E-04	2.76E-04	2.75E-04	2.74E-04	2.38E-04	1.32E-04	9.10E-05	9.10E-05	7.91E-05	7.91E-05	4.38E-05
371278.013761368.01	371278.01	3761368.01	3.21E-04	0.00E+00	6.75E-04	3.00E-04	2.99E-04	2.98E-04	2.58E-04	1.39E-04	9.90E-05	9.90E-05	8.56E-05	8.56E-05	4.62E-05
371288.013761368.01	371288.01	3761368.01	3.51E-04	0.00E+00	7.38E-04	3.30E-04	3.29E-04	3.28E-04	2.82E-04	1.48E-04	1.09E-04	1.09E-04	9.36E-05	9.36E-05	4.90E-05
371298.013761368.01	371298.01	3761368.01	3.90E-04	0.00E+00	8.19E-04	3.68E-04	3.67E-04	3.66E-04	3.13E-04	1.58E-04	1.21E-04	1.21E-04	1.04E-04	1.04E-04	5.23E-05
371308.013761369.01	371308.01	3761369.01	4.38E-04	0.00E+00	9.21E-04	4.16E-04	4.15E-04	4.14E-04	3.52E-04	1.69E-04	1.37E-04	1.37E-04	1.17E-04	1.17E-04	5.62E-05
371138.013761378.01	371138.01	3761378.01	1.40E-04	0.00E+00	2.94E-04	1.25E-04	1.25E-04	1.24E-04	1.13E-04	7.86E-05	4.12E-05	4.12E-05	3.74E-05	3.74E-05	2.61E-05
371148.013761378.01	371148.01	3761378.01	1.47E-04	0.00E+00	3.08E-04	1.31E-04	1.31E-04	1.30E-04	1.18E-04	8.11E-05	4.33E-05	4.33E-05	3.91E-05	3.91E-05	2.69E-05
371158.013761378.01	371158.01	3761378.01	1.53E-04	0.00E+00	3.23E-04	1.38E-04	1.37E-04	1.37E-04	1.23E-04	8.37E-05	4.54E-05	4.54E-05	4.10E-05	4.10E-05	2.78E-05
371168.013761378.01	371168.01	3761378.01	1.61E-04	0.00E+00	3.38E-04	1.45E-04	1.44E-04	1.44E-04	1.29E-04	8.64E-05	4.77E-05	4.77E-05	4.29E-05	4.29E-05	2.87E-05
371178.013761378.01	371178.01	3761378.01	1.68E-04	0.00E+00	3.54E-04	1.52E-04	1.51E-04	1.51E-04	1.35E-04	8.92E-05	5.02E-05	5.02E-05	4.49E-05	4.49E-05	2.96E-05
371188.013761378.01	371188.01	3761378.01	1.76E-04	0.00E+00	3.71E-04	1.60E-04	1.59E-04	1.59E-04	1.42E-04	9.21E-05	5.27E-05	5.27E-05	4.71E-05	4.71E-05	3.06E-05
371198.013761378.01	371198.01	3761378.01	1.85E-04	0.00E+00	3.89E-04	1.68E-04	1.67E-04	1.67E-04	1.49E-04	9.51E-05	5.54E-05	5.54E-05	4.94E-05	4.94E-05	3.16E-05
371208.013761378.01	371208.01	3761378.01	1.94E-04	0.00E+00	4.08E-04	1.77E-04	1.76E-04	1.76E-04	1.56E-04	9.83E-05	5.83E-05	5.83E-05	5.18E-05	5.18E-05	3.26E-05
371218.013761378.01	371218.01	3761378.01	2.04E-04	0.00E+00	4.29E-04	1.86E-04	1.86E-04	1.85E-04	1.64E-04	1.02E-04	6.14E-05	6.14E-05	5.44E-05	5.44E-05	3.38E-05
371228.013761378.01	371228.01	3761378.01	2.15E-04	0.00E+00	4.51E-04	1.96E-04	1.96E-04	1.95E-04	1.73E-04	1.05E-04	6.48E-05	6.48E-05	5.72E-05	5.72E-05	3.50E-05
371238.013761378.01	371238.01	3761378.01	2.26E-04	0.00E+00	4.76E-04	2.08E-04	2.07E-04	2.07E-04	1.82E-04	1.10E-04	6.86E-05	6.86E-05	6.04E-05	6.04E-05	3.63E-05
371248.013761378.01	371248.01	3761378.01	2.40E-04	0.00E+00	5.04E-04	2.20E-04	2.20E-04	2.19E-04	1.93E-04	1.14E-04	7.28E-05	7.28E-05	6.39E-05	6.39E-05	3.78E-05
371258.013761378.01	371258.01	3761378.01	2.55E-04	0.00E+00	5.36E-04	2.35E-04	2.35E-04	2.34E-04	2.05E-04	1.19E-04	7.77E-05	7.77E-05	6.80E-05	6.80E-05	3.95E-05
371268.013761378.01	371268.01	3761378.01	2.73E-04	0.00E+00	5.74E-04	2.53E-04	2.52E-04	2.51E-04	2.19E-04	1.25E-04	8.35E-05	8.35E-05	7.28E-05	7.28E-05	4.15E-05
371278.013761378.01	371278.01	3761378.01	2.95E-04	0.00E+00	6.20E-04	2.74E-04	2.73E-04	2.73E-04	2.37E-04	1.32E-04	9.05E-05	9.05E-05	7.86E-05	7.86E-05	4.37E-05
371288.013761378.01	371288.01	3761378.01	3.21E-04	0.00E+00	6.75E-04	3.00E-04	2.99E-04	2.99E-04	2.58E-04	1.40E-04	9.91E-05	9.91E-05	8.57E-05	8.57E-05	4.63E-05
371298.013761378.01	371298.01	3761378.01	3.54E-04	0.00E+00	7.44E-04	3.33E-04	3.32E-04	3.31E-04	2.85E-04	1.49E-04	1.10E-04	1.10E-04	9.44E-05	9.44E-05	4.93E-05
371308.013761378.01	371308.01	3761378.01	3.95E-04	0.00E+00	8.30E-04	3.73E-04	3.72E-04	3.71E-04	3.17E-04	1.59E-04	1.23E-04	1.23E-04	1.05E-04	1.05E-04	5.29E-05
371318.013761378.01	371318.01	3761378.01	4.46E-04	0.00E+00	9.38E-04	4.24E-04	4.23E-04	4.22E-04	3.58E-04	1.72E-04	1.40E-04	1.40E-04	1.19E-04	1.19E-04	5.70E-05
371328.013761378.01	371328.01	3761378.01	5.16E-04	0.00E+00	1.08E-03	4.94E-04	4.93E-04	4.92E-04	4.15E-04	1.88E-04	1.63E-04	1.63E-04	1.38E-04	1.38E-04	6.24E-05
371338.013761383.01	371338.01	3761383.01	5.48E-04	0.00E+00	1.15E-03	5.26E-04	5.24E-04	5.23E-04	4.40E-04	1.96E-04	1.74E-04	1.74E-04	1.46E-04	1.46E-04	6.52E-05
371138.013761388.01	371138.01	3761388.01	1.33E-04	0.00E+00	2.79E-04	1.18E-04	1.18E-04	1.18E-04	1.07E-04	7.52E-05	3.91E-05	3.91E-05	3.55E-05	3.55E-05	2.49E-05
371148.013761388.01	371148.01	3761388.01	1.39E-04	0.00E+00	2.92E-04	1.24E-04	1.24E-04	1.23E-04	1.12E-04	7.75E-05	4.09E-05	4.09E-05	3.71E-05	3.71E-05	2.57E-05
371158.013761388.01	371158.01	3761388.01	1.45E-04	0.00E+00	3.05E-04	1.30E-04	1.30E-04	1.29E-04	1.17E-04	7.99E-05	4.29E-05	4.29E-05	3.87E-05	3.87E-05	2.65E-05
371168.013761388.01	371168.01	3761388.01	1.52E-04	0.00E+00	3.19E-04	1.36E-04	1.36E-04	1.35E-04	1.22E-04	8.24E-05	4.49E-05	4.49E-05	4.05E-05	4.05E-05	2.73E-05
371178.013761388.01	371178.01	3761388.01	1.58E-04	0.00E+00	3.33E-04	1.43E-04	1.42E-04	1.42E-04	1.27E-04	8.49E-05	4.71E-05	4.71E-05	4.23E-05	4.23E-05	2.82E-05
371188.013761388.01	371188.01	3761388.01	1.66E-04	0.00E+00	3.48E-04	1.50E-04	1.49E-04	1.49E-04	1.33E-04	8.76E-05	4.94E-05	4.94E-05	4.42E-05	4.42E-05	2.91E-05
371198.013761388.01	371198.01	3761388.01	1.73E-04	0.00E

Finishing/Painting1	Finishing/Painting1	Finishing/PaintingS	Finishing/Painting2	PavingS		Child Risk					Overlapping Phases - Maximum GLC			
2028	2029	2029	2029	2029		3rd Trimester	0<2	2<16	Total	per million	2026	2027	2028	2029
8.07E-05	8.00E-05	6.85E-05	3.47E-05	7.85E-05		0.00E+00	0.00E+00	7.23E-09	7.23E-09	0.01	1.58E-03	4.90E-04	1.15E-03	4.19E-04
8.79E-05	8.71E-05	7.42E-05	3.63E-05	8.51E-05		0.00E+00	0.00E+00	7.83E-09	7.83E-09	0.01	1.72E-03	5.34E-04	1.24E-03	4.51E-04
9.67E-05	9.59E-05	8.13E-05	3.83E-05	9.32E-05		0.00E+00	0.00E+00	8.58E-09	8.58E-09	0.01	1.88E-03	5.87E-04	1.36E-03	4.91E-04
3.20E-05	3.17E-05	2.87E-05	2.00E-05	3.29E-05		0.00E+00	0.00E+00	3.02E-09	3.02E-09	0.00	6.55E-04	1.94E-04	4.93E-04	1.87E-04
3.39E-05	3.36E-05	3.04E-05	2.08E-05	3.48E-05		0.00E+00	0.00E+00	3.19E-09	3.19E-09	0.00	6.93E-04	2.06E-04	5.20E-04	1.97E-04
3.60E-05	3.57E-05	3.21E-05	2.16E-05	3.68E-05		0.00E+00	0.00E+00	3.38E-09	3.38E-09	0.00	7.34E-04	2.19E-04	5.50E-04	2.08E-04
3.83E-05	3.80E-05	3.41E-05	2.25E-05	3.91E-05		0.00E+00	0.00E+00	3.58E-09	3.58E-09	0.00	7.79E-04	2.33E-04	5.82E-04	2.20E-04
4.09E-05	4.06E-05	3.62E-05	2.34E-05	4.15E-05		0.00E+00	0.00E+00	3.81E-09	3.81E-09	0.00	8.29E-04	2.49E-04	6.18E-04	2.33E-04
4.38E-05	4.34E-05	3.86E-05	2.44E-05	4.42E-05		0.00E+00	0.00E+00	4.06E-09	4.06E-09	0.00	8.83E-04	2.66E-04	6.57E-04	2.46E-04
4.69E-05	4.65E-05	4.11E-05	2.54E-05	4.71E-05		0.00E+00	0.00E+00	4.33E-09	4.33E-09	0.00	9.42E-04	2.85E-04	6.99E-04	2.61E-04
5.02E-05	4.98E-05	4.39E-05	2.64E-05	5.03E-05		0.00E+00	0.00E+00	4.62E-09	4.62E-09	0.00	1.01E-03	3.05E-04	7.44E-04	2.77E-04
5.39E-05	5.34E-05	4.68E-05	2.75E-05	5.37E-05		0.00E+00	0.00E+00	4.93E-09	4.93E-09	0.00	1.08E-03	3.27E-04	7.93E-04	2.95E-04
5.79E-05	5.74E-05	5.01E-05	2.86E-05	5.74E-05		0.00E+00	0.00E+00	5.27E-09	5.27E-09	0.01	1.15E-03	3.51E-04	8.46E-04	3.13E-04
6.22E-05	6.16E-05	5.35E-05	2.98E-05	6.14E-05		0.00E+00	0.00E+00	5.64E-09	5.64E-09	0.01	1.23E-03	3.78E-04	9.03E-04	3.33E-04
6.69E-05	6.63E-05	5.73E-05	3.10E-05	6.57E-05		0.00E+00	0.00E+00	6.05E-09	6.05E-09	0.01	1.32E-03	4.06E-04	9.65E-04	3.55E-04
7.21E-05	7.15E-05	6.15E-05	3.23E-05	7.05E-05		0.00E+00	0.00E+00	6.49E-09	6.49E-09	0.01	1.42E-03	4.38E-04	1.03E-03	3.79E-04
7.79E-05	7.73E-05	6.62E-05	3.38E-05	7.59E-05		0.00E+00	0.00E+00	6.99E-09	6.99E-09	0.01	1.53E-03	4.73E-04	1.11E-03	4.05E-04
8.51E-05	8.43E-05	7.19E-05	3.55E-05	8.25E-05		0.00E+00	0.00E+00	7.59E-09	7.59E-09	0.01	1.66E-03	5.16E-04	1.20E-03	4.38E-04
9.47E-05	9.39E-05	7.97E-05	3.78E-05	9.13E-05		0.00E+00	0.00E+00	8.41E-09	8.41E-09	0.01	1.84E-03	5.75E-04	1.33E-03	4.81E-04
3.21E-05	3.19E-05	2.88E-05	1.98E-05	3.30E-05		0.00E+00	0.00E+00	3.03E-09	3.03E-09	0.00	6.57E-04	1.95E-04	4.94E-04	1.88E-04
3.41E-05	3.38E-05	3.04E-05	2.06E-05	3.49E-05		0.00E+00	0.00E+00	3.20E-09	3.20E-09	0.00	6.94E-04	2.07E-04	5.21E-04	1.97E-04
3.61E-05	3.58E-05	3.22E-05	2.14E-05	3.69E-05		0.00E+00	0.00E+00	3.38E-09	3.38E-09	0.00	7.35E-04	2.19E-04	5.50E-04	2.08E-04
3.84E-05	3.81E-05	3.41E-05	2.22E-05	3.91E-05		0.00E+00	0.00E+00	3.58E-09	3.58E-09	0.00	7.79E-04	2.33E-04	5.82E-04	2.19E-04
4.09E-05	4.06E-05	3.61E-05	2.31E-05	4.14E-05		0.00E+00	0.00E+00	3.80E-09	3.80E-09	0.00	8.27E-04	2.48E-04	6.16E-04	2.31E-04
4.36E-05	4.32E-05	3.83E-05	2.40E-05	4.40E-05		0.00E+00	0.00E+00	4.04E-09	4.04E-09	0.00	8.78E-04	2.65E-04	6.52E-04	2.44E-04
4.65E-05	4.61E-05	4.07E-05	2.49E-05	4.67E-05		0.00E+00	0.00E+00	4.28E-09	4.28E-09	0.00	9.33E-04	2.82E-04	6.91E-04	2.58E-04
4.96E-05	4.91E-05	4.32E-05	2.58E-05	4.96E-05		0.00E+00	0.00E+00	4.55E-09	4.55E-09	0.00	9.92E-04	3.01E-04	7.33E-04	2.73E-04
5.29E-05	5.24E-05	4.59E-05	2.68E-05	5.27E-05		0.00E+00	0.00E+00	4.84E-09	4.84E-09	0.00	1.06E-03	3.21E-04	7.77E-04	2.89E-04
5.65E-05	5.60E-05	4.89E-05	2.79E-05	5.60E-05		0.00E+00	0.00E+00	5.15E-09	5.15E-09	0.01	1.12E-03	3.43E-04	8.25E-04	3.06E-04
6.04E-05	5.99E-05	5.20E-05	2.90E-05	5.97E-05		0.00E+00	0.00E+00	5.49E-09	5.49E-09	0.01	1.20E-03	3.67E-04	8.78E-04	3.24E-04
6.47E-05	6.42E-05	5.55E-05	3.02E-05	6.37E-05		0.00E+00	0.00E+00	5.86E-09	5.86E-09	0.01	1.28E-03	3.93E-04	9.35E-04	3.44E-04
6.95E-05	6.90E-05	5.94E-05	3.15E-05	6.82E-05		0.00E+00	0.00E+00	6.27E-09	6.27E-09	0.01	1.37E-03	4.22E-04	9.99E-04	3.67E-04
7.53E-05	7.46E-05	6.41E-05	3.30E-05	7.35E-05		0.00E+00	0.00E+00	6.76E-09	6.76E-09	0.01	1.48E-03	4.57E-04	1.07E-03	3.93E-04
3.22E-05	3.19E-05	2.88E-05	1.96E-05	3.30E-05		0.00E+00	0.00E+00	3.03E-09	3.03E-09	0.00	6.57E-04	1.95E-04	4.93E-04	1.87E-04
3.41E-05	3.38E-05	3.04E-05	2.04E-05	3.48E-05		0.00E+00	0.00E+00	3.19E-09	3.19E-09	0.00	6.94E-04	2.07E-04	5.20E-04	1.97E-04
3.61E-05	3.58E-05	3.21E-05	2.11E-05	3.68E-05		0.00E+00	0.00E+00	3.37E-09	3.37E-09	0.00	7.33E-04	2.19E-04	5.48E-04	2.07E-04
3.83E-05	3.79E-05	3.38E-05	2.19E-05	3.88E-05		0.00E+00	0.00E+00	3.56E-09	3.56E-09	0.00	7.74E-04	2.32E-04	5.77E-04	2.17E-04
4.06E-05	4.02E-05	3.58E-05	2.27E-05	4.10E-05		0.00E+00	0.00E+00	3.76E-09	3.76E-09	0.00	8.19E-04	2.46E-04	6.09E-04	2.29E-04
4.30E-05	4.27E-05	3.78E-05	2.35E-05	4.33E-05		0.00E+00	0.00E+00	3.98E-09	3.98E-09	0.00	8.66E-04	2.61E-04	6.43E-04	2.41E-04
4.57E-05	4.53E-05	4.00E-05	2.43E-05	4.58E-05		0.00E+00	0.00E+00	4.21E-09	4.21E-09	0.00	9.17E-04	2.77E-04	6.79E-04	2.53E-04
4.85E-05	4.81E-05	4.23E-05	2.52E-05	4.85E-05		0.00E+00	0.00E+00	4.46E-09	4.46E-09	0.00	9.71E-04	2.95E-04	7.17E-04	2.67E-04
5.16E-05	5.12E-05	4.48E-05	2.62E-05	5.14E-05		0.00E+00	0.00E+00	4.72E-09	4.72E-09	0.00	1.03E-03	3.13E-04	7.59E-04	2.82E-04
5.49E-05	5.45E-05	4.75E-05	2.72E-05	5.45E-05		0.00E+00	0.00E+00	5.01E-09	5.01E-09	0.01	1.09E-03	3.34E-04	8.03E-04	2.98E-04
5.86E-05	5.81E-05	5.05E-05	2.83E-05	5.80E-05		0.00E+00	0.00E+00	5.33E-09	5.33E-09	0.01	1.16E-03	3.56E-04	8.53E-04	3.15E-04
6.27E-05	6.22E-05	5.39E-05	2.95E-05	6.18E-05		0.00E+00	0.00E+00	5.68E-09	5.68E-09	0.01	1.24E-03	3.81E-04	9.08E-04	3.34E-04
6.74E-05	6.69E-05	5.77E-05	3.09E-05	6.62E-05		0.00E+00	0.00E+00	6.09E-09	6.09E-09	0.01	1.33E-03	4.10E-04	9.71E-04	3.57E-04
7.09E-05	7.03E-05	6.05E-05	3.18E-05	6.94E-05		0.00E+00	0.00E+00	6.38E-09	6.38E-09	0.01	1.40E-03	4.30E-04	1.02E-03	3.73E-04
3.04E-05	3.02E-05	2.73E-05	1.87E-05	3.13E-05		0.00E+00	0.00E+00	2.87E-09	2.87E-09	0.00	6.22E-04	1.85E-04	4.68E-04	1.78E-04
3.21E-05	3.19E-05	2.87E-05	1.94E-05	3.29E-05		0.00E+00	0.00E+00	3.02E-09	3.02E-09	0.00	6.55E-04	1.95E-04	4.91E-04	1.86E-04
3.39E-05	3.36E-05	3.02E-05	2.01E-05	3.46E-05		0.00E+00	0.00E+00	3.17E-09	3.17E-09	0.00	6.90E-04	2.06E-04	5.16E-04	1.95E-04
3.58E-05	3.55E-05	3.18E-05	2.08E-05	3.64E-05		0.00E+00	0.00E+00	3.34E-09	3.34E-09	0.00	7.26E-04	2.18E-04	5.43E-04	2.05E-04
3.79E-05	3.75E-05	3.35E-05	2.15E-05	3.84E-05		0.00E+00	0.00E+00	3.52E-09	3.52E-09	0.00	7.66E-04	2.30E-04	5.70E-04	2.15E-04
4.00E-05	3.97E-05	3.53E-05	2.22E-05	4.04E-05		0.00E+00	0.00E+00	3.71E-09	3.71E-09	0.00	8.07E-04	2.43E-04	6.00E-04	2.25E-04
4.23E-05	4.20E-05	3.72E-05	2.30E-05	4.26E-05		0.00E+00	0.00E+00	3.91E-09	3.91E-09	0.00	8.52E-04	2.57E-04	6.32E-04	2.36E-04
4.48E-05	4.44E-05	3.92E-05	2.38E-05	4.50E-05		0.00E+00	0.00E+00	4.13E-09	4.13E-09	0.00	8.99E-04	2.72E-04	6.66E-04	2.48E-04
4.75E-05	4.71E-05	4.14E-05	2.47E-05	4.75E-05		0.00E+00	0.00E+00	4.36E-09	4.36E-09	0.00	9.50E-04	2.88E-04	7.02E-04	2.61E-04
5.04E-05	4.99E-05	4.38E-05	2.56E-05	5.02E-05		0.00E+00	0.00E+00	4.61E-09	4.61E-09	0.00	1.01E-03	3.06E-04	7.41E-04	2.75E-04
5.36E-05	5.31E-05	4.64E-05	2.67E-05	5.32E-05		0.00E+00	0.00E+00	4.89E-09	4.89E-09	0.00	1.07E-03	3.25E-04	7.84E-04	2.91E-04
5.71E-05	5.66E-05	4.93E-05	2.78E-05	5.66E-05		0.00E+00	0.00E+00	5.20E-09	5.20E-09	0.01	1.13E-03	3.47E-04	8.32E-04	3.08E-04
6.12E-05	6.07E-05	5.27E-05	2.91E-05	6.04E-05		0.00E+00	0.00E+00	5.55E-09	5.55E-09	0.01	1.21E-03	3.72E-04	8.88E-04	3.27E-04
6.61E-05	6.55E-05	5.66E-05	3.05E-05	6.50E-05		0.00E+00	0.00E+00	5.97E-09	5.97E-09	0.01	1.31E-03	4.01E-04	9.53E-04	3.50E-04
7.23E-05	7.17E-05	6.17E-05	3.22E-05	7.08E-05		0.00E+00	0.00E+00	6.51E-09	6.51E-09	0.01	1.42E-03	4.39E-04	1.04E-03	3.80E-04
7.87E-05	7.80E-05	6.68E-05	3.39E-05	7.66E-05		0.00E+00	0.00E+00	7.05E-09	7.05E-09	0.01	1.54E-03	4.78E-04	1.12E-03	4.09E-04
2.88E-05	2.86E-05	2.59E-05	1.79E-05	2.97E-05		0.00E+00	0.00E+00	2.72E-09	2.72E-09	0.00	5.90E-04	1.75E-04	4.44E-04	1.69E-04
3.03E-05	3.01E-05	2.71E-05	1.85E-05	3.11E-05		0.00E+00	0.00E+00	2.85E-09	2.85E-09	0.00	6.19E-04	1.84E-04	4.65E-04	1.76E-04
3.19E-05	3.17E-05	2.85E-05	1.91E-05	3.26E-05		0.00E+00	0.00E+00	2.99E-09	2.99E-09	0.00	6.50E-04	1.94E-04	4.87E-04	1.84E-04
3.36E-05	3.33E-05	2.99E-05	1.98E-05	3.43E-05		0.00E+00	0.00E+00	3.14E-09	3.14E-09	0.00	6.83E-04	2.04E-04	5.11E-04	1.93E-04
3.54E-05	3.51E-05	3.14E-05	2.04E-05	3.60E-05		0.00E+00	0.00E+00	3.30E-09	3.30E-09	0.00	7.18E-04	2.15E-04	5.36E-04	2.02E-04
3.73E-05	3.70E-05	3.30E-05	2.11E-05	3.78E-05		0.00E+00	0.00E+00	3.47E-09	3.47E-09	0.00	7.55E-04	2.27E-04	5.62E-04	2.11E-04
3.94E-05	3.90E-05	3.47E-05	2.18E-05	3.98E-05		0.00E+00	0.00E+00	3.65E-09	3.65E-09	0.00	7.94E-04	2.39E-04	5.90E-04	2.21E-04
4.15E-05	4.12E-05	3.65E-05	2.26E-05	4.18E-05		0.00E+00	0.00E+00	3.84E-09	3.84E-09	0.00	8.36E-04	2.52E-04	6.20E-04	2.32E-04
4.39E-05	4.35E-05	3.84E-05	2.34E-05	4.40E-05		0.00E+00	0.00E+00	4.04E-09	4.04E-09	0.00	8.81E-04	2.66E-04	6.52E-04	2.43E-04
4.64E-05	4.60E-05	4.05E-05	2.42E-05	4.64E-05		0.00E+00	0.00E+00	4.26E-09	4.26E-09	0.00	9.29E-04	2.82E-04	6.87E-04	2.56E-04
4.92E-05	4.88E-05	4.28E-05	2.52E-05	4.91E-05		0.00E+00	0.00E+00	4.51E-09	4.51E-09	0.00	9.83E-04	2.99E-04	7.25E-04	2.69E-04
5.24E-05	5.19E-05	4.54E-05	2.63E-05	5.21E-05		0.00E+00	0.00E+00	4.78E-09	4.78E-09	0.00	1.04E-03	3.18E-04	7.68E-04	2.85E-04
5.60E-05	5.55E-05	4.84E-05	2.74E-05	5.55E-05		0.00E+00	0.00E+00	5.10E-09	5.10E-09	0.01	1.11E-03	3.40E-04	8.17E-04	3.02E-04
6.03E-05	5.98E-05	5.19E-05	2.88E-05	5.95E-05		0.00E+00	0.00E+00	5.47E-09	5.47E-09	0.01	1.20E-03	3.66E-04	8.75E-04	3.23E-04
6.55E-05	6.50E-05	5.62E-05	3.04E-05	6.45E-05		0.00E+00	0.00E+00	5.93E-09	5.93E-09	0.01	1.30E-03	3.98E-04	9.46E-04	3.48E-04
7.21E-05	7.15E-05	6.15E-05	3.22E-05	7.05E-05		0.00E+00	0.00E+00	6.49E-09	6.49E-09	0.01	1.42E-03	4.38E-04	1.03E-03	3.78E-04
8.04E-05	7.97E-05	6.82E-05	3.43E-05	7.83E-05		0.00E+00	0.00E+00	7.20E-09	7.20E-09	0.01	1.58E-03	4.88E-04	1.14E-03	4.17E-04
9.10E-05	9.02E-05	7.67E-05	3.69E-05	8.80E-05		0.00E+00	0.00E+00	8.10E-09	8.10E-09	0.01	1.77E-03	5.53E-04	1.28E-03	4.65E-04
2.73E-05	2.71E-05	2.45E-05	1.71E-05	2.81E-05		0.00E+00	0.00E+00	2.58E-09	2.58E-09	0.00	5.59E-04	1.66E-04	4.21E-04	1.60E-04
2.87E-05	2.84E-05	2.57E-05	1.77E-05	2.94E-05		0.00E+00	0.00E+00	2.70E-09	2.70E-09	0.00	5.86E-04	1.74E-04	4.40E-04	1.67E-04
3.01E-05	2.98E-05	2.69E-05	1.82E-05	3.08E-05		0.00E+00	0.00E+00	2.83E-09	2.83E-09	0.00	6.14E-04	1.83E-04	4.61E-04	1.75E-04
3.16E-05	3.13E-05	2.82E-05	1.88E-05	3.23E-05		0.00E+00	0.00E+00	2.96E-09	2.96E-09	0.00	6.43E-04	1.92E-04	4.82E-04	1.82E-04
3.32E-05	3.29E-05	2.95E-05	1.94E-05	3.38E-05		0.00E+00	0.00E+00	3.10E-09	3.10E-09	0.00	6.74E-04	2.02E-04	5.04E-04	1.90E-04
3.49E-05	3.46E-05	3.09E-05	2.01E-05	3.54E-05		0.00E+00	0.00E+00	3.25E-09	3.25E-09	0.00	7.07E-04	2.12E-04	5.28E-04	1.99E-04
3.67E-05	3.64E-05	3.24E-05	2.07E-05	3.72E-05		0.00E+00	0.00E+00	3.41E-09	3.41E-09	0.00	7.42E-04	2.23E-04	5.52E-04	2.08E-04
3.86E-05	3.83E-05	3.40E-05	2.14E-05	3.90E-05		0.00E+00	0.00E+00	3.58E-09	3.58E-09	0.00	7.79E-04	2.35E-04	5.79E-04	2.17E-04
4.07E-05	4.03E-05	3.57E-05	2.22E-05	4.10E-05		0.00E+00	0.00E+00	3.76E-09	3.76E-09	0.00	8.19E-04	2.47E-04	6.07E-04	2.27E-04
4.29E-05	4.26E-05	3.76E-05	2.30E-05	4.31E-05		0.00E+00	0.00E+00	3.96E-09	3.96E-09	0.00	8.62E-04	2.61E-04	6.38E-04	2.38E-04
4.54E-05	4.50E-05	3.96E-05	2.39E-05	4.55E-05		0.00E+00	0.00E+00	4.17E-09	4.17E-09	0.00	9.10E-04	2.76E-04	6.72E-04	2.51E-04
4.82E-05	4.78E-05	4.20E-05	2.48E-05	4.81E-05		0.00E+00	0.00E+00	4.42E-09	4.42E-09	0.00	9.64E-04	2.93E-04	7.11E-04	2.64E-04
5.14E-05	5.10E-05	4.46E-05	2.60E-05	5.12E-05		0.00E+00	0.00E+00	4.70E-09	4.70E-09	0.00	1.03E-03	3.12E-04	7.55E-04	2.80E-04
5.53E-05	5.48E-05	4.78E-05	2.72E-05	5.48E-05		0.00E+00	0.00E+00	5.04E-09	5.04E-09	0.01	1.10E-03	3.36E-04	8.07E-04	2.99E-04
5.99E-05	5.94E-05	5.16E-05	2.87E-05	5.92E-05		0.00E+00	0.00E+00	5.44E-09	5.44E-09	0.01	1.19E-03	3.64E-04	8.70E-04	3.21E-04
6.56E-05	6.50E-05	5.63E-05	3.04E-05	6.45E-05		0.00E+00	0.00E+00	5.93E-09	5.93E-09	0.01	1.30E-03	3.98E-04	9.47E-04	3.48E-04
7.27E-05	7.21E-05	6.20E-05	3.24E-05	7.11E-05		0.00E+00	0.00E+00	6.54E-09	6.54E-09	0.01	1.43E-03	4.41E-04	1.04E-03	3.81E-04
8.16E-05	8.09E-05	6.91E-05	3.47E-05	7.93E-05		0.00E+00	0.00E+00	7.30E-09	7.30E-09	0.01	1.60E-03	4.95E-04	1.16E-03	4.22E-04
9.27E-05	9.19E-05	7.81E-05	3.74E-05	8.96E-05		0.00E+00	0.00E+00	8.25E-09	8.25E-09	0.01	1.81E-03	5.63E-04	1.30E-03	4.73E-04
1.08E-04	1.07E-04	9.03E-05	4.09E-05	1.04E-04		0.00E+00	0.00E+00	9.54E-09	9.54E-09	0.01	2.09E-03	6.56E-04	1.50E-03	5.42E-04
1.15E-04	1.14E-04	9.59E-05	4.28E-05	1.10E-04		0.00E+00	0.00E+00	1.01E-08	1.01E-08	0.01	2.23E-03	6.98E-04	1.59E-03	5.74E-04
2.59E-05	2.57E-05	2.33E-05	1.64E-05	2.67E-05		0.00E+00	0.00E+00	2.45E-09	2.45E-09	0.00	5.31E-04	1.57E-04	4.00E-04	1.52E-04
2.71E-05	2.69E-05	2.43E-05	1.69E-05	2.79E-05		0.00E+00	0.00E+00	2.56E-09	2.56E-09	0.00	5.55E-04	1.65E-04	4.18E-04	1.59E-04
2.84E-05	2.81E-05	2.54E-05	1.74E-05	2.91E-05		0.00E+00	0.00E+00	2.67E-09	2.67E-09	0.00	5.80E-04	1.72E-04	4.36E-04	1.65E-04
2.97E-05	2.95E-05	2.66E-05	1.79E-05	3.05E-05		0.00E+00	0.00E+00	2.79E-09	2.79E-09	0.00	6.06E-04	1.81E-04	4.55E-04	1.72E-04
3.12E-05	3.09E-05	2.78E-05	1.85E-05	3.18E-05		0.00E+00	0.00E+00	2.92E-09	2.92E-09	0.00	6.34E-04	1.89E-04	4.75E-04	1.79E-04
3.27E-05	3.24E-05	2.90E-05	1.91E-05	3.33E-05		0.00E+00	0.00E+00	3.05E-09	3.05E-09	0.00	6.63E-04	1.98E-04	4.96E-04	1.87E-04
3.43E-05	3.40E-05	3.04E-05	1.97E-05	3.48E-05		0.00E+00	0.00E+00	3.19E-09	3.19E-09	0.00	6.94E-04	2.08E-04	5.18E-04	1.95E-04
3.60E-05	3.57E-05	3.18E-05	2.03E-05	3.65E-05		0.00E+00	0.00E+00	3.34E-09	3.34E-09	0.00	7.28E-04	2.19E-04	5.42E-04	2.04E-04
3.78E-05	3.75E-05	3.33E-05	2.10E-05	3.82E-05		0.00E+00	0.00E+00	3.51E-09	3.51E-09	0.00	7.63E-04	2.30E-04	5.67E-04	2.13E-04
3.98E-05	3.95E-05	3.50E-05	2.18E-05	4.01E-05		0.00E+00	0.00E+00	3.68E-09	3.68E-09	0.00	8.02E-04	2.42E-04	5.95E-04	2.23E-04
4.20E-05	4.17E-05	3.68E-05	2.26E-05	4.23E-05		0.00E+00	0.00E+00	3.88E-09	3.88E-09	0.00	8.45E-04	2.55E-04	6.26E-04	2.34E-04
4.45E-05	4.42E-05	3.89E-05	2.36E-05	4.47E-05		0.00E+00	0.00E+00	4.10E-09	4.10E-09	0.00	8.93E-04	2.70E-04	6.61E-04	2.46E-04

Unique Identifier	X (UTM)	Y (UTM)	DemolitionS 2026	Site PreparationS 2026	Grading/ExcavationS 2026	Concrete (Garage and Podiums)1 2026	Concrete (Garage and Podiums)1 2027	Concrete (Garage and Podiums)1 2028	Concrete (Garage and Podiums)S 2028	Concrete (Garage and Podiums)2 2028	Building Construction (framing, roofing, 2027	Building Construction (framing, roofing, 2028	Building Construction (framing, roofing, 2028	Building Construction (framing, roofing, 2029	Building Construction (framing, roofing, 2029
371258.013761388.01	371258.01	3761388.01	2.36E-04	0.00E+00	4.96E-04	2.17E-04	2.16E-04	2.16E-04	1.90E-04	1.13E-04	7.17E-05	7.17E-05	6.30E-05	6.30E-05	3.75E-05
371268.013761388.01	371268.01	3761388.01	2.52E-04	0.00E+00	5.30E-04	2.33E-04	2.32E-04	2.32E-04	2.03E-04	1.18E-04	7.68E-05	7.68E-05	6.73E-05	6.73E-05	3.93E-05
371278.013761388.01	371278.01	3761388.01	2.72E-04	0.00E+00	5.71E-04	2.52E-04	2.51E-04	2.50E-04	2.18E-04	1.25E-04	8.31E-05	8.31E-05	7.25E-05	7.25E-05	4.14E-05
371288.013761388.01	371288.01	3761388.01	2.95E-04	0.00E+00	6.21E-04	2.75E-04	2.74E-04	2.73E-04	2.37E-04	1.32E-04	9.07E-05	9.07E-05	7.88E-05	7.88E-05	4.38E-05
371298.013761388.01	371298.01	3761388.01	3.24E-04	0.00E+00	6.81E-04	3.03E-04	3.02E-04	3.01E-04	2.61E-04	1.41E-04	1.00E-04	1.00E-04	8.65E-05	8.65E-05	4.67E-05
371308.013761388.01	371308.01	3761388.01	3.60E-04	0.00E+00	7.56E-04	3.38E-04	3.37E-04	3.36E-04	2.89E-04	1.50E-04	1.12E-04	1.12E-04	9.59E-05	9.59E-05	4.99E-05
371318.013761388.01	371318.01	3761388.01	4.03E-04	0.00E+00	8.47E-04	3.81E-04	3.80E-04	3.79E-04	3.24E-04	1.62E-04	1.26E-04	1.26E-04	1.07E-04	1.07E-04	5.37E-05
371328.013761388.01	371328.01	3761388.01	4.55E-04	0.00E+00	9.57E-04	4.33E-04	4.32E-04	4.31E-04	3.66E-04	1.75E-04	1.43E-04	1.43E-04	1.21E-04	1.21E-04	5.81E-05
371338.013761388.01	371338.01	3761388.01	5.18E-04	0.00E+00	1.09E-03	4.95E-04	4.94E-04	4.93E-04	4.16E-04	1.90E-04	1.63E-04	1.63E-04	1.38E-04	1.38E-04	6.32E-05
371348.013761388.01	371348.01	3761388.01	6.00E-04	0.00E+00	1.26E-03	5.77E-04	5.76E-04	5.74E-04	4.82E-04	2.10E-04	1.91E-04	1.91E-04	1.60E-04	1.60E-04	6.97E-05
371128.013761398.01	371128.01	3761398.01	1.21E-04	0.00E+00	2.55E-04	1.07E-04	1.07E-04	1.07E-04	9.75E-05	6.99E-05	3.55E-05	3.55E-05	3.23E-05	3.23E-05	2.32E-05
371138.013761398.01	371138.01	3761398.01	1.26E-04	0.00E+00	2.66E-04	1.12E-04	1.12E-04	1.12E-04	1.02E-04	7.20E-05	3.71E-05	3.71E-05	3.37E-05	3.37E-05	2.39E-05
371148.013761398.01	371148.01	3761398.01	1.32E-04	0.00E+00	2.77E-04	1.17E-04	1.17E-04	1.17E-04	1.06E-04	7.41E-05	3.87E-05	3.87E-05	3.51E-05	3.51E-05	2.46E-05
371158.013761398.01	371158.01	3761398.01	1.37E-04	0.00E+00	2.89E-04	1.23E-04	1.22E-04	1.22E-04	1.10E-04	7.63E-05	4.05E-05	4.05E-05	3.66E-05	3.66E-05	2.53E-05
371168.013761398.01	371168.01	3761398.01	1.43E-04	0.00E+00	3.01E-04	1.28E-04	1.28E-04	1.28E-04	1.15E-04	7.86E-05	4.23E-05	4.23E-05	3.82E-05	3.82E-05	2.61E-05
371178.013761398.01	371178.01	3761398.01	1.49E-04	0.00E+00	3.14E-04	1.34E-04	1.34E-04	1.33E-04	1.20E-04	8.10E-05	4.43E-05	4.43E-05	3.99E-05	3.99E-05	2.69E-05
371188.013761398.01	371188.01	3761398.01	1.56E-04	0.00E+00	3.28E-04	1.40E-04	1.40E-04	1.40E-04	1.25E-04	8.34E-05	4.63E-05	4.63E-05	4.16E-05	4.16E-05	2.77E-05
371198.013761398.01	371198.01	3761398.01	1.63E-04	0.00E+00	3.42E-04	1.47E-04	1.46E-04	1.46E-04	1.31E-04	8.60E-05	4.85E-05	4.85E-05	4.34E-05	4.34E-05	2.86E-05
371208.013761398.01	371208.01	3761398.01	1.70E-04	0.00E+00	3.57E-04	1.54E-04	1.53E-04	1.53E-04	1.37E-04	8.88E-05	5.08E-05	5.08E-05	4.54E-05	4.54E-05	2.95E-05
371218.013761398.01	371218.01	3761398.01	1.78E-04	0.00E+00	3.74E-04	1.61E-04	1.61E-04	1.60E-04	1.43E-04	9.18E-05	5.33E-05	5.33E-05	4.75E-05	4.75E-05	3.05E-05
371228.013761398.01	371228.01	3761398.01	1.87E-04	0.00E+00	3.92E-04	1.70E-04	1.69E-04	1.69E-04	1.50E-04	9.51E-05	5.60E-05	5.60E-05	4.98E-05	4.98E-05	3.16E-05
371238.013761398.01	371238.01	3761398.01	1.96E-04	0.00E+00	4.12E-04	1.79E-04	1.78E-04	1.78E-04	1.58E-04	9.87E-05	5.90E-05	5.90E-05	5.23E-05	5.23E-05	3.27E-05
371248.013761398.01	371248.01	3761398.01	2.07E-04	0.00E+00	4.35E-04	1.89E-04	1.88E-04	1.88E-04	1.66E-04	1.03E-04	6.24E-05	6.24E-05	5.52E-05	5.52E-05	3.41E-05
371258.013761398.01	371258.01	3761398.01	2.20E-04	0.00E+00	4.61E-04	2.01E-04	2.00E-04	2.00E-04	1.76E-04	1.07E-04	6.64E-05	6.64E-05	5.86E-05	5.86E-05	3.56E-05
371268.013761398.01	371268.01	3761398.01	2.34E-04	0.00E+00	4.92E-04	2.15E-04	2.15E-04	2.14E-04	1.88E-04	1.12E-04	7.10E-05	7.10E-05	6.25E-05	6.25E-05	3.73E-05
371278.013761398.01	371278.01	3761398.01	2.52E-04	0.00E+00	5.29E-04	2.32E-04	2.31E-04	2.31E-04	2.02E-04	1.18E-04	7.66E-05	7.66E-05	6.71E-05	6.71E-05	3.93E-05
371288.013761398.01	371288.01	3761398.01	2.73E-04	0.00E+00	5.73E-04	2.52E-04	2.52E-04	2.51E-04	2.19E-04	1.25E-04	8.33E-05	8.33E-05	7.27E-05	7.27E-05	4.16E-05
371298.013761398.01	371298.01	3761398.01	2.98E-04	0.00E+00	6.27E-04	2.77E-04	2.76E-04	2.76E-04	2.40E-04	1.33E-04	9.15E-05	9.15E-05	7.95E-05	7.95E-05	4.42E-05
371308.013761398.01	371308.01	3761398.01	3.29E-04	0.00E+00	6.92E-04	3.07E-04	3.07E-04	3.06E-04	2.64E-04	1.42E-04	1.02E-04	1.02E-04	8.78E-05	8.78E-05	4.73E-05
371318.013761398.01	371318.01	3761398.01	3.67E-04	0.00E+00	7.70E-04	3.44E-04	3.43E-04	3.43E-04	2.94E-04	1.53E-04	1.14E-04	1.14E-04	9.77E-05	9.77E-05	5.08E-05
371328.013761398.01	371328.01	3761398.01	4.11E-04	0.00E+00	8.65E-04	3.89E-04	3.88E-04	3.87E-04	3.31E-04	1.65E-04	1.28E-04	1.28E-04	1.10E-04	1.10E-04	5.48E-05
371338.013761398.01	371338.01	3761398.01	4.65E-04	0.00E+00	9.77E-04	4.42E-04	4.40E-04	4.39E-04	3.73E-04	1.79E-04	1.46E-04	1.46E-04	1.24E-04	1.24E-04	5.95E-05
371348.013761398.01	371348.01	3761398.01	5.27E-04	0.00E+00	1.11E-03	5.03E-04	5.02E-04	5.01E-04	4.23E-04	1.95E-04	1.66E-04	1.66E-04	1.40E-04	1.40E-04	6.48E-05
371358.013761398.01	371358.01	3761398.01	5.97E-04	0.00E+00	1.26E-03	5.73E-04	5.72E-04	5.71E-04	4.80E-04	2.13E-04	1.89E-04	1.89E-04	1.59E-04	1.59E-04	7.08E-05
371368.013761398.01	371368.01	3761398.01	6.82E-04	0.00E+00	1.43E-03	6.57E-04	6.55E-04	6.54E-04	5.48E-04	2.35E-04	2.17E-04	2.17E-04	1.82E-04	1.82E-04	7.80E-05
371378.013761401.01	371378.01	3761401.01	7.46E-04	0.00E+00	1.57E-03	7.21E-04	7.19E-04	7.17E-04	5.99E-04	2.54E-04	2.38E-04	2.38E-04	1.99E-04	1.99E-04	8.42E-05
371138.013761408.01	371138.01	3761408.01	1.20E-04	0.00E+00	2.53E-04	1.07E-04	1.06E-04	1.06E-04	9.66E-05	6.89E-05	3.52E-05	3.52E-05	3.21E-05	3.21E-05	2.29E-05
371148.013761408.01	371148.01	3761408.01	1.25E-04	0.00E+00	2.63E-04	1.11E-04	1.11E-04	1.11E-04	1.01E-04	7.09E-05	3.67E-05	3.67E-05	3.34E-05	3.34E-05	2.35E-05
371158.013761408.01	371158.01	3761408.01	1.30E-04	0.00E+00	2.73E-04	1.16E-04	1.16E-04	1.15E-04	1.05E-04	7.30E-05	3.83E-05	3.83E-05	3.47E-05	3.47E-05	2.42E-05
371168.013761408.01	371168.01	3761408.01	1.35E-04	0.00E+00	2.85E-04	1.21E-04	1.21E-04	1.20E-04	1.09E-04	7.51E-05	4.00E-05	4.00E-05	3.61E-05	3.61E-05	2.49E-05
371178.013761408.01	371178.01	3761408.01	1.41E-04	0.00E+00	2.96E-04	1.26E-04	1.26E-04	1.26E-04	1.13E-04	7.73E-05	4.17E-05	4.17E-05	3.76E-05	3.76E-05	2.56E-05
371188.013761408.01	371188.01	3761408.01	1.47E-04	0.00E+00	3.09E-04	1.32E-04	1.31E-04	1.31E-04	1.18E-04	7.96E-05	4.35E-05	4.35E-05	3.92E-05	3.92E-05	2.64E-05
371198.013761408.01	371198.01	3761408.01	1.53E-04	0.00E+00	3.22E-04	1.38E-04	1.37E-04	1.37E-04	1.23E-04	8.20E-05	4.55E-05	4.55E-05	4.08E-05	4.08E-05	2.72E-05
371208.013761408.01	371208.01	3761408.01	1.60E-04	0.00E+00	3.36E-04	1.44E-04	1.44E-04	1.43E-04	1.28E-04	8.46E-05	4.76E-05	4.76E-05	4.26E-05	4.26E-05	2.81E-05
371218.013761408.01	371218.01	3761408.01	1.67E-04	0.00E+00	3.51E-04	1.51E-04	1.50E-04	1.50E-04	1.34E-04	8.74E-05	4.98E-05	4.98E-05	4.45E-05	4.45E-05	2.90E-05
371228.013761408.01	371228.01	3761408.01	1.75E-04	0.00E+00	3.67E-04	1.58E-04	1.58E-04	1.57E-04	1.40E-04	9.05E-05	5.23E-05	5.23E-05	4.66E-05	4.66E-05	3.00E-05
371238.013761408.01	371238.01	3761408.01	1.83E-04	0.00E+00	3.86E-04	1.67E-04	1.66E-04	1.66E-04	1.47E-04	9.39E-05	5.50E-05	5.50E-05	4.89E-05	4.89E-05	3.12E-05
371248.013761408.01	371248.01	3761408.01	1.93E-04	0.00E+00	4.06E-04	1.76E-04	1.75E-04	1.75E-04	1.55E-04	9.77E-05	5.81E-05	5.81E-05	5.16E-05	5.16E-05	3.24E-05
371258.013761408.01	371258.01	3761408.01	2.05E-04	0.00E+00	4.30E-04	1.87E-04	1.86E-04	1.86E-04	1.65E-04	1.02E-04	6.17E-05	6.17E-05	5.46E-05	5.46E-05	3.38E-05
371268.013761408.01	371268.01	3761408.01	2.18E-04	0.00E+00	4.58E-04	2.00E-04	1.99E-04	1.99E-04	1.75E-04	1.07E-04	6.59E-05	6.59E-05	5.82E-05	5.82E-05	3.55E-05
371278.013761408.01	371278.01	3761408.01	2.34E-04	0.00E+00	4.92E-04	2.15E-04	2.14E-04	2.14E-04	1.88E-04	1.13E-04	7.09E-05	7.09E-05	6.24E-05	6.24E-05	3.73E-05
371288.013761408.01	371288.01	3761408.01	2.53E-04	0.00E+00	5.31E-04	2.33E-04	2.32E-04	2.32E-04	2.03E-04	1.19E-04	7.69E-05	7.69E-05	6.74E-05	6.74E-05	3.95E-05
371298.013761408.01	371298.01	3761408.01	2.75E-04	0.00E+00	5.79E-04	2.55E-04	2.54E-04	2.54E-04	2.21E-04	1.26E-04	8.42E-05	8.42E-05	7.34E-05	7.34E-05	4.20E-05
371308.013761408.01	371308.01	3761408.01	3.03E-04	0.00E+00	6.36E-04	2.81E-04	2.81E-04	2.80E-04	2.43E-04	1.35E-04	9.29E-05	9.29E-05	8.07E-05	8.07E-05	4.48E-05
371318.013761408.01	371318.01	3761408.01	3.35E-04	0.00E+00	7.05E-04	3.13E-04	3.13E-04	3.12E-04	2.69E-04	1.45E-04	1.03E-04	1.03E-04	8.94E-05	8.94E-05	4.81E-05
371328.013761408.01	371328.01	3761408.01	3.74E-04	0.00E+00	7.87E-04	3.52E-04	3.51E-04	3.50E-04	3.01E-04	1.56E-04	1.16E-04	1.16E-04	9.98E-05	9.98E-05	5.18E-05
371338.013761408.01	371338.01	3761408.01	4.20E-04	0.00E+00	8.83E-04	3.97E-04	3.96E-04	3.95E-04	3.37E-04	1.69E-04	1.31E-04	1.31E-04	1.12E-04	1.12E-04	5.61E-05
371348.013761408.01	371348.01	3761408.01	4.73E-04	0.00E+00	9.95E-04	4.49E-04	4.48E-04	4.47E-04	3.80E-04	1.84E-04	1.48E-04	1.48E-04	1.26E-04	1.26E-04	6.09E-05
371358.013761408.01	371358.01	3761408.01	5.34E-04	0.00E+00	1.12E-03	5.09E-04	5.08E-04	5.07E-04	4.29E-04	2.00E-04	1.68E-04	1.68E-04	1.42E-04	1.42E-04	6.64E-05
371368.013761408.01	371368.01	3761408.01	6.02E-04	0.00E+00	1.27E-03	5.77E-04	5.75E-04	5.74E-04	4.84E-04	2.19E-04	1.91E-04	1.91E-04	1.61E-04	1.61E-04	7.26E-05
371378.013761408.01	371378.01	3761408.01	6.82E-04	0.00E+00	1.43E-03	6.56E-04	6.54E-04	6.53E-04	5.48E-04	2.41E-04	2.17E-04	2.17E-04	1.82E-04	1.82E-04	7.99E-05
371388.013761408.01	371388.01	3761408.01	7.75E-04	0.00E+00	1.63E-03	7.47E-04	7.45E-04	7.44E-04	6.22E-04	2.67E-04	2.47E-04	2.47E-04	2.07E-04	2.07E-04	8.85E-05
371398.013761410.01	371398.01	3761410.01	8.48E-04	0.00E+00	1.78E-03	8.19E-04	8.17E-04	8.15E-04	6.82E-04	2.90E-04	2.71E-04	2.71E-04	2.26E-04	2.26E-04	9.63E-05
371128.013761418.01	371128.01	3761418.01	1.10E-04	0.00E+00	2.31E-04	9.73E-05	9.70E-05	9.68E-05	8.85E-05	6.43E-05	3.21E-05	3.21E-05	2.94E-05	2.94E-05	2.13E-05
371138.013761418.01	371138.01	3761418.01	1.14E-04	0.00E+00	2.40E-04	1.01E-04	1.01E-04	1.01E-04	9.20E-05	6.61E-05	3.35E-05	3.35E-05	3.05E-05	3.05E-05	2.19E-05
371148.013761418.01	371148.01	3761418.01	1.19E-04	0.00E+00	2.50E-04	1.05E-04	1.05E-04	1.05E-04	9.55E-05	6.80E-05	3.48E-05	3.48E-05	3.17E-05	3.17E-05	2.26E-05
371158.013761418.01	371158.01	3761418.01	1.23E-04	0.00E+00	2.59E-04	1.10E-04	1.10E-04	1.09E-04	9.93E-05	6.98E-05	3.63E-05	3.63E-05	3.29E-05	3.29E-05	2.32E-05
371168.013761418.01	371168.01	3761418.01	1.28E-04	0.00E+00	2.70E-04	1.14E-04	1.14E-04	1.14E-04	1.03E-04	7.18E-05	3.78E-05	3.78E-05	3.42E-05	3.42E-05	2.38E-05
371178.013761418.01	371178.01	3761418.01	1.33E-04	0.00E+00	2.80E-04	1.19E-04	1.19E-04	1.19E-04	1.07E-04	7.38E-05	3.93E-05	3.93E-05	3.56E-05	3.56E-05	2.45E-05
371188.013761418.01	371188.01	3761418.01	1.39E-04	0.00E+00	2.91E-04	1.24E-04	1.24E-04	1.24E-04	1.11E-04	7.60E-05	4.10E-05	4.10E-05	3.70E-05	3.70E-05	2.52E-05
371198.013761418.01	371198.01	3761418.01	1.44E-04	0.00E+00	3.03E-04	1.29E-04	1.29E-04	1.29E-04	1.16E-04	7.83E-05	4.28E-05	4.28E-05	3.85E-05	3.85E-05	2.60E-05
371208.013761418.01	371208.01	3761418.01	1.50E-04	0.00E+00	3.16E-04	1.35E-04	1.35E-04	1.34E-04	1.21E-04	8.07E-05	4.46E-05	4.46E-05	4.01E-05	4.01E-05	2.68E-05
371218.013761418.01	371218.01	3761418.01	1.57E-04	0.00E+00	3.30E-04	1.41E-04	1.41E-04	1.41E-04	1.26E-04	8.33E-05	4.67E-05	4.67E-05	4.18E-05	4.18E-05	2.77E-05
371228.013761418.01	371228.01	3761418.01	1.64E-04	0.00E+00	3.45E-04	1.48E-04	1.48E-04	1.47E-04	1.32E-04	8.62E-05	4.89E-05	4.89E-05	4.38E-05	4.38E-05	2.86E-05
371238.013761418.01	371238.01	3761418.01	1.72E-04	0.00E+00	3.61E-04	1.56E-04	1.55E-04	1.55E-04	1.38E-04	8.95E-05	5.14E-05	5.14E-05	4.59E-05	4.59E-05	2.97E-05
371248.013761418.01	371248.01	3761418.01	1.81E-04	0.00E+00	3.81E-04	1.64E-04	1.64E-04	1.63E-04	1.46E-04	9.31E-05	5.42E-05	5.42E-05	4.83E-05	4.83E-05	3.09E-05
371258.013761418.01	371258.01	3761418.01	1.92E-04	0.00E+00	4.03E-04	1.74E-04	1.74E-04	1.73E-04	1.54E-04	9.71E-05	5.75E-05	5.75E-05	5.11E-05	5.11E-05	3.22E-05
371268.013761418.01	371268.01	3761418.01	2.04E-04	0.00E+00	4.28E-04	1.86E-04	1.85E-04	1.85E-04	1.64E-04	1.02E-04	6.13E-05	6.13E-05	5.43E-05	5.43E-05	3.38E-05
371278.013761418.01	371278.01	3761418.01	2.18E-04	0.00E+00	4.58E-04	1.99E-04	1.99E-04	1.98E-04	1.75E-04	1.07E-04	6.59E-05	6.59E-05	5.82E-05	5.82E-05	3.55E-05
371288.013761418.01	371288.01	3761418.01	2.35E-04	0.00E+00	4.94E-04	2.16E-04	2.15E-04	2.15E-04	1.89E-04	1.13E-04	7.12E-05	7.12E-05	6.27E-05	6.27E-05	3.76E-05
371298.013761418.01	371298.01	3761418.01	2.55E-04	0.00E+00	5.37E-04	2.35E-04	2.35E-04	2.34E-04	2.05E-04	1.20E-04	7.77E-05	7.77E-05	6.81E-05	6.81E-05	3.99E-05
371308.013761418.01	371308.01	3761418.01	2.80E-04	0.00E+00	5.88E-04	2.59E-04	2.58E-04	2.57E-04	2.25E-04	1.28E-04	8.54E-05	8.54E-05	7.45E-05	7.45E-05	4.25E-05
371318.013761418.01	371318.01	3761418.01	3.08E-04	0.00E+00	6.48E-04	2.87E-04	2.86E-04	2.85E-04	2.48E-04	1.37E-04	9.47E-05	9.47E-05	8.22E-05	8.22E-05	4.56E-05
371328.013761418.01	371328.01	3761418.01	3.42E-04	0.00E+00	7.20E-04	3.20E-04	3.19E-04	3.18E-04	2.75E-04	1.48E-04	1.06E-04	1.06E-04	9.13E-05	9.13E-05	4.90E-05
371338.013761418.01	371338.01	3761418.01	3.82E-04	0.00E+00	8.03E-04	3.59E-04	3.58E-04	3.57E-04	3.07E-04	1.60E-04	1.19E-04	1.19E-04	1.02E-04	1.02E-04	5.30E-05
371348.013761418.01	371348.01	3761418.01	4.28E-04	0.00E+00	9.00E-04	4.04E-04	4.03E-04	4.02E-04	3.44E-04	1.73E-04	1.33E-04	1.33E-04	1.14E-04	1.14E-04	5.74E-05
371358.013761418.01	371358.01	3761418.01	4.80E-04	0.00E+00	1.01E-03	4.55E-04	4.54E-04	4.53E-04	3.86E-04	1.88E-04	1.50E-04	1.50E-04	1.28E-04	1.28E-04	6.24E-05
371368.013761418.01	371368.01	3761418.01	5.41E-04	0.00E+00	1.14E-03	5.15E-04	5.14E-04	5.13E-04	4.35E-04	2.06E-04	1.70E-04	1.70E-04	1.44E-04	1.44E-04	6.82E-05
371378.013761418.01	371378.01	3761418.01	6.11E-04	0.00E+00	1.29E-03	5.84E-04	5.83E-04	5.82E-04	4.91E-04	2.26E-04	1.93E-04	1.93E-04	1.63E-04	1.63E-04	7.50E-05
371388.013761418.01	371388.01	3761418.01	6.88E-04	0.00E+00	1.45E-03	6.60E-04	6.58E-04	6.57E-04	5.53E-04	2.48E-04	2.18E-04	2.18E-04	1.84E-04	1.84E-04	8.25E-05
371398.013761418.01	371398.01	3761418.01	7.67E-04	0.00E+00	1.61E-03	7.37E-04	7.35E-04	7.33E-04	6.16E-04	2.72E-04	2.43E-04	2.43E-04	2.04E-04	2.04E-04	9.04E-05
371408.013761418.01	371408.01	3761418.01	8.47E-04	0.00E+00	1.78E-03	8.15E-04	8.13E-04	8.11E-04	6.81E-04	2.98E-04	2.69E-04	2.69E-04	2.26E-04	2.26E-04	9.88E-05
371418.013761419.01	371418.01	3761419.01	9.20E-04	0.00E+00	1.93E-03	8.85E-04	8.83E-04	8.81E-04	7.39E-04	3.23E-04	2.92E-04	2.92E-04	2.45E-04	2.45E-04	1.07E-04
371118.013761428.01	371118.01	3761428.01	1.01E-04	0.00E+00	2.13E-04	8.92E-05	8.90E-05	8.87E-05	8.15E-05	6.01E-05	2.95E-05	2.95E-05	2.70E-05	2.70E-05	2.00E-05
371128.013761428.01	371128.01	3761428.01	1.05E-04	0.00E+00	2.21E-04	9.27E-05	9.24E-05	9.22E-05	8.45E-05	6.18E-05	3.06E-05	3.06E-05	2.80E-05	2.80E-05	2.05E-05
371138.013761428.01	371138.01	3761428.01	1.09E-04	0.00E+00	2.29E-04	9.64E-05	9.61E-05	9.59E-05	8.76E-05	6.34E-05	3.18E-05	3.18E-05	2.91E-05	2.91E-05	2.11E-05
371148.013761428.01	371148.01	3761428.01	1.13E-04	0.00E+00	2.38E-04	1.00E-04	9.99E-05	9.97E-05	9.09E-05	6.51E-05	3.31E-05	3.31E-05	3.02E-05	3.02E-05	2.16E-05
371158.013761428.01	371158.01	3761428.01	1.17E-04	0.00E+00	2.46E-04	1.04E-04	1.04E-04	1.04E-04	9.43E-05	6.69E-05	3.44E-05	3.44E-05	3.13E-05	3.13E-05	2.22E-05
371168.013761428.01	371168.01	3761428.01	1.22E-04	0.00E+00	2.56E-04	1.08E-04	1.08E-04	1.08E-04	9.78E-05	6.87E-05	3.57E-05	3.57E-05	3.25E-05	3.25E-05	2.28E-05
371178.013761428.01	371178.01	3761428.01	1.26E-04	0.00E+00	2.65E-04	1.13E-04	1.12E-04	1.12E-04	1.01E-04	7.06E-05	3.72E-05	3.72E-05	3.37E-05	3.37E-05	2.34E-05
371188.013761428.01	371188.01	3761428.01	1.31E-04	0.00E+00	2.75E-04	1.17E-04	1.17E-04	1.17E-04	1.05E-04	7.26E-05	3.87E-05	3.87E-05	3.50E-05	3.50E-05	2.41E-05
371198.013761428.01	371198.01	3761428.01	1.36E-04	0.00E+00	2.86E-04	1.22E-04	1.22E-04	1.21E-04	1.10E-04	7.48E-05	4.03E-05	4.03E-05	3.63E-05	3.63E-05	2.48E-05
371208.013761428.01	371208.01	3761428.01	1.42E-04	0.00E+00	2.98E-04	1.27E-04	1.27E-04	1.26E-04	1.14E-04	7.71E-05	4.20E-05	4.20E-05	3.78E-05	3.78E-05	2.56E-05
371218.013761428.01	371218.01	3761428.01	1.48E-04	0.00E+00	3.10E-04	1.33E-04	1.32E-04	1.32E-04	1.19E-04	7.96E-05	4.38E-05	4.38E-05	3.94E-05	3.94E-05	2.64E-05
371228.013761428.01	371228.01	3761428.01	1.54E-04	0.00E+00	3.24E-04	1.39E-04	1.39E-04	1.38E-04	1.24E-04	8.23E-05	4.59E-05	4.59E-05	4.12E-05	4.12E-05	2.73E-05
371238.013761428.01	371238.01	3761428.01	1.62E-04	0.00E+00	3.40E-04	1.46E-04	1.45E-04	1.45E-04	1.30E-04	8.54E-05	4.82E-05	4.82E-05	4.31E-05	4.31E-05	2.83E-05
371248.013761428.01	371248.01	3761428.01	1.70E-04	0.00E+00	3.57E-04	1.54E-04	1.53E-04	1.53E-04	1.37E-04	8.88E-05	5.08E-05	5.08E-05	4.54E-05	4.54E-05	2.95E-05
371258.013761428.01	371258.01	3761428.01	1.80E-04	0.00E+00	3.78E-04	1.63E-04	1.62E-04	1.62E-04	1.44E-04	9.27E-05	5.38E-05	5.38E-05	4.79E-05	4.79E-05	3.08E-05
371268.013761428.01	371268.01	3761428.01	1.91E-04	0.00E

Finishing/Painting1	Finishing/Painting1	FinishingS	Finishing/Painting2	PavingS		Child Risk					Overlapping Phases - Maximum GLC			
2028	2029	2029	2029	2029		3rd Trimester	0<2	2<16	Total	per million	2026	2027	2028	2029
4.74E-05	4.70E-05	4.13E-05	2.46E-05	4.74E-05		0.00E+00	0.00E+00	4.35E-09	4.35E-09	0.00	9.49E-04	2.88E-04	7.01E-04	2.61E-04
5.09E-05	5.04E-05	4.42E-05	2.58E-05	5.07E-05		0.00E+00	0.00E+00	4.66E-09	4.66E-09	0.00	1.02E-03	3.09E-04	7.48E-04	2.78E-04
5.50E-05	5.45E-05	4.76E-05	2.72E-05	5.46E-05		0.00E+00	0.00E+00	5.02E-09	5.02E-09	0.01	1.09E-03	3.34E-04	8.04E-04	2.98E-04
6.00E-05	5.95E-05	5.17E-05	2.88E-05	5.93E-05		0.00E+00	0.00E+00	5.45E-09	5.45E-09	0.01	1.19E-03	3.65E-04	8.72E-04	3.22E-04
6.62E-05	6.56E-05	5.68E-05	3.06E-05	6.51E-05		0.00E+00	0.00E+00	5.99E-09	5.99E-09	0.01	1.31E-03	4.02E-04	9.55E-04	3.51E-04
7.38E-05	7.32E-05	6.29E-05	3.28E-05	7.22E-05		0.00E+00	0.00E+00	6.64E-09	6.64E-09	0.01	1.45E-03	4.48E-04	1.06E-03	3.87E-04
8.32E-05	8.25E-05	7.05E-05	3.53E-05	8.09E-05		0.00E+00	0.00E+00	7.44E-09	7.44E-09	0.01	1.63E-03	5.05E-04	1.18E-03	4.30E-04
9.46E-05	9.38E-05	7.97E-05	3.82E-05	9.14E-05		0.00E+00	0.00E+00	8.41E-09	8.41E-09	0.01	1.84E-03	5.74E-04	1.33E-03	4.83E-04
1.08E-04	1.07E-04	9.06E-05	4.15E-05	1.04E-04		0.00E+00	0.00E+00	9.57E-09	9.57E-09	0.01	2.10E-03	6.57E-04	1.51E-03	5.45E-04
1.26E-04	1.25E-04	1.05E-04	4.57E-05	1.20E-04		0.00E+00	0.00E+00	1.11E-08	1.11E-08	0.01	2.44E-03	7.66E-04	1.74E-03	6.26E-04
2.35E-05	2.33E-05	2.12E-05	1.52E-05	2.43E-05		0.00E+00	0.00E+00	2.23E-09	2.23E-09	0.00	4.83E-04	1.43E-04	3.65E-04	1.40E-04
2.45E-05	2.43E-05	2.21E-05	1.57E-05	2.54E-05		0.00E+00	0.00E+00	2.33E-09	2.33E-09	0.00	5.04E-04	1.49E-04	3.81E-04	1.45E-04
2.57E-05	2.54E-05	2.31E-05	1.61E-05	2.65E-05		0.00E+00	0.00E+00	2.42E-09	2.42E-09	0.00	5.26E-04	1.56E-04	3.96E-04	1.51E-04
2.68E-05	2.66E-05	2.41E-05	1.66E-05	2.76E-05		0.00E+00	0.00E+00	2.53E-09	2.53E-09	0.00	5.49E-04	1.63E-04	4.13E-04	1.57E-04
2.80E-05	2.78E-05	2.51E-05	1.71E-05	2.88E-05		0.00E+00	0.00E+00	2.64E-09	2.64E-09	0.00	5.72E-04	1.70E-04	4.30E-04	1.63E-04
2.93E-05	2.91E-05	2.62E-05	1.76E-05	3.00E-05		0.00E+00	0.00E+00	2.75E-09	2.75E-09	0.00	5.97E-04	1.78E-04	4.48E-04	1.70E-04
3.07E-05	3.04E-05	2.73E-05	1.82E-05	3.13E-05		0.00E+00	0.00E+00	2.87E-09	2.87E-09	0.00	6.24E-04	1.86E-04	4.67E-04	1.76E-04
3.21E-05	3.18E-05	2.85E-05	1.87E-05	3.27E-05		0.00E+00	0.00E+00	3.00E-09	3.00E-09	0.00	6.52E-04	1.95E-04	4.87E-04	1.84E-04
3.36E-05	3.33E-05	2.98E-05	1.94E-05	3.42E-05		0.00E+00	0.00E+00	3.13E-09	3.13E-09	0.00	6.81E-04	2.04E-04	5.08E-04	1.91E-04
3.53E-05	3.50E-05	3.12E-05	2.00E-05	3.57E-05		0.00E+00	0.00E+00	3.28E-09	3.28E-09	0.00	7.13E-04	2.14E-04	5.31E-04	2.00E-04
3.71E-05	3.67E-05	3.27E-05	2.07E-05	3.75E-05		0.00E+00	0.00E+00	3.44E-09	3.44E-09	0.00	7.48E-04	2.25E-04	5.57E-04	2.09E-04
3.91E-05	3.87E-05	3.44E-05	2.15E-05	3.94E-05		0.00E+00	0.00E+00	3.62E-09	3.62E-09	0.00	7.87E-04	2.37E-04	5.85E-04	2.19E-04
4.13E-05	4.10E-05	3.62E-05	2.24E-05	4.16E-05		0.00E+00	0.00E+00	3.82E-09	3.82E-09	0.00	8.31E-04	2.51E-04	6.16E-04	2.30E-04
4.39E-05	4.36E-05	3.84E-05	2.34E-05	4.41E-05		0.00E+00	0.00E+00	4.05E-09	4.05E-09	0.00	8.82E-04	2.67E-04	6.53E-04	2.44E-04
4.70E-05	4.66E-05	4.10E-05	2.45E-05	4.70E-05		0.00E+00	0.00E+00	4.32E-09	4.32E-09	0.00	9.42E-04	2.86E-04	6.95E-04	2.59E-04
5.07E-05	5.03E-05	4.41E-05	2.58E-05	5.06E-05		0.00E+00	0.00E+00	4.64E-09	4.64E-09	0.00	1.01E-03	3.08E-04	7.46E-04	2.77E-04
5.52E-05	5.47E-05	4.77E-05	2.73E-05	5.48E-05		0.00E+00	0.00E+00	5.03E-09	5.03E-09	0.01	1.10E-03	3.35E-04	8.07E-04	2.99E-04
6.06E-05	6.01E-05	5.22E-05	2.90E-05	5.99E-05		0.00E+00	0.00E+00	5.50E-09	5.50E-09	0.01	1.20E-03	3.68E-04	8.80E-04	3.25E-04
6.72E-05	6.67E-05	5.76E-05	3.10E-05	6.61E-05		0.00E+00	0.00E+00	6.08E-09	6.08E-09	0.01	1.33E-03	4.08E-04	9.69E-04	3.56E-04
7.53E-05	7.46E-05	6.42E-05	3.33E-05	7.36E-05		0.00E+00	0.00E+00	6.77E-09	6.77E-09	0.01	1.48E-03	4.57E-04	1.08E-03	3.94E-04
8.50E-05	8.43E-05	7.20E-05	3.60E-05	8.26E-05		0.00E+00	0.00E+00	7.60E-09	7.60E-09	0.01	1.66E-03	5.16E-04	1.21E-03	4.39E-04
9.65E-05	9.57E-05	8.13E-05	3.90E-05	9.33E-05		0.00E+00	0.00E+00	8.59E-09	8.59E-09	0.01	1.88E-03	5.86E-04	1.36E-03	4.93E-04
1.10E-04	1.09E-04	9.22E-05	4.25E-05	1.06E-04		0.00E+00	0.00E+00	9.74E-09	9.74E-09	0.01	2.14E-03	6.68E-04	1.54E-03	5.55E-04
1.25E-04	1.24E-04	1.05E-04	4.65E-05	1.20E-04		0.00E+00	0.00E+00	1.10E-08	1.10E-08	0.01	2.43E-03	7.61E-04	1.74E-03	6.25E-04
1.44E-04	1.42E-04	1.19E-04	5.12E-05	1.37E-04		0.00E+00	0.00E+00	1.26E-08	1.26E-08	0.01	2.77E-03	8.72E-04	1.98E-03	7.09E-04
1.58E-04	1.56E-04	1.31E-04	5.53E-05	1.50E-04		0.00E+00	0.00E+00	1.38E-08	1.38E-08	0.01	3.04E-03	9.57E-04	2.16E-03	7.75E-04
2.33E-05	2.31E-05	2.11E-05	1.50E-05	2.41E-05		0.00E+00	0.00E+00	2.21E-09	2.21E-09	0.00	4.79E-04	1.42E-04	3.62E-04	1.38E-04
2.43E-05	2.41E-05	2.19E-05	1.55E-05	2.51E-05		0.00E+00	0.00E+00	2.30E-09	2.30E-09	0.00	4.99E-04	1.48E-04	3.77E-04	1.43E-04
2.54E-05	2.51E-05	2.28E-05	1.59E-05	2.61E-05		0.00E+00	0.00E+00	2.40E-09	2.40E-09	0.00	5.20E-04	1.54E-04	3.91E-04	1.49E-04
2.65E-05	2.62E-05	2.37E-05	1.64E-05	2.72E-05		0.00E+00	0.00E+00	2.49E-09	2.49E-09	0.00	5.41E-04	1.61E-04	4.07E-04	1.55E-04
2.76E-05	2.74E-05	2.47E-05	1.68E-05	2.83E-05		0.00E+00	0.00E+00	2.60E-09	2.60E-09	0.00	5.64E-04	1.68E-04	4.23E-04	1.61E-04
2.88E-05	2.86E-05	2.57E-05	1.73E-05	2.95E-05		0.00E+00	0.00E+00	2.70E-09	2.70E-09	0.00	5.87E-04	1.75E-04	4.40E-04	1.67E-04
3.01E-05	2.99E-05	2.68E-05	1.79E-05	3.07E-05		0.00E+00	0.00E+00	2.82E-09	2.82E-09	0.00	6.12E-04	1.83E-04	4.59E-04	1.73E-04
3.15E-05	3.12E-05	2.80E-05	1.84E-05	3.21E-05		0.00E+00	0.00E+00	2.94E-09	2.94E-09	0.00	6.39E-04	1.91E-04	4.78E-04	1.80E-04
3.30E-05	3.27E-05	2.92E-05	1.90E-05	3.35E-05		0.00E+00	0.00E+00	3.07E-09	3.07E-09	0.00	6.68E-04	2.00E-04	4.99E-04	1.88E-04
3.46E-05	3.43E-05	3.06E-05	1.97E-05	3.51E-05		0.00E+00	0.00E+00	3.22E-09	3.22E-09	0.00	7.00E-04	2.10E-04	5.22E-04	1.96E-04
3.64E-05	3.61E-05	3.21E-05	2.05E-05	3.68E-05		0.00E+00	0.00E+00	3.38E-09	3.38E-09	0.00	7.35E-04	2.21E-04	5.47E-04	2.06E-04
3.85E-05	3.81E-05	3.39E-05	2.13E-05	3.88E-05		0.00E+00	0.00E+00	3.56E-09	3.56E-09	0.00	7.76E-04	2.34E-04	5.76E-04	2.16E-04
4.08E-05	4.05E-05	3.59E-05	2.22E-05	4.11E-05		0.00E+00	0.00E+00	3.77E-09	3.77E-09	0.00	8.22E-04	2.48E-04	6.10E-04	2.28E-04
4.36E-05	4.33E-05	3.82E-05	2.33E-05	4.38E-05		0.00E+00	0.00E+00	4.02E-09	4.02E-09	0.00	8.76E-04	2.65E-04	6.49E-04	2.42E-04
4.69E-05	4.65E-05	4.10E-05	2.45E-05	4.70E-05		0.00E+00	0.00E+00	4.31E-09	4.31E-09	0.00	9.40E-04	2.85E-04	6.94E-04	2.59E-04
5.09E-05	5.05E-05	4.42E-05	2.59E-05	5.08E-05		0.00E+00	0.00E+00	4.66E-09	4.66E-09	0.00	1.02E-03	3.09E-04	7.49E-04	2.78E-04
5.57E-05	5.52E-05	4.82E-05	2.75E-05	5.53E-05		0.00E+00	0.00E+00	5.08E-09	5.08E-09	0.01	1.11E-03	3.38E-04	8.15E-04	3.02E-04
6.15E-05	6.10E-05	5.30E-05	2.94E-05	6.08E-05		0.00E+00	0.00E+00	5.59E-09	5.59E-09	0.01	1.22E-03	3.74E-04	8.93E-04	3.30E-04
6.85E-05	6.79E-05	5.87E-05	3.15E-05	6.74E-05		0.00E+00	0.00E+00	6.19E-09	6.19E-09	0.01	1.35E-03	4.16E-04	9.87E-04	3.63E-04
7.69E-05	7.62E-05	6.55E-05	3.40E-05	7.52E-05		0.00E+00	0.00E+00	6.91E-09	6.91E-09	0.01	1.51E-03	4.67E-04	1.10E-03	4.02E-04
8.68E-05	8.60E-05	7.35E-05	3.68E-05	8.44E-05		0.00E+00	0.00E+00	7.76E-09	7.76E-09	0.01	1.70E-03	5.27E-04	1.23E-03	4.49E-04
9.82E-05	9.74E-05	8.28E-05	4.00E-05	9.50E-05		0.00E+00	0.00E+00	8.75E-09	8.75E-09	0.01	1.92E-03	5.96E-04	1.38E-03	5.02E-04
1.11E-04	1.10E-04	9.34E-05	4.36E-05	1.07E-04		0.00E+00	0.00E+00	9.87E-09	9.87E-09	0.01	2.16E-03	6.76E-04	1.56E-03	5.63E-04
1.26E-04	1.25E-04	1.05E-04	4.77E-05	1.21E-04		0.00E+00	0.00E+00	1.11E-08	1.11E-08	0.01	2.45E-03	7.66E-04	1.75E-03	6.32E-04
1.43E-04	1.42E-04	1.19E-04	5.25E-05	1.37E-04		0.00E+00	0.00E+00	1.26E-08	1.26E-08	0.01	2.77E-03	8.71E-04	1.98E-03	7.13E-04
1.63E-04	1.62E-04	1.36E-04	5.81E-05	1.56E-04		0.00E+00	0.00E+00	1.43E-08	1.43E-08	0.01	3.15E-03	9.92E-04	2.25E-03	8.06E-04
1.79E-04	1.78E-04	1.49E-04	6.32E-05	1.70E-04		0.00E+00	0.00E+00	1.57E-08	1.57E-08	0.02	3.45E-03	1.09E-03	2.46E-03	8.82E-04
2.13E-05	2.11E-05	1.93E-05	1.40E-05	2.21E-05		0.00E+00	0.00E+00	2.03E-09	2.03E-09	0.00	4.39E-04	1.29E-04	3.32E-04	1.27E-04
2.21E-05	2.20E-05	2.00E-05	1.44E-05	2.30E-05		0.00E+00	0.00E+00	2.10E-09	2.10E-09	0.00	4.56E-04	1.34E-04	3.45E-04	1.32E-04
2.31E-05	2.29E-05	2.08E-05	1.48E-05	2.39E-05		0.00E+00	0.00E+00	2.19E-09	2.19E-09	0.00	4.74E-04	1.40E-04	3.58E-04	1.37E-04
2.40E-05	2.38E-05	2.16E-05	1.52E-05	2.48E-05		0.00E+00	0.00E+00	2.27E-09	2.27E-09	0.00	4.93E-04	1.46E-04	3.72E-04	1.42E-04
2.50E-05	2.48E-05	2.25E-05	1.56E-05	2.58E-05		0.00E+00	0.00E+00	2.36E-09	2.36E-09	0.00	5.12E-04	1.52E-04	3.86E-04	1.47E-04
2.60E-05	2.58E-05	2.34E-05	1.61E-05	2.68E-05		0.00E+00	0.00E+00	2.45E-09	2.45E-09	0.00	5.33E-04	1.58E-04	4.01E-04	1.52E-04
2.71E-05	2.69E-05	2.43E-05	1.66E-05	2.78E-05		0.00E+00	0.00E+00	2.55E-09	2.55E-09	0.00	5.54E-04	1.65E-04	4.16E-04	1.58E-04
2.83E-05	2.81E-05	2.53E-05	1.71E-05	2.90E-05		0.00E+00	0.00E+00	2.66E-09	2.66E-09	0.00	5.77E-04	1.72E-04	4.33E-04	1.64E-04
2.96E-05	2.93E-05	2.63E-05	1.76E-05	3.02E-05		0.00E+00	0.00E+00	2.77E-09	2.77E-09	0.00	6.01E-04	1.79E-04	4.50E-04	1.70E-04
3.09E-05	3.06E-05	2.75E-05	1.82E-05	3.15E-05		0.00E+00	0.00E+00	2.89E-09	2.89E-09	0.00	6.28E-04	1.88E-04	4.69E-04	1.77E-04
3.24E-05	3.21E-05	2.87E-05	1.88E-05	3.29E-05		0.00E+00	0.00E+00	3.02E-09	3.02E-09	0.00	6.57E-04	1.97E-04	4.90E-04	1.85E-04
3.40E-05	3.37E-05	3.01E-05	1.95E-05	3.45E-05		0.00E+00	0.00E+00	3.17E-09	3.17E-09	0.00	6.89E-04	2.07E-04	5.14E-04	1.93E-04
3.59E-05	3.56E-05	3.17E-05	2.03E-05	3.64E-05		0.00E+00	0.00E+00	3.34E-09	3.34E-09	0.00	7.26E-04	2.18E-04	5.40E-04	2.03E-04
3.81E-05	3.78E-05	3.35E-05	2.12E-05	3.85E-05		0.00E+00	0.00E+00	3.53E-09	3.53E-09	0.00	7.68E-04	2.31E-04	5.71E-04	2.14E-04
4.06E-05	4.03E-05	3.57E-05	2.22E-05	4.09E-05		0.00E+00	0.00E+00	3.76E-09	3.76E-09	0.00	8.18E-04	2.47E-04	6.07E-04	2.27E-04
4.36E-05	4.32E-05	3.82E-05	2.33E-05	4.38E-05		0.00E+00	0.00E+00	4.02E-09	4.02E-09	0.00	8.76E-04	2.65E-04	6.48E-04	2.42E-04
4.72E-05	4.68E-05	4.12E-05	2.47E-05	4.72E-05		0.00E+00	0.00E+00	4.33E-09	4.33E-09	0.00	9.45E-04	2.86E-04	6.98E-04	2.60E-04
5.14E-05	5.10E-05	4.47E-05	2.62E-05	5.13E-05		0.00E+00	0.00E+00	4.71E-09	4.71E-09	0.00	1.03E-03	3.12E-04	7.57E-04	2.81E-04
5.66E-05	5.61E-05	4.89E-05	2.79E-05	5.61E-05		0.00E+00	0.00E+00	5.16E-09	5.16E-09	0.01	1.13E-03	3.43E-04	8.27E-04	3.06E-04
6.27E-05	6.21E-05	5.40E-05	2.99E-05	6.19E-05		0.00E+00	0.00E+00	5.69E-09	5.69E-09	0.01	1.24E-03	3.81E-04	9.10E-04	3.36E-04
6.99E-05	6.94E-05	5.99E-05	3.22E-05	6.88E-05		0.00E+00	0.00E+00	6.32E-09	6.32E-09	0.01	1.38E-03	4.25E-04	1.01E-03	3.70E-04
7.85E-05	7.78E-05	6.69E-05	3.48E-05	7.67E-05		0.00E+00	0.00E+00	7.06E-09	7.06E-09	0.01	1.54E-03	4.76E-04	1.12E-03	4.11E-04
8.83E-05	8.76E-05	7.49E-05	3.77E-05	8.60E-05		0.00E+00	0.00E+00	7.91E-09	7.91E-09	0.01	1.73E-03	5.36E-04	1.25E-03	4.58E-04
9.96E-05	9.87E-05	8.41E-05	4.10E-05	9.65E-05		0.00E+00	0.00E+00	8.88E-09	8.88E-09	0.01	1.95E-03	6.05E-04	1.41E-03	5.11E-04
1.13E-04	1.12E-04	9.47E-05	4.48E-05	1.09E-04		0.00E+00	0.00E+00	1.00E-08	1.00E-08	0.01	2.19E-03	6.84E-04	1.58E-03	5.72E-04
1.28E-04	1.27E-04	1.07E-04	4.92E-05	1.23E-04		0.00E+00	0.00E+00	1.13E-08	1.13E-08	0.01	2.48E-03	7.76E-04	1.78E-03	6.44E-04
1.44E-04	1.43E-04	1.20E-04	5.41E-05	1.38E-04		0.00E+00	0.00E+00	1.27E-08	1.27E-08	0.01	2.79E-03	8.76E-04	2.00E-03	7.22E-04
1.61E-04	1.60E-04	1.34E-04	5.93E-05	1.54E-04		0.00E+00	0.00E+00	1.42E-08	1.42E-08	0.01	3.11E-03	9.78E-04	2.23E-03	8.02E-04
1.78E-04	1.77E-04	1.48E-04	6.49E-05	1.70E-04		0.00E+00	0.00E+00	1.57E-08	1.57E-08	0.02	3.44E-03	1.08E-03	2.46E-03	8.85E-04
1.94E-04	1.92E-04	1.61E-04	7.03E-05	1.85E-04		0.00E+00	0.00E+00	1.70E-08	1.70E-08	0.02	3.74E-03	1.18E-03	2.67E-03	9.60E-04
1.95E-05	1.93E-05	1.78E-05	1.31E-05	2.03E-05		0.00E+00	0.00E+00	1.86E-09	1.86E-09	0.00	4.03E-04	1.18E-04	3.06E-04	1.18E-04
2.03E-05	2.01E-05	1.84E-05	1.35E-05	2.11E-05		0.00E+00	0.00E+00	1.93E-09	1.93E-09	0.00	4.19E-04	1.23E-04	3.17E-04	1.22E-04
2.11E-05	2.09E-05	1.91E-05	1.38E-05	2.19E-05		0.00E+00	0.00E+00	2.01E-09	2.01E-09	0.00	4.34E-04	1.28E-04	3.29E-04	1.26E-04
2.19E-05	2.17E-05	1.98E-05	1.42E-05	2.27E-05		0.00E+00	0.00E+00	2.08E-09	2.08E-09	0.00	4.51E-04	1.33E-04	3.41E-04	1.30E-04
2.28E-05	2.26E-05	2.05E-05	1.46E-05	2.35E-05		0.00E+00	0.00E+00	2.16E-09	2.16E-09	0.00	4.68E-04	1.38E-04	3.53E-04	1.35E-04
2.37E-05	2.35E-05	2.13E-05	1.50E-05	2.44E-05		0.00E+00	0.00E+00	2.24E-09	2.24E-09	0.00	4.85E-04	1.44E-04	3.66E-04	1.39E-04
2.46E-05	2.44E-05	2.21E-05	1.54E-05	2.54E-05		0.00E+00	0.00E+00	2.32E-09	2.32E-09	0.00	5.04E-04	1.49E-04	3.80E-04	1.44E-04
2.56E-05	2.54E-05	2.30E-05	1.58E-05	2.63E-05		0.00E+00	0.00E+00	2.41E-09	2.41E-09	0.00	5.24E-04	1.55E-04	3.94E-04	1.50E-04
2.67E-05	2.64E-05	2.39E-05	1.63E-05	2.74E-05		0.00E+00	0.00E+00	2.51E-09	2.51E-09	0.00	5.44E-04	1.62E-04	4.09E-04	1.55E-04
2.78E-05	2.76E-05	2.48E-05	1.68E-05	2.85E-05		0.00E+00	0.00E+00	2.61E-09	2.61E-09	0.00	5.67E-04	1.69E-04	4.25E-04	1.61E-04
2.90E-05	2.88E-05	2.59E-05	1.73E-05	2.97E-05		0.00E+00	0.00E+00	2.72E-09	2.72E-09	0.00	5.91E-04	1.76E-04	4.43E-04	1.67E-04
3.04E-05	3.01E-05	2.70E-05	1.79E-05	3.10E-05		0.00E+00	0.00E+00	2.84E-09	2.84E-09	0.00	6.18E-04	1.84E-04	4.62E-04	1.75E-04
3.19E-05	3.16E-05	2.83E-05	1.86E-05	3.25E-05		0.00E+00	0.00E+00	2.98E-09	2.98E-09	0.00	6.47E-04	1.94E-04	4.84E-04	1.82E-04
3.36E-05	3.33E-05	2.98E-05	1.93E-05	3.42E-05		0.00E+00	0.00E+00	3.13E-09	3.13E-09	0.00	6.81E-04	2.04E-04	5.08E-04	1.91E-04
3.56E-05	3.53E-05	3.15E-05	2.02E-05	3.61E-05		0.00E+00	0.00E+00	3.31E-09	3.31E-09	0.00	7.20E-04	2.16E-04	5.36E-04	2.02E-04
3.79E-05	3.76E-05	3.34E-05	2.11E-05	3.83E-05		0.00E+00	0.00E+00	3.52E-09	3.52E-09	0.00	7.65E-04	2.30E-04	5.69E-04	2.14E-04
4.06E-05	4.03E-05	3.57E-05	2.22E-05	4.10E-05		0.00E+00	0.00E+00	3.76E-09	3.76E-09	0.00	8.18E-04	2.47E-04	6.07E-04	2.27E-04
4.38E-05	4.35E-05	3.84E-05	2.35E-05	4.40E-05		0.00E+00	0.00E+00	4.04E-09	4.04E-09	0.00	8.81E-04	2.66E-04	6.52E-04	2.44E-04
4.77E-05	4.73E-05	4.16E-05	2.49E-05	4.77E-05		0.00E+00	0.00E+00	4.38E-09	4.38E-09	0.00	9.55E-04	2.89E-04	7.05E-04	2.63E-04
5.22E-05	5.18E-05	4.54E-05	2.65E-05	5.20E-05		0.00E+00	0.00E+00	4.78E-09	4.78E-09	0.00	1.04E-03	3.17E-04	7.68E-04	2.85E-04
5.76E-05	5.71E-05	4.98E-05	2.84E-05	5.72E-05		0.00E+00	0.00E+00	5.25E-09	5.25E-09	0.01	1.15E-03	3.50E-04	8.42E-04	3.12E-04

Unique Identifier	X (UTM)	Y (UTM)	DemolitionS 2026	Site PreparationS 2026	Grading/ExcavationS 2026	Concrete (Garage and Podiums)1 2026	Concrete (Garage and Podiums)1 2027	Concrete (Garage and Podiums)1 2028	Concrete (Garage and Podiums)S 2028	Concrete (Garage and Podiums)2 2028	Building Construction (framing, roofing, 2027	Building Construction (framing, roofing, 2028	Building Construction (framing, roofing, 2028	Building Construction (framing, roofing, 2029	Building Construction (framing, roofing, 2029
371328.013761428.01	371328.01	3761428.01	3.15E-04	0.00E+00	6.61E-04	2.93E-04	2.92E-04	2.91E-04	2.53E-04	1.40E-04	9.66E-05	9.66E-05	8.39E-05	8.39E-05	4.65E-05
371338.013761428.01	371338.01	3761428.01	3.49E-04	0.00E+00	7.34E-04	3.27E-04	3.26E-04	3.25E-04	2.81E-04	1.51E-04	1.08E-04	1.08E-04	9.32E-05	9.32E-05	5.01E-05
371348.013761428.01	371348.01	3761428.01	3.89E-04	0.00E+00	8.19E-04	3.66E-04	3.65E-04	3.64E-04	3.13E-04	1.63E-04	1.21E-04	1.21E-04	1.04E-04	1.04E-04	5.42E-05
371358.013761428.01	371358.01	3761428.01	4.35E-04	0.00E+00	9.15E-04	4.10E-04	4.09E-04	4.08E-04	3.50E-04	1.77E-04	1.36E-04	1.36E-04	1.16E-04	1.16E-04	5.88E-05
371368.013761428.01	371368.01	3761428.01	4.89E-04	0.00E+00	1.03E-03	4.63E-04	4.62E-04	4.61E-04	3.93E-04	1.94E-04	1.53E-04	1.53E-04	1.30E-04	1.30E-04	6.43E-05
371378.013761428.01	371378.01	3761428.01	5.50E-04	0.00E+00	1.16E-03	5.23E-04	5.22E-04	5.20E-04	4.42E-04	2.12E-04	1.73E-04	1.73E-04	1.47E-04	1.47E-04	7.04E-05
371388.013761428.01	371388.01	3761428.01	6.15E-04	0.00E+00	1.29E-03	5.86E-04	5.84E-04	5.83E-04	4.94E-04	2.32E-04	1.93E-04	1.93E-04	1.64E-04	1.64E-04	7.69E-05
371398.013761428.01	371398.01	3761428.01	6.82E-04	0.00E+00	1.43E-03	6.52E-04	6.50E-04	6.48E-04	5.48E-04	2.53E-04	2.15E-04	2.15E-04	1.82E-04	1.82E-04	8.40E-05
371408.013761428.01	371408.01	3761428.01	7.52E-04	0.00E+00	1.58E-03	7.20E-04	7.18E-04	7.16E-04	6.05E-04	2.76E-04	2.38E-04	2.38E-04	2.01E-04	2.01E-04	9.16E-05
371418.013761428.01	371418.01	3761428.01	8.25E-04	0.00E+00	1.73E-03	7.90E-04	7.88E-04	7.86E-04	6.63E-04	3.00E-04	2.61E-04	2.61E-04	2.20E-04	2.20E-04	9.97E-05
371428.013761428.01	371428.01	3761428.01	8.99E-04	0.00E+00	1.89E-03	8.62E-04	8.60E-04	8.58E-04	7.23E-04	3.27E-04	2.85E-04	2.85E-04	2.40E-04	2.40E-04	1.08E-04
371438.013761428.01	371438.01	3761428.01	9.77E-04	0.00E+00	2.05E-03	9.36E-04	9.33E-04	9.31E-04	7.85E-04	3.55E-04	3.09E-04	3.09E-04	2.60E-04	2.60E-04	1.18E-04
371118.013761438.01	371118.01	3761438.01	9.69E-05	0.00E+00	2.04E-04	8.52E-05	8.50E-05	8.48E-05	7.79E-05	5.78E-05	2.81E-05	2.81E-05	2.59E-05	2.59E-05	1.92E-05
371128.013761438.01	371128.01	3761438.01	1.00E-04	0.00E+00	2.11E-04	8.84E-05	8.82E-05	8.80E-05	8.07E-05	5.94E-05	2.92E-05	2.92E-05	2.68E-05	2.68E-05	1.97E-05
371138.013761438.01	371138.01	3761438.01	1.04E-04	0.00E+00	2.18E-04	9.17E-05	9.15E-05	9.13E-05	8.36E-05	6.09E-05	3.03E-05	3.03E-05	2.77E-05	2.77E-05	2.02E-05
371148.013761438.01	371148.01	3761438.01	1.08E-04	0.00E+00	2.26E-04	9.52E-05	9.50E-05	9.47E-05	8.65E-05	6.25E-05	3.14E-05	3.14E-05	2.87E-05	2.87E-05	2.07E-05
371158.013761438.01	371158.01	3761438.01	1.11E-04	0.00E+00	2.34E-04	9.88E-05	9.86E-05	9.83E-05	8.96E-05	6.41E-05	3.26E-05	3.26E-05	2.97E-05	2.97E-05	2.13E-05
371168.013761438.01	371168.01	3761438.01	1.15E-04	0.00E+00	2.43E-04	1.03E-04	1.02E-04	1.02E-04	9.29E-05	6.58E-05	3.39E-05	3.39E-05	3.08E-05	3.08E-05	2.19E-05
371178.013761438.01	371178.01	3761438.01	1.20E-04	0.00E+00	2.52E-04	1.07E-04	1.06E-04	1.06E-04	9.62E-05	6.76E-05	3.52E-05	3.52E-05	3.19E-05	3.19E-05	2.24E-05
371188.013761438.01	371188.01	3761438.01	1.24E-04	0.00E+00	2.61E-04	1.11E-04	1.10E-04	1.10E-04	9.98E-05	6.95E-05	3.65E-05	3.65E-05	3.31E-05	3.31E-05	2.31E-05
371198.013761438.01	371198.01	3761438.01	1.29E-04	0.00E+00	2.71E-04	1.15E-04	1.15E-04	1.14E-04	1.04E-04	7.15E-05	3.80E-05	3.80E-05	3.44E-05	3.44E-05	2.37E-05
371208.013761438.01	371208.01	3761438.01	1.34E-04	0.00E+00	2.81E-04	1.20E-04	1.19E-04	1.19E-04	1.08E-04	7.37E-05	3.96E-05	3.96E-05	3.57E-05	3.57E-05	2.45E-05
371218.013761438.01	371218.01	3761438.01	1.39E-04	0.00E+00	2.93E-04	1.25E-04	1.25E-04	1.24E-04	1.12E-04	7.60E-05	4.13E-05	4.13E-05	3.72E-05	3.72E-05	2.52E-05
371228.013761438.01	371228.01	3761438.01	1.46E-04	0.00E+00	3.06E-04	1.31E-04	1.30E-04	1.30E-04	1.17E-04	7.87E-05	4.31E-05	4.31E-05	3.88E-05	3.88E-05	2.61E-05
371238.013761438.01	371238.01	3761438.01	1.52E-04	0.00E+00	3.20E-04	1.37E-04	1.37E-04	1.36E-04	1.22E-04	8.16E-05	4.53E-05	4.53E-05	4.06E-05	4.06E-05	2.71E-05
371248.013761438.01	371248.01	3761438.01	1.60E-04	0.00E+00	3.36E-04	1.44E-04	1.44E-04	1.44E-04	1.29E-04	8.48E-05	4.76E-05	4.76E-05	4.27E-05	4.27E-05	2.81E-05
371258.013761438.01	371258.01	3761438.01	1.69E-04	0.00E+00	3.55E-04	1.53E-04	1.52E-04	1.52E-04	1.36E-04	8.85E-05	5.04E-05	5.04E-05	4.51E-05	4.51E-05	2.94E-05
371268.013761438.01	371268.01	3761438.01	1.79E-04	0.00E+00	3.77E-04	1.62E-04	1.62E-04	1.61E-04	1.44E-04	9.26E-05	5.36E-05	5.36E-05	4.78E-05	4.78E-05	3.07E-05
371278.013761438.01	371278.01	3761438.01	1.91E-04	0.00E+00	4.02E-04	1.74E-04	1.73E-04	1.73E-04	1.54E-04	9.74E-05	5.73E-05	5.73E-05	5.10E-05	5.10E-05	3.23E-05
371288.013761438.01	371288.01	3761438.01	2.05E-04	0.00E+00	4.31E-04	1.87E-04	1.86E-04	1.86E-04	1.65E-04	1.03E-04	6.17E-05	6.17E-05	5.47E-05	5.47E-05	3.41E-05
371298.013761438.01	371298.01	3761438.01	2.22E-04	0.00E+00	4.66E-04	2.03E-04	2.02E-04	2.02E-04	1.78E-04	1.09E-04	6.69E-05	6.69E-05	5.91E-05	5.91E-05	3.62E-05
371308.013761438.01	371308.01	3761438.01	2.41E-04	0.00E+00	5.07E-04	2.21E-04	2.21E-04	2.20E-04	1.94E-04	1.16E-04	7.31E-05	7.31E-05	6.43E-05	6.43E-05	3.85E-05
371318.013761438.01	371318.01	3761438.01	2.64E-04	0.00E+00	5.55E-04	2.43E-04	2.43E-04	2.42E-04	2.12E-04	1.24E-04	8.03E-05	8.03E-05	7.04E-05	7.04E-05	4.11E-05
371328.013761438.01	371328.01	3761438.01	2.90E-04	0.00E+00	6.10E-04	2.69E-04	2.68E-04	2.67E-04	2.33E-04	1.33E-04	8.88E-05	8.88E-05	7.74E-05	7.74E-05	4.41E-05
371338.013761438.01	371338.01	3761438.01	3.21E-04	0.00E+00	6.75E-04	2.99E-04	2.98E-04	2.97E-04	2.58E-04	1.43E-04	9.86E-05	9.86E-05	8.56E-05	8.56E-05	4.75E-05
371348.013761438.01	371348.01	3761438.01	3.56E-04	0.00E+00	7.49E-04	3.33E-04	3.32E-04	3.31E-04	2.86E-04	1.54E-04	1.10E-04	1.10E-04	9.50E-05	9.50E-05	5.13E-05
371358.013761438.01	371358.01	3761438.01	3.97E-04	0.00E+00	8.34E-04	3.72E-04	3.71E-04	3.70E-04	3.19E-04	1.67E-04	1.23E-04	1.23E-04	1.06E-04	1.06E-04	5.56E-05
371368.013761438.01	371368.01	3761438.01	4.45E-04	0.00E+00	9.34E-04	4.19E-04	4.18E-04	4.17E-04	3.57E-04	1.83E-04	1.38E-04	1.38E-04	1.19E-04	1.19E-04	6.06E-05
371378.013761438.01	371378.01	3761438.01	4.96E-04	0.00E+00	1.04E-03	4.69E-04	4.68E-04	4.67E-04	3.99E-04	1.99E-04	1.55E-04	1.55E-04	1.32E-04	1.32E-04	6.60E-05
371388.013761438.01	371388.01	3761438.01	5.51E-04	0.00E+00	1.16E-03	5.23E-04	5.21E-04	5.20E-04	4.43E-04	2.17E-04	1.73E-04	1.73E-04	1.47E-04	1.47E-04	7.19E-05
371398.013761438.01	371398.01	3761438.01	6.10E-04	0.00E+00	1.28E-03	5.80E-04	5.78E-04	5.77E-04	4.90E-04	2.36E-04	1.92E-04	1.92E-04	1.63E-04	1.63E-04	7.82E-05
371408.013761438.01	371408.01	3761438.01	6.72E-04	0.00E+00	1.41E-03	6.40E-04	6.38E-04	6.37E-04	5.40E-04	2.56E-04	2.11E-04	2.11E-04	1.79E-04	1.79E-04	8.51E-05
371418.013761438.01	371418.01	3761438.01	7.37E-04	0.00E+00	1.55E-03	7.02E-04	7.00E-04	6.99E-04	5.92E-04	2.78E-04	2.32E-04	2.32E-04	1.96E-04	1.96E-04	9.24E-05
371428.013761438.01	371428.01	3761438.01	8.03E-04	0.00E+00	1.69E-03	7.66E-04	7.64E-04	7.62E-04	6.45E-04	3.02E-04	2.53E-04	2.53E-04	2.14E-04	2.14E-04	1.00E-04
371438.013761438.01	371438.01	3761438.01	8.71E-04	0.00E+00	1.83E-03	8.31E-04	8.28E-04	8.26E-04	7.00E-04	3.27E-04	2.74E-04	2.74E-04	2.32E-04	2.32E-04	1.09E-04
371448.013761438.01	371448.01	3761438.01	9.39E-04	0.00E+00	1.97E-03	8.95E-04	8.93E-04	8.91E-04	7.54E-04	3.54E-04	2.96E-04	2.96E-04	2.50E-04	2.50E-04	1.17E-04
371458.013761438.01	371458.01	3761438.01	1.01E-03	0.00E+00	2.12E-03	9.61E-04	9.58E-04	9.56E-04	8.10E-04	3.82E-04	3.17E-04	3.17E-04	2.69E-04	2.69E-04	1.27E-04
371468.013761442.01	371468.01	3761442.01	1.03E-03	0.00E+00	2.17E-03	9.81E-04	9.78E-04	9.76E-04	8.29E-04	3.99E-04	3.24E-04	3.24E-04	2.75E-04	2.75E-04	1.32E-04
371488.013761441.01	371488.01	3761441.01	1.16E-03	0.00E+00	2.43E-03	1.10E-03	1.09E-03	1.09E-03	9.30E-04	4.58E-04	3.62E-04	3.62E-04	3.09E-04	3.09E-04	1.52E-04
371498.013761442.01	371498.01	3761442.01	1.20E-03	0.00E+00	2.51E-03	1.13E-03	1.13E-03	1.12E-03	9.61E-04	4.81E-04	3.73E-04	3.73E-04	3.19E-04	3.19E-04	1.60E-04
371118.013761448.01	371118.01	3761448.01	9.27E-05	0.00E+00	1.95E-04	8.14E-05	8.12E-05	8.10E-05	7.46E-05	5.57E-05	2.69E-05	2.69E-05	2.48E-05	2.48E-05	1.85E-05
371128.013761448.01	371128.01	3761448.01	9.59E-05	0.00E+00	2.02E-04	8.44E-05	8.42E-05	8.40E-05	7.71E-05	5.71E-05	2.79E-05	2.79E-05	2.56E-05	2.56E-05	1.89E-05
371138.013761448.01	371138.01	3761448.01	9.92E-05	0.00E+00	2.08E-04	8.74E-05	8.72E-05	8.70E-05	7.98E-05	5.85E-05	2.89E-05	2.89E-05	2.65E-05	2.65E-05	1.94E-05
371148.013761448.01	371148.01	3761448.01	1.03E-04	0.00E+00	2.16E-04	9.06E-05	9.04E-05	9.02E-05	8.25E-05	6.00E-05	2.99E-05	2.99E-05	2.74E-05	2.74E-05	1.99E-05
371158.013761448.01	371158.01	3761448.01	1.06E-04	0.00E+00	2.23E-04	9.39E-05	9.37E-05	9.34E-05	8.53E-05	6.15E-05	3.10E-05	3.10E-05	2.83E-05	2.83E-05	2.04E-05
371168.013761448.01	371168.01	3761448.01	1.10E-04	0.00E+00	2.31E-04	9.73E-05	9.71E-05	9.69E-05	8.83E-05	6.31E-05	3.21E-05	3.21E-05	2.93E-05	2.93E-05	2.10E-05
371178.013761448.01	371178.01	3761448.01	1.14E-04	0.00E+00	2.39E-04	1.01E-04	1.01E-04	1.00E-04	9.14E-05	6.48E-05	3.33E-05	3.33E-05	3.03E-05	3.03E-05	2.15E-05
371188.013761448.01	371188.01	3761448.01	1.18E-04	0.00E+00	2.47E-04	1.05E-04	1.04E-04	1.04E-04	9.46E-05	6.66E-05	3.46E-05	3.46E-05	3.14E-05	3.14E-05	2.21E-05
371198.013761448.01	371198.01	3761448.01	1.22E-04	0.00E+00	2.57E-04	1.09E-04	1.08E-04	1.08E-04	9.81E-05	6.85E-05	3.59E-05	3.59E-05	3.26E-05	3.26E-05	2.27E-05
371208.013761448.01	371208.01	3761448.01	1.27E-04	0.00E+00	2.66E-04	1.13E-04	1.13E-04	1.13E-04	1.02E-04	7.05E-05	3.74E-05	3.74E-05	3.38E-05	3.38E-05	2.34E-05
371218.013761448.01	371218.01	3761448.01	1.32E-04	0.00E+00	2.77E-04	1.18E-04	1.18E-04	1.17E-04	1.06E-04	7.28E-05	3.89E-05	3.89E-05	3.52E-05	3.52E-05	2.42E-05
371228.013761448.01	371228.01	3761448.01	1.37E-04	0.00E+00	2.89E-04	1.23E-04	1.23E-04	1.23E-04	1.11E-04	7.52E-05	4.07E-05	4.07E-05	3.67E-05	3.67E-05	2.50E-05
371238.013761448.01	371238.01	3761448.01	1.44E-04	0.00E+00	3.02E-04	1.29E-04	1.29E-04	1.28E-04	1.16E-04	7.80E-05	4.26E-05	4.26E-05	3.84E-05	3.84E-05	2.59E-05
371248.013761448.01	371248.01	3761448.01	1.51E-04	0.00E+00	3.17E-04	1.36E-04	1.35E-04	1.35E-04	1.21E-04	8.11E-05	4.48E-05	4.48E-05	4.03E-05	4.03E-05	2.69E-05
371258.013761448.01	371258.01	3761448.01	1.59E-04	0.00E+00	3.34E-04	1.43E-04	1.43E-04	1.43E-04	1.28E-04	8.46E-05	4.73E-05	4.73E-05	4.25E-05	4.25E-05	2.81E-05
371268.013761448.01	371268.01	3761448.01	1.69E-04	0.00E+00	3.54E-04	1.52E-04	1.52E-04	1.52E-04	1.36E-04	8.85E-05	5.03E-05	5.03E-05	4.50E-05	4.50E-05	2.94E-05
371278.013761448.01	371278.01	3761448.01	1.80E-04	0.00E+00	3.78E-04	1.63E-04	1.62E-04	1.62E-04	1.44E-04	9.30E-05	5.37E-05	5.37E-05	4.79E-05	4.79E-05	3.09E-05
371288.013761448.01	371288.01	3761448.01	1.92E-04	0.00E+00	4.05E-04	1.75E-04	1.74E-04	1.74E-04	1.55E-04	9.82E-05	5.77E-05	5.77E-05	5.13E-05	5.13E-05	3.26E-05
371298.013761448.01	371298.01	3761448.01	2.07E-04	0.00E+00	4.36E-04	1.89E-04	1.88E-04	1.88E-04	1.67E-04	1.04E-04	6.24E-05	6.24E-05	5.53E-05	5.53E-05	3.45E-05
371308.013761448.01	371308.01	3761448.01	2.25E-04	0.00E+00	4.73E-04	2.06E-04	2.05E-04	2.05E-04	1.81E-04	1.11E-04	6.79E-05	6.79E-05	6.00E-05	6.00E-05	3.67E-05
371318.013761448.01	371318.01	3761448.01	2.45E-04	0.00E+00	5.16E-04	2.25E-04	2.25E-04	2.24E-04	1.97E-04	1.18E-04	7.44E-05	7.44E-05	6.54E-05	6.54E-05	3.91E-05
371328.013761448.01	371328.01	3761448.01	2.69E-04	0.00E+00	5.66E-04	2.48E-04	2.47E-04	2.47E-04	2.16E-04	1.26E-04	8.19E-05	8.19E-05	7.17E-05	7.17E-05	4.19E-05
371338.013761448.01	371338.01	3761448.01	2.96E-04	0.00E+00	6.23E-04	2.74E-04	2.74E-04	2.73E-04	2.38E-04	1.36E-04	9.06E-05	9.06E-05	7.90E-05	7.90E-05	4.51E-05
371348.013761448.01	371348.01	3761448.01	3.28E-04	0.00E+00	6.89E-04	3.04E-04	3.04E-04	3.03E-04	2.63E-04	1.46E-04	1.01E-04	1.01E-04	8.73E-05	8.73E-05	4.86E-05
371358.013761448.01	371358.01	3761448.01	3.64E-04	0.00E+00	7.65E-04	3.40E-04	3.39E-04	3.38E-04	2.92E-04	1.59E-04	1.12E-04	1.12E-04	9.70E-05	9.70E-05	5.26E-05
371368.013761448.01	371368.01	3761448.01	4.05E-04	0.00E+00	8.52E-04	3.80E-04	3.79E-04	3.78E-04	3.26E-04	1.72E-04	1.25E-04	1.25E-04	1.08E-04	1.08E-04	5.71E-05
371378.013761448.01	371378.01	3761448.01	4.50E-04	0.00E+00	9.45E-04	4.23E-04	4.22E-04	4.21E-04	3.61E-04	1.87E-04	1.40E-04	1.40E-04	1.20E-04	1.20E-04	6.20E-05
371388.013761448.01	371388.01	3761448.01	4.98E-04	0.00E+00	1.05E-03	4.69E-04	4.68E-04	4.67E-04	4.00E-04	2.03E-04	1.55E-04	1.55E-04	1.33E-04	1.33E-04	6.73E-05
371398.013761448.01	371398.01	3761448.01	5.49E-04	0.00E+00	1.15E-03	5.19E-04	5.18E-04	5.17E-04	4.41E-04	2.20E-04	1.72E-04	1.72E-04	1.47E-04	1.47E-04	7.31E-05
371408.013761448.01	371408.01	3761448.01	6.04E-04	0.00E+00	1.27E-03	5.72E-04	5.70E-04	5.69E-04	4.85E-04	2.39E-04	1.89E-04	1.89E-04	1.61E-04	1.61E-04	7.93E-05
371418.013761448.01	371418.01	3761448.01	6.61E-04	0.00E+00	1.39E-03	6.27E-04	6.25E-04	6.24E-04	5.31E-04	2.59E-04	2.07E-04	2.07E-04	1.76E-04	1.76E-04	8.60E-05
371428.013761448.01	371428.01	3761448.01	7.21E-04	0.00E+00	1.51E-03	6.84E-04	6.82E-04	6.81E-04	5.79E-04	2.80E-04	2.26E-04	2.26E-04	1.92E-04	1.92E-04	9.31E-05
371438.013761448.01	371438.01	3761448.01	7.82E-04	0.00E+00	1.64E-03	7.42E-04	7.40E-04	7.39E-04	6.28E-04	3.03E-04	2.45E-04	2.45E-04	2.08E-04	2.08E-04	1.01E-04
371448.013761448.01	371448.01	3761448.01	8.44E-04	0.00E+00	1.77E-03	8.02E-04	7.99E-04	7.98E-04	6.78E-04	3.28E-04	2.65E-04	2.65E-04	2.25E-04	2.25E-04	1.09E-04
371458.013761448.01	371458.01	3761448.01	9.07E-04	0.00E+00	1.91E-03	8.61E-04	8.59E-04	8.57E-04	7.29E-04	3.54E-04	2.84E-04	2.84E-04	2.42E-04	2.42E-04	1.17E-04
371468.013761448.01	371468.01	3761448.01	9.68E-04	0.00E+00	2.04E-03	9.18E-04	9.16E-04	9.14E-04	7.78E-04	3.80E-04	3.03E-04	3.03E-04	2.58E-04	2.58E-04	1.26E-04
371478.013761448.01	371478.01	3761448.01	1.02E-03	0.00E+00	2.15E-03	9.70E-04	9.68E-04	9.65E-04	8.23E-04	4.06E-04	3.20E-04	3.20E-04	2.73E-04	2.73E-04	1.35E-04
371488.013761448.01	371488.01	3761448.01	1.07E-03	0.00E+00	2.26E-03	1.01E-03	1.01E-03	1.01E-03	8.62E-04	4.30E-04	3.35E-04	3.35E-04	2.86E-04	2.86E-04	1.43E-04
371498.013761448.01	371498.01	3761448.01	1.13E-03	0.00E+00	2.37E-03	1.06E-03	1.06E-03	1.06E-03	9.05E-04	4.57E-04	3.51E-04	3.51E-04	3.00E-04	3.00E-04	1.52E-04
371138.013761458.01	371138.01	3761458.01	9.48E-05	0.00E+00	1.99E-04	8.34E-05	8.32E-05	8.30E-05	7.62E-05	5.63E-05	2.75E-05	2.75E-05	2.53E-05	2.53E-05	1.87E-05
371148.013761458.01	371148.01	3761458.01	9.79E-05	0.00E+00	2.06E-04	8.63E-05	8.61E-05	8.59E-05	7.87E-05	5.77E-05	2.85E-05	2.85E-05	2.61E-05	2.61E-05	1.91E-05
371158.013761458.01	371158.01	3761458.01	1.01E-04	0.00E+00	2.13E-04	8.93E-05	8.91E-05	8.89E-05	8.13E-05	5.91E-05	2.95E-05	2.95E-05	2.70E-05	2.70E-05	1.96E-05
371168.013761458.01	371168.01	3761458.01	1.05E-04	0.00E+00	2.20E-04	9.25E-05	9.22E-05	9.20E-05	8.40E-05	6.06E-05	3.05E-05	3.05E-05	2.79E-05	2.79E-05	2.01E-05
371178.013761458.01	371178.01	3761458.01	1.08E-04	0.00E+00	2.27E-04	9.58E-05	9.55E-05	9.53E-05	8.69E-05	6.22E-05	3.16E-05	3.16E-05	2.88E-05	2.88E-05	2.06E-05
371188.013761458.01	371188.01	3761458.01	1.12E-04	0.00E+00	2.35E-04	9.93E-05	9.90E-05	9.88E-05	8.99E-05	6.38E-05	3.28E-05	3.28E-05	2.98E-05	2.98E-05	2.12E-05
371198.013761458.01	371198.01	3761458.01	1.16E-04	0.00E+00	2.43E-04	1.03E-04	1.03E-04	1.02E-04	9.31E-05	6.56E-05	3.40E-05	3.40E-05	3.09E-05	3.09E-05	2.18E-05
371208.013761458.01	371208.01	3761458.01	1.20E-04	0.00E+00	2.53E-04	1.07E-04	1.07E-04	1.06E-04	9.66E-05	6.76E-05	3.53E-05	3.53E-05	3.21E-05	3.21E-05	2.24E-05
371218.013761458.01	371218.01	3761458.01	1.25E-04	0.00E+00	2.63E-04	1.11E-04	1.11E-04	1.11E-04	1.00E-04	6.97E-05	3.68E-05	3.68E-05	3.33E-05	3.33E-05	2.31E-05
371228.013761458.01	371228.01	3761458.01	1.30E-04	0.00E+00	2.74E-04	1.16E-04	1.16E-04	1.16E-04	1.05E-04	7.21E-05	3.84E-05	3.84E-05	3.47E-05	3.47E-05	2.39E-05
371238.013761458.01	371238.01	3761458.01	1.36E-04	0.00E+00	2.86E-04	1.22E-04	1.21E-04	1.21E-04	1.09E-04	7.47E-05	4.02E-05	4.02E-05	3.63E-05	3.63E-05	2.48E-05
371248.013761458.01	371248.01	3761458.01	1.43E-04	0.00E+00	3.00E-04	1.28E-04	1.28E-04	1.27E-04	1.15E-04	7.76E-05	4.22E-05	4.22E-05	3.81E-05	3.81E-05	2.58E-05
371258.013761458.01	371258.01	3761458.01	1.50E-04	0.00E+00	3.16E-04	1.35E-04	1.35E-04	1.34E-04	1.21E-04	8.10E-05	4.46E-05	4.46E-05	4.01E-05	4.01E-05	2.69E-05
371268.013761458.01	371268.01	3761458.01	1.59E-04	0.00E+00	3.34E-04	1.43E-04	1.43E-04	1.42E-04	1.28E-04	8.47E-05	4.73E-05	4.73E-05	4.24E-05	4.24E-05	2.81E-05
371278.013761458.01	371278.01	3761458.01	1.69E-04	0.00E+00	3.56E-04	1.53E-04	1.52E-04	1.52E-04	1.36E-04	8.90E-05	5.04E-05	5.04E-05	4.51E-05	4.51E-05	2.95E-05
371288.013761458.01	371288.01	3761458.01	1.81E-04	0.00E+00	3.80E-04	1.64E-04	1.63E-04	1.63E-04	1.45E-04	9.38E-05	5.41E-05	5.41E-05	4.83E-05	4.83E-05	3.11E-05
371298.013761458.01	371298.01	3761458.01	1.95E-04	0.00E+00	4.09E-04	1.77E-04	1.76E-04	1.76E-04	1.56E-04	9.93E-05	5.84E-05	5.84E-05	5.19E-05	5.19E-05	3.30E-05
371308.013761458.01	371308.01	3761458.01	2.11E-04	0.00E+00	4.43E-04	1.92E-04	1.91E-04	1.91E-04	1.69E-04	1.05E-04	6.33E-05	6.33E-05	5.61E-05	5.61E-05	3.50E-05
371318.013761458.01	371318.01	3761458.01	2.29E-04	0.00E+00	4.81E-04	2.09E-04	2.09E-04	2.08E-04	1.84E-04	1.12E-04	6.91E-05	6.91E-05	6.11E-05	6.11E-05	3.73E-05
371328.013761458.01	371328.01	3761458.01	2.50E-04	0.00E

Finishing/Painting1	Finishing/Painting1	Finishing/PaintingS	Finishing/Painting2	PavingS		Child Risk					Overlapping Phases - Maximum GLC			
2028	2029	2029	2029	2029		3rd Trimester	0<2	2<16	Total	per million	2026	2027	2028	2029
6.40E-05	6.34E-05	5.51E-05	3.05E-05	6.32E-05		0.00E+00	0.00E+00	5.81E-09	5.81E-09	0.01	1.27E-03	3.88E-04	9.28E-04	3.43E-04
7.14E-05	7.08E-05	6.12E-05	3.29E-05	7.02E-05		0.00E+00	0.00E+00	6.45E-09	6.45E-09	0.01	1.41E-03	4.33E-04	1.03E-03	3.78E-04
7.99E-05	7.92E-05	6.82E-05	3.56E-05	7.82E-05		0.00E+00	0.00E+00	7.19E-09	7.19E-09	0.01	1.57E-03	4.85E-04	1.14E-03	4.19E-04
8.97E-05	8.90E-05	7.62E-05	3.86E-05	8.74E-05		0.00E+00	0.00E+00	8.04E-09	8.04E-09	0.01	1.76E-03	5.45E-04	1.28E-03	4.66E-04
1.01E-04	1.00E-04	8.56E-05	4.22E-05	9.83E-05		0.00E+00	0.00E+00	9.04E-09	9.04E-09	0.01	1.98E-03	6.15E-04	1.43E-03	5.21E-04
1.14E-04	1.13E-04	9.63E-05	4.62E-05	1.11E-04		0.00E+00	0.00E+00	1.02E-08	1.02E-08	0.01	2.23E-03	6.94E-04	1.61E-03	5.83E-04
1.28E-04	1.27E-04	1.08E-04	5.05E-05	1.23E-04		0.00E+00	0.00E+00	1.14E-08	1.14E-08	0.01	2.49E-03	7.78E-04	1.79E-03	6.49E-04
1.42E-04	1.41E-04	1.19E-04	5.51E-05	1.37E-04		0.00E+00	0.00E+00	1.26E-08	1.26E-08	0.01	2.77E-03	8.65E-04	1.99E-03	7.18E-04
1.57E-04	1.56E-04	1.32E-04	6.01E-05	1.51E-04		0.00E+00	0.00E+00	1.39E-08	1.39E-08	0.01	3.05E-03	9.56E-04	2.19E-03	7.91E-04
1.73E-04	1.71E-04	1.44E-04	6.54E-05	1.66E-04		0.00E+00	0.00E+00	1.53E-08	1.53E-08	0.02	3.35E-03	1.05E-03	2.40E-03	8.67E-04
1.88E-04	1.87E-04	1.57E-04	7.11E-05	1.81E-04		0.00E+00	0.00E+00	1.66E-08	1.66E-08	0.02	3.65E-03	1.14E-03	2.62E-03	9.44E-04
2.05E-04	2.03E-04	1.71E-04	7.74E-05	1.96E-04		0.00E+00	0.00E+00	1.81E-08	1.81E-08	0.02	3.97E-03	1.24E-03	2.84E-03	1.03E-03
1.86E-05	1.85E-05	1.70E-05	1.26E-05	1.95E-05		0.00E+00	0.00E+00	1.78E-09	1.78E-09	0.00	3.86E-04	1.13E-04	2.93E-04	1.13E-04
1.93E-05	1.92E-05	1.76E-05	1.29E-05	2.02E-05		0.00E+00	0.00E+00	1.85E-09	1.85E-09	0.00	4.00E-04	1.17E-04	3.03E-04	1.16E-04
2.01E-05	1.99E-05	1.82E-05	1.33E-05	2.09E-05		0.00E+00	0.00E+00	1.91E-09	1.91E-09	0.00	4.14E-04	1.22E-04	3.14E-04	1.20E-04
2.08E-05	2.06E-05	1.89E-05	1.36E-05	2.16E-05		0.00E+00	0.00E+00	1.98E-09	1.98E-09	0.00	4.29E-04	1.26E-04	3.25E-04	1.24E-04
2.16E-05	2.14E-05	1.95E-05	1.40E-05	2.24E-05		0.00E+00	0.00E+00	2.05E-09	2.05E-09	0.00	4.45E-04	1.31E-04	3.36E-04	1.28E-04
2.24E-05	2.22E-05	2.02E-05	1.43E-05	2.32E-05		0.00E+00	0.00E+00	2.13E-09	2.13E-09	0.00	4.61E-04	1.36E-04	3.48E-04	1.33E-04
2.33E-05	2.31E-05	2.10E-05	1.47E-05	2.40E-05		0.00E+00	0.00E+00	2.20E-09	2.20E-09	0.00	4.78E-04	1.41E-04	3.60E-04	1.37E-04
2.42E-05	2.40E-05	2.17E-05	1.51E-05	2.49E-05		0.00E+00	0.00E+00	2.28E-09	2.28E-09	0.00	4.96E-04	1.47E-04	3.73E-04	1.42E-04
2.52E-05	2.49E-05	2.26E-05	1.56E-05	2.59E-05		0.00E+00	0.00E+00	2.37E-09	2.37E-09	0.00	5.15E-04	1.53E-04	3.87E-04	1.47E-04
2.62E-05	2.60E-05	2.35E-05	1.61E-05	2.69E-05		0.00E+00	0.00E+00	2.47E-09	2.47E-09	0.00	5.35E-04	1.59E-04	4.02E-04	1.53E-04
2.73E-05	2.71E-05	2.44E-05	1.66E-05	2.80E-05		0.00E+00	0.00E+00	2.57E-09	2.57E-09	0.00	5.57E-04	1.66E-04	4.18E-04	1.59E-04
2.86E-05	2.83E-05	2.55E-05	1.71E-05	2.92E-05		0.00E+00	0.00E+00	2.68E-09	2.68E-09	0.00	5.82E-04	1.73E-04	4.36E-04	1.65E-04
3.00E-05	2.97E-05	2.67E-05	1.78E-05	3.06E-05		0.00E+00	0.00E+00	2.81E-09	2.81E-09	0.00	6.10E-04	1.82E-04	4.56E-04	1.72E-04
3.15E-05	3.13E-05	2.80E-05	1.85E-05	3.21E-05		0.00E+00	0.00E+00	2.95E-09	2.95E-09	0.00	6.41E-04	1.92E-04	4.79E-04	1.81E-04
3.34E-05	3.31E-05	2.96E-05	1.93E-05	3.39E-05		0.00E+00	0.00E+00	3.11E-09	3.11E-09	0.00	6.77E-04	2.03E-04	5.05E-04	1.90E-04
3.55E-05	3.52E-05	3.14E-05	2.02E-05	3.60E-05		0.00E+00	0.00E+00	3.30E-09	3.30E-09	0.00	7.18E-04	2.15E-04	5.35E-04	2.01E-04
3.80E-05	3.76E-05	3.35E-05	2.12E-05	3.84E-05		0.00E+00	0.00E+00	3.52E-09	3.52E-09	0.00	7.66E-04	2.30E-04	5.70E-04	2.14E-04
4.09E-05	4.05E-05	3.59E-05	2.24E-05	4.12E-05		0.00E+00	0.00E+00	3.78E-09	3.78E-09	0.00	8.23E-04	2.48E-04	6.11E-04	2.29E-04
4.43E-05	4.39E-05	3.88E-05	2.37E-05	4.45E-05		0.00E+00	0.00E+00	4.09E-09	4.09E-09	0.00	8.90E-04	2.69E-04	6.59E-04	2.46E-04
4.84E-05	4.80E-05	4.22E-05	2.53E-05	4.84E-05		0.00E+00	0.00E+00	4.44E-09	4.44E-09	0.00	9.69E-04	2.94E-04	7.15E-04	2.67E-04
5.32E-05	5.27E-05	4.62E-05	2.70E-05	5.30E-05		0.00E+00	0.00E+00	4.87E-09	4.87E-09	0.00	1.06E-03	3.23E-04	7.82E-04	2.90E-04
5.88E-05	5.83E-05	5.08E-05	2.90E-05	5.83E-05		0.00E+00	0.00E+00	5.36E-09	5.36E-09	0.01	1.17E-03	3.57E-04	8.59E-04	3.18E-04
6.53E-05	6.47E-05	5.62E-05	3.12E-05	6.45E-05		0.00E+00	0.00E+00	5.92E-09	5.92E-09	0.01	1.29E-03	3.96E-04	9.47E-04	3.50E-04
7.27E-05	7.21E-05	6.23E-05	3.36E-05	7.16E-05		0.00E+00	0.00E+00	6.58E-09	6.58E-09	0.01	1.44E-03	4.42E-04	1.05E-03	3.86E-04
8.14E-05	8.07E-05	6.95E-05	3.65E-05	7.97E-05		0.00E+00	0.00E+00	7.33E-09	7.33E-09	0.01	1.60E-03	4.94E-04	1.17E-03	4.28E-04
9.15E-05	9.08E-05	7.78E-05	3.98E-05	8.93E-05		0.00E+00	0.00E+00	8.21E-09	8.21E-09	0.01	1.80E-03	5.56E-04	1.30E-03	4.77E-04
1.03E-04	1.02E-04	8.69E-05	4.34E-05	9.97E-05		0.00E+00	0.00E+00	9.17E-09	9.17E-09	0.01	2.01E-03	6.23E-04	1.45E-03	5.30E-04
1.14E-04	1.13E-04	9.65E-05	4.72E-05	1.11E-04		0.00E+00	0.00E+00	1.02E-08	1.02E-08	0.01	2.23E-03	6.94E-04	1.61E-03	5.87E-04
1.27E-04	1.26E-04	1.07E-04	5.14E-05	1.23E-04		0.00E+00	0.00E+00	1.13E-08	1.13E-08	0.01	2.47E-03	7.70E-04	1.78E-03	6.48E-04
1.40E-04	1.39E-04	1.18E-04	5.59E-05	1.35E-04		0.00E+00	0.00E+00	1.24E-08	1.24E-08	0.01	2.73E-03	8.50E-04	1.96E-03	7.12E-04
1.53E-04	1.52E-04	1.29E-04	6.07E-05	1.48E-04		0.00E+00	0.00E+00	1.36E-08	1.36E-08	0.01	2.99E-03	9.32E-04	2.15E-03	7.79E-04
1.67E-04	1.66E-04	1.41E-04	6.58E-05	1.61E-04		0.00E+00	0.00E+00	1.48E-08	1.48E-08	0.01	3.26E-03	1.02E-03	2.34E-03	8.48E-04
1.82E-04	1.80E-04	1.52E-04	7.13E-05	1.75E-04		0.00E+00	0.00E+00	1.61E-08	1.61E-08	0.02	3.53E-03	1.10E-03	2.54E-03	9.20E-04
1.96E-04	1.94E-04	1.64E-04	7.71E-05	1.89E-04		0.00E+00	0.00E+00	1.74E-08	1.74E-08	0.02	3.81E-03	1.19E-03	2.74E-03	9.92E-04
2.10E-04	2.08E-04	1.77E-04	8.33E-05	2.03E-04		0.00E+00	0.00E+00	1.86E-08	1.86E-08	0.02	4.09E-03	1.28E-03	2.95E-03	1.07E-03
2.14E-04	2.13E-04	1.81E-04	8.69E-05	2.07E-04		0.00E+00	0.00E+00	1.91E-08	1.91E-08	0.02	4.18E-03	1.30E-03	3.02E-03	1.10E-03
2.40E-04	2.38E-04	2.03E-04	9.97E-05	2.33E-04		0.00E+00	0.00E+00	2.14E-08	2.14E-08	0.02	4.69E-03	1.46E-03	3.39E-03	1.23E-03
2.47E-04	2.45E-04	2.09E-04	1.05E-04	2.40E-04		0.00E+00	0.00E+00	2.21E-08	2.21E-08	0.02	4.84E-03	1.50E-03	3.51E-03	1.28E-03
1.78E-05	1.77E-05	1.62E-05	1.21E-05	1.86E-05		0.00E+00	0.00E+00	1.71E-09	1.71E-09	0.00	3.69E-04	1.08E-04	2.81E-04	1.08E-04
1.84E-05	1.83E-05	1.68E-05	1.24E-05	1.93E-05		0.00E+00	0.00E+00	1.76E-09	1.76E-09	0.00	3.82E-04	1.12E-04	2.90E-04	1.11E-04
1.91E-05	1.90E-05	1.74E-05	1.28E-05	1.99E-05		0.00E+00	0.00E+00	1.82E-09	1.82E-09	0.00	3.95E-04	1.16E-04	3.00E-04	1.15E-04
1.98E-05	1.96E-05	1.80E-05	1.31E-05	2.06E-05		0.00E+00	0.00E+00	1.89E-09	1.89E-09	0.00	4.09E-04	1.20E-04	3.10E-04	1.19E-04
2.05E-05	2.04E-05	1.86E-05	1.34E-05	2.13E-05		0.00E+00	0.00E+00	1.95E-09	1.95E-09	0.00	4.23E-04	1.25E-04	3.20E-04	1.22E-04
2.13E-05	2.11E-05	1.92E-05	1.38E-05	2.21E-05		0.00E+00	0.00E+00	2.02E-09	2.02E-09	0.00	4.38E-04	1.29E-04	3.31E-04	1.26E-04
2.21E-05	2.19E-05	1.99E-05	1.41E-05	2.28E-05		0.00E+00	0.00E+00	2.09E-09	2.09E-09	0.00	4.53E-04	1.34E-04	3.42E-04	1.31E-04
2.29E-05	2.27E-05	2.06E-05	1.45E-05	2.36E-05		0.00E+00	0.00E+00	2.17E-09	2.17E-09	0.00	4.70E-04	1.39E-04	3.54E-04	1.35E-04
2.38E-05	2.36E-05	2.14E-05	1.49E-05	2.45E-05		0.00E+00	0.00E+00	2.25E-09	2.25E-09	0.00	4.87E-04	1.44E-04	3.67E-04	1.40E-04
2.47E-05	2.45E-05	2.22E-05	1.54E-05	2.55E-05		0.00E+00	0.00E+00	2.33E-09	2.33E-09	0.00	5.06E-04	1.50E-04	3.81E-04	1.45E-04
2.58E-05	2.56E-05	2.31E-05	1.59E-05	2.65E-05		0.00E+00	0.00E+00	2.43E-09	2.43E-09	0.00	5.27E-04	1.57E-04	3.96E-04	1.50E-04
2.69E-05	2.67E-05	2.41E-05	1.64E-05	2.76E-05		0.00E+00	0.00E+00	2.53E-09	2.53E-09	0.00	5.50E-04	1.63E-04	4.13E-04	1.56E-04
2.82E-05	2.80E-05	2.52E-05	1.70E-05	2.89E-05		0.00E+00	0.00E+00	2.65E-09	2.65E-09	0.00	5.75E-04	1.71E-04	4.31E-04	1.63E-04
2.97E-05	2.94E-05	2.64E-05	1.77E-05	3.03E-05		0.00E+00	0.00E+00	2.78E-09	2.78E-09	0.00	6.04E-04	1.80E-04	4.52E-04	1.71E-04
3.13E-05	3.11E-05	2.79E-05	1.84E-05	3.20E-05		0.00E+00	0.00E+00	2.93E-09	2.93E-09	0.00	6.37E-04	1.90E-04	4.76E-04	1.80E-04
3.33E-05	3.30E-05	2.95E-05	1.93E-05	3.39E-05		0.00E+00	0.00E+00	3.11E-09	3.11E-09	0.00	6.75E-04	2.02E-04	5.04E-04	1.90E-04
3.56E-05	3.53E-05	3.15E-05	2.03E-05	3.61E-05		0.00E+00	0.00E+00	3.31E-09	3.31E-09	0.00	7.20E-04	2.16E-04	5.36E-04	2.02E-04
3.82E-05	3.79E-05	3.37E-05	2.14E-05	3.87E-05		0.00E+00	0.00E+00	3.55E-09	3.55E-09	0.00	7.72E-04	2.32E-04	5.74E-04	2.16E-04
4.13E-05	4.10E-05	3.63E-05	2.26E-05	4.17E-05		0.00E+00	0.00E+00	3.82E-09	3.82E-09	0.00	8.32E-04	2.51E-04	6.18E-04	2.31E-04
4.50E-05	4.46E-05	3.94E-05	2.41E-05	4.52E-05		0.00E+00	0.00E+00	4.15E-09	4.15E-09	0.00	9.04E-04	2.73E-04	6.69E-04	2.50E-04
4.93E-05	4.88E-05	4.30E-05	2.57E-05	4.93E-05		0.00E+00	0.00E+00	4.52E-09	4.52E-09	0.00	9.87E-04	2.99E-04	7.28E-04	2.71E-04
5.42E-05	5.38E-05	4.71E-05	2.75E-05	5.40E-05		0.00E+00	0.00E+00	4.96E-09	4.96E-09	0.00	1.08E-03	3.29E-04	7.97E-04	2.96E-04
6.00E-05	5.94E-05	5.19E-05	2.96E-05	5.95E-05		0.00E+00	0.00E+00	5.47E-09	5.47E-09	0.01	1.19E-03	3.64E-04	8.76E-04	3.24E-04
6.66E-05	6.60E-05	5.73E-05	3.19E-05	6.58E-05		0.00E+00	0.00E+00	6.04E-09	6.04E-09	0.01	1.32E-03	4.04E-04	9.67E-04	3.57E-04
7.43E-05	7.36E-05	6.37E-05	3.45E-05	7.31E-05		0.00E+00	0.00E+00	6.72E-09	6.72E-09	0.01	1.47E-03	4.51E-04	1.07E-03	3.95E-04
8.30E-05	8.23E-05	7.09E-05	3.75E-05	8.14E-05		0.00E+00	0.00E+00	7.48E-09	7.48E-09	0.01	1.64E-03	5.04E-04	1.19E-03	4.37E-04
9.24E-05	9.16E-05	7.87E-05	4.07E-05	9.03E-05		0.00E+00	0.00E+00	8.30E-09	8.30E-09	0.01	1.82E-03	5.61E-04	1.32E-03	4.83E-04
1.03E-04	1.02E-04	8.71E-05	4.42E-05	1.00E-04		0.00E+00	0.00E+00	9.20E-09	9.20E-09	0.01	2.01E-03	6.23E-04	1.46E-03	5.33E-04
1.14E-04	1.13E-04	9.62E-05	4.80E-05	1.10E-04		0.00E+00	0.00E+00	1.02E-08	1.02E-08	0.01	2.22E-03	6.89E-04	1.61E-03	5.87E-04
1.25E-04	1.24E-04	1.06E-04	5.20E-05	1.21E-04		0.00E+00	0.00E+00	1.12E-08	1.12E-08	0.01	2.45E-03	7.59E-04	1.77E-03	6.43E-04
1.37E-04	1.36E-04	1.16E-04	5.64E-05	1.33E-04		0.00E+00	0.00E+00	1.22E-08	1.22E-08	0.01	2.68E-03	8.33E-04	1.93E-03	7.03E-04
1.50E-04	1.48E-04	1.26E-04	6.11E-05	1.45E-04		0.00E+00	0.00E+00	1.33E-08	1.33E-08	0.01	2.92E-03	9.08E-04	2.11E-03	7.66E-04
1.62E-04	1.61E-04	1.37E-04	6.61E-05	1.57E-04		0.00E+00	0.00E+00	1.44E-08	1.44E-08	0.01	3.17E-03	9.86E-04	2.29E-03	8.30E-04
1.75E-04	1.74E-04	1.48E-04	7.14E-05	1.70E-04		0.00E+00	0.00E+00	1.56E-08	1.56E-08	0.02	3.42E-03	1.06E-03	2.47E-03	8.96E-04
1.88E-04	1.87E-04	1.59E-04	7.70E-05	1.82E-04		0.00E+00	0.00E+00	1.68E-08	1.68E-08	0.02	3.68E-03	1.14E-03	2.65E-03	9.64E-04
2.01E-04	1.99E-04	1.70E-04	8.27E-05	1.95E-04		0.00E+00	0.00E+00	1.79E-08	1.79E-08	0.02	3.92E-03	1.22E-03	2.83E-03	1.03E-03
2.12E-04	2.10E-04	1.79E-04	8.83E-05	2.06E-04		0.00E+00	0.00E+00	1.89E-08	1.89E-08	0.02	4.15E-03	1.29E-03	3.00E-03	1.09E-03
2.22E-04	2.20E-04	1.88E-04	9.37E-05	2.16E-04		0.00E+00	0.00E+00	1.98E-08	1.98E-08	0.02	4.34E-03	1.35E-03	3.15E-03	1.15E-03
2.32E-04	2.30E-04	1.97E-04	9.97E-05	2.26E-04		0.00E+00	0.00E+00	2.08E-08	2.08E-08	0.02	4.56E-03	1.41E-03	3.30E-03	1.21E-03
1.82E-05	1.81E-05	1.66E-05	1.23E-05	1.90E-05		0.00E+00	0.00E+00	1.74E-09	1.74E-09	0.00	3.77E-04	1.11E-04	2.87E-04	1.10E-04
1.89E-05	1.87E-05	1.72E-05	1.26E-05	1.97E-05		0.00E+00	0.00E+00	1.80E-09	1.80E-09	0.00	3.90E-04	1.15E-04	2.96E-04	1.13E-04
1.95E-05	1.94E-05	1.77E-05	1.29E-05	2.03E-05		0.00E+00	0.00E+00	1.86E-09	1.86E-09	0.00	4.03E-04	1.19E-04	3.05E-04	1.17E-04
2.02E-05	2.00E-05	1.83E-05	1.32E-05	2.10E-05		0.00E+00	0.00E+00	1.92E-09	1.92E-09	0.00	4.17E-04	1.23E-04	3.15E-04	1.21E-04
2.09E-05	2.08E-05	1.89E-05	1.35E-05	2.17E-05		0.00E+00	0.00E+00	1.99E-09	1.99E-09	0.00	4.31E-04	1.27E-04	3.26E-04	1.24E-04
2.17E-05	2.15E-05	1.96E-05	1.39E-05	2.25E-05		0.00E+00	0.00E+00	2.06E-09	2.06E-09	0.00	4.46E-04	1.32E-04	3.37E-04	1.28E-04
2.25E-05	2.23E-05	2.03E-05	1.43E-05	2.33E-05		0.00E+00	0.00E+00	2.13E-09	2.13E-09	0.00	4.62E-04	1.37E-04	3.49E-04	1.33E-04
2.34E-05	2.32E-05	2.10E-05	1.47E-05	2.41E-05		0.00E+00	0.00E+00	2.21E-09	2.21E-09	0.00	4.80E-04	1.42E-04	3.62E-04	1.38E-04
2.44E-05	2.42E-05	2.19E-05	1.52E-05	2.51E-05		0.00E+00	0.00E+00	2.30E-09	2.30E-09	0.00	4.99E-04	1.48E-04	3.75E-04	1.43E-04
2.54E-05	2.52E-05	2.28E-05	1.57E-05	2.61E-05		0.00E+00	0.00E+00	2.40E-09	2.40E-09	0.00	5.20E-04	1.54E-04	3.91E-04	1.48E-04
2.66E-05	2.64E-05	2.38E-05	1.63E-05	2.73E-05		0.00E+00	0.00E+00	2.50E-09	2.50E-09	0.00	5.44E-04	1.62E-04	4.08E-04	1.55E-04
2.80E-05	2.77E-05	2.50E-05	1.69E-05	2.87E-05		0.00E+00	0.00E+00	2.63E-09	2.63E-09	0.00	5.70E-04	1.70E-04	4.28E-04	1.62E-04
2.95E-05	2.93E-05	2.63E-05	1.76E-05	3.02E-05		0.00E+00	0.00E+00	2.77E-09	2.77E-09	0.00	6.01E-04	1.79E-04	4.50E-04	1.70E-04
3.13E-05	3.10E-05	2.78E-05	1.85E-05	3.19E-05		0.00E+00	0.00E+00	2.93E-09	2.93E-09	0.00	6.36E-04	1.90E-04	4.76E-04	1.80E-04
3.34E-05	3.31E-05	2.96E-05	1.94E-05	3.40E-05		0.00E+00	0.00E+00	3.12E-09	3.12E-09	0.00	6.78E-04	2.03E-04	5.06E-04	1.91E-04
3.58E-05	3.55E-05	3.17E-05	2.04E-05	3.64E-05		0.00E+00	0.00E+00	3.33E-09	3.33E-09	0.00	7.25E-04	2.17E-04	5.40E-04	2.03E-04
3.86E-05	3.83E-05	3.41E-05	2.16E-05	3.91E-05		0.00E+00	0.00E+00	3.59E-09	3.59E-09	0.00	7.81E-04	2.35E-04	5.80E-04	2.18E-04
4.19E-05	4.16E-05	3.69E-05	2.30E-05	4.23E-05		0.00E+00	0.00E+00	3.88E-09	3.88E-09	0.00	8.45E-04	2.55E-04	6.27E-04	2.35E-04
4.58E-05	4.54E-05	4.01E-05	2.45E-05	4.60E-05		0.00E+00	0.00E+00	4.22E-09	4.22E-09	0.00	9.20E-04	2.78E-04	6.81E-04	2.54E-04
5.02E-05	4.98E-05	4.38E-05	2.62E-05	5.03E-05		0.00E+00	0.00E+00	4.61E-09	4.61E-09	0.00	1.01E-03	3.05E-04	7.43E-04	2.77E-04
5.53E-05	5.48E-05	4.80E-05	2.81E-05	5.51E-05		0.00E+00	0.00E+00	5.06E-09	5.06E-09	0.01	1.10E-03	3.36E-04	8.13E-04	3.02E-04
6.12E-05	6.07E-05	5.30E-05	3.03E-05	6.08E-05		0.00E+00	0.00E+00	5.58E-09	5.58E-09	0.01	1.22E-03	3.72E-04	8.95E-04	3.31E-04
6.80E-05	6.74E-05	5.86E-05	3.27E-05	6.73E-05		0.00E+00	0.00E+00	6.18E-09	6.18E-09	0.01	1.35E-03	4.13E-04	9.89E-04	3.65E-04
7.55E-05	7.48E-05	6.48E-05	3.54E-05	7.44E-05		0.00E+00	0.00E+00	6.83E-09	6.83E-09	0.01	1.49E-03	4.58E-04	1.09E-03	4.02E-04
8.37E-05	8.30E-05	7.16E-05	3.83E-05	8.22E-05		0.00E+00	0.00E+00	7.56E-09	7.56E-09	0.01	1.65E-03	5.08E-04	1.20E-03	4.43E-04

Unique Identifier	X (UTM)	Y (UTM)	DemolitionS 2026	Site PreparationS 2026	Grading/ExcavationS 2026	Concrete (Garage and Podiums)1 2026	Concrete (Garage and Podiums)1 2027	Concrete (Garage and Podiums)1 2028	Concrete (Garage and Podiums)S 2028	Concrete (Garage and Podiums)2 2028	Building Construction (framing, roofing, 2027	Building Construction (framing, roofing, 2028	Building Construction (framing, roofing, 2028	Building Construction (framing, roofing, 2029	Building Construction (framing, roofing, 2029
371388.013761458.01	371388.01	3761458.01	4.52E-04	0.00E+00	9.49E-04	4.24E-04	4.23E-04	4.22E-04	3.63E-04	1.90E-04	1.40E-04	1.40E-04	1.20E-04	1.20E-04	6.32E-05
371398.013761458.01	371398.01	3761458.01	4.97E-04	0.00E+00	1.05E-03	4.68E-04	4.66E-04	4.65E-04	3.99E-04	2.06E-04	1.54E-04	1.54E-04	1.33E-04	1.33E-04	6.84E-05
371408.013761458.01	371408.01	3761458.01	5.46E-04	0.00E+00	1.15E-03	5.14E-04	5.13E-04	5.12E-04	4.38E-04	2.23E-04	1.70E-04	1.70E-04	1.45E-04	1.45E-04	7.41E-05
371418.013761458.01	371418.01	3761458.01	5.97E-04	0.00E+00	1.25E-03	5.63E-04	5.62E-04	5.60E-04	4.79E-04	2.42E-04	1.86E-04	1.86E-04	1.59E-04	1.59E-04	8.02E-05
371428.013761458.01	371428.01	3761458.01	6.50E-04	0.00E+00	1.37E-03	6.14E-04	6.12E-04	6.11E-04	5.22E-04	2.61E-04	2.03E-04	2.03E-04	1.73E-04	1.73E-04	8.66E-05
371438.013761458.01	371438.01	3761458.01	7.05E-04	0.00E+00	1.48E-03	6.67E-04	6.65E-04	6.64E-04	5.67E-04	2.82E-04	2.20E-04	2.20E-04	1.88E-04	1.88E-04	9.36E-05
371448.013761458.01	371448.01	3761458.01	7.62E-04	0.00E+00	1.60E-03	7.20E-04	7.19E-04	7.17E-04	6.12E-04	3.04E-04	2.38E-04	2.38E-04	2.03E-04	2.03E-04	1.01E-04
371458.013761458.01	371458.01	3761458.01	8.18E-04	0.00E+00	1.72E-03	7.74E-04	7.71E-04	7.70E-04	6.57E-04	3.27E-04	2.55E-04	2.55E-04	2.18E-04	2.18E-04	1.09E-04
371468.013761458.01	371468.01	3761458.01	8.73E-04	0.00E+00	1.84E-03	8.25E-04	8.23E-04	8.21E-04	7.02E-04	3.51E-04	2.73E-04	2.73E-04	2.33E-04	2.33E-04	1.16E-04
371478.013761458.01	371478.01	3761458.01	9.28E-04	0.00E+00	1.95E-03	8.76E-04	8.73E-04	8.71E-04	7.45E-04	3.75E-04	2.89E-04	2.89E-04	2.47E-04	2.47E-04	1.24E-04
371488.013761458.01	371488.01	3761458.01	9.74E-04	0.00E+00	2.05E-03	9.18E-04	9.16E-04	9.14E-04	7.83E-04	3.98E-04	3.03E-04	3.03E-04	2.60E-04	2.60E-04	1.32E-04
371498.013761458.01	371498.01	3761458.01	1.02E-03	0.00E+00	2.15E-03	9.61E-04	9.58E-04	9.56E-04	8.20E-04	4.22E-04	3.17E-04	3.17E-04	2.72E-04	2.72E-04	1.40E-04
371508.013761460.01	371508.01	3761460.01	1.05E-03	0.00E+00	2.21E-03	9.88E-04	9.86E-04	9.84E-04	8.46E-04	4.42E-04	3.26E-04	3.26E-04	2.81E-04	2.81E-04	1.47E-04
371158.013761468.01	371158.01	3761468.01	9.65E-05	0.00E+00	2.03E-04	8.51E-05	8.49E-05	8.47E-05	7.76E-05	5.68E-05	2.81E-05	2.81E-05	2.57E-05	2.57E-05	1.88E-05
371168.013761468.01	371168.01	3761468.01	9.96E-05	0.00E+00	2.09E-04	8.80E-05	8.78E-05	8.75E-05	8.01E-05	5.82E-05	2.91E-05	2.91E-05	2.66E-05	2.66E-05	1.93E-05
371178.013761468.01	371178.01	3761468.01	1.03E-04	0.00E+00	2.16E-04	9.10E-05	9.08E-05	9.06E-05	8.27E-05	5.97E-05	3.01E-05	3.01E-05	2.75E-05	2.75E-05	1.98E-05
371188.013761468.01	371188.01	3761468.01	1.06E-04	0.00E+00	2.24E-04	9.42E-05	9.40E-05	9.38E-05	8.55E-05	6.13E-05	3.11E-05	3.11E-05	2.84E-05	2.84E-05	2.03E-05
371198.013761468.01	371198.01	3761468.01	1.10E-04	0.00E+00	2.31E-04	9.77E-05	9.74E-05	9.72E-05	8.85E-05	6.30E-05	3.23E-05	3.23E-05	2.94E-05	2.94E-05	2.09E-05
371208.013761468.01	371208.01	3761468.01	1.14E-04	0.00E+00	2.40E-04	1.01E-04	1.01E-04	1.01E-04	9.18E-05	6.48E-05	3.35E-05	3.35E-05	3.05E-05	3.05E-05	2.15E-05
371218.013761468.01	371218.01	3761468.01	1.19E-04	0.00E+00	2.49E-04	1.06E-04	1.05E-04	1.05E-04	9.53E-05	6.69E-05	3.48E-05	3.48E-05	3.16E-05	3.16E-05	2.22E-05
371228.013761468.01	371228.01	3761468.01	1.23E-04	0.00E+00	2.59E-04	1.10E-04	1.10E-04	1.09E-04	9.92E-05	6.91E-05	3.63E-05	3.63E-05	3.29E-05	3.29E-05	2.29E-05
371238.013761468.01	371238.01	3761468.01	1.29E-04	0.00E+00	2.71E-04	1.15E-04	1.15E-04	1.15E-04	1.04E-04	7.16E-05	3.80E-05	3.80E-05	3.44E-05	3.44E-05	2.38E-05
371248.013761468.01	371248.01	3761468.01	1.35E-04	0.00E+00	2.84E-04	1.21E-04	1.21E-04	1.20E-04	1.09E-04	7.44E-05	3.99E-05	3.99E-05	3.60E-05	3.60E-05	2.47E-05
371258.013761468.01	371258.01	3761468.01	1.42E-04	0.00E+00	2.99E-04	1.27E-04	1.27E-04	1.27E-04	1.14E-04	7.76E-05	4.21E-05	4.21E-05	3.79E-05	3.79E-05	2.58E-05
371268.013761468.01	371268.01	3761468.01	1.50E-04	0.00E+00	3.16E-04	1.35E-04	1.35E-04	1.34E-04	1.21E-04	8.12E-05	4.46E-05	4.46E-05	4.01E-05	4.01E-05	2.69E-05
371278.013761468.01	371278.01	3761468.01	1.60E-04	0.00E+00	3.36E-04	1.44E-04	1.43E-04	1.43E-04	1.28E-04	8.52E-05	4.75E-05	4.75E-05	4.26E-05	4.26E-05	2.83E-05
371288.013761468.01	371288.01	3761468.01	1.70E-04	0.00E+00	3.58E-04	1.54E-04	1.53E-04	1.53E-04	1.37E-04	8.98E-05	5.08E-05	5.08E-05	4.55E-05	4.55E-05	2.98E-05
371298.013761468.01	371298.01	3761468.01	1.83E-04	0.00E+00	3.85E-04	1.66E-04	1.65E-04	1.65E-04	1.47E-04	9.49E-05	5.47E-05	5.47E-05	4.88E-05	4.88E-05	3.15E-05
371308.013761468.01	371308.01	3761468.01	1.98E-04	0.00E+00	4.15E-04	1.79E-04	1.79E-04	1.78E-04	1.59E-04	1.01E-04	5.92E-05	5.92E-05	5.27E-05	5.27E-05	3.34E-05
371318.013761468.01	371318.01	3761468.01	2.14E-04	0.00E+00	4.50E-04	1.95E-04	1.95E-04	1.94E-04	1.72E-04	1.07E-04	6.44E-05	6.44E-05	5.71E-05	5.71E-05	3.56E-05
371328.013761468.01	371328.01	3761468.01	2.33E-04	0.00E+00	4.91E-04	2.13E-04	2.13E-04	2.12E-04	1.87E-04	1.15E-04	7.05E-05	7.05E-05	6.22E-05	6.22E-05	3.80E-05
371338.013761468.01	371338.01	3761468.01	2.55E-04	0.00E+00	5.36E-04	2.34E-04	2.34E-04	2.33E-04	2.05E-04	1.23E-04	7.73E-05	7.73E-05	6.80E-05	6.80E-05	4.07E-05
371348.013761468.01	371348.01	3761468.01	2.80E-04	0.00E+00	5.89E-04	2.58E-04	2.57E-04	2.57E-04	2.25E-04	1.32E-04	8.52E-05	8.52E-05	7.47E-05	7.47E-05	4.38E-05
371358.013761468.01	371358.01	3761468.01	3.08E-04	0.00E+00	6.48E-04	2.85E-04	2.84E-04	2.84E-04	2.48E-04	1.42E-04	9.42E-05	9.42E-05	8.22E-05	8.22E-05	4.72E-05
371368.013761468.01	371368.01	3761468.01	3.40E-04	0.00E+00	7.14E-04	3.15E-04	3.14E-04	3.14E-04	2.73E-04	1.53E-04	1.04E-04	1.04E-04	9.06E-05	9.06E-05	5.09E-05
371378.013761468.01	371378.01	3761468.01	3.74E-04	0.00E+00	7.87E-04	3.48E-04	3.47E-04	3.47E-04	3.01E-04	1.66E-04	1.15E-04	1.15E-04	9.98E-05	9.98E-05	5.50E-05
371388.013761468.01	371388.01	3761468.01	4.12E-04	0.00E+00	8.66E-04	3.84E-04	3.83E-04	3.83E-04	3.31E-04	1.79E-04	1.27E-04	1.27E-04	1.10E-04	1.10E-04	5.94E-05
371398.013761468.01	371398.01	3761468.01	4.52E-04	0.00E+00	9.50E-04	4.23E-04	4.22E-04	4.21E-04	3.63E-04	1.93E-04	1.40E-04	1.40E-04	1.21E-04	1.21E-04	6.42E-05
371408.013761468.01	371408.01	3761468.01	4.95E-04	0.00E+00	1.04E-03	4.65E-04	4.63E-04	4.62E-04	3.98E-04	2.09E-04	1.53E-04	1.53E-04	1.32E-04	1.32E-04	6.94E-05
371418.013761468.01	371418.01	3761468.01	5.41E-04	0.00E+00	1.14E-03	5.08E-04	5.07E-04	5.06E-04	4.35E-04	2.26E-04	1.68E-04	1.68E-04	1.44E-04	1.44E-04	7.49E-05
371428.013761468.01	371428.01	3761468.01	5.89E-04	0.00E+00	1.24E-03	5.54E-04	5.53E-04	5.51E-04	4.73E-04	2.44E-04	1.83E-04	1.83E-04	1.57E-04	1.57E-04	8.09E-05
371438.013761468.01	371438.01	3761468.01	6.39E-04	0.00E+00	1.34E-03	6.01E-04	6.00E-04	5.98E-04	5.13E-04	2.63E-04	1.99E-04	1.99E-04	1.70E-04	1.70E-04	8.72E-05
371448.013761468.01	371448.01	3761468.01	6.89E-04	0.00E+00	1.45E-03	6.49E-04	6.47E-04	6.46E-04	5.54E-04	2.83E-04	2.14E-04	2.14E-04	1.84E-04	1.84E-04	9.38E-05
371458.013761468.01	371458.01	3761468.01	7.40E-04	0.00E+00	1.55E-03	6.97E-04	6.95E-04	6.93E-04	5.94E-04	3.03E-04	2.30E-04	2.30E-04	1.97E-04	1.97E-04	1.01E-04
371468.013761468.01	371468.01	3761468.01	7.90E-04	0.00E+00	1.66E-03	7.44E-04	7.42E-04	7.40E-04	6.35E-04	3.25E-04	2.46E-04	2.46E-04	2.11E-04	2.11E-04	1.08E-04
371478.013761468.01	371478.01	3761468.01	8.40E-04	0.00E+00	1.77E-03	7.91E-04	7.89E-04	7.87E-04	6.75E-04	3.47E-04	2.61E-04	2.61E-04	2.24E-04	2.24E-04	1.15E-04
371488.013761468.01	371488.01	3761468.01	8.87E-04	0.00E+00	1.86E-03	8.34E-04	8.32E-04	8.30E-04	7.13E-04	3.69E-04	2.75E-04	2.75E-04	2.37E-04	2.37E-04	1.23E-04
371498.013761468.01	371498.01	3761468.01	9.29E-04	0.00E+00	1.95E-03	8.72E-04	8.70E-04	8.68E-04	7.46E-04	3.90E-04	2.88E-04	2.88E-04	2.48E-04	2.48E-04	1.30E-04
371508.013761468.01	371508.01	3761468.01	9.76E-04	0.00E+00	2.05E-03	9.15E-04	9.12E-04	9.10E-04	7.84E-04	4.14E-04	3.02E-04	3.02E-04	2.60E-04	2.60E-04	1.38E-04
371518.013761468.01	371518.01	3761468.01	1.02E-03	0.00E+00	2.15E-03	9.55E-04	9.52E-04	9.50E-04	8.20E-04	4.39E-04	3.15E-04	3.15E-04	2.72E-04	2.72E-04	1.46E-04
371528.013761471.01	371528.01	3761471.01	1.03E-03	0.00E+00	2.17E-03	9.62E-04	9.59E-04	9.57E-04	8.29E-04	4.51E-04	3.18E-04	3.18E-04	2.75E-04	2.75E-04	1.50E-04
371178.013761478.01	371178.01	3761478.01	9.81E-05	0.00E+00	2.06E-04	8.66E-05	8.64E-05	8.62E-05	7.89E-05	5.74E-05	2.86E-05	2.86E-05	2.62E-05	2.62E-05	1.90E-05
371188.013761478.01	371188.01	3761478.01	1.01E-04	0.00E+00	2.13E-04	8.96E-05	8.94E-05	8.92E-05	8.15E-05	5.89E-05	2.96E-05	2.96E-05	2.70E-05	2.70E-05	1.95E-05
371198.013761478.01	371198.01	3761478.01	1.05E-04	0.00E+00	2.20E-04	9.28E-05	9.26E-05	9.23E-05	8.43E-05	6.05E-05	3.06E-05	3.06E-05	2.80E-05	2.80E-05	2.01E-05
371208.013761478.01	371208.01	3761478.01	1.09E-04	0.00E+00	2.28E-04	9.63E-05	9.60E-05	9.58E-05	8.73E-05	6.22E-05	3.18E-05	3.18E-05	2.90E-05	2.90E-05	2.07E-05
371218.013761478.01	371218.01	3761478.01	1.13E-04	0.00E+00	2.37E-04	1.00E-04	9.98E-05	9.96E-05	9.06E-05	6.42E-05	3.30E-05	3.30E-05	3.01E-05	3.01E-05	2.13E-05
371228.013761478.01	371228.01	3761478.01	1.17E-04	0.00E+00	2.46E-04	1.04E-04	1.04E-04	1.04E-04	9.42E-05	6.63E-05	3.44E-05	3.44E-05	3.13E-05	3.13E-05	2.20E-05
371238.013761478.01	371238.01	3761478.01	1.22E-04	0.00E+00	2.57E-04	1.09E-04	1.09E-04	1.08E-04	9.84E-05	6.87E-05	3.60E-05	3.60E-05	3.26E-05	3.26E-05	2.28E-05
371248.013761478.01	371248.01	3761478.01	1.28E-04	0.00E+00	2.69E-04	1.14E-04	1.14E-04	1.14E-04	1.03E-04	7.14E-05	3.78E-05	3.78E-05	3.42E-05	3.42E-05	2.37E-05
371258.013761478.01	371258.01	3761478.01	1.35E-04	0.00E+00	2.83E-04	1.20E-04	1.20E-04	1.20E-04	1.08E-04	7.44E-05	3.98E-05	3.98E-05	3.59E-05	3.59E-05	2.47E-05
371268.013761478.01	371268.01	3761478.01	1.42E-04	0.00E+00	2.99E-04	1.27E-04	1.27E-04	1.27E-04	1.14E-04	7.78E-05	4.21E-05	4.21E-05	3.80E-05	3.80E-05	2.58E-05
371278.013761478.01	371278.01	3761478.01	1.51E-04	0.00E+00	3.17E-04	1.36E-04	1.35E-04	1.35E-04	1.21E-04	8.17E-05	4.48E-05	4.48E-05	4.03E-05	4.03E-05	2.71E-05
371288.013761478.01	371288.01	3761478.01	1.61E-04	0.00E+00	3.38E-04	1.45E-04	1.44E-04	1.44E-04	1.29E-04	8.60E-05	4.78E-05	4.78E-05	4.29E-05	4.29E-05	2.85E-05
371298.013761478.01	371298.01	3761478.01	1.73E-04	0.00E+00	3.63E-04	1.56E-04	1.55E-04	1.55E-04	1.39E-04	9.09E-05	5.14E-05	5.14E-05	4.60E-05	4.60E-05	3.02E-05
371308.013761478.01	371308.01	3761478.01	1.86E-04	0.00E+00	3.90E-04	1.68E-04	1.68E-04	1.67E-04	1.49E-04	9.64E-05	5.55E-05	5.55E-05	4.95E-05	4.95E-05	3.20E-05
371318.013761478.01	371318.01	3761478.01	2.01E-04	0.00E+00	4.22E-04	1.82E-04	1.82E-04	1.82E-04	1.61E-04	1.02E-04	6.02E-05	6.02E-05	5.36E-05	5.36E-05	3.40E-05
371328.013761478.01	371328.01	3761478.01	2.18E-04	0.00E+00	4.59E-04	1.99E-04	1.98E-04	1.98E-04	1.75E-04	1.09E-04	6.57E-05	6.57E-05	5.82E-05	5.82E-05	3.63E-05
371338.013761478.01	371338.01	3761478.01	2.38E-04	0.00E+00	5.00E-04	2.18E-04	2.17E-04	2.16E-04	1.91E-04	1.17E-04	7.18E-05	7.18E-05	6.34E-05	6.34E-05	3.88E-05
371348.013761478.01	371348.01	3761478.01	2.60E-04	0.00E+00	5.47E-04	2.39E-04	2.38E-04	2.37E-04	2.09E-04	1.25E-04	7.88E-05	7.88E-05	6.94E-05	6.94E-05	4.16E-05
371358.013761478.01	371358.01	3761478.01	2.85E-04	0.00E+00	6.00E-04	2.63E-04	2.62E-04	2.61E-04	2.29E-04	1.35E-04	8.67E-05	8.67E-05	7.60E-05	7.60E-05	4.47E-05
371368.013761478.01	371368.01	3761478.01	3.13E-04	0.00E+00	6.58E-04	2.89E-04	2.88E-04	2.88E-04	2.52E-04	1.45E-04	9.55E-05	9.55E-05	8.35E-05	8.35E-05	4.82E-05
371378.013761478.01	371378.01	3761478.01	3.44E-04	0.00E+00	7.23E-04	3.19E-04	3.18E-04	3.17E-04	2.76E-04	1.56E-04	1.05E-04	1.05E-04	9.17E-05	9.17E-05	5.19E-05
371388.013761478.01	371388.01	3761478.01	3.77E-04	0.00E+00	7.93E-04	3.51E-04	3.50E-04	3.49E-04	3.03E-04	1.69E-04	1.16E-04	1.16E-04	1.01E-04	1.01E-04	5.60E-05
371398.013761478.01	371398.01	3761478.01	4.13E-04	0.00E+00	8.69E-04	3.85E-04	3.84E-04	3.83E-04	3.32E-04	1.82E-04	1.27E-04	1.27E-04	1.10E-04	1.10E-04	6.04E-05
371408.013761478.01	371408.01	3761478.01	4.52E-04	0.00E+00	9.49E-04	4.22E-04	4.21E-04	4.20E-04	3.63E-04	1.96E-04	1.39E-04	1.39E-04	1.20E-04	1.20E-04	6.51E-05
371418.013761478.01	371418.01	3761478.01	4.93E-04	0.00E+00	1.04E-03	4.61E-04	4.60E-04	4.59E-04	3.96E-04	2.12E-04	1.52E-04	1.52E-04	1.31E-04	1.31E-04	7.02E-05
371428.013761478.01	371428.01	3761478.01	5.36E-04	0.00E+00	1.13E-03	5.02E-04	5.01E-04	5.00E-04	4.31E-04	2.28E-04	1.66E-04	1.66E-04	1.43E-04	1.43E-04	7.57E-05
371438.013761478.01	371438.01	3761478.01	5.80E-04	0.00E+00	1.22E-03	5.44E-04	5.42E-04	5.41E-04	4.66E-04	2.45E-04	1.80E-04	1.80E-04	1.55E-04	1.55E-04	8.14E-05
371448.013761478.01	371448.01	3761478.01	6.25E-04	0.00E+00	1.31E-03	5.86E-04	5.85E-04	5.83E-04	5.02E-04	2.63E-04	1.94E-04	1.94E-04	1.67E-04	1.67E-04	8.74E-05
371458.013761478.01	371458.01	3761478.01	6.71E-04	0.00E+00	1.41E-03	6.30E-04	6.28E-04	6.26E-04	5.39E-04	2.82E-04	2.08E-04	2.08E-04	1.79E-04	1.79E-04	9.36E-05
371468.013761478.01	371468.01	3761478.01	7.17E-04	0.00E+00	1.51E-03	6.73E-04	6.71E-04	6.69E-04	5.76E-04	3.02E-04	2.22E-04	2.22E-04	1.91E-04	1.91E-04	1.00E-04
371478.013761478.01	371478.01	3761478.01	7.63E-04	0.00E+00	1.60E-03	7.16E-04	7.14E-04	7.12E-04	6.13E-04	3.22E-04	2.36E-04	2.36E-04	2.03E-04	2.03E-04	1.07E-04
371488.013761478.01	371488.01	3761478.01	8.08E-04	0.00E+00	1.70E-03	7.57E-04	7.55E-04	7.53E-04	6.49E-04	3.43E-04	2.50E-04	2.50E-04	2.15E-04	2.15E-04	1.14E-04
371498.013761478.01	371498.01	3761478.01	8.49E-04	0.00E+00	1.78E-03	7.95E-04	7.93E-04	7.91E-04	6.82E-04	3.63E-04	2.62E-04	2.62E-04	2.26E-04	2.26E-04	1.20E-04
371508.013761478.01	371508.01	3761478.01	8.90E-04	0.00E+00	1.87E-03	8.32E-04	8.30E-04	8.28E-04	7.15E-04	3.84E-04	2.75E-04	2.75E-04	2.37E-04	2.37E-04	1.27E-04
371518.013761478.01	371518.01	3761478.01	9.33E-04	0.00E+00	1.96E-03	8.70E-04	8.68E-04	8.66E-04	7.49E-04	4.06E-04	2.87E-04	2.87E-04	2.49E-04	2.49E-04	1.35E-04
371528.013761478.01	371528.01	3761478.01	9.71E-04	0.00E+00	2.04E-03	9.04E-04	9.02E-04	9.00E-04	7.80E-04	4.28E-04	2.99E-04	2.99E-04	2.59E-04	2.59E-04	1.42E-04
371198.013761488.01	371198.01	3761488.01	9.99E-05	0.00E+00	2.10E-04	8.83E-05	8.80E-05	8.78E-05	8.03E-05	5.81E-05	2.92E-05	2.92E-05	2.66E-05	2.66E-05	1.93E-05
371208.013761488.01	371208.01	3761488.01	1.03E-04	0.00E+00	2.17E-04	9.15E-05	9.13E-05	9.11E-05	8.31E-05	5.98E-05	3.02E-05	3.02E-05	2.76E-05	2.76E-05	1.99E-05
371218.013761488.01	371218.01	3761488.01	1.07E-04	0.00E+00	2.25E-04	9.50E-05	9.48E-05	9.46E-05	8.62E-05	6.17E-05	3.14E-05	3.14E-05	2.86E-05	2.86E-05	2.05E-05
371248.013761488.01	371248.01	3761488.01	1.22E-04	0.00E+00	2.56E-04	1.08E-04	1.08E-04	1.08E-04	9.79E-05	6.86E-05	3.58E-05	3.58E-05	3.25E-05	3.25E-05	2.28E-05
371258.013761488.01	371258.01	3761488.01	1.28E-04	0.00E+00	2.69E-04	1.14E-04	1.14E-04	1.14E-04	1.03E-04	7.15E-05	3.77E-05	3.77E-05	3.41E-05	3.41E-05	2.37E-05
371268.013761488.01	371268.01	3761488.01	1.35E-04	0.00E+00	2.84E-04	1.21E-04	1.20E-04	1.20E-04	1.08E-04	7.47E-05	3.98E-05	3.98E-05	3.60E-05	3.60E-05	2.48E-05
371278.013761488.01	371278.01	3761488.01	1.43E-04	0.00E+00	3.01E-04	1.28E-04	1.28E-04	1.27E-04	1.15E-04	7.84E-05	4.23E-05	4.23E-05	3.82E-05	3.82E-05	2.60E-05
371288.013761488.01	371288.01	3761488.01	1.52E-04	0.00E+00	3.20E-04	1.37E-04	1.36E-04	1.36E-04	1.22E-04	8.25E-05	4.51E-05	4.51E-05	4.06E-05	4.06E-05	2.74E-05
371298.013761488.01	371298.01	3761488.01	1.63E-04	0.00E+00	3.42E-04	1.47E-04	1.46E-04	1.46E-04	1.31E-04	8.71E-05	4.84E-05	4.84E-05	4.34E-05	4.34E-05	2.89E-05
371308.013761488.01	371308.01	3761488.01	1.75E-04	0.00E+00	3.68E-04	1.58E-04	1.58E-04	1.57E-04	1.41E-04	9.22E-05	5.21E-05	5.21E-05	4.67E-05	4.67E-05	3.06E-05
371318.013761488.01	371318.01	3761488.01	1.89E-04	0.00E+00	3.97E-04	1.71E-04	1.70E-04	1.70E-04	1.52E-04	9.80E-05	5.64E-05	5.64E-05	5.04E-05	5.04E-05	3.25E-05
371328.013761488.01	371328.01	3761488.01	2.05E-04	0.00E+00	4.30E-04	1.86E-04	1.85E-04	1.85E-04	1.64E-04	1.04E-04	6.14E-05	6.14E-05	5.46E-05	5.46E-05	3.47E-05
371338.013761488.01	371338.01	3761488.01	2.23E-04	0.00E+00	4.68E-04	2.03E-04	2.02E-04	2.02E-04	1.79E-04	1.12E-04	6.69E-05	6.69E-05	5.93E-05	5.93E-05	3.70E-05
371348.013761488.01	371348.01	3761488.01	2.43E-04	0.00E+00	5.10E-04	2.22E-04	2.21E-04	2.20E-04	1.95E-04	1.19E-04	7.32E-05	7.32E-05	6.46E-05	6.46E-05	3.96E-05
371358.013761488.01	371358.01	3761488.01	2.65E-04	0.00E+00	5.57E-04	2.43E-04	2.42E-04	2.42E-04	2.13E-04	1.28E-04	8.02E-05	8.02E-05	7.06E-05	7.06E-05	4.25E-05
371368.013761488.01	371368.01	3761488.01	2.90E-04	0.00E+00	6.09E-04	2.66E-04	2.66E-04	2.65E-04	2.33E-04	1.38E-04	8.80E-05	8.80E-05	7.72E-05	7.72E-05	4.57E-05
371378.013761488.01	371378.01	3761488.01	3.17E-04	0.00E+00	6.67E-04	2.93E-04	2.92E-04	2.91E-04	2.55E-04	1.48E-04	9.66E-05	9.66E-05	8.46E-05	8.46E-05	4.91E-05
371388.013761488.01	371388.01	3761488.01	3.47E-04	0.00E+00	7.29E-04	3.21E-04	3.20E-04	3.19E-04	2.79E-04	1.59E-04	1.06E-04	1.06E-04	9.25E-05	9.25E-05	5.29E-05
371398.013761488.01	371398.01	3761488.01	3.79E-04	0.00E+00	7.97E-04	3.52E-04	3.51E-04	3.50E-04	3.05E-04	1.72E-04	1.16E-04	1.16E-04	1.01E-04	1.01E-04	5.69E-05
371408.013761488.01	371408.01	3761488.01	4.14E-04	0.00E+00	8.70E-04	3.85E-04	3.84E-04	3.83E-04	3.32E-04	1.85E-04	1.27E-04	1.27E-04	1.10E-04	1.10E-04	6.13E-05
371418.013761488.01	371418.01	3761488.01	4.51E-04	0.00E+00	9.47E-04	4.20E-04	4.18E-04	4.17E-04	3.62E-04	1.99E-04	1.39E-04	1.39E-04	1.20E-04	1.20E-04	6.60E-05
371428.013761488.01	371428.01	3761488.01	4.89E-04	0.00E

Finishing/Painting1	Finishing/Painting1	Finishing/PaintingS	Finishing/Painting2	PavingS		Child Risk					Overlapping Phases - Maximum GLC			
2028	2029	2029	2029	2029		3rd Trimester	0<2	2<16	Total	per million	2026	2027	2028	2029
9.26E-05	9.19E-05	7.91E-05	4.15E-05	9.07E-05		0.00E+00	0.00E+00	8.34E-09	8.34E-09	0.01	1.82E-03	5.63E-04	1.33E-03	4.87E-04
1.02E-04	1.01E-04	8.70E-05	4.49E-05	9.99E-05		0.00E+00	0.00E+00	9.18E-09	9.18E-09	0.01	2.01E-03	6.21E-04	1.46E-03	5.34E-04
1.12E-04	1.11E-04	9.55E-05	4.86E-05	1.10E-04		0.00E+00	0.00E+00	1.01E-08	1.01E-08	0.01	2.21E-03	6.82E-04	1.60E-03	5.85E-04
1.23E-04	1.22E-04	1.04E-04	5.26E-05	1.20E-04		0.00E+00	0.00E+00	1.10E-08	1.10E-08	0.01	2.41E-03	7.48E-04	1.75E-03	6.38E-04
1.34E-04	1.33E-04	1.14E-04	5.69E-05	1.31E-04		0.00E+00	0.00E+00	1.20E-08	1.20E-08	0.01	2.63E-03	8.15E-04	1.90E-03	6.94E-04
1.46E-04	1.45E-04	1.23E-04	6.15E-05	1.42E-04		0.00E+00	0.00E+00	1.30E-08	1.30E-08	0.01	2.85E-03	8.85E-04	2.07E-03	7.53E-04
1.58E-04	1.56E-04	1.33E-04	6.63E-05	1.53E-04		0.00E+00	0.00E+00	1.41E-08	1.41E-08	0.01	3.08E-03	9.56E-04	2.23E-03	8.13E-04
1.69E-04	1.68E-04	1.43E-04	7.13E-05	1.64E-04		0.00E+00	0.00E+00	1.51E-08	1.51E-08	0.02	3.31E-03	1.03E-03	2.40E-03	8.73E-04
1.80E-04	1.79E-04	1.53E-04	7.64E-05	1.75E-04		0.00E+00	0.00E+00	1.61E-08	1.61E-08	0.02	3.53E-03	1.10E-03	2.56E-03	9.33E-04
1.91E-04	1.90E-04	1.62E-04	8.17E-05	1.86E-04		0.00E+00	0.00E+00	1.71E-08	1.71E-08	0.02	3.75E-03	1.16E-03	2.72E-03	9.92E-04
2.01E-04	1.99E-04	1.71E-04	8.67E-05	1.96E-04		0.00E+00	0.00E+00	1.80E-08	1.80E-08	0.02	3.94E-03	1.22E-03	2.86E-03	1.04E-03
2.10E-04	2.08E-04	1.79E-04	9.19E-05	2.05E-04		0.00E+00	0.00E+00	1.89E-08	1.89E-08	0.02	4.13E-03	1.28E-03	3.00E-03	1.10E-03
2.16E-04	2.14E-04	1.84E-04	9.62E-05	2.12E-04		0.00E+00	0.00E+00	1.94E-08	1.94E-08	0.02	4.25E-03	1.31E-03	3.09E-03	1.13E-03
1.86E-05	1.84E-05	1.69E-05	1.24E-05	1.94E-05		0.00E+00	0.00E+00	1.77E-09	1.77E-09	0.00	3.84E-04	1.13E-04	2.91E-04	1.12E-04
1.92E-05	1.91E-05	1.74E-05	1.27E-05	2.00E-05		0.00E+00	0.00E+00	1.83E-09	1.83E-09	0.00	3.97E-04	1.17E-04	3.01E-04	1.15E-04
1.99E-05	1.97E-05	1.80E-05	1.30E-05	2.07E-05		0.00E+00	0.00E+00	1.89E-09	1.89E-09	0.00	4.10E-04	1.21E-04	3.10E-04	1.19E-04
2.06E-05	2.04E-05	1.86E-05	1.33E-05	2.14E-05		0.00E+00	0.00E+00	1.96E-09	1.96E-09	0.00	4.24E-04	1.25E-04	3.21E-04	1.22E-04
2.14E-05	2.12E-05	1.93E-05	1.37E-05	2.21E-05		0.00E+00	0.00E+00	2.03E-09	2.03E-09	0.00	4.39E-04	1.30E-04	3.32E-04	1.27E-04
2.22E-05	2.20E-05	2.00E-05	1.41E-05	2.29E-05		0.00E+00	0.00E+00	2.10E-09	2.10E-09	0.00	4.55E-04	1.35E-04	3.44E-04	1.31E-04
2.31E-05	2.29E-05	2.08E-05	1.46E-05	2.38E-05		0.00E+00	0.00E+00	2.18E-09	2.18E-09	0.00	4.73E-04	1.40E-04	3.57E-04	1.36E-04
2.41E-05	2.38E-05	2.16E-05	1.51E-05	2.48E-05		0.00E+00	0.00E+00	2.27E-09	2.27E-09	0.00	4.93E-04	1.46E-04	3.71E-04	1.41E-04
2.52E-05	2.49E-05	2.26E-05	1.56E-05	2.59E-05		0.00E+00	0.00E+00	2.37E-09	2.37E-09	0.00	5.15E-04	1.53E-04	3.87E-04	1.47E-04
2.64E-05	2.62E-05	2.37E-05	1.62E-05	2.71E-05		0.00E+00	0.00E+00	2.49E-09	2.49E-09	0.00	5.40E-04	1.60E-04	4.06E-04	1.54E-04
2.79E-05	2.76E-05	2.49E-05	1.69E-05	2.86E-05		0.00E+00	0.00E+00	2.62E-09	2.62E-09	0.00	5.68E-04	1.69E-04	4.26E-04	1.62E-04
2.95E-05	2.93E-05	2.63E-05	1.77E-05	3.02E-05		0.00E+00	0.00E+00	2.77E-09	2.77E-09	0.00	6.01E-04	1.79E-04	4.50E-04	1.70E-04
3.14E-05	3.12E-05	2.80E-05	1.86E-05	3.21E-05		0.00E+00	0.00E+00	2.94E-09	2.94E-09	0.00	6.39E-04	1.91E-04	4.78E-04	1.81E-04
3.36E-05	3.34E-05	2.98E-05	1.96E-05	3.42E-05		0.00E+00	0.00E+00	3.14E-09	3.14E-09	0.00	6.83E-04	2.04E-04	5.10E-04	1.92E-04
3.62E-05	3.59E-05	3.20E-05	2.07E-05	3.68E-05		0.00E+00	0.00E+00	3.37E-09	3.37E-09	0.00	7.33E-04	2.20E-04	5.47E-04	2.06E-04
3.92E-05	3.89E-05	3.46E-05	2.20E-05	3.97E-05		0.00E+00	0.00E+00	3.64E-09	3.64E-09	0.00	7.92E-04	2.38E-04	5.89E-04	2.21E-04
4.27E-05	4.23E-05	3.75E-05	2.34E-05	4.30E-05		0.00E+00	0.00E+00	3.95E-09	3.95E-09	0.00	8.60E-04	2.59E-04	6.38E-04	2.39E-04
4.66E-05	4.63E-05	4.08E-05	2.50E-05	4.69E-05		0.00E+00	0.00E+00	4.30E-09	4.30E-09	0.00	9.37E-04	2.83E-04	6.94E-04	2.59E-04
5.12E-05	5.08E-05	4.47E-05	2.67E-05	5.13E-05		0.00E+00	0.00E+00	4.71E-09	4.71E-09	0.00	1.03E-03	3.11E-04	7.57E-04	2.82E-04
5.64E-05	5.60E-05	4.90E-05	2.87E-05	5.63E-05		0.00E+00	0.00E+00	5.17E-09	5.17E-09	0.01	1.13E-03	3.43E-04	8.30E-04	3.09E-04
6.23E-05	6.18E-05	5.40E-05	3.10E-05	6.20E-05		0.00E+00	0.00E+00	5.69E-09	5.69E-09	0.01	1.24E-03	3.79E-04	9.12E-04	3.38E-04
6.89E-05	6.83E-05	5.95E-05	3.34E-05	6.83E-05		0.00E+00	0.00E+00	6.27E-09	6.27E-09	0.01	1.37E-03	4.19E-04	1.00E-03	3.71E-04
7.62E-05	7.55E-05	6.55E-05	3.61E-05	7.52E-05		0.00E+00	0.00E+00	6.91E-09	6.91E-09	0.01	1.51E-03	4.63E-04	1.10E-03	4.07E-04
8.41E-05	8.33E-05	7.21E-05	3.90E-05	8.27E-05		0.00E+00	0.00E+00	7.60E-09	7.60E-09	0.01	1.66E-03	5.10E-04	1.21E-03	4.46E-04
9.25E-05	9.17E-05	7.91E-05	4.22E-05	9.08E-05		0.00E+00	0.00E+00	8.35E-09	8.35E-09	0.01	1.83E-03	5.62E-04	1.33E-03	4.89E-04
1.02E-04	1.01E-04	8.67E-05	4.55E-05	9.95E-05		0.00E+00	0.00E+00	9.15E-09	9.15E-09	0.01	2.00E-03	6.17E-04	1.46E-03	5.34E-04
1.11E-04	1.10E-04	9.47E-05	4.92E-05	1.09E-04		0.00E+00	0.00E+00	9.99E-09	9.99E-09	0.01	2.19E-03	6.75E-04	1.59E-03	5.82E-04
1.21E-04	1.20E-04	1.03E-04	5.31E-05	1.18E-04		0.00E+00	0.00E+00	1.09E-08	1.09E-08	0.01	2.38E-03	7.36E-04	1.73E-03	6.33E-04
1.32E-04	1.30E-04	1.12E-04	5.73E-05	1.28E-04		0.00E+00	0.00E+00	1.18E-08	1.18E-08	0.01	2.58E-03	7.99E-04	1.88E-03	6.85E-04
1.42E-04	1.41E-04	1.21E-04	6.16E-05	1.38E-04		0.00E+00	0.00E+00	1.27E-08	1.27E-08	0.01	2.79E-03	8.62E-04	2.02E-03	7.39E-04
1.52E-04	1.51E-04	1.29E-04	6.61E-05	1.49E-04		0.00E+00	0.00E+00	1.37E-08	1.37E-08	0.01	2.99E-03	9.25E-04	2.17E-03	7.93E-04
1.63E-04	1.61E-04	1.38E-04	7.08E-05	1.59E-04		0.00E+00	0.00E+00	1.46E-08	1.46E-08	0.01	3.19E-03	9.88E-04	2.32E-03	8.48E-04
1.73E-04	1.71E-04	1.47E-04	7.56E-05	1.69E-04		0.00E+00	0.00E+00	1.55E-08	1.55E-08	0.02	3.40E-03	1.05E-03	2.47E-03	9.02E-04
1.82E-04	1.81E-04	1.55E-04	8.04E-05	1.78E-04		0.00E+00	0.00E+00	1.64E-08	1.64E-08	0.02	3.59E-03	1.11E-03	2.61E-03	9.54E-04
1.91E-04	1.89E-04	1.63E-04	8.50E-05	1.87E-04		0.00E+00	0.00E+00	1.72E-08	1.72E-08	0.02	3.75E-03	1.16E-03	2.73E-03	1.00E-03
2.00E-04	1.98E-04	1.71E-04	9.03E-05	1.96E-04		0.00E+00	0.00E+00	1.80E-08	1.80E-08	0.02	3.94E-03	1.21E-03	2.87E-03	1.05E-03
2.09E-04	2.07E-04	1.79E-04	9.56E-05	2.05E-04		0.00E+00	0.00E+00	1.89E-08	1.89E-08	0.02	4.12E-03	1.27E-03	3.01E-03	1.10E-03
2.10E-04	2.09E-04	1.81E-04	9.82E-05	2.07E-04		0.00E+00	0.00E+00	1.90E-08	1.90E-08	0.02	4.16E-03	1.28E-03	3.04E-03	1.12E-03
1.89E-05	1.88E-05	1.72E-05	1.25E-05	1.97E-05		0.00E+00	0.00E+00	1.80E-09	1.80E-09	0.00	3.91E-04	1.15E-04	2.96E-04	1.13E-04
1.96E-05	1.94E-05	1.77E-05	1.28E-05	2.03E-05		0.00E+00	0.00E+00	1.86E-09	1.86E-09	0.00	4.04E-04	1.19E-04	3.06E-04	1.17E-04
2.03E-05	2.01E-05	1.84E-05	1.32E-05	2.10E-05		0.00E+00	0.00E+00	1.93E-09	1.93E-09	0.00	4.18E-04	1.23E-04	3.16E-04	1.21E-04
2.10E-05	2.09E-05	1.90E-05	1.36E-05	2.18E-05		0.00E+00	0.00E+00	2.00E-09	2.00E-09	0.00	4.33E-04	1.28E-04	3.27E-04	1.25E-04
2.19E-05	2.17E-05	1.97E-05	1.40E-05	2.26E-05		0.00E+00	0.00E+00	2.07E-09	2.07E-09	0.00	4.49E-04	1.33E-04	3.39E-04	1.29E-04
2.28E-05	2.26E-05	2.05E-05	1.45E-05	2.35E-05		0.00E+00	0.00E+00	2.16E-09	2.16E-09	0.00	4.68E-04	1.38E-04	3.53E-04	1.34E-04
2.38E-05	2.36E-05	2.14E-05	1.50E-05	2.46E-05		0.00E+00	0.00E+00	2.25E-09	2.25E-09	0.00	4.89E-04	1.45E-04	3.68E-04	1.40E-04
2.50E-05	2.48E-05	2.24E-05	1.56E-05	2.57E-05		0.00E+00	0.00E+00	2.36E-09	2.36E-09	0.00	5.12E-04	1.52E-04	3.85E-04	1.46E-04
2.63E-05	2.61E-05	2.36E-05	1.62E-05	2.71E-05		0.00E+00	0.00E+00	2.48E-09	2.48E-09	0.00	5.38E-04	1.60E-04	4.05E-04	1.54E-04
2.79E-05	2.76E-05	2.49E-05	1.70E-05	2.86E-05		0.00E+00	0.00E+00	2.62E-09	2.62E-09	0.00	5.69E-04	1.69E-04	4.27E-04	1.62E-04
2.96E-05	2.94E-05	2.64E-05	1.78E-05	3.03E-05		0.00E+00	0.00E+00	2.78E-09	2.78E-09	0.00	6.04E-04	1.80E-04	4.52E-04	1.71E-04
3.17E-05	3.14E-05	2.82E-05	1.87E-05	3.23E-05		0.00E+00	0.00E+00	2.96E-09	2.96E-09	0.00	6.44E-04	1.92E-04	4.82E-04	1.82E-04
3.40E-05	3.37E-05	3.02E-05	1.98E-05	3.47E-05		0.00E+00	0.00E+00	3.18E-09	3.18E-09	0.00	6.91E-04	2.07E-04	5.16E-04	1.95E-04
3.68E-05	3.64E-05	3.25E-05	2.10E-05	3.73E-05		0.00E+00	0.00E+00	3.42E-09	3.42E-09	0.00	7.44E-04	2.23E-04	5.55E-04	2.09E-04
3.99E-05	3.95E-05	3.52E-05	2.23E-05	4.04E-05		0.00E+00	0.00E+00	3.70E-09	3.70E-09	0.00	8.06E-04	2.42E-04	5.99E-04	2.25E-04
4.35E-05	4.31E-05	3.82E-05	2.38E-05	4.38E-05		0.00E+00	0.00E+00	4.02E-09	4.02E-09	0.00	8.76E-04	2.64E-04	6.50E-04	2.43E-04
4.76E-05	4.72E-05	4.16E-05	2.55E-05	4.78E-05		0.00E+00	0.00E+00	4.39E-09	4.39E-09	0.00	9.56E-04	2.89E-04	7.07E-04	2.64E-04
5.22E-05	5.17E-05	4.55E-05	2.73E-05	5.23E-05		0.00E+00	0.00E+00	4.80E-09	4.80E-09	0.00	1.05E-03	3.17E-04	7.72E-04	2.88E-04
5.74E-05	5.69E-05	4.99E-05	2.94E-05	5.73E-05		0.00E+00	0.00E+00	5.26E-09	5.26E-09	0.01	1.15E-03	3.49E-04	8.45E-04	3.14E-04
6.32E-05	6.27E-05	5.48E-05	3.16E-05	6.29E-05		0.00E+00	0.00E+00	5.78E-09	5.78E-09	0.01	1.26E-03	3.84E-04	9.27E-04	3.44E-04
6.97E-05	6.91E-05	6.02E-05	3.41E-05	6.91E-05		0.00E+00	0.00E+00	6.34E-09	6.34E-09	0.01	1.39E-03	4.23E-04	1.02E-03	3.76E-04
7.66E-05	7.60E-05	6.60E-05	3.68E-05	7.58E-05		0.00E+00	0.00E+00	6.96E-09	6.96E-09	0.01	1.52E-03	4.65E-04	1.11E-03	4.11E-04
8.42E-05	8.34E-05	7.23E-05	3.96E-05	8.30E-05		0.00E+00	0.00E+00	7.63E-09	7.63E-09	0.01	1.67E-03	5.11E-04	1.22E-03	4.49E-04
9.22E-05	9.14E-05	7.91E-05	4.28E-05	9.07E-05		0.00E+00	0.00E+00	8.34E-09	8.34E-09	0.01	1.82E-03	5.60E-04	1.33E-03	4.90E-04
1.01E-04	9.99E-05	8.62E-05	4.61E-05	9.90E-05		0.00E+00	0.00E+00	9.10E-09	9.10E-09	0.01	1.99E-03	6.12E-04	1.45E-03	5.33E-04
1.10E-04	1.09E-04	9.38E-05	4.97E-05	1.08E-04		0.00E+00	0.00E+00	9.90E-09	9.90E-09	0.01	2.16E-03	6.66E-04	1.58E-03	5.79E-04
1.19E-04	1.18E-04	1.01E-04	5.34E-05	1.16E-04		0.00E+00	0.00E+00	1.07E-08	1.07E-08	0.01	2.34E-03	7.22E-04	1.71E-03	6.25E-04
1.28E-04	1.27E-04	1.09E-04	5.73E-05	1.26E-04		0.00E+00	0.00E+00	1.15E-08	1.15E-08	0.01	2.52E-03	7.78E-04	1.84E-03	6.73E-04
1.38E-04	1.36E-04	1.17E-04	6.15E-05	1.35E-04		0.00E+00	0.00E+00	1.24E-08	1.24E-08	0.01	2.71E-03	8.36E-04	1.97E-03	7.23E-04
1.47E-04	1.46E-04	1.26E-04	6.57E-05	1.44E-04		0.00E+00	0.00E+00	1.32E-08	1.32E-08	0.01	2.90E-03	8.93E-04	2.11E-03	7.72E-04
1.56E-04	1.55E-04	1.34E-04	7.02E-05	1.53E-04		0.00E+00	0.00E+00	1.41E-08	1.41E-08	0.01	3.08E-03	9.50E-04	2.24E-03	8.22E-04
1.66E-04	1.64E-04	1.41E-04	7.47E-05	1.62E-04		0.00E+00	0.00E+00	1.49E-08	1.49E-08	0.01	3.26E-03	1.01E-03	2.38E-03	8.72E-04
1.74E-04	1.72E-04	1.49E-04	7.90E-05	1.71E-04		0.00E+00	0.00E+00	1.57E-08	1.57E-08	0.02	3.43E-03	1.06E-03	2.50E-03	9.17E-04
1.82E-04	1.80E-04	1.56E-04	8.36E-05	1.79E-04		0.00E+00	0.00E+00	1.64E-08	1.64E-08	0.02	3.59E-03	1.10E-03	2.62E-03	9.63E-04
1.90E-04	1.89E-04	1.63E-04	8.85E-05	1.87E-04		0.00E+00	0.00E+00	1.72E-08	1.72E-08	0.02	3.76E-03	1.16E-03	2.75E-03	1.01E-03
1.98E-04	1.96E-04	1.70E-04	9.32E-05	1.95E-04		0.00E+00	0.00E+00	1.79E-08	1.79E-08	0.02	3.92E-03	1.20E-03	2.86E-03	1.05E-03
1.93E-05	1.91E-05	1.75E-05	1.27E-05	2.01E-05		0.00E+00	0.00E+00	1.84E-09	1.84E-09	0.00	3.98E-04	1.17E-04	3.01E-04	1.15E-04
2.00E-05	1.98E-05	1.81E-05	1.30E-05	2.08E-05		0.00E+00	0.00E+00	1.90E-09	1.90E-09	0.00	4.12E-04	1.21E-04	3.12E-04	1.19E-04
2.08E-05	2.06E-05	1.88E-05	1.34E-05	2.15E-05		0.00E+00	0.00E+00	1.97E-09	1.97E-09	0.00	4.28E-04	1.26E-04	3.23E-04	1.23E-04
2.37E-05	2.35E-05	2.13E-05	1.49E-05	2.45E-05		0.00E+00	0.00E+00	2.24E-09	2.24E-09	0.00	4.86E-04	1.44E-04	3.66E-04	1.39E-04
2.49E-05	2.47E-05	2.24E-05	1.56E-05	2.57E-05		0.00E+00	0.00E+00	2.35E-09	2.35E-09	0.00	5.11E-04	1.51E-04	3.85E-04	1.46E-04
2.64E-05	2.61E-05	2.36E-05	1.63E-05	2.71E-05		0.00E+00	0.00E+00	2.48E-09	2.48E-09	0.00	5.39E-04	1.60E-04	4.05E-04	1.54E-04
2.80E-05	2.78E-05	2.50E-05	1.71E-05	2.87E-05		0.00E+00	0.00E+00	2.63E-09	2.63E-09	0.00	5.72E-04	1.70E-04	4.29E-04	1.63E-04
2.99E-05	2.96E-05	2.67E-05	1.80E-05	3.06E-05		0.00E+00	0.00E+00	2.80E-09	2.80E-09	0.00	6.09E-04	1.81E-04	4.56E-04	1.73E-04
3.20E-05	3.18E-05	2.85E-05	1.90E-05	3.27E-05		0.00E+00	0.00E+00	3.00E-09	3.00E-09	0.00	6.52E-04	1.95E-04	4.88E-04	1.84E-04
3.45E-05	3.42E-05	3.06E-05	2.01E-05	3.52E-05		0.00E+00	0.00E+00	3.22E-09	3.22E-09	0.00	7.01E-04	2.10E-04	5.23E-04	1.97E-04
3.74E-05	3.71E-05	3.31E-05	2.13E-05	3.79E-05		0.00E+00	0.00E+00	3.48E-09	3.48E-09	0.00	7.57E-04	2.27E-04	5.64E-04	2.12E-04
4.06E-05	4.03E-05	3.58E-05	2.28E-05	4.11E-05		0.00E+00	0.00E+00	3.77E-09	3.77E-09	0.00	8.21E-04	2.47E-04	6.10E-04	2.29E-04
4.43E-05	4.39E-05	3.89E-05	2.43E-05	4.47E-05		0.00E+00	0.00E+00	4.10E-09	4.10E-09	0.00	8.93E-04	2.69E-04	6.62E-04	2.48E-04
4.84E-05	4.80E-05	4.24E-05	2.60E-05	4.87E-05		0.00E+00	0.00E+00	4.47E-09	4.47E-09	0.00	9.74E-04	2.94E-04	7.21E-04	2.69E-04
5.31E-05	5.26E-05	4.63E-05	2.79E-05	5.32E-05		0.00E+00	0.00E+00	4.88E-09	4.88E-09	0.00	1.06E-03	3.22E-04	7.86E-04	2.93E-04
5.83E-05	5.78E-05	5.07E-05	3.00E-05	5.82E-05		0.00E+00	0.00E+00	5.34E-09	5.34E-09	0.01	1.17E-03	3.54E-04	8.59E-04	3.20E-04
6.40E-05	6.34E-05	5.55E-05	3.22E-05	6.37E-05		0.00E+00	0.00E+00	5.85E-09	5.85E-09	0.01	1.28E-03	3.88E-04	9.39E-04	3.49E-04
7.02E-05	6.96E-05	6.07E-05	3.47E-05	6.97E-05		0.00E+00	0.00E+00	6.40E-09	6.40E-09	0.01	1.40E-03	4.26E-04	1.03E-03	3.80E-04
7.69E-05	7.63E-05	6.64E-05	3.74E-05	7.62E-05		0.00E+00	0.00E+00	7.00E-09	7.00E-09	0.01	1.53E-03	4.67E-04	1.12E-03	4.14E-04
8.41E-05	8.34E-05	7.24E-05	4.02E-05	8.31E-05		0.00E+00	0.00E+00	7.64E-09	7.64E-09	0.01	1.67E-03	5.11E-04	1.22E-03	4.51E-04
9.17E-05	9.10E-05	7.88E-05	4.33E-05	9.05E-05		0.00E+00	0.00E+00	8.31E-09	8.31E-09	0.01	1.82E-03	5.57E-04	1.33E-03	4.90E-04
9.96E-05	9.88E-05	8.55E-05	4.65E-05	9.81E-05		0.00E+00	0.00E+00	9.02E-09	9.02E-09	0.01	1.97E-03	6.05E-04	1.44E-03	5.30E-04
1.08E-04	1.07E-04	9.24E-05	4.99E-05	1.06E-04		0.00E+00	0.00E+00	9.75E-09	9.75E-09	0.01	2.13E-03	6.55E-04	1.56E-03	5.72E-04
1.16E-04	1.15E-04	9.96E-05	5.35E-05	1.14E-04		0.00E+00	0.00E+00	1.05E-08	1.05E-08	0.01	2.30E-03	7.06E-04	1.68E-03	6.16E-04
1.25E-04	1.24E-04	1.07E-04	5.73E-05	1.23E-04		0.00E+00	0.00E+00	1.13E-08	1.13E-08	0.01	2.46E-03	7.58E-04	1.80E-03	6.61E-04
1.33E-04	1.32E-04	1.14E-04	6.12E-05	1.31E-04		0.00E+00	0.00E+00	1.20E-08	1.20E-08	0.01	2.63E-03	8.10E-04	1.92E-03	7.06E-04
1.42E-04	1.41E-04	1.22E-04	6.52E-05	1.40E-04		0.00E+00	0.00E+00	1.28E-08	1.28E-08	0.01	2.80E-03	8.62E-04	2.05E-03	7.52E-04

Unique Identifier	X (UTM)	Y (UTM)	DemolitionS 2026	Site PreparationS 2026	Grading/ExcavationS 2026	Concrete (Garage and Podiums)1 2026	Concrete (Garage and Podiums)1 2027	Concrete (Garage and Podiums)1 2028	Concrete (Garage and Podiums)S 2028	Concrete (Garage and Podiums)2 2028	Building Construction (framing, roofing, 2027	Building Construction (framing, roofing, 2028	Building Construction (framing, roofing, 2028	Building Construction (framing, roofing, 2029	Building Construction (framing, roofing, 2029
371488.013761488.01	371488.01	3761488.01	7.37E-04	0.00E+00	1.55E-03	6.88E-04	6.86E-04	6.85E-04	5.92E-04	3.18E-04	2.27E-04	2.27E-04	1.96E-04	1.96E-04	1.06E-04
371498.013761488.01	371498.01	3761488.01	7.77E-04	0.00E+00	1.63E-03	7.25E-04	7.23E-04	7.21E-04	6.24E-04	3.37E-04	2.39E-04	2.39E-04	2.07E-04	2.07E-04	1.12E-04
371508.013761488.01	371508.01	3761488.01	8.14E-04	0.00E+00	1.71E-03	7.59E-04	7.57E-04	7.55E-04	6.54E-04	3.56E-04	2.51E-04	2.51E-04	2.17E-04	2.17E-04	1.18E-04
371518.013761488.01	371518.01	3761488.01	8.54E-04	0.00E+00	1.79E-03	7.95E-04	7.93E-04	7.91E-04	6.86E-04	3.77E-04	2.62E-04	2.62E-04	2.28E-04	2.28E-04	1.25E-04
371218.013761498.01	371218.01	3761498.01	1.02E-04	0.00E+00	2.15E-04	9.04E-05	9.02E-05	9.00E-05	8.22E-05	5.93E-05	2.99E-05	2.99E-05	2.73E-05	2.73E-05	1.97E-05
371238.013761498.01	371238.01	3761498.01	1.11E-04	0.00E+00	2.33E-04	9.82E-05	9.80E-05	9.77E-05	8.90E-05	6.35E-05	3.24E-05	3.24E-05	2.96E-05	2.96E-05	2.11E-05
371248.013761498.01	371248.01	3761498.01	1.16E-04	0.00E+00	2.44E-04	1.03E-04	1.03E-04	1.02E-04	9.32E-05	6.60E-05	3.40E-05	3.40E-05	3.09E-05	3.09E-05	2.19E-05
371258.013761498.01	371258.01	3761498.01	1.22E-04	0.00E+00	2.56E-04	1.08E-04	1.08E-04	1.08E-04	9.78E-05	6.87E-05	3.57E-05	3.57E-05	3.25E-05	3.25E-05	2.28E-05
371268.013761498.01	371268.01	3761498.01	1.28E-04	0.00E+00	2.70E-04	1.14E-04	1.14E-04	1.14E-04	1.03E-04	7.18E-05	3.77E-05	3.77E-05	3.42E-05	3.42E-05	2.38E-05
371278.013761498.01	371278.01	3761498.01	1.36E-04	0.00E+00	2.85E-04	1.21E-04	1.21E-04	1.21E-04	1.09E-04	7.53E-05	4.00E-05	4.00E-05	3.62E-05	3.62E-05	2.50E-05
371288.013761498.01	371288.01	3761498.01	1.44E-04	0.00E+00	3.03E-04	1.29E-04	1.29E-04	1.29E-04	1.16E-04	7.92E-05	4.27E-05	4.27E-05	3.85E-05	3.85E-05	2.63E-05
371298.013761498.01	371298.01	3761498.01	1.54E-04	0.00E+00	3.24E-04	1.38E-04	1.38E-04	1.38E-04	1.24E-04	8.35E-05	4.57E-05	4.57E-05	4.11E-05	4.11E-05	2.77E-05
371308.013761498.01	371308.01	3761498.01	1.65E-04	0.00E+00	3.47E-04	1.49E-04	1.48E-04	1.48E-04	1.33E-04	8.84E-05	4.91E-05	4.91E-05	4.41E-05	4.41E-05	2.93E-05
371318.013761498.01	371318.01	3761498.01	1.78E-04	0.00E+00	3.74E-04	1.61E-04	1.60E-04	1.60E-04	1.43E-04	9.38E-05	5.30E-05	5.30E-05	4.75E-05	4.75E-05	3.11E-05
371328.013761498.01	371328.01	3761498.01	1.92E-04	0.00E+00	4.04E-04	1.74E-04	1.74E-04	1.73E-04	1.55E-04	9.98E-05	5.75E-05	5.75E-05	5.13E-05	5.13E-05	3.31E-05
371338.013761498.01	371338.01	3761498.01	2.09E-04	0.00E+00	4.38E-04	1.89E-04	1.89E-04	1.88E-04	1.68E-04	1.07E-04	6.25E-05	6.25E-05	5.56E-05	5.56E-05	3.53E-05
371348.013761498.01	371348.01	3761498.01	2.27E-04	0.00E+00	4.76E-04	2.06E-04	2.06E-04	2.05E-04	1.82E-04	1.14E-04	6.82E-05	6.82E-05	6.04E-05	6.04E-05	3.78E-05
371358.013761498.01	371358.01	3761498.01	2.47E-04	0.00E+00	5.19E-04	2.25E-04	2.25E-04	2.24E-04	1.98E-04	1.22E-04	7.44E-05	7.44E-05	6.58E-05	6.58E-05	4.04E-05
371368.013761498.01	371368.01	3761498.01	2.69E-04	0.00E+00	5.66E-04	2.47E-04	2.46E-04	2.45E-04	2.16E-04	1.31E-04	8.14E-05	8.14E-05	7.18E-05	7.18E-05	4.34E-05
371378.013761498.01	371378.01	3761498.01	2.94E-04	0.00E+00	6.17E-04	2.70E-04	2.69E-04	2.68E-04	2.36E-04	1.40E-04	8.91E-05	8.91E-05	7.83E-05	7.83E-05	4.66E-05
371388.013761498.01	371388.01	3761498.01	3.20E-04	0.00E+00	6.74E-04	2.95E-04	2.94E-04	2.94E-04	2.57E-04	1.51E-04	9.75E-05	9.75E-05	8.54E-05	8.54E-05	5.00E-05
371398.013761498.01	371398.01	3761498.01	3.49E-04	0.00E+00	7.34E-04	3.23E-04	3.22E-04	3.21E-04	2.81E-04	1.62E-04	1.07E-04	1.07E-04	9.31E-05	9.31E-05	5.37E-05
371408.013761498.01	371408.01	3761498.01	3.80E-04	0.00E+00	7.99E-04	3.52E-04	3.51E-04	3.50E-04	3.05E-04	1.74E-04	1.16E-04	1.16E-04	1.01E-04	1.01E-04	5.77E-05
371418.013761498.01	371418.01	3761498.01	4.13E-04	0.00E+00	8.68E-04	3.83E-04	3.82E-04	3.81E-04	3.32E-04	1.87E-04	1.26E-04	1.26E-04	1.10E-04	1.10E-04	6.20E-05
371428.013761498.01	371428.01	3761498.01	4.47E-04	0.00E+00	9.40E-04	4.15E-04	4.14E-04	4.13E-04	3.59E-04	2.00E-04	1.37E-04	1.37E-04	1.19E-04	1.19E-04	6.65E-05
371438.013761498.01	371438.01	3761498.01	4.83E-04	0.00E+00	1.01E-03	4.49E-04	4.48E-04	4.47E-04	3.88E-04	2.15E-04	1.48E-04	1.48E-04	1.29E-04	1.29E-04	7.12E-05
371448.013761498.01	371448.01	3761498.01	5.20E-04	0.00E+00	1.09E-03	4.84E-04	4.83E-04	4.81E-04	4.18E-04	2.30E-04	1.60E-04	1.60E-04	1.39E-04	1.39E-04	7.62E-05
371458.013761498.01	371458.01	3761498.01	5.57E-04	0.00E+00	1.17E-03	5.19E-04	5.18E-04	5.17E-04	4.48E-04	2.45E-04	1.71E-04	1.71E-04	1.49E-04	1.49E-04	8.15E-05
371468.013761498.01	371468.01	3761498.01	5.96E-04	0.00E+00	1.25E-03	5.55E-04	5.54E-04	5.52E-04	4.79E-04	2.62E-04	1.83E-04	1.83E-04	1.59E-04	1.59E-04	8.69E-05
371478.013761498.01	371478.01	3761498.01	6.34E-04	0.00E+00	1.33E-03	5.91E-04	5.90E-04	5.88E-04	5.10E-04	2.79E-04	1.95E-04	1.95E-04	1.69E-04	1.69E-04	9.26E-05
371488.013761498.01	371488.01	3761498.01	6.73E-04	0.00E+00	1.41E-03	6.27E-04	6.25E-04	6.24E-04	5.41E-04	2.96E-04	2.07E-04	2.07E-04	1.79E-04	1.79E-04	9.84E-05
371498.013761498.01	371498.01	3761498.01	7.11E-04	0.00E+00	1.49E-03	6.62E-04	6.60E-04	6.58E-04	5.71E-04	3.14E-04	2.19E-04	2.19E-04	1.89E-04	1.89E-04	1.04E-04
371508.013761498.01	371508.01	3761498.01	7.47E-04	0.00E+00	1.57E-03	6.95E-04	6.93E-04	6.91E-04	6.00E-04	3.32E-04	2.29E-04	2.29E-04	1.99E-04	1.99E-04	1.10E-04
371518.013761498.01	371518.01	3761498.01	7.83E-04	0.00E+00	1.65E-03	7.28E-04	7.26E-04	7.24E-04	6.29E-04	3.51E-04	2.40E-04	2.40E-04	2.09E-04	2.09E-04	1.16E-04
371238.013761508.01	371238.01	3761508.01	1.06E-04	0.00E+00	2.22E-04	9.35E-05	9.32E-05	9.30E-05	8.49E-05	6.11E-05	3.09E-05	3.09E-05	2.82E-05	2.82E-05	2.03E-05
371248.013761508.01	371248.01	3761508.01	1.10E-04	0.00E+00	2.32E-04	9.79E-05	9.76E-05	9.74E-05	8.88E-05	6.35E-05	3.23E-05	3.23E-05	2.95E-05	2.95E-05	2.11E-05
371258.013761508.01	371258.01	3761508.01	1.16E-04	0.00E+00	2.44E-04	1.03E-04	1.03E-04	1.02E-04	9.31E-05	6.61E-05	3.40E-05	3.40E-05	3.09E-05	3.09E-05	2.19E-05
371268.013761508.01	371268.01	3761508.01	1.22E-04	0.00E+00	2.56E-04	1.09E-04	1.08E-04	1.08E-04	9.81E-05	6.91E-05	3.58E-05	3.58E-05	3.25E-05	3.25E-05	2.29E-05
371278.013761508.01	371278.01	3761508.01	1.29E-04	0.00E+00	2.71E-04	1.15E-04	1.15E-04	1.14E-04	1.04E-04	7.24E-05	3.80E-05	3.80E-05	3.44E-05	3.44E-05	2.40E-05
371288.013761508.01	371288.01	3761508.01	1.37E-04	0.00E+00	2.88E-04	1.22E-04	1.22E-04	1.22E-04	1.10E-04	7.61E-05	4.04E-05	4.04E-05	3.65E-05	3.65E-05	2.52E-05
371298.013761508.01	371298.01	3761508.01	1.46E-04	0.00E+00	3.07E-04	1.31E-04	1.30E-04	1.30E-04	1.17E-04	8.02E-05	4.32E-05	4.32E-05	3.90E-05	3.90E-05	2.66E-05
371308.013761508.01	371308.01	3761508.01	1.56E-04	0.00E+00	3.29E-04	1.40E-04	1.40E-04	1.40E-04	1.26E-04	8.48E-05	4.63E-05	4.63E-05	4.17E-05	4.17E-05	2.81E-05
371318.013761508.01	371318.01	3761508.01	1.68E-04	0.00E+00	3.53E-04	1.51E-04	1.51E-04	1.50E-04	1.35E-04	8.99E-05	4.99E-05	4.99E-05	4.48E-05	4.48E-05	2.98E-05
371328.013761508.01	371328.01	3761508.01	1.81E-04	0.00E+00	3.81E-04	1.63E-04	1.63E-04	1.63E-04	1.46E-04	9.56E-05	5.40E-05	5.40E-05	4.83E-05	4.83E-05	3.17E-05
371338.013761508.01	371338.01	3761508.01	1.96E-04	0.00E+00	4.12E-04	1.77E-04	1.77E-04	1.76E-04	1.57E-04	1.02E-04	5.85E-05	5.85E-05	5.23E-05	5.23E-05	3.38E-05
371348.013761508.01	371348.01	3761508.01	2.12E-04	0.00E+00	4.47E-04	1.93E-04	1.92E-04	1.92E-04	1.71E-04	1.09E-04	6.37E-05	6.37E-05	5.66E-05	5.66E-05	3.61E-05
371358.013761508.01	371358.01	3761508.01	2.31E-04	0.00E+00	4.85E-04	2.10E-04	2.09E-04	2.09E-04	1.85E-04	1.16E-04	6.93E-05	6.93E-05	6.15E-05	6.15E-05	3.85E-05
371368.013761508.01	371368.01	3761508.01	2.51E-04	0.00E+00	5.27E-04	2.29E-04	2.28E-04	2.28E-04	2.02E-04	1.24E-04	7.56E-05	7.56E-05	6.69E-05	6.69E-05	4.13E-05
371378.013761508.01	371378.01	3761508.01	2.73E-04	0.00E+00	5.74E-04	2.50E-04	2.49E-04	2.49E-04	2.19E-04	1.33E-04	8.25E-05	8.25E-05	7.28E-05	7.28E-05	4.42E-05
371388.013761508.01	371388.01	3761508.01	2.97E-04	0.00E+00	6.24E-04	2.73E-04	2.72E-04	2.71E-04	2.39E-04	1.43E-04	9.00E-05	9.00E-05	7.92E-05	7.92E-05	4.74E-05
371398.013761508.01	371398.01	3761508.01	3.23E-04	0.00E+00	6.79E-04	2.97E-04	2.96E-04	2.96E-04	2.59E-04	1.53E-04	9.81E-05	9.81E-05	8.61E-05	8.61E-05	5.08E-05
371408.013761508.01	371408.01	3761508.01	3.50E-04	0.00E+00	7.37E-04	3.23E-04	3.22E-04	3.22E-04	2.82E-04	1.64E-04	1.07E-04	1.07E-04	9.34E-05	9.34E-05	5.45E-05
371418.013761508.01	371418.01	3761508.01	3.80E-04	0.00E+00	7.98E-04	3.51E-04	3.50E-04	3.49E-04	3.05E-04	1.76E-04	1.16E-04	1.16E-04	1.01E-04	1.01E-04	5.84E-05
371428.013761508.01	371428.01	3761508.01	4.11E-04	0.00E+00	8.63E-04	3.80E-04	3.79E-04	3.78E-04	3.30E-04	1.88E-04	1.25E-04	1.25E-04	1.09E-04	1.09E-04	6.25E-05
371438.013761508.01	371438.01	3761508.01	4.43E-04	0.00E+00	9.31E-04	4.10E-04	4.09E-04	4.08E-04	3.56E-04	2.01E-04	1.35E-04	1.35E-04	1.18E-04	1.18E-04	6.69E-05
371448.013761508.01	371448.01	3761508.01	4.76E-04	0.00E+00	1.00E-03	4.42E-04	4.41E-04	4.40E-04	3.83E-04	2.15E-04	1.46E-04	1.46E-04	1.27E-04	1.27E-04	7.14E-05
371458.013761508.01	371458.01	3761508.01	5.11E-04	0.00E+00	1.07E-03	4.74E-04	4.73E-04	4.72E-04	4.10E-04	2.30E-04	1.57E-04	1.57E-04	1.36E-04	1.36E-04	7.62E-05
371468.013761508.01	371468.01	3761508.01	5.46E-04	0.00E+00	1.15E-03	5.07E-04	5.05E-04	5.04E-04	4.38E-04	2.45E-04	1.67E-04	1.67E-04	1.45E-04	1.45E-04	8.12E-05
371478.013761508.01	371478.01	3761508.01	5.81E-04	0.00E+00	1.22E-03	5.40E-04	5.38E-04	5.37E-04	4.67E-04	2.60E-04	1.78E-04	1.78E-04	1.55E-04	1.55E-04	8.64E-05
371488.013761508.01	371488.01	3761508.01	6.16E-04	0.00E+00	1.30E-03	5.72E-04	5.71E-04	5.70E-04	4.95E-04	2.76E-04	1.89E-04	1.89E-04	1.64E-04	1.64E-04	9.18E-05
371498.013761508.01	371498.01	3761508.01	6.52E-04	0.00E+00	1.37E-03	6.05E-04	6.03E-04	6.02E-04	5.24E-04	2.93E-04	2.00E-04	2.00E-04	1.74E-04	1.74E-04	9.72E-05
371508.013761508.01	371508.01	3761508.01	6.86E-04	0.00E+00	1.44E-03	6.37E-04	6.35E-04	6.33E-04	5.51E-04	3.10E-04	2.10E-04	2.10E-04	1.83E-04	1.83E-04	1.03E-04
371238.013761518.01	371238.01	3761518.01	1.01E-04	0.00E+00	2.12E-04	8.91E-05	8.89E-05	8.86E-05	8.11E-05	5.89E-05	2.94E-05	2.94E-05	2.69E-05	2.69E-05	1.95E-05
371248.013761518.01	371248.01	3761518.01	1.05E-04	0.00E+00	2.22E-04	9.32E-05	9.30E-05	9.28E-05	8.47E-05	6.11E-05	3.08E-05	3.08E-05	2.81E-05	2.81E-05	2.03E-05
371258.013761518.01	371258.01	3761518.01	1.11E-04	0.00E+00	2.32E-04	9.79E-05	9.76E-05	9.74E-05	8.88E-05	6.37E-05	3.23E-05	3.23E-05	2.95E-05	2.95E-05	2.11E-05
371268.013761518.01	371268.01	3761518.01	1.16E-04	0.00E+00	2.44E-04	1.03E-04	1.03E-04	1.03E-04	9.35E-05	6.65E-05	3.41E-05	3.41E-05	3.10E-05	3.10E-05	2.21E-05
371278.013761518.01	371278.01	3761518.01	1.23E-04	0.00E+00	2.58E-04	1.09E-04	1.09E-04	1.09E-04	9.87E-05	6.96E-05	3.61E-05	3.61E-05	3.28E-05	3.28E-05	2.31E-05
371288.013761518.01	371288.01	3761518.01	1.30E-04	0.00E+00	2.74E-04	1.16E-04	1.16E-04	1.15E-04	1.05E-04	7.31E-05	3.83E-05	3.83E-05	3.47E-05	3.47E-05	2.43E-05
371298.013761518.01	371298.01	3761518.01	1.39E-04	0.00E+00	2.92E-04	1.24E-04	1.23E-04	1.23E-04	1.11E-04	7.71E-05	4.09E-05	4.09E-05	3.70E-05	3.70E-05	2.56E-05
371308.013761518.01	371308.01	3761518.01	1.48E-04	0.00E+00	3.12E-04	1.33E-04	1.32E-04	1.32E-04	1.19E-04	8.14E-05	4.38E-05	4.38E-05	3.95E-05	3.95E-05	2.70E-05
371318.013761518.01	371318.01	3761518.01	1.59E-04	0.00E+00	3.34E-04	1.43E-04	1.42E-04	1.42E-04	1.28E-04	8.62E-05	4.71E-05	4.71E-05	4.24E-05	4.24E-05	2.86E-05
371328.013761518.01	371328.01	3761518.01	1.71E-04	0.00E+00	3.60E-04	1.54E-04	1.53E-04	1.53E-04	1.37E-04	9.16E-05	5.08E-05	5.08E-05	4.56E-05	4.56E-05	3.04E-05
371338.013761518.01	371338.01	3761518.01	1.85E-04	0.00E+00	3.88E-04	1.66E-04	1.66E-04	1.66E-04	1.48E-04	9.74E-05	5.50E-05	5.50E-05	4.92E-05	4.92E-05	3.23E-05
371348.013761518.01	371348.01	3761518.01	2.00E-04	0.00E+00	4.20E-04	1.81E-04	1.80E-04	1.80E-04	1.60E-04	1.04E-04	5.96E-05	5.96E-05	5.32E-05	5.32E-05	3.45E-05
371358.013761518.01	371358.01	3761518.01	2.16E-04	0.00E+00	4.55E-04	1.96E-04	1.96E-04	1.95E-04	1.74E-04	1.11E-04	6.48E-05	6.48E-05	5.77E-05	5.77E-05	3.68E-05
371368.013761518.01	371368.01	3761518.01	2.35E-04	0.00E+00	4.93E-04	2.13E-04	2.13E-04	2.12E-04	1.88E-04	1.18E-04	7.05E-05	7.05E-05	6.25E-05	6.25E-05	3.93E-05
371378.013761518.01	371378.01	3761518.01	2.55E-04	0.00E+00	5.35E-04	2.32E-04	2.32E-04	2.31E-04	2.05E-04	1.27E-04	7.67E-05	7.67E-05	6.79E-05	6.79E-05	4.21E-05
371388.013761518.01	371388.01	3761518.01	2.76E-04	0.00E+00	5.81E-04	2.53E-04	2.52E-04	2.51E-04	2.22E-04	1.36E-04	8.34E-05	8.34E-05	7.36E-05	7.36E-05	4.50E-05
371398.013761518.01	371398.01	3761518.01	3.00E-04	0.00E+00	6.30E-04	2.74E-04	2.74E-04	2.73E-04	2.41E-04	1.45E-04	9.06E-05	9.06E-05	7.99E-05	7.99E-05	4.82E-05
371408.013761518.01	371408.01	3761518.01	3.24E-04	0.00E+00	6.82E-04	2.98E-04	2.97E-04	2.96E-04	2.61E-04	1.55E-04	9.84E-05	9.84E-05	8.65E-05	8.65E-05	5.15E-05
371418.013761518.01	371418.01	3761518.01	3.51E-04	0.00E+00	7.37E-04	3.23E-04	3.22E-04	3.21E-04	2.82E-04	1.66E-04	1.07E-04	1.07E-04	9.35E-05	9.35E-05	5.51E-05
371428.013761518.01	371428.01	3761518.01	3.79E-04	0.00E+00	7.96E-04	3.49E-04	3.48E-04	3.47E-04	3.04E-04	1.77E-04	1.15E-04	1.15E-04	1.01E-04	1.01E-04	5.89E-05
371438.013761518.01	371438.01	3761518.01	4.08E-04	0.00E+00	8.57E-04	3.76E-04	3.75E-04	3.74E-04	3.27E-04	1.89E-04	1.24E-04	1.24E-04	1.09E-04	1.09E-04	6.29E-05
371448.013761518.01	371448.01	3761518.01	4.38E-04	0.00E+00	9.20E-04	4.05E-04	4.04E-04	4.03E-04	3.52E-04	2.02E-04	1.34E-04	1.34E-04	1.17E-04	1.17E-04	6.71E-05
371458.013761518.01	371458.01	3761518.01	4.69E-04	0.00E+00	9.86E-04	4.34E-04	4.33E-04	4.32E-04	3.77E-04	2.15E-04	1.43E-04	1.43E-04	1.25E-04	1.25E-04	7.15E-05
371468.013761518.01	371468.01	3761518.01	5.01E-04	0.00E+00	1.05E-03	4.64E-04	4.62E-04	4.61E-04	4.02E-04	2.29E-04	1.53E-04	1.53E-04	1.34E-04	1.34E-04	7.61E-05
371478.013761518.01	371478.01	3761518.01	5.33E-04	0.00E+00	1.12E-03	4.94E-04	4.92E-04	4.91E-04	4.28E-04	2.44E-04	1.63E-04	1.63E-04	1.42E-04	1.42E-04	8.08E-05
371488.013761518.01	371488.01	3761518.01	5.66E-04	0.00E+00	1.19E-03	5.24E-04	5.23E-04	5.21E-04	4.55E-04	2.58E-04	1.73E-04	1.73E-04	1.51E-04	1.51E-04	8.58E-05
371498.013761518.01	371498.01	3761518.01	5.99E-04	0.00E+00	1.26E-03	5.54E-04	5.53E-04	5.51E-04	4.81E-04	2.74E-04	1.83E-04	1.83E-04	1.60E-04	1.60E-04	9.08E-05
371508.013761518.01	371508.01	3761518.01	6.31E-04	0.00E+00	1.33E-03	5.84E-04	5.82E-04	5.81E-04	5.07E-04	2.89E-04	1.93E-04	1.93E-04	1.68E-04	1.68E-04	9.60E-05
371228.013761528.01	371228.01	3761528.01	9.26E-05	0.00E+00	1.95E-04	8.16E-05	8.13E-05	8.11E-05	7.45E-05	5.48E-05	2.69E-05	2.69E-05	2.47E-05	2.47E-05	1.82E-05
371238.013761528.01	371238.01	3761528.01	9.64E-05	0.00E+00	2.03E-04	8.50E-05	8.48E-05	8.46E-05	7.75E-05	5.68E-05	2.81E-05	2.81E-05	2.57E-05	2.57E-05	1.88E-05
371248.013761528.01	371248.01	3761528.01	1.01E-04	0.00E+00	2.12E-04	8.89E-05	8.87E-05	8.84E-05	8.10E-05	5.89E-05	2.94E-05	2.94E-05	2.69E-05	2.69E-05	1.96E-05
371258.013761528.01	371258.01	3761528.01	1.06E-04	0.00E+00	2.22E-04	9.33E-05	9.30E-05	9.28E-05	8.48E-05	6.14E-05	3.08E-05	3.08E-05	2.81E-05	2.81E-05	2.04E-05
371268.013761528.01	371268.01	3761528.01	1.11E-04	0.00E+00	2.33E-04	9.82E-05	9.80E-05	9.77E-05	8.92E-05	6.40E-05	3.24E-05	3.24E-05	2.96E-05	2.96E-05	2.13E-05
371278.013761528.01	371278.01	3761528.01	1.17E-04	0.00E+00	2.46E-04	1.04E-04	1.04E-04	1.03E-04	9.41E-05	6.70E-05	3.43E-05	3.43E-05	3.12E-05	3.12E-05	2.23E-05
371288.013761528.01	371288.01	3761528.01	1.24E-04	0.00E+00	2.61E-04	1.10E-04	1.10E-04	1.10E-04	9.97E-05	7.04E-05	3.64E-05	3.64E-05	3.31E-05	3.31E-05	2.34E-05
371298.013761528.01	371298.01	3761528.01	1.32E-04	0.00E+00	2.77E-04	1.17E-04	1.17E-04	1.17E-04	1.06E-04	7.41E-05	3.88E-05	3.88E-05	3.52E-05	3.52E-05	2.46E-05
371308.013761528.01	371308.01	3761528.01	1.41E-04	0.00E+00	2.96E-04	1.26E-04	1.25E-04	1.25E-04	1.13E-04	7.82E-05	4.15E-05	4.15E-05	3.75E-05	3.75E-05	2.60E-05
371318.013761528.01	371318.01	3761528.01	1.51E-04	0.00E+00	3.17E-04	1.35E-04	1.34E-04	1.34E-04	1.21E-04	8.28E-05	4.45E-05	4.45E-05	4.02E-05	4.02E-05	2.75E-05
371328.013761528.01	371328.01	3761528.01	1.62E-04	0.00E+00	3.40E-04	1.45E-04	1.45E-04	1.44E-04	1.30E-04	8.78E-05	4.79E-05	4.79E-05	4.32E-05	4.32E-05	2.91E-05
371338.013761528.01	371338.01	3761528.01	1.74E-04	0.00E+00	3.66E-04	1.57E-04	1.56E-04	1.56E-04	1.40E-04	9.33E-05	5.17E-05	5.17E-05	4.65E-05	4.65E-05	3.10E-05
371348.013761528.01	371348.01	3761528.01	1.88E-04	0.00E+00	3.95E-04	1.70E-04	1.69E-04	1.69E-04	1.51E-04	9.94E-05	5.60E-05	5.60E-05	5.01E-05	5.01E-05	3.30E-05
371358.013761528.01	371358.01	3761528.01	2.03E-04	0.00E+00	4.27E-04	1.84E-04	1.83E-04	1.83E-04	1.63E-04	1.06E-04	6.07E-05	6.07E-05	5.42E-05	5.42E-05	3.51E-05
371368.013761528.01	371368.01	3761528.01	2.20E-04	0.00E+00	4.62E-04	1.99E-04	1.99E-04	1.98E-04	1.77E-04	1.13E-04	6.58E-05	6.58E-05	5.86E-05	5.86E-05	3.75E-05
371378.013761528.01	371378.01	3761528.01	2.38E-04	0.00E+00	5.00E-04	2.16E-04	2.16E-04	2.15E-04	1.91E-04	1.21E-04	7.14E-05	7.14E-05	6.35E-05	6.35E-05	4.01E-05
371388.013761528.01	371388.01	3761528.01	2.58E-04	0.00E+00	5.42E-04	2.35E-04	2.34E-04	2.34E-04	2.07E-04	1.29E-04	7.75E-05	7.75E-05	6.87E-05	6.87E-05	4.28E-05
371398.013761528.01	371398.01	3761528.01	2.79E-04	0.00E+00	5.86E-04	2.55E-04	2.54E-04	2.53E-04	2.24E-04	1.38E-04	8.41E-05	8.41E-05	7.44E-05	7.44E-05	4.57E-05
371408.013761528.01	371408.01	3761528.01	3.02E-04	0.00E

Finishing/Painting1	Finishing/Painting1	FinishingS/PaintingS	Finishing/Painting2	PavingS		Child Risk					Overlapping Phases - Maximum GLC			
2028	2029	2029	2029	2029		3rd Trimester	0<2	2<16	Total	per million	2026	2027	2028	2029
1.50E-04	1.49E-04	1.29E-04	6.94E-05	1.48E-04		0.00E+00	0.00E+00	1.36E-08	1.36E-08	0.01	2.97E-03	9.14E-04	2.17E-03	7.98E-04
1.59E-04	1.57E-04	1.36E-04	7.35E-05	1.56E-04		0.00E+00	0.00E+00	1.43E-08	1.43E-08	0.01	3.13E-03	9.62E-04	2.29E-03	8.42E-04
1.66E-04	1.65E-04	1.42E-04	7.76E-05	1.64E-04		0.00E+00	0.00E+00	1.50E-08	1.50E-08	0.02	3.28E-03	1.01E-03	2.40E-03	8.84E-04
1.74E-04	1.72E-04	1.49E-04	8.21E-05	1.71E-04		0.00E+00	0.00E+00	1.58E-08	1.58E-08	0.02	3.44E-03	1.06E-03	2.52E-03	9.28E-04
1.98E-05	1.96E-05	1.79E-05	1.29E-05	2.05E-05		0.00E+00	0.00E+00	1.88E-09	1.88E-09	0.00	4.07E-04	1.20E-04	3.08E-04	1.18E-04
2.15E-05	2.13E-05	1.94E-05	1.38E-05	2.22E-05		0.00E+00	0.00E+00	2.04E-09	2.04E-09	0.00	4.42E-04	1.30E-04	3.34E-04	1.27E-04
2.25E-05	2.23E-05	2.03E-05	1.44E-05	2.33E-05		0.00E+00	0.00E+00	2.13E-09	2.13E-09	0.00	4.62E-04	1.37E-04	3.49E-04	1.33E-04
2.37E-05	2.35E-05	2.13E-05	1.50E-05	2.44E-05		0.00E+00	0.00E+00	2.24E-09	2.24E-09	0.00	4.86E-04	1.44E-04	3.66E-04	1.39E-04
2.50E-05	2.48E-05	2.25E-05	1.56E-05	2.58E-05		0.00E+00	0.00E+00	2.36E-09	2.36E-09	0.00	5.12E-04	1.52E-04	3.86E-04	1.47E-04
2.65E-05	2.63E-05	2.38E-05	1.64E-05	2.73E-05		0.00E+00	0.00E+00	2.50E-09	2.50E-09	0.00	5.42E-04	1.61E-04	4.08E-04	1.55E-04
2.82E-05	2.80E-05	2.53E-05	1.72E-05	2.90E-05		0.00E+00	0.00E+00	2.66E-09	2.66E-09	0.00	5.77E-04	1.71E-04	4.33E-04	1.64E-04
3.02E-05	3.00E-05	2.70E-05	1.82E-05	3.10E-05		0.00E+00	0.00E+00	2.84E-09	2.84E-09	0.00	6.16E-04	1.84E-04	4.62E-04	1.75E-04
3.25E-05	3.22E-05	2.89E-05	1.93E-05	3.32E-05		0.00E+00	0.00E+00	3.04E-09	3.04E-09	0.00	6.62E-04	1.97E-04	4.95E-04	1.87E-04
3.51E-05	3.48E-05	3.12E-05	2.04E-05	3.58E-05		0.00E+00	0.00E+00	3.28E-09	3.28E-09	0.00	7.13E-04	2.13E-04	5.32E-04	2.01E-04
3.81E-05	3.77E-05	3.37E-05	2.18E-05	3.86E-05		0.00E+00	0.00E+00	3.54E-09	3.54E-09	0.00	7.71E-04	2.31E-04	5.74E-04	2.16E-04
4.14E-05	4.10E-05	3.65E-05	2.32E-05	4.19E-05		0.00E+00	0.00E+00	3.84E-09	3.84E-09	0.00	8.36E-04	2.51E-04	6.22E-04	2.34E-04
4.51E-05	4.47E-05	3.97E-05	2.48E-05	4.55E-05		0.00E+00	0.00E+00	4.18E-09	4.18E-09	0.00	9.10E-04	2.74E-04	6.75E-04	2.53E-04
4.93E-05	4.89E-05	4.32E-05	2.66E-05	4.96E-05		0.00E+00	0.00E+00	4.55E-09	4.55E-09	0.00	9.91E-04	2.99E-04	7.34E-04	2.74E-04
5.39E-05	5.34E-05	4.71E-05	2.85E-05	5.41E-05		0.00E+00	0.00E+00	4.96E-09	4.96E-09	0.00	1.08E-03	3.27E-04	7.99E-04	2.98E-04
5.90E-05	5.85E-05	5.14E-05	3.06E-05	5.90E-05		0.00E+00	0.00E+00	5.42E-09	5.42E-09	0.01	1.18E-03	3.58E-04	8.71E-04	3.24E-04
6.46E-05	6.40E-05	5.61E-05	3.28E-05	6.44E-05		0.00E+00	0.00E+00	5.91E-09	5.91E-09	0.01	1.29E-03	3.92E-04	9.49E-04	3.53E-04
7.06E-05	7.00E-05	6.11E-05	3.53E-05	7.02E-05		0.00E+00	0.00E+00	6.44E-09	6.44E-09	0.01	1.41E-03	4.28E-04	1.03E-03	3.83E-04
7.70E-05	7.63E-05	6.66E-05	3.79E-05	7.64E-05		0.00E+00	0.00E+00	7.02E-09	7.02E-09	0.01	1.53E-03	4.67E-04	1.12E-03	4.16E-04
8.37E-05	8.30E-05	7.23E-05	4.07E-05	8.29E-05		0.00E+00	0.00E+00	7.62E-09	7.62E-09	0.01	1.66E-03	5.08E-04	1.22E-03	4.51E-04
9.08E-05	9.00E-05	7.83E-05	4.36E-05	8.98E-05		0.00E+00	0.00E+00	8.25E-09	8.25E-09	0.01	1.80E-03	5.51E-04	1.32E-03	4.87E-04
9.82E-05	9.74E-05	8.45E-05	4.68E-05	9.70E-05		0.00E+00	0.00E+00	8.91E-09	8.91E-09	0.01	1.95E-03	5.96E-04	1.42E-03	5.26E-04
1.06E-04	1.05E-04	9.10E-05	5.00E-05	1.04E-04		0.00E+00	0.00E+00	9.59E-09	9.59E-09	0.01	2.10E-03	6.42E-04	1.53E-03	5.65E-04
1.14E-04	1.13E-04	9.76E-05	5.35E-05	1.12E-04		0.00E+00	0.00E+00	1.03E-08	1.03E-08	0.01	2.25E-03	6.89E-04	1.64E-03	6.06E-04
1.21E-04	1.20E-04	1.04E-04	5.71E-05	1.20E-04		0.00E+00	0.00E+00	1.10E-08	1.10E-08	0.01	2.40E-03	7.37E-04	1.76E-03	6.47E-04
1.29E-04	1.28E-04	1.11E-04	6.08E-05	1.27E-04		0.00E+00	0.00E+00	1.17E-08	1.17E-08	0.01	2.56E-03	7.85E-04	1.87E-03	6.89E-04
1.37E-04	1.36E-04	1.18E-04	6.46E-05	1.35E-04		0.00E+00	0.00E+00	1.24E-08	1.24E-08	0.01	2.71E-03	8.32E-04	1.98E-03	7.31E-04
1.45E-04	1.43E-04	1.24E-04	6.85E-05	1.43E-04		0.00E+00	0.00E+00	1.31E-08	1.31E-08	0.01	2.87E-03	8.78E-04	2.10E-03	7.73E-04
1.52E-04	1.51E-04	1.31E-04	7.23E-05	1.50E-04		0.00E+00	0.00E+00	1.38E-08	1.38E-08	0.01	3.01E-03	9.22E-04	2.20E-03	8.13E-04
1.59E-04	1.58E-04	1.37E-04	7.64E-05	1.57E-04		0.00E+00	0.00E+00	1.45E-08	1.45E-08	0.01	3.16E-03	9.66E-04	2.31E-03	8.54E-04
2.04E-05	2.03E-05	1.85E-05	1.33E-05	2.12E-05		0.00E+00	0.00E+00	1.94E-09	1.94E-09	0.00	4.21E-04	1.24E-04	3.19E-04	1.22E-04
2.14E-05	2.12E-05	1.93E-05	1.38E-05	2.22E-05		0.00E+00	0.00E+00	2.03E-09	2.03E-09	0.00	4.40E-04	1.30E-04	3.33E-04	1.27E-04
2.25E-05	2.23E-05	2.03E-05	1.44E-05	2.33E-05		0.00E+00	0.00E+00	2.13E-09	2.13E-09	0.00	4.62E-04	1.37E-04	3.49E-04	1.33E-04
2.37E-05	2.35E-05	2.14E-05	1.50E-05	2.45E-05		0.00E+00	0.00E+00	2.25E-09	2.25E-09	0.00	4.87E-04	1.44E-04	3.67E-04	1.40E-04
2.51E-05	2.49E-05	2.26E-05	1.58E-05	2.59E-05		0.00E+00	0.00E+00	2.37E-09	2.37E-09	0.00	5.15E-04	1.53E-04	3.88E-04	1.48E-04
2.67E-05	2.65E-05	2.40E-05	1.66E-05	2.75E-05		0.00E+00	0.00E+00	2.52E-09	2.52E-09	0.00	5.47E-04	1.62E-04	4.12E-04	1.56E-04
2.86E-05	2.83E-05	2.56E-05	1.75E-05	2.94E-05		0.00E+00	0.00E+00	2.69E-09	2.69E-09	0.00	5.84E-04	1.74E-04	4.38E-04	1.66E-04
3.07E-05	3.04E-05	2.74E-05	1.85E-05	3.14E-05		0.00E+00	0.00E+00	2.88E-09	2.88E-09	0.00	6.26E-04	1.86E-04	4.69E-04	1.78E-04
3.31E-05	3.28E-05	2.94E-05	1.96E-05	3.38E-05		0.00E+00	0.00E+00	3.09E-09	3.09E-09	0.00	6.73E-04	2.01E-04	5.03E-04	1.90E-04
3.57E-05	3.54E-05	3.17E-05	2.08E-05	3.64E-05		0.00E+00	0.00E+00	3.34E-09	3.34E-09	0.00	7.26E-04	2.17E-04	5.42E-04	2.04E-04
3.88E-05	3.84E-05	3.43E-05	2.22E-05	3.94E-05		0.00E+00	0.00E+00	3.61E-09	3.61E-09	0.00	7.85E-04	2.35E-04	5.85E-04	2.20E-04
4.21E-05	4.18E-05	3.72E-05	2.37E-05	4.27E-05		0.00E+00	0.00E+00	3.91E-09	3.91E-09	0.00	8.52E-04	2.56E-04	6.34E-04	2.38E-04
4.59E-05	4.55E-05	4.04E-05	2.53E-05	4.64E-05		0.00E+00	0.00E+00	4.25E-09	4.25E-09	0.00	9.26E-04	2.79E-04	6.87E-04	2.58E-04
5.01E-05	4.96E-05	4.39E-05	2.71E-05	5.04E-05		0.00E+00	0.00E+00	4.62E-09	4.62E-09	0.00	1.01E-03	3.04E-04	7.46E-04	2.79E-04
5.46E-05	5.42E-05	4.78E-05	2.90E-05	5.48E-05		0.00E+00	0.00E+00	5.03E-09	5.03E-09	0.01	1.10E-03	3.32E-04	8.11E-04	3.03E-04
5.96E-05	5.91E-05	5.20E-05	3.11E-05	5.97E-05		0.00E+00	0.00E+00	5.48E-09	5.48E-09	0.01	1.19E-03	3.62E-04	8.81E-04	3.28E-04
6.49E-05	6.44E-05	5.65E-05	3.34E-05	6.49E-05		0.00E+00	0.00E+00	5.95E-09	5.95E-09	0.01	1.30E-03	3.94E-04	9.57E-04	3.56E-04
7.06E-05	7.00E-05	6.13E-05	3.58E-05	7.04E-05		0.00E+00	0.00E+00	6.46E-09	6.46E-09	0.01	1.41E-03	4.29E-04	1.04E-03	3.85E-04
7.67E-05	7.60E-05	6.65E-05	3.83E-05	7.63E-05		0.00E+00	0.00E+00	7.00E-09	7.00E-09	0.01	1.53E-03	4.66E-04	1.12E-03	4.17E-04
8.31E-05	8.24E-05	7.19E-05	4.10E-05	8.25E-05		0.00E+00	0.00E+00	7.57E-09	7.57E-09	0.01	1.65E-03	5.04E-04	1.21E-03	4.50E-04
8.97E-05	8.89E-05	7.75E-05	4.39E-05	8.90E-05		0.00E+00	0.00E+00	8.17E-09	8.17E-09	0.01	1.78E-03	5.45E-04	1.31E-03	4.84E-04
9.66E-05	9.58E-05	8.34E-05	4.69E-05	9.57E-05		0.00E+00	0.00E+00	8.79E-09	8.79E-09	0.01	1.92E-03	5.86E-04	1.41E-03	5.20E-04
1.04E-04	1.03E-04	8.94E-05	5.01E-05	1.03E-04		0.00E+00	0.00E+00	9.42E-09	9.42E-09	0.01	2.06E-03	6.29E-04	1.51E-03	5.57E-04
1.11E-04	1.10E-04	9.55E-05	5.33E-05	1.10E-04		0.00E+00	0.00E+00	1.01E-08	1.01E-08	0.01	2.20E-03	6.73E-04	1.61E-03	5.95E-04
1.18E-04	1.17E-04	1.02E-04	5.67E-05	1.17E-04		0.00E+00	0.00E+00	1.07E-08	1.07E-08	0.01	2.34E-03	7.16E-04	1.72E-03	6.33E-04
1.25E-04	1.24E-04	1.08E-04	6.02E-05	1.24E-04		0.00E+00	0.00E+00	1.14E-08	1.14E-08	0.01	2.48E-03	7.60E-04	1.82E-03	6.72E-04
1.32E-04	1.31E-04	1.14E-04	6.38E-05	1.31E-04		0.00E+00	0.00E+00	1.20E-08	1.20E-08	0.01	2.63E-03	8.03E-04	1.92E-03	7.11E-04
1.39E-04	1.38E-04	1.20E-04	6.75E-05	1.38E-04		0.00E+00	0.00E+00	1.27E-08	1.27E-08	0.01	2.76E-03	8.45E-04	2.03E-03	7.49E-04
1.95E-05	1.93E-05	1.77E-05	1.28E-05	2.03E-05		0.00E+00	0.00E+00	1.86E-09	1.86E-09	0.00	4.02E-04	1.18E-04	3.04E-04	1.17E-04
2.04E-05	2.02E-05	1.85E-05	1.33E-05	2.12E-05		0.00E+00	0.00E+00	1.94E-09	1.94E-09	0.00	4.20E-04	1.24E-04	3.18E-04	1.22E-04
2.14E-05	2.12E-05	1.94E-05	1.39E-05	2.22E-05		0.00E+00	0.00E+00	2.03E-09	2.03E-09	0.00	4.41E-04	1.30E-04	3.33E-04	1.27E-04
2.26E-05	2.24E-05	2.04E-05	1.45E-05	2.34E-05		0.00E+00	0.00E+00	2.14E-09	2.14E-09	0.00	4.64E-04	1.37E-04	3.50E-04	1.34E-04
2.39E-05	2.37E-05	2.15E-05	1.52E-05	2.47E-05		0.00E+00	0.00E+00	2.26E-09	2.26E-09	0.00	4.90E-04	1.45E-04	3.70E-04	1.41E-04
2.54E-05	2.52E-05	2.28E-05	1.59E-05	2.62E-05		0.00E+00	0.00E+00	2.40E-09	2.40E-09	0.00	5.20E-04	1.54E-04	3.92E-04	1.49E-04
2.71E-05	2.68E-05	2.43E-05	1.68E-05	2.79E-05		0.00E+00	0.00E+00	2.55E-09	2.55E-09	0.00	5.54E-04	1.64E-04	4.17E-04	1.58E-04
2.90E-05	2.88E-05	2.60E-05	1.77E-05	2.98E-05		0.00E+00	0.00E+00	2.73E-09	2.73E-09	0.00	5.93E-04	1.76E-04	4.45E-04	1.69E-04
3.12E-05	3.09E-05	2.78E-05	1.88E-05	3.19E-05		0.00E+00	0.00E+00	2.93E-09	2.93E-09	0.00	6.36E-04	1.89E-04	4.77E-04	1.81E-04
3.36E-05	3.33E-05	2.99E-05	1.99E-05	3.44E-05		0.00E+00	0.00E+00	3.15E-09	3.15E-09	0.00	6.85E-04	2.04E-04	5.12E-04	1.94E-04
3.64E-05	3.61E-05	3.23E-05	2.12E-05	3.71E-05		0.00E+00	0.00E+00	3.40E-09	3.40E-09	0.00	7.39E-04	2.21E-04	5.52E-04	2.08E-04
3.95E-05	3.91E-05	3.49E-05	2.26E-05	4.01E-05		0.00E+00	0.00E+00	3.68E-09	3.68E-09	0.00	8.00E-04	2.40E-04	5.96E-04	2.25E-04
4.29E-05	4.25E-05	3.79E-05	2.42E-05	4.34E-05		0.00E+00	0.00E+00	3.98E-09	3.98E-09	0.00	8.67E-04	2.60E-04	6.45E-04	2.42E-04
4.66E-05	4.63E-05	4.11E-05	2.58E-05	4.71E-05		0.00E+00	0.00E+00	4.32E-09	4.32E-09	0.00	9.41E-04	2.83E-04	6.99E-04	2.62E-04
5.08E-05	5.03E-05	4.46E-05	2.76E-05	5.11E-05		0.00E+00	0.00E+00	4.69E-09	4.69E-09	0.00	1.02E-03	3.08E-04	7.57E-04	2.84E-04
5.52E-05	5.48E-05	4.83E-05	2.95E-05	5.55E-05		0.00E+00	0.00E+00	5.09E-09	5.09E-09	0.01	1.11E-03	3.35E-04	8.21E-04	3.07E-04
6.00E-05	5.95E-05	5.24E-05	3.16E-05	6.02E-05		0.00E+00	0.00E+00	5.52E-09	5.52E-09	0.01	1.20E-03	3.64E-04	8.89E-04	3.32E-04
6.51E-05	6.46E-05	5.68E-05	3.38E-05	6.52E-05		0.00E+00	0.00E+00	5.98E-09	5.98E-09	0.01	1.30E-03	3.95E-04	9.62E-04	3.58E-04
7.06E-05	7.00E-05	6.14E-05	3.62E-05	7.05E-05		0.00E+00	0.00E+00	6.47E-09	6.47E-09	0.01	1.41E-03	4.29E-04	1.04E-03	3.87E-04
7.63E-05	7.56E-05	6.62E-05	3.87E-05	7.60E-05		0.00E+00	0.00E+00	6.98E-09	6.98E-09	0.01	1.52E-03	4.63E-04	1.12E-03	4.16E-04
8.23E-05	8.16E-05	7.13E-05	4.13E-05	8.19E-05		0.00E+00	0.00E+00	7.52E-09	7.52E-09	0.01	1.64E-03	4.99E-04	1.21E-03	4.48E-04
8.85E-05	8.77E-05	7.66E-05	4.40E-05	8.79E-05		0.00E+00	0.00E+00	8.08E-09	8.08E-09	0.01	1.76E-03	5.37E-04	1.30E-03	4.80E-04
9.49E-05	9.41E-05	8.21E-05	4.69E-05	9.42E-05		0.00E+00	0.00E+00	8.65E-09	8.65E-09	0.01	1.89E-03	5.76E-04	1.39E-03	5.14E-04
1.01E-04	1.01E-04	8.77E-05	4.99E-05	1.01E-04		0.00E+00	0.00E+00	9.24E-09	9.24E-09	0.01	2.02E-03	6.16E-04	1.48E-03	5.48E-04
1.08E-04	1.07E-04	9.33E-05	5.31E-05	1.07E-04		0.00E+00	0.00E+00	9.84E-09	9.84E-09	0.01	2.15E-03	6.56E-04	1.58E-03	5.84E-04
1.15E-04	1.14E-04	9.90E-05	5.63E-05	1.14E-04		0.00E+00	0.00E+00	1.04E-08	1.04E-08	0.01	2.28E-03	6.96E-04	1.67E-03	6.19E-04
1.21E-04	1.20E-04	1.05E-04	5.96E-05	1.20E-04		0.00E+00	0.00E+00	1.10E-08	1.10E-08	0.01	2.41E-03	7.36E-04	1.77E-03	6.55E-04
1.28E-04	1.27E-04	1.10E-04	6.30E-05	1.27E-04		0.00E+00	0.00E+00	1.16E-08	1.16E-08	0.01	2.54E-03	7.75E-04	1.87E-03	6.91E-04
1.78E-05	1.77E-05	1.62E-05	1.19E-05	1.86E-05		0.00E+00	0.00E+00	1.70E-09	1.70E-09	0.00	3.69E-04	1.08E-04	2.80E-04	1.07E-04
1.86E-05	1.84E-05	1.69E-05	1.24E-05	1.94E-05		0.00E+00	0.00E+00	1.77E-09	1.77E-09	0.00	3.84E-04	1.13E-04	2.91E-04	1.12E-04
1.94E-05	1.93E-05	1.76E-05	1.28E-05	2.02E-05		0.00E+00	0.00E+00	1.85E-09	1.85E-09	0.00	4.01E-04	1.18E-04	3.04E-04	1.16E-04
2.04E-05	2.02E-05	1.85E-05	1.34E-05	2.12E-05		0.00E+00	0.00E+00	1.94E-09	1.94E-09	0.00	4.21E-04	1.24E-04	3.18E-04	1.22E-04
2.15E-05	2.13E-05	1.94E-05	1.40E-05	2.23E-05		0.00E+00	0.00E+00	2.04E-09	2.04E-09	0.00	4.42E-04	1.30E-04	3.34E-04	1.28E-04
2.27E-05	2.25E-05	2.05E-05	1.46E-05	2.35E-05		0.00E+00	0.00E+00	2.15E-09	2.15E-09	0.00	4.67E-04	1.38E-04	3.53E-04	1.35E-04
2.41E-05	2.39E-05	2.17E-05	1.53E-05	2.49E-05		0.00E+00	0.00E+00	2.28E-09	2.28E-09	0.00	4.95E-04	1.46E-04	3.73E-04	1.42E-04
2.57E-05	2.55E-05	2.31E-05	1.61E-05	2.65E-05		0.00E+00	0.00E+00	2.43E-09	2.43E-09	0.00	5.27E-04	1.56E-04	3.97E-04	1.51E-04
2.75E-05	2.72E-05	2.46E-05	1.70E-05	2.83E-05		0.00E+00	0.00E+00	2.59E-09	2.59E-09	0.00	5.62E-04	1.67E-04	4.23E-04	1.61E-04
2.95E-05	2.92E-05	2.64E-05	1.80E-05	3.03E-05		0.00E+00	0.00E+00	2.77E-09	2.77E-09	0.00	6.02E-04	1.79E-04	4.52E-04	1.72E-04
3.17E-05	3.15E-05	2.83E-05	1.91E-05	3.25E-05		0.00E+00	0.00E+00	2.98E-09	2.98E-09	0.00	6.47E-04	1.93E-04	4.85E-04	1.84E-04
3.43E-05	3.40E-05	3.05E-05	2.03E-05	3.50E-05		0.00E+00	0.00E+00	3.21E-09	3.21E-09	0.00	6.97E-04	2.08E-04	5.22E-04	1.97E-04
3.71E-05	3.67E-05	3.29E-05	2.16E-05	3.78E-05		0.00E+00	0.00E+00	3.46E-09	3.46E-09	0.00	7.53E-04	2.25E-04	5.62E-04	2.12E-04
4.02E-05	3.98E-05	3.56E-05	2.31E-05	4.08E-05		0.00E+00	0.00E+00	3.74E-09	3.74E-09	0.00	8.14E-04	2.44E-04	6.07E-04	2.29E-04
4.36E-05	4.32E-05	3.85E-05	2.46E-05	4.42E-05		0.00E+00	0.00E+00	4.05E-09	4.05E-09	0.00	8.81E-04	2.65E-04	6.56E-04	2.47E-04
4.73E-05	4.69E-05	4.17E-05	2.63E-05	4.78E-05		0.00E+00	0.00E+00	4.39E-09	4.39E-09	0.00	9.55E-04	2.87E-04	7.09E-04	2.66E-04
5.13E-05	5.09E-05	4.51E-05	2.81E-05	5.18E-05		0.00E+00	0.00E+00	4.75E-09	4.75E-09	0.00	1.03E-03	3.12E-04	7.67E-04	2.87E-04
5.57E-05	5.52E-05	4.88E-05	3.00E-05	5.60E-05		0.00E+00	0.00E+00	5.14E-09	5.14E-09	0.01	1.12E-03	3.38E-04	8.30E-04	3.10E-04
6.03E-05	5.98E-05	5.28E-05	3.21E-05	6.06E-05		0.00E+00	0.00E+00	5.56E-09	5.56E-09	0.01	1.21E-03	3.66E-04	8.96E-04	3.35E-04
6.53E-05	6.47E-05	5.70E-05	3.43E-05	6.54E-05		0.00E+00	0.00E+00	6.00E-09	6.00E-09	0.01	1.31E-03	3.96E-04	9.67E-04	3.60E-04
7.04E-05	6.98E-05	6.14E-05	3.65E-05	7.04E-05		0.00E+00	0.00E+00	6.46E-09	6.46E-09	0.01	1.41E-03	4.28E-04	1.04E-03	3.87E-04
7.58E-05	7.51E-05	6.59E-05	3.89E-05	7.57E-05		0.00E+00	0.00E+00	6.95E-09	6.95E-09	0.01	1.52E-03	4.60E-04	1.12E-03	4.15E-04
8.14E-05	8.07E-05	7.07E-05	4.15E-05	8.12E-05		0.00E+00	0.00E+00	7.45E-09	7.45E-09	0.01	1.63E-03	4.94E-04	1.20E-03	4.45E-04
8.71E-05	8.64E-05	7.57E-05	4.41E-05	8.68E-05		0.00E+00	0.00E+00	7.97E-09	7.97E-09	0.01	1.74E-03	5.29E-04	1.28E-03	4.75E-04

Unique Identifier	X (UTM)	Y (UTM)	DemolitionS 2026	Site PreparationS 2026	Grading/ExcavationS 2026	Concrete (Garage and Podiums)1 2026	Concrete (Garage and Podiums)1 2027	Concrete (Garage and Podiums)1 2028	Concrete (Garage and Podiums)S 2028	Concrete (Garage and Podiums)2 2028	Building Construction (framing, roofing, 2027	Building Construction (framing, roofing, 2028	Building Construction (framing, roofing, 2028	Building Construction (framing, roofing, 2029	Building Construction (framing, roofing, 2029
371468.013761528.01	371468.01	3761528.01	4.61E-04	0.00E+00	9.69E-04	4.25E-04	4.24E-04	4.23E-04	3.70E-04	2.15E-04	1.40E-04	1.40E-04	1.23E-04	1.23E-04	7.14E-05
371478.013761528.01	371478.01	3761528.01	4.91E-04	0.00E+00	1.03E-03	4.53E-04	4.52E-04	4.51E-04	3.94E-04	2.28E-04	1.50E-04	1.50E-04	1.31E-04	1.31E-04	7.58E-05
371488.013761528.01	371488.01	3761528.01	5.21E-04	0.00E+00	1.09E-03	4.81E-04	4.79E-04	4.78E-04	4.18E-04	2.42E-04	1.59E-04	1.59E-04	1.39E-04	1.39E-04	8.03E-05
371498.013761528.01	371498.01	3761528.01	5.51E-04	0.00E+00	1.16E-03	5.08E-04	5.07E-04	5.06E-04	4.42E-04	2.56E-04	1.68E-04	1.68E-04	1.47E-04	1.47E-04	8.49E-05
371508.013761528.01	371508.01	3761528.01	5.81E-04	0.00E+00	1.22E-03	5.36E-04	5.34E-04	5.33E-04	4.66E-04	2.70E-04	1.77E-04	1.77E-04	1.55E-04	1.55E-04	8.97E-05
371228.013761538.01	371228.01	3761538.01	8.87E-05	0.00E+00	1.86E-04	7.80E-05	7.78E-05	7.76E-05	7.13E-05	5.29E-05	2.57E-05	2.57E-05	2.37E-05	2.37E-05	1.76E-05
371238.013761538.01	371238.01	3761538.01	9.23E-05	0.00E+00	1.94E-04	8.12E-05	8.10E-05	8.08E-05	7.42E-05	5.48E-05	2.68E-05	2.68E-05	2.46E-05	2.46E-05	1.82E-05
371248.013761538.01	371248.01	3761538.01	9.63E-05	0.00E+00	2.02E-04	8.49E-05	8.47E-05	8.45E-05	7.74E-05	5.69E-05	2.80E-05	2.80E-05	2.57E-05	2.57E-05	1.89E-05
371258.013761538.01	371258.01	3761538.01	1.01E-04	0.00E+00	2.12E-04	8.90E-05	8.88E-05	8.86E-05	8.11E-05	5.92E-05	2.94E-05	2.94E-05	2.69E-05	2.69E-05	1.96E-05
371268.013761538.01	371268.01	3761538.01	1.06E-04	0.00E+00	2.23E-04	9.37E-05	9.34E-05	9.32E-05	8.52E-05	6.18E-05	3.09E-05	3.09E-05	2.83E-05	2.83E-05	2.05E-05
371278.013761538.01	371278.01	3761538.01	1.12E-04	0.00E+00	2.35E-04	9.89E-05	9.87E-05	9.84E-05	8.98E-05	6.46E-05	3.27E-05	3.27E-05	2.98E-05	2.98E-05	2.14E-05
371288.013761538.01	371288.01	3761538.01	1.18E-04	0.00E+00	2.49E-04	1.05E-04	1.05E-04	1.04E-04	9.51E-05	6.78E-05	3.46E-05	3.46E-05	3.16E-05	3.16E-05	2.25E-05
371298.013761538.01	371298.01	3761538.01	1.26E-04	0.00E+00	2.64E-04	1.12E-04	1.11E-04	1.11E-04	1.01E-04	7.14E-05	3.68E-05	3.68E-05	3.35E-05	3.35E-05	2.37E-05
371308.013761538.01	371308.01	3761538.01	1.34E-04	0.00E+00	2.81E-04	1.19E-04	1.19E-04	1.19E-04	1.08E-04	7.53E-05	3.93E-05	3.93E-05	3.57E-05	3.57E-05	2.50E-05
371318.013761538.01	371318.01	3761538.01	1.43E-04	0.00E+00	3.01E-04	1.28E-04	1.27E-04	1.27E-04	1.15E-04	7.96E-05	4.22E-05	4.22E-05	3.82E-05	3.82E-05	2.64E-05
371348.013761538.01	371348.01	3761538.01	1.77E-04	0.00E+00	3.73E-04	1.60E-04	1.59E-04	1.59E-04	1.43E-04	9.52E-05	5.27E-05	5.27E-05	4.73E-05	4.73E-05	3.16E-05
371358.013761538.01	371358.01	3761538.01	1.91E-04	0.00E+00	4.02E-04	1.72E-04	1.72E-04	1.72E-04	1.54E-04	1.01E-04	5.69E-05	5.69E-05	5.10E-05	5.10E-05	3.36E-05
371368.013761538.01	371368.01	3761538.01	2.07E-04	0.00E+00	4.34E-04	1.87E-04	1.86E-04	1.86E-04	1.66E-04	1.08E-04	6.16E-05	6.16E-05	5.51E-05	5.51E-05	3.58E-05
371378.013761538.01	371378.01	3761538.01	2.23E-04	0.00E+00	4.69E-04	2.02E-04	2.02E-04	2.01E-04	1.79E-04	1.15E-04	6.67E-05	6.67E-05	5.95E-05	5.95E-05	3.82E-05
371388.013761538.01	371388.01	3761538.01	2.41E-04	0.00E+00	5.07E-04	2.19E-04	2.18E-04	2.18E-04	1.94E-04	1.23E-04	7.23E-05	7.23E-05	6.43E-05	6.43E-05	4.07E-05
371398.013761538.01	371398.01	3761538.01	2.60E-04	0.00E+00	5.47E-04	2.37E-04	2.36E-04	2.36E-04	2.09E-04	1.31E-04	7.83E-05	7.83E-05	6.94E-05	6.94E-05	4.35E-05
371408.013761538.01	371408.01	3761538.01	2.81E-04	0.00E+00	5.91E-04	2.56E-04	2.56E-04	2.55E-04	2.26E-04	1.40E-04	8.46E-05	8.46E-05	7.49E-05	7.49E-05	4.64E-05
371418.013761538.01	371418.01	3761538.01	3.03E-04	0.00E+00	6.37E-04	2.77E-04	2.76E-04	2.75E-04	2.43E-04	1.49E-04	9.14E-05	9.14E-05	8.08E-05	8.08E-05	4.95E-05
371428.013761538.01	371428.01	3761538.01	3.26E-04	0.00E+00	6.85E-04	2.98E-04	2.98E-04	2.97E-04	2.62E-04	1.59E-04	9.86E-05	9.86E-05	8.69E-05	8.69E-05	5.28E-05
371438.013761538.01	371438.01	3761538.01	3.50E-04	0.00E+00	7.36E-04	3.21E-04	3.20E-04	3.19E-04	2.81E-04	1.69E-04	1.06E-04	1.06E-04	9.34E-05	9.34E-05	5.62E-05
371448.013761538.01	371448.01	3761538.01	3.75E-04	0.00E+00	7.88E-04	3.44E-04	3.43E-04	3.43E-04	3.01E-04	1.80E-04	1.14E-04	1.14E-04	1.00E-04	1.00E-04	5.98E-05
371458.013761538.01	371458.01	3761538.01	4.01E-04	0.00E+00	8.42E-04	3.68E-04	3.67E-04	3.66E-04	3.22E-04	1.91E-04	1.22E-04	1.22E-04	1.07E-04	1.07E-04	6.34E-05
371468.013761538.01	371468.01	3761538.01	4.27E-04	0.00E+00	8.97E-04	3.92E-04	3.91E-04	3.91E-04	3.43E-04	2.03E-04	1.30E-04	1.30E-04	1.14E-04	1.14E-04	6.73E-05
371478.013761538.01	371478.01	3761538.01	4.54E-04	0.00E+00	9.53E-04	4.17E-04	4.16E-04	4.15E-04	3.64E-04	2.15E-04	1.38E-04	1.38E-04	1.21E-04	1.21E-04	7.13E-05
371488.013761538.01	371488.01	3761538.01	4.81E-04	0.00E+00	1.01E-03	4.43E-04	4.41E-04	4.40E-04	3.86E-04	2.27E-04	1.46E-04	1.46E-04	1.28E-04	1.28E-04	7.54E-05
371498.013761538.01	371498.01	3761538.01	5.08E-04	0.00E+00	1.07E-03	4.68E-04	4.67E-04	4.66E-04	4.08E-04	2.40E-04	1.55E-04	1.55E-04	1.36E-04	1.36E-04	7.97E-05
371508.013761538.01	371508.01	3761538.01	5.36E-04	0.00E+00	1.13E-03	4.94E-04	4.92E-04	4.91E-04	4.31E-04	2.53E-04	1.63E-04	1.63E-04	1.43E-04	1.43E-04	8.41E-05
371518.013761540.01	371518.01	3761540.01	5.56E-04	0.00E+00	1.17E-03	5.12E-04	5.10E-04	5.09E-04	4.47E-04	2.64E-04	1.69E-04	1.69E-04	1.48E-04	1.48E-04	8.77E-05
371248.013761548.01	371248.01	3761548.01	9.23E-05	0.00E+00	1.94E-04	8.11E-05	8.09E-05	8.07E-05	7.42E-05	5.49E-05	2.68E-05	2.68E-05	2.46E-05	2.46E-05	1.82E-05
371258.013761548.01	371258.01	3761548.01	9.66E-05	0.00E+00	2.03E-04	8.50E-05	8.48E-05	8.46E-05	7.76E-05	5.71E-05	2.81E-05	2.81E-05	2.58E-05	2.58E-05	1.90E-05
371268.013761548.01	371268.01	3761548.01	1.01E-04	0.00E+00	2.13E-04	8.94E-05	8.92E-05	8.90E-05	8.15E-05	5.96E-05	2.95E-05	2.95E-05	2.70E-05	2.70E-05	1.98E-05
371278.013761548.01	371278.01	3761548.01	1.07E-04	0.00E+00	2.25E-04	9.44E-05	9.41E-05	9.39E-05	8.59E-05	6.23E-05	3.12E-05	3.12E-05	2.85E-05	2.85E-05	2.07E-05
371288.013761548.01	371288.01	3761548.01	1.13E-04	0.00E+00	2.37E-04	9.99E-05	9.97E-05	9.94E-05	9.08E-05	6.54E-05	3.30E-05	3.30E-05	3.01E-05	3.01E-05	2.17E-05
371298.013761548.01	371298.01	3761548.01	1.20E-04	0.00E+00	2.52E-04	1.06E-04	1.06E-04	1.06E-04	9.63E-05	6.87E-05	3.51E-05	3.51E-05	3.20E-05	3.20E-05	2.28E-05
371308.013761548.01	371308.01	3761548.01	1.28E-04	0.00E+00	2.68E-04	1.13E-04	1.13E-04	1.13E-04	1.02E-04	7.25E-05	3.74E-05	3.74E-05	3.40E-05	3.40E-05	2.40E-05
371318.013761548.01	371318.01	3761548.01	1.36E-04	0.00E+00	2.86E-04	1.21E-04	1.21E-04	1.20E-04	1.09E-04	7.65E-05	4.00E-05	4.00E-05	3.63E-05	3.63E-05	2.54E-05
371348.013761548.01	371348.01	3761548.01	1.68E-04	0.00E+00	3.53E-04	1.50E-04	1.50E-04	1.50E-04	1.35E-04	9.12E-05	4.97E-05	4.97E-05	4.47E-05	4.47E-05	3.03E-05
371358.013761548.01	371358.01	3761548.01	1.81E-04	0.00E+00	3.80E-04	1.62E-04	1.62E-04	1.61E-04	1.45E-04	9.70E-05	5.36E-05	5.36E-05	4.81E-05	4.81E-05	3.22E-05
371368.013761548.01	371368.01	3761548.01	1.95E-04	0.00E+00	4.09E-04	1.75E-04	1.75E-04	1.74E-04	1.56E-04	1.03E-04	5.79E-05	5.79E-05	5.19E-05	5.19E-05	3.42E-05
371378.013761548.01	371378.01	3761548.01	2.10E-04	0.00E+00	4.41E-04	1.89E-04	1.89E-04	1.88E-04	1.68E-04	1.10E-04	6.25E-05	6.25E-05	5.59E-05	5.59E-05	3.65E-05
371388.013761548.01	371388.01	3761548.01	2.26E-04	0.00E+00	4.75E-04	2.05E-04	2.04E-04	2.04E-04	1.82E-04	1.17E-04	6.76E-05	6.76E-05	6.03E-05	6.03E-05	3.88E-05
371398.013761548.01	371398.01	3761548.01	2.44E-04	0.00E+00	5.12E-04	2.21E-04	2.20E-04	2.20E-04	1.96E-04	1.25E-04	7.30E-05	7.30E-05	6.50E-05	6.50E-05	4.14E-05
371408.013761548.01	371408.01	3761548.01	2.63E-04	0.00E+00	5.52E-04	2.39E-04	2.38E-04	2.37E-04	2.11E-04	1.33E-04	7.88E-05	7.88E-05	7.00E-05	7.00E-05	4.41E-05
371418.013761548.01	371418.01	3761548.01	2.83E-04	0.00E+00	5.94E-04	2.57E-04	2.57E-04	2.56E-04	2.27E-04	1.42E-04	8.50E-05	8.50E-05	7.53E-05	7.53E-05	4.70E-05
371428.013761548.01	371428.01	3761548.01	3.04E-04	0.00E+00	6.38E-04	2.77E-04	2.76E-04	2.76E-04	2.44E-04	1.51E-04	9.15E-05	9.15E-05	8.09E-05	8.09E-05	5.00E-05
371438.013761548.01	371438.01	3761548.01	3.26E-04	0.00E+00	6.85E-04	2.98E-04	2.97E-04	2.96E-04	2.62E-04	1.60E-04	9.83E-05	9.83E-05	8.68E-05	8.68E-05	5.32E-05
371448.013761548.01	371448.01	3761548.01	3.49E-04	0.00E+00	7.33E-04	3.19E-04	3.18E-04	3.18E-04	2.80E-04	1.70E-04	1.05E-04	1.05E-04	9.30E-05	9.30E-05	5.66E-05
371458.013761548.01	371458.01	3761548.01	3.73E-04	0.00E+00	7.83E-04	3.41E-04	3.40E-04	3.40E-04	2.99E-04	1.81E-04	1.13E-04	1.13E-04	9.93E-05	9.93E-05	6.01E-05
371468.013761548.01	371468.01	3761548.01	3.97E-04	0.00E+00	8.34E-04	3.64E-04	3.63E-04	3.62E-04	3.19E-04	1.92E-04	1.20E-04	1.20E-04	1.06E-04	1.06E-04	6.36E-05
371478.013761548.01	371478.01	3761548.01	4.22E-04	0.00E+00	8.86E-04	3.87E-04	3.86E-04	3.85E-04	3.39E-04	2.03E-04	1.28E-04	1.28E-04	1.12E-04	1.12E-04	6.73E-05
371488.013761548.01	371488.01	3761548.01	4.46E-04	0.00E+00	9.38E-04	4.10E-04	4.09E-04	4.08E-04	3.59E-04	2.14E-04	1.35E-04	1.35E-04	1.19E-04	1.19E-04	7.11E-05
371498.013761548.01	371498.01	3761548.01	4.72E-04	0.00E+00	9.91E-04	4.33E-04	4.32E-04	4.31E-04	3.79E-04	2.26E-04	1.43E-04	1.43E-04	1.26E-04	1.26E-04	7.50E-05
371268.013761558.01	371268.01	3761558.01	9.71E-05	0.00E+00	2.04E-04	8.55E-05	8.52E-05	8.50E-05	7.80E-05	5.75E-05	2.82E-05	2.82E-05	2.59E-05	2.59E-05	1.91E-05
371278.013761558.01	371278.01	3761558.01	1.02E-04	0.00E+00	2.15E-04	9.01E-05	8.99E-05	8.97E-05	8.22E-05	6.02E-05	2.98E-05	2.98E-05	2.73E-05	2.73E-05	2.00E-05
371288.013761558.01	371288.01	3761558.01	1.08E-04	0.00E+00	2.27E-04	9.53E-05	9.51E-05	9.48E-05	8.68E-05	6.31E-05	3.15E-05	3.15E-05	2.88E-05	2.88E-05	2.09E-05
371298.013761558.01	371298.01	3761558.01	1.14E-04	0.00E+00	2.40E-04	1.01E-04	1.01E-04	1.01E-04	9.19E-05	6.63E-05	3.34E-05	3.34E-05	3.05E-05	3.05E-05	2.20E-05
371308.013761558.01	371308.01	3761558.01	1.22E-04	0.00E+00	2.55E-04	1.08E-04	1.07E-04	1.07E-04	9.77E-05	6.98E-05	3.56E-05	3.56E-05	3.24E-05	3.24E-05	2.32E-05
371358.013761558.01	371358.01	3761558.01	1.71E-04	0.00E+00	3.59E-04	1.53E-04	1.53E-04	1.52E-04	1.37E-04	9.29E-05	5.05E-05	5.05E-05	4.55E-05	4.55E-05	3.08E-05
371368.013761558.01	371368.01	3761558.01	1.84E-04	0.00E+00	3.86E-04	1.65E-04	1.64E-04	1.64E-04	1.47E-04	9.88E-05	5.44E-05	5.44E-05	4.89E-05	4.89E-05	3.28E-05
371378.013761558.01	371378.01	3761558.01	1.97E-04	0.00E+00	4.15E-04	1.78E-04	1.77E-04	1.77E-04	1.59E-04	1.05E-04	5.87E-05	5.87E-05	5.26E-05	5.26E-05	3.49E-05
371388.013761558.01	371388.01	3761558.01	2.12E-04	0.00E+00	4.47E-04	1.92E-04	1.91E-04	1.91E-04	1.71E-04	1.12E-04	6.33E-05	6.33E-05	5.66E-05	5.66E-05	3.71E-05
371398.013761558.01	371398.01	3761558.01	2.29E-04	0.00E+00	4.80E-04	2.07E-04	2.06E-04	2.06E-04	1.84E-04	1.19E-04	6.83E-05	6.83E-05	6.09E-05	6.09E-05	3.95E-05
371408.013761558.01	371408.01	3761558.01	2.46E-04	0.00E+00	5.17E-04	2.23E-04	2.22E-04	2.22E-04	1.97E-04	1.27E-04	7.35E-05	7.35E-05	6.55E-05	6.55E-05	4.20E-05
371418.013761558.01	371418.01	3761558.01	2.64E-04	0.00E+00	5.55E-04	2.40E-04	2.39E-04	2.39E-04	2.12E-04	1.35E-04	7.92E-05	7.92E-05	7.04E-05	7.04E-05	4.47E-05
371428.013761558.01	371428.01	3761558.01	2.83E-04	0.00E+00	5.96E-04	2.58E-04	2.57E-04	2.56E-04	2.28E-04	1.43E-04	8.51E-05	8.51E-05	7.55E-05	7.55E-05	4.75E-05
371438.013761558.01	371438.01	3761558.01	3.04E-04	0.00E+00	6.38E-04	2.77E-04	2.76E-04	2.75E-04	2.44E-04	1.52E-04	9.13E-05	9.13E-05	8.09E-05	8.09E-05	5.05E-05
371448.013761558.01	371448.01	3761558.01	3.25E-04	0.00E+00	6.83E-04	2.96E-04	2.95E-04	2.95E-04	2.61E-04	1.61E-04	9.78E-05	9.78E-05	8.66E-05	8.66E-05	5.36E-05
371458.013761558.01	371458.01	3761558.01	3.47E-04	0.00E+00	7.29E-04	3.17E-04	3.16E-04	3.15E-04	2.78E-04	1.71E-04	1.05E-04	1.05E-04	9.24E-05	9.24E-05	5.68E-05
371468.013761558.01	371468.01	3761558.01	3.69E-04	0.00E+00	7.76E-04	3.38E-04	3.37E-04	3.36E-04	2.97E-04	1.81E-04	1.11E-04	1.11E-04	9.84E-05	9.84E-05	6.02E-05
371478.013761558.01	371478.01	3761558.01	3.92E-04	0.00E+00	8.25E-04	3.59E-04	3.58E-04	3.57E-04	3.15E-04	1.92E-04	1.19E-04	1.19E-04	1.05E-04	1.05E-04	6.37E-05
371488.013761558.01	371488.01	3761558.01	4.16E-04	0.00E+00	8.73E-04	3.80E-04	3.79E-04	3.78E-04	3.34E-04	2.03E-04	1.26E-04	1.26E-04	1.11E-04	1.11E-04	6.73E-05
371498.013761558.01	371498.01	3761558.01	4.39E-04	0.00E+00	9.23E-04	4.02E-04	4.01E-04	4.00E-04	3.53E-04	2.14E-04	1.33E-04	1.33E-04	1.17E-04	1.17E-04	7.09E-05
371298.013761568.01	371298.01	3761568.01	1.09E-04	0.00E+00	2.30E-04	9.65E-05	9.62E-05	9.60E-05	8.79E-05	6.39E-05	3.19E-05	3.19E-05	2.92E-05	2.92E-05	2.12E-05
371308.013761568.01	371308.01	3761568.01	1.16E-04	0.00E+00	2.44E-04	1.03E-04	1.02E-04	1.02E-04	9.32E-05	6.73E-05	3.39E-05	3.39E-05	3.09E-05	3.09E-05	2.23E-05
371378.013761568.01	371378.01	3761568.01	1.86E-04	0.00E+00	3.92E-04	1.67E-04	1.67E-04	1.66E-04	1.50E-04	1.00E-04	5.52E-05	5.52E-05	4.97E-05	4.97E-05	3.34E-05
371388.013761568.01	371388.01	3761568.01	2.00E-04	0.00E+00	4.20E-04	1.80E-04	1.79E-04	1.79E-04	1.61E-04	1.07E-04	5.94E-05	5.94E-05	5.33E-05	5.33E-05	3.54E-05
371398.013761568.01	371398.01	3761568.01	2.15E-04	0.00E+00	4.52E-04	1.94E-04	1.93E-04	1.93E-04	1.73E-04	1.13E-04	6.40E-05	6.40E-05	5.73E-05	5.73E-05	3.77E-05
371408.013761568.01	371408.01	3761568.01	2.31E-04	0.00E+00	4.85E-04	2.08E-04	2.08E-04	2.07E-04	1.85E-04	1.21E-04	6.88E-05	6.88E-05	6.15E-05	6.15E-05	4.00E-05
371418.013761568.01	371418.01	3761568.01	2.47E-04	0.00E+00	5.20E-04	2.24E-04	2.23E-04	2.23E-04	1.99E-04	1.28E-04	7.40E-05	7.40E-05	6.60E-05	6.60E-05	4.25E-05
371428.013761568.01	371428.01	3761568.01	2.65E-04	0.00E+00	5.57E-04	2.40E-04	2.40E-04	2.39E-04	2.13E-04	1.36E-04	7.94E-05	7.94E-05	7.07E-05	7.07E-05	4.52E-05
371438.013761568.01	371438.01	3761568.01	2.84E-04	0.00E+00	5.96E-04	2.58E-04	2.57E-04	2.56E-04	2.28E-04	1.44E-04	8.51E-05	8.51E-05	7.56E-05	7.56E-05	4.79E-05
371448.013761568.01	371448.01	3761568.01	3.03E-04	0.00E+00	6.37E-04	2.76E-04	2.75E-04	2.74E-04	2.43E-04	1.53E-04	9.10E-05	9.10E-05	8.08E-05	8.08E-05	5.08E-05
371458.013761568.01	371458.01	3761568.01	3.23E-04	0.00E+00	6.79E-04	2.94E-04	2.93E-04	2.93E-04	2.60E-04	1.62E-04	9.72E-05	9.72E-05	8.62E-05	8.62E-05	5.38E-05
371468.013761568.01	371468.01	3761568.01	3.44E-04	0.00E+00	7.23E-04	3.13E-04	3.13E-04	3.12E-04	2.76E-04	1.72E-04	1.04E-04	1.04E-04	9.17E-05	9.17E-05	5.70E-05
371478.013761568.01	371478.01	3761568.01	3.65E-04	0.00E+00	7.68E-04	3.33E-04	3.32E-04	3.32E-04	2.93E-04	1.81E-04	1.10E-04	1.10E-04	9.74E-05	9.74E-05	6.02E-05
371488.013761568.01	371488.01	3761568.01	3.87E-04	0.00E+00	8.13E-04	3.53E-04	3.52E-04	3.52E-04	3.11E-04	1.92E-04	1.17E-04	1.17E-04	1.03E-04	1.03E-04	6.36E-05
371398.013761578.01	371398.01	3761578.01	2.02E-04	0.00E+00	4.25E-04	1.82E-04	1.81E-04	1.81E-04	1.63E-04	1.08E-04	6.01E-05	6.01E-05	5.40E-05	5.40E-05	3.60E-05
371408.013761578.01	371408.01	3761578.01	2.17E-04	0.00E+00	4.56E-04	1.95E-04	1.95E-04	1.94E-04	1.74E-04	1.15E-04	6.45E-05	6.45E-05	5.78E-05	5.78E-05	3.82E-05
371418.013761578.01	371418.01	3761578.01	2.32E-04	0.00E+00	4.88E-04	2.10E-04	2.09E-04	2.09E-04	1.87E-04	1.22E-04	6.92E-05	6.92E-05	6.19E-05	6.19E-05	4.05E-05
371428.013761578.01	371428.01	3761578.01	2.49E-04	0.00E+00	5.22E-04	2.25E-04	2.24E-04	2.24E-04	2.00E-04	1.30E-04	7.42E-05	7.42E-05	6.63E-05	6.63E-05	4.30E-05
371438.013761578.01	371438.01	3761578.01	2.66E-04	0.00E+00	5.58E-04	2.40E-04	2.40E-04	2.39E-04	2.13E-04	1.37E-04	7.94E-05	7.94E-05	7.08E-05	7.08E-05	4.56E-05
371448.013761578.01	371448.01	3761578.01	2.83E-04	0.00E+00	5.96E-04	2.57E-04	2.56E-04	2.56E-04	2.28E-04	1.45E-04	8.49E-05	8.49E-05	7.56E-05	7.56E-05	4.83E-05
371458.013761578.01	371458.01	3761578.01	3.02E-04	0.00E+00	6.35E-04	2.74E-04	2.73E-04	2.73E-04	2.43E-04	1.54E-04	9.05E-05	9.05E-05	8.05E-05	8.05E-05	5.11E-05
371468.013761578.01	371468.01	3761578.01	3.21E-04	0.00E+00	6.75E-04	2.92E-04	2.91E-04	2.90E-04	2.58E-04	1.63E-04	9.64E-05	9.64E-05	8.56E-05	8.56E-05	5.40E-05
371478.013761578.01	371478.01	3761578.01	3.41E-04	0.00E+00	7.16E-04	3.10E-04	3.09E-04	3.08E-04	2.74E-04	1.72E-04	1.02E-04	1.02E-04	9.08E-05	9.08E-05	5.70E-05
371408.013761588.01	371408.01	3761588.01	2.04E-04	0.00E+00	4.30E-04	1.84E-04	1.83E-04	1.83E-04	1.64E-04	1.10E-04	6.06E-05	6.06E-05	5.45E-05	5.45E-05	3.65E-05
371418.013761588.01	371418.01	3761588.01	2.19E-04	0.00E+00	4.59E-04	1.97E-04	1.96E-04	1.96E-04	1.76E-04	1.17E-04	6.50E-05	6.50E-05	5.83E-05	5.83E-05	3.87E-05
371428.013761588.01	371428.01	3761588.01	2.34E-04	0.00E+00	4.91E-04	2.11E-04	2.10E-04	2.09E-04	1.88E-04	1.23E-04	6.95E-05	6.95E-05	6.23E-05	6.23E-05	4.10E-05
371438.013761588.01	371438.01	3761588.01	2.49E-04	0.00E+00	5.24E-04	2.25E-04	2.24E-04	2.24E-04	2.00E-04	1.31E-04	7.43E-05	7.43E-05	6.64E-05	6.64E-05	4.34E-05
371448.013761588.01	371448.01	3761588.01	2.66E-04	0.00E+00	5.58E-04	2.40E-04	2.40E-04	2.39E-04	2.13E-04	1.38E-04	7.93E-05	7.93E-05	7.08E-05	7.08E-05	4.59E-05
371458.013761588.01	371458.01	3761588.01	2.83E-04	0.00E+00	5.94E-04	2.56E-04	2.55E-04	2.55E-04	2.27E-04	1.46E-04	8.45E-05	8.45E-05	7.54E-05	7.54E-05	4.85E-05
371468.013761588.01	371468.01	3761588.01	3.00E-04	0.00E+00	6.31E-04	2.72E-04	2.71E-04	2.71E-04	2.41E-04	1.54E-04	8.99E-05	8.99E-05	8.01E-05	8.01E-05	5.12E-05
371478.013761588.01	371478.01	3761588.01	3.18E-04	0.00E+00	6.69E-04	2.89E-04	2.88E-04	2.87E-04	2.56E-04	1.63E-04	9.54E-05	9.54E-05	8.49E-05	8.49E-05	5.41E-05
371428.013761598.01	371428.01	3761598.01	2.20E-04	0.00E

Finishing/Painting1	Finishing/Painting1	FinishingS	Finishing/Painting2	PavingS		Child Risk					Overlapping Phases - Maximum GLC			
2028	2029	2029	2029	2029		3rd Trimester	0<2	2<16	Total	per million	2026	2027	2028	2029
9.30E-05	9.22E-05	8.07E-05	4.69E-05	9.26E-05		0.00E+00	0.00E+00	8.51E-09	8.51E-09	0.01	1.86E-03	5.65E-04	1.37E-03	5.07E-04
9.90E-05	9.82E-05	8.59E-05	4.97E-05	9.86E-05		0.00E+00	0.00E+00	9.05E-09	9.05E-09	0.01	1.98E-03	6.01E-04	1.45E-03	5.39E-04
1.05E-04	1.04E-04	9.11E-05	5.27E-05	1.05E-04		0.00E+00	0.00E+00	9.60E-09	9.60E-09	0.01	2.10E-03	6.38E-04	1.54E-03	5.72E-04
1.11E-04	1.10E-04	9.64E-05	5.58E-05	1.11E-04		0.00E+00	0.00E+00	1.02E-08	1.02E-08	0.01	2.22E-03	6.75E-04	1.63E-03	6.05E-04
1.17E-04	1.16E-04	1.02E-04	5.89E-05	1.17E-04		0.00E+00	0.00E+00	1.07E-08	1.07E-08	0.01	2.34E-03	7.11E-04	1.72E-03	6.38E-04
1.70E-05	1.69E-05	1.55E-05	1.15E-05	1.78E-05		0.00E+00	0.00E+00	1.63E-09	1.63E-09	0.00	3.53E-04	1.03E-04	2.68E-04	1.03E-04
1.78E-05	1.76E-05	1.62E-05	1.19E-05	1.85E-05		0.00E+00	0.00E+00	1.70E-09	1.70E-09	0.00	3.68E-04	1.08E-04	2.79E-04	1.07E-04
1.86E-05	1.84E-05	1.69E-05	1.24E-05	1.94E-05		0.00E+00	0.00E+00	1.77E-09	1.77E-09	0.00	3.84E-04	1.13E-04	2.91E-04	1.12E-04
1.95E-05	1.93E-05	1.77E-05	1.29E-05	2.03E-05		0.00E+00	0.00E+00	1.86E-09	1.86E-09	0.00	4.02E-04	1.18E-04	3.05E-04	1.17E-04
2.05E-05	2.03E-05	1.86E-05	1.35E-05	2.13E-05		0.00E+00	0.00E+00	1.95E-09	1.95E-09	0.00	4.22E-04	1.24E-04	3.20E-04	1.22E-04
2.16E-05	2.14E-05	1.96E-05	1.41E-05	2.25E-05		0.00E+00	0.00E+00	2.06E-09	2.06E-09	0.00	4.46E-04	1.31E-04	3.37E-04	1.29E-04
2.29E-05	2.27E-05	2.07E-05	1.48E-05	2.38E-05		0.00E+00	0.00E+00	2.18E-09	2.18E-09	0.00	4.72E-04	1.39E-04	3.56E-04	1.36E-04
2.44E-05	2.42E-05	2.20E-05	1.55E-05	2.52E-05		0.00E+00	0.00E+00	2.31E-09	2.31E-09	0.00	5.01E-04	1.48E-04	3.78E-04	1.44E-04
2.61E-05	2.58E-05	2.34E-05	1.64E-05	2.69E-05		0.00E+00	0.00E+00	2.46E-09	2.46E-09	0.00	5.34E-04	1.58E-04	4.02E-04	1.53E-04
2.79E-05	2.77E-05	2.50E-05	1.73E-05	2.87E-05		0.00E+00	0.00E+00	2.63E-09	2.63E-09	0.00	5.71E-04	1.69E-04	4.30E-04	1.63E-04
3.49E-05	3.46E-05	3.11E-05	2.07E-05	3.56E-05		0.00E+00	0.00E+00	3.27E-09	3.27E-09	0.00	7.10E-04	2.12E-04	5.31E-04	2.01E-04
3.77E-05	3.74E-05	3.35E-05	2.21E-05	3.84E-05		0.00E+00	0.00E+00	3.52E-09	3.52E-09	0.00	7.66E-04	2.29E-04	5.72E-04	2.16E-04
4.08E-05	4.05E-05	3.62E-05	2.35E-05	4.15E-05		0.00E+00	0.00E+00	3.80E-09	3.80E-09	0.00	8.28E-04	2.48E-04	6.17E-04	2.33E-04
4.42E-05	4.38E-05	3.91E-05	2.51E-05	4.48E-05		0.00E+00	0.00E+00	4.11E-09	4.11E-09	0.00	8.94E-04	2.68E-04	6.66E-04	2.50E-04
4.79E-05	4.74E-05	4.22E-05	2.67E-05	4.84E-05		0.00E+00	0.00E+00	4.44E-09	4.44E-09	0.00	9.67E-04	2.91E-04	7.19E-04	2.70E-04
5.18E-05	5.14E-05	4.56E-05	2.85E-05	5.23E-05		0.00E+00	0.00E+00	4.80E-09	4.80E-09	0.00	1.04E-03	3.15E-04	7.75E-04	2.91E-04
5.60E-05	5.56E-05	4.92E-05	3.05E-05	5.64E-05		0.00E+00	0.00E+00	5.18E-09	5.18E-09	0.01	1.13E-03	3.40E-04	8.36E-04	3.13E-04
6.05E-05	6.00E-05	5.30E-05	3.25E-05	6.08E-05		0.00E+00	0.00E+00	5.58E-09	5.58E-09	0.01	1.22E-03	3.67E-04	9.01E-04	3.37E-04
6.53E-05	6.47E-05	5.71E-05	3.46E-05	6.55E-05		0.00E+00	0.00E+00	6.01E-09	6.01E-09	0.01	1.31E-03	3.96E-04	9.69E-04	3.62E-04
7.02E-05	6.96E-05	6.13E-05	3.69E-05	7.04E-05		0.00E+00	0.00E+00	6.46E-09	6.46E-09	0.01	1.41E-03	4.26E-04	1.04E-03	3.88E-04
7.53E-05	7.46E-05	6.56E-05	3.92E-05	7.53E-05		0.00E+00	0.00E+00	6.92E-09	6.92E-09	0.01	1.51E-03	4.57E-04	1.11E-03	4.15E-04
8.05E-05	7.98E-05	7.01E-05	4.17E-05	8.05E-05		0.00E+00	0.00E+00	7.39E-09	7.39E-09	0.01	1.61E-03	4.89E-04	1.19E-03	4.42E-04
8.58E-05	8.51E-05	7.47E-05	4.42E-05	8.57E-05		0.00E+00	0.00E+00	7.87E-09	7.87E-09	0.01	1.72E-03	5.21E-04	1.27E-03	4.71E-04
9.13E-05	9.05E-05	7.94E-05	4.68E-05	9.11E-05		0.00E+00	0.00E+00	8.36E-09	8.36E-09	0.01	1.82E-03	5.54E-04	1.34E-03	5.00E-04
9.68E-05	9.60E-05	8.42E-05	4.95E-05	9.66E-05		0.00E+00	0.00E+00	8.87E-09	8.87E-09	0.01	1.93E-03	5.88E-04	1.43E-03	5.30E-04
1.02E-04	1.01E-04	8.90E-05	5.23E-05	1.02E-04		0.00E+00	0.00E+00	9.37E-09	9.37E-09	0.01	2.05E-03	6.21E-04	1.51E-03	5.60E-04
1.08E-04	1.07E-04	9.38E-05	5.52E-05	1.08E-04		0.00E+00	0.00E+00	9.89E-09	9.89E-09	0.01	2.16E-03	6.55E-04	1.59E-03	5.91E-04
1.12E-04	1.11E-04	9.74E-05	5.75E-05	1.12E-04		0.00E+00	0.00E+00	1.03E-08	1.03E-08	0.01	2.24E-03	6.79E-04	1.65E-03	6.14E-04
1.77E-05	1.76E-05	1.62E-05	1.20E-05	1.85E-05		0.00E+00	0.00E+00	1.70E-09	1.70E-09	0.00	3.67E-04	1.08E-04	2.79E-04	1.07E-04
1.86E-05	1.84E-05	1.69E-05	1.24E-05	1.94E-05		0.00E+00	0.00E+00	1.78E-09	1.78E-09	0.00	3.85E-04	1.13E-04	2.92E-04	1.12E-04
1.95E-05	1.94E-05	1.78E-05	1.30E-05	2.04E-05		0.00E+00	0.00E+00	1.86E-09	1.86E-09	0.00	4.04E-04	1.19E-04	3.06E-04	1.17E-04
2.06E-05	2.05E-05	1.87E-05	1.36E-05	2.15E-05		0.00E+00	0.00E+00	1.97E-09	1.97E-09	0.00	4.26E-04	1.25E-04	3.22E-04	1.23E-04
2.18E-05	2.17E-05	1.98E-05	1.42E-05	2.27E-05		0.00E+00	0.00E+00	2.08E-09	2.08E-09	0.00	4.50E-04	1.33E-04	3.41E-04	1.30E-04
2.32E-05	2.30E-05	2.10E-05	1.50E-05	2.41E-05		0.00E+00	0.00E+00	2.20E-09	2.20E-09	0.00	4.78E-04	1.41E-04	3.61E-04	1.38E-04
2.48E-05	2.45E-05	2.23E-05	1.58E-05	2.56E-05		0.00E+00	0.00E+00	2.35E-09	2.35E-09	0.00	5.09E-04	1.50E-04	3.84E-04	1.46E-04
2.65E-05	2.62E-05	2.38E-05	1.67E-05	2.73E-05		0.00E+00	0.00E+00	2.50E-09	2.50E-09	0.00	5.43E-04	1.61E-04	4.09E-04	1.56E-04
3.29E-05	3.26E-05	2.94E-05	1.99E-05	3.37E-05		0.00E+00	0.00E+00	3.09E-09	3.09E-09	0.00	6.71E-04	2.00E-04	5.03E-04	1.91E-04
3.55E-05	3.52E-05	3.16E-05	2.11E-05	3.63E-05		0.00E+00	0.00E+00	3.32E-09	3.32E-09	0.00	7.22E-04	2.15E-04	5.41E-04	2.04E-04
3.83E-05	3.80E-05	3.40E-05	2.25E-05	3.91E-05		0.00E+00	0.00E+00	3.58E-09	3.58E-09	0.00	7.79E-04	2.33E-04	5.82E-04	2.20E-04
4.14E-05	4.10E-05	3.67E-05	2.39E-05	4.21E-05		0.00E+00	0.00E+00	3.86E-09	3.86E-09	0.00	8.40E-04	2.51E-04	6.27E-04	2.36E-04
4.47E-05	4.43E-05	3.96E-05	2.55E-05	4.54E-05		0.00E+00	0.00E+00	4.16E-09	4.16E-09	0.00	9.06E-04	2.72E-04	6.75E-04	2.54E-04
4.83E-05	4.79E-05	4.27E-05	2.72E-05	4.90E-05		0.00E+00	0.00E+00	4.49E-09	4.49E-09	0.00	9.77E-04	2.93E-04	7.27E-04	2.73E-04
5.22E-05	5.17E-05	4.59E-05	2.90E-05	5.27E-05		0.00E+00	0.00E+00	4.84E-09	4.84E-09	0.00	1.05E-03	3.17E-04	7.82E-04	2.93E-04
5.63E-05	5.58E-05	4.94E-05	3.08E-05	5.67E-05		0.00E+00	0.00E+00	5.21E-09	5.21E-09	0.01	1.13E-03	3.42E-04	8.41E-04	3.15E-04
6.06E-05	6.00E-05	5.31E-05	3.28E-05	6.10E-05		0.00E+00	0.00E+00	5.59E-09	5.59E-09	0.01	1.22E-03	3.68E-04	9.03E-04	3.38E-04
6.51E-05	6.45E-05	5.70E-05	3.49E-05	6.54E-05		0.00E+00	0.00E+00	6.00E-09	6.00E-09	0.01	1.31E-03	3.95E-04	9.68E-04	3.62E-04
6.98E-05	6.92E-05	6.10E-05	3.71E-05	7.01E-05		0.00E+00	0.00E+00	6.43E-09	6.43E-09	0.01	1.40E-03	4.24E-04	1.04E-03	3.87E-04
7.46E-05	7.40E-05	6.52E-05	3.94E-05	7.48E-05		0.00E+00	0.00E+00	6.87E-09	6.87E-09	0.01	1.50E-03	4.53E-04	1.11E-03	4.13E-04
7.96E-05	7.89E-05	6.95E-05	4.18E-05	7.97E-05		0.00E+00	0.00E+00	7.32E-09	7.32E-09	0.01	1.59E-03	4.83E-04	1.18E-03	4.39E-04
8.46E-05	8.38E-05	7.38E-05	4.42E-05	8.47E-05		0.00E+00	0.00E+00	7.77E-09	7.77E-09	0.01	1.69E-03	5.13E-04	1.25E-03	4.66E-04
8.96E-05	8.88E-05	7.81E-05	4.67E-05	8.97E-05		0.00E+00	0.00E+00	8.23E-09	8.23E-09	0.01	1.79E-03	5.44E-04	1.32E-03	4.93E-04
9.47E-05	9.39E-05	8.25E-05	4.93E-05	9.47E-05		0.00E+00	0.00E+00	8.69E-09	8.69E-09	0.01	1.90E-03	5.75E-04	1.40E-03	5.21E-04
1.87E-05	1.85E-05	1.70E-05	1.25E-05	1.95E-05		0.00E+00	0.00E+00	1.79E-09	1.79E-09	0.00	3.87E-04	1.13E-04	2.93E-04	1.13E-04
1.97E-05	1.95E-05	1.79E-05	1.31E-05	2.05E-05		0.00E+00	0.00E+00	1.88E-09	1.88E-09	0.00	4.07E-04	1.20E-04	3.09E-04	1.18E-04
2.08E-05	2.07E-05	1.89E-05	1.37E-05	2.17E-05		0.00E+00	0.00E+00	1.99E-09	1.99E-09	0.00	4.30E-04	1.27E-04	3.26E-04	1.25E-04
2.21E-05	2.19E-05	2.00E-05	1.44E-05	2.30E-05		0.00E+00	0.00E+00	2.10E-09	2.10E-09	0.00	4.56E-04	1.34E-04	3.45E-04	1.32E-04
2.35E-05	2.33E-05	2.13E-05	1.52E-05	2.44E-05		0.00E+00	0.00E+00	2.24E-09	2.24E-09	0.00	4.85E-04	1.43E-04	3.66E-04	1.40E-04
3.34E-05	3.32E-05	2.99E-05	2.02E-05	3.43E-05		0.00E+00	0.00E+00	3.14E-09	3.14E-09	0.00	6.82E-04	2.03E-04	5.12E-04	1.94E-04
3.60E-05	3.57E-05	3.21E-05	2.15E-05	3.69E-05		0.00E+00	0.00E+00	3.38E-09	3.38E-09	0.00	7.34E-04	2.19E-04	5.50E-04	2.08E-04
3.89E-05	3.85E-05	3.46E-05	2.29E-05	3.97E-05		0.00E+00	0.00E+00	3.64E-09	3.64E-09	0.00	7.90E-04	2.36E-04	5.91E-04	2.23E-04
4.19E-05	4.16E-05	3.72E-05	2.43E-05	4.27E-05		0.00E+00	0.00E+00	3.91E-09	3.91E-09	0.00	8.51E-04	2.54E-04	6.35E-04	2.39E-04
4.52E-05	4.48E-05	4.00E-05	2.59E-05	4.59E-05		0.00E+00	0.00E+00	4.21E-09	4.21E-09	0.00	9.16E-04	2.74E-04	6.83E-04	2.57E-04
4.87E-05	4.83E-05	4.30E-05	2.76E-05	4.94E-05		0.00E+00	0.00E+00	4.53E-09	4.53E-09	0.00	9.85E-04	2.96E-04	7.33E-04	2.76E-04
5.24E-05	5.20E-05	4.62E-05	2.93E-05	5.30E-05		0.00E+00	0.00E+00	4.86E-09	4.86E-09	0.00	1.06E-03	3.18E-04	7.87E-04	2.96E-04
5.63E-05	5.59E-05	4.96E-05	3.12E-05	5.69E-05		0.00E+00	0.00E+00	5.22E-09	5.22E-09	0.01	1.14E-03	3.42E-04	8.44E-04	3.17E-04
6.05E-05	5.99E-05	5.31E-05	3.31E-05	6.10E-05		0.00E+00	0.00E+00	5.59E-09	5.59E-09	0.01	1.22E-03	3.67E-04	9.04E-04	3.39E-04
6.48E-05	6.42E-05	5.68E-05	3.52E-05	6.52E-05		0.00E+00	0.00E+00	5.98E-09	5.98E-09	0.01	1.30E-03	3.93E-04	9.66E-04	3.62E-04
6.92E-05	6.86E-05	6.07E-05	3.73E-05	6.96E-05		0.00E+00	0.00E+00	6.39E-09	6.39E-09	0.01	1.39E-03	4.20E-04	1.03E-03	3.85E-04
7.38E-05	7.32E-05	6.46E-05	3.95E-05	7.42E-05		0.00E+00	0.00E+00	6.81E-09	6.81E-09	0.01	1.48E-03	4.48E-04	1.10E-03	4.10E-04
7.85E-05	7.78E-05	6.87E-05	4.18E-05	7.88E-05		0.00E+00	0.00E+00	7.23E-09	7.23E-09	0.01	1.58E-03	4.77E-04	1.17E-03	4.35E-04
8.32E-05	8.25E-05	7.27E-05	4.42E-05	8.35E-05		0.00E+00	0.00E+00	7.66E-09	7.66E-09	0.01	1.67E-03	5.05E-04	1.23E-03	4.61E-04
8.79E-05	8.72E-05	7.69E-05	4.66E-05	8.82E-05		0.00E+00	0.00E+00	8.10E-09	8.10E-09	0.01	1.76E-03	5.34E-04	1.30E-03	4.87E-04
2.11E-05	2.09E-05	1.91E-05	1.39E-05	2.20E-05		0.00E+00	0.00E+00	2.01E-09	2.01E-09	0.00	4.36E-04	1.28E-04	3.30E-04	1.26E-04
2.24E-05	2.22E-05	2.03E-05	1.47E-05	2.33E-05		0.00E+00	0.00E+00	2.13E-09	2.13E-09	0.00	4.63E-04	1.36E-04	3.50E-04	1.34E-04
3.66E-05	3.62E-05	3.26E-05	2.19E-05	3.74E-05		0.00E+00	0.00E+00	3.43E-09	3.43E-09	0.00	7.45E-04	2.22E-04	5.58E-04	2.11E-04
3.93E-05	3.90E-05	3.50E-05	2.33E-05	4.02E-05		0.00E+00	0.00E+00	3.68E-09	3.68E-09	0.00	8.01E-04	2.39E-04	5.99E-04	2.26E-04
4.24E-05	4.20E-05	3.76E-05	2.47E-05	4.32E-05		0.00E+00	0.00E+00	3.96E-09	3.96E-09	0.00	8.60E-04	2.57E-04	6.43E-04	2.42E-04
4.56E-05	4.52E-05	4.04E-05	2.63E-05	4.63E-05		0.00E+00	0.00E+00	4.25E-09	4.25E-09	0.00	9.24E-04	2.77E-04	6.89E-04	2.60E-04
4.90E-05	4.85E-05	4.33E-05	2.79E-05	4.97E-05		0.00E+00	0.00E+00	4.56E-09	4.56E-09	0.00	9.91E-04	2.97E-04	7.39E-04	2.78E-04
5.26E-05	5.21E-05	4.64E-05	2.96E-05	5.33E-05		0.00E+00	0.00E+00	4.88E-09	4.88E-09	0.00	1.06E-03	3.19E-04	7.91E-04	2.97E-04
5.63E-05	5.58E-05	4.96E-05	3.15E-05	5.70E-05		0.00E+00	0.00E+00	5.23E-09	5.23E-09	0.01	1.14E-03	3.42E-04	8.46E-04	3.17E-04
6.03E-05	5.97E-05	5.30E-05	3.34E-05	6.09E-05		0.00E+00	0.00E+00	5.58E-09	5.58E-09	0.01	1.22E-03	3.66E-04	9.03E-04	3.39E-04
6.43E-05	6.38E-05	5.66E-05	3.53E-05	6.49E-05		0.00E+00	0.00E+00	5.95E-09	5.95E-09	0.01	1.30E-03	3.91E-04	9.62E-04	3.61E-04
6.85E-05	6.80E-05	6.02E-05	3.74E-05	6.91E-05		0.00E+00	0.00E+00	6.34E-09	6.34E-09	0.01	1.38E-03	4.16E-04	1.02E-03	3.83E-04
7.29E-05	7.22E-05	6.39E-05	3.95E-05	7.34E-05		0.00E+00	0.00E+00	6.73E-09	6.73E-09	0.01	1.47E-03	4.42E-04	1.09E-03	4.07E-04
7.72E-05	7.66E-05	6.77E-05	4.17E-05	7.77E-05		0.00E+00	0.00E+00	7.13E-09	7.13E-09	0.01	1.55E-03	4.69E-04	1.15E-03	4.31E-04
3.98E-05	3.94E-05	3.54E-05	2.36E-05	4.07E-05		0.00E+00	0.00E+00	3.73E-09	3.73E-09	0.00	8.10E-04	2.42E-04	6.06E-04	2.29E-04
4.27E-05	4.24E-05	3.80E-05	2.51E-05	4.36E-05		0.00E+00	0.00E+00	3.99E-09	3.99E-09	0.00	8.68E-04	2.59E-04	6.49E-04	2.45E-04
4.58E-05	4.55E-05	4.07E-05	2.66E-05	4.67E-05		0.00E+00	0.00E+00	4.28E-09	4.28E-09	0.00	9.30E-04	2.78E-04	6.94E-04	2.62E-04
4.91E-05	4.87E-05	4.35E-05	2.82E-05	4.99E-05		0.00E+00	0.00E+00	4.58E-09	4.58E-09	0.00	9.96E-04	2.98E-04	7.42E-04	2.80E-04
5.26E-05	5.21E-05	4.65E-05	2.99E-05	5.34E-05		0.00E+00	0.00E+00	4.89E-09	4.89E-09	0.00	1.06E-03	3.19E-04	7.93E-04	2.98E-04
5.62E-05	5.57E-05	4.96E-05	3.17E-05	5.69E-05		0.00E+00	0.00E+00	5.22E-09	5.22E-09	0.01	1.14E-03	3.41E-04	8.45E-04	3.18E-04
5.99E-05	5.94E-05	5.28E-05	3.35E-05	6.06E-05		0.00E+00	0.00E+00	5.56E-09	5.56E-09	0.01	1.21E-03	3.64E-04	9.00E-04	3.38E-04
6.38E-05	6.33E-05	5.62E-05	3.54E-05	6.45E-05		0.00E+00	0.00E+00	5.91E-09	5.91E-09	0.01	1.29E-03	3.87E-04	9.57E-04	3.59E-04
6.78E-05	6.72E-05	5.96E-05	3.74E-05	6.84E-05		0.00E+00	0.00E+00	6.28E-09	6.28E-09	0.01	1.37E-03	4.11E-04	1.01E-03	3.81E-04
4.01E-05	3.98E-05	3.58E-05	2.39E-05	4.11E-05		0.00E+00	0.00E+00	3.76E-09	3.76E-09	0.00	8.18E-04	2.44E-04	6.12E-04	2.32E-04
4.30E-05	4.26E-05	3.83E-05	2.54E-05	4.39E-05		0.00E+00	0.00E+00	4.02E-09	4.02E-09	0.00	8.75E-04	2.61E-04	6.54E-04	2.47E-04
4.60E-05	4.56E-05	4.09E-05	2.69E-05	4.69E-05		0.00E+00	0.00E+00	4.30E-09	4.30E-09	0.00	9.35E-04	2.79E-04	6.98E-04	2.64E-04
4.92E-05	4.88E-05	4.36E-05	2.85E-05	5.01E-05		0.00E+00	0.00E+00	4.59E-09	4.59E-09	0.00	9.98E-04	2.99E-04	7.45E-04	2.81E-04
5.25E-05	5.21E-05	4.65E-05	3.01E-05	5.34E-05		0.00E+00	0.00E+00	4.89E-09	4.89E-09	0.00	1.06E-03	3.19E-04	7.93E-04	2.99E-04
5.59E-05	5.55E-05	4.95E-05	3.18E-05	5.68E-05		0.00E+00	0.00E+00	5.21E-09	5.21E-09	0.01	1.13E-03	3.40E-04	8.44E-04	3.17E-04
5.95E-05	5.90E-05	5.26E-05	3.36E-05	6.03E-05		0.00E+00	0.00E+00	5.53E-09	5.53E-09	0.01	1.20E-03	3.61E-04	8.96E-04	3.37E-04
6.32E-05	6.26E-05	5.57E-05	3.55E-05	6.40E-05		0.00E+00	0.00E+00	5.87E-09	5.87E-09	0.01	1.28E-03	3.84E-04	9.50E-04	3.57E-04
4.32E-05	4.28E-05	3.85E-05	2.57E-05	4.42E-05		0.00E+00	0.00E+00	4.05E-09	4.05E-09	0.00	8.80E-04	2.62E-04	6.58E-04	2.49E-04
4.61E-05	4.57E-05	4.10E-05	2.71E-05	4.71E-05		0.00E+00	0.00E+00	4.31E-09	4.31E-09	0.00	9.38E-04	2.80E-04	7.01E-04	2.65E-04
4.92E-05	4.88E-05	4.37E-05	2.87E-05	5.01E-05		0.00E+00	0.00E+00	4.59E-09	4.59E-09	0.00	9.98E-04	2.99E-04	7.46E-04	2.81E-04
5.23E-05	5.19E-05	4.64E-05	3.03E-05	5.33E-05		0.00E+00	0.00E+00	4.88E-09	4.88E-09	0.00	1.06E-03	3.18E-04	7.92E-04	2.99E-04
5.56E-05	5.52E-05	4.93E-05	3.20E-05	5.65E-05		0.00E+00	0.00E+00	5.18E-09	5.18E-09	0.01	1.13E-03	3.38E-04	8.41E-04	3.17E-04
5.90E-05	5.85E-05	5.22E-05	3.37E-05	5.99E-05		0.00E+00	0.00E+00	5.49E-09	5.49E-09	0.01	1.19E-03	3.58E-04	8.90E-04	3.35E-04

Unique Identifier	X (UTM)	Y (UTM)	DemolitionS 2026	Site PreparationS 2026	Grading/ExcavationS 2026	Concrete (Garage and Podiums)1 2026	Concrete (Garage and Podiums)1 2027	Concrete (Garage and Podiums)1 2028	Concrete (Garage and Podiums)S 2028	Concrete (Garage and Podiums)2 2028	Building Construction (framing, roofing, 2027	Building Construction (framing, roofing, 2028	Building Construction (framing, roofing, 2028	Building Construction (framing, roofing, 2029	Building Construction (framing, roofing, 2029
371458.013761608.01	371458.01	3761608.01	2.49E-04	0.00E+00	5.24E-04	2.24E-04	2.24E-04	2.23E-04	2.00E-04	1.32E-04	7.41E-05	7.41E-05	6.65E-05	6.65E-05	4.39E-05
371468.013761608.01	371468.01	3761608.01	2.64E-04	0.00E+00	5.56E-04	2.38E-04	2.38E-04	2.37E-04	2.12E-04	1.40E-04	7.87E-05	7.87E-05	7.05E-05	7.05E-05	4.64E-05
371468.013761618.01	371468.01	3761618.01	2.49E-04	0.00E+00	5.22E-04	2.24E-04	2.23E-04	2.22E-04	2.00E-04	1.33E-04	7.38E-05	7.38E-05	6.63E-05	6.63E-05	4.41E-05
371050.013761413.01	371050.01	3761413.01	8.38E-05	0.00E+00	1.76E-04	7.28E-05	7.26E-05	7.24E-05	6.73E-05	5.24E-05	2.40E-05	2.40E-05	2.24E-05	2.24E-05	1.74E-05
371050.013761423.01	371050.01	3761423.01	8.07E-05	0.00E+00	1.70E-04	7.01E-05	6.99E-05	6.98E-05	6.49E-05	5.07E-05	2.32E-05	2.32E-05	2.15E-05	2.15E-05	1.68E-05
371056.013761423.01	371056.01	3761423.01	8.25E-05	0.00E+00	1.73E-04	7.17E-05	7.15E-05	7.13E-05	6.63E-05	5.16E-05	2.37E-05	2.37E-05	2.20E-05	2.20E-05	1.71E-05
371040.013761433.01	371040.01	3761433.01	7.51E-05	0.00E+00	1.58E-04	6.50E-05	6.48E-05	6.47E-05	6.04E-05	4.76E-05	2.15E-05	2.15E-05	2.00E-05	2.00E-05	1.58E-05
371050.013761433.01	371050.01	3761433.01	7.78E-05	0.00E+00	1.63E-04	6.75E-05	6.73E-05	6.71E-05	6.25E-05	4.90E-05	2.23E-05	2.23E-05	2.08E-05	2.08E-05	1.63E-05
371057.013761433.01	371057.01	3761433.01	7.97E-05	0.00E+00	1.67E-04	6.92E-05	6.90E-05	6.89E-05	6.41E-05	4.99E-05	2.29E-05	2.29E-05	2.13E-05	2.13E-05	1.66E-05
371040.013761443.01	371040.01	3761443.01	7.24E-05	0.00E+00	1.52E-04	6.27E-05	6.25E-05	6.23E-05	5.82E-05	4.61E-05	2.07E-05	2.07E-05	1.93E-05	1.93E-05	1.53E-05
371050.013761443.01	371050.01	3761443.01	7.49E-05	0.00E+00	1.58E-04	6.50E-05	6.48E-05	6.46E-05	6.03E-05	4.74E-05	2.15E-05	2.15E-05	2.00E-05	2.00E-05	1.57E-05
371058.013761443.01	371058.01	3761443.01	7.70E-05	0.00E+00	1.62E-04	6.69E-05	6.67E-05	6.66E-05	6.20E-05	4.84E-05	2.21E-05	2.21E-05	2.06E-05	2.06E-05	1.61E-05
371040.013761453.01	371040.01	3761453.01	7.00E-05	0.00E+00	1.47E-04	6.05E-05	6.04E-05	6.02E-05	5.63E-05	4.47E-05	2.00E-05	2.00E-05	1.87E-05	1.87E-05	1.48E-05
371050.013761453.01	371050.01	3761453.01	7.24E-05	0.00E+00	1.52E-04	6.27E-05	6.25E-05	6.24E-05	5.82E-05	4.59E-05	2.07E-05	2.07E-05	1.93E-05	1.93E-05	1.52E-05
371060.013761453.01	371060.01	3761453.01	7.48E-05	0.00E+00	1.57E-04	6.49E-05	6.48E-05	6.46E-05	6.02E-05	4.71E-05	2.14E-05	2.14E-05	2.00E-05	2.00E-05	1.56E-05
371010.013761467.01	371010.01	3761467.01	6.08E-05	0.00E+00	1.28E-04	5.23E-05	5.21E-05	5.20E-05	4.89E-05	3.97E-05	1.73E-05	1.73E-05	1.62E-05	1.62E-05	1.32E-05
371020.013761469.01	371020.01	3761469.01	6.23E-05	0.00E+00	1.31E-04	5.36E-05	5.35E-05	5.34E-05	5.01E-05	4.05E-05	1.77E-05	1.77E-05	1.66E-05	1.66E-05	1.34E-05
371040.013761463.01	371040.01	3761463.01	6.77E-05	0.00E+00	1.42E-04	5.85E-05	5.84E-05	5.82E-05	5.44E-05	4.34E-05	1.93E-05	1.93E-05	1.81E-05	1.81E-05	1.44E-05
371050.013761463.01	371050.01	3761463.01	6.99E-05	0.00E+00	1.47E-04	6.05E-05	6.04E-05	6.02E-05	5.62E-05	4.45E-05	2.00E-05	2.00E-05	1.87E-05	1.87E-05	1.48E-05
371060.013761463.01	371060.01	3761463.01	7.22E-05	0.00E+00	1.52E-04	6.26E-05	6.24E-05	6.23E-05	5.81E-05	4.56E-05	2.07E-05	2.07E-05	1.93E-05	1.93E-05	1.51E-05
371010.013761473.01	371010.01	3761473.01	5.97E-05	0.00E+00	1.25E-04	5.13E-05	5.12E-05	5.10E-05	4.80E-05	3.90E-05	1.69E-05	1.69E-05	1.59E-05	1.59E-05	1.30E-05
371020.013761473.01	371020.01	3761473.01	6.15E-05	0.00E+00	1.29E-04	5.30E-05	5.28E-05	5.27E-05	4.95E-05	4.00E-05	1.75E-05	1.75E-05	1.64E-05	1.64E-05	1.33E-05
371000.013761483.01	371000.01	3761483.01	5.62E-05	0.00E+00	1.18E-04	4.82E-05	4.81E-05	4.80E-05	4.52E-05	3.70E-05	1.59E-05	1.59E-05	1.50E-05	1.50E-05	1.23E-05
371010.013761483.01	371010.01	3761483.01	5.79E-05	0.00E+00	1.22E-04	4.97E-05	4.96E-05	4.95E-05	4.66E-05	3.80E-05	1.64E-05	1.64E-05	1.55E-05	1.55E-05	1.26E-05
371020.013761485.01	371020.01	3761485.01	5.92E-05	0.00E+00	1.25E-04	5.10E-05	5.08E-05	5.07E-05	4.76E-05	3.86E-05	1.68E-05	1.68E-05	1.58E-05	1.58E-05	1.28E-05
371040.013761485.01	371040.01	3761485.01	6.29E-05	0.00E+00	1.32E-04	5.42E-05	5.41E-05	5.40E-05	5.05E-05	4.05E-05	1.79E-05	1.79E-05	1.68E-05	1.68E-05	1.34E-05
371050.013761486.01	371050.01	3761486.01	6.46E-05	0.00E+00	1.36E-04	5.58E-05	5.57E-05	5.55E-05	5.19E-05	4.14E-05	1.84E-05	1.84E-05	1.72E-05	1.72E-05	1.37E-05
371060.013761485.01	371060.01	3761485.01	6.68E-05	0.00E+00	1.40E-04	5.78E-05	5.76E-05	5.75E-05	5.37E-05	4.25E-05	1.91E-05	1.91E-05	1.78E-05	1.78E-05	1.41E-05
370991.013761493.01	370991.01	3761493.01	5.32E-05	0.00E+00	1.12E-04	4.55E-05	4.54E-05	4.53E-05	4.28E-05	3.53E-05	1.50E-05	1.50E-05	1.42E-05	1.42E-05	1.17E-05
371000.013761493.01	371000.01	3761493.01	5.46E-05	0.00E+00	1.15E-04	4.68E-05	4.67E-05	4.65E-05	4.39E-05	3.61E-05	1.54E-05	1.54E-05	1.46E-05	1.46E-05	1.20E-05
371010.013761493.01	371010.01	3761493.01	5.62E-05	0.00E+00	1.18E-04	4.82E-05	4.81E-05	4.80E-05	4.52E-05	3.69E-05	1.59E-05	1.59E-05	1.50E-05	1.50E-05	1.23E-05
371020.013761493.01	371020.01	3761493.01	5.78E-05	0.00E+00	1.21E-04	4.97E-05	4.95E-05	4.94E-05	4.65E-05	3.78E-05	1.64E-05	1.64E-05	1.54E-05	1.54E-05	1.25E-05
371040.013761493.01	371040.01	3761493.01	6.12E-05	0.00E+00	1.29E-04	5.27E-05	5.26E-05	5.25E-05	4.92E-05	3.95E-05	1.74E-05	1.74E-05	1.63E-05	1.63E-05	1.31E-05
371050.013761493.01	371050.01	3761493.01	6.30E-05	0.00E+00	1.32E-04	5.44E-05	5.43E-05	5.42E-05	5.07E-05	4.05E-05	1.80E-05	1.80E-05	1.68E-05	1.68E-05	1.34E-05
371060.013761493.01	371060.01	3761493.01	6.49E-05	0.00E+00	1.36E-04	5.62E-05	5.60E-05	5.59E-05	5.22E-05	4.14E-05	1.85E-05	1.85E-05	1.73E-05	1.73E-05	1.38E-05
370990.013761503.01	370990.01	3761503.01	5.16E-05	0.00E+00	1.08E-04	4.41E-05	4.40E-05	4.39E-05	4.15E-05	3.43E-05	1.46E-05	1.46E-05	1.38E-05	1.38E-05	1.14E-05
371000.013761503.01	371000.01	3761503.01	5.30E-05	0.00E+00	1.11E-04	4.54E-05	4.53E-05	4.52E-05	4.26E-05	3.51E-05	1.50E-05	1.50E-05	1.41E-05	1.41E-05	1.16E-05
371010.013761502.01	371010.01	3761502.01	5.47E-05	0.00E+00	1.15E-04	4.69E-05	4.68E-05	4.67E-05	4.40E-05	3.60E-05	1.55E-05	1.55E-05	1.46E-05	1.46E-05	1.19E-05
371020.013761503.01	371020.01	3761503.01	5.60E-05	0.00E+00	1.18E-04	4.81E-05	4.80E-05	4.79E-05	4.50E-05	3.67E-05	1.59E-05	1.59E-05	1.49E-05	1.49E-05	1.22E-05
371040.013761503.01	371040.01	3761503.01	5.92E-05	0.00E+00	1.24E-04	5.10E-05	5.08E-05	5.07E-05	4.76E-05	3.83E-05	1.68E-05	1.68E-05	1.58E-05	1.58E-05	1.27E-05
371050.013761503.01	371050.01	3761503.01	6.09E-05	0.00E+00	1.28E-04	5.26E-05	5.24E-05	5.23E-05	4.90E-05	3.92E-05	1.74E-05	1.74E-05	1.63E-05	1.63E-05	1.30E-05
371060.013761503.01	371060.01	3761503.01	6.27E-05	0.00E+00	1.32E-04	5.42E-05	5.41E-05	5.39E-05	5.04E-05	4.02E-05	1.79E-05	1.79E-05	1.67E-05	1.67E-05	1.33E-05
371065.013761503.01	371065.01	3761503.01	6.36E-05	0.00E+00	1.34E-04	5.50E-05	5.49E-05	5.48E-05	5.12E-05	4.06E-05	1.82E-05	1.82E-05	1.70E-05	1.70E-05	1.35E-05
370980.013761508.01	370980.01	3761508.01	4.94E-05	0.00E+00	1.04E-04	4.22E-05	4.21E-05	4.20E-05	3.98E-05	3.31E-05	1.40E-05	1.40E-05	1.32E-05	1.32E-05	1.10E-05
370990.013761513.01	370990.01	3761513.01	5.01E-05	0.00E+00	1.05E-04	4.29E-05	4.28E-05	4.27E-05	4.03E-05	3.34E-05	1.42E-05	1.42E-05	1.34E-05	1.34E-05	1.11E-05
371000.013761511.01	371000.01	3761511.01	5.18E-05	0.00E+00	1.09E-04	4.44E-05	4.42E-05	4.41E-05	4.16E-05	3.43E-05	1.46E-05	1.46E-05	1.38E-05	1.38E-05	1.14E-05
371022.013761513.01	371022.01	3761513.01	5.46E-05	0.00E+00	1.15E-04	4.69E-05	4.68E-05	4.67E-05	4.39E-05	3.58E-05	1.55E-05	1.55E-05	1.46E-05	1.46E-05	1.19E-05
371028.013761513.01	371028.01	3761513.01	5.55E-05	0.00E+00	1.17E-04	4.77E-05	4.76E-05	4.75E-05	4.46E-05	3.63E-05	1.58E-05	1.58E-05	1.48E-05	1.48E-05	1.20E-05
371040.013761513.01	371040.01	3761513.01	5.73E-05	0.00E+00	1.20E-04	4.93E-05	4.92E-05	4.91E-05	4.61E-05	3.72E-05	1.63E-05	1.63E-05	1.53E-05	1.53E-05	1.23E-05
371050.013761513.01	371050.01	3761513.01	5.89E-05	0.00E+00	1.24E-04	5.08E-05	5.07E-05	5.06E-05	4.74E-05	3.81E-05	1.68E-05	1.68E-05	1.57E-05	1.57E-05	1.26E-05
371060.013761513.01	371060.01	3761513.01	6.06E-05	0.00E+00	1.27E-04	5.23E-05	5.22E-05	5.21E-05	4.87E-05	3.89E-05	1.73E-05	1.73E-05	1.62E-05	1.62E-05	1.29E-05
371065.013761513.01	371065.01	3761513.01	6.15E-05	0.00E+00	1.29E-04	5.31E-05	5.30E-05	5.29E-05	4.94E-05	3.94E-05	1.75E-05	1.75E-05	1.64E-05	1.64E-05	1.31E-05
371007.013761519.01	371007.01	3761519.01	5.16E-05	0.00E+00	1.08E-04	4.42E-05	4.41E-05	4.39E-05	4.15E-05	3.41E-05	1.46E-05	1.46E-05	1.38E-05	1.38E-05	1.13E-05
371020.013761523.01	371020.01	3761523.01	5.27E-05	0.00E+00	1.11E-04	4.52E-05	4.51E-05	4.50E-05	4.24E-05	3.47E-05	1.49E-05	1.49E-05	1.41E-05	1.41E-05	1.15E-05
371030.013761523.01	371030.01	3761523.01	5.41E-05	0.00E+00	1.14E-04	4.65E-05	4.64E-05	4.63E-05	4.35E-05	3.54E-05	1.54E-05	1.54E-05	1.44E-05	1.44E-05	1.18E-05
371040.013761523.01	371040.01	3761523.01	5.55E-05	0.00E+00	1.17E-04	4.78E-05	4.76E-05	4.75E-05	4.46E-05	3.61E-05	1.58E-05	1.58E-05	1.48E-05	1.48E-05	1.20E-05
371050.013761523.01	371050.01	3761523.01	5.70E-05	0.00E+00	1.20E-04	4.92E-05	4.90E-05	4.89E-05	4.59E-05	3.69E-05	1.62E-05	1.62E-05	1.52E-05	1.52E-05	1.23E-05
371060.013761523.01	371060.01	3761523.01	5.86E-05	0.00E+00	1.23E-04	5.06E-05	5.05E-05	5.03E-05	4.71E-05	3.78E-05	1.67E-05	1.67E-05	1.56E-05	1.56E-05	1.25E-05
371068.013761523.01	371068.01	3761523.01	5.99E-05	0.00E+00	1.26E-04	5.18E-05	5.16E-05	5.15E-05	4.82E-05	3.84E-05	1.71E-05	1.71E-05	1.60E-05	1.60E-05	1.27E-05
371010.013761535.01	371010.01	3761535.01	4.96E-05	0.00E+00	1.04E-04	4.25E-05	4.24E-05	4.23E-05	3.99E-05	3.29E-05	1.40E-05	1.40E-05	1.32E-05	1.32E-05	1.09E-05
371030.013761533.01	371030.01	3761533.01	5.25E-05	0.00E+00	1.10E-04	4.51E-05	4.49E-05	4.48E-05	4.22E-05	3.44E-05	1.49E-05	1.49E-05	1.40E-05	1.40E-05	1.14E-05
371034.013761533.01	371034.01	3761533.01	5.30E-05	0.00E+00	1.11E-04	4.55E-05	4.54E-05	4.53E-05	4.26E-05	3.47E-05	1.50E-05	1.50E-05	1.41E-05	1.41E-05	1.15E-05
371050.013761533.01	371050.01	3761533.01	5.53E-05	0.00E+00	1.16E-04	4.76E-05	4.75E-05	4.74E-05	4.45E-05	3.59E-05	1.57E-05	1.57E-05	1.48E-05	1.48E-05	1.19E-05
371060.013761533.01	371060.01	3761533.01	5.68E-05	0.00E+00	1.19E-04	4.90E-05	4.88E-05	4.87E-05	4.57E-05	3.67E-05	1.62E-05	1.62E-05	1.52E-05	1.52E-05	1.22E-05
371067.013761533.01	371067.01	3761533.01	5.78E-05	0.00E+00	1.21E-04	4.99E-05	4.97E-05	4.96E-05	4.65E-05	3.72E-05	1.65E-05	1.65E-05	1.54E-05	1.54E-05	1.23E-05
371010.013761543.01	371010.01	3761543.01	4.85E-05	0.00E+00	1.02E-04	4.15E-05	4.14E-05	4.13E-05	3.90E-05	3.22E-05	1.37E-05	1.37E-05	1.29E-05	1.29E-05	1.07E-05
371020.013761543.01	371020.01	3761543.01	4.97E-05	0.00E+00	1.04E-04	4.26E-05	4.25E-05	4.24E-05	3.99E-05	3.28E-05	1.41E-05	1.41E-05	1.33E-05	1.33E-05	1.09E-05
371030.013761543.01	371030.01	3761543.01	5.09E-05	0.00E+00	1.07E-04	4.37E-05	4.36E-05	4.35E-05	4.09E-05	3.35E-05	1.44E-05	1.44E-05	1.36E-05	1.36E-05	1.11E-05
370991.013761555.01	370991.01	3761555.01	4.47E-05	0.00E+00	9.40E-05	3.82E-05	3.81E-05	3.80E-05	3.60E-05	3.01E-05	1.26E-05	1.26E-05	1.19E-05	1.19E-05	9.98E-06
371000.013761553.01	371000.01	3761553.01	4.60E-05	0.00E+00	9.66E-05	3.93E-05	3.92E-05	3.91E-05	3.70E-05	3.07E-05	1.30E-05	1.30E-05	1.23E-05	1.23E-05	1.02E-05
371010.013761553.01	371010.01	3761553.01	4.71E-05	0.00E+00	9.90E-05	4.03E-05	4.02E-05	4.01E-05	3.79E-05	3.14E-05	1.33E-05	1.33E-05	1.26E-05	1.26E-05	1.04E-05
371020.013761553.01	371020.01	3761553.01	4.82E-05	0.00E+00	1.01E-04	4.13E-05	4.12E-05	4.11E-05	3.88E-05	3.20E-05	1.36E-05	1.36E-05	1.29E-05	1.29E-05	1.06E-05
371030.013761553.01	371030.01	3761553.01	4.94E-05	0.00E+00	1.04E-04	4.24E-05	4.22E-05	4.22E-05	3.97E-05	3.26E-05	1.40E-05	1.40E-05	1.32E-05	1.32E-05	1.08E-05
370992.013761563.01	370992.01	3761563.01	4.39E-05	0.00E+00	9.22E-05	3.75E-05	3.74E-05	3.73E-05	3.53E-05	2.95E-05	1.24E-05	1.24E-05	1.17E-05	1.17E-05	9.79E-06
371000.013761563.01	371000.01	3761563.01	4.47E-05	0.00E+00	9.40E-05	3.82E-05	3.81E-05	3.80E-05	3.60E-05	3.00E-05	1.26E-05	1.26E-05	1.19E-05	1.19E-05	9.95E-06
371010.013761563.01	371010.01	3761563.01	4.58E-05	0.00E+00	9.62E-05	3.91E-05	3.90E-05	3.90E-05	3.68E-05	3.05E-05	1.29E-05	1.29E-05	1.22E-05	1.22E-05	1.01E-05
371020.013761563.01	371020.01	3761563.01	4.68E-05	0.00E+00	9.85E-05	4.01E-05	4.00E-05	3.99E-05	3.77E-05	3.11E-05	1.32E-05	1.32E-05	1.25E-05	1.25E-05	1.03E-05
370990.013761573.01	370990.01	3761573.01	4.25E-05	0.00E+00	8.94E-05	3.63E-05	3.62E-05	3.61E-05	3.42E-05	2.87E-05	1.20E-05	1.20E-05	1.13E-05	1.13E-05	9.51E-06
371000.013761573.01	371000.01	3761573.01	4.35E-05	0.00E+00	9.15E-05	3.72E-05	3.71E-05	3.70E-05	3.50E-05	2.92E-05	1.23E-05	1.23E-05	1.16E-05	1.16E-05	9.70E-06
371010.013761573.01	371010.01	3761573.01	4.45E-05	0.00E+00	9.35E-05	3.80E-05	3.79E-05	3.78E-05	3.58E-05	2.97E-05	1.26E-05	1.26E-05	1.19E-05	1.19E-05	9.87E-06
371033.013761576.01	371033.01	3761576.01	4.65E-05	0.00E+00	9.76E-05	3.98E-05	3.97E-05	3.96E-05	3.74E-05	3.07E-05	1.31E-05	1.31E-05	1.24E-05	1.24E-05	1.02E-05
371064.013761573.01	371064.01	3761573.01	5.04E-05	0.00E+00	1.06E-04	4.33E-05	4.32E-05	4.31E-05	4.05E-05	3.28E-05	1.43E-05	1.43E-05	1.34E-05	1.34E-05	1.09E-05
371070.013761573.01	371070.01	3761573.01	5.10E-05	0.00E+00	1.07E-04	4.39E-05	4.38E-05	4.37E-05	4.10E-05	3.32E-05	1.45E-05	1.45E-05	1.36E-05	1.36E-05	1.10E-05
370970.013761583.01	370970.01	3761583.01	3.96E-05	0.00E+00	8.32E-05	3.37E-05	3.36E-05	3.35E-05	3.19E-05	2.70E-05	1.11E-05	1.11E-05	1.06E-05	1.06E-05	8.95E-06
370980.013761583.01	370980.01	3761583.01	4.05E-05	0.00E+00	8.51E-05	3.45E-05	3.44E-05	3.43E-05	3.26E-05	2.75E-05	1.14E-05	1.14E-05	1.08E-05	1.08E-05	9.11E-06
370990.013761583.01	370990.01	3761583.01	4.14E-05	0.00E+00	8.70E-05	3.53E-05	3.52E-05	3.51E-05	3.33E-05	2.80E-05	1.17E-05	1.17E-05	1.11E-05	1.11E-05	9.28E-06
371000.013761583.01	371000.01	3761583.01	4.23E-05	0.00E+00	8.90E-05	3.61E-05	3.60E-05	3.59E-05	3.40E-05	2.85E-05	1.19E-05	1.19E-05	1.13E-05	1.13E-05	9.45E-06
371030.013761583.01	371030.01	3761583.01	4.52E-05	0.00E+00	9.51E-05	3.87E-05	3.86E-05	3.85E-05	3.64E-05	3.00E-05	1.28E-05	1.28E-05	1.21E-05	1.21E-05	9.96E-06
371038.013761582.01	371038.01	3761582.01	4.62E-05	0.00E+00	9.70E-05	3.96E-05	3.95E-05	3.94E-05	3.71E-05	3.05E-05	1.31E-05	1.31E-05	1.23E-05	1.23E-05	1.01E-05
371060.013761583.01	371060.01	3761583.01	4.84E-05	0.00E+00	1.02E-04	4.16E-05	4.15E-05	4.14E-05	3.89E-05	3.17E-05	1.37E-05	1.37E-05	1.29E-05	1.29E-05	1.05E-05
371070.013761583.01	371070.01	3761583.01	4.94E-05	0.00E+00	1.04E-04	4.25E-05	4.24E-05	4.23E-05	3.98E-05	3.22E-05	1.40E-05	1.40E-05	1.32E-05	1.32E-05	1.07E-05
370970.013761593.01	370970.01	3761593.01	3.86E-05	0.00E+00	8.12E-05	3.28E-05	3.28E-05	3.27E-05	3.11E-05	2.63E-05	1.08E-05	1.08E-05	1.03E-05	1.03E-05	8.74E-06
370980.013761593.01	370980.01	3761593.01	3.95E-05	0.00E+00	8.30E-05	3.36E-05	3.35E-05	3.34E-05	3.18E-05	2.68E-05	1.11E-05	1.11E-05	1.05E-05	1.05E-05	8.90E-06
370990.013761593.01	370990.01	3761593.01	4.03E-05	0.00E+00	8.48E-05	3.44E-05	3.43E-05	3.42E-05	3.24E-05	2.73E-05	1.13E-05	1.13E-05	1.08E-05	1.08E-05	9.05E-06
371000.013761593.01	371000.01	3761593.01	4.12E-05	0.00E+00	8.66E-05	3.51E-05	3.50E-05	3.50E-05	3.31E-05	2.78E-05	1.16E-05	1.16E-05	1.10E-05	1.10E-05	9.21E-06
371020.013761593.01	371020.01	3761593.01	4.30E-05	0.00E+00	9.04E-05	3.68E-05	3.67E-05	3.66E-05	3.46E-05	2.87E-05	1.21E-05	1.21E-05	1.15E-05	1.15E-05	9.53E-06
371030.013761593.01	371030.01	3761593.01	4.40E-05	0.00E+00	9.24E-05	3.76E-05	3.75E-05	3.74E-05	3.53E-05	2.92E-05	1.24E-05	1.24E-05	1.17E-05	1.17E-05	9.70E-06
371060.013761593.01	371060.01	3761593.01	4.69E-05	0.00E+00	9.86E-05	4.03E-05	4.02E-05	4.01E-05	3.77E-05	3.08E-05	1.33E-05	1.33E-05	1.25E-05	1.25E-05	1.02E-05
371070.013761593.01	371070.01	3761593.01	4.79E-05	0.00E+00	1.01E-04	4.12E-05	4.11E-05	4.10E-05	3.85E-05	3.13E-05	1.36E-05	1.36E-05	1.28E-05	1.28E-05	1.04E-05
370980.013761603.01	370980.01	3761603.01	3.85E-05	0.00E+00	8.09E-05	3.27E-05	3.27E-05	3.26E-05	3.10E-05	2.62E-05	1.08E-05	1.08E-05	1.03E-05	1.03E-05	8.69E-06
370990.013761603.01	370990.01	3761603.01	3.93E-05	0.00E+00	8.26E-05	3.35E-05	3.34E-05	3.33E-05	3.16E-05	2.66E-05	1.11E-05	1.11E-05	1.05E-05	1.05E-05	8.83E-06
371010.013761603.01	371010.01	3761603.01	4.10E-05	0.00E+00	8.61E-05	3.50E-05	3.49E-05	3.48E-05	3.29E-05	2.75E-05	1.15E-05	1.15E-05	1.09E-05	1.09E-05	9.14E-06
371020.013761603.01	371020.01	3761603.01	4.18E-05	0.00E+00	8.79E-05	3.58E-05	3.57E-05	3.56E-05	3.37E-05	2.80E-05	1.18E-05	1.18E-05	1.12E-05	1.12E-05	9.29E-06
371030.013761603.01	371030.01	3761603.01	4.27E-05	0.00E+00	8.98E-05	3.65E-05	3.65E-05	3.64E-05	3.44E-05	2.85E-05	1.21E-05	1.21E-05	1.14E-05	1.14E-05	9.45E-06
371010.013761613.01	371010.01	3761613.01	3.99E-05	0.00E+00	8.38E-05	3.40E-05	3.39E-05	3.39E-05	3.21E-05	2.68E-05	1.12E-05	1.12E-05	1.06E-05	1.06E-05	8.91E-06
371020.013761613.01	371020.01	3761613.01	4.07E-05	0.00E+00	8.56E-05	3.48E-05	3.47E-05	3.46E-05	3.27E-05	2.73E-05	1.15E-05	1.15E-05	1.09E-05	1.09E-05	9.06E-06
371030.013761613.01	371030.01	3761613.01	4.15E-05	0.00E+00	8.73E-05	3.55E-05	3.54E-05	3.53E-05	3.34E-05	2.77E-05	1.17E-05	1.17E-05	1.11E-05	1.11E-05	9.21E-06
371040.013761613.01	371040.01	3761613.01	4.24E-05	0.00E+00	8.90E-05	3.63E-05	3.62E-05	3.61E-05	3.41E-05	2.82E-05	1.20E-05	1.20E-05	1.13E-05	1.13E-05	9.35E-06
371030.013761623.01	371030.01	3761623.01	4.04E-05	0.00E

Finishing/Painting1	Finishing/Painting1	Finishing/PaintingS	Finishing/Painting2	PavingS		Child Risk					Overlapping Phases - Maximum GLC			
2028	2029	2029	2029	2029		3rd Trimester	0<2	2<16	Total	per million	2026	2027	2028	2029
4.91E-05	4.87E-05	4.36E-05	2.89E-05	5.01E-05		0.00E+00	0.00E+00	4.59E-09	4.59E-09	0.00	9.98E-04	2.98E-04	7.46E-04	2.82E-04
5.21E-05	5.17E-05	4.63E-05	3.04E-05	5.31E-05		0.00E+00	0.00E+00	4.87E-09	4.87E-09	0.00	1.06E-03	3.17E-04	7.91E-04	2.98E-04
4.89E-05	4.85E-05	4.35E-05	2.90E-05	4.99E-05		0.00E+00	0.00E+00	4.58E-09	4.58E-09	0.00	9.94E-04	2.97E-04	7.44E-04	2.81E-04
1.59E-05	1.58E-05	1.47E-05	1.14E-05	1.68E-05		0.00E+00	0.00E+00	1.54E-09	1.54E-09	0.00	3.33E-04	9.66E-05	2.55E-04	9.84E-05
1.53E-05	1.52E-05	1.41E-05	1.10E-05	1.62E-05		0.00E+00	0.00E+00	1.48E-09	1.48E-09	0.00	3.21E-04	9.31E-05	2.45E-04	9.50E-05
1.57E-05	1.55E-05	1.44E-05	1.12E-05	1.66E-05		0.00E+00	0.00E+00	1.52E-09	1.52E-09	0.00	3.27E-04	9.52E-05	2.51E-04	9.69E-05
1.42E-05	1.41E-05	1.32E-05	1.04E-05	1.51E-05		0.00E+00	0.00E+00	1.38E-09	1.38E-09	0.00	2.98E-04	8.63E-05	2.28E-04	8.85E-05
1.48E-05	1.46E-05	1.36E-05	1.07E-05	1.56E-05		0.00E+00	0.00E+00	1.43E-09	1.43E-09	0.00	3.09E-04	8.96E-05	2.36E-04	9.16E-05
1.51E-05	1.50E-05	1.40E-05	1.09E-05	1.60E-05		0.00E+00	0.00E+00	1.46E-09	1.46E-09	0.00	3.16E-04	9.19E-05	2.42E-04	9.37E-05
1.37E-05	1.36E-05	1.27E-05	1.00E-05	1.45E-05		0.00E+00	0.00E+00	1.33E-09	1.33E-09	0.00	2.87E-04	8.32E-05	2.20E-04	8.55E-05
1.42E-05	1.41E-05	1.31E-05	1.03E-05	1.51E-05		0.00E+00	0.00E+00	1.38E-09	1.38E-09	0.00	2.97E-04	8.62E-05	2.28E-04	8.83E-05
1.46E-05	1.45E-05	1.35E-05	1.06E-05	1.55E-05		0.00E+00	0.00E+00	1.42E-09	1.42E-09	0.00	3.06E-04	8.88E-05	2.34E-04	9.07E-05
1.32E-05	1.31E-05	1.23E-05	9.74E-06	1.41E-05		0.00E+00	0.00E+00	1.29E-09	1.29E-09	0.00	2.78E-04	8.03E-05	2.13E-04	8.27E-05
1.37E-05	1.36E-05	1.27E-05	1.00E-05	1.45E-05		0.00E+00	0.00E+00	1.33E-09	1.33E-09	0.00	2.87E-04	8.32E-05	2.20E-04	8.53E-05
1.42E-05	1.41E-05	1.31E-05	1.03E-05	1.50E-05		0.00E+00	0.00E+00	1.37E-09	1.37E-09	0.00	2.97E-04	8.62E-05	2.28E-04	8.81E-05
1.14E-05	1.13E-05	1.06E-05	8.65E-06	1.22E-05		0.00E+00	0.00E+00	1.12E-09	1.12E-09	0.00	2.41E-04	6.94E-05	1.85E-04	7.22E-05
1.17E-05	1.16E-05	1.09E-05	8.82E-06	1.25E-05		0.00E+00	0.00E+00	1.14E-09	1.14E-09	0.00	2.47E-04	7.12E-05	1.90E-04	7.39E-05
1.28E-05	1.27E-05	1.19E-05	9.45E-06	1.36E-05		0.00E+00	0.00E+00	1.24E-09	1.24E-09	0.00	2.69E-04	7.77E-05	2.06E-04	8.01E-05
1.32E-05	1.31E-05	1.23E-05	9.70E-06	1.40E-05		0.00E+00	0.00E+00	1.28E-09	1.28E-09	0.00	2.77E-04	8.04E-05	2.13E-04	8.26E-05
1.37E-05	1.36E-05	1.26E-05	9.94E-06	1.45E-05		0.00E+00	0.00E+00	1.33E-09	1.33E-09	0.00	2.87E-04	8.31E-05	2.20E-04	8.51E-05
1.12E-05	1.11E-05	1.05E-05	8.50E-06	1.20E-05		0.00E+00	0.00E+00	1.10E-09	1.10E-09	0.00	2.36E-04	6.81E-05	1.82E-04	7.10E-05
1.16E-05	1.15E-05	1.08E-05	8.72E-06	1.24E-05		0.00E+00	0.00E+00	1.13E-09	1.13E-09	0.00	2.44E-04	7.03E-05	1.88E-04	7.30E-05
1.05E-05	1.05E-05	9.85E-06	8.07E-06	1.13E-05		0.00E+00	0.00E+00	1.03E-09	1.03E-09	0.00	2.23E-04	6.40E-05	1.72E-04	6.70E-05
1.09E-05	1.08E-05	1.01E-05	8.27E-06	1.16E-05		0.00E+00	0.00E+00	1.06E-09	1.06E-09	0.00	2.29E-04	6.60E-05	1.77E-04	6.89E-05
1.11E-05	1.10E-05	1.04E-05	8.42E-06	1.19E-05		0.00E+00	0.00E+00	1.09E-09	1.09E-09	0.00	2.35E-04	6.77E-05	1.81E-04	7.04E-05
1.19E-05	1.18E-05	1.10E-05	8.83E-06	1.26E-05		0.00E+00	0.00E+00	1.15E-09	1.15E-09	0.00	2.49E-04	7.20E-05	1.92E-04	7.44E-05
1.22E-05	1.21E-05	1.13E-05	9.02E-06	1.30E-05		0.00E+00	0.00E+00	1.19E-09	1.19E-09	0.00	2.56E-04	7.41E-05	1.97E-04	7.64E-05
1.26E-05	1.25E-05	1.17E-05	9.26E-06	1.34E-05		0.00E+00	0.00E+00	1.23E-09	1.23E-09	0.00	2.65E-04	7.67E-05	2.03E-04	7.88E-05
9.96E-06	9.87E-06	9.32E-06	7.69E-06	1.07E-05		0.00E+00	0.00E+00	9.76E-10	9.76E-10	0.00	2.11E-04	6.05E-05	1.63E-04	6.35E-05
1.02E-05	1.01E-05	9.56E-06	7.86E-06	1.10E-05		0.00E+00	0.00E+00	1.00E-09	1.00E-09	0.00	2.16E-04	6.21E-05	1.67E-04	6.50E-05
1.05E-05	1.05E-05	9.84E-06	8.04E-06	1.13E-05		0.00E+00	0.00E+00	1.03E-09	1.03E-09	0.00	2.22E-04	6.40E-05	1.72E-04	6.69E-05
1.09E-05	1.08E-05	1.01E-05	8.23E-06	1.16E-05		0.00E+00	0.00E+00	1.06E-09	1.06E-09	0.00	2.29E-04	6.59E-05	1.76E-04	6.87E-05
1.15E-05	1.14E-05	1.07E-05	8.61E-06	1.23E-05		0.00E+00	0.00E+00	1.12E-09	1.12E-09	0.00	2.42E-04	7.00E-05	1.86E-04	7.25E-05
1.19E-05	1.18E-05	1.10E-05	8.82E-06	1.27E-05		0.00E+00	0.00E+00	1.16E-09	1.16E-09	0.00	2.50E-04	7.23E-05	1.92E-04	7.46E-05
1.23E-05	1.22E-05	1.14E-05	9.03E-06	1.30E-05		0.00E+00	0.00E+00	1.19E-09	1.19E-09	0.00	2.58E-04	7.46E-05	1.98E-04	7.67E-05
9.65E-06	9.56E-06	9.03E-06	7.47E-06	1.04E-05		0.00E+00	0.00E+00	9.46E-10	9.46E-10	0.00	2.04E-04	5.86E-05	1.58E-04	6.16E-05
9.93E-06	9.84E-06	9.28E-06	7.64E-06	1.06E-05		0.00E+00	0.00E+00	9.73E-10	9.73E-10	0.00	2.10E-04	6.03E-05	1.62E-04	6.32E-05
1.03E-05	1.02E-05	9.58E-06	7.84E-06	1.10E-05		0.00E+00	0.00E+00	1.00E-09	1.00E-09	0.00	2.16E-04	6.23E-05	1.67E-04	6.51E-05
1.05E-05	1.04E-05	9.81E-06	8.00E-06	1.13E-05		0.00E+00	0.00E+00	1.03E-09	1.03E-09	0.00	2.22E-04	6.39E-05	1.71E-04	6.66E-05
1.11E-05	1.11E-05	1.04E-05	8.35E-06	1.19E-05		0.00E+00	0.00E+00	1.09E-09	1.09E-09	0.00	2.34E-04	6.77E-05	1.80E-04	7.02E-05
1.15E-05	1.14E-05	1.07E-05	8.55E-06	1.22E-05		0.00E+00	0.00E+00	1.12E-09	1.12E-09	0.00	2.41E-04	6.98E-05	1.86E-04	7.21E-05
1.19E-05	1.17E-05	1.10E-05	8.75E-06	1.26E-05		0.00E+00	0.00E+00	1.15E-09	1.15E-09	0.00	2.49E-04	7.20E-05	1.91E-04	7.41E-05
1.20E-05	1.19E-05	1.11E-05	8.85E-06	1.28E-05		0.00E+00	0.00E+00	1.17E-09	1.17E-09	0.00	2.52E-04	7.31E-05	1.94E-04	7.52E-05
9.24E-06	9.16E-06	8.66E-06	7.21E-06	9.93E-06		0.00E+00	0.00E+00	9.08E-10	9.08E-10	0.00	1.96E-04	5.61E-05	1.51E-04	5.91E-05
9.37E-06	9.29E-06	8.78E-06	7.28E-06	1.01E-05		0.00E+00	0.00E+00	9.20E-10	9.20E-10	0.00	1.98E-04	5.69E-05	1.53E-04	5.99E-05
9.70E-06	9.61E-06	9.07E-06	7.48E-06	1.04E-05		0.00E+00	0.00E+00	9.51E-10	9.51E-10	0.00	2.05E-04	5.89E-05	1.58E-04	6.18E-05
1.03E-05	1.02E-05	9.57E-06	7.81E-06	1.10E-05		0.00E+00	0.00E+00	1.00E-09	1.00E-09	0.00	2.16E-04	6.23E-05	1.67E-04	6.50E-05
1.04E-05	1.03E-05	9.72E-06	7.91E-06	1.11E-05		0.00E+00	0.00E+00	1.02E-09	1.02E-09	0.00	2.20E-04	6.33E-05	1.69E-04	6.60E-05
1.08E-05	1.07E-05	1.00E-05	8.11E-06	1.15E-05		0.00E+00	0.00E+00	1.05E-09	1.05E-09	0.00	2.27E-04	6.55E-05	1.75E-04	6.80E-05
1.11E-05	1.10E-05	1.03E-05	8.29E-06	1.18E-05		0.00E+00	0.00E+00	1.08E-09	1.08E-09	0.00	2.34E-04	6.75E-05	1.80E-04	6.98E-05
1.14E-05	1.13E-05	1.06E-05	8.48E-06	1.22E-05		0.00E+00	0.00E+00	1.11E-09	1.11E-09	0.00	2.40E-04	6.95E-05	1.85E-04	7.17E-05
1.16E-05	1.15E-05	1.08E-05	8.58E-06	1.23E-05		0.00E+00	0.00E+00	1.13E-09	1.13E-09	0.00	2.44E-04	7.05E-05	1.87E-04	7.27E-05
9.66E-06	9.58E-06	9.03E-06	7.44E-06	1.04E-05		0.00E+00	0.00E+00	9.46E-10	9.46E-10	0.00	2.04E-04	5.86E-05	1.58E-04	6.15E-05
9.89E-06	9.81E-06	9.24E-06	7.56E-06	1.06E-05		0.00E+00	0.00E+00	9.68E-10	9.68E-10	0.00	2.09E-04	6.01E-05	1.61E-04	6.28E-05
1.02E-05	1.01E-05	9.48E-06	7.72E-06	1.09E-05		0.00E+00	0.00E+00	9.93E-10	9.93E-10	0.00	2.14E-04	6.17E-05	1.65E-04	6.43E-05
1.04E-05	1.04E-05	9.72E-06	7.87E-06	1.11E-05		0.00E+00	0.00E+00	1.02E-09	1.02E-09	0.00	2.20E-04	6.34E-05	1.69E-04	6.59E-05
1.07E-05	1.07E-05	9.99E-06	8.05E-06	1.15E-05		0.00E+00	0.00E+00	1.05E-09	1.05E-09	0.00	2.26E-04	6.53E-05	1.74E-04	6.76E-05
1.11E-05	1.10E-05	1.03E-05	8.23E-06	1.18E-05		0.00E+00	0.00E+00	1.08E-09	1.08E-09	0.00	2.32E-04	6.72E-05	1.79E-04	6.94E-05
1.13E-05	1.12E-05	1.05E-05	8.37E-06	1.20E-05		0.00E+00	0.00E+00	1.10E-09	1.10E-09	0.00	2.38E-04	6.87E-05	1.82E-04	7.09E-05
9.29E-06	9.21E-06	8.69E-06	7.17E-06	9.96E-06		0.00E+00	0.00E+00	9.10E-10	9.10E-10	0.00	1.96E-04	5.64E-05	1.52E-04	5.92E-05
9.85E-06	9.77E-06	9.19E-06	7.50E-06	1.05E-05		0.00E+00	0.00E+00	9.63E-10	9.63E-10	0.00	2.08E-04	5.98E-05	1.60E-04	6.24E-05
9.95E-06	9.87E-06	9.28E-06	7.56E-06	1.06E-05		0.00E+00	0.00E+00	9.73E-10	9.73E-10	0.00	2.10E-04	6.04E-05	1.62E-04	6.30E-05
1.04E-05	1.03E-05	9.69E-06	7.82E-06	1.11E-05		0.00E+00	0.00E+00	1.02E-09	1.02E-09	0.00	2.19E-04	6.32E-05	1.69E-04	6.56E-05
1.07E-05	1.06E-05	9.95E-06	7.99E-06	1.14E-05		0.00E+00	0.00E+00	1.04E-09	1.04E-09	0.00	2.25E-04	6.50E-05	1.73E-04	6.73E-05
1.09E-05	1.08E-05	1.01E-05	8.10E-06	1.16E-05		0.00E+00	0.00E+00	1.06E-09	1.06E-09	0.00	2.29E-04	6.62E-05	1.76E-04	6.84E-05
9.07E-06	8.99E-06	8.49E-06	7.01E-06	9.73E-06		0.00E+00	0.00E+00	8.90E-10	8.90E-10	0.00	1.92E-04	5.51E-05	1.48E-04	5.78E-05
9.31E-06	9.23E-06	8.70E-06	7.15E-06	9.98E-06		0.00E+00	0.00E+00	9.12E-10	9.12E-10	0.00	1.97E-04	5.65E-05	1.52E-04	5.92E-05
9.55E-06	9.47E-06	8.92E-06	7.30E-06	1.02E-05		0.00E+00	0.00E+00	9.35E-10	9.35E-10	0.00	2.02E-04	5.80E-05	1.55E-04	6.06E-05
8.35E-06	8.28E-06	7.84E-06	6.55E-06	8.99E-06		0.00E+00	0.00E+00	8.21E-10	8.21E-10	0.00	1.77E-04	5.07E-05	1.37E-04	5.36E-05
8.59E-06	8.52E-06	8.05E-06	6.70E-06	9.23E-06		0.00E+00	0.00E+00	8.44E-10	8.44E-10	0.00	1.82E-04	5.22E-05	1.41E-04	5.50E-05
8.81E-06	8.73E-06	8.25E-06	6.83E-06	9.46E-06		0.00E+00	0.00E+00	8.64E-10	8.64E-10	0.00	1.86E-04	5.35E-05	1.44E-04	5.62E-05
9.03E-06	8.96E-06	8.45E-06	6.96E-06	9.69E-06		0.00E+00	0.00E+00	8.85E-10	8.85E-10	0.00	1.91E-04	5.49E-05	1.47E-04	5.75E-05
9.26E-06	9.18E-06	8.65E-06	7.09E-06	9.92E-06		0.00E+00	0.00E+00	9.07E-10	9.07E-10	0.00	1.96E-04	5.62E-05	1.51E-04	5.88E-05
8.19E-06	8.12E-06	7.69E-06	6.43E-06	8.81E-06		0.00E+00	0.00E+00	8.06E-10	8.06E-10	0.00	1.74E-04	4.97E-05	1.34E-04	5.26E-05
8.35E-06	8.28E-06	7.84E-06	6.53E-06	8.98E-06		0.00E+00	0.00E+00	8.21E-10	8.21E-10	0.00	1.77E-04	5.07E-05	1.37E-04	5.35E-05
8.56E-06	8.49E-06	8.02E-06	6.65E-06	9.19E-06		0.00E+00	0.00E+00	8.40E-10	8.40E-10	0.00	1.81E-04	5.20E-05	1.40E-04	5.47E-05
8.77E-06	8.70E-06	8.21E-06	6.78E-06	9.41E-06		0.00E+00	0.00E+00	8.60E-10	8.60E-10	0.00	1.85E-04	5.33E-05	1.43E-04	5.59E-05
7.93E-06	7.86E-06	7.45E-06	6.25E-06	8.54E-06		0.00E+00	0.00E+00	7.80E-10	7.80E-10	0.00	1.68E-04	4.81E-05	1.30E-04	5.10E-05
8.12E-06	8.05E-06	7.63E-06	6.36E-06	8.74E-06		0.00E+00	0.00E+00	7.99E-10	7.99E-10	0.00	1.72E-04	4.93E-05	1.33E-04	5.21E-05
8.32E-06	8.25E-06	7.80E-06	6.48E-06	8.94E-06		0.00E+00	0.00E+00	8.17E-10	8.17E-10	0.00	1.76E-04	5.05E-05	1.36E-04	5.32E-05
8.71E-06	8.63E-06	8.14E-06	6.70E-06	9.33E-06		0.00E+00	0.00E+00	8.53E-10	8.53E-10	0.00	1.84E-04	5.29E-05	1.42E-04	5.54E-05
9.47E-06	9.39E-06	8.82E-06	7.15E-06	1.01E-05		0.00E+00	0.00E+00	9.25E-10	9.25E-10	0.00	2.00E-04	5.75E-05	1.54E-04	5.98E-05
9.61E-06	9.53E-06	8.94E-06	7.23E-06	1.02E-05		0.00E+00	0.00E+00	9.37E-10	9.37E-10	0.00	2.02E-04	5.83E-05	1.56E-04	6.06E-05
7.36E-06	7.30E-06	6.94E-06	5.87E-06	7.95E-06		0.00E+00	0.00E+00	7.27E-10	7.27E-10	0.00	1.57E-04	4.47E-05	1.21E-04	4.76E-05
7.54E-06	7.47E-06	7.10E-06	5.98E-06	8.13E-06		0.00E+00	0.00E+00	7.43E-10	7.43E-10	0.00	1.60E-04	4.58E-05	1.24E-04	4.86E-05
7.72E-06	7.65E-06	7.26E-06	6.09E-06	8.32E-06		0.00E+00	0.00E+00	7.60E-10	7.60E-10	0.00	1.64E-04	4.69E-05	1.27E-04	4.96E-05
7.90E-06	7.83E-06	7.42E-06	6.20E-06	8.50E-06		0.00E+00	0.00E+00	7.77E-10	7.77E-10	0.00	1.67E-04	4.80E-05	1.30E-04	5.07E-05
8.47E-06	8.40E-06	7.92E-06	6.54E-06	9.08E-06		0.00E+00	0.00E+00	8.30E-10	8.30E-10	0.00	1.79E-04	5.14E-05	1.38E-04	5.40E-05
8.65E-06	8.58E-06	8.09E-06	6.65E-06	9.27E-06		0.00E+00	0.00E+00	8.47E-10	8.47E-10	0.00	1.83E-04	5.25E-05	1.41E-04	5.50E-05
9.09E-06	9.01E-06	8.48E-06	6.90E-06	9.72E-06		0.00E+00	0.00E+00	8.88E-10	8.88E-10	0.00	1.92E-04	5.52E-05	1.48E-04	5.75E-05
9.30E-06	9.22E-06	8.66E-06	7.02E-06	9.93E-06		0.00E+00	0.00E+00	9.08E-10	9.08E-10	0.00	1.96E-04	5.65E-05	1.51E-04	5.87E-05
7.18E-06	7.12E-06	6.77E-06	5.74E-06	7.76E-06		0.00E+00	0.00E+00	7.09E-10	7.09E-10	0.00	1.53E-04	4.36E-05	1.18E-04	4.64E-05
7.35E-06	7.28E-06	6.92E-06	5.84E-06	7.93E-06		0.00E+00	0.00E+00	7.24E-10	7.24E-10	0.00	1.56E-04	4.46E-05	1.21E-04	4.74E-05
7.51E-06	7.45E-06	7.07E-06	5.94E-06	8.10E-06		0.00E+00	0.00E+00	7.40E-10	7.40E-10	0.00	1.59E-04	4.56E-05	1.24E-04	4.84E-05
7.68E-06	7.62E-06	7.22E-06	6.05E-06	8.28E-06		0.00E+00	0.00E+00	7.56E-10	7.56E-10	0.00	1.63E-04	4.67E-05	1.26E-04	4.94E-05
8.04E-06	7.97E-06	7.54E-06	6.26E-06	8.64E-06		0.00E+00	0.00E+00	7.90E-10	7.90E-10	0.00	1.70E-04	4.88E-05	1.32E-04	5.14E-05
8.22E-06	8.15E-06	7.70E-06	6.37E-06	8.83E-06		0.00E+00	0.00E+00	8.07E-10	8.07E-10	0.00	1.74E-04	4.99E-05	1.34E-04	5.25E-05
8.81E-06	8.73E-06	8.22E-06	6.71E-06	9.42E-06		0.00E+00	0.00E+00	8.61E-10	8.61E-10	0.00	1.86E-04	5.35E-05	1.43E-04	5.58E-05
9.00E-06	8.93E-06	8.39E-06	6.82E-06	9.62E-06		0.00E+00	0.00E+00	8.80E-10	8.80E-10	0.00	1.90E-04	5.47E-05	1.46E-04	5.69E-05
7.16E-06	7.10E-06	6.74E-06	5.70E-06	7.73E-06		0.00E+00	0.00E+00	7.06E-10	7.06E-10	0.00	1.52E-04	4.35E-05	1.18E-04	4.62E-05
7.32E-06	7.25E-06	6.88E-06	5.80E-06	7.89E-06		0.00E+00	0.00E+00	7.21E-10	7.21E-10	0.00	1.55E-04	4.44E-05	1.20E-04	4.72E-05
7.64E-06	7.58E-06	7.18E-06	6.00E-06	8.23E-06		0.00E+00	0.00E+00	7.52E-10	7.52E-10	0.00	1.62E-04	4.64E-05	1.25E-04	4.91E-05
7.82E-06	7.75E-06	7.33E-06	6.10E-06	8.40E-06		0.00E+00	0.00E+00	7.68E-10	7.68E-10	0.00	1.66E-04	4.75E-05	1.28E-04	5.00E-05
7.99E-06	7.92E-06	7.49E-06	6.20E-06	8.58E-06		0.00E+00	0.00E+00	7.84E-10	7.84E-10	0.00	1.69E-04	4.85E-05	1.31E-04	5.10E-05
7.44E-06	7.38E-06	6.99E-06	5.85E-06	8.01E-06		0.00E+00	0.00E+00	7.32E-10	7.32E-10	0.00	1.58E-04	4.52E-05	1.22E-04	4.78E-05
7.60E-06	7.54E-06	7.13E-06	5.95E-06	8.18E-06		0.00E+00	0.00E+00	7.47E-10	7.47E-10	0.00	1.61E-04	4.62E-05	1.25E-04	4.87E-05
7.76E-06	7.70E-06	7.28E-06	6.04E-06	8.34E-06		0.00E+00	0.00E+00	7.62E-10	7.62E-10	0.00	1.64E-04	4.71E-05	1.27E-04	4.97E-05
7.93E-06	7.86E-06	7.42E-06	6.14E-06	8.51E-06		0.00E+00	0.00E+00	7.78E-10	7.78E-10	0.00	1.68E-04	4.81E-05	1.30E-04	5.06E-05
7.55E-06	7.48E-06	7.08E-06	5.89E-06	8.11E-06		0.00E+00	0.00E+00	7.41E-10	7.41E-10	0.00	1.60E-04	4.58E-05	1.24E-04	4.83E-05
1.35E-03	1.34E-03	1.07E-03	3.00E-04	1.22E-03		0.00E+00	0.00E+00	1.13E-07	1.13E-07	0.11	2.50E-02	8.18E-03	1.75E-02	6.02E-03
1.43E-03	1.42E-03	1.15E-03	3.68E-04	1.31E-03		0.00E+00	0.00E+00	1.22E-07	1.22E-07	0.12 RES MAX H	2.68E-02	8.70E-03	1.89E-02	6.57E-03
1.12E-03	1.11E-03	8.82E-04	1.99E-04	1.01E-03		0.00E+00	0.00E+00	9.34E-08	9.34E-08	0.09	2.07E-02	6.83E-03	1.42E-02	4.85E-03
1.25E-03	1.24E-03	9.88E-04	2.45E-04	1.13E-03		0.00E+00	0.00E+00	1.05E-07	1.05E-07	0.10	2.31E-02	7.60E-03	1.60E-02	5.48E-03
1.26E-03	1.25E-03	1.01E-03	2.79E-04	1.14E-03		0.00E+00	0.00E+00	1.06E-07	1.06E-07	0.11	2.35E-02	7.68E-03	1.64E-02	5.64E-03

Unique Identifier	X (UTM)	Y (UTM)	DemolitionS 2026	Site PreparationS 2026	Grading/ExcavationS 2026	Concrete (Garage and Podiums)1 2026	Concrete (Garage and Podiums)1 2027	Concrete (Garage and Podiums)1 2028	Concrete (Garage and Podiums)S 2028	Concrete (Garage and Podiums)2 2028	Building Construction (framing, roofing, 2027	Building Construction (framing, roofing, 2028	Building Construction (framing, roofing, 2028	Building Construction (framing, roofing, 2029	Building Construction (framing, roofing, 2029
371431.013761284.01	371431.01	3761284.01	5.72E-03	0.00E+00	1.20E-02	5.76E-03	5.74E-03	5.73E-03	4.64E-03	1.44E-03	1.90E-03	1.90E-03	1.54E-03	1.54E-03	4.77E-04
371381.013761299.01	371381.01	3761299.01	3.17E-03	0.00E+00	6.67E-03	3.27E-03	3.26E-03	3.25E-03	2.57E-03	5.63E-04	1.08E-03	1.08E-03	8.52E-04	8.52E-04	1.87E-04
371391.013761294.01	371391.01	3761294.01	4.12E-03	0.00E+00	8.65E-03	4.24E-03	4.23E-03	4.22E-03	3.33E-03	7.20E-04	1.40E-03	1.40E-03	1.11E-03	1.11E-03	2.39E-04
371401.013761294.01	371401.01	3761294.01	4.60E-03	0.00E+00	9.67E-03	4.72E-03	4.71E-03	4.70E-03	3.72E-03	8.54E-04	1.56E-03	1.56E-03	1.24E-03	1.24E-03	2.83E-04
371411.013761294.01	371411.01	3761294.01	4.81E-03	0.00E+00	1.01E-02	4.91E-03	4.89E-03	4.88E-03	3.89E-03	9.78E-04	1.62E-03	1.62E-03	1.29E-03	1.29E-03	3.25E-04
371421.013761294.01	371421.01	3761294.01	4.97E-03	0.00E+00	1.04E-02	5.04E-03	5.03E-03	5.02E-03	4.03E-03	1.11E-03	1.67E-03	1.67E-03	1.34E-03	1.34E-03	3.70E-04
371431.013761294.01	371431.01	3761294.01	5.01E-03	0.00E+00	1.05E-02	5.05E-03	5.03E-03	5.02E-03	4.06E-03	1.24E-03	1.67E-03	1.67E-03	1.35E-03	1.35E-03	4.13E-04
371361.013761309.01	371361.01	3761309.01	2.04E-03	0.00E+00	4.29E-03	2.09E-03	2.08E-03	2.08E-03	1.65E-03	3.94E-04	6.89E-04	6.89E-04	5.48E-04	5.48E-04	1.31E-04
371371.013761304.01	371371.01	3761304.01	2.55E-03	0.00E+00	5.37E-03	2.62E-03	2.62E-03	2.61E-03	2.07E-03	4.65E-04	8.66E-04	8.66E-04	6.85E-04	6.85E-04	1.54E-04
371381.013761304.01	371381.01	3761304.01	2.87E-03	0.00E+00	6.03E-03	2.95E-03	2.94E-03	2.93E-03	2.32E-03	5.32E-04	9.73E-04	9.73E-04	7.71E-04	7.71E-04	1.77E-04
371391.013761304.01	371391.01	3761304.01	3.29E-03	0.00E+00	6.92E-03	3.38E-03	3.37E-03	3.36E-03	2.66E-03	6.24E-04	1.11E-03	1.11E-03	8.84E-04	8.84E-04	2.07E-04
371401.013761304.01	371401.01	3761304.01	3.80E-03	0.00E+00	7.99E-03	3.89E-03	3.88E-03	3.87E-03	3.07E-03	7.45E-04	1.28E-03	1.28E-03	1.02E-03	1.02E-03	2.47E-04
371411.013761304.01	371411.01	3761304.01	4.07E-03	0.00E+00	8.54E-03	4.14E-03	4.13E-03	4.12E-03	3.29E-03	8.54E-04	1.37E-03	1.37E-03	1.09E-03	1.09E-03	2.84E-04
371421.013761303.01	371421.01	3761303.01	4.34E-03	0.00E+00	9.13E-03	4.40E-03	4.39E-03	4.38E-03	3.52E-03	9.86E-04	1.45E-03	1.45E-03	1.17E-03	1.17E-03	3.27E-04
371431.013761304.01	371431.01	3761304.01	4.36E-03	0.00E+00	9.16E-03	4.38E-03	4.37E-03	4.36E-03	3.53E-03	1.08E-03	1.45E-03	1.45E-03	1.17E-03	1.17E-03	3.59E-04
371361.013761314.01	371361.01	3761314.01	1.83E-03	0.00E+00	3.84E-03	1.86E-03	1.86E-03	1.86E-03	1.48E-03	3.77E-04	6.16E-04	6.16E-04	4.91E-04	4.91E-04	1.25E-04
371371.013761314.01	371371.01	3761314.01	2.06E-03	0.00E+00	4.34E-03	2.11E-03	2.10E-03	2.09E-03	1.67E-03	4.20E-04	6.95E-04	6.95E-04	5.54E-04	5.54E-04	1.39E-04
371381.013761314.01	371381.01	3761314.01	2.36E-03	0.00E+00	4.95E-03	2.40E-03	2.40E-03	2.39E-03	1.91E-03	4.79E-04	7.94E-04	7.94E-04	6.33E-04	6.33E-04	1.59E-04
371391.013761314.01	371391.01	3761314.01	2.73E-03	0.00E+00	5.73E-03	2.78E-03	2.78E-03	2.77E-03	2.21E-03	5.58E-04	9.19E-04	9.19E-04	7.33E-04	7.33E-04	1.85E-04
371431.013761314.01	371431.01	3761314.01	3.55E-03	0.00E+00	7.47E-03	3.57E-03	3.56E-03	3.55E-03	2.88E-03	9.10E-04	1.18E-03	1.18E-03	9.56E-04	9.56E-04	3.02E-04
371371.013761324.01	371371.01	3761324.01	1.68E-03	0.00E+00	3.54E-03	1.70E-03	1.70E-03	1.70E-03	1.36E-03	3.82E-04	5.63E-04	5.63E-04	4.52E-04	4.52E-04	1.27E-04
371381.013761324.01	371381.01	3761324.01	1.93E-03	0.00E+00	4.06E-03	1.96E-03	1.95E-03	1.95E-03	1.56E-03	4.32E-04	6.46E-04	6.46E-04	5.19E-04	5.19E-04	1.44E-04
371391.013761324.01	371391.01	3761324.01	2.22E-03	0.00E+00	4.66E-03	2.25E-03	2.24E-03	2.24E-03	1.80E-03	4.96E-04	7.43E-04	7.43E-04	5.96E-04	5.96E-04	1.65E-04
371401.013761324.01	371401.01	3761324.01	2.40E-03	0.00E+00	5.04E-03	2.43E-03	2.42E-03	2.42E-03	1.94E-03	5.53E-04	8.02E-04	8.02E-04	6.45E-04	6.45E-04	1.84E-04
371421.013761324.01	371421.01	3761324.01	2.73E-03	0.00E+00	5.73E-03	2.74E-03	2.73E-03	2.73E-03	2.21E-03	6.88E-04	9.05E-04	9.05E-04	7.33E-04	7.33E-04	2.28E-04
371431.013761324.01	371431.01	3761324.01	2.87E-03	0.00E+00	6.02E-03	2.87E-03	2.86E-03	2.85E-03	2.32E-03	7.65E-04	9.47E-04	9.47E-04	7.71E-04	7.71E-04	2.54E-04
371391.013761334.01	371391.01	3761334.01	1.79E-03	0.00E+00	3.77E-03	1.80E-03	1.80E-03	1.80E-03	1.45E-03	4.40E-04	5.96E-04	5.96E-04	4.82E-04	4.82E-04	1.46E-04
371401.013761334.01	371401.01	3761334.01	1.98E-03	0.00E+00	4.16E-03	1.99E-03	1.99E-03	1.98E-03	1.60E-03	4.92E-04	6.58E-04	6.58E-04	5.32E-04	5.32E-04	1.63E-04
371411.013761334.01	371411.01	3761334.01	2.16E-03	0.00E+00	4.54E-03	2.17E-03	2.16E-03	2.16E-03	1.75E-03	5.50E-04	7.16E-04	7.16E-04	5.80E-04	5.80E-04	1.83E-04
371421.013761334.01	371421.01	3761334.01	2.33E-03	0.00E+00	4.89E-03	2.33E-03	2.32E-03	2.32E-03	1.89E-03	6.13E-04	7.70E-04	7.70E-04	6.26E-04	6.26E-04	2.04E-04
371431.013761334.01	371431.01	3761334.01	2.47E-03	0.00E+00	5.20E-03	2.47E-03	2.46E-03	2.46E-03	2.01E-03	6.81E-04	8.15E-04	8.15E-04	6.65E-04	6.65E-04	2.26E-04
371401.013761344.01	371401.01	3761344.01	1.67E-03	0.00E+00	3.50E-03	1.67E-03	1.66E-03	1.66E-03	1.35E-03	4.45E-04	5.50E-04	5.50E-04	4.48E-04	4.48E-04	1.48E-04
371411.013761344.01	371411.01	3761344.01	1.83E-03	0.00E+00	3.85E-03	1.83E-03	1.83E-03	1.82E-03	1.49E-03	4.96E-04	6.05E-04	6.05E-04	4.93E-04	4.93E-04	1.65E-04
371421.013761344.01	371421.01	3761344.01	1.99E-03	0.00E+00	4.18E-03	1.98E-03	1.98E-03	1.97E-03	1.61E-03	5.50E-04	6.55E-04	6.55E-04	5.35E-04	5.35E-04	1.83E-04
371431.013761344.01	371431.01	3761344.01	2.14E-03	0.00E+00	4.49E-03	2.13E-03	2.12E-03	2.12E-03	1.73E-03	6.10E-04	7.02E-04	7.02E-04	5.75E-04	5.75E-04	2.02E-04
371421.013761354.01	371421.01	3761354.01	1.71E-03	0.00E+00	3.60E-03	1.70E-03	1.70E-03	1.69E-03	1.39E-03	4.98E-04	5.61E-04	5.61E-04	4.61E-04	4.61E-04	1.65E-04
371431.013761354.01	371431.01	3761354.01	1.86E-03	0.00E+00	3.91E-03	1.84E-03	1.84E-03	1.83E-03	1.51E-03	5.52E-04	6.08E-04	6.08E-04	5.00E-04	5.00E-04	1.83E-04
371528.013761323.01	371528.01	3761323.01	3.10E-03	0.00E+00	6.51E-03	2.89E-03	2.88E-03	2.87E-03	2.52E-03	1.48E-03	9.54E-04	9.54E-04	8.36E-04	8.36E-04	4.91E-04
371538.013761325.01	371538.01	3761325.01	3.02E-03	0.00E+00	6.34E-03	2.79E-03	2.79E-03	2.78E-03	2.45E-03	1.50E-03	9.22E-04	9.22E-04	8.15E-04	8.15E-04	4.98E-04
371528.013761332.01	371528.01	3761332.01	2.90E-03	0.00E+00	6.10E-03	2.72E-03	2.71E-03	2.71E-03	2.36E-03	1.35E-03	8.98E-04	8.98E-04	7.84E-04	7.84E-04	4.49E-04
371538.013761332.01	371538.01	3761332.01	2.86E-03	0.00E+00	6.02E-03	2.66E-03	2.65E-03	2.64E-03	2.33E-03	1.40E-03	8.78E-04	8.78E-04	7.72E-04	7.72E-04	4.63E-04
371547.013761334.01	371547.01	3761334.01	2.79E-03	0.00E+00	5.87E-03	2.58E-03	2.57E-03	2.56E-03	2.27E-03	1.41E-03	8.51E-04	8.51E-04	7.54E-04	7.54E-04	4.67E-04
371523.013761342.01	371523.01	3761342.01	2.75E-03	0.00E+00	5.77E-03	2.59E-03	2.58E-03	2.58E-03	2.23E-03	1.21E-03	8.55E-04	8.55E-04	7.41E-04	7.41E-04	4.03E-04
371528.013761342.01	371528.01	3761342.01	2.67E-03	0.00E+00	5.62E-03	2.51E-03	2.50E-03	2.50E-03	2.17E-03	1.21E-03	8.29E-04	8.29E-04	7.21E-04	7.21E-04	4.03E-04
371538.013761342.01	371538.01	3761342.01	2.65E-03	0.00E+00	5.57E-03	2.47E-03	2.46E-03	2.46E-03	2.15E-03	1.26E-03	8.16E-04	8.16E-04	7.15E-04	7.15E-04	4.18E-04
371546.013761342.01	371546.01	3761342.01	2.63E-03	0.00E+00	5.53E-03	2.44E-03	2.43E-03	2.43E-03	2.14E-03	1.29E-03	8.05E-04	8.05E-04	7.10E-04	7.10E-04	4.29E-04
371520.013761352.01	371520.01	3761352.01	2.46E-03	0.00E+00	5.17E-03	2.33E-03	2.33E-03	2.32E-03	2.00E-03	1.06E-03	7.70E-04	7.70E-04	6.63E-04	6.63E-04	3.51E-04
371528.013761352.01	371528.01	3761352.01	2.47E-03	0.00E+00	5.19E-03	2.33E-03	2.32E-03	2.31E-03	2.01E-03	1.10E-03	7.68E-04	7.68E-04	6.65E-04	6.65E-04	3.64E-04
371538.013761352.01	371538.01	3761352.01	2.46E-03	0.00E+00	5.18E-03	2.31E-03	2.30E-03	2.30E-03	2.00E-03	1.14E-03	7.62E-04	7.62E-04	6.65E-04	6.65E-04	3.80E-04
371548.013761352.01	371548.01	3761352.01	2.45E-03	0.00E+00	5.16E-03	2.28E-03	2.28E-03	2.27E-03	1.99E-03	1.19E-03	7.53E-04	7.53E-04	6.62E-04	6.62E-04	3.94E-04
371518.013761362.01	371518.01	3761362.01	2.31E-03	0.00E+00	4.86E-03	2.20E-03	2.19E-03	2.19E-03	1.88E-03	9.69E-04	7.26E-04	7.26E-04	6.23E-04	6.23E-04	3.21E-04
371528.013761362.01	371528.01	3761362.01	2.33E-03	0.00E+00	4.89E-03	2.20E-03	2.19E-03	2.19E-03	1.89E-03	1.02E-03	7.26E-04	7.26E-04	6.27E-04	6.27E-04	3.37E-04
371538.013761362.01	371538.01	3761362.01	2.34E-03	0.00E+00	4.92E-03	2.20E-03	2.19E-03	2.19E-03	1.90E-03	1.06E-03	7.26E-04	7.26E-04	6.31E-04	6.31E-04	3.53E-04
371548.013761362.01	371548.01	3761362.01	2.32E-03	0.00E+00	4.87E-03	2.16E-03	2.16E-03	2.15E-03	1.88E-03	1.10E-03	7.14E-04	7.14E-04	6.25E-04	6.25E-04	3.64E-04
371558.013761362.01	371558.01	3761362.01	2.29E-03	0.00E+00	4.82E-03	2.13E-03	2.12E-03	2.11E-03	1.86E-03	1.13E-03	7.02E-04	7.02E-04	6.19E-04	6.19E-04	3.74E-04
371518.013761372.01	371518.01	3761372.01	2.19E-03	0.00E+00	4.59E-03	2.08E-03	2.07E-03	2.07E-03	1.77E-03	9.04E-04	6.87E-04	6.87E-04	5.89E-04	5.89E-04	3.00E-04
371528.013761372.01	371528.01	3761372.01	2.20E-03	0.00E+00	4.62E-03	2.08E-03	2.07E-03	2.07E-03	1.78E-03	9.45E-04	6.87E-04	6.87E-04	5.92E-04	5.92E-04	3.14E-04
371538.013761372.01	371538.01	3761372.01	2.20E-03	0.00E+00	4.63E-03	2.07E-03	2.07E-03	2.06E-03	1.79E-03	9.85E-04	6.85E-04	6.85E-04	5.94E-04	5.94E-04	3.27E-04
371548.013761372.01	371548.01	3761372.01	2.20E-03	0.00E+00	4.62E-03	2.05E-03	2.05E-03	2.04E-03	1.78E-03	1.02E-03	6.78E-04	6.78E-04	5.92E-04	5.92E-04	3.38E-04
371558.013761372.01	371558.01	3761372.01	2.17E-03	0.00E+00	4.56E-03	2.02E-03	2.01E-03	2.01E-03	1.76E-03	1.05E-03	6.66E-04	6.66E-04	5.85E-04	5.85E-04	3.47E-04
371568.013761372.01	371568.01	3761372.01	2.11E-03	0.00E+00	4.43E-03	1.95E-03	1.94E-03	1.94E-03	1.71E-03	1.05E-03	6.42E-04	6.42E-04	5.68E-04	5.68E-04	3.50E-04
371538.013761382.01	371538.01	3761382.01	2.04E-03	0.00E+00	4.28E-03	1.92E-03	1.91E-03	1.91E-03	1.65E-03	9.00E-04	6.34E-04	6.34E-04	5.49E-04	5.49E-04	2.99E-04
371548.013761382.01	371548.01	3761382.01	2.05E-03	0.00E+00	4.30E-03	1.92E-03	1.91E-03	1.91E-03	1.66E-03	9.36E-04	6.33E-04	6.33E-04	5.51E-04	5.51E-04	3.11E-04
371558.013761382.01	371558.01	3761382.01	2.04E-03	0.00E+00	4.30E-03	1.90E-03	1.90E-03	1.89E-03	1.66E-03	9.68E-04	6.29E-04	6.29E-04	5.51E-04	5.51E-04	3.21E-04
371568.013761382.01	371568.01	3761382.01	1.98E-03	0.00E+00	4.16E-03	1.83E-03	1.83E-03	1.82E-03	1.61E-03	9.72E-04	6.05E-04	6.05E-04	5.33E-04	5.33E-04	3.23E-04
371629.013761398.01	371629.01	3761398.01	1.70E-03	0.00E+00	3.56E-03	1.52E-03	1.52E-03	1.51E-03	1.38E-03	9.73E-04	5.02E-04	5.02E-04	4.57E-04	4.57E-04	3.23E-04
371639.013761398.01	371639.01	3761398.01	1.66E-03	0.00E+00	3.49E-03	1.48E-03	1.48E-03	1.47E-03	1.35E-03	9.79E-04	4.89E-04	4.89E-04	4.48E-04	4.48E-04	3.25E-04
371639.013761408.01	371639.01	3761408.01	1.58E-03	0.00E+00	3.31E-03	1.41E-03	1.41E-03	1.40E-03	1.28E-03	9.12E-04	4.66E-04	4.66E-04	4.25E-04	4.25E-04	3.03E-04
371649.013761408.01	371649.01	3761408.01	1.55E-03	0.00E+00	3.25E-03	1.38E-03	1.37E-03	1.37E-03	1.26E-03	9.19E-04	4.55E-04	4.55E-04	4.17E-04	4.17E-04	3.05E-04
371659.013761408.01	371659.01	3761408.01	1.52E-03	0.00E+00	3.19E-03	1.34E-03	1.34E-03	1.34E-03	1.23E-03	9.23E-04	4.43E-04	4.43E-04	4.08E-04	4.08E-04	3.06E-04
371639.013761418.01	371639.01	3761418.01	1.50E-03	0.00E+00	3.15E-03	1.35E-03	1.34E-03	1.34E-03	1.22E-03	8.52E-04	4.44E-04	4.44E-04	4.03E-04	4.03E-04	2.83E-04
371649.013761418.01	371649.01	3761418.01	1.47E-03	0.00E+00	3.10E-03	1.32E-03	1.31E-03	1.31E-03	1.20E-03	8.60E-04	4.35E-04	4.35E-04	3.97E-04	3.97E-04	2.85E-04
371659.013761418.01	371659.01	3761418.01	1.45E-03	0.00E+00	3.05E-03	1.29E-03	1.29E-03	1.29E-03	1.18E-03	8.68E-04	4.26E-04	4.26E-04	3.91E-04	3.91E-04	2.88E-04
371669.013761418.01	371669.01	3761418.01	1.43E-03	0.00E+00	3.00E-03	1.26E-03	1.26E-03	1.25E-03	1.16E-03	8.73E-04	4.16E-04	4.16E-04	3.84E-04	3.84E-04	2.90E-04
371679.013761418.01	371679.01	3761418.01	1.39E-03	0.00E+00	2.93E-03	1.22E-03	1.22E-03	1.22E-03	1.13E-03	8.73E-04	4.04E-04	4.04E-04	3.75E-04	3.75E-04	2.90E-04
371639.013761428.01	371639.01	3761428.01	1.42E-03	0.00E+00	2.98E-03	1.28E-03	1.28E-03	1.27E-03	1.15E-03	7.96E-04	4.22E-04	4.22E-04	3.82E-04	3.82E-04	2.64E-04
371649.013761428.01	371649.01	3761428.01	1.40E-03	0.00E+00	2.94E-03	1.26E-03	1.25E-03	1.25E-03	1.14E-03	8.04E-04	4.15E-04	4.15E-04	3.77E-04	3.77E-04	2.67E-04
371669.013761428.01	371669.01	3761428.01	1.36E-03	0.00E+00	2.86E-03	1.21E-03	1.20E-03	1.20E-03	1.10E-03	8.19E-04	3.99E-04	3.99E-04	3.67E-04	3.67E-04	2.72E-04
371679.013761428.01	371679.01	3761428.01	1.34E-03	0.00E+00	2.81E-03	1.18E-03	1.18E-03	1.17E-03	1.09E-03	8.23E-04	3.90E-04	3.90E-04	3.60E-04	3.60E-04	2.73E-04
371649.013761438.01	371649.01	3761438.01	1.33E-03	0.00E+00	2.79E-03	1.19E-03	1.19E-03	1.19E-03	1.08E-03	7.51E-04	3.94E-04	3.94E-04	3.57E-04	3.57E-04	2.49E-04
371669.013761438.01	371669.01	3761438.01	1.30E-03	0.00E+00	2.72E-03	1.15E-03	1.15E-03	1.15E-03	1.05E-03	7.68E-04	3.81E-04	3.81E-04	3.49E-04	3.49E-04	2.55E-04
371649.013761448.01	371649.01	3761448.01	1.25E-03	0.00E+00	2.62E-03	1.12E-03	1.12E-03	1.12E-03	1.01E-03	6.97E-04	3.71E-04	3.71E-04	3.35E-04	3.35E-04	2.31E-04
371659.013761448.01	371659.01	3761448.01	1.24E-03	0.00E+00	2.60E-03	1.11E-03	1.11E-03	1.11E-03	1.01E-03	7.09E-04	3.67E-04	3.67E-04	3.34E-04	3.34E-04	2.35E-04
371669.013761448.01	371669.01	3761448.01	1.23E-03	0.00E+00	2.59E-03	1.10E-03	1.10E-03	1.10E-03	1.00E-03	7.20E-04	3.64E-04	3.64E-04	3.32E-04	3.32E-04	2.39E-04
371659.013761458.01	371659.01	3761458.01	1.17E-03	0.00E+00	2.45E-03	1.05E-03	1.05E-03	1.05E-03	9.47E-04	6.60E-04	3.47E-04	3.47E-04	3.14E-04	3.14E-04	2.19E-04
371738.013761389.01	371738.01	3761389.01	1.23E-03	0.00E+00	2.59E-03	1.03E-03	1.02E-03	1.02E-03	1.00E-03	9.35E-04	3.39E-04	3.39E-04	3.32E-04	3.32E-04	3.10E-04
371730.013761399.01	371730.01	3761399.01	1.26E-03	0.00E+00	2.65E-03	1.06E-03	1.06E-03	1.06E-03	1.02E-03	9.18E-04	3.51E-04	3.51E-04	3.39E-04	3.39E-04	3.05E-04
371738.013761399.01	371738.01	3761399.01	1.22E-03	0.00E+00	2.57E-03	1.02E-03	1.02E-03	1.02E-03	9.90E-04	9.04E-04	3.38E-04	3.38E-04	3.28E-04	3.28E-04	3.00E-04
371748.013761399.01	371748.01	3761399.01	1.17E-03	0.00E+00	2.46E-03	9.78E-04	9.75E-04	9.73E-04	9.51E-04	8.86E-04	3.23E-04	3.23E-04	3.16E-04	3.16E-04	2.94E-04
371721.013761411.01	371721.01	3761411.01	1.27E-03	0.00E+00	2.67E-03	1.09E-03	1.08E-03	1.08E-03	1.03E-03	8.86E-04	3.59E-04	3.59E-04	3.42E-04	3.42E-04	2.94E-04
371738.013761409.01	371738.01	3761409.01	1.21E-03	0.00E+00	2.54E-03	1.02E-03	1.02E-03	1.01E-03	9.78E-04	8.73E-04	3.36E-04	3.36E-04	3.25E-04	3.25E-04	2.90E-04
371748.013761409.01	371748.01	3761409.01	1.16E-03	0.00E+00	2.43E-03	9.72E-04	9.70E-04	9.67E-04	9.39E-04	8.55E-04	3.21E-04	3.21E-04	3.12E-04	3.12E-04	2.84E-04
371758.013761409.01	371758.01	3761409.01	1.12E-03	0.00E+00	2.35E-03	9.33E-04	9.31E-04	9.28E-04	9.06E-04	8.40E-04	3.08E-04	3.08E-04	3.01E-04	3.01E-04	2.79E-04
371768.013761409.01	371768.01	3761409.01	1.07E-03	0.00E+00	2.26E-03	8.92E-04	8.89E-04	8.87E-04	8.71E-04	8.23E-04	2.94E-04	2.94E-04	2.89E-04	2.89E-04	2.73E-04
371718.013761419.01	371718.01	3761419.01	1.25E-03	0.00E+00	2.63E-03	1.08E-03	1.07E-03	1.07E-03	1.02E-03	8.53E-04	3.55E-04	3.55E-04	3.37E-04	3.37E-04	2.83E-04
371728.013761419.01	371728.01	3761419.01	1.22E-03	0.00E+00	2.56E-03	1.04E-03	1.04E-03	1.04E-03	9.88E-04	8.46E-04	3.44E-04	3.44E-04	3.28E-04	3.28E-04	2.81E-04
371738.013761419.01	371738.01	3761419.01	1.18E-03	0.00E+00	2.48E-03	1.00E-03	9.99E-04	9.97E-04	9.56E-04	8.36E-04	3.31E-04	3.31E-04	3.17E-04	3.17E-04	2.77E-04
371758.013761419.01	371758.01	3761419.01	1.11E-03	0.00E+00	2.32E-03	9.29E-04	9.27E-04	9.24E-04	8.96E-04	8.13E-04	3.07E-04	3.07E-04	2.97E-04	2.97E-04	2.70E-04
371768.013761419.01	371768.01	3761419.01	1.07E-03	0.00E+00	2.24E-03	8.91E-04	8.88E-04	8.86E-04	8.64E-04	7.98E-04	2.94E-04	2.94E-04	2.87E-04	2.87E-04	2.65E-04
371788.013761419.01	371788.01	3761419.01	9.81E-04	0.00E+00	2.06E-03	8.10E-04	8.08E-04	8.06E-04	7.95E-04	7.61E-04	2.68E-04	2.68E-04	2.64E-04	2.64E-04	2.53E-04
371728.013761429.01	371728.01	3761429.01	1.19E-03	0.00E+00	2.49E-03	1.02E-03	1.02E-03	1.01E-03	9.62E-04	8.08E-04	3.37E-04	3.37E-04	3.19E-04	3.19E-04	2.68E-04
371758.013761429.01	371758.01	3761429.01	1.09E-03	0.00E+00	2.29E-03	9.21E-04	9.19E-04	9.17E-04	8.83E-04	7.85E-04	3.04E-04	3.04E-04	2.93E-04	2.93E-04	2.61E-04
371768.013761429.01	371768.01	3761429.01	1.05E-03	0.00E+00	2.21E-03	8.85E-04	8.82E-04	8.80E-04	8.53E-04	7.72E-04	2.92E-04	2.92E-04	2.83E-04	2.83E-04	2.56E-04
371778.013761429.01	371778.01	3761429.01	1.01E-03	0.00E+00	2.12E-03	8.44E-04	8.42E-04	8.40E-04	8.18E-04	7.55E-04	2.79E-04	2.79E-04	2.72E-04	2.72E-04	2.51E-04
371788.013761429.01	371788.01	3761429.01	9.74E-04	0.00E+00	2.05E-03	8.10E-04	8.08E-04	8.06E-04	7.90E-04	7.41E-04	2.68E-04	2.68E-04	2.62E-04	2.62E-04	2.46E-04
371798.013761429.01	371798.01	3761429.01	9.39E-04	0.00E+00	1.97E-03	7.77E-04	7.75E-04	7.73E-04	7.61E-04	7.26E-04	2.57E-04	2.57E-04	2.53E-04	2.53E-04	2.41E-04
371778.013761439.01	371778.01	3761439.01	1.00E-03	0.00E+00	2.10E-03	8.41E-04	8.39E-04	8.37E-04	8.11E-04	7.33E-04	2.78E-04	2.78E-04	2.69E-04	2.69E-04	2.43E-04
371788.013761439.01	371788.01	3761439.01	9.64E-04	0.00E+00	2.03E-03	8.07E-04	8.04E-04	8.03E-04	7.81E-04	7.19E-04	2.66E-04	2.66E-04	2.59E-04	2.59E-04	2.38E-04
371808.013761439.01	371808.01	3761439.01	9.00E-04	0.00E

Finishing/Painting1	Finishing/Painting1	FinishingS	Finishing/Painting2	PavingS		Child Risk					Overlapping Phases - Maximum GLC			
2028	2029	2029	2029	2029		3rd Trimester	0<2	2<16	Total	per million	2026	2027	2028	2029
1.26E-03	1.25E-03	1.01E-03	3.13E-04	1.15E-03		0.00E+00	0.00E+00	1.07E-07	1.07E-07	0.11	2.35E-02	7.64E-03	1.65E-02	5.74E-03
7.14E-04	7.08E-04	5.59E-04	1.23E-04	6.38E-04		0.00E+00	0.00E+00	5.93E-08	5.93E-08	0.06	1.31E-02	4.34E-03	9.03E-03	3.07E-03
9.27E-04	9.19E-04	7.25E-04	1.57E-04	8.27E-04		0.00E+00	0.00E+00	7.68E-08	7.68E-08	0.08	1.70E-02	5.63E-03	1.17E-02	3.97E-03
1.03E-03	1.02E-03	8.11E-04	1.86E-04	9.24E-04		0.00E+00	0.00E+00	8.59E-08	8.59E-08	0.09	1.90E-02	6.27E-03	1.31E-02	4.46E-03
1.07E-03	1.06E-03	8.48E-04	2.13E-04	9.65E-04		0.00E+00	0.00E+00	8.97E-08	8.97E-08	0.09	1.98E-02	6.51E-03	1.37E-02	4.71E-03
1.10E-03	1.09E-03	8.77E-04	2.43E-04	9.99E-04		0.00E+00	0.00E+00	9.28E-08	9.28E-08	0.09	2.05E-02	6.70E-03	1.43E-02	4.92E-03
1.10E-03	1.09E-03	8.85E-04	2.71E-04	1.01E-03		0.00E+00	0.00E+00	9.35E-08	9.35E-08	0.09	2.06E-02	6.70E-03	1.44E-02	5.02E-03
4.56E-04	4.53E-04	3.59E-04	8.59E-05	4.10E-04		0.00E+00	0.00E+00	3.81E-08	3.81E-08	0.04	8.41E-03	2.77E-03	5.82E-03	1.99E-03
5.74E-04	5.69E-04	4.50E-04	1.01E-04	5.13E-04		0.00E+00	0.00E+00	4.77E-08	4.77E-08	0.05	1.05E-02	3.48E-03	7.27E-03	2.47E-03
6.44E-04	6.39E-04	5.06E-04	1.16E-04	5.77E-04		0.00E+00	0.00E+00	5.36E-08	5.36E-08	0.05	1.19E-02	3.91E-03	8.17E-03	2.78E-03
7.38E-04	7.32E-04	5.81E-04	1.36E-04	6.61E-04		0.00E+00	0.00E+00	6.15E-08	6.15E-08	0.06	1.36E-02	4.48E-03	9.39E-03	3.20E-03
8.50E-04	8.43E-04	6.70E-04	1.62E-04	7.63E-04		0.00E+00	0.00E+00	7.09E-08	7.09E-08	0.07	1.57E-02	5.16E-03	1.08E-02	3.71E-03
9.05E-04	8.98E-04	7.17E-04	1.86E-04	8.17E-04		0.00E+00	0.00E+00	7.59E-08	7.59E-08	0.08	1.68E-02	5.50E-03	1.16E-02	3.99E-03
9.62E-04	9.54E-04	7.66E-04	2.15E-04	8.72E-04		0.00E+00	0.00E+00	8.10E-08	8.10E-08	0.08	1.79E-02	5.84E-03	1.25E-02	4.30E-03
9.59E-04	9.50E-04	7.69E-04	2.36E-04	8.75E-04		0.00E+00	0.00E+00	8.12E-08	8.12E-08	0.08	1.79E-02	5.82E-03	1.26E-02	4.36E-03
4.08E-04	4.04E-04	3.22E-04	8.20E-05	3.67E-04		0.00E+00	0.00E+00	3.41E-08	3.41E-08	0.03	7.54E-03	2.48E-03	5.23E-03	1.79E-03
4.60E-04	4.56E-04	3.64E-04	9.15E-05	4.14E-04		0.00E+00	0.00E+00	3.85E-08	3.85E-08	0.04	8.51E-03	2.80E-03	5.89E-03	2.02E-03
5.26E-04	5.21E-04	4.15E-04	1.04E-04	4.73E-04		0.00E+00	0.00E+00	4.40E-08	4.40E-08	0.04	9.71E-03	3.19E-03	6.73E-03	2.31E-03
6.09E-04	6.03E-04	4.81E-04	1.22E-04	5.48E-04		0.00E+00	0.00E+00	5.09E-08	5.09E-08	0.05	1.12E-02	3.70E-03	7.80E-03	2.67E-03
7.80E-04	7.73E-04	6.27E-04	1.98E-04	7.14E-04		0.00E+00	0.00E+00	6.63E-08	6.63E-08	0.07	1.46E-02	4.74E-03	1.03E-02	3.57E-03
3.73E-04	3.69E-04	2.97E-04	8.33E-05	3.38E-04		0.00E+00	0.00E+00	3.14E-08	3.14E-08	0.03	6.92E-03	2.26E-03	4.83E-03	1.67E-03
4.28E-04	4.24E-04	3.40E-04	9.42E-05	3.88E-04		0.00E+00	0.00E+00	3.60E-08	3.60E-08	0.04	7.94E-03	2.60E-03	5.53E-03	1.91E-03
4.92E-04	4.88E-04	3.91E-04	1.08E-04	4.46E-04		0.00E+00	0.00E+00	4.14E-08	4.14E-08	0.04	9.13E-03	2.99E-03	6.36E-03	2.19E-03
5.31E-04	5.26E-04	4.23E-04	1.21E-04	4.82E-04		0.00E+00	0.00E+00	4.48E-08	4.48E-08	0.04	9.87E-03	3.22E-03	6.89E-03	2.38E-03
5.99E-04	5.94E-04	4.81E-04	1.50E-04	5.48E-04		0.00E+00	0.00E+00	5.08E-08	5.08E-08	0.05	1.12E-02	3.64E-03	7.86E-03	2.73E-03
6.27E-04	6.22E-04	5.06E-04	1.67E-04	5.75E-04		0.00E+00	0.00E+00	5.34E-08	5.34E-08	0.05	1.18E-02	3.81E-03	8.28E-03	2.89E-03
3.94E-04	3.91E-04	3.16E-04	9.59E-05	3.60E-04		0.00E+00	0.00E+00	3.34E-08	3.34E-08	0.03	7.36E-03	2.40E-03	5.16E-03	1.79E-03
4.35E-04	4.32E-04	3.49E-04	1.07E-04	3.98E-04		0.00E+00	0.00E+00	3.69E-08	3.69E-08	0.04	8.13E-03	2.64E-03	5.70E-03	1.98E-03
4.74E-04	4.70E-04	3.81E-04	1.20E-04	4.34E-04		0.00E+00	0.00E+00	4.03E-08	4.03E-08	0.04	8.87E-03	2.88E-03	6.23E-03	2.17E-03
5.10E-04	5.05E-04	4.11E-04	1.34E-04	4.67E-04		0.00E+00	0.00E+00	4.34E-08	4.34E-08	0.04	9.55E-03	3.09E-03	6.72E-03	2.35E-03
5.40E-04	5.35E-04	4.37E-04	1.48E-04	4.97E-04		0.00E+00	0.00E+00	4.61E-08	4.61E-08	0.05	1.01E-02	3.28E-03	7.16E-03	2.51E-03
3.64E-04	3.61E-04	2.94E-04	9.70E-05	3.35E-04		0.00E+00	0.00E+00	3.11E-08	3.11E-08	0.03	6.84E-03	2.21E-03	4.82E-03	1.68E-03
4.01E-04	3.97E-04	3.24E-04	1.08E-04	3.68E-04		0.00E+00	0.00E+00	3.42E-08	3.42E-08	0.03	7.52E-03	2.43E-03	5.30E-03	1.85E-03
4.33E-04	4.30E-04	3.51E-04	1.20E-04	3.99E-04		0.00E+00	0.00E+00	3.71E-08	3.71E-08	0.04	8.15E-03	2.63E-03	5.76E-03	2.02E-03
4.65E-04	4.61E-04	3.78E-04	1.33E-04	4.30E-04		0.00E+00	0.00E+00	3.99E-08	3.99E-08	0.04	8.76E-03	2.82E-03	6.20E-03	2.18E-03
3.72E-04	3.68E-04	3.02E-04	1.09E-04	3.44E-04		0.00E+00	0.00E+00	3.19E-08	3.19E-08	0.03	7.01E-03	2.26E-03	4.97E-03	1.75E-03
4.02E-04	3.99E-04	3.28E-04	1.20E-04	3.73E-04		0.00E+00	0.00E+00	3.46E-08	3.46E-08	0.03	7.61E-03	2.44E-03	5.40E-03	1.90E-03
6.32E-04	6.26E-04	5.49E-04	3.23E-04	6.22E-04		0.00E+00	0.00E+00	5.76E-08	5.76E-08	0.06	1.25E-02	3.83E-03	9.30E-03	3.45E-03
6.11E-04	6.06E-04	5.35E-04	3.27E-04	6.06E-04		0.00E+00	0.00E+00	5.60E-08	5.60E-08	0.06	1.22E-02	3.71E-03	9.08E-03	3.39E-03
5.94E-04	5.89E-04	5.15E-04	2.94E-04	5.83E-04		0.00E+00	0.00E+00	5.40E-08	5.40E-08	0.05	1.17E-02	3.61E-03	8.69E-03	3.21E-03
5.81E-04	5.76E-04	5.07E-04	3.04E-04	5.75E-04		0.00E+00	0.00E+00	5.32E-08	5.32E-08	0.05	1.15E-02	3.53E-03	8.60E-03	3.20E-03
5.64E-04	5.59E-04	4.95E-04	3.07E-04	5.61E-04		0.00E+00	0.00E+00	5.18E-08	5.18E-08	0.05	1.12E-02	3.42E-03	8.41E-03	3.14E-03
5.66E-04	5.62E-04	4.86E-04	2.65E-04	5.52E-04		0.00E+00	0.00E+00	5.10E-08	5.10E-08	0.05	1.11E-02	3.44E-03	8.19E-03	3.01E-03
5.49E-04	5.44E-04	4.73E-04	2.64E-04	5.37E-04		0.00E+00	0.00E+00	4.97E-08	4.97E-08	0.05	1.08E-02	3.33E-03	7.98E-03	2.94E-03
5.40E-04	5.36E-04	4.69E-04	2.74E-04	5.32E-04		0.00E+00	0.00E+00	4.92E-08	4.92E-08	0.05	1.07E-02	3.28E-03	7.94E-03	2.94E-03
5.33E-04	5.29E-04	4.66E-04	2.82E-04	5.28E-04		0.00E+00	0.00E+00	4.89E-08	4.89E-08	0.05	1.06E-02	3.24E-03	7.91E-03	2.94E-03
5.10E-04	5.05E-04	4.36E-04	2.30E-04	4.94E-04		0.00E+00	0.00E+00	4.57E-08	4.57E-08	0.05	9.96E-03	3.10E-03	7.32E-03	2.68E-03
5.08E-04	5.04E-04	4.37E-04	2.39E-04	4.96E-04		0.00E+00	0.00E+00	4.59E-08	4.59E-08	0.05	9.98E-03	3.09E-03	7.36E-03	2.71E-03
5.04E-04	5.00E-04	4.36E-04	2.49E-04	4.95E-04		0.00E+00	0.00E+00	4.58E-08	4.58E-08	0.05	9.95E-03	3.06E-03	7.37E-03	2.73E-03
4.99E-04	4.95E-04	4.35E-04	2.59E-04	4.93E-04		0.00E+00	0.00E+00	4.56E-08	4.56E-08	0.05	9.89E-03	3.03E-03	7.37E-03	2.74E-03
4.80E-04	4.76E-04	4.09E-04	2.11E-04	4.64E-04		0.00E+00	0.00E+00	4.30E-08	4.30E-08	0.04	9.37E-03	2.92E-03	6.86E-03	2.51E-03
4.81E-04	4.77E-04	4.12E-04	2.21E-04	4.67E-04		0.00E+00	0.00E+00	4.33E-08	4.33E-08	0.04	9.42E-03	2.92E-03	6.93E-03	2.54E-03
4.81E-04	4.77E-04	4.14E-04	2.32E-04	4.70E-04		0.00E+00	0.00E+00	4.35E-08	4.35E-08	0.04	9.46E-03	2.92E-03	6.99E-03	2.58E-03
4.73E-04	4.69E-04	4.10E-04	2.39E-04	4.66E-04		0.00E+00	0.00E+00	4.30E-08	4.30E-08	0.04	9.35E-03	2.87E-03	6.94E-03	2.57E-03
4.65E-04	4.61E-04	4.06E-04	2.46E-04	4.61E-04		0.00E+00	0.00E+00	4.26E-08	4.26E-08	0.04	9.24E-03	2.82E-03	6.89E-03	2.57E-03
4.55E-04	4.51E-04	3.86E-04	1.97E-04	4.39E-04		0.00E+00	0.00E+00	4.06E-08	4.06E-08	0.04	8.86E-03	2.76E-03	6.48E-03	2.36E-03
4.55E-04	4.51E-04	3.89E-04	2.06E-04	4.42E-04		0.00E+00	0.00E+00	4.08E-08	4.08E-08	0.04	8.90E-03	2.76E-03	6.53E-03	2.39E-03
4.53E-04	4.50E-04	3.90E-04	2.15E-04	4.43E-04		0.00E+00	0.00E+00	4.09E-08	4.09E-08	0.04	8.91E-03	2.75E-03	6.57E-03	2.42E-03
4.49E-04	4.45E-04	3.89E-04	2.22E-04	4.41E-04		0.00E+00	0.00E+00	4.08E-08	4.08E-08	0.04	8.87E-03	2.73E-03	6.57E-03	2.43E-03
4.41E-04	4.37E-04	3.84E-04	2.28E-04	4.36E-04		0.00E+00	0.00E+00	4.03E-08	4.03E-08	0.04	8.75E-03	2.68E-03	6.51E-03	2.42E-03
4.25E-04	4.22E-04	3.73E-04	2.30E-04	4.23E-04		0.00E+00	0.00E+00	3.91E-08	3.91E-08	0.04	8.48E-03	2.58E-03	6.34E-03	2.37E-03
4.20E-04	4.16E-04	3.60E-04	1.96E-04	4.09E-04		0.00E+00	0.00E+00	3.78E-08	3.78E-08	0.04	8.24E-03	2.55E-03	6.06E-03	2.23E-03
4.19E-04	4.16E-04	3.62E-04	2.04E-04	4.11E-04		0.00E+00	0.00E+00	3.80E-08	3.80E-08	0.04	8.26E-03	2.55E-03	6.11E-03	2.25E-03
4.16E-04	4.13E-04	3.61E-04	2.11E-04	4.10E-04		0.00E+00	0.00E+00	3.79E-08	3.79E-08	0.04	8.24E-03	2.53E-03	6.12E-03	2.27E-03
4.00E-04	3.97E-04	3.50E-04	2.12E-04	3.97E-04		0.00E+00	0.00E+00	3.67E-08	3.67E-08	0.04	7.96E-03	2.43E-03	5.94E-03	2.21E-03
3.33E-04	3.30E-04	3.00E-04	2.12E-04	3.41E-04		0.00E+00	0.00E+00	3.14E-08	3.14E-08	0.03	6.78E-03	2.02E-03	5.16E-03	1.96E-03
3.24E-04	3.21E-04	2.94E-04	2.13E-04	3.34E-04		0.00E+00	0.00E+00	3.07E-08	3.07E-08	0.03	6.63E-03	1.97E-03	5.06E-03	1.93E-03
3.09E-04	3.06E-04	2.79E-04	1.99E-04	3.16E-04		0.00E+00	0.00E+00	2.92E-08	2.92E-08	0.03	6.30E-03	1.87E-03	4.79E-03	1.83E-03
3.01E-04	2.99E-04	2.74E-04	2.00E-04	3.11E-04		0.00E+00	0.00E+00	2.86E-08	2.86E-08	0.03	6.17E-03	1.83E-03	4.72E-03	1.80E-03
2.93E-04	2.91E-04	2.68E-04	2.01E-04	3.04E-04		0.00E+00	0.00E+00	2.80E-08	2.80E-08	0.03	6.04E-03	1.78E-03	4.63E-03	1.78E-03
2.94E-04	2.92E-04	2.65E-04	1.86E-04	3.01E-04		0.00E+00	0.00E+00	2.77E-08	2.77E-08	0.03	5.99E-03	1.79E-03	4.55E-03	1.73E-03
2.88E-04	2.86E-04	2.61E-04	1.87E-04	2.96E-04		0.00E+00	0.00E+00	2.73E-08	2.73E-08	0.03	5.89E-03	1.75E-03	4.49E-03	1.71E-03
2.82E-04	2.80E-04	2.57E-04	1.89E-04	2.92E-04		0.00E+00	0.00E+00	2.69E-08	2.69E-08	0.03	5.80E-03	1.71E-03	4.43E-03	1.70E-03
2.76E-04	2.73E-04	2.52E-04	1.90E-04	2.86E-04		0.00E+00	0.00E+00	2.64E-08	2.64E-08	0.03	5.68E-03	1.67E-03	4.36E-03	1.68E-03
2.68E-04	2.66E-04	2.46E-04	1.90E-04	2.80E-04		0.00E+00	0.00E+00	2.58E-08	2.58E-08	0.03	5.55E-03	1.63E-03	4.27E-03	1.65E-03
2.80E-04	2.77E-04	2.51E-04	1.73E-04	2.85E-04		0.00E+00	0.00E+00	2.63E-08	2.63E-08	0.03	5.68E-03	1.70E-03	4.30E-03	1.63E-03
2.75E-04	2.72E-04	2.48E-04	1.75E-04	2.81E-04		0.00E+00	0.00E+00	2.59E-08	2.59E-08	0.03	5.60E-03	1.67E-03	4.26E-03	1.62E-03
2.64E-04	2.62E-04	2.41E-04	1.78E-04	2.73E-04		0.00E+00	0.00E+00	2.52E-08	2.52E-08	0.03	5.43E-03	1.60E-03	4.15E-03	1.59E-03
2.58E-04	2.56E-04	2.37E-04	1.79E-04	2.69E-04		0.00E+00	0.00E+00	2.47E-08	2.47E-08	0.02	5.33E-03	1.57E-03	4.09E-03	1.57E-03
2.61E-04	2.59E-04	2.35E-04	1.64E-04	2.66E-04		0.00E+00	0.00E+00	2.46E-08	2.46E-08	0.02	5.31E-03	1.58E-03	4.03E-03	1.53E-03
2.52E-04	2.50E-04	2.29E-04	1.67E-04	2.60E-04		0.00E+00	0.00E+00	2.40E-08	2.40E-08	0.02	5.18E-03	1.53E-03	3.95E-03	1.51E-03
2.46E-04	2.43E-04	2.20E-04	1.52E-04	2.50E-04		0.00E+00	0.00E+00	2.31E-08	2.31E-08	0.02	4.98E-03	1.49E-03	3.78E-03	1.43E-03
2.43E-04	2.41E-04	2.19E-04	1.54E-04	2.49E-04		0.00E+00	0.00E+00	2.29E-08	2.29E-08	0.02	4.96E-03	1.48E-03	3.77E-03	1.43E-03
2.41E-04	2.39E-04	2.18E-04	1.57E-04	2.48E-04		0.00E+00	0.00E+00	2.28E-08	2.28E-08	0.02	4.93E-03	1.46E-03	3.75E-03	1.43E-03
2.30E-04	2.28E-04	2.06E-04	1.44E-04	2.34E-04		0.00E+00	0.00E+00	2.16E-08	2.16E-08	0.02	4.67E-03	1.39E-03	3.54E-03	1.35E-03
2.25E-04	2.23E-04	2.18E-04	2.04E-04	2.48E-04		0.00E+00	0.00E+00	2.27E-08	2.27E-08	0.02	4.85E-03	1.36E-03	3.85E-03	1.53E-03
2.32E-04	2.30E-04	2.23E-04	2.00E-04	2.53E-04		0.00E+00	0.00E+00	2.32E-08	2.32E-08	0.02	4.97E-03	1.41E-03	3.92E-03	1.55E-03
2.24E-04	2.22E-04	2.16E-04	1.97E-04	2.45E-04		0.00E+00	0.00E+00	2.25E-08	2.25E-08	0.02	4.81E-03	1.36E-03	3.80E-03	1.51E-03
2.14E-04	2.12E-04	2.07E-04	1.93E-04	2.36E-04		0.00E+00	0.00E+00	2.16E-08	2.16E-08	0.02	4.62E-03	1.30E-03	3.66E-03	1.46E-03
2.38E-04	2.36E-04	2.25E-04	1.93E-04	2.56E-04		0.00E+00	0.00E+00	2.35E-08	2.35E-08	0.02	5.03E-03	1.44E-03	3.94E-03	1.55E-03
2.23E-04	2.21E-04	2.13E-04	1.90E-04	2.42E-04		0.00E+00	0.00E+00	2.22E-08	2.22E-08	0.02	4.76E-03	1.35E-03	3.75E-03	1.48E-03
2.13E-04	2.11E-04	2.05E-04	1.86E-04	2.33E-04		0.00E+00	0.00E+00	2.13E-08	2.13E-08	0.02	4.56E-03	1.29E-03	3.61E-03	1.43E-03
2.04E-04	2.02E-04	1.97E-04	1.83E-04	2.25E-04		0.00E+00	0.00E+00	2.06E-08	2.06E-08	0.02	4.40E-03	1.24E-03	3.49E-03	1.39E-03
1.95E-04	1.93E-04	1.90E-04	1.79E-04	2.16E-04		0.00E+00	0.00E+00	1.98E-08	1.98E-08	0.02	4.23E-03	1.18E-03	3.36E-03	1.34E-03
2.35E-04	2.33E-04	2.21E-04	1.86E-04	2.51E-04		0.00E+00	0.00E+00	2.31E-08	2.31E-08	0.02	4.96E-03	1.43E-03	3.87E-03	1.51E-03
2.28E-04	2.26E-04	2.15E-04	1.84E-04	2.45E-04		0.00E+00	0.00E+00	2.25E-08	2.25E-08	0.02	4.82E-03	1.38E-03	3.77E-03	1.48E-03
2.19E-04	2.17E-04	2.08E-04	1.82E-04	2.37E-04		0.00E+00	0.00E+00	2.17E-08	2.17E-08	0.02	4.66E-03	1.33E-03	3.66E-03	1.44E-03
2.03E-04	2.01E-04	1.95E-04	1.77E-04	2.22E-04		0.00E+00	0.00E+00	2.04E-08	2.04E-08	0.02	4.36E-03	1.23E-03	3.44E-03	1.36E-03
1.95E-04	1.93E-04	1.88E-04	1.74E-04	2.14E-04		0.00E+00	0.00E+00	1.96E-08	1.96E-08	0.02	4.20E-03	1.18E-03	3.32E-03	1.32E-03
1.77E-04	1.76E-04	1.73E-04	1.66E-04	1.97E-04		0.00E+00	0.00E+00	1.80E-08	1.80E-08	0.02	3.85E-03	1.08E-03	3.07E-03	1.23E-03
2.23E-04	2.21E-04	2.10E-04	1.76E-04	2.38E-04		0.00E+00	0.00E+00	2.19E-08	2.19E-08	0.02	4.70E-03	1.35E-03	3.67E-03	1.43E-03
2.01E-04	2.00E-04	1.92E-04	1.71E-04	2.19E-04		0.00E+00	0.00E+00	2.01E-08	2.01E-08	0.02	4.30E-03	1.22E-03	3.38E-03	1.34E-03
1.93E-04	1.92E-04	1.86E-04	1.68E-04	2.11E-04		0.00E+00	0.00E+00	1.94E-08	1.94E-08	0.02	4.15E-03	1.17E-03	3.27E-03	1.30E-03
1.85E-04	1.83E-04	1.78E-04	1.64E-04	2.03E-04		0.00E+00	0.00E+00	1.86E-08	1.86E-08	0.02	3.98E-03	1.12E-03	3.15E-03	1.25E-03
1.77E-04	1.76E-04	1.72E-04	1.61E-04	1.96E-04		0.00E+00	0.00E+00	1.79E-08	1.79E-08	0.02	3.83E-03	1.08E-03	3.04E-03	1.21E-03
1.70E-04	1.68E-04	1.66E-04	1.58E-04	1.89E-04		0.00E+00	0.00E+00	1.73E-08	1.73E-08	0.02	3.69E-03	1.03E-03	2.94E-03	1.17E-03
1.84E-04	1.82E-04	1.77E-04	1.60E-04	2.01E-04		0.00E+00	0.00E+00	1.84E-08	1.84E-08	0.02	3.94E-03	1.12E-03	3.11E-03	1.23E-03
1.76E-04	1.75E-04	1.70E-04	1.57E-04	1.94E-04		0.00E+00	0.00E+00	1.77E-08	1.77E-08	0.02	3.80E-03	1.07E-03	3.00E-03	1.19E-03
1.63E-04	1.62E-04	1.59E-04	1.51E-04	1.81E-04		0.00E+00	0.00E+00	1.65E-08	1.65E-08	0.02	3.54E-03	9.89E-04	2.81E-03	1.12E-03
2.21E-04	2.19E-04	2.04E-04	1.59E-04	2.32E-04		0.00E+00	0.00E+00	2.13E-08	2.13E-08	0.02	4.59E-03	1.34E-03	3.54E-03	1.37E-03
1.69E-04	1.67E-04	1.63E-04	1.49E-04	1.85E-04		0.00E+00	0.00E+00	1.70E-08	1.70E-08	0.02	3.63E-03	1.02E-03	2.87E-03	1.14E-03
1.63E-04	1.61E-04	1.58E-04	1.47E-04	1.79E-04		0.00E+00	0.00E+00	1.64E-08	1.64E-08	0.02	3.51E-03	9.87E-04	2.78E-03	1.11E-03
1.56E-04	1.55E-04	1.52E-04	1.44E-04	1.73E-04		0.00E+00	0.00E+00	1.58E-08	1.58E-08	0.02	3.39E-03	9.48E-04	2.69E-03	1.07E-03
2.16E-04	2.14E-04	1.98E-04	1.49E-04	2.25E-04		0.00E+00	0.00E+00	2.07E-08	2.07E-08	0.02	4.46E-03	1.31E-03	3.42E-03	1.31E-03

Unique Identifier	X (UTM)	Y (UTM)	DemolitionS 2026	Site PreparationS 2026	Grading/ExcavationS 2026	Concrete (Garage and Podiums)1 2026	Concrete (Garage and Podiums)1 2027	Concrete (Garage and Podiums)1 2028	Concrete (Garage and Podiums)S 2028	Concrete (Garage and Podiums)2 2028	Building Construction (framing, roofing, 2027	Building Construction (framing, roofing, 2028	Building Construction (framing, roofing, 2028	Building Construction (framing, roofing, 2029	Building Construction (framing, roofing, 2029
371708.013761459.01	371708.01	3761459.01	1.10E-03	0.00E+00	2.32E-03	9.72E-04	9.70E-04	9.68E-04	8.97E-04	6.88E-04	3.21E-04	3.21E-04	2.98E-04	2.98E-04	2.28E-04
371718.013761459.01	371718.01	3761459.01	1.09E-03	0.00E+00	2.29E-03	9.54E-04	9.52E-04	9.50E-04	8.84E-04	6.92E-04	3.15E-04	3.15E-04	2.93E-04	2.93E-04	2.30E-04
371788.013761459.01	371788.01	3761459.01	9.40E-04	0.00E+00	1.98E-03	7.95E-04	7.93E-04	7.91E-04	7.61E-04	6.74E-04	2.63E-04	2.63E-04	2.53E-04	2.53E-04	2.24E-04
371808.013761459.01	371808.01	3761459.01	8.83E-04	0.00E+00	1.86E-03	7.40E-04	7.38E-04	7.36E-04	7.15E-04	6.54E-04	2.44E-04	2.44E-04	2.37E-04	2.37E-04	2.17E-04
371828.013761459.01	371828.01	3761459.01	8.29E-04	0.00E+00	1.74E-03	6.88E-04	6.86E-04	6.85E-04	6.71E-04	6.33E-04	2.27E-04	2.27E-04	2.23E-04	2.23E-04	2.10E-04
371708.013761469.01	371708.01	3761469.01	1.06E-03	0.00E+00	2.22E-03	9.34E-04	9.31E-04	9.29E-04	8.58E-04	6.49E-04	3.08E-04	3.08E-04	2.85E-04	2.85E-04	2.16E-04
371718.013761469.01	371718.01	3761469.01	1.05E-03	0.00E+00	2.20E-03	9.20E-04	9.17E-04	9.15E-04	8.49E-04	6.54E-04	3.04E-04	3.04E-04	2.82E-04	2.82E-04	2.17E-04
371728.013761469.01	371728.01	3761469.01	1.03E-03	0.00E+00	2.17E-03	9.04E-04	9.02E-04	9.00E-04	8.38E-04	6.58E-04	2.99E-04	2.99E-04	2.78E-04	2.78E-04	2.18E-04
371738.013761469.01	371738.01	3761469.01	1.02E-03	0.00E+00	2.14E-03	8.86E-04	8.84E-04	8.82E-04	8.26E-04	6.60E-04	2.93E-04	2.93E-04	2.74E-04	2.74E-04	2.19E-04
371788.013761469.01	371788.01	3761469.01	9.20E-04	0.00E+00	1.93E-03	7.83E-04	7.81E-04	7.79E-04	7.46E-04	6.49E-04	2.58E-04	2.58E-04	2.48E-04	2.48E-04	2.15E-04
371798.013761469.01	371798.01	3761469.01	8.96E-04	0.00E+00	1.88E-03	7.58E-04	7.56E-04	7.54E-04	7.26E-04	6.42E-04	2.50E-04	2.50E-04	2.41E-04	2.41E-04	2.13E-04
371818.013761469.01	371818.01	3761469.01	8.46E-04	0.00E+00	1.78E-03	7.09E-04	7.07E-04	7.06E-04	6.85E-04	6.25E-04	2.34E-04	2.34E-04	2.27E-04	2.27E-04	2.07E-04
371828.013761469.01	371828.01	3761469.01	8.21E-04	0.00E+00	1.73E-03	6.85E-04	6.83E-04	6.82E-04	6.65E-04	6.16E-04	2.26E-04	2.26E-04	2.21E-04	2.21E-04	2.04E-04
371698.013761479.01	371698.01	3761479.01	1.02E-03	0.00E+00	2.14E-03	9.04E-04	9.02E-04	9.00E-04	8.25E-04	6.05E-04	2.99E-04	2.99E-04	2.74E-04	2.74E-04	2.01E-04
371718.013761479.01	371718.01	3761479.01	1.00E-03	0.00E+00	2.10E-03	8.82E-04	8.80E-04	8.78E-04	8.12E-04	6.17E-04	2.91E-04	2.91E-04	2.69E-04	2.69E-04	2.05E-04
371728.013761479.01	371728.01	3761479.01	9.91E-04	0.00E+00	2.08E-03	8.70E-04	8.68E-04	8.66E-04	8.04E-04	6.23E-04	2.87E-04	2.87E-04	2.67E-04	2.67E-04	2.07E-04
371798.013761479.01	371798.01	3761479.01	8.77E-04	0.00E+00	1.84E-03	7.46E-04	7.44E-04	7.42E-04	7.10E-04	6.18E-04	2.46E-04	2.46E-04	2.36E-04	2.36E-04	2.05E-04
371808.013761479.01	371808.01	3761479.01	8.56E-04	0.00E+00	1.80E-03	7.24E-04	7.22E-04	7.21E-04	6.93E-04	6.12E-04	2.39E-04	2.39E-04	2.30E-04	2.30E-04	2.03E-04
371818.013761479.01	371818.01	3761479.01	8.34E-04	0.00E+00	1.75E-03	7.03E-04	7.01E-04	6.99E-04	6.75E-04	6.06E-04	2.32E-04	2.32E-04	2.24E-04	2.24E-04	2.01E-04
371828.013761479.01	371828.01	3761479.01	8.11E-04	0.00E+00	1.70E-03	6.80E-04	6.78E-04	6.76E-04	6.56E-04	5.98E-04	2.25E-04	2.25E-04	2.18E-04	2.18E-04	1.98E-04
371689.013761489.01	371689.01	3761489.01	9.70E-04	0.00E+00	2.04E-03	8.68E-04	8.66E-04	8.64E-04	7.87E-04	5.63E-04	2.87E-04	2.87E-04	2.61E-04	2.61E-04	1.87E-04
371698.013761489.01	371698.01	3761489.01	9.67E-04	0.00E+00	2.03E-03	8.62E-04	8.60E-04	8.58E-04	7.85E-04	5.70E-04	2.85E-04	2.85E-04	2.60E-04	2.60E-04	1.89E-04
371708.013761489.01	371708.01	3761489.01	9.63E-04	0.00E+00	2.02E-03	8.55E-04	8.53E-04	8.51E-04	7.81E-04	5.77E-04	2.82E-04	2.82E-04	2.59E-04	2.59E-04	1.92E-04
371718.013761489.01	371718.01	3761489.01	9.57E-04	0.00E+00	2.01E-03	8.47E-04	8.44E-04	8.43E-04	7.77E-04	5.84E-04	2.80E-04	2.80E-04	2.58E-04	2.58E-04	1.94E-04
371748.013761489.01	371748.01	3761489.01	9.29E-04	0.00E+00	1.95E-03	8.11E-04	8.09E-04	8.07E-04	7.54E-04	5.96E-04	2.68E-04	2.68E-04	2.50E-04	2.50E-04	1.98E-04
371758.013761489.01	371758.01	3761489.01	9.16E-04	0.00E+00	1.93E-03	7.97E-04	7.95E-04	7.93E-04	7.43E-04	5.98E-04	2.63E-04	2.63E-04	2.47E-04	2.47E-04	1.98E-04
371698.013761499.01	371698.01	3761499.01	9.20E-04	0.00E+00	1.93E-03	8.22E-04	8.20E-04	8.18E-04	7.47E-04	5.38E-04	2.72E-04	2.72E-04	2.48E-04	2.48E-04	1.78E-04
371708.013761499.01	371708.01	3761499.01	9.17E-04	0.00E+00	1.93E-03	8.17E-04	8.14E-04	8.12E-04	7.44E-04	5.45E-04	2.70E-04	2.70E-04	2.47E-04	2.47E-04	1.81E-04
371738.013761499.01	371738.01	3761499.01	9.03E-04	0.00E+00	1.90E-03	7.95E-04	7.93E-04	7.91E-04	7.33E-04	5.63E-04	2.62E-04	2.62E-04	2.43E-04	2.43E-04	1.87E-04
371748.013761499.01	371748.01	3761499.01	8.93E-04	0.00E+00	1.88E-03	7.83E-04	7.81E-04	7.79E-04	7.25E-04	5.66E-04	2.58E-04	2.58E-04	2.41E-04	2.41E-04	1.88E-04
371758.013761499.01	371758.01	3761499.01	8.84E-04	0.00E+00	1.86E-03	7.71E-04	7.69E-04	7.68E-04	7.17E-04	5.69E-04	2.55E-04	2.55E-04	2.38E-04	2.38E-04	1.89E-04
371768.013761509.01	371768.01	3761509.01	8.43E-04	0.00E+00	1.77E-03	7.35E-04	7.33E-04	7.31E-04	6.83E-04	5.44E-04	2.43E-04	2.43E-04	2.27E-04	2.27E-04	1.80E-04
371778.013761509.01	371778.01	3761509.01	8.33E-04	0.00E+00	1.75E-03	7.24E-04	7.22E-04	7.20E-04	6.76E-04	5.46E-04	2.39E-04	2.39E-04	2.24E-04	2.24E-04	1.81E-04
371788.013761509.01	371788.01	3761509.01	8.22E-04	0.00E+00	1.73E-03	7.11E-04	7.09E-04	7.07E-04	6.67E-04	5.47E-04	2.35E-04	2.35E-04	2.21E-04	2.21E-04	1.81E-04
371768.013761519.01	371768.01	3761519.01	8.13E-04	0.00E+00	1.71E-03	7.11E-04	7.09E-04	7.07E-04	6.60E-04	5.19E-04	2.35E-04	2.35E-04	2.19E-04	2.19E-04	1.72E-04
371778.013761519.01	371778.01	3761519.01	8.05E-04	0.00E+00	1.69E-03	7.01E-04	6.99E-04	6.98E-04	6.53E-04	5.21E-04	2.32E-04	2.32E-04	2.17E-04	2.17E-04	1.73E-04
371788.013761519.01	371788.01	3761519.01	7.95E-04	0.00E+00	1.67E-03	6.89E-04	6.88E-04	6.86E-04	6.44E-04	5.22E-04	2.28E-04	2.28E-04	2.14E-04	2.14E-04	1.73E-04
371798.013761182.01	371798.01	3761182.01	2.93E-04	0.00E+00	6.16E-04	1.95E-04	1.95E-04	1.94E-04	2.39E-04	3.69E-04	6.45E-05	6.45E-05	7.93E-05	7.93E-05	1.23E-04
371808.013761180.01	371808.01	3761180.01	2.70E-04	0.00E+00	5.67E-04	1.81E-04	1.80E-04	1.80E-04	2.20E-04	3.38E-04	5.97E-05	5.97E-05	7.30E-05	7.30E-05	1.12E-04
371818.013761180.01	371818.01	3761180.01	2.54E-04	0.00E+00	5.33E-04	1.71E-04	1.70E-04	1.70E-04	2.07E-04	3.16E-04	5.63E-05	5.63E-05	6.86E-05	6.86E-05	1.05E-04
371828.013761180.01	371828.01	3761180.01	2.39E-04	0.00E+00	5.03E-04	1.62E-04	1.61E-04	1.61E-04	1.95E-04	2.95E-04	5.34E-05	5.34E-05	6.47E-05	6.47E-05	9.80E-05
371838.013761180.01	371838.01	3761180.01	2.25E-04	0.00E+00	4.74E-04	1.53E-04	1.52E-04	1.52E-04	1.84E-04	2.76E-04	5.04E-05	5.04E-05	6.09E-05	6.09E-05	9.17E-05
371780.013761190.01	371780.01	3761190.01	3.55E-04	0.00E+00	7.47E-04	2.36E-04	2.35E-04	2.35E-04	2.90E-04	4.51E-04	7.79E-05	7.79E-05	9.61E-05	9.61E-05	1.50E-04
371788.013761190.01	371788.01	3761190.01	3.36E-04	0.00E+00	7.07E-04	2.24E-04	2.23E-04	2.23E-04	2.74E-04	4.24E-04	7.39E-05	7.39E-05	9.09E-05	9.09E-05	1.41E-04
371798.013761190.01	371798.01	3761190.01	3.14E-04	0.00E+00	6.59E-04	2.10E-04	2.09E-04	2.09E-04	2.56E-04	3.93E-04	6.92E-05	6.92E-05	8.48E-05	8.48E-05	1.31E-04
371808.013761190.01	371808.01	3761190.01	2.94E-04	0.00E+00	6.17E-04	1.97E-04	1.97E-04	1.96E-04	2.39E-04	3.66E-04	6.51E-05	6.51E-05	7.94E-05	7.94E-05	1.21E-04
371818.013761190.01	371818.01	3761190.01	2.76E-04	0.00E+00	5.80E-04	1.86E-04	1.85E-04	1.85E-04	2.25E-04	3.41E-04	6.14E-05	6.14E-05	7.46E-05	7.46E-05	1.13E-04
371828.013761190.01	371828.01	3761190.01	2.60E-04	0.00E+00	5.46E-04	1.76E-04	1.75E-04	1.75E-04	2.11E-04	3.19E-04	5.80E-05	5.80E-05	7.02E-05	7.02E-05	1.06E-04
371838.013761190.01	371838.01	3761190.01	2.45E-04	0.00E+00	5.15E-04	1.66E-04	1.66E-04	1.65E-04	1.99E-04	2.99E-04	5.49E-05	5.49E-05	6.62E-05	6.62E-05	9.92E-05
371568.013761203.01	371568.01	3761203.01	3.75E-03	0.00E+00	7.89E-03	2.88E-03	2.87E-03	2.86E-03	3.06E-03	3.63E-03	9.50E-04	9.50E-04	1.02E-03	1.02E-03	1.21E-03
371578.013761200.01	371578.01	3761200.01	3.15E-03	0.00E+00	6.62E-03	2.33E-03	2.32E-03	2.32E-03	2.57E-03	3.30E-03	7.69E-04	7.69E-04	8.52E-04	8.52E-04	1.10E-03
371668.013761200.01	371668.01	3761200.01	1.02E-03	0.00E+00	2.14E-03	6.72E-04	6.70E-04	6.69E-04	8.31E-04	1.31E-03	2.22E-04	2.22E-04	2.76E-04	2.76E-04	4.34E-04
371678.013761200.01	371678.01	3761200.01	9.16E-04	0.00E+00	1.93E-03	6.03E-04	6.01E-04	6.00E-04	7.48E-04	1.18E-03	1.99E-04	1.99E-04	2.48E-04	2.48E-04	3.92E-04
371688.013761200.01	371688.01	3761200.01	8.29E-04	0.00E+00	1.74E-03	5.44E-04	5.43E-04	5.42E-04	6.77E-04	1.07E-03	1.80E-04	1.80E-04	2.25E-04	2.25E-04	3.56E-04
371711.013761200.01	371711.01	3761200.01	6.72E-04	0.00E+00	1.41E-03	4.41E-04	4.40E-04	4.39E-04	5.48E-04	8.67E-04	1.46E-04	1.46E-04	1.82E-04	1.82E-04	2.88E-04
371718.013761200.01	371718.01	3761200.01	6.31E-04	0.00E+00	1.33E-03	4.15E-04	4.14E-04	4.13E-04	5.15E-04	8.14E-04	1.37E-04	1.37E-04	1.71E-04	1.71E-04	2.70E-04
371728.013761200.01	371728.01	3761200.01	5.79E-04	0.00E+00	1.22E-03	3.81E-04	3.80E-04	3.79E-04	4.72E-04	7.45E-04	1.26E-04	1.26E-04	1.57E-04	1.57E-04	2.47E-04
371738.013761200.01	371738.01	3761200.01	5.33E-04	0.00E+00	1.12E-03	3.52E-04	3.51E-04	3.50E-04	4.34E-04	6.83E-04	1.16E-04	1.16E-04	1.44E-04	1.44E-04	2.27E-04
371748.013761200.01	371748.01	3761200.01	4.92E-04	0.00E+00	1.03E-03	3.25E-04	3.24E-04	3.24E-04	4.01E-04	6.28E-04	1.07E-04	1.07E-04	1.33E-04	1.33E-04	2.08E-04
371758.013761200.01	371758.01	3761200.01	4.54E-04	0.00E+00	9.55E-04	3.01E-04	3.00E-04	3.00E-04	3.70E-04	5.78E-04	9.94E-05	9.94E-05	1.23E-04	1.23E-04	1.92E-04
371782.013761200.01	371782.01	3761200.01	3.83E-04	0.00E+00	8.06E-04	2.56E-04	2.56E-04	2.55E-04	3.12E-04	4.81E-04	8.46E-05	8.46E-05	1.04E-04	1.04E-04	1.60E-04
371788.013761200.01	371788.01	3761200.01	3.67E-04	0.00E+00	7.72E-04	2.46E-04	2.45E-04	2.45E-04	2.99E-04	4.59E-04	8.12E-05	8.12E-05	9.93E-05	9.93E-05	1.52E-04
371798.013761200.01	371798.01	3761200.01	3.42E-04	0.00E+00	7.19E-04	2.30E-04	2.29E-04	2.29E-04	2.79E-04	4.25E-04	7.59E-05	7.59E-05	9.24E-05	9.24E-05	1.41E-04
371808.013761200.01	371808.01	3761200.01	3.20E-04	0.00E+00	6.73E-04	2.16E-04	2.15E-04	2.15E-04	2.61E-04	3.96E-04	7.12E-05	7.12E-05	8.65E-05	8.65E-05	1.31E-04
371818.013761200.01	371818.01	3761200.01	3.00E-04	0.00E+00	6.31E-04	2.03E-04	2.02E-04	2.02E-04	2.44E-04	3.69E-04	6.70E-05	6.70E-05	8.11E-05	8.11E-05	1.22E-04
371828.013761200.01	371828.01	3761200.01	2.82E-04	0.00E+00	5.93E-04	1.91E-04	1.91E-04	1.90E-04	2.30E-04	3.44E-04	6.32E-05	6.32E-05	7.62E-05	7.62E-05	1.14E-04
371838.013761200.01	371838.01	3761200.01	2.65E-04	0.00E+00	5.58E-04	1.81E-04	1.80E-04	1.80E-04	2.16E-04	3.22E-04	5.97E-05	5.97E-05	7.17E-05	7.17E-05	1.07E-04
371848.013761200.01	371848.01	3761200.01	2.45E-04	0.00E+00	5.16E-04	1.67E-04	1.67E-04	1.67E-04	2.00E-04	2.97E-04	5.53E-05	5.53E-05	6.63E-05	6.63E-05	9.87E-05
371571.013761210.01	371571.01	3761210.01	3.79E-03	0.00E+00	7.96E-03	2.96E-03	2.95E-03	2.94E-03	3.08E-03	3.50E-03	9.76E-04	9.76E-04	1.02E-03	1.02E-03	1.16E-03
371578.013761210.01	371578.01	3761210.01	3.43E-03	0.00E+00	7.20E-03	2.63E-03	2.63E-03	2.62E-03	2.79E-03	3.29E-03	8.69E-04	8.69E-04	9.26E-04	9.26E-04	1.09E-03
371588.013761210.01	371588.01	3761210.01	2.99E-03	0.00E+00	6.28E-03	2.25E-03	2.24E-03	2.24E-03	2.43E-03	3.01E-03	7.43E-04	7.43E-04	8.08E-04	8.08E-04	9.99E-04
371668.013761210.01	371668.01	3761210.01	1.12E-03	0.00E+00	2.36E-03	7.61E-04	7.59E-04	7.57E-04	9.17E-04	1.39E-03	2.51E-04	2.51E-04	3.04E-04	3.04E-04	4.60E-04
371678.013761210.01	371678.01	3761210.01	1.01E-03	0.00E+00	2.13E-03	6.82E-04	6.80E-04	6.79E-04	8.26E-04	1.26E-03	2.25E-04	2.25E-04	2.74E-04	2.74E-04	4.18E-04
371688.013761210.01	371688.01	3761210.01	9.17E-04	0.00E+00	1.93E-03	6.15E-04	6.14E-04	6.12E-04	7.48E-04	1.15E-03	2.03E-04	2.03E-04	2.48E-04	2.48E-04	3.81E-04
371711.013761210.01	371711.01	3761210.01	7.42E-04	0.00E+00	1.56E-03	4.95E-04	4.94E-04	4.93E-04	6.04E-04	9.32E-04	1.64E-04	1.64E-04	2.01E-04	2.01E-04	3.09E-04
371718.013761210.01	371718.01	3761210.01	6.96E-04	0.00E+00	1.46E-03	4.64E-04	4.63E-04	4.62E-04	5.67E-04	8.75E-04	1.53E-04	1.53E-04	1.88E-04	1.88E-04	2.90E-04
371728.013761210.01	371728.01	3761210.01	6.37E-04	0.00E+00	1.34E-03	4.25E-04	4.24E-04	4.23E-04	5.19E-04	8.01E-04	1.40E-04	1.40E-04	1.72E-04	1.72E-04	2.66E-04
371738.013761210.01	371738.01	3761210.01	5.85E-04	0.00E+00	1.23E-03	3.91E-04	3.90E-04	3.89E-04	4.77E-04	7.36E-04	1.29E-04	1.29E-04	1.58E-04	1.58E-04	2.44E-04
371748.013761210.01	371748.01	3761210.01	5.40E-04	0.00E+00	1.13E-03	3.61E-04	3.60E-04	3.59E-04	4.40E-04	6.77E-04	1.19E-04	1.19E-04	1.46E-04	1.46E-04	2.25E-04
371758.013761210.01	371758.01	3761210.01	4.99E-04	0.00E+00	1.05E-03	3.34E-04	3.33E-04	3.32E-04	4.06E-04	6.24E-04	1.10E-04	1.10E-04	1.35E-04	1.35E-04	2.07E-04
371788.013761210.01	371788.01	3761210.01	4.01E-04	0.00E+00	8.43E-04	2.70E-04	2.70E-04	2.69E-04	3.26E-04	4.95E-04	8.93E-05	8.93E-05	1.08E-04	1.08E-04	1.64E-04
371798.013761210.01	371798.01	3761210.01	3.73E-04	0.00E+00	7.84E-04	2.52E-04	2.51E-04	2.51E-04	3.04E-04	4.59E-04	8.32E-05	8.32E-05	1.01E-04	1.01E-04	1.52E-04
371808.013761210.01	371808.01	3761210.01	3.49E-04	0.00E+00	7.33E-04	2.36E-04	2.36E-04	2.35E-04	2.84E-04	4.27E-04	7.80E-05	7.80E-05	9.41E-05	9.41E-05	1.42E-04
371818.013761210.01	371818.01	3761210.01	3.26E-04	0.00E+00	6.85E-04	2.22E-04	2.21E-04	2.20E-04	2.65E-04	3.97E-04	7.32E-05	7.32E-05	8.81E-05	8.81E-05	1.32E-04
371828.013761210.01	371828.01	3761210.01	3.06E-04	0.00E+00	6.43E-04	2.08E-04	2.08E-04	2.07E-04	2.49E-04	3.71E-04	6.88E-05	6.88E-05	8.26E-05	8.26E-05	1.23E-04
371838.013761210.01	371838.01	3761210.01	2.87E-04	0.00E+00	6.03E-04	1.96E-04	1.96E-04	1.95E-04	2.34E-04	3.46E-04	6.48E-05	6.48E-05	7.75E-05	7.75E-05	1.15E-04
371558.013761220.01	371558.01	3761220.01	4.87E-03	0.00E+00	1.02E-02	4.04E-03	4.03E-03	4.02E-03	3.96E-03	3.78E-03	1.34E-03	1.34E-03	1.31E-03	1.31E-03	1.25E-03
371568.013761220.01	371568.01	3761220.01	4.22E-03	0.00E+00	8.87E-03	3.42E-03	3.41E-03	3.41E-03	3.43E-03	3.51E-03	1.13E-03	1.13E-03	1.14E-03	1.14E-03	1.16E-03
371578.013761220.01	371578.01	3761220.01	3.68E-03	0.00E+00	7.73E-03	2.92E-03	2.91E-03	2.91E-03	2.99E-03	3.25E-03	9.64E-04	9.64E-04	9.93E-04	9.93E-04	1.08E-03
371588.013761220.01	371588.01	3761220.01	3.23E-03	0.00E+00	6.79E-03	2.51E-03	2.51E-03	2.50E-03	2.63E-03	3.00E-03	8.30E-04	8.30E-04	8.72E-04	8.72E-04	9.95E-04
371668.013761220.01	371668.01	3761220.01	1.24E-03	0.00E+00	2.60E-03	8.59E-04	8.57E-04	8.55E-04	1.01E-03	1.46E-03	2.84E-04	2.84E-04	3.35E-04	3.35E-04	4.84E-04
371678.013761220.01	371678.01	3761220.01	1.12E-03	0.00E+00	2.35E-03	7.70E-04	7.68E-04	7.66E-04	9.10E-04	1.33E-03	2.54E-04	2.54E-04	3.02E-04	3.02E-04	4.42E-04
371688.013761220.01	371688.01	3761220.01	1.01E-03	0.00E+00	2.13E-03	6.93E-04	6.92E-04	6.90E-04	8.24E-04	1.22E-03	2.29E-04	2.29E-04	2.73E-04	2.73E-04	4.04E-04
371711.013761220.01	371711.01	3761220.01	8.15E-04	0.00E+00	1.71E-03	5.54E-04	5.53E-04	5.51E-04	6.64E-04	9.93E-04	1.83E-04	1.83E-04	2.20E-04	2.20E-04	3.30E-04
371718.013761220.01	371718.01	3761220.01	7.65E-04	0.00E+00	1.61E-03	5.19E-04	5.17E-04	5.16E-04	6.23E-04	9.35E-04	1.71E-04	1.71E-04	2.07E-04	2.07E-04	3.10E-04
371728.013761220.01	371728.01	3761220.01	7.00E-04	0.00E+00	1.47E-03	4.74E-04	4.73E-04	4.72E-04	5.70E-04	8.58E-04	1.56E-04	1.56E-04	1.89E-04	1.89E-04	2.85E-04
371738.013761220.01	371738.01	3761220.01	6.42E-04	0.00E+00	1.35E-03	4.34E-04	4.33E-04	4.32E-04	5.23E-04	7.88E-04	1.43E-04	1.43E-04	1.73E-04	1.73E-04	2.62E-04
371748.013761220.01	371748.01	3761220.01	5.91E-04	0.00E+00	1.24E-03	4.00E-04	3.99E-04	3.98E-04	4.81E-04	7.26E-04	1.32E-04	1.32E-04	1.60E-04	1.60E-04	2.41E-04
371758.013761220.01	371758.01	3761220.01	5.46E-04	0.00E+00	1.15E-03	3.70E-04	3.69E-04	3.68E-04	4.44E-04	6.70E-04	1.22E-04	1.22E-04	1.47E-04	1.47E-04	2.22E-04
371563.013761230.01	371563.01	3761230.01	4.69E-03	0.00E+00	9.87E-03	3.94E-03	3.93E-03	3.92E-03	3.81E-03	3.50E-03	1.30E-03	1.30E-03	1.27E-03	1.27E-03	1.16E-03
371568.013761230.01	371568.01	3761230.01	4.40E-03	0.00E+00	9.26E-03	3.66E-03	3.65E-03	3.64E-03	3.58E-03	3.39E-03	1.21E-03	1.21E-03	1.19E-03	1.19E-03	1.13E-03
371642.013761250.01	371642.01	3761250.01	2.00E-03	0.00E+00	4.20E-03	1.53E-03	1.53E-03	1.52E-03	1.62E-03	1.92E-03	5.06E-04	5.06E-04	5.39E-04	5.39E-04	6.38E-04
371648.013761250.01	371648.01	3761250.01	1.87E-03	0.00E+00	3.93E-03	1.42E-03	1.42E-03	1.41E-03	1.52E-03	1.83E-03	4.69E-04	4.69E-04	5.04E-04	5.04E-04	6.08E-04
371778.013761252.01	371778.01	3761252.01	5.83E-04	0.00E+00	1.22E-03	4.07E-04	4.06E-04	4.05E-04	4.74E-04	6.77E-04	1.35E-04	1.35E-04	1.57E-04	1.57E-04	2.25E-04
371838.013761252.01	371838.01	3761252.01	3.73E-04	0.00E+00	7.84E-04	2.60E-04	2.59E-04	2.59E-04	3.04E-04	4.37E-04	8.59E-05	8.59E-05	1.01E-04	1.01E-04	1.45E-04
371848.013761250.01	371848.01	3761250.01	3.45E-04	0.00E+00	7.26E-04	2.41E-04	2.40E-04	2.39E-04	2.81E-04	4.05E-04	7.94E-05	7.94E-05	9.34E-05	9.34E-05	1.34E-04
371858.013761250.01	371858.01	3761250.01	3.24E-04	0.00E+00	6.81E-04	2.26E-04	2.25E-04	2.25E-04	2.64E-04	3.79E-04	7.46E-05	7.46E-05	8.76E-05	8.76E-05	1.26E-04
371628.013761261.01	371628.01	3761261.01	2.40E-03	0.00E+00	5.03E-03	1.91E-03	1.90E-03	1.90E-03	1.95E-03	2.08E-03	6.31E-04	6.31E-04	6.46E-04	6.46E-04	6.91E-04
371638.013761260.01	371638.01	3761260.01	2.18E-03	0.00E

Finishing/Painting1	Finishing/Painting1	FinishingS/PaintingS	Finishing/Painting2	PavingS		Child Risk					Overlapping Phases - Maximum GLC			
2028	2029	2029	2029	2029		3rd Trimester	0<2	2<16	Total	per million	2026	2027	2028	2029
2.13E-04	2.11E-04	1.95E-04	1.50E-04	2.22E-04		0.00E+00	0.00E+00	2.04E-08	2.04E-08	0.02	4.40E-03	1.29E-03	3.38E-03	1.30E-03
2.09E-04	2.07E-04	1.93E-04	1.51E-04	2.19E-04		0.00E+00	0.00E+00	2.01E-08	2.01E-08	0.02	4.33E-03	1.27E-03	3.34E-03	1.29E-03
1.74E-04	1.72E-04	1.66E-04	1.47E-04	1.89E-04		0.00E+00	0.00E+00	1.73E-08	1.73E-08	0.02	3.71E-03	1.06E-03	2.92E-03	1.15E-03
1.62E-04	1.60E-04	1.56E-04	1.42E-04	1.77E-04		0.00E+00	0.00E+00	1.62E-08	1.62E-08	0.02	3.48E-03	9.82E-04	2.75E-03	1.09E-03
1.50E-04	1.49E-04	1.46E-04	1.38E-04	1.67E-04		0.00E+00	0.00E+00	1.52E-08	1.52E-08	0.02	3.26E-03	9.13E-04	2.59E-03	1.03E-03
2.04E-04	2.02E-04	1.87E-04	1.41E-04	2.12E-04		0.00E+00	0.00E+00	1.95E-08	1.95E-08	0.02	4.21E-03	1.24E-03	3.23E-03	1.24E-03
2.01E-04	1.99E-04	1.85E-04	1.43E-04	2.10E-04		0.00E+00	0.00E+00	1.93E-08	1.93E-08	0.02	4.17E-03	1.22E-03	3.21E-03	1.24E-03
1.98E-04	1.96E-04	1.83E-04	1.43E-04	2.08E-04		0.00E+00	0.00E+00	1.91E-08	1.91E-08	0.02	4.11E-03	1.20E-03	3.17E-03	1.23E-03
1.94E-04	1.92E-04	1.80E-04	1.44E-04	2.04E-04		0.00E+00	0.00E+00	1.88E-08	1.88E-08	0.02	4.04E-03	1.18E-03	3.13E-03	1.21E-03
1.71E-04	1.70E-04	1.63E-04	1.41E-04	1.85E-04		0.00E+00	0.00E+00	1.70E-08	1.70E-08	0.02	3.64E-03	1.04E-03	2.85E-03	1.12E-03
1.66E-04	1.64E-04	1.58E-04	1.40E-04	1.80E-04		0.00E+00	0.00E+00	1.65E-08	1.65E-08	0.02	3.54E-03	1.01E-03	2.78E-03	1.10E-03
1.55E-04	1.54E-04	1.49E-04	1.36E-04	1.70E-04		0.00E+00	0.00E+00	1.56E-08	1.56E-08	0.02	3.33E-03	9.42E-04	2.63E-03	1.04E-03
1.50E-04	1.49E-04	1.45E-04	1.34E-04	1.65E-04		0.00E+00	0.00E+00	1.51E-08	1.51E-08	0.02	3.23E-03	9.10E-04	2.56E-03	1.02E-03
1.98E-04	1.96E-04	1.80E-04	1.32E-04	2.04E-04		0.00E+00	0.00E+00	1.88E-08	1.88E-08	0.02	4.06E-03	1.20E-03	3.10E-03	1.19E-03
1.93E-04	1.91E-04	1.77E-04	1.35E-04	2.01E-04		0.00E+00	0.00E+00	1.85E-08	1.85E-08	0.02	3.98E-03	1.17E-03	3.06E-03	1.18E-03
1.90E-04	1.89E-04	1.75E-04	1.36E-04	1.99E-04		0.00E+00	0.00E+00	1.83E-08	1.83E-08	0.02	3.95E-03	1.16E-03	3.04E-03	1.17E-03
1.63E-04	1.62E-04	1.55E-04	1.35E-04	1.76E-04		0.00E+00	0.00E+00	1.62E-08	1.62E-08	0.02	3.47E-03	9.90E-04	2.72E-03	1.07E-03
1.58E-04	1.57E-04	1.51E-04	1.33E-04	1.72E-04		0.00E+00	0.00E+00	1.58E-08	1.58E-08	0.02	3.38E-03	9.62E-04	2.65E-03	1.05E-03
1.54E-04	1.52E-04	1.47E-04	1.32E-04	1.67E-04		0.00E+00	0.00E+00	1.54E-08	1.54E-08	0.02	3.29E-03	9.33E-04	2.59E-03	1.02E-03
1.49E-04	1.47E-04	1.43E-04	1.30E-04	1.63E-04		0.00E+00	0.00E+00	1.49E-08	1.49E-08	0.01	3.19E-03	9.03E-04	2.52E-03	1.00E-03
1.90E-04	1.88E-04	1.72E-04	1.23E-04	1.95E-04		0.00E+00	0.00E+00	1.79E-08	1.79E-08	0.02	3.88E-03	1.15E-03	2.95E-03	1.13E-03
1.89E-04	1.87E-04	1.71E-04	1.24E-04	1.94E-04		0.00E+00	0.00E+00	1.79E-08	1.79E-08	0.02	3.86E-03	1.14E-03	2.95E-03	1.13E-03
1.87E-04	1.85E-04	1.70E-04	1.26E-04	1.93E-04		0.00E+00	0.00E+00	1.78E-08	1.78E-08	0.02	3.84E-03	1.14E-03	2.94E-03	1.13E-03
1.85E-04	1.84E-04	1.69E-04	1.27E-04	1.92E-04		0.00E+00	0.00E+00	1.77E-08	1.77E-08	0.02	3.82E-03	1.12E-03	2.93E-03	1.12E-03
1.77E-04	1.76E-04	1.64E-04	1.30E-04	1.87E-04		0.00E+00	0.00E+00	1.72E-08	1.72E-08	0.02	3.69E-03	1.08E-03	2.85E-03	1.10E-03
1.74E-04	1.73E-04	1.62E-04	1.30E-04	1.84E-04		0.00E+00	0.00E+00	1.69E-08	1.69E-08	0.02	3.64E-03	1.06E-03	2.82E-03	1.09E-03
1.80E-04	1.78E-04	1.63E-04	1.17E-04	1.85E-04		0.00E+00	0.00E+00	1.70E-08	1.70E-08	0.02	3.68E-03	1.09E-03	2.80E-03	1.07E-03
1.79E-04	1.77E-04	1.62E-04	1.19E-04	1.84E-04		0.00E+00	0.00E+00	1.70E-08	1.70E-08	0.02	3.66E-03	1.08E-03	2.80E-03	1.07E-03
1.74E-04	1.72E-04	1.60E-04	1.23E-04	1.81E-04		0.00E+00	0.00E+00	1.67E-08	1.67E-08	0.02	3.60E-03	1.06E-03	2.77E-03	1.07E-03
1.71E-04	1.70E-04	1.58E-04	1.23E-04	1.79E-04		0.00E+00	0.00E+00	1.65E-08	1.65E-08	0.02	3.55E-03	1.04E-03	2.74E-03	1.06E-03
1.69E-04	1.67E-04	1.56E-04	1.24E-04	1.78E-04		0.00E+00	0.00E+00	1.63E-08	1.63E-08	0.02	3.51E-03	1.02E-03	2.71E-03	1.05E-03
1.61E-04	1.59E-04	1.49E-04	1.18E-04	1.69E-04		0.00E+00	0.00E+00	1.56E-08	1.56E-08	0.02	3.35E-03	9.75E-04	2.59E-03	1.00E-03
1.58E-04	1.57E-04	1.47E-04	1.19E-04	1.67E-04		0.00E+00	0.00E+00	1.54E-08	1.54E-08	0.02	3.31E-03	9.61E-04	2.56E-03	9.96E-04
1.55E-04	1.54E-04	1.45E-04	1.19E-04	1.65E-04		0.00E+00	0.00E+00	1.52E-08	1.52E-08	0.02	3.26E-03	9.44E-04	2.53E-03	9.86E-04
1.55E-04	1.54E-04	1.44E-04	1.13E-04	1.63E-04		0.00E+00	0.00E+00	1.50E-08	1.50E-08	0.02	3.23E-03	9.44E-04	2.49E-03	9.65E-04
1.53E-04	1.52E-04	1.42E-04	1.14E-04	1.62E-04		0.00E+00	0.00E+00	1.49E-08	1.49E-08	0.01	3.20E-03	9.31E-04	2.47E-03	9.59E-04
1.51E-04	1.49E-04	1.40E-04	1.14E-04	1.60E-04		0.00E+00	0.00E+00	1.47E-08	1.47E-08	0.01	3.15E-03	9.15E-04	2.44E-03	9.50E-04
4.27E-05	4.24E-05	5.20E-05	8.05E-05	5.89E-05		0.00E+00	0.00E+00	5.34E-09	5.34E-09	0.01	1.10E-03	2.59E-04	9.89E-04	4.36E-04
3.95E-05	3.92E-05	4.79E-05	7.37E-05	5.42E-05		0.00E+00	0.00E+00	4.92E-09	4.92E-09	0.00	1.02E-03	2.40E-04	9.10E-04	4.00E-04
3.73E-05	3.70E-05	4.50E-05	6.87E-05	5.10E-05		0.00E+00	0.00E+00	4.62E-09	4.62E-09	0.00	9.58E-04	2.26E-04	8.54E-04	3.75E-04
3.53E-05	3.50E-05	4.25E-05	6.43E-05	4.81E-05		0.00E+00	0.00E+00	4.36E-09	4.36E-09	0.00	9.04E-04	2.14E-04	8.04E-04	3.53E-04
3.34E-05	3.31E-05	4.00E-05	6.02E-05	4.53E-05		0.00E+00	0.00E+00	4.11E-09	4.11E-09	0.00	8.52E-04	2.03E-04	7.57E-04	3.31E-04
5.16E-05	5.12E-05	6.31E-05	9.82E-05	7.14E-05		0.00E+00	0.00E+00	6.47E-09	6.47E-09	0.01	1.34E-03	3.13E-04	1.20E-03	5.30E-04
4.90E-05	4.85E-05	5.97E-05	9.24E-05	6.75E-05		0.00E+00	0.00E+00	6.12E-09	6.12E-09	0.01	1.27E-03	2.97E-04	1.13E-03	5.00E-04
4.58E-05	4.55E-05	5.57E-05	8.57E-05	6.30E-05		0.00E+00	0.00E+00	5.71E-09	5.71E-09	0.01	1.18E-03	2.78E-04	1.06E-03	4.65E-04
4.31E-05	4.27E-05	5.21E-05	7.97E-05	5.90E-05		0.00E+00	0.00E+00	5.35E-09	5.35E-09	0.01	1.11E-03	2.62E-04	9.89E-04	4.34E-04
4.06E-05	4.03E-05	4.89E-05	7.44E-05	5.54E-05		0.00E+00	0.00E+00	5.03E-09	5.03E-09	0.01	1.04E-03	2.47E-04	9.28E-04	4.07E-04
3.84E-05	3.81E-05	4.61E-05	6.95E-05	5.22E-05		0.00E+00	0.00E+00	4.73E-09	4.73E-09	0.00	9.81E-04	2.33E-04	8.72E-04	3.82E-04
3.64E-05	3.61E-05	4.34E-05	6.51E-05	4.92E-05		0.00E+00	0.00E+00	4.46E-09	4.46E-09	0.00	9.26E-04	2.21E-04	8.21E-04	3.59E-04
6.29E-04	6.24E-04	6.66E-04	7.92E-04	7.54E-04		0.00E+00	0.00E+00	6.89E-08	6.89E-08	0.07	1.45E-02	3.82E-03	1.21E-02	5.06E-03
5.09E-04	5.05E-04	5.59E-04	7.20E-04	6.32E-04		0.00E+00	0.00E+00	5.77E-08	5.77E-08	0.06	1.21E-02	3.09E-03	1.03E-02	4.37E-03
1.47E-04	1.46E-04	1.81E-04	2.85E-04	2.05E-04		0.00E+00	0.00E+00	1.86E-08	1.86E-08	0.02	3.83E-03	8.92E-04	3.45E-03	1.53E-03
1.32E-04	1.31E-04	1.63E-04	2.58E-04	1.84E-04		0.00E+00	0.00E+00	1.67E-08	1.67E-08	0.02	3.44E-03	8.00E-04	3.11E-03	1.38E-03
1.19E-04	1.18E-04	1.47E-04	2.34E-04	1.67E-04		0.00E+00	0.00E+00	1.51E-08	1.51E-08	0.02	3.12E-03	7.23E-04	2.81E-03	1.25E-03
9.65E-05	9.56E-05	1.19E-04	1.89E-04	1.35E-04		0.00E+00	0.00E+00	1.22E-08	1.22E-08	0.01	2.52E-03	5.86E-04	2.28E-03	1.01E-03
9.07E-05	8.99E-05	1.12E-04	1.77E-04	1.27E-04		0.00E+00	0.00E+00	1.15E-08	1.15E-08	0.01	2.37E-03	5.50E-04	2.14E-03	9.47E-04
8.33E-05	8.26E-05	1.03E-04	1.62E-04	1.16E-04		0.00E+00	0.00E+00	1.05E-08	1.05E-08	0.01	2.18E-03	5.06E-04	1.96E-03	8.68E-04
7.69E-05	7.62E-05	9.47E-05	1.49E-04	1.07E-04		0.00E+00	0.00E+00	9.71E-09	9.71E-09	0.01	2.00E-03	4.67E-04	1.80E-03	7.98E-04
7.11E-05	7.05E-05	8.74E-05	1.37E-04	9.88E-05		0.00E+00	0.00E+00	8.96E-09	8.96E-09	0.01	1.85E-03	4.32E-04	1.66E-03	7.35E-04
6.58E-05	6.53E-05	8.07E-05	1.26E-04	9.13E-05		0.00E+00	0.00E+00	8.27E-09	8.27E-09	0.01	1.71E-03	4.00E-04	1.54E-03	6.78E-04
5.60E-05	5.55E-05	6.80E-05	1.05E-04	7.70E-05		0.00E+00	0.00E+00	6.98E-09	6.98E-09	0.01	1.45E-03	3.40E-04	1.29E-03	5.68E-04
5.38E-05	5.33E-05	6.52E-05	1.00E-04	7.38E-05		0.00E+00	0.00E+00	6.69E-09	6.69E-09	0.01	1.38E-03	3.26E-04	1.24E-03	5.44E-04
5.02E-05	4.98E-05	6.07E-05	9.27E-05	6.87E-05		0.00E+00	0.00E+00	6.23E-09	6.23E-09	0.01	1.29E-03	3.05E-04	1.15E-03	5.05E-04
4.71E-05	4.67E-05	5.68E-05	8.62E-05	6.43E-05		0.00E+00	0.00E+00	5.83E-09	5.83E-09	0.01	1.21E-03	2.86E-04	1.08E-03	4.72E-04
4.44E-05	4.40E-05	5.32E-05	8.04E-05	6.03E-05		0.00E+00	0.00E+00	5.47E-09	5.47E-09	0.01	1.13E-03	2.70E-04	1.01E-03	4.41E-04
4.18E-05	4.15E-05	5.00E-05	7.50E-05	5.67E-05		0.00E+00	0.00E+00	5.14E-09	5.14E-09	0.01	1.07E-03	2.54E-04	9.46E-04	4.14E-04
3.95E-05	3.92E-05	4.71E-05	7.02E-05	5.33E-05		0.00E+00	0.00E+00	4.84E-09	4.84E-09	0.00	1.00E-03	2.40E-04	8.89E-04	3.88E-04
3.66E-05	3.63E-05	4.35E-05	6.48E-05	4.93E-05		0.00E+00	0.00E+00	4.47E-09	4.47E-09	0.00	9.28E-04	2.22E-04	8.22E-04	3.59E-04
6.46E-04	6.41E-04	6.72E-04	7.63E-04	7.60E-04		0.00E+00	0.00E+00	6.96E-08	6.96E-08	0.07	1.47E-02	3.92E-03	1.22E-02	5.02E-03
5.76E-04	5.71E-04	6.08E-04	7.17E-04	6.88E-04		0.00E+00	0.00E+00	6.29E-08	6.29E-08	0.06	1.33E-02	3.50E-03	1.11E-02	4.60E-03
4.92E-04	4.88E-04	5.30E-04	6.56E-04	6.00E-04		0.00E+00	0.00E+00	5.48E-08	5.48E-08	0.05	1.15E-02	2.99E-03	9.73E-03	4.08E-03
1.66E-04	1.65E-04	2.00E-04	3.02E-04	2.26E-04		0.00E+00	0.00E+00	2.05E-08	2.05E-08	0.02	4.25E-03	1.01E-03	3.78E-03	1.66E-03
1.49E-04	1.48E-04	1.80E-04	2.74E-04	2.04E-04		0.00E+00	0.00E+00	1.85E-08	1.85E-08	0.02	3.83E-03	9.06E-04	3.41E-03	1.50E-03
1.35E-04	1.33E-04	1.63E-04	2.50E-04	1.84E-04		0.00E+00	0.00E+00	1.67E-08	1.67E-08	0.02	3.46E-03	8.17E-04	3.09E-03	1.36E-03
1.08E-04	1.07E-04	1.32E-04	2.03E-04	1.49E-04		0.00E+00	0.00E+00	1.35E-08	1.35E-08	0.01	2.80E-03	6.57E-04	2.50E-03	1.10E-03
1.01E-04	1.01E-04	1.23E-04	1.91E-04	1.40E-04		0.00E+00	0.00E+00	1.27E-08	1.27E-08	0.01	2.62E-03	6.16E-04	2.35E-03	1.03E-03
9.29E-05	9.21E-05	1.13E-04	1.75E-04	1.28E-04		0.00E+00	0.00E+00	1.16E-08	1.16E-08	0.01	2.40E-03	5.64E-04	2.15E-03	9.46E-04
8.54E-05	8.47E-05	1.04E-04	1.60E-04	1.18E-04		0.00E+00	0.00E+00	1.07E-08	1.07E-08	0.01	2.21E-03	5.19E-04	1.97E-03	8.69E-04
7.88E-05	7.82E-05	9.58E-05	1.47E-04	1.08E-04		0.00E+00	0.00E+00	9.83E-09	9.83E-09	0.01	2.03E-03	4.79E-04	1.82E-03	8.00E-04
7.30E-05	7.24E-05	8.85E-05	1.36E-04	1.00E-04		0.00E+00	0.00E+00	9.09E-09	9.09E-09	0.01	1.88E-03	4.43E-04	1.68E-03	7.39E-04
5.91E-05	5.86E-05	7.11E-05	1.08E-04	8.06E-05		0.00E+00	0.00E+00	7.30E-09	7.30E-09	0.01	1.51E-03	3.59E-04	1.35E-03	5.91E-04
5.51E-05	5.46E-05	6.62E-05	1.00E-04	7.49E-05		0.00E+00	0.00E+00	6.80E-09	6.80E-09	0.01	1.41E-03	3.35E-04	1.25E-03	5.49E-04
5.16E-05	5.12E-05	6.18E-05	9.30E-05	7.00E-05		0.00E+00	0.00E+00	6.35E-09	6.35E-09	0.01	1.32E-03	3.13E-04	1.17E-03	5.12E-04
4.84E-05	4.80E-05	5.78E-05	8.66E-05	6.55E-05		0.00E+00	0.00E+00	5.94E-09	5.94E-09	0.01	1.23E-03	2.94E-04	1.09E-03	4.78E-04
4.56E-05	4.52E-05	5.42E-05	8.08E-05	6.14E-05		0.00E+00	0.00E+00	5.57E-09	5.57E-09	0.01	1.16E-03	2.77E-04	1.02E-03	4.47E-04
4.29E-05	4.25E-05	5.09E-05	7.54E-05	5.77E-05		0.00E+00	0.00E+00	5.23E-09	5.23E-09	0.01	1.09E-03	2.60E-04	9.60E-04	4.19E-04
8.84E-04	8.77E-04	8.63E-04	8.23E-04	9.78E-04		0.00E+00	0.00E+00	8.98E-08	8.98E-08	0.09	1.92E-02	5.37E-03	1.53E-02	6.11E-03
7.48E-04	7.42E-04	7.48E-04	7.64E-04	8.47E-04		0.00E+00	0.00E+00	7.76E-08	7.76E-08	0.08	1.65E-02	4.54E-03	1.34E-02	5.40E-03
6.38E-04	6.33E-04	6.52E-04	7.07E-04	7.39E-04		0.00E+00	0.00E+00	6.76E-08	6.76E-08	0.07	1.43E-02	3.88E-03	1.17E-02	4.80E-03
5.49E-04	5.45E-04	5.72E-04	6.53E-04	6.49E-04		0.00E+00	0.00E+00	5.93E-08	5.93E-08	0.06	1.25E-02	3.34E-03	1.04E-02	4.29E-03
1.88E-04	1.86E-04	2.20E-04	3.18E-04	2.49E-04		0.00E+00	0.00E+00	2.26E-08	2.26E-08	0.02	4.70E-03	1.14E-03	4.13E-03	1.79E-03
1.68E-04	1.67E-04	1.98E-04	2.90E-04	2.24E-04		0.00E+00	0.00E+00	2.04E-08	2.04E-08	0.02	4.24E-03	1.02E-03	3.73E-03	1.62E-03
1.52E-04	1.50E-04	1.79E-04	2.65E-04	2.03E-04		0.00E+00	0.00E+00	1.84E-08	1.84E-08	0.02	3.83E-03	9.20E-04	3.38E-03	1.47E-03
1.21E-04	1.20E-04	1.45E-04	2.16E-04	1.64E-04		0.00E+00	0.00E+00	1.49E-08	1.49E-08	0.01	3.08E-03	7.36E-04	2.73E-03	1.19E-03
1.13E-04	1.12E-04	1.36E-04	2.04E-04	1.54E-04		0.00E+00	0.00E+00	1.39E-08	1.39E-08	0.01	2.89E-03	6.89E-04	2.56E-03	1.12E-03
1.04E-04	1.03E-04	1.24E-04	1.87E-04	1.41E-04		0.00E+00	0.00E+00	1.27E-08	1.27E-08	0.01	2.64E-03	6.29E-04	2.35E-03	1.03E-03
9.50E-05	9.41E-05	1.14E-04	1.72E-04	1.29E-04		0.00E+00	0.00E+00	1.17E-08	1.17E-08	0.01	2.43E-03	5.77E-04	2.15E-03	9.44E-04
8.75E-05	8.67E-05	1.05E-04	1.58E-04	1.19E-04		0.00E+00	0.00E+00	1.08E-08	1.08E-08	0.01	2.23E-03	5.31E-04	1.98E-03	8.69E-04
8.08E-05	8.01E-05	9.68E-05	1.46E-04	1.10E-04		0.00E+00	0.00E+00	9.95E-09	9.95E-09	0.01	2.06E-03	4.91E-04	1.83E-03	8.02E-04
8.62E-04	8.54E-04	8.31E-04	7.63E-04	9.43E-04		0.00E+00	0.00E+00	8.65E-08	8.65E-08	0.09	1.85E-02	5.23E-03	1.47E-02	5.82E-03
8.01E-04	7.94E-04	7.80E-04	7.39E-04	8.85E-04		0.00E+00	0.00E+00	8.12E-08	8.12E-08	0.08	1.73E-02	4.86E-03	1.38E-02	5.51E-03
3.35E-04	3.32E-04	3.54E-04	4.19E-04	4.01E-04		0.00E+00	0.00E+00	3.66E-08	3.66E-08	0.04	7.73E-03	2.03E-03	6.45E-03	2.68E-03
3.10E-04	3.08E-04	3.31E-04	3.99E-04	3.75E-04		0.00E+00	0.00E+00	3.42E-08	3.42E-08	0.03	7.21E-03	1.88E-03	6.05E-03	2.53E-03
8.91E-05	8.83E-05	1.03E-04	1.48E-04	1.17E-04		0.00E+00	0.00E+00	1.06E-08	1.06E-08	0.01	2.21E-03	5.41E-04	1.94E-03	8.38E-04
5.68E-05	5.64E-05	6.62E-05	9.52E-05	7.50E-05		0.00E+00	0.00E+00	6.81E-09	6.81E-09	0.01	1.42E-03	3.45E-04	1.24E-03	5.39E-04
5.26E-05	5.21E-05	6.13E-05	8.81E-05	6.94E-05		0.00E+00	0.00E+00	6.31E-09	6.31E-09	0.01	1.31E-03	3.19E-04	1.15E-03	4.99E-04
4.94E-05	4.90E-05	5.75E-05	8.25E-05	6.51E-05		0.00E+00	0.00E+00	5.91E-09	5.91E-09	0.01	1.23E-03	3.00E-04	1.08E-03	4.67E-04
4.18E-04	4.14E-04	4.24E-04	4.54E-04	4.81E-04		0.00E+00	0.00E+00	4.40E-08	4.40E-08	0.04	9.34E-03	2.54E-03	7.63E-03	3.11E-03
3.74E-04	3.71E-04	3.85E-04	4.28E-04	4.37E-04		0.00E+00	0.00E+00	4.00E-08	4.00E-08	0.04	8.46E-03	2.27E-03	6.96E-03	2.86E-03
3.34E-04	3.31E-04	3.48E-04	4.00E-04	3.95E-04		0.00E+00	0.00E+00	3.61E-08	3.61E-08	0.04	7.63E-03	2.03E-03	6.32E-03	2.61E-03
2.98E-04	2.95E-04	3.15E-04	3.73E-04	3.57E-04		0.00E+00	0.00E+00	3.26E-08	3.26E-08	0.03	6.88E-03	1.81E-03	5.74E-03	2.39E-03
2.67E-04	2.65E-04	2.86E-04	3.47E-04	3.24E-04		0.00E+00	0.00E+00	2.95E-08	2.95E-08	0.03	6.22E-03	1.62E-03	5.22E-03	2.18E-03
9.52E-05	9.44E-05	1.09E-04	1.53E-04	1.24E-04		0.00E+00	0.00E+00	1.13E-08	1.13E-08	0.01	2.35E-03	5.78E-04	2.05E-03	8.82E-04
8.83E-05	8.76E-05	1.02E-04	1.43E-04	1.15E-04		0.00E+00	0.00E+00	1.05E-08	1.05E-08	0.01	2.18E-03	5.36E-04	1.90E-03	8.21E-04

Unique Identifier	X (UTM)	Y (UTM)	DemolitionS	Site PreparationS	Grading/ExcavationS	Concrete (Garage and Podiums)1	Concrete (Garage and Podiums)1	Concrete (Garage and Podiums)1	Concrete (Garage and Podiums)S	Concrete (Garage and Podiums)2	Building Construction (framing, roofing,	Building Construction (framing, roofing,	Building Construction (framing, roofing,	Building Construction (framing, roofing,	Building Construction (framing, roofing,
			2026	2026	2026	2026	2027	2028	2028	2028	2027	2028	2028	2029	2029
371798.013761260.01	371798.01	3761260.01	5.32E-04	0.00E+00	1.12E-03	3.74E-04	3.73E-04	3.72E-04	4.33E-04	6.11E-04	1.23E-04	1.23E-04	1.44E-04	1.44E-04	2.03E-04
371828.013761260.01	371828.01	3761260.01	4.28E-04	0.00E+00	8.99E-04	3.00E-04	2.99E-04	2.98E-04	3.48E-04	4.94E-04	9.91E-05	9.91E-05	1.16E-04	1.16E-04	1.64E-04
371838.013761260.01	371838.01	3761260.01	3.97E-04	0.00E+00	8.34E-04	2.78E-04	2.77E-04	2.77E-04	3.23E-04	4.59E-04	9.19E-05	9.19E-05	1.07E-04	1.07E-04	1.52E-04
371848.013761260.01	371848.01	3761260.01	3.72E-04	0.00E+00	7.83E-04	2.61E-04	2.60E-04	2.60E-04	3.03E-04	4.30E-04	8.62E-05	8.62E-05	1.01E-04	1.01E-04	1.43E-04
371858.013761260.01	371858.01	3761260.01	3.50E-04	0.00E+00	7.35E-04	2.45E-04	2.45E-04	2.44E-04	2.85E-04	4.04E-04	8.10E-05	8.10E-05	9.44E-05	9.44E-05	1.34E-04
371622.013761270.01	371622.01	3761270.01	2.56E-03	0.00E+00	5.38E-03	2.09E-03	2.08E-03	2.08E-03	2.08E-03	2.10E-03	6.89E-04	6.89E-04	6.91E-04	6.91E-04	6.96E-04
371628.013761270.01	371628.01	3761270.01	2.43E-03	0.00E+00	5.11E-03	1.97E-03	1.96E-03	1.96E-03	1.98E-03	2.03E-03	6.50E-04	6.50E-04	6.56E-04	6.56E-04	6.75E-04
371638.013761270.01	371638.01	3761270.01	2.24E-03	0.00E+00	4.70E-03	1.79E-03	1.78E-03	1.78E-03	1.82E-03	1.93E-03	5.91E-04	5.91E-04	6.03E-04	6.03E-04	6.40E-04
371648.013761270.01	371648.01	3761270.01	2.05E-03	0.00E+00	4.30E-03	1.62E-03	1.61E-03	1.61E-03	1.66E-03	1.82E-03	5.34E-04	5.34E-04	5.52E-04	5.52E-04	6.04E-04
371658.013761270.01	371658.01	3761270.01	1.87E-03	0.00E+00	3.92E-03	1.46E-03	1.45E-03	1.45E-03	1.52E-03	1.71E-03	4.81E-04	4.81E-04	5.03E-04	5.03E-04	5.67E-04
371698.013761270.01	371698.01	3761270.01	1.29E-03	0.00E+00	2.70E-03	9.63E-04	9.60E-04	9.58E-04	1.05E-03	1.30E-03	3.18E-04	3.18E-04	3.47E-04	3.47E-04	4.32E-04
371708.013761270.01	371708.01	3761270.01	1.18E-03	0.00E+00	2.47E-03	8.74E-04	8.71E-04	8.69E-04	9.57E-04	1.21E-03	2.89E-04	2.89E-04	3.18E-04	3.18E-04	4.03E-04
371718.013761270.01	371718.01	3761270.01	1.08E-03	0.00E+00	2.27E-03	7.96E-04	7.94E-04	7.92E-04	8.79E-04	1.13E-03	2.63E-04	2.63E-04	2.92E-04	2.92E-04	3.76E-04
371728.013761270.01	371728.01	3761270.01	9.92E-04	0.00E+00	2.08E-03	7.26E-04	7.24E-04	7.23E-04	8.07E-04	1.05E-03	2.40E-04	2.40E-04	2.68E-04	2.68E-04	3.50E-04
371738.013761270.01	371738.01	3761270.01	9.15E-04	0.00E+00	1.92E-03	6.66E-04	6.64E-04	6.62E-04	7.44E-04	9.83E-04	2.20E-04	2.20E-04	2.47E-04	2.47E-04	3.26E-04
371778.013761270.01	371778.01	3761270.01	6.63E-04	0.00E+00	1.39E-03	4.74E-04	4.72E-04	4.71E-04	5.39E-04	7.39E-04	1.56E-04	1.56E-04	1.79E-04	1.79E-04	2.45E-04
371788.013761270.01	371788.01	3761270.01	6.15E-04	0.00E+00	1.29E-03	4.38E-04	4.37E-04	4.36E-04	5.00E-04	6.89E-04	1.45E-04	1.45E-04	1.66E-04	1.66E-04	2.29E-04
371838.013761270.01	371838.01	3761270.01	4.28E-04	0.00E+00	9.00E-04	3.03E-04	3.02E-04	3.01E-04	3.48E-04	4.88E-04	9.99E-05	9.99E-05	1.16E-04	1.16E-04	1.62E-04
371848.013761270.01	371848.01	3761270.01	4.00E-04	0.00E+00	8.41E-04	2.83E-04	2.82E-04	2.81E-04	3.26E-04	4.56E-04	9.33E-05	9.33E-05	1.08E-04	1.08E-04	1.51E-04
371858.013761270.01	371858.01	3761270.01	3.74E-04	0.00E+00	7.87E-04	2.64E-04	2.64E-04	2.63E-04	3.05E-04	4.27E-04	8.73E-05	8.73E-05	1.01E-04	1.01E-04	1.42E-04
371868.013761270.01	371868.01	3761270.01	3.51E-04	0.00E+00	7.37E-04	2.48E-04	2.47E-04	2.47E-04	2.85E-04	4.00E-04	8.18E-05	8.18E-05	9.47E-05	9.47E-05	1.33E-04
371618.013761280.01	371618.01	3761280.01	2.69E-03	0.00E+00	5.66E-03	2.24E-03	2.23E-03	2.23E-03	2.19E-03	2.07E-03	7.39E-04	7.39E-04	7.26E-04	7.26E-04	6.89E-04
371628.013761280.01	371628.01	3761280.01	2.46E-03	0.00E+00	5.18E-03	2.02E-03	2.02E-03	2.01E-03	2.00E-03	1.97E-03	6.68E-04	6.68E-04	6.64E-04	6.64E-04	6.54E-04
371638.013761280.01	371638.01	3761280.01	2.28E-03	0.00E+00	4.79E-03	1.85E-03	1.84E-03	1.84E-03	1.85E-03	1.88E-03	6.10E-04	6.10E-04	6.14E-04	6.14E-04	6.25E-04
371648.013761280.01	371648.01	3761280.01	2.10E-03	0.00E+00	4.42E-03	1.69E-03	1.68E-03	1.68E-03	1.71E-03	1.79E-03	5.57E-04	5.57E-04	5.67E-04	5.67E-04	5.94E-04
371658.013761280.01	371658.01	3761280.01	1.93E-03	0.00E+00	4.06E-03	1.53E-03	1.53E-03	1.53E-03	1.57E-03	1.69E-03	5.06E-04	5.06E-04	5.20E-04	5.20E-04	5.62E-04
371698.013761280.01	371698.01	3761280.01	1.35E-03	0.00E+00	2.83E-03	1.03E-03	1.02E-03	1.02E-03	1.10E-03	1.31E-03	3.39E-04	3.39E-04	3.64E-04	3.64E-04	4.36E-04
371708.013761280.01	371708.01	3761280.01	1.24E-03	0.00E+00	2.60E-03	9.34E-04	9.32E-04	9.30E-04	1.01E-03	1.23E-03	3.09E-04	3.09E-04	3.34E-04	3.34E-04	4.08E-04
371718.013761280.01	371718.01	3761280.01	1.14E-03	0.00E+00	2.40E-03	8.55E-04	8.53E-04	8.51E-04	9.28E-04	1.15E-03	2.82E-04	2.82E-04	3.08E-04	3.08E-04	3.83E-04
371728.013761280.01	371728.01	3761280.01	1.05E-03	0.00E+00	2.20E-03	7.79E-04	7.77E-04	7.76E-04	8.52E-04	1.08E-03	2.57E-04	2.57E-04	2.83E-04	2.83E-04	3.58E-04
371738.013761280.01	371738.01	3761280.01	9.71E-04	0.00E+00	2.04E-03	7.17E-04	7.15E-04	7.14E-04	7.89E-04	1.01E-03	2.37E-04	2.37E-04	2.62E-04	2.62E-04	3.36E-04
371768.013761280.01	371768.01	3761280.01	7.67E-04	0.00E+00	1.61E-03	5.58E-04	5.56E-04	5.55E-04	6.24E-04	8.26E-04	1.84E-04	1.84E-04	2.07E-04	2.07E-04	2.74E-04
371778.013761280.01	371778.01	3761280.01	7.09E-04	0.00E+00	1.49E-03	5.13E-04	5.12E-04	5.10E-04	5.76E-04	7.70E-04	1.69E-04	1.69E-04	1.91E-04	1.91E-04	2.56E-04
371788.013761280.01	371788.01	3761280.01	6.57E-04	0.00E+00	1.38E-03	4.74E-04	4.72E-04	4.71E-04	5.34E-04	7.19E-04	1.56E-04	1.56E-04	1.77E-04	1.77E-04	2.39E-04
371838.013761280.01	371838.01	3761280.01	4.60E-04	0.00E+00	9.67E-04	3.28E-04	3.27E-04	3.26E-04	3.74E-04	5.15E-04	1.08E-04	1.08E-04	1.24E-04	1.24E-04	1.71E-04
371848.013761280.01	371848.01	3761280.01	4.27E-04	0.00E+00	8.98E-04	3.04E-04	3.03E-04	3.03E-04	3.48E-04	4.80E-04	1.00E-04	1.00E-04	1.15E-04	1.15E-04	1.59E-04
371858.013761280.01	371858.01	3761280.01	4.00E-04	0.00E+00	8.41E-04	2.84E-04	2.84E-04	2.83E-04	3.25E-04	4.50E-04	9.39E-05	9.39E-05	1.08E-04	1.08E-04	1.49E-04
371868.013761280.01	371868.01	3761280.01	3.75E-04	0.00E+00	7.88E-04	2.67E-04	2.66E-04	2.65E-04	3.05E-04	4.22E-04	8.81E-05	8.81E-05	1.01E-04	1.01E-04	1.40E-04
371878.013761280.01	371878.01	3761280.01	3.53E-04	0.00E+00	7.41E-04	2.51E-04	2.50E-04	2.49E-04	2.87E-04	3.97E-04	8.28E-05	8.28E-05	9.52E-05	9.52E-05	1.32E-04
371638.013761290.01	371638.01	3761290.01	2.32E-03	0.00E+00	4.87E-03	1.91E-03	1.90E-03	1.90E-03	1.88E-03	1.83E-03	6.30E-04	6.30E-04	6.25E-04	6.25E-04	6.09E-04
371648.013761290.01	371648.01	3761290.01	2.14E-03	0.00E+00	4.50E-03	1.74E-03	1.74E-03	1.73E-03	1.74E-03	1.75E-03	5.75E-04	5.75E-04	5.76E-04	5.76E-04	5.80E-04
371658.013761290.01	371658.01	3761290.01	1.98E-03	0.00E+00	4.15E-03	1.59E-03	1.59E-03	1.58E-03	1.60E-03	1.66E-03	5.25E-04	5.25E-04	5.32E-04	5.32E-04	5.52E-04
371695.013761287.01	371695.01	3761287.01	1.43E-03	0.00E+00	3.01E-03	1.11E-03	1.10E-03	1.10E-03	1.16E-03	1.35E-03	3.65E-04	3.65E-04	3.86E-04	3.86E-04	4.47E-04
371708.013761290.01	371708.01	3761290.01	1.30E-03	0.00E+00	2.74E-03	9.98E-04	9.95E-04	9.93E-04	1.06E-03	1.25E-03	3.30E-04	3.30E-04	3.51E-04	3.51E-04	4.13E-04
371718.013761290.01	371718.01	3761290.01	1.20E-03	0.00E+00	2.53E-03	9.14E-04	9.12E-04	9.10E-04	9.76E-04	1.17E-03	3.02E-04	3.02E-04	3.24E-04	3.24E-04	3.89E-04
371728.013761290.01	371728.01	3761290.01	1.11E-03	0.00E+00	2.33E-03	8.35E-04	8.33E-04	8.31E-04	8.99E-04	1.10E-03	2.76E-04	2.76E-04	2.98E-04	2.98E-04	3.65E-04
371768.013761290.01	371768.01	3761290.01	8.16E-04	0.00E+00	1.71E-03	6.01E-04	5.99E-04	5.98E-04	6.63E-04	8.53E-04	1.98E-04	1.98E-04	2.20E-04	2.20E-04	2.83E-04
371778.013761290.01	371778.01	3761290.01	7.54E-04	0.00E+00	1.59E-03	5.53E-04	5.51E-04	5.50E-04	6.13E-04	7.98E-04	1.83E-04	1.83E-04	2.03E-04	2.03E-04	2.65E-04
371787.013761290.01	371787.01	3761290.01	7.06E-04	0.00E+00	1.48E-03	5.15E-04	5.14E-04	5.13E-04	5.74E-04	7.53E-04	1.70E-04	1.70E-04	1.90E-04	1.90E-04	2.50E-04
371848.013761290.01	371848.01	3761290.01	4.56E-04	0.00E+00	9.58E-04	3.27E-04	3.26E-04	3.25E-04	3.71E-04	5.04E-04	1.08E-04	1.08E-04	1.23E-04	1.23E-04	1.67E-04
371858.013761290.01	371858.01	3761290.01	4.27E-04	0.00E+00	8.98E-04	3.06E-04	3.05E-04	3.05E-04	3.47E-04	4.73E-04	1.01E-04	1.01E-04	1.15E-04	1.15E-04	1.57E-04
371868.013761290.01	371868.01	3761290.01	4.01E-04	0.00E+00	8.42E-04	2.87E-04	2.86E-04	2.85E-04	3.26E-04	4.44E-04	9.47E-05	9.47E-05	1.08E-04	1.08E-04	1.47E-04
371878.013761290.01	371878.01	3761290.01	3.76E-04	0.00E+00	7.91E-04	2.69E-04	2.69E-04	2.68E-04	3.06E-04	4.18E-04	8.89E-05	8.89E-05	1.02E-04	1.02E-04	1.39E-04
371728.013761300.01	371728.01	3761300.01	1.17E-03	0.00E+00	2.45E-03	8.93E-04	8.90E-04	8.88E-04	9.46E-04	1.12E-03	2.95E-04	2.95E-04	3.14E-04	3.14E-04	3.71E-04
371760.013761300.01	371760.01	3761300.01	9.14E-04	0.00E+00	1.92E-03	6.85E-04	6.83E-04	6.81E-04	7.42E-04	9.20E-04	2.26E-04	2.26E-04	2.46E-04	2.46E-04	3.05E-04
371768.013761300.01	371768.01	3761300.01	8.60E-04	0.00E+00	1.81E-03	6.42E-04	6.40E-04	6.39E-04	6.99E-04	8.75E-04	2.12E-04	2.12E-04	2.32E-04	2.32E-04	2.90E-04
371778.013761300.01	371778.01	3761300.01	7.98E-04	0.00E+00	1.68E-03	5.92E-04	5.90E-04	5.89E-04	6.48E-04	8.21E-04	1.95E-04	1.95E-04	2.15E-04	2.15E-04	2.73E-04
371848.013761300.01	371848.01	3761300.01	4.88E-04	0.00E+00	1.03E-03	3.53E-04	3.52E-04	3.51E-04	3.97E-04	5.29E-04	1.17E-04	1.17E-04	1.32E-04	1.32E-04	1.76E-04
371858.013761300.01	371858.01	3761300.01	4.55E-04	0.00E+00	9.57E-04	3.29E-04	3.28E-04	3.27E-04	3.70E-04	4.96E-04	1.09E-04	1.09E-04	1.23E-04	1.23E-04	1.65E-04
371868.013761300.01	371868.01	3761300.01	4.26E-04	0.00E+00	8.96E-04	3.08E-04	3.07E-04	3.06E-04	3.47E-04	4.66E-04	1.02E-04	1.02E-04	1.15E-04	1.15E-04	1.55E-04
371878.013761300.01	371878.01	3761300.01	4.01E-04	0.00E+00	8.43E-04	2.89E-04	2.88E-04	2.88E-04	3.26E-04	4.39E-04	9.55E-05	9.55E-05	1.08E-04	1.08E-04	1.46E-04
371758.013761310.01	371758.01	3761310.01	9.72E-04	0.00E+00	2.04E-03	7.38E-04	7.36E-04	7.35E-04	7.88E-04	9.47E-04	2.44E-04	2.44E-04	2.62E-04	2.62E-04	3.14E-04
371768.013761310.01	371768.01	3761310.01	9.04E-04	0.00E+00	1.90E-03	6.82E-04	6.81E-04	6.79E-04	7.33E-04	8.93E-04	2.25E-04	2.25E-04	2.43E-04	2.43E-04	2.96E-04
371778.013761310.01	371778.01	3761310.01	8.41E-04	0.00E+00	1.77E-03	6.31E-04	6.30E-04	6.28E-04	6.82E-04	8.42E-04	2.08E-04	2.08E-04	2.26E-04	2.26E-04	2.79E-04
371809.013761310.01	371809.01	3761310.01	6.76E-04	0.00E+00	1.42E-03	5.00E-04	4.99E-04	4.98E-04	5.49E-04	6.99E-04	1.65E-04	1.65E-04	1.82E-04	1.82E-04	2.32E-04
371818.013761310.01	371818.01	3761310.01	6.37E-04	0.00E+00	1.34E-03	4.70E-04	4.68E-04	4.67E-04	5.17E-04	6.63E-04	1.55E-04	1.55E-04	1.72E-04	1.72E-04	2.20E-04
371828.013761310.01	371828.01	3761310.01	5.98E-04	0.00E+00	1.26E-03	4.39E-04	4.38E-04	4.37E-04	4.85E-04	6.26E-04	1.45E-04	1.45E-04	1.61E-04	1.61E-04	2.08E-04
371838.013761310.01	371838.01	3761310.01	5.59E-04	0.00E+00	1.18E-03	4.10E-04	4.09E-04	4.08E-04	4.54E-04	5.90E-04	1.35E-04	1.35E-04	1.51E-04	1.51E-04	1.96E-04
371848.013761310.01	371848.01	3761310.01	5.19E-04	0.00E+00	1.09E-03	3.79E-04	3.78E-04	3.77E-04	4.22E-04	5.52E-04	1.25E-04	1.25E-04	1.40E-04	1.40E-04	1.83E-04
371858.013761310.01	371858.01	3761310.01	4.84E-04	0.00E+00	1.02E-03	3.53E-04	3.52E-04	3.51E-04	3.93E-04	5.18E-04	1.16E-04	1.16E-04	1.31E-04	1.31E-04	1.72E-04
371868.013761310.01	371868.01	3761310.01	4.55E-04	0.00E+00	9.56E-04	3.31E-04	3.30E-04	3.29E-04	3.70E-04	4.89E-04	1.09E-04	1.09E-04	1.23E-04	1.23E-04	1.62E-04
371808.013761320.01	371808.01	3761320.01	7.17E-04	0.00E+00	1.51E-03	5.36E-04	5.35E-04	5.34E-04	5.82E-04	7.23E-04	1.77E-04	1.77E-04	1.93E-04	1.93E-04	2.40E-04
371818.013761320.01	371818.01	3761320.01	6.71E-04	0.00E+00	1.41E-03	5.00E-04	4.99E-04	4.97E-04	5.45E-04	6.83E-04	1.65E-04	1.65E-04	1.81E-04	1.81E-04	2.27E-04
371828.013761320.01	371828.01	3761320.01	6.28E-04	0.00E+00	1.32E-03	4.66E-04	4.65E-04	4.64E-04	5.10E-04	6.45E-04	1.54E-04	1.54E-04	1.69E-04	1.69E-04	2.14E-04
371838.013761320.01	371838.01	3761320.01	5.89E-04	0.00E+00	1.24E-03	4.35E-04	4.34E-04	4.33E-04	4.78E-04	6.09E-04	1.44E-04	1.44E-04	1.59E-04	1.59E-04	2.02E-04
371808.013761330.01	371808.01	3761330.01	7.50E-04	0.00E+00	1.58E-03	5.67E-04	5.65E-04	5.64E-04	6.08E-04	7.38E-04	1.87E-04	1.87E-04	2.02E-04	2.02E-04	2.45E-04
371818.013761330.01	371818.01	3761330.01	7.02E-04	0.00E+00	1.48E-03	5.28E-04	5.27E-04	5.25E-04	5.69E-04	6.98E-04	1.74E-04	1.74E-04	1.89E-04	1.89E-04	2.32E-04
371828.013761330.01	371828.01	3761330.01	6.58E-04	0.00E+00	1.38E-03	4.93E-04	4.92E-04	4.90E-04	5.34E-04	6.61E-04	1.63E-04	1.63E-04	1.77E-04	1.77E-04	2.19E-04
371838.013761330.01	371838.01	3761330.01	6.18E-04	0.00E+00	1.30E-03	4.61E-04	4.60E-04	4.59E-04	5.01E-04	6.25E-04	1.52E-04	1.52E-04	1.66E-04	1.66E-04	2.08E-04
371798.013761340.01	371798.01	3761340.01	8.34E-04	0.00E+00	1.75E-03	6.40E-04	6.39E-04	6.37E-04	6.76E-04	7.90E-04	2.11E-04	2.11E-04	2.24E-04	2.24E-04	2.62E-04
371808.013761340.01	371808.01	3761340.01	7.80E-04	0.00E+00	1.64E-03	5.96E-04	5.94E-04	5.93E-04	6.33E-04	7.50E-04	1.97E-04	1.97E-04	2.10E-04	2.10E-04	2.49E-04
371818.013761340.01	371818.01	3761340.01	7.32E-04	0.00E+00	1.54E-03	5.56E-04	5.54E-04	5.53E-04	5.93E-04	7.11E-04	1.84E-04	1.84E-04	1.97E-04	1.97E-04	2.36E-04
371828.013761340.01	371828.01	3761340.01	6.87E-04	0.00E+00	1.44E-03	5.20E-04	5.18E-04	5.17E-04	5.57E-04	6.75E-04	1.72E-04	1.72E-04	1.85E-04	1.85E-04	2.24E-04
371798.013761350.01	371798.01	3761350.01	8.62E-04	0.00E+00	1.81E-03	6.69E-04	6.67E-04	6.65E-04	6.99E-04	7.97E-04	2.21E-04	2.21E-04	2.32E-04	2.32E-04	2.64E-04
371808.013761350.01	371808.01	3761350.01	8.08E-04	0.00E+00	1.70E-03	6.24E-04	6.22E-04	6.20E-04	6.55E-04	7.58E-04	2.06E-04	2.06E-04	2.17E-04	2.17E-04	2.52E-04
371818.013761350.01	371818.01	3761350.01	7.60E-04	0.00E+00	1.60E-03	5.83E-04	5.82E-04	5.80E-04	6.16E-04	7.21E-04	1.93E-04	1.93E-04	2.04E-04	2.04E-04	2.39E-04
371897.013761357.01	371897.01	3761357.01	4.89E-04	0.00E+00	1.03E-03	3.66E-04	3.65E-04	3.64E-04	3.96E-04	4.91E-04	1.21E-04	1.21E-04	1.31E-04	1.31E-04	1.63E-04
371907.013761357.01	371907.01	3761357.01	4.62E-04	0.00E+00	9.70E-04	3.45E-04	3.44E-04	3.43E-04	3.74E-04	4.66E-04	1.14E-04	1.14E-04	1.24E-04	1.24E-04	1.55E-04
371897.013761367.01	371897.01	3761367.01	5.10E-04	0.00E+00	1.07E-03	3.85E-04	3.83E-04	3.83E-04	4.13E-04	5.03E-04	1.27E-04	1.27E-04	1.37E-04	1.37E-04	1.67E-04
371907.013761367.01	371907.01	3761367.01	4.82E-04	0.00E+00	1.01E-03	3.63E-04	3.62E-04	3.61E-04	3.91E-04	4.79E-04	1.20E-04	1.20E-04	1.30E-04	1.30E-04	1.59E-04
371887.013761377.01	371887.01	3761377.01	5.60E-04	0.00E+00	1.18E-03	4.27E-04	4.26E-04	4.25E-04	4.54E-04	5.38E-04	1.41E-04	1.41E-04	1.51E-04	1.51E-04	1.79E-04
371897.013761377.01	371897.01	3761377.01	5.30E-04	0.00E+00	1.11E-03	4.03E-04	4.02E-04	4.01E-04	4.30E-04	5.14E-04	1.33E-04	1.33E-04	1.43E-04	1.43E-04	1.71E-04
371907.013761377.01	371907.01	3761377.01	5.02E-04	0.00E+00	1.06E-03	3.81E-04	3.80E-04	3.79E-04	4.07E-04	4.90E-04	1.26E-04	1.26E-04	1.35E-04	1.35E-04	1.63E-04
371887.013761387.01	371887.01	3761387.01	5.80E-04	0.00E+00	1.22E-03	4.46E-04	4.44E-04	4.43E-04	4.70E-04	5.47E-04	1.47E-04	1.47E-04	1.56E-04	1.56E-04	1.81E-04
371897.013761387.01	371897.01	3761387.01	5.50E-04	0.00E+00	1.15E-03	4.21E-04	4.20E-04	4.19E-04	4.45E-04	5.23E-04	1.39E-04	1.39E-04	1.48E-04	1.48E-04	1.74E-04
371907.013761387.01	371907.01	3761387.01	5.21E-04	0.00E+00	1.10E-03	3.98E-04	3.97E-04	3.96E-04	4.22E-04	5.00E-04	1.31E-04	1.31E-04	1.40E-04	1.40E-04	1.66E-04
371887.013761397.01	371887.01	3761397.01	5.97E-04	0.00E+00	1.26E-03	4.63E-04	4.61E-04	4.60E-04	4.84E-04	5.53E-04	1.53E-04	1.53E-04	1.61E-04	1.61E-04	1.84E-04
371897.013761397.01	371897.01	3761397.01	5.67E-04	0.00E+00	1.19E-03	4.37E-04	4.36E-04	4.35E-04	4.59E-04	5.30E-04	1.44E-04	1.44E-04	1.52E-04	1.52E-04	1.76E-04
371907.013761397.01	371907.01	3761397.01	5.39E-04	0.00E+00	1.13E-03	4.14E-04	4.13E-04	4.12E-04	4.36E-04	5.08E-04	1.37E-04	1.37E-04	1.45E-04	1.45E-04	1.69E-04
371887.013761407.01	371887.01	3761407.01	6.14E-04	0.00E+00	1.29E-03	4.79E-04	4.77E-04	4.76E-04	4.97E-04	5.57E-04	1.58E-04	1.58E-04	1.65E-04	1.65E-04	1.85E-04
371897.013761407.01	371897.01	3761407.01	5.84E-04	0.00E+00	1.23E-03	4.54E-04	4.52E-04	4.51E-04	4.73E-04	5.35E-04	1.50E-04	1.50E-04	1.57E-04	1.57E-04	1.78E-04
371907.013761407.01	371907.01	3761407.01	5.55E-04	0.00E+00	1.17E-03	4.30E-04	4.29E-04	4.28E-04	4.50E-04	5.14E-04	1.42E-04	1.42E-04	1.49E-04	1.49E-04	1.71E-04
371887.013761417.01	371887.01	3761417.01	6.28E-04	0.00E+00	1.32E-03	4.93E-04	4.92E-04	4.91E-04	5.08E-04	5.60E-04	1.63E-04	1.63E-04	1.69E-04	1.69E-04	1.86E-04
371897.013761417.01	371897.01	3761417.01	5.98E-04	0.00E+00	1.26E-03	4.68E-04	4.67E-04	4.66E-04	4.84E-04	5.39E-04	1.55E-04	1.55E-04	1.61E-04	1.61E-04	1.79E-04
371907.013761417.01	371907.01	3761417.01	5.70E-04	0.00E+00	1.20E-03	4.44E-04	4.43E-04	4.42E-04	4.61E-04	5.18E-04	1.47E-04	1.47E-04	1.53E-04	1.53E-04	1.72E-04
371887.013761427.01	371887.01	3761427.01	6.41E-04	0.00E+00	1.35E-03	5.07E-04	5.06E-04	5.05E-04	5.19E-04	5.61E-04	1.67E-04	1.67E-04	1.72E-04	1.72E-04	1.86E-04
371897.013761427.01	371897.01	3761427.01	6.12E-04	0.00E+00	1.29E-03	4.82E-04	4.81E-04	4.80E-04	4.95E-04	5.41E-04	1.59E-04	1.59E-04	1.64E-04	1.64E-04	1.80E-04
371907.013761427.01	371907.01	3761427.01	5.84E-04	0.00E+00	1.23E-03	4.58E-04	4.57E-04	4.56E-04	4.73E-04	5.22E-04	1.51E-04	1.51E-04	1.57E-04	1.57E-04	1.73E-04
371434.013760863.01	371434.01

Finishing/Painting1	Finishing/Painting1	Finishing/PaintingS	Finishing/Painting2	PavingS		Child Risk					Overlapping Phases - Maximum GLC			
2028	2029	2029	2029	2029		3rd Trimester	0<2	2<16	Total	per million	2026	2027	2028	2029
8.18E-05	8.11E-05	9.43E-05	1.33E-04	1.07E-04		0.00E+00	0.00E+00	9.71E-09	9.71E-09	0.01	2.02E-03	4.96E-04	1.77E-03	7.62E-04
6.56E-05	6.50E-05	7.59E-05	1.08E-04	8.59E-05		0.00E+00	0.00E+00	7.81E-09	7.81E-09	0.01	1.63E-03	3.98E-04	1.42E-03	6.14E-04
6.08E-05	6.03E-05	7.04E-05	1.00E-04	7.97E-05		0.00E+00	0.00E+00	7.25E-09	7.25E-09	0.01	1.51E-03	3.69E-04	1.32E-03	5.70E-04
5.71E-05	5.66E-05	6.61E-05	9.38E-05	7.48E-05		0.00E+00	0.00E+00	6.80E-09	6.80E-09	0.01	1.42E-03	3.47E-04	1.24E-03	5.35E-04
5.36E-05	5.32E-05	6.20E-05	8.79E-05	7.02E-05		0.00E+00	0.00E+00	6.38E-09	6.38E-09	0.01	1.33E-03	3.26E-04	1.16E-03	5.02E-04
4.56E-04	4.52E-04	4.54E-04	4.57E-04	5.14E-04		0.00E+00	0.00E+00	4.71E-08	4.71E-08	0.05	1.00E-02	2.77E-03	8.09E-03	3.26E-03
4.30E-04	4.26E-04	4.31E-04	4.43E-04	4.88E-04		0.00E+00	0.00E+00	4.47E-08	4.47E-08	0.04	9.51E-03	2.61E-03	7.70E-03	3.12E-03
3.91E-04	3.88E-04	3.96E-04	4.20E-04	4.49E-04		0.00E+00	0.00E+00	4.11E-08	4.11E-08	0.04	8.73E-03	2.38E-03	7.11E-03	2.90E-03
3.54E-04	3.51E-04	3.62E-04	3.97E-04	4.11E-04		0.00E+00	0.00E+00	3.76E-08	3.76E-08	0.04	7.97E-03	2.15E-03	6.53E-03	2.68E-03
3.18E-04	3.16E-04	3.30E-04	3.73E-04	3.75E-04		0.00E+00	0.00E+00	3.42E-08	3.42E-08	0.03	7.24E-03	1.93E-03	5.98E-03	2.46E-03
2.11E-04	2.09E-04	2.28E-04	2.84E-04	2.58E-04		0.00E+00	0.00E+00	2.35E-08	2.35E-08	0.02	4.95E-03	1.28E-03	4.18E-03	1.76E-03
1.91E-04	1.89E-04	2.08E-04	2.64E-04	2.36E-04		0.00E+00	0.00E+00	2.15E-08	2.15E-08	0.02	4.52E-03	1.16E-03	3.84E-03	1.62E-03
1.74E-04	1.73E-04	1.91E-04	2.47E-04	2.17E-04		0.00E+00	0.00E+00	1.98E-08	1.98E-08	0.02	4.15E-03	1.06E-03	3.53E-03	1.49E-03
1.59E-04	1.57E-04	1.76E-04	2.30E-04	1.99E-04		0.00E+00	0.00E+00	1.81E-08	1.81E-08	0.02	3.80E-03	9.64E-04	3.25E-03	1.38E-03
1.46E-04	1.44E-04	1.62E-04	2.14E-04	1.84E-04		0.00E+00	0.00E+00	1.67E-08	1.67E-08	0.02	3.50E-03	8.84E-04	3.00E-03	1.28E-03
1.04E-04	1.03E-04	1.17E-04	1.61E-04	1.33E-04		0.00E+00	0.00E+00	1.21E-08	1.21E-08	0.01	2.53E-03	6.29E-04	2.19E-03	9.38E-04
9.58E-05	9.50E-05	1.09E-04	1.50E-04	1.24E-04		0.00E+00	0.00E+00	1.12E-08	1.12E-08	0.01	2.35E-03	5.82E-04	2.03E-03	8.72E-04
6.62E-05	6.56E-05	7.59E-05	1.06E-04	8.60E-05		0.00E+00	0.00E+00	7.82E-09	7.82E-09	0.01	1.63E-03	4.02E-04	1.42E-03	6.11E-04
6.18E-05	6.13E-05	7.09E-05	9.93E-05	8.04E-05		0.00E+00	0.00E+00	7.31E-09	7.31E-09	0.01	1.52E-03	3.75E-04	1.33E-03	5.71E-04
5.78E-05	5.73E-05	6.64E-05	9.30E-05	7.52E-05		0.00E+00	0.00E+00	6.84E-09	6.84E-09	0.01	1.43E-03	3.51E-04	1.24E-03	5.35E-04
5.42E-05	5.37E-05	6.22E-05	8.71E-05	7.05E-05		0.00E+00	0.00E+00	6.41E-09	6.41E-09	0.01	1.34E-03	3.29E-04	1.16E-03	5.01E-04
4.89E-04	4.85E-04	4.77E-04	4.52E-04	5.41E-04		0.00E+00	0.00E+00	4.96E-08	4.96E-08	0.05	1.06E-02	2.97E-03	8.45E-03	3.37E-03
4.42E-04	4.38E-04	4.36E-04	4.30E-04	4.95E-04		0.00E+00	0.00E+00	4.54E-08	4.54E-08	0.05	9.66E-03	2.68E-03	7.76E-03	3.12E-03
4.04E-04	4.01E-04	4.03E-04	4.10E-04	4.58E-04		0.00E+00	0.00E+00	4.19E-08	4.19E-08	0.04	8.91E-03	2.45E-03	7.20E-03	2.91E-03
3.69E-04	3.66E-04	3.72E-04	3.90E-04	4.22E-04		0.00E+00	0.00E+00	3.86E-08	3.86E-08	0.04	8.21E-03	2.24E-03	6.67E-03	2.71E-03
3.35E-04	3.32E-04	3.42E-04	3.69E-04	3.88E-04		0.00E+00	0.00E+00	3.55E-08	3.55E-08	0.04	7.52E-03	2.04E-03	6.15E-03	2.51E-03
2.24E-04	2.23E-04	2.39E-04	2.86E-04	2.71E-04		0.00E+00	0.00E+00	2.47E-08	2.47E-08	0.02	5.21E-03	1.36E-03	4.36E-03	1.82E-03
2.04E-04	2.03E-04	2.19E-04	2.68E-04	2.49E-04		0.00E+00	0.00E+00	2.27E-08	2.27E-08	0.02	4.77E-03	1.24E-03	4.01E-03	1.68E-03
1.87E-04	1.85E-04	2.02E-04	2.52E-04	2.29E-04		0.00E+00	0.00E+00	2.09E-08	2.09E-08	0.02	4.40E-03	1.14E-03	3.71E-03	1.56E-03
1.70E-04	1.69E-04	1.86E-04	2.35E-04	2.11E-04		0.00E+00	0.00E+00	1.92E-08	1.92E-08	0.02	4.03E-03	1.03E-03	3.42E-03	1.44E-03
1.57E-04	1.55E-04	1.72E-04	2.20E-04	1.95E-04		0.00E+00	0.00E+00	1.78E-08	1.78E-08	0.02	3.73E-03	9.52E-04	3.17E-03	1.34E-03
1.22E-04	1.21E-04	1.36E-04	1.80E-04	1.54E-04		0.00E+00	0.00E+00	1.40E-08	1.40E-08	0.01	2.94E-03	7.40E-04	2.52E-03	1.07E-03
1.12E-04	1.11E-04	1.26E-04	1.68E-04	1.42E-04		0.00E+00	0.00E+00	1.30E-08	1.30E-08	0.01	2.71E-03	6.81E-04	2.33E-03	9.94E-04
1.04E-04	1.03E-04	1.16E-04	1.57E-04	1.32E-04		0.00E+00	0.00E+00	1.20E-08	1.20E-08	0.01	2.51E-03	6.29E-04	2.16E-03	9.24E-04
7.17E-05	7.11E-05	8.15E-05	1.12E-04	9.24E-05		0.00E+00	0.00E+00	8.40E-09	8.40E-09	0.01	1.76E-03	4.35E-04	1.52E-03	6.52E-04
6.65E-05	6.59E-05	7.57E-05	1.05E-04	8.58E-05		0.00E+00	0.00E+00	7.80E-09	7.80E-09	0.01	1.63E-03	4.04E-04	1.41E-03	6.07E-04
6.22E-05	6.17E-05	7.09E-05	9.80E-05	8.03E-05		0.00E+00	0.00E+00	7.31E-09	7.31E-09	0.01	1.53E-03	3.78E-04	1.32E-03	5.68E-04
5.83E-05	5.78E-05	6.65E-05	9.19E-05	7.53E-05		0.00E+00	0.00E+00	6.85E-09	6.85E-09	0.01	1.43E-03	3.54E-04	1.24E-03	5.33E-04
5.48E-05	5.43E-05	6.25E-05	8.64E-05	7.08E-05		0.00E+00	0.00E+00	6.44E-09	6.44E-09	0.01	1.34E-03	3.33E-04	1.17E-03	5.01E-04
4.17E-04	4.14E-04	4.10E-04	4.00E-04	4.66E-04		0.00E+00	0.00E+00	4.27E-08	4.27E-08	0.04	9.10E-03	2.53E-03	7.29E-03	2.92E-03
3.81E-04	3.77E-04	3.78E-04	3.81E-04	4.30E-04		0.00E+00	0.00E+00	3.93E-08	3.93E-08	0.04	8.38E-03	2.31E-03	6.75E-03	2.72E-03
3.48E-04	3.45E-04	3.49E-04	3.62E-04	3.97E-04		0.00E+00	0.00E+00	3.63E-08	3.63E-08	0.04	7.72E-03	2.11E-03	6.25E-03	2.54E-03
2.42E-04	2.40E-04	2.54E-04	2.94E-04	2.88E-04		0.00E+00	0.00E+00	2.63E-08	2.63E-08	0.03	5.55E-03	1.47E-03	4.61E-03	1.91E-03
2.18E-04	2.16E-04	2.30E-04	2.71E-04	2.61E-04		0.00E+00	0.00E+00	2.39E-08	2.39E-08	0.02	5.04E-03	1.33E-03	4.19E-03	1.74E-03
2.00E-04	1.98E-04	2.13E-04	2.55E-04	2.41E-04		0.00E+00	0.00E+00	2.20E-08	2.20E-08	0.02	4.64E-03	1.21E-03	3.88E-03	1.62E-03
1.83E-04	1.81E-04	1.96E-04	2.39E-04	2.22E-04		0.00E+00	0.00E+00	2.03E-08	2.03E-08	0.02	4.27E-03	1.11E-03	3.59E-03	1.50E-03
1.31E-04	1.30E-04	1.44E-04	1.86E-04	1.64E-04		0.00E+00	0.00E+00	1.49E-08	1.49E-08	0.01	3.13E-03	7.97E-04	2.66E-03	1.13E-03
1.21E-04	1.20E-04	1.34E-04	1.74E-04	1.52E-04		0.00E+00	0.00E+00	1.38E-08	1.38E-08	0.01	2.89E-03	7.34E-04	2.47E-03	1.05E-03
1.13E-04	1.12E-04	1.25E-04	1.64E-04	1.42E-04		0.00E+00	0.00E+00	1.29E-08	1.29E-08	0.01	2.70E-03	6.84E-04	2.31E-03	9.82E-04
7.15E-05	7.09E-05	8.07E-05	1.10E-04	9.15E-05		0.00E+00	0.00E+00	8.33E-09	8.33E-09	0.01	1.74E-03	4.34E-04	1.50E-03	6.43E-04
6.69E-05	6.64E-05	7.57E-05	1.03E-04	8.58E-05		0.00E+00	0.00E+00	7.80E-09	7.80E-09	0.01	1.63E-03	4.06E-04	1.41E-03	6.03E-04
6.27E-05	6.22E-05	7.10E-05	9.68E-05	8.05E-05		0.00E+00	0.00E+00	7.32E-09	7.32E-09	0.01	1.53E-03	3.81E-04	1.32E-03	5.66E-04
5.89E-05	5.84E-05	6.67E-05	9.11E-05	7.56E-05		0.00E+00	0.00E+00	6.87E-09	6.87E-09	0.01	1.44E-03	3.57E-04	1.24E-03	5.32E-04
1.95E-04	1.94E-04	2.06E-04	2.43E-04	2.34E-04		0.00E+00	0.00E+00	2.14E-08	2.14E-08	0.02	4.51E-03	1.19E-03	3.76E-03	1.56E-03
1.50E-04	1.48E-04	1.62E-04	2.00E-04	1.84E-04		0.00E+00	0.00E+00	1.67E-08	1.67E-08	0.02	3.52E-03	9.09E-04	2.97E-03	1.25E-03
1.40E-04	1.39E-04	1.52E-04	1.91E-04	1.73E-04		0.00E+00	0.00E+00	1.57E-08	1.57E-08	0.02	3.31E-03	8.52E-04	2.80E-03	1.18E-03
1.29E-04	1.28E-04	1.41E-04	1.79E-04	1.60E-04		0.00E+00	0.00E+00	1.46E-08	1.46E-08	0.01	3.07E-03	7.85E-04	2.60E-03	1.10E-03
7.72E-05	7.66E-05	8.64E-05	1.15E-04	9.80E-05		0.00E+00	0.00E+00	8.92E-09	8.92E-09	0.01	1.87E-03	4.69E-04	1.60E-03	6.83E-04
7.19E-05	7.13E-05	8.06E-05	1.08E-04	9.14E-05		0.00E+00	0.00E+00	8.32E-09	8.32E-09	0.01	1.74E-03	4.36E-04	1.50E-03	6.39E-04
6.72E-05	6.67E-05	7.55E-05	1.01E-04	8.56E-05		0.00E+00	0.00E+00	7.79E-09	7.79E-09	0.01	1.63E-03	4.08E-04	1.40E-03	5.99E-04
6.32E-05	6.27E-05	7.11E-05	9.57E-05	8.06E-05		0.00E+00	0.00E+00	7.33E-09	7.33E-09	0.01	1.53E-03	3.84E-04	1.32E-03	5.64E-04
1.61E-04	1.60E-04	1.72E-04	2.06E-04	1.95E-04		0.00E+00	0.00E+00	1.78E-08	1.78E-08	0.02	3.75E-03	9.80E-04	3.14E-03	1.31E-03
1.49E-04	1.48E-04	1.60E-04	1.95E-04	1.81E-04		0.00E+00	0.00E+00	1.65E-08	1.65E-08	0.02	3.49E-03	9.06E-04	2.92E-03	1.22E-03
1.38E-04	1.37E-04	1.49E-04	1.83E-04	1.69E-04		0.00E+00	0.00E+00	1.54E-08	1.54E-08	0.02	3.24E-03	8.38E-04	2.73E-03	1.14E-03
1.09E-04	1.08E-04	1.20E-04	1.52E-04	1.36E-04		0.00E+00	0.00E+00	1.24E-08	1.24E-08	0.01	2.60E-03	6.64E-04	2.20E-03	9.30E-04
1.03E-04	1.02E-04	1.13E-04	1.44E-04	1.28E-04		0.00E+00	0.00E+00	1.16E-08	1.16E-08	0.01	2.45E-03	6.23E-04	2.08E-03	8.79E-04
9.60E-05	9.52E-05	1.06E-04	1.36E-04	1.20E-04		0.00E+00	0.00E+00	1.09E-08	1.09E-08	0.01	2.29E-03	5.83E-04	1.95E-03	8.26E-04
8.96E-05	8.88E-05	9.89E-05	1.28E-04	1.12E-04		0.00E+00	0.00E+00	1.02E-08	1.02E-08	0.01	2.14E-03	5.44E-04	1.83E-03	7.75E-04
8.29E-05	8.22E-05	9.19E-05	1.20E-04	1.04E-04		0.00E+00	0.00E+00	9.49E-09	9.49E-09	0.01	1.99E-03	5.04E-04	1.70E-03	7.22E-04
7.71E-05	7.65E-05	8.57E-05	1.13E-04	9.73E-05		0.00E+00	0.00E+00	8.85E-09	8.85E-09	0.01	1.85E-03	4.68E-04	1.59E-03	6.75E-04
7.23E-05	7.17E-05	8.05E-05	1.06E-04	9.14E-05		0.00E+00	0.00E+00	8.31E-09	8.31E-09	0.01	1.74E-03	4.39E-04	1.49E-03	6.35E-04
1.17E-04	1.16E-04	1.27E-04	1.57E-04	1.44E-04		0.00E+00	0.00E+00	1.31E-08	1.31E-08	0.01	2.76E-03	7.12E-04	2.33E-03	9.77E-04
1.09E-04	1.08E-04	1.19E-04	1.49E-04	1.35E-04		0.00E+00	0.00E+00	1.23E-08	1.23E-08	0.01	2.58E-03	6.64E-04	2.18E-03	9.18E-04
1.02E-04	1.01E-04	1.11E-04	1.40E-04	1.26E-04		0.00E+00	0.00E+00	1.15E-08	1.15E-08	0.01	2.42E-03	6.19E-04	2.04E-03	8.62E-04
9.52E-05	9.44E-05	1.04E-04	1.33E-04	1.18E-04		0.00E+00	0.00E+00	1.08E-08	1.08E-08	0.01	2.26E-03	5.78E-04	1.92E-03	8.10E-04
1.24E-04	1.23E-04	1.33E-04	1.61E-04	1.51E-04		0.00E+00	0.00E+00	1.37E-08	1.37E-08	0.01	2.89E-03	7.53E-04	2.42E-03	1.01E-03
1.15E-04	1.14E-04	1.24E-04	1.52E-04	1.41E-04		0.00E+00	0.00E+00	1.28E-08	1.28E-08	0.01	2.71E-03	7.01E-04	2.27E-03	9.52E-04
1.08E-04	1.07E-04	1.16E-04	1.44E-04	1.32E-04		0.00E+00	0.00E+00	1.20E-08	1.20E-08	0.01	2.53E-03	6.54E-04	2.13E-03	8.96E-04
1.01E-04	9.99E-05	1.09E-04	1.36E-04	1.24E-04		0.00E+00	0.00E+00	1.13E-08	1.13E-08	0.01	2.38E-03	6.12E-04	2.00E-03	8.43E-04
1.40E-04	1.39E-04	1.47E-04	1.72E-04	1.68E-04		0.00E+00	0.00E+00	1.53E-08	1.53E-08	0.02	3.23E-03	8.50E-04	2.68E-03	1.11E-03
1.30E-04	1.29E-04	1.38E-04	1.63E-04	1.57E-04		0.00E+00	0.00E+00	1.43E-08	1.43E-08	0.01	3.02E-03	7.91E-04	2.51E-03	1.05E-03
1.22E-04	1.21E-04	1.29E-04	1.55E-04	1.47E-04		0.00E+00	0.00E+00	1.34E-08	1.34E-08	0.01	2.83E-03	7.38E-04	2.36E-03	9.85E-04
1.14E-04	1.13E-04	1.21E-04	1.47E-04	1.38E-04		0.00E+00	0.00E+00	1.26E-08	1.26E-08	0.01	2.65E-03	6.90E-04	2.22E-03	9.28E-04
1.46E-04	1.45E-04	1.52E-04	1.74E-04	1.73E-04		0.00E+00	0.00E+00	1.58E-08	1.58E-08	0.02	3.34E-03	8.88E-04	2.76E-03	1.14E-03
1.36E-04	1.35E-04	1.43E-04	1.65E-04	1.62E-04		0.00E+00	0.00E+00	1.48E-08	1.48E-08	0.01	3.13E-03	8.28E-04	2.59E-03	1.07E-03
1.28E-04	1.26E-04	1.34E-04	1.57E-04	1.53E-04		0.00E+00	0.00E+00	1.39E-08	1.39E-08	0.01	2.94E-03	7.74E-04	2.44E-03	1.01E-03
8.00E-05	7.93E-05	8.63E-05	1.07E-04	9.82E-05		0.00E+00	0.00E+00	8.94E-09	8.94E-09	0.01	1.88E-03	4.86E-04	1.58E-03	6.65E-04
7.54E-05	7.47E-05	8.16E-05	1.02E-04	9.27E-05		0.00E+00	0.00E+00	8.44E-09	8.44E-09	0.01	1.78E-03	4.58E-04	1.50E-03	6.30E-04
8.41E-05	8.34E-05	9.00E-05	1.10E-04	1.02E-04		0.00E+00	0.00E+00	9.32E-09	9.32E-09	0.01	1.97E-03	5.10E-04	1.65E-03	6.89E-04
7.93E-05	7.86E-05	8.52E-05	1.04E-04	9.69E-05		0.00E+00	0.00E+00	8.82E-09	8.82E-09	0.01	1.86E-03	4.82E-04	1.56E-03	6.54E-04
9.34E-05	9.26E-05	9.89E-05	1.17E-04	1.13E-04		0.00E+00	0.00E+00	1.03E-08	1.03E-08	0.01	2.16E-03	5.67E-04	1.80E-03	7.51E-04
8.81E-05	8.74E-05	9.36E-05	1.12E-04	1.07E-04		0.00E+00	0.00E+00	9.70E-09	9.70E-09	0.01	2.05E-03	5.35E-04	1.71E-03	7.13E-04
8.32E-05	8.25E-05	8.87E-05	1.07E-04	1.01E-04		0.00E+00	0.00E+00	9.19E-09	9.19E-09	0.01	1.94E-03	5.05E-04	1.62E-03	6.77E-04
9.74E-05	9.66E-05	1.02E-04	1.19E-04	1.16E-04		0.00E+00	0.00E+00	1.06E-08	1.06E-08	0.01	2.24E-03	5.91E-04	1.86E-03	7.72E-04
9.20E-05	9.12E-05	9.70E-05	1.14E-04	1.10E-04		0.00E+00	0.00E+00	1.01E-08	1.01E-08	0.01	2.13E-03	5.59E-04	1.77E-03	7.34E-04
8.69E-05	8.62E-05	9.20E-05	1.09E-04	1.05E-04		0.00E+00	0.00E+00	9.53E-09	9.53E-09	0.01	2.01E-03	5.28E-04	1.68E-03	6.98E-04
1.01E-04	1.00E-04	1.05E-04	1.20E-04	1.20E-04		0.00E+00	0.00E+00	1.09E-08	1.09E-08	0.01	2.32E-03	6.14E-04	1.91E-03	7.90E-04
9.57E-05	9.48E-05	1.00E-04	1.15E-04	1.14E-04		0.00E+00	0.00E+00	1.04E-08	1.04E-08	0.01	2.20E-03	5.81E-04	1.82E-03	7.53E-04
9.05E-05	8.98E-05	9.51E-05	1.11E-04	1.08E-04		0.00E+00	0.00E+00	9.86E-09	9.86E-09	0.01	2.09E-03	5.50E-04	1.73E-03	7.17E-04
1.05E-04	1.04E-04	1.08E-04	1.21E-04	1.23E-04		0.00E+00	0.00E+00	1.12E-08	1.12E-08	0.01	2.38E-03	6.35E-04	1.96E-03	8.07E-04
9.92E-05	9.83E-05	1.03E-04	1.17E-04	1.17E-04		0.00E+00	0.00E+00	1.07E-08	1.07E-08	0.01	2.26E-03	6.02E-04	1.87E-03	7.70E-04
9.40E-05	9.32E-05	9.80E-05	1.12E-04	1.12E-04		0.00E+00	0.00E+00	1.02E-08	1.02E-08	0.01	2.15E-03	5.71E-04	1.78E-03	7.35E-04
1.08E-04	1.07E-04	1.11E-04	1.22E-04	1.26E-04		0.00E+00	0.00E+00	1.15E-08	1.15E-08	0.01	2.44E-03	6.55E-04	2.00E-03	8.20E-04
1.02E-04	1.01E-04	1.06E-04	1.17E-04	1.20E-04		0.00E+00	0.00E+00	1.10E-08	1.10E-08	0.01	2.32E-03	6.21E-04	1.91E-03	7.84E-04
9.71E-05	9.63E-05	1.01E-04	1.13E-04	1.14E-04		0.00E+00	0.00E+00	1.04E-08	1.04E-08	0.01	2.21E-03	5.90E-04	1.82E-03	7.49E-04
1.11E-04	1.10E-04	1.13E-04	1.22E-04	1.29E-04		0.00E+00	0.00E+00	1.18E-08	1.18E-08	0.01	2.50E-03	6.73E-04	2.03E-03	8.32E-04
1.05E-04	1.05E-04	1.08E-04	1.18E-04	1.23E-04		0.00E+00	0.00E+00	1.12E-08	1.12E-08	0.01	2.38E-03	6.40E-04	1.95E-03	7.97E-04
1.00E-04	9.94E-05	1.03E-04	1.14E-04	1.17E-04		0.00E+00	0.00E+00	1.07E-08	1.07E-08	0.01	2.27E-03	6.08E-04	1.86E-03	7.63E-04
2.57E-05	2.55E-05	2.96E-05	4.18E-05	3.41E-05		0.00E+00	0.00E+00	3.07E-09	3.07E-09	0.00	6.44E-04	1.56E-04	5.54E-04	2.40E-04
2.52E-05	2.49E-05	2.89E-05	4.04E-05	3.33E-05		0.00E+00	0.00E+00	2.99E-09	2.99E-09	0.00	6.29E-04	1.53E-04	5.40E-04	2.33E-04
2.72E-05	2.70E-05	3.15E-05	4.49E-05	3.63E-05		0.00E+00	0.00E+00	3.27E-09	3.27E-09	0.00	6.86E-04	1.65E-04	5.91E-04	2.56E-04
2.66E-05	2.63E-05	3.06E-05	4.32E-05	3.53E-05		0.00E+00	0.00E+00	3.17E-09	3.17E-09	0.00	6.66E-04	1.61E-04	5.73E-04	2.48E-04
2.90E-05	2.87E-05	3.38E-05	4.87E-05	3.90E-05		0.00E+00	0.00E+00	3.50E-09	3.50E-09	0.00	7.34E-04	1.76E-04	6.35E-04	2.76E-04
2.82E-05	2.80E-05	3.28E-05	4.67E-05	3.78E-05		0.00E+00	0.00E+00	3.40E-09	3.40E-09	0.00	7.12E-04	1.72E-04	6.14E-04	2.66E-04

Unique Identifier	X (UTM)	Y (UTM)	DemolitionS 2026	Site PreparationS 2026	Grading/ExcavationS 2026	Concrete (Garage and Podiums)1 2026	Concrete (Garage and Podiums)1 2027	Concrete (Garage and Podiums)1 2028	Concrete (Garage and Podiums)S 2028	Concrete (Garage and Podiums)2 2028	Building Construction (framing, roofing, 2027	Building Construction (framing, roofing, 2028	Building Construction (framing, roofing, 2028	Building Construction (framing, roofing, 2029	Building Construction (framing, roofing, 2029
371432.013760892.01	371432.01	3760892.01	2.10E-04	0.00E+00	4.40E-04	1.42E-04	1.42E-04	1.41E-04	1.68E-04	2.45E-04	4.69E-05	4.69E-05	5.56E-05	5.56E-05	8.12E-05
371442.013760892.01	371442.01	3760892.01	2.02E-04	0.00E+00	4.25E-04	1.38E-04	1.38E-04	1.37E-04	1.62E-04	2.33E-04	4.55E-05	4.55E-05	5.36E-05	5.36E-05	7.74E-05
371452.013760892.01	371452.01	3760892.01	1.94E-04	0.00E+00	4.08E-04	1.34E-04	1.33E-04	1.33E-04	1.55E-04	2.21E-04	4.41E-05	4.41E-05	5.16E-05	5.16E-05	7.34E-05
371432.013760902.01	371432.01	3760902.01	2.26E-04	0.00E+00	4.75E-04	1.52E-04	1.52E-04	1.51E-04	1.81E-04	2.68E-04	5.02E-05	5.02E-05	6.00E-05	6.00E-05	8.88E-05
371442.013760902.01	371442.01	3760902.01	2.18E-04	0.00E+00	4.58E-04	1.48E-04	1.47E-04	1.47E-04	1.74E-04	2.55E-04	4.87E-05	4.87E-05	5.78E-05	5.78E-05	8.45E-05
371452.013760902.01	371452.01	3760902.01	2.09E-04	0.00E+00	4.39E-04	1.43E-04	1.42E-04	1.42E-04	1.67E-04	2.41E-04	4.71E-05	4.71E-05	5.55E-05	5.55E-05	7.99E-05
371432.013760912.01	371432.01	3760912.01	2.45E-04	0.00E+00	5.15E-04	1.63E-04	1.63E-04	1.62E-04	1.95E-04	2.93E-04	5.38E-05	5.38E-05	6.49E-05	6.49E-05	9.73E-05
371442.013760912.01	371442.01	3760912.01	2.36E-04	0.00E+00	4.95E-04	1.58E-04	1.58E-04	1.57E-04	1.88E-04	2.79E-04	5.22E-05	5.22E-05	6.24E-05	6.24E-05	9.25E-05
371452.013760912.01	371452.01	3760912.01	2.25E-04	0.00E+00	4.74E-04	1.53E-04	1.52E-04	1.52E-04	1.80E-04	2.62E-04	5.05E-05	5.05E-05	5.98E-05	5.98E-05	8.71E-05
371433.013760922.01	371433.01	3760922.01	2.65E-04	0.00E+00	5.57E-04	1.75E-04	1.74E-04	1.74E-04	2.11E-04	3.21E-04	5.77E-05	5.77E-05	7.02E-05	7.02E-05	1.07E-04
371442.013760922.01	371442.01	3760922.01	2.55E-04	0.00E+00	5.37E-04	1.70E-04	1.70E-04	1.69E-04	2.04E-04	3.06E-04	5.61E-05	5.61E-05	6.77E-05	6.77E-05	1.02E-04
371452.013760922.01	371452.01	3760922.01	2.44E-04	0.00E+00	5.13E-04	1.64E-04	1.64E-04	1.63E-04	1.95E-04	2.87E-04	5.42E-05	5.42E-05	6.47E-05	6.47E-05	9.54E-05
371442.013760932.01	371442.01	3760932.01	2.78E-04	0.00E+00	5.85E-04	1.83E-04	1.83E-04	1.82E-04	2.22E-04	3.38E-04	6.05E-05	6.05E-05	7.36E-05	7.36E-05	1.12E-04
371452.013760932.01	371452.01	3760932.01	2.65E-04	0.00E+00	5.58E-04	1.77E-04	1.76E-04	1.76E-04	2.12E-04	3.16E-04	5.84E-05	5.84E-05	7.02E-05	7.02E-05	1.05E-04
371442.013760942.01	371442.01	3760942.01	3.05E-04	0.00E+00	6.40E-04	1.98E-04	1.98E-04	1.97E-04	2.42E-04	3.75E-04	6.55E-05	6.55E-05	8.04E-05	8.04E-05	1.24E-04
371452.013760942.01	371452.01	3760942.01	2.90E-04	0.00E+00	6.09E-04	1.91E-04	1.91E-04	1.90E-04	2.31E-04	3.50E-04	6.31E-05	6.31E-05	7.66E-05	7.66E-05	1.16E-04
371608.013760645.01	371608.01	3760645.01	4.23E-05	0.00E+00	8.89E-05	3.24E-05	3.23E-05	3.22E-05	3.40E-05	3.92E-05	1.07E-05	1.07E-05	1.13E-05	1.13E-05	1.30E-05
371618.013760645.01	371618.01	3760645.01	4.13E-05	0.00E+00	8.69E-05	3.17E-05	3.16E-05	3.15E-05	3.32E-05	3.82E-05	1.05E-05	1.05E-05	1.10E-05	1.10E-05	1.27E-05
371588.013760655.01	371588.01	3760655.01	4.56E-05	0.00E+00	9.58E-05	3.48E-05	3.47E-05	3.46E-05	3.66E-05	4.26E-05	1.15E-05	1.15E-05	1.22E-05	1.22E-05	1.41E-05
371598.013760655.01	371598.01	3760655.01	4.45E-05	0.00E+00	9.36E-05	3.40E-05	3.39E-05	3.38E-05	3.58E-05	4.15E-05	1.12E-05	1.12E-05	1.19E-05	1.19E-05	1.38E-05
371668.013760655.01	371668.01	3760655.01	3.76E-05	0.00E+00	7.91E-05	2.90E-05	2.90E-05	2.89E-05	3.03E-05	3.43E-05	9.59E-06	9.59E-06	1.00E-05	1.00E-05	1.14E-05
371568.013760667.01	371568.01	3760667.01	4.95E-05	0.00E+00	1.04E-04	3.75E-05	3.74E-05	3.74E-05	3.97E-05	4.68E-05	1.24E-05	1.24E-05	1.32E-05	1.32E-05	1.55E-05
371578.013760665.01	371578.01	3760665.01	4.80E-05	0.00E+00	1.01E-04	3.65E-05	3.64E-05	3.63E-05	3.86E-05	4.52E-05	1.21E-05	1.21E-05	1.28E-05	1.28E-05	1.50E-05
371588.013760662.01	371588.01	3760662.01	4.65E-05	0.00E+00	9.77E-05	3.54E-05	3.53E-05	3.52E-05	3.73E-05	4.35E-05	1.17E-05	1.17E-05	1.24E-05	1.24E-05	1.44E-05
371648.013760665.01	371648.01	3760665.01	4.05E-05	0.00E+00	8.51E-05	3.12E-05	3.11E-05	3.10E-05	3.26E-05	3.71E-05	1.03E-05	1.03E-05	1.08E-05	1.08E-05	1.23E-05
371658.013760665.01	371658.01	3760665.01	3.95E-05	0.00E+00	8.30E-05	3.04E-05	3.04E-05	3.03E-05	3.18E-05	3.61E-05	1.01E-05	1.01E-05	1.05E-05	1.05E-05	1.20E-05
371668.013760665.01	371668.01	3760665.01	3.85E-05	0.00E+00	8.10E-05	2.97E-05	2.96E-05	2.96E-05	3.10E-05	3.52E-05	9.82E-06	9.82E-06	1.03E-05	1.03E-05	1.17E-05
371567.013760675.01	371567.01	3760675.01	5.08E-05	0.00E+00	1.07E-04	3.85E-05	3.84E-05	3.83E-05	4.08E-05	4.81E-05	1.27E-05	1.27E-05	1.35E-05	1.35E-05	1.59E-05
371628.013760675.01	371628.01	3760675.01	4.37E-05	0.00E+00	9.18E-05	3.35E-05	3.34E-05	3.33E-05	3.51E-05	4.03E-05	1.11E-05	1.11E-05	1.17E-05	1.17E-05	1.34E-05
371638.013760675.01	371638.01	3760675.01	4.26E-05	0.00E+00	8.96E-05	3.27E-05	3.26E-05	3.26E-05	3.43E-05	3.92E-05	1.08E-05	1.08E-05	1.14E-05	1.14E-05	1.30E-05
371618.013760685.01	371618.01	3760685.01	4.61E-05	0.00E+00	9.68E-05	3.52E-05	3.51E-05	3.51E-05	3.70E-05	4.27E-05	1.16E-05	1.16E-05	1.23E-05	1.23E-05	1.42E-05
371628.013760683.01	371628.01	3760683.01	4.46E-05	0.00E+00	9.38E-05	3.42E-05	3.41E-05	3.41E-05	3.59E-05	4.13E-05	1.13E-05	1.13E-05	1.19E-05	1.19E-05	1.37E-05
371638.013760685.01	371638.01	3760685.01	4.37E-05	0.00E+00	9.20E-05	3.36E-05	3.35E-05	3.34E-05	3.52E-05	4.03E-05	1.11E-05	1.11E-05	1.17E-05	1.17E-05	1.34E-05
371613.013760690.01	371613.01	3760690.01	4.73E-05	0.00E+00	9.95E-05	3.62E-05	3.61E-05	3.60E-05	3.80E-05	4.40E-05	1.19E-05	1.19E-05	1.26E-05	1.26E-05	1.46E-05
371778.013760705.01	371778.01	3760705.01	3.04E-05	0.00E+00	6.38E-05	2.36E-05	2.36E-05	2.35E-05	2.50E-05	2.94E-05	7.80E-06	7.80E-06	8.30E-06	8.30E-06	9.76E-06
371788.013760705.01	371788.01	3760705.01	2.96E-05	0.00E+00	6.22E-05	2.31E-05	2.30E-05	2.29E-05	2.44E-05	2.88E-05	7.61E-06	7.61E-06	8.10E-06	8.10E-06	9.55E-06
371578.013760715.01	371578.01	3760715.01	5.60E-05	0.00E+00	1.18E-04	4.24E-05	4.23E-05	4.22E-05	4.49E-05	5.30E-05	1.40E-05	1.40E-05	1.49E-05	1.49E-05	1.76E-05
371588.013760715.01	371588.01	3760715.01	5.45E-05	0.00E+00	1.14E-04	4.14E-05	4.12E-05	4.12E-05	4.37E-05	5.13E-05	1.37E-05	1.37E-05	1.45E-05	1.45E-05	1.70E-05
371598.013760715.01	371598.01	3760715.01	5.30E-05	0.00E+00	1.11E-04	4.03E-05	4.02E-05	4.01E-05	4.26E-05	4.97E-05	1.33E-05	1.33E-05	1.41E-05	1.41E-05	1.65E-05
371768.013760715.01	371768.01	3760715.01	3.17E-05	0.00E+00	6.67E-05	2.47E-05	2.46E-05	2.46E-05	2.62E-05	3.09E-05	8.15E-06	8.15E-06	8.68E-06	8.68E-06	1.02E-05
371778.013760715.01	371778.01	3760715.01	3.08E-05	0.00E+00	6.48E-05	2.40E-05	2.39E-05	2.39E-05	2.55E-05	3.02E-05	7.92E-06	7.92E-06	8.45E-06	8.45E-06	1.00E-05
371788.013760715.01	371788.01	3760715.01	3.01E-05	0.00E+00	6.32E-05	2.34E-05	2.33E-05	2.33E-05	2.49E-05	2.95E-05	7.73E-06	7.73E-06	8.26E-06	8.26E-06	9.81E-06
371798.013760715.01	371798.01	3760715.01	2.94E-05	0.00E+00	6.18E-05	2.29E-05	2.28E-05	2.28E-05	2.43E-05	2.90E-05	7.55E-06	7.55E-06	8.07E-06	8.07E-06	9.61E-06
371568.013760725.01	371568.01	3760725.01	5.94E-05	0.00E+00	1.25E-04	4.49E-05	4.47E-05	4.46E-05	4.77E-05	5.66E-05	1.48E-05	1.48E-05	1.58E-05	1.58E-05	1.88E-05
371578.013760725.01	371578.01	3760725.01	5.78E-05	0.00E+00	1.21E-04	4.38E-05	4.37E-05	4.35E-05	4.64E-05	5.49E-05	1.45E-05	1.45E-05	1.54E-05	1.54E-05	1.82E-05
371588.013760725.01	371588.01	3760725.01	5.62E-05	0.00E+00	1.18E-04	4.27E-05	4.25E-05	4.24E-05	4.51E-05	5.31E-05	1.41E-05	1.41E-05	1.50E-05	1.50E-05	1.76E-05
371598.013760725.01	371598.01	3760725.01	5.46E-05	0.00E+00	1.15E-04	4.15E-05	4.14E-05	4.13E-05	4.39E-05	5.13E-05	1.37E-05	1.37E-05	1.46E-05	1.46E-05	1.70E-05
371608.013760725.01	371608.01	3760725.01	5.31E-05	0.00E+00	1.12E-04	4.04E-05	4.03E-05	4.02E-05	4.26E-05	4.97E-05	1.34E-05	1.34E-05	1.41E-05	1.41E-05	1.65E-05
371758.013760725.01	371758.01	3760725.01	3.32E-05	0.00E+00	6.97E-05	2.58E-05	2.57E-05	2.56E-05	2.74E-05	3.24E-05	8.51E-06	8.51E-06	9.08E-06	9.08E-06	1.08E-05
371768.013760725.01	371768.01	3760725.01	3.23E-05	0.00E+00	6.78E-05	2.51E-05	2.50E-05	2.49E-05	2.67E-05	3.17E-05	8.28E-06	8.28E-06	8.85E-06	8.85E-06	1.05E-05
371778.013760725.01	371778.01	3760725.01	3.14E-05	0.00E+00	6.61E-05	2.44E-05	2.44E-05	2.43E-05	2.60E-05	3.10E-05	8.07E-06	8.07E-06	8.64E-06	8.64E-06	1.03E-05
371788.013760725.01	371788.01	3760725.01	3.07E-05	0.00E+00	6.45E-05	2.39E-05	2.38E-05	2.37E-05	2.54E-05	3.04E-05	7.88E-06	7.88E-06	8.44E-06	8.44E-06	1.01E-05
371798.013760725.01	371798.01	3760725.01	3.00E-05	0.00E+00	6.30E-05	2.33E-05	2.32E-05	2.32E-05	2.48E-05	2.98E-05	7.69E-06	7.69E-06	8.24E-06	8.24E-06	9.88E-06
371808.013760725.01	371808.01	3760725.01	2.93E-05	0.00E+00	6.15E-05	2.27E-05	2.27E-05	2.26E-05	2.43E-05	2.92E-05	7.51E-06	7.51E-06	8.06E-06	8.06E-06	9.69E-06
371528.013760735.01	371528.01	3760735.01	6.85E-05	0.00E+00	1.44E-04	5.12E-05	5.10E-05	5.09E-05	5.50E-05	6.69E-05	1.69E-05	1.69E-05	1.82E-05	1.82E-05	2.22E-05
371538.013760735.01	371538.01	3760735.01	6.67E-05	0.00E+00	1.40E-04	4.99E-05	4.98E-05	4.97E-05	5.35E-05	6.48E-05	1.65E-05	1.65E-05	1.78E-05	1.78E-05	2.15E-05
371578.013760735.01	371578.01	3760735.01	5.97E-05	0.00E+00	1.25E-04	4.52E-05	4.51E-05	4.49E-05	4.79E-05	5.68E-05	1.49E-05	1.49E-05	1.59E-05	1.59E-05	1.88E-05
371588.013760735.01	371588.01	3760735.01	5.80E-05	0.00E+00	1.22E-04	4.40E-05	4.39E-05	4.38E-05	4.66E-05	5.49E-05	1.45E-05	1.45E-05	1.55E-05	1.55E-05	1.82E-05
371598.013760735.01	371598.01	3760735.01	5.63E-05	0.00E+00	1.18E-04	4.28E-05	4.27E-05	4.26E-05	4.52E-05	5.30E-05	1.41E-05	1.41E-05	1.50E-05	1.50E-05	1.76E-05
371608.013760735.01	371608.01	3760735.01	5.47E-05	0.00E+00	1.15E-04	4.17E-05	4.15E-05	4.15E-05	4.39E-05	5.13E-05	1.38E-05	1.38E-05	1.46E-05	1.46E-05	1.70E-05
371748.013760735.01	371748.01	3760735.01	3.47E-05	0.00E+00	7.29E-05	2.69E-05	2.68E-05	2.68E-05	2.87E-05	3.41E-05	8.89E-06	8.89E-06	9.51E-06	9.51E-06	1.13E-05
371758.013760735.01	371758.01	3760735.01	3.38E-05	0.00E+00	7.10E-05	2.62E-05	2.62E-05	2.61E-05	2.80E-05	3.34E-05	8.66E-06	8.66E-06	9.28E-06	9.28E-06	1.11E-05
371768.013760735.01	371768.01	3760735.01	3.29E-05	0.00E+00	6.92E-05	2.56E-05	2.55E-05	2.54E-05	2.73E-05	3.26E-05	8.44E-06	8.44E-06	9.05E-06	9.05E-06	1.08E-05
371778.013760735.01	371778.01	3760735.01	3.21E-05	0.00E+00	6.75E-05	2.49E-05	2.49E-05	2.48E-05	2.66E-05	3.19E-05	8.23E-06	8.23E-06	8.83E-06	8.83E-06	1.06E-05
371788.013760735.01	371788.01	3760735.01	3.13E-05	0.00E+00	6.58E-05	2.43E-05	2.42E-05	2.42E-05	2.60E-05	3.13E-05	8.02E-06	8.02E-06	8.62E-06	8.62E-06	1.04E-05
371798.013760735.01	371798.01	3760735.01	3.05E-05	0.00E+00	6.40E-05	2.37E-05	2.36E-05	2.35E-05	2.47E-05	2.81E-05	7.81E-06	7.81E-06	8.20E-06	8.20E-06	9.33E-06
371808.013760735.01	371808.01	3760735.01	2.97E-05	0.00E+00	6.24E-05	2.31E-05	2.30E-05	2.29E-05	2.41E-05	2.74E-05	7.61E-06	7.61E-06	7.99E-06	7.99E-06	9.09E-06
371818.013760735.01	371818.01	3760735.01	2.90E-05	0.00E+00	6.10E-05	2.25E-05	2.25E-05	2.24E-05	2.35E-05	2.68E-05	7.44E-06	7.44E-06	7.81E-06	7.81E-06	8.89E-06
371518.013760745.01	371518.01	3760745.01	7.31E-05	0.00E+00	1.54E-04	5.43E-05	5.42E-05	5.41E-05	5.86E-05	7.20E-05	1.79E-05	1.79E-05	1.95E-05	1.95E-05	2.39E-05
371528.013760745.01	371528.01	3760745.01	7.11E-05	0.00E+00	1.49E-04	5.30E-05	5.29E-05	5.28E-05	5.71E-05	6.97E-05	1.75E-05	1.75E-05	1.89E-05	1.89E-05	2.31E-05
371538.013760745.01	371538.01	3760745.01	6.92E-05	0.00E+00	1.45E-04	5.18E-05	5.16E-05	5.15E-05	5.55E-05	6.74E-05	1.71E-05	1.71E-05	1.84E-05	1.84E-05	2.24E-05
371578.013760745.01	371578.01	3760745.01	6.17E-05	0.00E+00	1.30E-04	4.66E-05	4.65E-05	4.64E-05	4.95E-05	5.87E-05	1.54E-05	1.54E-05	1.64E-05	1.64E-05	1.95E-05
371588.013760745.01	371588.01	3760745.01	5.99E-05	0.00E+00	1.26E-04	4.54E-05	4.53E-05	4.52E-05	4.81E-05	5.67E-05	1.50E-05	1.50E-05	1.60E-05	1.60E-05	1.88E-05
371748.013760745.01	371748.01	3760745.01	3.54E-05	0.00E+00	7.45E-05	2.75E-05	2.74E-05	2.73E-05	2.93E-05	3.52E-05	9.08E-06	9.08E-06	9.74E-06	9.74E-06	1.17E-05
371758.013760745.01	371758.01	3760745.01	3.45E-05	0.00E+00	7.26E-05	2.68E-05	2.67E-05	2.67E-05	2.86E-05	3.44E-05	8.84E-06	8.84E-06	9.50E-06	9.50E-06	1.14E-05
371768.013760745.01	371768.01	3760745.01	3.36E-05	0.00E+00	7.07E-05	2.61E-05	2.60E-05	2.60E-05	2.79E-05	3.36E-05	8.62E-06	8.62E-06	9.26E-06	9.26E-06	1.12E-05
371778.013760745.01	371778.01	3760745.01	3.28E-05	0.00E+00	6.88E-05	2.54E-05	2.53E-05	2.53E-05	2.72E-05	3.29E-05	8.39E-06	8.39E-06	9.03E-06	9.03E-06	1.09E-05
371788.013760745.01	371788.01	3760745.01	3.18E-05	0.00E+00	6.69E-05	2.47E-05	2.46E-05	2.46E-05	2.58E-05	2.95E-05	8.16E-06	8.16E-06	8.57E-06	8.57E-06	9.78E-06
371798.013760745.01	371798.01	3760745.01	3.09E-05	0.00E+00	6.50E-05	2.40E-05	2.39E-05	2.39E-05	2.51E-05	2.86E-05	7.92E-06	7.92E-06	8.32E-06	8.32E-06	9.50E-06
371498.013760755.01	371498.01	3760755.01	8.02E-05	0.00E+00	1.69E-04	5.92E-05	5.90E-05	5.89E-05	6.43E-05	8.03E-05	1.96E-05	1.96E-05	2.14E-05	2.14E-05	2.67E-05
371508.013760755.01	371508.01	3760755.01	7.81E-05	0.00E+00	1.64E-04	5.78E-05	5.77E-05	5.75E-05	6.27E-05	7.77E-05	1.91E-05	1.91E-05	2.08E-05	2.08E-05	2.58E-05
371518.013760755.01	371518.01	3760755.01	7.60E-05	0.00E+00	1.60E-04	5.64E-05	5.63E-05	5.62E-05	6.10E-05	7.51E-05	1.86E-05	1.86E-05	2.02E-05	2.02E-05	2.49E-05
371528.013760755.01	371528.01	3760755.01	7.39E-05	0.00E+00	1.55E-04	5.50E-05	5.49E-05	5.48E-05	5.93E-05	7.26E-05	1.82E-05	1.82E-05	1.97E-05	1.97E-05	2.41E-05
371538.013760755.01	371538.01	3760755.01	7.19E-05	0.00E+00	1.51E-04	5.37E-05	5.35E-05	5.34E-05	5.77E-05	7.02E-05	1.77E-05	1.77E-05	1.91E-05	1.91E-05	2.33E-05
371708.013760755.01	371708.01	3760755.01	4.03E-05	0.00E+00	8.46E-05	3.12E-05	3.11E-05	3.10E-05	3.27E-05	3.74E-05	1.03E-05	1.03E-05	1.08E-05	1.08E-05	1.24E-05
371718.013760755.01	371718.01	3760755.01	3.91E-05	0.00E+00	8.21E-05	3.03E-05	3.02E-05	3.01E-05	3.17E-05	3.62E-05	1.00E-05	1.00E-05	1.05E-05	1.05E-05	1.20E-05
371728.013760755.01	371728.01	3760755.01	3.80E-05	0.00E+00	7.98E-05	2.94E-05	2.94E-05	2.93E-05	3.08E-05	3.52E-05	9.72E-06	9.72E-06	1.02E-05	1.02E-05	1.17E-05
371738.013760755.01	371738.01	3760755.01	3.70E-05	0.00E+00	7.78E-05	2.87E-05	2.86E-05	2.85E-05	3.00E-05	3.43E-05	9.47E-06	9.47E-06	9.96E-06	9.96E-06	1.14E-05
371748.013760755.01	371748.01	3760755.01	3.62E-05	0.00E+00	7.60E-05	2.80E-05	2.80E-05	2.79E-05	3.00E-05	3.63E-05	9.26E-06	9.26E-06	9.96E-06	9.96E-06	1.20E-05
371758.013760755.01	371758.01	3760755.01	3.53E-05	0.00E+00	7.41E-05	2.73E-05	2.73E-05	2.72E-05	2.93E-05	3.55E-05	9.02E-06	9.02E-06	9.72E-06	9.72E-06	1.18E-05
371768.013760755.01	371768.01	3760755.01	3.43E-05	0.00E+00	7.21E-05	2.66E-05	2.65E-05	2.64E-05	2.78E-05	3.18E-05	8.78E-06	8.78E-06	9.23E-06	9.23E-06	1.06E-05
371778.013760755.01	371778.01	3760755.01	3.33E-05	0.00E+00	7.01E-05	2.58E-05	2.58E-05	2.57E-05	2.70E-05	3.09E-05	8.53E-06	8.53E-06	8.97E-06	8.97E-06	1.03E-05
371788.013760755.01	371788.01	3760755.01	3.24E-05	0.00E+00	6.81E-05	2.51E-05	2.50E-05	2.50E-05	2.63E-05	3.00E-05	8.28E-06	8.28E-06	8.71E-06	8.71E-06	9.97E-06
371478.013760765.01	371478.01	3760765.01	8.82E-05	0.00E+00	1.85E-04	6.45E-05	6.44E-05	6.42E-05	7.07E-05	8.98E-05	2.13E-05	2.13E-05	2.35E-05	2.35E-05	2.98E-05
371488.013760765.01	371488.01	3760765.01	8.59E-05	0.00E+00	1.81E-04	6.31E-05	6.29E-05	6.28E-05	6.89E-05	8.69E-05	2.08E-05	2.08E-05	2.29E-05	2.29E-05	2.88E-05
371498.013760765.01	371498.01	3760765.01	8.37E-05	0.00E+00	1.76E-04	6.16E-05	6.15E-05	6.13E-05	6.71E-05	8.41E-05	2.03E-05	2.03E-05	2.23E-05	2.23E-05	2.79E-05
371508.013760765.01	371508.01	3760765.01	8.14E-05	0.00E+00	1.71E-04	6.01E-05	6.00E-05	5.98E-05	6.53E-05	8.12E-05	1.99E-05	1.99E-05	2.17E-05	2.17E-05	2.70E-05
371518.013760765.01	371518.01	3760765.01	7.91E-05	0.00E+00	1.66E-04	5.86E-05	5.85E-05	5.84E-05	6.35E-05	7.84E-05	1.94E-05	1.94E-05	2.11E-05	2.11E-05	2.60E-05
371528.013760765.01	371528.01	3760765.01	7.68E-05	0.00E+00	1.62E-04	5.72E-05	5.70E-05	5.69E-05	6.17E-05	7.57E-05	1.89E-05	1.89E-05	2.05E-05	2.05E-05	2.51E-05
371538.013760765.01	371538.01	3760765.01	7.47E-05	0.00E+00	1.57E-04	5.57E-05	5.56E-05	5.55E-05	6.00E-05	7.32E-05	1.84E-05	1.84E-05	1.99E-05	1.99E-05	2.43E-05
371702.013760765.01	371702.01	3760765.01	4.19E-05	0.00E+00	8.81E-05	3.25E-05	3.24E-05	3.23E-05	3.40E-05	3.90E-05	1.07E-05	1.07E-05	1.13E-05	1.13E-05	1.30E-05
371708.013760765.01	371708.01	3760765.01	4.11E-05	0.00E+00	8.64E-05	3.18E-05	3.17E-05	3.17E-05	3.33E-05	3.82E-05	1.05E-05	1.05E-05	1.11E-05	1.11E-05	1.27E-05
371718.013760765.01	371718.01	3760765.01	3.99E-05	0.00E+00	8.38E-05	3.09E-05	3.08E-05	3.07E-05	3.24E-05	3.71E-05	1.02E-05	1.02E-05	1.07E-05	1.07E-05	1.23E-05
371728.013760765.01	371728.01	3760765.01	3.87E-05	0.00E+00	8.14E-05	3.00E-05	2.99E-05	2.99E-05	3.14E-05	3.60E-05	9.91E-06	9.91E-06	1.04E-05	1.04E-05	1.20E-05
371738.013760765.01	371738.01	3760765.01	3.77E-05	0.00E+00	7.92E-05	2.92E-05	2.91E-05	2.90E-05	3.06E-05	3.51E-05	9.64E-06	9.64E-06	1.01E-05	1.01E-05	1.16E-05
371748.013760765.01	371748.01	3760765.01	3.68E-05	0.00E+00	7.74E-05	2.85E-05	2.84E-05	2.84E-05	2.99E-05	3.42E-05	9.41E-06	9.41E-06	9.91E-06	9.91E-06	1.14E-05
371758.013760765.01	371758.01	3760765.01	3.59E-05	0.00E+00	7.54E-05	2.78E-05	2.77E-05	2.76E-05	2.91E-05	3.34E-05	9.17E-06	9.17E-06	9.66E-06	9.66E-06	1.11E-05
371768.013760765.01	371768.01	3760765.01	3.49E-05	0.00E+00	7.33E-05	2.70E-05	2.69E-05	2.69E-05	2.83E-05	3.25E-05	8.92E-06	8.92E-06	9.39E-06	9.39E-06	1.08E-05
371778.013760765.01	371778.01	3760765.01	3.39E-05	0.00E

Finishing/Painting1	Finishing/Painting1	FinishingS/PaintingS	Finishing/Painting2	PavingS		Child Risk					Overlapping Phases - Maximum GLC			
2028	2029	2029	2029	2029		3rd Trimester	0<2	2<16	Total	per million	2026	2027	2028	2029
3.10E-05	3.08E-05	3.65E-05	5.33E-05	4.21E-05		0.00E+00	0.00E+00	3.78E-09	3.78E-09	0.00	7.92E-04	1.88E-04	6.87E-04	2.99E-04
3.01E-05	2.99E-05	3.52E-05	5.08E-05	4.06E-05		0.00E+00	0.00E+00	3.65E-09	3.65E-09	0.00	7.65E-04	1.83E-04	6.61E-04	2.87E-04
2.92E-05	2.90E-05	3.39E-05	4.82E-05	3.90E-05		0.00E+00	0.00E+00	3.51E-09	3.51E-09	0.00	7.36E-04	1.77E-04	6.34E-04	2.75E-04
3.32E-05	3.29E-05	3.94E-05	5.83E-05	4.54E-05		0.00E+00	0.00E+00	4.08E-09	4.08E-09	0.00	8.54E-04	2.02E-04	7.43E-04	3.25E-04
3.23E-05	3.20E-05	3.79E-05	5.55E-05	4.38E-05		0.00E+00	0.00E+00	3.93E-09	3.93E-09	0.00	8.23E-04	1.96E-04	7.14E-04	3.11E-04
3.12E-05	3.09E-05	3.64E-05	5.24E-05	4.20E-05		0.00E+00	0.00E+00	3.77E-09	3.77E-09	0.00	7.91E-04	1.90E-04	6.84E-04	2.97E-04
3.56E-05	3.53E-05	4.26E-05	6.39E-05	4.92E-05		0.00E+00	0.00E+00	4.41E-09	4.41E-09	0.00	9.22E-04	2.16E-04	8.05E-04	3.53E-04
3.46E-05	3.43E-05	4.10E-05	6.07E-05	4.73E-05		0.00E+00	0.00E+00	4.25E-09	4.25E-09	0.00	8.89E-04	2.10E-04	7.73E-04	3.38E-04
3.34E-05	3.31E-05	3.92E-05	5.72E-05	4.53E-05		0.00E+00	0.00E+00	4.07E-09	4.07E-09	0.00	8.52E-04	2.03E-04	7.38E-04	3.22E-04
3.82E-05	3.79E-05	4.61E-05	7.00E-05	5.32E-05		0.00E+00	0.00E+00	4.77E-09	4.77E-09	0.00	9.97E-04	2.32E-04	8.73E-04	3.84E-04
3.72E-05	3.69E-05	4.44E-05	6.66E-05	5.13E-05		0.00E+00	0.00E+00	4.60E-09	4.60E-09	0.00	9.62E-04	2.26E-04	8.40E-04	3.68E-04
3.59E-05	3.56E-05	4.24E-05	6.26E-05	4.90E-05		0.00E+00	0.00E+00	4.40E-09	4.40E-09	0.00	9.21E-04	2.18E-04	8.00E-04	3.50E-04
4.01E-05	3.97E-05	4.83E-05	7.36E-05	5.59E-05		0.00E+00	0.00E+00	5.01E-09	5.01E-09	0.01	1.05E-03	2.43E-04	9.16E-04	4.03E-04
3.87E-05	3.83E-05	4.61E-05	6.90E-05	5.33E-05		0.00E+00	0.00E+00	4.78E-09	4.78E-09	0.00	1.00E-03	2.35E-04	8.71E-04	3.82E-04
4.34E-05	4.30E-05	5.28E-05	8.16E-05	6.12E-05		0.00E+00	0.00E+00	5.47E-09	5.47E-09	0.01	1.14E-03	2.63E-04	1.00E-03	4.43E-04
4.18E-05	4.14E-05	5.03E-05	7.63E-05	5.82E-05		0.00E+00	0.00E+00	5.21E-09	5.21E-09	0.01	1.09E-03	2.54E-04	9.52E-04	4.19E-04
7.08E-06	7.02E-06	7.41E-06	8.55E-06	8.50E-06		0.00E+00	0.00E+00	7.71E-10	7.71E-10	0.00	1.64E-04	4.30E-05	1.35E-04	5.58E-05
6.93E-06	6.87E-06	7.24E-06	8.32E-06	8.30E-06		0.00E+00	0.00E+00	7.53E-10	7.53E-10	0.00	1.60E-04	4.21E-05	1.31E-04	5.44E-05
7.60E-06	7.53E-06	7.98E-06	9.29E-06	9.15E-06		0.00E+00	0.00E+00	8.30E-10	8.30E-10	0.00	1.76E-04	4.61E-05	1.45E-04	6.03E-05
7.43E-06	7.37E-06	7.79E-06	9.03E-06	8.94E-06		0.00E+00	0.00E+00	8.11E-10	8.11E-10	0.00	1.72E-04	4.51E-05	1.42E-04	5.88E-05
6.35E-06	6.29E-06	6.59E-06	7.47E-06	7.56E-06		0.00E+00	0.00E+00	6.86E-10	6.86E-10	0.00	1.46E-04	3.85E-05	1.19E-04	4.93E-05
8.21E-06	8.14E-06	8.66E-06	1.02E-05	9.94E-06		0.00E+00	0.00E+00	9.01E-10	9.01E-10	0.00	1.91E-04	4.98E-05	1.58E-04	6.56E-05
7.98E-06	7.92E-06	8.40E-06	9.84E-06	9.64E-06		0.00E+00	0.00E+00	8.74E-10	8.74E-10	0.00	1.85E-04	4.85E-05	1.53E-04	6.36E-05
7.74E-06	7.68E-06	8.14E-06	9.48E-06	9.34E-06		0.00E+00	0.00E+00	8.47E-10	8.47E-10	0.00	1.80E-04	4.70E-05	1.48E-04	6.15E-05
6.81E-06	6.75E-06	7.09E-06	8.09E-06	8.13E-06		0.00E+00	0.00E+00	7.38E-10	7.38E-10	0.00	1.57E-04	4.14E-05	1.29E-04	5.32E-05
6.66E-06	6.60E-06	6.92E-06	7.87E-06	7.94E-06		0.00E+00	0.00E+00	7.20E-10	7.20E-10	0.00	1.53E-04	4.04E-05	1.25E-04	5.19E-05
6.50E-06	6.44E-06	6.75E-06	7.66E-06	7.74E-06		0.00E+00	0.00E+00	7.03E-10	7.03E-10	0.00	1.49E-04	3.95E-05	1.22E-04	5.06E-05
8.42E-06	8.35E-06	8.89E-06	1.05E-05	1.02E-05		0.00E+00	0.00E+00	9.25E-10	9.25E-10	0.00	1.96E-04	5.11E-05	1.62E-04	6.74E-05
7.32E-06	7.26E-06	7.65E-06	8.79E-06	8.77E-06		0.00E+00	0.00E+00	7.96E-10	7.96E-10	0.00	1.69E-04	4.45E-05	1.39E-04	5.75E-05
7.15E-06	7.09E-06	7.46E-06	8.54E-06	8.56E-06		0.00E+00	0.00E+00	7.77E-10	7.77E-10	0.00	1.65E-04	4.34E-05	1.35E-04	5.60E-05
7.71E-06	7.64E-06	8.06E-06	9.31E-06	9.25E-06		0.00E+00	0.00E+00	8.39E-10	8.39E-10	0.00	1.78E-04	4.68E-05	1.46E-04	6.07E-05
7.48E-06	7.42E-06	7.82E-06	8.99E-06	8.97E-06		0.00E+00	0.00E+00	8.14E-10	8.14E-10	0.00	1.73E-04	4.54E-05	1.42E-04	5.88E-05
7.34E-06	7.28E-06	7.66E-06	8.78E-06	8.79E-06		0.00E+00	0.00E+00	7.97E-10	7.97E-10	0.00	1.69E-04	4.46E-05	1.39E-04	5.76E-05
7.91E-06	7.84E-06	8.29E-06	9.59E-06	9.51E-06		0.00E+00	0.00E+00	8.62E-10	8.62E-10	0.00	1.83E-04	4.80E-05	1.51E-04	6.24E-05
5.17E-06	5.12E-06	5.45E-06	6.41E-06	6.10E-06		0.00E+00	0.00E+00	5.61E-10	5.61E-10	0.00	1.18E-04	3.14E-05	9.92E-05	4.11E-05
5.04E-06	5.00E-06	5.32E-06	6.27E-06	5.95E-06		0.00E+00	0.00E+00	5.48E-10	5.48E-10	0.00	1.15E-04	3.06E-05	9.69E-05	4.02E-05
9.27E-06	9.19E-06	9.79E-06	1.15E-05	1.12E-05		0.00E+00	0.00E+00	1.02E-09	1.02E-09	0.00	2.16E-04	5.63E-05	1.78E-04	7.43E-05
9.04E-06	8.97E-06	9.53E-06	1.12E-05	1.09E-05		0.00E+00	0.00E+00	9.91E-10	9.91E-10	0.00	2.10E-04	5.49E-05	1.73E-04	7.22E-05
8.81E-06	8.74E-06	9.27E-06	1.08E-05	1.06E-05		0.00E+00	0.00E+00	9.65E-10	9.65E-10	0.00	2.05E-04	5.35E-05	1.69E-04	7.01E-05
5.39E-06	5.35E-06	5.70E-06	6.73E-06	6.37E-06		0.00E+00	0.00E+00	5.87E-10	5.87E-10	0.00	1.23E-04	3.28E-05	1.04E-04	4.31E-05
5.24E-06	5.20E-06	5.55E-06	6.57E-06	6.19E-06		0.00E+00	0.00E+00	5.71E-10	5.71E-10	0.00	1.20E-04	3.18E-05	1.01E-04	4.20E-05
5.12E-06	5.07E-06	5.42E-06	6.44E-06	6.04E-06		0.00E+00	0.00E+00	5.57E-10	5.57E-10	0.00	1.17E-04	3.11E-05	9.88E-05	4.10E-05
5.00E-06	4.96E-06	5.30E-06	6.31E-06	5.91E-06		0.00E+00	0.00E+00	5.45E-10	5.45E-10	0.00	1.14E-04	3.04E-05	9.67E-05	4.02E-05
9.81E-06	9.73E-06	1.04E-05	1.23E-05	1.19E-05		0.00E+00	0.00E+00	1.08E-09	1.08E-09	0.00	2.29E-04	5.96E-05	1.89E-04	7.90E-05
9.57E-06	9.49E-06	1.01E-05	1.20E-05	1.16E-05		0.00E+00	0.00E+00	1.05E-09	1.05E-09	0.00	2.23E-04	5.81E-05	1.84E-04	7.68E-05
9.32E-06	9.25E-06	9.83E-06	1.16E-05	1.13E-05		0.00E+00	0.00E+00	1.02E-09	1.02E-09	0.00	2.17E-04	5.66E-05	1.79E-04	7.45E-05
9.08E-06	9.00E-06	9.56E-06	1.12E-05	1.10E-05		0.00E+00	0.00E+00	9.94E-10	9.94E-10	0.00	2.11E-04	5.51E-05	1.74E-04	7.23E-05
8.84E-06	8.77E-06	9.29E-06	1.08E-05	1.07E-05		0.00E+00	0.00E+00	9.67E-10	9.67E-10	0.00	2.05E-04	5.37E-05	1.69E-04	7.02E-05
5.63E-06	5.59E-06	5.96E-06	7.07E-06	6.66E-06		0.00E+00	0.00E+00	6.14E-10	6.14E-10	0.00	1.29E-04	3.42E-05	1.09E-04	4.51E-05
5.48E-06	5.43E-06	5.81E-06	6.91E-06	6.48E-06		0.00E+00	0.00E+00	5.97E-10	5.97E-10	0.00	1.25E-04	3.33E-05	1.06E-04	4.40E-05
5.34E-06	5.30E-06	5.67E-06	6.76E-06	6.32E-06		0.00E+00	0.00E+00	5.83E-10	5.83E-10	0.00	1.22E-04	3.24E-05	1.03E-04	4.30E-05
5.21E-06	5.17E-06	5.54E-06	6.62E-06	6.16E-06		0.00E+00	0.00E+00	5.69E-10	5.69E-10	0.00	1.19E-04	3.17E-05	1.01E-04	4.20E-05
5.09E-06	5.05E-06	5.41E-06	6.49E-06	6.02E-06		0.00E+00	0.00E+00	5.56E-10	5.56E-10	0.00	1.16E-04	3.09E-05	9.88E-05	4.11E-05
4.97E-06	4.93E-06	5.29E-06	6.36E-06	5.88E-06		0.00E+00	0.00E+00	5.43E-10	5.43E-10	0.00	1.14E-04	3.02E-05	9.67E-05	4.02E-05
1.12E-05	1.11E-05	1.20E-05	1.46E-05	1.38E-05		0.00E+00	0.00E+00	1.25E-09	1.25E-09	0.00	2.64E-04	6.79E-05	2.19E-04	9.19E-05
1.09E-05	1.08E-05	1.17E-05	1.41E-05	1.34E-05		0.00E+00	0.00E+00	1.21E-09	1.21E-09	0.00	2.57E-04	6.63E-05	2.13E-04	8.93E-05
9.88E-06	9.79E-06	1.04E-05	1.24E-05	1.20E-05		0.00E+00	0.00E+00	1.09E-09	1.09E-09	0.00	2.30E-04	6.00E-05	1.90E-04	7.93E-05
9.62E-06	9.54E-06	1.02E-05	1.20E-05	1.17E-05		0.00E+00	0.00E+00	1.06E-09	1.06E-09	0.00	2.24E-04	5.84E-05	1.85E-04	7.70E-05
9.36E-06	9.28E-06	9.86E-06	1.16E-05	1.13E-05		0.00E+00	0.00E+00	1.03E-09	1.03E-09	0.00	2.18E-04	5.68E-05	1.79E-04	7.46E-05
9.11E-06	9.03E-06	9.57E-06	1.12E-05	1.10E-05		0.00E+00	0.00E+00	9.96E-10	9.96E-10	0.00	2.11E-04	5.53E-05	1.74E-04	7.24E-05
5.89E-06	5.84E-06	6.24E-06	7.44E-06	6.96E-06		0.00E+00	0.00E+00	6.42E-10	6.42E-10	0.00	1.34E-04	3.57E-05	1.14E-04	4.73E-05
5.74E-06	5.69E-06	6.09E-06	7.27E-06	6.79E-06		0.00E+00	0.00E+00	6.26E-10	6.26E-10	0.00	1.31E-04	3.48E-05	1.11E-04	4.62E-05
5.59E-06	5.54E-06	5.94E-06	7.11E-06	6.62E-06		0.00E+00	0.00E+00	6.11E-10	6.11E-10	0.00	1.28E-04	3.40E-05	1.08E-04	4.51E-05
5.45E-06	5.40E-06	5.80E-06	6.96E-06	6.45E-06		0.00E+00	0.00E+00	5.96E-10	5.96E-10	0.00	1.25E-04	3.31E-05	1.06E-04	4.40E-05
5.31E-06	5.27E-06	5.66E-06	6.81E-06	6.29E-06		0.00E+00	0.00E+00	5.81E-10	5.81E-10	0.00	1.21E-04	3.23E-05	1.03E-04	4.30E-05
5.17E-06	5.13E-06	5.38E-06	6.12E-06	6.12E-06		0.00E+00	0.00E+00	5.58E-10	5.58E-10	0.00	1.18E-04	3.14E-05	9.75E-05	4.03E-05
5.04E-06	5.00E-06	5.24E-06	5.97E-06	5.97E-06		0.00E+00	0.00E+00	5.44E-10	5.44E-10	0.00	1.15E-04	3.06E-05	9.51E-05	3.93E-05
4.93E-06	4.89E-06	5.13E-06	5.84E-06	5.83E-06		0.00E+00	0.00E+00	5.32E-10	5.32E-10	0.00	1.13E-04	2.99E-05	9.29E-05	3.84E-05
1.19E-05	1.18E-05	1.28E-05	1.57E-05	1.47E-05		0.00E+00	0.00E+00	1.33E-09	1.33E-09	0.00	2.81E-04	7.21E-05	2.34E-04	9.83E-05
1.16E-05	1.15E-05	1.24E-05	1.52E-05	1.43E-05		0.00E+00	0.00E+00	1.29E-09	1.29E-09	0.00	2.74E-04	7.04E-05	2.28E-04	9.54E-05
1.13E-05	1.12E-05	1.21E-05	1.47E-05	1.39E-05		0.00E+00	0.00E+00	1.26E-09	1.26E-09	0.00	2.66E-04	6.87E-05	2.21E-04	9.27E-05
1.02E-05	1.01E-05	1.08E-05	1.28E-05	1.24E-05		0.00E+00	0.00E+00	1.12E-09	1.12E-09	0.00	2.38E-04	6.19E-05	1.97E-04	8.20E-05
9.92E-06	9.84E-06	1.05E-05	1.24E-05	1.20E-05		0.00E+00	0.00E+00	1.09E-09	1.09E-09	0.00	2.31E-04	6.02E-05	1.91E-04	7.95E-05
6.01E-06	5.96E-06	6.39E-06	7.66E-06	7.12E-06		0.00E+00	0.00E+00	6.57E-10	6.57E-10	0.00	1.37E-04	3.65E-05	1.17E-04	4.85E-05
5.86E-06	5.81E-06	6.23E-06	7.49E-06	6.94E-06		0.00E+00	0.00E+00	6.40E-10	6.40E-10	0.00	1.34E-04	3.56E-05	1.14E-04	4.74E-05
5.71E-06	5.66E-06	6.08E-06	7.33E-06	6.76E-06		0.00E+00	0.00E+00	6.24E-10	6.24E-10	0.00	1.30E-04	3.46E-05	1.11E-04	4.62E-05
5.55E-06	5.51E-06	5.93E-06	7.17E-06	6.58E-06		0.00E+00	0.00E+00	6.08E-10	6.08E-10	0.00	1.27E-04	3.37E-05	1.08E-04	4.51E-05
5.40E-06	5.35E-06	5.62E-06	6.42E-06	6.40E-06		0.00E+00	0.00E+00	5.83E-10	5.83E-10	0.00	1.23E-04	3.28E-05	1.02E-04	4.21E-05
5.25E-06	5.20E-06	5.46E-06	6.24E-06	6.22E-06		0.00E+00	0.00E+00	5.67E-10	5.67E-10	0.00	1.20E-04	3.19E-05	9.91E-05	4.09E-05
1.29E-05	1.28E-05	1.40E-05	1.75E-05	1.61E-05		0.00E+00	0.00E+00	1.46E-09	1.46E-09	0.00	3.08E-04	7.86E-05	2.57E-04	1.08E-04
1.26E-05	1.25E-05	1.36E-05	1.69E-05	1.57E-05		0.00E+00	0.00E+00	1.42E-09	1.42E-09	0.00	3.00E-04	7.68E-05	2.50E-04	1.05E-04
1.23E-05	1.22E-05	1.33E-05	1.64E-05	1.53E-05		0.00E+00	0.00E+00	1.38E-09	1.38E-09	0.00	2.92E-04	7.49E-05	2.43E-04	1.02E-04
1.20E-05	1.19E-05	1.29E-05	1.58E-05	1.48E-05		0.00E+00	0.00E+00	1.34E-09	1.34E-09	0.00	2.84E-04	7.31E-05	2.37E-04	9.93E-05
1.17E-05	1.16E-05	1.26E-05	1.53E-05	1.44E-05		0.00E+00	0.00E+00	1.31E-09	1.31E-09	0.00	2.77E-04	7.13E-05	2.30E-04	9.63E-05
6.82E-06	6.76E-06	7.11E-06	8.14E-06	8.09E-06		0.00E+00	0.00E+00	7.38E-10	7.38E-10	0.00	1.56E-04	4.14E-05	1.29E-04	5.33E-05
6.62E-06	6.56E-06	6.90E-06	7.89E-06	7.85E-06		0.00E+00	0.00E+00	7.16E-10	7.16E-10	0.00	1.51E-04	4.02E-05	1.25E-04	5.17E-05
6.44E-06	6.38E-06	6.71E-06	7.67E-06	7.63E-06		0.00E+00	0.00E+00	6.96E-10	6.96E-10	0.00	1.47E-04	3.91E-05	1.22E-04	5.03E-05
6.27E-06	6.22E-06	6.54E-06	7.48E-06	7.43E-06		0.00E+00	0.00E+00	6.78E-10	6.78E-10	0.00	1.43E-04	3.81E-05	1.19E-04	4.90E-05
6.13E-06	6.08E-06	6.54E-06	7.90E-06	7.26E-06		0.00E+00	0.00E+00	6.71E-10	6.71E-10	0.00	1.40E-04	3.72E-05	1.20E-04	4.98E-05
5.97E-06	5.92E-06	6.38E-06	7.73E-06	7.08E-06		0.00E+00	0.00E+00	6.55E-10	6.55E-10	0.00	1.37E-04	3.63E-05	1.17E-04	4.86E-05
5.81E-06	5.76E-06	6.06E-06	6.93E-06	6.89E-06		0.00E+00	0.00E+00	6.28E-10	6.28E-10	0.00	1.33E-04	3.53E-05	1.10E-04	4.54E-05
5.65E-06	5.60E-06	5.89E-06	6.74E-06	6.70E-06		0.00E+00	0.00E+00	6.11E-10	6.11E-10	0.00	1.29E-04	3.43E-05	1.07E-04	4.42E-05
5.48E-06	5.44E-06	5.72E-06	6.55E-06	6.50E-06		0.00E+00	0.00E+00	5.93E-10	5.93E-10	0.00	1.26E-04	3.33E-05	1.04E-04	4.29E-05
1.41E-05	1.40E-05	1.54E-05	1.96E-05	1.77E-05		0.00E+00	0.00E+00	1.60E-09	1.60E-09	0.00	3.38E-04	8.57E-05	2.84E-04	1.20E-04
1.38E-05	1.37E-05	1.50E-05	1.89E-05	1.73E-05		0.00E+00	0.00E+00	1.56E-09	1.56E-09	0.00	3.30E-04	8.38E-05	2.76E-04	1.17E-04
1.35E-05	1.34E-05	1.46E-05	1.83E-05	1.68E-05		0.00E+00	0.00E+00	1.52E-09	1.52E-09	0.00	3.21E-04	8.18E-05	2.69E-04	1.13E-04
1.31E-05	1.30E-05	1.42E-05	1.77E-05	1.63E-05		0.00E+00	0.00E+00	1.48E-09	1.48E-09	0.00	3.13E-04	7.98E-05	2.61E-04	1.10E-04
1.28E-05	1.27E-05	1.38E-05	1.71E-05	1.59E-05		0.00E+00	0.00E+00	1.44E-09	1.44E-09	0.00	3.04E-04	7.79E-05	2.53E-04	1.07E-04
1.25E-05	1.24E-05	1.34E-05	1.65E-05	1.54E-05		0.00E+00	0.00E+00	1.40E-09	1.40E-09	0.00	2.96E-04	7.59E-05	2.46E-04	1.03E-04
1.22E-05	1.21E-05	1.31E-05	1.59E-05	1.50E-05		0.00E+00	0.00E+00	1.36E-09	1.36E-09	0.00	2.87E-04	7.40E-05	2.39E-04	1.00E-04
7.10E-06	7.03E-06	7.41E-06	8.50E-06	8.42E-06		0.00E+00	0.00E+00	7.68E-10	7.68E-10	0.00	1.62E-04	4.31E-05	1.34E-04	5.56E-05
6.96E-06	6.90E-06	7.26E-06	8.33E-06	8.25E-06		0.00E+00	0.00E+00	7.53E-10	7.53E-10	0.00	1.59E-04	4.22E-05	1.32E-04	5.45E-05
6.75E-06	6.70E-06	7.05E-06	8.08E-06	8.01E-06		0.00E+00	0.00E+00	7.31E-10	7.31E-10	0.00	1.55E-04	4.10E-05	1.28E-04	5.29E-05
6.56E-06	6.51E-06	6.85E-06	7.85E-06	7.78E-06		0.00E+00	0.00E+00	7.10E-10	7.10E-10	0.00	1.50E-04	3.98E-05	1.24E-04	5.14E-05
6.38E-06	6.33E-06	6.66E-06	7.64E-06	7.57E-06		0.00E+00	0.00E+00	6.91E-10	6.91E-10	0.00	1.46E-04	3.88E-05	1.21E-04	5.00E-05
6.23E-06	6.18E-06	6.50E-06	7.46E-06	7.39E-06		0.00E+00	0.00E+00	6.75E-10	6.75E-10	0.00	1.43E-04	3.78E-05	1.18E-04	4.88E-05
6.07E-06	6.02E-06	6.34E-06	7.28E-06	7.21E-06		0.00E+00	0.00E+00	6.58E-10	6.58E-10	0.00	1.39E-04	3.69E-05	1.15E-04	4.76E-05
5.90E-06	5.85E-06	6.16E-06	7.08E-06	7.01E-06		0.00E+00	0.00E+00	6.39E-10	6.39E-10	0.00	1.35E-04	3.58E-05	1.12E-04	4.63E-05
5.74E-06	5.69E-06	5.99E-06	6.88E-06	6.81E-06		0.00E+00	0.00E+00	6.21E-10	6.21E-10	0.00	1.31E-04	3.48E-05	1.09E-04	4.50E-05
1.54E-05	1.53E-05	1.69E-05	2.19E-05	1.95E-05		0.00E+00	0.00E+00	1.76E-09	1.76E-09	0.00	3.71E-04	9.34E-05	3.13E-04	1.33E-04
1.51E-05	1.49E-05	1.65E-05	2.12E-05	1.90E-05		0.00E+00	0.00E+00	1.72E-09	1.72E-09	0.00	3.62E-04	9.15E-05	3.05E-04	1.29E-04
1.47E-05	1.46E-05	1.61E-05	2.05E-05	1.85E-05		0.00E+00	0.00E+00	1.67E-09	1.67E-09	0.00	3.53E-04	8.94E-05	2.97E-04	1.26E-04
1.44E-05	1.43E-05	1.57E-05	1.99E-05	1.80E-05		0.00E+00	0.00E+00	1.63E-09	1.63E-09	0.00	3.44E-04	8.73E-05	2.89E-04	1.22E-04
1.40E-05	1.39E-05	1.53E-05	1.92E-05	1.75E-05		0.00E+00	0.00E+00	1.59E-09	1.59E-09	0.00	3.35E-04	8.52E-05	2.80E-04	1.18E-04

Unique Identifier	X (UTM)	Y (UTM)	DemolitionS	Site PreparationS	Grading/ExcavationS	Concrete (Garage and Podiums)1	Concrete (Garage and Podiums)1	Concrete (Garage and Podiums)1	Concrete (Garage and Podiums)S	Concrete (Garage and Podiums)2	Building Construction (framing, roofing,	Building Construction (framing, roofing,	Building Construction (framing, roofing,	Building Construction (framing, roofing,	Building Construction (framing, roofing,
			2026	2026	2026	2026	2027	2028	2028	2027	2028	2028	2028	2029	2029
371508.013760775.01	371508.01	3760775.01	8.48E-05	0.00E+00	1.78E-04	6.26E-05	6.24E-05	6.23E-05	6.80E-05	8.50E-05	2.07E-05	2.07E-05	2.26E-05	2.26E-05	2.82E-05
371518.013760775.01	371518.01	3760775.01	8.24E-05	0.00E+00	1.73E-04	6.10E-05	6.08E-05	6.07E-05	6.61E-05	8.19E-05	2.01E-05	2.01E-05	2.19E-05	2.19E-05	2.72E-05
371528.013760775.01	371528.01	3760775.01	8.00E-05	0.00E+00	1.68E-04	5.94E-05	5.92E-05	5.91E-05	6.41E-05	7.90E-05	1.96E-05	1.96E-05	2.13E-05	2.13E-05	2.62E-05
371538.013760775.01	371538.01	3760775.01	7.77E-05	0.00E+00	1.63E-04	5.79E-05	5.77E-05	5.76E-05	6.23E-05	7.63E-05	1.91E-05	1.91E-05	2.07E-05	2.07E-05	2.53E-05
371703.013760775.01	371703.01	3760775.01	4.26E-05	0.00E+00	8.96E-05	3.30E-05	3.29E-05	3.28E-05	3.46E-05	3.98E-05	1.09E-05	1.09E-05	1.15E-05	1.15E-05	1.32E-05
371708.013760775.01	371708.01	3760775.01	4.19E-05	0.00E+00	8.82E-05	3.25E-05	3.24E-05	3.23E-05	3.40E-05	3.92E-05	1.07E-05	1.07E-05	1.13E-05	1.13E-05	1.30E-05
371718.013760775.01	371718.01	3760775.01	4.07E-05	0.00E+00	8.56E-05	3.15E-05	3.14E-05	3.14E-05	3.31E-05	3.80E-05	1.04E-05	1.04E-05	1.10E-05	1.10E-05	1.26E-05
371728.013760775.01	371728.01	3760775.01	3.96E-05	0.00E+00	8.32E-05	3.06E-05	3.05E-05	3.05E-05	3.21E-05	3.69E-05	1.01E-05	1.01E-05	1.07E-05	1.07E-05	1.23E-05
371738.013760775.01	371738.01	3760775.01	3.84E-05	0.00E+00	8.08E-05	2.97E-05	2.97E-05	2.96E-05	3.12E-05	3.59E-05	9.82E-06	9.82E-06	1.03E-05	1.03E-05	1.19E-05
371748.013760775.01	371748.01	3760775.01	3.74E-05	0.00E+00	7.86E-05	2.89E-05	2.88E-05	2.88E-05	3.03E-05	3.49E-05	9.55E-06	9.55E-06	1.01E-05	1.01E-05	1.16E-05
371758.013760775.01	371758.01	3760775.01	3.65E-05	0.00E+00	7.67E-05	2.82E-05	2.81E-05	2.81E-05	2.96E-05	3.41E-05	9.32E-06	9.32E-06	9.82E-06	9.82E-06	1.13E-05
371768.013760775.01	371768.01	3760775.01	3.55E-05	0.00E+00	7.47E-05	2.75E-05	2.74E-05	2.73E-05	2.88E-05	3.32E-05	9.07E-06	9.07E-06	9.56E-06	9.56E-06	1.10E-05
371458.013760785.01	371458.01	3760785.01	1.02E-04	0.00E+00	2.14E-04	7.37E-05	7.35E-05	7.34E-05	8.17E-05	1.06E-04	2.43E-05	2.43E-05	2.71E-05	2.71E-05	3.53E-05
371468.013760785.01	371468.01	3760785.01	9.93E-05	0.00E+00	2.09E-04	7.20E-05	7.19E-05	7.17E-05	7.96E-05	1.03E-04	2.38E-05	2.38E-05	2.64E-05	2.64E-05	3.41E-05
371478.013760785.01	371478.01	3760785.01	9.65E-05	0.00E+00	2.03E-04	7.03E-05	7.01E-05	7.00E-05	7.74E-05	9.92E-05	2.32E-05	2.32E-05	2.57E-05	2.57E-05	3.29E-05
371488.013760785.01	371488.01	3760785.01	9.39E-05	0.00E+00	1.97E-04	6.86E-05	6.85E-05	6.83E-05	7.53E-05	9.58E-05	2.27E-05	2.27E-05	2.50E-05	2.50E-05	3.18E-05
371498.013760785.01	371498.01	3760785.01	9.12E-05	0.00E+00	1.92E-04	6.69E-05	6.67E-05	6.66E-05	7.31E-05	9.23E-05	2.21E-05	2.21E-05	2.43E-05	2.43E-05	3.06E-05
371508.013760785.01	371508.01	3760785.01	8.85E-05	0.00E+00	1.86E-04	6.52E-05	6.50E-05	6.49E-05	7.10E-05	8.90E-05	2.15E-05	2.15E-05	2.36E-05	2.36E-05	2.95E-05
371518.013760785.01	371518.01	3760785.01	8.59E-05	0.00E+00	1.80E-04	6.35E-05	6.33E-05	6.32E-05	6.89E-05	8.56E-05	2.10E-05	2.10E-05	2.29E-05	2.29E-05	2.84E-05
371528.013760785.01	371528.01	3760785.01	8.32E-05	0.00E+00	1.75E-04	6.18E-05	6.16E-05	6.14E-05	6.68E-05	8.24E-05	2.04E-05	2.04E-05	2.22E-05	2.22E-05	2.74E-05
371538.013760785.01	371538.01	3760785.01	8.08E-05	0.00E+00	1.70E-04	6.01E-05	6.00E-05	5.98E-05	6.48E-05	7.95E-05	1.99E-05	1.99E-05	2.15E-05	2.15E-05	2.64E-05
371704.013760785.01	371704.01	3760785.01	4.35E-05	0.00E+00	9.14E-05	3.36E-05	3.35E-05	3.35E-05	3.53E-05	4.07E-05	1.11E-05	1.11E-05	1.17E-05	1.17E-05	1.35E-05
371708.013760785.01	371708.01	3760785.01	4.30E-05	0.00E+00	9.03E-05	3.32E-05	3.31E-05	3.30E-05	3.49E-05	4.02E-05	1.10E-05	1.10E-05	1.16E-05	1.16E-05	1.34E-05
371718.013760785.01	371718.01	3760785.01	4.17E-05	0.00E+00	8.76E-05	3.22E-05	3.21E-05	3.21E-05	3.38E-05	3.91E-05	1.06E-05	1.06E-05	1.12E-05	1.12E-05	1.30E-05
371728.013760785.01	371728.01	3760785.01	4.05E-05	0.00E+00	8.51E-05	3.13E-05	3.12E-05	3.11E-05	3.29E-05	3.79E-05	1.03E-05	1.03E-05	1.09E-05	1.09E-05	1.26E-05
371738.013760785.01	371738.01	3760785.01	3.93E-05	0.00E+00	8.26E-05	3.04E-05	3.03E-05	3.02E-05	3.19E-05	3.68E-05	1.00E-05	1.00E-05	1.06E-05	1.06E-05	1.22E-05
371748.013760785.01	371748.01	3760785.01	3.81E-05	0.00E+00	8.02E-05	2.95E-05	2.94E-05	2.93E-05	3.10E-05	3.57E-05	9.73E-06	9.73E-06	1.03E-05	1.03E-05	1.19E-05
371458.013760795.01	371458.01	3760795.01	1.07E-04	0.00E+00	2.25E-04	7.72E-05	7.70E-05	7.68E-05	8.58E-05	1.12E-04	2.55E-05	2.55E-05	2.85E-05	2.85E-05	3.72E-05
371468.013760795.01	371468.01	3760795.01	1.04E-04	0.00E+00	2.19E-04	7.55E-05	7.53E-05	7.51E-05	8.36E-05	1.09E-04	2.49E-05	2.49E-05	2.77E-05	2.77E-05	3.60E-05
371478.013760795.01	371478.01	3760795.01	1.01E-04	0.00E+00	2.13E-04	7.36E-05	7.34E-05	7.33E-05	8.13E-05	1.05E-04	2.43E-05	2.43E-05	2.70E-05	2.70E-05	3.48E-05
371488.013760795.01	371488.01	3760795.01	9.83E-05	0.00E+00	2.07E-04	7.17E-05	7.15E-05	7.14E-05	7.88E-05	1.01E-04	2.37E-05	2.37E-05	2.62E-05	2.62E-05	3.34E-05
371498.013760795.01	371498.01	3760795.01	9.54E-05	0.00E+00	2.00E-04	6.98E-05	6.97E-05	6.95E-05	7.65E-05	9.69E-05	2.31E-05	2.31E-05	2.54E-05	2.54E-05	3.22E-05
371508.013760795.01	371508.01	3760795.01	9.25E-05	0.00E+00	1.94E-04	6.80E-05	6.78E-05	6.76E-05	7.41E-05	9.32E-05	2.24E-05	2.24E-05	2.46E-05	2.46E-05	3.09E-05
371518.013760795.01	371518.01	3760795.01	8.96E-05	0.00E+00	1.88E-04	6.61E-05	6.59E-05	6.58E-05	7.18E-05	8.96E-05	2.18E-05	2.18E-05	2.38E-05	2.38E-05	2.97E-05
371528.013760795.01	371528.01	3760795.01	8.68E-05	0.00E+00	1.82E-04	6.43E-05	6.41E-05	6.40E-05	6.96E-05	8.62E-05	2.12E-05	2.12E-05	2.31E-05	2.31E-05	2.86E-05
371538.013760795.01	371538.01	3760795.01	8.42E-05	0.00E+00	1.77E-04	6.26E-05	6.24E-05	6.23E-05	6.76E-05	8.31E-05	2.07E-05	2.07E-05	2.24E-05	2.24E-05	2.76E-05
371548.013760795.01	371548.01	3760795.01	8.14E-05	0.00E+00	1.71E-04	6.07E-05	6.06E-05	6.04E-05	6.53E-05	7.98E-05	2.00E-05	2.00E-05	2.17E-05	2.17E-05	2.65E-05
371558.013760795.01	371558.01	3760795.01	7.87E-05	0.00E+00	1.65E-04	5.89E-05	5.87E-05	5.86E-05	6.31E-05	7.66E-05	1.94E-05	1.94E-05	2.10E-05	2.10E-05	2.54E-05
371702.013760795.01	371702.01	3760795.01	4.50E-05	0.00E+00	9.47E-05	3.48E-05	3.47E-05	3.46E-05	3.66E-05	4.24E-05	1.15E-05	1.15E-05	1.21E-05	1.21E-05	1.41E-05
371708.013760795.01	371708.01	3760795.01	4.42E-05	0.00E+00	9.30E-05	3.41E-05	3.40E-05	3.40E-05	3.59E-05	4.16E-05	1.13E-05	1.13E-05	1.19E-05	1.19E-05	1.38E-05
371718.013760795.01	371718.01	3760795.01	4.29E-05	0.00E+00	9.01E-05	3.31E-05	3.30E-05	3.29E-05	3.48E-05	4.03E-05	1.09E-05	1.09E-05	1.16E-05	1.16E-05	1.34E-05
371728.013760795.01	371728.01	3760795.01	4.16E-05	0.00E+00	8.74E-05	3.21E-05	3.20E-05	3.19E-05	3.37E-05	3.91E-05	1.06E-05	1.06E-05	1.12E-05	1.12E-05	1.30E-05
371458.013760805.01	371458.01	3760805.01	1.13E-04	0.00E+00	2.37E-04	8.10E-05	8.07E-05	8.05E-05	9.03E-05	1.19E-04	2.67E-05	2.67E-05	3.00E-05	3.00E-05	3.94E-05
371468.013760805.01	371468.01	3760805.01	1.10E-04	0.00E+00	2.30E-04	7.91E-05	7.88E-05	7.87E-05	8.78E-05	1.15E-04	2.61E-05	2.61E-05	2.91E-05	2.91E-05	3.81E-05
371478.013760805.01	371478.01	3760805.01	1.06E-04	0.00E+00	2.24E-04	7.71E-05	7.69E-05	7.67E-05	8.53E-05	1.10E-04	2.55E-05	2.55E-05	2.83E-05	2.83E-05	3.67E-05
371488.013760805.01	371488.01	3760805.01	1.03E-04	0.00E+00	2.17E-04	7.51E-05	7.49E-05	7.47E-05	8.27E-05	1.06E-04	2.48E-05	2.48E-05	2.75E-05	2.75E-05	3.53E-05
371498.013760805.01	371498.01	3760805.01	1.00E-04	0.00E+00	2.10E-04	7.30E-05	7.28E-05	7.27E-05	8.01E-05	1.02E-04	2.41E-05	2.41E-05	2.66E-05	2.66E-05	3.39E-05
371508.013760805.01	371508.01	3760805.01	9.68E-05	0.00E+00	2.03E-04	7.10E-05	7.08E-05	7.06E-05	7.76E-05	9.79E-05	2.34E-05	2.34E-05	2.57E-05	2.57E-05	3.25E-05
371518.013760805.01	371518.01	3760805.01	9.37E-05	0.00E+00	1.97E-04	6.90E-05	6.88E-05	6.87E-05	7.51E-05	9.41E-05	2.28E-05	2.28E-05	2.49E-05	2.49E-05	3.12E-05
371528.013760805.01	371528.01	3760805.01	9.08E-05	0.00E+00	1.91E-04	6.71E-05	6.69E-05	6.68E-05	7.28E-05	9.06E-05	2.22E-05	2.22E-05	2.42E-05	2.42E-05	3.01E-05
371538.013760805.01	371538.01	3760805.01	8.78E-05	0.00E+00	1.85E-04	6.52E-05	6.50E-05	6.48E-05	7.05E-05	8.71E-05	2.15E-05	2.15E-05	2.34E-05	2.34E-05	2.89E-05
371548.013760805.01	371548.01	3760805.01	8.48E-05	0.00E+00	1.78E-04	6.32E-05	6.30E-05	6.28E-05	6.81E-05	8.34E-05	2.09E-05	2.09E-05	2.26E-05	2.26E-05	2.77E-05
371558.013760805.01	371558.01	3760805.01	8.19E-05	0.00E+00	1.72E-04	6.12E-05	6.10E-05	6.09E-05	6.57E-05	8.00E-05	2.02E-05	2.02E-05	2.18E-05	2.18E-05	2.65E-05
371568.013760805.01	371568.01	3760805.01	7.91E-05	0.00E+00	1.66E-04	5.93E-05	5.91E-05	5.90E-05	6.35E-05	7.68E-05	1.96E-05	1.96E-05	2.11E-05	2.11E-05	2.55E-05
371699.013760805.01	371699.01	3760805.01	4.70E-05	0.00E+00	9.88E-05	3.62E-05	3.61E-05	3.60E-05	3.82E-05	4.44E-05	1.20E-05	1.20E-05	1.27E-05	1.27E-05	1.47E-05
371708.013760805.01	371708.01	3760805.01	4.57E-05	0.00E+00	9.60E-05	3.52E-05	3.51E-05	3.50E-05	3.71E-05	4.32E-05	1.16E-05	1.16E-05	1.23E-05	1.23E-05	1.43E-05
371718.013760805.01	371718.01	3760805.01	4.42E-05	0.00E+00	9.29E-05	3.41E-05	3.40E-05	3.39E-05	3.59E-05	4.18E-05	1.12E-05	1.12E-05	1.19E-05	1.19E-05	1.39E-05
371728.013760805.01	371728.01	3760805.01	4.28E-05	0.00E+00	8.99E-05	3.29E-05	3.29E-05	3.28E-05	3.47E-05	4.05E-05	1.09E-05	1.09E-05	1.15E-05	1.15E-05	1.34E-05
371738.013760805.01	371738.01	3760805.01	4.13E-05	0.00E+00	8.69E-05	3.18E-05	3.18E-05	3.17E-05	3.36E-05	3.91E-05	1.05E-05	1.05E-05	1.11E-05	1.11E-05	1.30E-05
371458.013760815.01	371458.01	3760815.01	1.19E-04	0.00E+00	2.49E-04	8.50E-05	8.48E-05	8.46E-05	9.51E-05	1.26E-04	2.81E-05	2.81E-05	3.16E-05	3.16E-05	4.18E-05
371468.013760815.01	371468.01	3760815.01	1.15E-04	0.00E+00	2.42E-04	8.29E-05	8.27E-05	8.25E-05	9.24E-05	1.21E-04	2.74E-05	2.74E-05	3.07E-05	3.07E-05	4.03E-05
371478.013760815.01	371478.01	3760815.01	1.12E-04	0.00E+00	2.35E-04	8.08E-05	8.06E-05	8.04E-05	8.96E-05	1.17E-04	2.67E-05	2.67E-05	2.97E-05	2.97E-05	3.88E-05
371488.013760815.01	371488.01	3760815.01	1.08E-04	0.00E+00	2.28E-04	7.86E-05	7.84E-05	7.82E-05	8.68E-05	1.12E-04	2.60E-05	2.60E-05	2.88E-05	2.88E-05	3.72E-05
371498.013760815.01	371498.01	3760815.01	1.05E-04	0.00E+00	2.20E-04	7.64E-05	7.62E-05	7.60E-05	8.40E-05	1.08E-04	2.52E-05	2.52E-05	2.79E-05	2.79E-05	3.57E-05
371508.013760815.01	371508.01	3760815.01	1.01E-04	0.00E+00	2.13E-04	7.43E-05	7.41E-05	7.39E-05	8.13E-05	1.03E-04	2.45E-05	2.45E-05	2.70E-05	2.70E-05	3.42E-05
371558.013760814.01	371558.01	3760814.01	8.49E-05	0.00E+00	1.78E-04	6.34E-05	6.32E-05	6.30E-05	6.81E-05	8.31E-05	2.09E-05	2.09E-05	2.26E-05	2.26E-05	2.76E-05
371568.013760815.01	371568.01	3760815.01	8.22E-05	0.00E+00	1.73E-04	6.15E-05	6.14E-05	6.12E-05	6.60E-05	8.00E-05	2.03E-05	2.03E-05	2.19E-05	2.19E-05	2.65E-05
371708.013760812.01	371708.01	3760812.01	4.67E-05	0.00E+00	9.82E-05	3.59E-05	3.58E-05	3.58E-05	3.91E-05	4.88E-05	1.19E-05	1.19E-05	1.30E-05	1.30E-05	1.62E-05
371718.013760815.01	371718.01	3760815.01	4.56E-05	0.00E+00	9.57E-05	3.50E-05	3.49E-05	3.49E-05	3.70E-05	4.33E-05	1.16E-05	1.16E-05	1.23E-05	1.23E-05	1.44E-05
371728.013760815.01	371728.01	3760815.01	4.40E-05	0.00E+00	9.24E-05	3.38E-05	3.37E-05	3.36E-05	3.57E-05	4.18E-05	1.12E-05	1.12E-05	1.19E-05	1.19E-05	1.39E-05
371738.013760815.01	371738.01	3760815.01	4.25E-05	0.00E+00	8.92E-05	3.26E-05	3.26E-05	3.25E-05	3.45E-05	4.04E-05	1.08E-05	1.08E-05	1.14E-05	1.14E-05	1.34E-05
371458.013760825.01	371458.01	3760825.01	1.25E-04	0.00E+00	2.63E-04	8.94E-05	8.92E-05	8.90E-05	1.00E-04	1.34E-04	2.95E-05	2.95E-05	3.33E-05	3.33E-05	4.44E-05
371468.013760825.01	371468.01	3760825.01	1.21E-04	0.00E+00	2.55E-04	8.71E-05	8.69E-05	8.67E-05	9.73E-05	1.29E-04	2.88E-05	2.88E-05	3.23E-05	3.23E-05	4.27E-05
371478.013760825.01	371478.01	3760825.01	1.18E-04	0.00E+00	2.47E-04	8.48E-05	8.45E-05	8.43E-05	9.43E-05	1.23E-04	2.80E-05	2.80E-05	3.13E-05	3.13E-05	4.10E-05
371488.013760825.01	371488.01	3760825.01	1.14E-04	0.00E+00	2.39E-04	8.24E-05	8.22E-05	8.20E-05	9.12E-05	1.18E-04	2.72E-05	2.72E-05	3.03E-05	3.03E-05	3.93E-05
371498.013760825.01	371498.01	3760825.01	1.10E-04	0.00E+00	2.31E-04	8.00E-05	7.98E-05	7.96E-05	8.82E-05	1.13E-04	2.64E-05	2.64E-05	2.93E-05	2.93E-05	3.76E-05
371508.013760825.01	371508.01	3760825.01	1.06E-04	0.00E+00	2.24E-04	7.77E-05	7.75E-05	7.73E-05	8.53E-05	1.09E-04	2.57E-05	2.57E-05	2.83E-05	2.83E-05	3.60E-05
371728.013760822.01	371728.01	3760822.01	4.49E-05	0.00E+00	9.43E-05	3.44E-05	3.44E-05	3.43E-05	3.65E-05	4.29E-05	1.14E-05	1.14E-05	1.21E-05	1.21E-05	1.42E-05
371738.013760823.01	371738.01	3760823.01	4.34E-05	0.00E+00	9.13E-05	3.33E-05	3.32E-05	3.32E-05	3.53E-05	4.15E-05	1.10E-05	1.10E-05	1.17E-05	1.17E-05	1.38E-05
371808.013760825.01	371808.01	3760825.01	3.60E-05	0.00E+00	7.56E-05	2.76E-05	2.75E-05	2.74E-05	2.92E-05	3.45E-05	9.10E-06	9.10E-06	9.70E-06	9.70E-06	1.14E-05
371818.013760825.01	371818.01	3760825.01	3.53E-05	0.00E+00	7.41E-05	2.70E-05	2.69E-05	2.69E-05	2.86E-05	3.38E-05	8.92E-06	8.92E-06	9.51E-06	9.51E-06	1.12E-05
371458.013760835.01	371458.01	3760835.01	1.33E-04	0.00E+00	2.79E-04	9.42E-05	9.40E-05	9.38E-05	1.06E-04	1.43E-04	3.11E-05	3.11E-05	3.52E-05	3.52E-05	4.74E-05
371468.013760835.01	371468.01	3760835.01	1.28E-04	0.00E+00	2.70E-04	9.17E-05	9.15E-05	9.13E-05	1.03E-04	1.37E-04	3.03E-05	3.03E-05	3.41E-05	3.41E-05	4.55E-05
371478.013760835.01	371478.01	3760835.01	1.24E-04	0.00E+00	2.61E-04	8.92E-05	8.89E-05	8.87E-05	9.95E-05	1.31E-04	2.94E-05	2.94E-05	3.30E-05	3.30E-05	4.35E-05
371488.013760835.01	371488.01	3760835.01	1.20E-04	0.00E+00	2.52E-04	8.66E-05	8.64E-05	8.62E-05	9.62E-05	1.26E-04	2.86E-05	2.86E-05	3.19E-05	3.19E-05	4.17E-05
371498.013760835.01	371498.01	3760835.01	1.16E-04	0.00E+00	2.44E-04	8.40E-05	8.38E-05	8.36E-05	9.29E-05	1.20E-04	2.78E-05	2.78E-05	3.08E-05	3.08E-05	3.99E-05
371508.013760835.01	371508.01	3760835.01	1.12E-04	0.00E+00	2.35E-04	8.14E-05	8.12E-05	8.10E-05	8.96E-05	1.15E-04	2.69E-05	2.69E-05	2.97E-05	2.97E-05	3.80E-05
371778.013760837.01	371778.01	3760837.01	3.99E-05	0.00E+00	8.39E-05	3.05E-05	3.04E-05	3.04E-05	3.24E-05	3.85E-05	1.01E-05	1.01E-05	1.08E-05	1.08E-05	1.28E-05
371788.013760835.01	371788.01	3760835.01	3.87E-05	0.00E+00	8.14E-05	2.96E-05	2.96E-05	2.95E-05	3.15E-05	3.73E-05	9.79E-06	9.79E-06	1.04E-05	1.04E-05	1.24E-05
371798.013760835.01	371798.01	3760835.01	3.79E-05	0.00E+00	7.97E-05	2.90E-05	2.89E-05	2.88E-05	3.08E-05	3.66E-05	9.57E-06	9.57E-06	1.02E-05	1.02E-05	1.21E-05
371458.013760845.01	371458.01	3760845.01	1.40E-04	0.00E+00	2.95E-04	9.94E-05	9.92E-05	9.89E-05	1.13E-04	1.52E-04	3.28E-05	3.28E-05	3.73E-05	3.73E-05	5.06E-05
371468.013760845.01	371468.01	3760845.01	1.36E-04	0.00E+00	2.86E-04	9.67E-05	9.64E-05	9.62E-05	1.09E-04	1.46E-04	3.19E-05	3.19E-05	3.61E-05	3.61E-05	4.84E-05
371478.013760845.01	371478.01	3760845.01	1.31E-04	0.00E+00	2.76E-04	9.39E-05	9.36E-05	9.34E-05	1.05E-04	1.39E-04	3.10E-05	3.10E-05	3.49E-05	3.49E-05	4.63E-05
371488.013760845.01	371488.01	3760845.01	1.27E-04	0.00E+00	2.66E-04	9.10E-05	9.08E-05	9.06E-05	1.01E-04	1.33E-04	3.01E-05	3.01E-05	3.36E-05	3.36E-05	4.42E-05
371773.013760840.01	371773.01	3760840.01	4.09E-05	0.00E+00	8.59E-05	3.12E-05	3.12E-05	3.11E-05	3.32E-05	3.95E-05	1.03E-05	1.03E-05	1.10E-05	1.10E-05	1.31E-05
371778.013760845.01	371778.01	3760845.01	4.10E-05	0.00E+00	8.61E-05	3.13E-05	3.12E-05	3.11E-05	3.33E-05	3.98E-05	1.03E-05	1.03E-05	1.11E-05	1.11E-05	1.32E-05
371458.013760855.01	371458.01	3760855.01	1.49E-04	0.00E+00	3.13E-04	1.05E-04	1.05E-04	1.05E-04	1.19E-04	1.63E-04	3.47E-05	3.47E-05	3.96E-05	3.96E-05	5.41E-05
371468.013760855.01	371468.01	3760855.01	1.44E-04	0.00E+00	3.02E-04	1.02E-04	1.02E-04	1.01E-04	1.15E-04	1.56E-04	3.37E-05	3.37E-05	3.82E-05	3.82E-05	5.16E-05
371478.013760855.01	371478.01	3760855.01	1.39E-04	0.00E+00	2.92E-04	9.89E-05	9.87E-05	9.84E-05	1.11E-04	1.48E-04	3.27E-05	3.27E-05	3.69E-05	3.69E-05	4.92E-05
371488.013760855.01	371488.01	3760855.01	1.34E-04	0.00E+00	2.81E-04	9.58E-05	9.56E-05	9.54E-05	1.07E-04	1.41E-04	3.16E-05	3.16E-05	3.55E-05	3.55E-05	4.69E-05
371458.013760865.01	371458.01	3760865.01	1.59E-04	0.00E+00	3.34E-04	1.11E-04	1.11E-04	1.11E-04	1.27E-04	1.75E-04	3.67E-05	3.67E-05	4.22E-05	4.22E-05	5.80E-05
371468.013760865.01	371468.01	3760865.01	1.53E-04	0.00E+00	3.21E-04	1.08E-04	1.08E-04	1.07E-04	1.22E-04	1.67E-04	3.56E-05	3.56E-05	4.06E-05	4.06E-05	5.53E-05
371478.013760865.01	371478.01	3760865.01	1.47E-04	0.00E+00	3.09E-04	1.05E-04	1.04E-04	1.04E-04	1.18E-04	1.59E-04	3.45E-05	3.45E-05	3.91E-05	3.91E-05	5.26E-05
371488.013760865.01	371488.01	3760865.01	1.42E-04	0.00E+00	2.97E-04	1.01E-04	1.01E-04	1.01E-04	1.13E-04	1.51E-04	3.34E-05	3.34E-05	3.76E-05	3.76E-05	5.00E-05
371458.013760875.01	371458.01	3760875.01	1.69E-04	0.00E+00	3.56E-04	1.18E-04	1.18E-04	1.17E-04	1.35E-04	1.88E-04	3.90E-05	3.90E-05	4.49E-05	4.49E-05	6.24E-05
371468.013760875.01	371468.01	3760875.01	1.63E-04	0.00E+00	3.42E-04	1.14E-04	1.14E-04	1.14E-04	1.30E-04	1.79E-04	3.78E-05	3.78E-05	4.32E-05	4.32E-05	5.93E-05
371478.013760875.01	371478.01	3760875.01	1.56E-04	0.00E+00	3.29E-04	1.11E-04	1.10E-04	1.10E-04	1.25E-04	1.70E-04	3.65E-05	3.65E-05	4.16E-05	4.16E-05	5.63E-05
371488.013760875.01	371488.01	3760875.01	1.50E-04	0.00E+00	3.15E-04	1.07E-04	1.07E-04	1.06E-04	1.20E-04	1.61E-04	3.53E-05	3.53E-05	3.99E-05	3.99E-05	5.33E-05
371458.013760885.01	371458.01

Finishing/Painting1	Finishing/Painting1	FinishingS/PaintingS	Finishing/Painting2	PavingS		Child Risk					Overlapping Phases - Maximum GLC			
2028	2029	2029	2029	2029		3rd Trimester	0<2	2<16	Total	per million	2026	2027	2028	2029
1.37E-05	1.36E-05	1.48E-05	1.85E-05	1.70E-05		0.00E+00	0.00E+00	1.54E-09	1.54E-09	0.00	3.26E-04	8.31E-05	2.72E-04	1.15E-04
1.33E-05	1.32E-05	1.44E-05	1.78E-05	1.65E-05		0.00E+00	0.00E+00	1.50E-09	1.50E-09	0.00	3.17E-04	8.10E-05	2.64E-04	1.11E-04
1.30E-05	1.29E-05	1.40E-05	1.72E-05	1.61E-05		0.00E+00	0.00E+00	1.45E-09	1.45E-09	0.00	3.07E-04	7.89E-05	2.56E-04	1.08E-04
1.27E-05	1.25E-05	1.36E-05	1.66E-05	1.56E-05		0.00E+00	0.00E+00	1.41E-09	1.41E-09	0.00	2.99E-04	7.68E-05	2.49E-04	1.04E-04
7.21E-06	7.15E-06	7.54E-06	8.67E-06	8.56E-06		0.00E+00	0.00E+00	7.81E-10	7.81E-10	0.00	1.65E-04	4.38E-05	1.37E-04	5.66E-05
7.10E-06	7.04E-06	7.42E-06	8.53E-06	8.43E-06		0.00E+00	0.00E+00	7.69E-10	7.69E-10	0.00	1.63E-04	4.31E-05	1.35E-04	5.57E-05
6.89E-06	6.83E-06	7.20E-06	8.28E-06	8.18E-06		0.00E+00	0.00E+00	7.47E-10	7.47E-10	0.00	1.58E-04	4.18E-05	1.31E-04	5.41E-05
6.69E-06	6.64E-06	6.99E-06	8.04E-06	7.95E-06		0.00E+00	0.00E+00	7.25E-10	7.25E-10	0.00	1.53E-04	4.06E-05	1.27E-04	5.25E-05
6.50E-06	6.45E-06	6.79E-06	7.81E-06	7.72E-06		0.00E+00	0.00E+00	7.04E-10	7.04E-10	0.00	1.49E-04	3.95E-05	1.23E-04	5.10E-05
6.32E-06	6.27E-06	6.61E-06	7.60E-06	7.51E-06		0.00E+00	0.00E+00	6.85E-10	6.85E-10	0.00	1.45E-04	3.84E-05	1.20E-04	4.96E-05
6.17E-06	6.12E-06	6.45E-06	7.42E-06	7.33E-06		0.00E+00	0.00E+00	6.68E-10	6.68E-10	0.00	1.41E-04	3.74E-05	1.17E-04	4.84E-05
6.01E-06	5.95E-06	6.28E-06	7.23E-06	7.14E-06		0.00E+00	0.00E+00	6.51E-10	6.51E-10	0.00	1.38E-04	3.65E-05	1.14E-04	4.72E-05
1.61E-05	1.60E-05	1.78E-05	2.31E-05	2.05E-05		0.00E+00	0.00E+00	1.85E-09	1.85E-09	0.00	3.90E-04	9.79E-05	3.29E-04	1.40E-04
1.58E-05	1.56E-05	1.73E-05	2.24E-05	1.99E-05		0.00E+00	0.00E+00	1.80E-09	1.80E-09	0.00	3.80E-04	9.56E-05	3.20E-04	1.36E-04
1.54E-05	1.52E-05	1.69E-05	2.16E-05	1.94E-05		0.00E+00	0.00E+00	1.75E-09	1.75E-09	0.00	3.70E-04	9.34E-05	3.11E-04	1.32E-04
1.50E-05	1.49E-05	1.64E-05	2.09E-05	1.89E-05		0.00E+00	0.00E+00	1.70E-09	1.70E-09	0.00	3.60E-04	9.11E-05	3.02E-04	1.28E-04
1.46E-05	1.45E-05	1.59E-05	2.01E-05	1.83E-05		0.00E+00	0.00E+00	1.66E-09	1.66E-09	0.00	3.50E-04	8.88E-05	2.93E-04	1.24E-04
1.43E-05	1.41E-05	1.55E-05	1.94E-05	1.78E-05		0.00E+00	0.00E+00	1.61E-09	1.61E-09	0.00	3.40E-04	8.66E-05	2.84E-04	1.20E-04
1.39E-05	1.38E-05	1.50E-05	1.87E-05	1.72E-05		0.00E+00	0.00E+00	1.56E-09	1.56E-09	0.00	3.30E-04	8.43E-05	2.75E-04	1.16E-04
1.35E-05	1.34E-05	1.45E-05	1.80E-05	1.67E-05		0.00E+00	0.00E+00	1.51E-09	1.51E-09	0.00	3.20E-04	8.20E-05	2.67E-04	1.12E-04
1.31E-05	1.30E-05	1.41E-05	1.73E-05	1.62E-05		0.00E+00	0.00E+00	1.47E-09	1.47E-09	0.00	3.11E-04	7.98E-05	2.59E-04	1.09E-04
7.35E-06	7.29E-06	7.69E-06	8.88E-06	8.74E-06		0.00E+00	0.00E+00	7.97E-10	7.97E-10	0.00	1.69E-04	4.46E-05	1.40E-04	5.78E-05
7.26E-06	7.20E-06	7.60E-06	8.77E-06	8.63E-06		0.00E+00	0.00E+00	7.88E-10	7.88E-10	0.00	1.66E-04	4.41E-05	1.38E-04	5.71E-05
7.05E-06	6.99E-06	7.37E-06	8.51E-06	8.38E-06		0.00E+00	0.00E+00	7.64E-10	7.64E-10	0.00	1.62E-04	4.28E-05	1.34E-04	5.54E-05
6.84E-06	6.78E-06	7.16E-06	8.26E-06	8.13E-06		0.00E+00	0.00E+00	7.42E-10	7.42E-10	0.00	1.57E-04	4.15E-05	1.30E-04	5.38E-05
6.64E-06	6.58E-06	6.95E-06	8.02E-06	7.89E-06		0.00E+00	0.00E+00	7.20E-10	7.20E-10	0.00	1.52E-04	4.03E-05	1.26E-04	5.22E-05
6.44E-06	6.39E-06	6.74E-06	7.79E-06	7.66E-06		0.00E+00	0.00E+00	6.99E-10	6.99E-10	0.00	1.48E-04	3.91E-05	1.22E-04	5.07E-05
1.69E-05	1.67E-05	1.87E-05	2.44E-05	2.15E-05		0.00E+00	0.00E+00	1.94E-09	1.94E-09	0.00	4.09E-04	1.02E-04	3.46E-04	1.47E-04
1.65E-05	1.64E-05	1.82E-05	2.37E-05	2.09E-05		0.00E+00	0.00E+00	1.89E-09	1.89E-09	0.00	3.99E-04	1.00E-04	3.36E-04	1.43E-04
1.61E-05	1.60E-05	1.77E-05	2.28E-05	2.04E-05		0.00E+00	0.00E+00	1.84E-09	1.84E-09	0.00	3.88E-04	9.78E-05	3.27E-04	1.39E-04
1.57E-05	1.55E-05	1.72E-05	2.19E-05	1.98E-05		0.00E+00	0.00E+00	1.78E-09	1.78E-09	0.00	3.77E-04	9.52E-05	3.16E-04	1.34E-04
1.53E-05	1.51E-05	1.67E-05	2.11E-05	1.92E-05		0.00E+00	0.00E+00	1.73E-09	1.73E-09	0.00	3.66E-04	9.27E-05	3.07E-04	1.30E-04
1.49E-05	1.47E-05	1.62E-05	2.03E-05	1.86E-05		0.00E+00	0.00E+00	1.68E-09	1.68E-09	0.00	3.55E-04	9.02E-05	2.97E-04	1.25E-04
1.45E-05	1.43E-05	1.56E-05	1.95E-05	1.80E-05		0.00E+00	0.00E+00	1.63E-09	1.63E-09	0.00	3.44E-04	8.78E-05	2.87E-04	1.21E-04
1.41E-05	1.39E-05	1.52E-05	1.88E-05	1.74E-05		0.00E+00	0.00E+00	1.58E-09	1.58E-09	0.00	3.34E-04	8.54E-05	2.78E-04	1.17E-04
1.37E-05	1.36E-05	1.47E-05	1.81E-05	1.69E-05		0.00E+00	0.00E+00	1.53E-09	1.53E-09	0.00	3.24E-04	8.31E-05	2.70E-04	1.13E-04
1.33E-05	1.32E-05	1.42E-05	1.74E-05	1.64E-05		0.00E+00	0.00E+00	1.48E-09	1.48E-09	0.00	3.13E-04	8.06E-05	2.61E-04	1.09E-04
1.29E-05	1.28E-05	1.38E-05	1.67E-05	1.58E-05		0.00E+00	0.00E+00	1.43E-09	1.43E-09	0.00	3.03E-04	7.81E-05	2.52E-04	1.05E-04
7.60E-06	7.54E-06	7.97E-06	9.23E-06	9.05E-06		0.00E+00	0.00E+00	8.26E-10	8.26E-10	0.00	1.74E-04	4.62E-05	1.45E-04	6.00E-05
7.46E-06	7.40E-06	7.82E-06	9.06E-06	8.88E-06		0.00E+00	0.00E+00	8.11E-10	8.11E-10	0.00	1.71E-04	4.53E-05	1.42E-04	5.89E-05
7.24E-06	7.17E-06	7.58E-06	8.79E-06	8.61E-06		0.00E+00	0.00E+00	7.86E-10	7.86E-10	0.00	1.66E-04	4.39E-05	1.38E-04	5.71E-05
7.01E-06	6.95E-06	7.35E-06	8.52E-06	8.35E-06		0.00E+00	0.00E+00	7.62E-10	7.62E-10	0.00	1.61E-04	4.26E-05	1.34E-04	5.54E-05
1.77E-05	1.75E-05	1.97E-05	2.59E-05	2.26E-05		0.00E+00	0.00E+00	2.04E-09	2.04E-09	0.00	4.30E-04	1.07E-04	3.64E-04	1.55E-04
1.73E-05	1.71E-05	1.91E-05	2.50E-05	2.20E-05		0.00E+00	0.00E+00	1.99E-09	1.99E-09	0.00	4.19E-04	1.05E-04	3.54E-04	1.50E-04
1.69E-05	1.67E-05	1.86E-05	2.41E-05	2.14E-05		0.00E+00	0.00E+00	1.93E-09	1.93E-09	0.00	4.07E-04	1.02E-04	3.43E-04	1.46E-04
1.64E-05	1.63E-05	1.80E-05	2.32E-05	2.07E-05		0.00E+00	0.00E+00	1.87E-09	1.87E-09	0.00	3.95E-04	9.97E-05	3.32E-04	1.41E-04
1.60E-05	1.58E-05	1.75E-05	2.22E-05	2.01E-05		0.00E+00	0.00E+00	1.81E-09	1.81E-09	0.00	3.83E-04	9.70E-05	3.22E-04	1.36E-04
1.55E-05	1.54E-05	1.69E-05	2.13E-05	1.94E-05		0.00E+00	0.00E+00	1.76E-09	1.76E-09	0.00	3.71E-04	9.42E-05	3.11E-04	1.31E-04
1.51E-05	1.50E-05	1.64E-05	2.05E-05	1.88E-05		0.00E+00	0.00E+00	1.70E-09	1.70E-09	0.00	3.60E-04	9.16E-05	3.01E-04	1.27E-04
1.47E-05	1.46E-05	1.59E-05	1.97E-05	1.82E-05		0.00E+00	0.00E+00	1.65E-09	1.65E-09	0.00	3.49E-04	8.91E-05	2.91E-04	1.23E-04
1.42E-05	1.41E-05	1.54E-05	1.90E-05	1.76E-05		0.00E+00	0.00E+00	1.60E-09	1.60E-09	0.00	3.38E-04	8.65E-05	2.82E-04	1.18E-04
1.38E-05	1.37E-05	1.48E-05	1.82E-05	1.70E-05		0.00E+00	0.00E+00	1.54E-09	1.54E-09	0.00	3.26E-04	8.39E-05	2.72E-04	1.14E-04
1.34E-05	1.33E-05	1.43E-05	1.74E-05	1.64E-05		0.00E+00	0.00E+00	1.49E-09	1.49E-09	0.00	3.15E-04	8.12E-05	2.62E-04	1.10E-04
1.30E-05	1.28E-05	1.38E-05	1.67E-05	1.59E-05		0.00E+00	0.00E+00	1.44E-09	1.44E-09	0.00	3.05E-04	7.87E-05	2.53E-04	1.06E-04
7.92E-06	7.85E-06	8.31E-06	9.68E-06	9.44E-06		0.00E+00	0.00E+00	8.61E-10	8.61E-10	0.00	1.82E-04	4.81E-05	1.51E-04	6.27E-05
7.69E-06	7.63E-06	8.08E-06	9.41E-06	9.17E-06		0.00E+00	0.00E+00	8.37E-10	8.37E-10	0.00	1.77E-04	4.67E-05	1.47E-04	6.09E-05
7.45E-06	7.38E-06	7.82E-06	9.11E-06	8.88E-06		0.00E+00	0.00E+00	8.10E-10	8.10E-10	0.00	1.71E-04	4.52E-05	1.42E-04	5.90E-05
7.20E-06	7.14E-06	7.57E-06	8.81E-06	8.59E-06		0.00E+00	0.00E+00	7.84E-10	7.84E-10	0.00	1.66E-04	4.37E-05	1.38E-04	5.71E-05
6.96E-06	6.90E-06	7.31E-06	8.52E-06	8.30E-06		0.00E+00	0.00E+00	7.58E-10	7.58E-10	0.00	1.60E-04	4.23E-05	1.33E-04	5.52E-05
1.86E-05	1.84E-05	2.07E-05	2.74E-05	2.38E-05		0.00E+00	0.00E+00	2.15E-09	2.15E-09	0.00	4.53E-04	1.13E-04	3.84E-04	1.64E-04
1.81E-05	1.80E-05	2.01E-05	2.64E-05	2.32E-05		0.00E+00	0.00E+00	2.09E-09	2.09E-09	0.00	4.41E-04	1.10E-04	3.72E-04	1.59E-04
1.77E-05	1.75E-05	1.95E-05	2.54E-05	2.25E-05		0.00E+00	0.00E+00	2.03E-09	2.03E-09	0.00	4.28E-04	1.07E-04	3.61E-04	1.53E-04
1.72E-05	1.70E-05	1.89E-05	2.44E-05	2.18E-05		0.00E+00	0.00E+00	1.97E-09	1.97E-09	0.00	4.15E-04	1.04E-04	3.49E-04	1.48E-04
1.67E-05	1.66E-05	1.83E-05	2.34E-05	2.11E-05		0.00E+00	0.00E+00	1.90E-09	1.90E-09	0.00	4.02E-04	1.01E-04	3.37E-04	1.43E-04
1.62E-05	1.61E-05	1.77E-05	2.25E-05	2.04E-05		0.00E+00	0.00E+00	1.84E-09	1.84E-09	0.00	3.89E-04	9.86E-05	3.26E-04	1.38E-04
1.39E-05	1.37E-05	1.48E-05	1.81E-05	1.71E-05		0.00E+00	0.00E+00	1.54E-09	1.54E-09	0.00	3.27E-04	8.41E-05	2.72E-04	1.14E-04
1.35E-05	1.33E-05	1.44E-05	1.74E-05	1.65E-05		0.00E+00	0.00E+00	1.50E-09	1.50E-09	0.00	3.17E-04	8.17E-05	2.63E-04	1.10E-04
7.86E-06	7.79E-06	8.51E-06	1.06E-05	9.38E-06		0.00E+00	0.00E+00	8.70E-10	8.70E-10	0.00	1.81E-04	4.77E-05	1.56E-04	6.55E-05
7.66E-06	7.59E-06	8.06E-06	9.44E-06	9.15E-06		0.00E+00	0.00E+00	8.35E-10	8.35E-10	0.00	1.76E-04	4.65E-05	1.47E-04	6.09E-05
7.39E-06	7.33E-06	7.78E-06	9.11E-06	8.83E-06		0.00E+00	0.00E+00	8.06E-10	8.06E-10	0.00	1.70E-04	4.49E-05	1.42E-04	5.88E-05
7.14E-06	7.08E-06	7.51E-06	8.80E-06	8.53E-06		0.00E+00	0.00E+00	7.78E-10	7.78E-10	0.00	1.64E-04	4.33E-05	1.37E-04	5.68E-05
1.95E-05	1.94E-05	2.19E-05	2.91E-05	2.52E-05		0.00E+00	0.00E+00	2.27E-09	2.27E-09	0.00	4.78E-04	1.19E-04	4.05E-04	1.73E-04
1.90E-05	1.89E-05	2.12E-05	2.80E-05	2.44E-05		0.00E+00	0.00E+00	2.20E-09	2.20E-09	0.00	4.64E-04	1.16E-04	3.93E-04	1.67E-04
1.85E-05	1.84E-05	2.05E-05	2.69E-05	2.36E-05		0.00E+00	0.00E+00	2.13E-09	2.13E-09	0.00	4.50E-04	1.13E-04	3.80E-04	1.62E-04
1.80E-05	1.79E-05	1.99E-05	2.58E-05	2.29E-05		0.00E+00	0.00E+00	2.06E-09	2.06E-09	0.00	4.36E-04	1.09E-04	3.67E-04	1.56E-04
1.75E-05	1.73E-05	1.92E-05	2.47E-05	2.21E-05		0.00E+00	0.00E+00	2.00E-09	2.00E-09	0.00	4.21E-04	1.06E-04	3.54E-04	1.50E-04
1.70E-05	1.68E-05	1.86E-05	2.37E-05	2.14E-05		0.00E+00	0.00E+00	1.93E-09	1.93E-09	0.00	4.08E-04	1.03E-04	3.42E-04	1.45E-04
7.53E-06	7.47E-06	7.94E-06	9.34E-06	9.01E-06		0.00E+00	0.00E+00	8.23E-10	8.23E-10	0.00	1.74E-04	4.57E-05	1.45E-04	6.01E-05
7.29E-06	7.23E-06	7.69E-06	9.04E-06	8.72E-06		0.00E+00	0.00E+00	7.96E-10	7.96E-10	0.00	1.68E-04	4.43E-05	1.40E-04	5.82E-05
6.03E-06	5.98E-06	6.37E-06	7.51E-06	7.22E-06		0.00E+00	0.00E+00	6.59E-10	6.59E-10	0.00	1.39E-04	3.66E-05	1.16E-04	4.82E-05
5.91E-06	5.86E-06	6.24E-06	7.37E-06	7.08E-06		0.00E+00	0.00E+00	6.46E-10	6.46E-10	0.00	1.36E-04	3.59E-05	1.14E-04	4.73E-05
2.06E-05	2.04E-05	2.31E-05	3.11E-05	2.66E-05		0.00E+00	0.00E+00	2.40E-09	2.40E-09	0.00	5.06E-04	1.25E-04	4.30E-04	1.84E-04
2.01E-05	1.99E-05	2.24E-05	2.98E-05	2.58E-05		0.00E+00	0.00E+00	2.33E-09	2.33E-09	0.00	4.90E-04	1.22E-04	4.16E-04	1.78E-04
1.95E-05	1.93E-05	2.17E-05	2.86E-05	2.50E-05		0.00E+00	0.00E+00	2.25E-09	2.25E-09	0.00	4.75E-04	1.18E-04	4.01E-04	1.71E-04
1.89E-05	1.88E-05	2.10E-05	2.74E-05	2.41E-05		0.00E+00	0.00E+00	2.18E-09	2.18E-09	0.00	4.59E-04	1.15E-04	3.87E-04	1.65E-04
1.84E-05	1.82E-05	2.02E-05	2.62E-05	2.33E-05		0.00E+00	0.00E+00	2.10E-09	2.10E-09	0.00	4.44E-04	1.12E-04	3.74E-04	1.59E-04
1.78E-05	1.77E-05	1.95E-05	2.50E-05	2.24E-05		0.00E+00	0.00E+00	2.03E-09	2.03E-09	0.00	4.28E-04	1.08E-04	3.60E-04	1.52E-04
6.67E-06	6.62E-06	7.07E-06	8.39E-06	8.02E-06		0.00E+00	0.00E+00	7.32E-10	7.32E-10	0.00	1.54E-04	4.05E-05	1.29E-04	5.36E-05
6.48E-06	6.42E-06	6.86E-06	8.13E-06	7.78E-06		0.00E+00	0.00E+00	7.10E-10	7.10E-10	0.00	1.50E-04	3.93E-05	1.25E-04	5.20E-05
6.34E-06	6.28E-06	6.71E-06	7.97E-06	7.61E-06		0.00E+00	0.00E+00	6.95E-10	6.95E-10	0.00	1.47E-04	3.85E-05	1.22E-04	5.09E-05
2.17E-05	2.16E-05	2.45E-05	3.32E-05	2.82E-05		0.00E+00	0.00E+00	2.54E-09	2.54E-09	0.00	5.35E-04	1.32E-04	4.56E-04	1.95E-04
2.11E-05	2.10E-05	2.37E-05	3.18E-05	2.73E-05		0.00E+00	0.00E+00	2.46E-09	2.46E-09	0.00	5.18E-04	1.28E-04	4.40E-04	1.88E-04
2.05E-05	2.04E-05	2.29E-05	3.04E-05	2.64E-05		0.00E+00	0.00E+00	2.38E-09	2.38E-09	0.00	5.01E-04	1.25E-04	4.24E-04	1.81E-04
1.99E-05	1.97E-05	2.21E-05	2.90E-05	2.54E-05		0.00E+00	0.00E+00	2.29E-09	2.29E-09	0.00	4.84E-04	1.21E-04	4.09E-04	1.74E-04
6.83E-06	6.77E-06	7.24E-06	8.61E-06	8.21E-06		0.00E+00	0.00E+00	7.49E-10	7.49E-10	0.00	1.58E-04	4.15E-05	1.32E-04	5.50E-05
6.84E-06	6.78E-06	7.26E-06	8.67E-06	8.23E-06		0.00E+00	0.00E+00	7.52E-10	7.52E-10	0.00	1.58E-04	4.15E-05	1.33E-04	5.52E-05
2.30E-05	2.28E-05	2.60E-05	3.55E-05	3.00E-05		0.00E+00	0.00E+00	2.70E-09	2.70E-09	0.00	5.68E-04	1.39E-04	4.84E-04	2.08E-04
2.23E-05	2.21E-05	2.51E-05	3.39E-05	2.89E-05		0.00E+00	0.00E+00	2.60E-09	2.60E-09	0.00	5.48E-04	1.35E-04	4.66E-04	2.00E-04
2.16E-05	2.14E-05	2.42E-05	3.23E-05	2.79E-05		0.00E+00	0.00E+00	2.51E-09	2.51E-09	0.00	5.29E-04	1.31E-04	4.49E-04	1.92E-04
2.10E-05	2.08E-05	2.33E-05	3.08E-05	2.68E-05		0.00E+00	0.00E+00	2.42E-09	2.42E-09	0.00	5.10E-04	1.27E-04	4.32E-04	1.84E-04
2.43E-05	2.41E-05	2.77E-05	3.81E-05	3.19E-05		0.00E+00	0.00E+00	2.87E-09	2.87E-09	0.00	6.03E-04	1.48E-04	5.16E-04	2.22E-04
2.36E-05	2.34E-05	2.67E-05	3.63E-05	3.07E-05		0.00E+00	0.00E+00	2.77E-09	2.77E-09	0.00	5.82E-04	1.43E-04	4.96E-04	2.13E-04
2.29E-05	2.27E-05	2.57E-05	3.45E-05	2.96E-05		0.00E+00	0.00E+00	2.67E-09	2.67E-09	0.00	5.61E-04	1.39E-04	4.77E-04	2.04E-04
2.21E-05	2.19E-05	2.47E-05	3.28E-05	2.84E-05		0.00E+00	0.00E+00	2.56E-09	2.56E-09	0.00	5.40E-04	1.34E-04	4.58E-04	1.95E-04
2.58E-05	2.56E-05	2.95E-05	4.10E-05	3.40E-05		0.00E+00	0.00E+00	3.06E-09	3.06E-09	0.00	6.43E-04	1.57E-04	5.51E-04	2.37E-04
2.50E-05	2.48E-05	2.84E-05	3.90E-05	3.27E-05		0.00E+00	0.00E+00	2.95E-09	2.95E-09	0.00	6.19E-04	1.52E-04	5.29E-04	2.27E-04
2.42E-05	2.40E-05	2.73E-05	3.70E-05	3.14E-05		0.00E+00	0.00E+00	2.83E-09	2.83E-09	0.00	5.96E-04	1.47E-04	5.07E-04	2.18E-04
2.34E-05	2.32E-05	2.62E-05	3.50E-05	3.01E-05		0.00E+00	0.00E+00	2.72E-09	2.72E-09	0.00	5.72E-04	1.42E-04	4.86E-04	2.08E-04
2.74E-05	2.72E-05	3.15E-05	4.42E-05	3.63E-05		0.00E+00	0.00E+00	3.27E-09	3.27E-09	0.00	6.86E-04	1.66E-04	5.89E-04	2.54E-04
2.65E-05	2.63E-05	3.02E-05	4.18E-05	3.49E-05		0.00E+00	0.00E+00	3.14E-09	3.14E-09	0.00	6.60E-04	1.61E-04	5.64E-04	2.43E-04
2.56E-05	2.54E-05	2.90E-05	3.96E-05	3.34E-05		0.00E+00	0.00E+00	3.01E-09	3.01E-09	0.00	6.33E-04	1.56E-04	5.40E-04	2.32E-04
2.47E-05	2.45E-05	2.78E-05	3.74E-05	3.20E-05		0.00E+00	0.00E+00	2.88E-09	2.88E-09	0.00	6.07E-04	1.50E-04	5.16E-04	2.21E-04
2.92E-05	2.90E-05	3.38E-05	4.79E-05	3.89E-05		0.00E+00	0.00E+00	3.50E-09	3.50E-09	0.00	7.35E-04	1.77E-04	6.32E-04	2.74E-04
2.82E-05	2.80E-05	3.24E-05	4.53E-05	3.73E-05		0.00E+00	0.00E+00	3.36E-09	3.36E-09	0.00	7.06E-04	1.71E-04	6.05E-04	2.61E-04

Unique Identifier	X (UTM)	Y (UTM)	DemolitionS 2026	Site PreparationS 2026	Grading/ExcavationS 2026	Concrete (Garage and Podiums)1 2026	Concrete (Garage and Podiums)1 2027	Concrete (Garage and Podiums)1 2028	Concrete (Garage and Podiums)S 2028	Concrete (Garage and Podiums)2 2028	Building Construction (framing, roofing, 2027	Building Construction (framing, roofing, 2028	Building Construction (framing, roofing, 2028	Building Construction (framing, roofing, 2029	Building Construction (framing, roofing, 2029
371478.013760895.01	371478.01	3760895.01	1.78E-04	0.00E+00	3.74E-04	1.25E-04	1.24E-04	1.24E-04	1.42E-04	1.96E-04	4.11E-05	4.11E-05	4.72E-05	4.72E-05	6.50E-05
371488.013760895.01	371488.01	3760895.01	1.70E-04	0.00E+00	3.57E-04	1.20E-04	1.20E-04	1.19E-04	1.36E-04	1.85E-04	3.96E-05	3.96E-05	4.51E-05	4.51E-05	6.13E-05
371458.013760905.01	371458.01	3760905.01	2.08E-04	0.00E+00	4.38E-04	1.43E-04	1.42E-04	1.42E-04	1.67E-04	2.39E-04	4.71E-05	4.71E-05	5.53E-05	5.53E-05	7.92E-05
371468.013760905.01	371468.01	3760905.01	1.99E-04	0.00E+00	4.19E-04	1.38E-04	1.37E-04	1.37E-04	1.59E-04	2.25E-04	4.55E-05	4.55E-05	5.29E-05	5.29E-05	7.47E-05
371478.013760905.01	371478.01	3760905.01	1.90E-04	0.00E+00	4.00E-04	1.33E-04	1.32E-04	1.32E-04	1.52E-04	2.11E-04	4.38E-05	4.38E-05	5.05E-05	5.05E-05	7.02E-05
371488.013760905.01	371488.01	3760905.01	1.81E-04	0.00E+00	3.81E-04	1.28E-04	1.27E-04	1.27E-04	1.45E-04	1.99E-04	4.21E-05	4.21E-05	4.82E-05	4.82E-05	6.59E-05
371458.013760915.01	371458.01	3760915.01	2.25E-04	0.00E+00	4.72E-04	1.53E-04	1.52E-04	1.52E-04	1.80E-04	2.60E-04	5.05E-05	5.05E-05	5.96E-05	5.96E-05	8.64E-05
371468.013760915.01	371468.01	3760915.01	2.15E-04	0.00E+00	4.51E-04	1.47E-04	1.47E-04	1.47E-04	1.72E-04	2.45E-04	4.87E-05	4.87E-05	5.69E-05	5.69E-05	8.13E-05
371478.013760915.01	371478.01	3760915.01	2.04E-04	0.00E+00	4.29E-04	1.42E-04	1.41E-04	1.41E-04	1.63E-04	2.29E-04	4.68E-05	4.68E-05	5.42E-05	5.42E-05	7.61E-05
371488.013760915.01	371488.01	3760915.01	1.94E-04	0.00E+00	4.08E-04	1.36E-04	1.36E-04	1.35E-04	1.55E-04	2.15E-04	4.49E-05	4.49E-05	5.16E-05	5.16E-05	7.12E-05
371458.013760925.01	371458.01	3760925.01	2.44E-04	0.00E+00	5.12E-04	1.64E-04	1.64E-04	1.63E-04	1.95E-04	2.86E-04	5.43E-05	5.43E-05	6.46E-05	6.46E-05	9.49E-05
371468.013760925.01	371468.01	3760925.01	2.32E-04	0.00E+00	4.88E-04	1.58E-04	1.58E-04	1.57E-04	1.86E-04	2.68E-04	5.22E-05	5.22E-05	6.16E-05	6.16E-05	8.91E-05
371478.013760925.01	371478.01	3760925.01	2.20E-04	0.00E+00	4.63E-04	1.52E-04	1.51E-04	1.51E-04	1.76E-04	2.50E-04	5.01E-05	5.01E-05	5.85E-05	5.85E-05	8.31E-05
371458.013760935.01	371458.01	3760935.01	2.65E-04	0.00E+00	5.57E-04	1.77E-04	1.77E-04	1.76E-04	2.11E-04	3.15E-04	5.85E-05	5.85E-05	7.02E-05	7.02E-05	1.04E-04
371468.013760935.01	371468.01	3760935.01	2.52E-04	0.00E+00	5.29E-04	1.70E-04	1.70E-04	1.69E-04	2.01E-04	2.95E-04	5.62E-05	5.62E-05	6.68E-05	6.68E-05	9.78E-05
371478.013760935.01	371478.01	3760935.01	2.38E-04	0.00E+00	5.00E-04	1.63E-04	1.62E-04	1.62E-04	1.90E-04	2.74E-04	5.38E-05	5.38E-05	6.32E-05	6.32E-05	9.08E-05
371458.013760945.01	371458.01	3760945.01	2.89E-04	0.00E+00	6.07E-04	1.91E-04	1.91E-04	1.90E-04	2.30E-04	3.48E-04	6.32E-05	6.32E-05	7.64E-05	7.64E-05	1.15E-04
371468.013760945.01	371468.01	3760945.01	2.74E-04	0.00E+00	5.75E-04	1.83E-04	1.83E-04	1.82E-04	2.18E-04	3.24E-04	6.06E-05	6.06E-05	7.25E-05	7.25E-05	1.07E-04
371478.013760945.01	371478.01	3760945.01	2.58E-04	0.00E+00	5.42E-04	1.75E-04	1.75E-04	1.74E-04	2.06E-04	2.99E-04	5.78E-05	5.78E-05	6.84E-05	6.84E-05	9.94E-05
371458.013760955.01	371458.01	3760955.01	3.17E-04	0.00E+00	6.66E-04	2.07E-04	2.07E-04	2.06E-04	2.52E-04	3.86E-04	6.85E-05	6.85E-05	8.36E-05	8.36E-05	1.28E-04
371468.013760955.01	371468.01	3760955.01	2.99E-04	0.00E+00	6.28E-04	1.98E-04	1.98E-04	1.97E-04	2.38E-04	3.57E-04	6.55E-05	6.55E-05	7.90E-05	7.90E-05	1.19E-04
371478.013760955.01	371478.01	3760955.01	2.81E-04	0.00E+00	5.90E-04	1.89E-04	1.89E-04	1.88E-04	2.24E-04	3.29E-04	6.24E-05	6.24E-05	7.43E-05	7.43E-05	1.09E-04
371458.013760965.01	371458.01	3760965.01	3.50E-04	0.00E+00	7.35E-04	2.26E-04	2.26E-04	2.25E-04	2.78E-04	4.33E-04	7.47E-05	7.47E-05	9.22E-05	9.22E-05	1.44E-04
371468.013760965.01	371468.01	3760965.01	3.28E-04	0.00E+00	6.90E-04	2.16E-04	2.15E-04	2.15E-04	2.61E-04	3.98E-04	7.12E-05	7.12E-05	8.67E-05	8.67E-05	1.32E-04
371478.013760965.01	371478.01	3760965.01	3.07E-04	0.00E+00	6.45E-04	2.05E-04	2.04E-04	2.04E-04	2.45E-04	3.64E-04	6.76E-05	6.76E-05	8.12E-05	8.12E-05	1.21E-04
371458.013760975.01	371458.01	3760975.01	3.89E-04	0.00E+00	8.18E-04	2.48E-04	2.47E-04	2.47E-04	3.08E-04	4.90E-04	8.18E-05	8.18E-05	1.02E-04	1.02E-04	1.63E-04
371468.013760975.01	371468.01	3760975.01	3.63E-04	0.00E+00	7.64E-04	2.36E-04	2.35E-04	2.34E-04	2.89E-04	4.47E-04	7.78E-05	7.78E-05	9.58E-05	9.58E-05	1.49E-04
371478.013760975.01	371478.01	3760975.01	3.38E-04	0.00E+00	7.11E-04	2.23E-04	2.22E-04	2.22E-04	2.69E-04	4.06E-04	7.37E-05	7.37E-05	8.92E-05	8.92E-05	1.35E-04
371458.013760985.01	371458.01	3760985.01	4.36E-04	0.00E+00	9.17E-04	2.73E-04	2.72E-04	2.72E-04	3.45E-04	5.61E-04	9.02E-05	9.02E-05	1.15E-04	1.15E-04	1.86E-04
371468.013760985.01	371468.01	3760985.01	4.05E-04	0.00E+00	8.52E-04	2.59E-04	2.58E-04	2.58E-04	3.21E-04	5.08E-04	8.55E-05	8.55E-05	1.07E-04	1.07E-04	1.69E-04
371478.013760985.01	371478.01	3760985.01	3.75E-04	0.00E+00	7.89E-04	2.44E-04	2.44E-04	2.43E-04	2.98E-04	4.58E-04	8.06E-05	8.06E-05	9.88E-05	9.88E-05	1.52E-04
371458.013760995.01	371458.01	3760995.01	4.95E-04	0.00E+00	1.04E-03	3.03E-04	3.02E-04	3.01E-04	3.90E-04	6.49E-04	1.00E-04	1.00E-04	1.29E-04	1.29E-04	2.15E-04
371468.013760995.01	371468.01	3760995.01	4.58E-04	0.00E+00	9.62E-04	2.87E-04	2.86E-04	2.85E-04	3.62E-04	5.87E-04	9.46E-05	9.46E-05	1.20E-04	1.20E-04	1.95E-04
371478.013760995.01	371478.01	3760995.01	4.22E-04	0.00E+00	8.87E-04	2.70E-04	2.69E-04	2.68E-04	3.35E-04	5.30E-04	8.90E-05	8.90E-05	1.11E-04	1.11E-04	1.76E-04
371858.013760909.01	371858.01	3760909.01	5.32E-05	0.00E+00	1.12E-04	3.90E-05	3.89E-05	3.88E-05	4.29E-05	5.50E-05	1.29E-05	1.29E-05	1.42E-05	1.42E-05	1.82E-05
371858.013760919.01	371858.01	3760919.01	5.56E-05	0.00E+00	1.17E-04	4.07E-05	4.06E-05	4.05E-05	4.49E-05	5.77E-05	1.34E-05	1.34E-05	1.49E-05	1.49E-05	1.91E-05
371857.013760929.01	371857.01	3760929.01	5.83E-05	0.00E+00	1.22E-04	4.26E-05	4.25E-05	4.24E-05	4.71E-05	6.08E-05	1.41E-05	1.41E-05	1.56E-05	1.56E-05	2.02E-05
371857.013760939.01	371857.01	3760939.01	6.10E-05	0.00E+00	1.28E-04	4.45E-05	4.44E-05	4.43E-05	4.93E-05	6.38E-05	1.47E-05	1.47E-05	1.63E-05	1.63E-05	2.12E-05
371857.013760949.01	371857.01	3760949.01	6.38E-05	0.00E+00	1.34E-04	4.66E-05	4.65E-05	4.64E-05	5.16E-05	6.69E-05	1.54E-05	1.54E-05	1.71E-05	1.71E-05	2.22E-05
371857.013760959.01	371857.01	3760959.01	6.68E-05	0.00E+00	1.40E-04	4.88E-05	4.86E-05	4.85E-05	5.40E-05	7.01E-05	1.61E-05	1.61E-05	1.79E-05	1.79E-05	2.33E-05
371796.013760969.01	371796.01	3760969.01	8.20E-05	0.00E+00	1.72E-04	5.88E-05	5.87E-05	5.85E-05	6.62E-05	8.86E-05	1.94E-05	1.94E-05	2.20E-05	2.20E-05	2.94E-05
371806.013760969.01	371806.01	3760969.01	7.98E-05	0.00E+00	1.68E-04	5.74E-05	5.73E-05	5.71E-05	6.44E-05	8.59E-05	1.90E-05	1.90E-05	2.14E-05	2.14E-05	2.85E-05
371816.013760969.01	371816.01	3760969.01	7.77E-05	0.00E+00	1.63E-04	5.61E-05	5.59E-05	5.58E-05	6.28E-05	8.32E-05	1.85E-05	1.85E-05	2.08E-05	2.08E-05	2.76E-05
371826.013760969.01	371826.01	3760969.01	7.57E-05	0.00E+00	1.59E-04	5.48E-05	5.47E-05	5.45E-05	6.12E-05	8.07E-05	1.81E-05	1.81E-05	2.03E-05	2.03E-05	2.68E-05
371836.013760969.01	371836.01	3760969.01	7.38E-05	0.00E+00	1.55E-04	5.36E-05	5.34E-05	5.33E-05	5.97E-05	7.83E-05	1.77E-05	1.77E-05	1.98E-05	1.98E-05	2.60E-05
371846.013760969.01	371846.01	3760969.01	7.20E-05	0.00E+00	1.51E-04	5.24E-05	5.22E-05	5.21E-05	5.82E-05	7.60E-05	1.73E-05	1.73E-05	1.93E-05	1.93E-05	2.52E-05
371856.013760969.01	371856.01	3760969.01	7.01E-05	0.00E+00	1.47E-04	5.12E-05	5.10E-05	5.09E-05	5.67E-05	7.38E-05	1.69E-05	1.69E-05	1.88E-05	1.88E-05	2.45E-05
371866.013760969.01	371866.01	3760969.01	5.53E-05	0.00E+00	1.16E-04	4.03E-05	4.02E-05	4.01E-05	4.78E-05	7.05E-05	1.33E-05	1.33E-05	1.59E-05	1.59E-05	2.34E-05
371796.013760979.01	371796.01	3760979.01	8.65E-05	0.00E+00	1.82E-04	6.20E-05	6.18E-05	6.17E-05	6.98E-05	9.37E-05	2.05E-05	2.05E-05	2.32E-05	2.32E-05	3.11E-05
371806.013760979.01	371806.01	3760979.01	8.38E-05	0.00E+00	1.76E-04	6.03E-05	6.02E-05	6.00E-05	6.78E-05	9.07E-05	1.99E-05	1.99E-05	2.25E-05	2.25E-05	3.01E-05
371816.013760979.01	371816.01	3760979.01	8.15E-05	0.00E+00	1.71E-04	5.88E-05	5.87E-05	5.85E-05	6.60E-05	8.78E-05	1.94E-05	1.94E-05	2.19E-05	2.19E-05	2.91E-05
371826.013760979.01	371826.01	3760979.01	7.92E-05	0.00E+00	1.67E-04	5.74E-05	5.72E-05	5.71E-05	6.42E-05	8.50E-05	1.90E-05	1.90E-05	2.13E-05	2.13E-05	2.82E-05
371836.013760979.01	371836.01	3760979.01	7.71E-05	0.00E+00	1.62E-04	5.60E-05	5.59E-05	5.57E-05	6.24E-05	8.21E-05	1.85E-05	1.85E-05	2.07E-05	2.07E-05	2.73E-05
371846.013760979.01	371846.01	3760979.01	7.51E-05	0.00E+00	1.58E-04	5.47E-05	5.46E-05	5.44E-05	6.08E-05	7.94E-05	1.81E-05	1.81E-05	2.02E-05	2.02E-05	2.64E-05
371856.013760979.01	371856.01	3760979.01	6.08E-05	0.00E+00	1.28E-04	4.40E-05	4.39E-05	4.38E-05	5.21E-05	7.65E-05	1.45E-05	1.45E-05	1.73E-05	1.73E-05	2.54E-05
371866.013760979.01	371866.01	3760979.01	5.77E-05	0.00E+00	1.21E-04	4.19E-05	4.18E-05	4.17E-05	4.98E-05	7.37E-05	1.38E-05	1.38E-05	1.65E-05	1.65E-05	2.45E-05
371876.013760979.01	371876.01	3760979.01	5.65E-05	0.00E+00	1.19E-04	4.10E-05	4.09E-05	4.08E-05	4.86E-05	7.16E-05	1.35E-05	1.35E-05	1.61E-05	1.61E-05	2.38E-05
371796.013760989.01	371796.01	3760989.01	9.09E-05	0.00E+00	1.91E-04	6.52E-05	6.50E-05	6.49E-05	7.36E-05	9.92E-05	2.15E-05	2.15E-05	2.44E-05	2.44E-05	3.29E-05
371806.013760989.01	371806.01	3760989.01	8.81E-05	0.00E+00	1.85E-04	6.34E-05	6.33E-05	6.31E-05	7.14E-05	9.58E-05	2.09E-05	2.09E-05	2.37E-05	2.37E-05	3.18E-05
371816.013760988.01	371816.01	3760988.01	8.49E-05	0.00E+00	1.78E-04	6.14E-05	6.12E-05	6.11E-05	6.88E-05	9.14E-05	2.03E-05	2.03E-05	2.28E-05	2.28E-05	3.03E-05
371826.013760988.01	371826.01	3760988.01	6.87E-05	0.00E+00	1.44E-04	4.92E-05	4.90E-05	4.89E-05	5.88E-05	8.79E-05	1.62E-05	1.62E-05	1.95E-05	1.95E-05	2.92E-05
371836.013760988.01	371836.01	3760988.01	6.57E-05	0.00E+00	1.38E-04	4.72E-05	4.71E-05	4.70E-05	5.65E-05	8.46E-05	1.56E-05	1.56E-05	1.88E-05	1.88E-05	2.81E-05
371846.013760988.01	371846.01	3760988.01	6.36E-05	0.00E+00	1.34E-04	4.58E-05	4.57E-05	4.55E-05	5.47E-05	8.18E-05	1.51E-05	1.51E-05	1.82E-05	1.82E-05	2.71E-05
371856.013760988.01	371856.01	3760988.01	6.13E-05	0.00E+00	1.29E-04	4.42E-05	4.41E-05	4.40E-05	5.29E-05	7.90E-05	1.46E-05	1.46E-05	1.76E-05	1.76E-05	2.62E-05
371866.013760986.01	371866.01	3760986.01	5.94E-05	0.00E+00	1.25E-04	4.30E-05	4.29E-05	4.28E-05	5.12E-05	7.60E-05	1.42E-05	1.42E-05	1.70E-05	1.70E-05	2.52E-05
371395.013760982.01	371395.01	3760982.01	5.86E-04	0.00E+00	1.23E-03	3.32E-04	3.31E-04	3.30E-04	4.63E-04	8.54E-04	1.10E-04	1.10E-04	1.54E-04	1.54E-04	2.83E-04
371403.013760982.01	371403.01	3760982.01	5.71E-04	0.00E+00	1.20E-03	3.26E-04	3.25E-04	3.25E-04	4.51E-04	8.23E-04	1.08E-04	1.08E-04	1.50E-04	1.50E-04	2.73E-04
371355.013760992.01	371355.01	3760992.01	7.10E-04	0.00E+00	1.49E-03	3.83E-04	3.82E-04	3.81E-04	5.64E-04	1.10E-03	1.26E-04	1.26E-04	1.87E-04	1.87E-04	3.66E-04
371365.013760992.01	371365.01	3760992.01	7.09E-04	0.00E+00	1.49E-03	3.82E-04	3.81E-04	3.80E-04	5.62E-04	1.10E-03	1.26E-04	1.26E-04	1.87E-04	1.87E-04	3.64E-04
371395.013760992.01	371395.01	3760992.01	6.72E-04	0.00E+00	1.41E-03	3.69E-04	3.68E-04	3.67E-04	5.30E-04	1.01E-03	1.22E-04	1.22E-04	1.76E-04	1.76E-04	3.34E-04
371405.013760992.01	371405.01	3760992.01	6.51E-04	0.00E+00	1.37E-03	3.62E-04	3.61E-04	3.60E-04	5.13E-04	9.64E-04	1.19E-04	1.19E-04	1.70E-04	1.70E-04	3.20E-04
371355.013761002.01	371355.01	3761002.01	8.17E-04	0.00E+00	1.72E-03	4.25E-04	4.24E-04	4.23E-04	6.46E-04	1.30E-03	1.40E-04	1.40E-04	2.14E-04	2.14E-04	4.32E-04
371365.013761002.01	371365.01	3761002.01	8.16E-04	0.00E+00	1.72E-03	4.24E-04	4.23E-04	4.22E-04	6.43E-04	1.29E-03	1.40E-04	1.40E-04	2.14E-04	2.14E-04	4.29E-04
371375.013761002.01	371375.01	3761002.01	8.09E-04	0.00E+00	1.70E-03	4.22E-04	4.21E-04	4.20E-04	6.36E-04	1.27E-03	1.39E-04	1.39E-04	2.11E-04	2.11E-04	4.22E-04
371385.013761002.01	371385.01	3761002.01	7.96E-04	0.00E+00	1.67E-03	4.19E-04	4.18E-04	4.17E-04	6.26E-04	1.24E-03	1.38E-04	1.38E-04	2.08E-04	2.08E-04	4.12E-04
371395.013761002.01	371395.01	3761002.01	7.80E-04	0.00E+00	1.64E-03	4.13E-04	4.12E-04	4.11E-04	6.13E-04	1.20E-03	1.36E-04	1.36E-04	2.03E-04	2.03E-04	4.00E-04
371405.013761002.01	371405.01	3761002.01	7.57E-04	0.00E+00	1.59E-03	4.06E-04	4.05E-04	4.04E-04	5.94E-04	1.15E-03	1.34E-04	1.34E-04	1.97E-04	1.97E-04	3.83E-04
371413.013761002.01	371413.01	3761002.01	7.34E-04	0.00E+00	1.54E-03	3.98E-04	3.97E-04	3.96E-04	5.76E-04	1.11E-03	1.31E-04	1.31E-04	1.91E-04	1.91E-04	3.67E-04
371355.013761012.01	371355.01	3761012.01	9.45E-04	0.00E+00	1.99E-03	4.72E-04	4.71E-04	4.70E-04	7.41E-04	1.54E-03	1.56E-04	1.56E-04	2.46E-04	2.46E-04	5.11E-04
371365.013761012.01	371365.01	3761012.01	9.48E-04	0.00E+00	1.99E-03	4.73E-04	4.72E-04	4.71E-04	7.43E-04	1.54E-03	1.56E-04	1.56E-04	2.47E-04	2.47E-04	5.12E-04
371375.013761012.01	371375.01	3761012.01	9.44E-04	0.00E+00	1.98E-03	4.73E-04	4.71E-04	4.70E-04	7.39E-04	1.53E-03	1.56E-04	1.56E-04	2.45E-04	2.45E-04	5.07E-04
371385.013761012.01	371385.01	3761012.01	9.32E-04	0.00E+00	1.96E-03	4.70E-04	4.69E-04	4.68E-04	7.29E-04	1.50E-03	1.55E-04	1.55E-04	2.42E-04	2.42E-04	4.96E-04
371395.013761012.01	371395.01	3761012.01	9.15E-04	0.00E+00	1.92E-03	4.65E-04	4.64E-04	4.63E-04	7.15E-04	1.46E-03	1.54E-04	1.54E-04	2.37E-04	2.37E-04	4.83E-04
371405.013761012.01	371405.01	3761012.01	8.91E-04	0.00E+00	1.87E-03	4.58E-04	4.57E-04	4.56E-04	6.96E-04	1.40E-03	1.51E-04	1.51E-04	2.31E-04	2.31E-04	4.65E-04
371413.013761012.01	371413.01	3761012.01	8.67E-04	0.00E+00	1.82E-03	4.50E-04	4.48E-04	4.47E-04	6.76E-04	1.35E-03	1.48E-04	1.48E-04	2.24E-04	2.24E-04	4.47E-04
371358.013761022.01	371358.01	3761022.01	1.11E-03	0.00E+00	2.34E-03	5.29E-04	5.27E-04	5.26E-04	8.67E-04	1.87E-03	1.75E-04	1.75E-04	2.88E-04	2.88E-04	6.20E-04
371365.013761022.01	371365.01	3761022.01	1.12E-03	0.00E+00	2.35E-03	5.31E-04	5.29E-04	5.28E-04	8.70E-04	1.87E-03	1.75E-04	1.75E-04	2.89E-04	2.89E-04	6.22E-04
371375.013761022.01	371375.01	3761022.01	1.12E-03	0.00E+00	2.34E-03	5.32E-04	5.31E-04	5.29E-04	8.67E-04	1.86E-03	1.76E-04	1.76E-04	2.88E-04	2.88E-04	6.17E-04
371385.013761022.01	371385.01	3761022.01	1.10E-03	0.00E+00	2.32E-03	5.31E-04	5.30E-04	5.28E-04	8.58E-04	1.83E-03	1.75E-04	1.75E-04	2.85E-04	2.85E-04	6.06E-04
371395.013761022.01	371395.01	3761022.01	1.09E-03	0.00E+00	2.29E-03	5.28E-04	5.26E-04	5.25E-04	8.45E-04	1.78E-03	1.74E-04	1.74E-04	2.80E-04	2.80E-04	5.92E-04
371405.013761019.01	371405.01	3761019.01	1.01E-03	0.00E+00	2.12E-03	5.01E-04	4.99E-04	4.98E-04	7.83E-04	1.62E-03	1.65E-04	1.65E-04	2.60E-04	2.60E-04	5.38E-04
371360.013761032.01	371360.01	3761032.01	1.33E-03	0.00E+00	2.81E-03	5.96E-04	5.94E-04	5.93E-04	1.03E-03	2.31E-03	1.97E-04	1.97E-04	3.41E-04	3.41E-04	7.65E-04
371365.013761032.01	371365.01	3761032.01	1.34E-03	0.00E+00	2.81E-03	5.98E-04	5.97E-04	5.95E-04	1.03E-03	2.31E-03	1.98E-04	1.98E-04	3.42E-04	3.42E-04	7.66E-04
371375.013761030.01	371375.01	3761030.01	1.29E-03	0.00E+00	2.71E-03	5.87E-04	5.86E-04	5.84E-04	9.93E-04	2.19E-03	1.94E-04	1.94E-04	3.30E-04	3.30E-04	7.28E-04
370848.013761201.01	370848.01	3761201.01	7.05E-05	0.00E+00	1.48E-04	5.96E-05	5.94E-05	5.93E-05	5.67E-05	4.90E-05	1.97E-05	1.97E-05	1.88E-05	1.88E-05	1.63E-05
370858.013761201.01	370858.01	3761201.01	7.31E-05	0.00E+00	1.54E-04	6.19E-05	6.17E-05	6.15E-05	5.88E-05	5.07E-05	2.04E-05	2.04E-05	1.95E-05	1.95E-05	1.68E-05
370868.013761201.01	370868.01	3761201.01	7.59E-05	0.00E+00	1.60E-04	6.43E-05	6.41E-05	6.39E-05	6.10E-05	5.25E-05	2.12E-05	2.12E-05	2.03E-05	2.03E-05	1.74E-05
370878.013761201.01	370878.01	3761201.01	7.89E-05	0.00E+00	1.66E-04	6.68E-05	6.66E-05	6.65E-05	6.34E-05	5.44E-05	2.21E-05	2.21E-05	2.10E-05	2.10E-05	1.80E-05
370888.013761201.01	370888.01	3761201.01	8.20E-05	0.00E+00	1.72E-04	6.95E-05	6.93E-05	6.92E-05	6.59E-05	5.63E-05	2.30E-05	2.30E-05	2.19E-05	2.19E-05	1.87E-05
370848.013761211.01	370848.01	3761211.01	6.91E-05	0.00E+00	1.45E-04	5.85E-05	5.83E-05	5.82E-05	5.56E-05	4.79E-05	1.93E-05	1.93E-05	1.84E-05	1.84E-05	1.59E-05
370858.013761211.01	370858.01	3761211.01	7.17E-05	0.00E+00	1.51E-04	6.07E-05	6.05E-05	6.04E-05	5.76E-05	4.95E-05	2.00E-05	2.00E-05	1.91E-05	1.91E-05	1.64E-05
370868.013761211.01	370868.01	3761211.01	7.44E-05	0.00E+00	1.56E-04	6.30E-05	6.29E-05	6.27E-05	5.98E-05	5.12E-05	2.08E-05	2.08E-05	1.98E-05	1.98E-05	1.70E-05
370878.013761211.01	370878.01	3761211.01	7.72E-05	0.00E+00	1.62E-04	6.55E-05	6.54E-05	6.52E-05	6.21E-05	5.30E-05	2.16E-05	2.16E-05	2.06E-05	2.06E-05	1.76E-05
370888.013761211.01	370888.01	3761211.01	8.03E-05	0.00E+00	1.69E-04	6.82E-05	6.80E-05	6.78E-05	6.46E-05	5.49E-05	2.25E-05	2.25E-05	2.14E-05	2.14E-05	1.82E-05
370838.013761221.01	370838.01	3761221.01	6.53E-05	0.00E+00	1.37E-04	5.53E-05	5.52E-05	5.50E-05	5.25E-05	4.53E-05	1.83E-05	1.83E-05	1.74E-05	1.74E-05	1.50E-05
370848.013761221.01	370848.01	3761221.01	6.77E-05	0.00E+00	1.42E-04	5.73E-05	5.72E-05	5.71E-05	5.44E-05	4.67E-05	1.89E-05	1.89E-05	1.81E-05	1.81E-05	1.55E-05
370858.013761221.01	370858.01	3761221.01	7.02E-05	0.00E+00	1.48E-04	5.95E-05	5.94E-05	5.92E-05	5.64E-05	4.83E-05	1.97E-05	1.97E-05	1.87E-05	1.87E-05	1.60E-05
370868.013761221.01	370868.01	3761221.01	7.28E-05	0.00E+00	1.53E-04	6.18E-05	6.16E-05	6.15E-05	5.86E-05	5.00E-05	2.04E-05	2.04E-05	1.94E-05	1.94E-05	1.66E-05
370878.013761221.01	370878.01	3761221.01	7.56E-05	0.00E

Finishing/Painting1	Finishing/Painting1	Finishing/PaintingS	Finishing/Painting2	PavingS		Child Risk					Overlapping Phases - Maximum GLC			
2028	2029	2029	2029	2029		3rd Trimester	0<2	2<16	Total	per million	2026	2027	2028	2029
2.72E-05	2.70E-05	3.10E-05	4.27E-05	3.57E-05		0.00E+00	0.00E+00	3.21E-09	3.21E-09	0.00	6.76E-04	1.65E-04	5.78E-04	2.49E-04
2.62E-05	2.60E-05	2.96E-05	4.02E-05	3.41E-05		0.00E+00	0.00E+00	3.07E-09	3.07E-09	0.00	6.47E-04	1.59E-04	5.51E-04	2.36E-04
3.12E-05	3.09E-05	3.63E-05	5.20E-05	4.19E-05		0.00E+00	0.00E+00	3.76E-09	3.76E-09	0.00	7.89E-04	1.90E-04	6.81E-04	2.96E-04
3.01E-05	2.99E-05	3.47E-05	4.90E-05	4.00E-05		0.00E+00	0.00E+00	3.60E-09	3.60E-09	0.00	7.56E-04	1.83E-04	6.50E-04	2.81E-04
2.90E-05	2.88E-05	3.32E-05	4.61E-05	3.82E-05		0.00E+00	0.00E+00	3.44E-09	3.44E-09	0.00	7.23E-04	1.76E-04	6.19E-04	2.67E-04
2.79E-05	2.76E-05	3.16E-05	4.33E-05	3.64E-05		0.00E+00	0.00E+00	3.28E-09	3.28E-09	0.00	6.90E-04	1.69E-04	5.89E-04	2.53E-04
3.34E-05	3.31E-05	3.91E-05	5.67E-05	4.52E-05		0.00E+00	0.00E+00	4.06E-09	4.06E-09	0.00	8.50E-04	2.03E-04	7.36E-04	3.20E-04
3.22E-05	3.19E-05	3.74E-05	5.34E-05	4.31E-05		0.00E+00	0.00E+00	3.88E-09	3.88E-09	0.00	8.13E-04	1.96E-04	7.01E-04	3.04E-04
3.10E-05	3.07E-05	3.56E-05	5.00E-05	4.10E-05		0.00E+00	0.00E+00	3.69E-09	3.69E-09	0.00	7.75E-04	1.88E-04	6.66E-04	2.88E-04
2.97E-05	2.95E-05	3.39E-05	4.68E-05	3.90E-05		0.00E+00	0.00E+00	3.51E-09	3.51E-09	0.00	7.38E-04	1.80E-04	6.31E-04	2.72E-04
3.59E-05	3.56E-05	4.24E-05	6.23E-05	4.89E-05		0.00E+00	0.00E+00	4.39E-09	4.39E-09	0.00	9.20E-04	2.18E-04	7.99E-04	3.49E-04
3.46E-05	3.43E-05	4.04E-05	5.85E-05	4.66E-05		0.00E+00	0.00E+00	4.19E-09	4.19E-09	0.00	8.78E-04	2.10E-04	7.60E-04	3.30E-04
3.32E-05	3.29E-05	3.84E-05	5.46E-05	4.42E-05		0.00E+00	0.00E+00	3.98E-09	3.98E-09	0.00	8.35E-04	2.01E-04	7.19E-04	3.12E-04
3.87E-05	3.84E-05	4.61E-05	6.86E-05	5.32E-05		0.00E+00	0.00E+00	4.77E-09	4.77E-09	0.00	9.98E-04	2.35E-04	8.70E-04	3.81E-04
3.72E-05	3.69E-05	4.38E-05	6.42E-05	5.05E-05		0.00E+00	0.00E+00	4.54E-09	4.54E-09	0.00	9.51E-04	2.26E-04	8.25E-04	3.60E-04
3.56E-05	3.53E-05	4.15E-05	5.96E-05	4.78E-05		0.00E+00	0.00E+00	4.30E-09	4.30E-09	0.00	9.01E-04	2.16E-04	7.79E-04	3.38E-04
4.18E-05	4.15E-05	5.02E-05	7.57E-05	5.80E-05		0.00E+00	0.00E+00	5.20E-09	5.20E-09	0.01	1.09E-03	2.54E-04	9.49E-04	4.17E-04
4.01E-05	3.98E-05	4.76E-05	7.05E-05	5.49E-05		0.00E+00	0.00E+00	4.93E-09	4.93E-09	0.00	1.03E-03	2.43E-04	8.98E-04	3.93E-04
3.83E-05	3.80E-05	4.49E-05	6.52E-05	5.18E-05		0.00E+00	0.00E+00	4.65E-09	4.65E-09	0.00	9.75E-04	2.33E-04	8.44E-04	3.68E-04
4.53E-05	4.50E-05	5.49E-05	8.41E-05	6.36E-05		0.00E+00	0.00E+00	5.69E-09	5.69E-09	0.01	1.19E-03	2.75E-04	1.04E-03	4.59E-04
4.34E-05	4.30E-05	5.19E-05	7.78E-05	6.00E-05		0.00E+00	0.00E+00	5.37E-09	5.37E-09	0.01	1.12E-03	2.63E-04	9.81E-04	4.30E-04
4.13E-05	4.10E-05	4.88E-05	7.17E-05	5.64E-05		0.00E+00	0.00E+00	5.06E-09	5.06E-09	0.01	1.06E-03	2.51E-04	9.19E-04	4.01E-04
4.94E-05	4.90E-05	6.05E-05	9.43E-05	7.02E-05		0.00E+00	0.00E+00	6.27E-09	6.27E-09	0.01	1.31E-03	3.00E-04	1.15E-03	5.10E-04
4.72E-05	4.68E-05	5.69E-05	8.67E-05	6.59E-05		0.00E+00	0.00E+00	5.90E-09	5.90E-09	0.01	1.23E-03	2.86E-04	1.08E-03	4.75E-04
4.48E-05	4.44E-05	5.33E-05	7.93E-05	6.17E-05		0.00E+00	0.00E+00	5.52E-09	5.52E-09	0.01	1.16E-03	2.72E-04	1.01E-03	4.41E-04
5.42E-05	5.37E-05	6.72E-05	1.07E-04	7.81E-05		0.00E+00	0.00E+00	6.97E-09	6.97E-09	0.01	1.45E-03	3.29E-04	1.28E-03	5.71E-04
5.15E-05	5.11E-05	6.29E-05	9.75E-05	7.30E-05		0.00E+00	0.00E+00	6.52E-09	6.52E-09	0.01	1.36E-03	3.13E-04	1.20E-03	5.29E-04
4.88E-05	4.84E-05	5.86E-05	8.86E-05	6.79E-05		0.00E+00	0.00E+00	6.07E-09	6.07E-09	0.01	1.27E-03	2.96E-04	1.11E-03	4.87E-04
5.97E-05	5.92E-05	7.52E-05	1.22E-04	8.77E-05		0.00E+00	0.00E+00	7.80E-09	7.80E-09	0.01	1.63E-03	3.63E-04	1.44E-03	6.45E-04
5.66E-05	5.61E-05	7.00E-05	1.11E-04	8.14E-05		0.00E+00	0.00E+00	7.26E-09	7.26E-09	0.01	1.52E-03	3.44E-04	1.34E-03	5.93E-04
5.34E-05	5.29E-05	6.48E-05	9.98E-05	7.54E-05		0.00E+00	0.00E+00	6.73E-09	6.73E-09	0.01	1.41E-03	3.24E-04	1.23E-03	5.44E-04
6.62E-05	6.57E-05	8.49E-05	1.41E-04	9.94E-05		0.00E+00	0.00E+00	8.81E-09	8.81E-09	0.01	1.84E-03	4.02E-04	1.64E-03	7.36E-04
6.27E-05	6.21E-05	7.88E-05	1.28E-04	9.19E-05		0.00E+00	0.00E+00	8.17E-09	8.17E-09	0.01	1.71E-03	3.81E-04	1.51E-03	6.76E-04
5.90E-05	5.85E-05	7.29E-05	1.15E-04	8.47E-05		0.00E+00	0.00E+00	7.56E-09	7.56E-09	0.01	1.58E-03	3.58E-04	1.39E-03	6.19E-04
8.53E-06	8.46E-06	9.35E-06	1.20E-05	1.07E-05		0.00E+00	0.00E+00	9.69E-10	9.69E-10	0.00	2.04E-04	5.18E-05	1.72E-04	7.30E-05
8.90E-06	8.82E-06	9.77E-06	1.26E-05	1.12E-05		0.00E+00	0.00E+00	1.01E-09	1.01E-09	0.00	2.13E-04	5.40E-05	1.80E-04	7.63E-05
9.31E-06	9.24E-06	1.03E-05	1.32E-05	1.17E-05		0.00E+00	0.00E+00	1.06E-09	1.06E-09	0.00	2.23E-04	5.66E-05	1.89E-04	8.02E-05
9.74E-06	9.66E-06	1.07E-05	1.39E-05	1.22E-05		0.00E+00	0.00E+00	1.11E-09	1.11E-09	0.00	2.34E-04	5.91E-05	1.98E-04	8.40E-05
1.02E-05	1.01E-05	1.12E-05	1.46E-05	1.28E-05		0.00E+00	0.00E+00	1.16E-09	1.16E-09	0.00	2.45E-04	6.19E-05	2.07E-04	8.80E-05
1.07E-05	1.06E-05	1.18E-05	1.53E-05	1.34E-05		0.00E+00	0.00E+00	1.22E-09	1.22E-09	0.00	2.56E-04	6.48E-05	2.17E-04	9.22E-05
1.29E-05	1.28E-05	1.44E-05	1.93E-05	1.65E-05		0.00E+00	0.00E+00	1.49E-09	1.49E-09	0.00	3.13E-04	7.81E-05	2.68E-04	1.14E-04
1.26E-05	1.24E-05	1.40E-05	1.87E-05	1.60E-05		0.00E+00	0.00E+00	1.45E-09	1.45E-09	0.00	3.05E-04	7.62E-05	2.60E-04	1.11E-04
1.23E-05	1.22E-05	1.37E-05	1.81E-05	1.56E-05		0.00E+00	0.00E+00	1.42E-09	1.42E-09	0.00	2.97E-04	7.45E-05	2.53E-04	1.08E-04
1.20E-05	1.19E-05	1.33E-05	1.76E-05	1.52E-05		0.00E+00	0.00E+00	1.38E-09	1.38E-09	0.00	2.90E-04	7.28E-05	2.47E-04	1.05E-04
1.17E-05	1.16E-05	1.30E-05	1.71E-05	1.48E-05		0.00E+00	0.00E+00	1.35E-09	1.35E-09	0.00	2.83E-04	7.11E-05	2.40E-04	1.02E-04
1.15E-05	1.14E-05	1.27E-05	1.65E-05	1.45E-05		0.00E+00	0.00E+00	1.31E-09	1.31E-09	0.00	2.76E-04	6.95E-05	2.34E-04	9.96E-05
1.12E-05	1.11E-05	1.24E-05	1.61E-05	1.41E-05		0.00E+00	0.00E+00	1.28E-09	1.28E-09	0.00	2.69E-04	6.79E-05	2.28E-04	9.69E-05
8.80E-06	8.73E-06	1.04E-05	1.54E-05	1.11E-05		0.00E+00	0.00E+00	1.05E-09	1.05E-09	0.00	2.12E-04	5.35E-05	1.96E-04	8.49E-05
1.36E-05	1.34E-05	1.52E-05	2.04E-05	1.74E-05		0.00E+00	0.00E+00	1.57E-09	1.57E-09	0.00	3.30E-04	8.23E-05	2.82E-04	1.21E-04
1.32E-05	1.31E-05	1.48E-05	1.98E-05	1.68E-05		0.00E+00	0.00E+00	1.53E-09	1.53E-09	0.00	3.20E-04	8.01E-05	2.74E-04	1.17E-04
1.29E-05	1.28E-05	1.44E-05	1.91E-05	1.64E-05		0.00E+00	0.00E+00	1.49E-09	1.49E-09	0.00	3.12E-04	7.81E-05	2.66E-04	1.14E-04
1.26E-05	1.24E-05	1.40E-05	1.85E-05	1.59E-05		0.00E+00	0.00E+00	1.45E-09	1.45E-09	0.00	3.03E-04	7.62E-05	2.59E-04	1.10E-04
1.22E-05	1.21E-05	1.36E-05	1.79E-05	1.55E-05		0.00E+00	0.00E+00	1.41E-09	1.41E-09	0.00	2.95E-04	7.44E-05	2.52E-04	1.07E-04
1.20E-05	1.19E-05	1.32E-05	1.73E-05	1.51E-05		0.00E+00	0.00E+00	1.37E-09	1.37E-09	0.00	2.88E-04	7.26E-05	2.45E-04	1.04E-04
9.61E-06	9.53E-06	1.13E-05	1.67E-05	1.22E-05		0.00E+00	0.00E+00	1.14E-09	1.14E-09	0.00	2.33E-04	5.84E-05	2.14E-04	9.24E-05
9.16E-06	9.08E-06	1.09E-05	1.61E-05	1.16E-05		0.00E+00	0.00E+00	1.09E-09	1.09E-09	0.00	2.21E-04	5.56E-05	2.05E-04	8.86E-05
8.97E-06	8.89E-06	1.06E-05	1.56E-05	1.13E-05		0.00E+00	0.00E+00	1.07E-09	1.07E-09	0.00	2.16E-04	5.45E-05	2.00E-04	8.63E-05
1.43E-05	1.41E-05	1.60E-05	2.16E-05	1.83E-05		0.00E+00	0.00E+00	1.66E-09	1.66E-09	0.00	3.47E-04	8.65E-05	2.98E-04	1.27E-04
1.39E-05	1.37E-05	1.56E-05	2.09E-05	1.77E-05		0.00E+00	0.00E+00	1.61E-09	1.61E-09	0.00	3.37E-04	8.42E-05	2.89E-04	1.23E-04
1.34E-05	1.33E-05	1.50E-05	1.99E-05	1.71E-05		0.00E+00	0.00E+00	1.55E-09	1.55E-09	0.00	3.25E-04	8.15E-05	2.78E-04	1.18E-04
1.07E-05	1.07E-05	1.28E-05	1.91E-05	1.38E-05		0.00E+00	0.00E+00	1.29E-09	1.29E-09	0.00	2.62E-04	6.53E-05	2.42E-04	1.05E-04
1.03E-05	1.02E-05	1.23E-05	1.84E-05	1.32E-05		0.00E+00	0.00E+00	1.24E-09	1.24E-09	0.00	2.51E-04	6.27E-05	2.33E-04	1.01E-04
1.00E-05	9.92E-06	1.19E-05	1.78E-05	1.28E-05		0.00E+00	0.00E+00	1.20E-09	1.20E-09	0.00	2.43E-04	6.08E-05	2.25E-04	9.78E-05
9.67E-06	9.59E-06	1.15E-05	1.72E-05	1.23E-05		0.00E+00	0.00E+00	1.16E-09	1.16E-09	0.00	2.34E-04	5.87E-05	2.18E-04	9.44E-05
9.39E-06	9.32E-06	1.12E-05	1.66E-05	1.19E-05		0.00E+00	0.00E+00	1.12E-09	1.12E-09	0.00	2.27E-04	5.70E-05	2.11E-04	9.12E-05
7.26E-05	7.20E-05	1.01E-04	1.86E-04	1.18E-04		0.00E+00	0.00E+00	1.04E-08	1.04E-08	0.01	2.15E-03	4.41E-04	1.98E-03	9.13E-04
7.13E-05	7.07E-05	9.83E-05	1.79E-04	1.15E-04		0.00E+00	0.00E+00	1.01E-08	1.01E-08	0.01	2.10E-03	4.33E-04	1.93E-03	8.86E-04
8.37E-05	8.30E-05	1.23E-04	2.40E-04	1.43E-04		0.00E+00	0.00E+00	1.26E-08	1.26E-08	0.01	2.59E-03	5.08E-04	2.44E-03	1.14E-03
8.35E-05	8.28E-05	1.23E-04	2.39E-04	1.42E-04		0.00E+00	0.00E+00	1.26E-08	1.26E-08	0.01	2.58E-03	5.07E-04	2.44E-03	1.14E-03
8.07E-05	8.01E-05	1.15E-04	2.20E-04	1.35E-04		0.00E+00	0.00E+00	1.19E-08	1.19E-08	0.01	2.45E-03	4.90E-04	2.28E-03	1.06E-03
7.91E-05	7.84E-05	1.12E-04	2.10E-04	1.31E-04		0.00E+00	0.00E+00	1.15E-08	1.15E-08	0.01	2.38E-03	4.80E-04	2.21E-03	1.02E-03
9.28E-05	9.21E-05	1.41E-04	2.83E-04	1.64E-04		0.00E+00	0.00E+00	1.45E-08	1.45E-08	0.01	2.96E-03	5.64E-04	2.82E-03	1.33E-03
9.28E-05	9.20E-05	1.40E-04	2.82E-04	1.64E-04		0.00E+00	0.00E+00	1.44E-08	1.44E-08	0.01	2.96E-03	5.63E-04	2.81E-03	1.32E-03
9.23E-05	9.16E-05	1.39E-04	2.77E-04	1.62E-04		0.00E+00	0.00E+00	1.43E-08	1.43E-08	0.01	2.93E-03	5.61E-04	2.77E-03	1.30E-03
9.15E-05	9.08E-05	1.36E-04	2.70E-04	1.60E-04		0.00E+00	0.00E+00	1.41E-08	1.41E-08	0.01	2.89E-03	5.56E-04	2.72E-03	1.28E-03
9.04E-05	8.96E-05	1.33E-04	2.62E-04	1.57E-04		0.00E+00	0.00E+00	1.38E-08	1.38E-08	0.01	2.83E-03	5.49E-04	2.66E-03	1.24E-03
8.87E-05	8.79E-05	1.29E-04	2.51E-04	1.52E-04		0.00E+00	0.00E+00	1.34E-08	1.34E-08	0.01	2.75E-03	5.38E-04	2.57E-03	1.20E-03
8.70E-05	8.62E-05	1.25E-04	2.41E-04	1.47E-04		0.00E+00	0.00E+00	1.30E-08	1.30E-08	0.01	2.67E-03	5.28E-04	2.49E-03	1.16E-03
1.03E-04	1.02E-04	1.61E-04	3.35E-04	1.90E-04		0.00E+00	0.00E+00	1.66E-08	1.66E-08	0.02	3.40E-03	6.26E-04	3.25E-03	1.55E-03
1.03E-04	1.03E-04	1.62E-04	3.36E-04	1.91E-04		0.00E+00	0.00E+00	1.67E-08	1.67E-08	0.02	3.42E-03	6.28E-04	3.26E-03	1.55E-03
1.03E-04	1.02E-04	1.61E-04	3.33E-04	1.90E-04		0.00E+00	0.00E+00	1.66E-08	1.66E-08	0.02	3.40E-03	6.28E-04	3.24E-03	1.54E-03
1.03E-04	1.02E-04	1.59E-04	3.26E-04	1.87E-04		0.00E+00	0.00E+00	1.64E-08	1.64E-08	0.02	3.36E-03	6.24E-04	3.19E-03	1.51E-03
1.02E-04	1.01E-04	1.56E-04	3.17E-04	1.84E-04		0.00E+00	0.00E+00	1.61E-08	1.61E-08	0.02	3.30E-03	6.18E-04	3.13E-03	1.48E-03
1.00E-04	9.93E-05	1.52E-04	3.05E-04	1.79E-04		0.00E+00	0.00E+00	1.57E-08	1.57E-08	0.02	3.22E-03	6.08E-04	3.04E-03	1.43E-03
9.83E-05	9.75E-05	1.47E-04	2.93E-04	1.74E-04		0.00E+00	0.00E+00	1.52E-08	1.52E-08	0.02	3.14E-03	5.97E-04	2.94E-03	1.38E-03
1.16E-04	1.15E-04	1.89E-04	4.07E-04	2.24E-04		0.00E+00	0.00E+00	1.95E-08	1.95E-08	0.02	3.98E-03	7.02E-04	3.84E-03	1.84E-03
1.16E-04	1.15E-04	1.90E-04	4.08E-04	2.25E-04		0.00E+00	0.00E+00	1.96E-08	1.96E-08	0.02	4.00E-03	7.05E-04	3.85E-03	1.85E-03
1.16E-04	1.15E-04	1.89E-04	4.05E-04	2.24E-04		0.00E+00	0.00E+00	1.95E-08	1.95E-08	0.02	3.99E-03	7.06E-04	3.83E-03	1.84E-03
1.16E-04	1.15E-04	1.87E-04	3.98E-04	2.22E-04		0.00E+00	0.00E+00	1.93E-08	1.93E-08	0.02	3.96E-03	7.05E-04	3.79E-03	1.81E-03
1.15E-04	1.14E-04	1.84E-04	3.89E-04	2.19E-04		0.00E+00	0.00E+00	1.90E-08	1.90E-08	0.02	3.91E-03	7.00E-04	3.72E-03	1.78E-03
1.09E-04	1.09E-04	1.71E-04	3.53E-04	2.03E-04		0.00E+00	0.00E+00	1.77E-08	1.77E-08	0.02	3.63E-03	6.65E-04	3.44E-03	1.63E-03
1.30E-04	1.29E-04	2.24E-04	5.02E-04	2.68E-04		0.00E+00	0.00E+00	2.32E-08	2.32E-08	0.02	4.74E-03	7.91E-04	4.59E-03	2.23E-03
1.31E-04	1.30E-04	2.25E-04	5.03E-04	2.69E-04		0.00E+00	0.00E+00	2.32E-08	2.32E-08	0.02	4.75E-03	7.94E-04	4.61E-03	2.23E-03
1.28E-04	1.27E-04	2.16E-04	4.78E-04	2.59E-04		0.00E+00	0.00E+00	2.24E-08	2.24E-08	0.02	4.58E-03	7.79E-04	4.42E-03	2.14E-03
1.30E-05	1.29E-05	1.23E-05	1.07E-05	1.42E-05		0.00E+00	0.00E+00	1.29E-09	1.29E-09	0.00	2.78E-04	7.91E-05	2.16E-04	8.52E-05
1.35E-05	1.34E-05	1.28E-05	1.10E-05	1.47E-05		0.00E+00	0.00E+00	1.34E-09	1.34E-09	0.00	2.89E-04	8.21E-05	2.25E-04	8.83E-05
1.41E-05	1.39E-05	1.33E-05	1.14E-05	1.52E-05		0.00E+00	0.00E+00	1.39E-09	1.39E-09	0.00	3.00E-04	8.53E-05	2.33E-04	9.16E-05
1.46E-05	1.45E-05	1.38E-05	1.18E-05	1.58E-05		0.00E+00	0.00E+00	1.45E-09	1.45E-09	0.00	3.11E-04	8.87E-05	2.42E-04	9.51E-05
1.52E-05	1.51E-05	1.44E-05	1.23E-05	1.65E-05		0.00E+00	0.00E+00	1.50E-09	1.50E-09	0.00	3.24E-04	9.23E-05	2.51E-04	9.87E-05
1.28E-05	1.27E-05	1.21E-05	1.04E-05	1.39E-05		0.00E+00	0.00E+00	1.27E-09	1.27E-09	0.00	2.73E-04	7.76E-05	2.12E-04	8.34E-05
1.33E-05	1.32E-05	1.26E-05	1.08E-05	1.44E-05		0.00E+00	0.00E+00	1.31E-09	1.31E-09	0.00	2.83E-04	8.06E-05	2.20E-04	8.64E-05
1.38E-05	1.37E-05	1.30E-05	1.12E-05	1.49E-05		0.00E+00	0.00E+00	1.36E-09	1.36E-09	0.00	2.94E-04	8.37E-05	2.28E-04	8.96E-05
1.43E-05	1.42E-05	1.35E-05	1.16E-05	1.55E-05		0.00E+00	0.00E+00	1.42E-09	1.42E-09	0.00	3.05E-04	8.70E-05	2.37E-04	9.30E-05
1.49E-05	1.48E-05	1.41E-05	1.20E-05	1.61E-05		0.00E+00	0.00E+00	1.47E-09	1.47E-09	0.00	3.17E-04	9.05E-05	2.46E-04	9.66E-05
1.21E-05	1.20E-05	1.14E-05	9.86E-06	1.31E-05		0.00E+00	0.00E+00	1.20E-09	1.20E-09	0.00	2.58E-04	7.34E-05	2.01E-04	7.89E-05
1.25E-05	1.24E-05	1.19E-05	1.02E-05	1.36E-05		0.00E+00	0.00E+00	1.24E-09	1.24E-09	0.00	2.67E-04	7.61E-05	2.08E-04	8.17E-05
1.30E-05	1.29E-05	1.23E-05	1.05E-05	1.41E-05		0.00E+00	0.00E+00	1.29E-09	1.29E-09	0.00	2.77E-04	7.90E-05	2.15E-04	8.46E-05
1.35E-05	1.34E-05	1.28E-05	1.09E-05	1.46E-05		0.00E+00	0.00E+00	1.34E-09	1.34E-09	0.00	2.88E-04	8.20E-05	2.23E-04	8.77E-05
1.40E-05	1.39E-05	1.32E-05	1.13E-05	1.52E-05		0.00E+00	0.00E+00	1.39E-09	1.39E-09	0.00	2.99E-04	8.53E-05	2.32E-04	9.10E-05
1.46E-05	1.45E-05	1.38E-05	1.17E-05	1.58E-05		0.00E+00	0.00E+00	1.44E-09	1.44E-09	0.00	3.11E-04	8.87E-05	2.41E-04	9.44E-05
1.52E-05	1.51E-05	1.43E-05	1.21E-05	1.64E-05		0.00E+00	0.00E+00	1.50E-09	1.50E-09	0.00	3.23E-04	9.23E-05	2.50E-04	9.81E-05
1.14E-05	1.13E-05	1.08E-05	9.33E-06	1.24E-05		0.00E+00	0.00E+00	1.13E-09	1.13E-09	0.00	2.44E-04	6.95E-05	1.90E-04	7.46E-05
1.19E-05	1.18E-05	1.12E-05	9.63E-06	1.29E-05		0.00E+00	0.00E+00	1.17E-09	1.17E-09	0.00	2.53E-04	7.20E-05	1.96E-04	7.72E-05
1.23E-05	1.22E-05	1.16E-05	9.94E-06	1.33E-05		0.00E+00	0.00E+00	1.22E-09	1.22E-09	0.00	2.62E-04	7.46E-05	2.03E-04	7.99E-05

Unique Identifier	X (UTM)	Y (UTM)	DemolitionS 2026	Site PreparationS 2026	Grading/ExcavationS 2026	Concrete (Garage and Podiums)1 2026	Concrete (Garage and Podiums)1 2027	Concrete (Garage and Podiums)1 2028	Concrete (Garage and Podiums)S 2028	Concrete (Garage and Podiums)2 2028	Building Construction (framing, roofing, 2027	Building Construction (framing, roofing, 2028	Building Construction (framing, roofing, 2028	Building Construction (framing, roofing, 2029	Building Construction (framing, roofing, 2029
370858.013761231.01	370858.01	3761231.01	6.87E-05	0.00E+00	1.44E-04	5.83E-05	5.81E-05	5.80E-05	5.53E-05	4.72E-05	1.93E-05	1.93E-05	1.83E-05	1.83E-05	1.56E-05
370868.013761231.01	370868.01	3761231.01	7.13E-05	0.00E+00	1.50E-04	6.05E-05	6.04E-05	6.02E-05	5.73E-05	4.87E-05	2.00E-05	2.00E-05	1.90E-05	1.90E-05	1.62E-05
370878.013761231.01	370878.01	3761231.01	7.40E-05	0.00E+00	1.55E-04	6.29E-05	6.27E-05	6.26E-05	5.95E-05	5.04E-05	2.08E-05	2.08E-05	1.97E-05	1.97E-05	1.67E-05
370888.013761231.01	370888.01	3761231.01	7.68E-05	0.00E+00	1.62E-04	6.54E-05	6.52E-05	6.51E-05	6.18E-05	5.22E-05	2.16E-05	2.16E-05	2.05E-05	2.05E-05	1.73E-05
370898.013761231.01	370898.01	3761231.01	7.99E-05	0.00E+00	1.68E-04	6.81E-05	6.79E-05	6.77E-05	6.42E-05	5.40E-05	2.25E-05	2.25E-05	2.13E-05	2.13E-05	1.79E-05
370908.013761231.01	370908.01	3761231.01	8.31E-05	0.00E+00	1.75E-04	7.09E-05	7.07E-05	7.05E-05	6.69E-05	5.60E-05	2.34E-05	2.34E-05	2.22E-05	2.22E-05	1.86E-05
370918.013761233.01	370918.01	3761233.01	8.62E-05	0.00E+00	1.81E-04	7.36E-05	7.34E-05	7.32E-05	6.93E-05	5.78E-05	2.43E-05	2.43E-05	2.30E-05	2.30E-05	1.92E-05
370828.013761241.01	370828.01	3761241.01	6.05E-05	0.00E+00	1.27E-04	5.13E-05	5.12E-05	5.10E-05	4.87E-05	4.18E-05	1.69E-05	1.69E-05	1.62E-05	1.62E-05	1.39E-05
370838.013761241.01	370838.01	3761241.01	6.27E-05	0.00E+00	1.32E-04	5.31E-05	5.30E-05	5.29E-05	5.04E-05	4.32E-05	1.75E-05	1.75E-05	1.67E-05	1.67E-05	1.43E-05
370848.013761241.01	370848.01	3761241.01	6.49E-05	0.00E+00	1.36E-04	5.50E-05	5.49E-05	5.48E-05	5.22E-05	4.46E-05	1.82E-05	1.82E-05	1.73E-05	1.73E-05	1.48E-05
370858.013761241.01	370858.01	3761241.01	6.72E-05	0.00E+00	1.41E-04	5.71E-05	5.69E-05	5.68E-05	5.41E-05	4.60E-05	1.89E-05	1.89E-05	1.79E-05	1.79E-05	1.53E-05
370868.013761241.01	370868.01	3761241.01	6.97E-05	0.00E+00	1.46E-04	5.92E-05	5.91E-05	5.89E-05	5.61E-05	4.75E-05	1.96E-05	1.96E-05	1.86E-05	1.86E-05	1.58E-05
370878.013761241.01	370878.01	3761241.01	7.23E-05	0.00E+00	1.52E-04	6.15E-05	6.14E-05	6.12E-05	5.82E-05	4.92E-05	2.03E-05	2.03E-05	1.93E-05	1.93E-05	1.63E-05
370888.013761241.01	370888.01	3761241.01	7.51E-05	0.00E+00	1.58E-04	6.40E-05	6.38E-05	6.36E-05	6.04E-05	5.08E-05	2.11E-05	2.11E-05	2.00E-05	2.00E-05	1.69E-05
370898.013761241.01	370898.01	3761241.01	7.80E-05	0.00E+00	1.64E-04	6.65E-05	6.64E-05	6.62E-05	6.28E-05	5.26E-05	2.20E-05	2.20E-05	2.08E-05	2.08E-05	1.75E-05
370908.013761241.01	370908.01	3761241.01	8.12E-05	0.00E+00	1.71E-04	6.93E-05	6.91E-05	6.89E-05	6.53E-05	5.45E-05	2.29E-05	2.29E-05	2.17E-05	2.17E-05	1.81E-05
370918.013761241.01	370918.01	3761241.01	8.45E-05	0.00E+00	1.78E-04	7.22E-05	7.20E-05	7.18E-05	6.80E-05	5.65E-05	2.38E-05	2.38E-05	2.26E-05	2.26E-05	1.88E-05
370928.013761241.01	370928.01	3761241.01	8.80E-05	0.00E+00	1.85E-04	7.53E-05	7.51E-05	7.49E-05	7.08E-05	5.86E-05	2.49E-05	2.49E-05	2.35E-05	2.35E-05	1.94E-05
370938.013761241.01	370938.01	3761241.01	9.18E-05	0.00E+00	1.93E-04	7.86E-05	7.84E-05	7.83E-05	7.38E-05	6.08E-05	2.60E-05	2.60E-05	2.45E-05	2.45E-05	2.02E-05
370818.013761251.01	370818.01	3761251.01	5.73E-05	0.00E+00	1.21E-04	4.86E-05	4.84E-05	4.83E-05	4.61E-05	3.97E-05	1.60E-05	1.60E-05	1.53E-05	1.53E-05	1.32E-05
370828.013761251.01	370828.01	3761251.01	5.93E-05	0.00E+00	1.25E-04	5.02E-05	5.01E-05	5.00E-05	4.77E-05	4.09E-05	1.66E-05	1.66E-05	1.58E-05	1.58E-05	1.36E-05
370838.013761251.01	370838.01	3761251.01	6.13E-05	0.00E+00	1.29E-04	5.20E-05	5.19E-05	5.17E-05	4.93E-05	4.22E-05	1.72E-05	1.72E-05	1.64E-05	1.64E-05	1.40E-05
370848.013761251.01	370848.01	3761251.01	6.35E-05	0.00E+00	1.33E-04	5.39E-05	5.37E-05	5.36E-05	5.10E-05	4.35E-05	1.78E-05	1.78E-05	1.69E-05	1.69E-05	1.44E-05
370858.013761251.01	370858.01	3761251.01	6.57E-05	0.00E+00	1.38E-04	5.59E-05	5.57E-05	5.56E-05	5.29E-05	4.49E-05	1.84E-05	1.84E-05	1.75E-05	1.75E-05	1.49E-05
370868.013761251.01	370868.01	3761251.01	6.81E-05	0.00E+00	1.43E-04	5.80E-05	5.78E-05	5.77E-05	5.48E-05	4.64E-05	1.91E-05	1.91E-05	1.82E-05	1.82E-05	1.54E-05
370878.013761251.01	370878.01	3761251.01	7.07E-05	0.00E+00	1.49E-04	6.02E-05	6.00E-05	5.99E-05	5.68E-05	4.79E-05	1.99E-05	1.99E-05	1.89E-05	1.89E-05	1.59E-05
370888.013761251.01	370888.01	3761251.01	7.33E-05	0.00E+00	1.54E-04	6.25E-05	6.23E-05	6.22E-05	5.90E-05	4.95E-05	2.06E-05	2.06E-05	1.96E-05	1.96E-05	1.64E-05
370898.013761251.01	370898.01	3761251.01	7.62E-05	0.00E+00	1.60E-04	6.50E-05	6.48E-05	6.47E-05	6.13E-05	5.13E-05	2.15E-05	2.15E-05	2.03E-05	2.03E-05	1.70E-05
370908.013761251.01	370908.01	3761251.01	7.92E-05	0.00E+00	1.66E-04	6.77E-05	6.75E-05	6.73E-05	6.37E-05	5.31E-05	2.23E-05	2.23E-05	2.11E-05	2.11E-05	1.76E-05
370918.013761251.01	370918.01	3761251.01	8.24E-05	0.00E+00	1.73E-04	7.05E-05	7.03E-05	7.01E-05	6.63E-05	5.50E-05	2.33E-05	2.33E-05	2.20E-05	2.20E-05	1.82E-05
370928.013761251.01	370928.01	3761251.01	8.58E-05	0.00E+00	1.80E-04	7.35E-05	7.33E-05	7.31E-05	6.90E-05	5.70E-05	2.43E-05	2.43E-05	2.29E-05	2.29E-05	1.89E-05
370936.013761255.01	370936.01	3761255.01	8.78E-05	0.00E+00	1.85E-04	7.53E-05	7.51E-05	7.49E-05	7.06E-05	5.80E-05	2.49E-05	2.49E-05	2.34E-05	2.34E-05	1.92E-05
370808.013761261.01	370808.01	3761261.01	5.43E-05	0.00E+00	1.14E-04	4.60E-05	4.59E-05	4.58E-05	4.37E-05	3.76E-05	1.52E-05	1.52E-05	1.45E-05	1.45E-05	1.25E-05
370818.013761261.01	370818.01	3761261.01	5.61E-05	0.00E+00	1.18E-04	4.76E-05	4.74E-05	4.73E-05	4.51E-05	3.88E-05	1.57E-05	1.57E-05	1.50E-05	1.50E-05	1.29E-05
370828.013761261.01	370828.01	3761261.01	5.80E-05	0.00E+00	1.22E-04	4.92E-05	4.90E-05	4.89E-05	4.66E-05	3.99E-05	1.62E-05	1.62E-05	1.55E-05	1.55E-05	1.33E-05
370838.013761261.01	370838.01	3761261.01	6.00E-05	0.00E+00	1.26E-04	5.09E-05	5.08E-05	5.06E-05	4.82E-05	4.12E-05	1.68E-05	1.68E-05	1.60E-05	1.60E-05	1.37E-05
370848.013761261.01	370848.01	3761261.01	6.20E-05	0.00E+00	1.30E-04	5.27E-05	5.26E-05	5.24E-05	4.99E-05	4.24E-05	1.74E-05	1.74E-05	1.66E-05	1.66E-05	1.41E-05
370858.013761261.01	370858.01	3761261.01	6.42E-05	0.00E+00	1.35E-04	5.46E-05	5.45E-05	5.43E-05	5.17E-05	4.38E-05	1.80E-05	1.80E-05	1.71E-05	1.71E-05	1.45E-05
370868.013761261.01	370868.01	3761261.01	6.66E-05	0.00E+00	1.40E-04	5.66E-05	5.65E-05	5.64E-05	5.35E-05	4.52E-05	1.87E-05	1.87E-05	1.78E-05	1.78E-05	1.50E-05
370878.013761261.01	370878.01	3761261.01	6.90E-05	0.00E+00	1.45E-04	5.88E-05	5.86E-05	5.85E-05	5.55E-05	4.67E-05	1.94E-05	1.94E-05	1.84E-05	1.84E-05	1.55E-05
370888.013761261.01	370888.01	3761261.01	7.16E-05	0.00E+00	1.50E-04	6.11E-05	6.09E-05	6.08E-05	5.76E-05	4.83E-05	2.02E-05	2.02E-05	1.91E-05	1.91E-05	1.60E-05
370898.013761261.01	370898.01	3761261.01	7.43E-05	0.00E+00	1.56E-04	6.35E-05	6.33E-05	6.32E-05	5.98E-05	4.99E-05	2.10E-05	2.10E-05	1.98E-05	1.98E-05	1.66E-05
370908.013761261.01	370908.01	3761261.01	7.73E-05	0.00E+00	1.62E-04	6.60E-05	6.59E-05	6.57E-05	6.21E-05	5.16E-05	2.18E-05	2.18E-05	2.06E-05	2.06E-05	1.71E-05
370918.013761261.01	370918.01	3761261.01	8.03E-05	0.00E+00	1.69E-04	6.87E-05	6.86E-05	6.84E-05	6.46E-05	5.35E-05	2.27E-05	2.27E-05	2.14E-05	2.14E-05	1.77E-05
370928.013761261.01	370928.01	3761261.01	8.36E-05	0.00E+00	1.76E-04	7.16E-05	7.15E-05	7.13E-05	6.72E-05	5.54E-05	2.37E-05	2.37E-05	2.23E-05	2.23E-05	1.84E-05
370934.013761261.01	370934.01	3761261.01	8.57E-05	0.00E+00	1.80E-04	7.35E-05	7.33E-05	7.31E-05	6.89E-05	5.66E-05	2.43E-05	2.43E-05	2.29E-05	2.29E-05	1.88E-05
370798.013761271.01	370798.01	3761271.01	5.16E-05	0.00E+00	1.08E-04	4.36E-05	4.35E-05	4.34E-05	4.15E-05	3.58E-05	1.44E-05	1.44E-05	1.38E-05	1.38E-05	1.19E-05
370808.013761271.01	370808.01	3761271.01	5.32E-05	0.00E+00	1.12E-04	4.51E-05	4.49E-05	4.48E-05	4.28E-05	3.68E-05	1.49E-05	1.49E-05	1.42E-05	1.42E-05	1.22E-05
370818.013761271.01	370818.01	3761271.01	5.49E-05	0.00E+00	1.15E-04	4.65E-05	4.64E-05	4.63E-05	4.42E-05	3.79E-05	1.54E-05	1.54E-05	1.47E-05	1.47E-05	1.26E-05
370828.013761271.01	370828.01	3761271.01	5.67E-05	0.00E+00	1.19E-04	4.81E-05	4.80E-05	4.79E-05	4.56E-05	3.90E-05	1.59E-05	1.59E-05	1.51E-05	1.51E-05	1.29E-05
370838.013761271.01	370838.01	3761271.01	5.86E-05	0.00E+00	1.23E-04	4.98E-05	4.97E-05	4.95E-05	4.72E-05	4.02E-05	1.64E-05	1.64E-05	1.57E-05	1.57E-05	1.33E-05
370848.013761271.01	370848.01	3761271.01	6.06E-05	0.00E+00	1.27E-04	5.15E-05	5.14E-05	5.13E-05	4.88E-05	4.14E-05	1.70E-05	1.70E-05	1.62E-05	1.62E-05	1.37E-05
370858.013761271.01	370858.01	3761271.01	6.28E-05	0.00E+00	1.32E-04	5.34E-05	5.32E-05	5.31E-05	5.05E-05	4.27E-05	1.76E-05	1.76E-05	1.68E-05	1.68E-05	1.42E-05
370868.013761271.01	370868.01	3761271.01	6.50E-05	0.00E+00	1.37E-04	5.53E-05	5.52E-05	5.51E-05	5.23E-05	4.41E-05	1.83E-05	1.83E-05	1.74E-05	1.74E-05	1.46E-05
370878.013761271.01	370878.01	3761271.01	6.74E-05	0.00E+00	1.42E-04	5.74E-05	5.73E-05	5.71E-05	5.42E-05	4.55E-05	1.90E-05	1.90E-05	1.80E-05	1.80E-05	1.51E-05
370888.013761271.01	370888.01	3761271.01	6.99E-05	0.00E+00	1.47E-04	5.96E-05	5.94E-05	5.93E-05	5.62E-05	4.70E-05	1.97E-05	1.97E-05	1.86E-05	1.86E-05	1.56E-05
370898.013761271.01	370898.01	3761271.01	7.25E-05	0.00E+00	1.52E-04	6.19E-05	6.18E-05	6.16E-05	5.83E-05	4.86E-05	2.05E-05	2.05E-05	1.94E-05	1.94E-05	1.61E-05
370908.013761271.01	370908.01	3761271.01	7.53E-05	0.00E+00	1.58E-04	6.44E-05	6.42E-05	6.41E-05	6.06E-05	5.03E-05	2.13E-05	2.13E-05	2.01E-05	2.01E-05	1.67E-05
370917.013761271.01	370917.01	3761271.01	7.80E-05	0.00E+00	1.64E-04	6.67E-05	6.66E-05	6.64E-05	6.27E-05	5.18E-05	2.20E-05	2.20E-05	2.08E-05	2.08E-05	1.72E-05
370928.013761268.01	370928.01	3761268.01	8.21E-05	0.00E+00	1.73E-04	7.03E-05	7.02E-05	7.00E-05	6.60E-05	5.43E-05	2.32E-05	2.32E-05	2.19E-05	2.19E-05	1.80E-05
370808.013761281.01	370808.01	3761281.01	5.21E-05	0.00E+00	1.09E-04	4.41E-05	4.40E-05	4.39E-05	4.19E-05	3.60E-05	1.46E-05	1.46E-05	1.39E-05	1.39E-05	1.19E-05
370818.013761281.01	370818.01	3761281.01	5.37E-05	0.00E+00	1.13E-04	4.55E-05	4.54E-05	4.53E-05	4.32E-05	3.70E-05	1.50E-05	1.50E-05	1.43E-05	1.43E-05	1.23E-05
370828.013761281.01	370828.01	3761281.01	5.55E-05	0.00E+00	1.17E-04	4.71E-05	4.69E-05	4.68E-05	4.46E-05	3.81E-05	1.55E-05	1.55E-05	1.48E-05	1.48E-05	1.26E-05
370838.013761281.01	370838.01	3761281.01	5.73E-05	0.00E+00	1.20E-04	4.87E-05	4.85E-05	4.84E-05	4.61E-05	3.92E-05	1.61E-05	1.61E-05	1.53E-05	1.53E-05	1.30E-05
370848.013761281.01	370848.01	3761281.01	5.93E-05	0.00E+00	1.25E-04	5.04E-05	5.02E-05	5.01E-05	4.77E-05	4.04E-05	1.66E-05	1.66E-05	1.58E-05	1.58E-05	1.34E-05
370858.013761281.01	370858.01	3761281.01	6.13E-05	0.00E+00	1.29E-04	5.22E-05	5.20E-05	5.19E-05	4.93E-05	4.17E-05	1.72E-05	1.72E-05	1.64E-05	1.64E-05	1.38E-05
370868.013761281.01	370868.01	3761281.01	6.35E-05	0.00E+00	1.33E-04	5.40E-05	5.39E-05	5.38E-05	5.10E-05	4.30E-05	1.78E-05	1.78E-05	1.69E-05	1.69E-05	1.43E-05
370878.013761281.01	370878.01	3761281.01	6.57E-05	0.00E+00	1.38E-04	5.60E-05	5.59E-05	5.58E-05	5.29E-05	4.44E-05	1.85E-05	1.85E-05	1.75E-05	1.75E-05	1.47E-05
370888.013761281.01	370888.01	3761281.01	6.81E-05	0.00E+00	1.43E-04	5.82E-05	5.80E-05	5.79E-05	5.48E-05	4.58E-05	1.92E-05	1.92E-05	1.82E-05	1.82E-05	1.52E-05
370898.013761281.01	370898.01	3761281.01	7.07E-05	0.00E+00	1.49E-04	6.04E-05	6.02E-05	6.01E-05	5.69E-05	4.73E-05	1.99E-05	1.99E-05	1.89E-05	1.89E-05	1.57E-05
370908.013761281.01	370908.01	3761281.01	7.34E-05	0.00E+00	1.54E-04	6.28E-05	6.26E-05	6.25E-05	5.90E-05	4.89E-05	2.07E-05	2.07E-05	1.96E-05	1.96E-05	1.62E-05
370818.013761291.01	370818.01	3761291.01	5.25E-05	0.00E+00	1.10E-04	4.46E-05	4.44E-05	4.43E-05	4.23E-05	3.62E-05	1.47E-05	1.47E-05	1.40E-05	1.40E-05	1.20E-05
370828.013761291.01	370828.01	3761291.01	5.42E-05	0.00E+00	1.14E-04	4.60E-05	4.59E-05	4.58E-05	4.36E-05	3.72E-05	1.52E-05	1.52E-05	1.45E-05	1.45E-05	1.24E-05
370838.013761291.01	370838.01	3761291.01	5.60E-05	0.00E+00	1.18E-04	4.76E-05	4.75E-05	4.73E-05	4.51E-05	3.83E-05	1.57E-05	1.57E-05	1.50E-05	1.50E-05	1.27E-05
370848.013761291.01	370848.01	3761291.01	5.79E-05	0.00E+00	1.22E-04	4.92E-05	4.91E-05	4.90E-05	4.66E-05	3.95E-05	1.63E-05	1.63E-05	1.55E-05	1.55E-05	1.31E-05
370858.013761291.01	370858.01	3761291.01	5.99E-05	0.00E+00	1.26E-04	5.09E-05	5.08E-05	5.07E-05	4.81E-05	4.07E-05	1.68E-05	1.68E-05	1.60E-05	1.60E-05	1.35E-05
370868.013761291.01	370868.01	3761291.01	6.19E-05	0.00E+00	1.30E-04	5.28E-05	5.26E-05	5.25E-05	4.98E-05	4.19E-05	1.74E-05	1.74E-05	1.65E-05	1.65E-05	1.39E-05
370878.013761291.01	370878.01	3761291.01	6.41E-05	0.00E+00	1.35E-04	5.47E-05	5.45E-05	5.44E-05	5.16E-05	4.33E-05	1.81E-05	1.81E-05	1.71E-05	1.71E-05	1.44E-05
370888.013761291.01	370888.01	3761291.01	6.64E-05	0.00E+00	1.40E-04	5.67E-05	5.66E-05	5.64E-05	5.34E-05	4.46E-05	1.87E-05	1.87E-05	1.77E-05	1.77E-05	1.48E-05
370898.013761291.01	370898.01	3761291.01	6.89E-05	0.00E+00	1.45E-04	5.89E-05	5.87E-05	5.86E-05	5.54E-05	4.61E-05	1.94E-05	1.94E-05	1.84E-05	1.84E-05	1.53E-05
370828.013761301.01	370828.01	3761301.01	5.30E-05	0.00E+00	1.11E-04	4.50E-05	4.49E-05	4.48E-05	4.26E-05	3.64E-05	1.49E-05	1.49E-05	1.41E-05	1.41E-05	1.21E-05
370838.013761301.01	370838.01	3761301.01	5.47E-05	0.00E+00	1.15E-04	4.65E-05	4.64E-05	4.63E-05	4.40E-05	3.74E-05	1.54E-05	1.54E-05	1.46E-05	1.46E-05	1.24E-05
370848.013761301.01	370848.01	3761301.01	5.65E-05	0.00E+00	1.19E-04	4.81E-05	4.79E-05	4.78E-05	4.55E-05	3.85E-05	1.59E-05	1.59E-05	1.51E-05	1.51E-05	1.28E-05
370858.013761301.01	370858.01	3761301.01	5.84E-05	0.00E+00	1.23E-04	4.97E-05	4.96E-05	4.95E-05	4.70E-05	3.97E-05	1.64E-05	1.64E-05	1.56E-05	1.56E-05	1.32E-05
370868.013761301.01	370868.01	3761301.01	6.04E-05	0.00E+00	1.27E-04	5.15E-05	5.13E-05	5.12E-05	4.86E-05	4.09E-05	1.70E-05	1.70E-05	1.61E-05	1.61E-05	1.36E-05
370878.013761301.01	370878.01	3761301.01	6.26E-05	0.00E+00	1.31E-04	5.33E-05	5.32E-05	5.31E-05	5.03E-05	4.22E-05	1.76E-05	1.76E-05	1.67E-05	1.67E-05	1.40E-05
370888.013761301.01	370888.01	3761301.01	6.48E-05	0.00E+00	1.36E-04	5.53E-05	5.51E-05	5.50E-05	5.21E-05	4.35E-05	1.83E-05	1.83E-05	1.73E-05	1.73E-05	1.44E-05
370838.013761311.01	370838.01	3761311.01	5.35E-05	0.00E+00	1.12E-04	4.54E-05	4.53E-05	4.52E-05	4.30E-05	3.66E-05	1.50E-05	1.50E-05	1.43E-05	1.43E-05	1.21E-05
370848.013761311.01	370848.01	3761311.01	5.52E-05	0.00E+00	1.16E-04	4.69E-05	4.68E-05	4.67E-05	4.44E-05	3.76E-05	1.55E-05	1.55E-05	1.47E-05	1.47E-05	1.25E-05
370858.013761311.01	370858.01	3761311.01	5.70E-05	0.00E+00	1.20E-04	4.85E-05	4.84E-05	4.83E-05	4.59E-05	3.88E-05	1.60E-05	1.60E-05	1.52E-05	1.52E-05	1.29E-05
370868.013761311.01	370868.01	3761311.01	5.90E-05	0.00E+00	1.24E-04	5.02E-05	5.01E-05	5.00E-05	4.74E-05	3.99E-05	1.66E-05	1.66E-05	1.57E-05	1.57E-05	1.32E-05
370878.013761311.01	370878.01	3761311.01	6.10E-05	0.00E+00	1.28E-04	5.20E-05	5.19E-05	5.18E-05	4.91E-05	4.11E-05	1.72E-05	1.72E-05	1.63E-05	1.63E-05	1.37E-05
370888.013761311.01	370888.01	3761311.01	6.31E-05	0.00E+00	1.33E-04	5.39E-05	5.37E-05	5.36E-05	5.07E-05	4.24E-05	1.78E-05	1.78E-05	1.68E-05	1.68E-05	1.41E-05
370858.013761321.01	370858.01	3761321.01	5.57E-05	0.00E+00	1.17E-04	4.74E-05	4.72E-05	4.71E-05	4.48E-05	3.78E-05	1.56E-05	1.56E-05	1.49E-05	1.49E-05	1.26E-05
370868.013761321.01	370868.01	3761321.01	5.75E-05	0.00E+00	1.21E-04	4.90E-05	4.89E-05	4.88E-05	4.63E-05	3.90E-05	1.62E-05	1.62E-05	1.54E-05	1.54E-05	1.29E-05
370878.013761321.01	370878.01	3761321.01	5.95E-05	0.00E+00	1.25E-04	5.07E-05	5.06E-05	5.05E-05	4.78E-05	4.01E-05	1.67E-05	1.67E-05	1.59E-05	1.59E-05	1.33E-05
370925.013761137.01	370925.01	3761137.01	1.07E-04	0.00E+00	2.25E-04	9.00E-05	8.98E-05	8.96E-05	8.62E-05	7.64E-05	2.97E-05	2.97E-05	2.86E-05	2.86E-05	2.54E-05
370935.013761137.01	370935.01	3761137.01	1.12E-04	0.00E+00	2.36E-04	9.42E-05	9.39E-05	9.37E-05	9.02E-05	7.98E-05	3.11E-05	3.11E-05	2.99E-05	2.99E-05	2.65E-05
370945.013761137.01	370945.01	3761137.01	1.17E-04	0.00E+00	2.47E-04	9.86E-05	9.84E-05	9.82E-05	9.44E-05	8.35E-05	3.26E-05	3.26E-05	3.13E-05	3.13E-05	2.77E-05
370915.013761147.01	370915.01	3761147.01	1.01E-04	0.00E+00	2.13E-04	8.51E-05	8.49E-05	8.47E-05	8.13E-05	7.16E-05	2.81E-05	2.81E-05	2.70E-05	2.70E-05	2.38E-05
370925.013761147.01	370925.01	3761147.01	1.06E-04	0.00E+00	2.22E-04	8.90E-05	8.87E-05	8.85E-05	8.50E-05	7.47E-05	2.94E-05	2.94E-05	2.82E-05	2.82E-05	2.48E-05
370935.013761147.01	370935.01	3761147.01	1.11E-04	0.00E+00	2.32E-04	9.31E-05	9.29E-05	9.26E-05	8.89E-05	7.80E-05	3.07E-05	3.07E-05	2.95E-05	2.95E-05	2.59E-05
370945.013761147.01	370945.01	3761147.01	1.16E-04	0.00E+00	2.43E-04	9.75E-05	9.73E-05	9.70E-05	9.31E-05	8.14E-05	3.22E-05	3.22E-05	3.09E-05	3.09E-05	2.70E-05
370955.013761147.01	370955.01	3761147.01	1.21E-04	0.00E+00	2.55E-04	1.02E-04	1.02E-04	1.02E-04	9.75E-05	8.51E-05	3.37E-05	3.37E-05	3.24E-05	3.24E-05	2.83E-05
370965.013761147.01	370965.01	3761147.01	1.27E-04	0.00E+00	2.67E-04	1.07E-04	1.07E-04	1.07E-04	1.02E-04	8.91E-05	3.54E-05	3.54E-05	3.39E-05	3.39E-05	2.96E-05
370975.013761147.01	370975.01	3761147.01	1.33E-04	0.00E+00	2.81E-04	1.13E-04	1.12E-04	1.12E-04	1.07E-04	9.33E-05	3.72E-05	3.72E-05	3.56E-05	3.56E-05	3.10E-05
370985.013761147.01	370985.01	3761147.01	1.40E-04	0.00E+00	2.95E-04	1.18E-04	1.18E-04	1.18E-04	1.13E-04	9.79E-05	3.91E-05	3.91E-05	3.74E-05	3.74E-05	3.25E-05
370895.013761157.01	370895.01	3761157.01	9.16E-05	0.00E+00	1.92E-04	7.71E-05	7.69E-05	7.67E-05	7.36E-05	6.45E-05	2.55E-05	2.55E-05	2.44E-05	2.44E-05	2.14E-05
370905.013761157.01	370905.01	3761157.01	9.55E-05	0.00E

Finishing/Painting1	Finishing/Painting1	FinishingS/PaintingS	Finishing/Painting2	PavingS		Child Risk					Overlapping Phases - Maximum GLC			
2028	2029	2029	2029	2029		3rd Trimester	0<2	2<16	Total	per million	2026	2027	2028	2029
1.27E-05	1.26E-05	1.20E-05	1.03E-05	1.38E-05		0.00E+00	0.00E+00	1.26E-09	1.26E-09	0.00	2.71E-04	7.74E-05	2.11E-04	8.27E-05
1.32E-05	1.31E-05	1.25E-05	1.06E-05	1.43E-05		0.00E+00	0.00E+00	1.31E-09	1.31E-09	0.00	2.82E-04	8.04E-05	2.19E-04	8.57E-05
1.38E-05	1.36E-05	1.30E-05	1.10E-05	1.49E-05		0.00E+00	0.00E+00	1.36E-09	1.36E-09	0.00	2.92E-04	8.35E-05	2.27E-04	8.89E-05
1.43E-05	1.42E-05	1.35E-05	1.14E-05	1.54E-05		0.00E+00	0.00E+00	1.41E-09	1.41E-09	0.00	3.04E-04	8.68E-05	2.35E-04	9.23E-05
1.49E-05	1.48E-05	1.40E-05	1.18E-05	1.60E-05		0.00E+00	0.00E+00	1.47E-09	1.47E-09	0.00	3.16E-04	9.04E-05	2.45E-04	9.58E-05
1.55E-05	1.54E-05	1.46E-05	1.22E-05	1.67E-05		0.00E+00	0.00E+00	1.53E-09	1.53E-09	0.00	3.29E-04	9.41E-05	2.55E-04	9.96E-05
1.61E-05	1.59E-05	1.51E-05	1.26E-05	1.73E-05		0.00E+00	0.00E+00	1.58E-09	1.58E-09	0.00	3.41E-04	9.77E-05	2.64E-04	1.03E-04
1.12E-05	1.11E-05	1.06E-05	9.12E-06	1.22E-05		0.00E+00	0.00E+00	1.11E-09	1.11E-09	0.00	2.39E-04	6.81E-05	1.86E-04	7.31E-05
1.16E-05	1.15E-05	1.10E-05	9.40E-06	1.26E-05		0.00E+00	0.00E+00	1.15E-09	1.15E-09	0.00	2.47E-04	7.05E-05	1.92E-04	7.55E-05
1.20E-05	1.19E-05	1.14E-05	9.71E-06	1.30E-05		0.00E+00	0.00E+00	1.19E-09	1.19E-09	0.00	2.56E-04	7.31E-05	1.99E-04	7.81E-05
1.25E-05	1.24E-05	1.18E-05	1.00E-05	1.35E-05		0.00E+00	0.00E+00	1.23E-09	1.23E-09	0.00	2.66E-04	7.58E-05	2.06E-04	8.09E-05
1.30E-05	1.28E-05	1.22E-05	1.04E-05	1.40E-05		0.00E+00	0.00E+00	1.28E-09	1.28E-09	0.00	2.75E-04	7.87E-05	2.14E-04	8.38E-05
1.35E-05	1.33E-05	1.27E-05	1.07E-05	1.45E-05		0.00E+00	0.00E+00	1.33E-09	1.33E-09	0.00	2.86E-04	8.17E-05	2.22E-04	8.69E-05
1.40E-05	1.39E-05	1.32E-05	1.11E-05	1.51E-05		0.00E+00	0.00E+00	1.38E-09	1.38E-09	0.00	2.97E-04	8.49E-05	2.30E-04	9.01E-05
1.45E-05	1.44E-05	1.37E-05	1.15E-05	1.57E-05		0.00E+00	0.00E+00	1.43E-09	1.43E-09	0.00	3.09E-04	8.83E-05	2.39E-04	9.35E-05
1.51E-05	1.50E-05	1.42E-05	1.19E-05	1.63E-05		0.00E+00	0.00E+00	1.49E-09	1.49E-09	0.00	3.21E-04	9.20E-05	2.48E-04	9.72E-05
1.58E-05	1.57E-05	1.48E-05	1.23E-05	1.70E-05		0.00E+00	0.00E+00	1.55E-09	1.55E-09	0.00	3.34E-04	9.59E-05	2.58E-04	1.01E-04
1.65E-05	1.63E-05	1.54E-05	1.28E-05	1.77E-05		0.00E+00	0.00E+00	1.62E-09	1.62E-09	0.00	3.48E-04	1.00E-04	2.69E-04	1.05E-04
1.72E-05	1.70E-05	1.61E-05	1.33E-05	1.84E-05		0.00E+00	0.00E+00	1.69E-09	1.69E-09	0.00	3.63E-04	1.04E-04	2.81E-04	1.10E-04
1.06E-05	1.05E-05	1.00E-05	8.64E-06	1.15E-05		0.00E+00	0.00E+00	1.05E-09	1.05E-09	0.00	2.26E-04	6.45E-05	1.76E-04	6.92E-05
1.10E-05	1.09E-05	1.04E-05	8.91E-06	1.19E-05		0.00E+00	0.00E+00	1.09E-09	1.09E-09	0.00	2.34E-04	6.67E-05	1.82E-04	7.15E-05
1.14E-05	1.13E-05	1.07E-05	9.18E-06	1.23E-05		0.00E+00	0.00E+00	1.12E-09	1.12E-09	0.00	2.42E-04	6.90E-05	1.88E-04	7.39E-05
1.18E-05	1.17E-05	1.11E-05	9.47E-06	1.27E-05		0.00E+00	0.00E+00	1.16E-09	1.16E-09	0.00	2.51E-04	7.15E-05	1.95E-04	7.64E-05
1.22E-05	1.21E-05	1.15E-05	9.78E-06	1.32E-05		0.00E+00	0.00E+00	1.21E-09	1.21E-09	0.00	2.60E-04	7.41E-05	2.02E-04	7.90E-05
1.27E-05	1.26E-05	1.19E-05	1.01E-05	1.37E-05		0.00E+00	0.00E+00	1.25E-09	1.25E-09	0.00	2.69E-04	7.69E-05	2.09E-04	8.19E-05
1.32E-05	1.30E-05	1.24E-05	1.04E-05	1.42E-05		0.00E+00	0.00E+00	1.30E-09	1.30E-09	0.00	2.79E-04	7.99E-05	2.16E-04	8.48E-05
1.37E-05	1.36E-05	1.29E-05	1.08E-05	1.47E-05		0.00E+00	0.00E+00	1.35E-09	1.35E-09	0.00	2.90E-04	8.30E-05	2.25E-04	8.79E-05
1.42E-05	1.41E-05	1.33E-05	1.12E-05	1.53E-05		0.00E+00	0.00E+00	1.40E-09	1.40E-09	0.00	3.01E-04	8.63E-05	2.33E-04	9.13E-05
1.48E-05	1.47E-05	1.39E-05	1.16E-05	1.59E-05		0.00E+00	0.00E+00	1.45E-09	1.45E-09	0.00	3.13E-04	8.98E-05	2.42E-04	9.48E-05
1.54E-05	1.53E-05	1.44E-05	1.20E-05	1.66E-05		0.00E+00	0.00E+00	1.51E-09	1.51E-09	0.00	3.26E-04	9.36E-05	2.52E-04	9.85E-05
1.61E-05	1.59E-05	1.50E-05	1.24E-05	1.72E-05		0.00E+00	0.00E+00	1.58E-09	1.58E-09	0.00	3.40E-04	9.76E-05	2.62E-04	1.02E-04
1.65E-05	1.63E-05	1.54E-05	1.26E-05	1.76E-05		0.00E+00	0.00E+00	1.61E-09	1.61E-09	0.00	3.48E-04	9.99E-05	2.68E-04	1.05E-04
1.01E-05	9.97E-06	9.52E-06	8.20E-06	1.09E-05		0.00E+00	0.00E+00	9.97E-10	9.97E-10	0.00	2.15E-04	6.11E-05	1.67E-04	6.56E-05
1.04E-05	1.03E-05	9.84E-06	8.44E-06	1.13E-05		0.00E+00	0.00E+00	1.03E-09	1.03E-09	0.00	2.22E-04	6.31E-05	1.72E-04	6.77E-05
1.08E-05	1.07E-05	1.02E-05	8.70E-06	1.16E-05		0.00E+00	0.00E+00	1.06E-09	1.06E-09	0.00	2.29E-04	6.53E-05	1.78E-04	6.99E-05
1.11E-05	1.10E-05	1.05E-05	8.97E-06	1.20E-05		0.00E+00	0.00E+00	1.10E-09	1.10E-09	0.00	2.37E-04	6.76E-05	1.84E-04	7.22E-05
1.15E-05	1.14E-05	1.09E-05	9.25E-06	1.25E-05		0.00E+00	0.00E+00	1.14E-09	1.14E-09	0.00	2.45E-04	7.00E-05	1.90E-04	7.47E-05
1.19E-05	1.18E-05	1.13E-05	9.54E-06	1.29E-05		0.00E+00	0.00E+00	1.18E-09	1.18E-09	0.00	2.54E-04	7.25E-05	1.97E-04	7.72E-05
1.24E-05	1.23E-05	1.17E-05	9.85E-06	1.34E-05		0.00E+00	0.00E+00	1.22E-09	1.22E-09	0.00	2.63E-04	7.52E-05	2.04E-04	7.99E-05
1.29E-05	1.27E-05	1.21E-05	1.02E-05	1.39E-05		0.00E+00	0.00E+00	1.27E-09	1.27E-09	0.00	2.73E-04	7.80E-05	2.11E-04	8.28E-05
1.33E-05	1.32E-05	1.25E-05	1.05E-05	1.44E-05		0.00E+00	0.00E+00	1.31E-09	1.31E-09	0.00	2.83E-04	8.11E-05	2.19E-04	8.58E-05
1.39E-05	1.38E-05	1.30E-05	1.09E-05	1.49E-05		0.00E+00	0.00E+00	1.36E-09	1.36E-09	0.00	2.94E-04	8.43E-05	2.28E-04	8.90E-05
1.44E-05	1.43E-05	1.35E-05	1.13E-05	1.55E-05		0.00E+00	0.00E+00	1.42E-09	1.42E-09	0.00	3.06E-04	8.77E-05	2.36E-04	9.24E-05
1.50E-05	1.49E-05	1.41E-05	1.16E-05	1.61E-05		0.00E+00	0.00E+00	1.47E-09	1.47E-09	0.00	3.18E-04	9.13E-05	2.46E-04	9.60E-05
1.57E-05	1.55E-05	1.47E-05	1.21E-05	1.68E-05		0.00E+00	0.00E+00	1.54E-09	1.54E-09	0.00	3.31E-04	9.51E-05	2.56E-04	9.97E-05
1.61E-05	1.59E-05	1.50E-05	1.23E-05	1.72E-05		0.00E+00	0.00E+00	1.57E-09	1.57E-09	0.00	3.39E-04	9.75E-05	2.62E-04	1.02E-04
9.54E-06	9.46E-06	9.04E-06	7.79E-06	1.04E-05		0.00E+00	0.00E+00	9.46E-10	9.46E-10	0.00	2.04E-04	5.79E-05	1.58E-04	6.23E-05
9.85E-06	9.77E-06	9.32E-06	8.02E-06	1.07E-05		0.00E+00	0.00E+00	9.76E-10	9.76E-10	0.00	2.10E-04	5.98E-05	1.63E-04	6.42E-05
1.02E-05	1.01E-05	9.62E-06	8.25E-06	1.10E-05		0.00E+00	0.00E+00	1.01E-09	1.01E-09	0.00	2.17E-04	6.18E-05	1.69E-04	6.62E-05
1.05E-05	1.04E-05	9.94E-06	8.50E-06	1.14E-05		0.00E+00	0.00E+00	1.04E-09	1.04E-09	0.00	2.24E-04	6.39E-05	1.74E-04	6.84E-05
1.09E-05	1.08E-05	1.03E-05	8.76E-06	1.18E-05		0.00E+00	0.00E+00	1.08E-09	1.08E-09	0.00	2.32E-04	6.61E-05	1.80E-04	7.06E-05
1.13E-05	1.12E-05	1.06E-05	9.03E-06	1.22E-05		0.00E+00	0.00E+00	1.11E-09	1.11E-09	0.00	2.40E-04	6.84E-05	1.86E-04	7.29E-05
1.17E-05	1.16E-05	1.10E-05	9.31E-06	1.26E-05		0.00E+00	0.00E+00	1.15E-09	1.15E-09	0.00	2.48E-04	7.09E-05	1.92E-04	7.54E-05
1.21E-05	1.20E-05	1.14E-05	9.61E-06	1.31E-05		0.00E+00	0.00E+00	1.19E-09	1.19E-09	0.00	2.57E-04	7.35E-05	1.99E-04	7.80E-05
1.26E-05	1.24E-05	1.18E-05	9.92E-06	1.35E-05		0.00E+00	0.00E+00	1.24E-09	1.24E-09	0.00	2.66E-04	7.62E-05	2.06E-04	8.08E-05
1.30E-05	1.29E-05	1.22E-05	1.02E-05	1.40E-05		0.00E+00	0.00E+00	1.28E-09	1.28E-09	0.00	2.76E-04	7.91E-05	2.14E-04	8.37E-05
1.35E-05	1.34E-05	1.27E-05	1.06E-05	1.46E-05		0.00E+00	0.00E+00	1.33E-09	1.33E-09	0.00	2.87E-04	8.22E-05	2.22E-04	8.68E-05
1.41E-05	1.40E-05	1.32E-05	1.10E-05	1.51E-05		0.00E+00	0.00E+00	1.38E-09	1.38E-09	0.00	2.98E-04	8.55E-05	2.30E-04	9.00E-05
1.46E-05	1.45E-05	1.37E-05	1.13E-05	1.57E-05		0.00E+00	0.00E+00	1.43E-09	1.43E-09	0.00	3.09E-04	8.86E-05	2.38E-04	9.31E-05
1.54E-05	1.52E-05	1.44E-05	1.18E-05	1.65E-05		0.00E+00	0.00E+00	1.51E-09	1.51E-09	0.00	3.25E-04	9.34E-05	2.51E-04	9.79E-05
9.64E-06	9.56E-06	9.12E-06	7.84E-06	1.05E-05		0.00E+00	0.00E+00	9.55E-10	9.55E-10	0.00	2.06E-04	5.85E-05	1.60E-04	6.28E-05
9.96E-06	9.87E-06	9.41E-06	8.07E-06	1.08E-05		0.00E+00	0.00E+00	9.86E-10	9.86E-10	0.00	2.12E-04	6.05E-05	1.65E-04	6.48E-05
1.03E-05	1.02E-05	9.72E-06	8.30E-06	1.11E-05		0.00E+00	0.00E+00	1.02E-09	1.02E-09	0.00	2.19E-04	6.25E-05	1.70E-04	6.68E-05
1.06E-05	1.06E-05	1.00E-05	8.55E-06	1.15E-05		0.00E+00	0.00E+00	1.05E-09	1.05E-09	0.00	2.26E-04	6.46E-05	1.76E-04	6.90E-05
1.10E-05	1.09E-05	1.04E-05	8.81E-06	1.19E-05		0.00E+00	0.00E+00	1.09E-09	1.09E-09	0.00	2.34E-04	6.69E-05	1.82E-04	7.13E-05
1.14E-05	1.13E-05	1.07E-05	9.08E-06	1.23E-05		0.00E+00	0.00E+00	1.13E-09	1.13E-09	0.00	2.42E-04	6.92E-05	1.88E-04	7.36E-05
1.18E-05	1.17E-05	1.11E-05	9.37E-06	1.27E-05		0.00E+00	0.00E+00	1.16E-09	1.16E-09	0.00	2.51E-04	7.17E-05	1.94E-04	7.62E-05
1.23E-05	1.21E-05	1.15E-05	9.67E-06	1.32E-05		0.00E+00	0.00E+00	1.21E-09	1.21E-09	0.00	2.60E-04	7.44E-05	2.01E-04	7.88E-05
1.27E-05	1.26E-05	1.19E-05	9.98E-06	1.37E-05		0.00E+00	0.00E+00	1.25E-09	1.25E-09	0.00	2.70E-04	7.72E-05	2.09E-04	8.16E-05
1.32E-05	1.31E-05	1.24E-05	1.03E-05	1.42E-05		0.00E+00	0.00E+00	1.30E-09	1.30E-09	0.00	2.80E-04	8.02E-05	2.16E-04	8.46E-05
1.37E-05	1.36E-05	1.29E-05	1.07E-05	1.47E-05		0.00E+00	0.00E+00	1.35E-09	1.35E-09	0.00	2.90E-04	8.33E-05	2.24E-04	8.77E-05
9.74E-06	9.66E-06	9.21E-06	7.88E-06	1.06E-05		0.00E+00	0.00E+00	9.64E-10	9.64E-10	0.00	2.08E-04	5.91E-05	1.61E-04	6.33E-05
1.01E-05	9.98E-06	9.50E-06	8.11E-06	1.09E-05		0.00E+00	0.00E+00	9.95E-10	9.95E-10	0.00	2.14E-04	6.11E-05	1.66E-04	6.53E-05
1.04E-05	1.03E-05	9.82E-06	8.35E-06	1.13E-05		0.00E+00	0.00E+00	1.03E-09	1.03E-09	0.00	2.21E-04	6.32E-05	1.72E-04	6.74E-05
1.08E-05	1.07E-05	1.01E-05	8.60E-06	1.16E-05		0.00E+00	0.00E+00	1.06E-09	1.06E-09	0.00	2.29E-04	6.53E-05	1.77E-04	6.96E-05
1.11E-05	1.10E-05	1.05E-05	8.86E-06	1.20E-05		0.00E+00	0.00E+00	1.10E-09	1.10E-09	0.00	2.37E-04	6.76E-05	1.83E-04	7.19E-05
1.15E-05	1.14E-05	1.09E-05	9.14E-06	1.24E-05		0.00E+00	0.00E+00	1.14E-09	1.14E-09	0.00	2.45E-04	7.00E-05	1.90E-04	7.43E-05
1.20E-05	1.19E-05	1.12E-05	9.43E-06	1.29E-05		0.00E+00	0.00E+00	1.18E-09	1.18E-09	0.00	2.54E-04	7.26E-05	1.96E-04	7.69E-05
1.24E-05	1.23E-05	1.16E-05	9.73E-06	1.33E-05		0.00E+00	0.00E+00	1.22E-09	1.22E-09	0.00	2.63E-04	7.53E-05	2.03E-04	7.96E-05
1.29E-05	1.28E-05	1.21E-05	1.00E-05	1.38E-05		0.00E+00	0.00E+00	1.26E-09	1.26E-09	0.00	2.73E-04	7.82E-05	2.11E-04	8.24E-05
9.84E-06	9.75E-06	9.29E-06	7.93E-06	1.06E-05		0.00E+00	0.00E+00	9.73E-10	9.73E-10	0.00	2.09E-04	5.97E-05	1.63E-04	6.38E-05
1.02E-05	1.01E-05	9.59E-06	8.16E-06	1.10E-05		0.00E+00	0.00E+00	1.00E-09	1.00E-09	0.00	2.16E-04	6.17E-05	1.68E-04	6.58E-05
1.05E-05	1.04E-05	9.91E-06	8.40E-06	1.14E-05		0.00E+00	0.00E+00	1.04E-09	1.04E-09	0.00	2.23E-04	6.38E-05	1.73E-04	6.80E-05
1.09E-05	1.08E-05	1.02E-05	8.65E-06	1.17E-05		0.00E+00	0.00E+00	1.07E-09	1.07E-09	0.00	2.31E-04	6.60E-05	1.79E-04	7.02E-05
1.13E-05	1.12E-05	1.06E-05	8.91E-06	1.21E-05		0.00E+00	0.00E+00	1.11E-09	1.11E-09	0.00	2.39E-04	6.84E-05	1.85E-04	7.25E-05
1.17E-05	1.16E-05	1.10E-05	9.19E-06	1.26E-05		0.00E+00	0.00E+00	1.15E-09	1.15E-09	0.00	2.47E-04	7.08E-05	1.92E-04	7.50E-05
1.21E-05	1.20E-05	1.14E-05	9.48E-06	1.30E-05		0.00E+00	0.00E+00	1.19E-09	1.19E-09	0.00	2.56E-04	7.34E-05	1.98E-04	7.76E-05
9.93E-06	9.84E-06	9.37E-06	7.97E-06	1.07E-05		0.00E+00	0.00E+00	9.81E-10	9.81E-10	0.00	2.11E-04	6.03E-05	1.64E-04	6.43E-05
1.03E-05	1.02E-05	9.67E-06	8.20E-06	1.11E-05		0.00E+00	0.00E+00	1.01E-09	1.01E-09	0.00	2.18E-04	6.23E-05	1.69E-04	6.64E-05
1.06E-05	1.05E-05	9.99E-06	8.44E-06	1.15E-05		0.00E+00	0.00E+00	1.05E-09	1.05E-09	0.00	2.25E-04	6.44E-05	1.75E-04	6.85E-05
1.10E-05	1.09E-05	1.03E-05	8.70E-06	1.18E-05		0.00E+00	0.00E+00	1.08E-09	1.08E-09	0.00	2.33E-04	6.67E-05	1.81E-04	7.07E-05
1.14E-05	1.13E-05	1.07E-05	8.96E-06	1.23E-05		0.00E+00	0.00E+00	1.12E-09	1.12E-09	0.00	2.41E-04	6.90E-05	1.87E-04	7.31E-05
1.18E-05	1.17E-05	1.11E-05	9.23E-06	1.27E-05		0.00E+00	0.00E+00	1.16E-09	1.16E-09	0.00	2.50E-04	7.15E-05	1.93E-04	7.55E-05
1.04E-05	1.03E-05	9.75E-06	8.24E-06	1.12E-05		0.00E+00	0.00E+00	1.02E-09	1.02E-09	0.00	2.20E-04	6.29E-05	1.71E-04	6.69E-05
1.07E-05	1.06E-05	1.01E-05	8.49E-06	1.16E-05		0.00E+00	0.00E+00	1.06E-09	1.06E-09	0.00	2.27E-04	6.50E-05	1.76E-04	6.90E-05
1.11E-05	1.10E-05	1.04E-05	8.74E-06	1.19E-05		0.00E+00	0.00E+00	1.09E-09	1.09E-09	0.00	2.35E-04	6.73E-05	1.82E-04	7.13E-05
1.97E-05	1.95E-05	1.88E-05	1.67E-05	2.15E-05		0.00E+00	0.00E+00	1.97E-09	1.97E-09	0.00	4.23E-04	1.20E-04	3.30E-04	1.30E-04
2.06E-05	2.04E-05	1.96E-05	1.74E-05	2.25E-05		0.00E+00	0.00E+00	2.06E-09	2.06E-09	0.00	4.42E-04	1.25E-04	3.45E-04	1.36E-04
2.16E-05	2.14E-05	2.06E-05	1.82E-05	2.36E-05		0.00E+00	0.00E+00	2.15E-09	2.15E-09	0.00	4.63E-04	1.31E-04	3.62E-04	1.43E-04
1.86E-05	1.84E-05	1.77E-05	1.56E-05	2.03E-05		0.00E+00	0.00E+00	1.86E-09	1.86E-09	0.00	3.99E-04	1.13E-04	3.11E-04	1.23E-04
1.95E-05	1.93E-05	1.85E-05	1.63E-05	2.12E-05		0.00E+00	0.00E+00	1.94E-09	1.94E-09	0.00	4.17E-04	1.18E-04	3.25E-04	1.28E-04
2.04E-05	2.02E-05	1.94E-05	1.70E-05	2.22E-05		0.00E+00	0.00E+00	2.03E-09	2.03E-09	0.00	4.36E-04	1.24E-04	3.40E-04	1.34E-04
2.13E-05	2.11E-05	2.03E-05	1.77E-05	2.32E-05		0.00E+00	0.00E+00	2.12E-09	2.12E-09	0.00	4.57E-04	1.29E-04	3.56E-04	1.40E-04
2.23E-05	2.22E-05	2.12E-05	1.85E-05	2.44E-05		0.00E+00	0.00E+00	2.22E-09	2.22E-09	0.00	4.78E-04	1.36E-04	3.73E-04	1.47E-04
2.34E-05	2.32E-05	2.23E-05	1.94E-05	2.55E-05		0.00E+00	0.00E+00	2.33E-09	2.33E-09	0.00	5.02E-04	1.42E-04	3.91E-04	1.54E-04
2.46E-05	2.44E-05	2.34E-05	2.03E-05	2.68E-05		0.00E+00	0.00E+00	2.45E-09	2.45E-09	0.00	5.27E-04	1.50E-04	4.10E-04	1.62E-04
2.59E-05	2.57E-05	2.46E-05	2.13E-05	2.82E-05		0.00E+00	0.00E+00	2.57E-09	2.57E-09	0.00	5.54E-04	1.57E-04	4.31E-04	1.70E-04
1.69E-05	1.67E-05	1.60E-05	1.41E-05	1.84E-05		0.00E+00	0.00E+00	1.68E-09	1.68E-09	0.00	3.61E-04	1.02E-04	2.82E-04	1.11E-04
1.76E-05	1.74E-05	1.67E-05	1.46E-05	1.92E-05		0.00E+00	0.00E+00	1.75E-09	1.75E-09	0.00	3.77E-04	1.07E-04	2.94E-04	1.16E-04
1.84E-05	1.82E-05	1.75E-05	1.52E-05	2.00E-05		0.00E+00	0.00E+00	1.83E-09	1.83E-09	0.00	3.93E-04	1.12E-04	3.06E-04	1.21E-04
1.92E-05	1.90E-05	1.82E-05	1.59E-05	2.09E-05		0.00E+00	0.00E+00	1.91E-09	1.91E-09	0.00	4.11E-04	1.17E-04	3.20E-04	1.26E-04
2.01E-05	1.99E-05	1.91E-05	1.66E-05	2.19E-05		0.00E+00	0.00E+00	2.00E-09	2.00E-09	0.00	4.30E-04	1.22E-04	3.34E-04	1.32E-04
2.10E-05	2.09E-05	2.00E-05	1.73E-05	2.29E-05		0.00E+00	0.00E+00	2.09E-09	2.09E-09	0.00	4.50E-04	1.28E-04	3.50E-04	1.38E-04
2.21E-05	2.19E-05	2.09E-05	1.81E-05	2.40E-05		0.00E+00	0.00E+00	2.19E-09	2.19E-09	0.00	4.71E-04	1.34E-04	3.66E-04	1.44E-04

Unique Identifier	X (UTM)	Y (UTM)	DemolitionS 2026	Site PreparationS 2026	Grading/ExcavationS 2026	Concrete (Garage and Podiums)1 2026	Concrete (Garage and Podiums)1 2027	Concrete (Garage and Podiums)1 2028	Concrete (Garage and Podiums)S 2028	Concrete (Garage and Podiums)2 2028	Building Construction (framing, roofing, 2027	Building Construction (framing, roofing, 2028	Building Construction (framing, roofing, 2028	Building Construction (framing, roofing, 2029	Building Construction (framing, roofing, 2029
370965.013761157.01	370965.01	3761157.01	1.25E-04	0.00E+00	2.63E-04	1.06E-04	1.06E-04	1.05E-04	1.01E-04	8.67E-05	3.49E-05	3.49E-05	3.34E-05	3.34E-05	2.88E-05
370975.013761157.01	370975.01	3761157.01	1.31E-04	0.00E+00	2.76E-04	1.11E-04	1.11E-04	1.11E-04	1.06E-04	9.08E-05	3.67E-05	3.67E-05	3.50E-05	3.50E-05	3.01E-05
370985.013761157.01	370985.01	3761157.01	1.38E-04	0.00E+00	2.90E-04	1.17E-04	1.17E-04	1.16E-04	1.11E-04	9.51E-05	3.86E-05	3.86E-05	3.68E-05	3.68E-05	3.16E-05
370995.013761157.01	370995.01	3761157.01	1.45E-04	0.00E+00	3.05E-04	1.23E-04	1.23E-04	1.22E-04	1.17E-04	9.98E-05	4.07E-05	4.07E-05	3.87E-05	3.87E-05	3.31E-05
371005.013761157.01	371005.01	3761157.01	1.53E-04	0.00E+00	3.21E-04	1.30E-04	1.29E-04	1.29E-04	1.23E-04	1.05E-04	4.28E-05	4.28E-05	4.08E-05	4.08E-05	3.48E-05
371015.013761157.01	371015.01	3761157.01	1.62E-04	0.00E+00	3.40E-04	1.37E-04	1.37E-04	1.36E-04	1.30E-04	1.10E-04	4.53E-05	4.53E-05	4.31E-05	4.31E-05	3.66E-05
371025.013761157.01	371025.01	3761157.01	1.71E-04	0.00E+00	3.60E-04	1.45E-04	1.45E-04	1.45E-04	1.38E-04	1.17E-04	4.80E-05	4.80E-05	4.57E-05	4.57E-05	3.87E-05
370885.013761167.01	370885.01	3761167.01	8.64E-05	0.00E+00	1.82E-04	7.29E-05	7.27E-05	7.25E-05	6.95E-05	6.06E-05	2.41E-05	2.41E-05	2.31E-05	2.31E-05	2.01E-05
370895.013761167.01	370895.01	3761167.01	9.00E-05	0.00E+00	1.89E-04	7.60E-05	7.58E-05	7.56E-05	7.24E-05	6.30E-05	2.51E-05	2.51E-05	2.40E-05	2.40E-05	2.09E-05
370905.013761167.01	370905.01	3761167.01	9.39E-05	0.00E+00	1.97E-04	7.93E-05	7.91E-05	7.89E-05	7.55E-05	6.55E-05	2.62E-05	2.62E-05	2.51E-05	2.51E-05	2.18E-05
370915.013761167.01	370915.01	3761167.01	9.80E-05	0.00E+00	2.06E-04	8.28E-05	8.26E-05	8.24E-05	7.88E-05	6.82E-05	2.73E-05	2.73E-05	2.61E-05	2.61E-05	2.26E-05
370925.013761167.01	370925.01	3761167.01	1.02E-04	0.00E+00	2.15E-04	8.65E-05	8.63E-05	8.61E-05	8.23E-05	7.11E-05	2.86E-05	2.86E-05	2.73E-05	2.73E-05	2.36E-05
370935.013761167.01	370935.01	3761167.01	1.07E-04	0.00E+00	2.25E-04	9.06E-05	9.03E-05	9.01E-05	8.60E-05	7.41E-05	2.99E-05	2.99E-05	2.86E-05	2.86E-05	2.46E-05
370945.013761167.01	370945.01	3761167.01	1.12E-04	0.00E+00	2.35E-04	9.48E-05	9.46E-05	9.43E-05	9.00E-05	7.73E-05	3.13E-05	3.13E-05	2.99E-05	2.99E-05	2.57E-05
370955.013761167.01	370955.01	3761167.01	1.17E-04	0.00E+00	2.46E-04	9.94E-05	9.91E-05	9.89E-05	9.43E-05	8.07E-05	3.28E-05	3.28E-05	3.13E-05	3.13E-05	2.68E-05
370965.013761167.01	370965.01	3761167.01	1.23E-04	0.00E+00	2.58E-04	1.04E-04	1.04E-04	1.04E-04	9.88E-05	8.44E-05	3.44E-05	3.44E-05	3.28E-05	3.28E-05	2.80E-05
370975.013761167.01	370975.01	3761167.01	1.29E-04	0.00E+00	2.71E-04	1.10E-04	1.09E-04	1.09E-04	1.04E-04	8.83E-05	3.62E-05	3.62E-05	3.44E-05	3.44E-05	2.93E-05
370985.013761167.01	370985.01	3761167.01	1.36E-04	0.00E+00	2.85E-04	1.15E-04	1.15E-04	1.15E-04	1.09E-04	9.24E-05	3.80E-05	3.80E-05	3.62E-05	3.62E-05	3.07E-05
370995.013761167.01	370995.01	3761167.01	1.43E-04	0.00E+00	3.00E-04	1.21E-04	1.21E-04	1.21E-04	1.15E-04	9.69E-05	4.01E-05	4.01E-05	3.81E-05	3.81E-05	3.22E-05
371005.013761167.01	371005.01	3761167.01	1.50E-04	0.00E+00	3.16E-04	1.28E-04	1.28E-04	1.27E-04	1.21E-04	1.02E-04	4.23E-05	4.23E-05	4.01E-05	4.01E-05	3.38E-05
371015.013761167.01	371015.01	3761167.01	1.59E-04	0.00E+00	3.33E-04	1.35E-04	1.35E-04	1.35E-04	1.28E-04	1.07E-04	4.46E-05	4.46E-05	4.23E-05	4.23E-05	3.55E-05
371024.013761167.01	371024.01	3761167.01	1.67E-04	0.00E+00	3.51E-04	1.42E-04	1.42E-04	1.42E-04	1.34E-04	1.12E-04	4.70E-05	4.70E-05	4.45E-05	4.45E-05	3.72E-05
370885.013761177.01	370885.01	3761177.01	8.49E-05	0.00E+00	1.78E-04	7.17E-05	7.16E-05	7.14E-05	6.83E-05	5.92E-05	2.37E-05	2.37E-05	2.27E-05	2.27E-05	1.96E-05
370895.013761177.01	370895.01	3761177.01	8.85E-05	0.00E+00	1.86E-04	7.48E-05	7.46E-05	7.44E-05	7.11E-05	6.15E-05	2.47E-05	2.47E-05	2.36E-05	2.36E-05	2.04E-05
370905.013761177.01	370905.01	3761177.01	9.22E-05	0.00E+00	1.94E-04	7.80E-05	7.78E-05	7.76E-05	7.42E-05	6.39E-05	2.58E-05	2.58E-05	2.46E-05	2.46E-05	2.12E-05
370915.013761177.01	370915.01	3761177.01	9.62E-05	0.00E+00	2.02E-04	8.15E-05	8.13E-05	8.11E-05	7.74E-05	6.65E-05	2.69E-05	2.69E-05	2.57E-05	2.57E-05	2.21E-05
370925.013761177.01	370925.01	3761177.01	1.00E-04	0.00E+00	2.11E-04	8.51E-05	8.49E-05	8.47E-05	8.08E-05	6.93E-05	2.81E-05	2.81E-05	2.68E-05	2.68E-05	2.30E-05
370935.013761177.01	370935.01	3761177.01	1.05E-04	0.00E+00	2.21E-04	8.91E-05	8.88E-05	8.86E-05	8.45E-05	7.22E-05	2.94E-05	2.94E-05	2.80E-05	2.80E-05	2.40E-05
370945.013761177.01	370945.01	3761177.01	1.10E-04	0.00E+00	2.31E-04	9.33E-05	9.30E-05	9.28E-05	8.83E-05	7.52E-05	3.08E-05	3.08E-05	2.93E-05	2.93E-05	2.50E-05
370955.013761177.01	370955.01	3761177.01	1.15E-04	0.00E+00	2.42E-04	9.77E-05	9.75E-05	9.73E-05	9.25E-05	7.85E-05	3.23E-05	3.23E-05	3.07E-05	3.07E-05	2.61E-05
370965.013761177.01	370965.01	3761177.01	1.21E-04	0.00E+00	2.53E-04	1.03E-04	1.02E-04	1.02E-04	9.70E-05	8.20E-05	3.39E-05	3.39E-05	3.22E-05	3.22E-05	2.72E-05
370975.013761177.01	370975.01	3761177.01	1.27E-04	0.00E+00	2.66E-04	1.08E-04	1.07E-04	1.07E-04	1.02E-04	8.57E-05	3.56E-05	3.56E-05	3.38E-05	3.38E-05	2.85E-05
370985.013761177.01	370985.01	3761177.01	1.33E-04	0.00E+00	2.79E-04	1.13E-04	1.13E-04	1.13E-04	1.07E-04	8.97E-05	3.74E-05	3.74E-05	3.55E-05	3.55E-05	2.98E-05
370995.013761177.01	370995.01	3761177.01	1.40E-04	0.00E+00	2.94E-04	1.19E-04	1.19E-04	1.19E-04	1.12E-04	9.40E-05	3.94E-05	3.94E-05	3.73E-05	3.73E-05	3.12E-05
371005.013761177.01	371005.01	3761177.01	1.47E-04	0.00E+00	3.10E-04	1.26E-04	1.26E-04	1.25E-04	1.18E-04	9.86E-05	4.16E-05	4.16E-05	3.93E-05	3.93E-05	3.27E-05
371015.013761177.01	371015.01	3761177.01	1.55E-04	0.00E+00	3.27E-04	1.33E-04	1.33E-04	1.32E-04	1.25E-04	1.04E-04	4.39E-05	4.39E-05	4.15E-05	4.15E-05	3.44E-05
371022.013761177.01	371022.01	3761177.01	1.62E-04	0.00E+00	3.40E-04	1.38E-04	1.38E-04	1.38E-04	1.30E-04	1.07E-04	4.57E-05	4.57E-05	4.31E-05	4.31E-05	3.56E-05
370935.013761187.01	370935.01	3761187.01	1.03E-04	0.00E+00	2.16E-04	8.75E-05	8.72E-05	8.70E-05	8.28E-05	7.02E-05	2.89E-05	2.89E-05	2.75E-05	2.75E-05	2.33E-05
370945.013761187.01	370945.01	3761187.01	1.08E-04	0.00E+00	2.26E-04	9.16E-05	9.13E-05	9.11E-05	8.65E-05	7.32E-05	3.02E-05	3.02E-05	2.87E-05	2.87E-05	2.43E-05
370955.013761187.01	370955.01	3761187.01	1.13E-04	0.00E+00	2.37E-04	9.60E-05	9.57E-05	9.55E-05	9.06E-05	7.63E-05	3.17E-05	3.17E-05	3.01E-05	3.01E-05	2.53E-05
370965.013761187.01	370965.01	3761187.01	1.18E-04	0.00E+00	2.48E-04	1.01E-04	1.00E-04	1.00E-04	9.50E-05	7.96E-05	3.32E-05	3.32E-05	3.15E-05	3.15E-05	2.64E-05
370975.013761187.01	370975.01	3761187.01	1.24E-04	0.00E+00	2.60E-04	1.06E-04	1.05E-04	1.05E-04	9.96E-05	8.32E-05	3.49E-05	3.49E-05	3.31E-05	3.31E-05	2.76E-05
370985.013761187.01	370985.01	3761187.01	1.30E-04	0.00E+00	2.74E-04	1.11E-04	1.11E-04	1.11E-04	1.05E-04	8.70E-05	3.67E-05	3.67E-05	3.47E-05	3.47E-05	2.89E-05
370995.013761187.01	370995.01	3761187.01	1.37E-04	0.00E+00	2.88E-04	1.17E-04	1.17E-04	1.17E-04	1.10E-04	9.11E-05	3.87E-05	3.87E-05	3.65E-05	3.65E-05	3.02E-05
371005.013761187.01	371005.01	3761187.01	1.44E-04	0.00E+00	3.03E-04	1.24E-04	1.23E-04	1.23E-04	1.16E-04	9.54E-05	4.08E-05	4.08E-05	3.85E-05	3.85E-05	3.17E-05
371015.013761187.01	371015.01	3761187.01	1.52E-04	0.00E+00	3.20E-04	1.30E-04	1.30E-04	1.30E-04	1.22E-04	1.00E-04	4.31E-05	4.31E-05	4.06E-05	4.06E-05	3.32E-05
371020.013761187.01	371020.01	3761187.01	1.56E-04	0.00E+00	3.29E-04	1.34E-04	1.34E-04	1.33E-04	1.26E-04	1.03E-04	4.43E-05	4.43E-05	4.17E-05	4.17E-05	3.40E-05
370985.013761197.01	370985.01	3761197.01	1.27E-04	0.00E+00	2.67E-04	1.09E-04	1.09E-04	1.08E-04	1.02E-04	8.43E-05	3.60E-05	3.60E-05	3.40E-05	3.40E-05	2.80E-05
370995.013761197.01	370995.01	3761197.01	1.34E-04	0.00E+00	2.81E-04	1.15E-04	1.14E-04	1.14E-04	1.08E-04	8.82E-05	3.79E-05	3.79E-05	3.57E-05	3.57E-05	2.93E-05
371005.013761197.01	371005.01	3761197.01	1.41E-04	0.00E+00	2.96E-04	1.21E-04	1.21E-04	1.20E-04	1.13E-04	9.23E-05	4.00E-05	4.00E-05	3.76E-05	3.76E-05	3.06E-05
371015.013761197.01	371015.01	3761197.01	1.49E-04	0.00E+00	3.12E-04	1.28E-04	1.27E-04	1.27E-04	1.19E-04	9.68E-05	4.22E-05	4.22E-05	3.96E-05	3.96E-05	3.21E-05
371015.013761204.01	371015.01	3761204.01	1.46E-04	0.00E+00	3.07E-04	1.26E-04	1.25E-04	1.25E-04	1.17E-04	9.45E-05	4.15E-05	4.15E-05	3.89E-05	3.89E-05	3.14E-05
371022.013761053.01	371022.01	3761053.01	1.79E-04	0.00E+00	3.76E-04	1.44E-04	1.44E-04	1.43E-04	1.44E-04	1.44E-04	4.76E-05	4.76E-05	4.76E-05	4.76E-05	4.79E-05
371032.013761055.01	371032.01	3761055.01	1.88E-04	0.00E+00	3.95E-04	1.51E-04	1.51E-04	1.51E-04	1.51E-04	1.52E-04	5.00E-05	5.00E-05	5.01E-05	5.01E-05	5.05E-05
371012.013761063.01	371012.01	3761063.01	1.71E-04	0.00E+00	3.59E-04	1.38E-04	1.38E-04	1.38E-04	1.37E-04	1.35E-04	4.57E-05	4.57E-05	4.55E-05	4.55E-05	4.48E-05
371022.013761063.01	371022.01	3761063.01	1.79E-04	0.00E+00	3.77E-04	1.45E-04	1.45E-04	1.45E-04	1.44E-04	1.43E-04	4.80E-05	4.80E-05	4.78E-05	4.78E-05	4.73E-05
371032.013761063.01	371032.01	3761063.01	1.89E-04	0.00E+00	3.97E-04	1.53E-04	1.52E-04	1.52E-04	1.52E-04	1.51E-04	5.04E-05	5.04E-05	5.03E-05	5.03E-05	5.00E-05
371042.013761063.01	371042.01	3761063.01	1.99E-04	0.00E+00	4.18E-04	1.61E-04	1.60E-04	1.60E-04	1.60E-04	1.60E-04	5.30E-05	5.30E-05	5.30E-05	5.30E-05	5.30E-05
371021.013761073.01	371021.01	3761073.01	1.79E-04	0.00E+00	3.76E-04	1.46E-04	1.45E-04	1.45E-04	1.44E-04	1.40E-04	4.81E-05	4.81E-05	4.77E-05	4.77E-05	4.64E-05
371032.013761073.01	371032.01	3761073.01	1.89E-04	0.00E+00	3.98E-04	1.54E-04	1.54E-04	1.53E-04	1.52E-04	1.49E-04	5.08E-05	5.08E-05	5.04E-05	5.04E-05	4.93E-05
371042.013761073.01	371042.01	3761073.01	2.00E-04	0.00E+00	4.19E-04	1.62E-04	1.62E-04	1.61E-04	1.60E-04	1.57E-04	5.35E-05	5.35E-05	5.32E-05	5.32E-05	5.23E-05
371052.013761073.01	371052.01	3761073.01	2.11E-04	0.00E+00	4.43E-04	1.71E-04	1.70E-04	1.70E-04	1.69E-04	1.67E-04	5.64E-05	5.64E-05	5.62E-05	5.62E-05	5.55E-05
371062.013761073.01	371062.01	3761073.01	2.23E-04	0.00E+00	4.68E-04	1.80E-04	1.80E-04	1.79E-04	1.79E-04	1.78E-04	5.95E-05	5.95E-05	5.94E-05	5.94E-05	5.90E-05
371072.013761076.01	371072.01	3761076.01	2.36E-04	0.00E+00	4.97E-04	1.91E-04	1.91E-04	1.90E-04	1.90E-04	1.89E-04	6.31E-05	6.31E-05	6.30E-05	6.30E-05	6.26E-05
371002.013761083.01	371002.01	3761083.01	1.62E-04	0.00E+00	3.41E-04	1.33E-04	1.33E-04	1.32E-04	1.30E-04	1.24E-04	4.40E-05	4.40E-05	4.32E-05	4.32E-05	4.11E-05
371012.013761086.01	371012.01	3761086.01	1.70E-04	0.00E+00	3.58E-04	1.40E-04	1.40E-04	1.39E-04	1.37E-04	1.30E-04	4.62E-05	4.62E-05	4.55E-05	4.55E-05	4.31E-05
371016.013761083.01	371016.01	3761083.01	1.74E-04	0.00E+00	3.66E-04	1.43E-04	1.42E-04	1.42E-04	1.40E-04	1.34E-04	4.71E-05	4.71E-05	4.64E-05	4.64E-05	4.43E-05
371052.013761083.01	371052.01	3761083.01	2.11E-04	0.00E+00	4.44E-04	1.72E-04	1.72E-04	1.71E-04	1.70E-04	1.64E-04	5.69E-05	5.69E-05	5.63E-05	5.63E-05	5.46E-05
371062.013761083.01	371062.01	3761083.01	2.24E-04	0.00E+00	4.70E-04	1.82E-04	1.82E-04	1.81E-04	1.80E-04	1.75E-04	6.01E-05	6.01E-05	5.96E-05	5.96E-05	5.80E-05
371072.013761083.01	371072.01	3761083.01	2.37E-04	0.00E+00	4.98E-04	1.93E-04	1.92E-04	1.92E-04	1.90E-04	1.86E-04	6.36E-05	6.36E-05	6.31E-05	6.31E-05	6.19E-05
371082.013761083.01	371082.01	3761083.01	2.51E-04	0.00E+00	5.28E-04	2.04E-04	2.03E-04	2.03E-04	2.02E-04	1.99E-04	6.73E-05	6.73E-05	6.70E-05	6.70E-05	6.60E-05
370982.013761093.01	370982.01	3761093.01	1.46E-04	0.00E+00	3.07E-04	1.21E-04	1.21E-04	1.20E-04	1.18E-04	1.10E-04	3.99E-05	3.99E-05	3.90E-05	3.90E-05	3.64E-05
370992.013761093.01	370992.01	3761093.01	1.54E-04	0.00E+00	3.23E-04	1.27E-04	1.27E-04	1.26E-04	1.23E-04	1.15E-04	4.19E-05	4.19E-05	4.10E-05	4.10E-05	3.83E-05
371002.013761093.01	371002.01	3761093.01	1.62E-04	0.00E+00	3.40E-04	1.33E-04	1.33E-04	1.33E-04	1.30E-04	1.22E-04	4.40E-05	4.40E-05	4.31E-05	4.31E-05	4.03E-05
371012.013761093.01	371012.01	3761093.01	1.70E-04	0.00E+00	3.57E-04	1.40E-04	1.40E-04	1.40E-04	1.37E-04	1.28E-04	4.63E-05	4.63E-05	4.54E-05	4.54E-05	4.26E-05
371022.013761093.01	371022.01	3761093.01	1.79E-04	0.00E+00	3.77E-04	1.48E-04	1.47E-04	1.47E-04	1.44E-04	1.36E-04	4.88E-05	4.88E-05	4.78E-05	4.78E-05	4.50E-05
371032.013761096.01	371032.01	3761096.01	1.89E-04	0.00E+00	3.97E-04	1.56E-04	1.55E-04	1.55E-04	1.52E-04	1.42E-04	5.14E-05	5.14E-05	5.04E-05	5.04E-05	4.73E-05
371062.013761092.01	371062.01	3761092.01	2.24E-04	0.00E+00	4.70E-04	1.83E-04	1.83E-04	1.82E-04	1.80E-04	1.72E-04	6.05E-05	6.05E-05	5.96E-05	5.96E-05	5.70E-05
371072.013761093.01	371072.01	3761093.01	2.37E-04	0.00E+00	4.99E-04	1.94E-04	1.94E-04	1.93E-04	1.91E-04	1.83E-04	6.42E-05	6.42E-05	6.33E-05	6.33E-05	6.06E-05
371077.013761093.01	371077.01	3761093.01	2.45E-04	0.00E+00	5.14E-04	2.00E-04	2.00E-04	1.99E-04	1.96E-04	1.89E-04	6.61E-05	6.61E-05	6.52E-05	6.52E-05	6.26E-05
370982.013761103.01	370982.01	3761103.01	1.45E-04	0.00E+00	3.05E-04	1.21E-04	1.20E-04	1.20E-04	1.17E-04	1.07E-04	3.98E-05	3.98E-05	3.88E-05	3.88E-05	3.57E-05
370992.013761103.01	370992.01	3761103.01	1.53E-04	0.00E+00	3.21E-04	1.27E-04	1.26E-04	1.26E-04	1.23E-04	1.13E-04	4.18E-05	4.18E-05	4.07E-05	4.07E-05	3.75E-05
371002.013761103.01	371002.01	3761103.01	1.61E-04	0.00E+00	3.38E-04	1.33E-04	1.33E-04	1.33E-04	1.29E-04	1.19E-04	4.40E-05	4.40E-05	4.29E-05	4.29E-05	3.95E-05
371012.013761103.01	371012.01	3761103.01	1.69E-04	0.00E+00	3.56E-04	1.40E-04	1.40E-04	1.40E-04	1.36E-04	1.26E-04	4.63E-05	4.63E-05	4.51E-05	4.51E-05	4.17E-05
371022.013761103.01	371022.01	3761103.01	1.78E-04	0.00E+00	3.75E-04	1.48E-04	1.47E-04	1.47E-04	1.43E-04	1.33E-04	4.88E-05	4.88E-05	4.76E-05	4.76E-05	4.40E-05
371032.013761103.01	371032.01	3761103.01	1.88E-04	0.00E+00	3.96E-04	1.56E-04	1.56E-04	1.55E-04	1.51E-04	1.40E-04	5.15E-05	5.15E-05	5.02E-05	5.02E-05	4.66E-05
371037.013761103.01	371037.01	3761103.01	1.94E-04	0.00E+00	4.07E-04	1.60E-04	1.60E-04	1.59E-04	1.56E-04	1.44E-04	5.29E-05	5.29E-05	5.16E-05	5.16E-05	4.79E-05
370972.013761113.01	370972.01	3761113.01	1.37E-04	0.00E+00	2.88E-04	1.14E-04	1.14E-04	1.14E-04	1.10E-04	1.00E-04	3.78E-05	3.78E-05	3.66E-05	3.66E-05	3.32E-05
370982.013761113.01	370982.01	3761113.01	1.44E-04	0.00E+00	3.03E-04	1.20E-04	1.20E-04	1.19E-04	1.16E-04	1.05E-04	3.97E-05	3.97E-05	3.84E-05	3.84E-05	3.49E-05
370992.013761113.01	370992.01	3761113.01	1.51E-04	0.00E+00	3.18E-04	1.26E-04	1.26E-04	1.26E-04	1.22E-04	1.11E-04	4.17E-05	4.17E-05	4.04E-05	4.04E-05	3.67E-05
371002.013761113.01	371002.01	3761113.01	1.59E-04	0.00E+00	3.35E-04	1.33E-04	1.32E-04	1.32E-04	1.28E-04	1.16E-04	4.39E-05	4.39E-05	4.25E-05	4.25E-05	3.86E-05
371012.013761113.01	371012.01	3761113.01	1.68E-04	0.00E+00	3.53E-04	1.40E-04	1.40E-04	1.39E-04	1.35E-04	1.23E-04	4.62E-05	4.62E-05	4.48E-05	4.48E-05	4.07E-05
371022.013761113.01	371022.01	3761113.01	1.77E-04	0.00E+00	3.73E-04	1.48E-04	1.47E-04	1.47E-04	1.42E-04	1.30E-04	4.87E-05	4.87E-05	4.73E-05	4.73E-05	4.30E-05
371032.013761113.01	371032.01	3761113.01	1.87E-04	0.00E+00	3.94E-04	1.56E-04	1.55E-04	1.55E-04	1.50E-04	1.37E-04	5.15E-05	5.15E-05	4.99E-05	4.99E-05	4.55E-05
370972.013761121.01	370972.01	3761121.01	1.36E-04	0.00E+00	2.86E-04	1.14E-04	1.14E-04	1.13E-04	1.09E-04	9.83E-05	3.76E-05	3.76E-05	3.63E-05	3.63E-05	3.26E-05
370982.013761123.01	370982.01	3761123.01	1.43E-04	0.00E+00	3.00E-04	1.19E-04	1.19E-04	1.19E-04	1.15E-04	1.03E-04	3.94E-05	3.94E-05	3.81E-05	3.81E-05	3.41E-05
370992.013761123.01	370992.01	3761123.01	1.50E-04	0.00E+00	3.15E-04	1.26E-04	1.25E-04	1.25E-04	1.21E-04	1.08E-04	4.14E-05	4.14E-05	4.00E-05	4.00E-05	3.58E-05
371002.013761123.01	371002.01	3761123.01	1.58E-04	0.00E+00	3.32E-04	1.32E-04	1.32E-04	1.31E-04	1.27E-04	1.14E-04	4.36E-05	4.36E-05	4.21E-05	4.21E-05	3.77E-05
371012.013761123.01	371012.01	3761123.01	1.66E-04	0.00E+00	3.50E-04	1.39E-04	1.39E-04	1.39E-04	1.34E-04	1.20E-04	4.60E-05	4.60E-05	4.44E-05	4.44E-05	3.97E-05
371022.013761123.01	371022.01	3761123.01	1.76E-04	0.00E+00	3.69E-04	1.47E-04	1.47E-04	1.46E-04	1.41E-04	1.26E-04	4.86E-05	4.86E-05	4.69E-05	4.69E-05	4.19E-05
371028.013761123.01	371028.01	3761123.01	1.82E-04	0.00E+00	3.82E-04	1.52E-04	1.52E-04	1.51E-04	1.46E-04	1.31E-04	5.02E-05	5.02E-05	4.84E-05	4.84E-05	4.33E-05
370992.013761133.01	370992.01	3761133.01	1.48E-04	0.00E+00	3.12E-04	1.25E-04	1.24E-04	1.24E-04	1.19E-04	1.05E-04	4.11E-05	4.11E-05	3.95E-05	3.95E-05	3.49E-05
371002.013761133.01	371002.01	3761133.01	1.56E-04	0.00E+00	3.28E-04	1.31E-04	1.31E-04	1.31E-04	1.25E-04	1.11E-04	4.33E-05	4.33E-05	4.16E-05	4.16E-05	3.67E-05
371012.013761133.01	371012.01	3761133.01	1.65E-04	0.00E+00	3.46E-04	1.38E-04	1.38E-04	1.38E-04	1.32E-04	1.16E-04	4.57E-05	4.57E-05	4.39E-05	4.39E-05	3.87E-05
371022.013761133.01	371022.01	3761133.01	1.74E-04	0.00E+00	3.65E-04	1.46E-04	1.46E-04	1.45E-04	1.40E-04	1.23E-04	4.83E-05	4.83E-05	4.64E-05	4.64E-05	4.08E-05
371012.013761143.01	371012.01	3761143.01	1.62E-04	0.00E+00	3.41E-04	1.37E-04	1.36E-04	1.36E-04	1.30E-04	1.13E-04	4.52E-05	4.52E-05	4.32E-05	4.32E-05	3.75E-05
371124.013760975.01	371124.01	3760975.01	2.54E-04	0.00E+00	5.34E-04	1.87E-04	1.87E-04	1.86E-04	2.04E-04	2.55E-04	6.18E-05	6.18E-05	6.76E-05	6.76E-05	8.46E-05
371114.013760983.01	371114.01	3760983.01	2.49E-04	0.00E+00	5.24E-04	1.86E-04	1.85E-04	1.85E-04	2.00E-04	2.44E-04	6.13E-05	6.13E-05	6.63E-05	6.63E-05	8.11E-05
371124.013760983.01	371124.01	3760983.01	2.61E-04	0.00E

Finishing/Painting1	Finishing/Painting1	Finishing/PaintingS	Finishing/Painting2	PavingS		Child Risk					Overlapping Phases - Maximum GLC			
2028	2029	2029	2029	2029		3rd Trimester	0<2	2<16	Total	per million	2026	2027	2028	2029
2.31E-05	2.29E-05	2.19E-05	1.89E-05	2.51E-05		0.00E+00	0.00E+00	2.29E-09	2.29E-09	0.00	4.94E-04	1.40E-04	3.84E-04	1.51E-04
2.43E-05	2.41E-05	2.30E-05	1.98E-05	2.64E-05		0.00E+00	0.00E+00	2.41E-09	2.41E-09	0.00	5.18E-04	1.48E-04	4.03E-04	1.58E-04
2.56E-05	2.53E-05	2.42E-05	2.07E-05	2.77E-05		0.00E+00	0.00E+00	2.53E-09	2.53E-09	0.00	5.45E-04	1.55E-04	4.23E-04	1.66E-04
2.69E-05	2.67E-05	2.54E-05	2.17E-05	2.92E-05		0.00E+00	0.00E+00	2.66E-09	2.66E-09	0.00	5.74E-04	1.63E-04	4.45E-04	1.75E-04
2.84E-05	2.81E-05	2.68E-05	2.28E-05	3.07E-05		0.00E+00	0.00E+00	2.80E-09	2.80E-09	0.00	6.04E-04	1.72E-04	4.69E-04	1.84E-04
3.00E-05	2.97E-05	2.83E-05	2.40E-05	3.24E-05		0.00E+00	0.00E+00	2.96E-09	2.96E-09	0.00	6.38E-04	1.82E-04	4.95E-04	1.94E-04
3.18E-05	3.15E-05	3.00E-05	2.54E-05	3.44E-05		0.00E+00	0.00E+00	3.14E-09	3.14E-09	0.00	6.76E-04	1.93E-04	5.25E-04	2.06E-04
1.59E-05	1.58E-05	1.51E-05	1.32E-05	1.74E-05		0.00E+00	0.00E+00	1.59E-09	1.59E-09	0.00	3.41E-04	9.68E-05	2.66E-04	1.05E-04
1.66E-05	1.65E-05	1.58E-05	1.37E-05	1.81E-05		0.00E+00	0.00E+00	1.65E-09	1.65E-09	0.00	3.55E-04	1.01E-04	2.77E-04	1.09E-04
1.73E-05	1.72E-05	1.65E-05	1.43E-05	1.89E-05		0.00E+00	0.00E+00	1.72E-09	1.72E-09	0.00	3.71E-04	1.05E-04	2.89E-04	1.14E-04
1.81E-05	1.79E-05	1.72E-05	1.49E-05	1.97E-05		0.00E+00	0.00E+00	1.80E-09	1.80E-09	0.00	3.87E-04	1.10E-04	3.01E-04	1.18E-04
1.89E-05	1.88E-05	1.79E-05	1.55E-05	2.06E-05		0.00E+00	0.00E+00	1.88E-09	1.88E-09	0.00	4.04E-04	1.15E-04	3.14E-04	1.24E-04
1.98E-05	1.96E-05	1.87E-05	1.61E-05	2.15E-05		0.00E+00	0.00E+00	1.96E-09	1.96E-09	0.00	4.22E-04	1.20E-04	3.29E-04	1.29E-04
2.07E-05	2.06E-05	1.96E-05	1.68E-05	2.25E-05		0.00E+00	0.00E+00	2.05E-09	2.05E-09	0.00	4.42E-04	1.26E-04	3.44E-04	1.35E-04
2.17E-05	2.15E-05	2.05E-05	1.76E-05	2.36E-05		0.00E+00	0.00E+00	2.15E-09	2.15E-09	0.00	4.63E-04	1.32E-04	3.60E-04	1.41E-04
2.28E-05	2.26E-05	2.15E-05	1.84E-05	2.47E-05		0.00E+00	0.00E+00	2.26E-09	2.26E-09	0.00	4.86E-04	1.38E-04	3.77E-04	1.48E-04
2.40E-05	2.37E-05	2.26E-05	1.92E-05	2.59E-05		0.00E+00	0.00E+00	2.37E-09	2.37E-09	0.00	5.10E-04	1.45E-04	3.96E-04	1.55E-04
2.52E-05	2.50E-05	2.37E-05	2.01E-05	2.72E-05		0.00E+00	0.00E+00	2.49E-09	2.49E-09	0.00	5.36E-04	1.53E-04	4.16E-04	1.63E-04
2.65E-05	2.63E-05	2.50E-05	2.11E-05	2.87E-05		0.00E+00	0.00E+00	2.62E-09	2.62E-09	0.00	5.64E-04	1.61E-04	4.37E-04	1.71E-04
2.80E-05	2.77E-05	2.63E-05	2.22E-05	3.02E-05		0.00E+00	0.00E+00	2.76E-09	2.76E-09	0.00	5.94E-04	1.70E-04	4.60E-04	1.80E-04
2.96E-05	2.93E-05	2.78E-05	2.33E-05	3.19E-05		0.00E+00	0.00E+00	2.91E-09	2.91E-09	0.00	6.27E-04	1.79E-04	4.86E-04	1.90E-04
3.11E-05	3.09E-05	2.92E-05	2.44E-05	3.35E-05		0.00E+00	0.00E+00	3.06E-09	3.06E-09	0.00	6.60E-04	1.89E-04	5.11E-04	2.00E-04
1.57E-05	1.56E-05	1.49E-05	1.29E-05	1.71E-05		0.00E+00	0.00E+00	1.56E-09	1.56E-09	0.00	3.35E-04	9.52E-05	2.61E-04	1.03E-04
1.64E-05	1.62E-05	1.55E-05	1.34E-05	1.78E-05		0.00E+00	0.00E+00	1.62E-09	1.62E-09	0.00	3.49E-04	9.93E-05	2.72E-04	1.07E-04
1.71E-05	1.69E-05	1.62E-05	1.39E-05	1.85E-05		0.00E+00	0.00E+00	1.69E-09	1.69E-09	0.00	3.64E-04	1.04E-04	2.83E-04	1.11E-04
1.78E-05	1.77E-05	1.69E-05	1.45E-05	1.93E-05		0.00E+00	0.00E+00	1.77E-09	1.77E-09	0.00	3.80E-04	1.08E-04	2.95E-04	1.16E-04
1.86E-05	1.85E-05	1.76E-05	1.51E-05	2.02E-05		0.00E+00	0.00E+00	1.84E-09	1.84E-09	0.00	3.97E-04	1.13E-04	3.08E-04	1.21E-04
1.95E-05	1.93E-05	1.84E-05	1.57E-05	2.11E-05		0.00E+00	0.00E+00	1.93E-09	1.93E-09	0.00	4.15E-04	1.18E-04	3.22E-04	1.27E-04
2.04E-05	2.02E-05	1.92E-05	1.64E-05	2.21E-05		0.00E+00	0.00E+00	2.02E-09	2.02E-09	0.00	4.34E-04	1.24E-04	3.37E-04	1.32E-04
2.14E-05	2.12E-05	2.02E-05	1.71E-05	2.31E-05		0.00E+00	0.00E+00	2.11E-09	2.11E-09	0.00	4.55E-04	1.30E-04	3.53E-04	1.38E-04
2.24E-05	2.22E-05	2.11E-05	1.79E-05	2.42E-05		0.00E+00	0.00E+00	2.21E-09	2.21E-09	0.00	4.77E-04	1.36E-04	3.69E-04	1.45E-04
2.36E-05	2.34E-05	2.22E-05	1.87E-05	2.54E-05		0.00E+00	0.00E+00	2.32E-09	2.32E-09	0.00	5.00E-04	1.43E-04	3.88E-04	1.52E-04
2.48E-05	2.46E-05	2.33E-05	1.95E-05	2.67E-05		0.00E+00	0.00E+00	2.44E-09	2.44E-09	0.00	5.26E-04	1.50E-04	4.07E-04	1.59E-04
2.61E-05	2.59E-05	2.45E-05	2.05E-05	2.81E-05		0.00E+00	0.00E+00	2.57E-09	2.57E-09	0.00	5.53E-04	1.58E-04	4.28E-04	1.67E-04
2.75E-05	2.73E-05	2.58E-05	2.15E-05	2.96E-05		0.00E+00	0.00E+00	2.70E-09	2.70E-09	0.00	5.83E-04	1.67E-04	4.51E-04	1.76E-04
2.91E-05	2.88E-05	2.72E-05	2.26E-05	3.12E-05		0.00E+00	0.00E+00	2.85E-09	2.85E-09	0.00	6.15E-04	1.76E-04	4.75E-04	1.86E-04
3.02E-05	3.00E-05	2.83E-05	2.34E-05	3.24E-05		0.00E+00	0.00E+00	2.96E-09	2.96E-09	0.00	6.39E-04	1.84E-04	4.94E-04	1.93E-04
1.91E-05	1.90E-05	1.80E-05	1.53E-05	2.07E-05		0.00E+00	0.00E+00	1.89E-09	1.89E-09	0.00	4.07E-04	1.16E-04	3.15E-04	1.24E-04
2.00E-05	1.98E-05	1.89E-05	1.59E-05	2.16E-05		0.00E+00	0.00E+00	1.97E-09	1.97E-09	0.00	4.25E-04	1.22E-04	3.30E-04	1.29E-04
2.10E-05	2.08E-05	1.97E-05	1.66E-05	2.26E-05		0.00E+00	0.00E+00	2.07E-09	2.07E-09	0.00	4.45E-04	1.27E-04	3.45E-04	1.35E-04
2.20E-05	2.18E-05	2.07E-05	1.73E-05	2.37E-05		0.00E+00	0.00E+00	2.17E-09	2.17E-09	0.00	4.67E-04	1.34E-04	3.62E-04	1.42E-04
2.31E-05	2.29E-05	2.17E-05	1.81E-05	2.49E-05		0.00E+00	0.00E+00	2.27E-09	2.27E-09	0.00	4.90E-04	1.40E-04	3.79E-04	1.48E-04
2.43E-05	2.41E-05	2.28E-05	1.90E-05	2.61E-05		0.00E+00	0.00E+00	2.39E-09	2.39E-09	0.00	5.15E-04	1.48E-04	3.98E-04	1.56E-04
2.56E-05	2.54E-05	2.40E-05	1.98E-05	2.75E-05		0.00E+00	0.00E+00	2.51E-09	2.51E-09	0.00	5.42E-04	1.56E-04	4.19E-04	1.63E-04
2.70E-05	2.68E-05	2.53E-05	2.08E-05	2.90E-05		0.00E+00	0.00E+00	2.65E-09	2.65E-09	0.00	5.71E-04	1.64E-04	4.41E-04	1.72E-04
2.85E-05	2.83E-05	2.66E-05	2.18E-05	3.06E-05		0.00E+00	0.00E+00	2.79E-09	2.79E-09	0.00	6.02E-04	1.73E-04	4.64E-04	1.81E-04
2.93E-05	2.91E-05	2.74E-05	2.24E-05	3.14E-05		0.00E+00	0.00E+00	2.87E-09	2.87E-09	0.00	6.19E-04	1.78E-04	4.77E-04	1.86E-04
2.38E-05	2.36E-05	2.23E-05	1.84E-05	2.56E-05		0.00E+00	0.00E+00	2.34E-09	2.34E-09	0.00	5.04E-04	1.45E-04	3.89E-04	1.52E-04
2.51E-05	2.49E-05	2.34E-05	1.92E-05	2.69E-05		0.00E+00	0.00E+00	2.46E-09	2.46E-09	0.00	5.30E-04	1.52E-04	4.09E-04	1.59E-04
2.65E-05	2.62E-05	2.47E-05	2.01E-05	2.83E-05		0.00E+00	0.00E+00	2.59E-09	2.59E-09	0.00	5.58E-04	1.61E-04	4.30E-04	1.68E-04
2.79E-05	2.77E-05	2.60E-05	2.11E-05	2.98E-05		0.00E+00	0.00E+00	2.73E-09	2.73E-09	0.00	5.89E-04	1.70E-04	4.53E-04	1.76E-04
2.75E-05	2.73E-05	2.56E-05	2.06E-05	2.93E-05		0.00E+00	0.00E+00	2.68E-09	2.68E-09	0.00	5.79E-04	1.67E-04	4.45E-04	1.73E-04
3.15E-05	3.12E-05	3.13E-05	3.14E-05	3.59E-05		0.00E+00	0.00E+00	3.27E-09	3.27E-09	0.00	6.98E-04	1.91E-04	5.58E-04	2.25E-04
3.31E-05	3.28E-05	3.29E-05	3.32E-05	3.78E-05		0.00E+00	0.00E+00	3.44E-09	3.44E-09	0.00	7.35E-04	2.01E-04	5.87E-04	2.37E-04
3.03E-05	3.00E-05	2.99E-05	2.94E-05	3.43E-05		0.00E+00	0.00E+00	3.12E-09	3.12E-09	0.00	6.68E-04	1.84E-04	5.31E-04	2.14E-04
3.18E-05	3.15E-05	3.14E-05	3.11E-05	3.60E-05		0.00E+00	0.00E+00	3.28E-09	3.28E-09	0.00	7.02E-04	1.93E-04	5.59E-04	2.25E-04
3.34E-05	3.31E-05	3.30E-05	3.29E-05	3.79E-05		0.00E+00	0.00E+00	3.45E-09	3.45E-09	0.00	7.38E-04	2.03E-04	5.88E-04	2.37E-04
3.51E-05	3.48E-05	3.48E-05	3.48E-05	4.00E-05		0.00E+00	0.00E+00	3.63E-09	3.63E-09	0.00	7.77E-04	2.13E-04	6.20E-04	2.50E-04
3.19E-05	3.16E-05	3.13E-05	3.04E-05	3.59E-05		0.00E+00	0.00E+00	3.27E-09	3.27E-09	0.00	7.00E-04	1.93E-04	5.56E-04	2.23E-04
3.37E-05	3.34E-05	3.31E-05	3.24E-05	3.80E-05		0.00E+00	0.00E+00	3.46E-09	3.46E-09	0.00	7.41E-04	2.04E-04	5.89E-04	2.37E-04
3.54E-05	3.51E-05	3.49E-05	3.43E-05	4.01E-05		0.00E+00	0.00E+00	3.65E-09	3.65E-09	0.00	7.81E-04	2.15E-04	6.21E-04	2.50E-04
3.73E-05	3.70E-05	3.69E-05	3.64E-05	4.23E-05		0.00E+00	0.00E+00	3.85E-09	3.85E-09	0.00	8.25E-04	2.27E-04	6.56E-04	2.64E-04
3.94E-05	3.91E-05	3.90E-05	3.88E-05	4.48E-05		0.00E+00	0.00E+00	4.07E-09	4.07E-09	0.00	8.71E-04	2.39E-04	6.94E-04	2.80E-04
4.18E-05	4.14E-05	4.13E-05	4.11E-05	4.75E-05		0.00E+00	0.00E+00	4.32E-09	4.32E-09	0.00	9.24E-04	2.54E-04	7.36E-04	2.97E-04
2.91E-05	2.89E-05	2.84E-05	2.70E-05	3.26E-05		0.00E+00	0.00E+00	2.97E-09	2.97E-09	0.00	6.36E-04	1.77E-04	5.03E-04	2.01E-04
3.06E-05	3.04E-05	2.98E-05	2.83E-05	3.42E-05		0.00E+00	0.00E+00	3.12E-09	3.12E-09	0.00	6.69E-04	1.86E-04	5.29E-04	2.11E-04
3.12E-05	3.09E-05	3.05E-05	2.91E-05	3.50E-05		0.00E+00	0.00E+00	3.19E-09	3.19E-09	0.00	6.83E-04	1.90E-04	5.40E-04	2.16E-04
3.77E-05	3.74E-05	3.70E-05	3.58E-05	4.24E-05		0.00E+00	0.00E+00	3.86E-09	3.86E-09	0.00	8.28E-04	2.29E-04	6.56E-04	2.63E-04
3.98E-05	3.95E-05	3.91E-05	3.81E-05	4.49E-05		0.00E+00	0.00E+00	4.09E-09	4.09E-09	0.00	8.76E-04	2.42E-04	6.95E-04	2.79E-04
4.21E-05	4.17E-05	4.15E-05	4.06E-05	4.76E-05		0.00E+00	0.00E+00	4.33E-09	4.33E-09	0.00	9.28E-04	2.56E-04	7.37E-04	2.96E-04
4.46E-05	4.42E-05	4.40E-05	4.33E-05	5.05E-05		0.00E+00	0.00E+00	4.59E-09	4.59E-09	0.00	9.84E-04	2.71E-04	7.82E-04	3.15E-04
2.64E-05	2.62E-05	2.56E-05	2.39E-05	2.94E-05		0.00E+00	0.00E+00	2.68E-09	2.68E-09	0.00	5.75E-04	1.60E-04	4.53E-04	1.80E-04
2.77E-05	2.75E-05	2.69E-05	2.51E-05	3.09E-05		0.00E+00	0.00E+00	2.81E-09	2.81E-09	0.00	6.03E-04	1.68E-04	4.76E-04	1.90E-04
2.91E-05	2.89E-05	2.83E-05	2.65E-05	3.25E-05		0.00E+00	0.00E+00	2.96E-09	2.96E-09	0.00	6.34E-04	1.77E-04	5.00E-04	2.00E-04
3.07E-05	3.04E-05	2.98E-05	2.79E-05	3.42E-05		0.00E+00	0.00E+00	3.11E-09	3.11E-09	0.00	6.68E-04	1.86E-04	5.27E-04	2.10E-04
3.23E-05	3.20E-05	3.14E-05	2.95E-05	3.60E-05		0.00E+00	0.00E+00	3.28E-09	3.28E-09	0.00	7.04E-04	1.96E-04	5.55E-04	2.22E-04
3.41E-05	3.38E-05	3.31E-05	3.10E-05	3.80E-05		0.00E+00	0.00E+00	3.46E-09	3.46E-09	0.00	7.42E-04	2.07E-04	5.85E-04	2.34E-04
4.01E-05	3.97E-05	3.91E-05	3.74E-05	4.49E-05		0.00E+00	0.00E+00	4.09E-09	4.09E-09	0.00	8.77E-04	2.43E-04	6.94E-04	2.78E-04
4.25E-05	4.21E-05	4.15E-05	3.98E-05	4.77E-05		0.00E+00	0.00E+00	4.34E-09	4.34E-09	0.00	9.31E-04	2.58E-04	7.37E-04	2.95E-04
4.37E-05	4.34E-05	4.28E-05	4.11E-05	4.91E-05		0.00E+00	0.00E+00	4.47E-09	4.47E-09	0.00	9.59E-04	2.66E-04	7.59E-04	3.04E-04
2.64E-05	2.61E-05	2.54E-05	2.34E-05	2.92E-05		0.00E+00	0.00E+00	2.66E-09	2.66E-09	0.00	5.71E-04	1.60E-04	4.49E-04	1.79E-04
2.77E-05	2.75E-05	2.67E-05	2.46E-05	3.07E-05		0.00E+00	0.00E+00	2.80E-09	2.80E-09	0.00	6.00E-04	1.68E-04	4.72E-04	1.88E-04
2.91E-05	2.89E-05	2.81E-05	2.59E-05	3.23E-05		0.00E+00	0.00E+00	2.94E-09	2.94E-09	0.00	6.32E-04	1.77E-04	4.97E-04	1.98E-04
3.07E-05	3.04E-05	2.96E-05	2.74E-05	3.40E-05		0.00E+00	0.00E+00	3.10E-09	3.10E-09	0.00	6.65E-04	1.86E-04	5.23E-04	2.08E-04
3.23E-05	3.20E-05	3.12E-05	2.89E-05	3.58E-05		0.00E+00	0.00E+00	3.27E-09	3.27E-09	0.00	7.01E-04	1.96E-04	5.52E-04	2.20E-04
3.41E-05	3.38E-05	3.30E-05	3.06E-05	3.78E-05		0.00E+00	0.00E+00	3.45E-09	3.45E-09	0.00	7.40E-04	2.07E-04	5.83E-04	2.32E-04
3.50E-05	3.47E-05	3.39E-05	3.15E-05	3.89E-05		0.00E+00	0.00E+00	3.55E-09	3.55E-09	0.00	7.61E-04	2.13E-04	5.99E-04	2.39E-04
2.50E-05	2.48E-05	2.40E-05	2.18E-05	2.76E-05		0.00E+00	0.00E+00	2.51E-09	2.51E-09	0.00	5.40E-04	1.52E-04	4.24E-04	1.68E-04
2.63E-05	2.60E-05	2.52E-05	2.29E-05	2.89E-05		0.00E+00	0.00E+00	2.64E-09	2.64E-09	0.00	5.67E-04	1.59E-04	4.45E-04	1.76E-04
2.76E-05	2.74E-05	2.65E-05	2.41E-05	3.04E-05		0.00E+00	0.00E+00	2.78E-09	2.78E-09	0.00	5.96E-04	1.68E-04	4.68E-04	1.85E-04
2.90E-05	2.88E-05	2.79E-05	2.54E-05	3.20E-05		0.00E+00	0.00E+00	2.92E-09	2.92E-09	0.00	6.27E-04	1.76E-04	4.92E-04	1.95E-04
3.06E-05	3.03E-05	2.94E-05	2.67E-05	3.37E-05		0.00E+00	0.00E+00	3.08E-09	3.08E-09	0.00	6.61E-04	1.86E-04	5.19E-04	2.06E-04
3.23E-05	3.20E-05	3.10E-05	2.82E-05	3.56E-05		0.00E+00	0.00E+00	3.25E-09	3.25E-09	0.00	6.98E-04	1.96E-04	5.47E-04	2.17E-04
3.41E-05	3.38E-05	3.28E-05	2.98E-05	3.76E-05		0.00E+00	0.00E+00	3.43E-09	3.43E-09	0.00	7.37E-04	2.07E-04	5.78E-04	2.29E-04
2.49E-05	2.47E-05	2.38E-05	2.14E-05	2.73E-05		0.00E+00	0.00E+00	2.49E-09	2.49E-09	0.00	5.36E-04	1.51E-04	4.20E-04	1.66E-04
2.61E-05	2.59E-05	2.50E-05	2.24E-05	2.87E-05		0.00E+00	0.00E+00	2.61E-09	2.61E-09	0.00	5.62E-04	1.58E-04	4.40E-04	1.74E-04
2.74E-05	2.72E-05	2.63E-05	2.35E-05	3.01E-05		0.00E+00	0.00E+00	2.75E-09	2.75E-09	0.00	5.91E-04	1.67E-04	4.62E-04	1.83E-04
2.89E-05	2.86E-05	2.77E-05	2.47E-05	3.17E-05		0.00E+00	0.00E+00	2.89E-09	2.89E-09	0.00	6.22E-04	1.75E-04	4.87E-04	1.93E-04
3.05E-05	3.02E-05	2.92E-05	2.61E-05	3.34E-05		0.00E+00	0.00E+00	3.05E-09	3.05E-09	0.00	6.56E-04	1.85E-04	5.13E-04	2.03E-04
3.22E-05	3.19E-05	3.08E-05	2.75E-05	3.53E-05		0.00E+00	0.00E+00	3.22E-09	3.22E-09	0.00	6.92E-04	1.95E-04	5.41E-04	2.14E-04
3.32E-05	3.30E-05	3.18E-05	2.84E-05	3.65E-05		0.00E+00	0.00E+00	3.33E-09	3.33E-09	0.00	7.16E-04	2.02E-04	5.60E-04	2.21E-04
2.72E-05	2.70E-05	2.60E-05	2.29E-05	2.98E-05		0.00E+00	0.00E+00	2.72E-09	2.72E-09	0.00	5.84E-04	1.65E-04	4.56E-04	1.80E-04
2.87E-05	2.84E-05	2.73E-05	2.41E-05	3.14E-05		0.00E+00	0.00E+00	2.86E-09	2.86E-09	0.00	6.15E-04	1.74E-04	4.80E-04	1.90E-04
3.02E-05	3.00E-05	2.88E-05	2.54E-05	3.31E-05		0.00E+00	0.00E+00	3.02E-09	3.02E-09	0.00	6.49E-04	1.84E-04	5.06E-04	2.00E-04
3.20E-05	3.17E-05	3.04E-05	2.68E-05	3.49E-05		0.00E+00	0.00E+00	3.19E-09	3.19E-09	0.00	6.85E-04	1.94E-04	5.35E-04	2.11E-04
2.99E-05	2.97E-05	2.84E-05	2.46E-05	3.26E-05		0.00E+00	0.00E+00	2.97E-09	2.97E-09	0.00	6.40E-04	1.82E-04	4.98E-04	1.96E-04
4.09E-05	4.06E-05	4.44E-05	5.56E-05	5.10E-05		0.00E+00	0.00E+00	4.61E-09	4.61E-09	0.00	9.75E-04	2.49E-04	8.15E-04	3.44E-04
4.06E-05	4.02E-05	4.35E-05	5.33E-05	5.00E-05		0.00E+00	0.00E+00	4.53E-09	4.53E-09	0.00	9.58E-04	2.46E-04	7.97E-04	3.34E-04
4.22E-05	4.18E-05	4.56E-05	5.66E-05	5.24E-05		0.00E+00	0.00E+00	4.74E-09	4.74E-09	0.00	1.00E-03	2.56E-04	8.36E-04	3.52E-04
4.39E-05	4.35E-05	4.78E-05	6.02E-05	5.49E-05		0.00E+00	0.00E+00	4.96E-09	4.96E-09	0.00	1.05E-03	2.66E-04	8.78E-04	3.71E-04
4.04E-05	4.00E-05	4.28E-05	5.11E-05	4.92E-05		0.00E+00	0.00E+00	4.46E-09	4.46E-09	0.00	9.45E-04	2.45E-04	7.81E-04	3.26E-04
4.20E-05	4.17E-05	4.49E-05	5.43E-05	5.16E-05		0.00E+00	0.00E+00	4.67E-09	4.67E-09	0.00	9.89E-04	2.55E-04	8.21E-04	3.44E-04
4.38E-05	4.34E-05	4.71E-05	5.78E-05	5.41E-05		0.00E+00	0.00E+00	4.90E-09	4.90E-09	0.00	1.04E-03	2.66E-04	8.62E-04	3.62E-04
4.49E-05	4.45E-05	4.85E-05	6.01E-05	5.57E-05		0.00E+00	0.00E+00	5.04E-09	5.04E-09	0.01	1.07E-03	2.73E-04	8.89E-04	3.74E-04

Unique Identifier	X (UTM)	Y (UTM)	DemolitionS 2026	Site PreparationS 2026	Grading/ExcavationS 2026	Concrete (Garage and Podiums)1 2026	Concrete (Garage and Podiums)1 2027	Concrete (Garage and Podiums)1 2028	Concrete (Garage and Podiums)S 2028	Concrete (Garage and Podiums)2 2028	Building Construction (framing, roofing, 2027	Building Construction (framing, roofing, 2028	Building Construction (framing, roofing, 2028	Building Construction (framing, roofing, 2029	Building Construction (framing, roofing, 2029
371074.013761003.01	371074.01	3761003.01	2.17E-04	0.00E+00	4.57E-04	1.67E-04	1.67E-04	1.67E-04	1.75E-04	1.98E-04	5.53E-05	5.53E-05	5.79E-05	5.79E-05	6.57E-05
371104.013761003.01	371104.01	3761003.01	2.52E-04	0.00E+00	5.29E-04	1.91E-04	1.90E-04	1.90E-04	2.02E-04	2.38E-04	6.30E-05	6.30E-05	6.70E-05	6.70E-05	7.89E-05
371114.013761003.01	371114.01	3761003.01	2.64E-04	0.00E+00	5.56E-04	1.99E-04	1.98E-04	1.98E-04	2.12E-04	2.53E-04	6.57E-05	6.57E-05	7.04E-05	7.04E-05	8.40E-05
371124.013761003.01	371124.01	3761003.01	2.78E-04	0.00E+00	5.84E-04	2.08E-04	2.07E-04	2.07E-04	2.23E-04	2.70E-04	6.86E-05	6.86E-05	7.40E-05	7.40E-05	8.97E-05
371064.013761013.01	371064.01	3761013.01	2.11E-04	0.00E+00	4.44E-04	1.64E-04	1.64E-04	1.64E-04	1.70E-04	1.88E-04	5.43E-05	5.43E-05	5.63E-05	5.63E-05	6.23E-05
371074.013761013.01	371074.01	3761013.01	2.22E-04	0.00E+00	4.66E-04	1.72E-04	1.71E-04	1.71E-04	1.78E-04	1.99E-04	5.67E-05	5.67E-05	5.91E-05	5.91E-05	6.61E-05
371084.013761013.01	371084.01	3761013.01	2.33E-04	0.00E+00	4.90E-04	1.80E-04	1.79E-04	1.79E-04	1.87E-04	2.12E-04	5.94E-05	5.94E-05	6.21E-05	6.21E-05	7.03E-05
371094.013761013.01	371094.01	3761013.01	2.45E-04	0.00E+00	5.15E-04	1.88E-04	1.87E-04	1.87E-04	1.97E-04	2.25E-04	6.21E-05	6.21E-05	6.53E-05	6.53E-05	7.48E-05
371104.013761013.01	371104.01	3761013.01	2.58E-04	0.00E+00	5.42E-04	1.97E-04	1.96E-04	1.96E-04	2.07E-04	2.40E-04	6.49E-05	6.49E-05	6.87E-05	6.87E-05	7.97E-05
371114.013761013.01	371114.01	3761013.01	2.72E-04	0.00E+00	5.71E-04	2.06E-04	2.05E-04	2.05E-04	2.18E-04	2.56E-04	6.79E-05	6.79E-05	7.23E-05	7.23E-05	8.51E-05
371124.013761013.01	371124.01	3761013.01	2.86E-04	0.00E+00	6.01E-04	2.15E-04	2.15E-04	2.14E-04	2.29E-04	2.74E-04	7.11E-05	7.11E-05	7.61E-05	7.61E-05	9.09E-05
371074.013761023.01	371074.01	3761023.01	2.26E-04	0.00E+00	4.75E-04	1.76E-04	1.75E-04	1.75E-04	1.81E-04	2.00E-04	5.81E-05	5.81E-05	6.02E-05	6.02E-05	6.63E-05
371084.013761023.01	371084.01	3761023.01	2.38E-04	0.00E+00	5.00E-04	1.84E-04	1.84E-04	1.83E-04	1.91E-04	2.13E-04	6.09E-05	6.09E-05	6.34E-05	6.34E-05	7.06E-05
371094.013761023.01	371094.01	3761023.01	2.50E-04	0.00E+00	5.26E-04	1.93E-04	1.93E-04	1.92E-04	2.01E-04	2.27E-04	6.38E-05	6.38E-05	6.67E-05	6.67E-05	7.52E-05
371104.013761023.01	371104.01	3761023.01	2.64E-04	0.00E+00	5.55E-04	2.02E-04	2.02E-04	2.01E-04	2.12E-04	2.42E-04	6.69E-05	6.69E-05	7.02E-05	7.02E-05	8.02E-05
371114.013761023.01	371114.01	3761023.01	2.78E-04	0.00E+00	5.85E-04	2.12E-04	2.12E-04	2.11E-04	2.23E-04	2.58E-04	7.01E-05	7.01E-05	7.41E-05	7.41E-05	8.58E-05
371124.013761023.01	371124.01	3761023.01	2.94E-04	0.00E+00	6.18E-04	2.23E-04	2.22E-04	2.22E-04	2.36E-04	2.77E-04	7.35E-05	7.35E-05	7.82E-05	7.82E-05	9.19E-05
371134.013761023.01	371134.01	3761023.01	3.10E-04	0.00E+00	6.52E-04	2.34E-04	2.33E-04	2.32E-04	2.49E-04	2.97E-04	7.71E-05	7.71E-05	8.25E-05	8.25E-05	9.85E-05
371084.013761032.01	371084.01	3761032.01	2.41E-04	0.00E+00	5.07E-04	1.88E-04	1.88E-04	1.87E-04	1.94E-04	2.13E-04	6.22E-05	6.22E-05	6.43E-05	6.43E-05	7.06E-05
371094.013761033.01	371094.01	3761033.01	2.55E-04	0.00E+00	5.36E-04	1.98E-04	1.98E-04	1.97E-04	2.05E-04	2.27E-04	6.54E-05	6.54E-05	6.79E-05	6.79E-05	7.53E-05
371104.013761033.01	371104.01	3761033.01	2.69E-04	0.00E+00	5.66E-04	2.08E-04	2.08E-04	2.07E-04	2.16E-04	2.42E-04	6.88E-05	6.88E-05	7.17E-05	7.17E-05	8.04E-05
371114.013761033.01	371114.01	3761033.01	2.85E-04	0.00E+00	5.99E-04	2.19E-04	2.18E-04	2.18E-04	2.28E-04	2.60E-04	7.23E-05	7.23E-05	7.58E-05	7.58E-05	8.62E-05
371124.013761033.01	371124.01	3761033.01	3.01E-04	0.00E+00	6.33E-04	2.30E-04	2.29E-04	2.29E-04	2.42E-04	2.79E-04	7.60E-05	7.60E-05	8.02E-05	8.02E-05	9.25E-05
371131.013761033.01	371131.01	3761033.01	3.14E-04	0.00E+00	6.59E-04	2.38E-04	2.38E-04	2.37E-04	2.51E-04	2.93E-04	7.87E-05	7.87E-05	8.34E-05	8.34E-05	9.73E-05
371094.013761043.01	371094.01	3761043.01	2.60E-04	0.00E+00	5.46E-04	2.03E-04	2.03E-04	2.02E-04	2.08E-04	2.26E-04	6.71E-05	6.71E-05	6.91E-05	6.91E-05	7.52E-05
371104.013761043.01	371104.01	3761043.01	2.75E-04	0.00E+00	5.77E-04	2.14E-04	2.13E-04	2.13E-04	2.20E-04	2.42E-04	7.06E-05	7.06E-05	7.31E-05	7.31E-05	8.05E-05
371114.013761043.01	371114.01	3761043.01	2.91E-04	0.00E+00	6.11E-04	2.25E-04	2.25E-04	2.24E-04	2.33E-04	2.60E-04	7.44E-05	7.44E-05	7.74E-05	7.74E-05	8.63E-05
371124.013761039.01	371124.01	3761039.01	3.06E-04	0.00E+00	6.42E-04	2.35E-04	2.34E-04	2.33E-04	2.45E-04	2.79E-04	7.75E-05	7.75E-05	8.13E-05	8.13E-05	9.27E-05
371094.013761053.01	371094.01	3761053.01	2.63E-04	0.00E+00	5.54E-04	2.08E-04	2.07E-04	2.07E-04	2.11E-04	2.25E-04	6.86E-05	6.86E-05	7.02E-05	7.02E-05	7.48E-05
371104.013761053.01	371104.01	3761053.01	2.79E-04	0.00E+00	5.87E-04	2.19E-04	2.19E-04	2.18E-04	2.24E-04	2.41E-04	7.24E-05	7.24E-05	7.43E-05	7.43E-05	8.01E-05
371112.013761053.01	371112.01	3761053.01	2.93E-04	0.00E+00	6.15E-04	2.29E-04	2.28E-04	2.28E-04	2.35E-04	2.55E-04	7.56E-05	7.56E-05	7.79E-05	7.79E-05	8.47E-05
371094.013761063.01	371094.01	3761063.01	2.67E-04	0.00E+00	5.60E-04	2.12E-04	2.11E-04	2.11E-04	2.14E-04	2.23E-04	7.00E-05	7.00E-05	7.10E-05	7.10E-05	7.40E-05
371104.013761063.01	371104.01	3761063.01	2.83E-04	0.00E+00	5.95E-04	2.24E-04	2.24E-04	2.23E-04	2.27E-04	2.39E-04	7.40E-05	7.40E-05	7.54E-05	7.54E-05	7.94E-05
371104.013761068.01	371104.01	3761068.01	2.85E-04	0.00E+00	5.98E-04	2.26E-04	2.26E-04	2.25E-04	2.29E-04	2.38E-04	7.48E-05	7.48E-05	7.58E-05	7.58E-05	7.89E-05
371125.013760837.01	371125.01	3760837.01	1.49E-04	0.00E+00	3.13E-04	1.08E-04	1.07E-04	1.07E-04	1.19E-04	1.55E-04	3.55E-05	3.55E-05	3.96E-05	3.96E-05	5.15E-05
371135.013760837.01	371135.01	3760837.01	1.52E-04	0.00E+00	3.19E-04	1.09E-04	1.09E-04	1.09E-04	1.22E-04	1.59E-04	3.61E-05	3.61E-05	4.03E-05	4.03E-05	5.29E-05
371145.013760837.01	371145.01	3760837.01	1.54E-04	0.00E+00	3.24E-04	1.11E-04	1.10E-04	1.10E-04	1.24E-04	1.63E-04	3.66E-05	3.66E-05	4.11E-05	4.11E-05	5.42E-05
371155.013760837.01	371155.01	3760837.01	1.57E-04	0.00E+00	3.30E-04	1.12E-04	1.12E-04	1.12E-04	1.26E-04	1.67E-04	3.71E-05	3.71E-05	4.18E-05	4.18E-05	5.56E-05
371125.013760847.01	371125.01	3760847.01	1.55E-04	0.00E+00	3.25E-04	1.12E-04	1.12E-04	1.11E-04	1.24E-04	1.62E-04	3.70E-05	3.70E-05	4.12E-05	4.12E-05	5.37E-05
371135.013760847.01	371135.01	3760847.01	1.58E-04	0.00E+00	3.32E-04	1.14E-04	1.14E-04	1.13E-04	1.27E-04	1.66E-04	3.76E-05	3.76E-05	4.21E-05	4.21E-05	5.52E-05
371145.013760847.01	371145.01	3760847.01	1.61E-04	0.00E+00	3.39E-04	1.16E-04	1.15E-04	1.15E-04	1.29E-04	1.71E-04	3.82E-05	3.82E-05	4.29E-05	4.29E-05	5.68E-05
371155.013760847.01	371155.01	3760847.01	1.64E-04	0.00E+00	3.45E-04	1.17E-04	1.17E-04	1.17E-04	1.32E-04	1.76E-04	3.87E-05	3.87E-05	4.37E-05	4.37E-05	5.83E-05
371125.013760852.01	371125.01	3760852.01	1.58E-04	0.00E+00	3.32E-04	1.14E-04	1.14E-04	1.14E-04	1.27E-04	1.65E-04	3.77E-05	3.77E-05	4.21E-05	4.21E-05	5.48E-05
371145.013760852.01	371145.01	3760852.01	1.65E-04	0.00E+00	3.46E-04	1.18E-04	1.18E-04	1.17E-04	1.32E-04	1.75E-04	3.90E-05	3.90E-05	4.38E-05	4.38E-05	5.81E-05
371155.013760857.01	371155.01	3760857.01	1.72E-04	0.00E+00	3.61E-04	1.22E-04	1.22E-04	1.22E-04	1.38E-04	1.84E-04	4.04E-05	4.04E-05	4.57E-05	4.57E-05	6.11E-05
371065.013760867.01	371065.01	3760867.01	1.45E-04	0.00E+00	3.04E-04	1.07E-04	1.07E-04	1.07E-04	1.16E-04	1.43E-04	3.54E-05	3.54E-05	3.85E-05	3.85E-05	4.76E-05
371075.013760867.01	371075.01	3760867.01	1.48E-04	0.00E+00	3.12E-04	1.10E-04	1.09E-04	1.09E-04	1.19E-04	1.48E-04	3.62E-05	3.62E-05	3.95E-05	3.95E-05	4.92E-05
371085.013760867.01	371085.01	3760867.01	1.52E-04	0.00E+00	3.20E-04	1.12E-04	1.12E-04	1.11E-04	1.22E-04	1.53E-04	3.70E-05	3.70E-05	4.05E-05	4.05E-05	5.09E-05
371095.013760867.01	371095.01	3760867.01	1.56E-04	0.00E+00	3.28E-04	1.14E-04	1.14E-04	1.14E-04	1.25E-04	1.59E-04	3.78E-05	3.78E-05	4.16E-05	4.16E-05	5.27E-05
371105.013760867.01	371105.01	3760867.01	1.60E-04	0.00E+00	3.36E-04	1.17E-04	1.16E-04	1.16E-04	1.28E-04	1.64E-04	3.86E-05	3.86E-05	4.26E-05	4.26E-05	5.45E-05
371113.013760867.01	371113.01	3760867.01	1.63E-04	0.00E+00	3.43E-04	1.19E-04	1.18E-04	1.18E-04	1.31E-04	1.69E-04	3.92E-05	3.92E-05	4.35E-05	4.35E-05	5.60E-05
371065.013760877.01	371065.01	3760877.01	1.49E-04	0.00E+00	3.14E-04	1.11E-04	1.11E-04	1.10E-04	1.20E-04	1.48E-04	3.66E-05	3.66E-05	3.98E-05	3.98E-05	4.90E-05
371075.013760877.01	371075.01	3760877.01	1.53E-04	0.00E+00	3.22E-04	1.13E-04	1.13E-04	1.13E-04	1.23E-04	1.53E-04	3.75E-05	3.75E-05	4.09E-05	4.09E-05	5.08E-05
371085.013760877.01	371085.01	3760877.01	1.58E-04	0.00E+00	3.31E-04	1.16E-04	1.16E-04	1.16E-04	1.26E-04	1.59E-04	3.83E-05	3.83E-05	4.20E-05	4.20E-05	5.26E-05
371095.013760877.01	371095.01	3760877.01	1.62E-04	0.00E+00	3.40E-04	1.19E-04	1.18E-04	1.18E-04	1.30E-04	1.64E-04	3.92E-05	3.92E-05	4.31E-05	4.31E-05	5.46E-05
371105.013760877.01	371105.01	3760877.01	1.66E-04	0.00E+00	3.49E-04	1.21E-04	1.21E-04	1.21E-04	1.33E-04	1.70E-04	4.01E-05	4.01E-05	4.43E-05	4.43E-05	5.66E-05
371065.013760887.01	371065.01	3760887.01	1.54E-04	0.00E+00	3.24E-04	1.15E-04	1.14E-04	1.14E-04	1.24E-04	1.52E-04	3.78E-05	3.78E-05	4.10E-05	4.10E-05	5.04E-05
371075.013760887.01	371075.01	3760887.01	1.59E-04	0.00E+00	3.33E-04	1.17E-04	1.17E-04	1.17E-04	1.27E-04	1.58E-04	3.88E-05	3.88E-05	4.22E-05	4.22E-05	5.23E-05
371084.013760887.01	371084.01	3760887.01	1.63E-04	0.00E+00	3.42E-04	1.20E-04	1.20E-04	1.19E-04	1.31E-04	1.63E-04	3.96E-05	3.96E-05	4.33E-05	4.33E-05	5.42E-05
371095.013760882.01	371095.01	3760882.01	1.65E-04	0.00E+00	3.46E-04	1.21E-04	1.21E-04	1.20E-04	1.32E-04	1.67E-04	3.99E-05	3.99E-05	4.39E-05	4.39E-05	5.55E-05
371105.013760882.01	371105.01	3760882.01	1.69E-04	0.00E+00	3.56E-04	1.24E-04	1.23E-04	1.23E-04	1.36E-04	1.74E-04	4.08E-05	4.08E-05	4.51E-05	4.51E-05	5.76E-05
371065.013760897.01	371065.01	3760897.01	1.59E-04	0.00E+00	3.34E-04	1.18E-04	1.18E-04	1.18E-04	1.27E-04	1.56E-04	3.91E-05	3.91E-05	4.23E-05	4.23E-05	5.18E-05
371075.013760897.01	371075.01	3760897.01	1.64E-04	0.00E+00	3.44E-04	1.21E-04	1.21E-04	1.21E-04	1.31E-04	1.62E-04	4.01E-05	4.01E-05	4.36E-05	4.36E-05	5.39E-05
371082.013760897.01	371082.01	3760897.01	1.67E-04	0.00E+00	3.51E-04	1.24E-04	1.23E-04	1.23E-04	1.34E-04	1.67E-04	4.08E-05	4.08E-05	4.45E-05	4.45E-05	5.54E-05
371125.013760900.01	371125.01	3760900.01	1.92E-04	0.00E+00	4.04E-04	1.39E-04	1.39E-04	1.38E-04	1.54E-04	2.00E-04	4.59E-05	4.59E-05	5.11E-05	5.11E-05	6.64E-05
371065.013760907.01	371065.01	3760907.01	1.64E-04	0.00E+00	3.44E-04	1.22E-04	1.22E-04	1.22E-04	1.31E-04	1.60E-04	4.03E-05	4.03E-05	4.36E-05	4.36E-05	5.31E-05
371075.013760907.01	371075.01	3760907.01	1.69E-04	0.00E+00	3.55E-04	1.26E-04	1.25E-04	1.25E-04	1.36E-04	1.67E-04	4.15E-05	4.15E-05	4.50E-05	4.50E-05	5.54E-05
371082.013760906.01	371082.01	3760906.01	1.72E-04	0.00E+00	3.62E-04	1.28E-04	1.27E-04	1.27E-04	1.38E-04	1.71E-04	4.21E-05	4.21E-05	4.59E-05	4.59E-05	5.69E-05
371115.013760907.01	371115.01	3760907.01	1.92E-04	0.00E+00	4.03E-04	1.39E-04	1.39E-04	1.39E-04	1.54E-04	1.97E-04	4.61E-05	4.61E-05	5.10E-05	5.10E-05	6.55E-05
371125.013760907.01	371125.01	3760907.01	1.97E-04	0.00E+00	4.15E-04	1.43E-04	1.43E-04	1.42E-04	1.58E-04	2.06E-04	4.72E-05	4.72E-05	5.25E-05	5.25E-05	6.82E-05
371131.013760903.01	371131.01	3760903.01	1.98E-04	0.00E+00	4.16E-04	1.43E-04	1.42E-04	1.42E-04	1.59E-04	2.08E-04	4.71E-05	4.71E-05	5.26E-05	5.26E-05	6.89E-05
371065.013760917.01	371065.01	3760917.01	1.68E-04	0.00E+00	3.54E-04	1.26E-04	1.26E-04	1.25E-04	1.35E-04	1.64E-04	4.16E-05	4.16E-05	4.49E-05	4.49E-05	5.44E-05
371095.013760917.01	371095.01	3760917.01	1.86E-04	0.00E+00	3.92E-04	1.37E-04	1.37E-04	1.37E-04	1.49E-04	1.87E-04	4.54E-05	4.54E-05	4.96E-05	4.96E-05	6.21E-05
371105.013760917.01	371105.01	3760917.01	1.93E-04	0.00E+00	4.05E-04	1.41E-04	1.41E-04	1.40E-04	1.54E-04	1.95E-04	4.66E-05	4.66E-05	5.13E-05	5.13E-05	6.49E-05
371115.013760917.01	371115.01	3760917.01	1.99E-04	0.00E+00	4.18E-04	1.45E-04	1.45E-04	1.44E-04	1.59E-04	2.04E-04	4.79E-05	4.79E-05	5.29E-05	5.29E-05	6.77E-05
371125.013760912.01	371125.01	3760912.01	2.01E-04	0.00E+00	4.23E-04	1.46E-04	1.45E-04	1.45E-04	1.61E-04	2.09E-04	4.82E-05	4.82E-05	5.36E-05	5.36E-05	6.95E-05
371067.013760927.01	371067.01	3760927.01	1.75E-04	0.00E+00	3.67E-04	1.31E-04	1.30E-04	1.30E-04	1.40E-04	1.69E-04	4.32E-05	4.32E-05	4.65E-05	4.65E-05	5.62E-05
371075.013760927.01	371075.01	3760927.01	1.80E-04	0.00E+00	3.78E-04	1.34E-04	1.34E-04	1.33E-04	1.44E-04	1.76E-04	4.43E-05	4.43E-05	4.78E-05	4.78E-05	5.83E-05
371085.013760927.01	371085.01	3760927.01	1.86E-04	0.00E+00	3.91E-04	1.38E-04	1.38E-04	1.38E-04	1.49E-04	1.84E-04	4.56E-05	4.56E-05	4.96E-05	4.96E-05	6.11E-05
371095.013760927.01	371095.01	3760927.01	1.93E-04	0.00E+00	4.05E-04	1.42E-04	1.42E-04	1.42E-04	1.55E-04	1.92E-04	4.70E-05	4.70E-05	5.13E-05	5.13E-05	6.39E-05
371105.013760923.01	371105.01	3760923.01	1.97E-04	0.00E+00	4.13E-04	1.44E-04	1.44E-04	1.44E-04	1.58E-04	1.99E-04	4.77E-05	4.77E-05	5.23E-05	5.23E-05	6.61E-05
371067.013760937.01	371067.01	3760937.01	1.80E-04	0.00E+00	3.77E-04	1.35E-04	1.35E-04	1.34E-04	1.44E-04	1.73E-04	4.45E-05	4.45E-05	4.78E-05	4.78E-05	5.74E-05
371075.013760937.01	371075.01	3760937.01	1.85E-04	0.00E+00	3.89E-04	1.38E-04	1.38E-04	1.38E-04	1.48E-04	1.80E-04	4.57E-05	4.57E-05	4.93E-05	4.93E-05	5.97E-05
371085.013760935.01	371085.01	3760935.01	1.91E-04	0.00E+00	4.01E-04	1.42E-04	1.42E-04	1.41E-04	1.53E-04	1.88E-04	4.69E-05	4.69E-05	5.08E-05	5.08E-05	6.23E-05
371075.013760941.01	371075.01	3760941.01	1.87E-04	0.00E+00	3.93E-04	1.40E-04	1.40E-04	1.39E-04	1.50E-04	1.81E-04	4.63E-05	4.63E-05	4.98E-05	4.98E-05	6.02E-05
371082.013760792.01	371082.01	3760792.01	1.16E-04	0.00E+00	2.45E-04	8.57E-05	8.55E-05	8.53E-05	9.35E-05	1.18E-04	2.83E-05	2.83E-05	3.10E-05	3.10E-05	3.90E-05
371092.013760792.01	371092.01	3760792.01	1.18E-04	0.00E+00	2.49E-04	8.69E-05	8.66E-05	8.64E-05	9.50E-05	1.20E-04	2.87E-05	2.87E-05	3.15E-05	3.15E-05	3.99E-05
371102.013760792.01	371102.01	3760792.01	1.20E-04	0.00E+00	2.53E-04	8.80E-05	8.77E-05	8.75E-05	9.65E-05	1.23E-04	2.90E-05	2.90E-05	3.20E-05	3.20E-05	4.08E-05
371112.013760792.01	371112.01	3760792.01	1.22E-04	0.00E+00	2.56E-04	8.90E-05	8.88E-05	8.86E-05	9.79E-05	1.25E-04	2.94E-05	2.94E-05	3.25E-05	3.25E-05	4.16E-05
371122.013760792.01	371122.01	3760792.01	1.24E-04	0.00E+00	2.60E-04	9.00E-05	8.98E-05	8.95E-05	9.93E-05	1.28E-04	2.97E-05	2.97E-05	3.30E-05	3.30E-05	4.25E-05
371132.013760792.01	371132.01	3760792.01	1.25E-04	0.00E+00	2.64E-04	9.09E-05	9.07E-05	9.05E-05	1.01E-04	1.30E-04	3.00E-05	3.00E-05	3.34E-05	3.34E-05	4.33E-05
371142.013760792.01	371142.01	3760792.01	1.27E-04	0.00E+00	2.67E-04	9.18E-05	9.16E-05	9.14E-05	1.02E-04	1.33E-04	3.03E-05	3.03E-05	3.38E-05	3.38E-05	4.41E-05
371152.013760792.01	371152.01	3760792.01	1.29E-04	0.00E+00	2.70E-04	9.27E-05	9.24E-05	9.22E-05	1.03E-04	1.35E-04	3.06E-05	3.06E-05	3.42E-05	3.42E-05	4.49E-05
371162.013760792.01	371162.01	3760792.01	1.30E-04	0.00E+00	2.73E-04	9.34E-05	9.32E-05	9.29E-05	1.04E-04	1.37E-04	3.08E-05	3.08E-05	3.46E-05	3.46E-05	4.56E-05
371082.013760802.01	371082.01	3760802.01	1.21E-04	0.00E+00	2.53E-04	8.87E-05	8.85E-05	8.83E-05	9.68E-05	1.22E-04	2.93E-05	2.93E-05	3.21E-05	3.21E-05	4.04E-05
371092.013760802.01	371092.01	3760802.01	1.23E-04	0.00E+00	2.58E-04	9.00E-05	8.98E-05	8.96E-05	9.85E-05	1.25E-04	2.97E-05	2.97E-05	3.27E-05	3.27E-05	4.14E-05
371102.013760802.01	371102.01	3760802.01	1.25E-04	0.00E+00	2.62E-04	9.12E-05	9.10E-05	9.08E-05	1.00E-04	1.28E-04	3.01E-05	3.01E-05	3.32E-05	3.32E-05	4.24E-05
371112.013760802.01	371112.01	3760802.01	1.27E-04	0.00E+00	2.66E-04	9.24E-05	9.22E-05	9.19E-05	1.02E-04	1.31E-04	3.05E-05	3.05E-05	3.38E-05	3.38E-05	4.33E-05
371122.013760802.01	371122.01	3760802.01	1.29E-04	0.00E+00	2.71E-04	9.35E-05	9.33E-05	9.31E-05	1.03E-04	1.33E-04	3.09E-05	3.09E-05	3.43E-05	3.43E-05	4.43E-05
371132.013760802.01	371132.01	3760802.01	1.31E-04	0.00E+00	2.74E-04	9.46E-05	9.43E-05	9.41E-05	1.05E-04	1.36E-04	3.12E-05	3.12E-05	3.48E-05	3.48E-05	4.52E-05
371142.013760802.01	371142.01	3760802.01	1.32E-04	0.00E+00	2.78E-04	9.56E-05	9.54E-05	9.51E-05	1.06E-04	1.39E-04	3.16E-05	3.16E-05	3.53E-05	3.53E-05	4.61E-05
371152.013760802.01	371152.01	3760802.01	1.34E-04	0.00E+00	2.82E-04	9.65E-05	9.63E-05	9.61E-05	1.08E-04	1.41E-04	3.19E-05	3.19E-05	3.57E-05	3.57E-05	4.70E-05
371162.013760802.01	371162.01	3760802.01	1.36E-04	0.00E+00	2.85E-04	9.74E-05	9.71E-05	9.69E-05	1.09E-04	1.44E-04	3.22E-05	3.22E-05	3.61E-05	3.61E-05	4.78E-05
371087.013760735.01	371087.01	3760735.01	9.63E-05	0.00E+00	2.02E-04	7.10E-05	7.08E-05	7.07E-05	7.74E-05	9.70E-05	2.35E-05	2.35E-05	2.57E-05	2.57E-05	3.22E-05
371097.013760735.01	371097.01	3760735.01	9.73E-05	0.00E+00	2.04E-04	7.16E-05	7.14E-05	7.13E-05	7.82E-05	9.84E-05	2.37E-05	2.37E-05	2.59E-05	2.59E-05	3.27E-05
371107.013760735.01	371107.01	3760735.01	9.83E-05	0.00E+00	2.07E-04	7.22E-05	7.20E-05	7.18E-05	7.89E-05	9.98E-05	2.38E-05	2.38E-05	2.62E-05	2.62E-05	3.31E-05
371117.013760735.01	371117.01	3760735.01	9.92E-05	0.00E+00	2.08E-04	7.27E-05	7.25E-05	7.23E-05	7.97E-05	1.01E-04	2.40E-05	2.40E-05	2.64E-05	2.64E-05	3.36E-05
371127.013760735.01	371127.01	3760735.01	1.00E-04	0.00E+00	2.10E-04	7.32E-05	7.30E-05	7.28E-05	8.03E-05	1.02E-04	2.42E-05	2.42E-05	2.67E-05	2.67E-05	3.40E-05
371137.013760735.01	371137.01	3760735.01	1.01E-04	0.00E

Finishing/Painting1	Finishing/Painting1	FinishingS	Finishing/Painting2	PavingS		Child Risk					Overlapping Phases - Maximum GLC			
2028	2029	2029	2029	2029		3rd Trimester	0<2	2<16	Total	per million	2026	2027	2028	2029
3.66E-05	3.63E-05	3.80E-05	4.31E-05	4.37E-05		0.00E+00	0.00E+00	3.96E-09	3.96E-09	0.00	8.42E-04	2.22E-04	6.89E-04	2.85E-04
4.17E-05	4.13E-05	4.40E-05	5.18E-05	5.06E-05		0.00E+00	0.00E+00	4.58E-09	4.58E-09	0.00	9.71E-04	2.53E-04	8.01E-04	3.34E-04
4.35E-05	4.31E-05	4.62E-05	5.52E-05	5.31E-05		0.00E+00	0.00E+00	4.81E-09	4.81E-09	0.00	1.02E-03	2.64E-04	8.43E-04	3.52E-04
4.54E-05	4.50E-05	4.86E-05	5.89E-05	5.58E-05		0.00E+00	0.00E+00	5.05E-09	5.05E-09	0.01	1.07E-03	2.76E-04	8.88E-04	3.72E-04
3.59E-05	3.56E-05	3.70E-05	4.09E-05	4.24E-05		0.00E+00	0.00E+00	3.85E-09	3.85E-09	0.00	8.20E-04	2.18E-04	6.67E-04	2.75E-04
3.76E-05	3.72E-05	3.88E-05	4.34E-05	4.46E-05		0.00E+00	0.00E+00	4.04E-09	4.04E-09	0.00	8.60E-04	2.28E-04	7.02E-04	2.89E-04
3.93E-05	3.90E-05	4.08E-05	4.62E-05	4.69E-05		0.00E+00	0.00E+00	4.25E-09	4.25E-09	0.00	9.03E-04	2.39E-04	7.39E-04	3.05E-04
4.11E-05	4.07E-05	4.29E-05	4.91E-05	4.93E-05		0.00E+00	0.00E+00	4.47E-09	4.47E-09	0.00	9.49E-04	2.50E-04	7.78E-04	3.22E-04
4.30E-05	4.26E-05	4.51E-05	5.23E-05	5.18E-05		0.00E+00	0.00E+00	4.69E-09	4.69E-09	0.00	9.97E-04	2.61E-04	8.19E-04	3.40E-04
4.50E-05	4.46E-05	4.74E-05	5.58E-05	5.45E-05		0.00E+00	0.00E+00	4.94E-09	4.94E-09	0.00	1.05E-03	2.73E-04	8.64E-04	3.60E-04
4.71E-05	4.67E-05	5.00E-05	5.97E-05	5.75E-05		0.00E+00	0.00E+00	5.20E-09	5.20E-09	0.01	1.10E-03	2.86E-04	9.12E-04	3.81E-04
3.85E-05	3.81E-05	3.95E-05	4.35E-05	4.54E-05		0.00E+00	0.00E+00	4.12E-09	4.12E-09	0.00	8.77E-04	2.34E-04	7.13E-04	2.93E-04
4.03E-05	4.00E-05	4.16E-05	4.63E-05	4.78E-05		0.00E+00	0.00E+00	4.33E-09	4.33E-09	0.00	9.22E-04	2.45E-04	7.52E-04	3.10E-04
4.22E-05	4.19E-05	4.38E-05	4.93E-05	5.03E-05		0.00E+00	0.00E+00	4.56E-09	4.56E-09	0.00	9.70E-04	2.56E-04	7.92E-04	3.27E-04
4.43E-05	4.39E-05	4.61E-05	5.27E-05	5.30E-05		0.00E+00	0.00E+00	4.80E-09	4.80E-09	0.00	1.02E-03	2.69E-04	8.36E-04	3.46E-04
4.64E-05	4.60E-05	4.86E-05	5.63E-05	5.59E-05		0.00E+00	0.00E+00	5.06E-09	5.06E-09	0.01	1.08E-03	2.82E-04	8.84E-04	3.67E-04
4.87E-05	4.83E-05	5.13E-05	6.03E-05	5.90E-05		0.00E+00	0.00E+00	5.34E-09	5.34E-09	0.01	1.13E-03	2.96E-04	9.34E-04	3.89E-04
5.11E-05	5.06E-05	5.42E-05	6.47E-05	6.23E-05		0.00E+00	0.00E+00	5.64E-09	5.64E-09	0.01	1.20E-03	3.10E-04	9.89E-04	4.13E-04
4.12E-05	4.08E-05	4.22E-05	4.63E-05	4.85E-05		0.00E+00	0.00E+00	4.40E-09	4.40E-09	0.00	9.37E-04	2.50E-04	7.61E-04	3.13E-04
4.33E-05	4.30E-05	4.46E-05	4.94E-05	5.12E-05		0.00E+00	0.00E+00	4.65E-09	4.65E-09	0.00	9.89E-04	2.63E-04	8.05E-04	3.31E-04
4.55E-05	4.51E-05	4.71E-05	5.28E-05	5.41E-05		0.00E+00	0.00E+00	4.91E-09	4.91E-09	0.00	1.04E-03	2.76E-04	8.52E-04	3.51E-04
4.79E-05	4.74E-05	4.98E-05	5.66E-05	5.72E-05		0.00E+00	0.00E+00	5.18E-09	5.18E-09	0.01	1.10E-03	2.91E-04	9.02E-04	3.73E-04
5.03E-05	4.99E-05	5.26E-05	6.07E-05	6.05E-05		0.00E+00	0.00E+00	5.48E-09	5.48E-09	0.01	1.16E-03	3.05E-04	9.56E-04	3.96E-04
5.21E-05	5.17E-05	5.48E-05	6.39E-05	6.30E-05		0.00E+00	0.00E+00	5.70E-09	5.70E-09	0.01	1.21E-03	3.16E-04	9.96E-04	4.14E-04
4.44E-05	4.40E-05	4.54E-05	4.93E-05	5.21E-05		0.00E+00	0.00E+00	4.73E-09	4.73E-09	0.00	1.01E-03	2.70E-04	8.18E-04	3.35E-04
4.68E-05	4.64E-05	4.80E-05	5.28E-05	5.52E-05		0.00E+00	0.00E+00	5.01E-09	5.01E-09	0.01	1.07E-03	2.84E-04	8.66E-04	3.56E-04
4.92E-05	4.88E-05	5.08E-05	5.66E-05	5.84E-05		0.00E+00	0.00E+00	5.30E-09	5.30E-09	0.01	1.13E-03	2.99E-04	9.18E-04	3.78E-04
5.13E-05	5.08E-05	5.34E-05	6.08E-05	6.14E-05		0.00E+00	0.00E+00	5.56E-09	5.56E-09	0.01	1.18E-03	3.11E-04	9.68E-04	4.00E-04
4.54E-05	4.50E-05	4.61E-05	4.91E-05	5.29E-05		0.00E+00	0.00E+00	4.81E-09	4.81E-09	0.00	1.02E-03	2.76E-04	8.28E-04	3.38E-04
4.79E-05	4.75E-05	4.88E-05	5.26E-05	5.61E-05		0.00E+00	0.00E+00	5.09E-09	5.09E-09	0.01	1.09E-03	2.91E-04	8.78E-04	3.59E-04
5.00E-05	4.96E-05	5.11E-05	5.56E-05	5.88E-05		0.00E+00	0.00E+00	5.33E-09	5.33E-09	0.01	1.14E-03	3.04E-04	9.21E-04	3.78E-04
4.63E-05	4.59E-05	4.66E-05	4.86E-05	5.35E-05		0.00E+00	0.00E+00	4.86E-09	4.86E-09	0.00	1.04E-03	2.81E-04	8.35E-04	3.40E-04
4.90E-05	4.86E-05	4.95E-05	5.21E-05	5.68E-05		0.00E+00	0.00E+00	5.16E-09	5.16E-09	0.01	1.10E-03	2.98E-04	8.88E-04	3.62E-04
4.95E-05	4.91E-05	4.98E-05	5.18E-05	5.72E-05		0.00E+00	0.00E+00	5.20E-09	5.20E-09	0.01	1.11E-03	3.01E-04	8.92E-04	3.63E-04
2.35E-05	2.33E-05	2.60E-05	3.38E-05	2.99E-05		0.00E+00	0.00E+00	2.70E-09	2.70E-09	0.00	5.69E-04	1.43E-04	4.80E-04	2.04E-04
2.39E-05	2.37E-05	2.65E-05	3.47E-05	3.04E-05		0.00E+00	0.00E+00	2.75E-09	2.75E-09	0.00	5.79E-04	1.45E-04	4.90E-04	2.09E-04
2.42E-05	2.40E-05	2.70E-05	3.56E-05	3.10E-05		0.00E+00	0.00E+00	2.80E-09	2.80E-09	0.00	5.89E-04	1.47E-04	4.99E-04	2.13E-04
2.45E-05	2.43E-05	2.74E-05	3.65E-05	3.15E-05		0.00E+00	0.00E+00	2.85E-09	2.85E-09	0.00	5.99E-04	1.49E-04	5.08E-04	2.17E-04
2.45E-05	2.43E-05	2.71E-05	3.52E-05	3.11E-05		0.00E+00	0.00E+00	2.81E-09	2.81E-09	0.00	5.92E-04	1.49E-04	5.00E-04	2.13E-04
2.49E-05	2.47E-05	2.76E-05	3.62E-05	3.17E-05		0.00E+00	0.00E+00	2.87E-09	2.87E-09	0.00	6.04E-04	1.51E-04	5.11E-04	2.18E-04
2.53E-05	2.51E-05	2.82E-05	3.73E-05	3.24E-05		0.00E+00	0.00E+00	2.92E-09	2.92E-09	0.00	6.15E-04	1.53E-04	5.22E-04	2.22E-04
2.56E-05	2.54E-05	2.87E-05	3.82E-05	3.30E-05		0.00E+00	0.00E+00	2.98E-09	2.98E-09	0.00	6.26E-04	1.56E-04	5.32E-04	2.27E-04
2.50E-05	2.48E-05	2.76E-05	3.60E-05	3.17E-05		0.00E+00	0.00E+00	2.87E-09	2.87E-09	0.00	6.04E-04	1.52E-04	5.10E-04	2.17E-04
2.58E-05	2.56E-05	2.88E-05	3.81E-05	3.31E-05		0.00E+00	0.00E+00	2.99E-09	2.99E-09	0.00	6.29E-04	1.57E-04	5.33E-04	2.27E-04
2.68E-05	2.65E-05	3.00E-05	4.01E-05	3.45E-05		0.00E+00	0.00E+00	3.11E-09	3.11E-09	0.00	6.55E-04	1.63E-04	5.56E-04	2.38E-04
2.35E-05	2.33E-05	2.53E-05	3.12E-05	2.90E-05		0.00E+00	0.00E+00	2.63E-09	2.63E-09	0.00	5.56E-04	1.42E-04	4.64E-04	1.95E-04
2.40E-05	2.38E-05	2.59E-05	3.23E-05	2.98E-05		0.00E+00	0.00E+00	2.70E-09	2.70E-09	0.00	5.70E-04	1.46E-04	4.76E-04	2.01E-04
2.45E-05	2.43E-05	2.66E-05	3.34E-05	3.06E-05		0.00E+00	0.00E+00	2.76E-09	2.76E-09	0.00	5.84E-04	1.49E-04	4.89E-04	2.06E-04
2.50E-05	2.48E-05	2.73E-05	3.46E-05	3.14E-05		0.00E+00	0.00E+00	2.83E-09	2.83E-09	0.00	5.99E-04	1.52E-04	5.02E-04	2.12E-04
2.55E-05	2.53E-05	2.80E-05	3.58E-05	3.22E-05		0.00E+00	0.00E+00	2.91E-09	2.91E-09	0.00	6.13E-04	1.55E-04	5.16E-04	2.18E-04
2.59E-05	2.57E-05	2.85E-05	3.68E-05	3.28E-05		0.00E+00	0.00E+00	2.96E-09	2.96E-09	0.00	6.25E-04	1.58E-04	5.26E-04	2.23E-04
2.42E-05	2.40E-05	2.61E-05	3.22E-05	3.00E-05		0.00E+00	0.00E+00	2.71E-09	2.71E-09	0.00	5.74E-04	1.47E-04	4.78E-04	2.01E-04
2.48E-05	2.46E-05	2.68E-05	3.33E-05	3.08E-05		0.00E+00	0.00E+00	2.79E-09	2.79E-09	0.00	5.89E-04	1.51E-04	4.92E-04	2.07E-04
2.54E-05	2.52E-05	2.76E-05	3.46E-05	3.17E-05		0.00E+00	0.00E+00	2.86E-09	2.86E-09	0.00	6.05E-04	1.54E-04	5.06E-04	2.14E-04
2.60E-05	2.57E-05	2.83E-05	3.58E-05	3.25E-05		0.00E+00	0.00E+00	2.94E-09	2.94E-09	0.00	6.21E-04	1.58E-04	5.21E-04	2.20E-04
2.65E-05	2.63E-05	2.91E-05	3.71E-05	3.34E-05		0.00E+00	0.00E+00	3.02E-09	3.02E-09	0.00	6.37E-04	1.61E-04	5.35E-04	2.27E-04
2.50E-05	2.48E-05	2.69E-05	3.31E-05	3.09E-05		0.00E+00	0.00E+00	2.80E-09	2.80E-09	0.00	5.92E-04	1.52E-04	4.93E-04	2.07E-04
2.57E-05	2.55E-05	2.77E-05	3.44E-05	3.18E-05		0.00E+00	0.00E+00	2.88E-09	2.88E-09	0.00	6.09E-04	1.56E-04	5.08E-04	2.14E-04
2.62E-05	2.60E-05	2.84E-05	3.56E-05	3.27E-05		0.00E+00	0.00E+00	2.95E-09	2.95E-09	0.00	6.24E-04	1.59E-04	5.22E-04	2.20E-04
2.64E-05	2.62E-05	2.88E-05	3.64E-05	3.31E-05		0.00E+00	0.00E+00	2.99E-09	2.99E-09	0.00	6.32E-04	1.61E-04	5.30E-04	2.24E-04
2.70E-05	2.68E-05	2.96E-05	3.78E-05	3.40E-05		0.00E+00	0.00E+00	3.07E-09	3.07E-09	0.00	6.49E-04	1.64E-04	5.45E-04	2.31E-04
2.59E-05	2.56E-05	2.78E-05	3.40E-05	3.19E-05		0.00E+00	0.00E+00	2.89E-09	2.89E-09	0.00	6.11E-04	1.57E-04	5.08E-04	2.13E-04
2.66E-05	2.63E-05	2.86E-05	3.54E-05	3.29E-05		0.00E+00	0.00E+00	2.98E-09	2.98E-09	0.00	6.29E-04	1.61E-04	5.25E-04	2.21E-04
2.70E-05	2.68E-05	2.92E-05	3.64E-05	3.36E-05		0.00E+00	0.00E+00	3.04E-09	3.04E-09	0.00	6.42E-04	1.64E-04	5.36E-04	2.26E-04
3.04E-05	3.01E-05	3.35E-05	4.36E-05	3.86E-05		0.00E+00	0.00E+00	3.48E-09	3.48E-09	0.00	7.35E-04	1.84E-04	6.20E-04	2.63E-04
2.67E-05	2.65E-05	2.86E-05	3.49E-05	3.29E-05		0.00E+00	0.00E+00	2.97E-09	2.97E-09	0.00	6.30E-04	1.62E-04	5.24E-04	2.20E-04
2.75E-05	2.72E-05	2.95E-05	3.64E-05	3.39E-05		0.00E+00	0.00E+00	3.07E-09	3.07E-09	0.00	6.50E-04	1.67E-04	5.41E-04	2.27E-04
2.79E-05	2.76E-05	3.01E-05	3.73E-05	3.46E-05		0.00E+00	0.00E+00	3.13E-09	3.13E-09	0.00	6.62E-04	1.69E-04	5.52E-04	2.32E-04
3.05E-05	3.02E-05	3.35E-05	4.30E-05	3.85E-05		0.00E+00	0.00E+00	3.48E-09	3.48E-09	0.00	7.34E-04	1.85E-04	6.17E-04	2.62E-04
3.13E-05	3.10E-05	3.45E-05	4.48E-05	3.97E-05		0.00E+00	0.00E+00	3.58E-09	3.58E-09	0.00	7.55E-04	1.90E-04	6.37E-04	2.71E-04
3.12E-05	3.09E-05	3.46E-05	4.52E-05	3.97E-05		0.00E+00	0.00E+00	3.59E-09	3.59E-09	0.00	7.56E-04	1.89E-04	6.39E-04	2.72E-04
2.76E-05	2.73E-05	2.95E-05	3.57E-05	3.38E-05		0.00E+00	0.00E+00	3.06E-09	3.06E-09	0.00	6.49E-04	1.67E-04	5.39E-04	2.26E-04
3.00E-05	2.98E-05	3.26E-05	4.08E-05	3.74E-05		0.00E+00	0.00E+00	3.38E-09	3.38E-09	0.00	7.15E-04	1.82E-04	5.98E-04	2.52E-04
3.09E-05	3.06E-05	3.36E-05	4.26E-05	3.87E-05		0.00E+00	0.00E+00	3.50E-09	3.50E-09	0.00	7.38E-04	1.87E-04	6.19E-04	2.62E-04
3.17E-05	3.14E-05	3.47E-05	4.45E-05	3.99E-05		0.00E+00	0.00E+00	3.61E-09	3.61E-09	0.00	7.62E-04	1.92E-04	6.40E-04	2.71E-04
3.19E-05	3.16E-05	3.52E-05	4.56E-05	4.04E-05		0.00E+00	0.00E+00	3.65E-09	3.65E-09	0.00	7.70E-04	1.94E-04	6.50E-04	2.76E-04
2.86E-05	2.84E-05	3.05E-05	3.69E-05	3.51E-05		0.00E+00	0.00E+00	3.17E-09	3.17E-09	0.00	6.72E-04	1.74E-04	5.58E-04	2.34E-04
2.93E-05	2.91E-05	3.14E-05	3.83E-05	3.61E-05		0.00E+00	0.00E+00	3.27E-09	3.27E-09	0.00	6.91E-04	1.78E-04	5.75E-04	2.41E-04
3.02E-05	3.00E-05	3.25E-05	4.01E-05	3.74E-05		0.00E+00	0.00E+00	3.38E-09	3.38E-09	0.00	7.15E-04	1.83E-04	5.96E-04	2.51E-04
3.11E-05	3.08E-05	3.37E-05	4.19E-05	3.87E-05		0.00E+00	0.00E+00	3.50E-09	3.50E-09	0.00	7.40E-04	1.89E-04	6.18E-04	2.60E-04
3.16E-05	3.13E-05	3.44E-05	4.34E-05	3.95E-05		0.00E+00	0.00E+00	3.57E-09	3.57E-09	0.00	7.54E-04	1.92E-04	6.32E-04	2.67E-04
2.95E-05	2.92E-05	3.14E-05	3.77E-05	3.61E-05		0.00E+00	0.00E+00	3.27E-09	3.27E-09	0.00	6.92E-04	1.79E-04	5.73E-04	2.40E-04
3.03E-05	3.00E-05	3.23E-05	3.92E-05	3.71E-05		0.00E+00	0.00E+00	3.36E-09	3.36E-09	0.00	7.12E-04	1.84E-04	5.91E-04	2.48E-04
3.10E-05	3.08E-05	3.33E-05	4.09E-05	3.83E-05		0.00E+00	0.00E+00	3.47E-09	3.47E-09	0.00	7.34E-04	1.88E-04	6.11E-04	2.56E-04
3.06E-05	3.04E-05	3.27E-05	3.95E-05	3.76E-05		0.00E+00	0.00E+00	3.40E-09	3.40E-09	0.00	7.20E-04	1.86E-04	5.98E-04	2.50E-04
1.87E-05	1.86E-05	2.04E-05	2.56E-05	2.34E-05		0.00E+00	0.00E+00	2.11E-09	2.11E-09	0.00	4.47E-04	1.14E-04	3.74E-04	1.58E-04
1.90E-05	1.88E-05	2.07E-05	2.62E-05	2.38E-05		0.00E+00	0.00E+00	2.15E-09	2.15E-09	0.00	4.54E-04	1.15E-04	3.81E-04	1.61E-04
1.92E-05	1.91E-05	2.10E-05	2.68E-05	2.41E-05		0.00E+00	0.00E+00	2.18E-09	2.18E-09	0.00	4.61E-04	1.17E-04	3.87E-04	1.64E-04
1.95E-05	1.93E-05	2.13E-05	2.73E-05	2.45E-05		0.00E+00	0.00E+00	2.21E-09	2.21E-09	0.00	4.67E-04	1.18E-04	3.93E-04	1.67E-04
1.97E-05	1.95E-05	2.16E-05	2.79E-05	2.49E-05		0.00E+00	0.00E+00	2.25E-09	2.25E-09	0.00	4.74E-04	1.19E-04	3.99E-04	1.69E-04
1.99E-05	1.97E-05	2.19E-05	2.84E-05	2.52E-05		0.00E+00	0.00E+00	2.28E-09	2.28E-09	0.00	4.80E-04	1.21E-04	4.05E-04	1.72E-04
2.01E-05	1.99E-05	2.22E-05	2.89E-05	2.55E-05		0.00E+00	0.00E+00	2.30E-09	2.30E-09	0.00	4.86E-04	1.22E-04	4.10E-04	1.74E-04
2.03E-05	2.01E-05	2.25E-05	2.94E-05	2.58E-05		0.00E+00	0.00E+00	2.33E-09	2.33E-09	0.00	4.91E-04	1.23E-04	4.16E-04	1.77E-04
2.04E-05	2.02E-05	2.27E-05	2.99E-05	2.61E-05		0.00E+00	0.00E+00	2.36E-09	2.36E-09	0.00	4.96E-04	1.24E-04	4.20E-04	1.79E-04
1.94E-05	1.92E-05	2.11E-05	2.65E-05	2.42E-05		0.00E+00	0.00E+00	2.19E-09	2.19E-09	0.00	4.63E-04	1.18E-04	3.88E-04	1.64E-04
1.97E-05	1.95E-05	2.15E-05	2.72E-05	2.46E-05		0.00E+00	0.00E+00	2.23E-09	2.23E-09	0.00	4.71E-04	1.19E-04	3.95E-04	1.67E-04
1.99E-05	1.98E-05	2.18E-05	2.78E-05	2.51E-05		0.00E+00	0.00E+00	2.27E-09	2.27E-09	0.00	4.78E-04	1.21E-04	4.02E-04	1.70E-04
2.02E-05	2.00E-05	2.22E-05	2.84E-05	2.55E-05		0.00E+00	0.00E+00	2.30E-09	2.30E-09	0.00	4.86E-04	1.23E-04	4.09E-04	1.73E-04
2.04E-05	2.03E-05	2.25E-05	2.91E-05	2.59E-05		0.00E+00	0.00E+00	2.34E-09	2.34E-09	0.00	4.93E-04	1.24E-04	4.15E-04	1.76E-04
2.07E-05	2.05E-05	2.28E-05	2.97E-05	2.62E-05		0.00E+00	0.00E+00	2.37E-09	2.37E-09	0.00	5.00E-04	1.26E-04	4.22E-04	1.79E-04
2.09E-05	2.07E-05	2.31E-05	3.03E-05	2.66E-05		0.00E+00	0.00E+00	2.40E-09	2.40E-09	0.00	5.06E-04	1.27E-04	4.28E-04	1.82E-04
2.11E-05	2.09E-05	2.34E-05	3.08E-05	2.69E-05		0.00E+00	0.00E+00	2.43E-09	2.43E-09	0.00	5.13E-04	1.28E-04	4.34E-04	1.85E-04
2.13E-05	2.11E-05	2.37E-05	3.14E-05	2.73E-05		0.00E+00	0.00E+00	2.46E-09	2.46E-09	0.00	5.18E-04	1.29E-04	4.39E-04	1.87E-04
1.55E-05	1.54E-05	1.69E-05	2.11E-05	1.93E-05		0.00E+00	0.00E+00	1.75E-09	1.75E-09	0.00	3.70E-04	9.43E-05	3.10E-04	1.31E-04
1.57E-05	1.55E-05	1.70E-05	2.14E-05	1.95E-05		0.00E+00	0.00E+00	1.77E-09	1.77E-09	0.00	3.73E-04	9.51E-05	3.13E-04	1.32E-04
1.58E-05	1.56E-05	1.72E-05	2.18E-05	1.97E-05		0.00E+00	0.00E+00	1.79E-09	1.79E-09	0.00	3.77E-04	9.58E-05	3.16E-04	1.34E-04
1.59E-05	1.58E-05	1.74E-05	2.20E-05	1.99E-05		0.00E+00	0.00E+00	1.80E-09	1.80E-09	0.00	3.80E-04	9.65E-05	3.20E-04	1.35E-04
1.60E-05	1.59E-05	1.75E-05	2.23E-05	2.01E-05		0.00E+00	0.00E+00	1.82E-09	1.82E-09	0.00	3.83E-04	9.71E-05	3.22E-04	1.36E-04
1.61E-05	1.60E-05	1.76E-05	2.26E-05	2.02E-05		0.00E+00	0.00E+00	1.83E-09	1.83E-09	0.00	3.86E-04	9.77E-05	3.25E-04	1.38E-04
1.62E-05	1.60E-05	1.78E-05	2.28E-05	2.04E-05		0.00E+00	0.00E+00	1.84E-09	1.84E-09	0.00	3.89E-04	9.82E-05	3.28E-04	1.39E-04
1.63E-05	1.61E-05	1.79E-05	2.31E-05	2.05E-05		0.00E+00	0.00E+00	1.86E-09	1.86E-09	0.00	3.91E-04	9.87E-05	3.30E-04	1.40E-04
1.61E-05	1.59E-05	1.75E-05	2.19E-05	2.00E-05		0.00E+00	0.00E+00	1.81E-09	1.81E-09	0.00	3.83E-04	9.76E-05	3.21E-04	1.35E-04
1.62E-05	1.61E-05	1.77E-05	2.23E-05	2.03E-05		0.00E+00	0.00E+00	1.83E-09	1.83E-09	0.00	3.87E-04	9.85E-05	3.25E-04	1.37E-04
1.64E-05	1.62E-05	1.78E-05	2.26E-05	2.05E-05		0.00E+00	0.00E+00	1.85E-09	1.85E-09	0.00	3.91E-04	9.93E-05	3.28E-04	1.39E-04

Unique Identifier	X (UTM)	Y (UTM)	DemolitionS 2026	Site PreparationS 2026	Grading/ExcavationS 2026	Concrete (Garage and Podiums)1 2026	Concrete (Garage and Podiums)1 2027	Concrete (Garage and Podiums)1 2028	Concrete (Garage and Podiums)S 2028	Concrete (Garage and Podiums)2 2028	Building Construction (framing, roofing, 2027	Building Construction (framing, roofing, 2028	Building Construction (framing, roofing, 2028	Building Construction (framing, roofing, 2028	Building Construction (framing, roofing, 2029
371117.013760745.01	371117.01	3760745.01	1.03E-04	0.00E+00	2.16E-04	7.54E-05	7.52E-05	7.50E-05	8.27E-05	1.05E-04	2.49E-05	2.49E-05	2.75E-05	2.75E-05	3.50E-05
371127.013760745.01	371127.01	3760745.01	1.04E-04	0.00E+00	2.18E-04	7.59E-05	7.57E-05	7.56E-05	8.35E-05	1.07E-04	2.51E-05	2.51E-05	2.77E-05	2.77E-05	3.54E-05
371137.013760745.01	371137.01	3760745.01	1.05E-04	0.00E+00	2.20E-04	7.64E-05	7.62E-05	7.61E-05	8.42E-05	1.08E-04	2.52E-05	2.52E-05	2.79E-05	2.79E-05	3.59E-05
371147.013760745.01	371147.01	3760745.01	1.06E-04	0.00E+00	2.22E-04	7.69E-05	7.67E-05	7.65E-05	8.49E-05	1.09E-04	2.54E-05	2.54E-05	2.82E-05	2.82E-05	3.63E-05
371157.013760745.01	371157.01	3760745.01	1.06E-04	0.00E+00	2.24E-04	7.73E-05	7.71E-05	7.69E-05	8.55E-05	1.11E-04	2.55E-05	2.55E-05	2.84E-05	2.84E-05	3.67E-05
371167.013760745.01	371167.01	3760745.01	1.07E-04	0.00E+00	2.25E-04	7.76E-05	7.74E-05	7.72E-05	8.60E-05	1.12E-04	2.56E-05	2.56E-05	2.86E-05	2.86E-05	3.71E-05
371087.013760755.01	371087.01	3760755.01	1.03E-04	0.00E+00	2.17E-04	7.61E-05	7.59E-05	7.57E-05	8.30E-05	1.04E-04	2.51E-05	2.51E-05	2.75E-05	2.75E-05	3.46E-05
371097.013760755.01	371097.01	3760755.01	1.05E-04	0.00E+00	2.20E-04	7.68E-05	7.66E-05	7.65E-05	8.40E-05	1.06E-04	2.54E-05	2.54E-05	2.79E-05	2.79E-05	3.52E-05
371107.013760755.01	371107.01	3760755.01	1.06E-04	0.00E+00	2.22E-04	7.75E-05	7.73E-05	7.72E-05	8.50E-05	1.08E-04	2.56E-05	2.56E-05	2.82E-05	2.82E-05	3.58E-05
371117.013760755.01	371117.01	3760755.01	1.07E-04	0.00E+00	2.25E-04	7.82E-05	7.80E-05	7.78E-05	8.59E-05	1.10E-04	2.58E-05	2.58E-05	2.85E-05	2.85E-05	3.64E-05
371127.013760755.01	371127.01	3760755.01	1.08E-04	0.00E+00	2.27E-04	7.88E-05	7.86E-05	7.84E-05	8.68E-05	1.11E-04	2.60E-05	2.60E-05	2.88E-05	2.88E-05	3.69E-05
371137.013760755.01	371137.01	3760755.01	1.09E-04	0.00E+00	2.29E-04	7.94E-05	7.92E-05	7.90E-05	8.76E-05	1.13E-04	2.62E-05	2.62E-05	2.91E-05	2.91E-05	3.75E-05
371147.013760755.01	371147.01	3760755.01	1.10E-04	0.00E+00	2.31E-04	7.99E-05	7.97E-05	7.95E-05	8.84E-05	1.14E-04	2.64E-05	2.64E-05	2.93E-05	2.93E-05	3.80E-05
371157.013760755.01	371157.01	3760755.01	1.11E-04	0.00E+00	2.33E-04	8.04E-05	8.02E-05	8.00E-05	8.91E-05	1.16E-04	2.65E-05	2.65E-05	2.96E-05	2.96E-05	3.84E-05
371167.013760750.01	371167.01	3760750.01	1.09E-04	0.00E+00	2.30E-04	7.92E-05	7.90E-05	7.88E-05	8.78E-05	1.14E-04	2.61E-05	2.61E-05	2.92E-05	2.92E-05	3.80E-05
371540.013760439.01	371540.01	3760439.01	2.84E-05	0.00E+00	5.97E-05	2.18E-05	2.18E-05	2.17E-05	2.29E-05	2.63E-05	7.21E-06	7.21E-06	7.60E-06	7.60E-06	8.73E-06
371550.013760439.01	371550.01	3760439.01	2.81E-05	0.00E+00	5.91E-05	2.16E-05	2.16E-05	2.15E-05	2.26E-05	2.59E-05	7.14E-06	7.14E-06	7.51E-06	7.51E-06	8.59E-06
371540.013760449.01	371540.01	3760449.01	2.91E-05	0.00E+00	6.12E-05	2.24E-05	2.23E-05	2.22E-05	2.34E-05	2.70E-05	7.38E-06	7.38E-06	7.78E-06	7.78E-06	8.95E-06
371550.013760449.01	371550.01	3760449.01	2.88E-05	0.00E+00	6.05E-05	2.21E-05	2.21E-05	2.20E-05	2.32E-05	2.65E-05	7.31E-06	7.31E-06	7.69E-06	7.69E-06	8.81E-06
371560.013760449.01	371560.01	3760449.01	2.84E-05	0.00E+00	5.97E-05	2.18E-05	2.18E-05	2.17E-05	2.28E-05	2.61E-05	7.21E-06	7.21E-06	7.58E-06	7.58E-06	8.66E-06
371570.013760449.01	371570.01	3760449.01	2.80E-05	0.00E+00	5.88E-05	2.16E-05	2.15E-05	2.14E-05	2.25E-05	2.57E-05	7.12E-06	7.12E-06	7.47E-06	7.47E-06	8.52E-06
371530.013760459.01	371530.01	3760459.01	3.01E-05	0.00E+00	6.33E-05	2.31E-05	2.31E-05	2.30E-05	2.43E-05	2.81E-05	7.63E-06	7.63E-06	8.06E-06	8.06E-06	9.32E-06
371540.013760459.01	371540.01	3760459.01	2.98E-05	0.00E+00	6.26E-05	2.29E-05	2.28E-05	2.28E-05	2.40E-05	2.77E-05	7.55E-06	7.55E-06	7.96E-06	7.96E-06	9.18E-06
371550.013760459.01	371550.01	3760459.01	2.94E-05	0.00E+00	6.19E-05	2.26E-05	2.26E-05	2.25E-05	2.37E-05	2.72E-05	7.47E-06	7.47E-06	7.87E-06	7.87E-06	9.03E-06
371560.013760459.01	371560.01	3760459.01	2.91E-05	0.00E+00	6.11E-05	2.23E-05	2.23E-05	2.22E-05	2.34E-05	2.68E-05	7.38E-06	7.38E-06	7.76E-06	7.76E-06	8.88E-06
371570.013760459.01	371570.01	3760459.01	2.86E-05	0.00E+00	6.02E-05	2.20E-05	2.20E-05	2.19E-05	2.30E-05	2.63E-05	7.28E-06	7.28E-06	7.65E-06	7.65E-06	8.73E-06
371580.013760459.01	371580.01	3760459.01	2.82E-05	0.00E+00	5.93E-05	2.17E-05	2.17E-05	2.16E-05	2.27E-05	2.58E-05	7.18E-06	7.18E-06	7.54E-06	7.54E-06	8.58E-06
371590.013760459.01	371590.01	3760459.01	2.78E-05	0.00E+00	5.85E-05	2.14E-05	2.14E-05	2.13E-05	2.24E-05	2.54E-05	7.08E-06	7.08E-06	7.43E-06	7.43E-06	8.43E-06
371600.013760459.01	371600.01	3760459.01	2.74E-05	0.00E+00	5.76E-05	2.12E-05	2.11E-05	2.10E-05	2.20E-05	2.50E-05	6.98E-06	6.98E-06	7.32E-06	7.32E-06	8.29E-06
371530.013760469.01	371530.01	3760469.01	3.09E-05	0.00E+00	6.49E-05	2.37E-05	2.36E-05	2.35E-05	2.49E-05	2.88E-05	7.81E-06	7.81E-06	8.26E-06	8.26E-06	9.56E-06
371540.013760469.01	371540.01	3760469.01	3.05E-05	0.00E+00	6.41E-05	2.34E-05	2.33E-05	2.33E-05	2.46E-05	2.84E-05	7.73E-06	7.73E-06	8.16E-06	8.16E-06	9.42E-06
371550.013760469.01	371550.01	3760469.01	3.01E-05	0.00E+00	6.33E-05	2.31E-05	2.31E-05	2.30E-05	2.43E-05	2.79E-05	7.64E-06	7.64E-06	8.05E-06	8.05E-06	9.26E-06
371560.013760469.01	371560.01	3760469.01	2.98E-05	0.00E+00	6.25E-05	2.29E-05	2.28E-05	2.27E-05	2.39E-05	2.74E-05	7.55E-06	7.55E-06	7.94E-06	7.94E-06	9.11E-06
371570.013760469.01	371570.01	3760469.01	2.93E-05	0.00E+00	6.16E-05	2.26E-05	2.25E-05	2.24E-05	2.36E-05	2.70E-05	7.45E-06	7.45E-06	7.83E-06	7.83E-06	8.95E-06
371580.013760469.01	371580.01	3760469.01	2.89E-05	0.00E+00	6.07E-05	2.22E-05	2.22E-05	2.21E-05	2.32E-05	2.65E-05	7.34E-06	7.34E-06	7.71E-06	7.71E-06	8.79E-06
371590.013760469.01	371590.01	3760469.01	2.84E-05	0.00E+00	5.98E-05	2.19E-05	2.19E-05	2.18E-05	2.29E-05	2.60E-05	7.24E-06	7.24E-06	7.59E-06	7.59E-06	8.64E-06
371510.013760479.01	371510.01	3760479.01	3.25E-05	0.00E+00	6.82E-05	2.48E-05	2.48E-05	2.47E-05	2.62E-05	3.05E-05	8.20E-06	8.20E-06	8.68E-06	8.68E-06	1.01E-05
371520.013760479.01	371520.01	3760479.01	3.21E-05	0.00E+00	6.74E-05	2.45E-05	2.45E-05	2.44E-05	2.58E-05	3.00E-05	8.10E-06	8.10E-06	8.57E-06	8.57E-06	9.97E-06
371530.013760479.01	371530.01	3760479.01	3.17E-05	0.00E+00	6.65E-05	2.42E-05	2.42E-05	2.41E-05	2.55E-05	2.96E-05	8.01E-06	8.01E-06	8.47E-06	8.47E-06	9.82E-06
371540.013760479.01	371540.01	3760479.01	3.13E-05	0.00E+00	6.57E-05	2.40E-05	2.39E-05	2.38E-05	2.52E-05	2.91E-05	7.91E-06	7.91E-06	8.36E-06	8.36E-06	9.66E-06
371550.013760479.01	371550.01	3760479.01	3.09E-05	0.00E+00	6.49E-05	2.37E-05	2.36E-05	2.36E-05	2.48E-05	2.86E-05	7.82E-06	7.82E-06	8.25E-06	8.25E-06	9.50E-06
371560.013760479.01	371560.01	3760479.01	3.05E-05	0.00E+00	6.40E-05	2.34E-05	2.33E-05	2.33E-05	2.45E-05	2.81E-05	7.72E-06	7.72E-06	8.13E-06	8.13E-06	9.34E-06
371570.013760479.01	371570.01	3760479.01	3.00E-05	0.00E+00	6.31E-05	2.31E-05	2.30E-05	2.30E-05	2.41E-05	2.76E-05	7.62E-06	7.62E-06	8.01E-06	8.01E-06	9.18E-06
371580.013760479.01	371580.01	3760479.01	2.96E-05	0.00E+00	6.21E-05	2.27E-05	2.27E-05	2.26E-05	2.38E-05	2.71E-05	7.51E-06	7.51E-06	7.89E-06	7.89E-06	9.01E-06
371590.013760479.01	371590.01	3760479.01	2.91E-05	0.00E+00	6.12E-05	2.24E-05	2.24E-05	2.23E-05	2.34E-05	2.66E-05	7.40E-06	7.40E-06	7.77E-06	7.77E-06	8.84E-06
371510.013760489.01	371510.01	3760489.01	3.33E-05	0.00E+00	7.00E-05	2.54E-05	2.54E-05	2.53E-05	2.68E-05	3.13E-05	8.40E-06	8.40E-06	8.91E-06	8.91E-06	1.04E-05
371520.013760489.01	371520.01	3760489.01	3.29E-05	0.00E+00	6.91E-05	2.51E-05	2.51E-05	2.50E-05	2.65E-05	3.09E-05	8.30E-06	8.30E-06	8.80E-06	8.80E-06	1.02E-05
371530.013760489.01	371530.01	3760489.01	3.25E-05	0.00E+00	6.83E-05	2.49E-05	2.48E-05	2.47E-05	2.62E-05	3.04E-05	8.21E-06	8.21E-06	8.68E-06	8.68E-06	1.01E-05
371540.013760489.01	371540.01	3760489.01	3.21E-05	0.00E+00	6.74E-05	2.46E-05	2.45E-05	2.44E-05	2.58E-05	2.99E-05	8.11E-06	8.11E-06	8.57E-06	8.57E-06	9.91E-06
371550.013760489.01	371550.01	3760489.01	3.16E-05	0.00E+00	6.65E-05	2.43E-05	2.42E-05	2.41E-05	2.55E-05	2.94E-05	8.01E-06	8.01E-06	8.45E-06	8.45E-06	9.75E-06
371560.013760489.01	371560.01	3760489.01	3.12E-05	0.00E+00	6.56E-05	2.39E-05	2.39E-05	2.38E-05	2.51E-05	2.89E-05	7.91E-06	7.91E-06	8.33E-06	8.33E-06	9.58E-06
371570.013760489.01	371570.01	3760489.01	3.07E-05	0.00E+00	6.46E-05	2.36E-05	2.35E-05	2.35E-05	2.47E-05	2.83E-05	7.80E-06	7.80E-06	8.20E-06	8.20E-06	9.41E-06
371580.013760489.01	371580.01	3760489.01	3.03E-05	0.00E+00	6.36E-05	2.33E-05	2.32E-05	2.31E-05	2.43E-05	2.78E-05	7.68E-06	7.68E-06	8.08E-06	8.08E-06	9.23E-06
371590.013760489.01	371590.01	3760489.01	2.98E-05	0.00E+00	6.26E-05	2.29E-05	2.29E-05	2.28E-05	2.39E-05	2.73E-05	7.57E-06	7.57E-06	7.95E-06	7.95E-06	9.06E-06
371510.013760499.01	371510.01	3760499.01	3.42E-05	0.00E+00	7.18E-05	2.61E-05	2.60E-05	2.60E-05	2.75E-05	3.22E-05	8.61E-06	8.61E-06	9.14E-06	9.14E-06	1.07E-05
371520.013760499.01	371520.01	3760499.01	3.38E-05	0.00E+00	7.10E-05	2.58E-05	2.57E-05	2.57E-05	2.72E-05	3.17E-05	8.52E-06	8.52E-06	9.03E-06	9.03E-06	1.05E-05
371530.013760499.01	371530.01	3760499.01	3.33E-05	0.00E+00	7.01E-05	2.55E-05	2.54E-05	2.54E-05	2.68E-05	3.12E-05	8.42E-06	8.42E-06	8.91E-06	8.91E-06	1.04E-05
371540.013760499.01	371540.01	3760499.01	3.29E-05	0.00E+00	6.91E-05	2.52E-05	2.51E-05	2.51E-05	2.65E-05	3.07E-05	8.31E-06	8.31E-06	8.79E-06	8.79E-06	1.02E-05
371550.013760499.01	371550.01	3760499.01	3.24E-05	0.00E+00	6.82E-05	2.49E-05	2.48E-05	2.47E-05	2.61E-05	3.01E-05	8.21E-06	8.21E-06	8.66E-06	8.66E-06	1.00E-05
371560.013760499.01	371560.01	3760499.01	3.20E-05	0.00E+00	6.72E-05	2.45E-05	2.44E-05	2.44E-05	2.57E-05	2.96E-05	8.09E-06	8.09E-06	8.53E-06	8.53E-06	9.82E-06
371570.013760499.01	371570.01	3760499.01	3.15E-05	0.00E+00	6.61E-05	2.42E-05	2.41E-05	2.40E-05	2.53E-05	2.91E-05	7.98E-06	7.98E-06	8.40E-06	8.40E-06	9.64E-06
371580.013760499.01	371580.01	3760499.01	3.10E-05	0.00E+00	6.51E-05	2.38E-05	2.37E-05	2.37E-05	2.49E-05	2.85E-05	7.86E-06	7.86E-06	8.27E-06	8.27E-06	9.46E-06
371510.013760509.01	371510.01	3760509.01	3.51E-05	0.00E+00	7.38E-05	2.68E-05	2.67E-05	2.66E-05	2.83E-05	3.31E-05	8.84E-06	8.84E-06	9.39E-06	9.39E-06	1.10E-05
371520.013760509.01	371520.01	3760509.01	3.47E-05	0.00E+00	7.29E-05	2.65E-05	2.64E-05	2.63E-05	2.79E-05	3.26E-05	8.74E-06	8.74E-06	9.27E-06	9.27E-06	1.08E-05
371530.013760509.01	371530.01	3760509.01	3.42E-05	0.00E+00	7.19E-05	2.62E-05	2.61E-05	2.60E-05	2.76E-05	3.20E-05	8.64E-06	8.64E-06	9.14E-06	9.14E-06	1.06E-05
371540.013760509.01	371540.01	3760509.01	3.38E-05	0.00E+00	7.10E-05	2.58E-05	2.57E-05	2.57E-05	2.72E-05	3.15E-05	8.53E-06	8.53E-06	9.01E-06	9.01E-06	1.04E-05
371550.013760509.01	371550.01	3760509.01	3.33E-05	0.00E+00	6.99E-05	2.55E-05	2.54E-05	2.53E-05	2.68E-05	3.09E-05	8.41E-06	8.41E-06	8.88E-06	8.88E-06	1.03E-05
371560.013760509.01	371560.01	3760509.01	3.27E-05	0.00E+00	6.88E-05	2.51E-05	2.50E-05	2.50E-05	2.63E-05	3.04E-05	8.29E-06	8.29E-06	8.74E-06	8.74E-06	1.01E-05
371570.013760509.01	371570.01	3760509.01	3.22E-05	0.00E+00	6.77E-05	2.47E-05	2.47E-05	2.46E-05	2.59E-05	2.98E-05	8.16E-06	8.16E-06	8.60E-06	8.60E-06	9.88E-06
371580.013760509.01	371580.01	3760509.01	3.17E-05	0.00E+00	6.66E-05	2.44E-05	2.43E-05	2.42E-05	2.55E-05	2.92E-05	8.04E-06	8.04E-06	8.46E-06	8.46E-06	9.70E-06
371490.013760519.01	371490.01	3760519.01	3.70E-05	0.00E+00	7.78E-05	2.81E-05	2.81E-05	2.80E-05	2.98E-05	3.52E-05	9.29E-06	9.29E-06	9.90E-06	9.90E-06	1.17E-05
371510.013760519.01	371510.01	3760519.01	3.61E-05	0.00E+00	7.58E-05	2.75E-05	2.74E-05	2.73E-05	2.91E-05	3.41E-05	9.07E-06	9.07E-06	9.64E-06	9.64E-06	1.13E-05
371520.013760519.01	371520.01	3760519.01	3.56E-05	0.00E+00	7.49E-05	2.72E-05	2.71E-05	2.70E-05	2.87E-05	3.35E-05	8.97E-06	8.97E-06	9.52E-06	9.52E-06	1.11E-05
371530.013760519.01	371530.01	3760519.01	3.52E-05	0.00E+00	7.39E-05	2.68E-05	2.68E-05	2.67E-05	2.83E-05	3.29E-05	8.86E-06	8.86E-06	9.39E-06	9.39E-06	1.09E-05
371540.013760519.01	371540.01	3760519.01	3.46E-05	0.00E+00	7.28E-05	2.65E-05	2.64E-05	2.63E-05	2.79E-05	3.23E-05	8.74E-06	8.74E-06	9.24E-06	9.24E-06	1.07E-05
371550.013760519.01	371550.01	3760519.01	3.41E-05	0.00E+00	7.17E-05	2.61E-05	2.60E-05	2.60E-05	2.74E-05	3.17E-05	8.61E-06	8.61E-06	9.10E-06	9.10E-06	1.05E-05
371560.013760519.01	371560.01	3760519.01	3.36E-05	0.00E+00	7.05E-05	2.57E-05	2.56E-05	2.56E-05	2.70E-05	3.11E-05	8.49E-06	8.49E-06	8.96E-06	8.96E-06	1.03E-05
371570.013760519.01	371570.01	3760519.01	3.30E-05	0.00E+00	6.94E-05	2.53E-05	2.52E-05	2.52E-05	2.65E-05	3.05E-05	8.36E-06	8.36E-06	8.81E-06	8.81E-06	1.01E-05
371470.013760529.01	371470.01	3760529.01	3.91E-05	0.00E+00	8.21E-05	2.96E-05	2.95E-05	2.95E-05	3.15E-05	3.74E-05	9.78E-06	9.78E-06	1.04E-05	1.04E-05	1.24E-05
371480.013760529.01	371480.01	3760529.01	3.86E-05	0.00E+00	8.11E-05	2.93E-05	2.92E-05	2.91E-05	3.11E-05	3.68E-05	9.67E-06	9.67E-06	1.03E-05	1.03E-05	1.22E-05
371490.013760529.01	371490.01	3760529.01	3.81E-05	0.00E+00	8.01E-05	2.89E-05	2.89E-05	2.88E-05	3.07E-05	3.63E-05	9.56E-06	9.56E-06	1.02E-05	1.02E-05	1.20E-05
371500.013760529.01	371500.01	3760529.01	3.76E-05	0.00E+00	7.90E-05	2.86E-05	2.85E-05	2.84E-05	3.03E-05	3.57E-05	9.44E-06	9.44E-06	1.00E-05	1.00E-05	1.18E-05
371510.013760529.01	371510.01	3760529.01	3.71E-05	0.00E+00	7.80E-05	2.82E-05	2.82E-05	2.81E-05	2.99E-05	3.51E-05	9.33E-06	9.33E-06	9.91E-06	9.91E-06	1.16E-05
371520.013760529.01	371520.01	3760529.01	3.66E-05	0.00E+00	7.70E-05	2.79E-05	2.78E-05	2.78E-05	2.95E-05	3.45E-05	9.21E-06	9.21E-06	9.78E-06	9.78E-06	1.14E-05
371530.013760529.01	371530.01	3760529.01	3.61E-05	0.00E+00	7.58E-05	2.75E-05	2.75E-05	2.74E-05	2.90E-05	3.38E-05	9.09E-06	9.09E-06	9.63E-06	9.63E-06	1.12E-05
371540.013760529.01	371540.01	3760529.01	3.55E-05	0.00E+00	7.47E-05	2.71E-05	2.71E-05	2.70E-05	2.86E-05	3.32E-05	8.96E-06	8.96E-06	9.48E-06	9.48E-06	1.10E-05
371550.013760529.01	371550.01	3760529.01	3.50E-05	0.00E+00	7.35E-05	2.67E-05	2.67E-05	2.66E-05	2.81E-05	3.26E-05	8.83E-06	8.83E-06	9.33E-06	9.33E-06	1.08E-05
371560.013760529.01	371560.01	3760529.01	3.44E-05	0.00E+00	7.23E-05	2.63E-05	2.63E-05	2.62E-05	2.77E-05	3.19E-05	8.69E-06	8.69E-06	9.18E-06	9.18E-06	1.06E-05
371460.013760539.01	371460.01	3760539.01	4.07E-05	0.00E+00	8.56E-05	3.08E-05	3.07E-05	3.07E-05	3.28E-05	3.91E-05	1.02E-05	1.02E-05	1.09E-05	1.09E-05	1.30E-05
371470.013760539.01	371470.01	3760539.01	4.03E-05	0.00E+00	8.46E-05	3.05E-05	3.04E-05	3.03E-05	3.24E-05	3.85E-05	1.01E-05	1.01E-05	1.08E-05	1.08E-05	1.28E-05
371480.013760539.01	371480.01	3760539.01	3.98E-05	0.00E+00	8.36E-05	3.02E-05	3.01E-05	3.00E-05	3.20E-05	3.79E-05	9.96E-06	9.96E-06	1.06E-05	1.06E-05	1.26E-05
371490.013760539.01	371490.01	3760539.01	3.93E-05	0.00E+00	8.25E-05	2.98E-05	2.97E-05	2.96E-05	3.16E-05	3.73E-05	9.84E-06	9.84E-06	1.05E-05	1.05E-05	1.24E-05
371500.013760539.01	371500.01	3760539.01	3.87E-05	0.00E+00	8.14E-05	2.94E-05	2.93E-05	2.93E-05	3.12E-05	3.67E-05	9.72E-06	9.72E-06	1.03E-05	1.03E-05	1.22E-05
371510.013760539.01	371510.01	3760539.01	3.82E-05	0.00E+00	8.03E-05	2.90E-05	2.90E-05	2.89E-05	3.07E-05	3.61E-05	9.59E-06	9.59E-06	1.02E-05	1.02E-05	1.20E-05
371520.013760539.01	371520.01	3760539.01	3.76E-05	0.00E+00	7.91E-05	2.86E-05	2.86E-05	2.85E-05	3.03E-05	3.54E-05	9.46E-06	9.46E-06	1.00E-05	1.00E-05	1.18E-05
371530.013760539.01	371530.01	3760539.01	3.70E-05	0.00E+00	7.78E-05	2.82E-05	2.82E-05	2.81E-05	2.98E-05	3.48E-05	9.32E-06	9.32E-06	9.89E-06	9.89E-06	1.15E-05
371540.013760539.01	371540.01	3760539.01	3.64E-05	0.00E+00	7.66E-05	2.78E-05	2.77E-05	2.77E-05	2.93E-05	3.41E-05	9.18E-06	9.18E-06	9.73E-06	9.73E-06	1.13E-05
371450.013760549.01	371450.01	3760549.01	4.25E-05	0.00E+00	8.92E-05	3.21E-05	3.20E-05	3.19E-05	3.42E-05	4.10E-05	1.06E-05	1.06E-05	1.14E-05	1.14E-05	1.36E-05
371460.013760549.01	371460.01	3760549.01	4.20E-05	0.00E+00	8.83E-05	3.18E-05	3.17E-05	3.16E-05	3.38E-05	4.04E-05	1.05E-05	1.05E-05	1.12E-05	1.12E-05	1.34E-05
371470.013760549.01	371470.01	3760549.01	4.15E-05	0.00E+00	8.73E-05	3.14E-05	3.13E-05	3.13E-05	3.34E-05	3.97E-05	1.04E-05	1.04E-05	1.11E-05	1.11E-05	1.32E-05
371480.013760549.01	371480.01	3760549.01	4.10E-05	0.00E+00	8.62E-05	3.10E-05	3.10E-05	3.09E-05	3.30E-05	3.91E-05	1.03E-05	1.03E-05	1.09E-05	1.09E-05	1.30E-05
371490.013760549.01	371490.01	3760549.01	4.04E-05	0.00E+00	8.50E-05	3.06E-05	3.06E-05	3.05E-05	3.25E-05	3.84E-05	1.01E-05	1.01E-05	1.08E-05	1.08E-05	1.28E-05
371500.013760549.01	371500.01	3760549.01	3.98E-05	0.00E+00	8.37E-05	3.02E-05	3.02E-05	3.01E-05	3.20E-05	3.78E-05	9.98E-06	9.98E-06	1.06E-05	1.06E-05	1.25E-05
371510.013760549.01	371510.01	3760549.01	3.92E-05	0.00E+00	8.25E-05	2.98E-05	2.97E-05	2.97E-05	3.16E-05	3.71E-05	9.85E-06	9.85E-06	1.05E-05	1.05E-05	1.23E-05
371520.013760549.01	371520.01	3760549.01	3.86E-05	0.00E+00	8.12E-05	2.94E-05	2.93E-05	2.92E-05	3.11E-05	3.64E-05	9.71E-06	9.71E-06	1.03E-05	1.03E-05	1.21E-05
371420.013760559.01	371420.01	3760559.01	4.54E-05	0.00E+00	9.54E-05	3.42E-05	3.41E-05	3.40E-05	3.66E-05	4.42E-05	1.13E-05	1.13E-05	1.21E-05	1.21E-05	1.47E-05
371430.013760559.01	371430.01	3760559.01	4.48E-05	0.00E+00	9.42E-05	3.38E-05	3.37E-05	3.36E-05	3.61E-05	4.36E-05	1.12E-05	1.12E-05	1.20E-05	1.20E-05	1.45E-05
371440.013760559.01	371440.01	3760559.01	4.43E-05	0.00E+00	9.32E-05	3.34E-05	3.33E-05	3.32E-05	3.57E-05	4.30E-05	1.10E-05	1.10E-05	1.19E-05	1.19E-05	1.43E-05
371450.013760559.01	371450.01	3760559.01	4.38E-05	0.00E

Finishing/Painting1	Finishing/Painting1	FinishingS	Finishing/Painting2	PavingS		Child Risk					Overlapping Phases - Maximum GLC			
2028	2029	2029	2029	2029		3rd Trimester	0<2	2<16	Total	per million	2026	2027	2028	2029
1.65E-05	1.63E-05	1.80E-05	2.30E-05	2.07E-05		0.00E+00	0.00E+00	1.87E-09	1.87E-09	0.00	3.95E-04	1.00E-04	3.32E-04	1.40E-04
1.66E-05	1.65E-05	1.82E-05	2.33E-05	2.09E-05		0.00E+00	0.00E+00	1.89E-09	1.89E-09	0.00	3.98E-04	1.01E-04	3.35E-04	1.42E-04
1.67E-05	1.66E-05	1.83E-05	2.36E-05	2.11E-05		0.00E+00	0.00E+00	1.90E-09	1.90E-09	0.00	4.02E-04	1.01E-04	3.38E-04	1.43E-04
1.68E-05	1.67E-05	1.85E-05	2.39E-05	2.12E-05		0.00E+00	0.00E+00	1.92E-09	1.92E-09	0.00	4.05E-04	1.02E-04	3.41E-04	1.45E-04
1.69E-05	1.68E-05	1.86E-05	2.41E-05	2.14E-05		0.00E+00	0.00E+00	1.93E-09	1.93E-09	0.00	4.07E-04	1.03E-04	3.44E-04	1.46E-04
1.70E-05	1.68E-05	1.87E-05	2.44E-05	2.15E-05		0.00E+00	0.00E+00	1.94E-09	1.94E-09	0.00	4.10E-04	1.03E-04	3.46E-04	1.47E-04
1.66E-05	1.65E-05	1.81E-05	2.27E-05	2.07E-05		0.00E+00	0.00E+00	1.88E-09	1.88E-09	0.00	3.96E-04	1.01E-04	3.32E-04	1.40E-04
1.68E-05	1.67E-05	1.83E-05	2.31E-05	2.10E-05		0.00E+00	0.00E+00	1.90E-09	1.90E-09	0.00	4.01E-04	1.02E-04	3.37E-04	1.42E-04
1.70E-05	1.68E-05	1.85E-05	2.35E-05	2.12E-05		0.00E+00	0.00E+00	1.92E-09	1.92E-09	0.00	4.06E-04	1.03E-04	3.41E-04	1.44E-04
1.71E-05	1.70E-05	1.87E-05	2.39E-05	2.15E-05		0.00E+00	0.00E+00	1.94E-09	1.94E-09	0.00	4.10E-04	1.04E-04	3.45E-04	1.46E-04
1.72E-05	1.71E-05	1.89E-05	2.42E-05	2.17E-05		0.00E+00	0.00E+00	1.96E-09	1.96E-09	0.00	4.14E-04	1.05E-04	3.49E-04	1.48E-04
1.74E-05	1.72E-05	1.91E-05	2.46E-05	2.19E-05		0.00E+00	0.00E+00	1.98E-09	1.98E-09	0.00	4.18E-04	1.05E-04	3.52E-04	1.49E-04
1.75E-05	1.73E-05	1.93E-05	2.49E-05	2.21E-05		0.00E+00	0.00E+00	2.00E-09	2.00E-09	0.00	4.21E-04	1.06E-04	3.55E-04	1.51E-04
1.76E-05	1.74E-05	1.94E-05	2.52E-05	2.23E-05		0.00E+00	0.00E+00	2.01E-09	2.01E-09	0.00	4.24E-04	1.07E-04	3.59E-04	1.52E-04
1.73E-05	1.72E-05	1.91E-05	2.49E-05	2.20E-05		0.00E+00	0.00E+00	1.99E-09	1.99E-09	0.00	4.18E-04	1.05E-04	3.54E-04	1.50E-04
4.77E-06	4.73E-06	4.99E-06	5.73E-06	5.70E-06		0.00E+00	0.00E+00	5.18E-10	5.18E-10	0.00	1.10E-04	2.90E-05	9.05E-05	3.75E-05
4.73E-06	4.69E-06	4.93E-06	5.64E-06	5.65E-06		0.00E+00	0.00E+00	5.13E-10	5.13E-10	0.00	1.09E-04	2.87E-05	8.94E-05	3.70E-05
4.89E-06	4.85E-06	5.11E-06	5.87E-06	5.85E-06		0.00E+00	0.00E+00	5.31E-10	5.31E-10	0.00	1.13E-04	2.97E-05	9.27E-05	3.84E-05
4.84E-06	4.80E-06	5.05E-06	5.78E-06	5.78E-06		0.00E+00	0.00E+00	5.25E-10	5.25E-10	0.00	1.11E-04	2.94E-05	9.15E-05	3.79E-05
4.78E-06	4.74E-06	4.98E-06	5.69E-06	5.70E-06		0.00E+00	0.00E+00	5.18E-10	5.18E-10	0.00	1.10E-04	2.90E-05	9.03E-05	3.73E-05
4.71E-06	4.67E-06	4.91E-06	5.59E-06	5.62E-06		0.00E+00	0.00E+00	5.11E-10	5.11E-10	0.00	1.08E-04	2.86E-05	8.89E-05	3.68E-05
5.05E-06	5.01E-06	5.29E-06	6.12E-06	6.05E-06		0.00E+00	0.00E+00	5.50E-10	5.50E-10	0.00	1.17E-04	3.07E-05	9.61E-05	3.99E-05
5.00E-06	4.96E-06	5.23E-06	6.02E-06	5.99E-06		0.00E+00	0.00E+00	5.44E-10	5.44E-10	0.00	1.15E-04	3.04E-05	9.49E-05	3.93E-05
4.95E-06	4.90E-06	5.16E-06	5.93E-06	5.91E-06		0.00E+00	0.00E+00	5.37E-10	5.37E-10	0.00	1.14E-04	3.00E-05	9.37E-05	3.88E-05
4.89E-06	4.84E-06	5.09E-06	5.83E-06	5.84E-06		0.00E+00	0.00E+00	5.30E-10	5.30E-10	0.00	1.12E-04	2.97E-05	9.24E-05	3.82E-05
4.82E-06	4.78E-06	5.02E-06	5.73E-06	5.75E-06		0.00E+00	0.00E+00	5.22E-10	5.22E-10	0.00	1.11E-04	2.93E-05	9.10E-05	3.77E-05
4.75E-06	4.71E-06	4.95E-06	5.63E-06	5.67E-06		0.00E+00	0.00E+00	5.15E-10	5.15E-10	0.00	1.09E-04	2.89E-05	8.97E-05	3.71E-05
4.69E-06	4.65E-06	4.87E-06	5.54E-06	5.59E-06		0.00E+00	0.00E+00	5.07E-10	5.07E-10	0.00	1.08E-04	2.85E-05	8.83E-05	3.65E-05
4.62E-06	4.58E-06	4.80E-06	5.44E-06	5.50E-06		0.00E+00	0.00E+00	5.00E-10	5.00E-10	0.00	1.06E-04	2.81E-05	8.70E-05	3.59E-05
5.17E-06	5.13E-06	5.42E-06	6.28E-06	6.20E-06		0.00E+00	0.00E+00	5.64E-10	5.64E-10	0.00	1.19E-04	3.14E-05	9.85E-05	4.09E-05
5.12E-06	5.07E-06	5.35E-06	6.18E-06	6.13E-06		0.00E+00	0.00E+00	5.57E-10	5.57E-10	0.00	1.18E-04	3.11E-05	9.72E-05	4.03E-05
5.06E-06	5.02E-06	5.29E-06	6.08E-06	6.05E-06		0.00E+00	0.00E+00	5.50E-10	5.50E-10	0.00	1.17E-04	3.07E-05	9.59E-05	3.97E-05
5.00E-06	4.96E-06	5.22E-06	5.98E-06	5.98E-06		0.00E+00	0.00E+00	5.43E-10	5.43E-10	0.00	1.15E-04	3.03E-05	9.46E-05	3.92E-05
4.93E-06	4.89E-06	5.14E-06	5.87E-06	5.89E-06		0.00E+00	0.00E+00	5.35E-10	5.35E-10	0.00	1.13E-04	2.99E-05	9.32E-05	3.86E-05
4.86E-06	4.82E-06	5.06E-06	5.77E-06	5.80E-06		0.00E+00	0.00E+00	5.27E-10	5.27E-10	0.00	1.12E-04	2.95E-05	9.17E-05	3.79E-05
4.79E-06	4.75E-06	4.98E-06	5.67E-06	5.71E-06		0.00E+00	0.00E+00	5.19E-10	5.19E-10	0.00	1.10E-04	2.91E-05	9.03E-05	3.73E-05
5.43E-06	5.38E-06	5.70E-06	6.64E-06	6.52E-06		0.00E+00	0.00E+00	5.92E-10	5.92E-10	0.00	1.26E-04	3.29E-05	1.04E-04	4.30E-05
5.36E-06	5.32E-06	5.63E-06	6.54E-06	6.44E-06		0.00E+00	0.00E+00	5.85E-10	5.85E-10	0.00	1.24E-04	3.26E-05	1.02E-04	4.25E-05
5.30E-06	5.26E-06	5.56E-06	6.44E-06	6.36E-06		0.00E+00	0.00E+00	5.78E-10	5.78E-10	0.00	1.22E-04	3.22E-05	1.01E-04	4.19E-05
5.24E-06	5.19E-06	5.49E-06	6.34E-06	6.28E-06		0.00E+00	0.00E+00	5.70E-10	5.70E-10	0.00	1.21E-04	3.18E-05	9.96E-05	4.13E-05
5.18E-06	5.13E-06	5.41E-06	6.24E-06	6.20E-06		0.00E+00	0.00E+00	5.63E-10	5.63E-10	0.00	1.19E-04	3.14E-05	9.83E-05	4.07E-05
5.11E-06	5.07E-06	5.34E-06	6.13E-06	6.12E-06		0.00E+00	0.00E+00	5.55E-10	5.55E-10	0.00	1.18E-04	3.11E-05	9.69E-05	4.01E-05
5.04E-06	5.00E-06	5.26E-06	6.02E-06	6.03E-06		0.00E+00	0.00E+00	5.47E-10	5.47E-10	0.00	1.16E-04	3.06E-05	9.54E-05	3.95E-05
4.97E-06	4.93E-06	5.18E-06	5.91E-06	5.94E-06		0.00E+00	0.00E+00	5.39E-10	5.39E-10	0.00	1.14E-04	3.02E-05	9.39E-05	3.89E-05
4.90E-06	4.86E-06	5.10E-06	5.81E-06	5.84E-06		0.00E+00	0.00E+00	5.31E-10	5.31E-10	0.00	1.13E-04	2.98E-05	9.24E-05	3.82E-05
5.56E-06	5.52E-06	5.85E-06	6.83E-06	6.69E-06		0.00E+00	0.00E+00	6.08E-10	6.08E-10	0.00	1.29E-04	3.38E-05	1.06E-04	4.42E-05
5.50E-06	5.45E-06	5.77E-06	6.72E-06	6.61E-06		0.00E+00	0.00E+00	6.00E-10	6.00E-10	0.00	1.27E-04	3.34E-05	1.05E-04	4.36E-05
5.43E-06	5.39E-06	5.70E-06	6.62E-06	6.52E-06		0.00E+00	0.00E+00	5.93E-10	5.93E-10	0.00	1.26E-04	3.30E-05	1.04E-04	4.30E-05
5.37E-06	5.32E-06	5.62E-06	6.51E-06	6.44E-06		0.00E+00	0.00E+00	5.85E-10	5.85E-10	0.00	1.24E-04	3.26E-05	1.02E-04	4.24E-05
5.30E-06	5.26E-06	5.55E-06	6.40E-06	6.35E-06		0.00E+00	0.00E+00	5.77E-10	5.77E-10	0.00	1.22E-04	3.22E-05	1.01E-04	4.18E-05
5.23E-06	5.19E-06	5.47E-06	6.29E-06	6.27E-06		0.00E+00	0.00E+00	5.69E-10	5.69E-10	0.00	1.21E-04	3.18E-05	9.93E-05	4.11E-05
5.16E-06	5.12E-06	5.39E-06	6.18E-06	6.17E-06		0.00E+00	0.00E+00	5.60E-10	5.60E-10	0.00	1.19E-04	3.13E-05	9.77E-05	4.05E-05
5.09E-06	5.04E-06	5.30E-06	6.06E-06	6.08E-06		0.00E+00	0.00E+00	5.52E-10	5.52E-10	0.00	1.17E-04	3.09E-05	9.62E-05	3.98E-05
5.01E-06	4.97E-06	5.22E-06	5.95E-06	5.98E-06		0.00E+00	0.00E+00	5.43E-10	5.43E-10	0.00	1.15E-04	3.04E-05	9.46E-05	3.91E-05
5.70E-06	5.66E-06	6.00E-06	7.02E-06	6.86E-06		0.00E+00	0.00E+00	6.24E-10	6.24E-10	0.00	1.32E-04	3.46E-05	1.09E-04	4.54E-05
5.64E-06	5.59E-06	5.93E-06	6.91E-06	6.78E-06		0.00E+00	0.00E+00	6.16E-10	6.16E-10	0.00	1.31E-04	3.42E-05	1.08E-04	4.48E-05
5.57E-06	5.53E-06	5.85E-06	6.80E-06	6.70E-06		0.00E+00	0.00E+00	6.08E-10	6.08E-10	0.00	1.29E-04	3.38E-05	1.06E-04	4.41E-05
5.50E-06	5.46E-06	5.77E-06	6.68E-06	6.61E-06		0.00E+00	0.00E+00	6.00E-10	6.00E-10	0.00	1.27E-04	3.34E-05	1.05E-04	4.35E-05
5.43E-06	5.39E-06	5.69E-06	6.56E-06	6.52E-06		0.00E+00	0.00E+00	5.92E-10	5.92E-10	0.00	1.25E-04	3.30E-05	1.03E-04	4.28E-05
5.36E-06	5.31E-06	5.60E-06	6.45E-06	6.42E-06		0.00E+00	0.00E+00	5.83E-10	5.83E-10	0.00	1.24E-04	3.25E-05	1.02E-04	4.21E-05
5.28E-06	5.24E-06	5.51E-06	6.33E-06	6.32E-06		0.00E+00	0.00E+00	5.74E-10	5.74E-10	0.00	1.22E-04	3.21E-05	1.00E-04	4.14E-05
5.20E-06	5.16E-06	5.43E-06	6.21E-06	6.22E-06		0.00E+00	0.00E+00	5.65E-10	5.65E-10	0.00	1.20E-04	3.16E-05	9.84E-05	4.07E-05
5.85E-06	5.80E-06	6.16E-06	7.22E-06	7.05E-06		0.00E+00	0.00E+00	6.40E-10	6.40E-10	0.00	1.36E-04	3.55E-05	1.12E-04	4.66E-05
5.79E-06	5.74E-06	6.08E-06	7.10E-06	6.96E-06		0.00E+00	0.00E+00	6.32E-10	6.32E-10	0.00	1.34E-04	3.51E-05	1.11E-04	4.60E-05
5.72E-06	5.67E-06	6.00E-06	6.98E-06	6.88E-06		0.00E+00	0.00E+00	6.24E-10	6.24E-10	0.00	1.32E-04	3.47E-05	1.09E-04	4.53E-05
5.64E-06	5.60E-06	5.92E-06	6.86E-06	6.78E-06		0.00E+00	0.00E+00	6.15E-10	6.15E-10	0.00	1.31E-04	3.43E-05	1.08E-04	4.46E-05
5.57E-06	5.52E-06	5.83E-06	6.74E-06	6.68E-06		0.00E+00	0.00E+00	6.06E-10	6.06E-10	0.00	1.29E-04	3.38E-05	1.06E-04	4.39E-05
5.49E-06	5.44E-06	5.74E-06	6.61E-06	6.58E-06		0.00E+00	0.00E+00	5.97E-10	5.97E-10	0.00	1.27E-04	3.33E-05	1.04E-04	4.32E-05
5.41E-06	5.36E-06	5.65E-06	6.49E-06	6.47E-06		0.00E+00	0.00E+00	5.88E-10	5.88E-10	0.00	1.25E-04	3.28E-05	1.02E-04	4.25E-05
5.32E-06	5.28E-06	5.55E-06	6.36E-06	6.37E-06		0.00E+00	0.00E+00	5.78E-10	5.78E-10	0.00	1.23E-04	3.23E-05	1.01E-04	4.17E-05
6.15E-06	6.10E-06	6.50E-06	7.67E-06	7.43E-06		0.00E+00	0.00E+00	6.75E-10	6.75E-10	0.00	1.43E-04	3.74E-05	1.18E-04	4.93E-05
6.01E-06	5.96E-06	6.33E-06	7.43E-06	7.24E-06		0.00E+00	0.00E+00	6.58E-10	6.58E-10	0.00	1.39E-04	3.65E-05	1.15E-04	4.79E-05
5.94E-06	5.89E-06	6.25E-06	7.30E-06	7.15E-06		0.00E+00	0.00E+00	6.49E-10	6.49E-10	0.00	1.38E-04	3.61E-05	1.14E-04	4.72E-05
5.87E-06	5.82E-06	6.16E-06	7.17E-06	7.06E-06		0.00E+00	0.00E+00	6.41E-10	6.41E-10	0.00	1.36E-04	3.56E-05	1.12E-04	4.65E-05
5.79E-06	5.74E-06	6.07E-06	7.04E-06	6.95E-06		0.00E+00	0.00E+00	6.31E-10	6.31E-10	0.00	1.34E-04	3.51E-05	1.10E-04	4.58E-05
5.70E-06	5.65E-06	5.97E-06	6.91E-06	6.85E-06		0.00E+00	0.00E+00	6.21E-10	6.21E-10	0.00	1.32E-04	3.46E-05	1.09E-04	4.50E-05
5.62E-06	5.57E-06	5.88E-06	6.78E-06	6.74E-06		0.00E+00	0.00E+00	6.12E-10	6.12E-10	0.00	1.30E-04	3.41E-05	1.07E-04	4.43E-05
5.53E-06	5.49E-06	5.78E-06	6.65E-06	6.63E-06		0.00E+00	0.00E+00	6.02E-10	6.02E-10	0.00	1.28E-04	3.36E-05	1.05E-04	4.35E-05
6.48E-06	6.42E-06	6.86E-06	8.14E-06	7.84E-06		0.00E+00	0.00E+00	7.12E-10	7.12E-10	0.00	1.51E-04	3.93E-05	1.25E-04	5.21E-05
6.40E-06	6.35E-06	6.77E-06	8.02E-06	7.75E-06		0.00E+00	0.00E+00	7.04E-10	7.04E-10	0.00	1.49E-04	3.89E-05	1.23E-04	5.14E-05
6.33E-06	6.27E-06	6.69E-06	7.90E-06	7.65E-06		0.00E+00	0.00E+00	6.95E-10	6.95E-10	0.00	1.47E-04	3.84E-05	1.22E-04	5.07E-05
6.25E-06	6.20E-06	6.60E-06	7.77E-06	7.55E-06		0.00E+00	0.00E+00	6.85E-10	6.85E-10	0.00	1.45E-04	3.79E-05	1.20E-04	5.00E-05
6.18E-06	6.12E-06	6.51E-06	7.64E-06	7.45E-06		0.00E+00	0.00E+00	6.77E-10	6.77E-10	0.00	1.43E-04	3.75E-05	1.18E-04	4.93E-05
6.10E-06	6.05E-06	6.42E-06	7.51E-06	7.36E-06		0.00E+00	0.00E+00	6.68E-10	6.68E-10	0.00	1.41E-04	3.70E-05	1.17E-04	4.85E-05
6.02E-06	5.97E-06	6.32E-06	7.37E-06	7.25E-06		0.00E+00	0.00E+00	6.58E-10	6.58E-10	0.00	1.39E-04	3.65E-05	1.15E-04	4.78E-05
5.93E-06	5.88E-06	6.22E-06	7.23E-06	7.13E-06		0.00E+00	0.00E+00	6.47E-10	6.47E-10	0.00	1.37E-04	3.60E-05	1.13E-04	4.70E-05
5.84E-06	5.79E-06	6.12E-06	7.10E-06	7.02E-06		0.00E+00	0.00E+00	6.37E-10	6.37E-10	0.00	1.35E-04	3.55E-05	1.11E-04	4.62E-05
5.76E-06	5.71E-06	6.03E-06	6.96E-06	6.91E-06		0.00E+00	0.00E+00	6.27E-10	6.27E-10	0.00	1.33E-04	3.49E-05	1.09E-04	4.54E-05
6.74E-06	6.68E-06	7.15E-06	8.53E-06	8.18E-06		0.00E+00	0.00E+00	7.43E-10	7.43E-10	0.00	1.57E-04	4.09E-05	1.30E-04	5.44E-05
6.67E-06	6.61E-06	7.07E-06	8.40E-06	8.09E-06		0.00E+00	0.00E+00	7.34E-10	7.34E-10	0.00	1.55E-04	4.05E-05	1.29E-04	5.37E-05
6.59E-06	6.54E-06	6.98E-06	8.27E-06	7.99E-06		0.00E+00	0.00E+00	7.25E-10	7.25E-10	0.00	1.53E-04	4.00E-05	1.27E-04	5.30E-05
6.51E-06	6.46E-06	6.88E-06	8.13E-06	7.88E-06		0.00E+00	0.00E+00	7.15E-10	7.15E-10	0.00	1.52E-04	3.95E-05	1.25E-04	5.22E-05
6.43E-06	6.38E-06	6.79E-06	8.00E-06	7.78E-06		0.00E+00	0.00E+00	7.06E-10	7.06E-10	0.00	1.50E-04	3.91E-05	1.24E-04	5.15E-05
6.35E-06	6.30E-06	6.69E-06	7.86E-06	7.67E-06		0.00E+00	0.00E+00	6.96E-10	6.96E-10	0.00	1.48E-04	3.86E-05	1.22E-04	5.07E-05
6.26E-06	6.21E-06	6.59E-06	7.72E-06	7.56E-06		0.00E+00	0.00E+00	6.86E-10	6.86E-10	0.00	1.45E-04	3.80E-05	1.20E-04	4.99E-05
6.17E-06	6.12E-06	6.49E-06	7.58E-06	7.44E-06		0.00E+00	0.00E+00	6.75E-10	6.75E-10	0.00	1.43E-04	3.75E-05	1.18E-04	4.90E-05
6.08E-06	6.03E-06	6.39E-06	7.43E-06	7.32E-06		0.00E+00	0.00E+00	6.64E-10	6.64E-10	0.00	1.41E-04	3.69E-05	1.16E-04	4.82E-05
7.01E-06	6.95E-06	7.46E-06	8.94E-06	8.53E-06		0.00E+00	0.00E+00	7.74E-10	7.74E-10	0.00	1.64E-04	4.26E-05	1.36E-04	5.68E-05
6.94E-06	6.88E-06	7.37E-06	8.80E-06	8.44E-06		0.00E+00	0.00E+00	7.66E-10	7.66E-10	0.00	1.62E-04	4.22E-05	1.34E-04	5.61E-05
6.87E-06	6.81E-06	7.28E-06	8.66E-06	8.34E-06		0.00E+00	0.00E+00	7.57E-10	7.57E-10	0.00	1.60E-04	4.17E-05	1.33E-04	5.54E-05
6.79E-06	6.73E-06	7.18E-06	8.52E-06	8.23E-06		0.00E+00	0.00E+00	7.47E-10	7.47E-10	0.00	1.58E-04	4.12E-05	1.31E-04	5.46E-05
6.70E-06	6.64E-06	7.08E-06	8.38E-06	8.12E-06		0.00E+00	0.00E+00	7.36E-10	7.36E-10	0.00	1.56E-04	4.07E-05	1.29E-04	5.38E-05
6.61E-06	6.55E-06	6.98E-06	8.23E-06	8.00E-06		0.00E+00	0.00E+00	7.26E-10	7.26E-10	0.00	1.54E-04	4.01E-05	1.27E-04	5.29E-05
6.52E-06	6.46E-06	6.88E-06	8.09E-06	7.88E-06		0.00E+00	0.00E+00	7.15E-10	7.15E-10	0.00	1.52E-04	3.96E-05	1.25E-04	5.21E-05
6.43E-06	6.37E-06	6.77E-06	7.94E-06	7.76E-06		0.00E+00	0.00E+00	7.04E-10	7.04E-10	0.00	1.49E-04	3.90E-05	1.23E-04	5.12E-05
7.47E-06	7.40E-06	7.97E-06	9.64E-06	9.11E-06		0.00E+00	0.00E+00	8.27E-10	8.27E-10	0.00	1.75E-04	4.53E-05	1.46E-04	6.09E-05
7.38E-06	7.32E-06	7.88E-06	9.51E-06	9.01E-06		0.00E+00	0.00E+00	8.18E-10	8.18E-10	0.00	1.73E-04	4.48E-05	1.44E-04	6.02E-05
7.31E-06	7.24E-06	7.78E-06	9.37E-06	8.90E-06		0.00E+00	0.00E+00	8.08E-10	8.08E-10	0.00	1.71E-04	4.44E-05	1.42E-04	5.94E-05
7.23E-06	7.17E-06	7.69E-06	9.23E-06	8.80E-06		0.00E+00	0.00E+00	7.99E-10	7.99E-10	0.00	1.69E-04	4.39E-05	1.40E-04	5.87E-05
7.16E-06	7.09E-06	7.60E-06	9.08E-06	8.70E-06		0.00E+00	0.00E+00	7.90E-10	7.90E-10	0.00	1.67E-04	4.34E-05	1.39E-04	5.79E-05
7.07E-06	7.01E-06	7.50E-06	8.93E-06	8.60E-06		0.00E+00	0.00E+00	7.80E-10	7.80E-10	0.00	1.65E-04	4.29E-05	1.37E-04	5.71E-05
6.98E-06	6.92E-06	7.39E-06	8.78E-06	8.47E-06		0.00E+00	0.00E+00	7.69E-10	7.69E-10	0.00	1.63E-04	4.24E-05	1.35E-04	5.62E-05
6.89E-06	6.83E-06	7.28E-06	8.63E-06	8.35E-06		0.00E+00	0.00E+00	7.57E-10	7.57E-10	0.00	1.60E-04	4.18E-05	1.33E-04	5.53E-05
6.79E-06	6.73E-06	7.17E-06	8.47E-06	8.23E-06		0.00E+00	0.00E+00	7.46E-10	7.46E-10	0.00	1.58E-04	4.12E-05	1.31E-04	5.44E-05

Unique Identifier	X (UTM)	Y (UTM)	DemolitionS 2026	Site PreparationS 2026	Grading/ExcavationS 2026	Concrete (Garage and Podiums)1 2026	Concrete (Garage and Podiums)1 2027	Concrete (Garage and Podiums)1 2028	Concrete (Garage and Podiums)S 2028	Concrete (Garage and Podiums)2 2028	Building Construction (framing, roofing, 2027	Building Construction (framing, roofing, 2028	Building Construction (framing, roofing, 2028	Building Construction (framing, roofing, 2029	Building Construction (framing, roofing, 2029
371507.013760559.01	371507.01	3760559.01	4.05E-05	0.00E+00	8.51E-05	3.07E-05	3.07E-05	3.06E-05	3.26E-05	3.84E-05	1.02E-05	1.02E-05	1.08E-05	1.08E-05	1.27E-05
371400.013760569.01	371400.01	3760569.01	4.79E-05	0.00E+00	1.01E-04	3.60E-05	3.59E-05	3.58E-05	3.86E-05	4.70E-05	1.19E-05	1.19E-05	1.28E-05	1.28E-05	1.56E-05
371410.013760569.01	371410.01	3760569.01	4.74E-05	0.00E+00	9.96E-05	3.56E-05	3.55E-05	3.54E-05	3.82E-05	4.64E-05	1.18E-05	1.18E-05	1.27E-05	1.27E-05	1.54E-05
371420.013760569.01	371420.01	3760569.01	4.69E-05	0.00E+00	9.85E-05	3.52E-05	3.51E-05	3.50E-05	3.78E-05	4.58E-05	1.16E-05	1.16E-05	1.25E-05	1.25E-05	1.52E-05
371430.013760569.01	371430.01	3760569.01	4.63E-05	0.00E+00	9.73E-05	3.48E-05	3.47E-05	3.46E-05	3.73E-05	4.51E-05	1.15E-05	1.15E-05	1.24E-05	1.24E-05	1.50E-05
371440.013760569.01	371440.01	3760569.01	4.57E-05	0.00E+00	9.61E-05	3.44E-05	3.43E-05	3.43E-05	3.69E-05	4.45E-05	1.14E-05	1.14E-05	1.22E-05	1.22E-05	1.48E-05
371450.013760569.01	371450.01	3760569.01	4.52E-05	0.00E+00	9.51E-05	3.41E-05	3.40E-05	3.39E-05	3.64E-05	4.38E-05	1.13E-05	1.13E-05	1.21E-05	1.21E-05	1.45E-05
371460.013760569.01	371460.01	3760569.01	4.47E-05	0.00E+00	9.40E-05	3.37E-05	3.36E-05	3.36E-05	3.60E-05	4.31E-05	1.11E-05	1.11E-05	1.19E-05	1.19E-05	1.43E-05
371470.013760569.01	371470.01	3760569.01	4.41E-05	0.00E+00	9.26E-05	3.33E-05	3.32E-05	3.31E-05	3.54E-05	4.23E-05	1.10E-05	1.10E-05	1.18E-05	1.18E-05	1.40E-05
371480.013760569.01	371480.01	3760569.01	4.34E-05	0.00E+00	9.13E-05	3.28E-05	3.27E-05	3.27E-05	3.49E-05	4.15E-05	1.08E-05	1.08E-05	1.16E-05	1.16E-05	1.38E-05
371490.013760569.01	371490.01	3760569.01	4.28E-05	0.00E+00	8.99E-05	3.24E-05	3.23E-05	3.22E-05	3.44E-05	4.08E-05	1.07E-05	1.07E-05	1.14E-05	1.14E-05	1.35E-05
371390.013760579.01	371390.01	3760579.01	5.01E-05	0.00E+00	1.05E-04	3.75E-05	3.74E-05	3.73E-05	4.04E-05	4.94E-05	1.24E-05	1.24E-05	1.34E-05	1.34E-05	1.64E-05
371400.013760579.01	371400.01	3760579.01	4.95E-05	0.00E+00	1.04E-04	3.71E-05	3.70E-05	3.69E-05	3.99E-05	4.87E-05	1.23E-05	1.23E-05	1.33E-05	1.33E-05	1.62E-05
371410.013760579.01	371410.01	3760579.01	4.90E-05	0.00E+00	1.03E-04	3.67E-05	3.66E-05	3.66E-05	3.95E-05	4.81E-05	1.21E-05	1.21E-05	1.31E-05	1.31E-05	1.60E-05
371420.013760579.01	371420.01	3760579.01	4.84E-05	0.00E+00	1.02E-04	3.63E-05	3.62E-05	3.62E-05	3.90E-05	4.74E-05	1.20E-05	1.20E-05	1.30E-05	1.30E-05	1.57E-05
371430.013760579.01	371430.01	3760579.01	4.78E-05	0.00E+00	1.01E-04	3.59E-05	3.58E-05	3.58E-05	3.85E-05	4.67E-05	1.19E-05	1.19E-05	1.28E-05	1.28E-05	1.55E-05
371440.013760579.01	371440.01	3760579.01	4.72E-05	0.00E+00	9.93E-05	3.55E-05	3.54E-05	3.53E-05	3.81E-05	4.60E-05	1.17E-05	1.17E-05	1.26E-05	1.26E-05	1.53E-05
371450.013760579.01	371450.01	3760579.01	4.67E-05	0.00E+00	9.81E-05	3.51E-05	3.50E-05	3.49E-05	3.76E-05	4.53E-05	1.16E-05	1.16E-05	1.25E-05	1.25E-05	1.50E-05
371460.013760579.01	371460.01	3760579.01	4.61E-05	0.00E+00	9.69E-05	3.47E-05	3.46E-05	3.46E-05	3.71E-05	4.45E-05	1.15E-05	1.15E-05	1.23E-05	1.23E-05	1.48E-05
371470.013760579.01	371470.01	3760579.01	4.54E-05	0.00E+00	9.55E-05	3.43E-05	3.42E-05	3.41E-05	3.65E-05	4.37E-05	1.13E-05	1.13E-05	1.21E-05	1.21E-05	1.45E-05
371390.013760589.01	371390.01	3760589.01	5.18E-05	0.00E+00	1.09E-04	3.87E-05	3.86E-05	3.85E-05	4.17E-05	5.12E-05	1.28E-05	1.28E-05	1.39E-05	1.39E-05	1.70E-05
371400.013760589.01	371400.01	3760589.01	5.12E-05	0.00E+00	1.08E-04	3.83E-05	3.82E-05	3.81E-05	4.13E-05	5.05E-05	1.27E-05	1.27E-05	1.37E-05	1.37E-05	1.68E-05
371410.013760589.01	371410.01	3760589.01	5.07E-05	0.00E+00	1.06E-04	3.79E-05	3.78E-05	3.77E-05	4.08E-05	4.98E-05	1.25E-05	1.25E-05	1.35E-05	1.35E-05	1.65E-05
371420.013760589.01	371420.01	3760589.01	5.01E-05	0.00E+00	1.05E-04	3.75E-05	3.74E-05	3.73E-05	4.03E-05	4.91E-05	1.24E-05	1.24E-05	1.34E-05	1.34E-05	1.63E-05
371430.013760589.01	371430.01	3760589.01	4.95E-05	0.00E+00	1.04E-04	3.71E-05	3.70E-05	3.69E-05	3.98E-05	4.84E-05	1.23E-05	1.23E-05	1.32E-05	1.32E-05	1.61E-05
371440.013760589.01	371440.01	3760589.01	4.88E-05	0.00E+00	1.03E-04	3.67E-05	3.66E-05	3.65E-05	3.93E-05	4.77E-05	1.21E-05	1.21E-05	1.30E-05	1.30E-05	1.58E-05
371450.013760589.01	371450.01	3760589.01	4.82E-05	0.00E+00	1.01E-04	3.62E-05	3.61E-05	3.60E-05	3.88E-05	4.69E-05	1.20E-05	1.20E-05	1.29E-05	1.29E-05	1.56E-05
371460.013760589.01	371460.01	3760589.01	4.76E-05	0.00E+00	1.00E-04	3.58E-05	3.57E-05	3.56E-05	3.83E-05	4.61E-05	1.18E-05	1.18E-05	1.27E-05	1.27E-05	1.53E-05
371470.013760589.01	371470.01	3760589.01	4.69E-05	0.00E+00	9.85E-05	3.53E-05	3.52E-05	3.51E-05	3.77E-05	4.52E-05	1.17E-05	1.17E-05	1.25E-05	1.25E-05	1.50E-05
371480.013760589.01	371480.01	3760589.01	4.62E-05	0.00E+00	9.71E-05	3.48E-05	3.47E-05	3.47E-05	3.71E-05	4.45E-05	1.15E-05	1.15E-05	1.23E-05	1.23E-05	1.48E-05
371370.013760599.01	371370.01	3760599.01	5.48E-05	0.00E+00	1.15E-04	4.08E-05	4.07E-05	4.06E-05	4.41E-05	5.45E-05	1.35E-05	1.35E-05	1.46E-05	1.46E-05	1.81E-05
371380.013760599.01	371380.01	3760599.01	5.42E-05	0.00E+00	1.14E-04	4.04E-05	4.03E-05	4.02E-05	4.37E-05	5.39E-05	1.33E-05	1.33E-05	1.45E-05	1.45E-05	1.79E-05
371390.013760599.01	371390.01	3760599.01	5.36E-05	0.00E+00	1.13E-04	4.00E-05	3.99E-05	3.98E-05	4.32E-05	5.32E-05	1.32E-05	1.32E-05	1.43E-05	1.43E-05	1.76E-05
371400.013760599.01	371400.01	3760599.01	5.30E-05	0.00E+00	1.11E-04	3.96E-05	3.95E-05	3.94E-05	4.27E-05	5.24E-05	1.31E-05	1.31E-05	1.42E-05	1.42E-05	1.74E-05
371410.013760599.01	371410.01	3760599.01	5.24E-05	0.00E+00	1.10E-04	3.92E-05	3.91E-05	3.90E-05	4.22E-05	5.17E-05	1.29E-05	1.29E-05	1.40E-05	1.40E-05	1.72E-05
371420.013760599.01	371420.01	3760599.01	5.18E-05	0.00E+00	1.09E-04	3.88E-05	3.87E-05	3.86E-05	4.17E-05	5.09E-05	1.28E-05	1.28E-05	1.38E-05	1.38E-05	1.69E-05
371430.013760599.01	371430.01	3760599.01	5.12E-05	0.00E+00	1.08E-04	3.83E-05	3.82E-05	3.81E-05	4.12E-05	5.02E-05	1.27E-05	1.27E-05	1.37E-05	1.37E-05	1.66E-05
371440.013760599.01	371440.01	3760599.01	5.05E-05	0.00E+00	1.06E-04	3.79E-05	3.78E-05	3.77E-05	4.06E-05	4.94E-05	1.25E-05	1.25E-05	1.35E-05	1.35E-05	1.64E-05
371450.013760599.01	371450.01	3760599.01	4.98E-05	0.00E+00	1.05E-04	3.74E-05	3.73E-05	3.72E-05	4.01E-05	4.86E-05	1.23E-05	1.23E-05	1.33E-05	1.33E-05	1.61E-05
371460.013760599.01	371460.01	3760599.01	4.91E-05	0.00E+00	1.03E-04	3.69E-05	3.68E-05	3.67E-05	3.95E-05	4.77E-05	1.22E-05	1.22E-05	1.31E-05	1.31E-05	1.58E-05
371470.013760599.01	371470.01	3760599.01	4.84E-05	0.00E+00	1.02E-04	3.64E-05	3.63E-05	3.62E-05	3.89E-05	4.69E-05	1.20E-05	1.20E-05	1.29E-05	1.29E-05	1.56E-05
371480.013760597.01	371480.01	3760597.01	4.74E-05	0.00E+00	9.96E-05	3.57E-05	3.56E-05	3.55E-05	3.81E-05	4.58E-05	1.18E-05	1.18E-05	1.26E-05	1.26E-05	1.52E-05
371340.013760609.01	371340.01	3760609.01	5.84E-05	0.00E+00	1.23E-04	4.34E-05	4.33E-05	4.32E-05	4.71E-05	5.86E-05	1.43E-05	1.43E-05	1.56E-05	1.56E-05	1.95E-05
371350.013760609.01	371350.01	3760609.01	5.78E-05	0.00E+00	1.22E-04	4.30E-05	4.29E-05	4.28E-05	4.66E-05	5.80E-05	1.42E-05	1.42E-05	1.55E-05	1.55E-05	1.93E-05
371360.013760609.01	371360.01	3760609.01	5.73E-05	0.00E+00	1.20E-04	4.26E-05	4.25E-05	4.24E-05	4.62E-05	5.74E-05	1.41E-05	1.41E-05	1.53E-05	1.53E-05	1.90E-05
371370.013760609.01	371370.01	3760609.01	5.67E-05	0.00E+00	1.19E-04	4.22E-05	4.21E-05	4.20E-05	4.57E-05	5.67E-05	1.39E-05	1.39E-05	1.52E-05	1.52E-05	1.88E-05
371380.013760609.01	371380.01	3760609.01	5.61E-05	0.00E+00	1.18E-04	4.18E-05	4.17E-05	4.16E-05	4.52E-05	5.60E-05	1.38E-05	1.38E-05	1.50E-05	1.50E-05	1.86E-05
371390.013760609.01	371390.01	3760609.01	5.55E-05	0.00E+00	1.17E-04	4.14E-05	4.13E-05	4.12E-05	4.47E-05	5.52E-05	1.37E-05	1.37E-05	1.48E-05	1.48E-05	1.83E-05
371400.013760609.01	371400.01	3760609.01	5.49E-05	0.00E+00	1.15E-04	4.10E-05	4.08E-05	4.07E-05	4.42E-05	5.45E-05	1.35E-05	1.35E-05	1.47E-05	1.47E-05	1.81E-05
371410.013760609.01	371410.01	3760609.01	5.43E-05	0.00E+00	1.14E-04	4.05E-05	4.04E-05	4.03E-05	4.37E-05	5.37E-05	1.34E-05	1.34E-05	1.45E-05	1.45E-05	1.78E-05
371420.013760609.01	371420.01	3760609.01	5.37E-05	0.00E+00	1.13E-04	4.01E-05	4.00E-05	3.99E-05	4.32E-05	5.29E-05	1.32E-05	1.32E-05	1.43E-05	1.43E-05	1.75E-05
371430.013760609.01	371430.01	3760609.01	5.30E-05	0.00E+00	1.11E-04	3.96E-05	3.95E-05	3.94E-05	4.26E-05	5.20E-05	1.31E-05	1.31E-05	1.41E-05	1.41E-05	1.73E-05
371440.013760609.01	371440.01	3760609.01	5.23E-05	0.00E+00	1.10E-04	3.91E-05	3.90E-05	3.89E-05	4.20E-05	5.12E-05	1.29E-05	1.29E-05	1.40E-05	1.40E-05	1.70E-05
371450.013760609.01	371450.01	3760609.01	5.15E-05	0.00E+00	1.08E-04	3.86E-05	3.85E-05	3.84E-05	4.14E-05	5.03E-05	1.27E-05	1.27E-05	1.38E-05	1.38E-05	1.67E-05
371460.013760608.01	371460.01	3760608.01	5.06E-05	0.00E+00	1.06E-04	3.80E-05	3.79E-05	3.78E-05	4.07E-05	4.93E-05	1.25E-05	1.25E-05	1.35E-05	1.35E-05	1.64E-05
371322.013760619.01	371322.01	3760619.01	6.16E-05	0.00E+00	1.29E-04	4.56E-05	4.55E-05	4.54E-05	4.96E-05	6.22E-05	1.51E-05	1.51E-05	1.65E-05	1.65E-05	2.06E-05
371330.013760619.01	371330.01	3760619.01	6.11E-05	0.00E+00	1.28E-04	4.53E-05	4.52E-05	4.51E-05	4.93E-05	6.17E-05	1.50E-05	1.50E-05	1.64E-05	1.64E-05	2.05E-05
371340.013760619.01	371340.01	3760619.01	6.06E-05	0.00E+00	1.27E-04	4.49E-05	4.48E-05	4.47E-05	4.88E-05	6.11E-05	1.48E-05	1.48E-05	1.62E-05	1.62E-05	2.03E-05
371350.013760619.01	371350.01	3760619.01	6.00E-05	0.00E+00	1.26E-04	4.45E-05	4.44E-05	4.43E-05	4.84E-05	6.04E-05	1.47E-05	1.47E-05	1.61E-05	1.61E-05	2.00E-05
371360.013760619.01	371360.01	3760619.01	5.94E-05	0.00E+00	1.25E-04	4.41E-05	4.40E-05	4.39E-05	4.79E-05	5.97E-05	1.46E-05	1.46E-05	1.59E-05	1.59E-05	1.98E-05
371370.013760619.01	371370.01	3760619.01	5.88E-05	0.00E+00	1.24E-04	4.37E-05	4.36E-05	4.35E-05	4.74E-05	5.90E-05	1.44E-05	1.44E-05	1.57E-05	1.57E-05	1.96E-05
371380.013760619.01	371380.01	3760619.01	5.82E-05	0.00E+00	1.22E-04	4.33E-05	4.31E-05	4.30E-05	4.69E-05	5.82E-05	1.43E-05	1.43E-05	1.56E-05	1.56E-05	1.93E-05
371390.013760619.01	371390.01	3760619.01	5.76E-05	0.00E+00	1.21E-04	4.28E-05	4.27E-05	4.26E-05	4.64E-05	5.74E-05	1.41E-05	1.41E-05	1.54E-05	1.54E-05	1.91E-05
371400.013760619.01	371400.01	3760619.01	5.69E-05	0.00E+00	1.20E-04	4.24E-05	4.22E-05	4.21E-05	4.58E-05	5.66E-05	1.40E-05	1.40E-05	1.52E-05	1.52E-05	1.88E-05
371410.013760619.01	371410.01	3760619.01	5.62E-05	0.00E+00	1.18E-04	4.19E-05	4.18E-05	4.17E-05	4.53E-05	5.58E-05	1.38E-05	1.38E-05	1.50E-05	1.50E-05	1.85E-05
371420.013760619.01	371420.01	3760619.01	5.56E-05	0.00E+00	1.17E-04	4.14E-05	4.13E-05	4.12E-05	4.47E-05	5.49E-05	1.37E-05	1.37E-05	1.48E-05	1.48E-05	1.82E-05
371430.013760619.01	371430.01	3760619.01	5.48E-05	0.00E+00	1.15E-04	4.09E-05	4.08E-05	4.07E-05	4.41E-05	5.40E-05	1.35E-05	1.35E-05	1.46E-05	1.46E-05	1.79E-05
371440.013760619.01	371440.01	3760619.01	5.41E-05	0.00E+00	1.14E-04	4.04E-05	4.03E-05	4.02E-05	4.35E-05	5.31E-05	1.33E-05	1.33E-05	1.44E-05	1.44E-05	1.76E-05
371312.013760629.01	371312.01	3760629.01	6.45E-05	0.00E+00	1.36E-04	4.77E-05	4.75E-05	4.74E-05	5.20E-05	6.54E-05	1.57E-05	1.57E-05	1.72E-05	1.72E-05	2.17E-05
371320.013760629.01	371320.01	3760629.01	6.41E-05	0.00E+00	1.35E-04	4.73E-05	4.72E-05	4.71E-05	5.16E-05	6.49E-05	1.56E-05	1.56E-05	1.71E-05	1.71E-05	2.15E-05
371330.013760629.01	371330.01	3760629.01	6.34E-05	0.00E+00	1.33E-04	4.69E-05	4.68E-05	4.67E-05	5.11E-05	6.43E-05	1.55E-05	1.55E-05	1.70E-05	1.70E-05	2.13E-05
371340.013760629.01	371340.01	3760629.01	6.29E-05	0.00E+00	1.32E-04	4.65E-05	4.64E-05	4.63E-05	5.07E-05	6.36E-05	1.54E-05	1.54E-05	1.68E-05	1.68E-05	2.11E-05
371350.013760629.01	371350.01	3760629.01	6.23E-05	0.00E+00	1.31E-04	4.61E-05	4.60E-05	4.59E-05	5.02E-05	6.29E-05	1.52E-05	1.52E-05	1.67E-05	1.67E-05	2.09E-05
371360.013760629.01	371360.01	3760629.01	6.17E-05	0.00E+00	1.30E-04	4.57E-05	4.56E-05	4.54E-05	4.97E-05	6.22E-05	1.51E-05	1.51E-05	1.65E-05	1.65E-05	2.06E-05
371370.013760629.01	371370.01	3760629.01	6.10E-05	0.00E+00	1.28E-04	4.52E-05	4.51E-05	4.50E-05	4.92E-05	6.14E-05	1.49E-05	1.49E-05	1.63E-05	1.63E-05	2.04E-05
371380.013760629.01	371380.01	3760629.01	6.04E-05	0.00E+00	1.27E-04	4.48E-05	4.47E-05	4.46E-05	4.86E-05	6.06E-05	1.48E-05	1.48E-05	1.61E-05	1.61E-05	2.01E-05
371390.013760629.01	371390.01	3760629.01	5.97E-05	0.00E+00	1.25E-04	4.43E-05	4.42E-05	4.41E-05	4.81E-05	5.98E-05	1.46E-05	1.46E-05	1.60E-05	1.60E-05	1.98E-05
371400.013760629.01	371400.01	3760629.01	5.90E-05	0.00E+00	1.24E-04	4.38E-05	4.37E-05	4.36E-05	4.75E-05	5.89E-05	1.45E-05	1.45E-05	1.58E-05	1.58E-05	1.96E-05
371410.013760629.01	371410.01	3760629.01	5.83E-05	0.00E+00	1.23E-04	4.33E-05	4.32E-05	4.31E-05	4.69E-05	5.80E-05	1.43E-05	1.43E-05	1.56E-05	1.56E-05	1.93E-05
371420.013760629.01	371420.01	3760629.01	5.76E-05	0.00E+00	1.21E-04	4.28E-05	4.27E-05	4.26E-05	4.63E-05	5.71E-05	1.41E-05	1.41E-05	1.54E-05	1.54E-05	1.89E-05
371430.013760625.01	371430.01	3760625.01	5.60E-05	0.00E+00	1.18E-04	4.17E-05	4.16E-05	4.15E-05	4.50E-05	5.53E-05	1.38E-05	1.38E-05	1.49E-05	1.49E-05	1.83E-05
371260.013760639.01	371260.01	3760639.01	6.94E-05	0.00E+00	1.46E-04	5.11E-05	5.10E-05	5.08E-05	5.59E-05	7.07E-05	1.69E-05	1.69E-05	1.86E-05	1.86E-05	2.35E-05
371322.013760639.01	371322.01	3760639.01	6.65E-05	0.00E+00	1.40E-04	4.90E-05	4.89E-05	4.88E-05	5.36E-05	6.76E-05	1.62E-05	1.62E-05	1.78E-05	1.78E-05	2.24E-05
371330.013760639.01	371330.01	3760639.01	6.60E-05	0.00E+00	1.39E-04	4.87E-05	4.85E-05	4.84E-05	5.32E-05	6.71E-05	1.61E-05	1.61E-05	1.76E-05	1.76E-05	2.23E-05
371340.013760639.01	371340.01	3760639.01	6.53E-05	0.00E+00	1.37E-04	4.82E-05	4.81E-05	4.80E-05	5.27E-05	6.64E-05	1.59E-05	1.59E-05	1.75E-05	1.75E-05	2.20E-05
371350.013760639.01	371350.01	3760639.01	6.47E-05	0.00E+00	1.36E-04	4.78E-05	4.77E-05	4.75E-05	5.21E-05	6.56E-05	1.58E-05	1.58E-05	1.73E-05	1.73E-05	2.18E-05
371360.013760639.01	371360.01	3760639.01	6.41E-05	0.00E+00	1.35E-04	4.73E-05	4.72E-05	4.71E-05	5.16E-05	6.48E-05	1.56E-05	1.56E-05	1.71E-05	1.71E-05	2.15E-05
371370.013760639.01	371370.01	3760639.01	6.34E-05	0.00E+00	1.33E-04	4.69E-05	4.68E-05	4.67E-05	5.11E-05	6.40E-05	1.55E-05	1.55E-05	1.69E-05	1.69E-05	2.12E-05
371380.013760639.01	371380.01	3760639.01	6.27E-05	0.00E+00	1.32E-04	4.64E-05	4.63E-05	4.62E-05	5.05E-05	6.32E-05	1.53E-05	1.53E-05	1.68E-05	1.68E-05	2.10E-05
371390.013760639.01	371390.01	3760639.01	6.20E-05	0.00E+00	1.30E-04	4.59E-05	4.58E-05	4.57E-05	4.99E-05	6.23E-05	1.52E-05	1.52E-05	1.66E-05	1.66E-05	2.07E-05
371400.013760639.01	371400.01	3760639.01	6.12E-05	0.00E+00	1.29E-04	4.54E-05	4.53E-05	4.52E-05	4.93E-05	6.13E-05	1.50E-05	1.50E-05	1.64E-05	1.64E-05	2.04E-05
371410.013760639.01	371410.01	3760639.01	6.04E-05	0.00E+00	1.27E-04	4.49E-05	4.47E-05	4.46E-05	4.86E-05	6.04E-05	1.48E-05	1.48E-05	1.61E-05	1.61E-05	2.00E-05
371250.013760649.01	371250.01	3760649.01	7.26E-05	0.00E+00	1.53E-04	5.33E-05	5.32E-05	5.31E-05	5.84E-05	7.41E-05	1.76E-05	1.76E-05	1.94E-05	1.94E-05	2.46E-05
371260.013760649.01	371260.01	3760649.01	7.22E-05	0.00E+00	1.52E-04	5.30E-05	5.29E-05	5.28E-05	5.81E-05	7.38E-05	1.75E-05	1.75E-05	1.93E-05	1.93E-05	2.45E-05
371270.013760649.01	371270.01	3760649.01	7.18E-05	0.00E+00	1.51E-04	5.27E-05	5.26E-05	5.25E-05	5.78E-05	7.34E-05	1.74E-05	1.74E-05	1.92E-05	1.92E-05	2.44E-05
371310.013760649.01	371310.01	3760649.01	6.99E-05	0.00E+00	1.47E-04	5.14E-05	5.12E-05	5.11E-05	5.62E-05	7.13E-05	1.70E-05	1.70E-05	1.87E-05	1.87E-05	2.37E-05
371320.013760649.01	371320.01	3760649.01	6.93E-05	0.00E+00	1.46E-04	5.10E-05	5.08E-05	5.07E-05	5.58E-05	7.07E-05	1.68E-05	1.68E-05	1.85E-05	1.85E-05	2.35E-05
371330.013760649.01	371330.01	3760649.01	6.87E-05	0.00E+00	1.44E-04	5.05E-05	5.04E-05	5.03E-05	5.53E-05	7.00E-05	1.67E-05	1.67E-05	1.83E-05	1.83E-05	2.32E-05
371340.013760649.01	371340.01	3760649.01	6.80E-05	0.00E+00	1.43E-04	5.01E-05	4.99E-05	4.98E-05	5.48E-05	6.93E-05	1.65E-05	1.65E-05	1.82E-05	1.82E-05	2.30E-05
371350.013760649.01	371350.01	3760649.01	6.73E-05	0.00E+00	1.41E-04	4.96E-05	4.95E-05	4.93E-05	5.42E-05	6.85E-05	1.64E-05	1.64E-05	1.80E-05	1.80E-05	2.27E-05
371360.013760649.01	371360.01	3760649.01	6.66E-05	0.00E+00	1.40E-04	4.91E-05	4.90E-05	4.89E-05	5.36E-05	6.77E-05	1.62E-05	1.62E-05	1.78E-05	1.78E-05	2.25E-05
371370.013760649.01	371370.01	3760649.01	6.59E-05	0.00E+00	1.39E-04	4.86E-05	4.85E-05	4.84E-05	5.31E-05	6.68E-05	1.61E-05	1.61E-05	1.76E-05	1.76E-05	2.22E-05
371380.013760649.01	371380.01	3760649.01	6.52E-05	0.00E+00	1.37E-04	4.81E-05	4.80E-05	4.79E-05	5.25E-05	6.59E-05	1.59E-05	1.59E-05	1.74E-05	1.74E-05	2.19E-05
371390.013760649.01	371390.01	3760649.01	6.44E-05	0.00E+00	1.35E-04	4.76E-05	4.75E-05	4.74E-05	5.18E-05	6.49E-05	1.57E-05	1.57E-05	1.72E-05	1.72E-05	2.15E-05
371400.013760649.01	371400.01	3760649.01	6.36E-05	0.00E+00	1.34E-04	4.71E-05	4.69E-05	4.68E-05	5.12E-05	6.39E-05	1.55E-05	1.55E-05	1.70E-05	1.70E-05	2.12E-05
371406.013760649.01	371406.01	3760649.01	6.31E-05	0.00E+00	1.33E-04	4.67E-05	4.66E-05	4.65E-05	5.08E-05	6.34E-05	1.54E-05	1.54E-05	1.68E-05	1.68E-05	2.10E-05
371250.013760659.01	371250.01	3760659.01	7.56E-05	0.00E+00	1.59E-04	5.54E-05	5.52E-05	5.51E-05	6.08E-05	7.74E-05	1.83E-05	1.83E-05	2.02E-05	2.02E-05	2.57E-05
371260.013760659.01	371260.01	3760659.01	7.52E-05	0.00E+00	1.58E-04	5.51E-05	5.49E-05	5.48E-05	6.05E-05	7.71E-05	1.82E-05	1.82E-05	2.01E-05	2.01E-05	2.56E-05
371270.013760659.01	371270.01	3760659.01	7.47E-05	0.00E

Finishing/Painting1	Finishing/Painting1	FinishingS/PaintingS	Finishing/Painting2	PavingS		Child Risk					Overlapping Phases - Maximum GLC			
2028	2029	2029	2029	2029		3rd Trimester	0<2	2<16	Total	per million	2026	2027	2028	2029
6.72E-06	6.67E-06	7.10E-06	8.36E-06	8.14E-06		0.00E+00	0.00E+00	7.38E-10	7.38E-10	0.00	1.56E-04	4.08E-05	1.29E-04	5.38E-05
7.86E-06	7.80E-06	8.42E-06	1.02E-05	9.63E-06		0.00E+00	0.00E+00	8.74E-10	8.74E-10	0.00	1.85E-04	4.77E-05	1.54E-04	6.45E-05
7.78E-06	7.72E-06	8.32E-06	1.01E-05	9.52E-06		0.00E+00	0.00E+00	8.64E-10	8.64E-10	0.00	1.83E-04	4.73E-05	1.52E-04	6.38E-05
7.70E-06	7.63E-06	8.23E-06	9.97E-06	9.41E-06		0.00E+00	0.00E+00	8.54E-10	8.54E-10	0.00	1.81E-04	4.68E-05	1.50E-04	6.30E-05
7.61E-06	7.55E-06	8.13E-06	9.84E-06	9.30E-06		0.00E+00	0.00E+00	8.44E-10	8.44E-10	0.00	1.78E-04	4.62E-05	1.49E-04	6.22E-05
7.53E-06	7.46E-06	8.03E-06	9.69E-06	9.19E-06		0.00E+00	0.00E+00	8.34E-10	8.34E-10	0.00	1.76E-04	4.57E-05	1.47E-04	6.14E-05
7.45E-06	7.39E-06	7.94E-06	9.54E-06	9.09E-06		0.00E+00	0.00E+00	8.24E-10	8.24E-10	0.00	1.74E-04	4.52E-05	1.45E-04	6.06E-05
7.37E-06	7.31E-06	7.84E-06	9.38E-06	8.98E-06		0.00E+00	0.00E+00	8.14E-10	8.14E-10	0.00	1.72E-04	4.48E-05	1.43E-04	5.97E-05
7.28E-06	7.21E-06	7.72E-06	9.22E-06	8.85E-06		0.00E+00	0.00E+00	8.03E-10	8.03E-10	0.00	1.70E-04	4.42E-05	1.41E-04	5.88E-05
7.18E-06	7.12E-06	7.61E-06	9.05E-06	8.72E-06		0.00E+00	0.00E+00	7.91E-10	7.91E-10	0.00	1.68E-04	4.36E-05	1.39E-04	5.79E-05
7.08E-06	7.02E-06	7.49E-06	8.89E-06	8.59E-06		0.00E+00	0.00E+00	7.79E-10	7.79E-10	0.00	1.65E-04	4.30E-05	1.37E-04	5.69E-05
8.20E-06	8.13E-06	8.79E-06	1.08E-05	1.01E-05		0.00E+00	0.00E+00	9.13E-10	9.13E-10	0.00	1.93E-04	4.98E-05	1.61E-04	6.75E-05
8.11E-06	8.05E-06	8.70E-06	1.06E-05	9.95E-06		0.00E+00	0.00E+00	9.03E-10	9.03E-10	0.00	1.91E-04	4.93E-05	1.59E-04	6.67E-05
8.03E-06	7.96E-06	8.60E-06	1.05E-05	9.84E-06		0.00E+00	0.00E+00	8.93E-10	8.93E-10	0.00	1.89E-04	4.88E-05	1.57E-04	6.59E-05
7.95E-06	7.88E-06	8.50E-06	1.03E-05	9.73E-06		0.00E+00	0.00E+00	8.83E-10	8.83E-10	0.00	1.87E-04	4.83E-05	1.55E-04	6.51E-05
7.86E-06	7.79E-06	8.40E-06	1.02E-05	9.61E-06		0.00E+00	0.00E+00	8.72E-10	8.72E-10	0.00	1.84E-04	4.77E-05	1.54E-04	6.43E-05
7.76E-06	7.70E-06	8.29E-06	1.00E-05	9.49E-06		0.00E+00	0.00E+00	8.61E-10	8.61E-10	0.00	1.82E-04	4.71E-05	1.52E-04	6.34E-05
7.68E-06	7.61E-06	8.19E-06	9.87E-06	9.37E-06		0.00E+00	0.00E+00	8.50E-10	8.50E-10	0.00	1.80E-04	4.66E-05	1.50E-04	6.26E-05
7.59E-06	7.53E-06	8.08E-06	9.70E-06	9.26E-06		0.00E+00	0.00E+00	8.40E-10	8.40E-10	0.00	1.78E-04	4.61E-05	1.48E-04	6.17E-05
7.49E-06	7.43E-06	7.96E-06	9.52E-06	9.13E-06		0.00E+00	0.00E+00	8.27E-10	8.27E-10	0.00	1.75E-04	4.55E-05	1.45E-04	6.07E-05
8.46E-06	8.39E-06	9.09E-06	1.12E-05	1.04E-05		0.00E+00	0.00E+00	9.44E-10	9.44E-10	0.00	1.99E-04	5.14E-05	1.67E-04	6.99E-05
8.38E-06	8.31E-06	8.99E-06	1.10E-05	1.03E-05		0.00E+00	0.00E+00	9.34E-10	9.34E-10	0.00	1.97E-04	5.09E-05	1.65E-04	6.91E-05
8.29E-06	8.22E-06	8.89E-06	1.09E-05	1.02E-05		0.00E+00	0.00E+00	9.23E-10	9.23E-10	0.00	1.95E-04	5.04E-05	1.63E-04	6.82E-05
8.20E-06	8.14E-06	8.79E-06	1.07E-05	1.01E-05		0.00E+00	0.00E+00	9.12E-10	9.12E-10	0.00	1.93E-04	4.98E-05	1.61E-04	6.74E-05
8.11E-06	8.04E-06	8.68E-06	1.05E-05	9.94E-06		0.00E+00	0.00E+00	9.01E-10	9.01E-10	0.00	1.91E-04	4.93E-05	1.59E-04	6.65E-05
8.01E-06	7.95E-06	8.57E-06	1.04E-05	9.81E-06		0.00E+00	0.00E+00	8.90E-10	8.90E-10	0.00	1.88E-04	4.87E-05	1.57E-04	6.56E-05
7.92E-06	7.85E-06	8.45E-06	1.02E-05	9.68E-06		0.00E+00	0.00E+00	8.78E-10	8.78E-10	0.00	1.86E-04	4.81E-05	1.55E-04	6.47E-05
7.83E-06	7.76E-06	8.34E-06	1.00E-05	9.56E-06		0.00E+00	0.00E+00	8.67E-10	8.67E-10	0.00	1.83E-04	4.75E-05	1.52E-04	6.37E-05
7.72E-06	7.65E-06	8.21E-06	9.86E-06	9.42E-06		0.00E+00	0.00E+00	8.54E-10	8.54E-10	0.00	1.81E-04	4.69E-05	1.50E-04	6.27E-05
7.61E-06	7.55E-06	8.09E-06	9.69E-06	9.28E-06		0.00E+00	0.00E+00	8.41E-10	8.41E-10	0.00	1.78E-04	4.62E-05	1.48E-04	6.17E-05
8.92E-06	8.85E-06	9.62E-06	1.19E-05	1.10E-05		0.00E+00	0.00E+00	9.98E-10	9.98E-10	0.00	2.11E-04	5.42E-05	1.76E-04	7.41E-05
8.84E-06	8.76E-06	9.52E-06	1.17E-05	1.09E-05		0.00E+00	0.00E+00	9.87E-10	9.87E-10	0.00	2.09E-04	5.37E-05	1.74E-04	7.33E-05
8.75E-06	8.68E-06	9.41E-06	1.16E-05	1.08E-05		0.00E+00	0.00E+00	9.77E-10	9.77E-10	0.00	2.06E-04	5.31E-05	1.72E-04	7.24E-05
8.66E-06	8.59E-06	9.31E-06	1.14E-05	1.07E-05		0.00E+00	0.00E+00	9.66E-10	9.66E-10	0.00	2.04E-04	5.26E-05	1.70E-04	7.16E-05
8.57E-06	8.50E-06	9.20E-06	1.13E-05	1.05E-05		0.00E+00	0.00E+00	9.55E-10	9.55E-10	0.00	2.02E-04	5.20E-05	1.68E-04	7.07E-05
8.48E-06	8.40E-06	9.09E-06	1.11E-05	1.04E-05		0.00E+00	0.00E+00	9.44E-10	9.44E-10	0.00	2.00E-04	5.15E-05	1.66E-04	6.98E-05
8.38E-06	8.31E-06	8.97E-06	1.09E-05	1.03E-05		0.00E+00	0.00E+00	9.32E-10	9.32E-10	0.00	1.97E-04	5.09E-05	1.64E-04	6.88E-05
8.28E-06	8.21E-06	8.86E-06	1.08E-05	1.01E-05		0.00E+00	0.00E+00	9.20E-10	9.20E-10	0.00	1.95E-04	5.03E-05	1.62E-04	6.78E-05
8.18E-06	8.11E-06	8.74E-06	1.06E-05	1.00E-05		0.00E+00	0.00E+00	9.07E-10	9.07E-10	0.00	1.92E-04	4.96E-05	1.60E-04	6.69E-05
8.07E-06	8.00E-06	8.61E-06	1.04E-05	9.87E-06		0.00E+00	0.00E+00	8.95E-10	8.95E-10	0.00	1.89E-04	4.90E-05	1.57E-04	6.58E-05
7.96E-06	7.89E-06	8.48E-06	1.02E-05	9.72E-06		0.00E+00	0.00E+00	8.82E-10	8.82E-10	0.00	1.87E-04	4.83E-05	1.55E-04	6.48E-05
7.80E-06	7.73E-06	8.30E-06	9.98E-06	9.51E-06		0.00E+00	0.00E+00	8.63E-10	8.63E-10	0.00	1.83E-04	4.74E-05	1.52E-04	6.34E-05
9.48E-06	9.40E-06	1.03E-05	1.28E-05	1.17E-05		0.00E+00	0.00E+00	1.06E-09	1.06E-09	0.00	2.25E-04	5.76E-05	1.88E-04	7.93E-05
9.40E-06	9.32E-06	1.02E-05	1.26E-05	1.16E-05		0.00E+00	0.00E+00	1.05E-09	1.05E-09	0.00	2.22E-04	5.71E-05	1.86E-04	7.85E-05
9.31E-06	9.23E-06	1.01E-05	1.25E-05	1.15E-05		0.00E+00	0.00E+00	1.04E-09	1.04E-09	0.00	2.20E-04	5.65E-05	1.85E-04	7.77E-05
9.23E-06	9.15E-06	9.96E-06	1.23E-05	1.14E-05		0.00E+00	0.00E+00	1.03E-09	1.03E-09	0.00	2.18E-04	5.60E-05	1.83E-04	7.68E-05
9.14E-06	9.06E-06	9.86E-06	1.22E-05	1.13E-05		0.00E+00	0.00E+00	1.02E-09	1.02E-09	0.00	2.16E-04	5.55E-05	1.81E-04	7.60E-05
9.05E-06	8.97E-06	9.75E-06	1.20E-05	1.12E-05		0.00E+00	0.00E+00	1.01E-09	1.01E-09	0.00	2.14E-04	5.49E-05	1.79E-04	7.51E-05
8.95E-06	8.88E-06	9.64E-06	1.19E-05	1.10E-05		0.00E+00	0.00E+00	1.00E-09	1.00E-09	0.00	2.11E-04	5.44E-05	1.77E-04	7.42E-05
8.86E-06	8.78E-06	9.52E-06	1.17E-05	1.09E-05		0.00E+00	0.00E+00	9.89E-10	9.89E-10	0.00	2.09E-04	5.38E-05	1.74E-04	7.32E-05
8.76E-06	8.69E-06	9.41E-06	1.15E-05	1.08E-05		0.00E+00	0.00E+00	9.77E-10	9.77E-10	0.00	2.06E-04	5.32E-05	1.72E-04	7.23E-05
8.66E-06	8.59E-06	9.28E-06	1.13E-05	1.06E-05		0.00E+00	0.00E+00	9.64E-10	9.64E-10	0.00	2.04E-04	5.26E-05	1.70E-04	7.13E-05
8.55E-06	8.48E-06	9.16E-06	1.12E-05	1.05E-05		0.00E+00	0.00E+00	9.51E-10	9.51E-10	0.00	2.01E-04	5.19E-05	1.68E-04	7.02E-05
8.44E-06	8.37E-06	9.03E-06	1.10E-05	1.03E-05		0.00E+00	0.00E+00	9.38E-10	9.38E-10	0.00	1.98E-04	5.12E-05	1.65E-04	6.92E-05
8.30E-06	8.23E-06	8.87E-06	1.07E-05	1.02E-05		0.00E+00	0.00E+00	9.21E-10	9.21E-10	0.00	1.95E-04	5.04E-05	1.62E-04	6.79E-05
9.97E-06	9.88E-06	1.08E-05	1.35E-05	1.24E-05		0.00E+00	0.00E+00	1.12E-09	1.12E-09	0.00	2.37E-04	6.05E-05	1.99E-04	8.37E-05
9.90E-06	9.82E-06	1.07E-05	1.34E-05	1.23E-05		0.00E+00	0.00E+00	1.11E-09	1.11E-09	0.00	2.35E-04	6.01E-05	1.97E-04	8.31E-05
9.81E-06	9.73E-06	1.06E-05	1.33E-05	1.22E-05		0.00E+00	0.00E+00	1.10E-09	1.10E-09	0.00	2.33E-04	5.96E-05	1.95E-04	8.23E-05
9.73E-06	9.64E-06	1.05E-05	1.32E-05	1.21E-05		0.00E+00	0.00E+00	1.09E-09	1.09E-09	0.00	2.31E-04	5.91E-05	1.94E-04	8.15E-05
9.64E-06	9.56E-06	1.04E-05	1.30E-05	1.19E-05		0.00E+00	0.00E+00	1.08E-09	1.08E-09	0.00	2.28E-04	5.85E-05	1.92E-04	8.06E-05
9.55E-06	9.47E-06	1.03E-05	1.28E-05	1.18E-05		0.00E+00	0.00E+00	1.07E-09	1.07E-09	0.00	2.26E-04	5.80E-05	1.90E-04	7.98E-05
9.46E-06	9.38E-06	1.02E-05	1.27E-05	1.17E-05		0.00E+00	0.00E+00	1.06E-09	1.06E-09	0.00	2.24E-04	5.74E-05	1.87E-04	7.88E-05
9.36E-06	9.28E-06	1.01E-05	1.25E-05	1.16E-05		0.00E+00	0.00E+00	1.05E-09	1.05E-09	0.00	2.21E-04	5.68E-05	1.85E-04	7.79E-05
9.26E-06	9.18E-06	9.98E-06	1.23E-05	1.14E-05		0.00E+00	0.00E+00	1.04E-09	1.04E-09	0.00	2.19E-04	5.62E-05	1.83E-04	7.69E-05
9.16E-06	9.08E-06	9.86E-06	1.22E-05	1.13E-05		0.00E+00	0.00E+00	1.02E-09	1.02E-09	0.00	2.16E-04	5.56E-05	1.81E-04	7.59E-05
9.06E-06	8.98E-06	9.74E-06	1.20E-05	1.12E-05		0.00E+00	0.00E+00	1.01E-09	1.01E-09	0.00	2.14E-04	5.50E-05	1.78E-04	7.49E-05
8.95E-06	8.87E-06	9.61E-06	1.18E-05	1.10E-05		0.00E+00	0.00E+00	9.98E-10	9.98E-10	0.00	2.11E-04	5.43E-05	1.76E-04	7.38E-05
8.83E-06	8.76E-06	9.47E-06	1.16E-05	1.09E-05		0.00E+00	0.00E+00	9.84E-10	9.84E-10	0.00	2.08E-04	5.36E-05	1.73E-04	7.27E-05
1.04E-05	1.03E-05	1.13E-05	1.42E-05	1.30E-05		0.00E+00	0.00E+00	1.17E-09	1.17E-09	0.00	2.48E-04	6.33E-05	2.08E-04	8.78E-05
1.03E-05	1.03E-05	1.12E-05	1.41E-05	1.29E-05		0.00E+00	0.00E+00	1.17E-09	1.17E-09	0.00	2.46E-04	6.28E-05	2.07E-04	8.72E-05
1.03E-05	1.02E-05	1.11E-05	1.40E-05	1.27E-05		0.00E+00	0.00E+00	1.16E-09	1.16E-09	0.00	2.44E-04	6.23E-05	2.05E-04	8.64E-05
1.02E-05	1.01E-05	1.10E-05	1.39E-05	1.26E-05		0.00E+00	0.00E+00	1.15E-09	1.15E-09	0.00	2.41E-04	6.17E-05	2.03E-04	8.56E-05
1.01E-05	9.99E-06	1.09E-05	1.37E-05	1.25E-05		0.00E+00	0.00E+00	1.13E-09	1.13E-09	0.00	2.39E-04	6.12E-05	2.01E-04	8.47E-05
9.99E-06	9.90E-06	1.08E-05	1.35E-05	1.24E-05		0.00E+00	0.00E+00	1.12E-09	1.12E-09	0.00	2.37E-04	6.06E-05	1.99E-04	8.38E-05
9.89E-06	9.81E-06	1.07E-05	1.34E-05	1.23E-05		0.00E+00	0.00E+00	1.11E-09	1.11E-09	0.00	2.35E-04	6.01E-05	1.97E-04	8.29E-05
9.79E-06	9.71E-06	1.06E-05	1.32E-05	1.21E-05		0.00E+00	0.00E+00	1.10E-09	1.10E-09	0.00	2.32E-04	5.94E-05	1.95E-04	8.19E-05
9.69E-06	9.61E-06	1.05E-05	1.30E-05	1.20E-05		0.00E+00	0.00E+00	1.09E-09	1.09E-09	0.00	2.30E-04	5.88E-05	1.92E-04	8.09E-05
9.58E-06	9.50E-06	1.03E-05	1.28E-05	1.18E-05		0.00E+00	0.00E+00	1.07E-09	1.07E-09	0.00	2.27E-04	5.82E-05	1.90E-04	7.99E-05
9.48E-06	9.40E-06	1.02E-05	1.26E-05	1.17E-05		0.00E+00	0.00E+00	1.06E-09	1.06E-09	0.00	2.24E-04	5.75E-05	1.87E-04	7.88E-05
9.37E-06	9.29E-06	1.01E-05	1.24E-05	1.16E-05		0.00E+00	0.00E+00	1.05E-09	1.05E-09	0.00	2.21E-04	5.69E-05	1.85E-04	7.77E-05
9.13E-06	9.05E-06	9.81E-06	1.20E-05	1.12E-05		0.00E+00	0.00E+00	1.02E-09	1.02E-09	0.00	2.15E-04	5.54E-05	1.80E-04	7.54E-05
1.12E-05	1.11E-05	1.22E-05	1.54E-05	1.39E-05		0.00E+00	0.00E+00	1.26E-09	1.26E-09	0.00	2.66E-04	6.78E-05	2.24E-04	9.46E-05
1.07E-05	1.06E-05	1.17E-05	1.47E-05	1.34E-05		0.00E+00	0.00E+00	1.21E-09	1.21E-09	0.00	2.55E-04	6.51E-05	2.15E-04	9.06E-05
1.06E-05	1.06E-05	1.16E-05	1.46E-05	1.33E-05		0.00E+00	0.00E+00	1.20E-09	1.20E-09	0.00	2.53E-04	6.46E-05	2.13E-04	8.99E-05
1.05E-05	1.05E-05	1.15E-05	1.45E-05	1.31E-05		0.00E+00	0.00E+00	1.19E-09	1.19E-09	0.00	2.51E-04	6.40E-05	2.11E-04	8.90E-05
1.04E-05	1.04E-05	1.14E-05	1.43E-05	1.30E-05		0.00E+00	0.00E+00	1.18E-09	1.18E-09	0.00	2.48E-04	6.34E-05	2.09E-04	8.81E-05
1.04E-05	1.03E-05	1.12E-05	1.41E-05	1.29E-05		0.00E+00	0.00E+00	1.17E-09	1.17E-09	0.00	2.46E-04	6.29E-05	2.07E-04	8.71E-05
1.03E-05	1.02E-05	1.11E-05	1.39E-05	1.27E-05		0.00E+00	0.00E+00	1.15E-09	1.15E-09	0.00	2.44E-04	6.22E-05	2.04E-04	8.62E-05
1.01E-05	1.01E-05	1.10E-05	1.38E-05	1.26E-05		0.00E+00	0.00E+00	1.14E-09	1.14E-09	0.00	2.41E-04	6.16E-05	2.02E-04	8.51E-05
1.00E-05	9.95E-06	1.09E-05	1.36E-05	1.24E-05		0.00E+00	0.00E+00	1.13E-09	1.13E-09	0.00	2.38E-04	6.10E-05	2.00E-04	8.41E-05
9.93E-06	9.84E-06	1.07E-05	1.34E-05	1.23E-05		0.00E+00	0.00E+00	1.11E-09	1.11E-09	0.00	2.35E-04	6.03E-05	1.97E-04	8.30E-05
9.81E-06	9.73E-06	1.06E-05	1.32E-05	1.21E-05		0.00E+00	0.00E+00	1.10E-09	1.10E-09	0.00	2.32E-04	5.96E-05	1.94E-04	8.18E-05
1.17E-05	1.16E-05	1.27E-05	1.61E-05	1.46E-05		0.00E+00	0.00E+00	1.32E-09	1.32E-09	0.00	2.78E-04	7.08E-05	2.34E-04	9.90E-05
1.16E-05	1.15E-05	1.27E-05	1.61E-05	1.45E-05		0.00E+00	0.00E+00	1.31E-09	1.31E-09	0.00	2.77E-04	7.04E-05	2.33E-04	9.85E-05
1.15E-05	1.14E-05	1.26E-05	1.60E-05	1.44E-05		0.00E+00	0.00E+00	1.31E-09	1.31E-09	0.00	2.75E-04	7.00E-05	2.32E-04	9.80E-05
1.12E-05	1.11E-05	1.23E-05	1.55E-05	1.40E-05		0.00E+00	0.00E+00	1.27E-09	1.27E-09	0.00	2.68E-04	6.82E-05	2.26E-04	9.53E-05
1.11E-05	1.11E-05	1.22E-05	1.54E-05	1.39E-05		0.00E+00	0.00E+00	1.26E-09	1.26E-09	0.00	2.66E-04	6.77E-05	2.24E-04	9.45E-05
1.11E-05	1.10E-05	1.20E-05	1.52E-05	1.38E-05		0.00E+00	0.00E+00	1.25E-09	1.25E-09	0.00	2.64E-04	6.71E-05	2.22E-04	9.36E-05
1.09E-05	1.09E-05	1.19E-05	1.51E-05	1.37E-05		0.00E+00	0.00E+00	1.24E-09	1.24E-09	0.00	2.61E-04	6.65E-05	2.19E-04	9.27E-05
1.08E-05	1.08E-05	1.18E-05	1.49E-05	1.35E-05		0.00E+00	0.00E+00	1.22E-09	1.22E-09	0.00	2.58E-04	6.58E-05	2.17E-04	9.17E-05
1.07E-05	1.06E-05	1.17E-05	1.47E-05	1.34E-05		0.00E+00	0.00E+00	1.21E-09	1.21E-09	0.00	2.56E-04	6.52E-05	2.15E-04	9.07E-05
1.06E-05	1.05E-05	1.16E-05	1.45E-05	1.32E-05		0.00E+00	0.00E+00	1.20E-09	1.20E-09	0.00	2.53E-04	6.46E-05	2.13E-04	8.97E-05
1.05E-05	1.04E-05	1.14E-05	1.43E-05	1.31E-05		0.00E+00	0.00E+00	1.19E-09	1.19E-09	0.00	2.50E-04	6.39E-05	2.10E-04	8.86E-05
1.04E-05	1.03E-05	1.13E-05	1.41E-05	1.29E-05		0.00E+00	0.00E+00	1.17E-09	1.17E-09	0.00	2.47E-04	6.32E-05	2.07E-04	8.74E-05
1.03E-05	1.02E-05	1.11E-05	1.39E-05	1.28E-05		0.00E+00	0.00E+00	1.16E-09	1.16E-09	0.00	2.44E-04	6.25E-05	2.05E-04	8.63E-05
1.02E-05	1.01E-05	1.11E-05	1.38E-05	1.27E-05		0.00E+00	0.00E+00	1.15E-09	1.15E-09	0.00	2.42E-04	6.20E-05	2.03E-04	8.55E-05
1.21E-05	1.20E-05	1.32E-05	1.69E-05	1.52E-05		0.00E+00	0.00E+00	1.37E-09	1.37E-09	0.00	2.90E-04	7.35E-05	2.44E-04	1.03E-04
1.20E-05	1.19E-05	1.32E-05	1.68E-05	1.51E-05		0.00E+00	0.00E+00	1.37E-09	1.37E-09	0.00	2.88E-04	7.31E-05	2.43E-04	1.03E-04
1.20E-05	1.19E-05	1.31E-05	1.67E-05	1.50E-05		0.00E+00	0.00E+00	1.36E-09	1.36E-09	0.00	2.86E-04	7.27E-05	2.41E-04	1.02E-04
1.17E-05	1.16E-05	1.28E-05	1.62E-05	1.46E-05		0.00E+00	0.00E+00	1.32E-09	1.32E-09	0.00	2.79E-04	7.08E-05	2.35E-04	9.93E-05
1.16E-05	1.15E-05	1.26E-05	1.61E-05	1.45E-05		0.00E+00	0.00E+00	1.31E-09	1.31E-09	0.00	2.77E-04	7.03E-05	2.33E-04	9.85E-05
1.15E-05	1.14E-05	1.25E-05	1.59E-05	1.44E-05		0.00E+00	0.00E+00	1.30E-09	1.30E-09	0.00	2.74E-04	6.97E-05	2.31E-04	9.76E-05
1.14E-05	1.13E-05	1.24E-05	1.58E-05	1.42E-05		0.00E+00	0.00E+00	1.29E-09	1.29E-09	0.00	2.72E-04	6.91E-05	2.29E-04	9.66E-05
1.13E-05	1.12E-05	1.23E-05	1.56E-05	1.41E-05		0.00E+00	0.00E+00	1.27E-09	1.27E-09	0.00	2.69E-04	6.84E-05	2.26E-04	9.56E-05

Unique Identifier	X (UTM)	Y (UTM)	DemolitionS 2026	Site PreparationS 2026	Grading/ExcavationS 2026	Concrete (Garage and Podiums)1 2026	Concrete (Garage and Podiums)1 2027	Concrete (Garage and Podiums)1 2028	Concrete (Garage and Podiums)S 2028	Concrete (Garage and Podiums)2 2028	Building Construction (framing, roofing, 2027	Building Construction (framing, roofing, 2028	Building Construction (framing, roofing, 2028	Building Construction (framing, roofing, 2029	Building Construction (framing, roofing, 2029
371360.013760659.01	371360.01	3760659.01	6.93E-05	0.00E+00	1.46E-04	5.10E-05	5.09E-05	5.07E-05	5.58E-05	7.07E-05	1.68E-05	1.68E-05	1.85E-05	1.85E-05	2.35E-05
371370.013760659.01	371370.01	3760659.01	6.86E-05	0.00E+00	1.44E-04	5.05E-05	5.03E-05	5.02E-05	5.52E-05	6.97E-05	1.67E-05	1.67E-05	1.83E-05	1.83E-05	2.31E-05
371380.013760659.01	371380.01	3760659.01	6.78E-05	0.00E+00	1.42E-04	4.99E-05	4.98E-05	4.97E-05	5.45E-05	6.88E-05	1.65E-05	1.65E-05	1.81E-05	1.81E-05	2.28E-05
371390.013760659.01	371390.01	3760659.01	6.70E-05	0.00E+00	1.41E-04	4.94E-05	4.93E-05	4.92E-05	5.39E-05	6.77E-05	1.63E-05	1.63E-05	1.79E-05	1.79E-05	2.25E-05
371398.013760659.01	371398.01	3760659.01	6.63E-05	0.00E+00	1.39E-04	4.89E-05	4.88E-05	4.87E-05	5.33E-05	6.69E-05	1.62E-05	1.62E-05	1.77E-05	1.77E-05	2.22E-05
371250.013760669.01	371250.01	3760669.01	7.86E-05	0.00E+00	1.65E-04	5.75E-05	5.74E-05	5.72E-05	6.32E-05	8.08E-05	1.90E-05	1.90E-05	2.10E-05	2.10E-05	2.68E-05
371260.013760669.01	371260.01	3760669.01	7.83E-05	0.00E+00	1.65E-04	5.73E-05	5.71E-05	5.70E-05	6.30E-05	8.06E-05	1.89E-05	1.89E-05	2.09E-05	2.09E-05	2.67E-05
371270.013760669.01	371270.01	3760669.01	7.78E-05	0.00E+00	1.64E-04	5.69E-05	5.68E-05	5.66E-05	6.26E-05	8.03E-05	1.88E-05	1.88E-05	2.08E-05	2.08E-05	2.66E-05
371310.013760669.01	371310.01	3760669.01	7.58E-05	0.00E+00	1.59E-04	5.55E-05	5.53E-05	5.52E-05	6.10E-05	7.80E-05	1.83E-05	1.83E-05	2.02E-05	2.02E-05	2.59E-05
371320.013760669.01	371320.01	3760669.01	7.52E-05	0.00E+00	1.58E-04	5.50E-05	5.49E-05	5.48E-05	6.05E-05	7.73E-05	1.82E-05	1.82E-05	2.01E-05	2.01E-05	2.56E-05
371330.013760669.01	371330.01	3760669.01	7.45E-05	0.00E+00	1.57E-04	5.46E-05	5.44E-05	5.43E-05	5.99E-05	7.65E-05	1.80E-05	1.80E-05	1.99E-05	1.99E-05	2.54E-05
371340.013760669.01	371340.01	3760669.01	7.38E-05	0.00E+00	1.55E-04	5.41E-05	5.39E-05	5.38E-05	5.93E-05	7.57E-05	1.79E-05	1.79E-05	1.97E-05	1.97E-05	2.51E-05
371350.013760669.01	371350.01	3760669.01	7.30E-05	0.00E+00	1.53E-04	5.35E-05	5.34E-05	5.33E-05	5.87E-05	7.48E-05	1.77E-05	1.77E-05	1.95E-05	1.95E-05	2.48E-05
371360.013760669.01	371360.01	3760669.01	7.22E-05	0.00E+00	1.52E-04	5.30E-05	5.29E-05	5.27E-05	5.81E-05	7.39E-05	1.75E-05	1.75E-05	1.93E-05	1.93E-05	2.45E-05
371370.013760669.01	371370.01	3760669.01	7.14E-05	0.00E+00	1.50E-04	5.24E-05	5.23E-05	5.22E-05	5.74E-05	7.29E-05	1.73E-05	1.73E-05	1.91E-05	1.91E-05	2.42E-05
371380.013760669.01	371380.01	3760669.01	7.06E-05	0.00E+00	1.48E-04	5.19E-05	5.17E-05	5.16E-05	5.68E-05	7.18E-05	1.71E-05	1.71E-05	1.88E-05	1.88E-05	2.38E-05
371389.013760669.01	371389.01	3760669.01	6.97E-05	0.00E+00	1.47E-04	5.13E-05	5.12E-05	5.11E-05	5.61E-05	7.09E-05	1.69E-05	1.69E-05	1.86E-05	1.86E-05	2.35E-05
371250.013760679.01	371250.01	3760679.01	8.19E-05	0.00E+00	1.72E-04	5.97E-05	5.96E-05	5.94E-05	6.58E-05	8.45E-05	1.97E-05	1.97E-05	2.18E-05	2.18E-05	2.81E-05
371260.013760679.01	371260.01	3760679.01	8.16E-05	0.00E+00	1.71E-04	5.95E-05	5.93E-05	5.92E-05	6.56E-05	8.43E-05	1.96E-05	1.96E-05	2.18E-05	2.18E-05	2.80E-05
371268.013760679.01	371268.01	3760679.01	8.13E-05	0.00E+00	1.71E-04	5.93E-05	5.91E-05	5.90E-05	6.54E-05	8.41E-05	1.96E-05	1.96E-05	2.17E-05	2.17E-05	2.79E-05
371310.013760679.01	371310.01	3760679.01	7.91E-05	0.00E+00	1.66E-04	5.77E-05	5.75E-05	5.74E-05	6.36E-05	8.17E-05	1.90E-05	1.90E-05	2.11E-05	2.11E-05	2.71E-05
371320.013760679.01	371320.01	3760679.01	7.84E-05	0.00E+00	1.65E-04	5.72E-05	5.71E-05	5.69E-05	6.30E-05	8.09E-05	1.89E-05	1.89E-05	2.09E-05	2.09E-05	2.69E-05
371330.013760679.01	371330.01	3760679.01	7.77E-05	0.00E+00	1.63E-04	5.67E-05	5.66E-05	5.65E-05	6.25E-05	8.01E-05	1.87E-05	1.87E-05	2.07E-05	2.07E-05	2.66E-05
371340.013760679.01	371340.01	3760679.01	7.69E-05	0.00E+00	1.62E-04	5.62E-05	5.61E-05	5.59E-05	6.19E-05	7.92E-05	1.86E-05	1.86E-05	2.05E-05	2.05E-05	2.63E-05
371350.013760679.01	371350.01	3760679.01	7.61E-05	0.00E+00	1.60E-04	5.57E-05	5.55E-05	5.54E-05	6.12E-05	7.83E-05	1.84E-05	1.84E-05	2.03E-05	2.03E-05	2.60E-05
371360.013760679.01	371360.01	3760679.01	7.53E-05	0.00E+00	1.58E-04	5.51E-05	5.50E-05	5.48E-05	6.05E-05	7.73E-05	1.82E-05	1.82E-05	2.01E-05	2.01E-05	2.57E-05
371370.013760679.01	371370.01	3760679.01	7.44E-05	0.00E+00	1.56E-04	5.45E-05	5.44E-05	5.42E-05	5.98E-05	7.63E-05	1.80E-05	1.80E-05	1.99E-05	1.99E-05	2.53E-05
371380.013760679.01	371380.01	3760679.01	7.34E-05	0.00E+00	1.54E-04	5.39E-05	5.37E-05	5.36E-05	5.91E-05	7.52E-05	1.78E-05	1.78E-05	1.96E-05	1.96E-05	2.50E-05
371240.013760689.01	371240.01	3760689.01	8.55E-05	0.00E+00	1.80E-04	6.23E-05	6.21E-05	6.20E-05	6.87E-05	8.86E-05	2.06E-05	2.06E-05	2.28E-05	2.28E-05	2.94E-05
371250.013760689.01	371250.01	3760689.01	8.53E-05	0.00E+00	1.79E-04	6.21E-05	6.19E-05	6.18E-05	6.86E-05	8.85E-05	2.05E-05	2.05E-05	2.28E-05	2.28E-05	2.94E-05
371260.013760689.01	371260.01	3760689.01	8.51E-05	0.00E+00	1.79E-04	6.19E-05	6.17E-05	6.16E-05	6.84E-05	8.84E-05	2.04E-05	2.04E-05	2.27E-05	2.27E-05	2.93E-05
371267.013760689.01	371267.01	3760689.01	8.48E-05	0.00E+00	1.78E-04	6.17E-05	6.15E-05	6.14E-05	6.82E-05	8.82E-05	2.04E-05	2.04E-05	2.26E-05	2.26E-05	2.93E-05
371301.013760689.01	371301.01	3760689.01	8.30E-05	0.00E+00	1.75E-04	6.04E-05	6.03E-05	6.01E-05	6.68E-05	8.63E-05	2.00E-05	2.00E-05	2.22E-05	2.22E-05	2.86E-05
371310.013760689.01	371310.01	3760689.01	8.25E-05	0.00E+00	1.73E-04	6.00E-05	5.99E-05	5.97E-05	6.63E-05	8.56E-05	1.98E-05	1.98E-05	2.20E-05	2.20E-05	2.84E-05
371320.013760689.01	371320.01	3760689.01	8.18E-05	0.00E+00	1.72E-04	5.95E-05	5.94E-05	5.92E-05	6.57E-05	8.48E-05	1.97E-05	1.97E-05	2.18E-05	2.18E-05	2.82E-05
371330.013760689.01	371330.01	3760689.01	8.10E-05	0.00E+00	1.70E-04	5.90E-05	5.89E-05	5.87E-05	6.52E-05	8.40E-05	1.95E-05	1.95E-05	2.16E-05	2.16E-05	2.79E-05
371340.013760689.01	371340.01	3760689.01	8.02E-05	0.00E+00	1.69E-04	5.85E-05	5.83E-05	5.82E-05	6.45E-05	8.31E-05	1.93E-05	1.93E-05	2.14E-05	2.14E-05	2.76E-05
371350.013760689.01	371350.01	3760689.01	7.94E-05	0.00E+00	1.67E-04	5.79E-05	5.78E-05	5.76E-05	6.38E-05	8.21E-05	1.91E-05	1.91E-05	2.12E-05	2.12E-05	2.72E-05
371360.013760689.01	371360.01	3760689.01	7.85E-05	0.00E+00	1.65E-04	5.73E-05	5.72E-05	5.70E-05	6.31E-05	8.11E-05	1.89E-05	1.89E-05	2.10E-05	2.10E-05	2.69E-05
371370.013760689.01	371370.01	3760689.01	7.75E-05	0.00E+00	1.63E-04	5.66E-05	5.65E-05	5.64E-05	6.24E-05	8.00E-05	1.87E-05	1.87E-05	2.07E-05	2.07E-05	2.65E-05
371240.013760699.01	371240.01	3760699.01	8.92E-05	0.00E+00	1.87E-04	6.48E-05	6.46E-05	6.45E-05	7.17E-05	9.28E-05	2.14E-05	2.14E-05	2.38E-05	2.38E-05	3.08E-05
371250.013760699.01	371250.01	3760699.01	8.90E-05	0.00E+00	1.87E-04	6.46E-05	6.44E-05	6.43E-05	7.15E-05	9.28E-05	2.13E-05	2.13E-05	2.37E-05	2.37E-05	3.08E-05
371260.013760699.01	371260.01	3760699.01	8.88E-05	0.00E+00	1.87E-04	6.44E-05	6.42E-05	6.41E-05	7.13E-05	9.27E-05	2.13E-05	2.13E-05	2.37E-05	2.37E-05	3.08E-05
371300.013760699.01	371300.01	3760699.01	8.68E-05	0.00E+00	1.82E-04	6.30E-05	6.28E-05	6.26E-05	6.98E-05	9.07E-05	2.08E-05	2.08E-05	2.32E-05	2.32E-05	3.01E-05
371310.013760699.01	371310.01	3760699.01	8.61E-05	0.00E+00	1.81E-04	6.25E-05	6.23E-05	6.22E-05	6.92E-05	8.99E-05	2.06E-05	2.06E-05	2.30E-05	2.30E-05	2.98E-05
371320.013760699.01	371320.01	3760699.01	8.54E-05	0.00E+00	1.79E-04	6.20E-05	6.18E-05	6.17E-05	6.86E-05	8.91E-05	2.05E-05	2.05E-05	2.28E-05	2.28E-05	2.96E-05
371330.013760699.01	371330.01	3760699.01	8.46E-05	0.00E+00	1.78E-04	6.15E-05	6.13E-05	6.12E-05	6.80E-05	8.82E-05	2.03E-05	2.03E-05	2.26E-05	2.26E-05	2.93E-05
371340.013760699.01	371340.01	3760699.01	8.38E-05	0.00E+00	1.76E-04	6.09E-05	6.07E-05	6.06E-05	6.74E-05	8.73E-05	2.01E-05	2.01E-05	2.24E-05	2.24E-05	2.90E-05
371350.013760699.01	371350.01	3760699.01	8.29E-05	0.00E+00	1.74E-04	6.03E-05	6.01E-05	6.00E-05	6.66E-05	8.62E-05	1.99E-05	1.99E-05	2.21E-05	2.21E-05	2.86E-05
371360.013760699.01	371360.01	3760699.01	8.18E-05	0.00E+00	1.72E-04	5.96E-05	5.94E-05	5.93E-05	6.59E-05	8.52E-05	1.97E-05	1.97E-05	2.19E-05	2.19E-05	2.83E-05
371370.013760699.01	371370.01	3760699.01	8.05E-05	0.00E+00	1.69E-04	5.87E-05	5.86E-05	5.84E-05	6.49E-05	8.41E-05	1.94E-05	1.94E-05	2.16E-05	2.16E-05	2.79E-05
371240.013760709.01	371240.01	3760709.01	9.31E-05	0.00E+00	1.96E-04	6.74E-05	6.73E-05	6.71E-05	7.48E-05	9.74E-05	2.23E-05	2.23E-05	2.48E-05	2.48E-05	3.23E-05
371250.013760709.01	371250.01	3760709.01	9.29E-05	0.00E+00	1.95E-04	6.73E-05	6.71E-05	6.69E-05	7.47E-05	9.74E-05	2.22E-05	2.22E-05	2.48E-05	2.48E-05	3.23E-05
371260.013760709.01	371260.01	3760709.01	9.27E-05	0.00E+00	1.95E-04	6.71E-05	6.69E-05	6.67E-05	7.45E-05	9.73E-05	2.21E-05	2.21E-05	2.47E-05	2.47E-05	3.23E-05
371310.013760709.01	371310.01	3760709.01	9.00E-05	0.00E+00	1.89E-04	6.51E-05	6.50E-05	6.48E-05	7.23E-05	9.45E-05	2.15E-05	2.15E-05	2.40E-05	2.40E-05	3.14E-05
371320.013760709.01	371320.01	3760709.01	8.93E-05	0.00E+00	1.88E-04	6.46E-05	6.44E-05	6.43E-05	7.18E-05	9.37E-05	2.13E-05	2.13E-05	2.38E-05	2.38E-05	3.11E-05
371330.013760709.01	371330.01	3760709.01	8.84E-05	0.00E+00	1.86E-04	6.40E-05	6.39E-05	6.37E-05	7.11E-05	9.28E-05	2.11E-05	2.11E-05	2.36E-05	2.36E-05	3.08E-05
371340.013760709.01	371340.01	3760709.01	8.74E-05	0.00E+00	1.84E-04	6.34E-05	6.32E-05	6.31E-05	7.04E-05	9.18E-05	2.09E-05	2.09E-05	2.34E-05	2.34E-05	3.05E-05
371350.013760709.01	371350.01	3760709.01	8.64E-05	0.00E+00	1.82E-04	6.27E-05	6.25E-05	6.24E-05	6.96E-05	9.08E-05	2.07E-05	2.07E-05	2.31E-05	2.31E-05	3.01E-05
371355.013760709.01	371355.01	3760709.01	8.59E-05	0.00E+00	1.80E-04	6.23E-05	6.21E-05	6.20E-05	6.92E-05	9.02E-05	2.06E-05	2.06E-05	2.30E-05	2.30E-05	2.99E-05
371240.013760719.01	371240.01	3760719.01	9.72E-05	0.00E+00	2.04E-04	7.02E-05	7.00E-05	6.99E-05	7.81E-05	1.02E-04	2.32E-05	2.32E-05	2.59E-05	2.59E-05	3.39E-05
371250.013760719.01	371250.01	3760719.01	9.71E-05	0.00E+00	2.04E-04	7.01E-05	6.99E-05	6.97E-05	7.80E-05	1.02E-04	2.31E-05	2.31E-05	2.59E-05	2.59E-05	3.39E-05
371260.013760719.01	371260.01	3760719.01	9.69E-05	0.00E+00	2.04E-04	6.99E-05	6.97E-05	6.95E-05	7.79E-05	1.02E-04	2.31E-05	2.31E-05	2.58E-05	2.58E-05	3.39E-05
371300.013760719.01	371300.01	3760719.01	9.48E-05	0.00E+00	1.99E-04	6.84E-05	6.82E-05	6.80E-05	7.62E-05	1.00E-04	2.26E-05	2.26E-05	2.53E-05	2.53E-05	3.32E-05
371310.013760719.01	371310.01	3760719.01	9.42E-05	0.00E+00	1.98E-04	6.79E-05	6.77E-05	6.76E-05	7.57E-05	9.94E-05	2.24E-05	2.24E-05	2.51E-05	2.51E-05	3.30E-05
371320.013760719.01	371320.01	3760719.01	9.34E-05	0.00E+00	1.96E-04	6.74E-05	6.72E-05	6.71E-05	7.51E-05	9.87E-05	2.23E-05	2.23E-05	2.49E-05	2.49E-05	3.28E-05
371330.013760719.01	371330.01	3760719.01	9.24E-05	0.00E+00	1.94E-04	6.67E-05	6.65E-05	6.64E-05	7.44E-05	9.78E-05	2.20E-05	2.20E-05	2.47E-05	2.47E-05	3.25E-05
371340.013760719.01	371340.01	3760719.01	9.14E-05	0.00E+00	1.92E-04	6.60E-05	6.58E-05	6.57E-05	7.36E-05	9.68E-05	2.18E-05	2.18E-05	2.44E-05	2.44E-05	3.21E-05
371347.013760719.01	371347.01	3760719.01	9.05E-05	0.00E+00	1.90E-04	6.55E-05	6.53E-05	6.51E-05	7.30E-05	9.60E-05	2.16E-05	2.16E-05	2.42E-05	2.42E-05	3.19E-05
371240.013760729.01	371240.01	3760729.01	1.02E-04	0.00E+00	2.13E-04	7.31E-05	7.29E-05	7.28E-05	8.15E-05	1.07E-04	2.42E-05	2.42E-05	2.71E-05	2.71E-05	3.56E-05
371250.013760729.01	371250.01	3760729.01	1.01E-04	0.00E+00	2.13E-04	7.30E-05	7.28E-05	7.27E-05	8.15E-05	1.07E-04	2.41E-05	2.41E-05	2.70E-05	2.70E-05	3.56E-05
371258.013760729.01	371258.01	3760729.01	1.01E-04	0.00E+00	2.13E-04	7.29E-05	7.27E-05	7.25E-05	8.14E-05	1.07E-04	2.41E-05	2.41E-05	2.70E-05	2.70E-05	3.56E-05
371300.013760729.01	371300.01	3760729.01	9.92E-05	0.00E+00	2.08E-04	7.13E-05	7.11E-05	7.09E-05	7.96E-05	1.05E-04	2.35E-05	2.35E-05	2.64E-05	2.64E-05	3.49E-05
371310.013760729.01	371310.01	3760729.01	9.85E-05	0.00E+00	2.07E-04	7.08E-05	7.06E-05	7.05E-05	7.91E-05	1.04E-04	2.34E-05	2.34E-05	2.63E-05	2.63E-05	3.47E-05
371320.013760729.01	371320.01	3760729.01	9.79E-05	0.00E+00	2.06E-04	7.04E-05	7.02E-05	7.00E-05	7.86E-05	1.04E-04	2.32E-05	2.32E-05	2.61E-05	2.61E-05	3.45E-05
371330.013760729.01	371330.01	3760729.01	9.68E-05	0.00E+00	2.03E-04	6.96E-05	6.94E-05	6.93E-05	7.79E-05	1.03E-04	2.30E-05	2.30E-05	2.59E-05	2.59E-05	3.42E-05
371340.013760727.01	371340.01	3760727.01	9.46E-05	0.00E+00	1.99E-04	6.82E-05	6.80E-05	6.79E-05	7.63E-05	1.01E-04	2.25E-05	2.25E-05	2.53E-05	2.53E-05	3.35E-05
371230.013760739.01	371230.01	3760739.01	1.06E-04	0.00E+00	2.23E-04	7.63E-05	7.61E-05	7.59E-05	8.52E-05	1.12E-04	2.52E-05	2.52E-05	2.83E-05	2.83E-05	3.73E-05
371240.013760739.01	371240.01	3760739.01	1.06E-04	0.00E+00	2.23E-04	7.63E-05	7.61E-05	7.59E-05	8.52E-05	1.13E-04	2.52E-05	2.52E-05	2.83E-05	2.83E-05	3.74E-05
371250.013760739.01	371250.01	3760739.01	1.06E-04	0.00E+00	2.23E-04	7.62E-05	7.59E-05	7.58E-05	8.52E-05	1.13E-04	2.51E-05	2.51E-05	2.83E-05	2.83E-05	3.74E-05
371257.013760739.01	371257.01	3760739.01	1.06E-04	0.00E+00	2.23E-04	7.61E-05	7.59E-05	7.57E-05	8.51E-05	1.13E-04	2.51E-05	2.51E-05	2.83E-05	2.83E-05	3.75E-05
371294.013760739.01	371294.01	3760739.01	1.04E-04	0.00E+00	2.19E-04	7.48E-05	7.46E-05	7.44E-05	8.38E-05	1.11E-04	2.47E-05	2.47E-05	2.78E-05	2.78E-05	3.70E-05
371300.013760739.01	371300.01	3760739.01	1.04E-04	0.00E+00	2.18E-04	7.44E-05	7.42E-05	7.40E-05	8.33E-05	1.11E-04	2.46E-05	2.46E-05	2.77E-05	2.77E-05	3.67E-05
371310.013760739.01	371310.01	3760739.01	1.03E-04	0.00E+00	2.17E-04	7.39E-05	7.37E-05	7.35E-05	8.28E-05	1.10E-04	2.44E-05	2.44E-05	2.75E-05	2.75E-05	3.65E-05
371320.013760739.01	371320.01	3760739.01	1.03E-04	0.00E+00	2.16E-04	7.35E-05	7.33E-05	7.31E-05	8.24E-05	1.10E-04	2.43E-05	2.43E-05	2.73E-05	2.73E-05	3.63E-05
371330.013760739.01	371330.01	3760739.01	1.01E-04	0.00E+00	2.13E-04	7.28E-05	7.26E-05	7.24E-05	8.17E-05	1.09E-04	2.40E-05	2.40E-05	2.71E-05	2.71E-05	3.62E-05
371255.013760744.01	371255.01	3760744.01	1.08E-04	0.00E+00	2.28E-04	7.77E-05	7.75E-05	7.73E-05	8.70E-05	1.16E-04	2.57E-05	2.57E-05	2.89E-05	2.89E-05	3.84E-05
371300.013760749.01	371300.01	3760749.01	1.09E-04	0.00E+00	2.29E-04	7.77E-05	7.75E-05	7.73E-05	8.73E-05	1.17E-04	2.57E-05	2.57E-05	2.90E-05	2.90E-05	3.87E-05
371310.013760749.01	371310.01	3760749.01	1.08E-04	0.00E+00	2.27E-04	7.72E-05	7.70E-05	7.68E-05	8.68E-05	1.16E-04	2.55E-05	2.55E-05	2.88E-05	2.88E-05	3.85E-05
371320.013760749.01	371320.01	3760749.01	1.08E-04	0.00E+00	2.26E-04	7.69E-05	7.67E-05	7.65E-05	8.65E-05	1.16E-04	2.54E-05	2.54E-05	2.87E-05	2.87E-05	3.85E-05
371222.013760767.01	371222.01	3760767.01	1.21E-04	0.00E+00	2.54E-04	8.62E-05	8.59E-05	8.57E-05	9.68E-05	1.29E-04	2.85E-05	2.85E-05	3.21E-05	3.21E-05	4.30E-05
371232.013760767.01	371232.01	3760767.01	1.21E-04	0.00E+00	2.55E-04	8.63E-05	8.61E-05	8.59E-05	9.72E-05	1.30E-04	2.85E-05	2.85E-05	3.22E-05	3.22E-05	4.32E-05
371242.013760767.01	371242.01	3760767.01	1.21E-04	0.00E+00	2.55E-04	8.64E-05	8.62E-05	8.60E-05	9.74E-05	1.31E-04	2.85E-05	2.85E-05	3.23E-05	3.23E-05	4.35E-05
371222.013760777.01	371222.01	3760777.01	1.27E-04	0.00E+00	2.66E-04	9.02E-05	8.99E-05	8.97E-05	1.02E-04	1.37E-04	2.98E-05	2.98E-05	3.37E-05	3.37E-05	4.54E-05
371232.013760777.01	371232.01	3760777.01	1.27E-04	0.00E+00	2.68E-04	9.05E-05	9.02E-05	9.00E-05	1.02E-04	1.38E-04	2.99E-05	2.99E-05	3.39E-05	3.39E-05	4.58E-05
371222.013760787.01	371222.01	3760787.01	1.33E-04	0.00E+00	2.80E-04	9.45E-05	9.42E-05	9.40E-05	1.07E-04	1.45E-04	3.12E-05	3.12E-05	3.55E-05	3.55E-05	4.80E-05
371232.013760787.01	371232.01	3760787.01	1.34E-04	0.00E+00	2.82E-04	9.48E-05	9.46E-05	9.44E-05	1.08E-04	1.46E-04	3.13E-05	3.13E-05	3.57E-05	3.57E-05	4.86E-05
371222.013760797.01	371222.01	3760797.01	1.40E-04	0.00E+00	2.95E-04	9.91E-05	9.88E-05	9.86E-05	1.12E-04	1.53E-04	3.27E-05	3.27E-05	3.73E-05	3.73E-05	5.09E-05
371232.013760797.01	371232.01	3760797.01	1.41E-04	0.00E+00	2.97E-04	9.95E-05	9.93E-05	9.90E-05	1.13E-04	1.55E-04	3.29E-05	3.29E-05	3.76E-05	3.76E-05	5.16E-05
371242.013760797.01	371242.01	3760797.01	1.42E-04	0.00E+00	2.98E-04	9.98E-05	9.95E-05	9.93E-05	1.14E-04	1.57E-04	3.29E-05	3.29E-05	3.78E-05	3.78E-05	5.20E-05
371212.013760807.01	371212.01	3760807.01	1.46E-04	0.00E+00	3.07E-04	1.03E-04	1.03E-04	1.03E-04	1.17E-04	1.60E-04	3.41E-05	3.41E-05	3.89E-05	3.89E-05	5.30E-05
371222.013760807.01	371222.01	3760807.01	1.48E-04	0.00E+00	3.10E-04	1.04E-04	1.04E-04	1.03E-04	1.18E-04	1.63E-04	3.43E-05	3.43E-05	3.93E-05	3.93E-05	5.39E-05
371232.013760807.01	371232.01	3760807.01	1.49E-04	0.00E+00	3.13E-04	1.05E-04	1.04E-04	1.04E-04	1.19E-04	1.65E-04	3.45E-05	3.45E-05	3.97E-05	3.97E-05	5.48E-05
371242.013760807.01	371242.01	3760807.01	1.50E-04	0.00E+00	3.14E-04	1.05E-04	1.05E-04	1.04E-04	1.20E-04	1.67E-04	3.46E-05	3.46E-05	3.99E-05	3.99E-05	5.53E-05
371212.013760817.01	371212.01	3760817.01	1.54E-04	0.00E+00	3.23E-04	1.08E-04	1.08E-04	1.08E-04	1.23E-04	1.69E-04	3.57E-05	3.57E-05	4.09E-05	4.09E-05	5.61E-05
371222.013760817.01	371222.01	3760817.01	1.55E-04	0.00E+00	3.27E-04	1.09E-04	1.09E-04	1.09E-04	1.25E-04	1.72E-04	3.60E-05	3.60E-05	4.14E-05	4.14E-05	5.71E-05
371232.013760817.01	371232.01	3760817.01	1.57E-04	0.00E+00	3.30E-04	1.10E-04	1.09E-04	1.09E-04	1.26E-04	1.75E-04	3.62E-05	3.62E-05	4.18E-05	4.18E-05	5.80E-05
371242.013760817.01	371242.01	3760817.01	1.58E-04	0.00E+00	3.32E-04	1.10E-04	1.10E-04	1.10E-04	1.27E-04	1.77E-04	3.64E-05	3.64E-05	4.21E-05	4.21E-05	5.88E-05
371212.013760827.01	371212.01	3760827.01	1.62E-04	0.00E

Finishing/Painting1	Finishing/Painting1	Finishing/PaintingS	Finishing/Painting2	PavingS		Child Risk					Overlapping Phases - Maximum GLC			
2028	2029	2029	2029	2029		3rd Trimester	0<2	2<16	Total	per million	2026	2027	2028	2029
1.11E-05	1.11E-05	1.22E-05	1.54E-05	1.39E-05		0.00E+00	0.00E+00	1.26E-09	1.26E-09	0.00	2.66E-04	6.77E-05	2.24E-04	9.45E-05
1.10E-05	1.09E-05	1.20E-05	1.52E-05	1.38E-05		0.00E+00	0.00E+00	1.25E-09	1.25E-09	0.00	2.63E-04	6.70E-05	2.21E-04	9.34E-05
1.09E-05	1.08E-05	1.19E-05	1.50E-05	1.36E-05		0.00E+00	0.00E+00	1.23E-09	1.23E-09	0.00	2.60E-04	6.63E-05	2.19E-04	9.22E-05
1.08E-05	1.07E-05	1.17E-05	1.48E-05	1.35E-05		0.00E+00	0.00E+00	1.22E-09	1.22E-09	0.00	2.57E-04	6.56E-05	2.16E-04	9.10E-05
1.07E-05	1.06E-05	1.16E-05	1.46E-05	1.33E-05		0.00E+00	0.00E+00	1.21E-09	1.21E-09	0.00	2.54E-04	6.49E-05	2.13E-04	9.00E-05
1.26E-05	1.25E-05	1.38E-05	1.76E-05	1.58E-05		0.00E+00	0.00E+00	1.43E-09	1.43E-09	0.00	3.01E-04	7.63E-05	2.54E-04	1.07E-04
1.25E-05	1.24E-05	1.37E-05	1.76E-05	1.57E-05		0.00E+00	0.00E+00	1.42E-09	1.42E-09	0.00	3.00E-04	7.60E-05	2.53E-04	1.07E-04
1.24E-05	1.23E-05	1.36E-05	1.75E-05	1.56E-05		0.00E+00	0.00E+00	1.42E-09	1.42E-09	0.00	2.98E-04	7.55E-05	2.52E-04	1.07E-04
1.21E-05	1.20E-05	1.33E-05	1.70E-05	1.52E-05		0.00E+00	0.00E+00	1.38E-09	1.38E-09	0.00	2.91E-04	7.36E-05	2.45E-04	1.04E-04
1.20E-05	1.19E-05	1.32E-05	1.68E-05	1.51E-05		0.00E+00	0.00E+00	1.37E-09	1.37E-09	0.00	2.88E-04	7.31E-05	2.43E-04	1.03E-04
1.19E-05	1.18E-05	1.31E-05	1.67E-05	1.50E-05		0.00E+00	0.00E+00	1.35E-09	1.35E-09	0.00	2.86E-04	7.24E-05	2.41E-04	1.02E-04
1.18E-05	1.17E-05	1.29E-05	1.65E-05	1.48E-05		0.00E+00	0.00E+00	1.34E-09	1.34E-09	0.00	2.83E-04	7.18E-05	2.38E-04	1.01E-04
1.17E-05	1.16E-05	1.28E-05	1.63E-05	1.47E-05		0.00E+00	0.00E+00	1.33E-09	1.33E-09	0.00	2.80E-04	7.11E-05	2.36E-04	9.97E-05
1.16E-05	1.15E-05	1.27E-05	1.61E-05	1.45E-05		0.00E+00	0.00E+00	1.31E-09	1.31E-09	0.00	2.77E-04	7.04E-05	2.33E-04	9.85E-05
1.15E-05	1.14E-05	1.25E-05	1.59E-05	1.43E-05		0.00E+00	0.00E+00	1.30E-09	1.30E-09	0.00	2.74E-04	6.96E-05	2.30E-04	9.74E-05
1.13E-05	1.12E-05	1.24E-05	1.57E-05	1.42E-05		0.00E+00	0.00E+00	1.28E-09	1.28E-09	0.00	2.71E-04	6.89E-05	2.28E-04	9.61E-05
1.12E-05	1.11E-05	1.22E-05	1.54E-05	1.40E-05		0.00E+00	0.00E+00	1.27E-09	1.27E-09	0.00	2.68E-04	6.81E-05	2.25E-04	9.49E-05
1.31E-05	1.29E-05	1.43E-05	1.84E-05	1.64E-05		0.00E+00	0.00E+00	1.49E-09	1.49E-09	0.00	3.14E-04	7.93E-05	2.64E-04	1.12E-04
1.30E-05	1.29E-05	1.43E-05	1.84E-05	1.64E-05		0.00E+00	0.00E+00	1.48E-09	1.48E-09	0.00	3.13E-04	7.90E-05	2.64E-04	1.12E-04
1.30E-05	1.28E-05	1.42E-05	1.83E-05	1.63E-05		0.00E+00	0.00E+00	1.48E-09	1.48E-09	0.00	3.11E-04	7.87E-05	2.63E-04	1.11E-04
1.26E-05	1.25E-05	1.38E-05	1.78E-05	1.59E-05		0.00E+00	0.00E+00	1.44E-09	1.44E-09	0.00	3.03E-04	7.66E-05	2.55E-04	1.08E-04
1.25E-05	1.24E-05	1.37E-05	1.76E-05	1.57E-05		0.00E+00	0.00E+00	1.42E-09	1.42E-09	0.00	3.00E-04	7.60E-05	2.53E-04	1.07E-04
1.24E-05	1.23E-05	1.36E-05	1.75E-05	1.56E-05		0.00E+00	0.00E+00	1.41E-09	1.41E-09	0.00	2.98E-04	7.53E-05	2.51E-04	1.06E-04
1.23E-05	1.22E-05	1.35E-05	1.73E-05	1.55E-05		0.00E+00	0.00E+00	1.40E-09	1.40E-09	0.00	2.95E-04	7.46E-05	2.48E-04	1.05E-04
1.22E-05	1.21E-05	1.33E-05	1.71E-05	1.53E-05		0.00E+00	0.00E+00	1.38E-09	1.38E-09	0.00	2.92E-04	7.39E-05	2.46E-04	1.04E-04
1.20E-05	1.19E-05	1.32E-05	1.68E-05	1.51E-05		0.00E+00	0.00E+00	1.37E-09	1.37E-09	0.00	2.89E-04	7.32E-05	2.43E-04	1.03E-04
1.19E-05	1.18E-05	1.30E-05	1.66E-05	1.49E-05		0.00E+00	0.00E+00	1.35E-09	1.35E-09	0.00	2.85E-04	7.24E-05	2.40E-04	1.02E-04
1.18E-05	1.17E-05	1.29E-05	1.64E-05	1.47E-05		0.00E+00	0.00E+00	1.34E-09	1.34E-09	0.00	2.82E-04	7.15E-05	2.37E-04	1.00E-04
1.36E-05	1.35E-05	1.50E-05	1.93E-05	1.72E-05		0.00E+00	0.00E+00	1.55E-09	1.55E-09	0.00	3.28E-04	8.27E-05	2.76E-04	1.17E-04
1.36E-05	1.35E-05	1.49E-05	1.93E-05	1.71E-05		0.00E+00	0.00E+00	1.55E-09	1.55E-09	0.00	3.27E-04	8.24E-05	2.76E-04	1.17E-04
1.35E-05	1.34E-05	1.49E-05	1.92E-05	1.71E-05		0.00E+00	0.00E+00	1.55E-09	1.55E-09	0.00	3.26E-04	8.21E-05	2.75E-04	1.17E-04
1.35E-05	1.34E-05	1.49E-05	1.92E-05	1.70E-05		0.00E+00	0.00E+00	1.54E-09	1.54E-09	0.00	3.25E-04	8.19E-05	2.74E-04	1.16E-04
1.32E-05	1.31E-05	1.45E-05	1.88E-05	1.67E-05		0.00E+00	0.00E+00	1.51E-09	1.51E-09	0.00	3.18E-04	8.02E-05	2.69E-04	1.14E-04
1.31E-05	1.30E-05	1.44E-05	1.87E-05	1.66E-05		0.00E+00	0.00E+00	1.50E-09	1.50E-09	0.00	3.16E-04	7.97E-05	2.67E-04	1.13E-04
1.30E-05	1.29E-05	1.43E-05	1.85E-05	1.64E-05		0.00E+00	0.00E+00	1.49E-09	1.49E-09	0.00	3.13E-04	7.90E-05	2.64E-04	1.12E-04
1.29E-05	1.28E-05	1.42E-05	1.83E-05	1.63E-05		0.00E+00	0.00E+00	1.47E-09	1.47E-09	0.00	3.10E-04	7.84E-05	2.62E-04	1.11E-04
1.28E-05	1.27E-05	1.41E-05	1.81E-05	1.61E-05		0.00E+00	0.00E+00	1.46E-09	1.46E-09	0.00	3.07E-04	7.76E-05	2.59E-04	1.10E-04
1.27E-05	1.26E-05	1.39E-05	1.79E-05	1.59E-05		0.00E+00	0.00E+00	1.44E-09	1.44E-09	0.00	3.04E-04	7.69E-05	2.57E-04	1.09E-04
1.25E-05	1.24E-05	1.38E-05	1.77E-05	1.58E-05		0.00E+00	0.00E+00	1.43E-09	1.43E-09	0.00	3.01E-04	7.61E-05	2.54E-04	1.07E-04
1.24E-05	1.23E-05	1.36E-05	1.74E-05	1.56E-05		0.00E+00	0.00E+00	1.41E-09	1.41E-09	0.00	2.97E-04	7.52E-05	2.50E-04	1.06E-04
1.42E-05	1.40E-05	1.56E-05	2.02E-05	1.79E-05		0.00E+00	0.00E+00	1.62E-09	1.62E-09	0.00	3.41E-04	8.60E-05	2.88E-04	1.22E-04
1.41E-05	1.40E-05	1.56E-05	2.02E-05	1.79E-05		0.00E+00	0.00E+00	1.62E-09	1.62E-09	0.00	3.41E-04	8.58E-05	2.88E-04	1.22E-04
1.41E-05	1.40E-05	1.55E-05	2.02E-05	1.78E-05		0.00E+00	0.00E+00	1.61E-09	1.61E-09	0.00	3.40E-04	8.55E-05	2.87E-04	1.22E-04
1.38E-05	1.36E-05	1.52E-05	1.98E-05	1.74E-05		0.00E+00	0.00E+00	1.58E-09	1.58E-09	0.00	3.32E-04	8.36E-05	2.81E-04	1.19E-04
1.37E-05	1.35E-05	1.51E-05	1.96E-05	1.73E-05		0.00E+00	0.00E+00	1.56E-09	1.56E-09	0.00	3.30E-04	8.30E-05	2.79E-04	1.18E-04
1.36E-05	1.34E-05	1.50E-05	1.94E-05	1.72E-05		0.00E+00	0.00E+00	1.55E-09	1.55E-09	0.00	3.27E-04	8.23E-05	2.76E-04	1.17E-04
1.34E-05	1.33E-05	1.48E-05	1.92E-05	1.70E-05		0.00E+00	0.00E+00	1.54E-09	1.54E-09	0.00	3.24E-04	8.16E-05	2.74E-04	1.16E-04
1.33E-05	1.32E-05	1.47E-05	1.90E-05	1.68E-05		0.00E+00	0.00E+00	1.52E-09	1.52E-09	0.00	3.21E-04	8.08E-05	2.71E-04	1.15E-04
1.32E-05	1.31E-05	1.45E-05	1.88E-05	1.66E-05		0.00E+00	0.00E+00	1.51E-09	1.51E-09	0.00	3.17E-04	8.00E-05	2.68E-04	1.14E-04
1.30E-05	1.29E-05	1.43E-05	1.86E-05	1.64E-05		0.00E+00	0.00E+00	1.49E-09	1.49E-09	0.00	3.13E-04	7.91E-05	2.65E-04	1.12E-04
1.28E-05	1.27E-05	1.41E-05	1.83E-05	1.62E-05		0.00E+00	0.00E+00	1.47E-09	1.47E-09	0.00	3.08E-04	7.79E-05	2.61E-04	1.11E-04
1.47E-05	1.46E-05	1.63E-05	2.12E-05	1.87E-05		0.00E+00	0.00E+00	1.69E-09	1.69E-09	0.00	3.56E-04	8.95E-05	3.01E-04	1.28E-04
1.47E-05	1.46E-05	1.63E-05	2.12E-05	1.87E-05		0.00E+00	0.00E+00	1.69E-09	1.69E-09	0.00	3.56E-04	8.93E-05	3.01E-04	1.28E-04
1.47E-05	1.45E-05	1.62E-05	2.12E-05	1.86E-05		0.00E+00	0.00E+00	1.68E-09	1.68E-09	0.00	3.55E-04	8.90E-05	3.00E-04	1.28E-04
1.42E-05	1.41E-05	1.58E-05	2.06E-05	1.81E-05		0.00E+00	0.00E+00	1.63E-09	1.63E-09	0.00	3.44E-04	8.65E-05	2.91E-04	1.24E-04
1.41E-05	1.40E-05	1.56E-05	2.04E-05	1.79E-05		0.00E+00	0.00E+00	1.62E-09	1.62E-09	0.00	3.42E-04	8.58E-05	2.89E-04	1.23E-04
1.40E-05	1.39E-05	1.55E-05	2.02E-05	1.78E-05		0.00E+00	0.00E+00	1.61E-09	1.61E-09	0.00	3.38E-04	8.50E-05	2.86E-04	1.22E-04
1.39E-05	1.37E-05	1.53E-05	2.00E-05	1.76E-05		0.00E+00	0.00E+00	1.59E-09	1.59E-09	0.00	3.35E-04	8.41E-05	2.83E-04	1.20E-04
1.37E-05	1.36E-05	1.52E-05	1.98E-05	1.74E-05		0.00E+00	0.00E+00	1.57E-09	1.57E-09	0.00	3.31E-04	8.32E-05	2.80E-04	1.19E-04
1.36E-05	1.35E-05	1.51E-05	1.97E-05	1.72E-05		0.00E+00	0.00E+00	1.56E-09	1.56E-09	0.00	3.29E-04	8.27E-05	2.79E-04	1.18E-04
1.54E-05	1.52E-05	1.70E-05	2.23E-05	1.95E-05		0.00E+00	0.00E+00	1.76E-09	1.76E-09	0.00	3.72E-04	9.32E-05	3.14E-04	1.34E-04
1.53E-05	1.52E-05	1.70E-05	2.23E-05	1.95E-05		0.00E+00	0.00E+00	1.76E-09	1.76E-09	0.00	3.71E-04	9.30E-05	3.14E-04	1.34E-04
1.53E-05	1.52E-05	1.70E-05	2.23E-05	1.95E-05		0.00E+00	0.00E+00	1.76E-09	1.76E-09	0.00	3.70E-04	9.28E-05	3.14E-04	1.34E-04
1.50E-05	1.48E-05	1.66E-05	2.18E-05	1.90E-05		0.00E+00	0.00E+00	1.72E-09	1.72E-09	0.00	3.63E-04	9.08E-05	3.07E-04	1.31E-04
1.48E-05	1.47E-05	1.65E-05	2.17E-05	1.89E-05		0.00E+00	0.00E+00	1.71E-09	1.71E-09	0.00	3.60E-04	9.02E-05	3.05E-04	1.30E-04
1.47E-05	1.46E-05	1.64E-05	2.15E-05	1.88E-05		0.00E+00	0.00E+00	1.70E-09	1.70E-09	0.00	3.57E-04	8.95E-05	3.03E-04	1.29E-04
1.46E-05	1.45E-05	1.62E-05	2.13E-05	1.86E-05		0.00E+00	0.00E+00	1.68E-09	1.68E-09	0.00	3.53E-04	8.86E-05	3.00E-04	1.28E-04
1.44E-05	1.43E-05	1.60E-05	2.11E-05	1.83E-05		0.00E+00	0.00E+00	1.66E-09	1.66E-09	0.00	3.49E-04	8.76E-05	2.97E-04	1.26E-04
1.43E-05	1.42E-05	1.59E-05	2.09E-05	1.82E-05		0.00E+00	0.00E+00	1.65E-09	1.65E-09	0.00	3.46E-04	8.69E-05	2.94E-04	1.25E-04
1.60E-05	1.59E-05	1.78E-05	2.34E-05	2.04E-05		0.00E+00	0.00E+00	1.84E-09	1.84E-09	0.00	3.88E-04	9.71E-05	3.29E-04	1.40E-04
1.60E-05	1.58E-05	1.77E-05	2.34E-05	2.04E-05		0.00E+00	0.00E+00	1.84E-09	1.84E-09	0.00	3.88E-04	9.70E-05	3.29E-04	1.40E-04
1.59E-05	1.58E-05	1.77E-05	2.34E-05	2.04E-05		0.00E+00	0.00E+00	1.84E-09	1.84E-09	0.00	3.87E-04	9.68E-05	3.28E-04	1.40E-04
1.56E-05	1.55E-05	1.73E-05	2.29E-05	1.99E-05		0.00E+00	0.00E+00	1.80E-09	1.80E-09	0.00	3.79E-04	9.46E-05	3.21E-04	1.37E-04
1.55E-05	1.54E-05	1.72E-05	2.28E-05	1.98E-05		0.00E+00	0.00E+00	1.79E-09	1.79E-09	0.00	3.76E-04	9.40E-05	3.19E-04	1.36E-04
1.54E-05	1.53E-05	1.71E-05	2.26E-05	1.97E-05		0.00E+00	0.00E+00	1.78E-09	1.78E-09	0.00	3.74E-04	9.34E-05	3.17E-04	1.35E-04
1.52E-05	1.51E-05	1.70E-05	2.25E-05	1.94E-05		0.00E+00	0.00E+00	1.76E-09	1.76E-09	0.00	3.70E-04	9.24E-05	3.14E-04	1.34E-04
1.49E-05	1.48E-05	1.66E-05	2.20E-05	1.90E-05		0.00E+00	0.00E+00	1.72E-09	1.72E-09	0.00	3.62E-04	9.05E-05	3.08E-04	1.31E-04
1.67E-05	1.65E-05	1.86E-05	2.45E-05	2.13E-05		0.00E+00	0.00E+00	1.93E-09	1.93E-09	0.00	4.06E-04	1.01E-04	3.44E-04	1.46E-04
1.67E-05	1.65E-05	1.86E-05	2.45E-05	2.13E-05		0.00E+00	0.00E+00	1.93E-09	1.93E-09	0.00	4.06E-04	1.01E-04	3.44E-04	1.47E-04
1.66E-05	1.65E-05	1.86E-05	2.46E-05	2.13E-05		0.00E+00	0.00E+00	1.92E-09	1.92E-09	0.00	4.05E-04	1.01E-04	3.44E-04	1.47E-04
1.66E-05	1.65E-05	1.86E-05	2.46E-05	2.13E-05		0.00E+00	0.00E+00	1.92E-09	1.92E-09	0.00	4.05E-04	1.01E-04	3.44E-04	1.47E-04
1.63E-05	1.62E-05	1.83E-05	2.43E-05	2.10E-05		0.00E+00	0.00E+00	1.89E-09	1.89E-09	0.00	3.98E-04	9.93E-05	3.38E-04	1.44E-04
1.63E-05	1.61E-05	1.82E-05	2.41E-05	2.09E-05		0.00E+00	0.00E+00	1.88E-09	1.88E-09	0.00	3.96E-04	9.88E-05	3.36E-04	1.44E-04
1.62E-05	1.60E-05	1.80E-05	2.39E-05	2.07E-05		0.00E+00	0.00E+00	1.87E-09	1.87E-09	0.00	3.94E-04	9.81E-05	3.34E-04	1.43E-04
1.61E-05	1.59E-05	1.79E-05	2.39E-05	2.06E-05		0.00E+00	0.00E+00	1.86E-09	1.86E-09	0.00	3.92E-04	9.76E-05	3.33E-04	1.42E-04
1.59E-05	1.58E-05	1.78E-05	2.37E-05	2.04E-05		0.00E+00	0.00E+00	1.84E-09	1.84E-09	0.00	3.87E-04	9.66E-05	3.30E-04	1.41E-04
1.70E-05	1.68E-05	1.90E-05	2.52E-05	2.18E-05		0.00E+00	0.00E+00	1.97E-09	1.97E-09	0.00	4.14E-04	1.03E-04	3.51E-04	1.50E-04
1.70E-05	1.68E-05	1.90E-05	2.54E-05	2.19E-05		0.00E+00	0.00E+00	1.97E-09	1.97E-09	0.00	4.15E-04	1.03E-04	3.53E-04	1.51E-04
1.69E-05	1.67E-05	1.89E-05	2.52E-05	2.17E-05		0.00E+00	0.00E+00	1.96E-09	1.96E-09	0.00	4.13E-04	1.03E-04	3.51E-04	1.50E-04
1.68E-05	1.67E-05	1.89E-05	2.52E-05	2.16E-05		0.00E+00	0.00E+00	1.95E-09	1.95E-09	0.00	4.11E-04	1.02E-04	3.50E-04	1.50E-04
1.88E-05	1.87E-05	2.11E-05	2.82E-05	2.42E-05		0.00E+00	0.00E+00	2.19E-09	2.19E-09	0.00	4.61E-04	1.14E-04	3.91E-04	1.67E-04
1.89E-05	1.87E-05	2.12E-05	2.84E-05	2.43E-05		0.00E+00	0.00E+00	2.20E-09	2.20E-09	0.00	4.62E-04	1.15E-04	3.93E-04	1.68E-04
1.89E-05	1.87E-05	2.12E-05	2.86E-05	2.44E-05		0.00E+00	0.00E+00	2.20E-09	2.20E-09	0.00	4.63E-04	1.15E-04	3.94E-04	1.69E-04
1.97E-05	1.96E-05	2.22E-05	2.98E-05	2.55E-05		0.00E+00	0.00E+00	2.30E-09	2.30E-09	0.00	4.83E-04	1.20E-04	4.11E-04	1.76E-04
1.98E-05	1.96E-05	2.23E-05	3.01E-05	2.56E-05		0.00E+00	0.00E+00	2.31E-09	2.31E-09	0.00	4.86E-04	1.20E-04	4.14E-04	1.77E-04
2.07E-05	2.05E-05	2.33E-05	3.15E-05	2.68E-05		0.00E+00	0.00E+00	2.41E-09	2.41E-09	0.00	5.08E-04	1.25E-04	4.33E-04	1.86E-04
2.07E-05	2.06E-05	2.34E-05	3.19E-05	2.69E-05		0.00E+00	0.00E+00	2.43E-09	2.43E-09	0.00	5.11E-04	1.26E-04	4.36E-04	1.87E-04
2.17E-05	2.15E-05	2.45E-05	3.34E-05	2.82E-05		0.00E+00	0.00E+00	2.54E-09	2.54E-09	0.00	5.34E-04	1.32E-04	4.56E-04	1.96E-04
2.18E-05	2.16E-05	2.47E-05	3.39E-05	2.84E-05		0.00E+00	0.00E+00	2.56E-09	2.56E-09	0.00	5.37E-04	1.32E-04	4.60E-04	1.98E-04
2.18E-05	2.16E-05	2.48E-05	3.42E-05	2.85E-05		0.00E+00	0.00E+00	2.57E-09	2.57E-09	0.00	5.40E-04	1.32E-04	4.62E-04	1.99E-04
2.26E-05	2.24E-05	2.55E-05	3.48E-05	2.93E-05		0.00E+00	0.00E+00	2.65E-09	2.65E-09	0.00	5.56E-04	1.37E-04	4.75E-04	2.04E-04
2.27E-05	2.25E-05	2.58E-05	3.54E-05	2.96E-05		0.00E+00	0.00E+00	2.67E-09	2.67E-09	0.00	5.62E-04	1.38E-04	4.81E-04	2.07E-04
2.29E-05	2.27E-05	2.60E-05	3.60E-05	2.99E-05		0.00E+00	0.00E+00	2.70E-09	2.70E-09	0.00	5.66E-04	1.39E-04	4.86E-04	2.09E-04
2.29E-05	2.27E-05	2.62E-05	3.63E-05	3.00E-05		0.00E+00	0.00E+00	2.71E-09	2.71E-09	0.00	5.69E-04	1.39E-04	4.89E-04	2.10E-04
2.37E-05	2.35E-05	2.69E-05	3.68E-05	3.09E-05		0.00E+00	0.00E+00	2.78E-09	2.78E-09	0.00	5.85E-04	1.44E-04	5.00E-04	2.15E-04
2.38E-05	2.36E-05	2.72E-05	3.75E-05	3.12E-05		0.00E+00	0.00E+00	2.81E-09	2.81E-09	0.00	5.91E-04	1.45E-04	5.07E-04	2.18E-04
2.40E-05	2.38E-05	2.74E-05	3.81E-05	3.15E-05		0.00E+00	0.00E+00	2.84E-09	2.84E-09	0.00	5.96E-04	1.46E-04	5.12E-04	2.21E-04
2.41E-05	2.39E-05	2.76E-05	3.86E-05	3.17E-05		0.00E+00	0.00E+00	2.86E-09	2.86E-09	0.00	6.00E-04	1.46E-04	5.16E-04	2.23E-04
2.48E-05	2.46E-05	2.83E-05	3.90E-05	3.25E-05		0.00E+00	0.00E+00	2.93E-09	2.93E-09	0.00	6.16E-04	1.51E-04	5.27E-04	2.27E-04
2.50E-05	2.48E-05	2.86E-05	3.98E-05	3.29E-05		0.00E+00	0.00E+00	2.97E-09	2.97E-09	0.00	6.23E-04	1.52E-04	5.34E-04	2.30E-04
2.52E-05	2.50E-05	2.89E-05	4.04E-05	3.32E-05		0.00E+00	0.00E+00	2.99E-09	2.99E-09	0.00	6.28E-04	1.53E-04	5.40E-04	2.33E-04
2.53E-05	2.51E-05	2.91E-05	4.10E-05	3.35E-05		0.00E+00	0.00E+00	3.02E-09	3.02E-09	0.00	6.33E-04	1.54E-04	5.45E-04	2.35E-04
2.53E-05	2.51E-05	2.92E-05	4.12E-05	3.36E-05		0.00E+00	0.00E+00	3.03E-09	3.03E-09	0.00	6.35E-04	1.54E-04	5.47E-04	2.37E-04
2.61E-05	2.58E-05	2.98E-05	4.13E-05	3.42E-05		0.00E+00	0.00E+00	3.08E-09	3.08E-09	0.00	6.48E-04	1.58E-04	5.55E-04	2.39E-04

Unique Identifier	X (UTM)	Y (UTM)	DemolitionS 2026	Site PreparationS 2026	Grading/ExcavationS 2026	Concrete (Garage and Podiums)1 2026	Concrete (Garage and Podiums)1 2027	Concrete (Garage and Podiums)1 2028	Concrete (Garage and Podiums)S 2028	Concrete (Garage and Podiums)2 2028	Building Construction (framing, roofing, 2027	Building Construction (framing, roofing, 2028	Building Construction (framing, roofing, 2028	Building Construction (framing, roofing, 2029	Building Construction (framing, roofing, 2029
371222.013760837.01	371222.01	3760837.01	1.73E-04	0.00E+00	3.63E-04	1.20E-04	1.20E-04	1.20E-04	1.38E-04	1.93E-04	3.97E-05	3.97E-05	4.59E-05	4.59E-05	6.42E-05
371232.013760837.01	371232.01	3760837.01	1.74E-04	0.00E+00	3.67E-04	1.21E-04	1.21E-04	1.21E-04	1.40E-04	1.97E-04	4.00E-05	4.00E-05	4.64E-05	4.64E-05	6.53E-05
371242.013760837.01	371242.01	3760837.01	1.76E-04	0.00E+00	3.70E-04	1.22E-04	1.21E-04	1.21E-04	1.41E-04	2.00E-04	4.02E-05	4.02E-05	4.68E-05	4.68E-05	6.62E-05
371250.013760837.01	371250.01	3760837.01	1.76E-04	0.00E+00	3.71E-04	1.22E-04	1.21E-04	1.21E-04	1.41E-04	2.00E-04	4.02E-05	4.02E-05	4.69E-05	4.69E-05	6.65E-05
371222.013760847.01	371222.01	3760847.01	1.82E-04	0.00E+00	3.83E-04	1.26E-04	1.26E-04	1.26E-04	1.46E-04	2.05E-04	4.17E-05	4.17E-05	4.84E-05	4.84E-05	6.80E-05
371232.013760847.01	371232.01	3760847.01	1.84E-04	0.00E+00	3.87E-04	1.27E-04	1.27E-04	1.27E-04	1.47E-04	2.09E-04	4.20E-05	4.20E-05	4.89E-05	4.89E-05	6.92E-05
371240.013760847.01	371240.01	3760847.01	1.85E-04	0.00E+00	3.89E-04	1.28E-04	1.27E-04	1.27E-04	1.48E-04	2.11E-04	4.22E-05	4.22E-05	4.93E-05	4.93E-05	7.00E-05

Finishing/Painting1	Finishing/Painting1	Finishing/PaintingS	Finishing/Painting2	PavingS		Child Risk					Overlapping Phases - Maximum GLC			
2028	2029	2029	2029	2029		3rd Trimester	0<2	2<16	Total	per million	2026	2027	2028	2029
2.63E-05	2.61E-05	3.01E-05	4.21E-05	3.47E-05		0.00E+00	0.00E+00	3.12E-09	3.12E-09	0.00	6.56E-04	1.60E-04	5.63E-04	2.43E-04
2.65E-05	2.63E-05	3.05E-05	4.29E-05	3.50E-05		0.00E+00	0.00E+00	3.16E-09	3.16E-09	0.00	6.62E-04	1.61E-04	5.70E-04	2.46E-04
2.66E-05	2.64E-05	3.07E-05	4.35E-05	3.53E-05		0.00E+00	0.00E+00	3.18E-09	3.18E-09	0.00	6.67E-04	1.62E-04	5.75E-04	2.49E-04
2.66E-05	2.64E-05	3.08E-05	4.37E-05	3.54E-05		0.00E+00	0.00E+00	3.19E-09	3.19E-09	0.00	6.69E-04	1.62E-04	5.77E-04	2.50E-04
2.76E-05	2.74E-05	3.18E-05	4.46E-05	3.66E-05		0.00E+00	0.00E+00	3.29E-09	3.29E-09	0.00	6.91E-04	1.68E-04	5.94E-04	2.57E-04
2.78E-05	2.76E-05	3.21E-05	4.55E-05	3.70E-05		0.00E+00	0.00E+00	3.33E-09	3.33E-09	0.00	6.98E-04	1.69E-04	6.02E-04	2.60E-04
2.79E-05	2.77E-05	3.23E-05	4.60E-05	3.72E-05		0.00E+00	0.00E+00	3.35E-09	3.35E-09	0.00	7.03E-04	1.70E-04	6.06E-04	2.63E-04

6201 Bristol Mitigated

Health Risk Assessment Exposure Duration Assumptions for Offroad Equipment and Haul Activities

Worker Receptors

				Start Date			*1/1/2026*
				End Date			*12/29/2039*
				Days	*90*	*730*	*5110*
Phase		Start Date	End Date	Hrs/Day	Duration (days)	3rd Tri	0<2	16<70
Demolition	2026	1/1/2026	3/23/2026	12	82	0	0	82
Demolition - Hauling	2026	1/1/2026	1/23/2026	12	23	0	0	23
Site Preparation	2026	6/15/2026	6/20/2026	12	6	0	0	6
Grading/Excavation	2026	6/21/2026	12/9/2026	12	172	0	0	172
Grading/Excavation - Hauling	2026	6/21/2026	9/22/2026	12	94	0	0	94
Concrete - Garage - Trucks	2026	12/10/2026	12/31/2026	12	22	0	0	22
Concrete - Garage - Trucks	2027	1/1/2027	2/11/2027	12	42	0	0	42
Concrete - Podium 1 - Trucks	2027	10/8/2027	10/28/2027	12	21	0	0	21
Concrete - Podium 2 - Trucks	2028	1/20/2028	2/20/2028	12	32	0	0	32
Building Construction-1	2027	12/21/2027	12/31/2027	12	11	0	0	11
Building Construction-1	2028	1/1/2028	12/31/2028	12	366	0	0	366
Building Construction-1	2029	1/1/2029	1/19/2029	12	19	0	0	19
Building Construction-2	2028	6/7/2028	12/31/2028	12	208	0	0	208
Building Construction-2	2029	1/1/2029	7/5/2029	12	186	0	0	186
Finishing/Painting-1	2028	9/4/2028	12/31/2028	12	119	0	0	119
Finishing/Painting-1	2029	1/1/2029	7/13/2029	12	194	0	0	194
Finishing/Painting-2	2029	2/16/2029	12/27/2029	12	315	0	0	315
Paving	2029	7/1/2029	9/14/2029	12	76	0	0	76
					1988			

Risk Factors

	Abbreviation	UOM	3rd Trimester	0<2	2<16	16<70
Daily Breathing Rate (95th %'ile)	DBR	L/kg-day	361	1090	572	230
Fraction Of Time At Home [a]	FAH	unitless	1	1	1	2.33
Exposure Frequency	EF	days/year	0.96	0.96	0.96	0.68
Age Sensitivity Factor	ASF	unitless	10	10	3	1
Inhalation Absorption Factor	A	unitless	1	1	1	1
Conversion Factor	CF_1	m^3/L	0.001	0.001	0.001	0.001
Conversion Factor	CF_2	$\mu g/m^3$	0.001	0.001	0.001	0.001
Cancer Potency Factor (diesel exhaust)	CPF	$mg/kg\text{-}day^{-1}$	1.1	1.1	1.1	1.1
Averaging Time (for residential exposure)	AT	years	70.00	70.00	70.00	70.00

[a] assume school or daycare will have cancer risk of >1 per million

Intake Factor for Inhalation, IF ($m^3/kg\text{-}day$)

Phase	Year	Equation	3rd Trimester	0<2	16<70
Demolition	2026	$\frac{DBR \cdot FAH \cdot EF \cdot ED \cdot ASF \cdot A \cdot CF_1}{AT}$	0.00E+00	0.00E+00	1.18E-03
Demolition - Hauling	2026		0.00E+00	0.00E+00	3.31E-04
Site Preparation	2026		0.00E+00	0.00E+00	8.63E-05
Grading/Excavation	2026		0.00E+00	0.00E+00	2.47E-03
Grading/Excavation - Hauling	2026		0.00E+00	0.00E+00	1.35E-03
Concrete - Garage - Trucks	2026		0.00E+00	0.00E+00	3.17E-04
Concrete - Garage - Trucks	2027		0.00E+00	0.00E+00	6.04E-04
Concrete - Podium 1 - Trucks	2027		0.00E+00	0.00E+00	3.02E-04
Concrete - Podium 2 - Trucks	2028		0.00E+00	0.00E+00	4.60E-04
Building Construction-1	2027		0.00E+00	0.00E+00	1.58E-04
Building Construction-1	2028		0.00E+00	0.00E+00	5.27E-03
Building Construction-1	2029		0.00E+00	0.00E+00	2.73E-04
Building Construction-2	2028		0.00E+00	0.00E+00	2.99E-03
Building Construction-2	2029		0.00E+00	0.00E+00	2.68E-03
Finishing/Painting-1	2028		0.00E+00	0.00E+00	1.71E-03
Finishing/Painting-1	2029		0.00E+00	0.00E+00	2.79E-03
Finishing/Painting-2	2029		0.00E+00	0.00E+00	4.53E-03
Paving	2029		0.00E+00	0.00E+00	1.09E-03

Risk Calculation Part 1, R1

Equation	3rd Trimester	0<2	2<16
$IF \cdot CPF \cdot CF_2$	0.00E+00	0.00E+00	1.30E-06
	0.00E+00	0.00E+00	3.64E-07
	0.00E+00	0.00E+00	9.50E-08
	0.00E+00	0.00E+00	2.72E-06
	0.00E+00	0.00E+00	1.49E-06
	0.00E+00	0.00E+00	3.48E-07
	0.00E+00	0.00E+00	6.65E-07
	0.00E+00	0.00E+00	3.32E-07
	0.00E+00	0.00E+00	5.06E-07
	0.00E+00	0.00E+00	1.74E-07
	0.00E+00	0.00E+00	5.79E-06
	0.00E+00	0.00E+00	3.01E-07
	0.00E+00	0.00E+00	3.29E-06
	0.00E+00	0.00E+00	2.94E-06
	0.00E+00	0.00E+00	1.88E-06
	0.00E+00	0.00E+00	3.07E-06
	0.00E+00	0.00E+00	4.98E-06
	0.00E+00	0.00E+00	1.20E-06

6201 Bristol Mitigated

Onroad DPM Emissions, Ground Level Concentrations and Health Risk Calculations

Worker Receptors

Offsite

Phase		Start Date	End Date	Work Days	missions (lbs/da	Emissions (lbs/yr	Emissions (g/s)	From AQ Summary Emissions (lbs/day)	
Demolition	2026	1/1/2026	3/23/2026	70	1.58E-04	1.10E-02	8.27E-07	0.00075	TRUE
Demolition - Hauling	2026	1/1/2026	1/23/2026	20	3.25E-03	6.49E-02	1.70E-05	0.08209	TRUE
Site Preparation	2026	6/15/2026	6/20/2026	6	3.79E-04	2.28E-03	1.99E-06	0.00180	TRUE
Grading/Excavation	2026	6/21/2026	12/9/2026	147	4.90E-04	7.21E-02	2.57E-06	0.00232	TRUE
Grading/Excavation - Hauling	2026	6/21/2026	9/22/2026	80	1.64E-02	1.31E+00	8.61E-05	0.26798	TRUE
Concrete - Garage - Trucks	2026	12/10/2026	12/31/2026	19	1.46E-02	2.78E-01	7.69E-05	0.13593	TRUE
Concrete - Garage - Trucks	2027	1/1/2027	2/11/2027	36	1.47E-02	5.29E-01	7.71E-05	0.13641	TRUE
Concrete - Podium 1 - Trucks	2027	10/8/2027	10/28/2027	18	1.47E-02	2.65E-01	7.71E-05	0.13641	TRUE
Concrete - Podium 2 - Trucks	2028	1/20/2028	2/20/2028	27	1.45E-02	3.92E-01	7.62E-05	0.13478	TRUE
Building Construction-1	2027	12/21/2027	12/31/2027	10	1.28E-02	1.28E-01	6.72E-05	0.06055	TRUE
Building Construction-1	2028	1/1/2028	12/31/2028	313	1.23E-02	3.84E+00	6.44E-05	0.05807	TRUE
Building Construction-1	2029	1/1/2029	1/19/2029	17	1.18E-02	2.00E-01	6.18E-05	0.05577	TRUE
Building Construction-2	2028	6/7/2028	12/31/2028	178	4.38E-03	7.80E-01	2.30E-05	0.02074	TRUE
Building Construction-2	2029	1/1/2029	7/5/2029	160	4.21E-03	6.73E-01	2.21E-05	0.01992	TRUE
Finishing/Painting-1	2028	9/4/2028	12/31/2028	102	0.00E+00	0.00E+00	0.00E+00	0.00000	TRUE
Finishing/Painting-1	2029	1/1/2029	7/13/2029	167	0.00E+00	0.00E+00	0.00E+00	0.00000	TRUE
Finishing/Painting-2	2029	2/16/2029	12/27/2029	270	0.00E+00	0.00E+00	0.00E+00	0.00000	TRUE
Paving	2029	7/1/2029	9/14/2029	65	4.19E-04	2.72E-02	2.20E-06	0.00198	TRUE
				1705					

Haul Truck/Worker Trip Adjustment Factor to Model - Demolition

	Total (miles)				
	HAUL				
Haul Distance (Haz Waste Facility or Landfill)	109				
			Haul Route Model	6934.9	
				6.9349	km modeled
AERMOD	4.31	*Calculated in Lake AERMOD View*		0.62	km to mile conversion
% in Dispersion Model, Hauling (Haz Waste Facility or Landfill)	4.0%			4.31	Miles modeled

Haul Truck/Worker Trip Adjustment Factor to Model - Grading

	Total (miles)				
	HAUL				
Haul Distance (Haz Waste Facility or Landfill)	70.4				
			Haul Route Model	6934.9	
				6.9349	km modeled
AERMOD	4.31	*Calculated in Lake AERMOD View*		0.62	km to mile conv
% in Dispersion Model, Hauling (Haz Waste Facilit	6.1%			4.31	Miles modeled

Haul Truck/Worker Trip Adjustment Factor to Model - Concrete/Vendor

	Total (miles)		
	HAUL		
Hauling Default	40		
Vendor	20.40	Haul Route Model	6934.9
			6.9349
version AERMOD	4.31	*Calculated in Lake AERMOD View*	0.62
			4.31
Hauling Default	10.8%		
% in Dispersion	21.1%		

Unique Identifier	X (UTM)	Y (UTM)	Demolition 2026	Demolition - Hauling 2026	Site Preparation 2026	Grading/Excavation 2026	Grading/Excavation - Hauling 2026	Concrete - Garage - Trucks 2026	Concrete - Garage - Trucks 2027	Concrete - Podium 1 - Trucks 2027	Concrete - Podium 2 - Trucks 2028	Building Construction-1 2027	Building Construction-1 2028	Building Construction-1 2029	Building Construction-2 2028	Building Construction-2 2029	Finishing/Painting-1 2028	Finishing/Painting-1 2029
371286.013761124.01	371286.01	3761124.01	3.34E-06	6.88E-05	8.04E-06	1.04E-05	3.48E-04	3.10E-04	3.12E-04	3.12E-04	3.08E-04	2.71E-04	2.60E-04	2.50E-04	9.29E-05	8.92E-05	0.00E+00	0.00E+00
371296.013761124.01	371296.01	3761124.01	3.22E-06	6.64E-05	7.76E-06	1.00E-05	3.36E-04	3.00E-04	3.01E-04	3.01E-04	2.97E-04	2.62E-04	2.51E-04	2.41E-04	8.97E-05	8.61E-05	0.00E+00	0.00E+00
371286.013761130.01	371286.01	3761130.01	3.34E-06	6.87E-05	8.04E-06	1.04E-05	3.47E-04	3.10E-04	3.11E-04	3.11E-04	3.08E-04	2.71E-04	2.60E-04	2.50E-04	9.28E-05	8.91E-05	0.00E+00	0.00E+00
371296.013761130.01	371296.01	3761130.01	3.23E-06	6.65E-05	7.77E-06	1.00E-05	3.36E-04	3.00E-04	3.01E-04	3.01E-04	2.97E-04	2.62E-04	2.51E-04	2.41E-04	8.97E-05	8.62E-05	0.00E+00	0.00E+00
371302.013761130.01	371302.01	3761130.01	3.17E-06	6.54E-05	7.64E-06	9.88E-06	3.30E-04	2.95E-04	2.96E-04	2.96E-04	2.93E-04	2.58E-04	2.47E-04	2.37E-04	8.83E-05	8.48E-05	0.00E+00	0.00E+00
371266.013761140.01	371266.01	3761140.01	3.70E-06	7.62E-05	8.91E-06	1.15E-05	3.85E-04	3.44E-04	3.45E-04	3.45E-04	3.41E-04	3.00E-04	2.88E-04	2.77E-04	1.03E-04	9.88E-05	0.00E+00	0.00E+00
371276.013761140.01	371276.01	3761140.01	3.50E-06	7.21E-05	8.43E-06	1.09E-05	3.64E-04	3.25E-04	3.26E-04	3.26E-04	3.23E-04	2.84E-04	2.73E-04	2.62E-04	9.73E-05	9.35E-05	0.00E+00	0.00E+00
371286.013761140.01	371286.01	3761140.01	3.35E-06	6.91E-05	8.08E-06	1.04E-05	3.49E-04	3.12E-04	3.13E-04	3.13E-04	3.09E-04	2.72E-04	2.61E-04	2.51E-04	9.33E-05	8.96E-05	0.00E+00	0.00E+00
371296.013761140.01	371296.01	3761140.01	3.25E-06	6.70E-05	7.83E-06	1.01E-05	3.38E-04	3.02E-04	3.03E-04	3.03E-04	3.00E-04	2.64E-04	2.53E-04	2.43E-04	9.04E-05	8.68E-05	0.00E+00	0.00E+00
371256.013761150.01	371256.01	3761150.01	3.97E-06	8.17E-05	9.55E-06	1.23E-05	4.13E-04	3.69E-04	3.70E-04	3.70E-04	3.66E-04	3.22E-04	3.09E-04	2.97E-04	1.10E-04	1.06E-04	0.00E+00	0.00E+00
371266.013761150.01	371266.01	3761150.01	3.72E-06	7.66E-05	8.95E-06	1.16E-05	3.87E-04	3.45E-04	3.47E-04	3.47E-04	3.43E-04	3.02E-04	2.89E-04	2.78E-04	1.03E-04	9.93E-05	0.00E+00	0.00E+00
371276.013761150.01	371276.01	3761150.01	3.53E-06	7.28E-05	8.51E-06	1.10E-05	3.68E-04	3.29E-04	3.30E-04	3.30E-04	3.26E-04	2.87E-04	2.75E-04	2.64E-04	9.83E-05	9.44E-05	0.00E+00	0.00E+00
371286.013761150.01	371286.01	3761150.01	3.40E-06	7.01E-05	8.19E-06	1.06E-05	3.54E-04	3.16E-04	3.17E-04	3.17E-04	3.14E-04	2.76E-04	2.65E-04	2.54E-04	9.46E-05	9.09E-05	0.00E+00	0.00E+00
371296.013761150.01	371296.01	3761150.01	3.30E-06	6.81E-05	7.96E-06	1.03E-05	3.44E-04	3.07E-04	3.08E-04	3.08E-04	3.05E-04	2.68E-04	2.57E-04	2.47E-04	9.19E-05	8.83E-05	0.00E+00	0.00E+00
371226.013761163.01	371226.01	3761163.01	5.23E-06	1.08E-04	1.26E-05	1.63E-05	5.45E-04	4.86E-04	4.88E-04	4.88E-04	4.82E-04	4.25E-04	4.07E-04	3.91E-04	1.45E-04	1.40E-04	0.00E+00	0.00E+00
371256.013761160.01	371256.01	3761160.01	3.98E-06	8.20E-05	9.58E-06	1.24E-05	4.14E-04	3.70E-04	3.71E-04	3.71E-04	3.67E-04	3.23E-04	3.10E-04	2.98E-04	1.11E-04	1.06E-04	0.00E+00	0.00E+00
371266.013761160.01	371266.01	3761160.01	3.76E-06	7.74E-05	9.05E-06	1.17E-05	3.91E-04	3.49E-04	3.51E-04	3.51E-04	3.47E-04	3.05E-04	2.93E-04	2.81E-04	1.05E-04	1.00E-04	0.00E+00	0.00E+00
371276.013761160.01	371276.01	3761160.01	3.60E-06	7.41E-05	8.67E-06	1.12E-05	3.75E-04	3.35E-04	3.36E-04	3.36E-04	3.32E-04	2.92E-04	2.80E-04	2.69E-04	1.00E-04	9.61E-05	0.00E+00	0.00E+00
371286.013761160.01	371286.01	3761160.01	3.48E-06	7.17E-05	8.38E-06	1.08E-05	3.62E-04	3.24E-04	3.25E-04	3.25E-04	3.21E-04	2.83E-04	2.71E-04	2.60E-04	9.68E-05	9.30E-05	0.00E+00	0.00E+00
371294.013761160.01	371294.01	3761160.01	3.41E-06	7.02E-05	8.21E-06	1.06E-05	3.55E-04	3.17E-04	3.18E-04	3.18E-04	3.14E-04	2.77E-04	2.66E-04	2.55E-04	9.48E-05	9.11E-05	0.00E+00	0.00E+00
371206.013761174.01	371206.01	3761174.01	7.13E-06	1.47E-04	1.72E-05	2.22E-05	7.43E-04	6.63E-04	6.65E-04	6.65E-04	6.57E-04	5.79E-04	5.55E-04	5.33E-04	1.98E-04	1.91E-04	0.00E+00	0.00E+00
371219.013761170.01	371219.01	3761170.01	5.70E-06	1.17E-04	1.37E-05	1.77E-05	5.94E-04	5.30E-04	5.32E-04	5.32E-04	5.26E-04	4.63E-04	4.44E-04	4.26E-04	1.59E-04	1.52E-04	0.00E+00	0.00E+00
371226.013761170.01	371226.01	3761170.01	5.19E-06	1.07E-04	1.25E-05	1.62E-05	5.41E-04	4.83E-04	4.84E-04	4.84E-04	4.78E-04	4.21E-04	4.04E-04	3.88E-04	1.44E-04	1.39E-04	0.00E+00	0.00E+00
371246.013761170.01	371246.01	3761170.01	4.29E-06	8.85E-05	1.03E-05	1.34E-05	4.47E-04	3.99E-04	4.01E-04	4.01E-04	3.96E-04	3.49E-04	3.34E-04	3.21E-04	1.19E-04	1.15E-04	0.00E+00	0.00E+00
371256.013761170.01	371256.01	3761170.01	4.03E-06	8.30E-05	9.71E-06	1.25E-05	4.20E-04	3.75E-04	3.76E-04	3.76E-04	3.72E-04	3.27E-04	3.14E-04	3.01E-04	1.12E-04	1.08E-04	0.00E+00	0.00E+00
371266.013761170.01	371266.01	3761170.01	3.84E-06	7.91E-05	9.25E-06	1.19E-05	4.00E-04	3.57E-04	3.58E-04	3.58E-04	3.54E-04	3.12E-04	2.99E-04	2.87E-04	1.07E-04	1.03E-04	0.00E+00	0.00E+00
371276.013761170.01	371276.01	3761170.01	3.70E-06	7.62E-05	8.91E-06	1.15E-05	3.85E-04	3.44E-04	3.45E-04	3.45E-04	3.41E-04	3.01E-04	2.88E-04	2.77E-04	1.03E-04	9.88E-05	0.00E+00	0.00E+00
371286.013761170.01	371286.01	3761170.01	3.60E-06	7.42E-05	8.67E-06	1.12E-05	3.75E-04	3.35E-04	3.36E-04	3.36E-04	3.32E-04	2.92E-04	2.80E-04	2.69E-04	1.00E-04	9.62E-05	0.00E+00	0.00E+00
371292.013761170.01	371292.01	3761170.01	3.55E-06	7.32E-05	8.56E-06	1.11E-05	3.70E-04	3.30E-04	3.32E-04	3.32E-04	3.28E-04	2.89E-04	2.77E-04	2.66E-04	9.88E-05	9.49E-05	0.00E+00	0.00E+00
371198.013761178.01	371198.01	3761178.01	8.44E-06	1.74E-04	2.03E-05	2.63E-05	8.78E-04	7.84E-04	7.87E-04	7.87E-04	7.78E-04	6.85E-04	6.57E-04	6.31E-04	2.35E-04	2.25E-04	0.00E+00	0.00E+00
371206.013761180.01	371206.01	3761180.01	7.04E-06	1.45E-04	1.69E-05	2.19E-05	7.33E-04	6.54E-04	6.57E-04	6.57E-04	6.49E-04	5.72E-04	5.48E-04	5.26E-04	1.96E-04	1.88E-04	0.00E+00	0.00E+00
371216.013761180.01	371216.01	3761180.01	5.94E-06	1.22E-04	1.43E-05	1.85E-05	6.19E-04	5.52E-04	5.54E-04	5.54E-04	5.48E-04	4.83E-04	4.63E-04	4.44E-04	1.65E-04	1.59E-04	0.00E+00	0.00E+00
371225.013761180.01	371225.01	3761180.01	5.28E-06	1.09E-04	1.27E-05	1.64E-05	5.50E-04	4.91E-04	4.93E-04	4.93E-04	4.87E-04	4.29E-04	4.11E-04	3.95E-04	1.47E-04	1.41E-04	0.00E+00	0.00E+00
371246.013761180.01	371246.01	3761180.01	4.38E-06	9.02E-05	1.05E-05	1.36E-05	4.56E-04	4.07E-04	4.09E-04	4.09E-04	4.04E-04	3.56E-04	3.41E-04	3.27E-04	1.22E-04	1.17E-04	0.00E+00	0.00E+00
371256.013761180.01	371256.01	3761180.01	4.14E-06	8.53E-05	9.97E-06	1.29E-05	4.31E-04	3.85E-04	3.86E-04	3.86E-04	3.82E-04	3.36E-04	3.22E-04	3.10E-04	1.15E-04	1.11E-04	0.00E+00	0.00E+00
371266.013761180.01	371266.01	3761180.01	3.97E-06	8.18E-05	9.56E-06	1.24E-05	4.14E-04	3.69E-04	3.71E-04	3.71E-04	3.66E-04	3.23E-04	3.09E-04	2.97E-04	1.10E-04	1.06E-04	0.00E+00	0.00E+00
371276.013761180.01	371276.01	3761180.01	3.86E-06	7.94E-05	9.29E-06	1.20E-05	4.02E-04	3.58E-04	3.60E-04	3.60E-04	3.55E-04	3.13E-04	3.00E-04	2.88E-04	1.07E-04	1.03E-04	0.00E+00	0.00E+00
371286.013761180.01	371286.01	3761180.01	3.78E-06	7.78E-05	9.10E-06	1.18E-05	3.93E-04	3.51E-04	3.53E-04	3.53E-04	3.48E-04	3.07E-04	2.94E-04	2.83E-04	1.05E-04	1.01E-04	0.00E+00	0.00E+00
371216.013761185.01	371216.01	3761185.01	5.98E-06	1.23E-04	1.44E-05	1.86E-05	6.22E-04	5.56E-04	5.58E-04	5.58E-04	5.51E-04	4.85E-04	4.65E-04	4.47E-04	1.66E-04	1.60E-04	0.00E+00	0.00E+00
371223.013761186.01	371223.01	3761186.01	5.47E-06	1.13E-04	1.32E-05	1.70E-05	5.70E-04	5.09E-04	5.11E-04	5.11E-04	5.05E-04	4.45E-04	4.26E-04	4.09E-04	1.52E-04	1.46E-04	0.00E+00	0.00E+00
371256.013761188.01	371256.01	3761188.01	4.28E-06	8.82E-05	1.03E-05	1.33E-05	4.46E-04	3.98E-04	3.99E-04	3.99E-04	3.95E-04	3.48E-04	3.33E-04	3.20E-04	1.19E-04	1.14E-04	0.00E+00	0.00E+00
371266.013761190.01	371266.01	3761190.01	4.18E-06	8.61E-05	1.01E-05	1.30E-05	4.35E-04	3.88E-04	3.90E-04	3.90E-04	3.85E-04	3.39E-04	3.25E-04	3.12E-04	1.16E-04	1.12E-04	0.00E+00	0.00E+00
371276.013761190.01	371276.01	3761190.01	4.09E-06	8.42E-05	9.84E-06	1.27E-05	4.26E-04	3.80E-04	3.81E-04	3.81E-04	3.77E-04	3.32E-04	3.18E-04	3.06E-04	1.14E-04	1.09E-04	0.00E+00	0.00E+00
371285.013761190.01	371285.01	3761190.01	4.04E-06	8.33E-05	9.73E-06	1.26E-05	4.21E-04	3.76E-04	3.77E-04	3.77E-04	3.73E-04	3.28E-04	3.15E-04	3.02E-04	1.12E-04	1.08E-04	0.00E+00	0.00E+00
371178.013761250.01	371178.01	3761250.01	3.09E-06	6.37E-05	7.45E-06	9.63E-06	3.22E-04	2.88E-04	2.89E-04	2.89E-04	2.85E-04	2.51E-04	2.41E-04	2.31E-04	8.60E-05	8.26E-05	0.00E+00	0.00E+00
371188.013761251.01	371188.01	3761251.01	3.80E-06	7.84E-05	9.16E-06	1.18E-05	3.96E-04	3.54E-04	3.55E-04	3.55E-04	3.51E-04	3.09E-04	2.96E-04	2.84E-04	1.06E-04	1.02E-04	0.00E+00	0.00E+00
371168.013761258.01	371168.01	3761258.01	2.28E-06	4.70E-05	5.50E-06	7.11E-06	2.38E-04	2.12E-04	2.13E-04	2.13E-04	2.10E-04	1.85E-04	1.78E-04	1.71E-04	6.35E-05	6.10E-05	0.00E+00	0.00E+00
371178.013761258.01	371178.01	3761258.01	2.70E-06	5.56E-05	6.50E-06	8.40E-06	2.81E-04	2.51E-04	2.52E-04	2.52E-04	2.49E-04	2.19E-04	2.10E-04	2.02E-04	7.51E-05	7.21E-05	0.00E+00	0.00E+00
371188.013761258.01	371188.01	3761258.01	3.27E-06	6.74E-05	7.88E-06	1.02E-05	3.41E-04	3.04E-04	3.05E-04	3.05E-04	3.02E-04	2.66E-04	2.55E-04	2.45E-04	9.10E-05	8.74E-05	0.00E+00	0.00E+00
371198.013761258.01	371198.01	3761258.01	4.03E-06	8.31E-05	9.71E-06	1.26E-05	4.20E-04	3.75E-04	3.76E-04	3.76E-04	3.72E-04	3.27E-04	3.14E-04	3.02E-04	1.12E-04	1.08E-04	0.00E+00	0.00E+00
371208.013761262.01	371208.01	3761262.01	4.52E-06	9.32E-05	1.09E-05	1.41E-05	4.71E-04	4.21E-04	4.22E-04	4.22E-04	4.17E-04	3.67E-04	3.52E-04	3.38E-04	1.26E-04	1.21E-04	0.00E+00	0.00E+00
371158.013761268.01	371158.01	3761268.01	1.82E-06	3.74E-05	4.37E-06	5.65E-06	1.89E-04	1.69E-04	1.69E-04	1.69E-04	1.67E-04	1.47E-04	1.41E-04	1.36E-04	5.05E-05	4.85E-05	0.00E+00	0.00E+00
371168.013761268.01	371168.01	3761268.01	2.05E-06	4.22E-05	4.93E-06	6.37E-06	2.13E-04	1.90E-04	1.91E-04	1.91E-04	1.89E-04	1.66E-04	1.59E-04	1.53E-04	5.70E-05	5.47E-05	0.00E+00	0.00E+00
371178.013761268.01	371178.01	3761268.01	2.35E-06	4.85E-05	5.66E-06	7.32E-06	2.45E-04	2.19E-04	2.19E-04	2.19E-04	2.17E-04	1.91E-04	1.83E-04	1.76E-04	6.54E-05	6.28E-05	0.00E+00	0.00E+00
371188.013761268.01	371188.01	3761268.01	2.75E-06	5.67E-05	6.62E-06	8.56E-06	2.86E-04	2.56E-04	2.57E-04	2.57E-04	2.54E-04	2.23E-04	2.14E-04	2.06E-04	7.65E-05	7.35E-05	0.00E+00	0.00E+00
371198.013761268.01	371198.01	3761268.01	3.27E-06	6.73E-05	7.87E-06	1.02E-05	3.40E-04	3.04E-04	3.05E-04	3.05E-04	3.01E-04	2.65E-04	2.54E-04	2.44E-04	9.09E-05	8.73E-05	0.00E+00	0.00E+00
371208.013761268.01	371208.01	3761268.01	3.93E-06	8.10E-05	9.47E-06	1.22E-05	4.09E-04	3.65E-04	3.67E-04	3.67E-04	3.62E-04	3.19E-04	3.06E-04	2.94E-04	1.09E-04	1.05E-04	0.00E+00	0.00E+00
371218.013761268.01	371218.01	3761268.01	4.77E-06	9.84E-05	1.15E-05	1.49E-05	4.97E-04	4.44E-04	4.45E-04	4.45E-04	4.40E-04	3.88E-04	3.72E-04	3.57E-04	1.33E-04	1.28E-04	0.00E+00	0.00E+00
371148.013761278.01	371148.01	3761278.01	1.54E-06	3.16E-05	3.70E-06	4.78E-06	1.60E-04	1.43E-04	1.43E-04	1.43E-04	1.42E-04	1.25E-04	1.20E-04	1.15E-04	4.27E-05	4.10E-05	0.00E+00	0.00E+00
371158.013761278.01	371158.01	3761278.01	1.68E-06	3.47E-05	4.06E-06	5.24E-06	1.75E-04	1.57E-04	1.57E-04	1.57E-04	1.55E-04	1.37E-04	1.31E-04	1.26E-04	4.68E-05	4.50E-05	0.00E+00	0.00E+00
371168.013761278.01	371168.01	3761278.01	1.87E-06	3.85E-05	4.50E-06	5.82E-06	1.95E-04	1.74E-04	1.74E-04	1.74E-04	1.72E-04	1.52E-04	1.46E-04	1.40E-04	5.20E-05	4.99E-05	0.00E+00	0.00E+00
371178.013761278.01	371178.01	3761278.01	2.10E-06	4.33E-05	5.06E-06	6.54E-06	2.19E-04	1.95E-04	1.96E-04	1.96E-04	1.94E-04	1.71E-04	1.64E-04	1.57E-04	5.85E-05	5.61E-05	0.00E+00	0.00E+00
371188.013761278.01	371188.01	3761278.01	2.39E-06	4.93E-05	5.77E-06	7.45E-06	2.49E-04	2.23E-04	2.23E-04	2.23E-04	2.21E-04	1.94E-04	1.86E-04	1.79E-04	6.66E-05	6.40E-05	0.00E+00	0.00E+00
371198.013761278.01	371198.01	3761278.01	2.76E-06	5.70E-05	6.66E-06	8.60E-06	2.88E-04	2.57E-04	2.58E-04	2.58E-04	2.55E-04	2.24E-04	2.15E-04	2.07E-04	7.69E-05	7.38E-05	0.00E+00	0.00E+00
371208.013761278.01	371208.01	3761278.01	3.23E-06	6.66E-05	7.78E-06	1.01E-05	3.37E-04	3.00E-04	3.01E-04	3.01E-04	2.98E-04	2.62E-04	2.52E-04	2.42E-04	8.99E-05	8.63E-05	0.00E+00	0.00E+00
371218.013761278.01	371218.01	3761278.01	3.82E-06	7.86E-05	9.19E-06	1.19E-05	3.97E-04	3.55E-04	3.56E-04	3.56E-04	3.52E-04	3.10E-04	2.97E-04	2.85E-04	1.06E-04	1.02E-04	0.00E+00	0.00E+00
371228.013761279.01	371228.01	3761279.01	4.44E-06	9.14E-05	1.07E-05	1.38E-05	4.62E-04	4.13E-04	4.14E-04	4.14E-04	4.09E-04	3.60E-04	3.46E-04	3.32E-04	1.23E-04	1.19E-04	0.00E+00	0.00E+00
371148.013761288.01	371148.01	3761288.01	1.45E-06	2.99E-05	3.50E-06	4.52E-06	1.51E-04	1.35E-04	1.35E-04	1.35E-04	1.34E-04	1.18E-04	1.13E-04	1.09E-04	4.04E-05	3.88E-05	0.00E+00	0.00E+00
371158.013761288.01	371158.01	3761288.01	1.58E-06	3.25E-05	3.80E-06	4.91E-06	1.64E-04	1.47E-04	1.47E-04	1.47E-04	1.45E-04	1.28E-04	1.23E-04	1.18E-04	4.38E-05	4.21E-05	0.00E+00	0.00E+00
371168.013761288.01	371168.01	3761288.01	1.73E-06	3.56E-05	4.16E-06	5.37E-06	1.80E-04	1.61E-04	1.61E-04	1.61E-04	1.59E-04	1.40E-04	1.34E-04	1.29E-04	4.80E-05	4.61E-05	0.00E+00	0.00E+00
371178.013761288.01	371178.01	3761288.01	1.91E-06	3.94E-05	4.60E-06	5.95E-06	1.99E-04	1.78E-04	1.78E-04	1.78E-04	1.76E-04	1.55E-04	1.49E-04	1.43E-04	5.32E-05	5.11E-05	0.00E+00	0.00E+00
371188.013761288.01	371188.01	3761288.01	2.14E-06	4.40E-05	5.15E-06	6.65E-06	2.22E-04	1.99E-04	1.99E-04	1.99E-04	1.97E-04	1.73E-04	1.66E-04	1.60E-04	5.94E-05	5.71E-05	0.00E+00	0.00E+00
371198.013761288.01	371198.01	3761288.01	2.41E-06	4.97E-05	5.82E-06	7.52E-06	2.51E-04	2.24E-04	2.25E-04	2.25E-04	2.23E-04	1.96E-04	1.88E-04	1.81E-04	6.72E-05	6.45E-05	0.00E+00	0.00E+00
371208.013761288.01	371208.01	3761288.01	2.76E-06	5.68E-05	6.64E-06	8.58E-06	2.87E-04	2.56E-04	2.57E-04	2.57E-04	2.54E-04	2.24E-04	2.15E-04	2.06E-04	7.67E-05	7.37E-05	0.00E+00	0.00E+00
371218.013761288.01	371218.01	3761288.01	3.18E-06	6.56E-05	7.67E-06	9.91E-06	3.31E-04	2.96E-04	2.97E-04	2.97E-04	2.93E-04	2.58E-04	2.48E-04	2.38E-04	8.85E-05	8.50E-05	0.00E+00	0.00E+00
371228.013761288.01	371228.01	3761288.01	3.70E-06	7.63E-05	8.91E-06	1.15E-05	3.85E-04	3.44E-04	3.45E-04	3.45E-04	3.41E-04	3.01E-04	2.88E-04	2.77E-04	1.03E-04	9.89E-05	0.00E+00	0.00E+00
371238.013761291.01	371238.01	3761291.01	4.08E-06	8.41E-05	9.83E-06	1.27E-05	4.25E-04	3.80E-04	3.81E-04	3.81E-04	3.76E-04	3.32E-04	3.18E-04	3.05E-04	1.14E-04	1.09E-04	0.00E+00	0.00E+00
371138.013761298.01	371138.01	3761298.01	1.29E-06	2.66E-05	3.11E-06	4.02E-06	1.35E-04	1.20E-04	1.21E-04	1.21E-04	1.19E-04	1.05E-04	1.01E-04	9.66E-05	3.59E-05	3.45E-05	0.00E+00	0.00E+00
371148.013761298.01	371148.01	3761298.01	1.38E-06	2.84E-05	3.32E-06	4.30E-06	1.44E-04	1.28E-04	1.29E-04	1.29E-04	1.27E-04	1.12E-04	1.07E-04	1.03E-04	3.84E-05	3.69E-05	0.00E+00	0.00E+00
371158.013761298.01	371158.01	3761298.01	1.49E-06	3.06E-05	3.58E-06	4.62E-06	1.55E-04	1.38E-04	1.39E-04	1.39E-04	1.37E-04	1.21E-04	1.16E-04	1.11E-04	4.13E-05	3.97E-05	0.00E+00	0.00E+00
371168.013761298.01	371168.01	3761298.01	1.61E-06	3.32E-05	3.88E-06	5.01E-06	1.68E-04	1.50E-04	1.50E-04	1.50E-04	1.48E-04	1.31E-04	1.25E-04	1.20E-04	4.48E-05	4.30E-05	0.00E+00	0.00E+00
371178.013761298.01	371178.01	3761298.01	1.76E-06	3.63E-05	4.24E-06	5.48E-06	1.83E-04	1.64E-04	1.64E-04	1.64E-04	1.62E-04	1.43E-04	1.37E-04	1.32E-04	4.90E-05	4.71E-05	0.00E+00	0.00E+00
371188.013761298.01	371188.01	3761298.01	1.94E-06	4.00E-05	4.67E-06	6.04E-06	2.02E-04	1.80E-04	1.81E-04	1.81E-04	1.79E-04	1.58E-04	1.51E-04	1.45E-04	5.40E-05	5.18E-05	0.00E+00	0.00E+00
371198.013761298.01	371198.01	3761298.01	2.16E-06	4.44E-05	5.19E-06	6.71E-06	2.25E-04	2.01E-04	2.01E-04	2.01E-04	1.99E-04	1.75E-04	1.68E-04	1.61E-04	6.00E-05	5.76E-05	0.00E+00	0.00E+00
371208.013761298.01	371208.01	3761298.01	2.42E-06	4.99E-05	5.83E-06	7.53E-06	2.52E-04	2.25E-04	2.26E-04	2.26E-04	2.23E-04	1.96E-04	1.88E-04	1.81E-04	6.73E-05	6.46E-05	0.00E+00	0.00E+00
371218.013761298.01	371218.01	3761298.01	2.74E-06	5.65E-05	6.60E-06	8.53E-06	2.85E-04	2.55E-04	2.56E-04	2.56E-04	2.53E-04	2.23E-04	2.13E-04	2.05E-04	7.62E-05	7.32E-05	0.00E+00	0.00E+00
371228.013761298.01	371228.01	3761298.01	3.12E-06	6.44E-05	7.53E-06	9.73E-06	3.25E-04	2.91E-04	2.92E-04	2.92E-04	2.88E-04	2.54E-04	2.43E-04	2.34E-04	8.69E-05	8.35E-05	0.00E+00	0.00E+00
371238.013761298.01	371238.01	3761298.01	3.59E-06	7.39E-05	8.64E-06	1.12E-05	3.74E-04	3.33E-04	3.35E-04	3.35E-04	3.31E-04	2.91E-04	2.79E-04	2.68E-04	9.98E-05	9.58E-05	0.00E+00	0.00E+00
371248.013761303.01	371248.01	3761303.01	3.77E-06	7.77E-05	9.09E-06	1.17E-05	3.93E-04	3.51E-04	3.52E-04	3.52E-04	3.48E-04	3.06E-04	2.94E-04	2.82E-04	1.05E-04	1.01E-04	0.00E+00	0.00E+00
371128.013761308.01	371128.01	3761308.01	1.17E-06	2.42E-05	2.83E-06	3.66E-06	1.22E-04	1.09E-04	1.10E-04	1.10E-04	1.08E-04	9.54E-05	9.15E-05	8.79E-05	3.27E-05	3.14E-05	0.00E+00	0.00E+00
371138.013761308.01	371138.01	3761308.01	1.24E-06	2.56E-05	2.99E-06	3.87E-06	1.29E-04	1.15E-04	1.16E-04	1.16E-04	1.14E-04	1.01E-04	9.67E-05	9.29E-05	3.45E-05	3.32E-05	0.00E+00	0.00E+00
371148.013761308.01	371148.01	3761308.01	1.32E-06	2

Finishing/Painting-2	Paving			Child Risk					Overlapping Phases - Maximum GLC			
2029	2029			3rd Trimester	0<2	2<16	Total	per million	2026	2027	2028	2029
0.00E+00	8.88E-06			0.00E+00	0.00E+00	3.36E-09	3.36E-09	3.36E-03	7.49E-04	8.94E-04	6.61E-04	3.48E-04
0.00E+00	8.58E-06			0.00E+00	0.00E+00	3.24E-09	3.24E-09	3.24E-03	7.23E-04	8.63E-04	6.38E-04	3.36E-04
0.00E+00	8.88E-06			0.00E+00	0.00E+00	3.36E-09	3.36E-09	3.36E-03	7.48E-04	8.94E-04	6.60E-04	3.48E-04
0.00E+00	8.58E-06			0.00E+00	0.00E+00	3.24E-09	3.24E-09	3.24E-03	7.23E-04	8.64E-04	6.38E-04	3.36E-04
0.00E+00	8.44E-06			0.00E+00	0.00E+00	3.19E-09	3.19E-09	3.19E-03	7.11E-04	8.50E-04	6.28E-04	3.31E-04
0.00E+00	9.84E-06			0.00E+00	0.00E+00	3.72E-09	3.72E-09	3.72E-03	8.29E-04	9.91E-04	7.32E-04	3.85E-04
0.00E+00	9.31E-06			0.00E+00	0.00E+00	3.52E-09	3.52E-09	3.52E-03	7.85E-04	9.37E-04	6.92E-04	3.64E-04
0.00E+00	8.92E-06			0.00E+00	0.00E+00	3.37E-09	3.37E-09	3.37E-03	7.52E-04	8.98E-04	6.64E-04	3.49E-04
0.00E+00	8.64E-06			0.00E+00	0.00E+00	3.27E-09	3.27E-09	3.27E-03	7.29E-04	8.70E-04	6.43E-04	3.38E-04
0.00E+00	1.06E-05			0.00E+00	0.00E+00	3.99E-09	3.99E-09	3.99E-03	8.90E-04	1.06E-03	7.85E-04	4.13E-04
0.00E+00	9.88E-06			0.00E+00	0.00E+00	3.74E-09	3.74E-09	3.74E-03	8.33E-04	9.95E-04	7.35E-04	3.87E-04
0.00E+00	9.40E-06			0.00E+00	0.00E+00	3.55E-09	3.55E-09	3.55E-03	7.92E-04	9.46E-04	6.99E-04	3.68E-04
0.00E+00	9.05E-06			0.00E+00	0.00E+00	3.42E-09	3.42E-09	3.42E-03	7.63E-04	9.11E-04	6.73E-04	3.54E-04
0.00E+00	8.79E-06			0.00E+00	0.00E+00	3.32E-09	3.32E-09	3.32E-03	7.41E-04	8.85E-04	6.54E-04	3.44E-04
0.00E+00	1.39E-05			0.00E+00	0.00E+00	5.26E-09	5.26E-09	5.26E-03	1.17E-03	1.40E-03	1.03E-03	5.45E-04
0.00E+00	1.06E-05			0.00E+00	0.00E+00	4.00E-09	4.00E-09	4.00E-03	8.92E-04	1.07E-03	7.87E-04	4.14E-04
0.00E+00	1.00E-05			0.00E+00	0.00E+00	3.78E-09	3.78E-09	3.78E-03	8.43E-04	1.01E-03	7.44E-04	3.92E-04
0.00E+00	9.57E-06			0.00E+00	0.00E+00	3.62E-09	3.62E-09	3.62E-03	8.07E-04	9.64E-04	7.12E-04	3.75E-04
0.00E+00	9.26E-06			0.00E+00	0.00E+00	3.50E-09	3.50E-09	3.50E-03	7.80E-04	9.32E-04	6.89E-04	3.63E-04
0.00E+00	9.07E-06			0.00E+00	0.00E+00	3.43E-09	3.43E-09	3.43E-03	7.65E-04	9.13E-04	6.75E-04	3.55E-04
0.00E+00	1.90E-05			0.00E+00	0.00E+00	7.17E-09	7.17E-09	7.17E-03	1.60E-03	1.91E-03	1.41E-03	7.43E-04
0.00E+00	1.52E-05			0.00E+00	0.00E+00	5.73E-09	5.73E-09	5.73E-03	1.28E-03	1.53E-03	1.13E-03	5.94E-04
0.00E+00	1.38E-05			0.00E+00	0.00E+00	5.22E-09	5.22E-09	5.22E-03	1.16E-03	1.39E-03	1.03E-03	5.41E-04
0.00E+00	1.14E-05			0.00E+00	0.00E+00	4.32E-09	4.32E-09	4.32E-03	9.63E-04	1.15E-03	8.49E-04	4.47E-04
0.00E+00	1.07E-05			0.00E+00	0.00E+00	4.05E-09	4.05E-09	4.05E-03	9.04E-04	1.08E-03	7.98E-04	4.20E-04
0.00E+00	1.02E-05			0.00E+00	0.00E+00	3.86E-09	3.86E-09	3.86E-03	8.61E-04	1.03E-03	7.60E-04	4.00E-04
0.00E+00	9.84E-06			0.00E+00	0.00E+00	3.72E-09	3.72E-09	3.72E-03	8.30E-04	9.91E-04	7.32E-04	3.85E-04
0.00E+00	9.58E-06			0.00E+00	0.00E+00	3.62E-09	3.62E-09	3.62E-03	8.07E-04	9.64E-04	7.12E-04	3.75E-04
0.00E+00	9.45E-06			0.00E+00	0.00E+00	3.57E-09	3.57E-09	3.57E-03	7.97E-04	9.52E-04	7.03E-04	3.70E-04
0.00E+00	2.24E-05			0.00E+00	0.00E+00	8.48E-09	8.48E-09	8.48E-03	1.89E-03	2.26E-03	1.67E-03	8.79E-04
0.00E+00	1.87E-05			0.00E+00	0.00E+00	7.08E-09	7.08E-09	7.08E-03	1.58E-03	1.88E-03	1.39E-03	7.33E-04
0.00E+00	1.58E-05			0.00E+00	0.00E+00	5.98E-09	5.98E-09	5.98E-03	1.33E-03	1.59E-03	1.18E-03	6.19E-04
0.00E+00	1.40E-05			0.00E+00	0.00E+00	5.31E-09	5.31E-09	5.31E-03	1.18E-03	1.41E-03	1.04E-03	5.50E-04
0.00E+00	1.16E-05			0.00E+00	0.00E+00	4.40E-09	4.40E-09	4.40E-03	9.82E-04	1.17E-03	8.66E-04	4.56E-04
0.00E+00	1.10E-05			0.00E+00	0.00E+00	4.16E-09	4.16E-09	4.16E-03	9.28E-04	1.11E-03	8.19E-04	4.31E-04
0.00E+00	1.06E-05			0.00E+00	0.00E+00	3.99E-09	3.99E-09	3.99E-03	8.91E-04	1.06E-03	7.86E-04	4.14E-04
0.00E+00	1.03E-05			0.00E+00	0.00E+00	3.88E-09	3.88E-09	3.88E-03	8.65E-04	1.03E-03	7.63E-04	4.02E-04
0.00E+00	1.01E-05			0.00E+00	0.00E+00	3.80E-09	3.80E-09	3.80E-03	8.47E-04	1.01E-03	7.48E-04	3.94E-04
0.00E+00	1.59E-05			0.00E+00	0.00E+00	6.01E-09	6.01E-09	6.01E-03	1.34E-03	1.60E-03	1.18E-03	6.23E-04
0.00E+00	1.46E-05			0.00E+00	0.00E+00	5.51E-09	5.51E-09	5.51E-03	1.23E-03	1.47E-03	1.08E-03	5.70E-04
0.00E+00	1.14E-05			0.00E+00	0.00E+00	4.30E-09	4.30E-09	4.30E-03	9.60E-04	1.15E-03	8.47E-04	4.46E-04
0.00E+00	1.11E-05			0.00E+00	0.00E+00	4.20E-09	4.20E-09	4.20E-03	9.37E-04	1.12E-03	8.27E-04	4.35E-04
0.00E+00	1.09E-05			0.00E+00	0.00E+00	4.11E-09	4.11E-09	4.11E-03	9.16E-04	1.09E-03	8.09E-04	4.26E-04
0.00E+00	1.08E-05			0.00E+00	0.00E+00	4.06E-09	4.06E-09	4.06E-03	9.06E-04	1.08E-03	8.00E-04	4.21E-04
0.00E+00	8.23E-06			0.00E+00	0.00E+00	3.11E-09	3.11E-09	3.11E-03	6.94E-04	8.28E-04	6.12E-04	3.22E-04
0.00E+00	1.01E-05			0.00E+00	0.00E+00	3.82E-09	3.82E-09	3.82E-03	8.53E-04	1.02E-03	7.53E-04	3.96E-04
0.00E+00	6.07E-06			0.00E+00	0.00E+00	2.30E-09	2.30E-09	2.30E-03	5.12E-04	6.11E-04	4.52E-04	2.38E-04
0.00E+00	7.18E-06			0.00E+00	0.00E+00	2.71E-09	2.71E-09	2.71E-03	6.05E-04	7.23E-04	5.34E-04	2.81E-04
0.00E+00	8.70E-06			0.00E+00	0.00E+00	3.29E-09	3.29E-09	3.29E-03	7.33E-04	8.76E-04	6.47E-04	3.41E-04
0.00E+00	1.07E-05			0.00E+00	0.00E+00	4.06E-09	4.06E-09	4.06E-03	9.04E-04	1.08E-03	7.98E-04	4.20E-04
0.00E+00	1.20E-05			0.00E+00	0.00E+00	4.55E-09	4.55E-09	4.55E-03	1.01E-03	1.21E-03	8.95E-04	4.71E-04
0.00E+00	4.83E-06			0.00E+00	0.00E+00	1.83E-09	1.83E-09	1.83E-03	4.07E-04	4.86E-04	3.59E-04	1.89E-04
0.00E+00	5.45E-06			0.00E+00	0.00E+00	2.06E-09	2.06E-09	2.06E-03	4.59E-04	5.48E-04	4.05E-04	2.13E-04
0.00E+00	6.26E-06			0.00E+00	0.00E+00	2.37E-09	2.37E-09	2.37E-03	5.27E-04	6.30E-04	4.65E-04	2.45E-04
0.00E+00	7.32E-06			0.00E+00	0.00E+00	2.77E-09	2.77E-09	2.77E-03	6.17E-04	7.37E-04	5.44E-04	2.87E-04
0.00E+00	8.69E-06			0.00E+00	0.00E+00	3.29E-09	3.29E-09	3.29E-03	7.33E-04	8.75E-04	6.46E-04	3.40E-04
0.00E+00	1.05E-05			0.00E+00	0.00E+00	3.95E-09	3.95E-09	3.95E-03	8.81E-04	1.05E-03	7.78E-04	4.09E-04
0.00E+00	1.27E-05			0.00E+00	0.00E+00	4.80E-09	4.80E-09	4.80E-03	1.07E-03	1.28E-03	9.45E-04	4.97E-04
0.00E+00	4.09E-06			0.00E+00	0.00E+00	1.54E-09	1.54E-09	1.54E-03	3.44E-04	4.11E-04	3.04E-04	1.60E-04
0.00E+00	4.48E-06			0.00E+00	0.00E+00	1.69E-09	1.69E-09	1.69E-03	3.78E-04	4.51E-04	3.33E-04	1.75E-04
0.00E+00	4.97E-06			0.00E+00	0.00E+00	1.88E-09	1.88E-09	1.88E-03	4.19E-04	5.01E-04	3.70E-04	1.95E-04
0.00E+00	5.59E-06			0.00E+00	0.00E+00	2.11E-09	2.11E-09	2.11E-03	4.71E-04	5.63E-04	4.16E-04	2.19E-04
0.00E+00	6.37E-06			0.00E+00	0.00E+00	2.41E-09	2.41E-09	2.41E-03	5.37E-04	6.41E-04	4.74E-04	2.49E-04
0.00E+00	7.35E-06			0.00E+00	0.00E+00	2.78E-09	2.78E-09	2.78E-03	6.20E-04	7.40E-04	5.47E-04	2.88E-04
0.00E+00	8.60E-06			0.00E+00	0.00E+00	3.25E-09	3.25E-09	3.25E-03	7.25E-04	8.65E-04	6.39E-04	3.37E-04
0.00E+00	1.01E-05			0.00E+00	0.00E+00	3.84E-09	3.84E-09	3.84E-03	8.55E-04	1.02E-03	7.55E-04	3.97E-04
0.00E+00	1.18E-05			0.00E+00	0.00E+00	4.46E-09	4.46E-09	4.46E-03	9.95E-04	1.19E-03	8.78E-04	4.62E-04
0.00E+00	3.86E-06			0.00E+00	0.00E+00	1.46E-09	1.46E-09	1.46E-03	3.26E-04	3.89E-04	2.87E-04	1.51E-04
0.00E+00	4.19E-06			0.00E+00	0.00E+00	1.58E-09	1.58E-09	1.58E-03	3.53E-04	4.22E-04	3.12E-04	1.64E-04
0.00E+00	4.59E-06			0.00E+00	0.00E+00	1.74E-09	1.74E-09	1.74E-03	3.87E-04	4.62E-04	3.42E-04	1.80E-04
0.00E+00	5.08E-06			0.00E+00	0.00E+00	1.92E-09	1.92E-09	1.92E-03	4.29E-04	5.12E-04	3.78E-04	1.99E-04
0.00E+00	5.68E-06			0.00E+00	0.00E+00	2.15E-09	2.15E-09	2.15E-03	4.79E-04	5.72E-04	4.23E-04	2.23E-04
0.00E+00	6.42E-06			0.00E+00	0.00E+00	2.43E-09	2.43E-09	2.43E-03	5.41E-04	6.47E-04	4.78E-04	2.52E-04
0.00E+00	7.34E-06			0.00E+00	0.00E+00	2.77E-09	2.77E-09	2.77E-03	6.18E-04	7.39E-04	5.46E-04	2.87E-04
0.00E+00	8.47E-06			0.00E+00	0.00E+00	3.20E-09	3.20E-09	3.20E-03	7.14E-04	8.52E-04	6.30E-04	3.32E-04
0.00E+00	9.84E-06			0.00E+00	0.00E+00	3.72E-09	3.72E-09	3.72E-03	8.30E-04	9.91E-04	7.32E-04	3.86E-04
0.00E+00	1.09E-05			0.00E+00	0.00E+00	4.11E-09	4.11E-09	4.11E-03	9.15E-04	1.09E-03	8.08E-04	4.25E-04
0.00E+00	3.44E-06			0.00E+00	0.00E+00	1.30E-09	1.30E-09	1.30E-03	2.90E-04	3.46E-04	2.56E-04	1.35E-04
0.00E+00	3.67E-06			0.00E+00	0.00E+00	1.39E-09	1.39E-09	1.39E-03	3.09E-04	3.70E-04	2.73E-04	1.44E-04
0.00E+00	3.95E-06			0.00E+00	0.00E+00	1.49E-09	1.49E-09	1.49E-03	3.33E-04	3.98E-04	2.94E-04	1.55E-04
0.00E+00	4.28E-06			0.00E+00	0.00E+00	1.62E-09	1.62E-09	1.62E-03	3.61E-04	4.31E-04	3.19E-04	1.68E-04
0.00E+00	4.69E-06			0.00E+00	0.00E+00	1.77E-09	1.77E-09	1.77E-03	3.95E-04	4.72E-04	3.49E-04	1.83E-04
0.00E+00	5.16E-06			0.00E+00	0.00E+00	1.95E-09	1.95E-09	1.95E-03	4.35E-04	5.20E-04	3.84E-04	2.02E-04
0.00E+00	5.74E-06			0.00E+00	0.00E+00	2.17E-09	2.17E-09	2.17E-03	4.84E-04	5.78E-04	4.27E-04	2.25E-04
0.00E+00	6.44E-06			0.00E+00	0.00E+00	2.43E-09	2.43E-09	2.43E-03	5.43E-04	6.48E-04	4.79E-04	2.52E-04
0.00E+00	7.29E-06			0.00E+00	0.00E+00	2.76E-09	2.76E-09	2.76E-03	6.15E-04	7.34E-04	5.42E-04	2.85E-04
0.00E+00	8.31E-06			0.00E+00	0.00E+00	3.14E-09	3.14E-09	3.14E-03	7.01E-04	8.37E-04	6.18E-04	3.25E-04
0.00E+00	9.54E-06			0.00E+00	0.00E+00	3.61E-09	3.61E-09	3.61E-03	8.04E-04	9.61E-04	7.10E-04	3.74E-04
0.00E+00	1.00E-05			0.00E+00	0.00E+00	3.79E-09	3.79E-09	3.79E-03	8.46E-04	1.01E-03	7.47E-04	3.93E-04
0.00E+00	3.13E-06			0.00E+00	0.00E+00	1.18E-09	1.18E-09	1.18E-03	2.63E-04	3.15E-04	2.32E-04	1.22E-04
0.00E+00	3.30E-06			0.00E+00	0.00E+00	1.25E-09	1.25E-09	1.25E-03	2.78E-04	3.33E-04	2.46E-04	1.29E-04
0.00E+00	3.51E-06			0.00E+00	0.00E+00	1.33E-09	1.33E-09	1.33E-03	2.96E-04	3.53E-04	2.61E-04	1.37E-04
0.00E+00	3.75E-06			0.00E+00	0.00E+00	1.42E-09	1.42E-09	1.42E-03	3.16E-04	3.77E-04	2.79E-04	1.47E-04
0.00E+00	4.03E-06			0.00E+00	0.00E+00	1.52E-09	1.52E-09	1.52E-03	3.40E-04	4.06E-04	3.00E-04	1.58E-04
0.00E+00	4.36E-06			0.00E+00	0.00E+00	1.65E-09	1.65E-09	1.65E-03	3.68E-04	4.39E-04	3.25E-04	1.71E-04
0.00E+00	4.75E-06			0.00E+00	0.00E+00	1.80E-09	1.80E-09	1.80E-03	4.01E-04	4.79E-04	3.54E-04	1.86E-04
0.00E+00	5.21E-06			0.00E+00	0.00E+00	1.97E-09	1.97E-09	1.97E-03	4.40E-04	5.25E-04	3.88E-04	2.04E-04
0.00E+00	5.76E-06			0.00E+00	0.00E+00	2.18E-09	2.18E-09	2.18E-03	4.86E-04	5.80E-04	4.29E-04	2.26E-04
0.00E+00	6.42E-06			0.00E+00	0.00E+00	2.43E-09	2.43E-09	2.43E-03	5.41E-04	6.46E-04	4.78E-04	2.51E-04
0.00E+00	7.19E-06			0.00E+00	0.00E+00	2.72E-09	2.72E-09	2.72E-03	6.06E-04	7.24E-04	5.35E-04	2.82E-04
0.00E+00	8.13E-06			0.00E+00	0.00E+00	3.07E-09	3.07E-09	3.07E-03	6.85E-04	8.18E-04	6.05E-04	3.18E-04
0.00E+00	9.23E-06			0.00E+00	0.00E+00	3.49E-09	3.49E-09	3.49E-03	7.78E-04	9.29E-04	6.86E-04	3.61E-04
0.00E+00	2.89E-06			0.00E+00	0.00E+00	1.09E-09	1.09E-09	1.09E-03	2.43E-04	2.91E-04	2.15E-04	1.13E-04
0.00E+00	3.03E-06			0.00E+00	0.00E+00	1.15E-09	1.15E-09	1.15E-03	2.55E-04	3.05E-04	2.25E-04	1.19E-04
0.00E+00	3.19E-06			0.00E+00	0.00E+00	1.21E-09	1.21E-09	1.21E-03	2.69E-04	3.21E-04	2.37E-04	1.25E-04
0.00E+00	3.37E-06			0.00E+00	0.00E+00	1.27E-09	1.27E-09	1.27E-03	2.84E-04	3.39E-04	2.51E-04	1.32E-04
0.00E+00	3.58E-06			0.00E+00	0.00E+00	1.35E-09	1.35E-09	1.35E-03	3.02E-04	3.60E-04	2.66E-04	1.40E-04
0.00E+00	3.82E-06			0.00E+00	0.00E+00	1.44E-09	1.44E-09	1.44E-03	3.22E-04	3.85E-04	2.84E-04	1.50E-04
0.00E+00	4.10E-06			0.00E+00	0.00E+00	1.55E-09	1.55E-09	1.55E-03	3.46E-04	4.13E-04	3.05E-04	1.61E-04
0.00E+00	4.42E-06			0.00E+00	0.00E+00	1.67E-09	1.67E-09	1.67E-03	3.73E-04	4.45E-04	3.29E-04	1.73E-04
0.00E+00	4.80E-06			0.00E+00	0.00E+00	1.81E-09	1.81E-09	1.81E-03	4.05E-04	4.83E-04	3.57E-04	1.88E-04
0.00E+00	5.24E-06			0.00E+00	0.00E+00	1.98E-09	1.98E-09	1.98E-03	4.42E-04	5.27E-04	3.90E-04	2.05E-04
0.00E+00	5.76E-06			0.00E+00	0.00E+00	2.18E-09	2.18E-09	2.18E-03	4.86E-04	5.80E-04	4.29E-04	2.26E-04
0.00E+00	6.38E-06			0.00E+00	0.00E+00	2.41E-09	2.41E-09	2.41E-03	5.38E-04	6.42E-04	4.75E-04	2.50E-04
0.00E+00	7.10E-06			0.00E+00	0.00E+00	2.68E-09	2.68E-09	2.68E-03	5.98E-04	7.15E-04	5.28E-04	2.78E-04
0.00E+00	7.93E-06			0.00E+00	0.00E+00	3.00E-09	3.00E-09	3.00E-03	6.68E-04	7.98E-04	5.90E-04	3.10E-04
0.00E+00	8.86E-06			0.00E+00	0.00E+00	3.35E-09	3.35E-09	3.35E-03	7.47E-04	8.92E-04	6.59E-04	3.47E-04
0.00E+00	2.82E-06			0.00E+00	0.00E+00	1.07E-09	1.07E-09	1.07E-03	2.38E-04	2.84E-04	2.10E-04	1.10E-04
0.00E+00	2.95E-06			0.00E+00	0.00E+00	1.11E-09	1.11E-09	1.11E-03	2.49E-04	2.97E-04	2.19E-04	1.15E-04
0.00E+00	3.09E-06			0.00E+00	0.00E+00	1.17E-09	1.17E-09	1.17E-03	2.60E-04	3.11E-04	2.30E-04	1.21E-04
0.00E+00	3.25E-06			0.00E+00	0.00E+00	1.23E-09	1.23E-09	1.23E-03	2.74E-04	3.27E-04	2.42E-04	1.27E-04
0.00E+00	3.43E-06			0.00E+00	0.00E+00	1.30E-09	1.30E-09	1.30E-03	2.89E-04	3.46E-04	2.55E-04	1.34E-04
0.00E+00	3.64E-06			0.00E+00	0.00E+00	1.38E-09	1.38E-09	1.38E-03	3.07E-04	3.67E-04	2.71E-04	1.43E-04
0.00E+00	3.88E-06			0.00E+00	0.00E+00	1.47E-09	1.47E-09	1.47E-03	3.27E-04	3.91E-04	2.89E-04	1.52E-04
0.00E+00	4.15E-06			0.00E+00	0.00E+00	1.57E-09	1.57E-09	1.57E-03	3.50E-04	4.18E-04	3.09E-04	1.63E-04
0.00E+00	4.47E-06			0.00E+00	0.00E+00	1.69E-09	1.69E-09	1.69E-03	3.76E-04	4.50E-04	3.32E-04	1.75E-04
0.00E+00	4.83E-06			0.00E+00	0.00E+00	1.83E-09	1.83E-09	1.83E-03	4.07E-04	4.86E-04	3.59E-04	1.89E-04
0.00E+00	5.25E-06			0.00E+00	0.00E+00	1.99E-09	1.99E-09	1.99E-03	4.43E-04	5.29E-04	3.91E-04	2.06E-04
0.00E+00	5.74E-06			0.00E+00	0.00E+00	2.17E-09	2.17E-09	2.17E-03	4.84E-04	5.78E-04	4.27E-04	2.25E-04
0.00E+00	6.29E-06			0.00E+00	0.00E+00	2.38E-09	2.38E-09	2.38E-03	5.30E-04	6.33E-04	4.68E-04	2.46E-04

Unique Identifier	X (UTM)	Y (UTM)	Demolition 2026	Demolition - Hauling 2026	Site Preparation 2026	Grading/Excavation 2026	Grading/Excavation - Hauling 2026	Concrete - Garage - Trucks 2026	Concrete - Garage - Trucks 2027	Concrete - Podium 1 - Trucks 2027	Concrete - Podium 2 - Trucks 2028	Building Construction-1 2027	Building Construction-1 2028	Building Construction-1 2029	Building Construction-2 2028	Building Construction-2 2029	Finishing/Painting-1 2028	Finishing/Painting-1 2029
371248.013761328.01	371248.01	3761328.01	2.60E-06	5.35E-05	6.26E-06	8.08E-06	2.70E-04	2.41E-04	2.42E-04	2.42E-04	2.39E-04	2.11E-04	2.02E-04	1.94E-04	7.22E-05	6.94E-05	0.00E+00	0.00E+00
371258.013761328.01	371258.01	3761328.01	2.87E-06	5.91E-05	6.91E-06	8.93E-06	2.99E-04	2.67E-04	2.68E-04	2.68E-04	2.64E-04	2.33E-04	2.23E-04	2.14E-04	7.98E-05	7.66E-05	0.00E+00	0.00E+00
371268.013761328.01	371268.01	3761328.01	3.17E-06	6.54E-05	7.64E-06	9.87E-06	3.30E-04	2.95E-04	2.96E-04	2.96E-04	2.92E-04	2.58E-04	2.47E-04	2.37E-04	8.82E-05	8.47E-05	0.00E+00	0.00E+00
371128.013761338.01	371128.01	3761338.01	1.08E-06	2.23E-05	2.61E-06	3.37E-06	1.13E-04	1.01E-04	1.01E-04	1.01E-04	9.98E-05	8.79E-05	8.43E-05	8.09E-05	3.01E-05	2.89E-05	0.00E+00	0.00E+00
371138.013761338.01	371138.01	3761338.01	1.13E-06	2.33E-05	2.72E-06	3.52E-06	1.18E-04	1.05E-04	1.05E-04	1.05E-04	1.04E-04	9.17E-05	8.80E-05	8.45E-05	3.14E-05	3.02E-05	0.00E+00	0.00E+00
371148.013761338.01	371148.01	3761338.01	1.18E-06	2.44E-05	2.85E-06	3.68E-06	1.23E-04	1.10E-04	1.10E-04	1.10E-04	1.09E-04	9.61E-05	9.21E-05	8.85E-05	3.29E-05	3.16E-05	0.00E+00	0.00E+00
371158.013761338.01	371158.01	3761338.01	1.24E-06	2.56E-05	2.99E-06	3.87E-06	1.29E-04	1.16E-04	1.16E-04	1.16E-04	1.15E-04	1.01E-04	9.68E-05	9.30E-05	3.46E-05	3.32E-05	0.00E+00	0.00E+00
371168.013761338.01	371168.01	3761338.01	1.31E-06	2.70E-05	3.16E-06	4.08E-06	1.37E-04	1.22E-04	1.22E-04	1.22E-04	1.21E-04	1.06E-04	1.02E-04	9.80E-05	3.65E-05	3.50E-05	0.00E+00	0.00E+00
371178.013761338.01	371178.01	3761338.01	1.39E-06	2.86E-05	3.34E-06	4.32E-06	1.44E-04	1.29E-04	1.29E-04	1.29E-04	1.28E-04	1.13E-04	1.08E-04	1.04E-04	3.86E-05	3.71E-05	0.00E+00	0.00E+00
371188.013761338.01	371188.01	3761338.01	1.47E-06	3.04E-05	3.55E-06	4.59E-06	1.53E-04	1.37E-04	1.37E-04	1.37E-04	1.36E-04	1.20E-04	1.15E-04	1.10E-04	4.10E-05	3.94E-05	0.00E+00	0.00E+00
371198.013761338.01	371198.01	3761338.01	1.57E-06	3.24E-05	3.78E-06	4.89E-06	1.64E-04	1.46E-04	1.47E-04	1.47E-04	1.45E-04	1.28E-04	1.22E-04	1.17E-04	4.37E-05	4.20E-05	0.00E+00	0.00E+00
371208.013761338.01	371208.01	3761338.01	1.68E-06	3.46E-05	4.05E-06	5.23E-06	1.75E-04	1.56E-04	1.57E-04	1.57E-04	1.55E-04	1.37E-04	1.31E-04	1.26E-04	4.68E-05	4.49E-05	0.00E+00	0.00E+00
371218.013761338.01	371218.01	3761338.01	1.81E-06	3.73E-05	4.35E-06	5.63E-06	1.88E-04	1.68E-04	1.69E-04	1.69E-04	1.67E-04	1.47E-04	1.41E-04	1.35E-04	5.03E-05	4.83E-05	0.00E+00	0.00E+00
371228.013761338.01	371228.01	3761338.01	1.95E-06	4.02E-05	4.70E-06	6.07E-06	2.03E-04	1.81E-04	1.82E-04	1.82E-04	1.80E-04	1.58E-04	1.52E-04	1.46E-04	5.43E-05	5.21E-05	0.00E+00	0.00E+00
371238.013761338.01	371238.01	3761338.01	2.11E-06	4.35E-05	5.09E-06	6.58E-06	2.20E-04	1.96E-04	1.97E-04	1.97E-04	1.95E-04	1.72E-04	1.65E-04	1.58E-04	5.88E-05	5.64E-05	0.00E+00	0.00E+00
371248.013761338.01	371248.01	3761338.01	2.29E-06	4.72E-05	5.52E-06	7.13E-06	2.39E-04	2.13E-04	2.14E-04	2.14E-04	2.11E-04	1.86E-04	1.79E-04	1.71E-04	6.38E-05	6.12E-05	0.00E+00	0.00E+00
371258.013761338.01	371258.01	3761338.01	2.50E-06	5.14E-05	6.01E-06	7.77E-06	2.60E-04	2.32E-04	2.33E-04	2.33E-04	2.30E-04	2.03E-04	1.94E-04	1.87E-04	6.94E-05	6.67E-05	0.00E+00	0.00E+00
371138.013761348.01	371138.01	3761348.01	1.10E-06	2.27E-05	2.66E-06	3.43E-06	1.15E-04	1.03E-04	1.03E-04	1.03E-04	1.02E-04	8.96E-05	8.59E-05	8.25E-05	3.07E-05	2.95E-05	0.00E+00	0.00E+00
371148.013761348.01	371148.01	3761348.01	1.15E-06	2.37E-05	2.77E-06	3.58E-06	1.20E-04	1.07E-04	1.07E-04	1.07E-04	1.06E-04	9.34E-05	8.96E-05	8.60E-05	3.20E-05	3.07E-05	0.00E+00	0.00E+00
371158.013761348.01	371158.01	3761348.01	1.20E-06	2.48E-05	2.90E-06	3.74E-06	1.25E-04	1.12E-04	1.12E-04	1.12E-04	1.11E-04	9.77E-05	9.37E-05	9.00E-05	3.35E-05	3.21E-05	0.00E+00	0.00E+00
371168.013761348.01	371168.01	3761348.01	1.26E-06	2.60E-05	3.04E-06	3.93E-06	1.31E-04	1.17E-04	1.18E-04	1.18E-04	1.16E-04	1.02E-04	9.82E-05	9.43E-05	3.51E-05	3.37E-05	0.00E+00	0.00E+00
371178.013761348.01	371178.01	3761348.01	1.33E-06	2.73E-05	3.19E-06	4.13E-06	1.38E-04	1.23E-04	1.24E-04	1.24E-04	1.22E-04	1.08E-04	1.03E-04	9.92E-05	3.69E-05	3.54E-05	0.00E+00	0.00E+00
371188.013761348.01	371188.01	3761348.01	1.40E-06	2.88E-05	3.37E-06	4.35E-06	1.46E-04	1.30E-04	1.30E-04	1.30E-04	1.29E-04	1.14E-04	1.09E-04	1.05E-04	3.89E-05	3.73E-05	0.00E+00	0.00E+00
371198.013761348.01	371198.01	3761348.01	1.48E-06	3.05E-05	3.56E-06	4.61E-06	1.54E-04	1.38E-04	1.38E-04	1.38E-04	1.36E-04	1.20E-04	1.15E-04	1.11E-04	4.12E-05	3.95E-05	0.00E+00	0.00E+00
371208.013761348.01	371208.01	3761348.01	1.57E-06	3.24E-05	3.79E-06	4.89E-06	1.64E-04	1.46E-04	1.47E-04	1.47E-04	1.45E-04	1.28E-04	1.22E-04	1.18E-04	4.37E-05	4.20E-05	0.00E+00	0.00E+00
371218.013761348.01	371218.01	3761348.01	1.68E-06	3.45E-05	4.03E-06	5.21E-06	1.74E-04	1.56E-04	1.56E-04	1.56E-04	1.54E-04	1.36E-04	1.30E-04	1.25E-04	4.66E-05	4.47E-05	0.00E+00	0.00E+00
371228.013761348.01	371228.01	3761348.01	1.79E-06	3.69E-05	4.31E-06	5.57E-06	1.87E-04	1.67E-04	1.67E-04	1.67E-04	1.65E-04	1.45E-04	1.39E-04	1.34E-04	4.98E-05	4.78E-05	0.00E+00	0.00E+00
371238.013761348.01	371238.01	3761348.01	1.92E-06	3.96E-05	4.62E-06	5.98E-06	2.00E-04	1.79E-04	1.79E-04	1.79E-04	1.77E-04	1.56E-04	1.50E-04	1.44E-04	5.34E-05	5.13E-05	0.00E+00	0.00E+00
371248.013761348.01	371248.01	3761348.01	2.06E-06	4.25E-05	4.97E-06	6.42E-06	2.15E-04	1.92E-04	1.93E-04	1.93E-04	1.90E-04	1.68E-04	1.61E-04	1.54E-04	5.74E-05	5.51E-05	0.00E+00	0.00E+00
371258.013761348.01	371258.01	3761348.01	2.22E-06	4.57E-05	5.35E-06	6.91E-06	2.31E-04	2.06E-04	2.07E-04	2.07E-04	2.05E-04	1.80E-04	1.73E-04	1.66E-04	6.18E-05	5.93E-05	0.00E+00	0.00E+00
371268.013761351.01	371268.01	3761351.01	2.31E-06	4.77E-05	5.58E-06	7.21E-06	2.41E-04	2.15E-04	2.16E-04	2.16E-04	2.13E-04	1.88E-04	1.80E-04	1.73E-04	6.44E-05	6.18E-05	0.00E+00	0.00E+00
371138.013761358.01	371138.01	3761358.01	1.08E-06	2.23E-05	2.60E-06	3.36E-06	1.13E-04	1.00E-04	1.01E-04	1.01E-04	9.96E-05	8.77E-05	8.41E-05	8.08E-05	3.01E-05	2.89E-05	0.00E+00	0.00E+00
371148.013761358.01	371148.01	3761358.01	1.12E-06	2.31E-05	2.70E-06	3.50E-06	1.17E-04	1.04E-04	1.05E-04	1.05E-04	1.04E-04	9.12E-05	8.74E-05	8.40E-05	3.12E-05	3.00E-05	0.00E+00	0.00E+00
371158.013761358.01	371158.01	3761358.01	1.17E-06	2.41E-05	2.82E-06	3.64E-06	1.22E-04	1.09E-04	1.09E-04	1.09E-04	1.08E-04	9.50E-05	9.11E-05	8.75E-05	3.25E-05	3.12E-05	0.00E+00	0.00E+00
371168.013761358.01	371168.01	3761358.01	1.22E-06	2.51E-05	2.94E-06	3.80E-06	1.27E-04	1.13E-04	1.14E-04	1.14E-04	1.13E-04	9.91E-05	9.50E-05	9.13E-05	3.39E-05	3.26E-05	0.00E+00	0.00E+00
371178.013761358.01	371178.01	3761358.01	1.28E-06	2.63E-05	3.08E-06	3.97E-06	1.33E-04	1.19E-04	1.19E-04	1.19E-04	1.18E-04	1.04E-04	9.94E-05	9.55E-05	3.55E-05	3.41E-05	0.00E+00	0.00E+00
371188.013761358.01	371188.01	3761358.01	1.34E-06	2.76E-05	3.23E-06	4.17E-06	1.39E-04	1.25E-04	1.25E-04	1.25E-04	1.23E-04	1.09E-04	1.04E-04	1.00E-04	3.73E-05	3.58E-05	0.00E+00	0.00E+00
371198.013761358.01	371198.01	3761358.01	1.41E-06	2.90E-05	3.39E-06	4.39E-06	1.47E-04	1.31E-04	1.31E-04	1.31E-04	1.30E-04	1.14E-04	1.10E-04	1.05E-04	3.92E-05	3.76E-05	0.00E+00	0.00E+00
371208.013761358.01	371208.01	3761358.01	1.49E-06	3.06E-05	3.58E-06	4.63E-06	1.55E-04	1.38E-04	1.39E-04	1.39E-04	1.37E-04	1.21E-04	1.16E-04	1.11E-04	4.14E-05	3.97E-05	0.00E+00	0.00E+00
371218.013761358.01	371218.01	3761358.01	1.57E-06	3.24E-05	3.79E-06	4.90E-06	1.64E-04	1.46E-04	1.47E-04	1.47E-04	1.45E-04	1.28E-04	1.23E-04	1.18E-04	4.38E-05	4.20E-05	0.00E+00	0.00E+00
371228.013761358.01	371228.01	3761358.01	1.67E-06	3.44E-05	4.02E-06	5.20E-06	1.74E-04	1.55E-04	1.56E-04	1.56E-04	1.54E-04	1.36E-04	1.30E-04	1.25E-04	4.64E-05	4.46E-05	0.00E+00	0.00E+00
371238.013761358.01	371238.01	3761358.01	1.78E-06	3.66E-05	4.28E-06	5.53E-06	1.85E-04	1.65E-04	1.66E-04	1.66E-04	1.64E-04	1.44E-04	1.38E-04	1.33E-04	4.94E-05	4.74E-05	0.00E+00	0.00E+00
371248.013761358.01	371248.01	3761358.01	1.89E-06	3.90E-05	4.56E-06	5.89E-06	1.97E-04	1.76E-04	1.77E-04	1.77E-04	1.74E-04	1.54E-04	1.47E-04	1.42E-04	5.26E-05	5.05E-05	0.00E+00	0.00E+00
371258.013761358.01	371258.01	3761358.01	2.02E-06	4.16E-05	4.86E-06	6.28E-06	2.10E-04	1.88E-04	1.88E-04	1.88E-04	1.86E-04	1.64E-04	1.57E-04	1.51E-04	5.61E-05	5.39E-05	0.00E+00	0.00E+00
371268.013761358.01	371268.01	3761358.01	2.16E-06	4.44E-05	5.19E-06	6.71E-06	2.24E-04	2.00E-04	2.01E-04	2.01E-04	1.99E-04	1.75E-04	1.68E-04	1.61E-04	5.99E-05	5.76E-05	0.00E+00	0.00E+00
371278.013761358.01	371278.01	3761358.01	2.31E-06	4.77E-05	5.57E-06	7.20E-06	2.41E-04	2.15E-04	2.16E-04	2.16E-04	2.13E-04	1.88E-04	1.80E-04	1.73E-04	6.43E-05	6.18E-05	0.00E+00	0.00E+00
371288.013761360.01	371288.01	3761360.01	2.43E-06	5.02E-05	5.86E-06	7.58E-06	2.54E-04	2.26E-04	2.27E-04	2.27E-04	2.24E-04	1.98E-04	1.90E-04	1.82E-04	6.77E-05	6.50E-05	0.00E+00	0.00E+00
371138.013761368.01	371138.01	3761368.01	1.06E-06	2.19E-05	2.56E-06	3.31E-06	1.11E-04	9.88E-05	9.91E-05	9.91E-05	9.79E-05	8.63E-05	8.27E-05	7.95E-05	2.96E-05	2.84E-05	0.00E+00	0.00E+00
371148.013761368.01	371148.01	3761368.01	1.10E-06	2.27E-05	2.65E-06	3.43E-06	1.15E-04	1.02E-04	1.03E-04	1.03E-04	1.01E-04	8.94E-05	8.57E-05	8.23E-05	3.06E-05	2.94E-05	0.00E+00	0.00E+00
371158.013761368.01	371158.01	3761368.01	1.14E-06	2.35E-05	2.75E-06	3.56E-06	1.19E-04	1.06E-04	1.07E-04	1.07E-04	1.05E-04	9.28E-05	8.90E-05	8.55E-05	3.18E-05	3.05E-05	0.00E+00	0.00E+00
371168.013761368.01	371168.01	3761368.01	1.19E-06	2.45E-05	2.86E-06	3.70E-06	1.24E-04	1.10E-04	1.11E-04	1.11E-04	1.10E-04	9.65E-05	9.25E-05	8.89E-05	3.30E-05	3.17E-05	0.00E+00	0.00E+00
371178.013761368.01	371178.01	3761368.01	1.24E-06	2.55E-05	2.98E-06	3.85E-06	1.29E-04	1.15E-04	1.15E-04	1.15E-04	1.14E-04	1.01E-04	9.64E-05	9.26E-05	3.44E-05	3.31E-05	0.00E+00	0.00E+00
371188.013761368.01	371188.01	3761368.01	1.29E-06	2.66E-05	3.11E-06	4.02E-06	1.35E-04	1.20E-04	1.21E-04	1.21E-04	1.19E-04	1.05E-04	1.01E-04	9.67E-05	3.59E-05	3.45E-05	0.00E+00	0.00E+00
371198.013761368.01	371198.01	3761368.01	1.35E-06	2.79E-05	3.26E-06	4.21E-06	1.41E-04	1.26E-04	1.26E-04	1.26E-04	1.25E-04	1.10E-04	1.05E-04	1.01E-04	3.76E-05	3.61E-05	0.00E+00	0.00E+00
371208.013761368.01	371208.01	3761368.01	1.42E-06	2.92E-05	3.42E-06	4.42E-06	1.48E-04	1.32E-04	1.32E-04	1.32E-04	1.31E-04	1.15E-04	1.11E-04	1.06E-04	3.95E-05	3.79E-05	0.00E+00	0.00E+00
371218.013761368.01	371218.01	3761368.01	1.49E-06	3.07E-05	3.59E-06	4.64E-06	1.55E-04	1.39E-04	1.39E-04	1.39E-04	1.38E-04	1.21E-04	1.16E-04	1.12E-04	4.15E-05	3.99E-05	0.00E+00	0.00E+00
371228.013761368.01	371228.01	3761368.01	1.57E-06	3.24E-05	3.79E-06	4.90E-06	1.64E-04	1.46E-04	1.47E-04	1.47E-04	1.45E-04	1.28E-04	1.22E-04	1.18E-04	4.37E-05	4.20E-05	0.00E+00	0.00E+00
371238.013761368.01	371238.01	3761368.01	1.66E-06	3.42E-05	4.00E-06	5.17E-06	1.73E-04	1.54E-04	1.55E-04	1.55E-04	1.53E-04	1.35E-04	1.29E-04	1.24E-04	4.62E-05	4.44E-05	0.00E+00	0.00E+00
371248.013761368.01	371248.01	3761368.01	1.76E-06	3.62E-05	4.23E-06	5.47E-06	1.83E-04	1.63E-04	1.64E-04	1.64E-04	1.62E-04	1.43E-04	1.37E-04	1.31E-04	4.89E-05	4.70E-05	0.00E+00	0.00E+00
371258.013761368.01	371258.01	3761368.01	1.86E-06	3.84E-05	4.48E-06	5.80E-06	1.94E-04	1.73E-04	1.74E-04	1.74E-04	1.72E-04	1.51E-04	1.45E-04	1.39E-04	5.18E-05	4.97E-05	0.00E+00	0.00E+00
371268.013761368.01	371268.01	3761368.01	1.98E-06	4.07E-05	4.76E-06	6.15E-06	2.06E-04	1.84E-04	1.84E-04	1.84E-04	1.82E-04	1.60E-04	1.54E-04	1.48E-04	5.50E-05	5.28E-05	0.00E+00	0.00E+00
371278.013761368.01	371278.01	3761368.01	2.10E-06	4.33E-05	5.06E-06	6.53E-06	2.19E-04	1.95E-04	1.96E-04	1.96E-04	1.94E-04	1.70E-04	1.63E-04	1.57E-04	5.84E-05	5.61E-05	0.00E+00	0.00E+00
371288.013761368.01	371288.01	3761368.01	2.23E-06	4.60E-05	5.38E-06	6.95E-06	2.33E-04	2.08E-04	2.08E-04	2.08E-04	2.06E-04	1.81E-04	1.74E-04	1.67E-04	6.21E-05	5.96E-05	0.00E+00	0.00E+00
371298.013761368.01	371298.01	3761368.01	2.38E-06	4.90E-05	5.73E-06	7.41E-06	2.48E-04	2.21E-04	2.22E-04	2.22E-04	2.19E-04	1.93E-04	1.85E-04	1.78E-04	6.62E-05	6.36E-05	0.00E+00	0.00E+00
371308.013761369.01	371308.01	3761369.01	2.53E-06	5.22E-05	6.10E-06	7.89E-06	2.64E-04	2.36E-04	2.36E-04	2.36E-04	2.34E-04	2.06E-04	1.97E-04	1.89E-04	7.05E-05	6.77E-05	0.00E+00	0.00E+00
371138.013761378.01	371138.01	3761378.01	1.05E-06	2.16E-05	2.53E-06	3.26E-06	1.09E-04	9.75E-05	9.78E-05	9.78E-05	9.67E-05	8.52E-05	8.17E-05	7.84E-05	2.92E-05	2.80E-05	0.00E+00	0.00E+00
371148.013761378.01	371148.01	3761378.01	1.08E-06	2.23E-05	2.61E-06	3.37E-06	1.13E-04	1.01E-04	1.01E-04	1.01E-04	9.99E-05	8.80E-05	8.44E-05	8.10E-05	3.01E-05	2.89E-05	0.00E+00	0.00E+00
371158.013761378.01	371158.01	3761378.01	1.12E-06	2.31E-05	2.70E-06	3.49E-06	1.17E-04	1.04E-04	1.05E-04	1.05E-04	1.03E-04	9.10E-05	8.73E-05	8.38E-05	3.12E-05	2.99E-05	0.00E+00	0.00E+00
371168.013761378.01	371168.01	3761378.01	1.16E-06	2.39E-05	2.80E-06	3.62E-06	1.21E-04	1.08E-04	1.08E-04	1.08E-04	1.07E-04	9.43E-05	9.05E-05	8.69E-05	3.23E-05	3.10E-05	0.00E+00	0.00E+00
371178.013761378.01	371178.01	3761378.01	1.21E-06	2.48E-05	2.90E-06	3.75E-06	1.26E-04	1.12E-04	1.13E-04	1.13E-04	1.11E-04	9.79E-05	9.39E-05	9.02E-05	3.35E-05	3.22E-05	0.00E+00	0.00E+00
371188.013761378.01	371188.01	3761378.01	1.25E-06	2.58E-05	3.02E-06	3.90E-06	1.31E-04	1.17E-04	1.17E-04	1.17E-04	1.16E-04	1.02E-04	9.77E-05	9.38E-05	3.49E-05	3.35E-05	0.00E+00	0.00E+00
371198.013761378.01	371198.01	3761378.01	1.31E-06	2.69E-05	3.15E-06	4.07E-06	1.36E-04	1.21E-04	1.22E-04	1.22E-04	1.20E-04	1.06E-04	1.02E-04	9.77E-05	3.63E-05	3.49E-05	0.00E+00	0.00E+00
371208.013761378.01	371208.01	3761378.01	1.36E-06	2.81E-05	3.28E-06	4.24E-06	1.42E-04	1.27E-04	1.27E-04	1.27E-04	1.26E-04	1.11E-04	1.06E-04	1.02E-04	3.79E-05	3.64E-05	0.00E+00	0.00E+00
371218.013761378.01	371218.01	3761378.01	1.43E-06	2.94E-05	3.44E-06	4.44E-06	1.49E-04	1.33E-04	1.33E-04	1.33E-04	1.31E-04	1.16E-04	1.11E-04	1.07E-04	3.97E-05	3.81E-05	0.00E+00	0.00E+00
371228.013761378.01	371228.01	3761378.01	1.49E-06	3.08E-05	3.60E-06	4.65E-06	1.56E-04	1.39E-04	1.39E-04	1.39E-04	1.38E-04	1.21E-04	1.16E-04	1.12E-04	4.16E-05	3.99E-05	0.00E+00	0.00E+00
371238.013761378.01	371238.01	3761378.01	1.57E-06	3.23E-05	3.78E-06	4.89E-06	1.63E-04	1.46E-04	1.46E-04	1.46E-04	1.45E-04	1.27E-04	1.22E-04	1.17E-04	4.37E-05	4.19E-05	0.00E+00	0.00E+00
371248.013761378.01	371248.01	3761378.01	1.65E-06	3.40E-05	3.97E-06	5.14E-06	1.72E-04	1.53E-04	1.54E-04	1.54E-04	1.52E-04	1.34E-04	1.29E-04	1.23E-04	4.59E-05	4.41E-05	0.00E+00	0.00E+00
371258.013761378.01	371258.01	3761378.01	1.74E-06	3.58E-05	4.18E-06	5.41E-06	1.81E-04	1.62E-04	1.62E-04	1.62E-04	1.60E-04	1.41E-04	1.35E-04	1.30E-04	4.83E-05	4.64E-05	0.00E+00	0.00E+00
371268.013761378.01	371268.01	3761378.01	1.83E-06	3.78E-05	4.41E-06	5.70E-06	1.91E-04	1.70E-04	1.71E-04	1.71E-04	1.69E-04	1.49E-04	1.43E-04	1.37E-04	5.10E-05	4.90E-05	0.00E+00	0.00E+00
371278.013761378.01	371278.01	3761378.01	1.94E-06	3.99E-05	4.66E-06	6.03E-06	2.02E-04	1.80E-04	1.81E-04	1.81E-04	1.78E-04	1.57E-04	1.51E-04	1.45E-04	5.38E-05	5.17E-05	0.00E+00	0.00E+00
371288.013761378.01	371288.01	3761378.01	2.05E-06	4.22E-05	4.93E-06	6.37E-06	2.13E-04	1.90E-04	1.91E-04	1.91E-04	1.89E-04	1.66E-04	1.59E-04	1.53E-04	5.69E-05	5.47E-05	0.00E+00	0.00E+00
371298.013761378.01	371298.01	3761378.01	2.17E-06	4.46E-05	5.22E-06	6.74E-06	2.26E-04	2.01E-04	2.02E-04	2.02E-04	2.00E-04	1.76E-04	1.69E-04	1.62E-04	6.03E-05	5.79E-05	0.00E+00	0.00E+00
371308.013761378.01	371308.01	3761378.01	2.30E-06	4.73E-05	5.53E-06	7.15E-06	2.39E-04	2.13E-04	2.14E-04	2.14E-04	2.12E-04	1.86E-04	1.79E-04	1.72E-04	6.39E-05	6.13E-05	0.00E+00	0.00E+00
371318.013761378.01	371318.01	3761378.01	2.44E-06	5.02E-05	5.87E-06	7.59E-06	2.54E-04	2.27E-04	2.27E-04	2.27E-04	2.25E-04	1.98E-04	1.90E-04	1.82E-04	6.78E-05	6.51E-05	0.00E+00	0.00E+00
371328.013761378.01	371328.01	3761378.01	2.62E-06	5.39E-05	6.30E-06	8.14E-06	2.72E-04	2.43E-04	2.44E-04	2.44E-04	2.41E-04	2.12E-04	2.04E-04	1.96E-04	7.28E-05	6.99E-05	0.00E+00	0.00E+00
371338.013761383.01	371338.01	3761383.01	2.60E-06	5.37E-05	6.27E-06	8.11E-06	2.71E-04	2.42E-04	2.43E-04	2.43E-04	2.40E-04	2.11E-04	2.03E-04	1.95E-04	7.24E-05	6.96E-05	0.00E+00	0.00E+00
371138.013761388.01	371138.01	3761388.01	1.04E-06	2.14E-05	2.50E-06	3.23E-06	1.08E-04	9.66E-05	9.69E-05	9.69E-05	9.58E-05	8.44E-05	8.09E-05	7.77E-05	2.89E-05	2.78E-05	0.00E+00	0.00E+00
371148.013761388.01	371148.01	3761388.01	1.07E-06	2.21E-05	2.58E-06	3.33E-06	1.12E-04	9.95E-05	9.99E-05	9.99E-05	9.87E-05	8.69E-05	8.34E-05	8.01E-05	2.98E-05	2.86E-05	0.00E+00	0.00E+00
371158.013761388.01	371158.01	3761388.01	1.10E-06	2.28E-05	2.66E-06	3.44E-06	1.15E-04	1.03E-04	1.03E-04	1.03E-04	1.02E-04	8.97E-05	8.60E-05	8.26E-05	3.07E-05	2.95E-05	0.00E+00	0.00E+00
371168.013761388.01	371168.01	3761388.01	1.14E-06	2.35E-05	2.75E-06	3.55E-06	1.19E-04	1.06E-04	1.06E-04	1.06E-04	1.05E-04	9.27E-05	8.89E-05	8.54E-05	3.17E-05	3.05E-05	0.00E+00	0.00E+00
371178.013761388.01	371178.01	3761388.01	1.18E-06	2.43E-05	2.84E-06	3.68E-06	1.23E-04	1.10E-04	1.10E-04	1.10E-04	1.09E-04	9.59E-05	9.20E-05	8.83E-05	3.28E-05	3.15E-05	0.00E+00	0.00E+00
371188.013761388.01	371188.01	3761388.01	1.22E-06	2

Finishing/Painting-2	Paving			Child Risk					Overlapping Phases - Maximum GLC			
2029	2029			3rd Trimester	0<2	2<16	Total	per million	2026	2027	2028	2029
0.00E+00	6.91E-06			0.00E+00	0.00E+00	2.61E-09	2.61E-09	2.61E-03	5.82E-04	6.96E-04	5.14E-04	2.71E-04
0.00E+00	7.63E-06			0.00E+00	0.00E+00	2.88E-09	2.88E-09	2.88E-03	6.43E-04	7.68E-04	5.67E-04	2.99E-04
0.00E+00	8.44E-06			0.00E+00	0.00E+00	3.19E-09	3.19E-09	3.19E-03	7.11E-04	8.50E-04	6.28E-04	3.30E-04
0.00E+00	2.88E-06			0.00E+00	0.00E+00	1.09E-09	1.09E-09	1.09E-03	2.43E-04	2.90E-04	2.14E-04	1.13E-04
0.00E+00	3.01E-06			0.00E+00	0.00E+00	1.14E-09	1.14E-09	1.14E-03	2.53E-04	3.03E-04	2.24E-04	1.18E-04
0.00E+00	3.15E-06			0.00E+00	0.00E+00	1.19E-09	1.19E-09	1.19E-03	2.65E-04	3.17E-04	2.34E-04	1.23E-04
0.00E+00	3.31E-06			0.00E+00	0.00E+00	1.25E-09	1.25E-09	1.25E-03	2.79E-04	3.33E-04	2.46E-04	1.30E-04
0.00E+00	3.49E-06			0.00E+00	0.00E+00	1.32E-09	1.32E-09	1.32E-03	2.94E-04	3.51E-04	2.59E-04	1.37E-04
0.00E+00	3.69E-06			0.00E+00	0.00E+00	1.39E-09	1.39E-09	1.39E-03	3.11E-04	3.72E-04	2.74E-04	1.45E-04
0.00E+00	3.92E-06			0.00E+00	0.00E+00	1.48E-09	1.48E-09	1.48E-03	3.30E-04	3.95E-04	2.92E-04	1.53E-04
0.00E+00	4.18E-06			0.00E+00	0.00E+00	1.58E-09	1.58E-09	1.58E-03	3.52E-04	4.21E-04	3.11E-04	1.64E-04
0.00E+00	4.47E-06			0.00E+00	0.00E+00	1.69E-09	1.69E-09	1.69E-03	3.77E-04	4.50E-04	3.33E-04	1.75E-04
0.00E+00	4.81E-06			0.00E+00	0.00E+00	1.82E-09	1.82E-09	1.82E-03	4.05E-04	4.84E-04	3.58E-04	1.88E-04
0.00E+00	5.19E-06			0.00E+00	0.00E+00	1.96E-09	1.96E-09	1.96E-03	4.38E-04	5.23E-04	3.86E-04	2.03E-04
0.00E+00	5.62E-06			0.00E+00	0.00E+00	2.12E-09	2.12E-09	2.12E-03	4.74E-04	5.66E-04	4.18E-04	2.20E-04
0.00E+00	6.10E-06			0.00E+00	0.00E+00	2.30E-09	2.30E-09	2.30E-03	5.14E-04	6.14E-04	4.54E-04	2.39E-04
0.00E+00	6.64E-06			0.00E+00	0.00E+00	2.51E-09	2.51E-09	2.51E-03	5.60E-04	6.69E-04	4.94E-04	2.60E-04
0.00E+00	2.93E-06			0.00E+00	0.00E+00	1.11E-09	1.11E-09	1.11E-03	2.47E-04	2.95E-04	2.18E-04	1.15E-04
0.00E+00	3.06E-06			0.00E+00	0.00E+00	1.16E-09	1.16E-09	1.16E-03	2.58E-04	3.08E-04	2.28E-04	1.20E-04
0.00E+00	3.20E-06			0.00E+00	0.00E+00	1.21E-09	1.21E-09	1.21E-03	2.70E-04	3.22E-04	2.38E-04	1.25E-04
0.00E+00	3.35E-06			0.00E+00	0.00E+00	1.27E-09	1.27E-09	1.27E-03	2.83E-04	3.38E-04	2.50E-04	1.31E-04
0.00E+00	3.53E-06			0.00E+00	0.00E+00	1.33E-09	1.33E-09	1.33E-03	2.97E-04	3.55E-04	2.62E-04	1.38E-04
0.00E+00	3.72E-06			0.00E+00	0.00E+00	1.41E-09	1.41E-09	1.41E-03	3.14E-04	3.74E-04	2.77E-04	1.46E-04
0.00E+00	3.94E-06			0.00E+00	0.00E+00	1.49E-09	1.49E-09	1.49E-03	3.32E-04	3.96E-04	2.93E-04	1.54E-04
0.00E+00	4.18E-06			0.00E+00	0.00E+00	1.58E-09	1.58E-09	1.58E-03	3.52E-04	4.21E-04	3.11E-04	1.64E-04
0.00E+00	4.46E-06			0.00E+00	0.00E+00	1.68E-09	1.68E-09	1.68E-03	3.76E-04	4.49E-04	3.31E-04	1.74E-04
0.00E+00	4.76E-06			0.00E+00	0.00E+00	1.80E-09	1.80E-09	1.80E-03	4.02E-04	4.80E-04	3.54E-04	1.87E-04
0.00E+00	5.11E-06			0.00E+00	0.00E+00	1.93E-09	1.93E-09	1.93E-03	4.31E-04	5.14E-04	3.80E-04	2.00E-04
0.00E+00	5.49E-06			0.00E+00	0.00E+00	2.07E-09	2.07E-09	2.07E-03	4.63E-04	5.53E-04	4.08E-04	2.15E-04
0.00E+00	5.91E-06			0.00E+00	0.00E+00	2.23E-09	2.23E-09	2.23E-03	4.98E-04	5.95E-04	4.39E-04	2.31E-04
0.00E+00	6.16E-06			0.00E+00	0.00E+00	2.33E-09	2.33E-09	2.33E-03	5.19E-04	6.20E-04	4.58E-04	2.41E-04
0.00E+00	2.87E-06			0.00E+00	0.00E+00	1.09E-09	1.09E-09	1.09E-03	2.42E-04	2.89E-04	2.14E-04	1.13E-04
0.00E+00	2.99E-06			0.00E+00	0.00E+00	1.13E-09	1.13E-09	1.13E-03	2.52E-04	3.01E-04	2.22E-04	1.17E-04
0.00E+00	3.11E-06			0.00E+00	0.00E+00	1.18E-09	1.18E-09	1.18E-03	2.62E-04	3.13E-04	2.31E-04	1.22E-04
0.00E+00	3.25E-06			0.00E+00	0.00E+00	1.23E-09	1.23E-09	1.23E-03	2.74E-04	3.27E-04	2.41E-04	1.27E-04
0.00E+00	3.40E-06			0.00E+00	0.00E+00	1.28E-09	1.28E-09	1.28E-03	2.86E-04	3.42E-04	2.53E-04	1.33E-04
0.00E+00	3.56E-06			0.00E+00	0.00E+00	1.35E-09	1.35E-09	1.35E-03	3.00E-04	3.59E-04	2.65E-04	1.40E-04
0.00E+00	3.75E-06			0.00E+00	0.00E+00	1.42E-09	1.42E-09	1.42E-03	3.16E-04	3.77E-04	2.79E-04	1.47E-04
0.00E+00	3.96E-06			0.00E+00	0.00E+00	1.50E-09	1.50E-09	1.50E-03	3.33E-04	3.98E-04	2.94E-04	1.55E-04
0.00E+00	4.19E-06			0.00E+00	0.00E+00	1.58E-09	1.58E-09	1.58E-03	3.53E-04	4.21E-04	3.11E-04	1.64E-04
0.00E+00	4.44E-06			0.00E+00	0.00E+00	1.68E-09	1.68E-09	1.68E-03	3.74E-04	4.47E-04	3.30E-04	1.74E-04
0.00E+00	4.72E-06			0.00E+00	0.00E+00	1.79E-09	1.79E-09	1.79E-03	3.98E-04	4.76E-04	3.51E-04	1.85E-04
0.00E+00	5.03E-06			0.00E+00	0.00E+00	1.90E-09	1.90E-09	1.90E-03	4.24E-04	5.07E-04	3.74E-04	1.97E-04
0.00E+00	5.37E-06			0.00E+00	0.00E+00	2.03E-09	2.03E-09	2.03E-03	4.53E-04	5.41E-04	3.99E-04	2.10E-04
0.00E+00	5.73E-06			0.00E+00	0.00E+00	2.17E-09	2.17E-09	2.17E-03	4.83E-04	5.77E-04	4.26E-04	2.25E-04
0.00E+00	6.15E-06			0.00E+00	0.00E+00	2.33E-09	2.33E-09	2.33E-03	5.19E-04	6.19E-04	4.58E-04	2.41E-04
0.00E+00	6.48E-06			0.00E+00	0.00E+00	2.45E-09	2.45E-09	2.45E-03	5.46E-04	6.52E-04	4.82E-04	2.54E-04
0.00E+00	2.83E-06			0.00E+00	0.00E+00	1.07E-09	1.07E-09	1.07E-03	2.38E-04	2.85E-04	2.10E-04	1.11E-04
0.00E+00	2.93E-06			0.00E+00	0.00E+00	1.11E-09	1.11E-09	1.11E-03	2.47E-04	2.95E-04	2.18E-04	1.15E-04
0.00E+00	3.04E-06			0.00E+00	0.00E+00	1.15E-09	1.15E-09	1.15E-03	2.56E-04	3.06E-04	2.26E-04	1.19E-04
0.00E+00	3.16E-06			0.00E+00	0.00E+00	1.19E-09	1.19E-09	1.19E-03	2.66E-04	3.18E-04	2.35E-04	1.24E-04
0.00E+00	3.29E-06			0.00E+00	0.00E+00	1.24E-09	1.24E-09	1.24E-03	2.78E-04	3.31E-04	2.45E-04	1.29E-04
0.00E+00	3.44E-06			0.00E+00	0.00E+00	1.30E-09	1.30E-09	1.30E-03	2.90E-04	3.46E-04	2.56E-04	1.35E-04
0.00E+00	3.60E-06			0.00E+00	0.00E+00	1.36E-09	1.36E-09	1.36E-03	3.03E-04	3.62E-04	2.68E-04	1.41E-04
0.00E+00	3.77E-06			0.00E+00	0.00E+00	1.43E-09	1.43E-09	1.43E-03	3.18E-04	3.80E-04	2.81E-04	1.48E-04
0.00E+00	3.97E-06			0.00E+00	0.00E+00	1.50E-09	1.50E-09	1.50E-03	3.35E-04	4.00E-04	2.95E-04	1.55E-04
0.00E+00	4.18E-06			0.00E+00	0.00E+00	1.58E-09	1.58E-09	1.58E-03	3.53E-04	4.21E-04	3.11E-04	1.64E-04
0.00E+00	4.42E-06			0.00E+00	0.00E+00	1.67E-09	1.67E-09	1.67E-03	3.73E-04	4.45E-04	3.29E-04	1.73E-04
0.00E+00	4.68E-06			0.00E+00	0.00E+00	1.77E-09	1.77E-09	1.77E-03	3.94E-04	4.71E-04	3.48E-04	1.83E-04
0.00E+00	4.95E-06			0.00E+00	0.00E+00	1.87E-09	1.87E-09	1.87E-03	4.18E-04	4.99E-04	3.68E-04	1.94E-04
0.00E+00	5.26E-06			0.00E+00	0.00E+00	1.99E-09	1.99E-09	1.99E-03	4.43E-04	5.29E-04	3.91E-04	2.06E-04
0.00E+00	5.58E-06			0.00E+00	0.00E+00	2.11E-09	2.11E-09	2.11E-03	4.71E-04	5.62E-04	4.15E-04	2.19E-04
0.00E+00	5.94E-06			0.00E+00	0.00E+00	2.25E-09	2.25E-09	2.25E-03	5.01E-04	5.98E-04	4.42E-04	2.33E-04
0.00E+00	6.33E-06			0.00E+00	0.00E+00	2.39E-09	2.39E-09	2.39E-03	5.34E-04	6.37E-04	4.71E-04	2.48E-04
0.00E+00	6.74E-06			0.00E+00	0.00E+00	2.55E-09	2.55E-09	2.55E-03	5.68E-04	6.79E-04	5.01E-04	2.64E-04
0.00E+00	2.79E-06			0.00E+00	0.00E+00	1.05E-09	1.05E-09	1.05E-03	2.35E-04	2.81E-04	2.08E-04	1.09E-04
0.00E+00	2.88E-06			0.00E+00	0.00E+00	1.09E-09	1.09E-09	1.09E-03	2.43E-04	2.90E-04	2.14E-04	1.13E-04
0.00E+00	2.98E-06			0.00E+00	0.00E+00	1.13E-09	1.13E-09	1.13E-03	2.51E-04	3.00E-04	2.22E-04	1.17E-04
0.00E+00	3.09E-06			0.00E+00	0.00E+00	1.17E-09	1.17E-09	1.17E-03	2.60E-04	3.11E-04	2.30E-04	1.21E-04
0.00E+00	3.21E-06			0.00E+00	0.00E+00	1.21E-09	1.21E-09	1.21E-03	2.70E-04	3.23E-04	2.39E-04	1.26E-04
0.00E+00	3.34E-06			0.00E+00	0.00E+00	1.26E-09	1.26E-09	1.26E-03	2.81E-04	3.36E-04	2.48E-04	1.31E-04
0.00E+00	3.48E-06			0.00E+00	0.00E+00	1.31E-09	1.31E-09	1.31E-03	2.93E-04	3.50E-04	2.59E-04	1.36E-04
0.00E+00	3.63E-06			0.00E+00	0.00E+00	1.37E-09	1.37E-09	1.37E-03	3.06E-04	3.65E-04	2.70E-04	1.42E-04
0.00E+00	3.79E-06			0.00E+00	0.00E+00	1.43E-09	1.43E-09	1.43E-03	3.20E-04	3.82E-04	2.82E-04	1.49E-04
0.00E+00	3.98E-06			0.00E+00	0.00E+00	1.50E-09	1.50E-09	1.50E-03	3.35E-04	4.00E-04	2.96E-04	1.56E-04
0.00E+00	4.17E-06			0.00E+00	0.00E+00	1.58E-09	1.58E-09	1.58E-03	3.52E-04	4.20E-04	3.11E-04	1.63E-04
0.00E+00	4.39E-06			0.00E+00	0.00E+00	1.66E-09	1.66E-09	1.66E-03	3.70E-04	4.42E-04	3.27E-04	1.72E-04
0.00E+00	4.62E-06			0.00E+00	0.00E+00	1.75E-09	1.75E-09	1.75E-03	3.90E-04	4.65E-04	3.44E-04	1.81E-04
0.00E+00	4.87E-06			0.00E+00	0.00E+00	1.84E-09	1.84E-09	1.84E-03	4.11E-04	4.91E-04	3.63E-04	1.91E-04
0.00E+00	5.15E-06			0.00E+00	0.00E+00	1.95E-09	1.95E-09	1.95E-03	4.34E-04	5.18E-04	3.83E-04	2.02E-04
0.00E+00	5.44E-06			0.00E+00	0.00E+00	2.06E-09	2.06E-09	2.06E-03	4.59E-04	5.48E-04	4.05E-04	2.13E-04
0.00E+00	5.76E-06			0.00E+00	0.00E+00	2.18E-09	2.18E-09	2.18E-03	4.86E-04	5.80E-04	4.29E-04	2.26E-04
0.00E+00	6.11E-06			0.00E+00	0.00E+00	2.31E-09	2.31E-09	2.31E-03	5.15E-04	6.15E-04	4.54E-04	2.39E-04
0.00E+00	6.48E-06			0.00E+00	0.00E+00	2.45E-09	2.45E-09	2.45E-03	5.47E-04	6.53E-04	4.82E-04	2.54E-04
0.00E+00	6.96E-06			0.00E+00	0.00E+00	2.63E-09	2.63E-09	2.63E-03	5.87E-04	7.01E-04	5.18E-04	2.72E-04
0.00E+00	6.93E-06			0.00E+00	0.00E+00	2.62E-09	2.62E-09	2.62E-03	5.84E-04	6.97E-04	5.15E-04	2.71E-04
0.00E+00	2.76E-06			0.00E+00	0.00E+00	1.04E-09	1.04E-09	1.04E-03	2.33E-04	2.78E-04	2.06E-04	1.08E-04
0.00E+00	2.85E-06			0.00E+00	0.00E+00	1.08E-09	1.08E-09	1.08E-03	2.40E-04	2.87E-04	2.12E-04	1.12E-04
0.00E+00	2.94E-06			0.00E+00	0.00E+00	1.11E-09	1.11E-09	1.11E-03	2.48E-04	2.96E-04	2.19E-04	1.15E-04
0.00E+00	3.04E-06			0.00E+00	0.00E+00	1.15E-09	1.15E-09	1.15E-03	2.56E-04	3.06E-04	2.26E-04	1.19E-04
0.00E+00	3.14E-06			0.00E+00	0.00E+00	1.19E-09	1.19E-09	1.19E-03	2.65E-04	3.16E-04	2.34E-04	1.23E-04
0.00E+00	3.25E-06			0.00E+00	0.00E+00	1.23E-09	1.23E-09	1.23E-03	2.74E-04	3.28E-04	2.42E-04	1.27E-04
0.00E+00	3.38E-06			0.00E+00	0.00E+00	1.28E-09	1.28E-09	1.28E-03	2.85E-04	3.40E-04	2.51E-04	1.32E-04
0.00E+00	3.51E-06			0.00E+00	0.00E+00	1.33E-09	1.33E-09	1.33E-03	2.96E-04	3.53E-04	2.61E-04	1.37E-04
0.00E+00	3.65E-06			0.00E+00	0.00E+00	1.38E-09	1.38E-09	1.38E-03	3.08E-04	3.68E-04	2.72E-04	1.43E-04
0.00E+00	3.81E-06			0.00E+00	0.00E+00	1.44E-09	1.44E-09	1.44E-03	3.21E-04	3.84E-04	2.83E-04	1.49E-04
0.00E+00	3.98E-06			0.00E+00	0.00E+00	1.50E-09	1.50E-09	1.50E-03	3.35E-04	4.01E-04	2.96E-04	1.56E-04
0.00E+00	4.16E-06			0.00E+00	0.00E+00	1.57E-09	1.57E-09	1.57E-03	3.51E-04	4.19E-04	3.09E-04	1.63E-04
0.00E+00	4.36E-06			0.00E+00	0.00E+00	1.65E-09	1.65E-09	1.65E-03	3.67E-04	4.39E-04	3.24E-04	1.71E-04
0.00E+00	4.57E-06			0.00E+00	0.00E+00	1.73E-09	1.73E-09	1.73E-03	3.85E-04	4.60E-04	3.40E-04	1.79E-04
0.00E+00	4.80E-06			0.00E+00	0.00E+00	1.82E-09	1.82E-09	1.82E-03	4.05E-04	4.83E-04	3.57E-04	1.88E-04
0.00E+00	5.05E-06			0.00E+00	0.00E+00	1.91E-09	1.91E-09	1.91E-03	4.26E-04	5.08E-04	3.76E-04	1.98E-04
0.00E+00	5.32E-06			0.00E+00	0.00E+00	2.01E-09	2.01E-09	2.01E-03	4.48E-04	5.35E-04	3.96E-04	2.08E-04
0.00E+00	5.61E-06			0.00E+00	0.00E+00	2.12E-09	2.12E-09	2.12E-03	4.73E-04	5.64E-04	4.17E-04	2.20E-04
0.00E+00	5.92E-06			0.00E+00	0.00E+00	2.24E-09	2.24E-09	2.24E-03	4.99E-04	5.96E-04	4.40E-04	2.32E-04
0.00E+00	6.25E-06			0.00E+00	0.00E+00	2.36E-09	2.36E-09	2.36E-03	5.27E-04	6.29E-04	4.65E-04	2.45E-04
0.00E+00	6.60E-06			0.00E+00	0.00E+00	2.49E-09	2.49E-09	2.49E-03	5.56E-04	6.64E-04	4.91E-04	2.58E-04
0.00E+00	7.03E-06			0.00E+00	0.00E+00	2.66E-09	2.66E-09	2.66E-03	5.93E-04	7.08E-04	5.23E-04	2.75E-04
0.00E+00	2.67E-06			0.00E+00	0.00E+00	1.01E-09	1.01E-09	1.01E-03	2.25E-04	2.69E-04	1.99E-04	1.05E-04
0.00E+00	2.75E-06			0.00E+00	0.00E+00	1.04E-09	1.04E-09	1.04E-03	2.32E-04	2.77E-04	2.04E-04	1.08E-04
0.00E+00	2.83E-06			0.00E+00	0.00E+00	1.07E-09	1.07E-09	1.07E-03	2.38E-04	2.84E-04	2.10E-04	1.11E-04
0.00E+00	2.91E-06			0.00E+00	0.00E+00	1.10E-09	1.10E-09	1.10E-03	2.45E-04	2.93E-04	2.16E-04	1.14E-04
0.00E+00	3.00E-06			0.00E+00	0.00E+00	1.13E-09	1.13E-09	1.13E-03	2.53E-04	3.02E-04	2.23E-04	1.17E-04
0.00E+00	3.09E-06			0.00E+00	0.00E+00	1.17E-09	1.17E-09	1.17E-03	2.61E-04	3.11E-04	2.30E-04	1.21E-04
0.00E+00	3.19E-06			0.00E+00	0.00E+00	1.21E-09	1.21E-09	1.21E-03	2.69E-04	3.21E-04	2.37E-04	1.25E-04
0.00E+00	3.30E-06			0.00E+00	0.00E+00	1.25E-09	1.25E-09	1.25E-03	2.78E-04	3.32E-04	2.45E-04	1.29E-04
0.00E+00	3.42E-06			0.00E+00	0.00E+00	1.29E-09	1.29E-09	1.29E-03	2.88E-04	3.44E-04	2.54E-04	1.34E-04
0.00E+00	3.54E-06			0.00E+00	0.00E+00	1.34E-09	1.34E-09	1.34E-03	2.99E-04	3.57E-04	2.63E-04	1.39E-04
0.00E+00	3.68E-06			0.00E+00	0.00E+00	1.39E-09	1.39E-09	1.39E-03	3.10E-04	3.70E-04	2.74E-04	1.44E-04
0.00E+00	3.82E-06			0.00E+00	0.00E+00	1.44E-09	1.44E-09	1.44E-03	3.22E-04	3.85E-04	2.84E-04	1.50E-04
0.00E+00	3.98E-06			0.00E+00	0.00E+00	1.50E-09	1.50E-09	1.50E-03	3.35E-04	4.01E-04	2.96E-04	1.56E-04
0.00E+00	4.15E-06			0.00E+00	0.00E+00	1.57E-09	1.57E-09	1.57E-03	3.50E-04	4.18E-04	3.08E-04	1.62E-04
0.00E+00	4.33E-06			0.00E+00	0.00E+00	1.64E-09	1.64E-09	1.64E-03	3.65E-04	4.36E-04	3.22E-04	1.70E-04
0.00E+00	4.52E-06			0.00E+00	0.00E+00	1.71E-09	1.71E-09	1.71E-03	3.81E-04	4.56E-04	3.37E-04	1.77E-04
0.00E+00	4.74E-06			0.00E+00	0.00E+00	1.79E-09	1.79E-09	1.79E-03	3.99E-04	4.77E-04	3.52E-04	1.85E-04
0.00E+00	4.96E-06			0.00E+00	0.00E+00	1.88E-09	1.88E-09	1.88E-03	4.18E-04	5.00E-04	3.69E-04	1.94E-04
0.00E+00	5.21E-06			0.00E+00	0.00E+00	1.97E-09	1.97E-09	1.97E-03	4.39E-04	5.24E-04	3.87E-04	2.04E-04
0.00E+00	5.47E-06			0.00E+00	0.00E+00	2.07E-09	2.07E-09	2.07E-03	4.61E-04	5.50E-04	4.07E-04	2.14E-04
0.00E+00	5.75E-06			0.00E+00	0.00E+00	2.17E-09	2.17E-09	2.17E-03	4.85E-04	5.79E-04	4.28E-04	2.25E-04
0.00E+00	6.04E-06			0.00E+00	0.00E+00	2.29E-09	2.29E-09	2.29E-03	5.10E-04	6.09E-04	4.50E-04	2.37E-04

			Demolition	Demolition - Hauling	Site Preparation	Grading/Excavation	Grading/Excavation - Hauling	Concrete - Garage - Trucks	Concrete - Garage - Trucks	Concrete - Podium 1 - Trucks	Concrete - Podium 2 - Trucks	Building Construction-1	Building Construction-1	Building Construction-1	Building Construction-2	Building Construction-2	Finishing/Painting-1	Finishing/Painting-1
Unique Identifier	X (UTM)	Y (UTM)	2026	2026	2026	2026	2026	2026	2027	2027	2028	2027	2028	2029	2028	2029	2028	2029
371348.013761398.01	371348.01	3761398.01	2.39E-06	4.92E-05	5.75E-06	7.44E-06	2.49E-04	2.22E-04	2.23E-04	2.23E-04	2.20E-04	1.94E-04	1.86E-04	1.79E-04	6.64E-05	6.38E-05	0.00E+00	0.00E+00
371358.013761398.01	371358.01	3761398.01	2.51E-06	5.17E-05	6.04E-06	7.81E-06	2.61E-04	2.33E-04	2.34E-04	2.34E-04	2.31E-04	2.04E-04	1.95E-04	1.88E-04	6.98E-05	6.70E-05	0.00E+00	0.00E+00
371368.013761398.01	371368.01	3761398.01	2.64E-06	5.44E-05	6.36E-06	8.22E-06	2.75E-04	2.45E-04	2.46E-04	2.46E-04	2.43E-04	2.14E-04	2.06E-04	1.97E-04	7.34E-05	7.05E-05	0.00E+00	0.00E+00
371378.013761401.01	371378.01	3761401.01	2.70E-06	5.55E-05	6.49E-06	8.39E-06	2.81E-04	2.51E-04	2.52E-04	2.52E-04	2.49E-04	2.19E-04	2.10E-04	2.02E-04	7.50E-05	7.20E-05	0.00E+00	0.00E+00
371138.013761408.01	371138.01	3761408.01	1.03E-06	2.13E-05	2.48E-06	3.21E-06	1.07E-04	9.59E-05	9.62E-05	9.62E-05	9.51E-05	8.38E-05	8.03E-05	7.71E-05	2.87E-05	2.76E-05	0.00E+00	0.00E+00
371148.013761408.01	371148.01	3761408.01	1.06E-06	2.18E-05	2.55E-06	3.29E-06	1.10E-04	9.84E-05	9.87E-05	9.87E-05	9.76E-05	8.59E-05	8.24E-05	7.92E-05	2.94E-05	2.83E-05	0.00E+00	0.00E+00
371158.013761408.01	371158.01	3761408.01	1.09E-06	2.24E-05	2.62E-06	3.38E-06	1.13E-04	1.01E-04	1.01E-04	1.01E-04	1.00E-04	8.83E-05	8.46E-05	8.13E-05	3.02E-05	2.90E-05	0.00E+00	0.00E+00
371168.013761408.01	371168.01	3761408.01	1.12E-06	2.30E-05	2.69E-06	3.48E-06	1.16E-04	1.04E-04	1.04E-04	1.04E-04	1.03E-04	9.07E-05	8.70E-05	8.35E-05	3.11E-05	2.98E-05	0.00E+00	0.00E+00
371178.013761408.01	371178.01	3761408.01	1.15E-06	2.37E-05	2.77E-06	3.58E-06	1.20E-04	1.07E-04	1.07E-04	1.07E-04	1.06E-04	9.33E-05	8.95E-05	8.59E-05	3.20E-05	3.07E-05	0.00E+00	0.00E+00
371188.013761408.01	371188.01	3761408.01	1.18E-06	2.44E-05	2.85E-06	3.68E-06	1.23E-04	1.10E-04	1.10E-04	1.10E-04	1.09E-04	9.61E-05	9.21E-05	8.85E-05	3.29E-05	3.16E-05	0.00E+00	0.00E+00
371198.013761408.01	371198.01	3761408.01	1.22E-06	2.51E-05	2.94E-06	3.80E-06	1.27E-04	1.13E-04	1.14E-04	1.14E-04	1.12E-04	9.90E-05	9.50E-05	9.12E-05	3.39E-05	3.26E-05	0.00E+00	0.00E+00
371208.013761408.01	371208.01	3761408.01	1.26E-06	2.59E-05	3.03E-06	3.92E-06	1.31E-04	1.17E-04	1.17E-04	1.17E-04	1.16E-04	1.02E-04	9.80E-05	9.41E-05	3.50E-05	3.36E-05	0.00E+00	0.00E+00
371218.013761408.01	371218.01	3761408.01	1.30E-06	2.68E-05	3.13E-06	4.05E-06	1.35E-04	1.21E-04	1.21E-04	1.21E-04	1.20E-04	1.06E-04	1.01E-04	9.72E-05	3.61E-05	3.47E-05	0.00E+00	0.00E+00
371228.013761408.01	371228.01	3761408.01	1.34E-06	2.77E-05	3.24E-06	4.18E-06	1.40E-04	1.25E-04	1.25E-04	1.25E-04	1.24E-04	1.09E-04	1.05E-04	1.01E-04	3.74E-05	3.59E-05	0.00E+00	0.00E+00
371238.013761408.01	371238.01	3761408.01	1.39E-06	2.87E-05	3.35E-06	4.33E-06	1.45E-04	1.29E-04	1.30E-04	1.30E-04	1.28E-04	1.13E-04	1.08E-04	1.04E-04	3.87E-05	3.72E-05	0.00E+00	0.00E+00
371248.013761408.01	371248.01	3761408.01	1.44E-06	2.97E-05	3.47E-06	4.49E-06	1.50E-04	1.34E-04	1.35E-04	1.35E-04	1.33E-04	1.17E-04	1.12E-04	1.08E-04	4.01E-05	3.85E-05	0.00E+00	0.00E+00
371258.013761408.01	371258.01	3761408.01	1.50E-06	3.08E-05	3.60E-06	4.66E-06	1.56E-04	1.39E-04	1.40E-04	1.40E-04	1.38E-04	1.22E-04	1.17E-04	1.12E-04	4.16E-05	4.00E-05	0.00E+00	0.00E+00
371268.013761408.01	371268.01	3761408.01	1.56E-06	3.20E-05	3.75E-06	4.84E-06	1.62E-04	1.45E-04	1.45E-04	1.45E-04	1.43E-04	1.26E-04	1.21E-04	1.16E-04	4.33E-05	4.15E-05	0.00E+00	0.00E+00
371278.013761408.01	371278.01	3761408.01	1.62E-06	3.33E-05	3.90E-06	5.04E-06	1.69E-04	1.50E-04	1.51E-04	1.51E-04	1.49E-04	1.31E-04	1.26E-04	1.21E-04	4.50E-05	4.32E-05	0.00E+00	0.00E+00
371288.013761408.01	371288.01	3761408.01	1.69E-06	3.47E-05	4.06E-06	5.25E-06	1.76E-04	1.57E-04	1.57E-04	1.57E-04	1.55E-04	1.37E-04	1.31E-04	1.26E-04	4.69E-05	4.50E-05	0.00E+00	0.00E+00
371298.013761408.01	371298.01	3761408.01	1.76E-06	3.62E-05	4.24E-06	5.47E-06	1.83E-04	1.64E-04	1.64E-04	1.64E-04	1.62E-04	1.43E-04	1.37E-04	1.32E-04	4.89E-05	4.70E-05	0.00E+00	0.00E+00
371308.013761408.01	371308.01	3761408.01	1.84E-06	3.79E-05	4.42E-06	5.72E-06	1.91E-04	1.71E-04	1.71E-04	1.71E-04	1.69E-04	1.49E-04	1.43E-04	1.37E-04	5.11E-05	4.91E-05	0.00E+00	0.00E+00
371318.013761408.01	371318.01	3761408.01	1.92E-06	3.96E-05	4.63E-06	5.98E-06	2.00E-04	1.79E-04	1.79E-04	1.79E-04	1.77E-04	1.56E-04	1.50E-04	1.44E-04	5.34E-05	5.13E-05	0.00E+00	0.00E+00
371328.013761408.01	371328.01	3761408.01	2.01E-06	4.14E-05	4.84E-06	6.26E-06	2.09E-04	1.87E-04	1.88E-04	1.88E-04	1.85E-04	1.63E-04	1.57E-04	1.50E-04	5.59E-05	5.37E-05	0.00E+00	0.00E+00
371338.013761408.01	371338.01	3761408.01	2.11E-06	4.34E-05	5.07E-06	6.55E-06	2.19E-04	1.96E-04	1.96E-04	1.96E-04	1.94E-04	1.71E-04	1.64E-04	1.57E-04	5.86E-05	5.62E-05	0.00E+00	0.00E+00
371348.013761408.01	371348.01	3761408.01	2.20E-06	4.54E-05	5.31E-06	6.86E-06	2.30E-04	2.05E-04	2.06E-04	2.06E-04	2.03E-04	1.79E-04	1.72E-04	1.65E-04	6.13E-05	5.89E-05	0.00E+00	0.00E+00
371358.013761408.01	371358.01	3761408.01	2.31E-06	4.75E-05	5.56E-06	7.18E-06	2.40E-04	2.15E-04	2.15E-04	2.15E-04	2.13E-04	1.87E-04	1.80E-04	1.73E-04	6.42E-05	6.16E-05	0.00E+00	0.00E+00
371368.013761408.01	371368.01	3761408.01	2.41E-06	4.97E-05	5.81E-06	7.51E-06	2.51E-04	2.24E-04	2.25E-04	2.25E-04	2.22E-04	1.96E-04	1.88E-04	1.81E-04	6.71E-05	6.45E-05	0.00E+00	0.00E+00
371378.013761408.01	371378.01	3761408.01	2.53E-06	5.21E-05	6.09E-06	7.87E-06	2.63E-04	2.35E-04	2.36E-04	2.36E-04	2.33E-04	2.05E-04	1.97E-04	1.89E-04	7.03E-05	6.75E-05	0.00E+00	0.00E+00
371388.013761408.01	371388.01	3761408.01	2.65E-06	5.47E-05	6.39E-06	8.26E-06	2.76E-04	2.47E-04	2.48E-04	2.48E-04	2.45E-04	2.15E-04	2.07E-04	1.98E-04	7.38E-05	7.09E-05	0.00E+00	0.00E+00
371398.013761410.01	371398.01	3761410.01	2.72E-06	5.60E-05	6.55E-06	8.46E-06	2.83E-04	2.53E-04	2.54E-04	2.54E-04	2.51E-04	2.21E-04	2.12E-04	2.03E-04	7.56E-05	7.26E-05	0.00E+00	0.00E+00
371128.013761418.01	371128.01	3761418.01	1.01E-06	2.08E-05	2.43E-06	3.14E-06	1.05E-04	9.39E-05	9.42E-05	9.42E-05	9.31E-05	8.20E-05	7.87E-05	7.56E-05	2.81E-05	2.70E-05	0.00E+00	0.00E+00
371138.013761418.01	371138.01	3761418.01	1.03E-06	2.13E-05	2.49E-06	3.22E-06	1.08E-04	9.61E-05	9.65E-05	9.65E-05	9.53E-05	8.40E-05	8.05E-05	7.73E-05	2.88E-05	2.76E-05	0.00E+00	0.00E+00
371148.013761418.01	371148.01	3761418.01	1.06E-06	2.18E-05	2.55E-06	3.30E-06	1.10E-04	9.85E-05	9.88E-05	9.88E-05	9.76E-05	8.60E-05	8.25E-05	7.92E-05	2.95E-05	2.83E-05	0.00E+00	0.00E+00
371158.013761418.01	371158.01	3761418.01	1.09E-06	2.24E-05	2.61E-06	3.38E-06	1.13E-04	1.01E-04	1.01E-04	1.01E-04	1.00E-04	8.81E-05	8.45E-05	8.12E-05	3.02E-05	2.90E-05	0.00E+00	0.00E+00
371168.013761418.01	371168.01	3761418.01	1.11E-06	2.29E-05	2.68E-06	3.46E-06	1.16E-04	1.03E-04	1.04E-04	1.04E-04	1.03E-04	9.04E-05	8.67E-05	8.32E-05	3.10E-05	2.97E-05	0.00E+00	0.00E+00
371178.013761418.01	371178.01	3761418.01	1.14E-06	2.35E-05	2.75E-06	3.55E-06	1.19E-04	1.06E-04	1.07E-04	1.07E-04	1.05E-04	9.27E-05	8.89E-05	8.54E-05	3.18E-05	3.05E-05	0.00E+00	0.00E+00
371188.013761418.01	371188.01	3761418.01	1.17E-06	2.42E-05	2.82E-06	3.65E-06	1.22E-04	1.09E-04	1.09E-04	1.09E-04	1.08E-04	9.52E-05	9.13E-05	8.77E-05	3.26E-05	3.13E-05	0.00E+00	0.00E+00
371198.013761418.01	371198.01	3761418.01	1.21E-06	2.48E-05	2.90E-06	3.75E-06	1.26E-04	1.12E-04	1.12E-04	1.12E-04	1.11E-04	9.79E-05	9.39E-05	9.02E-05	3.35E-05	3.22E-05	0.00E+00	0.00E+00
371208.013761418.01	371208.01	3761418.01	1.24E-06	2.55E-05	2.99E-06	3.86E-06	1.29E-04	1.15E-04	1.16E-04	1.16E-04	1.14E-04	1.01E-04	9.66E-05	9.27E-05	3.45E-05	3.31E-05	0.00E+00	0.00E+00
371218.013761418.01	371218.01	3761418.01	1.28E-06	2.63E-05	3.07E-06	3.97E-06	1.33E-04	1.19E-04	1.19E-04	1.19E-04	1.18E-04	1.04E-04	9.94E-05	9.55E-05	3.55E-05	3.41E-05	0.00E+00	0.00E+00
371228.013761418.01	371228.01	3761418.01	1.32E-06	2.71E-05	3.17E-06	4.10E-06	1.37E-04	1.22E-04	1.23E-04	1.23E-04	1.21E-04	1.07E-04	1.02E-04	9.84E-05	3.66E-05	3.51E-05	0.00E+00	0.00E+00
371238.013761418.01	371238.01	3761418.01	1.36E-06	2.80E-05	3.27E-06	4.22E-06	1.41E-04	1.26E-04	1.27E-04	1.27E-04	1.25E-04	1.10E-04	1.06E-04	1.02E-04	3.77E-05	3.63E-05	0.00E+00	0.00E+00
371248.013761418.01	371248.01	3761418.01	1.40E-06	2.89E-05	3.38E-06	4.36E-06	1.46E-04	1.30E-04	1.31E-04	1.31E-04	1.29E-04	1.14E-04	1.09E-04	1.05E-04	3.90E-05	3.74E-05	0.00E+00	0.00E+00
371258.013761418.01	371258.01	3761418.01	1.45E-06	2.99E-05	3.49E-06	4.51E-06	1.51E-04	1.35E-04	1.35E-04	1.35E-04	1.34E-04	1.18E-04	1.13E-04	1.08E-04	4.03E-05	3.87E-05	0.00E+00	0.00E+00
371268.013761418.01	371268.01	3761418.01	1.50E-06	3.09E-05	3.61E-06	4.67E-06	1.56E-04	1.39E-04	1.40E-04	1.40E-04	1.38E-04	1.22E-04	1.17E-04	1.12E-04	4.17E-05	4.01E-05	0.00E+00	0.00E+00
371278.013761418.01	371278.01	3761418.01	1.55E-06	3.20E-05	3.74E-06	4.84E-06	1.62E-04	1.44E-04	1.45E-04	1.45E-04	1.43E-04	1.26E-04	1.21E-04	1.16E-04	4.32E-05	4.15E-05	0.00E+00	0.00E+00
371288.013761418.01	371288.01	3761418.01	1.61E-06	3.32E-05	3.88E-06	5.02E-06	1.68E-04	1.50E-04	1.50E-04	1.50E-04	1.49E-04	1.31E-04	1.26E-04	1.21E-04	4.48E-05	4.31E-05	0.00E+00	0.00E+00
371298.013761418.01	371298.01	3761418.01	1.67E-06	3.45E-05	4.03E-06	5.21E-06	1.74E-04	1.56E-04	1.56E-04	1.56E-04	1.54E-04	1.36E-04	1.30E-04	1.25E-04	4.66E-05	4.47E-05	0.00E+00	0.00E+00
371308.013761418.01	371308.01	3761418.01	1.74E-06	3.59E-05	4.20E-06	5.42E-06	1.81E-04	1.62E-04	1.63E-04	1.63E-04	1.61E-04	1.41E-04	1.36E-04	1.30E-04	4.84E-05	4.65E-05	0.00E+00	0.00E+00
371318.013761418.01	371318.01	3761418.01	1.81E-06	3.74E-05	4.37E-06	5.65E-06	1.89E-04	1.69E-04	1.69E-04	1.69E-04	1.67E-04	1.47E-04	1.41E-04	1.36E-04	5.04E-05	4.84E-05	0.00E+00	0.00E+00
371328.013761418.01	371328.01	3761418.01	1.89E-06	3.89E-05	4.55E-06	5.88E-06	1.97E-04	1.76E-04	1.76E-04	1.76E-04	1.74E-04	1.53E-04	1.47E-04	1.41E-04	5.26E-05	5.05E-05	0.00E+00	0.00E+00
371338.013761418.01	371338.01	3761418.01	1.97E-06	4.06E-05	4.75E-06	6.14E-06	2.05E-04	1.83E-04	1.84E-04	1.84E-04	1.82E-04	1.60E-04	1.54E-04	1.47E-04	5.48E-05	5.27E-05	0.00E+00	0.00E+00
371348.013761418.01	371348.01	3761418.01	2.06E-06	4.24E-05	4.95E-06	6.40E-06	2.14E-04	1.91E-04	1.92E-04	1.92E-04	1.90E-04	1.67E-04	1.60E-04	1.54E-04	5.72E-05	5.49E-05	0.00E+00	0.00E+00
371358.013761418.01	371358.01	3761418.01	2.15E-06	4.42E-05	5.17E-06	6.68E-06	2.23E-04	1.99E-04	2.00E-04	2.00E-04	1.98E-04	1.74E-04	1.67E-04	1.60E-04	5.97E-05	5.73E-05	0.00E+00	0.00E+00
371368.013761418.01	371368.01	3761418.01	2.24E-06	4.62E-05	5.40E-06	6.97E-06	2.33E-04	2.08E-04	2.09E-04	2.09E-04	2.07E-04	1.82E-04	1.75E-04	1.68E-04	6.23E-05	5.99E-05	0.00E+00	0.00E+00
371378.013761418.01	371378.01	3761418.01	2.34E-06	4.83E-05	5.64E-06	7.30E-06	2.44E-04	2.18E-04	2.19E-04	2.19E-04	2.16E-04	1.90E-04	1.83E-04	1.75E-04	6.52E-05	6.26E-05	0.00E+00	0.00E+00
371388.013761418.01	371388.01	3761418.01	2.45E-06	5.04E-05	5.89E-06	7.62E-06	2.55E-04	2.27E-04	2.28E-04	2.28E-04	2.26E-04	1.99E-04	1.91E-04	1.83E-04	6.81E-05	6.54E-05	0.00E+00	0.00E+00
371398.013761418.01	371398.01	3761418.01	2.54E-06	5.23E-05	6.12E-06	7.91E-06	2.65E-04	2.36E-04	2.37E-04	2.37E-04	2.34E-04	2.06E-04	1.98E-04	1.90E-04	7.07E-05	6.79E-05	0.00E+00	0.00E+00
371408.013761418.01	371408.01	3761418.01	2.63E-06	5.41E-05	6.32E-06	8.17E-06	2.73E-04	2.44E-04	2.45E-04	2.45E-04	2.42E-04	2.13E-04	2.05E-04	1.96E-04	7.30E-05	7.02E-05	0.00E+00	0.00E+00
371418.013761419.01	371418.01	3761419.01	2.69E-06	5.54E-05	6.47E-06	8.36E-06	2.80E-04	2.50E-04	2.51E-04	2.51E-04	2.48E-04	2.18E-04	2.09E-04	2.01E-04	7.47E-05	7.18E-05	0.00E+00	0.00E+00
371118.013761428.01	371118.01	3761428.01	9.97E-07	2.05E-05	2.40E-06	3.10E-06	1.04E-04	9.27E-05	9.30E-05	9.30E-05	9.19E-05	8.10E-05	7.76E-05	7.46E-05	2.77E-05	2.66E-05	0.00E+00	0.00E+00
371128.013761428.01	371128.01	3761428.01	1.02E-06	2.10E-05	2.45E-06	3.17E-06	1.06E-04	9.47E-05	9.50E-05	9.50E-05	9.39E-05	8.27E-05	7.93E-05	7.62E-05	2.83E-05	2.72E-05	0.00E+00	0.00E+00
371138.013761428.01	371138.01	3761428.01	1.04E-06	2.14E-05	2.51E-06	3.24E-06	1.08E-04	9.68E-05	9.71E-05	9.71E-05	9.60E-05	8.45E-05	8.11E-05	7.78E-05	2.89E-05	2.78E-05	0.00E+00	0.00E+00
371148.013761428.01	371148.01	3761428.01	1.06E-06	2.19E-05	2.56E-06	3.31E-06	1.11E-04	9.89E-05	9.93E-05	9.93E-05	9.81E-05	8.64E-05	8.29E-05	7.96E-05	2.96E-05	2.84E-05	0.00E+00	0.00E+00
371158.013761428.01	371158.01	3761428.01	1.09E-06	2.24E-05	2.62E-06	3.39E-06	1.13E-04	1.01E-04	1.02E-04	1.02E-04	1.00E-04	8.84E-05	8.48E-05	8.14E-05	3.03E-05	2.91E-05	0.00E+00	0.00E+00
371168.013761428.01	371168.01	3761428.01	1.11E-06	2.30E-05	2.68E-06	3.47E-06	1.16E-04	1.04E-04	1.04E-04	1.04E-04	1.03E-04	9.05E-05	8.68E-05	8.33E-05	3.10E-05	2.98E-05	0.00E+00	0.00E+00
371178.013761428.01	371178.01	3761428.01	1.14E-06	2.35E-05	2.75E-06	3.55E-06	1.19E-04	1.06E-04	1.06E-04	1.06E-04	1.05E-04	9.26E-05	8.88E-05	8.53E-05	3.17E-05	3.05E-05	0.00E+00	0.00E+00
371188.013761428.01	371188.01	3761428.01	1.17E-06	2.41E-05	2.82E-06	3.64E-06	1.22E-04	1.09E-04	1.09E-04	1.09E-04	1.08E-04	9.49E-05	9.10E-05	8.74E-05	3.25E-05	3.12E-05	0.00E+00	0.00E+00
371198.013761428.01	371198.01	3761428.01	1.20E-06	2.47E-05	2.89E-06	3.73E-06	1.25E-04	1.11E-04	1.12E-04	1.12E-04	1.10E-04	9.73E-05	9.33E-05	8.96E-05	3.33E-05	3.20E-05	0.00E+00	0.00E+00
371208.013761428.01	371208.01	3761428.01	1.23E-06	2.53E-05	2.96E-06	3.83E-06	1.28E-04	1.14E-04	1.15E-04	1.15E-04	1.13E-04	9.98E-05	9.57E-05	9.20E-05	3.42E-05	3.28E-05	0.00E+00	0.00E+00
371218.013761428.01	371218.01	3761428.01	1.26E-06	2.60E-05	3.04E-06	3.93E-06	1.31E-04	1.17E-04	1.18E-04	1.18E-04	1.16E-04	1.03E-04	9.83E-05	9.44E-05	3.51E-05	3.37E-05	0.00E+00	0.00E+00
371228.013761428.01	371228.01	3761428.01	1.30E-06	2.67E-05	3.12E-06	4.04E-06	1.35E-04	1.21E-04	1.21E-04	1.21E-04	1.20E-04	1.05E-04	1.01E-04	9.70E-05	3.61E-05	3.46E-05	0.00E+00	0.00E+00
371238.013761428.01	371238.01	3761428.01	1.33E-06	2.75E-05	3.21E-06	4.15E-06	1.39E-04	1.24E-04	1.24E-04	1.24E-04	1.23E-04	1.08E-04	1.04E-04	9.97E-05	3.71E-05	3.56E-05	0.00E+00	0.00E+00
371248.013761428.01	371248.01	3761428.01	1.37E-06	2.83E-05	3.31E-06	4.27E-06	1.43E-04	1.28E-04	1.28E-04	1.28E-04	1.27E-04	1.11E-04	1.07E-04	1.03E-04	3.82E-05	3.67E-05	0.00E+00	0.00E+00
371258.013761428.01	371258.01	3761428.01	1.41E-06	2.91E-05	3.41E-06	4.40E-06	1.47E-04	1.31E-04	1.32E-04	1.32E-04	1.30E-04	1.15E-04	1.10E-04	1.06E-04	3.93E-05	3.78E-05	0.00E+00	0.00E+00
371268.013761428.01	371268.01	3761428.01	1.46E-06	3.00E-05	3.51E-06	4.54E-06	1.52E-04	1.36E-04	1.36E-04	1.36E-04	1.34E-04	1.18E-04	1.14E-04	1.09E-04	4.06E-05	3.89E-05	0.00E+00	0.00E+00
371278.013761428.01	371278.01	3761428.01	1.51E-06	3.10E-05	3.63E-06	4.69E-06	1.57E-04	1.40E-04	1.40E-04	1.40E-04	1.39E-04	1.22E-04	1.17E-04	1.13E-04	4.19E-05	4.02E-05	0.00E+00	0.00E+00
371288.013761428.01	371288.01	3761428.01	1.56E-06	3.21E-05	3.75E-06	4.84E-06	1.62E-04	1.45E-04	1.45E-04	1.45E-04	1.43E-04	1.26E-04	1.21E-04	1.16E-04	4.33E-05	4.16E-05	0.00E+00	0.00E+00
371298.013761428.01	371298.01	3761428.01	1.61E-06	3.32E-05	3.88E-06	5.01E-06	1.68E-04	1.50E-04	1.50E-04	1.50E-04	1.48E-04	1.31E-04	1.25E-04	1.20E-04	4.48E-05	4.30E-05	0.00E+00	0.00E+00
371308.013761428.01	371308.01	3761428.01	1.67E-06	3.44E-05	4.02E-06	5.19E-06	1.74E-04	1.55E-04	1.56E-04	1.56E-04	1.54E-04	1.35E-04	1.30E-04	1.25E-04	4.64E-05	4.45E-05	0.00E+00	0.00E+00
371318.013761428.01	371318.01	3761428.01	1.73E-06	3.56E-05	4.16E-06	5.38E-06	1.80E-04	1.61E-04	1.61E-04	1.61E-04	1.59E-04	1.40E-04	1.35E-04	1.29E-04	4.81E-05	4.62E-05	0.00E+00	0.00E+00
371328.013761428.01	371328.01	3761428.01	1.80E-06	3.70E-05	4.32E-06	5.59E-06	1.87E-04	1.67E-04	1.67E-04	1.67E-04	1.65E-04	1.46E-04	1.40E-04	1.34E-04	4.99E-05	4.80E-05	0.00E+00	0.00E+00
371338.013761428.01	371338.01	3761428.01	1.86E-06	3.84E-05	4.49E-06	5.80E-06	1.94E-04	1.73E-04	1.74E-04	1.74E-04	1.72E-04	1.51E-04	1.45E-04	1.39E-04	5.19E-05	4.98E-05	0.00E+00	0.00E+00
371348.013761428.01	371348.01	3761428.01	1.94E-06	3.99E-05	4.67E-06	6.03E-06	2.02E-04	1.80E-04	1.81E-04	1.81E-04	1.79E-04	1.57E-04	1.51E-04	1.45E-04	5.39E-05	5.18E-05	0.00E+00	0.00E+00
371358.013761428.01	371358.01	3761428.01	2.02E-06	4.15E-05	4.85E-06	6.27E-06	2.10E-04	1.87E-04	1.88E-04	1.88E-04	1.86E-04	1.64E-04	1.57E-04	1.51E-04	5.61E-05	5.38E-05	0.00E+00	0.00E+00
371368.013761428.01	371368.01	3761428.01	2.10E-06	4.33E-05	5.06E-06	6.54E-06	2.19E-04	1.95E-04	1.96E-04	1.96E-04	1.94E-04	1.71E-04	1.64E-04	1.57E-04	5.84E-05	5.61E-05	0.00E+00	0.00E+00
371378.013761428.01	371378.01	3761428.01	2.19E-06	4.51E-05	5.27E-06	6.81E-06	2.28E-04	2.04E-04	2.04E-04	2.04E-04	2.02E-04	1.78E-04	1.70E-04	1.64E-04	6.09E-05	5.85E-05	0.00E+00	0.00E+00
371388.013761428.01	371388.01	3761428.01	2.28E-06	4.69E-05	5.48E-06	7.08E-06	2.37E-04	2.12E-04	2.12E-04	2.12E-04	2.10E-04	1.85E-04	1.77E-04	1.70E-04	6.33E-05	6.08E-05	0.00E+00	0.00E+00
371398.013761428.01	371398.01	3761428.01	2.36E-06	4.86E-05	5.68E-06	7.34E-06	2.45E-04	2.19E-04	2.20E-04	2.20E-04	2.17E-04	1.91E-04	1.84E-04	1.76E-04	6.56E-05	6.30E-05	0.00E+00	0.00E+00
371408.013761428.01	371408.01	3761428.01	2.44E-06	5.02E-05	5.87E-06	7.58E-06	2.54E-04	2.26E-04	2.27E-04	2.27E-04	2.25E-04	1.98E-04	1.90E-04	1.82E-04	6.77E-05	6.51E-05	0.00E+00	0.00E+00
371418.013761428.01

Finishing/Painting-2	Paving			Child Risk					Overlapping Phases - Maximum GLC			
2029	2029			3rd Trimester	0<2	2<16	Total	per million	2026	2027	2028	2029
0.00E+00	6.35E-06			0.00E+00	0.00E+00	2.40E-09	2.40E-09	2.40E-03	5.36E-04	6.40E-04	4.73E-04	2.49E-04
0.00E+00	6.67E-06			0.00E+00	0.00E+00	2.52E-09	2.52E-09	2.52E-03	5.62E-04	6.72E-04	4.96E-04	2.61E-04
0.00E+00	7.02E-06			0.00E+00	0.00E+00	2.66E-09	2.66E-09	2.66E-03	5.92E-04	7.07E-04	5.23E-04	2.75E-04
0.00E+00	7.17E-06			0.00E+00	0.00E+00	2.71E-09	2.71E-09	2.71E-03	6.04E-04	7.22E-04	5.33E-04	2.81E-04
0.00E+00	2.74E-06			0.00E+00	0.00E+00	1.04E-09	1.04E-09	1.04E-03	2.31E-04	2.76E-04	2.04E-04	1.07E-04
0.00E+00	2.82E-06			0.00E+00	0.00E+00	1.06E-09	1.06E-09	1.06E-03	2.37E-04	2.83E-04	2.09E-04	1.10E-04
0.00E+00	2.89E-06			0.00E+00	0.00E+00	1.09E-09	1.09E-09	1.09E-03	2.44E-04	2.91E-04	2.15E-04	1.13E-04
0.00E+00	2.97E-06			0.00E+00	0.00E+00	1.12E-09	1.12E-09	1.12E-03	2.50E-04	2.99E-04	2.21E-04	1.16E-04
0.00E+00	3.06E-06			0.00E+00	0.00E+00	1.16E-09	1.16E-09	1.16E-03	2.58E-04	3.08E-04	2.27E-04	1.20E-04
0.00E+00	3.15E-06			0.00E+00	0.00E+00	1.19E-09	1.19E-09	1.19E-03	2.65E-04	3.17E-04	2.34E-04	1.23E-04
0.00E+00	3.24E-06			0.00E+00	0.00E+00	1.23E-09	1.23E-09	1.23E-03	2.73E-04	3.27E-04	2.41E-04	1.27E-04
0.00E+00	3.35E-06			0.00E+00	0.00E+00	1.27E-09	1.27E-09	1.27E-03	2.82E-04	3.37E-04	2.49E-04	1.31E-04
0.00E+00	3.46E-06			0.00E+00	0.00E+00	1.31E-09	1.31E-09	1.31E-03	2.91E-04	3.48E-04	2.57E-04	1.35E-04
0.00E+00	3.57E-06			0.00E+00	0.00E+00	1.35E-09	1.35E-09	1.35E-03	3.01E-04	3.60E-04	2.66E-04	1.40E-04
0.00E+00	3.70E-06			0.00E+00	0.00E+00	1.40E-09	1.40E-09	1.40E-03	3.12E-04	3.73E-04	2.75E-04	1.45E-04
0.00E+00	3.84E-06			0.00E+00	0.00E+00	1.45E-09	1.45E-09	1.45E-03	3.23E-04	3.86E-04	2.85E-04	1.50E-04
0.00E+00	3.98E-06			0.00E+00	0.00E+00	1.51E-09	1.51E-09	1.51E-03	3.36E-04	4.01E-04	2.96E-04	1.56E-04
0.00E+00	4.14E-06			0.00E+00	0.00E+00	1.56E-09	1.56E-09	1.56E-03	3.49E-04	4.17E-04	3.08E-04	1.62E-04
0.00E+00	4.30E-06			0.00E+00	0.00E+00	1.63E-09	1.63E-09	1.63E-03	3.63E-04	4.33E-04	3.20E-04	1.69E-04
0.00E+00	4.48E-06			0.00E+00	0.00E+00	1.70E-09	1.70E-09	1.70E-03	3.78E-04	4.52E-04	3.34E-04	1.76E-04
0.00E+00	4.68E-06			0.00E+00	0.00E+00	1.77E-09	1.77E-09	1.77E-03	3.94E-04	4.71E-04	3.48E-04	1.83E-04
0.00E+00	4.89E-06			0.00E+00	0.00E+00	1.85E-09	1.85E-09	1.85E-03	4.12E-04	4.92E-04	3.64E-04	1.91E-04
0.00E+00	5.11E-06			0.00E+00	0.00E+00	1.93E-09	1.93E-09	1.93E-03	4.31E-04	5.14E-04	3.80E-04	2.00E-04
0.00E+00	5.35E-06			0.00E+00	0.00E+00	2.02E-09	2.02E-09	2.02E-03	4.51E-04	5.38E-04	3.98E-04	2.09E-04
0.00E+00	5.60E-06			0.00E+00	0.00E+00	2.12E-09	2.12E-09	2.12E-03	4.72E-04	5.64E-04	4.17E-04	2.19E-04
0.00E+00	5.86E-06			0.00E+00	0.00E+00	2.22E-09	2.22E-09	2.22E-03	4.94E-04	5.90E-04	4.36E-04	2.30E-04
0.00E+00	6.14E-06			0.00E+00	0.00E+00	2.32E-09	2.32E-09	2.32E-03	5.17E-04	6.18E-04	4.57E-04	2.40E-04
0.00E+00	6.42E-06			0.00E+00	0.00E+00	2.43E-09	2.43E-09	2.43E-03	5.41E-04	6.46E-04	4.78E-04	2.51E-04
0.00E+00	6.73E-06			0.00E+00	0.00E+00	2.54E-09	2.54E-09	2.54E-03	5.67E-04	6.77E-04	5.00E-04	2.63E-04
0.00E+00	7.06E-06			0.00E+00	0.00E+00	2.67E-09	2.67E-09	2.67E-03	5.95E-04	7.11E-04	5.25E-04	2.76E-04
0.00E+00	7.23E-06			0.00E+00	0.00E+00	2.73E-09	2.73E-09	2.73E-03	6.10E-04	7.28E-04	5.38E-04	2.83E-04
0.00E+00	2.69E-06			0.00E+00	0.00E+00	1.02E-09	1.02E-09	1.02E-03	2.27E-04	2.71E-04	2.00E-04	1.05E-04
0.00E+00	2.75E-06			0.00E+00	0.00E+00	1.04E-09	1.04E-09	1.04E-03	2.32E-04	2.77E-04	2.05E-04	1.08E-04
0.00E+00	2.82E-06			0.00E+00	0.00E+00	1.06E-09	1.06E-09	1.06E-03	2.37E-04	2.84E-04	2.10E-04	1.10E-04
0.00E+00	2.89E-06			0.00E+00	0.00E+00	1.09E-09	1.09E-09	1.09E-03	2.43E-04	2.91E-04	2.15E-04	1.13E-04
0.00E+00	2.96E-06			0.00E+00	0.00E+00	1.12E-09	1.12E-09	1.12E-03	2.50E-04	2.98E-04	2.20E-04	1.16E-04
0.00E+00	3.04E-06			0.00E+00	0.00E+00	1.15E-09	1.15E-09	1.15E-03	2.56E-04	3.06E-04	2.26E-04	1.19E-04
0.00E+00	3.12E-06			0.00E+00	0.00E+00	1.18E-09	1.18E-09	1.18E-03	2.63E-04	3.14E-04	2.32E-04	1.22E-04
0.00E+00	3.21E-06			0.00E+00	0.00E+00	1.21E-09	1.21E-09	1.21E-03	2.70E-04	3.23E-04	2.39E-04	1.26E-04
0.00E+00	3.30E-06			0.00E+00	0.00E+00	1.25E-09	1.25E-09	1.25E-03	2.78E-04	3.32E-04	2.45E-04	1.29E-04
0.00E+00	3.40E-06			0.00E+00	0.00E+00	1.28E-09	1.28E-09	1.28E-03	2.86E-04	3.42E-04	2.53E-04	1.33E-04
0.00E+00	3.50E-06			0.00E+00	0.00E+00	1.32E-09	1.32E-09	1.32E-03	2.95E-04	3.52E-04	2.60E-04	1.37E-04
0.00E+00	3.61E-06			0.00E+00	0.00E+00	1.36E-09	1.36E-09	1.36E-03	3.04E-04	3.63E-04	2.69E-04	1.41E-04
0.00E+00	3.73E-06			0.00E+00	0.00E+00	1.41E-09	1.41E-09	1.41E-03	3.14E-04	3.75E-04	2.77E-04	1.46E-04
0.00E+00	3.85E-06			0.00E+00	0.00E+00	1.46E-09	1.46E-09	1.46E-03	3.25E-04	3.88E-04	2.87E-04	1.51E-04
0.00E+00	3.99E-06			0.00E+00	0.00E+00	1.51E-09	1.51E-09	1.51E-03	3.36E-04	4.02E-04	2.97E-04	1.56E-04
0.00E+00	4.13E-06			0.00E+00	0.00E+00	1.56E-09	1.56E-09	1.56E-03	3.48E-04	4.16E-04	3.07E-04	1.62E-04
0.00E+00	4.29E-06			0.00E+00	0.00E+00	1.62E-09	1.62E-09	1.62E-03	3.62E-04	4.32E-04	3.19E-04	1.68E-04
0.00E+00	4.46E-06			0.00E+00	0.00E+00	1.68E-09	1.68E-09	1.68E-03	3.76E-04	4.49E-04	3.31E-04	1.74E-04
0.00E+00	4.63E-06			0.00E+00	0.00E+00	1.75E-09	1.75E-09	1.75E-03	3.91E-04	4.66E-04	3.45E-04	1.81E-04
0.00E+00	4.82E-06			0.00E+00	0.00E+00	1.82E-09	1.82E-09	1.82E-03	4.07E-04	4.86E-04	3.59E-04	1.89E-04
0.00E+00	5.03E-06			0.00E+00	0.00E+00	1.90E-09	1.90E-09	1.90E-03	4.24E-04	5.06E-04	3.74E-04	1.97E-04
0.00E+00	5.24E-06			0.00E+00	0.00E+00	1.98E-09	1.98E-09	1.98E-03	4.42E-04	5.28E-04	3.90E-04	2.05E-04
0.00E+00	5.47E-06			0.00E+00	0.00E+00	2.07E-09	2.07E-09	2.07E-03	4.61E-04	5.51E-04	4.07E-04	2.14E-04
0.00E+00	5.71E-06			0.00E+00	0.00E+00	2.16E-09	2.16E-09	2.16E-03	4.81E-04	5.75E-04	4.25E-04	2.23E-04
0.00E+00	5.96E-06			0.00E+00	0.00E+00	2.25E-09	2.25E-09	2.25E-03	5.02E-04	6.00E-04	4.43E-04	2.33E-04
0.00E+00	6.23E-06			0.00E+00	0.00E+00	2.36E-09	2.36E-09	2.36E-03	5.26E-04	6.28E-04	4.64E-04	2.44E-04
0.00E+00	6.51E-06			0.00E+00	0.00E+00	2.46E-09	2.46E-09	2.46E-03	5.49E-04	6.55E-04	4.84E-04	2.55E-04
0.00E+00	6.76E-06			0.00E+00	0.00E+00	2.55E-09	2.55E-09	2.55E-03	5.70E-04	6.80E-04	5.03E-04	2.65E-04
0.00E+00	6.99E-06			0.00E+00	0.00E+00	2.64E-09	2.64E-09	2.64E-03	5.89E-04	7.03E-04	5.20E-04	2.74E-04
0.00E+00	7.15E-06			0.00E+00	0.00E+00	2.70E-09	2.70E-09	2.70E-03	6.02E-04	7.19E-04	5.32E-04	2.80E-04
0.00E+00	2.65E-06			0.00E+00	0.00E+00	1.00E-09	1.00E-09	1.00E-03	2.24E-04	2.67E-04	1.97E-04	1.04E-04
0.00E+00	2.71E-06			0.00E+00	0.00E+00	1.02E-09	1.02E-09	1.02E-03	2.28E-04	2.73E-04	2.02E-04	1.06E-04
0.00E+00	2.77E-06			0.00E+00	0.00E+00	1.05E-09	1.05E-09	1.05E-03	2.33E-04	2.79E-04	2.06E-04	1.08E-04
0.00E+00	2.83E-06			0.00E+00	0.00E+00	1.07E-09	1.07E-09	1.07E-03	2.39E-04	2.85E-04	2.11E-04	1.11E-04
0.00E+00	2.90E-06			0.00E+00	0.00E+00	1.09E-09	1.09E-09	1.09E-03	2.44E-04	2.92E-04	2.15E-04	1.13E-04
0.00E+00	2.96E-06			0.00E+00	0.00E+00	1.12E-09	1.12E-09	1.12E-03	2.50E-04	2.98E-04	2.20E-04	1.16E-04
0.00E+00	3.03E-06			0.00E+00	0.00E+00	1.15E-09	1.15E-09	1.15E-03	2.56E-04	3.06E-04	2.26E-04	1.19E-04
0.00E+00	3.11E-06			0.00E+00	0.00E+00	1.18E-09	1.18E-09	1.18E-03	2.62E-04	3.13E-04	2.31E-04	1.22E-04
0.00E+00	3.19E-06			0.00E+00	0.00E+00	1.21E-09	1.21E-09	1.21E-03	2.69E-04	3.21E-04	2.37E-04	1.25E-04
0.00E+00	3.27E-06			0.00E+00	0.00E+00	1.24E-09	1.24E-09	1.24E-03	2.76E-04	3.29E-04	2.43E-04	1.28E-04
0.00E+00	3.36E-06			0.00E+00	0.00E+00	1.27E-09	1.27E-09	1.27E-03	2.83E-04	3.38E-04	2.50E-04	1.31E-04
0.00E+00	3.45E-06			0.00E+00	0.00E+00	1.30E-09	1.30E-09	1.30E-03	2.91E-04	3.47E-04	2.57E-04	1.35E-04
0.00E+00	3.55E-06			0.00E+00	0.00E+00	1.34E-09	1.34E-09	1.34E-03	2.99E-04	3.57E-04	2.64E-04	1.39E-04
0.00E+00	3.65E-06			0.00E+00	0.00E+00	1.38E-09	1.38E-09	1.38E-03	3.08E-04	3.68E-04	2.72E-04	1.43E-04
0.00E+00	3.76E-06			0.00E+00	0.00E+00	1.42E-09	1.42E-09	1.42E-03	3.17E-04	3.79E-04	2.80E-04	1.47E-04
0.00E+00	3.88E-06			0.00E+00	0.00E+00	1.47E-09	1.47E-09	1.47E-03	3.27E-04	3.90E-04	2.89E-04	1.52E-04
0.00E+00	4.00E-06			0.00E+00	0.00E+00	1.51E-09	1.51E-09	1.51E-03	3.38E-04	4.03E-04	2.98E-04	1.57E-04
0.00E+00	4.14E-06			0.00E+00	0.00E+00	1.56E-09	1.56E-09	1.56E-03	3.49E-04	4.17E-04	3.08E-04	1.62E-04
0.00E+00	4.28E-06			0.00E+00	0.00E+00	1.62E-09	1.62E-09	1.62E-03	3.61E-04	4.31E-04	3.19E-04	1.68E-04
0.00E+00	4.44E-06			0.00E+00	0.00E+00	1.68E-09	1.68E-09	1.68E-03	3.74E-04	4.47E-04	3.30E-04	1.74E-04
0.00E+00	4.60E-06			0.00E+00	0.00E+00	1.74E-09	1.74E-09	1.74E-03	3.88E-04	4.63E-04	3.42E-04	1.80E-04
0.00E+00	4.77E-06			0.00E+00	0.00E+00	1.81E-09	1.81E-09	1.81E-03	4.03E-04	4.81E-04	3.55E-04	1.87E-04
0.00E+00	4.96E-06			0.00E+00	0.00E+00	1.88E-09	1.88E-09	1.88E-03	4.18E-04	4.99E-04	3.69E-04	1.94E-04
0.00E+00	5.16E-06			0.00E+00	0.00E+00	1.95E-09	1.95E-09	1.95E-03	4.35E-04	5.19E-04	3.84E-04	2.02E-04
0.00E+00	5.36E-06			0.00E+00	0.00E+00	2.03E-09	2.03E-09	2.03E-03	4.52E-04	5.40E-04	3.99E-04	2.10E-04
0.00E+00	5.59E-06			0.00E+00	0.00E+00	2.11E-09	2.11E-09	2.11E-03	4.71E-04	5.63E-04	4.16E-04	2.19E-04
0.00E+00	5.82E-06			0.00E+00	0.00E+00	2.20E-09	2.20E-09	2.20E-03	4.91E-04	5.86E-04	4.33E-04	2.28E-04
0.00E+00	6.05E-06			0.00E+00	0.00E+00	2.29E-09	2.29E-09	2.29E-03	5.10E-04	6.09E-04	4.50E-04	2.37E-04
0.00E+00	6.27E-06			0.00E+00	0.00E+00	2.37E-09	2.37E-09	2.37E-03	5.29E-04	6.31E-04	4.66E-04	2.46E-04
0.00E+00	6.48E-06			0.00E+00	0.00E+00	2.45E-09	2.45E-09	2.45E-03	5.46E-04	6.52E-04	4.82E-04	2.54E-04
0.00E+00	6.67E-06			0.00E+00	0.00E+00	2.52E-09	2.52E-09	2.52E-03	5.63E-04	6.72E-04	4.97E-04	2.61E-04
0.00E+00	6.86E-06			0.00E+00	0.00E+00	2.59E-09	2.59E-09	2.59E-03	5.78E-04	6.90E-04	5.10E-04	2.68E-04
0.00E+00	7.03E-06			0.00E+00	0.00E+00	2.66E-09	2.66E-09	2.66E-03	5.93E-04	7.08E-04	5.23E-04	2.75E-04
0.00E+00	2.69E-06			0.00E+00	0.00E+00	1.02E-09	1.02E-09	1.02E-03	2.27E-04	2.71E-04	2.00E-04	1.05E-04
0.00E+00	2.74E-06			0.00E+00	0.00E+00	1.04E-09	1.04E-09	1.04E-03	2.31E-04	2.76E-04	2.04E-04	1.07E-04
0.00E+00	2.80E-06			0.00E+00	0.00E+00	1.06E-09	1.06E-09	1.06E-03	2.36E-04	2.82E-04	2.08E-04	1.10E-04
0.00E+00	2.86E-06			0.00E+00	0.00E+00	1.08E-09	1.08E-09	1.08E-03	2.41E-04	2.88E-04	2.13E-04	1.12E-04
0.00E+00	2.92E-06			0.00E+00	0.00E+00	1.10E-09	1.10E-09	1.10E-03	2.46E-04	2.94E-04	2.17E-04	1.14E-04
0.00E+00	2.98E-06			0.00E+00	0.00E+00	1.13E-09	1.13E-09	1.13E-03	2.51E-04	3.00E-04	2.22E-04	1.17E-04
0.00E+00	3.05E-06			0.00E+00	0.00E+00	1.15E-09	1.15E-09	1.15E-03	2.57E-04	3.07E-04	2.27E-04	1.19E-04
0.00E+00	3.12E-06			0.00E+00	0.00E+00	1.18E-09	1.18E-09	1.18E-03	2.63E-04	3.14E-04	2.32E-04	1.22E-04
0.00E+00	3.19E-06			0.00E+00	0.00E+00	1.20E-09	1.20E-09	1.20E-03	2.69E-04	3.21E-04	2.37E-04	1.25E-04
0.00E+00	3.26E-06			0.00E+00	0.00E+00	1.23E-09	1.23E-09	1.23E-03	2.75E-04	3.28E-04	2.43E-04	1.28E-04
0.00E+00	3.34E-06			0.00E+00	0.00E+00	1.26E-09	1.26E-09	1.26E-03	2.82E-04	3.36E-04	2.49E-04	1.31E-04
0.00E+00	3.42E-06			0.00E+00	0.00E+00	1.29E-09	1.29E-09	1.29E-03	2.89E-04	3.45E-04	2.55E-04	1.34E-04
0.00E+00	3.51E-06			0.00E+00	0.00E+00	1.33E-09	1.33E-09	1.33E-03	2.96E-04	3.53E-04	2.61E-04	1.37E-04
0.00E+00	3.60E-06			0.00E+00	0.00E+00	1.36E-09	1.36E-09	1.36E-03	3.04E-04	3.63E-04	2.68E-04	1.41E-04
0.00E+00	3.70E-06			0.00E+00	0.00E+00	1.40E-09	1.40E-09	1.40E-03	3.12E-04	3.72E-04	2.75E-04	1.45E-04
0.00E+00	3.80E-06			0.00E+00	0.00E+00	1.44E-09	1.44E-09	1.44E-03	3.20E-04	3.83E-04	2.83E-04	1.49E-04
0.00E+00	3.91E-06			0.00E+00	0.00E+00	1.48E-09	1.48E-09	1.48E-03	3.30E-04	3.94E-04	2.91E-04	1.53E-04
0.00E+00	4.03E-06			0.00E+00	0.00E+00	1.52E-09	1.52E-09	1.52E-03	3.39E-04	4.05E-04	3.00E-04	1.58E-04
0.00E+00	4.15E-06			0.00E+00	0.00E+00	1.57E-09	1.57E-09	1.57E-03	3.50E-04	4.18E-04	3.09E-04	1.63E-04
0.00E+00	4.29E-06			0.00E+00	0.00E+00	1.62E-09	1.62E-09	1.62E-03	3.61E-04	4.31E-04	3.19E-04	1.68E-04
0.00E+00	4.43E-06			0.00E+00	0.00E+00	1.67E-09	1.67E-09	1.67E-03	3.73E-04	4.46E-04	3.29E-04	1.73E-04
0.00E+00	4.58E-06			0.00E+00	0.00E+00	1.73E-09	1.73E-09	1.73E-03	3.86E-04	4.61E-04	3.41E-04	1.79E-04
0.00E+00	4.74E-06			0.00E+00	0.00E+00	1.79E-09	1.79E-09	1.79E-03	3.99E-04	4.77E-04	3.52E-04	1.86E-04
0.00E+00	4.91E-06			0.00E+00	0.00E+00	1.85E-09	1.85E-09	1.85E-03	4.14E-04	4.94E-04	3.65E-04	1.92E-04
0.00E+00	5.09E-06			0.00E+00	0.00E+00	1.92E-09	1.92E-09	1.92E-03	4.29E-04	5.12E-04	3.78E-04	1.99E-04
0.00E+00	5.28E-06			0.00E+00	0.00E+00	2.00E-09	2.00E-09	2.00E-03	4.45E-04	5.32E-04	3.93E-04	2.07E-04
0.00E+00	5.48E-06			0.00E+00	0.00E+00	2.07E-09	2.07E-09	2.07E-03	4.62E-04	5.52E-04	4.08E-04	2.15E-04
0.00E+00	5.68E-06			0.00E+00	0.00E+00	2.15E-09	2.15E-09	2.15E-03	4.79E-04	5.72E-04	4.22E-04	2.22E-04
0.00E+00	5.87E-06			0.00E+00	0.00E+00	2.22E-09	2.22E-09	2.22E-03	4.95E-04	5.91E-04	4.37E-04	2.30E-04
0.00E+00	6.06E-06			0.00E+00	0.00E+00	2.29E-09	2.29E-09	2.29E-03	5.11E-04	6.10E-04	4.51E-04	2.37E-04
0.00E+00	6.24E-06			0.00E+00	0.00E+00	2.36E-09	2.36E-09	2.36E-03	5.26E-04	6.28E-04	4.64E-04	2.44E-04
0.00E+00	6.41E-06			0.00E+00	0.00E+00	2.42E-09	2.42E-09	2.42E-03	5.40E-04	6.45E-04	4.77E-04	2.51E-04
0.00E+00	6.57E-06			0.00E+00	0.00E+00	2.48E-09	2.48E-09	2.48E-03	5.54E-04	6.62E-04	4.89E-04	2.57E-04
0.00E+00	6.72E-06			0.00E+00	0.00E+00	2.54E-09	2.54E-09	2.54E-03	5.67E-04	6.77E-04	5.00E-04	2.63E-04
0.00E+00	6.86E-06			0.00E+00	0.00E+00	2.59E-09	2.59E-09	2.59E-03	5.79E-04	6.91E-04	5.11E-04	2.69E-04
0.00E+00	6.83E-06			0.00E+00	0.00E+00	2.58E-09	2.58E-09	2.58E-03	5.76E-04	6.88E-04	5.08E-04	2.67E-04

Unique Identifier	X (UTM)	Y (UTM)	Demolition	Demolition - Hauling	Site Preparation	Grading/Excavation	Grading/Excavation - Hauling	Concrete - Garage - Trucks	Concrete - Garage - Trucks	Concrete - Podium 1 - Trucks	Concrete - Podium 2 - Trucks	Building Construction-1	Building Construction-1	Building Construction-1	Building Construction-2	Building Construction-2	Finishing/Painting-1	Finishing/Painting-1
			2026	2026	2026	2026	2026	2026	2027	2027	2028	2027	2028	2029	2028	2029	2028	2029
371488.013761441.01	371488.01	3761441.01	2.65E-06	5.45E-05	6.37E-06	8.23E-06	2.75E-04	2.46E-04	2.47E-04	2.47E-04	2.44E-04	2.15E-04	2.06E-04	1.98E-04	7.36E-05	7.07E-05	0.00E+00	0.00E+00
371498.013761442.01	371498.01	3761442.01	2.65E-06	5.46E-05	6.39E-06	8.26E-06	2.76E-04	2.47E-04	2.47E-04	2.47E-04	2.45E-04	2.15E-04	2.07E-04	1.98E-04	7.38E-05	7.09E-05	0.00E+00	0.00E+00
371118.013761448.01	371118.01	3761448.01	1.03E-06	2.12E-05	2.48E-06	3.20E-06	1.07E-04	9.57E-05	9.60E-05	9.60E-05	9.49E-05	8.36E-05	8.01E-05	7.70E-05	2.86E-05	2.75E-05	0.00E+00	0.00E+00
371128.013761448.01	371128.01	3761448.01	1.05E-06	2.16E-05	2.53E-06	3.27E-06	1.09E-04	9.75E-05	9.79E-05	9.79E-05	9.67E-05	8.52E-05	8.17E-05	7.85E-05	2.92E-05	2.80E-05	0.00E+00	0.00E+00
371138.013761448.01	371138.01	3761448.01	1.07E-06	2.20E-05	2.58E-06	3.33E-06	1.11E-04	9.94E-05	9.98E-05	9.98E-05	9.86E-05	8.68E-05	8.33E-05	8.00E-05	2.97E-05	2.86E-05	0.00E+00	0.00E+00
371148.013761448.01	371148.01	3761448.01	1.09E-06	2.25E-05	2.63E-06	3.39E-06	1.14E-04	1.01E-04	1.02E-04	1.02E-04	1.00E-04	8.85E-05	8.49E-05	8.15E-05	3.03E-05	2.91E-05	0.00E+00	0.00E+00
371158.013761448.01	371158.01	3761448.01	1.11E-06	2.29E-05	2.68E-06	3.46E-06	1.16E-04	1.03E-04	1.04E-04	1.04E-04	1.02E-04	9.03E-05	8.66E-05	8.31E-05	3.09E-05	2.97E-05	0.00E+00	0.00E+00
371168.013761448.01	371168.01	3761448.01	1.13E-06	2.34E-05	2.73E-06	3.53E-06	1.18E-04	1.05E-04	1.06E-04	1.06E-04	1.05E-04	9.21E-05	8.83E-05	8.48E-05	3.15E-05	3.03E-05	0.00E+00	0.00E+00
371178.013761448.01	371178.01	3761448.01	1.16E-06	2.38E-05	2.79E-06	3.60E-06	1.20E-04	1.08E-04	1.08E-04	1.08E-04	1.07E-04	9.39E-05	9.01E-05	8.65E-05	3.22E-05	3.09E-05	0.00E+00	0.00E+00
371188.013761448.01	371188.01	3761448.01	1.18E-06	2.43E-05	2.84E-06	3.67E-06	1.23E-04	1.10E-04	1.10E-04	1.10E-04	1.09E-04	9.59E-05	9.19E-05	8.83E-05	3.28E-05	3.15E-05	0.00E+00	0.00E+00
371198.013761448.01	371198.01	3761448.01	1.21E-06	2.48E-05	2.90E-06	3.75E-06	1.26E-04	1.12E-04	1.12E-04	1.12E-04	1.11E-04	9.79E-05	9.39E-05	9.01E-05	3.35E-05	3.22E-05	0.00E+00	0.00E+00
371208.013761448.01	371208.01	3761448.01	1.23E-06	2.54E-05	2.96E-06	3.83E-06	1.28E-04	1.14E-04	1.15E-04	1.15E-04	1.13E-04	1.00E-04	9.59E-05	9.21E-05	3.42E-05	3.29E-05	0.00E+00	0.00E+00
371218.013761448.01	371218.01	3761448.01	1.26E-06	2.59E-05	3.03E-06	3.91E-06	1.31E-04	1.17E-04	1.17E-04	1.17E-04	1.16E-04	1.02E-04	9.79E-05	9.41E-05	3.50E-05	3.36E-05	0.00E+00	0.00E+00
371228.013761448.01	371228.01	3761448.01	1.29E-06	2.65E-05	3.10E-06	4.00E-06	1.34E-04	1.20E-04	1.20E-04	1.20E-04	1.18E-04	1.04E-04	1.00E-04	9.61E-05	3.58E-05	3.43E-05	0.00E+00	0.00E+00
371238.013761448.01	371238.01	3761448.01	1.31E-06	2.71E-05	3.17E-06	4.09E-06	1.37E-04	1.22E-04	1.23E-04	1.23E-04	1.21E-04	1.07E-04	1.02E-04	9.83E-05	3.66E-05	3.51E-05	0.00E+00	0.00E+00
371248.013761448.01	371248.01	3761448.01	1.35E-06	2.77E-05	3.24E-06	4.19E-06	1.40E-04	1.25E-04	1.26E-04	1.26E-04	1.24E-04	1.09E-04	1.05E-04	1.01E-04	3.74E-05	3.59E-05	0.00E+00	0.00E+00
371258.013761448.01	371258.01	3761448.01	1.38E-06	2.84E-05	3.32E-06	4.29E-06	1.43E-04	1.28E-04	1.29E-04	1.29E-04	1.27E-04	1.12E-04	1.07E-04	1.03E-04	3.83E-05	3.68E-05	0.00E+00	0.00E+00
371268.013761448.01	371268.01	3761448.01	1.41E-06	2.91E-05	3.40E-06	4.39E-06	1.47E-04	1.31E-04	1.32E-04	1.32E-04	1.30E-04	1.15E-04	1.10E-04	1.06E-04	3.93E-05	3.77E-05	0.00E+00	0.00E+00
371278.013761448.01	371278.01	3761448.01	1.45E-06	2.98E-05	3.49E-06	4.51E-06	1.51E-04	1.35E-04	1.35E-04	1.35E-04	1.33E-04	1.18E-04	1.13E-04	1.08E-04	4.03E-05	3.87E-05	0.00E+00	0.00E+00
371288.013761448.01	371288.01	3761448.01	1.49E-06	3.06E-05	3.58E-06	4.63E-06	1.55E-04	1.38E-04	1.39E-04	1.39E-04	1.37E-04	1.21E-04	1.16E-04	1.11E-04	4.13E-05	3.97E-05	0.00E+00	0.00E+00
371298.013761448.01	371298.01	3761448.01	1.53E-06	3.15E-05	3.68E-06	4.75E-06	1.59E-04	1.42E-04	1.42E-04	1.42E-04	1.41E-04	1.24E-04	1.19E-04	1.14E-04	4.25E-05	4.08E-05	0.00E+00	0.00E+00
371308.013761448.01	371308.01	3761448.01	1.57E-06	3.24E-05	3.78E-06	4.89E-06	1.64E-04	1.46E-04	1.47E-04	1.47E-04	1.45E-04	1.28E-04	1.22E-04	1.17E-04	4.37E-05	4.19E-05	0.00E+00	0.00E+00
371318.013761448.01	371318.01	3761448.01	1.62E-06	3.33E-05	3.89E-06	5.03E-06	1.68E-04	1.50E-04	1.51E-04	1.51E-04	1.49E-04	1.31E-04	1.26E-04	1.21E-04	4.50E-05	4.32E-05	0.00E+00	0.00E+00
371328.013761448.01	371328.01	3761448.01	1.67E-06	3.43E-05	4.01E-06	5.18E-06	1.73E-04	1.55E-04	1.55E-04	1.55E-04	1.54E-04	1.35E-04	1.30E-04	1.25E-04	4.63E-05	4.45E-05	0.00E+00	0.00E+00
371338.013761448.01	371338.01	3761448.01	1.72E-06	3.54E-05	4.14E-06	5.35E-06	1.79E-04	1.60E-04	1.60E-04	1.60E-04	1.58E-04	1.39E-04	1.34E-04	1.28E-04	4.78E-05	4.59E-05	0.00E+00	0.00E+00
371348.013761448.01	371348.01	3761448.01	1.77E-06	3.65E-05	4.27E-06	5.52E-06	1.85E-04	1.65E-04	1.65E-04	1.65E-04	1.63E-04	1.44E-04	1.38E-04	1.33E-04	4.93E-05	4.74E-05	0.00E+00	0.00E+00
371358.013761448.01	371358.01	3761448.01	1.83E-06	3.77E-05	4.41E-06	5.70E-06	1.91E-04	1.70E-04	1.71E-04	1.71E-04	1.69E-04	1.49E-04	1.43E-04	1.37E-04	5.09E-05	4.89E-05	0.00E+00	0.00E+00
371368.013761448.01	371368.01	3761448.01	1.89E-06	3.90E-05	4.56E-06	5.90E-06	1.97E-04	1.76E-04	1.77E-04	1.77E-04	1.75E-04	1.54E-04	1.48E-04	1.42E-04	5.27E-05	5.06E-05	0.00E+00	0.00E+00
371378.013761448.01	371378.01	3761448.01	1.96E-06	4.03E-05	4.71E-06	6.09E-06	2.04E-04	1.82E-04	1.83E-04	1.83E-04	1.80E-04	1.59E-04	1.52E-04	1.46E-04	5.44E-05	5.23E-05	0.00E+00	0.00E+00
371388.013761448.01	371388.01	3761448.01	2.02E-06	4.17E-05	4.87E-06	6.29E-06	2.11E-04	1.88E-04	1.89E-04	1.89E-04	1.86E-04	1.64E-04	1.57E-04	1.51E-04	5.62E-05	5.40E-05	0.00E+00	0.00E+00
371398.013761448.01	371398.01	3761448.01	2.09E-06	4.30E-05	5.02E-06	6.49E-06	2.17E-04	1.94E-04	1.95E-04	1.95E-04	1.92E-04	1.69E-04	1.62E-04	1.56E-04	5.80E-05	5.57E-05	0.00E+00	0.00E+00
371408.013761448.01	371408.01	3761448.01	2.15E-06	4.43E-05	5.18E-06	6.69E-06	2.24E-04	2.00E-04	2.01E-04	2.01E-04	1.98E-04	1.75E-04	1.67E-04	1.61E-04	5.98E-05	5.74E-05	0.00E+00	0.00E+00
371418.013761448.01	371418.01	3761448.01	2.21E-06	4.56E-05	5.33E-06	6.88E-06	2.30E-04	2.06E-04	2.06E-04	2.06E-04	2.04E-04	1.80E-04	1.72E-04	1.65E-04	6.15E-05	5.91E-05	0.00E+00	0.00E+00
371428.013761448.01	371428.01	3761448.01	2.27E-06	4.68E-05	5.47E-06	7.07E-06	2.36E-04	2.11E-04	2.12E-04	2.12E-04	2.09E-04	1.84E-04	1.77E-04	1.70E-04	6.32E-05	6.07E-05	0.00E+00	0.00E+00
371438.013761448.01	371438.01	3761448.01	2.33E-06	4.80E-05	5.61E-06	7.25E-06	2.42E-04	2.16E-04	2.17E-04	2.17E-04	2.15E-04	1.89E-04	1.81E-04	1.74E-04	6.48E-05	6.22E-05	0.00E+00	0.00E+00
371448.013761448.01	371448.01	3761448.01	2.38E-06	4.91E-05	5.74E-06	7.42E-06	2.48E-04	2.22E-04	2.22E-04	2.22E-04	2.20E-04	1.93E-04	1.86E-04	1.78E-04	6.63E-05	6.36E-05	0.00E+00	0.00E+00
371458.013761448.01	371458.01	3761448.01	2.43E-06	5.02E-05	5.86E-06	7.58E-06	2.54E-04	2.26E-04	2.27E-04	2.27E-04	2.24E-04	1.98E-04	1.90E-04	1.82E-04	6.77E-05	6.50E-05	0.00E+00	0.00E+00
371468.013761448.01	371468.01	3761448.01	2.48E-06	5.11E-05	5.97E-06	7.72E-06	2.58E-04	2.31E-04	2.31E-04	2.31E-04	2.29E-04	2.01E-04	1.93E-04	1.86E-04	6.90E-05	6.63E-05	0.00E+00	0.00E+00
371478.013761448.01	371478.01	3761448.01	2.52E-06	5.18E-05	6.06E-06	7.83E-06	2.62E-04	2.34E-04	2.35E-04	2.35E-04	2.32E-04	2.04E-04	1.96E-04	1.88E-04	7.00E-05	6.72E-05	0.00E+00	0.00E+00
371488.013761448.01	371488.01	3761448.01	2.54E-06	5.23E-05	6.12E-06	7.91E-06	2.65E-04	2.36E-04	2.37E-04	2.37E-04	2.34E-04	2.06E-04	1.98E-04	1.90E-04	7.06E-05	6.78E-05	0.00E+00	0.00E+00
371498.013761448.01	371498.01	3761448.01	2.57E-06	5.29E-05	6.19E-06	8.00E-06	2.68E-04	2.39E-04	2.40E-04	2.40E-04	2.37E-04	2.09E-04	2.00E-04	1.92E-04	7.15E-05	6.86E-05	0.00E+00	0.00E+00
371138.013761458.01	371138.01	3761458.01	1.09E-06	2.25E-05	2.63E-06	3.40E-06	1.14E-04	1.01E-04	1.02E-04	1.02E-04	1.01E-04	8.86E-05	8.50E-05	8.16E-05	3.04E-05	2.92E-05	0.00E+00	0.00E+00
371148.013761458.01	371148.01	3761458.01	1.11E-06	2.29E-05	2.68E-06	3.46E-06	1.16E-04	1.03E-04	1.04E-04	1.04E-04	1.02E-04	9.03E-05	8.66E-05	8.31E-05	3.09E-05	2.97E-05	0.00E+00	0.00E+00
371158.013761458.01	371158.01	3761458.01	1.13E-06	2.33E-05	2.73E-06	3.52E-06	1.18E-04	1.05E-04	1.06E-04	1.06E-04	1.04E-04	9.19E-05	8.82E-05	8.47E-05	3.15E-05	3.02E-05	0.00E+00	0.00E+00
371168.013761458.01	371168.01	3761458.01	1.15E-06	2.38E-05	2.78E-06	3.59E-06	1.20E-04	1.07E-04	1.08E-04	1.08E-04	1.06E-04	9.36E-05	8.98E-05	8.62E-05	3.21E-05	3.08E-05	0.00E+00	0.00E+00
371178.013761458.01	371178.01	3761458.01	1.17E-06	2.42E-05	2.83E-06	3.66E-06	1.22E-04	1.09E-04	1.10E-04	1.10E-04	1.08E-04	9.54E-05	9.15E-05	8.79E-05	3.27E-05	3.14E-05	0.00E+00	0.00E+00
371188.013761458.01	371188.01	3761458.01	1.20E-06	2.47E-05	2.88E-06	3.73E-06	1.25E-04	1.11E-04	1.12E-04	1.12E-04	1.10E-04	9.72E-05	9.32E-05	8.95E-05	3.33E-05	3.20E-05	0.00E+00	0.00E+00
371198.013761458.01	371198.01	3761458.01	1.22E-06	2.51E-05	2.94E-06	3.80E-06	1.27E-04	1.13E-04	1.14E-04	1.14E-04	1.12E-04	9.91E-05	9.50E-05	9.12E-05	3.39E-05	3.26E-05	0.00E+00	0.00E+00
371208.013761458.01	371208.01	3761458.01	1.24E-06	2.56E-05	2.99E-06	3.87E-06	1.29E-04	1.16E-04	1.16E-04	1.16E-04	1.15E-04	1.01E-04	9.68E-05	9.30E-05	3.46E-05	3.32E-05	0.00E+00	0.00E+00
371218.013761458.01	371218.01	3761458.01	1.27E-06	2.61E-05	3.05E-06	3.95E-06	1.32E-04	1.18E-04	1.18E-04	1.18E-04	1.17E-04	1.03E-04	9.87E-05	9.48E-05	3.53E-05	3.39E-05	0.00E+00	0.00E+00
371228.013761458.01	371228.01	3761458.01	1.29E-06	2.66E-05	3.11E-06	4.02E-06	1.35E-04	1.20E-04	1.21E-04	1.21E-04	1.19E-04	1.05E-04	1.01E-04	9.67E-05	3.60E-05	3.45E-05	0.00E+00	0.00E+00
371238.013761458.01	371238.01	3761458.01	1.32E-06	2.72E-05	3.18E-06	4.11E-06	1.37E-04	1.23E-04	1.23E-04	1.23E-04	1.22E-04	1.07E-04	1.03E-04	9.87E-05	3.67E-05	3.52E-05	0.00E+00	0.00E+00
371248.013761458.01	371248.01	3761458.01	1.35E-06	2.77E-05	3.24E-06	4.19E-06	1.40E-04	1.25E-04	1.26E-04	1.26E-04	1.24E-04	1.09E-04	1.05E-04	1.01E-04	3.74E-05	3.60E-05	0.00E+00	0.00E+00
371258.013761458.01	371258.01	3761458.01	1.38E-06	2.83E-05	3.31E-06	4.28E-06	1.43E-04	1.28E-04	1.28E-04	1.28E-04	1.27E-04	1.12E-04	1.07E-04	1.03E-04	3.82E-05	3.67E-05	0.00E+00	0.00E+00
371268.013761458.01	371268.01	3761458.01	1.41E-06	2.90E-05	3.38E-06	4.37E-06	1.46E-04	1.31E-04	1.31E-04	1.31E-04	1.30E-04	1.14E-04	1.09E-04	1.05E-04	3.91E-05	3.75E-05	0.00E+00	0.00E+00
371278.013761458.01	371278.01	3761458.01	1.44E-06	2.96E-05	3.46E-06	4.47E-06	1.50E-04	1.34E-04	1.34E-04	1.34E-04	1.32E-04	1.17E-04	1.12E-04	1.07E-04	4.00E-05	3.84E-05	0.00E+00	0.00E+00
371288.013761458.01	371288.01	3761458.01	1.47E-06	3.03E-05	3.54E-06	4.58E-06	1.53E-04	1.37E-04	1.37E-04	1.37E-04	1.36E-04	1.19E-04	1.15E-04	1.10E-04	4.09E-05	3.93E-05	0.00E+00	0.00E+00
371298.013761458.01	371298.01	3761458.01	1.51E-06	3.10E-05	3.63E-06	4.69E-06	1.57E-04	1.40E-04	1.41E-04	1.41E-04	1.39E-04	1.22E-04	1.17E-04	1.13E-04	4.19E-05	4.02E-05	0.00E+00	0.00E+00
371308.013761458.01	371308.01	3761458.01	1.54E-06	3.18E-05	3.72E-06	4.81E-06	1.61E-04	1.44E-04	1.44E-04	1.44E-04	1.42E-04	1.25E-04	1.20E-04	1.15E-04	4.29E-05	4.12E-05	0.00E+00	0.00E+00
371318.013761458.01	371318.01	3761458.01	1.58E-06	3.26E-05	3.82E-06	4.93E-06	1.65E-04	1.47E-04	1.48E-04	1.48E-04	1.46E-04	1.29E-04	1.23E-04	1.18E-04	4.41E-05	4.23E-05	0.00E+00	0.00E+00
371328.013761458.01	371328.01	3761458.01	1.63E-06	3.35E-05	3.92E-06	5.06E-06	1.69E-04	1.51E-04	1.52E-04	1.52E-04	1.50E-04	1.32E-04	1.27E-04	1.22E-04	4.52E-05	4.34E-05	0.00E+00	0.00E+00
371338.013761458.01	371338.01	3761458.01	1.67E-06	3.44E-05	4.03E-06	5.20E-06	1.74E-04	1.55E-04	1.56E-04	1.56E-04	1.54E-04	1.36E-04	1.30E-04	1.25E-04	4.65E-05	4.47E-05	0.00E+00	0.00E+00
371348.013761458.01	371348.01	3761458.01	1.72E-06	3.54E-05	4.14E-06	5.35E-06	1.79E-04	1.60E-04	1.60E-04	1.60E-04	1.58E-04	1.40E-04	1.34E-04	1.29E-04	4.78E-05	4.59E-05	0.00E+00	0.00E+00
371358.013761458.01	371358.01	3761458.01	1.77E-06	3.65E-05	4.26E-06	5.51E-06	1.84E-04	1.65E-04	1.65E-04	1.65E-04	1.63E-04	1.44E-04	1.38E-04	1.32E-04	4.92E-05	4.73E-05	0.00E+00	0.00E+00
371368.013761458.01	371368.01	3761458.01	1.82E-06	3.75E-05	4.39E-06	5.67E-06	1.90E-04	1.69E-04	1.70E-04	1.70E-04	1.68E-04	1.48E-04	1.42E-04	1.36E-04	5.07E-05	4.87E-05	0.00E+00	0.00E+00
371378.013761458.01	371378.01	3761458.01	1.88E-06	3.87E-05	4.52E-06	5.84E-06	1.95E-04	1.74E-04	1.75E-04	1.75E-04	1.73E-04	1.52E-04	1.46E-04	1.40E-04	5.22E-05	5.01E-05	0.00E+00	0.00E+00
371388.013761458.01	371388.01	3761458.01	1.93E-06	3.98E-05	4.66E-06	6.02E-06	2.01E-04	1.80E-04	1.80E-04	1.80E-04	1.78E-04	1.57E-04	1.51E-04	1.45E-04	5.38E-05	5.16E-05	0.00E+00	0.00E+00
371398.013761458.01	371398.01	3761458.01	1.99E-06	4.10E-05	4.79E-06	6.19E-06	2.07E-04	1.85E-04	1.86E-04	1.86E-04	1.83E-04	1.62E-04	1.55E-04	1.49E-04	5.53E-05	5.31E-05	0.00E+00	0.00E+00
371408.013761458.01	371408.01	3761458.01	2.05E-06	4.21E-05	4.93E-06	6.37E-06	2.13E-04	1.90E-04	1.91E-04	1.91E-04	1.89E-04	1.66E-04	1.59E-04	1.53E-04	5.69E-05	5.46E-05	0.00E+00	0.00E+00
371418.013761458.01	371418.01	3761458.01	2.10E-06	4.33E-05	5.06E-06	6.54E-06	2.19E-04	1.95E-04	1.96E-04	1.96E-04	1.94E-04	1.71E-04	1.64E-04	1.57E-04	5.85E-05	5.61E-05	0.00E+00	0.00E+00
371428.013761458.01	371428.01	3761458.01	2.16E-06	4.44E-05	5.19E-06	6.71E-06	2.25E-04	2.00E-04	2.01E-04	2.01E-04	1.99E-04	1.75E-04	1.68E-04	1.61E-04	6.00E-05	5.76E-05	0.00E+00	0.00E+00
371438.013761458.01	371438.01	3761458.01	2.21E-06	4.55E-05	5.32E-06	6.88E-06	2.30E-04	2.05E-04	2.06E-04	2.06E-04	2.04E-04	1.79E-04	1.72E-04	1.65E-04	6.15E-05	5.90E-05	0.00E+00	0.00E+00
371448.013761458.01	371448.01	3761458.01	2.26E-06	4.66E-05	5.45E-06	7.04E-06	2.35E-04	2.10E-04	2.11E-04	2.11E-04	2.08E-04	1.84E-04	1.76E-04	1.69E-04	6.29E-05	6.04E-05	0.00E+00	0.00E+00
371458.013761458.01	371458.01	3761458.01	2.31E-06	4.76E-05	5.56E-06	7.19E-06	2.40E-04	2.15E-04	2.15E-04	2.15E-04	2.13E-04	1.87E-04	1.80E-04	1.73E-04	6.42E-05	6.17E-05	0.00E+00	0.00E+00
371468.013761458.01	371468.01	3761458.01	2.35E-06	4.85E-05	5.67E-06	7.32E-06	2.45E-04	2.19E-04	2.19E-04	2.19E-04	2.17E-04	1.91E-04	1.83E-04	1.76E-04	6.54E-05	6.28E-05	0.00E+00	0.00E+00
371478.013761458.01	371478.01	3761458.01	2.39E-06	4.93E-05	5.76E-06	7.44E-06	2.49E-04	2.22E-04	2.23E-04	2.23E-04	2.20E-04	1.94E-04	1.86E-04	1.79E-04	6.65E-05	6.39E-05	0.00E+00	0.00E+00
371488.013761458.01	371488.01	3761458.01	2.42E-06	4.98E-05	5.83E-06	7.53E-06	2.52E-04	2.25E-04	2.26E-04	2.26E-04	2.23E-04	1.96E-04	1.88E-04	1.81E-04	6.73E-05	6.46E-05	0.00E+00	0.00E+00
371498.013761458.01	371498.01	3761458.01	2.45E-06	5.04E-05	5.89E-06	7.61E-06	2.55E-04	2.27E-04	2.28E-04	2.28E-04	2.25E-04	1.99E-04	1.90E-04	1.83E-04	6.80E-05	6.53E-05	0.00E+00	0.00E+00
371508.013761460.01	371508.01	3761460.01	2.46E-06	5.06E-05	5.92E-06	7.65E-06	2.56E-04	2.28E-04	2.29E-04	2.29E-04	2.27E-04	2.00E-04	1.91E-04	1.84E-04	6.83E-05	6.56E-05	0.00E+00	0.00E+00
371158.013761468.01	371158.01	3761468.01	1.16E-06	2.39E-05	2.79E-06	3.61E-06	1.21E-04	1.08E-04	1.08E-04	1.08E-04	1.07E-04	9.41E-05	9.03E-05	8.67E-05	3.22E-05	3.10E-05	0.00E+00	0.00E+00
371168.013761468.01	371168.01	3761468.01	1.18E-06	2.43E-05	2.84E-06	3.67E-06	1.23E-04	1.10E-04	1.10E-04	1.10E-04	1.09E-04	9.58E-05	9.19E-05	8.82E-05	3.28E-05	3.15E-05	0.00E+00	0.00E+00
371178.013761468.01	371178.01	3761468.01	1.20E-06	2.47E-05	2.89E-06	3.74E-06	1.25E-04	1.12E-04	1.12E-04	1.12E-04	1.11E-04	9.75E-05	9.35E-05	8.98E-05	3.34E-05	3.21E-05	0.00E+00	0.00E+00
371188.013761468.01	371188.01	3761468.01	1.22E-06	2.52E-05	2.94E-06	3.80E-06	1.27E-04	1.14E-04	1.14E-04	1.14E-04	1.13E-04	9.91E-05	9.51E-05	9.13E-05	3.40E-05	3.26E-05	0.00E+00	0.00E+00
371198.013761468.01	371198.01	3761468.01	1.24E-06	2.56E-05	2.99E-06	3.87E-06	1.29E-04	1.15E-04	1.16E-04	1.16E-04	1.15E-04	1.01E-04	9.67E-05	9.29E-05	3.45E-05	3.32E-05	0.00E+00	0.00E+00
371208.013761468.01	371208.01	3761468.01	1.26E-06	2.60E-05	3.04E-06	3.93E-06	1.32E-04	1.18E-04	1.18E-04	1.18E-04	1.17E-04	1.03E-04	9.84E-05	9.45E-05	3.52E-05	3.38E-05	0.00E+00	0.00E+00
371218.013761468.01	371218.01	3761468.01	1.29E-06	2.65E-05	3.10E-06	4.00E-06	1.34E-04	1.20E-04	1.20E-04	1.20E-04	1.19E-04	1.04E-04	1.00E-04	9.62E-05	3.58E-05	3.44E-05	0.00E+00	0.00E+00
371228.013761468.01	371228.01	3761468.01	1.31E-06	2.70E-05	3.15E-06	4.08E-06	1.36E-04	1.22E-04	1.22E-04	1.22E-04	1.21E-04	1.06E-04	1.02E-04	9.79E-05	3.64E-05	3.50E-05	0.00E+00	0.00E+00
371238.013761468.01	371238.01	3761468.01	1.33E-06	2.75E-05	3.21E-06	4.15E-06	1.39E-04	1.24E-04	1.24E-04	1.24E-04	1.23E-04	1.08E-04	1.04E-04	9.97E-05	3.71E-05	3.56E-05	0.00E+00	0.00E+00
371248.013761468.01	371248.01	3761468.01	1.36E-06	2.80E-05	3.27E-06	4.23E-06	1.41E-04	1.26E-04	1.27E-04	1.27E-04	1.25E-04	1.10E-04	1.06E-04	1.02E-04	3.78E-05	3.63E-05	0.00E+00	0.00E+00
371258.013761468.01	371258.01	3761468.01	1.38E-06	2.85E-05	3.33E-06	4.31E-06	1.44E-04	1.29E-04	1.29E-04	1.29E-04	1.28E-04	1.12E-04	1.08E-04	1.03E-04	3.85E-05	3.70E-05	0.00E+00	0.00E+00
371268.013761468.01	371268.01	3761468.01	1.41E-06	2.91E-05	3.40E-06	4.39E-06	1.47E-04	1.31E-04	1.32E-04	1.32E-04	1.30E-04	1.15E-04	1.10E-04	1.05E-04	3.92E-05	3.77E-05	0.00E+00	0.00E+00
371278.013761468.01

Finishing/Painting-2	Paving			Child Risk					Overlapping Phases - Maximum GLC			
2029	2029			3rd Trimester	0<2	2<16	Total	per million	2026	2027	2028	2029
0.00E+00	7.04E-06			0.00E+00	0.00E+00	2.66E-09	2.66E-09	2.66E-03	5.93E-04	7.08E-04	5.23E-04	2.76E-04
0.00E+00	7.06E-06			0.00E+00	0.00E+00	2.67E-09	2.67E-09	2.67E-03	5.95E-04	7.10E-04	5.25E-04	2.76E-04
0.00E+00	2.74E-06			0.00E+00	0.00E+00	1.03E-09	1.03E-09	1.03E-03	2.31E-04	2.76E-04	2.04E-04	1.07E-04
0.00E+00	2.79E-06			0.00E+00	0.00E+00	1.05E-09	1.05E-09	1.05E-03	2.35E-04	2.81E-04	2.08E-04	1.09E-04
0.00E+00	2.84E-06			0.00E+00	0.00E+00	1.08E-09	1.08E-09	1.08E-03	2.40E-04	2.86E-04	2.12E-04	1.11E-04
0.00E+00	2.90E-06			0.00E+00	0.00E+00	1.10E-09	1.10E-09	1.10E-03	2.44E-04	2.92E-04	2.16E-04	1.14E-04
0.00E+00	2.96E-06			0.00E+00	0.00E+00	1.12E-09	1.12E-09	1.12E-03	2.49E-04	2.98E-04	2.20E-04	1.16E-04
0.00E+00	3.02E-06			0.00E+00	0.00E+00	1.14E-09	1.14E-09	1.14E-03	2.54E-04	3.04E-04	2.24E-04	1.18E-04
0.00E+00	3.08E-06			0.00E+00	0.00E+00	1.16E-09	1.16E-09	1.16E-03	2.59E-04	3.10E-04	2.29E-04	1.21E-04
0.00E+00	3.14E-06			0.00E+00	0.00E+00	1.19E-09	1.19E-09	1.19E-03	2.65E-04	3.16E-04	2.34E-04	1.23E-04
0.00E+00	3.21E-06			0.00E+00	0.00E+00	1.21E-09	1.21E-09	1.21E-03	2.70E-04	3.23E-04	2.39E-04	1.26E-04
0.00E+00	3.27E-06			0.00E+00	0.00E+00	1.24E-09	1.24E-09	1.24E-03	2.76E-04	3.30E-04	2.44E-04	1.28E-04
0.00E+00	3.35E-06			0.00E+00	0.00E+00	1.26E-09	1.26E-09	1.26E-03	2.82E-04	3.37E-04	2.49E-04	1.31E-04
0.00E+00	3.42E-06			0.00E+00	0.00E+00	1.29E-09	1.29E-09	1.29E-03	2.88E-04	3.44E-04	2.54E-04	1.34E-04
0.00E+00	3.50E-06			0.00E+00	0.00E+00	1.32E-09	1.32E-09	1.32E-03	2.95E-04	3.52E-04	2.60E-04	1.37E-04
0.00E+00	3.58E-06			0.00E+00	0.00E+00	1.35E-09	1.35E-09	1.35E-03	3.02E-04	3.60E-04	2.66E-04	1.40E-04
0.00E+00	3.66E-06			0.00E+00	0.00E+00	1.39E-09	1.39E-09	1.39E-03	3.09E-04	3.69E-04	2.73E-04	1.43E-04
0.00E+00	3.75E-06			0.00E+00	0.00E+00	1.42E-09	1.42E-09	1.42E-03	3.16E-04	3.78E-04	2.79E-04	1.47E-04
0.00E+00	3.85E-06			0.00E+00	0.00E+00	1.46E-09	1.46E-09	1.46E-03	3.25E-04	3.88E-04	2.86E-04	1.51E-04
0.00E+00	3.95E-06			0.00E+00	0.00E+00	1.49E-09	1.49E-09	1.49E-03	3.33E-04	3.98E-04	2.94E-04	1.55E-04
0.00E+00	4.06E-06			0.00E+00	0.00E+00	1.54E-09	1.54E-09	1.54E-03	3.42E-04	4.09E-04	3.02E-04	1.59E-04
0.00E+00	4.18E-06			0.00E+00	0.00E+00	1.58E-09	1.58E-09	1.58E-03	3.52E-04	4.21E-04	3.11E-04	1.64E-04
0.00E+00	4.30E-06			0.00E+00	0.00E+00	1.63E-09	1.63E-09	1.63E-03	3.62E-04	4.33E-04	3.20E-04	1.68E-04
0.00E+00	4.43E-06			0.00E+00	0.00E+00	1.67E-09	1.67E-09	1.67E-03	3.73E-04	4.46E-04	3.30E-04	1.73E-04
0.00E+00	4.57E-06			0.00E+00	0.00E+00	1.73E-09	1.73E-09	1.73E-03	3.85E-04	4.60E-04	3.40E-04	1.79E-04
0.00E+00	4.72E-06			0.00E+00	0.00E+00	1.78E-09	1.78E-09	1.78E-03	3.97E-04	4.75E-04	3.51E-04	1.85E-04
0.00E+00	4.87E-06			0.00E+00	0.00E+00	1.84E-09	1.84E-09	1.84E-03	4.11E-04	4.91E-04	3.62E-04	1.91E-04
0.00E+00	5.04E-06			0.00E+00	0.00E+00	1.90E-09	1.90E-09	1.90E-03	4.25E-04	5.07E-04	3.75E-04	1.97E-04
0.00E+00	5.21E-06			0.00E+00	0.00E+00	1.97E-09	1.97E-09	1.97E-03	4.39E-04	5.24E-04	3.87E-04	2.04E-04
0.00E+00	5.38E-06			0.00E+00	0.00E+00	2.03E-09	2.03E-09	2.03E-03	4.53E-04	5.41E-04	4.00E-04	2.11E-04
0.00E+00	5.55E-06			0.00E+00	0.00E+00	2.10E-09	2.10E-09	2.10E-03	4.68E-04	5.59E-04	4.13E-04	2.17E-04
0.00E+00	5.72E-06			0.00E+00	0.00E+00	2.16E-09	2.16E-09	2.16E-03	4.82E-04	5.76E-04	4.25E-04	2.24E-04
0.00E+00	5.88E-06			0.00E+00	0.00E+00	2.22E-09	2.22E-09	2.22E-03	4.96E-04	5.92E-04	4.38E-04	2.30E-04
0.00E+00	6.04E-06			0.00E+00	0.00E+00	2.28E-09	2.28E-09	2.28E-03	5.09E-04	6.08E-04	4.49E-04	2.37E-04
0.00E+00	6.19E-06			0.00E+00	0.00E+00	2.34E-09	2.34E-09	2.34E-03	5.22E-04	6.23E-04	4.61E-04	2.43E-04
0.00E+00	6.34E-06			0.00E+00	0.00E+00	2.40E-09	2.40E-09	2.40E-03	5.34E-04	6.38E-04	4.71E-04	2.48E-04
0.00E+00	6.48E-06			0.00E+00	0.00E+00	2.45E-09	2.45E-09	2.45E-03	5.46E-04	6.52E-04	4.82E-04	2.54E-04
0.00E+00	6.60E-06			0.00E+00	0.00E+00	2.49E-09	2.49E-09	2.49E-03	5.56E-04	6.64E-04	4.91E-04	2.58E-04
0.00E+00	6.69E-06			0.00E+00	0.00E+00	2.53E-09	2.53E-09	2.53E-03	5.64E-04	6.74E-04	4.98E-04	2.62E-04
0.00E+00	6.76E-06			0.00E+00	0.00E+00	2.55E-09	2.55E-09	2.55E-03	5.70E-04	6.80E-04	5.03E-04	2.65E-04
0.00E+00	6.83E-06			0.00E+00	0.00E+00	2.58E-09	2.58E-09	2.58E-03	5.76E-04	6.88E-04	5.08E-04	2.68E-04
0.00E+00	2.90E-06			0.00E+00	0.00E+00	1.10E-09	1.10E-09	1.10E-03	2.45E-04	2.92E-04	2.16E-04	1.14E-04
0.00E+00	2.96E-06			0.00E+00	0.00E+00	1.12E-09	1.12E-09	1.12E-03	2.49E-04	2.98E-04	2.20E-04	1.16E-04
0.00E+00	3.01E-06			0.00E+00	0.00E+00	1.14E-09	1.14E-09	1.14E-03	2.54E-04	3.03E-04	2.24E-04	1.18E-04
0.00E+00	3.07E-06			0.00E+00	0.00E+00	1.16E-09	1.16E-09	1.16E-03	2.59E-04	3.09E-04	2.28E-04	1.20E-04
0.00E+00	3.12E-06			0.00E+00	0.00E+00	1.18E-09	1.18E-09	1.18E-03	2.63E-04	3.15E-04	2.32E-04	1.22E-04
0.00E+00	3.18E-06			0.00E+00	0.00E+00	1.20E-09	1.20E-09	1.20E-03	2.68E-04	3.21E-04	2.37E-04	1.25E-04
0.00E+00	3.24E-06			0.00E+00	0.00E+00	1.23E-09	1.23E-09	1.23E-03	2.74E-04	3.27E-04	2.41E-04	1.27E-04
0.00E+00	3.31E-06			0.00E+00	0.00E+00	1.25E-09	1.25E-09	1.25E-03	2.79E-04	3.33E-04	2.46E-04	1.30E-04
0.00E+00	3.37E-06			0.00E+00	0.00E+00	1.27E-09	1.27E-09	1.27E-03	2.84E-04	3.39E-04	2.51E-04	1.32E-04
0.00E+00	3.44E-06			0.00E+00	0.00E+00	1.30E-09	1.30E-09	1.30E-03	2.90E-04	3.46E-04	2.56E-04	1.35E-04
0.00E+00	3.51E-06			0.00E+00	0.00E+00	1.33E-09	1.33E-09	1.33E-03	2.96E-04	3.53E-04	2.61E-04	1.37E-04
0.00E+00	3.58E-06			0.00E+00	0.00E+00	1.35E-09	1.35E-09	1.35E-03	3.02E-04	3.61E-04	2.66E-04	1.40E-04
0.00E+00	3.66E-06			0.00E+00	0.00E+00	1.38E-09	1.38E-09	1.38E-03	3.08E-04	3.68E-04	2.72E-04	1.43E-04
0.00E+00	3.74E-06			0.00E+00	0.00E+00	1.41E-09	1.41E-09	1.41E-03	3.15E-04	3.76E-04	2.78E-04	1.46E-04
0.00E+00	3.82E-06			0.00E+00	0.00E+00	1.44E-09	1.44E-09	1.44E-03	3.22E-04	3.85E-04	2.84E-04	1.50E-04
0.00E+00	3.91E-06			0.00E+00	0.00E+00	1.48E-09	1.48E-09	1.48E-03	3.30E-04	3.94E-04	2.91E-04	1.53E-04
0.00E+00	4.01E-06			0.00E+00	0.00E+00	1.51E-09	1.51E-09	1.51E-03	3.38E-04	4.03E-04	2.98E-04	1.57E-04
0.00E+00	4.11E-06			0.00E+00	0.00E+00	1.55E-09	1.55E-09	1.55E-03	3.46E-04	4.13E-04	3.06E-04	1.61E-04
0.00E+00	4.21E-06			0.00E+00	0.00E+00	1.59E-09	1.59E-09	1.59E-03	3.55E-04	4.24E-04	3.13E-04	1.65E-04
0.00E+00	4.33E-06			0.00E+00	0.00E+00	1.64E-09	1.64E-09	1.64E-03	3.65E-04	4.36E-04	3.22E-04	1.69E-04
0.00E+00	4.45E-06			0.00E+00	0.00E+00	1.68E-09	1.68E-09	1.68E-03	3.75E-04	4.48E-04	3.31E-04	1.74E-04
0.00E+00	4.57E-06			0.00E+00	0.00E+00	1.73E-09	1.73E-09	1.73E-03	3.86E-04	4.60E-04	3.40E-04	1.79E-04
0.00E+00	4.71E-06			0.00E+00	0.00E+00	1.78E-09	1.78E-09	1.78E-03	3.97E-04	4.74E-04	3.50E-04	1.84E-04
0.00E+00	4.85E-06			0.00E+00	0.00E+00	1.83E-09	1.83E-09	1.83E-03	4.09E-04	4.88E-04	3.61E-04	1.90E-04
0.00E+00	4.99E-06			0.00E+00	0.00E+00	1.89E-09	1.89E-09	1.89E-03	4.21E-04	5.03E-04	3.71E-04	1.96E-04
0.00E+00	5.14E-06			0.00E+00	0.00E+00	1.94E-09	1.94E-09	1.94E-03	4.33E-04	5.18E-04	3.82E-04	2.01E-04
0.00E+00	5.29E-06			0.00E+00	0.00E+00	2.00E-09	2.00E-09	2.00E-03	4.46E-04	5.33E-04	3.94E-04	2.07E-04
0.00E+00	5.44E-06			0.00E+00	0.00E+00	2.06E-09	2.06E-09	2.06E-03	4.59E-04	5.48E-04	4.05E-04	2.13E-04
0.00E+00	5.59E-06			0.00E+00	0.00E+00	2.11E-09	2.11E-09	2.11E-03	4.71E-04	5.63E-04	4.16E-04	2.19E-04
0.00E+00	5.74E-06			0.00E+00	0.00E+00	2.17E-09	2.17E-09	2.17E-03	4.84E-04	5.77E-04	4.27E-04	2.25E-04
0.00E+00	5.88E-06			0.00E+00	0.00E+00	2.22E-09	2.22E-09	2.22E-03	4.96E-04	5.92E-04	4.37E-04	2.30E-04
0.00E+00	6.01E-06			0.00E+00	0.00E+00	2.27E-09	2.27E-09	2.27E-03	5.07E-04	6.06E-04	4.47E-04	2.36E-04
0.00E+00	6.14E-06			0.00E+00	0.00E+00	2.32E-09	2.32E-09	2.32E-03	5.18E-04	6.18E-04	4.57E-04	2.40E-04
0.00E+00	6.26E-06			0.00E+00	0.00E+00	2.37E-09	2.37E-09	2.37E-03	5.27E-04	6.30E-04	4.65E-04	2.45E-04
0.00E+00	6.36E-06			0.00E+00	0.00E+00	2.40E-09	2.40E-09	2.40E-03	5.36E-04	6.40E-04	4.73E-04	2.49E-04
0.00E+00	6.43E-06			0.00E+00	0.00E+00	2.43E-09	2.43E-09	2.43E-03	5.42E-04	6.48E-04	4.79E-04	2.52E-04
0.00E+00	6.50E-06			0.00E+00	0.00E+00	2.46E-09	2.46E-09	2.46E-03	5.48E-04	6.55E-04	4.84E-04	2.55E-04
0.00E+00	6.54E-06			0.00E+00	0.00E+00	2.47E-09	2.47E-09	2.47E-03	5.51E-04	6.58E-04	4.86E-04	2.56E-04
0.00E+00	3.08E-06			0.00E+00	0.00E+00	1.17E-09	1.17E-09	1.17E-03	2.60E-04	3.10E-04	2.29E-04	1.21E-04
0.00E+00	3.14E-06			0.00E+00	0.00E+00	1.19E-09	1.19E-09	1.19E-03	2.64E-04	3.16E-04	2.33E-04	1.23E-04
0.00E+00	3.19E-06			0.00E+00	0.00E+00	1.21E-09	1.21E-09	1.21E-03	2.69E-04	3.21E-04	2.37E-04	1.25E-04
0.00E+00	3.25E-06			0.00E+00	0.00E+00	1.23E-09	1.23E-09	1.23E-03	2.74E-04	3.27E-04	2.42E-04	1.27E-04
0.00E+00	3.30E-06			0.00E+00	0.00E+00	1.25E-09	1.25E-09	1.25E-03	2.79E-04	3.33E-04	2.46E-04	1.29E-04
0.00E+00	3.36E-06			0.00E+00	0.00E+00	1.27E-09	1.27E-09	1.27E-03	2.83E-04	3.39E-04	2.50E-04	1.32E-04
0.00E+00	3.42E-06			0.00E+00	0.00E+00	1.29E-09	1.29E-09	1.29E-03	2.88E-04	3.45E-04	2.55E-04	1.34E-04
0.00E+00	3.48E-06			0.00E+00	0.00E+00	1.32E-09	1.32E-09	1.32E-03	2.94E-04	3.51E-04	2.59E-04	1.36E-04
0.00E+00	3.55E-06			0.00E+00	0.00E+00	1.34E-09	1.34E-09	1.34E-03	2.99E-04	3.57E-04	2.64E-04	1.39E-04
0.00E+00	3.61E-06			0.00E+00	0.00E+00	1.37E-09	1.37E-09	1.37E-03	3.04E-04	3.64E-04	2.69E-04	1.41E-04
0.00E+00	3.68E-06			0.00E+00	0.00E+00	1.39E-09	1.39E-09	1.39E-03	3.10E-04	3.71E-04	2.74E-04	1.44E-04
0.00E+00	3.75E-06			0.00E+00	0.00E+00	1.42E-09	1.42E-09	1.42E-03	3.16E-04	3.78E-04	2.79E-04	1.47E-04
0.00E+00	3.83E-06			0.00E+00	0.00E+00	1.45E-09	1.45E-09	1.45E-03	3.22E-04	3.85E-04	2.85E-04	1.50E-04
0.00E+00	3.90E-06			0.00E+00	0.00E+00	1.48E-09	1.48E-09	1.48E-03	3.29E-04	3.93E-04	2.90E-04	1.53E-04
0.00E+00	3.99E-06			0.00E+00	0.00E+00	1.51E-09	1.51E-09	1.51E-03	3.36E-04	4.01E-04	2.97E-04	1.56E-04
0.00E+00	4.07E-06			0.00E+00	0.00E+00	1.54E-09	1.54E-09	1.54E-03	3.43E-04	4.10E-04	3.03E-04	1.60E-04
0.00E+00	4.17E-06			0.00E+00	0.00E+00	1.57E-09	1.57E-09	1.57E-03	3.51E-04	4.19E-04	3.10E-04	1.63E-04
0.00E+00	4.26E-06			0.00E+00	0.00E+00	1.61E-09	1.61E-09	1.61E-03	3.59E-04	4.29E-04	3.17E-04	1.67E-04
0.00E+00	4.37E-06			0.00E+00	0.00E+00	1.65E-09	1.65E-09	1.65E-03	3.68E-04	4.40E-04	3.25E-04	1.71E-04
0.00E+00	4.48E-06			0.00E+00	0.00E+00	1.69E-09	1.69E-09	1.69E-03	3.77E-04	4.51E-04	3.33E-04	1.75E-04
0.00E+00	4.59E-06			0.00E+00	0.00E+00	1.73E-09	1.73E-09	1.73E-03	3.87E-04	4.62E-04	3.41E-04	1.80E-04
0.00E+00	4.71E-06			0.00E+00	0.00E+00	1.78E-09	1.78E-09	1.78E-03	3.97E-04	4.74E-04	3.50E-04	1.84E-04
0.00E+00	4.83E-06			0.00E+00	0.00E+00	1.83E-09	1.83E-09	1.83E-03	4.08E-04	4.87E-04	3.60E-04	1.89E-04
0.00E+00	4.96E-06			0.00E+00	0.00E+00	1.88E-09	1.88E-09	1.88E-03	4.18E-04	5.00E-04	3.69E-04	1.94E-04
0.00E+00	5.09E-06			0.00E+00	0.00E+00	1.93E-09	1.93E-09	1.93E-03	4.29E-04	5.13E-04	3.79E-04	1.99E-04
0.00E+00	5.23E-06			0.00E+00	0.00E+00	1.98E-09	1.98E-09	1.98E-03	4.41E-04	5.26E-04	3.89E-04	2.05E-04
0.00E+00	5.36E-06			0.00E+00	0.00E+00	2.03E-09	2.03E-09	2.03E-03	4.52E-04	5.39E-04	3.99E-04	2.10E-04
0.00E+00	5.49E-06			0.00E+00	0.00E+00	2.08E-09	2.08E-09	2.08E-03	4.63E-04	5.53E-04	4.08E-04	2.15E-04
0.00E+00	5.62E-06			0.00E+00	0.00E+00	2.12E-09	2.12E-09	2.12E-03	4.74E-04	5.66E-04	4.18E-04	2.20E-04
0.00E+00	5.74E-06			0.00E+00	0.00E+00	2.17E-09	2.17E-09	2.17E-03	4.84E-04	5.78E-04	4.27E-04	2.25E-04
0.00E+00	5.86E-06			0.00E+00	0.00E+00	2.21E-09	2.21E-09	2.21E-03	4.94E-04	5.90E-04	4.36E-04	2.29E-04
0.00E+00	5.97E-06			0.00E+00	0.00E+00	2.26E-09	2.26E-09	2.26E-03	5.03E-04	6.01E-04	4.44E-04	2.34E-04
0.00E+00	6.07E-06			0.00E+00	0.00E+00	2.29E-09	2.29E-09	2.29E-03	5.12E-04	6.11E-04	4.52E-04	2.38E-04
0.00E+00	6.16E-06			0.00E+00	0.00E+00	2.33E-09	2.33E-09	2.33E-03	5.19E-04	6.20E-04	4.58E-04	2.41E-04
0.00E+00	6.22E-06			0.00E+00	0.00E+00	2.35E-09	2.35E-09	2.35E-03	5.25E-04	6.27E-04	4.63E-04	2.44E-04
0.00E+00	6.31E-06			0.00E+00	0.00E+00	2.38E-09	2.38E-09	2.38E-03	5.32E-04	6.35E-04	4.69E-04	2.47E-04
0.00E+00	6.38E-06			0.00E+00	0.00E+00	2.41E-09	2.41E-09	2.41E-03	5.38E-04	6.43E-04	4.75E-04	2.50E-04
0.00E+00	6.36E-06			0.00E+00	0.00E+00	2.40E-09	2.40E-09	2.40E-03	5.36E-04	6.40E-04	4.73E-04	2.49E-04
0.00E+00	3.28E-06			0.00E+00	0.00E+00	1.24E-09	1.24E-09	1.24E-03	2.77E-04	3.30E-04	2.44E-04	1.29E-04
0.00E+00	3.33E-06			0.00E+00	0.00E+00	1.26E-09	1.26E-09	1.26E-03	2.81E-04	3.36E-04	2.48E-04	1.31E-04
0.00E+00	3.39E-06			0.00E+00	0.00E+00	1.28E-09	1.28E-09	1.28E-03	2.86E-04	3.41E-04	2.52E-04	1.33E-04
0.00E+00	3.44E-06			0.00E+00	0.00E+00	1.30E-09	1.30E-09	1.30E-03	2.90E-04	3.47E-04	2.56E-04	1.35E-04
0.00E+00	3.50E-06			0.00E+00	0.00E+00	1.32E-09	1.32E-09	1.32E-03	2.95E-04	3.52E-04	2.60E-04	1.37E-04
0.00E+00	3.55E-06			0.00E+00	0.00E+00	1.34E-09	1.34E-09	1.34E-03	3.00E-04	3.58E-04	2.64E-04	1.39E-04
0.00E+00	3.61E-06			0.00E+00	0.00E+00	1.37E-09	1.37E-09	1.37E-03	3.04E-04	3.64E-04	2.69E-04	1.41E-04
0.00E+00	3.67E-06			0.00E+00	0.00E+00	1.39E-09	1.39E-09	1.39E-03	3.09E-04	3.70E-04	2.73E-04	1.44E-04
0.00E+00	3.73E-06			0.00E+00	0.00E+00	1.41E-09	1.41E-09	1.41E-03	3.15E-04	3.76E-04	2.78E-04	1.46E-04
0.00E+00	3.80E-06			0.00E+00	0.00E+00	1.43E-09	1.43E-09	1.43E-03	3.20E-04	3.82E-04	2.82E-04	1.49E-04
0.00E+00	3.86E-06			0.00E+00	0.00E+00	1.46E-09	1.46E-09	1.46E-03	3.25E-04	3.89E-04	2.87E-04	1.51E-04
0.00E+00	3.93E-06			0.00E+00	0.00E+00	1.49E-09	1.49E-09	1.49E-03	3.31E-04	3.96E-04	2.92E-04	1.54E-04
0.00E+00	4.00E-06			0.00E+00	0.00E+00	1.51E-09	1.51E-09	1.51E-03	3.37E-04	4.03E-04	2.98E-04	1.57E-04

Unique Identifier	X (UTM)	Y (UTM)	Demolition 2026	Demolition - Hauling 2026	Site Preparation 2026	Grading/Excavation 2026	Grading/Excavation - Hauling 2026	Concrete - Garage - Trucks 2026	Concrete - Garage - Trucks 2027	Concrete - Podium 1 - Trucks 2027	Concrete - Podium 2 - Trucks 2028	Building Construction-1 2027	Building Construction-1 2028	Building Construction-1 2029	Building Construction-2 2028	Building Construction-2 2029	Finishing/Painting-1 2028	Finishing/Painting-1 2029
371308.013761478.01	371308.01	3761478.01	1.53E-06	3.16E-05	3.69E-06	4.77E-06	1.60E-04	1.42E-04	1.43E-04	1.43E-04	1.41E-04	1.24E-04	1.19E-04	1.15E-04	4.26E-05	4.09E-05	0.00E+00	0.00E+00
371318.013761478.01	371318.01	3761478.01	1.56E-06	3.22E-05	3.76E-06	4.86E-06	1.63E-04	1.45E-04	1.46E-04	1.46E-04	1.44E-04	1.27E-04	1.22E-04	1.17E-04	4.35E-05	4.17E-05	0.00E+00	0.00E+00
371328.013761478.01	371328.01	3761478.01	1.59E-06	3.28E-05	3.84E-06	4.96E-06	1.66E-04	1.48E-04	1.49E-04	1.49E-04	1.47E-04	1.29E-04	1.24E-04	1.19E-04	4.43E-05	4.26E-05	0.00E+00	0.00E+00
371338.013761478.01	371338.01	3761478.01	1.63E-06	3.35E-05	3.92E-06	5.06E-06	1.69E-04	1.51E-04	1.52E-04	1.52E-04	1.50E-04	1.32E-04	1.27E-04	1.22E-04	4.53E-05	4.35E-05	0.00E+00	0.00E+00
371348.013761478.01	371348.01	3761478.01	1.66E-06	3.42E-05	4.00E-06	5.17E-06	1.73E-04	1.55E-04	1.55E-04	1.55E-04	1.53E-04	1.35E-04	1.29E-04	1.24E-04	4.62E-05	4.44E-05	0.00E+00	0.00E+00
371358.013761478.01	371358.01	3761478.01	1.70E-06	3.50E-05	4.09E-06	5.29E-06	1.77E-04	1.58E-04	1.58E-04	1.58E-04	1.57E-04	1.38E-04	1.32E-04	1.27E-04	4.72E-05	4.54E-05	0.00E+00	0.00E+00
371368.013761478.01	371368.01	3761478.01	1.74E-06	3.58E-05	4.18E-06	5.41E-06	1.81E-04	1.61E-04	1.62E-04	1.62E-04	1.60E-04	1.41E-04	1.35E-04	1.30E-04	4.83E-05	4.64E-05	0.00E+00	0.00E+00
371378.013761478.01	371378.01	3761478.01	1.78E-06	3.66E-05	4.28E-06	5.53E-06	1.85E-04	1.65E-04	1.66E-04	1.66E-04	1.64E-04	1.44E-04	1.38E-04	1.33E-04	4.94E-05	4.75E-05	0.00E+00	0.00E+00
371388.013761478.01	371388.01	3761478.01	1.82E-06	3.75E-05	4.38E-06	5.66E-06	1.89E-04	1.69E-04	1.70E-04	1.70E-04	1.68E-04	1.48E-04	1.42E-04	1.36E-04	5.06E-05	4.86E-05	0.00E+00	0.00E+00
371398.013761478.01	371398.01	3761478.01	1.86E-06	3.83E-05	4.48E-06	5.79E-06	1.94E-04	1.73E-04	1.74E-04	1.74E-04	1.72E-04	1.51E-04	1.45E-04	1.39E-04	5.18E-05	4.97E-05	0.00E+00	0.00E+00
371408.013761478.01	371408.01	3761478.01	1.90E-06	3.92E-05	4.59E-06	5.93E-06	1.98E-04	1.77E-04	1.78E-04	1.78E-04	1.76E-04	1.55E-04	1.48E-04	1.42E-04	5.30E-05	5.09E-05	0.00E+00	0.00E+00
371418.013761478.01	371418.01	3761478.01	1.95E-06	4.01E-05	4.69E-06	6.06E-06	2.03E-04	1.81E-04	1.82E-04	1.82E-04	1.80E-04	1.58E-04	1.52E-04	1.46E-04	5.42E-05	5.20E-05	0.00E+00	0.00E+00
371428.013761478.01	371428.01	3761478.01	1.99E-06	4.10E-05	4.80E-06	6.20E-06	2.07E-04	1.85E-04	1.86E-04	1.86E-04	1.84E-04	1.62E-04	1.55E-04	1.49E-04	5.54E-05	5.32E-05	0.00E+00	0.00E+00
371438.013761478.01	371438.01	3761478.01	2.03E-06	4.19E-05	4.90E-06	6.33E-06	2.12E-04	1.89E-04	1.90E-04	1.90E-04	1.88E-04	1.65E-04	1.58E-04	1.52E-04	5.66E-05	5.43E-05	0.00E+00	0.00E+00
371448.013761478.01	371448.01	3761478.01	2.08E-06	4.28E-05	5.00E-06	6.46E-06	2.16E-04	1.93E-04	1.94E-04	1.94E-04	1.91E-04	1.69E-04	1.62E-04	1.55E-04	5.77E-05	5.55E-05	0.00E+00	0.00E+00
371458.013761478.01	371458.01	3761478.01	2.12E-06	4.36E-05	5.10E-06	6.59E-06	2.20E-04	1.97E-04	1.97E-04	1.97E-04	1.95E-04	1.72E-04	1.65E-04	1.58E-04	5.89E-05	5.65E-05	0.00E+00	0.00E+00
371468.013761478.01	371468.01	3761478.01	2.15E-06	4.44E-05	5.19E-06	6.70E-06	2.24E-04	2.00E-04	2.01E-04	2.01E-04	1.99E-04	1.75E-04	1.68E-04	1.61E-04	5.99E-05	5.75E-05	0.00E+00	0.00E+00
371478.013761478.01	371478.01	3761478.01	2.19E-06	4.51E-05	5.27E-06	6.82E-06	2.28E-04	2.04E-04	2.04E-04	2.04E-04	2.02E-04	1.78E-04	1.71E-04	1.64E-04	6.09E-05	5.85E-05	0.00E+00	0.00E+00
371488.013761478.01	371488.01	3761478.01	2.22E-06	4.58E-05	5.35E-06	6.92E-06	2.32E-04	2.07E-04	2.07E-04	2.07E-04	2.05E-04	1.81E-04	1.73E-04	1.66E-04	6.18E-05	5.94E-05	0.00E+00	0.00E+00
371498.013761478.01	371498.01	3761478.01	2.25E-06	4.64E-05	5.42E-06	7.01E-06	2.34E-04	2.09E-04	2.10E-04	2.10E-04	2.07E-04	1.83E-04	1.75E-04	1.68E-04	6.26E-05	6.01E-05	0.00E+00	0.00E+00
371508.013761478.01	371508.01	3761478.01	2.28E-06	4.69E-05	5.48E-06	7.09E-06	2.37E-04	2.12E-04	2.12E-04	2.12E-04	2.10E-04	1.85E-04	1.77E-04	1.70E-04	6.33E-05	6.08E-05	0.00E+00	0.00E+00
371518.013761478.01	371518.01	3761478.01	2.31E-06	4.75E-05	5.55E-06	7.18E-06	2.40E-04	2.14E-04	2.15E-04	2.15E-04	2.13E-04	1.87E-04	1.80E-04	1.72E-04	6.41E-05	6.16E-05	0.00E+00	0.00E+00
371528.013761478.01	371528.01	3761478.01	2.33E-06	4.80E-05	5.61E-06	7.25E-06	2.43E-04	2.17E-04	2.17E-04	2.17E-04	2.15E-04	1.89E-04	1.81E-04	1.74E-04	6.48E-05	6.22E-05	0.00E+00	0.00E+00
371198.013761488.01	371198.01	3761488.01	1.32E-06	2.71E-05	3.17E-06	4.09E-06	1.37E-04	1.22E-04	1.23E-04	1.23E-04	1.21E-04	1.07E-04	1.02E-04	9.84E-05	3.66E-05	3.51E-05	0.00E+00	0.00E+00
371208.013761488.01	371208.01	3761488.01	1.33E-06	2.75E-05	3.21E-06	4.15E-06	1.39E-04	1.24E-04	1.25E-04	1.25E-04	1.23E-04	1.08E-04	1.04E-04	9.98E-05	3.71E-05	3.57E-05	0.00E+00	0.00E+00
371218.013761488.01	371218.01	3761488.01	1.35E-06	2.79E-05	3.26E-06	4.22E-06	1.41E-04	1.26E-04	1.26E-04	1.26E-04	1.25E-04	1.10E-04	1.05E-04	1.01E-04	3.77E-05	3.62E-05	0.00E+00	0.00E+00
371248.013761488.01	371248.01	3761488.01	1.41E-06	2.91E-05	3.41E-06	4.40E-06	1.47E-04	1.31E-04	1.32E-04	1.32E-04	1.30E-04	1.15E-04	1.10E-04	1.06E-04	3.93E-05	3.78E-05	0.00E+00	0.00E+00
371258.013761488.01	371258.01	3761488.01	1.43E-06	2.96E-05	3.46E-06	4.47E-06	1.49E-04	1.33E-04	1.34E-04	1.34E-04	1.32E-04	1.16E-04	1.12E-04	1.07E-04	3.99E-05	3.83E-05	0.00E+00	0.00E+00
371268.013761488.01	371268.01	3761488.01	1.46E-06	3.00E-05	3.51E-06	4.53E-06	1.52E-04	1.35E-04	1.36E-04	1.36E-04	1.34E-04	1.18E-04	1.13E-04	1.09E-04	4.05E-05	3.89E-05	0.00E+00	0.00E+00
371278.013761488.01	371278.01	3761488.01	1.48E-06	3.04E-05	3.56E-06	4.60E-06	1.54E-04	1.37E-04	1.38E-04	1.38E-04	1.36E-04	1.20E-04	1.15E-04	1.10E-04	4.11E-05	3.95E-05	0.00E+00	0.00E+00
371288.013761488.01	371288.01	3761488.01	1.50E-06	3.09E-05	3.61E-06	4.67E-06	1.56E-04	1.39E-04	1.40E-04	1.40E-04	1.38E-04	1.22E-04	1.17E-04	1.12E-04	4.17E-05	4.01E-05	0.00E+00	0.00E+00
371298.013761488.01	371298.01	3761488.01	1.52E-06	3.14E-05	3.67E-06	4.74E-06	1.59E-04	1.42E-04	1.42E-04	1.42E-04	1.40E-04	1.24E-04	1.19E-04	1.14E-04	4.24E-05	4.07E-05	0.00E+00	0.00E+00
371308.013761488.01	371308.01	3761488.01	1.55E-06	3.19E-05	3.73E-06	4.82E-06	1.61E-04	1.44E-04	1.44E-04	1.44E-04	1.43E-04	1.26E-04	1.21E-04	1.16E-04	4.30E-05	4.13E-05	0.00E+00	0.00E+00
371318.013761488.01	371318.01	3761488.01	1.57E-06	3.24E-05	3.79E-06	4.90E-06	1.64E-04	1.46E-04	1.47E-04	1.47E-04	1.45E-04	1.28E-04	1.23E-04	1.18E-04	4.38E-05	4.20E-05	0.00E+00	0.00E+00
371328.013761488.01	371328.01	3761488.01	1.60E-06	3.30E-05	3.85E-06	4.98E-06	1.67E-04	1.49E-04	1.49E-04	1.49E-04	1.47E-04	1.30E-04	1.25E-04	1.20E-04	4.45E-05	4.27E-05	0.00E+00	0.00E+00
371338.013761488.01	371338.01	3761488.01	1.63E-06	3.35E-05	3.92E-06	5.07E-06	1.70E-04	1.51E-04	1.52E-04	1.52E-04	1.50E-04	1.32E-04	1.27E-04	1.22E-04	4.53E-05	4.35E-05	0.00E+00	0.00E+00
371348.013761488.01	371348.01	3761488.01	1.66E-06	3.42E-05	3.99E-06	5.16E-06	1.73E-04	1.54E-04	1.55E-04	1.55E-04	1.53E-04	1.35E-04	1.29E-04	1.24E-04	4.61E-05	4.43E-05	0.00E+00	0.00E+00
371358.013761488.01	371358.01	3761488.01	1.69E-06	3.48E-05	4.07E-06	5.26E-06	1.76E-04	1.57E-04	1.58E-04	1.58E-04	1.56E-04	1.37E-04	1.32E-04	1.26E-04	4.70E-05	4.51E-05	0.00E+00	0.00E+00
371368.013761488.01	371368.01	3761488.01	1.72E-06	3.55E-05	4.15E-06	5.36E-06	1.79E-04	1.60E-04	1.61E-04	1.61E-04	1.59E-04	1.40E-04	1.34E-04	1.29E-04	4.79E-05	4.60E-05	0.00E+00	0.00E+00
371378.013761488.01	371378.01	3761488.01	1.75E-06	3.62E-05	4.23E-06	5.46E-06	1.83E-04	1.63E-04	1.64E-04	1.64E-04	1.62E-04	1.43E-04	1.37E-04	1.31E-04	4.88E-05	4.69E-05	0.00E+00	0.00E+00
371388.013761488.01	371388.01	3761488.01	1.79E-06	3.69E-05	4.31E-06	5.57E-06	1.86E-04	1.66E-04	1.67E-04	1.67E-04	1.65E-04	1.45E-04	1.39E-04	1.34E-04	4.98E-05	4.78E-05	0.00E+00	0.00E+00
371398.013761488.01	371398.01	3761488.01	1.83E-06	3.76E-05	4.40E-06	5.68E-06	1.90E-04	1.70E-04	1.70E-04	1.70E-04	1.68E-04	1.48E-04	1.42E-04	1.37E-04	5.08E-05	4.88E-05	0.00E+00	0.00E+00
371408.013761488.01	371408.01	3761488.01	1.86E-06	3.84E-05	4.49E-06	5.80E-06	1.94E-04	1.73E-04	1.74E-04	1.74E-04	1.72E-04	1.51E-04	1.45E-04	1.39E-04	5.18E-05	4.98E-05	0.00E+00	0.00E+00
371418.013761488.01	371418.01	3761488.01	1.90E-06	3.92E-05	4.58E-06	5.92E-06	1.98E-04	1.77E-04	1.77E-04	1.77E-04	1.75E-04	1.54E-04	1.48E-04	1.42E-04	5.29E-05	5.08E-05	0.00E+00	0.00E+00
371428.013761488.01	371428.01	3761488.01	1.94E-06	3.99E-05	4.67E-06	6.03E-06	2.02E-04	1.80E-04	1.81E-04	1.81E-04	1.79E-04	1.57E-04	1.51E-04	1.45E-04	5.39E-05	5.18E-05	0.00E+00	0.00E+00
371438.013761488.01	371438.01	3761488.01	1.98E-06	4.07E-05	4.76E-06	6.15E-06	2.06E-04	1.84E-04	1.84E-04	1.84E-04	1.82E-04	1.60E-04	1.54E-04	1.48E-04	5.49E-05	5.28E-05	0.00E+00	0.00E+00
371448.013761488.01	371448.01	3761488.01	2.01E-06	4.15E-05	4.85E-06	6.26E-06	2.10E-04	1.87E-04	1.88E-04	1.88E-04	1.86E-04	1.63E-04	1.57E-04	1.51E-04	5.60E-05	5.38E-05	0.00E+00	0.00E+00
371458.013761488.01	371458.01	3761488.01	2.05E-06	4.22E-05	4.93E-06	6.37E-06	2.13E-04	1.90E-04	1.91E-04	1.91E-04	1.89E-04	1.66E-04	1.59E-04	1.53E-04	5.70E-05	5.47E-05	0.00E+00	0.00E+00
371468.013761488.01	371468.01	3761488.01	2.08E-06	4.29E-05	5.02E-06	6.48E-06	2.17E-04	1.94E-04	1.94E-04	1.94E-04	1.92E-04	1.69E-04	1.62E-04	1.56E-04	5.79E-05	5.56E-05	0.00E+00	0.00E+00
371478.013761488.01	371478.01	3761488.01	2.12E-06	4.36E-05	5.09E-06	6.58E-06	2.20E-04	1.97E-04	1.97E-04	1.97E-04	1.95E-04	1.72E-04	1.65E-04	1.58E-04	5.88E-05	5.65E-05	0.00E+00	0.00E+00
371488.013761488.01	371488.01	3761488.01	2.15E-06	4.42E-05	5.17E-06	6.68E-06	2.24E-04	2.00E-04	2.00E-04	2.00E-04	1.98E-04	1.74E-04	1.67E-04	1.61E-04	5.97E-05	5.73E-05	0.00E+00	0.00E+00
371498.013761488.01	371498.01	3761488.01	2.17E-06	4.48E-05	5.24E-06	6.77E-06	2.26E-04	2.02E-04	2.03E-04	2.03E-04	2.00E-04	1.77E-04	1.69E-04	1.63E-04	6.05E-05	5.81E-05	0.00E+00	0.00E+00
371508.013761488.01	371508.01	3761488.01	2.20E-06	4.53E-05	5.30E-06	6.84E-06	2.29E-04	2.04E-04	2.05E-04	2.05E-04	2.03E-04	1.79E-04	1.71E-04	1.64E-04	6.11E-05	5.87E-05	0.00E+00	0.00E+00
371518.013761488.01	371518.01	3761488.01	2.22E-06	4.58E-05	5.36E-06	6.93E-06	2.32E-04	2.07E-04	2.08E-04	2.08E-04	2.05E-04	1.81E-04	1.73E-04	1.66E-04	6.19E-05	5.94E-05	0.00E+00	0.00E+00
371218.013761498.01	371218.01	3761498.01	1.41E-06	2.90E-05	3.39E-06	4.38E-06	1.47E-04	1.31E-04	1.31E-04	1.31E-04	1.30E-04	1.14E-04	1.10E-04	1.05E-04	3.91E-05	3.76E-05	0.00E+00	0.00E+00
371238.013761498.01	371238.01	3761498.01	1.44E-06	2.97E-05	3.48E-06	4.49E-06	1.50E-04	1.34E-04	1.35E-04	1.35E-04	1.33E-04	1.17E-04	1.12E-04	1.08E-04	4.02E-05	3.86E-05	0.00E+00	0.00E+00
371248.013761498.01	371248.01	3761498.01	1.46E-06	3.01E-05	3.52E-06	4.55E-06	1.52E-04	1.36E-04	1.36E-04	1.36E-04	1.35E-04	1.19E-04	1.14E-04	1.09E-04	4.06E-05	3.90E-05	0.00E+00	0.00E+00
371258.013761498.01	371258.01	3761498.01	1.48E-06	3.05E-05	3.56E-06	4.61E-06	1.54E-04	1.38E-04	1.38E-04	1.38E-04	1.36E-04	1.20E-04	1.15E-04	1.11E-04	4.12E-05	3.95E-05	0.00E+00	0.00E+00
371268.013761498.01	371268.01	3761498.01	1.50E-06	3.09E-05	3.61E-06	4.66E-06	1.56E-04	1.39E-04	1.40E-04	1.40E-04	1.38E-04	1.22E-04	1.17E-04	1.12E-04	4.17E-05	4.00E-05	0.00E+00	0.00E+00
371278.013761498.01	371278.01	3761498.01	1.52E-06	3.13E-05	3.66E-06	4.72E-06	1.58E-04	1.41E-04	1.42E-04	1.42E-04	1.40E-04	1.23E-04	1.18E-04	1.14E-04	4.22E-05	4.05E-05	0.00E+00	0.00E+00
371288.013761498.01	371288.01	3761498.01	1.54E-06	3.17E-05	3.70E-06	4.78E-06	1.60E-04	1.43E-04	1.43E-04	1.43E-04	1.42E-04	1.25E-04	1.20E-04	1.15E-04	4.28E-05	4.11E-05	0.00E+00	0.00E+00
371298.013761498.01	371298.01	3761498.01	1.56E-06	3.21E-05	3.75E-06	4.85E-06	1.62E-04	1.45E-04	1.45E-04	1.45E-04	1.44E-04	1.26E-04	1.21E-04	1.16E-04	4.33E-05	4.16E-05	0.00E+00	0.00E+00
371308.013761498.01	371308.01	3761498.01	1.58E-06	3.25E-05	3.80E-06	4.91E-06	1.64E-04	1.47E-04	1.47E-04	1.47E-04	1.45E-04	1.28E-04	1.23E-04	1.18E-04	4.39E-05	4.21E-05	0.00E+00	0.00E+00
371318.013761498.01	371318.01	3761498.01	1.60E-06	3.30E-05	3.85E-06	4.98E-06	1.67E-04	1.49E-04	1.49E-04	1.49E-04	1.47E-04	1.30E-04	1.25E-04	1.20E-04	4.45E-05	4.27E-05	0.00E+00	0.00E+00
371328.013761498.01	371328.01	3761498.01	1.62E-06	3.34E-05	3.91E-06	5.05E-06	1.69E-04	1.51E-04	1.51E-04	1.51E-04	1.50E-04	1.32E-04	1.26E-04	1.21E-04	4.51E-05	4.33E-05	0.00E+00	0.00E+00
371338.013761498.01	371338.01	3761498.01	1.65E-06	3.39E-05	3.96E-06	5.12E-06	1.71E-04	1.53E-04	1.53E-04	1.53E-04	1.52E-04	1.34E-04	1.28E-04	1.23E-04	4.58E-05	4.39E-05	0.00E+00	0.00E+00
371348.013761498.01	371348.01	3761498.01	1.67E-06	3.44E-05	4.02E-06	5.20E-06	1.74E-04	1.55E-04	1.56E-04	1.56E-04	1.54E-04	1.36E-04	1.30E-04	1.25E-04	4.64E-05	4.46E-05	0.00E+00	0.00E+00
371358.013761498.01	371358.01	3761498.01	1.70E-06	3.49E-05	4.08E-06	5.28E-06	1.77E-04	1.58E-04	1.58E-04	1.58E-04	1.56E-04	1.38E-04	1.32E-04	1.27E-04	4.72E-05	4.53E-05	0.00E+00	0.00E+00
371368.013761498.01	371368.01	3761498.01	1.72E-06	3.55E-05	4.15E-06	5.36E-06	1.79E-04	1.60E-04	1.61E-04	1.61E-04	1.59E-04	1.40E-04	1.34E-04	1.29E-04	4.79E-05	4.60E-05	0.00E+00	0.00E+00
371378.013761498.01	371378.01	3761498.01	1.75E-06	3.61E-05	4.22E-06	5.45E-06	1.82E-04	1.63E-04	1.63E-04	1.63E-04	1.61E-04	1.42E-04	1.36E-04	1.31E-04	4.87E-05	4.68E-05	0.00E+00	0.00E+00
371388.013761498.01	371388.01	3761498.01	1.78E-06	3.67E-05	4.29E-06	5.54E-06	1.85E-04	1.65E-04	1.66E-04	1.66E-04	1.64E-04	1.45E-04	1.39E-04	1.33E-04	4.95E-05	4.75E-05	0.00E+00	0.00E+00
371398.013761498.01	371398.01	3761498.01	1.81E-06	3.73E-05	4.36E-06	5.63E-06	1.88E-04	1.68E-04	1.69E-04	1.69E-04	1.67E-04	1.47E-04	1.41E-04	1.35E-04	5.03E-05	4.83E-05	0.00E+00	0.00E+00
371408.013761498.01	371408.01	3761498.01	1.84E-06	3.79E-05	4.43E-06	5.73E-06	1.92E-04	1.71E-04	1.72E-04	1.72E-04	1.70E-04	1.49E-04	1.43E-04	1.38E-04	5.12E-05	4.92E-05	0.00E+00	0.00E+00
371418.013761498.01	371418.01	3761498.01	1.87E-06	3.86E-05	4.51E-06	5.83E-06	1.95E-04	1.74E-04	1.75E-04	1.75E-04	1.73E-04	1.52E-04	1.46E-04	1.40E-04	5.21E-05	5.00E-05	0.00E+00	0.00E+00
371428.013761498.01	371428.01	3761498.01	1.90E-06	3.92E-05	4.59E-06	5.93E-06	1.98E-04	1.77E-04	1.78E-04	1.78E-04	1.76E-04	1.55E-04	1.48E-04	1.42E-04	5.30E-05	5.09E-05	0.00E+00	0.00E+00
371438.013761498.01	371438.01	3761498.01	1.94E-06	3.99E-05	4.66E-06	6.03E-06	2.02E-04	1.80E-04	1.81E-04	1.81E-04	1.78E-04	1.57E-04	1.51E-04	1.45E-04	5.38E-05	5.17E-05	0.00E+00	0.00E+00
371448.013761498.01	371448.01	3761498.01	1.97E-06	4.05E-05	4.74E-06	6.12E-06	2.05E-04	1.83E-04	1.84E-04	1.84E-04	1.81E-04	1.60E-04	1.53E-04	1.47E-04	5.47E-05	5.26E-05	0.00E+00	0.00E+00
371458.013761498.01	371458.01	3761498.01	2.00E-06	4.12E-05	4.81E-06	6.22E-06	2.08E-04	1.86E-04	1.86E-04	1.86E-04	1.84E-04	1.62E-04	1.56E-04	1.49E-04	5.56E-05	5.34E-05	0.00E+00	0.00E+00
371468.013761498.01	371468.01	3761498.01	2.03E-06	4.18E-05	4.89E-06	6.31E-06	2.11E-04	1.89E-04	1.89E-04	1.89E-04	1.87E-04	1.65E-04	1.58E-04	1.52E-04	5.64E-05	5.42E-05	0.00E+00	0.00E+00
371478.013761498.01	371478.01	3761498.01	2.06E-06	4.24E-05	4.96E-06	6.41E-06	2.14E-04	1.91E-04	1.92E-04	1.92E-04	1.90E-04	1.67E-04	1.60E-04	1.54E-04	5.72E-05	5.50E-05	0.00E+00	0.00E+00
371488.013761498.01	371488.01	3761498.01	2.09E-06	4.30E-05	5.02E-06	6.49E-06	2.17E-04	1.94E-04	1.95E-04	1.95E-04	1.92E-04	1.69E-04	1.62E-04	1.56E-04	5.80E-05	5.57E-05	0.00E+00	0.00E+00
371498.013761498.01	371498.01	3761498.01	2.11E-06	4.35E-05	5.09E-06	6.57E-06	2.20E-04	1.96E-04	1.97E-04	1.97E-04	1.95E-04	1.72E-04	1.64E-04	1.58E-04	5.87E-05	5.64E-05	0.00E+00	0.00E+00
371508.013761498.01	371508.01	3761498.01	2.14E-06	4.40E-05	5.14E-06	6.65E-06	2.22E-04	1.99E-04	1.99E-04	1.99E-04	1.97E-04	1.73E-04	1.66E-04	1.60E-04	5.94E-05	5.70E-05	0.00E+00	0.00E+00
371518.013761498.01	371518.01	3761498.01	2.16E-06	4.45E-05	5.20E-06	6.72E-06	2.25E-04	2.01E-04	2.01E-04	2.01E-04	1.99E-04	1.75E-04	1.68E-04	1.61E-04	6.00E-05	5.77E-05	0.00E+00	0.00E+00
371238.013761508.01	371238.01	3761508.01	1.51E-06	3.11E-05	3.63E-06	4.70E-06	1.57E-04	1.40E-04	1.41E-04	1.41E-04	1.39E-04	1.23E-04	1.18E-04	1.13E-04	4.20E-05	4.03E-05	0.00E+00	0.00E+00
371248.013761508.01	371248.01	3761508.01	1.52E-06	3.14E-05	3.67E-06	4.75E-06	1.59E-04	1.42E-04	1.42E-04	1.42E-04	1.41E-04	1.24E-04	1.19E-04	1.14E-04	4.24E-05	4.07E-05	0.00E+00	0.00E+00
371258.013761508.01	371258.01	3761508.01	1.54E-06	3.18E-05	3.71E-06	4.80E-06	1.61E-04	1.43E-04	1.44E-04	1.44E-04	1.42E-04	1.25E-04	1.20E-04	1.15E-04	4.29E-05	4.12E-05	0.00E+00	0.00E+00
371268.013761508.01	371268.01	3761508.01	1.56E-06	3.21E-05	3.75E-06	4.85E-06	1.62E-04	1.45E-04	1.45E-04	1.45E-04	1.44E-04	1.27E-04	1.21E-04	1.17E-04	4.33E-05	4.16E-05	0.00E+00	0.00E+00
371278.013761508.01	371278.01	3761508.01	1.57E-06	3.24E-05	3.79E-06	4.90E-06	1.64E-04	1.46E-04	1.47E-04	1.47E-04	1.45E-04	1.28E-04	1.23E-04	1.18E-04	4.38E-05	4.21E-05	0.00E+00	0.00E+00
371288.013761508.01	371288.01	3761508.01	1.59E-06	3.28E-05	3.83E-06	4.95E-06	1.66E-04	1.48E-04	1.48E-04	1.48E-04	1.47E-04	1.29E-04	1.24E-04	1.19E-04	4.43E-05	4.25E-05	0.00E+00	0.00E+00
371298.013761508.01	371298.01	3761508.01	1.61E-06	3.31E-05	3.87E-06	5.00E-06	1.67E-04	1.49E-04	1.50E-04	1.50E-04	1.48E-04	1.31E-04	1.25E-04	1.20E-04	4.47E-05	4.29E-05	0.00E+00	0.00E+00
371308.013761508.01	371308.01	3761508.01	1.62E-06	3

Finishing/Painting-2	Paving			Child Risk					Overlapping Phases - Maximum GLC			
2029	2029			3rd Trimester	0<2	2<16	Total	per million	2026	2027	2028	2029
0.00E+00	4.08E-06			0.00E+00	0.00E+00	1.54E-09	1.54E-09	1.54E-03	3.44E-04	4.10E-04	3.03E-04	1.60E-04
0.00E+00	4.16E-06			0.00E+00	0.00E+00	1.57E-09	1.57E-09	1.57E-03	3.50E-04	4.18E-04	3.09E-04	1.63E-04
0.00E+00	4.24E-06			0.00E+00	0.00E+00	1.60E-09	1.60E-09	1.60E-03	3.57E-04	4.27E-04	3.15E-04	1.66E-04
0.00E+00	4.33E-06			0.00E+00	0.00E+00	1.64E-09	1.64E-09	1.64E-03	3.65E-04	4.36E-04	3.22E-04	1.69E-04
0.00E+00	4.42E-06			0.00E+00	0.00E+00	1.67E-09	1.67E-09	1.67E-03	3.73E-04	4.45E-04	3.29E-04	1.73E-04
0.00E+00	4.52E-06			0.00E+00	0.00E+00	1.71E-09	1.71E-09	1.71E-03	3.81E-04	4.55E-04	3.36E-04	1.77E-04
0.00E+00	4.62E-06			0.00E+00	0.00E+00	1.75E-09	1.75E-09	1.75E-03	3.89E-04	4.65E-04	3.44E-04	1.81E-04
0.00E+00	4.73E-06			0.00E+00	0.00E+00	1.79E-09	1.79E-09	1.79E-03	3.98E-04	4.76E-04	3.52E-04	1.85E-04
0.00E+00	4.84E-06			0.00E+00	0.00E+00	1.83E-09	1.83E-09	1.83E-03	4.08E-04	4.87E-04	3.60E-04	1.89E-04
0.00E+00	4.95E-06			0.00E+00	0.00E+00	1.87E-09	1.87E-09	1.87E-03	4.17E-04	4.98E-04	3.68E-04	1.94E-04
0.00E+00	5.07E-06			0.00E+00	0.00E+00	1.91E-09	1.91E-09	1.91E-03	4.27E-04	5.10E-04	3.77E-04	1.98E-04
0.00E+00	5.18E-06			0.00E+00	0.00E+00	1.96E-09	1.96E-09	1.96E-03	4.37E-04	5.22E-04	3.85E-04	2.03E-04
0.00E+00	5.30E-06			0.00E+00	0.00E+00	2.00E-09	2.00E-09	2.00E-03	4.47E-04	5.33E-04	3.94E-04	2.07E-04
0.00E+00	5.41E-06			0.00E+00	0.00E+00	2.05E-09	2.05E-09	2.05E-03	4.56E-04	5.45E-04	4.03E-04	2.12E-04
0.00E+00	5.52E-06			0.00E+00	0.00E+00	2.09E-09	2.09E-09	2.09E-03	4.65E-04	5.56E-04	4.11E-04	2.16E-04
0.00E+00	5.63E-06			0.00E+00	0.00E+00	2.13E-09	2.13E-09	2.13E-03	4.74E-04	5.67E-04	4.19E-04	2.20E-04
0.00E+00	5.73E-06			0.00E+00	0.00E+00	2.17E-09	2.17E-09	2.17E-03	4.83E-04	5.77E-04	4.26E-04	2.24E-04
0.00E+00	5.83E-06			0.00E+00	0.00E+00	2.20E-09	2.20E-09	2.20E-03	4.91E-04	5.87E-04	4.33E-04	2.28E-04
0.00E+00	5.91E-06			0.00E+00	0.00E+00	2.24E-09	2.24E-09	2.24E-03	4.99E-04	5.95E-04	4.40E-04	2.32E-04
0.00E+00	5.99E-06			0.00E+00	0.00E+00	2.26E-09	2.26E-09	2.26E-03	5.05E-04	6.03E-04	4.45E-04	2.34E-04
0.00E+00	6.06E-06			0.00E+00	0.00E+00	2.29E-09	2.29E-09	2.29E-03	5.11E-04	6.10E-04	4.51E-04	2.37E-04
0.00E+00	6.13E-06			0.00E+00	0.00E+00	2.32E-09	2.32E-09	2.32E-03	5.17E-04	6.17E-04	4.56E-04	2.40E-04
0.00E+00	6.19E-06			0.00E+00	0.00E+00	2.34E-09	2.34E-09	2.34E-03	5.22E-04	6.24E-04	4.61E-04	2.43E-04
0.00E+00	3.50E-06			0.00E+00	0.00E+00	1.32E-09	1.32E-09	1.32E-03	2.95E-04	3.52E-04	2.60E-04	1.37E-04
0.00E+00	3.55E-06			0.00E+00	0.00E+00	1.34E-09	1.34E-09	1.34E-03	2.99E-04	3.57E-04	2.64E-04	1.39E-04
0.00E+00	3.60E-06			0.00E+00	0.00E+00	1.36E-09	1.36E-09	1.36E-03	3.04E-04	3.63E-04	2.68E-04	1.41E-04
0.00E+00	3.76E-06			0.00E+00	0.00E+00	1.42E-09	1.42E-09	1.42E-03	3.17E-04	3.79E-04	2.80E-04	1.47E-04
0.00E+00	3.82E-06			0.00E+00	0.00E+00	1.44E-09	1.44E-09	1.44E-03	3.22E-04	3.84E-04	2.84E-04	1.49E-04
0.00E+00	3.87E-06			0.00E+00	0.00E+00	1.46E-09	1.46E-09	1.46E-03	3.26E-04	3.90E-04	2.88E-04	1.52E-04
0.00E+00	3.93E-06			0.00E+00	0.00E+00	1.49E-09	1.49E-09	1.49E-03	3.31E-04	3.96E-04	2.92E-04	1.54E-04
0.00E+00	3.99E-06			0.00E+00	0.00E+00	1.51E-09	1.51E-09	1.51E-03	3.36E-04	4.02E-04	2.97E-04	1.56E-04
0.00E+00	4.05E-06			0.00E+00	0.00E+00	1.53E-09	1.53E-09	1.53E-03	3.42E-04	4.08E-04	3.01E-04	1.59E-04
0.00E+00	4.12E-06			0.00E+00	0.00E+00	1.56E-09	1.56E-09	1.56E-03	3.47E-04	4.14E-04	3.06E-04	1.61E-04
0.00E+00	4.18E-06			0.00E+00	0.00E+00	1.58E-09	1.58E-09	1.58E-03	3.53E-04	4.21E-04	3.11E-04	1.64E-04
0.00E+00	4.26E-06			0.00E+00	0.00E+00	1.61E-09	1.61E-09	1.61E-03	3.59E-04	4.28E-04	3.17E-04	1.67E-04
0.00E+00	4.33E-06			0.00E+00	0.00E+00	1.64E-09	1.64E-09	1.64E-03	3.65E-04	4.36E-04	3.22E-04	1.70E-04
0.00E+00	4.41E-06			0.00E+00	0.00E+00	1.67E-09	1.67E-09	1.67E-03	3.72E-04	4.44E-04	3.28E-04	1.73E-04
0.00E+00	4.49E-06			0.00E+00	0.00E+00	1.70E-09	1.70E-09	1.70E-03	3.79E-04	4.52E-04	3.34E-04	1.76E-04
0.00E+00	4.58E-06			0.00E+00	0.00E+00	1.73E-09	1.73E-09	1.73E-03	3.86E-04	4.61E-04	3.41E-04	1.79E-04
0.00E+00	4.67E-06			0.00E+00	0.00E+00	1.76E-09	1.76E-09	1.76E-03	3.93E-04	4.70E-04	3.47E-04	1.83E-04
0.00E+00	4.76E-06			0.00E+00	0.00E+00	1.80E-09	1.80E-09	1.80E-03	4.01E-04	4.79E-04	3.54E-04	1.86E-04
0.00E+00	4.86E-06			0.00E+00	0.00E+00	1.84E-09	1.84E-09	1.84E-03	4.09E-04	4.89E-04	3.61E-04	1.90E-04
0.00E+00	4.96E-06			0.00E+00	0.00E+00	1.87E-09	1.87E-09	1.87E-03	4.18E-04	4.99E-04	3.69E-04	1.94E-04
0.00E+00	5.06E-06			0.00E+00	0.00E+00	1.91E-09	1.91E-09	1.91E-03	4.26E-04	5.09E-04	3.76E-04	1.98E-04
0.00E+00	5.16E-06			0.00E+00	0.00E+00	1.95E-09	1.95E-09	1.95E-03	4.35E-04	5.19E-04	3.84E-04	2.02E-04
0.00E+00	5.25E-06			0.00E+00	0.00E+00	1.99E-09	1.99E-09	1.99E-03	4.43E-04	5.29E-04	3.91E-04	2.06E-04
0.00E+00	5.35E-06			0.00E+00	0.00E+00	2.02E-09	2.02E-09	2.02E-03	4.51E-04	5.39E-04	3.98E-04	2.10E-04
0.00E+00	5.45E-06			0.00E+00	0.00E+00	2.06E-09	2.06E-09	2.06E-03	4.59E-04	5.48E-04	4.05E-04	2.13E-04
0.00E+00	5.54E-06			0.00E+00	0.00E+00	2.09E-09	2.09E-09	2.09E-03	4.67E-04	5.58E-04	4.12E-04	2.17E-04
0.00E+00	5.63E-06			0.00E+00	0.00E+00	2.13E-09	2.13E-09	2.13E-03	4.74E-04	5.67E-04	4.19E-04	2.20E-04
0.00E+00	5.71E-06			0.00E+00	0.00E+00	2.16E-09	2.16E-09	2.16E-03	4.81E-04	5.75E-04	4.25E-04	2.24E-04
0.00E+00	5.78E-06			0.00E+00	0.00E+00	2.19E-09	2.19E-09	2.19E-03	4.88E-04	5.82E-04	4.30E-04	2.27E-04
0.00E+00	5.85E-06			0.00E+00	0.00E+00	2.21E-09	2.21E-09	2.21E-03	4.93E-04	5.89E-04	4.35E-04	2.29E-04
0.00E+00	5.92E-06			0.00E+00	0.00E+00	2.24E-09	2.24E-09	2.24E-03	4.99E-04	5.96E-04	4.40E-04	2.32E-04
0.00E+00	3.74E-06			0.00E+00	0.00E+00	1.41E-09	1.41E-09	1.41E-03	3.15E-04	3.77E-04	2.78E-04	1.47E-04
0.00E+00	3.84E-06			0.00E+00	0.00E+00	1.45E-09	1.45E-09	1.45E-03	3.24E-04	3.87E-04	2.86E-04	1.50E-04
0.00E+00	3.89E-06			0.00E+00	0.00E+00	1.47E-09	1.47E-09	1.47E-03	3.28E-04	3.91E-04	2.89E-04	1.52E-04
0.00E+00	3.94E-06			0.00E+00	0.00E+00	1.49E-09	1.49E-09	1.49E-03	3.32E-04	3.96E-04	2.93E-04	1.54E-04
0.00E+00	3.99E-06			0.00E+00	0.00E+00	1.51E-09	1.51E-09	1.51E-03	3.36E-04	4.01E-04	2.97E-04	1.56E-04
0.00E+00	4.04E-06			0.00E+00	0.00E+00	1.53E-09	1.53E-09	1.53E-03	3.40E-04	4.06E-04	3.00E-04	1.58E-04
0.00E+00	4.09E-06			0.00E+00	0.00E+00	1.55E-09	1.55E-09	1.55E-03	3.45E-04	4.12E-04	3.04E-04	1.60E-04
0.00E+00	4.14E-06			0.00E+00	0.00E+00	1.57E-09	1.57E-09	1.57E-03	3.49E-04	4.17E-04	3.08E-04	1.62E-04
0.00E+00	4.20E-06			0.00E+00	0.00E+00	1.59E-09	1.59E-09	1.59E-03	3.54E-04	4.23E-04	3.12E-04	1.64E-04
0.00E+00	4.25E-06			0.00E+00	0.00E+00	1.61E-09	1.61E-09	1.61E-03	3.59E-04	4.28E-04	3.16E-04	1.67E-04
0.00E+00	4.31E-06			0.00E+00	0.00E+00	1.63E-09	1.63E-09	1.63E-03	3.64E-04	4.34E-04	3.21E-04	1.69E-04
0.00E+00	4.38E-06			0.00E+00	0.00E+00	1.65E-09	1.65E-09	1.65E-03	3.69E-04	4.41E-04	3.26E-04	1.71E-04
0.00E+00	4.44E-06			0.00E+00	0.00E+00	1.68E-09	1.68E-09	1.68E-03	3.74E-04	4.47E-04	3.30E-04	1.74E-04
0.00E+00	4.51E-06			0.00E+00	0.00E+00	1.71E-09	1.71E-09	1.71E-03	3.80E-04	4.54E-04	3.36E-04	1.77E-04
0.00E+00	4.58E-06			0.00E+00	0.00E+00	1.73E-09	1.73E-09	1.73E-03	3.86E-04	4.61E-04	3.41E-04	1.79E-04
0.00E+00	4.66E-06			0.00E+00	0.00E+00	1.76E-09	1.76E-09	1.76E-03	3.93E-04	4.69E-04	3.46E-04	1.82E-04
0.00E+00	4.73E-06			0.00E+00	0.00E+00	1.79E-09	1.79E-09	1.79E-03	3.99E-04	4.77E-04	3.52E-04	1.85E-04
0.00E+00	4.81E-06			0.00E+00	0.00E+00	1.82E-09	1.82E-09	1.82E-03	4.06E-04	4.85E-04	3.58E-04	1.88E-04
0.00E+00	4.89E-06			0.00E+00	0.00E+00	1.85E-09	1.85E-09	1.85E-03	4.13E-04	4.93E-04	3.64E-04	1.92E-04
0.00E+00	4.98E-06			0.00E+00	0.00E+00	1.88E-09	1.88E-09	1.88E-03	4.20E-04	5.01E-04	3.70E-04	1.95E-04
0.00E+00	5.06E-06			0.00E+00	0.00E+00	1.91E-09	1.91E-09	1.91E-03	4.27E-04	5.10E-04	3.77E-04	1.98E-04
0.00E+00	5.15E-06			0.00E+00	0.00E+00	1.95E-09	1.95E-09	1.95E-03	4.34E-04	5.18E-04	3.83E-04	2.02E-04
0.00E+00	5.23E-06			0.00E+00	0.00E+00	1.98E-09	1.98E-09	1.98E-03	4.41E-04	5.27E-04	3.89E-04	2.05E-04
0.00E+00	5.32E-06			0.00E+00	0.00E+00	2.01E-09	2.01E-09	2.01E-03	4.48E-04	5.35E-04	3.95E-04	2.08E-04
0.00E+00	5.40E-06			0.00E+00	0.00E+00	2.04E-09	2.04E-09	2.04E-03	4.55E-04	5.43E-04	4.01E-04	2.11E-04
0.00E+00	5.47E-06			0.00E+00	0.00E+00	2.07E-09	2.07E-09	2.07E-03	4.61E-04	5.51E-04	4.07E-04	2.14E-04
0.00E+00	5.55E-06			0.00E+00	0.00E+00	2.10E-09	2.10E-09	2.10E-03	4.68E-04	5.59E-04	4.13E-04	2.17E-04
0.00E+00	5.62E-06			0.00E+00	0.00E+00	2.12E-09	2.12E-09	2.12E-03	4.74E-04	5.66E-04	4.18E-04	2.20E-04
0.00E+00	5.68E-06			0.00E+00	0.00E+00	2.15E-09	2.15E-09	2.15E-03	4.79E-04	5.72E-04	4.23E-04	2.22E-04
0.00E+00	5.74E-06			0.00E+00	0.00E+00	2.17E-09	2.17E-09	2.17E-03	4.84E-04	5.78E-04	4.27E-04	2.25E-04
0.00E+00	4.01E-06			0.00E+00	0.00E+00	1.52E-09	1.52E-09	1.52E-03	3.38E-04	4.04E-04	2.99E-04	1.57E-04
0.00E+00	4.06E-06			0.00E+00	0.00E+00	1.53E-09	1.53E-09	1.53E-03	3.42E-04	4.08E-04	3.02E-04	1.59E-04
0.00E+00	4.10E-06			0.00E+00	0.00E+00	1.55E-09	1.55E-09	1.55E-03	3.46E-04	4.13E-04	3.05E-04	1.61E-04
0.00E+00	4.14E-06			0.00E+00	0.00E+00	1.57E-09	1.57E-09	1.57E-03	3.49E-04	4.17E-04	3.08E-04	1.62E-04
0.00E+00	4.19E-06			0.00E+00	0.00E+00	1.58E-09	1.58E-09	1.58E-03	3.53E-04	4.22E-04	3.12E-04	1.64E-04
0.00E+00	4.23E-06			0.00E+00	0.00E+00	1.60E-09	1.60E-09	1.60E-03	3.57E-04	4.26E-04	3.15E-04	1.66E-04
0.00E+00	4.28E-06			0.00E+00	0.00E+00	1.62E-09	1.62E-09	1.62E-03	3.60E-04	4.31E-04	3.18E-04	1.67E-04
0.00E+00	4.32E-06			0.00E+00	0.00E+00	1.63E-09	1.63E-09	1.63E-03	3.64E-04	4.35E-04	3.21E-04	1.69E-04
0.00E+00	4.37E-06			0.00E+00	0.00E+00	1.65E-09	1.65E-09	1.65E-03	3.68E-04	4.40E-04	3.25E-04	1.71E-04
0.00E+00	4.42E-06			0.00E+00	0.00E+00	1.67E-09	1.67E-09	1.67E-03	3.72E-04	4.45E-04	3.29E-04	1.73E-04
0.00E+00	4.47E-06			0.00E+00	0.00E+00	1.69E-09	1.69E-09	1.69E-03	3.77E-04	4.50E-04	3.32E-04	1.75E-04
0.00E+00	4.52E-06			0.00E+00	0.00E+00	1.71E-09	1.71E-09	1.71E-03	3.81E-04	4.55E-04	3.36E-04	1.77E-04
0.00E+00	4.58E-06			0.00E+00	0.00E+00	1.73E-09	1.73E-09	1.73E-03	3.86E-04	4.61E-04	3.40E-04	1.79E-04
0.00E+00	4.63E-06			0.00E+00	0.00E+00	1.75E-09	1.75E-09	1.75E-03	3.91E-04	4.67E-04	3.45E-04	1.81E-04
0.00E+00	4.69E-06			0.00E+00	0.00E+00	1.77E-09	1.77E-09	1.77E-03	3.96E-04	4.72E-04	3.49E-04	1.84E-04
0.00E+00	4.76E-06			0.00E+00	0.00E+00	1.80E-09	1.80E-09	1.80E-03	4.01E-04	4.79E-04	3.54E-04	1.86E-04
0.00E+00	4.82E-06			0.00E+00	0.00E+00	1.82E-09	1.82E-09	1.82E-03	4.06E-04	4.85E-04	3.59E-04	1.89E-04
0.00E+00	4.89E-06			0.00E+00	0.00E+00	1.85E-09	1.85E-09	1.85E-03	4.12E-04	4.92E-04	3.64E-04	1.91E-04
0.00E+00	4.96E-06			0.00E+00	0.00E+00	1.87E-09	1.87E-09	1.87E-03	4.18E-04	4.99E-04	3.69E-04	1.94E-04
0.00E+00	5.02E-06			0.00E+00	0.00E+00	1.90E-09	1.90E-09	1.90E-03	4.24E-04	5.06E-04	3.74E-04	1.97E-04
0.00E+00	5.09E-06			0.00E+00	0.00E+00	1.93E-09	1.93E-09	1.93E-03	4.29E-04	5.13E-04	3.79E-04	1.99E-04
0.00E+00	5.16E-06			0.00E+00	0.00E+00	1.95E-09	1.95E-09	1.95E-03	4.35E-04	5.20E-04	3.84E-04	2.02E-04
0.00E+00	5.23E-06			0.00E+00	0.00E+00	1.98E-09	1.98E-09	1.98E-03	4.41E-04	5.27E-04	3.89E-04	2.05E-04
0.00E+00	5.30E-06			0.00E+00	0.00E+00	2.00E-09	2.00E-09	2.00E-03	4.47E-04	5.34E-04	3.94E-04	2.08E-04
0.00E+00	5.37E-06			0.00E+00	0.00E+00	2.03E-09	2.03E-09	2.03E-03	4.52E-04	5.40E-04	3.99E-04	2.10E-04
0.00E+00	5.43E-06			0.00E+00	0.00E+00	2.05E-09	2.05E-09	2.05E-03	4.58E-04	5.47E-04	4.04E-04	2.13E-04
0.00E+00	5.49E-06			0.00E+00	0.00E+00	2.08E-09	2.08E-09	2.08E-03	4.63E-04	5.53E-04	4.08E-04	2.15E-04
0.00E+00	5.55E-06			0.00E+00	0.00E+00	2.10E-09	2.10E-09	2.10E-03	4.68E-04	5.59E-04	4.13E-04	2.17E-04
0.00E+00	4.24E-06			0.00E+00	0.00E+00	1.60E-09	1.60E-09	1.60E-03	3.57E-04	4.27E-04	3.15E-04	1.66E-04
0.00E+00	4.28E-06			0.00E+00	0.00E+00	1.62E-09	1.62E-09	1.62E-03	3.61E-04	4.31E-04	3.18E-04	1.68E-04
0.00E+00	4.32E-06			0.00E+00	0.00E+00	1.63E-09	1.63E-09	1.63E-03	3.64E-04	4.35E-04	3.21E-04	1.69E-04
0.00E+00	4.36E-06			0.00E+00	0.00E+00	1.65E-09	1.65E-09	1.65E-03	3.67E-04	4.39E-04	3.24E-04	1.71E-04
0.00E+00	4.39E-06			0.00E+00	0.00E+00	1.66E-09	1.66E-09	1.66E-03	3.70E-04	4.42E-04	3.27E-04	1.72E-04
0.00E+00	4.43E-06			0.00E+00	0.00E+00	1.67E-09	1.67E-09	1.67E-03	3.73E-04	4.46E-04	3.29E-04	1.73E-04
0.00E+00	4.46E-06			0.00E+00	0.00E+00	1.69E-09	1.69E-09	1.69E-03	3.76E-04	4.49E-04	3.32E-04	1.75E-04
0.00E+00	4.50E-06			0.00E+00	0.00E+00	1.70E-09	1.70E-09	1.70E-03	3.79E-04	4.53E-04	3.35E-04	1.76E-04
0.00E+00	4.54E-06			0.00E+00	0.00E+00	1.72E-09	1.72E-09	1.72E-03	3.82E-04	4.57E-04	3.38E-04	1.78E-04
0.00E+00	4.58E-06			0.00E+00	0.00E+00	1.73E-09	1.73E-09	1.73E-03	3.86E-04	4.61E-04	3.40E-04	1.79E-04
0.00E+00	4.61E-06			0.00E+00	0.00E+00	1.74E-09	1.74E-09	1.74E-03	3.89E-04	4.64E-04	3.43E-04	1.81E-04
0.00E+00	4.65E-06			0.00E+00	0.00E+00	1.76E-09	1.76E-09	1.76E-03	3.92E-04	4.68E-04	3.46E-04	1.82E-04
0.00E+00	4.69E-06			0.00E+00	0.00E+00	1.77E-09	1.77E-09	1.77E-03	3.96E-04	4.73E-04	3.49E-04	1.84E-04
0.00E+00	4.74E-06			0.00E+00	0.00E+00	1.79E-09	1.79E-09	1.79E-03	3.99E-04	4.77E-04	3.52E-04	1.85E-04
0.00E+00	4.78E-06			0.00E+00	0.00E+00	1.81E-09	1.81E-09	1.81E-03	4.03E-04	4.81E-04	3.56E-04	1.87E-04
0.00E+00	4.83E-06			0.00E+00	0.00E+00	1.83E-09	1.83E-09	1.83E-03	4.07E-04	4.86E-04	3.59E-04	1.89E-04
0.00E+00	4.88E-06			0.00E+00	0.00E+00	1.84E-09	1.84E-09	1.84E-03	4.11E-04	4.91E-04	3.63E-04	1.91E-04
0.00E+00	4.93E-06			0.00E+00	0.00E+00	1.86E-09	1.86E-09	1.86E-03	4.16E-04	4.96E-04	3.67E-04	1.93E-04

Unique Identifier	X (UTM)	Y (UTM)	Demolition 2026	Demolition - Hauling 2026	Site Preparation 2026	Grading/Excavation 2026	Grading/Excavation - Hauling 2026	Concrete - Garage - Trucks 2026	Concrete - Garage - Trucks 2027	Concrete - Podium 1 - Trucks 2027	Concrete - Podium 2 - Trucks 2028	Building Construction-1 2027	Building Construction-1 2028	Building Construction-1 2029	Building Construction-2 2028	Building Construction-2 2029	Finishing/Painting-1 2028	Finishing/Painting-1 2029
371418.013761518.01	371418.01	3761518.01	1.87E-06	3.86E-05	4.51E-06	5.83E-06	1.95E-04	1.74E-04	1.75E-04	1.75E-04	1.73E-04	1.52E-04	1.46E-04	1.40E-04	5.21E-05	5.00E-05	0.00E+00	0.00E+00
371428.013761518.01	371428.01	3761518.01	1.89E-06	3.90E-05	4.56E-06	5.89E-06	1.97E-04	1.76E-04	1.77E-04	1.77E-04	1.75E-04	1.54E-04	1.47E-04	1.42E-04	5.27E-05	5.06E-05	0.00E+00	0.00E+00
371438.013761518.01	371438.01	3761518.01	1.91E-06	3.94E-05	4.61E-06	5.96E-06	1.99E-04	1.78E-04	1.79E-04	1.79E-04	1.76E-04	1.55E-04	1.49E-04	1.43E-04	5.32E-05	5.11E-05	0.00E+00	0.00E+00
371448.013761518.01	371448.01	3761518.01	1.93E-06	3.98E-05	4.66E-06	6.02E-06	2.01E-04	1.80E-04	1.80E-04	1.80E-04	1.78E-04	1.57E-04	1.51E-04	1.45E-04	5.38E-05	5.17E-05	0.00E+00	0.00E+00
371458.013761518.01	371458.01	3761518.01	1.95E-06	4.03E-05	4.71E-06	6.08E-06	2.03E-04	1.82E-04	1.82E-04	1.82E-04	1.80E-04	1.59E-04	1.52E-04	1.46E-04	5.43E-05	5.22E-05	0.00E+00	0.00E+00
371468.013761518.01	371468.01	3761518.01	1.97E-06	4.07E-05	4.75E-06	6.14E-06	2.06E-04	1.84E-04	1.84E-04	1.84E-04	1.82E-04	1.60E-04	1.54E-04	1.48E-04	5.49E-05	5.27E-05	0.00E+00	0.00E+00
371478.013761518.01	371478.01	3761518.01	1.99E-06	4.11E-05	4.80E-06	6.21E-06	2.08E-04	1.85E-04	1.86E-04	1.86E-04	1.84E-04	1.62E-04	1.55E-04	1.49E-04	5.54E-05	5.33E-05	0.00E+00	0.00E+00
371488.013761518.01	371488.01	3761518.01	2.01E-06	4.15E-05	4.85E-06	6.27E-06	2.10E-04	1.87E-04	1.88E-04	1.88E-04	1.86E-04	1.63E-04	1.57E-04	1.51E-04	5.60E-05	5.38E-05	0.00E+00	0.00E+00
371498.013761518.01	371498.01	3761518.01	2.03E-06	4.19E-05	4.89E-06	6.32E-06	2.12E-04	1.89E-04	1.90E-04	1.90E-04	1.87E-04	1.65E-04	1.58E-04	1.52E-04	5.65E-05	5.43E-05	0.00E+00	0.00E+00
371508.013761518.01	371508.01	3761518.01	2.05E-06	4.22E-05	4.94E-06	6.38E-06	2.13E-04	1.91E-04	1.91E-04	1.91E-04	1.89E-04	1.66E-04	1.60E-04	1.53E-04	5.70E-05	5.48E-05	0.00E+00	0.00E+00
371228.013761528.01	371228.01	3761528.01	1.69E-06	3.48E-05	4.07E-06	5.26E-06	1.76E-04	1.57E-04	1.58E-04	1.58E-04	1.56E-04	1.37E-04	1.32E-04	1.26E-04	4.70E-05	4.51E-05	0.00E+00	0.00E+00
371238.013761528.01	371238.01	3761528.01	1.70E-06	3.51E-05	4.10E-06	5.30E-06	1.77E-04	1.58E-04	1.59E-04	1.59E-04	1.57E-04	1.38E-04	1.33E-04	1.27E-04	4.74E-05	4.55E-05	0.00E+00	0.00E+00
371248.013761528.01	371248.01	3761528.01	1.72E-06	3.54E-05	4.14E-06	5.34E-06	1.79E-04	1.60E-04	1.60E-04	1.60E-04	1.58E-04	1.39E-04	1.34E-04	1.28E-04	4.78E-05	4.59E-05	0.00E+00	0.00E+00
371258.013761528.01	371258.01	3761528.01	1.73E-06	3.56E-05	4.17E-06	5.38E-06	1.80E-04	1.61E-04	1.61E-04	1.61E-04	1.59E-04	1.40E-04	1.35E-04	1.29E-04	4.81E-05	4.62E-05	0.00E+00	0.00E+00
371268.013761528.01	371268.01	3761528.01	1.74E-06	3.59E-05	4.20E-06	5.42E-06	1.81E-04	1.62E-04	1.63E-04	1.63E-04	1.61E-04	1.41E-04	1.36E-04	1.30E-04	4.85E-05	4.65E-05	0.00E+00	0.00E+00
371278.013761528.01	371278.01	3761528.01	1.75E-06	3.61E-05	4.22E-06	5.46E-06	1.83E-04	1.63E-04	1.64E-04	1.64E-04	1.62E-04	1.42E-04	1.37E-04	1.31E-04	4.88E-05	4.68E-05	0.00E+00	0.00E+00
371288.013761528.01	371288.01	3761528.01	1.76E-06	3.63E-05	4.25E-06	5.49E-06	1.84E-04	1.64E-04	1.65E-04	1.65E-04	1.63E-04	1.43E-04	1.37E-04	1.32E-04	4.90E-05	4.71E-05	0.00E+00	0.00E+00
371298.013761528.01	371298.01	3761528.01	1.77E-06	3.65E-05	4.27E-06	5.52E-06	1.85E-04	1.65E-04	1.65E-04	1.65E-04	1.63E-04	1.44E-04	1.38E-04	1.33E-04	4.93E-05	4.74E-05	0.00E+00	0.00E+00
371308.013761528.01	371308.01	3761528.01	1.78E-06	3.67E-05	4.30E-06	5.55E-06	1.86E-04	1.66E-04	1.66E-04	1.66E-04	1.64E-04	1.45E-04	1.39E-04	1.33E-04	4.96E-05	4.76E-05	0.00E+00	0.00E+00
371318.013761528.01	371318.01	3761528.01	1.79E-06	3.69E-05	4.32E-06	5.58E-06	1.87E-04	1.67E-04	1.67E-04	1.67E-04	1.65E-04	1.46E-04	1.40E-04	1.34E-04	4.99E-05	4.79E-05	0.00E+00	0.00E+00
371328.013761528.01	371328.01	3761528.01	1.80E-06	3.71E-05	4.34E-06	5.61E-06	1.88E-04	1.68E-04	1.68E-04	1.68E-04	1.66E-04	1.46E-04	1.40E-04	1.35E-04	5.01E-05	4.81E-05	0.00E+00	0.00E+00
371338.013761528.01	371338.01	3761528.01	1.81E-06	3.73E-05	4.36E-06	5.64E-06	1.89E-04	1.68E-04	1.69E-04	1.69E-04	1.67E-04	1.47E-04	1.41E-04	1.36E-04	5.04E-05	4.84E-05	0.00E+00	0.00E+00
371348.013761528.01	371348.01	3761528.01	1.82E-06	3.75E-05	4.39E-06	5.67E-06	1.90E-04	1.69E-04	1.70E-04	1.70E-04	1.68E-04	1.48E-04	1.42E-04	1.36E-04	5.07E-05	4.87E-05	0.00E+00	0.00E+00
371358.013761528.01	371358.01	3761528.01	1.83E-06	3.77E-05	4.41E-06	5.70E-06	1.91E-04	1.70E-04	1.71E-04	1.71E-04	1.69E-04	1.49E-04	1.43E-04	1.37E-04	5.09E-05	4.89E-05	0.00E+00	0.00E+00
371368.013761528.01	371368.01	3761528.01	1.84E-06	3.80E-05	4.44E-06	5.73E-06	1.92E-04	1.71E-04	1.72E-04	1.72E-04	1.70E-04	1.50E-04	1.43E-04	1.38E-04	5.12E-05	4.92E-05	0.00E+00	0.00E+00
371378.013761528.01	371378.01	3761528.01	1.85E-06	3.82E-05	4.46E-06	5.77E-06	1.93E-04	1.72E-04	1.73E-04	1.73E-04	1.71E-04	1.51E-04	1.44E-04	1.39E-04	5.16E-05	4.95E-05	0.00E+00	0.00E+00
371388.013761528.01	371388.01	3761528.01	1.87E-06	3.84E-05	4.49E-06	5.81E-06	1.94E-04	1.73E-04	1.74E-04	1.74E-04	1.72E-04	1.51E-04	1.45E-04	1.40E-04	5.19E-05	4.98E-05	0.00E+00	0.00E+00
371398.013761528.01	371398.01	3761528.01	1.88E-06	3.87E-05	4.52E-06	5.84E-06	1.96E-04	1.75E-04	1.75E-04	1.75E-04	1.73E-04	1.52E-04	1.46E-04	1.40E-04	5.22E-05	5.01E-05	0.00E+00	0.00E+00
371408.013761528.01	371408.01	3761528.01	1.89E-06	3.89E-05	4.55E-06	5.88E-06	1.97E-04	1.76E-04	1.76E-04	1.76E-04	1.74E-04	1.53E-04	1.47E-04	1.41E-04	5.26E-05	5.05E-05	0.00E+00	0.00E+00
371418.013761528.01	371418.01	3761528.01	1.90E-06	3.92E-05	4.58E-06	5.92E-06	1.98E-04	1.77E-04	1.78E-04	1.78E-04	1.75E-04	1.55E-04	1.48E-04	1.42E-04	5.29E-05	5.08E-05	0.00E+00	0.00E+00
371428.013761528.01	371428.01	3761528.01	1.92E-06	3.95E-05	4.62E-06	5.97E-06	2.00E-04	1.78E-04	1.79E-04	1.79E-04	1.77E-04	1.56E-04	1.49E-04	1.43E-04	5.34E-05	5.12E-05	0.00E+00	0.00E+00
371438.013761528.01	371438.01	3761528.01	1.93E-06	3.98E-05	4.65E-06	6.02E-06	2.01E-04	1.80E-04	1.80E-04	1.80E-04	1.78E-04	1.57E-04	1.50E-04	1.45E-04	5.37E-05	5.16E-05	0.00E+00	0.00E+00
371448.013761528.01	371448.01	3761528.01	1.95E-06	4.01E-05	4.69E-06	6.06E-06	2.03E-04	1.81E-04	1.82E-04	1.82E-04	1.79E-04	1.58E-04	1.52E-04	1.46E-04	5.41E-05	5.20E-05	0.00E+00	0.00E+00
371458.013761528.01	371458.01	3761528.01	1.96E-06	4.04E-05	4.72E-06	6.10E-06	2.04E-04	1.82E-04	1.83E-04	1.83E-04	1.81E-04	1.59E-04	1.53E-04	1.47E-04	5.45E-05	5.23E-05	0.00E+00	0.00E+00
371468.013761528.01	371468.01	3761528.01	1.97E-06	4.06E-05	4.75E-06	6.14E-06	2.05E-04	1.83E-04	1.84E-04	1.84E-04	1.82E-04	1.60E-04	1.54E-04	1.48E-04	5.49E-05	5.27E-05	0.00E+00	0.00E+00
371478.013761528.01	371478.01	3761528.01	1.99E-06	4.09E-05	4.78E-06	6.18E-06	2.07E-04	1.85E-04	1.85E-04	1.85E-04	1.83E-04	1.61E-04	1.55E-04	1.49E-04	5.53E-05	5.31E-05	0.00E+00	0.00E+00
371488.013761528.01	371488.01	3761528.01	2.00E-06	4.12E-05	4.82E-06	6.23E-06	2.08E-04	1.86E-04	1.87E-04	1.87E-04	1.84E-04	1.62E-04	1.56E-04	1.50E-04	5.56E-05	5.34E-05	0.00E+00	0.00E+00
371498.013761528.01	371498.01	3761528.01	2.01E-06	4.15E-05	4.85E-06	6.27E-06	2.10E-04	1.87E-04	1.88E-04	1.88E-04	1.86E-04	1.64E-04	1.57E-04	1.51E-04	5.60E-05	5.38E-05	0.00E+00	0.00E+00
371508.013761528.01	371508.01	3761528.01	2.03E-06	4.18E-05	4.88E-06	6.31E-06	2.11E-04	1.89E-04	1.89E-04	1.89E-04	1.87E-04	1.65E-04	1.58E-04	1.52E-04	5.64E-05	5.42E-05	0.00E+00	0.00E+00
371228.013761538.01	371228.01	3761538.01	1.83E-06	3.78E-05	4.41E-06	5.70E-06	1.91E-04	1.70E-04	1.71E-04	1.71E-04	1.69E-04	1.49E-04	1.43E-04	1.37E-04	5.10E-05	4.89E-05	0.00E+00	0.00E+00
371238.013761538.01	371238.01	3761538.01	1.85E-06	3.80E-05	4.45E-06	5.75E-06	1.92E-04	1.72E-04	1.72E-04	1.72E-04	1.70E-04	1.50E-04	1.44E-04	1.38E-04	5.13E-05	4.93E-05	0.00E+00	0.00E+00
371248.013761538.01	371248.01	3761538.01	1.86E-06	3.83E-05	4.48E-06	5.78E-06	1.94E-04	1.73E-04	1.73E-04	1.73E-04	1.71E-04	1.51E-04	1.45E-04	1.39E-04	5.17E-05	4.96E-05	0.00E+00	0.00E+00
371258.013761538.01	371258.01	3761538.01	1.87E-06	3.85E-05	4.50E-06	5.82E-06	1.95E-04	1.74E-04	1.74E-04	1.74E-04	1.72E-04	1.52E-04	1.46E-04	1.40E-04	5.20E-05	4.99E-05	0.00E+00	0.00E+00
371268.013761538.01	371268.01	3761538.01	1.88E-06	3.87E-05	4.53E-06	5.85E-06	1.96E-04	1.75E-04	1.75E-04	1.75E-04	1.73E-04	1.53E-04	1.46E-04	1.41E-04	5.23E-05	5.02E-05	0.00E+00	0.00E+00
371278.013761538.01	371278.01	3761538.01	1.89E-06	3.89E-05	4.55E-06	5.87E-06	1.97E-04	1.75E-04	1.76E-04	1.76E-04	1.74E-04	1.53E-04	1.47E-04	1.41E-04	5.25E-05	5.04E-05	0.00E+00	0.00E+00
371288.013761538.01	371288.01	3761538.01	1.89E-06	3.90E-05	4.56E-06	5.90E-06	1.97E-04	1.76E-04	1.77E-04	1.77E-04	1.75E-04	1.54E-04	1.48E-04	1.42E-04	5.27E-05	5.06E-05	0.00E+00	0.00E+00
371298.013761538.01	371298.01	3761538.01	1.90E-06	3.92E-05	4.58E-06	5.92E-06	1.98E-04	1.77E-04	1.77E-04	1.77E-04	1.75E-04	1.54E-04	1.48E-04	1.42E-04	5.29E-05	5.08E-05	0.00E+00	0.00E+00
371308.013761538.01	371308.01	3761538.01	1.91E-06	3.93E-05	4.59E-06	5.93E-06	1.98E-04	1.77E-04	1.78E-04	1.78E-04	1.76E-04	1.55E-04	1.48E-04	1.43E-04	5.30E-05	5.09E-05	0.00E+00	0.00E+00
371318.013761538.01	371318.01	3761538.01	1.91E-06	3.94E-05	4.60E-06	5.95E-06	1.99E-04	1.78E-04	1.78E-04	1.78E-04	1.76E-04	1.55E-04	1.49E-04	1.43E-04	5.31E-05	5.10E-05	0.00E+00	0.00E+00
371348.013761538.01	371348.01	3761538.01	1.92E-06	3.96E-05	4.63E-06	5.99E-06	2.00E-04	1.79E-04	1.79E-04	1.79E-04	1.77E-04	1.56E-04	1.50E-04	1.44E-04	5.35E-05	5.14E-05	0.00E+00	0.00E+00
371358.013761538.01	371358.01	3761538.01	1.93E-06	3.97E-05	4.64E-06	6.00E-06	2.01E-04	1.79E-04	1.80E-04	1.80E-04	1.78E-04	1.57E-04	1.50E-04	1.44E-04	5.36E-05	5.15E-05	0.00E+00	0.00E+00
371368.013761538.01	371368.01	3761538.01	1.93E-06	3.98E-05	4.65E-06	6.01E-06	2.01E-04	1.80E-04	1.80E-04	1.80E-04	1.78E-04	1.57E-04	1.50E-04	1.44E-04	5.37E-05	5.16E-05	0.00E+00	0.00E+00
371378.013761538.01	371378.01	3761538.01	1.94E-06	3.99E-05	4.66E-06	6.03E-06	2.02E-04	1.80E-04	1.81E-04	1.81E-04	1.79E-04	1.57E-04	1.51E-04	1.45E-04	5.39E-05	5.17E-05	0.00E+00	0.00E+00
371388.013761538.01	371388.01	3761538.01	1.94E-06	4.00E-05	4.68E-06	6.04E-06	2.02E-04	1.81E-04	1.81E-04	1.81E-04	1.79E-04	1.58E-04	1.51E-04	1.45E-04	5.40E-05	5.19E-05	0.00E+00	0.00E+00
371398.013761538.01	371398.01	3761538.01	1.95E-06	4.01E-05	4.69E-06	6.06E-06	2.03E-04	1.81E-04	1.82E-04	1.82E-04	1.79E-04	1.58E-04	1.52E-04	1.46E-04	5.41E-05	5.20E-05	0.00E+00	0.00E+00
371408.013761538.01	371408.01	3761538.01	1.95E-06	4.02E-05	4.70E-06	6.08E-06	2.03E-04	1.82E-04	1.82E-04	1.82E-04	1.80E-04	1.59E-04	1.52E-04	1.46E-04	5.43E-05	5.21E-05	0.00E+00	0.00E+00
371418.013761538.01	371418.01	3761538.01	1.96E-06	4.03E-05	4.72E-06	6.10E-06	2.04E-04	1.82E-04	1.83E-04	1.83E-04	1.81E-04	1.59E-04	1.52E-04	1.46E-04	5.45E-05	5.23E-05	0.00E+00	0.00E+00
371428.013761538.01	371428.01	3761538.01	1.96E-06	4.05E-05	4.73E-06	6.12E-06	2.05E-04	1.83E-04	1.83E-04	1.83E-04	1.81E-04	1.60E-04	1.53E-04	1.47E-04	5.46E-05	5.25E-05	0.00E+00	0.00E+00
371438.013761538.01	371438.01	3761538.01	1.97E-06	4.06E-05	4.75E-06	6.14E-06	2.05E-04	1.83E-04	1.84E-04	1.84E-04	1.82E-04	1.60E-04	1.54E-04	1.47E-04	5.48E-05	5.27E-05	0.00E+00	0.00E+00
371448.013761538.01	371448.01	3761538.01	1.98E-06	4.08E-05	4.77E-06	6.16E-06	2.06E-04	1.84E-04	1.85E-04	1.85E-04	1.83E-04	1.61E-04	1.54E-04	1.48E-04	5.51E-05	5.29E-05	0.00E+00	0.00E+00
371458.013761538.01	371458.01	3761538.01	1.99E-06	4.10E-05	4.79E-06	6.19E-06	2.07E-04	1.85E-04	1.85E-04	1.85E-04	1.83E-04	1.61E-04	1.55E-04	1.49E-04	5.53E-05	5.31E-05	0.00E+00	0.00E+00
371468.013761538.01	371468.01	3761538.01	1.99E-06	4.11E-05	4.80E-06	6.21E-06	2.08E-04	1.85E-04	1.86E-04	1.86E-04	1.84E-04	1.62E-04	1.55E-04	1.49E-04	5.55E-05	5.33E-05	0.00E+00	0.00E+00
371478.013761538.01	371478.01	3761538.01	2.00E-06	4.12E-05	4.82E-06	6.23E-06	2.08E-04	1.86E-04	1.87E-04	1.87E-04	1.84E-04	1.62E-04	1.56E-04	1.50E-04	5.56E-05	5.34E-05	0.00E+00	0.00E+00
371488.013761538.01	371488.01	3761538.01	2.01E-06	4.14E-05	4.84E-06	6.25E-06	2.09E-04	1.87E-04	1.87E-04	1.87E-04	1.85E-04	1.63E-04	1.56E-04	1.50E-04	5.58E-05	5.36E-05	0.00E+00	0.00E+00
371498.013761538.01	371498.01	3761538.01	2.01E-06	4.15E-05	4.85E-06	6.27E-06	2.10E-04	1.87E-04	1.88E-04	1.88E-04	1.86E-04	1.64E-04	1.57E-04	1.51E-04	5.60E-05	5.38E-05	0.00E+00	0.00E+00
371508.013761538.01	371508.01	3761538.01	2.02E-06	4.17E-05	4.87E-06	6.30E-06	2.11E-04	1.88E-04	1.89E-04	1.89E-04	1.87E-04	1.64E-04	1.58E-04	1.51E-04	5.63E-05	5.41E-05	0.00E+00	0.00E+00
371518.013761540.01	371518.01	3761540.01	2.04E-06	4.19E-05	4.90E-06	6.34E-06	2.12E-04	1.89E-04	1.90E-04	1.90E-04	1.88E-04	1.65E-04	1.59E-04	1.52E-04	5.66E-05	5.44E-05	0.00E+00	0.00E+00
371248.013761548.01	371248.01	3761548.01	2.04E-06	4.21E-05	4.93E-06	6.37E-06	2.13E-04	1.90E-04	1.91E-04	1.91E-04	1.89E-04	1.66E-04	1.59E-04	1.53E-04	5.69E-05	5.46E-05	0.00E+00	0.00E+00
371258.013761548.01	371258.01	3761548.01	2.05E-06	4.23E-05	4.95E-06	6.39E-06	2.14E-04	1.91E-04	1.92E-04	1.92E-04	1.89E-04	1.67E-04	1.60E-04	1.54E-04	5.71E-05	5.49E-05	0.00E+00	0.00E+00
371268.013761548.01	371268.01	3761548.01	2.06E-06	4.25E-05	4.96E-06	6.42E-06	2.15E-04	1.92E-04	1.92E-04	1.92E-04	1.90E-04	1.67E-04	1.61E-04	1.54E-04	5.73E-05	5.51E-05	0.00E+00	0.00E+00
371278.013761548.01	371278.01	3761548.01	2.07E-06	4.26E-05	4.97E-06	6.43E-06	2.15E-04	1.92E-04	1.93E-04	1.93E-04	1.90E-04	1.68E-04	1.61E-04	1.54E-04	5.75E-05	5.52E-05	0.00E+00	0.00E+00
371288.013761548.01	371288.01	3761548.01	2.07E-06	4.26E-05	4.98E-06	6.44E-06	2.15E-04	1.92E-04	1.93E-04	1.93E-04	1.91E-04	1.68E-04	1.61E-04	1.55E-04	5.75E-05	5.53E-05	0.00E+00	0.00E+00
371298.013761548.01	371298.01	3761548.01	2.07E-06	4.26E-05	4.98E-06	6.44E-06	2.16E-04	1.92E-04	1.93E-04	1.93E-04	1.91E-04	1.68E-04	1.61E-04	1.55E-04	5.76E-05	5.53E-05	0.00E+00	0.00E+00
371308.013761548.01	371308.01	3761548.01	2.07E-06	4.26E-05	4.98E-06	6.44E-06	2.15E-04	1.92E-04	1.93E-04	1.93E-04	1.91E-04	1.68E-04	1.61E-04	1.55E-04	5.75E-05	5.53E-05	0.00E+00	0.00E+00
371318.013761548.01	371318.01	3761548.01	2.07E-06	4.26E-05	4.98E-06	6.44E-06	2.15E-04	1.92E-04	1.93E-04	1.93E-04	1.91E-04	1.68E-04	1.61E-04	1.55E-04	5.75E-05	5.53E-05	0.00E+00	0.00E+00
371348.013761548.01	371348.01	3761548.01	2.06E-06	4.25E-05	4.97E-06	6.42E-06	2.15E-04	1.92E-04	1.92E-04	1.92E-04	1.90E-04	1.68E-04	1.61E-04	1.54E-04	5.74E-05	5.51E-05	0.00E+00	0.00E+00
371358.013761548.01	371358.01	3761548.01	2.06E-06	4.24E-05	4.96E-06	6.41E-06	2.15E-04	1.92E-04	1.92E-04	1.92E-04	1.90E-04	1.67E-04	1.60E-04	1.54E-04	5.73E-05	5.50E-05	0.00E+00	0.00E+00
371368.013761548.01	371368.01	3761548.01	2.06E-06	4.24E-05	4.95E-06	6.40E-06	2.14E-04	1.91E-04	1.92E-04	1.92E-04	1.90E-04	1.67E-04	1.60E-04	1.54E-04	5.72E-05	5.49E-05	0.00E+00	0.00E+00
371378.013761548.01	371378.01	3761548.01	2.05E-06	4.23E-05	4.95E-06	6.39E-06	2.14E-04	1.91E-04	1.92E-04	1.92E-04	1.89E-04	1.67E-04	1.60E-04	1.54E-04	5.71E-05	5.49E-05	0.00E+00	0.00E+00
371388.013761548.01	371388.01	3761548.01	2.05E-06	4.23E-05	4.94E-06	6.39E-06	2.14E-04	1.91E-04	1.91E-04	1.91E-04	1.89E-04	1.67E-04	1.60E-04	1.53E-04	5.71E-05	5.48E-05	0.00E+00	0.00E+00
371398.013761548.01	371398.01	3761548.01	2.05E-06	4.22E-05	4.93E-06	6.37E-06	2.13E-04	1.90E-04	1.91E-04	1.91E-04	1.89E-04	1.66E-04	1.59E-04	1.53E-04	5.70E-05	5.47E-05	0.00E+00	0.00E+00
371408.013761548.01	371408.01	3761548.01	2.04E-06	4.21E-05	4.93E-06	6.37E-06	2.13E-04	1.90E-04	1.91E-04	1.91E-04	1.89E-04	1.66E-04	1.59E-04	1.53E-04	5.69E-05	5.46E-05	0.00E+00	0.00E+00
371418.013761548.01	371418.01	3761548.01	2.04E-06	4.21E-05	4.92E-06	6.36E-06	2.13E-04	1.90E-04	1.91E-04	1.91E-04	1.88E-04	1.66E-04	1.59E-04	1.53E-04	5.68E-05	5.46E-05	0.00E+00	0.00E+00
371428.013761548.01	371428.01	3761548.01	2.04E-06	4.20E-05	4.91E-06	6.35E-06	2.12E-04	1.90E-04	1.90E-04	1.90E-04	1.88E-04	1.66E-04	1.59E-04	1.53E-04	5.67E-05	5.45E-05	0.00E+00	0.00E+00
371438.013761548.01	371438.01	3761548.01	2.04E-06	4.20E-05	4.91E-06	6.35E-06	2.12E-04	1.90E-04	1.90E-04	1.90E-04	1.88E-04	1.66E-04	1.59E-04	1.52E-04	5.67E-05	5.45E-05	0.00E+00	0.00E+00
371448.013761548.01	371448.01	3761548.01	2.04E-06	4.20E-05	4.91E-06	6.34E-06	2.12E-04	1.89E-04	1.90E-04	1.90E-04	1.88E-04	1.65E-04	1.59E-04	1.52E-04	5.67E-05	5.44E-05	0.00E+00	0.00E+00
371458.013761548.01	371458.01	3761548.01	2.04E-06	4.20E-05	4.91E-06	6.34E-06	2.12E-04	1.89E-04	1.90E-04	1.90E-04	1.88E-04	1.65E-04	1.59E-04	1.52E-04	5.67E-05	5.44E-05	0.00E+00	0.00E+00
371468.013761548.01	371468.01	3761548.01	2.04E-06	4.20E-05	4.91E-06	6.35E-06	2.12E-04	1.90E-04	1.90E-04	1.90E-04	1.88E-04	1.66E-04	1.59E-04	1.53E-04	5.67E-05	5.45E-05	0.00E+00	0.00E+00
371478.013761548.01	371478.01	3761548.01	2.04E-06	4.20E-05	4.91E-06	6.35E-06	2.12E-04	1.90E-04	1.90E-04	1.90E-04	1.88E-04	1.66E-04	1.59E-04	1.53E-04	5.67E-05	5.45E-05	0.00E+00	0.00E+00
371488.013761548.01	371488.01	3761548.01	2.04E-06	4.20E-05	4.91E-06	6.35E-06	2.12E-04	1.90E-04	1.90E-04	1.90E-04	1.88E-04	1.66E-04	1.59E-04	1.53E-04	5.67E-05	5.45E-05	0.00E+00	0.00E+00
371498.013761548.01	371498.01	3761548.01	2.04E-06	4.20E-05	4.91E-06	6.35E-06	2.12E-04	1.90E-04	1.90E-04	1.90E-04	1.88E-04	1.66E-04	1.59E-04	1.53E-04	5.67E-05	5.45E-05	0.00E+00	0.00E+00
371268.013761558.01	371268.01	3761558.01	2.31E-06	4

Finishing/Painting-2	Paving			Child Risk					Overlapping Phases - Maximum GLC			
2029	2029			3rd Trimester	0<2	2<16	Total	per million	2026	2027	2028	2029
0.00E+00	4.98E-06			0.00E+00	0.00E+00	1.88E-09	1.88E-09	1.88E-03	4.20E-04	5.02E-04	3.71E-04	1.95E-04
0.00E+00	5.04E-06			0.00E+00	0.00E+00	1.90E-09	1.90E-09	1.90E-03	4.25E-04	5.07E-04	3.75E-04	1.97E-04
0.00E+00	5.09E-06			0.00E+00	0.00E+00	1.92E-09	1.92E-09	1.92E-03	4.29E-04	5.13E-04	3.79E-04	1.99E-04
0.00E+00	5.14E-06			0.00E+00	0.00E+00	1.94E-09	1.94E-09	1.94E-03	4.34E-04	5.18E-04	3.83E-04	2.01E-04
0.00E+00	5.20E-06			0.00E+00	0.00E+00	1.96E-09	1.96E-09	1.96E-03	4.38E-04	5.23E-04	3.87E-04	2.04E-04
0.00E+00	5.25E-06			0.00E+00	0.00E+00	1.98E-09	1.98E-09	1.98E-03	4.43E-04	5.29E-04	3.91E-04	2.06E-04
0.00E+00	5.30E-06			0.00E+00	0.00E+00	2.00E-09	2.00E-09	2.00E-03	4.47E-04	5.34E-04	3.94E-04	2.08E-04
0.00E+00	5.35E-06			0.00E+00	0.00E+00	2.02E-09	2.02E-09	2.02E-03	4.51E-04	5.39E-04	3.98E-04	2.10E-04
0.00E+00	5.40E-06			0.00E+00	0.00E+00	2.04E-09	2.04E-09	2.04E-03	4.56E-04	5.44E-04	4.02E-04	2.12E-04
0.00E+00	5.45E-06			0.00E+00	0.00E+00	2.06E-09	2.06E-09	2.06E-03	4.60E-04	5.49E-04	4.06E-04	2.14E-04
0.00E+00	4.49E-06			0.00E+00	0.00E+00	1.70E-09	1.70E-09	1.70E-03	3.79E-04	4.52E-04	3.34E-04	1.76E-04
0.00E+00	4.53E-06			0.00E+00	0.00E+00	1.71E-09	1.71E-09	1.71E-03	3.82E-04	4.56E-04	3.37E-04	1.77E-04
0.00E+00	4.57E-06			0.00E+00	0.00E+00	1.73E-09	1.73E-09	1.73E-03	3.85E-04	4.60E-04	3.40E-04	1.79E-04
0.00E+00	4.60E-06			0.00E+00	0.00E+00	1.74E-09	1.74E-09	1.74E-03	3.88E-04	4.63E-04	3.42E-04	1.80E-04
0.00E+00	4.63E-06			0.00E+00	0.00E+00	1.75E-09	1.75E-09	1.75E-03	3.91E-04	4.67E-04	3.45E-04	1.81E-04
0.00E+00	4.66E-06			0.00E+00	0.00E+00	1.76E-09	1.76E-09	1.76E-03	3.93E-04	4.70E-04	3.47E-04	1.83E-04
0.00E+00	4.69E-06			0.00E+00	0.00E+00	1.77E-09	1.77E-09	1.77E-03	3.95E-04	4.72E-04	3.49E-04	1.84E-04
0.00E+00	4.72E-06			0.00E+00	0.00E+00	1.78E-09	1.78E-09	1.78E-03	3.98E-04	4.75E-04	3.51E-04	1.85E-04
0.00E+00	4.74E-06			0.00E+00	0.00E+00	1.79E-09	1.79E-09	1.79E-03	4.00E-04	4.78E-04	3.53E-04	1.86E-04
0.00E+00	4.77E-06			0.00E+00	0.00E+00	1.80E-09	1.80E-09	1.80E-03	4.02E-04	4.80E-04	3.55E-04	1.87E-04
0.00E+00	4.79E-06			0.00E+00	0.00E+00	1.81E-09	1.81E-09	1.81E-03	4.04E-04	4.83E-04	3.57E-04	1.88E-04
0.00E+00	4.82E-06			0.00E+00	0.00E+00	1.82E-09	1.82E-09	1.82E-03	4.06E-04	4.85E-04	3.59E-04	1.89E-04
0.00E+00	4.85E-06			0.00E+00	0.00E+00	1.83E-09	1.83E-09	1.83E-03	4.08E-04	4.88E-04	3.60E-04	1.90E-04
0.00E+00	4.87E-06			0.00E+00	0.00E+00	1.84E-09	1.84E-09	1.84E-03	4.11E-04	4.91E-04	3.62E-04	1.91E-04
0.00E+00	4.90E-06			0.00E+00	0.00E+00	1.85E-09	1.85E-09	1.85E-03	4.13E-04	4.93E-04	3.65E-04	1.92E-04
0.00E+00	4.93E-06			0.00E+00	0.00E+00	1.86E-09	1.86E-09	1.86E-03	4.16E-04	4.96E-04	3.67E-04	1.93E-04
0.00E+00	4.96E-06			0.00E+00	0.00E+00	1.88E-09	1.88E-09	1.88E-03	4.18E-04	5.00E-04	3.69E-04	1.94E-04
0.00E+00	4.99E-06			0.00E+00	0.00E+00	1.89E-09	1.89E-09	1.89E-03	4.21E-04	5.03E-04	3.71E-04	1.96E-04
0.00E+00	5.03E-06			0.00E+00	0.00E+00	1.90E-09	1.90E-09	1.90E-03	4.24E-04	5.06E-04	3.74E-04	1.97E-04
0.00E+00	5.06E-06			0.00E+00	0.00E+00	1.91E-09	1.91E-09	1.91E-03	4.27E-04	5.10E-04	3.77E-04	1.98E-04
0.00E+00	5.10E-06			0.00E+00	0.00E+00	1.93E-09	1.93E-09	1.93E-03	4.30E-04	5.14E-04	3.80E-04	2.00E-04
0.00E+00	5.14E-06			0.00E+00	0.00E+00	1.94E-09	1.94E-09	1.94E-03	4.33E-04	5.18E-04	3.82E-04	2.01E-04
0.00E+00	5.18E-06			0.00E+00	0.00E+00	1.96E-09	1.96E-09	1.96E-03	4.36E-04	5.21E-04	3.85E-04	2.03E-04
0.00E+00	5.21E-06			0.00E+00	0.00E+00	1.97E-09	1.97E-09	1.97E-03	4.39E-04	5.25E-04	3.88E-04	2.04E-04
0.00E+00	5.25E-06			0.00E+00	0.00E+00	1.98E-09	1.98E-09	1.98E-03	4.42E-04	5.28E-04	3.90E-04	2.06E-04
0.00E+00	5.28E-06			0.00E+00	0.00E+00	2.00E-09	2.00E-09	2.00E-03	4.45E-04	5.32E-04	3.93E-04	2.07E-04
0.00E+00	5.32E-06			0.00E+00	0.00E+00	2.01E-09	2.01E-09	2.01E-03	4.49E-04	5.36E-04	3.96E-04	2.08E-04
0.00E+00	5.36E-06			0.00E+00	0.00E+00	2.03E-09	2.03E-09	2.03E-03	4.52E-04	5.39E-04	3.99E-04	2.10E-04
0.00E+00	5.39E-06			0.00E+00	0.00E+00	2.04E-09	2.04E-09	2.04E-03	4.55E-04	5.43E-04	4.01E-04	2.11E-04
0.00E+00	4.87E-06			0.00E+00	0.00E+00	1.84E-09	1.84E-09	1.84E-03	4.11E-04	4.91E-04	3.63E-04	1.91E-04
0.00E+00	4.91E-06			0.00E+00	0.00E+00	1.86E-09	1.86E-09	1.86E-03	4.14E-04	4.94E-04	3.65E-04	1.92E-04
0.00E+00	4.94E-06			0.00E+00	0.00E+00	1.87E-09	1.87E-09	1.87E-03	4.17E-04	4.98E-04	3.68E-04	1.94E-04
0.00E+00	4.97E-06			0.00E+00	0.00E+00	1.88E-09	1.88E-09	1.88E-03	4.19E-04	5.01E-04	3.70E-04	1.95E-04
0.00E+00	5.00E-06			0.00E+00	0.00E+00	1.89E-09	1.89E-09	1.89E-03	4.21E-04	5.03E-04	3.72E-04	1.96E-04
0.00E+00	5.02E-06			0.00E+00	0.00E+00	1.90E-09	1.90E-09	1.90E-03	4.23E-04	5.05E-04	3.73E-04	1.97E-04
0.00E+00	5.04E-06			0.00E+00	0.00E+00	1.90E-09	1.90E-09	1.90E-03	4.25E-04	5.07E-04	3.75E-04	1.97E-04
0.00E+00	5.06E-06			0.00E+00	0.00E+00	1.91E-09	1.91E-09	1.91E-03	4.26E-04	5.09E-04	3.76E-04	1.98E-04
0.00E+00	5.07E-06			0.00E+00	0.00E+00	1.92E-09	1.92E-09	1.92E-03	4.27E-04	5.10E-04	3.77E-04	1.99E-04
0.00E+00	5.08E-06			0.00E+00	0.00E+00	1.92E-09	1.92E-09	1.92E-03	4.28E-04	5.12E-04	3.78E-04	1.99E-04
0.00E+00	5.12E-06			0.00E+00	0.00E+00	1.93E-09	1.93E-09	1.93E-03	4.31E-04	5.15E-04	3.81E-04	2.00E-04
0.00E+00	5.13E-06			0.00E+00	0.00E+00	1.94E-09	1.94E-09	1.94E-03	4.32E-04	5.16E-04	3.81E-04	2.01E-04
0.00E+00	5.14E-06			0.00E+00	0.00E+00	1.94E-09	1.94E-09	1.94E-03	4.33E-04	5.17E-04	3.82E-04	2.01E-04
0.00E+00	5.15E-06			0.00E+00	0.00E+00	1.95E-09	1.95E-09	1.95E-03	4.34E-04	5.19E-04	3.83E-04	2.02E-04
0.00E+00	5.17E-06			0.00E+00	0.00E+00	1.95E-09	1.95E-09	1.95E-03	4.35E-04	5.20E-04	3.84E-04	2.02E-04
0.00E+00	5.18E-06			0.00E+00	0.00E+00	1.96E-09	1.96E-09	1.96E-03	4.37E-04	5.21E-04	3.85E-04	2.03E-04
0.00E+00	5.19E-06			0.00E+00	0.00E+00	1.96E-09	1.96E-09	1.96E-03	4.38E-04	5.23E-04	3.86E-04	2.03E-04
0.00E+00	5.21E-06			0.00E+00	0.00E+00	1.97E-09	1.97E-09	1.97E-03	4.39E-04	5.24E-04	3.87E-04	2.04E-04
0.00E+00	5.23E-06			0.00E+00	0.00E+00	1.98E-09	1.98E-09	1.98E-03	4.41E-04	5.26E-04	3.89E-04	2.05E-04
0.00E+00	5.24E-06			0.00E+00	0.00E+00	1.98E-09	1.98E-09	1.98E-03	4.42E-04	5.28E-04	3.90E-04	2.05E-04
0.00E+00	5.27E-06			0.00E+00	0.00E+00	1.99E-09	1.99E-09	1.99E-03	4.44E-04	5.30E-04	3.92E-04	2.06E-04
0.00E+00	5.29E-06			0.00E+00	0.00E+00	2.00E-09	2.00E-09	2.00E-03	4.46E-04	5.32E-04	3.93E-04	2.07E-04
0.00E+00	5.30E-06			0.00E+00	0.00E+00	2.01E-09	2.01E-09	2.01E-03	4.47E-04	5.34E-04	3.95E-04	2.08E-04
0.00E+00	5.32E-06			0.00E+00	0.00E+00	2.01E-09	2.01E-09	2.01E-03	4.49E-04	5.36E-04	3.96E-04	2.08E-04
0.00E+00	5.34E-06			0.00E+00	0.00E+00	2.02E-09	2.02E-09	2.02E-03	4.50E-04	5.38E-04	3.97E-04	2.09E-04
0.00E+00	5.36E-06			0.00E+00	0.00E+00	2.03E-09	2.03E-09	2.03E-03	4.52E-04	5.40E-04	3.99E-04	2.10E-04
0.00E+00	5.38E-06			0.00E+00	0.00E+00	2.03E-09	2.03E-09	2.03E-03	4.54E-04	5.42E-04	4.00E-04	2.11E-04
0.00E+00	5.42E-06			0.00E+00	0.00E+00	2.05E-09	2.05E-09	2.05E-03	4.57E-04	5.45E-04	4.03E-04	2.12E-04
0.00E+00	5.44E-06			0.00E+00	0.00E+00	2.06E-09	2.06E-09	2.06E-03	4.59E-04	5.48E-04	4.05E-04	2.13E-04
0.00E+00	5.46E-06			0.00E+00	0.00E+00	2.07E-09	2.07E-09	2.07E-03	4.61E-04	5.50E-04	4.06E-04	2.14E-04
0.00E+00	5.48E-06			0.00E+00	0.00E+00	2.07E-09	2.07E-09	2.07E-03	4.62E-04	5.52E-04	4.08E-04	2.15E-04
0.00E+00	5.49E-06			0.00E+00	0.00E+00	2.08E-09	2.08E-09	2.08E-03	4.63E-04	5.53E-04	4.09E-04	2.15E-04
0.00E+00	5.50E-06			0.00E+00	0.00E+00	2.08E-09	2.08E-09	2.08E-03	4.64E-04	5.54E-04	4.09E-04	2.15E-04
0.00E+00	5.51E-06			0.00E+00	0.00E+00	2.08E-09	2.08E-09	2.08E-03	4.64E-04	5.54E-04	4.10E-04	2.16E-04
0.00E+00	5.50E-06			0.00E+00	0.00E+00	2.08E-09	2.08E-09	2.08E-03	4.64E-04	5.54E-04	4.09E-04	2.16E-04
0.00E+00	5.50E-06			0.00E+00	0.00E+00	2.08E-09	2.08E-09	2.08E-03	4.64E-04	5.54E-04	4.09E-04	2.16E-04
0.00E+00	5.49E-06			0.00E+00	0.00E+00	2.07E-09	2.07E-09	2.07E-03	4.63E-04	5.52E-04	4.08E-04	2.15E-04
0.00E+00	5.48E-06			0.00E+00	0.00E+00	2.07E-09	2.07E-09	2.07E-03	4.62E-04	5.52E-04	4.08E-04	2.15E-04
0.00E+00	5.47E-06			0.00E+00	0.00E+00	2.07E-09	2.07E-09	2.07E-03	4.61E-04	5.51E-04	4.07E-04	2.14E-04
0.00E+00	5.46E-06			0.00E+00	0.00E+00	2.07E-09	2.07E-09	2.07E-03	4.61E-04	5.50E-04	4.06E-04	2.14E-04
0.00E+00	5.46E-06			0.00E+00	0.00E+00	2.06E-09	2.06E-09	2.06E-03	4.60E-04	5.49E-04	4.06E-04	2.14E-04
0.00E+00	5.45E-06			0.00E+00	0.00E+00	2.06E-09	2.06E-09	2.06E-03	4.59E-04	5.48E-04	4.05E-04	2.13E-04
0.00E+00	5.44E-06			0.00E+00	0.00E+00	2.06E-09	2.06E-09	2.06E-03	4.59E-04	5.48E-04	4.05E-04	2.13E-04
0.00E+00	5.43E-06			0.00E+00	0.00E+00	2.05E-09	2.05E-09	2.05E-03	4.58E-04	5.47E-04	4.04E-04	2.13E-04
0.00E+00	5.43E-06			0.00E+00	0.00E+00	2.05E-09	2.05E-09	2.05E-03	4.58E-04	5.46E-04	4.04E-04	2.13E-04
0.00E+00	5.42E-06			0.00E+00	0.00E+00	2.05E-09	2.05E-09	2.05E-03	4.57E-04	5.46E-04	4.03E-04	2.12E-04
0.00E+00	5.42E-06			0.00E+00	0.00E+00	2.05E-09	2.05E-09	2.05E-03	4.57E-04	5.46E-04	4.03E-04	2.12E-04
0.00E+00	5.42E-06			0.00E+00	0.00E+00	2.05E-09	2.05E-09	2.05E-03	4.57E-04	5.46E-04	4.03E-04	2.12E-04
0.00E+00	5.42E-06			0.00E+00	0.00E+00	2.05E-09	2.05E-09	2.05E-03	4.57E-04	5.46E-04	4.03E-04	2.12E-04
0.00E+00	5.43E-06			0.00E+00	0.00E+00	2.05E-09	2.05E-09	2.05E-03	4.57E-04	5.46E-04	4.04E-04	2.12E-04
0.00E+00	5.42E-06			0.00E+00	0.00E+00	2.05E-09	2.05E-09	2.05E-03	4.57E-04	5.46E-04	4.04E-04	2.12E-04
0.00E+00	5.43E-06			0.00E+00	0.00E+00	2.05E-09	2.05E-09	2.05E-03	4.57E-04	5.46E-04	4.04E-04	2.12E-04
0.00E+00	6.14E-06			0.00E+00	0.00E+00	2.32E-09	2.32E-09	2.32E-03	5.18E-04	6.18E-04	4.57E-04	2.41E-04
0.00E+00	6.14E-06			0.00E+00	0.00E+00	2.32E-09	2.32E-09	2.32E-03	5.17E-04	6.18E-04	4.56E-04	2.40E-04
0.00E+00	6.13E-06			0.00E+00	0.00E+00	2.32E-09	2.32E-09	2.32E-03	5.17E-04	6.17E-04	4.56E-04	2.40E-04
0.00E+00	6.12E-06			0.00E+00	0.00E+00	2.31E-09	2.31E-09	2.31E-03	5.16E-04	6.16E-04	4.55E-04	2.40E-04
0.00E+00	6.10E-06			0.00E+00	0.00E+00	2.31E-09	2.31E-09	2.31E-03	5.15E-04	6.14E-04	4.54E-04	2.39E-04
0.00E+00	5.97E-06			0.00E+00	0.00E+00	2.26E-09	2.26E-09	2.26E-03	5.03E-04	6.01E-04	4.44E-04	2.34E-04
0.00E+00	5.93E-06			0.00E+00	0.00E+00	2.24E-09	2.24E-09	2.24E-03	5.00E-04	5.97E-04	4.41E-04	2.32E-04
0.00E+00	5.90E-06			0.00E+00	0.00E+00	2.23E-09	2.23E-09	2.23E-03	4.97E-04	5.94E-04	4.39E-04	2.31E-04
0.00E+00	5.87E-06			0.00E+00	0.00E+00	2.22E-09	2.22E-09	2.22E-03	4.95E-04	5.91E-04	4.36E-04	2.30E-04
0.00E+00	5.83E-06			0.00E+00	0.00E+00	2.20E-09	2.20E-09	2.20E-03	4.91E-04	5.87E-04	4.34E-04	2.28E-04
0.00E+00	5.79E-06			0.00E+00	0.00E+00	2.19E-09	2.19E-09	2.19E-03	4.88E-04	5.83E-04	4.31E-04	2.27E-04
0.00E+00	5.76E-06			0.00E+00	0.00E+00	2.18E-09	2.18E-09	2.18E-03	4.85E-04	5.80E-04	4.28E-04	2.25E-04
0.00E+00	5.72E-06			0.00E+00	0.00E+00	2.16E-09	2.16E-09	2.16E-03	4.82E-04	5.76E-04	4.26E-04	2.24E-04
0.00E+00	5.69E-06			0.00E+00	0.00E+00	2.15E-09	2.15E-09	2.15E-03	4.80E-04	5.73E-04	4.23E-04	2.23E-04
0.00E+00	5.66E-06			0.00E+00	0.00E+00	2.14E-09	2.14E-09	2.14E-03	4.77E-04	5.70E-04	4.21E-04	2.22E-04
0.00E+00	5.63E-06			0.00E+00	0.00E+00	2.13E-09	2.13E-09	2.13E-03	4.75E-04	5.67E-04	4.19E-04	2.21E-04
0.00E+00	5.61E-06			0.00E+00	0.00E+00	2.12E-09	2.12E-09	2.12E-03	4.73E-04	5.65E-04	4.17E-04	2.20E-04
0.00E+00	5.59E-06			0.00E+00	0.00E+00	2.11E-09	2.11E-09	2.11E-03	4.71E-04	5.63E-04	4.16E-04	2.19E-04
0.00E+00	5.57E-06			0.00E+00	0.00E+00	2.11E-09	2.11E-09	2.11E-03	4.70E-04	5.61E-04	4.15E-04	2.18E-04
0.00E+00	5.56E-06			0.00E+00	0.00E+00	2.10E-09	2.10E-09	2.10E-03	4.68E-04	5.59E-04	4.13E-04	2.18E-04
0.00E+00	6.98E-06			0.00E+00	0.00E+00	2.64E-09	2.64E-09	2.64E-03	5.88E-04	7.03E-04	5.19E-04	2.73E-04
0.00E+00	6.94E-06			0.00E+00	0.00E+00	2.62E-09	2.62E-09	2.62E-03	5.85E-04	6.98E-04	5.16E-04	2.72E-04
0.00E+00	6.51E-06			0.00E+00	0.00E+00	2.46E-09	2.46E-09	2.46E-03	5.48E-04	6.55E-04	4.84E-04	2.55E-04
0.00E+00	6.44E-06			0.00E+00	0.00E+00	2.43E-09	2.43E-09	2.43E-03	5.43E-04	6.48E-04	4.79E-04	2.52E-04
0.00E+00	6.36E-06			0.00E+00	0.00E+00	2.40E-09	2.40E-09	2.40E-03	5.36E-04	6.40E-04	4.73E-04	2.49E-04
0.00E+00	6.29E-06			0.00E+00	0.00E+00	2.38E-09	2.38E-09	2.38E-03	5.30E-04	6.33E-04	4.68E-04	2.46E-04
0.00E+00	6.21E-06			0.00E+00	0.00E+00	2.35E-09	2.35E-09	2.35E-03	5.24E-04	6.26E-04	4.62E-04	2.43E-04
0.00E+00	6.14E-06			0.00E+00	0.00E+00	2.32E-09	2.32E-09	2.32E-03	5.18E-04	6.19E-04	4.57E-04	2.41E-04
0.00E+00	6.07E-06			0.00E+00	0.00E+00	2.30E-09	2.30E-09	2.30E-03	5.12E-04	6.12E-04	4.52E-04	2.38E-04
0.00E+00	6.01E-06			0.00E+00	0.00E+00	2.27E-09	2.27E-09	2.27E-03	5.07E-04	6.05E-04	4.47E-04	2.35E-04
0.00E+00	5.95E-06			0.00E+00	0.00E+00	2.25E-09	2.25E-09	2.25E-03	5.01E-04	5.99E-04	4.42E-04	2.33E-04
0.00E+00	5.89E-06			0.00E+00	0.00E+00	2.23E-09	2.23E-09	2.23E-03	4.97E-04	5.93E-04	4.38E-04	2.31E-04
0.00E+00	5.84E-06			0.00E+00	0.00E+00	2.21E-09	2.21E-09	2.21E-03	4.92E-04	5.88E-04	4.34E-04	2.29E-04
0.00E+00	5.79E-06			0.00E+00	0.00E+00	2.19E-09	2.19E-09	2.19E-03	4.88E-04	5.83E-04	4.31E-04	2.27E-04
0.00E+00	7.11E-06			0.00E+00	0.00E+00	2.69E-09	2.69E-09	2.69E-03	6.00E-04	7.16E-04	5.29E-04	2.79E-04
0.00E+00	6.98E-06			0.00E+00	0.00E+00	2.64E-09	2.64E-09	2.64E-03	5.89E-04	7.03E-04	5.20E-04	2.74E-04
0.00E+00	6.86E-06			0.00E+00	0.00E+00	2.59E-09	2.59E-09	2.59E-03	5.78E-04	6.91E-04	5.10E-04	2.69E-04
0.00E+00	6.74E-06			0.00E+00	0.00E+00	2.55E-09	2.55E-09	2.55E-03	5.68E-04	6.78E-04	5.01E-04	2.64E-04
0.00E+00	6.62E-06			0.00E+00	0.00E+00	2.50E-09	2.50E-09	2.50E-03	5.58E-04	6.66E-04	4.92E-04	2.59E-04

Unique Identifier	X (UTM)	Y (UTM)	Demolition 2026	Demolition - Hauling 2026	Site Preparation 2026	Grading/Excavation 2026	Grading/Excavation - Hauling 2026	Concrete - Garage - Trucks 2026	Concrete - Garage - Trucks 2027	Concrete - Podium 1 - Trucks 2027	Concrete - Podium 2 - Trucks 2028	Building Construction-1 2027	Building Construction-1 2028	Building Construction-1 2029	Building Construction-2 2028	Building Construction-2 2029	Finishing/Painting-1 2028	Finishing/Painting-1 2029
371448.013761578.01	371448.01	3761578.01	2.44E-06	5.04E-05	5.89E-06	7.61E-06	2.55E-04	2.27E-04	2.28E-04	2.28E-04	2.25E-04	1.99E-04	1.90E-04	1.83E-04	6.80E-05	6.53E-05	0.00E+00	0.00E+00
371458.013761578.01	371458.01	3761578.01	2.40E-06	4.95E-05	5.79E-06	7.48E-06	2.50E-04	2.24E-04	2.24E-04	2.24E-04	2.22E-04	1.95E-04	1.87E-04	1.80E-04	6.69E-05	6.42E-05	0.00E+00	0.00E+00
371468.013761578.01	371468.01	3761578.01	2.37E-06	4.87E-05	5.70E-06	7.36E-06	2.46E-04	2.20E-04	2.21E-04	2.21E-04	2.18E-04	1.92E-04	1.84E-04	1.77E-04	6.58E-05	6.32E-05	0.00E+00	0.00E+00
371478.013761578.01	371478.01	3761578.01	2.33E-06	4.80E-05	5.61E-06	7.26E-06	2.43E-04	2.17E-04	2.17E-04	2.17E-04	2.15E-04	1.89E-04	1.82E-04	1.74E-04	6.48E-05	6.23E-05	0.00E+00	0.00E+00
371408.013761588.01	371408.01	3761588.01	3.01E-06	6.21E-05	7.25E-06	9.38E-06	3.14E-04	2.80E-04	2.81E-04	2.81E-04	2.78E-04	2.45E-04	2.35E-04	2.25E-04	8.38E-05	8.05E-05	0.00E+00	0.00E+00
371418.013761588.01	371418.01	3761588.01	2.93E-06	6.04E-05	7.06E-06	9.12E-06	3.05E-04	2.72E-04	2.73E-04	2.73E-04	2.70E-04	2.38E-04	2.28E-04	2.19E-04	8.15E-05	7.83E-05	0.00E+00	0.00E+00
371428.013761588.01	371428.01	3761588.01	2.85E-06	5.88E-05	6.87E-06	8.88E-06	2.97E-04	2.65E-04	2.66E-04	2.66E-04	2.63E-04	2.32E-04	2.22E-04	2.13E-04	7.93E-05	7.62E-05	0.00E+00	0.00E+00
371438.013761588.01	371438.01	3761588.01	2.78E-06	5.72E-05	6.69E-06	8.65E-06	2.89E-04	2.58E-04	2.59E-04	2.59E-04	2.56E-04	2.26E-04	2.16E-04	2.08E-04	7.73E-05	7.42E-05	0.00E+00	0.00E+00
371448.013761588.01	371448.01	3761588.01	2.71E-06	5.58E-05	6.52E-06	8.43E-06	2.82E-04	2.52E-04	2.53E-04	2.53E-04	2.50E-04	2.20E-04	2.11E-04	2.03E-04	7.53E-05	7.23E-05	0.00E+00	0.00E+00
371458.013761588.01	371458.01	3761588.01	2.64E-06	5.44E-05	6.36E-06	8.22E-06	2.75E-04	2.46E-04	2.46E-04	2.46E-04	2.44E-04	2.15E-04	2.06E-04	1.98E-04	7.35E-05	7.06E-05	0.00E+00	0.00E+00
371468.013761588.01	371468.01	3761588.01	2.58E-06	5.32E-05	6.22E-06	8.03E-06	2.69E-04	2.40E-04	2.41E-04	2.41E-04	2.38E-04	2.10E-04	2.01E-04	1.93E-04	7.18E-05	6.89E-05	0.00E+00	0.00E+00
371478.013761588.01	371478.01	3761588.01	2.52E-06	5.20E-05	6.08E-06	7.86E-06	2.63E-04	2.35E-04	2.35E-04	2.35E-04	2.33E-04	2.05E-04	1.97E-04	1.89E-04	7.02E-05	6.74E-05	0.00E+00	0.00E+00
371428.013761598.01	371428.01	3761598.01	3.33E-06	6.85E-05	8.01E-06	1.04E-05	3.46E-04	3.09E-04	3.10E-04	3.10E-04	3.07E-04	2.70E-04	2.59E-04	2.49E-04	9.25E-05	8.89E-05	0.00E+00	0.00E+00
371438.013761598.01	371438.01	3761598.01	3.21E-06	6.61E-05	7.72E-06	9.98E-06	3.34E-04	2.98E-04	2.99E-04	2.99E-04	2.96E-04	2.60E-04	2.50E-04	2.40E-04	8.92E-05	8.56E-05	0.00E+00	0.00E+00
371448.013761598.01	371448.01	3761598.01	3.09E-06	6.37E-05	7.44E-06	9.62E-06	3.22E-04	2.87E-04	2.88E-04	2.88E-04	2.85E-04	2.51E-04	2.41E-04	2.31E-04	8.59E-05	8.25E-05	0.00E+00	0.00E+00
371458.013761598.01	371458.01	3761598.01	2.98E-06	6.15E-05	7.18E-06	9.29E-06	3.11E-04	2.77E-04	2.78E-04	2.78E-04	2.75E-04	2.42E-04	2.32E-04	2.23E-04	8.30E-05	7.97E-05	0.00E+00	0.00E+00
371468.013761598.01	371468.01	3761598.01	2.88E-06	5.94E-05	6.95E-06	8.98E-06	3.00E-04	2.68E-04	2.69E-04	2.69E-04	2.66E-04	2.34E-04	2.25E-04	2.16E-04	8.02E-05	7.71E-05	0.00E+00	0.00E+00
371478.013761598.01	371478.01	3761598.01	2.80E-06	5.76E-05	6.74E-06	8.71E-06	2.91E-04	2.60E-04	2.61E-04	2.61E-04	2.58E-04	2.27E-04	2.18E-04	2.09E-04	7.78E-05	7.47E-05	0.00E+00	0.00E+00
371458.013761608.01	371458.01	3761608.01	3.49E-06	7.19E-05	8.40E-06	1.09E-05	3.63E-04	3.24E-04	3.25E-04	3.25E-04	3.22E-04	2.83E-04	2.72E-04	2.61E-04	9.70E-05	9.32E-05	0.00E+00	0.00E+00
371468.013761608.01	371468.01	3761608.01	3.33E-06	6.86E-05	8.02E-06	1.04E-05	3.47E-04	3.10E-04	3.11E-04	3.11E-04	3.07E-04	2.70E-04	2.59E-04	2.49E-04	9.26E-05	8.90E-05	0.00E+00	0.00E+00
371468.013761618.01	371468.01	3761618.01	4.02E-06	8.28E-05	9.68E-06	1.25E-05	4.18E-04	3.74E-04	3.75E-04	3.75E-04	3.70E-04	3.26E-04	3.13E-04	3.01E-04	1.12E-04	1.07E-04	0.00E+00	0.00E+00
371050.013761413.01	371050.01	3761413.01	8.47E-07	1.75E-05	2.04E-06	2.64E-06	8.83E-05	7.88E-05	7.91E-05	7.91E-05	7.81E-05	6.88E-05	6.60E-05	6.34E-05	2.36E-05	2.26E-05	0.00E+00	0.00E+00
371050.013761423.01	371050.01	3761423.01	8.61E-07	1.77E-05	2.07E-06	2.68E-06	8.96E-05	8.00E-05	8.03E-05	8.03E-05	7.93E-05	6.99E-05	6.70E-05	6.44E-05	2.39E-05	2.30E-05	0.00E+00	0.00E+00
371056.013761423.01	371056.01	3761423.01	8.71E-07	1.80E-05	2.10E-06	2.71E-06	9.08E-05	8.10E-05	8.13E-05	8.13E-05	8.03E-05	7.08E-05	6.79E-05	6.52E-05	2.42E-05	2.33E-05	0.00E+00	0.00E+00
371040.013761433.01	371040.01	3761433.01	8.61E-07	1.77E-05	2.07E-06	2.68E-06	8.97E-05	8.01E-05	8.04E-05	8.04E-05	7.94E-05	6.99E-05	6.71E-05	6.44E-05	2.40E-05	2.30E-05	0.00E+00	0.00E+00
371050.013761433.01	371050.01	3761433.01	8.78E-07	1.81E-05	2.11E-06	2.73E-06	9.14E-05	8.16E-05	8.19E-05	8.19E-05	8.09E-05	7.13E-05	6.84E-05	6.57E-05	2.44E-05	2.35E-05	0.00E+00	0.00E+00
371057.013761433.01	371057.01	3761433.01	8.90E-07	1.83E-05	2.14E-06	2.77E-06	9.27E-05	8.27E-05	8.30E-05	8.30E-05	8.20E-05	7.23E-05	6.93E-05	6.66E-05	2.48E-05	2.38E-05	0.00E+00	0.00E+00
371040.013761443.01	371040.01	3761443.01	8.81E-07	1.82E-05	2.12E-06	2.74E-06	9.18E-05	8.19E-05	8.22E-05	8.22E-05	8.12E-05	7.16E-05	6.86E-05	6.59E-05	2.45E-05	2.35E-05	0.00E+00	0.00E+00
371050.013761443.01	371050.01	3761443.01	8.98E-07	1.85E-05	2.16E-06	2.80E-06	9.35E-05	8.35E-05	8.38E-05	8.38E-05	8.28E-05	7.29E-05	6.99E-05	6.72E-05	2.50E-05	2.40E-05	0.00E+00	0.00E+00
371058.013761443.01	371058.01	3761443.01	9.12E-07	1.88E-05	2.20E-06	2.84E-06	9.49E-05	8.47E-05	8.50E-05	8.50E-05	8.40E-05	7.40E-05	7.10E-05	6.82E-05	2.54E-05	2.43E-05	0.00E+00	0.00E+00
371040.013761453.01	371040.01	3761453.01	9.05E-07	1.87E-05	2.18E-06	2.82E-06	9.43E-05	8.42E-05	8.45E-05	8.45E-05	8.35E-05	7.35E-05	7.05E-05	6.77E-05	2.52E-05	2.42E-05	0.00E+00	0.00E+00
371050.013761453.01	371050.01	3761453.01	9.22E-07	1.90E-05	2.22E-06	2.87E-06	9.60E-05	8.57E-05	8.60E-05	8.60E-05	8.50E-05	7.49E-05	7.18E-05	6.89E-05	2.56E-05	2.46E-05	0.00E+00	0.00E+00
371060.013761453.01	371060.01	3761453.01	9.38E-07	1.93E-05	2.26E-06	2.92E-06	9.77E-05	8.72E-05	8.75E-05	8.75E-05	8.65E-05	7.62E-05	7.31E-05	7.02E-05	2.61E-05	2.51E-05	0.00E+00	0.00E+00
371010.013761467.01	371010.01	3761467.01	8.96E-07	1.85E-05	2.16E-06	2.79E-06	9.33E-05	8.33E-05	8.36E-05	8.36E-05	8.26E-05	7.28E-05	6.98E-05	6.70E-05	2.49E-05	2.39E-05	0.00E+00	0.00E+00
371020.013761469.01	371020.01	3761469.01	9.19E-07	1.89E-05	2.21E-06	2.86E-06	9.57E-05	8.55E-05	8.58E-05	8.58E-05	8.47E-05	7.46E-05	7.16E-05	6.88E-05	2.56E-05	2.46E-05	0.00E+00	0.00E+00
371040.013761463.01	371040.01	3761463.01	9.33E-07	1.92E-05	2.25E-06	2.91E-06	9.72E-05	8.68E-05	8.71E-05	8.71E-05	8.60E-05	7.58E-05	7.27E-05	6.98E-05	2.60E-05	2.49E-05	0.00E+00	0.00E+00
371050.013761463.01	371050.01	3761463.01	9.49E-07	1.96E-05	2.29E-06	2.95E-06	9.89E-05	8.83E-05	8.86E-05	8.86E-05	8.75E-05	7.71E-05	7.39E-05	7.10E-05	2.64E-05	2.54E-05	0.00E+00	0.00E+00
371060.013761463.01	371060.01	3761463.01	9.66E-07	1.99E-05	2.33E-06	3.01E-06	1.01E-04	8.98E-05	9.01E-05	9.01E-05	8.91E-05	7.85E-05	7.52E-05	7.23E-05	2.69E-05	2.58E-05	0.00E+00	0.00E+00
371010.013761473.01	371010.01	3761473.01	9.16E-07	1.89E-05	2.21E-06	2.85E-06	9.54E-05	8.52E-05	8.55E-05	8.55E-05	8.45E-05	7.44E-05	7.14E-05	6.85E-05	2.55E-05	2.45E-05	0.00E+00	0.00E+00
371020.013761473.01	371020.01	3761473.01	9.33E-07	1.92E-05	2.25E-06	2.90E-06	9.71E-05	8.67E-05	8.70E-05	8.70E-05	8.60E-05	7.58E-05	7.26E-05	6.98E-05	2.59E-05	2.49E-05	0.00E+00	0.00E+00
371000.013761483.01	371000.01	3761483.01	9.37E-07	1.93E-05	2.26E-06	2.92E-06	9.76E-05	8.71E-05	8.74E-05	8.74E-05	8.64E-05	7.61E-05	7.29E-05	7.01E-05	2.61E-05	2.50E-05	0.00E+00	0.00E+00
371010.013761483.01	371010.01	3761483.01	9.54E-07	1.97E-05	2.30E-06	2.97E-06	9.93E-05	8.87E-05	8.90E-05	8.90E-05	8.79E-05	7.75E-05	7.43E-05	7.13E-05	2.65E-05	2.55E-05	0.00E+00	0.00E+00
371020.013761485.01	371020.01	3761485.01	9.79E-07	2.02E-05	2.36E-06	3.05E-06	1.02E-04	9.10E-05	9.13E-05	9.13E-05	9.02E-05	7.95E-05	7.62E-05	7.32E-05	2.72E-05	2.61E-05	0.00E+00	0.00E+00
371040.013761485.01	371040.01	3761485.01	1.01E-06	2.09E-05	2.44E-06	3.16E-06	1.06E-04	9.43E-05	9.46E-05	9.46E-05	9.35E-05	8.23E-05	7.90E-05	7.58E-05	2.82E-05	2.71E-05	0.00E+00	0.00E+00
371050.013761486.01	371050.01	3761486.01	1.03E-06	2.13E-05	2.49E-06	3.22E-06	1.08E-04	9.62E-05	9.66E-05	9.66E-05	9.54E-05	8.40E-05	8.06E-05	7.74E-05	2.88E-05	2.76E-05	0.00E+00	0.00E+00
371060.013761485.01	371060.01	3761485.01	1.05E-06	2.16E-05	2.52E-06	3.26E-06	1.09E-04	9.74E-05	9.77E-05	9.77E-05	9.66E-05	8.51E-05	8.16E-05	7.83E-05	2.91E-05	2.80E-05	0.00E+00	0.00E+00
370991.013761493.01	370991.01	3761493.01	9.63E-07	1.98E-05	2.32E-06	3.00E-06	1.00E-04	8.96E-05	8.99E-05	8.99E-05	8.88E-05	7.82E-05	7.50E-05	7.21E-05	2.68E-05	2.57E-05	0.00E+00	0.00E+00
371000.013761493.01	371000.01	3761493.01	9.79E-07	2.02E-05	2.36E-06	3.05E-06	1.02E-04	9.10E-05	9.14E-05	9.14E-05	9.03E-05	7.95E-05	7.63E-05	7.32E-05	2.72E-05	2.62E-05	0.00E+00	0.00E+00
371010.013761493.01	371010.01	3761493.01	9.97E-07	2.05E-05	2.40E-06	3.10E-06	1.04E-04	9.27E-05	9.30E-05	9.30E-05	9.19E-05	8.10E-05	7.77E-05	7.46E-05	2.77E-05	2.66E-05	0.00E+00	0.00E+00
371020.013761493.01	371020.01	3761493.01	1.01E-06	2.09E-05	2.44E-06	3.16E-06	1.06E-04	9.43E-05	9.47E-05	9.47E-05	9.35E-05	8.24E-05	7.90E-05	7.59E-05	2.82E-05	2.71E-05	0.00E+00	0.00E+00
371040.013761493.01	371040.01	3761493.01	1.05E-06	2.16E-05	2.53E-06	3.27E-06	1.09E-04	9.76E-05	9.79E-05	9.79E-05	9.68E-05	8.53E-05	8.18E-05	7.85E-05	2.92E-05	2.80E-05	0.00E+00	0.00E+00
371050.013761493.01	371050.01	3761493.01	1.07E-06	2.20E-05	2.57E-06	3.33E-06	1.11E-04	9.94E-05	9.97E-05	9.97E-05	9.85E-05	8.68E-05	8.32E-05	7.99E-05	2.97E-05	2.86E-05	0.00E+00	0.00E+00
371060.013761493.01	371060.01	3761493.01	1.09E-06	2.24E-05	2.62E-06	3.38E-06	1.13E-04	1.01E-04	1.01E-04	1.01E-04	1.00E-04	8.82E-05	8.46E-05	8.12E-05	3.02E-05	2.90E-05	0.00E+00	0.00E+00
370990.013761503.01	370990.01	3761503.01	1.01E-06	2.08E-05	2.43E-06	3.15E-06	1.05E-04	9.39E-05	9.43E-05	9.43E-05	9.32E-05	8.21E-05	7.87E-05	7.56E-05	2.81E-05	2.70E-05	0.00E+00	0.00E+00
371000.013761503.01	371000.01	3761503.01	1.03E-06	2.12E-05	2.48E-06	3.20E-06	1.07E-04	9.56E-05	9.60E-05	9.60E-05	9.48E-05	8.35E-05	8.01E-05	7.69E-05	2.86E-05	2.75E-05	0.00E+00	0.00E+00
371010.013761502.01	371010.01	3761502.01	1.04E-06	2.15E-05	2.51E-06	3.24E-06	1.09E-04	9.69E-05	9.72E-05	9.72E-05	9.61E-05	8.46E-05	8.12E-05	7.79E-05	2.90E-05	2.78E-05	0.00E+00	0.00E+00
371020.013761503.01	371020.01	3761503.01	1.07E-06	2.20E-05	2.57E-06	3.32E-06	1.11E-04	9.91E-05	9.95E-05	9.95E-05	9.83E-05	8.66E-05	8.30E-05	7.97E-05	2.96E-05	2.85E-05	0.00E+00	0.00E+00
371040.013761503.01	371040.01	3761503.01	1.10E-06	2.27E-05	2.65E-06	3.43E-06	1.15E-04	1.02E-04	1.03E-04	1.03E-04	1.02E-04	8.95E-05	8.58E-05	8.24E-05	3.07E-05	2.94E-05	0.00E+00	0.00E+00
371050.013761503.01	371050.01	3761503.01	1.12E-06	2.31E-05	2.70E-06	3.50E-06	1.17E-04	1.04E-04	1.05E-04	1.05E-04	1.04E-04	9.12E-05	8.75E-05	8.40E-05	3.12E-05	3.00E-05	0.00E+00	0.00E+00
371060.013761503.01	371060.01	3761503.01	1.14E-06	2.35E-05	2.75E-06	3.56E-06	1.19E-04	1.06E-04	1.07E-04	1.07E-04	1.05E-04	9.28E-05	8.89E-05	8.54E-05	3.18E-05	3.05E-05	0.00E+00	0.00E+00
371065.013761503.01	371065.01	3761503.01	1.15E-06	2.37E-05	2.77E-06	3.58E-06	1.20E-04	1.07E-04	1.07E-04	1.07E-04	1.06E-04	9.35E-05	8.96E-05	8.61E-05	3.20E-05	3.07E-05	0.00E+00	0.00E+00
370980.013761508.01	370980.01	3761508.01	1.02E-06	2.10E-05	2.45E-06	3.17E-06	1.06E-04	9.47E-05	9.50E-05	9.50E-05	9.39E-05	8.27E-05	7.93E-05	7.62E-05	2.83E-05	2.72E-05	0.00E+00	0.00E+00
370990.013761513.01	370990.01	3761513.01	1.07E-06	2.20E-05	2.57E-06	3.32E-06	1.11E-04	9.92E-05	9.96E-05	9.96E-05	9.84E-05	8.67E-05	8.31E-05	7.98E-05	2.97E-05	2.85E-05	0.00E+00	0.00E+00
371000.013761511.01	371000.01	3761511.01	1.07E-06	2.21E-05	2.59E-06	3.34E-06	1.12E-04	9.99E-05	1.00E-04	1.00E-04	9.91E-05	8.73E-05	8.37E-05	8.04E-05	2.99E-05	2.87E-05	0.00E+00	0.00E+00
371022.013761513.01	371022.01	3761513.01	1.13E-06	2.33E-05	2.72E-06	3.52E-06	1.18E-04	1.05E-04	1.05E-04	1.05E-04	1.04E-04	9.18E-05	8.81E-05	8.46E-05	3.14E-05	3.02E-05	0.00E+00	0.00E+00
371028.013761513.01	371028.01	3761513.01	1.14E-06	2.35E-05	2.75E-06	3.56E-06	1.19E-04	1.06E-04	1.07E-04	1.07E-04	1.05E-04	9.28E-05	8.90E-05	8.54E-05	3.18E-05	3.05E-05	0.00E+00	0.00E+00
371040.013761513.01	371040.01	3761513.01	1.17E-06	2.40E-05	2.81E-06	3.63E-06	1.21E-04	1.08E-04	1.09E-04	1.09E-04	1.07E-04	9.47E-05	9.08E-05	8.72E-05	3.24E-05	3.11E-05	0.00E+00	0.00E+00
371050.013761513.01	371050.01	3761513.01	1.19E-06	2.45E-05	2.86E-06	3.70E-06	1.24E-04	1.10E-04	1.11E-04	1.11E-04	1.09E-04	9.64E-05	9.25E-05	8.88E-05	3.30E-05	3.17E-05	0.00E+00	0.00E+00
371060.013761513.01	371060.01	3761513.01	1.21E-06	2.49E-05	2.91E-06	3.76E-06	1.26E-04	1.12E-04	1.13E-04	1.13E-04	1.11E-04	9.81E-05	9.41E-05	9.04E-05	3.36E-05	3.23E-05	0.00E+00	0.00E+00
371065.013761513.01	371065.01	3761513.01	1.22E-06	2.51E-05	2.93E-06	3.79E-06	1.27E-04	1.13E-04	1.14E-04	1.14E-04	1.12E-04	9.88E-05	9.48E-05	9.10E-05	3.38E-05	3.25E-05	0.00E+00	0.00E+00
371007.013761519.01	371007.01	3761519.01	1.14E-06	2.35E-05	2.75E-06	3.55E-06	1.19E-04	1.06E-04	1.06E-04	1.06E-04	1.05E-04	9.27E-05	8.89E-05	8.54E-05	3.17E-05	3.05E-05	0.00E+00	0.00E+00
371020.013761523.01	371020.01	3761523.01	1.20E-06	2.47E-05	2.89E-06	3.73E-06	1.25E-04	1.11E-04	1.12E-04	1.12E-04	1.11E-04	9.74E-05	9.34E-05	8.97E-05	3.33E-05	3.20E-05	0.00E+00	0.00E+00
371030.013761523.01	371030.01	3761523.01	1.22E-06	2.51E-05	2.94E-06	3.80E-06	1.27E-04	1.13E-04	1.14E-04	1.14E-04	1.12E-04	9.91E-05	9.50E-05	9.12E-05	3.39E-05	3.26E-05	0.00E+00	0.00E+00
371040.013761523.01	371040.01	3761523.01	1.24E-06	2.56E-05	2.99E-06	3.86E-06	1.29E-04	1.15E-04	1.16E-04	1.16E-04	1.14E-04	1.01E-04	9.66E-05	9.28E-05	3.45E-05	3.31E-05	0.00E+00	0.00E+00
371050.013761523.01	371050.01	3761523.01	1.27E-06	2.61E-05	3.05E-06	3.94E-06	1.32E-04	1.18E-04	1.18E-04	1.18E-04	1.17E-04	1.03E-04	9.85E-05	9.46E-05	3.52E-05	3.38E-05	0.00E+00	0.00E+00
371060.013761523.01	371060.01	3761523.01	1.29E-06	2.65E-05	3.10E-06	4.01E-06	1.34E-04	1.20E-04	1.20E-04	1.20E-04	1.19E-04	1.05E-04	1.00E-04	9.62E-05	3.58E-05	3.44E-05	0.00E+00	0.00E+00
371068.013761523.01	371068.01	3761523.01	1.30E-06	2.68E-05	3.14E-06	4.05E-06	1.36E-04	1.21E-04	1.21E-04	1.21E-04	1.20E-04	1.06E-04	1.01E-04	9.74E-05	3.62E-05	3.48E-05	0.00E+00	0.00E+00
371010.013761535.01	371010.01	3761535.01	1.28E-06	2.64E-05	3.08E-06	3.98E-06	1.33E-04	1.19E-04	1.19E-04	1.19E-04	1.18E-04	1.04E-04	9.97E-05	9.57E-05	3.56E-05	3.42E-05	0.00E+00	0.00E+00
371030.013761533.01	371030.01	3761533.01	1.31E-06	2.70E-05	3.15E-06	4.07E-06	1.36E-04	1.22E-04	1.22E-04	1.22E-04	1.21E-04	1.06E-04	1.02E-04	9.78E-05	3.64E-05	3.49E-05	0.00E+00	0.00E+00
371034.013761533.01	371034.01	3761533.01	1.32E-06	2.71E-05	3.17E-06	4.10E-06	1.37E-04	1.22E-04	1.23E-04	1.23E-04	1.21E-04	1.07E-04	1.03E-04	9.85E-05	3.66E-05	3.52E-05	0.00E+00	0.00E+00
371050.013761533.01	371050.01	3761533.01	1.36E-06	2.80E-05	3.27E-06	4.23E-06	1.41E-04	1.26E-04	1.27E-04	1.27E-04	1.25E-04	1.10E-04	1.06E-04	1.02E-04	3.78E-05	3.63E-05	0.00E+00	0.00E+00
371060.013761533.01	371060.01	3761533.01	1.38E-06	2.84E-05	3.32E-06	4.29E-06	1.44E-04	1.28E-04	1.29E-04	1.29E-04	1.27E-04	1.12E-04	1.07E-04	1.03E-04	3.83E-05	3.68E-05	0.00E+00	0.00E+00
371067.013761533.01	371067.01	3761533.01	1.40E-06	2.87E-05	3.36E-06	4.34E-06	1.45E-04	1.30E-04	1.30E-04	1.30E-04	1.29E-04	1.13E-04	1.09E-04	1.04E-04	3.88E-05	3.73E-05	0.00E+00	0.00E+00
371010.013761543.01	371010.01	3761543.01	1.36E-06	2.81E-05	3.28E-06	4.24E-06	1.42E-04	1.27E-04	1.27E-04	1.27E-04	1.26E-04	1.11E-04	1.06E-04	1.02E-04	3.79E-05	3.64E-05	0.00E+00	0.00E+00
371020.013761543.01	371020.01	3761543.01	1.39E-06	2.86E-05	3.35E-06	4.32E-06	1.45E-04	1.29E-04	1.30E-04	1.30E-04	1.28E-04	1.13E-04	1.08E-04	1.04E-04	3.86E-05	3.71E-05	0.00E+00	0.00E+00
371030.013761543.01	371030.01	3761543.01	1.42E-06	2.92E-05	3.41E-06	4.41E-06	1.47E-04	1.32E-04	1.32E-04	1.32E-04	1.31E-04	1.15E-04	1.10E-04	1.06E-04	3.94E-05	3.78E-05	0.00E+00	0.00E+00
370991.013761555.01	370991.01	3761555.01	1.46E-06	3.00E-05	3.51E-06	4.53E-06	1.52E-04	1.35E-04	1.36E-04	1.36E-04	1.34E-04	1.18E-04	1.13E-04	1.09E-04	4.05E-05	3.89E-05	0.00E+00	0.00E+00
371000.013761553.01	371000.01	3761553.01	1.46E-06	3.00E-05	3.51E-06	4.53E-06	1.52E-04	1.35E-04	1.36E-04	1.36E-04	1.34E-04	1.18E-04	1.13E-04	1.09E-04	4.05E-05	3.89E-05	0.00E+00	0.00E+00
371010.013761553.01	371010.01	3761553.01	1.49E-06	3.06E-05	3.58E-06	4.63E-06	1.55E-04	1.38E-04	1.39E-04	1.39E-04	1.37E-04	1.21E-04	1.16E-04	1.11E-04	4.13E-05	3.97E-05	0.00E+00	0.00E+00
371020.013761553.01	371020.01	3761553.01	1.52E-06	3.12E-05	3.65E-06	4.72E-06	1.58E-04	1.41E-04	1.42E-04	1.42E-04	1.40E-04	1.23E-04	1.18E-04	1.13E-04	4.22E-05	4.05E-05	0.00E+00	0.00E+00
371030.013761553.01	371030.01	3761553.01	1.55E-06	3.19E-05	3.73E-06	4.82E-06	1.61E-04	1.44E-04	1.44E-04	1.44E-04	1.43E-04	1.26E-04	1.20E-04	1.16E-04	4.30E-05	4.13E-05	0.00E+00	0.00E+00
370992.013761563.01	370992.01	3761563.01	1.58E-06	3

Finishing/Painting-2	Paving			Child Risk					Overlapping Phases - Maximum GLC			
2029	2029			3rd Trimester	0<2	2<16	Total	per million	2026	2027	2028	2029
0.00E+00	6.50E-06			0.00E+00	0.00E+00	2.46E-09	2.46E-09	2.46E-03	5.48E-04	6.55E-04	4.84E-04	2.55E-04
0.00E+00	6.39E-06			0.00E+00	0.00E+00	2.42E-09	2.42E-09	2.42E-03	5.39E-04	6.44E-04	4.76E-04	2.50E-04
0.00E+00	6.29E-06			0.00E+00	0.00E+00	2.38E-09	2.38E-09	2.38E-03	5.31E-04	6.34E-04	4.68E-04	2.46E-04
0.00E+00	6.20E-06			0.00E+00	0.00E+00	2.34E-09	2.34E-09	2.34E-03	5.23E-04	6.24E-04	4.61E-04	2.43E-04
0.00E+00	8.01E-06			0.00E+00	0.00E+00	3.03E-09	3.03E-09	3.03E-03	6.75E-04	8.07E-04	5.96E-04	3.14E-04
0.00E+00	7.80E-06			0.00E+00	0.00E+00	2.95E-09	2.95E-09	2.95E-03	6.57E-04	7.85E-04	5.80E-04	3.05E-04
0.00E+00	7.59E-06			0.00E+00	0.00E+00	2.87E-09	2.87E-09	2.87E-03	6.40E-04	7.64E-04	5.64E-04	2.97E-04
0.00E+00	7.39E-06			0.00E+00	0.00E+00	2.79E-09	2.79E-09	2.79E-03	6.23E-04	7.44E-04	5.50E-04	2.89E-04
0.00E+00	7.20E-06			0.00E+00	0.00E+00	2.72E-09	2.72E-09	2.72E-03	6.07E-04	7.25E-04	5.36E-04	2.82E-04
0.00E+00	7.03E-06			0.00E+00	0.00E+00	2.66E-09	2.66E-09	2.66E-03	5.92E-04	7.08E-04	5.23E-04	2.75E-04
0.00E+00	6.86E-06			0.00E+00	0.00E+00	2.59E-09	2.59E-09	2.59E-03	5.79E-04	6.91E-04	5.11E-04	2.69E-04
0.00E+00	6.71E-06			0.00E+00	0.00E+00	2.54E-09	2.54E-09	2.54E-03	5.66E-04	6.76E-04	4.99E-04	2.63E-04
0.00E+00	8.85E-06			0.00E+00	0.00E+00	3.34E-09	3.34E-09	3.34E-03	7.46E-04	8.91E-04	6.58E-04	3.47E-04
0.00E+00	8.53E-06			0.00E+00	0.00E+00	3.22E-09	3.22E-09	3.22E-03	7.19E-04	8.59E-04	6.34E-04	3.34E-04
0.00E+00	8.22E-06			0.00E+00	0.00E+00	3.11E-09	3.11E-09	3.11E-03	6.93E-04	8.28E-04	6.11E-04	3.22E-04
0.00E+00	7.93E-06			0.00E+00	0.00E+00	3.00E-09	3.00E-09	3.00E-03	6.69E-04	7.99E-04	5.90E-04	3.11E-04
0.00E+00	7.67E-06			0.00E+00	0.00E+00	2.90E-09	2.90E-09	2.90E-03	6.47E-04	7.73E-04	5.71E-04	3.01E-04
0.00E+00	7.44E-06			0.00E+00	0.00E+00	2.81E-09	2.81E-09	2.81E-03	6.27E-04	7.49E-04	5.54E-04	2.91E-04
0.00E+00	9.28E-06			0.00E+00	0.00E+00	3.51E-09	3.51E-09	3.51E-03	7.82E-04	9.34E-04	6.90E-04	3.63E-04
0.00E+00	8.86E-06			0.00E+00	0.00E+00	3.35E-09	3.35E-09	3.35E-03	7.47E-04	8.92E-04	6.59E-04	3.47E-04
0.00E+00	1.07E-05			0.00E+00	0.00E+00	4.04E-09	4.04E-09	4.04E-03	9.01E-04	1.08E-03	7.95E-04	4.19E-04
0.00E+00	2.25E-06			0.00E+00	0.00E+00	8.52E-10	8.52E-10	8.52E-04	1.90E-04	2.27E-04	1.68E-04	8.83E-05
0.00E+00	2.29E-06			0.00E+00	0.00E+00	8.66E-10	8.66E-10	8.66E-04	1.93E-04	2.31E-04	1.70E-04	8.97E-05
0.00E+00	2.32E-06			0.00E+00	0.00E+00	8.76E-10	8.76E-10	8.76E-04	1.95E-04	2.33E-04	1.72E-04	9.08E-05
0.00E+00	2.29E-06			0.00E+00	0.00E+00	8.66E-10	8.66E-10	8.66E-04	1.93E-04	2.31E-04	1.70E-04	8.97E-05
0.00E+00	2.34E-06			0.00E+00	0.00E+00	8.83E-10	8.83E-10	8.83E-04	1.97E-04	2.35E-04	1.74E-04	9.14E-05
0.00E+00	2.37E-06			0.00E+00	0.00E+00	8.95E-10	8.95E-10	8.95E-04	2.00E-04	2.38E-04	1.76E-04	9.27E-05
0.00E+00	2.34E-06			0.00E+00	0.00E+00	8.86E-10	8.86E-10	8.86E-04	1.98E-04	2.36E-04	1.74E-04	9.18E-05
0.00E+00	2.39E-06			0.00E+00	0.00E+00	9.03E-10	9.03E-10	9.03E-04	2.01E-04	2.41E-04	1.78E-04	9.36E-05
0.00E+00	2.42E-06			0.00E+00	0.00E+00	9.17E-10	9.17E-10	9.17E-04	2.04E-04	2.44E-04	1.80E-04	9.50E-05
0.00E+00	2.41E-06			0.00E+00	0.00E+00	9.10E-10	9.10E-10	9.10E-04	2.03E-04	2.42E-04	1.79E-04	9.43E-05
0.00E+00	2.45E-06			0.00E+00	0.00E+00	9.27E-10	9.27E-10	9.27E-04	2.07E-04	2.47E-04	1.82E-04	9.60E-05
0.00E+00	2.50E-06			0.00E+00	0.00E+00	9.44E-10	9.44E-10	9.44E-04	2.10E-04	2.51E-04	1.86E-04	9.77E-05
0.00E+00	2.38E-06			0.00E+00	0.00E+00	9.01E-10	9.01E-10	9.01E-04	2.01E-04	2.40E-04	1.77E-04	9.34E-05
0.00E+00	2.45E-06			0.00E+00	0.00E+00	9.24E-10	9.24E-10	9.24E-04	2.06E-04	2.46E-04	1.82E-04	9.58E-05
0.00E+00	2.48E-06			0.00E+00	0.00E+00	9.39E-10	9.39E-10	9.39E-04	2.09E-04	2.50E-04	1.85E-04	9.72E-05
0.00E+00	2.53E-06			0.00E+00	0.00E+00	9.55E-10	9.55E-10	9.55E-04	2.13E-04	2.54E-04	1.88E-04	9.89E-05
0.00E+00	2.57E-06			0.00E+00	0.00E+00	9.71E-10	9.71E-10	9.71E-04	2.17E-04	2.59E-04	1.91E-04	1.01E-04
0.00E+00	2.44E-06			0.00E+00	0.00E+00	9.22E-10	9.22E-10	9.22E-04	2.06E-04	2.45E-04	1.81E-04	9.55E-05
0.00E+00	2.48E-06			0.00E+00	0.00E+00	9.38E-10	9.38E-10	9.38E-04	2.09E-04	2.50E-04	1.85E-04	9.72E-05
0.00E+00	2.49E-06			0.00E+00	0.00E+00	9.42E-10	9.42E-10	9.42E-04	2.10E-04	2.51E-04	1.85E-04	9.76E-05
0.00E+00	2.54E-06			0.00E+00	0.00E+00	9.59E-10	9.59E-10	9.59E-04	2.14E-04	2.55E-04	1.89E-04	9.94E-05
0.00E+00	2.60E-06			0.00E+00	0.00E+00	9.84E-10	9.84E-10	9.84E-04	2.20E-04	2.62E-04	1.94E-04	1.02E-04
0.00E+00	2.70E-06			0.00E+00	0.00E+00	1.02E-09	1.02E-09	1.02E-03	2.27E-04	2.72E-04	2.01E-04	1.06E-04
0.00E+00	2.75E-06			0.00E+00	0.00E+00	1.04E-09	1.04E-09	1.04E-03	2.32E-04	2.77E-04	2.05E-04	1.08E-04
0.00E+00	2.79E-06			0.00E+00	0.00E+00	1.05E-09	1.05E-09	1.05E-03	2.35E-04	2.81E-04	2.07E-04	1.09E-04
0.00E+00	2.56E-06			0.00E+00	0.00E+00	9.69E-10	9.69E-10	9.69E-04	2.16E-04	2.58E-04	1.91E-04	1.00E-04
0.00E+00	2.60E-06			0.00E+00	0.00E+00	9.85E-10	9.85E-10	9.85E-04	2.20E-04	2.62E-04	1.94E-04	1.02E-04
0.00E+00	2.65E-06			0.00E+00	0.00E+00	1.00E-09	1.00E-09	1.00E-03	2.24E-04	2.67E-04	1.97E-04	1.04E-04
0.00E+00	2.70E-06			0.00E+00	0.00E+00	1.02E-09	1.02E-09	1.02E-03	2.28E-04	2.72E-04	2.01E-04	1.06E-04
0.00E+00	2.79E-06			0.00E+00	0.00E+00	1.06E-09	1.06E-09	1.06E-03	2.35E-04	2.81E-04	2.08E-04	1.09E-04
0.00E+00	2.84E-06			0.00E+00	0.00E+00	1.07E-09	1.07E-09	1.07E-03	2.40E-04	2.86E-04	2.12E-04	1.11E-04
0.00E+00	2.89E-06			0.00E+00	0.00E+00	1.09E-09	1.09E-09	1.09E-03	2.44E-04	2.91E-04	2.15E-04	1.13E-04
0.00E+00	2.69E-06			0.00E+00	0.00E+00	1.02E-09	1.02E-09	1.02E-03	2.27E-04	2.71E-04	2.00E-04	1.05E-04
0.00E+00	2.74E-06			0.00E+00	0.00E+00	1.03E-09	1.03E-09	1.03E-03	2.31E-04	2.76E-04	2.04E-04	1.07E-04
0.00E+00	2.77E-06			0.00E+00	0.00E+00	1.05E-09	1.05E-09	1.05E-03	2.34E-04	2.79E-04	2.06E-04	1.09E-04
0.00E+00	2.84E-06			0.00E+00	0.00E+00	1.07E-09	1.07E-09	1.07E-03	2.39E-04	2.85E-04	2.11E-04	1.11E-04
0.00E+00	2.93E-06			0.00E+00	0.00E+00	1.11E-09	1.11E-09	1.11E-03	2.47E-04	2.95E-04	2.18E-04	1.15E-04
0.00E+00	2.99E-06			0.00E+00	0.00E+00	1.13E-09	1.13E-09	1.13E-03	2.52E-04	3.01E-04	2.22E-04	1.17E-04
0.00E+00	3.04E-06			0.00E+00	0.00E+00	1.15E-09	1.15E-09	1.15E-03	2.56E-04	3.06E-04	2.26E-04	1.19E-04
0.00E+00	3.06E-06			0.00E+00	0.00E+00	1.16E-09	1.16E-09	1.16E-03	2.58E-04	3.08E-04	2.28E-04	1.20E-04
0.00E+00	2.71E-06			0.00E+00	0.00E+00	1.02E-09	1.02E-09	1.02E-03	2.28E-04	2.73E-04	2.02E-04	1.06E-04
0.00E+00	2.84E-06			0.00E+00	0.00E+00	1.07E-09	1.07E-09	1.07E-03	2.39E-04	2.86E-04	2.11E-04	1.11E-04
0.00E+00	2.86E-06			0.00E+00	0.00E+00	1.08E-09	1.08E-09	1.08E-03	2.41E-04	2.88E-04	2.13E-04	1.12E-04
0.00E+00	3.01E-06			0.00E+00	0.00E+00	1.14E-09	1.14E-09	1.14E-03	2.54E-04	3.03E-04	2.24E-04	1.18E-04
0.00E+00	3.04E-06			0.00E+00	0.00E+00	1.15E-09	1.15E-09	1.15E-03	2.56E-04	3.06E-04	2.26E-04	1.19E-04
0.00E+00	3.10E-06			0.00E+00	0.00E+00	1.17E-09	1.17E-09	1.17E-03	2.61E-04	3.12E-04	2.31E-04	1.21E-04
0.00E+00	3.16E-06			0.00E+00	0.00E+00	1.19E-09	1.19E-09	1.19E-03	2.66E-04	3.18E-04	2.35E-04	1.24E-04
0.00E+00	3.21E-06			0.00E+00	0.00E+00	1.22E-09	1.22E-09	1.22E-03	2.71E-04	3.24E-04	2.39E-04	1.26E-04
0.00E+00	3.24E-06			0.00E+00	0.00E+00	1.22E-09	1.22E-09	1.22E-03	2.73E-04	3.26E-04	2.41E-04	1.27E-04
0.00E+00	3.04E-06			0.00E+00	0.00E+00	1.15E-09	1.15E-09	1.15E-03	2.56E-04	3.06E-04	2.26E-04	1.19E-04
0.00E+00	3.19E-06			0.00E+00	0.00E+00	1.21E-09	1.21E-09	1.21E-03	2.69E-04	3.21E-04	2.37E-04	1.25E-04
0.00E+00	3.25E-06			0.00E+00	0.00E+00	1.23E-09	1.23E-09	1.23E-03	2.74E-04	3.27E-04	2.41E-04	1.27E-04
0.00E+00	3.30E-06			0.00E+00	0.00E+00	1.25E-09	1.25E-09	1.25E-03	2.78E-04	3.32E-04	2.46E-04	1.29E-04
0.00E+00	3.37E-06			0.00E+00	0.00E+00	1.27E-09	1.27E-09	1.27E-03	2.84E-04	3.39E-04	2.50E-04	1.32E-04
0.00E+00	3.42E-06			0.00E+00	0.00E+00	1.29E-09	1.29E-09	1.29E-03	2.89E-04	3.45E-04	2.55E-04	1.34E-04
0.00E+00	3.46E-06			0.00E+00	0.00E+00	1.31E-09	1.31E-09	1.31E-03	2.92E-04	3.49E-04	2.58E-04	1.36E-04
0.00E+00	3.40E-06			0.00E+00	0.00E+00	1.29E-09	1.29E-09	1.29E-03	2.87E-04	3.43E-04	2.53E-04	1.33E-04
0.00E+00	3.48E-06			0.00E+00	0.00E+00	1.32E-09	1.32E-09	1.32E-03	2.93E-04	3.50E-04	2.59E-04	1.36E-04
0.00E+00	3.50E-06			0.00E+00	0.00E+00	1.32E-09	1.32E-09	1.32E-03	2.95E-04	3.53E-04	2.61E-04	1.37E-04
0.00E+00	3.61E-06			0.00E+00	0.00E+00	1.37E-09	1.37E-09	1.37E-03	3.05E-04	3.64E-04	2.69E-04	1.42E-04
0.00E+00	3.67E-06			0.00E+00	0.00E+00	1.39E-09	1.39E-09	1.39E-03	3.09E-04	3.69E-04	2.73E-04	1.44E-04
0.00E+00	3.71E-06			0.00E+00	0.00E+00	1.40E-09	1.40E-09	1.40E-03	3.13E-04	3.74E-04	2.76E-04	1.45E-04
0.00E+00	3.62E-06			0.00E+00	0.00E+00	1.37E-09	1.37E-09	1.37E-03	3.05E-04	3.65E-04	2.70E-04	1.42E-04
0.00E+00	3.69E-06			0.00E+00	0.00E+00	1.40E-09	1.40E-09	1.40E-03	3.11E-04	3.72E-04	2.75E-04	1.45E-04
0.00E+00	3.77E-06			0.00E+00	0.00E+00	1.42E-09	1.42E-09	1.42E-03	3.17E-04	3.79E-04	2.80E-04	1.47E-04
0.00E+00	3.87E-06			0.00E+00	0.00E+00	1.46E-09	1.46E-09	1.46E-03	3.26E-04	3.90E-04	2.88E-04	1.52E-04
0.00E+00	3.87E-06			0.00E+00	0.00E+00	1.46E-09	1.46E-09	1.46E-03	3.26E-04	3.90E-04	2.88E-04	1.52E-04
0.00E+00	3.95E-06			0.00E+00	0.00E+00	1.49E-09	1.49E-09	1.49E-03	3.33E-04	3.98E-04	2.94E-04	1.55E-04
0.00E+00	4.03E-06			0.00E+00	0.00E+00	1.53E-09	1.53E-09	1.53E-03	3.40E-04	4.06E-04	3.00E-04	1.58E-04
0.00E+00	4.12E-06			0.00E+00	0.00E+00	1.56E-09	1.56E-09	1.56E-03	3.47E-04	4.14E-04	3.06E-04	1.61E-04
0.00E+00	4.20E-06			0.00E+00	0.00E+00	1.59E-09	1.59E-09	1.59E-03	3.54E-04	4.23E-04	3.12E-04	1.64E-04
0.00E+00	4.27E-06			0.00E+00	0.00E+00	1.61E-09	1.61E-09	1.61E-03	3.60E-04	4.30E-04	3.18E-04	1.67E-04
0.00E+00	4.37E-06			0.00E+00	0.00E+00	1.65E-09	1.65E-09	1.65E-03	3.68E-04	4.40E-04	3.25E-04	1.71E-04
0.00E+00	4.46E-06			0.00E+00	0.00E+00	1.69E-09	1.69E-09	1.69E-03	3.76E-04	4.49E-04	3.32E-04	1.75E-04
0.00E+00	4.67E-06			0.00E+00	0.00E+00	1.76E-09	1.76E-09	1.76E-03	3.93E-04	4.70E-04	3.47E-04	1.83E-04
0.00E+00	4.78E-06			0.00E+00	0.00E+00	1.81E-09	1.81E-09	1.81E-03	4.03E-04	4.81E-04	3.56E-04	1.87E-04
0.00E+00	4.89E-06			0.00E+00	0.00E+00	1.85E-09	1.85E-09	1.85E-03	4.12E-04	4.92E-04	3.64E-04	1.91E-04
0.00E+00	5.37E-06			0.00E+00	0.00E+00	2.03E-09	2.03E-09	2.03E-03	4.52E-04	5.40E-04	3.99E-04	2.10E-04
0.00E+00	5.53E-06			0.00E+00	0.00E+00	2.09E-09	2.09E-09	2.09E-03	4.66E-04	5.56E-04	4.11E-04	2.16E-04
0.00E+00	5.61E-06			0.00E+00	0.00E+00	2.12E-09	2.12E-09	2.12E-03	4.73E-04	5.65E-04	4.17E-04	2.20E-04
0.00E+00	5.04E-06			0.00E+00	0.00E+00	1.91E-09	1.91E-09	1.91E-03	4.25E-04	5.07E-04	3.75E-04	1.97E-04
0.00E+00	5.17E-06			0.00E+00	0.00E+00	1.95E-09	1.95E-09	1.95E-03	4.36E-04	5.21E-04	3.85E-04	2.02E-04
0.00E+00	5.30E-06			0.00E+00	0.00E+00	2.00E-09	2.00E-09	2.00E-03	4.47E-04	5.34E-04	3.94E-04	2.08E-04
0.00E+00	5.44E-06			0.00E+00	0.00E+00	2.06E-09	2.06E-09	2.06E-03	4.58E-04	5.48E-04	4.05E-04	2.13E-04
0.00E+00	5.88E-06			0.00E+00	0.00E+00	2.22E-09	2.22E-09	2.22E-03	4.95E-04	5.92E-04	4.37E-04	2.30E-04
0.00E+00	5.91E-06			0.00E+00	0.00E+00	2.24E-09	2.24E-09	2.24E-03	4.98E-04	5.95E-04	4.40E-04	2.32E-04
0.00E+00	6.32E-06			0.00E+00	0.00E+00	2.39E-09	2.39E-09	2.39E-03	5.32E-04	6.36E-04	4.70E-04	2.47E-04
0.00E+00	6.50E-06			0.00E+00	0.00E+00	2.46E-09	2.46E-09	2.46E-03	5.48E-04	6.55E-04	4.84E-04	2.55E-04
0.00E+00	5.83E-06			0.00E+00	0.00E+00	2.20E-09	2.20E-09	2.20E-03	4.92E-04	5.87E-04	4.34E-04	2.28E-04
0.00E+00	6.00E-06			0.00E+00	0.00E+00	2.27E-09	2.27E-09	2.27E-03	5.06E-04	6.04E-04	4.46E-04	2.35E-04
0.00E+00	6.17E-06			0.00E+00	0.00E+00	2.33E-09	2.33E-09	2.33E-03	5.20E-04	6.21E-04	4.59E-04	2.41E-04
0.00E+00	6.34E-06			0.00E+00	0.00E+00	2.40E-09	2.40E-09	2.40E-03	5.34E-04	6.38E-04	4.71E-04	2.48E-04
0.00E+00	6.71E-06			0.00E+00	0.00E+00	2.54E-09	2.54E-09	2.54E-03	5.66E-04	6.76E-04	4.99E-04	2.63E-04
0.00E+00	6.92E-06			0.00E+00	0.00E+00	2.62E-09	2.62E-09	2.62E-03	5.84E-04	6.97E-04	5.15E-04	2.71E-04
0.00E+00	7.52E-06			0.00E+00	0.00E+00	2.84E-09	2.84E-09	2.84E-03	6.34E-04	7.57E-04	5.59E-04	2.94E-04
0.00E+00	7.79E-06			0.00E+00	0.00E+00	2.94E-09	2.94E-09	2.94E-03	6.57E-04	7.84E-04	5.79E-04	3.05E-04
0.00E+00	7.17E-06			0.00E+00	0.00E+00	2.71E-09	2.71E-09	2.71E-03	6.04E-04	7.22E-04	5.33E-04	2.81E-04
0.00E+00	7.39E-06			0.00E+00	0.00E+00	2.79E-09	2.79E-09	2.79E-03	6.23E-04	7.44E-04	5.50E-04	2.89E-04
0.00E+00	7.88E-06			0.00E+00	0.00E+00	2.98E-09	2.98E-09	2.98E-03	6.64E-04	7.93E-04	5.86E-04	3.08E-04
0.00E+00	8.16E-06			0.00E+00	0.00E+00	3.08E-09	3.08E-09	3.08E-03	6.88E-04	8.22E-04	6.07E-04	3.20E-04
0.00E+00	8.45E-06			0.00E+00	0.00E+00	3.19E-09	3.19E-09	3.19E-03	7.12E-04	8.51E-04	6.29E-04	3.31E-04
0.00E+00	9.99E-06			0.00E+00	0.00E+00	3.78E-09	3.78E-09	3.78E-03	8.42E-04	1.01E-03	7.43E-04	3.91E-04
0.00E+00	1.04E-05			0.00E+00	0.00E+00	3.93E-09	3.93E-09	3.93E-03	8.77E-04	1.05E-03	7.74E-04	4.08E-04
0.00E+00	1.08E-05			0.00E+00	0.00E+00	4.10E-09	4.10E-09	4.10E-03	9.14E-04	1.09E-03	8.07E-04	4.25E-04
0.00E+00	1.13E-05			0.00E+00	0.00E+00	4.27E-09	4.27E-09	4.27E-03	9.51E-04	1.14E-03	8.39E-04	4.42E-04
0.00E+00	1.50E-05			0.00E+00	0.00E+00	5.68E-09	5.68E-09	5.68E-03	1.27E-03	1.51E-03	1.12E-03	5.88E-04
0.00E+00	4.03E-05			0.00E+00	0.00E+00	1.52E-08	1.52E-08	1.52E-02	3.40E-03	4.06E-03	3.00E-03	1.58E-03
0.00E+00	4.09E-05			0.00E+00	0.00E+00	1.55E-08	1.55E-08	1.55E-02	3.45E-03	4.12E-03	3.05E-03	1.60E-03
0.00E+00	3.85E-05			0.00E+00	0.00E+00	1.46E-08	1.46E-08	1.46E-02	3.25E-03	3.88E-03	2.87E-03	1.51E-03

Unique Identifier	X (UTM)	Y (UTM)	Demolition	Demolition - Hauling	Site Preparation	Grading/Excavation	Grading/Excavation - Hauling	Concrete - Garage - Trucks	Concrete - Garage - Trucks	Concrete - Podium 1 - Trucks	Concrete - Podium 2 - Trucks	Building Construction-1	Building Construction-1	Building Construction-1	Building Construction-2	Building Construction-2	Finishing/Painting-1	Finishing/Painting-1
			2026	2026	2026	2026	2026	2026	2027	2027	2028	2027	2028	2029	2028	2029	2028	2029
371411.013761284.01	371411.01	3761284.01	1.49E-05	3.08E-04	3.60E-05	4.65E-05	1.55E-03	1.39E-03	1.39E-03	1.39E-03	1.38E-03	1.21E-03	1.16E-03	1.12E-03	4.15E-04	3.99E-04	0.00E+00	0.00E+00
371421.013761284.01	371421.01	3761284.01	1.38E-05	2.85E-04	3.33E-05	4.31E-05	1.44E-03	1.29E-03	1.29E-03	1.29E-03	1.28E-03	1.12E-03	1.08E-03	1.04E-03	3.85E-04	3.70E-04	0.00E+00	0.00E+00
371431.013761284.01	371431.01	3761284.01	1.28E-05	2.64E-04	3.08E-05	3.98E-05	1.33E-03	1.19E-03	1.19E-03	1.19E-03	1.18E-03	1.04E-03	9.96E-04	9.57E-04	3.56E-04	3.42E-04	0.00E+00	0.00E+00
371381.013761299.01	371381.01	3761299.01	1.11E-05	2.28E-04	2.67E-05	3.45E-05	1.15E-03	1.03E-03	1.03E-03	1.03E-03	1.02E-03	9.00E-04	8.63E-04	8.29E-04	3.08E-04	2.96E-04	0.00E+00	0.00E+00
371391.013761294.01	371391.01	3761294.01	1.33E-05	2.74E-04	3.21E-05	4.15E-05	1.39E-03	1.24E-03	1.24E-03	1.24E-03	1.23E-03	1.08E-03	1.04E-03	9.96E-04	3.70E-04	3.56E-04	0.00E+00	0.00E+00
371401.013761294.01	371401.01	3761294.01	1.32E-05	2.72E-04	3.17E-05	4.10E-05	1.37E-03	1.23E-03	1.23E-03	1.23E-03	1.21E-03	1.07E-03	1.03E-03	9.86E-04	3.67E-04	3.52E-04	0.00E+00	0.00E+00
371411.013761294.01	371411.01	3761294.01	1.25E-05	2.57E-04	3.00E-05	3.88E-05	1.30E-03	1.16E-03	1.16E-03	1.16E-03	1.15E-03	1.01E-03	9.70E-04	9.32E-04	3.47E-04	3.33E-04	0.00E+00	0.00E+00
371421.013761294.01	371421.01	3761294.01	1.17E-05	2.42E-04	2.83E-05	3.66E-05	1.22E-03	1.09E-03	1.10E-03	1.10E-03	1.08E-03	9.54E-04	9.15E-04	8.79E-04	3.27E-04	3.14E-04	0.00E+00	0.00E+00
371431.013761294.01	371431.01	3761294.01	1.10E-05	2.26E-04	2.64E-05	3.41E-05	1.14E-03	1.02E-03	1.02E-03	1.02E-03	1.01E-03	8.90E-04	8.54E-04	8.20E-04	3.05E-04	2.93E-04	0.00E+00	0.00E+00
371361.013761309.01	371361.01	3761309.01	9.23E-06	1.90E-04	2.22E-05	2.87E-05	9.62E-04	8.58E-04	8.61E-04	8.61E-04	8.51E-04	7.50E-04	7.19E-04	6.91E-04	2.57E-04	2.47E-04	0.00E+00	0.00E+00
371371.013761304.01	371371.01	3761304.01	1.01E-05	2.08E-04	2.44E-05	3.15E-05	1.05E-03	9.40E-04	9.43E-04	9.43E-04	9.32E-04	8.21E-04	7.87E-04	7.56E-04	2.81E-04	2.70E-04	0.00E+00	0.00E+00
371381.013761304.01	371381.01	3761304.01	1.02E-05	2.09E-04	2.45E-05	3.16E-05	1.06E-03	9.45E-04	9.48E-04	9.48E-04	9.37E-04	8.25E-04	7.91E-04	7.60E-04	2.83E-04	2.71E-04	0.00E+00	0.00E+00
371391.013761304.01	371391.01	3761304.01	1.07E-05	2.20E-04	2.57E-05	3.32E-05	1.11E-03	9.91E-04	9.95E-04	9.95E-04	9.83E-04	8.66E-04	8.31E-04	7.98E-04	2.97E-04	2.85E-04	0.00E+00	0.00E+00
371401.013761304.01	371401.01	3761304.01	1.10E-05	2.26E-04	2.64E-05	3.41E-05	1.14E-03	1.02E-03	1.02E-03	1.02E-03	1.01E-03	8.90E-04	8.54E-04	8.20E-04	3.05E-04	2.93E-04	0.00E+00	0.00E+00
371411.013761304.01	371411.01	3761304.01	1.06E-05	2.18E-04	2.54E-05	3.29E-05	1.10E-03	9.82E-04	9.86E-04	9.86E-04	9.74E-04	8.58E-04	8.23E-04	7.90E-04	2.94E-04	2.82E-04	0.00E+00	0.00E+00
371421.013761303.01	371421.01	3761303.01	1.03E-05	2.11E-04	2.47E-05	3.19E-05	1.07E-03	9.53E-04	9.57E-04	9.57E-04	9.45E-04	8.33E-04	7.99E-04	7.67E-04	2.85E-04	2.74E-04	0.00E+00	0.00E+00
371431.013761304.01	371431.01	3761304.01	9.54E-06	1.97E-04	2.30E-05	2.97E-05	9.93E-04	8.87E-04	8.90E-04	8.90E-04	8.79E-04	7.75E-04	7.43E-04	7.13E-04	2.65E-04	2.55E-04	0.00E+00	0.00E+00
371361.013761314.01	371361.01	3761314.01	8.33E-06	1.72E-04	2.01E-05	2.59E-05	8.68E-04	7.75E-04	7.78E-04	7.78E-04	7.68E-04	6.77E-04	6.49E-04	6.23E-04	2.32E-04	2.23E-04	0.00E+00	0.00E+00
371371.013761314.01	371371.01	3761314.01	8.38E-06	1.73E-04	2.02E-05	2.61E-05	8.73E-04	7.79E-04	7.82E-04	7.82E-04	7.73E-04	6.81E-04	6.53E-04	6.27E-04	2.33E-04	2.24E-04	0.00E+00	0.00E+00
371381.013761314.01	371381.01	3761314.01	8.60E-06	1.77E-04	2.07E-05	2.68E-05	8.96E-04	8.00E-04	8.03E-04	8.03E-04	7.93E-04	6.99E-04	6.70E-04	6.43E-04	2.39E-04	2.30E-04	0.00E+00	0.00E+00
371391.013761314.01	371391.01	3761314.01	9.06E-06	1.87E-04	2.18E-05	2.82E-05	9.43E-04	8.42E-04	8.45E-04	8.45E-04	8.35E-04	7.36E-04	7.05E-04	6.77E-04	2.52E-04	2.42E-04	0.00E+00	0.00E+00
371431.013761314.01	371431.01	3761314.01	8.16E-06	1.68E-04	1.97E-05	2.54E-05	8.50E-04	7.59E-04	7.61E-04	7.61E-04	7.52E-04	6.63E-04	6.35E-04	6.10E-04	2.27E-04	2.18E-04	0.00E+00	0.00E+00
371371.013761324.01	371371.01	3761324.01	6.97E-06	1.44E-04	1.68E-05	2.17E-05	7.26E-04	6.48E-04	6.51E-04	6.51E-04	6.43E-04	5.66E-04	5.43E-04	5.22E-04	1.94E-04	1.86E-04	0.00E+00	0.00E+00
371381.013761324.01	371381.01	3761324.01	7.24E-06	1.49E-04	1.74E-05	2.25E-05	7.54E-04	6.73E-04	6.76E-04	6.76E-04	6.68E-04	5.88E-04	5.64E-04	5.42E-04	2.01E-04	1.93E-04	0.00E+00	0.00E+00
371391.013761324.01	371391.01	3761324.01	7.57E-06	1.56E-04	1.82E-05	2.36E-05	7.88E-04	7.04E-04	7.06E-04	7.06E-04	6.98E-04	6.15E-04	5.90E-04	5.66E-04	2.11E-04	2.02E-04	0.00E+00	0.00E+00
371401.013761324.01	371401.01	3761324.01	7.44E-06	1.53E-04	1.79E-05	2.32E-05	7.75E-04	6.92E-04	6.94E-04	6.94E-04	6.86E-04	6.04E-04	5.80E-04	5.57E-04	2.07E-04	1.99E-04	0.00E+00	0.00E+00
371421.013761324.01	371421.01	3761324.01	7.13E-06	1.47E-04	1.72E-05	2.22E-05	7.43E-04	6.63E-04	6.66E-04	6.66E-04	6.58E-04	5.79E-04	5.56E-04	5.34E-04	1.98E-04	1.91E-04	0.00E+00	0.00E+00
371431.013761324.01	371431.01	3761324.01	6.96E-06	1.43E-04	1.68E-05	2.17E-05	7.25E-04	6.47E-04	6.49E-04	6.49E-04	6.41E-04	5.65E-04	5.42E-04	5.20E-04	1.94E-04	1.86E-04	0.00E+00	0.00E+00
371391.013761334.01	371391.01	3761334.01	6.28E-06	1.29E-04	1.51E-05	1.96E-05	6.54E-04	5.84E-04	5.86E-04	5.86E-04	5.79E-04	5.10E-04	4.89E-04	4.70E-04	1.75E-04	1.68E-04	0.00E+00	0.00E+00
371401.013761334.01	371401.01	3761334.01	6.35E-06	1.31E-04	1.53E-05	1.98E-05	6.61E-04	5.91E-04	5.93E-04	5.93E-04	5.86E-04	5.16E-04	4.95E-04	4.75E-04	1.77E-04	1.70E-04	0.00E+00	0.00E+00
371411.013761334.01	371411.01	3761334.01	6.37E-06	1.31E-04	1.53E-05	1.98E-05	6.63E-04	5.92E-04	5.94E-04	5.94E-04	5.87E-04	5.17E-04	4.96E-04	4.76E-04	1.77E-04	1.70E-04	0.00E+00	0.00E+00
371421.013761334.01	371421.01	3761334.01	6.33E-06	1.31E-04	1.53E-05	1.97E-05	6.60E-04	5.89E-04	5.91E-04	5.91E-04	5.84E-04	5.14E-04	4.93E-04	4.74E-04	1.76E-04	1.69E-04	0.00E+00	0.00E+00
371431.013761334.01	371431.01	3761334.01	6.25E-06	1.29E-04	1.51E-05	1.95E-05	6.51E-04	5.81E-04	5.83E-04	5.83E-04	5.76E-04	5.08E-04	4.87E-04	4.68E-04	1.74E-04	1.67E-04	0.00E+00	0.00E+00
371401.013761344.01	371401.01	3761344.01	5.52E-06	1.14E-04	1.33E-05	1.72E-05	5.75E-04	5.13E-04	5.15E-04	5.15E-04	5.09E-04	4.48E-04	4.30E-04	4.13E-04	1.53E-04	1.47E-04	0.00E+00	0.00E+00
371411.013761344.01	371411.01	3761344.01	5.60E-06	1.15E-04	1.35E-05	1.74E-05	5.83E-04	5.21E-04	5.23E-04	5.23E-04	5.16E-04	4.55E-04	4.36E-04	4.19E-04	1.56E-04	1.50E-04	0.00E+00	0.00E+00
371421.013761344.01	371421.01	3761344.01	5.63E-06	1.16E-04	1.36E-05	1.75E-05	5.86E-04	5.23E-04	5.25E-04	5.25E-04	5.19E-04	4.57E-04	4.38E-04	4.21E-04	1.57E-04	1.50E-04	0.00E+00	0.00E+00
371431.013761344.01	371431.01	3761344.01	5.62E-06	1.16E-04	1.35E-05	1.75E-05	5.86E-04	5.23E-04	5.25E-04	5.25E-04	5.19E-04	4.57E-04	4.38E-04	4.21E-04	1.56E-04	1.50E-04	0.00E+00	0.00E+00
371421.013761354.01	371421.01	3761354.01	5.02E-06	1.03E-04	1.21E-05	1.56E-05	5.23E-04	4.67E-04	4.69E-04	4.69E-04	4.63E-04	4.08E-04	3.91E-04	3.76E-04	1.40E-04	1.34E-04	0.00E+00	0.00E+00
371431.013761354.01	371431.01	3761354.01	5.08E-06	1.05E-04	1.22E-05	1.58E-05	5.29E-04	4.72E-04	4.74E-04	4.74E-04	4.68E-04	4.12E-04	3.95E-04	3.80E-04	1.41E-04	1.36E-04	0.00E+00	0.00E+00
371528.013761323.01	371528.01	3761323.01	5.61E-06	1.16E-04	1.35E-05	1.75E-05	5.84E-04	5.21E-04	5.23E-04	5.23E-04	5.17E-04	4.55E-04	4.37E-04	4.19E-04	1.56E-04	1.50E-04	0.00E+00	0.00E+00
371538.013761325.01	371538.01	3761325.01	5.61E-06	1.16E-04	1.35E-05	1.75E-05	5.85E-04	5.22E-04	5.24E-04	5.24E-04	5.18E-04	4.56E-04	4.37E-04	4.20E-04	1.56E-04	1.50E-04	0.00E+00	0.00E+00
371528.013761332.01	371528.01	3761332.01	5.30E-06	1.09E-04	1.28E-05	1.65E-05	5.52E-04	4.92E-04	4.94E-04	4.94E-04	4.88E-04	4.30E-04	4.13E-04	3.96E-04	1.47E-04	1.41E-04	0.00E+00	0.00E+00
371538.013761332.01	371538.01	3761332.01	5.32E-06	1.10E-04	1.28E-05	1.66E-05	5.54E-04	4.95E-04	4.96E-04	4.96E-04	4.90E-04	4.32E-04	4.14E-04	3.98E-04	1.48E-04	1.42E-04	0.00E+00	0.00E+00
371547.013761334.01	371547.01	3761334.01	5.34E-06	1.10E-04	1.29E-05	1.66E-05	5.56E-04	4.97E-04	4.98E-04	4.98E-04	4.93E-04	4.34E-04	4.16E-04	4.00E-04	1.49E-04	1.43E-04	0.00E+00	0.00E+00
371523.013761342.01	371523.01	3761342.01	5.05E-06	1.04E-04	1.22E-05	1.57E-05	5.26E-04	4.69E-04	4.71E-04	4.71E-04	4.65E-04	4.10E-04	3.93E-04	3.78E-04	1.40E-04	1.35E-04	0.00E+00	0.00E+00
371528.013761342.01	371528.01	3761342.01	4.94E-06	1.02E-04	1.19E-05	1.54E-05	5.15E-04	4.60E-04	4.61E-04	4.61E-04	4.56E-04	4.01E-04	3.85E-04	3.70E-04	1.38E-04	1.32E-04	0.00E+00	0.00E+00
371538.013761342.01	371538.01	3761342.01	4.95E-06	1.02E-04	1.19E-05	1.54E-05	5.16E-04	4.61E-04	4.62E-04	4.62E-04	4.57E-04	4.02E-04	3.86E-04	3.70E-04	1.38E-04	1.32E-04	0.00E+00	0.00E+00
371546.013761342.01	371546.01	3761342.01	5.01E-06	1.03E-04	1.21E-05	1.56E-05	5.21E-04	4.66E-04	4.67E-04	4.67E-04	4.62E-04	4.07E-04	3.90E-04	3.75E-04	1.39E-04	1.34E-04	0.00E+00	0.00E+00
371520.013761352.01	371520.01	3761352.01	4.66E-06	9.60E-05	1.12E-05	1.45E-05	4.85E-04	4.33E-04	4.35E-04	4.35E-04	4.29E-04	3.78E-04	3.63E-04	3.48E-04	1.30E-04	1.24E-04	0.00E+00	0.00E+00
371528.013761352.01	371528.01	3761352.01	4.65E-06	9.58E-05	1.12E-05	1.45E-05	4.84E-04	4.32E-04	4.34E-04	4.34E-04	4.29E-04	3.78E-04	3.62E-04	3.48E-04	1.29E-04	1.24E-04	0.00E+00	0.00E+00
371538.013761352.01	371538.01	3761352.01	4.67E-06	9.61E-05	1.12E-05	1.45E-05	4.86E-04	4.34E-04	4.35E-04	4.35E-04	4.30E-04	3.79E-04	3.63E-04	3.49E-04	1.30E-04	1.25E-04	0.00E+00	0.00E+00
371548.013761352.01	371548.01	3761352.01	4.71E-06	9.71E-05	1.14E-05	1.47E-05	4.91E-04	4.38E-04	4.40E-04	4.40E-04	4.35E-04	3.83E-04	3.67E-04	3.53E-04	1.31E-04	1.26E-04	0.00E+00	0.00E+00
371518.013761362.01	371518.01	3761362.01	4.47E-06	9.21E-05	1.08E-05	1.39E-05	4.66E-04	4.16E-04	4.17E-04	4.17E-04	4.12E-04	3.63E-04	3.48E-04	3.34E-04	1.24E-04	1.19E-04	0.00E+00	0.00E+00
371528.013761362.01	371528.01	3761362.01	4.45E-06	9.18E-05	1.07E-05	1.39E-05	4.64E-04	4.14E-04	4.16E-04	4.16E-04	4.11E-04	3.62E-04	3.47E-04	3.33E-04	1.24E-04	1.19E-04	0.00E+00	0.00E+00
371538.013761362.01	371538.01	3761362.01	4.47E-06	9.21E-05	1.08E-05	1.39E-05	4.65E-04	4.15E-04	4.17E-04	4.17E-04	4.12E-04	3.63E-04	3.48E-04	3.34E-04	1.24E-04	1.19E-04	0.00E+00	0.00E+00
371548.013761362.01	371548.01	3761362.01	4.47E-06	9.22E-05	1.08E-05	1.39E-05	4.66E-04	4.16E-04	4.17E-04	4.17E-04	4.12E-04	3.63E-04	3.48E-04	3.35E-04	1.24E-04	1.19E-04	0.00E+00	0.00E+00
371558.013761362.01	371558.01	3761362.01	4.51E-06	9.30E-05	1.09E-05	1.41E-05	4.70E-04	4.20E-04	4.21E-04	4.21E-04	4.16E-04	3.67E-04	3.52E-04	3.38E-04	1.26E-04	1.21E-04	0.00E+00	0.00E+00
371518.013761372.01	371518.01	3761372.01	4.23E-06	8.72E-05	1.02E-05	1.32E-05	4.41E-04	3.93E-04	3.95E-04	3.95E-04	3.90E-04	3.44E-04	3.29E-04	3.16E-04	1.18E-04	1.13E-04	0.00E+00	0.00E+00
371528.013761372.01	371528.01	3761372.01	4.23E-06	8.71E-05	1.02E-05	1.32E-05	4.40E-04	3.93E-04	3.95E-04	3.95E-04	3.90E-04	3.43E-04	3.29E-04	3.16E-04	1.18E-04	1.13E-04	0.00E+00	0.00E+00
371538.013761372.01	371538.01	3761372.01	4.24E-06	8.73E-05	1.02E-05	1.32E-05	4.41E-04	3.94E-04	3.95E-04	3.95E-04	3.90E-04	3.44E-04	3.30E-04	3.17E-04	1.18E-04	1.13E-04	0.00E+00	0.00E+00
371548.013761372.01	371548.01	3761372.01	4.25E-06	8.76E-05	1.02E-05	1.32E-05	4.43E-04	3.95E-04	3.97E-04	3.97E-04	3.92E-04	3.45E-04	3.31E-04	3.18E-04	1.18E-04	1.14E-04	0.00E+00	0.00E+00
371558.013761372.01	371558.01	3761372.01	4.27E-06	8.80E-05	1.03E-05	1.33E-05	4.45E-04	3.97E-04	3.99E-04	3.99E-04	3.94E-04	3.47E-04	3.33E-04	3.19E-04	1.19E-04	1.14E-04	0.00E+00	0.00E+00
371568.013761372.01	371568.01	3761372.01	4.27E-06	8.79E-05	1.03E-05	1.33E-05	4.44E-04	3.97E-04	3.98E-04	3.98E-04	3.93E-04	3.47E-04	3.32E-04	3.19E-04	1.19E-04	1.14E-04	0.00E+00	0.00E+00
371538.013761382.01	371538.01	3761382.01	3.98E-06	8.19E-05	9.58E-06	1.24E-05	4.14E-04	3.70E-04	3.71E-04	3.71E-04	3.67E-04	3.23E-04	3.10E-04	2.97E-04	1.11E-04	1.06E-04	0.00E+00	0.00E+00
371548.013761382.01	371548.01	3761382.01	4.00E-06	8.24E-05	9.63E-06	1.24E-05	4.16E-04	3.72E-04	3.73E-04	3.73E-04	3.69E-04	3.25E-04	3.11E-04	2.99E-04	1.11E-04	1.07E-04	0.00E+00	0.00E+00
371558.013761382.01	371558.01	3761382.01	4.03E-06	8.30E-05	9.71E-06	1.25E-05	4.20E-04	3.75E-04	3.76E-04	3.76E-04	3.71E-04	3.27E-04	3.14E-04	3.01E-04	1.12E-04	1.08E-04	0.00E+00	0.00E+00
371568.013761382.01	371568.01	3761382.01	4.02E-06	8.29E-05	9.69E-06	1.25E-05	4.19E-04	3.74E-04	3.75E-04	3.75E-04	3.71E-04	3.27E-04	3.13E-04	3.01E-04	1.12E-04	1.07E-04	0.00E+00	0.00E+00
371629.013761398.01	371629.01	3761398.01	4.22E-06	8.69E-05	1.02E-05	1.31E-05	4.39E-04	3.92E-04	3.93E-04	3.93E-04	3.89E-04	3.42E-04	3.28E-04	3.15E-04	1.17E-04	1.13E-04	0.00E+00	0.00E+00
371639.013761398.01	371639.01	3761398.01	4.38E-06	9.02E-05	1.05E-05	1.36E-05	4.56E-04	4.07E-04	4.08E-04	4.08E-04	4.03E-04	3.55E-04	3.41E-04	3.27E-04	1.22E-04	1.17E-04	0.00E+00	0.00E+00
371639.013761408.01	371639.01	3761408.01	4.01E-06	8.26E-05	9.65E-06	1.25E-05	4.17E-04	3.73E-04	3.74E-04	3.74E-04	3.69E-04	3.25E-04	3.12E-04	3.00E-04	1.11E-04	1.07E-04	0.00E+00	0.00E+00
371649.013761408.01	371649.01	3761408.01	4.15E-06	8.55E-05	1.00E-05	1.29E-05	4.32E-04	3.86E-04	3.87E-04	3.87E-04	3.83E-04	3.37E-04	3.23E-04	3.10E-04	1.15E-04	1.11E-04	0.00E+00	0.00E+00
371659.013761408.01	371659.01	3761408.01	4.31E-06	8.88E-05	1.04E-05	1.34E-05	4.49E-04	4.01E-04	4.02E-04	4.02E-04	3.97E-04	3.50E-04	3.36E-04	3.22E-04	1.20E-04	1.15E-04	0.00E+00	0.00E+00
371639.013761418.01	371639.01	3761418.01	3.72E-06	7.66E-05	8.95E-06	1.16E-05	3.87E-04	3.46E-04	3.47E-04	3.47E-04	3.43E-04	3.02E-04	2.89E-04	2.78E-04	1.03E-04	9.93E-05	0.00E+00	0.00E+00
371649.013761418.01	371649.01	3761418.01	3.83E-06	7.89E-05	9.22E-06	1.19E-05	3.99E-04	3.56E-04	3.57E-04	3.57E-04	3.53E-04	3.11E-04	2.98E-04	2.86E-04	1.07E-04	1.02E-04	0.00E+00	0.00E+00
371659.013761418.01	371659.01	3761418.01	3.96E-06	8.16E-05	9.54E-06	1.23E-05	4.13E-04	3.68E-04	3.70E-04	3.70E-04	3.65E-04	3.22E-04	3.09E-04	2.96E-04	1.10E-04	1.06E-04	0.00E+00	0.00E+00
371669.013761418.01	371669.01	3761418.01	4.10E-06	8.46E-05	9.88E-06	1.28E-05	4.27E-04	3.82E-04	3.83E-04	3.83E-04	3.78E-04	3.33E-04	3.20E-04	3.07E-04	1.14E-04	1.10E-04	0.00E+00	0.00E+00
371679.013761418.01	371679.01	3761418.01	4.26E-06	8.77E-05	1.03E-05	1.33E-05	4.43E-04	3.96E-04	3.97E-04	3.97E-04	3.93E-04	3.46E-04	3.32E-04	3.18E-04	1.18E-04	1.14E-04	0.00E+00	0.00E+00
371639.013761428.01	371639.01	3761428.01	3.47E-06	7.16E-05	8.37E-06	1.08E-05	3.62E-04	3.23E-04	3.24E-04	3.24E-04	3.20E-04	2.82E-04	2.71E-04	2.60E-04	9.66E-05	9.28E-05	0.00E+00	0.00E+00
371649.013761428.01	371649.01	3761428.01	3.56E-06	7.34E-05	8.58E-06	1.11E-05	3.71E-04	3.31E-04	3.32E-04	3.32E-04	3.28E-04	2.89E-04	2.77E-04	2.66E-04	9.90E-05	9.51E-05	0.00E+00	0.00E+00
371669.013761428.01	371669.01	3761428.01	3.78E-06	7.79E-05	9.11E-06	1.18E-05	3.94E-04	3.52E-04	3.53E-04	3.53E-04	3.49E-04	3.07E-04	2.94E-04	2.83E-04	1.05E-04	1.01E-04	0.00E+00	0.00E+00
371679.013761428.01	371679.01	3761428.01	3.91E-06	8.06E-05	9.42E-06	1.22E-05	4.07E-04	3.64E-04	3.65E-04	3.65E-04	3.61E-04	3.18E-04	3.05E-04	2.93E-04	1.09E-04	1.05E-04	0.00E+00	0.00E+00
371649.013761438.01	371649.01	3761438.01	3.34E-06	6.87E-05	8.04E-06	1.04E-05	3.47E-04	3.10E-04	3.11E-04	3.11E-04	3.08E-04	2.71E-04	2.60E-04	2.50E-04	9.28E-05	8.91E-05	0.00E+00	0.00E+00
371669.013761438.01	371669.01	3761438.01	3.52E-06	7.24E-05	8.47E-06	1.09E-05	3.66E-04	3.27E-04	3.28E-04	3.28E-04	3.24E-04	2.86E-04	2.74E-04	2.63E-04	9.78E-05	9.39E-05	0.00E+00	0.00E+00
371649.013761448.01	371649.01	3761448.01	3.13E-06	6.46E-05	7.55E-06	9.76E-06	3.26E-04	2.91E-04	2.92E-04	2.92E-04	2.89E-04	2.55E-04	2.44E-04	2.34E-04	8.72E-05	8.37E-05	0.00E+00	0.00E+00
371659.013761448.01	371659.01	3761448.01	3.21E-06	6.61E-05	7.73E-06	9.99E-06	3.34E-04	2.98E-04	2.99E-04	2.99E-04	2.96E-04	2.61E-04	2.50E-04	2.40E-04	8.93E-05	8.57E-05	0.00E+00	0.00E+00
371669.013761448.01	371669.01	3761448.01	3.29E-06	6.79E-05	7.94E-06	1.03E-05	3.43E-04	3.06E-04	3.07E-04	3.07E-04	3.04E-04	2.68E-04	2.57E-04	2.46E-04	9.16E-05	8.80E-05	0.00E+00	0.00E+00
371659.013761458.01	371659.01	3761458.01	3.03E-06	6.23E-05	7.29E-06	9.42E-06	3.15E-04	2.81E-04	2.82E-04	2.82E-04	2.79E-04	2.46E-04	2.36E-04	2.26E-04	8.41E-05	8.08E-05	0.00E+00	0.00E+00
371738.013761389.01	371738.01	3761389.01	8.32E-06	1.71E-04	2.00E-05	2.59E-05	8.67E-04	7.74E-04	7.77E-04	7.77E-04	7.67E-04	6.76E-04	6.48E-04	6.22E-04	2.31E-04	2.22E-04	0.00E+00	0.00E+00
371730.013761399.01	371730.01	3761399.01	6.72E-06	1.38E-04	1.62E-05	2.09E-05	6.99E-04	6.24E-04	6.27E-04	6.27E-04	6.19E-04	5.45E-04	5.23E-04	5.02E-04	1.87E-04	1.79E-04	0.00E+00	0.00E+00
371738.013761399.01	371738.01	3761399.01	7.04E-06	1.45E-04	1.70E-05	2.19E-05	7.34E-04	6.55E-04	6.57E-04	6.57E-04	6.49E-04	5.72E-04	5.49E-04	5.27E-04	1.96E-04	1.88E-04	0.00E+00	0.00E+00
371748.013761399.01	371748.01	3761399.01	7.53E-06	1.55E-04	1.81E-05	2.34E-05	7.84E-04	7.00E-04	7.02E-04	7.02E-04	6.94E-04	6.11E-04	5.86E-04	5.63E-04	2.09E-04	2.01E-04	0.00E+00	0.00E+00
371721.013761411.01

Finishing/Painting-2	Paving			Child Risk					Overlapping Phases - Maximum GLC			
2029	2029			3rd Trimester	0<2	2<16	Total	per million	2026	2027	2028	2029
0.00E+00	3.97E-05			0.00E+00	0.00E+00	1.50E-08	1.50E-08	1.50E-02	3.35E-03	4.00E-03	2.95E-03	1.56E-03
0.00E+00	3.68E-05			0.00E+00	0.00E+00	1.39E-08	1.39E-08	1.39E-02	3.10E-03	3.71E-03	2.74E-03	1.44E-03
0.00E+00	3.40E-05			0.00E+00	0.00E+00	1.29E-08	1.29E-08	1.29E-02	2.87E-03	3.43E-03	2.53E-03	1.33E-03
0.00E+00	2.95E-05			0.00E+00	0.00E+00	1.11E-08	1.11E-08	1.11E-02	2.49E-03	2.97E-03	2.19E-03	1.15E-03
0.00E+00	3.54E-05			0.00E+00	0.00E+00	1.34E-08	1.34E-08	1.34E-02	2.99E-03	3.57E-03	2.64E-03	1.39E-03
0.00E+00	3.51E-05			0.00E+00	0.00E+00	1.33E-08	1.33E-08	1.33E-02	2.96E-03	3.53E-03	2.61E-03	1.37E-03
0.00E+00	3.31E-05			0.00E+00	0.00E+00	1.25E-08	1.25E-08	1.25E-02	2.79E-03	3.34E-03	2.47E-03	1.30E-03
0.00E+00	3.13E-05			0.00E+00	0.00E+00	1.18E-08	1.18E-08	1.18E-02	2.63E-03	3.15E-03	2.32E-03	1.22E-03
0.00E+00	2.92E-05			0.00E+00	0.00E+00	1.10E-08	1.10E-08	1.10E-02	2.46E-03	2.94E-03	2.17E-03	1.14E-03
0.00E+00	2.46E-05			0.00E+00	0.00E+00	9.28E-09	9.28E-09	9.28E-03	2.07E-03	2.47E-03	1.83E-03	9.62E-04
0.00E+00	2.69E-05			0.00E+00	0.00E+00	1.02E-08	1.02E-08	1.02E-02	2.27E-03	2.71E-03	2.00E-03	1.05E-03
0.00E+00	2.70E-05			0.00E+00	0.00E+00	1.02E-08	1.02E-08	1.02E-02	2.28E-03	2.72E-03	2.01E-03	1.06E-03
0.00E+00	2.84E-05			0.00E+00	0.00E+00	1.07E-08	1.07E-08	1.07E-02	2.39E-03	2.86E-03	2.11E-03	1.11E-03
0.00E+00	2.92E-05			0.00E+00	0.00E+00	1.10E-08	1.10E-08	1.10E-02	2.46E-03	2.94E-03	2.17E-03	1.14E-03
0.00E+00	2.81E-05			0.00E+00	0.00E+00	1.06E-08	1.06E-08	1.06E-02	2.37E-03	2.83E-03	2.09E-03	1.10E-03
0.00E+00	2.73E-05			0.00E+00	0.00E+00	1.03E-08	1.03E-08	1.03E-02	2.30E-03	2.75E-03	2.03E-03	1.07E-03
0.00E+00	2.54E-05			0.00E+00	0.00E+00	9.59E-09	9.59E-09	9.59E-03	2.14E-03	2.55E-03	1.89E-03	9.94E-04
0.00E+00	2.22E-05			0.00E+00	0.00E+00	8.38E-09	8.38E-09	8.38E-03	1.87E-03	2.23E-03	1.65E-03	8.68E-04
0.00E+00	2.23E-05			0.00E+00	0.00E+00	8.43E-09	8.43E-09	8.43E-03	1.88E-03	2.25E-03	1.66E-03	8.73E-04
0.00E+00	2.29E-05			0.00E+00	0.00E+00	8.65E-09	8.65E-09	8.65E-03	1.93E-03	2.30E-03	1.70E-03	8.96E-04
0.00E+00	2.41E-05			0.00E+00	0.00E+00	9.11E-09	9.11E-09	9.11E-03	2.03E-03	2.43E-03	1.79E-03	9.43E-04
0.00E+00	2.17E-05			0.00E+00	0.00E+00	8.20E-09	8.20E-09	8.20E-03	1.83E-03	2.19E-03	1.61E-03	8.50E-04
0.00E+00	1.85E-05			0.00E+00	0.00E+00	7.01E-09	7.01E-09	7.01E-03	1.56E-03	1.87E-03	1.38E-03	7.26E-04
0.00E+00	1.93E-05			0.00E+00	0.00E+00	7.28E-09	7.28E-09	7.28E-03	1.62E-03	1.94E-03	1.43E-03	7.54E-04
0.00E+00	2.01E-05			0.00E+00	0.00E+00	7.61E-09	7.61E-09	7.61E-03	1.70E-03	2.03E-03	1.50E-03	7.89E-04
0.00E+00	1.98E-05			0.00E+00	0.00E+00	7.48E-09	7.48E-09	7.48E-03	1.67E-03	1.99E-03	1.47E-03	7.75E-04
0.00E+00	1.90E-05			0.00E+00	0.00E+00	7.17E-09	7.17E-09	7.17E-03	1.60E-03	1.91E-03	1.41E-03	7.43E-04
0.00E+00	1.85E-05			0.00E+00	0.00E+00	7.00E-09	7.00E-09	7.00E-03	1.56E-03	1.86E-03	1.38E-03	7.25E-04
0.00E+00	1.67E-05			0.00E+00	0.00E+00	6.32E-09	6.32E-09	6.32E-03	1.41E-03	1.68E-03	1.24E-03	6.54E-04
0.00E+00	1.69E-05			0.00E+00	0.00E+00	6.39E-09	6.39E-09	6.39E-03	1.42E-03	1.70E-03	1.26E-03	6.62E-04
0.00E+00	1.69E-05			0.00E+00	0.00E+00	6.40E-09	6.40E-09	6.40E-03	1.43E-03	1.70E-03	1.26E-03	6.63E-04
0.00E+00	1.69E-05			0.00E+00	0.00E+00	6.37E-09	6.37E-09	6.37E-03	1.42E-03	1.70E-03	1.25E-03	6.60E-04
0.00E+00	1.66E-05			0.00E+00	0.00E+00	6.29E-09	6.29E-09	6.29E-03	1.40E-03	1.67E-03	1.24E-03	6.51E-04
0.00E+00	1.47E-05			0.00E+00	0.00E+00	5.55E-09	5.55E-09	5.55E-03	1.24E-03	1.48E-03	1.09E-03	5.75E-04
0.00E+00	1.49E-05			0.00E+00	0.00E+00	5.63E-09	5.63E-09	5.63E-03	1.26E-03	1.50E-03	1.11E-03	5.84E-04
0.00E+00	1.50E-05			0.00E+00	0.00E+00	5.66E-09	5.66E-09	5.66E-03	1.26E-03	1.51E-03	1.11E-03	5.86E-04
0.00E+00	1.50E-05			0.00E+00	0.00E+00	5.66E-09	5.66E-09	5.66E-03	1.26E-03	1.51E-03	1.11E-03	5.86E-04
0.00E+00	1.34E-05			0.00E+00	0.00E+00	5.05E-09	5.05E-09	5.05E-03	1.13E-03	1.34E-03	9.94E-04	5.23E-04
0.00E+00	1.35E-05			0.00E+00	0.00E+00	5.11E-09	5.11E-09	5.11E-03	1.14E-03	1.36E-03	1.00E-03	5.29E-04
0.00E+00	1.49E-05			0.00E+00	0.00E+00	5.64E-09	5.64E-09	5.64E-03	1.26E-03	1.50E-03	1.11E-03	5.84E-04
0.00E+00	1.49E-05			0.00E+00	0.00E+00	5.65E-09	5.65E-09	5.65E-03	1.26E-03	1.50E-03	1.11E-03	5.85E-04
0.00E+00	1.41E-05			0.00E+00	0.00E+00	5.33E-09	5.33E-09	5.33E-03	1.19E-03	1.42E-03	1.05E-03	5.52E-04
0.00E+00	1.41E-05			0.00E+00	0.00E+00	5.35E-09	5.35E-09	5.35E-03	1.19E-03	1.42E-03	1.05E-03	5.54E-04
0.00E+00	1.42E-05			0.00E+00	0.00E+00	5.37E-09	5.37E-09	5.37E-03	1.20E-03	1.43E-03	1.06E-03	5.57E-04
0.00E+00	1.34E-05			0.00E+00	0.00E+00	5.08E-09	5.08E-09	5.08E-03	1.13E-03	1.35E-03	9.99E-04	5.26E-04
0.00E+00	1.32E-05			0.00E+00	0.00E+00	4.97E-09	4.97E-09	4.97E-03	1.11E-03	1.32E-03	9.78E-04	5.15E-04
0.00E+00	1.32E-05			0.00E+00	0.00E+00	4.98E-09	4.98E-09	4.98E-03	1.11E-03	1.33E-03	9.80E-04	5.16E-04
0.00E+00	1.33E-05			0.00E+00	0.00E+00	5.04E-09	5.04E-09	5.04E-03	1.12E-03	1.34E-03	9.91E-04	5.22E-04
0.00E+00	1.24E-05			0.00E+00	0.00E+00	4.68E-09	4.68E-09	4.68E-03	1.04E-03	1.25E-03	9.22E-04	4.85E-04
0.00E+00	1.24E-05			0.00E+00	0.00E+00	4.68E-09	4.68E-09	4.68E-03	1.04E-03	1.25E-03	9.20E-04	4.84E-04
0.00E+00	1.24E-05			0.00E+00	0.00E+00	4.69E-09	4.69E-09	4.69E-03	1.05E-03	1.25E-03	9.23E-04	4.86E-04
0.00E+00	1.25E-05			0.00E+00	0.00E+00	4.74E-09	4.74E-09	4.74E-03	1.06E-03	1.26E-03	9.33E-04	4.91E-04
0.00E+00	1.19E-05			0.00E+00	0.00E+00	4.50E-09	4.50E-09	4.50E-03	1.00E-03	1.20E-03	8.85E-04	4.66E-04
0.00E+00	1.19E-05			0.00E+00	0.00E+00	4.48E-09	4.48E-09	4.48E-03	9.99E-04	1.19E-03	8.82E-04	4.64E-04
0.00E+00	1.19E-05			0.00E+00	0.00E+00	4.49E-09	4.49E-09	4.49E-03	1.00E-03	1.20E-03	8.84E-04	4.66E-04
0.00E+00	1.19E-05			0.00E+00	0.00E+00	4.50E-09	4.50E-09	4.50E-03	1.00E-03	1.20E-03	8.85E-04	4.66E-04
0.00E+00	1.20E-05			0.00E+00	0.00E+00	4.54E-09	4.54E-09	4.54E-03	1.01E-03	1.21E-03	8.93E-04	4.70E-04
0.00E+00	1.13E-05			0.00E+00	0.00E+00	4.25E-09	4.25E-09	4.25E-03	9.48E-04	1.13E-03	8.37E-04	4.41E-04
0.00E+00	1.12E-05			0.00E+00	0.00E+00	4.25E-09	4.25E-09	4.25E-03	9.48E-04	1.13E-03	8.37E-04	4.40E-04
0.00E+00	1.13E-05			0.00E+00	0.00E+00	4.26E-09	4.26E-09	4.26E-03	9.50E-04	1.13E-03	8.38E-04	4.41E-04
0.00E+00	1.13E-05			0.00E+00	0.00E+00	4.27E-09	4.27E-09	4.27E-03	9.53E-04	1.14E-03	8.41E-04	4.43E-04
0.00E+00	1.14E-05			0.00E+00	0.00E+00	4.30E-09	4.30E-09	4.30E-03	9.58E-04	1.14E-03	8.45E-04	4.45E-04
0.00E+00	1.14E-05			0.00E+00	0.00E+00	4.29E-09	4.29E-09	4.29E-03	9.57E-04	1.14E-03	8.45E-04	4.45E-04
0.00E+00	1.06E-05			0.00E+00	0.00E+00	4.00E-09	4.00E-09	4.00E-03	8.92E-04	1.07E-03	7.87E-04	4.14E-04
0.00E+00	1.06E-05			0.00E+00	0.00E+00	4.02E-09	4.02E-09	4.02E-03	8.97E-04	1.07E-03	7.91E-04	4.17E-04
0.00E+00	1.07E-05			0.00E+00	0.00E+00	4.05E-09	4.05E-09	4.05E-03	9.04E-04	1.08E-03	7.97E-04	4.20E-04
0.00E+00	1.07E-05			0.00E+00	0.00E+00	4.04E-09	4.04E-09	4.04E-03	9.02E-04	1.08E-03	7.96E-04	4.19E-04
0.00E+00	1.12E-05			0.00E+00	0.00E+00	4.24E-09	4.24E-09	4.24E-03	9.46E-04	1.13E-03	8.34E-04	4.39E-04
0.00E+00	1.16E-05			0.00E+00	0.00E+00	4.40E-09	4.40E-09	4.40E-03	9.81E-04	1.17E-03	8.66E-04	4.56E-04
0.00E+00	1.07E-05			0.00E+00	0.00E+00	4.03E-09	4.03E-09	4.03E-03	8.99E-04	1.07E-03	7.93E-04	4.17E-04
0.00E+00	1.10E-05			0.00E+00	0.00E+00	4.17E-09	4.17E-09	4.17E-03	9.31E-04	1.11E-03	8.21E-04	4.32E-04
0.00E+00	1.15E-05			0.00E+00	0.00E+00	4.33E-09	4.33E-09	4.33E-03	9.67E-04	1.15E-03	8.53E-04	4.49E-04
0.00E+00	9.89E-06			0.00E+00	0.00E+00	3.74E-09	3.74E-09	3.74E-03	8.33E-04	9.95E-04	7.35E-04	3.87E-04
0.00E+00	1.02E-05			0.00E+00	0.00E+00	3.85E-09	3.85E-09	3.85E-03	8.59E-04	1.03E-03	7.58E-04	3.99E-04
0.00E+00	1.05E-05			0.00E+00	0.00E+00	3.98E-09	3.98E-09	3.98E-03	8.88E-04	1.06E-03	7.84E-04	4.13E-04
0.00E+00	1.09E-05			0.00E+00	0.00E+00	4.13E-09	4.13E-09	4.13E-03	9.20E-04	1.10E-03	8.12E-04	4.28E-04
0.00E+00	1.13E-05			0.00E+00	0.00E+00	4.28E-09	4.28E-09	4.28E-03	9.55E-04	1.14E-03	8.43E-04	4.44E-04
0.00E+00	9.24E-06			0.00E+00	0.00E+00	3.49E-09	3.49E-09	3.49E-03	7.79E-04	9.31E-04	6.88E-04	3.62E-04
0.00E+00	9.47E-06			0.00E+00	0.00E+00	3.58E-09	3.58E-09	3.58E-03	7.99E-04	9.54E-04	7.05E-04	3.71E-04
0.00E+00	1.01E-05			0.00E+00	0.00E+00	3.80E-09	3.80E-09	3.80E-03	8.48E-04	1.01E-03	7.48E-04	3.94E-04
0.00E+00	1.04E-05			0.00E+00	0.00E+00	3.93E-09	3.93E-09	3.93E-03	8.77E-04	1.05E-03	7.74E-04	4.08E-04
0.00E+00	8.88E-06			0.00E+00	0.00E+00	3.36E-09	3.36E-09	3.36E-03	7.48E-04	8.94E-04	6.60E-04	3.48E-04
0.00E+00	9.35E-06			0.00E+00	0.00E+00	3.54E-09	3.54E-09	3.54E-03	7.88E-04	9.42E-04	6.96E-04	3.66E-04
0.00E+00	8.34E-06			0.00E+00	0.00E+00	3.15E-09	3.15E-09	3.15E-03	7.03E-04	8.40E-04	6.20E-04	3.27E-04
0.00E+00	8.54E-06			0.00E+00	0.00E+00	3.23E-09	3.23E-09	3.23E-03	7.20E-04	8.59E-04	6.35E-04	3.34E-04
0.00E+00	8.77E-06			0.00E+00	0.00E+00	3.31E-09	3.31E-09	3.31E-03	7.39E-04	8.82E-04	6.52E-04	3.43E-04
0.00E+00	8.05E-06			0.00E+00	0.00E+00	3.04E-09	3.04E-09	3.04E-03	6.78E-04	8.10E-04	5.99E-04	3.15E-04
0.00E+00	2.21E-05			0.00E+00	0.00E+00	8.37E-09	8.37E-09	8.37E-03	1.87E-03	2.23E-03	1.65E-03	8.67E-04
0.00E+00	1.79E-05			0.00E+00	0.00E+00	6.75E-09	6.75E-09	6.75E-03	1.51E-03	1.80E-03	1.33E-03	6.99E-04
0.00E+00	1.87E-05			0.00E+00	0.00E+00	7.08E-09	7.08E-09	7.08E-03	1.58E-03	1.89E-03	1.39E-03	7.34E-04
0.00E+00	2.00E-05			0.00E+00	0.00E+00	7.57E-09	7.57E-09	7.57E-03	1.69E-03	2.02E-03	1.49E-03	7.84E-04
0.00E+00	1.46E-05			0.00E+00	0.00E+00	5.51E-09	5.51E-09	5.51E-03	1.23E-03	1.47E-03	1.08E-03	5.71E-04
0.00E+00	1.63E-05			0.00E+00	0.00E+00	6.17E-09	6.17E-09	6.17E-03	1.38E-03	1.64E-03	1.21E-03	6.39E-04
0.00E+00	1.72E-05			0.00E+00	0.00E+00	6.51E-09	6.51E-09	6.51E-03	1.45E-03	1.74E-03	1.28E-03	6.75E-04
0.00E+00	1.84E-05			0.00E+00	0.00E+00	6.97E-09	6.97E-09	6.97E-03	1.55E-03	1.86E-03	1.37E-03	7.22E-04
0.00E+00	1.99E-05			0.00E+00	0.00E+00	7.52E-09	7.52E-09	7.52E-03	1.68E-03	2.00E-03	1.48E-03	7.79E-04
0.00E+00	1.31E-05			0.00E+00	0.00E+00	4.97E-09	4.97E-09	4.97E-03	1.11E-03	1.32E-03	9.78E-04	5.15E-04
0.00E+00	1.38E-05			0.00E+00	0.00E+00	5.20E-09	5.20E-09	5.20E-03	1.16E-03	1.38E-03	1.02E-03	5.39E-04
0.00E+00	1.44E-05			0.00E+00	0.00E+00	5.45E-09	5.45E-09	5.45E-03	1.22E-03	1.45E-03	1.07E-03	5.65E-04
0.00E+00	1.61E-05			0.00E+00	0.00E+00	6.09E-09	6.09E-09	6.09E-03	1.36E-03	1.62E-03	1.20E-03	6.31E-04
0.00E+00	1.72E-05			0.00E+00	0.00E+00	6.50E-09	6.50E-09	6.50E-03	1.45E-03	1.73E-03	1.28E-03	6.74E-04
0.00E+00	2.01E-05			0.00E+00	0.00E+00	7.61E-09	7.61E-09	7.61E-03	1.70E-03	2.03E-03	1.50E-03	7.88E-04
0.00E+00	1.24E-05			0.00E+00	0.00E+00	4.70E-09	4.70E-09	4.70E-03	1.05E-03	1.25E-03	9.24E-04	4.87E-04
0.00E+00	1.44E-05			0.00E+00	0.00E+00	5.43E-09	5.43E-09	5.43E-03	1.21E-03	1.45E-03	1.07E-03	5.62E-04
0.00E+00	1.52E-05			0.00E+00	0.00E+00	5.74E-09	5.74E-09	5.74E-03	1.28E-03	1.53E-03	1.13E-03	5.95E-04
0.00E+00	1.61E-05			0.00E+00	0.00E+00	6.10E-09	6.10E-09	6.10E-03	1.36E-03	1.62E-03	1.20E-03	6.32E-04
0.00E+00	1.74E-05			0.00E+00	0.00E+00	6.58E-09	6.58E-09	6.58E-03	1.47E-03	1.75E-03	1.30E-03	6.82E-04
0.00E+00	1.91E-05			0.00E+00	0.00E+00	7.23E-09	7.23E-09	7.23E-03	1.61E-03	1.93E-03	1.42E-03	7.49E-04
0.00E+00	1.44E-05			0.00E+00	0.00E+00	5.46E-09	5.46E-09	5.46E-03	1.22E-03	1.45E-03	1.07E-03	5.66E-04
0.00E+00	1.54E-05			0.00E+00	0.00E+00	5.83E-09	5.83E-09	5.83E-03	1.30E-03	1.55E-03	1.15E-03	6.04E-04
0.00E+00	1.84E-05			0.00E+00	0.00E+00	6.97E-09	6.97E-09	6.97E-03	1.56E-03	1.86E-03	1.37E-03	7.22E-04
0.00E+00	9.74E-06			0.00E+00	0.00E+00	3.68E-09	3.68E-09	3.68E-03	8.21E-04	9.81E-04	7.25E-04	3.82E-04
0.00E+00	1.49E-05			0.00E+00	0.00E+00	5.63E-09	5.63E-09	5.63E-03	1.26E-03	1.50E-03	1.11E-03	5.84E-04
0.00E+00	1.62E-05			0.00E+00	0.00E+00	6.14E-09	6.14E-09	6.14E-03	1.37E-03	1.64E-03	1.21E-03	6.36E-04
0.00E+00	1.80E-05			0.00E+00	0.00E+00	6.81E-09	6.81E-09	6.81E-03	1.52E-03	1.81E-03	1.34E-03	7.05E-04
0.00E+00	8.84E-06			0.00E+00	0.00E+00	3.34E-09	3.34E-09	3.34E-03	7.45E-04	8.90E-04	6.58E-04	3.46E-04
0.00E+00	9.08E-06			0.00E+00	0.00E+00	3.43E-09	3.43E-09	3.43E-03	7.66E-04	9.14E-04	6.76E-04	3.56E-04
0.00E+00	9.38E-06			0.00E+00	0.00E+00	3.55E-09	3.55E-09	3.55E-03	7.91E-04	9.45E-04	6.98E-04	3.68E-04
0.00E+00	1.27E-05			0.00E+00	0.00E+00	4.80E-09	4.80E-09	4.80E-03	1.07E-03	1.28E-03	9.44E-04	4.97E-04
0.00E+00	1.46E-05			0.00E+00	0.00E+00	5.51E-09	5.51E-09	5.51E-03	1.23E-03	1.47E-03	1.08E-03	5.71E-04
0.00E+00	1.80E-05			0.00E+00	0.00E+00	6.81E-09	6.81E-09	6.81E-03	1.52E-03	1.81E-03	1.34E-03	7.06E-04
0.00E+00	8.54E-06			0.00E+00	0.00E+00	3.23E-09	3.23E-09	3.23E-03	7.20E-04	8.59E-04	6.35E-04	3.34E-04
0.00E+00	8.80E-06			0.00E+00	0.00E+00	3.33E-09	3.33E-09	3.33E-03	7.42E-04	8.86E-04	6.55E-04	3.45E-04
0.00E+00	9.09E-06			0.00E+00	0.00E+00	3.44E-09	3.44E-09	3.44E-03	7.66E-04	9.15E-04	6.76E-04	3.56E-04
0.00E+00	9.40E-06			0.00E+00	0.00E+00	3.56E-09	3.56E-09	3.56E-03	7.93E-04	9.47E-04	7.00E-04	3.68E-04
0.00E+00	1.17E-05			0.00E+00	0.00E+00	4.42E-09	4.42E-09	4.42E-03	9.86E-04	1.18E-03	8.70E-04	4.58E-04
0.00E+00	1.24E-05			0.00E+00	0.00E+00	4.69E-09	4.69E-09	4.69E-03	1.05E-03	1.25E-03	9.23E-04	4.86E-04
0.00E+00	1.44E-05			0.00E+00	0.00E+00	5.46E-09	5.46E-09	5.46E-03	1.22E-03	1.45E-03	1.07E-03	5.66E-04
0.00E+00	1.60E-05			0.00E+00	0.00E+00	6.06E-09	6.06E-09	6.06E-03	1.35E-03	1.61E-03	1.19E-03	6.27E-04
0.00E+00	7.85E-06			0.00E+00	0.00E+00	2.97E-09	2.97E-09	2.97E-03	6.62E-04	7.91E-04	5.84E-04	3.07E-04

Unique Identifier	X (UTM)	Y (UTM)	Demolition 2026	Demolition - Hauling 2026	Site Preparation 2026	Grading/Excavation 2026	Grading/Excavation - Hauling 2026	Concrete - Garage - Trucks 2026	Concrete - Garage - Trucks 2027	Concrete - Podium 1 - Trucks 2027	Concrete - Podium 2 - Trucks 2028	Building Construction-1 2027	Building Construction-1 2028	Building Construction-1 2029	Building Construction-2 2028	Building Construction-2 2029	Finishing/Painting-1 2028	Finishing/Painting-1 2029
371718.013761479.01	371718.01	3761479.01	3.12E-06	6.42E-05	7.51E-06	9.70E-06	3.25E-04	2.90E-04	2.91E-04	2.91E-04	2.87E-04	2.53E-04	2.43E-04	2.33E-04	8.67E-05	8.33E-05	0.00E+00	0.00E+00
371728.013761479.01	371728.01	3761479.01	3.22E-06	6.63E-05	7.75E-06	1.00E-05	3.35E-04	2.99E-04	3.00E-04	3.00E-04	2.96E-04	2.61E-04	2.50E-04	2.41E-04	8.95E-05	8.59E-05	0.00E+00	0.00E+00
371798.013761479.01	371798.01	3761479.01	4.32E-06	8.89E-05	1.04E-05	1.34E-05	4.49E-04	4.01E-04	4.03E-04	4.03E-04	3.98E-04	3.50E-04	3.36E-04	3.23E-04	1.20E-04	1.15E-04	0.00E+00	0.00E+00
371808.013761479.01	371808.01	3761479.01	4.60E-06	9.48E-05	1.11E-05	1.43E-05	4.79E-04	4.28E-04	4.29E-04	4.29E-04	4.24E-04	3.74E-04	3.58E-04	3.44E-04	1.28E-04	1.23E-04	0.00E+00	0.00E+00
371818.013761479.01	371818.01	3761479.01	4.97E-06	1.02E-04	1.20E-05	1.55E-05	5.18E-04	4.62E-04	4.64E-04	4.64E-04	4.58E-04	4.04E-04	3.87E-04	3.72E-04	1.38E-04	1.33E-04	0.00E+00	0.00E+00
371828.013761479.01	371828.01	3761479.01	5.45E-06	1.12E-04	1.31E-05	1.70E-05	5.67E-04	5.07E-04	5.08E-04	5.08E-04	5.02E-04	4.42E-04	4.24E-04	4.08E-04	1.52E-04	1.46E-04	0.00E+00	0.00E+00
371689.013761489.01	371689.01	3761489.01	2.75E-06	5.67E-05	6.63E-06	8.57E-06	2.87E-04	2.56E-04	2.57E-04	2.57E-04	2.54E-04	2.23E-04	2.14E-04	2.06E-04	7.65E-05	7.35E-05	0.00E+00	0.00E+00
371698.013761489.01	371698.01	3761489.01	2.81E-06	5.79E-05	6.76E-06	8.74E-06	2.92E-04	2.61E-04	2.62E-04	2.62E-04	2.59E-04	2.28E-04	2.19E-04	2.10E-04	7.81E-05	7.50E-05	0.00E+00	0.00E+00
371708.013761489.01	371708.01	3761489.01	2.88E-06	5.93E-05	6.93E-06	8.96E-06	3.00E-04	2.68E-04	2.69E-04	2.69E-04	2.65E-04	2.34E-04	2.24E-04	2.15E-04	8.01E-05	7.69E-05	0.00E+00	0.00E+00
371718.013761489.01	371718.01	3761489.01	2.96E-06	6.09E-05	7.12E-06	9.20E-06	3.08E-04	2.75E-04	2.76E-04	2.76E-04	2.73E-04	2.40E-04	2.30E-04	2.21E-04	8.22E-05	7.90E-05	0.00E+00	0.00E+00
371748.013761489.01	371748.01	3761489.01	3.24E-06	6.68E-05	7.81E-06	1.01E-05	3.38E-04	3.02E-04	3.03E-04	3.03E-04	2.99E-04	2.63E-04	2.53E-04	2.43E-04	9.02E-05	8.66E-05	0.00E+00	0.00E+00
371758.013761489.01	371758.01	3761489.01	3.36E-06	6.92E-05	8.09E-06	1.05E-05	3.50E-04	3.12E-04	3.14E-04	3.14E-04	3.10E-04	2.73E-04	2.62E-04	2.51E-04	9.35E-05	8.98E-05	0.00E+00	0.00E+00
371698.013761499.01	371698.01	3761499.01	2.69E-06	5.53E-05	6.47E-06	8.36E-06	2.80E-04	2.50E-04	2.51E-04	2.51E-04	2.48E-04	2.18E-04	2.09E-04	2.01E-04	7.47E-05	7.17E-05	0.00E+00	0.00E+00
371708.013761499.01	371708.01	3761499.01	2.75E-06	5.66E-05	6.62E-06	8.55E-06	2.86E-04	2.55E-04	2.56E-04	2.56E-04	2.53E-04	2.23E-04	2.14E-04	2.05E-04	7.64E-05	7.34E-05	0.00E+00	0.00E+00
371738.013761499.01	371738.01	3761499.01	2.98E-06	6.14E-05	7.18E-06	9.28E-06	3.11E-04	2.77E-04	2.78E-04	2.78E-04	2.75E-04	2.42E-04	2.32E-04	2.23E-04	8.29E-05	7.97E-05	0.00E+00	0.00E+00
371748.013761499.01	371748.01	3761499.01	3.08E-06	6.34E-05	7.41E-06	9.57E-06	3.20E-04	2.86E-04	2.87E-04	2.87E-04	2.83E-04	2.50E-04	2.39E-04	2.30E-04	8.55E-05	8.21E-05	0.00E+00	0.00E+00
371758.013761499.01	371758.01	3761499.01	3.18E-06	6.56E-05	7.67E-06	9.91E-06	3.31E-04	2.96E-04	2.97E-04	2.97E-04	2.93E-04	2.58E-04	2.48E-04	2.38E-04	8.85E-05	8.50E-05	0.00E+00	0.00E+00
371768.013761509.01	371768.01	3761509.01	3.14E-06	6.47E-05	7.56E-06	9.77E-06	3.27E-04	2.92E-04	2.93E-04	2.93E-04	2.89E-04	2.55E-04	2.45E-04	2.35E-04	8.73E-05	8.39E-05	0.00E+00	0.00E+00
371778.013761509.01	371778.01	3761509.01	3.27E-06	6.73E-05	7.87E-06	1.02E-05	3.40E-04	3.04E-04	3.05E-04	3.05E-04	3.01E-04	2.65E-04	2.54E-04	2.44E-04	9.08E-05	8.72E-05	0.00E+00	0.00E+00
371788.013761509.01	371788.01	3761509.01	3.41E-06	7.03E-05	8.21E-06	1.06E-05	3.55E-04	3.17E-04	3.18E-04	3.18E-04	3.14E-04	2.77E-04	2.66E-04	2.55E-04	9.49E-05	9.11E-05	0.00E+00	0.00E+00
371768.013761519.01	371768.01	3761519.01	3.00E-06	6.18E-05	7.23E-06	9.34E-06	3.12E-04	2.79E-04	2.80E-04	2.80E-04	2.77E-04	2.44E-04	2.34E-04	2.24E-04	8.34E-05	8.01E-05	0.00E+00	0.00E+00
371778.013761519.01	371778.01	3761519.01	3.12E-06	6.42E-05	7.50E-06	9.70E-06	3.24E-04	2.90E-04	2.91E-04	2.91E-04	2.87E-04	2.53E-04	2.43E-04	2.33E-04	8.67E-05	8.32E-05	0.00E+00	0.00E+00
371788.013761519.01	371788.01	3761519.01	3.25E-06	6.69E-05	7.82E-06	1.01E-05	3.38E-04	3.02E-04	3.03E-04	3.03E-04	2.99E-04	2.64E-04	2.53E-04	2.43E-04	9.03E-05	8.67E-05	0.00E+00	0.00E+00
371798.013761182.01	371798.01	3761182.01	1.46E-06	3.00E-05	3.51E-06	4.54E-06	1.52E-04	1.36E-04	1.36E-04	1.36E-04	1.34E-04	1.18E-04	1.14E-04	1.09E-04	4.05E-05	3.89E-05	0.00E+00	0.00E+00
371808.013761180.01	371808.01	3761180.01	1.40E-06	2.88E-05	3.37E-06	4.35E-06	1.46E-04	1.30E-04	1.30E-04	1.30E-04	1.29E-04	1.13E-04	1.09E-04	1.05E-04	3.89E-05	3.73E-05	0.00E+00	0.00E+00
371818.013761180.01	371818.01	3761180.01	1.35E-06	2.78E-05	3.25E-06	4.20E-06	1.41E-04	1.25E-04	1.26E-04	1.26E-04	1.24E-04	1.10E-04	1.05E-04	1.01E-04	3.75E-05	3.60E-05	0.00E+00	0.00E+00
371828.013761180.01	371828.01	3761180.01	1.30E-06	2.69E-05	3.14E-06	4.06E-06	1.36E-04	1.21E-04	1.22E-04	1.22E-04	1.20E-04	1.06E-04	1.02E-04	9.75E-05	3.63E-05	3.48E-05	0.00E+00	0.00E+00
371838.013761180.01	371838.01	3761180.01	1.26E-06	2.59E-05	3.03E-06	3.92E-06	1.31E-04	1.17E-04	1.17E-04	1.17E-04	1.16E-04	1.02E-04	9.81E-05	9.42E-05	3.50E-05	3.36E-05	0.00E+00	0.00E+00
371780.013761190.01	371780.01	3761190.01	1.60E-06	3.30E-05	3.85E-06	4.98E-06	1.67E-04	1.49E-04	1.49E-04	1.49E-04	1.48E-04	1.30E-04	1.25E-04	1.20E-04	4.45E-05	4.27E-05	0.00E+00	0.00E+00
371788.013761190.01	371788.01	3761190.01	1.55E-06	3.20E-05	3.74E-06	4.84E-06	1.62E-04	1.45E-04	1.45E-04	1.45E-04	1.43E-04	1.26E-04	1.21E-04	1.16E-04	4.32E-05	4.15E-05	0.00E+00	0.00E+00
371798.013761190.01	371798.01	3761190.01	1.50E-06	3.09E-05	3.61E-06	4.67E-06	1.56E-04	1.39E-04	1.40E-04	1.40E-04	1.38E-04	1.22E-04	1.17E-04	1.12E-04	4.17E-05	4.00E-05	0.00E+00	0.00E+00
371808.013761190.01	371808.01	3761190.01	1.45E-06	2.98E-05	3.48E-06	4.50E-06	1.51E-04	1.35E-04	1.35E-04	1.35E-04	1.33E-04	1.17E-04	1.13E-04	1.08E-04	4.02E-05	3.86E-05	0.00E+00	0.00E+00
371818.013761190.01	371818.01	3761190.01	1.40E-06	2.88E-05	3.36E-06	4.35E-06	1.45E-04	1.30E-04	1.30E-04	1.30E-04	1.29E-04	1.13E-04	1.09E-04	1.04E-04	3.88E-05	3.73E-05	0.00E+00	0.00E+00
371828.013761190.01	371828.01	3761190.01	1.35E-06	2.78E-05	3.25E-06	4.20E-06	1.40E-04	1.25E-04	1.26E-04	1.26E-04	1.24E-04	1.10E-04	1.05E-04	1.01E-04	3.75E-05	3.60E-05	0.00E+00	0.00E+00
371838.013761190.01	371838.01	3761190.01	1.30E-06	2.68E-05	3.14E-06	4.05E-06	1.36E-04	1.21E-04	1.22E-04	1.22E-04	1.20E-04	1.06E-04	1.01E-04	9.74E-05	3.62E-05	3.48E-05	0.00E+00	0.00E+00
371568.013761203.01	371568.01	3761203.01	6.63E-06	1.37E-04	1.60E-05	2.06E-05	6.91E-04	6.17E-04	6.19E-04	6.19E-04	6.11E-04	5.39E-04	5.16E-04	4.96E-04	1.84E-04	1.77E-04	0.00E+00	0.00E+00
371578.013761200.01	371578.01	3761200.01	5.46E-06	1.13E-04	1.32E-05	1.70E-05	5.69E-04	5.08E-04	5.10E-04	5.10E-04	5.04E-04	4.44E-04	4.25E-04	4.09E-04	1.52E-04	1.46E-04	0.00E+00	0.00E+00
371668.013761200.01	371668.01	3761200.01	2.63E-06	5.43E-05	6.35E-06	8.20E-06	2.74E-04	2.45E-04	2.46E-04	2.46E-04	2.43E-04	2.14E-04	2.05E-04	1.97E-04	7.33E-05	7.04E-05	0.00E+00	0.00E+00
371678.013761200.01	371678.01	3761200.01	2.50E-06	5.16E-05	6.03E-06	7.80E-06	2.61E-04	2.33E-04	2.34E-04	2.34E-04	2.31E-04	2.03E-04	1.95E-04	1.87E-04	6.97E-05	6.69E-05	0.00E+00	0.00E+00
371688.013761200.01	371688.01	3761200.01	2.39E-06	4.92E-05	5.76E-06	7.44E-06	2.49E-04	2.22E-04	2.23E-04	2.23E-04	2.20E-04	1.94E-04	1.86E-04	1.79E-04	6.65E-05	6.38E-05	0.00E+00	0.00E+00
371711.013761200.01	371711.01	3761200.01	2.17E-06	4.47E-05	5.22E-06	6.75E-06	2.26E-04	2.02E-04	2.02E-04	2.02E-04	2.00E-04	1.76E-04	1.69E-04	1.62E-04	6.03E-05	5.79E-05	0.00E+00	0.00E+00
371718.013761200.01	371718.01	3761200.01	2.11E-06	4.34E-05	5.07E-06	6.56E-06	2.19E-04	1.96E-04	1.96E-04	1.96E-04	1.94E-04	1.71E-04	1.64E-04	1.58E-04	5.86E-05	5.63E-05	0.00E+00	0.00E+00
371728.013761200.01	371728.01	3761200.01	2.02E-06	4.17E-05	4.87E-06	6.30E-06	2.11E-04	1.88E-04	1.89E-04	1.89E-04	1.87E-04	1.64E-04	1.58E-04	1.51E-04	5.63E-05	5.40E-05	0.00E+00	0.00E+00
371738.013761200.01	371738.01	3761200.01	1.95E-06	4.01E-05	4.69E-06	6.06E-06	2.03E-04	1.81E-04	1.82E-04	1.82E-04	1.79E-04	1.58E-04	1.52E-04	1.46E-04	5.41E-05	5.20E-05	0.00E+00	0.00E+00
371748.013761200.01	371748.01	3761200.01	1.87E-06	3.86E-05	4.51E-06	5.83E-06	1.95E-04	1.74E-04	1.75E-04	1.75E-04	1.73E-04	1.52E-04	1.46E-04	1.40E-04	5.21E-05	5.00E-05	0.00E+00	0.00E+00
371758.013761200.01	371758.01	3761200.01	1.80E-06	3.71E-05	4.34E-06	5.61E-06	1.88E-04	1.68E-04	1.68E-04	1.68E-04	1.66E-04	1.46E-04	1.40E-04	1.35E-04	5.01E-05	4.81E-05	0.00E+00	0.00E+00
371782.013761200.01	371782.01	3761200.01	1.65E-06	3.40E-05	3.98E-06	5.14E-06	1.72E-04	1.54E-04	1.54E-04	1.54E-04	1.52E-04	1.34E-04	1.29E-04	1.24E-04	4.59E-05	4.41E-05	0.00E+00	0.00E+00
371788.013761200.01	371788.01	3761200.01	1.62E-06	3.33E-05	3.89E-06	5.03E-06	1.68E-04	1.50E-04	1.51E-04	1.51E-04	1.49E-04	1.31E-04	1.26E-04	1.21E-04	4.49E-05	4.31E-05	0.00E+00	0.00E+00
371798.013761200.01	371798.01	3761200.01	1.56E-06	3.21E-05	3.75E-06	4.85E-06	1.62E-04	1.45E-04	1.45E-04	1.45E-04	1.44E-04	1.26E-04	1.21E-04	1.16E-04	4.33E-05	4.16E-05	0.00E+00	0.00E+00
371808.013761200.01	371808.01	3761200.01	1.50E-06	3.09E-05	3.62E-06	4.67E-06	1.56E-04	1.40E-04	1.40E-04	1.40E-04	1.38E-04	1.22E-04	1.17E-04	1.12E-04	4.18E-05	4.01E-05	0.00E+00	0.00E+00
371818.013761200.01	371818.01	3761200.01	1.45E-06	2.99E-05	3.49E-06	4.51E-06	1.51E-04	1.35E-04	1.35E-04	1.35E-04	1.34E-04	1.18E-04	1.13E-04	1.08E-04	4.03E-05	3.87E-05	0.00E+00	0.00E+00
371828.013761200.01	371828.01	3761200.01	1.40E-06	2.88E-05	3.37E-06	4.35E-06	1.46E-04	1.30E-04	1.30E-04	1.30E-04	1.29E-04	1.14E-04	1.09E-04	1.05E-04	3.89E-05	3.73E-05	0.00E+00	0.00E+00
371838.013761200.01	371838.01	3761200.01	1.35E-06	2.78E-05	3.25E-06	4.20E-06	1.41E-04	1.25E-04	1.26E-04	1.26E-04	1.24E-04	1.10E-04	1.05E-04	1.01E-04	3.75E-05	3.60E-05	0.00E+00	0.00E+00
371848.013761200.01	371848.01	3761200.01	1.29E-06	2.67E-05	3.12E-06	4.03E-06	1.35E-04	1.20E-04	1.21E-04	1.21E-04	1.19E-04	1.05E-04	1.01E-04	9.68E-05	3.60E-05	3.46E-05	0.00E+00	0.00E+00
371571.013761210.01	371571.01	3761210.01	6.97E-06	1.44E-04	1.68E-05	2.17E-05	7.26E-04	6.48E-04	6.50E-04	6.50E-04	6.43E-04	5.66E-04	5.43E-04	5.21E-04	1.94E-04	1.86E-04	0.00E+00	0.00E+00
371578.013761210.01	371578.01	3761210.01	6.18E-06	1.27E-04	1.49E-05	1.92E-05	6.44E-04	5.75E-04	5.77E-04	5.77E-04	5.70E-04	5.02E-04	4.81E-04	4.62E-04	1.72E-04	1.65E-04	0.00E+00	0.00E+00
371588.013761210.01	371588.01	3761210.01	5.36E-06	1.10E-04	1.29E-05	1.67E-05	5.58E-04	4.98E-04	5.00E-04	5.00E-04	4.94E-04	4.35E-04	4.17E-04	4.01E-04	1.49E-04	1.43E-04	0.00E+00	0.00E+00
371668.013761210.01	371668.01	3761210.01	2.78E-06	5.74E-05	6.71E-06	8.67E-06	2.90E-04	2.59E-04	2.60E-04	2.60E-04	2.57E-04	2.26E-04	2.17E-04	2.08E-04	7.74E-05	7.44E-05	0.00E+00	0.00E+00
371678.013761210.01	371678.01	3761210.01	2.64E-06	5.45E-05	6.37E-06	8.23E-06	2.75E-04	2.46E-04	2.47E-04	2.47E-04	2.44E-04	2.15E-04	2.06E-04	1.98E-04	7.36E-05	7.07E-05	0.00E+00	0.00E+00
371688.013761210.01	371688.01	3761210.01	2.52E-06	5.19E-05	6.07E-06	7.85E-06	2.62E-04	2.34E-04	2.35E-04	2.35E-04	2.32E-04	2.05E-04	1.96E-04	1.89E-04	7.01E-05	6.73E-05	0.00E+00	0.00E+00
371711.013761210.01	371711.01	3761210.01	2.28E-06	4.69E-05	5.49E-06	7.09E-06	2.37E-04	2.12E-04	2.13E-04	2.13E-04	2.10E-04	1.85E-04	1.77E-04	1.70E-04	6.34E-05	6.08E-05	0.00E+00	0.00E+00
371718.013761210.01	371718.01	3761210.01	2.21E-06	4.55E-05	5.32E-06	6.88E-06	2.30E-04	2.06E-04	2.06E-04	2.06E-04	2.04E-04	1.80E-04	1.72E-04	1.65E-04	6.15E-05	5.90E-05	0.00E+00	0.00E+00
371728.013761210.01	371728.01	3761210.01	2.12E-06	4.37E-05	5.11E-06	6.60E-06	2.21E-04	1.97E-04	1.98E-04	1.98E-04	1.95E-04	1.72E-04	1.65E-04	1.59E-04	5.90E-05	5.66E-05	0.00E+00	0.00E+00
371738.013761210.01	371738.01	3761210.01	2.04E-06	4.20E-05	4.91E-06	6.34E-06	2.12E-04	1.89E-04	1.90E-04	1.90E-04	1.88E-04	1.65E-04	1.59E-04	1.52E-04	5.66E-05	5.44E-05	0.00E+00	0.00E+00
371748.013761210.01	371748.01	3761210.01	1.96E-06	4.03E-05	4.72E-06	6.09E-06	2.04E-04	1.82E-04	1.83E-04	1.83E-04	1.81E-04	1.59E-04	1.52E-04	1.46E-04	5.45E-05	5.23E-05	0.00E+00	0.00E+00
371758.013761210.01	371758.01	3761210.01	1.88E-06	3.88E-05	4.54E-06	5.86E-06	1.96E-04	1.75E-04	1.76E-04	1.76E-04	1.74E-04	1.53E-04	1.47E-04	1.41E-04	5.24E-05	5.03E-05	0.00E+00	0.00E+00
371788.013761210.01	371788.01	3761210.01	1.68E-06	3.47E-05	4.06E-06	5.24E-06	1.75E-04	1.57E-04	1.57E-04	1.57E-04	1.55E-04	1.37E-04	1.31E-04	1.26E-04	4.68E-05	4.50E-05	0.00E+00	0.00E+00
371798.013761210.01	371798.01	3761210.01	1.62E-06	3.34E-05	3.91E-06	5.05E-06	1.69E-04	1.51E-04	1.51E-04	1.51E-04	1.49E-04	1.32E-04	1.26E-04	1.21E-04	4.51E-05	4.33E-05	0.00E+00	0.00E+00
371808.013761210.01	371808.01	3761210.01	1.56E-06	3.22E-05	3.76E-06	4.86E-06	1.63E-04	1.45E-04	1.46E-04	1.46E-04	1.44E-04	1.27E-04	1.22E-04	1.17E-04	4.35E-05	4.17E-05	0.00E+00	0.00E+00
371818.013761210.01	371818.01	3761210.01	1.51E-06	3.10E-05	3.63E-06	4.69E-06	1.57E-04	1.40E-04	1.41E-04	1.41E-04	1.39E-04	1.22E-04	1.17E-04	1.13E-04	4.19E-05	4.02E-05	0.00E+00	0.00E+00
371828.013761210.01	371828.01	3761210.01	1.45E-06	2.99E-05	3.50E-06	4.52E-06	1.51E-04	1.35E-04	1.35E-04	1.35E-04	1.34E-04	1.18E-04	1.13E-04	1.09E-04	4.04E-05	3.88E-05	0.00E+00	0.00E+00
371838.013761210.01	371838.01	3761210.01	1.40E-06	2.88E-05	3.37E-06	4.36E-06	1.46E-04	1.30E-04	1.31E-04	1.31E-04	1.29E-04	1.14E-04	1.09E-04	1.05E-04	3.89E-05	3.74E-05	0.00E+00	0.00E+00
371558.013761220.01	371558.01	3761220.01	1.17E-05	2.40E-04	2.81E-05	3.63E-05	1.21E-03	1.08E-03	1.09E-03	1.09E-03	1.07E-03	9.46E-04	9.07E-04	8.71E-04	3.24E-04	3.11E-04	0.00E+00	0.00E+00
371568.013761220.01	371568.01	3761220.01	8.89E-06	1.83E-04	2.14E-05	2.77E-05	9.26E-04	8.26E-04	8.29E-04	8.29E-04	8.19E-04	7.22E-04	6.92E-04	6.65E-04	2.47E-04	2.37E-04	0.00E+00	0.00E+00
371578.013761220.01	371578.01	3761220.01	7.21E-06	1.49E-04	1.74E-05	2.24E-05	7.51E-04	6.71E-04	6.73E-04	6.73E-04	6.65E-04	5.86E-04	5.62E-04	5.39E-04	2.01E-04	1.93E-04	0.00E+00	0.00E+00
371588.013761220.01	371588.01	3761220.01	6.11E-06	1.26E-04	1.47E-05	1.90E-05	6.36E-04	5.68E-04	5.70E-04	5.70E-04	5.63E-04	4.96E-04	4.76E-04	4.57E-04	1.70E-04	1.63E-04	0.00E+00	0.00E+00
371668.013761220.01	371668.01	3761220.01	2.98E-06	6.14E-05	7.17E-06	9.27E-06	3.10E-04	2.77E-04	2.78E-04	2.78E-04	2.75E-04	2.42E-04	2.32E-04	2.23E-04	8.28E-05	7.95E-05	0.00E+00	0.00E+00
371678.013761220.01	371678.01	3761220.01	2.82E-06	5.81E-05	6.79E-06	8.78E-06	2.94E-04	2.62E-04	2.63E-04	2.63E-04	2.60E-04	2.29E-04	2.20E-04	2.11E-04	7.85E-05	7.54E-05	0.00E+00	0.00E+00
371688.013761220.01	371688.01	3761220.01	2.68E-06	5.52E-05	6.46E-06	8.35E-06	2.79E-04	2.49E-04	2.50E-04	2.50E-04	2.47E-04	2.18E-04	2.09E-04	2.01E-04	7.46E-05	7.16E-05	0.00E+00	0.00E+00
371711.013761220.01	371711.01	3761220.01	2.41E-06	4.96E-05	5.80E-06	7.50E-06	2.51E-04	2.24E-04	2.25E-04	2.25E-04	2.22E-04	1.96E-04	1.88E-04	1.80E-04	6.70E-05	6.44E-05	0.00E+00	0.00E+00
371718.013761220.01	371718.01	3761220.01	2.34E-06	4.81E-05	5.63E-06	7.27E-06	2.43E-04	2.17E-04	2.18E-04	2.18E-04	2.15E-04	1.90E-04	1.82E-04	1.75E-04	6.50E-05	6.24E-05	0.00E+00	0.00E+00
371728.013761220.01	371728.01	3761220.01	2.24E-06	4.61E-05	5.39E-06	6.96E-06	2.33E-04	2.08E-04	2.09E-04	2.09E-04	2.06E-04	1.82E-04	1.74E-04	1.67E-04	6.22E-05	5.98E-05	0.00E+00	0.00E+00
371738.013761220.01	371738.01	3761220.01	2.14E-06	4.42E-05	5.16E-06	6.68E-06	2.23E-04	1.99E-04	2.00E-04	2.00E-04	1.98E-04	1.74E-04	1.67E-04	1.60E-04	5.96E-05	5.73E-05	0.00E+00	0.00E+00
371748.013761220.01	371748.01	3761220.01	2.06E-06	4.24E-05	4.96E-06	6.41E-06	2.14E-04	1.91E-04	1.92E-04	1.92E-04	1.90E-04	1.67E-04	1.60E-04	1.54E-04	5.73E-05	5.50E-05	0.00E+00	0.00E+00
371758.013761220.01	371758.01	3761220.01	1.98E-06	4.08E-05	4.77E-06	6.16E-06	2.06E-04	1.84E-04	1.85E-04	1.85E-04	1.82E-04	1.61E-04	1.54E-04	1.48E-04	5.50E-05	5.29E-05	0.00E+00	0.00E+00
371563.013761230.01	371563.01	3761230.01	1.25E-05	2.59E-04	3.02E-05	3.91E-05	1.31E-03	1.17E-03	1.17E-03	1.17E-03	1.16E-03	1.02E-03	9.77E-04	9.38E-04	3.49E-04	3.35E-04	0.00E+00	0.00E+00
371568.013761230.01	371568.01	3761230.01	1.09E-05	2.25E-04	2.63E-05	3.39E-05	1.14E-03	1.01E-03	1.02E-03	1.02E-03	1.00E-03	8.85E-04	8.49E-04	8.15E-04	3.03E-04	2.91E-04	0.00E+00	0.00E+00
371642.013761250.01	371642.01	3761250.01	4.74E-06	9.77E-05	1.14E-05	1.48E-05	4.94E-04	4.41E-04	4.43E-04	4.43E-04	4.37E-04	3.85E-04	3.69E-04	3.55E-04	1.32E-04	1.27E-04	0.00E+00	0.00E+00
371648.013761250.01	371648.01	3761250.01	4.47E-06	9.21E-05	1.08E-05	1.39E-05	4.66E-04	4.16E-04	4.17E-04	4.17E-04	4.12E-04	3.63E-04	3.48E-04	3.34E-04	1.24E-04	1.19E-04	0.00E+00	0.00E+00
371778.013761252.01	371778.01	3761252.01	2.13E-06	4.40E-05	5.14E-06	6.65E-06	2.22E-04	1.98E-04	1.99E-04	1.99E-04	1.97E-04	1.73E-04	1.66E-04	1.60E-04	5.94E-05	5.70E-05	0.00E+00	0.00E+00
371838.013761252.01	371838.01	3761252.01	1.61E-06	3.32E-05	3.88E-06	5.01E-06	1.68E-04	1.50E-04	1.50E-04	1.50E-04	1.48E-04	1.31E-04	1.25E-04	1.20E-04	4.48E-05	4.30E-05	0.00E+00	0.00E+00
371848.013761250.01	371848.01	3761250.01	1.53E-06	3

Finishing/Painting-2	Paving			Child Risk					Overlapping Phases - Maximum GLC			
2029	2029			3rd Trimester	0<2	2<16	Total	per million	2026	2027	2028	2029
0.00E+00	8.29E-06			0.00E+00	0.00E+00	3.13E-09	3.13E-09	3.13E-03	6.99E-04	8.35E-04	6.17E-04	3.25E-04
0.00E+00	8.56E-06			0.00E+00	0.00E+00	3.23E-09	3.23E-09	3.23E-03	7.21E-04	8.61E-04	6.36E-04	3.35E-04
0.00E+00	1.15E-05			0.00E+00	0.00E+00	4.34E-09	4.34E-09	4.34E-03	9.68E-04	1.16E-03	8.54E-04	4.50E-04
0.00E+00	1.22E-05			0.00E+00	0.00E+00	4.63E-09	4.63E-09	4.63E-03	1.03E-03	1.23E-03	9.11E-04	4.80E-04
0.00E+00	1.32E-05			0.00E+00	0.00E+00	5.00E-09	5.00E-09	5.00E-03	1.11E-03	1.33E-03	9.84E-04	5.18E-04
0.00E+00	1.45E-05			0.00E+00	0.00E+00	5.48E-09	5.48E-09	5.48E-03	1.22E-03	1.46E-03	1.08E-03	5.68E-04
0.00E+00	7.32E-06			0.00E+00	0.00E+00	2.77E-09	2.77E-09	2.77E-03	6.17E-04	7.37E-04	5.45E-04	2.87E-04
0.00E+00	7.47E-06			0.00E+00	0.00E+00	2.82E-09	2.82E-09	2.82E-03	6.30E-04	7.52E-04	5.56E-04	2.93E-04
0.00E+00	7.66E-06			0.00E+00	0.00E+00	2.89E-09	2.89E-09	2.89E-03	6.46E-04	7.71E-04	5.70E-04	3.00E-04
0.00E+00	7.87E-06			0.00E+00	0.00E+00	2.97E-09	2.97E-09	2.97E-03	6.63E-04	7.92E-04	5.85E-04	3.08E-04
0.00E+00	8.63E-06			0.00E+00	0.00E+00	3.26E-09	3.26E-09	3.26E-03	7.27E-04	8.69E-04	6.42E-04	3.38E-04
0.00E+00	8.94E-06			0.00E+00	0.00E+00	3.38E-09	3.38E-09	3.38E-03	7.54E-04	9.00E-04	6.65E-04	3.50E-04
0.00E+00	7.14E-06			0.00E+00	0.00E+00	2.70E-09	2.70E-09	2.70E-03	6.02E-04	7.19E-04	5.31E-04	2.80E-04
0.00E+00	7.31E-06			0.00E+00	0.00E+00	2.76E-09	2.76E-09	2.76E-03	6.16E-04	7.36E-04	5.43E-04	2.86E-04
0.00E+00	7.93E-06			0.00E+00	0.00E+00	3.00E-09	3.00E-09	3.00E-03	6.69E-04	7.99E-04	5.90E-04	3.11E-04
0.00E+00	8.18E-06			0.00E+00	0.00E+00	3.09E-09	3.09E-09	3.09E-03	6.90E-04	8.24E-04	6.09E-04	3.20E-04
0.00E+00	8.47E-06			0.00E+00	0.00E+00	3.20E-09	3.20E-09	3.20E-03	7.14E-04	8.52E-04	6.30E-04	3.32E-04
0.00E+00	8.35E-06			0.00E+00	0.00E+00	3.16E-09	3.16E-09	3.16E-03	7.04E-04	8.41E-04	6.21E-04	3.27E-04
0.00E+00	8.69E-06			0.00E+00	0.00E+00	3.28E-09	3.28E-09	3.28E-03	7.32E-04	8.75E-04	6.46E-04	3.40E-04
0.00E+00	9.07E-06			0.00E+00	0.00E+00	3.43E-09	3.43E-09	3.43E-03	7.65E-04	9.13E-04	6.75E-04	3.55E-04
0.00E+00	7.98E-06			0.00E+00	0.00E+00	3.02E-09	3.02E-09	3.02E-03	6.73E-04	8.03E-04	5.94E-04	3.13E-04
0.00E+00	8.29E-06			0.00E+00	0.00E+00	3.13E-09	3.13E-09	3.13E-03	6.99E-04	8.34E-04	6.17E-04	3.25E-04
0.00E+00	8.64E-06			0.00E+00	0.00E+00	3.27E-09	3.27E-09	3.27E-03	7.28E-04	8.70E-04	6.43E-04	3.38E-04
0.00E+00	3.88E-06			0.00E+00	0.00E+00	1.47E-09	1.47E-09	1.47E-03	3.27E-04	3.90E-04	2.88E-04	1.52E-04
0.00E+00	3.72E-06			0.00E+00	0.00E+00	1.41E-09	1.41E-09	1.41E-03	3.13E-04	3.74E-04	2.77E-04	1.46E-04
0.00E+00	3.59E-06			0.00E+00	0.00E+00	1.36E-09	1.36E-09	1.36E-03	3.03E-04	3.61E-04	2.67E-04	1.41E-04
0.00E+00	3.47E-06			0.00E+00	0.00E+00	1.31E-09	1.31E-09	1.31E-03	2.92E-04	3.49E-04	2.58E-04	1.36E-04
0.00E+00	3.35E-06			0.00E+00	0.00E+00	1.27E-09	1.27E-09	1.27E-03	2.82E-04	3.37E-04	2.49E-04	1.31E-04
0.00E+00	4.26E-06			0.00E+00	0.00E+00	1.61E-09	1.61E-09	1.61E-03	3.59E-04	4.29E-04	3.17E-04	1.67E-04
0.00E+00	4.14E-06			0.00E+00	0.00E+00	1.56E-09	1.56E-09	1.56E-03	3.49E-04	4.16E-04	3.08E-04	1.62E-04
0.00E+00	3.99E-06			0.00E+00	0.00E+00	1.51E-09	1.51E-09	1.51E-03	3.36E-04	4.02E-04	2.97E-04	1.56E-04
0.00E+00	3.85E-06			0.00E+00	0.00E+00	1.45E-09	1.45E-09	1.45E-03	3.24E-04	3.87E-04	2.86E-04	1.51E-04
0.00E+00	3.72E-06			0.00E+00	0.00E+00	1.40E-09	1.40E-09	1.40E-03	3.13E-04	3.74E-04	2.76E-04	1.45E-04
0.00E+00	3.59E-06			0.00E+00	0.00E+00	1.36E-09	1.36E-09	1.36E-03	3.02E-04	3.61E-04	2.67E-04	1.40E-04
0.00E+00	3.47E-06			0.00E+00	0.00E+00	1.31E-09	1.31E-09	1.31E-03	2.92E-04	3.49E-04	2.58E-04	1.36E-04
0.00E+00	1.76E-05			0.00E+00	0.00E+00	6.67E-09	6.67E-09	6.67E-03	1.49E-03	1.78E-03	1.31E-03	6.91E-04
0.00E+00	1.45E-05			0.00E+00	0.00E+00	5.49E-09	5.49E-09	5.49E-03	1.22E-03	1.46E-03	1.08E-03	5.69E-04
0.00E+00	7.01E-06			0.00E+00	0.00E+00	2.65E-09	2.65E-09	2.65E-03	5.91E-04	7.06E-04	5.21E-04	2.74E-04
0.00E+00	6.66E-06			0.00E+00	0.00E+00	2.52E-09	2.52E-09	2.52E-03	5.62E-04	6.71E-04	4.96E-04	2.61E-04
0.00E+00	6.36E-06			0.00E+00	0.00E+00	2.40E-09	2.40E-09	2.40E-03	5.36E-04	6.40E-04	4.73E-04	2.49E-04
0.00E+00	5.77E-06			0.00E+00	0.00E+00	2.18E-09	2.18E-09	2.18E-03	4.86E-04	5.81E-04	4.29E-04	2.26E-04
0.00E+00	5.60E-06			0.00E+00	0.00E+00	2.12E-09	2.12E-09	2.12E-03	4.72E-04	5.64E-04	4.17E-04	2.19E-04
0.00E+00	5.38E-06			0.00E+00	0.00E+00	2.03E-09	2.03E-09	2.03E-03	4.54E-04	5.42E-04	4.00E-04	2.11E-04
0.00E+00	5.17E-06			0.00E+00	0.00E+00	1.96E-09	1.96E-09	1.96E-03	4.36E-04	5.21E-04	3.85E-04	2.03E-04
0.00E+00	4.98E-06			0.00E+00	0.00E+00	1.88E-09	1.88E-09	1.88E-03	4.20E-04	5.01E-04	3.70E-04	1.95E-04
0.00E+00	4.79E-06			0.00E+00	0.00E+00	1.81E-09	1.81E-09	1.81E-03	4.04E-04	4.83E-04	3.57E-04	1.88E-04
0.00E+00	4.39E-06			0.00E+00	0.00E+00	1.66E-09	1.66E-09	1.66E-03	3.70E-04	4.42E-04	3.27E-04	1.72E-04
0.00E+00	4.30E-06			0.00E+00	0.00E+00	1.62E-09	1.62E-09	1.62E-03	3.62E-04	4.33E-04	3.20E-04	1.68E-04
0.00E+00	4.14E-06			0.00E+00	0.00E+00	1.57E-09	1.57E-09	1.57E-03	3.49E-04	4.17E-04	3.08E-04	1.62E-04
0.00E+00	3.99E-06			0.00E+00	0.00E+00	1.51E-09	1.51E-09	1.51E-03	3.37E-04	4.02E-04	2.97E-04	1.56E-04
0.00E+00	3.85E-06			0.00E+00	0.00E+00	1.46E-09	1.46E-09	1.46E-03	3.25E-04	3.88E-04	2.87E-04	1.51E-04
0.00E+00	3.72E-06			0.00E+00	0.00E+00	1.41E-09	1.41E-09	1.41E-03	3.13E-04	3.74E-04	2.77E-04	1.46E-04
0.00E+00	3.59E-06			0.00E+00	0.00E+00	1.36E-09	1.36E-09	1.36E-03	3.03E-04	3.61E-04	2.67E-04	1.41E-04
0.00E+00	3.44E-06			0.00E+00	0.00E+00	1.30E-09	1.30E-09	1.30E-03	2.90E-04	3.46E-04	2.56E-04	1.35E-04
0.00E+00	1.85E-05			0.00E+00	0.00E+00	7.01E-09	7.01E-09	7.01E-03	1.56E-03	1.87E-03	1.38E-03	7.26E-04
0.00E+00	1.64E-05			0.00E+00	0.00E+00	6.22E-09	6.22E-09	6.22E-03	1.39E-03	1.66E-03	1.22E-03	6.44E-04
0.00E+00	1.42E-05			0.00E+00	0.00E+00	5.39E-09	5.39E-09	5.39E-03	1.20E-03	1.43E-03	1.06E-03	5.58E-04
0.00E+00	7.41E-06			0.00E+00	0.00E+00	2.80E-09	2.80E-09	2.80E-03	6.24E-04	7.46E-04	5.51E-04	2.90E-04
0.00E+00	7.04E-06			0.00E+00	0.00E+00	2.66E-09	2.66E-09	2.66E-03	5.93E-04	7.08E-04	5.23E-04	2.76E-04
0.00E+00	6.70E-06			0.00E+00	0.00E+00	2.53E-09	2.53E-09	2.53E-03	5.65E-04	6.75E-04	4.99E-04	2.63E-04
0.00E+00	6.06E-06			0.00E+00	0.00E+00	2.29E-09	2.29E-09	2.29E-03	5.11E-04	6.10E-04	4.51E-04	2.37E-04
0.00E+00	5.88E-06			0.00E+00	0.00E+00	2.22E-09	2.22E-09	2.22E-03	4.96E-04	5.92E-04	4.37E-04	2.30E-04
0.00E+00	5.64E-06			0.00E+00	0.00E+00	2.13E-09	2.13E-09	2.13E-03	4.75E-04	5.68E-04	4.20E-04	2.21E-04
0.00E+00	5.42E-06			0.00E+00	0.00E+00	2.05E-09	2.05E-09	2.05E-03	4.57E-04	5.45E-04	4.03E-04	2.12E-04
0.00E+00	5.21E-06			0.00E+00	0.00E+00	1.97E-09	1.97E-09	1.97E-03	4.39E-04	5.24E-04	3.87E-04	2.04E-04
0.00E+00	5.01E-06			0.00E+00	0.00E+00	1.89E-09	1.89E-09	1.89E-03	4.22E-04	5.05E-04	3.73E-04	1.96E-04
0.00E+00	4.48E-06			0.00E+00	0.00E+00	1.69E-09	1.69E-09	1.69E-03	3.78E-04	4.51E-04	3.33E-04	1.75E-04
0.00E+00	4.31E-06			0.00E+00	0.00E+00	1.63E-09	1.63E-09	1.63E-03	3.64E-04	4.34E-04	3.21E-04	1.69E-04
0.00E+00	4.16E-06			0.00E+00	0.00E+00	1.57E-09	1.57E-09	1.57E-03	3.50E-04	4.19E-04	3.09E-04	1.63E-04
0.00E+00	4.01E-06			0.00E+00	0.00E+00	1.51E-09	1.51E-09	1.51E-03	3.38E-04	4.03E-04	2.98E-04	1.57E-04
0.00E+00	3.86E-06			0.00E+00	0.00E+00	1.46E-09	1.46E-09	1.46E-03	3.26E-04	3.89E-04	2.87E-04	1.51E-04
0.00E+00	3.72E-06			0.00E+00	0.00E+00	1.41E-09	1.41E-09	1.41E-03	3.14E-04	3.75E-04	2.77E-04	1.46E-04
0.00E+00	3.10E-05			0.00E+00	0.00E+00	1.17E-08	1.17E-08	1.17E-02	2.61E-03	3.12E-03	2.31E-03	1.21E-03
0.00E+00	2.36E-05			0.00E+00	0.00E+00	8.94E-09	8.94E-09	8.94E-03	1.99E-03	2.38E-03	1.76E-03	9.26E-04
0.00E+00	1.92E-05			0.00E+00	0.00E+00	7.25E-09	7.25E-09	7.25E-03	1.62E-03	1.93E-03	1.43E-03	7.51E-04
0.00E+00	1.62E-05			0.00E+00	0.00E+00	6.14E-09	6.14E-09	6.14E-03	1.37E-03	1.64E-03	1.21E-03	6.36E-04
0.00E+00	7.92E-06			0.00E+00	0.00E+00	2.99E-09	2.99E-09	2.99E-03	6.68E-04	7.97E-04	5.89E-04	3.10E-04
0.00E+00	7.50E-06			0.00E+00	0.00E+00	2.84E-09	2.84E-09	2.84E-03	6.33E-04	7.56E-04	5.58E-04	2.94E-04
0.00E+00	7.13E-06			0.00E+00	0.00E+00	2.70E-09	2.70E-09	2.70E-03	6.01E-04	7.18E-04	5.31E-04	2.79E-04
0.00E+00	6.41E-06			0.00E+00	0.00E+00	2.42E-09	2.42E-09	2.42E-03	5.40E-04	6.45E-04	4.77E-04	2.51E-04
0.00E+00	6.21E-06			0.00E+00	0.00E+00	2.35E-09	2.35E-09	2.35E-03	5.24E-04	6.26E-04	4.62E-04	2.43E-04
0.00E+00	5.95E-06			0.00E+00	0.00E+00	2.25E-09	2.25E-09	2.25E-03	5.02E-04	5.99E-04	4.43E-04	2.33E-04
0.00E+00	5.70E-06			0.00E+00	0.00E+00	2.16E-09	2.16E-09	2.16E-03	4.81E-04	5.74E-04	4.24E-04	2.23E-04
0.00E+00	5.48E-06			0.00E+00	0.00E+00	2.07E-09	2.07E-09	2.07E-03	4.62E-04	5.51E-04	4.07E-04	2.14E-04
0.00E+00	5.26E-06			0.00E+00	0.00E+00	1.99E-09	1.99E-09	1.99E-03	4.44E-04	5.30E-04	3.92E-04	2.06E-04
0.00E+00	3.34E-05			0.00E+00	0.00E+00	1.26E-08	1.26E-08	1.26E-02	2.81E-03	3.36E-03	2.48E-03	1.31E-03
0.00E+00	2.90E-05			0.00E+00	0.00E+00	1.10E-08	1.10E-08	1.10E-02	2.44E-03	2.92E-03	2.16E-03	1.14E-03
0.00E+00	1.26E-05			0.00E+00	0.00E+00	4.77E-09	4.77E-09	4.77E-03	1.06E-03	1.27E-03	9.39E-04	4.94E-04
0.00E+00	1.19E-05			0.00E+00	0.00E+00	4.50E-09	4.50E-09	4.50E-03	1.00E-03	1.20E-03	8.85E-04	4.66E-04
0.00E+00	5.68E-06			0.00E+00	0.00E+00	2.15E-09	2.15E-09	2.15E-03	4.79E-04	5.72E-04	4.22E-04	2.22E-04
0.00E+00	4.28E-06			0.00E+00	0.00E+00	1.62E-09	1.62E-09	1.62E-03	3.61E-04	4.31E-04	3.19E-04	1.68E-04
0.00E+00	4.08E-06			0.00E+00	0.00E+00	1.54E-09	1.54E-09	1.54E-03	3.44E-04	4.11E-04	3.03E-04	1.60E-04
0.00E+00	3.91E-06			0.00E+00	0.00E+00	1.48E-09	1.48E-09	1.48E-03	3.30E-04	3.94E-04	2.91E-04	1.53E-04
0.00E+00	1.71E-05			0.00E+00	0.00E+00	6.47E-09	6.47E-09	6.47E-03	1.44E-03	1.72E-03	1.27E-03	6.70E-04
0.00E+00	1.51E-05			0.00E+00	0.00E+00	5.72E-09	5.72E-09	5.72E-03	1.28E-03	1.52E-03	1.13E-03	5.92E-04
0.00E+00	1.36E-05			0.00E+00	0.00E+00	5.16E-09	5.16E-09	5.16E-03	1.15E-03	1.37E-03	1.02E-03	5.34E-04
0.00E+00	1.24E-05			0.00E+00	0.00E+00	4.70E-09	4.70E-09	4.70E-03	1.05E-03	1.25E-03	9.25E-04	4.87E-04
0.00E+00	1.14E-05			0.00E+00	0.00E+00	4.33E-09	4.33E-09	4.33E-03	9.65E-04	1.15E-03	8.51E-04	4.48E-04
0.00E+00	5.99E-06			0.00E+00	0.00E+00	2.27E-09	2.27E-09	2.27E-03	5.05E-04	6.03E-04	4.46E-04	2.35E-04
0.00E+00	5.74E-06			0.00E+00	0.00E+00	2.17E-09	2.17E-09	2.17E-03	4.83E-04	5.77E-04	4.27E-04	2.25E-04
0.00E+00	5.46E-06			0.00E+00	0.00E+00	2.06E-09	2.06E-09	2.06E-03	4.60E-04	5.50E-04	4.06E-04	2.14E-04
0.00E+00	4.73E-06			0.00E+00	0.00E+00	1.79E-09	1.79E-09	1.79E-03	3.99E-04	4.76E-04	3.52E-04	1.85E-04
0.00E+00	4.49E-06			0.00E+00	0.00E+00	1.70E-09	1.70E-09	1.70E-03	3.78E-04	4.52E-04	3.34E-04	1.76E-04
0.00E+00	4.30E-06			0.00E+00	0.00E+00	1.63E-09	1.63E-09	1.63E-03	3.63E-04	4.33E-04	3.20E-04	1.68E-04
0.00E+00	4.12E-06			0.00E+00	0.00E+00	1.56E-09	1.56E-09	1.56E-03	3.48E-04	4.15E-04	3.07E-04	1.61E-04
0.00E+00	2.18E-05			0.00E+00	0.00E+00	8.22E-09	8.22E-09	8.22E-03	1.83E-03	2.19E-03	1.62E-03	8.52E-04
0.00E+00	2.01E-05			0.00E+00	0.00E+00	7.59E-09	7.59E-09	7.59E-03	1.69E-03	2.02E-03	1.49E-03	7.86E-04
0.00E+00	1.79E-05			0.00E+00	0.00E+00	6.76E-09	6.76E-09	6.76E-03	1.51E-03	1.80E-03	1.33E-03	7.00E-04
0.00E+00	1.61E-05			0.00E+00	0.00E+00	6.07E-09	6.07E-09	6.07E-03	1.35E-03	1.62E-03	1.19E-03	6.29E-04
0.00E+00	1.45E-05			0.00E+00	0.00E+00	5.49E-09	5.49E-09	5.49E-03	1.23E-03	1.46E-03	1.08E-03	5.69E-04
0.00E+00	1.04E-05			0.00E+00	0.00E+00	3.94E-09	3.94E-09	3.94E-03	8.79E-04	1.05E-03	7.76E-04	4.08E-04
0.00E+00	9.73E-06			0.00E+00	0.00E+00	3.68E-09	3.68E-09	3.68E-03	8.20E-04	9.80E-04	7.24E-04	3.81E-04
0.00E+00	9.14E-06			0.00E+00	0.00E+00	3.46E-09	3.46E-09	3.46E-03	7.71E-04	9.20E-04	6.80E-04	3.58E-04
0.00E+00	8.59E-06			0.00E+00	0.00E+00	3.25E-09	3.25E-09	3.25E-03	7.24E-04	8.65E-04	6.39E-04	3.36E-04
0.00E+00	8.13E-06			0.00E+00	0.00E+00	3.07E-09	3.07E-09	3.07E-03	6.85E-04	8.18E-04	6.05E-04	3.18E-04
0.00E+00	6.50E-06			0.00E+00	0.00E+00	2.46E-09	2.46E-09	2.46E-03	5.48E-04	6.54E-04	4.84E-04	2.55E-04
0.00E+00	6.18E-06			0.00E+00	0.00E+00	2.33E-09	2.33E-09	2.33E-03	5.21E-04	6.22E-04	4.59E-04	2.42E-04
0.00E+00	4.78E-06			0.00E+00	0.00E+00	1.81E-09	1.81E-09	1.81E-03	4.03E-04	4.81E-04	3.56E-04	1.87E-04
0.00E+00	4.55E-06			0.00E+00	0.00E+00	1.72E-09	1.72E-09	1.72E-03	3.84E-04	4.58E-04	3.39E-04	1.78E-04
0.00E+00	4.34E-06			0.00E+00	0.00E+00	1.64E-09	1.64E-09	1.64E-03	3.66E-04	4.37E-04	3.23E-04	1.70E-04
0.00E+00	4.13E-06			0.00E+00	0.00E+00	1.56E-09	1.56E-09	1.56E-03	3.49E-04	4.16E-04	3.08E-04	1.62E-04
0.00E+00	3.03E-05			0.00E+00	0.00E+00	1.15E-08	1.15E-08	1.15E-02	2.56E-03	3.05E-03	2.26E-03	1.19E-03
0.00E+00	2.54E-05			0.00E+00	0.00E+00	9.61E-09	9.61E-09	9.61E-03	2.14E-03	2.56E-03	1.89E-03	9.96E-04
0.00E+00	2.21E-05			0.00E+00	0.00E+00	8.36E-09	8.36E-09	8.36E-03	1.86E-03	2.23E-03	1.64E-03	8.66E-04
0.00E+00	1.96E-05			0.00E+00	0.00E+00	7.41E-09	7.41E-09	7.41E-03	1.65E-03	1.97E-03	1.46E-03	7.67E-04
0.00E+00	1.75E-05			0.00E+00	0.00E+00	6.63E-09	6.63E-09	6.63E-03	1.48E-03	1.77E-03	1.31E-03	6.87E-04
0.00E+00	1.20E-05			0.00E+00	0.00E+00	4.53E-09	4.53E-09	4.53E-03	1.01E-03	1.21E-03	8.92E-04	4.69E-04
0.00E+00	1.11E-05			0.00E+00	0.00E+00	4.20E-09	4.20E-09	4.20E-03	9.35E-04	1.12E-03	8.26E-04	4.35E-04
0.00E+00	1.04E-05			0.00E+00	0.00E+00	3.92E-09	3.92E-09	3.92E-03	8.75E-04	1.04E-03	7.72E-04	4.06E-04
0.00E+00	9.65E-06			0.00E+00	0.00E+00	3.65E-09	3.65E-09	3.65E-03	8.14E-04	9.72E-04	7.18E-04	3.78E-04

Unique Identifier	X (UTM)	Y (UTM)	Demolition 2026	Demolition - Hauling 2026	Site Preparation 2026	Grading/Excavation 2026	Grading/Excavation - Hauling 2026	Concrete - Garage - Trucks 2026	Concrete - Garage - Trucks 2027	Concrete - Podium 1 - Trucks 2027	Concrete - Podium 2 - Trucks 2028	Building Construction-1 2027	Building Construction-1 2028	Building Construction-1 2029	Building Construction-2 2028	Building Construction-2 2029	Finishing/Painting-1 2028	Finishing/Painting-1 2029
371738.013761280.01	371738.01	3761280.01	3.42E-06	7.05E-05	8.24E-06	1.07E-05	3.56E-04	3.18E-04	3.19E-04	3.19E-04	3.15E-04	2.78E-04	2.66E-04	2.56E-04	9.52E-05	9.14E-05	0.00E+00	0.00E+00
371768.013761280.01	371768.01	3761280.01	2.85E-06	5.88E-05	6.87E-06	8.88E-06	2.97E-04	2.65E-04	2.66E-04	2.66E-04	2.63E-04	2.32E-04	2.22E-04	2.13E-04	7.94E-05	7.62E-05	0.00E+00	0.00E+00
371778.013761280.01	371778.01	3761280.01	2.68E-06	5.53E-05	6.46E-06	8.35E-06	2.79E-04	2.49E-04	2.50E-04	2.50E-04	2.47E-04	2.18E-04	2.09E-04	2.01E-04	7.46E-05	7.16E-05	0.00E+00	0.00E+00
371788.013761280.01	371788.01	3761280.01	2.53E-06	5.21E-05	6.09E-06	7.87E-06	2.63E-04	2.35E-04	2.36E-04	2.36E-04	2.33E-04	2.05E-04	1.97E-04	1.89E-04	7.03E-05	6.76E-05	0.00E+00	0.00E+00
371838.013761280.01	371838.01	3761280.01	1.93E-06	3.97E-05	4.64E-06	5.99E-06	2.01E-04	1.79E-04	1.80E-04	1.80E-04	1.77E-04	1.56E-04	1.50E-04	1.44E-04	5.35E-05	5.14E-05	0.00E+00	0.00E+00
371848.013761280.01	371848.01	3761280.01	1.81E-06	3.74E-05	4.37E-06	5.65E-06	1.89E-04	1.69E-04	1.69E-04	1.69E-04	1.67E-04	1.47E-04	1.41E-04	1.36E-04	5.04E-05	4.84E-05	0.00E+00	0.00E+00
371858.013761280.01	371858.01	3761280.01	1.72E-06	3.55E-05	4.15E-06	5.36E-06	1.79E-04	1.60E-04	1.61E-04	1.61E-04	1.59E-04	1.40E-04	1.34E-04	1.29E-04	4.79E-05	4.60E-05	0.00E+00	0.00E+00
371868.013761280.01	371868.01	3761280.01	1.64E-06	3.38E-05	3.95E-06	5.10E-06	1.71E-04	1.52E-04	1.53E-04	1.53E-04	1.51E-04	1.33E-04	1.28E-04	1.23E-04	4.56E-05	4.38E-05	0.00E+00	0.00E+00
371878.013761280.01	371878.01	3761280.01	1.56E-06	3.22E-05	3.77E-06	4.87E-06	1.63E-04	1.45E-04	1.46E-04	1.46E-04	1.44E-04	1.27E-04	1.22E-04	1.17E-04	4.35E-05	4.18E-05	0.00E+00	0.00E+00
371638.013761290.01	371638.01	3761290.01	1.13E-05	2.33E-04	2.73E-05	3.53E-05	1.18E-03	1.05E-03	1.06E-03	1.06E-03	1.04E-03	9.20E-04	8.82E-04	8.48E-04	3.15E-04	3.03E-04	0.00E+00	0.00E+00
371648.013761290.01	371648.01	3761290.01	9.62E-06	1.98E-04	2.32E-05	2.99E-05	1.00E-03	8.94E-04	8.97E-04	8.97E-04	8.87E-04	7.81E-04	7.49E-04	7.19E-04	2.68E-04	2.57E-04	0.00E+00	0.00E+00
371658.013761290.01	371658.01	3761290.01	8.39E-06	1.73E-04	2.02E-05	2.61E-05	8.74E-04	7.80E-04	7.83E-04	7.83E-04	7.74E-04	6.82E-04	6.54E-04	6.28E-04	2.33E-04	2.24E-04	0.00E+00	0.00E+00
371695.013761287.01	371695.01	3761287.01	5.26E-06	1.08E-04	1.27E-05	1.64E-05	5.48E-04	4.89E-04	4.91E-04	4.91E-04	4.85E-04	4.27E-04	4.10E-04	3.94E-04	1.46E-04	1.41E-04	0.00E+00	0.00E+00
371708.013761290.01	371708.01	3761290.01	4.96E-06	1.02E-04	1.19E-05	1.54E-05	5.17E-04	4.61E-04	4.63E-04	4.63E-04	4.57E-04	4.03E-04	3.86E-04	3.71E-04	1.38E-04	1.33E-04	0.00E+00	0.00E+00
371718.013761290.01	371718.01	3761290.01	4.58E-06	9.43E-05	1.10E-05	1.43E-05	4.77E-04	4.26E-04	4.27E-04	4.27E-04	4.22E-04	3.72E-04	3.57E-04	3.42E-04	1.27E-04	1.22E-04	0.00E+00	0.00E+00
371728.013761290.01	371728.01	3761290.01	4.22E-06	8.69E-05	1.02E-05	1.31E-05	4.39E-04	3.92E-04	3.93E-04	3.93E-04	3.89E-04	3.42E-04	3.28E-04	3.15E-04	1.17E-04	1.13E-04	0.00E+00	0.00E+00
371768.013761290.01	371768.01	3761290.01	3.21E-06	6.60E-05	7.72E-06	9.98E-06	3.34E-04	2.98E-04	2.99E-04	2.99E-04	2.95E-04	2.60E-04	2.50E-04	2.40E-04	8.92E-05	8.56E-05	0.00E+00	0.00E+00
371778.013761290.01	371778.01	3761290.01	2.99E-06	6.16E-05	7.20E-06	9.30E-06	3.11E-04	2.78E-04	2.79E-04	2.79E-04	2.76E-04	2.43E-04	2.33E-04	2.24E-04	8.31E-05	7.98E-05	0.00E+00	0.00E+00
371787.013761290.01	371787.01	3761290.01	2.82E-06	5.81E-05	6.80E-06	8.78E-06	2.94E-04	2.62E-04	2.63E-04	2.63E-04	2.60E-04	2.29E-04	2.20E-04	2.11E-04	7.85E-05	7.54E-05	0.00E+00	0.00E+00
371848.013761290.01	371848.01	3761290.01	1.94E-06	3.99E-05	4.67E-06	6.03E-06	2.02E-04	1.80E-04	1.81E-04	1.81E-04	1.79E-04	1.57E-04	1.51E-04	1.45E-04	5.39E-05	5.18E-05	0.00E+00	0.00E+00
371858.013761290.01	371858.01	3761290.01	1.84E-06	3.78E-05	4.42E-06	5.72E-06	1.91E-04	1.71E-04	1.71E-04	1.71E-04	1.69E-04	1.49E-04	1.43E-04	1.37E-04	5.11E-05	4.91E-05	0.00E+00	0.00E+00
371868.013761290.01	371868.01	3761290.01	1.74E-06	3.59E-05	4.20E-06	5.42E-06	1.81E-04	1.62E-04	1.63E-04	1.63E-04	1.61E-04	1.41E-04	1.36E-04	1.30E-04	4.85E-05	4.65E-05	0.00E+00	0.00E+00
371878.013761290.01	371878.01	3761290.01	1.65E-06	3.41E-05	3.99E-06	5.15E-06	1.72E-04	1.54E-04	1.54E-04	1.54E-04	1.53E-04	1.34E-04	1.29E-04	1.24E-04	4.60E-05	4.42E-05	0.00E+00	0.00E+00
371728.013761300.01	371728.01	3761300.01	5.12E-06	1.06E-04	1.23E-05	1.60E-05	5.34E-04	4.76E-04	4.78E-04	4.78E-04	4.72E-04	4.16E-04	3.99E-04	3.83E-04	1.43E-04	1.37E-04	0.00E+00	0.00E+00
371760.013761300.01	371760.01	3761300.01	3.91E-06	8.06E-05	9.42E-06	1.22E-05	4.07E-04	3.64E-04	3.65E-04	3.65E-04	3.61E-04	3.18E-04	3.05E-04	2.93E-04	1.09E-04	1.05E-04	0.00E+00	0.00E+00
371768.013761300.01	371768.01	3761300.01	3.67E-06	7.57E-05	8.84E-06	1.14E-05	3.82E-04	3.41E-04	3.43E-04	3.43E-04	3.39E-04	2.98E-04	2.86E-04	2.75E-04	1.02E-04	9.81E-05	0.00E+00	0.00E+00
371778.013761300.01	371778.01	3761300.01	3.39E-06	6.99E-05	8.17E-06	1.06E-05	3.53E-04	3.15E-04	3.16E-04	3.16E-04	3.13E-04	2.75E-04	2.64E-04	2.54E-04	9.43E-05	9.06E-05	0.00E+00	0.00E+00
371848.013761300.01	371848.01	3761300.01	2.11E-06	4.34E-05	5.07E-06	6.56E-06	2.19E-04	1.96E-04	1.96E-04	1.96E-04	1.94E-04	1.71E-04	1.64E-04	1.58E-04	5.86E-05	5.63E-05	0.00E+00	0.00E+00
371858.013761300.01	371858.01	3761300.01	1.97E-06	4.06E-05	4.75E-06	6.14E-06	2.05E-04	1.83E-04	1.84E-04	1.84E-04	1.82E-04	1.60E-04	1.54E-04	1.48E-04	5.49E-05	5.27E-05	0.00E+00	0.00E+00
371868.013761300.01	371868.01	3761300.01	1.86E-06	3.83E-05	4.48E-06	5.79E-06	1.94E-04	1.73E-04	1.73E-04	1.73E-04	1.71E-04	1.51E-04	1.45E-04	1.39E-04	5.17E-05	4.97E-05	0.00E+00	0.00E+00
371878.013761300.01	371878.01	3761300.01	1.76E-06	3.63E-05	4.25E-06	5.49E-06	1.84E-04	1.64E-04	1.64E-04	1.64E-04	1.63E-04	1.43E-04	1.37E-04	1.32E-04	4.90E-05	4.71E-05	0.00E+00	0.00E+00
371758.013761310.01	371758.01	3761310.01	4.77E-06	9.83E-05	1.15E-05	1.48E-05	4.97E-04	4.44E-04	4.45E-04	4.45E-04	4.40E-04	3.87E-04	3.71E-04	3.57E-04	1.33E-04	1.27E-04	0.00E+00	0.00E+00
371768.013761310.01	371768.01	3761310.01	4.35E-06	8.95E-05	1.05E-05	1.35E-05	4.53E-04	4.04E-04	4.05E-04	4.05E-04	4.01E-04	3.53E-04	3.38E-04	3.25E-04	1.21E-04	1.16E-04	0.00E+00	0.00E+00
371778.013761310.01	371778.01	3761310.01	3.97E-06	8.19E-05	9.57E-06	1.24E-05	4.14E-04	3.69E-04	3.71E-04	3.71E-04	3.66E-04	3.23E-04	3.09E-04	2.97E-04	1.11E-04	1.06E-04	0.00E+00	0.00E+00
371809.013761310.01	371809.01	3761310.01	3.07E-06	6.33E-05	7.40E-06	9.57E-06	3.20E-04	2.86E-04	2.87E-04	2.87E-04	2.83E-04	2.50E-04	2.39E-04	2.30E-04	8.55E-05	8.21E-05	0.00E+00	0.00E+00
371818.013761310.01	371818.01	3761310.01	2.88E-06	5.93E-05	6.93E-06	8.96E-06	3.00E-04	2.68E-04	2.68E-04	2.68E-04	2.65E-04	2.34E-04	2.24E-04	2.15E-04	8.00E-05	7.69E-05	0.00E+00	0.00E+00
371828.013761310.01	371828.01	3761310.01	2.69E-06	5.54E-05	6.48E-06	8.37E-06	2.80E-04	2.50E-04	2.51E-04	2.51E-04	2.48E-04	2.18E-04	2.09E-04	2.01E-04	7.48E-05	7.19E-05	0.00E+00	0.00E+00
371838.013761310.01	371838.01	3761310.01	2.50E-06	5.16E-05	6.03E-06	7.79E-06	2.61E-04	2.33E-04	2.34E-04	2.34E-04	2.31E-04	2.03E-04	1.95E-04	1.87E-04	6.96E-05	6.69E-05	0.00E+00	0.00E+00
371848.013761310.01	371848.01	3761310.01	2.30E-06	4.75E-05	5.55E-06	7.17E-06	2.40E-04	2.14E-04	2.15E-04	2.15E-04	2.12E-04	1.87E-04	1.79E-04	1.72E-04	6.41E-05	6.16E-05	0.00E+00	0.00E+00
371858.013761310.01	371858.01	3761310.01	2.14E-06	4.41E-05	5.16E-06	6.66E-06	2.23E-04	1.99E-04	2.00E-04	2.00E-04	1.97E-04	1.74E-04	1.67E-04	1.60E-04	5.95E-05	5.72E-05	0.00E+00	0.00E+00
371868.013761310.01	371868.01	3761310.01	2.01E-06	4.15E-05	4.85E-06	6.27E-06	2.10E-04	1.87E-04	1.88E-04	1.88E-04	1.86E-04	1.63E-04	1.57E-04	1.51E-04	5.60E-05	5.38E-05	0.00E+00	0.00E+00
371808.013761320.01	371808.01	3761320.01	3.58E-06	7.38E-05	8.63E-06	1.12E-05	3.73E-04	3.33E-04	3.34E-04	3.34E-04	3.30E-04	2.91E-04	2.79E-04	2.68E-04	9.96E-05	9.57E-05	0.00E+00	0.00E+00
371818.013761320.01	371818.01	3761320.01	3.28E-06	6.76E-05	7.90E-06	1.02E-05	3.42E-04	3.05E-04	3.06E-04	3.06E-04	3.02E-04	2.66E-04	2.55E-04	2.45E-04	9.12E-05	8.76E-05	0.00E+00	0.00E+00
371828.013761320.01	371828.01	3761320.01	3.01E-06	6.21E-05	7.26E-06	9.38E-06	3.14E-04	2.80E-04	2.81E-04	2.81E-04	2.78E-04	2.45E-04	2.35E-04	2.25E-04	8.38E-05	8.05E-05	0.00E+00	0.00E+00
371838.013761320.01	371838.01	3761320.01	2.78E-06	5.72E-05	6.68E-06	8.64E-06	2.89E-04	2.58E-04	2.59E-04	2.59E-04	2.56E-04	2.25E-04	2.16E-04	2.08E-04	7.72E-05	7.41E-05	0.00E+00	0.00E+00
371808.013761330.01	371808.01	3761330.01	4.26E-06	8.78E-05	1.03E-05	1.33E-05	4.44E-04	3.96E-04	3.98E-04	3.98E-04	3.93E-04	3.46E-04	3.32E-04	3.19E-04	1.19E-04	1.14E-04	0.00E+00	0.00E+00
371818.013761330.01	371818.01	3761330.01	3.81E-06	7.86E-05	9.19E-06	1.19E-05	3.97E-04	3.55E-04	3.56E-04	3.56E-04	3.52E-04	3.10E-04	2.97E-04	2.85E-04	1.06E-04	1.02E-04	0.00E+00	0.00E+00
371828.013761330.01	371828.01	3761330.01	3.44E-06	7.09E-05	8.29E-06	1.07E-05	3.59E-04	3.20E-04	3.21E-04	3.21E-04	3.17E-04	2.80E-04	2.68E-04	2.58E-04	9.58E-05	9.20E-05	0.00E+00	0.00E+00
371838.013761330.01	371838.01	3761330.01	3.13E-06	6.46E-05	7.55E-06	9.75E-06	3.26E-04	2.91E-04	2.92E-04	2.92E-04	2.89E-04	2.54E-04	2.44E-04	2.34E-04	8.72E-05	8.37E-05	0.00E+00	0.00E+00
371798.013761340.01	371798.01	3761340.01	6.16E-06	1.27E-04	1.48E-05	1.92E-05	6.42E-04	5.73E-04	5.75E-04	5.75E-04	5.68E-04	5.01E-04	4.80E-04	4.61E-04	1.71E-04	1.65E-04	0.00E+00	0.00E+00
371808.013761340.01	371808.01	3761340.01	5.28E-06	1.09E-04	1.27E-05	1.64E-05	5.50E-04	4.91E-04	4.93E-04	4.93E-04	4.87E-04	4.29E-04	4.12E-04	3.95E-04	1.47E-04	1.41E-04	0.00E+00	0.00E+00
371818.013761340.01	371818.01	3761340.01	4.60E-06	9.48E-05	1.11E-05	1.43E-05	4.79E-04	4.28E-04	4.29E-04	4.29E-04	4.24E-04	3.74E-04	3.58E-04	3.44E-04	1.28E-04	1.23E-04	0.00E+00	0.00E+00
371828.013761340.01	371828.01	3761340.01	4.07E-06	8.38E-05	9.79E-06	1.27E-05	4.23E-04	3.78E-04	3.79E-04	3.79E-04	3.75E-04	3.30E-04	3.17E-04	3.04E-04	1.13E-04	1.09E-04	0.00E+00	0.00E+00
371798.013761350.01	371798.01	3761350.01	8.65E-06	1.78E-04	2.08E-05	2.69E-05	9.01E-04	8.04E-04	8.07E-04	8.07E-04	7.97E-04	7.02E-04	6.74E-04	6.47E-04	2.41E-04	2.31E-04	0.00E+00	0.00E+00
371808.013761350.01	371808.01	3761350.01	7.01E-06	1.44E-04	1.69E-05	2.18E-05	7.30E-04	6.52E-04	6.54E-04	6.54E-04	6.46E-04	5.69E-04	5.46E-04	5.24E-04	1.95E-04	1.87E-04	0.00E+00	0.00E+00
371818.013761350.01	371818.01	3761350.01	5.85E-06	1.21E-04	1.41E-05	1.82E-05	6.10E-04	5.44E-04	5.46E-04	5.46E-04	5.40E-04	4.75E-04	4.56E-04	4.38E-04	1.63E-04	1.56E-04	0.00E+00	0.00E+00
371897.013761357.01	371897.01	3761357.01	2.49E-06	5.14E-05	6.00E-06	7.76E-06	2.60E-04	2.32E-04	2.33E-04	2.33E-04	2.30E-04	2.02E-04	1.94E-04	1.86E-04	6.93E-05	6.66E-05	0.00E+00	0.00E+00
371907.013761357.01	371907.01	3761357.01	2.29E-06	4.71E-05	5.50E-06	7.11E-06	2.38E-04	2.12E-04	2.13E-04	2.13E-04	2.11E-04	1.86E-04	1.78E-04	1.71E-04	6.36E-05	6.10E-05	0.00E+00	0.00E+00
371897.013761367.01	371897.01	3761367.01	2.78E-06	5.73E-05	6.70E-06	8.66E-06	2.90E-04	2.59E-04	2.60E-04	2.60E-04	2.57E-04	2.26E-04	2.17E-04	2.08E-04	7.74E-05	7.43E-05	0.00E+00	0.00E+00
371907.013761367.01	371907.01	3761367.01	2.52E-06	5.20E-05	6.08E-06	7.86E-06	2.63E-04	2.35E-04	2.36E-04	2.36E-04	2.33E-04	2.05E-04	1.97E-04	1.89E-04	7.02E-05	6.74E-05	0.00E+00	0.00E+00
371887.013761377.01	371887.01	3761377.01	3.58E-06	7.37E-05	8.62E-06	1.11E-05	3.73E-04	3.33E-04	3.34E-04	3.34E-04	3.30E-04	2.91E-04	2.79E-04	2.68E-04	9.95E-05	9.56E-05	0.00E+00	0.00E+00
371897.013761377.01	371897.01	3761377.01	3.16E-06	6.51E-05	7.61E-06	9.83E-06	3.29E-04	2.94E-04	2.95E-04	2.95E-04	2.91E-04	2.57E-04	2.46E-04	2.36E-04	8.79E-05	8.44E-05	0.00E+00	0.00E+00
371907.013761377.01	371907.01	3761377.01	2.83E-06	5.82E-05	6.81E-06	8.80E-06	2.94E-04	2.63E-04	2.64E-04	2.64E-04	2.60E-04	2.29E-04	2.20E-04	2.11E-04	7.86E-05	7.55E-05	0.00E+00	0.00E+00
371887.013761387.01	371887.01	3761387.01	4.21E-06	8.68E-05	1.01E-05	1.31E-05	4.39E-04	3.92E-04	3.93E-04	3.93E-04	3.88E-04	3.42E-04	3.28E-04	3.15E-04	1.17E-04	1.13E-04	0.00E+00	0.00E+00
371897.013761387.01	371897.01	3761387.01	3.64E-06	7.51E-05	8.78E-06	1.13E-05	3.79E-04	3.39E-04	3.40E-04	3.40E-04	3.36E-04	2.96E-04	2.84E-04	2.73E-04	1.01E-04	9.73E-05	0.00E+00	0.00E+00
371907.013761387.01	371907.01	3761387.01	3.20E-06	6.60E-05	7.71E-06	9.96E-06	3.33E-04	2.98E-04	2.99E-04	2.99E-04	2.95E-04	2.60E-04	2.49E-04	2.39E-04	8.90E-05	8.55E-05	0.00E+00	0.00E+00
371887.013761397.01	371887.01	3761397.01	5.06E-06	1.04E-04	1.22E-05	1.58E-05	5.27E-04	4.71E-04	4.73E-04	4.73E-04	4.67E-04	4.11E-04	3.94E-04	3.79E-04	1.41E-04	1.35E-04	0.00E+00	0.00E+00
371897.013761397.01	371897.01	3761397.01	4.27E-06	8.80E-05	1.03E-05	1.33E-05	4.45E-04	3.97E-04	3.99E-04	3.99E-04	3.94E-04	3.47E-04	3.33E-04	3.19E-04	1.19E-04	1.14E-04	0.00E+00	0.00E+00
371907.013761397.01	371907.01	3761397.01	3.68E-06	7.58E-05	8.87E-06	1.15E-05	3.83E-04	3.42E-04	3.43E-04	3.43E-04	3.39E-04	2.99E-04	2.87E-04	2.75E-04	1.02E-04	9.83E-05	0.00E+00	0.00E+00
371887.013761407.01	371887.01	3761407.01	6.21E-06	1.28E-04	1.50E-05	1.93E-05	6.47E-04	5.78E-04	5.80E-04	5.80E-04	5.73E-04	5.05E-04	4.84E-04	4.65E-04	1.73E-04	1.66E-04	0.00E+00	0.00E+00
371897.013761407.01	371897.01	3761407.01	5.10E-06	1.05E-04	1.23E-05	1.59E-05	5.31E-04	4.74E-04	4.75E-04	4.75E-04	4.70E-04	4.14E-04	3.97E-04	3.81E-04	1.42E-04	1.36E-04	0.00E+00	0.00E+00
371907.013761407.01	371907.01	3761407.01	4.29E-06	8.84E-05	1.03E-05	1.34E-05	4.47E-04	3.99E-04	4.01E-04	4.01E-04	3.96E-04	3.49E-04	3.34E-04	3.21E-04	1.19E-04	1.15E-04	0.00E+00	0.00E+00
371887.013761417.01	371887.01	3761417.01	7.78E-06	1.60E-04	1.87E-05	2.42E-05	8.10E-04	7.23E-04	7.25E-04	7.25E-04	7.17E-04	6.31E-04	6.06E-04	5.82E-04	2.16E-04	2.08E-04	0.00E+00	0.00E+00
371897.013761417.01	371897.01	3761417.01	6.16E-06	1.27E-04	1.48E-05	1.92E-05	6.42E-04	5.73E-04	5.75E-04	5.75E-04	5.68E-04	5.00E-04	4.80E-04	4.61E-04	1.71E-04	1.65E-04	0.00E+00	0.00E+00
371907.013761417.01	371907.01	3761417.01	5.06E-06	1.04E-04	1.22E-05	1.57E-05	5.26E-04	4.70E-04	4.72E-04	4.72E-04	4.66E-04	4.11E-04	3.94E-04	3.78E-04	1.41E-04	1.35E-04	0.00E+00	0.00E+00
371887.013761427.01	371887.01	3761427.01	9.93E-06	2.05E-04	2.39E-05	3.09E-05	1.03E-03	9.23E-04	9.26E-04	9.26E-04	9.15E-04	8.06E-04	7.73E-04	7.43E-04	2.76E-04	2.65E-04	0.00E+00	0.00E+00
371897.013761427.01	371897.01	3761427.01	7.56E-06	1.56E-04	1.82E-05	2.35E-05	7.88E-04	7.03E-04	7.06E-04	7.06E-04	6.97E-04	6.14E-04	5.89E-04	5.66E-04	2.10E-04	2.02E-04	0.00E+00	0.00E+00
371907.013761427.01	371907.01	3761427.01	6.03E-06	1.24E-04	1.45E-05	1.88E-05	6.28E-04	5.61E-04	5.63E-04	5.63E-04	5.56E-04	4.90E-04	4.70E-04	4.51E-04	1.68E-04	1.61E-04	0.00E+00	0.00E+00
371434.013760863.01	371434.01	3760863.01	5.74E-06	1.18E-04	1.38E-05	1.79E-05	5.98E-04	5.34E-04	5.36E-04	5.36E-04	5.29E-04	4.66E-04	4.47E-04	4.29E-04	1.60E-04	1.53E-04	0.00E+00	0.00E+00
371442.013760863.01	371442.01	3760863.01	4.92E-06	1.01E-04	1.19E-05	1.53E-05	5.13E-04	4.58E-04	4.60E-04	4.60E-04	4.54E-04	4.00E-04	3.84E-04	3.68E-04	1.37E-04	1.32E-04	0.00E+00	0.00E+00
371433.013760872.01	371433.01	3760872.01	6.30E-06	1.30E-04	1.52E-05	1.96E-05	6.56E-04	5.86E-04	5.88E-04	5.88E-04	5.81E-04	5.12E-04	4.91E-04	4.71E-04	1.75E-04	1.68E-04	0.00E+00	0.00E+00
371442.013760872.01	371442.01	3760872.01	5.27E-06	1.09E-04	1.27E-05	1.64E-05	5.49E-04	4.90E-04	4.91E-04	4.91E-04	4.86E-04	4.28E-04	4.10E-04	3.94E-04	1.47E-04	1.41E-04	0.00E+00	0.00E+00
371433.013760882.01	371433.01	3760882.01	6.81E-06	1.40E-04	1.64E-05	2.12E-05	7.10E-04	6.33E-04	6.36E-04	6.36E-04	6.28E-04	5.53E-04	5.31E-04	5.10E-04	1.90E-04	1.82E-04	0.00E+00	0.00E+00
371442.013760882.01	371442.01	3760882.01	5.65E-06	1.17E-04	1.36E-05	1.76E-05	5.89E-04	5.26E-04	5.28E-04	5.28E-04	5.21E-04	4.59E-04	4.40E-04	4.23E-04	1.57E-04	1.51E-04	0.00E+00	0.00E+00
371432.013760892.01	371432.01	3760892.01	7.54E-06	1.55E-04	1.82E-05	2.35E-05	7.85E-04	7.01E-04	7.04E-04	7.04E-04	6.95E-04	6.12E-04	5.87E-04	5.64E-04	2.10E-04	2.01E-04	0.00E+00	0.00E+00
371442.013760892.01	371442.01	3760892.01	6.05E-06	1.25E-04	1.46E-05	1.88E-05	6.30E-04	5.63E-04	5.64E-04	5.64E-04	5.58E-04	4.91E-04	4.71E-04	4.53E-04	1.68E-04	1.62E-04	0.00E+00	0.00E+00
371452.013760892.01	371452.01	3760892.01	5.04E-06	1.04E-04	1.21E-05	1.57E-05	5.25E-04	4.69E-04	4.70E-04	4.70E-04	4.65E-04	4.09E-04	3.93E-04	3.77E-04	1.40E-04	1.35E-04	0.00E+00	0.00E+00
371432.013760902.01	371432.01	3760902.01	8.22E-06	1.69E-04	1.98E-05	2.56E-05	8.56E-04	7.64E-04	7.67E-04	7.67E-04	7.58E-04	6.67E-04	6.40E-04	6.15E-04	2.29E-04	2.20E-04	0.00E+00	0.00E+00
371442.013760902.01	371442.01	3760902.01	6.47E-06	1.33E-04	1.56E-05	2.01E-05	6.74E-04	6.02E-04	6.04E-04	6.04E-04	5.97E-04	5.26E-04	5.04E-04	4.84E-04	1.80E-04	1.73E-04	0.00E+00	0.00E+00
371452.013760902.01	371452.01	3760902.01	5.35E-06	1.10E-04	1.29E-05	1.67E-05	5.57E-04	4.98E-04	4.99E-04	4.99E-04	4.93E-04	4.35E-04	4.17E-04	4.00E-04	1.49E-04	1.43E-04	0.00E+00	0.00E+00
371432.013760912.01	371432.01	3760912.01	9.04E-06	1.86E-04	2.18E-05	2.81E-05	9.42E-04	8.41E-04	8.44E-04	8.44E-04	8.34E-04	7.34E-04	7.04E-04	6.76E-04	2.52E-04	2.42E-04	0.00E+00	0.00E+00
371442.013760912.01	371442.01	3760912.01	6.96E-06	1

Finishing/Painting-2	Paving			Child Risk					Overlapping Phases - Maximum GLC			
2029	2029			3rd Trimester	0<2	2<16	Total	per million	2026	2027	2028	2029
0.00E+00	9.10E-06			0.00E+00	0.00E+00	3.44E-09	3.44E-09	3.44E-03	7.67E-04	9.16E-04	6.77E-04	3.56E-04
0.00E+00	7.59E-06			0.00E+00	0.00E+00	2.87E-09	2.87E-09	2.87E-03	6.40E-04	7.64E-04	5.65E-04	2.97E-04
0.00E+00	7.13E-06			0.00E+00	0.00E+00	2.70E-09	2.70E-09	2.70E-03	6.01E-04	7.18E-04	5.31E-04	2.79E-04
0.00E+00	6.73E-06			0.00E+00	0.00E+00	2.54E-09	2.54E-09	2.54E-03	5.67E-04	6.77E-04	5.00E-04	2.63E-04
0.00E+00	5.12E-06			0.00E+00	0.00E+00	1.94E-09	1.94E-09	1.94E-03	4.32E-04	5.16E-04	3.81E-04	2.01E-04
0.00E+00	4.82E-06			0.00E+00	0.00E+00	1.82E-09	1.82E-09	1.82E-03	4.07E-04	4.86E-04	3.59E-04	1.89E-04
0.00E+00	4.58E-06			0.00E+00	0.00E+00	1.73E-09	1.73E-09	1.73E-03	3.86E-04	4.62E-04	3.41E-04	1.80E-04
0.00E+00	4.36E-06			0.00E+00	0.00E+00	1.65E-09	1.65E-09	1.65E-03	3.68E-04	4.39E-04	3.24E-04	1.71E-04
0.00E+00	4.16E-06			0.00E+00	0.00E+00	1.57E-09	1.57E-09	1.57E-03	3.51E-04	4.19E-04	3.10E-04	1.63E-04
0.00E+00	3.01E-05			0.00E+00	0.00E+00	1.14E-08	1.14E-08	1.14E-02	2.54E-03	3.03E-03	2.24E-03	1.18E-03
0.00E+00	2.56E-05			0.00E+00	0.00E+00	9.67E-09	9.67E-09	9.67E-03	2.16E-03	2.58E-03	1.90E-03	1.00E-03
0.00E+00	2.23E-05			0.00E+00	0.00E+00	8.44E-09	8.44E-09	8.44E-03	1.88E-03	2.25E-03	1.66E-03	8.74E-04
0.00E+00	1.40E-05			0.00E+00	0.00E+00	5.29E-09	5.29E-09	5.29E-03	1.18E-03	1.41E-03	1.04E-03	5.48E-04
0.00E+00	1.32E-05			0.00E+00	0.00E+00	4.99E-09	4.99E-09	4.99E-03	1.11E-03	1.33E-03	9.82E-04	5.17E-04
0.00E+00	1.22E-05			0.00E+00	0.00E+00	4.60E-09	4.60E-09	4.60E-03	1.03E-03	1.23E-03	9.06E-04	4.77E-04
0.00E+00	1.12E-05			0.00E+00	0.00E+00	4.24E-09	4.24E-09	4.24E-03	9.45E-04	1.13E-03	8.34E-04	4.39E-04
0.00E+00	8.53E-06			0.00E+00	0.00E+00	3.22E-09	3.22E-09	3.22E-03	7.19E-04	8.58E-04	6.34E-04	3.34E-04
0.00E+00	7.95E-06			0.00E+00	0.00E+00	3.01E-09	3.01E-09	3.01E-03	6.70E-04	8.01E-04	5.91E-04	3.11E-04
0.00E+00	7.51E-06			0.00E+00	0.00E+00	2.84E-09	2.84E-09	2.84E-03	6.33E-04	7.56E-04	5.58E-04	2.94E-04
0.00E+00	5.16E-06			0.00E+00	0.00E+00	1.95E-09	1.95E-09	1.95E-03	4.35E-04	5.19E-04	3.84E-04	2.02E-04
0.00E+00	4.89E-06			0.00E+00	0.00E+00	1.85E-09	1.85E-09	1.85E-03	4.12E-04	4.92E-04	3.63E-04	1.91E-04
0.00E+00	4.63E-06			0.00E+00	0.00E+00	1.75E-09	1.75E-09	1.75E-03	3.91E-04	4.67E-04	3.45E-04	1.81E-04
0.00E+00	4.40E-06			0.00E+00	0.00E+00	1.66E-09	1.66E-09	1.66E-03	3.71E-04	4.43E-04	3.27E-04	1.72E-04
0.00E+00	1.36E-05			0.00E+00	0.00E+00	5.15E-09	5.15E-09	5.15E-03	1.15E-03	1.37E-03	1.01E-03	5.34E-04
0.00E+00	1.04E-05			0.00E+00	0.00E+00	3.93E-09	3.93E-09	3.93E-03	8.77E-04	1.05E-03	7.74E-04	4.08E-04
0.00E+00	9.77E-06			0.00E+00	0.00E+00	3.69E-09	3.69E-09	3.69E-03	8.23E-04	9.83E-04	7.27E-04	3.82E-04
0.00E+00	9.02E-06			0.00E+00	0.00E+00	3.41E-09	3.41E-09	3.41E-03	7.60E-04	9.08E-04	6.71E-04	3.53E-04
0.00E+00	5.60E-06			0.00E+00	0.00E+00	2.12E-09	2.12E-09	2.12E-03	4.72E-04	5.64E-04	4.17E-04	2.19E-04
0.00E+00	5.25E-06			0.00E+00	0.00E+00	1.98E-09	1.98E-09	1.98E-03	4.42E-04	5.28E-04	3.90E-04	2.05E-04
0.00E+00	4.95E-06			0.00E+00	0.00E+00	1.87E-09	1.87E-09	1.87E-03	4.17E-04	4.98E-04	3.68E-04	1.94E-04
0.00E+00	4.69E-06			0.00E+00	0.00E+00	1.77E-09	1.77E-09	1.77E-03	3.95E-04	4.72E-04	3.49E-04	1.84E-04
0.00E+00	1.27E-05			0.00E+00	0.00E+00	4.80E-09	4.80E-09	4.80E-03	1.07E-03	1.28E-03	9.44E-04	4.97E-04
0.00E+00	1.16E-05			0.00E+00	0.00E+00	4.37E-09	4.37E-09	4.37E-03	9.74E-04	1.16E-03	8.60E-04	4.53E-04
0.00E+00	1.06E-05			0.00E+00	0.00E+00	4.00E-09	4.00E-09	4.00E-03	8.91E-04	1.06E-03	7.86E-04	4.14E-04
0.00E+00	8.18E-06			0.00E+00	0.00E+00	3.09E-09	3.09E-09	3.09E-03	6.89E-04	8.23E-04	6.08E-04	3.20E-04
0.00E+00	7.65E-06			0.00E+00	0.00E+00	2.89E-09	2.89E-09	2.89E-03	6.45E-04	7.71E-04	5.69E-04	3.00E-04
0.00E+00	7.16E-06			0.00E+00	0.00E+00	2.70E-09	2.70E-09	2.70E-03	6.03E-04	7.20E-04	5.32E-04	2.80E-04
0.00E+00	6.66E-06			0.00E+00	0.00E+00	2.52E-09	2.52E-09	2.52E-03	5.61E-04	6.70E-04	4.95E-04	2.61E-04
0.00E+00	6.13E-06			0.00E+00	0.00E+00	2.32E-09	2.32E-09	2.32E-03	5.17E-04	6.17E-04	4.56E-04	2.40E-04
0.00E+00	5.69E-06			0.00E+00	0.00E+00	2.15E-09	2.15E-09	2.15E-03	4.80E-04	5.73E-04	4.24E-04	2.23E-04
0.00E+00	5.36E-06			0.00E+00	0.00E+00	2.02E-09	2.02E-09	2.02E-03	4.51E-04	5.39E-04	3.98E-04	2.10E-04
0.00E+00	9.53E-06			0.00E+00	0.00E+00	3.60E-09	3.60E-09	3.60E-03	8.03E-04	9.59E-04	7.09E-04	3.73E-04
0.00E+00	8.73E-06			0.00E+00	0.00E+00	3.30E-09	3.30E-09	3.30E-03	7.36E-04	8.79E-04	6.49E-04	3.42E-04
0.00E+00	8.01E-06			0.00E+00	0.00E+00	3.03E-09	3.03E-09	3.03E-03	6.76E-04	8.07E-04	5.96E-04	3.14E-04
0.00E+00	7.38E-06			0.00E+00	0.00E+00	2.79E-09	2.79E-09	2.79E-03	6.22E-04	7.43E-04	5.49E-04	2.89E-04
0.00E+00	1.13E-05			0.00E+00	0.00E+00	4.28E-09	4.28E-09	4.28E-03	9.55E-04	1.14E-03	8.43E-04	4.44E-04
0.00E+00	1.01E-05			0.00E+00	0.00E+00	3.83E-09	3.83E-09	3.83E-03	8.55E-04	1.02E-03	7.55E-04	3.97E-04
0.00E+00	9.16E-06			0.00E+00	0.00E+00	3.46E-09	3.46E-09	3.46E-03	7.72E-04	9.22E-04	6.81E-04	3.59E-04
0.00E+00	8.34E-06			0.00E+00	0.00E+00	3.15E-09	3.15E-09	3.15E-03	7.03E-04	8.39E-04	6.20E-04	3.26E-04
0.00E+00	1.64E-05			0.00E+00	0.00E+00	6.20E-09	6.20E-09	6.20E-03	1.38E-03	1.65E-03	1.22E-03	6.42E-04
0.00E+00	1.41E-05			0.00E+00	0.00E+00	5.31E-09	5.31E-09	5.31E-03	1.19E-03	1.42E-03	1.05E-03	5.50E-04
0.00E+00	1.22E-05			0.00E+00	0.00E+00	4.63E-09	4.63E-09	4.63E-03	1.03E-03	1.23E-03	9.11E-04	4.79E-04
0.00E+00	1.08E-05			0.00E+00	0.00E+00	4.09E-09	4.09E-09	4.09E-03	9.12E-04	1.09E-03	8.04E-04	4.23E-04
0.00E+00	2.30E-05			0.00E+00	0.00E+00	8.70E-09	8.70E-09	8.70E-03	1.94E-03	2.32E-03	1.71E-03	9.01E-04
0.00E+00	1.86E-05			0.00E+00	0.00E+00	7.05E-09	7.05E-09	7.05E-03	1.57E-03	1.88E-03	1.39E-03	7.30E-04
0.00E+00	1.56E-05			0.00E+00	0.00E+00	5.89E-09	5.89E-09	5.89E-03	1.31E-03	1.57E-03	1.16E-03	6.10E-04
0.00E+00	6.63E-06			0.00E+00	0.00E+00	2.51E-09	2.51E-09	2.51E-03	5.59E-04	6.68E-04	4.93E-04	2.60E-04
0.00E+00	6.08E-06			0.00E+00	0.00E+00	2.30E-09	2.30E-09	2.30E-03	5.12E-04	6.12E-04	4.52E-04	2.38E-04
0.00E+00	7.40E-06			0.00E+00	0.00E+00	2.80E-09	2.80E-09	2.80E-03	6.24E-04	7.45E-04	5.51E-04	2.90E-04
0.00E+00	6.71E-06			0.00E+00	0.00E+00	2.54E-09	2.54E-09	2.54E-03	5.66E-04	6.76E-04	4.99E-04	2.63E-04
0.00E+00	9.52E-06			0.00E+00	0.00E+00	3.60E-09	3.60E-09	3.60E-03	8.02E-04	9.58E-04	7.08E-04	3.73E-04
0.00E+00	8.40E-06			0.00E+00	0.00E+00	3.18E-09	3.18E-09	3.18E-03	7.08E-04	8.46E-04	6.25E-04	3.29E-04
0.00E+00	7.52E-06			0.00E+00	0.00E+00	2.84E-09	2.84E-09	2.84E-03	6.34E-04	7.57E-04	5.59E-04	2.94E-04
0.00E+00	1.12E-05			0.00E+00	0.00E+00	4.24E-09	4.24E-09	4.24E-03	9.45E-04	1.13E-03	8.34E-04	4.39E-04
0.00E+00	9.69E-06			0.00E+00	0.00E+00	3.66E-09	3.66E-09	3.66E-03	8.17E-04	9.76E-04	7.21E-04	3.80E-04
0.00E+00	8.51E-06			0.00E+00	0.00E+00	3.22E-09	3.22E-09	3.22E-03	7.18E-04	8.57E-04	6.33E-04	3.33E-04
0.00E+00	1.35E-05			0.00E+00	0.00E+00	5.09E-09	5.09E-09	5.09E-03	1.14E-03	1.36E-03	1.00E-03	5.28E-04
0.00E+00	1.14E-05			0.00E+00	0.00E+00	4.29E-09	4.29E-09	4.29E-03	9.58E-04	1.14E-03	8.45E-04	4.45E-04
0.00E+00	9.79E-06			0.00E+00	0.00E+00	3.70E-09	3.70E-09	3.70E-03	8.25E-04	9.86E-04	7.28E-04	3.83E-04
0.00E+00	1.65E-05			0.00E+00	0.00E+00	6.25E-09	6.25E-09	6.25E-03	1.39E-03	1.66E-03	1.23E-03	6.47E-04
0.00E+00	1.36E-05			0.00E+00	0.00E+00	5.12E-09	5.12E-09	5.12E-03	1.14E-03	1.36E-03	1.01E-03	5.31E-04
0.00E+00	1.14E-05			0.00E+00	0.00E+00	4.32E-09	4.32E-09	4.32E-03	9.63E-04	1.15E-03	8.49E-04	4.47E-04
0.00E+00	2.07E-05			0.00E+00	0.00E+00	7.82E-09	7.82E-09	7.82E-03	1.74E-03	2.08E-03	1.54E-03	8.10E-04
0.00E+00	1.64E-05			0.00E+00	0.00E+00	6.20E-09	6.20E-09	6.20E-03	1.38E-03	1.65E-03	1.22E-03	6.42E-04
0.00E+00	1.34E-05			0.00E+00	0.00E+00	5.08E-09	5.08E-09	5.08E-03	1.13E-03	1.35E-03	1.00E-03	5.27E-04
0.00E+00	2.64E-05			0.00E+00	0.00E+00	9.99E-09	9.99E-09	9.99E-03	2.23E-03	2.66E-03	1.96E-03	1.03E-03
0.00E+00	2.01E-05			0.00E+00	0.00E+00	7.60E-09	7.60E-09	7.60E-03	1.70E-03	2.03E-03	1.50E-03	7.88E-04
0.00E+00	1.60E-05			0.00E+00	0.00E+00	6.07E-09	6.07E-09	6.07E-03	1.35E-03	1.62E-03	1.19E-03	6.28E-04
0.00E+00	1.53E-05			0.00E+00	0.00E+00	5.77E-09	5.77E-09	5.77E-03	1.29E-03	1.54E-03	1.14E-03	5.98E-04
0.00E+00	1.31E-05			0.00E+00	0.00E+00	4.95E-09	4.95E-09	4.95E-03	1.10E-03	1.32E-03	9.75E-04	5.13E-04
0.00E+00	1.68E-05			0.00E+00	0.00E+00	6.34E-09	6.34E-09	6.34E-03	1.41E-03	1.69E-03	1.25E-03	6.57E-04
0.00E+00	1.40E-05			0.00E+00	0.00E+00	5.30E-09	5.30E-09	5.30E-03	1.18E-03	1.41E-03	1.04E-03	5.49E-04
0.00E+00	1.81E-05			0.00E+00	0.00E+00	6.85E-09	6.85E-09	6.85E-03	1.53E-03	1.82E-03	1.35E-03	7.10E-04
0.00E+00	1.50E-05			0.00E+00	0.00E+00	5.69E-09	5.69E-09	5.69E-03	1.27E-03	1.51E-03	1.12E-03	5.89E-04
0.00E+00	2.01E-05			0.00E+00	0.00E+00	7.58E-09	7.58E-09	7.58E-03	1.69E-03	2.02E-03	1.49E-03	7.85E-04
0.00E+00	1.61E-05			0.00E+00	0.00E+00	6.08E-09	6.08E-09	6.08E-03	1.36E-03	1.62E-03	1.20E-03	6.30E-04
0.00E+00	1.34E-05			0.00E+00	0.00E+00	5.07E-09	5.07E-09	5.07E-03	1.13E-03	1.35E-03	9.97E-04	5.25E-04
0.00E+00	2.19E-05			0.00E+00	0.00E+00	8.27E-09	8.27E-09	8.27E-03	1.84E-03	2.20E-03	1.63E-03	8.56E-04
0.00E+00	1.72E-05			0.00E+00	0.00E+00	6.51E-09	6.51E-09	6.51E-03	1.45E-03	1.73E-03	1.28E-03	6.74E-04
0.00E+00	1.42E-05			0.00E+00	0.00E+00	5.38E-09	5.38E-09	5.38E-03	1.20E-03	1.43E-03	1.06E-03	5.58E-04
0.00E+00	2.41E-05			0.00E+00	0.00E+00	9.09E-09	9.09E-09	9.09E-03	2.03E-03	2.42E-03	1.79E-03	9.42E-04
0.00E+00	1.85E-05			0.00E+00	0.00E+00	7.00E-09	7.00E-09	7.00E-03	1.56E-03	1.86E-03	1.38E-03	7.25E-04
0.00E+00	1.51E-05			0.00E+00	0.00E+00	5.72E-09	5.72E-09	5.72E-03	1.28E-03	1.52E-03	1.13E-03	5.92E-04
0.00E+00	2.22E-05			0.00E+00	0.00E+00	8.37E-09	8.37E-09	8.37E-03	1.87E-03	2.23E-03	1.65E-03	8.68E-04
0.00E+00	2.00E-05			0.00E+00	0.00E+00	7.57E-09	7.57E-09	7.57E-03	1.69E-03	2.02E-03	1.49E-03	7.84E-04
0.00E+00	1.61E-05			0.00E+00	0.00E+00	6.09E-09	6.09E-09	6.09E-03	1.36E-03	1.62E-03	1.20E-03	6.30E-04
0.00E+00	2.18E-05			0.00E+00	0.00E+00	8.22E-09	8.22E-09	8.22E-03	1.83E-03	2.19E-03	1.62E-03	8.52E-04
0.00E+00	1.72E-05			0.00E+00	0.00E+00	6.49E-09	6.49E-09	6.49E-03	1.45E-03	1.73E-03	1.28E-03	6.72E-04
0.00E+00	2.38E-05			0.00E+00	0.00E+00	8.99E-09	8.99E-09	8.99E-03	2.00E-03	2.39E-03	1.77E-03	9.31E-04
0.00E+00	1.84E-05			0.00E+00	0.00E+00	6.95E-09	6.95E-09	6.95E-03	1.55E-03	1.85E-03	1.37E-03	7.20E-04
0.00E+00	7.10E-06			0.00E+00	0.00E+00	2.68E-09	2.68E-09	2.68E-03	5.99E-04	7.15E-04	5.28E-04	2.78E-04
0.00E+00	6.58E-06			0.00E+00	0.00E+00	2.49E-09	2.49E-09	2.49E-03	5.54E-04	6.62E-04	4.89E-04	2.58E-04
0.00E+00	7.46E-06			0.00E+00	0.00E+00	2.82E-09	2.82E-09	2.82E-03	6.29E-04	7.51E-04	5.55E-04	2.92E-04
0.00E+00	6.90E-06			0.00E+00	0.00E+00	2.61E-09	2.61E-09	2.61E-03	5.82E-04	6.95E-04	5.14E-04	2.70E-04
0.00E+00	3.99E-06			0.00E+00	0.00E+00	1.51E-09	1.51E-09	1.51E-03	3.36E-04	4.02E-04	2.97E-04	1.56E-04
0.00E+00	7.66E-06			0.00E+00	0.00E+00	2.89E-09	2.89E-09	2.89E-03	6.46E-04	7.71E-04	5.70E-04	3.00E-04
0.00E+00	7.22E-06			0.00E+00	0.00E+00	2.73E-09	2.73E-09	2.73E-03	6.09E-04	7.27E-04	5.37E-04	2.83E-04
0.00E+00	6.91E-06			0.00E+00	0.00E+00	2.61E-09	2.61E-09	2.61E-03	5.82E-04	6.95E-04	5.14E-04	2.70E-04
0.00E+00	4.59E-06			0.00E+00	0.00E+00	1.73E-09	1.73E-09	1.73E-03	3.87E-04	4.62E-04	3.41E-04	1.80E-04
0.00E+00	4.25E-06			0.00E+00	0.00E+00	1.61E-09	1.61E-09	1.61E-03	3.58E-04	4.28E-04	3.16E-04	1.66E-04
0.00E+00	3.89E-06			0.00E+00	0.00E+00	1.47E-09	1.47E-09	1.47E-03	3.28E-04	3.91E-04	2.89E-04	1.52E-04
0.00E+00	7.08E-06			0.00E+00	0.00E+00	2.68E-09	2.68E-09	2.68E-03	5.97E-04	7.13E-04	5.27E-04	2.77E-04
0.00E+00	4.94E-06			0.00E+00	0.00E+00	1.87E-09	1.87E-09	1.87E-03	4.16E-04	4.97E-04	3.67E-04	1.93E-04
0.00E+00	4.67E-06			0.00E+00	0.00E+00	1.76E-09	1.76E-09	1.76E-03	3.94E-04	4.70E-04	3.47E-04	1.83E-04
0.00E+00	4.94E-06			0.00E+00	0.00E+00	1.87E-09	1.87E-09	1.87E-03	4.16E-04	4.97E-04	3.68E-04	1.93E-04
0.00E+00	4.74E-06			0.00E+00	0.00E+00	1.79E-09	1.79E-09	1.79E-03	3.99E-04	4.77E-04	3.52E-04	1.85E-04
0.00E+00	4.44E-06			0.00E+00	0.00E+00	1.68E-09	1.68E-09	1.68E-03	3.74E-04	4.47E-04	3.30E-04	1.74E-04
0.00E+00	4.95E-06			0.00E+00	0.00E+00	1.87E-09	1.87E-09	1.87E-03	4.17E-04	4.98E-04	3.68E-04	1.94E-04
0.00E+00	1.67E-06			0.00E+00	0.00E+00	6.30E-10	6.30E-10	6.30E-04	1.40E-04	1.68E-04	1.24E-04	6.52E-05
0.00E+00	1.56E-06			0.00E+00	0.00E+00	5.90E-10	5.90E-10	5.90E-04	1.32E-04	1.57E-04	1.16E-04	6.11E-05
0.00E+00	5.13E-06			0.00E+00	0.00E+00	1.94E-09	1.94E-09	1.94E-03	4.33E-04	5.17E-04	3.82E-04	2.01E-04
0.00E+00	4.90E-06			0.00E+00	0.00E+00	1.85E-09	1.85E-09	1.85E-03	4.13E-04	4.94E-04	3.65E-04	1.92E-04
0.00E+00	4.68E-06			0.00E+00	0.00E+00	1.77E-09	1.77E-09	1.77E-03	3.94E-04	4.71E-04	3.48E-04	1.83E-04
0.00E+00	1.83E-06			0.00E+00	0.00E+00	6.91E-10	6.91E-10	6.91E-04	1.54E-04	1.84E-04	1.36E-04	7.16E-05
0.00E+00	1.71E-06			0.00E+00	0.00E+00	6.48E-10	6.48E-10	6.48E-04	1.44E-04	1.73E-04	1.27E-04	6.71E-05
0.00E+00	1.61E-06			0.00E+00	0.00E+00	6.09E-10	6.09E-10	6.09E-04	1.36E-04	1.62E-04	1.20E-04	6.31E-05
0.00E+00	1.52E-06			0.00E+00	0.00E+00	5.74E-10	5.74E-10	5.74E-04	1.28E-04	1.53E-04	1.13E-04	5.95E-05
0.00E+00	5.14E-06			0.00E+00	0.00E+00	1.94E-09	1.94E-09	1.94E-03	4.33E-04	5.17E-04	3.82E-04	2.01E-04
0.00E+00	4.93E-06			0.00E+00	0.00E+00	1.86E-09	1.86E-09	1.86E-03	4.15E-04	4.96E-04	3.66E-04	1.93E-04
0.00E+00	4.70E-06			0.00E+00	0.00E+00	1.78E-09	1.78E-09	1.78E-03	3.96E-04	4.73E-04	3.50E-04	1.84E-04

Unique Identifier	X (UTM)	Y (UTM)	Demolition 2026	Demolition - Hauling 2026	Site Preparation 2026	Grading/Excavation 2026	Grading/Excavation - Hauling 2026	Concrete - Garage - Trucks 2026	Concrete - Garage - Trucks 2027	Concrete - Podium 1 - Trucks 2027	Concrete - Podium 2 - Trucks 2028	Building Construction-1 2027	Building Construction-1 2028	Building Construction-1 2029	Building Construction-2 2028	Building Construction-2 2029	Finishing/Painting-1 2028	Finishing/Painting-1 2029
371598.013760725.01	371598.01	3760725.01	1.69E-06	3.48E-05	4.06E-06	5.25E-06	1.76E-04	1.57E-04	1.57E-04	1.57E-04	1.56E-04	1.37E-04	1.31E-04	1.26E-04	4.69E-05	4.51E-05	0.00E+00	0.00E+00
371608.013760725.01	371608.01	3760725.01	1.61E-06	3.32E-05	3.88E-06	5.02E-06	1.68E-04	1.50E-04	1.50E-04	1.50E-04	1.49E-04	1.31E-04	1.26E-04	1.21E-04	4.48E-05	4.31E-05	0.00E+00	0.00E+00
371758.013760725.01	371758.01	3760725.01	7.44E-07	1.53E-05	1.79E-06	2.32E-06	7.75E-05	6.92E-05	6.95E-05	6.95E-05	6.86E-05	6.05E-05	5.80E-05	5.57E-05	2.07E-05	1.99E-05	0.00E+00	0.00E+00
371768.013760725.01	371768.01	3760725.01	7.02E-07	1.45E-05	1.69E-06	2.18E-06	7.31E-05	6.52E-05	6.55E-05	6.55E-05	6.47E-05	5.70E-05	5.46E-05	5.25E-05	1.95E-05	1.87E-05	0.00E+00	0.00E+00
371778.013760725.01	371778.01	3760725.01	6.62E-07	1.36E-05	1.59E-06	2.06E-06	6.89E-05	6.15E-05	6.17E-05	6.17E-05	6.10E-05	5.37E-05	5.15E-05	4.95E-05	1.84E-05	1.77E-05	0.00E+00	0.00E+00
371788.013760725.01	371788.01	3760725.01	6.24E-07	1.29E-05	1.50E-06	1.94E-06	6.50E-05	5.81E-05	5.83E-05	5.83E-05	5.76E-05	5.07E-05	4.86E-05	4.67E-05	1.74E-05	1.67E-05	0.00E+00	0.00E+00
371798.013760725.01	371798.01	3760725.01	5.90E-07	1.21E-05	1.42E-06	1.84E-06	6.14E-05	5.48E-05	5.50E-05	5.50E-05	5.44E-05	4.79E-05	4.59E-05	4.41E-05	1.64E-05	1.57E-05	0.00E+00	0.00E+00
371808.013760725.01	371808.01	3760725.01	5.57E-07	1.15E-05	1.34E-06	1.73E-06	5.80E-05	5.18E-05	5.20E-05	5.20E-05	5.14E-05	4.53E-05	4.34E-05	4.17E-05	1.55E-05	1.49E-05	0.00E+00	0.00E+00
371528.013760735.01	371528.01	3760735.01	2.24E-06	4.61E-05	5.39E-06	6.97E-06	2.33E-04	2.08E-04	2.09E-04	2.09E-04	2.06E-04	1.82E-04	1.74E-04	1.68E-04	6.23E-05	5.98E-05	0.00E+00	0.00E+00
371538.013760735.01	371538.01	3760735.01	2.13E-06	4.38E-05	5.12E-06	6.62E-06	2.21E-04	1.98E-04	1.98E-04	1.98E-04	1.96E-04	1.73E-04	1.66E-04	1.59E-04	5.91E-05	5.68E-05	0.00E+00	0.00E+00
371578.013760735.01	371578.01	3760735.01	1.78E-06	3.66E-05	4.28E-06	5.53E-06	1.85E-04	1.65E-04	1.66E-04	1.66E-04	1.64E-04	1.44E-04	1.38E-04	1.33E-04	4.94E-05	4.75E-05	0.00E+00	0.00E+00
371588.013760735.01	371588.01	3760735.01	1.70E-06	3.51E-05	4.10E-06	5.30E-06	1.77E-04	1.58E-04	1.59E-04	1.59E-04	1.57E-04	1.38E-04	1.32E-04	1.27E-04	4.73E-05	4.54E-05	0.00E+00	0.00E+00
371598.013760735.01	371598.01	3760735.01	1.63E-06	3.35E-05	3.92E-06	5.06E-06	1.69E-04	1.51E-04	1.52E-04	1.52E-04	1.50E-04	1.32E-04	1.27E-04	1.22E-04	4.52E-05	4.34E-05	0.00E+00	0.00E+00
371608.013760735.01	371608.01	3760735.01	1.56E-06	3.21E-05	3.75E-06	4.84E-06	1.62E-04	1.45E-04	1.45E-04	1.45E-04	1.43E-04	1.26E-04	1.21E-04	1.16E-04	4.33E-05	4.16E-05	0.00E+00	0.00E+00
371748.013760735.01	371748.01	3760735.01	7.96E-07	1.64E-05	1.92E-06	2.48E-06	8.29E-05	7.40E-05	7.42E-05	7.42E-05	7.33E-05	6.46E-05	6.20E-05	5.95E-05	2.21E-05	2.13E-05	0.00E+00	0.00E+00
371758.013760735.01	371758.01	3760735.01	7.54E-07	1.55E-05	1.82E-06	2.35E-06	7.86E-05	7.01E-05	7.04E-05	7.04E-05	6.95E-05	6.13E-05	5.87E-05	5.64E-05	2.10E-05	2.02E-05	0.00E+00	0.00E+00
371768.013760735.01	371768.01	3760735.01	7.15E-07	1.47E-05	1.72E-06	2.22E-06	7.44E-05	6.64E-05	6.67E-05	6.67E-05	6.59E-05	5.80E-05	5.57E-05	5.34E-05	1.99E-05	1.91E-05	0.00E+00	0.00E+00
371778.013760735.01	371778.01	3760735.01	6.76E-07	1.39E-05	1.63E-06	2.11E-06	7.04E-05	6.29E-05	6.31E-05	6.31E-05	6.24E-05	5.49E-05	5.27E-05	5.06E-05	1.88E-05	1.81E-05	0.00E+00	0.00E+00
371788.013760735.01	371788.01	3760735.01	6.40E-07	1.32E-05	1.54E-06	1.99E-06	6.67E-05	5.95E-05	5.97E-05	5.97E-05	5.90E-05	5.20E-05	4.99E-05	4.79E-05	1.78E-05	1.71E-05	0.00E+00	0.00E+00
371798.013760735.01	371798.01	3760735.01	6.05E-07	1.25E-05	1.46E-06	1.88E-06	6.31E-05	5.63E-05	5.65E-05	5.65E-05	5.58E-05	4.92E-05	4.72E-05	4.53E-05	1.68E-05	1.62E-05	0.00E+00	0.00E+00
371808.013760735.01	371808.01	3760735.01	5.73E-07	1.18E-05	1.38E-06	1.78E-06	5.97E-05	5.33E-05	5.35E-05	5.35E-05	5.29E-05	4.66E-05	4.46E-05	4.29E-05	1.59E-05	1.53E-05	0.00E+00	0.00E+00
371818.013760735.01	371818.01	3760735.01	5.44E-07	1.12E-05	1.31E-06	1.69E-06	5.66E-05	5.06E-05	5.07E-05	5.07E-05	5.01E-05	4.42E-05	4.24E-05	4.07E-05	1.51E-05	1.45E-05	0.00E+00	0.00E+00
371518.013760745.01	371518.01	3760745.01	2.27E-06	4.68E-05	5.47E-06	7.07E-06	2.37E-04	2.11E-04	2.12E-04	2.12E-04	2.09E-04	1.84E-04	1.77E-04	1.70E-04	6.32E-05	6.07E-05	0.00E+00	0.00E+00
371528.013760745.01	371528.01	3760745.01	2.15E-06	4.44E-05	5.19E-06	6.70E-06	2.24E-04	2.00E-04	2.01E-04	2.01E-04	1.99E-04	1.75E-04	1.68E-04	1.61E-04	5.99E-05	5.75E-05	0.00E+00	0.00E+00
371538.013760745.01	371538.01	3760745.01	2.05E-06	4.23E-05	4.94E-06	6.38E-06	2.14E-04	1.91E-04	1.91E-04	1.91E-04	1.89E-04	1.67E-04	1.60E-04	1.53E-04	5.70E-05	5.48E-05	0.00E+00	0.00E+00
371578.013760745.01	371578.01	3760745.01	1.71E-06	3.53E-05	4.13E-06	5.33E-06	1.78E-04	1.59E-04	1.60E-04	1.60E-04	1.58E-04	1.39E-04	1.33E-04	1.28E-04	4.76E-05	4.58E-05	0.00E+00	0.00E+00
371588.013760745.01	371588.01	3760745.01	1.64E-06	3.38E-05	3.95E-06	5.11E-06	1.71E-04	1.53E-04	1.53E-04	1.53E-04	1.51E-04	1.33E-04	1.28E-04	1.23E-04	4.57E-05	4.39E-05	0.00E+00	0.00E+00
371748.013760745.01	371748.01	3760745.01	8.01E-07	1.65E-05	1.93E-06	2.49E-06	8.34E-05	7.45E-05	7.48E-05	7.48E-05	7.39E-05	6.51E-05	6.24E-05	5.99E-05	2.23E-05	2.14E-05	0.00E+00	0.00E+00
371758.013760745.01	371758.01	3760745.01	7.63E-07	1.57E-05	1.84E-06	2.37E-06	7.94E-05	7.09E-05	7.12E-05	7.12E-05	7.03E-05	6.19E-05	5.94E-05	5.71E-05	2.12E-05	2.04E-05	0.00E+00	0.00E+00
371768.013760745.01	371768.01	3760745.01	7.25E-07	1.49E-05	1.75E-06	2.26E-06	7.55E-05	6.74E-05	6.76E-05	6.76E-05	6.68E-05	5.89E-05	5.65E-05	5.42E-05	2.02E-05	1.94E-05	0.00E+00	0.00E+00
371778.013760745.01	371778.01	3760745.01	6.89E-07	1.42E-05	1.66E-06	2.14E-06	7.17E-05	6.40E-05	6.42E-05	6.42E-05	6.35E-05	5.59E-05	5.36E-05	5.15E-05	1.92E-05	1.84E-05	0.00E+00	0.00E+00
371788.013760745.01	371788.01	3760745.01	6.53E-07	1.35E-05	1.57E-06	2.03E-06	6.80E-05	6.07E-05	6.09E-05	6.09E-05	6.02E-05	5.30E-05	5.09E-05	4.89E-05	1.82E-05	1.74E-05	0.00E+00	0.00E+00
371798.013760745.01	371798.01	3760745.01	6.19E-07	1.28E-05	1.49E-06	1.93E-06	6.45E-05	5.75E-05	5.78E-05	5.78E-05	5.71E-05	5.03E-05	4.82E-05	4.63E-05	1.72E-05	1.65E-05	0.00E+00	0.00E+00
371498.013760755.01	371498.01	3760755.01	2.46E-06	5.07E-05	5.92E-06	7.66E-06	2.56E-04	2.29E-04	2.30E-04	2.30E-04	2.27E-04	2.00E-04	1.92E-04	1.84E-04	6.84E-05	6.57E-05	0.00E+00	0.00E+00
371508.013760755.01	371508.01	3760755.01	2.32E-06	4.78E-05	5.58E-06	7.22E-06	2.41E-04	2.16E-04	2.16E-04	2.16E-04	2.14E-04	1.88E-04	1.81E-04	1.73E-04	6.45E-05	6.19E-05	0.00E+00	0.00E+00
371518.013760755.01	371518.01	3760755.01	2.20E-06	4.52E-05	5.29E-06	6.83E-06	2.29E-04	2.04E-04	2.05E-04	2.05E-04	2.02E-04	1.78E-04	1.71E-04	1.64E-04	6.11E-05	5.86E-05	0.00E+00	0.00E+00
371528.013760755.01	371528.01	3760755.01	2.08E-06	4.30E-05	5.02E-06	6.49E-06	2.17E-04	1.94E-04	1.95E-04	1.95E-04	1.92E-04	1.69E-04	1.62E-04	1.56E-04	5.80E-05	5.57E-05	0.00E+00	0.00E+00
371538.013760755.01	371538.01	3760755.01	1.99E-06	4.10E-05	4.79E-06	6.20E-06	2.07E-04	1.85E-04	1.86E-04	1.86E-04	1.84E-04	1.62E-04	1.55E-04	1.49E-04	5.54E-05	5.32E-05	0.00E+00	0.00E+00
371708.013760755.01	371708.01	3760755.01	9.55E-07	1.97E-05	2.30E-06	2.97E-06	9.95E-05	8.88E-05	8.91E-05	8.91E-05	8.81E-05	7.76E-05	7.44E-05	7.14E-05	2.66E-05	2.55E-05	0.00E+00	0.00E+00
371718.013760755.01	371718.01	3760755.01	9.15E-07	1.89E-05	2.20E-06	2.85E-06	9.53E-05	8.51E-05	8.54E-05	8.54E-05	8.44E-05	7.43E-05	7.13E-05	6.85E-05	2.55E-05	2.45E-05	0.00E+00	0.00E+00
371728.013760755.01	371728.01	3760755.01	8.77E-07	1.81E-05	2.11E-06	2.73E-06	9.13E-05	8.15E-05	8.18E-05	8.18E-05	8.08E-05	7.12E-05	6.83E-05	6.56E-05	2.44E-05	2.34E-05	0.00E+00	0.00E+00
371738.013760755.01	371738.01	3760755.01	8.40E-07	1.73E-05	2.02E-06	2.62E-06	8.75E-05	7.81E-05	7.84E-05	7.84E-05	7.75E-05	6.82E-05	6.54E-05	6.29E-05	2.34E-05	2.24E-05	0.00E+00	0.00E+00
371748.013760755.01	371748.01	3760755.01	8.05E-07	1.66E-05	1.94E-06	2.50E-06	8.38E-05	7.48E-05	7.51E-05	7.51E-05	7.42E-05	6.54E-05	6.27E-05	6.02E-05	2.24E-05	2.15E-05	0.00E+00	0.00E+00
371758.013760755.01	371758.01	3760755.01	7.69E-07	1.58E-05	1.85E-06	2.39E-06	8.01E-05	7.15E-05	7.17E-05	7.17E-05	7.09E-05	6.24E-05	5.99E-05	5.75E-05	2.14E-05	2.05E-05	0.00E+00	0.00E+00
371768.013760755.01	371768.01	3760755.01	7.33E-07	1.51E-05	1.77E-06	2.28E-06	7.63E-05	6.81E-05	6.84E-05	6.84E-05	6.76E-05	5.95E-05	5.71E-05	5.48E-05	2.04E-05	1.96E-05	0.00E+00	0.00E+00
371778.013760755.01	371778.01	3760755.01	6.98E-07	1.44E-05	1.68E-06	2.17E-06	7.27E-05	6.49E-05	6.51E-05	6.51E-05	6.44E-05	5.67E-05	5.44E-05	5.22E-05	1.94E-05	1.86E-05	0.00E+00	0.00E+00
371788.013760755.01	371788.01	3760755.01	6.64E-07	1.37E-05	1.60E-06	2.07E-06	6.91E-05	6.17E-05	6.19E-05	6.19E-05	6.12E-05	5.39E-05	5.17E-05	4.96E-05	1.85E-05	1.77E-05	0.00E+00	0.00E+00
371478.013760765.01	371478.01	3760765.01	2.70E-06	5.56E-05	6.50E-06	8.40E-06	2.81E-04	2.51E-04	2.52E-04	2.52E-04	2.49E-04	2.19E-04	2.10E-04	2.02E-04	7.50E-05	7.21E-05	0.00E+00	0.00E+00
371488.013760765.01	371488.01	3760765.01	2.53E-06	5.21E-05	6.09E-06	7.87E-06	2.63E-04	2.35E-04	2.36E-04	2.36E-04	2.33E-04	2.05E-04	1.97E-04	1.89E-04	7.03E-05	6.76E-05	0.00E+00	0.00E+00
371498.013760765.01	371498.01	3760765.01	2.38E-06	4.91E-05	5.74E-06	7.41E-06	2.48E-04	2.21E-04	2.22E-04	2.22E-04	2.20E-04	1.93E-04	1.85E-04	1.78E-04	6.62E-05	6.36E-05	0.00E+00	0.00E+00
371508.013760765.01	371508.01	3760765.01	2.25E-06	4.64E-05	5.42E-06	7.00E-06	2.34E-04	2.09E-04	2.10E-04	2.10E-04	2.07E-04	1.83E-04	1.75E-04	1.68E-04	6.26E-05	6.01E-05	0.00E+00	0.00E+00
371518.013760765.01	371518.01	3760765.01	2.13E-06	4.39E-05	5.14E-06	6.64E-06	2.22E-04	1.98E-04	1.99E-04	1.99E-04	1.97E-04	1.73E-04	1.66E-04	1.59E-04	5.93E-05	5.70E-05	0.00E+00	0.00E+00
371528.013760765.01	371528.01	3760765.01	2.03E-06	4.18E-05	4.89E-06	6.31E-06	2.11E-04	1.89E-04	1.89E-04	1.89E-04	1.87E-04	1.65E-04	1.58E-04	1.52E-04	5.64E-05	5.42E-05	0.00E+00	0.00E+00
371538.013760765.01	371538.01	3760765.01	1.95E-06	4.01E-05	4.69E-06	6.06E-06	2.03E-04	1.81E-04	1.82E-04	1.82E-04	1.79E-04	1.58E-04	1.52E-04	1.46E-04	5.41E-05	5.20E-05	0.00E+00	0.00E+00
371702.013760765.01	371702.01	3760765.01	9.70E-07	2.00E-05	2.34E-06	3.02E-06	1.01E-04	9.02E-05	9.05E-05	9.05E-05	8.94E-05	7.88E-05	7.55E-05	7.26E-05	2.70E-05	2.59E-05	0.00E+00	0.00E+00
371708.013760765.01	371708.01	3760765.01	9.46E-07	1.95E-05	2.28E-06	2.95E-06	9.86E-05	8.80E-05	8.83E-05	8.83E-05	8.72E-05	7.68E-05	7.37E-05	7.08E-05	2.63E-05	2.53E-05	0.00E+00	0.00E+00
371718.013760765.01	371718.01	3760765.01	9.10E-07	1.87E-05	2.19E-06	2.83E-06	9.47E-05	8.46E-05	8.49E-05	8.49E-05	8.39E-05	7.39E-05	7.08E-05	6.80E-05	2.53E-05	2.43E-05	0.00E+00	0.00E+00
371728.013760765.01	371728.01	3760765.01	8.74E-07	1.80E-05	2.10E-06	2.72E-06	9.10E-05	8.12E-05	8.15E-05	8.15E-05	8.05E-05	7.09E-05	6.80E-05	6.53E-05	2.43E-05	2.33E-05	0.00E+00	0.00E+00
371738.013760765.01	371738.01	3760765.01	8.39E-07	1.73E-05	2.02E-06	2.61E-06	8.74E-05	7.80E-05	7.83E-05	7.83E-05	7.73E-05	6.81E-05	6.53E-05	6.27E-05	2.33E-05	2.24E-05	0.00E+00	0.00E+00
371748.013760765.01	371748.01	3760765.01	8.06E-07	1.66E-05	1.94E-06	2.51E-06	8.39E-05	7.49E-05	7.52E-05	7.52E-05	7.43E-05	6.55E-05	6.28E-05	6.03E-05	2.24E-05	2.15E-05	0.00E+00	0.00E+00
371758.013760765.01	371758.01	3760765.01	7.73E-07	1.59E-05	1.86E-06	2.40E-06	8.05E-05	7.18E-05	7.21E-05	7.21E-05	7.12E-05	6.27E-05	6.02E-05	5.78E-05	2.15E-05	2.06E-05	0.00E+00	0.00E+00
371768.013760765.01	371768.01	3760765.01	7.39E-07	1.52E-05	1.78E-06	2.30E-06	7.69E-05	6.87E-05	6.89E-05	6.89E-05	6.81E-05	6.00E-05	5.75E-05	5.52E-05	2.05E-05	1.97E-05	0.00E+00	0.00E+00
371778.013760765.01	371778.01	3760765.01	7.05E-07	1.45E-05	1.70E-06	2.19E-06	7.34E-05	6.55E-05	6.58E-05	6.58E-05	6.50E-05	5.72E-05	5.49E-05	5.27E-05	1.96E-05	1.88E-05	0.00E+00	0.00E+00
371458.013760775.01	371458.01	3760775.01	3.03E-06	6.23E-05	7.29E-06	9.42E-06	3.15E-04	2.81E-04	2.82E-04	2.82E-04	2.79E-04	2.46E-04	2.36E-04	2.26E-04	8.42E-05	8.08E-05	0.00E+00	0.00E+00
371468.013760775.01	371468.01	3760775.01	2.81E-06	5.79E-05	6.77E-06	8.75E-06	2.93E-04	2.61E-04	2.62E-04	2.62E-04	2.59E-04	2.28E-04	2.19E-04	2.10E-04	7.82E-05	7.51E-05	0.00E+00	0.00E+00
371478.013760775.01	371478.01	3760775.01	2.62E-06	5.41E-05	6.32E-06	8.17E-06	2.73E-04	2.44E-04	2.45E-04	2.45E-04	2.42E-04	2.13E-04	2.04E-04	1.96E-04	7.30E-05	7.01E-05	0.00E+00	0.00E+00
371488.013760775.01	371488.01	3760775.01	2.46E-06	5.08E-05	5.93E-06	7.67E-06	2.57E-04	2.29E-04	2.30E-04	2.30E-04	2.27E-04	2.00E-04	1.92E-04	1.84E-04	6.85E-05	6.58E-05	0.00E+00	0.00E+00
371498.013760775.01	371498.01	3760775.01	2.32E-06	4.78E-05	5.59E-06	7.22E-06	2.42E-04	2.16E-04	2.16E-04	2.16E-04	2.14E-04	1.88E-04	1.81E-04	1.74E-04	6.45E-05	6.20E-05	0.00E+00	0.00E+00
371508.013760775.01	371508.01	3760775.01	2.19E-06	4.52E-05	5.29E-06	6.83E-06	2.29E-04	2.04E-04	2.05E-04	2.05E-04	2.02E-04	1.78E-04	1.71E-04	1.64E-04	6.10E-05	5.86E-05	0.00E+00	0.00E+00
371518.013760775.01	371518.01	3760775.01	2.08E-06	4.29E-05	5.01E-06	6.48E-06	2.17E-04	1.93E-04	1.94E-04	1.94E-04	1.92E-04	1.69E-04	1.62E-04	1.56E-04	5.79E-05	5.56E-05	0.00E+00	0.00E+00
371528.013760775.01	371528.01	3760775.01	1.98E-06	4.08E-05	4.77E-06	6.17E-06	2.06E-04	1.84E-04	1.85E-04	1.85E-04	1.83E-04	1.61E-04	1.54E-04	1.48E-04	5.51E-05	5.29E-05	0.00E+00	0.00E+00
371538.013760775.01	371538.01	3760775.01	1.90E-06	3.92E-05	4.58E-06	5.91E-06	1.98E-04	1.77E-04	1.77E-04	1.77E-04	1.75E-04	1.54E-04	1.48E-04	1.42E-04	5.29E-05	5.08E-05	0.00E+00	0.00E+00
371703.013760775.01	371703.01	3760775.01	9.57E-07	1.97E-05	2.30E-06	2.98E-06	9.96E-05	8.89E-05	8.93E-05	8.93E-05	8.82E-05	7.77E-05	7.45E-05	7.15E-05	2.66E-05	2.56E-05	0.00E+00	0.00E+00
371708.013760775.01	371708.01	3760775.01	9.39E-07	1.93E-05	2.26E-06	2.92E-06	9.77E-05	8.73E-05	8.76E-05	8.76E-05	8.65E-05	7.62E-05	7.31E-05	7.02E-05	2.61E-05	2.51E-05	0.00E+00	0.00E+00
371718.013760775.01	371718.01	3760775.01	9.05E-07	1.86E-05	2.18E-06	2.82E-06	9.42E-05	8.41E-05	8.44E-05	8.44E-05	8.34E-05	7.35E-05	7.04E-05	6.77E-05	2.52E-05	2.42E-05	0.00E+00	0.00E+00
371728.013760775.01	371728.01	3760775.01	8.71E-07	1.79E-05	2.10E-06	2.71E-06	9.07E-05	8.10E-05	8.12E-05	8.12E-05	8.03E-05	7.07E-05	6.78E-05	6.51E-05	2.42E-05	2.33E-05	0.00E+00	0.00E+00
371738.013760775.01	371738.01	3760775.01	8.37E-07	1.73E-05	2.02E-06	2.61E-06	8.72E-05	7.78E-05	7.81E-05	7.81E-05	7.72E-05	6.80E-05	6.52E-05	6.26E-05	2.33E-05	2.24E-05	0.00E+00	0.00E+00
371748.013760775.01	371748.01	3760775.01	8.05E-07	1.66E-05	1.94E-06	2.51E-06	8.38E-05	7.48E-05	7.51E-05	7.51E-05	7.42E-05	6.54E-05	6.27E-05	6.02E-05	2.24E-05	2.15E-05	0.00E+00	0.00E+00
371758.013760775.01	371758.01	3760775.01	7.74E-07	1.59E-05	1.86E-06	2.41E-06	8.06E-05	7.20E-05	7.22E-05	7.22E-05	7.14E-05	6.29E-05	6.03E-05	5.79E-05	2.15E-05	2.07E-05	0.00E+00	0.00E+00
371768.013760775.01	371768.01	3760775.01	7.43E-07	1.53E-05	1.79E-06	2.31E-06	7.74E-05	6.91E-05	6.93E-05	6.93E-05	6.85E-05	6.03E-05	5.78E-05	5.56E-05	2.07E-05	1.98E-05	0.00E+00	0.00E+00
371458.013760785.01	371458.01	3760785.01	2.98E-06	6.15E-05	7.18E-06	9.28E-06	3.11E-04	2.77E-04	2.78E-04	2.78E-04	2.75E-04	2.42E-04	2.32E-04	2.23E-04	8.30E-05	7.97E-05	0.00E+00	0.00E+00
371468.013760785.01	371468.01	3760785.01	2.76E-06	5.69E-05	6.65E-06	8.60E-06	2.88E-04	2.57E-04	2.58E-04	2.58E-04	2.55E-04	2.24E-04	2.15E-04	2.07E-04	7.68E-05	7.38E-05	0.00E+00	0.00E+00
371478.013760785.01	371478.01	3760785.01	2.57E-06	5.30E-05	6.19E-06	8.00E-06	2.68E-04	2.39E-04	2.40E-04	2.40E-04	2.37E-04	2.09E-04	2.00E-04	1.92E-04	7.15E-05	6.87E-05	0.00E+00	0.00E+00
371488.013760785.01	371488.01	3760785.01	2.41E-06	4.98E-05	5.82E-06	7.52E-06	2.51E-04	2.25E-04	2.25E-04	2.25E-04	2.23E-04	1.96E-04	1.88E-04	1.81E-04	6.72E-05	6.45E-05	0.00E+00	0.00E+00
371498.013760785.01	371498.01	3760785.01	2.27E-06	4.69E-05	5.48E-06	7.08E-06	2.37E-04	2.11E-04	2.12E-04	2.12E-04	2.10E-04	1.85E-04	1.77E-04	1.70E-04	6.33E-05	6.08E-05	0.00E+00	0.00E+00
371508.013760785.01	371508.01	3760785.01	2.15E-06	4.43E-05	5.18E-06	6.69E-06	2.24E-04	2.00E-04	2.01E-04	2.01E-04	1.98E-04	1.75E-04	1.67E-04	1.61E-04	5.98E-05	5.75E-05	0.00E+00	0.00E+00
371518.013760785.01	371518.01	3760785.01	2.04E-06	4.20E-05	4.91E-06	6.35E-06	2.13E-04	1.90E-04	1.90E-04	1.90E-04	1.88E-04	1.66E-04	1.59E-04	1.53E-04	5.68E-05	5.45E-05	0.00E+00	0.00E+00
371528.013760785.01	371528.01	3760785.01	1.94E-06	4.00E-05	4.68E-06	6.05E-06	2.02E-04	1.81E-04	1.81E-04	1.81E-04	1.79E-04	1.58E-04	1.51E-04	1.45E-04	5.40E-05	5.19E-05	0.00E+00	0.00E+00
371538.013760785.01	371538.01	3760785.01	1.86E-06	3.84E-05	4.49E-06	5.80E-06	1.94E-04	1.73E-04	1.74E-04	1.74E-04	1.72E-04	1.51E-04	1.45E-04	1.39E-04	5.19E-05	4.98E-05	0.00E+00	0.00E+00
371704.013760785.01	371704.01	3760785.01	9.47E-07	1.95E-05	2.28E-06	2.95E-06	9.86E-05	8.81E-05	8.84E-05	8.84E-05	8.73E-05	7.69E-05	7.38E-05	7.08E-05	2.63E-05	2.53E-05	0.00E+00	0.00E+00
371708.013760785.01	371708.01	3760785.01	9.34E-07	1.92E-05	2.25E-06	2.91E-06	9.73E-05	8.68E-05	8.71E-05	8.71E-05	8.61E-05	7.58E-05	7.27E-05	6.98E-05	2.60E-05	2.49E-05	0.00E+00	0.00E+00
371718.013760785.01	371718.01	3760785.01	9.01E-07	1

Finishing/Painting-2	Paving			Child Risk					Overlapping Phases - Maximum GLC			
2029	2029			3rd Trimester	0<2	2<16	Total	per million	2026	2027	2028	2029
0.00E+00	4.49E-06			0.00E+00	0.00E+00	1.70E-09	1.70E-09	1.70E-03	3.78E-04	4.52E-04	3.34E-04	1.76E-04
0.00E+00	4.29E-06			0.00E+00	0.00E+00	1.62E-09	1.62E-09	1.62E-03	3.61E-04	4.32E-04	3.19E-04	1.68E-04
0.00E+00	1.98E-06			0.00E+00	0.00E+00	7.49E-10	7.49E-10	7.49E-04	1.67E-04	1.99E-04	1.47E-04	7.76E-05
0.00E+00	1.87E-06			0.00E+00	0.00E+00	7.05E-10	7.05E-10	7.05E-04	1.57E-04	1.88E-04	1.39E-04	7.31E-05
0.00E+00	1.76E-06			0.00E+00	0.00E+00	6.65E-10	6.65E-10	6.65E-04	1.48E-04	1.77E-04	1.31E-04	6.89E-05
0.00E+00	1.66E-06			0.00E+00	0.00E+00	6.28E-10	6.28E-10	6.28E-04	1.40E-04	1.67E-04	1.24E-04	6.51E-05
0.00E+00	1.57E-06			0.00E+00	0.00E+00	5.93E-10	5.93E-10	5.93E-04	1.32E-04	1.58E-04	1.17E-04	6.14E-05
0.00E+00	1.48E-06			0.00E+00	0.00E+00	5.60E-10	5.60E-10	5.60E-04	1.25E-04	1.49E-04	1.10E-04	5.81E-05
0.00E+00	5.96E-06			0.00E+00	0.00E+00	2.25E-09	2.25E-09	2.25E-03	5.02E-04	6.00E-04	4.43E-04	2.33E-04
0.00E+00	5.65E-06			0.00E+00	0.00E+00	2.14E-09	2.14E-09	2.14E-03	4.77E-04	5.69E-04	4.21E-04	2.21E-04
0.00E+00	4.73E-06			0.00E+00	0.00E+00	1.79E-09	1.79E-09	1.79E-03	3.99E-04	4.76E-04	3.52E-04	1.85E-04
0.00E+00	4.53E-06			0.00E+00	0.00E+00	1.71E-09	1.71E-09	1.71E-03	3.82E-04	4.56E-04	3.37E-04	1.77E-04
0.00E+00	4.33E-06			0.00E+00	0.00E+00	1.64E-09	1.64E-09	1.64E-03	3.65E-04	4.35E-04	3.22E-04	1.69E-04
0.00E+00	4.14E-06			0.00E+00	0.00E+00	1.57E-09	1.57E-09	1.57E-03	3.49E-04	4.17E-04	3.08E-04	1.62E-04
0.00E+00	2.12E-06			0.00E+00	0.00E+00	8.00E-10	8.00E-10	8.00E-04	1.78E-04	2.13E-04	1.57E-04	8.29E-05
0.00E+00	2.01E-06			0.00E+00	0.00E+00	7.59E-10	7.59E-10	7.59E-04	1.69E-04	2.02E-04	1.49E-04	7.86E-05
0.00E+00	1.90E-06			0.00E+00	0.00E+00	7.19E-10	7.19E-10	7.19E-04	1.60E-04	1.91E-04	1.41E-04	7.44E-05
0.00E+00	1.80E-06			0.00E+00	0.00E+00	6.80E-10	6.80E-10	6.80E-04	1.52E-04	1.81E-04	1.34E-04	7.05E-05
0.00E+00	1.70E-06			0.00E+00	0.00E+00	6.44E-10	6.44E-10	6.44E-04	1.44E-04	1.71E-04	1.27E-04	6.67E-05
0.00E+00	1.61E-06			0.00E+00	0.00E+00	6.09E-10	6.09E-10	6.09E-04	1.36E-04	1.62E-04	1.20E-04	6.31E-05
0.00E+00	1.53E-06			0.00E+00	0.00E+00	5.77E-10	5.77E-10	5.77E-04	1.29E-04	1.54E-04	1.13E-04	5.97E-05
0.00E+00	1.45E-06			0.00E+00	0.00E+00	5.47E-10	5.47E-10	5.47E-04	1.22E-04	1.46E-04	1.08E-04	5.66E-05
0.00E+00	6.04E-06			0.00E+00	0.00E+00	2.28E-09	2.28E-09	2.28E-03	5.09E-04	6.08E-04	4.50E-04	2.37E-04
0.00E+00	5.73E-06			0.00E+00	0.00E+00	2.17E-09	2.17E-09	2.17E-03	4.83E-04	5.77E-04	4.26E-04	2.24E-04
0.00E+00	5.46E-06			0.00E+00	0.00E+00	2.06E-09	2.06E-09	2.06E-03	4.60E-04	5.49E-04	4.06E-04	2.14E-04
0.00E+00	4.56E-06			0.00E+00	0.00E+00	1.72E-09	1.72E-09	1.72E-03	3.84E-04	4.59E-04	3.39E-04	1.78E-04
0.00E+00	4.37E-06			0.00E+00	0.00E+00	1.65E-09	1.65E-09	1.65E-03	3.68E-04	4.40E-04	3.25E-04	1.71E-04
0.00E+00	2.13E-06			0.00E+00	0.00E+00	8.06E-10	8.06E-10	8.06E-04	1.80E-04	2.15E-04	1.59E-04	8.35E-05
0.00E+00	2.03E-06			0.00E+00	0.00E+00	7.67E-10	7.67E-10	7.67E-04	1.71E-04	2.04E-04	1.51E-04	7.95E-05
0.00E+00	1.93E-06			0.00E+00	0.00E+00	7.29E-10	7.29E-10	7.29E-04	1.63E-04	1.94E-04	1.43E-04	7.55E-05
0.00E+00	1.83E-06			0.00E+00	0.00E+00	6.92E-10	6.92E-10	6.92E-04	1.54E-04	1.84E-04	1.36E-04	7.17E-05
0.00E+00	1.74E-06			0.00E+00	0.00E+00	6.57E-10	6.57E-10	6.57E-04	1.46E-04	1.75E-04	1.29E-04	6.80E-05
0.00E+00	1.65E-06			0.00E+00	0.00E+00	6.22E-10	6.22E-10	6.22E-04	1.39E-04	1.66E-04	1.22E-04	6.45E-05
0.00E+00	6.54E-06			0.00E+00	0.00E+00	2.47E-09	2.47E-09	2.47E-03	5.52E-04	6.59E-04	4.87E-04	2.56E-04
0.00E+00	6.17E-06			0.00E+00	0.00E+00	2.33E-09	2.33E-09	2.33E-03	5.20E-04	6.21E-04	4.59E-04	2.42E-04
0.00E+00	5.84E-06			0.00E+00	0.00E+00	2.21E-09	2.21E-09	2.21E-03	4.92E-04	5.88E-04	4.34E-04	2.29E-04
0.00E+00	5.55E-06			0.00E+00	0.00E+00	2.10E-09	2.10E-09	2.10E-03	4.68E-04	5.58E-04	4.13E-04	2.17E-04
0.00E+00	5.30E-06			0.00E+00	0.00E+00	2.00E-09	2.00E-09	2.00E-03	4.46E-04	5.33E-04	3.94E-04	2.07E-04
0.00E+00	2.54E-06			0.00E+00	0.00E+00	9.61E-10	9.61E-10	9.61E-04	2.14E-04	2.56E-04	1.89E-04	9.95E-05
0.00E+00	2.43E-06			0.00E+00	0.00E+00	9.20E-10	9.20E-10	9.20E-04	2.05E-04	2.45E-04	1.81E-04	9.53E-05
0.00E+00	2.33E-06			0.00E+00	0.00E+00	8.82E-10	8.82E-10	8.82E-04	1.97E-04	2.35E-04	1.74E-04	9.13E-05
0.00E+00	2.24E-06			0.00E+00	0.00E+00	8.45E-10	8.45E-10	8.45E-04	1.88E-04	2.25E-04	1.66E-04	8.75E-05
0.00E+00	2.14E-06			0.00E+00	0.00E+00	8.09E-10	8.09E-10	8.09E-04	1.80E-04	2.16E-04	1.59E-04	8.38E-05
0.00E+00	2.05E-06			0.00E+00	0.00E+00	7.73E-10	7.73E-10	7.73E-04	1.72E-04	2.06E-04	1.52E-04	8.01E-05
0.00E+00	1.95E-06			0.00E+00	0.00E+00	7.37E-10	7.37E-10	7.37E-04	1.64E-04	1.96E-04	1.45E-04	7.64E-05
0.00E+00	1.86E-06			0.00E+00	0.00E+00	7.02E-10	7.02E-10	7.02E-04	1.57E-04	1.87E-04	1.38E-04	7.27E-05
0.00E+00	1.77E-06			0.00E+00	0.00E+00	6.67E-10	6.67E-10	6.67E-04	1.49E-04	1.78E-04	1.31E-04	6.91E-05
0.00E+00	7.18E-06			0.00E+00	0.00E+00	2.71E-09	2.71E-09	2.71E-03	6.05E-04	7.23E-04	5.34E-04	2.81E-04
0.00E+00	6.73E-06			0.00E+00	0.00E+00	2.54E-09	2.54E-09	2.54E-03	5.67E-04	6.77E-04	5.01E-04	2.63E-04
0.00E+00	6.33E-06			0.00E+00	0.00E+00	2.39E-09	2.39E-09	2.39E-03	5.34E-04	6.38E-04	4.71E-04	2.48E-04
0.00E+00	5.99E-06			0.00E+00	0.00E+00	2.26E-09	2.26E-09	2.26E-03	5.05E-04	6.03E-04	4.45E-04	2.34E-04
0.00E+00	5.67E-06			0.00E+00	0.00E+00	2.14E-09	2.14E-09	2.14E-03	4.78E-04	5.71E-04	4.22E-04	2.22E-04
0.00E+00	5.40E-06			0.00E+00	0.00E+00	2.04E-09	2.04E-09	2.04E-03	4.55E-04	5.43E-04	4.01E-04	2.11E-04
0.00E+00	5.18E-06			0.00E+00	0.00E+00	1.96E-09	1.96E-09	1.96E-03	4.37E-04	5.21E-04	3.85E-04	2.03E-04
0.00E+00	2.58E-06			0.00E+00	0.00E+00	9.75E-10	9.75E-10	9.75E-04	2.18E-04	2.60E-04	1.92E-04	1.01E-04
0.00E+00	2.52E-06			0.00E+00	0.00E+00	9.52E-10	9.52E-10	9.52E-04	2.12E-04	2.53E-04	1.87E-04	9.86E-05
0.00E+00	2.42E-06			0.00E+00	0.00E+00	9.15E-10	9.15E-10	9.15E-04	2.04E-04	2.44E-04	1.80E-04	9.48E-05
0.00E+00	2.32E-06			0.00E+00	0.00E+00	8.79E-10	8.79E-10	8.79E-04	1.96E-04	2.34E-04	1.73E-04	9.10E-05
0.00E+00	2.23E-06			0.00E+00	0.00E+00	8.43E-10	8.43E-10	8.43E-04	1.88E-04	2.25E-04	1.66E-04	8.74E-05
0.00E+00	2.14E-06			0.00E+00	0.00E+00	8.11E-10	8.11E-10	8.11E-04	1.81E-04	2.16E-04	1.59E-04	8.40E-05
0.00E+00	2.06E-06			0.00E+00	0.00E+00	7.77E-10	7.77E-10	7.77E-04	1.73E-04	2.07E-04	1.53E-04	8.05E-05
0.00E+00	1.96E-06			0.00E+00	0.00E+00	7.43E-10	7.43E-10	7.43E-04	1.66E-04	1.98E-04	1.46E-04	7.69E-05
0.00E+00	1.87E-06			0.00E+00	0.00E+00	7.09E-10	7.09E-10	7.09E-04	1.58E-04	1.89E-04	1.39E-04	7.34E-05
0.00E+00	8.05E-06			0.00E+00	0.00E+00	3.04E-09	3.04E-09	3.04E-03	6.78E-04	8.10E-04	5.99E-04	3.15E-04
0.00E+00	7.48E-06			0.00E+00	0.00E+00	2.83E-09	2.83E-09	2.83E-03	6.31E-04	7.53E-04	5.57E-04	2.93E-04
0.00E+00	6.98E-06			0.00E+00	0.00E+00	2.64E-09	2.64E-09	2.64E-03	5.88E-04	7.03E-04	5.19E-04	2.73E-04
0.00E+00	6.55E-06			0.00E+00	0.00E+00	2.48E-09	2.48E-09	2.48E-03	5.52E-04	6.60E-04	4.87E-04	2.57E-04
0.00E+00	6.17E-06			0.00E+00	0.00E+00	2.33E-09	2.33E-09	2.33E-03	5.20E-04	6.21E-04	4.59E-04	2.42E-04
0.00E+00	5.84E-06			0.00E+00	0.00E+00	2.21E-09	2.21E-09	2.21E-03	4.92E-04	5.88E-04	4.34E-04	2.29E-04
0.00E+00	5.54E-06			0.00E+00	0.00E+00	2.09E-09	2.09E-09	2.09E-03	4.67E-04	5.57E-04	4.12E-04	2.17E-04
0.00E+00	5.27E-06			0.00E+00	0.00E+00	1.99E-09	1.99E-09	1.99E-03	4.44E-04	5.31E-04	3.92E-04	2.06E-04
0.00E+00	5.05E-06			0.00E+00	0.00E+00	1.91E-09	1.91E-09	1.91E-03	4.26E-04	5.09E-04	3.76E-04	1.98E-04
0.00E+00	2.54E-06			0.00E+00	0.00E+00	9.62E-10	9.62E-10	9.62E-04	2.15E-04	2.56E-04	1.89E-04	9.96E-05
0.00E+00	2.50E-06			0.00E+00	0.00E+00	9.44E-10	9.44E-10	9.44E-04	2.10E-04	2.51E-04	1.86E-04	9.78E-05
0.00E+00	2.41E-06			0.00E+00	0.00E+00	9.10E-10	9.10E-10	9.10E-04	2.03E-04	2.42E-04	1.79E-04	9.42E-05
0.00E+00	2.32E-06			0.00E+00	0.00E+00	8.76E-10	8.76E-10	8.76E-04	1.95E-04	2.33E-04	1.72E-04	9.07E-05
0.00E+00	2.23E-06			0.00E+00	0.00E+00	8.42E-10	8.42E-10	8.42E-04	1.88E-04	2.24E-04	1.66E-04	8.72E-05
0.00E+00	2.14E-06			0.00E+00	0.00E+00	8.09E-10	8.09E-10	8.09E-04	1.80E-04	2.16E-04	1.59E-04	8.38E-05
0.00E+00	2.06E-06			0.00E+00	0.00E+00	7.78E-10	7.78E-10	7.78E-04	1.74E-04	2.07E-04	1.53E-04	8.06E-05
0.00E+00	1.98E-06			0.00E+00	0.00E+00	7.47E-10	7.47E-10	7.47E-04	1.67E-04	1.99E-04	1.47E-04	7.74E-05
0.00E+00	7.93E-06			0.00E+00	0.00E+00	3.00E-09	3.00E-09	3.00E-03	6.69E-04	7.99E-04	5.90E-04	3.11E-04
0.00E+00	7.35E-06			0.00E+00	0.00E+00	2.78E-09	2.78E-09	2.78E-03	6.19E-04	7.40E-04	5.47E-04	2.88E-04
0.00E+00	6.84E-06			0.00E+00	0.00E+00	2.58E-09	2.58E-09	2.58E-03	5.76E-04	6.88E-04	5.09E-04	2.68E-04
0.00E+00	6.42E-06			0.00E+00	0.00E+00	2.43E-09	2.43E-09	2.43E-03	5.41E-04	6.47E-04	4.78E-04	2.52E-04
0.00E+00	6.05E-06			0.00E+00	0.00E+00	2.29E-09	2.29E-09	2.29E-03	5.10E-04	6.09E-04	4.50E-04	2.37E-04
0.00E+00	5.72E-06			0.00E+00	0.00E+00	2.16E-09	2.16E-09	2.16E-03	4.82E-04	5.76E-04	4.26E-04	2.24E-04
0.00E+00	5.43E-06			0.00E+00	0.00E+00	2.05E-09	2.05E-09	2.05E-03	4.58E-04	5.46E-04	4.04E-04	2.13E-04
0.00E+00	5.17E-06			0.00E+00	0.00E+00	1.95E-09	1.95E-09	1.95E-03	4.36E-04	5.20E-04	3.84E-04	2.02E-04
0.00E+00	4.96E-06			0.00E+00	0.00E+00	1.87E-09	1.87E-09	1.87E-03	4.18E-04	4.99E-04	3.69E-04	1.94E-04
0.00E+00	2.52E-06			0.00E+00	0.00E+00	9.52E-10	9.52E-10	9.52E-04	2.12E-04	2.54E-04	1.87E-04	9.87E-05
0.00E+00	2.48E-06			0.00E+00	0.00E+00	9.39E-10	9.39E-10	9.39E-04	2.09E-04	2.50E-04	1.85E-04	9.73E-05
0.00E+00	2.40E-06			0.00E+00	0.00E+00	9.06E-10	9.06E-10	9.06E-04	2.02E-04	2.41E-04	1.78E-04	9.39E-05
0.00E+00	2.31E-06			0.00E+00	0.00E+00	8.74E-10	8.74E-10	8.74E-04	1.95E-04	2.33E-04	1.72E-04	9.05E-05
0.00E+00	2.23E-06			0.00E+00	0.00E+00	8.42E-10	8.42E-10	8.42E-04	1.88E-04	2.24E-04	1.66E-04	8.72E-05
0.00E+00	2.14E-06			0.00E+00	0.00E+00	8.10E-10	8.10E-10	8.10E-04	1.81E-04	2.16E-04	1.59E-04	8.39E-05
0.00E+00	7.85E-06			0.00E+00	0.00E+00	2.97E-09	2.97E-09	2.97E-03	6.62E-04	7.90E-04	5.84E-04	3.07E-04
0.00E+00	7.29E-06			0.00E+00	0.00E+00	2.75E-09	2.75E-09	2.75E-03	6.14E-04	7.34E-04	5.42E-04	2.85E-04
0.00E+00	6.80E-06			0.00E+00	0.00E+00	2.57E-09	2.57E-09	2.57E-03	5.73E-04	6.84E-04	5.06E-04	2.66E-04
0.00E+00	6.34E-06			0.00E+00	0.00E+00	2.40E-09	2.40E-09	2.40E-03	5.35E-04	6.39E-04	4.72E-04	2.48E-04
0.00E+00	5.97E-06			0.00E+00	0.00E+00	2.26E-09	2.26E-09	2.26E-03	5.03E-04	6.01E-04	4.44E-04	2.34E-04
0.00E+00	5.64E-06			0.00E+00	0.00E+00	2.13E-09	2.13E-09	2.13E-03	4.76E-04	5.68E-04	4.20E-04	2.21E-04
0.00E+00	5.35E-06			0.00E+00	0.00E+00	2.02E-09	2.02E-09	2.02E-03	4.51E-04	5.39E-04	3.98E-04	2.09E-04
0.00E+00	5.10E-06			0.00E+00	0.00E+00	1.93E-09	1.93E-09	1.93E-03	4.30E-04	5.14E-04	3.80E-04	2.00E-04
0.00E+00	4.89E-06			0.00E+00	0.00E+00	1.85E-09	1.85E-09	1.85E-03	4.12E-04	4.93E-04	3.64E-04	1.92E-04
0.00E+00	4.67E-06			0.00E+00	0.00E+00	1.77E-09	1.77E-09	1.77E-03	3.94E-04	4.70E-04	3.47E-04	1.83E-04
0.00E+00	4.46E-06			0.00E+00	0.00E+00	1.69E-09	1.69E-09	1.69E-03	3.76E-04	4.49E-04	3.32E-04	1.75E-04
0.00E+00	2.53E-06			0.00E+00	0.00E+00	9.57E-10	9.57E-10	9.57E-04	2.13E-04	2.55E-04	1.88E-04	9.91E-05
0.00E+00	2.48E-06			0.00E+00	0.00E+00	9.38E-10	9.38E-10	9.38E-04	2.09E-04	2.50E-04	1.85E-04	9.72E-05
0.00E+00	2.40E-06			0.00E+00	0.00E+00	9.06E-10	9.06E-10	9.06E-04	2.02E-04	2.41E-04	1.78E-04	9.39E-05
0.00E+00	2.31E-06			0.00E+00	0.00E+00	8.74E-10	8.74E-10	8.74E-04	1.95E-04	2.33E-04	1.72E-04	9.06E-05
0.00E+00	7.86E-06			0.00E+00	0.00E+00	2.97E-09	2.97E-09	2.97E-03	6.62E-04	7.91E-04	5.84E-04	3.08E-04
0.00E+00	7.27E-06			0.00E+00	0.00E+00	2.75E-09	2.75E-09	2.75E-03	6.13E-04	7.32E-04	5.41E-04	2.85E-04
0.00E+00	6.76E-06			0.00E+00	0.00E+00	2.56E-09	2.56E-09	2.56E-03	5.70E-04	6.81E-04	5.03E-04	2.65E-04
0.00E+00	6.33E-06			0.00E+00	0.00E+00	2.39E-09	2.39E-09	2.39E-03	5.34E-04	6.37E-04	4.71E-04	2.48E-04
0.00E+00	5.94E-06			0.00E+00	0.00E+00	2.25E-09	2.25E-09	2.25E-03	5.01E-04	5.98E-04	4.42E-04	2.33E-04
0.00E+00	5.60E-06			0.00E+00	0.00E+00	2.12E-09	2.12E-09	2.12E-03	4.72E-04	5.64E-04	4.17E-04	2.19E-04
0.00E+00	5.32E-06			0.00E+00	0.00E+00	2.01E-09	2.01E-09	2.01E-03	4.49E-04	5.36E-04	3.96E-04	2.08E-04
0.00E+00	5.08E-06			0.00E+00	0.00E+00	1.92E-09	1.92E-09	1.92E-03	4.28E-04	5.12E-04	3.78E-04	1.99E-04
0.00E+00	4.85E-06			0.00E+00	0.00E+00	1.83E-09	1.83E-09	1.83E-03	4.09E-04	4.88E-04	3.61E-04	1.90E-04
0.00E+00	4.63E-06			0.00E+00	0.00E+00	1.75E-09	1.75E-09	1.75E-03	3.90E-04	4.66E-04	3.44E-04	1.81E-04
0.00E+00	4.42E-06			0.00E+00	0.00E+00	1.67E-09	1.67E-09	1.67E-03	3.73E-04	4.45E-04	3.29E-04	1.73E-04
0.00E+00	4.24E-06			0.00E+00	0.00E+00	1.60E-09	1.60E-09	1.60E-03	3.57E-04	4.26E-04	3.15E-04	1.66E-04
0.00E+00	2.56E-06			0.00E+00	0.00E+00	9.66E-10	9.66E-10	9.66E-04	2.16E-04	2.57E-04	1.90E-04	1.00E-04
0.00E+00	2.48E-06			0.00E+00	0.00E+00	9.38E-10	9.38E-10	9.38E-04	2.09E-04	2.50E-04	1.85E-04	9.72E-05
0.00E+00	2.40E-06			0.00E+00	0.00E+00	9.07E-10	9.07E-10	9.07E-04	2.02E-04	2.42E-04	1.79E-04	9.40E-05
0.00E+00	2.32E-06			0.00E+00	0.00E+00	8.76E-10	8.76E-10	8.76E-04	1.95E-04	2.33E-04	1.72E-04	9.07E-05
0.00E+00	2.23E-06			0.00E+00	0.00E+00	8.45E-10	8.45E-10	8.45E-04	1.88E-04	2.25E-04	1.66E-04	8.75E-05
0.00E+00	7.97E-06			0.00E+00	0.00E+00	3.01E-09	3.01E-09	3.01E-03	6.72E-04	8.02E-04	5.93E-04	3.12E-04
0.00E+00	7.33E-06			0.00E+00	0.00E+00	2.77E-09	2.77E-09	2.77E-03	6.18E-04	7.38E-04	5.45E-04	2.87E-04
0.00E+00	6.80E-06			0.00E+00	0.00E+00	2.57E-09	2.57E-09	2.57E-03	5.73E-04	6.84E-04	5.05E-04	2.66E-04

Unique Identifier	X (UTM)	Y (UTM)	Demolition 2026	Demolition - Hauling 2026	Site Preparation 2026	Grading/Excavation 2026	Grading/Excavation - Hauling 2026	Concrete - Garage - Trucks 2026	Concrete - Garage - Trucks 2027	Concrete - Podium 1 - Trucks 2027	Concrete - Podium 2 - Trucks 2028	Building Construction-1 2027	Building Construction-1 2028	Building Construction-1 2029	Building Construction-2 2028	Building Construction-2 2029	Finishing/Painting-1 2028	Finishing/Painting-1 2029
371488.013760815.01	371488.01	3760815.01	2.38E-06	4.91E-05	5.74E-06	7.42E-06	2.48E-04	2.22E-04	2.22E-04	2.22E-04	2.20E-04	1.93E-04	1.86E-04	1.78E-04	6.63E-05	6.36E-05	0.00E+00	0.00E+00
371498.013760815.01	371498.01	3760815.01	2.23E-06	4.60E-05	5.38E-06	6.96E-06	2.33E-04	2.08E-04	2.09E-04	2.09E-04	2.06E-04	1.81E-04	1.74E-04	1.67E-04	6.22E-05	5.97E-05	0.00E+00	0.00E+00
371508.013760815.01	371508.01	3760815.01	2.11E-06	4.34E-05	5.08E-06	6.56E-06	2.20E-04	1.96E-04	1.97E-04	1.97E-04	1.94E-04	1.71E-04	1.64E-04	1.58E-04	5.86E-05	5.63E-05	0.00E+00	0.00E+00
371558.013760814.01	371558.01	3760814.01	1.65E-06	3.40E-05	3.98E-06	5.14E-06	1.72E-04	1.53E-04	1.54E-04	1.54E-04	1.52E-04	1.34E-04	1.29E-04	1.23E-04	4.59E-05	4.41E-05	0.00E+00	0.00E+00
371568.013760815.01	371568.01	3760815.01	1.58E-06	3.25E-05	3.80E-06	4.92E-06	1.64E-04	1.47E-04	1.47E-04	1.47E-04	1.46E-04	1.28E-04	1.23E-04	1.18E-04	4.39E-05	4.22E-05	0.00E+00	0.00E+00
371708.013760812.01	371708.01	3760812.01	9.33E-07	1.92E-05	2.25E-06	2.90E-06	9.71E-05	8.67E-05	8.70E-05	8.70E-05	8.60E-05	7.57E-05	7.26E-05	6.98E-05	2.59E-05	2.49E-05	0.00E+00	0.00E+00
371718.013760815.01	371718.01	3760815.01	9.03E-07	1.86E-05	2.17E-06	2.81E-06	9.40E-05	8.39E-05	8.42E-05	8.42E-05	8.32E-05	7.33E-05	7.03E-05	6.75E-05	2.51E-05	2.41E-05	0.00E+00	0.00E+00
371728.013760815.01	371728.01	3760815.01	8.72E-07	1.80E-05	2.10E-06	2.72E-06	9.08E-05	8.11E-05	8.14E-05	8.14E-05	8.04E-05	7.08E-05	6.79E-05	6.52E-05	2.43E-05	2.33E-05	0.00E+00	0.00E+00
371738.013760815.01	371738.01	3760815.01	8.42E-07	1.73E-05	2.03E-06	2.62E-06	8.77E-05	7.83E-05	7.86E-05	7.86E-05	7.76E-05	6.84E-05	6.56E-05	6.30E-05	2.34E-05	2.25E-05	0.00E+00	0.00E+00
371458.013760825.01	371458.01	3760825.01	3.08E-06	6.35E-05	7.43E-06	9.60E-06	3.21E-04	2.87E-04	2.88E-04	2.88E-04	2.84E-04	2.50E-04	2.40E-04	2.31E-04	8.58E-05	8.24E-05	0.00E+00	0.00E+00
371468.013760825.01	371468.01	3760825.01	2.81E-06	5.79E-05	6.77E-06	8.75E-06	2.93E-04	2.61E-04	2.62E-04	2.62E-04	2.59E-04	2.28E-04	2.19E-04	2.10E-04	7.82E-05	7.51E-05	0.00E+00	0.00E+00
371478.013760825.01	371478.01	3760825.01	2.59E-06	5.33E-05	6.24E-06	8.06E-06	2.70E-04	2.41E-04	2.42E-04	2.42E-04	2.39E-04	2.10E-04	2.02E-04	1.94E-04	7.20E-05	6.92E-05	0.00E+00	0.00E+00
371488.013760825.01	371488.01	3760825.01	2.41E-06	4.96E-05	5.79E-06	7.49E-06	2.50E-04	2.24E-04	2.24E-04	2.24E-04	2.22E-04	1.95E-04	1.87E-04	1.80E-04	6.69E-05	6.42E-05	0.00E+00	0.00E+00
371498.013760825.01	371498.01	3760825.01	2.25E-06	4.63E-05	5.42E-06	7.00E-06	2.34E-04	2.09E-04	2.10E-04	2.10E-04	2.07E-04	1.83E-04	1.75E-04	1.68E-04	6.25E-05	6.01E-05	0.00E+00	0.00E+00
371508.013760825.01	371508.01	3760825.01	2.12E-06	4.36E-05	5.10E-06	6.59E-06	2.20E-04	1.97E-04	1.98E-04	1.98E-04	1.95E-04	1.72E-04	1.65E-04	1.58E-04	5.89E-05	5.65E-05	0.00E+00	0.00E+00
371728.013760822.01	371728.01	3760822.01	8.74E-07	1.80E-05	2.10E-06	2.72E-06	9.10E-05	8.12E-05	8.15E-05	8.15E-05	8.05E-05	7.10E-05	6.80E-05	6.54E-05	2.43E-05	2.33E-05	0.00E+00	0.00E+00
371738.013760823.01	371738.01	3760823.01	8.44E-07	1.74E-05	2.03E-06	2.63E-06	8.79E-05	7.85E-05	7.88E-05	7.88E-05	7.78E-05	6.86E-05	6.58E-05	6.31E-05	2.35E-05	2.26E-05	0.00E+00	0.00E+00
371808.013760825.01	371808.01	3760825.01	6.67E-07	1.37E-05	1.61E-06	2.08E-06	6.95E-05	6.20E-05	6.22E-05	6.22E-05	6.15E-05	5.42E-05	5.19E-05	4.99E-05	1.86E-05	1.78E-05	0.00E+00	0.00E+00
371818.013760825.01	371818.01	3760825.01	6.46E-07	1.33E-05	1.56E-06	2.01E-06	6.73E-05	6.00E-05	6.03E-05	6.03E-05	5.95E-05	5.24E-05	5.03E-05	4.83E-05	1.80E-05	1.73E-05	0.00E+00	0.00E+00
371458.013760835.01	371458.01	3760835.01	3.22E-06	6.64E-05	7.76E-06	1.00E-05	3.36E-04	3.00E-04	3.01E-04	3.01E-04	2.97E-04	2.62E-04	2.51E-04	2.41E-04	8.97E-05	8.61E-05	0.00E+00	0.00E+00
371468.013760835.01	371468.01	3760835.01	2.91E-06	5.99E-05	7.01E-06	9.06E-06	3.03E-04	2.71E-04	2.71E-04	2.71E-04	2.68E-04	2.36E-04	2.27E-04	2.18E-04	8.09E-05	7.77E-05	0.00E+00	0.00E+00
371478.013760835.01	371478.01	3760835.01	2.66E-06	5.48E-05	6.41E-06	8.28E-06	2.77E-04	2.47E-04	2.48E-04	2.48E-04	2.45E-04	2.16E-04	2.07E-04	1.99E-04	7.40E-05	7.11E-05	0.00E+00	0.00E+00
371488.013760835.01	371488.01	3760835.01	2.46E-06	5.06E-05	5.92E-06	7.65E-06	2.56E-04	2.28E-04	2.29E-04	2.29E-04	2.26E-04	2.00E-04	1.91E-04	1.84E-04	6.83E-05	6.56E-05	0.00E+00	0.00E+00
371498.013760835.01	371498.01	3760835.01	2.29E-06	4.71E-05	5.51E-06	7.12E-06	2.38E-04	2.13E-04	2.13E-04	2.13E-04	2.11E-04	1.86E-04	1.78E-04	1.71E-04	6.36E-05	6.11E-05	0.00E+00	0.00E+00
371508.013760835.01	371508.01	3760835.01	2.14E-06	4.41E-05	5.16E-06	6.67E-06	2.23E-04	1.99E-04	2.00E-04	2.00E-04	1.97E-04	1.74E-04	1.67E-04	1.60E-04	5.96E-05	5.72E-05	0.00E+00	0.00E+00
371778.013760837.01	371778.01	3760837.01	7.44E-07	1.53E-05	1.79E-06	2.32E-06	7.75E-05	6.92E-05	6.94E-05	6.94E-05	6.86E-05	6.04E-05	5.79E-05	5.56E-05	2.07E-05	1.99E-05	0.00E+00	0.00E+00
371788.013760835.01	371788.01	3760835.01	7.20E-07	1.48E-05	1.73E-06	2.24E-06	7.49E-05	6.69E-05	6.71E-05	6.71E-05	6.63E-05	5.84E-05	5.60E-05	5.38E-05	2.00E-05	1.92E-05	0.00E+00	0.00E+00
371798.013760835.01	371798.01	3760835.01	6.98E-07	1.44E-05	1.68E-06	2.17E-06	7.27E-05	6.49E-05	6.51E-05	6.51E-05	6.43E-05	5.67E-05	5.44E-05	5.22E-05	1.94E-05	1.86E-05	0.00E+00	0.00E+00
371458.013760845.01	371458.01	3760845.01	3.41E-06	7.02E-05	8.21E-06	1.06E-05	3.55E-04	3.17E-04	3.18E-04	3.18E-04	3.14E-04	2.77E-04	2.65E-04	2.55E-04	9.48E-05	9.10E-05	0.00E+00	0.00E+00
371468.013760845.01	371468.01	3760845.01	3.04E-06	6.27E-05	7.33E-06	9.47E-06	3.17E-04	2.83E-04	2.84E-04	2.84E-04	2.80E-04	2.47E-04	2.37E-04	2.27E-04	8.46E-05	8.12E-05	0.00E+00	0.00E+00
371478.013760845.01	371478.01	3760845.01	2.76E-06	5.68E-05	6.64E-06	8.58E-06	2.87E-04	2.56E-04	2.57E-04	2.57E-04	2.54E-04	2.24E-04	2.15E-04	2.06E-04	7.67E-05	7.36E-05	0.00E+00	0.00E+00
371488.013760845.01	371488.01	3760845.01	2.53E-06	5.21E-05	6.09E-06	7.86E-06	2.63E-04	2.35E-04	2.36E-04	2.36E-04	2.33E-04	2.05E-04	1.97E-04	1.89E-04	7.03E-05	6.75E-05	0.00E+00	0.00E+00
371773.013760840.01	371773.01	3760840.01	7.59E-07	1.56E-05	1.83E-06	2.36E-06	7.90E-05	7.05E-05	7.08E-05	7.08E-05	6.99E-05	6.16E-05	5.91E-05	5.67E-05	2.11E-05	2.03E-05	0.00E+00	0.00E+00
371778.013760845.01	371778.01	3760845.01	7.51E-07	1.55E-05	1.81E-06	2.34E-06	7.82E-05	6.98E-05	7.00E-05	7.00E-05	6.92E-05	6.10E-05	5.85E-05	5.62E-05	2.09E-05	2.01E-05	0.00E+00	0.00E+00
371458.013760855.01	371458.01	3760855.01	3.63E-06	7.48E-05	8.74E-06	1.13E-05	3.78E-04	3.37E-04	3.39E-04	3.39E-04	3.35E-04	2.95E-04	2.83E-04	2.71E-04	1.01E-04	9.69E-05	0.00E+00	0.00E+00
371468.013760855.01	371468.01	3760855.01	3.21E-06	6.60E-05	7.72E-06	9.98E-06	3.34E-04	2.98E-04	2.99E-04	2.99E-04	2.96E-04	2.60E-04	2.50E-04	2.40E-04	8.92E-05	8.56E-05	0.00E+00	0.00E+00
371478.013760855.01	371478.01	3760855.01	2.88E-06	5.93E-05	6.93E-06	8.96E-06	3.00E-04	2.68E-04	2.69E-04	2.69E-04	2.65E-04	2.34E-04	2.24E-04	2.15E-04	8.01E-05	7.69E-05	0.00E+00	0.00E+00
371488.013760855.01	371488.01	3760855.01	2.62E-06	5.40E-05	6.31E-06	8.16E-06	2.73E-04	2.44E-04	2.44E-04	2.44E-04	2.42E-04	2.13E-04	2.04E-04	1.96E-04	7.29E-05	7.00E-05	0.00E+00	0.00E+00
371458.013760865.01	371458.01	3760865.01	3.87E-06	7.98E-05	9.33E-06	1.21E-05	4.03E-04	3.60E-04	3.61E-04	3.61E-04	3.57E-04	3.15E-04	3.02E-04	2.90E-04	1.08E-04	1.03E-04	0.00E+00	0.00E+00
371468.013760865.01	371468.01	3760865.01	3.39E-06	6.99E-05	8.18E-06	1.06E-05	3.54E-04	3.16E-04	3.17E-04	3.17E-04	3.13E-04	2.76E-04	2.64E-04	2.54E-04	9.44E-05	9.07E-05	0.00E+00	0.00E+00
371478.013760865.01	371478.01	3760865.01	3.03E-06	6.23E-05	7.29E-06	9.42E-06	3.15E-04	2.81E-04	2.82E-04	2.82E-04	2.79E-04	2.46E-04	2.36E-04	2.26E-04	8.42E-05	8.08E-05	0.00E+00	0.00E+00
371488.013760865.01	371488.01	3760865.01	2.73E-06	5.63E-05	6.59E-06	8.51E-06	2.85E-04	2.54E-04	2.55E-04	2.55E-04	2.52E-04	2.22E-04	2.13E-04	2.05E-04	7.61E-05	7.30E-05	0.00E+00	0.00E+00
371458.013760875.01	371458.01	3760875.01	4.13E-06	8.51E-05	9.95E-06	1.29E-05	4.30E-04	3.84E-04	3.85E-04	3.85E-04	3.81E-04	3.35E-04	3.22E-04	3.09E-04	1.15E-04	1.10E-04	0.00E+00	0.00E+00
371468.013760875.01	371468.01	3760875.01	3.60E-06	7.41E-05	8.67E-06	1.12E-05	3.75E-04	3.35E-04	3.36E-04	3.36E-04	3.32E-04	2.92E-04	2.80E-04	2.69E-04	1.00E-04	9.61E-05	0.00E+00	0.00E+00
371478.013760875.01	371478.01	3760875.01	3.19E-06	6.57E-05	7.68E-06	9.92E-06	3.32E-04	2.96E-04	2.97E-04	2.97E-04	2.94E-04	2.59E-04	2.48E-04	2.38E-04	8.87E-05	8.52E-05	0.00E+00	0.00E+00
371488.013760875.01	371488.01	3760875.01	2.86E-06	5.90E-05	6.90E-06	8.92E-06	2.98E-04	2.66E-04	2.67E-04	2.67E-04	2.64E-04	2.33E-04	2.23E-04	2.14E-04	7.97E-05	7.65E-05	0.00E+00	0.00E+00
371458.013760885.01	371458.01	3760885.01	4.39E-06	9.05E-05	1.06E-05	1.37E-05	4.57E-04	4.08E-04	4.10E-04	4.10E-04	4.05E-04	3.57E-04	3.42E-04	3.28E-04	1.22E-04	1.17E-04	0.00E+00	0.00E+00
371468.013760885.01	371468.01	3760885.01	3.81E-06	7.85E-05	9.17E-06	1.19E-05	3.97E-04	3.54E-04	3.55E-04	3.55E-04	3.51E-04	3.09E-04	2.97E-04	2.85E-04	1.06E-04	1.02E-04	0.00E+00	0.00E+00
371478.013760885.01	371478.01	3760885.01	3.36E-06	6.92E-05	8.09E-06	1.05E-05	3.50E-04	3.12E-04	3.13E-04	3.13E-04	3.10E-04	2.73E-04	2.62E-04	2.51E-04	9.34E-05	8.97E-05	0.00E+00	0.00E+00
371488.013760885.01	371488.01	3760885.01	3.01E-06	6.19E-05	7.24E-06	9.35E-06	3.13E-04	2.79E-04	2.80E-04	2.80E-04	2.77E-04	2.44E-04	2.34E-04	2.25E-04	8.36E-05	8.03E-05	0.00E+00	0.00E+00
371458.013760895.01	371458.01	3760895.01	4.65E-06	9.58E-05	1.12E-05	1.45E-05	4.84E-04	4.33E-04	4.34E-04	4.34E-04	4.29E-04	3.78E-04	3.62E-04	3.48E-04	1.29E-04	1.24E-04	0.00E+00	0.00E+00
371468.013760895.01	371468.01	3760895.01	4.02E-06	8.28E-05	9.68E-06	1.25E-05	4.19E-04	3.74E-04	3.75E-04	3.75E-04	3.71E-04	3.26E-04	3.13E-04	3.01E-04	1.12E-04	1.07E-04	0.00E+00	0.00E+00
371478.013760895.01	371478.01	3760895.01	3.53E-06	7.28E-05	8.51E-06	1.10E-05	3.68E-04	3.29E-04	3.30E-04	3.30E-04	3.26E-04	2.87E-04	2.75E-04	2.64E-04	9.83E-05	9.44E-05	0.00E+00	0.00E+00
371488.013760895.01	371488.01	3760895.01	3.15E-06	6.49E-05	7.59E-06	9.81E-06	3.28E-04	2.93E-04	2.94E-04	2.94E-04	2.90E-04	2.56E-04	2.45E-04	2.36E-04	8.76E-05	8.41E-05	0.00E+00	0.00E+00
371458.013760905.01	371458.01	3760905.01	4.92E-06	1.01E-04	1.19E-05	1.53E-05	5.13E-04	4.58E-04	4.59E-04	4.59E-04	4.54E-04	4.00E-04	3.83E-04	3.68E-04	1.37E-04	1.31E-04	0.00E+00	0.00E+00
371468.013760905.01	371468.01	3760905.01	4.23E-06	8.72E-05	1.02E-05	1.32E-05	4.41E-04	3.94E-04	3.95E-04	3.95E-04	3.90E-04	3.44E-04	3.30E-04	3.17E-04	1.18E-04	1.13E-04	0.00E+00	0.00E+00
371478.013760905.01	371478.01	3760905.01	3.71E-06	7.64E-05	8.94E-06	1.15E-05	3.86E-04	3.45E-04	3.46E-04	3.46E-04	3.42E-04	3.01E-04	2.89E-04	2.78E-04	1.03E-04	9.91E-05	0.00E+00	0.00E+00
371488.013760905.01	371488.01	3760905.01	3.30E-06	6.80E-05	7.95E-06	1.03E-05	3.44E-04	3.07E-04	3.08E-04	3.08E-04	3.04E-04	2.68E-04	2.57E-04	2.47E-04	9.18E-05	8.81E-05	0.00E+00	0.00E+00
371458.013760915.01	371458.01	3760915.01	5.20E-06	1.07E-04	1.25E-05	1.62E-05	5.42E-04	4.84E-04	4.85E-04	4.85E-04	4.80E-04	4.22E-04	4.05E-04	3.89E-04	1.45E-04	1.39E-04	0.00E+00	0.00E+00
371468.013760915.01	371468.01	3760915.01	4.45E-06	9.16E-05	1.07E-05	1.38E-05	4.63E-04	4.13E-04	4.15E-04	4.15E-04	4.10E-04	3.61E-04	3.46E-04	3.32E-04	1.24E-04	1.19E-04	0.00E+00	0.00E+00
371478.013760915.01	371478.01	3760915.01	3.88E-06	8.00E-05	9.36E-06	1.21E-05	4.05E-04	3.61E-04	3.62E-04	3.62E-04	3.58E-04	3.15E-04	3.03E-04	2.91E-04	1.08E-04	1.04E-04	0.00E+00	0.00E+00
371488.013760915.01	371488.01	3760915.01	3.45E-06	7.10E-05	8.30E-06	1.07E-05	3.59E-04	3.20E-04	3.21E-04	3.21E-04	3.18E-04	2.80E-04	2.68E-04	2.58E-04	9.58E-05	9.20E-05	0.00E+00	0.00E+00
371458.013760925.01	371458.01	3760925.01	5.49E-06	1.13E-04	1.32E-05	1.71E-05	5.72E-04	5.11E-04	5.12E-04	5.12E-04	5.06E-04	4.46E-04	4.28E-04	4.11E-04	1.53E-04	1.47E-04	0.00E+00	0.00E+00
371468.013760925.01	371468.01	3760925.01	4.67E-06	9.61E-05	1.12E-05	1.45E-05	4.86E-04	4.34E-04	4.35E-04	4.35E-04	4.30E-04	3.79E-04	3.63E-04	3.49E-04	1.30E-04	1.25E-04	0.00E+00	0.00E+00
371478.013760925.01	371478.01	3760925.01	4.07E-06	8.38E-05	9.79E-06	1.27E-05	4.23E-04	3.78E-04	3.79E-04	3.79E-04	3.75E-04	3.30E-04	3.17E-04	3.04E-04	1.13E-04	1.09E-04	0.00E+00	0.00E+00
371458.013760935.01	371458.01	3760935.01	5.82E-06	1.20E-04	1.40E-05	1.81E-05	6.06E-04	5.41E-04	5.43E-04	5.43E-04	5.36E-04	4.72E-04	4.53E-04	4.35E-04	1.62E-04	1.55E-04	0.00E+00	0.00E+00
371468.013760935.01	371468.01	3760935.01	4.91E-06	1.01E-04	1.18E-05	1.53E-05	5.11E-04	4.56E-04	4.58E-04	4.58E-04	4.52E-04	3.98E-04	3.82E-04	3.67E-04	1.36E-04	1.31E-04	0.00E+00	0.00E+00
371478.013760935.01	371478.01	3760935.01	4.26E-06	8.77E-05	1.02E-05	1.32E-05	4.43E-04	3.96E-04	3.97E-04	3.97E-04	3.92E-04	3.46E-04	3.31E-04	3.18E-04	1.18E-04	1.14E-04	0.00E+00	0.00E+00
371458.013760945.01	371458.01	3760945.01	6.20E-06	1.28E-04	1.49E-05	1.93E-05	6.45E-04	5.76E-04	5.78E-04	5.78E-04	5.71E-04	5.03E-04	4.83E-04	4.64E-04	1.72E-04	1.66E-04	0.00E+00	0.00E+00
371468.013760945.01	371468.01	3760945.01	5.18E-06	1.07E-04	1.25E-05	1.61E-05	5.39E-04	4.81E-04	4.83E-04	4.83E-04	4.77E-04	4.20E-04	4.03E-04	3.87E-04	1.44E-04	1.38E-04	0.00E+00	0.00E+00
371478.013760945.01	371478.01	3760945.01	4.46E-06	9.19E-05	1.07E-05	1.39E-05	4.65E-04	4.15E-04	4.16E-04	4.16E-04	4.11E-04	3.62E-04	3.47E-04	3.34E-04	1.24E-04	1.19E-04	0.00E+00	0.00E+00
371458.013760955.01	371458.01	3760955.01	6.62E-06	1.36E-04	1.59E-05	2.06E-05	6.90E-04	6.16E-04	6.18E-04	6.18E-04	6.10E-04	5.38E-04	5.16E-04	4.95E-04	1.84E-04	1.77E-04	0.00E+00	0.00E+00
371468.013760955.01	371468.01	3760955.01	5.47E-06	1.13E-04	1.32E-05	1.70E-05	5.69E-04	5.08E-04	5.10E-04	5.10E-04	5.04E-04	4.44E-04	4.26E-04	4.09E-04	1.52E-04	1.46E-04	0.00E+00	0.00E+00
371478.013760955.01	371478.01	3760955.01	4.68E-06	9.64E-05	1.13E-05	1.46E-05	4.87E-04	4.35E-04	4.37E-04	4.37E-04	4.31E-04	3.80E-04	3.64E-04	3.50E-04	1.30E-04	1.25E-04	0.00E+00	0.00E+00
371458.013760965.01	371458.01	3760965.01	7.11E-06	1.47E-04	1.71E-05	2.21E-05	7.41E-04	6.61E-04	6.64E-04	6.64E-04	6.56E-04	5.78E-04	5.54E-04	5.32E-04	1.98E-04	1.90E-04	0.00E+00	0.00E+00
371468.013760965.01	371468.01	3760965.01	5.79E-06	1.19E-04	1.39E-05	1.80E-05	6.03E-04	5.38E-04	5.40E-04	5.40E-04	5.34E-04	4.70E-04	4.51E-04	4.33E-04	1.61E-04	1.55E-04	0.00E+00	0.00E+00
371478.013760965.01	371478.01	3760965.01	4.90E-06	1.01E-04	1.18E-05	1.53E-05	5.11E-04	4.56E-04	4.58E-04	4.58E-04	4.52E-04	3.98E-04	3.82E-04	3.67E-04	1.36E-04	1.31E-04	0.00E+00	0.00E+00
371458.013760975.01	371458.01	3760975.01	7.70E-06	1.59E-04	1.86E-05	2.40E-05	8.02E-04	7.16E-04	7.19E-04	7.19E-04	7.10E-04	6.25E-04	6.00E-04	5.76E-04	2.14E-04	2.06E-04	0.00E+00	0.00E+00
371468.013760975.01	371468.01	3760975.01	6.15E-06	1.27E-04	1.48E-05	1.92E-05	6.41E-04	5.72E-04	5.74E-04	5.74E-04	5.67E-04	5.00E-04	4.79E-04	4.60E-04	1.71E-04	1.64E-04	0.00E+00	0.00E+00
371478.013760975.01	371478.01	3760975.01	5.16E-06	1.06E-04	1.24E-05	1.61E-05	5.37E-04	4.79E-04	4.81E-04	4.81E-04	4.75E-04	4.19E-04	4.02E-04	3.86E-04	1.43E-04	1.38E-04	0.00E+00	0.00E+00
371458.013760985.01	371458.01	3760985.01	8.43E-06	1.74E-04	2.03E-05	2.62E-05	8.78E-04	7.83E-04	7.86E-04	7.86E-04	7.77E-04	6.84E-04	6.56E-04	6.30E-04	2.34E-04	2.25E-04	0.00E+00	0.00E+00
371468.013760985.01	371468.01	3760985.01	6.59E-06	1.36E-04	1.59E-05	2.05E-05	6.86E-04	6.12E-04	6.15E-04	6.15E-04	6.07E-04	5.35E-04	5.13E-04	4.93E-04	1.83E-04	1.76E-04	0.00E+00	0.00E+00
371478.013760985.01	371478.01	3760985.01	5.45E-06	1.12E-04	1.31E-05	1.70E-05	5.67E-04	5.06E-04	5.08E-04	5.08E-04	5.02E-04	4.42E-04	4.24E-04	4.07E-04	1.51E-04	1.45E-04	0.00E+00	0.00E+00
371458.013760995.01	371458.01	3760995.01	8.13E-06	1.67E-04	1.96E-05	2.53E-05	8.46E-04	7.56E-04	7.58E-04	7.58E-04	7.49E-04	6.60E-04	6.33E-04	6.08E-04	2.26E-04	2.17E-04	0.00E+00	0.00E+00
371468.013760995.01	371468.01	3760995.01	7.09E-06	1.46E-04	1.71E-05	2.21E-05	7.38E-04	6.59E-04	6.62E-04	6.62E-04	6.54E-04	5.76E-04	5.52E-04	5.30E-04	1.97E-04	1.89E-04	0.00E+00	0.00E+00
371478.013760995.01	371478.01	3760995.01	5.75E-06	1.18E-04	1.38E-05	1.79E-05	5.98E-04	5.34E-04	5.36E-04	5.36E-04	5.30E-04	4.67E-04	4.48E-04	4.30E-04	1.60E-04	1.54E-04	0.00E+00	0.00E+00
371858.013760909.01	371858.01	3760909.01	6.33E-07	1.30E-05	1.52E-06	1.97E-06	6.59E-05	5.88E-05	5.90E-05	5.90E-05	5.83E-05	5.14E-05	4.93E-05	4.73E-05	1.76E-05	1.69E-05	0.00E+00	0.00E+00
371858.013760919.01	371858.01	3760919.01	6.43E-07	1.32E-05	1.55E-06	2.00E-06	6.69E-05	5.98E-05	6.00E-05	6.00E-05	5.93E-05	5.22E-05	5.01E-05	4.81E-05	1.79E-05	1.72E-05	0.00E+00	0.00E+00
371857.013760929.01	371857.01	3760929.01	6.56E-07	1.35E-05	1.58E-06	2.04E-06	6.83E-05	6.10E-05	6.12E-05	6.12E-05	6.05E-05	5.33E-05	5.11E-05	4.90E-05	1.82E-05	1.75E-05	0.00E+00	0.00E+00
371857.013760939.01	371857.01	3760939.01	6.67E-07	1.37E-05	1.61E-06	2.07E-06	6.94E-05	6.20E-05	6.22E-05	6.22E-05	6.15E-05	5.41E-05	5.19E-05	4.99E-05	1.85E-05	1.78E-05	0.00E+00	0.00E+00
371857.013760949.01	371857.01	3760949.01	6.77E-07	1.40E-05	1.63E-06	2.11E-06	7.05E-05	6.30E-05	6.32E-05	6.32E-05	6.24E-05	5.50E-05	5.27E-05	5.07E-05	1.88E-05	1.81E-05	0.00E+00	0.00E+00
371857.013760959.01	371857.01	3760959.01	6.89E-07	1

Finishing/Painting-2	Paving			Child Risk					Overlapping Phases - Maximum GLC			
2029	2029			3rd Trimester	0<2	2<16	Total	per million	2026	2027	2028	2029
0.00E+00	6.34E-06			0.00E+00	0.00E+00	2.40E-09	2.40E-09	2.40E-03	5.34E-04	6.38E-04	4.71E-04	2.48E-04
0.00E+00	5.94E-06			0.00E+00	0.00E+00	2.25E-09	2.25E-09	2.25E-03	5.01E-04	5.98E-04	4.42E-04	2.33E-04
0.00E+00	5.61E-06			0.00E+00	0.00E+00	2.12E-09	2.12E-09	2.12E-03	4.73E-04	5.65E-04	4.17E-04	2.20E-04
0.00E+00	4.39E-06			0.00E+00	0.00E+00	1.66E-09	1.66E-09	1.66E-03	3.70E-04	4.42E-04	3.27E-04	1.72E-04
0.00E+00	4.20E-06			0.00E+00	0.00E+00	1.59E-09	1.59E-09	1.59E-03	3.54E-04	4.23E-04	3.13E-04	1.65E-04
0.00E+00	2.48E-06			0.00E+00	0.00E+00	9.38E-10	9.38E-10	9.38E-04	2.09E-04	2.50E-04	1.85E-04	9.71E-05
0.00E+00	2.40E-06			0.00E+00	0.00E+00	9.08E-10	9.08E-10	9.08E-04	2.02E-04	2.42E-04	1.79E-04	9.40E-05
0.00E+00	2.32E-06			0.00E+00	0.00E+00	8.77E-10	8.77E-10	8.77E-04	1.96E-04	2.34E-04	1.73E-04	9.09E-05
0.00E+00	2.24E-06			0.00E+00	0.00E+00	8.47E-10	8.47E-10	8.47E-04	1.89E-04	2.25E-04	1.67E-04	8.77E-05
0.00E+00	8.20E-06			0.00E+00	0.00E+00	3.10E-09	3.10E-09	3.10E-03	6.91E-04	8.26E-04	6.10E-04	3.21E-04
0.00E+00	7.47E-06			0.00E+00	0.00E+00	2.83E-09	2.83E-09	2.83E-03	6.30E-04	7.53E-04	5.56E-04	2.93E-04
0.00E+00	6.89E-06			0.00E+00	0.00E+00	2.60E-09	2.60E-09	2.60E-03	5.81E-04	6.93E-04	5.12E-04	2.70E-04
0.00E+00	6.40E-06			0.00E+00	0.00E+00	2.42E-09	2.42E-09	2.42E-03	5.39E-04	6.44E-04	4.76E-04	2.51E-04
0.00E+00	5.98E-06			0.00E+00	0.00E+00	2.26E-09	2.26E-09	2.26E-03	5.04E-04	6.02E-04	4.45E-04	2.34E-04
0.00E+00	5.63E-06			0.00E+00	0.00E+00	2.13E-09	2.13E-09	2.13E-03	4.75E-04	5.67E-04	4.19E-04	2.21E-04
0.00E+00	2.32E-06			0.00E+00	0.00E+00	8.79E-10	8.79E-10	8.79E-04	1.96E-04	2.34E-04	1.73E-04	9.10E-05
0.00E+00	2.25E-06			0.00E+00	0.00E+00	8.49E-10	8.49E-10	8.49E-04	1.89E-04	2.26E-04	1.67E-04	8.79E-05
0.00E+00	1.77E-06			0.00E+00	0.00E+00	6.71E-10	6.71E-10	6.71E-04	1.50E-04	1.79E-04	1.32E-04	6.95E-05
0.00E+00	1.72E-06			0.00E+00	0.00E+00	6.49E-10	6.49E-10	6.49E-04	1.45E-04	1.73E-04	1.28E-04	6.73E-05
0.00E+00	8.58E-06			0.00E+00	0.00E+00	3.24E-09	3.24E-09	3.24E-03	7.23E-04	8.63E-04	6.38E-04	3.36E-04
0.00E+00	7.74E-06			0.00E+00	0.00E+00	2.93E-09	2.93E-09	2.93E-03	6.52E-04	7.79E-04	5.76E-04	3.03E-04
0.00E+00	7.08E-06			0.00E+00	0.00E+00	2.67E-09	2.67E-09	2.67E-03	5.96E-04	7.12E-04	5.26E-04	2.77E-04
0.00E+00	6.53E-06			0.00E+00	0.00E+00	2.47E-09	2.47E-09	2.47E-03	5.51E-04	6.58E-04	4.86E-04	2.56E-04
0.00E+00	6.08E-06			0.00E+00	0.00E+00	2.30E-09	2.30E-09	2.30E-03	5.13E-04	6.13E-04	4.53E-04	2.38E-04
0.00E+00	5.70E-06			0.00E+00	0.00E+00	2.15E-09	2.15E-09	2.15E-03	4.80E-04	5.74E-04	4.24E-04	2.23E-04
0.00E+00	1.98E-06			0.00E+00	0.00E+00	7.48E-10	7.48E-10	7.48E-04	1.67E-04	1.99E-04	1.47E-04	7.75E-05
0.00E+00	1.91E-06			0.00E+00	0.00E+00	7.24E-10	7.24E-10	7.24E-04	1.61E-04	1.93E-04	1.42E-04	7.50E-05
0.00E+00	1.86E-06			0.00E+00	0.00E+00	7.02E-10	7.02E-10	7.02E-04	1.57E-04	1.87E-04	1.38E-04	7.27E-05
0.00E+00	9.07E-06			0.00E+00	0.00E+00	3.43E-09	3.43E-09	3.43E-03	7.64E-04	9.13E-04	6.74E-04	3.55E-04
0.00E+00	8.09E-06			0.00E+00	0.00E+00	3.06E-09	3.06E-09	3.06E-03	6.82E-04	8.15E-04	6.02E-04	3.17E-04
0.00E+00	7.33E-06			0.00E+00	0.00E+00	2.77E-09	2.77E-09	2.77E-03	6.18E-04	7.38E-04	5.45E-04	2.87E-04
0.00E+00	6.72E-06			0.00E+00	0.00E+00	2.54E-09	2.54E-09	2.54E-03	5.67E-04	6.77E-04	5.00E-04	2.63E-04
0.00E+00	2.02E-06			0.00E+00	0.00E+00	7.63E-10	7.63E-10	7.63E-04	1.70E-04	2.03E-04	1.50E-04	7.90E-05
0.00E+00	2.00E-06			0.00E+00	0.00E+00	7.55E-10	7.55E-10	7.55E-04	1.68E-04	2.01E-04	1.49E-04	7.82E-05
0.00E+00	9.65E-06			0.00E+00	0.00E+00	3.65E-09	3.65E-09	3.65E-03	8.14E-04	9.72E-04	7.18E-04	3.78E-04
0.00E+00	8.53E-06			0.00E+00	0.00E+00	3.22E-09	3.22E-09	3.22E-03	7.19E-04	8.59E-04	6.34E-04	3.34E-04
0.00E+00	7.66E-06			0.00E+00	0.00E+00	2.90E-09	2.90E-09	2.90E-03	6.46E-04	7.71E-04	5.70E-04	3.00E-04
0.00E+00	6.97E-06			0.00E+00	0.00E+00	2.63E-09	2.63E-09	2.63E-03	5.88E-04	7.02E-04	5.18E-04	2.73E-04
0.00E+00	1.03E-05			0.00E+00	0.00E+00	3.89E-09	3.89E-09	3.89E-03	8.69E-04	1.04E-03	7.66E-04	4.03E-04
0.00E+00	9.03E-06			0.00E+00	0.00E+00	3.41E-09	3.41E-09	3.41E-03	7.61E-04	9.09E-04	6.72E-04	3.54E-04
0.00E+00	8.05E-06			0.00E+00	0.00E+00	3.04E-09	3.04E-09	3.04E-03	6.79E-04	8.10E-04	5.99E-04	3.15E-04
0.00E+00	7.27E-06			0.00E+00	0.00E+00	2.75E-09	2.75E-09	2.75E-03	6.13E-04	7.32E-04	5.41E-04	2.85E-04
0.00E+00	1.10E-05			0.00E+00	0.00E+00	4.15E-09	4.15E-09	4.15E-03	9.26E-04	1.11E-03	8.17E-04	4.30E-04
0.00E+00	9.57E-06			0.00E+00	0.00E+00	3.62E-09	3.62E-09	3.62E-03	8.07E-04	9.64E-04	7.12E-04	3.75E-04
0.00E+00	8.48E-06			0.00E+00	0.00E+00	3.21E-09	3.21E-09	3.21E-03	7.15E-04	8.54E-04	6.31E-04	3.32E-04
0.00E+00	7.62E-06			0.00E+00	0.00E+00	2.88E-09	2.88E-09	2.88E-03	6.42E-04	7.67E-04	5.67E-04	2.98E-04
0.00E+00	1.17E-05			0.00E+00	0.00E+00	4.42E-09	4.42E-09	4.42E-03	9.85E-04	1.18E-03	8.69E-04	4.57E-04
0.00E+00	1.01E-05			0.00E+00	0.00E+00	3.83E-09	3.83E-09	3.83E-03	8.54E-04	1.02E-03	7.54E-04	3.97E-04
0.00E+00	8.94E-06			0.00E+00	0.00E+00	3.38E-09	3.38E-09	3.38E-03	7.53E-04	9.00E-04	6.65E-04	3.50E-04
0.00E+00	7.99E-06			0.00E+00	0.00E+00	3.02E-09	3.02E-09	3.02E-03	6.74E-04	8.05E-04	5.95E-04	3.13E-04
0.00E+00	1.24E-05			0.00E+00	0.00E+00	4.68E-09	4.68E-09	4.68E-03	1.04E-03	1.25E-03	9.21E-04	4.85E-04
0.00E+00	1.07E-05			0.00E+00	0.00E+00	4.04E-09	4.04E-09	4.04E-03	9.01E-04	1.08E-03	7.95E-04	4.19E-04
0.00E+00	9.40E-06			0.00E+00	0.00E+00	3.55E-09	3.55E-09	3.55E-03	7.92E-04	9.46E-04	6.99E-04	3.68E-04
0.00E+00	8.38E-06			0.00E+00	0.00E+00	3.17E-09	3.17E-09	3.17E-03	7.06E-04	8.44E-04	6.23E-04	3.28E-04
0.00E+00	1.31E-05			0.00E+00	0.00E+00	4.95E-09	4.95E-09	4.95E-03	1.10E-03	1.32E-03	9.74E-04	5.13E-04
0.00E+00	1.13E-05			0.00E+00	0.00E+00	4.26E-09	4.26E-09	4.26E-03	9.49E-04	1.13E-03	8.38E-04	4.41E-04
0.00E+00	9.87E-06			0.00E+00	0.00E+00	3.73E-09	3.73E-09	3.73E-03	8.32E-04	9.94E-04	7.34E-04	3.86E-04
0.00E+00	8.78E-06			0.00E+00	0.00E+00	3.32E-09	3.32E-09	3.32E-03	7.40E-04	8.83E-04	6.53E-04	3.44E-04
0.00E+00	1.38E-05			0.00E+00	0.00E+00	5.23E-09	5.23E-09	5.23E-03	1.17E-03	1.39E-03	1.03E-03	5.42E-04
0.00E+00	1.18E-05			0.00E+00	0.00E+00	4.47E-09	4.47E-09	4.47E-03	9.97E-04	1.19E-03	8.80E-04	4.63E-04
0.00E+00	1.03E-05			0.00E+00	0.00E+00	3.91E-09	3.91E-09	3.91E-03	8.71E-04	1.04E-03	7.69E-04	4.05E-04
0.00E+00	9.17E-06			0.00E+00	0.00E+00	3.46E-09	3.46E-09	3.46E-03	7.73E-04	9.23E-04	6.82E-04	3.59E-04
0.00E+00	1.46E-05			0.00E+00	0.00E+00	5.52E-09	5.52E-09	5.52E-03	1.23E-03	1.47E-03	1.09E-03	5.72E-04
0.00E+00	1.24E-05			0.00E+00	0.00E+00	4.69E-09	4.69E-09	4.69E-03	1.05E-03	1.25E-03	9.23E-04	4.86E-04
0.00E+00	1.08E-05			0.00E+00	0.00E+00	4.09E-09	4.09E-09	4.09E-03	9.12E-04	1.09E-03	8.04E-04	4.24E-04
0.00E+00	1.55E-05			0.00E+00	0.00E+00	5.85E-09	5.85E-09	5.85E-03	1.30E-03	1.56E-03	1.15E-03	6.06E-04
0.00E+00	1.30E-05			0.00E+00	0.00E+00	4.93E-09	4.93E-09	4.93E-03	1.10E-03	1.31E-03	9.71E-04	5.11E-04
0.00E+00	1.13E-05			0.00E+00	0.00E+00	4.28E-09	4.28E-09	4.28E-03	9.54E-04	1.14E-03	8.42E-04	4.43E-04
0.00E+00	1.65E-05			0.00E+00	0.00E+00	6.23E-09	6.23E-09	6.23E-03	1.39E-03	1.66E-03	1.23E-03	6.46E-04
0.00E+00	1.38E-05			0.00E+00	0.00E+00	5.20E-09	5.20E-09	5.20E-03	1.16E-03	1.39E-03	1.02E-03	5.39E-04
0.00E+00	1.19E-05			0.00E+00	0.00E+00	4.49E-09	4.49E-09	4.49E-03	1.00E-03	1.19E-03	8.83E-04	4.65E-04
0.00E+00	1.76E-05			0.00E+00	0.00E+00	6.66E-09	6.66E-09	6.66E-03	1.48E-03	1.77E-03	1.31E-03	6.90E-04
0.00E+00	1.45E-05			0.00E+00	0.00E+00	5.50E-09	5.50E-09	5.50E-03	1.23E-03	1.46E-03	1.08E-03	5.69E-04
0.00E+00	1.24E-05			0.00E+00	0.00E+00	4.70E-09	4.70E-09	4.70E-03	1.05E-03	1.25E-03	9.26E-04	4.87E-04
0.00E+00	1.89E-05			0.00E+00	0.00E+00	7.15E-09	7.15E-09	7.15E-03	1.59E-03	1.90E-03	1.41E-03	7.41E-04
0.00E+00	1.54E-05			0.00E+00	0.00E+00	5.82E-09	5.82E-09	5.82E-03	1.30E-03	1.55E-03	1.15E-03	6.03E-04
0.00E+00	1.30E-05			0.00E+00	0.00E+00	4.93E-09	4.93E-09	4.93E-03	1.10E-03	1.31E-03	9.70E-04	5.11E-04
0.00E+00	2.05E-05			0.00E+00	0.00E+00	7.75E-09	7.75E-09	7.75E-03	1.73E-03	2.06E-03	1.52E-03	8.02E-04
0.00E+00	1.64E-05			0.00E+00	0.00E+00	6.19E-09	6.19E-09	6.19E-03	1.38E-03	1.65E-03	1.22E-03	6.41E-04
0.00E+00	1.37E-05			0.00E+00	0.00E+00	5.19E-09	5.19E-09	5.19E-03	1.16E-03	1.38E-03	1.02E-03	5.37E-04
0.00E+00	2.24E-05			0.00E+00	0.00E+00	8.47E-09	8.47E-09	8.47E-03	1.89E-03	2.26E-03	1.67E-03	8.78E-04
0.00E+00	1.75E-05			0.00E+00	0.00E+00	6.62E-09	6.62E-09	6.62E-03	1.48E-03	1.76E-03	1.30E-03	6.86E-04
0.00E+00	1.45E-05			0.00E+00	0.00E+00	5.48E-09	5.48E-09	5.48E-03	1.22E-03	1.46E-03	1.08E-03	5.67E-04
0.00E+00	2.16E-05			0.00E+00	0.00E+00	8.17E-09	8.17E-09	8.17E-03	1.82E-03	2.18E-03	1.61E-03	8.47E-04
0.00E+00	1.89E-05			0.00E+00	0.00E+00	7.13E-09	7.13E-09	7.13E-03	1.59E-03	1.90E-03	1.40E-03	7.39E-04
0.00E+00	1.53E-05			0.00E+00	0.00E+00	5.78E-09	5.78E-09	5.78E-03	1.29E-03	1.54E-03	1.14E-03	5.99E-04
0.00E+00	1.68E-06			0.00E+00	0.00E+00	6.36E-10	6.36E-10	6.36E-04	1.42E-04	1.69E-04	1.25E-04	6.59E-05
0.00E+00	1.71E-06			0.00E+00	0.00E+00	6.46E-10	6.46E-10	6.46E-04	1.44E-04	1.72E-04	1.27E-04	6.70E-05
0.00E+00	1.74E-06			0.00E+00	0.00E+00	6.59E-10	6.59E-10	6.59E-04	1.47E-04	1.76E-04	1.30E-04	6.83E-05
0.00E+00	1.77E-06			0.00E+00	0.00E+00	6.70E-10	6.70E-10	6.70E-04	1.49E-04	1.79E-04	1.32E-04	6.94E-05
0.00E+00	1.80E-06			0.00E+00	0.00E+00	6.81E-10	6.81E-10	6.81E-04	1.52E-04	1.81E-04	1.34E-04	7.06E-05
0.00E+00	1.83E-06			0.00E+00	0.00E+00	6.93E-10	6.93E-10	6.93E-04	1.54E-04	1.84E-04	1.36E-04	7.17E-05
0.00E+00	2.22E-06			0.00E+00	0.00E+00	8.39E-10	8.39E-10	8.39E-04	1.87E-04	2.23E-04	1.65E-04	8.69E-05
0.00E+00	2.15E-06			0.00E+00	0.00E+00	8.15E-10	8.15E-10	8.15E-04	1.82E-04	2.17E-04	1.60E-04	8.44E-05
0.00E+00	2.09E-06			0.00E+00	0.00E+00	7.91E-10	7.91E-10	7.91E-04	1.76E-04	2.11E-04	1.56E-04	8.20E-05
0.00E+00	2.03E-06			0.00E+00	0.00E+00	7.69E-10	7.69E-10	7.69E-04	1.71E-04	2.05E-04	1.51E-04	7.96E-05
0.00E+00	1.98E-06			0.00E+00	0.00E+00	7.47E-10	7.47E-10	7.47E-04	1.67E-04	1.99E-04	1.47E-04	7.74E-05
0.00E+00	1.92E-06			0.00E+00	0.00E+00	7.26E-10	7.26E-10	7.26E-04	1.62E-04	1.93E-04	1.43E-04	7.52E-05
0.00E+00	1.87E-06			0.00E+00	0.00E+00	7.06E-10	7.06E-10	7.06E-04	1.57E-04	1.88E-04	1.39E-04	7.31E-05
0.00E+00	1.82E-06			0.00E+00	0.00E+00	6.89E-10	6.89E-10	6.89E-04	1.54E-04	1.83E-04	1.36E-04	7.14E-05
0.00E+00	2.26E-06			0.00E+00	0.00E+00	8.54E-10	8.54E-10	8.54E-04	1.90E-04	2.28E-04	1.68E-04	8.85E-05
0.00E+00	2.19E-06			0.00E+00	0.00E+00	8.30E-10	8.30E-10	8.30E-04	1.85E-04	2.21E-04	1.63E-04	8.59E-05
0.00E+00	2.13E-06			0.00E+00	0.00E+00	8.05E-10	8.05E-10	8.05E-04	1.80E-04	2.14E-04	1.58E-04	8.34E-05
0.00E+00	2.07E-06			0.00E+00	0.00E+00	7.82E-10	7.82E-10	7.82E-04	1.74E-04	2.08E-04	1.54E-04	8.10E-05
0.00E+00	2.01E-06			0.00E+00	0.00E+00	7.60E-10	7.60E-10	7.60E-04	1.69E-04	2.02E-04	1.50E-04	7.87E-05
0.00E+00	1.95E-06			0.00E+00	0.00E+00	7.38E-10	7.38E-10	7.38E-04	1.65E-04	1.97E-04	1.45E-04	7.65E-05
0.00E+00	1.90E-06			0.00E+00	0.00E+00	7.18E-10	7.18E-10	7.18E-04	1.60E-04	1.91E-04	1.41E-04	7.43E-05
0.00E+00	1.86E-06			0.00E+00	0.00E+00	7.02E-10	7.02E-10	7.02E-04	1.57E-04	1.87E-04	1.38E-04	7.27E-05
0.00E+00	1.81E-06			0.00E+00	0.00E+00	6.83E-10	6.83E-10	6.83E-04	1.52E-04	1.82E-04	1.34E-04	7.08E-05
0.00E+00	2.31E-06			0.00E+00	0.00E+00	8.72E-10	8.72E-10	8.72E-04	1.94E-04	2.32E-04	1.72E-04	9.03E-05
0.00E+00	2.24E-06			0.00E+00	0.00E+00	8.46E-10	8.46E-10	8.46E-04	1.89E-04	2.25E-04	1.66E-04	8.76E-05
0.00E+00	2.17E-06			0.00E+00	0.00E+00	8.19E-10	8.19E-10	8.19E-04	1.83E-04	2.18E-04	1.61E-04	8.48E-05
0.00E+00	2.10E-06			0.00E+00	0.00E+00	7.95E-10	7.95E-10	7.95E-04	1.77E-04	2.12E-04	1.56E-04	8.24E-05
0.00E+00	2.05E-06			0.00E+00	0.00E+00	7.74E-10	7.74E-10	7.74E-04	1.73E-04	2.06E-04	1.52E-04	8.02E-05
0.00E+00	1.99E-06			0.00E+00	0.00E+00	7.54E-10	7.54E-10	7.54E-04	1.68E-04	2.01E-04	1.48E-04	7.81E-05
0.00E+00	1.94E-06			0.00E+00	0.00E+00	7.35E-10	7.35E-10	7.35E-04	1.64E-04	1.96E-04	1.45E-04	7.61E-05
0.00E+00	1.88E-06			0.00E+00	0.00E+00	7.12E-10	7.12E-10	7.12E-04	1.59E-04	1.90E-04	1.40E-04	7.37E-05
0.00E+00	1.21E-05			0.00E+00	0.00E+00	4.56E-09	4.56E-09	4.56E-03	1.02E-03	1.21E-03	8.97E-04	4.72E-04
0.00E+00	1.29E-05			0.00E+00	0.00E+00	4.86E-09	4.86E-09	4.86E-03	1.08E-03	1.30E-03	9.57E-04	5.04E-04
0.00E+00	1.12E-05			0.00E+00	0.00E+00	4.24E-09	4.24E-09	4.24E-03	9.46E-04	1.13E-03	8.35E-04	4.39E-04
0.00E+00	1.10E-05			0.00E+00	0.00E+00	4.15E-09	4.15E-09	4.15E-03	9.26E-04	1.11E-03	8.17E-04	4.30E-04
0.00E+00	1.15E-05			0.00E+00	0.00E+00	4.34E-09	4.34E-09	4.34E-03	9.68E-04	1.16E-03	8.55E-04	4.50E-04
0.00E+00	1.24E-05			0.00E+00	0.00E+00	4.68E-09	4.68E-09	4.68E-03	1.04E-03	1.25E-03	9.21E-04	4.85E-04
0.00E+00	1.08E-05			0.00E+00	0.00E+00	4.07E-09	4.07E-09	4.07E-03	9.08E-04	1.08E-03	8.01E-04	4.22E-04
0.00E+00	1.06E-05			0.00E+00	0.00E+00	4.00E-09	4.00E-09	4.00E-03	8.92E-04	1.07E-03	7.87E-04	4.14E-04
0.00E+00	1.05E-05			0.00E+00	0.00E+00	3.98E-09	3.98E-09	3.98E-03	8.87E-04	1.06E-03	7.83E-04	4.12E-04
0.00E+00	1.06E-05			0.00E+00	0.00E+00	4.02E-09	4.02E-09	4.02E-03	8.97E-04	1.07E-03	7.92E-04	4.17E-04
0.00E+00	1.10E-05			0.00E+00	0.00E+00	4.16E-09	4.16E-09	4.16E-03	9.27E-04	1.11E-03	8.18E-04	4.31E-04
0.00E+00	1.17E-05			0.00E+00	0.00E+00	4.44E-09	4.44E-09	4.44E-03	9.90E-04	1.18E-03	8.74E-04	4.60E-04
0.00E+00	1.28E-05			0.00E+00	0.00E+00	4.85E-09	4.85E-09	4.85E-03	1.08E-03	1.29E-03	9.55E-04	5.03E-04

Unique Identifier	X (UTM)	Y (UTM)	Demolition 2026	Demolition - Hauling 2026	Site Preparation 2026	Grading/Excavation 2026	Grading/Excavation - Hauling 2026	Concrete - Garage - Trucks 2026	Concrete - Garage - Trucks 2027	Concrete - Podium 1 - Trucks 2027	Concrete - Podium 2 - Trucks 2028	Building Construction-1 2027	Building Construction-1 2028	Building Construction-1 2029	Building Construction-2 2028	Building Construction-2 2029	Finishing/Painting-1 2028	Finishing/Painting-1 2029
371355.013761012.01	371355.01	3761012.01	3.89E-06	8.02E-05	9.37E-06	1.21E-05	4.05E-04	3.62E-04	3.63E-04	3.63E-04	3.59E-04	3.16E-04	3.03E-04	2.91E-04	1.08E-04	1.04E-04	0.00E+00	0.00E+00
371365.013761012.01	371365.01	3761012.01	3.83E-06	7.89E-05	9.22E-06	1.19E-05	3.99E-04	3.56E-04	3.57E-04	3.57E-04	3.53E-04	3.11E-04	2.98E-04	2.86E-04	1.07E-04	1.02E-04	0.00E+00	0.00E+00
371375.013761012.01	371375.01	3761012.01	3.81E-06	7.86E-05	9.18E-06	1.19E-05	3.97E-04	3.55E-04	3.56E-04	3.56E-04	3.52E-04	3.10E-04	2.97E-04	2.85E-04	1.06E-04	1.02E-04	0.00E+00	0.00E+00
371385.013761012.01	371385.01	3761012.01	3.85E-06	7.94E-05	9.28E-06	1.20E-05	4.01E-04	3.58E-04	3.59E-04	3.59E-04	3.55E-04	3.13E-04	3.00E-04	2.88E-04	1.07E-04	1.03E-04	0.00E+00	0.00E+00
371395.013761012.01	371395.01	3761012.01	3.97E-06	8.18E-05	9.56E-06	1.24E-05	4.13E-04	3.69E-04	3.70E-04	3.70E-04	3.66E-04	3.22E-04	3.09E-04	2.97E-04	1.10E-04	1.06E-04	0.00E+00	0.00E+00
371405.013761012.01	371405.01	3761012.01	4.21E-06	8.67E-05	1.01E-05	1.31E-05	4.38E-04	3.91E-04	3.93E-04	3.93E-04	3.88E-04	3.42E-04	3.28E-04	3.15E-04	1.17E-04	1.12E-04	0.00E+00	0.00E+00
371413.013761012.01	371413.01	3761012.01	4.54E-06	9.36E-05	1.09E-05	1.41E-05	4.73E-04	4.22E-04	4.24E-04	4.24E-04	4.19E-04	3.69E-04	3.54E-04	3.40E-04	1.26E-04	1.21E-04	0.00E+00	0.00E+00
371358.013761022.01	371358.01	3761022.01	3.72E-06	7.67E-05	8.97E-06	1.16E-05	3.88E-04	3.46E-04	3.47E-04	3.47E-04	3.43E-04	3.02E-04	2.90E-04	2.78E-04	1.04E-04	9.95E-05	0.00E+00	0.00E+00
371365.013761022.01	371365.01	3761022.01	3.69E-06	7.61E-05	8.89E-06	1.15E-05	3.85E-04	3.43E-04	3.45E-04	3.45E-04	3.40E-04	3.00E-04	2.88E-04	2.76E-04	1.03E-04	9.86E-05	0.00E+00	0.00E+00
371375.013761022.01	371375.01	3761022.01	3.68E-06	7.58E-05	8.87E-06	1.15E-05	3.83E-04	3.42E-04	3.43E-04	3.43E-04	3.39E-04	2.99E-04	2.87E-04	2.75E-04	1.02E-04	9.83E-05	0.00E+00	0.00E+00
371385.013761022.01	371385.01	3761022.01	3.72E-06	7.66E-05	8.95E-06	1.16E-05	3.87E-04	3.46E-04	3.47E-04	3.47E-04	3.43E-04	3.02E-04	2.90E-04	2.78E-04	1.03E-04	9.93E-05	0.00E+00	0.00E+00
371395.013761022.01	371395.01	3761022.01	3.82E-06	7.87E-05	9.21E-06	1.19E-05	3.98E-04	3.55E-04	3.57E-04	3.57E-04	3.52E-04	3.10E-04	2.98E-04	2.86E-04	1.06E-04	1.02E-04	0.00E+00	0.00E+00
371405.013761019.01	371405.01	3761019.01	4.08E-06	8.40E-05	9.82E-06	1.27E-05	4.25E-04	3.79E-04	3.81E-04	3.81E-04	3.76E-04	3.31E-04	3.18E-04	3.05E-04	1.13E-04	1.09E-04	0.00E+00	0.00E+00
371360.013761032.01	371360.01	3761032.01	3.58E-06	7.38E-05	8.63E-06	1.12E-05	3.73E-04	3.33E-04	3.34E-04	3.34E-04	3.30E-04	2.91E-04	2.79E-04	2.68E-04	9.96E-05	9.57E-05	0.00E+00	0.00E+00
371365.013761032.01	371365.01	3761032.01	3.57E-06	7.35E-05	8.59E-06	1.11E-05	3.71E-04	3.32E-04	3.33E-04	3.33E-04	3.29E-04	2.90E-04	2.78E-04	2.67E-04	9.92E-05	9.53E-05	0.00E+00	0.00E+00
371375.013761030.01	371375.01	3761030.01	3.58E-06	7.38E-05	8.63E-06	1.12E-05	3.73E-04	3.33E-04	3.34E-04	3.34E-04	3.30E-04	2.91E-04	2.79E-04	2.68E-04	9.97E-05	9.57E-05	0.00E+00	0.00E+00
370848.013761201.01	370848.01	3761201.01	4.53E-07	9.34E-06	1.09E-06	1.41E-06	4.72E-05	4.21E-05	4.23E-05	4.23E-05	4.18E-05	3.68E-05	3.53E-05	3.39E-05	1.26E-05	1.21E-05	0.00E+00	0.00E+00
370858.013761201.01	370858.01	3761201.01	4.65E-07	9.58E-06	1.12E-06	1.45E-06	4.84E-05	4.32E-05	4.34E-05	4.34E-05	4.29E-05	3.78E-05	3.62E-05	3.48E-05	1.29E-05	1.24E-05	0.00E+00	0.00E+00
370868.013761201.01	370868.01	3761201.01	4.77E-07	9.83E-06	1.15E-06	1.49E-06	4.97E-05	4.44E-05	4.45E-05	4.45E-05	4.40E-05	3.87E-05	3.72E-05	3.57E-05	1.33E-05	1.27E-05	0.00E+00	0.00E+00
370878.013761201.01	370878.01	3761201.01	4.90E-07	1.01E-05	1.18E-06	1.52E-06	5.10E-05	4.55E-05	4.57E-05	4.57E-05	4.52E-05	3.98E-05	3.82E-05	3.66E-05	1.36E-05	1.31E-05	0.00E+00	0.00E+00
370888.013761201.01	370888.01	3761201.01	5.03E-07	1.04E-05	1.21E-06	1.57E-06	5.24E-05	4.68E-05	4.69E-05	4.69E-05	4.64E-05	4.09E-05	3.92E-05	3.76E-05	1.40E-05	1.34E-05	0.00E+00	0.00E+00
370848.013761211.01	370848.01	3761211.01	4.55E-07	9.38E-06	1.10E-06	1.42E-06	4.74E-05	4.23E-05	4.25E-05	4.25E-05	4.19E-05	3.70E-05	3.54E-05	3.40E-05	1.27E-05	1.22E-05	0.00E+00	0.00E+00
370858.013761211.01	370858.01	3761211.01	4.67E-07	9.61E-06	1.12E-06	1.45E-06	4.86E-05	4.34E-05	4.35E-05	4.35E-05	4.30E-05	3.79E-05	3.63E-05	3.49E-05	1.30E-05	1.25E-05	0.00E+00	0.00E+00
370868.013761211.01	370868.01	3761211.01	4.79E-07	9.86E-06	1.15E-06	1.49E-06	4.99E-05	4.45E-05	4.47E-05	4.47E-05	4.41E-05	3.89E-05	3.73E-05	3.58E-05	1.33E-05	1.28E-05	0.00E+00	0.00E+00
370878.013761211.01	370878.01	3761211.01	4.91E-07	1.01E-05	1.18E-06	1.53E-06	5.12E-05	4.57E-05	4.59E-05	4.59E-05	4.53E-05	3.99E-05	3.83E-05	3.68E-05	1.37E-05	1.31E-05	0.00E+00	0.00E+00
370888.013761211.01	370888.01	3761211.01	5.05E-07	1.04E-05	1.22E-06	1.57E-06	5.26E-05	4.69E-05	4.71E-05	4.71E-05	4.65E-05	4.10E-05	3.93E-05	3.77E-05	1.40E-05	1.35E-05	0.00E+00	0.00E+00
370838.013761221.01	370838.01	3761221.01	4.46E-07	9.19E-06	1.07E-06	1.39E-06	4.64E-05	4.15E-05	4.16E-05	4.16E-05	4.11E-05	3.62E-05	3.47E-05	3.34E-05	1.24E-05	1.19E-05	0.00E+00	0.00E+00
370848.013761221.01	370848.01	3761221.01	4.57E-07	9.41E-06	1.10E-06	1.42E-06	4.76E-05	4.25E-05	4.26E-05	4.26E-05	4.21E-05	3.71E-05	3.56E-05	3.42E-05	1.27E-05	1.22E-05	0.00E+00	0.00E+00
370858.013761221.01	370858.01	3761221.01	4.68E-07	9.65E-06	1.13E-06	1.46E-06	4.88E-05	4.36E-05	4.37E-05	4.37E-05	4.32E-05	3.80E-05	3.65E-05	3.50E-05	1.30E-05	1.25E-05	0.00E+00	0.00E+00
370868.013761221.01	370868.01	3761221.01	4.80E-07	9.90E-06	1.16E-06	1.50E-06	5.00E-05	4.47E-05	4.48E-05	4.48E-05	4.43E-05	3.90E-05	3.74E-05	3.59E-05	1.34E-05	1.28E-05	0.00E+00	0.00E+00
370878.013761221.01	370878.01	3761221.01	4.93E-07	1.02E-05	1.19E-06	1.53E-06	5.13E-05	4.58E-05	4.60E-05	4.60E-05	4.55E-05	4.00E-05	3.84E-05	3.69E-05	1.37E-05	1.32E-05	0.00E+00	0.00E+00
370888.013761221.01	370888.01	3761221.01	5.06E-07	1.04E-05	1.22E-06	1.58E-06	5.27E-05	4.71E-05	4.72E-05	4.72E-05	4.67E-05	4.11E-05	3.94E-05	3.79E-05	1.41E-05	1.35E-05	0.00E+00	0.00E+00
370898.013761221.01	370898.01	3761221.01	5.20E-07	1.07E-05	1.25E-06	1.62E-06	5.42E-05	4.84E-05	4.85E-05	4.85E-05	4.80E-05	4.22E-05	4.05E-05	3.89E-05	1.45E-05	1.39E-05	0.00E+00	0.00E+00
370828.013761231.01	370828.01	3761231.01	4.37E-07	9.01E-06	1.05E-06	1.36E-06	4.56E-05	4.07E-05	4.08E-05	4.08E-05	4.03E-05	3.55E-05	3.41E-05	3.27E-05	1.22E-05	1.17E-05	0.00E+00	0.00E+00
370838.013761231.01	370838.01	3761231.01	4.48E-07	9.23E-06	1.08E-06	1.39E-06	4.67E-05	4.16E-05	4.18E-05	4.18E-05	4.13E-05	3.64E-05	3.49E-05	3.35E-05	1.25E-05	1.20E-05	0.00E+00	0.00E+00
370848.013761231.01	370848.01	3761231.01	4.59E-07	9.46E-06	1.11E-06	1.43E-06	4.78E-05	4.27E-05	4.28E-05	4.28E-05	4.23E-05	3.73E-05	3.57E-05	3.43E-05	1.28E-05	1.23E-05	0.00E+00	0.00E+00
370858.013761231.01	370858.01	3761231.01	4.70E-07	9.69E-06	1.13E-06	1.46E-06	4.90E-05	4.37E-05	4.39E-05	4.39E-05	4.34E-05	3.82E-05	3.66E-05	3.52E-05	1.31E-05	1.26E-05	0.00E+00	0.00E+00
370868.013761231.01	370868.01	3761231.01	4.82E-07	9.94E-06	1.16E-06	1.50E-06	5.02E-05	4.48E-05	4.50E-05	4.50E-05	4.45E-05	3.92E-05	3.76E-05	3.61E-05	1.34E-05	1.29E-05	0.00E+00	0.00E+00
370878.013761231.01	370878.01	3761231.01	4.95E-07	1.02E-05	1.19E-06	1.54E-06	5.15E-05	4.60E-05	4.62E-05	4.62E-05	4.56E-05	4.02E-05	3.85E-05	3.70E-05	1.38E-05	1.32E-05	0.00E+00	0.00E+00
370888.013761231.01	370888.01	3761231.01	5.08E-07	1.05E-05	1.22E-06	1.58E-06	5.29E-05	4.72E-05	4.74E-05	4.74E-05	4.68E-05	4.12E-05	3.96E-05	3.80E-05	1.41E-05	1.36E-05	0.00E+00	0.00E+00
370898.013761231.01	370898.01	3761231.01	5.22E-07	1.07E-05	1.26E-06	1.62E-06	5.43E-05	4.85E-05	4.87E-05	4.87E-05	4.81E-05	4.24E-05	4.06E-05	3.90E-05	1.45E-05	1.39E-05	0.00E+00	0.00E+00
370908.013761231.01	370908.01	3761231.01	5.36E-07	1.10E-05	1.29E-06	1.67E-06	5.58E-05	4.98E-05	5.00E-05	5.00E-05	4.94E-05	4.35E-05	4.17E-05	4.01E-05	1.49E-05	1.43E-05	0.00E+00	0.00E+00
370918.013761233.01	370918.01	3761233.01	5.52E-07	1.14E-05	1.33E-06	1.72E-06	5.74E-05	5.13E-05	5.15E-05	5.15E-05	5.08E-05	4.48E-05	4.30E-05	4.13E-05	1.53E-05	1.47E-05	0.00E+00	0.00E+00
370828.013761241.01	370828.01	3761241.01	4.40E-07	9.06E-06	1.06E-06	1.37E-06	4.58E-05	4.09E-05	4.10E-05	4.10E-05	4.05E-05	3.57E-05	3.42E-05	3.29E-05	1.22E-05	1.17E-05	0.00E+00	0.00E+00
370838.013761241.01	370838.01	3761241.01	4.50E-07	9.28E-06	1.08E-06	1.40E-06	4.69E-05	4.19E-05	4.20E-05	4.20E-05	4.15E-05	3.66E-05	3.51E-05	3.37E-05	1.25E-05	1.20E-05	0.00E+00	0.00E+00
370848.013761241.01	370848.01	3761241.01	4.61E-07	9.50E-06	1.11E-06	1.44E-06	4.80E-05	4.29E-05	4.30E-05	4.30E-05	4.25E-05	3.74E-05	3.59E-05	3.45E-05	1.28E-05	1.23E-05	0.00E+00	0.00E+00
370858.013761241.01	370858.01	3761241.01	4.72E-07	9.74E-06	1.14E-06	1.47E-06	4.92E-05	4.39E-05	4.41E-05	4.41E-05	4.36E-05	3.84E-05	3.68E-05	3.53E-05	1.31E-05	1.26E-05	0.00E+00	0.00E+00
370868.013761241.01	370868.01	3761241.01	4.84E-07	9.98E-06	1.17E-06	1.51E-06	5.04E-05	4.50E-05	4.52E-05	4.52E-05	4.47E-05	3.93E-05	3.77E-05	3.62E-05	1.35E-05	1.29E-05	0.00E+00	0.00E+00
370878.013761241.01	370878.01	3761241.01	4.97E-07	1.02E-05	1.20E-06	1.55E-06	5.17E-05	4.62E-05	4.63E-05	4.63E-05	4.58E-05	4.03E-05	3.87E-05	3.72E-05	1.38E-05	1.33E-05	0.00E+00	0.00E+00
370888.013761241.01	370888.01	3761241.01	5.10E-07	1.05E-05	1.23E-06	1.59E-06	5.31E-05	4.74E-05	4.76E-05	4.76E-05	4.70E-05	4.14E-05	3.97E-05	3.81E-05	1.42E-05	1.36E-05	0.00E+00	0.00E+00
370898.013761241.01	370898.01	3761241.01	5.23E-07	1.08E-05	1.26E-06	1.63E-06	5.45E-05	4.86E-05	4.88E-05	4.88E-05	4.82E-05	4.25E-05	4.08E-05	3.91E-05	1.46E-05	1.40E-05	0.00E+00	0.00E+00
370908.013761241.01	370908.01	3761241.01	5.38E-07	1.11E-05	1.29E-06	1.67E-06	5.60E-05	5.00E-05	5.02E-05	5.02E-05	4.96E-05	4.37E-05	4.19E-05	4.02E-05	1.50E-05	1.44E-05	0.00E+00	0.00E+00
370918.013761241.01	370918.01	3761241.01	5.53E-07	1.14E-05	1.33E-06	1.72E-06	5.75E-05	5.14E-05	5.16E-05	5.16E-05	5.09E-05	4.49E-05	4.30E-05	4.13E-05	1.54E-05	1.48E-05	0.00E+00	0.00E+00
370928.013761241.01	370928.01	3761241.01	5.68E-07	1.17E-05	1.37E-06	1.77E-06	5.92E-05	5.28E-05	5.30E-05	5.30E-05	5.24E-05	4.62E-05	4.43E-05	4.25E-05	1.58E-05	1.52E-05	0.00E+00	0.00E+00
370938.013761241.01	370938.01	3761241.01	5.85E-07	1.21E-05	1.41E-06	1.82E-06	6.09E-05	5.44E-05	5.46E-05	5.46E-05	5.39E-05	4.75E-05	4.56E-05	4.38E-05	1.63E-05	1.56E-05	0.00E+00	0.00E+00
370818.013761251.01	370818.01	3761251.01	4.32E-07	8.90E-06	1.04E-06	1.35E-06	4.50E-05	4.02E-05	4.03E-05	4.03E-05	3.98E-05	3.51E-05	3.37E-05	3.23E-05	1.20E-05	1.15E-05	0.00E+00	0.00E+00
370828.013761251.01	370828.01	3761251.01	4.42E-07	9.11E-06	1.06E-06	1.38E-06	4.60E-05	4.11E-05	4.13E-05	4.13E-05	4.08E-05	3.59E-05	3.44E-05	3.31E-05	1.23E-05	1.18E-05	0.00E+00	0.00E+00
370838.013761251.01	370838.01	3761251.01	4.53E-07	9.33E-06	1.09E-06	1.41E-06	4.71E-05	4.21E-05	4.22E-05	4.22E-05	4.17E-05	3.68E-05	3.52E-05	3.39E-05	1.26E-05	1.21E-05	0.00E+00	0.00E+00
370848.013761251.01	370848.01	3761251.01	4.63E-07	9.55E-06	1.12E-06	1.44E-06	4.83E-05	4.31E-05	4.32E-05	4.32E-05	4.27E-05	3.76E-05	3.61E-05	3.47E-05	1.29E-05	1.24E-05	0.00E+00	0.00E+00
370858.013761251.01	370858.01	3761251.01	4.75E-07	9.78E-06	1.14E-06	1.48E-06	4.94E-05	4.41E-05	4.43E-05	4.43E-05	4.38E-05	3.86E-05	3.70E-05	3.55E-05	1.32E-05	1.27E-05	0.00E+00	0.00E+00
370868.013761251.01	370868.01	3761251.01	4.87E-07	1.00E-05	1.17E-06	1.51E-06	5.07E-05	4.52E-05	4.54E-05	4.54E-05	4.49E-05	3.95E-05	3.79E-05	3.64E-05	1.35E-05	1.30E-05	0.00E+00	0.00E+00
370878.013761251.01	370878.01	3761251.01	4.99E-07	1.03E-05	1.20E-06	1.55E-06	5.19E-05	4.64E-05	4.65E-05	4.65E-05	4.60E-05	4.05E-05	3.88E-05	3.73E-05	1.39E-05	1.33E-05	0.00E+00	0.00E+00
370888.013761251.01	370888.01	3761251.01	5.12E-07	1.05E-05	1.23E-06	1.59E-06	5.33E-05	4.76E-05	4.77E-05	4.77E-05	4.72E-05	4.16E-05	3.98E-05	3.83E-05	1.42E-05	1.37E-05	0.00E+00	0.00E+00
370898.013761251.01	370898.01	3761251.01	5.25E-07	1.08E-05	1.26E-06	1.63E-06	5.47E-05	4.88E-05	4.90E-05	4.90E-05	4.84E-05	4.26E-05	4.09E-05	3.93E-05	1.46E-05	1.40E-05	0.00E+00	0.00E+00
370908.013761251.01	370908.01	3761251.01	5.39E-07	1.11E-05	1.30E-06	1.68E-06	5.62E-05	5.01E-05	5.03E-05	5.03E-05	4.97E-05	4.38E-05	4.20E-05	4.03E-05	1.50E-05	1.44E-05	0.00E+00	0.00E+00
370918.013761251.01	370918.01	3761251.01	5.54E-07	1.14E-05	1.33E-06	1.72E-06	5.77E-05	5.15E-05	5.17E-05	5.17E-05	5.11E-05	4.50E-05	4.31E-05	4.14E-05	1.54E-05	1.48E-05	0.00E+00	0.00E+00
370928.013761251.01	370928.01	3761251.01	5.70E-07	1.17E-05	1.37E-06	1.77E-06	5.93E-05	5.30E-05	5.31E-05	5.31E-05	5.25E-05	4.63E-05	4.44E-05	4.26E-05	1.58E-05	1.52E-05	0.00E+00	0.00E+00
370936.013761255.01	370936.01	3761255.01	5.83E-07	1.20E-05	1.40E-06	1.82E-06	6.07E-05	5.42E-05	5.44E-05	5.44E-05	5.38E-05	4.74E-05	4.54E-05	4.36E-05	1.62E-05	1.56E-05	0.00E+00	0.00E+00
370808.013761261.01	370808.01	3761261.01	4.25E-07	8.76E-06	1.02E-06	1.32E-06	4.43E-05	3.95E-05	3.97E-05	3.97E-05	3.92E-05	3.45E-05	3.31E-05	3.18E-05	1.18E-05	1.14E-05	0.00E+00	0.00E+00
370818.013761261.01	370818.01	3761261.01	4.35E-07	8.96E-06	1.05E-06	1.35E-06	4.53E-05	4.04E-05	4.06E-05	4.06E-05	4.01E-05	3.53E-05	3.39E-05	3.25E-05	1.21E-05	1.16E-05	0.00E+00	0.00E+00
370828.013761261.01	370828.01	3761261.01	4.45E-07	9.16E-06	1.07E-06	1.38E-06	4.63E-05	4.14E-05	4.15E-05	4.15E-05	4.10E-05	3.61E-05	3.46E-05	3.33E-05	1.24E-05	1.19E-05	0.00E+00	0.00E+00
370838.013761261.01	370838.01	3761261.01	4.55E-07	9.38E-06	1.10E-06	1.42E-06	4.74E-05	4.23E-05	4.25E-05	4.25E-05	4.20E-05	3.70E-05	3.55E-05	3.40E-05	1.27E-05	1.22E-05	0.00E+00	0.00E+00
370848.013761261.01	370848.01	3761261.01	4.66E-07	9.60E-06	1.12E-06	1.45E-06	4.85E-05	4.33E-05	4.35E-05	4.35E-05	4.30E-05	3.78E-05	3.63E-05	3.49E-05	1.30E-05	1.24E-05	0.00E+00	0.00E+00
370858.013761261.01	370858.01	3761261.01	4.77E-07	9.83E-06	1.15E-06	1.49E-06	4.97E-05	4.44E-05	4.45E-05	4.45E-05	4.40E-05	3.88E-05	3.72E-05	3.57E-05	1.33E-05	1.27E-05	0.00E+00	0.00E+00
370868.013761261.01	370868.01	3761261.01	4.89E-07	1.01E-05	1.18E-06	1.52E-06	5.09E-05	4.55E-05	4.56E-05	4.56E-05	4.51E-05	3.97E-05	3.81E-05	3.66E-05	1.36E-05	1.31E-05	0.00E+00	0.00E+00
370878.013761261.01	370878.01	3761261.01	5.01E-07	1.03E-05	1.21E-06	1.56E-06	5.22E-05	4.66E-05	4.68E-05	4.68E-05	4.62E-05	4.07E-05	3.90E-05	3.75E-05	1.39E-05	1.34E-05	0.00E+00	0.00E+00
370888.013761261.01	370888.01	3761261.01	5.14E-07	1.06E-05	1.24E-06	1.60E-06	5.35E-05	4.78E-05	4.79E-05	4.79E-05	4.74E-05	4.17E-05	4.00E-05	3.84E-05	1.43E-05	1.37E-05	0.00E+00	0.00E+00
370898.013761261.01	370898.01	3761261.01	5.27E-07	1.09E-05	1.27E-06	1.64E-06	5.49E-05	4.90E-05	4.92E-05	4.92E-05	4.86E-05	4.28E-05	4.10E-05	3.94E-05	1.47E-05	1.41E-05	0.00E+00	0.00E+00
370908.013761261.01	370908.01	3761261.01	5.41E-07	1.11E-05	1.30E-06	1.68E-06	5.63E-05	5.03E-05	5.05E-05	5.05E-05	4.99E-05	4.39E-05	4.21E-05	4.05E-05	1.50E-05	1.45E-05	0.00E+00	0.00E+00
370918.013761261.01	370918.01	3761261.01	5.56E-07	1.14E-05	1.34E-06	1.73E-06	5.79E-05	5.17E-05	5.18E-05	5.18E-05	5.12E-05	4.51E-05	4.33E-05	4.16E-05	1.55E-05	1.48E-05	0.00E+00	0.00E+00
370928.013761261.01	370928.01	3761261.01	5.71E-07	1.18E-05	1.38E-06	1.78E-06	5.95E-05	5.31E-05	5.33E-05	5.33E-05	5.26E-05	4.64E-05	4.45E-05	4.27E-05	1.59E-05	1.53E-05	0.00E+00	0.00E+00
370934.013761261.01	370934.01	3761261.01	5.81E-07	1.20E-05	1.40E-06	1.81E-06	6.05E-05	5.40E-05	5.42E-05	5.42E-05	5.35E-05	4.71E-05	4.52E-05	4.34E-05	1.61E-05	1.55E-05	0.00E+00	0.00E+00
370798.013761271.01	370798.01	3761271.01	4.19E-07	8.62E-06	1.01E-06	1.30E-06	4.36E-05	3.89E-05	3.90E-05	3.90E-05	3.86E-05	3.40E-05	3.26E-05	3.13E-05	1.16E-05	1.12E-05	0.00E+00	0.00E+00
370808.013761271.01	370808.01	3761271.01	4.28E-07	8.82E-06	1.03E-06	1.33E-06	4.46E-05	3.98E-05	3.99E-05	3.99E-05	3.94E-05	3.48E-05	3.33E-05	3.20E-05	1.19E-05	1.14E-05	0.00E+00	0.00E+00
370818.013761271.01	370818.01	3761271.01	4.38E-07	9.02E-06	1.05E-06	1.36E-06	4.56E-05	4.07E-05	4.08E-05	4.08E-05	4.03E-05	3.55E-05	3.41E-05	3.27E-05	1.22E-05	1.17E-05	0.00E+00	0.00E+00
370828.013761271.01	370828.01	3761271.01	4.48E-07	9.22E-06	1.08E-06	1.39E-06	4.66E-05	4.16E-05	4.18E-05	4.18E-05	4.13E-05	3.64E-05	3.49E-05	3.35E-05	1.25E-05	1.20E-05	0.00E+00	0.00E+00
370838.013761271.01	370838.01	3761271.01	4.58E-07	9.44E-06	1.10E-06	1.43E-06	4.77E-05	4.26E-05	4.27E-05	4.27E-05	4.22E-05	3.72E-05	3.57E-05	3.43E-05	1.27E-05	1.22E-05	0.00E+00	0.00E+00
370848.013761271.01	370848.01	3761271.01	4.69E-07	9.66E-06	1.13E-06	1.46E-06	4.88E-05	4.36E-05	4.37E-05	4.37E-05	4.32E-05	3.81E-05	3.65E-05	3.51E-05	1.30E-05	1.25E-05	0.00E+00	0.00E+00
370858.013761271.01	370858.01	3761271.01	4.80E-07	9.89E-06	1.16E-06	1.49E-06	5.00E-05	4.46E-05	4.48E-05	4.48E-05	4.43E-05	3.90E-05	3.74E-05	3.59E-05	1.34E-05	1.28E-05	0.00E+00	0.00E+00
370868.013761271.01	370868.01	3761271.01	4.92E-07	1.01E-05	1.18E-06	1.53E-06	5.12E-05	4.57E-05	4.59E-05	4.59E-05	4.53E-05	3.99E-05	3.83E-05	3.68E-05	1.37E-05	1.31E-05	0.00E+00	0.00E+00
370878.013761271.01	370878.01	3761271.01	5.04E-07	1.04E-05	1.21E-06	1.57E-06	5.25E-05	4.68E-05	4.70E-05	4.70E-05	4.64E-05	4.09E-05	3.92E-05	3.77E-05	1.40E-05	1.35E-05	0.00E+00	0.00E+00
370888.013761271.01	370888.01	3761271.01	5.16E-07	1

Finishing/Painting-2	Paving			Child Risk					Overlapping Phases - Maximum GLC			
2029	2029			3rd Trimester	0<2	2<16	Total	per million	2026	2027	2028	2029
0.00E+00	1.04E-05			0.00E+00	0.00E+00	3.91E-09	3.91E-09	3.91E-03	8.73E-04	1.04E-03	7.70E-04	4.05E-04
0.00E+00	1.02E-05			0.00E+00	0.00E+00	3.85E-09	3.85E-09	3.85E-03	8.59E-04	1.03E-03	7.58E-04	3.99E-04
0.00E+00	1.01E-05			0.00E+00	0.00E+00	3.83E-09	3.83E-09	3.83E-03	8.55E-04	1.02E-03	7.55E-04	3.97E-04
0.00E+00	1.02E-05			0.00E+00	0.00E+00	3.87E-09	3.87E-09	3.87E-03	8.64E-04	1.03E-03	7.62E-04	4.01E-04
0.00E+00	1.06E-05			0.00E+00	0.00E+00	3.99E-09	3.99E-09	3.99E-03	8.90E-04	1.06E-03	7.86E-04	4.14E-04
0.00E+00	1.12E-05			0.00E+00	0.00E+00	4.23E-09	4.23E-09	4.23E-03	9.44E-04	1.13E-03	8.33E-04	4.38E-04
0.00E+00	1.21E-05			0.00E+00	0.00E+00	4.57E-09	4.57E-09	4.57E-03	1.02E-03	1.22E-03	8.99E-04	4.73E-04
0.00E+00	9.90E-06			0.00E+00	0.00E+00	3.74E-09	3.74E-09	3.74E-03	8.35E-04	9.97E-04	7.37E-04	3.88E-04
0.00E+00	9.82E-06			0.00E+00	0.00E+00	3.71E-09	3.71E-09	3.71E-03	8.28E-04	9.89E-04	7.31E-04	3.85E-04
0.00E+00	9.79E-06			0.00E+00	0.00E+00	3.70E-09	3.70E-09	3.70E-03	8.26E-04	9.86E-04	7.28E-04	3.83E-04
0.00E+00	9.89E-06			0.00E+00	0.00E+00	3.74E-09	3.74E-09	3.74E-03	8.34E-04	9.96E-04	7.36E-04	3.87E-04
0.00E+00	1.02E-05			0.00E+00	0.00E+00	3.84E-09	3.84E-09	3.84E-03	8.57E-04	1.02E-03	7.56E-04	3.98E-04
0.00E+00	1.08E-05			0.00E+00	0.00E+00	4.10E-09	4.10E-09	4.10E-03	9.15E-04	1.09E-03	8.07E-04	4.25E-04
0.00E+00	9.53E-06			0.00E+00	0.00E+00	3.60E-09	3.60E-09	3.60E-03	8.03E-04	9.59E-04	7.09E-04	3.73E-04
0.00E+00	9.49E-06			0.00E+00	0.00E+00	3.59E-09	3.59E-09	3.59E-03	8.00E-04	9.55E-04	7.06E-04	3.71E-04
0.00E+00	9.53E-06			0.00E+00	0.00E+00	3.60E-09	3.60E-09	3.60E-03	8.04E-04	9.60E-04	7.09E-04	3.73E-04
0.00E+00	1.21E-06			0.00E+00	0.00E+00	4.56E-10	4.56E-10	4.56E-04	1.02E-04	1.21E-04	8.97E-05	4.72E-05
0.00E+00	1.24E-06			0.00E+00	0.00E+00	4.68E-10	4.68E-10	4.68E-04	1.04E-04	1.25E-04	9.20E-05	4.84E-05
0.00E+00	1.27E-06			0.00E+00	0.00E+00	4.80E-10	4.80E-10	4.80E-04	1.07E-04	1.28E-04	9.44E-05	4.97E-05
0.00E+00	1.30E-06			0.00E+00	0.00E+00	4.93E-10	4.93E-10	4.93E-04	1.10E-04	1.31E-04	9.69E-05	5.10E-05
0.00E+00	1.34E-06			0.00E+00	0.00E+00	5.06E-10	5.06E-10	5.06E-04	1.13E-04	1.35E-04	9.95E-05	5.24E-05
0.00E+00	1.21E-06			0.00E+00	0.00E+00	4.58E-10	4.58E-10	4.58E-04	1.02E-04	1.22E-04	9.00E-05	4.74E-05
0.00E+00	1.24E-06			0.00E+00	0.00E+00	4.69E-10	4.69E-10	4.69E-04	1.05E-04	1.25E-04	9.23E-05	4.86E-05
0.00E+00	1.27E-06			0.00E+00	0.00E+00	4.81E-10	4.81E-10	4.81E-04	1.07E-04	1.28E-04	9.47E-05	4.99E-05
0.00E+00	1.31E-06			0.00E+00	0.00E+00	4.94E-10	4.94E-10	4.94E-04	1.10E-04	1.32E-04	9.72E-05	5.12E-05
0.00E+00	1.34E-06			0.00E+00	0.00E+00	5.07E-10	5.07E-10	5.07E-04	1.13E-04	1.35E-04	9.99E-05	5.26E-05
0.00E+00	1.19E-06			0.00E+00	0.00E+00	4.48E-10	4.48E-10	4.48E-04	1.00E-04	1.19E-04	8.82E-05	4.64E-05
0.00E+00	1.22E-06			0.00E+00	0.00E+00	4.59E-10	4.59E-10	4.59E-04	1.02E-04	1.22E-04	9.04E-05	4.76E-05
0.00E+00	1.25E-06			0.00E+00	0.00E+00	4.71E-10	4.71E-10	4.71E-04	1.05E-04	1.25E-04	9.27E-05	4.88E-05
0.00E+00	1.28E-06			0.00E+00	0.00E+00	4.83E-10	4.83E-10	4.83E-04	1.08E-04	1.29E-04	9.51E-05	5.00E-05
0.00E+00	1.31E-06			0.00E+00	0.00E+00	4.96E-10	4.96E-10	4.96E-04	1.11E-04	1.32E-04	9.76E-05	5.14E-05
0.00E+00	1.35E-06			0.00E+00	0.00E+00	5.09E-10	5.09E-10	5.09E-04	1.14E-04	1.36E-04	1.00E-04	5.27E-05
0.00E+00	1.38E-06			0.00E+00	0.00E+00	5.23E-10	5.23E-10	5.23E-04	1.17E-04	1.39E-04	1.03E-04	5.42E-05
0.00E+00	1.16E-06			0.00E+00	0.00E+00	4.40E-10	4.40E-10	4.40E-04	9.81E-05	1.17E-04	8.66E-05	4.56E-05
0.00E+00	1.19E-06			0.00E+00	0.00E+00	4.50E-10	4.50E-10	4.50E-04	1.00E-04	1.20E-04	8.86E-05	4.67E-05
0.00E+00	1.22E-06			0.00E+00	0.00E+00	4.62E-10	4.62E-10	4.62E-04	1.03E-04	1.23E-04	9.08E-05	4.78E-05
0.00E+00	1.25E-06			0.00E+00	0.00E+00	4.73E-10	4.73E-10	4.73E-04	1.05E-04	1.26E-04	9.31E-05	4.90E-05
0.00E+00	1.28E-06			0.00E+00	0.00E+00	4.85E-10	4.85E-10	4.85E-04	1.08E-04	1.29E-04	9.54E-05	5.02E-05
0.00E+00	1.32E-06			0.00E+00	0.00E+00	4.98E-10	4.98E-10	4.98E-04	1.11E-04	1.33E-04	9.79E-05	5.15E-05
0.00E+00	1.35E-06			0.00E+00	0.00E+00	5.11E-10	5.11E-10	5.11E-04	1.14E-04	1.36E-04	1.01E-04	5.29E-05
0.00E+00	1.39E-06			0.00E+00	0.00E+00	5.25E-10	5.25E-10	5.25E-04	1.17E-04	1.40E-04	1.03E-04	5.43E-05
0.00E+00	1.43E-06			0.00E+00	0.00E+00	5.39E-10	5.39E-10	5.39E-04	1.20E-04	1.44E-04	1.06E-04	5.58E-05
0.00E+00	1.47E-06			0.00E+00	0.00E+00	5.55E-10	5.55E-10	5.55E-04	1.24E-04	1.48E-04	1.09E-04	5.75E-05
0.00E+00	1.17E-06			0.00E+00	0.00E+00	4.42E-10	4.42E-10	4.42E-04	9.86E-05	1.18E-04	8.70E-05	4.58E-05
0.00E+00	1.20E-06			0.00E+00	0.00E+00	4.53E-10	4.53E-10	4.53E-04	1.01E-04	1.21E-04	8.91E-05	4.69E-05
0.00E+00	1.23E-06			0.00E+00	0.00E+00	4.64E-10	4.64E-10	4.64E-04	1.03E-04	1.23E-04	9.12E-05	4.80E-05
0.00E+00	1.26E-06			0.00E+00	0.00E+00	4.75E-10	4.75E-10	4.75E-04	1.06E-04	1.27E-04	9.35E-05	4.92E-05
0.00E+00	1.29E-06			0.00E+00	0.00E+00	4.87E-10	4.87E-10	4.87E-04	1.09E-04	1.30E-04	9.58E-05	5.05E-05
0.00E+00	1.32E-06			0.00E+00	0.00E+00	5.00E-10	5.00E-10	5.00E-04	1.11E-04	1.33E-04	9.83E-05	5.17E-05
0.00E+00	1.36E-06			0.00E+00	0.00E+00	5.13E-10	5.13E-10	5.13E-04	1.14E-04	1.36E-04	1.01E-04	5.31E-05
0.00E+00	1.39E-06			0.00E+00	0.00E+00	5.26E-10	5.26E-10	5.26E-04	1.17E-04	1.40E-04	1.04E-04	5.45E-05
0.00E+00	1.43E-06			0.00E+00	0.00E+00	5.41E-10	5.41E-10	5.41E-04	1.21E-04	1.44E-04	1.06E-04	5.60E-05
0.00E+00	1.47E-06			0.00E+00	0.00E+00	5.56E-10	5.56E-10	5.56E-04	1.24E-04	1.48E-04	1.09E-04	5.76E-05
0.00E+00	1.51E-06			0.00E+00	0.00E+00	5.72E-10	5.72E-10	5.72E-04	1.27E-04	1.52E-04	1.12E-04	5.92E-05
0.00E+00	1.56E-06			0.00E+00	0.00E+00	5.88E-10	5.88E-10	5.88E-04	1.31E-04	1.57E-04	1.16E-04	6.10E-05
0.00E+00	1.15E-06			0.00E+00	0.00E+00	4.35E-10	4.35E-10	4.35E-04	9.69E-05	1.16E-04	8.55E-05	4.50E-05
0.00E+00	1.18E-06			0.00E+00	0.00E+00	4.45E-10	4.45E-10	4.45E-04	9.91E-05	1.18E-04	8.75E-05	4.61E-05
0.00E+00	1.20E-06			0.00E+00	0.00E+00	4.55E-10	4.55E-10	4.55E-04	1.01E-04	1.21E-04	8.96E-05	4.71E-05
0.00E+00	1.23E-06			0.00E+00	0.00E+00	4.66E-10	4.66E-10	4.66E-04	1.04E-04	1.24E-04	9.17E-05	4.83E-05
0.00E+00	1.26E-06			0.00E+00	0.00E+00	4.77E-10	4.77E-10	4.77E-04	1.06E-04	1.27E-04	9.39E-05	4.95E-05
0.00E+00	1.29E-06			0.00E+00	0.00E+00	4.89E-10	4.89E-10	4.89E-04	1.09E-04	1.30E-04	9.63E-05	5.07E-05
0.00E+00	1.33E-06			0.00E+00	0.00E+00	5.02E-10	5.02E-10	5.02E-04	1.12E-04	1.34E-04	9.87E-05	5.20E-05
0.00E+00	1.36E-06			0.00E+00	0.00E+00	5.15E-10	5.15E-10	5.15E-04	1.15E-04	1.37E-04	1.01E-04	5.33E-05
0.00E+00	1.40E-06			0.00E+00	0.00E+00	5.28E-10	5.28E-10	5.28E-04	1.18E-04	1.41E-04	1.04E-04	5.47E-05
0.00E+00	1.43E-06			0.00E+00	0.00E+00	5.42E-10	5.42E-10	5.42E-04	1.21E-04	1.44E-04	1.07E-04	5.62E-05
0.00E+00	1.47E-06			0.00E+00	0.00E+00	5.57E-10	5.57E-10	5.57E-04	1.24E-04	1.48E-04	1.10E-04	5.77E-05
0.00E+00	1.52E-06			0.00E+00	0.00E+00	5.73E-10	5.73E-10	5.73E-04	1.28E-04	1.53E-04	1.13E-04	5.93E-05
0.00E+00	1.55E-06			0.00E+00	0.00E+00	5.86E-10	5.86E-10	5.86E-04	1.31E-04	1.56E-04	1.15E-04	6.07E-05
0.00E+00	1.13E-06			0.00E+00	0.00E+00	4.27E-10	4.27E-10	4.27E-04	9.53E-05	1.14E-04	8.41E-05	4.43E-05
0.00E+00	1.16E-06			0.00E+00	0.00E+00	4.37E-10	4.37E-10	4.37E-04	9.75E-05	1.16E-04	8.60E-05	4.53E-05
0.00E+00	1.18E-06			0.00E+00	0.00E+00	4.47E-10	4.47E-10	4.47E-04	9.97E-05	1.19E-04	8.80E-05	4.63E-05
0.00E+00	1.21E-06			0.00E+00	0.00E+00	4.58E-10	4.58E-10	4.58E-04	1.02E-04	1.22E-04	9.01E-05	4.74E-05
0.00E+00	1.24E-06			0.00E+00	0.00E+00	4.69E-10	4.69E-10	4.69E-04	1.05E-04	1.25E-04	9.22E-05	4.85E-05
0.00E+00	1.27E-06			0.00E+00	0.00E+00	4.80E-10	4.80E-10	4.80E-04	1.07E-04	1.28E-04	9.44E-05	4.97E-05
0.00E+00	1.30E-06			0.00E+00	0.00E+00	4.92E-10	4.92E-10	4.92E-04	1.10E-04	1.31E-04	9.68E-05	5.09E-05
0.00E+00	1.33E-06			0.00E+00	0.00E+00	5.04E-10	5.04E-10	5.04E-04	1.12E-04	1.34E-04	9.92E-05	5.22E-05
0.00E+00	1.37E-06			0.00E+00	0.00E+00	5.17E-10	5.17E-10	5.17E-04	1.15E-04	1.38E-04	1.02E-04	5.35E-05
0.00E+00	1.40E-06			0.00E+00	0.00E+00	5.30E-10	5.30E-10	5.30E-04	1.18E-04	1.41E-04	1.04E-04	5.49E-05
0.00E+00	1.44E-06			0.00E+00	0.00E+00	5.44E-10	5.44E-10	5.44E-04	1.21E-04	1.45E-04	1.07E-04	5.64E-05
0.00E+00	1.48E-06			0.00E+00	0.00E+00	5.59E-10	5.59E-10	5.59E-04	1.25E-04	1.49E-04	1.10E-04	5.79E-05
0.00E+00	1.52E-06			0.00E+00	0.00E+00	5.74E-10	5.74E-10	5.74E-04	1.28E-04	1.53E-04	1.13E-04	5.95E-05
0.00E+00	1.54E-06			0.00E+00	0.00E+00	5.84E-10	5.84E-10	5.84E-04	1.30E-04	1.55E-04	1.15E-04	6.05E-05
0.00E+00	1.11E-06			0.00E+00	0.00E+00	4.21E-10	4.21E-10	4.21E-04	9.38E-05	1.12E-04	8.28E-05	4.36E-05
0.00E+00	1.14E-06			0.00E+00	0.00E+00	4.30E-10	4.30E-10	4.30E-04	9.60E-05	1.15E-04	8.47E-05	4.46E-05
0.00E+00	1.16E-06			0.00E+00	0.00E+00	4.40E-10	4.40E-10	4.40E-04	9.81E-05	1.17E-04	8.66E-05	4.56E-05
0.00E+00	1.19E-06			0.00E+00	0.00E+00	4.50E-10	4.50E-10	4.50E-04	1.00E-04	1.20E-04	8.86E-05	4.66E-05
0.00E+00	1.22E-06			0.00E+00	0.00E+00	4.61E-10	4.61E-10	4.61E-04	1.03E-04	1.23E-04	9.06E-05	4.77E-05
0.00E+00	1.25E-06			0.00E+00	0.00E+00	4.71E-10	4.71E-10	4.71E-04	1.05E-04	1.26E-04	9.28E-05	4.88E-05
0.00E+00	1.28E-06			0.00E+00	0.00E+00	4.83E-10	4.83E-10	4.83E-04	1.08E-04	1.29E-04	9.50E-05	5.00E-05
0.00E+00	1.31E-06			0.00E+00	0.00E+00	4.94E-10	4.94E-10	4.94E-04	1.10E-04	1.32E-04	9.73E-05	5.12E-05
0.00E+00	1.34E-06			0.00E+00	0.00E+00	5.06E-10	5.06E-10	5.06E-04	1.13E-04	1.35E-04	9.97E-05	5.25E-05
0.00E+00	1.37E-06			0.00E+00	0.00E+00	5.19E-10	5.19E-10	5.19E-04	1.16E-04	1.38E-04	1.02E-04	5.38E-05
0.00E+00	1.41E-06			0.00E+00	0.00E+00	5.32E-10	5.32E-10	5.32E-04	1.19E-04	1.42E-04	1.05E-04	5.51E-05
0.00E+00	1.44E-06			0.00E+00	0.00E+00	5.46E-10	5.46E-10	5.46E-04	1.22E-04	1.45E-04	1.07E-04	5.66E-05
0.00E+00	1.48E-06			0.00E+00	0.00E+00	5.59E-10	5.59E-10	5.59E-04	1.25E-04	1.49E-04	1.10E-04	5.79E-05
0.00E+00	1.52E-06			0.00E+00	0.00E+00	5.75E-10	5.75E-10	5.75E-04	1.28E-04	1.53E-04	1.13E-04	5.96E-05
0.00E+00	1.15E-06			0.00E+00	0.00E+00	4.33E-10	4.33E-10	4.33E-04	9.67E-05	1.15E-04	8.53E-05	4.49E-05
0.00E+00	1.17E-06			0.00E+00	0.00E+00	4.43E-10	4.43E-10	4.43E-04	9.88E-05	1.18E-04	8.72E-05	4.59E-05
0.00E+00	1.20E-06			0.00E+00	0.00E+00	4.53E-10	4.53E-10	4.53E-04	1.01E-04	1.21E-04	8.92E-05	4.70E-05
0.00E+00	1.23E-06			0.00E+00	0.00E+00	4.64E-10	4.64E-10	4.64E-04	1.03E-04	1.24E-04	9.13E-05	4.80E-05
0.00E+00	1.26E-06			0.00E+00	0.00E+00	4.75E-10	4.75E-10	4.75E-04	1.06E-04	1.26E-04	9.34E-05	4.92E-05
0.00E+00	1.28E-06			0.00E+00	0.00E+00	4.86E-10	4.86E-10	4.86E-04	1.08E-04	1.29E-04	9.56E-05	5.03E-05
0.00E+00	1.32E-06			0.00E+00	0.00E+00	4.97E-10	4.97E-10	4.97E-04	1.11E-04	1.32E-04	9.79E-05	5.15E-05
0.00E+00	1.35E-06			0.00E+00	0.00E+00	5.09E-10	5.09E-10	5.09E-04	1.14E-04	1.36E-04	1.00E-04	5.28E-05
0.00E+00	1.38E-06			0.00E+00	0.00E+00	5.22E-10	5.22E-10	5.22E-04	1.16E-04	1.39E-04	1.03E-04	5.41E-05
0.00E+00	1.42E-06			0.00E+00	0.00E+00	5.35E-10	5.35E-10	5.35E-04	1.19E-04	1.42E-04	1.05E-04	5.54E-05
0.00E+00	1.45E-06			0.00E+00	0.00E+00	5.49E-10	5.49E-10	5.49E-04	1.22E-04	1.46E-04	1.08E-04	5.68E-05
0.00E+00	1.18E-06			0.00E+00	0.00E+00	4.47E-10	4.47E-10	4.47E-04	9.96E-05	1.19E-04	8.79E-05	4.63E-05
0.00E+00	1.21E-06			0.00E+00	0.00E+00	4.57E-10	4.57E-10	4.57E-04	1.02E-04	1.22E-04	8.99E-05	4.73E-05
0.00E+00	1.24E-06			0.00E+00	0.00E+00	4.67E-10	4.67E-10	4.67E-04	1.04E-04	1.24E-04	9.19E-05	4.84E-05
0.00E+00	1.26E-06			0.00E+00	0.00E+00	4.78E-10	4.78E-10	4.78E-04	1.07E-04	1.27E-04	9.41E-05	4.95E-05
0.00E+00	1.29E-06			0.00E+00	0.00E+00	4.89E-10	4.89E-10	4.89E-04	1.09E-04	1.30E-04	9.62E-05	5.07E-05
0.00E+00	1.32E-06			0.00E+00	0.00E+00	5.01E-10	5.01E-10	5.01E-04	1.12E-04	1.33E-04	9.85E-05	5.19E-05
0.00E+00	1.36E-06			0.00E+00	0.00E+00	5.13E-10	5.13E-10	5.13E-04	1.14E-04	1.37E-04	1.01E-04	5.31E-05
0.00E+00	1.39E-06			0.00E+00	0.00E+00	5.25E-10	5.25E-10	5.25E-04	1.17E-04	1.40E-04	1.03E-04	5.44E-05
0.00E+00	1.42E-06			0.00E+00	0.00E+00	5.38E-10	5.38E-10	5.38E-04	1.20E-04	1.43E-04	1.06E-04	5.57E-05
0.00E+00	1.22E-06			0.00E+00	0.00E+00	4.60E-10	4.60E-10	4.60E-04	1.03E-04	1.23E-04	9.06E-05	4.77E-05
0.00E+00	1.25E-06			0.00E+00	0.00E+00	4.71E-10	4.71E-10	4.71E-04	1.05E-04	1.25E-04	9.27E-05	4.88E-05
0.00E+00	1.27E-06			0.00E+00	0.00E+00	4.82E-10	4.82E-10	4.82E-04	1.07E-04	1.28E-04	9.48E-05	4.99E-05
0.00E+00	1.30E-06			0.00E+00	0.00E+00	4.93E-10	4.93E-10	4.93E-04	1.10E-04	1.31E-04	9.70E-05	5.10E-05
0.00E+00	1.33E-06			0.00E+00	0.00E+00	5.04E-10	5.04E-10	5.04E-04	1.12E-04	1.34E-04	9.92E-05	5.22E-05
0.00E+00	1.37E-06			0.00E+00	0.00E+00	5.16E-10	5.16E-10	5.16E-04	1.15E-04	1.37E-04	1.02E-04	5.35E-05
0.00E+00	1.40E-06			0.00E+00	0.00E+00	5.28E-10	5.28E-10	5.28E-04	1.18E-04	1.41E-04	1.04E-04	5.47E-05
0.00E+00	1.26E-06			0.00E+00	0.00E+00	4.75E-10	4.75E-10	4.75E-04	1.06E-04	1.27E-04	9.35E-05	4.92E-05
0.00E+00	1.29E-06			0.00E+00	0.00E+00	4.86E-10	4.86E-10	4.86E-04	1.08E-04	1.29E-04	9.56E-05	5.03E-05
0.00E+00	1.31E-06			0.00E+00	0.00E+00	4.97E-10	4.97E-10	4.97E-04	1.11E-04	1.32E-04	9.78E-05	5.15E-05
0.00E+00	1.34E-06			0.00E+00	0.00E+00	5.08E-10	5.08E-10	5.08E-04	1.13E-04	1.35E-04	1.00E-04	5.27E-05
0.00E+00	1.38E-06			0.00E+00	0.00E+00	5.20E-10	5.20E-10	5.20E-04	1.16E-04	1.39E-04	1.02E-04	5.39E-05
0.00E+00	1.41E-06			0.00E+00	0.00E+00	5.32E-10	5.32E-10	5.32E-04	1.19E-04	1.42E-04	1.05E-04	5.51E-05
0.00E+00	1.33E-06			0.00E+00	0.00E+00	5.01E-10	5.01E-10	5.01E-04	1.12E-04	1.34E-04	9.87E-05	5.19E-05

Unique Identifier	X (UTM)	Y (UTM)	Demolition 2026	Demolition - Hauling 2026	Site Preparation 2026	Grading/Excavation 2026	Grading/Excavation - Hauling 2026	Concrete - Garage - Trucks 2026	Concrete - Garage - Trucks 2027	Concrete - Podium 1 - Trucks 2027	Concrete - Podium 2 - Trucks 2028	Building Construction-1 2027	Building Construction-1 2028	Building Construction-1 2029	Building Construction-2 2028	Building Construction-2 2029	Finishing/Painting-1 2028	Finishing/Painting-1 2029
370868.013761321.01	370868.01	3761321.01	5.10E-07	1.05E-05	1.23E-06	1.59E-06	5.31E-05	4.74E-05	4.76E-05	4.76E-05	4.70E-05	4.14E-05	3.97E-05	3.81E-05	1.42E-05	1.36E-05	0.00E+00	0.00E+00
370878.013761321.01	370878.01	3761321.01	5.22E-07	1.07E-05	1.26E-06	1.62E-06	5.43E-05	4.85E-05	4.87E-05	4.87E-05	4.81E-05	4.24E-05	4.06E-05	3.90E-05	1.45E-05	1.39E-05	0.00E+00	0.00E+00
370925.013761137.01	370925.01	3761137.01	5.54E-07	1.14E-05	1.33E-06	1.73E-06	5.77E-05	5.15E-05	5.17E-05	5.17E-05	5.11E-05	4.50E-05	4.32E-05	4.15E-05	1.54E-05	1.48E-05	0.00E+00	0.00E+00
370935.013761137.01	370935.01	3761137.01	5.73E-07	1.18E-05	1.38E-06	1.78E-06	5.97E-05	5.33E-05	5.35E-05	5.35E-05	5.28E-05	4.65E-05	4.46E-05	4.28E-05	1.59E-05	1.53E-05	0.00E+00	0.00E+00
370945.013761137.01	370945.01	3761137.01	5.93E-07	1.22E-05	1.43E-06	1.84E-06	6.17E-05	5.51E-05	5.53E-05	5.53E-05	5.46E-05	4.81E-05	4.62E-05	4.43E-05	1.65E-05	1.58E-05	0.00E+00	0.00E+00
370915.013761147.01	370915.01	3761147.01	5.38E-07	1.11E-05	1.30E-06	1.67E-06	5.60E-05	5.00E-05	5.02E-05	5.02E-05	4.96E-05	4.37E-05	4.19E-05	4.02E-05	1.50E-05	1.44E-05	0.00E+00	0.00E+00
370925.013761147.01	370925.01	3761147.01	5.56E-07	1.14E-05	1.34E-06	1.73E-06	5.79E-05	5.17E-05	5.18E-05	5.18E-05	5.12E-05	4.51E-05	4.33E-05	4.16E-05	1.55E-05	1.48E-05	0.00E+00	0.00E+00
370935.013761147.01	370935.01	3761147.01	5.74E-07	1.18E-05	1.38E-06	1.79E-06	5.98E-05	5.34E-05	5.36E-05	5.36E-05	5.29E-05	4.66E-05	4.47E-05	4.29E-05	1.60E-05	1.53E-05	0.00E+00	0.00E+00
370945.013761147.01	370945.01	3761147.01	5.94E-07	1.22E-05	1.43E-06	1.85E-06	6.18E-05	5.52E-05	5.54E-05	5.54E-05	5.47E-05	4.82E-05	4.62E-05	4.44E-05	1.65E-05	1.59E-05	0.00E+00	0.00E+00
370955.013761147.01	370955.01	3761147.01	6.15E-07	1.27E-05	1.48E-06	1.91E-06	6.40E-05	5.71E-05	5.73E-05	5.73E-05	5.67E-05	4.99E-05	4.79E-05	4.60E-05	1.71E-05	1.64E-05	0.00E+00	0.00E+00
370965.013761147.01	370965.01	3761147.01	6.37E-07	1.31E-05	1.53E-06	1.98E-06	6.63E-05	5.92E-05	5.94E-05	5.94E-05	5.87E-05	5.17E-05	4.96E-05	4.76E-05	1.77E-05	1.70E-05	0.00E+00	0.00E+00
370975.013761147.01	370975.01	3761147.01	6.61E-07	1.36E-05	1.59E-06	2.06E-06	6.89E-05	6.15E-05	6.17E-05	6.17E-05	6.10E-05	5.37E-05	5.15E-05	4.95E-05	1.84E-05	1.77E-05	0.00E+00	0.00E+00
370985.013761147.01	370985.01	3761147.01	6.87E-07	1.42E-05	1.66E-06	2.14E-06	7.16E-05	6.39E-05	6.41E-05	6.41E-05	6.34E-05	5.58E-05	5.35E-05	5.14E-05	1.91E-05	1.84E-05	0.00E+00	0.00E+00
370895.013761157.01	370895.01	3761157.01	5.08E-07	1.05E-05	1.22E-06	1.58E-06	5.29E-05	4.72E-05	4.74E-05	4.74E-05	4.68E-05	4.12E-05	3.96E-05	3.80E-05	1.41E-05	1.36E-05	0.00E+00	0.00E+00
370905.013761157.01	370905.01	3761157.01	5.23E-07	1.08E-05	1.26E-06	1.63E-06	5.45E-05	4.86E-05	4.88E-05	4.88E-05	4.82E-05	4.25E-05	4.07E-05	3.91E-05	1.46E-05	1.40E-05	0.00E+00	0.00E+00
370915.013761157.01	370915.01	3761157.01	5.39E-07	1.11E-05	1.30E-06	1.68E-06	5.62E-05	5.02E-05	5.03E-05	5.03E-05	4.97E-05	4.38E-05	4.20E-05	4.03E-05	1.50E-05	1.44E-05	0.00E+00	0.00E+00
370925.013761157.01	370925.01	3761157.01	5.57E-07	1.15E-05	1.34E-06	1.73E-06	5.80E-05	5.18E-05	5.19E-05	5.19E-05	5.13E-05	4.52E-05	4.34E-05	4.16E-05	1.55E-05	1.49E-05	0.00E+00	0.00E+00
370935.013761157.01	370935.01	3761157.01	5.75E-07	1.19E-05	1.39E-06	1.79E-06	5.99E-05	5.35E-05	5.37E-05	5.37E-05	5.30E-05	4.67E-05	4.48E-05	4.30E-05	1.60E-05	1.54E-05	0.00E+00	0.00E+00
370945.013761157.01	370945.01	3761157.01	5.95E-07	1.23E-05	1.43E-06	1.85E-06	6.19E-05	5.53E-05	5.55E-05	5.55E-05	5.48E-05	4.83E-05	4.63E-05	4.45E-05	1.65E-05	1.59E-05	0.00E+00	0.00E+00
370955.013761157.01	370955.01	3761157.01	6.15E-07	1.27E-05	1.48E-06	1.92E-06	6.41E-05	5.72E-05	5.74E-05	5.74E-05	5.67E-05	5.00E-05	4.79E-05	4.60E-05	1.71E-05	1.64E-05	0.00E+00	0.00E+00
370965.013761157.01	370965.01	3761157.01	6.38E-07	1.31E-05	1.54E-06	1.99E-06	6.64E-05	5.93E-05	5.95E-05	5.95E-05	5.88E-05	5.18E-05	4.97E-05	4.77E-05	1.77E-05	1.70E-05	0.00E+00	0.00E+00
370975.013761157.01	370975.01	3761157.01	6.62E-07	1.36E-05	1.59E-06	2.06E-06	6.89E-05	6.15E-05	6.17E-05	6.17E-05	6.10E-05	5.37E-05	5.15E-05	4.95E-05	1.84E-05	1.77E-05	0.00E+00	0.00E+00
370985.013761157.01	370985.01	3761157.01	6.88E-07	1.42E-05	1.66E-06	2.14E-06	7.16E-05	6.39E-05	6.42E-05	6.42E-05	6.34E-05	5.58E-05	5.36E-05	5.14E-05	1.91E-05	1.84E-05	0.00E+00	0.00E+00
370995.013761157.01	370995.01	3761157.01	7.16E-07	1.48E-05	1.72E-06	2.23E-06	7.46E-05	6.66E-05	6.68E-05	6.68E-05	6.60E-05	5.82E-05	5.58E-05	5.36E-05	1.99E-05	1.91E-05	0.00E+00	0.00E+00
371005.013761157.01	371005.01	3761157.01	7.46E-07	1.54E-05	1.80E-06	2.32E-06	7.77E-05	6.94E-05	6.96E-05	6.96E-05	6.88E-05	6.06E-05	5.81E-05	5.58E-05	2.08E-05	1.99E-05	0.00E+00	0.00E+00
371015.013761157.01	371015.01	3761157.01	7.81E-07	1.61E-05	1.88E-06	2.43E-06	8.14E-05	7.27E-05	7.29E-05	7.29E-05	7.20E-05	6.35E-05	6.09E-05	5.85E-05	2.17E-05	2.09E-05	0.00E+00	0.00E+00
371025.013761157.01	371025.01	3761157.01	8.21E-07	1.69E-05	1.98E-06	2.56E-06	8.55E-05	7.63E-05	7.66E-05	7.66E-05	7.57E-05	6.67E-05	6.39E-05	6.14E-05	2.28E-05	2.19E-05	0.00E+00	0.00E+00
370885.013761167.01	370885.01	3761167.01	4.95E-07	1.02E-05	1.19E-06	1.54E-06	5.15E-05	4.60E-05	4.62E-05	4.62E-05	4.56E-05	4.02E-05	3.85E-05	3.70E-05	1.38E-05	1.32E-05	0.00E+00	0.00E+00
370895.013761167.01	370895.01	3761167.01	5.09E-07	1.05E-05	1.23E-06	1.59E-06	5.30E-05	4.73E-05	4.75E-05	4.75E-05	4.69E-05	4.14E-05	3.97E-05	3.81E-05	1.42E-05	1.36E-05	0.00E+00	0.00E+00
370905.013761167.01	370905.01	3761167.01	5.25E-07	1.08E-05	1.26E-06	1.63E-06	5.46E-05	4.88E-05	4.89E-05	4.89E-05	4.84E-05	4.26E-05	4.09E-05	3.92E-05	1.46E-05	1.40E-05	0.00E+00	0.00E+00
370915.013761167.01	370915.01	3761167.01	5.41E-07	1.11E-05	1.30E-06	1.68E-06	5.63E-05	5.03E-05	5.05E-05	5.05E-05	4.98E-05	4.39E-05	4.21E-05	4.04E-05	1.50E-05	1.44E-05	0.00E+00	0.00E+00
370925.013761167.01	370925.01	3761167.01	5.58E-07	1.15E-05	1.34E-06	1.74E-06	5.81E-05	5.19E-05	5.20E-05	5.20E-05	5.14E-05	4.53E-05	4.34E-05	4.17E-05	1.55E-05	1.49E-05	0.00E+00	0.00E+00
370935.013761167.01	370935.01	3761167.01	5.76E-07	1.19E-05	1.39E-06	1.79E-06	6.00E-05	5.36E-05	5.38E-05	5.38E-05	5.31E-05	4.68E-05	4.49E-05	4.31E-05	1.60E-05	1.54E-05	0.00E+00	0.00E+00
370945.013761167.01	370945.01	3761167.01	5.95E-07	1.23E-05	1.43E-06	1.85E-06	6.20E-05	5.54E-05	5.56E-05	5.56E-05	5.49E-05	4.84E-05	4.64E-05	4.45E-05	1.66E-05	1.59E-05	0.00E+00	0.00E+00
370955.013761167.01	370955.01	3761167.01	6.16E-07	1.27E-05	1.48E-06	1.92E-06	6.42E-05	5.73E-05	5.75E-05	5.75E-05	5.68E-05	5.00E-05	4.80E-05	4.61E-05	1.71E-05	1.65E-05	0.00E+00	0.00E+00
370965.013761167.01	370965.01	3761167.01	6.38E-07	1.32E-05	1.54E-06	1.99E-06	6.65E-05	5.93E-05	5.96E-05	5.96E-05	5.88E-05	5.18E-05	4.97E-05	4.77E-05	1.78E-05	1.71E-05	0.00E+00	0.00E+00
370975.013761167.01	370975.01	3761167.01	6.62E-07	1.36E-05	1.59E-06	2.06E-06	6.90E-05	6.16E-05	6.18E-05	6.18E-05	6.10E-05	5.38E-05	5.16E-05	4.95E-05	1.84E-05	1.77E-05	0.00E+00	0.00E+00
370985.013761167.01	370985.01	3761167.01	6.88E-07	1.42E-05	1.66E-06	2.14E-06	7.17E-05	6.40E-05	6.42E-05	6.42E-05	6.34E-05	5.59E-05	5.36E-05	5.15E-05	1.91E-05	1.84E-05	0.00E+00	0.00E+00
370995.013761167.01	370995.01	3761167.01	7.16E-07	1.48E-05	1.72E-06	2.23E-06	7.46E-05	6.66E-05	6.68E-05	6.68E-05	6.60E-05	5.82E-05	5.58E-05	5.36E-05	1.99E-05	1.91E-05	0.00E+00	0.00E+00
371005.013761167.01	371005.01	3761167.01	7.47E-07	1.54E-05	1.80E-06	2.33E-06	7.78E-05	6.94E-05	6.97E-05	6.97E-05	6.89E-05	6.07E-05	5.82E-05	5.59E-05	2.08E-05	2.00E-05	0.00E+00	0.00E+00
371015.013761167.01	371015.01	3761167.01	7.81E-07	1.61E-05	1.88E-06	2.43E-06	8.14E-05	7.26E-05	7.29E-05	7.29E-05	7.20E-05	6.34E-05	6.08E-05	5.84E-05	2.17E-05	2.09E-05	0.00E+00	0.00E+00
371024.013761167.01	371024.01	3761167.01	8.16E-07	1.68E-05	1.96E-06	2.54E-06	8.50E-05	7.58E-05	7.61E-05	7.61E-05	7.52E-05	6.62E-05	6.35E-05	6.10E-05	2.27E-05	2.18E-05	0.00E+00	0.00E+00
370885.013761177.01	370885.01	3761177.01	4.96E-07	1.02E-05	1.19E-06	1.54E-06	5.17E-05	4.61E-05	4.63E-05	4.63E-05	4.57E-05	4.03E-05	3.86E-05	3.71E-05	1.38E-05	1.33E-05	0.00E+00	0.00E+00
370895.013761177.01	370895.01	3761177.01	5.11E-07	1.05E-05	1.23E-06	1.59E-06	5.32E-05	4.75E-05	4.76E-05	4.76E-05	4.71E-05	4.15E-05	3.98E-05	3.82E-05	1.42E-05	1.36E-05	0.00E+00	0.00E+00
370905.013761177.01	370905.01	3761177.01	5.26E-07	1.08E-05	1.27E-06	1.64E-06	5.48E-05	4.89E-05	4.91E-05	4.91E-05	4.85E-05	4.27E-05	4.09E-05	3.93E-05	1.46E-05	1.40E-05	0.00E+00	0.00E+00
370915.013761177.01	370915.01	3761177.01	5.42E-07	1.12E-05	1.30E-06	1.69E-06	5.64E-05	5.04E-05	5.05E-05	5.05E-05	4.99E-05	4.40E-05	4.22E-05	4.05E-05	1.51E-05	1.45E-05	0.00E+00	0.00E+00
370925.013761177.01	370925.01	3761177.01	5.59E-07	1.15E-05	1.35E-06	1.74E-06	5.82E-05	5.19E-05	5.21E-05	5.21E-05	5.15E-05	4.54E-05	4.35E-05	4.18E-05	1.55E-05	1.49E-05	0.00E+00	0.00E+00
370935.013761177.01	370935.01	3761177.01	5.77E-07	1.19E-05	1.39E-06	1.80E-06	6.01E-05	5.36E-05	5.38E-05	5.38E-05	5.32E-05	4.68E-05	4.49E-05	4.31E-05	1.60E-05	1.54E-05	0.00E+00	0.00E+00
370945.013761177.01	370945.01	3761177.01	5.96E-07	1.23E-05	1.44E-06	1.86E-06	6.21E-05	5.54E-05	5.56E-05	5.56E-05	5.49E-05	4.84E-05	4.64E-05	4.46E-05	1.66E-05	1.59E-05	0.00E+00	0.00E+00
370955.013761177.01	370955.01	3761177.01	6.16E-07	1.27E-05	1.48E-06	1.92E-06	6.42E-05	5.73E-05	5.75E-05	5.75E-05	5.68E-05	5.01E-05	4.80E-05	4.61E-05	1.71E-05	1.65E-05	0.00E+00	0.00E+00
370965.013761177.01	370965.01	3761177.01	6.38E-07	1.32E-05	1.54E-06	1.99E-06	6.65E-05	5.94E-05	5.96E-05	5.96E-05	5.89E-05	5.19E-05	4.97E-05	4.78E-05	1.78E-05	1.71E-05	0.00E+00	0.00E+00
370975.013761177.01	370975.01	3761177.01	6.62E-07	1.36E-05	1.59E-06	2.06E-06	6.90E-05	6.16E-05	6.18E-05	6.18E-05	6.10E-05	5.38E-05	5.16E-05	4.95E-05	1.84E-05	1.77E-05	0.00E+00	0.00E+00
370985.013761177.01	370985.01	3761177.01	6.88E-07	1.42E-05	1.66E-06	2.14E-06	7.16E-05	6.40E-05	6.42E-05	6.42E-05	6.34E-05	5.59E-05	5.36E-05	5.15E-05	1.91E-05	1.84E-05	0.00E+00	0.00E+00
370995.013761177.01	370995.01	3761177.01	7.16E-07	1.47E-05	1.72E-06	2.23E-06	7.46E-05	6.66E-05	6.68E-05	6.68E-05	6.60E-05	5.81E-05	5.57E-05	5.35E-05	1.99E-05	1.91E-05	0.00E+00	0.00E+00
371005.013761177.01	371005.01	3761177.01	7.46E-07	1.54E-05	1.80E-06	2.32E-06	7.77E-05	6.94E-05	6.96E-05	6.96E-05	6.88E-05	6.06E-05	5.81E-05	5.58E-05	2.08E-05	1.99E-05	0.00E+00	0.00E+00
371015.013761177.01	371015.01	3761177.01	7.80E-07	1.61E-05	1.88E-06	2.43E-06	8.12E-05	7.25E-05	7.28E-05	7.28E-05	7.19E-05	6.34E-05	6.08E-05	5.84E-05	2.17E-05	2.08E-05	0.00E+00	0.00E+00
371022.013761177.01	371022.01	3761177.01	8.06E-07	1.66E-05	1.94E-06	2.51E-06	8.39E-05	7.49E-05	7.52E-05	7.52E-05	7.43E-05	6.54E-05	6.28E-05	6.03E-05	2.24E-05	2.15E-05	0.00E+00	0.00E+00
370935.013761187.01	370935.01	3761187.01	5.77E-07	1.19E-05	1.39E-06	1.80E-06	6.01E-05	5.37E-05	5.39E-05	5.39E-05	5.32E-05	4.69E-05	4.50E-05	4.32E-05	1.61E-05	1.54E-05	0.00E+00	0.00E+00
370945.013761187.01	370945.01	3761187.01	5.96E-07	1.23E-05	1.44E-06	1.86E-06	6.21E-05	5.54E-05	5.56E-05	5.56E-05	5.50E-05	4.84E-05	4.64E-05	4.46E-05	1.66E-05	1.59E-05	0.00E+00	0.00E+00
370955.013761187.01	370955.01	3761187.01	6.17E-07	1.27E-05	1.49E-06	1.92E-06	6.42E-05	5.73E-05	5.75E-05	5.75E-05	5.68E-05	5.01E-05	4.80E-05	4.61E-05	1.72E-05	1.65E-05	0.00E+00	0.00E+00
370965.013761187.01	370965.01	3761187.01	6.38E-07	1.32E-05	1.54E-06	1.99E-06	6.65E-05	5.94E-05	5.96E-05	5.96E-05	5.89E-05	5.18E-05	4.97E-05	4.77E-05	1.78E-05	1.71E-05	0.00E+00	0.00E+00
370975.013761187.01	370975.01	3761187.01	6.62E-07	1.36E-05	1.59E-06	2.06E-06	6.89E-05	6.15E-05	6.18E-05	6.18E-05	6.10E-05	5.38E-05	5.15E-05	4.95E-05	1.84E-05	1.77E-05	0.00E+00	0.00E+00
370985.013761187.01	370985.01	3761187.01	6.87E-07	1.42E-05	1.66E-06	2.14E-06	7.16E-05	6.39E-05	6.41E-05	6.41E-05	6.34E-05	5.58E-05	5.35E-05	5.14E-05	1.91E-05	1.84E-05	0.00E+00	0.00E+00
370995.013761187.01	370995.01	3761187.01	7.15E-07	1.47E-05	1.72E-06	2.23E-06	7.45E-05	6.65E-05	6.67E-05	6.67E-05	6.59E-05	5.81E-05	5.57E-05	5.35E-05	1.99E-05	1.91E-05	0.00E+00	0.00E+00
371005.013761187.01	371005.01	3761187.01	7.45E-07	1.54E-05	1.80E-06	2.32E-06	7.76E-05	6.93E-05	6.95E-05	6.95E-05	6.87E-05	6.05E-05	5.80E-05	5.57E-05	2.07E-05	1.99E-05	0.00E+00	0.00E+00
371015.013761187.01	371015.01	3761187.01	7.79E-07	1.60E-05	1.88E-06	2.42E-06	8.11E-05	7.24E-05	7.26E-05	7.26E-05	7.18E-05	6.32E-05	6.06E-05	5.82E-05	2.17E-05	2.08E-05	0.00E+00	0.00E+00
371020.013761187.01	371020.01	3761187.01	7.97E-07	1.64E-05	1.92E-06	2.48E-06	8.30E-05	7.41E-05	7.43E-05	7.43E-05	7.34E-05	6.47E-05	6.20E-05	5.96E-05	2.22E-05	2.13E-05	0.00E+00	0.00E+00
370985.013761197.01	370985.01	3761197.01	6.86E-07	1.41E-05	1.65E-06	2.14E-06	7.15E-05	6.38E-05	6.40E-05	6.40E-05	6.33E-05	5.57E-05	5.35E-05	5.13E-05	1.91E-05	1.83E-05	0.00E+00	0.00E+00
370995.013761197.01	370995.01	3761197.01	7.14E-07	1.47E-05	1.72E-06	2.22E-06	7.43E-05	6.64E-05	6.66E-05	6.66E-05	6.58E-05	5.80E-05	5.56E-05	5.34E-05	1.99E-05	1.91E-05	0.00E+00	0.00E+00
371005.013761197.01	371005.01	3761197.01	7.44E-07	1.53E-05	1.79E-06	2.31E-06	7.74E-05	6.91E-05	6.94E-05	6.94E-05	6.85E-05	6.04E-05	5.79E-05	5.56E-05	2.07E-05	1.99E-05	0.00E+00	0.00E+00
371015.013761197.01	371015.01	3761197.01	7.76E-07	1.60E-05	1.87E-06	2.42E-06	8.08E-05	7.22E-05	7.24E-05	7.24E-05	7.16E-05	6.30E-05	6.05E-05	5.81E-05	2.16E-05	2.07E-05	0.00E+00	0.00E+00
371015.013761204.01	371015.01	3761204.01	7.75E-07	1.60E-05	1.87E-06	2.41E-06	8.07E-05	7.20E-05	7.23E-05	7.23E-05	7.14E-05	6.29E-05	6.03E-05	5.79E-05	2.15E-05	2.07E-05	0.00E+00	0.00E+00
371022.013761053.01	371022.01	3761053.01	7.88E-07	1.62E-05	1.90E-06	2.45E-06	8.21E-05	7.33E-05	7.36E-05	7.36E-05	7.27E-05	6.40E-05	6.14E-05	5.90E-05	2.19E-05	2.11E-05	0.00E+00	0.00E+00
371032.013761055.01	371032.01	3761055.01	8.26E-07	1.70E-05	1.99E-06	2.57E-06	8.60E-05	7.68E-05	7.71E-05	7.71E-05	7.61E-05	6.71E-05	6.43E-05	6.18E-05	2.30E-05	2.21E-05	0.00E+00	0.00E+00
371012.013761063.01	371012.01	3761063.01	7.56E-07	1.56E-05	1.82E-06	2.35E-06	7.87E-05	7.03E-05	7.05E-05	7.05E-05	6.97E-05	6.14E-05	5.88E-05	5.65E-05	2.10E-05	2.02E-05	0.00E+00	0.00E+00
371022.013761063.01	371022.01	3761063.01	7.90E-07	1.63E-05	1.90E-06	2.46E-06	8.23E-05	7.35E-05	7.37E-05	7.37E-05	7.28E-05	6.42E-05	6.15E-05	5.91E-05	2.20E-05	2.11E-05	0.00E+00	0.00E+00
371032.013761063.01	371032.01	3761063.01	8.27E-07	1.70E-05	1.99E-06	2.58E-06	8.62E-05	7.69E-05	7.72E-05	7.72E-05	7.63E-05	6.72E-05	6.44E-05	6.19E-05	2.30E-05	2.21E-05	0.00E+00	0.00E+00
371042.013761063.01	371042.01	3761063.01	8.68E-07	1.79E-05	2.09E-06	2.70E-06	9.04E-05	8.07E-05	8.10E-05	8.10E-05	8.01E-05	7.05E-05	6.76E-05	6.50E-05	2.42E-05	2.32E-05	0.00E+00	0.00E+00
371021.013761073.01	371021.01	3761073.01	7.89E-07	1.62E-05	1.90E-06	2.45E-06	8.21E-05	7.33E-05	7.36E-05	7.36E-05	7.27E-05	6.40E-05	6.14E-05	5.90E-05	2.19E-05	2.11E-05	0.00E+00	0.00E+00
371032.013761073.01	371032.01	3761073.01	8.30E-07	1.71E-05	2.00E-06	2.58E-06	8.64E-05	7.71E-05	7.74E-05	7.74E-05	7.65E-05	6.74E-05	6.46E-05	6.21E-05	2.31E-05	2.22E-05	0.00E+00	0.00E+00
371042.013761073.01	371042.01	3761073.01	8.71E-07	1.79E-05	2.10E-06	2.71E-06	9.07E-05	8.10E-05	8.13E-05	8.13E-05	8.03E-05	7.07E-05	6.78E-05	6.51E-05	2.42E-05	2.33E-05	0.00E+00	0.00E+00
371052.013761073.01	371052.01	3761073.01	9.17E-07	1.89E-05	2.21E-06	2.85E-06	9.55E-05	8.52E-05	8.55E-05	8.55E-05	8.45E-05	7.44E-05	7.14E-05	6.86E-05	2.55E-05	2.45E-05	0.00E+00	0.00E+00
371062.013761073.01	371062.01	3761073.01	9.67E-07	1.99E-05	2.33E-06	3.01E-06	1.01E-04	8.99E-05	9.02E-05	9.02E-05	8.92E-05	7.86E-05	7.53E-05	7.23E-05	2.69E-05	2.58E-05	0.00E+00	0.00E+00
371072.013761076.01	371072.01	3761076.01	1.03E-06	2.11E-05	2.47E-06	3.19E-06	1.07E-04	9.53E-05	9.57E-05	9.57E-05	9.45E-05	8.33E-05	7.99E-05	7.67E-05	2.85E-05	2.74E-05	0.00E+00	0.00E+00
371002.013761083.01	371002.01	3761083.01	7.28E-07	1.50E-05	1.75E-06	2.27E-06	7.58E-05	6.77E-05	6.79E-05	6.79E-05	6.71E-05	5.91E-05	5.67E-05	5.44E-05	2.02E-05	1.94E-05	0.00E+00	0.00E+00
371012.013761086.01	371012.01	3761086.01	7.60E-07	1.57E-05	1.83E-06	2.37E-06	7.92E-05	7.07E-05	7.10E-05	7.10E-05	7.01E-05	6.18E-05	5.92E-05	5.69E-05	2.12E-05	2.03E-05	0.00E+00	0.00E+00
371016.013761083.01	371016.01	3761083.01	7.73E-07	1.59E-05	1.86E-06	2.41E-06	8.05E-05	7.19E-05	7.22E-05	7.22E-05	7.13E-05	6.28E-05	6.02E-05	5.78E-05	2.15E-05	2.07E-05	0.00E+00	0.00E+00
371052.013761083.01	371052.01	3761083.01	9.20E-07	1.90E-05	2.22E-06	2.87E-06	9.59E-05	8.56E-05	8.59E-05	8.59E-05	8.49E-05	7.48E-05	7.17E-05	6.88E-05	2.56E-05	2.46E-05	0.00E+00	0.00E+00
371062.013761083.01	371062.01	3761083.01	9.72E-07	2.00E-05	2.34E-06	3.03E-06	1.01E-04	9.04E-05	9.07E-05	9.07E-05	8.96E-05	7.89E-05	7.57E-05	7.27E-05	2.70E-05	2.60E-05	0.00E+00	0.00E+00
371072.013761083.01	371072.01	3761083.01	1.03E-06	2.12E-05	2.48E-06	3.21E-06	1.07E-04	9.57E-05	9.61E-05	9.61E-05	9.49E-05	8.36E-05	8.02E-05	7.70E-05	2.86E-05	2.75E-05	0.00E+00	0.00E+00
371082.013761083.01	371082.01	3761083.01	1.09E-06	2.26E-05	2.64E-06	3.41E-06	1.14E-04	1.02E-04	1.02E-04	1.02E-04	1.01E-04	8.89E-05	8.53E-05	8.19E-05	3.04E-05	2.92E-05	0.00E+00	0.00E+00
370982.013761093.01	370982.01	3761093.01	6.73E-07	1

Finishing/Painting-2	Paving			Child Risk					Overlapping Phases - Maximum GLC			
2029	2029			3rd Trimester	0<2	2<16	Total	per million	2026	2027	2028	2029
0.00E+00	1.36E-06			0.00E+00	0.00E+00	5.13E-10	5.13E-10	5.13E-04	1.14E-04	1.37E-04	1.01E-04	5.31E-05
0.00E+00	1.39E-06			0.00E+00	0.00E+00	5.25E-10	5.25E-10	5.25E-04	1.17E-04	1.40E-04	1.03E-04	5.43E-05
0.00E+00	1.47E-06			0.00E+00	0.00E+00	5.57E-10	5.57E-10	5.57E-04	1.24E-04	1.48E-04	1.10E-04	5.77E-05
0.00E+00	1.52E-06			0.00E+00	0.00E+00	5.76E-10	5.76E-10	5.76E-04	1.28E-04	1.53E-04	1.13E-04	5.97E-05
0.00E+00	1.58E-06			0.00E+00	0.00E+00	5.96E-10	5.96E-10	5.96E-04	1.33E-04	1.59E-04	1.17E-04	6.17E-05
0.00E+00	1.43E-06			0.00E+00	0.00E+00	5.41E-10	5.41E-10	5.41E-04	1.21E-04	1.44E-04	1.06E-04	5.60E-05
0.00E+00	1.48E-06			0.00E+00	0.00E+00	5.59E-10	5.59E-10	5.59E-04	1.25E-04	1.49E-04	1.10E-04	5.79E-05
0.00E+00	1.53E-06			0.00E+00	0.00E+00	5.77E-10	5.77E-10	5.77E-04	1.29E-04	1.54E-04	1.14E-04	5.98E-05
0.00E+00	1.58E-06			0.00E+00	0.00E+00	5.97E-10	5.97E-10	5.97E-04	1.33E-04	1.59E-04	1.17E-04	6.18E-05
0.00E+00	1.64E-06			0.00E+00	0.00E+00	6.18E-10	6.18E-10	6.18E-04	1.38E-04	1.65E-04	1.22E-04	6.40E-05
0.00E+00	1.69E-06			0.00E+00	0.00E+00	6.41E-10	6.41E-10	6.41E-04	1.43E-04	1.71E-04	1.26E-04	6.64E-05
0.00E+00	1.76E-06			0.00E+00	0.00E+00	6.65E-10	6.65E-10	6.65E-04	1.48E-04	1.77E-04	1.31E-04	6.89E-05
0.00E+00	1.83E-06			0.00E+00	0.00E+00	6.91E-10	6.91E-10	6.91E-04	1.54E-04	1.84E-04	1.36E-04	7.16E-05
0.00E+00	1.35E-06			0.00E+00	0.00E+00	5.11E-10	5.11E-10	5.11E-04	1.14E-04	1.36E-04	1.00E-04	5.29E-05
0.00E+00	1.39E-06			0.00E+00	0.00E+00	5.26E-10	5.26E-10	5.26E-04	1.17E-04	1.40E-04	1.04E-04	5.45E-05
0.00E+00	1.43E-06			0.00E+00	0.00E+00	5.42E-10	5.42E-10	5.42E-04	1.21E-04	1.44E-04	1.07E-04	5.62E-05
0.00E+00	1.48E-06			0.00E+00	0.00E+00	5.60E-10	5.60E-10	5.60E-04	1.25E-04	1.49E-04	1.10E-04	5.80E-05
0.00E+00	1.53E-06			0.00E+00	0.00E+00	5.78E-10	5.78E-10	5.78E-04	1.29E-04	1.54E-04	1.14E-04	5.99E-05
0.00E+00	1.58E-06			0.00E+00	0.00E+00	5.98E-10	5.98E-10	5.98E-04	1.33E-04	1.59E-04	1.18E-04	6.19E-05
0.00E+00	1.64E-06			0.00E+00	0.00E+00	6.19E-10	6.19E-10	6.19E-04	1.38E-04	1.65E-04	1.22E-04	6.41E-05
0.00E+00	1.70E-06			0.00E+00	0.00E+00	6.41E-10	6.41E-10	6.41E-04	1.43E-04	1.71E-04	1.26E-04	6.64E-05
0.00E+00	1.76E-06			0.00E+00	0.00E+00	6.65E-10	6.65E-10	6.65E-04	1.48E-04	1.77E-04	1.31E-04	6.89E-05
0.00E+00	1.83E-06			0.00E+00	0.00E+00	6.92E-10	6.92E-10	6.92E-04	1.54E-04	1.84E-04	1.36E-04	7.16E-05
0.00E+00	1.90E-06			0.00E+00	0.00E+00	7.20E-10	7.20E-10	7.20E-04	1.61E-04	1.92E-04	1.42E-04	7.46E-05
0.00E+00	1.99E-06			0.00E+00	0.00E+00	7.51E-10	7.51E-10	7.51E-04	1.67E-04	2.00E-04	1.48E-04	7.78E-05
0.00E+00	2.08E-06			0.00E+00	0.00E+00	7.86E-10	7.86E-10	7.86E-04	1.75E-04	2.09E-04	1.55E-04	8.14E-05
0.00E+00	2.18E-06			0.00E+00	0.00E+00	8.26E-10	8.26E-10	8.26E-04	1.84E-04	2.20E-04	1.62E-04	8.55E-05
0.00E+00	1.32E-06			0.00E+00	0.00E+00	4.97E-10	4.97E-10	4.97E-04	1.11E-04	1.32E-04	9.79E-05	5.15E-05
0.00E+00	1.35E-06			0.00E+00	0.00E+00	5.12E-10	5.12E-10	5.12E-04	1.14E-04	1.36E-04	1.01E-04	5.30E-05
0.00E+00	1.40E-06			0.00E+00	0.00E+00	5.27E-10	5.27E-10	5.27E-04	1.18E-04	1.40E-04	1.04E-04	5.46E-05
0.00E+00	1.44E-06			0.00E+00	0.00E+00	5.44E-10	5.44E-10	5.44E-04	1.21E-04	1.45E-04	1.07E-04	5.63E-05
0.00E+00	1.48E-06			0.00E+00	0.00E+00	5.61E-10	5.61E-10	5.61E-04	1.25E-04	1.49E-04	1.10E-04	5.81E-05
0.00E+00	1.53E-06			0.00E+00	0.00E+00	5.79E-10	5.79E-10	5.79E-04	1.29E-04	1.54E-04	1.14E-04	6.00E-05
0.00E+00	1.58E-06			0.00E+00	0.00E+00	5.99E-10	5.99E-10	5.99E-04	1.34E-04	1.59E-04	1.18E-04	6.20E-05
0.00E+00	1.64E-06			0.00E+00	0.00E+00	6.20E-10	6.20E-10	6.20E-04	1.38E-04	1.65E-04	1.22E-04	6.42E-05
0.00E+00	1.70E-06			0.00E+00	0.00E+00	6.42E-10	6.42E-10	6.42E-04	1.43E-04	1.71E-04	1.26E-04	6.65E-05
0.00E+00	1.76E-06			0.00E+00	0.00E+00	6.66E-10	6.66E-10	6.66E-04	1.48E-04	1.77E-04	1.31E-04	6.90E-05
0.00E+00	1.83E-06			0.00E+00	0.00E+00	6.92E-10	6.92E-10	6.92E-04	1.54E-04	1.84E-04	1.36E-04	7.17E-05
0.00E+00	1.91E-06			0.00E+00	0.00E+00	7.20E-10	7.20E-10	7.20E-04	1.61E-04	1.92E-04	1.42E-04	7.46E-05
0.00E+00	1.99E-06			0.00E+00	0.00E+00	7.51E-10	7.51E-10	7.51E-04	1.67E-04	2.00E-04	1.48E-04	7.78E-05
0.00E+00	2.08E-06			0.00E+00	0.00E+00	7.86E-10	7.86E-10	7.86E-04	1.75E-04	2.09E-04	1.55E-04	8.14E-05
0.00E+00	2.17E-06			0.00E+00	0.00E+00	8.20E-10	8.20E-10	8.20E-04	1.83E-04	2.18E-04	1.61E-04	8.50E-05
0.00E+00	1.32E-06			0.00E+00	0.00E+00	4.99E-10	4.99E-10	4.99E-04	1.11E-04	1.33E-04	9.82E-05	5.17E-05
0.00E+00	1.36E-06			0.00E+00	0.00E+00	5.13E-10	5.13E-10	5.13E-04	1.14E-04	1.37E-04	1.01E-04	5.32E-05
0.00E+00	1.40E-06			0.00E+00	0.00E+00	5.29E-10	5.29E-10	5.29E-04	1.18E-04	1.41E-04	1.04E-04	5.48E-05
0.00E+00	1.44E-06			0.00E+00	0.00E+00	5.45E-10	5.45E-10	5.45E-04	1.21E-04	1.45E-04	1.07E-04	5.64E-05
0.00E+00	1.49E-06			0.00E+00	0.00E+00	5.62E-10	5.62E-10	5.62E-04	1.25E-04	1.50E-04	1.11E-04	5.82E-05
0.00E+00	1.53E-06			0.00E+00	0.00E+00	5.80E-10	5.80E-10	5.80E-04	1.29E-04	1.54E-04	1.14E-04	6.01E-05
0.00E+00	1.59E-06			0.00E+00	0.00E+00	5.99E-10	5.99E-10	5.99E-04	1.34E-04	1.60E-04	1.18E-04	6.21E-05
0.00E+00	1.64E-06			0.00E+00	0.00E+00	6.20E-10	6.20E-10	6.20E-04	1.38E-04	1.65E-04	1.22E-04	6.42E-05
0.00E+00	1.70E-06			0.00E+00	0.00E+00	6.42E-10	6.42E-10	6.42E-04	1.43E-04	1.71E-04	1.26E-04	6.65E-05
0.00E+00	1.76E-06			0.00E+00	0.00E+00	6.66E-10	6.66E-10	6.66E-04	1.48E-04	1.77E-04	1.31E-04	6.90E-05
0.00E+00	1.83E-06			0.00E+00	0.00E+00	6.92E-10	6.92E-10	6.92E-04	1.54E-04	1.84E-04	1.36E-04	7.17E-05
0.00E+00	1.90E-06			0.00E+00	0.00E+00	7.20E-10	7.20E-10	7.20E-04	1.61E-04	1.92E-04	1.42E-04	7.46E-05
0.00E+00	1.99E-06			0.00E+00	0.00E+00	7.51E-10	7.51E-10	7.51E-04	1.67E-04	2.00E-04	1.48E-04	7.78E-05
0.00E+00	2.08E-06			0.00E+00	0.00E+00	7.85E-10	7.85E-10	7.85E-04	1.75E-04	2.09E-04	1.54E-04	8.13E-05
0.00E+00	2.14E-06			0.00E+00	0.00E+00	8.10E-10	8.10E-10	8.10E-04	1.81E-04	2.16E-04	1.59E-04	8.40E-05
0.00E+00	1.54E-06			0.00E+00	0.00E+00	5.81E-10	5.81E-10	5.81E-04	1.29E-04	1.55E-04	1.14E-04	6.01E-05
0.00E+00	1.59E-06			0.00E+00	0.00E+00	6.00E-10	6.00E-10	6.00E-04	1.34E-04	1.60E-04	1.18E-04	6.21E-05
0.00E+00	1.64E-06			0.00E+00	0.00E+00	6.20E-10	6.20E-10	6.20E-04	1.38E-04	1.65E-04	1.22E-04	6.42E-05
0.00E+00	1.70E-06			0.00E+00	0.00E+00	6.42E-10	6.42E-10	6.42E-04	1.43E-04	1.71E-04	1.26E-04	6.65E-05
0.00E+00	1.76E-06			0.00E+00	0.00E+00	6.66E-10	6.66E-10	6.66E-04	1.48E-04	1.77E-04	1.31E-04	6.89E-05
0.00E+00	1.83E-06			0.00E+00	0.00E+00	6.91E-10	6.91E-10	6.91E-04	1.54E-04	1.84E-04	1.36E-04	7.16E-05
0.00E+00	1.90E-06			0.00E+00	0.00E+00	7.19E-10	7.19E-10	7.19E-04	1.60E-04	1.91E-04	1.41E-04	7.45E-05
0.00E+00	1.98E-06			0.00E+00	0.00E+00	7.49E-10	7.49E-10	7.49E-04	1.67E-04	2.00E-04	1.47E-04	7.76E-05
0.00E+00	2.07E-06			0.00E+00	0.00E+00	7.83E-10	7.83E-10	7.83E-04	1.75E-04	2.09E-04	1.54E-04	8.11E-05
0.00E+00	2.12E-06			0.00E+00	0.00E+00	8.01E-10	8.01E-10	8.01E-04	1.79E-04	2.13E-04	1.58E-04	8.30E-05
0.00E+00	1.83E-06			0.00E+00	0.00E+00	6.90E-10	6.90E-10	6.90E-04	1.54E-04	1.84E-04	1.36E-04	7.15E-05
0.00E+00	1.90E-06			0.00E+00	0.00E+00	7.18E-10	7.18E-10	7.18E-04	1.60E-04	1.91E-04	1.41E-04	7.43E-05
0.00E+00	1.98E-06			0.00E+00	0.00E+00	7.48E-10	7.48E-10	7.48E-04	1.67E-04	1.99E-04	1.47E-04	7.75E-05
0.00E+00	2.07E-06			0.00E+00	0.00E+00	7.81E-10	7.81E-10	7.81E-04	1.74E-04	2.08E-04	1.54E-04	8.09E-05
0.00E+00	2.06E-06			0.00E+00	0.00E+00	7.79E-10	7.79E-10	7.79E-04	1.74E-04	2.07E-04	1.53E-04	8.07E-05
0.00E+00	2.10E-06			0.00E+00	0.00E+00	7.93E-10	7.93E-10	7.93E-04	1.77E-04	2.11E-04	1.56E-04	8.21E-05
0.00E+00	2.20E-06			0.00E+00	0.00E+00	8.31E-10	8.31E-10	8.31E-04	1.85E-04	2.21E-04	1.63E-04	8.60E-05
0.00E+00	2.01E-06			0.00E+00	0.00E+00	7.60E-10	7.60E-10	7.60E-04	1.69E-04	2.02E-04	1.50E-04	7.87E-05
0.00E+00	2.10E-06			0.00E+00	0.00E+00	7.95E-10	7.95E-10	7.95E-04	1.77E-04	2.12E-04	1.56E-04	8.23E-05
0.00E+00	2.20E-06			0.00E+00	0.00E+00	8.32E-10	8.32E-10	8.32E-04	1.86E-04	2.22E-04	1.64E-04	8.62E-05
0.00E+00	2.31E-06			0.00E+00	0.00E+00	8.73E-10	8.73E-10	8.73E-04	1.95E-04	2.33E-04	1.72E-04	9.05E-05
0.00E+00	2.10E-06			0.00E+00	0.00E+00	7.93E-10	7.93E-10	7.93E-04	1.77E-04	2.11E-04	1.56E-04	8.22E-05
0.00E+00	2.21E-06			0.00E+00	0.00E+00	8.34E-10	8.34E-10	8.34E-04	1.86E-04	2.22E-04	1.64E-04	8.64E-05
0.00E+00	2.32E-06			0.00E+00	0.00E+00	8.76E-10	8.76E-10	8.76E-04	1.95E-04	2.33E-04	1.72E-04	9.07E-05
0.00E+00	2.44E-06			0.00E+00	0.00E+00	9.22E-10	9.22E-10	9.22E-04	2.06E-04	2.45E-04	1.81E-04	9.55E-05
0.00E+00	2.57E-06			0.00E+00	0.00E+00	9.73E-10	9.73E-10	9.73E-04	2.17E-04	2.59E-04	1.91E-04	1.01E-04
0.00E+00	2.73E-06			0.00E+00	0.00E+00	1.03E-09	1.03E-09	1.03E-03	2.30E-04	2.75E-04	2.03E-04	1.07E-04
0.00E+00	1.94E-06			0.00E+00	0.00E+00	7.32E-10	7.32E-10	7.32E-04	1.63E-04	1.95E-04	1.44E-04	7.58E-05
0.00E+00	2.02E-06			0.00E+00	0.00E+00	7.65E-10	7.65E-10	7.65E-04	1.71E-04	2.04E-04	1.50E-04	7.92E-05
0.00E+00	2.06E-06			0.00E+00	0.00E+00	7.78E-10	7.78E-10	7.78E-04	1.73E-04	2.07E-04	1.53E-04	8.06E-05
0.00E+00	2.45E-06			0.00E+00	0.00E+00	9.26E-10	9.26E-10	9.26E-04	2.06E-04	2.47E-04	1.82E-04	9.59E-05
0.00E+00	2.59E-06			0.00E+00	0.00E+00	9.78E-10	9.78E-10	9.78E-04	2.18E-04	2.60E-04	1.92E-04	1.01E-04
0.00E+00	2.74E-06			0.00E+00	0.00E+00	1.04E-09	1.04E-09	1.04E-03	2.31E-04	2.76E-04	2.04E-04	1.07E-04
0.00E+00	2.91E-06			0.00E+00	0.00E+00	1.10E-09	1.10E-09	1.10E-03	2.45E-04	2.93E-04	2.17E-04	1.14E-04
0.00E+00	1.79E-06			0.00E+00	0.00E+00	6.76E-10	6.76E-10	6.76E-04	1.51E-04	1.80E-04	1.33E-04	7.01E-05
0.00E+00	1.86E-06			0.00E+00	0.00E+00	7.04E-10	7.04E-10	7.04E-04	1.57E-04	1.87E-04	1.39E-04	7.29E-05
0.00E+00	1.94E-06			0.00E+00	0.00E+00	7.34E-10	7.34E-10	7.34E-04	1.64E-04	1.95E-04	1.44E-04	7.60E-05
0.00E+00	2.03E-06			0.00E+00	0.00E+00	7.66E-10	7.66E-10	7.66E-04	1.71E-04	2.04E-04	1.51E-04	7.94E-05
0.00E+00	2.12E-06			0.00E+00	0.00E+00	8.02E-10	8.02E-10	8.02E-04	1.79E-04	2.14E-04	1.58E-04	8.30E-05
0.00E+00	2.23E-06			0.00E+00	0.00E+00	8.41E-10	8.41E-10	8.41E-04	1.88E-04	2.24E-04	1.66E-04	8.71E-05
0.00E+00	2.60E-06			0.00E+00	0.00E+00	9.82E-10	9.82E-10	9.82E-04	2.19E-04	2.61E-04	1.93E-04	1.02E-04
0.00E+00	2.76E-06			0.00E+00	0.00E+00	1.04E-09	1.04E-09	1.04E-03	2.32E-04	2.78E-04	2.05E-04	1.08E-04
0.00E+00	2.84E-06			0.00E+00	0.00E+00	1.07E-09	1.07E-09	1.07E-03	2.40E-04	2.86E-04	2.11E-04	1.11E-04
0.00E+00	1.79E-06			0.00E+00	0.00E+00	6.78E-10	6.78E-10	6.78E-04	1.51E-04	1.81E-04	1.33E-04	7.02E-05
0.00E+00	1.87E-06			0.00E+00	0.00E+00	7.06E-10	7.06E-10	7.06E-04	1.57E-04	1.88E-04	1.39E-04	7.31E-05
0.00E+00	1.95E-06			0.00E+00	0.00E+00	7.36E-10	7.36E-10	7.36E-04	1.64E-04	1.96E-04	1.45E-04	7.62E-05
0.00E+00	2.03E-06			0.00E+00	0.00E+00	7.68E-10	7.68E-10	7.68E-04	1.71E-04	2.05E-04	1.51E-04	7.96E-05
0.00E+00	2.13E-06			0.00E+00	0.00E+00	8.04E-10	8.04E-10	8.04E-04	1.79E-04	2.14E-04	1.58E-04	8.33E-05
0.00E+00	2.23E-06			0.00E+00	0.00E+00	8.43E-10	8.43E-10	8.43E-04	1.88E-04	2.25E-04	1.66E-04	8.74E-05
0.00E+00	2.29E-06			0.00E+00	0.00E+00	8.64E-10	8.64E-10	8.64E-04	1.93E-04	2.30E-04	1.70E-04	8.95E-05
0.00E+00	1.73E-06			0.00E+00	0.00E+00	6.54E-10	6.54E-10	6.54E-04	1.46E-04	1.74E-04	1.29E-04	6.77E-05
0.00E+00	1.80E-06			0.00E+00	0.00E+00	6.80E-10	6.80E-10	6.80E-04	1.52E-04	1.81E-04	1.34E-04	7.04E-05
0.00E+00	1.87E-06			0.00E+00	0.00E+00	7.07E-10	7.07E-10	7.07E-04	1.58E-04	1.88E-04	1.39E-04	7.33E-05
0.00E+00	1.95E-06			0.00E+00	0.00E+00	7.37E-10	7.37E-10	7.37E-04	1.64E-04	1.96E-04	1.45E-04	7.64E-05
0.00E+00	2.04E-06			0.00E+00	0.00E+00	7.70E-10	7.70E-10	7.70E-04	1.72E-04	2.05E-04	1.52E-04	7.98E-05
0.00E+00	2.13E-06			0.00E+00	0.00E+00	8.06E-10	8.06E-10	8.06E-04	1.80E-04	2.15E-04	1.59E-04	8.35E-05
0.00E+00	2.24E-06			0.00E+00	0.00E+00	8.46E-10	8.46E-10	8.46E-04	1.89E-04	2.25E-04	1.66E-04	8.76E-05
0.00E+00	1.73E-06			0.00E+00	0.00E+00	6.55E-10	6.55E-10	6.55E-04	1.46E-04	1.74E-04	1.29E-04	6.79E-05
0.00E+00	1.80E-06			0.00E+00	0.00E+00	6.81E-10	6.81E-10	6.81E-04	1.52E-04	1.81E-04	1.34E-04	7.05E-05
0.00E+00	1.87E-06			0.00E+00	0.00E+00	7.09E-10	7.09E-10	7.09E-04	1.58E-04	1.89E-04	1.39E-04	7.34E-05
0.00E+00	1.95E-06			0.00E+00	0.00E+00	7.39E-10	7.39E-10	7.39E-04	1.65E-04	1.97E-04	1.45E-04	7.66E-05
0.00E+00	2.04E-06			0.00E+00	0.00E+00	7.72E-10	7.72E-10	7.72E-04	1.72E-04	2.06E-04	1.52E-04	8.00E-05
0.00E+00	2.14E-06			0.00E+00	0.00E+00	8.08E-10	8.08E-10	8.08E-04	1.80E-04	2.15E-04	1.59E-04	8.37E-05
0.00E+00	2.20E-06			0.00E+00	0.00E+00	8.32E-10	8.32E-10	8.32E-04	1.86E-04	2.22E-04	1.64E-04	8.62E-05
0.00E+00	1.88E-06			0.00E+00	0.00E+00	7.10E-10	7.10E-10	7.10E-04	1.58E-04	1.89E-04	1.40E-04	7.35E-05
0.00E+00	1.96E-06			0.00E+00	0.00E+00	7.40E-10	7.40E-10	7.40E-04	1.65E-04	1.97E-04	1.46E-04	7.67E-05
0.00E+00	2.05E-06			0.00E+00	0.00E+00	7.73E-10	7.73E-10	7.73E-04	1.72E-04	2.06E-04	1.52E-04	8.01E-05
0.00E+00	2.14E-06			0.00E+00	0.00E+00	8.10E-10	8.10E-10	8.10E-04	1.81E-04	2.16E-04	1.59E-04	8.39E-05
0.00E+00	2.04E-06			0.00E+00	0.00E+00	7.73E-10	7.73E-10	7.73E-04	1.72E-04	2.06E-04	1.52E-04	8.01E-05
0.00E+00	4.20E-06			0.00E+00	0.00E+00	1.59E-09	1.59E-09	1.59E-03	3.54E-04	4.23E-04	3.13E-04	1.65E-04
0.00E+00	3.74E-06			0.00E+00	0.00E+00	1.41E-09	1.41E-09	1.41E-03	3.15E-04	3.77E-04	2.78E-04	1.47E-04
0.00E+00	4.06E-06			0.00E+00	0.00E+00	1.54E-09	1.54E-09	1.54E-03	3.42E-04	4.09E-04	3.02E-04	1.59E-04
0.00E+00	4.43E-06			0.00E+00	0.00E+00	1.67E-09	1.67E-09	1.67E-03	3.73E-04	4.46E-04	3.29E-04	1.73E-04

Unique Identifier	X (UTM)	Y (UTM)	Demolition 2026	Demolition - Hauling 2026	Site Preparation 2026	Grading/Excavation 2026	Grading/Excavation - Hauling 2026	Concrete - Garage - Trucks 2026	Concrete - Garage - Trucks 2027	Concrete - Podium 1 - Trucks 2027	Concrete - Podium 2 - Trucks 2028	Building Construction-1 2027	Building Construction-1 2028	Building Construction-1 2029	Building Construction-2 2028	Building Construction-2 2029	Finishing/Painting-1 2028	Finishing/Painting-1 2029
371104.013760993.01	371104.01	3760993.01	1.27E-06	2.62E-05	3.06E-06	3.96E-06	1.32E-04	1.18E-04	1.19E-04	1.19E-04	1.17E-04	1.03E-04	9.91E-05	9.51E-05	3.54E-05	3.40E-05	0.00E+00	0.00E+00
371114.013760993.01	371114.01	3760993.01	1.37E-06	2.82E-05	3.29E-06	4.26E-06	1.42E-04	1.27E-04	1.28E-04	1.28E-04	1.26E-04	1.11E-04	1.07E-04	1.02E-04	3.80E-05	3.65E-05	0.00E+00	0.00E+00
371124.013760993.01	371124.01	3760993.01	1.48E-06	3.04E-05	3.56E-06	4.60E-06	1.54E-04	1.37E-04	1.38E-04	1.38E-04	1.36E-04	1.20E-04	1.15E-04	1.10E-04	4.11E-05	3.95E-05	0.00E+00	0.00E+00
371130.013760993.01	371130.01	3760993.01	1.55E-06	3.19E-05	3.73E-06	4.82E-06	1.61E-04	1.44E-04	1.45E-04	1.45E-04	1.43E-04	1.26E-04	1.21E-04	1.16E-04	4.31E-05	4.14E-05	0.00E+00	0.00E+00
371074.013761003.01	371074.01	3761003.01	1.04E-06	2.13E-05	2.50E-06	3.22E-06	1.08E-04	9.63E-05	9.67E-05	9.67E-05	9.55E-05	8.41E-05	8.07E-05	7.75E-05	2.88E-05	2.77E-05	0.00E+00	0.00E+00
371104.013761003.01	371104.01	3761003.01	1.25E-06	2.58E-05	3.01E-06	3.90E-06	1.30E-04	1.16E-04	1.17E-04	1.17E-04	1.15E-04	1.02E-04	9.75E-05	9.36E-05	3.48E-05	3.34E-05	0.00E+00	0.00E+00
371114.013761003.01	371114.01	3761003.01	1.34E-06	2.77E-05	3.23E-06	4.18E-06	1.40E-04	1.25E-04	1.25E-04	1.25E-04	1.24E-04	1.09E-04	1.05E-04	1.00E-04	3.73E-05	3.59E-05	0.00E+00	0.00E+00
371124.013761003.01	371124.01	3761003.01	1.44E-06	2.98E-05	3.48E-06	4.50E-06	1.50E-04	1.34E-04	1.35E-04	1.35E-04	1.33E-04	1.17E-04	1.12E-04	1.08E-04	4.02E-05	3.86E-05	0.00E+00	0.00E+00
371064.013761013.01	371064.01	3761013.01	9.73E-07	2.01E-05	2.34E-06	3.03E-06	1.01E-04	9.05E-05	9.08E-05	9.08E-05	8.97E-05	7.90E-05	7.58E-05	7.28E-05	2.71E-05	2.60E-05	0.00E+00	0.00E+00
371074.013761013.01	371074.01	3761013.01	1.03E-06	2.12E-05	2.48E-06	3.20E-06	1.07E-04	9.57E-05	9.61E-05	9.61E-05	9.49E-05	8.36E-05	8.02E-05	7.70E-05	2.86E-05	2.75E-05	0.00E+00	0.00E+00
371084.013761013.01	371084.01	3761013.01	1.09E-06	2.25E-05	2.63E-06	3.40E-06	1.14E-04	1.02E-04	1.02E-04	1.02E-04	1.01E-04	8.87E-05	8.50E-05	8.17E-05	3.04E-05	2.92E-05	0.00E+00	0.00E+00
371094.013761013.01	371094.01	3761013.01	1.16E-06	2.39E-05	2.80E-06	3.61E-06	1.21E-04	1.08E-04	1.08E-04	1.08E-04	1.07E-04	9.43E-05	9.04E-05	8.69E-05	3.23E-05	3.10E-05	0.00E+00	0.00E+00
371104.013761013.01	371104.01	3761013.01	1.24E-06	2.55E-05	2.98E-06	3.86E-06	1.29E-04	1.15E-04	1.16E-04	1.16E-04	1.14E-04	1.01E-04	9.65E-05	9.27E-05	3.45E-05	3.31E-05	0.00E+00	0.00E+00
371114.013761013.01	371114.01	3761013.01	1.33E-06	2.73E-05	3.20E-06	4.13E-06	1.38E-04	1.23E-04	1.24E-04	1.24E-04	1.22E-04	1.08E-04	1.03E-04	9.92E-05	3.69E-05	3.54E-05	0.00E+00	0.00E+00
371124.013761013.01	371124.01	3761013.01	1.43E-06	2.94E-05	3.43E-06	4.44E-06	1.48E-04	1.33E-04	1.33E-04	1.33E-04	1.31E-04	1.16E-04	1.11E-04	1.07E-04	3.97E-05	3.81E-05	0.00E+00	0.00E+00
371074.013761023.01	371074.01	3761023.01	1.03E-06	2.11E-05	2.47E-06	3.19E-06	1.07E-04	9.54E-05	9.57E-05	9.57E-05	9.46E-05	8.33E-05	7.99E-05	7.67E-05	2.85E-05	2.74E-05	0.00E+00	0.00E+00
371084.013761023.01	371084.01	3761023.01	1.09E-06	2.24E-05	2.62E-06	3.38E-06	1.13E-04	1.01E-04	1.01E-04	1.01E-04	1.00E-04	8.83E-05	8.47E-05	8.13E-05	3.02E-05	2.90E-05	0.00E+00	0.00E+00
371094.013761023.01	371094.01	3761023.01	1.16E-06	2.38E-05	2.78E-06	3.60E-06	1.20E-04	1.07E-04	1.08E-04	1.08E-04	1.07E-04	9.39E-05	9.00E-05	8.65E-05	3.22E-05	3.09E-05	0.00E+00	0.00E+00
371104.013761023.01	371104.01	3761023.01	1.23E-06	2.54E-05	2.97E-06	3.84E-06	1.28E-04	1.15E-04	1.15E-04	1.15E-04	1.14E-04	1.00E-04	9.60E-05	9.22E-05	3.43E-05	3.29E-05	0.00E+00	0.00E+00
371114.013761023.01	371114.01	3761023.01	1.32E-06	2.72E-05	3.18E-06	4.11E-06	1.37E-04	1.23E-04	1.23E-04	1.23E-04	1.22E-04	1.07E-04	1.03E-04	9.87E-05	3.67E-05	3.52E-05	0.00E+00	0.00E+00
371124.013761023.01	371124.01	3761023.01	1.42E-06	2.92E-05	3.42E-06	4.41E-06	1.48E-04	1.32E-04	1.32E-04	1.32E-04	1.31E-04	1.15E-04	1.10E-04	1.06E-04	3.94E-05	3.79E-05	0.00E+00	0.00E+00
371134.013761023.01	371134.01	3761023.01	1.53E-06	3.16E-05	3.69E-06	4.77E-06	1.60E-04	1.43E-04	1.43E-04	1.43E-04	1.41E-04	1.24E-04	1.19E-04	1.15E-04	4.26E-05	4.10E-05	0.00E+00	0.00E+00
371084.013761032.01	371084.01	3761032.01	1.09E-06	2.24E-05	2.62E-06	3.38E-06	1.13E-04	1.01E-04	1.01E-04	1.01E-04	1.00E-04	8.82E-05	8.46E-05	8.12E-05	3.02E-05	2.90E-05	0.00E+00	0.00E+00
371094.013761033.01	371094.01	3761033.01	1.15E-06	2.38E-05	2.78E-06	3.59E-06	1.20E-04	1.07E-04	1.08E-04	1.08E-04	1.06E-04	9.37E-05	8.99E-05	8.63E-05	3.21E-05	3.08E-05	0.00E+00	0.00E+00
371104.013761033.01	371104.01	3761033.01	1.23E-06	2.54E-05	2.97E-06	3.83E-06	1.28E-04	1.14E-04	1.15E-04	1.15E-04	1.14E-04	1.00E-04	9.59E-05	9.21E-05	3.42E-05	3.29E-05	0.00E+00	0.00E+00
371114.013761033.01	371114.01	3761033.01	1.32E-06	2.72E-05	3.18E-06	4.11E-06	1.37E-04	1.23E-04	1.23E-04	1.23E-04	1.22E-04	1.07E-04	1.03E-04	9.86E-05	3.67E-05	3.52E-05	0.00E+00	0.00E+00
371124.013761033.01	371124.01	3761033.01	1.42E-06	2.92E-05	3.42E-06	4.42E-06	1.48E-04	1.32E-04	1.32E-04	1.32E-04	1.31E-04	1.15E-04	1.11E-04	1.06E-04	3.95E-05	3.79E-05	0.00E+00	0.00E+00
371131.013761033.01	371131.01	3761033.01	1.50E-06	3.09E-05	3.61E-06	4.67E-06	1.56E-04	1.39E-04	1.40E-04	1.40E-04	1.38E-04	1.22E-04	1.17E-04	1.12E-04	4.17E-05	4.01E-05	0.00E+00	0.00E+00
371094.013761043.01	371094.01	3761043.01	1.16E-06	2.38E-05	2.79E-06	3.60E-06	1.20E-04	1.08E-04	1.08E-04	1.08E-04	1.07E-04	9.39E-05	9.01E-05	8.65E-05	3.22E-05	3.09E-05	0.00E+00	0.00E+00
371104.013761043.01	371104.01	3761043.01	1.23E-06	2.54E-05	2.97E-06	3.84E-06	1.29E-04	1.15E-04	1.15E-04	1.15E-04	1.14E-04	1.00E-04	9.62E-05	9.23E-05	3.43E-05	3.30E-05	0.00E+00	0.00E+00
371114.013761043.01	371114.01	3761043.01	1.32E-06	2.73E-05	3.19E-06	4.12E-06	1.38E-04	1.23E-04	1.24E-04	1.24E-04	1.22E-04	1.08E-04	1.03E-04	9.90E-05	3.68E-05	3.54E-05	0.00E+00	0.00E+00
371124.013761039.01	371124.01	3761039.01	1.42E-06	2.93E-05	3.43E-06	4.43E-06	1.48E-04	1.32E-04	1.33E-04	1.33E-04	1.31E-04	1.16E-04	1.11E-04	1.07E-04	3.96E-05	3.80E-05	0.00E+00	0.00E+00
371094.013761053.01	371094.01	3761053.01	1.16E-06	2.39E-05	2.80E-06	3.61E-06	1.21E-04	1.08E-04	1.08E-04	1.08E-04	1.07E-04	9.43E-05	9.04E-05	8.69E-05	3.23E-05	3.10E-05	0.00E+00	0.00E+00
371104.013761053.01	371104.01	3761053.01	1.24E-06	2.56E-05	2.99E-06	3.86E-06	1.29E-04	1.15E-04	1.16E-04	1.16E-04	1.14E-04	1.01E-04	9.67E-05	9.29E-05	3.45E-05	3.32E-05	0.00E+00	0.00E+00
371112.013761053.01	371112.01	3761053.01	1.31E-06	2.71E-05	3.17E-06	4.09E-06	1.37E-04	1.22E-04	1.23E-04	1.23E-04	1.21E-04	1.07E-04	1.02E-04	9.83E-05	3.66E-05	3.51E-05	0.00E+00	0.00E+00
371094.013761063.01	371094.01	3761063.01	1.17E-06	2.41E-05	2.81E-06	3.64E-06	1.22E-04	1.09E-04	1.09E-04	1.09E-04	1.08E-04	9.49E-05	9.10E-05	8.74E-05	3.25E-05	3.12E-05	0.00E+00	0.00E+00
371104.013761063.01	371104.01	3761063.01	1.25E-06	2.58E-05	3.01E-06	3.90E-06	1.30E-04	1.16E-04	1.17E-04	1.17E-04	1.15E-04	1.02E-04	9.75E-05	9.36E-05	3.48E-05	3.34E-05	0.00E+00	0.00E+00
371104.013761068.01	371104.01	3761068.01	1.26E-06	2.59E-05	3.03E-06	3.91E-06	1.31E-04	1.17E-04	1.17E-04	1.17E-04	1.16E-04	1.02E-04	9.79E-05	9.41E-05	3.50E-05	3.36E-05	0.00E+00	0.00E+00
371125.013760837.01	371125.01	3760837.01	1.92E-06	3.96E-05	4.63E-06	5.98E-06	2.00E-04	1.79E-04	1.79E-04	1.79E-04	1.77E-04	1.56E-04	1.50E-04	1.44E-04	5.34E-05	5.13E-05	0.00E+00	0.00E+00
371135.013760837.01	371135.01	3760837.01	2.27E-06	4.69E-05	5.48E-06	7.08E-06	2.37E-04	2.11E-04	2.12E-04	2.12E-04	2.10E-04	1.85E-04	1.77E-04	1.70E-04	6.32E-05	6.07E-05	0.00E+00	0.00E+00
371145.013760837.01	371145.01	3760837.01	2.79E-06	5.76E-05	6.73E-06	8.70E-06	2.91E-04	2.60E-04	2.61E-04	2.61E-04	2.58E-04	2.27E-04	2.18E-04	2.09E-04	7.77E-05	7.46E-05	0.00E+00	0.00E+00
371155.013760837.01	371155.01	3760837.01	3.63E-06	7.48E-05	8.74E-06	1.13E-05	3.78E-04	3.37E-04	3.39E-04	3.39E-04	3.35E-04	2.95E-04	2.83E-04	2.71E-04	1.01E-04	9.70E-05	0.00E+00	0.00E+00
371125.013760847.01	371125.01	3760847.01	1.99E-06	4.10E-05	4.80E-06	6.20E-06	2.07E-04	1.85E-04	1.86E-04	1.86E-04	1.84E-04	1.62E-04	1.55E-04	1.49E-04	5.54E-05	5.32E-05	0.00E+00	0.00E+00
371135.013760847.01	371135.01	3760847.01	2.38E-06	4.90E-05	5.72E-06	7.40E-06	2.48E-04	2.21E-04	2.22E-04	2.22E-04	2.19E-04	1.93E-04	1.85E-04	1.78E-04	6.61E-05	6.35E-05	0.00E+00	0.00E+00
371145.013760847.01	371145.01	3760847.01	2.95E-06	6.08E-05	7.11E-06	9.19E-06	3.07E-04	2.74E-04	2.75E-04	2.75E-04	2.72E-04	2.40E-04	2.30E-04	2.21E-04	8.21E-05	7.89E-05	0.00E+00	0.00E+00
371155.013760847.01	371155.01	3760847.01	3.90E-06	8.03E-05	9.39E-06	1.21E-05	4.06E-04	3.62E-04	3.64E-04	3.64E-04	3.59E-04	3.17E-04	3.04E-04	2.92E-04	1.08E-04	1.04E-04	0.00E+00	0.00E+00
371125.013760852.01	371125.01	3760852.01	2.03E-06	4.18E-05	4.88E-06	6.31E-06	2.11E-04	1.88E-04	1.89E-04	1.89E-04	1.87E-04	1.65E-04	1.58E-04	1.52E-04	5.64E-05	5.42E-05	0.00E+00	0.00E+00
371145.013760852.01	371145.01	3760852.01	3.04E-06	6.26E-05	7.31E-06	9.45E-06	3.16E-04	2.82E-04	2.83E-04	2.83E-04	2.80E-04	2.47E-04	2.36E-04	2.27E-04	8.45E-05	8.11E-05	0.00E+00	0.00E+00
371155.013760857.01	371155.01	3760857.01	4.21E-06	8.68E-05	1.01E-05	1.31E-05	4.39E-04	3.92E-04	3.93E-04	3.93E-04	3.88E-04	3.42E-04	3.28E-04	3.15E-04	1.17E-04	1.13E-04	0.00E+00	0.00E+00
371065.013760867.01	371065.01	3760867.01	1.05E-06	2.17E-05	2.53E-06	3.27E-06	1.09E-04	9.77E-05	9.81E-05	9.81E-05	9.69E-05	8.54E-05	8.19E-05	7.86E-05	2.92E-05	2.81E-05	0.00E+00	0.00E+00
371075.013760867.01	371075.01	3760867.01	1.14E-06	2.36E-05	2.76E-06	3.56E-06	1.19E-04	1.06E-04	1.07E-04	1.07E-04	1.05E-04	9.29E-05	8.91E-05	8.56E-05	3.18E-05	3.06E-05	0.00E+00	0.00E+00
371085.013760867.01	371085.01	3760867.01	1.26E-06	2.59E-05	3.03E-06	3.91E-06	1.31E-04	1.17E-04	1.17E-04	1.17E-04	1.16E-04	1.02E-04	9.79E-05	9.40E-05	3.50E-05	3.36E-05	0.00E+00	0.00E+00
371095.013760867.01	371095.01	3760867.01	1.40E-06	2.88E-05	3.37E-06	4.35E-06	1.46E-04	1.30E-04	1.30E-04	1.30E-04	1.29E-04	1.14E-04	1.09E-04	1.05E-04	3.89E-05	3.73E-05	0.00E+00	0.00E+00
371105.013760867.01	371105.01	3760867.01	1.58E-06	3.25E-05	3.80E-06	4.91E-06	1.64E-04	1.47E-04	1.47E-04	1.47E-04	1.45E-04	1.28E-04	1.23E-04	1.18E-04	4.38E-05	4.21E-05	0.00E+00	0.00E+00
371113.013760867.01	371113.01	3760867.01	1.76E-06	3.62E-05	4.24E-06	5.47E-06	1.83E-04	1.64E-04	1.64E-04	1.64E-04	1.62E-04	1.43E-04	1.37E-04	1.32E-04	4.89E-05	4.70E-05	0.00E+00	0.00E+00
371065.013760877.01	371065.01	3760877.01	1.06E-06	2.18E-05	2.55E-06	3.30E-06	1.10E-04	9.85E-05	9.89E-05	9.89E-05	9.77E-05	8.61E-05	8.25E-05	7.93E-05	2.95E-05	2.83E-05	0.00E+00	0.00E+00
371075.013760877.01	371075.01	3760877.01	1.16E-06	2.38E-05	2.78E-06	3.60E-06	1.20E-04	1.07E-04	1.08E-04	1.08E-04	1.06E-04	9.38E-05	9.00E-05	8.64E-05	3.21E-05	3.09E-05	0.00E+00	0.00E+00
371085.013760877.01	371085.01	3760877.01	1.27E-06	2.62E-05	3.06E-06	3.96E-06	1.32E-04	1.18E-04	1.19E-04	1.19E-04	1.17E-04	1.03E-04	9.90E-05	9.51E-05	3.54E-05	3.40E-05	0.00E+00	0.00E+00
371095.013760877.01	371095.01	3760877.01	1.42E-06	2.92E-05	3.41E-06	4.41E-06	1.48E-04	1.32E-04	1.32E-04	1.32E-04	1.31E-04	1.15E-04	1.10E-04	1.06E-04	3.94E-05	3.78E-05	0.00E+00	0.00E+00
371105.013760877.01	371105.01	3760877.01	1.60E-06	3.30E-05	3.86E-06	4.99E-06	1.67E-04	1.49E-04	1.50E-04	1.50E-04	1.48E-04	1.30E-04	1.25E-04	1.20E-04	4.46E-05	4.28E-05	0.00E+00	0.00E+00
371065.013760887.01	371065.01	3760887.01	1.07E-06	2.19E-05	2.57E-06	3.32E-06	1.11E-04	9.90E-05	9.94E-05	9.94E-05	9.82E-05	8.65E-05	8.30E-05	7.97E-05	2.96E-05	2.85E-05	0.00E+00	0.00E+00
371075.013760887.01	371075.01	3760887.01	1.16E-06	2.39E-05	2.80E-06	3.62E-06	1.21E-04	1.08E-04	1.08E-04	1.08E-04	1.07E-04	9.44E-05	9.05E-05	8.69E-05	3.23E-05	3.10E-05	0.00E+00	0.00E+00
371084.013760887.01	371084.01	3760887.01	1.27E-06	2.61E-05	3.05E-06	3.95E-06	1.32E-04	1.18E-04	1.18E-04	1.18E-04	1.17E-04	1.03E-04	9.87E-05	9.48E-05	3.53E-05	3.39E-05	0.00E+00	0.00E+00
371095.013760882.01	371095.01	3760882.01	1.42E-06	2.93E-05	3.43E-06	4.43E-06	1.48E-04	1.32E-04	1.33E-04	1.33E-04	1.31E-04	1.16E-04	1.11E-04	1.07E-04	3.96E-05	3.80E-05	0.00E+00	0.00E+00
371105.013760882.01	371105.01	3760882.01	1.61E-06	3.33E-05	3.89E-06	5.03E-06	1.68E-04	1.50E-04	1.51E-04	1.51E-04	1.49E-04	1.31E-04	1.26E-04	1.21E-04	4.49E-05	4.31E-05	0.00E+00	0.00E+00
371065.013760897.01	371065.01	3760897.01	1.07E-06	2.20E-05	2.57E-06	3.32E-06	1.11E-04	9.93E-05	9.96E-05	9.96E-05	9.85E-05	8.67E-05	8.32E-05	7.99E-05	2.97E-05	2.85E-05	0.00E+00	0.00E+00
371075.013760897.01	371075.01	3760897.01	1.17E-06	2.40E-05	2.81E-06	3.63E-06	1.21E-04	1.08E-04	1.09E-04	1.09E-04	1.07E-04	9.46E-05	9.07E-05	8.71E-05	3.24E-05	3.11E-05	0.00E+00	0.00E+00
371082.013760897.01	371082.01	3760897.01	1.25E-06	2.57E-05	3.00E-06	3.88E-06	1.30E-04	1.16E-04	1.16E-04	1.16E-04	1.15E-04	1.01E-04	9.70E-05	9.32E-05	3.46E-05	3.33E-05	0.00E+00	0.00E+00
371125.013760900.01	371125.01	3760900.01	2.30E-06	4.75E-05	5.55E-06	7.17E-06	2.40E-04	2.14E-04	2.15E-04	2.15E-04	2.12E-04	1.87E-04	1.79E-04	1.72E-04	6.41E-05	6.15E-05	0.00E+00	0.00E+00
371065.013760907.01	371065.01	3760907.01	1.07E-06	2.20E-05	2.57E-06	3.32E-06	1.11E-04	9.92E-05	9.96E-05	9.96E-05	9.84E-05	8.67E-05	8.31E-05	7.98E-05	2.97E-05	2.85E-05	0.00E+00	0.00E+00
371075.013760907.01	371075.01	3760907.01	1.16E-06	2.40E-05	2.80E-06	3.62E-06	1.21E-04	1.08E-04	1.09E-04	1.09E-04	1.07E-04	9.45E-05	9.06E-05	8.70E-05	3.24E-05	3.11E-05	0.00E+00	0.00E+00
371082.013760906.01	371082.01	3760906.01	1.24E-06	2.56E-05	3.00E-06	3.87E-06	1.30E-04	1.16E-04	1.16E-04	1.16E-04	1.15E-04	1.01E-04	9.69E-05	9.31E-05	3.46E-05	3.32E-05	0.00E+00	0.00E+00
371115.013760907.01	371115.01	3760907.01	1.90E-06	3.92E-05	4.59E-06	5.93E-06	1.98E-04	1.77E-04	1.78E-04	1.78E-04	1.76E-04	1.55E-04	1.48E-04	1.42E-04	5.30E-05	5.09E-05	0.00E+00	0.00E+00
371125.013760907.01	371125.01	3760907.01	2.31E-06	4.76E-05	5.56E-06	7.19E-06	2.41E-04	2.15E-04	2.15E-04	2.15E-04	2.13E-04	1.88E-04	1.80E-04	1.73E-04	6.42E-05	6.17E-05	0.00E+00	0.00E+00
371131.013760903.01	371131.01	3760903.01	2.64E-06	5.45E-05	6.37E-06	8.23E-06	2.75E-04	2.46E-04	2.47E-04	2.47E-04	2.44E-04	2.15E-04	2.06E-04	1.98E-04	7.36E-05	7.07E-05	0.00E+00	0.00E+00
371065.013760917.01	371065.01	3760917.01	1.06E-06	2.19E-05	2.56E-06	3.31E-06	1.11E-04	9.89E-05	9.92E-05	9.92E-05	9.80E-05	8.64E-05	8.28E-05	7.95E-05	2.96E-05	2.84E-05	0.00E+00	0.00E+00
371095.013760917.01	371095.01	3760917.01	1.42E-06	2.92E-05	3.42E-06	4.42E-06	1.48E-04	1.32E-04	1.32E-04	1.32E-04	1.31E-04	1.15E-04	1.11E-04	1.06E-04	3.95E-05	3.79E-05	0.00E+00	0.00E+00
371105.013760917.01	371105.01	3760917.01	1.61E-06	3.32E-05	3.88E-06	5.02E-06	1.68E-04	1.50E-04	1.50E-04	1.50E-04	1.49E-04	1.31E-04	1.26E-04	1.21E-04	4.49E-05	4.31E-05	0.00E+00	0.00E+00
371115.013760917.01	371115.01	3760917.01	1.88E-06	3.88E-05	4.53E-06	5.86E-06	1.96E-04	1.75E-04	1.76E-04	1.76E-04	1.74E-04	1.53E-04	1.47E-04	1.41E-04	5.24E-05	5.03E-05	0.00E+00	0.00E+00
371125.013760912.01	371125.01	3760912.01	2.30E-06	4.75E-05	5.55E-06	7.17E-06	2.40E-04	2.14E-04	2.15E-04	2.15E-04	2.12E-04	1.87E-04	1.79E-04	1.72E-04	6.41E-05	6.15E-05	0.00E+00	0.00E+00
371067.013760927.01	371067.01	3760927.01	1.07E-06	2.21E-05	2.59E-06	3.34E-06	1.12E-04	9.98E-05	1.00E-04	1.00E-04	9.90E-05	8.72E-05	8.36E-05	8.03E-05	2.99E-05	2.87E-05	0.00E+00	0.00E+00
371075.013760927.01	371075.01	3760927.01	1.15E-06	2.36E-05	2.76E-06	3.57E-06	1.20E-04	1.07E-04	1.07E-04	1.07E-04	1.06E-04	9.32E-05	8.94E-05	8.58E-05	3.19E-05	3.07E-05	0.00E+00	0.00E+00
371085.013760927.01	371085.01	3760927.01	1.26E-06	2.59E-05	3.03E-06	3.92E-06	1.31E-04	1.17E-04	1.17E-04	1.17E-04	1.16E-04	1.02E-04	9.80E-05	9.41E-05	3.50E-05	3.36E-05	0.00E+00	0.00E+00
371095.013760927.01	371095.01	3760927.01	1.40E-06	2.88E-05	3.37E-06	4.35E-06	1.46E-04	1.30E-04	1.30E-04	1.30E-04	1.29E-04	1.14E-04	1.09E-04	1.05E-04	3.89E-05	3.73E-05	0.00E+00	0.00E+00
371105.013760923.01	371105.01	3760923.01	1.60E-06	3.29E-05	3.84E-06	4.97E-06	1.66E-04	1.48E-04	1.49E-04	1.49E-04	1.47E-04	1.30E-04	1.24E-04	1.19E-04	4.44E-05	4.26E-05	0.00E+00	0.00E+00
371067.013760937.01	371067.01	3760937.01	1.06E-06	2.19E-05	2.56E-06	3.31E-06	1.11E-04	9.89E-05	9.92E-05	9.92E-05	9.81E-05	8.64E-05	8.28E-05	7.96E-05	2.96E-05	2.84E-05	0.00E+00	0.00E+00
371075.013760937.01	371075.01	3760937.01	1.13E-06	2.34E-05	2.73E-06	3.53E-06	1.18E-04	1.05E-04	1.06E-04	1.06E-04	1.05E-04	9.21E-05	8.83E-05	8.48E-05	3.15E-05	3.03E-05	0.00E+00	0.00E+00
371085.013760935.01	371085.01	3760935.01	1.24E-06	2.56E-05	2.99E-06	3.87E-06	1.29E-04	1.16E-04	1.16E-04	1.16E-04	1.15E-04	1.01E-04	9.68E-05	9.30E-05	3.46E-05	3.32E-05	0.00E+00	0.00E+00
371075.013760941.01	371075.01	3760941.01	1.13E-06	2.32E-05	2.72E-06	3.51E-06	1.17E-04	1.05E-04	1.05E-04	1.05E-04	1.04E-04	9.16E-05	8.78E-05	8.44E-05	3.14E-05	3.01E-05	0.00E+00	0.00E+00
371082.013760792.01	371082.01	3760792.01	1.06E-06	2.19E-05	2.56E-06	3.31E-06	1.11E-04	9.88E-05	9.91E-05	9.91E-05	9.79E-05	8.63E-05	8.27E-05	7.95E-05	2.95E-05	2.84E-05	0.00E+00	0.00E+00
371092.013760792.01	371092.01	3760792.01	1.16E-06	2.38E-05	2.78E-06	3.60E-06	1.20E-04	1.07E-04	1.08E-04	1.08E-04	1.06E-04	9.38E-05	9.00E-05	8.64E-05	3.21E-05	3.09E-05	0.00E+00	0.00E+00
371102.013760792.01	371102.01	3760792.01	1.27E-06	2

Finishing/Painting-2	Paving			Child Risk					Overlapping Phases - Maximum GLC			
2029	2029			3rd Trimester	0<2	2<16	Total	per million	2026	2027	2028	2029
0.00E+00	3.38E-06			0.00E+00	0.00E+00	1.28E-09	1.28E-09	1.28E-03	2.85E-04	3.41E-04	2.52E-04	1.32E-04
0.00E+00	3.64E-06			0.00E+00	0.00E+00	1.38E-09	1.38E-09	1.38E-03	3.07E-04	3.66E-04	2.71E-04	1.42E-04
0.00E+00	3.93E-06			0.00E+00	0.00E+00	1.49E-09	1.49E-09	1.49E-03	3.31E-04	3.96E-04	2.92E-04	1.54E-04
0.00E+00	4.12E-06			0.00E+00	0.00E+00	1.56E-09	1.56E-09	1.56E-03	3.47E-04	4.15E-04	3.07E-04	1.61E-04
0.00E+00	2.76E-06			0.00E+00	0.00E+00	1.04E-09	1.04E-09	1.04E-03	2.32E-04	2.77E-04	2.05E-04	1.08E-04
0.00E+00	3.33E-06			0.00E+00	0.00E+00	1.26E-09	1.26E-09	1.26E-03	2.81E-04	3.35E-04	2.48E-04	1.30E-04
0.00E+00	3.57E-06			0.00E+00	0.00E+00	1.35E-09	1.35E-09	1.35E-03	3.01E-04	3.59E-04	2.66E-04	1.40E-04
0.00E+00	3.84E-06			0.00E+00	0.00E+00	1.45E-09	1.45E-09	1.45E-03	3.24E-04	3.87E-04	2.86E-04	1.50E-04
0.00E+00	2.59E-06			0.00E+00	0.00E+00	9.79E-10	9.79E-10	9.79E-04	2.18E-04	2.61E-04	1.93E-04	1.01E-04
0.00E+00	2.74E-06			0.00E+00	0.00E+00	1.04E-09	1.04E-09	1.04E-03	2.31E-04	2.76E-04	2.04E-04	1.07E-04
0.00E+00	2.90E-06			0.00E+00	0.00E+00	1.10E-09	1.10E-09	1.10E-03	2.45E-04	2.92E-04	2.16E-04	1.14E-04
0.00E+00	3.09E-06			0.00E+00	0.00E+00	1.17E-09	1.17E-09	1.17E-03	2.60E-04	3.11E-04	2.30E-04	1.21E-04
0.00E+00	3.30E-06			0.00E+00	0.00E+00	1.25E-09	1.25E-09	1.25E-03	2.78E-04	3.32E-04	2.45E-04	1.29E-04
0.00E+00	3.53E-06			0.00E+00	0.00E+00	1.33E-09	1.33E-09	1.33E-03	2.97E-04	3.55E-04	2.63E-04	1.38E-04
0.00E+00	3.79E-06			0.00E+00	0.00E+00	1.43E-09	1.43E-09	1.43E-03	3.20E-04	3.82E-04	2.82E-04	1.49E-04
0.00E+00	2.73E-06			0.00E+00	0.00E+00	1.03E-09	1.03E-09	1.03E-03	2.30E-04	2.75E-04	2.03E-04	1.07E-04
0.00E+00	2.89E-06			0.00E+00	0.00E+00	1.09E-09	1.09E-09	1.09E-03	2.44E-04	2.91E-04	2.15E-04	1.13E-04
0.00E+00	3.07E-06			0.00E+00	0.00E+00	1.16E-09	1.16E-09	1.16E-03	2.59E-04	3.10E-04	2.29E-04	1.20E-04
0.00E+00	3.28E-06			0.00E+00	0.00E+00	1.24E-09	1.24E-09	1.24E-03	2.76E-04	3.30E-04	2.44E-04	1.28E-04
0.00E+00	3.51E-06			0.00E+00	0.00E+00	1.33E-09	1.33E-09	1.33E-03	2.96E-04	3.53E-04	2.61E-04	1.37E-04
0.00E+00	3.77E-06			0.00E+00	0.00E+00	1.43E-09	1.43E-09	1.43E-03	3.18E-04	3.80E-04	2.81E-04	1.48E-04
0.00E+00	4.08E-06			0.00E+00	0.00E+00	1.54E-09	1.54E-09	1.54E-03	3.44E-04	4.11E-04	3.03E-04	1.60E-04
0.00E+00	2.89E-06			0.00E+00	0.00E+00	1.09E-09	1.09E-09	1.09E-03	2.44E-04	2.91E-04	2.15E-04	1.13E-04
0.00E+00	3.07E-06			0.00E+00	0.00E+00	1.16E-09	1.16E-09	1.16E-03	2.59E-04	3.09E-04	2.28E-04	1.20E-04
0.00E+00	3.28E-06			0.00E+00	0.00E+00	1.24E-09	1.24E-09	1.24E-03	2.76E-04	3.30E-04	2.44E-04	1.28E-04
0.00E+00	3.51E-06			0.00E+00	0.00E+00	1.33E-09	1.33E-09	1.33E-03	2.96E-04	3.53E-04	2.61E-04	1.37E-04
0.00E+00	3.78E-06			0.00E+00	0.00E+00	1.43E-09	1.43E-09	1.43E-03	3.18E-04	3.80E-04	2.81E-04	1.48E-04
0.00E+00	3.99E-06			0.00E+00	0.00E+00	1.51E-09	1.51E-09	1.51E-03	3.36E-04	4.02E-04	2.97E-04	1.56E-04
0.00E+00	3.08E-06			0.00E+00	0.00E+00	1.16E-09	1.16E-09	1.16E-03	2.59E-04	3.10E-04	2.29E-04	1.20E-04
0.00E+00	3.28E-06			0.00E+00	0.00E+00	1.24E-09	1.24E-09	1.24E-03	2.77E-04	3.31E-04	2.44E-04	1.29E-04
0.00E+00	3.52E-06			0.00E+00	0.00E+00	1.33E-09	1.33E-09	1.33E-03	2.97E-04	3.55E-04	2.62E-04	1.38E-04
0.00E+00	3.79E-06			0.00E+00	0.00E+00	1.43E-09	1.43E-09	1.43E-03	3.19E-04	3.81E-04	2.82E-04	1.48E-04
0.00E+00	3.09E-06			0.00E+00	0.00E+00	1.17E-09	1.17E-09	1.17E-03	2.60E-04	3.11E-04	2.30E-04	1.21E-04
0.00E+00	3.30E-06			0.00E+00	0.00E+00	1.25E-09	1.25E-09	1.25E-03	2.78E-04	3.33E-04	2.46E-04	1.29E-04
0.00E+00	3.50E-06			0.00E+00	0.00E+00	1.32E-09	1.32E-09	1.32E-03	2.95E-04	3.52E-04	2.60E-04	1.37E-04
0.00E+00	3.11E-06			0.00E+00	0.00E+00	1.17E-09	1.17E-09	1.17E-03	2.62E-04	3.13E-04	2.31E-04	1.22E-04
0.00E+00	3.33E-06			0.00E+00	0.00E+00	1.26E-09	1.26E-09	1.26E-03	2.81E-04	3.35E-04	2.48E-04	1.30E-04
0.00E+00	3.35E-06			0.00E+00	0.00E+00	1.26E-09	1.26E-09	1.26E-03	2.82E-04	3.37E-04	2.49E-04	1.31E-04
0.00E+00	5.11E-06			0.00E+00	0.00E+00	1.93E-09	1.93E-09	1.93E-03	4.31E-04	5.15E-04	3.80E-04	2.00E-04
0.00E+00	6.05E-06			0.00E+00	0.00E+00	2.29E-09	2.29E-09	2.29E-03	5.10E-04	6.09E-04	4.50E-04	2.37E-04
0.00E+00	7.43E-06			0.00E+00	0.00E+00	2.81E-09	2.81E-09	2.81E-03	6.27E-04	7.48E-04	5.53E-04	2.91E-04
0.00E+00	9.66E-06			0.00E+00	0.00E+00	3.65E-09	3.65E-09	3.65E-03	8.14E-04	9.72E-04	7.18E-04	3.78E-04
0.00E+00	5.30E-06			0.00E+00	0.00E+00	2.00E-09	2.00E-09	2.00E-03	4.47E-04	5.33E-04	3.94E-04	2.07E-04
0.00E+00	6.32E-06			0.00E+00	0.00E+00	2.39E-09	2.39E-09	2.39E-03	5.33E-04	6.37E-04	4.70E-04	2.48E-04
0.00E+00	7.85E-06			0.00E+00	0.00E+00	2.97E-09	2.97E-09	2.97E-03	6.62E-04	7.91E-04	5.84E-04	3.07E-04
0.00E+00	1.04E-05			0.00E+00	0.00E+00	3.92E-09	3.92E-09	3.92E-03	8.74E-04	1.04E-03	7.71E-04	4.06E-04
0.00E+00	5.39E-06			0.00E+00	0.00E+00	2.04E-09	2.04E-09	2.04E-03	4.55E-04	5.43E-04	4.01E-04	2.11E-04
0.00E+00	8.08E-06			0.00E+00	0.00E+00	3.05E-09	3.05E-09	3.05E-03	6.81E-04	8.13E-04	6.01E-04	3.16E-04
0.00E+00	1.12E-05			0.00E+00	0.00E+00	4.24E-09	4.24E-09	4.24E-03	9.44E-04	1.13E-03	8.33E-04	4.39E-04
0.00E+00	2.80E-06			0.00E+00	0.00E+00	1.06E-09	1.06E-09	1.06E-03	2.36E-04	2.82E-04	2.08E-04	1.09E-04
0.00E+00	3.04E-06			0.00E+00	0.00E+00	1.15E-09	1.15E-09	1.15E-03	2.57E-04	3.06E-04	2.26E-04	1.19E-04
0.00E+00	3.34E-06			0.00E+00	0.00E+00	1.26E-09	1.26E-09	1.26E-03	2.82E-04	3.37E-04	2.49E-04	1.31E-04
0.00E+00	3.72E-06			0.00E+00	0.00E+00	1.41E-09	1.41E-09	1.41E-03	3.13E-04	3.74E-04	2.77E-04	1.46E-04
0.00E+00	4.19E-06			0.00E+00	0.00E+00	1.59E-09	1.59E-09	1.59E-03	3.54E-04	4.22E-04	3.12E-04	1.64E-04
0.00E+00	4.68E-06			0.00E+00	0.00E+00	1.77E-09	1.77E-09	1.77E-03	3.94E-04	4.71E-04	3.48E-04	1.83E-04
0.00E+00	2.82E-06			0.00E+00	0.00E+00	1.07E-09	1.07E-09	1.07E-03	2.38E-04	2.84E-04	2.10E-04	1.10E-04
0.00E+00	3.07E-06			0.00E+00	0.00E+00	1.16E-09	1.16E-09	1.16E-03	2.59E-04	3.09E-04	2.29E-04	1.20E-04
0.00E+00	3.38E-06			0.00E+00	0.00E+00	1.28E-09	1.28E-09	1.28E-03	2.85E-04	3.40E-04	2.52E-04	1.32E-04
0.00E+00	3.77E-06			0.00E+00	0.00E+00	1.42E-09	1.42E-09	1.42E-03	3.18E-04	3.79E-04	2.80E-04	1.48E-04
0.00E+00	4.27E-06			0.00E+00	0.00E+00	1.61E-09	1.61E-09	1.61E-03	3.60E-04	4.30E-04	3.17E-04	1.67E-04
0.00E+00	2.83E-06			0.00E+00	0.00E+00	1.07E-09	1.07E-09	1.07E-03	2.39E-04	2.85E-04	2.11E-04	1.11E-04
0.00E+00	3.09E-06			0.00E+00	0.00E+00	1.17E-09	1.17E-09	1.17E-03	2.61E-04	3.11E-04	2.30E-04	1.21E-04
0.00E+00	3.37E-06			0.00E+00	0.00E+00	1.27E-09	1.27E-09	1.27E-03	2.84E-04	3.39E-04	2.51E-04	1.32E-04
0.00E+00	3.79E-06			0.00E+00	0.00E+00	1.43E-09	1.43E-09	1.43E-03	3.19E-04	3.81E-04	2.82E-04	1.48E-04
0.00E+00	4.30E-06			0.00E+00	0.00E+00	1.62E-09	1.62E-09	1.62E-03	3.62E-04	4.32E-04	3.20E-04	1.68E-04
0.00E+00	2.84E-06			0.00E+00	0.00E+00	1.07E-09	1.07E-09	1.07E-03	2.39E-04	2.86E-04	2.11E-04	1.11E-04
0.00E+00	3.10E-06			0.00E+00	0.00E+00	1.17E-09	1.17E-09	1.17E-03	2.61E-04	3.12E-04	2.31E-04	1.21E-04
0.00E+00	3.31E-06			0.00E+00	0.00E+00	1.25E-09	1.25E-09	1.25E-03	2.79E-04	3.34E-04	2.47E-04	1.30E-04
0.00E+00	6.13E-06			0.00E+00	0.00E+00	2.32E-09	2.32E-09	2.32E-03	5.16E-04	6.17E-04	4.56E-04	2.40E-04
0.00E+00	2.84E-06			0.00E+00	0.00E+00	1.07E-09	1.07E-09	1.07E-03	2.39E-04	2.86E-04	2.11E-04	1.11E-04
0.00E+00	3.10E-06			0.00E+00	0.00E+00	1.17E-09	1.17E-09	1.17E-03	2.61E-04	3.12E-04	2.30E-04	1.21E-04
0.00E+00	3.31E-06			0.00E+00	0.00E+00	1.25E-09	1.25E-09	1.25E-03	2.79E-04	3.33E-04	2.46E-04	1.30E-04
0.00E+00	5.07E-06			0.00E+00	0.00E+00	1.92E-09	1.92E-09	1.92E-03	4.27E-04	5.10E-04	3.77E-04	1.98E-04
0.00E+00	6.14E-06			0.00E+00	0.00E+00	2.32E-09	2.32E-09	2.32E-03	5.18E-04	6.19E-04	4.57E-04	2.41E-04
0.00E+00	7.04E-06			0.00E+00	0.00E+00	2.66E-09	2.66E-09	2.66E-03	5.93E-04	7.08E-04	5.23E-04	2.76E-04
0.00E+00	2.83E-06			0.00E+00	0.00E+00	1.07E-09	1.07E-09	1.07E-03	2.38E-04	2.85E-04	2.10E-04	1.11E-04
0.00E+00	3.78E-06			0.00E+00	0.00E+00	1.43E-09	1.43E-09	1.43E-03	3.18E-04	3.80E-04	2.81E-04	1.48E-04
0.00E+00	4.29E-06			0.00E+00	0.00E+00	1.62E-09	1.62E-09	1.62E-03	3.62E-04	4.32E-04	3.19E-04	1.68E-04
0.00E+00	5.01E-06			0.00E+00	0.00E+00	1.89E-09	1.89E-09	1.89E-03	4.22E-04	5.04E-04	3.73E-04	1.96E-04
0.00E+00	6.13E-06			0.00E+00	0.00E+00	2.32E-09	2.32E-09	2.32E-03	5.17E-04	6.17E-04	4.56E-04	2.40E-04
0.00E+00	2.86E-06			0.00E+00	0.00E+00	1.08E-09	1.08E-09	1.08E-03	2.41E-04	2.88E-04	2.12E-04	1.12E-04
0.00E+00	3.05E-06			0.00E+00	0.00E+00	1.15E-09	1.15E-09	1.15E-03	2.57E-04	3.07E-04	2.27E-04	1.20E-04
0.00E+00	3.35E-06			0.00E+00	0.00E+00	1.27E-09	1.27E-09	1.27E-03	2.82E-04	3.37E-04	2.49E-04	1.31E-04
0.00E+00	3.72E-06			0.00E+00	0.00E+00	1.41E-09	1.41E-09	1.41E-03	3.13E-04	3.74E-04	2.77E-04	1.46E-04
0.00E+00	4.24E-06			0.00E+00	0.00E+00	1.60E-09	1.60E-09	1.60E-03	3.58E-04	4.27E-04	3.16E-04	1.66E-04
0.00E+00	2.83E-06			0.00E+00	0.00E+00	1.07E-09	1.07E-09	1.07E-03	2.39E-04	2.85E-04	2.10E-04	1.11E-04
0.00E+00	3.02E-06			0.00E+00	0.00E+00	1.14E-09	1.14E-09	1.14E-03	2.54E-04	3.04E-04	2.24E-04	1.18E-04
0.00E+00	3.31E-06			0.00E+00	0.00E+00	1.25E-09	1.25E-09	1.25E-03	2.79E-04	3.33E-04	2.46E-04	1.29E-04
0.00E+00	3.00E-06			0.00E+00	0.00E+00	1.13E-09	1.13E-09	1.13E-03	2.53E-04	3.02E-04	2.23E-04	1.17E-04
0.00E+00	2.83E-06			0.00E+00	0.00E+00	1.07E-09	1.07E-09	1.07E-03	2.38E-04	2.85E-04	2.10E-04	1.11E-04
0.00E+00	3.07E-06			0.00E+00	0.00E+00	1.16E-09	1.16E-09	1.16E-03	2.59E-04	3.09E-04	2.29E-04	1.20E-04
0.00E+00	3.37E-06			0.00E+00	0.00E+00	1.27E-09	1.27E-09	1.27E-03	2.84E-04	3.39E-04	2.51E-04	1.32E-04
0.00E+00	3.73E-06			0.00E+00	0.00E+00	1.41E-09	1.41E-09	1.41E-03	3.15E-04	3.76E-04	2.78E-04	1.46E-04
0.00E+00	4.19E-06			0.00E+00	0.00E+00	1.58E-09	1.58E-09	1.58E-03	3.53E-04	4.22E-04	3.12E-04	1.64E-04
0.00E+00	4.79E-06			0.00E+00	0.00E+00	1.81E-09	1.81E-09	1.81E-03	4.04E-04	4.82E-04	3.56E-04	1.88E-04
0.00E+00	5.62E-06			0.00E+00	0.00E+00	2.12E-09	2.12E-09	2.12E-03	4.73E-04	5.65E-04	4.18E-04	2.20E-04
0.00E+00	6.83E-06			0.00E+00	0.00E+00	2.58E-09	2.58E-09	2.58E-03	5.76E-04	6.88E-04	5.08E-04	2.68E-04
0.00E+00	8.78E-06			0.00E+00	0.00E+00	3.32E-09	3.32E-09	3.32E-03	7.40E-04	8.84E-04	6.53E-04	3.44E-04
0.00E+00	2.89E-06			0.00E+00	0.00E+00	1.09E-09	1.09E-09	1.09E-03	2.44E-04	2.91E-04	2.15E-04	1.13E-04
0.00E+00	3.15E-06			0.00E+00	0.00E+00	1.19E-09	1.19E-09	1.19E-03	2.65E-04	3.17E-04	2.34E-04	1.23E-04
0.00E+00	3.46E-06			0.00E+00	0.00E+00	1.31E-09	1.31E-09	1.31E-03	2.92E-04	3.48E-04	2.57E-04	1.35E-04
0.00E+00	3.84E-06			0.00E+00	0.00E+00	1.45E-09	1.45E-09	1.45E-03	3.24E-04	3.87E-04	2.86E-04	1.51E-04
0.00E+00	4.33E-06			0.00E+00	0.00E+00	1.64E-09	1.64E-09	1.64E-03	3.65E-04	4.36E-04	3.22E-04	1.70E-04
0.00E+00	4.98E-06			0.00E+00	0.00E+00	1.88E-09	1.88E-09	1.88E-03	4.19E-04	5.01E-04	3.70E-04	1.95E-04
0.00E+00	5.87E-06			0.00E+00	0.00E+00	2.22E-09	2.22E-09	2.22E-03	4.95E-04	5.91E-04	4.37E-04	2.30E-04
0.00E+00	7.21E-06			0.00E+00	0.00E+00	2.73E-09	2.73E-09	2.73E-03	6.08E-04	7.26E-04	5.36E-04	2.82E-04
0.00E+00	9.39E-06			0.00E+00	0.00E+00	3.55E-09	3.55E-09	3.55E-03	7.92E-04	9.46E-04	6.99E-04	3.68E-04
0.00E+00	2.55E-06			0.00E+00	0.00E+00	9.65E-10	9.65E-10	9.65E-04	2.15E-04	2.57E-04	1.90E-04	1.00E-04
0.00E+00	2.76E-06			0.00E+00	0.00E+00	1.04E-09	1.04E-09	1.04E-03	2.32E-04	2.77E-04	2.05E-04	1.08E-04
0.00E+00	3.00E-06			0.00E+00	0.00E+00	1.13E-09	1.13E-09	1.13E-03	2.53E-04	3.02E-04	2.23E-04	1.17E-04
0.00E+00	3.28E-06			0.00E+00	0.00E+00	1.24E-09	1.24E-09	1.24E-03	2.77E-04	3.31E-04	2.44E-04	1.29E-04
0.00E+00	3.64E-06			0.00E+00	0.00E+00	1.38E-09	1.38E-09	1.38E-03	3.07E-04	3.67E-04	2.71E-04	1.43E-04
0.00E+00	4.10E-06			0.00E+00	0.00E+00	1.55E-09	1.55E-09	1.55E-03	3.45E-04	4.13E-04	3.05E-04	1.60E-04
0.00E+00	4.71E-06			0.00E+00	0.00E+00	1.78E-09	1.78E-09	1.78E-03	3.97E-04	4.74E-04	3.50E-04	1.84E-04
0.00E+00	5.57E-06			0.00E+00	0.00E+00	2.10E-09	2.10E-09	2.10E-03	4.69E-04	5.60E-04	4.14E-04	2.18E-04
0.00E+00	2.62E-06			0.00E+00	0.00E+00	9.89E-10	9.89E-10	9.89E-04	2.21E-04	2.63E-04	1.95E-04	1.02E-04
0.00E+00	2.83E-06			0.00E+00	0.00E+00	1.07E-09	1.07E-09	1.07E-03	2.38E-04	2.85E-04	2.10E-04	1.11E-04
0.00E+00	3.08E-06			0.00E+00	0.00E+00	1.16E-09	1.16E-09	1.16E-03	2.60E-04	3.10E-04	2.29E-04	1.21E-04
0.00E+00	3.38E-06			0.00E+00	0.00E+00	1.28E-09	1.28E-09	1.28E-03	2.85E-04	3.41E-04	2.52E-04	1.33E-04
0.00E+00	3.76E-06			0.00E+00	0.00E+00	1.42E-09	1.42E-09	1.42E-03	3.17E-04	3.79E-04	2.80E-04	1.47E-04
0.00E+00	4.24E-06			0.00E+00	0.00E+00	1.60E-09	1.60E-09	1.60E-03	3.58E-04	4.27E-04	3.16E-04	1.66E-04
0.00E+00	4.89E-06			0.00E+00	0.00E+00	1.85E-09	1.85E-09	1.85E-03	4.13E-04	4.93E-04	3.64E-04	1.92E-04
0.00E+00	5.82E-06			0.00E+00	0.00E+00	2.20E-09	2.20E-09	2.20E-03	4.91E-04	5.86E-04	4.33E-04	2.28E-04
0.00E+00	7.27E-06			0.00E+00	0.00E+00	2.75E-09	2.75E-09	2.75E-03	6.13E-04	7.32E-04	5.40E-04	2.85E-04
0.00E+00	2.68E-06			0.00E+00	0.00E+00	1.01E-09	1.01E-09	1.01E-03	2.26E-04	2.70E-04	1.99E-04	1.05E-04
0.00E+00	2.90E-06			0.00E+00	0.00E+00	1.10E-09	1.10E-09	1.10E-03	2.45E-04	2.92E-04	2.16E-04	1.14E-04
0.00E+00	3.17E-06			0.00E+00	0.00E+00	1.20E-09	1.20E-09	1.20E-03	2.67E-04	3.19E-04	2.36E-04	1.24E-04
0.00E+00	3.49E-06			0.00E+00	0.00E+00	1.32E-09	1.32E-09	1.32E-03	2.94E-04	3.51E-04	2.60E-04	1.37E-04
0.00E+00	3.89E-06			0.00E+00	0.00E+00	1.47E-09	1.47E-09	1.47E-03	3.28E-04	3.91E-04	2.89E-04	1.52E-04
0.00E+00	4.40E-06			0.00E+00	0.00E+00	1.66E-09	1.66E-09	1.66E-03	3.71E-04	4.43E-04	3.27E-04	1.72E-04

Unique Identifier	X (UTM)	Y (UTM)	Demolition 2026	Demolition - Hauling 2026	Site Preparation 2026	Grading/Excavation 2026	Grading/Excavation - Hauling 2026	Concrete - Garage - Trucks 2026	Concrete - Garage - Trucks 2027	Concrete - Podium 1 - Trucks 2027	Concrete - Podium 2 - Trucks 2028	Building Construction-1 2027	Building Construction-1 2028	Building Construction-1 2029	Building Construction-2 2028	Building Construction-2 2029	Finishing/Painting-1 2028	Finishing/Painting-1 2029
371147.013760755.01	371147.01	3760755.01	1.92E-06	3.95E-05	4.62E-06	5.97E-06	2.00E-04	1.78E-04	1.79E-04	1.79E-04	1.77E-04	1.56E-04	1.49E-04	1.43E-04	5.33E-05	5.12E-05	0.00E+00	0.00E+00
371157.013760755.01	371157.01	3760755.01	2.30E-06	4.73E-05	5.53E-06	7.15E-06	2.39E-04	2.14E-04	2.14E-04	2.14E-04	2.12E-04	1.87E-04	1.79E-04	1.72E-04	6.39E-05	6.14E-05	0.00E+00	0.00E+00
371167.013760750.01	371167.01	3760750.01	2.81E-06	5.80E-05	6.77E-06	8.76E-06	2.93E-04	2.62E-04	2.62E-04	2.62E-04	2.59E-04	2.28E-04	2.19E-04	2.10E-04	7.82E-05	7.51E-05	0.00E+00	0.00E+00
371540.013760439.01	371540.01	3760439.01	3.99E-07	8.23E-06	9.62E-07	1.24E-06	4.16E-05	3.71E-05	3.73E-05	3.73E-05	3.68E-05	3.24E-05	3.11E-05	2.99E-05	1.11E-05	1.07E-05	0.00E+00	0.00E+00
371550.013760439.01	371550.01	3760439.01	4.10E-07	8.44E-06	9.87E-07	1.28E-06	4.27E-05	3.81E-05	3.82E-05	3.82E-05	3.78E-05	3.33E-05	3.19E-05	3.07E-05	1.14E-05	1.09E-05	0.00E+00	0.00E+00
371540.013760449.01	371540.01	3760449.01	4.26E-07	8.79E-06	1.03E-06	1.33E-06	4.44E-05	3.96E-05	3.98E-05	3.98E-05	3.93E-05	3.46E-05	3.32E-05	3.19E-05	1.19E-05	1.14E-05	0.00E+00	0.00E+00
371550.013760449.01	371550.01	3760449.01	4.31E-07	8.87E-06	1.04E-06	1.34E-06	4.48E-05	4.00E-05	4.02E-05	4.02E-05	3.97E-05	3.50E-05	3.35E-05	3.22E-05	1.20E-05	1.15E-05	0.00E+00	0.00E+00
371560.013760449.01	371560.01	3760449.01	4.30E-07	8.86E-06	1.04E-06	1.34E-06	4.48E-05	4.00E-05	4.01E-05	4.01E-05	3.97E-05	3.49E-05	3.35E-05	3.22E-05	1.20E-05	1.15E-05	0.00E+00	0.00E+00
371570.013760449.01	371570.01	3760449.01	4.28E-07	8.81E-06	1.03E-06	1.33E-06	4.45E-05	3.98E-05	3.99E-05	3.99E-05	3.94E-05	3.47E-05	3.33E-05	3.20E-05	1.19E-05	1.14E-05	0.00E+00	0.00E+00
371530.013760459.01	371530.01	3760459.01	4.48E-07	9.23E-06	1.08E-06	1.39E-06	4.67E-05	4.17E-05	4.18E-05	4.18E-05	4.13E-05	3.64E-05	3.49E-05	3.35E-05	1.25E-05	1.20E-05	0.00E+00	0.00E+00
371540.013760459.01	371540.01	3760459.01	4.53E-07	9.33E-06	1.09E-06	1.41E-06	4.72E-05	4.21E-05	4.23E-05	4.23E-05	4.18E-05	3.68E-05	3.53E-05	3.39E-05	1.26E-05	1.21E-05	0.00E+00	0.00E+00
371550.013760459.01	371550.01	3760459.01	4.56E-07	9.39E-06	1.10E-06	1.42E-06	4.74E-05	4.24E-05	4.25E-05	4.25E-05	4.20E-05	3.70E-05	3.55E-05	3.41E-05	1.27E-05	1.22E-05	0.00E+00	0.00E+00
371560.013760459.01	371560.01	3760459.01	4.56E-07	9.39E-06	1.10E-06	1.42E-06	4.75E-05	4.24E-05	4.25E-05	4.25E-05	4.20E-05	3.70E-05	3.55E-05	3.41E-05	1.27E-05	1.22E-05	0.00E+00	0.00E+00
371570.013760459.01	371570.01	3760459.01	4.54E-07	9.35E-06	1.09E-06	1.41E-06	4.72E-05	4.22E-05	4.23E-05	4.23E-05	4.18E-05	3.68E-05	3.53E-05	3.39E-05	1.26E-05	1.21E-05	0.00E+00	0.00E+00
371580.013760459.01	371580.01	3760459.01	4.48E-07	9.23E-06	1.08E-06	1.39E-06	4.67E-05	4.17E-05	4.18E-05	4.18E-05	4.13E-05	3.64E-05	3.49E-05	3.35E-05	1.25E-05	1.20E-05	0.00E+00	0.00E+00
371590.013760459.01	371590.01	3760459.01	4.41E-07	9.08E-06	1.06E-06	1.37E-06	4.59E-05	4.10E-05	4.11E-05	4.11E-05	4.06E-05	3.58E-05	3.43E-05	3.30E-05	1.23E-05	1.18E-05	0.00E+00	0.00E+00
371600.013760459.01	371600.01	3760459.01	4.32E-07	8.91E-06	1.04E-06	1.35E-06	4.50E-05	4.02E-05	4.03E-05	4.03E-05	3.99E-05	3.51E-05	3.37E-05	3.23E-05	1.20E-05	1.16E-05	0.00E+00	0.00E+00
371530.013760469.01	371530.01	3760469.01	4.78E-07	9.84E-06	1.15E-06	1.49E-06	4.98E-05	4.44E-05	4.46E-05	4.46E-05	4.40E-05	3.88E-05	3.72E-05	3.57E-05	1.33E-05	1.28E-05	0.00E+00	0.00E+00
371540.013760469.01	371540.01	3760469.01	4.81E-07	9.92E-06	1.16E-06	1.50E-06	5.01E-05	4.47E-05	4.49E-05	4.49E-05	4.44E-05	3.91E-05	3.75E-05	3.60E-05	1.34E-05	1.29E-05	0.00E+00	0.00E+00
371550.013760469.01	371550.01	3760469.01	4.84E-07	9.98E-06	1.17E-06	1.51E-06	5.04E-05	4.50E-05	4.52E-05	4.52E-05	4.47E-05	3.93E-05	3.77E-05	3.62E-05	1.35E-05	1.29E-05	0.00E+00	0.00E+00
371560.013760469.01	371560.01	3760469.01	4.85E-07	9.99E-06	1.17E-06	1.51E-06	5.05E-05	4.51E-05	4.53E-05	4.53E-05	4.47E-05	3.94E-05	3.78E-05	3.63E-05	1.35E-05	1.30E-05	0.00E+00	0.00E+00
371570.013760469.01	371570.01	3760469.01	4.83E-07	9.96E-06	1.16E-06	1.50E-06	5.03E-05	4.49E-05	4.51E-05	4.51E-05	4.46E-05	3.93E-05	3.77E-05	3.62E-05	1.34E-05	1.29E-05	0.00E+00	0.00E+00
371580.013760469.01	371580.01	3760469.01	4.79E-07	9.86E-06	1.15E-06	1.49E-06	4.99E-05	4.45E-05	4.47E-05	4.47E-05	4.41E-05	3.89E-05	3.73E-05	3.58E-05	1.33E-05	1.28E-05	0.00E+00	0.00E+00
371590.013760469.01	371590.01	3760469.01	4.71E-07	9.70E-06	1.13E-06	1.47E-06	4.90E-05	4.38E-05	4.39E-05	4.39E-05	4.34E-05	3.82E-05	3.67E-05	3.52E-05	1.31E-05	1.26E-05	0.00E+00	0.00E+00
371510.013760479.01	371510.01	3760479.01	5.11E-07	1.05E-05	1.23E-06	1.59E-06	5.32E-05	4.75E-05	4.76E-05	4.76E-05	4.71E-05	4.15E-05	3.98E-05	3.82E-05	1.42E-05	1.36E-05	0.00E+00	0.00E+00
371520.013760479.01	371520.01	3760479.01	5.11E-07	1.05E-05	1.23E-06	1.59E-06	5.32E-05	4.75E-05	4.77E-05	4.77E-05	4.71E-05	4.15E-05	3.98E-05	3.82E-05	1.42E-05	1.37E-05	0.00E+00	0.00E+00
371530.013760479.01	371530.01	3760479.01	5.14E-07	1.06E-05	1.24E-06	1.60E-06	5.35E-05	4.78E-05	4.80E-05	4.80E-05	4.74E-05	4.18E-05	4.00E-05	3.85E-05	1.43E-05	1.37E-05	0.00E+00	0.00E+00
371540.013760479.01	371540.01	3760479.01	5.17E-07	1.07E-05	1.25E-06	1.61E-06	5.39E-05	4.81E-05	4.83E-05	4.83E-05	4.77E-05	4.20E-05	4.03E-05	3.87E-05	1.44E-05	1.38E-05	0.00E+00	0.00E+00
371550.013760479.01	371550.01	3760479.01	5.20E-07	1.07E-05	1.25E-06	1.62E-06	5.42E-05	4.84E-05	4.85E-05	4.85E-05	4.80E-05	4.22E-05	4.05E-05	3.89E-05	1.45E-05	1.39E-05	0.00E+00	0.00E+00
371560.013760479.01	371560.01	3760479.01	5.21E-07	1.07E-05	1.25E-06	1.62E-06	5.42E-05	4.84E-05	4.86E-05	4.86E-05	4.80E-05	4.23E-05	4.05E-05	3.89E-05	1.45E-05	1.39E-05	0.00E+00	0.00E+00
371570.013760479.01	371570.01	3760479.01	5.19E-07	1.07E-05	1.25E-06	1.62E-06	5.41E-05	4.83E-05	4.85E-05	4.85E-05	4.79E-05	4.22E-05	4.04E-05	3.88E-05	1.44E-05	1.39E-05	0.00E+00	0.00E+00
371580.013760479.01	371580.01	3760479.01	5.16E-07	1.06E-05	1.24E-06	1.60E-06	5.37E-05	4.79E-05	4.81E-05	4.81E-05	4.75E-05	4.19E-05	4.02E-05	3.86E-05	1.43E-05	1.38E-05	0.00E+00	0.00E+00
371590.013760479.01	371590.01	3760479.01	5.07E-07	1.04E-05	1.22E-06	1.58E-06	5.28E-05	4.71E-05	4.73E-05	4.73E-05	4.67E-05	4.11E-05	3.95E-05	3.79E-05	1.41E-05	1.35E-05	0.00E+00	0.00E+00
371510.013760489.01	371510.01	3760489.01	5.48E-07	1.13E-05	1.32E-06	1.70E-06	5.70E-05	5.09E-05	5.11E-05	5.11E-05	5.05E-05	4.45E-05	4.26E-05	4.10E-05	1.52E-05	1.46E-05	0.00E+00	0.00E+00
371520.013760489.01	371520.01	3760489.01	5.52E-07	1.14E-05	1.33E-06	1.72E-06	5.75E-05	5.13E-05	5.15E-05	5.15E-05	5.09E-05	4.48E-05	4.30E-05	4.13E-05	1.53E-05	1.47E-05	0.00E+00	0.00E+00
371530.013760489.01	371530.01	3760489.01	5.57E-07	1.15E-05	1.34E-06	1.74E-06	5.81E-05	5.18E-05	5.20E-05	5.20E-05	5.14E-05	4.53E-05	4.34E-05	4.17E-05	1.55E-05	1.49E-05	0.00E+00	0.00E+00
371540.013760489.01	371540.01	3760489.01	5.62E-07	1.16E-05	1.35E-06	1.75E-06	5.86E-05	5.23E-05	5.25E-05	5.25E-05	5.18E-05	4.57E-05	4.38E-05	4.21E-05	1.56E-05	1.50E-05	0.00E+00	0.00E+00
371550.013760489.01	371550.01	3760489.01	5.66E-07	1.17E-05	1.36E-06	1.76E-06	5.89E-05	5.26E-05	5.28E-05	5.28E-05	5.21E-05	4.59E-05	4.41E-05	4.23E-05	1.57E-05	1.51E-05	0.00E+00	0.00E+00
371560.013760489.01	371560.01	3760489.01	5.66E-07	1.17E-05	1.36E-06	1.76E-06	5.89E-05	5.26E-05	5.28E-05	5.28E-05	5.22E-05	4.60E-05	4.41E-05	4.23E-05	1.57E-05	1.51E-05	0.00E+00	0.00E+00
371570.013760489.01	371570.01	3760489.01	5.64E-07	1.16E-05	1.36E-06	1.76E-06	5.87E-05	5.24E-05	5.26E-05	5.26E-05	5.20E-05	4.58E-05	4.39E-05	4.22E-05	1.57E-05	1.51E-05	0.00E+00	0.00E+00
371580.013760489.01	371580.01	3760489.01	5.59E-07	1.15E-05	1.35E-06	1.74E-06	5.82E-05	5.20E-05	5.22E-05	5.22E-05	5.16E-05	4.54E-05	4.36E-05	4.18E-05	1.56E-05	1.49E-05	0.00E+00	0.00E+00
371590.013760489.01	371590.01	3760489.01	5.50E-07	1.13E-05	1.33E-06	1.71E-06	5.73E-05	5.12E-05	5.13E-05	5.13E-05	5.07E-05	4.47E-05	4.29E-05	4.12E-05	1.53E-05	1.47E-05	0.00E+00	0.00E+00
371510.013760499.01	371510.01	3760499.01	5.90E-07	1.22E-05	1.42E-06	1.84E-06	6.15E-05	5.49E-05	5.51E-05	5.51E-05	5.44E-05	4.79E-05	4.60E-05	4.42E-05	1.64E-05	1.58E-05	0.00E+00	0.00E+00
371520.013760499.01	371520.01	3760499.01	6.01E-07	1.24E-05	1.45E-06	1.87E-06	6.26E-05	5.59E-05	5.61E-05	5.61E-05	5.54E-05	4.88E-05	4.68E-05	4.50E-05	1.67E-05	1.61E-05	0.00E+00	0.00E+00
371530.013760499.01	371530.01	3760499.01	6.10E-07	1.26E-05	1.47E-06	1.90E-06	6.35E-05	5.67E-05	5.69E-05	5.69E-05	5.62E-05	4.95E-05	4.75E-05	4.56E-05	1.70E-05	1.63E-05	0.00E+00	0.00E+00
371540.013760499.01	371540.01	3760499.01	6.16E-07	1.27E-05	1.48E-06	1.92E-06	6.41E-05	5.73E-05	5.75E-05	5.75E-05	5.68E-05	5.00E-05	4.80E-05	4.61E-05	1.71E-05	1.65E-05	0.00E+00	0.00E+00
371550.013760499.01	371550.01	3760499.01	6.20E-07	1.28E-05	1.49E-06	1.93E-06	6.45E-05	5.76E-05	5.78E-05	5.78E-05	5.71E-05	5.03E-05	4.83E-05	4.63E-05	1.72E-05	1.66E-05	0.00E+00	0.00E+00
371560.013760499.01	371560.01	3760499.01	6.21E-07	1.28E-05	1.50E-06	1.93E-06	6.47E-05	5.78E-05	5.80E-05	5.80E-05	5.73E-05	5.05E-05	4.84E-05	4.65E-05	1.73E-05	1.66E-05	0.00E+00	0.00E+00
371570.013760499.01	371570.01	3760499.01	6.20E-07	1.28E-05	1.49E-06	1.93E-06	6.46E-05	5.76E-05	5.78E-05	5.78E-05	5.71E-05	5.03E-05	4.83E-05	4.64E-05	1.72E-05	1.66E-05	0.00E+00	0.00E+00
371580.013760499.01	371580.01	3760499.01	6.15E-07	1.27E-05	1.48E-06	1.91E-06	6.40E-05	5.72E-05	5.74E-05	5.74E-05	5.67E-05	4.99E-05	4.79E-05	4.60E-05	1.71E-05	1.64E-05	0.00E+00	0.00E+00
371510.013760509.01	371510.01	3760509.01	6.42E-07	1.32E-05	1.55E-06	2.00E-06	6.69E-05	5.97E-05	5.99E-05	5.99E-05	5.92E-05	5.22E-05	5.00E-05	4.81E-05	1.79E-05	1.72E-05	0.00E+00	0.00E+00
371520.013760509.01	371520.01	3760509.01	6.58E-07	1.36E-05	1.59E-06	2.05E-06	6.86E-05	6.12E-05	6.14E-05	6.14E-05	6.07E-05	5.35E-05	5.13E-05	4.92E-05	1.83E-05	1.76E-05	0.00E+00	0.00E+00
371530.013760509.01	371530.01	3760509.01	6.71E-07	1.38E-05	1.62E-06	2.09E-06	6.99E-05	6.24E-05	6.26E-05	6.26E-05	6.18E-05	5.45E-05	5.22E-05	5.02E-05	1.87E-05	1.79E-05	0.00E+00	0.00E+00
371540.013760509.01	371540.01	3760509.01	6.79E-07	1.40E-05	1.64E-06	2.11E-06	7.08E-05	6.32E-05	6.34E-05	6.34E-05	6.26E-05	5.52E-05	5.29E-05	5.08E-05	1.89E-05	1.81E-05	0.00E+00	0.00E+00
371550.013760509.01	371550.01	3760509.01	6.85E-07	1.41E-05	1.65E-06	2.13E-06	7.14E-05	6.37E-05	6.40E-05	6.40E-05	6.32E-05	5.57E-05	5.34E-05	5.13E-05	1.91E-05	1.83E-05	0.00E+00	0.00E+00
371560.013760509.01	371560.01	3760509.01	6.89E-07	1.42E-05	1.66E-06	2.14E-06	7.17E-05	6.40E-05	6.43E-05	6.43E-05	6.35E-05	5.59E-05	5.36E-05	5.15E-05	1.92E-05	1.84E-05	0.00E+00	0.00E+00
371570.013760509.01	371570.01	3760509.01	6.89E-07	1.42E-05	1.66E-06	2.14E-06	7.17E-05	6.40E-05	6.43E-05	6.43E-05	6.35E-05	5.59E-05	5.37E-05	5.15E-05	1.92E-05	1.84E-05	0.00E+00	0.00E+00
371580.013760509.01	371580.01	3760509.01	6.83E-07	1.41E-05	1.64E-06	2.13E-06	7.11E-05	6.35E-05	6.37E-05	6.37E-05	6.29E-05	5.54E-05	5.32E-05	5.11E-05	1.90E-05	1.82E-05	0.00E+00	0.00E+00
371490.013760519.01	371490.01	3760519.01	6.80E-07	1.40E-05	1.64E-06	2.12E-06	7.08E-05	6.32E-05	6.35E-05	6.35E-05	6.27E-05	5.52E-05	5.30E-05	5.09E-05	1.89E-05	1.82E-05	0.00E+00	0.00E+00
371510.013760519.01	371510.01	3760519.01	7.06E-07	1.45E-05	1.70E-06	2.20E-06	7.35E-05	6.56E-05	6.59E-05	6.59E-05	6.51E-05	5.73E-05	5.50E-05	5.28E-05	1.96E-05	1.89E-05	0.00E+00	0.00E+00
371520.013760519.01	371520.01	3760519.01	7.27E-07	1.50E-05	1.75E-06	2.26E-06	7.57E-05	6.75E-05	6.78E-05	6.78E-05	6.70E-05	5.90E-05	5.66E-05	5.43E-05	2.02E-05	1.94E-05	0.00E+00	0.00E+00
371530.013760519.01	371530.01	3760519.01	7.42E-07	1.53E-05	1.79E-06	2.31E-06	7.73E-05	6.90E-05	6.92E-05	6.92E-05	6.84E-05	6.03E-05	5.78E-05	5.55E-05	2.06E-05	1.98E-05	0.00E+00	0.00E+00
371540.013760519.01	371540.01	3760519.01	7.55E-07	1.56E-05	1.82E-06	2.35E-06	7.86E-05	7.02E-05	7.04E-05	7.04E-05	6.96E-05	6.13E-05	5.88E-05	5.65E-05	2.10E-05	2.02E-05	0.00E+00	0.00E+00
371550.013760519.01	371550.01	3760519.01	7.65E-07	1.58E-05	1.84E-06	2.38E-06	7.97E-05	7.11E-05	7.14E-05	7.14E-05	7.05E-05	6.21E-05	5.96E-05	5.72E-05	2.13E-05	2.04E-05	0.00E+00	0.00E+00
371560.013760519.01	371560.01	3760519.01	7.72E-07	1.59E-05	1.86E-06	2.40E-06	8.04E-05	7.18E-05	7.20E-05	7.20E-05	7.12E-05	6.27E-05	6.01E-05	5.77E-05	2.15E-05	2.06E-05	0.00E+00	0.00E+00
371570.013760519.01	371570.01	3760519.01	7.73E-07	1.59E-05	1.86E-06	2.41E-06	8.06E-05	7.19E-05	7.22E-05	7.22E-05	7.13E-05	6.28E-05	6.02E-05	5.79E-05	2.15E-05	2.07E-05	0.00E+00	0.00E+00
371470.013760529.01	371470.01	3760529.01	7.23E-07	1.49E-05	1.74E-06	2.25E-06	7.53E-05	6.72E-05	6.75E-05	6.75E-05	6.67E-05	5.87E-05	5.63E-05	5.41E-05	2.01E-05	1.93E-05	0.00E+00	0.00E+00
371480.013760529.01	371480.01	3760529.01	7.36E-07	1.52E-05	1.77E-06	2.29E-06	7.67E-05	6.85E-05	6.87E-05	6.87E-05	6.79E-05	5.98E-05	5.73E-05	5.51E-05	2.05E-05	1.97E-05	0.00E+00	0.00E+00
371490.013760529.01	371490.01	3760529.01	7.50E-07	1.55E-05	1.81E-06	2.34E-06	7.81E-05	6.98E-05	7.00E-05	7.00E-05	6.92E-05	6.09E-05	5.84E-05	5.61E-05	2.09E-05	2.00E-05	0.00E+00	0.00E+00
371500.013760529.01	371500.01	3760529.01	7.65E-07	1.58E-05	1.84E-06	2.38E-06	7.97E-05	7.12E-05	7.14E-05	7.14E-05	7.06E-05	6.21E-05	5.96E-05	5.72E-05	2.13E-05	2.04E-05	0.00E+00	0.00E+00
371510.013760529.01	371510.01	3760529.01	7.87E-07	1.62E-05	1.90E-06	2.45E-06	8.20E-05	7.32E-05	7.35E-05	7.35E-05	7.26E-05	6.39E-05	6.13E-05	5.89E-05	2.19E-05	2.10E-05	0.00E+00	0.00E+00
371520.013760529.01	371520.01	3760529.01	8.08E-07	1.66E-05	1.95E-06	2.52E-06	8.41E-05	7.51E-05	7.54E-05	7.54E-05	7.45E-05	6.56E-05	6.29E-05	6.04E-05	2.25E-05	2.16E-05	0.00E+00	0.00E+00
371530.013760529.01	371530.01	3760529.01	8.28E-07	1.71E-05	2.00E-06	2.58E-06	8.63E-05	7.70E-05	7.73E-05	7.73E-05	7.64E-05	6.73E-05	6.45E-05	6.20E-05	2.30E-05	2.21E-05	0.00E+00	0.00E+00
371540.013760529.01	371540.01	3760529.01	8.46E-07	1.74E-05	2.04E-06	2.63E-06	8.81E-05	7.87E-05	7.90E-05	7.90E-05	7.80E-05	6.87E-05	6.59E-05	6.33E-05	2.35E-05	2.26E-05	0.00E+00	0.00E+00
371550.013760529.01	371550.01	3760529.01	8.61E-07	1.77E-05	2.07E-06	2.68E-06	8.97E-05	8.01E-05	8.04E-05	8.04E-05	7.94E-05	6.99E-05	6.71E-05	6.44E-05	2.40E-05	2.30E-05	0.00E+00	0.00E+00
371560.013760529.01	371560.01	3760529.01	8.73E-07	1.80E-05	2.10E-06	2.72E-06	9.10E-05	8.12E-05	8.15E-05	8.15E-05	8.05E-05	7.09E-05	6.80E-05	6.53E-05	2.43E-05	2.33E-05	0.00E+00	0.00E+00
371460.013760539.01	371460.01	3760539.01	7.79E-07	1.60E-05	1.88E-06	2.42E-06	8.11E-05	7.24E-05	7.26E-05	7.26E-05	7.18E-05	6.32E-05	6.06E-05	5.82E-05	2.17E-05	2.08E-05	0.00E+00	0.00E+00
371470.013760539.01	371470.01	3760539.01	7.96E-07	1.64E-05	1.92E-06	2.48E-06	8.29E-05	7.41E-05	7.43E-05	7.43E-05	7.34E-05	6.47E-05	6.20E-05	5.96E-05	2.22E-05	2.13E-05	0.00E+00	0.00E+00
371480.013760539.01	371480.01	3760539.01	8.15E-07	1.68E-05	1.96E-06	2.54E-06	8.49E-05	7.58E-05	7.61E-05	7.61E-05	7.52E-05	6.62E-05	6.35E-05	6.10E-05	2.27E-05	2.18E-05	0.00E+00	0.00E+00
371490.013760539.01	371490.01	3760539.01	8.34E-07	1.72E-05	2.01E-06	2.60E-06	8.69E-05	7.76E-05	7.78E-05	7.78E-05	7.69E-05	6.77E-05	6.50E-05	6.24E-05	2.32E-05	2.23E-05	0.00E+00	0.00E+00
371500.013760539.01	371500.01	3760539.01	8.55E-07	1.76E-05	2.06E-06	2.66E-06	8.91E-05	7.95E-05	7.98E-05	7.98E-05	7.89E-05	6.95E-05	6.66E-05	6.40E-05	2.38E-05	2.28E-05	0.00E+00	0.00E+00
371510.013760539.01	371510.01	3760539.01	8.80E-07	1.81E-05	2.12E-06	2.74E-06	9.17E-05	8.18E-05	8.21E-05	8.21E-05	8.11E-05	7.15E-05	6.85E-05	6.58E-05	2.45E-05	2.35E-05	0.00E+00	0.00E+00
371520.013760539.01	371520.01	3760539.01	9.05E-07	1.87E-05	2.18E-06	2.82E-06	9.43E-05	8.42E-05	8.45E-05	8.45E-05	8.35E-05	7.35E-05	7.05E-05	6.77E-05	2.52E-05	2.42E-05	0.00E+00	0.00E+00
371530.013760539.01	371530.01	3760539.01	9.31E-07	1.92E-05	2.24E-06	2.90E-06	9.70E-05	8.66E-05	8.69E-05	8.69E-05	8.59E-05	7.56E-05	7.25E-05	6.97E-05	2.59E-05	2.49E-05	0.00E+00	0.00E+00
371540.013760539.01	371540.01	3760539.01	9.56E-07	1.97E-05	2.30E-06	2.98E-06	9.96E-05	8.89E-05	8.92E-05	8.92E-05	8.81E-05	7.76E-05	7.45E-05	7.15E-05	2.66E-05	2.55E-05	0.00E+00	0.00E+00
371450.013760549.01	371450.01	3760549.01	8.32E-07	1.71E-05	2.00E-06	2.59E-06	8.66E-05	7.73E-05	7.76E-05	7.76E-05	7.67E-05	6.75E-05	6.48E-05	6.22E-05	2.31E-05	2.22E-05	0.00E+00	0.00E+00
371460.013760549.01	371460.01	3760549.01	8.55E-07	1.76E-05	2.06E-06	2.66E-06	8.91E-05	7.95E-05	7.98E-05	7.98E-05	7.89E-05	6.95E-05	6.66E-05	6.40E-05	2.38E-05	2.28E-05	0.00E+00	0.00E+00
371470.013760549.01	371470.01	3760549.01	8.77E-07	1.81E-05	2.11E-06	2.73E-06	9.13E-05	8.15E-05	8.18E-05	8.18E-05	8.08E-05	7.12E-05	6.83E-05	6.56E-05	2.44E-05	2.34E-05	0.00E+00	0.00E+00
371480.013760549.01	371480.01	3760549.01	9.00E-07	1.85E-05	2.17E-06	2.80E-06	9.37E-05	8.37E-05	8.40E-05	8.40E-05	8.30E-05	7.31E-05	7.01E-05	6.73E-05	2.50E-05	2.40E-05	0.00E+00	0.00E+00
371490.013760549.01	371490.01	3760549.01	9.25E-07	1.91E-05	2.23E-06	2.88E-06	9.63E-05	8.60E-05	8.63E-05	8.63E-05	8.53E-05	7.51E-05	7.20E-05	6.92E-05	2.57E-05	2.47E-05	0.00E+00	0.00E+00
371500.013760549.01	371500.01	3760549.01	9.53E-07	1.96E-05	2.30E-06	2.97E-06	9.93E-05	8.86E-05	8.90E-05	8.90E-05	8.79E-05	7.74E-05	7.43E-05	7.13E-05	2.65E-05	2.55E-05	0.00E+00	0.00E+00
371510.013760549.01	371510.01	3760549.01	9.85E-07	2

Finishing/Painting-2	Paving			Child Risk					Overlapping Phases - Maximum GLC			
2029	2029			3rd Trimester	0<2	2<16	Total	per million	2026	2027	2028	2029
0.00E+00	5.10E-06			0.00E+00	0.00E+00	1.93E-09	1.93E-09	1.93E-03	4.30E-04	5.13E-04	3.79E-04	2.00E-04
0.00E+00	6.11E-06			0.00E+00	0.00E+00	2.31E-09	2.31E-09	2.31E-03	5.15E-04	6.15E-04	4.55E-04	2.39E-04
0.00E+00	7.48E-06			0.00E+00	0.00E+00	2.83E-09	2.83E-09	2.83E-03	6.31E-04	7.53E-04	5.57E-04	2.93E-04
0.00E+00	1.06E-06			0.00E+00	0.00E+00	4.02E-10	4.02E-10	4.02E-04	8.96E-05	1.07E-04	7.90E-05	4.16E-05
0.00E+00	1.09E-06			0.00E+00	0.00E+00	4.12E-10	4.12E-10	4.12E-04	9.19E-05	1.10E-04	8.11E-05	4.27E-05
0.00E+00	1.13E-06			0.00E+00	0.00E+00	4.29E-10	4.29E-10	4.29E-04	9.56E-05	1.14E-04	8.44E-05	4.44E-05
0.00E+00	1.15E-06			0.00E+00	0.00E+00	4.33E-10	4.33E-10	4.33E-04	9.66E-05	1.15E-04	8.52E-05	4.49E-05
0.00E+00	1.14E-06			0.00E+00	0.00E+00	4.33E-10	4.33E-10	4.33E-04	9.65E-05	1.15E-04	8.51E-05	4.48E-05
0.00E+00	1.14E-06			0.00E+00	0.00E+00	4.30E-10	4.30E-10	4.30E-04	9.59E-05	1.15E-04	8.46E-05	4.45E-05
0.00E+00	1.19E-06			0.00E+00	0.00E+00	4.51E-10	4.51E-10	4.51E-04	1.00E-04	1.20E-04	8.87E-05	4.67E-05
0.00E+00	1.20E-06			0.00E+00	0.00E+00	4.55E-10	4.55E-10	4.55E-04	1.02E-04	1.21E-04	8.96E-05	4.72E-05
0.00E+00	1.21E-06			0.00E+00	0.00E+00	4.58E-10	4.58E-10	4.58E-04	1.02E-04	1.22E-04	9.02E-05	4.75E-05
0.00E+00	1.21E-06			0.00E+00	0.00E+00	4.58E-10	4.58E-10	4.58E-04	1.02E-04	1.22E-04	9.02E-05	4.75E-05
0.00E+00	1.21E-06			0.00E+00	0.00E+00	4.56E-10	4.56E-10	4.56E-04	1.02E-04	1.21E-04	8.98E-05	4.72E-05
0.00E+00	1.19E-06			0.00E+00	0.00E+00	4.51E-10	4.51E-10	4.51E-04	1.00E-04	1.20E-04	8.87E-05	4.67E-05
0.00E+00	1.17E-06			0.00E+00	0.00E+00	4.43E-10	4.43E-10	4.43E-04	9.88E-05	1.18E-04	8.72E-05	4.59E-05
0.00E+00	1.15E-06			0.00E+00	0.00E+00	4.35E-10	4.35E-10	4.35E-04	9.70E-05	1.16E-04	8.56E-05	4.50E-05
0.00E+00	1.27E-06			0.00E+00	0.00E+00	4.80E-10	4.80E-10	4.80E-04	1.07E-04	1.28E-04	9.45E-05	4.98E-05
0.00E+00	1.28E-06			0.00E+00	0.00E+00	4.84E-10	4.84E-10	4.84E-04	1.08E-04	1.29E-04	9.52E-05	5.01E-05
0.00E+00	1.29E-06			0.00E+00	0.00E+00	4.87E-10	4.87E-10	4.87E-04	1.09E-04	1.30E-04	9.58E-05	5.05E-05
0.00E+00	1.29E-06			0.00E+00	0.00E+00	4.88E-10	4.88E-10	4.88E-04	1.09E-04	1.30E-04	9.60E-05	5.05E-05
0.00E+00	1.29E-06			0.00E+00	0.00E+00	4.86E-10	4.86E-10	4.86E-04	1.08E-04	1.29E-04	9.57E-05	5.04E-05
0.00E+00	1.27E-06			0.00E+00	0.00E+00	4.81E-10	4.81E-10	4.81E-04	1.07E-04	1.28E-04	9.47E-05	4.99E-05
0.00E+00	1.25E-06			0.00E+00	0.00E+00	4.73E-10	4.73E-10	4.73E-04	1.06E-04	1.26E-04	9.32E-05	4.90E-05
0.00E+00	1.36E-06			0.00E+00	0.00E+00	5.13E-10	5.13E-10	5.13E-04	1.15E-04	1.37E-04	1.01E-04	5.32E-05
0.00E+00	1.36E-06			0.00E+00	0.00E+00	5.14E-10	5.14E-10	5.14E-04	1.15E-04	1.37E-04	1.01E-04	5.32E-05
0.00E+00	1.37E-06			0.00E+00	0.00E+00	5.17E-10	5.17E-10	5.17E-04	1.15E-04	1.38E-04	1.02E-04	5.36E-05
0.00E+00	1.38E-06			0.00E+00	0.00E+00	5.20E-10	5.20E-10	5.20E-04	1.16E-04	1.39E-04	1.02E-04	5.39E-05
0.00E+00	1.38E-06			0.00E+00	0.00E+00	5.23E-10	5.23E-10	5.23E-04	1.17E-04	1.39E-04	1.03E-04	5.42E-05
0.00E+00	1.38E-06			0.00E+00	0.00E+00	5.23E-10	5.23E-10	5.23E-04	1.17E-04	1.39E-04	1.03E-04	5.42E-05
0.00E+00	1.38E-06			0.00E+00	0.00E+00	5.22E-10	5.22E-10	5.22E-04	1.16E-04	1.39E-04	1.03E-04	5.41E-05
0.00E+00	1.37E-06			0.00E+00	0.00E+00	5.18E-10	5.18E-10	5.18E-04	1.16E-04	1.38E-04	1.02E-04	5.37E-05
0.00E+00	1.35E-06			0.00E+00	0.00E+00	5.10E-10	5.10E-10	5.10E-04	1.14E-04	1.36E-04	1.00E-04	5.28E-05
0.00E+00	1.46E-06			0.00E+00	0.00E+00	5.51E-10	5.51E-10	5.51E-04	1.23E-04	1.47E-04	1.08E-04	5.70E-05
0.00E+00	1.47E-06			0.00E+00	0.00E+00	5.55E-10	5.55E-10	5.55E-04	1.24E-04	1.48E-04	1.09E-04	5.75E-05
0.00E+00	1.48E-06			0.00E+00	0.00E+00	5.61E-10	5.61E-10	5.61E-04	1.25E-04	1.49E-04	1.10E-04	5.81E-05
0.00E+00	1.50E-06			0.00E+00	0.00E+00	5.65E-10	5.65E-10	5.65E-04	1.26E-04	1.51E-04	1.11E-04	5.86E-05
0.00E+00	1.50E-06			0.00E+00	0.00E+00	5.69E-10	5.69E-10	5.69E-04	1.27E-04	1.51E-04	1.12E-04	5.89E-05
0.00E+00	1.51E-06			0.00E+00	0.00E+00	5.69E-10	5.69E-10	5.69E-04	1.27E-04	1.52E-04	1.12E-04	5.90E-05
0.00E+00	1.50E-06			0.00E+00	0.00E+00	5.67E-10	5.67E-10	5.67E-04	1.26E-04	1.51E-04	1.12E-04	5.87E-05
0.00E+00	1.49E-06			0.00E+00	0.00E+00	5.62E-10	5.62E-10	5.62E-04	1.25E-04	1.50E-04	1.11E-04	5.83E-05
0.00E+00	1.46E-06			0.00E+00	0.00E+00	5.53E-10	5.53E-10	5.53E-04	1.23E-04	1.47E-04	1.09E-04	5.73E-05
0.00E+00	1.57E-06			0.00E+00	0.00E+00	5.94E-10	5.94E-10	5.94E-04	1.32E-04	1.58E-04	1.17E-04	6.15E-05
0.00E+00	1.60E-06			0.00E+00	0.00E+00	6.05E-10	6.05E-10	6.05E-04	1.35E-04	1.61E-04	1.19E-04	6.26E-05
0.00E+00	1.62E-06			0.00E+00	0.00E+00	6.13E-10	6.13E-10	6.13E-04	1.37E-04	1.63E-04	1.21E-04	6.35E-05
0.00E+00	1.64E-06			0.00E+00	0.00E+00	6.19E-10	6.19E-10	6.19E-04	1.38E-04	1.65E-04	1.22E-04	6.42E-05
0.00E+00	1.65E-06			0.00E+00	0.00E+00	6.23E-10	6.23E-10	6.23E-04	1.39E-04	1.66E-04	1.23E-04	6.45E-05
0.00E+00	1.65E-06			0.00E+00	0.00E+00	6.25E-10	6.25E-10	6.25E-04	1.39E-04	1.66E-04	1.23E-04	6.47E-05
0.00E+00	1.65E-06			0.00E+00	0.00E+00	6.23E-10	6.23E-10	6.23E-04	1.39E-04	1.66E-04	1.23E-04	6.46E-05
0.00E+00	1.64E-06			0.00E+00	0.00E+00	6.18E-10	6.18E-10	6.18E-04	1.38E-04	1.65E-04	1.22E-04	6.40E-05
0.00E+00	1.71E-06			0.00E+00	0.00E+00	6.46E-10	6.46E-10	6.46E-04	1.44E-04	1.72E-04	1.27E-04	6.69E-05
0.00E+00	1.75E-06			0.00E+00	0.00E+00	6.62E-10	6.62E-10	6.62E-04	1.48E-04	1.76E-04	1.30E-04	6.86E-05
0.00E+00	1.78E-06			0.00E+00	0.00E+00	6.75E-10	6.75E-10	6.75E-04	1.50E-04	1.80E-04	1.33E-04	6.99E-05
0.00E+00	1.81E-06			0.00E+00	0.00E+00	6.83E-10	6.83E-10	6.83E-04	1.52E-04	1.82E-04	1.34E-04	7.08E-05
0.00E+00	1.82E-06			0.00E+00	0.00E+00	6.89E-10	6.89E-10	6.89E-04	1.54E-04	1.84E-04	1.36E-04	7.14E-05
0.00E+00	1.83E-06			0.00E+00	0.00E+00	6.93E-10	6.93E-10	6.93E-04	1.54E-04	1.84E-04	1.36E-04	7.17E-05
0.00E+00	1.83E-06			0.00E+00	0.00E+00	6.93E-10	6.93E-10	6.93E-04	1.54E-04	1.84E-04	1.36E-04	7.18E-05
0.00E+00	1.82E-06			0.00E+00	0.00E+00	6.87E-10	6.87E-10	6.87E-04	1.53E-04	1.83E-04	1.35E-04	7.11E-05
0.00E+00	1.81E-06			0.00E+00	0.00E+00	6.84E-10	6.84E-10	6.84E-04	1.53E-04	1.82E-04	1.35E-04	7.09E-05
0.00E+00	1.88E-06			0.00E+00	0.00E+00	7.10E-10	7.10E-10	7.10E-04	1.58E-04	1.89E-04	1.40E-04	7.35E-05
0.00E+00	1.93E-06			0.00E+00	0.00E+00	7.31E-10	7.31E-10	7.31E-04	1.63E-04	1.95E-04	1.44E-04	7.57E-05
0.00E+00	1.97E-06			0.00E+00	0.00E+00	7.46E-10	7.46E-10	7.46E-04	1.66E-04	1.99E-04	1.47E-04	7.73E-05
0.00E+00	2.01E-06			0.00E+00	0.00E+00	7.59E-10	7.59E-10	7.59E-04	1.69E-04	2.02E-04	1.49E-04	7.87E-05
0.00E+00	2.03E-06			0.00E+00	0.00E+00	7.69E-10	7.69E-10	7.69E-04	1.72E-04	2.05E-04	1.51E-04	7.97E-05
0.00E+00	2.05E-06			0.00E+00	0.00E+00	7.76E-10	7.76E-10	7.76E-04	1.73E-04	2.07E-04	1.53E-04	8.04E-05
0.00E+00	2.06E-06			0.00E+00	0.00E+00	7.78E-10	7.78E-10	7.78E-04	1.73E-04	2.07E-04	1.53E-04	8.06E-05
0.00E+00	1.92E-06			0.00E+00	0.00E+00	7.27E-10	7.27E-10	7.27E-04	1.62E-04	1.94E-04	1.43E-04	7.53E-05
0.00E+00	1.96E-06			0.00E+00	0.00E+00	7.40E-10	7.40E-10	7.40E-04	1.65E-04	1.97E-04	1.46E-04	7.67E-05
0.00E+00	2.00E-06			0.00E+00	0.00E+00	7.55E-10	7.55E-10	7.55E-04	1.68E-04	2.01E-04	1.48E-04	7.82E-05
0.00E+00	2.04E-06			0.00E+00	0.00E+00	7.70E-10	7.70E-10	7.70E-04	1.72E-04	2.05E-04	1.51E-04	7.97E-05
0.00E+00	2.09E-06			0.00E+00	0.00E+00	7.92E-10	7.92E-10	7.92E-04	1.77E-04	2.11E-04	1.56E-04	8.20E-05
0.00E+00	2.15E-06			0.00E+00	0.00E+00	8.13E-10	8.13E-10	8.13E-04	1.81E-04	2.16E-04	1.60E-04	8.42E-05
0.00E+00	2.20E-06			0.00E+00	0.00E+00	8.33E-10	8.33E-10	8.33E-04	1.86E-04	2.22E-04	1.64E-04	8.63E-05
0.00E+00	2.25E-06			0.00E+00	0.00E+00	8.51E-10	8.51E-10	8.51E-04	1.90E-04	2.27E-04	1.67E-04	8.82E-05
0.00E+00	2.29E-06			0.00E+00	0.00E+00	8.66E-10	8.66E-10	8.66E-04	1.93E-04	2.31E-04	1.70E-04	8.97E-05
0.00E+00	2.32E-06			0.00E+00	0.00E+00	8.78E-10	8.78E-10	8.78E-04	1.96E-04	2.34E-04	1.73E-04	9.10E-05
0.00E+00	2.07E-06			0.00E+00	0.00E+00	7.83E-10	7.83E-10	7.83E-04	1.75E-04	2.09E-04	1.54E-04	8.11E-05
0.00E+00	2.12E-06			0.00E+00	0.00E+00	8.01E-10	8.01E-10	8.01E-04	1.79E-04	2.13E-04	1.58E-04	8.30E-05
0.00E+00	2.17E-06			0.00E+00	0.00E+00	8.20E-10	8.20E-10	8.20E-04	1.83E-04	2.18E-04	1.61E-04	8.49E-05
0.00E+00	2.22E-06			0.00E+00	0.00E+00	8.39E-10	8.39E-10	8.39E-04	1.87E-04	2.23E-04	1.65E-04	8.69E-05
0.00E+00	2.28E-06			0.00E+00	0.00E+00	8.60E-10	8.60E-10	8.60E-04	1.92E-04	2.29E-04	1.69E-04	8.91E-05
0.00E+00	2.34E-06			0.00E+00	0.00E+00	8.85E-10	8.85E-10	8.85E-04	1.97E-04	2.36E-04	1.74E-04	9.17E-05
0.00E+00	2.41E-06			0.00E+00	0.00E+00	9.10E-10	9.10E-10	9.10E-04	2.03E-04	2.42E-04	1.79E-04	9.43E-05
0.00E+00	2.48E-06			0.00E+00	0.00E+00	9.37E-10	9.37E-10	9.37E-04	2.09E-04	2.49E-04	1.84E-04	9.70E-05
0.00E+00	2.54E-06			0.00E+00	0.00E+00	9.61E-10	9.61E-10	9.61E-04	2.14E-04	2.56E-04	1.89E-04	9.96E-05
0.00E+00	2.21E-06			0.00E+00	0.00E+00	8.36E-10	8.36E-10	8.36E-04	1.86E-04	2.23E-04	1.65E-04	8.66E-05
0.00E+00	2.28E-06			0.00E+00	0.00E+00	8.60E-10	8.60E-10	8.60E-04	1.92E-04	2.29E-04	1.69E-04	8.91E-05
0.00E+00	2.33E-06			0.00E+00	0.00E+00	8.82E-10	8.82E-10	8.82E-04	1.97E-04	2.35E-04	1.74E-04	9.14E-05
0.00E+00	2.39E-06			0.00E+00	0.00E+00	9.05E-10	9.05E-10	9.05E-04	2.02E-04	2.41E-04	1.78E-04	9.37E-05
0.00E+00	2.46E-06			0.00E+00	0.00E+00	9.30E-10	9.30E-10	9.30E-04	2.07E-04	2.48E-04	1.83E-04	9.64E-05
0.00E+00	2.54E-06			0.00E+00	0.00E+00	9.59E-10	9.59E-10	9.59E-04	2.14E-04	2.55E-04	1.89E-04	9.93E-05
0.00E+00	2.62E-06			0.00E+00	0.00E+00	9.90E-10	9.90E-10	9.90E-04	2.21E-04	2.64E-04	1.95E-04	1.03E-04
0.00E+00	2.71E-06			0.00E+00	0.00E+00	1.02E-09	1.02E-09	1.02E-03	2.28E-04	2.72E-04	2.01E-04	1.06E-04
0.00E+00	2.34E-06			0.00E+00	0.00E+00	8.86E-10	8.86E-10	8.86E-04	1.98E-04	2.36E-04	1.74E-04	9.18E-05
0.00E+00	2.35E-06			0.00E+00	0.00E+00	8.87E-10	8.87E-10	8.87E-04	1.98E-04	2.36E-04	1.75E-04	9.19E-05
0.00E+00	2.38E-06			0.00E+00	0.00E+00	9.00E-10	9.00E-10	9.00E-04	2.01E-04	2.40E-04	1.77E-04	9.33E-05
0.00E+00	2.44E-06			0.00E+00	0.00E+00	9.21E-10	9.21E-10	9.21E-04	2.05E-04	2.45E-04	1.81E-04	9.54E-05
0.00E+00	2.50E-06			0.00E+00	0.00E+00	9.45E-10	9.45E-10	9.45E-04	2.11E-04	2.52E-04	1.86E-04	9.79E-05
0.00E+00	2.57E-06			0.00E+00	0.00E+00	9.73E-10	9.73E-10	9.73E-04	2.17E-04	2.59E-04	1.91E-04	1.01E-04
0.00E+00	2.65E-06			0.00E+00	0.00E+00	1.00E-09	1.00E-09	1.00E-03	2.23E-04	2.67E-04	1.97E-04	1.04E-04
0.00E+00	2.73E-06			0.00E+00	0.00E+00	1.03E-09	1.03E-09	1.03E-03	2.30E-04	2.75E-04	2.03E-04	1.07E-04
0.00E+00	2.83E-06			0.00E+00	0.00E+00	1.07E-09	1.07E-09	1.07E-03	2.38E-04	2.84E-04	2.10E-04	1.11E-04
0.00E+00	2.90E-06			0.00E+00	0.00E+00	1.09E-09	1.09E-09	1.09E-03	2.44E-04	2.91E-04	2.15E-04	1.13E-04
0.00E+00	2.57E-06			0.00E+00	0.00E+00	9.73E-10	9.73E-10	9.73E-04	2.17E-04	2.59E-04	1.91E-04	1.01E-04
0.00E+00	2.55E-06			0.00E+00	0.00E+00	9.66E-10	9.66E-10	9.66E-04	2.15E-04	2.57E-04	1.90E-04	1.00E-04
0.00E+00	2.55E-06			0.00E+00	0.00E+00	9.65E-10	9.65E-10	9.65E-04	2.15E-04	2.57E-04	1.90E-04	9.99E-05
0.00E+00	2.57E-06			0.00E+00	0.00E+00	9.70E-10	9.70E-10	9.70E-04	2.16E-04	2.58E-04	1.91E-04	1.01E-04
0.00E+00	2.60E-06			0.00E+00	0.00E+00	9.84E-10	9.84E-10	9.84E-04	2.20E-04	2.62E-04	1.94E-04	1.02E-04
0.00E+00	2.68E-06			0.00E+00	0.00E+00	1.01E-09	1.01E-09	1.01E-03	2.26E-04	2.70E-04	1.99E-04	1.05E-04
0.00E+00	2.76E-06			0.00E+00	0.00E+00	1.04E-09	1.04E-09	1.04E-03	2.33E-04	2.78E-04	2.05E-04	1.08E-04
0.00E+00	2.84E-06			0.00E+00	0.00E+00	1.08E-09	1.08E-09	1.08E-03	2.40E-04	2.86E-04	2.12E-04	1.11E-04
0.00E+00	2.93E-06			0.00E+00	0.00E+00	1.11E-09	1.11E-09	1.11E-03	2.47E-04	2.95E-04	2.18E-04	1.15E-04
0.00E+00	3.03E-06			0.00E+00	0.00E+00	1.15E-09	1.15E-09	1.15E-03	2.56E-04	3.05E-04	2.26E-04	1.19E-04
0.00E+00	2.82E-06			0.00E+00	0.00E+00	1.07E-09	1.07E-09	1.07E-03	2.38E-04	2.84E-04	2.10E-04	1.11E-04
0.00E+00	2.79E-06			0.00E+00	0.00E+00	1.05E-09	1.05E-09	1.05E-03	2.35E-04	2.80E-04	2.07E-04	1.09E-04
0.00E+00	2.78E-06			0.00E+00	0.00E+00	1.05E-09	1.05E-09	1.05E-03	2.34E-04	2.79E-04	2.07E-04	1.09E-04
0.00E+00	2.79E-06			0.00E+00	0.00E+00	1.05E-09	1.05E-09	1.05E-03	2.35E-04	2.80E-04	2.07E-04	1.09E-04
0.00E+00	2.81E-06			0.00E+00	0.00E+00	1.06E-09	1.06E-09	1.06E-03	2.37E-04	2.83E-04	2.09E-04	1.10E-04
0.00E+00	2.86E-06			0.00E+00	0.00E+00	1.08E-09	1.08E-09	1.08E-03	2.41E-04	2.88E-04	2.13E-04	1.12E-04
0.00E+00	2.95E-06			0.00E+00	0.00E+00	1.11E-09	1.11E-09	1.11E-03	2.48E-04	2.97E-04	2.19E-04	1.15E-04
0.00E+00	3.05E-06			0.00E+00	0.00E+00	1.15E-09	1.15E-09	1.15E-03	2.57E-04	3.07E-04	2.27E-04	1.20E-04
0.00E+00	3.16E-06			0.00E+00	0.00E+00	1.20E-09	1.20E-09	1.20E-03	2.67E-04	3.18E-04	2.35E-04	1.24E-04
0.00E+00	3.05E-06			0.00E+00	0.00E+00	1.15E-09	1.15E-09	1.15E-03	2.57E-04	3.07E-04	2.27E-04	1.19E-04
0.00E+00	3.02E-06			0.00E+00	0.00E+00	1.14E-09	1.14E-09	1.14E-03	2.54E-04	3.04E-04	2.25E-04	1.18E-04
0.00E+00	3.02E-06			0.00E+00	0.00E+00	1.14E-09	1.14E-09	1.14E-03	2.54E-04	3.04E-04	2.24E-04	1.18E-04
0.00E+00	3.04E-06			0.00E+00	0.00E+00	1.15E-09	1.15E-09	1.15E-03	2.57E-04	3.06E-04	2.26E-04	1.19E-04
0.00E+00	3.09E-06			0.00E+00	0.00E+00	1.17E-09	1.17E-09	1.17E-03	2.61E-04	3.11E-04	2.30E-04	1.21E-04
0.00E+00	3.17E-06			0.00E+00	0.00E+00	1.20E-09	1.20E-09	1.20E-03	2.67E-04	3.19E-04	2.35E-04	1.24E-04
0.00E+00	3.27E-06			0.00E+00	0.00E+00	1.24E-09	1.24E-09	1.24E-03	2.76E-04	3.29E-04	2.43E-04	1.28E-04
0.00E+00	3.40E-06			0.00E+00	0.00E+00	1.29E-09	1.29E-09	1.29E-03	2.87E-04	3.43E-04	2.53E-04	1.33E-04

Unique Identifier	X (UTM)	Y (UTM)	Demolition 2026	Demolition - Hauling 2026	Site Preparation 2026	Grading/Excavation 2026	Grading/Excavation - Hauling 2026	Concrete - Garage - Trucks 2026	Concrete - Garage - Trucks 2027	Concrete - Podium 1 - Trucks 2027	Concrete - Podium 2 - Trucks 2028	Building Construction-1 2027	Building Construction-1 2028	Building Construction-1 2029	Building Construction-2 2028	Building Construction-2 2029	Finishing/Painting-1 2028	Finishing/Painting-1 2029
371470.013760589.01	371470.01	3760589.01	1.34E-06	2.75E-05	3.22E-06	4.16E-06	1.39E-04	1.24E-04	1.25E-04	1.25E-04	1.23E-04	1.09E-04	1.04E-04	1.00E-04	3.72E-05	3.57E-05	0.00E+00	0.00E+00
371480.013760589.01	371480.01	3760589.01	1.41E-06	2.91E-05	3.40E-06	4.39E-06	1.47E-04	1.31E-04	1.32E-04	1.32E-04	1.30E-04	1.15E-04	1.10E-04	1.05E-04	3.92E-05	3.77E-05	0.00E+00	0.00E+00
371370.013760599.01	371370.01	3760599.01	1.29E-06	2.66E-05	3.11E-06	4.02E-06	1.34E-04	1.20E-04	1.20E-04	1.20E-04	1.19E-04	1.05E-04	1.00E-04	9.65E-05	3.59E-05	3.45E-05	0.00E+00	0.00E+00
371380.013760599.01	371380.01	3760599.01	1.26E-06	2.59E-05	3.03E-06	3.91E-06	1.31E-04	1.17E-04	1.17E-04	1.17E-04	1.16E-04	1.02E-04	9.78E-05	9.40E-05	3.49E-05	3.36E-05	0.00E+00	0.00E+00
371390.013760599.01	371390.01	3760599.01	1.24E-06	2.55E-05	2.98E-06	3.85E-06	1.29E-04	1.15E-04	1.15E-04	1.15E-04	1.14E-04	1.00E-04	9.63E-05	9.25E-05	3.44E-05	3.30E-05	0.00E+00	0.00E+00
371400.013760599.01	371400.01	3760599.01	1.23E-06	2.53E-05	2.96E-06	3.83E-06	1.28E-04	1.14E-04	1.15E-04	1.15E-04	1.13E-04	9.98E-05	9.57E-05	9.19E-05	3.42E-05	3.28E-05	0.00E+00	0.00E+00
371410.013760599.01	371410.01	3760599.01	1.24E-06	2.55E-05	2.98E-06	3.85E-06	1.29E-04	1.15E-04	1.15E-04	1.15E-04	1.14E-04	1.00E-04	9.62E-05	9.24E-05	3.44E-05	3.30E-05	0.00E+00	0.00E+00
371420.013760599.01	371420.01	3760599.01	1.25E-06	2.58E-05	3.02E-06	3.90E-06	1.30E-04	1.16E-04	1.17E-04	1.17E-04	1.15E-04	1.02E-04	9.75E-05	9.37E-05	3.48E-05	3.34E-05	0.00E+00	0.00E+00
371430.013760599.01	371430.01	3760599.01	1.28E-06	2.64E-05	3.08E-06	3.98E-06	1.33E-04	1.19E-04	1.19E-04	1.19E-04	1.18E-04	1.04E-04	9.96E-05	9.57E-05	3.56E-05	3.42E-05	0.00E+00	0.00E+00
371440.013760599.01	371440.01	3760599.01	1.32E-06	2.72E-05	3.18E-06	4.11E-06	1.37E-04	1.23E-04	1.23E-04	1.23E-04	1.22E-04	1.07E-04	1.03E-04	9.87E-05	3.67E-05	3.53E-05	0.00E+00	0.00E+00
371450.013760599.01	371450.01	3760599.01	1.37E-06	2.83E-05	3.31E-06	4.28E-06	1.43E-04	1.28E-04	1.28E-04	1.28E-04	1.27E-04	1.12E-04	1.07E-04	1.03E-04	3.82E-05	3.67E-05	0.00E+00	0.00E+00
371460.013760599.01	371460.01	3760599.01	1.44E-06	2.97E-05	3.48E-06	4.49E-06	1.50E-04	1.34E-04	1.35E-04	1.35E-04	1.33E-04	1.17E-04	1.12E-04	1.08E-04	4.01E-05	3.86E-05	0.00E+00	0.00E+00
371470.013760599.01	371470.01	3760599.01	1.53E-06	3.15E-05	3.68E-06	4.75E-06	1.59E-04	1.42E-04	1.43E-04	1.43E-04	1.41E-04	1.24E-04	1.19E-04	1.14E-04	4.25E-05	4.08E-05	0.00E+00	0.00E+00
371480.013760597.01	371480.01	3760597.01	1.59E-06	3.28E-05	3.84E-06	4.96E-06	1.66E-04	1.48E-04	1.49E-04	1.49E-04	1.47E-04	1.29E-04	1.24E-04	1.19E-04	4.43E-05	4.26E-05	0.00E+00	0.00E+00
371340.013760609.01	371340.01	3760609.01	1.56E-06	3.22E-05	3.77E-06	4.87E-06	1.63E-04	1.45E-04	1.46E-04	1.46E-04	1.44E-04	1.27E-04	1.22E-04	1.17E-04	4.35E-05	4.18E-05	0.00E+00	0.00E+00
371350.013760609.01	371350.01	3760609.01	1.48E-06	3.05E-05	3.57E-06	4.61E-06	1.54E-04	1.38E-04	1.38E-04	1.38E-04	1.37E-04	1.20E-04	1.15E-04	1.11E-04	4.12E-05	3.96E-05	0.00E+00	0.00E+00
371360.013760609.01	371360.01	3760609.01	1.42E-06	2.92E-05	3.42E-06	4.42E-06	1.48E-04	1.32E-04	1.32E-04	1.32E-04	1.31E-04	1.15E-04	1.11E-04	1.06E-04	3.95E-05	3.79E-05	0.00E+00	0.00E+00
371370.013760609.01	371370.01	3760609.01	1.38E-06	2.84E-05	3.32E-06	4.28E-06	1.43E-04	1.28E-04	1.28E-04	1.28E-04	1.27E-04	1.12E-04	1.07E-04	1.03E-04	3.83E-05	3.68E-05	0.00E+00	0.00E+00
371380.013760609.01	371380.01	3760609.01	1.35E-06	2.78E-05	3.25E-06	4.19E-06	1.40E-04	1.25E-04	1.26E-04	1.26E-04	1.24E-04	1.09E-04	1.05E-04	1.01E-04	3.75E-05	3.60E-05	0.00E+00	0.00E+00
371390.013760609.01	371390.01	3760609.01	1.33E-06	2.75E-05	3.21E-06	4.15E-06	1.39E-04	1.24E-04	1.24E-04	1.24E-04	1.23E-04	1.08E-04	1.04E-04	9.97E-05	3.71E-05	3.56E-05	0.00E+00	0.00E+00
371400.013760609.01	371400.01	3760609.01	1.33E-06	2.75E-05	3.21E-06	4.15E-06	1.39E-04	1.24E-04	1.24E-04	1.24E-04	1.23E-04	1.08E-04	1.04E-04	9.98E-05	3.71E-05	3.56E-05	0.00E+00	0.00E+00
371410.013760609.01	371410.01	3760609.01	1.35E-06	2.77E-05	3.24E-06	4.19E-06	1.40E-04	1.25E-04	1.26E-04	1.26E-04	1.24E-04	1.09E-04	1.05E-04	1.01E-04	3.75E-05	3.60E-05	0.00E+00	0.00E+00
371420.013760609.01	371420.01	3760609.01	1.37E-06	2.83E-05	3.31E-06	4.28E-06	1.43E-04	1.28E-04	1.28E-04	1.28E-04	1.27E-04	1.12E-04	1.07E-04	1.03E-04	3.82E-05	3.67E-05	0.00E+00	0.00E+00
371430.013760609.01	371430.01	3760609.01	1.41E-06	2.92E-05	3.41E-06	4.40E-06	1.47E-04	1.32E-04	1.32E-04	1.32E-04	1.30E-04	1.15E-04	1.10E-04	1.06E-04	3.94E-05	3.78E-05	0.00E+00	0.00E+00
371440.013760609.01	371440.01	3760609.01	1.47E-06	3.03E-05	3.55E-06	4.58E-06	1.53E-04	1.37E-04	1.37E-04	1.37E-04	1.36E-04	1.20E-04	1.15E-04	1.10E-04	4.09E-05	3.93E-05	0.00E+00	0.00E+00
371450.013760609.01	371450.01	3760609.01	1.55E-06	3.19E-05	3.73E-06	4.82E-06	1.61E-04	1.44E-04	1.45E-04	1.45E-04	1.43E-04	1.26E-04	1.21E-04	1.16E-04	4.31E-05	4.14E-05	0.00E+00	0.00E+00
371460.013760608.01	371460.01	3760608.01	1.62E-06	3.35E-05	3.91E-06	5.06E-06	1.69E-04	1.51E-04	1.52E-04	1.52E-04	1.50E-04	1.32E-04	1.27E-04	1.22E-04	4.52E-05	4.34E-05	0.00E+00	0.00E+00
371322.013760619.01	371322.01	3760619.01	1.83E-06	3.77E-05	4.41E-06	5.70E-06	1.91E-04	1.70E-04	1.71E-04	1.71E-04	1.69E-04	1.49E-04	1.43E-04	1.37E-04	5.09E-05	4.89E-05	0.00E+00	0.00E+00
371330.013760619.01	371330.01	3760619.01	1.73E-06	3.57E-05	4.17E-06	5.39E-06	1.80E-04	1.61E-04	1.62E-04	1.62E-04	1.60E-04	1.41E-04	1.35E-04	1.30E-04	4.82E-05	4.63E-05	0.00E+00	0.00E+00
371340.013760619.01	371340.01	3760619.01	1.63E-06	3.37E-05	3.93E-06	5.08E-06	1.70E-04	1.52E-04	1.52E-04	1.52E-04	1.51E-04	1.33E-04	1.27E-04	1.22E-04	4.54E-05	4.36E-05	0.00E+00	0.00E+00
371350.013760619.01	371350.01	3760619.01	1.56E-06	3.21E-05	3.75E-06	4.85E-06	1.62E-04	1.45E-04	1.45E-04	1.45E-04	1.44E-04	1.27E-04	1.21E-04	1.17E-04	4.33E-05	4.16E-05	0.00E+00	0.00E+00
371360.013760619.01	371360.01	3760619.01	1.50E-06	3.10E-05	3.62E-06	4.68E-06	1.57E-04	1.40E-04	1.40E-04	1.40E-04	1.39E-04	1.22E-04	1.17E-04	1.12E-04	4.18E-05	4.02E-05	0.00E+00	0.00E+00
371370.013760619.01	371370.01	3760619.01	1.47E-06	3.02E-05	3.53E-06	4.56E-06	1.53E-04	1.36E-04	1.37E-04	1.37E-04	1.35E-04	1.19E-04	1.14E-04	1.10E-04	4.08E-05	3.91E-05	0.00E+00	0.00E+00
371380.013760619.01	371380.01	3760619.01	1.44E-06	2.98E-05	3.48E-06	4.50E-06	1.50E-04	1.34E-04	1.35E-04	1.35E-04	1.33E-04	1.17E-04	1.12E-04	1.08E-04	4.02E-05	3.86E-05	0.00E+00	0.00E+00
371390.013760619.01	371390.01	3760619.01	1.44E-06	2.96E-05	3.46E-06	4.48E-06	1.50E-04	1.34E-04	1.34E-04	1.34E-04	1.33E-04	1.17E-04	1.12E-04	1.08E-04	4.00E-05	3.84E-05	0.00E+00	0.00E+00
371400.013760619.01	371400.01	3760619.01	1.45E-06	2.98E-05	3.49E-06	4.51E-06	1.51E-04	1.35E-04	1.35E-04	1.35E-04	1.33E-04	1.18E-04	1.13E-04	1.08E-04	4.03E-05	3.87E-05	0.00E+00	0.00E+00
371410.013760619.01	371410.01	3760619.01	1.47E-06	3.03E-05	3.55E-06	4.58E-06	1.53E-04	1.37E-04	1.37E-04	1.37E-04	1.36E-04	1.20E-04	1.15E-04	1.10E-04	4.10E-05	3.93E-05	0.00E+00	0.00E+00
371420.013760619.01	371420.01	3760619.01	1.51E-06	3.12E-05	3.65E-06	4.71E-06	1.58E-04	1.41E-04	1.41E-04	1.41E-04	1.40E-04	1.23E-04	1.18E-04	1.13E-04	4.21E-05	4.04E-05	0.00E+00	0.00E+00
371430.013760619.01	371430.01	3760619.01	1.57E-06	3.24E-05	3.79E-06	4.90E-06	1.64E-04	1.46E-04	1.47E-04	1.47E-04	1.45E-04	1.28E-04	1.23E-04	1.18E-04	4.38E-05	4.21E-05	0.00E+00	0.00E+00
371440.013760619.01	371440.01	3760619.01	1.65E-06	3.41E-05	3.98E-06	5.15E-06	1.72E-04	1.54E-04	1.54E-04	1.54E-04	1.53E-04	1.34E-04	1.29E-04	1.24E-04	4.60E-05	4.42E-05	0.00E+00	0.00E+00
371312.013760629.01	371312.01	3760629.01	2.03E-06	4.18E-05	4.89E-06	6.31E-06	2.11E-04	1.89E-04	1.89E-04	1.89E-04	1.87E-04	1.65E-04	1.58E-04	1.52E-04	5.64E-05	5.42E-05	0.00E+00	0.00E+00
371320.013760629.01	371320.01	3760629.01	1.91E-06	3.94E-05	4.61E-06	5.95E-06	1.99E-04	1.78E-04	1.78E-04	1.78E-04	1.76E-04	1.55E-04	1.49E-04	1.43E-04	5.32E-05	5.11E-05	0.00E+00	0.00E+00
371330.013760629.01	371330.01	3760629.01	1.79E-06	3.69E-05	4.32E-06	5.58E-06	1.87E-04	1.67E-04	1.67E-04	1.67E-04	1.65E-04	1.46E-04	1.40E-04	1.34E-04	4.99E-05	4.79E-05	0.00E+00	0.00E+00
371340.013760629.01	371340.01	3760629.01	1.70E-06	3.51E-05	4.10E-06	5.30E-06	1.77E-04	1.58E-04	1.59E-04	1.59E-04	1.57E-04	1.38E-04	1.33E-04	1.27E-04	4.74E-05	4.55E-05	0.00E+00	0.00E+00
371350.013760629.01	371350.01	3760629.01	1.64E-06	3.37E-05	3.94E-06	5.10E-06	1.71E-04	1.52E-04	1.53E-04	1.53E-04	1.51E-04	1.33E-04	1.28E-04	1.22E-04	4.55E-05	4.37E-05	0.00E+00	0.00E+00
371360.013760629.01	371360.01	3760629.01	1.59E-06	3.28E-05	3.83E-06	4.95E-06	1.66E-04	1.48E-04	1.48E-04	1.48E-04	1.47E-04	1.29E-04	1.24E-04	1.19E-04	4.42E-05	4.25E-05	0.00E+00	0.00E+00
371370.013760629.01	371370.01	3760629.01	1.56E-06	3.22E-05	3.76E-06	4.86E-06	1.63E-04	1.45E-04	1.46E-04	1.46E-04	1.44E-04	1.27E-04	1.22E-04	1.17E-04	4.34E-05	4.17E-05	0.00E+00	0.00E+00
371380.013760629.01	371380.01	3760629.01	1.55E-06	3.19E-05	3.73E-06	4.82E-06	1.61E-04	1.44E-04	1.45E-04	1.45E-04	1.43E-04	1.26E-04	1.21E-04	1.16E-04	4.31E-05	4.14E-05	0.00E+00	0.00E+00
371390.013760629.01	371390.01	3760629.01	1.55E-06	3.20E-05	3.74E-06	4.84E-06	1.62E-04	1.44E-04	1.45E-04	1.45E-04	1.43E-04	1.26E-04	1.21E-04	1.16E-04	4.32E-05	4.15E-05	0.00E+00	0.00E+00
371400.013760629.01	371400.01	3760629.01	1.58E-06	3.25E-05	3.80E-06	4.91E-06	1.64E-04	1.47E-04	1.47E-04	1.47E-04	1.45E-04	1.28E-04	1.23E-04	1.18E-04	4.38E-05	4.21E-05	0.00E+00	0.00E+00
371410.013760629.01	371410.01	3760629.01	1.62E-06	3.33E-05	3.89E-06	5.03E-06	1.68E-04	1.50E-04	1.51E-04	1.51E-04	1.49E-04	1.31E-04	1.26E-04	1.21E-04	4.50E-05	4.32E-05	0.00E+00	0.00E+00
371420.013760629.01	371420.01	3760629.01	1.68E-06	3.46E-05	4.04E-06	5.23E-06	1.75E-04	1.56E-04	1.57E-04	1.57E-04	1.55E-04	1.36E-04	1.31E-04	1.26E-04	4.67E-05	4.49E-05	0.00E+00	0.00E+00
371430.013760625.01	371430.01	3760625.01	1.69E-06	3.47E-05	4.06E-06	5.25E-06	1.76E-04	1.57E-04	1.57E-04	1.57E-04	1.55E-04	1.37E-04	1.31E-04	1.26E-04	4.69E-05	4.50E-05	0.00E+00	0.00E+00
371260.013760639.01	371260.01	3760639.01	3.78E-06	7.78E-05	9.10E-06	1.18E-05	3.93E-04	3.51E-04	3.52E-04	3.52E-04	3.48E-04	3.07E-04	2.94E-04	2.83E-04	1.05E-04	1.01E-04	0.00E+00	0.00E+00
371322.013760639.01	371322.01	3760639.01	1.94E-06	4.01E-05	4.68E-06	6.05E-06	2.03E-04	1.81E-04	1.81E-04	1.81E-04	1.79E-04	1.58E-04	1.51E-04	1.45E-04	5.41E-05	5.19E-05	0.00E+00	0.00E+00
371330.013760639.01	371330.01	3760639.01	1.86E-06	3.83E-05	4.48E-06	5.79E-06	1.94E-04	1.73E-04	1.73E-04	1.73E-04	1.71E-04	1.51E-04	1.45E-04	1.39E-04	5.17E-05	4.97E-05	0.00E+00	0.00E+00
371340.013760639.01	371340.01	3760639.01	1.78E-06	3.66E-05	4.28E-06	5.53E-06	1.85E-04	1.65E-04	1.66E-04	1.66E-04	1.64E-04	1.44E-04	1.38E-04	1.33E-04	4.94E-05	4.75E-05	0.00E+00	0.00E+00
371350.013760639.01	371350.01	3760639.01	1.72E-06	3.54E-05	4.14E-06	5.35E-06	1.79E-04	1.60E-04	1.60E-04	1.60E-04	1.58E-04	1.40E-04	1.34E-04	1.29E-04	4.78E-05	4.59E-05	0.00E+00	0.00E+00
371360.013760639.01	371360.01	3760639.01	1.68E-06	3.47E-05	4.05E-06	5.24E-06	1.75E-04	1.56E-04	1.57E-04	1.57E-04	1.55E-04	1.37E-04	1.31E-04	1.26E-04	4.68E-05	4.49E-05	0.00E+00	0.00E+00
371370.013760639.01	371370.01	3760639.01	1.66E-06	3.43E-05	4.01E-06	5.18E-06	1.73E-04	1.55E-04	1.55E-04	1.55E-04	1.53E-04	1.35E-04	1.30E-04	1.24E-04	4.63E-05	4.44E-05	0.00E+00	0.00E+00
371380.013760639.01	371380.01	3760639.01	1.66E-06	3.43E-05	4.01E-06	5.18E-06	1.73E-04	1.55E-04	1.55E-04	1.55E-04	1.53E-04	1.35E-04	1.30E-04	1.24E-04	4.63E-05	4.44E-05	0.00E+00	0.00E+00
371390.013760639.01	371390.01	3760639.01	1.68E-06	3.47E-05	4.05E-06	5.24E-06	1.75E-04	1.56E-04	1.57E-04	1.57E-04	1.55E-04	1.37E-04	1.31E-04	1.26E-04	4.68E-05	4.49E-05	0.00E+00	0.00E+00
371400.013760639.01	371400.01	3760639.01	1.72E-06	3.55E-05	4.15E-06	5.36E-06	1.79E-04	1.60E-04	1.61E-04	1.61E-04	1.59E-04	1.40E-04	1.34E-04	1.29E-04	4.79E-05	4.60E-05	0.00E+00	0.00E+00
371410.013760639.01	371410.01	3760639.01	1.79E-06	3.68E-05	4.30E-06	5.56E-06	1.86E-04	1.66E-04	1.67E-04	1.67E-04	1.65E-04	1.45E-04	1.39E-04	1.34E-04	4.97E-05	4.77E-05	0.00E+00	0.00E+00
371250.013760649.01	371250.01	3760649.01	4.43E-06	9.14E-05	1.07E-05	1.38E-05	4.62E-04	4.12E-04	4.14E-04	4.14E-04	4.09E-04	3.60E-04	3.45E-04	3.32E-04	1.23E-04	1.18E-04	0.00E+00	0.00E+00
371260.013760649.01	371260.01	3760649.01	3.69E-06	7.60E-05	8.89E-06	1.15E-05	3.84E-04	3.43E-04	3.44E-04	3.44E-04	3.40E-04	3.00E-04	2.87E-04	2.76E-04	1.03E-04	9.86E-05	0.00E+00	0.00E+00
371270.013760649.01	371270.01	3760649.01	3.17E-06	6.54E-05	7.64E-06	9.87E-06	3.30E-04	2.95E-04	2.96E-04	2.96E-04	2.92E-04	2.58E-04	2.47E-04	2.37E-04	8.82E-05	8.47E-05	0.00E+00	0.00E+00
371310.013760649.01	371310.01	3760649.01	2.15E-06	4.42E-05	5.17E-06	6.68E-06	2.24E-04	2.00E-04	2.00E-04	2.00E-04	1.98E-04	1.74E-04	1.67E-04	1.61E-04	5.97E-05	5.74E-05	0.00E+00	0.00E+00
371320.013760649.01	371320.01	3760649.01	2.02E-06	4.17E-05	4.87E-06	6.30E-06	2.11E-04	1.88E-04	1.89E-04	1.89E-04	1.86E-04	1.64E-04	1.58E-04	1.51E-04	5.63E-05	5.40E-05	0.00E+00	0.00E+00
371330.013760649.01	371330.01	3760649.01	1.93E-06	3.97E-05	4.64E-06	6.00E-06	2.01E-04	1.79E-04	1.80E-04	1.80E-04	1.78E-04	1.57E-04	1.50E-04	1.44E-04	5.36E-05	5.15E-05	0.00E+00	0.00E+00
371340.013760649.01	371340.01	3760649.01	1.86E-06	3.82E-05	4.47E-06	5.77E-06	1.93E-04	1.72E-04	1.73E-04	1.73E-04	1.71E-04	1.51E-04	1.44E-04	1.39E-04	5.16E-05	4.96E-05	0.00E+00	0.00E+00
371350.013760649.01	371350.01	3760649.01	1.81E-06	3.72E-05	4.35E-06	5.62E-06	1.88E-04	1.68E-04	1.69E-04	1.69E-04	1.66E-04	1.47E-04	1.41E-04	1.35E-04	5.02E-05	4.82E-05	0.00E+00	0.00E+00
371360.013760649.01	371360.01	3760649.01	1.78E-06	3.67E-05	4.29E-06	5.54E-06	1.85E-04	1.65E-04	1.66E-04	1.66E-04	1.64E-04	1.45E-04	1.39E-04	1.33E-04	4.95E-05	4.75E-05	0.00E+00	0.00E+00
371370.013760649.01	371370.01	3760649.01	1.78E-06	3.66E-05	4.28E-06	5.53E-06	1.85E-04	1.65E-04	1.66E-04	1.66E-04	1.64E-04	1.44E-04	1.38E-04	1.33E-04	4.94E-05	4.74E-05	0.00E+00	0.00E+00
371380.013760649.01	371380.01	3760649.01	1.79E-06	3.69E-05	4.31E-06	5.57E-06	1.86E-04	1.66E-04	1.67E-04	1.67E-04	1.65E-04	1.45E-04	1.39E-04	1.34E-04	4.98E-05	4.78E-05	0.00E+00	0.00E+00
371390.013760649.01	371390.01	3760649.01	1.83E-06	3.77E-05	4.40E-06	5.69E-06	1.90E-04	1.70E-04	1.71E-04	1.71E-04	1.69E-04	1.48E-04	1.42E-04	1.37E-04	5.09E-05	4.88E-05	0.00E+00	0.00E+00
371400.013760649.01	371400.01	3760649.01	1.89E-06	3.90E-05	4.56E-06	5.89E-06	1.97E-04	1.76E-04	1.77E-04	1.77E-04	1.74E-04	1.54E-04	1.47E-04	1.42E-04	5.26E-05	5.06E-05	0.00E+00	0.00E+00
371406.013760649.01	371406.01	3760649.01	1.95E-06	4.01E-05	4.69E-06	6.06E-06	2.03E-04	1.81E-04	1.82E-04	1.82E-04	1.80E-04	1.58E-04	1.52E-04	1.46E-04	5.42E-05	5.20E-05	0.00E+00	0.00E+00
371250.013760659.01	371250.01	3760659.01	4.30E-06	8.86E-05	1.04E-05	1.34E-05	4.48E-04	4.00E-04	4.01E-04	4.01E-04	3.97E-04	3.49E-04	3.35E-04	3.22E-04	1.20E-04	1.15E-04	0.00E+00	0.00E+00
371260.013760659.01	371260.01	3760659.01	3.61E-06	7.44E-05	8.70E-06	1.12E-05	3.76E-04	3.36E-04	3.37E-04	3.37E-04	3.33E-04	2.93E-04	2.81E-04	2.70E-04	1.00E-04	9.65E-05	0.00E+00	0.00E+00
371270.013760659.01	371270.01	3760659.01	3.13E-06	6.46E-05	7.55E-06	9.75E-06	3.26E-04	2.91E-04	2.92E-04	2.92E-04	2.89E-04	2.54E-04	2.44E-04	2.34E-04	8.72E-05	8.37E-05	0.00E+00	0.00E+00
371310.013760659.01	371310.01	3760659.01	2.19E-06	4.51E-05	5.27E-06	6.81E-06	2.28E-04	2.04E-04	2.04E-04	2.04E-04	2.02E-04	1.78E-04	1.70E-04	1.64E-04	6.09E-05	5.85E-05	0.00E+00	0.00E+00
371320.013760659.01	371320.01	3760659.01	2.08E-06	4.28E-05	5.00E-06	6.47E-06	2.16E-04	1.93E-04	1.94E-04	1.94E-04	1.92E-04	1.69E-04	1.62E-04	1.55E-04	5.78E-05	5.55E-05	0.00E+00	0.00E+00
371330.013760659.01	371330.01	3760659.01	1.99E-06	4.11E-05	4.80E-06	6.21E-06	2.08E-04	1.85E-04	1.86E-04	1.86E-04	1.84E-04	1.62E-04	1.55E-04	1.49E-04	5.55E-05	5.33E-05	0.00E+00	0.00E+00
371340.013760659.01	371340.01	3760659.01	1.94E-06	3.99E-05	4.66E-06	6.03E-06	2.02E-04	1.80E-04	1.81E-04	1.81E-04	1.78E-04	1.57E-04	1.51E-04	1.45E-04	5.38E-05	5.17E-05	0.00E+00	0.00E+00
371350.013760659.01	371350.01	3760659.01	1.90E-06	3.92E-05	4.58E-06	5.92E-06	1.98E-04	1.77E-04	1.77E-04	1.77E-04	1.75E-04	1.54E-04	1.48E-04	1.42E-04	5.29E-05	5.08E-05	0.00E+00	0.00E+00
371360.013760659.01	371360.01	3760659.01	1.89E-06	3.89E-05	4.55E-06	5.88E-06	1.97E-04	1.76E-04	1.76E-04	1.76E-04	1.74E-04	1.53E-04	1.47E-04	1.41E-04	5.25E-05	5.04E-05	0.00E+00	0.00E+00
371370.013760659.01	371370.01	3760659.01	1.90E-06	3.91E-05	4.57E-06	5.91E-06	1.98E-04	1.77E-04	1.77E-04	1.77E-04	1.75E-04	1.54E-04	1.48E-04	1.42E-04	5.28E-05	5.07E-05	0.00E+00	0.00E+00
371380.013760659.01	371380.01	3760659.01	1.93E-06	3.99E-05	4.66E-06	6.02E-06	2.01E-04	1.80E-04	1.81E-04	1.81E-04	1.78E-04	1.57E-04	1.51E-04	1.45E-04	5.38E-05	5.17E-05	0.00E+00	0.00E+00
371390.013760659.01	371390.01	3760659.01	2.00E-06	4.12E-05	4.81E-06	6.22E-06	2.08E-04	1.86E-04	1.86E-04	1.86E-04	1.84E-04	1.62E-04	1.56E-04	1.49E-04	5.56E-05	5.34E-05	0.00E+00	0.00E+00
371398.013760659.01	371398.01	3760659.01	2.08E-06	4.28E-05	5.00E-06	6.46E-06	2.16E-04	1.93E-04	1.94E-04	1.94E-04	1.91E-04	1.69E-04	1.62E-04	1.55E-04	5.77E-05	5.54E-05	0.00E+00	0.00E+00
371250.013760669.01	371250.01	3760669.01	4.18E-06	8

Finishing/Painting-2	Paving			Child Risk					Overlapping Phases - Maximum GLC			
2029	2029			3rd Trimester	0<2	2<16	Total	per million	2026	2027	2028	2029
0.00E+00	3.56E-06			0.00E+00	0.00E+00	1.34E-09	1.34E-09	1.34E-03	3.00E-04	3.58E-04	2.65E-04	1.39E-04
0.00E+00	3.75E-06			0.00E+00	0.00E+00	1.42E-09	1.42E-09	1.42E-03	3.16E-04	3.78E-04	2.79E-04	1.47E-04
0.00E+00	3.43E-06			0.00E+00	0.00E+00	1.30E-09	1.30E-09	1.30E-03	2.89E-04	3.45E-04	2.55E-04	1.34E-04
0.00E+00	3.34E-06			0.00E+00	0.00E+00	1.26E-09	1.26E-09	1.26E-03	2.82E-04	3.36E-04	2.49E-04	1.31E-04
0.00E+00	3.29E-06			0.00E+00	0.00E+00	1.24E-09	1.24E-09	1.24E-03	2.77E-04	3.31E-04	2.45E-04	1.29E-04
0.00E+00	3.27E-06			0.00E+00	0.00E+00	1.24E-09	1.24E-09	1.24E-03	2.76E-04	3.29E-04	2.43E-04	1.28E-04
0.00E+00	3.29E-06			0.00E+00	0.00E+00	1.24E-09	1.24E-09	1.24E-03	2.77E-04	3.31E-04	2.44E-04	1.29E-04
0.00E+00	3.33E-06			0.00E+00	0.00E+00	1.26E-09	1.26E-09	1.26E-03	2.81E-04	3.35E-04	2.48E-04	1.30E-04
0.00E+00	3.40E-06			0.00E+00	0.00E+00	1.29E-09	1.29E-09	1.29E-03	2.87E-04	3.43E-04	2.53E-04	1.33E-04
0.00E+00	3.51E-06			0.00E+00	0.00E+00	1.33E-09	1.33E-09	1.33E-03	2.96E-04	3.53E-04	2.61E-04	1.37E-04
0.00E+00	3.65E-06			0.00E+00	0.00E+00	1.38E-09	1.38E-09	1.38E-03	3.08E-04	3.68E-04	2.72E-04	1.43E-04
0.00E+00	3.84E-06			0.00E+00	0.00E+00	1.45E-09	1.45E-09	1.45E-03	3.24E-04	3.87E-04	2.86E-04	1.50E-04
0.00E+00	4.06E-06			0.00E+00	0.00E+00	1.54E-09	1.54E-09	1.54E-03	3.43E-04	4.09E-04	3.02E-04	1.59E-04
0.00E+00	4.24E-06			0.00E+00	0.00E+00	1.60E-09	1.60E-09	1.60E-03	3.57E-04	4.27E-04	3.15E-04	1.66E-04
0.00E+00	4.16E-06			0.00E+00	0.00E+00	1.57E-09	1.57E-09	1.57E-03	3.51E-04	4.19E-04	3.09E-04	1.63E-04
0.00E+00	3.94E-06			0.00E+00	0.00E+00	1.49E-09	1.49E-09	1.49E-03	3.32E-04	3.97E-04	2.93E-04	1.54E-04
0.00E+00	3.78E-06			0.00E+00	0.00E+00	1.43E-09	1.43E-09	1.43E-03	3.18E-04	3.80E-04	2.81E-04	1.48E-04
0.00E+00	3.66E-06			0.00E+00	0.00E+00	1.38E-09	1.38E-09	1.38E-03	3.09E-04	3.69E-04	2.72E-04	1.43E-04
0.00E+00	3.58E-06			0.00E+00	0.00E+00	1.35E-09	1.35E-09	1.35E-03	3.02E-04	3.61E-04	2.67E-04	1.40E-04
0.00E+00	3.55E-06			0.00E+00	0.00E+00	1.34E-09	1.34E-09	1.34E-03	2.99E-04	3.57E-04	2.64E-04	1.39E-04
0.00E+00	3.55E-06			0.00E+00	0.00E+00	1.34E-09	1.34E-09	1.34E-03	2.99E-04	3.57E-04	2.64E-04	1.39E-04
0.00E+00	3.58E-06			0.00E+00	0.00E+00	1.35E-09	1.35E-09	1.35E-03	3.02E-04	3.61E-04	2.66E-04	1.40E-04
0.00E+00	3.65E-06			0.00E+00	0.00E+00	1.38E-09	1.38E-09	1.38E-03	3.08E-04	3.68E-04	2.72E-04	1.43E-04
0.00E+00	3.76E-06			0.00E+00	0.00E+00	1.42E-09	1.42E-09	1.42E-03	3.17E-04	3.79E-04	2.80E-04	1.47E-04
0.00E+00	3.92E-06			0.00E+00	0.00E+00	1.48E-09	1.48E-09	1.48E-03	3.30E-04	3.94E-04	2.91E-04	1.53E-04
0.00E+00	4.12E-06			0.00E+00	0.00E+00	1.56E-09	1.56E-09	1.56E-03	3.47E-04	4.15E-04	3.06E-04	1.61E-04
0.00E+00	4.32E-06			0.00E+00	0.00E+00	1.63E-09	1.63E-09	1.63E-03	3.64E-04	4.35E-04	3.22E-04	1.69E-04
0.00E+00	4.87E-06			0.00E+00	0.00E+00	1.84E-09	1.84E-09	1.84E-03	4.11E-04	4.90E-04	3.62E-04	1.91E-04
0.00E+00	4.61E-06			0.00E+00	0.00E+00	1.74E-09	1.74E-09	1.74E-03	3.88E-04	4.64E-04	3.43E-04	1.80E-04
0.00E+00	4.34E-06			0.00E+00	0.00E+00	1.64E-09	1.64E-09	1.64E-03	3.66E-04	4.37E-04	3.23E-04	1.70E-04
0.00E+00	4.15E-06			0.00E+00	0.00E+00	1.57E-09	1.57E-09	1.57E-03	3.49E-04	4.17E-04	3.08E-04	1.62E-04
0.00E+00	4.00E-06			0.00E+00	0.00E+00	1.51E-09	1.51E-09	1.51E-03	3.37E-04	4.03E-04	2.98E-04	1.57E-04
0.00E+00	3.90E-06			0.00E+00	0.00E+00	1.47E-09	1.47E-09	1.47E-03	3.29E-04	3.92E-04	2.90E-04	1.53E-04
0.00E+00	3.84E-06			0.00E+00	0.00E+00	1.45E-09	1.45E-09	1.45E-03	3.24E-04	3.87E-04	2.86E-04	1.50E-04
0.00E+00	3.83E-06			0.00E+00	0.00E+00	1.45E-09	1.45E-09	1.45E-03	3.23E-04	3.85E-04	2.85E-04	1.50E-04
0.00E+00	3.85E-06			0.00E+00	0.00E+00	1.46E-09	1.46E-09	1.46E-03	3.25E-04	3.88E-04	2.86E-04	1.51E-04
0.00E+00	3.92E-06			0.00E+00	0.00E+00	1.48E-09	1.48E-09	1.48E-03	3.30E-04	3.94E-04	2.91E-04	1.53E-04
0.00E+00	4.03E-06			0.00E+00	0.00E+00	1.52E-09	1.52E-09	1.52E-03	3.40E-04	4.05E-04	3.00E-04	1.58E-04
0.00E+00	4.19E-06			0.00E+00	0.00E+00	1.58E-09	1.58E-09	1.58E-03	3.53E-04	4.22E-04	3.12E-04	1.64E-04
0.00E+00	4.40E-06			0.00E+00	0.00E+00	1.66E-09	1.66E-09	1.66E-03	3.71E-04	4.43E-04	3.27E-04	1.72E-04
0.00E+00	5.40E-06			0.00E+00	0.00E+00	2.04E-09	2.04E-09	2.04E-03	4.55E-04	5.43E-04	4.01E-04	2.11E-04
0.00E+00	5.09E-06			0.00E+00	0.00E+00	1.92E-09	1.92E-09	1.92E-03	4.29E-04	5.12E-04	3.79E-04	1.99E-04
0.00E+00	4.77E-06			0.00E+00	0.00E+00	1.80E-09	1.80E-09	1.80E-03	4.02E-04	4.80E-04	3.55E-04	1.87E-04
0.00E+00	4.53E-06			0.00E+00	0.00E+00	1.71E-09	1.71E-09	1.71E-03	3.82E-04	4.56E-04	3.37E-04	1.77E-04
0.00E+00	4.36E-06			0.00E+00	0.00E+00	1.65E-09	1.65E-09	1.65E-03	3.67E-04	4.39E-04	3.24E-04	1.71E-04
0.00E+00	4.23E-06			0.00E+00	0.00E+00	1.60E-09	1.60E-09	1.60E-03	3.57E-04	4.26E-04	3.15E-04	1.66E-04
0.00E+00	4.15E-06			0.00E+00	0.00E+00	1.57E-09	1.57E-09	1.57E-03	3.50E-04	4.18E-04	3.09E-04	1.63E-04
0.00E+00	4.12E-06			0.00E+00	0.00E+00	1.56E-09	1.56E-09	1.56E-03	3.47E-04	4.15E-04	3.07E-04	1.61E-04
0.00E+00	4.13E-06			0.00E+00	0.00E+00	1.56E-09	1.56E-09	1.56E-03	3.48E-04	4.16E-04	3.07E-04	1.62E-04
0.00E+00	4.19E-06			0.00E+00	0.00E+00	1.58E-09	1.58E-09	1.58E-03	3.53E-04	4.22E-04	3.12E-04	1.64E-04
0.00E+00	4.30E-06			0.00E+00	0.00E+00	1.63E-09	1.63E-09	1.63E-03	3.63E-04	4.33E-04	3.20E-04	1.68E-04
0.00E+00	4.47E-06			0.00E+00	0.00E+00	1.69E-09	1.69E-09	1.69E-03	3.77E-04	4.50E-04	3.32E-04	1.75E-04
0.00E+00	4.48E-06			0.00E+00	0.00E+00	1.69E-09	1.69E-09	1.69E-03	3.78E-04	4.51E-04	3.33E-04	1.76E-04
0.00E+00	1.00E-05			0.00E+00	0.00E+00	3.80E-09	3.80E-09	3.80E-03	8.47E-04	1.01E-03	7.47E-04	3.93E-04
0.00E+00	5.17E-06			0.00E+00	0.00E+00	1.96E-09	1.96E-09	1.96E-03	4.36E-04	5.21E-04	3.85E-04	2.03E-04
0.00E+00	4.94E-06			0.00E+00	0.00E+00	1.87E-09	1.87E-09	1.87E-03	4.17E-04	4.98E-04	3.68E-04	1.94E-04
0.00E+00	4.73E-06			0.00E+00	0.00E+00	1.79E-09	1.79E-09	1.79E-03	3.98E-04	4.76E-04	3.52E-04	1.85E-04
0.00E+00	4.57E-06			0.00E+00	0.00E+00	1.73E-09	1.73E-09	1.73E-03	3.85E-04	4.60E-04	3.40E-04	1.79E-04
0.00E+00	4.48E-06			0.00E+00	0.00E+00	1.69E-09	1.69E-09	1.69E-03	3.77E-04	4.51E-04	3.33E-04	1.75E-04
0.00E+00	4.43E-06			0.00E+00	0.00E+00	1.67E-09	1.67E-09	1.67E-03	3.73E-04	4.46E-04	3.29E-04	1.73E-04
0.00E+00	4.42E-06			0.00E+00	0.00E+00	1.67E-09	1.67E-09	1.67E-03	3.73E-04	4.45E-04	3.29E-04	1.73E-04
0.00E+00	4.48E-06			0.00E+00	0.00E+00	1.69E-09	1.69E-09	1.69E-03	3.77E-04	4.51E-04	3.33E-04	1.75E-04
0.00E+00	4.58E-06			0.00E+00	0.00E+00	1.73E-09	1.73E-09	1.73E-03	3.86E-04	4.61E-04	3.41E-04	1.79E-04
0.00E+00	4.75E-06			0.00E+00	0.00E+00	1.80E-09	1.80E-09	1.80E-03	4.01E-04	4.79E-04	3.54E-04	1.86E-04
0.00E+00	1.18E-05			0.00E+00	0.00E+00	4.46E-09	4.46E-09	4.46E-03	9.94E-04	1.19E-03	8.78E-04	4.62E-04
0.00E+00	9.82E-06			0.00E+00	0.00E+00	3.71E-09	3.71E-09	3.71E-03	8.28E-04	9.88E-04	7.30E-04	3.84E-04
0.00E+00	8.44E-06			0.00E+00	0.00E+00	3.19E-09	3.19E-09	3.19E-03	7.11E-04	8.50E-04	6.28E-04	3.30E-04
0.00E+00	5.71E-06			0.00E+00	0.00E+00	2.16E-09	2.16E-09	2.16E-03	4.82E-04	5.75E-04	4.25E-04	2.24E-04
0.00E+00	5.38E-06			0.00E+00	0.00E+00	2.03E-09	2.03E-09	2.03E-03	4.54E-04	5.42E-04	4.00E-04	2.11E-04
0.00E+00	5.13E-06			0.00E+00	0.00E+00	1.94E-09	1.94E-09	1.94E-03	4.32E-04	5.16E-04	3.81E-04	2.01E-04
0.00E+00	4.93E-06			0.00E+00	0.00E+00	1.87E-09	1.87E-09	1.87E-03	4.16E-04	4.97E-04	3.67E-04	1.93E-04
0.00E+00	4.80E-06			0.00E+00	0.00E+00	1.82E-09	1.82E-09	1.82E-03	4.05E-04	4.84E-04	3.57E-04	1.88E-04
0.00E+00	4.73E-06			0.00E+00	0.00E+00	1.79E-09	1.79E-09	1.79E-03	3.99E-04	4.77E-04	3.52E-04	1.85E-04
0.00E+00	4.72E-06			0.00E+00	0.00E+00	1.79E-09	1.79E-09	1.79E-03	3.98E-04	4.75E-04	3.51E-04	1.85E-04
0.00E+00	4.76E-06			0.00E+00	0.00E+00	1.80E-09	1.80E-09	1.80E-03	4.02E-04	4.80E-04	3.54E-04	1.87E-04
0.00E+00	4.86E-06			0.00E+00	0.00E+00	1.84E-09	1.84E-09	1.84E-03	4.10E-04	4.90E-04	3.62E-04	1.90E-04
0.00E+00	5.03E-06			0.00E+00	0.00E+00	1.90E-09	1.90E-09	1.90E-03	4.24E-04	5.07E-04	3.75E-04	1.97E-04
0.00E+00	5.18E-06			0.00E+00	0.00E+00	1.96E-09	1.96E-09	1.96E-03	4.37E-04	5.22E-04	3.85E-04	2.03E-04
0.00E+00	1.14E-05			0.00E+00	0.00E+00	4.33E-09	4.33E-09	4.33E-03	9.64E-04	1.15E-03	8.51E-04	4.48E-04
0.00E+00	9.61E-06			0.00E+00	0.00E+00	3.63E-09	3.63E-09	3.63E-03	8.10E-04	9.68E-04	7.15E-04	3.76E-04
0.00E+00	8.34E-06			0.00E+00	0.00E+00	3.15E-09	3.15E-09	3.15E-03	7.03E-04	8.39E-04	6.20E-04	3.26E-04
0.00E+00	5.82E-06			0.00E+00	0.00E+00	2.20E-09	2.20E-09	2.20E-03	4.91E-04	5.86E-04	4.33E-04	2.28E-04
0.00E+00	5.53E-06			0.00E+00	0.00E+00	2.09E-09	2.09E-09	2.09E-03	4.66E-04	5.56E-04	4.11E-04	2.16E-04
0.00E+00	5.30E-06			0.00E+00	0.00E+00	2.01E-09	2.01E-09	2.01E-03	4.47E-04	5.34E-04	3.95E-04	2.08E-04
0.00E+00	5.15E-06			0.00E+00	0.00E+00	1.95E-09	1.95E-09	1.95E-03	4.34E-04	5.18E-04	3.83E-04	2.02E-04
0.00E+00	5.06E-06			0.00E+00	0.00E+00	1.91E-09	1.91E-09	1.91E-03	4.26E-04	5.09E-04	3.76E-04	1.98E-04
0.00E+00	5.02E-06			0.00E+00	0.00E+00	1.90E-09	1.90E-09	1.90E-03	4.23E-04	5.06E-04	3.74E-04	1.97E-04
0.00E+00	5.05E-06			0.00E+00	0.00E+00	1.91E-09	1.91E-09	1.91E-03	4.26E-04	5.08E-04	3.76E-04	1.98E-04
0.00E+00	5.15E-06			0.00E+00	0.00E+00	1.95E-09	1.95E-09	1.95E-03	4.34E-04	5.18E-04	3.83E-04	2.02E-04
0.00E+00	5.32E-06			0.00E+00	0.00E+00	2.01E-09	2.01E-09	2.01E-03	4.48E-04	5.35E-04	3.95E-04	2.08E-04
0.00E+00	5.52E-06			0.00E+00	0.00E+00	2.09E-09	2.09E-09	2.09E-03	4.65E-04	5.56E-04	4.11E-04	2.16E-04
0.00E+00	1.11E-05			0.00E+00	0.00E+00	4.21E-09	4.21E-09	4.21E-03	9.38E-04	1.12E-03	8.28E-04	4.36E-04
0.00E+00	9.43E-06			0.00E+00	0.00E+00	3.57E-09	3.57E-09	3.57E-03	7.95E-04	9.50E-04	7.02E-04	3.69E-04
0.00E+00	8.25E-06			0.00E+00	0.00E+00	3.12E-09	3.12E-09	3.12E-03	6.95E-04	8.30E-04	6.14E-04	3.23E-04
0.00E+00	5.95E-06			0.00E+00	0.00E+00	2.25E-09	2.25E-09	2.25E-03	5.01E-04	5.99E-04	4.42E-04	2.33E-04
0.00E+00	5.69E-06			0.00E+00	0.00E+00	2.15E-09	2.15E-09	2.15E-03	4.79E-04	5.72E-04	4.23E-04	2.23E-04
0.00E+00	5.50E-06			0.00E+00	0.00E+00	2.08E-09	2.08E-09	2.08E-03	4.63E-04	5.54E-04	4.09E-04	2.15E-04
0.00E+00	5.38E-06			0.00E+00	0.00E+00	2.03E-09	2.03E-09	2.03E-03	4.54E-04	5.42E-04	4.00E-04	2.11E-04
0.00E+00	5.33E-06			0.00E+00	0.00E+00	2.01E-09	2.01E-09	2.01E-03	4.49E-04	5.36E-04	3.96E-04	2.09E-04
0.00E+00	5.34E-06			0.00E+00	0.00E+00	2.02E-09	2.02E-09	2.02E-03	4.50E-04	5.38E-04	3.97E-04	2.09E-04
0.00E+00	5.43E-06			0.00E+00	0.00E+00	2.05E-09	2.05E-09	2.05E-03	4.58E-04	5.46E-04	4.04E-04	2.13E-04
0.00E+00	5.59E-06			0.00E+00	0.00E+00	2.11E-09	2.11E-09	2.11E-03	4.71E-04	5.63E-04	4.16E-04	2.19E-04
0.00E+00	5.83E-06			0.00E+00	0.00E+00	2.20E-09	2.20E-09	2.20E-03	4.92E-04	5.87E-04	4.34E-04	2.28E-04
0.00E+00	1.09E-05			0.00E+00	0.00E+00	4.10E-09	4.10E-09	4.10E-03	9.15E-04	1.09E-03	8.08E-04	4.25E-04
0.00E+00	9.30E-06			0.00E+00	0.00E+00	3.52E-09	3.52E-09	3.52E-03	7.84E-04	9.37E-04	6.92E-04	3.64E-04
0.00E+00	8.38E-06			0.00E+00	0.00E+00	3.17E-09	3.17E-09	3.17E-03	7.06E-04	8.44E-04	6.23E-04	3.28E-04
0.00E+00	6.08E-06			0.00E+00	0.00E+00	2.30E-09	2.30E-09	2.30E-03	5.13E-04	6.12E-04	4.52E-04	2.38E-04
0.00E+00	5.86E-06			0.00E+00	0.00E+00	2.22E-09	2.22E-09	2.22E-03	4.94E-04	5.90E-04	4.36E-04	2.30E-04
0.00E+00	5.71E-06			0.00E+00	0.00E+00	2.16E-09	2.16E-09	2.16E-03	4.82E-04	5.75E-04	4.25E-04	2.24E-04
0.00E+00	5.64E-06			0.00E+00	0.00E+00	2.13E-09	2.13E-09	2.13E-03	4.75E-04	5.67E-04	4.19E-04	2.21E-04
0.00E+00	5.63E-06			0.00E+00	0.00E+00	2.13E-09	2.13E-09	2.13E-03	4.75E-04	5.67E-04	4.19E-04	2.21E-04
0.00E+00	5.70E-06			0.00E+00	0.00E+00	2.16E-09	2.16E-09	2.16E-03	4.81E-04	5.74E-04	4.24E-04	2.23E-04
0.00E+00	5.86E-06			0.00E+00	0.00E+00	2.22E-09	2.22E-09	2.22E-03	4.94E-04	5.90E-04	4.36E-04	2.30E-04
0.00E+00	6.13E-06			0.00E+00	0.00E+00	2.32E-09	2.32E-09	2.32E-03	5.17E-04	6.18E-04	4.56E-04	2.40E-04
0.00E+00	1.27E-05			0.00E+00	0.00E+00	4.82E-09	4.82E-09	4.82E-03	1.07E-03	1.28E-03	9.48E-04	4.99E-04
0.00E+00	1.06E-05			0.00E+00	0.00E+00	4.02E-09	4.02E-09	4.02E-03	8.97E-04	1.07E-03	7.92E-04	4.17E-04
0.00E+00	9.18E-06			0.00E+00	0.00E+00	3.47E-09	3.47E-09	3.47E-03	7.74E-04	9.25E-04	6.83E-04	3.60E-04
0.00E+00	8.42E-06			0.00E+00	0.00E+00	3.18E-09	3.18E-09	3.18E-03	7.10E-04	8.48E-04	6.26E-04	3.30E-04
0.00E+00	6.47E-06			0.00E+00	0.00E+00	2.45E-09	2.45E-09	2.45E-03	5.46E-04	6.52E-04	4.82E-04	2.53E-04
0.00E+00	6.25E-06			0.00E+00	0.00E+00	2.36E-09	2.36E-09	2.36E-03	5.26E-04	6.29E-04	4.65E-04	2.45E-04
0.00E+00	6.06E-06			0.00E+00	0.00E+00	2.29E-09	2.29E-09	2.29E-03	5.11E-04	6.10E-04	4.51E-04	2.37E-04
0.00E+00	5.96E-06			0.00E+00	0.00E+00	2.25E-09	2.25E-09	2.25E-03	5.02E-04	6.00E-04	4.43E-04	2.33E-04
0.00E+00	5.93E-06			0.00E+00	0.00E+00	2.24E-09	2.24E-09	2.24E-03	5.00E-04	5.97E-04	4.41E-04	2.32E-04
0.00E+00	5.98E-06			0.00E+00	0.00E+00	2.26E-09	2.26E-09	2.26E-03	5.04E-04	6.02E-04	4.45E-04	2.34E-04
0.00E+00	6.13E-06			0.00E+00	0.00E+00	2.32E-09	2.32E-09	2.32E-03	5.17E-04	6.17E-04	4.56E-04	2.40E-04
0.00E+00	6.39E-06			0.00E+00	0.00E+00	2.42E-09	2.42E-09	2.42E-03	5.39E-04	6.43E-04	4.75E-04	2.50E-04
0.00E+00	1.24E-05			0.00E+00	0.00E+00	4.69E-09	4.69E-09	4.69E-03	1.05E-03	1.25E-03	9.23E-04	4.86E-04
0.00E+00	1.04E-05			0.00E+00	0.00E+00	3.95E-09	3.95E-09	3.95E-03	8.81E-04	1.05E-03	7.77E-04	4.09E-04
0.00E+00	9.08E-06			0.00E+00	0.00E+00	3.43E-09	3.43E-09	3.43E-03	7.66E-04	9.14E-04	6.76E-04	3.56E-04
0.00E+00	6.64E-06			0.00E+00	0.00E+00	2.51E-09	2.51E-09	2.51E-03	5.60E-04	6.69E-04	4.94E-04	2.60E-04

Unique Identifier	X (UTM)	Y (UTM)	Demolition 2026	Demolition - Hauling 2026	Site Preparation 2026	Grading/Excavation 2026	Grading/Excavation - Hauling 2026	Concrete - Garage - Trucks 2026	Concrete - Garage - Trucks 2027	Concrete - Podium 1 - Trucks 2027	Concrete - Podium 2 - Trucks 2028	Building Construction-1 2027	Building Construction-1 2028	Building Construction-1 2029	Building Construction-2 2028	Building Construction-2 2029	Finishing/Painting-1 2028	Finishing/Painting-1 2029
371310.013760699.01	371310.01	3760699.01	2.42E-06	4.98E-05	5.82E-06	7.52E-06	2.52E-04	2.25E-04	2.26E-04	2.26E-04	2.23E-04	1.96E-04	1.88E-04	1.81E-04	6.72E-05	6.46E-05	0.00E+00	0.00E+00
371320.013760699.01	371320.01	3760699.01	2.36E-06	4.87E-05	5.69E-06	7.35E-06	2.46E-04	2.20E-04	2.20E-04	2.20E-04	2.18E-04	1.92E-04	1.84E-04	1.77E-04	6.57E-05	6.31E-05	0.00E+00	0.00E+00
371330.013760699.01	371330.01	3760699.01	2.34E-06	4.82E-05	5.63E-06	7.28E-06	2.43E-04	2.17E-04	2.18E-04	2.18E-04	2.16E-04	1.90E-04	1.82E-04	1.75E-04	6.50E-05	6.25E-05	0.00E+00	0.00E+00
371340.013760699.01	371340.01	3760699.01	2.35E-06	4.84E-05	5.66E-06	7.31E-06	2.45E-04	2.18E-04	2.19E-04	2.19E-04	2.17E-04	1.91E-04	1.83E-04	1.76E-04	6.53E-05	6.27E-05	0.00E+00	0.00E+00
371350.013760699.01	371350.01	3760699.01	2.40E-06	4.94E-05	5.78E-06	7.47E-06	2.50E-04	2.23E-04	2.24E-04	2.24E-04	2.21E-04	1.95E-04	1.87E-04	1.79E-04	6.67E-05	6.41E-05	0.00E+00	0.00E+00
371360.013760699.01	371360.01	3760699.01	2.49E-06	5.14E-05	6.01E-06	7.76E-06	2.60E-04	2.32E-04	2.33E-04	2.33E-04	2.30E-04	2.03E-04	1.94E-04	1.87E-04	6.94E-05	6.66E-05	0.00E+00	0.00E+00
371370.013760699.01	371370.01	3760699.01	2.64E-06	5.43E-05	6.35E-06	8.21E-06	2.75E-04	2.45E-04	2.46E-04	2.46E-04	2.43E-04	2.14E-04	2.05E-04	1.97E-04	7.33E-05	7.04E-05	0.00E+00	0.00E+00
371240.013760709.01	371240.01	3760709.01	4.55E-06	9.38E-05	1.10E-05	1.42E-05	4.74E-04	4.23E-04	4.25E-04	4.25E-04	4.20E-04	3.70E-04	3.54E-04	3.40E-04	1.27E-04	1.22E-04	0.00E+00	0.00E+00
371250.013760709.01	371250.01	3760709.01	3.87E-06	7.96E-05	9.31E-06	1.20E-05	4.03E-04	3.59E-04	3.61E-04	3.61E-04	3.56E-04	3.14E-04	3.01E-04	2.89E-04	1.08E-04	1.03E-04	0.00E+00	0.00E+00
371260.013760709.01	371260.01	3760709.01	3.39E-06	6.98E-05	8.16E-06	1.06E-05	3.53E-04	3.15E-04	3.16E-04	3.16E-04	3.13E-04	2.75E-04	2.64E-04	2.54E-04	9.43E-05	9.06E-05	0.00E+00	0.00E+00
371310.013760709.01	371310.01	3760709.01	2.49E-06	5.14E-05	6.01E-06	7.76E-06	2.60E-04	2.32E-04	2.33E-04	2.33E-04	2.30E-04	2.03E-04	1.94E-04	1.87E-04	6.94E-05	6.66E-05	0.00E+00	0.00E+00
371320.013760709.01	371320.01	3760709.01	2.45E-06	5.05E-05	5.90E-06	7.63E-06	2.55E-04	2.28E-04	2.29E-04	2.29E-04	2.26E-04	1.99E-04	1.91E-04	1.83E-04	6.82E-05	6.55E-05	0.00E+00	0.00E+00
371330.013760709.01	371330.01	3760709.01	2.45E-06	5.04E-05	5.90E-06	7.62E-06	2.55E-04	2.28E-04	2.28E-04	2.28E-04	2.26E-04	1.99E-04	1.91E-04	1.83E-04	6.81E-05	6.54E-05	0.00E+00	0.00E+00
371340.013760709.01	371340.01	3760709.01	2.49E-06	5.13E-05	5.99E-06	7.75E-06	2.59E-04	2.31E-04	2.32E-04	2.32E-04	2.29E-04	2.02E-04	1.94E-04	1.86E-04	6.92E-05	6.65E-05	0.00E+00	0.00E+00
371350.013760709.01	371350.01	3760709.01	2.58E-06	5.31E-05	6.21E-06	8.02E-06	2.68E-04	2.40E-04	2.40E-04	2.40E-04	2.38E-04	2.09E-04	2.01E-04	1.93E-04	7.17E-05	6.88E-05	0.00E+00	0.00E+00
371355.013760709.01	371355.01	3760709.01	2.64E-06	5.44E-05	6.36E-06	8.22E-06	2.75E-04	2.45E-04	2.46E-04	2.46E-04	2.43E-04	2.14E-04	2.06E-04	1.97E-04	7.34E-05	7.05E-05	0.00E+00	0.00E+00
371240.013760719.01	371240.01	3760719.01	4.45E-06	9.16E-05	1.07E-05	1.38E-05	4.63E-04	4.13E-04	4.15E-04	4.15E-04	4.10E-04	3.61E-04	3.46E-04	3.33E-04	1.24E-04	1.19E-04	0.00E+00	0.00E+00
371250.013760719.01	371250.01	3760719.01	3.82E-06	7.88E-05	9.21E-06	1.19E-05	3.98E-04	3.56E-04	3.57E-04	3.57E-04	3.53E-04	3.11E-04	2.98E-04	2.86E-04	1.06E-04	1.02E-04	0.00E+00	0.00E+00
371260.013760719.01	371260.01	3760719.01	3.38E-06	6.97E-05	8.15E-06	1.05E-05	3.52E-04	3.14E-04	3.16E-04	3.16E-04	3.12E-04	2.75E-04	2.63E-04	2.53E-04	9.41E-05	9.03E-05	0.00E+00	0.00E+00
371300.013760719.01	371300.01	3760719.01	2.65E-06	5.46E-05	6.38E-06	8.25E-06	2.76E-04	2.46E-04	2.47E-04	2.47E-04	2.44E-04	2.15E-04	2.06E-04	1.98E-04	7.37E-05	7.08E-05	0.00E+00	0.00E+00
371310.013760719.01	371310.01	3760719.01	2.59E-06	5.34E-05	6.25E-06	8.07E-06	2.70E-04	2.41E-04	2.42E-04	2.42E-04	2.39E-04	2.11E-04	2.02E-04	1.94E-04	7.21E-05	6.93E-05	0.00E+00	0.00E+00
371320.013760719.01	371320.01	3760719.01	2.56E-06	5.27E-05	6.16E-06	7.96E-06	2.66E-04	2.38E-04	2.39E-04	2.39E-04	2.36E-04	2.08E-04	1.99E-04	1.91E-04	7.12E-05	6.83E-05	0.00E+00	0.00E+00
371330.013760719.01	371330.01	3760719.01	2.58E-06	5.31E-05	6.21E-06	8.03E-06	2.69E-04	2.40E-04	2.41E-04	2.41E-04	2.38E-04	2.09E-04	2.01E-04	1.93E-04	7.17E-05	6.89E-05	0.00E+00	0.00E+00
371340.013760719.01	371340.01	3760719.01	2.65E-06	5.47E-05	6.39E-06	8.26E-06	2.76E-04	2.47E-04	2.48E-04	2.48E-04	2.45E-04	2.16E-04	2.07E-04	1.98E-04	7.38E-05	7.09E-05	0.00E+00	0.00E+00
371347.013760719.01	371347.01	3760719.01	2.73E-06	5.63E-05	6.58E-06	8.50E-06	2.84E-04	2.54E-04	2.55E-04	2.55E-04	2.52E-04	2.22E-04	2.13E-04	2.04E-04	7.60E-05	7.30E-05	0.00E+00	0.00E+00
371240.013760729.01	371240.01	3760729.01	4.35E-06	8.97E-05	1.05E-05	1.35E-05	4.53E-04	4.05E-04	4.06E-04	4.06E-04	4.01E-04	3.53E-04	3.39E-04	3.26E-04	1.21E-04	1.16E-04	0.00E+00	0.00E+00
371250.013760729.01	371250.01	3760729.01	3.79E-06	7.80E-05	9.12E-06	1.18E-05	3.94E-04	3.52E-04	3.53E-04	3.53E-04	3.49E-04	3.07E-04	2.95E-04	2.83E-04	1.05E-04	1.01E-04	0.00E+00	0.00E+00
371258.013760729.01	371258.01	3760729.01	3.46E-06	7.13E-05	8.34E-06	1.08E-05	3.61E-04	3.22E-04	3.23E-04	3.23E-04	3.19E-04	2.81E-04	2.70E-04	2.59E-04	9.63E-05	9.25E-05	0.00E+00	0.00E+00
371300.013760729.01	371300.01	3760729.01	2.75E-06	5.67E-05	6.63E-06	8.57E-06	2.87E-04	2.56E-04	2.57E-04	2.57E-04	2.54E-04	2.24E-04	2.14E-04	2.06E-04	7.66E-05	7.35E-05	0.00E+00	0.00E+00
371310.013760729.01	371310.01	3760729.01	2.73E-06	5.62E-05	6.57E-06	8.49E-06	2.84E-04	2.54E-04	2.54E-04	2.54E-04	2.51E-04	2.21E-04	2.12E-04	2.04E-04	7.59E-05	7.29E-05	0.00E+00	0.00E+00
371320.013760729.01	371320.01	3760729.01	2.71E-06	5.59E-05	6.54E-06	8.45E-06	2.83E-04	2.52E-04	2.53E-04	2.53E-04	2.50E-04	2.20E-04	2.11E-04	2.03E-04	7.55E-05	7.25E-05	0.00E+00	0.00E+00
371330.013760729.01	371330.01	3760729.01	2.74E-06	5.65E-05	6.61E-06	8.54E-06	2.86E-04	2.55E-04	2.56E-04	2.56E-04	2.53E-04	2.23E-04	2.14E-04	2.05E-04	7.63E-05	7.33E-05	0.00E+00	0.00E+00
371340.013760727.01	371340.01	3760727.01	2.79E-06	5.75E-05	6.72E-06	8.69E-06	2.91E-04	2.59E-04	2.60E-04	2.60E-04	2.57E-04	2.27E-04	2.17E-04	2.09E-04	7.76E-05	7.46E-05	0.00E+00	0.00E+00
371230.013760739.01	371230.01	3760739.01	5.02E-06	1.03E-04	1.21E-05	1.56E-05	5.23E-04	4.67E-04	4.68E-04	4.68E-04	4.63E-04	4.08E-04	3.91E-04	3.75E-04	1.40E-04	1.34E-04	0.00E+00	0.00E+00
371240.013760739.01	371240.01	3760739.01	4.27E-06	8.80E-05	1.03E-05	1.33E-05	4.45E-04	3.97E-04	3.99E-04	3.99E-04	3.94E-04	3.47E-04	3.33E-04	3.20E-04	1.19E-04	1.14E-04	0.00E+00	0.00E+00
371250.013760739.01	371250.01	3760739.01	3.76E-06	7.74E-05	9.05E-06	1.17E-05	3.91E-04	3.49E-04	3.51E-04	3.51E-04	3.46E-04	3.05E-04	2.93E-04	2.81E-04	1.05E-04	1.00E-04	0.00E+00	0.00E+00
371257.013760739.01	371257.01	3760739.01	3.50E-06	7.20E-05	8.42E-06	1.09E-05	3.64E-04	3.25E-04	3.26E-04	3.26E-04	3.22E-04	2.84E-04	2.72E-04	2.61E-04	9.72E-05	9.34E-05	0.00E+00	0.00E+00
371294.013760739.01	371294.01	3760739.01	2.88E-06	5.94E-05	6.95E-06	8.98E-06	3.00E-04	2.68E-04	2.69E-04	2.69E-04	2.66E-04	2.34E-04	2.25E-04	2.16E-04	8.02E-05	7.70E-05	0.00E+00	0.00E+00
371300.013760739.01	371300.01	3760739.01	2.87E-06	5.90E-05	6.90E-06	8.92E-06	2.98E-04	2.66E-04	2.67E-04	2.67E-04	2.64E-04	2.33E-04	2.23E-04	2.14E-04	7.97E-05	7.65E-05	0.00E+00	0.00E+00
371310.013760739.01	371310.01	3760739.01	2.87E-06	5.92E-05	6.92E-06	8.94E-06	2.99E-04	2.67E-04	2.68E-04	2.68E-04	2.65E-04	2.33E-04	2.24E-04	2.15E-04	7.99E-05	7.67E-05	0.00E+00	0.00E+00
371320.013760739.01	371320.01	3760739.01	2.91E-06	6.00E-05	7.01E-06	9.06E-06	3.03E-04	2.71E-04	2.72E-04	2.72E-04	2.68E-04	2.36E-04	2.27E-04	2.18E-04	8.10E-05	7.78E-05	0.00E+00	0.00E+00
371330.013760739.01	371330.01	3760739.01	2.94E-06	6.06E-05	7.08E-06	9.15E-06	3.06E-04	2.73E-04	2.74E-04	2.74E-04	2.71E-04	2.39E-04	2.29E-04	2.20E-04	8.18E-05	7.85E-05	0.00E+00	0.00E+00
371255.013760744.01	371255.01	3760744.01	3.56E-06	7.34E-05	8.58E-06	1.11E-05	3.71E-04	3.31E-04	3.33E-04	3.33E-04	3.29E-04	2.89E-04	2.78E-04	2.67E-04	9.91E-05	9.52E-05	0.00E+00	0.00E+00
371300.013760749.01	371300.01	3760749.01	3.00E-06	6.19E-05	7.23E-06	9.35E-06	3.13E-04	2.79E-04	2.80E-04	2.80E-04	2.77E-04	2.44E-04	2.34E-04	2.25E-04	8.35E-05	8.02E-05	0.00E+00	0.00E+00
371310.013760749.01	371310.01	3760749.01	3.05E-06	6.28E-05	7.34E-06	9.49E-06	3.17E-04	2.83E-04	2.84E-04	2.84E-04	2.81E-04	2.47E-04	2.37E-04	2.28E-04	8.48E-05	8.14E-05	0.00E+00	0.00E+00
371320.013760749.01	371320.01	3760749.01	3.12E-06	6.42E-05	7.50E-06	9.70E-06	3.24E-04	2.90E-04	2.91E-04	2.91E-04	2.87E-04	2.53E-04	2.43E-04	2.33E-04	8.67E-05	8.32E-05	0.00E+00	0.00E+00
371222.013760767.01	371222.01	3760767.01	5.44E-06	1.12E-04	1.31E-05	1.69E-05	5.67E-04	5.06E-04	5.08E-04	5.08E-04	5.02E-04	4.42E-04	4.24E-04	4.07E-04	1.51E-04	1.45E-04	0.00E+00	0.00E+00
371232.013760767.01	371232.01	3760767.01	4.60E-06	9.47E-05	1.11E-05	1.43E-05	4.79E-04	4.27E-04	4.29E-04	4.29E-04	4.24E-04	3.73E-04	3.58E-04	3.44E-04	1.28E-04	1.23E-04	0.00E+00	0.00E+00
371242.013760767.01	371242.01	3760767.01	4.05E-06	8.34E-05	9.75E-06	1.26E-05	4.22E-04	3.76E-04	3.78E-04	3.78E-04	3.73E-04	3.29E-04	3.15E-04	3.03E-04	1.13E-04	1.08E-04	0.00E+00	0.00E+00
371222.013760777.01	371222.01	3760777.01	5.29E-06	1.09E-04	1.27E-05	1.65E-05	5.50E-04	4.91E-04	4.93E-04	4.93E-04	4.87E-04	4.29E-04	4.12E-04	3.95E-04	1.47E-04	1.41E-04	0.00E+00	0.00E+00
371232.013760777.01	371232.01	3760777.01	4.51E-06	9.29E-05	1.09E-05	1.40E-05	4.70E-04	4.19E-04	4.21E-04	4.21E-04	4.16E-04	3.66E-04	3.51E-04	3.37E-04	1.25E-04	1.20E-04	0.00E+00	0.00E+00
371222.013760787.01	371222.01	3760787.01	5.14E-06	1.06E-04	1.24E-05	1.60E-05	5.36E-04	4.78E-04	4.80E-04	4.80E-04	4.74E-04	4.18E-04	4.01E-04	3.85E-04	1.43E-04	1.37E-04	0.00E+00	0.00E+00
371232.013760787.01	371232.01	3760787.01	4.42E-06	9.10E-05	1.06E-05	1.37E-05	4.60E-04	4.11E-04	4.12E-04	4.12E-04	4.07E-04	3.59E-04	3.44E-04	3.30E-04	1.23E-04	1.18E-04	0.00E+00	0.00E+00
371222.013760797.01	371222.01	3760797.01	5.01E-06	1.03E-04	1.21E-05	1.56E-05	5.22E-04	4.66E-04	4.67E-04	4.67E-04	4.62E-04	4.07E-04	3.90E-04	3.75E-04	1.39E-04	1.34E-04	0.00E+00	0.00E+00
371232.013760797.01	371232.01	3760797.01	4.31E-06	8.88E-05	1.04E-05	1.34E-05	4.49E-04	4.01E-04	4.02E-04	4.02E-04	3.97E-04	3.50E-04	3.36E-04	3.22E-04	1.20E-04	1.15E-04	0.00E+00	0.00E+00
371242.013760797.01	371242.01	3760797.01	3.87E-06	7.98E-05	9.33E-06	1.21E-05	4.03E-04	3.60E-04	3.61E-04	3.61E-04	3.57E-04	3.14E-04	3.02E-04	2.90E-04	1.08E-04	1.03E-04	0.00E+00	0.00E+00
371212.013760807.01	371212.01	3760807.01	5.89E-06	1.21E-04	1.42E-05	1.83E-05	6.13E-04	5.48E-04	5.50E-04	5.50E-04	5.43E-04	4.78E-04	4.59E-04	4.41E-04	1.64E-04	1.57E-04	0.00E+00	0.00E+00
371222.013760807.01	371222.01	3760807.01	4.90E-06	1.01E-04	1.18E-05	1.52E-05	5.10E-04	4.55E-04	4.57E-04	4.57E-04	4.51E-04	3.98E-04	3.81E-04	3.66E-04	1.36E-04	1.31E-04	0.00E+00	0.00E+00
371232.013760807.01	371232.01	3760807.01	4.20E-06	8.66E-05	1.01E-05	1.31E-05	4.38E-04	3.91E-04	3.92E-04	3.92E-04	3.88E-04	3.41E-04	3.27E-04	3.15E-04	1.17E-04	1.12E-04	0.00E+00	0.00E+00
371242.013760807.01	371242.01	3760807.01	3.86E-06	7.95E-05	9.29E-06	1.20E-05	4.02E-04	3.59E-04	3.60E-04	3.60E-04	3.56E-04	3.13E-04	3.00E-04	2.89E-04	1.07E-04	1.03E-04	0.00E+00	0.00E+00
371212.013760817.01	371212.01	3760817.01	5.75E-06	1.19E-04	1.39E-05	1.79E-05	5.99E-04	5.35E-04	5.37E-04	5.37E-04	5.30E-04	4.67E-04	4.48E-04	4.30E-04	1.60E-04	1.54E-04	0.00E+00	0.00E+00
371222.013760817.01	371222.01	3760817.01	4.88E-06	1.00E-04	1.17E-05	1.52E-05	5.08E-04	4.53E-04	4.55E-04	4.55E-04	4.50E-04	3.96E-04	3.80E-04	3.65E-04	1.36E-04	1.30E-04	0.00E+00	0.00E+00
371232.013760817.01	371232.01	3760817.01	4.32E-06	8.90E-05	1.04E-05	1.34E-05	4.50E-04	4.02E-04	4.03E-04	4.03E-04	3.98E-04	3.51E-04	3.36E-04	3.23E-04	1.20E-04	1.15E-04	0.00E+00	0.00E+00
371242.013760817.01	371242.01	3760817.01	3.96E-06	8.15E-05	9.53E-06	1.23E-05	4.12E-04	3.68E-04	3.69E-04	3.69E-04	3.65E-04	3.21E-04	3.08E-04	2.96E-04	1.10E-04	1.06E-04	0.00E+00	0.00E+00
371212.013760827.01	371212.01	3760827.01	5.67E-06	1.17E-04	1.37E-05	1.77E-05	5.91E-04	5.27E-04	5.29E-04	5.29E-04	5.23E-04	4.61E-04	4.42E-04	4.24E-04	1.58E-04	1.51E-04	0.00E+00	0.00E+00
371222.013760827.01	371222.01	3760827.01	4.90E-06	1.01E-04	1.18E-05	1.52E-05	5.10E-04	4.55E-04	4.57E-04	4.57E-04	4.52E-04	3.98E-04	3.82E-04	3.66E-04	1.36E-04	1.31E-04	0.00E+00	0.00E+00
371232.013760827.01	371232.01	3760827.01	4.45E-06	9.16E-05	1.07E-05	1.38E-05	4.63E-04	4.13E-04	4.15E-04	4.15E-04	4.10E-04	3.61E-04	3.46E-04	3.33E-04	1.24E-04	1.19E-04	0.00E+00	0.00E+00
371242.013760827.01	371242.01	3760827.01	4.16E-06	8.57E-05	1.00E-05	1.29E-05	4.33E-04	3.87E-04	3.88E-04	3.88E-04	3.83E-04	3.38E-04	3.24E-04	3.11E-04	1.16E-04	1.11E-04	0.00E+00	0.00E+00
371252.013760827.01	371252.01	3760827.01	4.21E-06	8.67E-05	1.01E-05	1.31E-05	4.38E-04	3.91E-04	3.93E-04	3.93E-04	3.88E-04	3.42E-04	3.28E-04	3.15E-04	1.17E-04	1.12E-04	0.00E+00	0.00E+00
371212.013760837.01	371212.01	3760837.01	5.65E-06	1.16E-04	1.36E-05	1.76E-05	5.88E-04	5.25E-04	5.27E-04	5.27E-04	5.21E-04	4.59E-04	4.40E-04	4.22E-04	1.57E-04	1.51E-04	0.00E+00	0.00E+00
371222.013760837.01	371222.01	3760837.01	5.00E-06	1.03E-04	1.20E-05	1.56E-05	5.20E-04	4.65E-04	4.66E-04	4.66E-04	4.61E-04	4.06E-04	3.89E-04	3.74E-04	1.39E-04	1.33E-04	0.00E+00	0.00E+00
371232.013760837.01	371232.01	3760837.01	4.63E-06	9.54E-05	1.11E-05	1.44E-05	4.82E-04	4.30E-04	4.32E-04	4.32E-04	4.27E-04	3.76E-04	3.60E-04	3.46E-04	1.29E-04	1.24E-04	0.00E+00	0.00E+00
371242.013760837.01	371242.01	3760837.01	4.49E-06	9.24E-05	1.08E-05	1.40E-05	4.67E-04	4.17E-04	4.18E-04	4.18E-04	4.13E-04	3.64E-04	3.49E-04	3.35E-04	1.25E-04	1.20E-04	0.00E+00	0.00E+00
371250.013760837.01	371250.01	3760837.01	4.55E-06	9.38E-05	1.10E-05	1.42E-05	4.74E-04	4.23E-04	4.25E-04	4.25E-04	4.20E-04	3.70E-04	3.54E-04	3.40E-04	1.27E-04	1.22E-04	0.00E+00	0.00E+00
371222.013760847.01	371222.01	3760847.01	5.16E-06	1.06E-04	1.24E-05	1.61E-05	5.37E-04	4.79E-04	4.81E-04	4.81E-04	4.75E-04	4.19E-04	4.02E-04	3.86E-04	1.43E-04	1.38E-04	0.00E+00	0.00E+00
371232.013760847.01	371232.01	3760847.01	4.90E-06	1.01E-04	1.18E-05	1.53E-05	5.11E-04	4.56E-04	4.58E-04	4.58E-04	4.52E-04	3.98E-04	3.82E-04	3.67E-04	1.36E-04	1.31E-04	0.00E+00	0.00E+00
371240.013760847.01	371240.01	3760847.01	4.87E-06	1.00E-04	1.17E-05	1.51E-05	5.07E-04	4.52E-04	4.54E-04	4.54E-04	4.49E-04	3.95E-04	3.79E-04	3.64E-04	1.35E-04	1.30E-04	0.00E+00	0.00E+00

Finishing/Painting-2	Paving			Child Risk					Overlapping Phases - Maximum GLC			
2029	2029			3rd Trimester	0<2	2<16	Total	per million	2026	2027	2028	2029
0.00E+00	6.43E-06			0.00E+00	0.00E+00	2.43E-09	2.43E-09	2.43E-03	5.42E-04	6.47E-04	4.78E-04	2.52E-04
0.00E+00	6.28E-06			0.00E+00	0.00E+00	2.37E-09	2.37E-09	2.37E-03	5.30E-04	6.33E-04	4.67E-04	2.46E-04
0.00E+00	6.22E-06			0.00E+00	0.00E+00	2.35E-09	2.35E-09	2.35E-03	5.24E-04	6.26E-04	4.63E-04	2.44E-04
0.00E+00	6.25E-06			0.00E+00	0.00E+00	2.36E-09	2.36E-09	2.36E-03	5.27E-04	6.29E-04	4.65E-04	2.45E-04
0.00E+00	6.38E-06			0.00E+00	0.00E+00	2.41E-09	2.41E-09	2.41E-03	5.38E-04	6.42E-04	4.75E-04	2.50E-04
0.00E+00	6.63E-06			0.00E+00	0.00E+00	2.51E-09	2.51E-09	2.51E-03	5.59E-04	6.68E-04	4.93E-04	2.60E-04
0.00E+00	7.01E-06			0.00E+00	0.00E+00	2.65E-09	2.65E-09	2.65E-03	5.91E-04	7.06E-04	5.22E-04	2.75E-04
0.00E+00	1.21E-05			0.00E+00	0.00E+00	4.58E-09	4.58E-09	4.58E-03	1.02E-03	1.22E-03	9.01E-04	4.74E-04
0.00E+00	1.03E-05			0.00E+00	0.00E+00	3.89E-09	3.89E-09	3.89E-03	8.67E-04	1.04E-03	7.65E-04	4.03E-04
0.00E+00	9.02E-06			0.00E+00	0.00E+00	3.41E-09	3.41E-09	3.41E-03	7.60E-04	9.08E-04	6.71E-04	3.53E-04
0.00E+00	6.63E-06			0.00E+00	0.00E+00	2.51E-09	2.51E-09	2.51E-03	5.59E-04	6.68E-04	4.93E-04	2.60E-04
0.00E+00	6.52E-06			0.00E+00	0.00E+00	2.46E-09	2.46E-09	2.46E-03	5.50E-04	6.56E-04	4.85E-04	2.55E-04
0.00E+00	6.51E-06			0.00E+00	0.00E+00	2.46E-09	2.46E-09	2.46E-03	5.49E-04	6.56E-04	4.84E-04	2.55E-04
0.00E+00	6.62E-06			0.00E+00	0.00E+00	2.50E-09	2.50E-09	2.50E-03	5.58E-04	6.66E-04	4.92E-04	2.59E-04
0.00E+00	6.85E-06			0.00E+00	0.00E+00	2.59E-09	2.59E-09	2.59E-03	5.78E-04	6.90E-04	5.10E-04	2.68E-04
0.00E+00	7.02E-06			0.00E+00	0.00E+00	2.65E-09	2.65E-09	2.65E-03	5.92E-04	7.07E-04	5.22E-04	2.75E-04
0.00E+00	1.18E-05			0.00E+00	0.00E+00	4.47E-09	4.47E-09	4.47E-03	9.97E-04	1.19E-03	8.80E-04	4.63E-04
0.00E+00	1.02E-05			0.00E+00	0.00E+00	3.85E-09	3.85E-09	3.85E-03	8.57E-04	1.02E-03	7.57E-04	3.98E-04
0.00E+00	9.00E-06			0.00E+00	0.00E+00	3.40E-09	3.40E-09	3.40E-03	7.58E-04	9.06E-04	6.69E-04	3.52E-04
0.00E+00	7.05E-06			0.00E+00	0.00E+00	2.67E-09	2.67E-09	2.67E-03	5.94E-04	7.10E-04	5.24E-04	2.76E-04
0.00E+00	6.90E-06			0.00E+00	0.00E+00	2.61E-09	2.61E-09	2.61E-03	5.82E-04	6.95E-04	5.13E-04	2.70E-04
0.00E+00	6.81E-06			0.00E+00	0.00E+00	2.57E-09	2.57E-09	2.57E-03	5.74E-04	6.85E-04	5.06E-04	2.67E-04
0.00E+00	6.86E-06			0.00E+00	0.00E+00	2.59E-09	2.59E-09	2.59E-03	5.78E-04	6.91E-04	5.10E-04	2.69E-04
0.00E+00	7.06E-06			0.00E+00	0.00E+00	2.67E-09	2.67E-09	2.67E-03	5.95E-04	7.11E-04	5.25E-04	2.76E-04
0.00E+00	7.27E-06			0.00E+00	0.00E+00	2.75E-09	2.75E-09	2.75E-03	6.13E-04	7.32E-04	5.41E-04	2.85E-04
0.00E+00	1.16E-05			0.00E+00	0.00E+00	4.38E-09	4.38E-09	4.38E-03	9.76E-04	1.17E-03	8.61E-04	4.53E-04
0.00E+00	1.01E-05			0.00E+00	0.00E+00	3.81E-09	3.81E-09	3.81E-03	8.49E-04	1.01E-03	7.49E-04	3.94E-04
0.00E+00	9.21E-06			0.00E+00	0.00E+00	3.48E-09	3.48E-09	3.48E-03	7.76E-04	9.27E-04	6.85E-04	3.61E-04
0.00E+00	7.32E-06			0.00E+00	0.00E+00	2.77E-09	2.77E-09	2.77E-03	6.17E-04	7.37E-04	5.45E-04	2.87E-04
0.00E+00	7.25E-06			0.00E+00	0.00E+00	2.74E-09	2.74E-09	2.74E-03	6.12E-04	7.30E-04	5.40E-04	2.84E-04
0.00E+00	7.22E-06			0.00E+00	0.00E+00	2.73E-09	2.73E-09	2.73E-03	6.09E-04	7.27E-04	5.37E-04	2.83E-04
0.00E+00	7.30E-06			0.00E+00	0.00E+00	2.76E-09	2.76E-09	2.76E-03	6.15E-04	7.35E-04	5.43E-04	2.86E-04
0.00E+00	7.42E-06			0.00E+00	0.00E+00	2.81E-09	2.81E-09	2.81E-03	6.26E-04	7.47E-04	5.52E-04	2.91E-04
0.00E+00	1.34E-05			0.00E+00	0.00E+00	5.05E-09	5.05E-09	5.05E-03	1.13E-03	1.34E-03	9.93E-04	5.23E-04
0.00E+00	1.14E-05			0.00E+00	0.00E+00	4.30E-09	4.30E-09	4.30E-03	9.58E-04	1.14E-03	8.45E-04	4.45E-04
0.00E+00	1.00E-05			0.00E+00	0.00E+00	3.78E-09	3.78E-09	3.78E-03	8.43E-04	1.01E-03	7.44E-04	3.91E-04
0.00E+00	9.30E-06			0.00E+00	0.00E+00	3.52E-09	3.52E-09	3.52E-03	7.84E-04	9.36E-04	6.92E-04	3.64E-04
0.00E+00	7.67E-06			0.00E+00	0.00E+00	2.90E-09	2.90E-09	2.90E-03	6.47E-04	7.72E-04	5.71E-04	3.00E-04
0.00E+00	7.62E-06			0.00E+00	0.00E+00	2.88E-09	2.88E-09	2.88E-03	6.43E-04	7.67E-04	5.67E-04	2.99E-04
0.00E+00	7.64E-06			0.00E+00	0.00E+00	2.89E-09	2.89E-09	2.89E-03	6.44E-04	7.69E-04	5.68E-04	2.99E-04
0.00E+00	7.75E-06			0.00E+00	0.00E+00	2.93E-09	2.93E-09	2.93E-03	6.53E-04	7.80E-04	5.76E-04	3.03E-04
0.00E+00	7.82E-06			0.00E+00	0.00E+00	2.96E-09	2.96E-09	2.96E-03	6.59E-04	7.87E-04	5.82E-04	3.06E-04
0.00E+00	9.48E-06			0.00E+00	0.00E+00	3.58E-09	3.58E-09	3.58E-03	7.99E-04	9.54E-04	7.05E-04	3.71E-04
0.00E+00	7.99E-06			0.00E+00	0.00E+00	3.02E-09	3.02E-09	3.02E-03	6.74E-04	8.04E-04	5.94E-04	3.13E-04
0.00E+00	8.11E-06			0.00E+00	0.00E+00	3.06E-09	3.06E-09	3.06E-03	6.83E-04	8.16E-04	6.03E-04	3.17E-04
0.00E+00	8.29E-06			0.00E+00	0.00E+00	3.13E-09	3.13E-09	3.13E-03	6.99E-04	8.34E-04	6.16E-04	3.25E-04
0.00E+00	1.45E-05			0.00E+00	0.00E+00	5.47E-09	5.47E-09	5.47E-03	1.22E-03	1.46E-03	1.08E-03	5.67E-04
0.00E+00	1.22E-05			0.00E+00	0.00E+00	4.62E-09	4.62E-09	4.62E-03	1.03E-03	1.23E-03	9.10E-04	4.79E-04
0.00E+00	1.08E-05			0.00E+00	0.00E+00	4.07E-09	4.07E-09	4.07E-03	9.08E-04	1.08E-03	8.01E-04	4.22E-04
0.00E+00	1.41E-05			0.00E+00	0.00E+00	5.32E-09	5.32E-09	5.32E-03	1.19E-03	1.42E-03	1.05E-03	5.51E-04
0.00E+00	1.20E-05			0.00E+00	0.00E+00	4.53E-09	4.53E-09	4.53E-03	1.01E-03	1.21E-03	8.92E-04	4.70E-04
0.00E+00	1.37E-05			0.00E+00	0.00E+00	5.17E-09	5.17E-09	5.17E-03	1.15E-03	1.38E-03	1.02E-03	5.36E-04
0.00E+00	1.17E-05			0.00E+00	0.00E+00	4.44E-09	4.44E-09	4.44E-03	9.90E-04	1.18E-03	8.74E-04	4.60E-04
0.00E+00	1.33E-05			0.00E+00	0.00E+00	5.04E-09	5.04E-09	5.04E-03	1.12E-03	1.34E-03	9.91E-04	5.22E-04
0.00E+00	1.15E-05			0.00E+00	0.00E+00	4.33E-09	4.33E-09	4.33E-03	9.66E-04	1.15E-03	8.53E-04	4.49E-04
0.00E+00	1.03E-05			0.00E+00	0.00E+00	3.89E-09	3.89E-09	3.89E-03	8.68E-04	1.04E-03	7.66E-04	4.03E-04
0.00E+00	1.57E-05			0.00E+00	0.00E+00	5.92E-09	5.92E-09	5.92E-03	1.32E-03	1.58E-03	1.17E-03	6.14E-04
0.00E+00	1.30E-05			0.00E+00	0.00E+00	4.92E-09	4.92E-09	4.92E-03	1.10E-03	1.31E-03	9.69E-04	5.10E-04
0.00E+00	1.12E-05			0.00E+00	0.00E+00	4.23E-09	4.23E-09	4.23E-03	9.43E-04	1.13E-03	8.32E-04	4.38E-04
0.00E+00	1.03E-05			0.00E+00	0.00E+00	3.88E-09	3.88E-09	3.88E-03	8.65E-04	1.03E-03	7.63E-04	4.02E-04
0.00E+00	1.53E-05			0.00E+00	0.00E+00	5.78E-09	5.78E-09	5.78E-03	1.29E-03	1.54E-03	1.14E-03	5.99E-04
0.00E+00	1.30E-05			0.00E+00	0.00E+00	4.90E-09	4.90E-09	4.90E-03	1.09E-03	1.31E-03	9.65E-04	5.08E-04
0.00E+00	1.15E-05			0.00E+00	0.00E+00	4.34E-09	4.34E-09	4.34E-03	9.69E-04	1.16E-03	8.55E-04	4.50E-04
0.00E+00	1.05E-05			0.00E+00	0.00E+00	3.98E-09	3.98E-09	3.98E-03	8.87E-04	1.06E-03	7.83E-04	4.12E-04
0.00E+00	1.51E-05			0.00E+00	0.00E+00	5.70E-09	5.70E-09	5.70E-03	1.27E-03	1.52E-03	1.12E-03	5.91E-04
0.00E+00	1.30E-05			0.00E+00	0.00E+00	4.93E-09	4.93E-09	4.93E-03	1.10E-03	1.31E-03	9.69E-04	5.10E-04
0.00E+00	1.18E-05			0.00E+00	0.00E+00	4.47E-09	4.47E-09	4.47E-03	9.97E-04	1.19E-03	8.80E-04	4.63E-04
0.00E+00	1.11E-05			0.00E+00	0.00E+00	4.18E-09	4.18E-09	4.18E-03	9.32E-04	1.11E-03	8.23E-04	4.33E-04
0.00E+00	1.12E-05			0.00E+00	0.00E+00	4.23E-09	4.23E-09	4.23E-03	9.44E-04	1.13E-03	8.33E-04	4.38E-04
0.00E+00	1.50E-05			0.00E+00	0.00E+00	5.68E-09	5.68E-09	5.68E-03	1.27E-03	1.51E-03	1.12E-03	5.88E-04
0.00E+00	1.33E-05			0.00E+00	0.00E+00	5.02E-09	5.02E-09	5.02E-03	1.12E-03	1.34E-03	9.89E-04	5.21E-04
0.00E+00	1.23E-05			0.00E+00	0.00E+00	4.65E-09	4.65E-09	4.65E-03	1.04E-03	1.24E-03	9.16E-04	4.82E-04
0.00E+00	1.19E-05			0.00E+00	0.00E+00	4.51E-09	4.51E-09	4.51E-03	1.01E-03	1.20E-03	8.88E-04	4.67E-04
0.00E+00	1.21E-05			0.00E+00	0.00E+00	4.58E-09	4.58E-09	4.58E-03	1.02E-03	1.22E-03	9.01E-04	4.74E-04
0.00E+00	1.37E-05			0.00E+00	0.00E+00	5.19E-09	5.19E-09	5.19E-03	1.16E-03	1.38E-03	1.02E-03	5.37E-04
0.00E+00	1.30E-05			0.00E+00	0.00E+00	4.93E-09	4.93E-09	4.93E-03	1.10E-03	1.31E-03	9.71E-04	5.11E-04
0.00E+00	1.29E-05			0.00E+00	0.00E+00	4.89E-09	4.89E-09	4.89E-03	1.09E-03	1.30E-03	9.63E-04	5.07E-04

6201 Bristol Mitigated

Onroad DPM Emissions, Ground Level Concentrations and Health Risk Calculations

Worker Receptors

Onsite

Phase		Start Date	End Date	Work Days	missions (lbs/da	Emissions (lbs/yr	Emissions (g/s)
Demolition	2026	1/1/2026	3/23/2026	70	0.00E+00	0.00E+00	0.00E+00
Demolition - Hauling	2026	1/1/2026	1/23/2026	20	9.52E-04	1.90E-02	5.00E-06
Site Preparation	2026	6/15/2026	6/20/2026	6	0.00E+00	0.00E+00	0.00E+00
Grading/Excavation	2026	6/21/2026	12/9/2026	147	0.00E+00	0.00E+00	0.00E+00
Grading/Excavation - Hauling	2026	6/21/2026	9/22/2026	80	4.82E-03	3.86E-01	2.53E-05
				323			

Unique Identifier	X (UTM)	Y (UTM)	Demolition 2026	Demolition - Hauling 2026	Site Preparation 2026	Grading/Excavation 2026	Grading/Excavation - Hauling 2026
371286.013761124.01	371286.01	3761124.01	0.00E+00	9.34E-05	0.00E+00	0.00E+00	4.73E-04
371296.013761124.01	371296.01	3761124.01	0.00E+00	1.06E-04	0.00E+00	0.00E+00	5.38E-04
371286.013761130.01	371286.01	3761130.01	0.00E+00	1.02E-04	0.00E+00	0.00E+00	5.18E-04
371296.013761130.01	371296.01	3761130.01	0.00E+00	1.18E-04	0.00E+00	0.00E+00	5.98E-04
371302.013761130.01	371302.01	3761130.01	0.00E+00	1.29E-04	0.00E+00	0.00E+00	6.52E-04
371266.013761140.01	371266.01	3761140.01	0.00E+00	8.60E-05	0.00E+00	0.00E+00	4.36E-04
371276.013761140.01	371276.01	3761140.01	0.00E+00	1.01E-04	0.00E+00	0.00E+00	5.11E-04
371286.013761140.01	371286.01	3761140.01	0.00E+00	1.19E-04	0.00E+00	0.00E+00	6.05E-04
371296.013761140.01	371296.01	3761140.01	0.00E+00	1.42E-04	0.00E+00	0.00E+00	7.19E-04
371256.013761150.01	371256.01	3761150.01	0.00E+00	8.10E-05	0.00E+00	0.00E+00	4.10E-04
371266.013761150.01	371266.01	3761150.01	0.00E+00	9.62E-05	0.00E+00	0.00E+00	4.87E-04
371276.013761150.01	371276.01	3761150.01	0.00E+00	1.15E-04	0.00E+00	0.00E+00	5.83E-04
371286.013761150.01	371286.01	3761150.01	0.00E+00	1.40E-04	0.00E+00	0.00E+00	7.08E-04
371296.013761150.01	371296.01	3761150.01	0.00E+00	1.72E-04	0.00E+00	0.00E+00	8.71E-04
371226.013761163.01	371226.01	3761163.01	0.00E+00	5.58E-05	0.00E+00	0.00E+00	2.83E-04
371256.013761160.01	371256.01	3761160.01	0.00E+00	8.89E-05	0.00E+00	0.00E+00	4.50E-04
371266.013761160.01	371266.01	3761160.01	0.00E+00	1.07E-04	0.00E+00	0.00E+00	5.42E-04
371276.013761160.01	371276.01	3761160.01	0.00E+00	1.31E-04	0.00E+00	0.00E+00	6.63E-04
371286.013761160.01	371286.01	3761160.01	0.00E+00	1.63E-04	0.00E+00	0.00E+00	8.26E-04
371294.013761160.01	371294.01	3761160.01	0.00E+00	1.98E-04	0.00E+00	0.00E+00	1.00E-03
371206.013761174.01	371206.01	3761174.01	0.00E+00	4.41E-05	0.00E+00	0.00E+00	2.23E-04
371219.013761170.01	371219.01	3761170.01	0.00E+00	5.21E-05	0.00E+00	0.00E+00	2.64E-04
371226.013761170.01	371226.01	3761170.01	0.00E+00	5.77E-05	0.00E+00	0.00E+00	2.92E-04
371246.013761170.01	371246.01	3761170.01	0.00E+00	8.05E-05	0.00E+00	0.00E+00	4.08E-04
371256.013761170.01	371256.01	3761170.01	0.00E+00	9.65E-05	0.00E+00	0.00E+00	4.89E-04
371266.013761170.01	371266.01	3761170.01	0.00E+00	1.18E-04	0.00E+00	0.00E+00	5.98E-04
371276.013761170.01	371276.01	3761170.01	0.00E+00	1.47E-04	0.00E+00	0.00E+00	7.47E-04
371286.013761170.01	371286.01	3761170.01	0.00E+00	1.89E-04	0.00E+00	0.00E+00	9.56E-04
371292.013761170.01	371292.01	3761170.01	0.00E+00	2.22E-04	0.00E+00	0.00E+00	1.13E-03
371198.013761178.01	371198.01	3761178.01	0.00E+00	4.01E-05	0.00E+00	0.00E+00	2.03E-04
371206.013761180.01	371206.01	3761180.01	0.00E+00	4.48E-05	0.00E+00	0.00E+00	2.27E-04
371216.013761180.01	371216.01	3761180.01	0.00E+00	5.17E-05	0.00E+00	0.00E+00	2.62E-04
371225.013761180.01	371225.01	3761180.01	0.00E+00	5.92E-05	0.00E+00	0.00E+00	3.00E-04
371246.013761180.01	371246.01	3761180.01	0.00E+00	8.54E-05	0.00E+00	0.00E+00	4.33E-04
371256.013761180.01	371256.01	3761180.01	0.00E+00	1.04E-04	0.00E+00	0.00E+00	5.26E-04
371266.013761180.01	371266.01	3761180.01	0.00E+00	1.29E-04	0.00E+00	0.00E+00	6.52E-04
371276.013761180.01	371276.01	3761180.01	0.00E+00	1.64E-04	0.00E+00	0.00E+00	8.31E-04
371286.013761180.01	371286.01	3761180.01	0.00E+00	2.16E-04	0.00E+00	0.00E+00	1.09E-03
371216.013761185.01	371216.01	3761185.01	0.00E+00	5.24E-05	0.00E+00	0.00E+00	2.65E-04
371223.013761186.01	371223.01	3761186.01	0.00E+00	5.85E-05	0.00E+00	0.00E+00	2.96E-04
371256.013761188.01	371256.01	3761188.01	0.00E+00	1.09E-04	0.00E+00	0.00E+00	5.52E-04
371266.013761190.01	371266.01	3761190.01	0.00E+00	1.39E-04	0.00E+00	0.00E+00	7.03E-04
371276.013761190.01	371276.01	3761190.01	0.00E+00	1.80E-04	0.00E+00	0.00E+00	9.12E-04
371285.013761190.01	371285.01	3761190.01	0.00E+00	2.36E-04	0.00E+00	0.00E+00	1.19E-03
371178.013761250.01	371178.01	3761250.01	0.00E+00	2.94E-05	0.00E+00	0.00E+00	1.49E-04
371188.013761251.01	371188.01	3761251.01	0.00E+00	3.31E-05	0.00E+00	0.00E+00	1.68E-04
371168.013761258.01	371168.01	3761258.01	0.00E+00	2.55E-05	0.00E+00	0.00E+00	1.29E-04
371178.013761258.01	371178.01	3761258.01	0.00E+00	2.85E-05	0.00E+00	0.00E+00	1.44E-04
371188.013761258.01	371188.01	3761258.01	0.00E+00	3.22E-05	0.00E+00	0.00E+00	1.63E-04
371198.013761258.01	371198.01	3761258.01	0.00E+00	3.66E-05	0.00E+00	0.00E+00	1.85E-04
371208.013761262.01	371208.01	3761262.01	0.00E+00	4.11E-05	0.00E+00	0.00E+00	2.08E-04
371158.013761268.01	371158.01	3761268.01	0.00E+00	2.21E-05	0.00E+00	0.00E+00	1.12E-04
371168.013761268.01	371168.01	3761268.01	0.00E+00	2.45E-05	0.00E+00	0.00E+00	1.24E-04
371178.013761268.01	371178.01	3761268.01	0.00E+00	2.73E-05	0.00E+00	0.00E+00	1.39E-04
371188.013761268.01	371188.01	3761268.01	0.00E+00	3.07E-05	0.00E+00	0.00E+00	1.56E-04
371198.013761268.01	371198.01	3761268.01	0.00E+00	3.48E-05	0.00E+00	0.00E+00	1.76E-04
371208.013761268.01	371208.01	3761268.01	0.00E+00	3.97E-05	0.00E+00	0.00E+00	2.01E-04
371218.013761268.01	371218.01	3761268.01	0.00E+00	4.59E-05	0.00E+00	0.00E+00	2.33E-04
371148.013761278.01	371148.01	3761278.01	0.00E+00	1.94E-05	0.00E+00	0.00E+00	9.83E-05
371158.013761278.01	371158.01	3761278.01	0.00E+00	2.13E-05	0.00E+00	0.00E+00	1.08E-04
371168.013761278.01	371168.01	3761278.01	0.00E+00	2.35E-05	0.00E+00	0.00E+00	1.19E-04
371178.013761278.01	371178.01	3761278.01	0.00E+00	2.61E-05	0.00E+00	0.00E+00	1.32E-04
371188.013761278.01	371188.01	3761278.01	0.00E+00	2.91E-05	0.00E+00	0.00E+00	1.48E-04
371198.013761278.01	371198.01	3761278.01	0.00E+00	3.28E-05	0.00E+00	0.00E+00	1.66E-04
371208.013761278.01	371208.01	3761278.01	0.00E+00	3.72E-05	0.00E+00	0.00E+00	1.89E-04
371218.013761278.01	371218.01	3761278.01	0.00E+00	4.27E-05	0.00E+00	0.00E+00	2.16E-04
371228.013761279.01	371228.01	3761279.01	0.00E+00	4.90E-05	0.00E+00	0.00E+00	2.48E-04
371148.013761288.01	371148.01	3761288.01	0.00E+00	1.86E-05	0.00E+00	0.00E+00	9.44E-05
371158.013761288.01	371158.01	3761288.01	0.00E+00	2.04E-05	0.00E+00	0.00E+00	1.03E-04
371168.013761288.01	371168.01	3761288.01	0.00E+00	2.24E-05	0.00E+00	0.00E+00	1.14E-04
371178.013761288.01	371178.01	3761288.01	0.00E+00	2.47E-05	0.00E+00	0.00E+00	1.25E-04
371188.013761288.01	371188.01	3761288.01	0.00E+00	2.75E-05	0.00E+00	0.00E+00	1.39E-04
371198.013761288.01	371198.01	3761288.01	0.00E+00	3.07E-05	0.00E+00	0.00E+00	1.56E-04
371208.013761288.01	371208.01	3761288.01	0.00E+00	3.46E-05	0.00E+00	0.00E+00	1.75E-04
371218.013761288.01	371218.01	3761288.01	0.00E+00	3.92E-05	0.00E+00	0.00E+00	1.99E-04
371228.013761288.01	371228.01	3761288.01	0.00E+00	4.49E-05	0.00E+00	0.00E+00	2.27E-04
371238.013761291.01	371238.01	3761291.01	0.00E+00	4.99E-05	0.00E+00	0.00E+00	2.53E-04
371138.013761298.01	371138.01	3761298.01	0.00E+00	1.65E-05	0.00E+00	0.00E+00	8.35E-05
371148.013761298.01	371148.01	3761298.01	0.00E+00	1.78E-05	0.00E+00	0.00E+00	9.04E-05
371158.013761298.01	371158.01	3761298.01	0.00E+00	1.94E-05	0.00E+00	0.00E+00	9.85E-05
371168.013761298.01	371168.01	3761298.01	0.00E+00	2.13E-05	0.00E+00	0.00E+00	1.08E-04
371178.013761298.01	371178.01	3761298.01	0.00E+00	2.34E-05	0.00E+00	0.00E+00	1.18E-04
371188.013761298.01	371188.01	3761298.01	0.00E+00	2.58E-05	0.00E+00	0.00E+00	1.31E-04
371198.013761298.01	371198.01	3761298.01	0.00E+00	2.86E-05	0.00E+00	0.00E+00	1.45E-04
371208.013761298.01	371208.01	3761298.01	0.00E+00	3.19E-05	0.00E+00	0.00E+00	1.62E-04
371218.013761298.01	371218.01	3761298.01	0.00E+00	3.58E-05	0.00E+00	0.00E+00	1.81E-04
371228.013761298.01	371228.01	3761298.01	0.00E+00	4.04E-05	0.00E+00	0.00E+00	2.05E-04
371238.013761298.01	371238.01	3761298.01	0.00E+00	4.60E-05	0.00E+00	0.00E+00	2.33E-04
371248.013761303.01	371248.01	3761303.01	0.00E+00	4.91E-05	0.00E+00	0.00E+00	2.49E-04
371128.013761308.01	371128.01	3761308.01	0.00E+00	1.47E-05	0.00E+00	0.00E+00	7.44E-05
371138.013761308.01	371138.01	3761308.01	0.00E+00	1.58E-05	0.00E+00	0.00E+00	8.00E-05
371148.013761308.01	371148.01	3761308.01	0.00E+00	1.70E-05	0.00E+00	0.00E+00	8.63E-05
371158.013761308.01	371158.01	3761308.01	0.00E+00	1.85E-05	0.00E+00	0.00E+00	9.36E-05
371168.013761308.01	371168.01	3761308.01	0.00E+00	2.01E-05	0.00E+00	0.00E+00	1.02E-04
371178.013761308.01	371178.01	3761308.01	0.00E+00	2.20E-05	0.00E+00	0.00E+00	1.11E-04
371188.013761308.01	371188.01	3761308.01	0.00E+00	2.41E-05	0.00E+00	0.00E+00	1.22E-04
371198.013761308.01	371198.01	3761308.01	0.00E+00	2.66E-05	0.00E+00	0.00E+00	1.35E-04
371208.013761308.01	371208.01	3761308.01	0.00E+00	2.94E-05	0.00E+00	0.00E+00	1.49E-04
371218.013761308.01	371218.01	3761308.01	0.00E+00	3.26E-05	0.00E+00	0.00E+00	1.65E-04
371228.013761308.01	371228.01	3761308.01	0.00E+00	3.64E-05	0.00E+00	0.00E+00	1.85E-04
371238.013761308.01	371238.01	3761308.01	0.00E+00	4.07E-05	0.00E+00	0.00E+00	2.06E-04
371248.013761308.01	371248.01	3761308.01	0.00E+00	4.56E-05	0.00E+00	0.00E+00	2.31E-04
371118.013761318.01	371118.01	3761318.01	0.00E+00	1.32E-05	0.00E+00	0.00E+00	6.67E-05
371128.013761318.01	371128.01	3761318.01	0.00E+00	1.41E-05	0.00E+00	0.00E+00	7.13E-05
371138.013761318.01	371138.01	3761318.01	0.00E+00	1.51E-05	0.00E+00	0.00E+00	7.64E-05
371148.013761318.01	371148.01	3761318.01	0.00E+00	1.62E-05	0.00E+00	0.00E+00	8.22E-05
371158.013761318.01	371158.01	3761318.01	0.00E+00	1.75E-05	0.00E+00	0.00E+00	8.88E-05
371168.013761318.01	371168.01	3761318.01	0.00E+00	1.90E-05	0.00E+00	0.00E+00	9.63E-05
371178.013761318.01	371178.01	3761318.01	0.00E+00	2.07E-05	0.00E+00	0.00E+00	1.05E-04
371188.013761318.01	371188.01	3761318.01	0.00E+00	2.25E-05	0.00E+00	0.00E+00	1.14E-04
371198.013761318.01	371198.01	3761318.01	0.00E+00	2.46E-05	0.00E+00	0.00E+00	1.25E-04
371208.013761318.01	371208.01	3761318.01	0.00E+00	2.70E-05	0.00E+00	0.00E+00	1.37E-04
371218.013761318.01	371218.01	3761318.01	0.00E+00	2.96E-05	0.00E+00	0.00E+00	1.50E-04
371228.013761318.01	371228.01	3761318.01	0.00E+00	3.26E-05	0.00E+00	0.00E+00	1.65E-04
371238.013761318.01	371238.01	3761318.01	0.00E+00	3.58E-05	0.00E+00	0.00E+00	1.82E-04
371248.013761318.01	371248.01	3761318.01	0.00E+00	3.94E-05	0.00E+00	0.00E+00	2.00E-04
371258.013761318.01	371258.01	3761318.01	0.00E+00	4.40E-05	0.00E+00	0.00E+00	2.23E-04
371118.013761328.01	371118.01	3761328.01	0.00E+00	1.26E-05	0.00E+00	0.00E+00	6.40E-05
371128.013761328.01	371128.01	3761328.01	0.00E+00	1.35E-05	0.00E+00	0.00E+00	6.82E-05
371138.013761328.01	371138.01	3761328.01	0.00E+00	1.44E-05	0.00E+00	0.00E+00	7.29E-05
371148.013761328.01	371148.01	3761328.01	0.00E+00	1.54E-05	0.00E+00	0.00E+00	7.81E-05
371158.013761328.01	371158.01	3761328.01	0.00E+00	1.66E-05	0.00E+00	0.00E+00	8.41E-05
371168.013761328.01	371168.01	3761328.01	0.00E+00	1.79E-05	0.00E+00	0.00E+00	9.08E-05
371178.013761328.01	371178.01	3761328.01	0.00E+00	1.94E-05	0.00E+00	0.00E+00	9.82E-05
371188.013761328.01	371188.01	3761328.01	0.00E+00	2.10E-05	0.00E+00	0.00E+00	1.06E-04
371198.013761328.01	371198.01	3761328.01	0.00E+00	2.27E-05	0.00E+00	0.00E+00	1.15E-04
371208.013761328.01	371208.01	3761328.01	0.00E+00	2.47E-05	0.00E+00	0.00E+00	1.25E-04
371218.013761328.01	371218.01	3761328.01	0.00E+00	2.67E-05	0.00E+00	0.00E+00	1.36E-04
371228.013761328.01	371228.01	3761328.01	0.00E+00	2.90E-05	0.00E+00	0.00E+00	1.47E-04
371238.013761328.01	371238.01	3761328.01	0.00E+00	3.15E-05	0.00E+00	0.00E+00	1.60E-04

Unique Identifier	X (UTM)	Y (UTM)	Demolition 2026	Demolition - Hauling 2026	Site Preparation 2026	Grading/Excavation 2026	Grading/Excavation - Hauling 2026
371248.013761328.01	371248.01	3761328.01	0.00E+00	3.42E-05	0.00E+00	0.00E+00	1.73E-04
371258.013761328.01	371258.01	3761328.01	0.00E+00	3.75E-05	0.00E+00	0.00E+00	1.90E-04
371268.013761328.01	371268.01	3761328.01	0.00E+00	4.21E-05	0.00E+00	0.00E+00	2.13E-04
371128.013761338.01	371128.01	3761338.01	0.00E+00	1.29E-05	0.00E+00	0.00E+00	6.52E-05
371138.013761338.01	371138.01	3761338.01	0.00E+00	1.37E-05	0.00E+00	0.00E+00	6.95E-05
371148.013761338.01	371148.01	3761338.01	0.00E+00	1.46E-05	0.00E+00	0.00E+00	7.42E-05
371158.013761338.01	371158.01	3761338.01	0.00E+00	1.57E-05	0.00E+00	0.00E+00	7.95E-05
371168.013761338.01	371168.01	3761338.01	0.00E+00	1.68E-05	0.00E+00	0.00E+00	8.53E-05
371178.013761338.01	371178.01	3761338.01	0.00E+00	1.81E-05	0.00E+00	0.00E+00	9.16E-05
371188.013761338.01	371188.01	3761338.01	0.00E+00	1.94E-05	0.00E+00	0.00E+00	9.84E-05
371198.013761338.01	371198.01	3761338.01	0.00E+00	2.08E-05	0.00E+00	0.00E+00	1.06E-04
371208.013761338.01	371208.01	3761338.01	0.00E+00	2.24E-05	0.00E+00	0.00E+00	1.14E-04
371218.013761338.01	371218.01	3761338.01	0.00E+00	2.41E-05	0.00E+00	0.00E+00	1.22E-04
371228.013761338.01	371228.01	3761338.01	0.00E+00	2.59E-05	0.00E+00	0.00E+00	1.31E-04
371238.013761338.01	371238.01	3761338.01	0.00E+00	2.79E-05	0.00E+00	0.00E+00	1.41E-04
371248.013761338.01	371248.01	3761338.01	0.00E+00	3.00E-05	0.00E+00	0.00E+00	1.52E-04
371258.013761338.01	371258.01	3761338.01	0.00E+00	3.23E-05	0.00E+00	0.00E+00	1.64E-04
371138.013761348.01	371138.01	3761348.01	0.00E+00	1.31E-05	0.00E+00	0.00E+00	6.61E-05
371148.013761348.01	371148.01	3761348.01	0.00E+00	1.39E-05	0.00E+00	0.00E+00	7.04E-05
371158.013761348.01	371158.01	3761348.01	0.00E+00	1.48E-05	0.00E+00	0.00E+00	7.50E-05
371168.013761348.01	371168.01	3761348.01	0.00E+00	1.58E-05	0.00E+00	0.00E+00	7.99E-05
371178.013761348.01	371178.01	3761348.01	0.00E+00	1.68E-05	0.00E+00	0.00E+00	8.52E-05
371188.013761348.01	371188.01	3761348.01	0.00E+00	1.80E-05	0.00E+00	0.00E+00	9.10E-05
371198.013761348.01	371198.01	3761348.01	0.00E+00	1.92E-05	0.00E+00	0.00E+00	9.71E-05
371208.013761348.01	371208.01	3761348.01	0.00E+00	2.05E-05	0.00E+00	0.00E+00	1.04E-04
371218.013761348.01	371218.01	3761348.01	0.00E+00	2.19E-05	0.00E+00	0.00E+00	1.11E-04
371228.013761348.01	371228.01	3761348.01	0.00E+00	2.34E-05	0.00E+00	0.00E+00	1.18E-04
371238.013761348.01	371238.01	3761348.01	0.00E+00	2.49E-05	0.00E+00	0.00E+00	1.26E-04
371248.013761348.01	371248.01	3761348.01	0.00E+00	2.66E-05	0.00E+00	0.00E+00	1.35E-04
371258.013761348.01	371258.01	3761348.01	0.00E+00	2.84E-05	0.00E+00	0.00E+00	1.44E-04
371268.013761351.01	371268.01	3761351.01	0.00E+00	2.93E-05	0.00E+00	0.00E+00	1.49E-04
371138.013761358.01	371138.01	3761358.01	0.00E+00	1.24E-05	0.00E+00	0.00E+00	6.29E-05
371148.013761358.01	371148.01	3761358.01	0.00E+00	1.32E-05	0.00E+00	0.00E+00	6.67E-05
371158.013761358.01	371158.01	3761358.01	0.00E+00	1.40E-05	0.00E+00	0.00E+00	7.07E-05
371168.013761358.01	371168.01	3761358.01	0.00E+00	1.48E-05	0.00E+00	0.00E+00	7.51E-05
371178.013761358.01	371178.01	3761358.01	0.00E+00	1.57E-05	0.00E+00	0.00E+00	7.97E-05
371188.013761358.01	371188.01	3761358.01	0.00E+00	1.67E-05	0.00E+00	0.00E+00	8.47E-05
371198.013761358.01	371198.01	3761358.01	0.00E+00	1.78E-05	0.00E+00	0.00E+00	9.00E-05
371208.013761358.01	371208.01	3761358.01	0.00E+00	1.89E-05	0.00E+00	0.00E+00	9.56E-05
371218.013761358.01	371218.01	3761358.01	0.00E+00	2.00E-05	0.00E+00	0.00E+00	1.02E-04
371228.013761358.01	371228.01	3761358.01	0.00E+00	2.13E-05	0.00E+00	0.00E+00	1.08E-04
371238.013761358.01	371238.01	3761358.01	0.00E+00	2.26E-05	0.00E+00	0.00E+00	1.14E-04
371248.013761358.01	371248.01	3761358.01	0.00E+00	2.40E-05	0.00E+00	0.00E+00	1.22E-04
371258.013761358.01	371258.01	3761358.01	0.00E+00	2.54E-05	0.00E+00	0.00E+00	1.29E-04
371268.013761358.01	371268.01	3761358.01	0.00E+00	2.70E-05	0.00E+00	0.00E+00	1.37E-04
371278.013761358.01	371278.01	3761358.01	0.00E+00	2.90E-05	0.00E+00	0.00E+00	1.47E-04
371288.013761360.01	371288.01	3761360.01	0.00E+00	3.06E-05	0.00E+00	0.00E+00	1.55E-04
371138.013761368.01	371138.01	3761368.01	0.00E+00	1.18E-05	0.00E+00	0.00E+00	5.98E-05
371148.013761368.01	371148.01	3761368.01	0.00E+00	1.25E-05	0.00E+00	0.00E+00	6.32E-05
371158.013761368.01	371158.01	3761368.01	0.00E+00	1.32E-05	0.00E+00	0.00E+00	6.68E-05
371168.013761368.01	371168.01	3761368.01	0.00E+00	1.40E-05	0.00E+00	0.00E+00	7.07E-05
371178.013761368.01	371178.01	3761368.01	0.00E+00	1.48E-05	0.00E+00	0.00E+00	7.48E-05
371188.013761368.01	371188.01	3761368.01	0.00E+00	1.56E-05	0.00E+00	0.00E+00	7.91E-05
371198.013761368.01	371198.01	3761368.01	0.00E+00	1.65E-05	0.00E+00	0.00E+00	8.37E-05
371208.013761368.01	371208.01	3761368.01	0.00E+00	1.75E-05	0.00E+00	0.00E+00	8.85E-05
371218.013761368.01	371218.01	3761368.01	0.00E+00	1.85E-05	0.00E+00	0.00E+00	9.35E-05
371228.013761368.01	371228.01	3761368.01	0.00E+00	1.95E-05	0.00E+00	0.00E+00	9.89E-05
371238.013761368.01	371238.01	3761368.01	0.00E+00	2.06E-05	0.00E+00	0.00E+00	1.04E-04
371248.013761368.01	371248.01	3761368.01	0.00E+00	2.18E-05	0.00E+00	0.00E+00	1.10E-04
371258.013761368.01	371258.01	3761368.01	0.00E+00	2.30E-05	0.00E+00	0.00E+00	1.17E-04
371268.013761368.01	371268.01	3761368.01	0.00E+00	2.43E-05	0.00E+00	0.00E+00	1.23E-04
371278.013761368.01	371278.01	3761368.01	0.00E+00	2.59E-05	0.00E+00	0.00E+00	1.31E-04
371288.013761368.01	371288.01	3761368.01	0.00E+00	2.76E-05	0.00E+00	0.00E+00	1.40E-04
371298.013761368.01	371298.01	3761368.01	0.00E+00	2.98E-05	0.00E+00	0.00E+00	1.51E-04
371308.013761369.01	371308.01	3761369.01	0.00E+00	3.23E-05	0.00E+00	0.00E+00	1.64E-04
371138.013761378.01	371138.01	3761378.01	0.00E+00	1.12E-05	0.00E+00	0.00E+00	5.69E-05
371148.013761378.01	371148.01	3761378.01	0.00E+00	1.18E-05	0.00E+00	0.00E+00	6.00E-05
371158.013761378.01	371158.01	3761378.01	0.00E+00	1.25E-05	0.00E+00	0.00E+00	6.32E-05
371168.013761378.01	371168.01	3761378.01	0.00E+00	1.31E-05	0.00E+00	0.00E+00	6.66E-05
371178.013761378.01	371178.01	3761378.01	0.00E+00	1.39E-05	0.00E+00	0.00E+00	7.02E-05
371188.013761378.01	371188.01	3761378.01	0.00E+00	1.46E-05	0.00E+00	0.00E+00	7.40E-05
371198.013761378.01	371198.01	3761378.01	0.00E+00	1.54E-05	0.00E+00	0.00E+00	7.79E-05
371208.013761378.01	371208.01	3761378.01	0.00E+00	1.62E-05	0.00E+00	0.00E+00	8.21E-05
371218.013761378.01	371218.01	3761378.01	0.00E+00	1.71E-05	0.00E+00	0.00E+00	8.64E-05
371228.013761378.01	371228.01	3761378.01	0.00E+00	1.79E-05	0.00E+00	0.00E+00	9.09E-05
371238.013761378.01	371238.01	3761378.01	0.00E+00	1.89E-05	0.00E+00	0.00E+00	9.57E-05
371248.013761378.01	371248.01	3761378.01	0.00E+00	1.99E-05	0.00E+00	0.00E+00	1.01E-04
371258.013761378.01	371258.01	3761378.01	0.00E+00	2.09E-05	0.00E+00	0.00E+00	1.06E-04
371268.013761378.01	371268.01	3761378.01	0.00E+00	2.21E-05	0.00E+00	0.00E+00	1.12E-04
371278.013761378.01	371278.01	3761378.01	0.00E+00	2.34E-05	0.00E+00	0.00E+00	1.18E-04
371288.013761378.01	371288.01	3761378.01	0.00E+00	2.48E-05	0.00E+00	0.00E+00	1.26E-04
371298.013761378.01	371298.01	3761378.01	0.00E+00	2.66E-05	0.00E+00	0.00E+00	1.35E-04
371308.013761378.01	371308.01	3761378.01	0.00E+00	2.86E-05	0.00E+00	0.00E+00	1.45E-04
371318.013761378.01	371318.01	3761378.01	0.00E+00	3.10E-05	0.00E+00	0.00E+00	1.57E-04
371328.013761378.01	371328.01	3761378.01	0.00E+00	3.43E-05	0.00E+00	0.00E+00	1.74E-04
371338.013761383.01	371338.01	3761383.01	0.00E+00	3.44E-05	0.00E+00	0.00E+00	1.74E-04
371138.013761388.01	371138.01	3761388.01	0.00E+00	1.07E-05	0.00E+00	0.00E+00	5.42E-05
371148.013761388.01	371148.01	3761388.01	0.00E+00	1.12E-05	0.00E+00	0.00E+00	5.69E-05
371158.013761388.01	371158.01	3761388.01	0.00E+00	1.18E-05	0.00E+00	0.00E+00	5.98E-05
371168.013761388.01	371168.01	3761388.01	0.00E+00	1.24E-05	0.00E+00	0.00E+00	6.28E-05
371178.013761388.01	371178.01	3761388.01	0.00E+00	1.30E-05	0.00E+00	0.00E+00	6.60E-05
371188.013761388.01	371188.01	3761388.01	0.00E+00	1.37E-05	0.00E+00	0.00E+00	6.93E-05
371198.013761388.01	371198.01	3761388.01	0.00E+00	1.44E-05	0.00E+00	0.00E+00	7.27E-05
371208.013761388.01	371208.01	3761388.01	0.00E+00	1.51E-05	0.00E+00	0.00E+00	7.63E-05
371218.013761388.01	371218.01	3761388.01	0.00E+00	1.58E-05	0.00E+00	0.00E+00	8.00E-05
371228.013761388.01	371228.01	3761388.01	0.00E+00	1.66E-05	0.00E+00	0.00E+00	8.39E-05
371238.013761388.01	371238.01	3761388.01	0.00E+00	1.74E-05	0.00E+00	0.00E+00	8.80E-05
371248.013761388.01	371248.01	3761388.01	0.00E+00	1.82E-05	0.00E+00	0.00E+00	9.22E-05
371258.013761388.01	371258.01	3761388.01	0.00E+00	1.91E-05	0.00E+00	0.00E+00	9.68E-05
371268.013761388.01	371268.01	3761388.01	0.00E+00	2.01E-05	0.00E+00	0.00E+00	1.02E-04
371278.013761388.01	371278.01	3761388.01	0.00E+00	2.12E-05	0.00E+00	0.00E+00	1.07E-04
371288.013761388.01	371288.01	3761388.01	0.00E+00	2.25E-05	0.00E+00	0.00E+00	1.14E-04
371298.013761388.01	371298.01	3761388.01	0.00E+00	2.39E-05	0.00E+00	0.00E+00	1.21E-04
371308.013761388.01	371308.01	3761388.01	0.00E+00	2.56E-05	0.00E+00	0.00E+00	1.30E-04
371318.013761388.01	371318.01	3761388.01	0.00E+00	2.75E-05	0.00E+00	0.00E+00	1.39E-04
371328.013761388.01	371328.01	3761388.01	0.00E+00	2.98E-05	0.00E+00	0.00E+00	1.51E-04
371338.013761388.01	371338.01	3761388.01	0.00E+00	3.23E-05	0.00E+00	0.00E+00	1.64E-04
371348.013761388.01	371348.01	3761388.01	0.00E+00	3.56E-05	0.00E+00	0.00E+00	1.80E-04
371128.013761398.01	371128.01	3761398.01	0.00E+00	9.71E-06	0.00E+00	0.00E+00	4.92E-05
371138.013761398.01	371138.01	3761398.01	0.00E+00	1.02E-05	0.00E+00	0.00E+00	5.15E-05
371148.013761398.01	371148.01	3761398.01	0.00E+00	1.07E-05	0.00E+00	0.00E+00	5.40E-05
371158.013761398.01	371158.01	3761398.01	0.00E+00	1.12E-05	0.00E+00	0.00E+00	5.66E-05
371168.013761398.01	371168.01	3761398.01	0.00E+00	1.17E-05	0.00E+00	0.00E+00	5.92E-05
371178.013761398.01	371178.01	3761398.01	0.00E+00	1.22E-05	0.00E+00	0.00E+00	6.20E-05
371188.013761398.01	371188.01	3761398.01	0.00E+00	1.28E-05	0.00E+00	0.00E+00	6.50E-05
371198.013761398.01	371198.01	3761398.01	0.00E+00	1.34E-05	0.00E+00	0.00E+00	6.80E-05
371208.013761398.01	371208.01	3761398.01	0.00E+00	1.40E-05	0.00E+00	0.00E+00	7.11E-05
371218.013761398.01	371218.01	3761398.01	0.00E+00	1.47E-05	0.00E+00	0.00E+00	7.44E-05
371228.013761398.01	371228.01	3761398.01	0.00E+00	1.53E-05	0.00E+00	0.00E+00	7.77E-05
371238.013761398.01	371238.01	3761398.01	0.00E+00	1.60E-05	0.00E+00	0.00E+00	8.12E-05
371248.013761398.01	371248.01	3761398.01	0.00E+00	1.68E-05	0.00E+00	0.00E+00	8.49E-05
371258.013761398.01	371258.01	3761398.01	0.00E+00	1.75E-05	0.00E+00	0.00E+00	8.89E-05
371268.013761398.01	371268.01	3761398.01	0.00E+00	1.84E-05	0.00E+00	0.00E+00	9.32E-05
371278.013761398.01	371278.01	3761398.01	0.00E+00	1.94E-05	0.00E+00	0.00E+00	9.80E-05
371288.013761398.01	371288.01	3761398.01	0.00E+00	2.04E-05	0.00E+00	0.00E+00	1.03E-04
371298.013761398.01	371298.01	3761398.01	0.00E+00	2.17E-05	0.00E+00	0.00E+00	1.10E-04
371308.013761398.01	371308.01	3761398.01	0.00E+00	2.31E-05	0.00E+00	0.00E+00	1.17E-04
371318.013761398.01	371318.01	3761398.01	0.00E+00	2.47E-05	0.00E+00	0.00E+00	1.25E-04
371328.013761398.01	371328.01	3761398.01	0.00E+00	2.65E-05	0.00E+00	0.00E+00	1.34E-04
371338.013761398.01	371338.01	3761398.01	0.00E+00	2.86E-05	0.00E+00	0.00E+00	1.45E-04

Unique Identifier	X (UTM)	Y (UTM)	Demolition 2026	Demolition - Hauling 2026	Site Preparation 2026	Grading/Excavation 2026	Grading/Excavation - Hauling 2026
371348.013761398.01	371348.01	3761398.01	0.00E+00	3.09E-05	0.00E+00	0.00E+00	1.57E-04
371358.013761398.01	371358.01	3761398.01	0.00E+00	3.34E-05	0.00E+00	0.00E+00	1.69E-04
371368.013761398.01	371368.01	3761398.01	0.00E+00	3.62E-05	0.00E+00	0.00E+00	1.84E-04
371378.013761401.01	371378.01	3761401.01	0.00E+00	3.76E-05	0.00E+00	0.00E+00	1.91E-04
371138.013761408.01	371138.01	3761408.01	0.00E+00	9.68E-06	0.00E+00	0.00E+00	4.90E-05
371148.013761408.01	371148.01	3761408.01	0.00E+00	1.01E-05	0.00E+00	0.00E+00	5.13E-05
371158.013761408.01	371158.01	3761408.01	0.00E+00	1.06E-05	0.00E+00	0.00E+00	5.36E-05
371168.013761408.01	371168.01	3761408.01	0.00E+00	1.10E-05	0.00E+00	0.00E+00	5.59E-05
371178.013761408.01	371178.01	3761408.01	0.00E+00	1.15E-05	0.00E+00	0.00E+00	5.84E-05
371188.013761408.01	371188.01	3761408.01	0.00E+00	1.20E-05	0.00E+00	0.00E+00	6.10E-05
371198.013761408.01	371198.01	3761408.01	0.00E+00	1.26E-05	0.00E+00	0.00E+00	6.37E-05
371208.013761408.01	371208.01	3761408.01	0.00E+00	1.31E-05	0.00E+00	0.00E+00	6.64E-05
371218.013761408.01	371218.01	3761408.01	0.00E+00	1.37E-05	0.00E+00	0.00E+00	6.92E-05
371228.013761408.01	371228.01	3761408.01	0.00E+00	1.42E-05	0.00E+00	0.00E+00	7.22E-05
371238.013761408.01	371238.01	3761408.01	0.00E+00	1.48E-05	0.00E+00	0.00E+00	7.52E-05
371248.013761408.01	371248.01	3761408.01	0.00E+00	1.55E-05	0.00E+00	0.00E+00	7.84E-05
371258.013761408.01	371258.01	3761408.01	0.00E+00	1.62E-05	0.00E+00	0.00E+00	8.19E-05
371268.013761408.01	371268.01	3761408.01	0.00E+00	1.69E-05	0.00E+00	0.00E+00	8.57E-05
371278.013761408.01	371278.01	3761408.01	0.00E+00	1.77E-05	0.00E+00	0.00E+00	8.99E-05
371288.013761408.01	371288.01	3761408.01	0.00E+00	1.87E-05	0.00E+00	0.00E+00	9.46E-05
371298.013761408.01	371298.01	3761408.01	0.00E+00	1.97E-05	0.00E+00	0.00E+00	9.99E-05
371308.013761408.01	371308.01	3761408.01	0.00E+00	2.09E-05	0.00E+00	0.00E+00	1.06E-04
371318.013761408.01	371318.01	3761408.01	0.00E+00	2.23E-05	0.00E+00	0.00E+00	1.13E-04
371328.013761408.01	371328.01	3761408.01	0.00E+00	2.38E-05	0.00E+00	0.00E+00	1.21E-04
371338.013761408.01	371338.01	3761408.01	0.00E+00	2.56E-05	0.00E+00	0.00E+00	1.30E-04
371348.013761408.01	371348.01	3761408.01	0.00E+00	2.75E-05	0.00E+00	0.00E+00	1.39E-04
371358.013761408.01	371358.01	3761408.01	0.00E+00	2.96E-05	0.00E+00	0.00E+00	1.50E-04
371368.013761408.01	371368.01	3761408.01	0.00E+00	3.18E-05	0.00E+00	0.00E+00	1.61E-04
371378.013761408.01	371378.01	3761408.01	0.00E+00	3.43E-05	0.00E+00	0.00E+00	1.74E-04
371388.013761408.01	371388.01	3761408.01	0.00E+00	3.71E-05	0.00E+00	0.00E+00	1.88E-04
371398.013761410.01	371398.01	3761410.01	0.00E+00	3.87E-05	0.00E+00	0.00E+00	1.96E-04
371128.013761418.01	371128.01	3761418.01	0.00E+00	8.84E-06	0.00E+00	0.00E+00	4.48E-05
371138.013761418.01	371138.01	3761418.01	0.00E+00	9.22E-06	0.00E+00	0.00E+00	4.67E-05
371148.013761418.01	371148.01	3761418.01	0.00E+00	9.61E-06	0.00E+00	0.00E+00	4.87E-05
371158.013761418.01	371158.01	3761418.01	0.00E+00	1.00E-05	0.00E+00	0.00E+00	5.08E-05
371168.013761418.01	371168.01	3761418.01	0.00E+00	1.04E-05	0.00E+00	0.00E+00	5.29E-05
371178.013761418.01	371178.01	3761418.01	0.00E+00	1.09E-05	0.00E+00	0.00E+00	5.51E-05
371188.013761418.01	371188.01	3761418.01	0.00E+00	1.13E-05	0.00E+00	0.00E+00	5.74E-05
371198.013761418.01	371198.01	3761418.01	0.00E+00	1.18E-05	0.00E+00	0.00E+00	5.97E-05
371208.013761418.01	371208.01	3761418.01	0.00E+00	1.23E-05	0.00E+00	0.00E+00	6.21E-05
371218.013761418.01	371218.01	3761418.01	0.00E+00	1.28E-05	0.00E+00	0.00E+00	6.46E-05
371228.013761418.01	371228.01	3761418.01	0.00E+00	1.33E-05	0.00E+00	0.00E+00	6.72E-05
371238.013761418.01	371238.01	3761418.01	0.00E+00	1.38E-05	0.00E+00	0.00E+00	6.99E-05
371248.013761418.01	371248.01	3761418.01	0.00E+00	1.44E-05	0.00E+00	0.00E+00	7.27E-05
371258.013761418.01	371258.01	3761418.01	0.00E+00	1.50E-05	0.00E+00	0.00E+00	7.58E-05
371268.013761418.01	371268.01	3761418.01	0.00E+00	1.56E-05	0.00E+00	0.00E+00	7.91E-05
371278.013761418.01	371278.01	3761418.01	0.00E+00	1.63E-05	0.00E+00	0.00E+00	8.28E-05
371288.013761418.01	371288.01	3761418.01	0.00E+00	1.71E-05	0.00E+00	0.00E+00	8.69E-05
371298.013761418.01	371298.01	3761418.01	0.00E+00	1.81E-05	0.00E+00	0.00E+00	9.15E-05
371308.013761418.01	371308.01	3761418.01	0.00E+00	1.91E-05	0.00E+00	0.00E+00	9.67E-05
371318.013761418.01	371318.01	3761418.01	0.00E+00	2.03E-05	0.00E+00	0.00E+00	1.03E-04
371328.013761418.01	371328.01	3761418.01	0.00E+00	2.16E-05	0.00E+00	0.00E+00	1.09E-04
371338.013761418.01	371338.01	3761418.01	0.00E+00	2.30E-05	0.00E+00	0.00E+00	1.17E-04
371348.013761418.01	371348.01	3761418.01	0.00E+00	2.47E-05	0.00E+00	0.00E+00	1.25E-04
371358.013761418.01	371358.01	3761418.01	0.00E+00	2.64E-05	0.00E+00	0.00E+00	1.34E-04
371368.013761418.01	371368.01	3761418.01	0.00E+00	2.84E-05	0.00E+00	0.00E+00	1.44E-04
371378.013761418.01	371378.01	3761418.01	0.00E+00	3.06E-05	0.00E+00	0.00E+00	1.55E-04
371388.013761418.01	371388.01	3761418.01	0.00E+00	3.29E-05	0.00E+00	0.00E+00	1.66E-04
371398.013761418.01	371398.01	3761418.01	0.00E+00	3.49E-05	0.00E+00	0.00E+00	1.77E-04
371408.013761418.01	371408.01	3761418.01	0.00E+00	3.69E-05	0.00E+00	0.00E+00	1.87E-04
371418.013761419.01	371418.01	3761419.01	0.00E+00	3.83E-05	0.00E+00	0.00E+00	1.94E-04
371118.013761428.01	371118.01	3761428.01	0.00E+00	8.11E-06	0.00E+00	0.00E+00	4.11E-05
371128.013761428.01	371128.01	3761428.01	0.00E+00	8.43E-06	0.00E+00	0.00E+00	4.27E-05
371138.013761428.01	371138.01	3761428.01	0.00E+00	8.78E-06	0.00E+00	0.00E+00	4.45E-05
371148.013761428.01	371148.01	3761428.01	0.00E+00	9.14E-06	0.00E+00	0.00E+00	4.63E-05
371158.013761428.01	371158.01	3761428.01	0.00E+00	9.50E-06	0.00E+00	0.00E+00	4.81E-05
371168.013761428.01	371168.01	3761428.01	0.00E+00	9.88E-06	0.00E+00	0.00E+00	5.01E-05
371178.013761428.01	371178.01	3761428.01	0.00E+00	1.03E-05	0.00E+00	0.00E+00	5.20E-05
371188.013761428.01	371188.01	3761428.01	0.00E+00	1.07E-05	0.00E+00	0.00E+00	5.41E-05
371198.013761428.01	371198.01	3761428.01	0.00E+00	1.11E-05	0.00E+00	0.00E+00	5.61E-05
371208.013761428.01	371208.01	3761428.01	0.00E+00	1.15E-05	0.00E+00	0.00E+00	5.83E-05
371218.013761428.01	371218.01	3761428.01	0.00E+00	1.19E-05	0.00E+00	0.00E+00	6.05E-05
371228.013761428.01	371228.01	3761428.01	0.00E+00	1.24E-05	0.00E+00	0.00E+00	6.28E-05
371238.013761428.01	371238.01	3761428.01	0.00E+00	1.29E-05	0.00E+00	0.00E+00	6.51E-05
371248.013761428.01	371248.01	3761428.01	0.00E+00	1.34E-05	0.00E+00	0.00E+00	6.77E-05
371258.013761428.01	371258.01	3761428.01	0.00E+00	1.39E-05	0.00E+00	0.00E+00	7.04E-05
371268.013761428.01	371268.01	3761428.01	0.00E+00	1.45E-05	0.00E+00	0.00E+00	7.33E-05
371278.013761428.01	371278.01	3761428.01	0.00E+00	1.51E-05	0.00E+00	0.00E+00	7.65E-05
371288.013761428.01	371288.01	3761428.01	0.00E+00	1.58E-05	0.00E+00	0.00E+00	8.01E-05
371298.013761428.01	371298.01	3761428.01	0.00E+00	1.66E-05	0.00E+00	0.00E+00	8.41E-05
371308.013761428.01	371308.01	3761428.01	0.00E+00	1.75E-05	0.00E+00	0.00E+00	8.86E-05
371318.013761428.01	371318.01	3761428.01	0.00E+00	1.85E-05	0.00E+00	0.00E+00	9.37E-05
371328.013761428.01	371328.01	3761428.01	0.00E+00	1.96E-05	0.00E+00	0.00E+00	9.94E-05
371338.013761428.01	371338.01	3761428.01	0.00E+00	2.09E-05	0.00E+00	0.00E+00	1.06E-04
371348.013761428.01	371348.01	3761428.01	0.00E+00	2.22E-05	0.00E+00	0.00E+00	1.13E-04
371358.013761428.01	371358.01	3761428.01	0.00E+00	2.38E-05	0.00E+00	0.00E+00	1.20E-04
371368.013761428.01	371368.01	3761428.01	0.00E+00	2.55E-05	0.00E+00	0.00E+00	1.29E-04
371378.013761428.01	371378.01	3761428.01	0.00E+00	2.74E-05	0.00E+00	0.00E+00	1.39E-04
371388.013761428.01	371388.01	3761428.01	0.00E+00	2.93E-05	0.00E+00	0.00E+00	1.48E-04
371398.013761428.01	371398.01	3761428.01	0.00E+00	3.11E-05	0.00E+00	0.00E+00	1.57E-04
371408.013761428.01	371408.01	3761428.01	0.00E+00	3.28E-05	0.00E+00	0.00E+00	1.66E-04
371418.013761428.01	371418.01	3761428.01	0.00E+00	3.45E-05	0.00E+00	0.00E+00	1.75E-04
371428.013761428.01	371428.01	3761428.01	0.00E+00	3.61E-05	0.00E+00	0.00E+00	1.83E-04
371438.013761428.01	371438.01	3761428.01	0.00E+00	3.76E-05	0.00E+00	0.00E+00	1.91E-04
371118.013761438.01	371118.01	3761438.01	0.00E+00	7.76E-06	0.00E+00	0.00E+00	3.93E-05
371128.013761438.01	371128.01	3761438.01	0.00E+00	8.06E-06	0.00E+00	0.00E+00	4.08E-05
371138.013761438.01	371138.01	3761438.01	0.00E+00	8.37E-06	0.00E+00	0.00E+00	4.24E-05
371148.013761438.01	371148.01	3761438.01	0.00E+00	8.69E-06	0.00E+00	0.00E+00	4.40E-05
371158.013761438.01	371158.01	3761438.01	0.00E+00	9.02E-06	0.00E+00	0.00E+00	4.57E-05
371168.013761438.01	371168.01	3761438.01	0.00E+00	9.36E-06	0.00E+00	0.00E+00	4.74E-05
371178.013761438.01	371178.01	3761438.01	0.00E+00	9.71E-06	0.00E+00	0.00E+00	4.92E-05
371188.013761438.01	371188.01	3761438.01	0.00E+00	1.01E-05	0.00E+00	0.00E+00	5.10E-05
371198.013761438.01	371198.01	3761438.01	0.00E+00	1.04E-05	0.00E+00	0.00E+00	5.28E-05
371208.013761438.01	371208.01	3761438.01	0.00E+00	1.08E-05	0.00E+00	0.00E+00	5.47E-05
371218.013761438.01	371218.01	3761438.01	0.00E+00	1.12E-05	0.00E+00	0.00E+00	5.67E-05
371228.013761438.01	371228.01	3761438.01	0.00E+00	1.16E-05	0.00E+00	0.00E+00	5.87E-05
371238.013761438.01	371238.01	3761438.01	0.00E+00	1.20E-05	0.00E+00	0.00E+00	6.09E-05
371248.013761438.01	371248.01	3761438.01	0.00E+00	1.25E-05	0.00E+00	0.00E+00	6.31E-05
371258.013761438.01	371258.01	3761438.01	0.00E+00	1.29E-05	0.00E+00	0.00E+00	6.55E-05
371268.013761438.01	371268.01	3761438.01	0.00E+00	1.34E-05	0.00E+00	0.00E+00	6.81E-05
371278.013761438.01	371278.01	3761438.01	0.00E+00	1.40E-05	0.00E+00	0.00E+00	7.10E-05
371288.013761438.01	371288.01	3761438.01	0.00E+00	1.46E-05	0.00E+00	0.00E+00	7.41E-05
371298.013761438.01	371298.01	3761438.01	0.00E+00	1.53E-05	0.00E+00	0.00E+00	7.77E-05
371308.013761438.01	371308.01	3761438.01	0.00E+00	1.61E-05	0.00E+00	0.00E+00	8.16E-05
371318.013761438.01	371318.01	3761438.01	0.00E+00	1.70E-05	0.00E+00	0.00E+00	8.60E-05
371328.013761438.01	371328.01	3761438.01	0.00E+00	1.79E-05	0.00E+00	0.00E+00	9.09E-05
371338.013761438.01	371338.01	3761438.01	0.00E+00	1.90E-05	0.00E+00	0.00E+00	9.63E-05
371348.013761438.01	371348.01	3761438.01	0.00E+00	2.02E-05	0.00E+00	0.00E+00	1.02E-04
371358.013761438.01	371358.01	3761438.01	0.00E+00	2.15E-05	0.00E+00	0.00E+00	1.09E-04
371368.013761438.01	371368.01	3761438.01	0.00E+00	2.30E-05	0.00E+00	0.00E+00	1.17E-04
371378.013761438.01	371378.01	3761438.01	0.00E+00	2.46E-05	0.00E+00	0.00E+00	1.25E-04
371388.013761438.01	371388.01	3761438.01	0.00E+00	2.62E-05	0.00E+00	0.00E+00	1.33E-04
371398.013761438.01	371398.01	3761438.01	0.00E+00	2.78E-05	0.00E+00	0.00E+00	1.41E-04
371408.013761438.01	371408.01	3761438.01	0.00E+00	2.93E-05	0.00E+00	0.00E+00	1.49E-04
371418.013761438.01	371418.01	3761438.01	0.00E+00	3.09E-05	0.00E+00	0.00E+00	1.56E-04
371428.013761438.01	371428.01	3761438.01	0.00E+00	3.23E-05	0.00E+00	0.00E+00	1.64E-04
371438.013761438.01	371438.01	3761438.01	0.00E+00	3.38E-05	0.00E+00	0.00E+00	1.71E-04
371448.013761438.01	371448.01	3761438.01	0.00E+00	3.51E-05	0.00E+00	0.00E+00	1.78E-04
371458.013761438.01	371458.01	3761438.01	0.00E+00	3.63E-05	0.00E+00	0.00E+00	1.84E-04
371468.013761442.01	371468.01	3761442.01	0.00E+00	3.60E-05	0.00E+00	0.00E+00	1.83E-04

Unique Identifier	X (UTM)	Y (UTM)	Demolition 2026	Demolition - Hauling 2026	Site Preparation 2026	Grading/Excavation 2026	Grading/Excavation - Hauling 2026
371488.013761441.01	371488.01	3761441.01	0.00E+00	3.80E-05	0.00E+00	0.00E+00	1.92E-04
371498.013761442.01	371498.01	3761442.01	0.00E+00	3.82E-05	0.00E+00	0.00E+00	1.93E-04
371118.013761448.01	371118.01	3761448.01	0.00E+00	7.43E-06	0.00E+00	0.00E+00	3.76E-05
371128.013761448.01	371128.01	3761448.01	0.00E+00	7.70E-06	0.00E+00	0.00E+00	3.90E-05
371138.013761448.01	371138.01	3761448.01	0.00E+00	7.98E-06	0.00E+00	0.00E+00	4.04E-05
371148.013761448.01	371148.01	3761448.01	0.00E+00	8.27E-06	0.00E+00	0.00E+00	4.19E-05
371158.013761448.01	371158.01	3761448.01	0.00E+00	8.57E-06	0.00E+00	0.00E+00	4.34E-05
371168.013761448.01	371168.01	3761448.01	0.00E+00	8.88E-06	0.00E+00	0.00E+00	4.50E-05
371178.013761448.01	371178.01	3761448.01	0.00E+00	9.19E-06	0.00E+00	0.00E+00	4.66E-05
371188.013761448.01	371188.01	3761448.01	0.00E+00	9.51E-06	0.00E+00	0.00E+00	4.82E-05
371198.013761448.01	371198.01	3761448.01	0.00E+00	9.84E-06	0.00E+00	0.00E+00	4.98E-05
371208.013761448.01	371208.01	3761448.01	0.00E+00	1.02E-05	0.00E+00	0.00E+00	5.15E-05
371218.013761448.01	371218.01	3761448.01	0.00E+00	1.05E-05	0.00E+00	0.00E+00	5.33E-05
371228.013761448.01	371228.01	3761448.01	0.00E+00	1.09E-05	0.00E+00	0.00E+00	5.51E-05
371238.013761448.01	371238.01	3761448.01	0.00E+00	1.12E-05	0.00E+00	0.00E+00	5.70E-05
371248.013761448.01	371248.01	3761448.01	0.00E+00	1.16E-05	0.00E+00	0.00E+00	5.90E-05
371258.013761448.01	371258.01	3761448.01	0.00E+00	1.21E-05	0.00E+00	0.00E+00	6.12E-05
371268.013761448.01	371268.01	3761448.01	0.00E+00	1.25E-05	0.00E+00	0.00E+00	6.35E-05
371278.013761448.01	371278.01	3761448.01	0.00E+00	1.30E-05	0.00E+00	0.00E+00	6.60E-05
371288.013761448.01	371288.01	3761448.01	0.00E+00	1.36E-05	0.00E+00	0.00E+00	6.88E-05
371298.013761448.01	371298.01	3761448.01	0.00E+00	1.42E-05	0.00E+00	0.00E+00	7.19E-05
371308.013761448.01	371308.01	3761448.01	0.00E+00	1.49E-05	0.00E+00	0.00E+00	7.54E-05
371318.013761448.01	371318.01	3761448.01	0.00E+00	1.56E-05	0.00E+00	0.00E+00	7.93E-05
371328.013761448.01	371328.01	3761448.01	0.00E+00	1.65E-05	0.00E+00	0.00E+00	8.35E-05
371338.013761448.01	371338.01	3761448.01	0.00E+00	1.74E-05	0.00E+00	0.00E+00	8.82E-05
371348.013761448.01	371348.01	3761448.01	0.00E+00	1.84E-05	0.00E+00	0.00E+00	9.34E-05
371358.013761448.01	371358.01	3761448.01	0.00E+00	1.96E-05	0.00E+00	0.00E+00	9.94E-05
371368.013761448.01	371368.01	3761448.01	0.00E+00	2.09E-05	0.00E+00	0.00E+00	1.06E-04
371378.013761448.01	371378.01	3761448.01	0.00E+00	2.22E-05	0.00E+00	0.00E+00	1.13E-04
371388.013761448.01	371388.01	3761448.01	0.00E+00	2.36E-05	0.00E+00	0.00E+00	1.19E-04
371398.013761448.01	371398.01	3761448.01	0.00E+00	2.50E-05	0.00E+00	0.00E+00	1.26E-04
371408.013761448.01	371408.01	3761448.01	0.00E+00	2.63E-05	0.00E+00	0.00E+00	1.33E-04
371418.013761448.01	371418.01	3761448.01	0.00E+00	2.77E-05	0.00E+00	0.00E+00	1.41E-04
371428.013761448.01	371428.01	3761448.01	0.00E+00	2.91E-05	0.00E+00	0.00E+00	1.47E-04
371438.013761448.01	371438.01	3761448.01	0.00E+00	3.04E-05	0.00E+00	0.00E+00	1.54E-04
371448.013761448.01	371448.01	3761448.01	0.00E+00	3.17E-05	0.00E+00	0.00E+00	1.61E-04
371458.013761448.01	371458.01	3761448.01	0.00E+00	3.29E-05	0.00E+00	0.00E+00	1.67E-04
371468.013761448.01	371468.01	3761448.01	0.00E+00	3.40E-05	0.00E+00	0.00E+00	1.72E-04
371478.013761448.01	371478.01	3761448.01	0.00E+00	3.49E-05	0.00E+00	0.00E+00	1.77E-04
371488.013761448.01	371488.01	3761448.01	0.00E+00	3.55E-05	0.00E+00	0.00E+00	1.80E-04
371498.013761448.01	371498.01	3761448.01	0.00E+00	3.62E-05	0.00E+00	0.00E+00	1.83E-04
371138.013761458.01	371138.01	3761458.01	0.00E+00	7.62E-06	0.00E+00	0.00E+00	3.86E-05
371148.013761458.01	371148.01	3761458.01	0.00E+00	7.88E-06	0.00E+00	0.00E+00	3.99E-05
371158.013761458.01	371158.01	3761458.01	0.00E+00	8.15E-06	0.00E+00	0.00E+00	4.13E-05
371168.013761458.01	371168.01	3761458.01	0.00E+00	8.43E-06	0.00E+00	0.00E+00	4.27E-05
371178.013761458.01	371178.01	3761458.01	0.00E+00	8.71E-06	0.00E+00	0.00E+00	4.41E-05
371188.013761458.01	371188.01	3761458.01	0.00E+00	9.00E-06	0.00E+00	0.00E+00	4.56E-05
371198.013761458.01	371198.01	3761458.01	0.00E+00	9.29E-06	0.00E+00	0.00E+00	4.71E-05
371208.013761458.01	371208.01	3761458.01	0.00E+00	9.59E-06	0.00E+00	0.00E+00	4.86E-05
371218.013761458.01	371218.01	3761458.01	0.00E+00	9.90E-06	0.00E+00	0.00E+00	5.02E-05
371228.013761458.01	371228.01	3761458.01	0.00E+00	1.02E-05	0.00E+00	0.00E+00	5.18E-05
371238.013761458.01	371238.01	3761458.01	0.00E+00	1.06E-05	0.00E+00	0.00E+00	5.35E-05
371248.013761458.01	371248.01	3761458.01	0.00E+00	1.09E-05	0.00E+00	0.00E+00	5.53E-05
371258.013761458.01	371258.01	3761458.01	0.00E+00	1.13E-05	0.00E+00	0.00E+00	5.72E-05
371268.013761458.01	371268.01	3761458.01	0.00E+00	1.17E-05	0.00E+00	0.00E+00	5.93E-05
371278.013761458.01	371278.01	3761458.01	0.00E+00	1.22E-05	0.00E+00	0.00E+00	6.16E-05
371288.013761458.01	371288.01	3761458.01	0.00E+00	1.27E-05	0.00E+00	0.00E+00	6.41E-05
371298.013761458.01	371298.01	3761458.01	0.00E+00	1.32E-05	0.00E+00	0.00E+00	6.69E-05
371308.013761458.01	371308.01	3761458.01	0.00E+00	1.38E-05	0.00E+00	0.00E+00	6.99E-05
371318.013761458.01	371318.01	3761458.01	0.00E+00	1.45E-05	0.00E+00	0.00E+00	7.33E-05
371328.013761458.01	371328.01	3761458.01	0.00E+00	1.52E-05	0.00E+00	0.00E+00	7.70E-05
371338.013761458.01	371338.01	3761458.01	0.00E+00	1.60E-05	0.00E+00	0.00E+00	8.12E-05
371348.013761458.01	371348.01	3761458.01	0.00E+00	1.69E-05	0.00E+00	0.00E+00	8.58E-05
371358.013761458.01	371358.01	3761458.01	0.00E+00	1.79E-05	0.00E+00	0.00E+00	9.09E-05
371368.013761458.01	371368.01	3761458.01	0.00E+00	1.90E-05	0.00E+00	0.00E+00	9.63E-05
371378.013761458.01	371378.01	3761458.01	0.00E+00	2.01E-05	0.00E+00	0.00E+00	1.02E-04
371388.013761458.01	371388.01	3761458.01	0.00E+00	2.13E-05	0.00E+00	0.00E+00	1.08E-04
371398.013761458.01	371398.01	3761458.01	0.00E+00	2.25E-05	0.00E+00	0.00E+00	1.14E-04
371408.013761458.01	371408.01	3761458.01	0.00E+00	2.38E-05	0.00E+00	0.00E+00	1.20E-04
371418.013761458.01	371418.01	3761458.01	0.00E+00	2.50E-05	0.00E+00	0.00E+00	1.27E-04
371428.013761458.01	371428.01	3761458.01	0.00E+00	2.63E-05	0.00E+00	0.00E+00	1.33E-04
371438.013761458.01	371438.01	3761458.01	0.00E+00	2.75E-05	0.00E+00	0.00E+00	1.40E-04
371448.013761458.01	371448.01	3761458.01	0.00E+00	2.87E-05	0.00E+00	0.00E+00	1.46E-04
371458.013761458.01	371458.01	3761458.01	0.00E+00	2.99E-05	0.00E+00	0.00E+00	1.51E-04
371468.013761458.01	371468.01	3761458.01	0.00E+00	3.09E-05	0.00E+00	0.00E+00	1.56E-04
371478.013761458.01	371478.01	3761458.01	0.00E+00	3.18E-05	0.00E+00	0.00E+00	1.61E-04
371488.013761458.01	371488.01	3761458.01	0.00E+00	3.25E-05	0.00E+00	0.00E+00	1.65E-04
371498.013761458.01	371498.01	3761458.01	0.00E+00	3.31E-05	0.00E+00	0.00E+00	1.68E-04
371508.013761460.01	371508.01	3761460.01	0.00E+00	3.33E-05	0.00E+00	0.00E+00	1.69E-04
371158.013761468.01	371158.01	3761468.01	0.00E+00	7.76E-06	0.00E+00	0.00E+00	3.93E-05
371168.013761468.01	371168.01	3761468.01	0.00E+00	8.01E-06	0.00E+00	0.00E+00	4.06E-05
371178.013761468.01	371178.01	3761468.01	0.00E+00	8.27E-06	0.00E+00	0.00E+00	4.19E-05
371188.013761468.01	371188.01	3761468.01	0.00E+00	8.53E-06	0.00E+00	0.00E+00	4.32E-05
371198.013761468.01	371198.01	3761468.01	0.00E+00	8.79E-06	0.00E+00	0.00E+00	4.45E-05
371208.013761468.01	371208.01	3761468.01	0.00E+00	9.06E-06	0.00E+00	0.00E+00	4.59E-05
371218.013761468.01	371218.01	3761468.01	0.00E+00	9.34E-06	0.00E+00	0.00E+00	4.73E-05
371228.013761468.01	371228.01	3761468.01	0.00E+00	9.63E-06	0.00E+00	0.00E+00	4.88E-05
371238.013761468.01	371238.01	3761468.01	0.00E+00	9.93E-06	0.00E+00	0.00E+00	5.03E-05
371248.013761468.01	371248.01	3761468.01	0.00E+00	1.03E-05	0.00E+00	0.00E+00	5.20E-05
371258.013761468.01	371258.01	3761468.01	0.00E+00	1.06E-05	0.00E+00	0.00E+00	5.37E-05
371268.013761468.01	371268.01	3761468.01	0.00E+00	1.10E-05	0.00E+00	0.00E+00	5.56E-05
371278.013761468.01	371278.01	3761468.01	0.00E+00	1.14E-05	0.00E+00	0.00E+00	5.76E-05
371288.013761468.01	371288.01	3761468.01	0.00E+00	1.18E-05	0.00E+00	0.00E+00	5.99E-05
371298.013761468.01	371298.01	3761468.01	0.00E+00	1.23E-05	0.00E+00	0.00E+00	6.23E-05
371308.013761468.01	371308.01	3761468.01	0.00E+00	1.28E-05	0.00E+00	0.00E+00	6.51E-05
371318.013761468.01	371318.01	3761468.01	0.00E+00	1.34E-05	0.00E+00	0.00E+00	6.80E-05
371328.013761468.01	371328.01	3761468.01	0.00E+00	1.41E-05	0.00E+00	0.00E+00	7.13E-05
371338.013761468.01	371338.01	3761468.01	0.00E+00	1.48E-05	0.00E+00	0.00E+00	7.49E-05
371348.013761468.01	371348.01	3761468.01	0.00E+00	1.56E-05	0.00E+00	0.00E+00	7.90E-05
371358.013761468.01	371358.01	3761468.01	0.00E+00	1.64E-05	0.00E+00	0.00E+00	8.33E-05
371368.013761468.01	371368.01	3761468.01	0.00E+00	1.74E-05	0.00E+00	0.00E+00	8.80E-05
371378.013761468.01	371378.01	3761468.01	0.00E+00	1.84E-05	0.00E+00	0.00E+00	9.30E-05
371388.013761468.01	371388.01	3761468.01	0.00E+00	1.94E-05	0.00E+00	0.00E+00	9.83E-05
371398.013761468.01	371398.01	3761468.01	0.00E+00	2.05E-05	0.00E+00	0.00E+00	1.04E-04
371408.013761468.01	371408.01	3761468.01	0.00E+00	2.16E-05	0.00E+00	0.00E+00	1.09E-04
371418.013761468.01	371418.01	3761468.01	0.00E+00	2.27E-05	0.00E+00	0.00E+00	1.15E-04
371428.013761468.01	371428.01	3761468.01	0.00E+00	2.39E-05	0.00E+00	0.00E+00	1.21E-04
371438.013761468.01	371438.01	3761468.01	0.00E+00	2.50E-05	0.00E+00	0.00E+00	1.27E-04
371448.013761468.01	371448.01	3761468.01	0.00E+00	2.61E-05	0.00E+00	0.00E+00	1.32E-04
371458.013761468.01	371458.01	3761468.01	0.00E+00	2.71E-05	0.00E+00	0.00E+00	1.37E-04
371468.013761468.01	371468.01	3761468.01	0.00E+00	2.81E-05	0.00E+00	0.00E+00	1.42E-04
371478.013761468.01	371478.01	3761468.01	0.00E+00	2.90E-05	0.00E+00	0.00E+00	1.47E-04
371488.013761468.01	371488.01	3761468.01	0.00E+00	2.98E-05	0.00E+00	0.00E+00	1.51E-04
371498.013761468.01	371498.01	3761468.01	0.00E+00	3.04E-05	0.00E+00	0.00E+00	1.54E-04
371508.013761468.01	371508.01	3761468.01	0.00E+00	3.11E-05	0.00E+00	0.00E+00	1.58E-04
371518.013761468.01	371518.01	3761468.01	0.00E+00	3.18E-05	0.00E+00	0.00E+00	1.61E-04
371528.013761471.01	371528.01	3761471.01	0.00E+00	3.15E-05	0.00E+00	0.00E+00	1.60E-04
371178.013761478.01	371178.01	3761478.01	0.00E+00	7.85E-06	0.00E+00	0.00E+00	3.98E-05
371188.013761478.01	371188.01	3761478.01	0.00E+00	8.09E-06	0.00E+00	0.00E+00	4.10E-05
371198.013761478.01	371198.01	3761478.01	0.00E+00	8.33E-06	0.00E+00	0.00E+00	4.22E-05
371208.013761478.01	371208.01	3761478.01	0.00E+00	8.58E-06	0.00E+00	0.00E+00	4.34E-05
371218.013761478.01	371218.01	3761478.01	0.00E+00	8.83E-06	0.00E+00	0.00E+00	4.47E-05
371228.013761478.01	371228.01	3761478.01	0.00E+00	9.09E-06	0.00E+00	0.00E+00	4.61E-05
371238.013761478.01	371238.01	3761478.01	0.00E+00	9.36E-06	0.00E+00	0.00E+00	4.74E-05
371248.013761478.01	371248.01	3761478.01	0.00E+00	9.65E-06	0.00E+00	0.00E+00	4.89E-05
371258.013761478.01	371258.01	3761478.01	0.00E+00	9.96E-06	0.00E+00	0.00E+00	5.05E-05
371268.013761478.01	371268.01	3761478.01	0.00E+00	1.03E-05	0.00E+00	0.00E+00	5.22E-05
371278.013761478.01	371278.01	3761478.01	0.00E+00	1.07E-05	0.00E+00	0.00E+00	5.40E-05
371288.013761478.01	371288.01	3761478.01	0.00E+00	1.11E-05	0.00E+00	0.00E+00	5.60E-05
371298.013761478.01	371298.01	3761478.01	0.00E+00	1.15E-05	0.00E+00	0.00E+00	5.82E-05

Unique Identifier	X (UTM)	Y (UTM)	Demolition 2026	Demolition - Hauling 2026	Site Preparation 2026	Grading/Excavation 2026	Grading/Excavation - Hauling 2026
371308.013761478.01	371308.01	3761478.01	0.00E+00	1.20E-05	0.00E+00	0.00E+00	6.07E-05
371318.013761478.01	371318.01	3761478.01	0.00E+00	1.25E-05	0.00E+00	0.00E+00	6.33E-05
371328.013761478.01	371328.01	3761478.01	0.00E+00	1.31E-05	0.00E+00	0.00E+00	6.62E-05
371338.013761478.01	371338.01	3761478.01	0.00E+00	1.37E-05	0.00E+00	0.00E+00	6.94E-05
371348.013761478.01	371348.01	3761478.01	0.00E+00	1.44E-05	0.00E+00	0.00E+00	7.29E-05
371358.013761478.01	371358.01	3761478.01	0.00E+00	1.51E-05	0.00E+00	0.00E+00	7.67E-05
371368.013761478.01	371368.01	3761478.01	0.00E+00	1.60E-05	0.00E+00	0.00E+00	8.08E-05
371378.013761478.01	371378.01	3761478.01	0.00E+00	1.68E-05	0.00E+00	0.00E+00	8.52E-05
371388.013761478.01	371388.01	3761478.01	0.00E+00	1.77E-05	0.00E+00	0.00E+00	8.98E-05
371398.013761478.01	371398.01	3761478.01	0.00E+00	1.87E-05	0.00E+00	0.00E+00	9.46E-05
371408.013761478.01	371408.01	3761478.01	0.00E+00	1.97E-05	0.00E+00	0.00E+00	9.96E-05
371418.013761478.01	371418.01	3761478.01	0.00E+00	2.07E-05	0.00E+00	0.00E+00	1.05E-04
371428.013761478.01	371428.01	3761478.01	0.00E+00	2.17E-05	0.00E+00	0.00E+00	1.10E-04
371438.013761478.01	371438.01	3761478.01	0.00E+00	2.27E-05	0.00E+00	0.00E+00	1.15E-04
371448.013761478.01	371448.01	3761478.01	0.00E+00	2.37E-05	0.00E+00	0.00E+00	1.20E-04
371458.013761478.01	371458.01	3761478.01	0.00E+00	2.47E-05	0.00E+00	0.00E+00	1.25E-04
371468.013761478.01	371468.01	3761478.01	0.00E+00	2.56E-05	0.00E+00	0.00E+00	1.30E-04
371478.013761478.01	371478.01	3761478.01	0.00E+00	2.65E-05	0.00E+00	0.00E+00	1.34E-04
371488.013761478.01	371488.01	3761478.01	0.00E+00	2.73E-05	0.00E+00	0.00E+00	1.38E-04
371498.013761478.01	371498.01	3761478.01	0.00E+00	2.80E-05	0.00E+00	0.00E+00	1.42E-04
371508.013761478.01	371508.01	3761478.01	0.00E+00	2.86E-05	0.00E+00	0.00E+00	1.45E-04
371518.013761478.01	371518.01	3761478.01	0.00E+00	2.93E-05	0.00E+00	0.00E+00	1.48E-04
371528.013761478.01	371528.01	3761478.01	0.00E+00	2.98E-05	0.00E+00	0.00E+00	1.51E-04
371198.013761488.01	371198.01	3761488.01	0.00E+00	7.90E-06	0.00E+00	0.00E+00	4.00E-05
371208.013761488.01	371208.01	3761488.01	0.00E+00	8.13E-06	0.00E+00	0.00E+00	4.12E-05
371218.013761488.01	371218.01	3761488.01	0.00E+00	8.36E-06	0.00E+00	0.00E+00	4.23E-05
371248.013761488.01	371248.01	3761488.01	0.00E+00	9.11E-06	0.00E+00	0.00E+00	4.61E-05
371258.013761488.01	371258.01	3761488.01	0.00E+00	9.39E-06	0.00E+00	0.00E+00	4.76E-05
371268.013761488.01	371268.01	3761488.01	0.00E+00	9.69E-06	0.00E+00	0.00E+00	4.91E-05
371278.013761488.01	371278.01	3761488.01	0.00E+00	1.00E-05	0.00E+00	0.00E+00	5.08E-05
371288.013761488.01	371288.01	3761488.01	0.00E+00	1.04E-05	0.00E+00	0.00E+00	5.26E-05
371298.013761488.01	371298.01	3761488.01	0.00E+00	1.08E-05	0.00E+00	0.00E+00	5.46E-05
371308.013761488.01	371308.01	3761488.01	0.00E+00	1.12E-05	0.00E+00	0.00E+00	5.68E-05
371318.013761488.01	371318.01	3761488.01	0.00E+00	1.17E-05	0.00E+00	0.00E+00	5.91E-05
371328.013761488.01	371328.01	3761488.01	0.00E+00	1.22E-05	0.00E+00	0.00E+00	6.17E-05
371338.013761488.01	371338.01	3761488.01	0.00E+00	1.27E-05	0.00E+00	0.00E+00	6.46E-05
371348.013761488.01	371348.01	3761488.01	0.00E+00	1.33E-05	0.00E+00	0.00E+00	6.76E-05
371358.013761488.01	371358.01	3761488.01	0.00E+00	1.40E-05	0.00E+00	0.00E+00	7.09E-05
371368.013761488.01	371368.01	3761488.01	0.00E+00	1.47E-05	0.00E+00	0.00E+00	7.45E-05
371378.013761488.01	371378.01	3761488.01	0.00E+00	1.55E-05	0.00E+00	0.00E+00	7.84E-05
371388.013761488.01	371388.01	3761488.01	0.00E+00	1.63E-05	0.00E+00	0.00E+00	8.24E-05
371398.013761488.01	371398.01	3761488.01	0.00E+00	1.71E-05	0.00E+00	0.00E+00	8.67E-05
371408.013761488.01	371408.01	3761488.01	0.00E+00	1.80E-05	0.00E+00	0.00E+00	9.12E-05
371418.013761488.01	371418.01	3761488.01	0.00E+00	1.89E-05	0.00E+00	0.00E+00	9.58E-05
371428.013761488.01	371428.01	3761488.01	0.00E+00	1.98E-05	0.00E+00	0.00E+00	1.00E-04
371438.013761488.01	371438.01	3761488.01	0.00E+00	2.07E-05	0.00E+00	0.00E+00	1.05E-04
371448.013761488.01	371448.01	3761488.01	0.00E+00	2.16E-05	0.00E+00	0.00E+00	1.10E-04
371458.013761488.01	371458.01	3761488.01	0.00E+00	2.25E-05	0.00E+00	0.00E+00	1.14E-04
371468.013761488.01	371468.01	3761488.01	0.00E+00	2.34E-05	0.00E+00	0.00E+00	1.19E-04
371478.013761488.01	371478.01	3761488.01	0.00E+00	2.43E-05	0.00E+00	0.00E+00	1.23E-04
371488.013761488.01	371488.01	3761488.01	0.00E+00	2.50E-05	0.00E+00	0.00E+00	1.27E-04
371498.013761488.01	371498.01	3761488.01	0.00E+00	2.58E-05	0.00E+00	0.00E+00	1.30E-04
371508.013761488.01	371508.01	3761488.01	0.00E+00	2.64E-05	0.00E+00	0.00E+00	1.34E-04
371518.013761488.01	371518.01	3761488.01	0.00E+00	2.70E-05	0.00E+00	0.00E+00	1.37E-04
371218.013761498.01	371218.01	3761498.01	0.00E+00	7.92E-06	0.00E+00	0.00E+00	4.01E-05
371238.013761498.01	371238.01	3761498.01	0.00E+00	8.36E-06	0.00E+00	0.00E+00	4.24E-05
371248.013761498.01	371248.01	3761498.01	0.00E+00	8.61E-06	0.00E+00	0.00E+00	4.36E-05
371258.013761498.01	371258.01	3761498.01	0.00E+00	8.87E-06	0.00E+00	0.00E+00	4.49E-05
371268.013761498.01	371268.01	3761498.01	0.00E+00	9.14E-06	0.00E+00	0.00E+00	4.63E-05
371278.013761498.01	371278.01	3761498.01	0.00E+00	9.44E-06	0.00E+00	0.00E+00	4.78E-05
371288.013761498.01	371288.01	3761498.01	0.00E+00	9.76E-06	0.00E+00	0.00E+00	4.95E-05
371298.013761498.01	371298.01	3761498.01	0.00E+00	1.01E-05	0.00E+00	0.00E+00	5.13E-05
371308.013761498.01	371308.01	3761498.01	0.00E+00	1.05E-05	0.00E+00	0.00E+00	5.32E-05
371318.013761498.01	371318.01	3761498.01	0.00E+00	1.09E-05	0.00E+00	0.00E+00	5.53E-05
371328.013761498.01	371328.01	3761498.01	0.00E+00	1.14E-05	0.00E+00	0.00E+00	5.77E-05
371338.013761498.01	371338.01	3761498.01	0.00E+00	1.19E-05	0.00E+00	0.00E+00	6.02E-05
371348.013761498.01	371348.01	3761498.01	0.00E+00	1.24E-05	0.00E+00	0.00E+00	6.29E-05
371358.013761498.01	371358.01	3761498.01	0.00E+00	1.30E-05	0.00E+00	0.00E+00	6.58E-05
371368.013761498.01	371368.01	3761498.01	0.00E+00	1.36E-05	0.00E+00	0.00E+00	6.90E-05
371378.013761498.01	371378.01	3761498.01	0.00E+00	1.43E-05	0.00E+00	0.00E+00	7.24E-05
371388.013761498.01	371388.01	3761498.01	0.00E+00	1.50E-05	0.00E+00	0.00E+00	7.60E-05
371398.013761498.01	371398.01	3761498.01	0.00E+00	1.57E-05	0.00E+00	0.00E+00	7.98E-05
371408.013761498.01	371408.01	3761498.01	0.00E+00	1.65E-05	0.00E+00	0.00E+00	8.38E-05
371418.013761498.01	371418.01	3761498.01	0.00E+00	1.73E-05	0.00E+00	0.00E+00	8.78E-05
371428.013761498.01	371428.01	3761498.01	0.00E+00	1.81E-05	0.00E+00	0.00E+00	9.20E-05
371438.013761498.01	371438.01	3761498.01	0.00E+00	1.90E-05	0.00E+00	0.00E+00	9.62E-05
371448.013761498.01	371448.01	3761498.01	0.00E+00	1.98E-05	0.00E+00	0.00E+00	1.00E-04
371458.013761498.01	371458.01	3761498.01	0.00E+00	2.06E-05	0.00E+00	0.00E+00	1.05E-04
371468.013761498.01	371468.01	3761498.01	0.00E+00	2.14E-05	0.00E+00	0.00E+00	1.09E-04
371478.013761498.01	371478.01	3761498.01	0.00E+00	2.22E-05	0.00E+00	0.00E+00	1.13E-04
371488.013761498.01	371488.01	3761498.01	0.00E+00	2.30E-05	0.00E+00	0.00E+00	1.16E-04
371498.013761498.01	371498.01	3761498.01	0.00E+00	2.37E-05	0.00E+00	0.00E+00	1.20E-04
371508.013761498.01	371508.01	3761498.01	0.00E+00	2.43E-05	0.00E+00	0.00E+00	1.23E-04
371518.013761498.01	371518.01	3761498.01	0.00E+00	2.50E-05	0.00E+00	0.00E+00	1.26E-04
371238.013761508.01	371238.01	3761508.01	0.00E+00	7.93E-06	0.00E+00	0.00E+00	4.02E-05
371248.013761508.01	371248.01	3761508.01	0.00E+00	8.15E-06	0.00E+00	0.00E+00	4.13E-05
371258.013761508.01	371258.01	3761508.01	0.00E+00	8.38E-06	0.00E+00	0.00E+00	4.25E-05
371268.013761508.01	371268.01	3761508.01	0.00E+00	8.64E-06	0.00E+00	0.00E+00	4.38E-05
371278.013761508.01	371278.01	3761508.01	0.00E+00	8.91E-06	0.00E+00	0.00E+00	4.51E-05
371288.013761508.01	371288.01	3761508.01	0.00E+00	9.20E-06	0.00E+00	0.00E+00	4.66E-05
371298.013761508.01	371298.01	3761508.01	0.00E+00	9.52E-06	0.00E+00	0.00E+00	4.83E-05
371308.013761508.01	371308.01	3761508.01	0.00E+00	9.87E-06	0.00E+00	0.00E+00	5.00E-05
371318.013761508.01	371318.01	3761508.01	0.00E+00	1.03E-05	0.00E+00	0.00E+00	5.19E-05
371328.013761508.01	371328.01	3761508.01	0.00E+00	1.07E-05	0.00E+00	0.00E+00	5.40E-05
371338.013761508.01	371338.01	3761508.01	0.00E+00	1.11E-05	0.00E+00	0.00E+00	5.63E-05
371348.013761508.01	371348.01	3761508.01	0.00E+00	1.16E-05	0.00E+00	0.00E+00	5.87E-05
371358.013761508.01	371358.01	3761508.01	0.00E+00	1.21E-05	0.00E+00	0.00E+00	6.13E-05
371368.013761508.01	371368.01	3761508.01	0.00E+00	1.27E-05	0.00E+00	0.00E+00	6.41E-05
371378.013761508.01	371378.01	3761508.01	0.00E+00	1.33E-05	0.00E+00	0.00E+00	6.71E-05
371388.013761508.01	371388.01	3761508.01	0.00E+00	1.39E-05	0.00E+00	0.00E+00	7.03E-05
371398.013761508.01	371398.01	3761508.01	0.00E+00	1.45E-05	0.00E+00	0.00E+00	7.37E-05
371408.013761508.01	371408.01	3761508.01	0.00E+00	1.52E-05	0.00E+00	0.00E+00	7.72E-05
371418.013761508.01	371418.01	3761508.01	0.00E+00	1.59E-05	0.00E+00	0.00E+00	8.08E-05
371428.013761508.01	371428.01	3761508.01	0.00E+00	1.67E-05	0.00E+00	0.00E+00	8.45E-05
371438.013761508.01	371438.01	3761508.01	0.00E+00	1.74E-05	0.00E+00	0.00E+00	8.83E-05
371448.013761508.01	371448.01	3761508.01	0.00E+00	1.82E-05	0.00E+00	0.00E+00	9.22E-05
371458.013761508.01	371458.01	3761508.01	0.00E+00	1.89E-05	0.00E+00	0.00E+00	9.60E-05
371468.013761508.01	371468.01	3761508.01	0.00E+00	1.97E-05	0.00E+00	0.00E+00	9.98E-05
371478.013761508.01	371478.01	3761508.01	0.00E+00	2.04E-05	0.00E+00	0.00E+00	1.04E-04
371488.013761508.01	371488.01	3761508.01	0.00E+00	2.11E-05	0.00E+00	0.00E+00	1.07E-04
371498.013761508.01	371498.01	3761508.01	0.00E+00	2.18E-05	0.00E+00	0.00E+00	1.11E-04
371508.013761508.01	371508.01	3761508.01	0.00E+00	2.25E-05	0.00E+00	0.00E+00	1.14E-04
371238.013761518.01	371238.01	3761518.01	0.00E+00	7.52E-06	0.00E+00	0.00E+00	3.81E-05
371248.013761518.01	371248.01	3761518.01	0.00E+00	7.73E-06	0.00E+00	0.00E+00	3.92E-05
371258.013761518.01	371258.01	3761518.01	0.00E+00	7.94E-06	0.00E+00	0.00E+00	4.02E-05
371268.013761518.01	371268.01	3761518.01	0.00E+00	8.17E-06	0.00E+00	0.00E+00	4.14E-05
371278.013761518.01	371278.01	3761518.01	0.00E+00	8.42E-06	0.00E+00	0.00E+00	4.27E-05
371288.013761518.01	371288.01	3761518.01	0.00E+00	8.69E-06	0.00E+00	0.00E+00	4.40E-05
371298.013761518.01	371298.01	3761518.01	0.00E+00	8.98E-06	0.00E+00	0.00E+00	4.55E-05
371308.013761518.01	371308.01	3761518.01	0.00E+00	9.30E-06	0.00E+00	0.00E+00	4.71E-05
371318.013761518.01	371318.01	3761518.01	0.00E+00	9.64E-06	0.00E+00	0.00E+00	4.88E-05
371328.013761518.01	371328.01	3761518.01	0.00E+00	1.00E-05	0.00E+00	0.00E+00	5.07E-05
371338.013761518.01	371338.01	3761518.01	0.00E+00	1.04E-05	0.00E+00	0.00E+00	5.27E-05
371348.013761518.01	371348.01	3761518.01	0.00E+00	1.08E-05	0.00E+00	0.00E+00	5.49E-05
371358.013761518.01	371358.01	3761518.01	0.00E+00	1.13E-05	0.00E+00	0.00E+00	5.73E-05
371368.013761518.01	371368.01	3761518.01	0.00E+00	1.18E-05	0.00E+00	0.00E+00	5.98E-05
371378.013761518.01	371378.01	3761518.01	0.00E+00	1.23E-05	0.00E+00	0.00E+00	6.25E-05
371388.013761518.01	371388.01	3761518.01	0.00E+00	1.29E-05	0.00E+00	0.00E+00	6.53E-05
371398.013761518.01	371398.01	3761518.01	0.00E+00	1.35E-05	0.00E+00	0.00E+00	6.83E-05
371408.013761518.01	371408.01	3761518.01	0.00E+00	1.41E-05	0.00E+00	0.00E+00	7.14E-05

Unique Identifier	X (UTM)	Y (UTM)	Demolition 2026	Demolition - Hauling 2026	Site Preparation 2026	Grading/Excavation 2026	Grading/Excavation - Hauling 2026
371418.013761518.01	371418.01	3761518.01	0.00E+00	1.47E-05	0.00E+00	0.00E+00	7.46E-05
371428.013761518.01	371428.01	3761518.01	0.00E+00	1.54E-05	0.00E+00	0.00E+00	7.80E-05
371438.013761518.01	371438.01	3761518.01	0.00E+00	1.61E-05	0.00E+00	0.00E+00	8.14E-05
371448.013761518.01	371448.01	3761518.01	0.00E+00	1.67E-05	0.00E+00	0.00E+00	8.49E-05
371458.013761518.01	371458.01	3761518.01	0.00E+00	1.74E-05	0.00E+00	0.00E+00	8.84E-05
371468.013761518.01	371468.01	3761518.01	0.00E+00	1.81E-05	0.00E+00	0.00E+00	9.19E-05
371478.013761518.01	371478.01	3761518.01	0.00E+00	1.88E-05	0.00E+00	0.00E+00	9.53E-05
371488.013761518.01	371488.01	3761518.01	0.00E+00	1.95E-05	0.00E+00	0.00E+00	9.87E-05
371498.013761518.01	371498.01	3761518.01	0.00E+00	2.01E-05	0.00E+00	0.00E+00	1.02E-04
371508.013761518.01	371508.01	3761518.01	0.00E+00	2.08E-05	0.00E+00	0.00E+00	1.05E-04
371228.013761528.01	371228.01	3761528.01	0.00E+00	6.97E-06	0.00E+00	0.00E+00	3.53E-05
371238.013761528.01	371238.01	3761528.01	0.00E+00	7.15E-06	0.00E+00	0.00E+00	3.62E-05
371248.013761528.01	371248.01	3761528.01	0.00E+00	7.34E-06	0.00E+00	0.00E+00	3.72E-05
371258.013761528.01	371258.01	3761528.01	0.00E+00	7.54E-06	0.00E+00	0.00E+00	3.82E-05
371268.013761528.01	371268.01	3761528.01	0.00E+00	7.75E-06	0.00E+00	0.00E+00	3.93E-05
371278.013761528.01	371278.01	3761528.01	0.00E+00	7.98E-06	0.00E+00	0.00E+00	4.04E-05
371288.013761528.01	371288.01	3761528.01	0.00E+00	8.22E-06	0.00E+00	0.00E+00	4.17E-05
371298.013761528.01	371298.01	3761528.01	0.00E+00	8.49E-06	0.00E+00	0.00E+00	4.30E-05
371308.013761528.01	371308.01	3761528.01	0.00E+00	8.78E-06	0.00E+00	0.00E+00	4.45E-05
371318.013761528.01	371318.01	3761528.01	0.00E+00	9.09E-06	0.00E+00	0.00E+00	4.60E-05
371328.013761528.01	371328.01	3761528.01	0.00E+00	9.42E-06	0.00E+00	0.00E+00	4.77E-05
371338.013761528.01	371338.01	3761528.01	0.00E+00	9.78E-06	0.00E+00	0.00E+00	4.96E-05
371348.013761528.01	371348.01	3761528.01	0.00E+00	1.02E-05	0.00E+00	0.00E+00	5.16E-05
371358.013761528.01	371358.01	3761528.01	0.00E+00	1.06E-05	0.00E+00	0.00E+00	5.37E-05
371368.013761528.01	371368.01	3761528.01	0.00E+00	1.10E-05	0.00E+00	0.00E+00	5.59E-05
371378.013761528.01	371378.01	3761528.01	0.00E+00	1.15E-05	0.00E+00	0.00E+00	5.83E-05
371388.013761528.01	371388.01	3761528.01	0.00E+00	1.20E-05	0.00E+00	0.00E+00	6.09E-05
371398.013761528.01	371398.01	3761528.01	0.00E+00	1.25E-05	0.00E+00	0.00E+00	6.35E-05
371408.013761528.01	371408.01	3761528.01	0.00E+00	1.31E-05	0.00E+00	0.00E+00	6.64E-05
371418.013761528.01	371418.01	3761528.01	0.00E+00	1.37E-05	0.00E+00	0.00E+00	6.93E-05
371428.013761528.01	371428.01	3761528.01	0.00E+00	1.43E-05	0.00E+00	0.00E+00	7.23E-05
371438.013761528.01	371438.01	3761528.01	0.00E+00	1.49E-05	0.00E+00	0.00E+00	7.53E-05
371448.013761528.01	371448.01	3761528.01	0.00E+00	1.55E-05	0.00E+00	0.00E+00	7.84E-05
371458.013761528.01	371458.01	3761528.01	0.00E+00	1.61E-05	0.00E+00	0.00E+00	8.16E-05
371468.013761528.01	371468.01	3761528.01	0.00E+00	1.67E-05	0.00E+00	0.00E+00	8.48E-05
371478.013761528.01	371478.01	3761528.01	0.00E+00	1.74E-05	0.00E+00	0.00E+00	8.80E-05
371488.013761528.01	371488.01	3761528.01	0.00E+00	1.80E-05	0.00E+00	0.00E+00	9.11E-05
371498.013761528.01	371498.01	3761528.01	0.00E+00	1.86E-05	0.00E+00	0.00E+00	9.42E-05
371508.013761528.01	371508.01	3761528.01	0.00E+00	1.92E-05	0.00E+00	0.00E+00	9.72E-05
371228.013761538.01	371228.01	3761538.01	0.00E+00	6.64E-06	0.00E+00	0.00E+00	3.37E-05
371238.013761538.01	371238.01	3761538.01	0.00E+00	6.81E-06	0.00E+00	0.00E+00	3.45E-05
371248.013761538.01	371248.01	3761538.01	0.00E+00	6.98E-06	0.00E+00	0.00E+00	3.54E-05
371258.013761538.01	371258.01	3761538.01	0.00E+00	7.16E-06	0.00E+00	0.00E+00	3.63E-05
371268.013761538.01	371268.01	3761538.01	0.00E+00	7.36E-06	0.00E+00	0.00E+00	3.73E-05
371278.013761538.01	371278.01	3761538.01	0.00E+00	7.57E-06	0.00E+00	0.00E+00	3.83E-05
371288.013761538.01	371288.01	3761538.01	0.00E+00	7.79E-06	0.00E+00	0.00E+00	3.95E-05
371298.013761538.01	371298.01	3761538.01	0.00E+00	8.04E-06	0.00E+00	0.00E+00	4.07E-05
371308.013761538.01	371308.01	3761538.01	0.00E+00	8.30E-06	0.00E+00	0.00E+00	4.20E-05
371318.013761538.01	371318.01	3761538.01	0.00E+00	8.58E-06	0.00E+00	0.00E+00	4.35E-05
371348.013761538.01	371348.01	3761538.01	0.00E+00	9.57E-06	0.00E+00	0.00E+00	4.85E-05
371358.013761538.01	371358.01	3761538.01	0.00E+00	9.94E-06	0.00E+00	0.00E+00	5.04E-05
371368.013761538.01	371368.01	3761538.01	0.00E+00	1.03E-05	0.00E+00	0.00E+00	5.24E-05
371378.013761538.01	371378.01	3761538.01	0.00E+00	1.08E-05	0.00E+00	0.00E+00	5.46E-05
371388.013761538.01	371388.01	3761538.01	0.00E+00	1.12E-05	0.00E+00	0.00E+00	5.69E-05
371398.013761538.01	371398.01	3761538.01	0.00E+00	1.17E-05	0.00E+00	0.00E+00	5.93E-05
371408.013761538.01	371408.01	3761538.01	0.00E+00	1.22E-05	0.00E+00	0.00E+00	6.18E-05
371418.013761538.01	371418.01	3761538.01	0.00E+00	1.27E-05	0.00E+00	0.00E+00	6.45E-05
371428.013761538.01	371428.01	3761538.01	0.00E+00	1.33E-05	0.00E+00	0.00E+00	6.72E-05
371438.013761538.01	371438.01	3761538.01	0.00E+00	1.38E-05	0.00E+00	0.00E+00	7.00E-05
371448.013761538.01	371448.01	3761538.01	0.00E+00	1.44E-05	0.00E+00	0.00E+00	7.29E-05
371458.013761538.01	371458.01	3761538.01	0.00E+00	1.49E-05	0.00E+00	0.00E+00	7.57E-05
371468.013761538.01	371468.01	3761538.01	0.00E+00	1.55E-05	0.00E+00	0.00E+00	7.86E-05
371478.013761538.01	371478.01	3761538.01	0.00E+00	1.61E-05	0.00E+00	0.00E+00	8.15E-05
371488.013761538.01	371488.01	3761538.01	0.00E+00	1.67E-05	0.00E+00	0.00E+00	8.44E-05
371498.013761538.01	371498.01	3761538.01	0.00E+00	1.72E-05	0.00E+00	0.00E+00	8.72E-05
371508.013761538.01	371508.01	3761538.01	0.00E+00	1.78E-05	0.00E+00	0.00E+00	9.01E-05
371518.013761540.01	371518.01	3761540.01	0.00E+00	1.81E-05	0.00E+00	0.00E+00	9.16E-05
371248.013761548.01	371248.01	3761548.01	0.00E+00	6.65E-06	0.00E+00	0.00E+00	3.37E-05
371258.013761548.01	371258.01	3761548.01	0.00E+00	6.81E-06	0.00E+00	0.00E+00	3.45E-05
371268.013761548.01	371268.01	3761548.01	0.00E+00	6.99E-06	0.00E+00	0.00E+00	3.54E-05
371278.013761548.01	371278.01	3761548.01	0.00E+00	7.19E-06	0.00E+00	0.00E+00	3.64E-05
371288.013761548.01	371288.01	3761548.01	0.00E+00	7.40E-06	0.00E+00	0.00E+00	3.75E-05
371298.013761548.01	371298.01	3761548.01	0.00E+00	7.62E-06	0.00E+00	0.00E+00	3.86E-05
371308.013761548.01	371308.01	3761548.01	0.00E+00	7.86E-06	0.00E+00	0.00E+00	3.98E-05
371318.013761548.01	371318.01	3761548.01	0.00E+00	8.12E-06	0.00E+00	0.00E+00	4.11E-05
371348.013761548.01	371348.01	3761548.01	0.00E+00	9.02E-06	0.00E+00	0.00E+00	4.57E-05
371358.013761548.01	371358.01	3761548.01	0.00E+00	9.36E-06	0.00E+00	0.00E+00	4.74E-05
371368.013761548.01	371368.01	3761548.01	0.00E+00	9.72E-06	0.00E+00	0.00E+00	4.93E-05
371378.013761548.01	371378.01	3761548.01	0.00E+00	1.01E-05	0.00E+00	0.00E+00	5.12E-05
371388.013761548.01	371388.01	3761548.01	0.00E+00	1.05E-05	0.00E+00	0.00E+00	5.33E-05
371398.013761548.01	371398.01	3761548.01	0.00E+00	1.09E-05	0.00E+00	0.00E+00	5.55E-05
371408.013761548.01	371408.01	3761548.01	0.00E+00	1.14E-05	0.00E+00	0.00E+00	5.77E-05
371418.013761548.01	371418.01	3761548.01	0.00E+00	1.19E-05	0.00E+00	0.00E+00	6.01E-05
371428.013761548.01	371428.01	3761548.01	0.00E+00	1.24E-05	0.00E+00	0.00E+00	6.26E-05
371438.013761548.01	371438.01	3761548.01	0.00E+00	1.29E-05	0.00E+00	0.00E+00	6.52E-05
371448.013761548.01	371448.01	3761548.01	0.00E+00	1.34E-05	0.00E+00	0.00E+00	6.78E-05
371458.013761548.01	371458.01	3761548.01	0.00E+00	1.39E-05	0.00E+00	0.00E+00	7.05E-05
371468.013761548.01	371468.01	3761548.01	0.00E+00	1.44E-05	0.00E+00	0.00E+00	7.32E-05
371478.013761548.01	371478.01	3761548.01	0.00E+00	1.50E-05	0.00E+00	0.00E+00	7.59E-05
371488.013761548.01	371488.01	3761548.01	0.00E+00	1.55E-05	0.00E+00	0.00E+00	7.85E-05
371498.013761548.01	371498.01	3761548.01	0.00E+00	1.60E-05	0.00E+00	0.00E+00	8.11E-05
371268.013761558.01	371268.01	3761558.01	0.00E+00	6.66E-06	0.00E+00	0.00E+00	3.37E-05
371278.013761558.01	371278.01	3761558.01	0.00E+00	6.84E-06	0.00E+00	0.00E+00	3.47E-05
371288.013761558.01	371288.01	3761558.01	0.00E+00	7.03E-06	0.00E+00	0.00E+00	3.56E-05
371298.013761558.01	371298.01	3761558.01	0.00E+00	7.24E-06	0.00E+00	0.00E+00	3.67E-05
371308.013761558.01	371308.01	3761558.01	0.00E+00	7.46E-06	0.00E+00	0.00E+00	3.78E-05
371358.013761558.01	371358.01	3761558.01	0.00E+00	8.82E-06	0.00E+00	0.00E+00	4.47E-05
371368.013761558.01	371368.01	3761558.01	0.00E+00	9.15E-06	0.00E+00	0.00E+00	4.64E-05
371378.013761558.01	371378.01	3761558.01	0.00E+00	9.50E-06	0.00E+00	0.00E+00	4.81E-05
371388.013761558.01	371388.01	3761558.01	0.00E+00	9.87E-06	0.00E+00	0.00E+00	5.00E-05
371398.013761558.01	371398.01	3761558.01	0.00E+00	1.03E-05	0.00E+00	0.00E+00	5.20E-05
371408.013761558.01	371408.01	3761558.01	0.00E+00	1.07E-05	0.00E+00	0.00E+00	5.41E-05
371418.013761558.01	371418.01	3761558.01	0.00E+00	1.11E-05	0.00E+00	0.00E+00	5.62E-05
371428.013761558.01	371428.01	3761558.01	0.00E+00	1.15E-05	0.00E+00	0.00E+00	5.85E-05
371438.013761558.01	371438.01	3761558.01	0.00E+00	1.20E-05	0.00E+00	0.00E+00	6.08E-05
371448.013761558.01	371448.01	3761558.01	0.00E+00	1.25E-05	0.00E+00	0.00E+00	6.33E-05
371458.013761558.01	371458.01	3761558.01	0.00E+00	1.30E-05	0.00E+00	0.00E+00	6.57E-05
371468.013761558.01	371468.01	3761558.01	0.00E+00	1.35E-05	0.00E+00	0.00E+00	6.82E-05
371478.013761558.01	371478.01	3761558.01	0.00E+00	1.40E-05	0.00E+00	0.00E+00	7.07E-05
371488.013761558.01	371488.01	3761558.01	0.00E+00	1.45E-05	0.00E+00	0.00E+00	7.32E-05
371498.013761558.01	371498.01	3761558.01	0.00E+00	1.49E-05	0.00E+00	0.00E+00	7.57E-05
371298.013761568.01	371298.01	3761568.01	0.00E+00	6.88E-06	0.00E+00	0.00E+00	3.49E-05
371308.013761568.01	371308.01	3761568.01	0.00E+00	7.08E-06	0.00E+00	0.00E+00	3.59E-05
371378.013761568.01	371378.01	3761568.01	0.00E+00	8.95E-06	0.00E+00	0.00E+00	4.54E-05
371388.013761568.01	371388.01	3761568.01	0.00E+00	9.29E-06	0.00E+00	0.00E+00	4.71E-05
371398.013761568.01	371398.01	3761568.01	0.00E+00	9.65E-06	0.00E+00	0.00E+00	4.89E-05
371408.013761568.01	371408.01	3761568.01	0.00E+00	1.00E-05	0.00E+00	0.00E+00	5.08E-05
371418.013761568.01	371418.01	3761568.01	0.00E+00	1.04E-05	0.00E+00	0.00E+00	5.27E-05
371428.013761568.01	371428.01	3761568.01	0.00E+00	1.08E-05	0.00E+00	0.00E+00	5.48E-05
371438.013761568.01	371438.01	3761568.01	0.00E+00	1.12E-05	0.00E+00	0.00E+00	5.69E-05
371448.013761568.01	371448.01	3761568.01	0.00E+00	1.17E-05	0.00E+00	0.00E+00	5.91E-05
371458.013761568.01	371458.01	3761568.01	0.00E+00	1.21E-05	0.00E+00	0.00E+00	6.14E-05
371468.013761568.01	371468.01	3761568.01	0.00E+00	1.26E-05	0.00E+00	0.00E+00	6.37E-05
371478.013761568.01	371478.01	3761568.01	0.00E+00	1.30E-05	0.00E+00	0.00E+00	6.60E-05
371488.013761568.01	371488.01	3761568.01	0.00E+00	1.35E-05	0.00E+00	0.00E+00	6.83E-05
371398.013761578.01	371398.01	3761578.01	0.00E+00	9.08E-06	0.00E+00	0.00E+00	4.60E-05
371408.013761578.01	371408.01	3761578.01	0.00E+00	9.42E-06	0.00E+00	0.00E+00	4.77E-05
371418.013761578.01	371418.01	3761578.01	0.00E+00	9.78E-06	0.00E+00	0.00E+00	4.95E-05
371428.013761578.01	371428.01	3761578.01	0.00E+00	1.01E-05	0.00E+00	0.00E+00	5.14E-05
371438.013761578.01	371438.01	3761578.01	0.00E+00	1.05E-05	0.00E+00	0.00E+00	5.34E-05

Unique Identifier	X (UTM)	Y (UTM)	Demolition 2026	Demolition - Hauling 2026	Site Preparation 2026	Grading/Excavation 2026	Grading/Excavation - Hauling 2026
371448.013761578.01	371448.01	3761578.01	0.00E+00	1.09E-05	0.00E+00	0.00E+00	5.54E-05
371458.013761578.01	371458.01	3761578.01	0.00E+00	1.13E-05	0.00E+00	0.00E+00	5.74E-05
371468.013761578.01	371468.01	3761578.01	0.00E+00	1.18E-05	0.00E+00	0.00E+00	5.95E-05
371478.013761578.01	371478.01	3761578.01	0.00E+00	1.22E-05	0.00E+00	0.00E+00	6.17E-05
371408.013761588.01	371408.01	3761588.01	0.00E+00	8.88E-06	0.00E+00	0.00E+00	4.50E-05
371418.013761588.01	371418.01	3761588.01	0.00E+00	9.21E-06	0.00E+00	0.00E+00	4.66E-05
371428.013761588.01	371428.01	3761588.01	0.00E+00	9.54E-06	0.00E+00	0.00E+00	4.84E-05
371438.013761588.01	371438.01	3761588.01	0.00E+00	9.89E-06	0.00E+00	0.00E+00	5.01E-05
371448.013761588.01	371448.01	3761588.01	0.00E+00	1.03E-05	0.00E+00	0.00E+00	5.20E-05
371458.013761588.01	371458.01	3761588.01	0.00E+00	1.06E-05	0.00E+00	0.00E+00	5.39E-05
371468.013761588.01	371468.01	3761588.01	0.00E+00	1.10E-05	0.00E+00	0.00E+00	5.58E-05
371478.013761588.01	371478.01	3761588.01	0.00E+00	1.14E-05	0.00E+00	0.00E+00	5.78E-05
371428.013761598.01	371428.01	3761598.01	0.00E+00	8.99E-06	0.00E+00	0.00E+00	4.56E-05
371438.013761598.01	371438.01	3761598.01	0.00E+00	9.31E-06	0.00E+00	0.00E+00	4.72E-05
371448.013761598.01	371448.01	3761598.01	0.00E+00	9.65E-06	0.00E+00	0.00E+00	4.89E-05
371458.013761598.01	371458.01	3761598.01	0.00E+00	9.99E-06	0.00E+00	0.00E+00	5.06E-05
371468.013761598.01	371468.01	3761598.01	0.00E+00	1.03E-05	0.00E+00	0.00E+00	5.24E-05
371478.013761598.01	371478.01	3761598.01	0.00E+00	1.07E-05	0.00E+00	0.00E+00	5.42E-05
371458.013761608.01	371458.01	3761608.01	0.00E+00	9.41E-06	0.00E+00	0.00E+00	4.77E-05
371468.013761608.01	371468.01	3761608.01	0.00E+00	9.73E-06	0.00E+00	0.00E+00	4.93E-05
371468.013761618.01	371468.01	3761618.01	0.00E+00	9.17E-06	0.00E+00	0.00E+00	4.65E-05
371050.013761413.01	371050.01	3761413.01	0.00E+00	6.51E-06	0.00E+00	0.00E+00	3.30E-05
371050.013761423.01	371050.01	3761423.01	0.00E+00	6.30E-06	0.00E+00	0.00E+00	3.19E-05
371056.013761423.01	371056.01	3761423.01	0.00E+00	6.44E-06	0.00E+00	0.00E+00	3.26E-05
371040.013761433.01	371040.01	3761433.01	0.00E+00	5.84E-06	0.00E+00	0.00E+00	2.96E-05
371050.013761433.01	371050.01	3761433.01	0.00E+00	6.07E-06	0.00E+00	0.00E+00	3.08E-05
371057.013761433.01	371057.01	3761433.01	0.00E+00	6.24E-06	0.00E+00	0.00E+00	3.16E-05
371040.013761443.01	371040.01	3761443.01	0.00E+00	5.64E-06	0.00E+00	0.00E+00	2.86E-05
371050.013761443.01	371050.01	3761443.01	0.00E+00	5.86E-06	0.00E+00	0.00E+00	2.97E-05
371058.013761443.01	371058.01	3761443.01	0.00E+00	6.04E-06	0.00E+00	0.00E+00	3.06E-05
371040.013761453.01	371040.01	3761453.01	0.00E+00	5.47E-06	0.00E+00	0.00E+00	2.77E-05
371050.013761453.01	371050.01	3761453.01	0.00E+00	5.67E-06	0.00E+00	0.00E+00	2.87E-05
371060.013761453.01	371060.01	3761453.01	0.00E+00	5.88E-06	0.00E+00	0.00E+00	2.98E-05
371010.013761467.01	371010.01	3761467.01	0.00E+00	4.73E-06	0.00E+00	0.00E+00	2.40E-05
371020.013761469.01	371020.01	3761469.01	0.00E+00	4.86E-06	0.00E+00	0.00E+00	2.46E-05
371040.013761463.01	371040.01	3761463.01	0.00E+00	5.30E-06	0.00E+00	0.00E+00	2.69E-05
371050.013761463.01	371050.01	3761463.01	0.00E+00	5.50E-06	0.00E+00	0.00E+00	2.78E-05
371060.013761463.01	371060.01	3761463.01	0.00E+00	5.69E-06	0.00E+00	0.00E+00	2.88E-05
371010.013761473.01	371010.01	3761473.01	0.00E+00	4.65E-06	0.00E+00	0.00E+00	2.36E-05
371020.013761473.01	371020.01	3761473.01	0.00E+00	4.80E-06	0.00E+00	0.00E+00	2.43E-05
371000.013761483.01	371000.01	3761483.01	0.00E+00	4.38E-06	0.00E+00	0.00E+00	2.22E-05
371010.013761483.01	371010.01	3761483.01	0.00E+00	4.52E-06	0.00E+00	0.00E+00	2.29E-05
371020.013761485.01	371020.01	3761485.01	0.00E+00	4.63E-06	0.00E+00	0.00E+00	2.35E-05
371040.013761485.01	371040.01	3761485.01	0.00E+00	4.93E-06	0.00E+00	0.00E+00	2.50E-05
371050.013761486.01	371050.01	3761486.01	0.00E+00	5.09E-06	0.00E+00	0.00E+00	2.58E-05
371060.013761485.01	371060.01	3761485.01	0.00E+00	5.27E-06	0.00E+00	0.00E+00	2.67E-05
370991.013761493.01	370991.01	3761493.01	0.00E+00	4.14E-06	0.00E+00	0.00E+00	2.10E-05
371000.013761493.01	371000.01	3761493.01	0.00E+00	4.26E-06	0.00E+00	0.00E+00	2.16E-05
371010.013761493.01	371010.01	3761493.01	0.00E+00	4.39E-06	0.00E+00	0.00E+00	2.22E-05
371020.013761493.01	371020.01	3761493.01	0.00E+00	4.52E-06	0.00E+00	0.00E+00	2.29E-05
371040.013761493.01	371040.01	3761493.01	0.00E+00	4.80E-06	0.00E+00	0.00E+00	2.43E-05
371050.013761493.01	371050.01	3761493.01	0.00E+00	4.96E-06	0.00E+00	0.00E+00	2.51E-05
371060.013761493.01	371060.01	3761493.01	0.00E+00	5.13E-06	0.00E+00	0.00E+00	2.60E-05
370990.013761503.01	370990.01	3761503.01	0.00E+00	4.02E-06	0.00E+00	0.00E+00	2.04E-05
371000.013761503.01	371000.01	3761503.01	0.00E+00	4.14E-06	0.00E+00	0.00E+00	2.10E-05
371010.013761502.01	371010.01	3761502.01	0.00E+00	4.28E-06	0.00E+00	0.00E+00	2.17E-05
371020.013761503.01	371020.01	3761503.01	0.00E+00	4.39E-06	0.00E+00	0.00E+00	2.22E-05
371040.013761503.01	371040.01	3761503.01	0.00E+00	4.64E-06	0.00E+00	0.00E+00	2.35E-05
371050.013761503.01	371050.01	3761503.01	0.00E+00	4.79E-06	0.00E+00	0.00E+00	2.43E-05
371060.013761503.01	371060.01	3761503.01	0.00E+00	4.95E-06	0.00E+00	0.00E+00	2.51E-05
371065.013761503.01	371065.01	3761503.01	0.00E+00	5.03E-06	0.00E+00	0.00E+00	2.55E-05
370980.013761508.01	370980.01	3761508.01	0.00E+00	3.86E-06	0.00E+00	0.00E+00	1.95E-05
370990.013761513.01	370990.01	3761513.01	0.00E+00	3.92E-06	0.00E+00	0.00E+00	1.98E-05
371000.013761511.01	371000.01	3761511.01	0.00E+00	4.05E-06	0.00E+00	0.00E+00	2.05E-05
371022.013761513.01	371022.01	3761513.01	0.00E+00	4.28E-06	0.00E+00	0.00E+00	2.17E-05
371028.013761513.01	371028.01	3761513.01	0.00E+00	4.35E-06	0.00E+00	0.00E+00	2.21E-05
371040.013761513.01	371040.01	3761513.01	0.00E+00	4.50E-06	0.00E+00	0.00E+00	2.28E-05
371050.013761513.01	371050.01	3761513.01	0.00E+00	4.64E-06	0.00E+00	0.00E+00	2.35E-05
371060.013761513.01	371060.01	3761513.01	0.00E+00	4.79E-06	0.00E+00	0.00E+00	2.42E-05
371065.013761513.01	371065.01	3761513.01	0.00E+00	4.86E-06	0.00E+00	0.00E+00	2.46E-05
371007.013761519.01	371007.01	3761519.01	0.00E+00	4.04E-06	0.00E+00	0.00E+00	2.05E-05
371020.013761523.01	371020.01	3761523.01	0.00E+00	4.14E-06	0.00E+00	0.00E+00	2.10E-05
371030.013761523.01	371030.01	3761523.01	0.00E+00	4.25E-06	0.00E+00	0.00E+00	2.15E-05
371040.013761523.01	371040.01	3761523.01	0.00E+00	4.36E-06	0.00E+00	0.00E+00	2.21E-05
371050.013761523.01	371050.01	3761523.01	0.00E+00	4.49E-06	0.00E+00	0.00E+00	2.28E-05
371060.013761523.01	371060.01	3761523.01	0.00E+00	4.63E-06	0.00E+00	0.00E+00	2.35E-05
371068.013761523.01	371068.01	3761523.01	0.00E+00	4.74E-06	0.00E+00	0.00E+00	2.40E-05
371010.013761535.01	371010.01	3761535.01	0.00E+00	3.89E-06	0.00E+00	0.00E+00	1.97E-05
371030.013761533.01	371030.01	3761533.01	0.00E+00	4.12E-06	0.00E+00	0.00E+00	2.09E-05
371034.013761533.01	371034.01	3761533.01	0.00E+00	4.16E-06	0.00E+00	0.00E+00	2.11E-05
371050.013761533.01	371050.01	3761533.01	0.00E+00	4.36E-06	0.00E+00	0.00E+00	2.21E-05
371060.013761533.01	371060.01	3761533.01	0.00E+00	4.49E-06	0.00E+00	0.00E+00	2.27E-05
371067.013761533.01	371067.01	3761533.01	0.00E+00	4.57E-06	0.00E+00	0.00E+00	2.32E-05
371010.013761543.01	371010.01	3761543.01	0.00E+00	3.80E-06	0.00E+00	0.00E+00	1.93E-05
371020.013761543.01	371020.01	3761543.01	0.00E+00	3.90E-06	0.00E+00	0.00E+00	1.98E-05
371030.013761543.01	371030.01	3761543.01	0.00E+00	4.00E-06	0.00E+00	0.00E+00	2.03E-05
370991.013761555.01	370991.01	3761555.01	0.00E+00	3.51E-06	0.00E+00	0.00E+00	1.78E-05
371000.013761553.01	371000.01	3761553.01	0.00E+00	3.60E-06	0.00E+00	0.00E+00	1.83E-05
371010.013761553.01	371010.01	3761553.01	0.00E+00	3.69E-06	0.00E+00	0.00E+00	1.87E-05
371020.013761553.01	371020.01	3761553.01	0.00E+00	3.79E-06	0.00E+00	0.00E+00	1.92E-05
371030.013761553.01	371030.01	3761553.01	0.00E+00	3.88E-06	0.00E+00	0.00E+00	1.97E-05
370992.013761563.01	370992.01	3761563.01	0.00E+00	3.44E-06	0.00E+00	0.00E+00	1.74E-05
371000.013761563.01	371000.01	3761563.01	0.00E+00	3.51E-06	0.00E+00	0.00E+00	1.78E-05
371010.013761563.01	371010.01	3761563.01	0.00E+00	3.59E-06	0.00E+00	0.00E+00	1.82E-05
371020.013761563.01	371020.01	3761563.01	0.00E+00	3.68E-06	0.00E+00	0.00E+00	1.86E-05
370990.013761573.01	370990.01	3761573.01	0.00E+00	3.33E-06	0.00E+00	0.00E+00	1.69E-05
371000.013761573.01	371000.01	3761573.01	0.00E+00	3.41E-06	0.00E+00	0.00E+00	1.73E-05
371010.013761573.01	371010.01	3761573.01	0.00E+00	3.49E-06	0.00E+00	0.00E+00	1.77E-05
371033.013761576.01	371033.01	3761576.01	0.00E+00	3.65E-06	0.00E+00	0.00E+00	1.85E-05
371064.013761573.01	371064.01	3761573.01	0.00E+00	3.98E-06	0.00E+00	0.00E+00	2.02E-05
371070.013761573.01	371070.01	3761573.01	0.00E+00	4.03E-06	0.00E+00	0.00E+00	2.04E-05
370970.013761583.01	370970.01	3761583.01	0.00E+00	3.10E-06	0.00E+00	0.00E+00	1.57E-05
370980.013761583.01	370980.01	3761583.01	0.00E+00	3.17E-06	0.00E+00	0.00E+00	1.61E-05
370990.013761583.01	370990.01	3761583.01	0.00E+00	3.25E-06	0.00E+00	0.00E+00	1.64E-05
371000.013761583.01	371000.01	3761583.01	0.00E+00	3.32E-06	0.00E+00	0.00E+00	1.68E-05
371030.013761583.01	371030.01	3761583.01	0.00E+00	3.55E-06	0.00E+00	0.00E+00	1.80E-05
371038.013761582.01	371038.01	3761582.01	0.00E+00	3.63E-06	0.00E+00	0.00E+00	1.84E-05
371060.013761583.01	371060.01	3761583.01	0.00E+00	3.82E-06	0.00E+00	0.00E+00	1.94E-05
371070.013761583.01	371070.01	3761583.01	0.00E+00	3.91E-06	0.00E+00	0.00E+00	1.98E-05
370970.013761593.01	370970.01	3761593.01	0.00E+00	3.03E-06	0.00E+00	0.00E+00	1.53E-05
370980.013761593.01	370980.01	3761593.01	0.00E+00	3.09E-06	0.00E+00	0.00E+00	1.57E-05
370990.013761593.01	370990.01	3761593.01	0.00E+00	3.16E-06	0.00E+00	0.00E+00	1.60E-05
371000.013761593.01	371000.01	3761593.01	0.00E+00	3.23E-06	0.00E+00	0.00E+00	1.64E-05
371020.013761593.01	371020.01	3761593.01	0.00E+00	3.38E-06	0.00E+00	0.00E+00	1.71E-05
371030.013761593.01	371030.01	3761593.01	0.00E+00	3.46E-06	0.00E+00	0.00E+00	1.75E-05
371060.013761593.01	371060.01	3761593.01	0.00E+00	3.70E-06	0.00E+00	0.00E+00	1.88E-05
371070.013761593.01	371070.01	3761593.01	0.00E+00	3.78E-06	0.00E+00	0.00E+00	1.92E-05
370980.013761603.01	370980.01	3761603.01	0.00E+00	3.02E-06	0.00E+00	0.00E+00	1.53E-05
370990.013761603.01	370990.01	3761603.01	0.00E+00	3.08E-06	0.00E+00	0.00E+00	1.56E-05
371010.013761603.01	371010.01	3761603.01	0.00E+00	3.21E-06	0.00E+00	0.00E+00	1.63E-05
371020.013761603.01	371020.01	3761603.01	0.00E+00	3.29E-06	0.00E+00	0.00E+00	1.67E-05
371030.013761603.01	371030.01	3761603.01	0.00E+00	3.36E-06	0.00E+00	0.00E+00	1.70E-05
371010.013761613.01	371010.01	3761613.01	0.00E+00	3.13E-06	0.00E+00	0.00E+00	1.59E-05
371020.013761613.01	371020.01	3761613.01	0.00E+00	3.20E-06	0.00E+00	0.00E+00	1.62E-05
371030.013761613.01	371030.01	3761613.01	0.00E+00	3.26E-06	0.00E+00	0.00E+00	1.65E-05
371040.013761613.01	371040.01	3761613.01	0.00E+00	3.33E-06	0.00E+00	0.00E+00	1.69E-05
371030.013761623.01	371030.01	3761623.01	0.00E+00	3.17E-06	0.00E+00	0.00E+00	1.61E-05
371421.013761279.01	371421.01	3761279.01	0.00E+00	1.77E-04	0.00E+00	0.00E+00	8.99E-04
371431.013761274.01	371431.01	3761274.01	0.00E+00	1.77E-04	0.00E+00	0.00E+00	8.99E-04
371401.013761289.01	371401.01	3761289.01	0.00E+00	1.81E-04	0.00E+00	0.00E+00	9.17E-04

Unique Identifier	X (UTM)	Y (UTM)	Demolition 2026	Demolition - Hauling 2026	Site Preparation 2026	Grading/Excavation 2026	Grading/Excavation - Hauling 2026
371411.013761284.01	371411.01	3761284.01	0.00E+00	1.79E-04	0.00E+00	0.00E+00	9.07E-04
371421.013761284.01	371421.01	3761284.01	0.00E+00	1.71E-04	0.00E+00	0.00E+00	8.67E-04
371431.013761284.01	371431.01	3761284.01	0.00E+00	1.64E-04	0.00E+00	0.00E+00	8.30E-04
371381.013761299.01	371381.01	3761299.01	0.00E+00	1.65E-04	0.00E+00	0.00E+00	8.37E-04
371391.013761294.01	371391.01	3761294.01	0.00E+00	1.77E-04	0.00E+00	0.00E+00	8.97E-04
371401.013761294.01	371401.01	3761294.01	0.00E+00	1.74E-04	0.00E+00	0.00E+00	8.80E-04
371411.013761294.01	371411.01	3761294.01	0.00E+00	1.66E-04	0.00E+00	0.00E+00	8.40E-04
371421.013761294.01	371421.01	3761294.01	0.00E+00	1.59E-04	0.00E+00	0.00E+00	8.06E-04
371431.013761294.01	371431.01	3761294.01	0.00E+00	1.52E-04	0.00E+00	0.00E+00	7.71E-04
371361.013761309.01	371361.01	3761309.01	0.00E+00	1.43E-04	0.00E+00	0.00E+00	7.25E-04
371371.013761304.01	371371.01	3761304.01	0.00E+00	1.56E-04	0.00E+00	0.00E+00	7.91E-04
371381.013761304.01	371381.01	3761304.01	0.00E+00	1.55E-04	0.00E+00	0.00E+00	7.85E-04
371391.013761304.01	371391.01	3761304.01	0.00E+00	1.56E-04	0.00E+00	0.00E+00	7.91E-04
371401.013761304.01	371401.01	3761304.01	0.00E+00	1.57E-04	0.00E+00	0.00E+00	7.97E-04
371411.013761304.01	371411.01	3761304.01	0.00E+00	1.52E-04	0.00E+00	0.00E+00	7.71E-04
371421.013761303.01	371421.01	3761303.01	0.00E+00	1.48E-04	0.00E+00	0.00E+00	7.50E-04
371431.013761304.01	371431.01	3761304.01	0.00E+00	1.41E-04	0.00E+00	0.00E+00	7.14E-04
371361.013761314.01	371361.01	3761314.01	0.00E+00	1.29E-04	0.00E+00	0.00E+00	6.55E-04
371371.013761314.01	371371.01	3761314.01	0.00E+00	1.32E-04	0.00E+00	0.00E+00	6.68E-04
371381.013761314.01	371381.01	3761314.01	0.00E+00	1.35E-04	0.00E+00	0.00E+00	6.83E-04
371391.013761314.01	371391.01	3761314.01	0.00E+00	1.38E-04	0.00E+00	0.00E+00	7.02E-04
371431.013761314.01	371431.01	3761314.01	0.00E+00	1.27E-04	0.00E+00	0.00E+00	6.44E-04
371371.013761324.01	371371.01	3761324.01	0.00E+00	1.10E-04	0.00E+00	0.00E+00	5.56E-04
371381.013761324.01	371381.01	3761324.01	0.00E+00	1.15E-04	0.00E+00	0.00E+00	5.82E-04
371391.013761324.01	371391.01	3761324.01	0.00E+00	1.19E-04	0.00E+00	0.00E+00	6.04E-04
371401.013761324.01	371401.01	3761324.01	0.00E+00	1.18E-04	0.00E+00	0.00E+00	5.99E-04
371421.013761324.01	371421.01	3761324.01	0.00E+00	1.15E-04	0.00E+00	0.00E+00	5.81E-04
371431.013761324.01	371431.01	3761324.01	0.00E+00	1.12E-04	0.00E+00	0.00E+00	5.69E-04
371391.013761334.01	371391.01	3761334.01	0.00E+00	1.00E-04	0.00E+00	0.00E+00	5.09E-04
371401.013761334.01	371401.01	3761334.01	0.00E+00	1.02E-04	0.00E+00	0.00E+00	5.19E-04
371411.013761334.01	371411.01	3761334.01	0.00E+00	1.03E-04	0.00E+00	0.00E+00	5.23E-04
371421.013761334.01	371421.01	3761334.01	0.00E+00	1.03E-04	0.00E+00	0.00E+00	5.22E-04
371431.013761334.01	371431.01	3761334.01	0.00E+00	1.02E-04	0.00E+00	0.00E+00	5.18E-04
371401.013761344.01	371401.01	3761344.01	0.00E+00	8.88E-05	0.00E+00	0.00E+00	4.50E-04
371411.013761344.01	371411.01	3761344.01	0.00E+00	9.09E-05	0.00E+00	0.00E+00	4.60E-04
371421.013761344.01	371421.01	3761344.01	0.00E+00	9.19E-05	0.00E+00	0.00E+00	4.66E-04
371431.013761344.01	371431.01	3761344.01	0.00E+00	9.24E-05	0.00E+00	0.00E+00	4.68E-04
371421.013761354.01	371421.01	3761354.01	0.00E+00	8.16E-05	0.00E+00	0.00E+00	4.13E-04
371431.013761354.01	371431.01	3761354.01	0.00E+00	8.30E-05	0.00E+00	0.00E+00	4.21E-04
371528.013761323.01	371528.01	3761323.01	0.00E+00	8.74E-05	0.00E+00	0.00E+00	4.43E-04
371538.013761325.01	371538.01	3761325.01	0.00E+00	8.41E-05	0.00E+00	0.00E+00	4.26E-04
371528.013761332.01	371528.01	3761332.01	0.00E+00	8.36E-05	0.00E+00	0.00E+00	4.24E-04
371538.013761332.01	371538.01	3761332.01	0.00E+00	8.12E-05	0.00E+00	0.00E+00	4.11E-04
371547.013761334.01	371547.01	3761334.01	0.00E+00	7.84E-05	0.00E+00	0.00E+00	3.97E-04
371523.013761342.01	371523.01	3761342.01	0.00E+00	8.12E-05	0.00E+00	0.00E+00	4.11E-04
371528.013761342.01	371528.01	3761342.01	0.00E+00	7.91E-05	0.00E+00	0.00E+00	4.01E-04
371538.013761342.01	371538.01	3761342.01	0.00E+00	7.71E-05	0.00E+00	0.00E+00	3.91E-04
371546.013761342.01	371546.01	3761342.01	0.00E+00	7.55E-05	0.00E+00	0.00E+00	3.83E-04
371520.013761352.01	371520.01	3761352.01	0.00E+00	7.62E-05	0.00E+00	0.00E+00	3.86E-04
371528.013761352.01	371528.01	3761352.01	0.00E+00	7.50E-05	0.00E+00	0.00E+00	3.80E-04
371538.013761352.01	371538.01	3761352.01	0.00E+00	7.34E-05	0.00E+00	0.00E+00	3.72E-04
371548.013761352.01	371548.01	3761352.01	0.00E+00	7.17E-05	0.00E+00	0.00E+00	3.63E-04
371518.013761362.01	371518.01	3761362.01	0.00E+00	7.31E-05	0.00E+00	0.00E+00	3.70E-04
371528.013761362.01	371528.01	3761362.01	0.00E+00	7.18E-05	0.00E+00	0.00E+00	3.64E-04
371538.013761362.01	371538.01	3761362.01	0.00E+00	7.05E-05	0.00E+00	0.00E+00	3.57E-04
371548.013761362.01	371548.01	3761362.01	0.00E+00	6.87E-05	0.00E+00	0.00E+00	3.48E-04
371558.013761362.01	371558.01	3761362.01	0.00E+00	6.70E-05	0.00E+00	0.00E+00	3.40E-04
371518.013761372.01	371518.01	3761372.01	0.00E+00	6.94E-05	0.00E+00	0.00E+00	3.52E-04
371528.013761372.01	371528.01	3761372.01	0.00E+00	6.83E-05	0.00E+00	0.00E+00	3.46E-04
371538.013761372.01	371538.01	3761372.01	0.00E+00	6.71E-05	0.00E+00	0.00E+00	3.40E-04
371548.013761372.01	371548.01	3761372.01	0.00E+00	6.58E-05	0.00E+00	0.00E+00	3.33E-04
371558.013761372.01	371558.01	3761372.01	0.00E+00	6.42E-05	0.00E+00	0.00E+00	3.25E-04
371568.013761372.01	371568.01	3761372.01	0.00E+00	6.22E-05	0.00E+00	0.00E+00	3.15E-04
371538.013761382.01	371538.01	3761382.01	0.00E+00	6.33E-05	0.00E+00	0.00E+00	3.21E-04
371548.013761382.01	371548.01	3761382.01	0.00E+00	6.23E-05	0.00E+00	0.00E+00	3.16E-04
371558.013761382.01	371558.01	3761382.01	0.00E+00	6.12E-05	0.00E+00	0.00E+00	3.10E-04
371568.013761382.01	371568.01	3761382.01	0.00E+00	5.94E-05	0.00E+00	0.00E+00	3.01E-04
371629.013761398.01	371629.01	3761398.01	0.00E+00	4.83E-05	0.00E+00	0.00E+00	2.45E-04
371639.013761398.01	371639.01	3761398.01	0.00E+00	4.70E-05	0.00E+00	0.00E+00	2.38E-04
371639.013761408.01	371639.01	3761408.01	0.00E+00	4.54E-05	0.00E+00	0.00E+00	2.30E-04
371649.013761408.01	371649.01	3761408.01	0.00E+00	4.42E-05	0.00E+00	0.00E+00	2.24E-04
371659.013761408.01	371659.01	3761408.01	0.00E+00	4.30E-05	0.00E+00	0.00E+00	2.18E-04
371639.013761418.01	371639.01	3761418.01	0.00E+00	4.38E-05	0.00E+00	0.00E+00	2.22E-04
371649.013761418.01	371649.01	3761418.01	0.00E+00	4.27E-05	0.00E+00	0.00E+00	2.17E-04
371659.013761418.01	371659.01	3761418.01	0.00E+00	4.17E-05	0.00E+00	0.00E+00	2.11E-04
371669.013761418.01	371669.01	3761418.01	0.00E+00	4.06E-05	0.00E+00	0.00E+00	2.06E-04
371679.013761418.01	371679.01	3761418.01	0.00E+00	3.95E-05	0.00E+00	0.00E+00	2.00E-04
371639.013761428.01	371639.01	3761428.01	0.00E+00	4.21E-05	0.00E+00	0.00E+00	2.13E-04
371649.013761428.01	371649.01	3761428.01	0.00E+00	4.12E-05	0.00E+00	0.00E+00	2.09E-04
371669.013761428.01	371669.01	3761428.01	0.00E+00	3.94E-05	0.00E+00	0.00E+00	2.00E-04
371679.013761428.01	371679.01	3761428.01	0.00E+00	3.84E-05	0.00E+00	0.00E+00	1.95E-04
371649.013761438.01	371649.01	3761438.01	0.00E+00	3.96E-05	0.00E+00	0.00E+00	2.01E-04
371669.013761438.01	371669.01	3761438.01	0.00E+00	3.81E-05	0.00E+00	0.00E+00	1.93E-04
371649.013761448.01	371649.01	3761448.01	0.00E+00	3.80E-05	0.00E+00	0.00E+00	1.92E-04
371659.013761448.01	371659.01	3761448.01	0.00E+00	3.74E-05	0.00E+00	0.00E+00	1.89E-04
371669.013761448.01	371669.01	3761448.01	0.00E+00	3.67E-05	0.00E+00	0.00E+00	1.86E-04
371659.013761458.01	371659.01	3761458.01	0.00E+00	3.58E-05	0.00E+00	0.00E+00	1.81E-04
371738.013761389.01	371738.01	3761389.01	0.00E+00	3.26E-05	0.00E+00	0.00E+00	1.65E-04
371730.013761399.01	371730.01	3761399.01	0.00E+00	3.38E-05	0.00E+00	0.00E+00	1.71E-04
371738.013761399.01	371738.01	3761399.01	0.00E+00	3.26E-05	0.00E+00	0.00E+00	1.65E-04
371748.013761399.01	371748.01	3761399.01	0.00E+00	3.12E-05	0.00E+00	0.00E+00	1.58E-04
371721.013761411.01	371721.01	3761411.01	0.00E+00	3.48E-05	0.00E+00	0.00E+00	1.76E-04
371738.013761409.01	371738.01	3761409.01	0.00E+00	3.25E-05	0.00E+00	0.00E+00	1.65E-04
371748.013761409.01	371748.01	3761409.01	0.00E+00	3.12E-05	0.00E+00	0.00E+00	1.58E-04
371758.013761409.01	371758.01	3761409.01	0.00E+00	2.99E-05	0.00E+00	0.00E+00	1.51E-04
371768.013761409.01	371768.01	3761409.01	0.00E+00	2.85E-05	0.00E+00	0.00E+00	1.45E-04
371718.013761419.01	371718.01	3761419.01	0.00E+00	3.47E-05	0.00E+00	0.00E+00	1.76E-04
371728.013761419.01	371728.01	3761419.01	0.00E+00	3.35E-05	0.00E+00	0.00E+00	1.70E-04
371738.013761419.01	371738.01	3761419.01	0.00E+00	3.23E-05	0.00E+00	0.00E+00	1.64E-04
371758.013761419.01	371758.01	3761419.01	0.00E+00	2.98E-05	0.00E+00	0.00E+00	1.51E-04
371768.013761419.01	371768.01	3761419.01	0.00E+00	2.86E-05	0.00E+00	0.00E+00	1.45E-04
371788.013761419.01	371788.01	3761419.01	0.00E+00	2.62E-05	0.00E+00	0.00E+00	1.33E-04
371728.013761429.01	371728.01	3761429.01	0.00E+00	3.31E-05	0.00E+00	0.00E+00	1.68E-04
371758.013761429.01	371758.01	3761429.01	0.00E+00	2.97E-05	0.00E+00	0.00E+00	1.51E-04
371768.013761429.01	371768.01	3761429.01	0.00E+00	2.86E-05	0.00E+00	0.00E+00	1.45E-04
371778.013761429.01	371778.01	3761429.01	0.00E+00	2.74E-05	0.00E+00	0.00E+00	1.39E-04
371788.013761429.01	371788.01	3761429.01	0.00E+00	2.63E-05	0.00E+00	0.00E+00	1.33E-04
371798.013761429.01	371798.01	3761429.01	0.00E+00	2.52E-05	0.00E+00	0.00E+00	1.28E-04
371778.013761439.01	371778.01	3761439.01	0.00E+00	2.74E-05	0.00E+00	0.00E+00	1.39E-04
371788.013761439.01	371788.01	3761439.01	0.00E+00	2.63E-05	0.00E+00	0.00E+00	1.33E-04
371808.013761439.01	371808.01	3761439.01	0.00E+00	2.43E-05	0.00E+00	0.00E+00	1.23E-04
371708.013761449.01	371708.01	3761449.01	0.00E+00	3.36E-05	0.00E+00	0.00E+00	1.70E-04
371798.013761449.01	371798.01	3761449.01	0.00E+00	2.53E-05	0.00E+00	0.00E+00	1.28E-04
371808.013761449.01	371808.01	3761449.01	0.00E+00	2.44E-05	0.00E+00	0.00E+00	1.23E-04
371818.013761449.01	371818.01	3761449.01	0.00E+00	2.34E-05	0.00E+00	0.00E+00	1.19E-04
371699.013761459.01	371699.01	3761459.01	0.00E+00	3.32E-05	0.00E+00	0.00E+00	1.68E-04
371708.013761459.01	371708.01	3761459.01	0.00E+00	3.26E-05	0.00E+00	0.00E+00	1.65E-04
371718.013761459.01	371718.01	3761459.01	0.00E+00	3.19E-05	0.00E+00	0.00E+00	1.62E-04
371788.013761459.01	371788.01	3761459.01	0.00E+00	2.61E-05	0.00E+00	0.00E+00	1.32E-04
371808.013761459.01	371808.01	3761459.01	0.00E+00	2.43E-05	0.00E+00	0.00E+00	1.23E-04
371828.013761459.01	371828.01	3761459.01	0.00E+00	2.26E-05	0.00E+00	0.00E+00	1.14E-04
371708.013761469.01	371708.01	3761469.01	0.00E+00	3.16E-05	0.00E+00	0.00E+00	1.60E-04
371718.013761469.01	371718.01	3761469.01	0.00E+00	3.10E-05	0.00E+00	0.00E+00	1.57E-04
371728.013761469.01	371728.01	3761469.01	0.00E+00	3.04E-05	0.00E+00	0.00E+00	1.54E-04
371738.013761469.01	371738.01	3761469.01	0.00E+00	2.97E-05	0.00E+00	0.00E+00	1.50E-04
371788.013761469.01	371788.01	3761469.01	0.00E+00	2.59E-05	0.00E+00	0.00E+00	1.31E-04
371798.013761469.01	371798.01	3761469.01	0.00E+00	2.51E-05	0.00E+00	0.00E+00	1.27E-04
371818.013761469.01	371818.01	3761469.01	0.00E+00	2.34E-05	0.00E+00	0.00E+00	1.19E-04
371828.013761469.01	371828.01	3761469.01	0.00E+00	2.26E-05	0.00E+00	0.00E+00	1.15E-04
371698.013761479.01	371698.01	3761479.01	0.00E+00	3.11E-05	0.00E+00	0.00E+00	1.57E-04

Unique Identifier	X (UTM)	Y (UTM)	Demolition 2026	Demolition - Hauling 2026	Site Preparation 2026	Grading/Excavation 2026	Grading/Excavation - Hauling 2026
371718.013761479.01	371718.01	3761479.01	0.00E+00	3.01E-05	0.00E+00	0.00E+00	1.52E-04
371728.013761479.01	371728.01	3761479.01	0.00E+00	2.95E-05	0.00E+00	0.00E+00	1.50E-04
371798.013761479.01	371798.01	3761479.01	0.00E+00	2.48E-05	0.00E+00	0.00E+00	1.26E-04
371808.013761479.01	371808.01	3761479.01	0.00E+00	2.41E-05	0.00E+00	0.00E+00	1.22E-04
371818.013761479.01	371818.01	3761479.01	0.00E+00	2.33E-05	0.00E+00	0.00E+00	1.18E-04
371828.013761479.01	371828.01	3761479.01	0.00E+00	2.26E-05	0.00E+00	0.00E+00	1.14E-04
371689.013761489.01	371689.01	3761489.01	0.00E+00	3.02E-05	0.00E+00	0.00E+00	1.53E-04
371698.013761489.01	371698.01	3761489.01	0.00E+00	2.99E-05	0.00E+00	0.00E+00	1.52E-04
371708.013761489.01	371708.01	3761489.01	0.00E+00	2.95E-05	0.00E+00	0.00E+00	1.50E-04
371718.013761489.01	371718.01	3761489.01	0.00E+00	2.91E-05	0.00E+00	0.00E+00	1.47E-04
371748.013761489.01	371748.01	3761489.01	0.00E+00	2.76E-05	0.00E+00	0.00E+00	1.40E-04
371758.013761489.01	371758.01	3761489.01	0.00E+00	2.70E-05	0.00E+00	0.00E+00	1.37E-04
371698.013761499.01	371698.01	3761499.01	0.00E+00	2.88E-05	0.00E+00	0.00E+00	1.46E-04
371708.013761499.01	371708.01	3761499.01	0.00E+00	2.84E-05	0.00E+00	0.00E+00	1.44E-04
371738.013761499.01	371738.01	3761499.01	0.00E+00	2.73E-05	0.00E+00	0.00E+00	1.38E-04
371748.013761499.01	371748.01	3761499.01	0.00E+00	2.68E-05	0.00E+00	0.00E+00	1.36E-04
371758.013761499.01	371758.01	3761499.01	0.00E+00	2.63E-05	0.00E+00	0.00E+00	1.34E-04
371768.013761509.01	371768.01	3761509.01	0.00E+00	2.52E-05	0.00E+00	0.00E+00	1.28E-04
371778.013761509.01	371778.01	3761509.01	0.00E+00	2.47E-05	0.00E+00	0.00E+00	1.25E-04
371788.013761509.01	371788.01	3761509.01	0.00E+00	2.42E-05	0.00E+00	0.00E+00	1.23E-04
371768.013761519.01	371768.01	3761519.01	0.00E+00	2.45E-05	0.00E+00	0.00E+00	1.24E-04
371778.013761519.01	371778.01	3761519.01	0.00E+00	2.41E-05	0.00E+00	0.00E+00	1.22E-04
371788.013761519.01	371788.01	3761519.01	0.00E+00	2.37E-05	0.00E+00	0.00E+00	1.20E-04
371798.013761182.01	371798.01	3761182.01	0.00E+00	6.94E-06	0.00E+00	0.00E+00	3.52E-05
371808.013761180.01	371808.01	3761180.01	0.00E+00	6.48E-06	0.00E+00	0.00E+00	3.28E-05
371818.013761180.01	371818.01	3761180.01	0.00E+00	6.13E-06	0.00E+00	0.00E+00	3.11E-05
371828.013761180.01	371828.01	3761180.01	0.00E+00	5.82E-06	0.00E+00	0.00E+00	2.95E-05
371838.013761180.01	371838.01	3761180.01	0.00E+00	5.52E-06	0.00E+00	0.00E+00	2.80E-05
371780.013761190.01	371780.01	3761190.01	0.00E+00	8.16E-06	0.00E+00	0.00E+00	4.13E-05
371788.013761190.01	371788.01	3761190.01	0.00E+00	7.76E-06	0.00E+00	0.00E+00	3.93E-05
371798.013761190.01	371798.01	3761190.01	0.00E+00	7.30E-06	0.00E+00	0.00E+00	3.70E-05
371808.013761190.01	371808.01	3761190.01	0.00E+00	6.89E-06	0.00E+00	0.00E+00	3.49E-05
371818.013761190.01	371818.01	3761190.01	0.00E+00	6.51E-06	0.00E+00	0.00E+00	3.30E-05
371828.013761190.01	371828.01	3761190.01	0.00E+00	6.16E-06	0.00E+00	0.00E+00	3.12E-05
371838.013761190.01	371838.01	3761190.01	0.00E+00	5.84E-06	0.00E+00	0.00E+00	2.96E-05
371568.013761203.01	371568.01	3761203.01	0.00E+00	8.84E-05	0.00E+00	0.00E+00	4.48E-04
371578.013761200.01	371578.01	3761200.01	0.00E+00	7.36E-05	0.00E+00	0.00E+00	3.73E-04
371668.013761200.01	371668.01	3761200.01	0.00E+00	2.23E-05	0.00E+00	0.00E+00	1.13E-04
371678.013761200.01	371678.01	3761200.01	0.00E+00	2.01E-05	0.00E+00	0.00E+00	1.02E-04
371688.013761200.01	371688.01	3761200.01	0.00E+00	1.82E-05	0.00E+00	0.00E+00	9.20E-05
371711.013761200.01	371711.01	3761200.01	0.00E+00	1.47E-05	0.00E+00	0.00E+00	7.46E-05
371718.013761200.01	371718.01	3761200.01	0.00E+00	1.39E-05	0.00E+00	0.00E+00	7.03E-05
371728.013761200.01	371728.01	3761200.01	0.00E+00	1.28E-05	0.00E+00	0.00E+00	6.47E-05
371738.013761200.01	371738.01	3761200.01	0.00E+00	1.18E-05	0.00E+00	0.00E+00	5.98E-05
371748.013761200.01	371748.01	3761200.01	0.00E+00	1.09E-05	0.00E+00	0.00E+00	5.54E-05
371758.013761200.01	371758.01	3761200.01	0.00E+00	1.02E-05	0.00E+00	0.00E+00	5.15E-05
371782.013761200.01	371782.01	3761200.01	0.00E+00	8.65E-06	0.00E+00	0.00E+00	4.38E-05
371788.013761200.01	371788.01	3761200.01	0.00E+00	8.32E-06	0.00E+00	0.00E+00	4.21E-05
371798.013761200.01	371798.01	3761200.01	0.00E+00	7.81E-06	0.00E+00	0.00E+00	3.96E-05
371808.013761200.01	371808.01	3761200.01	0.00E+00	7.35E-06	0.00E+00	0.00E+00	3.72E-05
371818.013761200.01	371818.01	3761200.01	0.00E+00	6.93E-06	0.00E+00	0.00E+00	3.51E-05
371828.013761200.01	371828.01	3761200.01	0.00E+00	6.55E-06	0.00E+00	0.00E+00	3.32E-05
371838.013761200.01	371838.01	3761200.01	0.00E+00	6.20E-06	0.00E+00	0.00E+00	3.14E-05
371848.013761200.01	371848.01	3761200.01	0.00E+00	5.86E-06	0.00E+00	0.00E+00	2.97E-05
371571.013761210.01	371571.01	3761210.01	0.00E+00	8.84E-05	0.00E+00	0.00E+00	4.48E-04
371578.013761210.01	371578.01	3761210.01	0.00E+00	7.97E-05	0.00E+00	0.00E+00	4.04E-04
371588.013761210.01	371588.01	3761210.01	0.00E+00	6.89E-05	0.00E+00	0.00E+00	3.49E-04
371668.013761210.01	371668.01	3761210.01	0.00E+00	2.48E-05	0.00E+00	0.00E+00	1.25E-04
371678.013761210.01	371678.01	3761210.01	0.00E+00	2.23E-05	0.00E+00	0.00E+00	1.13E-04
371688.013761210.01	371688.01	3761210.01	0.00E+00	2.01E-05	0.00E+00	0.00E+00	1.02E-04
371711.013761210.01	371711.01	3761210.01	0.00E+00	1.62E-05	0.00E+00	0.00E+00	8.20E-05
371718.013761210.01	371718.01	3761210.01	0.00E+00	1.52E-05	0.00E+00	0.00E+00	7.71E-05
371728.013761210.01	371728.01	3761210.01	0.00E+00	1.40E-05	0.00E+00	0.00E+00	7.08E-05
371738.013761210.01	371738.01	3761210.01	0.00E+00	1.29E-05	0.00E+00	0.00E+00	6.52E-05
371748.013761210.01	371748.01	3761210.01	0.00E+00	1.19E-05	0.00E+00	0.00E+00	6.03E-05
371758.013761210.01	371758.01	3761210.01	0.00E+00	1.10E-05	0.00E+00	0.00E+00	5.59E-05
371788.013761210.01	371788.01	3761210.01	0.00E+00	8.95E-06	0.00E+00	0.00E+00	4.53E-05
371798.013761210.01	371798.01	3761210.01	0.00E+00	8.38E-06	0.00E+00	0.00E+00	4.25E-05
371808.013761210.01	371808.01	3761210.01	0.00E+00	7.87E-06	0.00E+00	0.00E+00	3.99E-05
371818.013761210.01	371818.01	3761210.01	0.00E+00	7.41E-06	0.00E+00	0.00E+00	3.75E-05
371828.013761210.01	371828.01	3761210.01	0.00E+00	6.98E-06	0.00E+00	0.00E+00	3.54E-05
371838.013761210.01	371838.01	3761210.01	0.00E+00	6.60E-06	0.00E+00	0.00E+00	3.34E-05
371558.013761220.01	371558.01	3761220.01	0.00E+00	1.09E-04	0.00E+00	0.00E+00	5.54E-04
371568.013761220.01	371568.01	3761220.01	0.00E+00	9.62E-05	0.00E+00	0.00E+00	4.87E-04
371578.013761220.01	371578.01	3761220.01	0.00E+00	8.42E-05	0.00E+00	0.00E+00	4.27E-04
371588.013761220.01	371588.01	3761220.01	0.00E+00	7.37E-05	0.00E+00	0.00E+00	3.73E-04
371668.013761220.01	371668.01	3761220.01	0.00E+00	2.74E-05	0.00E+00	0.00E+00	1.39E-04
371678.013761220.01	371678.01	3761220.01	0.00E+00	2.46E-05	0.00E+00	0.00E+00	1.25E-04
371688.013761220.01	371688.01	3761220.01	0.00E+00	2.22E-05	0.00E+00	0.00E+00	1.13E-04
371711.013761220.01	371711.01	3761220.01	0.00E+00	1.78E-05	0.00E+00	0.00E+00	9.02E-05
371718.013761220.01	371718.01	3761220.01	0.00E+00	1.67E-05	0.00E+00	0.00E+00	8.46E-05
371728.013761220.01	371728.01	3761220.01	0.00E+00	1.53E-05	0.00E+00	0.00E+00	7.75E-05
371738.013761220.01	371738.01	3761220.01	0.00E+00	1.41E-05	0.00E+00	0.00E+00	7.12E-05
371748.013761220.01	371748.01	3761220.01	0.00E+00	1.30E-05	0.00E+00	0.00E+00	6.57E-05
371758.013761220.01	371758.01	3761220.01	0.00E+00	1.20E-05	0.00E+00	0.00E+00	6.07E-05
371563.013761230.01	371563.01	3761230.01	0.00E+00	1.04E-04	0.00E+00	0.00E+00	5.26E-04
371568.013761230.01	371568.01	3761230.01	0.00E+00	9.82E-05	0.00E+00	0.00E+00	4.98E-04
371642.013761250.01	371642.01	3761250.01	0.00E+00	4.66E-05	0.00E+00	0.00E+00	2.36E-04
371648.013761250.01	371648.01	3761250.01	0.00E+00	4.37E-05	0.00E+00	0.00E+00	2.21E-04
371778.013761252.01	371778.01	3761252.01	0.00E+00	1.33E-05	0.00E+00	0.00E+00	6.72E-05
371838.013761252.01	371838.01	3761252.01	0.00E+00	8.69E-06	0.00E+00	0.00E+00	4.40E-05
371848.013761250.01	371848.01	3761250.01	0.00E+00	8.06E-06	0.00E+00	0.00E+00	4.08E-05
371858.013761250.01	371858.01	3761250.01	0.00E+00	7.59E-06	0.00E+00	0.00E+00	3.84E-05
371628.013761261.01	371628.01	3761261.01	0.00E+00	5.65E-05	0.00E+00	0.00E+00	2.86E-04
371638.013761260.01	371638.01	3761260.01	0.00E+00	5.10E-05	0.00E+00	0.00E+00	2.59E-04
371648.013761260.01	371648.01	3761260.01	0.00E+00	4.62E-05	0.00E+00	0.00E+00	2.34E-04
371658.013761260.01	371658.01	3761260.01	0.00E+00	4.18E-05	0.00E+00	0.00E+00	2.12E-04
371668.013761260.01	371668.01	3761260.01	0.00E+00	3.78E-05	0.00E+00	0.00E+00	1.92E-04
371778.013761260.01	371778.01	3761260.01	0.00E+00	1.41E-05	0.00E+00	0.00E+00	7.15E-05
371788.013761260.01	371788.01	3761260.01	0.00E+00	1.31E-05	0.00E+00	0.00E+00	6.63E-05
371798.013761260.01	371798.01	3761260.01	0.00E+00	1.22E-05	0.00E+00	0.00E+00	6.16E-05
371828.013761260.01	371828.01	3761260.01	0.00E+00	9.84E-06	0.00E+00	0.00E+00	4.99E-05
371838.013761260.01	371838.01	3761260.01	0.00E+00	9.20E-06	0.00E+00	0.00E+00	4.66E-05
371848.013761260.01	371848.01	3761260.01	0.00E+00	8.64E-06	0.00E+00	0.00E+00	4.38E-05
371858.013761260.01	371858.01	3761260.01	0.00E+00	8.13E-06	0.00E+00	0.00E+00	4.12E-05
371622.013761270.01	371622.01	3761270.01	0.00E+00	6.12E-05	0.00E+00	0.00E+00	3.10E-04
371628.013761270.01	371628.01	3761270.01	0.00E+00	5.80E-05	0.00E+00	0.00E+00	2.94E-04
371638.013761270.01	371638.01	3761270.01	0.00E+00	5.30E-05	0.00E+00	0.00E+00	2.69E-04
371648.013761270.01	371648.01	3761270.01	0.00E+00	4.83E-05	0.00E+00	0.00E+00	2.45E-04
371658.013761270.01	371658.01	3761270.01	0.00E+00	4.40E-05	0.00E+00	0.00E+00	2.23E-04
371698.013761270.01	371698.01	3761270.01	0.00E+00	3.03E-05	0.00E+00	0.00E+00	1.53E-04
371708.013761270.01	371708.01	3761270.01	0.00E+00	2.76E-05	0.00E+00	0.00E+00	1.40E-04
371718.013761270.01	371718.01	3761270.01	0.00E+00	2.52E-05	0.00E+00	0.00E+00	1.28E-04
371728.013761270.01	371728.01	3761270.01	0.00E+00	2.31E-05	0.00E+00	0.00E+00	1.17E-04
371738.013761270.01	371738.01	3761270.01	0.00E+00	2.12E-05	0.00E+00	0.00E+00	1.07E-04
371778.013761270.01	371778.01	3761270.01	0.00E+00	1.52E-05	0.00E+00	0.00E+00	7.73E-05
371788.013761270.01	371788.01	3761270.01	0.00E+00	1.41E-05	0.00E+00	0.00E+00	7.15E-05
371838.013761270.01	371838.01	3761270.01	0.00E+00	9.89E-06	0.00E+00	0.00E+00	5.01E-05
371848.013761270.01	371848.01	3761270.01	0.00E+00	9.27E-06	0.00E+00	0.00E+00	4.70E-05
371858.013761270.01	371858.01	3761270.01	0.00E+00	8.70E-06	0.00E+00	0.00E+00	4.41E-05
371868.013761270.01	371868.01	3761270.01	0.00E+00	8.18E-06	0.00E+00	0.00E+00	4.15E-05
371618.013761280.01	371618.01	3761280.01	0.00E+00	6.43E-05	0.00E+00	0.00E+00	3.26E-04
371628.013761280.01	371628.01	3761280.01	0.00E+00	5.92E-05	0.00E+00	0.00E+00	3.00E-04
371638.013761280.01	371638.01	3761280.01	0.00E+00	5.45E-05	0.00E+00	0.00E+00	2.76E-04
371648.013761280.01	371648.01	3761280.01	0.00E+00	5.00E-05	0.00E+00	0.00E+00	2.53E-04
371658.013761280.01	371658.01	3761280.01	0.00E+00	4.59E-05	0.00E+00	0.00E+00	2.32E-04
371698.013761280.01	371698.01	3761280.01	0.00E+00	3.21E-05	0.00E+00	0.00E+00	1.63E-04
371708.013761280.01	371708.01	3761280.01	0.00E+00	2.94E-05	0.00E+00	0.00E+00	1.49E-04
371718.013761280.01	371718.01	3761280.01	0.00E+00	2.70E-05	0.00E+00	0.00E+00	1.37E-04
371728.013761280.01	371728.01	3761280.01	0.00E+00	2.47E-05	0.00E+00	0.00E+00	1.25E-04

Unique Identifier	X (UTM)	Y (UTM)	Demolition 2026	Demolition - Hauling 2026	Site Preparation 2026	Grading/Excavation 2026	Grading/Excavation - Hauling 2026
371738.013761280.01	371738.01	3761280.01	0.00E+00	2.27E-05	0.00E+00	0.00E+00	1.15E-04
371768.013761280.01	371768.01	3761280.01	0.00E+00	1.78E-05	0.00E+00	0.00E+00	9.01E-05
371778.013761280.01	371778.01	3761280.01	0.00E+00	1.64E-05	0.00E+00	0.00E+00	8.32E-05
371788.013761280.01	371788.01	3761280.01	0.00E+00	1.52E-05	0.00E+00	0.00E+00	7.70E-05
371838.013761280.01	371838.01	3761280.01	0.00E+00	1.06E-05	0.00E+00	0.00E+00	5.38E-05
371848.013761280.01	371848.01	3761280.01	0.00E+00	9.93E-06	0.00E+00	0.00E+00	5.03E-05
371858.013761280.01	371858.01	3761280.01	0.00E+00	9.31E-06	0.00E+00	0.00E+00	4.72E-05
371868.013761280.01	371868.01	3761280.01	0.00E+00	8.75E-06	0.00E+00	0.00E+00	4.43E-05
371878.013761280.01	371878.01	3761280.01	0.00E+00	8.23E-06	0.00E+00	0.00E+00	4.17E-05
371638.013761290.01	371638.01	3761290.01	0.00E+00	5.55E-05	0.00E+00	0.00E+00	2.81E-04
371648.013761290.01	371648.01	3761290.01	0.00E+00	5.13E-05	0.00E+00	0.00E+00	2.60E-04
371658.013761290.01	371658.01	3761290.01	0.00E+00	4.73E-05	0.00E+00	0.00E+00	2.40E-04
371695.013761287.01	371695.01	3761287.01	0.00E+00	3.42E-05	0.00E+00	0.00E+00	1.74E-04
371708.013761290.01	371708.01	3761290.01	0.00E+00	3.11E-05	0.00E+00	0.00E+00	1.58E-04
371718.013761290.01	371718.01	3761290.01	0.00E+00	2.86E-05	0.00E+00	0.00E+00	1.45E-04
371728.013761290.01	371728.01	3761290.01	0.00E+00	2.63E-05	0.00E+00	0.00E+00	1.33E-04
371768.013761290.01	371768.01	3761290.01	0.00E+00	1.90E-05	0.00E+00	0.00E+00	9.65E-05
371778.013761290.01	371778.01	3761290.01	0.00E+00	1.76E-05	0.00E+00	0.00E+00	8.92E-05
371787.013761290.01	371787.01	3761290.01	0.00E+00	1.64E-05	0.00E+00	0.00E+00	8.33E-05
371848.013761290.01	371848.01	3761290.01	0.00E+00	1.06E-05	0.00E+00	0.00E+00	5.39E-05
371858.013761290.01	371858.01	3761290.01	0.00E+00	9.96E-06	0.00E+00	0.00E+00	5.05E-05
371868.013761290.01	371868.01	3761290.01	0.00E+00	9.35E-06	0.00E+00	0.00E+00	4.74E-05
371878.013761290.01	371878.01	3761290.01	0.00E+00	8.79E-06	0.00E+00	0.00E+00	4.45E-05
371728.013761300.01	371728.01	3761300.01	0.00E+00	2.78E-05	0.00E+00	0.00E+00	1.41E-04
371760.013761300.01	371760.01	3761300.01	0.00E+00	2.16E-05	0.00E+00	0.00E+00	1.09E-04
371768.013761300.01	371768.01	3761300.01	0.00E+00	2.03E-05	0.00E+00	0.00E+00	1.03E-04
371778.013761300.01	371778.01	3761300.01	0.00E+00	1.88E-05	0.00E+00	0.00E+00	9.52E-05
371848.013761300.01	371848.01	3761300.01	0.00E+00	1.14E-05	0.00E+00	0.00E+00	5.77E-05
371858.013761300.01	371858.01	3761300.01	0.00E+00	1.06E-05	0.00E+00	0.00E+00	5.40E-05
371868.013761300.01	371868.01	3761300.01	0.00E+00	9.99E-06	0.00E+00	0.00E+00	5.06E-05
371878.013761300.01	371878.01	3761300.01	0.00E+00	9.38E-06	0.00E+00	0.00E+00	4.75E-05
371758.013761310.01	371758.01	3761310.01	0.00E+00	2.32E-05	0.00E+00	0.00E+00	1.18E-04
371768.013761310.01	371768.01	3761310.01	0.00E+00	2.15E-05	0.00E+00	0.00E+00	1.09E-04
371778.013761310.01	371778.01	3761310.01	0.00E+00	2.00E-05	0.00E+00	0.00E+00	1.01E-04
371809.013761310.01	371809.01	3761310.01	0.00E+00	1.59E-05	0.00E+00	0.00E+00	8.06E-05
371818.013761310.01	371818.01	3761310.01	0.00E+00	1.49E-05	0.00E+00	0.00E+00	7.57E-05
371828.013761310.01	371828.01	3761310.01	0.00E+00	1.39E-05	0.00E+00	0.00E+00	7.06E-05
371838.013761310.01	371838.01	3761310.01	0.00E+00	1.30E-05	0.00E+00	0.00E+00	6.59E-05
371848.013761310.01	371848.01	3761310.01	0.00E+00	1.22E-05	0.00E+00	0.00E+00	6.16E-05
371858.013761310.01	371858.01	3761310.01	0.00E+00	1.14E-05	0.00E+00	0.00E+00	5.76E-05
371868.013761310.01	371868.01	3761310.01	0.00E+00	1.07E-05	0.00E+00	0.00E+00	5.40E-05
371808.013761320.01	371808.01	3761320.01	0.00E+00	1.70E-05	0.00E+00	0.00E+00	8.62E-05
371818.013761320.01	371818.01	3761320.01	0.00E+00	1.59E-05	0.00E+00	0.00E+00	8.04E-05
371828.013761320.01	371828.01	3761320.01	0.00E+00	1.48E-05	0.00E+00	0.00E+00	7.50E-05
371838.013761320.01	371838.01	3761320.01	0.00E+00	1.38E-05	0.00E+00	0.00E+00	7.01E-05
371808.013761330.01	371808.01	3761330.01	0.00E+00	1.80E-05	0.00E+00	0.00E+00	9.11E-05
371818.013761330.01	371818.01	3761330.01	0.00E+00	1.68E-05	0.00E+00	0.00E+00	8.51E-05
371828.013761330.01	371828.01	3761330.01	0.00E+00	1.57E-05	0.00E+00	0.00E+00	7.95E-05
371838.013761330.01	371838.01	3761330.01	0.00E+00	1.47E-05	0.00E+00	0.00E+00	7.43E-05
371798.013761340.01	371798.01	3761340.01	0.00E+00	2.02E-05	0.00E+00	0.00E+00	1.03E-04
371808.013761340.01	371808.01	3761340.01	0.00E+00	1.89E-05	0.00E+00	0.00E+00	9.58E-05
371818.013761340.01	371818.01	3761340.01	0.00E+00	1.77E-05	0.00E+00	0.00E+00	8.96E-05
371828.013761340.01	371828.01	3761340.01	0.00E+00	1.65E-05	0.00E+00	0.00E+00	8.38E-05
371798.013761350.01	371798.01	3761350.01	0.00E+00	2.11E-05	0.00E+00	0.00E+00	1.07E-04
371808.013761350.01	371808.01	3761350.01	0.00E+00	1.98E-05	0.00E+00	0.00E+00	1.00E-04
371818.013761350.01	371818.01	3761350.01	0.00E+00	1.86E-05	0.00E+00	0.00E+00	9.40E-05
371897.013761357.01	371897.01	3761357.01	0.00E+00	1.17E-05	0.00E+00	0.00E+00	5.93E-05
371907.013761357.01	371907.01	3761357.01	0.00E+00	1.10E-05	0.00E+00	0.00E+00	5.59E-05
371897.013761367.01	371897.01	3761367.01	0.00E+00	1.23E-05	0.00E+00	0.00E+00	6.24E-05
371907.013761367.01	371907.01	3761367.01	0.00E+00	1.16E-05	0.00E+00	0.00E+00	5.89E-05
371887.013761377.01	371887.01	3761377.01	0.00E+00	1.37E-05	0.00E+00	0.00E+00	6.95E-05
371897.013761377.01	371897.01	3761377.01	0.00E+00	1.29E-05	0.00E+00	0.00E+00	6.55E-05
371907.013761377.01	371907.01	3761377.01	0.00E+00	1.22E-05	0.00E+00	0.00E+00	6.18E-05
371887.013761387.01	371887.01	3761387.01	0.00E+00	1.43E-05	0.00E+00	0.00E+00	7.26E-05
371897.013761387.01	371897.01	3761387.01	0.00E+00	1.35E-05	0.00E+00	0.00E+00	6.85E-05
371907.013761387.01	371907.01	3761387.01	0.00E+00	1.28E-05	0.00E+00	0.00E+00	6.48E-05
371887.013761397.01	371887.01	3761397.01	0.00E+00	1.49E-05	0.00E+00	0.00E+00	7.56E-05
371897.013761397.01	371897.01	3761397.01	0.00E+00	1.41E-05	0.00E+00	0.00E+00	7.15E-05
371907.013761397.01	371907.01	3761397.01	0.00E+00	1.33E-05	0.00E+00	0.00E+00	6.76E-05
371887.013761407.01	371887.01	3761407.01	0.00E+00	1.55E-05	0.00E+00	0.00E+00	7.84E-05
371897.013761407.01	371897.01	3761407.01	0.00E+00	1.47E-05	0.00E+00	0.00E+00	7.43E-05
371907.013761407.01	371907.01	3761407.01	0.00E+00	1.39E-05	0.00E+00	0.00E+00	7.03E-05
371887.013761417.01	371887.01	3761417.01	0.00E+00	1.60E-05	0.00E+00	0.00E+00	8.10E-05
371897.013761417.01	371897.01	3761417.01	0.00E+00	1.52E-05	0.00E+00	0.00E+00	7.69E-05
371907.013761417.01	371907.01	3761417.01	0.00E+00	1.44E-05	0.00E+00	0.00E+00	7.30E-05
371887.013761427.01	371887.01	3761427.01	0.00E+00	1.65E-05	0.00E+00	0.00E+00	8.34E-05
371897.013761427.01	371897.01	3761427.01	0.00E+00	1.57E-05	0.00E+00	0.00E+00	7.93E-05
371907.013761427.01	371907.01	3761427.01	0.00E+00	1.49E-05	0.00E+00	0.00E+00	7.54E-05
371434.013760863.01	371434.01	3760863.01	0.00E+00	9.20E-06	0.00E+00	0.00E+00	4.66E-05
371442.013760863.01	371442.01	3760863.01	0.00E+00	9.11E-06	0.00E+00	0.00E+00	4.61E-05
371433.013760872.01	371433.01	3760872.01	0.00E+00	9.73E-06	0.00E+00	0.00E+00	4.93E-05
371442.013760872.01	371442.01	3760872.01	0.00E+00	9.62E-06	0.00E+00	0.00E+00	4.87E-05
371433.013760882.01	371433.01	3760882.01	0.00E+00	1.04E-05	0.00E+00	0.00E+00	5.26E-05
371442.013760882.01	371442.01	3760882.01	0.00E+00	1.02E-05	0.00E+00	0.00E+00	5.19E-05
371432.013760892.01	371432.01	3760892.01	0.00E+00	1.11E-05	0.00E+00	0.00E+00	5.63E-05
371442.013760892.01	371442.01	3760892.01	0.00E+00	1.10E-05	0.00E+00	0.00E+00	5.55E-05
371452.013760892.01	371452.01	3760892.01	0.00E+00	1.08E-05	0.00E+00	0.00E+00	5.46E-05
371432.013760902.01	371432.01	3760902.01	0.00E+00	1.19E-05	0.00E+00	0.00E+00	6.03E-05
371442.013760902.01	371442.01	3760902.01	0.00E+00	1.17E-05	0.00E+00	0.00E+00	5.95E-05
371452.013760902.01	371452.01	3760902.01	0.00E+00	1.15E-05	0.00E+00	0.00E+00	5.84E-05
371432.013760912.01	371432.01	3760912.01	0.00E+00	1.28E-05	0.00E+00	0.00E+00	6.47E-05
371442.013760912.01	371442.01	3760912.01	0.00E+00	1.26E-05	0.00E+00	0.00E+00	6.38E-05
371452.013760912.01	371452.01	3760912.01	0.00E+00	1.24E-05	0.00E+00	0.00E+00	6.26E-05
371433.013760922.01	371433.01	3760922.01	0.00E+00	1.37E-05	0.00E+00	0.00E+00	6.96E-05
371442.013760922.01	371442.01	3760922.01	0.00E+00	1.36E-05	0.00E+00	0.00E+00	6.87E-05
371452.013760922.01	371452.01	3760922.01	0.00E+00	1.33E-05	0.00E+00	0.00E+00	6.74E-05
371442.013760932.01	371442.01	3760932.01	0.00E+00	1.46E-05	0.00E+00	0.00E+00	7.41E-05
371452.013760932.01	371452.01	3760932.01	0.00E+00	1.43E-05	0.00E+00	0.00E+00	7.27E-05
371442.013760942.01	371442.01	3760942.01	0.00E+00	1.58E-05	0.00E+00	0.00E+00	8.02E-05
371452.013760942.01	371452.01	3760942.01	0.00E+00	1.55E-05	0.00E+00	0.00E+00	7.86E-05
371608.013760645.01	371608.01	3760645.01	0.00E+00	2.84E-06	0.00E+00	0.00E+00	1.44E-05
371618.013760645.01	371618.01	3760645.01	0.00E+00	2.79E-06	0.00E+00	0.00E+00	1.42E-05
371588.013760655.01	371588.01	3760655.01	0.00E+00	3.01E-06	0.00E+00	0.00E+00	1.53E-05
371598.013760655.01	371598.01	3760655.01	0.00E+00	2.97E-06	0.00E+00	0.00E+00	1.50E-05
371668.013760655.01	371668.01	3760655.01	0.00E+00	2.65E-06	0.00E+00	0.00E+00	1.34E-05
371568.013760667.01	371568.01	3760667.01	0.00E+00	3.22E-06	0.00E+00	0.00E+00	1.63E-05
371578.013760665.01	371578.01	3760665.01	0.00E+00	3.15E-06	0.00E+00	0.00E+00	1.60E-05
371588.013760662.01	371588.01	3760662.01	0.00E+00	3.07E-06	0.00E+00	0.00E+00	1.56E-05
371648.013760665.01	371648.01	3760665.01	0.00E+00	2.82E-06	0.00E+00	0.00E+00	1.43E-05
371658.013760665.01	371658.01	3760665.01	0.00E+00	2.77E-06	0.00E+00	0.00E+00	1.40E-05
371668.013760665.01	371668.01	3760665.01	0.00E+00	2.72E-06	0.00E+00	0.00E+00	1.38E-05
371567.013760675.01	371567.01	3760675.01	0.00E+00	3.30E-06	0.00E+00	0.00E+00	1.67E-05
371628.013760675.01	371628.01	3760675.01	0.00E+00	3.00E-06	0.00E+00	0.00E+00	1.52E-05
371638.013760675.01	371638.01	3760675.01	0.00E+00	2.95E-06	0.00E+00	0.00E+00	1.49E-05
371618.013760685.01	371618.01	3760685.01	0.00E+00	3.14E-06	0.00E+00	0.00E+00	1.59E-05
371628.013760683.01	371628.01	3760683.01	0.00E+00	3.07E-06	0.00E+00	0.00E+00	1.55E-05
371638.013760685.01	371638.01	3760685.01	0.00E+00	3.03E-06	0.00E+00	0.00E+00	1.54E-05
371613.013760690.01	371613.01	3760690.01	0.00E+00	3.22E-06	0.00E+00	0.00E+00	1.63E-05
371778.013760705.01	371778.01	3760705.01	0.00E+00	2.34E-06	0.00E+00	0.00E+00	1.18E-05
371788.013760705.01	371788.01	3760705.01	0.00E+00	2.28E-06	0.00E+00	0.00E+00	1.16E-05
371578.013760715.01	371578.01	3760715.01	0.00E+00	3.70E-06	0.00E+00	0.00E+00	1.88E-05
371588.013760715.01	371588.01	3760715.01	0.00E+00	3.64E-06	0.00E+00	0.00E+00	1.84E-05
371598.013760715.01	371598.01	3760715.01	0.00E+00	3.57E-06	0.00E+00	0.00E+00	1.81E-05
371768.013760715.01	371768.01	3760715.01	0.00E+00	2.43E-06	0.00E+00	0.00E+00	1.23E-05
371778.013760715.01	371778.01	3760715.01	0.00E+00	2.34E-06	0.00E+00	0.00E+00	1.19E-05
371788.013760715.01	371788.01	3760715.01	0.00E+00	2.29E-06	0.00E+00	0.00E+00	1.16E-05
371798.013760715.01	371798.01	3760715.01	0.00E+00	2.25E-06	0.00E+00	0.00E+00	1.14E-05
371568.013760725.01	371568.01	3760725.01	0.00E+00	3.90E-06	0.00E+00	0.00E+00	1.97E-05
371578.013760725.01	371578.01	3760725.01	0.00E+00	3.83E-06	0.00E+00	0.00E+00	1.94E-05
371588.013760725.01	371588.01	3760725.01	0.00E+00	3.76E-06	0.00E+00	0.00E+00	1.91E-05

Unique Identifier	X (UTM)	Y (UTM)	Demolition 2026	Demolition - Hauling 2026	Site Preparation 2026	Grading/Excavation 2026	Grading/Excavation - Hauling 2026
371598.013760725.01	371598.01	3760725.01	0.00E+00	3.69E-06	0.00E+00	0.00E+00	1.87E-05
371608.013760725.01	371608.01	3760725.01	0.00E+00	3.62E-06	0.00E+00	0.00E+00	1.83E-05
371758.013760725.01	371758.01	3760725.01	0.00E+00	2.52E-06	0.00E+00	0.00E+00	1.28E-05
371768.013760725.01	371768.01	3760725.01	0.00E+00	2.44E-06	0.00E+00	0.00E+00	1.24E-05
371778.013760725.01	371778.01	3760725.01	0.00E+00	2.38E-06	0.00E+00	0.00E+00	1.20E-05
371788.013760725.01	371788.01	3760725.01	0.00E+00	2.32E-06	0.00E+00	0.00E+00	1.18E-05
371798.013760725.01	371798.01	3760725.01	0.00E+00	2.26E-06	0.00E+00	0.00E+00	1.15E-05
371808.013760725.01	371808.01	3760725.01	0.00E+00	2.21E-06	0.00E+00	0.00E+00	1.12E-05
371528.013760735.01	371528.01	3760735.01	0.00E+00	4.31E-06	0.00E+00	0.00E+00	2.19E-05
371538.013760735.01	371538.01	3760735.01	0.00E+00	4.25E-06	0.00E+00	0.00E+00	2.15E-05
371578.013760735.01	371578.01	3760735.01	0.00E+00	3.97E-06	0.00E+00	0.00E+00	2.01E-05
371588.013760735.01	371588.01	3760735.01	0.00E+00	3.89E-06	0.00E+00	0.00E+00	1.97E-05
371598.013760735.01	371598.01	3760735.01	0.00E+00	3.81E-06	0.00E+00	0.00E+00	1.93E-05
371608.013760735.01	371608.01	3760735.01	0.00E+00	3.74E-06	0.00E+00	0.00E+00	1.89E-05
371748.013760735.01	371748.01	3760735.01	0.00E+00	2.58E-06	0.00E+00	0.00E+00	1.31E-05
371758.013760735.01	371758.01	3760735.01	0.00E+00	2.54E-06	0.00E+00	0.00E+00	1.29E-05
371768.013760735.01	371768.01	3760735.01	0.00E+00	2.49E-06	0.00E+00	0.00E+00	1.26E-05
371778.013760735.01	371778.01	3760735.01	0.00E+00	2.42E-06	0.00E+00	0.00E+00	1.22E-05
371788.013760735.01	371788.01	3760735.01	0.00E+00	2.34E-06	0.00E+00	0.00E+00	1.18E-05
371798.013760735.01	371798.01	3760735.01	0.00E+00	2.17E-06	0.00E+00	0.00E+00	1.10E-05
371808.013760735.01	371808.01	3760735.01	0.00E+00	2.08E-06	0.00E+00	0.00E+00	1.05E-05
371818.013760735.01	371818.01	3760735.01	0.00E+00	2.03E-06	0.00E+00	0.00E+00	1.03E-05
371518.013760745.01	371518.01	3760745.01	0.00E+00	4.55E-06	0.00E+00	0.00E+00	2.31E-05
371528.013760745.01	371528.01	3760745.01	0.00E+00	4.48E-06	0.00E+00	0.00E+00	2.27E-05
371538.013760745.01	371538.01	3760745.01	0.00E+00	4.41E-06	0.00E+00	0.00E+00	2.24E-05
371578.013760745.01	371578.01	3760745.01	0.00E+00	4.10E-06	0.00E+00	0.00E+00	2.08E-05
371588.013760745.01	371588.01	3760745.01	0.00E+00	4.02E-06	0.00E+00	0.00E+00	2.04E-05
371748.013760745.01	371748.01	3760745.01	0.00E+00	2.64E-06	0.00E+00	0.00E+00	1.34E-05
371758.013760745.01	371758.01	3760745.01	0.00E+00	2.60E-06	0.00E+00	0.00E+00	1.32E-05
371768.013760745.01	371768.01	3760745.01	0.00E+00	2.53E-06	0.00E+00	0.00E+00	1.28E-05
371778.013760745.01	371778.01	3760745.01	0.00E+00	2.42E-06	0.00E+00	0.00E+00	1.23E-05
371788.013760745.01	371788.01	3760745.01	0.00E+00	2.25E-06	0.00E+00	0.00E+00	1.14E-05
371798.013760745.01	371798.01	3760745.01	0.00E+00	2.13E-06	0.00E+00	0.00E+00	1.08E-05
371498.013760755.01	371498.01	3760755.01	0.00E+00	4.89E-06	0.00E+00	0.00E+00	2.48E-05
371508.013760755.01	371508.01	3760755.01	0.00E+00	4.81E-06	0.00E+00	0.00E+00	2.44E-05
371518.013760755.01	371518.01	3760755.01	0.00E+00	4.74E-06	0.00E+00	0.00E+00	2.40E-05
371528.013760755.01	371528.01	3760755.01	0.00E+00	4.66E-06	0.00E+00	0.00E+00	2.36E-05
371538.013760755.01	371538.01	3760755.01	0.00E+00	4.59E-06	0.00E+00	0.00E+00	2.32E-05
371708.013760755.01	371708.01	3760755.01	0.00E+00	2.76E-06	0.00E+00	0.00E+00	1.40E-05
371718.013760755.01	371718.01	3760755.01	0.00E+00	2.67E-06	0.00E+00	0.00E+00	1.35E-05
371728.013760755.01	371728.01	3760755.01	0.00E+00	2.61E-06	0.00E+00	0.00E+00	1.32E-05
371738.013760755.01	371738.01	3760755.01	0.00E+00	2.58E-06	0.00E+00	0.00E+00	1.31E-05
371748.013760755.01	371748.01	3760755.01	0.00E+00	2.65E-06	0.00E+00	0.00E+00	1.34E-05
371758.013760755.01	371758.01	3760755.01	0.00E+00	2.62E-06	0.00E+00	0.00E+00	1.33E-05
371768.013760755.01	371768.01	3760755.01	0.00E+00	2.49E-06	0.00E+00	0.00E+00	1.26E-05
371778.013760755.01	371778.01	3760755.01	0.00E+00	2.34E-06	0.00E+00	0.00E+00	1.19E-05
371788.013760755.01	371788.01	3760755.01	0.00E+00	2.23E-06	0.00E+00	0.00E+00	1.13E-05
371478.013760765.01	371478.01	3760765.01	0.00E+00	5.24E-06	0.00E+00	0.00E+00	2.65E-05
371488.013760765.01	371488.01	3760765.01	0.00E+00	5.17E-06	0.00E+00	0.00E+00	2.62E-05
371498.013760765.01	371498.01	3760765.01	0.00E+00	5.10E-06	0.00E+00	0.00E+00	2.58E-05
371508.013760765.01	371508.01	3760765.01	0.00E+00	5.02E-06	0.00E+00	0.00E+00	2.54E-05
371518.013760765.01	371518.01	3760765.01	0.00E+00	4.94E-06	0.00E+00	0.00E+00	2.50E-05
371528.013760765.01	371528.01	3760765.01	0.00E+00	4.86E-06	0.00E+00	0.00E+00	2.46E-05
371538.013760765.01	371538.01	3760765.01	0.00E+00	4.78E-06	0.00E+00	0.00E+00	2.42E-05
371702.013760765.01	371702.01	3760765.01	0.00E+00	2.85E-06	0.00E+00	0.00E+00	1.44E-05
371708.013760765.01	371708.01	3760765.01	0.00E+00	2.79E-06	0.00E+00	0.00E+00	1.41E-05
371718.013760765.01	371718.01	3760765.01	0.00E+00	2.71E-06	0.00E+00	0.00E+00	1.37E-05
371728.013760765.01	371728.01	3760765.01	0.00E+00	2.64E-06	0.00E+00	0.00E+00	1.34E-05
371738.013760765.01	371738.01	3760765.01	0.00E+00	2.58E-06	0.00E+00	0.00E+00	1.31E-05
371748.013760765.01	371748.01	3760765.01	0.00E+00	2.56E-06	0.00E+00	0.00E+00	1.30E-05
371758.013760765.01	371758.01	3760765.01	0.00E+00	2.52E-06	0.00E+00	0.00E+00	1.27E-05
371768.013760765.01	371768.01	3760765.01	0.00E+00	2.42E-06	0.00E+00	0.00E+00	1.22E-05
371778.013760765.01	371778.01	3760765.01	0.00E+00	2.32E-06	0.00E+00	0.00E+00	1.18E-05
371458.013760775.01	371458.01	3760775.01	0.00E+00	5.60E-06	0.00E+00	0.00E+00	2.84E-05
371468.013760775.01	371468.01	3760775.01	0.00E+00	5.54E-06	0.00E+00	0.00E+00	2.81E-05
371478.013760775.01	371478.01	3760775.01	0.00E+00	5.47E-06	0.00E+00	0.00E+00	2.77E-05
371488.013760775.01	371488.01	3760775.01	0.00E+00	5.40E-06	0.00E+00	0.00E+00	2.74E-05
371498.013760775.01	371498.01	3760775.01	0.00E+00	5.32E-06	0.00E+00	0.00E+00	2.69E-05
371508.013760775.01	371508.01	3760775.01	0.00E+00	5.23E-06	0.00E+00	0.00E+00	2.65E-05
371518.013760775.01	371518.01	3760775.01	0.00E+00	5.15E-06	0.00E+00	0.00E+00	2.61E-05
371528.013760775.01	371528.01	3760775.01	0.00E+00	5.06E-06	0.00E+00	0.00E+00	2.56E-05
371538.013760775.01	371538.01	3760775.01	0.00E+00	4.98E-06	0.00E+00	0.00E+00	2.52E-05
371703.013760775.01	371703.01	3760775.01	0.00E+00	2.86E-06	0.00E+00	0.00E+00	1.45E-05
371708.013760775.01	371708.01	3760775.01	0.00E+00	2.81E-06	0.00E+00	0.00E+00	1.42E-05
371718.013760775.01	371718.01	3760775.01	0.00E+00	2.74E-06	0.00E+00	0.00E+00	1.39E-05
371728.013760775.01	371728.01	3760775.01	0.00E+00	2.66E-06	0.00E+00	0.00E+00	1.35E-05
371738.013760775.01	371738.01	3760775.01	0.00E+00	2.59E-06	0.00E+00	0.00E+00	1.31E-05
371748.013760775.01	371748.01	3760775.01	0.00E+00	2.52E-06	0.00E+00	0.00E+00	1.28E-05
371758.013760775.01	371758.01	3760775.01	0.00E+00	2.48E-06	0.00E+00	0.00E+00	1.26E-05
371768.013760775.01	371768.01	3760775.01	0.00E+00	2.41E-06	0.00E+00	0.00E+00	1.22E-05
371458.013760785.01	371458.01	3760785.01	0.00E+00	5.88E-06	0.00E+00	0.00E+00	2.98E-05
371468.013760785.01	371468.01	3760785.01	0.00E+00	5.81E-06	0.00E+00	0.00E+00	2.94E-05
371478.013760785.01	371478.01	3760785.01	0.00E+00	5.72E-06	0.00E+00	0.00E+00	2.90E-05
371488.013760785.01	371488.01	3760785.01	0.00E+00	5.64E-06	0.00E+00	0.00E+00	2.86E-05
371498.013760785.01	371498.01	3760785.01	0.00E+00	5.56E-06	0.00E+00	0.00E+00	2.81E-05
371508.013760785.01	371508.01	3760785.01	0.00E+00	5.46E-06	0.00E+00	0.00E+00	2.77E-05
371518.013760785.01	371518.01	3760785.01	0.00E+00	5.37E-06	0.00E+00	0.00E+00	2.72E-05
371528.013760785.01	371528.01	3760785.01	0.00E+00	5.27E-06	0.00E+00	0.00E+00	2.67E-05
371538.013760785.01	371538.01	3760785.01	0.00E+00	5.18E-06	0.00E+00	0.00E+00	2.63E-05
371704.013760785.01	371704.01	3760785.01	0.00E+00	2.91E-06	0.00E+00	0.00E+00	1.48E-05
371708.013760785.01	371708.01	3760785.01	0.00E+00	2.88E-06	0.00E+00	0.00E+00	1.46E-05
371718.013760785.01	371718.01	3760785.01	0.00E+00	2.80E-06	0.00E+00	0.00E+00	1.42E-05
371728.013760785.01	371728.01	3760785.01	0.00E+00	2.72E-06	0.00E+00	0.00E+00	1.38E-05
371738.013760785.01	371738.01	3760785.01	0.00E+00	2.63E-06	0.00E+00	0.00E+00	1.33E-05
371748.013760785.01	371748.01	3760785.01	0.00E+00	2.52E-06	0.00E+00	0.00E+00	1.28E-05
371458.013760795.01	371458.01	3760795.01	0.00E+00	6.17E-06	0.00E+00	0.00E+00	3.12E-05
371468.013760795.01	371468.01	3760795.01	0.00E+00	6.09E-06	0.00E+00	0.00E+00	3.09E-05
371478.013760795.01	371478.01	3760795.01	0.00E+00	6.01E-06	0.00E+00	0.00E+00	3.04E-05
371488.013760795.01	371488.01	3760795.01	0.00E+00	5.91E-06	0.00E+00	0.00E+00	2.99E-05
371498.013760795.01	371498.01	3760795.01	0.00E+00	5.81E-06	0.00E+00	0.00E+00	2.94E-05
371508.013760795.01	371508.01	3760795.01	0.00E+00	5.71E-06	0.00E+00	0.00E+00	2.89E-05
371518.013760795.01	371518.01	3760795.01	0.00E+00	5.60E-06	0.00E+00	0.00E+00	2.84E-05
371528.013760795.01	371528.01	3760795.01	0.00E+00	5.50E-06	0.00E+00	0.00E+00	2.79E-05
371538.013760795.01	371538.01	3760795.01	0.00E+00	5.41E-06	0.00E+00	0.00E+00	2.74E-05
371548.013760795.01	371548.01	3760795.01	0.00E+00	5.30E-06	0.00E+00	0.00E+00	2.68E-05
371558.013760795.01	371558.01	3760795.01	0.00E+00	5.18E-06	0.00E+00	0.00E+00	2.62E-05
371702.013760795.01	371702.01	3760795.01	0.00E+00	3.07E-06	0.00E+00	0.00E+00	1.55E-05
371708.013760795.01	371708.01	3760795.01	0.00E+00	3.02E-06	0.00E+00	0.00E+00	1.53E-05
371718.013760795.01	371718.01	3760795.01	0.00E+00	2.93E-06	0.00E+00	0.00E+00	1.48E-05
371728.013760795.01	371728.01	3760795.01	0.00E+00	2.82E-06	0.00E+00	0.00E+00	1.43E-05
371458.013760805.01	371458.01	3760805.01	0.00E+00	6.47E-06	0.00E+00	0.00E+00	3.28E-05
371468.013760805.01	371468.01	3760805.01	0.00E+00	6.39E-06	0.00E+00	0.00E+00	3.24E-05
371478.013760805.01	371478.01	3760805.01	0.00E+00	6.30E-06	0.00E+00	0.00E+00	3.19E-05
371488.013760805.01	371488.01	3760805.01	0.00E+00	6.20E-06	0.00E+00	0.00E+00	3.14E-05
371498.013760805.01	371498.01	3760805.01	0.00E+00	6.09E-06	0.00E+00	0.00E+00	3.09E-05
371508.013760805.01	371508.01	3760805.01	0.00E+00	5.98E-06	0.00E+00	0.00E+00	3.03E-05
371518.013760805.01	371518.01	3760805.01	0.00E+00	5.87E-06	0.00E+00	0.00E+00	2.97E-05
371528.013760805.01	371528.01	3760805.01	0.00E+00	5.77E-06	0.00E+00	0.00E+00	2.92E-05
371538.013760805.01	371538.01	3760805.01	0.00E+00	5.66E-06	0.00E+00	0.00E+00	2.87E-05
371548.013760805.01	371548.01	3760805.01	0.00E+00	5.53E-06	0.00E+00	0.00E+00	2.80E-05
371558.013760805.01	371558.01	3760805.01	0.00E+00	5.41E-06	0.00E+00	0.00E+00	2.74E-05
371568.013760805.01	371568.01	3760805.01	0.00E+00	5.28E-06	0.00E+00	0.00E+00	2.68E-05
371699.013760805.01	371699.01	3760805.01	0.00E+00	3.31E-06	0.00E+00	0.00E+00	1.68E-05
371708.013760805.01	371708.01	3760805.01	0.00E+00	3.21E-06	0.00E+00	0.00E+00	1.63E-05
371718.013760805.01	371718.01	3760805.01	0.00E+00	3.08E-06	0.00E+00	0.00E+00	1.56E-05
371728.013760805.01	371728.01	3760805.01	0.00E+00	2.94E-06	0.00E+00	0.00E+00	1.49E-05
371738.013760805.01	371738.01	3760805.01	0.00E+00	2.77E-06	0.00E+00	0.00E+00	1.41E-05
371458.013760815.01	371458.01	3760815.01	0.00E+00	6.81E-06	0.00E+00	0.00E+00	3.45E-05
371468.013760815.01	371468.01	3760815.01	0.00E+00	6.72E-06	0.00E+00	0.00E+00	3.40E-05
371478.013760815.01	371478.01	3760815.01	0.00E+00	6.62E-06	0.00E+00	0.00E+00	3.35E-05

Unique Identifier	X (UTM)	Y (UTM)	Demolition 2026	Demolition - Hauling 2026	Site Preparation 2026	Grading/Excavation 2026	Grading/Excavation - Hauling 2026
371488.013760815.01	371488.01	3760815.01	0.00E+00	6.51E-06	0.00E+00	0.00E+00	3.30E-05
371498.013760815.01	371498.01	3760815.01	0.00E+00	6.39E-06	0.00E+00	0.00E+00	3.24E-05
371508.013760815.01	371508.01	3760815.01	0.00E+00	6.27E-06	0.00E+00	0.00E+00	3.18E-05
371558.013760814.01	371558.01	3760814.01	0.00E+00	5.62E-06	0.00E+00	0.00E+00	2.85E-05
371568.013760815.01	371568.01	3760815.01	0.00E+00	5.50E-06	0.00E+00	0.00E+00	2.79E-05
371708.013760812.01	371708.01	3760812.01	0.00E+00	3.44E-06	0.00E+00	0.00E+00	1.74E-05
371718.013760815.01	371718.01	3760815.01	0.00E+00	3.27E-06	0.00E+00	0.00E+00	1.66E-05
371728.013760815.01	371728.01	3760815.01	0.00E+00	3.04E-06	0.00E+00	0.00E+00	1.54E-05
371738.013760815.01	371738.01	3760815.01	0.00E+00	2.86E-06	0.00E+00	0.00E+00	1.45E-05
371458.013760825.01	371458.01	3760825.01	0.00E+00	7.17E-06	0.00E+00	0.00E+00	3.63E-05
371468.013760825.01	371468.01	3760825.01	0.00E+00	7.07E-06	0.00E+00	0.00E+00	3.58E-05
371478.013760825.01	371478.01	3760825.01	0.00E+00	6.95E-06	0.00E+00	0.00E+00	3.52E-05
371488.013760825.01	371488.01	3760825.01	0.00E+00	6.83E-06	0.00E+00	0.00E+00	3.46E-05
371498.013760825.01	371498.01	3760825.01	0.00E+00	6.71E-06	0.00E+00	0.00E+00	3.40E-05
371508.013760825.01	371508.01	3760825.01	0.00E+00	6.58E-06	0.00E+00	0.00E+00	3.34E-05
371728.013760822.01	371728.01	3760822.01	0.00E+00	3.12E-06	0.00E+00	0.00E+00	1.58E-05
371738.013760823.01	371738.01	3760823.01	0.00E+00	2.94E-06	0.00E+00	0.00E+00	1.49E-05
371808.013760825.01	371808.01	3760825.01	0.00E+00	2.27E-06	0.00E+00	0.00E+00	1.15E-05
371818.013760825.01	371818.01	3760825.01	0.00E+00	2.23E-06	0.00E+00	0.00E+00	1.13E-05
371458.013760835.01	371458.01	3760835.01	0.00E+00	7.58E-06	0.00E+00	0.00E+00	3.84E-05
371468.013760835.01	371468.01	3760835.01	0.00E+00	7.46E-06	0.00E+00	0.00E+00	3.78E-05
371478.013760835.01	371478.01	3760835.01	0.00E+00	7.34E-06	0.00E+00	0.00E+00	3.72E-05
371488.013760835.01	371488.01	3760835.01	0.00E+00	7.21E-06	0.00E+00	0.00E+00	3.65E-05
371498.013760835.01	371498.01	3760835.01	0.00E+00	7.07E-06	0.00E+00	0.00E+00	3.58E-05
371508.013760835.01	371508.01	3760835.01	0.00E+00	6.92E-06	0.00E+00	0.00E+00	3.51E-05
371778.013760837.01	371778.01	3760837.01	0.00E+00	2.53E-06	0.00E+00	0.00E+00	1.28E-05
371788.013760835.01	371788.01	3760835.01	0.00E+00	2.45E-06	0.00E+00	0.00E+00	1.24E-05
371798.013760835.01	371798.01	3760835.01	0.00E+00	2.40E-06	0.00E+00	0.00E+00	1.22E-05
371458.013760845.01	371458.01	3760845.01	0.00E+00	8.01E-06	0.00E+00	0.00E+00	4.06E-05
371468.013760845.01	371468.01	3760845.01	0.00E+00	7.88E-06	0.00E+00	0.00E+00	3.99E-05
371478.013760845.01	371478.01	3760845.01	0.00E+00	7.74E-06	0.00E+00	0.00E+00	3.92E-05
371488.013760845.01	371488.01	3760845.01	0.00E+00	7.59E-06	0.00E+00	0.00E+00	3.85E-05
371773.013760840.01	371773.01	3760840.01	0.00E+00	2.61E-06	0.00E+00	0.00E+00	1.32E-05
371778.013760845.01	371778.01	3760845.01	0.00E+00	2.62E-06	0.00E+00	0.00E+00	1.33E-05
371458.013760855.01	371458.01	3760855.01	0.00E+00	8.48E-06	0.00E+00	0.00E+00	4.30E-05
371468.013760855.01	371468.01	3760855.01	0.00E+00	8.33E-06	0.00E+00	0.00E+00	4.22E-05
371478.013760855.01	371478.01	3760855.01	0.00E+00	8.18E-06	0.00E+00	0.00E+00	4.14E-05
371488.013760855.01	371488.01	3760855.01	0.00E+00	8.01E-06	0.00E+00	0.00E+00	4.06E-05
371458.013760865.01	371458.01	3760865.01	0.00E+00	9.00E-06	0.00E+00	0.00E+00	4.56E-05
371468.013760865.01	371468.01	3760865.01	0.00E+00	8.84E-06	0.00E+00	0.00E+00	4.48E-05
371478.013760865.01	371478.01	3760865.01	0.00E+00	8.67E-06	0.00E+00	0.00E+00	4.39E-05
371488.013760865.01	371488.01	3760865.01	0.00E+00	8.48E-06	0.00E+00	0.00E+00	4.30E-05
371458.013760875.01	371458.01	3760875.01	0.00E+00	9.56E-06	0.00E+00	0.00E+00	4.84E-05
371468.013760875.01	371468.01	3760875.01	0.00E+00	9.39E-06	0.00E+00	0.00E+00	4.76E-05
371478.013760875.01	371478.01	3760875.01	0.00E+00	9.20E-06	0.00E+00	0.00E+00	4.66E-05
371488.013760875.01	371488.01	3760875.01	0.00E+00	8.99E-06	0.00E+00	0.00E+00	4.56E-05
371458.013760885.01	371458.01	3760885.01	0.00E+00	1.02E-05	0.00E+00	0.00E+00	5.15E-05
371468.013760885.01	371468.01	3760885.01	0.00E+00	9.98E-06	0.00E+00	0.00E+00	5.06E-05
371478.013760885.01	371478.01	3760885.01	0.00E+00	9.77E-06	0.00E+00	0.00E+00	4.95E-05
371488.013760885.01	371488.01	3760885.01	0.00E+00	9.54E-06	0.00E+00	0.00E+00	4.83E-05
371458.013760895.01	371458.01	3760895.01	0.00E+00	1.09E-05	0.00E+00	0.00E+00	5.51E-05
371468.013760895.01	371468.01	3760895.01	0.00E+00	1.07E-05	0.00E+00	0.00E+00	5.40E-05
371478.013760895.01	371478.01	3760895.01	0.00E+00	1.04E-05	0.00E+00	0.00E+00	5.28E-05
371488.013760895.01	371488.01	3760895.01	0.00E+00	1.02E-05	0.00E+00	0.00E+00	5.15E-05
371458.013760905.01	371458.01	3760905.01	0.00E+00	1.16E-05	0.00E+00	0.00E+00	5.90E-05
371468.013760905.01	371468.01	3760905.01	0.00E+00	1.14E-05	0.00E+00	0.00E+00	5.77E-05
371478.013760905.01	371478.01	3760905.01	0.00E+00	1.11E-05	0.00E+00	0.00E+00	5.64E-05
371488.013760905.01	371488.01	3760905.01	0.00E+00	1.08E-05	0.00E+00	0.00E+00	5.49E-05
371458.013760915.01	371458.01	3760915.01	0.00E+00	1.25E-05	0.00E+00	0.00E+00	6.33E-05
371468.013760915.01	371468.01	3760915.01	0.00E+00	1.22E-05	0.00E+00	0.00E+00	6.19E-05
371478.013760915.01	371478.01	3760915.01	0.00E+00	1.19E-05	0.00E+00	0.00E+00	6.04E-05
371488.013760915.01	371488.01	3760915.01	0.00E+00	1.16E-05	0.00E+00	0.00E+00	5.87E-05
371458.013760925.01	371458.01	3760925.01	0.00E+00	1.35E-05	0.00E+00	0.00E+00	6.82E-05
371468.013760925.01	371468.01	3760925.01	0.00E+00	1.32E-05	0.00E+00	0.00E+00	6.67E-05
371478.013760925.01	371478.01	3760925.01	0.00E+00	1.28E-05	0.00E+00	0.00E+00	6.49E-05
371458.013760935.01	371458.01	3760935.01	0.00E+00	1.45E-05	0.00E+00	0.00E+00	7.36E-05
371468.013760935.01	371468.01	3760935.01	0.00E+00	1.42E-05	0.00E+00	0.00E+00	7.20E-05
371478.013760935.01	371478.01	3760935.01	0.00E+00	1.38E-05	0.00E+00	0.00E+00	6.99E-05
371458.013760945.01	371458.01	3760945.01	0.00E+00	1.57E-05	0.00E+00	0.00E+00	7.96E-05
371468.013760945.01	371468.01	3760945.01	0.00E+00	1.53E-05	0.00E+00	0.00E+00	7.77E-05
371478.013760945.01	371478.01	3760945.01	0.00E+00	1.49E-05	0.00E+00	0.00E+00	7.54E-05
371458.013760955.01	371458.01	3760955.01	0.00E+00	1.71E-05	0.00E+00	0.00E+00	8.64E-05
371468.013760955.01	371468.01	3760955.01	0.00E+00	1.66E-05	0.00E+00	0.00E+00	8.42E-05
371478.013760955.01	371478.01	3760955.01	0.00E+00	1.61E-05	0.00E+00	0.00E+00	8.15E-05
371458.013760965.01	371458.01	3760965.01	0.00E+00	1.86E-05	0.00E+00	0.00E+00	9.43E-05
371468.013760965.01	371468.01	3760965.01	0.00E+00	1.81E-05	0.00E+00	0.00E+00	9.16E-05
371478.013760965.01	371478.01	3760965.01	0.00E+00	1.75E-05	0.00E+00	0.00E+00	8.85E-05
371458.013760975.01	371458.01	3760975.01	0.00E+00	2.04E-05	0.00E+00	0.00E+00	1.03E-04
371468.013760975.01	371468.01	3760975.01	0.00E+00	1.98E-05	0.00E+00	0.00E+00	1.00E-04
371478.013760975.01	371478.01	3760975.01	0.00E+00	1.91E-05	0.00E+00	0.00E+00	9.66E-05
371458.013760985.01	371458.01	3760985.01	0.00E+00	2.25E-05	0.00E+00	0.00E+00	1.14E-04
371468.013760985.01	371468.01	3760985.01	0.00E+00	2.18E-05	0.00E+00	0.00E+00	1.10E-04
371478.013760985.01	371478.01	3760985.01	0.00E+00	2.09E-05	0.00E+00	0.00E+00	1.06E-04
371458.013760995.01	371458.01	3760995.01	0.00E+00	2.50E-05	0.00E+00	0.00E+00	1.26E-04
371468.013760995.01	371468.01	3760995.01	0.00E+00	2.41E-05	0.00E+00	0.00E+00	1.22E-04
371478.013760995.01	371478.01	3760995.01	0.00E+00	2.32E-05	0.00E+00	0.00E+00	1.18E-04
371858.013760909.01	371858.01	3760909.01	0.00E+00	2.96E-06	0.00E+00	0.00E+00	1.50E-05
371858.013760919.01	371858.01	3760919.01	0.00E+00	3.01E-06	0.00E+00	0.00E+00	1.52E-05
371857.013760929.01	371857.01	3760929.01	0.00E+00	3.08E-06	0.00E+00	0.00E+00	1.56E-05
371857.013760939.01	371857.01	3760939.01	0.00E+00	3.14E-06	0.00E+00	0.00E+00	1.59E-05
371857.013760949.01	371857.01	3760949.01	0.00E+00	3.19E-06	0.00E+00	0.00E+00	1.62E-05
371857.013760959.01	371857.01	3760959.01	0.00E+00	3.24E-06	0.00E+00	0.00E+00	1.64E-05
371796.013760969.01	371796.01	3760969.01	0.00E+00	4.09E-06	0.00E+00	0.00E+00	2.07E-05
371806.013760969.01	371806.01	3760969.01	0.00E+00	3.94E-06	0.00E+00	0.00E+00	2.00E-05
371816.013760969.01	371816.01	3760969.01	0.00E+00	3.80E-06	0.00E+00	0.00E+00	1.93E-05
371826.013760969.01	371826.01	3760969.01	0.00E+00	3.67E-06	0.00E+00	0.00E+00	1.86E-05
371836.013760969.01	371836.01	3760969.01	0.00E+00	3.54E-06	0.00E+00	0.00E+00	1.79E-05
371846.013760969.01	371846.01	3760969.01	0.00E+00	3.42E-06	0.00E+00	0.00E+00	1.73E-05
371856.013760969.01	371856.01	3760969.01	0.00E+00	3.30E-06	0.00E+00	0.00E+00	1.67E-05
371866.013760969.01	371866.01	3760969.01	0.00E+00	3.12E-06	0.00E+00	0.00E+00	1.58E-05
371796.013760979.01	371796.01	3760979.01	0.00E+00	4.17E-06	0.00E+00	0.00E+00	2.11E-05
371806.013760979.01	371806.01	3760979.01	0.00E+00	4.01E-06	0.00E+00	0.00E+00	2.03E-05
371816.013760979.01	371816.01	3760979.01	0.00E+00	3.87E-06	0.00E+00	0.00E+00	1.96E-05
371826.013760979.01	371826.01	3760979.01	0.00E+00	3.73E-06	0.00E+00	0.00E+00	1.89E-05
371836.013760979.01	371836.01	3760979.01	0.00E+00	3.59E-06	0.00E+00	0.00E+00	1.82E-05
371846.013760979.01	371846.01	3760979.01	0.00E+00	3.46E-06	0.00E+00	0.00E+00	1.75E-05
371856.013760979.01	371856.01	3760979.01	0.00E+00	3.32E-06	0.00E+00	0.00E+00	1.68E-05
371866.013760979.01	371866.01	3760979.01	0.00E+00	3.15E-06	0.00E+00	0.00E+00	1.60E-05
371876.013760979.01	371876.01	3760979.01	0.00E+00	3.05E-06	0.00E+00	0.00E+00	1.55E-05
371796.013760989.01	371796.01	3760989.01	0.00E+00	4.25E-06	0.00E+00	0.00E+00	2.15E-05
371806.013760989.01	371806.01	3760989.01	0.00E+00	4.09E-06	0.00E+00	0.00E+00	2.07E-05
371816.013760988.01	371816.01	3760988.01	0.00E+00	3.91E-06	0.00E+00	0.00E+00	1.98E-05
371826.013760988.01	371826.01	3760988.01	0.00E+00	3.75E-06	0.00E+00	0.00E+00	1.90E-05
371836.013760988.01	371836.01	3760988.01	0.00E+00	3.58E-06	0.00E+00	0.00E+00	1.81E-05
371846.013760988.01	371846.01	3760988.01	0.00E+00	3.43E-06	0.00E+00	0.00E+00	1.74E-05
371856.013760988.01	371856.01	3760988.01	0.00E+00	3.27E-06	0.00E+00	0.00E+00	1.65E-05
371866.013760986.01	371866.01	3760986.01	0.00E+00	3.16E-06	0.00E+00	0.00E+00	1.60E-05
371395.013760982.01	371395.01	3760982.01	0.00E+00	2.44E-05	0.00E+00	0.00E+00	1.24E-04
371403.013760982.01	371403.01	3760982.01	0.00E+00	2.43E-05	0.00E+00	0.00E+00	1.23E-04
371355.013760992.01	371355.01	3760992.01	0.00E+00	2.65E-05	0.00E+00	0.00E+00	1.34E-04
371365.013760992.01	371365.01	3760992.01	0.00E+00	2.69E-05	0.00E+00	0.00E+00	1.36E-04
371395.013760992.01	371395.01	3760992.01	0.00E+00	2.72E-05	0.00E+00	0.00E+00	1.38E-04
371405.013760992.01	371405.01	3760992.01	0.00E+00	2.71E-05	0.00E+00	0.00E+00	1.37E-04
371355.013761002.01	371355.01	3761002.01	0.00E+00	2.94E-05	0.00E+00	0.00E+00	1.49E-04
371365.013761002.01	371365.01	3761002.01	0.00E+00	2.98E-05	0.00E+00	0.00E+00	1.51E-04
371375.013761002.01	371375.01	3761002.01	0.00E+00	3.01E-05	0.00E+00	0.00E+00	1.53E-04
371385.013761002.01	371385.01	3761002.01	0.00E+00	3.03E-05	0.00E+00	0.00E+00	1.54E-04
371395.013761002.01	371395.01	3761002.01	0.00E+00	3.04E-05	0.00E+00	0.00E+00	1.54E-04
371405.013761002.01	371405.01	3761002.01	0.00E+00	3.03E-05	0.00E+00	0.00E+00	1.54E-04
371413.013761002.01	371413.01	3761002.01	0.00E+00	3.01E-05	0.00E+00	0.00E+00	1.52E-04

Unique Identifier	X (UTM)	Y (UTM)	Demolition 2026	Demolition - Hauling 2026	Site Preparation 2026	Grading/Excavation 2026	Grading/Excavation - Hauling 2026
371355.013761012.01	371355.01	3761012.01	0.00E+00	3.27E-05	0.00E+00	0.00E+00	1.66E-04
371365.013761012.01	371365.01	3761012.01	0.00E+00	3.33E-05	0.00E+00	0.00E+00	1.69E-04
371375.013761012.01	371375.01	3761012.01	0.00E+00	3.38E-05	0.00E+00	0.00E+00	1.71E-04
371385.013761012.01	371385.01	3761012.01	0.00E+00	3.41E-05	0.00E+00	0.00E+00	1.73E-04
371395.013761012.01	371395.01	3761012.01	0.00E+00	3.42E-05	0.00E+00	0.00E+00	1.73E-04
371405.013761012.01	371405.01	3761012.01	0.00E+00	3.42E-05	0.00E+00	0.00E+00	1.73E-04
371413.013761012.01	371413.01	3761012.01	0.00E+00	3.40E-05	0.00E+00	0.00E+00	1.72E-04
371358.013761022.01	371358.01	3761022.01	0.00E+00	3.70E-05	0.00E+00	0.00E+00	1.88E-04
371365.013761022.01	371365.01	3761022.01	0.00E+00	3.76E-05	0.00E+00	0.00E+00	1.90E-04
371375.013761022.01	371375.01	3761022.01	0.00E+00	3.82E-05	0.00E+00	0.00E+00	1.93E-04
371385.013761022.01	371385.01	3761022.01	0.00E+00	3.86E-05	0.00E+00	0.00E+00	1.96E-04
371395.013761022.01	371395.01	3761022.01	0.00E+00	3.88E-05	0.00E+00	0.00E+00	1.97E-04
371405.013761019.01	371405.01	3761019.01	0.00E+00	3.73E-05	0.00E+00	0.00E+00	1.89E-04
371360.013761032.01	371360.01	3761032.01	0.00E+00	4.21E-05	0.00E+00	0.00E+00	2.13E-04
371365.013761032.01	371365.01	3761032.01	0.00E+00	4.26E-05	0.00E+00	0.00E+00	2.16E-04
371375.013761030.01	371375.01	3761030.01	0.00E+00	4.23E-05	0.00E+00	0.00E+00	2.14E-04
370848.013761201.01	370848.01	3761201.01	0.00E+00	4.06E-06	0.00E+00	0.00E+00	2.06E-05
370858.013761201.01	370858.01	3761201.01	0.00E+00	4.22E-06	0.00E+00	0.00E+00	2.14E-05
370868.013761201.01	370868.01	3761201.01	0.00E+00	4.38E-06	0.00E+00	0.00E+00	2.22E-05
370878.013761201.01	370878.01	3761201.01	0.00E+00	4.55E-06	0.00E+00	0.00E+00	2.31E-05
370888.013761201.01	370888.01	3761201.01	0.00E+00	4.73E-06	0.00E+00	0.00E+00	2.40E-05
370848.013761211.01	370848.01	3761211.01	0.00E+00	4.04E-06	0.00E+00	0.00E+00	2.05E-05
370858.013761211.01	370858.01	3761211.01	0.00E+00	4.20E-06	0.00E+00	0.00E+00	2.13E-05
370868.013761211.01	370868.01	3761211.01	0.00E+00	4.36E-06	0.00E+00	0.00E+00	2.21E-05
370878.013761211.01	370878.01	3761211.01	0.00E+00	4.53E-06	0.00E+00	0.00E+00	2.30E-05
370888.013761211.01	370888.01	3761211.01	0.00E+00	4.71E-06	0.00E+00	0.00E+00	2.39E-05
370838.013761221.01	370838.01	3761221.01	0.00E+00	3.88E-06	0.00E+00	0.00E+00	1.96E-05
370848.013761221.01	370848.01	3761221.01	0.00E+00	4.02E-06	0.00E+00	0.00E+00	2.04E-05
370858.013761221.01	370858.01	3761221.01	0.00E+00	4.17E-06	0.00E+00	0.00E+00	2.11E-05
370868.013761221.01	370868.01	3761221.01	0.00E+00	4.33E-06	0.00E+00	0.00E+00	2.20E-05
370878.013761221.01	370878.01	3761221.01	0.00E+00	4.51E-06	0.00E+00	0.00E+00	2.28E-05
370888.013761221.01	370888.01	3761221.01	0.00E+00	4.69E-06	0.00E+00	0.00E+00	2.38E-05
370898.013761221.01	370898.01	3761221.01	0.00E+00	4.88E-06	0.00E+00	0.00E+00	2.47E-05
370828.013761231.01	370828.01	3761231.01	0.00E+00	3.72E-06	0.00E+00	0.00E+00	1.88E-05
370838.013761231.01	370838.01	3761231.01	0.00E+00	3.85E-06	0.00E+00	0.00E+00	1.95E-05
370848.013761231.01	370848.01	3761231.01	0.00E+00	4.00E-06	0.00E+00	0.00E+00	2.02E-05
370858.013761231.01	370858.01	3761231.01	0.00E+00	4.15E-06	0.00E+00	0.00E+00	2.10E-05
370868.013761231.01	370868.01	3761231.01	0.00E+00	4.31E-06	0.00E+00	0.00E+00	2.18E-05
370878.013761231.01	370878.01	3761231.01	0.00E+00	4.48E-06	0.00E+00	0.00E+00	2.27E-05
370888.013761231.01	370888.01	3761231.01	0.00E+00	4.66E-06	0.00E+00	0.00E+00	2.36E-05
370898.013761231.01	370898.01	3761231.01	0.00E+00	4.85E-06	0.00E+00	0.00E+00	2.46E-05
370908.013761231.01	370908.01	3761231.01	0.00E+00	5.05E-06	0.00E+00	0.00E+00	2.56E-05
370918.013761233.01	370918.01	3761233.01	0.00E+00	5.27E-06	0.00E+00	0.00E+00	2.67E-05
370828.013761241.01	370828.01	3761241.01	0.00E+00	3.69E-06	0.00E+00	0.00E+00	1.87E-05
370838.013761241.01	370838.01	3761241.01	0.00E+00	3.83E-06	0.00E+00	0.00E+00	1.94E-05
370848.013761241.01	370848.01	3761241.01	0.00E+00	3.97E-06	0.00E+00	0.00E+00	2.01E-05
370858.013761241.01	370858.01	3761241.01	0.00E+00	4.12E-06	0.00E+00	0.00E+00	2.09E-05
370868.013761241.01	370868.01	3761241.01	0.00E+00	4.28E-06	0.00E+00	0.00E+00	2.17E-05
370878.013761241.01	370878.01	3761241.01	0.00E+00	4.44E-06	0.00E+00	0.00E+00	2.25E-05
370888.013761241.01	370888.01	3761241.01	0.00E+00	4.62E-06	0.00E+00	0.00E+00	2.34E-05
370898.013761241.01	370898.01	3761241.01	0.00E+00	4.81E-06	0.00E+00	0.00E+00	2.44E-05
370908.013761241.01	370908.01	3761241.01	0.00E+00	5.01E-06	0.00E+00	0.00E+00	2.54E-05
370918.013761241.01	370918.01	3761241.01	0.00E+00	5.23E-06	0.00E+00	0.00E+00	2.65E-05
370928.013761241.01	370928.01	3761241.01	0.00E+00	5.46E-06	0.00E+00	0.00E+00	2.77E-05
370938.013761241.01	370938.01	3761241.01	0.00E+00	5.70E-06	0.00E+00	0.00E+00	2.89E-05
370818.013761251.01	370818.01	3761251.01	0.00E+00	3.54E-06	0.00E+00	0.00E+00	1.80E-05
370828.013761251.01	370828.01	3761251.01	0.00E+00	3.67E-06	0.00E+00	0.00E+00	1.86E-05
370838.013761251.01	370838.01	3761251.01	0.00E+00	3.80E-06	0.00E+00	0.00E+00	1.92E-05
370848.013761251.01	370848.01	3761251.01	0.00E+00	3.94E-06	0.00E+00	0.00E+00	2.00E-05
370858.013761251.01	370858.01	3761251.01	0.00E+00	4.09E-06	0.00E+00	0.00E+00	2.07E-05
370868.013761251.01	370868.01	3761251.01	0.00E+00	4.24E-06	0.00E+00	0.00E+00	2.15E-05
370878.013761251.01	370878.01	3761251.01	0.00E+00	4.41E-06	0.00E+00	0.00E+00	2.23E-05
370888.013761251.01	370888.01	3761251.01	0.00E+00	4.58E-06	0.00E+00	0.00E+00	2.32E-05
370898.013761251.01	370898.01	3761251.01	0.00E+00	4.77E-06	0.00E+00	0.00E+00	2.42E-05
370908.013761251.01	370908.01	3761251.01	0.00E+00	4.97E-06	0.00E+00	0.00E+00	2.52E-05
370918.013761251.01	370918.01	3761251.01	0.00E+00	5.18E-06	0.00E+00	0.00E+00	2.62E-05
370928.013761251.01	370928.01	3761251.01	0.00E+00	5.41E-06	0.00E+00	0.00E+00	2.74E-05
370936.013761255.01	370936.01	3761255.01	0.00E+00	5.58E-06	0.00E+00	0.00E+00	2.82E-05
370808.013761261.01	370808.01	3761261.01	0.00E+00	3.40E-06	0.00E+00	0.00E+00	1.72E-05
370818.013761261.01	370818.01	3761261.01	0.00E+00	3.52E-06	0.00E+00	0.00E+00	1.78E-05
370828.013761261.01	370828.01	3761261.01	0.00E+00	3.64E-06	0.00E+00	0.00E+00	1.84E-05
370838.013761261.01	370838.01	3761261.01	0.00E+00	3.77E-06	0.00E+00	0.00E+00	1.91E-05
370848.013761261.01	370848.01	3761261.01	0.00E+00	3.91E-06	0.00E+00	0.00E+00	1.98E-05
370858.013761261.01	370858.01	3761261.01	0.00E+00	4.05E-06	0.00E+00	0.00E+00	2.05E-05
370868.013761261.01	370868.01	3761261.01	0.00E+00	4.20E-06	0.00E+00	0.00E+00	2.13E-05
370878.013761261.01	370878.01	3761261.01	0.00E+00	4.37E-06	0.00E+00	0.00E+00	2.21E-05
370888.013761261.01	370888.01	3761261.01	0.00E+00	4.54E-06	0.00E+00	0.00E+00	2.30E-05
370898.013761261.01	370898.01	3761261.01	0.00E+00	4.72E-06	0.00E+00	0.00E+00	2.39E-05
370908.013761261.01	370908.01	3761261.01	0.00E+00	4.92E-06	0.00E+00	0.00E+00	2.49E-05
370918.013761261.01	370918.01	3761261.01	0.00E+00	5.13E-06	0.00E+00	0.00E+00	2.60E-05
370928.013761261.01	370928.01	3761261.01	0.00E+00	5.35E-06	0.00E+00	0.00E+00	2.71E-05
370934.013761261.01	370934.01	3761261.01	0.00E+00	5.49E-06	0.00E+00	0.00E+00	2.78E-05
370798.013761271.01	370798.01	3761271.01	0.00E+00	3.26E-06	0.00E+00	0.00E+00	1.65E-05
370808.013761271.01	370808.01	3761271.01	0.00E+00	3.37E-06	0.00E+00	0.00E+00	1.71E-05
370818.013761271.01	370818.01	3761271.01	0.00E+00	3.49E-06	0.00E+00	0.00E+00	1.77E-05
370828.013761271.01	370828.01	3761271.01	0.00E+00	3.61E-06	0.00E+00	0.00E+00	1.83E-05
370838.013761271.01	370838.01	3761271.01	0.00E+00	3.73E-06	0.00E+00	0.00E+00	1.89E-05
370848.013761271.01	370848.01	3761271.01	0.00E+00	3.87E-06	0.00E+00	0.00E+00	1.96E-05
370858.013761271.01	370858.01	3761271.01	0.00E+00	4.01E-06	0.00E+00	0.00E+00	2.03E-05
370868.013761271.01	370868.01	3761271.01	0.00E+00	4.16E-06	0.00E+00	0.00E+00	2.11E-05
370878.013761271.01	370878.01	3761271.01	0.00E+00	4.32E-06	0.00E+00	0.00E+00	2.19E-05
370888.013761271.01	370888.01	3761271.01	0.00E+00	4.49E-06	0.00E+00	0.00E+00	2.28E-05
370898.013761271.01	370898.01	3761271.01	0.00E+00	4.67E-06	0.00E+00	0.00E+00	2.37E-05
370908.013761271.01	370908.01	3761271.01	0.00E+00	4.87E-06	0.00E+00	0.00E+00	2.47E-05
370917.013761271.01	370917.01	3761271.01	0.00E+00	5.05E-06	0.00E+00	0.00E+00	2.56E-05
370928.013761268.01	370928.01	3761268.01	0.00E+00	5.30E-06	0.00E+00	0.00E+00	2.69E-05
370808.013761281.01	370808.01	3761281.01	0.00E+00	3.34E-06	0.00E+00	0.00E+00	1.69E-05
370818.013761281.01	370818.01	3761281.01	0.00E+00	3.46E-06	0.00E+00	0.00E+00	1.75E-05
370828.013761281.01	370828.01	3761281.01	0.00E+00	3.57E-06	0.00E+00	0.00E+00	1.81E-05
370838.013761281.01	370838.01	3761281.01	0.00E+00	3.70E-06	0.00E+00	0.00E+00	1.87E-05
370848.013761281.01	370848.01	3761281.01	0.00E+00	3.83E-06	0.00E+00	0.00E+00	1.94E-05
370858.013761281.01	370858.01	3761281.01	0.00E+00	3.97E-06	0.00E+00	0.00E+00	2.01E-05
370868.013761281.01	370868.01	3761281.01	0.00E+00	4.12E-06	0.00E+00	0.00E+00	2.09E-05
370878.013761281.01	370878.01	3761281.01	0.00E+00	4.28E-06	0.00E+00	0.00E+00	2.17E-05
370888.013761281.01	370888.01	3761281.01	0.00E+00	4.44E-06	0.00E+00	0.00E+00	2.25E-05
370898.013761281.01	370898.01	3761281.01	0.00E+00	4.62E-06	0.00E+00	0.00E+00	2.34E-05
370908.013761281.01	370908.01	3761281.01	0.00E+00	4.81E-06	0.00E+00	0.00E+00	2.44E-05
370818.013761291.01	370818.01	3761291.01	0.00E+00	3.42E-06	0.00E+00	0.00E+00	1.73E-05
370828.013761291.01	370828.01	3761291.01	0.00E+00	3.54E-06	0.00E+00	0.00E+00	1.79E-05
370838.013761291.01	370838.01	3761291.01	0.00E+00	3.66E-06	0.00E+00	0.00E+00	1.86E-05
370848.013761291.01	370848.01	3761291.01	0.00E+00	3.79E-06	0.00E+00	0.00E+00	1.92E-05
370858.013761291.01	370858.01	3761291.01	0.00E+00	3.93E-06	0.00E+00	0.00E+00	1.99E-05
370868.013761291.01	370868.01	3761291.01	0.00E+00	4.07E-06	0.00E+00	0.00E+00	2.06E-05
370878.013761291.01	370878.01	3761291.01	0.00E+00	4.23E-06	0.00E+00	0.00E+00	2.14E-05
370888.013761291.01	370888.01	3761291.01	0.00E+00	4.39E-06	0.00E+00	0.00E+00	2.22E-05
370898.013761291.01	370898.01	3761291.01	0.00E+00	4.56E-06	0.00E+00	0.00E+00	2.31E-05
370828.013761301.01	370828.01	3761301.01	0.00E+00	3.50E-06	0.00E+00	0.00E+00	1.77E-05
370838.013761301.01	370838.01	3761301.01	0.00E+00	3.62E-06	0.00E+00	0.00E+00	1.84E-05
370848.013761301.01	370848.01	3761301.01	0.00E+00	3.75E-06	0.00E+00	0.00E+00	1.90E-05
370858.013761301.01	370858.01	3761301.01	0.00E+00	3.88E-06	0.00E+00	0.00E+00	1.97E-05
370868.013761301.01	370868.01	3761301.01	0.00E+00	4.03E-06	0.00E+00	0.00E+00	2.04E-05
370878.013761301.01	370878.01	3761301.01	0.00E+00	4.18E-06	0.00E+00	0.00E+00	2.12E-05
370888.013761301.01	370888.01	3761301.01	0.00E+00	4.34E-06	0.00E+00	0.00E+00	2.20E-05
370838.013761311.01	370838.01	3761311.01	0.00E+00	3.58E-06	0.00E+00	0.00E+00	1.81E-05
370848.013761311.01	370848.01	3761311.01	0.00E+00	3.71E-06	0.00E+00	0.00E+00	1.88E-05
370858.013761311.01	370858.01	3761311.01	0.00E+00	3.84E-06	0.00E+00	0.00E+00	1.94E-05
370868.013761311.01	370868.01	3761311.01	0.00E+00	3.98E-06	0.00E+00	0.00E+00	2.01E-05
370878.013761311.01	370878.01	3761311.01	0.00E+00	4.12E-06	0.00E+00	0.00E+00	2.09E-05
370888.013761311.01	370888.01	3761311.01	0.00E+00	4.27E-06	0.00E+00	0.00E+00	2.16E-05
370858.013761321.01	370858.01	3761321.01	0.00E+00	3.79E-06	0.00E+00	0.00E+00	1.92E-05

Unique Identifier	X (UTM)	Y (UTM)	Demolition 2026	Demolition - Hauling 2026	Site Preparation 2026	Grading/Excavation 2026	Grading/Excavation - Hauling 2026
370868.013761321.01	370868.01	3761321.01	0.00E+00	3.92E-06	0.00E+00	0.00E+00	1.99E-05
370878.013761321.01	370878.01	3761321.01	0.00E+00	4.07E-06	0.00E+00	0.00E+00	2.06E-05
370925.013761137.01	370925.01	3761137.01	0.00E+00	5.57E-06	0.00E+00	0.00E+00	2.82E-05
370935.013761137.01	370935.01	3761137.01	0.00E+00	5.83E-06	0.00E+00	0.00E+00	2.95E-05
370945.013761137.01	370945.01	3761137.01	0.00E+00	6.10E-06	0.00E+00	0.00E+00	3.09E-05
370915.013761147.01	370915.01	3761147.01	0.00E+00	5.35E-06	0.00E+00	0.00E+00	2.71E-05
370925.013761147.01	370925.01	3761147.01	0.00E+00	5.59E-06	0.00E+00	0.00E+00	2.83E-05
370935.013761147.01	370935.01	3761147.01	0.00E+00	5.85E-06	0.00E+00	0.00E+00	2.97E-05
370945.013761147.01	370945.01	3761147.01	0.00E+00	6.13E-06	0.00E+00	0.00E+00	3.10E-05
370955.013761147.01	370955.01	3761147.01	0.00E+00	6.42E-06	0.00E+00	0.00E+00	3.25E-05
370965.013761147.01	370965.01	3761147.01	0.00E+00	6.73E-06	0.00E+00	0.00E+00	3.41E-05
370975.013761147.01	370975.01	3761147.01	0.00E+00	7.07E-06	0.00E+00	0.00E+00	3.58E-05
370985.013761147.01	370985.01	3761147.01	0.00E+00	7.43E-06	0.00E+00	0.00E+00	3.76E-05
370895.013761157.01	370895.01	3761157.01	0.00E+00	4.93E-06	0.00E+00	0.00E+00	2.50E-05
370905.013761157.01	370905.01	3761157.01	0.00E+00	5.14E-06	0.00E+00	0.00E+00	2.60E-05
370915.013761157.01	370915.01	3761157.01	0.00E+00	5.36E-06	0.00E+00	0.00E+00	2.72E-05
370925.013761157.01	370925.01	3761157.01	0.00E+00	5.61E-06	0.00E+00	0.00E+00	2.84E-05
370935.013761157.01	370935.01	3761157.01	0.00E+00	5.87E-06	0.00E+00	0.00E+00	2.97E-05
370945.013761157.01	370945.01	3761157.01	0.00E+00	6.14E-06	0.00E+00	0.00E+00	3.11E-05
370955.013761157.01	370955.01	3761157.01	0.00E+00	6.43E-06	0.00E+00	0.00E+00	3.26E-05
370965.013761157.01	370965.01	3761157.01	0.00E+00	6.75E-06	0.00E+00	0.00E+00	3.42E-05
370975.013761157.01	370975.01	3761157.01	0.00E+00	7.08E-06	0.00E+00	0.00E+00	3.59E-05
370985.013761157.01	370985.01	3761157.01	0.00E+00	7.44E-06	0.00E+00	0.00E+00	3.77E-05
370995.013761157.01	370995.01	3761157.01	0.00E+00	7.84E-06	0.00E+00	0.00E+00	3.97E-05
371005.013761157.01	371005.01	3761157.01	0.00E+00	8.25E-06	0.00E+00	0.00E+00	4.18E-05
371015.013761157.01	371015.01	3761157.01	0.00E+00	8.73E-06	0.00E+00	0.00E+00	4.42E-05
371025.013761157.01	371025.01	3761157.01	0.00E+00	9.29E-06	0.00E+00	0.00E+00	4.71E-05
370885.013761167.01	370885.01	3761167.01	0.00E+00	4.73E-06	0.00E+00	0.00E+00	2.39E-05
370895.013761167.01	370895.01	3761167.01	0.00E+00	4.93E-06	0.00E+00	0.00E+00	2.50E-05
370905.013761167.01	370905.01	3761167.01	0.00E+00	5.14E-06	0.00E+00	0.00E+00	2.60E-05
370915.013761167.01	370915.01	3761167.01	0.00E+00	5.37E-06	0.00E+00	0.00E+00	2.72E-05
370925.013761167.01	370925.01	3761167.01	0.00E+00	5.61E-06	0.00E+00	0.00E+00	2.84E-05
370935.013761167.01	370935.01	3761167.01	0.00E+00	5.87E-06	0.00E+00	0.00E+00	2.97E-05
370945.013761167.01	370945.01	3761167.01	0.00E+00	6.15E-06	0.00E+00	0.00E+00	3.11E-05
370955.013761167.01	370955.01	3761167.01	0.00E+00	6.44E-06	0.00E+00	0.00E+00	3.26E-05
370965.013761167.01	370965.01	3761167.01	0.00E+00	6.75E-06	0.00E+00	0.00E+00	3.42E-05
370975.013761167.01	370975.01	3761167.01	0.00E+00	7.09E-06	0.00E+00	0.00E+00	3.59E-05
370985.013761167.01	370985.01	3761167.01	0.00E+00	7.46E-06	0.00E+00	0.00E+00	3.78E-05
370995.013761167.01	370995.01	3761167.01	0.00E+00	7.85E-06	0.00E+00	0.00E+00	3.98E-05
371005.013761167.01	371005.01	3761167.01	0.00E+00	8.28E-06	0.00E+00	0.00E+00	4.19E-05
371015.013761167.01	371015.01	3761167.01	0.00E+00	8.75E-06	0.00E+00	0.00E+00	4.43E-05
371024.013761167.01	371024.01	3761167.01	0.00E+00	9.22E-06	0.00E+00	0.00E+00	4.67E-05
370885.013761177.01	370885.01	3761177.01	0.00E+00	4.72E-06	0.00E+00	0.00E+00	2.39E-05
370895.013761177.01	370895.01	3761177.01	0.00E+00	4.92E-06	0.00E+00	0.00E+00	2.49E-05
370905.013761177.01	370905.01	3761177.01	0.00E+00	5.14E-06	0.00E+00	0.00E+00	2.60E-05
370915.013761177.01	370915.01	3761177.01	0.00E+00	5.36E-06	0.00E+00	0.00E+00	2.72E-05
370925.013761177.01	370925.01	3761177.01	0.00E+00	5.61E-06	0.00E+00	0.00E+00	2.84E-05
370935.013761177.01	370935.01	3761177.01	0.00E+00	5.87E-06	0.00E+00	0.00E+00	2.97E-05
370945.013761177.01	370945.01	3761177.01	0.00E+00	6.14E-06	0.00E+00	0.00E+00	3.11E-05
370955.013761177.01	370955.01	3761177.01	0.00E+00	6.43E-06	0.00E+00	0.00E+00	3.26E-05
370965.013761177.01	370965.01	3761177.01	0.00E+00	6.75E-06	0.00E+00	0.00E+00	3.42E-05
370975.013761177.01	370975.01	3761177.01	0.00E+00	7.09E-06	0.00E+00	0.00E+00	3.59E-05
370985.013761177.01	370985.01	3761177.01	0.00E+00	7.46E-06	0.00E+00	0.00E+00	3.78E-05
370995.013761177.01	370995.01	3761177.01	0.00E+00	7.85E-06	0.00E+00	0.00E+00	3.98E-05
371005.013761177.01	371005.01	3761177.01	0.00E+00	8.28E-06	0.00E+00	0.00E+00	4.20E-05
371015.013761177.01	371015.01	3761177.01	0.00E+00	8.75E-06	0.00E+00	0.00E+00	4.43E-05
371022.013761177.01	371022.01	3761177.01	0.00E+00	9.10E-06	0.00E+00	0.00E+00	4.61E-05
370935.013761187.01	370935.01	3761187.01	0.00E+00	5.85E-06	0.00E+00	0.00E+00	2.96E-05
370945.013761187.01	370945.01	3761187.01	0.00E+00	6.12E-06	0.00E+00	0.00E+00	3.10E-05
370955.013761187.01	370955.01	3761187.01	0.00E+00	6.41E-06	0.00E+00	0.00E+00	3.25E-05
370965.013761187.01	370965.01	3761187.01	0.00E+00	6.73E-06	0.00E+00	0.00E+00	3.41E-05
370975.013761187.01	370975.01	3761187.01	0.00E+00	7.07E-06	0.00E+00	0.00E+00	3.58E-05
370985.013761187.01	370985.01	3761187.01	0.00E+00	7.44E-06	0.00E+00	0.00E+00	3.77E-05
370995.013761187.01	370995.01	3761187.01	0.00E+00	7.83E-06	0.00E+00	0.00E+00	3.97E-05
371005.013761187.01	371005.01	3761187.01	0.00E+00	8.26E-06	0.00E+00	0.00E+00	4.19E-05
371015.013761187.01	371015.01	3761187.01	0.00E+00	8.73E-06	0.00E+00	0.00E+00	4.42E-05
371020.013761187.01	371020.01	3761187.01	0.00E+00	8.98E-06	0.00E+00	0.00E+00	4.55E-05
370985.013761197.01	370985.01	3761197.01	0.00E+00	7.41E-06	0.00E+00	0.00E+00	3.75E-05
370995.013761197.01	370995.01	3761197.01	0.00E+00	7.80E-06	0.00E+00	0.00E+00	3.95E-05
371005.013761197.01	371005.01	3761197.01	0.00E+00	8.23E-06	0.00E+00	0.00E+00	4.17E-05
371015.013761197.01	371015.01	3761197.01	0.00E+00	8.69E-06	0.00E+00	0.00E+00	4.40E-05
371015.013761204.01	371015.01	3761204.01	0.00E+00	8.66E-06	0.00E+00	0.00E+00	4.39E-05
371022.013761053.01	371022.01	3761053.01	0.00E+00	7.88E-06	0.00E+00	0.00E+00	3.99E-05
371032.013761055.01	371032.01	3761055.01	0.00E+00	8.30E-06	0.00E+00	0.00E+00	4.21E-05
371012.013761063.01	371012.01	3761063.01	0.00E+00	7.67E-06	0.00E+00	0.00E+00	3.89E-05
371022.013761063.01	371022.01	3761063.01	0.00E+00	8.05E-06	0.00E+00	0.00E+00	4.08E-05
371032.013761063.01	371032.01	3761063.01	0.00E+00	8.45E-06	0.00E+00	0.00E+00	4.28E-05
371042.013761063.01	371042.01	3761063.01	0.00E+00	8.88E-06	0.00E+00	0.00E+00	4.50E-05
371021.013761073.01	371021.01	3761073.01	0.00E+00	8.18E-06	0.00E+00	0.00E+00	4.14E-05
371032.013761073.01	371032.01	3761073.01	0.00E+00	8.63E-06	0.00E+00	0.00E+00	4.37E-05
371042.013761073.01	371042.01	3761073.01	0.00E+00	9.08E-06	0.00E+00	0.00E+00	4.60E-05
371052.013761073.01	371052.01	3761073.01	0.00E+00	9.57E-06	0.00E+00	0.00E+00	4.85E-05
371062.013761073.01	371062.01	3761073.01	0.00E+00	1.01E-05	0.00E+00	0.00E+00	5.12E-05
371072.013761076.01	371072.01	3761076.01	0.00E+00	1.07E-05	0.00E+00	0.00E+00	5.44E-05
371002.013761083.01	371002.01	3761083.01	0.00E+00	7.58E-06	0.00E+00	0.00E+00	3.84E-05
371012.013761086.01	371012.01	3761086.01	0.00E+00	8.00E-06	0.00E+00	0.00E+00	4.05E-05
371016.013761083.01	371016.01	3761083.01	0.00E+00	8.12E-06	0.00E+00	0.00E+00	4.12E-05
371052.013761083.01	371052.01	3761083.01	0.00E+00	9.78E-06	0.00E+00	0.00E+00	4.96E-05
371062.013761083.01	371062.01	3761083.01	0.00E+00	1.03E-05	0.00E+00	0.00E+00	5.24E-05
371072.013761083.01	371072.01	3761083.01	0.00E+00	1.09E-05	0.00E+00	0.00E+00	5.54E-05
371082.013761083.01	371082.01	3761083.01	0.00E+00	1.16E-05	0.00E+00	0.00E+00	5.87E-05
370982.013761093.01	370982.01	3761093.01	0.00E+00	6.99E-06	0.00E+00	0.00E+00	3.54E-05
370992.013761093.01	370992.01	3761093.01	0.00E+00	7.33E-06	0.00E+00	0.00E+00	3.72E-05
371002.013761093.01	371002.01	3761093.01	0.00E+00	7.70E-06	0.00E+00	0.00E+00	3.90E-05
371012.013761093.01	371012.01	3761093.01	0.00E+00	8.09E-06	0.00E+00	0.00E+00	4.10E-05
371022.013761093.01	371022.01	3761093.01	0.00E+00	8.52E-06	0.00E+00	0.00E+00	4.32E-05
371032.013761096.01	371032.01	3761096.01	0.00E+00	9.02E-06	0.00E+00	0.00E+00	4.57E-05
371062.013761092.01	371062.01	3761092.01	0.00E+00	1.05E-05	0.00E+00	0.00E+00	5.34E-05
371072.013761093.01	371072.01	3761093.01	0.00E+00	1.12E-05	0.00E+00	0.00E+00	5.67E-05
371077.013761093.01	371077.01	3761093.01	0.00E+00	1.15E-05	0.00E+00	0.00E+00	5.84E-05
370982.013761103.01	370982.01	3761103.01	0.00E+00	7.08E-06	0.00E+00	0.00E+00	3.59E-05
370992.013761103.01	370992.01	3761103.01	0.00E+00	7.43E-06	0.00E+00	0.00E+00	3.76E-05
371002.013761103.01	371002.01	3761103.01	0.00E+00	7.80E-06	0.00E+00	0.00E+00	3.95E-05
371012.013761103.01	371012.01	3761103.01	0.00E+00	8.21E-06	0.00E+00	0.00E+00	4.16E-05
371022.013761103.01	371022.01	3761103.01	0.00E+00	8.65E-06	0.00E+00	0.00E+00	4.38E-05
371032.013761103.01	371032.01	3761103.01	0.00E+00	9.12E-06	0.00E+00	0.00E+00	4.62E-05
371037.013761103.01	371037.01	3761103.01	0.00E+00	9.37E-06	0.00E+00	0.00E+00	4.75E-05
370972.013761113.01	370972.01	3761113.01	0.00E+00	6.81E-06	0.00E+00	0.00E+00	3.45E-05
370982.013761113.01	370982.01	3761113.01	0.00E+00	7.15E-06	0.00E+00	0.00E+00	3.62E-05
370992.013761113.01	370992.01	3761113.01	0.00E+00	7.51E-06	0.00E+00	0.00E+00	3.80E-05
371002.013761113.01	371002.01	3761113.01	0.00E+00	7.90E-06	0.00E+00	0.00E+00	4.00E-05
371012.013761113.01	371012.01	3761113.01	0.00E+00	8.31E-06	0.00E+00	0.00E+00	4.21E-05
371022.013761113.01	371022.01	3761113.01	0.00E+00	8.77E-06	0.00E+00	0.00E+00	4.44E-05
371032.013761113.01	371032.01	3761113.01	0.00E+00	9.25E-06	0.00E+00	0.00E+00	4.69E-05
370972.013761121.01	370972.01	3761121.01	0.00E+00	6.86E-06	0.00E+00	0.00E+00	3.48E-05
370982.013761123.01	370982.01	3761123.01	0.00E+00	7.21E-06	0.00E+00	0.00E+00	3.65E-05
370992.013761123.01	370992.01	3761123.01	0.00E+00	7.58E-06	0.00E+00	0.00E+00	3.84E-05
371002.013761123.01	371002.01	3761123.01	0.00E+00	7.98E-06	0.00E+00	0.00E+00	4.04E-05
371012.013761123.01	371012.01	3761123.01	0.00E+00	8.40E-06	0.00E+00	0.00E+00	4.26E-05
371022.013761123.01	371022.01	3761123.01	0.00E+00	8.87E-06	0.00E+00	0.00E+00	4.49E-05
371028.013761123.01	371028.01	3761123.01	0.00E+00	9.16E-06	0.00E+00	0.00E+00	4.64E-05
370992.013761133.01	370992.01	3761133.01	0.00E+00	7.64E-06	0.00E+00	0.00E+00	3.87E-05
371002.013761133.01	371002.01	3761133.01	0.00E+00	8.04E-06	0.00E+00	0.00E+00	4.07E-05
371012.013761133.01	371012.01	3761133.01	0.00E+00	8.47E-06	0.00E+00	0.00E+00	4.29E-05
371022.013761133.01	371022.01	3761133.01	0.00E+00	8.95E-06	0.00E+00	0.00E+00	4.54E-05
371012.013761143.01	371012.01	3761143.01	0.00E+00	8.50E-06	0.00E+00	0.00E+00	4.31E-05
371124.013760975.01	371124.01	3760975.01	0.00E+00	9.73E-06	0.00E+00	0.00E+00	4.93E-05
371114.013760983.01	371114.01	3760983.01	0.00E+00	9.64E-06	0.00E+00	0.00E+00	4.88E-05
371124.013760983.01	371124.01	3760983.01	0.00E+00	1.01E-05	0.00E+00	0.00E+00	5.10E-05
371134.013760983.01	371134.01	3760983.01	0.00E+00	1.05E-05	0.00E+00	0.00E+00	5.33E-05

Unique Identifier	X (UTM)	Y (UTM)	Demolition 2026	Demolition - Hauling 2026	Site Preparation 2026	Grading/Excavation 2026	Grading/Excavation - Hauling 2026
371104.013760993.01	371104.01	3760993.01	0.00E+00	9.62E-06	0.00E+00	0.00E+00	4.88E-05
371114.013760993.01	371114.01	3760993.01	0.00E+00	1.01E-05	0.00E+00	0.00E+00	5.09E-05
371124.013760993.01	371124.01	3760993.01	0.00E+00	1.05E-05	0.00E+00	0.00E+00	5.33E-05
371130.013760993.01	371130.01	3760993.01	0.00E+00	1.08E-05	0.00E+00	0.00E+00	5.47E-05
371074.013761003.01	371074.01	3761003.01	0.00E+00	8.73E-06	0.00E+00	0.00E+00	4.42E-05
371104.013761003.01	371104.01	3761003.01	0.00E+00	1.00E-05	0.00E+00	0.00E+00	5.07E-05
371114.013761003.01	371114.01	3761003.01	0.00E+00	1.05E-05	0.00E+00	0.00E+00	5.31E-05
371124.013761003.01	371124.01	3761003.01	0.00E+00	1.10E-05	0.00E+00	0.00E+00	5.56E-05
371064.013761013.01	371064.01	3761013.01	0.00E+00	8.64E-06	0.00E+00	0.00E+00	4.38E-05
371074.013761013.01	371074.01	3761013.01	0.00E+00	9.04E-06	0.00E+00	0.00E+00	4.58E-05
371084.013761013.01	371084.01	3761013.01	0.00E+00	9.47E-06	0.00E+00	0.00E+00	4.80E-05
371094.013761013.01	371094.01	3761013.01	0.00E+00	9.92E-06	0.00E+00	0.00E+00	5.03E-05
371104.013761013.01	371104.01	3761013.01	0.00E+00	1.04E-05	0.00E+00	0.00E+00	5.27E-05
371114.013761013.01	371114.01	3761013.01	0.00E+00	1.09E-05	0.00E+00	0.00E+00	5.53E-05
371124.013761013.01	371124.01	3761013.01	0.00E+00	1.14E-05	0.00E+00	0.00E+00	5.80E-05
371074.013761023.01	371074.01	3761023.01	0.00E+00	9.34E-06	0.00E+00	0.00E+00	4.73E-05
371084.013761023.01	371084.01	3761023.01	0.00E+00	9.81E-06	0.00E+00	0.00E+00	4.97E-05
371094.013761023.01	371094.01	3761023.01	0.00E+00	1.03E-05	0.00E+00	0.00E+00	5.21E-05
371104.013761023.01	371104.01	3761023.01	0.00E+00	1.08E-05	0.00E+00	0.00E+00	5.47E-05
371114.013761023.01	371114.01	3761023.01	0.00E+00	1.13E-05	0.00E+00	0.00E+00	5.75E-05
371124.013761023.01	371124.01	3761023.01	0.00E+00	1.19E-05	0.00E+00	0.00E+00	6.05E-05
371134.013761023.01	371134.01	3761023.01	0.00E+00	1.25E-05	0.00E+00	0.00E+00	6.36E-05
371084.013761032.01	371084.01	3761032.01	0.00E+00	1.01E-05	0.00E+00	0.00E+00	5.12E-05
371094.013761033.01	371094.01	3761033.01	0.00E+00	1.06E-05	0.00E+00	0.00E+00	5.39E-05
371104.013761033.01	371104.01	3761033.01	0.00E+00	1.12E-05	0.00E+00	0.00E+00	5.68E-05
371114.013761033.01	371114.01	3761033.01	0.00E+00	1.18E-05	0.00E+00	0.00E+00	5.98E-05
371124.013761033.01	371124.01	3761033.01	0.00E+00	1.24E-05	0.00E+00	0.00E+00	6.30E-05
371131.013761033.01	371131.01	3761033.01	0.00E+00	1.29E-05	0.00E+00	0.00E+00	6.54E-05
371094.013761043.01	371094.01	3761043.01	0.00E+00	1.10E-05	0.00E+00	0.00E+00	5.59E-05
371104.013761043.01	371104.01	3761043.01	0.00E+00	1.16E-05	0.00E+00	0.00E+00	5.89E-05
371114.013761043.01	371114.01	3761043.01	0.00E+00	1.23E-05	0.00E+00	0.00E+00	6.21E-05
371124.013761039.01	371124.01	3761039.01	0.00E+00	1.27E-05	0.00E+00	0.00E+00	6.46E-05
371094.013761053.01	371094.01	3761053.01	0.00E+00	1.14E-05	0.00E+00	0.00E+00	5.78E-05
371104.013761053.01	371104.01	3761053.01	0.00E+00	1.20E-05	0.00E+00	0.00E+00	6.10E-05
371112.013761053.01	371112.01	3761053.01	0.00E+00	1.26E-05	0.00E+00	0.00E+00	6.38E-05
371094.013761063.01	371094.01	3761063.01	0.00E+00	1.18E-05	0.00E+00	0.00E+00	5.96E-05
371104.013761063.01	371104.01	3761063.01	0.00E+00	1.25E-05	0.00E+00	0.00E+00	6.31E-05
371104.013761068.01	371104.01	3761068.01	0.00E+00	1.27E-05	0.00E+00	0.00E+00	6.42E-05
371125.013760837.01	371125.01	3760837.01	0.00E+00	5.52E-06	0.00E+00	0.00E+00	2.80E-05
371135.013760837.01	371135.01	3760837.01	0.00E+00	5.65E-06	0.00E+00	0.00E+00	2.86E-05
371145.013760837.01	371145.01	3760837.01	0.00E+00	5.79E-06	0.00E+00	0.00E+00	2.93E-05
371155.013760837.01	371155.01	3760837.01	0.00E+00	5.92E-06	0.00E+00	0.00E+00	3.00E-05
371125.013760847.01	371125.01	3760847.01	0.00E+00	5.74E-06	0.00E+00	0.00E+00	2.91E-05
371135.013760847.01	371135.01	3760847.01	0.00E+00	5.88E-06	0.00E+00	0.00E+00	2.98E-05
371145.013760847.01	371145.01	3760847.01	0.00E+00	6.03E-06	0.00E+00	0.00E+00	3.05E-05
371155.013760847.01	371155.01	3760847.01	0.00E+00	6.17E-06	0.00E+00	0.00E+00	3.13E-05
371125.013760852.01	371125.01	3760852.01	0.00E+00	5.85E-06	0.00E+00	0.00E+00	2.96E-05
371145.013760852.01	371145.01	3760852.01	0.00E+00	6.15E-06	0.00E+00	0.00E+00	3.12E-05
371155.013760857.01	371155.01	3760857.01	0.00E+00	6.43E-06	0.00E+00	0.00E+00	3.26E-05
371065.013760867.01	371065.01	3760867.01	0.00E+00	5.27E-06	0.00E+00	0.00E+00	2.67E-05
371075.013760867.01	371075.01	3760867.01	0.00E+00	5.42E-06	0.00E+00	0.00E+00	2.74E-05
371085.013760867.01	371085.01	3760867.01	0.00E+00	5.56E-06	0.00E+00	0.00E+00	2.82E-05
371095.013760867.01	371095.01	3760867.01	0.00E+00	5.72E-06	0.00E+00	0.00E+00	2.90E-05
371105.013760867.01	371105.01	3760867.01	0.00E+00	5.88E-06	0.00E+00	0.00E+00	2.98E-05
371113.013760867.01	371113.01	3760867.01	0.00E+00	6.00E-06	0.00E+00	0.00E+00	3.04E-05
371065.013760877.01	371065.01	3760877.01	0.00E+00	5.45E-06	0.00E+00	0.00E+00	2.76E-05
371075.013760877.01	371075.01	3760877.01	0.00E+00	5.61E-06	0.00E+00	0.00E+00	2.84E-05
371085.013760877.01	371085.01	3760877.01	0.00E+00	5.77E-06	0.00E+00	0.00E+00	2.92E-05
371095.013760877.01	371095.01	3760877.01	0.00E+00	5.94E-06	0.00E+00	0.00E+00	3.01E-05
371105.013760877.01	371105.01	3760877.01	0.00E+00	6.11E-06	0.00E+00	0.00E+00	3.09E-05
371065.013760887.01	371065.01	3760887.01	0.00E+00	5.64E-06	0.00E+00	0.00E+00	2.86E-05
371075.013760887.01	371075.01	3760887.01	0.00E+00	5.81E-06	0.00E+00	0.00E+00	2.95E-05
371084.013760887.01	371084.01	3760887.01	0.00E+00	5.97E-06	0.00E+00	0.00E+00	3.02E-05
371095.013760882.01	371095.01	3760882.01	0.00E+00	6.05E-06	0.00E+00	0.00E+00	3.06E-05
371105.013760882.01	371105.01	3760882.01	0.00E+00	6.22E-06	0.00E+00	0.00E+00	3.15E-05
371065.013760897.01	371065.01	3760897.01	0.00E+00	5.84E-06	0.00E+00	0.00E+00	2.96E-05
371075.013760897.01	371075.01	3760897.01	0.00E+00	6.02E-06	0.00E+00	0.00E+00	3.05E-05
371082.013760897.01	371082.01	3760897.01	0.00E+00	6.15E-06	0.00E+00	0.00E+00	3.12E-05
371125.013760900.01	371125.01	3760900.01	0.00E+00	7.09E-06	0.00E+00	0.00E+00	3.59E-05
371065.013760907.01	371065.01	3760907.01	0.00E+00	6.04E-06	0.00E+00	0.00E+00	3.06E-05
371075.013760907.01	371075.01	3760907.01	0.00E+00	6.24E-06	0.00E+00	0.00E+00	3.16E-05
371082.013760906.01	371082.01	3760906.01	0.00E+00	6.35E-06	0.00E+00	0.00E+00	3.22E-05
371115.013760907.01	371115.01	3760907.01	0.00E+00	7.08E-06	0.00E+00	0.00E+00	3.59E-05
371125.013760907.01	371125.01	3760907.01	0.00E+00	7.30E-06	0.00E+00	0.00E+00	3.70E-05
371131.013760903.01	371131.01	3760903.01	0.00E+00	7.32E-06	0.00E+00	0.00E+00	3.71E-05
371065.013760917.01	371065.01	3760917.01	0.00E+00	6.26E-06	0.00E+00	0.00E+00	3.17E-05
371095.013760917.01	371095.01	3760917.01	0.00E+00	6.90E-06	0.00E+00	0.00E+00	3.50E-05
371105.013760917.01	371105.01	3760917.01	0.00E+00	7.13E-06	0.00E+00	0.00E+00	3.61E-05
371115.013760917.01	371115.01	3760917.01	0.00E+00	7.36E-06	0.00E+00	0.00E+00	3.73E-05
371125.013760912.01	371125.01	3760912.01	0.00E+00	7.45E-06	0.00E+00	0.00E+00	3.78E-05
371067.013760927.01	371067.01	3760927.01	0.00E+00	6.52E-06	0.00E+00	0.00E+00	3.30E-05
371075.013760927.01	371075.01	3760927.01	0.00E+00	6.70E-06	0.00E+00	0.00E+00	3.40E-05
371085.013760927.01	371085.01	3760927.01	0.00E+00	6.94E-06	0.00E+00	0.00E+00	3.51E-05
371095.013760927.01	371095.01	3760927.01	0.00E+00	7.17E-06	0.00E+00	0.00E+00	3.63E-05
371105.013760923.01	371105.01	3760923.01	0.00E+00	7.30E-06	0.00E+00	0.00E+00	3.70E-05
371067.013760937.01	371067.01	3760937.01	0.00E+00	6.75E-06	0.00E+00	0.00E+00	3.42E-05
371075.013760937.01	371075.01	3760937.01	0.00E+00	6.94E-06	0.00E+00	0.00E+00	3.52E-05
371085.013760935.01	371085.01	3760935.01	0.00E+00	7.14E-06	0.00E+00	0.00E+00	3.62E-05
371075.013760941.01	371075.01	3760941.01	0.00E+00	7.04E-06	0.00E+00	0.00E+00	3.57E-05
371082.013760792.01	371082.01	3760792.01	0.00E+00	4.28E-06	0.00E+00	0.00E+00	2.17E-05
371092.013760792.01	371092.01	3760792.01	0.00E+00	4.37E-06	0.00E+00	0.00E+00	2.22E-05
371102.013760792.01	371102.01	3760792.01	0.00E+00	4.47E-06	0.00E+00	0.00E+00	2.26E-05
371112.013760792.01	371112.01	3760792.01	0.00E+00	4.56E-06	0.00E+00	0.00E+00	2.31E-05
371122.013760792.01	371122.01	3760792.01	0.00E+00	4.65E-06	0.00E+00	0.00E+00	2.36E-05
371132.013760792.01	371132.01	3760792.01	0.00E+00	4.75E-06	0.00E+00	0.00E+00	2.41E-05
371142.013760792.01	371142.01	3760792.01	0.00E+00	4.84E-06	0.00E+00	0.00E+00	2.45E-05
371152.013760792.01	371152.01	3760792.01	0.00E+00	4.94E-06	0.00E+00	0.00E+00	2.50E-05
371162.013760792.01	371162.01	3760792.01	0.00E+00	5.03E-06	0.00E+00	0.00E+00	2.55E-05
371082.013760802.01	371082.01	3760802.01	0.00E+00	4.42E-06	0.00E+00	0.00E+00	2.24E-05
371092.013760802.01	371092.01	3760802.01	0.00E+00	4.52E-06	0.00E+00	0.00E+00	2.29E-05
371102.013760802.01	371102.01	3760802.01	0.00E+00	4.62E-06	0.00E+00	0.00E+00	2.34E-05
371112.013760802.01	371112.01	3760802.01	0.00E+00	4.72E-06	0.00E+00	0.00E+00	2.39E-05
371122.013760802.01	371122.01	3760802.01	0.00E+00	4.82E-06	0.00E+00	0.00E+00	2.44E-05
371132.013760802.01	371132.01	3760802.01	0.00E+00	4.93E-06	0.00E+00	0.00E+00	2.50E-05
371142.013760802.01	371142.01	3760802.01	0.00E+00	5.03E-06	0.00E+00	0.00E+00	2.55E-05
371152.013760802.01	371152.01	3760802.01	0.00E+00	5.13E-06	0.00E+00	0.00E+00	2.60E-05
371162.013760802.01	371162.01	3760802.01	0.00E+00	5.23E-06	0.00E+00	0.00E+00	2.65E-05
371087.013760735.01	371087.01	3760735.01	0.00E+00	3.62E-06	0.00E+00	0.00E+00	1.84E-05
371097.013760735.01	371097.01	3760735.01	0.00E+00	3.69E-06	0.00E+00	0.00E+00	1.87E-05
371107.013760735.01	371107.01	3760735.01	0.00E+00	3.75E-06	0.00E+00	0.00E+00	1.90E-05
371117.013760735.01	371117.01	3760735.01	0.00E+00	3.82E-06	0.00E+00	0.00E+00	1.93E-05
371127.013760735.01	371127.01	3760735.01	0.00E+00	3.88E-06	0.00E+00	0.00E+00	1.97E-05
371137.013760735.01	371137.01	3760735.01	0.00E+00	3.95E-06	0.00E+00	0.00E+00	2.00E-05
371147.013760735.01	371147.01	3760735.01	0.00E+00	4.01E-06	0.00E+00	0.00E+00	2.03E-05
371157.013760735.01	371157.01	3760735.01	0.00E+00	4.07E-06	0.00E+00	0.00E+00	2.06E-05
371087.013760745.01	371087.01	3760745.01	0.00E+00	3.74E-06	0.00E+00	0.00E+00	1.89E-05
371097.013760745.01	371097.01	3760745.01	0.00E+00	3.81E-06	0.00E+00	0.00E+00	1.93E-05
371107.013760745.01	371107.01	3760745.01	0.00E+00	3.88E-06	0.00E+00	0.00E+00	1.96E-05
371117.013760745.01	371117.01	3760745.01	0.00E+00	3.95E-06	0.00E+00	0.00E+00	2.00E-05
371127.013760745.01	371127.01	3760745.01	0.00E+00	4.01E-06	0.00E+00	0.00E+00	2.03E-05
371137.013760745.01	371137.01	3760745.01	0.00E+00	4.08E-06	0.00E+00	0.00E+00	2.07E-05
371147.013760745.01	371147.01	3760745.01	0.00E+00	4.15E-06	0.00E+00	0.00E+00	2.10E-05
371157.013760745.01	371157.01	3760745.01	0.00E+00	4.22E-06	0.00E+00	0.00E+00	2.14E-05
371167.013760745.01	371167.01	3760745.01	0.00E+00	4.29E-06	0.00E+00	0.00E+00	2.17E-05
371087.013760755.01	371087.01	3760755.01	0.00E+00	3.86E-06	0.00E+00	0.00E+00	1.96E-05
371097.013760755.01	371097.01	3760755.01	0.00E+00	3.93E-06	0.00E+00	0.00E+00	1.99E-05
371107.013760755.01	371107.01	3760755.01	0.00E+00	4.01E-06	0.00E+00	0.00E+00	2.03E-05
371117.013760755.01	371117.01	3760755.01	0.00E+00	4.08E-06	0.00E+00	0.00E+00	2.07E-05
371127.013760755.01	371127.01	3760755.01	0.00E+00	4.15E-06	0.00E+00	0.00E+00	2.10E-05
371137.013760755.01	371137.01	3760755.01	0.00E+00	4.23E-06	0.00E+00	0.00E+00	2.14E-05

Unique Identifier	X (UTM)	Y (UTM)	Demolition 2026	Demolition - Hauling 2026	Site Preparation 2026	Grading/Excavation 2026	Grading/Excavation - Hauling 2026
371147.013760755.01	371147.01	3760755.01	0.00E+00	4.30E-06	0.00E+00	0.00E+00	2.18E-05
371157.013760755.01	371157.01	3760755.01	0.00E+00	4.37E-06	0.00E+00	0.00E+00	2.22E-05
371167.013760750.01	371167.01	3760750.01	0.00E+00	4.37E-06	0.00E+00	0.00E+00	2.21E-05
371540.013760439.01	371540.01	3760439.01	0.00E+00	1.80E-06	0.00E+00	0.00E+00	9.12E-06
371550.013760439.01	371550.01	3760439.01	0.00E+00	1.79E-06	0.00E+00	0.00E+00	9.05E-06
371540.013760449.01	371540.01	3760449.01	0.00E+00	1.84E-06	0.00E+00	0.00E+00	9.34E-06
371550.013760449.01	371550.01	3760449.01	0.00E+00	1.83E-06	0.00E+00	0.00E+00	9.26E-06
371560.013760449.01	371560.01	3760449.01	0.00E+00	1.81E-06	0.00E+00	0.00E+00	9.18E-06
371570.013760449.01	371570.01	3760449.01	0.00E+00	1.80E-06	0.00E+00	0.00E+00	9.10E-06
371530.013760459.01	371530.01	3760459.01	0.00E+00	1.90E-06	0.00E+00	0.00E+00	9.62E-06
371540.013760459.01	371540.01	3760459.01	0.00E+00	1.89E-06	0.00E+00	0.00E+00	9.56E-06
371550.013760459.01	371550.01	3760459.01	0.00E+00	1.87E-06	0.00E+00	0.00E+00	9.49E-06
371560.013760459.01	371560.01	3760459.01	0.00E+00	1.86E-06	0.00E+00	0.00E+00	9.41E-06
371570.013760459.01	371570.01	3760459.01	0.00E+00	1.84E-06	0.00E+00	0.00E+00	9.32E-06
371580.013760459.01	371580.01	3760459.01	0.00E+00	1.82E-06	0.00E+00	0.00E+00	9.23E-06
371590.013760459.01	371590.01	3760459.01	0.00E+00	1.81E-06	0.00E+00	0.00E+00	9.15E-06
371600.013760459.01	371600.01	3760459.01	0.00E+00	1.79E-06	0.00E+00	0.00E+00	9.07E-06
371530.013760469.01	371530.01	3760469.01	0.00E+00	1.95E-06	0.00E+00	0.00E+00	9.86E-06
371540.013760469.01	371540.01	3760469.01	0.00E+00	1.93E-06	0.00E+00	0.00E+00	9.79E-06
371550.013760469.01	371550.01	3760469.01	0.00E+00	1.92E-06	0.00E+00	0.00E+00	9.72E-06
371560.013760469.01	371560.01	3760469.01	0.00E+00	1.90E-06	0.00E+00	0.00E+00	9.64E-06
371570.013760469.01	371570.01	3760469.01	0.00E+00	1.88E-06	0.00E+00	0.00E+00	9.55E-06
371580.013760469.01	371580.01	3760469.01	0.00E+00	1.87E-06	0.00E+00	0.00E+00	9.45E-06
371590.013760469.01	371590.01	3760469.01	0.00E+00	1.85E-06	0.00E+00	0.00E+00	9.36E-06
371510.013760479.01	371510.01	3760479.01	0.00E+00	2.02E-06	0.00E+00	0.00E+00	1.02E-05
371520.013760479.01	371520.01	3760479.01	0.00E+00	2.01E-06	0.00E+00	0.00E+00	1.02E-05
371530.013760479.01	371530.01	3760479.01	0.00E+00	2.00E-06	0.00E+00	0.00E+00	1.01E-05
371540.013760479.01	371540.01	3760479.01	0.00E+00	1.98E-06	0.00E+00	0.00E+00	1.00E-05
371550.013760479.01	371550.01	3760479.01	0.00E+00	1.97E-06	0.00E+00	0.00E+00	9.96E-06
371560.013760479.01	371560.01	3760479.01	0.00E+00	1.95E-06	0.00E+00	0.00E+00	9.87E-06
371570.013760479.01	371570.01	3760479.01	0.00E+00	1.93E-06	0.00E+00	0.00E+00	9.78E-06
371580.013760479.01	371580.01	3760479.01	0.00E+00	1.91E-06	0.00E+00	0.00E+00	9.68E-06
371590.013760479.01	371590.01	3760479.01	0.00E+00	1.89E-06	0.00E+00	0.00E+00	9.59E-06
371510.013760489.01	371510.01	3760489.01	0.00E+00	2.07E-06	0.00E+00	0.00E+00	1.05E-05
371520.013760489.01	371520.01	3760489.01	0.00E+00	2.06E-06	0.00E+00	0.00E+00	1.04E-05
371530.013760489.01	371530.01	3760489.01	0.00E+00	2.05E-06	0.00E+00	0.00E+00	1.04E-05
371540.013760489.01	371540.01	3760489.01	0.00E+00	2.03E-06	0.00E+00	0.00E+00	1.03E-05
371550.013760489.01	371550.01	3760489.01	0.00E+00	2.01E-06	0.00E+00	0.00E+00	1.02E-05
371560.013760489.01	371560.01	3760489.01	0.00E+00	2.00E-06	0.00E+00	0.00E+00	1.01E-05
371570.013760489.01	371570.01	3760489.01	0.00E+00	1.98E-06	0.00E+00	0.00E+00	1.00E-05
371580.013760489.01	371580.01	3760489.01	0.00E+00	1.96E-06	0.00E+00	0.00E+00	9.92E-06
371590.013760489.01	371590.01	3760489.01	0.00E+00	1.94E-06	0.00E+00	0.00E+00	9.82E-06
371510.013760499.01	371510.01	3760499.01	0.00E+00	2.13E-06	0.00E+00	0.00E+00	1.08E-05
371520.013760499.01	371520.01	3760499.01	0.00E+00	2.11E-06	0.00E+00	0.00E+00	1.07E-05
371530.013760499.01	371530.01	3760499.01	0.00E+00	2.10E-06	0.00E+00	0.00E+00	1.06E-05
371540.013760499.01	371540.01	3760499.01	0.00E+00	2.08E-06	0.00E+00	0.00E+00	1.05E-05
371550.013760499.01	371550.01	3760499.01	0.00E+00	2.06E-06	0.00E+00	0.00E+00	1.05E-05
371560.013760499.01	371560.01	3760499.01	0.00E+00	2.05E-06	0.00E+00	0.00E+00	1.04E-05
371570.013760499.01	371570.01	3760499.01	0.00E+00	2.03E-06	0.00E+00	0.00E+00	1.03E-05
371580.013760499.01	371580.01	3760499.01	0.00E+00	2.00E-06	0.00E+00	0.00E+00	1.02E-05
371510.013760509.01	371510.01	3760509.01	0.00E+00	2.18E-06	0.00E+00	0.00E+00	1.11E-05
371520.013760509.01	371520.01	3760509.01	0.00E+00	2.17E-06	0.00E+00	0.00E+00	1.10E-05
371530.013760509.01	371530.01	3760509.01	0.00E+00	2.15E-06	0.00E+00	0.00E+00	1.09E-05
371540.013760509.01	371540.01	3760509.01	0.00E+00	2.13E-06	0.00E+00	0.00E+00	1.08E-05
371550.013760509.01	371550.01	3760509.01	0.00E+00	2.12E-06	0.00E+00	0.00E+00	1.07E-05
371560.013760509.01	371560.01	3760509.01	0.00E+00	2.10E-06	0.00E+00	0.00E+00	1.06E-05
371570.013760509.01	371570.01	3760509.01	0.00E+00	2.07E-06	0.00E+00	0.00E+00	1.05E-05
371580.013760509.01	371580.01	3760509.01	0.00E+00	2.05E-06	0.00E+00	0.00E+00	1.04E-05
371490.013760519.01	371490.01	3760519.01	0.00E+00	2.27E-06	0.00E+00	0.00E+00	1.15E-05
371510.013760519.01	371510.01	3760519.01	0.00E+00	2.24E-06	0.00E+00	0.00E+00	1.14E-05
371520.013760519.01	371520.01	3760519.01	0.00E+00	2.23E-06	0.00E+00	0.00E+00	1.13E-05
371530.013760519.01	371530.01	3760519.01	0.00E+00	2.21E-06	0.00E+00	0.00E+00	1.12E-05
371540.013760519.01	371540.01	3760519.01	0.00E+00	2.19E-06	0.00E+00	0.00E+00	1.11E-05
371550.013760519.01	371550.01	3760519.01	0.00E+00	2.17E-06	0.00E+00	0.00E+00	1.10E-05
371560.013760519.01	371560.01	3760519.01	0.00E+00	2.15E-06	0.00E+00	0.00E+00	1.09E-05
371570.013760519.01	371570.01	3760519.01	0.00E+00	2.13E-06	0.00E+00	0.00E+00	1.08E-05
371470.013760529.01	371470.01	3760529.01	0.00E+00	2.36E-06	0.00E+00	0.00E+00	1.20E-05
371480.013760529.01	371480.01	3760529.01	0.00E+00	2.35E-06	0.00E+00	0.00E+00	1.19E-05
371490.013760529.01	371490.01	3760529.01	0.00E+00	2.34E-06	0.00E+00	0.00E+00	1.18E-05
371500.013760529.01	371500.01	3760529.01	0.00E+00	2.32E-06	0.00E+00	0.00E+00	1.18E-05
371510.013760529.01	371510.01	3760529.01	0.00E+00	2.30E-06	0.00E+00	0.00E+00	1.17E-05
371520.013760529.01	371520.01	3760529.01	0.00E+00	2.29E-06	0.00E+00	0.00E+00	1.16E-05
371530.013760529.01	371530.01	3760529.01	0.00E+00	2.27E-06	0.00E+00	0.00E+00	1.15E-05
371540.013760529.01	371540.01	3760529.01	0.00E+00	2.24E-06	0.00E+00	0.00E+00	1.14E-05
371550.013760529.01	371550.01	3760529.01	0.00E+00	2.22E-06	0.00E+00	0.00E+00	1.13E-05
371560.013760529.01	371560.01	3760529.01	0.00E+00	2.20E-06	0.00E+00	0.00E+00	1.12E-05
371460.013760539.01	371460.01	3760539.01	0.00E+00	2.44E-06	0.00E+00	0.00E+00	1.24E-05
371470.013760539.01	371470.01	3760539.01	0.00E+00	2.43E-06	0.00E+00	0.00E+00	1.23E-05
371480.013760539.01	371480.01	3760539.01	0.00E+00	2.42E-06	0.00E+00	0.00E+00	1.22E-05
371490.013760539.01	371490.01	3760539.01	0.00E+00	2.40E-06	0.00E+00	0.00E+00	1.22E-05
371500.013760539.01	371500.01	3760539.01	0.00E+00	2.38E-06	0.00E+00	0.00E+00	1.21E-05
371510.013760539.01	371510.01	3760539.01	0.00E+00	2.37E-06	0.00E+00	0.00E+00	1.20E-05
371520.013760539.01	371520.01	3760539.01	0.00E+00	2.35E-06	0.00E+00	0.00E+00	1.19E-05
371530.013760539.01	371530.01	3760539.01	0.00E+00	2.32E-06	0.00E+00	0.00E+00	1.18E-05
371540.013760539.01	371540.01	3760539.01	0.00E+00	2.30E-06	0.00E+00	0.00E+00	1.17E-05
371450.013760549.01	371450.01	3760549.01	0.00E+00	2.53E-06	0.00E+00	0.00E+00	1.28E-05
371460.013760549.01	371460.01	3760549.01	0.00E+00	2.51E-06	0.00E+00	0.00E+00	1.27E-05
371470.013760549.01	371470.01	3760549.01	0.00E+00	2.50E-06	0.00E+00	0.00E+00	1.27E-05
371480.013760549.01	371480.01	3760549.01	0.00E+00	2.48E-06	0.00E+00	0.00E+00	1.26E-05
371490.013760549.01	371490.01	3760549.01	0.00E+00	2.47E-06	0.00E+00	0.00E+00	1.25E-05
371500.013760549.01	371500.01	3760549.01	0.00E+00	2.45E-06	0.00E+00	0.00E+00	1.24E-05
371510.013760549.01	371510.01	3760549.01	0.00E+00	2.43E-06	0.00E+00	0.00E+00	1.23E-05
371520.013760549.01	371520.01	3760549.01	0.00E+00	2.41E-06	0.00E+00	0.00E+00	1.22E-05
371420.013760559.01	371420.01	3760559.01	0.00E+00	2.63E-06	0.00E+00	0.00E+00	1.33E-05
371430.013760559.01	371430.01	3760559.01	0.00E+00	2.62E-06	0.00E+00	0.00E+00	1.33E-05
371440.013760559.01	371440.01	3760559.01	0.00E+00	2.61E-06	0.00E+00	0.00E+00	1.32E-05
371450.013760559.01	371450.01	3760559.01	0.00E+00	2.60E-06	0.00E+00	0.00E+00	1.32E-05
371460.013760559.01	371460.01	3760559.01	0.00E+00	2.59E-06	0.00E+00	0.00E+00	1.31E-05
371470.013760559.01	371470.01	3760559.01	0.00E+00	2.57E-06	0.00E+00	0.00E+00	1.30E-05
371480.013760559.01	371480.01	3760559.01	0.00E+00	2.55E-06	0.00E+00	0.00E+00	1.29E-05
371490.013760559.01	371490.01	3760559.01	0.00E+00	2.53E-06	0.00E+00	0.00E+00	1.28E-05
371500.013760559.01	371500.01	3760559.01	0.00E+00	2.51E-06	0.00E+00	0.00E+00	1.27E-05
371507.013760559.01	371507.01	3760559.01	0.00E+00	2.50E-06	0.00E+00	0.00E+00	1.27E-05
371400.013760569.01	371400.01	3760569.01	0.00E+00	2.73E-06	0.00E+00	0.00E+00	1.38E-05
371410.013760569.01	371410.01	3760569.01	0.00E+00	2.72E-06	0.00E+00	0.00E+00	1.38E-05
371420.013760569.01	371420.01	3760569.01	0.00E+00	2.71E-06	0.00E+00	0.00E+00	1.37E-05
371430.013760569.01	371430.01	3760569.01	0.00E+00	2.70E-06	0.00E+00	0.00E+00	1.37E-05
371440.013760569.01	371440.01	3760569.01	0.00E+00	2.69E-06	0.00E+00	0.00E+00	1.36E-05
371450.013760569.01	371450.01	3760569.01	0.00E+00	2.68E-06	0.00E+00	0.00E+00	1.36E-05
371460.013760569.01	371460.01	3760569.01	0.00E+00	2.66E-06	0.00E+00	0.00E+00	1.35E-05
371470.013760569.01	371470.01	3760569.01	0.00E+00	2.64E-06	0.00E+00	0.00E+00	1.34E-05
371480.013760569.01	371480.01	3760569.01	0.00E+00	2.62E-06	0.00E+00	0.00E+00	1.33E-05
371490.013760569.01	371490.01	3760569.01	0.00E+00	2.60E-06	0.00E+00	0.00E+00	1.32E-05
371390.013760579.01	371390.01	3760579.01	0.00E+00	2.82E-06	0.00E+00	0.00E+00	1.43E-05
371400.013760579.01	371400.01	3760579.01	0.00E+00	2.81E-06	0.00E+00	0.00E+00	1.42E-05
371410.013760579.01	371410.01	3760579.01	0.00E+00	2.81E-06	0.00E+00	0.00E+00	1.42E-05
371420.013760579.01	371420.01	3760579.01	0.00E+00	2.80E-06	0.00E+00	0.00E+00	1.42E-05
371430.013760579.01	371430.01	3760579.01	0.00E+00	2.79E-06	0.00E+00	0.00E+00	1.41E-05
371440.013760579.01	371440.01	3760579.01	0.00E+00	2.78E-06	0.00E+00	0.00E+00	1.41E-05
371450.013760579.01	371450.01	3760579.01	0.00E+00	2.76E-06	0.00E+00	0.00E+00	1.40E-05
371460.013760579.01	371460.01	3760579.01	0.00E+00	2.75E-06	0.00E+00	0.00E+00	1.39E-05
371470.013760579.01	371470.01	3760579.01	0.00E+00	2.72E-06	0.00E+00	0.00E+00	1.38E-05
371390.013760589.01	371390.01	3760589.01	0.00E+00	2.91E-06	0.00E+00	0.00E+00	1.47E-05
371400.013760589.01	371400.01	3760589.01	0.00E+00	2.90E-06	0.00E+00	0.00E+00	1.47E-05
371410.013760589.01	371410.01	3760589.01	0.00E+00	2.90E-06	0.00E+00	0.00E+00	1.47E-05
371420.013760589.01	371420.01	3760589.01	0.00E+00	2.89E-06	0.00E+00	0.00E+00	1.46E-05
371430.013760589.01	371430.01	3760589.01	0.00E+00	2.88E-06	0.00E+00	0.00E+00	1.46E-05
371440.013760589.01	371440.01	3760589.01	0.00E+00	2.86E-06	0.00E+00	0.00E+00	1.45E-05
371450.013760589.01	371450.01	3760589.01	0.00E+00	2.85E-06	0.00E+00	0.00E+00	1.44E-05
371460.013760589.01	371460.01	3760589.01	0.00E+00	2.83E-06	0.00E+00	0.00E+00	1.43E-05

Unique Identifier	X (UTM)	Y (UTM)	Demolition 2026	Demolition - Hauling 2026	Site Preparation 2026	Grading/Excavation 2026	Grading/Excavation - Hauling 2026
371470.013760589.01	371470.01	3760589.01	0.00E+00	2.81E-06	0.00E+00	0.00E+00	1.42E-05
371480.013760589.01	371480.01	3760589.01	0.00E+00	2.79E-06	0.00E+00	0.00E+00	1.41E-05
371370.013760599.01	371370.01	3760599.01	0.00E+00	3.01E-06	0.00E+00	0.00E+00	1.52E-05
371380.013760599.01	371380.01	3760599.01	0.00E+00	3.01E-06	0.00E+00	0.00E+00	1.52E-05
371390.013760599.01	371390.01	3760599.01	0.00E+00	3.00E-06	0.00E+00	0.00E+00	1.52E-05
371400.013760599.01	371400.01	3760599.01	0.00E+00	3.00E-06	0.00E+00	0.00E+00	1.52E-05
371410.013760599.01	371410.01	3760599.01	0.00E+00	2.99E-06	0.00E+00	0.00E+00	1.51E-05
371420.013760599.01	371420.01	3760599.01	0.00E+00	2.98E-06	0.00E+00	0.00E+00	1.51E-05
371430.013760599.01	371430.01	3760599.01	0.00E+00	2.97E-06	0.00E+00	0.00E+00	1.50E-05
371440.013760599.01	371440.01	3760599.01	0.00E+00	2.95E-06	0.00E+00	0.00E+00	1.50E-05
371450.013760599.01	371450.01	3760599.01	0.00E+00	2.94E-06	0.00E+00	0.00E+00	1.49E-05
371460.013760599.01	371460.01	3760599.01	0.00E+00	2.92E-06	0.00E+00	0.00E+00	1.48E-05
371470.013760599.01	371470.01	3760599.01	0.00E+00	2.90E-06	0.00E+00	0.00E+00	1.47E-05
371480.013760597.01	371480.01	3760597.01	0.00E+00	2.87E-06	0.00E+00	0.00E+00	1.45E-05
371340.013760609.01	371340.01	3760609.01	0.00E+00	3.10E-06	0.00E+00	0.00E+00	1.57E-05
371350.013760609.01	371350.01	3760609.01	0.00E+00	3.10E-06	0.00E+00	0.00E+00	1.57E-05
371360.013760609.01	371360.01	3760609.01	0.00E+00	3.11E-06	0.00E+00	0.00E+00	1.57E-05
371370.013760609.01	371370.01	3760609.01	0.00E+00	3.11E-06	0.00E+00	0.00E+00	1.57E-05
371380.013760609.01	371380.01	3760609.01	0.00E+00	3.11E-06	0.00E+00	0.00E+00	1.57E-05
371390.013760609.01	371390.01	3760609.01	0.00E+00	3.10E-06	0.00E+00	0.00E+00	1.57E-05
371400.013760609.01	371400.01	3760609.01	0.00E+00	3.10E-06	0.00E+00	0.00E+00	1.57E-05
371410.013760609.01	371410.01	3760609.01	0.00E+00	3.09E-06	0.00E+00	0.00E+00	1.56E-05
371420.013760609.01	371420.01	3760609.01	0.00E+00	3.08E-06	0.00E+00	0.00E+00	1.56E-05
371430.013760609.01	371430.01	3760609.01	0.00E+00	3.06E-06	0.00E+00	0.00E+00	1.55E-05
371440.013760609.01	371440.01	3760609.01	0.00E+00	3.05E-06	0.00E+00	0.00E+00	1.54E-05
371450.013760609.01	371450.01	3760609.01	0.00E+00	3.03E-06	0.00E+00	0.00E+00	1.54E-05
371460.013760608.01	371460.01	3760608.01	0.00E+00	3.01E-06	0.00E+00	0.00E+00	1.52E-05
371322.013760619.01	371322.01	3760619.01	0.00E+00	3.19E-06	0.00E+00	0.00E+00	1.62E-05
371330.013760619.01	371330.01	3760619.01	0.00E+00	3.20E-06	0.00E+00	0.00E+00	1.62E-05
371340.013760619.01	371340.01	3760619.01	0.00E+00	3.20E-06	0.00E+00	0.00E+00	1.62E-05
371350.013760619.01	371350.01	3760619.01	0.00E+00	3.21E-06	0.00E+00	0.00E+00	1.63E-05
371360.013760619.01	371360.01	3760619.01	0.00E+00	3.21E-06	0.00E+00	0.00E+00	1.63E-05
371370.013760619.01	371370.01	3760619.01	0.00E+00	3.21E-06	0.00E+00	0.00E+00	1.63E-05
371380.013760619.01	371380.01	3760619.01	0.00E+00	3.21E-06	0.00E+00	0.00E+00	1.63E-05
371390.013760619.01	371390.01	3760619.01	0.00E+00	3.21E-06	0.00E+00	0.00E+00	1.62E-05
371400.013760619.01	371400.01	3760619.01	0.00E+00	3.20E-06	0.00E+00	0.00E+00	1.62E-05
371410.013760619.01	371410.01	3760619.01	0.00E+00	3.19E-06	0.00E+00	0.00E+00	1.62E-05
371420.013760619.01	371420.01	3760619.01	0.00E+00	3.18E-06	0.00E+00	0.00E+00	1.61E-05
371430.013760619.01	371430.01	3760619.01	0.00E+00	3.16E-06	0.00E+00	0.00E+00	1.60E-05
371440.013760619.01	371440.01	3760619.01	0.00E+00	3.15E-06	0.00E+00	0.00E+00	1.59E-05
371312.013760629.01	371312.01	3760629.01	0.00E+00	3.29E-06	0.00E+00	0.00E+00	1.67E-05
371320.013760629.01	371320.01	3760629.01	0.00E+00	3.30E-06	0.00E+00	0.00E+00	1.67E-05
371330.013760629.01	371330.01	3760629.01	0.00E+00	3.31E-06	0.00E+00	0.00E+00	1.68E-05
371340.013760629.01	371340.01	3760629.01	0.00E+00	3.31E-06	0.00E+00	0.00E+00	1.68E-05
371350.013760629.01	371350.01	3760629.01	0.00E+00	3.32E-06	0.00E+00	0.00E+00	1.68E-05
371360.013760629.01	371360.01	3760629.01	0.00E+00	3.32E-06	0.00E+00	0.00E+00	1.68E-05
371370.013760629.01	371370.01	3760629.01	0.00E+00	3.32E-06	0.00E+00	0.00E+00	1.68E-05
371380.013760629.01	371380.01	3760629.01	0.00E+00	3.32E-06	0.00E+00	0.00E+00	1.68E-05
371390.013760629.01	371390.01	3760629.01	0.00E+00	3.32E-06	0.00E+00	0.00E+00	1.68E-05
371400.013760629.01	371400.01	3760629.01	0.00E+00	3.31E-06	0.00E+00	0.00E+00	1.68E-05
371410.013760629.01	371410.01	3760629.01	0.00E+00	3.30E-06	0.00E+00	0.00E+00	1.67E-05
371420.013760629.01	371420.01	3760629.01	0.00E+00	3.29E-06	0.00E+00	0.00E+00	1.67E-05
371430.013760625.01	371430.01	3760625.01	0.00E+00	3.23E-06	0.00E+00	0.00E+00	1.64E-05
371260.013760639.01	371260.01	3760639.01	0.00E+00	3.31E-06	0.00E+00	0.00E+00	1.68E-05
371322.013760639.01	371322.01	3760639.01	0.00E+00	3.42E-06	0.00E+00	0.00E+00	1.73E-05
371330.013760639.01	371330.01	3760639.01	0.00E+00	3.42E-06	0.00E+00	0.00E+00	1.73E-05
371340.013760639.01	371340.01	3760639.01	0.00E+00	3.43E-06	0.00E+00	0.00E+00	1.74E-05
371350.013760639.01	371350.01	3760639.01	0.00E+00	3.44E-06	0.00E+00	0.00E+00	1.74E-05
371360.013760639.01	371360.01	3760639.01	0.00E+00	3.44E-06	0.00E+00	0.00E+00	1.74E-05
371370.013760639.01	371370.01	3760639.01	0.00E+00	3.44E-06	0.00E+00	0.00E+00	1.74E-05
371380.013760639.01	371380.01	3760639.01	0.00E+00	3.44E-06	0.00E+00	0.00E+00	1.74E-05
371390.013760639.01	371390.01	3760639.01	0.00E+00	3.43E-06	0.00E+00	0.00E+00	1.74E-05
371400.013760639.01	371400.01	3760639.01	0.00E+00	3.42E-06	0.00E+00	0.00E+00	1.73E-05
371410.013760639.01	371410.01	3760639.01	0.00E+00	3.41E-06	0.00E+00	0.00E+00	1.73E-05
371250.013760649.01	371250.01	3760649.01	0.00E+00	3.40E-06	0.00E+00	0.00E+00	1.72E-05
371260.013760649.01	371260.01	3760649.01	0.00E+00	3.42E-06	0.00E+00	0.00E+00	1.73E-05
371270.013760649.01	371270.01	3760649.01	0.00E+00	3.45E-06	0.00E+00	0.00E+00	1.75E-05
371310.013760649.01	371310.01	3760649.01	0.00E+00	3.52E-06	0.00E+00	0.00E+00	1.78E-05
371320.013760649.01	371320.01	3760649.01	0.00E+00	3.53E-06	0.00E+00	0.00E+00	1.79E-05
371330.013760649.01	371330.01	3760649.01	0.00E+00	3.54E-06	0.00E+00	0.00E+00	1.80E-05
371340.013760649.01	371340.01	3760649.01	0.00E+00	3.55E-06	0.00E+00	0.00E+00	1.80E-05
371350.013760649.01	371350.01	3760649.01	0.00E+00	3.56E-06	0.00E+00	0.00E+00	1.80E-05
371360.013760649.01	371360.01	3760649.01	0.00E+00	3.56E-06	0.00E+00	0.00E+00	1.80E-05
371370.013760649.01	371370.01	3760649.01	0.00E+00	3.56E-06	0.00E+00	0.00E+00	1.80E-05
371380.013760649.01	371380.01	3760649.01	0.00E+00	3.56E-06	0.00E+00	0.00E+00	1.80E-05
371390.013760649.01	371390.01	3760649.01	0.00E+00	3.55E-06	0.00E+00	0.00E+00	1.80E-05
371400.013760649.01	371400.01	3760649.01	0.00E+00	3.55E-06	0.00E+00	0.00E+00	1.80E-05
371406.013760649.01	371406.01	3760649.01	0.00E+00	3.54E-06	0.00E+00	0.00E+00	1.79E-05
371250.013760659.01	371250.01	3760659.01	0.00E+00	3.51E-06	0.00E+00	0.00E+00	1.78E-05
371260.013760659.01	371260.01	3760659.01	0.00E+00	3.54E-06	0.00E+00	0.00E+00	1.79E-05
371270.013760659.01	371270.01	3760659.01	0.00E+00	3.57E-06	0.00E+00	0.00E+00	1.81E-05
371310.013760659.01	371310.01	3760659.01	0.00E+00	3.65E-06	0.00E+00	0.00E+00	1.85E-05
371320.013760659.01	371320.01	3760659.01	0.00E+00	3.66E-06	0.00E+00	0.00E+00	1.85E-05
371330.013760659.01	371330.01	3760659.01	0.00E+00	3.67E-06	0.00E+00	0.00E+00	1.86E-05
371340.013760659.01	371340.01	3760659.01	0.00E+00	3.68E-06	0.00E+00	0.00E+00	1.87E-05
371350.013760659.01	371350.01	3760659.01	0.00E+00	3.69E-06	0.00E+00	0.00E+00	1.87E-05
371360.013760659.01	371360.01	3760659.01	0.00E+00	3.69E-06	0.00E+00	0.00E+00	1.87E-05
371370.013760659.01	371370.01	3760659.01	0.00E+00	3.69E-06	0.00E+00	0.00E+00	1.87E-05
371380.013760659.01	371380.01	3760659.01	0.00E+00	3.69E-06	0.00E+00	0.00E+00	1.87E-05
371390.013760659.01	371390.01	3760659.01	0.00E+00	3.68E-06	0.00E+00	0.00E+00	1.87E-05
371398.013760659.01	371398.01	3760659.01	0.00E+00	3.68E-06	0.00E+00	0.00E+00	1.86E-05
371250.013760669.01	371250.01	3760669.01	0.00E+00	3.63E-06	0.00E+00	0.00E+00	1.84E-05
371260.013760669.01	371260.01	3760669.01	0.00E+00	3.67E-06	0.00E+00	0.00E+00	1.86E-05
371270.013760669.01	371270.01	3760669.01	0.00E+00	3.69E-06	0.00E+00	0.00E+00	1.87E-05
371310.013760669.01	371310.01	3760669.01	0.00E+00	3.78E-06	0.00E+00	0.00E+00	1.91E-05
371320.013760669.01	371320.01	3760669.01	0.00E+00	3.79E-06	0.00E+00	0.00E+00	1.92E-05
371330.013760669.01	371330.01	3760669.01	0.00E+00	3.81E-06	0.00E+00	0.00E+00	1.93E-05
371340.013760669.01	371340.01	3760669.01	0.00E+00	3.82E-06	0.00E+00	0.00E+00	1.93E-05
371350.013760669.01	371350.01	3760669.01	0.00E+00	3.82E-06	0.00E+00	0.00E+00	1.94E-05
371360.013760669.01	371360.01	3760669.01	0.00E+00	3.83E-06	0.00E+00	0.00E+00	1.94E-05
371370.013760669.01	371370.01	3760669.01	0.00E+00	3.83E-06	0.00E+00	0.00E+00	1.94E-05
371380.013760669.01	371380.01	3760669.01	0.00E+00	3.83E-06	0.00E+00	0.00E+00	1.94E-05
371389.013760669.01	371389.01	3760669.01	0.00E+00	3.82E-06	0.00E+00	0.00E+00	1.94E-05
371250.013760679.01	371250.01	3760679.01	0.00E+00	3.76E-06	0.00E+00	0.00E+00	1.91E-05
371260.013760679.01	371260.01	3760679.01	0.00E+00	3.80E-06	0.00E+00	0.00E+00	1.92E-05
371268.013760679.01	371268.01	3760679.01	0.00E+00	3.82E-06	0.00E+00	0.00E+00	1.94E-05
371310.013760679.01	371310.01	3760679.01	0.00E+00	3.92E-06	0.00E+00	0.00E+00	1.99E-05
371320.013760679.01	371320.01	3760679.01	0.00E+00	3.94E-06	0.00E+00	0.00E+00	1.99E-05
371330.013760679.01	371330.01	3760679.01	0.00E+00	3.95E-06	0.00E+00	0.00E+00	2.00E-05
371340.013760679.01	371340.01	3760679.01	0.00E+00	3.96E-06	0.00E+00	0.00E+00	2.01E-05
371350.013760679.01	371350.01	3760679.01	0.00E+00	3.97E-06	0.00E+00	0.00E+00	2.01E-05
371360.013760679.01	371360.01	3760679.01	0.00E+00	3.97E-06	0.00E+00	0.00E+00	2.01E-05
371370.013760679.01	371370.01	3760679.01	0.00E+00	3.97E-06	0.00E+00	0.00E+00	2.01E-05
371380.013760679.01	371380.01	3760679.01	0.00E+00	3.97E-06	0.00E+00	0.00E+00	2.01E-05
371240.013760689.01	371240.01	3760689.01	0.00E+00	3.86E-06	0.00E+00	0.00E+00	1.95E-05
371250.013760689.01	371250.01	3760689.01	0.00E+00	3.90E-06	0.00E+00	0.00E+00	1.97E-05
371260.013760689.01	371260.01	3760689.01	0.00E+00	3.94E-06	0.00E+00	0.00E+00	1.99E-05
371267.013760689.01	371267.01	3760689.01	0.00E+00	3.96E-06	0.00E+00	0.00E+00	2.01E-05
371301.013760689.01	371301.01	3760689.01	0.00E+00	4.05E-06	0.00E+00	0.00E+00	2.05E-05
371310.013760689.01	371310.01	3760689.01	0.00E+00	4.07E-06	0.00E+00	0.00E+00	2.06E-05
371320.013760689.01	371320.01	3760689.01	0.00E+00	4.09E-06	0.00E+00	0.00E+00	2.07E-05
371330.013760689.01	371330.01	3760689.01	0.00E+00	4.10E-06	0.00E+00	0.00E+00	2.08E-05
371340.013760689.01	371340.01	3760689.01	0.00E+00	4.11E-06	0.00E+00	0.00E+00	2.08E-05
371350.013760689.01	371350.01	3760689.01	0.00E+00	4.12E-06	0.00E+00	0.00E+00	2.09E-05
371360.013760689.01	371360.01	3760689.01	0.00E+00	4.13E-06	0.00E+00	0.00E+00	2.09E-05
371370.013760689.01	371370.01	3760689.01	0.00E+00	4.13E-06	0.00E+00	0.00E+00	2.09E-05
371240.013760699.01	371240.01	3760699.01	0.00E+00	4.00E-06	0.00E+00	0.00E+00	2.02E-05
371250.013760699.01	371250.01	3760699.01	0.00E+00	4.04E-06	0.00E+00	0.00E+00	2.05E-05
371260.013760699.01	371260.01	3760699.01	0.00E+00	4.08E-06	0.00E+00	0.00E+00	2.07E-05
371300.013760699.01	371300.01	3760699.01	0.00E+00	4.21E-06	0.00E+00	0.00E+00	2.13E-05

Unique Identifier	X (UTM)	Y (UTM)	Demolition 2026	Demolition - Hauling 2026	Site Preparation 2026	Grading/Excavation 2026	Grading/Excavation - Hauling 2026
371310.013760699.01	371310.01	3760699.01	0.00E+00	4.23E-06	0.00E+00	0.00E+00	2.14E-05
371320.013760699.01	371320.01	3760699.01	0.00E+00	4.25E-06	0.00E+00	0.00E+00	2.15E-05
371330.013760699.01	371330.01	3760699.01	0.00E+00	4.26E-06	0.00E+00	0.00E+00	2.16E-05
371340.013760699.01	371340.01	3760699.01	0.00E+00	4.28E-06	0.00E+00	0.00E+00	2.17E-05
371350.013760699.01	371350.01	3760699.01	0.00E+00	4.29E-06	0.00E+00	0.00E+00	2.17E-05
371360.013760699.01	371360.01	3760699.01	0.00E+00	4.29E-06	0.00E+00	0.00E+00	2.18E-05
371370.013760699.01	371370.01	3760699.01	0.00E+00	4.30E-06	0.00E+00	0.00E+00	2.18E-05
371240.013760709.01	371240.01	3760709.01	0.00E+00	4.15E-06	0.00E+00	0.00E+00	2.10E-05
371250.013760709.01	371250.01	3760709.01	0.00E+00	4.19E-06	0.00E+00	0.00E+00	2.12E-05
371260.013760709.01	371260.01	3760709.01	0.00E+00	4.24E-06	0.00E+00	0.00E+00	2.15E-05
371310.013760709.01	371310.01	3760709.01	0.00E+00	4.39E-06	0.00E+00	0.00E+00	2.23E-05
371320.013760709.01	371320.01	3760709.01	0.00E+00	4.42E-06	0.00E+00	0.00E+00	2.24E-05
371330.013760709.01	371330.01	3760709.01	0.00E+00	4.44E-06	0.00E+00	0.00E+00	2.25E-05
371340.013760709.01	371340.01	3760709.01	0.00E+00	4.45E-06	0.00E+00	0.00E+00	2.26E-05
371350.013760709.01	371350.01	3760709.01	0.00E+00	4.47E-06	0.00E+00	0.00E+00	2.26E-05
371355.013760709.01	371355.01	3760709.01	0.00E+00	4.47E-06	0.00E+00	0.00E+00	2.26E-05
371240.013760719.01	371240.01	3760719.01	0.00E+00	4.30E-06	0.00E+00	0.00E+00	2.18E-05
371250.013760719.01	371250.01	3760719.01	0.00E+00	4.35E-06	0.00E+00	0.00E+00	2.20E-05
371260.013760719.01	371260.01	3760719.01	0.00E+00	4.40E-06	0.00E+00	0.00E+00	2.23E-05
371300.013760719.01	371300.01	3760719.01	0.00E+00	4.54E-06	0.00E+00	0.00E+00	2.30E-05
371310.013760719.01	371310.01	3760719.01	0.00E+00	4.57E-06	0.00E+00	0.00E+00	2.32E-05
371320.013760719.01	371320.01	3760719.01	0.00E+00	4.60E-06	0.00E+00	0.00E+00	2.33E-05
371330.013760719.01	371330.01	3760719.01	0.00E+00	4.62E-06	0.00E+00	0.00E+00	2.34E-05
371340.013760719.01	371340.01	3760719.01	0.00E+00	4.64E-06	0.00E+00	0.00E+00	2.35E-05
371347.013760719.01	371347.01	3760719.01	0.00E+00	4.65E-06	0.00E+00	0.00E+00	2.36E-05
371240.013760729.01	371240.01	3760729.01	0.00E+00	4.46E-06	0.00E+00	0.00E+00	2.26E-05
371250.013760729.01	371250.01	3760729.01	0.00E+00	4.52E-06	0.00E+00	0.00E+00	2.29E-05
371258.013760729.01	371258.01	3760729.01	0.00E+00	4.56E-06	0.00E+00	0.00E+00	2.31E-05
371300.013760729.01	371300.01	3760729.01	0.00E+00	4.72E-06	0.00E+00	0.00E+00	2.39E-05
371310.013760729.01	371310.01	3760729.01	0.00E+00	4.75E-06	0.00E+00	0.00E+00	2.41E-05
371320.013760729.01	371320.01	3760729.01	0.00E+00	4.79E-06	0.00E+00	0.00E+00	2.43E-05
371330.013760729.01	371330.01	3760729.01	0.00E+00	4.82E-06	0.00E+00	0.00E+00	2.44E-05
371340.013760727.01	371340.01	3760727.01	0.00E+00	4.80E-06	0.00E+00	0.00E+00	2.43E-05
371230.013760739.01	371230.01	3760739.01	0.00E+00	4.57E-06	0.00E+00	0.00E+00	2.32E-05
371240.013760739.01	371240.01	3760739.01	0.00E+00	4.63E-06	0.00E+00	0.00E+00	2.35E-05
371250.013760739.01	371250.01	3760739.01	0.00E+00	4.69E-06	0.00E+00	0.00E+00	2.38E-05
371257.013760739.01	371257.01	3760739.01	0.00E+00	4.73E-06	0.00E+00	0.00E+00	2.40E-05
371294.013760739.01	371294.01	3760739.01	0.00E+00	4.89E-06	0.00E+00	0.00E+00	2.48E-05
371300.013760739.01	371300.01	3760739.01	0.00E+00	4.90E-06	0.00E+00	0.00E+00	2.48E-05
371310.013760739.01	371310.01	3760739.01	0.00E+00	4.94E-06	0.00E+00	0.00E+00	2.50E-05
371320.013760739.01	371320.01	3760739.01	0.00E+00	4.99E-06	0.00E+00	0.00E+00	2.53E-05
371330.013760739.01	371330.01	3760739.01	0.00E+00	5.03E-06	0.00E+00	0.00E+00	2.55E-05
371255.013760744.01	371255.01	3760744.01	0.00E+00	4.81E-06	0.00E+00	0.00E+00	2.44E-05
371300.013760749.01	371300.01	3760749.01	0.00E+00	5.10E-06	0.00E+00	0.00E+00	2.58E-05
371310.013760749.01	371310.01	3760749.01	0.00E+00	5.14E-06	0.00E+00	0.00E+00	2.61E-05
371320.013760749.01	371320.01	3760749.01	0.00E+00	5.21E-06	0.00E+00	0.00E+00	2.64E-05
371222.013760767.01	371222.01	3760767.01	0.00E+00	5.05E-06	0.00E+00	0.00E+00	2.56E-05
371232.013760767.01	371232.01	3760767.01	0.00E+00	5.13E-06	0.00E+00	0.00E+00	2.60E-05
371242.013760767.01	371242.01	3760767.01	0.00E+00	5.21E-06	0.00E+00	0.00E+00	2.64E-05
371222.013760777.01	371222.01	3760777.01	0.00E+00	5.27E-06	0.00E+00	0.00E+00	2.67E-05
371232.013760777.01	371232.01	3760777.01	0.00E+00	5.37E-06	0.00E+00	0.00E+00	2.72E-05
371222.013760787.01	371222.01	3760787.01	0.00E+00	5.51E-06	0.00E+00	0.00E+00	2.79E-05
371232.013760787.01	371232.01	3760787.01	0.00E+00	5.61E-06	0.00E+00	0.00E+00	2.84E-05
371222.013760797.01	371222.01	3760797.01	0.00E+00	5.76E-06	0.00E+00	0.00E+00	2.92E-05
371232.013760797.01	371232.01	3760797.01	0.00E+00	5.87E-06	0.00E+00	0.00E+00	2.98E-05
371242.013760797.01	371242.01	3760797.01	0.00E+00	5.97E-06	0.00E+00	0.00E+00	3.03E-05
371212.013760807.01	371212.01	3760807.01	0.00E+00	5.88E-06	0.00E+00	0.00E+00	2.98E-05
371222.013760807.01	371222.01	3760807.01	0.00E+00	6.02E-06	0.00E+00	0.00E+00	3.05E-05
371232.013760807.01	371232.01	3760807.01	0.00E+00	6.15E-06	0.00E+00	0.00E+00	3.12E-05
371242.013760807.01	371242.01	3760807.01	0.00E+00	6.26E-06	0.00E+00	0.00E+00	3.17E-05
371212.013760817.01	371212.01	3760817.01	0.00E+00	6.15E-06	0.00E+00	0.00E+00	3.12E-05
371222.013760817.01	371222.01	3760817.01	0.00E+00	6.30E-06	0.00E+00	0.00E+00	3.19E-05
371232.013760817.01	371232.01	3760817.01	0.00E+00	6.43E-06	0.00E+00	0.00E+00	3.26E-05
371242.013760817.01	371242.01	3760817.01	0.00E+00	6.56E-06	0.00E+00	0.00E+00	3.32E-05
371212.013760827.01	371212.01	3760827.01	0.00E+00	6.44E-06	0.00E+00	0.00E+00	3.26E-05
371222.013760827.01	371222.01	3760827.01	0.00E+00	6.59E-06	0.00E+00	0.00E+00	3.34E-05
371232.013760827.01	371232.01	3760827.01	0.00E+00	6.73E-06	0.00E+00	0.00E+00	3.41E-05
371242.013760827.01	371242.01	3760827.01	0.00E+00	6.86E-06	0.00E+00	0.00E+00	3.48E-05
371252.013760827.01	371252.01	3760827.01	0.00E+00	6.96E-06	0.00E+00	0.00E+00	3.53E-05
371212.013760837.01	371212.01	3760837.01	0.00E+00	6.73E-06	0.00E+00	0.00E+00	3.41E-05
371222.013760837.01	371222.01	3760837.01	0.00E+00	6.89E-06	0.00E+00	0.00E+00	3.49E-05
371232.013760837.01	371232.01	3760837.01	0.00E+00	7.04E-06	0.00E+00	0.00E+00	3.57E-05
371242.013760837.01	371242.01	3760837.01	0.00E+00	7.18E-06	0.00E+00	0.00E+00	3.64E-05
371250.013760837.01	371250.01	3760837.01	0.00E+00	7.25E-06	0.00E+00	0.00E+00	3.68E-05
371222.013760847.01	371222.01	3760847.01	0.00E+00	7.21E-06	0.00E+00	0.00E+00	3.65E-05
371232.013760847.01	371232.01	3760847.01	0.00E+00	7.37E-06	0.00E+00	0.00E+00	3.73E-05
371240.013760847.01	371240.01	3760847.01	0.00E+00	7.48E-06	0.00E+00	0.00E+00	3.79E-05

Child Risk					Overlapping Phases - Maximum GLC			
3rd Trimester	0<2	2<16	Total	per million	2026	2027	2028	2029
0.00E+00	0.00E+00	7.38E-10	7.38E-10	7.38E-04	5.66E-04	0.00E+00	0.00E+00	0.00E+00
0.00E+00	0.00E+00	8.38E-10	8.38E-10	8.38E-04	6.44E-04	0.00E+00	0.00E+00	0.00E+00
0.00E+00	0.00E+00	8.08E-10	8.08E-10	8.08E-04	6.20E-04	0.00E+00	0.00E+00	0.00E+00
0.00E+00	0.00E+00	9.33E-10	9.33E-10	9.33E-04	7.16E-04	0.00E+00	0.00E+00	0.00E+00
0.00E+00	0.00E+00	1.02E-09	1.02E-09	1.02E-03	7.80E-04	0.00E+00	0.00E+00	0.00E+00
0.00E+00	0.00E+00	6.79E-10	6.79E-10	6.79E-04	5.22E-04	0.00E+00	0.00E+00	0.00E+00
0.00E+00	0.00E+00	7.97E-10	7.97E-10	7.97E-04	6.12E-04	0.00E+00	0.00E+00	0.00E+00
0.00E+00	0.00E+00	9.43E-10	9.43E-10	9.43E-04	7.24E-04	0.00E+00	0.00E+00	0.00E+00
0.00E+00	0.00E+00	1.12E-09	1.12E-09	1.12E-03	8.61E-04	0.00E+00	0.00E+00	0.00E+00
0.00E+00	0.00E+00	6.40E-10	6.40E-10	6.40E-04	4.92E-04	0.00E+00	0.00E+00	0.00E+00
0.00E+00	0.00E+00	7.60E-10	7.60E-10	7.60E-04	5.84E-04	0.00E+00	0.00E+00	0.00E+00
0.00E+00	0.00E+00	9.10E-10	9.10E-10	9.10E-04	6.99E-04	0.00E+00	0.00E+00	0.00E+00
0.00E+00	0.00E+00	1.10E-09	1.10E-09	1.10E-03	8.48E-04	0.00E+00	0.00E+00	0.00E+00
0.00E+00	0.00E+00	1.36E-09	1.36E-09	1.36E-03	1.04E-03	0.00E+00	0.00E+00	0.00E+00
0.00E+00	0.00E+00	4.41E-10	4.41E-10	4.41E-04	3.38E-04	0.00E+00	0.00E+00	0.00E+00
0.00E+00	0.00E+00	7.02E-10	7.02E-10	7.02E-04	5.39E-04	0.00E+00	0.00E+00	0.00E+00
0.00E+00	0.00E+00	8.45E-10	8.45E-10	8.45E-04	6.49E-04	0.00E+00	0.00E+00	0.00E+00
0.00E+00	0.00E+00	1.03E-09	1.03E-09	1.03E-03	7.93E-04	0.00E+00	0.00E+00	0.00E+00
0.00E+00	0.00E+00	1.29E-09	1.29E-09	1.29E-03	9.89E-04	0.00E+00	0.00E+00	0.00E+00
0.00E+00	0.00E+00	1.56E-09	1.56E-09	1.56E-03	1.20E-03	0.00E+00	0.00E+00	0.00E+00
0.00E+00	0.00E+00	3.48E-10	3.48E-10	3.48E-04	2.67E-04	0.00E+00	0.00E+00	0.00E+00
0.00E+00	0.00E+00	4.12E-10	4.12E-10	4.12E-04	3.16E-04	0.00E+00	0.00E+00	0.00E+00
0.00E+00	0.00E+00	4.56E-10	4.56E-10	4.56E-04	3.50E-04	0.00E+00	0.00E+00	0.00E+00
0.00E+00	0.00E+00	6.36E-10	6.36E-10	6.36E-04	4.88E-04	0.00E+00	0.00E+00	0.00E+00
0.00E+00	0.00E+00	7.63E-10	7.63E-10	7.63E-04	5.86E-04	0.00E+00	0.00E+00	0.00E+00
0.00E+00	0.00E+00	9.33E-10	9.33E-10	9.33E-04	7.16E-04	0.00E+00	0.00E+00	0.00E+00
0.00E+00	0.00E+00	1.17E-09	1.17E-09	1.17E-03	8.95E-04	0.00E+00	0.00E+00	0.00E+00
0.00E+00	0.00E+00	1.49E-09	1.49E-09	1.49E-03	1.15E-03	0.00E+00	0.00E+00	0.00E+00
0.00E+00	0.00E+00	1.76E-09	1.76E-09	1.76E-03	1.35E-03	0.00E+00	0.00E+00	0.00E+00
0.00E+00	0.00E+00	3.17E-10	3.17E-10	3.17E-04	2.43E-04	0.00E+00	0.00E+00	0.00E+00
0.00E+00	0.00E+00	3.54E-10	3.54E-10	3.54E-04	2.72E-04	0.00E+00	0.00E+00	0.00E+00
0.00E+00	0.00E+00	4.08E-10	4.08E-10	4.08E-04	3.13E-04	0.00E+00	0.00E+00	0.00E+00
0.00E+00	0.00E+00	4.68E-10	4.68E-10	4.68E-04	3.59E-04	0.00E+00	0.00E+00	0.00E+00
0.00E+00	0.00E+00	6.75E-10	6.75E-10	6.75E-04	5.18E-04	0.00E+00	0.00E+00	0.00E+00
0.00E+00	0.00E+00	8.20E-10	8.20E-10	8.20E-04	6.30E-04	0.00E+00	0.00E+00	0.00E+00
0.00E+00	0.00E+00	1.02E-09	1.02E-09	1.02E-03	7.81E-04	0.00E+00	0.00E+00	0.00E+00
0.00E+00	0.00E+00	1.30E-09	1.30E-09	1.30E-03	9.95E-04	0.00E+00	0.00E+00	0.00E+00
0.00E+00	0.00E+00	1.71E-09	1.71E-09	1.71E-03	1.31E-03	0.00E+00	0.00E+00	0.00E+00
0.00E+00	0.00E+00	4.14E-10	4.14E-10	4.14E-04	3.18E-04	0.00E+00	0.00E+00	0.00E+00
0.00E+00	0.00E+00	4.62E-10	4.62E-10	4.62E-04	3.55E-04	0.00E+00	0.00E+00	0.00E+00
0.00E+00	0.00E+00	8.61E-10	8.61E-10	8.61E-04	6.61E-04	0.00E+00	0.00E+00	0.00E+00
0.00E+00	0.00E+00	1.10E-09	1.10E-09	1.10E-03	8.41E-04	0.00E+00	0.00E+00	0.00E+00
0.00E+00	0.00E+00	1.42E-09	1.42E-09	1.42E-03	1.09E-03	0.00E+00	0.00E+00	0.00E+00
0.00E+00	0.00E+00	1.86E-09	1.86E-09	1.86E-03	1.43E-03	0.00E+00	0.00E+00	0.00E+00
0.00E+00	0.00E+00	2.32E-10	2.32E-10	2.32E-04	1.78E-04	0.00E+00	0.00E+00	0.00E+00
0.00E+00	0.00E+00	2.61E-10	2.61E-10	2.61E-04	2.01E-04	0.00E+00	0.00E+00	0.00E+00
0.00E+00	0.00E+00	2.01E-10	2.01E-10	2.01E-04	1.54E-04	0.00E+00	0.00E+00	0.00E+00
0.00E+00	0.00E+00	2.25E-10	2.25E-10	2.25E-04	1.73E-04	0.00E+00	0.00E+00	0.00E+00
0.00E+00	0.00E+00	2.54E-10	2.54E-10	2.54E-04	1.95E-04	0.00E+00	0.00E+00	0.00E+00
0.00E+00	0.00E+00	2.89E-10	2.89E-10	2.89E-04	2.22E-04	0.00E+00	0.00E+00	0.00E+00
0.00E+00	0.00E+00	3.25E-10	3.25E-10	3.25E-04	2.49E-04	0.00E+00	0.00E+00	0.00E+00
0.00E+00	0.00E+00	1.75E-10	1.75E-10	1.75E-04	1.34E-04	0.00E+00	0.00E+00	0.00E+00
0.00E+00	0.00E+00	1.94E-10	1.94E-10	1.94E-04	1.49E-04	0.00E+00	0.00E+00	0.00E+00
0.00E+00	0.00E+00	2.16E-10	2.16E-10	2.16E-04	1.66E-04	0.00E+00	0.00E+00	0.00E+00
0.00E+00	0.00E+00	2.43E-10	2.43E-10	2.43E-04	1.86E-04	0.00E+00	0.00E+00	0.00E+00
0.00E+00	0.00E+00	2.75E-10	2.75E-10	2.75E-04	2.11E-04	0.00E+00	0.00E+00	0.00E+00
0.00E+00	0.00E+00	3.14E-10	3.14E-10	3.14E-04	2.41E-04	0.00E+00	0.00E+00	0.00E+00
0.00E+00	0.00E+00	3.63E-10	3.63E-10	3.63E-04	2.79E-04	0.00E+00	0.00E+00	0.00E+00
0.00E+00	0.00E+00	1.53E-10	1.53E-10	1.53E-04	1.18E-04	0.00E+00	0.00E+00	0.00E+00
0.00E+00	0.00E+00	1.68E-10	1.68E-10	1.68E-04	1.29E-04	0.00E+00	0.00E+00	0.00E+00
0.00E+00	0.00E+00	1.86E-10	1.86E-10	1.86E-04	1.43E-04	0.00E+00	0.00E+00	0.00E+00
0.00E+00	0.00E+00	2.06E-10	2.06E-10	2.06E-04	1.58E-04	0.00E+00	0.00E+00	0.00E+00
0.00E+00	0.00E+00	2.30E-10	2.30E-10	2.30E-04	1.77E-04	0.00E+00	0.00E+00	0.00E+00
0.00E+00	0.00E+00	2.59E-10	2.59E-10	2.59E-04	1.99E-04	0.00E+00	0.00E+00	0.00E+00
0.00E+00	0.00E+00	2.94E-10	2.94E-10	2.94E-04	2.26E-04	0.00E+00	0.00E+00	0.00E+00
0.00E+00	0.00E+00	3.37E-10	3.37E-10	3.37E-04	2.59E-04	0.00E+00	0.00E+00	0.00E+00
0.00E+00	0.00E+00	3.87E-10	3.87E-10	3.87E-04	2.97E-04	0.00E+00	0.00E+00	0.00E+00
0.00E+00	0.00E+00	1.47E-10	1.47E-10	1.47E-04	1.13E-04	0.00E+00	0.00E+00	0.00E+00
0.00E+00	0.00E+00	1.61E-10	1.61E-10	1.61E-04	1.24E-04	0.00E+00	0.00E+00	0.00E+00
0.00E+00	0.00E+00	1.77E-10	1.77E-10	1.77E-04	1.36E-04	0.00E+00	0.00E+00	0.00E+00
0.00E+00	0.00E+00	1.96E-10	1.96E-10	1.96E-04	1.50E-04	0.00E+00	0.00E+00	0.00E+00
0.00E+00	0.00E+00	2.17E-10	2.17E-10	2.17E-04	1.67E-04	0.00E+00	0.00E+00	0.00E+00
0.00E+00	0.00E+00	2.43E-10	2.43E-10	2.43E-04	1.86E-04	0.00E+00	0.00E+00	0.00E+00
0.00E+00	0.00E+00	2.73E-10	2.73E-10	2.73E-04	2.10E-04	0.00E+00	0.00E+00	0.00E+00
0.00E+00	0.00E+00	3.10E-10	3.10E-10	3.10E-04	2.38E-04	0.00E+00	0.00E+00	0.00E+00
0.00E+00	0.00E+00	3.54E-10	3.54E-10	3.54E-04	2.72E-04	0.00E+00	0.00E+00	0.00E+00
0.00E+00	0.00E+00	3.95E-10	3.95E-10	3.95E-04	3.03E-04	0.00E+00	0.00E+00	0.00E+00
0.00E+00	0.00E+00	1.30E-10	1.30E-10	1.30E-04	1.00E-04	0.00E+00	0.00E+00	0.00E+00
0.00E+00	0.00E+00	1.41E-10	1.41E-10	1.41E-04	1.08E-04	0.00E+00	0.00E+00	0.00E+00
0.00E+00	0.00E+00	1.54E-10	1.54E-10	1.54E-04	1.18E-04	0.00E+00	0.00E+00	0.00E+00
0.00E+00	0.00E+00	1.68E-10	1.68E-10	1.68E-04	1.29E-04	0.00E+00	0.00E+00	0.00E+00
0.00E+00	0.00E+00	1.85E-10	1.85E-10	1.85E-04	1.42E-04	0.00E+00	0.00E+00	0.00E+00
0.00E+00	0.00E+00	2.04E-10	2.04E-10	2.04E-04	1.57E-04	0.00E+00	0.00E+00	0.00E+00
0.00E+00	0.00E+00	2.26E-10	2.26E-10	2.26E-04	1.74E-04	0.00E+00	0.00E+00	0.00E+00
0.00E+00	0.00E+00	2.52E-10	2.52E-10	2.52E-04	1.94E-04	0.00E+00	0.00E+00	0.00E+00
0.00E+00	0.00E+00	2.83E-10	2.83E-10	2.83E-04	2.17E-04	0.00E+00	0.00E+00	0.00E+00
0.00E+00	0.00E+00	3.19E-10	3.19E-10	3.19E-04	2.45E-04	0.00E+00	0.00E+00	0.00E+00
0.00E+00	0.00E+00	3.63E-10	3.63E-10	3.63E-04	2.79E-04	0.00E+00	0.00E+00	0.00E+00
0.00E+00	0.00E+00	3.88E-10	3.88E-10	3.88E-04	2.98E-04	0.00E+00	0.00E+00	0.00E+00
0.00E+00	0.00E+00	1.16E-10	1.16E-10	1.16E-04	8.91E-05	0.00E+00	0.00E+00	0.00E+00
0.00E+00	0.00E+00	1.25E-10	1.25E-10	1.25E-04	9.57E-05	0.00E+00	0.00E+00	0.00E+00
0.00E+00	0.00E+00	1.35E-10	1.35E-10	1.35E-04	1.03E-04	0.00E+00	0.00E+00	0.00E+00
0.00E+00	0.00E+00	1.46E-10	1.46E-10	1.46E-04	1.12E-04	0.00E+00	0.00E+00	0.00E+00
0.00E+00	0.00E+00	1.59E-10	1.59E-10	1.59E-04	1.22E-04	0.00E+00	0.00E+00	0.00E+00
0.00E+00	0.00E+00	1.74E-10	1.74E-10	1.74E-04	1.33E-04	0.00E+00	0.00E+00	0.00E+00
0.00E+00	0.00E+00	1.91E-10	1.91E-10	1.91E-04	1.46E-04	0.00E+00	0.00E+00	0.00E+00
0.00E+00	0.00E+00	2.10E-10	2.10E-10	2.10E-04	1.61E-04	0.00E+00	0.00E+00	0.00E+00
0.00E+00	0.00E+00	2.32E-10	2.32E-10	2.32E-04	1.78E-04	0.00E+00	0.00E+00	0.00E+00
0.00E+00	0.00E+00	2.58E-10	2.58E-10	2.58E-04	1.98E-04	0.00E+00	0.00E+00	0.00E+00
0.00E+00	0.00E+00	2.88E-10	2.88E-10	2.88E-04	2.21E-04	0.00E+00	0.00E+00	0.00E+00
0.00E+00	0.00E+00	3.22E-10	3.22E-10	3.22E-04	2.47E-04	0.00E+00	0.00E+00	0.00E+00
0.00E+00	0.00E+00	3.61E-10	3.61E-10	3.61E-04	2.77E-04	0.00E+00	0.00E+00	0.00E+00
0.00E+00	0.00E+00	1.04E-10	1.04E-10	1.04E-04	7.98E-05	0.00E+00	0.00E+00	0.00E+00
0.00E+00	0.00E+00	1.11E-10	1.11E-10	1.11E-04	8.54E-05	0.00E+00	0.00E+00	0.00E+00
0.00E+00	0.00E+00	1.19E-10	1.19E-10	1.19E-04	9.15E-05	0.00E+00	0.00E+00	0.00E+00
0.00E+00	0.00E+00	1.28E-10	1.28E-10	1.28E-04	9.84E-05	0.00E+00	0.00E+00	0.00E+00
0.00E+00	0.00E+00	1.38E-10	1.38E-10	1.38E-04	1.06E-04	0.00E+00	0.00E+00	0.00E+00
0.00E+00	0.00E+00	1.50E-10	1.50E-10	1.50E-04	1.15E-04	0.00E+00	0.00E+00	0.00E+00
0.00E+00	0.00E+00	1.63E-10	1.63E-10	1.63E-04	1.25E-04	0.00E+00	0.00E+00	0.00E+00
0.00E+00	0.00E+00	1.78E-10	1.78E-10	1.78E-04	1.37E-04	0.00E+00	0.00E+00	0.00E+00
0.00E+00	0.00E+00	1.95E-10	1.95E-10	1.95E-04	1.49E-04	0.00E+00	0.00E+00	0.00E+00
0.00E+00	0.00E+00	2.13E-10	2.13E-10	2.13E-04	1.64E-04	0.00E+00	0.00E+00	0.00E+00
0.00E+00	0.00E+00	2.34E-10	2.34E-10	2.34E-04	1.80E-04	0.00E+00	0.00E+00	0.00E+00
0.00E+00	0.00E+00	2.58E-10	2.58E-10	2.58E-04	1.98E-04	0.00E+00	0.00E+00	0.00E+00
0.00E+00	0.00E+00	2.83E-10	2.83E-10	2.83E-04	2.17E-04	0.00E+00	0.00E+00	0.00E+00
0.00E+00	0.00E+00	3.12E-10	3.12E-10	3.12E-04	2.39E-04	0.00E+00	0.00E+00	0.00E+00
0.00E+00	0.00E+00	3.47E-10	3.47E-10	3.47E-04	2.67E-04	0.00E+00	0.00E+00	0.00E+00
0.00E+00	0.00E+00	9.98E-11	9.98E-11	9.98E-05	7.66E-05	0.00E+00	0.00E+00	0.00E+00
0.00E+00	0.00E+00	1.06E-10	1.06E-10	1.06E-04	8.17E-05	0.00E+00	0.00E+00	0.00E+00
0.00E+00	0.00E+00	1.14E-10	1.14E-10	1.14E-04	8.73E-05	0.00E+00	0.00E+00	0.00E+00
0.00E+00	0.00E+00	1.22E-10	1.22E-10	1.22E-04	9.36E-05	0.00E+00	0.00E+00	0.00E+00
0.00E+00	0.00E+00	1.31E-10	1.31E-10	1.31E-04	1.01E-04	0.00E+00	0.00E+00	0.00E+00
0.00E+00	0.00E+00	1.42E-10	1.42E-10	1.42E-04	1.09E-04	0.00E+00	0.00E+00	0.00E+00
0.00E+00	0.00E+00	1.53E-10	1.53E-10	1.53E-04	1.18E-04	0.00E+00	0.00E+00	0.00E+00
0.00E+00	0.00E+00	1.66E-10	1.66E-10	1.66E-04	1.27E-04	0.00E+00	0.00E+00	0.00E+00
0.00E+00	0.00E+00	1.80E-10	1.80E-10	1.80E-04	1.38E-04	0.00E+00	0.00E+00	0.00E+00
0.00E+00	0.00E+00	1.95E-10	1.95E-10	1.95E-04	1.50E-04	0.00E+00	0.00E+00	0.00E+00
0.00E+00	0.00E+00	2.11E-10	2.11E-10	2.11E-04	1.62E-04	0.00E+00	0.00E+00	0.00E+00
0.00E+00	0.00E+00	2.29E-10	2.29E-10	2.29E-04	1.76E-04	0.00E+00	0.00E+00	0.00E+00
0.00E+00	0.00E+00	2.49E-10	2.49E-10	2.49E-04	1.91E-04	0.00E+00	0.00E+00	0.00E+00

Child Risk					Overlapping Phases - Maximum GLC			
3rd Trimester	0<2	2<16	Total	per million	2026	2027	2028	2029
0.00E+00	0.00E+00	2.70E-10	2.70E-10	2.70E-04	2.08E-04	0.00E+00	0.00E+00	0.00E+00
0.00E+00	0.00E+00	2.96E-10	2.96E-10	2.96E-04	2.28E-04	0.00E+00	0.00E+00	0.00E+00
0.00E+00	0.00E+00	3.32E-10	3.32E-10	3.32E-04	2.55E-04	0.00E+00	0.00E+00	0.00E+00
0.00E+00	0.00E+00	1.02E-10	1.02E-10	1.02E-04	7.81E-05	0.00E+00	0.00E+00	0.00E+00
0.00E+00	0.00E+00	1.08E-10	1.08E-10	1.08E-04	8.32E-05	0.00E+00	0.00E+00	0.00E+00
0.00E+00	0.00E+00	1.16E-10	1.16E-10	1.16E-04	8.89E-05	0.00E+00	0.00E+00	0.00E+00
0.00E+00	0.00E+00	1.24E-10	1.24E-10	1.24E-04	9.52E-05	0.00E+00	0.00E+00	0.00E+00
0.00E+00	0.00E+00	1.33E-10	1.33E-10	1.33E-04	1.02E-04	0.00E+00	0.00E+00	0.00E+00
0.00E+00	0.00E+00	1.43E-10	1.43E-10	1.43E-04	1.10E-04	0.00E+00	0.00E+00	0.00E+00
0.00E+00	0.00E+00	1.53E-10	1.53E-10	1.53E-04	1.18E-04	0.00E+00	0.00E+00	0.00E+00
0.00E+00	0.00E+00	1.65E-10	1.65E-10	1.65E-04	1.26E-04	0.00E+00	0.00E+00	0.00E+00
0.00E+00	0.00E+00	1.77E-10	1.77E-10	1.77E-04	1.36E-04	0.00E+00	0.00E+00	0.00E+00
0.00E+00	0.00E+00	1.90E-10	1.90E-10	1.90E-04	1.46E-04	0.00E+00	0.00E+00	0.00E+00
0.00E+00	0.00E+00	2.05E-10	2.05E-10	2.05E-04	1.57E-04	0.00E+00	0.00E+00	0.00E+00
0.00E+00	0.00E+00	2.20E-10	2.20E-10	2.20E-04	1.69E-04	0.00E+00	0.00E+00	0.00E+00
0.00E+00	0.00E+00	2.37E-10	2.37E-10	2.37E-04	1.82E-04	0.00E+00	0.00E+00	0.00E+00
0.00E+00	0.00E+00	2.56E-10	2.56E-10	2.56E-04	1.96E-04	0.00E+00	0.00E+00	0.00E+00
0.00E+00	0.00E+00	1.03E-10	1.03E-10	1.03E-04	7.92E-05	0.00E+00	0.00E+00	0.00E+00
0.00E+00	0.00E+00	1.10E-10	1.10E-10	1.10E-04	8.43E-05	0.00E+00	0.00E+00	0.00E+00
0.00E+00	0.00E+00	1.17E-10	1.17E-10	1.17E-04	8.98E-05	0.00E+00	0.00E+00	0.00E+00
0.00E+00	0.00E+00	1.25E-10	1.25E-10	1.25E-04	9.57E-05	0.00E+00	0.00E+00	0.00E+00
0.00E+00	0.00E+00	1.33E-10	1.33E-10	1.33E-04	1.02E-04	0.00E+00	0.00E+00	0.00E+00
0.00E+00	0.00E+00	1.42E-10	1.42E-10	1.42E-04	1.09E-04	0.00E+00	0.00E+00	0.00E+00
0.00E+00	0.00E+00	1.51E-10	1.51E-10	1.51E-04	1.16E-04	0.00E+00	0.00E+00	0.00E+00
0.00E+00	0.00E+00	1.62E-10	1.62E-10	1.62E-04	1.24E-04	0.00E+00	0.00E+00	0.00E+00
0.00E+00	0.00E+00	1.73E-10	1.73E-10	1.73E-04	1.33E-04	0.00E+00	0.00E+00	0.00E+00
0.00E+00	0.00E+00	1.85E-10	1.85E-10	1.85E-04	1.42E-04	0.00E+00	0.00E+00	0.00E+00
0.00E+00	0.00E+00	1.97E-10	1.97E-10	1.97E-04	1.51E-04	0.00E+00	0.00E+00	0.00E+00
0.00E+00	0.00E+00	2.10E-10	2.10E-10	2.10E-04	1.61E-04	0.00E+00	0.00E+00	0.00E+00
0.00E+00	0.00E+00	2.25E-10	2.25E-10	2.25E-04	1.72E-04	0.00E+00	0.00E+00	0.00E+00
0.00E+00	0.00E+00	2.32E-10	2.32E-10	2.32E-04	1.78E-04	0.00E+00	0.00E+00	0.00E+00
0.00E+00	0.00E+00	9.81E-11	9.81E-11	9.81E-05	7.53E-05	0.00E+00	0.00E+00	0.00E+00
0.00E+00	0.00E+00	1.04E-10	1.04E-10	1.04E-04	7.98E-05	0.00E+00	0.00E+00	0.00E+00
0.00E+00	0.00E+00	1.10E-10	1.10E-10	1.10E-04	8.47E-05	0.00E+00	0.00E+00	0.00E+00
0.00E+00	0.00E+00	1.17E-10	1.17E-10	1.17E-04	8.99E-05	0.00E+00	0.00E+00	0.00E+00
0.00E+00	0.00E+00	1.24E-10	1.24E-10	1.24E-04	9.54E-05	0.00E+00	0.00E+00	0.00E+00
0.00E+00	0.00E+00	1.32E-10	1.32E-10	1.32E-04	1.01E-04	0.00E+00	0.00E+00	0.00E+00
0.00E+00	0.00E+00	1.40E-10	1.40E-10	1.40E-04	1.08E-04	0.00E+00	0.00E+00	0.00E+00
0.00E+00	0.00E+00	1.49E-10	1.49E-10	1.49E-04	1.14E-04	0.00E+00	0.00E+00	0.00E+00
0.00E+00	0.00E+00	1.58E-10	1.58E-10	1.58E-04	1.22E-04	0.00E+00	0.00E+00	0.00E+00
0.00E+00	0.00E+00	1.68E-10	1.68E-10	1.68E-04	1.29E-04	0.00E+00	0.00E+00	0.00E+00
0.00E+00	0.00E+00	1.79E-10	1.79E-10	1.79E-04	1.37E-04	0.00E+00	0.00E+00	0.00E+00
0.00E+00	0.00E+00	1.89E-10	1.89E-10	1.89E-04	1.45E-04	0.00E+00	0.00E+00	0.00E+00
0.00E+00	0.00E+00	2.01E-10	2.01E-10	2.01E-04	1.54E-04	0.00E+00	0.00E+00	0.00E+00
0.00E+00	0.00E+00	2.14E-10	2.14E-10	2.14E-04	1.64E-04	0.00E+00	0.00E+00	0.00E+00
0.00E+00	0.00E+00	2.29E-10	2.29E-10	2.29E-04	1.76E-04	0.00E+00	0.00E+00	0.00E+00
0.00E+00	0.00E+00	2.42E-10	2.42E-10	2.42E-04	1.86E-04	0.00E+00	0.00E+00	0.00E+00
0.00E+00	0.00E+00	9.33E-11	9.33E-11	9.33E-05	7.17E-05	0.00E+00	0.00E+00	0.00E+00
0.00E+00	0.00E+00	9.86E-11	9.86E-11	9.86E-05	7.57E-05	0.00E+00	0.00E+00	0.00E+00
0.00E+00	0.00E+00	1.04E-10	1.04E-10	1.04E-04	8.00E-05	0.00E+00	0.00E+00	0.00E+00
0.00E+00	0.00E+00	1.10E-10	1.10E-10	1.10E-04	8.46E-05	0.00E+00	0.00E+00	0.00E+00
0.00E+00	0.00E+00	1.17E-10	1.17E-10	1.17E-04	8.95E-05	0.00E+00	0.00E+00	0.00E+00
0.00E+00	0.00E+00	1.23E-10	1.23E-10	1.23E-04	9.47E-05	0.00E+00	0.00E+00	0.00E+00
0.00E+00	0.00E+00	1.30E-10	1.30E-10	1.30E-04	1.00E-04	0.00E+00	0.00E+00	0.00E+00
0.00E+00	0.00E+00	1.38E-10	1.38E-10	1.38E-04	1.06E-04	0.00E+00	0.00E+00	0.00E+00
0.00E+00	0.00E+00	1.46E-10	1.46E-10	1.46E-04	1.12E-04	0.00E+00	0.00E+00	0.00E+00
0.00E+00	0.00E+00	1.54E-10	1.54E-10	1.54E-04	1.18E-04	0.00E+00	0.00E+00	0.00E+00
0.00E+00	0.00E+00	1.63E-10	1.63E-10	1.63E-04	1.25E-04	0.00E+00	0.00E+00	0.00E+00
0.00E+00	0.00E+00	1.72E-10	1.72E-10	1.72E-04	1.32E-04	0.00E+00	0.00E+00	0.00E+00
0.00E+00	0.00E+00	1.82E-10	1.82E-10	1.82E-04	1.39E-04	0.00E+00	0.00E+00	0.00E+00
0.00E+00	0.00E+00	1.92E-10	1.92E-10	1.92E-04	1.48E-04	0.00E+00	0.00E+00	0.00E+00
0.00E+00	0.00E+00	2.04E-10	2.04E-10	2.04E-04	1.57E-04	0.00E+00	0.00E+00	0.00E+00
0.00E+00	0.00E+00	2.18E-10	2.18E-10	2.18E-04	1.68E-04	0.00E+00	0.00E+00	0.00E+00
0.00E+00	0.00E+00	2.35E-10	2.35E-10	2.35E-04	1.81E-04	0.00E+00	0.00E+00	0.00E+00
0.00E+00	0.00E+00	2.55E-10	2.55E-10	2.55E-04	1.96E-04	0.00E+00	0.00E+00	0.00E+00
0.00E+00	0.00E+00	8.88E-11	8.88E-11	8.88E-05	6.82E-05	0.00E+00	0.00E+00	0.00E+00
0.00E+00	0.00E+00	9.35E-11	9.35E-11	9.35E-05	7.18E-05	0.00E+00	0.00E+00	0.00E+00
0.00E+00	0.00E+00	9.85E-11	9.85E-11	9.85E-05	7.57E-05	0.00E+00	0.00E+00	0.00E+00
0.00E+00	0.00E+00	1.04E-10	1.04E-10	1.04E-04	7.97E-05	0.00E+00	0.00E+00	0.00E+00
0.00E+00	0.00E+00	1.09E-10	1.09E-10	1.09E-04	8.40E-05	0.00E+00	0.00E+00	0.00E+00
0.00E+00	0.00E+00	1.15E-10	1.15E-10	1.15E-04	8.86E-05	0.00E+00	0.00E+00	0.00E+00
0.00E+00	0.00E+00	1.22E-10	1.22E-10	1.22E-04	9.33E-05	0.00E+00	0.00E+00	0.00E+00
0.00E+00	0.00E+00	1.28E-10	1.28E-10	1.28E-04	9.83E-05	0.00E+00	0.00E+00	0.00E+00
0.00E+00	0.00E+00	1.35E-10	1.35E-10	1.35E-04	1.03E-04	0.00E+00	0.00E+00	0.00E+00
0.00E+00	0.00E+00	1.42E-10	1.42E-10	1.42E-04	1.09E-04	0.00E+00	0.00E+00	0.00E+00
0.00E+00	0.00E+00	1.49E-10	1.49E-10	1.49E-04	1.15E-04	0.00E+00	0.00E+00	0.00E+00
0.00E+00	0.00E+00	1.57E-10	1.57E-10	1.57E-04	1.20E-04	0.00E+00	0.00E+00	0.00E+00
0.00E+00	0.00E+00	1.65E-10	1.65E-10	1.65E-04	1.27E-04	0.00E+00	0.00E+00	0.00E+00
0.00E+00	0.00E+00	1.74E-10	1.74E-10	1.74E-04	1.34E-04	0.00E+00	0.00E+00	0.00E+00
0.00E+00	0.00E+00	1.85E-10	1.85E-10	1.85E-04	1.42E-04	0.00E+00	0.00E+00	0.00E+00
0.00E+00	0.00E+00	1.96E-10	1.96E-10	1.96E-04	1.51E-04	0.00E+00	0.00E+00	0.00E+00
0.00E+00	0.00E+00	2.10E-10	2.10E-10	2.10E-04	1.61E-04	0.00E+00	0.00E+00	0.00E+00
0.00E+00	0.00E+00	2.26E-10	2.26E-10	2.26E-04	1.73E-04	0.00E+00	0.00E+00	0.00E+00
0.00E+00	0.00E+00	2.45E-10	2.45E-10	2.45E-04	1.88E-04	0.00E+00	0.00E+00	0.00E+00
0.00E+00	0.00E+00	2.71E-10	2.71E-10	2.71E-04	2.08E-04	0.00E+00	0.00E+00	0.00E+00
0.00E+00	0.00E+00	2.72E-10	2.72E-10	2.72E-04	2.09E-04	0.00E+00	0.00E+00	0.00E+00
0.00E+00	0.00E+00	8.45E-11	8.45E-11	8.45E-05	6.48E-05	0.00E+00	0.00E+00	0.00E+00
0.00E+00	0.00E+00	8.87E-11	8.87E-11	8.87E-05	6.81E-05	0.00E+00	0.00E+00	0.00E+00
0.00E+00	0.00E+00	9.32E-11	9.32E-11	9.32E-05	7.16E-05	0.00E+00	0.00E+00	0.00E+00
0.00E+00	0.00E+00	9.79E-11	9.79E-11	9.79E-05	7.52E-05	0.00E+00	0.00E+00	0.00E+00
0.00E+00	0.00E+00	1.03E-10	1.03E-10	1.03E-04	7.90E-05	0.00E+00	0.00E+00	0.00E+00
0.00E+00	0.00E+00	1.08E-10	1.08E-10	1.08E-04	8.29E-05	0.00E+00	0.00E+00	0.00E+00
0.00E+00	0.00E+00	1.13E-10	1.13E-10	1.13E-04	8.71E-05	0.00E+00	0.00E+00	0.00E+00
0.00E+00	0.00E+00	1.19E-10	1.19E-10	1.19E-04	9.14E-05	0.00E+00	0.00E+00	0.00E+00
0.00E+00	0.00E+00	1.25E-10	1.25E-10	1.25E-04	9.58E-05	0.00E+00	0.00E+00	0.00E+00
0.00E+00	0.00E+00	1.31E-10	1.31E-10	1.31E-04	1.00E-04	0.00E+00	0.00E+00	0.00E+00
0.00E+00	0.00E+00	1.37E-10	1.37E-10	1.37E-04	1.05E-04	0.00E+00	0.00E+00	0.00E+00
0.00E+00	0.00E+00	1.44E-10	1.44E-10	1.44E-04	1.10E-04	0.00E+00	0.00E+00	0.00E+00
0.00E+00	0.00E+00	1.51E-10	1.51E-10	1.51E-04	1.16E-04	0.00E+00	0.00E+00	0.00E+00
0.00E+00	0.00E+00	1.59E-10	1.59E-10	1.59E-04	1.22E-04	0.00E+00	0.00E+00	0.00E+00
0.00E+00	0.00E+00	1.68E-10	1.68E-10	1.68E-04	1.29E-04	0.00E+00	0.00E+00	0.00E+00
0.00E+00	0.00E+00	1.77E-10	1.77E-10	1.77E-04	1.36E-04	0.00E+00	0.00E+00	0.00E+00
0.00E+00	0.00E+00	1.89E-10	1.89E-10	1.89E-04	1.45E-04	0.00E+00	0.00E+00	0.00E+00
0.00E+00	0.00E+00	2.02E-10	2.02E-10	2.02E-04	1.55E-04	0.00E+00	0.00E+00	0.00E+00
0.00E+00	0.00E+00	2.17E-10	2.17E-10	2.17E-04	1.67E-04	0.00E+00	0.00E+00	0.00E+00
0.00E+00	0.00E+00	2.35E-10	2.35E-10	2.35E-04	1.81E-04	0.00E+00	0.00E+00	0.00E+00
0.00E+00	0.00E+00	2.55E-10	2.55E-10	2.55E-04	1.96E-04	0.00E+00	0.00E+00	0.00E+00
0.00E+00	0.00E+00	2.81E-10	2.81E-10	2.81E-04	2.16E-04	0.00E+00	0.00E+00	0.00E+00
0.00E+00	0.00E+00	7.67E-11	7.67E-11	7.67E-05	5.89E-05	0.00E+00	0.00E+00	0.00E+00
0.00E+00	0.00E+00	8.03E-11	8.03E-11	8.03E-05	6.17E-05	0.00E+00	0.00E+00	0.00E+00
0.00E+00	0.00E+00	8.42E-11	8.42E-11	8.42E-05	6.46E-05	0.00E+00	0.00E+00	0.00E+00
0.00E+00	0.00E+00	8.82E-11	8.82E-11	8.82E-05	6.77E-05	0.00E+00	0.00E+00	0.00E+00
0.00E+00	0.00E+00	9.24E-11	9.24E-11	9.24E-05	7.09E-05	0.00E+00	0.00E+00	0.00E+00
0.00E+00	0.00E+00	9.68E-11	9.68E-11	9.68E-05	7.43E-05	0.00E+00	0.00E+00	0.00E+00
0.00E+00	0.00E+00	1.01E-10	1.01E-10	1.01E-04	7.78E-05	0.00E+00	0.00E+00	0.00E+00
0.00E+00	0.00E+00	1.06E-10	1.06E-10	1.06E-04	8.14E-05	0.00E+00	0.00E+00	0.00E+00
0.00E+00	0.00E+00	1.11E-10	1.11E-10	1.11E-04	8.52E-05	0.00E+00	0.00E+00	0.00E+00
0.00E+00	0.00E+00	1.16E-10	1.16E-10	1.16E-04	8.90E-05	0.00E+00	0.00E+00	0.00E+00
0.00E+00	0.00E+00	1.21E-10	1.21E-10	1.21E-04	9.31E-05	0.00E+00	0.00E+00	0.00E+00
0.00E+00	0.00E+00	1.27E-10	1.27E-10	1.27E-04	9.73E-05	0.00E+00	0.00E+00	0.00E+00
0.00E+00	0.00E+00	1.32E-10	1.32E-10	1.32E-04	1.02E-04	0.00E+00	0.00E+00	0.00E+00
0.00E+00	0.00E+00	1.39E-10	1.39E-10	1.39E-04	1.06E-04	0.00E+00	0.00E+00	0.00E+00
0.00E+00	0.00E+00	1.45E-10	1.45E-10	1.45E-04	1.12E-04	0.00E+00	0.00E+00	0.00E+00
0.00E+00	0.00E+00	1.53E-10	1.53E-10	1.53E-04	1.17E-04	0.00E+00	0.00E+00	0.00E+00
0.00E+00	0.00E+00	1.61E-10	1.61E-10	1.61E-04	1.24E-04	0.00E+00	0.00E+00	0.00E+00
0.00E+00	0.00E+00	1.71E-10	1.71E-10	1.71E-04	1.31E-04	0.00E+00	0.00E+00	0.00E+00
0.00E+00	0.00E+00	1.82E-10	1.82E-10	1.82E-04	1.40E-04	0.00E+00	0.00E+00	0.00E+00
0.00E+00	0.00E+00	1.95E-10	1.95E-10	1.95E-04	1.50E-04	0.00E+00	0.00E+00	0.00E+00
0.00E+00	0.00E+00	2.10E-10	2.10E-10	2.10E-04	1.61E-04	0.00E+00	0.00E+00	0.00E+00
0.00E+00	0.00E+00	2.26E-10	2.26E-10	2.26E-04	1.74E-04	0.00E+00	0.00E+00	0.00E+00

Child Risk					Overlapping Phases - Maximum GLC			
3rd Trimester	0<2	2<16	Total	per million	2026	2027	2028	2029
0.00E+00	0.00E+00	2.44E-10	2.44E-10	2.44E-04	1.88E-04	0.00E+00	0.00E+00	0.00E+00
0.00E+00	0.00E+00	2.64E-10	2.64E-10	2.64E-04	2.03E-04	0.00E+00	0.00E+00	0.00E+00
0.00E+00	0.00E+00	2.86E-10	2.86E-10	2.86E-04	2.20E-04	0.00E+00	0.00E+00	0.00E+00
0.00E+00	0.00E+00	2.97E-10	2.97E-10	2.97E-04	2.28E-04	0.00E+00	0.00E+00	0.00E+00
0.00E+00	0.00E+00	7.65E-11	7.65E-11	7.65E-05	5.87E-05	0.00E+00	0.00E+00	0.00E+00
0.00E+00	0.00E+00	7.99E-11	7.99E-11	7.99E-05	6.14E-05	0.00E+00	0.00E+00	0.00E+00
0.00E+00	0.00E+00	8.35E-11	8.35E-11	8.35E-05	6.41E-05	0.00E+00	0.00E+00	0.00E+00
0.00E+00	0.00E+00	8.72E-11	8.72E-11	8.72E-05	6.70E-05	0.00E+00	0.00E+00	0.00E+00
0.00E+00	0.00E+00	9.11E-11	9.11E-11	9.11E-05	7.00E-05	0.00E+00	0.00E+00	0.00E+00
0.00E+00	0.00E+00	9.51E-11	9.51E-11	9.51E-05	7.31E-05	0.00E+00	0.00E+00	0.00E+00
0.00E+00	0.00E+00	9.93E-11	9.93E-11	9.93E-05	7.62E-05	0.00E+00	0.00E+00	0.00E+00
0.00E+00	0.00E+00	1.04E-10	1.04E-10	1.04E-04	7.95E-05	0.00E+00	0.00E+00	0.00E+00
0.00E+00	0.00E+00	1.08E-10	1.08E-10	1.08E-04	8.29E-05	0.00E+00	0.00E+00	0.00E+00
0.00E+00	0.00E+00	1.13E-10	1.13E-10	1.13E-04	8.64E-05	0.00E+00	0.00E+00	0.00E+00
0.00E+00	0.00E+00	1.17E-10	1.17E-10	1.17E-04	9.01E-05	0.00E+00	0.00E+00	0.00E+00
0.00E+00	0.00E+00	1.22E-10	1.22E-10	1.22E-04	9.39E-05	0.00E+00	0.00E+00	0.00E+00
0.00E+00	0.00E+00	1.28E-10	1.28E-10	1.28E-04	9.81E-05	0.00E+00	0.00E+00	0.00E+00
0.00E+00	0.00E+00	1.34E-10	1.34E-10	1.34E-04	1.03E-04	0.00E+00	0.00E+00	0.00E+00
0.00E+00	0.00E+00	1.40E-10	1.40E-10	1.40E-04	1.08E-04	0.00E+00	0.00E+00	0.00E+00
0.00E+00	0.00E+00	1.48E-10	1.48E-10	1.48E-04	1.13E-04	0.00E+00	0.00E+00	0.00E+00
0.00E+00	0.00E+00	1.56E-10	1.56E-10	1.56E-04	1.20E-04	0.00E+00	0.00E+00	0.00E+00
0.00E+00	0.00E+00	1.65E-10	1.65E-10	1.65E-04	1.27E-04	0.00E+00	0.00E+00	0.00E+00
0.00E+00	0.00E+00	1.76E-10	1.76E-10	1.76E-04	1.35E-04	0.00E+00	0.00E+00	0.00E+00
0.00E+00	0.00E+00	1.88E-10	1.88E-10	1.88E-04	1.45E-04	0.00E+00	0.00E+00	0.00E+00
0.00E+00	0.00E+00	2.02E-10	2.02E-10	2.02E-04	1.55E-04	0.00E+00	0.00E+00	0.00E+00
0.00E+00	0.00E+00	2.17E-10	2.17E-10	2.17E-04	1.67E-04	0.00E+00	0.00E+00	0.00E+00
0.00E+00	0.00E+00	2.34E-10	2.34E-10	2.34E-04	1.79E-04	0.00E+00	0.00E+00	0.00E+00
0.00E+00	0.00E+00	2.51E-10	2.51E-10	2.51E-04	1.93E-04	0.00E+00	0.00E+00	0.00E+00
0.00E+00	0.00E+00	2.71E-10	2.71E-10	2.71E-04	2.08E-04	0.00E+00	0.00E+00	0.00E+00
0.00E+00	0.00E+00	2.93E-10	2.93E-10	2.93E-04	2.25E-04	0.00E+00	0.00E+00	0.00E+00
0.00E+00	0.00E+00	3.05E-10	3.05E-10	3.05E-04	2.35E-04	0.00E+00	0.00E+00	0.00E+00
0.00E+00	0.00E+00	6.98E-11	6.98E-11	6.98E-05	5.36E-05	0.00E+00	0.00E+00	0.00E+00
0.00E+00	0.00E+00	7.28E-11	7.28E-11	7.28E-05	5.59E-05	0.00E+00	0.00E+00	0.00E+00
0.00E+00	0.00E+00	7.59E-11	7.59E-11	7.59E-05	5.83E-05	0.00E+00	0.00E+00	0.00E+00
0.00E+00	0.00E+00	7.92E-11	7.92E-11	7.92E-05	6.08E-05	0.00E+00	0.00E+00	0.00E+00
0.00E+00	0.00E+00	8.25E-11	8.25E-11	8.25E-05	6.33E-05	0.00E+00	0.00E+00	0.00E+00
0.00E+00	0.00E+00	8.59E-11	8.59E-11	8.59E-05	6.60E-05	0.00E+00	0.00E+00	0.00E+00
0.00E+00	0.00E+00	8.95E-11	8.95E-11	8.95E-05	6.87E-05	0.00E+00	0.00E+00	0.00E+00
0.00E+00	0.00E+00	9.31E-11	9.31E-11	9.31E-05	7.15E-05	0.00E+00	0.00E+00	0.00E+00
0.00E+00	0.00E+00	9.69E-11	9.69E-11	9.69E-05	7.44E-05	0.00E+00	0.00E+00	0.00E+00
0.00E+00	0.00E+00	1.01E-10	1.01E-10	1.01E-04	7.74E-05	0.00E+00	0.00E+00	0.00E+00
0.00E+00	0.00E+00	1.05E-10	1.05E-10	1.05E-04	8.05E-05	0.00E+00	0.00E+00	0.00E+00
0.00E+00	0.00E+00	1.09E-10	1.09E-10	1.09E-04	8.37E-05	0.00E+00	0.00E+00	0.00E+00
0.00E+00	0.00E+00	1.13E-10	1.13E-10	1.13E-04	8.71E-05	0.00E+00	0.00E+00	0.00E+00
0.00E+00	0.00E+00	1.18E-10	1.18E-10	1.18E-04	9.08E-05	0.00E+00	0.00E+00	0.00E+00
0.00E+00	0.00E+00	1.23E-10	1.23E-10	1.23E-04	9.47E-05	0.00E+00	0.00E+00	0.00E+00
0.00E+00	0.00E+00	1.29E-10	1.29E-10	1.29E-04	9.91E-05	0.00E+00	0.00E+00	0.00E+00
0.00E+00	0.00E+00	1.35E-10	1.35E-10	1.35E-04	1.04E-04	0.00E+00	0.00E+00	0.00E+00
0.00E+00	0.00E+00	1.43E-10	1.43E-10	1.43E-04	1.10E-04	0.00E+00	0.00E+00	0.00E+00
0.00E+00	0.00E+00	1.51E-10	1.51E-10	1.51E-04	1.16E-04	0.00E+00	0.00E+00	0.00E+00
0.00E+00	0.00E+00	1.60E-10	1.60E-10	1.60E-04	1.23E-04	0.00E+00	0.00E+00	0.00E+00
0.00E+00	0.00E+00	1.70E-10	1.70E-10	1.70E-04	1.31E-04	0.00E+00	0.00E+00	0.00E+00
0.00E+00	0.00E+00	1.82E-10	1.82E-10	1.82E-04	1.40E-04	0.00E+00	0.00E+00	0.00E+00
0.00E+00	0.00E+00	1.95E-10	1.95E-10	1.95E-04	1.50E-04	0.00E+00	0.00E+00	0.00E+00
0.00E+00	0.00E+00	2.09E-10	2.09E-10	2.09E-04	1.60E-04	0.00E+00	0.00E+00	0.00E+00
0.00E+00	0.00E+00	2.24E-10	2.24E-10	2.24E-04	1.72E-04	0.00E+00	0.00E+00	0.00E+00
0.00E+00	0.00E+00	2.42E-10	2.42E-10	2.42E-04	1.86E-04	0.00E+00	0.00E+00	0.00E+00
0.00E+00	0.00E+00	2.60E-10	2.60E-10	2.60E-04	1.99E-04	0.00E+00	0.00E+00	0.00E+00
0.00E+00	0.00E+00	2.76E-10	2.76E-10	2.76E-04	2.12E-04	0.00E+00	0.00E+00	0.00E+00
0.00E+00	0.00E+00	2.92E-10	2.92E-10	2.92E-04	2.24E-04	0.00E+00	0.00E+00	0.00E+00
0.00E+00	0.00E+00	3.03E-10	3.03E-10	3.03E-04	2.33E-04	0.00E+00	0.00E+00	0.00E+00
0.00E+00	0.00E+00	6.40E-11	6.40E-11	6.40E-05	4.92E-05	0.00E+00	0.00E+00	0.00E+00
0.00E+00	0.00E+00	6.66E-11	6.66E-11	6.66E-05	5.12E-05	0.00E+00	0.00E+00	0.00E+00
0.00E+00	0.00E+00	6.94E-11	6.94E-11	6.94E-05	5.33E-05	0.00E+00	0.00E+00	0.00E+00
0.00E+00	0.00E+00	7.22E-11	7.22E-11	7.22E-05	5.54E-05	0.00E+00	0.00E+00	0.00E+00
0.00E+00	0.00E+00	7.51E-11	7.51E-11	7.51E-05	5.76E-05	0.00E+00	0.00E+00	0.00E+00
0.00E+00	0.00E+00	7.81E-11	7.81E-11	7.81E-05	5.99E-05	0.00E+00	0.00E+00	0.00E+00
0.00E+00	0.00E+00	8.11E-11	8.11E-11	8.11E-05	6.23E-05	0.00E+00	0.00E+00	0.00E+00
0.00E+00	0.00E+00	8.43E-11	8.43E-11	8.43E-05	6.47E-05	0.00E+00	0.00E+00	0.00E+00
0.00E+00	0.00E+00	8.75E-11	8.75E-11	8.75E-05	6.72E-05	0.00E+00	0.00E+00	0.00E+00
0.00E+00	0.00E+00	9.09E-11	9.09E-11	9.09E-05	6.98E-05	0.00E+00	0.00E+00	0.00E+00
0.00E+00	0.00E+00	9.43E-11	9.43E-11	9.43E-05	7.24E-05	0.00E+00	0.00E+00	0.00E+00
0.00E+00	0.00E+00	9.79E-11	9.79E-11	9.79E-05	7.52E-05	0.00E+00	0.00E+00	0.00E+00
0.00E+00	0.00E+00	1.02E-10	1.02E-10	1.02E-04	7.80E-05	0.00E+00	0.00E+00	0.00E+00
0.00E+00	0.00E+00	1.06E-10	1.06E-10	1.06E-04	8.10E-05	0.00E+00	0.00E+00	0.00E+00
0.00E+00	0.00E+00	1.10E-10	1.10E-10	1.10E-04	8.43E-05	0.00E+00	0.00E+00	0.00E+00
0.00E+00	0.00E+00	1.14E-10	1.14E-10	1.14E-04	8.78E-05	0.00E+00	0.00E+00	0.00E+00
0.00E+00	0.00E+00	1.19E-10	1.19E-10	1.19E-04	9.16E-05	0.00E+00	0.00E+00	0.00E+00
0.00E+00	0.00E+00	1.25E-10	1.25E-10	1.25E-04	9.59E-05	0.00E+00	0.00E+00	0.00E+00
0.00E+00	0.00E+00	1.31E-10	1.31E-10	1.31E-04	1.01E-04	0.00E+00	0.00E+00	0.00E+00
0.00E+00	0.00E+00	1.38E-10	1.38E-10	1.38E-04	1.06E-04	0.00E+00	0.00E+00	0.00E+00
0.00E+00	0.00E+00	1.46E-10	1.46E-10	1.46E-04	1.12E-04	0.00E+00	0.00E+00	0.00E+00
0.00E+00	0.00E+00	1.55E-10	1.55E-10	1.55E-04	1.19E-04	0.00E+00	0.00E+00	0.00E+00
0.00E+00	0.00E+00	1.65E-10	1.65E-10	1.65E-04	1.27E-04	0.00E+00	0.00E+00	0.00E+00
0.00E+00	0.00E+00	1.76E-10	1.76E-10	1.76E-04	1.35E-04	0.00E+00	0.00E+00	0.00E+00
0.00E+00	0.00E+00	1.88E-10	1.88E-10	1.88E-04	1.44E-04	0.00E+00	0.00E+00	0.00E+00
0.00E+00	0.00E+00	2.02E-10	2.02E-10	2.02E-04	1.55E-04	0.00E+00	0.00E+00	0.00E+00
0.00E+00	0.00E+00	2.16E-10	2.16E-10	2.16E-04	1.66E-04	0.00E+00	0.00E+00	0.00E+00
0.00E+00	0.00E+00	2.31E-10	2.31E-10	2.31E-04	1.77E-04	0.00E+00	0.00E+00	0.00E+00
0.00E+00	0.00E+00	2.45E-10	2.45E-10	2.45E-04	1.88E-04	0.00E+00	0.00E+00	0.00E+00
0.00E+00	0.00E+00	2.59E-10	2.59E-10	2.59E-04	1.99E-04	0.00E+00	0.00E+00	0.00E+00
0.00E+00	0.00E+00	2.73E-10	2.73E-10	2.73E-04	2.09E-04	0.00E+00	0.00E+00	0.00E+00
0.00E+00	0.00E+00	2.85E-10	2.85E-10	2.85E-04	2.19E-04	0.00E+00	0.00E+00	0.00E+00
0.00E+00	0.00E+00	2.97E-10	2.97E-10	2.97E-04	2.28E-04	0.00E+00	0.00E+00	0.00E+00
0.00E+00	0.00E+00	6.13E-11	6.13E-11	6.13E-05	4.71E-05	0.00E+00	0.00E+00	0.00E+00
0.00E+00	0.00E+00	6.37E-11	6.37E-11	6.37E-05	4.89E-05	0.00E+00	0.00E+00	0.00E+00
0.00E+00	0.00E+00	6.61E-11	6.61E-11	6.61E-05	5.08E-05	0.00E+00	0.00E+00	0.00E+00
0.00E+00	0.00E+00	6.87E-11	6.87E-11	6.87E-05	5.27E-05	0.00E+00	0.00E+00	0.00E+00
0.00E+00	0.00E+00	7.13E-11	7.13E-11	7.13E-05	5.47E-05	0.00E+00	0.00E+00	0.00E+00
0.00E+00	0.00E+00	7.40E-11	7.40E-11	7.40E-05	5.68E-05	0.00E+00	0.00E+00	0.00E+00
0.00E+00	0.00E+00	7.67E-11	7.67E-11	7.67E-05	5.89E-05	0.00E+00	0.00E+00	0.00E+00
0.00E+00	0.00E+00	7.95E-11	7.95E-11	7.95E-05	6.11E-05	0.00E+00	0.00E+00	0.00E+00
0.00E+00	0.00E+00	8.24E-11	8.24E-11	8.24E-05	6.33E-05	0.00E+00	0.00E+00	0.00E+00
0.00E+00	0.00E+00	8.54E-11	8.54E-11	8.54E-05	6.56E-05	0.00E+00	0.00E+00	0.00E+00
0.00E+00	0.00E+00	8.84E-11	8.84E-11	8.84E-05	6.79E-05	0.00E+00	0.00E+00	0.00E+00
0.00E+00	0.00E+00	9.16E-11	9.16E-11	9.16E-05	7.03E-05	0.00E+00	0.00E+00	0.00E+00
0.00E+00	0.00E+00	9.49E-11	9.49E-11	9.49E-05	7.29E-05	0.00E+00	0.00E+00	0.00E+00
0.00E+00	0.00E+00	9.84E-11	9.84E-11	9.84E-05	7.56E-05	0.00E+00	0.00E+00	0.00E+00
0.00E+00	0.00E+00	1.02E-10	1.02E-10	1.02E-04	7.84E-05	0.00E+00	0.00E+00	0.00E+00
0.00E+00	0.00E+00	1.06E-10	1.06E-10	1.06E-04	8.16E-05	0.00E+00	0.00E+00	0.00E+00
0.00E+00	0.00E+00	1.11E-10	1.11E-10	1.11E-04	8.50E-05	0.00E+00	0.00E+00	0.00E+00
0.00E+00	0.00E+00	1.16E-10	1.16E-10	1.16E-04	8.88E-05	0.00E+00	0.00E+00	0.00E+00
0.00E+00	0.00E+00	1.21E-10	1.21E-10	1.21E-04	9.30E-05	0.00E+00	0.00E+00	0.00E+00
0.00E+00	0.00E+00	1.27E-10	1.27E-10	1.27E-04	9.77E-05	0.00E+00	0.00E+00	0.00E+00
0.00E+00	0.00E+00	1.34E-10	1.34E-10	1.34E-04	1.03E-04	0.00E+00	0.00E+00	0.00E+00
0.00E+00	0.00E+00	1.42E-10	1.42E-10	1.42E-04	1.09E-04	0.00E+00	0.00E+00	0.00E+00
0.00E+00	0.00E+00	1.50E-10	1.50E-10	1.50E-04	1.15E-04	0.00E+00	0.00E+00	0.00E+00
0.00E+00	0.00E+00	1.60E-10	1.60E-10	1.60E-04	1.23E-04	0.00E+00	0.00E+00	0.00E+00
0.00E+00	0.00E+00	1.70E-10	1.70E-10	1.70E-04	1.31E-04	0.00E+00	0.00E+00	0.00E+00
0.00E+00	0.00E+00	1.82E-10	1.82E-10	1.82E-04	1.40E-04	0.00E+00	0.00E+00	0.00E+00
0.00E+00	0.00E+00	1.94E-10	1.94E-10	1.94E-04	1.49E-04	0.00E+00	0.00E+00	0.00E+00
0.00E+00	0.00E+00	2.07E-10	2.07E-10	2.07E-04	1.59E-04	0.00E+00	0.00E+00	0.00E+00
0.00E+00	0.00E+00	2.19E-10	2.19E-10	2.19E-04	1.68E-04	0.00E+00	0.00E+00	0.00E+00
0.00E+00	0.00E+00	2.32E-10	2.32E-10	2.32E-04	1.78E-04	0.00E+00	0.00E+00	0.00E+00
0.00E+00	0.00E+00	2.44E-10	2.44E-10	2.44E-04	1.87E-04	0.00E+00	0.00E+00	0.00E+00
0.00E+00	0.00E+00	2.56E-10	2.56E-10	2.56E-04	1.96E-04	0.00E+00	0.00E+00	0.00E+00
0.00E+00	0.00E+00	2.67E-10	2.67E-10	2.67E-04	2.05E-04	0.00E+00	0.00E+00	0.00E+00
0.00E+00	0.00E+00	2.77E-10	2.77E-10	2.77E-04	2.13E-04	0.00E+00	0.00E+00	0.00E+00
0.00E+00	0.00E+00	2.87E-10	2.87E-10	2.87E-04	2.20E-04	0.00E+00	0.00E+00	0.00E+00
0.00E+00	0.00E+00	2.85E-10	2.85E-10	2.85E-04	2.19E-04	0.00E+00	0.00E+00	0.00E+00

Child Risk					Overlapping Phases - Maximum GLC			
3rd Trimester	0<2	2<16	Total	per million	2026	2027	2028	2029
0.00E+00	0.00E+00	3.00E-10	3.00E-10	3.00E-04	2.30E-04	0.00E+00	0.00E+00	0.00E+00
0.00E+00	0.00E+00	3.01E-10	3.01E-10	3.01E-04	2.31E-04	0.00E+00	0.00E+00	0.00E+00
0.00E+00	0.00E+00	5.87E-11	5.87E-11	5.87E-05	4.50E-05	0.00E+00	0.00E+00	0.00E+00
0.00E+00	0.00E+00	6.08E-11	6.08E-11	6.08E-05	4.67E-05	0.00E+00	0.00E+00	0.00E+00
0.00E+00	0.00E+00	6.31E-11	6.31E-11	6.31E-05	4.84E-05	0.00E+00	0.00E+00	0.00E+00
0.00E+00	0.00E+00	6.54E-11	6.54E-11	6.54E-05	5.02E-05	0.00E+00	0.00E+00	0.00E+00
0.00E+00	0.00E+00	6.77E-11	6.77E-11	6.77E-05	5.20E-05	0.00E+00	0.00E+00	0.00E+00
0.00E+00	0.00E+00	7.01E-11	7.01E-11	7.01E-05	5.39E-05	0.00E+00	0.00E+00	0.00E+00
0.00E+00	0.00E+00	7.26E-11	7.26E-11	7.26E-05	5.58E-05	0.00E+00	0.00E+00	0.00E+00
0.00E+00	0.00E+00	7.51E-11	7.51E-11	7.51E-05	5.77E-05	0.00E+00	0.00E+00	0.00E+00
0.00E+00	0.00E+00	7.77E-11	7.77E-11	7.77E-05	5.97E-05	0.00E+00	0.00E+00	0.00E+00
0.00E+00	0.00E+00	8.04E-11	8.04E-11	8.04E-05	6.17E-05	0.00E+00	0.00E+00	0.00E+00
0.00E+00	0.00E+00	8.31E-11	8.31E-11	8.31E-05	6.38E-05	0.00E+00	0.00E+00	0.00E+00
0.00E+00	0.00E+00	8.59E-11	8.59E-11	8.59E-05	6.60E-05	0.00E+00	0.00E+00	0.00E+00
0.00E+00	0.00E+00	8.89E-11	8.89E-11	8.89E-05	6.82E-05	0.00E+00	0.00E+00	0.00E+00
0.00E+00	0.00E+00	9.20E-11	9.20E-11	9.20E-05	7.07E-05	0.00E+00	0.00E+00	0.00E+00
0.00E+00	0.00E+00	9.54E-11	9.54E-11	9.54E-05	7.32E-05	0.00E+00	0.00E+00	0.00E+00
0.00E+00	0.00E+00	9.90E-11	9.90E-11	9.90E-05	7.60E-05	0.00E+00	0.00E+00	0.00E+00
0.00E+00	0.00E+00	1.03E-10	1.03E-10	1.03E-04	7.91E-05	0.00E+00	0.00E+00	0.00E+00
0.00E+00	0.00E+00	1.07E-10	1.07E-10	1.07E-04	8.24E-05	0.00E+00	0.00E+00	0.00E+00
0.00E+00	0.00E+00	1.12E-10	1.12E-10	1.12E-04	8.61E-05	0.00E+00	0.00E+00	0.00E+00
0.00E+00	0.00E+00	1.18E-10	1.18E-10	1.18E-04	9.03E-05	0.00E+00	0.00E+00	0.00E+00
0.00E+00	0.00E+00	1.24E-10	1.24E-10	1.24E-04	9.49E-05	0.00E+00	0.00E+00	0.00E+00
0.00E+00	0.00E+00	1.30E-10	1.30E-10	1.30E-04	1.00E-04	0.00E+00	0.00E+00	0.00E+00
0.00E+00	0.00E+00	1.38E-10	1.38E-10	1.38E-04	1.06E-04	0.00E+00	0.00E+00	0.00E+00
0.00E+00	0.00E+00	1.46E-10	1.46E-10	1.46E-04	1.12E-04	0.00E+00	0.00E+00	0.00E+00
0.00E+00	0.00E+00	1.55E-10	1.55E-10	1.55E-04	1.19E-04	0.00E+00	0.00E+00	0.00E+00
0.00E+00	0.00E+00	1.65E-10	1.65E-10	1.65E-04	1.27E-04	0.00E+00	0.00E+00	0.00E+00
0.00E+00	0.00E+00	1.75E-10	1.75E-10	1.75E-04	1.35E-04	0.00E+00	0.00E+00	0.00E+00
0.00E+00	0.00E+00	1.86E-10	1.86E-10	1.86E-04	1.43E-04	0.00E+00	0.00E+00	0.00E+00
0.00E+00	0.00E+00	1.97E-10	1.97E-10	1.97E-04	1.51E-04	0.00E+00	0.00E+00	0.00E+00
0.00E+00	0.00E+00	2.08E-10	2.08E-10	2.08E-04	1.60E-04	0.00E+00	0.00E+00	0.00E+00
0.00E+00	0.00E+00	2.19E-10	2.19E-10	2.19E-04	1.68E-04	0.00E+00	0.00E+00	0.00E+00
0.00E+00	0.00E+00	2.30E-10	2.30E-10	2.30E-04	1.77E-04	0.00E+00	0.00E+00	0.00E+00
0.00E+00	0.00E+00	2.40E-10	2.40E-10	2.40E-04	1.85E-04	0.00E+00	0.00E+00	0.00E+00
0.00E+00	0.00E+00	2.51E-10	2.51E-10	2.51E-04	1.92E-04	0.00E+00	0.00E+00	0.00E+00
0.00E+00	0.00E+00	2.60E-10	2.60E-10	2.60E-04	2.00E-04	0.00E+00	0.00E+00	0.00E+00
0.00E+00	0.00E+00	2.69E-10	2.69E-10	2.69E-04	2.06E-04	0.00E+00	0.00E+00	0.00E+00
0.00E+00	0.00E+00	2.75E-10	2.75E-10	2.75E-04	2.11E-04	0.00E+00	0.00E+00	0.00E+00
0.00E+00	0.00E+00	2.80E-10	2.80E-10	2.80E-04	2.15E-04	0.00E+00	0.00E+00	0.00E+00
0.00E+00	0.00E+00	2.86E-10	2.86E-10	2.86E-04	2.19E-04	0.00E+00	0.00E+00	0.00E+00
0.00E+00	0.00E+00	6.02E-11	6.02E-11	6.02E-05	4.62E-05	0.00E+00	0.00E+00	0.00E+00
0.00E+00	0.00E+00	6.23E-11	6.23E-11	6.23E-05	4.78E-05	0.00E+00	0.00E+00	0.00E+00
0.00E+00	0.00E+00	6.44E-11	6.44E-11	6.44E-05	4.95E-05	0.00E+00	0.00E+00	0.00E+00
0.00E+00	0.00E+00	6.66E-11	6.66E-11	6.66E-05	5.11E-05	0.00E+00	0.00E+00	0.00E+00
0.00E+00	0.00E+00	6.88E-11	6.88E-11	6.88E-05	5.28E-05	0.00E+00	0.00E+00	0.00E+00
0.00E+00	0.00E+00	7.11E-11	7.11E-11	7.11E-05	5.46E-05	0.00E+00	0.00E+00	0.00E+00
0.00E+00	0.00E+00	7.34E-11	7.34E-11	7.34E-05	5.64E-05	0.00E+00	0.00E+00	0.00E+00
0.00E+00	0.00E+00	7.58E-11	7.58E-11	7.58E-05	5.82E-05	0.00E+00	0.00E+00	0.00E+00
0.00E+00	0.00E+00	7.82E-11	7.82E-11	7.82E-05	6.01E-05	0.00E+00	0.00E+00	0.00E+00
0.00E+00	0.00E+00	8.08E-11	8.08E-11	8.08E-05	6.20E-05	0.00E+00	0.00E+00	0.00E+00
0.00E+00	0.00E+00	8.34E-11	8.34E-11	8.34E-05	6.41E-05	0.00E+00	0.00E+00	0.00E+00
0.00E+00	0.00E+00	8.62E-11	8.62E-11	8.62E-05	6.62E-05	0.00E+00	0.00E+00	0.00E+00
0.00E+00	0.00E+00	8.92E-11	8.92E-11	8.92E-05	6.85E-05	0.00E+00	0.00E+00	0.00E+00
0.00E+00	0.00E+00	9.25E-11	9.25E-11	9.25E-05	7.10E-05	0.00E+00	0.00E+00	0.00E+00
0.00E+00	0.00E+00	9.61E-11	9.61E-11	9.61E-05	7.38E-05	0.00E+00	0.00E+00	0.00E+00
0.00E+00	0.00E+00	1.00E-10	1.00E-10	1.00E-04	7.68E-05	0.00E+00	0.00E+00	0.00E+00
0.00E+00	0.00E+00	1.04E-10	1.04E-10	1.04E-04	8.01E-05	0.00E+00	0.00E+00	0.00E+00
0.00E+00	0.00E+00	1.09E-10	1.09E-10	1.09E-04	8.37E-05	0.00E+00	0.00E+00	0.00E+00
0.00E+00	0.00E+00	1.14E-10	1.14E-10	1.14E-04	8.78E-05	0.00E+00	0.00E+00	0.00E+00
0.00E+00	0.00E+00	1.20E-10	1.20E-10	1.20E-04	9.22E-05	0.00E+00	0.00E+00	0.00E+00
0.00E+00	0.00E+00	1.27E-10	1.27E-10	1.27E-04	9.72E-05	0.00E+00	0.00E+00	0.00E+00
0.00E+00	0.00E+00	1.34E-10	1.34E-10	1.34E-04	1.03E-04	0.00E+00	0.00E+00	0.00E+00
0.00E+00	0.00E+00	1.42E-10	1.42E-10	1.42E-04	1.09E-04	0.00E+00	0.00E+00	0.00E+00
0.00E+00	0.00E+00	1.50E-10	1.50E-10	1.50E-04	1.15E-04	0.00E+00	0.00E+00	0.00E+00
0.00E+00	0.00E+00	1.59E-10	1.59E-10	1.59E-04	1.22E-04	0.00E+00	0.00E+00	0.00E+00
0.00E+00	0.00E+00	1.68E-10	1.68E-10	1.68E-04	1.29E-04	0.00E+00	0.00E+00	0.00E+00
0.00E+00	0.00E+00	1.78E-10	1.78E-10	1.78E-04	1.37E-04	0.00E+00	0.00E+00	0.00E+00
0.00E+00	0.00E+00	1.88E-10	1.88E-10	1.88E-04	1.44E-04	0.00E+00	0.00E+00	0.00E+00
0.00E+00	0.00E+00	1.98E-10	1.98E-10	1.98E-04	1.52E-04	0.00E+00	0.00E+00	0.00E+00
0.00E+00	0.00E+00	2.08E-10	2.08E-10	2.08E-04	1.59E-04	0.00E+00	0.00E+00	0.00E+00
0.00E+00	0.00E+00	2.18E-10	2.18E-10	2.18E-04	1.67E-04	0.00E+00	0.00E+00	0.00E+00
0.00E+00	0.00E+00	2.27E-10	2.27E-10	2.27E-04	1.74E-04	0.00E+00	0.00E+00	0.00E+00
0.00E+00	0.00E+00	2.36E-10	2.36E-10	2.36E-04	1.81E-04	0.00E+00	0.00E+00	0.00E+00
0.00E+00	0.00E+00	2.44E-10	2.44E-10	2.44E-04	1.87E-04	0.00E+00	0.00E+00	0.00E+00
0.00E+00	0.00E+00	2.51E-10	2.51E-10	2.51E-04	1.93E-04	0.00E+00	0.00E+00	0.00E+00
0.00E+00	0.00E+00	2.57E-10	2.57E-10	2.57E-04	1.97E-04	0.00E+00	0.00E+00	0.00E+00
0.00E+00	0.00E+00	2.62E-10	2.62E-10	2.62E-04	2.01E-04	0.00E+00	0.00E+00	0.00E+00
0.00E+00	0.00E+00	2.63E-10	2.63E-10	2.63E-04	2.02E-04	0.00E+00	0.00E+00	0.00E+00
0.00E+00	0.00E+00	6.13E-11	6.13E-11	6.13E-05	4.71E-05	0.00E+00	0.00E+00	0.00E+00
0.00E+00	0.00E+00	6.33E-11	6.33E-11	6.33E-05	4.86E-05	0.00E+00	0.00E+00	0.00E+00
0.00E+00	0.00E+00	6.53E-11	6.53E-11	6.53E-05	5.01E-05	0.00E+00	0.00E+00	0.00E+00
0.00E+00	0.00E+00	6.74E-11	6.74E-11	6.74E-05	5.17E-05	0.00E+00	0.00E+00	0.00E+00
0.00E+00	0.00E+00	6.95E-11	6.95E-11	6.95E-05	5.33E-05	0.00E+00	0.00E+00	0.00E+00
0.00E+00	0.00E+00	7.16E-11	7.16E-11	7.16E-05	5.50E-05	0.00E+00	0.00E+00	0.00E+00
0.00E+00	0.00E+00	7.38E-11	7.38E-11	7.38E-05	5.67E-05	0.00E+00	0.00E+00	0.00E+00
0.00E+00	0.00E+00	7.61E-11	7.61E-11	7.61E-05	5.84E-05	0.00E+00	0.00E+00	0.00E+00
0.00E+00	0.00E+00	7.85E-11	7.85E-11	7.85E-05	6.03E-05	0.00E+00	0.00E+00	0.00E+00
0.00E+00	0.00E+00	8.10E-11	8.10E-11	8.10E-05	6.22E-05	0.00E+00	0.00E+00	0.00E+00
0.00E+00	0.00E+00	8.37E-11	8.37E-11	8.37E-05	6.43E-05	0.00E+00	0.00E+00	0.00E+00
0.00E+00	0.00E+00	8.66E-11	8.66E-11	8.66E-05	6.65E-05	0.00E+00	0.00E+00	0.00E+00
0.00E+00	0.00E+00	8.98E-11	8.98E-11	8.98E-05	6.90E-05	0.00E+00	0.00E+00	0.00E+00
0.00E+00	0.00E+00	9.33E-11	9.33E-11	9.33E-05	7.17E-05	0.00E+00	0.00E+00	0.00E+00
0.00E+00	0.00E+00	9.72E-11	9.72E-11	9.72E-05	7.46E-05	0.00E+00	0.00E+00	0.00E+00
0.00E+00	0.00E+00	1.01E-10	1.01E-10	1.01E-04	7.79E-05	0.00E+00	0.00E+00	0.00E+00
0.00E+00	0.00E+00	1.06E-10	1.06E-10	1.06E-04	8.15E-05	0.00E+00	0.00E+00	0.00E+00
0.00E+00	0.00E+00	1.11E-10	1.11E-10	1.11E-04	8.54E-05	0.00E+00	0.00E+00	0.00E+00
0.00E+00	0.00E+00	1.17E-10	1.17E-10	1.17E-04	8.97E-05	0.00E+00	0.00E+00	0.00E+00
0.00E+00	0.00E+00	1.23E-10	1.23E-10	1.23E-04	9.45E-05	0.00E+00	0.00E+00	0.00E+00
0.00E+00	0.00E+00	1.30E-10	1.30E-10	1.30E-04	9.98E-05	0.00E+00	0.00E+00	0.00E+00
0.00E+00	0.00E+00	1.37E-10	1.37E-10	1.37E-04	1.05E-04	0.00E+00	0.00E+00	0.00E+00
0.00E+00	0.00E+00	1.45E-10	1.45E-10	1.45E-04	1.11E-04	0.00E+00	0.00E+00	0.00E+00
0.00E+00	0.00E+00	1.53E-10	1.53E-10	1.53E-04	1.18E-04	0.00E+00	0.00E+00	0.00E+00
0.00E+00	0.00E+00	1.62E-10	1.62E-10	1.62E-04	1.24E-04	0.00E+00	0.00E+00	0.00E+00
0.00E+00	0.00E+00	1.70E-10	1.70E-10	1.70E-04	1.31E-04	0.00E+00	0.00E+00	0.00E+00
0.00E+00	0.00E+00	1.79E-10	1.79E-10	1.79E-04	1.38E-04	0.00E+00	0.00E+00	0.00E+00
0.00E+00	0.00E+00	1.88E-10	1.88E-10	1.88E-04	1.45E-04	0.00E+00	0.00E+00	0.00E+00
0.00E+00	0.00E+00	1.97E-10	1.97E-10	1.97E-04	1.52E-04	0.00E+00	0.00E+00	0.00E+00
0.00E+00	0.00E+00	2.06E-10	2.06E-10	2.06E-04	1.58E-04	0.00E+00	0.00E+00	0.00E+00
0.00E+00	0.00E+00	2.14E-10	2.14E-10	2.14E-04	1.65E-04	0.00E+00	0.00E+00	0.00E+00
0.00E+00	0.00E+00	2.22E-10	2.22E-10	2.22E-04	1.70E-04	0.00E+00	0.00E+00	0.00E+00
0.00E+00	0.00E+00	2.29E-10	2.29E-10	2.29E-04	1.76E-04	0.00E+00	0.00E+00	0.00E+00
0.00E+00	0.00E+00	2.35E-10	2.35E-10	2.35E-04	1.81E-04	0.00E+00	0.00E+00	0.00E+00
0.00E+00	0.00E+00	2.40E-10	2.40E-10	2.40E-04	1.85E-04	0.00E+00	0.00E+00	0.00E+00
0.00E+00	0.00E+00	2.46E-10	2.46E-10	2.46E-04	1.89E-04	0.00E+00	0.00E+00	0.00E+00
0.00E+00	0.00E+00	2.51E-10	2.51E-10	2.51E-04	1.93E-04	0.00E+00	0.00E+00	0.00E+00
0.00E+00	0.00E+00	2.49E-10	2.49E-10	2.49E-04	1.91E-04	0.00E+00	0.00E+00	0.00E+00
0.00E+00	0.00E+00	6.21E-11	6.21E-11	6.21E-05	4.76E-05	0.00E+00	0.00E+00	0.00E+00
0.00E+00	0.00E+00	6.39E-11	6.39E-11	6.39E-05	4.91E-05	0.00E+00	0.00E+00	0.00E+00
0.00E+00	0.00E+00	6.58E-11	6.58E-11	6.58E-05	5.05E-05	0.00E+00	0.00E+00	0.00E+00
0.00E+00	0.00E+00	6.78E-11	6.78E-11	6.78E-05	5.20E-05	0.00E+00	0.00E+00	0.00E+00
0.00E+00	0.00E+00	6.97E-11	6.97E-11	6.97E-05	5.36E-05	0.00E+00	0.00E+00	0.00E+00
0.00E+00	0.00E+00	7.18E-11	7.18E-11	7.18E-05	5.51E-05	0.00E+00	0.00E+00	0.00E+00
0.00E+00	0.00E+00	7.40E-11	7.40E-11	7.40E-05	5.68E-05	0.00E+00	0.00E+00	0.00E+00
0.00E+00	0.00E+00	7.63E-11	7.63E-11	7.63E-05	5.86E-05	0.00E+00	0.00E+00	0.00E+00
0.00E+00	0.00E+00	7.87E-11	7.87E-11	7.87E-05	6.04E-05	0.00E+00	0.00E+00	0.00E+00
0.00E+00	0.00E+00	8.14E-11	8.14E-11	8.14E-05	6.25E-05	0.00E+00	0.00E+00	0.00E+00
0.00E+00	0.00E+00	8.42E-11	8.42E-11	8.42E-05	6.47E-05	0.00E+00	0.00E+00	0.00E+00
0.00E+00	0.00E+00	8.74E-11	8.74E-11	8.74E-05	6.71E-05	0.00E+00	0.00E+00	0.00E+00
0.00E+00	0.00E+00	9.08E-11	9.08E-11	9.08E-05	6.97E-05	0.00E+00	0.00E+00	0.00E+00

Child Risk					Overlapping Phases - Maximum GLC			
3rd Trimester	0<2	2<16	Total	per million	2026	2027	2028	2029
0.00E+00	0.00E+00	9.46E-11	9.46E-11	9.46E-05	7.27E-05	0.00E+00	0.00E+00	0.00E+00
0.00E+00	0.00E+00	9.88E-11	9.88E-11	9.88E-05	7.58E-05	0.00E+00	0.00E+00	0.00E+00
0.00E+00	0.00E+00	1.03E-10	1.03E-10	1.03E-04	7.93E-05	0.00E+00	0.00E+00	0.00E+00
0.00E+00	0.00E+00	1.08E-10	1.08E-10	1.08E-04	8.31E-05	0.00E+00	0.00E+00	0.00E+00
0.00E+00	0.00E+00	1.14E-10	1.14E-10	1.14E-04	8.73E-05	0.00E+00	0.00E+00	0.00E+00
0.00E+00	0.00E+00	1.20E-10	1.20E-10	1.20E-04	9.18E-05	0.00E+00	0.00E+00	0.00E+00
0.00E+00	0.00E+00	1.26E-10	1.26E-10	1.26E-04	9.68E-05	0.00E+00	0.00E+00	0.00E+00
0.00E+00	0.00E+00	1.33E-10	1.33E-10	1.33E-04	1.02E-04	0.00E+00	0.00E+00	0.00E+00
0.00E+00	0.00E+00	1.40E-10	1.40E-10	1.40E-04	1.08E-04	0.00E+00	0.00E+00	0.00E+00
0.00E+00	0.00E+00	1.48E-10	1.48E-10	1.48E-04	1.13E-04	0.00E+00	0.00E+00	0.00E+00
0.00E+00	0.00E+00	1.55E-10	1.55E-10	1.55E-04	1.19E-04	0.00E+00	0.00E+00	0.00E+00
0.00E+00	0.00E+00	1.63E-10	1.63E-10	1.63E-04	1.25E-04	0.00E+00	0.00E+00	0.00E+00
0.00E+00	0.00E+00	1.72E-10	1.72E-10	1.72E-04	1.32E-04	0.00E+00	0.00E+00	0.00E+00
0.00E+00	0.00E+00	1.80E-10	1.80E-10	1.80E-04	1.38E-04	0.00E+00	0.00E+00	0.00E+00
0.00E+00	0.00E+00	1.87E-10	1.87E-10	1.87E-04	1.44E-04	0.00E+00	0.00E+00	0.00E+00
0.00E+00	0.00E+00	1.95E-10	1.95E-10	1.95E-04	1.50E-04	0.00E+00	0.00E+00	0.00E+00
0.00E+00	0.00E+00	2.02E-10	2.02E-10	2.02E-04	1.55E-04	0.00E+00	0.00E+00	0.00E+00
0.00E+00	0.00E+00	2.09E-10	2.09E-10	2.09E-04	1.61E-04	0.00E+00	0.00E+00	0.00E+00
0.00E+00	0.00E+00	2.16E-10	2.16E-10	2.16E-04	1.66E-04	0.00E+00	0.00E+00	0.00E+00
0.00E+00	0.00E+00	2.21E-10	2.21E-10	2.21E-04	1.70E-04	0.00E+00	0.00E+00	0.00E+00
0.00E+00	0.00E+00	2.26E-10	2.26E-10	2.26E-04	1.74E-04	0.00E+00	0.00E+00	0.00E+00
0.00E+00	0.00E+00	2.32E-10	2.32E-10	2.32E-04	1.78E-04	0.00E+00	0.00E+00	0.00E+00
0.00E+00	0.00E+00	2.36E-10	2.36E-10	2.36E-04	1.81E-04	0.00E+00	0.00E+00	0.00E+00
0.00E+00	0.00E+00	6.25E-11	6.25E-11	6.25E-05	4.80E-05	0.00E+00	0.00E+00	0.00E+00
0.00E+00	0.00E+00	6.42E-11	6.42E-11	6.42E-05	4.93E-05	0.00E+00	0.00E+00	0.00E+00
0.00E+00	0.00E+00	6.60E-11	6.60E-11	6.60E-05	5.07E-05	0.00E+00	0.00E+00	0.00E+00
0.00E+00	0.00E+00	7.20E-11	7.20E-11	7.20E-05	5.52E-05	0.00E+00	0.00E+00	0.00E+00
0.00E+00	0.00E+00	7.42E-11	7.42E-11	7.42E-05	5.70E-05	0.00E+00	0.00E+00	0.00E+00
0.00E+00	0.00E+00	7.66E-11	7.66E-11	7.66E-05	5.88E-05	0.00E+00	0.00E+00	0.00E+00
0.00E+00	0.00E+00	7.92E-11	7.92E-11	7.92E-05	6.08E-05	0.00E+00	0.00E+00	0.00E+00
0.00E+00	0.00E+00	8.20E-11	8.20E-11	8.20E-05	6.30E-05	0.00E+00	0.00E+00	0.00E+00
0.00E+00	0.00E+00	8.51E-11	8.51E-11	8.51E-05	6.53E-05	0.00E+00	0.00E+00	0.00E+00
0.00E+00	0.00E+00	8.85E-11	8.85E-11	8.85E-05	6.80E-05	0.00E+00	0.00E+00	0.00E+00
0.00E+00	0.00E+00	9.22E-11	9.22E-11	9.22E-05	7.08E-05	0.00E+00	0.00E+00	0.00E+00
0.00E+00	0.00E+00	9.63E-11	9.63E-11	9.63E-05	7.39E-05	0.00E+00	0.00E+00	0.00E+00
0.00E+00	0.00E+00	1.01E-10	1.01E-10	1.01E-04	7.73E-05	0.00E+00	0.00E+00	0.00E+00
0.00E+00	0.00E+00	1.05E-10	1.05E-10	1.05E-04	8.10E-05	0.00E+00	0.00E+00	0.00E+00
0.00E+00	0.00E+00	1.11E-10	1.11E-10	1.11E-04	8.49E-05	0.00E+00	0.00E+00	0.00E+00
0.00E+00	0.00E+00	1.16E-10	1.16E-10	1.16E-04	8.92E-05	0.00E+00	0.00E+00	0.00E+00
0.00E+00	0.00E+00	1.22E-10	1.22E-10	1.22E-04	9.38E-05	0.00E+00	0.00E+00	0.00E+00
0.00E+00	0.00E+00	1.29E-10	1.29E-10	1.29E-04	9.87E-05	0.00E+00	0.00E+00	0.00E+00
0.00E+00	0.00E+00	1.35E-10	1.35E-10	1.35E-04	1.04E-04	0.00E+00	0.00E+00	0.00E+00
0.00E+00	0.00E+00	1.42E-10	1.42E-10	1.42E-04	1.09E-04	0.00E+00	0.00E+00	0.00E+00
0.00E+00	0.00E+00	1.49E-10	1.49E-10	1.49E-04	1.15E-04	0.00E+00	0.00E+00	0.00E+00
0.00E+00	0.00E+00	1.57E-10	1.57E-10	1.57E-04	1.20E-04	0.00E+00	0.00E+00	0.00E+00
0.00E+00	0.00E+00	1.64E-10	1.64E-10	1.64E-04	1.26E-04	0.00E+00	0.00E+00	0.00E+00
0.00E+00	0.00E+00	1.71E-10	1.71E-10	1.71E-04	1.31E-04	0.00E+00	0.00E+00	0.00E+00
0.00E+00	0.00E+00	1.78E-10	1.78E-10	1.78E-04	1.37E-04	0.00E+00	0.00E+00	0.00E+00
0.00E+00	0.00E+00	1.85E-10	1.85E-10	1.85E-04	1.42E-04	0.00E+00	0.00E+00	0.00E+00
0.00E+00	0.00E+00	1.92E-10	1.92E-10	1.92E-04	1.47E-04	0.00E+00	0.00E+00	0.00E+00
0.00E+00	0.00E+00	1.98E-10	1.98E-10	1.98E-04	1.52E-04	0.00E+00	0.00E+00	0.00E+00
0.00E+00	0.00E+00	2.04E-10	2.04E-10	2.04E-04	1.56E-04	0.00E+00	0.00E+00	0.00E+00
0.00E+00	0.00E+00	2.08E-10	2.08E-10	2.08E-04	1.60E-04	0.00E+00	0.00E+00	0.00E+00
0.00E+00	0.00E+00	2.14E-10	2.14E-10	2.14E-04	1.64E-04	0.00E+00	0.00E+00	0.00E+00
0.00E+00	0.00E+00	6.26E-11	6.26E-11	6.26E-05	4.80E-05	0.00E+00	0.00E+00	0.00E+00
0.00E+00	0.00E+00	6.61E-11	6.61E-11	6.61E-05	5.07E-05	0.00E+00	0.00E+00	0.00E+00
0.00E+00	0.00E+00	6.80E-11	6.80E-11	6.80E-05	5.22E-05	0.00E+00	0.00E+00	0.00E+00
0.00E+00	0.00E+00	7.00E-11	7.00E-11	7.00E-05	5.38E-05	0.00E+00	0.00E+00	0.00E+00
0.00E+00	0.00E+00	7.22E-11	7.22E-11	7.22E-05	5.55E-05	0.00E+00	0.00E+00	0.00E+00
0.00E+00	0.00E+00	7.46E-11	7.46E-11	7.46E-05	5.73E-05	0.00E+00	0.00E+00	0.00E+00
0.00E+00	0.00E+00	7.71E-11	7.71E-11	7.71E-05	5.92E-05	0.00E+00	0.00E+00	0.00E+00
0.00E+00	0.00E+00	7.99E-11	7.99E-11	7.99E-05	6.14E-05	0.00E+00	0.00E+00	0.00E+00
0.00E+00	0.00E+00	8.30E-11	8.30E-11	8.30E-05	6.37E-05	0.00E+00	0.00E+00	0.00E+00
0.00E+00	0.00E+00	8.63E-11	8.63E-11	8.63E-05	6.63E-05	0.00E+00	0.00E+00	0.00E+00
0.00E+00	0.00E+00	8.99E-11	8.99E-11	8.99E-05	6.90E-05	0.00E+00	0.00E+00	0.00E+00
0.00E+00	0.00E+00	9.39E-11	9.39E-11	9.39E-05	7.21E-05	0.00E+00	0.00E+00	0.00E+00
0.00E+00	0.00E+00	9.81E-11	9.81E-11	9.81E-05	7.53E-05	0.00E+00	0.00E+00	0.00E+00
0.00E+00	0.00E+00	1.03E-10	1.03E-10	1.03E-04	7.88E-05	0.00E+00	0.00E+00	0.00E+00
0.00E+00	0.00E+00	1.08E-10	1.08E-10	1.08E-04	8.26E-05	0.00E+00	0.00E+00	0.00E+00
0.00E+00	0.00E+00	1.13E-10	1.13E-10	1.13E-04	8.67E-05	0.00E+00	0.00E+00	0.00E+00
0.00E+00	0.00E+00	1.19E-10	1.19E-10	1.19E-04	9.10E-05	0.00E+00	0.00E+00	0.00E+00
0.00E+00	0.00E+00	1.24E-10	1.24E-10	1.24E-04	9.55E-05	0.00E+00	0.00E+00	0.00E+00
0.00E+00	0.00E+00	1.31E-10	1.31E-10	1.31E-04	1.00E-04	0.00E+00	0.00E+00	0.00E+00
0.00E+00	0.00E+00	1.37E-10	1.37E-10	1.37E-04	1.05E-04	0.00E+00	0.00E+00	0.00E+00
0.00E+00	0.00E+00	1.43E-10	1.43E-10	1.43E-04	1.10E-04	0.00E+00	0.00E+00	0.00E+00
0.00E+00	0.00E+00	1.50E-10	1.50E-10	1.50E-04	1.15E-04	0.00E+00	0.00E+00	0.00E+00
0.00E+00	0.00E+00	1.57E-10	1.57E-10	1.57E-04	1.20E-04	0.00E+00	0.00E+00	0.00E+00
0.00E+00	0.00E+00	1.63E-10	1.63E-10	1.63E-04	1.25E-04	0.00E+00	0.00E+00	0.00E+00
0.00E+00	0.00E+00	1.69E-10	1.69E-10	1.69E-04	1.30E-04	0.00E+00	0.00E+00	0.00E+00
0.00E+00	0.00E+00	1.76E-10	1.76E-10	1.76E-04	1.35E-04	0.00E+00	0.00E+00	0.00E+00
0.00E+00	0.00E+00	1.82E-10	1.82E-10	1.82E-04	1.39E-04	0.00E+00	0.00E+00	0.00E+00
0.00E+00	0.00E+00	1.87E-10	1.87E-10	1.87E-04	1.44E-04	0.00E+00	0.00E+00	0.00E+00
0.00E+00	0.00E+00	1.92E-10	1.92E-10	1.92E-04	1.48E-04	0.00E+00	0.00E+00	0.00E+00
0.00E+00	0.00E+00	1.97E-10	1.97E-10	1.97E-04	1.51E-04	0.00E+00	0.00E+00	0.00E+00
0.00E+00	0.00E+00	6.26E-11	6.26E-11	6.26E-05	4.81E-05	0.00E+00	0.00E+00	0.00E+00
0.00E+00	0.00E+00	6.44E-11	6.44E-11	6.44E-05	4.94E-05	0.00E+00	0.00E+00	0.00E+00
0.00E+00	0.00E+00	6.62E-11	6.62E-11	6.62E-05	5.09E-05	0.00E+00	0.00E+00	0.00E+00
0.00E+00	0.00E+00	6.82E-11	6.82E-11	6.82E-05	5.24E-05	0.00E+00	0.00E+00	0.00E+00
0.00E+00	0.00E+00	7.04E-11	7.04E-11	7.04E-05	5.40E-05	0.00E+00	0.00E+00	0.00E+00
0.00E+00	0.00E+00	7.27E-11	7.27E-11	7.27E-05	5.58E-05	0.00E+00	0.00E+00	0.00E+00
0.00E+00	0.00E+00	7.52E-11	7.52E-11	7.52E-05	5.78E-05	0.00E+00	0.00E+00	0.00E+00
0.00E+00	0.00E+00	7.80E-11	7.80E-11	7.80E-05	5.99E-05	0.00E+00	0.00E+00	0.00E+00
0.00E+00	0.00E+00	8.10E-11	8.10E-11	8.10E-05	6.22E-05	0.00E+00	0.00E+00	0.00E+00
0.00E+00	0.00E+00	8.42E-11	8.42E-11	8.42E-05	6.47E-05	0.00E+00	0.00E+00	0.00E+00
0.00E+00	0.00E+00	8.78E-11	8.78E-11	8.78E-05	6.74E-05	0.00E+00	0.00E+00	0.00E+00
0.00E+00	0.00E+00	9.15E-11	9.15E-11	9.15E-05	7.03E-05	0.00E+00	0.00E+00	0.00E+00
0.00E+00	0.00E+00	9.56E-11	9.56E-11	9.56E-05	7.34E-05	0.00E+00	0.00E+00	0.00E+00
0.00E+00	0.00E+00	1.00E-10	1.00E-10	1.00E-04	7.68E-05	0.00E+00	0.00E+00	0.00E+00
0.00E+00	0.00E+00	1.05E-10	1.05E-10	1.05E-04	8.04E-05	0.00E+00	0.00E+00	0.00E+00
0.00E+00	0.00E+00	1.10E-10	1.10E-10	1.10E-04	8.42E-05	0.00E+00	0.00E+00	0.00E+00
0.00E+00	0.00E+00	1.15E-10	1.15E-10	1.15E-04	8.82E-05	0.00E+00	0.00E+00	0.00E+00
0.00E+00	0.00E+00	1.20E-10	1.20E-10	1.20E-04	9.24E-05	0.00E+00	0.00E+00	0.00E+00
0.00E+00	0.00E+00	1.26E-10	1.26E-10	1.26E-04	9.67E-05	0.00E+00	0.00E+00	0.00E+00
0.00E+00	0.00E+00	1.32E-10	1.32E-10	1.32E-04	1.01E-04	0.00E+00	0.00E+00	0.00E+00
0.00E+00	0.00E+00	1.38E-10	1.38E-10	1.38E-04	1.06E-04	0.00E+00	0.00E+00	0.00E+00
0.00E+00	0.00E+00	1.44E-10	1.44E-10	1.44E-04	1.10E-04	0.00E+00	0.00E+00	0.00E+00
0.00E+00	0.00E+00	1.50E-10	1.50E-10	1.50E-04	1.15E-04	0.00E+00	0.00E+00	0.00E+00
0.00E+00	0.00E+00	1.56E-10	1.56E-10	1.56E-04	1.19E-04	0.00E+00	0.00E+00	0.00E+00
0.00E+00	0.00E+00	1.61E-10	1.61E-10	1.61E-04	1.24E-04	0.00E+00	0.00E+00	0.00E+00
0.00E+00	0.00E+00	1.67E-10	1.67E-10	1.67E-04	1.28E-04	0.00E+00	0.00E+00	0.00E+00
0.00E+00	0.00E+00	1.72E-10	1.72E-10	1.72E-04	1.32E-04	0.00E+00	0.00E+00	0.00E+00
0.00E+00	0.00E+00	1.78E-10	1.78E-10	1.78E-04	1.36E-04	0.00E+00	0.00E+00	0.00E+00
0.00E+00	0.00E+00	5.94E-11	5.94E-11	5.94E-05	4.56E-05	0.00E+00	0.00E+00	0.00E+00
0.00E+00	0.00E+00	6.11E-11	6.11E-11	6.11E-05	4.69E-05	0.00E+00	0.00E+00	0.00E+00
0.00E+00	0.00E+00	6.28E-11	6.28E-11	6.28E-05	4.82E-05	0.00E+00	0.00E+00	0.00E+00
0.00E+00	0.00E+00	6.46E-11	6.46E-11	6.46E-05	4.96E-05	0.00E+00	0.00E+00	0.00E+00
0.00E+00	0.00E+00	6.65E-11	6.65E-11	6.65E-05	5.11E-05	0.00E+00	0.00E+00	0.00E+00
0.00E+00	0.00E+00	6.87E-11	6.87E-11	6.87E-05	5.27E-05	0.00E+00	0.00E+00	0.00E+00
0.00E+00	0.00E+00	7.10E-11	7.10E-11	7.10E-05	5.45E-05	0.00E+00	0.00E+00	0.00E+00
0.00E+00	0.00E+00	7.35E-11	7.35E-11	7.35E-05	5.64E-05	0.00E+00	0.00E+00	0.00E+00
0.00E+00	0.00E+00	7.62E-11	7.62E-11	7.62E-05	5.85E-05	0.00E+00	0.00E+00	0.00E+00
0.00E+00	0.00E+00	7.91E-11	7.91E-11	7.91E-05	6.07E-05	0.00E+00	0.00E+00	0.00E+00
0.00E+00	0.00E+00	8.23E-11	8.23E-11	8.23E-05	6.32E-05	0.00E+00	0.00E+00	0.00E+00
0.00E+00	0.00E+00	8.57E-11	8.57E-11	8.57E-05	6.58E-05	0.00E+00	0.00E+00	0.00E+00
0.00E+00	0.00E+00	8.93E-11	8.93E-11	8.93E-05	6.86E-05	0.00E+00	0.00E+00	0.00E+00
0.00E+00	0.00E+00	9.33E-11	9.33E-11	9.33E-05	7.16E-05	0.00E+00	0.00E+00	0.00E+00
0.00E+00	0.00E+00	9.74E-11	9.74E-11	9.74E-05	7.48E-05	0.00E+00	0.00E+00	0.00E+00
0.00E+00	0.00E+00	1.02E-10	1.02E-10	1.02E-04	7.82E-05	0.00E+00	0.00E+00	0.00E+00
0.00E+00	0.00E+00	1.06E-10	1.06E-10	1.06E-04	8.18E-05	0.00E+00	0.00E+00	0.00E+00
0.00E+00	0.00E+00	1.11E-10	1.11E-10	1.11E-04	8.55E-05	0.00E+00	0.00E+00	0.00E+00

Child Risk				
3rd Trimester	0<2	2<16	Total	per million
0.00E+00	0.00E+00	1.16E-10	1.16E-10	1.16E-04
0.00E+00	0.00E+00	1.22E-10	1.22E-10	1.22E-04
0.00E+00	0.00E+00	1.27E-10	1.27E-10	1.27E-04
0.00E+00	0.00E+00	1.32E-10	1.32E-10	1.32E-04
0.00E+00	0.00E+00	1.38E-10	1.38E-10	1.38E-04
0.00E+00	0.00E+00	1.43E-10	1.43E-10	1.43E-04
0.00E+00	0.00E+00	1.49E-10	1.49E-10	1.49E-04
0.00E+00	0.00E+00	1.54E-10	1.54E-10	1.54E-04
0.00E+00	0.00E+00	1.59E-10	1.59E-10	1.59E-04
0.00E+00	0.00E+00	1.64E-10	1.64E-10	1.64E-04
0.00E+00	0.00E+00	5.51E-11	5.51E-11	5.51E-05
0.00E+00	0.00E+00	5.65E-11	5.65E-11	5.65E-05
0.00E+00	0.00E+00	5.80E-11	5.80E-11	5.80E-05
0.00E+00	0.00E+00	5.95E-11	5.95E-11	5.95E-05
0.00E+00	0.00E+00	6.12E-11	6.12E-11	6.12E-05
0.00E+00	0.00E+00	6.30E-11	6.30E-11	6.30E-05
0.00E+00	0.00E+00	6.50E-11	6.50E-11	6.50E-05
0.00E+00	0.00E+00	6.71E-11	6.71E-11	6.71E-05
0.00E+00	0.00E+00	6.93E-11	6.93E-11	6.93E-05
0.00E+00	0.00E+00	7.18E-11	7.18E-11	7.18E-05
0.00E+00	0.00E+00	7.44E-11	7.44E-11	7.44E-05
0.00E+00	0.00E+00	7.73E-11	7.73E-11	7.73E-05
0.00E+00	0.00E+00	8.04E-11	8.04E-11	8.04E-05
0.00E+00	0.00E+00	8.37E-11	8.37E-11	8.37E-05
0.00E+00	0.00E+00	8.72E-11	8.72E-11	8.72E-05
0.00E+00	0.00E+00	9.09E-11	9.09E-11	9.09E-05
0.00E+00	0.00E+00	9.49E-11	9.49E-11	9.49E-05
0.00E+00	0.00E+00	9.91E-11	9.91E-11	9.91E-05
0.00E+00	0.00E+00	1.03E-10	1.03E-10	1.03E-04
0.00E+00	0.00E+00	1.08E-10	1.08E-10	1.08E-04
0.00E+00	0.00E+00	1.13E-10	1.13E-10	1.13E-04
0.00E+00	0.00E+00	1.17E-10	1.17E-10	1.17E-04
0.00E+00	0.00E+00	1.22E-10	1.22E-10	1.22E-04
0.00E+00	0.00E+00	1.27E-10	1.27E-10	1.27E-04
0.00E+00	0.00E+00	1.32E-10	1.32E-10	1.32E-04
0.00E+00	0.00E+00	1.37E-10	1.37E-10	1.37E-04
0.00E+00	0.00E+00	1.42E-10	1.42E-10	1.42E-04
0.00E+00	0.00E+00	1.47E-10	1.47E-10	1.47E-04
0.00E+00	0.00E+00	1.52E-10	1.52E-10	1.52E-04
0.00E+00	0.00E+00	5.25E-11	5.25E-11	5.25E-05
0.00E+00	0.00E+00	5.38E-11	5.38E-11	5.38E-05
0.00E+00	0.00E+00	5.51E-11	5.51E-11	5.51E-05
0.00E+00	0.00E+00	5.66E-11	5.66E-11	5.66E-05
0.00E+00	0.00E+00	5.81E-11	5.81E-11	5.81E-05
0.00E+00	0.00E+00	5.98E-11	5.98E-11	5.98E-05
0.00E+00	0.00E+00	6.16E-11	6.16E-11	6.16E-05
0.00E+00	0.00E+00	6.35E-11	6.35E-11	6.35E-05
0.00E+00	0.00E+00	6.56E-11	6.56E-11	6.56E-05
0.00E+00	0.00E+00	6.78E-11	6.78E-11	6.78E-05
0.00E+00	0.00E+00	7.56E-11	7.56E-11	7.56E-05
0.00E+00	0.00E+00	7.86E-11	7.86E-11	7.86E-05
0.00E+00	0.00E+00	8.17E-11	8.17E-11	8.17E-05
0.00E+00	0.00E+00	8.51E-11	8.51E-11	8.51E-05
0.00E+00	0.00E+00	8.87E-11	8.87E-11	8.87E-05
0.00E+00	0.00E+00	9.24E-11	9.24E-11	9.24E-05
0.00E+00	0.00E+00	9.64E-11	9.64E-11	9.64E-05
0.00E+00	0.00E+00	1.01E-10	1.01E-10	1.01E-04
0.00E+00	0.00E+00	1.05E-10	1.05E-10	1.05E-04
0.00E+00	0.00E+00	1.09E-10	1.09E-10	1.09E-04
0.00E+00	0.00E+00	1.14E-10	1.14E-10	1.14E-04
0.00E+00	0.00E+00	1.18E-10	1.18E-10	1.18E-04
0.00E+00	0.00E+00	1.23E-10	1.23E-10	1.23E-04
0.00E+00	0.00E+00	1.27E-10	1.27E-10	1.27E-04
0.00E+00	0.00E+00	1.32E-10	1.32E-10	1.32E-04
0.00E+00	0.00E+00	1.36E-10	1.36E-10	1.36E-04
0.00E+00	0.00E+00	1.40E-10	1.40E-10	1.40E-04
0.00E+00	0.00E+00	1.43E-10	1.43E-10	1.43E-04
0.00E+00	0.00E+00	5.25E-11	5.25E-11	5.25E-05
0.00E+00	0.00E+00	5.38E-11	5.38E-11	5.38E-05
0.00E+00	0.00E+00	5.53E-11	5.53E-11	5.53E-05
0.00E+00	0.00E+00	5.68E-11	5.68E-11	5.68E-05
0.00E+00	0.00E+00	5.84E-11	5.84E-11	5.84E-05
0.00E+00	0.00E+00	6.02E-11	6.02E-11	6.02E-05
0.00E+00	0.00E+00	6.21E-11	6.21E-11	6.21E-05
0.00E+00	0.00E+00	6.42E-11	6.42E-11	6.42E-05
0.00E+00	0.00E+00	7.12E-11	7.12E-11	7.12E-05
0.00E+00	0.00E+00	7.39E-11	7.39E-11	7.39E-05
0.00E+00	0.00E+00	7.68E-11	7.68E-11	7.68E-05
0.00E+00	0.00E+00	7.98E-11	7.98E-11	7.98E-05
0.00E+00	0.00E+00	8.31E-11	8.31E-11	8.31E-05
0.00E+00	0.00E+00	8.65E-11	8.65E-11	8.65E-05
0.00E+00	0.00E+00	9.00E-11	9.00E-11	9.00E-05
0.00E+00	0.00E+00	9.38E-11	9.38E-11	9.38E-05
0.00E+00	0.00E+00	9.77E-11	9.77E-11	9.77E-05
0.00E+00	0.00E+00	1.02E-10	1.02E-10	1.02E-04
0.00E+00	0.00E+00	1.06E-10	1.06E-10	1.06E-04
0.00E+00	0.00E+00	1.10E-10	1.10E-10	1.10E-04
0.00E+00	0.00E+00	1.14E-10	1.14E-10	1.14E-04
0.00E+00	0.00E+00	1.18E-10	1.18E-10	1.18E-04
0.00E+00	0.00E+00	1.22E-10	1.22E-10	1.22E-04
0.00E+00	0.00E+00	1.27E-10	1.27E-10	1.27E-04
0.00E+00	0.00E+00	5.26E-11	5.26E-11	5.26E-05
0.00E+00	0.00E+00	5.40E-11	5.40E-11	5.40E-05
0.00E+00	0.00E+00	5.55E-11	5.55E-11	5.55E-05
0.00E+00	0.00E+00	5.72E-11	5.72E-11	5.72E-05
0.00E+00	0.00E+00	5.89E-11	5.89E-11	5.89E-05
0.00E+00	0.00E+00	6.97E-11	6.97E-11	6.97E-05
0.00E+00	0.00E+00	7.23E-11	7.23E-11	7.23E-05
0.00E+00	0.00E+00	7.51E-11	7.51E-11	7.51E-05
0.00E+00	0.00E+00	7.80E-11	7.80E-11	7.80E-05
0.00E+00	0.00E+00	8.11E-11	8.11E-11	8.11E-05
0.00E+00	0.00E+00	8.43E-11	8.43E-11	8.43E-05
0.00E+00	0.00E+00	8.77E-11	8.77E-11	8.77E-05
0.00E+00	0.00E+00	9.12E-11	9.12E-11	9.12E-05
0.00E+00	0.00E+00	9.49E-11	9.49E-11	9.49E-05
0.00E+00	0.00E+00	9.86E-11	9.86E-11	9.86E-05
0.00E+00	0.00E+00	1.02E-10	1.02E-10	1.02E-04
0.00E+00	0.00E+00	1.06E-10	1.06E-10	1.06E-04
0.00E+00	0.00E+00	1.10E-10	1.10E-10	1.10E-04
0.00E+00	0.00E+00	1.14E-10	1.14E-10	1.14E-04
0.00E+00	0.00E+00	1.18E-10	1.18E-10	1.18E-04
0.00E+00	0.00E+00	5.44E-11	5.44E-11	5.44E-05
0.00E+00	0.00E+00	5.60E-11	5.60E-11	5.60E-05
0.00E+00	0.00E+00	7.07E-11	7.07E-11	7.07E-05
0.00E+00	0.00E+00	7.34E-11	7.34E-11	7.34E-05
0.00E+00	0.00E+00	7.62E-11	7.62E-11	7.62E-05
0.00E+00	0.00E+00	7.92E-11	7.92E-11	7.92E-05
0.00E+00	0.00E+00	8.22E-11	8.22E-11	8.22E-05
0.00E+00	0.00E+00	8.54E-11	8.54E-11	8.54E-05
0.00E+00	0.00E+00	8.88E-11	8.88E-11	8.88E-05
0.00E+00	0.00E+00	9.22E-11	9.22E-11	9.22E-05
0.00E+00	0.00E+00	9.57E-11	9.57E-11	9.57E-05
0.00E+00	0.00E+00	9.93E-11	9.93E-11	9.93E-05
0.00E+00	0.00E+00	1.03E-10	1.03E-10	1.03E-04
0.00E+00	0.00E+00	1.07E-10	1.07E-10	1.07E-04
0.00E+00	0.00E+00	7.18E-11	7.18E-11	7.18E-05
0.00E+00	0.00E+00	7.45E-11	7.45E-11	7.45E-05
0.00E+00	0.00E+00	7.73E-11	7.73E-11	7.73E-05
0.00E+00	0.00E+00	8.02E-11	8.02E-11	8.02E-05
0.00E+00	0.00E+00	8.32E-11	8.32E-11	8.32E-05

Overlapping Phases - Maximum GLC			
2026	2027	2028	2029
8.94E-05	0.00E+00	0.00E+00	0.00E+00
9.34E-05	0.00E+00	0.00E+00	0.00E+00
9.74E-05	0.00E+00	0.00E+00	0.00E+00
1.02E-04	0.00E+00	0.00E+00	0.00E+00
1.06E-04	0.00E+00	0.00E+00	0.00E+00
1.10E-04	0.00E+00	0.00E+00	0.00E+00
1.14E-04	0.00E+00	0.00E+00	0.00E+00
1.18E-04	0.00E+00	0.00E+00	0.00E+00
1.22E-04	0.00E+00	0.00E+00	0.00E+00
1.26E-04	0.00E+00	0.00E+00	0.00E+00
4.23E-05	0.00E+00	0.00E+00	0.00E+00
4.34E-05	0.00E+00	0.00E+00	0.00E+00
4.45E-05	0.00E+00	0.00E+00	0.00E+00
4.57E-05	0.00E+00	0.00E+00	0.00E+00
4.70E-05	0.00E+00	0.00E+00	0.00E+00
4.84E-05	0.00E+00	0.00E+00	0.00E+00
4.99E-05	0.00E+00	0.00E+00	0.00E+00
5.15E-05	0.00E+00	0.00E+00	0.00E+00
5.32E-05	0.00E+00	0.00E+00	0.00E+00
5.51E-05	0.00E+00	0.00E+00	0.00E+00
5.72E-05	0.00E+00	0.00E+00	0.00E+00
5.94E-05	0.00E+00	0.00E+00	0.00E+00
6.17E-05	0.00E+00	0.00E+00	0.00E+00
6.43E-05	0.00E+00	0.00E+00	0.00E+00
6.70E-05	0.00E+00	0.00E+00	0.00E+00
6.98E-05	0.00E+00	0.00E+00	0.00E+00
7.29E-05	0.00E+00	0.00E+00	0.00E+00
7.61E-05	0.00E+00	0.00E+00	0.00E+00
7.95E-05	0.00E+00	0.00E+00	0.00E+00
8.30E-05	0.00E+00	0.00E+00	0.00E+00
8.65E-05	0.00E+00	0.00E+00	0.00E+00
9.02E-05	0.00E+00	0.00E+00	0.00E+00
9.39E-05	0.00E+00	0.00E+00	0.00E+00
9.77E-05	0.00E+00	0.00E+00	0.00E+00
1.02E-04	0.00E+00	0.00E+00	0.00E+00
1.05E-04	0.00E+00	0.00E+00	0.00E+00
1.09E-04	0.00E+00	0.00E+00	0.00E+00
1.13E-04	0.00E+00	0.00E+00	0.00E+00
1.16E-04	0.00E+00	0.00E+00	0.00E+00
4.03E-05	0.00E+00	0.00E+00	0.00E+00
4.13E-05	0.00E+00	0.00E+00	0.00E+00
4.23E-05	0.00E+00	0.00E+00	0.00E+00
4.34E-05	0.00E+00	0.00E+00	0.00E+00
4.46E-05	0.00E+00	0.00E+00	0.00E+00
4.59E-05	0.00E+00	0.00E+00	0.00E+00
4.73E-05	0.00E+00	0.00E+00	0.00E+00
4.87E-05	0.00E+00	0.00E+00	0.00E+00
5.03E-05	0.00E+00	0.00E+00	0.00E+00
5.21E-05	0.00E+00	0.00E+00	0.00E+00
5.80E-05	0.00E+00	0.00E+00	0.00E+00
6.03E-05	0.00E+00	0.00E+00	0.00E+00
6.28E-05	0.00E+00	0.00E+00	0.00E+00
6.53E-05	0.00E+00	0.00E+00	0.00E+00
6.81E-05	0.00E+00	0.00E+00	0.00E+00
7.10E-05	0.00E+00	0.00E+00	0.00E+00
7.40E-05	0.00E+00	0.00E+00	0.00E+00
7.72E-05	0.00E+00	0.00E+00	0.00E+00
8.05E-05	0.00E+00	0.00E+00	0.00E+00
8.39E-05	0.00E+00	0.00E+00	0.00E+00
8.73E-05	0.00E+00	0.00E+00	0.00E+00
9.07E-05	0.00E+00	0.00E+00	0.00E+00
9.41E-05	0.00E+00	0.00E+00	0.00E+00
9.76E-05	0.00E+00	0.00E+00	0.00E+00
1.01E-04	0.00E+00	0.00E+00	0.00E+00
1.04E-04	0.00E+00	0.00E+00	0.00E+00
1.08E-04	0.00E+00	0.00E+00	0.00E+00
1.10E-04	0.00E+00	0.00E+00	0.00E+00
4.03E-05	0.00E+00	0.00E+00	0.00E+00
4.13E-05	0.00E+00	0.00E+00	0.00E+00
4.24E-05	0.00E+00	0.00E+00	0.00E+00
4.36E-05	0.00E+00	0.00E+00	0.00E+00
4.49E-05	0.00E+00	0.00E+00	0.00E+00
4.62E-05	0.00E+00	0.00E+00	0.00E+00
4.77E-05	0.00E+00	0.00E+00	0.00E+00
4.93E-05	0.00E+00	0.00E+00	0.00E+00
5.47E-05	0.00E+00	0.00E+00	0.00E+00
5.68E-05	0.00E+00	0.00E+00	0.00E+00
5.90E-05	0.00E+00	0.00E+00	0.00E+00
6.13E-05	0.00E+00	0.00E+00	0.00E+00
6.38E-05	0.00E+00	0.00E+00	0.00E+00
6.64E-05	0.00E+00	0.00E+00	0.00E+00
6.91E-05	0.00E+00	0.00E+00	0.00E+00
7.20E-05	0.00E+00	0.00E+00	0.00E+00
7.50E-05	0.00E+00	0.00E+00	0.00E+00
7.81E-05	0.00E+00	0.00E+00	0.00E+00
8.12E-05	0.00E+00	0.00E+00	0.00E+00
8.44E-05	0.00E+00	0.00E+00	0.00E+00
8.76E-05	0.00E+00	0.00E+00	0.00E+00
9.08E-05	0.00E+00	0.00E+00	0.00E+00
9.40E-05	0.00E+00	0.00E+00	0.00E+00
9.71E-05	0.00E+00	0.00E+00	0.00E+00
4.04E-05	0.00E+00	0.00E+00	0.00E+00
4.15E-05	0.00E+00	0.00E+00	0.00E+00
4.27E-05	0.00E+00	0.00E+00	0.00E+00
4.39E-05	0.00E+00	0.00E+00	0.00E+00
4.52E-05	0.00E+00	0.00E+00	0.00E+00
5.35E-05	0.00E+00	0.00E+00	0.00E+00
5.55E-05	0.00E+00	0.00E+00	0.00E+00
5.76E-05	0.00E+00	0.00E+00	0.00E+00
5.99E-05	0.00E+00	0.00E+00	0.00E+00
6.23E-05	0.00E+00	0.00E+00	0.00E+00
6.47E-05	0.00E+00	0.00E+00	0.00E+00
6.73E-05	0.00E+00	0.00E+00	0.00E+00
7.01E-05	0.00E+00	0.00E+00	0.00E+00
7.29E-05	0.00E+00	0.00E+00	0.00E+00
7.57E-05	0.00E+00	0.00E+00	0.00E+00
7.87E-05	0.00E+00	0.00E+00	0.00E+00
8.17E-05	0.00E+00	0.00E+00	0.00E+00
8.47E-05	0.00E+00	0.00E+00	0.00E+00
8.77E-05	0.00E+00	0.00E+00	0.00E+00
9.06E-05	0.00E+00	0.00E+00	0.00E+00
4.17E-05	0.00E+00	0.00E+00	0.00E+00
4.30E-05	0.00E+00	0.00E+00	0.00E+00
5.43E-05	0.00E+00	0.00E+00	0.00E+00
5.64E-05	0.00E+00	0.00E+00	0.00E+00
5.85E-05	0.00E+00	0.00E+00	0.00E+00
6.08E-05	0.00E+00	0.00E+00	0.00E+00
6.31E-05	0.00E+00	0.00E+00	0.00E+00
6.56E-05	0.00E+00	0.00E+00	0.00E+00
6.81E-05	0.00E+00	0.00E+00	0.00E+00
7.08E-05	0.00E+00	0.00E+00	0.00E+00
7.35E-05	0.00E+00	0.00E+00	0.00E+00
7.62E-05	0.00E+00	0.00E+00	0.00E+00
7.90E-05	0.00E+00	0.00E+00	0.00E+00
8.18E-05	0.00E+00	0.00E+00	0.00E+00
5.51E-05	0.00E+00	0.00E+00	0.00E+00
5.72E-05	0.00E+00	0.00E+00	0.00E+00
5.93E-05	0.00E+00	0.00E+00	0.00E+00
6.16E-05	0.00E+00	0.00E+00	0.00E+00
6.39E-05	0.00E+00	0.00E+00	0.00E+00

Child Risk					Overlapping Phases - Maximum GLC			
3rd Trimester	0<2	2<16	Total	per million	2026	2027	2028	2029
0.00E+00	0.00E+00	8.63E-11	8.63E-11	8.63E-05	6.63E-05	0.00E+00	0.00E+00	0.00E+00
0.00E+00	0.00E+00	8.96E-11	8.96E-11	8.96E-05	6.88E-05	0.00E+00	0.00E+00	0.00E+00
0.00E+00	0.00E+00	9.28E-11	9.28E-11	9.28E-05	7.13E-05	0.00E+00	0.00E+00	0.00E+00
0.00E+00	0.00E+00	9.62E-11	9.62E-11	9.62E-05	7.39E-05	0.00E+00	0.00E+00	0.00E+00
0.00E+00	0.00E+00	7.02E-11	7.02E-11	7.02E-05	5.39E-05	0.00E+00	0.00E+00	0.00E+00
0.00E+00	0.00E+00	7.27E-11	7.27E-11	7.27E-05	5.58E-05	0.00E+00	0.00E+00	0.00E+00
0.00E+00	0.00E+00	7.54E-11	7.54E-11	7.54E-05	5.79E-05	0.00E+00	0.00E+00	0.00E+00
0.00E+00	0.00E+00	7.82E-11	7.82E-11	7.82E-05	6.00E-05	0.00E+00	0.00E+00	0.00E+00
0.00E+00	0.00E+00	8.10E-11	8.10E-11	8.10E-05	6.22E-05	0.00E+00	0.00E+00	0.00E+00
0.00E+00	0.00E+00	8.40E-11	8.40E-11	8.40E-05	6.45E-05	0.00E+00	0.00E+00	0.00E+00
0.00E+00	0.00E+00	8.70E-11	8.70E-11	8.70E-05	6.68E-05	0.00E+00	0.00E+00	0.00E+00
0.00E+00	0.00E+00	9.01E-11	9.01E-11	9.01E-05	6.92E-05	0.00E+00	0.00E+00	0.00E+00
0.00E+00	0.00E+00	7.11E-11	7.11E-11	7.11E-05	5.46E-05	0.00E+00	0.00E+00	0.00E+00
0.00E+00	0.00E+00	7.36E-11	7.36E-11	7.36E-05	5.65E-05	0.00E+00	0.00E+00	0.00E+00
0.00E+00	0.00E+00	7.62E-11	7.62E-11	7.62E-05	5.85E-05	0.00E+00	0.00E+00	0.00E+00
0.00E+00	0.00E+00	7.89E-11	7.89E-11	7.89E-05	6.06E-05	0.00E+00	0.00E+00	0.00E+00
0.00E+00	0.00E+00	8.17E-11	8.17E-11	8.17E-05	6.27E-05	0.00E+00	0.00E+00	0.00E+00
0.00E+00	0.00E+00	8.45E-11	8.45E-11	8.45E-05	6.49E-05	0.00E+00	0.00E+00	0.00E+00
0.00E+00	0.00E+00	7.43E-11	7.43E-11	7.43E-05	5.71E-05	0.00E+00	0.00E+00	0.00E+00
0.00E+00	0.00E+00	7.69E-11	7.69E-11	7.69E-05	5.91E-05	0.00E+00	0.00E+00	0.00E+00
0.00E+00	0.00E+00	7.24E-11	7.24E-11	7.24E-05	5.56E-05	0.00E+00	0.00E+00	0.00E+00
0.00E+00	0.00E+00	5.15E-11	5.15E-11	5.15E-05	3.95E-05	0.00E+00	0.00E+00	0.00E+00
0.00E+00	0.00E+00	4.98E-11	4.98E-11	4.98E-05	3.82E-05	0.00E+00	0.00E+00	0.00E+00
0.00E+00	0.00E+00	5.09E-11	5.09E-11	5.09E-05	3.91E-05	0.00E+00	0.00E+00	0.00E+00
0.00E+00	0.00E+00	4.62E-11	4.62E-11	4.62E-05	3.54E-05	0.00E+00	0.00E+00	0.00E+00
0.00E+00	0.00E+00	4.80E-11	4.80E-11	4.80E-05	3.68E-05	0.00E+00	0.00E+00	0.00E+00
0.00E+00	0.00E+00	4.93E-11	4.93E-11	4.93E-05	3.78E-05	0.00E+00	0.00E+00	0.00E+00
0.00E+00	0.00E+00	4.46E-11	4.46E-11	4.46E-05	3.42E-05	0.00E+00	0.00E+00	0.00E+00
0.00E+00	0.00E+00	4.63E-11	4.63E-11	4.63E-05	3.55E-05	0.00E+00	0.00E+00	0.00E+00
0.00E+00	0.00E+00	4.77E-11	4.77E-11	4.77E-05	3.67E-05	0.00E+00	0.00E+00	0.00E+00
0.00E+00	0.00E+00	4.32E-11	4.32E-11	4.32E-05	3.32E-05	0.00E+00	0.00E+00	0.00E+00
0.00E+00	0.00E+00	4.48E-11	4.48E-11	4.48E-05	3.44E-05	0.00E+00	0.00E+00	0.00E+00
0.00E+00	0.00E+00	4.65E-11	4.65E-11	4.65E-05	3.57E-05	0.00E+00	0.00E+00	0.00E+00
0.00E+00	0.00E+00	3.73E-11	3.73E-11	3.73E-05	2.87E-05	0.00E+00	0.00E+00	0.00E+00
0.00E+00	0.00E+00	3.84E-11	3.84E-11	3.84E-05	2.95E-05	0.00E+00	0.00E+00	0.00E+00
0.00E+00	0.00E+00	4.19E-11	4.19E-11	4.19E-05	3.22E-05	0.00E+00	0.00E+00	0.00E+00
0.00E+00	0.00E+00	4.34E-11	4.34E-11	4.34E-05	3.33E-05	0.00E+00	0.00E+00	0.00E+00
0.00E+00	0.00E+00	4.49E-11	4.49E-11	4.49E-05	3.45E-05	0.00E+00	0.00E+00	0.00E+00
0.00E+00	0.00E+00	3.67E-11	3.67E-11	3.67E-05	2.82E-05	0.00E+00	0.00E+00	0.00E+00
0.00E+00	0.00E+00	3.79E-11	3.79E-11	3.79E-05	2.91E-05	0.00E+00	0.00E+00	0.00E+00
0.00E+00	0.00E+00	3.46E-11	3.46E-11	3.46E-05	2.66E-05	0.00E+00	0.00E+00	0.00E+00
0.00E+00	0.00E+00	3.57E-11	3.57E-11	3.57E-05	2.74E-05	0.00E+00	0.00E+00	0.00E+00
0.00E+00	0.00E+00	3.66E-11	3.66E-11	3.66E-05	2.81E-05	0.00E+00	0.00E+00	0.00E+00
0.00E+00	0.00E+00	3.90E-11	3.90E-11	3.90E-05	2.99E-05	0.00E+00	0.00E+00	0.00E+00
0.00E+00	0.00E+00	4.02E-11	4.02E-11	4.02E-05	3.09E-05	0.00E+00	0.00E+00	0.00E+00
0.00E+00	0.00E+00	4.16E-11	4.16E-11	4.16E-05	3.20E-05	0.00E+00	0.00E+00	0.00E+00
0.00E+00	0.00E+00	3.27E-11	3.27E-11	3.27E-05	2.51E-05	0.00E+00	0.00E+00	0.00E+00
0.00E+00	0.00E+00	3.36E-11	3.36E-11	3.36E-05	2.58E-05	0.00E+00	0.00E+00	0.00E+00
0.00E+00	0.00E+00	3.47E-11	3.47E-11	3.47E-05	2.66E-05	0.00E+00	0.00E+00	0.00E+00
0.00E+00	0.00E+00	3.57E-11	3.57E-11	3.57E-05	2.74E-05	0.00E+00	0.00E+00	0.00E+00
0.00E+00	0.00E+00	3.79E-11	3.79E-11	3.79E-05	2.91E-05	0.00E+00	0.00E+00	0.00E+00
0.00E+00	0.00E+00	3.92E-11	3.92E-11	3.92E-05	3.01E-05	0.00E+00	0.00E+00	0.00E+00
0.00E+00	0.00E+00	4.05E-11	4.05E-11	4.05E-05	3.11E-05	0.00E+00	0.00E+00	0.00E+00
0.00E+00	0.00E+00	3.18E-11	3.18E-11	3.18E-05	2.44E-05	0.00E+00	0.00E+00	0.00E+00
0.00E+00	0.00E+00	3.27E-11	3.27E-11	3.27E-05	2.51E-05	0.00E+00	0.00E+00	0.00E+00
0.00E+00	0.00E+00	3.38E-11	3.38E-11	3.38E-05	2.59E-05	0.00E+00	0.00E+00	0.00E+00
0.00E+00	0.00E+00	3.47E-11	3.47E-11	3.47E-05	2.66E-05	0.00E+00	0.00E+00	0.00E+00
0.00E+00	0.00E+00	3.67E-11	3.67E-11	3.67E-05	2.82E-05	0.00E+00	0.00E+00	0.00E+00
0.00E+00	0.00E+00	3.79E-11	3.79E-11	3.79E-05	2.91E-05	0.00E+00	0.00E+00	0.00E+00
0.00E+00	0.00E+00	3.91E-11	3.91E-11	3.91E-05	3.00E-05	0.00E+00	0.00E+00	0.00E+00
0.00E+00	0.00E+00	3.97E-11	3.97E-11	3.97E-05	3.05E-05	0.00E+00	0.00E+00	0.00E+00
0.00E+00	0.00E+00	3.05E-11	3.05E-11	3.05E-05	2.34E-05	0.00E+00	0.00E+00	0.00E+00
0.00E+00	0.00E+00	3.09E-11	3.09E-11	3.09E-05	2.38E-05	0.00E+00	0.00E+00	0.00E+00
0.00E+00	0.00E+00	3.20E-11	3.20E-11	3.20E-05	2.46E-05	0.00E+00	0.00E+00	0.00E+00
0.00E+00	0.00E+00	3.38E-11	3.38E-11	3.38E-05	2.60E-05	0.00E+00	0.00E+00	0.00E+00
0.00E+00	0.00E+00	3.44E-11	3.44E-11	3.44E-05	2.64E-05	0.00E+00	0.00E+00	0.00E+00
0.00E+00	0.00E+00	3.55E-11	3.55E-11	3.55E-05	2.73E-05	0.00E+00	0.00E+00	0.00E+00
0.00E+00	0.00E+00	3.66E-11	3.66E-11	3.66E-05	2.81E-05	0.00E+00	0.00E+00	0.00E+00
0.00E+00	0.00E+00	3.78E-11	3.78E-11	3.78E-05	2.90E-05	0.00E+00	0.00E+00	0.00E+00
0.00E+00	0.00E+00	3.84E-11	3.84E-11	3.84E-05	2.95E-05	0.00E+00	0.00E+00	0.00E+00
0.00E+00	0.00E+00	3.19E-11	3.19E-11	3.19E-05	2.45E-05	0.00E+00	0.00E+00	0.00E+00
0.00E+00	0.00E+00	3.27E-11	3.27E-11	3.27E-05	2.51E-05	0.00E+00	0.00E+00	0.00E+00
0.00E+00	0.00E+00	3.36E-11	3.36E-11	3.36E-05	2.58E-05	0.00E+00	0.00E+00	0.00E+00
0.00E+00	0.00E+00	3.44E-11	3.44E-11	3.44E-05	2.65E-05	0.00E+00	0.00E+00	0.00E+00
0.00E+00	0.00E+00	3.55E-11	3.55E-11	3.55E-05	2.73E-05	0.00E+00	0.00E+00	0.00E+00
0.00E+00	0.00E+00	3.66E-11	3.66E-11	3.66E-05	2.81E-05	0.00E+00	0.00E+00	0.00E+00
0.00E+00	0.00E+00	3.75E-11	3.75E-11	3.75E-05	2.88E-05	0.00E+00	0.00E+00	0.00E+00
0.00E+00	0.00E+00	3.07E-11	3.07E-11	3.07E-05	2.36E-05	0.00E+00	0.00E+00	0.00E+00
0.00E+00	0.00E+00	3.26E-11	3.26E-11	3.26E-05	2.50E-05	0.00E+00	0.00E+00	0.00E+00
0.00E+00	0.00E+00	3.29E-11	3.29E-11	3.29E-05	2.52E-05	0.00E+00	0.00E+00	0.00E+00
0.00E+00	0.00E+00	3.44E-11	3.44E-11	3.44E-05	2.64E-05	0.00E+00	0.00E+00	0.00E+00
0.00E+00	0.00E+00	3.55E-11	3.55E-11	3.55E-05	2.72E-05	0.00E+00	0.00E+00	0.00E+00
0.00E+00	0.00E+00	3.61E-11	3.61E-11	3.61E-05	2.77E-05	0.00E+00	0.00E+00	0.00E+00
0.00E+00	0.00E+00	3.00E-11	3.00E-11	3.00E-05	2.31E-05	0.00E+00	0.00E+00	0.00E+00
0.00E+00	0.00E+00	3.08E-11	3.08E-11	3.08E-05	2.37E-05	0.00E+00	0.00E+00	0.00E+00
0.00E+00	0.00E+00	3.16E-11	3.16E-11	3.16E-05	2.43E-05	0.00E+00	0.00E+00	0.00E+00
0.00E+00	0.00E+00	2.77E-11	2.77E-11	2.77E-05	2.13E-05	0.00E+00	0.00E+00	0.00E+00
0.00E+00	0.00E+00	2.85E-11	2.85E-11	2.85E-05	2.19E-05	0.00E+00	0.00E+00	0.00E+00
0.00E+00	0.00E+00	2.92E-11	2.92E-11	2.92E-05	2.24E-05	0.00E+00	0.00E+00	0.00E+00
0.00E+00	0.00E+00	2.99E-11	2.99E-11	2.99E-05	2.30E-05	0.00E+00	0.00E+00	0.00E+00
0.00E+00	0.00E+00	3.07E-11	3.07E-11	3.07E-05	2.35E-05	0.00E+00	0.00E+00	0.00E+00
0.00E+00	0.00E+00	2.72E-11	2.72E-11	2.72E-05	2.09E-05	0.00E+00	0.00E+00	0.00E+00
0.00E+00	0.00E+00	2.77E-11	2.77E-11	2.77E-05	2.13E-05	0.00E+00	0.00E+00	0.00E+00
0.00E+00	0.00E+00	2.84E-11	2.84E-11	2.84E-05	2.18E-05	0.00E+00	0.00E+00	0.00E+00
0.00E+00	0.00E+00	2.91E-11	2.91E-11	2.91E-05	2.23E-05	0.00E+00	0.00E+00	0.00E+00
0.00E+00	0.00E+00	2.63E-11	2.63E-11	2.63E-05	2.02E-05	0.00E+00	0.00E+00	0.00E+00
0.00E+00	0.00E+00	2.70E-11	2.70E-11	2.70E-05	2.07E-05	0.00E+00	0.00E+00	0.00E+00
0.00E+00	0.00E+00	2.76E-11	2.76E-11	2.76E-05	2.12E-05	0.00E+00	0.00E+00	0.00E+00
0.00E+00	0.00E+00	2.89E-11	2.89E-11	2.89E-05	2.22E-05	0.00E+00	0.00E+00	0.00E+00
0.00E+00	0.00E+00	3.14E-11	3.14E-11	3.14E-05	2.41E-05	0.00E+00	0.00E+00	0.00E+00
0.00E+00	0.00E+00	3.19E-11	3.19E-11	3.19E-05	2.45E-05	0.00E+00	0.00E+00	0.00E+00
0.00E+00	0.00E+00	2.45E-11	2.45E-11	2.45E-05	1.88E-05	0.00E+00	0.00E+00	0.00E+00
0.00E+00	0.00E+00	2.51E-11	2.51E-11	2.51E-05	1.92E-05	0.00E+00	0.00E+00	0.00E+00
0.00E+00	0.00E+00	2.56E-11	2.56E-11	2.56E-05	1.97E-05	0.00E+00	0.00E+00	0.00E+00
0.00E+00	0.00E+00	2.62E-11	2.62E-11	2.62E-05	2.01E-05	0.00E+00	0.00E+00	0.00E+00
0.00E+00	0.00E+00	2.81E-11	2.81E-11	2.81E-05	2.16E-05	0.00E+00	0.00E+00	0.00E+00
0.00E+00	0.00E+00	2.87E-11	2.87E-11	2.87E-05	2.20E-05	0.00E+00	0.00E+00	0.00E+00
0.00E+00	0.00E+00	3.02E-11	3.02E-11	3.02E-05	2.32E-05	0.00E+00	0.00E+00	0.00E+00
0.00E+00	0.00E+00	3.09E-11	3.09E-11	3.09E-05	2.37E-05	0.00E+00	0.00E+00	0.00E+00
0.00E+00	0.00E+00	2.39E-11	2.39E-11	2.39E-05	1.84E-05	0.00E+00	0.00E+00	0.00E+00
0.00E+00	0.00E+00	2.44E-11	2.44E-11	2.44E-05	1.88E-05	0.00E+00	0.00E+00	0.00E+00
0.00E+00	0.00E+00	2.50E-11	2.50E-11	2.50E-05	1.92E-05	0.00E+00	0.00E+00	0.00E+00
0.00E+00	0.00E+00	2.55E-11	2.55E-11	2.55E-05	1.96E-05	0.00E+00	0.00E+00	0.00E+00
0.00E+00	0.00E+00	2.67E-11	2.67E-11	2.67E-05	2.05E-05	0.00E+00	0.00E+00	0.00E+00
0.00E+00	0.00E+00	2.73E-11	2.73E-11	2.73E-05	2.10E-05	0.00E+00	0.00E+00	0.00E+00
0.00E+00	0.00E+00	2.93E-11	2.93E-11	2.93E-05	2.25E-05	0.00E+00	0.00E+00	0.00E+00
0.00E+00	0.00E+00	2.99E-11	2.99E-11	2.99E-05	2.29E-05	0.00E+00	0.00E+00	0.00E+00
0.00E+00	0.00E+00	2.38E-11	2.38E-11	2.38E-05	1.83E-05	0.00E+00	0.00E+00	0.00E+00
0.00E+00	0.00E+00	2.43E-11	2.43E-11	2.43E-05	1.87E-05	0.00E+00	0.00E+00	0.00E+00
0.00E+00	0.00E+00	2.54E-11	2.54E-11	2.54E-05	1.95E-05	0.00E+00	0.00E+00	0.00E+00
0.00E+00	0.00E+00	2.60E-11	2.60E-11	2.60E-05	1.99E-05	0.00E+00	0.00E+00	0.00E+00
0.00E+00	0.00E+00	2.65E-11	2.65E-11	2.65E-05	2.04E-05	0.00E+00	0.00E+00	0.00E+00
0.00E+00	0.00E+00	2.47E-11	2.47E-11	2.47E-05	1.90E-05	0.00E+00	0.00E+00	0.00E+00
0.00E+00	0.00E+00	2.53E-11	2.53E-11	2.53E-05	1.94E-05	0.00E+00	0.00E+00	0.00E+00
0.00E+00	0.00E+00	2.58E-11	2.58E-11	2.58E-05	1.98E-05	0.00E+00	0.00E+00	0.00E+00
0.00E+00	0.00E+00	2.63E-11	2.63E-11	2.63E-05	2.02E-05	0.00E+00	0.00E+00	0.00E+00
0.00E+00	0.00E+00	2.51E-11	2.51E-11	2.51E-05	1.93E-05	0.00E+00	0.00E+00	0.00E+00
0.00E+00	0.00E+00	1.40E-09	1.40E-09	1.40E-03	1.08E-03	0.00E+00	0.00E+00	0.00E+00
0.00E+00	0.00E+00	1.40E-09	1.40E-09	1.40E-03	1.08E-03	0.00E+00	0.00E+00	0.00E+00
0.00E+00	0.00E+00	1.43E-09	1.43E-09	1.43E-03	1.10E-03	0.00E+00	0.00E+00	0.00E+00

Child Risk					Overlapping Phases - Maximum GLC			
3rd Trimester	0<2	2<16	Total	per million	2026	2027	2028	2029
0.00E+00	0.00E+00	1.42E-09	1.42E-09	1.42E-03	1.09E-03	0.00E+00	0.00E+00	0.00E+00
0.00E+00	0.00E+00	1.35E-09	1.35E-09	1.35E-03	1.04E-03	0.00E+00	0.00E+00	0.00E+00
0.00E+00	0.00E+00	1.29E-09	1.29E-09	1.29E-03	9.94E-04	0.00E+00	0.00E+00	0.00E+00
0.00E+00	0.00E+00	1.30E-09	1.30E-09	1.30E-03	1.00E-03	0.00E+00	0.00E+00	0.00E+00
0.00E+00	0.00E+00	1.40E-09	1.40E-09	1.40E-03	1.07E-03	0.00E+00	0.00E+00	0.00E+00
0.00E+00	0.00E+00	1.37E-09	1.37E-09	1.37E-03	1.05E-03	0.00E+00	0.00E+00	0.00E+00
0.00E+00	0.00E+00	1.31E-09	1.31E-09	1.31E-03	1.01E-03	0.00E+00	0.00E+00	0.00E+00
0.00E+00	0.00E+00	1.26E-09	1.26E-09	1.26E-03	9.65E-04	0.00E+00	0.00E+00	0.00E+00
0.00E+00	0.00E+00	1.20E-09	1.20E-09	1.20E-03	9.23E-04	0.00E+00	0.00E+00	0.00E+00
0.00E+00	0.00E+00	1.13E-09	1.13E-09	1.13E-03	8.68E-04	0.00E+00	0.00E+00	0.00E+00
0.00E+00	0.00E+00	1.23E-09	1.23E-09	1.23E-03	9.47E-04	0.00E+00	0.00E+00	0.00E+00
0.00E+00	0.00E+00	1.22E-09	1.22E-09	1.22E-03	9.40E-04	0.00E+00	0.00E+00	0.00E+00
0.00E+00	0.00E+00	1.23E-09	1.23E-09	1.23E-03	9.47E-04	0.00E+00	0.00E+00	0.00E+00
0.00E+00	0.00E+00	1.24E-09	1.24E-09	1.24E-03	9.54E-04	0.00E+00	0.00E+00	0.00E+00
0.00E+00	0.00E+00	1.20E-09	1.20E-09	1.20E-03	9.23E-04	0.00E+00	0.00E+00	0.00E+00
0.00E+00	0.00E+00	1.17E-09	1.17E-09	1.17E-03	8.98E-04	0.00E+00	0.00E+00	0.00E+00
0.00E+00	0.00E+00	1.11E-09	1.11E-09	1.11E-03	8.55E-04	0.00E+00	0.00E+00	0.00E+00
0.00E+00	0.00E+00	1.02E-09	1.02E-09	1.02E-03	7.84E-04	0.00E+00	0.00E+00	0.00E+00
0.00E+00	0.00E+00	1.04E-09	1.04E-09	1.04E-03	8.00E-04	0.00E+00	0.00E+00	0.00E+00
0.00E+00	0.00E+00	1.07E-09	1.07E-09	1.07E-03	8.18E-04	0.00E+00	0.00E+00	0.00E+00
0.00E+00	0.00E+00	1.09E-09	1.09E-09	1.09E-03	8.40E-04	0.00E+00	0.00E+00	0.00E+00
0.00E+00	0.00E+00	1.00E-09	1.00E-09	1.00E-03	7.71E-04	0.00E+00	0.00E+00	0.00E+00
0.00E+00	0.00E+00	8.68E-10	8.68E-10	8.68E-04	6.66E-04	0.00E+00	0.00E+00	0.00E+00
0.00E+00	0.00E+00	9.07E-10	9.07E-10	9.07E-04	6.97E-04	0.00E+00	0.00E+00	0.00E+00
0.00E+00	0.00E+00	9.42E-10	9.42E-10	9.42E-04	7.23E-04	0.00E+00	0.00E+00	0.00E+00
0.00E+00	0.00E+00	9.34E-10	9.34E-10	9.34E-04	7.17E-04	0.00E+00	0.00E+00	0.00E+00
0.00E+00	0.00E+00	9.05E-10	9.05E-10	9.05E-04	6.95E-04	0.00E+00	0.00E+00	0.00E+00
0.00E+00	0.00E+00	8.88E-10	8.88E-10	8.88E-04	6.82E-04	0.00E+00	0.00E+00	0.00E+00
0.00E+00	0.00E+00	7.94E-10	7.94E-10	7.94E-04	6.09E-04	0.00E+00	0.00E+00	0.00E+00
0.00E+00	0.00E+00	8.09E-10	8.09E-10	8.09E-04	6.21E-04	0.00E+00	0.00E+00	0.00E+00
0.00E+00	0.00E+00	8.15E-10	8.15E-10	8.15E-04	6.26E-04	0.00E+00	0.00E+00	0.00E+00
0.00E+00	0.00E+00	8.15E-10	8.15E-10	8.15E-04	6.25E-04	0.00E+00	0.00E+00	0.00E+00
0.00E+00	0.00E+00	8.08E-10	8.08E-10	8.08E-04	6.20E-04	0.00E+00	0.00E+00	0.00E+00
0.00E+00	0.00E+00	7.01E-10	7.01E-10	7.01E-04	5.38E-04	0.00E+00	0.00E+00	0.00E+00
0.00E+00	0.00E+00	7.18E-10	7.18E-10	7.18E-04	5.51E-04	0.00E+00	0.00E+00	0.00E+00
0.00E+00	0.00E+00	7.26E-10	7.26E-10	7.26E-04	5.57E-04	0.00E+00	0.00E+00	0.00E+00
0.00E+00	0.00E+00	7.30E-10	7.30E-10	7.30E-04	5.60E-04	0.00E+00	0.00E+00	0.00E+00
0.00E+00	0.00E+00	6.45E-10	6.45E-10	6.45E-04	4.95E-04	0.00E+00	0.00E+00	0.00E+00
0.00E+00	0.00E+00	6.56E-10	6.56E-10	6.56E-04	5.04E-04	0.00E+00	0.00E+00	0.00E+00
0.00E+00	0.00E+00	6.91E-10	6.91E-10	6.91E-04	5.30E-04	0.00E+00	0.00E+00	0.00E+00
0.00E+00	0.00E+00	6.65E-10	6.65E-10	6.65E-04	5.10E-04	0.00E+00	0.00E+00	0.00E+00
0.00E+00	0.00E+00	6.61E-10	6.61E-10	6.61E-04	5.07E-04	0.00E+00	0.00E+00	0.00E+00
0.00E+00	0.00E+00	6.41E-10	6.41E-10	6.41E-04	4.92E-04	0.00E+00	0.00E+00	0.00E+00
0.00E+00	0.00E+00	6.20E-10	6.20E-10	6.20E-04	4.76E-04	0.00E+00	0.00E+00	0.00E+00
0.00E+00	0.00E+00	6.41E-10	6.41E-10	6.41E-04	4.92E-04	0.00E+00	0.00E+00	0.00E+00
0.00E+00	0.00E+00	6.25E-10	6.25E-10	6.25E-04	4.80E-04	0.00E+00	0.00E+00	0.00E+00
0.00E+00	0.00E+00	6.09E-10	6.09E-10	6.09E-04	4.68E-04	0.00E+00	0.00E+00	0.00E+00
0.00E+00	0.00E+00	5.97E-10	5.97E-10	5.97E-04	4.58E-04	0.00E+00	0.00E+00	0.00E+00
0.00E+00	0.00E+00	6.02E-10	6.02E-10	6.02E-04	4.63E-04	0.00E+00	0.00E+00	0.00E+00
0.00E+00	0.00E+00	5.93E-10	5.93E-10	5.93E-04	4.55E-04	0.00E+00	0.00E+00	0.00E+00
0.00E+00	0.00E+00	5.80E-10	5.80E-10	5.80E-04	4.45E-04	0.00E+00	0.00E+00	0.00E+00
0.00E+00	0.00E+00	5.67E-10	5.67E-10	5.67E-04	4.35E-04	0.00E+00	0.00E+00	0.00E+00
0.00E+00	0.00E+00	5.77E-10	5.77E-10	5.77E-04	4.43E-04	0.00E+00	0.00E+00	0.00E+00
0.00E+00	0.00E+00	5.67E-10	5.67E-10	5.67E-04	4.35E-04	0.00E+00	0.00E+00	0.00E+00
0.00E+00	0.00E+00	5.57E-10	5.57E-10	5.57E-04	4.28E-04	0.00E+00	0.00E+00	0.00E+00
0.00E+00	0.00E+00	5.43E-10	5.43E-10	5.43E-04	4.17E-04	0.00E+00	0.00E+00	0.00E+00
0.00E+00	0.00E+00	5.30E-10	5.30E-10	5.30E-04	4.07E-04	0.00E+00	0.00E+00	0.00E+00
0.00E+00	0.00E+00	5.49E-10	5.49E-10	5.49E-04	4.21E-04	0.00E+00	0.00E+00	0.00E+00
0.00E+00	0.00E+00	5.40E-10	5.40E-10	5.40E-04	4.14E-04	0.00E+00	0.00E+00	0.00E+00
0.00E+00	0.00E+00	5.30E-10	5.30E-10	5.30E-04	4.07E-04	0.00E+00	0.00E+00	0.00E+00
0.00E+00	0.00E+00	5.20E-10	5.20E-10	5.20E-04	3.99E-04	0.00E+00	0.00E+00	0.00E+00
0.00E+00	0.00E+00	5.07E-10	5.07E-10	5.07E-04	3.90E-04	0.00E+00	0.00E+00	0.00E+00
0.00E+00	0.00E+00	4.91E-10	4.91E-10	4.91E-04	3.77E-04	0.00E+00	0.00E+00	0.00E+00
0.00E+00	0.00E+00	5.00E-10	5.00E-10	5.00E-04	3.84E-04	0.00E+00	0.00E+00	0.00E+00
0.00E+00	0.00E+00	4.92E-10	4.92E-10	4.92E-04	3.78E-04	0.00E+00	0.00E+00	0.00E+00
0.00E+00	0.00E+00	4.84E-10	4.84E-10	4.84E-04	3.71E-04	0.00E+00	0.00E+00	0.00E+00
0.00E+00	0.00E+00	4.69E-10	4.69E-10	4.69E-04	3.60E-04	0.00E+00	0.00E+00	0.00E+00
0.00E+00	0.00E+00	3.82E-10	3.82E-10	3.82E-04	2.93E-04	0.00E+00	0.00E+00	0.00E+00
0.00E+00	0.00E+00	3.71E-10	3.71E-10	3.71E-04	2.85E-04	0.00E+00	0.00E+00	0.00E+00
0.00E+00	0.00E+00	3.59E-10	3.59E-10	3.59E-04	2.75E-04	0.00E+00	0.00E+00	0.00E+00
0.00E+00	0.00E+00	3.49E-10	3.49E-10	3.49E-04	2.68E-04	0.00E+00	0.00E+00	0.00E+00
0.00E+00	0.00E+00	3.40E-10	3.40E-10	3.40E-04	2.61E-04	0.00E+00	0.00E+00	0.00E+00
0.00E+00	0.00E+00	3.46E-10	3.46E-10	3.46E-04	2.66E-04	0.00E+00	0.00E+00	0.00E+00
0.00E+00	0.00E+00	3.38E-10	3.38E-10	3.38E-04	2.59E-04	0.00E+00	0.00E+00	0.00E+00
0.00E+00	0.00E+00	3.30E-10	3.30E-10	3.30E-04	2.53E-04	0.00E+00	0.00E+00	0.00E+00
0.00E+00	0.00E+00	3.21E-10	3.21E-10	3.21E-04	2.46E-04	0.00E+00	0.00E+00	0.00E+00
0.00E+00	0.00E+00	3.12E-10	3.12E-10	3.12E-04	2.39E-04	0.00E+00	0.00E+00	0.00E+00
0.00E+00	0.00E+00	3.33E-10	3.33E-10	3.33E-04	2.55E-04	0.00E+00	0.00E+00	0.00E+00
0.00E+00	0.00E+00	3.26E-10	3.26E-10	3.26E-04	2.50E-04	0.00E+00	0.00E+00	0.00E+00
0.00E+00	0.00E+00	3.11E-10	3.11E-10	3.11E-04	2.39E-04	0.00E+00	0.00E+00	0.00E+00
0.00E+00	0.00E+00	3.03E-10	3.03E-10	3.03E-04	2.33E-04	0.00E+00	0.00E+00	0.00E+00
0.00E+00	0.00E+00	3.13E-10	3.13E-10	3.13E-04	2.41E-04	0.00E+00	0.00E+00	0.00E+00
0.00E+00	0.00E+00	3.01E-10	3.01E-10	3.01E-04	2.31E-04	0.00E+00	0.00E+00	0.00E+00
0.00E+00	0.00E+00	3.00E-10	3.00E-10	3.00E-04	2.30E-04	0.00E+00	0.00E+00	0.00E+00
0.00E+00	0.00E+00	2.95E-10	2.95E-10	2.95E-04	2.27E-04	0.00E+00	0.00E+00	0.00E+00
0.00E+00	0.00E+00	2.90E-10	2.90E-10	2.90E-04	2.23E-04	0.00E+00	0.00E+00	0.00E+00
0.00E+00	0.00E+00	2.83E-10	2.83E-10	2.83E-04	2.17E-04	0.00E+00	0.00E+00	0.00E+00
0.00E+00	0.00E+00	2.58E-10	2.58E-10	2.58E-04	1.98E-04	0.00E+00	0.00E+00	0.00E+00
0.00E+00	0.00E+00	2.67E-10	2.67E-10	2.67E-04	2.05E-04	0.00E+00	0.00E+00	0.00E+00
0.00E+00	0.00E+00	2.58E-10	2.58E-10	2.58E-04	1.98E-04	0.00E+00	0.00E+00	0.00E+00
0.00E+00	0.00E+00	2.46E-10	2.46E-10	2.46E-04	1.89E-04	0.00E+00	0.00E+00	0.00E+00
0.00E+00	0.00E+00	2.75E-10	2.75E-10	2.75E-04	2.11E-04	0.00E+00	0.00E+00	0.00E+00
0.00E+00	0.00E+00	2.57E-10	2.57E-10	2.57E-04	1.97E-04	0.00E+00	0.00E+00	0.00E+00
0.00E+00	0.00E+00	2.46E-10	2.46E-10	2.46E-04	1.89E-04	0.00E+00	0.00E+00	0.00E+00
0.00E+00	0.00E+00	2.36E-10	2.36E-10	2.36E-04	1.81E-04	0.00E+00	0.00E+00	0.00E+00
0.00E+00	0.00E+00	2.26E-10	2.26E-10	2.26E-04	1.73E-04	0.00E+00	0.00E+00	0.00E+00
0.00E+00	0.00E+00	2.74E-10	2.74E-10	2.74E-04	2.11E-04	0.00E+00	0.00E+00	0.00E+00
0.00E+00	0.00E+00	2.65E-10	2.65E-10	2.65E-04	2.03E-04	0.00E+00	0.00E+00	0.00E+00
0.00E+00	0.00E+00	2.55E-10	2.55E-10	2.55E-04	1.96E-04	0.00E+00	0.00E+00	0.00E+00
0.00E+00	0.00E+00	2.36E-10	2.36E-10	2.36E-04	1.81E-04	0.00E+00	0.00E+00	0.00E+00
0.00E+00	0.00E+00	2.26E-10	2.26E-10	2.26E-04	1.74E-04	0.00E+00	0.00E+00	0.00E+00
0.00E+00	0.00E+00	2.07E-10	2.07E-10	2.07E-04	1.59E-04	0.00E+00	0.00E+00	0.00E+00
0.00E+00	0.00E+00	2.61E-10	2.61E-10	2.61E-04	2.01E-04	0.00E+00	0.00E+00	0.00E+00
0.00E+00	0.00E+00	2.35E-10	2.35E-10	2.35E-04	1.80E-04	0.00E+00	0.00E+00	0.00E+00
0.00E+00	0.00E+00	2.26E-10	2.26E-10	2.26E-04	1.73E-04	0.00E+00	0.00E+00	0.00E+00
0.00E+00	0.00E+00	2.17E-10	2.17E-10	2.17E-04	1.66E-04	0.00E+00	0.00E+00	0.00E+00
0.00E+00	0.00E+00	2.08E-10	2.08E-10	2.08E-04	1.60E-04	0.00E+00	0.00E+00	0.00E+00
0.00E+00	0.00E+00	1.99E-10	1.99E-10	1.99E-04	1.53E-04	0.00E+00	0.00E+00	0.00E+00
0.00E+00	0.00E+00	2.16E-10	2.16E-10	2.16E-04	1.66E-04	0.00E+00	0.00E+00	0.00E+00
0.00E+00	0.00E+00	2.08E-10	2.08E-10	2.08E-04	1.60E-04	0.00E+00	0.00E+00	0.00E+00
0.00E+00	0.00E+00	1.92E-10	1.92E-10	1.92E-04	1.47E-04	0.00E+00	0.00E+00	0.00E+00
0.00E+00	0.00E+00	2.65E-10	2.65E-10	2.65E-04	2.04E-04	0.00E+00	0.00E+00	0.00E+00
0.00E+00	0.00E+00	2.00E-10	2.00E-10	2.00E-04	1.54E-04	0.00E+00	0.00E+00	0.00E+00
0.00E+00	0.00E+00	1.92E-10	1.92E-10	1.92E-04	1.48E-04	0.00E+00	0.00E+00	0.00E+00
0.00E+00	0.00E+00	1.85E-10	1.85E-10	1.85E-04	1.42E-04	0.00E+00	0.00E+00	0.00E+00
0.00E+00	0.00E+00	2.63E-10	2.63E-10	2.63E-04	2.02E-04	0.00E+00	0.00E+00	0.00E+00
0.00E+00	0.00E+00	2.58E-10	2.58E-10	2.58E-04	1.98E-04	0.00E+00	0.00E+00	0.00E+00
0.00E+00	0.00E+00	2.52E-10	2.52E-10	2.52E-04	1.94E-04	0.00E+00	0.00E+00	0.00E+00
0.00E+00	0.00E+00	2.06E-10	2.06E-10	2.06E-04	1.58E-04	0.00E+00	0.00E+00	0.00E+00
0.00E+00	0.00E+00	1.92E-10	1.92E-10	1.92E-04	1.48E-04	0.00E+00	0.00E+00	0.00E+00
0.00E+00	0.00E+00	1.78E-10	1.78E-10	1.78E-04	1.37E-04	0.00E+00	0.00E+00	0.00E+00
0.00E+00	0.00E+00	2.50E-10	2.50E-10	2.50E-04	1.92E-04	0.00E+00	0.00E+00	0.00E+00
0.00E+00	0.00E+00	2.45E-10	2.45E-10	2.45E-04	1.88E-04	0.00E+00	0.00E+00	0.00E+00
0.00E+00	0.00E+00	2.40E-10	2.40E-10	2.40E-04	1.84E-04	0.00E+00	0.00E+00	0.00E+00
0.00E+00	0.00E+00	2.35E-10	2.35E-10	2.35E-04	1.80E-04	0.00E+00	0.00E+00	0.00E+00
0.00E+00	0.00E+00	2.05E-10	2.05E-10	2.05E-04	1.57E-04	0.00E+00	0.00E+00	0.00E+00
0.00E+00	0.00E+00	1.98E-10	1.98E-10	1.98E-04	1.52E-04	0.00E+00	0.00E+00	0.00E+00
0.00E+00	0.00E+00	1.85E-10	1.85E-10	1.85E-04	1.42E-04	0.00E+00	0.00E+00	0.00E+00
0.00E+00	0.00E+00	1.79E-10	1.79E-10	1.79E-04	1.37E-04	0.00E+00	0.00E+00	0.00E+00
0.00E+00	0.00E+00	2.45E-10	2.45E-10	2.45E-04	1.88E-04	0.00E+00	0.00E+00	0.00E+00

Child Risk				
3rd Trimester	0<2	2<16	Total	per million
0.00E+00	0.00E+00	2.38E-10	2.38E-10	2.38E-04
0.00E+00	0.00E+00	2.33E-10	2.33E-10	2.33E-04
0.00E+00	0.00E+00	1.96E-10	1.96E-10	1.96E-04
0.00E+00	0.00E+00	1.90E-10	1.90E-10	1.90E-04
0.00E+00	0.00E+00	1.84E-10	1.84E-10	1.84E-04
0.00E+00	0.00E+00	1.78E-10	1.78E-10	1.78E-04
0.00E+00	0.00E+00	2.39E-10	2.39E-10	2.39E-04
0.00E+00	0.00E+00	2.36E-10	2.36E-10	2.36E-04
0.00E+00	0.00E+00	2.33E-10	2.33E-10	2.33E-04
0.00E+00	0.00E+00	2.30E-10	2.30E-10	2.30E-04
0.00E+00	0.00E+00	2.18E-10	2.18E-10	2.18E-04
0.00E+00	0.00E+00	2.13E-10	2.13E-10	2.13E-04
0.00E+00	0.00E+00	2.27E-10	2.27E-10	2.27E-04
0.00E+00	0.00E+00	2.25E-10	2.25E-10	2.25E-04
0.00E+00	0.00E+00	2.16E-10	2.16E-10	2.16E-04
0.00E+00	0.00E+00	2.12E-10	2.12E-10	2.12E-04
0.00E+00	0.00E+00	2.08E-10	2.08E-10	2.08E-04
0.00E+00	0.00E+00	1.99E-10	1.99E-10	1.99E-04
0.00E+00	0.00E+00	1.95E-10	1.95E-10	1.95E-04
0.00E+00	0.00E+00	1.91E-10	1.91E-10	1.91E-04
0.00E+00	0.00E+00	1.94E-10	1.94E-10	1.94E-04
0.00E+00	0.00E+00	1.91E-10	1.91E-10	1.91E-04
0.00E+00	0.00E+00	1.87E-10	1.87E-10	1.87E-04
0.00E+00	0.00E+00	5.48E-11	5.48E-11	5.48E-05
0.00E+00	0.00E+00	5.12E-11	5.12E-11	5.12E-05
0.00E+00	0.00E+00	4.84E-11	4.84E-11	4.84E-05
0.00E+00	0.00E+00	4.60E-11	4.60E-11	4.60E-05
0.00E+00	0.00E+00	4.36E-11	4.36E-11	4.36E-05
0.00E+00	0.00E+00	6.44E-11	6.44E-11	6.44E-05
0.00E+00	0.00E+00	6.13E-11	6.13E-11	6.13E-05
0.00E+00	0.00E+00	5.77E-11	5.77E-11	5.77E-05
0.00E+00	0.00E+00	5.44E-11	5.44E-11	5.44E-05
0.00E+00	0.00E+00	5.14E-11	5.14E-11	5.14E-05
0.00E+00	0.00E+00	4.87E-11	4.87E-11	4.87E-05
0.00E+00	0.00E+00	4.62E-11	4.62E-11	4.62E-05
0.00E+00	0.00E+00	6.98E-10	6.98E-10	6.98E-04
0.00E+00	0.00E+00	5.81E-10	5.81E-10	5.81E-04
0.00E+00	0.00E+00	1.76E-10	1.76E-10	1.76E-04
0.00E+00	0.00E+00	1.58E-10	1.58E-10	1.58E-04
0.00E+00	0.00E+00	1.43E-10	1.43E-10	1.43E-04
0.00E+00	0.00E+00	1.16E-10	1.16E-10	1.16E-04
0.00E+00	0.00E+00	1.10E-10	1.10E-10	1.10E-04
0.00E+00	0.00E+00	1.01E-10	1.01E-10	1.01E-04
0.00E+00	0.00E+00	9.33E-11	9.33E-11	9.33E-05
0.00E+00	0.00E+00	8.65E-11	8.65E-11	8.65E-05
0.00E+00	0.00E+00	8.04E-11	8.04E-11	8.04E-05
0.00E+00	0.00E+00	6.83E-11	6.83E-11	6.83E-05
0.00E+00	0.00E+00	6.57E-11	6.57E-11	6.57E-05
0.00E+00	0.00E+00	6.17E-11	6.17E-11	6.17E-05
0.00E+00	0.00E+00	5.81E-11	5.81E-11	5.81E-05
0.00E+00	0.00E+00	5.48E-11	5.48E-11	5.48E-05
0.00E+00	0.00E+00	5.18E-11	5.18E-11	5.18E-05
0.00E+00	0.00E+00	4.90E-11	4.90E-11	4.90E-05
0.00E+00	0.00E+00	4.63E-11	4.63E-11	4.63E-05
0.00E+00	0.00E+00	6.98E-10	6.98E-10	6.98E-04
0.00E+00	0.00E+00	6.30E-10	6.30E-10	6.30E-04
0.00E+00	0.00E+00	5.44E-10	5.44E-10	5.44E-04
0.00E+00	0.00E+00	1.96E-10	1.96E-10	1.96E-04
0.00E+00	0.00E+00	1.76E-10	1.76E-10	1.76E-04
0.00E+00	0.00E+00	1.59E-10	1.59E-10	1.59E-04
0.00E+00	0.00E+00	1.28E-10	1.28E-10	1.28E-04
0.00E+00	0.00E+00	1.20E-10	1.20E-10	1.20E-04
0.00E+00	0.00E+00	1.10E-10	1.10E-10	1.10E-04
0.00E+00	0.00E+00	1.02E-10	1.02E-10	1.02E-04
0.00E+00	0.00E+00	9.40E-11	9.40E-11	9.40E-05
0.00E+00	0.00E+00	8.72E-11	8.72E-11	8.72E-05
0.00E+00	0.00E+00	7.07E-11	7.07E-11	7.07E-05
0.00E+00	0.00E+00	6.62E-11	6.62E-11	6.62E-05
0.00E+00	0.00E+00	6.22E-11	6.22E-11	6.22E-05
0.00E+00	0.00E+00	5.85E-11	5.85E-11	5.85E-05
0.00E+00	0.00E+00	5.52E-11	5.52E-11	5.52E-05
0.00E+00	0.00E+00	5.21E-11	5.21E-11	5.21E-05
0.00E+00	0.00E+00	8.64E-10	8.64E-10	8.64E-04
0.00E+00	0.00E+00	7.60E-10	7.60E-10	7.60E-04
0.00E+00	0.00E+00	6.65E-10	6.65E-10	6.65E-04
0.00E+00	0.00E+00	5.82E-10	5.82E-10	5.82E-04
0.00E+00	0.00E+00	2.17E-10	2.17E-10	2.17E-04
0.00E+00	0.00E+00	1.95E-10	1.95E-10	1.95E-04
0.00E+00	0.00E+00	1.76E-10	1.76E-10	1.76E-04
0.00E+00	0.00E+00	1.41E-10	1.41E-10	1.41E-04
0.00E+00	0.00E+00	1.32E-10	1.32E-10	1.32E-04
0.00E+00	0.00E+00	1.21E-10	1.21E-10	1.21E-04
0.00E+00	0.00E+00	1.11E-10	1.11E-10	1.11E-04
0.00E+00	0.00E+00	1.02E-10	1.02E-10	1.02E-04
0.00E+00	0.00E+00	9.47E-11	9.47E-11	9.47E-05
0.00E+00	0.00E+00	8.20E-10	8.20E-10	8.20E-04
0.00E+00	0.00E+00	7.76E-10	7.76E-10	7.76E-04
0.00E+00	0.00E+00	3.68E-10	3.68E-10	3.68E-04
0.00E+00	0.00E+00	3.45E-10	3.45E-10	3.45E-04
0.00E+00	0.00E+00	1.05E-10	1.05E-10	1.05E-04
0.00E+00	0.00E+00	6.86E-11	6.86E-11	6.86E-05
0.00E+00	0.00E+00	6.37E-11	6.37E-11	6.37E-05
0.00E+00	0.00E+00	5.99E-11	5.99E-11	5.99E-05
0.00E+00	0.00E+00	4.47E-10	4.47E-10	4.47E-04
0.00E+00	0.00E+00	4.03E-10	4.03E-10	4.03E-04
0.00E+00	0.00E+00	3.65E-10	3.65E-10	3.65E-04
0.00E+00	0.00E+00	3.30E-10	3.30E-10	3.30E-04
0.00E+00	0.00E+00	2.99E-10	2.99E-10	2.99E-04
0.00E+00	0.00E+00	1.12E-10	1.12E-10	1.12E-04
0.00E+00	0.00E+00	1.03E-10	1.03E-10	1.03E-04
0.00E+00	0.00E+00	9.60E-11	9.60E-11	9.60E-05
0.00E+00	0.00E+00	7.78E-11	7.78E-11	7.78E-05
0.00E+00	0.00E+00	7.27E-11	7.27E-11	7.27E-05
0.00E+00	0.00E+00	6.83E-11	6.83E-11	6.83E-05
0.00E+00	0.00E+00	6.42E-11	6.42E-11	6.42E-05
0.00E+00	0.00E+00	4.84E-10	4.84E-10	4.84E-04
0.00E+00	0.00E+00	4.59E-10	4.59E-10	4.59E-04
0.00E+00	0.00E+00	4.19E-10	4.19E-10	4.19E-04
0.00E+00	0.00E+00	3.82E-10	3.82E-10	3.82E-04
0.00E+00	0.00E+00	3.48E-10	3.48E-10	3.48E-04
0.00E+00	0.00E+00	2.39E-10	2.39E-10	2.39E-04
0.00E+00	0.00E+00	2.18E-10	2.18E-10	2.18E-04
0.00E+00	0.00E+00	1.99E-10	1.99E-10	1.99E-04
0.00E+00	0.00E+00	1.83E-10	1.83E-10	1.83E-04
0.00E+00	0.00E+00	1.67E-10	1.67E-10	1.67E-04
0.00E+00	0.00E+00	1.20E-10	1.20E-10	1.20E-04
0.00E+00	0.00E+00	1.12E-10	1.12E-10	1.12E-04
0.00E+00	0.00E+00	7.82E-11	7.82E-11	7.82E-05
0.00E+00	0.00E+00	7.32E-11	7.32E-11	7.32E-05
0.00E+00	0.00E+00	6.87E-11	6.87E-11	6.87E-05
0.00E+00	0.00E+00	6.46E-11	6.46E-11	6.46E-05
0.00E+00	0.00E+00	5.08E-10	5.08E-10	5.08E-04
0.00E+00	0.00E+00	4.68E-10	4.68E-10	4.68E-04
0.00E+00	0.00E+00	4.31E-10	4.31E-10	4.31E-04
0.00E+00	0.00E+00	3.95E-10	3.95E-10	3.95E-04
0.00E+00	0.00E+00	3.62E-10	3.62E-10	3.62E-04
0.00E+00	0.00E+00	2.54E-10	2.54E-10	2.54E-04
0.00E+00	0.00E+00	2.32E-10	2.32E-10	2.32E-04
0.00E+00	0.00E+00	2.13E-10	2.13E-10	2.13E-04
0.00E+00	0.00E+00	1.95E-10	1.95E-10	1.95E-04

Overlapping Phases - Maximum GLC			
2026	2027	2028	2029
1.82E-04	0.00E+00	0.00E+00	0.00E+00
1.79E-04	0.00E+00	0.00E+00	0.00E+00
1.51E-04	0.00E+00	0.00E+00	0.00E+00
1.46E-04	0.00E+00	0.00E+00	0.00E+00
1.41E-04	0.00E+00	0.00E+00	0.00E+00
1.37E-04	0.00E+00	0.00E+00	0.00E+00
1.83E-04	0.00E+00	0.00E+00	0.00E+00
1.81E-04	0.00E+00	0.00E+00	0.00E+00
1.79E-04	0.00E+00	0.00E+00	0.00E+00
1.77E-04	0.00E+00	0.00E+00	0.00E+00
1.67E-04	0.00E+00	0.00E+00	0.00E+00
1.64E-04	0.00E+00	0.00E+00	0.00E+00
1.75E-04	0.00E+00	0.00E+00	0.00E+00
1.73E-04	0.00E+00	0.00E+00	0.00E+00
1.66E-04	0.00E+00	0.00E+00	0.00E+00
1.63E-04	0.00E+00	0.00E+00	0.00E+00
1.60E-04	0.00E+00	0.00E+00	0.00E+00
1.53E-04	0.00E+00	0.00E+00	0.00E+00
1.50E-04	0.00E+00	0.00E+00	0.00E+00
1.47E-04	0.00E+00	0.00E+00	0.00E+00
1.49E-04	0.00E+00	0.00E+00	0.00E+00
1.46E-04	0.00E+00	0.00E+00	0.00E+00
1.44E-04	0.00E+00	0.00E+00	0.00E+00
4.21E-05	0.00E+00	0.00E+00	0.00E+00
3.93E-05	0.00E+00	0.00E+00	0.00E+00
3.72E-05	0.00E+00	0.00E+00	0.00E+00
3.53E-05	0.00E+00	0.00E+00	0.00E+00
3.35E-05	0.00E+00	0.00E+00	0.00E+00
4.95E-05	0.00E+00	0.00E+00	0.00E+00
4.71E-05	0.00E+00	0.00E+00	0.00E+00
4.43E-05	0.00E+00	0.00E+00	0.00E+00
4.18E-05	0.00E+00	0.00E+00	0.00E+00
3.95E-05	0.00E+00	0.00E+00	0.00E+00
3.74E-05	0.00E+00	0.00E+00	0.00E+00
3.55E-05	0.00E+00	0.00E+00	0.00E+00
5.36E-04	0.00E+00	0.00E+00	0.00E+00
4.46E-04	0.00E+00	0.00E+00	0.00E+00
1.35E-04	0.00E+00	0.00E+00	0.00E+00
1.22E-04	0.00E+00	0.00E+00	0.00E+00
1.10E-04	0.00E+00	0.00E+00	0.00E+00
8.93E-05	0.00E+00	0.00E+00	0.00E+00
8.41E-05	0.00E+00	0.00E+00	0.00E+00
7.75E-05	0.00E+00	0.00E+00	0.00E+00
7.16E-05	0.00E+00	0.00E+00	0.00E+00
6.64E-05	0.00E+00	0.00E+00	0.00E+00
6.17E-05	0.00E+00	0.00E+00	0.00E+00
5.25E-05	0.00E+00	0.00E+00	0.00E+00
5.05E-05	0.00E+00	0.00E+00	0.00E+00
4.74E-05	0.00E+00	0.00E+00	0.00E+00
4.46E-05	0.00E+00	0.00E+00	0.00E+00
4.21E-05	0.00E+00	0.00E+00	0.00E+00
3.97E-05	0.00E+00	0.00E+00	0.00E+00
3.76E-05	0.00E+00	0.00E+00	0.00E+00
3.55E-05	0.00E+00	0.00E+00	0.00E+00
5.36E-04	0.00E+00	0.00E+00	0.00E+00
4.84E-04	0.00E+00	0.00E+00	0.00E+00
4.18E-04	0.00E+00	0.00E+00	0.00E+00
1.50E-04	0.00E+00	0.00E+00	0.00E+00
1.35E-04	0.00E+00	0.00E+00	0.00E+00
1.22E-04	0.00E+00	0.00E+00	0.00E+00
9.82E-05	0.00E+00	0.00E+00	0.00E+00
9.23E-05	0.00E+00	0.00E+00	0.00E+00
8.47E-05	0.00E+00	0.00E+00	0.00E+00
7.81E-05	0.00E+00	0.00E+00	0.00E+00
7.22E-05	0.00E+00	0.00E+00	0.00E+00
6.69E-05	0.00E+00	0.00E+00	0.00E+00
5.43E-05	0.00E+00	0.00E+00	0.00E+00
5.08E-05	0.00E+00	0.00E+00	0.00E+00
4.77E-05	0.00E+00	0.00E+00	0.00E+00
4.49E-05	0.00E+00	0.00E+00	0.00E+00
4.24E-05	0.00E+00	0.00E+00	0.00E+00
4.00E-05	0.00E+00	0.00E+00	0.00E+00
6.63E-04	0.00E+00	0.00E+00	0.00E+00
5.83E-04	0.00E+00	0.00E+00	0.00E+00
5.11E-04	0.00E+00	0.00E+00	0.00E+00
4.47E-04	0.00E+00	0.00E+00	0.00E+00
1.66E-04	0.00E+00	0.00E+00	0.00E+00
1.50E-04	0.00E+00	0.00E+00	0.00E+00
1.35E-04	0.00E+00	0.00E+00	0.00E+00
1.08E-04	0.00E+00	0.00E+00	0.00E+00
1.01E-04	0.00E+00	0.00E+00	0.00E+00
9.28E-05	0.00E+00	0.00E+00	0.00E+00
8.53E-05	0.00E+00	0.00E+00	0.00E+00
7.86E-05	0.00E+00	0.00E+00	0.00E+00
7.27E-05	0.00E+00	0.00E+00	0.00E+00
6.30E-04	0.00E+00	0.00E+00	0.00E+00
5.96E-04	0.00E+00	0.00E+00	0.00E+00
2.82E-04	0.00E+00	0.00E+00	0.00E+00
2.65E-04	0.00E+00	0.00E+00	0.00E+00
8.04E-05	0.00E+00	0.00E+00	0.00E+00
5.27E-05	0.00E+00	0.00E+00	0.00E+00
4.89E-05	0.00E+00	0.00E+00	0.00E+00
4.60E-05	0.00E+00	0.00E+00	0.00E+00
3.43E-04	0.00E+00	0.00E+00	0.00E+00
3.10E-04	0.00E+00	0.00E+00	0.00E+00
2.80E-04	0.00E+00	0.00E+00	0.00E+00
2.54E-04	0.00E+00	0.00E+00	0.00E+00
2.30E-04	0.00E+00	0.00E+00	0.00E+00
8.56E-05	0.00E+00	0.00E+00	0.00E+00
7.94E-05	0.00E+00	0.00E+00	0.00E+00
7.37E-05	0.00E+00	0.00E+00	0.00E+00
5.97E-05	0.00E+00	0.00E+00	0.00E+00
5.58E-05	0.00E+00	0.00E+00	0.00E+00
5.24E-05	0.00E+00	0.00E+00	0.00E+00
4.93E-05	0.00E+00	0.00E+00	0.00E+00
3.71E-04	0.00E+00	0.00E+00	0.00E+00
3.52E-04	0.00E+00	0.00E+00	0.00E+00
3.22E-04	0.00E+00	0.00E+00	0.00E+00
2.93E-04	0.00E+00	0.00E+00	0.00E+00
2.67E-04	0.00E+00	0.00E+00	0.00E+00
1.84E-04	0.00E+00	0.00E+00	0.00E+00
1.68E-04	0.00E+00	0.00E+00	0.00E+00
1.53E-04	0.00E+00	0.00E+00	0.00E+00
1.40E-04	0.00E+00	0.00E+00	0.00E+00
1.29E-04	0.00E+00	0.00E+00	0.00E+00
9.25E-05	0.00E+00	0.00E+00	0.00E+00
8.57E-05	0.00E+00	0.00E+00	0.00E+00
6.00E-05	0.00E+00	0.00E+00	0.00E+00
5.62E-05	0.00E+00	0.00E+00	0.00E+00
5.28E-05	0.00E+00	0.00E+00	0.00E+00
4.96E-05	0.00E+00	0.00E+00	0.00E+00
3.90E-04	0.00E+00	0.00E+00	0.00E+00
3.59E-04	0.00E+00	0.00E+00	0.00E+00
3.31E-04	0.00E+00	0.00E+00	0.00E+00
3.04E-04	0.00E+00	0.00E+00	0.00E+00
2.78E-04	0.00E+00	0.00E+00	0.00E+00
1.95E-04	0.00E+00	0.00E+00	0.00E+00
1.78E-04	0.00E+00	0.00E+00	0.00E+00
1.64E-04	0.00E+00	0.00E+00	0.00E+00
1.50E-04	0.00E+00	0.00E+00	0.00E+00

Child Risk					Overlapping Phases - Maximum GLC			
3rd Trimester	0<2	2<16	Total	per million	2026	2027	2028	2029
0.00E+00	0.00E+00	1.80E-10	1.80E-10	1.80E-04	1.38E-04	0.00E+00	0.00E+00	0.00E+00
0.00E+00	0.00E+00	1.40E-10	1.40E-10	1.40E-04	1.08E-04	0.00E+00	0.00E+00	0.00E+00
0.00E+00	0.00E+00	1.30E-10	1.30E-10	1.30E-04	9.96E-05	0.00E+00	0.00E+00	0.00E+00
0.00E+00	0.00E+00	1.20E-10	1.20E-10	1.20E-04	9.22E-05	0.00E+00	0.00E+00	0.00E+00
0.00E+00	0.00E+00	8.39E-11	8.39E-11	8.39E-05	6.45E-05	0.00E+00	0.00E+00	0.00E+00
0.00E+00	0.00E+00	7.85E-11	7.85E-11	7.85E-05	6.02E-05	0.00E+00	0.00E+00	0.00E+00
0.00E+00	0.00E+00	7.36E-11	7.36E-11	7.36E-05	5.65E-05	0.00E+00	0.00E+00	0.00E+00
0.00E+00	0.00E+00	6.91E-11	6.91E-11	6.91E-05	5.31E-05	0.00E+00	0.00E+00	0.00E+00
0.00E+00	0.00E+00	6.51E-11	6.51E-11	6.51E-05	4.99E-05	0.00E+00	0.00E+00	0.00E+00
0.00E+00	0.00E+00	4.39E-10	4.39E-10	4.39E-04	3.37E-04	0.00E+00	0.00E+00	0.00E+00
0.00E+00	0.00E+00	4.05E-10	4.05E-10	4.05E-04	3.11E-04	0.00E+00	0.00E+00	0.00E+00
0.00E+00	0.00E+00	3.74E-10	3.74E-10	3.74E-04	2.87E-04	0.00E+00	0.00E+00	0.00E+00
0.00E+00	0.00E+00	2.71E-10	2.71E-10	2.71E-04	2.08E-04	0.00E+00	0.00E+00	0.00E+00
0.00E+00	0.00E+00	2.46E-10	2.46E-10	2.46E-04	1.89E-04	0.00E+00	0.00E+00	0.00E+00
0.00E+00	0.00E+00	2.26E-10	2.26E-10	2.26E-04	1.74E-04	0.00E+00	0.00E+00	0.00E+00
0.00E+00	0.00E+00	2.08E-10	2.08E-10	2.08E-04	1.60E-04	0.00E+00	0.00E+00	0.00E+00
0.00E+00	0.00E+00	1.50E-10	1.50E-10	1.50E-04	1.16E-04	0.00E+00	0.00E+00	0.00E+00
0.00E+00	0.00E+00	1.39E-10	1.39E-10	1.39E-04	1.07E-04	0.00E+00	0.00E+00	0.00E+00
0.00E+00	0.00E+00	1.30E-10	1.30E-10	1.30E-04	9.97E-05	0.00E+00	0.00E+00	0.00E+00
0.00E+00	0.00E+00	8.40E-11	8.40E-11	8.40E-05	6.45E-05	0.00E+00	0.00E+00	0.00E+00
0.00E+00	0.00E+00	7.87E-11	7.87E-11	7.87E-05	6.04E-05	0.00E+00	0.00E+00	0.00E+00
0.00E+00	0.00E+00	7.39E-11	7.39E-11	7.39E-05	5.67E-05	0.00E+00	0.00E+00	0.00E+00
0.00E+00	0.00E+00	6.95E-11	6.95E-11	6.95E-05	5.33E-05	0.00E+00	0.00E+00	0.00E+00
0.00E+00	0.00E+00	2.20E-10	2.20E-10	2.20E-04	1.69E-04	0.00E+00	0.00E+00	0.00E+00
0.00E+00	0.00E+00	1.71E-10	1.71E-10	1.71E-04	1.31E-04	0.00E+00	0.00E+00	0.00E+00
0.00E+00	0.00E+00	1.60E-10	1.60E-10	1.60E-04	1.23E-04	0.00E+00	0.00E+00	0.00E+00
0.00E+00	0.00E+00	1.48E-10	1.48E-10	1.48E-04	1.14E-04	0.00E+00	0.00E+00	0.00E+00
0.00E+00	0.00E+00	8.99E-11	8.99E-11	8.99E-05	6.91E-05	0.00E+00	0.00E+00	0.00E+00
0.00E+00	0.00E+00	8.41E-11	8.41E-11	8.41E-05	6.46E-05	0.00E+00	0.00E+00	0.00E+00
0.00E+00	0.00E+00	7.89E-11	7.89E-11	7.89E-05	6.06E-05	0.00E+00	0.00E+00	0.00E+00
0.00E+00	0.00E+00	7.41E-11	7.41E-11	7.41E-05	5.69E-05	0.00E+00	0.00E+00	0.00E+00
0.00E+00	0.00E+00	1.83E-10	1.83E-10	1.83E-04	1.41E-04	0.00E+00	0.00E+00	0.00E+00
0.00E+00	0.00E+00	1.70E-10	1.70E-10	1.70E-04	1.31E-04	0.00E+00	0.00E+00	0.00E+00
0.00E+00	0.00E+00	1.58E-10	1.58E-10	1.58E-04	1.21E-04	0.00E+00	0.00E+00	0.00E+00
0.00E+00	0.00E+00	1.26E-10	1.26E-10	1.26E-04	9.66E-05	0.00E+00	0.00E+00	0.00E+00
0.00E+00	0.00E+00	1.18E-10	1.18E-10	1.18E-04	9.06E-05	0.00E+00	0.00E+00	0.00E+00
0.00E+00	0.00E+00	1.10E-10	1.10E-10	1.10E-04	8.45E-05	0.00E+00	0.00E+00	0.00E+00
0.00E+00	0.00E+00	1.03E-10	1.03E-10	1.03E-04	7.89E-05	0.00E+00	0.00E+00	0.00E+00
0.00E+00	0.00E+00	9.60E-11	9.60E-11	9.60E-05	7.37E-05	0.00E+00	0.00E+00	0.00E+00
0.00E+00	0.00E+00	8.98E-11	8.98E-11	8.98E-05	6.90E-05	0.00E+00	0.00E+00	0.00E+00
0.00E+00	0.00E+00	8.42E-11	8.42E-11	8.42E-05	6.47E-05	0.00E+00	0.00E+00	0.00E+00
0.00E+00	0.00E+00	1.34E-10	1.34E-10	1.34E-04	1.03E-04	0.00E+00	0.00E+00	0.00E+00
0.00E+00	0.00E+00	1.25E-10	1.25E-10	1.25E-04	9.63E-05	0.00E+00	0.00E+00	0.00E+00
0.00E+00	0.00E+00	1.17E-10	1.17E-10	1.17E-04	8.98E-05	0.00E+00	0.00E+00	0.00E+00
0.00E+00	0.00E+00	1.09E-10	1.09E-10	1.09E-04	8.39E-05	0.00E+00	0.00E+00	0.00E+00
0.00E+00	0.00E+00	1.42E-10	1.42E-10	1.42E-04	1.09E-04	0.00E+00	0.00E+00	0.00E+00
0.00E+00	0.00E+00	1.33E-10	1.33E-10	1.33E-04	1.02E-04	0.00E+00	0.00E+00	0.00E+00
0.00E+00	0.00E+00	1.24E-10	1.24E-10	1.24E-04	9.51E-05	0.00E+00	0.00E+00	0.00E+00
0.00E+00	0.00E+00	1.16E-10	1.16E-10	1.16E-04	8.90E-05	0.00E+00	0.00E+00	0.00E+00
0.00E+00	0.00E+00	1.60E-10	1.60E-10	1.60E-04	1.23E-04	0.00E+00	0.00E+00	0.00E+00
0.00E+00	0.00E+00	1.49E-10	1.49E-10	1.49E-04	1.15E-04	0.00E+00	0.00E+00	0.00E+00
0.00E+00	0.00E+00	1.40E-10	1.40E-10	1.40E-04	1.07E-04	0.00E+00	0.00E+00	0.00E+00
0.00E+00	0.00E+00	1.31E-10	1.31E-10	1.31E-04	1.00E-04	0.00E+00	0.00E+00	0.00E+00
0.00E+00	0.00E+00	1.67E-10	1.67E-10	1.67E-04	1.28E-04	0.00E+00	0.00E+00	0.00E+00
0.00E+00	0.00E+00	1.56E-10	1.56E-10	1.56E-04	1.20E-04	0.00E+00	0.00E+00	0.00E+00
0.00E+00	0.00E+00	1.47E-10	1.47E-10	1.47E-04	1.13E-04	0.00E+00	0.00E+00	0.00E+00
0.00E+00	0.00E+00	9.25E-11	9.25E-11	9.25E-05	7.10E-05	0.00E+00	0.00E+00	0.00E+00
0.00E+00	0.00E+00	8.72E-11	8.72E-11	8.72E-05	6.69E-05	0.00E+00	0.00E+00	0.00E+00
0.00E+00	0.00E+00	9.74E-11	9.74E-11	9.74E-05	7.48E-05	0.00E+00	0.00E+00	0.00E+00
0.00E+00	0.00E+00	9.18E-11	9.18E-11	9.18E-05	7.05E-05	0.00E+00	0.00E+00	0.00E+00
0.00E+00	0.00E+00	1.08E-10	1.08E-10	1.08E-04	8.32E-05	0.00E+00	0.00E+00	0.00E+00
0.00E+00	0.00E+00	1.02E-10	1.02E-10	1.02E-04	7.85E-05	0.00E+00	0.00E+00	0.00E+00
0.00E+00	0.00E+00	9.64E-11	9.64E-11	9.64E-05	7.40E-05	0.00E+00	0.00E+00	0.00E+00
0.00E+00	0.00E+00	1.13E-10	1.13E-10	1.13E-04	8.69E-05	0.00E+00	0.00E+00	0.00E+00
0.00E+00	0.00E+00	1.07E-10	1.07E-10	1.07E-04	8.21E-05	0.00E+00	0.00E+00	0.00E+00
0.00E+00	0.00E+00	1.01E-10	1.01E-10	1.01E-04	7.75E-05	0.00E+00	0.00E+00	0.00E+00
0.00E+00	0.00E+00	1.18E-10	1.18E-10	1.18E-04	9.05E-05	0.00E+00	0.00E+00	0.00E+00
0.00E+00	0.00E+00	1.11E-10	1.11E-10	1.11E-04	8.56E-05	0.00E+00	0.00E+00	0.00E+00
0.00E+00	0.00E+00	1.05E-10	1.05E-10	1.05E-04	8.09E-05	0.00E+00	0.00E+00	0.00E+00
0.00E+00	0.00E+00	1.22E-10	1.22E-10	1.22E-04	9.39E-05	0.00E+00	0.00E+00	0.00E+00
0.00E+00	0.00E+00	1.16E-10	1.16E-10	1.16E-04	8.89E-05	0.00E+00	0.00E+00	0.00E+00
0.00E+00	0.00E+00	1.10E-10	1.10E-10	1.10E-04	8.42E-05	0.00E+00	0.00E+00	0.00E+00
0.00E+00	0.00E+00	1.26E-10	1.26E-10	1.26E-04	9.70E-05	0.00E+00	0.00E+00	0.00E+00
0.00E+00	0.00E+00	1.20E-10	1.20E-10	1.20E-04	9.21E-05	0.00E+00	0.00E+00	0.00E+00
0.00E+00	0.00E+00	1.14E-10	1.14E-10	1.14E-04	8.74E-05	0.00E+00	0.00E+00	0.00E+00
0.00E+00	0.00E+00	1.30E-10	1.30E-10	1.30E-04	9.99E-05	0.00E+00	0.00E+00	0.00E+00
0.00E+00	0.00E+00	1.24E-10	1.24E-10	1.24E-04	9.50E-05	0.00E+00	0.00E+00	0.00E+00
0.00E+00	0.00E+00	1.18E-10	1.18E-10	1.18E-04	9.03E-05	0.00E+00	0.00E+00	0.00E+00
0.00E+00	0.00E+00	7.27E-11	7.27E-11	7.27E-05	5.58E-05	0.00E+00	0.00E+00	0.00E+00
0.00E+00	0.00E+00	7.20E-11	7.20E-11	7.20E-05	5.53E-05	0.00E+00	0.00E+00	0.00E+00
0.00E+00	0.00E+00	7.69E-11	7.69E-11	7.69E-05	5.90E-05	0.00E+00	0.00E+00	0.00E+00
0.00E+00	0.00E+00	7.60E-11	7.60E-11	7.60E-05	5.84E-05	0.00E+00	0.00E+00	0.00E+00
0.00E+00	0.00E+00	8.20E-11	8.20E-11	8.20E-05	6.29E-05	0.00E+00	0.00E+00	0.00E+00
0.00E+00	0.00E+00	8.10E-11	8.10E-11	8.10E-05	6.22E-05	0.00E+00	0.00E+00	0.00E+00
0.00E+00	0.00E+00	8.78E-11	8.78E-11	8.78E-05	6.74E-05	0.00E+00	0.00E+00	0.00E+00
0.00E+00	0.00E+00	8.65E-11	8.65E-11	8.65E-05	6.64E-05	0.00E+00	0.00E+00	0.00E+00
0.00E+00	0.00E+00	8.51E-11	8.51E-11	8.51E-05	6.53E-05	0.00E+00	0.00E+00	0.00E+00
0.00E+00	0.00E+00	9.41E-11	9.41E-11	9.41E-05	7.22E-05	0.00E+00	0.00E+00	0.00E+00
0.00E+00	0.00E+00	9.28E-11	9.28E-11	9.28E-05	7.12E-05	0.00E+00	0.00E+00	0.00E+00
0.00E+00	0.00E+00	9.11E-11	9.11E-11	9.11E-05	6.99E-05	0.00E+00	0.00E+00	0.00E+00
0.00E+00	0.00E+00	1.01E-10	1.01E-10	1.01E-04	7.75E-05	0.00E+00	0.00E+00	0.00E+00
0.00E+00	0.00E+00	9.96E-11	9.96E-11	9.96E-05	7.64E-05	0.00E+00	0.00E+00	0.00E+00
0.00E+00	0.00E+00	9.77E-11	9.77E-11	9.77E-05	7.50E-05	0.00E+00	0.00E+00	0.00E+00
0.00E+00	0.00E+00	1.09E-10	1.09E-10	1.09E-04	8.33E-05	0.00E+00	0.00E+00	0.00E+00
0.00E+00	0.00E+00	1.07E-10	1.07E-10	1.07E-04	8.22E-05	0.00E+00	0.00E+00	0.00E+00
0.00E+00	0.00E+00	1.05E-10	1.05E-10	1.05E-04	8.06E-05	0.00E+00	0.00E+00	0.00E+00
0.00E+00	0.00E+00	1.16E-10	1.16E-10	1.16E-04	8.87E-05	0.00E+00	0.00E+00	0.00E+00
0.00E+00	0.00E+00	1.13E-10	1.13E-10	1.13E-04	8.70E-05	0.00E+00	0.00E+00	0.00E+00
0.00E+00	0.00E+00	1.25E-10	1.25E-10	1.25E-04	9.61E-05	0.00E+00	0.00E+00	0.00E+00
0.00E+00	0.00E+00	1.23E-10	1.23E-10	1.23E-04	9.41E-05	0.00E+00	0.00E+00	0.00E+00
0.00E+00	0.00E+00	2.24E-11	2.24E-11	2.24E-05	1.72E-05	0.00E+00	0.00E+00	0.00E+00
0.00E+00	0.00E+00	2.21E-11	2.21E-11	2.21E-05	1.70E-05	0.00E+00	0.00E+00	0.00E+00
0.00E+00	0.00E+00	2.38E-11	2.38E-11	2.38E-05	1.83E-05	0.00E+00	0.00E+00	0.00E+00
0.00E+00	0.00E+00	2.34E-11	2.34E-11	2.34E-05	1.80E-05	0.00E+00	0.00E+00	0.00E+00
0.00E+00	0.00E+00	2.09E-11	2.09E-11	2.09E-05	1.61E-05	0.00E+00	0.00E+00	0.00E+00
0.00E+00	0.00E+00	2.54E-11	2.54E-11	2.54E-05	1.95E-05	0.00E+00	0.00E+00	0.00E+00
0.00E+00	0.00E+00	2.49E-11	2.49E-11	2.49E-05	1.91E-05	0.00E+00	0.00E+00	0.00E+00
0.00E+00	0.00E+00	2.43E-11	2.43E-11	2.43E-05	1.86E-05	0.00E+00	0.00E+00	0.00E+00
0.00E+00	0.00E+00	2.22E-11	2.22E-11	2.22E-05	1.71E-05	0.00E+00	0.00E+00	0.00E+00
0.00E+00	0.00E+00	2.19E-11	2.19E-11	2.19E-05	1.68E-05	0.00E+00	0.00E+00	0.00E+00
0.00E+00	0.00E+00	2.15E-11	2.15E-11	2.15E-05	1.65E-05	0.00E+00	0.00E+00	0.00E+00
0.00E+00	0.00E+00	2.61E-11	2.61E-11	2.61E-05	2.00E-05	0.00E+00	0.00E+00	0.00E+00
0.00E+00	0.00E+00	2.37E-11	2.37E-11	2.37E-05	1.82E-05	0.00E+00	0.00E+00	0.00E+00
0.00E+00	0.00E+00	2.33E-11	2.33E-11	2.33E-05	1.79E-05	0.00E+00	0.00E+00	0.00E+00
0.00E+00	0.00E+00	2.48E-11	2.48E-11	2.48E-05	1.90E-05	0.00E+00	0.00E+00	0.00E+00
0.00E+00	0.00E+00	2.42E-11	2.42E-11	2.42E-05	1.86E-05	0.00E+00	0.00E+00	0.00E+00
0.00E+00	0.00E+00	2.40E-11	2.40E-11	2.40E-05	1.84E-05	0.00E+00	0.00E+00	0.00E+00
0.00E+00	0.00E+00	2.54E-11	2.54E-11	2.54E-05	1.95E-05	0.00E+00	0.00E+00	0.00E+00
0.00E+00	0.00E+00	1.85E-11	1.85E-11	1.85E-05	1.42E-05	0.00E+00	0.00E+00	0.00E+00
0.00E+00	0.00E+00	1.80E-11	1.80E-11	1.80E-05	1.38E-05	0.00E+00	0.00E+00	0.00E+00
0.00E+00	0.00E+00	2.92E-11	2.92E-11	2.92E-05	2.25E-05	0.00E+00	0.00E+00	0.00E+00
0.00E+00	0.00E+00	2.87E-11	2.87E-11	2.87E-05	2.21E-05	0.00E+00	0.00E+00	0.00E+00
0.00E+00	0.00E+00	2.82E-11	2.82E-11	2.82E-05	2.17E-05	0.00E+00	0.00E+00	0.00E+00
0.00E+00	0.00E+00	1.92E-11	1.92E-11	1.92E-05	1.47E-05	0.00E+00	0.00E+00	0.00E+00
0.00E+00	0.00E+00	1.85E-11	1.85E-11	1.85E-05	1.42E-05	0.00E+00	0.00E+00	0.00E+00
0.00E+00	0.00E+00	1.81E-11	1.81E-11	1.81E-05	1.39E-05	0.00E+00	0.00E+00	0.00E+00
0.00E+00	0.00E+00	1.78E-11	1.78E-11	1.78E-05	1.36E-05	0.00E+00	0.00E+00	0.00E+00
0.00E+00	0.00E+00	3.08E-11	3.08E-11	3.08E-05	2.36E-05	0.00E+00	0.00E+00	0.00E+00
0.00E+00	0.00E+00	3.03E-11	3.03E-11	3.03E-05	2.32E-05	0.00E+00	0.00E+00	0.00E+00
0.00E+00	0.00E+00	2.97E-11	2.97E-11	2.97E-05	2.28E-05	0.00E+00	0.00E+00	0.00E+00

Child Risk					Overlapping Phases - Maximum GLC			
3rd Trimester	0<2	2<16	Total	per million	2026	2027	2028	2029
0.00E+00	0.00E+00	2.91E-11	2.91E-11	2.91E-05	2.24E-05	0.00E+00	0.00E+00	0.00E+00
0.00E+00	0.00E+00	2.86E-11	2.86E-11	2.86E-05	2.19E-05	0.00E+00	0.00E+00	0.00E+00
0.00E+00	0.00E+00	1.99E-11	1.99E-11	1.99E-05	1.53E-05	0.00E+00	0.00E+00	0.00E+00
0.00E+00	0.00E+00	1.93E-11	1.93E-11	1.93E-05	1.48E-05	0.00E+00	0.00E+00	0.00E+00
0.00E+00	0.00E+00	1.88E-11	1.88E-11	1.88E-05	1.44E-05	0.00E+00	0.00E+00	0.00E+00
0.00E+00	0.00E+00	1.84E-11	1.84E-11	1.84E-05	1.41E-05	0.00E+00	0.00E+00	0.00E+00
0.00E+00	0.00E+00	1.79E-11	1.79E-11	1.79E-05	1.37E-05	0.00E+00	0.00E+00	0.00E+00
0.00E+00	0.00E+00	1.75E-11	1.75E-11	1.75E-05	1.34E-05	0.00E+00	0.00E+00	0.00E+00
0.00E+00	0.00E+00	3.41E-11	3.41E-11	3.41E-05	2.62E-05	0.00E+00	0.00E+00	0.00E+00
0.00E+00	0.00E+00	3.35E-11	3.35E-11	3.35E-05	2.58E-05	0.00E+00	0.00E+00	0.00E+00
0.00E+00	0.00E+00	3.13E-11	3.13E-11	3.13E-05	2.41E-05	0.00E+00	0.00E+00	0.00E+00
0.00E+00	0.00E+00	3.07E-11	3.07E-11	3.07E-05	2.36E-05	0.00E+00	0.00E+00	0.00E+00
0.00E+00	0.00E+00	3.01E-11	3.01E-11	3.01E-05	2.31E-05	0.00E+00	0.00E+00	0.00E+00
0.00E+00	0.00E+00	2.95E-11	2.95E-11	2.95E-05	2.27E-05	0.00E+00	0.00E+00	0.00E+00
0.00E+00	0.00E+00	2.04E-11	2.04E-11	2.04E-05	1.57E-05	0.00E+00	0.00E+00	0.00E+00
0.00E+00	0.00E+00	2.01E-11	2.01E-11	2.01E-05	1.54E-05	0.00E+00	0.00E+00	0.00E+00
0.00E+00	0.00E+00	1.97E-11	1.97E-11	1.97E-05	1.51E-05	0.00E+00	0.00E+00	0.00E+00
0.00E+00	0.00E+00	1.91E-11	1.91E-11	1.91E-05	1.47E-05	0.00E+00	0.00E+00	0.00E+00
0.00E+00	0.00E+00	1.85E-11	1.85E-11	1.85E-05	1.42E-05	0.00E+00	0.00E+00	0.00E+00
0.00E+00	0.00E+00	1.71E-11	1.71E-11	1.71E-05	1.31E-05	0.00E+00	0.00E+00	0.00E+00
0.00E+00	0.00E+00	1.64E-11	1.64E-11	1.64E-05	1.26E-05	0.00E+00	0.00E+00	0.00E+00
0.00E+00	0.00E+00	1.61E-11	1.61E-11	1.61E-05	1.23E-05	0.00E+00	0.00E+00	0.00E+00
0.00E+00	0.00E+00	3.60E-11	3.60E-11	3.60E-05	2.76E-05	0.00E+00	0.00E+00	0.00E+00
0.00E+00	0.00E+00	3.54E-11	3.54E-11	3.54E-05	2.72E-05	0.00E+00	0.00E+00	0.00E+00
0.00E+00	0.00E+00	3.49E-11	3.49E-11	3.49E-05	2.68E-05	0.00E+00	0.00E+00	0.00E+00
0.00E+00	0.00E+00	3.24E-11	3.24E-11	3.24E-05	2.49E-05	0.00E+00	0.00E+00	0.00E+00
0.00E+00	0.00E+00	3.18E-11	3.18E-11	3.18E-05	2.44E-05	0.00E+00	0.00E+00	0.00E+00
0.00E+00	0.00E+00	2.09E-11	2.09E-11	2.09E-05	1.60E-05	0.00E+00	0.00E+00	0.00E+00
0.00E+00	0.00E+00	2.05E-11	2.05E-11	2.05E-05	1.58E-05	0.00E+00	0.00E+00	0.00E+00
0.00E+00	0.00E+00	2.00E-11	2.00E-11	2.00E-05	1.53E-05	0.00E+00	0.00E+00	0.00E+00
0.00E+00	0.00E+00	1.91E-11	1.91E-11	1.91E-05	1.47E-05	0.00E+00	0.00E+00	0.00E+00
0.00E+00	0.00E+00	1.78E-11	1.78E-11	1.78E-05	1.36E-05	0.00E+00	0.00E+00	0.00E+00
0.00E+00	0.00E+00	1.68E-11	1.68E-11	1.68E-05	1.29E-05	0.00E+00	0.00E+00	0.00E+00
0.00E+00	0.00E+00	3.86E-11	3.86E-11	3.86E-05	2.96E-05	0.00E+00	0.00E+00	0.00E+00
0.00E+00	0.00E+00	3.80E-11	3.80E-11	3.80E-05	2.92E-05	0.00E+00	0.00E+00	0.00E+00
0.00E+00	0.00E+00	3.75E-11	3.75E-11	3.75E-05	2.88E-05	0.00E+00	0.00E+00	0.00E+00
0.00E+00	0.00E+00	3.68E-11	3.68E-11	3.68E-05	2.83E-05	0.00E+00	0.00E+00	0.00E+00
0.00E+00	0.00E+00	3.63E-11	3.63E-11	3.63E-05	2.78E-05	0.00E+00	0.00E+00	0.00E+00
0.00E+00	0.00E+00	2.18E-11	2.18E-11	2.18E-05	1.67E-05	0.00E+00	0.00E+00	0.00E+00
0.00E+00	0.00E+00	2.11E-11	2.11E-11	2.11E-05	1.62E-05	0.00E+00	0.00E+00	0.00E+00
0.00E+00	0.00E+00	2.06E-11	2.06E-11	2.06E-05	1.58E-05	0.00E+00	0.00E+00	0.00E+00
0.00E+00	0.00E+00	2.04E-11	2.04E-11	2.04E-05	1.56E-05	0.00E+00	0.00E+00	0.00E+00
0.00E+00	0.00E+00	2.09E-11	2.09E-11	2.09E-05	1.61E-05	0.00E+00	0.00E+00	0.00E+00
0.00E+00	0.00E+00	2.07E-11	2.07E-11	2.07E-05	1.59E-05	0.00E+00	0.00E+00	0.00E+00
0.00E+00	0.00E+00	1.97E-11	1.97E-11	1.97E-05	1.51E-05	0.00E+00	0.00E+00	0.00E+00
0.00E+00	0.00E+00	1.85E-11	1.85E-11	1.85E-05	1.42E-05	0.00E+00	0.00E+00	0.00E+00
0.00E+00	0.00E+00	1.76E-11	1.76E-11	1.76E-05	1.35E-05	0.00E+00	0.00E+00	0.00E+00
0.00E+00	0.00E+00	4.14E-11	4.14E-11	4.14E-05	3.18E-05	0.00E+00	0.00E+00	0.00E+00
0.00E+00	0.00E+00	4.08E-11	4.08E-11	4.08E-05	3.14E-05	0.00E+00	0.00E+00	0.00E+00
0.00E+00	0.00E+00	4.03E-11	4.03E-11	4.03E-05	3.09E-05	0.00E+00	0.00E+00	0.00E+00
0.00E+00	0.00E+00	3.97E-11	3.97E-11	3.97E-05	3.04E-05	0.00E+00	0.00E+00	0.00E+00
0.00E+00	0.00E+00	3.90E-11	3.90E-11	3.90E-05	3.00E-05	0.00E+00	0.00E+00	0.00E+00
0.00E+00	0.00E+00	3.84E-11	3.84E-11	3.84E-05	2.95E-05	0.00E+00	0.00E+00	0.00E+00
0.00E+00	0.00E+00	3.78E-11	3.78E-11	3.78E-05	2.90E-05	0.00E+00	0.00E+00	0.00E+00
0.00E+00	0.00E+00	2.25E-11	2.25E-11	2.25E-05	1.73E-05	0.00E+00	0.00E+00	0.00E+00
0.00E+00	0.00E+00	2.20E-11	2.20E-11	2.20E-05	1.69E-05	0.00E+00	0.00E+00	0.00E+00
0.00E+00	0.00E+00	2.14E-11	2.14E-11	2.14E-05	1.65E-05	0.00E+00	0.00E+00	0.00E+00
0.00E+00	0.00E+00	2.09E-11	2.09E-11	2.09E-05	1.60E-05	0.00E+00	0.00E+00	0.00E+00
0.00E+00	0.00E+00	2.04E-11	2.04E-11	2.04E-05	1.56E-05	0.00E+00	0.00E+00	0.00E+00
0.00E+00	0.00E+00	2.02E-11	2.02E-11	2.02E-05	1.55E-05	0.00E+00	0.00E+00	0.00E+00
0.00E+00	0.00E+00	1.99E-11	1.99E-11	1.99E-05	1.53E-05	0.00E+00	0.00E+00	0.00E+00
0.00E+00	0.00E+00	1.91E-11	1.91E-11	1.91E-05	1.47E-05	0.00E+00	0.00E+00	0.00E+00
0.00E+00	0.00E+00	1.83E-11	1.83E-11	1.83E-05	1.41E-05	0.00E+00	0.00E+00	0.00E+00
0.00E+00	0.00E+00	4.43E-11	4.43E-11	4.43E-05	3.40E-05	0.00E+00	0.00E+00	0.00E+00
0.00E+00	0.00E+00	4.38E-11	4.38E-11	4.38E-05	3.36E-05	0.00E+00	0.00E+00	0.00E+00
0.00E+00	0.00E+00	4.32E-11	4.32E-11	4.32E-05	3.32E-05	0.00E+00	0.00E+00	0.00E+00
0.00E+00	0.00E+00	4.27E-11	4.27E-11	4.27E-05	3.27E-05	0.00E+00	0.00E+00	0.00E+00
0.00E+00	0.00E+00	4.20E-11	4.20E-11	4.20E-05	3.23E-05	0.00E+00	0.00E+00	0.00E+00
0.00E+00	0.00E+00	4.14E-11	4.14E-11	4.14E-05	3.18E-05	0.00E+00	0.00E+00	0.00E+00
0.00E+00	0.00E+00	4.07E-11	4.07E-11	4.07E-05	3.12E-05	0.00E+00	0.00E+00	0.00E+00
0.00E+00	0.00E+00	4.00E-11	4.00E-11	4.00E-05	3.07E-05	0.00E+00	0.00E+00	0.00E+00
0.00E+00	0.00E+00	3.93E-11	3.93E-11	3.93E-05	3.02E-05	0.00E+00	0.00E+00	0.00E+00
0.00E+00	0.00E+00	2.26E-11	2.26E-11	2.26E-05	1.74E-05	0.00E+00	0.00E+00	0.00E+00
0.00E+00	0.00E+00	2.22E-11	2.22E-11	2.22E-05	1.70E-05	0.00E+00	0.00E+00	0.00E+00
0.00E+00	0.00E+00	2.16E-11	2.16E-11	2.16E-05	1.66E-05	0.00E+00	0.00E+00	0.00E+00
0.00E+00	0.00E+00	2.10E-11	2.10E-11	2.10E-05	1.62E-05	0.00E+00	0.00E+00	0.00E+00
0.00E+00	0.00E+00	2.04E-11	2.04E-11	2.04E-05	1.57E-05	0.00E+00	0.00E+00	0.00E+00
0.00E+00	0.00E+00	1.99E-11	1.99E-11	1.99E-05	1.53E-05	0.00E+00	0.00E+00	0.00E+00
0.00E+00	0.00E+00	1.96E-11	1.96E-11	1.96E-05	1.51E-05	0.00E+00	0.00E+00	0.00E+00
0.00E+00	0.00E+00	1.90E-11	1.90E-11	1.90E-05	1.46E-05	0.00E+00	0.00E+00	0.00E+00
0.00E+00	0.00E+00	4.65E-11	4.65E-11	4.65E-05	3.57E-05	0.00E+00	0.00E+00	0.00E+00
0.00E+00	0.00E+00	4.59E-11	4.59E-11	4.59E-05	3.52E-05	0.00E+00	0.00E+00	0.00E+00
0.00E+00	0.00E+00	4.52E-11	4.52E-11	4.52E-05	3.47E-05	0.00E+00	0.00E+00	0.00E+00
0.00E+00	0.00E+00	4.46E-11	4.46E-11	4.46E-05	3.42E-05	0.00E+00	0.00E+00	0.00E+00
0.00E+00	0.00E+00	4.39E-11	4.39E-11	4.39E-05	3.37E-05	0.00E+00	0.00E+00	0.00E+00
0.00E+00	0.00E+00	4.32E-11	4.32E-11	4.32E-05	3.31E-05	0.00E+00	0.00E+00	0.00E+00
0.00E+00	0.00E+00	4.24E-11	4.24E-11	4.24E-05	3.26E-05	0.00E+00	0.00E+00	0.00E+00
0.00E+00	0.00E+00	4.16E-11	4.16E-11	4.16E-05	3.20E-05	0.00E+00	0.00E+00	0.00E+00
0.00E+00	0.00E+00	4.10E-11	4.10E-11	4.10E-05	3.15E-05	0.00E+00	0.00E+00	0.00E+00
0.00E+00	0.00E+00	2.30E-11	2.30E-11	2.30E-05	1.77E-05	0.00E+00	0.00E+00	0.00E+00
0.00E+00	0.00E+00	2.28E-11	2.28E-11	2.28E-05	1.75E-05	0.00E+00	0.00E+00	0.00E+00
0.00E+00	0.00E+00	2.21E-11	2.21E-11	2.21E-05	1.70E-05	0.00E+00	0.00E+00	0.00E+00
0.00E+00	0.00E+00	2.15E-11	2.15E-11	2.15E-05	1.65E-05	0.00E+00	0.00E+00	0.00E+00
0.00E+00	0.00E+00	2.07E-11	2.07E-11	2.07E-05	1.59E-05	0.00E+00	0.00E+00	0.00E+00
0.00E+00	0.00E+00	1.99E-11	1.99E-11	1.99E-05	1.53E-05	0.00E+00	0.00E+00	0.00E+00
0.00E+00	0.00E+00	4.87E-11	4.87E-11	4.87E-05	3.74E-05	0.00E+00	0.00E+00	0.00E+00
0.00E+00	0.00E+00	4.81E-11	4.81E-11	4.81E-05	3.70E-05	0.00E+00	0.00E+00	0.00E+00
0.00E+00	0.00E+00	4.75E-11	4.75E-11	4.75E-05	3.65E-05	0.00E+00	0.00E+00	0.00E+00
0.00E+00	0.00E+00	4.67E-11	4.67E-11	4.67E-05	3.58E-05	0.00E+00	0.00E+00	0.00E+00
0.00E+00	0.00E+00	4.59E-11	4.59E-11	4.59E-05	3.52E-05	0.00E+00	0.00E+00	0.00E+00
0.00E+00	0.00E+00	4.51E-11	4.51E-11	4.51E-05	3.46E-05	0.00E+00	0.00E+00	0.00E+00
0.00E+00	0.00E+00	4.43E-11	4.43E-11	4.43E-05	3.40E-05	0.00E+00	0.00E+00	0.00E+00
0.00E+00	0.00E+00	4.35E-11	4.35E-11	4.35E-05	3.34E-05	0.00E+00	0.00E+00	0.00E+00
0.00E+00	0.00E+00	4.28E-11	4.28E-11	4.28E-05	3.28E-05	0.00E+00	0.00E+00	0.00E+00
0.00E+00	0.00E+00	4.19E-11	4.19E-11	4.19E-05	3.21E-05	0.00E+00	0.00E+00	0.00E+00
0.00E+00	0.00E+00	4.09E-11	4.09E-11	4.09E-05	3.14E-05	0.00E+00	0.00E+00	0.00E+00
0.00E+00	0.00E+00	2.42E-11	2.42E-11	2.42E-05	1.86E-05	0.00E+00	0.00E+00	0.00E+00
0.00E+00	0.00E+00	2.38E-11	2.38E-11	2.38E-05	1.83E-05	0.00E+00	0.00E+00	0.00E+00
0.00E+00	0.00E+00	2.31E-11	2.31E-11	2.31E-05	1.78E-05	0.00E+00	0.00E+00	0.00E+00
0.00E+00	0.00E+00	2.23E-11	2.23E-11	2.23E-05	1.71E-05	0.00E+00	0.00E+00	0.00E+00
0.00E+00	0.00E+00	5.11E-11	5.11E-11	5.11E-05	3.93E-05	0.00E+00	0.00E+00	0.00E+00
0.00E+00	0.00E+00	5.05E-11	5.05E-11	5.05E-05	3.88E-05	0.00E+00	0.00E+00	0.00E+00
0.00E+00	0.00E+00	4.98E-11	4.98E-11	4.98E-05	3.82E-05	0.00E+00	0.00E+00	0.00E+00
0.00E+00	0.00E+00	4.90E-11	4.90E-11	4.90E-05	3.76E-05	0.00E+00	0.00E+00	0.00E+00
0.00E+00	0.00E+00	4.81E-11	4.81E-11	4.81E-05	3.70E-05	0.00E+00	0.00E+00	0.00E+00
0.00E+00	0.00E+00	4.72E-11	4.72E-11	4.72E-05	3.63E-05	0.00E+00	0.00E+00	0.00E+00
0.00E+00	0.00E+00	4.64E-11	4.64E-11	4.64E-05	3.56E-05	0.00E+00	0.00E+00	0.00E+00
0.00E+00	0.00E+00	4.56E-11	4.56E-11	4.56E-05	3.50E-05	0.00E+00	0.00E+00	0.00E+00
0.00E+00	0.00E+00	4.47E-11	4.47E-11	4.47E-05	3.43E-05	0.00E+00	0.00E+00	0.00E+00
0.00E+00	0.00E+00	4.37E-11	4.37E-11	4.37E-05	3.36E-05	0.00E+00	0.00E+00	0.00E+00
0.00E+00	0.00E+00	4.27E-11	4.27E-11	4.27E-05	3.28E-05	0.00E+00	0.00E+00	0.00E+00
0.00E+00	0.00E+00	4.17E-11	4.17E-11	4.17E-05	3.20E-05	0.00E+00	0.00E+00	0.00E+00
0.00E+00	0.00E+00	2.62E-11	2.62E-11	2.62E-05	2.01E-05	0.00E+00	0.00E+00	0.00E+00
0.00E+00	0.00E+00	2.54E-11	2.54E-11	2.54E-05	1.95E-05	0.00E+00	0.00E+00	0.00E+00
0.00E+00	0.00E+00	2.43E-11	2.43E-11	2.43E-05	1.87E-05	0.00E+00	0.00E+00	0.00E+00
0.00E+00	0.00E+00	2.32E-11	2.32E-11	2.32E-05	1.78E-05	0.00E+00	0.00E+00	0.00E+00
0.00E+00	0.00E+00	2.19E-11	2.19E-11	2.19E-05	1.68E-05	0.00E+00	0.00E+00	0.00E+00
0.00E+00	0.00E+00	5.38E-11	5.38E-11	5.38E-05	4.13E-05	0.00E+00	0.00E+00	0.00E+00
0.00E+00	0.00E+00	5.31E-11	5.31E-11	5.31E-05	4.08E-05	0.00E+00	0.00E+00	0.00E+00
0.00E+00	0.00E+00	5.23E-11	5.23E-11	5.23E-05	4.02E-05	0.00E+00	0.00E+00	0.00E+00

Child Risk					Overlapping Phases - Maximum GLC			
3rd Trimester	0<2	2<16	Total	per million	2026	2027	2028	2029
0.00E+00	0.00E+00	5.14E-11	5.14E-11	5.14E-05	3.95E-05	0.00E+00	0.00E+00	0.00E+00
0.00E+00	0.00E+00	5.05E-11	5.05E-11	5.05E-05	3.88E-05	0.00E+00	0.00E+00	0.00E+00
0.00E+00	0.00E+00	4.96E-11	4.96E-11	4.96E-05	3.81E-05	0.00E+00	0.00E+00	0.00E+00
0.00E+00	0.00E+00	4.44E-11	4.44E-11	4.44E-05	3.41E-05	0.00E+00	0.00E+00	0.00E+00
0.00E+00	0.00E+00	4.35E-11	4.35E-11	4.35E-05	3.34E-05	0.00E+00	0.00E+00	0.00E+00
0.00E+00	0.00E+00	2.72E-11	2.72E-11	2.72E-05	2.08E-05	0.00E+00	0.00E+00	0.00E+00
0.00E+00	0.00E+00	2.58E-11	2.58E-11	2.58E-05	1.98E-05	0.00E+00	0.00E+00	0.00E+00
0.00E+00	0.00E+00	2.40E-11	2.40E-11	2.40E-05	1.84E-05	0.00E+00	0.00E+00	0.00E+00
0.00E+00	0.00E+00	2.26E-11	2.26E-11	2.26E-05	1.74E-05	0.00E+00	0.00E+00	0.00E+00
0.00E+00	0.00E+00	5.67E-11	5.67E-11	5.67E-05	4.35E-05	0.00E+00	0.00E+00	0.00E+00
0.00E+00	0.00E+00	5.58E-11	5.58E-11	5.58E-05	4.29E-05	0.00E+00	0.00E+00	0.00E+00
0.00E+00	0.00E+00	5.49E-11	5.49E-11	5.49E-05	4.22E-05	0.00E+00	0.00E+00	0.00E+00
0.00E+00	0.00E+00	5.40E-11	5.40E-11	5.40E-05	4.15E-05	0.00E+00	0.00E+00	0.00E+00
0.00E+00	0.00E+00	5.30E-11	5.30E-11	5.30E-05	4.07E-05	0.00E+00	0.00E+00	0.00E+00
0.00E+00	0.00E+00	5.20E-11	5.20E-11	5.20E-05	3.99E-05	0.00E+00	0.00E+00	0.00E+00
0.00E+00	0.00E+00	2.46E-11	2.46E-11	2.46E-05	1.89E-05	0.00E+00	0.00E+00	0.00E+00
0.00E+00	0.00E+00	2.33E-11	2.33E-11	2.33E-05	1.79E-05	0.00E+00	0.00E+00	0.00E+00
0.00E+00	0.00E+00	1.79E-11	1.79E-11	1.79E-05	1.38E-05	0.00E+00	0.00E+00	0.00E+00
0.00E+00	0.00E+00	1.76E-11	1.76E-11	1.76E-05	1.35E-05	0.00E+00	0.00E+00	0.00E+00
0.00E+00	0.00E+00	5.99E-11	5.99E-11	5.99E-05	4.60E-05	0.00E+00	0.00E+00	0.00E+00
0.00E+00	0.00E+00	5.90E-11	5.90E-11	5.90E-05	4.53E-05	0.00E+00	0.00E+00	0.00E+00
0.00E+00	0.00E+00	5.80E-11	5.80E-11	5.80E-05	4.45E-05	0.00E+00	0.00E+00	0.00E+00
0.00E+00	0.00E+00	5.69E-11	5.69E-11	5.69E-05	4.37E-05	0.00E+00	0.00E+00	0.00E+00
0.00E+00	0.00E+00	5.59E-11	5.59E-11	5.59E-05	4.29E-05	0.00E+00	0.00E+00	0.00E+00
0.00E+00	0.00E+00	5.47E-11	5.47E-11	5.47E-05	4.20E-05	0.00E+00	0.00E+00	0.00E+00
0.00E+00	0.00E+00	2.00E-11	2.00E-11	2.00E-05	1.54E-05	0.00E+00	0.00E+00	0.00E+00
0.00E+00	0.00E+00	1.94E-11	1.94E-11	1.94E-05	1.49E-05	0.00E+00	0.00E+00	0.00E+00
0.00E+00	0.00E+00	1.90E-11	1.90E-11	1.90E-05	1.46E-05	0.00E+00	0.00E+00	0.00E+00
0.00E+00	0.00E+00	6.33E-11	6.33E-11	6.33E-05	4.86E-05	0.00E+00	0.00E+00	0.00E+00
0.00E+00	0.00E+00	6.22E-11	6.22E-11	6.22E-05	4.78E-05	0.00E+00	0.00E+00	0.00E+00
0.00E+00	0.00E+00	6.12E-11	6.12E-11	6.12E-05	4.70E-05	0.00E+00	0.00E+00	0.00E+00
0.00E+00	0.00E+00	6.00E-11	6.00E-11	6.00E-05	4.61E-05	0.00E+00	0.00E+00	0.00E+00
0.00E+00	0.00E+00	2.06E-11	2.06E-11	2.06E-05	1.58E-05	0.00E+00	0.00E+00	0.00E+00
0.00E+00	0.00E+00	2.07E-11	2.07E-11	2.07E-05	1.59E-05	0.00E+00	0.00E+00	0.00E+00
0.00E+00	0.00E+00	6.70E-11	6.70E-11	6.70E-05	5.14E-05	0.00E+00	0.00E+00	0.00E+00
0.00E+00	0.00E+00	6.58E-11	6.58E-11	6.58E-05	5.05E-05	0.00E+00	0.00E+00	0.00E+00
0.00E+00	0.00E+00	6.46E-11	6.46E-11	6.46E-05	4.96E-05	0.00E+00	0.00E+00	0.00E+00
0.00E+00	0.00E+00	6.33E-11	6.33E-11	6.33E-05	4.86E-05	0.00E+00	0.00E+00	0.00E+00
0.00E+00	0.00E+00	7.11E-11	7.11E-11	7.11E-05	5.46E-05	0.00E+00	0.00E+00	0.00E+00
0.00E+00	0.00E+00	6.98E-11	6.98E-11	6.98E-05	5.36E-05	0.00E+00	0.00E+00	0.00E+00
0.00E+00	0.00E+00	6.85E-11	6.85E-11	6.85E-05	5.26E-05	0.00E+00	0.00E+00	0.00E+00
0.00E+00	0.00E+00	6.70E-11	6.70E-11	6.70E-05	5.15E-05	0.00E+00	0.00E+00	0.00E+00
0.00E+00	0.00E+00	7.55E-11	7.55E-11	7.55E-05	5.80E-05	0.00E+00	0.00E+00	0.00E+00
0.00E+00	0.00E+00	7.42E-11	7.42E-11	7.42E-05	5.69E-05	0.00E+00	0.00E+00	0.00E+00
0.00E+00	0.00E+00	7.27E-11	7.27E-11	7.27E-05	5.58E-05	0.00E+00	0.00E+00	0.00E+00
0.00E+00	0.00E+00	7.10E-11	7.10E-11	7.10E-05	5.45E-05	0.00E+00	0.00E+00	0.00E+00
0.00E+00	0.00E+00	8.04E-11	8.04E-11	8.04E-05	6.17E-05	0.00E+00	0.00E+00	0.00E+00
0.00E+00	0.00E+00	7.88E-11	7.88E-11	7.88E-05	6.05E-05	0.00E+00	0.00E+00	0.00E+00
0.00E+00	0.00E+00	7.72E-11	7.72E-11	7.72E-05	5.92E-05	0.00E+00	0.00E+00	0.00E+00
0.00E+00	0.00E+00	7.54E-11	7.54E-11	7.54E-05	5.79E-05	0.00E+00	0.00E+00	0.00E+00
0.00E+00	0.00E+00	8.59E-11	8.59E-11	8.59E-05	6.60E-05	0.00E+00	0.00E+00	0.00E+00
0.00E+00	0.00E+00	8.42E-11	8.42E-11	8.42E-05	6.46E-05	0.00E+00	0.00E+00	0.00E+00
0.00E+00	0.00E+00	8.23E-11	8.23E-11	8.23E-05	6.32E-05	0.00E+00	0.00E+00	0.00E+00
0.00E+00	0.00E+00	8.03E-11	8.03E-11	8.03E-05	6.16E-05	0.00E+00	0.00E+00	0.00E+00
0.00E+00	0.00E+00	9.19E-11	9.19E-11	9.19E-05	7.06E-05	0.00E+00	0.00E+00	0.00E+00
0.00E+00	0.00E+00	9.00E-11	9.00E-11	9.00E-05	6.91E-05	0.00E+00	0.00E+00	0.00E+00
0.00E+00	0.00E+00	8.79E-11	8.79E-11	8.79E-05	6.75E-05	0.00E+00	0.00E+00	0.00E+00
0.00E+00	0.00E+00	8.56E-11	8.56E-11	8.56E-05	6.57E-05	0.00E+00	0.00E+00	0.00E+00
0.00E+00	0.00E+00	9.87E-11	9.87E-11	9.87E-05	7.58E-05	0.00E+00	0.00E+00	0.00E+00
0.00E+00	0.00E+00	9.66E-11	9.66E-11	9.66E-05	7.42E-05	0.00E+00	0.00E+00	0.00E+00
0.00E+00	0.00E+00	9.42E-11	9.42E-11	9.42E-05	7.23E-05	0.00E+00	0.00E+00	0.00E+00
0.00E+00	0.00E+00	9.16E-11	9.16E-11	9.16E-05	7.03E-05	0.00E+00	0.00E+00	0.00E+00
0.00E+00	0.00E+00	1.06E-10	1.06E-10	1.06E-04	8.16E-05	0.00E+00	0.00E+00	0.00E+00
0.00E+00	0.00E+00	1.04E-10	1.04E-10	1.04E-04	7.99E-05	0.00E+00	0.00E+00	0.00E+00
0.00E+00	0.00E+00	1.01E-10	1.01E-10	1.01E-04	7.78E-05	0.00E+00	0.00E+00	0.00E+00
0.00E+00	0.00E+00	1.15E-10	1.15E-10	1.15E-04	8.81E-05	0.00E+00	0.00E+00	0.00E+00
0.00E+00	0.00E+00	1.12E-10	1.12E-10	1.12E-04	8.62E-05	0.00E+00	0.00E+00	0.00E+00
0.00E+00	0.00E+00	1.09E-10	1.09E-10	1.09E-04	8.37E-05	0.00E+00	0.00E+00	0.00E+00
0.00E+00	0.00E+00	1.24E-10	1.24E-10	1.24E-04	9.53E-05	0.00E+00	0.00E+00	0.00E+00
0.00E+00	0.00E+00	1.21E-10	1.21E-10	1.21E-04	9.30E-05	0.00E+00	0.00E+00	0.00E+00
0.00E+00	0.00E+00	1.18E-10	1.18E-10	1.18E-04	9.03E-05	0.00E+00	0.00E+00	0.00E+00
0.00E+00	0.00E+00	1.35E-10	1.35E-10	1.35E-04	1.03E-04	0.00E+00	0.00E+00	0.00E+00
0.00E+00	0.00E+00	1.31E-10	1.31E-10	1.31E-04	1.01E-04	0.00E+00	0.00E+00	0.00E+00
0.00E+00	0.00E+00	1.27E-10	1.27E-10	1.27E-04	9.76E-05	0.00E+00	0.00E+00	0.00E+00
0.00E+00	0.00E+00	1.47E-10	1.47E-10	1.47E-04	1.13E-04	0.00E+00	0.00E+00	0.00E+00
0.00E+00	0.00E+00	1.43E-10	1.43E-10	1.43E-04	1.10E-04	0.00E+00	0.00E+00	0.00E+00
0.00E+00	0.00E+00	1.38E-10	1.38E-10	1.38E-04	1.06E-04	0.00E+00	0.00E+00	0.00E+00
0.00E+00	0.00E+00	1.61E-10	1.61E-10	1.61E-04	1.24E-04	0.00E+00	0.00E+00	0.00E+00
0.00E+00	0.00E+00	1.56E-10	1.56E-10	1.56E-04	1.20E-04	0.00E+00	0.00E+00	0.00E+00
0.00E+00	0.00E+00	1.51E-10	1.51E-10	1.51E-04	1.16E-04	0.00E+00	0.00E+00	0.00E+00
0.00E+00	0.00E+00	1.78E-10	1.78E-10	1.78E-04	1.37E-04	0.00E+00	0.00E+00	0.00E+00
0.00E+00	0.00E+00	1.72E-10	1.72E-10	1.72E-04	1.32E-04	0.00E+00	0.00E+00	0.00E+00
0.00E+00	0.00E+00	1.65E-10	1.65E-10	1.65E-04	1.27E-04	0.00E+00	0.00E+00	0.00E+00
0.00E+00	0.00E+00	1.97E-10	1.97E-10	1.97E-04	1.51E-04	0.00E+00	0.00E+00	0.00E+00
0.00E+00	0.00E+00	1.91E-10	1.91E-10	1.91E-04	1.46E-04	0.00E+00	0.00E+00	0.00E+00
0.00E+00	0.00E+00	1.83E-10	1.83E-10	1.83E-04	1.41E-04	0.00E+00	0.00E+00	0.00E+00
0.00E+00	0.00E+00	2.33E-11	2.33E-11	2.33E-05	1.79E-05	0.00E+00	0.00E+00	0.00E+00
0.00E+00	0.00E+00	2.38E-11	2.38E-11	2.38E-05	1.83E-05	0.00E+00	0.00E+00	0.00E+00
0.00E+00	0.00E+00	2.43E-11	2.43E-11	2.43E-05	1.87E-05	0.00E+00	0.00E+00	0.00E+00
0.00E+00	0.00E+00	2.48E-11	2.48E-11	2.48E-05	1.90E-05	0.00E+00	0.00E+00	0.00E+00
0.00E+00	0.00E+00	2.52E-11	2.52E-11	2.52E-05	1.93E-05	0.00E+00	0.00E+00	0.00E+00
0.00E+00	0.00E+00	2.56E-11	2.56E-11	2.56E-05	1.97E-05	0.00E+00	0.00E+00	0.00E+00
0.00E+00	0.00E+00	3.23E-11	3.23E-11	3.23E-05	2.48E-05	0.00E+00	0.00E+00	0.00E+00
0.00E+00	0.00E+00	3.11E-11	3.11E-11	3.11E-05	2.39E-05	0.00E+00	0.00E+00	0.00E+00
0.00E+00	0.00E+00	3.00E-11	3.00E-11	3.00E-05	2.31E-05	0.00E+00	0.00E+00	0.00E+00
0.00E+00	0.00E+00	2.90E-11	2.90E-11	2.90E-05	2.22E-05	0.00E+00	0.00E+00	0.00E+00
0.00E+00	0.00E+00	2.80E-11	2.80E-11	2.80E-05	2.15E-05	0.00E+00	0.00E+00	0.00E+00
0.00E+00	0.00E+00	2.70E-11	2.70E-11	2.70E-05	2.07E-05	0.00E+00	0.00E+00	0.00E+00
0.00E+00	0.00E+00	2.61E-11	2.61E-11	2.61E-05	2.00E-05	0.00E+00	0.00E+00	0.00E+00
0.00E+00	0.00E+00	2.46E-11	2.46E-11	2.46E-05	1.89E-05	0.00E+00	0.00E+00	0.00E+00
0.00E+00	0.00E+00	3.29E-11	3.29E-11	3.29E-05	2.53E-05	0.00E+00	0.00E+00	0.00E+00
0.00E+00	0.00E+00	3.17E-11	3.17E-11	3.17E-05	2.44E-05	0.00E+00	0.00E+00	0.00E+00
0.00E+00	0.00E+00	3.06E-11	3.06E-11	3.06E-05	2.35E-05	0.00E+00	0.00E+00	0.00E+00
0.00E+00	0.00E+00	2.94E-11	2.94E-11	2.94E-05	2.26E-05	0.00E+00	0.00E+00	0.00E+00
0.00E+00	0.00E+00	2.83E-11	2.83E-11	2.83E-05	2.18E-05	0.00E+00	0.00E+00	0.00E+00
0.00E+00	0.00E+00	2.73E-11	2.73E-11	2.73E-05	2.10E-05	0.00E+00	0.00E+00	0.00E+00
0.00E+00	0.00E+00	2.63E-11	2.63E-11	2.63E-05	2.02E-05	0.00E+00	0.00E+00	0.00E+00
0.00E+00	0.00E+00	2.49E-11	2.49E-11	2.49E-05	1.91E-05	0.00E+00	0.00E+00	0.00E+00
0.00E+00	0.00E+00	2.41E-11	2.41E-11	2.41E-05	1.85E-05	0.00E+00	0.00E+00	0.00E+00
0.00E+00	0.00E+00	3.36E-11	3.36E-11	3.36E-05	2.58E-05	0.00E+00	0.00E+00	0.00E+00
0.00E+00	0.00E+00	3.23E-11	3.23E-11	3.23E-05	2.48E-05	0.00E+00	0.00E+00	0.00E+00
0.00E+00	0.00E+00	3.09E-11	3.09E-11	3.09E-05	2.37E-05	0.00E+00	0.00E+00	0.00E+00
0.00E+00	0.00E+00	2.96E-11	2.96E-11	2.96E-05	2.27E-05	0.00E+00	0.00E+00	0.00E+00
0.00E+00	0.00E+00	2.83E-11	2.83E-11	2.83E-05	2.17E-05	0.00E+00	0.00E+00	0.00E+00
0.00E+00	0.00E+00	2.71E-11	2.71E-11	2.71E-05	2.08E-05	0.00E+00	0.00E+00	0.00E+00
0.00E+00	0.00E+00	2.58E-11	2.58E-11	2.58E-05	1.98E-05	0.00E+00	0.00E+00	0.00E+00
0.00E+00	0.00E+00	2.50E-11	2.50E-11	2.50E-05	1.92E-05	0.00E+00	0.00E+00	0.00E+00
0.00E+00	0.00E+00	1.93E-10	1.93E-10	1.93E-04	1.48E-04	0.00E+00	0.00E+00	0.00E+00
0.00E+00	0.00E+00	1.92E-10	1.92E-10	1.92E-04	1.48E-04	0.00E+00	0.00E+00	0.00E+00
0.00E+00	0.00E+00	2.09E-10	2.09E-10	2.09E-04	1.61E-04	0.00E+00	0.00E+00	0.00E+00
0.00E+00	0.00E+00	2.12E-10	2.12E-10	2.12E-04	1.63E-04	0.00E+00	0.00E+00	0.00E+00
0.00E+00	0.00E+00	2.15E-10	2.15E-10	2.15E-04	1.65E-04	0.00E+00	0.00E+00	0.00E+00
0.00E+00	0.00E+00	2.14E-10	2.14E-10	2.14E-04	1.64E-04	0.00E+00	0.00E+00	0.00E+00
0.00E+00	0.00E+00	2.32E-10	2.32E-10	2.32E-04	1.79E-04	0.00E+00	0.00E+00	0.00E+00
0.00E+00	0.00E+00	2.36E-10	2.36E-10	2.36E-04	1.81E-04	0.00E+00	0.00E+00	0.00E+00
0.00E+00	0.00E+00	2.38E-10	2.38E-10	2.38E-04	1.83E-04	0.00E+00	0.00E+00	0.00E+00
0.00E+00	0.00E+00	2.40E-10	2.40E-10	2.40E-04	1.84E-04	0.00E+00	0.00E+00	0.00E+00
0.00E+00	0.00E+00	2.40E-10	2.40E-10	2.40E-04	1.84E-04	0.00E+00	0.00E+00	0.00E+00
0.00E+00	0.00E+00	2.39E-10	2.39E-10	2.39E-04	1.84E-04	0.00E+00	0.00E+00	0.00E+00
0.00E+00	0.00E+00	2.38E-10	2.38E-10	2.38E-04	1.83E-04	0.00E+00	0.00E+00	0.00E+00

Child Risk					Overlapping Phases - Maximum GLC			
3rd Trimester	0<2	2<16	Total	per million	2026	2027	2028	2029
0.00E+00	0.00E+00	2.59E-10	2.59E-10	2.59E-04	1.99E-04	0.00E+00	0.00E+00	0.00E+00
0.00E+00	0.00E+00	2.63E-10	2.63E-10	2.63E-04	2.02E-04	0.00E+00	0.00E+00	0.00E+00
0.00E+00	0.00E+00	2.67E-10	2.67E-10	2.67E-04	2.05E-04	0.00E+00	0.00E+00	0.00E+00
0.00E+00	0.00E+00	2.69E-10	2.69E-10	2.69E-04	2.07E-04	0.00E+00	0.00E+00	0.00E+00
0.00E+00	0.00E+00	2.70E-10	2.70E-10	2.70E-04	2.08E-04	0.00E+00	0.00E+00	0.00E+00
0.00E+00	0.00E+00	2.70E-10	2.70E-10	2.70E-04	2.07E-04	0.00E+00	0.00E+00	0.00E+00
0.00E+00	0.00E+00	2.68E-10	2.68E-10	2.68E-04	2.06E-04	0.00E+00	0.00E+00	0.00E+00
0.00E+00	0.00E+00	2.92E-10	2.92E-10	2.92E-04	2.25E-04	0.00E+00	0.00E+00	0.00E+00
0.00E+00	0.00E+00	2.97E-10	2.97E-10	2.97E-04	2.28E-04	0.00E+00	0.00E+00	0.00E+00
0.00E+00	0.00E+00	3.02E-10	3.02E-10	3.02E-04	2.32E-04	0.00E+00	0.00E+00	0.00E+00
0.00E+00	0.00E+00	3.05E-10	3.05E-10	3.05E-04	2.34E-04	0.00E+00	0.00E+00	0.00E+00
0.00E+00	0.00E+00	3.07E-10	3.07E-10	3.07E-04	2.36E-04	0.00E+00	0.00E+00	0.00E+00
0.00E+00	0.00E+00	2.95E-10	2.95E-10	2.95E-04	2.26E-04	0.00E+00	0.00E+00	0.00E+00
0.00E+00	0.00E+00	3.33E-10	3.33E-10	3.33E-04	2.56E-04	0.00E+00	0.00E+00	0.00E+00
0.00E+00	0.00E+00	3.37E-10	3.37E-10	3.37E-04	2.59E-04	0.00E+00	0.00E+00	0.00E+00
0.00E+00	0.00E+00	3.34E-10	3.34E-10	3.34E-04	2.57E-04	0.00E+00	0.00E+00	0.00E+00
0.00E+00	0.00E+00	3.21E-11	3.21E-11	3.21E-05	2.46E-05	0.00E+00	0.00E+00	0.00E+00
0.00E+00	0.00E+00	3.33E-11	3.33E-11	3.33E-05	2.56E-05	0.00E+00	0.00E+00	0.00E+00
0.00E+00	0.00E+00	3.46E-11	3.46E-11	3.46E-05	2.66E-05	0.00E+00	0.00E+00	0.00E+00
0.00E+00	0.00E+00	3.60E-11	3.60E-11	3.60E-05	2.76E-05	0.00E+00	0.00E+00	0.00E+00
0.00E+00	0.00E+00	3.74E-11	3.74E-11	3.74E-05	2.87E-05	0.00E+00	0.00E+00	0.00E+00
0.00E+00	0.00E+00	3.19E-11	3.19E-11	3.19E-05	2.45E-05	0.00E+00	0.00E+00	0.00E+00
0.00E+00	0.00E+00	3.32E-11	3.32E-11	3.32E-05	2.55E-05	0.00E+00	0.00E+00	0.00E+00
0.00E+00	0.00E+00	3.44E-11	3.44E-11	3.44E-05	2.64E-05	0.00E+00	0.00E+00	0.00E+00
0.00E+00	0.00E+00	3.58E-11	3.58E-11	3.58E-05	2.75E-05	0.00E+00	0.00E+00	0.00E+00
0.00E+00	0.00E+00	3.73E-11	3.73E-11	3.73E-05	2.86E-05	0.00E+00	0.00E+00	0.00E+00
0.00E+00	0.00E+00	3.06E-11	3.06E-11	3.06E-05	2.35E-05	0.00E+00	0.00E+00	0.00E+00
0.00E+00	0.00E+00	3.18E-11	3.18E-11	3.18E-05	2.44E-05	0.00E+00	0.00E+00	0.00E+00
0.00E+00	0.00E+00	3.30E-11	3.30E-11	3.30E-05	2.53E-05	0.00E+00	0.00E+00	0.00E+00
0.00E+00	0.00E+00	3.42E-11	3.42E-11	3.42E-05	2.63E-05	0.00E+00	0.00E+00	0.00E+00
0.00E+00	0.00E+00	3.56E-11	3.56E-11	3.56E-05	2.73E-05	0.00E+00	0.00E+00	0.00E+00
0.00E+00	0.00E+00	3.71E-11	3.71E-11	3.71E-05	2.84E-05	0.00E+00	0.00E+00	0.00E+00
0.00E+00	0.00E+00	3.86E-11	3.86E-11	3.86E-05	2.96E-05	0.00E+00	0.00E+00	0.00E+00
0.00E+00	0.00E+00	2.94E-11	2.94E-11	2.94E-05	2.26E-05	0.00E+00	0.00E+00	0.00E+00
0.00E+00	0.00E+00	3.04E-11	3.04E-11	3.04E-05	2.34E-05	0.00E+00	0.00E+00	0.00E+00
0.00E+00	0.00E+00	3.16E-11	3.16E-11	3.16E-05	2.42E-05	0.00E+00	0.00E+00	0.00E+00
0.00E+00	0.00E+00	3.28E-11	3.28E-11	3.28E-05	2.52E-05	0.00E+00	0.00E+00	0.00E+00
0.00E+00	0.00E+00	3.40E-11	3.40E-11	3.40E-05	2.61E-05	0.00E+00	0.00E+00	0.00E+00
0.00E+00	0.00E+00	3.54E-11	3.54E-11	3.54E-05	2.72E-05	0.00E+00	0.00E+00	0.00E+00
0.00E+00	0.00E+00	3.68E-11	3.68E-11	3.68E-05	2.83E-05	0.00E+00	0.00E+00	0.00E+00
0.00E+00	0.00E+00	3.83E-11	3.83E-11	3.83E-05	2.94E-05	0.00E+00	0.00E+00	0.00E+00
0.00E+00	0.00E+00	3.99E-11	3.99E-11	3.99E-05	3.07E-05	0.00E+00	0.00E+00	0.00E+00
0.00E+00	0.00E+00	4.16E-11	4.16E-11	4.16E-05	3.19E-05	0.00E+00	0.00E+00	0.00E+00
0.00E+00	0.00E+00	2.92E-11	2.92E-11	2.92E-05	2.24E-05	0.00E+00	0.00E+00	0.00E+00
0.00E+00	0.00E+00	3.02E-11	3.02E-11	3.02E-05	2.32E-05	0.00E+00	0.00E+00	0.00E+00
0.00E+00	0.00E+00	3.14E-11	3.14E-11	3.14E-05	2.41E-05	0.00E+00	0.00E+00	0.00E+00
0.00E+00	0.00E+00	3.25E-11	3.25E-11	3.25E-05	2.50E-05	0.00E+00	0.00E+00	0.00E+00
0.00E+00	0.00E+00	3.38E-11	3.38E-11	3.38E-05	2.59E-05	0.00E+00	0.00E+00	0.00E+00
0.00E+00	0.00E+00	3.51E-11	3.51E-11	3.51E-05	2.70E-05	0.00E+00	0.00E+00	0.00E+00
0.00E+00	0.00E+00	3.65E-11	3.65E-11	3.65E-05	2.80E-05	0.00E+00	0.00E+00	0.00E+00
0.00E+00	0.00E+00	3.80E-11	3.80E-11	3.80E-05	2.92E-05	0.00E+00	0.00E+00	0.00E+00
0.00E+00	0.00E+00	3.96E-11	3.96E-11	3.96E-05	3.04E-05	0.00E+00	0.00E+00	0.00E+00
0.00E+00	0.00E+00	4.13E-11	4.13E-11	4.13E-05	3.17E-05	0.00E+00	0.00E+00	0.00E+00
0.00E+00	0.00E+00	4.31E-11	4.31E-11	4.31E-05	3.31E-05	0.00E+00	0.00E+00	0.00E+00
0.00E+00	0.00E+00	4.51E-11	4.51E-11	4.51E-05	3.46E-05	0.00E+00	0.00E+00	0.00E+00
0.00E+00	0.00E+00	2.80E-11	2.80E-11	2.80E-05	2.15E-05	0.00E+00	0.00E+00	0.00E+00
0.00E+00	0.00E+00	2.90E-11	2.90E-11	2.90E-05	2.22E-05	0.00E+00	0.00E+00	0.00E+00
0.00E+00	0.00E+00	3.00E-11	3.00E-11	3.00E-05	2.30E-05	0.00E+00	0.00E+00	0.00E+00
0.00E+00	0.00E+00	3.11E-11	3.11E-11	3.11E-05	2.39E-05	0.00E+00	0.00E+00	0.00E+00
0.00E+00	0.00E+00	3.23E-11	3.23E-11	3.23E-05	2.48E-05	0.00E+00	0.00E+00	0.00E+00
0.00E+00	0.00E+00	3.35E-11	3.35E-11	3.35E-05	2.57E-05	0.00E+00	0.00E+00	0.00E+00
0.00E+00	0.00E+00	3.48E-11	3.48E-11	3.48E-05	2.67E-05	0.00E+00	0.00E+00	0.00E+00
0.00E+00	0.00E+00	3.62E-11	3.62E-11	3.62E-05	2.78E-05	0.00E+00	0.00E+00	0.00E+00
0.00E+00	0.00E+00	3.77E-11	3.77E-11	3.77E-05	2.89E-05	0.00E+00	0.00E+00	0.00E+00
0.00E+00	0.00E+00	3.93E-11	3.93E-11	3.93E-05	3.01E-05	0.00E+00	0.00E+00	0.00E+00
0.00E+00	0.00E+00	4.09E-11	4.09E-11	4.09E-05	3.14E-05	0.00E+00	0.00E+00	0.00E+00
0.00E+00	0.00E+00	4.27E-11	4.27E-11	4.27E-05	3.28E-05	0.00E+00	0.00E+00	0.00E+00
0.00E+00	0.00E+00	4.41E-11	4.41E-11	4.41E-05	3.38E-05	0.00E+00	0.00E+00	0.00E+00
0.00E+00	0.00E+00	2.69E-11	2.69E-11	2.69E-05	2.06E-05	0.00E+00	0.00E+00	0.00E+00
0.00E+00	0.00E+00	2.78E-11	2.78E-11	2.78E-05	2.13E-05	0.00E+00	0.00E+00	0.00E+00
0.00E+00	0.00E+00	2.87E-11	2.87E-11	2.87E-05	2.21E-05	0.00E+00	0.00E+00	0.00E+00
0.00E+00	0.00E+00	2.98E-11	2.98E-11	2.98E-05	2.29E-05	0.00E+00	0.00E+00	0.00E+00
0.00E+00	0.00E+00	3.09E-11	3.09E-11	3.09E-05	2.37E-05	0.00E+00	0.00E+00	0.00E+00
0.00E+00	0.00E+00	3.20E-11	3.20E-11	3.20E-05	2.46E-05	0.00E+00	0.00E+00	0.00E+00
0.00E+00	0.00E+00	3.32E-11	3.32E-11	3.32E-05	2.55E-05	0.00E+00	0.00E+00	0.00E+00
0.00E+00	0.00E+00	3.45E-11	3.45E-11	3.45E-05	2.65E-05	0.00E+00	0.00E+00	0.00E+00
0.00E+00	0.00E+00	3.59E-11	3.59E-11	3.59E-05	2.75E-05	0.00E+00	0.00E+00	0.00E+00
0.00E+00	0.00E+00	3.73E-11	3.73E-11	3.73E-05	2.87E-05	0.00E+00	0.00E+00	0.00E+00
0.00E+00	0.00E+00	3.89E-11	3.89E-11	3.89E-05	2.98E-05	0.00E+00	0.00E+00	0.00E+00
0.00E+00	0.00E+00	4.05E-11	4.05E-11	4.05E-05	3.11E-05	0.00E+00	0.00E+00	0.00E+00
0.00E+00	0.00E+00	4.23E-11	4.23E-11	4.23E-05	3.24E-05	0.00E+00	0.00E+00	0.00E+00
0.00E+00	0.00E+00	4.34E-11	4.34E-11	4.34E-05	3.33E-05	0.00E+00	0.00E+00	0.00E+00
0.00E+00	0.00E+00	2.58E-11	2.58E-11	2.58E-05	1.98E-05	0.00E+00	0.00E+00	0.00E+00
0.00E+00	0.00E+00	2.66E-11	2.66E-11	2.66E-05	2.05E-05	0.00E+00	0.00E+00	0.00E+00
0.00E+00	0.00E+00	2.75E-11	2.75E-11	2.75E-05	2.12E-05	0.00E+00	0.00E+00	0.00E+00
0.00E+00	0.00E+00	2.85E-11	2.85E-11	2.85E-05	2.19E-05	0.00E+00	0.00E+00	0.00E+00
0.00E+00	0.00E+00	2.95E-11	2.95E-11	2.95E-05	2.27E-05	0.00E+00	0.00E+00	0.00E+00
0.00E+00	0.00E+00	3.06E-11	3.06E-11	3.06E-05	2.35E-05	0.00E+00	0.00E+00	0.00E+00
0.00E+00	0.00E+00	3.17E-11	3.17E-11	3.17E-05	2.43E-05	0.00E+00	0.00E+00	0.00E+00
0.00E+00	0.00E+00	3.29E-11	3.29E-11	3.29E-05	2.53E-05	0.00E+00	0.00E+00	0.00E+00
0.00E+00	0.00E+00	3.42E-11	3.42E-11	3.42E-05	2.62E-05	0.00E+00	0.00E+00	0.00E+00
0.00E+00	0.00E+00	3.55E-11	3.55E-11	3.55E-05	2.73E-05	0.00E+00	0.00E+00	0.00E+00
0.00E+00	0.00E+00	3.69E-11	3.69E-11	3.69E-05	2.84E-05	0.00E+00	0.00E+00	0.00E+00
0.00E+00	0.00E+00	3.84E-11	3.84E-11	3.84E-05	2.95E-05	0.00E+00	0.00E+00	0.00E+00
0.00E+00	0.00E+00	3.99E-11	3.99E-11	3.99E-05	3.06E-05	0.00E+00	0.00E+00	0.00E+00
0.00E+00	0.00E+00	4.19E-11	4.19E-11	4.19E-05	3.22E-05	0.00E+00	0.00E+00	0.00E+00
0.00E+00	0.00E+00	2.64E-11	2.64E-11	2.64E-05	2.03E-05	0.00E+00	0.00E+00	0.00E+00
0.00E+00	0.00E+00	2.73E-11	2.73E-11	2.73E-05	2.10E-05	0.00E+00	0.00E+00	0.00E+00
0.00E+00	0.00E+00	2.82E-11	2.82E-11	2.82E-05	2.17E-05	0.00E+00	0.00E+00	0.00E+00
0.00E+00	0.00E+00	2.92E-11	2.92E-11	2.92E-05	2.24E-05	0.00E+00	0.00E+00	0.00E+00
0.00E+00	0.00E+00	3.03E-11	3.03E-11	3.03E-05	2.32E-05	0.00E+00	0.00E+00	0.00E+00
0.00E+00	0.00E+00	3.14E-11	3.14E-11	3.14E-05	2.41E-05	0.00E+00	0.00E+00	0.00E+00
0.00E+00	0.00E+00	3.26E-11	3.26E-11	3.26E-05	2.50E-05	0.00E+00	0.00E+00	0.00E+00
0.00E+00	0.00E+00	3.38E-11	3.38E-11	3.38E-05	2.59E-05	0.00E+00	0.00E+00	0.00E+00
0.00E+00	0.00E+00	3.51E-11	3.51E-11	3.51E-05	2.70E-05	0.00E+00	0.00E+00	0.00E+00
0.00E+00	0.00E+00	3.65E-11	3.65E-11	3.65E-05	2.80E-05	0.00E+00	0.00E+00	0.00E+00
0.00E+00	0.00E+00	3.80E-11	3.80E-11	3.80E-05	2.92E-05	0.00E+00	0.00E+00	0.00E+00
0.00E+00	0.00E+00	2.70E-11	2.70E-11	2.70E-05	2.08E-05	0.00E+00	0.00E+00	0.00E+00
0.00E+00	0.00E+00	2.80E-11	2.80E-11	2.80E-05	2.15E-05	0.00E+00	0.00E+00	0.00E+00
0.00E+00	0.00E+00	2.89E-11	2.89E-11	2.89E-05	2.22E-05	0.00E+00	0.00E+00	0.00E+00
0.00E+00	0.00E+00	3.00E-11	3.00E-11	3.00E-05	2.30E-05	0.00E+00	0.00E+00	0.00E+00
0.00E+00	0.00E+00	3.10E-11	3.10E-11	3.10E-05	2.38E-05	0.00E+00	0.00E+00	0.00E+00
0.00E+00	0.00E+00	3.22E-11	3.22E-11	3.22E-05	2.47E-05	0.00E+00	0.00E+00	0.00E+00
0.00E+00	0.00E+00	3.34E-11	3.34E-11	3.34E-05	2.57E-05	0.00E+00	0.00E+00	0.00E+00
0.00E+00	0.00E+00	3.47E-11	3.47E-11	3.47E-05	2.66E-05	0.00E+00	0.00E+00	0.00E+00
0.00E+00	0.00E+00	3.61E-11	3.61E-11	3.61E-05	2.77E-05	0.00E+00	0.00E+00	0.00E+00
0.00E+00	0.00E+00	2.77E-11	2.77E-11	2.77E-05	2.12E-05	0.00E+00	0.00E+00	0.00E+00
0.00E+00	0.00E+00	2.86E-11	2.86E-11	2.86E-05	2.20E-05	0.00E+00	0.00E+00	0.00E+00
0.00E+00	0.00E+00	2.96E-11	2.96E-11	2.96E-05	2.27E-05	0.00E+00	0.00E+00	0.00E+00
0.00E+00	0.00E+00	3.07E-11	3.07E-11	3.07E-05	2.36E-05	0.00E+00	0.00E+00	0.00E+00
0.00E+00	0.00E+00	3.18E-11	3.18E-11	3.18E-05	2.44E-05	0.00E+00	0.00E+00	0.00E+00
0.00E+00	0.00E+00	3.30E-11	3.30E-11	3.30E-05	2.53E-05	0.00E+00	0.00E+00	0.00E+00
0.00E+00	0.00E+00	3.43E-11	3.43E-11	3.43E-05	2.63E-05	0.00E+00	0.00E+00	0.00E+00
0.00E+00	0.00E+00	2.83E-11	2.83E-11	2.83E-05	2.17E-05	0.00E+00	0.00E+00	0.00E+00
0.00E+00	0.00E+00	2.93E-11	2.93E-11	2.93E-05	2.25E-05	0.00E+00	0.00E+00	0.00E+00
0.00E+00	0.00E+00	3.03E-11	3.03E-11	3.03E-05	2.33E-05	0.00E+00	0.00E+00	0.00E+00
0.00E+00	0.00E+00	3.14E-11	3.14E-11	3.14E-05	2.41E-05	0.00E+00	0.00E+00	0.00E+00
0.00E+00	0.00E+00	3.26E-11	3.26E-11	3.26E-05	2.50E-05	0.00E+00	0.00E+00	0.00E+00
0.00E+00	0.00E+00	3.37E-11	3.37E-11	3.37E-05	2.59E-05	0.00E+00	0.00E+00	0.00E+00
0.00E+00	0.00E+00	2.99E-11	2.99E-11	2.99E-05	2.30E-05	0.00E+00	0.00E+00	0.00E+00

Child Risk					Overlapping Phases - Maximum GLC			
3rd Trimester	0<2	2<16	Total	per million	2026	2027	2028	2029
0.00E+00	0.00E+00	3.10E-11	3.10E-11	3.10E-05	2.38E-05	0.00E+00	0.00E+00	0.00E+00
0.00E+00	0.00E+00	3.21E-11	3.21E-11	3.21E-05	2.47E-05	0.00E+00	0.00E+00	0.00E+00
0.00E+00	0.00E+00	4.40E-11	4.40E-11	4.40E-05	3.38E-05	0.00E+00	0.00E+00	0.00E+00
0.00E+00	0.00E+00	4.61E-11	4.61E-11	4.61E-05	3.54E-05	0.00E+00	0.00E+00	0.00E+00
0.00E+00	0.00E+00	4.82E-11	4.82E-11	4.82E-05	3.70E-05	0.00E+00	0.00E+00	0.00E+00
0.00E+00	0.00E+00	4.23E-11	4.23E-11	4.23E-05	3.25E-05	0.00E+00	0.00E+00	0.00E+00
0.00E+00	0.00E+00	4.42E-11	4.42E-11	4.42E-05	3.39E-05	0.00E+00	0.00E+00	0.00E+00
0.00E+00	0.00E+00	4.62E-11	4.62E-11	4.62E-05	3.55E-05	0.00E+00	0.00E+00	0.00E+00
0.00E+00	0.00E+00	4.84E-11	4.84E-11	4.84E-05	3.72E-05	0.00E+00	0.00E+00	0.00E+00
0.00E+00	0.00E+00	5.07E-11	5.07E-11	5.07E-05	3.89E-05	0.00E+00	0.00E+00	0.00E+00
0.00E+00	0.00E+00	5.32E-11	5.32E-11	5.32E-05	4.08E-05	0.00E+00	0.00E+00	0.00E+00
0.00E+00	0.00E+00	5.58E-11	5.58E-11	5.58E-05	4.29E-05	0.00E+00	0.00E+00	0.00E+00
0.00E+00	0.00E+00	5.87E-11	5.87E-11	5.87E-05	4.51E-05	0.00E+00	0.00E+00	0.00E+00
0.00E+00	0.00E+00	3.89E-11	3.89E-11	3.89E-05	2.99E-05	0.00E+00	0.00E+00	0.00E+00
0.00E+00	0.00E+00	4.06E-11	4.06E-11	4.06E-05	3.12E-05	0.00E+00	0.00E+00	0.00E+00
0.00E+00	0.00E+00	4.24E-11	4.24E-11	4.24E-05	3.25E-05	0.00E+00	0.00E+00	0.00E+00
0.00E+00	0.00E+00	4.43E-11	4.43E-11	4.43E-05	3.40E-05	0.00E+00	0.00E+00	0.00E+00
0.00E+00	0.00E+00	4.63E-11	4.63E-11	4.63E-05	3.56E-05	0.00E+00	0.00E+00	0.00E+00
0.00E+00	0.00E+00	4.85E-11	4.85E-11	4.85E-05	3.73E-05	0.00E+00	0.00E+00	0.00E+00
0.00E+00	0.00E+00	5.08E-11	5.08E-11	5.08E-05	3.90E-05	0.00E+00	0.00E+00	0.00E+00
0.00E+00	0.00E+00	5.33E-11	5.33E-11	5.33E-05	4.09E-05	0.00E+00	0.00E+00	0.00E+00
0.00E+00	0.00E+00	5.60E-11	5.60E-11	5.60E-05	4.30E-05	0.00E+00	0.00E+00	0.00E+00
0.00E+00	0.00E+00	5.88E-11	5.88E-11	5.88E-05	4.52E-05	0.00E+00	0.00E+00	0.00E+00
0.00E+00	0.00E+00	6.19E-11	6.19E-11	6.19E-05	4.75E-05	0.00E+00	0.00E+00	0.00E+00
0.00E+00	0.00E+00	6.52E-11	6.52E-11	6.52E-05	5.00E-05	0.00E+00	0.00E+00	0.00E+00
0.00E+00	0.00E+00	6.90E-11	6.90E-11	6.90E-05	5.30E-05	0.00E+00	0.00E+00	0.00E+00
0.00E+00	0.00E+00	7.34E-11	7.34E-11	7.34E-05	5.63E-05	0.00E+00	0.00E+00	0.00E+00
0.00E+00	0.00E+00	3.73E-11	3.73E-11	3.73E-05	2.87E-05	0.00E+00	0.00E+00	0.00E+00
0.00E+00	0.00E+00	3.89E-11	3.89E-11	3.89E-05	2.99E-05	0.00E+00	0.00E+00	0.00E+00
0.00E+00	0.00E+00	4.06E-11	4.06E-11	4.06E-05	3.12E-05	0.00E+00	0.00E+00	0.00E+00
0.00E+00	0.00E+00	4.24E-11	4.24E-11	4.24E-05	3.26E-05	0.00E+00	0.00E+00	0.00E+00
0.00E+00	0.00E+00	4.43E-11	4.43E-11	4.43E-05	3.40E-05	0.00E+00	0.00E+00	0.00E+00
0.00E+00	0.00E+00	4.64E-11	4.64E-11	4.64E-05	3.56E-05	0.00E+00	0.00E+00	0.00E+00
0.00E+00	0.00E+00	4.86E-11	4.86E-11	4.86E-05	3.73E-05	0.00E+00	0.00E+00	0.00E+00
0.00E+00	0.00E+00	5.09E-11	5.09E-11	5.09E-05	3.91E-05	0.00E+00	0.00E+00	0.00E+00
0.00E+00	0.00E+00	5.34E-11	5.34E-11	5.34E-05	4.10E-05	0.00E+00	0.00E+00	0.00E+00
0.00E+00	0.00E+00	5.60E-11	5.60E-11	5.60E-05	4.30E-05	0.00E+00	0.00E+00	0.00E+00
0.00E+00	0.00E+00	5.89E-11	5.89E-11	5.89E-05	4.52E-05	0.00E+00	0.00E+00	0.00E+00
0.00E+00	0.00E+00	6.20E-11	6.20E-11	6.20E-05	4.76E-05	0.00E+00	0.00E+00	0.00E+00
0.00E+00	0.00E+00	6.54E-11	6.54E-11	6.54E-05	5.02E-05	0.00E+00	0.00E+00	0.00E+00
0.00E+00	0.00E+00	6.91E-11	6.91E-11	6.91E-05	5.31E-05	0.00E+00	0.00E+00	0.00E+00
0.00E+00	0.00E+00	7.29E-11	7.29E-11	7.29E-05	5.60E-05	0.00E+00	0.00E+00	0.00E+00
0.00E+00	0.00E+00	3.73E-11	3.73E-11	3.73E-05	2.86E-05	0.00E+00	0.00E+00	0.00E+00
0.00E+00	0.00E+00	3.89E-11	3.89E-11	3.89E-05	2.99E-05	0.00E+00	0.00E+00	0.00E+00
0.00E+00	0.00E+00	4.06E-11	4.06E-11	4.06E-05	3.12E-05	0.00E+00	0.00E+00	0.00E+00
0.00E+00	0.00E+00	4.24E-11	4.24E-11	4.24E-05	3.25E-05	0.00E+00	0.00E+00	0.00E+00
0.00E+00	0.00E+00	4.43E-11	4.43E-11	4.43E-05	3.40E-05	0.00E+00	0.00E+00	0.00E+00
0.00E+00	0.00E+00	4.63E-11	4.63E-11	4.63E-05	3.56E-05	0.00E+00	0.00E+00	0.00E+00
0.00E+00	0.00E+00	4.85E-11	4.85E-11	4.85E-05	3.72E-05	0.00E+00	0.00E+00	0.00E+00
0.00E+00	0.00E+00	5.08E-11	5.08E-11	5.08E-05	3.90E-05	0.00E+00	0.00E+00	0.00E+00
0.00E+00	0.00E+00	5.33E-11	5.33E-11	5.33E-05	4.09E-05	0.00E+00	0.00E+00	0.00E+00
0.00E+00	0.00E+00	5.60E-11	5.60E-11	5.60E-05	4.30E-05	0.00E+00	0.00E+00	0.00E+00
0.00E+00	0.00E+00	5.89E-11	5.89E-11	5.89E-05	4.52E-05	0.00E+00	0.00E+00	0.00E+00
0.00E+00	0.00E+00	6.20E-11	6.20E-11	6.20E-05	4.76E-05	0.00E+00	0.00E+00	0.00E+00
0.00E+00	0.00E+00	6.54E-11	6.54E-11	6.54E-05	5.02E-05	0.00E+00	0.00E+00	0.00E+00
0.00E+00	0.00E+00	6.91E-11	6.91E-11	6.91E-05	5.31E-05	0.00E+00	0.00E+00	0.00E+00
0.00E+00	0.00E+00	7.19E-11	7.19E-11	7.19E-05	5.52E-05	0.00E+00	0.00E+00	0.00E+00
0.00E+00	0.00E+00	4.62E-11	4.62E-11	4.62E-05	3.55E-05	0.00E+00	0.00E+00	0.00E+00
0.00E+00	0.00E+00	4.84E-11	4.84E-11	4.84E-05	3.71E-05	0.00E+00	0.00E+00	0.00E+00
0.00E+00	0.00E+00	5.07E-11	5.07E-11	5.07E-05	3.89E-05	0.00E+00	0.00E+00	0.00E+00
0.00E+00	0.00E+00	5.32E-11	5.32E-11	5.32E-05	4.08E-05	0.00E+00	0.00E+00	0.00E+00
0.00E+00	0.00E+00	5.59E-11	5.59E-11	5.59E-05	4.29E-05	0.00E+00	0.00E+00	0.00E+00
0.00E+00	0.00E+00	5.88E-11	5.88E-11	5.88E-05	4.51E-05	0.00E+00	0.00E+00	0.00E+00
0.00E+00	0.00E+00	6.19E-11	6.19E-11	6.19E-05	4.75E-05	0.00E+00	0.00E+00	0.00E+00
0.00E+00	0.00E+00	6.53E-11	6.53E-11	6.53E-05	5.01E-05	0.00E+00	0.00E+00	0.00E+00
0.00E+00	0.00E+00	6.90E-11	6.90E-11	6.90E-05	5.30E-05	0.00E+00	0.00E+00	0.00E+00
0.00E+00	0.00E+00	7.09E-11	7.09E-11	7.09E-05	5.45E-05	0.00E+00	0.00E+00	0.00E+00
0.00E+00	0.00E+00	5.85E-11	5.85E-11	5.85E-05	4.49E-05	0.00E+00	0.00E+00	0.00E+00
0.00E+00	0.00E+00	6.16E-11	6.16E-11	6.16E-05	4.73E-05	0.00E+00	0.00E+00	0.00E+00
0.00E+00	0.00E+00	6.50E-11	6.50E-11	6.50E-05	4.99E-05	0.00E+00	0.00E+00	0.00E+00
0.00E+00	0.00E+00	6.87E-11	6.87E-11	6.87E-05	5.27E-05	0.00E+00	0.00E+00	0.00E+00
0.00E+00	0.00E+00	6.84E-11	6.84E-11	6.84E-05	5.25E-05	0.00E+00	0.00E+00	0.00E+00
0.00E+00	0.00E+00	6.23E-11	6.23E-11	6.23E-05	4.78E-05	0.00E+00	0.00E+00	0.00E+00
0.00E+00	0.00E+00	6.56E-11	6.56E-11	6.56E-05	5.04E-05	0.00E+00	0.00E+00	0.00E+00
0.00E+00	0.00E+00	6.06E-11	6.06E-11	6.06E-05	4.66E-05	0.00E+00	0.00E+00	0.00E+00
0.00E+00	0.00E+00	6.36E-11	6.36E-11	6.36E-05	4.89E-05	0.00E+00	0.00E+00	0.00E+00
0.00E+00	0.00E+00	6.68E-11	6.68E-11	6.68E-05	5.13E-05	0.00E+00	0.00E+00	0.00E+00
0.00E+00	0.00E+00	7.02E-11	7.02E-11	7.02E-05	5.39E-05	0.00E+00	0.00E+00	0.00E+00
0.00E+00	0.00E+00	6.46E-11	6.46E-11	6.46E-05	4.96E-05	0.00E+00	0.00E+00	0.00E+00
0.00E+00	0.00E+00	6.82E-11	6.82E-11	6.82E-05	5.24E-05	0.00E+00	0.00E+00	0.00E+00
0.00E+00	0.00E+00	7.18E-11	7.18E-11	7.18E-05	5.51E-05	0.00E+00	0.00E+00	0.00E+00
0.00E+00	0.00E+00	7.56E-11	7.56E-11	7.56E-05	5.81E-05	0.00E+00	0.00E+00	0.00E+00
0.00E+00	0.00E+00	7.98E-11	7.98E-11	7.98E-05	6.13E-05	0.00E+00	0.00E+00	0.00E+00
0.00E+00	0.00E+00	8.49E-11	8.49E-11	8.49E-05	6.52E-05	0.00E+00	0.00E+00	0.00E+00
0.00E+00	0.00E+00	5.99E-11	5.99E-11	5.99E-05	4.60E-05	0.00E+00	0.00E+00	0.00E+00
0.00E+00	0.00E+00	6.32E-11	6.32E-11	6.32E-05	4.86E-05	0.00E+00	0.00E+00	0.00E+00
0.00E+00	0.00E+00	6.42E-11	6.42E-11	6.42E-05	4.93E-05	0.00E+00	0.00E+00	0.00E+00
0.00E+00	0.00E+00	7.73E-11	7.73E-11	7.73E-05	5.94E-05	0.00E+00	0.00E+00	0.00E+00
0.00E+00	0.00E+00	8.17E-11	8.17E-11	8.17E-05	6.27E-05	0.00E+00	0.00E+00	0.00E+00
0.00E+00	0.00E+00	8.64E-11	8.64E-11	8.64E-05	6.63E-05	0.00E+00	0.00E+00	0.00E+00
0.00E+00	0.00E+00	9.15E-11	9.15E-11	9.15E-05	7.02E-05	0.00E+00	0.00E+00	0.00E+00
0.00E+00	0.00E+00	5.52E-11	5.52E-11	5.52E-05	4.24E-05	0.00E+00	0.00E+00	0.00E+00
0.00E+00	0.00E+00	5.80E-11	5.80E-11	5.80E-05	4.45E-05	0.00E+00	0.00E+00	0.00E+00
0.00E+00	0.00E+00	6.08E-11	6.08E-11	6.08E-05	4.67E-05	0.00E+00	0.00E+00	0.00E+00
0.00E+00	0.00E+00	6.40E-11	6.40E-11	6.40E-05	4.91E-05	0.00E+00	0.00E+00	0.00E+00
0.00E+00	0.00E+00	6.73E-11	6.73E-11	6.73E-05	5.17E-05	0.00E+00	0.00E+00	0.00E+00
0.00E+00	0.00E+00	7.12E-11	7.12E-11	7.12E-05	5.47E-05	0.00E+00	0.00E+00	0.00E+00
0.00E+00	0.00E+00	8.32E-11	8.32E-11	8.32E-05	6.39E-05	0.00E+00	0.00E+00	0.00E+00
0.00E+00	0.00E+00	8.84E-11	8.84E-11	8.84E-05	6.79E-05	0.00E+00	0.00E+00	0.00E+00
0.00E+00	0.00E+00	9.10E-11	9.10E-11	9.10E-05	6.99E-05	0.00E+00	0.00E+00	0.00E+00
0.00E+00	0.00E+00	5.59E-11	5.59E-11	5.59E-05	4.29E-05	0.00E+00	0.00E+00	0.00E+00
0.00E+00	0.00E+00	5.87E-11	5.87E-11	5.87E-05	4.51E-05	0.00E+00	0.00E+00	0.00E+00
0.00E+00	0.00E+00	6.17E-11	6.17E-11	6.17E-05	4.73E-05	0.00E+00	0.00E+00	0.00E+00
0.00E+00	0.00E+00	6.49E-11	6.49E-11	6.49E-05	4.98E-05	0.00E+00	0.00E+00	0.00E+00
0.00E+00	0.00E+00	6.83E-11	6.83E-11	6.83E-05	5.25E-05	0.00E+00	0.00E+00	0.00E+00
0.00E+00	0.00E+00	7.21E-11	7.21E-11	7.21E-05	5.53E-05	0.00E+00	0.00E+00	0.00E+00
0.00E+00	0.00E+00	7.40E-11	7.40E-11	7.40E-05	5.68E-05	0.00E+00	0.00E+00	0.00E+00
0.00E+00	0.00E+00	5.38E-11	5.38E-11	5.38E-05	4.13E-05	0.00E+00	0.00E+00	0.00E+00
0.00E+00	0.00E+00	5.65E-11	5.65E-11	5.65E-05	4.34E-05	0.00E+00	0.00E+00	0.00E+00
0.00E+00	0.00E+00	5.93E-11	5.93E-11	5.93E-05	4.56E-05	0.00E+00	0.00E+00	0.00E+00
0.00E+00	0.00E+00	6.24E-11	6.24E-11	6.24E-05	4.79E-05	0.00E+00	0.00E+00	0.00E+00
0.00E+00	0.00E+00	6.57E-11	6.57E-11	6.57E-05	5.04E-05	0.00E+00	0.00E+00	0.00E+00
0.00E+00	0.00E+00	6.93E-11	6.93E-11	6.93E-05	5.32E-05	0.00E+00	0.00E+00	0.00E+00
0.00E+00	0.00E+00	7.31E-11	7.31E-11	7.31E-05	5.61E-05	0.00E+00	0.00E+00	0.00E+00
0.00E+00	0.00E+00	5.42E-11	5.42E-11	5.42E-05	4.16E-05	0.00E+00	0.00E+00	0.00E+00
0.00E+00	0.00E+00	5.70E-11	5.70E-11	5.70E-05	4.38E-05	0.00E+00	0.00E+00	0.00E+00
0.00E+00	0.00E+00	5.99E-11	5.99E-11	5.99E-05	4.60E-05	0.00E+00	0.00E+00	0.00E+00
0.00E+00	0.00E+00	6.30E-11	6.30E-11	6.30E-05	4.84E-05	0.00E+00	0.00E+00	0.00E+00
0.00E+00	0.00E+00	6.64E-11	6.64E-11	6.64E-05	5.10E-05	0.00E+00	0.00E+00	0.00E+00
0.00E+00	0.00E+00	7.01E-11	7.01E-11	7.01E-05	5.38E-05	0.00E+00	0.00E+00	0.00E+00
0.00E+00	0.00E+00	7.24E-11	7.24E-11	7.24E-05	5.56E-05	0.00E+00	0.00E+00	0.00E+00
0.00E+00	0.00E+00	6.03E-11	6.03E-11	6.03E-05	4.63E-05	0.00E+00	0.00E+00	0.00E+00
0.00E+00	0.00E+00	6.35E-11	6.35E-11	6.35E-05	4.88E-05	0.00E+00	0.00E+00	0.00E+00
0.00E+00	0.00E+00	6.69E-11	6.69E-11	6.69E-05	5.14E-05	0.00E+00	0.00E+00	0.00E+00
0.00E+00	0.00E+00	7.07E-11	7.07E-11	7.07E-05	5.43E-05	0.00E+00	0.00E+00	0.00E+00
0.00E+00	0.00E+00	6.72E-11	6.72E-11	6.72E-05	5.16E-05	0.00E+00	0.00E+00	0.00E+00
0.00E+00	0.00E+00	7.69E-11	7.69E-11	7.69E-05	5.90E-05	0.00E+00	0.00E+00	0.00E+00
0.00E+00	0.00E+00	7.62E-11	7.62E-11	7.62E-05	5.85E-05	0.00E+00	0.00E+00	0.00E+00
0.00E+00	0.00E+00	7.96E-11	7.96E-11	7.96E-05	6.11E-05	0.00E+00	0.00E+00	0.00E+00
0.00E+00	0.00E+00	8.31E-11	8.31E-11	8.31E-05	6.38E-05	0.00E+00	0.00E+00	0.00E+00

Child Risk				
3rd Trimester	0<2	2<16	Total	per million
0.00E+00	0.00E+00	7.60E-11	7.60E-11	7.60E-05
0.00E+00	0.00E+00	7.94E-11	7.94E-11	7.94E-05
0.00E+00	0.00E+00	8.31E-11	8.31E-11	8.31E-05
0.00E+00	0.00E+00	8.53E-11	8.53E-11	8.53E-05
0.00E+00	0.00E+00	6.90E-11	6.90E-11	6.90E-05
0.00E+00	0.00E+00	7.91E-11	7.91E-11	7.91E-05
0.00E+00	0.00E+00	8.28E-11	8.28E-11	8.28E-05
0.00E+00	0.00E+00	8.67E-11	8.67E-11	8.67E-05
0.00E+00	0.00E+00	6.83E-11	6.83E-11	6.83E-05
0.00E+00	0.00E+00	7.14E-11	7.14E-11	7.14E-05
0.00E+00	0.00E+00	7.49E-11	7.49E-11	7.49E-05
0.00E+00	0.00E+00	7.84E-11	7.84E-11	7.84E-05
0.00E+00	0.00E+00	8.22E-11	8.22E-11	8.22E-05
0.00E+00	0.00E+00	8.62E-11	8.62E-11	8.62E-05
0.00E+00	0.00E+00	9.04E-11	9.04E-11	9.04E-05
0.00E+00	0.00E+00	7.38E-11	7.38E-11	7.38E-05
0.00E+00	0.00E+00	7.75E-11	7.75E-11	7.75E-05
0.00E+00	0.00E+00	8.13E-11	8.13E-11	8.13E-05
0.00E+00	0.00E+00	8.53E-11	8.53E-11	8.53E-05
0.00E+00	0.00E+00	8.96E-11	8.96E-11	8.96E-05
0.00E+00	0.00E+00	9.43E-11	9.43E-11	9.43E-05
0.00E+00	0.00E+00	9.91E-11	9.91E-11	9.91E-05
0.00E+00	0.00E+00	7.98E-11	7.98E-11	7.98E-05
0.00E+00	0.00E+00	8.41E-11	8.41E-11	8.41E-05
0.00E+00	0.00E+00	8.85E-11	8.85E-11	8.85E-05
0.00E+00	0.00E+00	9.32E-11	9.32E-11	9.32E-05
0.00E+00	0.00E+00	9.83E-11	9.83E-11	9.83E-05
0.00E+00	0.00E+00	1.02E-10	1.02E-10	1.02E-04
0.00E+00	0.00E+00	8.71E-11	8.71E-11	8.71E-05
0.00E+00	0.00E+00	9.19E-11	9.19E-11	9.19E-05
0.00E+00	0.00E+00	9.69E-11	9.69E-11	9.69E-05
0.00E+00	0.00E+00	1.01E-10	1.01E-10	1.01E-04
0.00E+00	0.00E+00	9.01E-11	9.01E-11	9.01E-05
0.00E+00	0.00E+00	9.52E-11	9.52E-11	9.52E-05
0.00E+00	0.00E+00	9.95E-11	9.95E-11	9.95E-05
0.00E+00	0.00E+00	9.29E-11	9.29E-11	9.29E-05
0.00E+00	0.00E+00	9.84E-11	9.84E-11	9.84E-05
0.00E+00	0.00E+00	1.00E-10	1.00E-10	1.00E-04
0.00E+00	0.00E+00	4.36E-11	4.36E-11	4.36E-05
0.00E+00	0.00E+00	4.47E-11	4.47E-11	4.47E-05
0.00E+00	0.00E+00	4.57E-11	4.57E-11	4.57E-05
0.00E+00	0.00E+00	4.68E-11	4.68E-11	4.68E-05
0.00E+00	0.00E+00	4.53E-11	4.53E-11	4.53E-05
0.00E+00	0.00E+00	4.65E-11	4.65E-11	4.65E-05
0.00E+00	0.00E+00	4.76E-11	4.76E-11	4.76E-05
0.00E+00	0.00E+00	4.88E-11	4.88E-11	4.88E-05
0.00E+00	0.00E+00	4.62E-11	4.62E-11	4.62E-05
0.00E+00	0.00E+00	4.86E-11	4.86E-11	4.86E-05
0.00E+00	0.00E+00	5.08E-11	5.08E-11	5.08E-05
0.00E+00	0.00E+00	4.17E-11	4.17E-11	4.17E-05
0.00E+00	0.00E+00	4.28E-11	4.28E-11	4.28E-05
0.00E+00	0.00E+00	4.40E-11	4.40E-11	4.40E-05
0.00E+00	0.00E+00	4.52E-11	4.52E-11	4.52E-05
0.00E+00	0.00E+00	4.64E-11	4.64E-11	4.64E-05
0.00E+00	0.00E+00	4.74E-11	4.74E-11	4.74E-05
0.00E+00	0.00E+00	4.31E-11	4.31E-11	4.31E-05
0.00E+00	0.00E+00	4.43E-11	4.43E-11	4.43E-05
0.00E+00	0.00E+00	4.56E-11	4.56E-11	4.56E-05
0.00E+00	0.00E+00	4.69E-11	4.69E-11	4.69E-05
0.00E+00	0.00E+00	4.82E-11	4.82E-11	4.82E-05
0.00E+00	0.00E+00	4.46E-11	4.46E-11	4.46E-05
0.00E+00	0.00E+00	4.59E-11	4.59E-11	4.59E-05
0.00E+00	0.00E+00	4.71E-11	4.71E-11	4.71E-05
0.00E+00	0.00E+00	4.78E-11	4.78E-11	4.78E-05
0.00E+00	0.00E+00	4.92E-11	4.92E-11	4.92E-05
0.00E+00	0.00E+00	4.61E-11	4.61E-11	4.61E-05
0.00E+00	0.00E+00	4.76E-11	4.76E-11	4.76E-05
0.00E+00	0.00E+00	4.86E-11	4.86E-11	4.86E-05
0.00E+00	0.00E+00	5.60E-11	5.60E-11	5.60E-05
0.00E+00	0.00E+00	4.78E-11	4.78E-11	4.78E-05
0.00E+00	0.00E+00	4.93E-11	4.93E-11	4.93E-05
0.00E+00	0.00E+00	5.02E-11	5.02E-11	5.02E-05
0.00E+00	0.00E+00	5.59E-11	5.59E-11	5.59E-05
0.00E+00	0.00E+00	5.77E-11	5.77E-11	5.77E-05
0.00E+00	0.00E+00	5.78E-11	5.78E-11	5.78E-05
0.00E+00	0.00E+00	4.94E-11	4.94E-11	4.94E-05
0.00E+00	0.00E+00	5.46E-11	5.46E-11	5.46E-05
0.00E+00	0.00E+00	5.64E-11	5.64E-11	5.64E-05
0.00E+00	0.00E+00	5.82E-11	5.82E-11	5.82E-05
0.00E+00	0.00E+00	5.89E-11	5.89E-11	5.89E-05
0.00E+00	0.00E+00	5.15E-11	5.15E-11	5.15E-05
0.00E+00	0.00E+00	5.30E-11	5.30E-11	5.30E-05
0.00E+00	0.00E+00	5.48E-11	5.48E-11	5.48E-05
0.00E+00	0.00E+00	5.66E-11	5.66E-11	5.66E-05
0.00E+00	0.00E+00	5.77E-11	5.77E-11	5.77E-05
0.00E+00	0.00E+00	5.33E-11	5.33E-11	5.33E-05
0.00E+00	0.00E+00	5.49E-11	5.49E-11	5.49E-05
0.00E+00	0.00E+00	5.64E-11	5.64E-11	5.64E-05
0.00E+00	0.00E+00	5.56E-11	5.56E-11	5.56E-05
0.00E+00	0.00E+00	3.38E-11	3.38E-11	3.38E-05
0.00E+00	0.00E+00	3.46E-11	3.46E-11	3.46E-05
0.00E+00	0.00E+00	3.53E-11	3.53E-11	3.53E-05
0.00E+00	0.00E+00	3.60E-11	3.60E-11	3.60E-05
0.00E+00	0.00E+00	3.68E-11	3.68E-11	3.68E-05
0.00E+00	0.00E+00	3.75E-11	3.75E-11	3.75E-05
0.00E+00	0.00E+00	3.83E-11	3.83E-11	3.83E-05
0.00E+00	0.00E+00	3.90E-11	3.90E-11	3.90E-05
0.00E+00	0.00E+00	3.98E-11	3.98E-11	3.98E-05
0.00E+00	0.00E+00	3.50E-11	3.50E-11	3.50E-05
0.00E+00	0.00E+00	3.57E-11	3.57E-11	3.57E-05
0.00E+00	0.00E+00	3.65E-11	3.65E-11	3.65E-05
0.00E+00	0.00E+00	3.73E-11	3.73E-11	3.73E-05
0.00E+00	0.00E+00	3.81E-11	3.81E-11	3.81E-05
0.00E+00	0.00E+00	3.89E-11	3.89E-11	3.89E-05
0.00E+00	0.00E+00	3.97E-11	3.97E-11	3.97E-05
0.00E+00	0.00E+00	4.05E-11	4.05E-11	4.05E-05
0.00E+00	0.00E+00	4.13E-11	4.13E-11	4.13E-05
0.00E+00	0.00E+00	2.86E-11	2.86E-11	2.86E-05
0.00E+00	0.00E+00	2.91E-11	2.91E-11	2.91E-05
0.00E+00	0.00E+00	2.96E-11	2.96E-11	2.96E-05
0.00E+00	0.00E+00	3.02E-11	3.02E-11	3.02E-05
0.00E+00	0.00E+00	3.07E-11	3.07E-11	3.07E-05
0.00E+00	0.00E+00	3.12E-11	3.12E-11	3.12E-05
0.00E+00	0.00E+00	3.17E-11	3.17E-11	3.17E-05
0.00E+00	0.00E+00	3.22E-11	3.22E-11	3.22E-05
0.00E+00	0.00E+00	2.95E-11	2.95E-11	2.95E-05
0.00E+00	0.00E+00	3.01E-11	3.01E-11	3.01E-05
0.00E+00	0.00E+00	3.06E-11	3.06E-11	3.06E-05
0.00E+00	0.00E+00	3.12E-11	3.12E-11	3.12E-05
0.00E+00	0.00E+00	3.17E-11	3.17E-11	3.17E-05
0.00E+00	0.00E+00	3.23E-11	3.23E-11	3.23E-05
0.00E+00	0.00E+00	3.28E-11	3.28E-11	3.28E-05
0.00E+00	0.00E+00	3.34E-11	3.34E-11	3.34E-05
0.00E+00	0.00E+00	3.39E-11	3.39E-11	3.39E-05
0.00E+00	0.00E+00	3.05E-11	3.05E-11	3.05E-05
0.00E+00	0.00E+00	3.11E-11	3.11E-11	3.11E-05
0.00E+00	0.00E+00	3.16E-11	3.16E-11	3.16E-05
0.00E+00	0.00E+00	3.22E-11	3.22E-11	3.22E-05
0.00E+00	0.00E+00	3.28E-11	3.28E-11	3.28E-05
0.00E+00	0.00E+00	3.34E-11	3.34E-11	3.34E-05

Overlapping Phases - Maximum GLC			
2026	2027	2028	2029
5.84E-05	0.00E+00	0.00E+00	0.00E+00
6.10E-05	0.00E+00	0.00E+00	0.00E+00
6.38E-05	0.00E+00	0.00E+00	0.00E+00
6.55E-05	0.00E+00	0.00E+00	0.00E+00
5.30E-05	0.00E+00	0.00E+00	0.00E+00
6.07E-05	0.00E+00	0.00E+00	0.00E+00
6.36E-05	0.00E+00	0.00E+00	0.00E+00
6.66E-05	0.00E+00	0.00E+00	0.00E+00
5.24E-05	0.00E+00	0.00E+00	0.00E+00
5.49E-05	0.00E+00	0.00E+00	0.00E+00
5.75E-05	0.00E+00	0.00E+00	0.00E+00
6.02E-05	0.00E+00	0.00E+00	0.00E+00
6.31E-05	0.00E+00	0.00E+00	0.00E+00
6.62E-05	0.00E+00	0.00E+00	0.00E+00
6.94E-05	0.00E+00	0.00E+00	0.00E+00
5.67E-05	0.00E+00	0.00E+00	0.00E+00
5.95E-05	0.00E+00	0.00E+00	0.00E+00
6.24E-05	0.00E+00	0.00E+00	0.00E+00
6.55E-05	0.00E+00	0.00E+00	0.00E+00
6.88E-05	0.00E+00	0.00E+00	0.00E+00
7.24E-05	0.00E+00	0.00E+00	0.00E+00
7.61E-05	0.00E+00	0.00E+00	0.00E+00
6.13E-05	0.00E+00	0.00E+00	0.00E+00
6.46E-05	0.00E+00	0.00E+00	0.00E+00
6.80E-05	0.00E+00	0.00E+00	0.00E+00
7.16E-05	0.00E+00	0.00E+00	0.00E+00
7.54E-05	0.00E+00	0.00E+00	0.00E+00
7.83E-05	0.00E+00	0.00E+00	0.00E+00
6.69E-05	0.00E+00	0.00E+00	0.00E+00
7.06E-05	0.00E+00	0.00E+00	0.00E+00
7.44E-05	0.00E+00	0.00E+00	0.00E+00
7.73E-05	0.00E+00	0.00E+00	0.00E+00
6.92E-05	0.00E+00	0.00E+00	0.00E+00
7.31E-05	0.00E+00	0.00E+00	0.00E+00
7.64E-05	0.00E+00	0.00E+00	0.00E+00
7.13E-05	0.00E+00	0.00E+00	0.00E+00
7.56E-05	0.00E+00	0.00E+00	0.00E+00
7.68E-05	0.00E+00	0.00E+00	0.00E+00
3.35E-05	0.00E+00	0.00E+00	0.00E+00
3.43E-05	0.00E+00	0.00E+00	0.00E+00
3.51E-05	0.00E+00	0.00E+00	0.00E+00
3.59E-05	0.00E+00	0.00E+00	0.00E+00
3.48E-05	0.00E+00	0.00E+00	0.00E+00
3.57E-05	0.00E+00	0.00E+00	0.00E+00
3.66E-05	0.00E+00	0.00E+00	0.00E+00
3.74E-05	0.00E+00	0.00E+00	0.00E+00
3.55E-05	0.00E+00	0.00E+00	0.00E+00
3.73E-05	0.00E+00	0.00E+00	0.00E+00
3.90E-05	0.00E+00	0.00E+00	0.00E+00
3.20E-05	0.00E+00	0.00E+00	0.00E+00
3.29E-05	0.00E+00	0.00E+00	0.00E+00
3.37E-05	0.00E+00	0.00E+00	0.00E+00
3.47E-05	0.00E+00	0.00E+00	0.00E+00
3.56E-05	0.00E+00	0.00E+00	0.00E+00
3.64E-05	0.00E+00	0.00E+00	0.00E+00
3.31E-05	0.00E+00	0.00E+00	0.00E+00
3.40E-05	0.00E+00	0.00E+00	0.00E+00
3.50E-05	0.00E+00	0.00E+00	0.00E+00
3.60E-05	0.00E+00	0.00E+00	0.00E+00
3.70E-05	0.00E+00	0.00E+00	0.00E+00
3.42E-05	0.00E+00	0.00E+00	0.00E+00
3.53E-05	0.00E+00	0.00E+00	0.00E+00
3.62E-05	0.00E+00	0.00E+00	0.00E+00
3.67E-05	0.00E+00	0.00E+00	0.00E+00
3.78E-05	0.00E+00	0.00E+00	0.00E+00
3.54E-05	0.00E+00	0.00E+00	0.00E+00
3.65E-05	0.00E+00	0.00E+00	0.00E+00
3.73E-05	0.00E+00	0.00E+00	0.00E+00
4.30E-05	0.00E+00	0.00E+00	0.00E+00
3.67E-05	0.00E+00	0.00E+00	0.00E+00
3.79E-05	0.00E+00	0.00E+00	0.00E+00
3.86E-05	0.00E+00	0.00E+00	0.00E+00
4.29E-05	0.00E+00	0.00E+00	0.00E+00
4.43E-05	0.00E+00	0.00E+00	0.00E+00
4.44E-05	0.00E+00	0.00E+00	0.00E+00
3.80E-05	0.00E+00	0.00E+00	0.00E+00
4.19E-05	0.00E+00	0.00E+00	0.00E+00
4.33E-05	0.00E+00	0.00E+00	0.00E+00
4.47E-05	0.00E+00	0.00E+00	0.00E+00
4.52E-05	0.00E+00	0.00E+00	0.00E+00
3.95E-05	0.00E+00	0.00E+00	0.00E+00
4.07E-05	0.00E+00	0.00E+00	0.00E+00
4.21E-05	0.00E+00	0.00E+00	0.00E+00
4.35E-05	0.00E+00	0.00E+00	0.00E+00
4.43E-05	0.00E+00	0.00E+00	0.00E+00
4.09E-05	0.00E+00	0.00E+00	0.00E+00
4.21E-05	0.00E+00	0.00E+00	0.00E+00
4.33E-05	0.00E+00	0.00E+00	0.00E+00
4.27E-05	0.00E+00	0.00E+00	0.00E+00
2.60E-05	0.00E+00	0.00E+00	0.00E+00
2.65E-05	0.00E+00	0.00E+00	0.00E+00
2.71E-05	0.00E+00	0.00E+00	0.00E+00
2.77E-05	0.00E+00	0.00E+00	0.00E+00
2.82E-05	0.00E+00	0.00E+00	0.00E+00
2.88E-05	0.00E+00	0.00E+00	0.00E+00
2.94E-05	0.00E+00	0.00E+00	0.00E+00
3.00E-05	0.00E+00	0.00E+00	0.00E+00
3.05E-05	0.00E+00	0.00E+00	0.00E+00
2.68E-05	0.00E+00	0.00E+00	0.00E+00
2.74E-05	0.00E+00	0.00E+00	0.00E+00
2.80E-05	0.00E+00	0.00E+00	0.00E+00
2.87E-05	0.00E+00	0.00E+00	0.00E+00
2.93E-05	0.00E+00	0.00E+00	0.00E+00
2.99E-05	0.00E+00	0.00E+00	0.00E+00
3.05E-05	0.00E+00	0.00E+00	0.00E+00
3.11E-05	0.00E+00	0.00E+00	0.00E+00
3.17E-05	0.00E+00	0.00E+00	0.00E+00
2.20E-05	0.00E+00	0.00E+00	0.00E+00
2.24E-05	0.00E+00	0.00E+00	0.00E+00
2.28E-05	0.00E+00	0.00E+00	0.00E+00
2.32E-05	0.00E+00	0.00E+00	0.00E+00
2.35E-05	0.00E+00	0.00E+00	0.00E+00
2.39E-05	0.00E+00	0.00E+00	0.00E+00
2.43E-05	0.00E+00	0.00E+00	0.00E+00
2.47E-05	0.00E+00	0.00E+00	0.00E+00
2.27E-05	0.00E+00	0.00E+00	0.00E+00
2.31E-05	0.00E+00	0.00E+00	0.00E+00
2.35E-05	0.00E+00	0.00E+00	0.00E+00
2.39E-05	0.00E+00	0.00E+00	0.00E+00
2.44E-05	0.00E+00	0.00E+00	0.00E+00
2.48E-05	0.00E+00	0.00E+00	0.00E+00
2.52E-05	0.00E+00	0.00E+00	0.00E+00
2.56E-05	0.00E+00	0.00E+00	0.00E+00
2.60E-05	0.00E+00	0.00E+00	0.00E+00
2.34E-05	0.00E+00	0.00E+00	0.00E+00
2.39E-05	0.00E+00	0.00E+00	0.00E+00
2.43E-05	0.00E+00	0.00E+00	0.00E+00
2.47E-05	0.00E+00	0.00E+00	0.00E+00
2.52E-05	0.00E+00	0.00E+00	0.00E+00
2.56E-05	0.00E+00	0.00E+00	0.00E+00

Child Risk				
3rd Trimester	0<2	2<16	Total	per million
0.00E+00	0.00E+00	3.40E-11	3.40E-11	3.40E-05
0.00E+00	0.00E+00	3.46E-11	3.46E-11	3.46E-05
0.00E+00	0.00E+00	3.45E-11	3.45E-11	3.45E-05
0.00E+00	0.00E+00	1.42E-11	1.42E-11	1.42E-05
0.00E+00	0.00E+00	1.41E-11	1.41E-11	1.41E-05
0.00E+00	0.00E+00	1.46E-11	1.46E-11	1.46E-05
0.00E+00	0.00E+00	1.44E-11	1.44E-11	1.44E-05
0.00E+00	0.00E+00	1.43E-11	1.43E-11	1.43E-05
0.00E+00	0.00E+00	1.42E-11	1.42E-11	1.42E-05
0.00E+00	0.00E+00	1.50E-11	1.50E-11	1.50E-05
0.00E+00	0.00E+00	1.49E-11	1.49E-11	1.49E-05
0.00E+00	0.00E+00	1.48E-11	1.48E-11	1.48E-05
0.00E+00	0.00E+00	1.47E-11	1.47E-11	1.47E-05
0.00E+00	0.00E+00	1.45E-11	1.45E-11	1.45E-05
0.00E+00	0.00E+00	1.44E-11	1.44E-11	1.44E-05
0.00E+00	0.00E+00	1.43E-11	1.43E-11	1.43E-05
0.00E+00	0.00E+00	1.41E-11	1.41E-11	1.41E-05
0.00E+00	0.00E+00	1.54E-11	1.54E-11	1.54E-05
0.00E+00	0.00E+00	1.53E-11	1.53E-11	1.53E-05
0.00E+00	0.00E+00	1.52E-11	1.52E-11	1.52E-05
0.00E+00	0.00E+00	1.50E-11	1.50E-11	1.50E-05
0.00E+00	0.00E+00	1.49E-11	1.49E-11	1.49E-05
0.00E+00	0.00E+00	1.47E-11	1.47E-11	1.47E-05
0.00E+00	0.00E+00	1.46E-11	1.46E-11	1.46E-05
0.00E+00	0.00E+00	1.60E-11	1.60E-11	1.60E-05
0.00E+00	0.00E+00	1.59E-11	1.59E-11	1.59E-05
0.00E+00	0.00E+00	1.58E-11	1.58E-11	1.58E-05
0.00E+00	0.00E+00	1.57E-11	1.57E-11	1.57E-05
0.00E+00	0.00E+00	1.55E-11	1.55E-11	1.55E-05
0.00E+00	0.00E+00	1.54E-11	1.54E-11	1.54E-05
0.00E+00	0.00E+00	1.53E-11	1.53E-11	1.53E-05
0.00E+00	0.00E+00	1.51E-11	1.51E-11	1.51E-05
0.00E+00	0.00E+00	1.49E-11	1.49E-11	1.49E-05
0.00E+00	0.00E+00	1.64E-11	1.64E-11	1.64E-05
0.00E+00	0.00E+00	1.63E-11	1.63E-11	1.63E-05
0.00E+00	0.00E+00	1.62E-11	1.62E-11	1.62E-05
0.00E+00	0.00E+00	1.60E-11	1.60E-11	1.60E-05
0.00E+00	0.00E+00	1.59E-11	1.59E-11	1.59E-05
0.00E+00	0.00E+00	1.58E-11	1.58E-11	1.58E-05
0.00E+00	0.00E+00	1.56E-11	1.56E-11	1.56E-05
0.00E+00	0.00E+00	1.55E-11	1.55E-11	1.55E-05
0.00E+00	0.00E+00	1.53E-11	1.53E-11	1.53E-05
0.00E+00	0.00E+00	1.68E-11	1.68E-11	1.68E-05
0.00E+00	0.00E+00	1.67E-11	1.67E-11	1.67E-05
0.00E+00	0.00E+00	1.66E-11	1.66E-11	1.66E-05
0.00E+00	0.00E+00	1.64E-11	1.64E-11	1.64E-05
0.00E+00	0.00E+00	1.63E-11	1.63E-11	1.63E-05
0.00E+00	0.00E+00	1.62E-11	1.62E-11	1.62E-05
0.00E+00	0.00E+00	1.60E-11	1.60E-11	1.60E-05
0.00E+00	0.00E+00	1.58E-11	1.58E-11	1.58E-05
0.00E+00	0.00E+00	1.73E-11	1.73E-11	1.73E-05
0.00E+00	0.00E+00	1.71E-11	1.71E-11	1.71E-05
0.00E+00	0.00E+00	1.70E-11	1.70E-11	1.70E-05
0.00E+00	0.00E+00	1.69E-11	1.69E-11	1.69E-05
0.00E+00	0.00E+00	1.67E-11	1.67E-11	1.67E-05
0.00E+00	0.00E+00	1.66E-11	1.66E-11	1.66E-05
0.00E+00	0.00E+00	1.64E-11	1.64E-11	1.64E-05
0.00E+00	0.00E+00	1.62E-11	1.62E-11	1.62E-05
0.00E+00	0.00E+00	1.79E-11	1.79E-11	1.79E-05
0.00E+00	0.00E+00	1.77E-11	1.77E-11	1.77E-05
0.00E+00	0.00E+00	1.76E-11	1.76E-11	1.76E-05
0.00E+00	0.00E+00	1.74E-11	1.74E-11	1.74E-05
0.00E+00	0.00E+00	1.73E-11	1.73E-11	1.73E-05
0.00E+00	0.00E+00	1.71E-11	1.71E-11	1.71E-05
0.00E+00	0.00E+00	1.70E-11	1.70E-11	1.70E-05
0.00E+00	0.00E+00	1.68E-11	1.68E-11	1.68E-05
0.00E+00	0.00E+00	1.87E-11	1.87E-11	1.87E-05
0.00E+00	0.00E+00	1.86E-11	1.86E-11	1.86E-05
0.00E+00	0.00E+00	1.85E-11	1.85E-11	1.85E-05
0.00E+00	0.00E+00	1.83E-11	1.83E-11	1.83E-05
0.00E+00	0.00E+00	1.82E-11	1.82E-11	1.82E-05
0.00E+00	0.00E+00	1.81E-11	1.81E-11	1.81E-05
0.00E+00	0.00E+00	1.79E-11	1.79E-11	1.79E-05
0.00E+00	0.00E+00	1.77E-11	1.77E-11	1.77E-05
0.00E+00	0.00E+00	1.76E-11	1.76E-11	1.76E-05
0.00E+00	0.00E+00	1.74E-11	1.74E-11	1.74E-05
0.00E+00	0.00E+00	1.93E-11	1.93E-11	1.93E-05
0.00E+00	0.00E+00	1.92E-11	1.92E-11	1.92E-05
0.00E+00	0.00E+00	1.91E-11	1.91E-11	1.91E-05
0.00E+00	0.00E+00	1.90E-11	1.90E-11	1.90E-05
0.00E+00	0.00E+00	1.88E-11	1.88E-11	1.88E-05
0.00E+00	0.00E+00	1.87E-11	1.87E-11	1.87E-05
0.00E+00	0.00E+00	1.85E-11	1.85E-11	1.85E-05
0.00E+00	0.00E+00	1.84E-11	1.84E-11	1.84E-05
0.00E+00	0.00E+00	1.82E-11	1.82E-11	1.82E-05
0.00E+00	0.00E+00	2.00E-11	2.00E-11	2.00E-05
0.00E+00	0.00E+00	1.99E-11	1.99E-11	1.99E-05
0.00E+00	0.00E+00	1.98E-11	1.98E-11	1.98E-05
0.00E+00	0.00E+00	1.96E-11	1.96E-11	1.96E-05
0.00E+00	0.00E+00	1.95E-11	1.95E-11	1.95E-05
0.00E+00	0.00E+00	1.93E-11	1.93E-11	1.93E-05
0.00E+00	0.00E+00	1.92E-11	1.92E-11	1.92E-05
0.00E+00	0.00E+00	1.90E-11	1.90E-11	1.90E-05
0.00E+00	0.00E+00	2.08E-11	2.08E-11	2.08E-05
0.00E+00	0.00E+00	2.07E-11	2.07E-11	2.07E-05
0.00E+00	0.00E+00	2.06E-11	2.06E-11	2.06E-05
0.00E+00	0.00E+00	2.06E-11	2.06E-11	2.06E-05
0.00E+00	0.00E+00	2.04E-11	2.04E-11	2.04E-05
0.00E+00	0.00E+00	2.03E-11	2.03E-11	2.03E-05
0.00E+00	0.00E+00	2.02E-11	2.02E-11	2.02E-05
0.00E+00	0.00E+00	2.00E-11	2.00E-11	2.00E-05
0.00E+00	0.00E+00	1.99E-11	1.99E-11	1.99E-05
0.00E+00	0.00E+00	1.97E-11	1.97E-11	1.97E-05
0.00E+00	0.00E+00	2.15E-11	2.15E-11	2.15E-05
0.00E+00	0.00E+00	2.15E-11	2.15E-11	2.15E-05
0.00E+00	0.00E+00	2.14E-11	2.14E-11	2.14E-05
0.00E+00	0.00E+00	2.14E-11	2.14E-11	2.14E-05
0.00E+00	0.00E+00	2.13E-11	2.13E-11	2.13E-05
0.00E+00	0.00E+00	2.12E-11	2.12E-11	2.12E-05
0.00E+00	0.00E+00	2.10E-11	2.10E-11	2.10E-05
0.00E+00	0.00E+00	2.09E-11	2.09E-11	2.09E-05
0.00E+00	0.00E+00	2.07E-11	2.07E-11	2.07E-05
0.00E+00	0.00E+00	2.06E-11	2.06E-11	2.06E-05
0.00E+00	0.00E+00	2.23E-11	2.23E-11	2.23E-05
0.00E+00	0.00E+00	2.22E-11	2.22E-11	2.22E-05
0.00E+00	0.00E+00	2.22E-11	2.22E-11	2.22E-05
0.00E+00	0.00E+00	2.21E-11	2.21E-11	2.21E-05
0.00E+00	0.00E+00	2.20E-11	2.20E-11	2.20E-05
0.00E+00	0.00E+00	2.19E-11	2.19E-11	2.19E-05
0.00E+00	0.00E+00	2.18E-11	2.18E-11	2.18E-05
0.00E+00	0.00E+00	2.17E-11	2.17E-11	2.17E-05
0.00E+00	0.00E+00	2.15E-11	2.15E-11	2.15E-05
0.00E+00	0.00E+00	2.30E-11	2.30E-11	2.30E-05
0.00E+00	0.00E+00	2.29E-11	2.29E-11	2.29E-05
0.00E+00	0.00E+00	2.29E-11	2.29E-11	2.29E-05
0.00E+00	0.00E+00	2.28E-11	2.28E-11	2.28E-05
0.00E+00	0.00E+00	2.27E-11	2.27E-11	2.27E-05
0.00E+00	0.00E+00	2.26E-11	2.26E-11	2.26E-05
0.00E+00	0.00E+00	2.25E-11	2.25E-11	2.25E-05
0.00E+00	0.00E+00	2.24E-11	2.24E-11	2.24E-05

Overlapping Phases - Maximum GLC			
2026	2027	2028	2029
2.61E-05	0.00E+00	0.00E+00	0.00E+00
2.65E-05	0.00E+00	0.00E+00	0.00E+00
2.65E-05	0.00E+00	0.00E+00	0.00E+00
1.09E-05	0.00E+00	0.00E+00	0.00E+00
1.08E-05	0.00E+00	0.00E+00	0.00E+00
1.12E-05	0.00E+00	0.00E+00	0.00E+00
1.11E-05	0.00E+00	0.00E+00	0.00E+00
1.10E-05	0.00E+00	0.00E+00	0.00E+00
1.09E-05	0.00E+00	0.00E+00	0.00E+00
1.15E-05	0.00E+00	0.00E+00	0.00E+00
1.14E-05	0.00E+00	0.00E+00	0.00E+00
1.14E-05	0.00E+00	0.00E+00	0.00E+00
1.13E-05	0.00E+00	0.00E+00	0.00E+00
1.12E-05	0.00E+00	0.00E+00	0.00E+00
1.11E-05	0.00E+00	0.00E+00	0.00E+00
1.10E-05	0.00E+00	0.00E+00	0.00E+00
1.09E-05	0.00E+00	0.00E+00	0.00E+00
1.18E-05	0.00E+00	0.00E+00	0.00E+00
1.17E-05	0.00E+00	0.00E+00	0.00E+00
1.16E-05	0.00E+00	0.00E+00	0.00E+00
1.15E-05	0.00E+00	0.00E+00	0.00E+00
1.14E-05	0.00E+00	0.00E+00	0.00E+00
1.13E-05	0.00E+00	0.00E+00	0.00E+00
1.12E-05	0.00E+00	0.00E+00	0.00E+00
1.23E-05	0.00E+00	0.00E+00	0.00E+00
1.22E-05	0.00E+00	0.00E+00	0.00E+00
1.21E-05	0.00E+00	0.00E+00	0.00E+00
1.20E-05	0.00E+00	0.00E+00	0.00E+00
1.19E-05	0.00E+00	0.00E+00	0.00E+00
1.18E-05	0.00E+00	0.00E+00	0.00E+00
1.17E-05	0.00E+00	0.00E+00	0.00E+00
1.16E-05	0.00E+00	0.00E+00	0.00E+00
1.15E-05	0.00E+00	0.00E+00	0.00E+00
1.26E-05	0.00E+00	0.00E+00	0.00E+00
1.25E-05	0.00E+00	0.00E+00	0.00E+00
1.24E-05	0.00E+00	0.00E+00	0.00E+00
1.23E-05	0.00E+00	0.00E+00	0.00E+00
1.22E-05	0.00E+00	0.00E+00	0.00E+00
1.21E-05	0.00E+00	0.00E+00	0.00E+00
1.20E-05	0.00E+00	0.00E+00	0.00E+00
1.19E-05	0.00E+00	0.00E+00	0.00E+00
1.18E-05	0.00E+00	0.00E+00	0.00E+00
1.29E-05	0.00E+00	0.00E+00	0.00E+00
1.28E-05	0.00E+00	0.00E+00	0.00E+00
1.27E-05	0.00E+00	0.00E+00	0.00E+00
1.26E-05	0.00E+00	0.00E+00	0.00E+00
1.25E-05	0.00E+00	0.00E+00	0.00E+00
1.24E-05	0.00E+00	0.00E+00	0.00E+00
1.23E-05	0.00E+00	0.00E+00	0.00E+00
1.22E-05	0.00E+00	0.00E+00	0.00E+00
1.32E-05	0.00E+00	0.00E+00	0.00E+00
1.32E-05	0.00E+00	0.00E+00	0.00E+00
1.31E-05	0.00E+00	0.00E+00	0.00E+00
1.29E-05	0.00E+00	0.00E+00	0.00E+00
1.28E-05	0.00E+00	0.00E+00	0.00E+00
1.27E-05	0.00E+00	0.00E+00	0.00E+00
1.26E-05	0.00E+00	0.00E+00	0.00E+00
1.25E-05	0.00E+00	0.00E+00	0.00E+00
1.38E-05	0.00E+00	0.00E+00	0.00E+00
1.36E-05	0.00E+00	0.00E+00	0.00E+00
1.35E-05	0.00E+00	0.00E+00	0.00E+00
1.34E-05	0.00E+00	0.00E+00	0.00E+00
1.33E-05	0.00E+00	0.00E+00	0.00E+00
1.32E-05	0.00E+00	0.00E+00	0.00E+00
1.30E-05	0.00E+00	0.00E+00	0.00E+00
1.29E-05	0.00E+00	0.00E+00	0.00E+00
1.43E-05	0.00E+00	0.00E+00	0.00E+00
1.43E-05	0.00E+00	0.00E+00	0.00E+00
1.42E-05	0.00E+00	0.00E+00	0.00E+00
1.41E-05	0.00E+00	0.00E+00	0.00E+00
1.40E-05	0.00E+00	0.00E+00	0.00E+00
1.39E-05	0.00E+00	0.00E+00	0.00E+00
1.37E-05	0.00E+00	0.00E+00	0.00E+00
1.36E-05	0.00E+00	0.00E+00	0.00E+00
1.35E-05	0.00E+00	0.00E+00	0.00E+00
1.34E-05	0.00E+00	0.00E+00	0.00E+00
1.48E-05	0.00E+00	0.00E+00	0.00E+00
1.47E-05	0.00E+00	0.00E+00	0.00E+00
1.47E-05	0.00E+00	0.00E+00	0.00E+00
1.46E-05	0.00E+00	0.00E+00	0.00E+00
1.45E-05	0.00E+00	0.00E+00	0.00E+00
1.44E-05	0.00E+00	0.00E+00	0.00E+00
1.42E-05	0.00E+00	0.00E+00	0.00E+00
1.41E-05	0.00E+00	0.00E+00	0.00E+00
1.40E-05	0.00E+00	0.00E+00	0.00E+00
1.53E-05	0.00E+00	0.00E+00	0.00E+00
1.53E-05	0.00E+00	0.00E+00	0.00E+00
1.52E-05	0.00E+00	0.00E+00	0.00E+00
1.51E-05	0.00E+00	0.00E+00	0.00E+00
1.50E-05	0.00E+00	0.00E+00	0.00E+00
1.49E-05	0.00E+00	0.00E+00	0.00E+00
1.47E-05	0.00E+00	0.00E+00	0.00E+00
1.46E-05	0.00E+00	0.00E+00	0.00E+00
1.60E-05	0.00E+00	0.00E+00	0.00E+00
1.59E-05	0.00E+00	0.00E+00	0.00E+00
1.59E-05	0.00E+00	0.00E+00	0.00E+00
1.58E-05	0.00E+00	0.00E+00	0.00E+00
1.57E-05	0.00E+00	0.00E+00	0.00E+00
1.56E-05	0.00E+00	0.00E+00	0.00E+00
1.55E-05	0.00E+00	0.00E+00	0.00E+00
1.54E-05	0.00E+00	0.00E+00	0.00E+00
1.53E-05	0.00E+00	0.00E+00	0.00E+00
1.52E-05	0.00E+00	0.00E+00	0.00E+00
1.65E-05	0.00E+00	0.00E+00	0.00E+00
1.65E-05	0.00E+00	0.00E+00	0.00E+00
1.65E-05	0.00E+00	0.00E+00	0.00E+00
1.64E-05	0.00E+00	0.00E+00	0.00E+00
1.63E-05	0.00E+00	0.00E+00	0.00E+00
1.63E-05	0.00E+00	0.00E+00	0.00E+00
1.62E-05	0.00E+00	0.00E+00	0.00E+00
1.60E-05	0.00E+00	0.00E+00	0.00E+00
1.59E-05	0.00E+00	0.00E+00	0.00E+00
1.58E-05	0.00E+00	0.00E+00	0.00E+00
1.71E-05	0.00E+00	0.00E+00	0.00E+00
1.71E-05	0.00E+00	0.00E+00	0.00E+00
1.70E-05	0.00E+00	0.00E+00	0.00E+00
1.70E-05	0.00E+00	0.00E+00	0.00E+00
1.69E-05	0.00E+00	0.00E+00	0.00E+00
1.68E-05	0.00E+00	0.00E+00	0.00E+00
1.68E-05	0.00E+00	0.00E+00	0.00E+00
1.67E-05	0.00E+00	0.00E+00	0.00E+00
1.65E-05	0.00E+00	0.00E+00	0.00E+00
1.76E-05	0.00E+00	0.00E+00	0.00E+00
1.76E-05	0.00E+00	0.00E+00	0.00E+00
1.76E-05	0.00E+00	0.00E+00	0.00E+00
1.75E-05	0.00E+00	0.00E+00	0.00E+00
1.74E-05	0.00E+00	0.00E+00	0.00E+00
1.74E-05	0.00E+00	0.00E+00	0.00E+00
1.73E-05	0.00E+00	0.00E+00	0.00E+00
1.72E-05	0.00E+00	0.00E+00	0.00E+00

Child Risk				
3rd Trimester	0<2	2<16	Total	per million
0.00E+00	0.00E+00	2.22E-11	2.22E-11	2.22E-05
0.00E+00	0.00E+00	2.20E-11	2.20E-11	2.20E-05
0.00E+00	0.00E+00	2.38E-11	2.38E-11	2.38E-05
0.00E+00	0.00E+00	2.37E-11	2.37E-11	2.37E-05
0.00E+00	0.00E+00	2.37E-11	2.37E-11	2.37E-05
0.00E+00	0.00E+00	2.37E-11	2.37E-11	2.37E-05
0.00E+00	0.00E+00	2.36E-11	2.36E-11	2.36E-05
0.00E+00	0.00E+00	2.35E-11	2.35E-11	2.35E-05
0.00E+00	0.00E+00	2.34E-11	2.34E-11	2.34E-05
0.00E+00	0.00E+00	2.33E-11	2.33E-11	2.33E-05
0.00E+00	0.00E+00	2.32E-11	2.32E-11	2.32E-05
0.00E+00	0.00E+00	2.31E-11	2.31E-11	2.31E-05
0.00E+00	0.00E+00	2.29E-11	2.29E-11	2.29E-05
0.00E+00	0.00E+00	2.26E-11	2.26E-11	2.26E-05
0.00E+00	0.00E+00	2.45E-11	2.45E-11	2.45E-05
0.00E+00	0.00E+00	2.45E-11	2.45E-11	2.45E-05
0.00E+00	0.00E+00	2.45E-11	2.45E-11	2.45E-05
0.00E+00	0.00E+00	2.45E-11	2.45E-11	2.45E-05
0.00E+00	0.00E+00	2.45E-11	2.45E-11	2.45E-05
0.00E+00	0.00E+00	2.45E-11	2.45E-11	2.45E-05
0.00E+00	0.00E+00	2.45E-11	2.45E-11	2.45E-05
0.00E+00	0.00E+00	2.44E-11	2.44E-11	2.44E-05
0.00E+00	0.00E+00	2.43E-11	2.43E-11	2.43E-05
0.00E+00	0.00E+00	2.42E-11	2.42E-11	2.42E-05
0.00E+00	0.00E+00	2.41E-11	2.41E-11	2.41E-05
0.00E+00	0.00E+00	2.40E-11	2.40E-11	2.40E-05
0.00E+00	0.00E+00	2.37E-11	2.37E-11	2.37E-05
0.00E+00	0.00E+00	2.52E-11	2.52E-11	2.52E-05
0.00E+00	0.00E+00	2.53E-11	2.53E-11	2.53E-05
0.00E+00	0.00E+00	2.53E-11	2.53E-11	2.53E-05
0.00E+00	0.00E+00	2.54E-11	2.54E-11	2.54E-05
0.00E+00	0.00E+00	2.54E-11	2.54E-11	2.54E-05
0.00E+00	0.00E+00	2.54E-11	2.54E-11	2.54E-05
0.00E+00	0.00E+00	2.54E-11	2.54E-11	2.54E-05
0.00E+00	0.00E+00	2.53E-11	2.53E-11	2.53E-05
0.00E+00	0.00E+00	2.53E-11	2.53E-11	2.53E-05
0.00E+00	0.00E+00	2.52E-11	2.52E-11	2.52E-05
0.00E+00	0.00E+00	2.51E-11	2.51E-11	2.51E-05
0.00E+00	0.00E+00	2.50E-11	2.50E-11	2.50E-05
0.00E+00	0.00E+00	2.49E-11	2.49E-11	2.49E-05
0.00E+00	0.00E+00	2.60E-11	2.60E-11	2.60E-05
0.00E+00	0.00E+00	2.61E-11	2.61E-11	2.61E-05
0.00E+00	0.00E+00	2.61E-11	2.61E-11	2.61E-05
0.00E+00	0.00E+00	2.62E-11	2.62E-11	2.62E-05
0.00E+00	0.00E+00	2.62E-11	2.62E-11	2.62E-05
0.00E+00	0.00E+00	2.63E-11	2.63E-11	2.63E-05
0.00E+00	0.00E+00	2.63E-11	2.63E-11	2.63E-05
0.00E+00	0.00E+00	2.62E-11	2.62E-11	2.62E-05
0.00E+00	0.00E+00	2.62E-11	2.62E-11	2.62E-05
0.00E+00	0.00E+00	2.61E-11	2.61E-11	2.61E-05
0.00E+00	0.00E+00	2.61E-11	2.61E-11	2.61E-05
0.00E+00	0.00E+00	2.60E-11	2.60E-11	2.60E-05
0.00E+00	0.00E+00	2.55E-11	2.55E-11	2.55E-05
0.00E+00	0.00E+00	2.62E-11	2.62E-11	2.62E-05
0.00E+00	0.00E+00	2.70E-11	2.70E-11	2.70E-05
0.00E+00	0.00E+00	2.70E-11	2.70E-11	2.70E-05
0.00E+00	0.00E+00	2.71E-11	2.71E-11	2.71E-05
0.00E+00	0.00E+00	2.72E-11	2.72E-11	2.72E-05
0.00E+00	0.00E+00	2.72E-11	2.72E-11	2.72E-05
0.00E+00	0.00E+00	2.72E-11	2.72E-11	2.72E-05
0.00E+00	0.00E+00	2.72E-11	2.72E-11	2.72E-05
0.00E+00	0.00E+00	2.71E-11	2.71E-11	2.71E-05
0.00E+00	0.00E+00	2.71E-11	2.71E-11	2.71E-05
0.00E+00	0.00E+00	2.70E-11	2.70E-11	2.70E-05
0.00E+00	0.00E+00	2.68E-11	2.68E-11	2.68E-05
0.00E+00	0.00E+00	2.70E-11	2.70E-11	2.70E-05
0.00E+00	0.00E+00	2.72E-11	2.72E-11	2.72E-05
0.00E+00	0.00E+00	2.78E-11	2.78E-11	2.78E-05
0.00E+00	0.00E+00	2.79E-11	2.79E-11	2.79E-05
0.00E+00	0.00E+00	2.80E-11	2.80E-11	2.80E-05
0.00E+00	0.00E+00	2.81E-11	2.81E-11	2.81E-05
0.00E+00	0.00E+00	2.81E-11	2.81E-11	2.81E-05
0.00E+00	0.00E+00	2.81E-11	2.81E-11	2.81E-05
0.00E+00	0.00E+00	2.81E-11	2.81E-11	2.81E-05
0.00E+00	0.00E+00	2.81E-11	2.81E-11	2.81E-05
0.00E+00	0.00E+00	2.80E-11	2.80E-11	2.80E-05
0.00E+00	0.00E+00	2.80E-11	2.80E-11	2.80E-05
0.00E+00	0.00E+00	2.78E-11	2.78E-11	2.78E-05
0.00E+00	0.00E+00	2.80E-11	2.80E-11	2.80E-05
0.00E+00	0.00E+00	2.82E-11	2.82E-11	2.82E-05
0.00E+00	0.00E+00	2.88E-11	2.88E-11	2.88E-05
0.00E+00	0.00E+00	2.89E-11	2.89E-11	2.89E-05
0.00E+00	0.00E+00	2.90E-11	2.90E-11	2.90E-05
0.00E+00	0.00E+00	2.91E-11	2.91E-11	2.91E-05
0.00E+00	0.00E+00	2.91E-11	2.91E-11	2.91E-05
0.00E+00	0.00E+00	2.92E-11	2.92E-11	2.92E-05
0.00E+00	0.00E+00	2.92E-11	2.92E-11	2.92E-05
0.00E+00	0.00E+00	2.91E-11	2.91E-11	2.91E-05
0.00E+00	0.00E+00	2.91E-11	2.91E-11	2.91E-05
0.00E+00	0.00E+00	2.91E-11	2.91E-11	2.91E-05
0.00E+00	0.00E+00	2.87E-11	2.87E-11	2.87E-05
0.00E+00	0.00E+00	2.90E-11	2.90E-11	2.90E-05
0.00E+00	0.00E+00	2.92E-11	2.92E-11	2.92E-05
0.00E+00	0.00E+00	2.99E-11	2.99E-11	2.99E-05
0.00E+00	0.00E+00	3.00E-11	3.00E-11	3.00E-05
0.00E+00	0.00E+00	3.01E-11	3.01E-11	3.01E-05
0.00E+00	0.00E+00	3.02E-11	3.02E-11	3.02E-05
0.00E+00	0.00E+00	3.02E-11	3.02E-11	3.02E-05
0.00E+00	0.00E+00	3.02E-11	3.02E-11	3.02E-05
0.00E+00	0.00E+00	3.02E-11	3.02E-11	3.02E-05
0.00E+00	0.00E+00	3.02E-11	3.02E-11	3.02E-05
0.00E+00	0.00E+00	3.02E-11	3.02E-11	3.02E-05
0.00E+00	0.00E+00	2.97E-11	2.97E-11	2.97E-05
0.00E+00	0.00E+00	3.00E-11	3.00E-11	3.00E-05
0.00E+00	0.00E+00	3.02E-11	3.02E-11	3.02E-05
0.00E+00	0.00E+00	3.10E-11	3.10E-11	3.10E-05
0.00E+00	0.00E+00	3.11E-11	3.11E-11	3.11E-05
0.00E+00	0.00E+00	3.12E-11	3.12E-11	3.12E-05
0.00E+00	0.00E+00	3.13E-11	3.13E-11	3.13E-05
0.00E+00	0.00E+00	3.14E-11	3.14E-11	3.14E-05
0.00E+00	0.00E+00	3.14E-11	3.14E-11	3.14E-05
0.00E+00	0.00E+00	3.14E-11	3.14E-11	3.14E-05
0.00E+00	0.00E+00	3.14E-11	3.14E-11	3.14E-05
0.00E+00	0.00E+00	3.05E-11	3.05E-11	3.05E-05
0.00E+00	0.00E+00	3.08E-11	3.08E-11	3.08E-05
0.00E+00	0.00E+00	3.11E-11	3.11E-11	3.11E-05
0.00E+00	0.00E+00	3.13E-11	3.13E-11	3.13E-05
0.00E+00	0.00E+00	3.20E-11	3.20E-11	3.20E-05
0.00E+00	0.00E+00	3.21E-11	3.21E-11	3.21E-05
0.00E+00	0.00E+00	3.23E-11	3.23E-11	3.23E-05
0.00E+00	0.00E+00	3.24E-11	3.24E-11	3.24E-05
0.00E+00	0.00E+00	3.25E-11	3.25E-11	3.25E-05
0.00E+00	0.00E+00	3.26E-11	3.26E-11	3.26E-05
0.00E+00	0.00E+00	3.26E-11	3.26E-11	3.26E-05
0.00E+00	0.00E+00	3.26E-11	3.26E-11	3.26E-05
0.00E+00	0.00E+00	3.16E-11	3.16E-11	3.16E-05
0.00E+00	0.00E+00	3.19E-11	3.19E-11	3.19E-05
0.00E+00	0.00E+00	3.23E-11	3.23E-11	3.23E-05
0.00E+00	0.00E+00	3.32E-11	3.32E-11	3.32E-05

Overlapping Phases - Maximum GLC			
2026	2027	2028	2029
1.70E-05	0.00E+00	0.00E+00	0.00E+00
1.69E-05	0.00E+00	0.00E+00	0.00E+00
1.82E-05	0.00E+00	0.00E+00	0.00E+00
1.82E-05	0.00E+00	0.00E+00	0.00E+00
1.82E-05	0.00E+00	0.00E+00	0.00E+00
1.82E-05	0.00E+00	0.00E+00	0.00E+00
1.81E-05	0.00E+00	0.00E+00	0.00E+00
1.81E-05	0.00E+00	0.00E+00	0.00E+00
1.80E-05	0.00E+00	0.00E+00	0.00E+00
1.79E-05	0.00E+00	0.00E+00	0.00E+00
1.78E-05	0.00E+00	0.00E+00	0.00E+00
1.77E-05	0.00E+00	0.00E+00	0.00E+00
1.76E-05	0.00E+00	0.00E+00	0.00E+00
1.74E-05	0.00E+00	0.00E+00	0.00E+00
1.88E-05	0.00E+00	0.00E+00	0.00E+00
1.88E-05	0.00E+00	0.00E+00	0.00E+00
1.88E-05	0.00E+00	0.00E+00	0.00E+00
1.88E-05	0.00E+00	0.00E+00	0.00E+00
1.88E-05	0.00E+00	0.00E+00	0.00E+00
1.88E-05	0.00E+00	0.00E+00	0.00E+00
1.88E-05	0.00E+00	0.00E+00	0.00E+00
1.87E-05	0.00E+00	0.00E+00	0.00E+00
1.87E-05	0.00E+00	0.00E+00	0.00E+00
1.86E-05	0.00E+00	0.00E+00	0.00E+00
1.85E-05	0.00E+00	0.00E+00	0.00E+00
1.84E-05	0.00E+00	0.00E+00	0.00E+00
1.82E-05	0.00E+00	0.00E+00	0.00E+00
1.94E-05	0.00E+00	0.00E+00	0.00E+00
1.94E-05	0.00E+00	0.00E+00	0.00E+00
1.94E-05	0.00E+00	0.00E+00	0.00E+00
1.95E-05	0.00E+00	0.00E+00	0.00E+00
1.95E-05	0.00E+00	0.00E+00	0.00E+00
1.95E-05	0.00E+00	0.00E+00	0.00E+00
1.95E-05	0.00E+00	0.00E+00	0.00E+00
1.94E-05	0.00E+00	0.00E+00	0.00E+00
1.94E-05	0.00E+00	0.00E+00	0.00E+00
1.94E-05	0.00E+00	0.00E+00	0.00E+00
1.93E-05	0.00E+00	0.00E+00	0.00E+00
1.92E-05	0.00E+00	0.00E+00	0.00E+00
1.91E-05	0.00E+00	0.00E+00	0.00E+00
2.00E-05	0.00E+00	0.00E+00	0.00E+00
2.00E-05	0.00E+00	0.00E+00	0.00E+00
2.01E-05	0.00E+00	0.00E+00	0.00E+00
2.01E-05	0.00E+00	0.00E+00	0.00E+00
2.01E-05	0.00E+00	0.00E+00	0.00E+00
2.02E-05	0.00E+00	0.00E+00	0.00E+00
2.02E-05	0.00E+00	0.00E+00	0.00E+00
2.01E-05	0.00E+00	0.00E+00	0.00E+00
2.01E-05	0.00E+00	0.00E+00	0.00E+00
2.01E-05	0.00E+00	0.00E+00	0.00E+00
2.00E-05	0.00E+00	0.00E+00	0.00E+00
1.99E-05	0.00E+00	0.00E+00	0.00E+00
1.96E-05	0.00E+00	0.00E+00	0.00E+00
2.01E-05	0.00E+00	0.00E+00	0.00E+00
2.07E-05	0.00E+00	0.00E+00	0.00E+00
2.08E-05	0.00E+00	0.00E+00	0.00E+00
2.08E-05	0.00E+00	0.00E+00	0.00E+00
2.08E-05	0.00E+00	0.00E+00	0.00E+00
2.09E-05	0.00E+00	0.00E+00	0.00E+00
2.09E-05	0.00E+00	0.00E+00	0.00E+00
2.08E-05	0.00E+00	0.00E+00	0.00E+00
2.08E-05	0.00E+00	0.00E+00	0.00E+00
2.08E-05	0.00E+00	0.00E+00	0.00E+00
2.07E-05	0.00E+00	0.00E+00	0.00E+00
2.06E-05	0.00E+00	0.00E+00	0.00E+00
2.08E-05	0.00E+00	0.00E+00	0.00E+00
2.09E-05	0.00E+00	0.00E+00	0.00E+00
2.14E-05	0.00E+00	0.00E+00	0.00E+00
2.14E-05	0.00E+00	0.00E+00	0.00E+00
2.15E-05	0.00E+00	0.00E+00	0.00E+00
2.16E-05	0.00E+00	0.00E+00	0.00E+00
2.16E-05	0.00E+00	0.00E+00	0.00E+00
2.16E-05	0.00E+00	0.00E+00	0.00E+00
2.16E-05	0.00E+00	0.00E+00	0.00E+00
2.16E-05	0.00E+00	0.00E+00	0.00E+00
2.16E-05	0.00E+00	0.00E+00	0.00E+00
2.15E-05	0.00E+00	0.00E+00	0.00E+00
2.15E-05	0.00E+00	0.00E+00	0.00E+00
2.13E-05	0.00E+00	0.00E+00	0.00E+00
2.15E-05	0.00E+00	0.00E+00	0.00E+00
2.16E-05	0.00E+00	0.00E+00	0.00E+00
2.21E-05	0.00E+00	0.00E+00	0.00E+00
2.22E-05	0.00E+00	0.00E+00	0.00E+00
2.23E-05	0.00E+00	0.00E+00	0.00E+00
2.23E-05	0.00E+00	0.00E+00	0.00E+00
2.24E-05	0.00E+00	0.00E+00	0.00E+00
2.24E-05	0.00E+00	0.00E+00	0.00E+00
2.24E-05	0.00E+00	0.00E+00	0.00E+00
2.24E-05	0.00E+00	0.00E+00	0.00E+00
2.23E-05	0.00E+00	0.00E+00	0.00E+00
2.23E-05	0.00E+00	0.00E+00	0.00E+00
2.20E-05	0.00E+00	0.00E+00	0.00E+00
2.22E-05	0.00E+00	0.00E+00	0.00E+00
2.24E-05	0.00E+00	0.00E+00	0.00E+00
2.29E-05	0.00E+00	0.00E+00	0.00E+00
2.30E-05	0.00E+00	0.00E+00	0.00E+00
2.31E-05	0.00E+00	0.00E+00	0.00E+00
2.32E-05	0.00E+00	0.00E+00	0.00E+00
2.32E-05	0.00E+00	0.00E+00	0.00E+00
2.32E-05	0.00E+00	0.00E+00	0.00E+00
2.32E-05	0.00E+00	0.00E+00	0.00E+00
2.32E-05	0.00E+00	0.00E+00	0.00E+00
2.32E-05	0.00E+00	0.00E+00	0.00E+00
2.28E-05	0.00E+00	0.00E+00	0.00E+00
2.30E-05	0.00E+00	0.00E+00	0.00E+00
2.32E-05	0.00E+00	0.00E+00	0.00E+00
2.38E-05	0.00E+00	0.00E+00	0.00E+00
2.39E-05	0.00E+00	0.00E+00	0.00E+00
2.40E-05	0.00E+00	0.00E+00	0.00E+00
2.40E-05	0.00E+00	0.00E+00	0.00E+00
2.41E-05	0.00E+00	0.00E+00	0.00E+00
2.41E-05	0.00E+00	0.00E+00	0.00E+00
2.41E-05	0.00E+00	0.00E+00	0.00E+00
2.41E-05	0.00E+00	0.00E+00	0.00E+00
2.34E-05	0.00E+00	0.00E+00	0.00E+00
2.36E-05	0.00E+00	0.00E+00	0.00E+00
2.39E-05	0.00E+00	0.00E+00	0.00E+00
2.40E-05	0.00E+00	0.00E+00	0.00E+00
2.46E-05	0.00E+00	0.00E+00	0.00E+00
2.47E-05	0.00E+00	0.00E+00	0.00E+00
2.48E-05	0.00E+00	0.00E+00	0.00E+00
2.49E-05	0.00E+00	0.00E+00	0.00E+00
2.50E-05	0.00E+00	0.00E+00	0.00E+00
2.50E-05	0.00E+00	0.00E+00	0.00E+00
2.50E-05	0.00E+00	0.00E+00	0.00E+00
2.51E-05	0.00E+00	0.00E+00	0.00E+00
2.42E-05	0.00E+00	0.00E+00	0.00E+00
2.45E-05	0.00E+00	0.00E+00	0.00E+00
2.48E-05	0.00E+00	0.00E+00	0.00E+00
2.55E-05	0.00E+00	0.00E+00	0.00E+00

Child Risk					Overlapping Phases - Maximum GLC			
3rd Trimester	0<2	2<16	Total	per million	2026	2027	2028	2029
0.00E+00	0.00E+00	3.34E-11	3.34E-11	3.34E-05	2.56E-05	0.00E+00	0.00E+00	0.00E+00
0.00E+00	0.00E+00	3.36E-11	3.36E-11	3.36E-05	2.58E-05	0.00E+00	0.00E+00	0.00E+00
0.00E+00	0.00E+00	3.37E-11	3.37E-11	3.37E-05	2.59E-05	0.00E+00	0.00E+00	0.00E+00
0.00E+00	0.00E+00	3.38E-11	3.38E-11	3.38E-05	2.60E-05	0.00E+00	0.00E+00	0.00E+00
0.00E+00	0.00E+00	3.39E-11	3.39E-11	3.39E-05	2.60E-05	0.00E+00	0.00E+00	0.00E+00
0.00E+00	0.00E+00	3.39E-11	3.39E-11	3.39E-05	2.61E-05	0.00E+00	0.00E+00	0.00E+00
0.00E+00	0.00E+00	3.40E-11	3.40E-11	3.40E-05	2.61E-05	0.00E+00	0.00E+00	0.00E+00
0.00E+00	0.00E+00	3.28E-11	3.28E-11	3.28E-05	2.51E-05	0.00E+00	0.00E+00	0.00E+00
0.00E+00	0.00E+00	3.31E-11	3.31E-11	3.31E-05	2.54E-05	0.00E+00	0.00E+00	0.00E+00
0.00E+00	0.00E+00	3.35E-11	3.35E-11	3.35E-05	2.57E-05	0.00E+00	0.00E+00	0.00E+00
0.00E+00	0.00E+00	3.47E-11	3.47E-11	3.47E-05	2.67E-05	0.00E+00	0.00E+00	0.00E+00
0.00E+00	0.00E+00	3.49E-11	3.49E-11	3.49E-05	2.68E-05	0.00E+00	0.00E+00	0.00E+00
0.00E+00	0.00E+00	3.51E-11	3.51E-11	3.51E-05	2.69E-05	0.00E+00	0.00E+00	0.00E+00
0.00E+00	0.00E+00	3.52E-11	3.52E-11	3.52E-05	2.70E-05	0.00E+00	0.00E+00	0.00E+00
0.00E+00	0.00E+00	3.53E-11	3.53E-11	3.53E-05	2.71E-05	0.00E+00	0.00E+00	0.00E+00
0.00E+00	0.00E+00	3.53E-11	3.53E-11	3.53E-05	2.71E-05	0.00E+00	0.00E+00	0.00E+00
0.00E+00	0.00E+00	3.40E-11	3.40E-11	3.40E-05	2.61E-05	0.00E+00	0.00E+00	0.00E+00
0.00E+00	0.00E+00	3.44E-11	3.44E-11	3.44E-05	2.64E-05	0.00E+00	0.00E+00	0.00E+00
0.00E+00	0.00E+00	3.48E-11	3.48E-11	3.48E-05	2.67E-05	0.00E+00	0.00E+00	0.00E+00
0.00E+00	0.00E+00	3.59E-11	3.59E-11	3.59E-05	2.75E-05	0.00E+00	0.00E+00	0.00E+00
0.00E+00	0.00E+00	3.61E-11	3.61E-11	3.61E-05	2.77E-05	0.00E+00	0.00E+00	0.00E+00
0.00E+00	0.00E+00	3.64E-11	3.64E-11	3.64E-05	2.79E-05	0.00E+00	0.00E+00	0.00E+00
0.00E+00	0.00E+00	3.65E-11	3.65E-11	3.65E-05	2.81E-05	0.00E+00	0.00E+00	0.00E+00
0.00E+00	0.00E+00	3.67E-11	3.67E-11	3.67E-05	2.82E-05	0.00E+00	0.00E+00	0.00E+00
0.00E+00	0.00E+00	3.67E-11	3.67E-11	3.67E-05	2.82E-05	0.00E+00	0.00E+00	0.00E+00
0.00E+00	0.00E+00	3.52E-11	3.52E-11	3.52E-05	2.71E-05	0.00E+00	0.00E+00	0.00E+00
0.00E+00	0.00E+00	3.57E-11	3.57E-11	3.57E-05	2.74E-05	0.00E+00	0.00E+00	0.00E+00
0.00E+00	0.00E+00	3.60E-11	3.60E-11	3.60E-05	2.77E-05	0.00E+00	0.00E+00	0.00E+00
0.00E+00	0.00E+00	3.73E-11	3.73E-11	3.73E-05	2.86E-05	0.00E+00	0.00E+00	0.00E+00
0.00E+00	0.00E+00	3.75E-11	3.75E-11	3.75E-05	2.88E-05	0.00E+00	0.00E+00	0.00E+00
0.00E+00	0.00E+00	3.79E-11	3.79E-11	3.79E-05	2.91E-05	0.00E+00	0.00E+00	0.00E+00
0.00E+00	0.00E+00	3.81E-11	3.81E-11	3.81E-05	2.92E-05	0.00E+00	0.00E+00	0.00E+00
0.00E+00	0.00E+00	3.79E-11	3.79E-11	3.79E-05	2.91E-05	0.00E+00	0.00E+00	0.00E+00
0.00E+00	0.00E+00	3.61E-11	3.61E-11	3.61E-05	2.77E-05	0.00E+00	0.00E+00	0.00E+00
0.00E+00	0.00E+00	3.66E-11	3.66E-11	3.66E-05	2.81E-05	0.00E+00	0.00E+00	0.00E+00
0.00E+00	0.00E+00	3.71E-11	3.71E-11	3.71E-05	2.85E-05	0.00E+00	0.00E+00	0.00E+00
0.00E+00	0.00E+00	3.74E-11	3.74E-11	3.74E-05	2.87E-05	0.00E+00	0.00E+00	0.00E+00
0.00E+00	0.00E+00	3.87E-11	3.87E-11	3.87E-05	2.97E-05	0.00E+00	0.00E+00	0.00E+00
0.00E+00	0.00E+00	3.87E-11	3.87E-11	3.87E-05	2.97E-05	0.00E+00	0.00E+00	0.00E+00
0.00E+00	0.00E+00	3.90E-11	3.90E-11	3.90E-05	3.00E-05	0.00E+00	0.00E+00	0.00E+00
0.00E+00	0.00E+00	3.94E-11	3.94E-11	3.94E-05	3.03E-05	0.00E+00	0.00E+00	0.00E+00
0.00E+00	0.00E+00	3.97E-11	3.97E-11	3.97E-05	3.05E-05	0.00E+00	0.00E+00	0.00E+00
0.00E+00	0.00E+00	3.80E-11	3.80E-11	3.80E-05	2.92E-05	0.00E+00	0.00E+00	0.00E+00
0.00E+00	0.00E+00	4.03E-11	4.03E-11	4.03E-05	3.09E-05	0.00E+00	0.00E+00	0.00E+00
0.00E+00	0.00E+00	4.06E-11	4.06E-11	4.06E-05	3.12E-05	0.00E+00	0.00E+00	0.00E+00
0.00E+00	0.00E+00	4.12E-11	4.12E-11	4.12E-05	3.16E-05	0.00E+00	0.00E+00	0.00E+00
0.00E+00	0.00E+00	3.99E-11	3.99E-11	3.99E-05	3.07E-05	0.00E+00	0.00E+00	0.00E+00
0.00E+00	0.00E+00	4.05E-11	4.05E-11	4.05E-05	3.11E-05	0.00E+00	0.00E+00	0.00E+00
0.00E+00	0.00E+00	4.12E-11	4.12E-11	4.12E-05	3.16E-05	0.00E+00	0.00E+00	0.00E+00
0.00E+00	0.00E+00	4.17E-11	4.17E-11	4.17E-05	3.20E-05	0.00E+00	0.00E+00	0.00E+00
0.00E+00	0.00E+00	4.24E-11	4.24E-11	4.24E-05	3.26E-05	0.00E+00	0.00E+00	0.00E+00
0.00E+00	0.00E+00	4.35E-11	4.35E-11	4.35E-05	3.34E-05	0.00E+00	0.00E+00	0.00E+00
0.00E+00	0.00E+00	4.43E-11	4.43E-11	4.43E-05	3.40E-05	0.00E+00	0.00E+00	0.00E+00
0.00E+00	0.00E+00	4.55E-11	4.55E-11	4.55E-05	3.49E-05	0.00E+00	0.00E+00	0.00E+00
0.00E+00	0.00E+00	4.64E-11	4.64E-11	4.64E-05	3.56E-05	0.00E+00	0.00E+00	0.00E+00
0.00E+00	0.00E+00	4.72E-11	4.72E-11	4.72E-05	3.62E-05	0.00E+00	0.00E+00	0.00E+00
0.00E+00	0.00E+00	4.65E-11	4.65E-11	4.65E-05	3.57E-05	0.00E+00	0.00E+00	0.00E+00
0.00E+00	0.00E+00	4.76E-11	4.76E-11	4.76E-05	3.65E-05	0.00E+00	0.00E+00	0.00E+00
0.00E+00	0.00E+00	4.86E-11	4.86E-11	4.86E-05	3.73E-05	0.00E+00	0.00E+00	0.00E+00
0.00E+00	0.00E+00	4.95E-11	4.95E-11	4.95E-05	3.80E-05	0.00E+00	0.00E+00	0.00E+00
0.00E+00	0.00E+00	4.86E-11	4.86E-11	4.86E-05	3.73E-05	0.00E+00	0.00E+00	0.00E+00
0.00E+00	0.00E+00	4.98E-11	4.98E-11	4.98E-05	3.82E-05	0.00E+00	0.00E+00	0.00E+00
0.00E+00	0.00E+00	5.08E-11	5.08E-11	5.08E-05	3.90E-05	0.00E+00	0.00E+00	0.00E+00
0.00E+00	0.00E+00	5.18E-11	5.18E-11	5.18E-05	3.98E-05	0.00E+00	0.00E+00	0.00E+00
0.00E+00	0.00E+00	5.08E-11	5.08E-11	5.08E-05	3.90E-05	0.00E+00	0.00E+00	0.00E+00
0.00E+00	0.00E+00	5.21E-11	5.21E-11	5.21E-05	4.00E-05	0.00E+00	0.00E+00	0.00E+00
0.00E+00	0.00E+00	5.32E-11	5.32E-11	5.32E-05	4.08E-05	0.00E+00	0.00E+00	0.00E+00
0.00E+00	0.00E+00	5.42E-11	5.42E-11	5.42E-05	4.16E-05	0.00E+00	0.00E+00	0.00E+00
0.00E+00	0.00E+00	5.50E-11	5.50E-11	5.50E-05	4.22E-05	0.00E+00	0.00E+00	0.00E+00
0.00E+00	0.00E+00	5.32E-11	5.32E-11	5.32E-05	4.08E-05	0.00E+00	0.00E+00	0.00E+00
0.00E+00	0.00E+00	5.44E-11	5.44E-11	5.44E-05	4.18E-05	0.00E+00	0.00E+00	0.00E+00
0.00E+00	0.00E+00	5.56E-11	5.56E-11	5.56E-05	4.27E-05	0.00E+00	0.00E+00	0.00E+00
0.00E+00	0.00E+00	5.67E-11	5.67E-11	5.67E-05	4.35E-05	0.00E+00	0.00E+00	0.00E+00
0.00E+00	0.00E+00	5.73E-11	5.73E-11	5.73E-05	4.40E-05	0.00E+00	0.00E+00	0.00E+00
0.00E+00	0.00E+00	5.70E-11	5.70E-11	5.70E-05	4.37E-05	0.00E+00	0.00E+00	0.00E+00
0.00E+00	0.00E+00	5.82E-11	5.82E-11	5.82E-05	4.47E-05	0.00E+00	0.00E+00	0.00E+00
0.00E+00	0.00E+00	5.91E-11	5.91E-11	5.91E-05	4.54E-05	0.00E+00	0.00E+00	0.00E+00

6201 Bristol Mitigated

Health Risk Assessment Results Summary

Worker Receptors

		MAX:	0.017	0.122	0.139
Unique Identifier	X (UTM)	Y (UTM)	Onroad	Offroad	Total Risk
371286.013761124.01	371286.01	3761124.01	0.004	0.032	0.036
371296.013761124.01	371296.01	3761124.01	0.004	0.037	0.042
371286.013761130.01	371286.01	3761130.01	0.004	0.033	0.038
371296.013761130.01	371296.01	3761130.01	0.004	0.039	0.043
371302.013761130.01	371302.01	3761130.01	0.004	0.043	0.047
371266.013761140.01	371266.01	3761140.01	0.004	0.026	0.030
371276.013761140.01	371276.01	3761140.01	0.004	0.030	0.034
371286.013761140.01	371286.01	3761140.01	0.004	0.035	0.040
371296.013761140.01	371296.01	3761140.01	0.004	0.041	0.046
371256.013761150.01	371256.01	3761150.01	0.005	0.023	0.028
371266.013761150.01	371266.01	3761150.01	0.004	0.027	0.031
371276.013761150.01	371276.01	3761150.01	0.004	0.031	0.036
371286.013761150.01	371286.01	3761150.01	0.005	0.037	0.041
371296.013761150.01	371296.01	3761150.01	0.005	0.044	0.048
371226.013761163.01	371226.01	3761163.01	0.006	0.016	0.022
371256.013761160.01	371256.01	3761160.01	0.005	0.024	0.029
371266.013761160.01	371266.01	3761160.01	0.005	0.028	0.032
371276.013761160.01	371276.01	3761160.01	0.005	0.033	0.037
371286.013761160.01	371286.01	3761160.01	0.005	0.038	0.043
371294.013761160.01	371294.01	3761160.01	0.005	0.044	0.049
371206.013761174.01	371206.01	3761174.01	0.008	0.013	0.020
371219.013761170.01	371219.01	3761170.01	0.006	0.015	0.021
371226.013761170.01	371226.01	3761170.01	0.006	0.016	0.022
371246.013761170.01	371246.01	3761170.01	0.005	0.021	0.026
371256.013761170.01	371256.01	3761170.01	0.005	0.024	0.029
371266.013761170.01	371266.01	3761170.01	0.005	0.028	0.033
371276.013761170.01	371276.01	3761170.01	0.005	0.034	0.038
371286.013761170.01	371286.01	3761170.01	0.005	0.040	0.045
371292.013761170.01	371292.01	3761170.01	0.005	0.044	0.050
371198.013761178.01	371198.01	3761178.01	0.009	0.012	0.020
371206.013761180.01	371206.01	3761180.01	0.007	0.013	0.020
371216.013761180.01	371216.01	3761180.01	0.006	0.014	0.021
371225.013761180.01	371225.01	3761180.01	0.006	0.016	0.022
371246.013761180.01	371246.01	3761180.01	0.005	0.021	0.026
371256.013761180.01	371256.01	3761180.01	0.005	0.025	0.030
371266.013761180.01	371266.01	3761180.01	0.005	0.029	0.034
371276.013761180.01	371276.01	3761180.01	0.005	0.034	0.040
371286.013761180.01	371286.01	3761180.01	0.006	0.041	0.047
371216.013761185.01	371216.01	3761185.01	0.006	0.014	0.021
371223.013761186.01	371223.01	3761186.01	0.006	0.015	0.021
371256.013761188.01	371256.01	3761188.01	0.005	0.025	0.030
371266.013761190.01	371266.01	3761190.01	0.005	0.029	0.035
371276.013761190.01	371276.01	3761190.01	0.006	0.035	0.041
371285.013761190.01	371285.01	3761190.01	0.006	0.042	0.048
371178.013761250.01	371178.01	3761250.01	0.003	0.007	0.011
371188.013761251.01	371188.01	3761251.01	0.004	0.008	0.012
371168.013761258.01	371168.01	3761258.01	0.002	0.006	0.009
371178.013761258.01	371178.01	3761258.01	0.003	0.007	0.010
371188.013761258.01	371188.01	3761258.01	0.004	0.008	0.011
371198.013761258.01	371198.01	3761258.01	0.004	0.008	0.013
371208.013761262.01	371208.01	3761262.01	0.005	0.009	0.014
371158.013761268.01	371158.01	3761268.01	0.002	0.005	0.007
371168.013761268.01	371168.01	3761268.01	0.002	0.006	0.008
371178.013761268.01	371178.01	3761268.01	0.003	0.006	0.009
371188.013761268.01	371188.01	3761268.01	0.003	0.007	0.010
371198.013761268.01	371198.01	3761268.01	0.004	0.008	0.011
371208.013761268.01	371208.01	3761268.01	0.004	0.009	0.013
371218.013761268.01	371218.01	3761268.01	0.005	0.010	0.015
371148.013761278.01	371148.01	3761278.01	0.002	0.005	0.006
371158.013761278.01	371158.01	3761278.01	0.002	0.005	0.007
371168.013761278.01	371168.01	3761278.01	0.002	0.006	0.008
371178.013761278.01	371178.01	3761278.01	0.002	0.006	0.008
371188.013761278.01	371188.01	3761278.01	0.003	0.007	0.009
371198.013761278.01	371198.01	3761278.01	0.003	0.007	0.010
371208.013761278.01	371208.01	3761278.01	0.004	0.008	0.012
371218.013761278.01	371218.01	3761278.01	0.004	0.009	0.013
371228.013761279.01	371228.01	3761279.01	0.005	0.010	0.015
371148.013761288.01	371148.01	3761288.01	0.002	0.005	0.006
371158.013761288.01	371158.01	3761288.01	0.002	0.005	0.007
371168.013761288.01	371168.01	3761288.01	0.002	0.005	0.007

6201 Bristol Mitigated

Health Risk Assessment Results Summary

RESIDENTIAL RECEPTORS ONLY MAX: 0.139

Unique Identifier	X (UTM)	Y (UTM)	Total Risk
371286.013761124.01	371286	3761124.01	0.036
371296.013761124.01	371296	3761124.01	0.042
371286.013761130.01	371286	3761130.01	0.038
371296.013761130.01	371296	3761130.01	0.043
371302.013761130.01	371302	3761130.01	0.047
371266.013761140.01	371266	3761140.01	0.030
371276.013761140.01	371276	3761140.01	0.034
371286.013761140.01	371286	3761140.01	0.040
371296.013761140.01	371296	3761140.01	0.046
371256.013761150.01	371256	3761150.01	0.028
371266.013761150.01	371266	3761150.01	0.031
371276.013761150.01	371276	3761150.01	0.036
371286.013761150.01	371286	3761150.01	0.041
371296.013761150.01	371296	3761150.01	0.048
371226.013761163.01	371226	3761163.01	0.022
371256.013761160.01	371256	3761160.01	0.029
371266.013761160.01	371266	3761160.01	0.032
371276.013761160.01	371276	3761160.01	0.037
371286.013761160.01	371286	3761160.01	0.043
371294.013761160.01	371294	3761160.01	0.049
371206.013761174.01	371206	3761174.01	0.020
371219.013761170.01	371219	3761170.01	0.021
371226.013761170.01	371226	3761170.01	0.022
371246.013761170.01	371246	3761170.01	0.026
371256.013761170.01	371256	3761170.01	0.029
371266.013761170.01	371266	3761170.01	0.033
371276.013761170.01	371276	3761170.01	0.038
371286.013761170.01	371286	3761170.01	0.045
371292.013761170.01	371292	3761170.01	0.050
371198.013761178.01	371198	3761178.01	0.020
371206.013761180.01	371206	3761180.01	0.020
371216.013761180.01	371216	3761180.01	0.021
371225.013761180.01	371225	3761180.01	0.022
371246.013761180.01	371246	3761180.01	0.026
371256.013761180.01	371256	3761180.01	0.030
371266.013761180.01	371266	3761180.01	0.034
371276.013761180.01	371276	3761180.01	0.040
371286.013761180.01	371286	3761180.01	0.047
371216.013761185.01	371216	3761185.01	0.021
371223.013761186.01	371223	3761186.01	0.021
371256.013761188.01	371256	3761188.01	0.030
371266.013761190.01	371266	3761190.01	0.035
371276.013761190.01	371276	3761190.01	0.041
371285.013761190.01	371285	3761190.01	0.048
371178.013761250.01	371178	3761250.01	0.011
371188.013761251.01	371188	3761251.01	0.012
371168.013761258.01	371168	3761258.01	0.009
371178.013761258.01	371178	3761258.01	0.010
371188.013761258.01	371188	3761258.01	0.011
371198.013761258.01	371198	3761258.01	0.013
371208.013761262.01	371208	3761262.01	0.014
371158.013761268.01	371158	3761268.01	0.007
371168.013761268.01	371168	3761268.01	0.008
371178.013761268.01	371178	3761268.01	0.009
371188.013761268.01	371188	3761268.01	0.010
371198.013761268.01	371198	3761268.01	0.011
371208.013761268.01	371208	3761268.01	0.013
371218.013761268.01	371218	3761268.01	0.015
371148.013761278.01	371148	3761278.01	0.006
371158.013761278.01	371158	3761278.01	0.007
371168.013761278.01	371168	3761278.01	0.008
371178.013761278.01	371178	3761278.01	0.008
371188.013761278.01	371188	3761278.01	0.009
371198.013761278.01	371198	3761278.01	0.010
371208.013761278.01	371208	3761278.01	0.012
371218.013761278.01	371218	3761278.01	0.013
371228.013761279.01	371228	3761279.01	0.015
371148.013761288.01	371148	3761288.01	0.006
371158.013761288.01	371158	3761288.01	0.007
371168.013761288.01	371168	3761288.01	0.007

6201 Bristol Mitigated

Health Risk Assessment Results Summary

Worker Receptors

		MAX:	0.017	0.122	0.139
Unique Identifier	X (UTM)	Y (UTM)	Onroad	Offroad	Total Risk
371178.013761288.01	371178.01	3761288.01	0.002	0.006	0.008
371188.013761288.01	371188.01	3761288.01	0.002	0.006	0.009
371198.013761288.01	371198.01	3761288.01	0.003	0.007	0.009
371208.013761288.01	371208.01	3761288.01	0.003	0.007	0.010
371218.013761288.01	371218.01	3761288.01	0.004	0.008	0.012
371228.013761288.01	371228.01	3761288.01	0.004	0.009	0.013
371238.013761291.01	371238.01	3761291.01	0.004	0.010	0.014
371138.013761298.01	371138.01	3761298.01	0.001	0.004	0.005
371148.013761298.01	371148.01	3761298.01	0.002	0.004	0.006
371158.013761298.01	371158.01	3761298.01	0.002	0.005	0.006
371168.013761298.01	371168.01	3761298.01	0.002	0.005	0.007
371178.013761298.01	371178.01	3761298.01	0.002	0.005	0.007
371188.013761298.01	371188.01	3761298.01	0.002	0.006	0.008
371198.013761298.01	371198.01	3761298.01	0.002	0.006	0.009
371208.013761298.01	371208.01	3761298.01	0.003	0.007	0.009
371218.013761298.01	371218.01	3761298.01	0.003	0.007	0.010
371228.013761298.01	371228.01	3761298.01	0.003	0.008	0.012
371238.013761298.01	371238.01	3761298.01	0.004	0.009	0.013
371248.013761303.01	371248.01	3761303.01	0.004	0.009	0.014
371128.013761308.01	371128.01	3761308.01	0.001	0.004	0.005
371138.013761308.01	371138.01	3761308.01	0.001	0.004	0.005
371148.013761308.01	371148.01	3761308.01	0.001	0.004	0.005
371158.013761308.01	371158.01	3761308.01	0.002	0.004	0.006
371168.013761308.01	371168.01	3761308.01	0.002	0.005	0.006
371178.013761308.01	371178.01	3761308.01	0.002	0.005	0.007
371188.013761308.01	371188.01	3761308.01	0.002	0.005	0.007
371198.013761308.01	371198.01	3761308.01	0.002	0.006	0.008
371208.013761308.01	371208.01	3761308.01	0.002	0.006	0.009
371218.013761308.01	371218.01	3761308.01	0.003	0.007	0.009
371228.013761308.01	371228.01	3761308.01	0.003	0.007	0.010
371238.013761308.01	371238.01	3761308.01	0.003	0.008	0.011
371248.013761308.01	371248.01	3761308.01	0.004	0.009	0.013
371118.013761318.01	371118.01	3761318.01	0.001	0.003	0.004
371128.013761318.01	371128.01	3761318.01	0.001	0.003	0.005
371138.013761318.01	371138.01	3761318.01	0.001	0.004	0.005
371148.013761318.01	371148.01	3761318.01	0.001	0.004	0.005
371158.013761318.01	371158.01	3761318.01	0.001	0.004	0.006
371168.013761318.01	371168.01	3761318.01	0.002	0.004	0.006
371178.013761318.01	371178.01	3761318.01	0.002	0.005	0.006
371188.013761318.01	371188.01	3761318.01	0.002	0.005	0.007
371198.013761318.01	371198.01	3761318.01	0.002	0.005	0.007
371208.013761318.01	371208.01	3761318.01	0.002	0.006	0.008
371218.013761318.01	371218.01	3761318.01	0.002	0.006	0.009
371228.013761318.01	371228.01	3761318.01	0.003	0.007	0.009
371238.013761318.01	371238.01	3761318.01	0.003	0.007	0.010
371248.013761318.01	371248.01	3761318.01	0.003	0.008	0.011
371258.013761318.01	371258.01	3761318.01	0.004	0.009	0.012
371118.013761328.01	371118.01	3761328.01	0.001	0.003	0.004
371128.013761328.01	371128.01	3761328.01	0.001	0.003	0.004
371138.013761328.01	371138.01	3761328.01	0.001	0.003	0.005
371148.013761328.01	371148.01	3761328.01	0.001	0.004	0.005
371158.013761328.01	371158.01	3761328.01	0.001	0.004	0.005
371168.013761328.01	371168.01	3761328.01	0.002	0.004	0.006
371178.013761328.01	371178.01	3761328.01	0.002	0.004	0.006
371188.013761328.01	371188.01	3761328.01	0.002	0.005	0.006
371198.013761328.01	371198.01	3761328.01	0.002	0.005	0.007
371208.013761328.01	371208.01	3761328.01	0.002	0.005	0.007
371218.013761328.01	371218.01	3761328.01	0.002	0.006	0.008
371228.013761328.01	371228.01	3761328.01	0.002	0.006	0.008
371238.013761328.01	371238.01	3761328.01	0.003	0.006	0.009
371248.013761328.01	371248.01	3761328.01	0.003	0.007	0.010
371258.013761328.01	371258.01	3761328.01	0.003	0.008	0.011
371268.013761328.01	371268.01	3761328.01	0.004	0.008	0.012
371128.013761338.01	371128.01	3761338.01	0.001	0.003	0.004
371138.013761338.01	371138.01	3761338.01	0.001	0.003	0.004
371148.013761338.01	371148.01	3761338.01	0.001	0.003	0.005
371158.013761338.01	371158.01	3761338.01	0.001	0.004	0.005
371168.013761338.01	371168.01	3761338.01	0.001	0.004	0.005
371178.013761338.01	371178.01	3761338.01	0.002	0.004	0.006
371188.013761338.01	371188.01	3761338.01	0.002	0.004	0.006

6201 Bristol Mitigated

Health Risk Assessment Results Summary

RESIDENTIAL RECEPTORS ONLY MAX: 0.139

Unique Identifier	X (UTM)	Y (UTM)	Total Risk
371178.013761288.01	371178	3761288.01	0.008
371188.013761288.01	371188	3761288.01	0.009
371198.013761288.01	371198	3761288.01	0.009
371208.013761288.01	371208	3761288.01	0.010
371218.013761288.01	371218	3761288.01	0.012
371228.013761288.01	371228	3761288.01	0.013
371238.013761291.01	371238	3761291.01	0.014
371138.013761298.01	371138	3761298.01	0.005
371148.013761298.01	371148	3761298.01	0.006
371158.013761298.01	371158	3761298.01	0.006
371168.013761298.01	371168	3761298.01	0.007
371178.013761298.01	371178	3761298.01	0.007
371188.013761298.01	371188	3761298.01	0.008
371198.013761298.01	371198	3761298.01	0.009
371208.013761298.01	371208	3761298.01	0.009
371218.013761298.01	371218	3761298.01	0.010
371228.013761298.01	371228	3761298.01	0.012
371238.013761298.01	371238	3761298.01	0.013
371248.013761303.01	371248	3761303.01	0.014
371128.013761308.01	371128	3761308.01	0.005
371138.013761308.01	371138	3761308.01	0.005
371148.013761308.01	371148	3761308.01	0.005
371158.013761308.01	371158	3761308.01	0.006
371168.013761308.01	371168	3761308.01	0.006
371178.013761308.01	371178	3761308.01	0.007
371188.013761308.01	371188	3761308.01	0.007
371198.013761308.01	371198	3761308.01	0.008
371208.013761308.01	371208	3761308.01	0.009
371218.013761308.01	371218	3761308.01	0.009
371228.013761308.01	371228	3761308.01	0.010
371238.013761308.01	371238	3761308.01	0.011
371248.013761308.01	371248	3761308.01	0.013
371118.013761318.01	371118	3761318.01	0.004
371128.013761318.01	371128	3761318.01	0.005
371138.013761318.01	371138	3761318.01	0.005
371148.013761318.01	371148	3761318.01	0.005
371158.013761318.01	371158	3761318.01	0.006
371168.013761318.01	371168	3761318.01	0.006
371178.013761318.01	371178	3761318.01	0.006
371188.013761318.01	371188	3761318.01	0.007
371198.013761318.01	371198	3761318.01	0.007
371208.013761318.01	371208	3761318.01	0.008
371218.013761318.01	371218	3761318.01	0.009
371228.013761318.01	371228	3761318.01	0.009
371238.013761318.01	371238	3761318.01	0.010
371248.013761318.01	371248	3761318.01	0.011
371258.013761318.01	371258	3761318.01	0.012
371118.013761328.01	371118	3761328.01	0.004
371128.013761328.01	371128	3761328.01	0.004
371138.013761328.01	371138	3761328.01	0.005
371148.013761328.01	371148	3761328.01	0.005
371158.013761328.01	371158	3761328.01	0.005
371168.013761328.01	371168	3761328.01	0.006
371178.013761328.01	371178	3761328.01	0.006
371188.013761328.01	371188	3761328.01	0.006
371198.013761328.01	371198	3761328.01	0.007
371208.013761328.01	371208	3761328.01	0.007
371218.013761328.01	371218	3761328.01	0.008
371228.013761328.01	371228	3761328.01	0.008
371238.013761328.01	371238	3761328.01	0.009
371248.013761328.01	371248	3761328.01	0.010
371258.013761328.01	371258	3761328.01	0.011
371268.013761328.01	371268	3761328.01	0.012
371128.013761338.01	371128	3761338.01	0.004
371138.013761338.01	371138	3761338.01	0.004
371148.013761338.01	371148	3761338.01	0.005
371158.013761338.01	371158	3761338.01	0.005
371168.013761338.01	371168	3761338.01	0.005
371178.013761338.01	371178	3761338.01	0.006
371188.013761338.01	371188	3761338.01	0.006

6201 Bristol Mitigated

Health Risk Assessment Results Summary

Worker Receptors

		MAX:	0.017	0.122	0.139
Unique Identifier	X (UTM)	Y (UTM)	Onroad	Offroad	Total Risk
371198.013761338.01	371198.01	3761338.01	0.002	0.005	0.006
371208.013761338.01	371208.01	3761338.01	0.002	0.005	0.007
371218.013761338.01	371218.01	3761338.01	0.002	0.005	0.007
371228.013761338.01	371228.01	3761338.01	0.002	0.005	0.008
371238.013761338.01	371238.01	3761338.01	0.002	0.006	0.008
371248.013761338.01	371248.01	3761338.01	0.003	0.006	0.009
371258.013761338.01	371258.01	3761338.01	0.003	0.007	0.010
371138.013761348.01	371138.01	3761348.01	0.001	0.003	0.004
371148.013761348.01	371148.01	3761348.01	0.001	0.003	0.004
371158.013761348.01	371158.01	3761348.01	0.001	0.003	0.005
371168.013761348.01	371168.01	3761348.01	0.001	0.004	0.005
371178.013761348.01	371178.01	3761348.01	0.001	0.004	0.005
371188.013761348.01	371188.01	3761348.01	0.002	0.004	0.006
371198.013761348.01	371198.01	3761348.01	0.002	0.004	0.006
371208.013761348.01	371208.01	3761348.01	0.002	0.004	0.006
371218.013761348.01	371218.01	3761348.01	0.002	0.005	0.007
371228.013761348.01	371228.01	3761348.01	0.002	0.005	0.007
371238.013761348.01	371238.01	3761348.01	0.002	0.005	0.007
371248.013761348.01	371248.01	3761348.01	0.002	0.006	0.008
371258.013761348.01	371258.01	3761348.01	0.002	0.006	0.009
371268.013761351.01	371268.01	3761351.01	0.003	0.006	0.009
371138.013761358.01	371138.01	3761358.01	0.001	0.003	0.004
371148.013761358.01	371148.01	3761358.01	0.001	0.003	0.004
371158.013761358.01	371158.01	3761358.01	0.001	0.003	0.004
371168.013761358.01	371168.01	3761358.01	0.001	0.003	0.005
371178.013761358.01	371178.01	3761358.01	0.001	0.004	0.005
371188.013761358.01	371188.01	3761358.01	0.001	0.004	0.005
371198.013761358.01	371198.01	3761358.01	0.002	0.004	0.005
371208.013761358.01	371208.01	3761358.01	0.002	0.004	0.006
371218.013761358.01	371218.01	3761358.01	0.002	0.004	0.006
371228.013761358.01	371228.01	3761358.01	0.002	0.005	0.006
371238.013761358.01	371238.01	3761358.01	0.002	0.005	0.007
371248.013761358.01	371248.01	3761358.01	0.002	0.005	0.007
371258.013761358.01	371258.01	3761358.01	0.002	0.006	0.008
371268.013761358.01	371268.01	3761358.01	0.002	0.006	0.008
371278.013761358.01	371278.01	3761358.01	0.003	0.007	0.009
371288.013761360.01	371288.01	3761360.01	0.003	0.007	0.010
371138.013761368.01	371138.01	3761368.01	0.001	0.003	0.004
371148.013761368.01	371148.01	3761368.01	0.001	0.003	0.004
371158.013761368.01	371158.01	3761368.01	0.001	0.003	0.004
371168.013761368.01	371168.01	3761368.01	0.001	0.003	0.004
371178.013761368.01	371178.01	3761368.01	0.001	0.003	0.005
371188.013761368.01	371188.01	3761368.01	0.001	0.003	0.005
371198.013761368.01	371198.01	3761368.01	0.001	0.004	0.005
371208.013761368.01	371208.01	3761368.01	0.002	0.004	0.005
371218.013761368.01	371218.01	3761368.01	0.002	0.004	0.006
371228.013761368.01	371228.01	3761368.01	0.002	0.004	0.006
371238.013761368.01	371238.01	3761368.01	0.002	0.005	0.006
371248.013761368.01	371248.01	3761368.01	0.002	0.005	0.007
371258.013761368.01	371258.01	3761368.01	0.002	0.005	0.007
371268.013761368.01	371268.01	3761368.01	0.002	0.005	0.008
371278.013761368.01	371278.01	3761368.01	0.002	0.006	0.008
371288.013761368.01	371288.01	3761368.01	0.002	0.006	0.009
371298.013761368.01	371298.01	3761368.01	0.003	0.007	0.010
371308.013761369.01	371308.01	3761369.01	0.003	0.008	0.011
371138.013761378.01	371138.01	3761378.01	0.001	0.003	0.004
371148.013761378.01	371148.01	3761378.01	0.001	0.003	0.004
371158.013761378.01	371158.01	3761378.01	0.001	0.003	0.004
371168.013761378.01	371168.01	3761378.01	0.001	0.003	0.004
371178.013761378.01	371178.01	3761378.01	0.001	0.003	0.004
371188.013761378.01	371188.01	3761378.01	0.001	0.003	0.005
371198.013761378.01	371198.01	3761378.01	0.001	0.003	0.005
371208.013761378.01	371208.01	3761378.01	0.001	0.004	0.005
371218.013761378.01	371218.01	3761378.01	0.002	0.004	0.005
371228.013761378.01	371228.01	3761378.01	0.002	0.004	0.006
371238.013761378.01	371238.01	3761378.01	0.002	0.004	0.006
371248.013761378.01	371248.01	3761378.01	0.002	0.004	0.006
371258.013761378.01	371258.01	3761378.01	0.002	0.005	0.007
371268.013761378.01	371268.01	3761378.01	0.002	0.005	0.007
371278.013761378.01	371278.01	3761378.01	0.002	0.005	0.008

6201 Bristol Mitigated

Health Risk Assessment Results Summary

RESIDENTIAL RECEPTORS ONLY MAX: 0.139

Unique Identifier	X (UTM)	Y (UTM)	Total Risk
371198.013761338.01	371198	3761338.01	0.006
371208.013761338.01	371208	3761338.01	0.007
371218.013761338.01	371218	3761338.01	0.007
371228.013761338.01	371228	3761338.01	0.008
371238.013761338.01	371238	3761338.01	0.008
371248.013761338.01	371248	3761338.01	0.009
371258.013761338.01	371258	3761338.01	0.010
371138.013761348.01	371138	3761348.01	0.004
371148.013761348.01	371148	3761348.01	0.004
371158.013761348.01	371158	3761348.01	0.005
371168.013761348.01	371168	3761348.01	0.005
371178.013761348.01	371178	3761348.01	0.005
371188.013761348.01	371188	3761348.01	0.006
371198.013761348.01	371198	3761348.01	0.006
371208.013761348.01	371208	3761348.01	0.006
371218.013761348.01	371218	3761348.01	0.007
371228.013761348.01	371228	3761348.01	0.007
371238.013761348.01	371238	3761348.01	0.007
371248.013761348.01	371248	3761348.01	0.008
371258.013761348.01	371258	3761348.01	0.009
371268.013761351.01	371268	3761351.01	0.009
371138.013761358.01	371138	3761358.01	0.004
371148.013761358.01	371148	3761358.01	0.004
371158.013761358.01	371158	3761358.01	0.004
371168.013761358.01	371168	3761358.01	0.005
371178.013761358.01	371178	3761358.01	0.005
371188.013761358.01	371188	3761358.01	0.005
371198.013761358.01	371198	3761358.01	0.005
371208.013761358.01	371208	3761358.01	0.006
371218.013761358.01	371218	3761358.01	0.006
371228.013761358.01	371228	3761358.01	0.006
371238.013761358.01	371238	3761358.01	0.007
371248.013761358.01	371248	3761358.01	0.007
371258.013761358.01	371258	3761358.01	0.008
371268.013761358.01	371268	3761358.01	0.008
371278.013761358.01	371278	3761358.01	0.009
371288.013761360.01	371288	3761360.01	0.010
371138.013761368.01	371138	3761368.01	0.004
371148.013761368.01	371148	3761368.01	0.004
371158.013761368.01	371158	3761368.01	0.004
371168.013761368.01	371168	3761368.01	0.004
371178.013761368.01	371178	3761368.01	0.005
371188.013761368.01	371188	3761368.01	0.005
371198.013761368.01	371198	3761368.01	0.005
371208.013761368.01	371208	3761368.01	0.005
371218.013761368.01	371218	3761368.01	0.006
371228.013761368.01	371228	3761368.01	0.006
371238.013761368.01	371238	3761368.01	0.006
371248.013761368.01	371248	3761368.01	0.007
371258.013761368.01	371258	3761368.01	0.007
371268.013761368.01	371268	3761368.01	0.008
371278.013761368.01	371278	3761368.01	0.008
371288.013761368.01	371288	3761368.01	0.009
371298.013761368.01	371298	3761368.01	0.010
371308.013761369.01	371308	3761369.01	0.011
371138.013761378.01	371138	3761378.01	0.004
371148.013761378.01	371148	3761378.01	0.004
371158.013761378.01	371158	3761378.01	0.004
371168.013761378.01	371168	3761378.01	0.004
371178.013761378.01	371178	3761378.01	0.004
371188.013761378.01	371188	3761378.01	0.005
371198.013761378.01	371198	3761378.01	0.005
371208.013761378.01	371208	3761378.01	0.005
371218.013761378.01	371218	3761378.01	0.005
371228.013761378.01	371228	3761378.01	0.006
371238.013761378.01	371238	3761378.01	0.006
371248.013761378.01	371248	3761378.01	0.006
371258.013761378.01	371258	3761378.01	0.007
371268.013761378.01	371268	3761378.01	0.007
371278.013761378.01	371278	3761378.01	0.008

6201 Bristol Mitigated

Health Risk Assessment Results Summary

Worker Receptors

		MAX:	0.017	0.122	0.139
Unique Identifier	X (UTM)	Y (UTM)	Onroad	Offroad	Total Risk
371288.013761378.01	371288.01	3761378.01	0.002	0.006	0.008
371298.013761378.01	371298.01	3761378.01	0.002	0.007	0.009
371308.013761378.01	371308.01	3761378.01	0.003	0.007	0.010
371318.013761378.01	371318.01	3761378.01	0.003	0.008	0.011
371328.013761378.01	371328.01	3761378.01	0.003	0.010	0.012
371338.013761383.01	371338.01	3761383.01	0.003	0.010	0.013
371138.013761388.01	371138.01	3761388.01	0.001	0.002	0.004
371148.013761388.01	371148.01	3761388.01	0.001	0.003	0.004
371158.013761388.01	371158.01	3761388.01	0.001	0.003	0.004
371168.013761388.01	371168.01	3761388.01	0.001	0.003	0.004
371178.013761388.01	371178.01	3761388.01	0.001	0.003	0.004
371188.013761388.01	371188.01	3761388.01	0.001	0.003	0.004
371198.013761388.01	371198.01	3761388.01	0.001	0.003	0.005
371208.013761388.01	371208.01	3761388.01	0.001	0.003	0.005
371218.013761388.01	371218.01	3761388.01	0.002	0.004	0.005
371228.013761388.01	371228.01	3761388.01	0.002	0.004	0.005
371238.013761388.01	371238.01	3761388.01	0.002	0.004	0.006
371248.013761388.01	371248.01	3761388.01	0.002	0.004	0.006
371258.013761388.01	371258.01	3761388.01	0.002	0.004	0.006
371268.013761388.01	371268.01	3761388.01	0.002	0.005	0.007
371278.013761388.01	371278.01	3761388.01	0.002	0.005	0.007
371288.013761388.01	371288.01	3761388.01	0.002	0.005	0.008
371298.013761388.01	371298.01	3761388.01	0.002	0.006	0.008
371308.013761388.01	371308.01	3761388.01	0.002	0.007	0.009
371318.013761388.01	371318.01	3761388.01	0.002	0.007	0.010
371328.013761388.01	371328.01	3761388.01	0.003	0.008	0.011
371338.013761388.01	371338.01	3761388.01	0.003	0.010	0.012
371348.013761388.01	371348.01	3761388.01	0.003	0.011	0.014
371128.013761398.01	371128.01	3761398.01	0.001	0.002	0.003
371138.013761398.01	371138.01	3761398.01	0.001	0.002	0.003
371148.013761398.01	371148.01	3761398.01	0.001	0.002	0.004
371158.013761398.01	371158.01	3761398.01	0.001	0.003	0.004
371168.013761398.01	371168.01	3761398.01	0.001	0.003	0.004
371178.013761398.01	371178.01	3761398.01	0.001	0.003	0.004
371188.013761398.01	371188.01	3761398.01	0.001	0.003	0.004
371198.013761398.01	371198.01	3761398.01	0.001	0.003	0.004
371208.013761398.01	371208.01	3761398.01	0.001	0.003	0.005
371218.013761398.01	371218.01	3761398.01	0.001	0.003	0.005
371228.013761398.01	371228.01	3761398.01	0.002	0.003	0.005
371238.013761398.01	371238.01	3761398.01	0.002	0.004	0.005
371248.013761398.01	371248.01	3761398.01	0.002	0.004	0.005
371258.013761398.01	371258.01	3761398.01	0.002	0.004	0.006
371268.013761398.01	371268.01	3761398.01	0.002	0.004	0.006
371278.013761398.01	371278.01	3761398.01	0.002	0.005	0.007
371288.013761398.01	371288.01	3761398.01	0.002	0.005	0.007
371298.013761398.01	371298.01	3761398.01	0.002	0.006	0.008
371308.013761398.01	371308.01	3761398.01	0.002	0.006	0.008
371318.013761398.01	371318.01	3761398.01	0.002	0.007	0.009
371328.013761398.01	371328.01	3761398.01	0.002	0.008	0.010
371338.013761398.01	371338.01	3761398.01	0.003	0.009	0.011
371348.013761398.01	371348.01	3761398.01	0.003	0.010	0.012
371358.013761398.01	371358.01	3761398.01	0.003	0.011	0.014
371368.013761398.01	371368.01	3761398.01	0.003	0.013	0.016
371378.013761401.01	371378.01	3761401.01	0.003	0.014	0.017
371138.013761408.01	371138.01	3761408.01	0.001	0.002	0.003
371148.013761408.01	371148.01	3761408.01	0.001	0.002	0.003
371158.013761408.01	371158.01	3761408.01	0.001	0.002	0.004
371168.013761408.01	371168.01	3761408.01	0.001	0.002	0.004
371178.013761408.01	371178.01	3761408.01	0.001	0.003	0.004
371188.013761408.01	371188.01	3761408.01	0.001	0.003	0.004
371198.013761408.01	371198.01	3761408.01	0.001	0.003	0.004
371208.013761408.01	371208.01	3761408.01	0.001	0.003	0.004
371218.013761408.01	371218.01	3761408.01	0.001	0.003	0.004
371228.013761408.01	371228.01	3761408.01	0.001	0.003	0.005
371238.013761408.01	371238.01	3761408.01	0.002	0.003	0.005
371248.013761408.01	371248.01	3761408.01	0.002	0.004	0.005
371258.013761408.01	371258.01	3761408.01	0.002	0.004	0.005
371268.013761408.01	371268.01	3761408.01	0.002	0.004	0.006
371278.013761408.01	371278.01	3761408.01	0.002	0.004	0.006
371288.013761408.01	371288.01	3761408.01	0.002	0.005	0.007

6201 Bristol Mitigated

Health Risk Assessment Results Summary

RESIDENTIAL RECEPTORS ONLY MAX: 0.139

Unique Identifier	X (UTM)	Y (UTM)	Total Risk
371288.013761378.01	371288	3761378.01	0.008
371298.013761378.01	371298	3761378.01	0.009
371308.013761378.01	371308	3761378.01	0.010
371318.013761378.01	371318	3761378.01	0.011
371328.013761378.01	371328	3761378.01	0.012
371338.013761383.01	371338	3761383.01	0.013
371138.013761388.01	371138	3761388.01	0.004
371148.013761388.01	371148	3761388.01	0.004
371158.013761388.01	371158	3761388.01	0.004
371168.013761388.01	371168	3761388.01	0.004
371178.013761388.01	371178	3761388.01	0.004
371188.013761388.01	371188	3761388.01	0.004
371198.013761388.01	371198	3761388.01	0.005
371208.013761388.01	371208	3761388.01	0.005
371218.013761388.01	371218	3761388.01	0.005
371228.013761388.01	371228	3761388.01	0.005
371238.013761388.01	371238	3761388.01	0.006
371248.013761388.01	371248	3761388.01	0.006
371258.013761388.01	371258	3761388.01	0.006
371268.013761388.01	371268	3761388.01	0.007
371278.013761388.01	371278	3761388.01	0.007
371288.013761388.01	371288	3761388.01	0.008
371298.013761388.01	371298	3761388.01	0.008
371308.013761388.01	371308	3761388.01	0.009
371318.013761388.01	371318	3761388.01	0.010
371328.013761388.01	371328	3761388.01	0.011
371338.013761388.01	371338	3761388.01	0.012
371348.013761388.01	371348	3761388.01	0.014
371128.013761398.01	371128	3761398.01	0.003
371138.013761398.01	371138	3761398.01	0.003
371148.013761398.01	371148	3761398.01	0.004
371158.013761398.01	371158	3761398.01	0.004
371168.013761398.01	371168	3761398.01	0.004
371178.013761398.01	371178	3761398.01	0.004
371188.013761398.01	371188	3761398.01	0.004
371198.013761398.01	371198	3761398.01	0.004
371208.013761398.01	371208	3761398.01	0.005
371218.013761398.01	371218	3761398.01	0.005
371228.013761398.01	371228	3761398.01	0.005
371238.013761398.01	371238	3761398.01	0.005
371248.013761398.01	371248	3761398.01	0.005
371258.013761398.01	371258	3761398.01	0.006
371268.013761398.01	371268	3761398.01	0.006
371278.013761398.01	371278	3761398.01	0.007
371288.013761398.01	371288	3761398.01	0.007
371298.013761398.01	371298	3761398.01	0.008
371308.013761398.01	371308	3761398.01	0.008
371318.013761398.01	371318	3761398.01	0.009
371328.013761398.01	371328	3761398.01	0.010
371338.013761398.01	371338	3761398.01	0.011
371348.013761398.01	371348	3761398.01	0.012
371358.013761398.01	371358	3761398.01	0.014
371368.013761398.01	371368	3761398.01	0.016
371378.013761401.01	371378	3761401.01	0.017
371138.013761408.01	371138	3761408.01	0.003
371148.013761408.01	371148	3761408.01	0.003
371158.013761408.01	371158	3761408.01	0.004
371168.013761408.01	371168	3761408.01	0.004
371178.013761408.01	371178	3761408.01	0.004
371188.013761408.01	371188	3761408.01	0.004
371198.013761408.01	371198	3761408.01	0.004
371208.013761408.01	371208	3761408.01	0.004
371218.013761408.01	371218	3761408.01	0.004
371228.013761408.01	371228	3761408.01	0.005
371238.013761408.01	371238	3761408.01	0.005
371248.013761408.01	371248	3761408.01	0.005
371258.013761408.01	371258	3761408.01	0.005
371268.013761408.01	371268	3761408.01	0.006
371278.013761408.01	371278	3761408.01	0.006
371288.013761408.01	371288	3761408.01	0.007

6201 Bristol Mitigated

Health Risk Assessment Results Summary

Worker Receptors

		MAX:	0.017	0.122	0.139
Unique Identifier	X (UTM)	Y (UTM)	Onroad	Offroad	Total Risk
371298.013761408.01	371298.01	3761408.01	0.002	0.005	0.007
371308.013761408.01	371308.01	3761408.01	0.002	0.006	0.008
371318.013761408.01	371318.01	3761408.01	0.002	0.006	0.008
371328.013761408.01	371328.01	3761408.01	0.002	0.007	0.009
371338.013761408.01	371338.01	3761408.01	0.002	0.008	0.010
371348.013761408.01	371348.01	3761408.01	0.002	0.009	0.011
371358.013761408.01	371358.01	3761408.01	0.003	0.010	0.012
371368.013761408.01	371368.01	3761408.01	0.003	0.011	0.014
371378.013761408.01	371378.01	3761408.01	0.003	0.013	0.015
371388.013761408.01	371388.01	3761408.01	0.003	0.014	0.017
371398.013761410.01	371398.01	3761410.01	0.003	0.016	0.019
371128.013761418.01	371128.01	3761418.01	0.001	0.002	0.003
371138.013761418.01	371138.01	3761418.01	0.001	0.002	0.003
371148.013761418.01	371148.01	3761418.01	0.001	0.002	0.003
371158.013761418.01	371158.01	3761418.01	0.001	0.002	0.003
371168.013761418.01	371168.01	3761418.01	0.001	0.002	0.004
371178.013761418.01	371178.01	3761418.01	0.001	0.002	0.004
371188.013761418.01	371188.01	3761418.01	0.001	0.003	0.004
371198.013761418.01	371198.01	3761418.01	0.001	0.003	0.004
371208.013761418.01	371208.01	3761418.01	0.001	0.003	0.004
371218.013761418.01	371218.01	3761418.01	0.001	0.003	0.004
371228.013761418.01	371228.01	3761418.01	0.001	0.003	0.004
371238.013761418.01	371238.01	3761418.01	0.001	0.003	0.005
371248.013761418.01	371248.01	3761418.01	0.002	0.003	0.005
371258.013761418.01	371258.01	3761418.01	0.002	0.004	0.005
371268.013761418.01	371268.01	3761418.01	0.002	0.004	0.005
371278.013761418.01	371278.01	3761418.01	0.002	0.004	0.006
371288.013761418.01	371288.01	3761418.01	0.002	0.004	0.006
371298.013761418.01	371298.01	3761418.01	0.002	0.005	0.007
371308.013761418.01	371308.01	3761418.01	0.002	0.005	0.007
371318.013761418.01	371318.01	3761418.01	0.002	0.006	0.008
371328.013761418.01	371328.01	3761418.01	0.002	0.006	0.008
371338.013761418.01	371338.01	3761418.01	0.002	0.007	0.009
371348.013761418.01	371348.01	3761418.01	0.002	0.008	0.010
371358.013761418.01	371358.01	3761418.01	0.002	0.009	0.011
371368.013761418.01	371368.01	3761418.01	0.002	0.010	0.012
371378.013761418.01	371378.01	3761418.01	0.003	0.011	0.014
371388.013761418.01	371388.01	3761418.01	0.003	0.013	0.015
371398.013761418.01	371398.01	3761418.01	0.003	0.014	0.017
371408.013761418.01	371408.01	3761418.01	0.003	0.016	0.019
371418.013761419.01	371418.01	3761419.01	0.003	0.017	0.020
371118.013761428.01	371118.01	3761428.01	0.001	0.002	0.003
371128.013761428.01	371128.01	3761428.01	0.001	0.002	0.003
371138.013761428.01	371138.01	3761428.01	0.001	0.002	0.003
371148.013761428.01	371148.01	3761428.01	0.001	0.002	0.003
371158.013761428.01	371158.01	3761428.01	0.001	0.002	0.003
371168.013761428.01	371168.01	3761428.01	0.001	0.002	0.003
371178.013761428.01	371178.01	3761428.01	0.001	0.002	0.004
371188.013761428.01	371188.01	3761428.01	0.001	0.002	0.004
371198.013761428.01	371198.01	3761428.01	0.001	0.003	0.004
371208.013761428.01	371208.01	3761428.01	0.001	0.003	0.004
371218.013761428.01	371218.01	3761428.01	0.001	0.003	0.004
371228.013761428.01	371228.01	3761428.01	0.001	0.003	0.004
371238.013761428.01	371238.01	3761428.01	0.001	0.003	0.004
371248.013761428.01	371248.01	3761428.01	0.001	0.003	0.005
371258.013761428.01	371258.01	3761428.01	0.002	0.003	0.005
371268.013761428.01	371268.01	3761428.01	0.002	0.004	0.005
371278.013761428.01	371278.01	3761428.01	0.002	0.004	0.005
371288.013761428.01	371288.01	3761428.01	0.002	0.004	0.006
371298.013761428.01	371298.01	3761428.01	0.002	0.004	0.006
371308.013761428.01	371308.01	3761428.01	0.002	0.005	0.007
371318.013761428.01	371318.01	3761428.01	0.002	0.005	0.007
371328.013761428.01	371328.01	3761428.01	0.002	0.006	0.008
371338.013761428.01	371338.01	3761428.01	0.002	0.006	0.008
371348.013761428.01	371348.01	3761428.01	0.002	0.007	0.009
371358.013761428.01	371358.01	3761428.01	0.002	0.008	0.010
371368.013761428.01	371368.01	3761428.01	0.002	0.009	0.011
371378.013761428.01	371378.01	3761428.01	0.002	0.010	0.013
371388.013761428.01	371388.01	3761428.01	0.003	0.011	0.014
371398.013761428.01	371398.01	3761428.01	0.003	0.013	0.015

6201 Bristol Mitigated

Health Risk Assessment Results Summary

RESIDENTIAL RECEPTORS ONLY MAX: 0.139

Unique Identifier	X (UTM)	Y (UTM)	Total Risk
371298.013761408.01	371298	3761408.01	0.007
371308.013761408.01	371308	3761408.01	0.008
371318.013761408.01	371318	3761408.01	0.008
371328.013761408.01	371328	3761408.01	0.009
371338.013761408.01	371338	3761408.01	0.010
371348.013761408.01	371348	3761408.01	0.011
371358.013761408.01	371358	3761408.01	0.012
371368.013761408.01	371368	3761408.01	0.014
371378.013761408.01	371378	3761408.01	0.015
371388.013761408.01	371388	3761408.01	0.017
371398.013761410.01	371398	3761410.01	0.019
371128.013761418.01	371128	3761418.01	0.003
371138.013761418.01	371138	3761418.01	0.003
371148.013761418.01	371148	3761418.01	0.003
371158.013761418.01	371158	3761418.01	0.003
371168.013761418.01	371168	3761418.01	0.004
371178.013761418.01	371178	3761418.01	0.004
371188.013761418.01	371188	3761418.01	0.004
371198.013761418.01	371198	3761418.01	0.004
371208.013761418.01	371208	3761418.01	0.004
371218.013761418.01	371218	3761418.01	0.004
371228.013761418.01	371228	3761418.01	0.004
371238.013761418.01	371238	3761418.01	0.005
371248.013761418.01	371248	3761418.01	0.005
371258.013761418.01	371258	3761418.01	0.005
371268.013761418.01	371268	3761418.01	0.005
371278.013761418.01	371278	3761418.01	0.006
371288.013761418.01	371288	3761418.01	0.006
371298.013761418.01	371298	3761418.01	0.007
371308.013761418.01	371308	3761418.01	0.007
371318.013761418.01	371318	3761418.01	0.008
371328.013761418.01	371328	3761418.01	0.008
371338.013761418.01	371338	3761418.01	0.009
371348.013761418.01	371348	3761418.01	0.010
371358.013761418.01	371358	3761418.01	0.011
371368.013761418.01	371368	3761418.01	0.012
371378.013761418.01	371378	3761418.01	0.014
371388.013761418.01	371388	3761418.01	0.015
371398.013761418.01	371398	3761418.01	0.017
371408.013761418.01	371408	3761418.01	0.019
371418.013761419.01	371418	3761419.01	0.020
371118.013761428.01	371118	3761428.01	0.003
371128.013761428.01	371128	3761428.01	0.003
371138.013761428.01	371138	3761428.01	0.003
371148.013761428.01	371148	3761428.01	0.003
371158.013761428.01	371158	3761428.01	0.003
371168.013761428.01	371168	3761428.01	0.003
371178.013761428.01	371178	3761428.01	0.004
371188.013761428.01	371188	3761428.01	0.004
371198.013761428.01	371198	3761428.01	0.004
371208.013761428.01	371208	3761428.01	0.004
371218.013761428.01	371218	3761428.01	0.004
371228.013761428.01	371228	3761428.01	0.004
371238.013761428.01	371238	3761428.01	0.004
371248.013761428.01	371248	3761428.01	0.005
371258.013761428.01	371258	3761428.01	0.005
371268.013761428.01	371268	3761428.01	0.005
371278.013761428.01	371278	3761428.01	0.005
371288.013761428.01	371288	3761428.01	0.006
371298.013761428.01	371298	3761428.01	0.006
371308.013761428.01	371308	3761428.01	0.007
371318.013761428.01	371318	3761428.01	0.007
371328.013761428.01	371328	3761428.01	0.008
371338.013761428.01	371338	3761428.01	0.008
371348.013761428.01	371348	3761428.01	0.009
371358.013761428.01	371358	3761428.01	0.010
371368.013761428.01	371368	3761428.01	0.011
371378.013761428.01	371378	3761428.01	0.013
371388.013761428.01	371388	3761428.01	0.014
371398.013761428.01	371398	3761428.01	0.015

6201 Bristol Mitigated

Health Risk Assessment Results Summary

Worker Receptors

		MAX:	0.017	0.122	0.139
Unique Identifier	X (UTM)	Y (UTM)	Onroad	Offroad	Total Risk
371408.013761428.01	371408.01	3761428.01	0.003	0.014	0.017
371418.013761428.01	371418.01	3761428.01	0.003	0.015	0.018
371428.013761428.01	371428.01	3761428.01	0.003	0.017	0.020
371438.013761428.01	371438.01	3761428.01	0.003	0.018	0.021
371118.013761438.01	371118.01	3761438.01	0.001	0.002	0.003
371128.013761438.01	371128.01	3761438.01	0.001	0.002	0.003
371138.013761438.01	371138.01	3761438.01	0.001	0.002	0.003
371148.013761438.01	371148.01	3761438.01	0.001	0.002	0.003
371158.013761438.01	371158.01	3761438.01	0.001	0.002	0.003
371168.013761438.01	371168.01	3761438.01	0.001	0.002	0.003
371178.013761438.01	371178.01	3761438.01	0.001	0.002	0.003
371188.013761438.01	371188.01	3761438.01	0.001	0.002	0.004
371198.013761438.01	371198.01	3761438.01	0.001	0.002	0.004
371208.013761438.01	371208.01	3761438.01	0.001	0.002	0.004
371218.013761438.01	371218.01	3761438.01	0.001	0.003	0.004
371228.013761438.01	371228.01	3761438.01	0.001	0.003	0.004
371238.013761438.01	371238.01	3761438.01	0.001	0.003	0.004
371248.013761438.01	371248.01	3761438.01	0.001	0.003	0.004
371258.013761438.01	371258.01	3761438.01	0.002	0.003	0.005
371268.013761438.01	371268.01	3761438.01	0.002	0.003	0.005
371278.013761438.01	371278.01	3761438.01	0.002	0.004	0.005
371288.013761438.01	371288.01	3761438.01	0.002	0.004	0.005
371298.013761438.01	371298.01	3761438.01	0.002	0.004	0.006
371308.013761438.01	371308.01	3761438.01	0.002	0.004	0.006
371318.013761438.01	371318.01	3761438.01	0.002	0.005	0.007
371328.013761438.01	371328.01	3761438.01	0.002	0.005	0.007
371338.013761438.01	371338.01	3761438.01	0.002	0.006	0.008
371348.013761438.01	371348.01	3761438.01	0.002	0.007	0.009
371358.013761438.01	371358.01	3761438.01	0.002	0.007	0.009
371368.013761438.01	371368.01	3761438.01	0.002	0.008	0.010
371378.013761438.01	371378.01	3761438.01	0.002	0.009	0.011
371388.013761438.01	371388.01	3761438.01	0.002	0.010	0.013
371398.013761438.01	371398.01	3761438.01	0.002	0.011	0.014
371408.013761438.01	371408.01	3761438.01	0.003	0.012	0.015
371418.013761438.01	371418.01	3761438.01	0.003	0.014	0.016
371428.013761438.01	371428.01	3761438.01	0.003	0.015	0.018
371438.013761438.01	371438.01	3761438.01	0.003	0.016	0.019
371448.013761438.01	371448.01	3761438.01	0.003	0.017	0.020
371458.013761438.01	371458.01	3761438.01	0.003	0.019	0.022
371468.013761442.01	371468.01	3761442.01	0.003	0.019	0.022
371488.013761441.01	371488.01	3761441.01	0.003	0.021	0.024
371498.013761442.01	371498.01	3761442.01	0.003	0.022	0.025
371118.013761448.01	371118.01	3761448.01	0.001	0.002	0.003
371128.013761448.01	371128.01	3761448.01	0.001	0.002	0.003
371138.013761448.01	371138.01	3761448.01	0.001	0.002	0.003
371148.013761448.01	371148.01	3761448.01	0.001	0.002	0.003
371158.013761448.01	371158.01	3761448.01	0.001	0.002	0.003
371168.013761448.01	371168.01	3761448.01	0.001	0.002	0.003
371178.013761448.01	371178.01	3761448.01	0.001	0.002	0.003
371188.013761448.01	371188.01	3761448.01	0.001	0.002	0.003
371198.013761448.01	371198.01	3761448.01	0.001	0.002	0.004
371208.013761448.01	371208.01	3761448.01	0.001	0.002	0.004
371218.013761448.01	371218.01	3761448.01	0.001	0.002	0.004
371228.013761448.01	371228.01	3761448.01	0.001	0.003	0.004
371238.013761448.01	371238.01	3761448.01	0.001	0.003	0.004
371248.013761448.01	371248.01	3761448.01	0.001	0.003	0.004
371258.013761448.01	371258.01	3761448.01	0.001	0.003	0.004
371268.013761448.01	371268.01	3761448.01	0.002	0.003	0.005
371278.013761448.01	371278.01	3761448.01	0.002	0.003	0.005
371288.013761448.01	371288.01	3761448.01	0.002	0.004	0.005
371298.013761448.01	371298.01	3761448.01	0.002	0.004	0.005
371308.013761448.01	371308.01	3761448.01	0.002	0.004	0.006
371318.013761448.01	371318.01	3761448.01	0.002	0.005	0.006
371328.013761448.01	371328.01	3761448.01	0.002	0.005	0.007
371338.013761448.01	371338.01	3761448.01	0.002	0.005	0.007
371348.013761448.01	371348.01	3761448.01	0.002	0.006	0.008
371358.013761448.01	371358.01	3761448.01	0.002	0.007	0.009
371368.013761448.01	371368.01	3761448.01	0.002	0.007	0.010
371378.013761448.01	371378.01	3761448.01	0.002	0.008	0.010
371388.013761448.01	371388.01	3761448.01	0.002	0.009	0.011

6201 Bristol Mitigated

Health Risk Assessment Results Summary

RESIDENTIAL RECEPTORS ONLY MAX: 0.139

Unique Identifier	X (UTM)	Y (UTM)	Total Risk
371408.013761428.01	371408	3761428.01	0.017
371418.013761428.01	371418	3761428.01	0.018
371428.013761428.01	371428	3761428.01	0.020
371438.013761428.01	371438	3761428.01	0.021
371118.013761438.01	371118	3761438.01	0.003
371128.013761438.01	371128	3761438.01	0.003
371138.013761438.01	371138	3761438.01	0.003
371148.013761438.01	371148	3761438.01	0.003
371158.013761438.01	371158	3761438.01	0.003
371168.013761438.01	371168	3761438.01	0.003
371178.013761438.01	371178	3761438.01	0.003
371188.013761438.01	371188	3761438.01	0.004
371198.013761438.01	371198	3761438.01	0.004
371208.013761438.01	371208	3761438.01	0.004
371218.013761438.01	371218	3761438.01	0.004
371228.013761438.01	371228	3761438.01	0.004
371238.013761438.01	371238	3761438.01	0.004
371248.013761438.01	371248	3761438.01	0.004
371258.013761438.01	371258	3761438.01	0.005
371268.013761438.01	371268	3761438.01	0.005
371278.013761438.01	371278	3761438.01	0.005
371288.013761438.01	371288	3761438.01	0.005
371298.013761438.01	371298	3761438.01	0.006
371308.013761438.01	371308	3761438.01	0.006
371318.013761438.01	371318	3761438.01	0.007
371328.013761438.01	371328	3761438.01	0.007
371338.013761438.01	371338	3761438.01	0.008
371348.013761438.01	371348	3761438.01	0.009
371358.013761438.01	371358	3761438.01	0.009
371368.013761438.01	371368	3761438.01	0.010
371378.013761438.01	371378	3761438.01	0.011
371388.013761438.01	371388	3761438.01	0.013
371398.013761438.01	371398	3761438.01	0.014
371408.013761438.01	371408	3761438.01	0.015
371418.013761438.01	371418	3761438.01	0.016
371428.013761438.01	371428	3761438.01	0.018
371438.013761438.01	371438	3761438.01	0.019
371448.013761438.01	371448	3761438.01	0.020
371458.013761438.01	371458	3761438.01	0.022
371468.013761442.01	371468	3761442.01	0.022
371488.013761441.01	371488	3761441.01	0.024
371498.013761442.01	371498	3761442.01	0.025
371118.013761448.01	371118	3761448.01	0.003
371128.013761448.01	371128	3761448.01	0.003
371138.013761448.01	371138	3761448.01	0.003
371148.013761448.01	371148	3761448.01	0.003
371158.013761448.01	371158	3761448.01	0.003
371168.013761448.01	371168	3761448.01	0.003
371178.013761448.01	371178	3761448.01	0.003
371188.013761448.01	371188	3761448.01	0.003
371198.013761448.01	371198	3761448.01	0.004
371208.013761448.01	371208	3761448.01	0.004
371218.013761448.01	371218	3761448.01	0.004
371228.013761448.01	371228	3761448.01	0.004
371238.013761448.01	371238	3761448.01	0.004
371248.013761448.01	371248	3761448.01	0.004
371258.013761448.01	371258	3761448.01	0.004
371268.013761448.01	371268	3761448.01	0.005
371278.013761448.01	371278	3761448.01	0.005
371288.013761448.01	371288	3761448.01	0.005
371298.013761448.01	371298	3761448.01	0.005
371308.013761448.01	371308	3761448.01	0.006
371318.013761448.01	371318	3761448.01	0.006
371328.013761448.01	371328	3761448.01	0.007
371338.013761448.01	371338	3761448.01	0.007
371348.013761448.01	371348	3761448.01	0.008
371358.013761448.01	371358	3761448.01	0.009
371368.013761448.01	371368	3761448.01	0.010
371378.013761448.01	371378	3761448.01	0.010
371388.013761448.01	371388	3761448.01	0.011

6201 Bristol Mitigated

Health Risk Assessment Results Summary

Worker Receptors

		MAX:	0.017	0.122	0.139
Unique Identifier	X (UTM)	Y (UTM)	Onroad	Offroad	Total Risk
371398.013761448.01	371398.01	3761448.01	0.002	0.010	0.012
371408.013761448.01	371408.01	3761448.01	0.002	0.011	0.014
371418.013761448.01	371418.01	3761448.01	0.002	0.012	0.015
371428.013761448.01	371428.01	3761448.01	0.003	0.013	0.016
371438.013761448.01	371438.01	3761448.01	0.003	0.014	0.017
371448.013761448.01	371448.01	3761448.01	0.003	0.016	0.018
371458.013761448.01	371458.01	3761448.01	0.003	0.017	0.019
371468.013761448.01	371468.01	3761448.01	0.003	0.018	0.021
371478.013761448.01	371478.01	3761448.01	0.003	0.019	0.022
371488.013761448.01	371488.01	3761448.01	0.003	0.020	0.023
371498.013761448.01	371498.01	3761448.01	0.003	0.021	0.024
371138.013761458.01	371138.01	3761458.01	0.001	0.002	0.003
371148.013761458.01	371148.01	3761458.01	0.001	0.002	0.003
371158.013761458.01	371158.01	3761458.01	0.001	0.002	0.003
371168.013761458.01	371168.01	3761458.01	0.001	0.002	0.003
371178.013761458.01	371178.01	3761458.01	0.001	0.002	0.003
371188.013761458.01	371188.01	3761458.01	0.001	0.002	0.003
371198.013761458.01	371198.01	3761458.01	0.001	0.002	0.003
371208.013761458.01	371208.01	3761458.01	0.001	0.002	0.004
371218.013761458.01	371218.01	3761458.01	0.001	0.002	0.004
371228.013761458.01	371228.01	3761458.01	0.001	0.002	0.004
371238.013761458.01	371238.01	3761458.01	0.001	0.003	0.004
371248.013761458.01	371248.01	3761458.01	0.001	0.003	0.004
371258.013761458.01	371258.01	3761458.01	0.001	0.003	0.004
371268.013761458.01	371268.01	3761458.01	0.002	0.003	0.004
371278.013761458.01	371278.01	3761458.01	0.002	0.003	0.005
371288.013761458.01	371288.01	3761458.01	0.002	0.003	0.005
371298.013761458.01	371298.01	3761458.01	0.002	0.004	0.005
371308.013761458.01	371308.01	3761458.01	0.002	0.004	0.006
371318.013761458.01	371318.01	3761458.01	0.002	0.004	0.006
371328.013761458.01	371328.01	3761458.01	0.002	0.005	0.006
371338.013761458.01	371338.01	3761458.01	0.002	0.005	0.007
371348.013761458.01	371348.01	3761458.01	0.002	0.006	0.007
371358.013761458.01	371358.01	3761458.01	0.002	0.006	0.008
371368.013761458.01	371368.01	3761458.01	0.002	0.007	0.009
371378.013761458.01	371378.01	3761458.01	0.002	0.008	0.010
371388.013761458.01	371388.01	3761458.01	0.002	0.008	0.010
371398.013761458.01	371398.01	3761458.01	0.002	0.009	0.011
371408.013761458.01	371408.01	3761458.01	0.002	0.010	0.012
371418.013761458.01	371418.01	3761458.01	0.002	0.011	0.013
371428.013761458.01	371428.01	3761458.01	0.002	0.012	0.014
371438.013761458.01	371438.01	3761458.01	0.002	0.013	0.015
371448.013761458.01	371448.01	3761458.01	0.003	0.014	0.017
371458.013761458.01	371458.01	3761458.01	0.003	0.015	0.018
371468.013761458.01	371468.01	3761458.01	0.003	0.016	0.019
371478.013761458.01	371478.01	3761458.01	0.003	0.017	0.020
371488.013761458.01	371488.01	3761458.01	0.003	0.018	0.021
371498.013761458.01	371498.01	3761458.01	0.003	0.019	0.022
371508.013761460.01	371508.01	3761460.01	0.003	0.019	0.022
371158.013761468.01	371158.01	3761468.01	0.001	0.002	0.003
371168.013761468.01	371168.01	3761468.01	0.001	0.002	0.003
371178.013761468.01	371178.01	3761468.01	0.001	0.002	0.003
371188.013761468.01	371188.01	3761468.01	0.001	0.002	0.003
371198.013761468.01	371198.01	3761468.01	0.001	0.002	0.003
371208.013761468.01	371208.01	3761468.01	0.001	0.002	0.003
371218.013761468.01	371218.01	3761468.01	0.001	0.002	0.004
371228.013761468.01	371228.01	3761468.01	0.001	0.002	0.004
371238.013761468.01	371238.01	3761468.01	0.001	0.002	0.004
371248.013761468.01	371248.01	3761468.01	0.001	0.002	0.004
371258.013761468.01	371258.01	3761468.01	0.001	0.003	0.004
371268.013761468.01	371268.01	3761468.01	0.002	0.003	0.004
371278.013761468.01	371278.01	3761468.01	0.002	0.003	0.004
371288.013761468.01	371288.01	3761468.01	0.002	0.003	0.005
371298.013761468.01	371298.01	3761468.01	0.002	0.003	0.005
371308.013761468.01	371308.01	3761468.01	0.002	0.004	0.005
371318.013761468.01	371318.01	3761468.01	0.002	0.004	0.006
371328.013761468.01	371328.01	3761468.01	0.002	0.004	0.006
371338.013761468.01	371338.01	3761468.01	0.002	0.005	0.006
371348.013761468.01	371348.01	3761468.01	0.002	0.005	0.007
371358.013761468.01	371358.01	3761468.01	0.002	0.006	0.008

6201 Bristol Mitigated

Health Risk Assessment Results Summary

RESIDENTIAL RECEPTORS ONLY MAX: 0.139

Unique Identifier	X (UTM)	Y (UTM)	Total Risk
371398.013761448.01	371398	3761448.01	0.012
371408.013761448.01	371408	3761448.01	0.014
371418.013761448.01	371418	3761448.01	0.015
371428.013761448.01	371428	3761448.01	0.016
371438.013761448.01	371438	3761448.01	0.017
371448.013761448.01	371448	3761448.01	0.018
371458.013761448.01	371458	3761448.01	0.019
371468.013761448.01	371468	3761448.01	0.021
371478.013761448.01	371478	3761448.01	0.022
371488.013761448.01	371488	3761448.01	0.023
371498.013761448.01	371498	3761448.01	0.024
371138.013761458.01	371138	3761458.01	0.003
371148.013761458.01	371148	3761458.01	0.003
371158.013761458.01	371158	3761458.01	0.003
371168.013761458.01	371168	3761458.01	0.003
371178.013761458.01	371178	3761458.01	0.003
371188.013761458.01	371188	3761458.01	0.003
371198.013761458.01	371198	3761458.01	0.003
371208.013761458.01	371208	3761458.01	0.004
371218.013761458.01	371218	3761458.01	0.004
371228.013761458.01	371228	3761458.01	0.004
371238.013761458.01	371238	3761458.01	0.004
371248.013761458.01	371248	3761458.01	0.004
371258.013761458.01	371258	3761458.01	0.004
371268.013761458.01	371268	3761458.01	0.004
371278.013761458.01	371278	3761458.01	0.005
371288.013761458.01	371288	3761458.01	0.005
371298.013761458.01	371298	3761458.01	0.005
371308.013761458.01	371308	3761458.01	0.006
371318.013761458.01	371318	3761458.01	0.006
371328.013761458.01	371328	3761458.01	0.006
371338.013761458.01	371338	3761458.01	0.007
371348.013761458.01	371348	3761458.01	0.007
371358.013761458.01	371358	3761458.01	0.008
371368.013761458.01	371368	3761458.01	0.009
371378.013761458.01	371378	3761458.01	0.010
371388.013761458.01	371388	3761458.01	0.010
371398.013761458.01	371398	3761458.01	0.011
371408.013761458.01	371408	3761458.01	0.012
371418.013761458.01	371418	3761458.01	0.013
371428.013761458.01	371428	3761458.01	0.014
371438.013761458.01	371438	3761458.01	0.015
371448.013761458.01	371448	3761458.01	0.017
371458.013761458.01	371458	3761458.01	0.018
371468.013761458.01	371468	3761458.01	0.019
371478.013761458.01	371478	3761458.01	0.020
371488.013761458.01	371488	3761458.01	0.021
371498.013761458.01	371498	3761458.01	0.022
371508.013761460.01	371508	3761460.01	0.022
371158.013761468.01	371158	3761468.01	0.003
371168.013761468.01	371168	3761468.01	0.003
371178.013761468.01	371178	3761468.01	0.003
371188.013761468.01	371188	3761468.01	0.003
371198.013761468.01	371198	3761468.01	0.003
371208.013761468.01	371208	3761468.01	0.003
371218.013761468.01	371218	3761468.01	0.004
371228.013761468.01	371228	3761468.01	0.004
371238.013761468.01	371238	3761468.01	0.004
371248.013761468.01	371248	3761468.01	0.004
371258.013761468.01	371258	3761468.01	0.004
371268.013761468.01	371268	3761468.01	0.004
371278.013761468.01	371278	3761468.01	0.004
371288.013761468.01	371288	3761468.01	0.005
371298.013761468.01	371298	3761468.01	0.005
371308.013761468.01	371308	3761468.01	0.005
371318.013761468.01	371318	3761468.01	0.006
371328.013761468.01	371328	3761468.01	0.006
371338.013761468.01	371338	3761468.01	0.006
371348.013761468.01	371348	3761468.01	0.007
371358.013761468.01	371358	3761468.01	0.008

6201 Bristol Mitigated

Health Risk Assessment Results Summary

Worker Receptors

		MAX:	0.017	0.122	0.139
Unique Identifier	X (UTM)	Y (UTM)	Onroad	Offroad	Total Risk
371368.013761468.01	371368.01	3761468.01	0.002	0.006	0.008
371378.013761468.01	371378.01	3761468.01	0.002	0.007	0.009
371388.013761468.01	371388.01	3761468.01	0.002	0.008	0.010
371398.013761468.01	371398.01	3761468.01	0.002	0.008	0.010
371408.013761468.01	371408.01	3761468.01	0.002	0.009	0.011
371418.013761468.01	371418.01	3761468.01	0.002	0.010	0.012
371428.013761468.01	371428.01	3761468.01	0.002	0.011	0.013
371438.013761468.01	371438.01	3761468.01	0.002	0.012	0.014
371448.013761468.01	371448.01	3761468.01	0.002	0.013	0.015
371458.013761468.01	371458.01	3761468.01	0.002	0.014	0.016
371468.013761468.01	371468.01	3761468.01	0.002	0.015	0.017
371478.013761468.01	371478.01	3761468.01	0.003	0.016	0.018
371488.013761468.01	371488.01	3761468.01	0.003	0.016	0.019
371498.013761468.01	371498.01	3761468.01	0.003	0.017	0.020
371508.013761468.01	371508.01	3761468.01	0.003	0.018	0.021
371518.013761468.01	371518.01	3761468.01	0.003	0.019	0.022
371528.013761471.01	371528.01	3761471.01	0.003	0.019	0.022
371178.013761478.01	371178.01	3761478.01	0.001	0.002	0.003
371188.013761478.01	371188.01	3761478.01	0.001	0.002	0.003
371198.013761478.01	371198.01	3761478.01	0.001	0.002	0.003
371208.013761478.01	371208.01	3761478.01	0.001	0.002	0.003
371218.013761478.01	371218.01	3761478.01	0.001	0.002	0.003
371228.013761478.01	371228.01	3761478.01	0.001	0.002	0.004
371238.013761478.01	371238.01	3761478.01	0.001	0.002	0.004
371248.013761478.01	371248.01	3761478.01	0.001	0.002	0.004
371258.013761478.01	371258.01	3761478.01	0.001	0.002	0.004
371268.013761478.01	371268.01	3761478.01	0.002	0.003	0.004
371278.013761478.01	371278.01	3761478.01	0.002	0.003	0.004
371288.013761478.01	371288.01	3761478.01	0.002	0.003	0.005
371298.013761478.01	371298.01	3761478.01	0.002	0.003	0.005
371308.013761478.01	371308.01	3761478.01	0.002	0.003	0.005
371318.013761478.01	371318.01	3761478.01	0.002	0.004	0.005
371328.013761478.01	371328.01	3761478.01	0.002	0.004	0.006
371338.013761478.01	371338.01	3761478.01	0.002	0.004	0.006
371348.013761478.01	371348.01	3761478.01	0.002	0.005	0.007
371358.013761478.01	371358.01	3761478.01	0.002	0.005	0.007
371368.013761478.01	371368.01	3761478.01	0.002	0.006	0.008
371378.013761478.01	371378.01	3761478.01	0.002	0.006	0.008
371388.013761478.01	371388.01	3761478.01	0.002	0.007	0.009
371398.013761478.01	371398.01	3761478.01	0.002	0.008	0.010
371408.013761478.01	371408.01	3761478.01	0.002	0.008	0.010
371418.013761478.01	371418.01	3761478.01	0.002	0.009	0.011
371428.013761478.01	371428.01	3761478.01	0.002	0.010	0.012
371438.013761478.01	371438.01	3761478.01	0.002	0.011	0.013
371448.013761478.01	371448.01	3761478.01	0.002	0.012	0.014
371458.013761478.01	371458.01	3761478.01	0.002	0.012	0.015
371468.013761478.01	371468.01	3761478.01	0.002	0.013	0.016
371478.013761478.01	371478.01	3761478.01	0.002	0.014	0.017
371488.013761478.01	371488.01	3761478.01	0.002	0.015	0.017
371498.013761478.01	371498.01	3761478.01	0.002	0.016	0.018
371508.013761478.01	371508.01	3761478.01	0.003	0.016	0.019
371518.013761478.01	371518.01	3761478.01	0.003	0.017	0.020
371528.013761478.01	371528.01	3761478.01	0.003	0.018	0.020
371198.013761488.01	371198.01	3761488.01	0.001	0.002	0.003
371208.013761488.01	371208.01	3761488.01	0.001	0.002	0.003
371218.013761488.01	371218.01	3761488.01	0.001	0.002	0.003
371248.013761488.01	371248.01	3761488.01	0.001	0.002	0.004
371258.013761488.01	371258.01	3761488.01	0.002	0.002	0.004
371268.013761488.01	371268.01	3761488.01	0.002	0.002	0.004
371278.013761488.01	371278.01	3761488.01	0.002	0.003	0.004
371288.013761488.01	371288.01	3761488.01	0.002	0.003	0.004
371298.013761488.01	371298.01	3761488.01	0.002	0.003	0.005
371308.013761488.01	371308.01	3761488.01	0.002	0.003	0.005
371318.013761488.01	371318.01	3761488.01	0.002	0.003	0.005
371328.013761488.01	371328.01	3761488.01	0.002	0.004	0.005
371338.013761488.01	371338.01	3761488.01	0.002	0.004	0.006
371348.013761488.01	371348.01	3761488.01	0.002	0.004	0.006
371358.013761488.01	371358.01	3761488.01	0.002	0.005	0.007
371368.013761488.01	371368.01	3761488.01	0.002	0.005	0.007
371378.013761488.01	371378.01	3761488.01	0.002	0.006	0.008

6201 Bristol Mitigated

Health Risk Assessment Results Summary

RESIDENTIAL RECEPTORS ONLY MAX: 0.139

Unique Identifier	X (UTM)	Y (UTM)	Total Risk
371368.013761468.01	371368	3761468.01	0.008
371378.013761468.01	371378	3761468.01	0.009
371388.013761468.01	371388	3761468.01	0.010
371398.013761468.01	371398	3761468.01	0.010
371408.013761468.01	371408	3761468.01	0.011
371418.013761468.01	371418	3761468.01	0.012
371428.013761468.01	371428	3761468.01	0.013
371438.013761468.01	371438	3761468.01	0.014
371448.013761468.01	371448	3761468.01	0.015
371458.013761468.01	371458	3761468.01	0.016
371468.013761468.01	371468	3761468.01	0.017
371478.013761468.01	371478	3761468.01	0.018
371488.013761468.01	371488	3761468.01	0.019
371498.013761468.01	371498	3761468.01	0.020
371508.013761468.01	371508	3761468.01	0.021
371518.013761468.01	371518	3761468.01	0.022
371528.013761471.01	371528	3761471.01	0.022
371178.013761478.01	371178	3761478.01	0.003
371188.013761478.01	371188	3761478.01	0.003
371198.013761478.01	371198	3761478.01	0.003
371208.013761478.01	371208	3761478.01	0.003
371218.013761478.01	371218	3761478.01	0.003
371228.013761478.01	371228	3761478.01	0.004
371238.013761478.01	371238	3761478.01	0.004
371248.013761478.01	371248	3761478.01	0.004
371258.013761478.01	371258	3761478.01	0.004
371268.013761478.01	371268	3761478.01	0.004
371278.013761478.01	371278	3761478.01	0.004
371288.013761478.01	371288	3761478.01	0.005
371298.013761478.01	371298	3761478.01	0.005
371308.013761478.01	371308	3761478.01	0.005
371318.013761478.01	371318	3761478.01	0.005
371328.013761478.01	371328	3761478.01	0.006
371338.013761478.01	371338	3761478.01	0.006
371348.013761478.01	371348	3761478.01	0.007
371358.013761478.01	371358	3761478.01	0.007
371368.013761478.01	371368	3761478.01	0.008
371378.013761478.01	371378	3761478.01	0.008
371388.013761478.01	371388	3761478.01	0.009
371398.013761478.01	371398	3761478.01	0.010
371408.013761478.01	371408	3761478.01	0.010
371418.013761478.01	371418	3761478.01	0.011
371428.013761478.01	371428	3761478.01	0.012
371438.013761478.01	371438	3761478.01	0.013
371448.013761478.01	371448	3761478.01	0.014
371458.013761478.01	371458	3761478.01	0.015
371468.013761478.01	371468	3761478.01	0.016
371478.013761478.01	371478	3761478.01	0.017
371488.013761478.01	371488	3761478.01	0.017
371498.013761478.01	371498	3761478.01	0.018
371508.013761478.01	371508	3761478.01	0.019
371518.013761478.01	371518	3761478.01	0.020
371528.013761478.01	371528	3761478.01	0.020
371198.013761488.01	371198	3761488.01	0.003
371208.013761488.01	371208	3761488.01	0.003
371218.013761488.01	371218	3761488.01	0.003
371248.013761488.01	371248	3761488.01	0.004
371258.013761488.01	371258	3761488.01	0.004
371268.013761488.01	371268	3761488.01	0.004
371278.013761488.01	371278	3761488.01	0.004
371288.013761488.01	371288	3761488.01	0.004
371298.013761488.01	371298	3761488.01	0.005
371308.013761488.01	371308	3761488.01	0.005
371318.013761488.01	371318	3761488.01	0.005
371328.013761488.01	371328	3761488.01	0.005
371338.013761488.01	371338	3761488.01	0.006
371348.013761488.01	371348	3761488.01	0.006
371358.013761488.01	371358	3761488.01	0.007
371368.013761488.01	371368	3761488.01	0.007
371378.013761488.01	371378	3761488.01	0.008

6201 Bristol Mitigated

Health Risk Assessment Results Summary

Worker Receptors

		MAX:	0.017	0.122	0.139
Unique Identifier	X (UTM)	Y (UTM)	Onroad	Offroad	Total Risk
371388.013761488.01	371388.01	3761488.01	0.002	0.006	0.008
371398.013761488.01	371398.01	3761488.01	0.002	0.007	0.009
371408.013761488.01	371408.01	3761488.01	0.002	0.008	0.010
371418.013761488.01	371418.01	3761488.01	0.002	0.008	0.010
371428.013761488.01	371428.01	3761488.01	0.002	0.009	0.011
371438.013761488.01	371438.01	3761488.01	0.002	0.010	0.012
371448.013761488.01	371448.01	3761488.01	0.002	0.011	0.013
371458.013761488.01	371458.01	3761488.01	0.002	0.011	0.014
371468.013761488.01	371468.01	3761488.01	0.002	0.012	0.014
371478.013761488.01	371478.01	3761488.01	0.002	0.013	0.015
371488.013761488.01	371488.01	3761488.01	0.002	0.014	0.016
371498.013761488.01	371498.01	3761488.01	0.002	0.014	0.017
371508.013761488.01	371508.01	3761488.01	0.002	0.015	0.017
371518.013761488.01	371518.01	3761488.01	0.002	0.016	0.018
371218.013761498.01	371218.01	3761498.01	0.001	0.002	0.003
371238.013761498.01	371238.01	3761498.01	0.002	0.002	0.004
371248.013761498.01	371248.01	3761498.01	0.002	0.002	0.004
371258.013761498.01	371258.01	3761498.01	0.002	0.002	0.004
371268.013761498.01	371268.01	3761498.01	0.002	0.002	0.004
371278.013761498.01	371278.01	3761498.01	0.002	0.002	0.004
371288.013761498.01	371288.01	3761498.01	0.002	0.003	0.004
371298.013761498.01	371298.01	3761498.01	0.002	0.003	0.004
371308.013761498.01	371308.01	3761498.01	0.002	0.003	0.005
371318.013761498.01	371318.01	3761498.01	0.002	0.003	0.005
371328.013761498.01	371328.01	3761498.01	0.002	0.004	0.005
371338.013761498.01	371338.01	3761498.01	0.002	0.004	0.006
371348.013761498.01	371348.01	3761498.01	0.002	0.004	0.006
371358.013761498.01	371358.01	3761498.01	0.002	0.005	0.006
371368.013761498.01	371368.01	3761498.01	0.002	0.005	0.007
371378.013761498.01	371378.01	3761498.01	0.002	0.005	0.007
371388.013761498.01	371388.01	3761498.01	0.002	0.006	0.008
371398.013761498.01	371398.01	3761498.01	0.002	0.006	0.008
371408.013761498.01	371408.01	3761498.01	0.002	0.007	0.009
371418.013761498.01	371418.01	3761498.01	0.002	0.008	0.010
371428.013761498.01	371428.01	3761498.01	0.002	0.008	0.010
371438.013761498.01	371438.01	3761498.01	0.002	0.009	0.011
371448.013761498.01	371448.01	3761498.01	0.002	0.010	0.012
371458.013761498.01	371458.01	3761498.01	0.002	0.010	0.012
371468.013761498.01	371468.01	3761498.01	0.002	0.011	0.013
371478.013761498.01	371478.01	3761498.01	0.002	0.012	0.014
371488.013761498.01	371488.01	3761498.01	0.002	0.012	0.015
371498.013761498.01	371498.01	3761498.01	0.002	0.013	0.015
371508.013761498.01	371508.01	3761498.01	0.002	0.014	0.016
371518.013761498.01	371518.01	3761498.01	0.002	0.014	0.017
371238.013761508.01	371238.01	3761508.01	0.002	0.002	0.004
371248.013761508.01	371248.01	3761508.01	0.002	0.002	0.004
371258.013761508.01	371258.01	3761508.01	0.002	0.002	0.004
371268.013761508.01	371268.01	3761508.01	0.002	0.002	0.004
371278.013761508.01	371278.01	3761508.01	0.002	0.002	0.004
371288.013761508.01	371288.01	3761508.01	0.002	0.003	0.004
371298.013761508.01	371298.01	3761508.01	0.002	0.003	0.004
371308.013761508.01	371308.01	3761508.01	0.002	0.003	0.005
371318.013761508.01	371318.01	3761508.01	0.002	0.003	0.005
371328.013761508.01	371328.01	3761508.01	0.002	0.003	0.005
371338.013761508.01	371338.01	3761508.01	0.002	0.004	0.005
371348.013761508.01	371348.01	3761508.01	0.002	0.004	0.006
371358.013761508.01	371358.01	3761508.01	0.002	0.004	0.006
371368.013761508.01	371368.01	3761508.01	0.002	0.005	0.006
371378.013761508.01	371378.01	3761508.01	0.002	0.005	0.007
371388.013761508.01	371388.01	3761508.01	0.002	0.005	0.007
371398.013761508.01	371398.01	3761508.01	0.002	0.006	0.008
371408.013761508.01	371408.01	3761508.01	0.002	0.006	0.008
371418.013761508.01	371418.01	3761508.01	0.002	0.007	0.009
371428.013761508.01	371428.01	3761508.01	0.002	0.008	0.010
371438.013761508.01	371438.01	3761508.01	0.002	0.008	0.010
371448.013761508.01	371448.01	3761508.01	0.002	0.009	0.011
371458.013761508.01	371458.01	3761508.01	0.002	0.009	0.012
371468.013761508.01	371468.01	3761508.01	0.002	0.010	0.012
371478.013761508.01	371478.01	3761508.01	0.002	0.011	0.013
371488.013761508.01	371488.01	3761508.01	0.002	0.011	0.014

6201 Bristol Mitigated

Health Risk Assessment Results Summary

RESIDENTIAL RECEPTORS ONLY

		MAX:	0.139
Unique Identifier	X (UTM)	Y (UTM)	Total Risk
371388.013761488.01	371388	3761488.01	0.008
371398.013761488.01	371398	3761488.01	0.009
371408.013761488.01	371408	3761488.01	0.010
371418.013761488.01	371418	3761488.01	0.010
371428.013761488.01	371428	3761488.01	0.011
371438.013761488.01	371438	3761488.01	0.012
371448.013761488.01	371448	3761488.01	0.013
371458.013761488.01	371458	3761488.01	0.014
371468.013761488.01	371468	3761488.01	0.014
371478.013761488.01	371478	3761488.01	0.015
371488.013761488.01	371488	3761488.01	0.016
371498.013761488.01	371498	3761488.01	0.017
371508.013761488.01	371508	3761488.01	0.017
371518.013761488.01	371518	3761488.01	0.018
371218.013761498.01	371218	3761498.01	0.003
371238.013761498.01	371238	3761498.01	0.004
371248.013761498.01	371248	3761498.01	0.004
371258.013761498.01	371258	3761498.01	0.004
371268.013761498.01	371268	3761498.01	0.004
371278.013761498.01	371278	3761498.01	0.004
371288.013761498.01	371288	3761498.01	0.004
371298.013761498.01	371298	3761498.01	0.004
371308.013761498.01	371308	3761498.01	0.005
371318.013761498.01	371318	3761498.01	0.005
371328.013761498.01	371328	3761498.01	0.005
371338.013761498.01	371338	3761498.01	0.006
371348.013761498.01	371348	3761498.01	0.006
371358.013761498.01	371358	3761498.01	0.006
371368.013761498.01	371368	3761498.01	0.007
371378.013761498.01	371378	3761498.01	0.007
371388.013761498.01	371388	3761498.01	0.008
371398.013761498.01	371398	3761498.01	0.008
371408.013761498.01	371408	3761498.01	0.009
371418.013761498.01	371418	3761498.01	0.010
371428.013761498.01	371428	3761498.01	0.010
371438.013761498.01	371438	3761498.01	0.011
371448.013761498.01	371448	3761498.01	0.012
371458.013761498.01	371458	3761498.01	0.012
371468.013761498.01	371468	3761498.01	0.013
371478.013761498.01	371478	3761498.01	0.014
371488.013761498.01	371488	3761498.01	0.015
371498.013761498.01	371498	3761498.01	0.015
371508.013761498.01	371508	3761498.01	0.016
371518.013761498.01	371518	3761498.01	0.017
371238.013761508.01	371238	3761508.01	0.004
371248.013761508.01	371248	3761508.01	0.004
371258.013761508.01	371258	3761508.01	0.004
371268.013761508.01	371268	3761508.01	0.004
371278.013761508.01	371278	3761508.01	0.004
371288.013761508.01	371288	3761508.01	0.004
371298.013761508.01	371298	3761508.01	0.004
371308.013761508.01	371308	3761508.01	0.005
371318.013761508.01	371318	3761508.01	0.005
371328.013761508.01	371328	3761508.01	0.005
371338.013761508.01	371338	3761508.01	0.005
371348.013761508.01	371348	3761508.01	0.006
371358.013761508.01	371358	3761508.01	0.006
371368.013761508.01	371368	3761508.01	0.006
371378.013761508.01	371378	3761508.01	0.007
371388.013761508.01	371388	3761508.01	0.007
371398.013761508.01	371398	3761508.01	0.008
371408.013761508.01	371408	3761508.01	0.008
371418.013761508.01	371418	3761508.01	0.009
371428.013761508.01	371428	3761508.01	0.010
371438.013761508.01	371438	3761508.01	0.010
371448.013761508.01	371448	3761508.01	0.011
371458.013761508.01	371458	3761508.01	0.012
371468.013761508.01	371468	3761508.01	0.012
371478.013761508.01	371478	3761508.01	0.013
371488.013761508.01	371488	3761508.01	0.014

6201 Bristol Mitigated

Health Risk Assessment Results Summary

Worker Receptors

		MAX:	0.017	0.122	0.139
Unique Identifier	X (UTM)	Y (UTM)	Onroad	Offroad	Total Risk
371498.013761508.01	371498.01	3761508.01	0.002	0.012	0.014
371508.013761508.01	371508.01	3761508.01	0.002	0.013	0.015
371238.013761518.01	371238.01	3761518.01	0.002	0.002	0.004
371248.013761518.01	371248.01	3761518.01	0.002	0.002	0.004
371258.013761518.01	371258.01	3761518.01	0.002	0.002	0.004
371268.013761518.01	371268.01	3761518.01	0.002	0.002	0.004
371278.013761518.01	371278.01	3761518.01	0.002	0.002	0.004
371288.013761518.01	371288.01	3761518.01	0.002	0.002	0.004
371298.013761518.01	371298.01	3761518.01	0.002	0.003	0.004
371308.013761518.01	371308.01	3761518.01	0.002	0.003	0.005
371318.013761518.01	371318.01	3761518.01	0.002	0.003	0.005
371328.013761518.01	371328.01	3761518.01	0.002	0.003	0.005
371338.013761518.01	371338.01	3761518.01	0.002	0.003	0.005
371348.013761518.01	371348.01	3761518.01	0.002	0.004	0.006
371358.013761518.01	371358.01	3761518.01	0.002	0.004	0.006
371368.013761518.01	371368.01	3761518.01	0.002	0.004	0.006
371378.013761518.01	371378.01	3761518.01	0.002	0.005	0.007
371388.013761518.01	371388.01	3761518.01	0.002	0.005	0.007
371398.013761518.01	371398.01	3761518.01	0.002	0.006	0.007
371408.013761518.01	371408.01	3761518.01	0.002	0.006	0.008
371418.013761518.01	371418.01	3761518.01	0.002	0.006	0.008
371428.013761518.01	371428.01	3761518.01	0.002	0.007	0.009
371438.013761518.01	371438.01	3761518.01	0.002	0.008	0.010
371448.013761518.01	371448.01	3761518.01	0.002	0.008	0.010
371458.013761518.01	371458.01	3761518.01	0.002	0.009	0.011
371468.013761518.01	371468.01	3761518.01	0.002	0.009	0.011
371478.013761518.01	371478.01	3761518.01	0.002	0.010	0.012
371488.013761518.01	371488.01	3761518.01	0.002	0.010	0.013
371498.013761518.01	371498.01	3761518.01	0.002	0.011	0.013
371508.013761518.01	371508.01	3761518.01	0.002	0.012	0.014
371228.013761528.01	371228.01	3761528.01	0.002	0.002	0.003
371238.013761528.01	371238.01	3761528.01	0.002	0.002	0.004
371248.013761528.01	371248.01	3761528.01	0.002	0.002	0.004
371258.013761528.01	371258.01	3761528.01	0.002	0.002	0.004
371268.013761528.01	371268.01	3761528.01	0.002	0.002	0.004
371278.013761528.01	371278.01	3761528.01	0.002	0.002	0.004
371288.013761528.01	371288.01	3761528.01	0.002	0.002	0.004
371298.013761528.01	371298.01	3761528.01	0.002	0.002	0.004
371308.013761528.01	371308.01	3761528.01	0.002	0.003	0.004
371318.013761528.01	371318.01	3761528.01	0.002	0.003	0.005
371328.013761528.01	371328.01	3761528.01	0.002	0.003	0.005
371338.013761528.01	371338.01	3761528.01	0.002	0.003	0.005
371348.013761528.01	371348.01	3761528.01	0.002	0.003	0.005
371358.013761528.01	371358.01	3761528.01	0.002	0.004	0.006
371368.013761528.01	371368.01	3761528.01	0.002	0.004	0.006
371378.013761528.01	371378.01	3761528.01	0.002	0.004	0.006
371388.013761528.01	371388.01	3761528.01	0.002	0.005	0.007
371398.013761528.01	371398.01	3761528.01	0.002	0.005	0.007
371408.013761528.01	371408.01	3761528.01	0.002	0.006	0.008
371418.013761528.01	371418.01	3761528.01	0.002	0.006	0.008
371428.013761528.01	371428.01	3761528.01	0.002	0.006	0.009
371438.013761528.01	371438.01	3761528.01	0.002	0.007	0.009
371448.013761528.01	371448.01	3761528.01	0.002	0.007	0.010
371458.013761528.01	371458.01	3761528.01	0.002	0.008	0.010
371468.013761528.01	371468.01	3761528.01	0.002	0.009	0.011
371478.013761528.01	371478.01	3761528.01	0.002	0.009	0.011
371488.013761528.01	371488.01	3761528.01	0.002	0.010	0.012
371498.013761528.01	371498.01	3761528.01	0.002	0.010	0.012
371508.013761528.01	371508.01	3761528.01	0.002	0.011	0.013
371228.013761538.01	371228.01	3761538.01	0.002	0.002	0.004
371238.013761538.01	371238.01	3761538.01	0.002	0.002	0.004
371248.013761538.01	371248.01	3761538.01	0.002	0.002	0.004
371258.013761538.01	371258.01	3761538.01	0.002	0.002	0.004
371268.013761538.01	371268.01	3761538.01	0.002	0.002	0.004
371278.013761538.01	371278.01	3761538.01	0.002	0.002	0.004
371288.013761538.01	371288.01	3761538.01	0.002	0.002	0.004
371298.013761538.01	371298.01	3761538.01	0.002	0.002	0.004
371308.013761538.01	371308.01	3761538.01	0.002	0.002	0.004
371318.013761538.01	371318.01	3761538.01	0.002	0.003	0.005
371348.013761538.01	371348.01	3761538.01	0.002	0.003	0.005

6201 Bristol Mitigated

Health Risk Assessment Results Summary

RESIDENTIAL RECEPTORS ONLY MAX: 0.139

Unique Identifier	X (UTM)	Y (UTM)	Total Risk
371498.013761508.01	371498	3761508.01	0.014
371508.013761508.01	371508	3761508.01	0.015
371238.013761518.01	371238	3761518.01	0.004
371248.013761518.01	371248	3761518.01	0.004
371258.013761518.01	371258	3761518.01	0.004
371268.013761518.01	371268	3761518.01	0.004
371278.013761518.01	371278	3761518.01	0.004
371288.013761518.01	371288	3761518.01	0.004
371298.013761518.01	371298	3761518.01	0.004
371308.013761518.01	371308	3761518.01	0.005
371318.013761518.01	371318	3761518.01	0.005
371328.013761518.01	371328	3761518.01	0.005
371338.013761518.01	371338	3761518.01	0.005
371348.013761518.01	371348	3761518.01	0.006
371358.013761518.01	371358	3761518.01	0.006
371368.013761518.01	371368	3761518.01	0.006
371378.013761518.01	371378	3761518.01	0.007
371388.013761518.01	371388	3761518.01	0.007
371398.013761518.01	371398	3761518.01	0.007
371408.013761518.01	371408	3761518.01	0.008
371418.013761518.01	371418	3761518.01	0.008
371428.013761518.01	371428	3761518.01	0.009
371438.013761518.01	371438	3761518.01	0.010
371448.013761518.01	371448	3761518.01	0.010
371458.013761518.01	371458	3761518.01	0.011
371468.013761518.01	371468	3761518.01	0.011
371478.013761518.01	371478	3761518.01	0.012
371488.013761518.01	371488	3761518.01	0.013
371498.013761518.01	371498	3761518.01	0.013
371508.013761518.01	371508	3761518.01	0.014
371228.013761528.01	371228	3761528.01	0.003
371238.013761528.01	371238	3761528.01	0.004
371248.013761528.01	371248	3761528.01	0.004
371258.013761528.01	371258	3761528.01	0.004
371268.013761528.01	371268	3761528.01	0.004
371278.013761528.01	371278	3761528.01	0.004
371288.013761528.01	371288	3761528.01	0.004
371298.013761528.01	371298	3761528.01	0.004
371308.013761528.01	371308	3761528.01	0.004
371318.013761528.01	371318	3761528.01	0.005
371328.013761528.01	371328	3761528.01	0.005
371338.013761528.01	371338	3761528.01	0.005
371348.013761528.01	371348	3761528.01	0.005
371358.013761528.01	371358	3761528.01	0.006
371368.013761528.01	371368	3761528.01	0.006
371378.013761528.01	371378	3761528.01	0.006
371388.013761528.01	371388	3761528.01	0.007
371398.013761528.01	371398	3761528.01	0.007
371408.013761528.01	371408	3761528.01	0.008
371418.013761528.01	371418	3761528.01	0.008
371428.013761528.01	371428	3761528.01	0.009
371438.013761528.01	371438	3761528.01	0.009
371448.013761528.01	371448	3761528.01	0.010
371458.013761528.01	371458	3761528.01	0.010
371468.013761528.01	371468	3761528.01	0.011
371478.013761528.01	371478	3761528.01	0.011
371488.013761528.01	371488	3761528.01	0.012
371498.013761528.01	371498	3761528.01	0.012
371508.013761528.01	371508	3761528.01	0.013
371228.013761538.01	371228	3761538.01	0.004
371238.013761538.01	371238	3761538.01	0.004
371248.013761538.01	371248	3761538.01	0.004
371258.013761538.01	371258	3761538.01	0.004
371268.013761538.01	371268	3761538.01	0.004
371278.013761538.01	371278	3761538.01	0.004
371288.013761538.01	371288	3761538.01	0.004
371298.013761538.01	371298	3761538.01	0.004
371308.013761538.01	371308	3761538.01	0.004
371318.013761538.01	371318	3761538.01	0.005
371348.013761538.01	371348	3761538.01	0.005

6201 Bristol Mitigated

Health Risk Assessment Results Summary

Worker Receptors

		MAX:	0.017	0.122	0.139
Unique Identifier	X (UTM)	Y (UTM)	Onroad	Offroad	Total Risk
371358.013761538.01	371358.01	3761538.01	0.002	0.004	0.006
371368.013761538.01	371368.01	3761538.01	0.002	0.004	0.006
371378.013761538.01	371378.01	3761538.01	0.002	0.004	0.006
371388.013761538.01	371388.01	3761538.01	0.002	0.004	0.006
371398.013761538.01	371398.01	3761538.01	0.002	0.005	0.007
371408.013761538.01	371408.01	3761538.01	0.002	0.005	0.007
371418.013761538.01	371418.01	3761538.01	0.002	0.006	0.008
371428.013761538.01	371428.01	3761538.01	0.002	0.006	0.008
371438.013761538.01	371438.01	3761538.01	0.002	0.006	0.009
371448.013761538.01	371448.01	3761538.01	0.002	0.007	0.009
371458.013761538.01	371458.01	3761538.01	0.002	0.007	0.010
371468.013761538.01	371468.01	3761538.01	0.002	0.008	0.010
371478.013761538.01	371478.01	3761538.01	0.002	0.008	0.011
371488.013761538.01	371488.01	3761538.01	0.002	0.009	0.011
371498.013761538.01	371498.01	3761538.01	0.002	0.009	0.012
371508.013761538.01	371508.01	3761538.01	0.002	0.010	0.012
371518.013761540.01	371518.01	3761540.01	0.002	0.010	0.012
371248.013761548.01	371248.01	3761548.01	0.002	0.002	0.004
371258.013761548.01	371258.01	3761548.01	0.002	0.002	0.004
371268.013761548.01	371268.01	3761548.01	0.002	0.002	0.004
371278.013761548.01	371278.01	3761548.01	0.002	0.002	0.004
371288.013761548.01	371288.01	3761548.01	0.002	0.002	0.004
371298.013761548.01	371298.01	3761548.01	0.002	0.002	0.004
371308.013761548.01	371308.01	3761548.01	0.002	0.002	0.004
371318.013761548.01	371318.01	3761548.01	0.002	0.003	0.005
371348.013761548.01	371348.01	3761548.01	0.002	0.003	0.005
371358.013761548.01	371358.01	3761548.01	0.002	0.003	0.005
371368.013761548.01	371368.01	3761548.01	0.002	0.004	0.006
371378.013761548.01	371378.01	3761548.01	0.002	0.004	0.006
371388.013761548.01	371388.01	3761548.01	0.002	0.004	0.006
371398.013761548.01	371398.01	3761548.01	0.002	0.004	0.007
371408.013761548.01	371408.01	3761548.01	0.002	0.005	0.007
371418.013761548.01	371418.01	3761548.01	0.002	0.005	0.007
371428.013761548.01	371428.01	3761548.01	0.002	0.006	0.008
371438.013761548.01	371438.01	3761548.01	0.002	0.006	0.008
371448.013761548.01	371448.01	3761548.01	0.002	0.006	0.009
371458.013761548.01	371458.01	3761548.01	0.002	0.007	0.009
371468.013761548.01	371468.01	3761548.01	0.002	0.007	0.009
371478.013761548.01	371478.01	3761548.01	0.002	0.008	0.010
371488.013761548.01	371488.01	3761548.01	0.002	0.008	0.010
371498.013761548.01	371498.01	3761548.01	0.002	0.009	0.011
371268.013761558.01	371268.01	3761558.01	0.002	0.002	0.004
371278.013761558.01	371278.01	3761558.01	0.002	0.002	0.004
371288.013761558.01	371288.01	3761558.01	0.002	0.002	0.004
371298.013761558.01	371298.01	3761558.01	0.002	0.002	0.004
371308.013761558.01	371308.01	3761558.01	0.002	0.002	0.005
371358.013761558.01	371358.01	3761558.01	0.002	0.003	0.005
371368.013761558.01	371368.01	3761558.01	0.002	0.003	0.006
371378.013761558.01	371378.01	3761558.01	0.002	0.004	0.006
371388.013761558.01	371388.01	3761558.01	0.002	0.004	0.006
371398.013761558.01	371398.01	3761558.01	0.002	0.004	0.006
371408.013761558.01	371408.01	3761558.01	0.002	0.005	0.007
371418.013761558.01	371418.01	3761558.01	0.002	0.005	0.007
371428.013761558.01	371428.01	3761558.01	0.002	0.005	0.007
371438.013761558.01	371438.01	3761558.01	0.002	0.006	0.008
371448.013761558.01	371448.01	3761558.01	0.002	0.006	0.008
371458.013761558.01	371458.01	3761558.01	0.002	0.006	0.009
371468.013761558.01	371468.01	3761558.01	0.002	0.007	0.009
371478.013761558.01	371478.01	3761558.01	0.002	0.007	0.009
371488.013761558.01	371488.01	3761558.01	0.002	0.008	0.010
371498.013761558.01	371498.01	3761558.01	0.002	0.008	0.010
371298.013761568.01	371298.01	3761568.01	0.003	0.002	0.005
371308.013761568.01	371308.01	3761568.01	0.003	0.002	0.005
371378.013761568.01	371378.01	3761568.01	0.003	0.003	0.006
371388.013761568.01	371388.01	3761568.01	0.003	0.004	0.006
371398.013761568.01	371398.01	3761568.01	0.002	0.004	0.006
371408.013761568.01	371408.01	3761568.01	0.002	0.004	0.007
371418.013761568.01	371418.01	3761568.01	0.002	0.005	0.007
371428.013761568.01	371428.01	3761568.01	0.002	0.005	0.007
371438.013761568.01	371438.01	3761568.01	0.002	0.005	0.008

6201 Bristol Mitigated

Health Risk Assessment Results Summary

RESIDENTIAL RECEPTORS ONLY MAX: 0.139

Unique Identifier	X (UTM)	Y (UTM)	Total Risk
371358.013761538.01	371358	3761538.01	0.006
371368.013761538.01	371368	3761538.01	0.006
371378.013761538.01	371378	3761538.01	0.006
371388.013761538.01	371388	3761538.01	0.006
371398.013761538.01	371398	3761538.01	0.007
371408.013761538.01	371408	3761538.01	0.007
371418.013761538.01	371418	3761538.01	0.008
371428.013761538.01	371428	3761538.01	0.008
371438.013761538.01	371438	3761538.01	0.009
371448.013761538.01	371448	3761538.01	0.009
371458.013761538.01	371458	3761538.01	0.010
371468.013761538.01	371468	3761538.01	0.010
371478.013761538.01	371478	3761538.01	0.011
371488.013761538.01	371488	3761538.01	0.011
371498.013761538.01	371498	3761538.01	0.012
371508.013761538.01	371508	3761538.01	0.012
371518.013761540.01	371518	3761540.01	0.012
371248.013761548.01	371248	3761548.01	0.004
371258.013761548.01	371258	3761548.01	0.004
371268.013761548.01	371268	3761548.01	0.004
371278.013761548.01	371278	3761548.01	0.004
371288.013761548.01	371288	3761548.01	0.004
371298.013761548.01	371298	3761548.01	0.004
371308.013761548.01	371308	3761548.01	0.004
371318.013761548.01	371318	3761548.01	0.005
371348.013761548.01	371348	3761548.01	0.005
371358.013761548.01	371358	3761548.01	0.005
371368.013761548.01	371368	3761548.01	0.006
371378.013761548.01	371378	3761548.01	0.006
371388.013761548.01	371388	3761548.01	0.006
371398.013761548.01	371398	3761548.01	0.007
371408.013761548.01	371408	3761548.01	0.007
371418.013761548.01	371418	3761548.01	0.007
371428.013761548.01	371428	3761548.01	0.008
371438.013761548.01	371438	3761548.01	0.008
371448.013761548.01	371448	3761548.01	0.009
371458.013761548.01	371458	3761548.01	0.009
371468.013761548.01	371468	3761548.01	0.009
371478.013761548.01	371478	3761548.01	0.010
371488.013761548.01	371488	3761548.01	0.010
371498.013761548.01	371498	3761548.01	0.011
371268.013761558.01	371268	3761558.01	0.004
371278.013761558.01	371278	3761558.01	0.004
371288.013761558.01	371288	3761558.01	0.004
371298.013761558.01	371298	3761558.01	0.004
371308.013761558.01	371308	3761558.01	0.005
371358.013761558.01	371358	3761558.01	0.005
371368.013761558.01	371368	3761558.01	0.006
371378.013761558.01	371378	3761558.01	0.006
371388.013761558.01	371388	3761558.01	0.006
371398.013761558.01	371398	3761558.01	0.006
371408.013761558.01	371408	3761558.01	0.007
371418.013761558.01	371418	3761558.01	0.007
371428.013761558.01	371428	3761558.01	0.007
371438.013761558.01	371438	3761558.01	0.008
371448.013761558.01	371448	3761558.01	0.008
371458.013761558.01	371458	3761558.01	0.009
371468.013761558.01	371468	3761558.01	0.009
371478.013761558.01	371478	3761558.01	0.009
371488.013761558.01	371488	3761558.01	0.010
371498.013761558.01	371498	3761558.01	0.010
371298.013761568.01	371298	3761568.01	0.005
371308.013761568.01	371308	3761568.01	0.005
371378.013761568.01	371378	3761568.01	0.006
371388.013761568.01	371388	3761568.01	0.006
371398.013761568.01	371398	3761568.01	0.006
371408.013761568.01	371408	3761568.01	0.007
371418.013761568.01	371418	3761568.01	0.007
371428.013761568.01	371428	3761568.01	0.007
371438.013761568.01	371438	3761568.01	0.008

6201 Bristol Mitigated

Health Risk Assessment Results Summary

Worker Receptors

		MAX:	0.017	0.122	0.139
Unique Identifier	X (UTM)	Y (UTM)	Onroad	Offroad	Total Risk
371448.013761568.01	371448.01	3761568.01	0.002	0.006	0.008
371458.013761568.01	371458.01	3761568.01	0.002	0.006	0.008
371468.013761568.01	371468.01	3761568.01	0.002	0.006	0.009
371478.013761568.01	371478.01	3761568.01	0.002	0.007	0.009
371488.013761568.01	371488.01	3761568.01	0.002	0.007	0.009
371398.013761578.01	371398.01	3761578.01	0.003	0.004	0.006
371408.013761578.01	371408.01	3761578.01	0.003	0.004	0.007
371418.013761578.01	371418.01	3761578.01	0.003	0.004	0.007
371428.013761578.01	371428.01	3761578.01	0.003	0.005	0.007
371438.013761578.01	371438.01	3761578.01	0.003	0.005	0.007
371448.013761578.01	371448.01	3761578.01	0.003	0.005	0.008
371458.013761578.01	371458.01	3761578.01	0.003	0.006	0.008
371468.013761578.01	371468.01	3761578.01	0.002	0.006	0.008
371478.013761578.01	371478.01	3761578.01	0.002	0.006	0.009
371408.013761588.01	371408.01	3761588.01	0.003	0.004	0.007
371418.013761588.01	371418.01	3761588.01	0.003	0.004	0.007
371428.013761588.01	371428.01	3761588.01	0.003	0.004	0.007
371438.013761588.01	371438.01	3761588.01	0.003	0.005	0.007
371448.013761588.01	371448.01	3761588.01	0.003	0.005	0.008
371458.013761588.01	371458.01	3761588.01	0.003	0.005	0.008
371468.013761588.01	371468.01	3761588.01	0.003	0.006	0.008
371478.013761588.01	371478.01	3761588.01	0.003	0.006	0.008
371428.013761598.01	371428.01	3761598.01	0.003	0.004	0.007
371438.013761598.01	371438.01	3761598.01	0.003	0.004	0.008
371448.013761598.01	371448.01	3761598.01	0.003	0.005	0.008
371458.013761598.01	371458.01	3761598.01	0.003	0.005	0.008
371468.013761598.01	371468.01	3761598.01	0.003	0.005	0.008
371478.013761598.01	371478.01	3761598.01	0.003	0.005	0.008
371458.013761608.01	371458.01	3761608.01	0.004	0.005	0.008
371468.013761608.01	371468.01	3761608.01	0.003	0.005	0.008
371468.013761618.01	371468.01	3761618.01	0.004	0.005	0.009
371050.013761413.01	371050.01	3761413.01	0.001	0.002	0.002
371050.013761423.01	371050.01	3761423.01	0.001	0.001	0.002
371056.013761423.01	371056.01	3761423.01	0.001	0.002	0.002
371040.013761433.01	371040.01	3761433.01	0.001	0.001	0.002
371050.013761433.01	371050.01	3761433.01	0.001	0.001	0.002
371057.013761433.01	371057.01	3761433.01	0.001	0.001	0.002
371040.013761443.01	371040.01	3761443.01	0.001	0.001	0.002
371050.013761443.01	371050.01	3761443.01	0.001	0.001	0.002
371058.013761443.01	371058.01	3761443.01	0.001	0.001	0.002
371040.013761453.01	371040.01	3761453.01	0.001	0.001	0.002
371050.013761453.01	371050.01	3761453.01	0.001	0.001	0.002
371060.013761453.01	371060.01	3761453.01	0.001	0.001	0.002
371010.013761467.01	371010.01	3761467.01	0.001	0.001	0.002
371020.013761469.01	371020.01	3761469.01	0.001	0.001	0.002
371040.013761463.01	371040.01	3761463.01	0.001	0.001	0.002
371050.013761463.01	371050.01	3761463.01	0.001	0.001	0.002
371060.013761463.01	371060.01	3761463.01	0.001	0.001	0.002
371010.013761473.01	371010.01	3761473.01	0.001	0.001	0.002
371020.013761473.01	371020.01	3761473.01	0.001	0.001	0.002
371000.013761483.01	371000.01	3761483.01	0.001	0.001	0.002
371010.013761483.01	371010.01	3761483.01	0.001	0.001	0.002
371020.013761485.01	371020.01	3761485.01	0.001	0.001	0.002
371040.013761485.01	371040.01	3761485.01	0.001	0.001	0.002
371050.013761486.01	371050.01	3761486.01	0.001	0.001	0.002
371060.013761485.01	371060.01	3761485.01	0.001	0.001	0.002
370991.013761493.01	370991.01	3761493.01	0.001	0.001	0.002
371000.013761493.01	371000.01	3761493.01	0.001	0.001	0.002
371010.013761493.01	371010.01	3761493.01	0.001	0.001	0.002
371020.013761493.01	371020.01	3761493.01	0.001	0.001	0.002
371040.013761493.01	371040.01	3761493.01	0.001	0.001	0.002
371050.013761493.01	371050.01	3761493.01	0.001	0.001	0.002
371060.013761493.01	371060.01	3761493.01	0.001	0.001	0.002
370990.013761503.01	370990.01	3761503.01	0.001	0.001	0.002
371000.013761503.01	371000.01	3761503.01	0.001	0.001	0.002
371010.013761502.01	371010.01	3761502.01	0.001	0.001	0.002
371020.013761503.01	371020.01	3761503.01	0.001	0.001	0.002
371040.013761503.01	371040.01	3761503.01	0.001	0.001	0.002
371050.013761503.01	371050.01	3761503.01	0.001	0.001	0.002
371060.013761503.01	371060.01	3761503.01	0.001	0.001	0.002

6201 Bristol Mitigated

Health Risk Assessment Results Summary

RESIDENTIAL RECEPTORS ONLY MAX: 0.139

Unique Identifier	X (UTM)	Y (UTM)	Total Risk
371448.013761568.01	371448	3761568.01	0.008
371458.013761568.01	371458	3761568.01	0.008
371468.013761568.01	371468	3761568.01	0.009
371478.013761568.01	371478	3761568.01	0.009
371488.013761568.01	371488	3761568.01	0.009
371398.013761578.01	371398	3761578.01	0.006
371408.013761578.01	371408	3761578.01	0.007
371418.013761578.01	371418	3761578.01	0.007
371428.013761578.01	371428	3761578.01	0.007
371438.013761578.01	371438	3761578.01	0.007
371448.013761578.01	371448	3761578.01	0.008
371458.013761578.01	371458	3761578.01	0.008
371468.013761578.01	371468	3761578.01	0.008
371478.013761578.01	371478	3761578.01	0.009
371408.013761588.01	371408	3761588.01	0.007
371418.013761588.01	371418	3761588.01	0.007
371428.013761588.01	371428	3761588.01	0.007
371438.013761588.01	371438	3761588.01	0.007
371448.013761588.01	371448	3761588.01	0.008
371458.013761588.01	371458	3761588.01	0.008
371468.013761588.01	371468	3761588.01	0.008
371478.013761588.01	371478	3761588.01	0.008
371428.013761598.01	371428	3761598.01	0.007
371438.013761598.01	371438	3761598.01	0.008
371448.013761598.01	371448	3761598.01	0.008
371458.013761598.01	371458	3761598.01	0.008
371468.013761598.01	371468	3761598.01	0.008
371478.013761598.01	371478	3761598.01	0.008
371458.013761608.01	371458	3761608.01	0.008
371468.013761608.01	371468	3761608.01	0.008
371468.013761618.01	371468	3761618.01	0.009
371050.013761413.01	371050	3761413.01	0.002
371050.013761423.01	371050	3761423.01	0.002
371056.013761423.01	371056	3761423.01	0.002
371040.013761433.01	371040	3761433.01	0.002
371050.013761433.01	371050	3761433.01	0.002
371057.013761433.01	371057	3761433.01	0.002
371040.013761443.01	371040	3761443.01	0.002
371050.013761443.01	371050	3761443.01	0.002
371058.013761443.01	371058	3761443.01	0.002
371040.013761453.01	371040	3761453.01	0.002
371050.013761453.01	371050	3761453.01	0.002
371060.013761453.01	371060	3761453.01	0.002
371010.013761467.01	371010	3761467.01	0.002
371020.013761469.01	371020	3761469.01	0.002
371040.013761463.01	371040	3761463.01	0.002
371050.013761463.01	371050	3761463.01	0.002
371060.013761463.01	371060	3761463.01	0.002
371010.013761473.01	371010	3761473.01	0.002
371020.013761473.01	371020	3761473.01	0.002
371000.013761483.01	371000	3761483.01	0.002
371010.013761483.01	371010	3761483.01	0.002
371020.013761485.01	371020	3761485.01	0.002
371040.013761485.01	371040	3761485.01	0.002
371050.013761486.01	371050	3761486.01	0.002
371060.013761485.01	371060	3761485.01	0.002
370991.013761493.01	370991	3761493.01	0.002
371000.013761493.01	371000	3761493.01	0.002
371010.013761493.01	371010	3761493.01	0.002
371020.013761493.01	371020	3761493.01	0.002
371040.013761493.01	371040	3761493.01	0.002
371050.013761493.01	371050	3761493.01	0.002
371060.013761493.01	371060	3761493.01	0.002
370990.013761503.01	370990	3761503.01	0.002
371000.013761503.01	371000	3761503.01	0.002
371010.013761502.01	371010	3761502.01	0.002
371020.013761503.01	371020	3761503.01	0.002
371040.013761503.01	371040	3761503.01	0.002
371050.013761503.01	371050	3761503.01	0.002
371060.013761503.01	371060	3761503.01	0.002

6201 Bristol Mitigated

Health Risk Assessment Results Summary

Worker Receptors

		MAX:	0.017	0.122	0.139
Unique Identifier	X (UTM)	Y (UTM)	Onroad	Offroad	Total Risk
371065.013761503.01	371065.01	3761503.01	0.001	0.001	0.002
370980.013761508.01	370980.01	3761508.01	0.001	0.001	0.002
370990.013761513.01	370990.01	3761513.01	0.001	0.001	0.002
371000.013761511.01	371000.01	3761511.01	0.001	0.001	0.002
371022.013761513.01	371022.01	3761513.01	0.001	0.001	0.002
371028.013761513.01	371028.01	3761513.01	0.001	0.001	0.002
371040.013761513.01	371040.01	3761513.01	0.001	0.001	0.002
371050.013761513.01	371050.01	3761513.01	0.001	0.001	0.002
371060.013761513.01	371060.01	3761513.01	0.001	0.001	0.002
371065.013761513.01	371065.01	3761513.01	0.001	0.001	0.002
371007.013761519.01	371007.01	3761519.01	0.001	0.001	0.002
371020.013761523.01	371020.01	3761523.01	0.001	0.001	0.002
371030.013761523.01	371030.01	3761523.01	0.001	0.001	0.002
371040.013761523.01	371040.01	3761523.01	0.001	0.001	0.002
371050.013761523.01	371050.01	3761523.01	0.001	0.001	0.002
371060.013761523.01	371060.01	3761523.01	0.001	0.001	0.002
371068.013761523.01	371068.01	3761523.01	0.001	0.001	0.002
371010.013761535.01	371010.01	3761535.01	0.001	0.001	0.002
371030.013761533.01	371030.01	3761533.01	0.001	0.001	0.002
371034.013761533.01	371034.01	3761533.01	0.001	0.001	0.002
371050.013761533.01	371050.01	3761533.01	0.001	0.001	0.002
371060.013761533.01	371060.01	3761533.01	0.001	0.001	0.002
371067.013761533.01	371067.01	3761533.01	0.001	0.001	0.003
371010.013761543.01	371010.01	3761543.01	0.001	0.001	0.002
371020.013761543.01	371020.01	3761543.01	0.001	0.001	0.002
371030.013761543.01	371030.01	3761543.01	0.001	0.001	0.002
370991.013761555.01	370991.01	3761555.01	0.001	0.001	0.002
371000.013761553.01	371000.01	3761553.01	0.001	0.001	0.002
371010.013761553.01	371010.01	3761553.01	0.002	0.001	0.002
371020.013761553.01	371020.01	3761553.01	0.002	0.001	0.002
371030.013761553.01	371030.01	3761553.01	0.002	0.001	0.002
370992.013761563.01	370992.01	3761563.01	0.002	0.001	0.002
371000.013761563.01	371000.01	3761563.01	0.002	0.001	0.002
371010.013761563.01	371010.01	3761563.01	0.002	0.001	0.003
371020.013761563.01	371020.01	3761563.01	0.002	0.001	0.003
370990.013761573.01	370990.01	3761573.01	0.002	0.001	0.003
371000.013761573.01	371000.01	3761573.01	0.002	0.001	0.003
371010.013761573.01	371010.01	3761573.01	0.002	0.001	0.003
371033.013761576.01	371033.01	3761576.01	0.002	0.001	0.003
371064.013761573.01	371064.01	3761573.01	0.002	0.001	0.003
371070.013761573.01	371070.01	3761573.01	0.002	0.001	0.003
370970.013761583.01	370970.01	3761583.01	0.002	0.001	0.003
370980.013761583.01	370980.01	3761583.01	0.002	0.001	0.003
370990.013761583.01	370990.01	3761583.01	0.002	0.001	0.003
371000.013761583.01	371000.01	3761583.01	0.002	0.001	0.003
371030.013761583.01	371030.01	3761583.01	0.002	0.001	0.003
371038.013761582.01	371038.01	3761582.01	0.002	0.001	0.003
371060.013761583.01	371060.01	3761583.01	0.002	0.001	0.003
371070.013761583.01	371070.01	3761583.01	0.002	0.001	0.003
370970.013761593.01	370970.01	3761593.01	0.002	0.001	0.003
370980.013761593.01	370980.01	3761593.01	0.002	0.001	0.003
370990.013761593.01	370990.01	3761593.01	0.002	0.001	0.003
371000.013761593.01	371000.01	3761593.01	0.002	0.001	0.003
371020.013761593.01	371020.01	3761593.01	0.003	0.001	0.003
371030.013761593.01	371030.01	3761593.01	0.003	0.001	0.003
371060.013761593.01	371060.01	3761593.01	0.003	0.001	0.004
371070.013761593.01	371070.01	3761593.01	0.003	0.001	0.004
370980.013761603.01	370980.01	3761603.01	0.003	0.001	0.003
370990.013761603.01	370990.01	3761603.01	0.003	0.001	0.004
371010.013761603.01	371010.01	3761603.01	0.003	0.001	0.004
371020.013761603.01	371020.01	3761603.01	0.003	0.001	0.004
371030.013761603.01	371030.01	3761603.01	0.003	0.001	0.004
371010.013761613.01	371010.01	3761613.01	0.004	0.001	0.005
371020.013761613.01	371020.01	3761613.01	0.004	0.001	0.005
371030.013761613.01	371030.01	3761613.01	0.004	0.001	0.005
371040.013761613.01	371040.01	3761613.01	0.004	0.001	0.005
371030.013761623.01	371030.01	3761623.01	0.006	0.001	0.006
371421.013761279.01	371421.01	3761279.01	0.017	0.113	0.130
371431.013761274.01	371431.01	3761274.01	0.017	0.122	0.139
371401.013761289.01	371401.01	3761289.01	0.016	0.093	0.109

6201 Bristol Mitigated

Health Risk Assessment Results Summary

RESIDENTIAL RECEPTORS ONLY MAX: 0.139

Unique Identifier	X (UTM)	Y (UTM)	Total Risk
371065.013761503.01	371065	3761503.01	0.002
370980.013761508.01	370980	3761508.01	0.002
370990.013761513.01	370990	3761513.01	0.002
371000.013761511.01	371000	3761511.01	0.002
371022.013761513.01	371022	3761513.01	0.002
371028.013761513.01	371028	3761513.01	0.002
371040.013761513.01	371040	3761513.01	0.002
371050.013761513.01	371050	3761513.01	0.002
371060.013761513.01	371060	3761513.01	0.002
371065.013761513.01	371065	3761513.01	0.002
371007.013761519.01	371007	3761519.01	0.002
371020.013761523.01	371020	3761523.01	0.002
371030.013761523.01	371030	3761523.01	0.002
371040.013761523.01	371040	3761523.01	0.002
371050.013761523.01	371050	3761523.01	0.002
371060.013761523.01	371060	3761523.01	0.002
371068.013761523.01	371068	3761523.01	0.002
371010.013761535.01	371010	3761535.01	0.002
371030.013761533.01	371030	3761533.01	0.002
371034.013761533.01	371034	3761533.01	0.002
371050.013761533.01	371050	3761533.01	0.002
371060.013761533.01	371060	3761533.01	0.002
371067.013761533.01	371067	3761533.01	0.003
371010.013761543.01	371010	3761543.01	0.002
371020.013761543.01	371020	3761543.01	0.002
371030.013761543.01	371030	3761543.01	0.002
370991.013761555.01	370991	3761555.01	0.002
371000.013761553.01	371000	3761553.01	0.002
371010.013761553.01	371010	3761553.01	0.002
371020.013761553.01	371020	3761553.01	0.002
371030.013761553.01	371030	3761553.01	0.002
370992.013761563.01	370992	3761563.01	0.002
371000.013761563.01	371000	3761563.01	0.002
371010.013761563.01	371010	3761563.01	0.003
371020.013761563.01	371020	3761563.01	0.003
370990.013761573.01	370990	3761573.01	0.003
371000.013761573.01	371000	3761573.01	0.003
371010.013761573.01	371010	3761573.01	0.003
371033.013761576.01	371033	3761576.01	0.003
371064.013761573.01	371064	3761573.01	0.003
371070.013761573.01	371070	3761573.01	0.003
370970.013761583.01	370970	3761583.01	0.003
370980.013761583.01	370980	3761583.01	0.003
370990.013761583.01	370990	3761583.01	0.003
371000.013761583.01	371000	3761583.01	0.003
371030.013761583.01	371030	3761583.01	0.003
371038.013761582.01	371038	3761582.01	0.003
371060.013761583.01	371060	3761583.01	0.003
371070.013761583.01	371070	3761583.01	0.003
370970.013761593.01	370970	3761593.01	0.003
370980.013761593.01	370980	3761593.01	0.003
370990.013761593.01	370990	3761593.01	0.003
371000.013761593.01	371000	3761593.01	0.003
371020.013761593.01	371020	3761593.01	0.003
371030.013761593.01	371030	3761593.01	0.003
371060.013761593.01	371060	3761593.01	0.004
371070.013761593.01	371070	3761593.01	0.004
370980.013761603.01	370980	3761603.01	0.003
370990.013761603.01	370990	3761603.01	0.004
371010.013761603.01	371010	3761603.01	0.004
371020.013761603.01	371020	3761603.01	0.004
371030.013761603.01	371030	3761603.01	0.004
371010.013761613.01	371010	3761613.01	0.005
371020.013761613.01	371020	3761613.01	0.005
371030.013761613.01	371030	3761613.01	0.005
371040.013761613.01	371040	3761613.01	0.005
371030.013761623.01	371030	3761623.01	0.006
371421.013761279.01	371421	3761279.01	0.130
371431.013761274.01	371431	3761274.01	0.139
371401.013761289.01	371401	3761289.01	0.109

6201 Bristol Mitigated

Health Risk Assessment Results Summary

Worker Receptors

		MAX:	0.017	0.122	0.139
Unique Identifier	X (UTM)	Y (UTM)	Onroad	Offroad	Total Risk
371411.013761284.01	371411.01	3761284.01	0.016	0.105	0.121
371421.013761284.01	371421.01	3761284.01	0.015	0.106	0.122
371431.013761284.01	371431.01	3761284.01	0.014	0.107	0.121
371381.013761299.01	371381.01	3761299.01	0.012	0.059	0.072
371391.013761294.01	371391.01	3761294.01	0.015	0.077	0.092
371401.013761294.01	371401.01	3761294.01	0.015	0.086	0.101
371411.013761294.01	371411.01	3761294.01	0.014	0.090	0.104
371421.013761294.01	371421.01	3761294.01	0.013	0.093	0.106
371431.013761294.01	371431.01	3761294.01	0.012	0.094	0.106
371361.013761309.01	371361.01	3761309.01	0.010	0.038	0.048
371371.013761304.01	371371.01	3761304.01	0.011	0.048	0.059
371381.013761304.01	371381.01	3761304.01	0.011	0.054	0.065
371391.013761304.01	371391.01	3761304.01	0.012	0.061	0.073
371401.013761304.01	371401.01	3761304.01	0.012	0.071	0.083
371411.013761304.01	371411.01	3761304.01	0.012	0.076	0.088
371421.013761303.01	371421.01	3761303.01	0.011	0.081	0.092
371431.013761304.01	371431.01	3761304.01	0.011	0.081	0.092
371361.013761314.01	371361.01	3761314.01	0.009	0.034	0.044
371371.013761314.01	371371.01	3761314.01	0.009	0.038	0.048
371381.013761314.01	371381.01	3761314.01	0.010	0.044	0.054
371391.013761314.01	371391.01	3761314.01	0.010	0.051	0.061
371431.013761314.01	371431.01	3761314.01	0.009	0.066	0.075
371371.013761324.01	371371.01	3761324.01	0.008	0.031	0.039
371381.013761324.01	371381.01	3761324.01	0.008	0.036	0.044
371391.013761324.01	371391.01	3761324.01	0.009	0.041	0.050
371401.013761324.01	371401.01	3761324.01	0.008	0.045	0.053
371421.013761324.01	371421.01	3761324.01	0.008	0.051	0.059
371431.013761324.01	371431.01	3761324.01	0.008	0.053	0.061
371391.013761334.01	371391.01	3761334.01	0.007	0.033	0.041
371401.013761334.01	371401.01	3761334.01	0.007	0.037	0.044
371411.013761334.01	371411.01	3761334.01	0.007	0.040	0.047
371421.013761334.01	371421.01	3761334.01	0.007	0.043	0.051
371431.013761334.01	371431.01	3761334.01	0.007	0.046	0.053
371401.013761344.01	371401.01	3761344.01	0.006	0.031	0.037
371411.013761344.01	371411.01	3761344.01	0.006	0.034	0.041
371421.013761344.01	371421.01	3761344.01	0.006	0.037	0.043
371431.013761344.01	371431.01	3761344.01	0.006	0.040	0.046
371421.013761354.01	371421.01	3761354.01	0.006	0.032	0.038
371431.013761354.01	371431.01	3761354.01	0.006	0.035	0.040
371528.013761323.01	371528.01	3761323.01	0.006	0.058	0.064
371538.013761325.01	371538.01	3761325.01	0.006	0.056	0.062
371528.013761332.01	371528.01	3761332.01	0.006	0.054	0.060
371538.013761332.01	371538.01	3761332.01	0.006	0.053	0.059
371547.013761334.01	371547.01	3761334.01	0.006	0.052	0.058
371523.013761342.01	371523.01	3761342.01	0.006	0.051	0.057
371528.013761342.01	371528.01	3761342.01	0.006	0.050	0.055
371538.013761342.01	371538.01	3761342.01	0.006	0.049	0.055
371546.013761342.01	371546.01	3761342.01	0.006	0.049	0.054
371520.013761352.01	371520.01	3761352.01	0.005	0.046	0.051
371528.013761352.01	371528.01	3761352.01	0.005	0.046	0.051
371538.013761352.01	371538.01	3761352.01	0.005	0.046	0.051
371548.013761352.01	371548.01	3761352.01	0.005	0.046	0.051
371518.013761362.01	371518.01	3761362.01	0.005	0.043	0.048
371528.013761362.01	371528.01	3761362.01	0.005	0.043	0.048
371538.013761362.01	371538.01	3761362.01	0.005	0.044	0.049
371548.013761362.01	371548.01	3761362.01	0.005	0.043	0.048
371558.013761362.01	371558.01	3761362.01	0.005	0.043	0.048
371518.013761372.01	371518.01	3761372.01	0.005	0.041	0.045
371528.013761372.01	371528.01	3761372.01	0.005	0.041	0.046
371538.013761372.01	371538.01	3761372.01	0.005	0.041	0.046
371548.013761372.01	371548.01	3761372.01	0.005	0.041	0.046
371558.013761372.01	371558.01	3761372.01	0.005	0.040	0.045
371568.013761372.01	371568.01	3761372.01	0.005	0.039	0.044
371538.013761382.01	371538.01	3761382.01	0.004	0.038	0.042
371548.013761382.01	371548.01	3761382.01	0.005	0.038	0.043
371558.013761382.01	371558.01	3761382.01	0.005	0.038	0.042
371568.013761382.01	371568.01	3761382.01	0.005	0.037	0.041
371629.013761398.01	371629.01	3761398.01	0.005	0.031	0.036
371639.013761398.01	371639.01	3761398.01	0.005	0.031	0.036
371639.013761408.01	371639.01	3761408.01	0.004	0.029	0.034

6201 Bristol Mitigated

Health Risk Assessment Results Summary

RESIDENTIAL RECEPTORS ONLY

		MAX:	0.139
Unique Identifier	X (UTM)	Y (UTM)	Total Risk
371411.013761284.01	371411	3761284.01	0.121
371421.013761284.01	371421	3761284.01	0.122
371431.013761284.01	371431	3761284.01	0.121
371381.013761299.01	371381	3761299.01	0.072
371391.013761294.01	371391	3761294.01	0.092
371401.013761294.01	371401	3761294.01	0.101
371411.013761294.01	371411	3761294.01	0.104
371421.013761294.01	371421	3761294.01	0.106
371431.013761294.01	371431	3761294.01	0.106
371361.013761309.01	371361	3761309.01	0.048
371371.013761304.01	371371	3761304.01	0.059
371381.013761304.01	371381	3761304.01	0.065
371391.013761304.01	371391	3761304.01	0.073
371401.013761304.01	371401	3761304.01	0.083
371411.013761304.01	371411	3761304.01	0.088
371421.013761303.01	371421	3761303.01	0.092
371431.013761304.01	371431	3761304.01	0.092
371361.013761314.01	371361	3761314.01	0.044
371371.013761314.01	371371	3761314.01	0.048
371381.013761314.01	371381	3761314.01	0.054
371391.013761314.01	371391	3761314.01	0.061
371431.013761314.01	371431	3761314.01	0.075
371371.013761324.01	371371	3761324.01	0.039
371381.013761324.01	371381	3761324.01	0.044
371391.013761324.01	371391	3761324.01	0.050
371401.013761324.01	371401	3761324.01	0.053
371421.013761324.01	371421	3761324.01	0.059
371431.013761324.01	371431	3761324.01	0.061
371391.013761334.01	371391	3761334.01	0.041
371401.013761334.01	371401	3761334.01	0.044
371411.013761334.01	371411	3761334.01	0.047
371421.013761334.01	371421	3761334.01	0.051
371431.013761334.01	371431	3761334.01	0.053
371401.013761344.01	371401	3761344.01	0.037
371411.013761344.01	371411	3761344.01	0.041
371421.013761344.01	371421	3761344.01	0.043
371431.013761344.01	371431	3761344.01	0.046
371421.013761354.01	371421	3761354.01	0.038
371431.013761354.01	371431	3761354.01	0.040
371528.013761323.01	371528	3761323.01	0.064
371538.013761325.01	371538	3761325.01	0.062
371528.013761332.01	371528	3761332.01	0.060
371538.013761332.01	371538	3761332.01	0.059
371547.013761334.01	371547	3761334.01	0.058
371523.013761342.01	371523	3761342.01	0.057
371528.013761342.01	371528	3761342.01	0.055
371538.013761342.01	371538	3761342.01	0.055
371546.013761342.01	371546	3761342.01	0.054
371520.013761352.01	371520	3761352.01	0.051
371528.013761352.01	371528	3761352.01	0.051
371538.013761352.01	371538	3761352.01	0.051
371548.013761352.01	371548	3761352.01	0.051
371518.013761362.01	371518	3761362.01	0.048
371528.013761362.01	371528	3761362.01	0.048
371538.013761362.01	371538	3761362.01	0.049
371548.013761362.01	371548	3761362.01	0.048
371558.013761362.01	371558	3761362.01	0.048
371518.013761372.01	371518	3761372.01	0.045
371528.013761372.01	371528	3761372.01	0.046
371538.013761372.01	371538	3761372.01	0.046
371548.013761372.01	371548	3761372.01	0.046
371558.013761372.01	371558	3761372.01	0.045
371568.013761372.01	371568	3761372.01	0.044
371538.013761382.01	371538	3761382.01	0.042
371548.013761382.01	371548	3761382.01	0.043
371558.013761382.01	371558	3761382.01	0.042
371568.013761382.01	371568	3761382.01	0.041
371629.013761398.01	371629	3761398.01	0.036
371639.013761398.01	371639	3761398.01	0.036
371639.013761408.01	371639	3761408.01	0.034

6201 Bristol Mitigated

Health Risk Assessment Results Summary

Worker Receptors

		MAX:	0.017	0.122	0.139
Unique Identifier	X (UTM)	Y (UTM)	Onroad	Offroad	Total Risk
371649.013761408.01	371649.01	3761408.01	0.005	0.029	0.033
371659.013761408.01	371659.01	3761408.01	0.005	0.028	0.033
371639.013761418.01	371639.01	3761418.01	0.004	0.028	0.032
371649.013761418.01	371649.01	3761418.01	0.004	0.027	0.031
371659.013761418.01	371659.01	3761418.01	0.004	0.027	0.031
371669.013761418.01	371669.01	3761418.01	0.004	0.026	0.031
371679.013761418.01	371679.01	3761418.01	0.005	0.026	0.030
371639.013761428.01	371639.01	3761428.01	0.004	0.026	0.030
371649.013761428.01	371649.01	3761428.01	0.004	0.026	0.030
371669.013761428.01	371669.01	3761428.01	0.004	0.025	0.029
371679.013761428.01	371679.01	3761428.01	0.004	0.025	0.029
371649.013761438.01	371649.01	3761438.01	0.004	0.025	0.028
371669.013761438.01	371669.01	3761438.01	0.004	0.024	0.028
371649.013761448.01	371649.01	3761448.01	0.003	0.023	0.027
371659.013761448.01	371659.01	3761448.01	0.004	0.023	0.026
371669.013761448.01	371669.01	3761448.01	0.004	0.023	0.026
371659.013761458.01	371659.01	3761458.01	0.003	0.022	0.025
371738.013761389.01	371738.01	3761389.01	0.009	0.023	0.031
371730.013761399.01	371730.01	3761399.01	0.007	0.023	0.030
371738.013761399.01	371738.01	3761399.01	0.007	0.022	0.030
371748.013761399.01	371748.01	3761399.01	0.008	0.022	0.029
371721.013761411.01	371721.01	3761411.01	0.006	0.023	0.029
371738.013761409.01	371738.01	3761409.01	0.006	0.022	0.029
371748.013761409.01	371748.01	3761409.01	0.007	0.021	0.028
371758.013761409.01	371758.01	3761409.01	0.007	0.021	0.028
371768.013761409.01	371768.01	3761409.01	0.008	0.020	0.028
371718.013761419.01	371718.01	3761419.01	0.005	0.023	0.028
371728.013761419.01	371728.01	3761419.01	0.005	0.022	0.028
371738.013761419.01	371738.01	3761419.01	0.006	0.022	0.027
371758.013761419.01	371758.01	3761419.01	0.006	0.020	0.027
371768.013761419.01	371768.01	3761419.01	0.007	0.020	0.026
371788.013761419.01	371788.01	3761419.01	0.008	0.018	0.026
371728.013761429.01	371728.01	3761429.01	0.005	0.022	0.027
371758.013761429.01	371758.01	3761429.01	0.006	0.020	0.026
371768.013761429.01	371768.01	3761429.01	0.006	0.019	0.025
371778.013761429.01	371778.01	3761429.01	0.006	0.019	0.025
371788.013761429.01	371788.01	3761429.01	0.007	0.018	0.025
371798.013761429.01	371798.01	3761429.01	0.007	0.017	0.025
371778.013761439.01	371778.01	3761439.01	0.006	0.018	0.024
371788.013761439.01	371788.01	3761439.01	0.006	0.018	0.024
371808.013761439.01	371808.01	3761439.01	0.007	0.017	0.024
371708.013761449.01	371708.01	3761449.01	0.004	0.021	0.025
371798.013761449.01	371798.01	3761449.01	0.006	0.017	0.023
371808.013761449.01	371808.01	3761449.01	0.006	0.016	0.023
371818.013761449.01	371818.01	3761449.01	0.007	0.016	0.023
371699.013761459.01	371699.01	3761459.01	0.004	0.021	0.024
371708.013761459.01	371708.01	3761459.01	0.004	0.020	0.024
371718.013761459.01	371718.01	3761459.01	0.004	0.020	0.024
371788.013761459.01	371788.01	3761459.01	0.005	0.017	0.022
371808.013761459.01	371808.01	3761459.01	0.006	0.016	0.022
371828.013761459.01	371828.01	3761459.01	0.007	0.015	0.022
371708.013761469.01	371708.01	3761469.01	0.003	0.020	0.023
371718.013761469.01	371718.01	3761469.01	0.004	0.019	0.023
371728.013761469.01	371728.01	3761469.01	0.004	0.019	0.023
371738.013761469.01	371738.01	3761469.01	0.004	0.019	0.023
371788.013761469.01	371788.01	3761469.01	0.005	0.017	0.022
371798.013761469.01	371798.01	3761469.01	0.005	0.017	0.021
371818.013761469.01	371818.01	3761469.01	0.006	0.016	0.021
371828.013761469.01	371828.01	3761469.01	0.006	0.015	0.021
371698.013761479.01	371698.01	3761479.01	0.003	0.019	0.022
371718.013761479.01	371718.01	3761479.01	0.003	0.018	0.022
371728.013761479.01	371728.01	3761479.01	0.003	0.018	0.022
371798.013761479.01	371798.01	3761479.01	0.005	0.016	0.021
371808.013761479.01	371808.01	3761479.01	0.005	0.016	0.021
371818.013761479.01	371818.01	3761479.01	0.005	0.015	0.021
371828.013761479.01	371828.01	3761479.01	0.006	0.015	0.021
371689.013761489.01	371689.01	3761489.01	0.003	0.018	0.021
371698.013761489.01	371698.01	3761489.01	0.003	0.018	0.021
371708.013761489.01	371708.01	3761489.01	0.003	0.018	0.021
371718.013761489.01	371718.01	3761489.01	0.003	0.018	0.021

6201 Bristol Mitigated

Health Risk Assessment Results Summary

RESIDENTIAL RECEPTORS ONLY MAX: 0.139

Unique Identifier	X (UTM)	Y (UTM)	Total Risk
371649.013761408.01	371649	3761408.01	0.033
371659.013761408.01	371659	3761408.01	0.033
371639.013761418.01	371639	3761418.01	0.032
371649.013761418.01	371649	3761418.01	0.031
371659.013761418.01	371659	3761418.01	0.031
371669.013761418.01	371669	3761418.01	0.031
371679.013761418.01	371679	3761418.01	0.030
371639.013761428.01	371639	3761428.01	0.030
371649.013761428.01	371649	3761428.01	0.030
371669.013761428.01	371669	3761428.01	0.029
371679.013761428.01	371679	3761428.01	0.029
371649.013761438.01	371649	3761438.01	0.028
371669.013761438.01	371669	3761438.01	0.028
371649.013761448.01	371649	3761448.01	0.027
371659.013761448.01	371659	3761448.01	0.026
371669.013761448.01	371669	3761448.01	0.026
371659.013761458.01	371659	3761458.01	0.025
371738.013761389.01	371738	3761389.01	0.031
371730.013761399.01	371730	3761399.01	0.030
371738.013761399.01	371738	3761399.01	0.030
371748.013761399.01	371748	3761399.01	0.029
371721.013761411.01	371721	3761411.01	0.029
371738.013761409.01	371738	3761409.01	0.029
371748.013761409.01	371748	3761409.01	0.028
371758.013761409.01	371758	3761409.01	0.028
371768.013761409.01	371768	3761409.01	0.028
371718.013761419.01	371718	3761419.01	0.028
371728.013761419.01	371728	3761419.01	0.028
371738.013761419.01	371738	3761419.01	0.027
371758.013761419.01	371758	3761419.01	0.027
371768.013761419.01	371768	3761419.01	0.026
371788.013761419.01	371788	3761419.01	0.026
371728.013761429.01	371728	3761429.01	0.027
371758.013761429.01	371758	3761429.01	0.026
371768.013761429.01	371768	3761429.01	0.025
371778.013761429.01	371778	3761429.01	0.025
371788.013761429.01	371788	3761429.01	0.025
371798.013761429.01	371798	3761429.01	0.025
371778.013761439.01	371778	3761439.01	0.024
371788.013761439.01	371788	3761439.01	0.024
371808.013761439.01	371808	3761439.01	0.024
371708.013761449.01	371708	3761449.01	0.025
371798.013761449.01	371798	3761449.01	0.023
371808.013761449.01	371808	3761449.01	0.023
371818.013761449.01	371818	3761449.01	0.023
371699.013761459.01	371699	3761459.01	0.024
371708.013761459.01	371708	3761459.01	0.024
371718.013761459.01	371718	3761459.01	0.024
371788.013761459.01	371788	3761459.01	0.022
371808.013761459.01	371808	3761459.01	0.022
371828.013761459.01	371828	3761459.01	0.022
371708.013761469.01	371708	3761469.01	0.023
371718.013761469.01	371718	3761469.01	0.023
371728.013761469.01	371728	3761469.01	0.023
371738.013761469.01	371738	3761469.01	0.023
371788.013761469.01	371788	3761469.01	0.022
371798.013761469.01	371798	3761469.01	0.021
371818.013761469.01	371818	3761469.01	0.021
371828.013761469.01	371828	3761469.01	0.021
371698.013761479.01	371698	3761479.01	0.022
371718.013761479.01	371718	3761479.01	0.022
371728.013761479.01	371728	3761479.01	0.022
371798.013761479.01	371798	3761479.01	0.021
371808.013761479.01	371808	3761479.01	0.021
371818.013761479.01	371818	3761479.01	0.021
371828.013761479.01	371828	3761479.01	0.021
371689.013761489.01	371689	3761489.01	0.021
371698.013761489.01	371698	3761489.01	0.021
371708.013761489.01	371708	3761489.01	0.021
371718.013761489.01	371718	3761489.01	0.021

6201 Bristol Mitigated

Health Risk Assessment Results Summary

Worker Receptors

		MAX:	0.017	0.122	0.139
Unique Identifier	X (UTM)	Y (UTM)	Onroad	Offroad	Total Risk
371748.013761489.01	371748.01	3761489.01	0.003	0.017	0.021
371758.013761489.01	371758.01	3761489.01	0.004	0.017	0.021
371698.013761499.01	371698.01	3761499.01	0.003	0.017	0.020
371708.013761499.01	371708.01	3761499.01	0.003	0.017	0.020
371738.013761499.01	371738.01	3761499.01	0.003	0.017	0.020
371748.013761499.01	371748.01	3761499.01	0.003	0.017	0.020
371758.013761499.01	371758.01	3761499.01	0.003	0.016	0.020
371768.013761509.01	371768.01	3761509.01	0.003	0.016	0.019
371778.013761509.01	371778.01	3761509.01	0.003	0.015	0.019
371788.013761509.01	371788.01	3761509.01	0.004	0.015	0.019
371768.013761519.01	371768.01	3761519.01	0.003	0.015	0.018
371778.013761519.01	371778.01	3761519.01	0.003	0.015	0.018
371788.013761519.01	371788.01	3761519.01	0.003	0.015	0.018
371798.013761182.01	371798.01	3761182.01	0.002	0.005	0.007
371808.013761180.01	371808.01	3761180.01	0.001	0.005	0.006
371818.013761180.01	371818.01	3761180.01	0.001	0.005	0.006
371828.013761180.01	371828.01	3761180.01	0.001	0.004	0.006
371838.013761180.01	371838.01	3761180.01	0.001	0.004	0.005
371780.013761190.01	371780.01	3761190.01	0.002	0.006	0.008
371788.013761190.01	371788.01	3761190.01	0.002	0.006	0.008
371798.013761190.01	371798.01	3761190.01	0.002	0.006	0.007
371808.013761190.01	371808.01	3761190.01	0.002	0.005	0.007
371818.013761190.01	371818.01	3761190.01	0.001	0.005	0.006
371828.013761190.01	371828.01	3761190.01	0.001	0.005	0.006
371838.013761190.01	371838.01	3761190.01	0.001	0.004	0.006
371568.013761203.01	371568.01	3761203.01	0.007	0.069	0.076
371578.013761200.01	371578.01	3761200.01	0.006	0.058	0.064
371668.013761200.01	371668.01	3761200.01	0.003	0.019	0.021
371678.013761200.01	371678.01	3761200.01	0.003	0.017	0.019
371688.013761200.01	371688.01	3761200.01	0.003	0.015	0.018
371711.013761200.01	371711.01	3761200.01	0.002	0.012	0.015
371718.013761200.01	371718.01	3761200.01	0.002	0.011	0.014
371728.013761200.01	371728.01	3761200.01	0.002	0.011	0.013
371738.013761200.01	371738.01	3761200.01	0.002	0.010	0.012
371748.013761200.01	371748.01	3761200.01	0.002	0.009	0.011
371758.013761200.01	371758.01	3761200.01	0.002	0.008	0.010
371782.013761200.01	371782.01	3761200.01	0.002	0.007	0.009
371788.013761200.01	371788.01	3761200.01	0.002	0.007	0.008
371798.013761200.01	371798.01	3761200.01	0.002	0.006	0.008
371808.013761200.01	371808.01	3761200.01	0.002	0.006	0.007
371818.013761200.01	371818.01	3761200.01	0.002	0.005	0.007
371828.013761200.01	371828.01	3761200.01	0.001	0.005	0.007
371838.013761200.01	371838.01	3761200.01	0.001	0.005	0.006
371848.013761200.01	371848.01	3761200.01	0.001	0.004	0.006
371571.013761210.01	371571.01	3761210.01	0.008	0.070	0.077
371578.013761210.01	371578.01	3761210.01	0.007	0.063	0.070
371588.013761210.01	371588.01	3761210.01	0.006	0.055	0.061
371668.013761210.01	371668.01	3761210.01	0.003	0.021	0.023
371678.013761210.01	371678.01	3761210.01	0.003	0.018	0.021
371688.013761210.01	371688.01	3761210.01	0.003	0.017	0.019
371711.013761210.01	371711.01	3761210.01	0.002	0.014	0.016
371718.013761210.01	371718.01	3761210.01	0.002	0.013	0.015
371728.013761210.01	371728.01	3761210.01	0.002	0.012	0.014
371738.013761210.01	371738.01	3761210.01	0.002	0.011	0.013
371748.013761210.01	371748.01	3761210.01	0.002	0.010	0.012
371758.013761210.01	371758.01	3761210.01	0.002	0.009	0.011
371788.013761210.01	371788.01	3761210.01	0.002	0.007	0.009
371798.013761210.01	371798.01	3761210.01	0.002	0.007	0.008
371808.013761210.01	371808.01	3761210.01	0.002	0.006	0.008
371818.013761210.01	371818.01	3761210.01	0.002	0.006	0.008
371828.013761210.01	371828.01	3761210.01	0.002	0.006	0.007
371838.013761210.01	371838.01	3761210.01	0.001	0.005	0.007
371558.013761220.01	371558.01	3761220.01	0.013	0.090	0.102
371568.013761220.01	371568.01	3761220.01	0.010	0.078	0.087
371578.013761220.01	371578.01	3761220.01	0.008	0.068	0.076
371588.013761220.01	371588.01	3761220.01	0.007	0.059	0.066
371668.013761220.01	371668.01	3761220.01	0.003	0.023	0.026
371678.013761220.01	371678.01	3761220.01	0.003	0.020	0.023
371688.013761220.01	371688.01	3761220.01	0.003	0.018	0.021
371711.013761220.01	371711.01	3761220.01	0.003	0.015	0.017

6201 Bristol Mitigated

Health Risk Assessment Results Summary

RESIDENTIAL RECEPTORS ONLY MAX: 0.139

Unique Identifier	X (UTM)	Y (UTM)	Total Risk
371748.013761489.01	371748	3761489.01	0.021
371758.013761489.01	371758	3761489.01	0.021
371698.013761499.01	371698	3761499.01	0.020
371708.013761499.01	371708	3761499.01	0.020
371738.013761499.01	371738	3761499.01	0.020
371748.013761499.01	371748	3761499.01	0.020
371758.013761499.01	371758	3761499.01	0.020
371768.013761509.01	371768	3761509.01	0.019
371778.013761509.01	371778	3761509.01	0.019
371788.013761509.01	371788	3761509.01	0.019
371768.013761519.01	371768	3761519.01	0.018
371778.013761519.01	371778	3761519.01	0.018
371788.013761519.01	371788	3761519.01	0.018
371798.013761182.01	371798	3761182.01	0.007
371808.013761180.01	371808	3761180.01	0.006
371818.013761180.01	371818	3761180.01	0.006
371828.013761180.01	371828	3761180.01	0.006
371838.013761180.01	371838	3761180.01	0.005
371780.013761190.01	371780	3761190.01	0.008
371788.013761190.01	371788	3761190.01	0.008
371798.013761190.01	371798	3761190.01	0.007
371808.013761190.01	371808	3761190.01	0.007
371818.013761190.01	371818	3761190.01	0.006
371828.013761190.01	371828	3761190.01	0.006
371838.013761190.01	371838	3761190.01	0.006
371568.013761203.01	371568	3761203.01	0.076
371578.013761200.01	371578	3761200.01	0.064
371668.013761200.01	371668	3761200.01	0.021
371678.013761200.01	371678	3761200.01	0.019
371688.013761200.01	371688	3761200.01	0.018
371711.013761200.01	371711	3761200.01	0.015
371718.013761200.01	371718	3761200.01	0.014
371728.013761200.01	371728	3761200.01	0.013
371738.013761200.01	371738	3761200.01	0.012
371748.013761200.01	371748	3761200.01	0.011
371758.013761200.01	371758	3761200.01	0.010
371782.013761200.01	371782	3761200.01	0.009
371788.013761200.01	371788	3761200.01	0.008
371798.013761200.01	371798	3761200.01	0.008
371808.013761200.01	371808	3761200.01	0.007
371818.013761200.01	371818	3761200.01	0.007
371828.013761200.01	371828	3761200.01	0.007
371838.013761200.01	371838	3761200.01	0.006
371848.013761200.01	371848	3761200.01	0.006
371571.013761210.01	371571	3761210.01	0.077
371578.013761210.01	371578	3761210.01	0.070
371588.013761210.01	371588	3761210.01	0.061
371668.013761210.01	371668	3761210.01	0.023
371678.013761210.01	371678	3761210.01	0.021
371688.013761210.01	371688	3761210.01	0.019
371711.013761210.01	371711	3761210.01	0.016
371718.013761210.01	371718	3761210.01	0.015
371728.013761210.01	371728	3761210.01	0.014
371738.013761210.01	371738	3761210.01	0.013
371748.013761210.01	371748	3761210.01	0.012
371758.013761210.01	371758	3761210.01	0.011
371788.013761210.01	371788	3761210.01	0.009
371798.013761210.01	371798	3761210.01	0.008
371808.013761210.01	371808	3761210.01	0.008
371818.013761210.01	371818	3761210.01	0.008
371828.013761210.01	371828	3761210.01	0.007
371838.013761210.01	371838	3761210.01	0.007
371558.013761220.01	371558	3761220.01	0.102
371568.013761220.01	371568	3761220.01	0.087
371578.013761220.01	371578	3761220.01	0.076
371588.013761220.01	371588	3761220.01	0.066
371668.013761220.01	371668	3761220.01	0.026
371678.013761220.01	371678	3761220.01	0.023
371688.013761220.01	371688	3761220.01	0.021
371711.013761220.01	371711	3761220.01	0.017

6201 Bristol Mitigated

Health Risk Assessment Results Summary

Worker Receptors

		MAX:	0.017	0.122	0.139
Unique Identifier	X (UTM)	Y (UTM)	Onroad	Offroad	Total Risk
371718.013761220.01	371718.01	3761220.01	0.002	0.014	0.016
371728.013761220.01	371728.01	3761220.01	0.002	0.013	0.015
371738.013761220.01	371738.01	3761220.01	0.002	0.012	0.014
371748.013761220.01	371748.01	3761220.01	0.002	0.011	0.013
371758.013761220.01	371758.01	3761220.01	0.002	0.010	0.012
371563.013761230.01	371563.01	3761230.01	0.013	0.087	0.100
371568.013761230.01	371568.01	3761230.01	0.012	0.081	0.093
371642.013761250.01	371642.01	3761250.01	0.005	0.037	0.042
371648.013761250.01	371648.01	3761250.01	0.005	0.034	0.039
371778.013761252.01	371778.01	3761252.01	0.002	0.011	0.013
371838.013761252.01	371838.01	3761252.01	0.002	0.007	0.009
371848.013761250.01	371848.01	3761250.01	0.002	0.006	0.008
371858.013761250.01	371858.01	3761250.01	0.002	0.006	0.007
371628.013761261.01	371628.01	3761261.01	0.007	0.044	0.051
371638.013761260.01	371638.01	3761260.01	0.006	0.040	0.046
371648.013761260.01	371648.01	3761260.01	0.006	0.036	0.042
371658.013761260.01	371658.01	3761260.01	0.005	0.033	0.038
371668.013761260.01	371668.01	3761260.01	0.005	0.030	0.034
371778.013761260.01	371778.01	3761260.01	0.002	0.011	0.014
371788.013761260.01	371788.01	3761260.01	0.002	0.010	0.013
371798.013761260.01	371798.01	3761260.01	0.002	0.010	0.012
371828.013761260.01	371828.01	3761260.01	0.002	0.008	0.010
371838.013761260.01	371838.01	3761260.01	0.002	0.007	0.009
371848.013761260.01	371848.01	3761260.01	0.002	0.007	0.008
371858.013761260.01	371858.01	3761260.01	0.002	0.006	0.008
371622.013761270.01	371622.01	3761270.01	0.009	0.047	0.056
371628.013761270.01	371628.01	3761270.01	0.008	0.045	0.053
371638.013761270.01	371638.01	3761270.01	0.007	0.041	0.048
371648.013761270.01	371648.01	3761270.01	0.006	0.038	0.044
371658.013761270.01	371658.01	3761270.01	0.006	0.034	0.040
371698.013761270.01	371698.01	3761270.01	0.004	0.024	0.028
371708.013761270.01	371708.01	3761270.01	0.004	0.022	0.025
371718.013761270.01	371718.01	3761270.01	0.004	0.020	0.023
371728.013761270.01	371728.01	3761270.01	0.003	0.018	0.022
371738.013761270.01	371738.01	3761270.01	0.003	0.017	0.020
371778.013761270.01	371778.01	3761270.01	0.003	0.012	0.015
371788.013761270.01	371788.01	3761270.01	0.002	0.011	0.014
371838.013761270.01	371838.01	3761270.01	0.002	0.008	0.010
371848.013761270.01	371848.01	3761270.01	0.002	0.007	0.009
371858.013761270.01	371858.01	3761270.01	0.002	0.007	0.009
371868.013761270.01	371868.01	3761270.01	0.002	0.006	0.008
371618.013761280.01	371618.01	3761280.01	0.012	0.050	0.062
371628.013761280.01	371628.01	3761280.01	0.010	0.045	0.055
371638.013761280.01	371638.01	3761280.01	0.009	0.042	0.051
371648.013761280.01	371648.01	3761280.01	0.008	0.039	0.046
371658.013761280.01	371658.01	3761280.01	0.007	0.035	0.042
371698.013761280.01	371698.01	3761280.01	0.005	0.025	0.029
371708.013761280.01	371708.01	3761280.01	0.004	0.023	0.027
371718.013761280.01	371718.01	3761280.01	0.004	0.021	0.025
371728.013761280.01	371728.01	3761280.01	0.004	0.019	0.023
371738.013761280.01	371738.01	3761280.01	0.004	0.018	0.021
371768.013761280.01	371768.01	3761280.01	0.003	0.014	0.017
371778.013761280.01	371778.01	3761280.01	0.003	0.013	0.016
371788.013761280.01	371788.01	3761280.01	0.003	0.012	0.015
371838.013761280.01	371838.01	3761280.01	0.002	0.008	0.010
371848.013761280.01	371848.01	3761280.01	0.002	0.008	0.010
371858.013761280.01	371858.01	3761280.01	0.002	0.007	0.009
371868.013761280.01	371868.01	3761280.01	0.002	0.007	0.009
371878.013761280.01	371878.01	3761280.01	0.002	0.006	0.008
371638.013761290.01	371638.01	3761290.01	0.012	0.043	0.055
371648.013761290.01	371648.01	3761290.01	0.010	0.039	0.049
371658.013761290.01	371658.01	3761290.01	0.009	0.036	0.045
371695.013761287.01	371695.01	3761287.01	0.006	0.026	0.032
371708.013761290.01	371708.01	3761290.01	0.005	0.024	0.029
371718.013761290.01	371718.01	3761290.01	0.005	0.022	0.027
371728.013761290.01	371728.01	3761290.01	0.004	0.020	0.025
371768.013761290.01	371768.01	3761290.01	0.003	0.015	0.018
371778.013761290.01	371778.01	3761290.01	0.003	0.014	0.017
371787.013761290.01	371787.01	3761290.01	0.003	0.013	0.016
371848.013761290.01	371848.01	3761290.01	0.002	0.008	0.010

6201 Bristol Mitigated

Health Risk Assessment Results Summary

RESIDENTIAL RECEPTORS ONLY MAX: 0.139

Unique Identifier	X (UTM)	Y (UTM)	Total Risk
371718.013761220.01	371718	3761220.01	0.016
371728.013761220.01	371728	3761220.01	0.015
371738.013761220.01	371738	3761220.01	0.014
371748.013761220.01	371748	3761220.01	0.013
371758.013761220.01	371758	3761220.01	0.012
371563.013761230.01	371563	3761230.01	0.100
371568.013761230.01	371568	3761230.01	0.093
371642.013761250.01	371642	3761250.01	0.042
371648.013761250.01	371648	3761250.01	0.039
371778.013761252.01	371778	3761252.01	0.013
371838.013761252.01	371838	3761252.01	0.009
371848.013761250.01	371848	3761250.01	0.008
371858.013761250.01	371858	3761250.01	0.007
371628.013761261.01	371628	3761261.01	0.051
371638.013761260.01	371638	3761260.01	0.046
371648.013761260.01	371648	3761260.01	0.042
371658.013761260.01	371658	3761260.01	0.038
371668.013761260.01	371668	3761260.01	0.034
371778.013761260.01	371778	3761260.01	0.014
371788.013761260.01	371788	3761260.01	0.013
371798.013761260.01	371798	3761260.01	0.012
371828.013761260.01	371828	3761260.01	0.010
371838.013761260.01	371838	3761260.01	0.009
371848.013761260.01	371848	3761260.01	0.008
371858.013761260.01	371858	3761260.01	0.008
371622.013761270.01	371622	3761270.01	0.056
371628.013761270.01	371628	3761270.01	0.053
371638.013761270.01	371638	3761270.01	0.048
371648.013761270.01	371648	3761270.01	0.044
371658.013761270.01	371658	3761270.01	0.040
371698.013761270.01	371698	3761270.01	0.028
371708.013761270.01	371708	3761270.01	0.025
371718.013761270.01	371718	3761270.01	0.023
371728.013761270.01	371728	3761270.01	0.022
371738.013761270.01	371738	3761270.01	0.020
371778.013761270.01	371778	3761270.01	0.015
371788.013761270.01	371788	3761270.01	0.014
371838.013761270.01	371838	3761270.01	0.010
371848.013761270.01	371848	3761270.01	0.009
371858.013761270.01	371858	3761270.01	0.009
371868.013761270.01	371868	3761270.01	0.008
371618.013761280.01	371618	3761280.01	0.062
371628.013761280.01	371628	3761280.01	0.055
371638.013761280.01	371638	3761280.01	0.051
371648.013761280.01	371648	3761280.01	0.046
371658.013761280.01	371658	3761280.01	0.042
371698.013761280.01	371698	3761280.01	0.029
371708.013761280.01	371708	3761280.01	0.027
371718.013761280.01	371718	3761280.01	0.025
371728.013761280.01	371728	3761280.01	0.023
371738.013761280.01	371738	3761280.01	0.021
371768.013761280.01	371768	3761280.01	0.017
371778.013761280.01	371778	3761280.01	0.016
371788.013761280.01	371788	3761280.01	0.015
371838.013761280.01	371838	3761280.01	0.010
371848.013761280.01	371848	3761280.01	0.010
371858.013761280.01	371858	3761280.01	0.009
371868.013761280.01	371868	3761280.01	0.009
371878.013761280.01	371878	3761280.01	0.008
371638.013761290.01	371638	3761290.01	0.055
371648.013761290.01	371648	3761290.01	0.049
371658.013761290.01	371658	3761290.01	0.045
371695.013761287.01	371695	3761287.01	0.032
371708.013761290.01	371708	3761290.01	0.029
371718.013761290.01	371718	3761290.01	0.027
371728.013761290.01	371728	3761290.01	0.025
371768.013761290.01	371768	3761290.01	0.018
371778.013761290.01	371778	3761290.01	0.017
371787.013761290.01	371787	3761290.01	0.016
371848.013761290.01	371848	3761290.01	0.010

6201 Bristol Mitigated

Health Risk Assessment Results Summary

Worker Receptors

		MAX:	0.017	0.122	0.139
Unique Identifier	X (UTM)	Y (UTM)	Onroad	Offroad	Total Risk
371858.013761290.01	371858.01	3761290.01	0.002	0.008	0.010
371868.013761290.01	371868.01	3761290.01	0.002	0.007	0.009
371878.013761290.01	371878.01	3761290.01	0.002	0.007	0.009
371728.013761300.01	371728.01	3761300.01	0.005	0.021	0.027
371760.013761300.01	371760.01	3761300.01	0.004	0.017	0.021
371768.013761300.01	371768.01	3761300.01	0.004	0.016	0.020
371778.013761300.01	371778.01	3761300.01	0.004	0.015	0.018
371848.013761300.01	371848.01	3761300.01	0.002	0.009	0.011
371858.013761300.01	371858.01	3761300.01	0.002	0.008	0.010
371868.013761300.01	371868.01	3761300.01	0.002	0.008	0.010
371878.013761300.01	371878.01	3761300.01	0.002	0.007	0.009
371758.013761310.01	371758.01	3761310.01	0.005	0.018	0.023
371768.013761310.01	371768.01	3761310.01	0.005	0.017	0.021
371778.013761310.01	371778.01	3761310.01	0.004	0.015	0.020
371809.013761310.01	371809.01	3761310.01	0.003	0.012	0.016
371818.013761310.01	371818.01	3761310.01	0.003	0.012	0.015
371828.013761310.01	371828.01	3761310.01	0.003	0.011	0.014
371838.013761310.01	371838.01	3761310.01	0.003	0.010	0.013
371848.013761310.01	371848.01	3761310.01	0.002	0.009	0.012
371858.013761310.01	371858.01	3761310.01	0.002	0.009	0.011
371868.013761310.01	371868.01	3761310.01	0.002	0.008	0.010
371808.013761320.01	371808.01	3761320.01	0.004	0.013	0.017
371818.013761320.01	371818.01	3761320.01	0.003	0.012	0.016
371828.013761320.01	371828.01	3761320.01	0.003	0.011	0.015
371838.013761320.01	371838.01	3761320.01	0.003	0.011	0.014
371808.013761330.01	371808.01	3761330.01	0.004	0.014	0.018
371818.013761330.01	371818.01	3761330.01	0.004	0.013	0.017
371828.013761330.01	371828.01	3761330.01	0.004	0.012	0.016
371838.013761330.01	371838.01	3761330.01	0.003	0.011	0.015
371798.013761340.01	371798.01	3761340.01	0.006	0.015	0.022
371808.013761340.01	371808.01	3761340.01	0.005	0.014	0.020
371818.013761340.01	371818.01	3761340.01	0.005	0.013	0.018
371828.013761340.01	371828.01	3761340.01	0.004	0.013	0.017
371798.013761350.01	371798.01	3761350.01	0.009	0.016	0.025
371808.013761350.01	371808.01	3761350.01	0.007	0.015	0.022
371818.013761350.01	371818.01	3761350.01	0.006	0.014	0.020
371897.013761357.01	371897.01	3761357.01	0.003	0.009	0.012
371907.013761357.01	371907.01	3761357.01	0.002	0.008	0.011
371897.013761367.01	371897.01	3761367.01	0.003	0.009	0.012
371907.013761367.01	371907.01	3761367.01	0.003	0.009	0.011
371887.013761377.01	371887.01	3761377.01	0.004	0.010	0.014
371897.013761377.01	371897.01	3761377.01	0.003	0.010	0.013
371907.013761377.01	371907.01	3761377.01	0.003	0.009	0.012
371887.013761387.01	371887.01	3761387.01	0.004	0.011	0.015
371897.013761387.01	371897.01	3761387.01	0.004	0.010	0.014
371907.013761387.01	371907.01	3761387.01	0.003	0.010	0.013
371887.013761397.01	371887.01	3761397.01	0.005	0.011	0.016
371897.013761397.01	371897.01	3761397.01	0.004	0.010	0.015
371907.013761397.01	371907.01	3761397.01	0.004	0.010	0.014
371887.013761407.01	371887.01	3761407.01	0.006	0.011	0.018
371897.013761407.01	371897.01	3761407.01	0.005	0.011	0.016
371907.013761407.01	371907.01	3761407.01	0.004	0.010	0.015
371887.013761417.01	371887.01	3761417.01	0.008	0.012	0.019
371897.013761417.01	371897.01	3761417.01	0.006	0.011	0.017
371907.013761417.01	371907.01	3761417.01	0.005	0.010	0.016
371887.013761427.01	371887.01	3761427.01	0.010	0.012	0.022
371897.013761427.01	371897.01	3761427.01	0.008	0.011	0.019
371907.013761427.01	371907.01	3761427.01	0.006	0.011	0.017
371434.013760863.01	371434.01	3760863.01	0.006	0.003	0.009
371442.013760863.01	371442.01	3760863.01	0.005	0.003	0.008
371433.013760872.01	371433.01	3760872.01	0.006	0.003	0.010
371442.013760872.01	371442.01	3760872.01	0.005	0.003	0.009
371433.013760882.01	371433.01	3760882.01	0.007	0.004	0.010
371442.013760882.01	371442.01	3760882.01	0.006	0.003	0.009
371432.013760892.01	371432.01	3760892.01	0.008	0.004	0.011
371442.013760892.01	371442.01	3760892.01	0.006	0.004	0.010
371452.013760892.01	371452.01	3760892.01	0.005	0.004	0.009
371432.013760902.01	371432.01	3760902.01	0.008	0.004	0.012
371442.013760902.01	371442.01	3760902.01	0.007	0.004	0.011
371452.013760902.01	371452.01	3760902.01	0.005	0.004	0.009

6201 Bristol Mitigated

Health Risk Assessment Results Summary

RESIDENTIAL RECEPTORS ONLY MAX: 0.139

Unique Identifier	X (UTM)	Y (UTM)	Total Risk
371858.013761290.01	371858	3761290.01	0.010
371868.013761290.01	371868	3761290.01	0.009
371878.013761290.01	371878	3761290.01	0.009
371728.013761300.01	371728	3761300.01	0.027
371760.013761300.01	371760	3761300.01	0.021
371768.013761300.01	371768	3761300.01	0.020
371778.013761300.01	371778	3761300.01	0.018
371848.013761300.01	371848	3761300.01	0.011
371858.013761300.01	371858	3761300.01	0.010
371868.013761300.01	371868	3761300.01	0.010
371878.013761300.01	371878	3761300.01	0.009
371758.013761310.01	371758	3761310.01	0.023
371768.013761310.01	371768	3761310.01	0.021
371778.013761310.01	371778	3761310.01	0.020
371809.013761310.01	371809	3761310.01	0.016
371818.013761310.01	371818	3761310.01	0.015
371828.013761310.01	371828	3761310.01	0.014
371838.013761310.01	371838	3761310.01	0.013
371848.013761310.01	371848	3761310.01	0.012
371858.013761310.01	371858	3761310.01	0.011
371868.013761310.01	371868	3761310.01	0.010
371808.013761320.01	371808	3761320.01	0.017
371818.013761320.01	371818	3761320.01	0.016
371828.013761320.01	371828	3761320.01	0.015
371838.013761320.01	371838	3761320.01	0.014
371808.013761330.01	371808	3761330.01	0.018
371818.013761330.01	371818	3761330.01	0.017
371828.013761330.01	371828	3761330.01	0.016
371838.013761330.01	371838	3761330.01	0.015
371798.013761340.01	371798	3761340.01	0.022
371808.013761340.01	371808	3761340.01	0.020
371818.013761340.01	371818	3761340.01	0.018
371828.013761340.01	371828	3761340.01	0.017
371798.013761350.01	371798	3761350.01	0.025
371808.013761350.01	371808	3761350.01	0.022
371818.013761350.01	371818	3761350.01	0.020
371897.013761357.01	371897	3761357.01	0.012
371907.013761357.01	371907	3761357.01	0.011
371897.013761367.01	371897	3761367.01	0.012
371907.013761367.01	371907	3761367.01	0.011
371887.013761377.01	371887	3761377.01	0.014
371897.013761377.01	371897	3761377.01	0.013
371907.013761377.01	371907	3761377.01	0.012
371887.013761387.01	371887	3761387.01	0.015
371897.013761387.01	371897	3761387.01	0.014
371907.013761387.01	371907	3761387.01	0.013
371887.013761397.01	371887	3761397.01	0.016
371897.013761397.01	371897	3761397.01	0.015
371907.013761397.01	371907	3761397.01	0.014
371887.013761407.01	371887	3761407.01	0.018
371897.013761407.01	371897	3761407.01	0.016
371907.013761407.01	371907	3761407.01	0.015
371887.013761417.01	371887	3761417.01	0.019
371897.013761417.01	371897	3761417.01	0.017
371907.013761417.01	371907	3761417.01	0.016
371887.013761427.01	371887	3761427.01	0.022
371897.013761427.01	371897	3761427.01	0.019
371907.013761427.01	371907	3761427.01	0.017
371434.013760863.01	371434	3760863.01	0.009
371442.013760863.01	371442	3760863.01	0.008
371433.013760872.01	371433	3760872.01	0.010
371442.013760872.01	371442	3760872.01	0.009
371433.013760882.01	371433	3760882.01	0.010
371442.013760882.01	371442	3760882.01	0.009
371432.013760892.01	371432	3760892.01	0.011
371442.013760892.01	371442	3760892.01	0.010
371452.013760892.01	371452	3760892.01	0.009
371432.013760902.01	371432	3760902.01	0.012
371442.013760902.01	371442	3760902.01	0.011
371452.013760902.01	371452	3760902.01	0.009

6201 Bristol Mitigated

Health Risk Assessment Results Summary

Worker Receptors

		MAX:	0.017	0.122	0.139
Unique Identifier	X (UTM)	Y (UTM)	Onroad	Offroad	Total Risk
371432.013760912.01	371432.01	3760912.01	0.009	0.004	0.014
371442.013760912.01	371442.01	3760912.01	0.007	0.004	0.011
371452.013760912.01	371452.01	3760912.01	0.006	0.004	0.010
371433.013760922.01	371433.01	3760922.01	0.008	0.005	0.013
371442.013760922.01	371442.01	3760922.01	0.008	0.005	0.012
371452.013760922.01	371452.01	3760922.01	0.006	0.004	0.011
371442.013760932.01	371442.01	3760932.01	0.008	0.005	0.013
371452.013760932.01	371452.01	3760932.01	0.007	0.005	0.011
371442.013760942.01	371442.01	3760942.01	0.009	0.005	0.015
371452.013760942.01	371452.01	3760942.01	0.007	0.005	0.012
371608.013760645.01	371608.01	3760645.01	0.003	0.001	0.003
371618.013760645.01	371618.01	3760645.01	0.003	0.001	0.003
371588.013760655.01	371588.01	3760655.01	0.003	0.001	0.004
371598.013760655.01	371598.01	3760655.01	0.003	0.001	0.003
371668.013760655.01	371668.01	3760655.01	0.002	0.001	0.002
371568.013760667.01	371568.01	3760667.01	0.003	0.001	0.004
371578.013760665.01	371578.01	3760665.01	0.003	0.001	0.004
371588.013760662.01	371588.01	3760662.01	0.003	0.001	0.003
371648.013760665.01	371648.01	3760665.01	0.002	0.001	0.002
371658.013760665.01	371658.01	3760665.01	0.002	0.001	0.002
371668.013760665.01	371668.01	3760665.01	0.001	0.001	0.002
371567.013760675.01	371567.01	3760675.01	0.003	0.001	0.004
371628.013760675.01	371628.01	3760675.01	0.002	0.001	0.003
371638.013760675.01	371638.01	3760675.01	0.002	0.001	0.003
371618.013760685.01	371618.01	3760685.01	0.002	0.001	0.003
371628.013760683.01	371628.01	3760683.01	0.002	0.001	0.003
371638.013760685.01	371638.01	3760685.01	0.002	0.001	0.002
371613.013760690.01	371613.01	3760690.01	0.002	0.001	0.003
371778.013760705.01	371778.01	3760705.01	0.001	0.001	0.001
371788.013760705.01	371788.01	3760705.01	0.001	0.001	0.001
371578.013760715.01	371578.01	3760715.01	0.002	0.001	0.003
371588.013760715.01	371588.01	3760715.01	0.002	0.001	0.003
371598.013760715.01	371598.01	3760715.01	0.002	0.001	0.003
371768.013760715.01	371768.01	3760715.01	0.001	0.001	0.001
371778.013760715.01	371778.01	3760715.01	0.001	0.001	0.001
371788.013760715.01	371788.01	3760715.01	0.001	0.001	0.001
371798.013760715.01	371798.01	3760715.01	0.001	0.001	0.001
371568.013760725.01	371568.01	3760725.01	0.002	0.001	0.003
371578.013760725.01	371578.01	3760725.01	0.002	0.001	0.003
371588.013760725.01	371588.01	3760725.01	0.002	0.001	0.003
371598.013760725.01	371598.01	3760725.01	0.002	0.001	0.003
371608.013760725.01	371608.01	3760725.01	0.002	0.001	0.003
371758.013760725.01	371758.01	3760725.01	0.001	0.001	0.001
371768.013760725.01	371768.01	3760725.01	0.001	0.001	0.001
371778.013760725.01	371778.01	3760725.01	0.001	0.001	0.001
371788.013760725.01	371788.01	3760725.01	0.001	0.001	0.001
371798.013760725.01	371798.01	3760725.01	0.001	0.001	0.001
371808.013760725.01	371808.01	3760725.01	0.001	0.001	0.001
371528.013760735.01	371528.01	3760735.01	0.002	0.001	0.004
371538.013760735.01	371538.01	3760735.01	0.002	0.001	0.003
371578.013760735.01	371578.01	3760735.01	0.002	0.001	0.003
371588.013760735.01	371588.01	3760735.01	0.002	0.001	0.003
371598.013760735.01	371598.01	3760735.01	0.002	0.001	0.003
371608.013760735.01	371608.01	3760735.01	0.002	0.001	0.003
371748.013760735.01	371748.01	3760735.01	0.001	0.001	0.001
371758.013760735.01	371758.01	3760735.01	0.001	0.001	0.001
371768.013760735.01	371768.01	3760735.01	0.001	0.001	0.001
371778.013760735.01	371778.01	3760735.01	0.001	0.001	0.001
371788.013760735.01	371788.01	3760735.01	0.001	0.001	0.001
371798.013760735.01	371798.01	3760735.01	0.001	0.001	0.001
371808.013760735.01	371808.01	3760735.01	0.001	0.001	0.001
371818.013760735.01	371818.01	3760735.01	0.001	0.001	0.001
371518.013760745.01	371518.01	3760745.01	0.002	0.001	0.004
371528.013760745.01	371528.01	3760745.01	0.002	0.001	0.003
371538.013760745.01	371538.01	3760745.01	0.002	0.001	0.003
371578.013760745.01	371578.01	3760745.01	0.002	0.001	0.003
371588.013760745.01	371588.01	3760745.01	0.002	0.001	0.003
371748.013760745.01	371748.01	3760745.01	0.001	0.001	0.001
371758.013760745.01	371758.01	3760745.01	0.001	0.001	0.001
371768.013760745.01	371768.01	3760745.01	0.001	0.001	0.001

6201 Bristol Mitigated

Health Risk Assessment Results Summary

RESIDENTIAL RECEPTORS ONLY MAX: 0.139

Unique Identifier	X (UTM)	Y (UTM)	Total Risk
371432.013760912.01	371432	3760912.01	0.014
371442.013760912.01	371442	3760912.01	0.011
371452.013760912.01	371452	3760912.01	0.010
371433.013760922.01	371433	3760922.01	0.013
371442.013760922.01	371442	3760922.01	0.012
371452.013760922.01	371452	3760922.01	0.011
371442.013760932.01	371442	3760932.01	0.013
371452.013760932.01	371452	3760932.01	0.011
371442.013760942.01	371442	3760942.01	0.015
371452.013760942.01	371452	3760942.01	0.012
371608.013760645.01	371608	3760645.01	0.003
371618.013760645.01	371618	3760645.01	0.003
371588.013760655.01	371588	3760655.01	0.004
371598.013760655.01	371598	3760655.01	0.003
371668.013760655.01	371668	3760655.01	0.002
371568.013760667.01	371568	3760667.01	0.004
371578.013760665.01	371578	3760665.01	0.004
371588.013760662.01	371588	3760662.01	0.003
371648.013760665.01	371648	3760665.01	0.002
371658.013760665.01	371658	3760665.01	0.002
371668.013760665.01	371668	3760665.01	0.002
371567.013760675.01	371567	3760675.01	0.004
371628.013760675.01	371628	3760675.01	0.003
371638.013760675.01	371638	3760675.01	0.003
371618.013760685.01	371618	3760685.01	0.003
371628.013760683.01	371628	3760683.01	0.003
371638.013760685.01	371638	3760685.01	0.002
371613.013760690.01	371613	3760690.01	0.003
371778.013760705.01	371778	3760705.01	0.001
371788.013760705.01	371788	3760705.01	0.001
371578.013760715.01	371578	3760715.01	0.003
371588.013760715.01	371588	3760715.01	0.003
371598.013760715.01	371598	3760715.01	0.003
371768.013760715.01	371768	3760715.01	0.001
371778.013760715.01	371778	3760715.01	0.001
371788.013760715.01	371788	3760715.01	0.001
371798.013760715.01	371798	3760715.01	0.001
371568.013760725.01	371568	3760725.01	0.003
371578.013760725.01	371578	3760725.01	0.003
371588.013760725.01	371588	3760725.01	0.003
371598.013760725.01	371598	3760725.01	0.003
371608.013760725.01	371608	3760725.01	0.003
371758.013760725.01	371758	3760725.01	0.001
371768.013760725.01	371768	3760725.01	0.001
371778.013760725.01	371778	3760725.01	0.001
371788.013760725.01	371788	3760725.01	0.001
371798.013760725.01	371798	3760725.01	0.001
371808.013760725.01	371808	3760725.01	0.001
371528.013760735.01	371528	3760735.01	0.004
371538.013760735.01	371538	3760735.01	0.003
371578.013760735.01	371578	3760735.01	0.003
371588.013760735.01	371588	3760735.01	0.003
371598.013760735.01	371598	3760735.01	0.003
371608.013760735.01	371608	3760735.01	0.003
371748.013760735.01	371748	3760735.01	0.001
371758.013760735.01	371758	3760735.01	0.001
371768.013760735.01	371768	3760735.01	0.001
371778.013760735.01	371778	3760735.01	0.001
371788.013760735.01	371788	3760735.01	0.001
371798.013760735.01	371798	3760735.01	0.001
371808.013760735.01	371808	3760735.01	0.001
371818.013760735.01	371818	3760735.01	0.001
371518.013760745.01	371518	3760745.01	0.004
371528.013760745.01	371528	3760745.01	0.003
371538.013760745.01	371538	3760745.01	0.003
371578.013760745.01	371578	3760745.01	0.003
371588.013760745.01	371588	3760745.01	0.003
371748.013760745.01	371748	3760745.01	0.001
371758.013760745.01	371758	3760745.01	0.001
371768.013760745.01	371768	3760745.01	0.001

6201 Bristol Mitigated

Health Risk Assessment Results Summary

Worker Receptors

		MAX:	0.017	0.122	0.139
Unique Identifier	X (UTM)	Y (UTM)	Onroad	Offroad	Total Risk
371778.013760745.01	371778.01	3760745.01	0.001	0.001	0.001
371788.013760745.01	371788.01	3760745.01	0.001	0.001	0.001
371798.013760745.01	371798.01	3760745.01	0.001	0.001	0.001
371498.013760755.01	371498.01	3760755.01	0.003	0.001	0.004
371508.013760755.01	371508.01	3760755.01	0.002	0.001	0.004
371518.013760755.01	371518.01	3760755.01	0.002	0.001	0.004
371528.013760755.01	371528.01	3760755.01	0.002	0.001	0.003
371538.013760755.01	371538.01	3760755.01	0.002	0.001	0.003
371708.013760755.01	371708.01	3760755.01	0.001	0.001	0.002
371718.013760755.01	371718.01	3760755.01	0.001	0.001	0.002
371728.013760755.01	371728.01	3760755.01	0.001	0.001	0.002
371738.013760755.01	371738.01	3760755.01	0.001	0.001	0.002
371748.013760755.01	371748.01	3760755.01	0.001	0.001	0.002
371758.013760755.01	371758.01	3760755.01	0.001	0.001	0.001
371768.013760755.01	371768.01	3760755.01	0.001	0.001	0.001
371778.013760755.01	371778.01	3760755.01	0.001	0.001	0.001
371788.013760755.01	371788.01	3760755.01	0.001	0.001	0.001
371478.013760765.01	371478.01	3760765.01	0.003	0.002	0.004
371488.013760765.01	371488.01	3760765.01	0.003	0.002	0.004
371498.013760765.01	371498.01	3760765.01	0.002	0.002	0.004
371508.013760765.01	371508.01	3760765.01	0.002	0.001	0.004
371518.013760765.01	371518.01	3760765.01	0.002	0.001	0.004
371528.013760765.01	371528.01	3760765.01	0.002	0.001	0.003
371538.013760765.01	371538.01	3760765.01	0.002	0.001	0.003
371702.013760765.01	371702.01	3760765.01	0.001	0.001	0.002
371708.013760765.01	371708.01	3760765.01	0.001	0.001	0.002
371718.013760765.01	371718.01	3760765.01	0.001	0.001	0.002
371728.013760765.01	371728.01	3760765.01	0.001	0.001	0.002
371738.013760765.01	371738.01	3760765.01	0.001	0.001	0.002
371748.013760765.01	371748.01	3760765.01	0.001	0.001	0.002
371758.013760765.01	371758.01	3760765.01	0.001	0.001	0.001
371768.013760765.01	371768.01	3760765.01	0.001	0.001	0.001
371778.013760765.01	371778.01	3760765.01	0.001	0.001	0.001
371458.013760775.01	371458.01	3760775.01	0.003	0.002	0.005
371468.013760775.01	371468.01	3760775.01	0.003	0.002	0.005
371478.013760775.01	371478.01	3760775.01	0.003	0.002	0.004
371488.013760775.01	371488.01	3760775.01	0.003	0.002	0.004
371498.013760775.01	371498.01	3760775.01	0.002	0.002	0.004
371508.013760775.01	371508.01	3760775.01	0.002	0.002	0.004
371518.013760775.01	371518.01	3760775.01	0.002	0.001	0.004
371528.013760775.01	371528.01	3760775.01	0.002	0.001	0.003
371538.013760775.01	371538.01	3760775.01	0.002	0.001	0.003
371703.013760775.01	371703.01	3760775.01	0.001	0.001	0.002
371708.013760775.01	371708.01	3760775.01	0.001	0.001	0.002
371718.013760775.01	371718.01	3760775.01	0.001	0.001	0.002
371728.013760775.01	371728.01	3760775.01	0.001	0.001	0.002
371738.013760775.01	371738.01	3760775.01	0.001	0.001	0.002
371748.013760775.01	371748.01	3760775.01	0.001	0.001	0.002
371758.013760775.01	371758.01	3760775.01	0.001	0.001	0.001
371768.013760775.01	371768.01	3760775.01	0.001	0.001	0.001
371458.013760785.01	371458.01	3760785.01	0.003	0.002	0.005
371468.013760785.01	371468.01	3760785.01	0.003	0.002	0.005
371478.013760785.01	371478.01	3760785.01	0.003	0.002	0.004
371488.013760785.01	371488.01	3760785.01	0.002	0.002	0.004
371498.013760785.01	371498.01	3760785.01	0.002	0.002	0.004
371508.013760785.01	371508.01	3760785.01	0.002	0.002	0.004
371518.013760785.01	371518.01	3760785.01	0.002	0.002	0.004
371528.013760785.01	371528.01	3760785.01	0.002	0.002	0.004
371538.013760785.01	371538.01	3760785.01	0.002	0.001	0.003
371704.013760785.01	371704.01	3760785.01	0.001	0.001	0.002
371708.013760785.01	371708.01	3760785.01	0.001	0.001	0.002
371718.013760785.01	371718.01	3760785.01	0.001	0.001	0.002
371728.013760785.01	371728.01	3760785.01	0.001	0.001	0.002
371738.013760785.01	371738.01	3760785.01	0.001	0.001	0.002
371748.013760785.01	371748.01	3760785.01	0.001	0.001	0.002
371458.013760795.01	371458.01	3760795.01	0.003	0.002	0.005
371468.013760795.01	371468.01	3760795.01	0.003	0.002	0.005
371478.013760795.01	371478.01	3760795.01	0.003	0.002	0.004
371488.013760795.01	371488.01	3760795.01	0.002	0.002	0.004
371498.013760795.01	371498.01	3760795.01	0.002	0.002	0.004

6201 Bristol Mitigated

Health Risk Assessment Results Summary

RESIDENTIAL RECEPTORS ONLY MAX: 0.139

Unique Identifier	X (UTM)	Y (UTM)	Total Risk
371778.013760745.01	371778	3760745.01	0.001
371788.013760745.01	371788	3760745.01	0.001
371798.013760745.01	371798	3760745.01	0.001
371498.013760755.01	371498	3760755.01	0.004
371508.013760755.01	371508	3760755.01	0.004
371518.013760755.01	371518	3760755.01	0.004
371528.013760755.01	371528	3760755.01	0.003
371538.013760755.01	371538	3760755.01	0.003
371708.013760755.01	371708	3760755.01	0.002
371718.013760755.01	371718	3760755.01	0.002
371728.013760755.01	371728	3760755.01	0.002
371738.013760755.01	371738	3760755.01	0.002
371748.013760755.01	371748	3760755.01	0.002
371758.013760755.01	371758	3760755.01	0.001
371768.013760755.01	371768	3760755.01	0.001
371778.013760755.01	371778	3760755.01	0.001
371788.013760755.01	371788	3760755.01	0.001
371478.013760765.01	371478	3760765.01	0.004
371488.013760765.01	371488	3760765.01	0.004
371498.013760765.01	371498	3760765.01	0.004
371508.013760765.01	371508	3760765.01	0.004
371518.013760765.01	371518	3760765.01	0.004
371528.013760765.01	371528	3760765.01	0.003
371538.013760765.01	371538	3760765.01	0.003
371702.013760765.01	371702	3760765.01	0.002
371708.013760765.01	371708	3760765.01	0.002
371718.013760765.01	371718	3760765.01	0.002
371728.013760765.01	371728	3760765.01	0.002
371738.013760765.01	371738	3760765.01	0.002
371748.013760765.01	371748	3760765.01	0.002
371758.013760765.01	371758	3760765.01	0.001
371768.013760765.01	371768	3760765.01	0.001
371778.013760765.01	371778	3760765.01	0.001
371458.013760775.01	371458	3760775.01	0.005
371468.013760775.01	371468	3760775.01	0.005
371478.013760775.01	371478	3760775.01	0.004
371488.013760775.01	371488	3760775.01	0.004
371498.013760775.01	371498	3760775.01	0.004
371508.013760775.01	371508	3760775.01	0.004
371518.013760775.01	371518	3760775.01	0.004
371528.013760775.01	371528	3760775.01	0.003
371538.013760775.01	371538	3760775.01	0.003
371703.013760775.01	371703	3760775.01	0.002
371708.013760775.01	371708	3760775.01	0.002
371718.013760775.01	371718	3760775.01	0.002
371728.013760775.01	371728	3760775.01	0.002
371738.013760775.01	371738	3760775.01	0.002
371748.013760775.01	371748	3760775.01	0.002
371758.013760775.01	371758	3760775.01	0.001
371768.013760775.01	371768	3760775.01	0.001
371458.013760785.01	371458	3760785.01	0.005
371468.013760785.01	371468	3760785.01	0.005
371478.013760785.01	371478	3760785.01	0.004
371488.013760785.01	371488	3760785.01	0.004
371498.013760785.01	371498	3760785.01	0.004
371508.013760785.01	371508	3760785.01	0.004
371518.013760785.01	371518	3760785.01	0.004
371528.013760785.01	371528	3760785.01	0.004
371538.013760785.01	371538	3760785.01	0.003
371704.013760785.01	371704	3760785.01	0.002
371708.013760785.01	371708	3760785.01	0.002
371718.013760785.01	371718	3760785.01	0.002
371728.013760785.01	371728	3760785.01	0.002
371738.013760785.01	371738	3760785.01	0.002
371748.013760785.01	371748	3760785.01	0.002
371458.013760795.01	371458	3760795.01	0.005
371468.013760795.01	371468	3760795.01	0.005
371478.013760795.01	371478	3760795.01	0.004
371488.013760795.01	371488	3760795.01	0.004
371498.013760795.01	371498	3760795.01	0.004

6201 Bristol Mitigated

Health Risk Assessment Results Summary

Worker Receptors

		MAX:	0.017	0.122	0.139
Unique Identifier	X (UTM)	Y (UTM)	Onroad	Offroad	Total Risk
371508.013760795.01	371508.01	3760795.01	0.002	0.002	0.004
371518.013760795.01	371518.01	3760795.01	0.002	0.002	0.004
371528.013760795.01	371528.01	3760795.01	0.002	0.002	0.004
371538.013760795.01	371538.01	3760795.01	0.002	0.002	0.003
371548.013760795.01	371548.01	3760795.01	0.002	0.001	0.003
371558.013760795.01	371558.01	3760795.01	0.002	0.001	0.003
371702.013760795.01	371702.01	3760795.01	0.001	0.001	0.002
371708.013760795.01	371708.01	3760795.01	0.001	0.001	0.002
371718.013760795.01	371718.01	3760795.01	0.001	0.001	0.002
371728.013760795.01	371728.01	3760795.01	0.001	0.001	0.002
371458.013760805.01	371458.01	3760805.01	0.003	0.002	0.005
371468.013760805.01	371468.01	3760805.01	0.003	0.002	0.005
371478.013760805.01	371478.01	3760805.01	0.003	0.002	0.005
371488.013760805.01	371488.01	3760805.01	0.002	0.002	0.004
371498.013760805.01	371498.01	3760805.01	0.002	0.002	0.004
371508.013760805.01	371508.01	3760805.01	0.002	0.002	0.004
371518.013760805.01	371518.01	3760805.01	0.002	0.002	0.004
371528.013760805.01	371528.01	3760805.01	0.002	0.002	0.004
371538.013760805.01	371538.01	3760805.01	0.002	0.002	0.003
371548.013760805.01	371548.01	3760805.01	0.002	0.002	0.003
371558.013760805.01	371558.01	3760805.01	0.002	0.001	0.003
371568.013760805.01	371568.01	3760805.01	0.002	0.001	0.003
371699.013760805.01	371699.01	3760805.01	0.001	0.001	0.002
371708.013760805.01	371708.01	3760805.01	0.001	0.001	0.002
371718.013760805.01	371718.01	3760805.01	0.001	0.001	0.002
371728.013760805.01	371728.01	3760805.01	0.001	0.001	0.002
371738.013760805.01	371738.01	3760805.01	0.001	0.001	0.002
371458.013760815.01	371458.01	3760815.01	0.003	0.002	0.005
371468.013760815.01	371468.01	3760815.01	0.003	0.002	0.005
371478.013760815.01	371478.01	3760815.01	0.003	0.002	0.005
371488.013760815.01	371488.01	3760815.01	0.002	0.002	0.004
371498.013760815.01	371498.01	3760815.01	0.002	0.002	0.004
371508.013760815.01	371508.01	3760815.01	0.002	0.002	0.004
371558.013760814.01	371558.01	3760814.01	0.002	0.002	0.003
371568.013760815.01	371568.01	3760815.01	0.002	0.001	0.003
371708.013760812.01	371708.01	3760812.01	0.001	0.001	0.002
371718.013760815.01	371718.01	3760815.01	0.001	0.001	0.002
371728.013760815.01	371728.01	3760815.01	0.001	0.001	0.002
371738.013760815.01	371738.01	3760815.01	0.001	0.001	0.002
371458.013760825.01	371458.01	3760825.01	0.003	0.002	0.005
371468.013760825.01	371468.01	3760825.01	0.003	0.002	0.005
371478.013760825.01	371478.01	3760825.01	0.003	0.002	0.005
371488.013760825.01	371488.01	3760825.01	0.002	0.002	0.005
371498.013760825.01	371498.01	3760825.01	0.002	0.002	0.004
371508.013760825.01	371508.01	3760825.01	0.002	0.002	0.004
371728.013760822.01	371728.01	3760822.01	0.001	0.001	0.002
371738.013760823.01	371738.01	3760823.01	0.001	0.001	0.002
371808.013760825.01	371808.01	3760825.01	0.001	0.001	0.001
371818.013760825.01	371818.01	3760825.01	0.001	0.001	0.001
371458.013760835.01	371458.01	3760835.01	0.003	0.002	0.006
371468.013760835.01	371468.01	3760835.01	0.003	0.002	0.005
371478.013760835.01	371478.01	3760835.01	0.003	0.002	0.005
371488.013760835.01	371488.01	3760835.01	0.003	0.002	0.005
371498.013760835.01	371498.01	3760835.01	0.002	0.002	0.004
371508.013760835.01	371508.01	3760835.01	0.002	0.002	0.004
371778.013760837.01	371778.01	3760837.01	0.001	0.001	0.001
371788.013760835.01	371788.01	3760835.01	0.001	0.001	0.001
371798.013760835.01	371798.01	3760835.01	0.001	0.001	0.001
371458.013760845.01	371458.01	3760845.01	0.003	0.003	0.006
371468.013760845.01	371468.01	3760845.01	0.003	0.002	0.006
371478.013760845.01	371478.01	3760845.01	0.003	0.002	0.005
371488.013760845.01	371488.01	3760845.01	0.003	0.002	0.005
371773.013760840.01	371773.01	3760840.01	0.001	0.001	0.002
371778.013760845.01	371778.01	3760845.01	0.001	0.001	0.002
371458.013760855.01	371458.01	3760855.01	0.004	0.003	0.006
371468.013760855.01	371468.01	3760855.01	0.003	0.003	0.006
371478.013760855.01	371478.01	3760855.01	0.003	0.003	0.005
371488.013760855.01	371488.01	3760855.01	0.003	0.002	0.005
371458.013760865.01	371458.01	3760865.01	0.004	0.003	0.007
371468.013760865.01	371468.01	3760865.01	0.003	0.003	0.006

6201 Bristol Mitigated

Health Risk Assessment Results Summary

RESIDENTIAL RECEPTORS ONLY MAX: 0.139

Unique Identifier	X (UTM)	Y (UTM)	Total Risk
371508.013760795.01	371508	3760795.01	0.004
371518.013760795.01	371518	3760795.01	0.004
371528.013760795.01	371528	3760795.01	0.004
371538.013760795.01	371538	3760795.01	0.003
371548.013760795.01	371548	3760795.01	0.003
371558.013760795.01	371558	3760795.01	0.003
371702.013760795.01	371702	3760795.01	0.002
371708.013760795.01	371708	3760795.01	0.002
371718.013760795.01	371718	3760795.01	0.002
371728.013760795.01	371728	3760795.01	0.002
371458.013760805.01	371458	3760805.01	0.005
371468.013760805.01	371468	3760805.01	0.005
371478.013760805.01	371478	3760805.01	0.005
371488.013760805.01	371488	3760805.01	0.004
371498.013760805.01	371498	3760805.01	0.004
371508.013760805.01	371508	3760805.01	0.004
371518.013760805.01	371518	3760805.01	0.004
371528.013760805.01	371528	3760805.01	0.004
371538.013760805.01	371538	3760805.01	0.003
371548.013760805.01	371548	3760805.01	0.003
371558.013760805.01	371558	3760805.01	0.003
371568.013760805.01	371568	3760805.01	0.003
371699.013760805.01	371699	3760805.01	0.002
371708.013760805.01	371708	3760805.01	0.002
371718.013760805.01	371718	3760805.01	0.002
371728.013760805.01	371728	3760805.01	0.002
371738.013760805.01	371738	3760805.01	0.002
371458.013760815.01	371458	3760815.01	0.005
371468.013760815.01	371468	3760815.01	0.005
371478.013760815.01	371478	3760815.01	0.005
371488.013760815.01	371488	3760815.01	0.004
371498.013760815.01	371498	3760815.01	0.004
371508.013760815.01	371508	3760815.01	0.004
371558.013760814.01	371558	3760814.01	0.003
371568.013760815.01	371568	3760815.01	0.003
371708.013760812.01	371708	3760812.01	0.002
371718.013760815.01	371718	3760815.01	0.002
371728.013760815.01	371728	3760815.01	0.002
371738.013760815.01	371738	3760815.01	0.002
371458.013760825.01	371458	3760825.01	0.005
371468.013760825.01	371468	3760825.01	0.005
371478.013760825.01	371478	3760825.01	0.005
371488.013760825.01	371488	3760825.01	0.005
371498.013760825.01	371498	3760825.01	0.004
371508.013760825.01	371508	3760825.01	0.004
371728.013760822.01	371728	3760822.01	0.002
371738.013760823.01	371738	3760823.01	0.002
371808.013760825.01	371808	3760825.01	0.001
371818.013760825.01	371818	3760825.01	0.001
371458.013760835.01	371458	3760835.01	0.006
371468.013760835.01	371468	3760835.01	0.005
371478.013760835.01	371478	3760835.01	0.005
371488.013760835.01	371488	3760835.01	0.005
371498.013760835.01	371498	3760835.01	0.004
371508.013760835.01	371508	3760835.01	0.004
371778.013760837.01	371778	3760837.01	0.001
371788.013760835.01	371788	3760835.01	0.001
371798.013760835.01	371798	3760835.01	0.001
371458.013760845.01	371458	3760845.01	0.006
371468.013760845.01	371468	3760845.01	0.006
371478.013760845.01	371478	3760845.01	0.005
371488.013760845.01	371488	3760845.01	0.005
371773.013760840.01	371773	3760840.01	0.002
371778.013760845.01	371778	3760845.01	0.002
371458.013760855.01	371458	3760855.01	0.006
371468.013760855.01	371468	3760855.01	0.006
371478.013760855.01	371478	3760855.01	0.005
371488.013760855.01	371488	3760855.01	0.005
371458.013760865.01	371458	3760865.01	0.007
371468.013760865.01	371468	3760865.01	0.006

6201 Bristol Mitigated

Health Risk Assessment Results Summary

Worker Receptors

		MAX:	0.017	0.122	0.139
Unique Identifier	X (UTM)	Y (UTM)	Onroad	Offroad	Total Risk
371478.013760865.01	371478.01	3760865.01	0.003	0.003	0.006
371488.013760865.01	371488.01	3760865.01	0.003	0.003	0.005
371458.013760875.01	371458.01	3760875.01	0.004	0.003	0.007
371468.013760875.01	371468.01	3760875.01	0.004	0.003	0.007
371478.013760875.01	371478.01	3760875.01	0.003	0.003	0.006
371488.013760875.01	371488.01	3760875.01	0.003	0.003	0.006
371458.013760885.01	371458.01	3760885.01	0.004	0.003	0.008
371468.013760885.01	371468.01	3760885.01	0.004	0.003	0.007
371478.013760885.01	371478.01	3760885.01	0.003	0.003	0.006
371488.013760885.01	371488.01	3760885.01	0.003	0.003	0.006
371458.013760895.01	371458.01	3760895.01	0.005	0.004	0.008
371468.013760895.01	371468.01	3760895.01	0.004	0.003	0.007
371478.013760895.01	371478.01	3760895.01	0.004	0.003	0.007
371488.013760895.01	371488.01	3760895.01	0.003	0.003	0.006
371458.013760905.01	371458.01	3760905.01	0.005	0.004	0.009
371468.013760905.01	371468.01	3760905.01	0.004	0.004	0.008
371478.013760905.01	371478.01	3760905.01	0.004	0.003	0.007
371488.013760905.01	371488.01	3760905.01	0.003	0.003	0.007
371458.013760915.01	371458.01	3760915.01	0.005	0.004	0.009
371468.013760915.01	371468.01	3760915.01	0.005	0.004	0.008
371478.013760915.01	371478.01	3760915.01	0.004	0.004	0.008
371488.013760915.01	371488.01	3760915.01	0.004	0.004	0.007
371458.013760925.01	371458.01	3760925.01	0.006	0.004	0.010
371468.013760925.01	371468.01	3760925.01	0.005	0.004	0.009
371478.013760925.01	371478.01	3760925.01	0.004	0.004	0.008
371458.013760935.01	371458.01	3760935.01	0.006	0.005	0.011
371468.013760935.01	371468.01	3760935.01	0.005	0.005	0.010
371478.013760935.01	371478.01	3760935.01	0.004	0.004	0.009
371458.013760945.01	371458.01	3760945.01	0.006	0.005	0.012
371468.013760945.01	371468.01	3760945.01	0.005	0.005	0.010
371478.013760945.01	371478.01	3760945.01	0.005	0.005	0.009
371458.013760955.01	371458.01	3760955.01	0.007	0.006	0.012
371468.013760955.01	371468.01	3760955.01	0.006	0.005	0.011
371478.013760955.01	371478.01	3760955.01	0.005	0.005	0.010
371458.013760965.01	371458.01	3760965.01	0.007	0.006	0.014
371468.013760965.01	371468.01	3760965.01	0.006	0.006	0.012
371478.013760965.01	371478.01	3760965.01	0.005	0.006	0.011
371458.013760975.01	371458.01	3760975.01	0.008	0.007	0.015
371468.013760975.01	371468.01	3760975.01	0.006	0.007	0.013
371478.013760975.01	371478.01	3760975.01	0.005	0.006	0.011
371458.013760985.01	371458.01	3760985.01	0.009	0.008	0.016
371468.013760985.01	371468.01	3760985.01	0.007	0.007	0.014
371478.013760985.01	371478.01	3760985.01	0.006	0.007	0.012
371458.013760995.01	371458.01	3760995.01	0.008	0.009	0.017
371468.013760995.01	371468.01	3760995.01	0.007	0.008	0.015
371478.013760995.01	371478.01	3760995.01	0.006	0.008	0.014
371858.013760909.01	371858.01	3760909.01	0.001	0.001	0.002
371858.013760919.01	371858.01	3760919.01	0.001	0.001	0.002
371857.013760929.01	371857.01	3760929.01	0.001	0.001	0.002
371857.013760939.01	371857.01	3760939.01	0.001	0.001	0.002
371857.013760949.01	371857.01	3760949.01	0.001	0.001	0.002
371857.013760959.01	371857.01	3760959.01	0.001	0.001	0.002
371796.013760969.01	371796.01	3760969.01	0.001	0.001	0.002
371806.013760969.01	371806.01	3760969.01	0.001	0.001	0.002
371816.013760969.01	371816.01	3760969.01	0.001	0.001	0.002
371826.013760969.01	371826.01	3760969.01	0.001	0.001	0.002
371836.013760969.01	371836.01	3760969.01	0.001	0.001	0.002
371846.013760969.01	371846.01	3760969.01	0.001	0.001	0.002
371856.013760969.01	371856.01	3760969.01	0.001	0.001	0.002
371866.013760969.01	371866.01	3760969.01	0.001	0.001	0.002
371796.013760979.01	371796.01	3760979.01	0.001	0.002	0.002
371806.013760979.01	371806.01	3760979.01	0.001	0.002	0.002
371816.013760979.01	371816.01	3760979.01	0.001	0.001	0.002
371826.013760979.01	371826.01	3760979.01	0.001	0.001	0.002
371836.013760979.01	371836.01	3760979.01	0.001	0.001	0.002
371846.013760979.01	371846.01	3760979.01	0.001	0.001	0.002
371856.013760979.01	371856.01	3760979.01	0.001	0.001	0.002
371866.013760979.01	371866.01	3760979.01	0.001	0.001	0.002
371876.013760979.01	371876.01	3760979.01	0.001	0.001	0.002
371796.013760989.01	371796.01	3760989.01	0.001	0.002	0.003

6201 Bristol Mitigated

Health Risk Assessment Results Summary

RESIDENTIAL RECEPTORS ONLY

		MAX:	0.139
Unique Identifier	X (UTM)	Y (UTM)	Total Risk
371478.013760865.01	371478	3760865.01	0.006
371488.013760865.01	371488	3760865.01	0.005
371458.013760875.01	371458	3760875.01	0.007
371468.013760875.01	371468	3760875.01	0.007
371478.013760875.01	371478	3760875.01	0.006
371488.013760875.01	371488	3760875.01	0.006
371458.013760885.01	371458	3760885.01	0.008
371468.013760885.01	371468	3760885.01	0.007
371478.013760885.01	371478	3760885.01	0.006
371488.013760885.01	371488	3760885.01	0.006
371458.013760895.01	371458	3760895.01	0.008
371468.013760895.01	371468	3760895.01	0.007
371478.013760895.01	371478	3760895.01	0.007
371488.013760895.01	371488	3760895.01	0.006
371458.013760905.01	371458	3760905.01	0.009
371468.013760905.01	371468	3760905.01	0.008
371478.013760905.01	371478	3760905.01	0.007
371488.013760905.01	371488	3760905.01	0.007
371458.013760915.01	371458	3760915.01	0.009
371468.013760915.01	371468	3760915.01	0.008
371478.013760915.01	371478	3760915.01	0.008
371488.013760915.01	371488	3760915.01	0.007
371458.013760925.01	371458	3760925.01	0.010
371468.013760925.01	371468	3760925.01	0.009
371478.013760925.01	371478	3760925.01	0.008
371458.013760935.01	371458	3760935.01	0.011
371468.013760935.01	371468	3760935.01	0.010
371478.013760935.01	371478	3760935.01	0.009
371458.013760945.01	371458	3760945.01	0.012
371468.013760945.01	371468	3760945.01	0.010
371478.013760945.01	371478	3760945.01	0.009
371458.013760955.01	371458	3760955.01	0.012
371468.013760955.01	371468	3760955.01	0.011
371478.013760955.01	371478	3760955.01	0.010
371458.013760965.01	371458	3760965.01	0.014
371468.013760965.01	371468	3760965.01	0.012
371478.013760965.01	371478	3760965.01	0.011
371458.013760975.01	371458	3760975.01	0.015
371468.013760975.01	371468	3760975.01	0.013
371478.013760975.01	371478	3760975.01	0.011
371458.013760985.01	371458	3760985.01	0.016
371468.013760985.01	371468	3760985.01	0.014
371478.013760985.01	371478	3760985.01	0.012
371458.013760995.01	371458	3760995.01	0.017
371468.013760995.01	371468	3760995.01	0.015
371478.013760995.01	371478	3760995.01	0.014
371858.013760909.01	371858	3760909.01	0.002
371858.013760919.01	371858	3760919.01	0.002
371857.013760929.01	371857	3760929.01	0.002
371857.013760939.01	371857	3760939.01	0.002
371857.013760949.01	371857	3760949.01	0.002
371857.013760959.01	371857	3760959.01	0.002
371796.013760969.01	371796	3760969.01	0.002
371806.013760969.01	371806	3760969.01	0.002
371816.013760969.01	371816	3760969.01	0.002
371826.013760969.01	371826	3760969.01	0.002
371836.013760969.01	371836	3760969.01	0.002
371846.013760969.01	371846	3760969.01	0.002
371856.013760969.01	371856	3760969.01	0.002
371866.013760969.01	371866	3760969.01	0.002
371796.013760979.01	371796	3760979.01	0.002
371806.013760979.01	371806	3760979.01	0.002
371816.013760979.01	371816	3760979.01	0.002
371826.013760979.01	371826	3760979.01	0.002
371836.013760979.01	371836	3760979.01	0.002
371846.013760979.01	371846	3760979.01	0.002
371856.013760979.01	371856	3760979.01	0.002
371866.013760979.01	371866	3760979.01	0.002
371876.013760979.01	371876	3760979.01	0.002
371796.013760989.01	371796	3760989.01	0.003

6201 Bristol Mitigated

Health Risk Assessment Results Summary

Worker Receptors

		MAX:	0.017	0.122	0.139
Unique Identifier	X (UTM)	Y (UTM)	Onroad	Offroad	Total Risk
371806.013760989.01	371806.01	3760989.01	0.001	0.002	0.002
371816.013760988.01	371816.01	3760988.01	0.001	0.002	0.002
371826.013760988.01	371826.01	3760988.01	0.001	0.001	0.002
371836.013760988.01	371836.01	3760988.01	0.001	0.001	0.002
371846.013760988.01	371846.01	3760988.01	0.001	0.001	0.002
371856.013760988.01	371856.01	3760988.01	0.001	0.001	0.002
371866.013760986.01	371866.01	3760986.01	0.001	0.001	0.002
371395.013760982.01	371395.01	3760982.01	0.005	0.010	0.015
371403.013760982.01	371403.01	3760982.01	0.005	0.010	0.015
371355.013760992.01	371355.01	3760992.01	0.004	0.013	0.017
371365.013760992.01	371365.01	3760992.01	0.004	0.013	0.017
371395.013760992.01	371395.01	3760992.01	0.005	0.012	0.016
371405.013760992.01	371405.01	3760992.01	0.005	0.012	0.016
371355.013761002.01	371355.01	3761002.01	0.004	0.014	0.019
371365.013761002.01	371365.01	3761002.01	0.004	0.014	0.019
371375.013761002.01	371375.01	3761002.01	0.004	0.014	0.019
371385.013761002.01	371385.01	3761002.01	0.004	0.014	0.018
371395.013761002.01	371395.01	3761002.01	0.004	0.014	0.018
371405.013761002.01	371405.01	3761002.01	0.005	0.013	0.018
371413.013761002.01	371413.01	3761002.01	0.005	0.013	0.018
371355.013761012.01	371355.01	3761012.01	0.004	0.017	0.021
371365.013761012.01	371365.01	3761012.01	0.004	0.017	0.021
371375.013761012.01	371375.01	3761012.01	0.004	0.017	0.021
371385.013761012.01	371385.01	3761012.01	0.004	0.016	0.021
371395.013761012.01	371395.01	3761012.01	0.004	0.016	0.020
371405.013761012.01	371405.01	3761012.01	0.005	0.016	0.020
371413.013761012.01	371413.01	3761012.01	0.005	0.015	0.020
371358.013761022.01	371358.01	3761022.01	0.004	0.019	0.024
371365.013761022.01	371365.01	3761022.01	0.004	0.020	0.024
371375.013761022.01	371375.01	3761022.01	0.004	0.019	0.024
371385.013761022.01	371385.01	3761022.01	0.004	0.019	0.023
371395.013761022.01	371395.01	3761022.01	0.004	0.019	0.023
371405.013761019.01	371405.01	3761019.01	0.004	0.018	0.022
371360.013761032.01	371360.01	3761032.01	0.004	0.023	0.027
371365.013761032.01	371365.01	3761032.01	0.004	0.023	0.027
371375.013761030.01	371375.01	3761030.01	0.004	0.022	0.026
370848.013761201.01	370848.01	3761201.01	0.000	0.001	0.002
370858.013761201.01	370858.01	3761201.01	0.001	0.001	0.002
370868.013761201.01	370868.01	3761201.01	0.001	0.001	0.002
370878.013761201.01	370878.01	3761201.01	0.001	0.001	0.002
370888.013761201.01	370888.01	3761201.01	0.001	0.002	0.002
370848.013761211.01	370848.01	3761211.01	0.000	0.001	0.002
370858.013761211.01	370858.01	3761211.01	0.001	0.001	0.002
370868.013761211.01	370868.01	3761211.01	0.001	0.001	0.002
370878.013761211.01	370878.01	3761211.01	0.001	0.001	0.002
370888.013761211.01	370888.01	3761211.01	0.001	0.001	0.002
370838.013761221.01	370838.01	3761221.01	0.000	0.001	0.002
370848.013761221.01	370848.01	3761221.01	0.000	0.001	0.002
370858.013761221.01	370858.01	3761221.01	0.001	0.001	0.002
370868.013761221.01	370868.01	3761221.01	0.001	0.001	0.002
370878.013761221.01	370878.01	3761221.01	0.001	0.001	0.002
370888.013761221.01	370888.01	3761221.01	0.001	0.001	0.002
370898.013761221.01	370898.01	3761221.01	0.001	0.001	0.002
370828.013761231.01	370828.01	3761231.01	0.000	0.001	0.002
370838.013761231.01	370838.01	3761231.01	0.000	0.001	0.002
370848.013761231.01	370848.01	3761231.01	0.000	0.001	0.002
370858.013761231.01	370858.01	3761231.01	0.001	0.001	0.002
370868.013761231.01	370868.01	3761231.01	0.001	0.001	0.002
370878.013761231.01	370878.01	3761231.01	0.001	0.001	0.002
370888.013761231.01	370888.01	3761231.01	0.001	0.001	0.002
370898.013761231.01	370898.01	3761231.01	0.001	0.001	0.002
370908.013761231.01	370908.01	3761231.01	0.001	0.002	0.002
370918.013761233.01	370918.01	3761233.01	0.001	0.002	0.002
370828.013761241.01	370828.01	3761241.01	0.000	0.001	0.002
370838.013761241.01	370838.01	3761241.01	0.000	0.001	0.002
370848.013761241.01	370848.01	3761241.01	0.000	0.001	0.002
370858.013761241.01	370858.01	3761241.01	0.001	0.001	0.002
370868.013761241.01	370868.01	3761241.01	0.001	0.001	0.002
370878.013761241.01	370878.01	3761241.01	0.001	0.001	0.002
370888.013761241.01	370888.01	3761241.01	0.001	0.001	0.002

6201 Bristol Mitigated

Health Risk Assessment Results Summary

RESIDENTIAL RECEPTORS ONLY MAX: 0.139

Unique Identifier	X (UTM)	Y (UTM)	Total Risk
371806.013760989.01	371806	3760989.01	0.002
371816.013760988.01	371816	3760988.01	0.002
371826.013760988.01	371826	3760988.01	0.002
371836.013760988.01	371836	3760988.01	0.002
371846.013760988.01	371846	3760988.01	0.002
371856.013760988.01	371856	3760988.01	0.002
371866.013760986.01	371866	3760986.01	0.002
371395.013760982.01	371395	3760982.01	0.015
371403.013760982.01	371403	3760982.01	0.015
371355.013760992.01	371355	3760992.01	0.017
371365.013760992.01	371365	3760992.01	0.017
371395.013760992.01	371395	3760992.01	0.016
371405.013760992.01	371405	3760992.01	0.016
371355.013761002.01	371355	3761002.01	0.019
371365.013761002.01	371365	3761002.01	0.019
371375.013761002.01	371375	3761002.01	0.019
371385.013761002.01	371385	3761002.01	0.018
371395.013761002.01	371395	3761002.01	0.018
371405.013761002.01	371405	3761002.01	0.018
371413.013761002.01	371413	3761002.01	0.018
371355.013761012.01	371355	3761012.01	0.021
371365.013761012.01	371365	3761012.01	0.021
371375.013761012.01	371375	3761012.01	0.021
371385.013761012.01	371385	3761012.01	0.021
371395.013761012.01	371395	3761012.01	0.020
371405.013761012.01	371405	3761012.01	0.020
371413.013761012.01	371413	3761012.01	0.020
371358.013761022.01	371358	3761022.01	0.024
371365.013761022.01	371365	3761022.01	0.024
371375.013761022.01	371375	3761022.01	0.024
371385.013761022.01	371385	3761022.01	0.023
371395.013761022.01	371395	3761022.01	0.023
371405.013761019.01	371405	3761019.01	0.022
371360.013761032.01	371360	3761032.01	0.027
371365.013761032.01	371365	3761032.01	0.027
371375.013761030.01	371375	3761030.01	0.026
370848.013761201.01	370848	3761201.01	0.002
370858.013761201.01	370858	3761201.01	0.002
370868.013761201.01	370868	3761201.01	0.002
370878.013761201.01	370878	3761201.01	0.002
370888.013761201.01	370888	3761201.01	0.002
370848.013761211.01	370848	3761211.01	0.002
370858.013761211.01	370858	3761211.01	0.002
370868.013761211.01	370868	3761211.01	0.002
370878.013761211.01	370878	3761211.01	0.002
370888.013761211.01	370888	3761211.01	0.002
370838.013761221.01	370838	3761221.01	0.002
370848.013761221.01	370848	3761221.01	0.002
370858.013761221.01	370858	3761221.01	0.002
370868.013761221.01	370868	3761221.01	0.002
370878.013761221.01	370878	3761221.01	0.002
370888.013761221.01	370888	3761221.01	0.002
370898.013761221.01	370898	3761221.01	0.002
370828.013761231.01	370828	3761231.01	0.002
370838.013761231.01	370838	3761231.01	0.002
370848.013761231.01	370848	3761231.01	0.002
370858.013761231.01	370858	3761231.01	0.002
370868.013761231.01	370868	3761231.01	0.002
370878.013761231.01	370878	3761231.01	0.002
370888.013761231.01	370888	3761231.01	0.002
370898.013761231.01	370898	3761231.01	0.002
370908.013761231.01	370908	3761231.01	0.002
370918.013761233.01	370918	3761233.01	0.002
370828.013761241.01	370828	3761241.01	0.002
370838.013761241.01	370838	3761241.01	0.002
370848.013761241.01	370848	3761241.01	0.002
370858.013761241.01	370858	3761241.01	0.002
370868.013761241.01	370868	3761241.01	0.002
370878.013761241.01	370878	3761241.01	0.002
370888.013761241.01	370888	3761241.01	0.002

6201 Bristol Mitigated

Health Risk Assessment Results Summary

Worker Receptors

		MAX:	0.017	0.122	0.139
Unique Identifier	X (UTM)	Y (UTM)	Onroad	Offroad	Total Risk
370898.013761241.01	370898.01	3761241.01	0.001	0.001	0.002
370908.013761241.01	370908.01	3761241.01	0.001	0.001	0.002
370918.013761241.01	370918.01	3761241.01	0.001	0.002	0.002
370928.013761241.01	370928.01	3761241.01	0.001	0.002	0.002
370938.013761241.01	370938.01	3761241.01	0.001	0.002	0.002
370818.013761251.01	370818.01	3761251.01	0.000	0.001	0.002
370828.013761251.01	370828.01	3761251.01	0.000	0.001	0.002
370838.013761251.01	370838.01	3761251.01	0.000	0.001	0.002
370848.013761251.01	370848.01	3761251.01	0.000	0.001	0.002
370858.013761251.01	370858.01	3761251.01	0.001	0.001	0.002
370868.013761251.01	370868.01	3761251.01	0.001	0.001	0.002
370878.013761251.01	370878.01	3761251.01	0.001	0.001	0.002
370888.013761251.01	370888.01	3761251.01	0.001	0.001	0.002
370898.013761251.01	370898.01	3761251.01	0.001	0.001	0.002
370908.013761251.01	370908.01	3761251.01	0.001	0.001	0.002
370918.013761251.01	370918.01	3761251.01	0.001	0.002	0.002
370928.013761251.01	370928.01	3761251.01	0.001	0.002	0.002
370936.013761255.01	370936.01	3761255.01	0.001	0.002	0.002
370808.013761261.01	370808.01	3761261.01	0.000	0.001	0.001
370818.013761261.01	370818.01	3761261.01	0.000	0.001	0.001
370828.013761261.01	370828.01	3761261.01	0.000	0.001	0.002
370838.013761261.01	370838.01	3761261.01	0.000	0.001	0.002
370848.013761261.01	370848.01	3761261.01	0.000	0.001	0.002
370858.013761261.01	370858.01	3761261.01	0.001	0.001	0.002
370868.013761261.01	370868.01	3761261.01	0.001	0.001	0.002
370878.013761261.01	370878.01	3761261.01	0.001	0.001	0.002
370888.013761261.01	370888.01	3761261.01	0.001	0.001	0.002
370898.013761261.01	370898.01	3761261.01	0.001	0.001	0.002
370908.013761261.01	370908.01	3761261.01	0.001	0.001	0.002
370918.013761261.01	370918.01	3761261.01	0.001	0.001	0.002
370928.013761261.01	370928.01	3761261.01	0.001	0.002	0.002
370934.013761261.01	370934.01	3761261.01	0.001	0.002	0.002
370798.013761271.01	370798.01	3761271.01	0.000	0.001	0.001
370808.013761271.01	370808.01	3761271.01	0.000	0.001	0.001
370818.013761271.01	370818.01	3761271.01	0.000	0.001	0.001
370828.013761271.01	370828.01	3761271.01	0.000	0.001	0.002
370838.013761271.01	370838.01	3761271.01	0.000	0.001	0.002
370848.013761271.01	370848.01	3761271.01	0.001	0.001	0.002
370858.013761271.01	370858.01	3761271.01	0.001	0.001	0.002
370868.013761271.01	370868.01	3761271.01	0.001	0.001	0.002
370878.013761271.01	370878.01	3761271.01	0.001	0.001	0.002
370888.013761271.01	370888.01	3761271.01	0.001	0.001	0.002
370898.013761271.01	370898.01	3761271.01	0.001	0.001	0.002
370908.013761271.01	370908.01	3761271.01	0.001	0.001	0.002
370917.013761271.01	370917.01	3761271.01	0.001	0.001	0.002
370928.013761268.01	370928.01	3761268.01	0.001	0.002	0.002
370808.013761281.01	370808.01	3761281.01	0.000	0.001	0.001
370818.013761281.01	370818.01	3761281.01	0.000	0.001	0.001
370828.013761281.01	370828.01	3761281.01	0.000	0.001	0.001
370838.013761281.01	370838.01	3761281.01	0.000	0.001	0.002
370848.013761281.01	370848.01	3761281.01	0.001	0.001	0.002
370858.013761281.01	370858.01	3761281.01	0.001	0.001	0.002
370868.013761281.01	370868.01	3761281.01	0.001	0.001	0.002
370878.013761281.01	370878.01	3761281.01	0.001	0.001	0.002
370888.013761281.01	370888.01	3761281.01	0.001	0.001	0.002
370898.013761281.01	370898.01	3761281.01	0.001	0.001	0.002
370908.013761281.01	370908.01	3761281.01	0.001	0.001	0.002
370818.013761291.01	370818.01	3761291.01	0.000	0.001	0.001
370828.013761291.01	370828.01	3761291.01	0.000	0.001	0.001
370838.013761291.01	370838.01	3761291.01	0.000	0.001	0.002
370848.013761291.01	370848.01	3761291.01	0.001	0.001	0.002
370858.013761291.01	370858.01	3761291.01	0.001	0.001	0.002
370868.013761291.01	370868.01	3761291.01	0.001	0.001	0.002
370878.013761291.01	370878.01	3761291.01	0.001	0.001	0.002
370888.013761291.01	370888.01	3761291.01	0.001	0.001	0.002
370898.013761291.01	370898.01	3761291.01	0.001	0.001	0.002
370828.013761301.01	370828.01	3761301.01	0.000	0.001	0.001
370838.013761301.01	370838.01	3761301.01	0.000	0.001	0.002
370848.013761301.01	370848.01	3761301.01	0.001	0.001	0.002
370858.013761301.01	370858.01	3761301.01	0.001	0.001	0.002

6201 Bristol Mitigated

Health Risk Assessment Results Summary

RESIDENTIAL RECEPTORS ONLY MAX: 0.139

Unique Identifier	X (UTM)	Y (UTM)	Total Risk
370898.013761241.01	370898	3761241.01	0.002
370908.013761241.01	370908	3761241.01	0.002
370918.013761241.01	370918	3761241.01	0.002
370928.013761241.01	370928	3761241.01	0.002
370938.013761241.01	370938	3761241.01	0.002
370818.013761251.01	370818	3761251.01	0.002
370828.013761251.01	370828	3761251.01	0.002
370838.013761251.01	370838	3761251.01	0.002
370848.013761251.01	370848	3761251.01	0.002
370858.013761251.01	370858	3761251.01	0.002
370868.013761251.01	370868	3761251.01	0.002
370878.013761251.01	370878	3761251.01	0.002
370888.013761251.01	370888	3761251.01	0.002
370898.013761251.01	370898	3761251.01	0.002
370908.013761251.01	370908	3761251.01	0.002
370918.013761251.01	370918	3761251.01	0.002
370928.013761251.01	370928	3761251.01	0.002
370936.013761255.01	370936	3761255.01	0.002
370808.013761261.01	370808	3761261.01	0.001
370818.013761261.01	370818	3761261.01	0.001
370828.013761261.01	370828	3761261.01	0.002
370838.013761261.01	370838	3761261.01	0.002
370848.013761261.01	370848	3761261.01	0.002
370858.013761261.01	370858	3761261.01	0.002
370868.013761261.01	370868	3761261.01	0.002
370878.013761261.01	370878	3761261.01	0.002
370888.013761261.01	370888	3761261.01	0.002
370898.013761261.01	370898	3761261.01	0.002
370908.013761261.01	370908	3761261.01	0.002
370918.013761261.01	370918	3761261.01	0.002
370928.013761261.01	370928	3761261.01	0.002
370934.013761261.01	370934	3761261.01	0.002
370798.013761271.01	370798	3761271.01	0.001
370808.013761271.01	370808	3761271.01	0.001
370818.013761271.01	370818	3761271.01	0.001
370828.013761271.01	370828	3761271.01	0.002
370838.013761271.01	370838	3761271.01	0.002
370848.013761271.01	370848	3761271.01	0.002
370858.013761271.01	370858	3761271.01	0.002
370868.013761271.01	370868	3761271.01	0.002
370878.013761271.01	370878	3761271.01	0.002
370888.013761271.01	370888	3761271.01	0.002
370898.013761271.01	370898	3761271.01	0.002
370908.013761271.01	370908	3761271.01	0.002
370917.013761271.01	370917	3761271.01	0.002
370928.013761268.01	370928	3761268.01	0.002
370808.013761281.01	370808	3761281.01	0.001
370818.013761281.01	370818	3761281.01	0.001
370828.013761281.01	370828	3761281.01	0.001
370838.013761281.01	370838	3761281.01	0.002
370848.013761281.01	370848	3761281.01	0.002
370858.013761281.01	370858	3761281.01	0.002
370868.013761281.01	370868	3761281.01	0.002
370878.013761281.01	370878	3761281.01	0.002
370888.013761281.01	370888	3761281.01	0.002
370898.013761281.01	370898	3761281.01	0.002
370908.013761281.01	370908	3761281.01	0.002
370818.013761291.01	370818	3761291.01	0.001
370828.013761291.01	370828	3761291.01	0.001
370838.013761291.01	370838	3761291.01	0.002
370848.013761291.01	370848	3761291.01	0.002
370858.013761291.01	370858	3761291.01	0.002
370868.013761291.01	370868	3761291.01	0.002
370878.013761291.01	370878	3761291.01	0.002
370888.013761291.01	370888	3761291.01	0.002
370898.013761291.01	370898	3761291.01	0.002
370828.013761301.01	370828	3761301.01	0.001
370838.013761301.01	370838	3761301.01	0.002
370848.013761301.01	370848	3761301.01	0.002
370858.013761301.01	370858	3761301.01	0.002

6201 Bristol Mitigated

Health Risk Assessment Results Summary

Worker Receptors

		MAX:	0.017	0.122	0.139
Unique Identifier	X (UTM)	Y (UTM)	Onroad	Offroad	Total Risk
370868.013761301.01	370868.01	3761301.01	0.001	0.001	0.002
370878.013761301.01	370878.01	3761301.01	0.001	0.001	0.002
370888.013761301.01	370888.01	3761301.01	0.001	0.001	0.002
370838.013761311.01	370838.01	3761311.01	0.001	0.001	0.001
370848.013761311.01	370848.01	3761311.01	0.001	0.001	0.002
370858.013761311.01	370858.01	3761311.01	0.001	0.001	0.002
370868.013761311.01	370868.01	3761311.01	0.001	0.001	0.002
370878.013761311.01	370878.01	3761311.01	0.001	0.001	0.002
370888.013761311.01	370888.01	3761311.01	0.001	0.001	0.002
370858.013761321.01	370858.01	3761321.01	0.001	0.001	0.002
370868.013761321.01	370868.01	3761321.01	0.001	0.001	0.002
370878.013761321.01	370878.01	3761321.01	0.001	0.001	0.002
370925.013761137.01	370925.01	3761137.01	0.001	0.002	0.003
370935.013761137.01	370935.01	3761137.01	0.001	0.002	0.003
370945.013761137.01	370945.01	3761137.01	0.001	0.002	0.003
370915.013761147.01	370915.01	3761147.01	0.001	0.002	0.002
370925.013761147.01	370925.01	3761147.01	0.001	0.002	0.003
370935.013761147.01	370935.01	3761147.01	0.001	0.002	0.003
370945.013761147.01	370945.01	3761147.01	0.001	0.002	0.003
370955.013761147.01	370955.01	3761147.01	0.001	0.002	0.003
370965.013761147.01	370965.01	3761147.01	0.001	0.002	0.003
370975.013761147.01	370975.01	3761147.01	0.001	0.002	0.003
370985.013761147.01	370985.01	3761147.01	0.001	0.003	0.003
370895.013761157.01	370895.01	3761157.01	0.001	0.002	0.002
370905.013761157.01	370905.01	3761157.01	0.001	0.002	0.002
370915.013761157.01	370915.01	3761157.01	0.001	0.002	0.002
370925.013761157.01	370925.01	3761157.01	0.001	0.002	0.003
370935.013761157.01	370935.01	3761157.01	0.001	0.002	0.003
370945.013761157.01	370945.01	3761157.01	0.001	0.002	0.003
370955.013761157.01	370955.01	3761157.01	0.001	0.002	0.003
370965.013761157.01	370965.01	3761157.01	0.001	0.002	0.003
370975.013761157.01	370975.01	3761157.01	0.001	0.002	0.003
370985.013761157.01	370985.01	3761157.01	0.001	0.003	0.003
370995.013761157.01	370995.01	3761157.01	0.001	0.003	0.003
371005.013761157.01	371005.01	3761157.01	0.001	0.003	0.004
371015.013761157.01	371015.01	3761157.01	0.001	0.003	0.004
371025.013761157.01	371025.01	3761157.01	0.001	0.003	0.004
370885.013761167.01	370885.01	3761167.01	0.001	0.002	0.002
370895.013761167.01	370895.01	3761167.01	0.001	0.002	0.002
370905.013761167.01	370905.01	3761167.01	0.001	0.002	0.002
370915.013761167.01	370915.01	3761167.01	0.001	0.002	0.002
370925.013761167.01	370925.01	3761167.01	0.001	0.002	0.002
370935.013761167.01	370935.01	3761167.01	0.001	0.002	0.003
370945.013761167.01	370945.01	3761167.01	0.001	0.002	0.003
370955.013761167.01	370955.01	3761167.01	0.001	0.002	0.003
370965.013761167.01	370965.01	3761167.01	0.001	0.002	0.003
370975.013761167.01	370975.01	3761167.01	0.001	0.002	0.003
370985.013761167.01	370985.01	3761167.01	0.001	0.002	0.003
370995.013761167.01	370995.01	3761167.01	0.001	0.003	0.003
371005.013761167.01	371005.01	3761167.01	0.001	0.003	0.004
371015.013761167.01	371015.01	3761167.01	0.001	0.003	0.004
371024.013761167.01	371024.01	3761167.01	0.001	0.003	0.004
370885.013761177.01	370885.01	3761177.01	0.001	0.002	0.002
370895.013761177.01	370895.01	3761177.01	0.001	0.002	0.002
370905.013761177.01	370905.01	3761177.01	0.001	0.002	0.002
370915.013761177.01	370915.01	3761177.01	0.001	0.002	0.002
370925.013761177.01	370925.01	3761177.01	0.001	0.002	0.002
370935.013761177.01	370935.01	3761177.01	0.001	0.002	0.003
370945.013761177.01	370945.01	3761177.01	0.001	0.002	0.003
370955.013761177.01	370955.01	3761177.01	0.001	0.002	0.003
370965.013761177.01	370965.01	3761177.01	0.001	0.002	0.003
370975.013761177.01	370975.01	3761177.01	0.001	0.002	0.003
370985.013761177.01	370985.01	3761177.01	0.001	0.002	0.003
370995.013761177.01	370995.01	3761177.01	0.001	0.003	0.003
371005.013761177.01	371005.01	3761177.01	0.001	0.003	0.004
371015.013761177.01	371015.01	3761177.01	0.001	0.003	0.004
371022.013761177.01	371022.01	3761177.01	0.001	0.003	0.004
370935.013761187.01	370935.01	3761187.01	0.001	0.002	0.003
370945.013761187.01	370945.01	3761187.01	0.001	0.002	0.003
370955.013761187.01	370955.01	3761187.01	0.001	0.002	0.003

6201 Bristol Mitigated

Health Risk Assessment Results Summary

RESIDENTIAL RECEPTORS ONLY MAX: 0.139

Unique Identifier	X (UTM)	Y (UTM)	Total Risk
370868.013761301.01	370868	3761301.01	0.002
370878.013761301.01	370878	3761301.01	0.002
370888.013761301.01	370888	3761301.01	0.002
370838.013761311.01	370838	3761311.01	0.001
370848.013761311.01	370848	3761311.01	0.002
370858.013761311.01	370858	3761311.01	0.002
370868.013761311.01	370868	3761311.01	0.002
370878.013761311.01	370878	3761311.01	0.002
370888.013761311.01	370888	3761311.01	0.002
370858.013761321.01	370858	3761321.01	0.002
370868.013761321.01	370868	3761321.01	0.002
370878.013761321.01	370878	3761321.01	0.002
370925.013761137.01	370925	3761137.01	0.003
370935.013761137.01	370935	3761137.01	0.003
370945.013761137.01	370945	3761137.01	0.003
370915.013761147.01	370915	3761147.01	0.002
370925.013761147.01	370925	3761147.01	0.003
370935.013761147.01	370935	3761147.01	0.003
370945.013761147.01	370945	3761147.01	0.003
370955.013761147.01	370955	3761147.01	0.003
370965.013761147.01	370965	3761147.01	0.003
370975.013761147.01	370975	3761147.01	0.003
370985.013761147.01	370985	3761147.01	0.003
370895.013761157.01	370895	3761157.01	0.002
370905.013761157.01	370905	3761157.01	0.002
370915.013761157.01	370915	3761157.01	0.002
370925.013761157.01	370925	3761157.01	0.003
370935.013761157.01	370935	3761157.01	0.003
370945.013761157.01	370945	3761157.01	0.003
370955.013761157.01	370955	3761157.01	0.003
370965.013761157.01	370965	3761157.01	0.003
370975.013761157.01	370975	3761157.01	0.003
370985.013761157.01	370985	3761157.01	0.003
370995.013761157.01	370995	3761157.01	0.003
371005.013761157.01	371005	3761157.01	0.004
371015.013761157.01	371015	3761157.01	0.004
371025.013761157.01	371025	3761157.01	0.004
370885.013761167.01	370885	3761167.01	0.002
370895.013761167.01	370895	3761167.01	0.002
370905.013761167.01	370905	3761167.01	0.002
370915.013761167.01	370915	3761167.01	0.002
370925.013761167.01	370925	3761167.01	0.002
370935.013761167.01	370935	3761167.01	0.003
370945.013761167.01	370945	3761167.01	0.003
370955.013761167.01	370955	3761167.01	0.003
370965.013761167.01	370965	3761167.01	0.003
370975.013761167.01	370975	3761167.01	0.003
370985.013761167.01	370985	3761167.01	0.003
370995.013761167.01	370995	3761167.01	0.003
371005.013761167.01	371005	3761167.01	0.004
371015.013761167.01	371015	3761167.01	0.004
371024.013761167.01	371024	3761167.01	0.004
370885.013761177.01	370885	3761177.01	0.002
370895.013761177.01	370895	3761177.01	0.002
370905.013761177.01	370905	3761177.01	0.002
370915.013761177.01	370915	3761177.01	0.002
370925.013761177.01	370925	3761177.01	0.002
370935.013761177.01	370935	3761177.01	0.003
370945.013761177.01	370945	3761177.01	0.003
370955.013761177.01	370955	3761177.01	0.003
370965.013761177.01	370965	3761177.01	0.003
370975.013761177.01	370975	3761177.01	0.003
370985.013761177.01	370985	3761177.01	0.003
370995.013761177.01	370995	3761177.01	0.003
371005.013761177.01	371005	3761177.01	0.004
371015.013761177.01	371015	3761177.01	0.004
371022.013761177.01	371022	3761177.01	0.004
370935.013761187.01	370935	3761187.01	0.003
370945.013761187.01	370945	3761187.01	0.003
370955.013761187.01	370955	3761187.01	0.003

6201 Bristol Mitigated

Health Risk Assessment Results Summary

Worker Receptors

		MAX:	0.017	0.122	0.139
Unique Identifier	X (UTM)	Y (UTM)	Onroad	Offroad	Total Risk
370965.013761187.01	370965.01	3761187.01	0.001	0.002	0.003
370975.013761187.01	370975.01	3761187.01	0.001	0.002	0.003
370985.013761187.01	370985.01	3761187.01	0.001	0.002	0.003
370995.013761187.01	370995.01	3761187.01	0.001	0.003	0.003
371005.013761187.01	371005.01	3761187.01	0.001	0.003	0.003
371015.013761187.01	371015.01	3761187.01	0.001	0.003	0.004
371020.013761187.01	371020.01	3761187.01	0.001	0.003	0.004
370985.013761197.01	370985.01	3761197.01	0.001	0.002	0.003
370995.013761197.01	370995.01	3761197.01	0.001	0.002	0.003
371005.013761197.01	371005.01	3761197.01	0.001	0.003	0.003
371015.013761197.01	371015.01	3761197.01	0.001	0.003	0.004
371015.013761204.01	371015.01	3761204.01	0.001	0.003	0.004
371022.013761053.01	371022.01	3761053.01	0.001	0.003	0.004
371032.013761055.01	371032.01	3761055.01	0.001	0.003	0.004
371012.013761063.01	371012.01	3761063.01	0.001	0.003	0.004
371022.013761063.01	371022.01	3761063.01	0.001	0.003	0.004
371032.013761063.01	371032.01	3761063.01	0.001	0.003	0.004
371042.013761063.01	371042.01	3761063.01	0.001	0.004	0.005
371021.013761073.01	371021.01	3761073.01	0.001	0.003	0.004
371032.013761073.01	371032.01	3761073.01	0.001	0.003	0.004
371042.013761073.01	371042.01	3761073.01	0.001	0.004	0.005
371052.013761073.01	371052.01	3761073.01	0.001	0.004	0.005
371062.013761073.01	371062.01	3761073.01	0.001	0.004	0.005
371072.013761076.01	371072.01	3761076.01	0.001	0.004	0.005
371002.013761083.01	371002.01	3761083.01	0.001	0.003	0.004
371012.013761086.01	371012.01	3761086.01	0.001	0.003	0.004
371016.013761083.01	371016.01	3761083.01	0.001	0.003	0.004
371052.013761083.01	371052.01	3761083.01	0.001	0.004	0.005
371062.013761083.01	371062.01	3761083.01	0.001	0.004	0.005
371072.013761083.01	371072.01	3761083.01	0.001	0.004	0.005
371082.013761083.01	371082.01	3761083.01	0.001	0.005	0.006
370982.013761093.01	370982.01	3761093.01	0.001	0.003	0.003
370992.013761093.01	370992.01	3761093.01	0.001	0.003	0.004
371002.013761093.01	371002.01	3761093.01	0.001	0.003	0.004
371012.013761093.01	371012.01	3761093.01	0.001	0.003	0.004
371022.013761093.01	371022.01	3761093.01	0.001	0.003	0.004
371032.013761096.01	371032.01	3761096.01	0.001	0.003	0.004
371062.013761092.01	371062.01	3761092.01	0.001	0.004	0.005
371072.013761093.01	371072.01	3761093.01	0.001	0.004	0.005
371077.013761093.01	371077.01	3761093.01	0.001	0.004	0.006
370982.013761103.01	370982.01	3761103.01	0.001	0.003	0.003
370992.013761103.01	370992.01	3761103.01	0.001	0.003	0.004
371002.013761103.01	371002.01	3761103.01	0.001	0.003	0.004
371012.013761103.01	371012.01	3761103.01	0.001	0.003	0.004
371022.013761103.01	371022.01	3761103.01	0.001	0.003	0.004
371032.013761103.01	371032.01	3761103.01	0.001	0.003	0.004
371037.013761103.01	371037.01	3761103.01	0.001	0.004	0.004
370972.013761113.01	370972.01	3761113.01	0.001	0.003	0.003
370982.013761113.01	370982.01	3761113.01	0.001	0.003	0.003
370992.013761113.01	370992.01	3761113.01	0.001	0.003	0.004
371002.013761113.01	371002.01	3761113.01	0.001	0.003	0.004
371012.013761113.01	371012.01	3761113.01	0.001	0.003	0.004
371022.013761113.01	371022.01	3761113.01	0.001	0.003	0.004
371032.013761113.01	371032.01	3761113.01	0.001	0.003	0.004
370972.013761121.01	370972.01	3761121.01	0.001	0.002	0.003
370982.013761123.01	370982.01	3761123.01	0.001	0.003	0.003
370992.013761123.01	370992.01	3761123.01	0.001	0.003	0.004
371002.013761123.01	371002.01	3761123.01	0.001	0.003	0.004
371012.013761123.01	371012.01	3761123.01	0.001	0.003	0.004
371022.013761123.01	371022.01	3761123.01	0.001	0.003	0.004
371028.013761123.01	371028.01	3761123.01	0.001	0.003	0.004
370992.013761133.01	370992.01	3761133.01	0.001	0.003	0.003
371002.013761133.01	371002.01	3761133.01	0.001	0.003	0.004
371012.013761133.01	371012.01	3761133.01	0.001	0.003	0.004
371022.013761133.01	371022.01	3761133.01	0.001	0.003	0.004
371012.013761143.01	371012.01	3761143.01	0.001	0.003	0.004
371124.013760975.01	371124.01	3760975.01	0.002	0.005	0.006
371114.013760983.01	371114.01	3760983.01	0.001	0.005	0.006
371124.013760983.01	371124.01	3760983.01	0.002	0.005	0.006
371134.013760983.01	371134.01	3760983.01	0.002	0.005	0.007

6201 Bristol Mitigated

Health Risk Assessment Results Summary

RESIDENTIAL RECEPTORS ONLY MAX: 0.139

Unique Identifier	X (UTM)	Y (UTM)	Total Risk
370965.013761187.01	370965	3761187.01	0.003
370975.013761187.01	370975	3761187.01	0.003
370985.013761187.01	370985	3761187.01	0.003
370995.013761187.01	370995	3761187.01	0.003
371005.013761187.01	371005	3761187.01	0.003
371015.013761187.01	371015	3761187.01	0.004
371020.013761187.01	371020	3761187.01	0.004
370985.013761197.01	370985	3761197.01	0.003
370995.013761197.01	370995	3761197.01	0.003
371005.013761197.01	371005	3761197.01	0.003
371015.013761197.01	371015	3761197.01	0.004
371015.013761204.01	371015	3761204.01	0.004
371022.013761053.01	371022	3761053.01	0.004
371032.013761055.01	371032	3761055.01	0.004
371012.013761063.01	371012	3761063.01	0.004
371022.013761063.01	371022	3761063.01	0.004
371032.013761063.01	371032	3761063.01	0.004
371042.013761063.01	371042	3761063.01	0.005
371021.013761073.01	371021	3761073.01	0.004
371032.013761073.01	371032	3761073.01	0.004
371042.013761073.01	371042	3761073.01	0.005
371052.013761073.01	371052	3761073.01	0.005
371062.013761073.01	371062	3761073.01	0.005
371072.013761076.01	371072	3761076.01	0.005
371002.013761083.01	371002	3761083.01	0.004
371012.013761086.01	371012	3761086.01	0.004
371016.013761083.01	371016	3761083.01	0.004
371052.013761083.01	371052	3761083.01	0.005
371062.013761083.01	371062	3761083.01	0.005
371072.013761083.01	371072	3761083.01	0.005
371082.013761083.01	371082	3761083.01	0.006
370982.013761093.01	370982	3761093.01	0.003
370992.013761093.01	370992	3761093.01	0.004
371002.013761093.01	371002	3761093.01	0.004
371012.013761093.01	371012	3761093.01	0.004
371022.013761093.01	371022	3761093.01	0.004
371032.013761096.01	371032	3761096.01	0.004
371062.013761092.01	371062	3761092.01	0.005
371072.013761093.01	371072	3761093.01	0.005
371077.013761093.01	371077	3761093.01	0.006
370982.013761103.01	370982	3761103.01	0.003
370992.013761103.01	370992	3761103.01	0.004
371002.013761103.01	371002	3761103.01	0.004
371012.013761103.01	371012	3761103.01	0.004
371022.013761103.01	371022	3761103.01	0.004
371032.013761103.01	371032	3761103.01	0.004
371037.013761103.01	371037	3761103.01	0.004
370972.013761113.01	370972	3761113.01	0.003
370982.013761113.01	370982	3761113.01	0.003
370992.013761113.01	370992	3761113.01	0.004
371002.013761113.01	371002	3761113.01	0.004
371012.013761113.01	371012	3761113.01	0.004
371022.013761113.01	371022	3761113.01	0.004
371032.013761113.01	371032	3761113.01	0.004
370972.013761121.01	370972	3761121.01	0.003
370982.013761123.01	370982	3761123.01	0.003
370992.013761123.01	370992	3761123.01	0.004
371002.013761123.01	371002	3761123.01	0.004
371012.013761123.01	371012	3761123.01	0.004
371022.013761123.01	371022	3761123.01	0.004
371028.013761123.01	371028	3761123.01	0.004
370992.013761133.01	370992	3761133.01	0.003
371002.013761133.01	371002	3761133.01	0.004
371012.013761133.01	371012	3761133.01	0.004
371022.013761133.01	371022	3761133.01	0.004
371012.013761143.01	371012	3761143.01	0.004
371124.013760975.01	371124	3760975.01	0.006
371114.013760983.01	371114	3760983.01	0.006
371124.013760983.01	371124	3760983.01	0.006
371134.013760983.01	371134	3760983.01	0.007

6201 Bristol Mitigated

Health Risk Assessment Results Summary

Worker Receptors

		MAX:	0.017	0.122	0.139
Unique Identifier	X (UTM)	Y (UTM)	Onroad	Offroad	Total Risk
371104.013760993.01	371104.01	3760993.01	0.001	0.004	0.006
371114.013760993.01	371114.01	3760993.01	0.001	0.005	0.006
371124.013760993.01	371124.01	3760993.01	0.002	0.005	0.006
371130.013760993.01	371130.01	3760993.01	0.002	0.005	0.007
371074.013761003.01	371074.01	3761003.01	0.001	0.004	0.005
371104.013761003.01	371104.01	3761003.01	0.001	0.005	0.006
371114.013761003.01	371114.01	3761003.01	0.001	0.005	0.006
371124.013761003.01	371124.01	3761003.01	0.002	0.005	0.007
371064.013761013.01	371064.01	3761013.01	0.001	0.004	0.005
371074.013761013.01	371074.01	3761013.01	0.001	0.004	0.005
371084.013761013.01	371084.01	3761013.01	0.001	0.004	0.005
371094.013761013.01	371094.01	3761013.01	0.001	0.004	0.006
371104.013761013.01	371104.01	3761013.01	0.001	0.005	0.006
371114.013761013.01	371114.01	3761013.01	0.001	0.005	0.006
371124.013761013.01	371124.01	3761013.01	0.002	0.005	0.007
371074.013761023.01	371074.01	3761023.01	0.001	0.004	0.005
371084.013761023.01	371084.01	3761023.01	0.001	0.004	0.006
371094.013761023.01	371094.01	3761023.01	0.001	0.005	0.006
371104.013761023.01	371104.01	3761023.01	0.001	0.005	0.006
371114.013761023.01	371114.01	3761023.01	0.001	0.005	0.006
371124.013761023.01	371124.01	3761023.01	0.002	0.005	0.007
371134.013761023.01	371134.01	3761023.01	0.002	0.006	0.007
371084.013761032.01	371084.01	3761032.01	0.001	0.004	0.006
371094.013761033.01	371094.01	3761033.01	0.001	0.005	0.006
371104.013761033.01	371104.01	3761033.01	0.001	0.005	0.006
371114.013761033.01	371114.01	3761033.01	0.001	0.005	0.007
371124.013761033.01	371124.01	3761033.01	0.002	0.005	0.007
371131.013761033.01	371131.01	3761033.01	0.002	0.006	0.007
371094.013761043.01	371094.01	3761043.01	0.001	0.005	0.006
371104.013761043.01	371104.01	3761043.01	0.001	0.005	0.006
371114.013761043.01	371114.01	3761043.01	0.001	0.005	0.007
371124.013761039.01	371124.01	3761039.01	0.002	0.006	0.007
371094.013761053.01	371094.01	3761053.01	0.001	0.005	0.006
371104.013761053.01	371104.01	3761053.01	0.001	0.005	0.006
371112.013761053.01	371112.01	3761053.01	0.001	0.005	0.007
371094.013761063.01	371094.01	3761063.01	0.001	0.005	0.006
371104.013761063.01	371104.01	3761063.01	0.001	0.005	0.007
371104.013761068.01	371104.01	3761068.01	0.001	0.005	0.007
371125.013760837.01	371125.01	3760837.01	0.002	0.003	0.005
371135.013760837.01	371135.01	3760837.01	0.002	0.003	0.005
371145.013760837.01	371145.01	3760837.01	0.003	0.003	0.006
371155.013760837.01	371155.01	3760837.01	0.004	0.003	0.007
371125.013760847.01	371125.01	3760847.01	0.002	0.003	0.005
371135.013760847.01	371135.01	3760847.01	0.002	0.003	0.005
371145.013760847.01	371145.01	3760847.01	0.003	0.003	0.006
371155.013760847.01	371155.01	3760847.01	0.004	0.003	0.007
371125.013760852.01	371125.01	3760852.01	0.002	0.003	0.005
371145.013760852.01	371145.01	3760852.01	0.003	0.003	0.006
371155.013760857.01	371155.01	3760857.01	0.004	0.003	0.007
371065.013760867.01	371065.01	3760867.01	0.001	0.003	0.004
371075.013760867.01	371075.01	3760867.01	0.001	0.003	0.004
371085.013760867.01	371085.01	3760867.01	0.001	0.003	0.004
371095.013760867.01	371095.01	3760867.01	0.001	0.003	0.004
371105.013760867.01	371105.01	3760867.01	0.002	0.003	0.005
371113.013760867.01	371113.01	3760867.01	0.002	0.003	0.005
371065.013760877.01	371065.01	3760877.01	0.001	0.003	0.004
371075.013760877.01	371075.01	3760877.01	0.001	0.003	0.004
371085.013760877.01	371085.01	3760877.01	0.001	0.003	0.004
371095.013760877.01	371095.01	3760877.01	0.001	0.003	0.004
371105.013760877.01	371105.01	3760877.01	0.002	0.003	0.005
371065.013760887.01	371065.01	3760887.01	0.001	0.003	0.004
371075.013760887.01	371075.01	3760887.01	0.001	0.003	0.004
371084.013760887.01	371084.01	3760887.01	0.001	0.003	0.004
371095.013760882.01	371095.01	3760882.01	0.001	0.003	0.004
371105.013760882.01	371105.01	3760882.01	0.002	0.003	0.005
371065.013760897.01	371065.01	3760897.01	0.001	0.003	0.004
371075.013760897.01	371075.01	3760897.01	0.001	0.003	0.004
371082.013760897.01	371082.01	3760897.01	0.001	0.003	0.004
371125.013760900.01	371125.01	3760900.01	0.002	0.003	0.006
371065.013760907.01	371065.01	3760907.01	0.001	0.003	0.004

6201 Bristol Mitigated

Health Risk Assessment Results Summary

RESIDENTIAL RECEPTORS ONLY

		MAX:	0.139
Unique Identifier	X (UTM)	Y (UTM)	Total Risk
371104.013760993.01	371104	3760993.01	0.006
371114.013760993.01	371114	3760993.01	0.006
371124.013760993.01	371124	3760993.01	0.006
371130.013760993.01	371130	3760993.01	0.007
371074.013761003.01	371074	3761003.01	0.005
371104.013761003.01	371104	3761003.01	0.006
371114.013761003.01	371114	3761003.01	0.006
371124.013761003.01	371124	3761003.01	0.007
371064.013761013.01	371064	3761013.01	0.005
371074.013761013.01	371074	3761013.01	0.005
371084.013761013.01	371084	3761013.01	0.005
371094.013761013.01	371094	3761013.01	0.006
371104.013761013.01	371104	3761013.01	0.006
371114.013761013.01	371114	3761013.01	0.006
371124.013761013.01	371124	3761013.01	0.007
371074.013761023.01	371074	3761023.01	0.005
371084.013761023.01	371084	3761023.01	0.006
371094.013761023.01	371094	3761023.01	0.006
371104.013761023.01	371104	3761023.01	0.006
371114.013761023.01	371114	3761023.01	0.006
371124.013761023.01	371124	3761023.01	0.007
371134.013761023.01	371134	3761023.01	0.007
371084.013761032.01	371084	3761032.01	0.006
371094.013761033.01	371094	3761033.01	0.006
371104.013761033.01	371104	3761033.01	0.006
371114.013761033.01	371114	3761033.01	0.007
371124.013761033.01	371124	3761033.01	0.007
371131.013761033.01	371131	3761033.01	0.007
371094.013761043.01	371094	3761043.01	0.006
371104.013761043.01	371104	3761043.01	0.006
371114.013761043.01	371114	3761043.01	0.007
371124.013761039.01	371124	3761039.01	0.007
371094.013761053.01	371094	3761053.01	0.006
371104.013761053.01	371104	3761053.01	0.006
371112.013761053.01	371112	3761053.01	0.007
371094.013761063.01	371094	3761063.01	0.006
371104.013761063.01	371104	3761063.01	0.007
371104.013761068.01	371104	3761068.01	0.007
371125.013760837.01	371125	3760837.01	0.005
371135.013760837.01	371135	3760837.01	0.005
371145.013760837.01	371145	3760837.01	0.006
371155.013760837.01	371155	3760837.01	0.007
371125.013760847.01	371125	3760847.01	0.005
371135.013760847.01	371135	3760847.01	0.005
371145.013760847.01	371145	3760847.01	0.006
371155.013760847.01	371155	3760847.01	0.007
371125.013760852.01	371125	3760852.01	0.005
371145.013760852.01	371145	3760852.01	0.006
371155.013760857.01	371155	3760857.01	0.007
371065.013760867.01	371065	3760867.01	0.004
371075.013760867.01	371075	3760867.01	0.004
371085.013760867.01	371085	3760867.01	0.004
371095.013760867.01	371095	3760867.01	0.004
371105.013760867.01	371105	3760867.01	0.005
371113.013760867.01	371113	3760867.01	0.005
371065.013760877.01	371065	3760877.01	0.004
371075.013760877.01	371075	3760877.01	0.004
371085.013760877.01	371085	3760877.01	0.004
371095.013760877.01	371095	3760877.01	0.004
371105.013760877.01	371105	3760877.01	0.005
371065.013760887.01	371065	3760887.01	0.004
371075.013760887.01	371075	3760887.01	0.004
371084.013760887.01	371084	3760887.01	0.004
371095.013760882.01	371095	3760882.01	0.004
371105.013760882.01	371105	3760882.01	0.005
371065.013760897.01	371065	3760897.01	0.004
371075.013760897.01	371075	3760897.01	0.004
371082.013760897.01	371082	3760897.01	0.004
371125.013760900.01	371125	3760900.01	0.006
371065.013760907.01	371065	3760907.01	0.004

6201 Bristol Mitigated

Health Risk Assessment Results Summary

Worker Receptors

		MAX:	0.017	0.122	0.139
Unique Identifier	X (UTM)	Y (UTM)	Onroad	Offroad	Total Risk
371075.013760907.01	371075.01	3760907.01	0.001	0.003	0.004
371082.013760906.01	371082.01	3760906.01	0.001	0.003	0.004
371115.013760907.01	371115.01	3760907.01	0.002	0.003	0.005
371125.013760907.01	371125.01	3760907.01	0.002	0.004	0.006
371131.013760903.01	371131.01	3760903.01	0.003	0.004	0.006
371065.013760917.01	371065.01	3760917.01	0.001	0.003	0.004
371095.013760917.01	371095.01	3760917.01	0.001	0.003	0.005
371105.013760917.01	371105.01	3760917.01	0.002	0.003	0.005
371115.013760917.01	371115.01	3760917.01	0.002	0.004	0.006
371125.013760912.01	371125.01	3760912.01	0.002	0.004	0.006
371067.013760927.01	371067.01	3760927.01	0.001	0.003	0.004
371075.013760927.01	371075.01	3760927.01	0.001	0.003	0.004
371085.013760927.01	371085.01	3760927.01	0.001	0.003	0.005
371095.013760927.01	371095.01	3760927.01	0.001	0.003	0.005
371105.013760923.01	371105.01	3760923.01	0.002	0.004	0.005
371067.013760937.01	371067.01	3760937.01	0.001	0.003	0.004
371075.013760937.01	371075.01	3760937.01	0.001	0.003	0.005
371085.013760935.01	371085.01	3760935.01	0.001	0.003	0.005
371075.013760941.01	371075.01	3760941.01	0.001	0.003	0.005
371082.013760792.01	371082.01	3760792.01	0.001	0.002	0.003
371092.013760792.01	371092.01	3760792.01	0.001	0.002	0.003
371102.013760792.01	371102.01	3760792.01	0.001	0.002	0.003
371112.013760792.01	371112.01	3760792.01	0.001	0.002	0.004
371122.013760792.01	371122.01	3760792.01	0.002	0.002	0.004
371132.013760792.01	371132.01	3760792.01	0.002	0.002	0.004
371142.013760792.01	371142.01	3760792.01	0.002	0.002	0.004
371152.013760792.01	371152.01	3760792.01	0.003	0.002	0.005
371162.013760792.01	371162.01	3760792.01	0.003	0.002	0.006
371082.013760802.01	371082.01	3760802.01	0.001	0.002	0.003
371092.013760802.01	371092.01	3760802.01	0.001	0.002	0.003
371102.013760802.01	371102.01	3760802.01	0.001	0.002	0.004
371112.013760802.01	371112.01	3760802.01	0.001	0.002	0.004
371122.013760802.01	371122.01	3760802.01	0.002	0.002	0.004
371132.013760802.01	371132.01	3760802.01	0.002	0.002	0.004
371142.013760802.01	371142.01	3760802.01	0.002	0.002	0.005
371152.013760802.01	371152.01	3760802.01	0.003	0.002	0.005
371162.013760802.01	371162.01	3760802.01	0.004	0.002	0.006
371087.013760735.01	371087.01	3760735.01	0.001	0.002	0.003
371097.013760735.01	371097.01	3760735.01	0.001	0.002	0.003
371107.013760735.01	371107.01	3760735.01	0.001	0.002	0.003
371117.013760735.01	371117.01	3760735.01	0.001	0.002	0.003
371127.013760735.01	371127.01	3760735.01	0.001	0.002	0.003
371137.013760735.01	371137.01	3760735.01	0.002	0.002	0.003
371147.013760735.01	371147.01	3760735.01	0.002	0.002	0.004
371157.013760735.01	371157.01	3760735.01	0.002	0.002	0.004
371087.013760745.01	371087.01	3760745.01	0.001	0.002	0.003
371097.013760745.01	371097.01	3760745.01	0.001	0.002	0.003
371107.013760745.01	371107.01	3760745.01	0.001	0.002	0.003
371117.013760745.01	371117.01	3760745.01	0.001	0.002	0.003
371127.013760745.01	371127.01	3760745.01	0.001	0.002	0.003
371137.013760745.01	371137.01	3760745.01	0.002	0.002	0.004
371147.013760745.01	371147.01	3760745.01	0.002	0.002	0.004
371157.013760745.01	371157.01	3760745.01	0.002	0.002	0.004
371167.013760745.01	371167.01	3760745.01	0.003	0.002	0.005
371087.013760755.01	371087.01	3760755.01	0.001	0.002	0.003
371097.013760755.01	371097.01	3760755.01	0.001	0.002	0.003
371107.013760755.01	371107.01	3760755.01	0.001	0.002	0.003
371117.013760755.01	371117.01	3760755.01	0.001	0.002	0.003
371127.013760755.01	371127.01	3760755.01	0.002	0.002	0.003
371137.013760755.01	371137.01	3760755.01	0.002	0.002	0.004
371147.013760755.01	371147.01	3760755.01	0.002	0.002	0.004
371157.013760755.01	371157.01	3760755.01	0.002	0.002	0.004
371167.013760750.01	371167.01	3760750.01	0.003	0.002	0.005
371540.013760439.01	371540.01	3760439.01	0.000	0.001	0.001
371550.013760439.01	371550.01	3760439.01	0.000	0.001	0.001
371540.013760449.01	371540.01	3760449.01	0.000	0.001	0.001
371550.013760449.01	371550.01	3760449.01	0.000	0.001	0.001
371560.013760449.01	371560.01	3760449.01	0.000	0.001	0.001
371570.013760449.01	371570.01	3760449.01	0.000	0.001	0.001
371530.013760459.01	371530.01	3760459.01	0.000	0.001	0.001

6201 Bristol Mitigated

Health Risk Assessment Results Summary

RESIDENTIAL RECEPTORS ONLY

		MAX:	0.139
Unique Identifier	X (UTM)	Y (UTM)	Total Risk
371075.013760907.01	371075	3760907.01	0.004
371082.013760906.01	371082	3760906.01	0.004
371115.013760907.01	371115	3760907.01	0.005
371125.013760907.01	371125	3760907.01	0.006
371131.013760903.01	371131	3760903.01	0.006
371065.013760917.01	371065	3760917.01	0.004
371095.013760917.01	371095	3760917.01	0.005
371105.013760917.01	371105	3760917.01	0.005
371115.013760917.01	371115	3760917.01	0.006
371125.013760912.01	371125	3760912.01	0.006
371067.013760927.01	371067	3760927.01	0.004
371075.013760927.01	371075	3760927.01	0.004
371085.013760927.01	371085	3760927.01	0.005
371095.013760927.01	371095	3760927.01	0.005
371105.013760923.01	371105	3760923.01	0.005
371067.013760937.01	371067	3760937.01	0.004
371075.013760937.01	371075	3760937.01	0.005
371085.013760935.01	371085	3760935.01	0.005
371075.013760941.01	371075	3760941.01	0.005
371082.013760792.01	371082	3760792.01	0.003
371092.013760792.01	371092	3760792.01	0.003
371102.013760792.01	371102	3760792.01	0.003
371112.013760792.01	371112	3760792.01	0.004
371122.013760792.01	371122	3760792.01	0.004
371132.013760792.01	371132	3760792.01	0.004
371142.013760792.01	371142	3760792.01	0.004
371152.013760792.01	371152	3760792.01	0.005
371162.013760792.01	371162	3760792.01	0.006
371082.013760802.01	371082	3760802.01	0.003
371092.013760802.01	371092	3760802.01	0.003
371102.013760802.01	371102	3760802.01	0.004
371112.013760802.01	371112	3760802.01	0.004
371122.013760802.01	371122	3760802.01	0.004
371132.013760802.01	371132	3760802.01	0.004
371142.013760802.01	371142	3760802.01	0.005
371152.013760802.01	371152	3760802.01	0.005
371162.013760802.01	371162	3760802.01	0.006
371087.013760735.01	371087	3760735.01	0.003
371097.013760735.01	371097	3760735.01	0.003
371107.013760735.01	371107	3760735.01	0.003
371117.013760735.01	371117	3760735.01	0.003
371127.013760735.01	371127	3760735.01	0.003
371137.013760735.01	371137	3760735.01	0.003
371147.013760735.01	371147	3760735.01	0.004
371157.013760735.01	371157	3760735.01	0.004
371087.013760745.01	371087	3760745.01	0.003
371097.013760745.01	371097	3760745.01	0.003
371107.013760745.01	371107	3760745.01	0.003
371117.013760745.01	371117	3760745.01	0.003
371127.013760745.01	371127	3760745.01	0.003
371137.013760745.01	371137	3760745.01	0.004
371147.013760745.01	371147	3760745.01	0.004
371157.013760745.01	371157	3760745.01	0.004
371167.013760745.01	371167	3760745.01	0.005
371087.013760755.01	371087	3760755.01	0.003
371097.013760755.01	371097	3760755.01	0.003
371107.013760755.01	371107	3760755.01	0.003
371117.013760755.01	371117	3760755.01	0.003
371127.013760755.01	371127	3760755.01	0.003
371137.013760755.01	371137	3760755.01	0.004
371147.013760755.01	371147	3760755.01	0.004
371157.013760755.01	371157	3760755.01	0.004
371167.013760750.01	371167	3760750.01	0.005
371540.013760439.01	371540	3760439.01	0.001
371550.013760439.01	371550	3760439.01	0.001
371540.013760449.01	371540	3760449.01	0.001
371550.013760449.01	371550	3760449.01	0.001
371560.013760449.01	371560	3760449.01	0.001
371570.013760449.01	371570	3760449.01	0.001
371530.013760459.01	371530	3760459.01	0.001

6201 Bristol Mitigated

Health Risk Assessment Results Summary

Worker Receptors

		MAX:	0.017	0.122	0.139
Unique Identifier	X (UTM)	Y (UTM)	Onroad	Offroad	Total Risk
371540.013760459.01	371540.01	3760459.01	0.000	0.001	0.001
371550.013760459.01	371550.01	3760459.01	0.000	0.001	0.001
371560.013760459.01	371560.01	3760459.01	0.000	0.001	0.001
371570.013760459.01	371570.01	3760459.01	0.000	0.001	0.001
371580.013760459.01	371580.01	3760459.01	0.000	0.001	0.001
371590.013760459.01	371590.01	3760459.01	0.000	0.001	0.001
371600.013760459.01	371600.01	3760459.01	0.000	0.000	0.001
371530.013760469.01	371530.01	3760469.01	0.000	0.001	0.001
371540.013760469.01	371540.01	3760469.01	0.000	0.001	0.001
371550.013760469.01	371550.01	3760469.01	0.001	0.001	0.001
371560.013760469.01	371560.01	3760469.01	0.001	0.001	0.001
371570.013760469.01	371570.01	3760469.01	0.001	0.001	0.001
371580.013760469.01	371580.01	3760469.01	0.000	0.001	0.001
371590.013760469.01	371590.01	3760469.01	0.000	0.001	0.001
371510.013760479.01	371510.01	3760479.01	0.001	0.001	0.001
371520.013760479.01	371520.01	3760479.01	0.001	0.001	0.001
371530.013760479.01	371530.01	3760479.01	0.001	0.001	0.001
371540.013760479.01	371540.01	3760479.01	0.001	0.001	0.001
371550.013760479.01	371550.01	3760479.01	0.001	0.001	0.001
371560.013760479.01	371560.01	3760479.01	0.001	0.001	0.001
371570.013760479.01	371570.01	3760479.01	0.001	0.001	0.001
371580.013760479.01	371580.01	3760479.01	0.001	0.001	0.001
371590.013760479.01	371590.01	3760479.01	0.001	0.001	0.001
371510.013760489.01	371510.01	3760489.01	0.001	0.001	0.001
371520.013760489.01	371520.01	3760489.01	0.001	0.001	0.001
371530.013760489.01	371530.01	3760489.01	0.001	0.001	0.001
371540.013760489.01	371540.01	3760489.01	0.001	0.001	0.001
371550.013760489.01	371550.01	3760489.01	0.001	0.001	0.001
371560.013760489.01	371560.01	3760489.01	0.001	0.001	0.001
371570.013760489.01	371570.01	3760489.01	0.001	0.001	0.001
371580.013760489.01	371580.01	3760489.01	0.001	0.001	0.001
371590.013760489.01	371590.01	3760489.01	0.001	0.001	0.001
371510.013760499.01	371510.01	3760499.01	0.001	0.001	0.001
371520.013760499.01	371520.01	3760499.01	0.001	0.001	0.001
371530.013760499.01	371530.01	3760499.01	0.001	0.001	0.001
371540.013760499.01	371540.01	3760499.01	0.001	0.001	0.001
371550.013760499.01	371550.01	3760499.01	0.001	0.001	0.001
371560.013760499.01	371560.01	3760499.01	0.001	0.001	0.001
371570.013760499.01	371570.01	3760499.01	0.001	0.001	0.001
371580.013760499.01	371580.01	3760499.01	0.001	0.001	0.001
371510.013760509.01	371510.01	3760509.01	0.001	0.001	0.001
371520.013760509.01	371520.01	3760509.01	0.001	0.001	0.001
371530.013760509.01	371530.01	3760509.01	0.001	0.001	0.001
371540.013760509.01	371540.01	3760509.01	0.001	0.001	0.001
371550.013760509.01	371550.01	3760509.01	0.001	0.001	0.001
371560.013760509.01	371560.01	3760509.01	0.001	0.001	0.001
371570.013760509.01	371570.01	3760509.01	0.001	0.001	0.001
371580.013760509.01	371580.01	3760509.01	0.001	0.001	0.001
371490.013760519.01	371490.01	3760519.01	0.001	0.001	0.001
371510.013760519.01	371510.01	3760519.01	0.001	0.001	0.001
371520.013760519.01	371520.01	3760519.01	0.001	0.001	0.001
371530.013760519.01	371530.01	3760519.01	0.001	0.001	0.001
371540.013760519.01	371540.01	3760519.01	0.001	0.001	0.001
371550.013760519.01	371550.01	3760519.01	0.001	0.001	0.001
371560.013760519.01	371560.01	3760519.01	0.001	0.001	0.001
371570.013760519.01	371570.01	3760519.01	0.001	0.001	0.001
371470.013760529.01	371470.01	3760529.01	0.001	0.001	0.001
371480.013760529.01	371480.01	3760529.01	0.001	0.001	0.001
371490.013760529.01	371490.01	3760529.01	0.001	0.001	0.001
371500.013760529.01	371500.01	3760529.01	0.001	0.001	0.001
371510.013760529.01	371510.01	3760529.01	0.001	0.001	0.001
371520.013760529.01	371520.01	3760529.01	0.001	0.001	0.001
371530.013760529.01	371530.01	3760529.01	0.001	0.001	0.002
371540.013760529.01	371540.01	3760529.01	0.001	0.001	0.002
371550.013760529.01	371550.01	3760529.01	0.001	0.001	0.002
371560.013760529.01	371560.01	3760529.01	0.001	0.001	0.002
371460.013760539.01	371460.01	3760539.01	0.001	0.001	0.002
371470.013760539.01	371470.01	3760539.01	0.001	0.001	0.002
371480.013760539.01	371480.01	3760539.01	0.001	0.001	0.002
371490.013760539.01	371490.01	3760539.01	0.001	0.001	0.002

6201 Bristol Mitigated

Health Risk Assessment Results Summary

RESIDENTIAL RECEPTORS ONLY MAX: 0.139

Unique Identifier	X (UTM)	Y (UTM)	Total Risk
371540.013760459.01	371540	3760459.01	0.001
371550.013760459.01	371550	3760459.01	0.001
371560.013760459.01	371560	3760459.01	0.001
371570.013760459.01	371570	3760459.01	0.001
371580.013760459.01	371580	3760459.01	0.001
371590.013760459.01	371590	3760459.01	0.001
371600.013760459.01	371600	3760459.01	0.001
371530.013760469.01	371530	3760469.01	0.001
371540.013760469.01	371540	3760469.01	0.001
371550.013760469.01	371550	3760469.01	0.001
371560.013760469.01	371560	3760469.01	0.001
371570.013760469.01	371570	3760469.01	0.001
371580.013760469.01	371580	3760469.01	0.001
371590.013760469.01	371590	3760469.01	0.001
371510.013760479.01	371510	3760479.01	0.001
371520.013760479.01	371520	3760479.01	0.001
371530.013760479.01	371530	3760479.01	0.001
371540.013760479.01	371540	3760479.01	0.001
371550.013760479.01	371550	3760479.01	0.001
371560.013760479.01	371560	3760479.01	0.001
371570.013760479.01	371570	3760479.01	0.001
371580.013760479.01	371580	3760479.01	0.001
371590.013760479.01	371590	3760479.01	0.001
371510.013760489.01	371510	3760489.01	0.001
371520.013760489.01	371520	3760489.01	0.001
371530.013760489.01	371530	3760489.01	0.001
371540.013760489.01	371540	3760489.01	0.001
371550.013760489.01	371550	3760489.01	0.001
371560.013760489.01	371560	3760489.01	0.001
371570.013760489.01	371570	3760489.01	0.001
371580.013760489.01	371580	3760489.01	0.001
371590.013760489.01	371590	3760489.01	0.001
371510.013760499.01	371510	3760499.01	0.001
371520.013760499.01	371520	3760499.01	0.001
371530.013760499.01	371530	3760499.01	0.001
371540.013760499.01	371540	3760499.01	0.001
371550.013760499.01	371550	3760499.01	0.001
371560.013760499.01	371560	3760499.01	0.001
371570.013760499.01	371570	3760499.01	0.001
371580.013760499.01	371580	3760499.01	0.001
371510.013760509.01	371510	3760509.01	0.001
371520.013760509.01	371520	3760509.01	0.001
371530.013760509.01	371530	3760509.01	0.001
371540.013760509.01	371540	3760509.01	0.001
371550.013760509.01	371550	3760509.01	0.001
371560.013760509.01	371560	3760509.01	0.001
371570.013760509.01	371570	3760509.01	0.001
371580.013760509.01	371580	3760509.01	0.001
371490.013760519.01	371490	3760519.01	0.001
371510.013760519.01	371510	3760519.01	0.001
371520.013760519.01	371520	3760519.01	0.001
371530.013760519.01	371530	3760519.01	0.001
371540.013760519.01	371540	3760519.01	0.001
371550.013760519.01	371550	3760519.01	0.001
371560.013760519.01	371560	3760519.01	0.001
371570.013760519.01	371570	3760519.01	0.001
371470.013760529.01	371470	3760529.01	0.001
371480.013760529.01	371480	3760529.01	0.001
371490.013760529.01	371490	3760529.01	0.001
371500.013760529.01	371500	3760529.01	0.001
371510.013760529.01	371510	3760529.01	0.001
371520.013760529.01	371520	3760529.01	0.001
371530.013760529.01	371530	3760529.01	0.002
371540.013760529.01	371540	3760529.01	0.002
371550.013760529.01	371550	3760529.01	0.002
371560.013760529.01	371560	3760529.01	0.002
371460.013760539.01	371460	3760539.01	0.002
371470.013760539.01	371470	3760539.01	0.002
371480.013760539.01	371480	3760539.01	0.002
371490.013760539.01	371490	3760539.01	0.002

6201 Bristol Mitigated

Health Risk Assessment Results Summary

Worker Receptors

		MAX:	0.017	0.122	0.139
Unique Identifier	X (UTM)	Y (UTM)	Onroad	Offroad	Total Risk
371500.013760539.01	371500.01	3760539.01	0.001	0.001	0.002
371510.013760539.01	371510.01	3760539.01	0.001	0.001	0.002
371520.013760539.01	371520.01	3760539.01	0.001	0.001	0.002
371530.013760539.01	371530.01	3760539.01	0.001	0.001	0.002
371540.013760539.01	371540.01	3760539.01	0.001	0.001	0.002
371450.013760549.01	371450.01	3760549.01	0.001	0.001	0.002
371460.013760549.01	371460.01	3760549.01	0.001	0.001	0.002
371470.013760549.01	371470.01	3760549.01	0.001	0.001	0.002
371480.013760549.01	371480.01	3760549.01	0.001	0.001	0.002
371490.013760549.01	371490.01	3760549.01	0.001	0.001	0.002
371500.013760549.01	371500.01	3760549.01	0.001	0.001	0.002
371510.013760549.01	371510.01	3760549.01	0.001	0.001	0.002
371520.013760549.01	371520.01	3760549.01	0.001	0.001	0.002
371420.013760559.01	371420.01	3760559.01	0.001	0.001	0.002
371430.013760559.01	371430.01	3760559.01	0.001	0.001	0.002
371440.013760559.01	371440.01	3760559.01	0.001	0.001	0.002
371450.013760559.01	371450.01	3760559.01	0.001	0.001	0.002
371460.013760559.01	371460.01	3760559.01	0.001	0.001	0.002
371470.013760559.01	371470.01	3760559.01	0.001	0.001	0.002
371480.013760559.01	371480.01	3760559.01	0.001	0.001	0.002
371490.013760559.01	371490.01	3760559.01	0.001	0.001	0.002
371500.013760559.01	371500.01	3760559.01	0.001	0.001	0.002
371507.013760559.01	371507.01	3760559.01	0.001	0.001	0.002
371400.013760569.01	371400.01	3760569.01	0.001	0.001	0.002
371410.013760569.01	371410.01	3760569.01	0.001	0.001	0.002
371420.013760569.01	371420.01	3760569.01	0.001	0.001	0.002
371430.013760569.01	371430.01	3760569.01	0.001	0.001	0.002
371440.013760569.01	371440.01	3760569.01	0.001	0.001	0.002
371450.013760569.01	371450.01	3760569.01	0.001	0.001	0.002
371460.013760569.01	371460.01	3760569.01	0.001	0.001	0.002
371470.013760569.01	371470.01	3760569.01	0.001	0.001	0.002
371480.013760569.01	371480.01	3760569.01	0.001	0.001	0.002
371490.013760569.01	371490.01	3760569.01	0.001	0.001	0.002
371390.013760579.01	371390.01	3760579.01	0.001	0.001	0.002
371400.013760579.01	371400.01	3760579.01	0.001	0.001	0.002
371410.013760579.01	371410.01	3760579.01	0.001	0.001	0.002
371420.013760579.01	371420.01	3760579.01	0.001	0.001	0.002
371430.013760579.01	371430.01	3760579.01	0.001	0.001	0.002
371440.013760579.01	371440.01	3760579.01	0.001	0.001	0.002
371450.013760579.01	371450.01	3760579.01	0.001	0.001	0.002
371460.013760579.01	371460.01	3760579.01	0.001	0.001	0.002
371470.013760579.01	371470.01	3760579.01	0.001	0.001	0.002
371390.013760589.01	371390.01	3760589.01	0.001	0.001	0.002
371400.013760589.01	371400.01	3760589.01	0.001	0.001	0.002
371410.013760589.01	371410.01	3760589.01	0.001	0.001	0.002
371420.013760589.01	371420.01	3760589.01	0.001	0.001	0.002
371430.013760589.01	371430.01	3760589.01	0.001	0.001	0.002
371440.013760589.01	371440.01	3760589.01	0.001	0.001	0.002
371450.013760589.01	371450.01	3760589.01	0.001	0.001	0.002
371460.013760589.01	371460.01	3760589.01	0.001	0.001	0.002
371470.013760589.01	371470.01	3760589.01	0.001	0.001	0.002
371480.013760589.01	371480.01	3760589.01	0.001	0.001	0.002
371370.013760599.01	371370.01	3760599.01	0.001	0.001	0.002
371380.013760599.01	371380.01	3760599.01	0.001	0.001	0.002
371390.013760599.01	371390.01	3760599.01	0.001	0.001	0.002
371400.013760599.01	371400.01	3760599.01	0.001	0.001	0.002
371410.013760599.01	371410.01	3760599.01	0.001	0.001	0.002
371420.013760599.01	371420.01	3760599.01	0.001	0.001	0.002
371430.013760599.01	371430.01	3760599.01	0.001	0.001	0.002
371440.013760599.01	371440.01	3760599.01	0.001	0.001	0.002
371450.013760599.01	371450.01	3760599.01	0.001	0.001	0.002
371460.013760599.01	371460.01	3760599.01	0.001	0.001	0.002
371470.013760599.01	371470.01	3760599.01	0.002	0.001	0.002
371480.013760597.01	371480.01	3760597.01	0.002	0.001	0.002
371340.013760609.01	371340.01	3760609.01	0.002	0.001	0.003
371350.013760609.01	371350.01	3760609.01	0.002	0.001	0.003
371360.013760609.01	371360.01	3760609.01	0.001	0.001	0.002
371370.013760609.01	371370.01	3760609.01	0.001	0.001	0.002
371380.013760609.01	371380.01	3760609.01	0.001	0.001	0.002
371390.013760609.01	371390.01	3760609.01	0.001	0.001	0.002

6201 Bristol Mitigated

Health Risk Assessment Results Summary

RESIDENTIAL RECEPTORS ONLY MAX: 0.139

Unique Identifier	X (UTM)	Y (UTM)	Total Risk
371500.013760539.01	371500	3760539.01	0.002
371510.013760539.01	371510	3760539.01	0.002
371520.013760539.01	371520	3760539.01	0.002
371530.013760539.01	371530	3760539.01	0.002
371540.013760539.01	371540	3760539.01	0.002
371450.013760549.01	371450	3760549.01	0.002
371460.013760549.01	371460	3760549.01	0.002
371470.013760549.01	371470	3760549.01	0.002
371480.013760549.01	371480	3760549.01	0.002
371490.013760549.01	371490	3760549.01	0.002
371500.013760549.01	371500	3760549.01	0.002
371510.013760549.01	371510	3760549.01	0.002
371520.013760549.01	371520	3760549.01	0.002
371420.013760559.01	371420	3760559.01	0.002
371430.013760559.01	371430	3760559.01	0.002
371440.013760559.01	371440	3760559.01	0.002
371450.013760559.01	371450	3760559.01	0.002
371460.013760559.01	371460	3760559.01	0.002
371470.013760559.01	371470	3760559.01	0.002
371480.013760559.01	371480	3760559.01	0.002
371490.013760559.01	371490	3760559.01	0.002
371500.013760559.01	371500	3760559.01	0.002
371507.013760559.01	371507	3760559.01	0.002
371400.013760569.01	371400	3760569.01	0.002
371410.013760569.01	371410	3760569.01	0.002
371420.013760569.01	371420	3760569.01	0.002
371430.013760569.01	371430	3760569.01	0.002
371440.013760569.01	371440	3760569.01	0.002
371450.013760569.01	371450	3760569.01	0.002
371460.013760569.01	371460	3760569.01	0.002
371470.013760569.01	371470	3760569.01	0.002
371480.013760569.01	371480	3760569.01	0.002
371490.013760569.01	371490	3760569.01	0.002
371390.013760579.01	371390	3760579.01	0.002
371400.013760579.01	371400	3760579.01	0.002
371410.013760579.01	371410	3760579.01	0.002
371420.013760579.01	371420	3760579.01	0.002
371430.013760579.01	371430	3760579.01	0.002
371440.013760579.01	371440	3760579.01	0.002
371450.013760579.01	371450	3760579.01	0.002
371460.013760579.01	371460	3760579.01	0.002
371470.013760579.01	371470	3760579.01	0.002
371390.013760589.01	371390	3760589.01	0.002
371400.013760589.01	371400	3760589.01	0.002
371410.013760589.01	371410	3760589.01	0.002
371420.013760589.01	371420	3760589.01	0.002
371430.013760589.01	371430	3760589.01	0.002
371440.013760589.01	371440	3760589.01	0.002
371450.013760589.01	371450	3760589.01	0.002
371460.013760589.01	371460	3760589.01	0.002
371470.013760589.01	371470	3760589.01	0.002
371480.013760589.01	371480	3760589.01	0.002
371370.013760599.01	371370	3760599.01	0.002
371380.013760599.01	371380	3760599.01	0.002
371390.013760599.01	371390	3760599.01	0.002
371400.013760599.01	371400	3760599.01	0.002
371410.013760599.01	371410	3760599.01	0.002
371420.013760599.01	371420	3760599.01	0.002
371430.013760599.01	371430	3760599.01	0.002
371440.013760599.01	371440	3760599.01	0.002
371450.013760599.01	371450	3760599.01	0.002
371460.013760599.01	371460	3760599.01	0.002
371470.013760599.01	371470	3760599.01	0.002
371480.013760597.01	371480	3760597.01	0.002
371340.013760609.01	371340	3760609.01	0.003
371350.013760609.01	371350	3760609.01	0.003
371360.013760609.01	371360	3760609.01	0.002
371370.013760609.01	371370	3760609.01	0.002
371380.013760609.01	371380	3760609.01	0.002
371390.013760609.01	371390	3760609.01	0.002

6201 Bristol Mitigated

Health Risk Assessment Results Summary

Worker Receptors

		MAX:	0.017	0.122	0.139
Unique Identifier	X (UTM)	Y (UTM)	Onroad	Offroad	Total Risk
371400.013760609.01	371400.01	3760609.01	0.001	0.001	0.002
371410.013760609.01	371410.01	3760609.01	0.001	0.001	0.002
371420.013760609.01	371420.01	3760609.01	0.001	0.001	0.002
371430.013760609.01	371430.01	3760609.01	0.001	0.001	0.002
371440.013760609.01	371440.01	3760609.01	0.002	0.001	0.002
371450.013760609.01	371450.01	3760609.01	0.002	0.001	0.003
371460.013760608.01	371460.01	3760608.01	0.002	0.001	0.003
371322.013760619.01	371322.01	3760619.01	0.002	0.001	0.003
371330.013760619.01	371330.01	3760619.01	0.002	0.001	0.003
371340.013760619.01	371340.01	3760619.01	0.002	0.001	0.003
371350.013760619.01	371350.01	3760619.01	0.002	0.001	0.003
371360.013760619.01	371360.01	3760619.01	0.002	0.001	0.003
371370.013760619.01	371370.01	3760619.01	0.001	0.001	0.003
371380.013760619.01	371380.01	3760619.01	0.001	0.001	0.003
371390.013760619.01	371390.01	3760619.01	0.001	0.001	0.003
371400.013760619.01	371400.01	3760619.01	0.001	0.001	0.003
371410.013760619.01	371410.01	3760619.01	0.002	0.001	0.003
371420.013760619.01	371420.01	3760619.01	0.002	0.001	0.003
371430.013760619.01	371430.01	3760619.01	0.002	0.001	0.003
371440.013760619.01	371440.01	3760619.01	0.002	0.001	0.003
371312.013760629.01	371312.01	3760629.01	0.002	0.001	0.003
371320.013760629.01	371320.01	3760629.01	0.002	0.001	0.003
371330.013760629.01	371330.01	3760629.01	0.002	0.001	0.003
371340.013760629.01	371340.01	3760629.01	0.002	0.001	0.003
371350.013760629.01	371350.01	3760629.01	0.002	0.001	0.003
371360.013760629.01	371360.01	3760629.01	0.002	0.001	0.003
371370.013760629.01	371370.01	3760629.01	0.002	0.001	0.003
371380.013760629.01	371380.01	3760629.01	0.002	0.001	0.003
371390.013760629.01	371390.01	3760629.01	0.002	0.001	0.003
371400.013760629.01	371400.01	3760629.01	0.002	0.001	0.003
371410.013760629.01	371410.01	3760629.01	0.002	0.001	0.003
371420.013760629.01	371420.01	3760629.01	0.002	0.001	0.003
371430.013760625.01	371430.01	3760625.01	0.002	0.001	0.003
371260.013760639.01	371260.01	3760639.01	0.004	0.001	0.005
371322.013760639.01	371322.01	3760639.01	0.002	0.001	0.003
371330.013760639.01	371330.01	3760639.01	0.002	0.001	0.003
371340.013760639.01	371340.01	3760639.01	0.002	0.001	0.003
371350.013760639.01	371350.01	3760639.01	0.002	0.001	0.003
371360.013760639.01	371360.01	3760639.01	0.002	0.001	0.003
371370.013760639.01	371370.01	3760639.01	0.002	0.001	0.003
371380.013760639.01	371380.01	3760639.01	0.002	0.001	0.003
371390.013760639.01	371390.01	3760639.01	0.002	0.001	0.003
371400.013760639.01	371400.01	3760639.01	0.002	0.001	0.003
371410.013760639.01	371410.01	3760639.01	0.002	0.001	0.003
371250.013760649.01	371250.01	3760649.01	0.004	0.001	0.006
371260.013760649.01	371260.01	3760649.01	0.004	0.001	0.005
371270.013760649.01	371270.01	3760649.01	0.003	0.001	0.005
371310.013760649.01	371310.01	3760649.01	0.002	0.001	0.003
371320.013760649.01	371320.01	3760649.01	0.002	0.001	0.003
371330.013760649.01	371330.01	3760649.01	0.002	0.001	0.003
371340.013760649.01	371340.01	3760649.01	0.002	0.001	0.003
371350.013760649.01	371350.01	3760649.01	0.002	0.001	0.003
371360.013760649.01	371360.01	3760649.01	0.002	0.001	0.003
371370.013760649.01	371370.01	3760649.01	0.002	0.001	0.003
371380.013760649.01	371380.01	3760649.01	0.002	0.001	0.003
371390.013760649.01	371390.01	3760649.01	0.002	0.001	0.003
371400.013760649.01	371400.01	3760649.01	0.002	0.001	0.003
371406.013760649.01	371406.01	3760649.01	0.002	0.001	0.003
371250.013760659.01	371250.01	3760659.01	0.004	0.001	0.006
371260.013760659.01	371260.01	3760659.01	0.004	0.001	0.005
371270.013760659.01	371270.01	3760659.01	0.003	0.001	0.005
371310.013760659.01	371310.01	3760659.01	0.002	0.001	0.004
371320.013760659.01	371320.01	3760659.01	0.002	0.001	0.003
371330.013760659.01	371330.01	3760659.01	0.002	0.001	0.003
371340.013760659.01	371340.01	3760659.01	0.002	0.001	0.003
371350.013760659.01	371350.01	3760659.01	0.002	0.001	0.003
371360.013760659.01	371360.01	3760659.01	0.002	0.001	0.003
371370.013760659.01	371370.01	3760659.01	0.002	0.001	0.003
371380.013760659.01	371380.01	3760659.01	0.002	0.001	0.003
371390.013760659.01	371390.01	3760659.01	0.002	0.001	0.003

6201 Bristol Mitigated

Health Risk Assessment Results Summary

RESIDENTIAL RECEPTORS ONLY MAX: 0.139

Unique Identifier	X (UTM)	Y (UTM)	Total Risk
371400.013760609.01	371400	3760609.01	0.002
371410.013760609.01	371410	3760609.01	0.002
371420.013760609.01	371420	3760609.01	0.002
371430.013760609.01	371430	3760609.01	0.002
371440.013760609.01	371440	3760609.01	0.002
371450.013760609.01	371450	3760609.01	0.003
371460.013760608.01	371460	3760608.01	0.003
371322.013760619.01	371322	3760619.01	0.003
371330.013760619.01	371330	3760619.01	0.003
371340.013760619.01	371340	3760619.01	0.003
371350.013760619.01	371350	3760619.01	0.003
371360.013760619.01	371360	3760619.01	0.003
371370.013760619.01	371370	3760619.01	0.003
371380.013760619.01	371380	3760619.01	0.003
371390.013760619.01	371390	3760619.01	0.003
371400.013760619.01	371400	3760619.01	0.003
371410.013760619.01	371410	3760619.01	0.003
371420.013760619.01	371420	3760619.01	0.003
371430.013760619.01	371430	3760619.01	0.003
371440.013760619.01	371440	3760619.01	0.003
371312.013760629.01	371312	3760629.01	0.003
371320.013760629.01	371320	3760629.01	0.003
371330.013760629.01	371330	3760629.01	0.003
371340.013760629.01	371340	3760629.01	0.003
371350.013760629.01	371350	3760629.01	0.003
371360.013760629.01	371360	3760629.01	0.003
371370.013760629.01	371370	3760629.01	0.003
371380.013760629.01	371380	3760629.01	0.003
371390.013760629.01	371390	3760629.01	0.003
371400.013760629.01	371400	3760629.01	0.003
371410.013760629.01	371410	3760629.01	0.003
371420.013760629.01	371420	3760629.01	0.003
371430.013760625.01	371430	3760625.01	0.003
371260.013760639.01	371260	3760639.01	0.005
371322.013760639.01	371322	3760639.01	0.003
371330.013760639.01	371330	3760639.01	0.003
371340.013760639.01	371340	3760639.01	0.003
371350.013760639.01	371350	3760639.01	0.003
371360.013760639.01	371360	3760639.01	0.003
371370.013760639.01	371370	3760639.01	0.003
371380.013760639.01	371380	3760639.01	0.003
371390.013760639.01	371390	3760639.01	0.003
371400.013760639.01	371400	3760639.01	0.003
371410.013760639.01	371410	3760639.01	0.003
371250.013760649.01	371250	3760649.01	0.006
371260.013760649.01	371260	3760649.01	0.005
371270.013760649.01	371270	3760649.01	0.005
371310.013760649.01	371310	3760649.01	0.003
371320.013760649.01	371320	3760649.01	0.003
371330.013760649.01	371330	3760649.01	0.003
371340.013760649.01	371340	3760649.01	0.003
371350.013760649.01	371350	3760649.01	0.003
371360.013760649.01	371360	3760649.01	0.003
371370.013760649.01	371370	3760649.01	0.003
371380.013760649.01	371380	3760649.01	0.003
371390.013760649.01	371390	3760649.01	0.003
371400.013760649.01	371400	3760649.01	0.003
371406.013760649.01	371406	3760649.01	0.003
371250.013760659.01	371250	3760659.01	0.006
371260.013760659.01	371260	3760659.01	0.005
371270.013760659.01	371270	3760659.01	0.005
371310.013760659.01	371310	3760659.01	0.004
371320.013760659.01	371320	3760659.01	0.003
371330.013760659.01	371330	3760659.01	0.003
371340.013760659.01	371340	3760659.01	0.003
371350.013760659.01	371350	3760659.01	0.003
371360.013760659.01	371360	3760659.01	0.003
371370.013760659.01	371370	3760659.01	0.003
371380.013760659.01	371380	3760659.01	0.003
371390.013760659.01	371390	3760659.01	0.003

6201 Bristol Mitigated

Health Risk Assessment Results Summary

Worker Receptors

		MAX:	0.017	0.122	0.139
Unique Identifier	X (UTM)	Y (UTM)	Onroad	Offroad	Total Risk
371398.013760659.01	371398.01	3760659.01	0.002	0.001	0.003
371250.013760669.01	371250.01	3760669.01	0.004	0.001	0.006
371260.013760669.01	371260.01	3760669.01	0.004	0.001	0.005
371270.013760669.01	371270.01	3760669.01	0.003	0.001	0.005
371310.013760669.01	371310.01	3760669.01	0.002	0.001	0.004
371320.013760669.01	371320.01	3760669.01	0.002	0.001	0.004
371330.013760669.01	371330.01	3760669.01	0.002	0.001	0.003
371340.013760669.01	371340.01	3760669.01	0.002	0.001	0.003
371350.013760669.01	371350.01	3760669.01	0.002	0.001	0.003
371360.013760669.01	371360.01	3760669.01	0.002	0.001	0.003
371370.013760669.01	371370.01	3760669.01	0.002	0.001	0.003
371380.013760669.01	371380.01	3760669.01	0.002	0.001	0.003
371389.013760669.01	371389.01	3760669.01	0.002	0.001	0.004
371250.013760679.01	371250.01	3760679.01	0.004	0.001	0.006
371260.013760679.01	371260.01	3760679.01	0.004	0.001	0.005
371268.013760679.01	371268.01	3760679.01	0.003	0.001	0.005
371310.013760679.01	371310.01	3760679.01	0.002	0.001	0.004
371320.013760679.01	371320.01	3760679.01	0.002	0.001	0.004
371330.013760679.01	371330.01	3760679.01	0.002	0.001	0.004
371340.013760679.01	371340.01	3760679.01	0.002	0.001	0.004
371350.013760679.01	371350.01	3760679.01	0.002	0.001	0.004
371360.013760679.01	371360.01	3760679.01	0.002	0.001	0.004
371370.013760679.01	371370.01	3760679.01	0.002	0.001	0.004
371380.013760679.01	371380.01	3760679.01	0.002	0.001	0.004
371240.013760689.01	371240.01	3760689.01	0.005	0.002	0.006
371250.013760689.01	371250.01	3760689.01	0.004	0.002	0.006
371260.013760689.01	371260.01	3760689.01	0.004	0.002	0.005
371267.013760689.01	371267.01	3760689.01	0.003	0.002	0.005
371301.013760689.01	371301.01	3760689.01	0.002	0.002	0.004
371310.013760689.01	371310.01	3760689.01	0.002	0.001	0.004
371320.013760689.01	371320.01	3760689.01	0.002	0.001	0.004
371330.013760689.01	371330.01	3760689.01	0.002	0.001	0.004
371340.013760689.01	371340.01	3760689.01	0.002	0.001	0.004
371350.013760689.01	371350.01	3760689.01	0.002	0.001	0.004
371360.013760689.01	371360.01	3760689.01	0.002	0.001	0.004
371370.013760689.01	371370.01	3760689.01	0.002	0.001	0.004
371240.013760699.01	371240.01	3760699.01	0.005	0.002	0.006
371250.013760699.01	371250.01	3760699.01	0.004	0.002	0.006
371260.013760699.01	371260.01	3760699.01	0.003	0.002	0.005
371300.013760699.01	371300.01	3760699.01	0.003	0.002	0.004
371310.013760699.01	371310.01	3760699.01	0.002	0.002	0.004
371320.013760699.01	371320.01	3760699.01	0.002	0.002	0.004
371330.013760699.01	371330.01	3760699.01	0.002	0.002	0.004
371340.013760699.01	371340.01	3760699.01	0.002	0.002	0.004
371350.013760699.01	371350.01	3760699.01	0.002	0.002	0.004
371360.013760699.01	371360.01	3760699.01	0.003	0.001	0.004
371370.013760699.01	371370.01	3760699.01	0.003	0.001	0.004
371240.013760709.01	371240.01	3760709.01	0.005	0.002	0.006
371250.013760709.01	371250.01	3760709.01	0.004	0.002	0.006
371260.013760709.01	371260.01	3760709.01	0.003	0.002	0.005
371310.013760709.01	371310.01	3760709.01	0.003	0.002	0.004
371320.013760709.01	371320.01	3760709.01	0.002	0.002	0.004
371330.013760709.01	371330.01	3760709.01	0.002	0.002	0.004
371340.013760709.01	371340.01	3760709.01	0.003	0.002	0.004
371350.013760709.01	371350.01	3760709.01	0.003	0.002	0.004
371355.013760709.01	371355.01	3760709.01	0.003	0.002	0.004
371240.013760719.01	371240.01	3760719.01	0.005	0.002	0.006
371250.013760719.01	371250.01	3760719.01	0.004	0.002	0.006
371260.013760719.01	371260.01	3760719.01	0.003	0.002	0.005
371300.013760719.01	371300.01	3760719.01	0.003	0.002	0.004
371310.013760719.01	371310.01	3760719.01	0.003	0.002	0.004
371320.013760719.01	371320.01	3760719.01	0.003	0.002	0.004
371330.013760719.01	371330.01	3760719.01	0.003	0.002	0.004
371340.013760719.01	371340.01	3760719.01	0.003	0.002	0.004
371347.013760719.01	371347.01	3760719.01	0.003	0.002	0.004
371240.013760729.01	371240.01	3760729.01	0.004	0.002	0.006
371250.013760729.01	371250.01	3760729.01	0.004	0.002	0.006
371258.013760729.01	371258.01	3760729.01	0.004	0.002	0.005
371300.013760729.01	371300.01	3760729.01	0.003	0.002	0.005
371310.013760729.01	371310.01	3760729.01	0.003	0.002	0.005

6201 Bristol Mitigated

Health Risk Assessment Results Summary

RESIDENTIAL RECEPTORS ONLY MAX: 0.139

Unique Identifier	X (UTM)	Y (UTM)	Total Risk
371398.013760659.01	371398	3760659.01	0.003
371250.013760669.01	371250	3760669.01	0.006
371260.013760669.01	371260	3760669.01	0.005
371270.013760669.01	371270	3760669.01	0.005
371310.013760669.01	371310	3760669.01	0.004
371320.013760669.01	371320	3760669.01	0.004
371330.013760669.01	371330	3760669.01	0.003
371340.013760669.01	371340	3760669.01	0.003
371350.013760669.01	371350	3760669.01	0.003
371360.013760669.01	371360	3760669.01	0.003
371370.013760669.01	371370	3760669.01	0.003
371380.013760669.01	371380	3760669.01	0.003
371389.013760669.01	371389	3760669.01	0.004
371250.013760679.01	371250	3760679.01	0.006
371260.013760679.01	371260	3760679.01	0.005
371268.013760679.01	371268	3760679.01	0.005
371310.013760679.01	371310	3760679.01	0.004
371320.013760679.01	371320	3760679.01	0.004
371330.013760679.01	371330	3760679.01	0.004
371340.013760679.01	371340	3760679.01	0.004
371350.013760679.01	371350	3760679.01	0.004
371360.013760679.01	371360	3760679.01	0.004
371370.013760679.01	371370	3760679.01	0.004
371380.013760679.01	371380	3760679.01	0.004
371240.013760689.01	371240	3760689.01	0.006
371250.013760689.01	371250	3760689.01	0.006
371260.013760689.01	371260	3760689.01	0.005
371267.013760689.01	371267	3760689.01	0.005
371301.013760689.01	371301	3760689.01	0.004
371310.013760689.01	371310	3760689.01	0.004
371320.013760689.01	371320	3760689.01	0.004
371330.013760689.01	371330	3760689.01	0.004
371340.013760689.01	371340	3760689.01	0.004
371350.013760689.01	371350	3760689.01	0.004
371360.013760689.01	371360	3760689.01	0.004
371370.013760689.01	371370	3760689.01	0.004
371240.013760699.01	371240	3760699.01	0.006
371250.013760699.01	371250	3760699.01	0.006
371260.013760699.01	371260	3760699.01	0.005
371300.013760699.01	371300	3760699.01	0.004
371310.013760699.01	371310	3760699.01	0.004
371320.013760699.01	371320	3760699.01	0.004
371330.013760699.01	371330	3760699.01	0.004
371340.013760699.01	371340	3760699.01	0.004
371350.013760699.01	371350	3760699.01	0.004
371360.013760699.01	371360	3760699.01	0.004
371370.013760699.01	371370	3760699.01	0.004
371240.013760709.01	371240	3760709.01	0.006
371250.013760709.01	371250	3760709.01	0.006
371260.013760709.01	371260	3760709.01	0.005
371310.013760709.01	371310	3760709.01	0.004
371320.013760709.01	371320	3760709.01	0.004
371330.013760709.01	371330	3760709.01	0.004
371340.013760709.01	371340	3760709.01	0.004
371350.013760709.01	371350	3760709.01	0.004
371355.013760709.01	371355	3760709.01	0.004
371240.013760719.01	371240	3760719.01	0.006
371250.013760719.01	371250	3760719.01	0.006
371260.013760719.01	371260	3760719.01	0.005
371300.013760719.01	371300	3760719.01	0.004
371310.013760719.01	371310	3760719.01	0.004
371320.013760719.01	371320	3760719.01	0.004
371330.013760719.01	371330	3760719.01	0.004
371340.013760719.01	371340	3760719.01	0.004
371347.013760719.01	371347	3760719.01	0.004
371240.013760729.01	371240	3760729.01	0.006
371250.013760729.01	371250	3760729.01	0.006
371258.013760729.01	371258	3760729.01	0.005
371300.013760729.01	371300	3760729.01	0.005
371310.013760729.01	371310	3760729.01	0.005

6201 Bristol Mitigated

Health Risk Assessment Results Summary

Worker Receptors

		MAX:	0.017	0.122	0.139
Unique Identifier	X (UTM)	Y (UTM)	Onroad	Offroad	Total Risk
371320.013760729.01	371320.01	3760729.01	0.003	0.002	0.005
371330.013760729.01	371330.01	3760729.01	0.003	0.002	0.005
371340.013760727.01	371340.01	3760727.01	0.003	0.002	0.005
371230.013760739.01	371230.01	3760739.01	0.005	0.002	0.007
371240.013760739.01	371240.01	3760739.01	0.004	0.002	0.006
371250.013760739.01	371250.01	3760739.01	0.004	0.002	0.006
371257.013760739.01	371257.01	3760739.01	0.004	0.002	0.005
371294.013760739.01	371294.01	3760739.01	0.003	0.002	0.005
371300.013760739.01	371300.01	3760739.01	0.003	0.002	0.005
371310.013760739.01	371310.01	3760739.01	0.003	0.002	0.005
371320.013760739.01	371320.01	3760739.01	0.003	0.002	0.005
371330.013760739.01	371330.01	3760739.01	0.003	0.002	0.005
371255.013760744.01	371255.01	3760744.01	0.004	0.002	0.006
371300.013760749.01	371300.01	3760749.01	0.003	0.002	0.005
371310.013760749.01	371310.01	3760749.01	0.003	0.002	0.005
371320.013760749.01	371320.01	3760749.01	0.003	0.002	0.005
371222.013760767.01	371222.01	3760767.01	0.006	0.002	0.008
371232.013760767.01	371232.01	3760767.01	0.005	0.002	0.007
371242.013760767.01	371242.01	3760767.01	0.004	0.002	0.006
371222.013760777.01	371222.01	3760777.01	0.005	0.002	0.008
371232.013760777.01	371232.01	3760777.01	0.005	0.002	0.007
371222.013760787.01	371222.01	3760787.01	0.005	0.002	0.008
371232.013760787.01	371232.01	3760787.01	0.004	0.002	0.007
371222.013760797.01	371222.01	3760797.01	0.005	0.003	0.008
371232.013760797.01	371232.01	3760797.01	0.004	0.003	0.007
371242.013760797.01	371242.01	3760797.01	0.004	0.003	0.007
371212.013760807.01	371212.01	3760807.01	0.006	0.003	0.009
371222.013760807.01	371222.01	3760807.01	0.005	0.003	0.008
371232.013760807.01	371232.01	3760807.01	0.004	0.003	0.007
371242.013760807.01	371242.01	3760807.01	0.004	0.003	0.007
371212.013760817.01	371212.01	3760817.01	0.006	0.003	0.009
371222.013760817.01	371222.01	3760817.01	0.005	0.003	0.008
371232.013760817.01	371232.01	3760817.01	0.004	0.003	0.007
371242.013760817.01	371242.01	3760817.01	0.004	0.003	0.007
371212.013760827.01	371212.01	3760827.01	0.006	0.003	0.009
371222.013760827.01	371222.01	3760827.01	0.005	0.003	0.008
371232.013760827.01	371232.01	3760827.01	0.005	0.003	0.008
371242.013760827.01	371242.01	3760827.01	0.004	0.003	0.007
371252.013760827.01	371252.01	3760827.01	0.004	0.003	0.007
371212.013760837.01	371212.01	3760837.01	0.006	0.003	0.009
371222.013760837.01	371222.01	3760837.01	0.005	0.003	0.008
371232.013760837.01	371232.01	3760837.01	0.005	0.003	0.008
371242.013760837.01	371242.01	3760837.01	0.005	0.003	0.008
371250.013760837.01	371250.01	3760837.01	0.005	0.003	0.008
371222.013760847.01	371222.01	3760847.01	0.005	0.003	0.009
371232.013760847.01	371232.01	3760847.01	0.005	0.003	0.008
371240.013760847.01	371240.01	3760847.01	0.005	0.003	0.008

6201 Bristol Mitigated

Health Risk Assessment Results Summary

RESIDENTIAL RECEPTORS ONLY MAX: 0.139

Unique Identifier	X (UTM)	Y (UTM)	Total Risk
371320.013760729.01	371320	3760729.01	0.005
371330.013760729.01	371330	3760729.01	0.005
371340.013760727.01	371340	3760727.01	0.005
371230.013760739.01	371230	3760739.01	0.007
371240.013760739.01	371240	3760739.01	0.006
371250.013760739.01	371250	3760739.01	0.006
371257.013760739.01	371257	3760739.01	0.005
371294.013760739.01	371294	3760739.01	0.005
371300.013760739.01	371300	3760739.01	0.005
371310.013760739.01	371310	3760739.01	0.005
371320.013760739.01	371320	3760739.01	0.005
371330.013760739.01	371330	3760739.01	0.005
371255.013760744.01	371255	3760744.01	0.006
371300.013760749.01	371300	3760749.01	0.005
371310.013760749.01	371310	3760749.01	0.005
371320.013760749.01	371320	3760749.01	0.005
371222.013760767.01	371222	3760767.01	0.008
371232.013760767.01	371232	3760767.01	0.007
371242.013760767.01	371242	3760767.01	0.006
371222.013760777.01	371222	3760777.01	0.008
371232.013760777.01	371232	3760777.01	0.007
371222.013760787.01	371222	3760787.01	0.008
371232.013760787.01	371232	3760787.01	0.007
371222.013760797.01	371222	3760797.01	0.008
371232.013760797.01	371232	3760797.01	0.007
371242.013760797.01	371242	3760797.01	0.007
371212.013760807.01	371212	3760807.01	0.009
371222.013760807.01	371222	3760807.01	0.008
371232.013760807.01	371232	3760807.01	0.007
371242.013760807.01	371242	3760807.01	0.007
371212.013760817.01	371212	3760817.01	0.009
371222.013760817.01	371222	3760817.01	0.008
371232.013760817.01	371232	3760817.01	0.007
371242.013760817.01	371242	3760817.01	0.007
371212.013760827.01	371212	3760827.01	0.009
371222.013760827.01	371222	3760827.01	0.008
371232.013760827.01	371232	3760827.01	0.008
371242.013760827.01	371242	3760827.01	0.007
371252.013760827.01	371252	3760827.01	0.007
371212.013760837.01	371212	3760837.01	0.009
371222.013760837.01	371222	3760837.01	0.008
371232.013760837.01	371232	3760837.01	0.008
371242.013760837.01	371242	3760837.01	0.008
371250.013760837.01	371250	3760837.01	0.008
371222.013760847.01	371222	3760847.01	0.009
371232.013760847.01	371232	3760847.01	0.008
371240.013760847.01	371240	3760847.01	0.008

6201 Bristol Mitigated

Maximum Individual Non-Cancer Impact Calculations - (Impact at all other sensitive receptors would be less than shown)

Worker Receptors

Maximum Non-cancer Chronic Hazards / Toxicological Endpoints*

Receptor Group	Pollutant	CREL[1]	CONC	WFrac	$CONC_{WF}$	HI		ALIM	BN	CVS	DEV	ENDC	EYE	HEM	IMMUN	KIDN	NS	REPRO	RESP	SK
Project:																				
MEI - Max	DPM	5.00E+00	3.13E-02	1.00E+00	3.13E-02	6.27E-03		-	-	-	-	-	-	-	-	-	-	-	6.27E-03	-
							Total Risk				-			-				-	0.006	
							Threshold				1.00			1.00				1.00	1.00	
							Over?				NO			NO				NO	NO	

Notes:

1. California Air Resources Board, "Consolidated Table of OEHHA/ARB Approved Risk Assessment Health Values," "OEHHA/ARB Approved Chronic Reference Exposure Levels and Target Organs," "OEHHA/ARB Approved Acute Reference Exposure Levels and Target Organs," and "OEHHA/ARB Approved 8-Hour Reference Exposure Levels and Target Organs," http://www.arb.ca.gov/toxics/healthval/healthval.htm. Tables last updated: August 18, 2025 and July 20, 2025.

Source: ESA, 2025

Where:

$CONC_{WF}$	Pollutant Concentration ($\mu g/m^3$) multiplied by the weight fraction
CREL	Chronic Reference Exposure Level
HI	Hazard Index
MEI	Maximally Exposed Individual
WFrac	Weight fraction of speciated component

* Key to Toxicological Endpoints

ALIM	Alimentary Tract	EYE	Eye	NS	Nervous System
BN	Bone	HEM	Hematologic System	REPRO	Reproductive System
CVS	Cardiovascular System	IMMUN	Immune System	RESP	Respiratory System
DEV	Developmental System	KIDN	Kidney	SK	Skin
ENDC	Endocrine System				

6201 Bristol

Construction Modeling Assumptions

AERMOD Sources

Area Source			
Offroad Construction Exhaust			Source
Release Height	5	m	SCAQMD, LST Methodology
Initial Vertial Dimension	1.4	m	
Emissions rate	1	g/s	
Line Volume			
Onroad Hauling Exhaust			
Release Height	2.55	m	*USEPA Haul Road Workgroup Final Report Dec 6, 2011, Page 4*
Plume Height	5.1	m	*USEPA Haul Road Workgroup Final Report Dec 6, 2011, Page 4*
Plume Width	13	m	*USEPA Haul Road Workgroup Final Report Dec 6, 2011, Page 4*
Emissions rate	1	g/s	

6201 Bristol Unmitigated

Health Risk Assessment Exposure Duration Assumptions for Offroad Equipment and Haul Activities

Residential Receptors

				Start Date	*4/1/2026*	*7/1/2026*	*7/1/2028*
				End Date	*6/30/2026*	*6/30/2028*	*6/28/2042*
				Days	*90*	*730*	*5110*
Phase		Start Date	End Date	Hrs/Day	Duration (days)	3rd Tri	0<2	2<16
DemolitionS	2026	1/1/2026	3/23/2026	12	82	0	0	0
Site PreparationS	2026	6/15/2026	6/20/2026	12	6	6	0	0
Grading/ExcavationS	2026	6/21/2026	12/9/2026	12	172	10	162	0
Concrete (Garage and Podiums)1	2026	12/10/2026	12/31/2026	12	22	0	22	0
Concrete (Garage and Podiums)1	2027	1/1/2027	12/31/2027	12	365	0	365	0
Concrete (Garage and Podiums)1	2028	1/1/2028	1/19/2028	12	19	0	19	0
Concrete (Garage and Podiums)S	2028	1/20/2028	5/19/2028	12	121	0	121	0
Concrete (Garage and Podiums)2	2028	5/20/2028	7/5/2028	12	47	0	42	5
Building Construction (framing, roofing, MEPs)1	2027	12/21/2027	12/31/2027	12	11	0	11	0
Building Construction (framing, roofing, MEPs)1	2028	1/1/2028	6/6/2028	12	158	0	158	0
Building Construction (framing, roofing, MEPs)S	2028	6/7/2028	12/31/2028	12	208	0	24	184
Building Construction (framing, roofing, MEPs)S	2029	1/1/2029	1/19/2029	12	19	0	0	19
Building Construction (framing, roofing, MEPs)2	2029	1/20/2029	7/5/2029	12	167	0	0	167
Finishing/Painting1	2028	9/4/2028	12/31/2028	12	119	0	0	119
Finishing/Painting1	2029	1/1/2029	2/15/2029	12	46	0	0	46
Finishing/PaintingS	2029	2/16/2029	7/13/2029	12	148	0	0	148
Finishing/Painting2	2029	7/14/2029	12/27/2029	12	167	0	0	167
PavingS	2029	7/1/2029	9/14/2029	12	76	0	0	76
					1953			

Risk Factors

	Abbreviation	UOM	3rd Trimester	0<2	2<16	16<30
Daily Breathing Rate (95th %'ile)	DBR	L/kg-day	361	1090	572	261
Fraction Of Time At Home [a]	FAH	unitless	1	1	1	0.73
Exposure Frequency	EF	days/year	0.96	0.96	0.96	0.96
Age Sensitivity Factor	ASF	unitless	10	10	3	1
Inhalation Absorption Factor	A	unitless	1	1	1	1
Conversion Factor	CF_1	m^3/L	0.001	0.001	0.001	0.001
Conversion Factor	CF_2	$\mu g/m^3$	0.001	0.001	0.001	0.001
Cancer Potency Factor (diesel exhaust)	CPF	$mg/kg\text{-}day^{-1}$	1.1	1.1	1.1	1.1
Averaging Time (for residential exposure)	AT	years	70.00	70.00	70.00	70.00

[a] assume school or daycare will have cancer risk of >1 per million

Intake Factor for Inhalation, IF ($m^3/kg\text{-}day$)

Phase	Year	Equation	3rd Trimester	0<2	2<16
DemolitionS	2026	$\frac{DBR \cdot FAH \cdot EF \cdot ED \cdot ASF \cdot A \cdot CF_1}{AT}$	0.00E+00	0.00E+00	0.00E+00
Site PreparationS	2026		8.13E-04	0.00E+00	0.00E+00
Grading/ExcavationS	2026		1.35E-03	6.63E-02	0.00E+00
Concrete (Garage and Podiums)1	2026		0.00E+00	9.00E-03	0.00E+00
Concrete (Garage and Podiums)1	2027		0.00E+00	1.49E-01	0.00E+00
Concrete (Garage and Podiums)1	2028		0.00E+00	7.77E-03	0.00E+00
Concrete (Garage and Podiums)S	2028		0.00E+00	4.95E-02	0.00E+00
Concrete (Garage and Podiums)2	2028		0.00E+00	1.72E-02	3.22E-04
Building Construction (framing, roofing, MEPs)1	2027		0.00E+00	4.50E-03	0.00E+00
Building Construction (framing, roofing, MEPs)1	2028		0.00E+00	6.46E-02	0.00E+00
Building Construction (framing, roofing, MEPs)S	2028		0.00E+00	9.82E-03	1.19E-02
Building Construction (framing, roofing, MEPs)S	2029		0.00E+00	0.00E+00	1.23E-03
Building Construction (framing, roofing, MEPs)2	2029		0.00E+00	0.00E+00	1.08E-02
Finishing/Painting1	2028		0.00E+00	0.00E+00	7.67E-03
Finishing/Painting1	2029		0.00E+00	0.00E+00	2.97E-03
Finishing/PaintingS	2029		0.00E+00	0.00E+00	9.54E-03
Finishing/Painting2	2029		0.00E+00	0.00E+00	1.08E-02
PavingS	2029		0.00E+00	0.00E+00	4.90E-03

Risk Calculation Part 1, R1

Equation	3rd Trimester	0<2	2<16
$IF \cdot CPF \cdot CF_2$	0.00E+00	0.00E+00	0.00E+00
	8.94E-07	0.00E+00	0.00E+00
	1.49E-06	7.29E-05	0.00E+00
	0.00E+00	9.90E-06	0.00E+00
	0.00E+00	1.64E-04	0.00E+00
	0.00E+00	8.55E-06	0.00E+00
	0.00E+00	5.44E-05	0.00E+00
	0.00E+00	1.89E-05	3.55E-07
	0.00E+00	4.95E-06	0.00E+00
	0.00E+00	7.11E-05	0.00E+00
	0.00E+00	1.08E-05	1.30E-05
	0.00E+00	0.00E+00	1.35E-06
	0.00E+00	0.00E+00	1.18E-05
	0.00E+00	0.00E+00	8.44E-06
	0.00E+00	0.00E+00	3.26E-06
	0.00E+00	0.00E+00	1.05E-05
	0.00E+00	0.00E+00	1.18E-05
	0.00E+00	0.00E+00	5.39E-06

6201 Bristol Unmitigated

Offroad DPM Emissions, Ground Level Concentrations and Health Risk Calculations

Residential Receptors

Phase		Start Date	End Date	Work Days	hissions (lbs/d	missions (lbs/y	Emissions (g/s)
DemolitionS	2026	1/1/2026	3/23/2026	70	0.20347	14.243	1.07E-03
Site PreparationS	2026	6/15/2026	6/20/2026	6	0.00000	0.000	0.00E+00
Grading/ExcavationS	2026	6/21/2026	12/9/2026	147	0.70001	102.901	3.67E-03
Concrete (Garage and Podiums)1	2026	12/10/2026	12/31/2026	19	0.47289	8.985	2.48E-03
Concrete (Garage and Podiums)1	2027	1/1/2027	12/31/2027	313	0.44903	140.548	2.36E-03
Concrete (Garage and Podiums)1	2028	1/1/2028	1/19/2028	16	0.41163	6.586	2.16E-03
Concrete (Garage and Podiums)S	2028	1/20/2028	5/19/2028	104	0.41163	42.809	2.16E-03
Concrete (Garage and Podiums)2	2028	5/20/2028	7/5/2028	40	0.41163	16.465	2.16E-03
Building Construction (framing, roofing, MEPs)1	2027	12/21/2027	12/31/2027	10	0.24981	2.498	1.31E-03
Building Construction (framing, roofing, MEPs)1	2028	1/1/2028	6/6/2028	135	0.22870	30.874	1.20E-03
Building Construction (framing, roofing, MEPs)S	2028	6/7/2028	12/31/2028	178	0.22870	40.708	1.20E-03
Building Construction (framing, roofing, MEPs)S	2029	1/1/2029	1/19/2029	17	0.21500	3.655	1.13E-03
Building Construction (framing, roofing, MEPs)2	2029	1/20/2029	7/5/2029	143	0.21500	30.744	1.13E-03
Finishing/Painting1	2028	9/4/2028	12/31/2028	102	0.14661	14.954	7.70E-04
Finishing/Painting1	2029	1/1/2029	2/15/2029	40	0.13493	5.397	7.08E-04
Finishing/PaintingS	2029	2/16/2029	7/13/2029	127	0.13493	17.136	7.08E-04
Finishing/Painting2	2029	7/14/2029	12/27/2029	143	0.13493	19.295	7.08E-04
PavingS	2029	7/1/2029	9/14/2029	65	0.19930	12.954	1.05E-03
				1675			

Unique Identifier	X (UTM)	Y (UTM)	DemolitionS	Site PreparationS	Grading/ExcavationS	Concrete (Garage and Podiums)1	Concrete (Garage and Podiums)1	Concrete (Garage and Podiums)1	Concrete (Garage and Podiums)S	Concrete (Garage and Podiums)2	Building Construction (framing, roofing,	Building Construction (framing, roofing,	Building Construction (framing, roofing,	Building Construction (framing, roofing,	Building Construction (framing, roofing,
			2026	2026	2026	2026	2027	2028	2028	2028	2027	2028	2028	2029	2029
3715523761064	371552	3761064	3.54E-03	0.00E+00	1.22E-02	5.43E-03	5.16E-03	4.73E-03	7.83E-03	1.70E-02	2.87E-03	2.63E-03	4.35E-03	4.09E-03	8.85E-03
3715643761064	371564	3761064	3.04E-03	0.00E+00	1.05E-02	4.80E-03	4.56E-03	4.18E-03	6.73E-03	1.42E-02	2.53E-03	2.32E-03	3.74E-03	3.52E-03	7.44E-03
3715723761062	371572	3761062	2.73E-03	0.00E+00	9.40E-03	4.41E-03	4.19E-03	3.84E-03	6.03E-03	1.25E-02	2.33E-03	2.13E-03	3.35E-03	3.15E-03	6.52E-03
3715823761063	371582	3761063	2.56E-03	0.00E+00	8.81E-03	4.17E-03	3.96E-03	3.63E-03	5.62E-03	1.15E-02	2.20E-03	2.02E-03	3.12E-03	2.94E-03	5.99E-03
3715963761061	371596	3761061	2.22E-03	0.00E+00	7.62E-03	3.71E-03	3.52E-03	3.23E-03	4.85E-03	9.62E-03	1.96E-03	1.79E-03	2.70E-03	2.53E-03	5.03E-03
3716023761061	371602	3761061	2.09E-03	0.00E+00	7.18E-03	3.52E-03	3.34E-03	3.06E-03	4.58E-03	9.03E-03	1.86E-03	1.70E-03	2.54E-03	2.39E-03	4.72E-03
3716123761062	371612	3761062	1.95E-03	0.00E+00	6.72E-03	3.33E-03	3.16E-03	2.89E-03	4.12E-03	7.70E-03	1.76E-03	1.61E-03	2.29E-03	2.15E-03	4.02E-03
3716223761062	371622	3761062	1.83E-03	0.00E+00	6.29E-03	3.15E-03	2.99E-03	2.74E-03	3.84E-03	7.08E-03	1.66E-03	1.52E-03	2.13E-03	2.01E-03	3.70E-03
3716323761063	371632	3761063	1.73E-03	0.00E+00	5.96E-03	3.01E-03	2.86E-03	2.62E-03	3.64E-03	6.62E-03	1.59E-03	1.46E-03	2.02E-03	1.90E-03	3.46E-03
3716423761060	371642	3761060	1.57E-03	0.00E+00	5.41E-03	2.78E-03	2.64E-03	2.42E-03	3.29E-03	5.86E-03	1.47E-03	1.34E-03	1.83E-03	1.72E-03	3.06E-03
3716523761060	371652	3761060	1.50E-03	0.00E+00	5.17E-03	2.68E-03	2.54E-03	2.33E-03	3.14E-03	5.52E-03	1.42E-03	1.30E-03	1.75E-03	1.64E-03	2.88E-03
3716623761060	371662	3761060	1.42E-03	0.00E+00	4.90E-03	2.56E-03	2.43E-03	2.23E-03	2.97E-03	5.15E-03	1.35E-03	1.24E-03	1.65E-03	1.55E-03	2.69E-03
3716723761060	371672	3761060	1.34E-03	0.00E+00	4.61E-03	2.43E-03	2.31E-03	2.12E-03	2.80E-03	4.79E-03	1.29E-03	1.18E-03	1.55E-03	1.46E-03	2.50E-03
3716923761060	371692	3761060	1.22E-03	0.00E+00	4.18E-03	2.24E-03	2.13E-03	1.95E-03	2.53E-03	4.23E-03	1.18E-03	1.08E-03	1.41E-03	1.32E-03	2.21E-03
3717023761060	371702	3761060	1.18E-03	0.00E+00	4.04E-03	2.19E-03	2.08E-03	1.90E-03	2.44E-03	4.04E-03	1.15E-03	1.06E-03	1.36E-03	1.28E-03	2.11E-03
3717123761060	371712	3761060	1.11E-03	0.00E+00	3.82E-03	2.08E-03	1.97E-03	1.81E-03	2.31E-03	3.77E-03	1.10E-03	1.01E-03	1.28E-03	1.21E-03	1.97E-03
3717323761060	371732	3761060	1.02E-03	0.00E+00	3.50E-03	1.93E-03	1.83E-03	1.68E-03	2.11E-03	3.37E-03	1.02E-03	9.32E-04	1.17E-03	1.10E-03	1.76E-03
3717423761060	371742	3761060	9.64E-04	0.00E+00	3.32E-03	1.84E-03	1.74E-03	1.60E-03	2.00E-03	3.17E-03	9.71E-04	8.88E-04	1.11E-03	1.04E-03	1.65E-03
3717523761060	371752	3761060	9.23E-04	0.00E+00	3.17E-03	1.77E-03	1.68E-03	1.54E-03	1.91E-03	3.00E-03	9.34E-04	8.55E-04	1.06E-03	9.98E-04	1.57E-03
3717623761060	371762	3761060	8.87E-04	0.00E+00	3.05E-03	1.71E-03	1.62E-03	1.49E-03	1.84E-03	2.86E-03	9.03E-04	8.27E-04	1.02E-03	9.59E-04	1.49E-03
3717723761060	371772	3761060	8.54E-04	0.00E+00	2.94E-03	1.65E-03	1.57E-03	1.44E-03	1.77E-03	2.72E-03	8.74E-04	8.00E-04	9.81E-04	9.22E-04	1.42E-03
3717823761060	371782	3761060	8.29E-04	0.00E+00	2.85E-03	1.61E-03	1.53E-03	1.40E-03	1.71E-03	2.62E-03	8.52E-04	7.80E-04	9.52E-04	8.95E-04	1.37E-03
3717923761060	371792	3761060	8.03E-04	0.00E+00	2.76E-03	1.57E-03	1.49E-03	1.37E-03	1.66E-03	2.52E-03	8.30E-04	7.60E-04	9.22E-04	8.67E-04	1.31E-03
3718023761060	371802	3761060	7.75E-04	0.00E+00	2.67E-03	1.52E-03	1.45E-03	1.33E-03	1.60E-03	2.41E-03	8.05E-04	7.37E-04	8.89E-04	8.36E-04	1.26E-03
3714933761074	371493	3761074	1.37E-02	0.00E+00	4.73E-02	1.39E-02	1.32E-02	1.21E-02	2.73E-02	7.21E-02	7.35E-03	6.73E-03	1.52E-02	1.43E-02	3.76E-02
3715023761070	371502	3761070	9.86E-03	0.00E+00	3.39E-02	1.16E-02	1.10E-02	1.01E-02	2.00E-02	4.91E-02	6.13E-03	5.61E-03	1.11E-02	1.04E-02	2.56E-02
3715123761070	371512	3761070	8.20E-03	0.00E+00	2.82E-02	1.04E-02	9.88E-03	9.05E-03	1.69E-02	3.99E-02	5.49E-03	5.03E-03	9.39E-03	8.82E-03	2.09E-02
3715323761070	371532	3761070	5.87E-03	0.00E+00	2.02E-02	8.41E-03	7.99E-03	7.32E-03	1.26E-02	2.80E-02	4.44E-03	4.07E-03	6.99E-03	6.57E-03	1.46E-02
3715423761070	371542	3761070	5.12E-03	0.00E+00	1.76E-02	7.66E-03	7.27E-03	6.67E-03	1.08E-02	2.30E-02	4.04E-03	3.70E-03	6.01E-03	5.65E-03	1.20E-02
3715523761070	371552	3761070	3.93E-03	0.00E+00	1.35E-02	5.80E-03	5.50E-03	5.05E-03	8.65E-03	1.93E-02	3.06E-03	2.80E-03	4.81E-03	4.52E-03	1.01E-02
3715643761070	371564	3761070	3.36E-03	0.00E+00	1.16E-02	5.12E-03	4.86E-03	4.46E-03	7.40E-03	1.60E-02	2.70E-03	2.48E-03	4.11E-03	3.86E-03	8.38E-03
3715723761070	371572	3761070	3.10E-03	0.00E+00	1.07E-02	4.81E-03	4.57E-03	4.19E-03	6.81E-03	1.45E-02	2.54E-03	2.33E-03	3.78E-03	3.56E-03	7.58E-03
3715823761070	371582	3761070	2.85E-03	0.00E+00	9.79E-03	4.50E-03	4.27E-03	3.92E-03	6.21E-03	1.30E-02	2.38E-03	2.18E-03	3.45E-03	3.24E-03	6.76E-03
3715963761070	371596	3761070	2.52E-03	0.00E+00	8.68E-03	4.09E-03	3.88E-03	3.56E-03	5.48E-03	1.11E-02	2.16E-03	1.98E-03	3.05E-03	2.86E-03	5.81E-03
3716023761070	371602	3761070	2.37E-03	0.00E+00	8.17E-03	3.89E-03	3.69E-03	3.38E-03	5.17E-03	1.04E-02	2.05E-03	1.88E-03	2.87E-03	2.70E-03	5.43E-03
3716123761070	371612	3761070	2.18E-03	0.00E+00	7.51E-03	3.63E-03	3.45E-03	3.16E-03	4.75E-03	9.41E-03	1.92E-03	1.76E-03	2.64E-03	2.48E-03	4.91E-03
3716223761070	371622	3761070	2.02E-03	0.00E+00	6.95E-03	3.41E-03	3.23E-03	2.96E-03	4.24E-03	8.00E-03	1.80E-03	1.65E-03	2.36E-03	2.22E-03	4.18E-03
3716323761070	371632	3761070	1.88E-03	0.00E+00	6.47E-03	3.22E-03	3.05E-03	2.80E-03	3.95E-03	7.32E-03	1.70E-03	1.56E-03	2.19E-03	2.06E-03	3.82E-03
3716423761070	371642	3761070	1.77E-03	0.00E+00	6.09E-03	3.06E-03	2.91E-03	2.67E-03	3.71E-03	6.76E-03	1.62E-03	1.48E-03	2.06E-03	1.94E-03	3.53E-03
3716523761070	371652	3761070	1.68E-03	0.00E+00	5.78E-03	2.94E-03	2.79E-03	2.56E-03	3.51E-03	6.30E-03	1.55E-03	1.42E-03	1.95E-03	1.83E-03	3.29E-03
3716623761070	371662	3761070	1.59E-03	0.00E+00	5.45E-03	2.81E-03	2.66E-03	2.44E-03	3.31E-03	5.85E-03	1.48E-03	1.36E-03	1.84E-03	1.73E-03	3.05E-03
3716723761070	371672	3761070	1.49E-03	0.00E+00	5.12E-03	2.66E-03	2.53E-03	2.32E-03	3.10E-03	5.41E-03	1.40E-03	1.29E-03	1.72E-03	1.62E-03	2.82E-03
3716823761070	371682	3761070	1.41E-03	0.00E+00	4.85E-03	2.54E-03	2.42E-03	2.21E-03	2.93E-03	5.05E-03	1.34E-03	1.23E-03	1.63E-03	1.53E-03	2.64E-03
3716923761070	371692	3761070	1.34E-03	0.00E+00	4.60E-03	2.43E-03	2.31E-03	2.12E-03	2.78E-03	4.72E-03	1.29E-03	1.18E-03	1.54E-03	1.45E-03	2.46E-03
3717023761070	371702	3761070	1.29E-03	0.00E+00	4.42E-03	2.36E-03	2.24E-03	2.06E-03	2.67E-03	4.47E-03	1.25E-03	1.14E-03	1.48E-03	1.39E-03	2.34E-03
3717123761070	371712	3761070	1.22E-03	0.00E+00	4.20E-03	2.26E-03	2.15E-03	1.97E-03	2.53E-03	4.19E-03	1.19E-03	1.09E-03	1.41E-03	1.32E-03	2.19E-03
3717323761070	371732	3761070	1.12E-03	0.00E+00	3.84E-03	2.09E-03	1.99E-03	1.82E-03	2.31E-03	3.74E-03	1.11E-03	1.01E-03	1.28E-03	1.21E-03	1.95E-03
3717523761071	371752	3761071	1.02E-03	0.00E+00	3.51E-03	1.94E-03	1.84E-03	1.69E-03	2.11E-03	3.35E-03	1.02E-03	9.37E-04	1.17E-03	1.10E-03	1.75E-03
3717623761071	371762	3761071	9.78E-04	0.00E+00	3.36E-03	1.87E-03	1.78E-03	1.63E-03	2.02E-03	3.18E-03	9.87E-04	9.04E-04	1.12E-03	1.06E-03	1.66E-03
3717723761070	371772	3761070	9.31E-04	0.00E+00	3.20E-03	1.79E-03	1.70E-03	1.56E-03	1.92E-03	2.99E-03	9.46E-04	8.66E-04	1.07E-03	1.00E-03	1.56E-03
3718023761070	371802	3761070	8.40E-04	0.00E+00	2.89E-03	1.64E-03	1.56E-03	1.43E-03	1.73E-03	2.62E-03	8.68E-04	7.95E-04	9.63E-04	9.05E-04	1.37E-03
3718133761070	371813	3761070	8.06E-04	0.00E+00	2.77E-03	1.58E-03	1.50E-03	1.38E-03	1.66E-03	2.49E-03	8.37E-04	7.66E-04	9.23E-04	8.68E-04	1.30E-03
3714923761080	371492	3761080	1.77E-02	0.00E+00	6.10E-02	1.61E-02	1.53E-02	1.40E-02	3.45E-02	9.47E-02	8.52E-03	7.80E-03	1.92E-02	1.80E-02	4.94E-02
3715023761080	371502	3761080	1.36E-02	0.00E+00	4.68E-02	1.41E-02	1.34E-02	1.23E-02	2.78E-02	7.36E-02	7.44E-03	6.81E-03	1.55E-02	1.45E-02	3.84E-02
3715123761078	371512	3761078	1.03E-02	0.00E+00	3.54E-02	1.20E-02	1.14E-02	1.05E-02	2.13E-02	5.31E-02	6.36E-03	5.82E-03	1.18E-02	1.11E-02	2.77E-02
3715243761080	371524	3761080	8.49E-03	0.00E+00	2.92E-02	1.08E-02	1.02E-02	9.39E-03	1.81E-02	4.38E-02	5.70E-03	5.22E-03	1.01E-02	9.47E-03	2.29E-02
3715323761080	371532	3761080	7.38E-03	0.00E+00	2.54E-02	9.88E-03	9.38E-03	8.60E-03	1.57E-02	3.66E-02	5.22E-03	4.78E-03	8.73E-03	8.21E-03	1.91E-02
3715423761080	371542	3761080	6.30E-03	0.00E+00	2.17E-02	8.91E-03	8.46E-03	7.75E-03	1.33E-02	2.96E-02	4.71E-03	4.31E-03	7.39E-03	6.94E-03	1.54E-02
3715523761080	371552	3761080	4.82E-03	0.00E+00	1.66E-02	6.68E-03	6.34E-03	5.81E-03	1.05E-02	2.44E-02	3.53E-03	3.23E-03	5.85E-03	5.50E-03	1.27E-02
3715643761075	371564	3761075	3.68E-03	0.00E+00	1.27E-02	5.46E-03	5.18E-03	4.75E-03	8.07E-03	1.78E-02	2.88E-03	2.64E-03	4.49E-03	4.22E-03	9.32E-03
3715823761080	371582	3761080	3.35E-03	0.00E+00	1.15E-02	5.08E-03	4.82E-03	4.42E-03	7.26E-03	1.56E-02	2.68E-03	2.46E-03	4.03E-03	3.79E-03	8.14E-03
3715963761078	371596	3761078	2.85E-03	0.00E+00	9.79E-03	4.49E-03	4.26E-03	3.91E-03	6.15E-03	1.27E-02	2.37E-03	2.17E-03	3.42E-03	3.21E-03	6.65E-03
3716023761079	371602	3761079	2.73E-03	0.00E+00	9.38E-03	4.34E-03	4.12E-03	3.78E-03	5.89E-03	1.21E-02	2.29E-03	2.10E-03	3.27E-03	3.07E-03	6.31E-03
3716123761080	371612	3761080	2.53E-03	0.00E+00	8.70E-03	4.09E-03	3.88E-03	3.56E-03	5.45E-03	1.10E-02	2.16E-03	1.98E-03	3.03E-03	2.85E-03	5.75E-03
3716223761080	371622	3761080	2.32E-03	0.00E+00	7.99E-03	3.82E-03	3.63E-03	3.33E-03	4.87E-03	9.41E-03	2.02E-03	1.85E-03	2.71E-03	2.54E-03	4.92E-03
3716323761080	371632	3761080	2.14E-03	0.00E+00	7.38E-03	3.58E-03	3.40E-03	3.12E-03	4.49E-03	8.51E-03	1.89E-03	1.73E-03	2.49E-03	2.34E-03	4.45E-03
3716423761080	371642	3761080	2.00E-03	0.00E+00	6.87E-03	3.39E-03	3.22E-03	2.95E-03	4.18E-03	7.78E-03	1.79E-03	1.64E-03	2.32E-03	2.18E-03	4.06E-03
3716523761080	371652	3761080	1.88E-03	0.00E+00	6.48E-03	3.24E-03	3.08E-03	2.82E-03	3.93E-03	7.19E-03	1.71E-03	1.57E-03	2.18E-03	2.05E-03	3.75E-03
3716623761080	371662	3761080	1.78E-03	0.00E+00	6.11E-03	3.09E-03	2.94E-03	2.69E-03	3.70E-03	6.65E-03	1.63E-03	1.50E-03	2.05E-03	1.93E-03	3.47E-03
3716723761080	371672	3761080	1.66E-03	0.00E+00	5.71E-03	2.93E-03	2.78E-03	2.55E-03	3.46E-03	6.13E-03	1.55E-03	1.42E-03	1.92E-03	1.81E-03	3.20E-03
3716823761080	371682	3761080	1.57E-03	0.00E+00	5.39E-03	2.79E-03	2.65E-03	2.43E-03	3.25E-03	5.68E-03	1.47E-03	1.35E-03	1.81E-03	1.70E-03	2.97E-03
3716923761080	371692	3761080	1.48E-03	0.00E+00	5.09E-03	2.66E-03	2.53E-03	2.32E-03	3.07E-03	5.28E-03	1.40E-03	1.29E-03	1.71E-03	1.60E-03	2.76E-03
3717023761080	371702	3761080	1.41E-03	0.00E+00	4.86E-03	2.56E-03	2.44E-03	2.23E-03	2.93E-03	4.97E-03	1.35E-03	1.24E-03	1.63E-03	1.53E-03	2.59E-03
3717123761080	371712	3761080	1.34E-03	0.00E+00	4.60E-03	2.45E-03	2.32E-03	2.13E-03	2.77E-03	4.64E-03	1.29E-03	1.18E-03	1.54E-03	1.45E-03	2.42E-03
3717323761080	371732	3761080	1.23E-03	0.00E+00	4.22E-03	2.29E-03	2.17E-03	1.99E-03	2.54E-03	4.15E-03	1.21E-03	1.11E-03	1.41E-03	1.33E-03	2.17E-03
3717433761080	371743	3761080	1.16E-03	0.00E+00	3.99E-03	2.18E-03	2.07E-03	1.90E-03	2.40E-03	3.87E-03	1.15E-03	1.05E-03	1.33E-03	1.25E-03	2.02E-03
3717523761080	371752	3761080	1.11E-03	0.00E+00	3.82E-03	2.10E-03	1.99E-03	1.82E-03	2.29E-03	3.66E-03	1.11E-03	1.01E-03	1.27E-03	1.20E-03	1.91E-03
3717623761080	371762	3761080	1.06E-03	0.00E+00	3.65E-03	2.02E-03	1.92E-03	1.76E-03	2.19E-03	3.47E-03	1.07E-03	9.76E-04	1.22E-03	1.14E-03	1.81E-03
3717923761080	371792	3761080	9.44E-04	0.00E+00	3.25E-03	1.83E-03	1.73E-03	1.59E-03	1.94E-03	2.99E-03	9.65E-04	8.83E-04	1.08E-03	1.02E-03	1.56E-03
3718023761080	371802	3761080	9.08E-04	0.00E+00	3.12E-03	1.77E-03	1.68E-03	1.54E-03	1.87E-03	2.85E-03	9.34E-04	8.55E-04	1.04E-03	9.77E-04	1.49E-03
3718123761080	371812	3761080	8.70E-04	0.00E+00	2.99E-03	1.70E-03	1.61E-03	1.48E-03	1.79E-03	2.70E-03	8.98E-04	8.22E-04	9.95E-04	9.35E-04	1.41E-03
3718223761080	371822	3761080	8.28E-04	0.00E+00	2.85E-03	1.62E-03	1.54E-03	1.41E-03	1.70E-03	2.56E-03	8.58E-04	7.86E-04	9.47E-04	8.90E-04	1.34E-03
3718323761080	371832	3761080	7.90E-04	0.00E+00	2.72E-03	1.56E-03	1.48E-03	1.35E-03	1.63E-03	2.42E-03	8.22E-04	7.52E-04	9.03E-04	8.49E-04	1.27E-03
3714933761086	371493	3761086	2.12E-02	0.00E+00	7.31E-02	1.86E-02	1.77E-02	1.62E-02	4.15E-02	1.16E-01	9.85E-03	9.02E-03	2.30E-02	2.17E-02	6.03E-02
3715323761090	371532	3761090	9.32E-03	0.00E+00	3.21E-02	1.19E-02	1.13E-02	1.03E-02	1.97E-02	4.73E-02	6.27E-03	5.74E-03	1.10E-02	1.03E-02	2.47E-02
3715423761087	371542	3761087	7.34E-03	0.00E+00	2.53E-02	1.00E-02	9.52E-03	8.73E-03	1.55E-02	3.52E-02	5.30E-03	4.85E-03	8.59E-03	8.08E-03	1.84E-02
3715523761092	371552	3761092	6.32E-03	0.00E+00	2.18E-02	8.26E-03	7.85E-03	7.19E-03	1.36E-02	3.25E-02	4.37E-03	4.00E-03	7.57E-03	7.12E-03	1.70E-02
3715623761092	371562	3761092	5.50E-03	0.00E+00	1.89E-02	7.50E-03	7.12E-03	6.53E-03	1.18E-02	2.73E-02	3.96E-03	3.63E-03	6.56E-03	6.16E-03	1.43E-02
3715723761090	371572	3761090	4.59E-03	0.00E+00	1.58E-02	6.54E-03	6.21E-03	5.69E-03	9.87E-03	2.21E-02	3.45E-03	3.16E-03	5.48E-03	5.15E-03	1.16E-02
3715823761090	371582	3761090	4.02E-03	0.00E+00	1.38E-02	5.90E-03	5.60E-03	5.14E-03	8.65E-03	1.90E-02	3.12E-03	2.85E-03	4.81E-03	4.52E-03	9.91E-03
3715893761090	371589	3761090	3.72E-03	0.00E+00	1.28E-02	5.57E-03	5.29E-03	4.85E-03	7.99E-03	1.72E-02	2.94E-03	2.69E-03	4.44E-03	4.17E-03	9.00E-03
3716023761090	371602	3761090	3.23E-03	0.00E+00	1.11E-02	4.99E-03	4.74E-03	4.35E-03	6.94E-03	1.45E-02	2.64E-03	2.42E-03	3.85E-03	3.62E-03	7.60E-03
3716123761090	371612	3761090	2.92E-03	0.00E+00	1.01E-02	4.61E-03	4.38E-03	4.01E-03	6.13E-03	1.24E-02	2.44E-03	2.23E-03	3.41E-03	3.20E-03	6.45E-03
3716223761090	371622	3761090	2.67E-03	0.00E+00	9.17E-03	4.29E-03	4.08E-03	3.74E-03	5.59E-03	1.10E-02	2.27E-03	2.08E-03	3.10E-03	2.92E-03	5.75E-03
3716323761090	371632	3761090	2.46E-03	0.00E+00	8.45E-03	4.03E-03	3.82E-03	3.51E-03	5.14E-03	9.92E-03	2.13E-03	1.95E-03	2.85E-03	2.68E-03	5.18E-03
3716423761090	371642	3761090	2.28E-03	0.00E+00	7.85E-03	3.80E-03	3.61E-03	3.31E-03	4.76E-03	9.02E-03	2.01E-03	1.84E-03	2.64E-03	2.49E-03	4.71E-03
3716523761090	371652	3761090	2.13E-03	0.00E+00	7.32E-03	3.60E-03	3.42E-03	3.13E-03	4.43E-03	8.24E-03	1.90E-03	1.74E-03	2.46E-03	2.31E-03	4.30E-03
3716623761090	371662	3761090	1.99E-03	0.00E+00	6.86E-03	3.42E-03	3.25E-03	2.98E-03	4.15E-03	7.57E-03	1.81E-03	1.66E-03	2.30E-03	2.17E-03	3.95E-03
3716723761090	371672	3761090	1.86E-03	0.00E+00	6.41E-03	3.24E-03	3.08E-03	2.82E-03	3.87E-03	6.96E-03	1.71E-03	1.57E-03	2.15E-03	2.02E-03	3.63E-03
3716823761090	371682	3761090	1.75E-03	0.00E+00	6.01E-03	3.08E-03	2.92E-03	2.68E-03	3.63E-03	6.41E-03	1.63E-03	1.49E-03	2.01E-03	1.89E-03	3.35E-03
3716923761090	371692	3761090	1.64E-03	0.00E+00	5.65E-03	2.92E-03	2.78E-03	2.54E-03	3.41E-03	5.93E-03	1.54E-03	1.41E-03	1.89E-03	1.78E-03	3.10E-03
3717023761090	371702	3761090	1.56E-03	0.00E+00	5.36E-03	2.80E-03	2.66E-03	2.44E-03	3.23E-03	5.54E-03	1.48E-03	1.35E-03	1.79E-03	1.68E-03	2.89E-03
3717123761090	371712	3761090	1.47E-03	0.00E+00	5.06E-03	2.67E-03	2.53E-03	2.32E-03	3.04E-03	5.15E-03	1.41E-03	1.29E-03	1.69E-03	1.59E-03	2.69E-03
3717323761090	371732	3761090	1.35E-03	0.00E+00	4.64E-03	2.50E-03	2.37E-03	2.17E-03	2.79E-03	4.59E-03	1.32E-03	1.21E-03	1.55E-03	1.46E-03	2.40E-03
3717423761090	371742	3761090	1.28E-03	0.00E+00	4.42E-03	2.40E-03	2.27E-03	2.09E-03	2.65E-03	4.31E-03	1.27E-03	1.16E-03	1.47E-03	1.38E-03	2.25E-03
3717523761090	371752	3761090	1.22E-03	0.00E+00	4.20E-03	2.30E-03	2.18E-03	2.00E-03	2.52E-03	4.05E-03	1.21E-03	1.11E-03	1.40E-03	1.32E-03	2.12E-03
3717623761090	371762	3761090	1.17E-03	0.00E+00	4.01E-03	2.21E-03	2.09E-03	1.92E-03	2.40E-03	3.82E-03	1.17E-03	1.07E-03	1.34E-03	1.26E-03	2.00E-03
3717723761090	371772	3761090	1.11E-03	0.00E+00	3.84E-03	2.12E-03	2.02E-03	1.85E-03	2.30E-03	3.62E-03	1.12E-03	1.03E-03	1.28E-03	1.20E-03	1.89E-03
3717823761090	371782	3761090	1.07E-03	0.00E+00	3.67E-03	2.05E-03	1.94E-03	1.78E-03	2.20E-03	3.43E-03	1.08E-03	9.90E-04	1.22E-03	1.15E-03	1.79E-03
3718123761090	371812	3761090	9.36E-04	0.00E+00	3.22E-03	1.82E-03	1.73E-03	1.59E-03	1.92E-03	2.92E-03	9.62E-04	8.81E-04	1.07E-03	1.01E-03	1.53E-03
3718223761090	371822	3761090	8.92E-04	0.00E+00	3.07E-03	1.74E-03	1.66E-03	1.52E-03	1.84E-03	2.77E-03	9.21E-04	8.43E-04	1.02E-03	9.58E-04	1.44E-03
3718323761090	371832	3761090	8.52E-04	0.00E+00	2.93E-03	1.67E-03	1.59E-03	1.45E-03	1.75E-03	2.62E-03	8.83E-04	8.08E-04	9.73E-04	9.15E-04	1.37E-03
3718423761090	371842	3761090	8.18E-04	0.00E+00	2.81E-03	1.61E-03	1.53E-03	1.40E-03	1.68E-03	2.50E-03	8.51E-04	7.79E-04	9.34E-04	8.78E-04	1.30E-03
3715223761100	371522	3761100	1.46E-02	0.00E+00	5.01E-02	1.72E-02	1.64E-02	1.50E-02	3.08E-02	7

Finishing/Painting1	Finishing/Painting1	Finishing/PaintingS	Finishing/Painting2	PavingS		Child Risk					Overlapping Phases - Maximum GLC			
2028	2029	2029	2029	2029		3rd Trimester	0<2	2<16	Total	per million	2026	2027	2028	2029
1.68E-03	1.55E-03	2.57E-03	5.56E-03	3.46E-03		1.81E-08	2.82E-06	3.04E-07	3.14E-06	3.14	2.11E-02	8.02E-03	3.82E-02	2.61E-02
1.49E-03	1.37E-03	2.21E-03	4.67E-03	2.98E-03		1.56E-08	2.45E-06	2.58E-07	2.72E-06	2.72	1.83E-02	7.09E-03	3.27E-02	2.22E-02
1.37E-03	1.26E-03	1.98E-03	4.09E-03	2.68E-03		1.40E-08	2.21E-06	2.29E-07	2.46E-06	2.46	1.65E-02	6.51E-03	2.92E-02	1.97E-02
1.29E-03	1.19E-03	1.84E-03	3.76E-03	2.51E-03		1.31E-08	2.08E-06	2.12E-07	2.30E-06	2.30	1.55E-02	6.17E-03	2.71E-02	1.82E-02
1.15E-03	1.06E-03	1.59E-03	3.15E-03	2.17E-03		1.14E-08	1.81E-06	1.80E-07	2.00E-06	2.00	1.35E-02	5.48E-03	2.33E-02	1.55E-02
1.09E-03	1.00E-03	1.50E-03	2.96E-03	2.04E-03		1.07E-08	1.71E-06	1.70E-07	1.89E-06	1.89	1.28E-02	5.20E-03	2.20E-02	1.46E-02
1.03E-03	9.49E-04	1.35E-03	2.52E-03	1.91E-03		1.00E-08	1.58E-06	1.49E-07	1.74E-06	1.74	1.20E-02	4.91E-03	1.96E-02	1.29E-02
9.76E-04	8.98E-04	1.26E-03	2.32E-03	1.79E-03		9.37E-09	1.49E-06	1.38E-07	1.63E-06	1.63	1.13E-02	4.65E-03	1.83E-02	1.20E-02
9.33E-04	8.59E-04	1.19E-03	2.17E-03	1.70E-03		8.88E-09	1.41E-06	1.30E-07	1.55E-06	1.55	1.07E-02	4.45E-03	1.73E-02	1.13E-02
8.61E-04	7.93E-04	1.08E-03	1.92E-03	1.54E-03		8.06E-09	1.29E-06	1.17E-07	1.41E-06	1.41	9.75E-03	4.11E-03	1.56E-02	1.01E-02
8.31E-04	7.65E-04	1.03E-03	1.81E-03	1.47E-03		7.70E-09	1.23E-06	1.11E-07	1.35E-06	1.35	9.35E-03	3.96E-03	1.49E-02	9.60E-03
7.94E-04	7.31E-04	9.74E-04	1.69E-03	1.39E-03		7.30E-09	1.17E-06	1.04E-07	1.28E-06	1.28	8.88E-03	3.79E-03	1.40E-02	9.03E-03
7.55E-04	6.95E-04	9.17E-04	1.57E-03	1.31E-03		6.87E-09	1.11E-06	9.75E-08	1.21E-06	1.21	8.39E-03	3.60E-03	1.32E-02	8.46E-03
6.95E-04	6.40E-04	8.29E-04	1.39E-03	1.19E-03		6.23E-09	1.01E-06	8.73E-08	1.10E-06	1.10	7.64E-03	3.31E-03	1.19E-02	7.57E-03
6.78E-04	6.24E-04	8.01E-04	1.32E-03	1.15E-03		6.03E-09	9.79E-07	8.39E-08	1.07E-06	1.07	7.41E-03	3.23E-03	1.15E-02	7.29E-03
6.45E-04	5.93E-04	7.57E-04	1.24E-03	1.09E-03		5.70E-09	9.27E-07	7.89E-08	1.01E-06	1.01	7.01E-03	3.07E-03	1.08E-02	6.85E-03
5.97E-04	5.50E-04	6.91E-04	1.11E-03	9.96E-04		5.21E-09	8.51E-07	7.14E-08	9.28E-07	0.93	6.44E-03	2.85E-03	9.86E-03	6.20E-03
5.70E-04	5.24E-04	6.55E-04	1.04E-03	9.44E-04		4.94E-09	8.09E-07	6.74E-08	8.81E-07	0.88	6.12E-03	2.72E-03	9.33E-03	5.86E-03
5.48E-04	5.05E-04	6.26E-04	9.84E-04	9.04E-04		4.73E-09	7.76E-07	6.42E-08	8.45E-07	0.84	5.87E-03	2.61E-03	8.92E-03	5.58E-03
5.30E-04	4.88E-04	6.02E-04	9.37E-04	8.69E-04		4.55E-09	7.47E-07	6.15E-08	8.13E-07	0.81	5.65E-03	2.53E-03	8.56E-03	5.35E-03
5.13E-04	4.72E-04	5.79E-04	8.93E-04	8.36E-04		4.38E-09	7.20E-07	5.89E-08	7.83E-07	0.78	5.45E-03	2.44E-03	8.22E-03	5.13E-03
5.00E-04	4.60E-04	5.62E-04	8.59E-04	8.12E-04		4.25E-09	7.00E-07	5.69E-08	7.61E-07	0.76	5.29E-03	2.38E-03	7.97E-03	4.96E-03
4.87E-04	4.48E-04	5.44E-04	8.25E-04	7.87E-04		4.12E-09	6.80E-07	5.49E-08	7.39E-07	0.74	5.14E-03	2.32E-03	7.71E-03	4.78E-03
4.72E-04	4.35E-04	5.25E-04	7.89E-04	7.59E-04		3.98E-09	6.57E-07	5.28E-08	7.14E-07	0.71	4.97E-03	2.25E-03	7.43E-03	4.60E-03
4.31E-03	3.97E-03	8.96E-03	2.36E-02	1.35E-02		7.04E-08	9.38E-06	1.18E-06	1.06E-05	10.64	7.49E-02	2.06E-02	1.38E-01	1.02E-01
3.60E-03	3.31E-03	6.55E-03	1.61E-02	9.66E-03		5.06E-08	7.05E-06	8.32E-07	7.93E-06	7.93	5.54E-02	1.71E-02	9.95E-02	7.17E-02
3.22E-03	2.97E-03	5.54E-03	1.31E-02	8.03E-03		4.20E-08	6.02E-06	6.89E-07	6.75E-06	6.75	4.68E-02	1.54E-02	8.35E-02	5.93E-02
2.61E-03	2.40E-03	4.12E-03	9.18E-03	5.75E-03		3.01E-08	4.53E-06	4.96E-07	5.06E-06	5.06	3.45E-02	1.24E-02	6.16E-02	4.27E-02
2.37E-03	2.18E-03	3.55E-03	7.55E-03	5.01E-03		2.62E-08	3.98E-06	4.18E-07	4.43E-06	4.43	3.04E-02	1.13E-02	5.26E-02	3.60E-02
1.80E-03	1.65E-03	2.84E-03	6.31E-03	3.85E-03		2.01E-08	3.09E-06	3.41E-07	3.45E-06	3.45	2.32E-02	8.57E-03	4.24E-02	2.92E-02
1.59E-03	1.46E-03	2.42E-03	5.26E-03	3.29E-03		1.72E-08	2.67E-06	2.87E-07	2.97E-06	2.97	2.00E-02	7.57E-03	3.61E-02	2.47E-02
1.49E-03	1.37E-03	2.23E-03	4.76E-03	3.04E-03		1.59E-08	2.48E-06	2.62E-07	2.75E-06	2.75	1.86E-02	7.11E-03	3.31E-02	2.25E-02
1.40E-03	1.28E-03	2.04E-03	4.25E-03	2.79E-03		1.46E-08	2.28E-06	2.37E-07	2.53E-06	2.53	1.71E-02	6.65E-03	3.01E-02	2.04E-02
1.27E-03	1.17E-03	1.80E-03	3.65E-03	2.47E-03		1.29E-08	2.03E-06	2.06E-07	2.25E-06	2.25	1.53E-02	6.04E-03	2.65E-02	1.78E-02
1.21E-03	1.11E-03	1.69E-03	3.41E-03	2.33E-03		1.22E-08	1.92E-06	1.94E-07	2.13E-06	2.13	1.44E-02	5.75E-03	2.49E-02	1.67E-02
1.13E-03	1.04E-03	1.56E-03	3.08E-03	2.14E-03		1.12E-08	1.78E-06	1.77E-07	1.96E-06	1.96	1.33E-02	5.37E-03	2.28E-02	1.52E-02
1.06E-03	9.72E-04	1.39E-03	2.62E-03	1.98E-03		1.04E-08	1.63E-06	1.54E-07	1.80E-06	1.80	1.24E-02	5.03E-03	2.03E-02	1.34E-02
9.97E-04	9.18E-04	1.29E-03	2.40E-03	1.84E-03		9.65E-09	1.53E-06	1.43E-07	1.68E-06	1.68	1.16E-02	4.75E-03	1.88E-02	1.23E-02
9.50E-04	8.74E-04	1.21E-03	2.22E-03	1.73E-03		9.08E-09	1.44E-06	1.33E-07	1.58E-06	1.58	1.09E-02	4.53E-03	1.76E-02	1.15E-02
9.12E-04	8.39E-04	1.15E-03	2.07E-03	1.65E-03		8.61E-09	1.37E-06	1.25E-07	1.50E-06	1.50	1.04E-02	4.35E-03	1.67E-02	1.08E-02
8.70E-04	8.01E-04	1.08E-03	1.92E-03	1.55E-03		8.13E-09	1.30E-06	1.17E-07	1.42E-06	1.42	9.84E-03	4.15E-03	1.57E-02	1.01E-02
8.25E-04	7.59E-04	1.02E-03	1.77E-03	1.46E-03		7.63E-09	1.22E-06	1.09E-07	1.34E-06	1.34	9.27E-03	3.93E-03	1.47E-02	9.45E-03
7.89E-04	7.26E-04	9.62E-04	1.65E-03	1.38E-03		7.23E-09	1.16E-06	1.02E-07	1.27E-06	1.27	8.80E-03	3.76E-03	1.38E-02	8.89E-03
7.55E-04	6.95E-04	9.11E-04	1.55E-03	1.31E-03		6.85E-09	1.10E-06	9.65E-08	1.21E-06	1.21	8.37E-03	3.60E-03	1.31E-02	8.38E-03
7.33E-04	6.74E-04	8.75E-04	1.47E-03	1.26E-03		6.59E-09	1.07E-06	9.22E-08	1.16E-06	1.16	8.07E-03	3.49E-03	1.26E-02	8.01E-03
7.01E-04	6.45E-04	8.30E-04	1.37E-03	1.20E-03		6.26E-09	1.01E-06	8.71E-08	1.11E-06	1.11	7.68E-03	3.34E-03	1.19E-02	7.56E-03
6.50E-04	5.98E-04	7.57E-04	1.23E-03	1.09E-03		5.72E-09	9.31E-07	7.86E-08	1.01E-06	1.01	7.05E-03	3.10E-03	1.08E-02	6.83E-03
6.01E-04	5.53E-04	6.91E-04	1.10E-03	9.99E-04		5.23E-09	8.54E-07	7.12E-08	9.30E-07	0.93	6.46E-03	2.86E-03	9.85E-03	6.19E-03
5.80E-04	5.33E-04	6.62E-04	1.04E-03	9.58E-04		5.01E-09	8.21E-07	6.79E-08	8.94E-07	0.89	6.21E-03	2.76E-03	9.43E-03	5.91E-03
5.55E-04	5.11E-04	6.30E-04	9.81E-04	9.12E-04		4.77E-09	7.83E-07	6.44E-08	8.52E-07	0.85	5.92E-03	2.65E-03	8.96E-03	5.60E-03
5.09E-04	4.69E-04	5.68E-04	8.60E-04	8.23E-04		4.31E-09	7.11E-07	5.74E-08	7.72E-07	0.77	5.37E-03	2.43E-03	8.05E-03	5.00E-03
4.91E-04	4.52E-04	5.45E-04	8.17E-04	7.89E-04		4.13E-09	6.83E-07	5.48E-08	7.42E-07	0.74	5.16E-03	2.34E-03	7.71E-03	4.77E-03
5.00E-03	4.60E-03	1.13E-02	3.10E-02	1.74E-02		9.09E-08	1.17E-05	1.53E-06	1.33E-05	13.34	9.48E-02	2.38E-02	1.75E-01	1.32E-01
4.37E-03	4.02E-03	9.12E-03	2.41E-02	1.33E-02		6.97E-08	9.45E-06	1.21E-06	1.07E-05	10.72	7.44E-02	2.08E-02	1.40E-01	1.04E-01
3.73E-03	3.43E-03	6.98E-03	1.74E-02	1.01E-02		5.28E-08	7.40E-06	8.93E-07	8.35E-06	8.35	5.77E-02	1.78E-02	1.06E-01	7.67E-02
3.35E-03	3.08E-03	5.94E-03	1.44E-02	8.32E-03		4.35E-08	6.32E-06	7.46E-07	7.11E-06	7.11	4.85E-02	1.59E-02	9.00E-02	6.40E-02
3.06E-03	2.82E-03	5.15E-03	1.20E-02	7.23E-03		3.78E-08	5.57E-06	6.35E-07	6.24E-06	6.24	4.27E-02	1.46E-02	7.75E-02	5.45E-02
2.76E-03	2.54E-03	4.36E-03	9.69E-03	6.17E-03		3.23E-08	4.82E-06	5.25E-07	5.37E-06	5.37	3.69E-02	1.32E-02	6.51E-02	4.52E-02
2.07E-03	1.91E-03	3.45E-03	7.99E-03	4.72E-03		2.47E-08	3.71E-06	4.23E-07	4.16E-06	4.16	2.81E-02	9.87E-03	5.19E-02	3.63E-02
1.69E-03	1.56E-03	2.65E-03	5.85E-03	3.61E-03		1.89E-08	2.90E-06	3.17E-07	3.23E-06	3.23	2.18E-02	8.07E-03	3.95E-02	2.72E-02
1.58E-03	1.45E-03	2.38E-03	5.11E-03	3.28E-03		1.72E-08	2.64E-06	2.81E-07	2.94E-06	2.94	1.99E-02	7.51E-03	3.53E-02	2.41E-02
1.39E-03	1.28E-03	2.02E-03	4.17E-03	2.79E-03		1.46E-08	2.27E-06	2.34E-07	2.52E-06	2.52	1.71E-02	6.63E-03	2.98E-02	2.01E-02
1.35E-03	1.24E-03	1.93E-03	3.96E-03	2.67E-03		1.40E-08	2.18E-06	2.23E-07	2.42E-06	2.42	1.64E-02	6.41E-03	2.85E-02	1.92E-02
1.27E-03	1.17E-03	1.79E-03	3.61E-03	2.48E-03		1.30E-08	2.03E-06	2.05E-07	2.25E-06	2.25	1.53E-02	6.05E-03	2.63E-02	1.76E-02
1.18E-03	1.09E-03	1.60E-03	3.09E-03	2.27E-03		1.19E-08	1.86E-06	1.79E-07	2.05E-06	2.05	1.41E-02	5.65E-03	2.33E-02	1.55E-02
1.11E-03	1.02E-03	1.47E-03	2.79E-03	2.10E-03		1.10E-08	1.72E-06	1.64E-07	1.90E-06	1.90	1.31E-02	5.29E-03	2.15E-02	1.42E-02
1.05E-03	9.67E-04	1.37E-03	2.55E-03	1.96E-03		1.02E-08	1.61E-06	1.51E-07	1.77E-06	1.77	1.23E-02	5.01E-03	1.99E-02	1.31E-02
1.00E-03	9.24E-04	1.29E-03	2.36E-03	1.84E-03		9.65E-09	1.53E-06	1.41E-07	1.68E-06	1.68	1.16E-02	4.79E-03	1.87E-02	1.22E-02
9.59E-04	8.83E-04	1.21E-03	2.18E-03	1.74E-03		9.10E-09	1.44E-06	1.32E-07	1.59E-06	1.59	1.10E-02	4.57E-03	1.76E-02	1.14E-02
9.08E-04	8.35E-04	1.13E-03	2.01E-03	1.63E-03		8.52E-09	1.36E-06	1.22E-07	1.49E-06	1.49	1.03E-02	4.33E-03	1.64E-02	1.06E-02
8.65E-04	7.96E-04	1.07E-03	1.86E-03	1.53E-03		8.03E-09	1.28E-06	1.14E-07	1.41E-06	1.41	9.74E-03	4.12E-03	1.54E-02	9.93E-03
8.25E-04	7.59E-04	1.01E-03	1.73E-03	1.45E-03		7.58E-09	1.22E-06	1.07E-07	1.33E-06	1.33	9.22E-03	3.93E-03	1.45E-02	9.31E-03
7.95E-04	7.32E-04	9.60E-04	1.63E-03	1.38E-03		7.24E-09	1.16E-06	1.02E-07	1.27E-06	1.27	8.83E-03	3.79E-03	1.38E-02	8.83E-03
7.59E-04	6.99E-04	9.07E-04	1.52E-03	1.31E-03		6.85E-09	1.10E-06	9.56E-08	1.21E-06	1.21	8.38E-03	3.62E-03	1.30E-02	8.30E-03
7.09E-04	6.53E-04	8.32E-04	1.36E-03	1.20E-03		6.29E-09	1.02E-06	8.67E-08	1.11E-06	1.11	7.74E-03	3.38E-03	1.19E-02	7.54E-03
6.75E-04	6.21E-04	7.85E-04	1.27E-03	1.14E-03		5.94E-09	9.66E-07	8.15E-08	1.05E-06	1.05	7.32E-03	3.22E-03	1.12E-02	7.08E-03
6.50E-04	5.98E-04	7.51E-04	1.20E-03	1.09E-03		5.69E-09	9.27E-07	7.76E-08	1.01E-06	1.01	7.02E-03	3.10E-03	1.07E-02	6.75E-03
6.26E-04	5.76E-04	7.19E-04	1.14E-03	1.04E-03		5.44E-09	8.89E-07	7.39E-08	9.68E-07	0.97	6.73E-03	2.98E-03	1.02E-02	6.43E-03
5.66E-04	5.21E-04	6.37E-04	9.79E-04	9.24E-04		4.84E-09	7.95E-07	6.48E-08	8.64E-07	0.86	6.02E-03	2.70E-03	9.05E-03	5.64E-03
5.48E-04	5.04E-04	6.13E-04	9.33E-04	8.89E-04		4.66E-09	7.66E-07	6.21E-08	8.33E-07	0.83	5.80E-03	2.61E-03	8.70E-03	5.40E-03
5.27E-04	4.85E-04	5.87E-04	8.86E-04	8.52E-04		4.46E-09	7.35E-07	5.92E-08	7.99E-07	0.80	5.56E-03	2.51E-03	8.32E-03	5.16E-03
5.04E-04	4.64E-04	5.59E-04	8.38E-04	8.11E-04		4.25E-09	7.01E-07	5.62E-08	7.61E-07	0.76	5.30E-03	2.40E-03	7.91E-03	4.90E-03
4.82E-04	4.44E-04	5.33E-04	7.94E-04	7.74E-04		4.05E-09	6.69E-07	5.35E-08	7.27E-07	0.73	5.06E-03	2.30E-03	7.54E-03	4.66E-03
5.78E-03	5.32E-03	1.36E-02	3.79E-02	2.08E-02		1.09E-07	1.39E-05	1.85E-06	1.59E-05	15.90	1.13E-01	2.76E-02	2.11E-01	1.60E-01
3.68E-03	3.39E-03	6.46E-03	1.55E-02	9.13E-03		4.78E-08	6.92E-06	8.09E-07	7.78E-06	7.78	5.33E-02	1.75E-02	9.77E-02	6.95E-02
3.11E-03	2.86E-03	5.07E-03	1.16E-02	7.19E-03		3.76E-08	5.55E-06	6.18E-07	6.21E-06	6.21	4.26E-02	1.48E-02	7.60E-02	5.32E-02
2.56E-03	2.36E-03	4.47E-03	1.07E-02	6.19E-03		3.24E-08	4.76E-06	5.57E-07	5.35E-06	5.35	3.63E-02	1.22E-02	6.75E-02	4.78E-02
2.33E-03	2.14E-03	3.87E-03	8.95E-03	5.38E-03		2.82E-08	4.18E-06	4.75E-07	4.69E-06	4.69	3.19E-02	1.11E-02	5.81E-02	4.08E-02
2.03E-03	1.86E-03	3.23E-03	7.26E-03	4.50E-03		2.35E-08	3.54E-06	3.91E-07	3.96E-06	3.96	2.69E-02	9.66E-03	4.84E-02	3.36E-02
1.83E-03	1.68E-03	2.84E-03	6.22E-03	3.94E-03		2.06E-08	3.13E-06	3.38E-07	3.49E-06	3.49	2.38E-02	8.72E-03	4.22E-02	2.91E-02
1.73E-03	1.59E-03	2.62E-03	5.65E-03	3.65E-03		1.91E-08	2.91E-06	3.10E-07	3.24E-06	3.24	2.21E-02	8.23E-03	3.89E-02	2.67E-02
1.55E-03	1.42E-03	2.27E-03	4.77E-03	3.17E-03		1.66E-08	2.56E-06	2.65E-07	2.84E-06	2.84	1.94E-02	7.38E-03	3.36E-02	2.29E-02
1.43E-03	1.32E-03	2.01E-03	4.05E-03	2.86E-03		1.50E-08	2.31E-06	2.30E-07	2.55E-06	2.55	1.76E-02	6.81E-03	2.96E-02	1.99E-02
1.33E-03	1.22E-03	1.83E-03	3.61E-03	2.61E-03		1.37E-08	2.12E-06	2.08E-07	2.34E-06	2.34	1.61E-02	6.34E-03	2.68E-02	1.79E-02
1.25E-03	1.15E-03	1.68E-03	3.25E-03	2.41E-03		1.26E-08	1.96E-06	1.89E-07	2.16E-06	2.16	1.49E-02	5.95E-03	2.46E-02	1.64E-02
1.18E-03	1.08E-03	1.56E-03	2.96E-03	2.23E-03		1.17E-08	1.83E-06	1.74E-07	2.02E-06	2.02	1.39E-02	5.62E-03	2.27E-02	1.50E-02
1.12E-03	1.03E-03	1.45E-03	2.70E-03	2.08E-03		1.09E-08	1.71E-06	1.60E-07	1.89E-06	1.89	1.30E-02	5.32E-03	2.11E-02	1.39E-02
1.06E-03	9.77E-04	1.36E-03	2.48E-03	1.95E-03		1.02E-08	1.61E-06	1.49E-07	1.77E-06	1.77	1.23E-02	5.06E-03	1.97E-02	1.29E-02
1.01E-03	9.25E-04	1.27E-03	2.28E-03	1.83E-03		9.56E-09	1.52E-06	1.38E-07	1.66E-06	1.66	1.15E-02	4.79E-03	1.84E-02	1.20E-02
9.54E-04	8.78E-04	1.19E-03	2.10E-03	1.71E-03		8.96E-09	1.43E-06	1.28E-07	1.56E-06	1.56	1.08E-02	4.55E-03	1.72E-02	1.11E-02
9.06E-04	8.34E-04	1.12E-03	1.95E-03	1.61E-03		8.42E-09	1.34E-06	1.20E-07	1.47E-06	1.47	1.02E-02	4.32E-03	1.61E-02	1.04E-02
8.69E-04	7.99E-04	1.06E-03	1.81E-03	1.53E-03		7.98E-09	1.28E-06	1.13E-07	1.40E-06	1.40	9.72E-03	4.14E-03	1.52E-02	9.77E-03
8.27E-04	7.61E-04	9.97E-04	1.69E-03	1.44E-03		7.53E-09	1.21E-06	1.06E-07	1.32E-06	1.32	9.19E-03	3.94E-03	1.43E-02	9.17E-03
7.75E-04	7.13E-04	9.14E-04	1.50E-03	1.32E-03		6.92E-09	1.12E-06	9.56E-08	1.22E-06	1.22	8.49E-03	3.69E-03	1.31E-02	8.31E-03
7.43E-04	6.83E-04	8.69E-04	1.41E-03	1.26E-03		6.58E-09	1.07E-06	9.04E-08	1.16E-06	1.16	8.10E-03	3.54E-03	1.24E-02	7.86E-03
7.12E-04	6.55E-04	8.26E-04	1.33E-03	1.20E-03		6.26E-09	1.02E-06	8.56E-08	1.11E-06	1.11	7.72E-03	3.39E-03	1.18E-02	7.44E-03
6.84E-04	6.29E-04	7.88E-04	1.25E-03	1.14E-03		5.98E-09	9.74E-07	8.12E-08	1.06E-06	1.06	7.38E-03	3.26E-03	1.12E-02	7.07E-03
6.58E-04	6.06E-04	7.53E-04	1.19E-03	1.09E-03		5.72E-09	9.33E-07	7.73E-08	1.02E-06	1.02	7.07E-03	3.14E-03	1.07E-02	6.73E-03
6.35E-04	5.84E-04	7.21E-04	1.12E-03	1.05E-03		5.48E-09	8.96E-07	7.37E-08	9.75E-07	0.98	6.79E-03	3.02E-03	1.03E-02	6.41E-03
5.65E-04	5.20E-04	6.31E-04	9.58E-04	9.16E-04		4.80E-09	7.89E-07	6.38E-08	8.58E-07	0.86	5.98E-03	2.69E-03	8.95E-03	5.56E-03
5.41E-04	4.98E-04	6.02E-04	9.07E-04	8.74E-04		4.58E-09	7.54E-07	6.06E-08	8.19E-07	0.82	5.71E-03	2.58E-03	8.52E-03	5.28E-03
5.18E-04	4.77E-04	5.74E-04	8.59E-04	8.34E-04		4.37E-09	7.20E-07	5.77E-08	7.83E-07	0.78	5.45E-03	2.47E-03	8.13E-03	5.03E-03
5.00E-04	4.60E-04	5.51E-04	8.19E-04	8.01E-04		4.19E-09	6.93E-07	5.52E-08	7.52E-07	0.75	5.24E-03	2.38E-03	7.79E-03	4.81E-03
5.34E-03	4.92E-03	1.01E-02	2.53E-02	1.43E-02		7.47E-08	1.06E-05	1.29E-06	1.20E-05	11.97	8.20E-02	2.55E-02	1.54E-01	1.11E-01

Unique Identifier	X (UTM)	Y (UTM)	DemolitionS	Site PreparationS	Grading/ExcavationS	Concrete (Garage and Podiums)1	Concrete (Garage and Podiums)1	Concrete (Garage and Podiums)1	Concrete (Garage and Podiums)S	Concrete (Garage and Podiums)2	Building Construction (framing, roofing,	Building Construction (framing, roofing,	Building Construction (framing, roofing,	Building Construction (framing, roofing,	Building Construction (framing, roofing,
			2026	2026	2026	2026	2027	2028	2028	2028	2027	2028	2028	2029	2029
3715323761100	371532	3761100	1.09E-02	0.00E+00	3.75E-02	1.26E-02	1.20E-02	1.10E-02	2.34E-02	5.98E-02	6.68E-03	6.12E-03	1.30E-02	1.22E-02	3.12E-02
3715423761100	371542	3761100	9.05E-03	0.00E+00	3.11E-02	1.11E-02	1.05E-02	9.65E-03	1.94E-02	4.78E-02	5.86E-03	5.36E-03	1.08E-02	1.01E-02	2.50E-02
3715523761100	371552	3761100	7.59E-03	0.00E+00	2.61E-02	9.75E-03	9.26E-03	8.49E-03	1.62E-02	3.89E-02	5.15E-03	4.72E-03	9.01E-03	8.47E-03	2.03E-02
3715623761100	371562	3761100	6.50E-03	0.00E+00	2.24E-02	8.72E-03	8.28E-03	7.59E-03	1.39E-02	3.23E-02	4.60E-03	4.21E-03	7.70E-03	7.24E-03	1.69E-02
3715723761100	371572	3761100	5.64E-03	0.00E+00	1.94E-02	7.86E-03	7.46E-03	6.84E-03	1.20E-02	2.72E-02	4.15E-03	3.80E-03	6.67E-03	6.27E-03	1.42E-02
3715823761100	371582	3761100	4.87E-03	0.00E+00	1.67E-02	6.98E-03	6.63E-03	6.08E-03	1.04E-02	2.30E-02	3.69E-03	3.38E-03	5.77E-03	5.42E-03	1.20E-02
3715963761100	371596	3761100	4.08E-03	0.00E+00	1.40E-02	6.08E-03	5.77E-03	5.29E-03	8.70E-03	1.87E-02	3.21E-03	2.94E-03	4.83E-03	4.54E-03	9.77E-03
3716023761100	371602	3761100	3.76E-03	0.00E+00	1.29E-02	5.68E-03	5.39E-03	4.94E-03	7.89E-03	1.65E-02	3.00E-03	2.75E-03	4.38E-03	4.12E-03	8.64E-03
3716123761099	371612	3761099	3.35E-03	0.00E+00	1.15E-02	5.20E-03	4.94E-03	4.53E-03	7.02E-03	1.44E-02	2.75E-03	2.52E-03	3.90E-03	3.67E-03	7.50E-03
3716223761099	371622	3761099	3.05E-03	0.00E+00	1.05E-02	4.84E-03	4.60E-03	4.21E-03	6.38E-03	1.28E-02	2.56E-03	2.34E-03	3.55E-03	3.33E-03	6.67E-03
3716323761098	371632	3761098	2.76E-03	0.00E+00	9.51E-03	4.48E-03	4.25E-03	3.90E-03	5.77E-03	1.13E-02	2.36E-03	2.16E-03	3.21E-03	3.01E-03	5.89E-03
3716423761098	371642	3761098	2.55E-03	0.00E+00	8.78E-03	4.21E-03	4.00E-03	3.67E-03	5.32E-03	1.02E-02	2.23E-03	2.04E-03	2.96E-03	2.78E-03	5.32E-03
3716523761098	371652	3761098	2.37E-03	0.00E+00	8.15E-03	3.97E-03	3.77E-03	3.46E-03	4.93E-03	9.25E-03	2.10E-03	1.92E-03	2.74E-03	2.58E-03	4.83E-03
3716623761098	371662	3761098	2.20E-03	0.00E+00	7.58E-03	3.75E-03	3.56E-03	3.27E-03	4.58E-03	8.44E-03	1.98E-03	1.81E-03	2.54E-03	2.39E-03	4.41E-03
3716723761098	371672	3761098	2.06E-03	0.00E+00	7.07E-03	3.55E-03	3.37E-03	3.09E-03	4.27E-03	7.73E-03	1.87E-03	1.72E-03	2.37E-03	2.23E-03	4.03E-03
3716923761098	371692	3761098	1.80E-03	0.00E+00	6.19E-03	3.18E-03	3.02E-03	2.77E-03	3.73E-03	6.54E-03	1.68E-03	1.54E-03	2.07E-03	1.95E-03	3.42E-03
3717023761097	371702	3761097	1.67E-03	0.00E+00	5.76E-03	2.99E-03	2.84E-03	2.61E-03	3.46E-03	5.99E-03	1.58E-03	1.45E-03	1.92E-03	1.81E-03	3.13E-03
3717123761097	371712	3761097	1.58E-03	0.00E+00	5.43E-03	2.85E-03	2.71E-03	2.48E-03	3.26E-03	5.56E-03	1.51E-03	1.38E-03	1.81E-03	1.70E-03	2.90E-03
3717723761100	371772	3761100	1.22E-03	0.00E+00	4.19E-03	2.31E-03	2.19E-03	2.01E-03	2.51E-03	3.96E-03	1.22E-03	1.12E-03	1.39E-03	1.31E-03	2.07E-03
3717823761100	371782	3761100	1.16E-03	0.00E+00	4.00E-03	2.22E-03	2.11E-03	1.93E-03	2.39E-03	3.74E-03	1.17E-03	1.07E-03	1.33E-03	1.25E-03	1.96E-03
3717923761100	371792	3761100	1.11E-03	0.00E+00	3.81E-03	2.12E-03	2.02E-03	1.85E-03	2.28E-03	3.53E-03	1.12E-03	1.03E-03	1.26E-03	1.19E-03	1.84E-03
3718023761100	371802	3761100	1.06E-03	0.00E+00	3.63E-03	2.04E-03	1.94E-03	1.77E-03	2.17E-03	3.34E-03	1.08E-03	9.86E-04	1.21E-03	1.13E-03	1.74E-03
3718123761100	371812	3761100	1.01E-03	0.00E+00	3.47E-03	1.95E-03	1.85E-03	1.70E-03	2.07E-03	3.16E-03	1.03E-03	9.45E-04	1.15E-03	1.08E-03	1.65E-03
3718223761100	371822	3761100	9.62E-04	0.00E+00	3.31E-03	1.87E-03	1.78E-03	1.63E-03	1.98E-03	2.99E-03	9.90E-04	9.07E-04	1.10E-03	1.03E-03	1.56E-03
3718323761100	371832	3761100	9.18E-04	0.00E+00	3.16E-03	1.80E-03	1.70E-03	1.56E-03	1.88E-03	2.83E-03	9.48E-04	8.68E-04	1.05E-03	9.85E-04	1.48E-03
3718423761100	371842	3761100	8.80E-04	0.00E+00	3.03E-03	1.73E-03	1.64E-03	1.51E-03	1.81E-03	2.70E-03	9.14E-04	8.37E-04	1.00E-03	9.44E-04	1.41E-03
3715033761110	371503	3761110	3.00E-02	0.00E+00	1.03E-01	3.70E-02	3.51E-02	3.22E-02	6.30E-02	1.53E-01	1.96E-02	1.79E-02	3.50E-02	3.29E-02	8.01E-02
3715123761110	371512	3761110	2.34E-02	0.00E+00	8.04E-02	2.88E-02	2.74E-02	2.51E-02	4.92E-02	1.20E-01	1.52E-02	1.39E-02	2.73E-02	2.57E-02	6.26E-02
3715223761110	371522	3761110	1.71E-02	0.00E+00	5.88E-02	2.00E-02	1.90E-02	1.74E-02	3.64E-02	9.21E-02	1.06E-02	9.67E-03	2.02E-02	1.90E-02	4.81E-02
3715323761110	371532	3761110	1.36E-02	0.00E+00	4.69E-02	1.64E-02	1.56E-02	1.43E-02	2.90E-02	7.22E-02	8.66E-03	7.92E-03	1.61E-02	1.51E-02	3.77E-02
3715423761110	371542	3761110	1.12E-02	0.00E+00	3.84E-02	1.39E-02	1.32E-02	1.21E-02	2.37E-02	5.78E-02	7.36E-03	6.73E-03	1.32E-02	1.24E-02	3.02E-02
3715483761110	371548	3761110	9.98E-03	0.00E+00	3.43E-02	1.27E-02	1.21E-02	1.11E-02	2.12E-02	5.09E-02	6.71E-03	6.15E-03	1.18E-02	1.11E-02	2.66E-02
3715623761113	371562	3761113	8.34E-03	0.00E+00	2.87E-02	1.12E-02	1.06E-02	9.76E-03	1.76E-02	4.08E-02	5.92E-03	5.42E-03	9.81E-03	9.22E-03	2.13E-02
3715723761112	371572	3761112	6.85E-03	0.00E+00	2.36E-02	9.43E-03	8.95E-03	8.21E-03	1.46E-02	3.32E-02	4.98E-03	4.56E-03	8.09E-03	7.61E-03	1.74E-02
3716123761110	371612	3761110	4.00E-03	0.00E+00	1.38E-02	6.14E-03	5.83E-03	5.34E-03	8.37E-03	1.73E-02	3.24E-03	2.97E-03	4.65E-03	4.37E-03	9.01E-03
3716223761110	371622	3761110	3.63E-03	0.00E+00	1.25E-02	5.70E-03	5.41E-03	4.96E-03	7.58E-03	1.53E-02	3.01E-03	2.76E-03	4.21E-03	3.96E-03	7.97E-03
3716323761110	371632	3761110	3.32E-03	0.00E+00	1.14E-02	5.32E-03	5.05E-03	4.63E-03	6.91E-03	1.36E-02	2.81E-03	2.57E-03	3.84E-03	3.61E-03	7.11E-03
3716423761110	371642	3761110	3.06E-03	0.00E+00	1.05E-02	4.99E-03	4.74E-03	4.35E-03	6.35E-03	1.22E-02	2.64E-03	2.42E-03	3.53E-03	3.32E-03	6.40E-03
3716723761110	371672	3761110	2.41E-03	0.00E+00	8.29E-03	4.13E-03	3.92E-03	3.59E-03	4.99E-03	9.10E-03	2.18E-03	2.00E-03	2.77E-03	2.61E-03	4.75E-03
3716923761110	371692	3761110	2.11E-03	0.00E+00	7.27E-03	3.72E-03	3.53E-03	3.24E-03	4.37E-03	7.70E-03	1.97E-03	1.80E-03	2.43E-03	2.28E-03	4.02E-03
3717023761110	371702	3761110	1.95E-03	0.00E+00	6.71E-03	3.47E-03	3.29E-03	3.02E-03	4.03E-03	7.01E-03	1.83E-03	1.68E-03	2.24E-03	2.11E-03	3.66E-03
3717123761110	371712	3761110	1.83E-03	0.00E+00	6.28E-03	3.28E-03	3.11E-03	2.85E-03	3.77E-03	6.47E-03	1.73E-03	1.58E-03	2.09E-03	1.97E-03	3.38E-03
3717223761110	371722	3761110	1.71E-03	0.00E+00	5.89E-03	3.10E-03	2.94E-03	2.70E-03	3.53E-03	5.98E-03	1.64E-03	1.50E-03	1.96E-03	1.84E-03	3.12E-03
3717323761110	371732	3761110	1.62E-03	0.00E+00	5.56E-03	2.95E-03	2.81E-03	2.57E-03	3.33E-03	5.57E-03	1.56E-03	1.43E-03	1.85E-03	1.74E-03	2.91E-03
3717423761110	371742	3761110	1.54E-03	0.00E+00	5.29E-03	2.84E-03	2.69E-03	2.47E-03	3.17E-03	5.22E-03	1.50E-03	1.37E-03	1.76E-03	1.66E-03	2.73E-03
3717523761110	371752	3761110	1.47E-03	0.00E+00	5.05E-03	2.73E-03	2.60E-03	2.38E-03	3.02E-03	4.92E-03	1.44E-03	1.32E-03	1.68E-03	1.58E-03	2.57E-03
3717623761110	371762	3761110	1.40E-03	0.00E+00	4.83E-03	2.64E-03	2.50E-03	2.29E-03	2.89E-03	4.63E-03	1.39E-03	1.27E-03	1.60E-03	1.51E-03	2.42E-03
3717723761110	371772	3761110	1.34E-03	0.00E+00	4.60E-03	2.53E-03	2.40E-03	2.20E-03	2.75E-03	4.36E-03	1.34E-03	1.22E-03	1.53E-03	1.44E-03	2.28E-03
3717823761110	371782	3761110	1.27E-03	0.00E+00	4.36E-03	2.41E-03	2.29E-03	2.10E-03	2.61E-03	4.10E-03	1.28E-03	1.17E-03	1.45E-03	1.36E-03	2.14E-03
3717923761110	371792	3761110	1.20E-03	0.00E+00	4.12E-03	2.29E-03	2.18E-03	1.99E-03	2.46E-03	3.84E-03	1.21E-03	1.11E-03	1.37E-03	1.29E-03	2.00E-03
3718023761110	371802	3761110	1.14E-03	0.00E+00	3.92E-03	2.19E-03	2.08E-03	1.91E-03	2.34E-03	3.62E-03	1.16E-03	1.06E-03	1.30E-03	1.22E-03	1.89E-03
3718123761110	371812	3761110	1.08E-03	0.00E+00	3.72E-03	2.09E-03	1.98E-03	1.82E-03	2.22E-03	3.41E-03	1.10E-03	1.01E-03	1.23E-03	1.16E-03	1.78E-03
3718223761110	371822	3761110	1.03E-03	0.00E+00	3.56E-03	2.01E-03	1.91E-03	1.75E-03	2.12E-03	3.23E-03	1.06E-03	9.71E-04	1.18E-03	1.11E-03	1.68E-03
3718323761110	371832	3761110	9.90E-04	0.00E+00	3.40E-03	1.93E-03	1.83E-03	1.68E-03	2.03E-03	3.06E-03	1.02E-03	9.34E-04	1.13E-03	1.06E-03	1.60E-03
3715053761120	371505	3761120	3.45E-02	0.00E+00	1.19E-01	5.08E-02	4.83E-02	4.43E-02	7.22E-02	1.54E-01	2.69E-02	2.46E-02	4.01E-02	3.77E-02	8.06E-02
3715123761120	371512	3761120	2.71E-02	0.00E+00	9.32E-02	3.68E-02	3.49E-02	3.20E-02	5.71E-02	1.31E-01	1.94E-02	1.78E-02	3.17E-02	2.98E-02	6.84E-02
3715223761120	371522	3761120	2.09E-02	0.00E+00	7.19E-02	2.75E-02	2.61E-02	2.39E-02	4.42E-02	1.04E-01	1.45E-02	1.33E-02	2.45E-02	2.31E-02	5.41E-02
3715323761120	371532	3761120	1.68E-02	0.00E+00	5.77E-02	2.19E-02	2.08E-02	1.91E-02	3.54E-02	8.31E-02	1.16E-02	1.06E-02	1.96E-02	1.85E-02	4.34E-02
3715623761120	371562	3761120	9.77E-03	0.00E+00	3.36E-02	1.35E-02	1.28E-02	1.17E-02	2.05E-02	4.61E-02	7.13E-03	6.52E-03	1.14E-02	1.07E-02	2.41E-02
3715723761120	371572	3761120	8.06E-03	0.00E+00	2.77E-02	1.13E-02	1.07E-02	9.82E-03	1.70E-02	3.80E-02	5.96E-03	5.46E-03	9.44E-03	8.87E-03	1.99E-02
3715823761119	371582	3761119	6.67E-03	0.00E+00	2.29E-02	9.50E-03	9.02E-03	8.27E-03	1.40E-02	3.08E-02	5.02E-03	4.59E-03	7.77E-03	7.31E-03	1.61E-02
3715923761121	371592	3761121	6.10E-03	0.00E+00	2.10E-02	8.94E-03	8.49E-03	7.78E-03	1.28E-02	2.73E-02	4.72E-03	4.32E-03	7.08E-03	6.66E-03	1.43E-02
3716023761120	371602	3761120	5.33E-03	0.00E+00	1.83E-02	8.01E-03	7.60E-03	6.97E-03	1.11E-02	2.33E-02	4.23E-03	3.87E-03	6.18E-03	5.81E-03	1.22E-02
3716123761120	371612	3761120	4.73E-03	0.00E+00	1.63E-02	7.25E-03	6.88E-03	6.31E-03	9.85E-03	2.03E-02	3.83E-03	3.51E-03	5.47E-03	5.15E-03	1.06E-02
3716223761120	371622	3761120	4.26E-03	0.00E+00	1.47E-02	6.68E-03	6.34E-03	5.81E-03	8.87E-03	1.78E-02	3.53E-03	3.23E-03	4.93E-03	4.63E-03	9.32E-03
3716323761120	371632	3761120	3.86E-03	0.00E+00	1.33E-02	6.18E-03	5.86E-03	5.38E-03	8.03E-03	1.58E-02	3.26E-03	2.99E-03	4.46E-03	4.19E-03	8.26E-03
3716423761120	371642	3761120	3.55E-03	0.00E+00	1.22E-02	5.79E-03	5.50E-03	5.04E-03	7.37E-03	1.42E-02	3.06E-03	2.80E-03	4.09E-03	3.85E-03	7.42E-03
3716523761120	371652	3761120	3.27E-03	0.00E+00	1.13E-02	5.44E-03	5.16E-03	4.73E-03	6.78E-03	1.28E-02	2.87E-03	2.63E-03	3.77E-03	3.54E-03	6.69E-03
3716623761120	371662	3761120	3.00E-03	0.00E+00	1.03E-02	5.06E-03	4.81E-03	4.41E-03	6.22E-03	1.15E-02	2.67E-03	2.45E-03	3.45E-03	3.25E-03	6.02E-03
3716723761120	371672	3761120	2.75E-03	0.00E+00	9.45E-03	4.69E-03	4.46E-03	4.09E-03	5.69E-03	1.04E-02	2.48E-03	2.27E-03	3.16E-03	2.97E-03	5.42E-03
3716923761120	371692	3761120	2.40E-03	0.00E+00	8.24E-03	4.21E-03	4.00E-03	3.66E-03	4.95E-03	8.72E-03	2.22E-03	2.04E-03	2.75E-03	2.58E-03	4.56E-03
3717023761120	371702	3761120	2.21E-03	0.00E+00	7.59E-03	3.91E-03	3.71E-03	3.40E-03	4.55E-03	7.93E-03	2.07E-03	1.89E-03	2.53E-03	2.38E-03	4.14E-03
3717123761120	371712	3761120	2.04E-03	0.00E+00	7.01E-03	3.64E-03	3.46E-03	3.17E-03	4.20E-03	7.24E-03	1.92E-03	1.76E-03	2.34E-03	2.20E-03	3.78E-03
3717223761120	371722	3761120	1.90E-03	0.00E+00	6.55E-03	3.44E-03	3.26E-03	2.99E-03	3.93E-03	6.67E-03	1.82E-03	1.66E-03	2.18E-03	2.05E-03	3.48E-03
3717323761120	371732	3761120	1.79E-03	0.00E+00	6.16E-03	3.26E-03	3.10E-03	2.84E-03	3.69E-03	6.19E-03	1.72E-03	1.58E-03	2.05E-03	1.93E-03	3.23E-03
3717423761120	371742	3761120	1.70E-03	0.00E+00	5.84E-03	3.12E-03	2.97E-03	2.72E-03	3.50E-03	5.78E-03	1.65E-03	1.51E-03	1.94E-03	1.83E-03	3.02E-03
3717523761120	371752	3761120	1.62E-03	0.00E+00	5.56E-03	3.00E-03	2.85E-03	2.61E-03	3.33E-03	5.42E-03	1.58E-03	1.45E-03	1.85E-03	1.74E-03	2.83E-03
3717623761120	371762	3761120	1.54E-03	0.00E+00	5.30E-03	2.89E-03	2.74E-03	2.51E-03	3.17E-03	5.10E-03	1.53E-03	1.40E-03	1.76E-03	1.66E-03	2.66E-03
3717723761120	371772	3761120	1.47E-03	0.00E+00	5.06E-03	2.77E-03	2.63E-03	2.42E-03	3.02E-03	4.80E-03	1.47E-03	1.34E-03	1.68E-03	1.58E-03	2.51E-03
3717823761120	371782	3761120	1.38E-03	0.00E+00	4.75E-03	2.62E-03	2.49E-03	2.28E-03	2.84E-03	4.47E-03	1.39E-03	1.27E-03	1.58E-03	1.48E-03	2.34E-03
3717923761120	371792	3761120	1.30E-03	0.00E+00	4.48E-03	2.48E-03	2.36E-03	2.16E-03	2.67E-03	4.18E-03	1.31E-03	1.20E-03	1.49E-03	1.40E-03	2.18E-03
3718023761120	371802	3761120	1.23E-03	0.00E+00	4.24E-03	2.36E-03	2.25E-03	2.06E-03	2.53E-03	3.93E-03	1.25E-03	1.14E-03	1.41E-03	1.32E-03	2.05E-03
3718123761120	371812	3761120	1.17E-03	0.00E+00	4.02E-03	2.25E-03	2.14E-03	1.96E-03	2.40E-03	3.69E-03	1.19E-03	1.09E-03	1.33E-03	1.25E-03	1.93E-03
3718223761120	371822	3761120	1.11E-03	0.00E+00	3.83E-03	2.16E-03	2.05E-03	1.88E-03	2.28E-03	3.48E-03	1.14E-03	1.04E-03	1.27E-03	1.19E-03	1.82E-03
3715123761130	371512	3761130	3.22E-02	0.00E+00	1.11E-01	5.09E-02	4.83E-02	4.43E-02	6.75E-02	1.36E-01	2.69E-02	2.46E-02	3.75E-02	3.53E-02	7.10E-02
3715223761130	371522	3761130	2.52E-02	0.00E+00	8.68E-02	3.78E-02	3.59E-02	3.29E-02	5.29E-02	1.11E-01	2.00E-02	1.83E-02	2.94E-02	2.76E-02	5.82E-02
3715303761130	371530	3761130	2.13E-02	0.00E+00	7.32E-02	3.12E-02	2.96E-02	2.71E-02	4.45E-02	9.54E-02	1.65E-02	1.51E-02	2.47E-02	2.32E-02	4.98E-02
3715633761130	371563	3761130	1.15E-02	0.00E+00	3.95E-02	1.67E-02	1.58E-02	1.45E-02	2.40E-02	5.17E-02	8.81E-03	8.06E-03	1.33E-02	1.25E-02	2.70E-02
3715723761130	371572	3761130	9.67E-03	0.00E+00	3.33E-02	1.41E-02	1.34E-02	1.22E-02	2.02E-02	4.37E-02	7.43E-03	6.80E-03	1.12E-02	1.06E-02	2.29E-02
3715823761130	371582	3761130	8.21E-03	0.00E+00	2.82E-02	1.21E-02	1.15E-02	1.05E-02	1.71E-02	3.66E-02	6.38E-03	5.84E-03	9.52E-03	8.95E-03	1.91E-02
3715923761130	371592	3761130	7.18E-03	0.00E+00	2.47E-02	1.08E-02	1.02E-02	9.36E-03	1.50E-02	3.14E-02	5.68E-03	5.20E-03	8.31E-03	7.82E-03	1.64E-02
3716023761130	371602	3761130	6.39E-03	0.00E+00	2.20E-02	9.78E-03	9.29E-03	8.51E-03	1.34E-02	2.76E-02	5.17E-03	4.73E-03	7.42E-03	6.98E-03	1.44E-02
3716123761130	371612	3761130	5.60E-03	0.00E+00	1.93E-02	8.70E-03	8.26E-03	7.57E-03	1.16E-02	2.36E-02	4.59E-03	4.21E-03	6.47E-03	6.08E-03	1.23E-02
3716223761130	371622	3761130	4.99E-03	0.00E+00	1.72E-02	7.89E-03	7.49E-03	6.87E-03	1.04E-02	2.06E-02	4.17E-03	3.82E-03	5.76E-03	5.41E-03	1.08E-02
3716423761130	371642	3761130	4.11E-03	0.00E+00	1.41E-02	6.73E-03	6.40E-03	5.86E-03	8.52E-03	1.63E-02	3.56E-03	3.26E-03	4.73E-03	4.45E-03	8.52E-03
3716523761130	371652	3761130	3.80E-03	0.00E+00	1.31E-02	6.34E-03	6.02E-03	5.52E-03	7.91E-03	1.50E-02	3.35E-03	3.07E-03	4.40E-03	4.13E-03	7.81E-03
3716623761130	371662	3761130	3.47E-03	0.00E+00	1.19E-02	5.86E-03	5.57E-03	5.10E-03	7.22E-03	1.34E-02	3.10E-03	2.84E-03	4.01E-03	3.77E-03	7.02E-03
3716723761130	371672	3761130	3.15E-03	0.00E+00	1.08E-02	5.39E-03	5.11E-03	4.69E-03	6.50E-03	1.18E-02	2.85E-03	2.60E-03	3.61E-03	3.40E-03	6.18E-03
3716923761130	371692	3761130	2.70E-03	0.00E+00	9.30E-03	4.75E-03	4.51E-03	4.13E-03	5.58E-03	9.83E-03	2.51E-03	2.30E-03	3.10E-03	2.91E-03	5.13E-03
3717023761130	371702	3761130	2.48E-03	0.00E+00	8.53E-03	4.39E-03	4.17E-03	3.82E-03	5.11E-03	8.91E-03	2.32E-03	2.12E-03	2.84E-03	2.67E-03	4.65E-03
3717123761130	371712	3761130	2.29E-03	0.00E+00	7.87E-03	4.08E-03	3.88E-03	3.56E-03	4.71E-03	8.11E-03	2.16E-03	1.98E-03	2.62E-03	2.46E-03	4.24E-03
3717223761130	371722	3761130	2.13E-03	0.00E+00	7.33E-03	3.84E-03	3.65E-03	3.34E-03	4.39E-03	7.46E-03	2.03E-03	1.86E-03	2.44E-03	2.29E-03	3.90E-03
3717423761130	371742	3761130	1.88E-03	0.00E+00	6.48E-03	3.46E-03	3.28E-03	3.01E-03	3.87E-03	6.41E-03	1.83E-03	1.67E-03	2.15E-03	2.02E-03	3.35E-03
3717523761130	371752	3761130	1.78E-03	0.00E+00	6.13E-03	3.30E-03	3.14E-03	2.88E-03	3.67E-03	5.99E-03	1.75E-03	1.60E-03	2.04E-03	1.91E-03	3.13E-03
3717623761130	371762	3761130	1.69E-03	0.00E+00	5.82E-03	3.16E-03	3.00E-03	2.75E-03	3.48E-03	5.61E-03	1.67E-03	1.53E-03	1.93E-03	1.82E-03	2.93E-03
3717723761130	371772	3761130	1.60E-03	0.00E+00	5.51E-03	3.01E-03	2.86E-03	2.62E-03	3.29E-03	5.24E-03	1.59E-03	1.46E-03	1.83E-03	1.72E-03	2.74E-03
3717823761130	371782	3761130	1.50E-03	0.00E+00	5.18E-03	2.85E-03	2.70E-03	2.48E-03	3.09E-03	4.88E-03	1.50E-03	1.38E-03	1.72E-03	1.61E-03	2.55E-03
3717923761130	371792	3761130	1.41E-03	0.00E+00	4.86E-03	2.69E-03	2.55E-03	2.34E-03	2.90E-03	4.55E-03	1.42E-03	1.30E-03	1.61E-03	1.51E-03	2.37E-03
3715133761140	371513	3761140	3.68E-02	0.00E+00	1.27E-01	6.53E-02	6.20E-02	5.69E-02	7.66E-02	1.35E-01	3.45E-02	3.16E-02	4.26E-02	4.00E-02	7.03E-02
3715223761140	371522	3761140	3.00E-02	0.00E+00	1.03E-01	5.08E-02	4.82E-02	4.42E-02	6.24E-02	1.16E-01	2.68E-02	2.46E-02	3.47E-02	3.26E-02	6.05E-02
3715323761140	371532	3761140	2.44E-02	0.00E+00	8.41E-02	3.98E-02	3.78E-02	3.47E-02	5.07E-02	9.78E-02	2.10E-02	1.93E-02	2.82E-02	2.65E-02	5.11E-02
3715663761140	371566	3761140	1.29E-02	0.00E+00	4.42E-02	1.98E-02	1.88E-02	1.72E-02	2.67E-02	5.44E-02	1.04E-02	9.56E-03	1.48E-02	1.39E-02	2.84E-02
3715723761140	371572	3761140	1.15E-02	0.00E+00	3.97E-02	1.77E-02	1.68E-02	1.54E-02	2.40E-02	4.92E-02	9.36E-03	8.57E-03	1.33E-02	1.25E-02	2.57E-02
3715823761140	371582	3761140	9.83E-03	0.00E+00	3.38E-02	1.51E-02	1.44E-02	1.32E-02	2.04E-02	4

Finishing/Painting1	Finishing/Painting1	FinishingS	Finishing/Painting2	PavingS		Child Risk					Overlapping Phases - Maximum GLC			
2028	2029	2029	2029	2029		3rd Trimester	0<2	2<16	Total	per million	2026	2027	2028	2029
3.92E-03	3.61E-03	7.67E-03	1.96E-02	1.07E-02		5.59E-08	7.94E-06	9.92E-07	8.99E-06	8.99	6.10E-02	1.87E-02	1.17E-01	8.50E-02
3.44E-03	3.16E-03	6.34E-03	1.57E-02	8.86E-03		4.64E-08	6.67E-06	8.06E-07	7.53E-06	7.53	5.13E-02	1.64E-02	9.64E-02	6.91E-02
3.02E-03	2.78E-03	5.31E-03	1.28E-02	7.43E-03		3.89E-08	5.67E-06	6.65E-07	6.37E-06	6.37	4.35E-02	1.44E-02	8.04E-02	5.71E-02
2.70E-03	2.49E-03	4.54E-03	1.06E-02	6.37E-03		3.33E-08	4.91E-06	5.60E-07	5.50E-06	5.50	3.76E-02	1.29E-02	6.83E-02	4.81E-02
2.44E-03	2.24E-03	3.94E-03	8.92E-03	5.53E-03		2.89E-08	4.31E-06	4.78E-07	4.82E-06	4.82	3.29E-02	1.16E-02	5.90E-02	4.11E-02
2.16E-03	1.99E-03	3.40E-03	7.54E-03	4.77E-03		2.50E-08	3.75E-06	4.09E-07	4.18E-06	4.18	2.86E-02	1.03E-02	5.08E-02	3.51E-02
1.88E-03	1.73E-03	2.85E-03	6.13E-03	3.99E-03		2.09E-08	3.18E-06	3.37E-07	3.54E-06	3.54	2.42E-02	8.98E-03	4.23E-02	2.90E-02
1.76E-03	1.62E-03	2.59E-03	5.42E-03	3.68E-03		1.93E-08	2.93E-06	3.02E-07	3.25E-06	3.25	2.24E-02	8.39E-03	3.83E-02	2.61E-02
1.61E-03	1.48E-03	2.30E-03	4.71E-03	3.28E-03		1.72E-08	2.63E-06	2.66E-07	2.91E-06	2.91	2.01E-02	7.69E-03	3.39E-02	2.29E-02
1.50E-03	1.38E-03	2.09E-03	4.18E-03	2.99E-03		1.57E-08	2.41E-06	2.39E-07	2.67E-06	2.67	1.84E-02	7.15E-03	3.07E-02	2.06E-02
1.39E-03	1.28E-03	1.89E-03	3.69E-03	2.71E-03		1.42E-08	2.20E-06	2.14E-07	2.42E-06	2.42	1.67E-02	6.61E-03	2.77E-02	1.85E-02
1.31E-03	1.20E-03	1.74E-03	3.34E-03	2.50E-03		1.31E-08	2.04E-06	1.95E-07	2.25E-06	2.25	1.55E-02	6.22E-03	2.55E-02	1.69E-02
1.23E-03	1.13E-03	1.62E-03	3.03E-03	2.32E-03		1.21E-08	1.90E-06	1.79E-07	2.09E-06	2.09	1.45E-02	5.87E-03	2.35E-02	1.55E-02
1.16E-03	1.07E-03	1.50E-03	2.77E-03	2.16E-03		1.13E-08	1.78E-06	1.65E-07	1.95E-06	1.95	1.35E-02	5.55E-03	2.18E-02	1.43E-02
1.10E-03	1.01E-03	1.40E-03	2.53E-03	2.01E-03		1.05E-08	1.67E-06	1.53E-07	1.83E-06	1.83	1.27E-02	5.24E-03	2.03E-02	1.32E-02
9.86E-04	9.07E-04	1.22E-03	2.14E-03	1.76E-03		9.22E-09	1.47E-06	1.31E-07	1.61E-06	1.61	1.12E-02	4.70E-03	1.76E-02	1.14E-02
9.28E-04	8.54E-04	1.14E-03	1.96E-03	1.64E-03		8.58E-09	1.37E-06	1.21E-07	1.50E-06	1.50	1.04E-02	4.42E-03	1.64E-02	1.05E-02
8.84E-04	8.13E-04	1.07E-03	1.82E-03	1.55E-03		8.09E-09	1.30E-06	1.14E-07	1.42E-06	1.42	9.86E-03	4.21E-03	1.54E-02	9.86E-03
7.16E-04	6.59E-04	8.21E-04	1.30E-03	1.19E-03		6.24E-09	1.02E-06	8.45E-08	1.11E-06	1.11	7.71E-03	3.41E-03	1.17E-02	7.35E-03
6.88E-04	6.33E-04	7.84E-04	1.23E-03	1.14E-03		5.96E-09	9.73E-07	8.03E-08	1.06E-06	1.06	7.38E-03	3.28E-03	1.12E-02	6.99E-03
6.58E-04	6.06E-04	7.46E-04	1.16E-03	1.08E-03		5.67E-09	9.28E-07	7.61E-08	1.01E-06	1.01	7.04E-03	3.14E-03	1.06E-02	6.62E-03
6.32E-04	5.82E-04	7.12E-04	1.09E-03	1.03E-03		5.42E-09	8.88E-07	7.24E-08	9.66E-07	0.97	6.73E-03	3.01E-03	1.01E-02	6.30E-03
6.06E-04	5.57E-04	6.79E-04	1.04E-03	9.87E-04		5.17E-09	8.48E-07	6.88E-08	9.22E-07	0.92	6.43E-03	2.89E-03	9.63E-03	5.99E-03
5.81E-04	5.35E-04	6.48E-04	9.81E-04	9.43E-04		4.93E-09	8.12E-07	6.54E-08	8.82E-07	0.88	6.15E-03	2.77E-03	9.19E-03	5.70E-03
5.57E-04	5.12E-04	6.18E-04	9.28E-04	8.99E-04		4.71E-09	7.75E-07	6.22E-08	8.42E-07	0.84	5.87E-03	2.65E-03	8.75E-03	5.42E-03
5.36E-04	4.94E-04	5.93E-04	8.83E-04	8.62E-04		4.51E-09	7.45E-07	5.95E-08	8.09E-07	0.81	5.64E-03	2.56E-03	8.39E-03	5.18E-03
1.15E-02	1.06E-02	2.06E-02	5.03E-02	2.94E-02		1.54E-07	2.20E-05	2.61E-06	2.48E-05	24.77	1.70E-01	5.47E-02	3.13E-01	2.24E-01
8.94E-03	8.23E-03	1.61E-02	3.93E-02	2.29E-02		1.20E-07	1.72E-05	2.04E-06	1.93E-05	19.32	1.33E-01	4.26E-02	2.44E-01	1.75E-01
6.20E-03	5.70E-03	1.19E-02	3.02E-02	1.67E-02		8.76E-08	1.24E-05	1.54E-06	1.40E-05	14.05	9.58E-02	2.95E-02	1.82E-01	1.32E-01
5.08E-03	4.68E-03	9.50E-03	2.37E-02	1.33E-02		6.98E-08	9.98E-06	1.21E-06	1.13E-05	11.26	7.69E-02	2.42E-02	1.45E-01	1.04E-01
4.32E-03	3.97E-03	7.78E-03	1.89E-02	1.09E-02		5.73E-08	8.26E-06	9.81E-07	9.30E-06	9.30	6.35E-02	2.06E-02	1.18E-01	8.42E-02
3.94E-03	3.63E-03	6.94E-03	1.67E-02	9.78E-03		5.12E-08	7.42E-06	8.70E-07	8.34E-06	8.34	5.70E-02	1.88E-02	1.05E-01	7.47E-02
3.48E-03	3.20E-03	5.79E-03	1.34E-02	8.17E-03		4.28E-08	6.29E-06	7.10E-07	7.04E-06	7.04	4.83E-02	1.66E-02	8.69E-02	6.11E-02
2.92E-03	2.69E-03	4.77E-03	1.09E-02	6.71E-03		3.51E-08	5.21E-06	5.82E-07	5.83E-06	5.83	3.99E-02	1.39E-02	7.16E-02	5.00E-02
1.90E-03	1.75E-03	2.74E-03	5.66E-03	3.92E-03		2.05E-08	3.13E-06	3.18E-07	3.47E-06	3.47	2.39E-02	9.07E-03	4.05E-02	2.75E-02
1.77E-03	1.63E-03	2.48E-03	5.00E-03	3.56E-03		1.86E-08	2.86E-06	2.85E-07	3.16E-06	3.16	2.18E-02	8.42E-03	3.65E-02	2.46E-02
1.65E-03	1.52E-03	2.26E-03	4.46E-03	3.25E-03		1.70E-08	2.62E-06	2.57E-07	2.90E-06	2.90	2.00E-02	7.85E-03	3.32E-02	2.22E-02
1.55E-03	1.42E-03	2.08E-03	4.02E-03	2.99E-03		1.57E-08	2.43E-06	2.34E-07	2.68E-06	2.68	1.86E-02	7.38E-03	3.04E-02	2.02E-02
1.28E-03	1.18E-03	1.64E-03	2.98E-03	2.36E-03		1.24E-08	1.95E-06	1.79E-07	2.14E-06	2.14	1.48E-02	6.10E-03	2.37E-02	1.55E-02
1.15E-03	1.06E-03	1.43E-03	2.52E-03	2.07E-03		1.08E-08	1.72E-06	1.54E-07	1.89E-06	1.89	1.31E-02	5.50E-03	2.07E-02	1.34E-02
1.07E-03	9.89E-04	1.32E-03	2.30E-03	1.91E-03		1.00E-08	1.59E-06	1.42E-07	1.75E-06	1.75	1.21E-02	5.12E-03	1.91E-02	1.23E-02
1.02E-03	9.35E-04	1.24E-03	2.12E-03	1.79E-03		9.36E-09	1.50E-06	1.32E-07	1.64E-06	1.64	1.14E-02	4.84E-03	1.78E-02	1.14E-02
9.61E-04	8.84E-04	1.16E-03	1.96E-03	1.68E-03		8.77E-09	1.41E-06	1.23E-07	1.54E-06	1.54	1.07E-02	4.58E-03	1.66E-02	1.06E-02
9.16E-04	8.43E-04	1.09E-03	1.83E-03	1.58E-03		8.29E-09	1.33E-06	1.15E-07	1.46E-06	1.46	1.01E-02	4.37E-03	1.57E-02	1.00E-02
8.80E-04	8.10E-04	1.04E-03	1.71E-03	1.51E-03		7.88E-09	1.27E-06	1.09E-07	1.39E-06	1.39	9.67E-03	4.19E-03	1.49E-02	9.45E-03
8.48E-04	7.80E-04	9.91E-04	1.61E-03	1.44E-03		7.53E-09	1.22E-06	1.03E-07	1.33E-06	1.33	9.26E-03	4.04E-03	1.42E-02	8.97E-03
8.17E-04	7.52E-04	9.47E-04	1.52E-03	1.37E-03		7.20E-09	1.17E-06	9.80E-08	1.27E-06	1.27	8.87E-03	3.89E-03	1.35E-02	8.52E-03
7.84E-04	7.22E-04	9.02E-04	1.43E-03	1.31E-03		6.86E-09	1.12E-06	9.29E-08	1.22E-06	1.22	8.47E-03	3.74E-03	1.29E-02	8.08E-03
7.48E-04	6.89E-04	8.55E-04	1.34E-03	1.24E-03		6.50E-09	1.06E-06	8.77E-08	1.15E-06	1.15	8.05E-03	3.57E-03	1.22E-02	7.63E-03
7.10E-04	6.54E-04	8.07E-04	1.26E-03	1.17E-03		6.14E-09	1.00E-06	8.25E-08	1.09E-06	1.09	7.61E-03	3.39E-03	1.15E-02	7.18E-03
6.79E-04	6.25E-04	7.67E-04	1.19E-03	1.12E-03		5.84E-09	9.56E-07	7.82E-08	1.04E-06	1.04	7.25E-03	3.24E-03	1.09E-02	6.81E-03
6.48E-04	5.96E-04	7.28E-04	1.12E-03	1.06E-03		5.55E-09	9.10E-07	7.40E-08	9.89E-07	0.99	6.89E-03	3.09E-03	1.03E-02	6.44E-03
6.22E-04	5.73E-04	6.96E-04	1.06E-03	1.01E-03		5.30E-09	8.71E-07	7.04E-08	9.46E-07	0.95	6.60E-03	2.97E-03	9.87E-03	6.13E-03
5.98E-04	5.51E-04	6.66E-04	1.00E-03	9.69E-04		5.07E-09	8.35E-07	6.71E-08	9.07E-07	0.91	6.32E-03	2.85E-03	9.43E-03	5.85E-03
1.58E-02	1.45E-02	2.37E-02	5.06E-02	3.38E-02		1.77E-07	2.66E-05	2.79E-06	2.96E-05	29.60	2.04E-01	7.51E-02	3.51E-01	2.41E-01
1.14E-02	1.05E-02	1.87E-02	4.29E-02	2.65E-02		1.39E-07	2.05E-05	2.29E-06	2.29E-05	22.88	1.57E-01	5.43E-02	2.81E-01	1.97E-01
8.52E-03	7.84E-03	1.45E-02	3.40E-02	2.05E-02		1.07E-07	1.56E-05	1.79E-06	1.75E-05	17.55	1.20E-01	4.06E-02	2.18E-01	1.54E-01
6.80E-03	6.26E-03	1.16E-02	2.72E-02	1.64E-02		8.60E-08	1.25E-05	1.44E-06	1.40E-05	14.05	9.64E-02	3.24E-02	1.75E-01	1.23E-01
4.18E-03	3.85E-03	6.71E-03	1.51E-02	9.57E-03		5.01E-08	7.40E-06	8.13E-07	8.26E-06	8.26	5.69E-02	1.99E-02	1.00E-01	7.00E-02
3.50E-03	3.22E-03	5.57E-03	1.25E-02	7.89E-03		4.13E-08	6.14E-06	6.72E-07	6.85E-06	6.85	4.70E-02	1.67E-02	8.32E-02	5.79E-02
2.94E-03	2.71E-03	4.59E-03	1.01E-02	6.53E-03		3.42E-08	5.10E-06	5.49E-07	5.68E-06	5.68	3.91E-02	1.40E-02	6.84E-02	4.73E-02
2.77E-03	2.55E-03	4.18E-03	8.96E-03	5.97E-03		3.13E-08	4.70E-06	4.94E-07	5.22E-06	5.22	3.60E-02	1.32E-02	6.21E-02	4.26E-02
2.48E-03	2.28E-03	3.65E-03	7.65E-03	5.22E-03		2.73E-08	4.13E-06	4.27E-07	4.59E-06	4.59	3.17E-02	1.18E-02	5.40E-02	3.68E-02
2.25E-03	2.07E-03	3.23E-03	6.64E-03	4.63E-03		2.42E-08	3.69E-06	3.74E-07	4.09E-06	4.09	2.82E-02	1.07E-02	4.77E-02	3.23E-02
2.07E-03	1.91E-03	2.91E-03	5.85E-03	4.17E-03		2.18E-08	3.35E-06	3.33E-07	3.70E-06	3.70	2.56E-02	9.87E-03	4.27E-02	2.88E-02
1.91E-03	1.76E-03	2.63E-03	5.19E-03	3.78E-03		1.98E-08	3.05E-06	2.99E-07	3.37E-06	3.37	2.33E-02	9.13E-03	3.86E-02	2.58E-02
1.80E-03	1.65E-03	2.42E-03	4.66E-03	3.48E-03		1.82E-08	2.82E-06	2.71E-07	3.11E-06	3.11	2.16E-02	8.56E-03	3.53E-02	2.35E-02
1.69E-03	1.55E-03	2.22E-03	4.20E-03	3.20E-03		1.68E-08	2.62E-06	2.47E-07	2.88E-06	2.88	2.00E-02	8.03E-03	3.24E-02	2.14E-02
1.57E-03	1.44E-03	2.04E-03	3.78E-03	2.94E-03		1.54E-08	2.41E-06	2.25E-07	2.65E-06	2.65	1.84E-02	7.48E-03	2.96E-02	1.95E-02
1.46E-03	1.34E-03	1.86E-03	3.40E-03	2.69E-03		1.41E-08	2.22E-06	2.04E-07	2.43E-06	2.43	1.69E-02	6.94E-03	2.70E-02	1.77E-02
1.30E-03	1.20E-03	1.62E-03	2.86E-03	2.35E-03		1.23E-08	1.95E-06	1.75E-07	2.14E-06	2.14	1.48E-02	6.22E-03	2.34E-02	1.52E-02
1.21E-03	1.12E-03	1.49E-03	2.60E-03	2.16E-03		1.13E-08	1.80E-06	1.60E-07	1.97E-06	1.97	1.37E-02	5.78E-03	2.15E-02	1.39E-02
1.13E-03	1.04E-03	1.38E-03	2.37E-03	2.00E-03		1.04E-08	1.67E-06	1.47E-07	1.83E-06	1.83	1.27E-02	5.38E-03	1.98E-02	1.28E-02
1.07E-03	9.80E-04	1.29E-03	2.19E-03	1.87E-03		9.76E-09	1.56E-06	1.37E-07	1.71E-06	1.71	1.19E-02	5.08E-03	1.85E-02	1.19E-02
1.01E-03	9.31E-04	1.21E-03	2.03E-03	1.75E-03		9.18E-09	1.48E-06	1.28E-07	1.61E-06	1.61	1.12E-02	4.82E-03	1.74E-02	1.11E-02
9.69E-04	8.92E-04	1.15E-03	1.90E-03	1.66E-03		8.71E-09	1.40E-06	1.20E-07	1.53E-06	1.53	1.07E-02	4.62E-03	1.64E-02	1.04E-02
9.30E-04	8.56E-04	1.09E-03	1.78E-03	1.58E-03		8.29E-09	1.34E-06	1.14E-07	1.46E-06	1.46	1.02E-02	4.43E-03	1.56E-02	9.88E-03
8.95E-04	8.24E-04	1.04E-03	1.67E-03	1.51E-03		7.91E-09	1.28E-06	1.08E-07	1.40E-06	1.40	9.73E-03	4.27E-03	1.48E-02	9.37E-03
8.60E-04	7.92E-04	9.90E-04	1.57E-03	1.44E-03		7.54E-09	1.23E-06	1.02E-07	1.34E-06	1.34	9.30E-03	4.10E-03	1.41E-02	8.88E-03
8.13E-04	7.48E-04	9.31E-04	1.47E-03	1.35E-03		7.09E-09	1.15E-06	9.56E-08	1.26E-06	1.26	8.76E-03	3.87E-03	1.33E-02	8.32E-03
7.69E-04	7.08E-04	8.76E-04	1.37E-03	1.27E-03		6.67E-09	1.09E-06	8.97E-08	1.19E-06	1.19	8.26E-03	3.67E-03	1.25E-02	7.81E-03
7.33E-04	6.75E-04	8.30E-04	1.29E-03	1.21E-03		6.32E-09	1.03E-06	8.47E-08	1.12E-06	1.12	7.84E-03	3.49E-03	1.18E-02	7.37E-03
6.97E-04	6.42E-04	7.86E-04	1.21E-03	1.14E-03		5.99E-09	9.81E-07	7.99E-08	1.07E-06	1.07	7.44E-03	3.32E-03	1.12E-02	6.96E-03
6.68E-04	6.15E-04	7.49E-04	1.14E-03	1.09E-03		5.71E-09	9.36E-07	7.59E-08	1.02E-06	1.02	7.10E-03	3.19E-03	1.06E-02	6.61E-03
1.58E-02	1.45E-02	2.21E-02	4.45E-02	3.16E-02		1.65E-07	2.54E-05	2.54E-06	2.81E-05	28.13	1.94E-01	7.52E-02	3.26E-01	2.19E-01
1.17E-02	1.08E-02	1.73E-02	3.65E-02	2.47E-02		1.29E-07	1.96E-05	2.03E-06	2.17E-05	21.75	1.50E-01	5.59E-02	2.57E-01	1.75E-01
9.67E-03	8.90E-03	1.46E-02	3.13E-02	2.08E-02		1.09E-07	1.64E-05	1.72E-06	1.82E-05	18.22	1.26E-01	4.61E-02	2.17E-01	1.49E-01
5.17E-03	4.76E-03	7.85E-03	1.69E-02	1.13E-02		5.89E-08	8.81E-06	9.31E-07	9.80E-06	9.80	6.77E-02	2.46E-02	1.17E-01	8.03E-02
4.36E-03	4.01E-03	6.64E-03	1.43E-02	9.48E-03		4.96E-08	7.44E-06	7.88E-07	8.27E-06	8.27	5.70E-02	2.08E-02	9.87E-02	6.79E-02
3.74E-03	3.44E-03	5.62E-03	1.20E-02	8.04E-03		4.21E-08	6.32E-06	6.63E-07	7.03E-06	7.03	4.85E-02	1.78E-02	8.34E-02	5.72E-02
3.33E-03	3.07E-03	4.91E-03	1.03E-02	7.03E-03		3.68E-08	5.56E-06	5.74E-07	6.17E-06	6.17	4.26E-02	1.59E-02	7.26E-02	4.95E-02
3.03E-03	2.79E-03	4.38E-03	9.05E-03	6.26E-03		3.28E-08	4.99E-06	5.09E-07	5.53E-06	5.53	3.82E-02	1.45E-02	6.47E-02	4.39E-02
2.70E-03	2.48E-03	3.82E-03	7.73E-03	5.48E-03		2.87E-08	4.38E-06	4.39E-07	4.85E-06	4.85	3.35E-02	1.29E-02	5.62E-02	3.79E-02
2.45E-03	2.25E-03	3.40E-03	6.77E-03	4.89E-03		2.56E-08	3.93E-06	3.88E-07	4.34E-06	4.34	3.00E-02	1.17E-02	4.99E-02	3.35E-02
2.09E-03	1.92E-03	2.79E-03	5.35E-03	4.03E-03		2.11E-08	3.27E-06	3.13E-07	3.60E-06	3.60	2.50E-02	9.95E-03	4.08E-02	2.71E-02
1.96E-03	1.81E-03	2.59E-03	4.90E-03	3.72E-03		1.95E-08	3.05E-06	2.89E-07	3.35E-06	3.35	2.32E-02	9.37E-03	3.78E-02	2.50E-02
1.82E-03	1.67E-03	2.37E-03	4.40E-03	3.40E-03		1.78E-08	2.79E-06	2.61E-07	3.07E-06	3.07	2.13E-02	8.67E-03	3.44E-02	2.26E-02
1.67E-03	1.54E-03	2.13E-03	3.88E-03	3.08E-03		1.61E-08	2.54E-06	2.33E-07	2.79E-06	2.79	1.94E-02	7.96E-03	3.09E-02	2.02E-02
1.47E-03	1.35E-03	1.83E-03	3.22E-03	2.65E-03		1.39E-08	2.20E-06	1.97E-07	2.41E-06	2.41	1.68E-02	7.01E-03	2.64E-02	1.71E-02
1.36E-03	1.25E-03	1.68E-03	2.92E-03	2.43E-03		1.27E-08	2.02E-06	1.80E-07	2.22E-06	2.22	1.54E-02	6.49E-03	2.42E-02	1.56E-02
1.27E-03	1.17E-03	1.55E-03	2.66E-03	2.24E-03		1.17E-08	1.87E-06	1.65E-07	2.05E-06	2.05	1.42E-02	6.04E-03	2.22E-02	1.43E-02
1.19E-03	1.10E-03	1.44E-03	2.45E-03	2.09E-03		1.09E-08	1.75E-06	1.53E-07	1.91E-06	1.91	1.33E-02	5.68E-03	2.07E-02	1.33E-02
1.07E-03	9.86E-04	1.27E-03	2.10E-03	1.84E-03		9.65E-09	1.55E-06	1.33E-07	1.70E-06	1.70	1.18E-02	5.11E-03	1.82E-02	1.16E-02
1.02E-03	9.43E-04	1.20E-03	1.96E-03	1.75E-03		9.14E-09	1.48E-06	1.25E-07	1.61E-06	1.61	1.12E-02	4.88E-03	1.72E-02	1.09E-02
9.81E-04	9.03E-04	1.14E-03	1.84E-03	1.66E-03		8.68E-09	1.41E-06	1.18E-07	1.53E-06	1.53	1.07E-02	4.68E-03	1.63E-02	1.03E-02
9.35E-04	8.60E-04	1.08E-03	1.72E-03	1.57E-03		8.21E-09	1.33E-06	1.11E-07	1.45E-06	1.45	1.01E-02	4.45E-03	1.54E-02	9.68E-03
8.83E-04	8.12E-04	1.01E-03	1.60E-03	1.47E-03		7.71E-09	1.26E-06	1.04E-07	1.37E-06	1.37	9.53E-03	4.21E-03	1.44E-02	9.06E-03
8.33E-04	7.66E-04	9.50E-04	1.49E-03	1.38E-03		7.24E-09	1.18E-06	9.74E-08	1.28E-06	1.28	8.95E-03	3.97E-03	1.35E-02	8.48E-03
2.03E-02	1.86E-02	2.51E-02	4.41E-02	3.60E-02		1.89E-07	3.01E-05	2.70E-06	3.30E-05	33.03	2.29E-01	9.65E-02	3.63E-01	2.34E-01
1.57E-02	1.45E-02	2.05E-02	3.80E-02	2.94E-02		1.54E-07	2.42E-05	2.26E-06	2.66E-05	26.57	1.84E-01	7.51E-02	2.97E-01	1.95E-01
1.23E-02	1.14E-02	1.66E-02	3.21E-02	2.39E-02		1.25E-07	1.94E-05	1.87E-06	2.14E-05	21.41	1.48E-01	5.88E-02	2.43E-01	1.62E-01
6.13E-03	5.64E-03	8.74E-03	1.78E-02	1.26E-02		6.59E-08	1.00E-05	1.01E-06	1.11E-05	11.10	7.69E-02	2.92E-02	1.29E-01	8.72E-02
5.49E-03	5.05E-03	7.86E-03	1.61E-02	1.13E-02		5.92E-08	9.00E-06	9.09E-07	9.97E-06	9.97	6.90E-02	2.62E-02	1.16E-01	7.85E-02
4.69E-03	4.32E-03	6.70E-03	1.37E-02	9.63E-03		5.04E-08	7.67E-06	7.74E-07	8.50E-06	8.50	5.88E-02	2.24E-02	9.88E-02	6.69E-02

Unique Identifier	X (UTM)	Y (UTM)	DemolitionS	Site PreparationS	Grading/ExcavationS	Concrete (Garage and Podiums)1	Concrete (Garage and Podiums)1	Concrete (Garage and Podiums)1	Concrete (Garage and Podiums)S	Concrete (Garage and Podiums)2	Building Construction (framing, roofing,	Building Construction (framing, roofing,	Building Construction (framing, roofing,	Building Construction (framing, roofing,	Building Construction (framing, roofing,
			2026	2026	2026	2026	2027	2028	2028	2028	2027	2028	2028	2029	2029
3715923761140	371592	3761140	8.54E-03	0.00E+00	2.94E-02	1.33E-02	1.26E-02	1.15E-02	1.77E-02	3.59E-02	7.00E-03	6.41E-03	9.85E-03	9.26E-03	1.88E-02
3716023761140	371602	3761140	7.60E-03	0.00E+00	2.61E-02	1.20E-02	1.14E-02	1.04E-02	1.58E-02	3.15E-02	6.33E-03	5.79E-03	8.76E-03	8.24E-03	1.64E-02
3716123761139	371612	3761139	6.51E-03	0.00E+00	2.24E-02	1.03E-02	9.81E-03	8.99E-03	1.35E-02	2.68E-02	5.46E-03	5.00E-03	7.50E-03	7.05E-03	1.40E-02
3716223761140	371622	3761140	5.83E-03	0.00E+00	2.01E-02	9.38E-03	8.90E-03	8.16E-03	1.21E-02	2.36E-02	4.95E-03	4.53E-03	6.71E-03	6.31E-03	1.23E-02
3716423761140	371642	3761140	4.75E-03	0.00E+00	1.63E-02	7.85E-03	7.46E-03	6.84E-03	9.82E-03	1.86E-02	4.15E-03	3.80E-03	5.45E-03	5.13E-03	9.69E-03
3716723761140	371672	3761140	3.56E-03	0.00E+00	1.22E-02	6.10E-03	5.80E-03	5.31E-03	7.34E-03	1.33E-02	3.22E-03	2.95E-03	4.08E-03	3.83E-03	6.95E-03
3716923761140	371692	3761140	3.03E-03	0.00E+00	1.04E-02	5.32E-03	5.05E-03	4.63E-03	6.24E-03	1.10E-02	2.81E-03	2.57E-03	3.47E-03	3.26E-03	5.73E-03
3717023761140	371702	3761140	2.78E-03	0.00E+00	9.55E-03	4.92E-03	4.67E-03	4.28E-03	5.72E-03	9.94E-03	2.60E-03	2.38E-03	3.18E-03	2.99E-03	5.19E-03
3717123761140	371712	3761140	2.57E-03	0.00E+00	8.84E-03	4.60E-03	4.36E-03	4.00E-03	5.29E-03	9.08E-03	2.43E-03	2.22E-03	2.94E-03	2.76E-03	4.74E-03
3717523761140	371752	3761140	1.96E-03	0.00E+00	6.75E-03	3.63E-03	3.45E-03	3.16E-03	4.03E-03	6.59E-03	1.92E-03	1.76E-03	2.24E-03	2.11E-03	3.44E-03
3715163761148	371516	3761148	3.83E-02	0.00E+00	1.32E-01	7.23E-02	6.87E-02	6.30E-02	7.94E-02	1.28E-01	3.82E-02	3.50E-02	4.41E-02	4.15E-02	6.67E-02
3715223761150	371522	3761150	3.45E-02	0.00E+00	1.19E-01	6.45E-02	6.12E-02	5.61E-02	7.15E-02	1.17E-01	3.40E-02	3.12E-02	3.97E-02	3.74E-02	6.10E-02
3715323761150	371532	3761150	2.81E-02	0.00E+00	9.67E-02	5.03E-02	4.77E-02	4.38E-02	5.82E-02	1.00E-01	2.66E-02	2.43E-02	3.23E-02	3.04E-02	5.25E-02
3715523761152	371552	3761152	1.95E-02	0.00E+00	6.71E-02	3.32E-02	3.15E-02	2.89E-02	4.03E-02	7.38E-02	1.75E-02	1.60E-02	2.24E-02	2.10E-02	3.86E-02
3715623761150	371562	3761150	1.60E-02	0.00E+00	5.52E-02	2.65E-02	2.51E-02	2.30E-02	3.31E-02	6.28E-02	1.40E-02	1.28E-02	1.84E-02	1.73E-02	3.28E-02
3715723761150	371572	3761150	1.35E-02	0.00E+00	4.65E-02	2.20E-02	2.09E-02	1.92E-02	2.80E-02	5.40E-02	1.16E-02	1.07E-02	1.56E-02	1.46E-02	2.82E-02
3715823761150	371582	3761150	1.16E-02	0.00E+00	3.99E-02	1.88E-02	1.79E-02	1.64E-02	2.40E-02	4.65E-02	9.94E-03	9.10E-03	1.33E-02	1.25E-02	2.43E-02
3716423761144	371642	3761144	5.03E-03	0.00E+00	1.73E-02	8.37E-03	7.95E-03	7.29E-03	1.04E-02	1.95E-02	4.42E-03	4.05E-03	5.77E-03	5.43E-03	1.02E-02
3716723761144	371672	3761144	3.75E-03	0.00E+00	1.29E-02	6.45E-03	6.12E-03	5.61E-03	7.73E-03	1.39E-02	3.41E-03	3.12E-03	4.29E-03	4.04E-03	7.28E-03
3715223761160	371522	3761160	3.87E-02	0.00E+00	1.33E-01	7.79E-02	7.40E-02	6.78E-02	7.99E-02	1.15E-01	4.12E-02	3.77E-02	4.44E-02	4.17E-02	6.02E-02
3715323761159	371532	3761159	3.12E-02	0.00E+00	1.07E-01	5.97E-02	5.67E-02	5.20E-02	6.43E-02	1.01E-01	3.15E-02	2.89E-02	3.57E-02	3.36E-02	5.26E-02
3715413761157	371541	3761157	2.54E-02	0.00E+00	8.73E-02	4.63E-02	4.39E-02	4.03E-02	5.26E-02	8.89E-02	2.44E-02	2.24E-02	2.92E-02	2.75E-02	4.65E-02
3715543761160	371554	3761160	2.11E-02	0.00E+00	7.25E-02	3.79E-02	3.60E-02	3.30E-02	4.36E-02	7.48E-02	2.00E-02	1.83E-02	2.42E-02	2.28E-02	3.91E-02
3715623761160	371562	3761160	1.84E-02	0.00E+00	6.34E-02	3.25E-02	3.09E-02	2.83E-02	3.81E-02	6.68E-02	1.72E-02	1.57E-02	2.12E-02	1.99E-02	3.49E-02
3715743761159	371574	3761159	1.50E-02	0.00E+00	5.17E-02	2.59E-02	2.45E-02	2.25E-02	3.10E-02	5.61E-02	1.37E-02	1.25E-02	1.72E-02	1.62E-02	2.93E-02
3715823761157	371582	3761157	1.29E-02	0.00E+00	4.45E-02	2.18E-02	2.07E-02	1.90E-02	2.67E-02	4.94E-02	1.15E-02	1.06E-02	1.49E-02	1.40E-02	2.58E-02
3715253761170	371525	3761170	4.06E-02	0.00E+00	1.40E-01	8.61E-02	8.18E-02	7.50E-02	8.38E-02	1.10E-01	4.55E-02	4.17E-02	4.65E-02	4.37E-02	5.72E-02
3715323761170	371532	3761170	3.55E-02	0.00E+00	1.22E-01	7.35E-02	6.98E-02	6.40E-02	7.34E-02	1.01E-01	3.88E-02	3.55E-02	4.08E-02	3.83E-02	5.27E-02
3715423761170	371542	3761170	2.97E-02	0.00E+00	1.02E-01	5.94E-02	5.64E-02	5.17E-02	6.13E-02	8.96E-02	3.14E-02	2.87E-02	3.41E-02	3.20E-02	4.68E-02
3715523761170	371552	3761170	2.51E-02	0.00E+00	8.64E-02	4.87E-02	4.62E-02	4.24E-02	5.18E-02	7.93E-02	2.57E-02	2.36E-02	2.88E-02	2.70E-02	4.14E-02
3715623761166	371562	3761166	2.01E-02	0.00E+00	6.91E-02	3.70E-02	3.51E-02	3.22E-02	4.15E-02	6.87E-02	1.95E-02	1.79E-02	2.30E-02	2.17E-02	3.59E-02
3715283761178	371528	3761178	4.24E-02	0.00E+00	1.46E-01	9.34E-02	8.87E-02	8.13E-02	8.69E-02	1.03E-01	4.93E-02	4.52E-02	4.83E-02	4.54E-02	5.40E-02
3715323761178	371532	3761178	3.93E-02	0.00E+00	1.35E-01	8.54E-02	8.11E-02	7.43E-02	8.08E-02	1.00E-01	4.51E-02	4.13E-02	4.49E-02	4.22E-02	5.22E-02
3715423761176	371542	3761176	3.22E-02	0.00E+00	1.11E-01	6.68E-02	6.34E-02	5.81E-02	6.62E-02	8.98E-02	3.53E-02	3.23E-02	3.68E-02	3.46E-02	4.69E-02
3711453760640	371145	3760640	5.20E-04	0.00E+00	1.79E-03	1.11E-03	1.05E-03	9.62E-04	1.05E-03	1.32E-03	5.84E-04	5.34E-04	5.85E-04	5.50E-04	6.89E-04
3711553760640	371155	3760640	5.22E-04	0.00E+00	1.80E-03	1.11E-03	1.05E-03	9.65E-04	1.06E-03	1.32E-03	5.86E-04	5.36E-04	5.87E-04	5.51E-04	6.90E-04
3711653760640	371165	3760640	5.23E-04	0.00E+00	1.80E-03	1.11E-03	1.05E-03	9.66E-04	1.06E-03	1.32E-03	5.86E-04	5.37E-04	5.87E-04	5.52E-04	6.91E-04
3711753760640	371175	3760640	5.23E-04	0.00E+00	1.80E-03	1.11E-03	1.05E-03	9.66E-04	1.06E-03	1.33E-03	5.86E-04	5.37E-04	5.87E-04	5.52E-04	6.93E-04
3711853760640	371185	3760640	5.23E-04	0.00E+00	1.80E-03	1.11E-03	1.05E-03	9.65E-04	1.06E-03	1.33E-03	5.85E-04	5.36E-04	5.87E-04	5.52E-04	6.93E-04
3711933760640	371193	3760640	5.22E-04	0.00E+00	1.80E-03	1.11E-03	1.05E-03	9.63E-04	1.06E-03	1.33E-03	5.85E-04	5.35E-04	5.87E-04	5.51E-04	6.93E-04
3710953760650	371095	3760650	5.27E-04	0.00E+00	1.81E-03	1.13E-03	1.07E-03	9.80E-04	1.07E-03	1.33E-03	5.95E-04	5.44E-04	5.94E-04	5.58E-04	6.94E-04
3711053760650	371105	3760650	5.32E-04	0.00E+00	1.83E-03	1.13E-03	1.08E-03	9.87E-04	1.08E-03	1.34E-03	5.99E-04	5.48E-04	5.98E-04	5.62E-04	7.00E-04
3711153760650	371115	3760650	5.35E-04	0.00E+00	1.84E-03	1.14E-03	1.08E-03	9.92E-04	1.08E-03	1.35E-03	6.02E-04	5.51E-04	6.02E-04	5.66E-04	7.04E-04
3711253760650	371125	3760650	5.37E-04	0.00E+00	1.85E-03	1.14E-03	1.09E-03	9.95E-04	1.09E-03	1.36E-03	6.04E-04	5.53E-04	6.04E-04	5.68E-04	7.08E-04
3711353760650	371135	3760650	5.39E-04	0.00E+00	1.85E-03	1.15E-03	1.09E-03	9.97E-04	1.09E-03	1.36E-03	6.05E-04	5.54E-04	6.06E-04	5.69E-04	7.12E-04
3711453760650	371145	3760650	5.41E-04	0.00E+00	1.86E-03	1.15E-03	1.09E-03	9.99E-04	1.09E-03	1.37E-03	6.06E-04	5.55E-04	6.07E-04	5.71E-04	7.15E-04
3711553760650	371155	3760650	5.42E-04	0.00E+00	1.86E-03	1.15E-03	1.09E-03	1.00E-03	1.09E-03	1.37E-03	6.07E-04	5.56E-04	6.08E-04	5.72E-04	7.17E-04
3711653760650	371165	3760650	5.42E-04	0.00E+00	1.87E-03	1.15E-03	1.09E-03	1.00E-03	1.10E-03	1.38E-03	6.07E-04	5.56E-04	6.09E-04	5.72E-04	7.19E-04
3711753760650	371175	3760650	5.42E-04	0.00E+00	1.87E-03	1.15E-03	1.09E-03	1.00E-03	1.10E-03	1.38E-03	6.07E-04	5.55E-04	6.09E-04	5.73E-04	7.20E-04
3711853760650	371185	3760650	5.42E-04	0.00E+00	1.87E-03	1.15E-03	1.09E-03	9.99E-04	1.10E-03	1.38E-03	6.06E-04	5.55E-04	6.09E-04	5.72E-04	7.21E-04
3711933760650	371193	3760650	5.42E-04	0.00E+00	1.86E-03	1.15E-03	1.09E-03	9.98E-04	1.10E-03	1.38E-03	6.05E-04	5.54E-04	6.08E-04	5.72E-04	7.21E-04
3710853760660	371085	3760660	5.42E-04	0.00E+00	1.86E-03	1.16E-03	1.10E-03	1.01E-03	1.10E-03	1.37E-03	6.12E-04	5.60E-04	6.11E-04	5.74E-04	7.13E-04
3710953760660	371095	3760660	5.49E-04	0.00E+00	1.89E-03	1.17E-03	1.11E-03	1.02E-03	1.11E-03	1.38E-03	6.18E-04	5.66E-04	6.17E-04	5.80E-04	7.20E-04
3711053760660	371105	3760660	5.52E-04	0.00E+00	1.90E-03	1.18E-03	1.12E-03	1.02E-03	1.12E-03	1.39E-03	6.21E-04	5.68E-04	6.20E-04	5.83E-04	7.25E-04
3711153760660	371115	3760660	5.54E-04	0.00E+00	1.91E-03	1.18E-03	1.12E-03	1.03E-03	1.12E-03	1.40E-03	6.23E-04	5.70E-04	6.23E-04	5.86E-04	7.30E-04
3711253760660	371125	3760660	5.57E-04	0.00E+00	1.92E-03	1.18E-03	1.12E-03	1.03E-03	1.13E-03	1.41E-03	6.25E-04	5.72E-04	6.25E-04	5.88E-04	7.35E-04
3711353760660	371135	3760660	5.59E-04	0.00E+00	1.92E-03	1.19E-03	1.13E-03	1.03E-03	1.13E-03	1.42E-03	6.26E-04	5.74E-04	6.28E-04	5.90E-04	7.39E-04
3711453760660	371145	3760660	5.60E-04	0.00E+00	1.93E-03	1.19E-03	1.13E-03	1.03E-03	1.13E-03	1.42E-03	6.27E-04	5.74E-04	6.29E-04	5.91E-04	7.42E-04
3711553760660	371155	3760660	5.62E-04	0.00E+00	1.93E-03	1.19E-03	1.13E-03	1.04E-03	1.13E-03	1.43E-03	6.28E-04	5.75E-04	6.30E-04	5.93E-04	7.45E-04
3711653760660	371165	3760660	5.62E-04	0.00E+00	1.93E-03	1.19E-03	1.13E-03	1.04E-03	1.14E-03	1.43E-03	6.28E-04	5.75E-04	6.31E-04	5.93E-04	7.48E-04
3711753760660	371175	3760660	5.63E-04	0.00E+00	1.94E-03	1.19E-03	1.13E-03	1.04E-03	1.14E-03	1.44E-03	6.28E-04	5.75E-04	6.32E-04	5.94E-04	7.50E-04
3711853760660	371185	3760660	5.63E-04	0.00E+00	1.94E-03	1.19E-03	1.13E-03	1.03E-03	1.14E-03	1.44E-03	6.28E-04	5.75E-04	6.32E-04	5.94E-04	7.51E-04
3711933760660	371193	3760660	5.63E-04	0.00E+00	1.94E-03	1.19E-03	1.13E-03	1.03E-03	1.14E-03	1.44E-03	6.28E-04	5.74E-04	6.32E-04	5.94E-04	7.52E-04
3710853760670	371085	3760670	5.61E-04	0.00E+00	1.93E-03	1.20E-03	1.14E-03	1.04E-03	1.14E-03	1.42E-03	6.33E-04	5.79E-04	6.32E-04	5.94E-04	7.40E-04
3710953760670	371095	3760670	5.68E-04	0.00E+00	1.95E-03	1.21E-03	1.15E-03	1.05E-03	1.15E-03	1.43E-03	6.39E-04	5.85E-04	6.38E-04	6.00E-04	7.46E-04
3711053760670	371105	3760670	5.71E-04	0.00E+00	1.97E-03	1.22E-03	1.15E-03	1.06E-03	1.16E-03	1.44E-03	6.42E-04	5.88E-04	6.42E-04	6.03E-04	7.52E-04
3711153760670	371115	3760670	5.74E-04	0.00E+00	1.98E-03	1.22E-03	1.16E-03	1.06E-03	1.16E-03	1.45E-03	6.45E-04	5.90E-04	6.45E-04	6.06E-04	7.58E-04
3711253760670	371125	3760670	5.77E-04	0.00E+00	1.98E-03	1.22E-03	1.16E-03	1.07E-03	1.17E-03	1.46E-03	6.47E-04	5.92E-04	6.48E-04	6.09E-04	7.63E-04
3711353760670	371135	3760670	5.79E-04	0.00E+00	1.99E-03	1.23E-03	1.17E-03	1.07E-03	1.17E-03	1.47E-03	6.48E-04	5.94E-04	6.50E-04	6.11E-04	7.68E-04
3711453760670	371145	3760670	5.81E-04	0.00E+00	2.00E-03	1.23E-03	1.17E-03	1.07E-03	1.17E-03	1.48E-03	6.49E-04	5.95E-04	6.52E-04	6.13E-04	7.72E-04
3711553760670	371155	3760670	5.82E-04	0.00E+00	2.00E-03	1.23E-03	1.17E-03	1.07E-03	1.18E-03	1.48E-03	6.50E-04	5.95E-04	6.54E-04	6.15E-04	7.76E-04
3711653760670	371165	3760670	5.84E-04	0.00E+00	2.01E-03	1.23E-03	1.17E-03	1.07E-03	1.18E-03	1.49E-03	6.51E-04	5.96E-04	6.55E-04	6.16E-04	7.79E-04
3711753760670	371175	3760670	5.84E-04	0.00E+00	2.01E-03	1.23E-03	1.17E-03	1.07E-03	1.18E-03	1.50E-03	6.51E-04	5.96E-04	6.56E-04	6.17E-04	7.81E-04
3711853760670	371185	3760670	5.85E-04	0.00E+00	2.01E-03	1.23E-03	1.17E-03	1.07E-03	1.18E-03	1.50E-03	6.51E-04	5.96E-04	6.56E-04	6.17E-04	7.83E-04
3711933760670	371193	3760670	5.85E-04	0.00E+00	2.01E-03	1.23E-03	1.17E-03	1.07E-03	1.18E-03	1.50E-03	6.51E-04	5.96E-04	6.56E-04	6.17E-04	7.84E-04
3710853760680	371085	3760680	5.82E-04	0.00E+00	2.00E-03	1.24E-03	1.18E-03	1.08E-03	1.18E-03	1.47E-03	6.55E-04	6.00E-04	6.55E-04	6.15E-04	7.66E-04
3710953760680	371095	3760680	5.88E-04	0.00E+00	2.02E-03	1.25E-03	1.19E-03	1.09E-03	1.19E-03	1.48E-03	6.61E-04	6.05E-04	6.60E-04	6.20E-04	7.72E-04
3711053760680	371105	3760680	5.91E-04	0.00E+00	2.03E-03	1.26E-03	1.19E-03	1.09E-03	1.19E-03	1.49E-03	6.64E-04	6.08E-04	6.64E-04	6.24E-04	7.79E-04
3711153760680	371115	3760680	5.95E-04	0.00E+00	2.05E-03	1.26E-03	1.20E-03	1.10E-03	1.20E-03	1.50E-03	6.66E-04	6.10E-04	6.67E-04	6.27E-04	7.86E-04
3711253760680	371125	3760680	5.98E-04	0.00E+00	2.06E-03	1.27E-03	1.20E-03	1.10E-03	1.21E-03	1.52E-03	6.69E-04	6.12E-04	6.71E-04	6.31E-04	7.92E-04
3711353760680	371135	3760680	6.00E-04	0.00E+00	2.07E-03	1.27E-03	1.21E-03	1.11E-03	1.21E-03	1.53E-03	6.71E-04	6.14E-04	6.74E-04	6.33E-04	7.98E-04
3711453760680	371145	3760680	6.02E-04	0.00E+00	2.07E-03	1.27E-03	1.21E-03	1.11E-03	1.22E-03	1.54E-03	6.72E-04	6.15E-04	6.76E-04	6.35E-04	8.02E-04
3711553760680	371155	3760680	6.04E-04	0.00E+00	2.08E-03	1.27E-03	1.21E-03	1.11E-03	1.22E-03	1.54E-03	6.74E-04	6.17E-04	6.78E-04	6.37E-04	8.07E-04
3711653760680	371165	3760680	6.06E-04	0.00E+00	2.08E-03	1.28E-03	1.21E-03	1.11E-03	1.22E-03	1.55E-03	6.74E-04	6.17E-04	6.79E-04	6.39E-04	8.10E-04
3711753760680	371175	3760680	6.07E-04	0.00E+00	2.09E-03	1.28E-03	1.21E-03	1.11E-03	1.23E-03	1.56E-03	6.75E-04	6.18E-04	6.81E-04	6.40E-04	8.14E-04
3711853760680	371185	3760680	6.07E-04	0.00E+00	2.09E-03	1.28E-03	1.21E-03	1.11E-03	1.23E-03	1.56E-03	6.75E-04	6.18E-04	6.81E-04	6.41E-04	8.16E-04
3711933760680	371193	3760680	6.07E-04	0.00E+00	2.09E-03	1.28E-03	1.21E-03	1.11E-03	1.23E-03	1.56E-03	6.75E-04	6.18E-04	6.81E-04	6.41E-04	8.17E-04
3710853760700	371085	3760700	6.24E-04	0.00E+00	2.15E-03	1.33E-03	1.26E-03	1.16E-03	1.26E-03	1.57E-03	7.01E-04	6.42E-04	7.01E-04	6.59E-04	8.20E-04
3710953760700	371095	3760700	6.29E-04	0.00E+00	2.16E-03	1.34E-03	1.27E-03	1.16E-03	1.27E-03	1.59E-03	7.05E-04	6.46E-04	7.06E-04	6.63E-04	8.29E-04
3711053760700	371105	3760700	6.33E-04	0.00E+00	2.18E-03	1.34E-03	1.28E-03	1.17E-03	1.28E-03	1.60E-03	7.09E-04	6.49E-04	7.11E-04	6.68E-04	8.38E-04
3711153760700	371115	3760700	6.38E-04	0.00E+00	2.19E-03	1.35E-03	1.28E-03	1.17E-03	1.29E-03	1.62E-03	7.13E-04	6.53E-04	7.16E-04	6.73E-04	8.46E-04
3711253760700	371125	3760700	6.42E-04	0.00E+00	2.21E-03	1.36E-03	1.29E-03	1.18E-03	1.30E-03	1.64E-03	7.16E-04	6.56E-04	7.20E-04	6.77E-04	8.55E-04
3711353760700	371135	3760700	6.45E-04	0.00E+00	2.22E-03	1.36E-03	1.29E-03	1.19E-03	1.30E-03	1.65E-03	7.19E-04	6.58E-04	7.24E-04	6.81E-04	8.62E-04
3711453760700	371145	3760700	6.48E-04	0.00E+00	2.23E-03	1.37E-03	1.30E-03	1.19E-03	1.31E-03	1.66E-03	7.22E-04	6.61E-04	7.27E-04	6.84E-04	8.69E-04
3711553760700	371155	3760700	6.51E-04	0.00E+00	2.24E-03	1.37E-03	1.30E-03	1.19E-03	1.31E-03	1.67E-03	7.24E-04	6.62E-04	7.31E-04	6.87E-04	8.75E-04
3711653760700	371165	3760700	6.53E-04	0.00E+00	2.25E-03	1.37E-03	1.30E-03	1.19E-03	1.32E-03	1.69E-03	7.25E-04	6.64E-04	7.33E-04	6.89E-04	8.80E-04
3711753760700	371175	3760700	6.55E-04	0.00E+00	2.25E-03	1.37E-03	1.31E-03	1.20E-03	1.32E-03	1.69E-03	7.26E-04	6.65E-04	7.35E-04	6.91E-04	8.85E-04
3711853760700	371185	3760700	6.57E-04	0.00E+00	2.26E-03	1.38E-03	1.31E-03	1.20E-03	1.33E-03	1.70E-03	7.27E-04	6.65E-04	7.36E-04	6.92E-04	8.88E-04
3710753760710	371075	3760710	6.38E-04	0.00E+00	2.19E-03	1.36E-03	1.29E-03	1.18E-03	1.29E-03	1.61E-03	7.17E-04	6.57E-04	7.18E-04	6.75E-04	8.43E-04
3710853760710	371085	3760710	6.45E-04	0.00E+00	2.22E-03	1.37E-03	1.30E-03	1.19E-03	1.30E-03	1.63E-03	7.25E-04	6.63E-04	7.24E-04	6.81E-04	8.49E-04
3710953760710	371095	3760710	6.51E-04	0.00E+00	2.24E-03	1.38E-03	1.31E-03	1.20E-03	1.31E-03	1.65E-03	7.29E-04	6.68E-04	7.30E-04	6.87E-04	8.60E-04
3711053760710	371105	3760710	6.56E-04	0.00E+00	2.26E-03	1.39E-03	1.32E-03	1.21E-03	1.33E-03	1.67E-03	7.34E-04	6.72E-04	7.36E-04	6.92E-04	8.70E-04
3711153760710	371115	3760710	6.61E-04	0.00E+00	2.27E-03	1.40E-03	1.33E-03	1.22E-03	1.34E-03	1.68E-03	7.38E-04	6.76E-04	7.42E-04	6.97E-04	8.79E-04
3711253760710	371125	3760710	6.66E-04	0.00E+00	2.29E-03	1.40E-03	1.33E-03	1.22E-03	1.34E-03	1.70E-03	7.42E-04	6.79E-04	7.47E-04	7.02E-04	8.89E-04
3711353760710	371135	3760710	6.70E-04	0.00E+00	2.30E-03	1.41E-03	1.34E-03	1.23E-03	1.35E-03	1.72E-03	7.45E-04	6.82E-04	7.51E-04	7.06E-04	8.97E-04
3711453760710	371145	3760710	6.73E-04	0.00E+00	2.32E-03	1.42E-03	1.34E-03	1.23E-03	1.36E-03	1.73E-03	7.48E-04	6.85E-04	7.55E-04	7.10E-04	9.05E-04
3711553760710	371155	3760710	6.77E-04	0.00E+00	2.33E-03	1.42E-03	1.35E-03	1.24E-03	1.37E-03	1.75E-03	7.51E-04	6.87E-04	7.59E-04	7.14E-04	9.12E-04
3711653760710	371165	3760710	6.79E-04	0.00E+00	2.34E-03	1.42E-03	1.35E-03	1.24E-03	1.37E-03	1.76E-03	7.53E-04	6.89E-04	7.62E-04	7.16E-04	9.18E-04
3711753760710	371175	3760710	6.82E-04	0.00E+00	2.35E-03	1.43E-03	1.36E-03	1.24E-03	1.38E-03	1.77E-03	7.54E-04	6.90E-04	7.65E-04	7.19E-04	9.24E-04
3711853760710	371185	3760710	6.83E-04	0.00E+00	2.35E-03	1.43E-03	1.36E-03	1.24E-03	1.38E-03	1.78E-03	7.55E-04	6.91E-04	7.66E-04	7.20E-04	9.28E-04
3710753760720	371075	3760720	6.61E-04	0.00E+00	2.27E-03	1.41E-03	1.34E-03	1.22E-03	1.34E-03	1.67E-03	7.43E-04	6.80E-04	7.43E-04	6.99E-04	8.72E-04
3710853760720	371085	3760720	6.68E-04	0.00E+00	2.30E-03	1.42E-03	1.35E-03	1.23E-03	1.35E-03	1.68E-03	7.49E-04	6.86E-04	7.49E-04	7.04E-04	8.80E-04
3710953760720	371095	3760720	6.74E-04	0.00E+00	2.32E-03	1.43E-03	1.36E-03	1.24E-03	1.36E-03	1.71E-03	7.54E-04	6.91E-04	7.56E-04	7.11E-04	8.92E-04
3711053760720	371105	3760720	6.80E-04	0.00E+00	2.34E-03	1.44E-03	1.37E-03	1.25E-03	1.37E-03	1

Finishing/Painting1	Finishing/Painting1	FinishingS	Finishing/Painting2	PavingS		Child Risk					Overlapping Phases - Maximum GLC			
2028	2029	2029	2029	2029		3rd Trimester	0<2	2<16	Total	per million	2026	2027	2028	2029
4.11E-03	3.78E-03	5.81E-03	1.18E-02	8.36E-03		4.38E-08	6.68E-06	6.69E-07	7.39E-06	7.39	5.12E-02	1.96E-02	8.56E-02	5.78E-02
3.71E-03	3.42E-03	5.17E-03	1.03E-02	7.44E-03		3.90E-08	5.97E-06	5.90E-07	6.60E-06	6.60	4.57E-02	1.77E-02	7.59E-02	5.10E-02
3.20E-03	2.95E-03	4.43E-03	8.77E-03	6.38E-03		3.34E-08	5.13E-06	5.04E-07	5.67E-06	5.67	3.93E-02	1.53E-02	6.50E-02	4.36E-02
2.91E-03	2.68E-03	3.96E-03	7.74E-03	5.71E-03		2.99E-08	4.61E-06	4.48E-07	5.09E-06	5.09	3.53E-02	1.39E-02	5.80E-02	3.87E-02
2.44E-03	2.24E-03	3.22E-03	6.08E-03	4.65E-03		2.43E-08	3.79E-06	3.58E-07	4.17E-06	4.17	2.89E-02	1.16E-02	4.69E-02	3.10E-02
1.89E-03	1.74E-03	2.41E-03	4.36E-03	3.48E-03		1.82E-08	2.87E-06	2.63E-07	3.15E-06	3.15	2.19E-02	9.02E-03	3.49E-02	2.28E-02
1.65E-03	1.52E-03	2.05E-03	3.60E-03	2.97E-03		1.55E-08	2.46E-06	2.20E-07	2.70E-06	2.70	1.88E-02	7.87E-03	2.95E-02	1.91E-02
1.53E-03	1.40E-03	1.88E-03	3.26E-03	2.72E-03		1.42E-08	2.27E-06	2.01E-07	2.48E-06	2.48	1.73E-02	7.27E-03	2.70E-02	1.74E-02
1.42E-03	1.31E-03	1.73E-03	2.98E-03	2.52E-03		1.32E-08	2.10E-06	1.85E-07	2.30E-06	2.30	1.60E-02	6.79E-03	2.50E-02	1.60E-02
1.13E-03	1.04E-03	1.32E-03	2.16E-03	1.92E-03		1.01E-08	1.63E-06	1.38E-07	1.77E-06	1.77	1.24E-02	5.37E-03	1.89E-02	1.20E-02
2.24E-02	2.06E-02	2.60E-02	4.19E-02	3.75E-02		1.96E-07	3.20E-05	2.70E-06	3.49E-05	34.92	2.42E-01	1.07E-01	3.72E-01	2.34E-01
2.00E-02	1.84E-02	2.34E-02	3.83E-02	3.38E-02		1.77E-07	2.87E-05	2.44E-06	3.14E-05	31.36	2.18E-01	9.52E-02	3.35E-01	2.12E-01
1.56E-02	1.43E-02	1.91E-02	3.29E-02	2.75E-02		1.44E-07	2.30E-05	2.04E-06	2.52E-05	25.22	1.75E-01	7.43E-02	2.75E-01	1.77E-01
1.03E-02	9.47E-03	1.32E-02	2.42E-02	1.91E-02		1.00E-07	1.57E-05	1.45E-06	1.73E-05	17.25	1.20E-01	4.90E-02	1.92E-01	1.26E-01
8.21E-03	7.55E-03	1.09E-02	2.06E-02	1.57E-02		8.23E-08	1.28E-05	1.21E-06	1.41E-05	14.08	9.77E-02	3.91E-02	1.58E-01	1.05E-01
6.83E-03	6.29E-03	9.19E-03	1.77E-02	1.32E-02		6.94E-08	1.07E-05	1.03E-06	1.18E-05	11.85	8.21E-02	3.26E-02	1.34E-01	8.93E-02
5.83E-03	5.37E-03	7.87E-03	1.52E-02	1.14E-02		5.94E-08	9.19E-06	8.86E-07	1.01E-05	10.14	7.03E-02	2.78E-02	1.15E-01	7.67E-02
2.60E-03	2.39E-03	3.41E-03	6.39E-03	4.93E-03		2.58E-08	4.02E-06	3.78E-07	4.42E-06	4.42	3.07E-02	1.24E-02	4.96E-02	3.27E-02
2.00E-03	1.84E-03	2.53E-03	4.57E-03	3.67E-03		1.92E-08	3.03E-06	2.76E-07	3.32E-06	3.32	2.31E-02	9.53E-03	3.67E-02	2.39E-02
2.42E-02	2.22E-02	2.62E-02	3.78E-02	3.79E-02		1.98E-07	3.31E-05	2.59E-06	3.59E-05	35.89	2.50E-01	1.15E-01	3.69E-01	2.26E-01
1.85E-02	1.70E-02	2.11E-02	3.30E-02	3.05E-02		1.60E-07	2.62E-05	2.16E-06	2.85E-05	28.48	1.98E-01	8.83E-02	3.00E-01	1.88E-01
1.43E-02	1.32E-02	1.73E-02	2.92E-02	2.49E-02		1.30E-07	2.10E-05	1.82E-06	2.29E-05	22.91	1.59E-01	6.84E-02	2.48E-01	1.58E-01
1.17E-02	1.08E-02	1.43E-02	2.45E-02	2.06E-02		1.08E-07	1.73E-05	1.52E-06	1.89E-05	18.93	1.31E-01	5.60E-02	2.06E-01	1.32E-01
1.01E-02	9.28E-03	1.25E-02	2.19E-02	1.80E-02		9.44E-08	1.50E-05	1.34E-06	1.65E-05	16.46	1.14E-01	4.81E-02	1.80E-01	1.17E-01
8.02E-03	7.38E-03	1.02E-02	1.84E-02	1.47E-02		7.70E-08	1.21E-05	1.11E-06	1.33E-05	13.33	9.25E-02	3.82E-02	1.47E-01	9.62E-02
6.77E-03	6.23E-03	8.77E-03	1.62E-02	1.27E-02		6.63E-08	1.04E-05	9.66E-07	1.14E-05	11.42	7.93E-02	3.23E-02	1.27E-01	8.37E-02
2.67E-02	2.46E-02	2.75E-02	3.59E-02	3.97E-02		2.08E-07	3.54E-05	2.62E-06	3.82E-05	38.25	2.66E-01	1.27E-01	3.83E-01	2.29E-01
2.28E-02	2.10E-02	2.40E-02	3.31E-02	3.48E-02		1.82E-07	3.07E-05	2.34E-06	3.32E-05	33.23	2.31E-01	1.09E-01	3.37E-01	2.04E-01
1.84E-02	1.70E-02	2.01E-02	2.94E-02	2.91E-02		1.52E-07	2.54E-05	2.00E-06	2.75E-05	27.51	1.91E-01	8.78E-02	2.84E-01	1.74E-01
1.51E-02	1.39E-02	1.70E-02	2.60E-02	2.46E-02		1.29E-07	2.12E-05	1.72E-06	2.30E-05	23.02	1.60E-01	7.20E-02	2.41E-01	1.50E-01
1.15E-02	1.06E-02	1.36E-02	2.25E-02	1.97E-02		1.03E-07	1.66E-05	1.43E-06	1.82E-05	18.15	1.26E-01	5.46E-02	1.95E-01	1.24E-01
2.90E-02	2.66E-02	2.85E-02	3.39E-02	4.15E-02		2.17E-07	3.75E-05	2.62E-06	4.03E-05	40.32	RES MAX H	2.82E-01	1.38E-01	3.94E-01	2.30E-01
2.65E-02	2.44E-02	2.65E-02	3.28E-02	3.85E-02		2.01E-07	3.46E-05	2.47E-06	3.73E-05	37.26		2.60E-01	1.26E-01	3.68E-01	2.17E-01
2.07E-02	1.91E-02	2.17E-02	2.94E-02	3.15E-02		1.65E-07	2.78E-05	2.10E-06	3.01E-05	30.07		2.10E-01	9.87E-02	3.04E-01	1.83E-01
3.43E-04	3.15E-04	3.45E-04	4.32E-04	5.09E-04		2.66E-09	4.51E-07	3.24E-08	4.86E-07	0.49		3.41E-03	1.63E-03	4.79E-03	2.84E-03
3.44E-04	3.16E-04	3.46E-04	4.33E-04	5.11E-04		2.68E-09	4.53E-07	3.25E-08	4.88E-07	0.49		3.43E-03	1.64E-03	4.81E-03	2.85E-03
3.44E-04	3.17E-04	3.46E-04	4.34E-04	5.12E-04		2.68E-09	4.53E-07	3.25E-08	4.89E-07	0.49		3.43E-03	1.64E-03	4.81E-03	2.85E-03
3.44E-04	3.17E-04	3.47E-04	4.35E-04	5.12E-04		2.68E-09	4.53E-07	3.26E-08	4.89E-07	0.49		3.43E-03	1.64E-03	4.82E-03	2.85E-03
3.44E-04	3.16E-04	3.46E-04	4.35E-04	5.12E-04		2.68E-09	4.53E-07	3.26E-08	4.88E-07	0.49		3.43E-03	1.64E-03	4.81E-03	2.85E-03
3.43E-04	3.16E-04	3.46E-04	4.35E-04	5.12E-04		2.68E-09	4.53E-07	3.25E-08	4.88E-07	0.49		3.43E-03	1.64E-03	4.81E-03	2.85E-03
3.49E-04	3.21E-04	3.50E-04	4.36E-04	5.16E-04		2.70E-09	4.59E-07	3.28E-08	4.94E-07	0.49		3.47E-03	1.66E-03	4.86E-03	2.88E-03
3.52E-04	3.24E-04	3.53E-04	4.39E-04	5.21E-04		2.73E-09	4.62E-07	3.31E-08	4.98E-07	0.50		3.49E-03	1.68E-03	4.90E-03	2.90E-03
3.53E-04	3.25E-04	3.55E-04	4.42E-04	5.24E-04		2.74E-09	4.65E-07	3.33E-08	5.01E-07	0.50		3.52E-03	1.68E-03	4.93E-03	2.92E-03
3.54E-04	3.26E-04	3.56E-04	4.44E-04	5.26E-04		2.75E-09	4.66E-07	3.34E-08	5.03E-07	0.50		3.53E-03	1.69E-03	4.95E-03	2.93E-03
3.55E-04	3.27E-04	3.57E-04	4.47E-04	5.28E-04		2.76E-09	4.68E-07	3.35E-08	5.04E-07	0.50		3.54E-03	1.69E-03	4.96E-03	2.94E-03
3.56E-04	3.28E-04	3.58E-04	4.48E-04	5.30E-04		2.77E-09	4.69E-07	3.36E-08	5.05E-07	0.51		3.55E-03	1.70E-03	4.98E-03	2.95E-03
3.56E-04	3.28E-04	3.59E-04	4.50E-04	5.31E-04		2.78E-09	4.70E-07	3.37E-08	5.06E-07	0.51		3.55E-03	1.70E-03	4.99E-03	2.96E-03
3.56E-04	3.28E-04	3.59E-04	4.51E-04	5.31E-04		2.78E-09	4.70E-07	3.38E-08	5.06E-07	0.51		3.56E-03	1.70E-03	4.99E-03	2.96E-03
3.56E-04	3.28E-04	3.59E-04	4.52E-04	5.31E-04		2.78E-09	4.70E-07	3.38E-08	5.07E-07	0.51		3.56E-03	1.70E-03	5.00E-03	2.96E-03
3.56E-04	3.27E-04	3.59E-04	4.53E-04	5.31E-04		2.78E-09	4.70E-07	3.38E-08	5.06E-07	0.51		3.56E-03	1.70E-03	5.00E-03	2.96E-03
3.55E-04	3.27E-04	3.59E-04	4.53E-04	5.31E-04		2.78E-09	4.69E-07	3.38E-08	5.06E-07	0.51		3.55E-03	1.69E-03	4.99E-03	2.96E-03
3.59E-04	3.30E-04	3.60E-04	4.48E-04	5.31E-04		2.78E-09	4.72E-07	3.37E-08	5.08E-07	0.51		3.56E-03	1.71E-03	5.00E-03	2.96E-03
3.63E-04	3.34E-04	3.64E-04	4.52E-04	5.37E-04		2.81E-09	4.77E-07	3.41E-08	5.14E-07	0.51		3.61E-03	1.73E-03	5.05E-03	2.99E-03
3.64E-04	3.35E-04	3.66E-04	4.55E-04	5.41E-04		2.83E-09	4.79E-07	3.43E-08	5.16E-07	0.52		3.63E-03	1.74E-03	5.08E-03	3.00E-03
3.66E-04	3.37E-04	3.67E-04	4.58E-04	5.43E-04		2.84E-09	4.81E-07	3.45E-08	5.19E-07	0.52		3.64E-03	1.74E-03	5.10E-03	3.02E-03
3.67E-04	3.37E-04	3.69E-04	4.61E-04	5.45E-04		2.85E-09	4.83E-07	3.46E-08	5.20E-07	0.52		3.65E-03	1.75E-03	5.13E-03	3.04E-03
3.68E-04	3.38E-04	3.70E-04	4.64E-04	5.47E-04		2.87E-09	4.85E-07	3.48E-08	5.22E-07	0.52		3.67E-03	1.75E-03	5.15E-03	3.05E-03
3.68E-04	3.39E-04	3.71E-04	4.66E-04	5.49E-04		2.87E-09	4.86E-07	3.49E-08	5.23E-07	0.52		3.68E-03	1.76E-03	5.16E-03	3.06E-03
3.69E-04	3.39E-04	3.72E-04	4.68E-04	5.50E-04		2.88E-09	4.86E-07	3.50E-08	5.24E-07	0.52		3.68E-03	1.76E-03	5.17E-03	3.07E-03
3.69E-04	3.39E-04	3.72E-04	4.69E-04	5.51E-04		2.88E-09	4.87E-07	3.51E-08	5.25E-07	0.52		3.69E-03	1.76E-03	5.18E-03	3.07E-03
3.69E-04	3.39E-04	3.73E-04	4.71E-04	5.51E-04		2.89E-09	4.87E-07	3.51E-08	5.25E-07	0.53		3.69E-03	1.76E-03	5.18E-03	3.08E-03
3.69E-04	3.39E-04	3.73E-04	4.72E-04	5.51E-04		2.89E-09	4.87E-07	3.51E-08	5.25E-07	0.53		3.69E-03	1.76E-03	5.19E-03	3.08E-03
3.68E-04	3.39E-04	3.73E-04	4.72E-04	5.51E-04		2.89E-09	4.87E-07	3.51E-08	5.25E-07	0.52		3.69E-03	1.76E-03	5.19E-03	3.08E-03
3.71E-04	3.42E-04	3.73E-04	4.65E-04	5.50E-04		2.88E-09	4.88E-07	3.50E-08	5.26E-07	0.53		3.69E-03	1.77E-03	5.18E-03	3.06E-03
3.75E-04	3.45E-04	3.76E-04	4.68E-04	5.56E-04		2.91E-09	4.93E-07	3.53E-08	5.31E-07	0.53		3.73E-03	1.79E-03	5.23E-03	3.09E-03
3.77E-04	3.47E-04	3.79E-04	4.72E-04	5.60E-04		2.93E-09	4.96E-07	3.55E-08	5.34E-07	0.53		3.75E-03	1.80E-03	5.26E-03	3.11E-03
3.78E-04	3.48E-04	3.81E-04	4.76E-04	5.63E-04		2.95E-09	4.98E-07	3.57E-08	5.37E-07	0.54		3.77E-03	1.80E-03	5.29E-03	3.13E-03
3.80E-04	3.49E-04	3.82E-04	4.79E-04	5.65E-04		2.96E-09	5.00E-07	3.59E-08	5.39E-07	0.54		3.79E-03	1.81E-03	5.31E-03	3.15E-03
3.81E-04	3.50E-04	3.84E-04	4.82E-04	5.67E-04		2.97E-09	5.02E-07	3.61E-08	5.41E-07	0.54		3.80E-03	1.81E-03	5.33E-03	3.16E-03
3.81E-04	3.51E-04	3.85E-04	4.84E-04	5.69E-04		2.98E-09	5.03E-07	3.62E-08	5.42E-07	0.54		3.81E-03	1.82E-03	5.35E-03	3.17E-03
3.82E-04	3.51E-04	3.86E-04	4.87E-04	5.70E-04		2.99E-09	5.04E-07	3.63E-08	5.43E-07	0.54		3.82E-03	1.82E-03	5.36E-03	3.18E-03
3.82E-04	3.52E-04	3.86E-04	4.89E-04	5.72E-04		2.99E-09	5.05E-07	3.64E-08	5.44E-07	0.54		3.82E-03	1.82E-03	5.38E-03	3.19E-03
3.82E-04	3.52E-04	3.87E-04	4.90E-04	5.72E-04		3.00E-09	5.05E-07	3.65E-08	5.45E-07	0.54		3.83E-03	1.82E-03	5.38E-03	3.20E-03
3.82E-04	3.52E-04	3.87E-04	4.92E-04	5.73E-04		3.00E-09	5.06E-07	3.65E-08	5.45E-07	0.55		3.83E-03	1.82E-03	5.39E-03	3.20E-03
3.82E-04	3.51E-04	3.87E-04	4.92E-04	5.73E-04		3.00E-09	5.05E-07	3.66E-08	5.45E-07	0.54		3.83E-03	1.82E-03	5.39E-03	3.20E-03
3.85E-04	3.54E-04	3.86E-04	4.81E-04	5.70E-04		2.98E-09	5.06E-07	3.62E-08	5.45E-07	0.55		3.82E-03	1.83E-03	5.36E-03	3.17E-03
3.88E-04	3.57E-04	3.89E-04	4.85E-04	5.76E-04		3.01E-09	5.10E-07	3.65E-08	5.50E-07	0.55		3.86E-03	1.85E-03	5.41E-03	3.20E-03
3.89E-04	3.58E-04	3.92E-04	4.89E-04	5.79E-04		3.03E-09	5.13E-07	3.67E-08	5.53E-07	0.55		3.88E-03	1.86E-03	5.44E-03	3.22E-03
3.91E-04	3.60E-04	3.94E-04	4.93E-04	5.82E-04		3.05E-09	5.15E-07	3.70E-08	5.55E-07	0.56		3.90E-03	1.86E-03	5.47E-03	3.24E-03
3.93E-04	3.61E-04	3.96E-04	4.97E-04	5.85E-04		3.06E-09	5.18E-07	3.72E-08	5.58E-07	0.56		3.92E-03	1.87E-03	5.50E-03	3.26E-03
3.94E-04	3.62E-04	3.98E-04	5.01E-04	5.88E-04		3.08E-09	5.20E-07	3.74E-08	5.60E-07	0.56		3.94E-03	1.88E-03	5.53E-03	3.28E-03
3.95E-04	3.63E-04	3.99E-04	5.03E-04	5.90E-04		3.09E-09	5.21E-07	3.76E-08	5.62E-07	0.56		3.95E-03	1.88E-03	5.55E-03	3.29E-03
3.95E-04	3.64E-04	4.00E-04	5.06E-04	5.92E-04		3.10E-09	5.23E-07	3.77E-08	5.63E-07	0.56		3.96E-03	1.88E-03	5.56E-03	3.31E-03
3.96E-04	3.64E-04	4.01E-04	5.09E-04	5.93E-04		3.10E-09	5.24E-07	3.78E-08	5.65E-07	0.56		3.97E-03	1.89E-03	5.58E-03	3.32E-03
3.96E-04	3.65E-04	4.02E-04	5.11E-04	5.94E-04		3.11E-09	5.24E-07	3.79E-08	5.65E-07	0.57		3.97E-03	1.89E-03	5.59E-03	3.32E-03
3.96E-04	3.65E-04	4.02E-04	5.12E-04	5.95E-04		3.11E-09	5.25E-07	3.80E-08	5.66E-07	0.57		3.97E-03	1.89E-03	5.60E-03	3.33E-03
3.96E-04	3.64E-04	4.02E-04	5.13E-04	5.95E-04		3.11E-09	5.25E-07	3.80E-08	5.66E-07	0.57		3.97E-03	1.89E-03	5.60E-03	3.33E-03
4.12E-04	3.79E-04	4.13E-04	5.15E-04	6.11E-04		3.20E-09	5.42E-07	3.87E-08	5.84E-07	0.58		4.10E-03	1.96E-03	5.74E-03	3.40E-03
4.14E-04	3.81E-04	4.16E-04	5.20E-04	6.16E-04		3.22E-09	5.45E-07	3.91E-08	5.88E-07	0.59		4.13E-03	1.97E-03	5.78E-03	3.43E-03
4.16E-04	3.83E-04	4.19E-04	5.26E-04	6.20E-04		3.25E-09	5.49E-07	3.94E-08	5.92E-07	0.59		4.16E-03	1.98E-03	5.83E-03	3.45E-03
4.18E-04	3.85E-04	4.22E-04	5.31E-04	6.25E-04		3.27E-09	5.52E-07	3.97E-08	5.95E-07	0.60		4.18E-03	1.99E-03	5.87E-03	3.48E-03
4.20E-04	3.87E-04	4.25E-04	5.36E-04	6.29E-04		3.29E-09	5.55E-07	4.00E-08	5.99E-07	0.60		4.21E-03	2.00E-03	5.91E-03	3.51E-03
4.22E-04	3.88E-04	4.27E-04	5.41E-04	6.32E-04		3.31E-09	5.58E-07	4.03E-08	6.02E-07	0.60		4.23E-03	2.01E-03	5.94E-03	3.53E-03
4.23E-04	3.90E-04	4.29E-04	5.45E-04	6.35E-04		3.32E-09	5.60E-07	4.05E-08	6.04E-07	0.60		4.25E-03	2.02E-03	5.97E-03	3.55E-03
4.25E-04	3.91E-04	4.31E-04	5.49E-04	6.38E-04		3.34E-09	5.63E-07	4.07E-08	6.07E-07	0.61		4.26E-03	2.02E-03	6.00E-03	3.57E-03
4.26E-04	3.92E-04	4.32E-04	5.52E-04	6.40E-04		3.35E-09	5.64E-07	4.09E-08	6.08E-07	0.61		4.27E-03	2.03E-03	6.02E-03	3.59E-03
4.26E-04	3.92E-04	4.34E-04	5.55E-04	6.42E-04		3.36E-09	5.65E-07	4.11E-08	6.10E-07	0.61		4.28E-03	2.03E-03	6.04E-03	3.60E-03
4.27E-04	3.93E-04	4.34E-04	5.58E-04	6.43E-04		3.37E-09	5.66E-07	4.12E-08	6.11E-07	0.61		4.29E-03	2.03E-03	6.05E-03	3.61E-03
4.21E-04	3.87E-04	4.23E-04	5.29E-04	6.25E-04		3.27E-09	5.54E-07	3.97E-08	5.97E-07	0.60		4.19E-03	2.01E-03	5.88E-03	3.48E-03
4.25E-04	3.91E-04	4.27E-04	5.33E-04	6.32E-04		3.31E-09	5.60E-07	4.01E-08	6.03E-07	0.60		4.24E-03	2.03E-03	5.94E-03	3.51E-03
4.28E-04	3.94E-04	4.31E-04	5.39E-04	6.38E-04		3.34E-09	5.64E-07	4.05E-08	6.08E-07	0.61		4.27E-03	2.04E-03	5.99E-03	3.55E-03
4.31E-04	3.96E-04	4.34E-04	5.46E-04	6.43E-04		3.36E-09	5.68E-07	4.09E-08	6.13E-07	0.61		4.30E-03	2.05E-03	6.04E-03	3.58E-03
4.33E-04	3.99E-04	4.38E-04	5.52E-04	6.48E-04		3.39E-09	5.72E-07	4.12E-08	6.17E-07	0.62		4.33E-03	2.07E-03	6.09E-03	3.61E-03
4.35E-04	4.01E-04	4.41E-04	5.58E-04	6.52E-04		3.41E-09	5.76E-07	4.16E-08	6.21E-07	0.62		4.36E-03	2.08E-03	6.13E-03	3.64E-03
4.37E-04	4.03E-04	4.43E-04	5.63E-04	6.56E-04		3.43E-09	5.79E-07	4.19E-08	6.24E-07	0.62		4.38E-03	2.08E-03	6.17E-03	3.67E-03
4.39E-04	4.04E-04	4.46E-04	5.68E-04	6.60E-04		3.45E-09	5.82E-07	4.21E-08	6.27E-07	0.63		4.41E-03	2.09E-03	6.20E-03	3.69E-03
4.41E-04	4.05E-04	4.48E-04	5.72E-04	6.63E-04		3.47E-09	5.84E-07	4.24E-08	6.30E-07	0.63		4.43E-03	2.10E-03	6.24E-03	3.71E-03
4.42E-04	4.06E-04	4.50E-04	5.76E-04	6.66E-04		3.48E-09	5.86E-07	4.26E-08	6.32E-07	0.63		4.44E-03	2.11E-03	6.26E-03	3.73E-03
4.43E-04	4.07E-04	4.51E-04	5.80E-04	6.68E-04		3.50E-09	5.88E-07	4.28E-08	6.34E-07	0.63		4.45E-03	2.11E-03	6.28E-03	3.75E-03
4.43E-04	4.08E-04	4.52E-04	5.83E-04	6.69E-04		3.50E-09	5.89E-07	4.29E-08	6.35E-07	0.64		4.46E-03	2.11E-03	6.30E-03	3.76E-03
4.36E-04	4.01E-04	4.38E-04	5.47E-04	6.48E-04		3.39E-09	5.74E-07	4.11E-08	6.19E-07	0.62		4.34E-03	2.08E-03	6.09E-03	3.61E-03
4.40E-04	4.05E-04	4.42E-04	5.52E-04	6.54E-04		3.42E-09	5.79E-07	4.15E-08	6.24E-07	0.62		4.38E-03	2.10E-03	6.14E-03	3.64E-03
4.43E-04	4.08E-04	4.46E-04	5.60E-04	6.60E-04		3.46E-09	5.84E-07	4.19E-08	6.29E-07	0.63		4.42E-03	2.11E-03	6.20E-03	3.68E-03
4.46E-04	4.10E-04	4.50E-04	5.67E-04	6.66E-04		3.49E-09	5.89E-07	4.24E-08	6.34E-07	0.63		4.46E-03	2.13E-03	6.26E-03	3.71E-03

Unique Identifier	X (UTM)	Y (UTM)	DemolitionS 2026	Site PreparationS 2026	Grading/ExcavationS 2026	Concrete (Garage and Podiums)1 2026	Concrete (Garage and Podiums)1 2027	Concrete (Garage and Podiums)1 2028	Concrete (Garage and Podiums)S 2028	Concrete (Garage and Podiums)2 2028	Building Construction (framing, roofing, 2027	Building Construction (framing, roofing, 2028	Building Construction (framing, roofing, 2028	Building Construction (framing, roofing, 2029	Building Construction (framing, roofing, 2029
3711153760720	371115	3760720	6.86E-04	0.00E+00	2.36E-03	1.45E-03	1.37E-03	1.26E-03	1.38E-03	1.75E-03	7.64E-04	7.00E-04	7.69E-04	7.23E-04	9.14E-04
3711253760720	371125	3760720	6.91E-04	0.00E+00	2.38E-03	1.46E-03	1.38E-03	1.27E-03	1.39E-03	1.77E-03	7.69E-04	7.04E-04	7.75E-04	7.28E-04	9.24E-04
3711353760720	371135	3760720	6.95E-04	0.00E+00	2.39E-03	1.46E-03	1.39E-03	1.27E-03	1.40E-03	1.79E-03	7.73E-04	7.07E-04	7.80E-04	7.33E-04	9.34E-04
3711453760720	371145	3760720	7.00E-04	0.00E+00	2.41E-03	1.47E-03	1.40E-03	1.28E-03	1.41E-03	1.81E-03	7.76E-04	7.10E-04	7.85E-04	7.38E-04	9.43E-04
3711553760720	371155	3760720	7.04E-04	0.00E+00	2.42E-03	1.47E-03	1.40E-03	1.28E-03	1.42E-03	1.82E-03	7.79E-04	7.13E-04	7.89E-04	7.42E-04	9.51E-04
3711653760720	371165	3760720	7.07E-04	0.00E+00	2.43E-03	1.48E-03	1.40E-03	1.29E-03	1.43E-03	1.84E-03	7.81E-04	7.15E-04	7.93E-04	7.45E-04	9.59E-04
3711753760720	371175	3760720	7.10E-04	0.00E+00	2.44E-03	1.48E-03	1.41E-03	1.29E-03	1.43E-03	1.85E-03	7.83E-04	7.17E-04	7.96E-04	7.48E-04	9.65E-04
3711853760720	371185	3760720	7.12E-04	0.00E+00	2.45E-03	1.48E-03	1.41E-03	1.29E-03	1.44E-03	1.86E-03	7.84E-04	7.18E-04	7.98E-04	7.50E-04	9.70E-04

Finishing/Painting1	Finishing/Painting1	FinishingS	Finishing/Painting2	PavingS		Child Risk					Overlapping Phases - Maximum GLC			
2028	2029	2029	2029	2029		3rd Trimester	0<2	2<16	Total	per million	2026	2027	2028	2029
4.49E-04	4.13E-04	4.54E-04	5.74E-04	6.72E-04		3.52E-09	5.93E-07	4.28E-08	6.39E-07	0.64	4.49E-03	2.14E-03	6.31E-03	3.75E-03
4.51E-04	4.15E-04	4.57E-04	5.80E-04	6.77E-04		3.54E-09	5.97E-07	4.32E-08	6.44E-07	0.64	4.52E-03	2.15E-03	6.36E-03	3.78E-03
4.53E-04	4.17E-04	4.60E-04	5.86E-04	6.81E-04		3.57E-09	6.01E-07	4.35E-08	6.48E-07	0.65	4.55E-03	2.16E-03	6.41E-03	3.81E-03
4.55E-04	4.19E-04	4.63E-04	5.92E-04	6.85E-04		3.59E-09	6.04E-07	4.38E-08	6.51E-07	0.65	4.58E-03	2.17E-03	6.45E-03	3.84E-03
4.57E-04	4.21E-04	4.66E-04	5.97E-04	6.89E-04		3.61E-09	6.07E-07	4.41E-08	6.55E-07	0.65	4.60E-03	2.18E-03	6.48E-03	3.87E-03
4.59E-04	4.22E-04	4.68E-04	6.02E-04	6.92E-04		3.62E-09	6.09E-07	4.44E-08	6.57E-07	0.66	4.62E-03	2.19E-03	6.52E-03	3.89E-03
4.60E-04	4.23E-04	4.69E-04	6.06E-04	6.95E-04		3.64E-09	6.11E-07	4.46E-08	6.60E-07	0.66	4.63E-03	2.19E-03	6.54E-03	3.91E-03
4.60E-04	4.24E-04	4.71E-04	6.09E-04	6.97E-04		3.65E-09	6.13E-07	4.48E-08	6.61E-07	0.66	4.65E-03	2.19E-03	6.56E-03	3.92E-03

6201 Bristol Unmitigated

Health Risk Assessment Exposure Duration Assumptions for Offroad Equipment and Haul Activities

Residential Receptors

				Start Date	*4/1/2026*	*7/1/2026*	*7/1/2028*
				End Date	*6/30/2026*	*6/30/2028*	*6/28/2042*
				Days	*90*	*730*	*5110*
Phase		Start Date	End Date	Hrs/Day	Duration (days)	3rd Tri	0<2	2<16
Demolition	2026	1/1/2026	3/23/2026	12	82	0	0	0
Demolition - Hauling	2026	1/1/2026	1/23/2026	12	23	0	0	0
Site Preparation	2026	6/15/2026	6/20/2026	12	6	6	0	0
Grading/Excavation	2026	6/21/2026	12/9/2026	12	172	10	162	0
Grading/Excavation - Hauling	2026	6/21/2026	9/22/2026	12	94	10	84	0
Concrete - Garage - Trucks	2026	12/10/2026	12/31/2026	12	22	0	22	0
Concrete - Garage - Trucks	2027	1/1/2027	2/11/2027	12	42	0	42	0
Concrete - Podium 1 - Trucks	2027	10/8/2027	10/28/2027	12	21	0	21	0
Concrete - Podium 2 - Trucks	2028	1/20/2028	2/20/2028	12	32	0	32	0
Building Construction-1	2027	12/21/2027	12/31/2027	12	11	0	11	0
Building Construction-1	2028	1/1/2028	12/31/2028	12	366	0	182	184
Building Construction-1	2029	1/1/2029	1/19/2029	12	19	0	0	19
Building Construction-2	2028	6/7/2028	12/31/2028	12	208	0	24	184
Building Construction-2	2029	1/1/2029	7/5/2029	12	186	0	0	186
Finishing/Painting-1	2028	9/4/2028	12/31/2028	12	119	0	0	119
Finishing/Painting-1	2029	1/1/2029	7/13/2029	12	194	0	0	194
Finishing/Painting-2	2029	2/16/2029	12/27/2029	12	315	0	0	315
Paving	2029	7/1/2029	9/14/2029	12	76	0	0	76
					1988			

Risk Factors

	Abbreviation	UOM	3rd Trimester	0<2	2<16	16<30
Daily Breathing Rate (95th %'ile)	DBR	L/kg-day	361	1090	572	261
Fraction Of Time At Home [a]	FAH	unitless	1	1	1	0.73
Exposure Frequency	EF	days/year	0.96	0.96	0.96	0.96
Age Sensitivity Factor	ASF	unitless	10	10	3	1
Inhalation Absorption Factor	A	unitless	1	1	1	1
Conversion Factor	CF_1	m^3/L	0.001	0.001	0.001	0.001
Conversion Factor	CF_2	$\mu g/m^3$	0.001	0.001	0.001	0.001
Cancer Potency Factor (diesel exhaust)	CPF	$mg/kg\text{-}day^{-1}$	1.1	1.1	1.1	1.1
Averaging Time (for residential exposure)	AT	years	70.00	70.00	70.00	70.00

[a] assume school or daycare will have cancer risk of >1 per million

Intake Factor for Inhalation, IF ($m^3/kg\text{-}day$)

Phase	Year	Equation	3rd Trimester	0<2	2<16
Demolition	2026	$\frac{DBR \cdot FAH \cdot EF \cdot ED \cdot ASF \cdot A \cdot CF_1}{AT}$	0.00E+00	0.00E+00	0.00E+00
Demolition - Hauling	2026		0.00E+00	0.00E+00	0.00E+00
Site Preparation	2026		8.13E-04	0.00E+00	0.00E+00
Grading/Excavation	2026		1.35E-03	6.63E-02	0.00E+00
Grading/Excavation - Hauling	2026		1.35E-03	3.44E-02	0.00E+00
Concrete - Garage - Trucks	2026		0.00E+00	9.00E-03	0.00E+00
Concrete - Garage - Trucks	2027		0.00E+00	1.72E-02	0.00E+00
Concrete - Podium 1 - Trucks	2027		0.00E+00	8.59E-03	0.00E+00
Concrete - Podium 2 - Trucks	2028		0.00E+00	1.31E-02	0.00E+00
Building Construction-1	2027		0.00E+00	4.50E-03	0.00E+00
Building Construction-1	2028		0.00E+00	7.45E-02	1.19E-02
Building Construction-1	2029		0.00E+00	0.00E+00	1.23E-03
Building Construction-2	2028		0.00E+00	9.82E-03	1.19E-02
Building Construction-2	2029		0.00E+00	0.00E+00	1.20E-02
Finishing/Painting-1	2028		0.00E+00	0.00E+00	7.67E-03
Finishing/Painting-1	2029		0.00E+00	0.00E+00	1.25E-02
Finishing/Painting-2	2029		0.00E+00	0.00E+00	2.03E-02
Paving	2029		0.00E+00	0.00E+00	4.90E-03

Risk Calculation Part 1, R1

Equation	3rd Trimester	0<2	2<16
$IF \cdot CPF \cdot CF_2$	0.00E+00	0.00E+00	0.00E+00
	0.00E+00	0.00E+00	0.00E+00
	8.94E-07	0.00E+00	0.00E+00
	1.49E-06	7.29E-05	0.00E+00
	1.49E-06	3.78E-05	0.00E+00
	0.00E+00	9.90E-06	0.00E+00
	0.00E+00	1.89E-05	0.00E+00
	0.00E+00	9.45E-06	0.00E+00
	0.00E+00	1.44E-05	0.00E+00
	0.00E+00	4.95E-06	0.00E+00
	0.00E+00	8.19E-05	1.30E-05
	0.00E+00	0.00E+00	1.35E-06
	0.00E+00	1.08E-05	1.30E-05
	0.00E+00	0.00E+00	1.32E-05
	0.00E+00	0.00E+00	8.44E-06
	0.00E+00	0.00E+00	1.38E-05
	0.00E+00	0.00E+00	2.23E-05
	0.00E+00	0.00E+00	5.39E-06

6201 Bristol Unmitigated

Onroad DPM Emissions, Ground Level Concentrations and Health Risk Calculations

Residential Receptors

Offsite

Phase		Start Date	End Date	Work Days	missions (lbs/da	Emissions (lbs/yr	Emissions (g/s)
Demolition	2026	1/1/2026	3/23/2026	70	1.58E-04	1.10E-02	8.27E-07
Demolition - Hauling	2026	1/1/2026	1/23/2026	20	3.25E-03	6.49E-02	1.70E-05
Site Preparation	2026	6/15/2026	6/20/2026	6	3.79E-04	2.28E-03	1.99E-06
Grading/Excavation	2026	6/21/2026	12/9/2026	147	4.90E-04	7.21E-02	2.57E-06
Grading/Excavation - Hauling	2026	6/21/2026	9/22/2026	80	1.64E-02	1.31E+00	8.61E-05
Concrete - Garage - Trucks	2026	12/10/2026	12/31/2026	19	1.46E-02	2.78E-01	7.69E-05
Concrete - Garage - Trucks	2027	1/1/2027	2/11/2027	36	1.47E-02	5.29E-01	7.71E-05
Concrete - Podium 1 - Trucks	2027	10/8/2027	10/28/2027	18	1.47E-02	2.65E-01	7.71E-05
Concrete - Podium 2 - Trucks	2028	1/20/2028	2/20/2028	27	1.45E-02	3.92E-01	7.62E-05
Building Construction-1	2027	12/21/2027	12/31/2027	10	1.28E-02	1.28E-01	6.72E-05
Building Construction-1	2028	1/1/2028	12/31/2028	313	1.23E-02	3.84E+00	6.44E-05
Building Construction-1	2029	1/1/2029	1/19/2029	17	1.18E-02	2.00E-01	6.18E-05
Building Construction-2	2028	6/7/2028	12/31/2028	178	4.38E-03	7.80E-01	2.30E-05
Building Construction-2	2029	1/1/2029	7/5/2029	160	4.21E-03	6.73E-01	2.21E-05
Finishing/Painting-1	2028	9/4/2028	12/31/2028	102	0.00E+00	0.00E+00	0.00E+00
Finishing/Painting-1	2029	1/1/2029	7/13/2029	167	0.00E+00	0.00E+00	0.00E+00
Finishing/Painting-2	2029	2/16/2029	12/27/2029	270	0.00E+00	0.00E+00	0.00E+00
Paving	2029	7/1/2029	9/14/2029	65	4.19E-04	2.72E-02	2.20E-06
				1705			

Haul Truck/Worker Trip Adjustment Factor to Model - Demolition

	Total (miles)				
	HAUL				
Haul Distance (Haz Waste Facility or Landfill)	109				
		Haul Route Model	6934.9		
			6.9349	km modeled	
AERMOD	4.31	*Calculated in Lake AERMOD View*	0.62	km to mile conversion	
% in Dispersion Model, Hauling (Haz Waste Facility or Landfill)	4.0%		4.31	Miles modeled	

Conservatively multiplying by largest percentage of emissions by vehicle class included within each phase

Haul Truck/Worker Trip Adjustment Factor to Model - Grading

	Total (miles)				
	HAUL				
Haul Distance (Haz Waste Facility or Landfill)	70.4				
		Haul Route Model	6934.9		
			6.9349	km modeled	
AERMOD	4.31	*Calculated in Lake AERMOD View*	0.62	km to mile con	
% in Dispersion Model, Hauling (Haz Waste Facilit	6.1%		4.31	Miles modeled	

Emi

Haul Truck/Worker Trip Adjustment Factor to Model - Concrete/Vendor

	Total (miles)	
	HAUL	
Hauling Default	40	
Vendor	20.40	
AERMOD	4.31	*Calculated in Lake AERMOD View*
Hauling Default	10.8%	
% in Dispersion	21.1%	

version

Unique Identifier	X (UTM)	Y (UTM)	Demolition	Demolition - Hauling	Site Preparation	Grading/Excavation	Grading/Excavation - Hauling	Concrete - Garage - Trucks	Concrete - Garage - Trucks	Concrete - Podium 1 - Trucks	Concrete - Podium 2 - Trucks	Building Construction-1	Building Construction-1	Building Construction-1	Building Construction-2	Building Construction-2	Finishing/Painting-1	Finishing/Painting-1
			2026	2026	2026	2026	2026	2026	2027	2027	2028	2027	2028	2029	2028	2029	2028	2029
3715523761064	371552	3761064	3.23E-06	6.66E-05	7.78E-06	1.01E-05	3.37E-04	3.00E-04	3.01E-04	3.01E-04	2.98E-04	2.62E-04	2.52E-04	2.42E-04	8.99E-05	8.63E-05	0.00E+00	0.00E+00
3715643761064	371564	3761064	2.94E-06	6.05E-05	7.08E-06	9.15E-06	3.06E-04	2.73E-04	2.74E-04	2.74E-04	2.71E-04	2.39E-04	2.29E-04	2.20E-04	8.17E-05	7.85E-05	0.00E+00	0.00E+00
3715723761062	371572	3761062	2.76E-06	5.70E-05	6.66E-06	8.61E-06	2.88E-04	2.57E-04	2.58E-04	2.58E-04	2.55E-04	2.25E-04	2.15E-04	2.07E-04	7.69E-05	7.39E-05	0.00E+00	0.00E+00
3715823761063	371582	3761063	2.61E-06	5.37E-05	6.28E-06	8.11E-06	2.72E-04	2.42E-04	2.43E-04	2.43E-04	2.40E-04	2.12E-04	2.03E-04	1.95E-04	7.25E-05	6.96E-05	0.00E+00	0.00E+00
3715963761061	371596	3761061	2.38E-06	4.91E-05	5.74E-06	7.42E-06	2.48E-04	2.22E-04	2.22E-04	2.22E-04	2.20E-04	1.94E-04	1.86E-04	1.78E-04	6.63E-05	6.37E-05	0.00E+00	0.00E+00
3716023761061	371602	3761061	2.30E-06	4.73E-05	5.53E-06	7.15E-06	2.39E-04	2.14E-04	2.14E-04	2.14E-04	2.12E-04	1.86E-04	1.79E-04	1.72E-04	6.39E-05	6.13E-05	0.00E+00	0.00E+00
3716123761062	371612	3761062	2.18E-06	4.49E-05	5.25E-06	6.78E-06	2.27E-04	2.03E-04	2.03E-04	2.03E-04	2.01E-04	1.77E-04	1.70E-04	1.63E-04	6.06E-05	5.82E-05	0.00E+00	0.00E+00
3716223761062	371622	3761062	2.07E-06	4.26E-05	4.98E-06	6.44E-06	2.16E-04	1.92E-04	1.93E-04	1.93E-04	1.91E-04	1.68E-04	1.61E-04	1.55E-04	5.76E-05	5.53E-05	0.00E+00	0.00E+00
3716323761063	371632	3761063	1.97E-06	4.07E-05	4.76E-06	6.15E-06	2.06E-04	1.84E-04	1.84E-04	1.84E-04	1.82E-04	1.60E-04	1.54E-04	1.48E-04	5.49E-05	5.28E-05	0.00E+00	0.00E+00
3716423761060	371642	3761060	1.87E-06	3.84E-05	4.49E-06	5.81E-06	1.94E-04	1.73E-04	1.74E-04	1.74E-04	1.72E-04	1.51E-04	1.45E-04	1.40E-04	5.19E-05	4.98E-05	0.00E+00	0.00E+00
3716523761060	371652	3761060	1.79E-06	3.68E-05	4.30E-06	5.56E-06	1.86E-04	1.66E-04	1.67E-04	1.67E-04	1.65E-04	1.45E-04	1.39E-04	1.34E-04	4.97E-05	4.77E-05	0.00E+00	0.00E+00
3716623761060	371662	3761060	1.71E-06	3.52E-05	4.11E-06	5.32E-06	1.78E-04	1.59E-04	1.59E-04	1.59E-04	1.57E-04	1.39E-04	1.33E-04	1.28E-04	4.75E-05	4.56E-05	0.00E+00	0.00E+00
3716723761060	371672	3761060	1.63E-06	3.36E-05	3.93E-06	5.08E-06	1.70E-04	1.52E-04	1.52E-04	1.52E-04	1.50E-04	1.33E-04	1.27E-04	1.22E-04	4.54E-05	4.36E-05	0.00E+00	0.00E+00
3716923761060	371692	3761060	1.50E-06	3.09E-05	3.62E-06	4.68E-06	1.56E-04	1.40E-04	1.40E-04	1.40E-04	1.38E-04	1.22E-04	1.17E-04	1.12E-04	4.18E-05	4.01E-05	0.00E+00	0.00E+00
3717023761060	371702	3761060	1.45E-06	2.98E-05	3.48E-06	4.50E-06	1.51E-04	1.34E-04	1.35E-04	1.35E-04	1.33E-04	1.17E-04	1.13E-04	1.08E-04	4.02E-05	3.86E-05	0.00E+00	0.00E+00
3717123761060	371712	3761060	1.39E-06	2.86E-05	3.34E-06	4.32E-06	1.45E-04	1.29E-04	1.30E-04	1.30E-04	1.28E-04	1.13E-04	1.08E-04	1.04E-04	3.86E-05	3.71E-05	0.00E+00	0.00E+00
3717323761060	371732	3761060	1.29E-06	2.65E-05	3.10E-06	4.01E-06	1.34E-04	1.20E-04	1.20E-04	1.20E-04	1.19E-04	1.05E-04	1.00E-04	9.63E-05	3.58E-05	3.44E-05	0.00E+00	0.00E+00
3717423761060	371742	3761060	1.24E-06	2.55E-05	2.98E-06	3.86E-06	1.29E-04	1.15E-04	1.16E-04	1.16E-04	1.14E-04	1.01E-04	9.65E-05	9.27E-05	3.45E-05	3.31E-05	0.00E+00	0.00E+00
3717523761060	371752	3761060	1.20E-06	2.46E-05	2.88E-06	3.72E-06	1.24E-04	1.11E-04	1.12E-04	1.12E-04	1.10E-04	9.71E-05	9.31E-05	8.94E-05	3.32E-05	3.19E-05	0.00E+00	0.00E+00
3717623761060	371762	3761060	1.15E-06	2.38E-05	2.78E-06	3.59E-06	1.20E-04	1.07E-04	1.08E-04	1.08E-04	1.06E-04	9.38E-05	8.99E-05	8.64E-05	3.21E-05	3.08E-05	0.00E+00	0.00E+00
3717723761060	371772	3761060	1.12E-06	2.30E-05	2.69E-06	3.47E-06	1.16E-04	1.04E-04	1.04E-04	1.04E-04	1.03E-04	9.06E-05	8.69E-05	8.35E-05	3.10E-05	2.98E-05	0.00E+00	0.00E+00
3717823761060	371782	3761060	1.08E-06	2.23E-05	2.60E-06	3.36E-06	1.13E-04	1.00E-04	1.01E-04	1.01E-04	9.96E-05	8.78E-05	8.42E-05	8.08E-05	3.01E-05	2.89E-05	0.00E+00	0.00E+00
3717923761060	371792	3761060	1.05E-06	2.16E-05	2.52E-06	3.26E-06	1.09E-04	9.73E-05	9.76E-05	9.76E-05	9.64E-05	8.50E-05	8.15E-05	7.82E-05	2.91E-05	2.79E-05	0.00E+00	0.00E+00
3718023761060	371802	3761060	1.01E-06	2.09E-05	2.44E-06	3.15E-06	1.05E-04	9.42E-05	9.45E-05	9.45E-05	9.34E-05	8.23E-05	7.89E-05	7.58E-05	2.82E-05	2.71E-05	0.00E+00	0.00E+00
3714933761074	371493	3761074	7.55E-06	1.56E-04	1.82E-05	2.35E-05	7.86E-04	7.02E-04	7.04E-04	7.04E-04	6.96E-04	6.13E-04	5.88E-04	5.65E-04	2.10E-04	2.02E-04	0.00E+00	0.00E+00
3715023761070	371502	3761070	6.00E-06	1.24E-04	1.45E-05	1.87E-05	6.25E-04	5.58E-04	5.60E-04	5.60E-04	5.53E-04	4.87E-04	4.67E-04	4.49E-04	1.67E-04	1.60E-04	0.00E+00	0.00E+00
3715123761070	371512	3761070	5.07E-06	1.05E-04	1.22E-05	1.58E-05	5.28E-04	4.72E-04	4.73E-04	4.73E-04	4.68E-04	4.12E-04	3.95E-04	3.80E-04	1.41E-04	1.36E-04	0.00E+00	0.00E+00
3715323761070	371532	3761070	3.95E-06	8.15E-05	9.52E-06	1.23E-05	4.12E-04	3.68E-04	3.69E-04	3.69E-04	3.64E-04	3.21E-04	3.08E-04	2.96E-04	1.10E-04	1.06E-04	0.00E+00	0.00E+00
3715423761070	371542	3761070	3.61E-06	7.43E-05	8.69E-06	1.12E-05	3.76E-04	3.35E-04	3.36E-04	3.36E-04	3.32E-04	2.93E-04	2.81E-04	2.70E-04	1.00E-04	9.63E-05	0.00E+00	0.00E+00
3715523761070	371552	3761070	3.30E-06	6.79E-05	7.94E-06	1.03E-05	3.43E-04	3.07E-04	3.08E-04	3.08E-04	3.04E-04	2.68E-04	2.57E-04	2.47E-04	9.17E-05	8.81E-05	0.00E+00	0.00E+00
3715643761070	371564	3761070	3.00E-06	6.17E-05	7.21E-06	9.32E-06	3.12E-04	2.79E-04	2.79E-04	2.79E-04	2.76E-04	2.43E-04	2.33E-04	2.24E-04	8.33E-05	8.00E-05	0.00E+00	0.00E+00
3715723761070	371572	3761070	2.84E-06	5.84E-05	6.83E-06	8.83E-06	2.95E-04	2.64E-04	2.65E-04	2.65E-04	2.62E-04	2.30E-04	2.21E-04	2.12E-04	7.89E-05	7.58E-05	0.00E+00	0.00E+00
3715823761070	371582	3761070	2.66E-06	5.49E-05	6.42E-06	8.29E-06	2.77E-04	2.48E-04	2.49E-04	2.49E-04	2.46E-04	2.16E-04	2.07E-04	1.99E-04	7.41E-05	7.12E-05	0.00E+00	0.00E+00
3715963761070	371596	3761070	2.45E-06	5.05E-05	5.90E-06	7.62E-06	2.55E-04	2.28E-04	2.29E-04	2.29E-04	2.26E-04	1.99E-04	1.91E-04	1.83E-04	6.81E-05	6.54E-05	0.00E+00	0.00E+00
3716023761070	371602	3761070	2.36E-06	4.87E-05	5.69E-06	7.36E-06	2.46E-04	2.20E-04	2.20E-04	2.20E-04	2.18E-04	1.92E-04	1.84E-04	1.77E-04	6.57E-05	6.31E-05	0.00E+00	0.00E+00
3716123761070	371612	3761070	2.23E-06	4.60E-05	5.38E-06	6.95E-06	2.33E-04	2.08E-04	2.08E-04	2.08E-04	2.06E-04	1.81E-04	1.74E-04	1.67E-04	6.21E-05	5.97E-05	0.00E+00	0.00E+00
3716223761070	371622	3761070	2.12E-06	4.36E-05	5.10E-06	6.59E-06	2.21E-04	1.97E-04	1.98E-04	1.98E-04	1.95E-04	1.72E-04	1.65E-04	1.58E-04	5.89E-05	5.66E-05	0.00E+00	0.00E+00
3716323761070	371632	3761070	2.01E-06	4.15E-05	4.85E-06	6.27E-06	2.10E-04	1.87E-04	1.88E-04	1.88E-04	1.86E-04	1.63E-04	1.57E-04	1.51E-04	5.60E-05	5.38E-05	0.00E+00	0.00E+00
3716423761070	371642	3761070	1.92E-06	3.96E-05	4.62E-06	5.98E-06	2.00E-04	1.79E-04	1.79E-04	1.79E-04	1.77E-04	1.56E-04	1.50E-04	1.44E-04	5.34E-05	5.13E-05	0.00E+00	0.00E+00
3716523761070	371652	3761070	1.84E-06	3.78E-05	4.42E-06	5.72E-06	1.91E-04	1.71E-04	1.71E-04	1.71E-04	1.69E-04	1.49E-04	1.43E-04	1.37E-04	5.11E-05	4.91E-05	0.00E+00	0.00E+00
3716623761070	371662	3761070	1.76E-06	3.62E-05	4.23E-06	5.47E-06	1.83E-04	1.63E-04	1.64E-04	1.64E-04	1.62E-04	1.43E-04	1.37E-04	1.31E-04	4.88E-05	4.69E-05	0.00E+00	0.00E+00
3716723761070	371672	3761070	1.68E-06	3.46E-05	4.04E-06	5.22E-06	1.75E-04	1.56E-04	1.57E-04	1.57E-04	1.55E-04	1.36E-04	1.31E-04	1.26E-04	4.67E-05	4.48E-05	0.00E+00	0.00E+00
3716823761070	371682	3761070	1.61E-06	3.31E-05	3.87E-06	5.01E-06	1.68E-04	1.50E-04	1.50E-04	1.50E-04	1.48E-04	1.31E-04	1.25E-04	1.20E-04	4.47E-05	4.30E-05	0.00E+00	0.00E+00
3716923761070	371692	3761070	1.54E-06	3.18E-05	3.72E-06	4.80E-06	1.61E-04	1.44E-04	1.44E-04	1.44E-04	1.42E-04	1.25E-04	1.20E-04	1.15E-04	4.29E-05	4.12E-05	0.00E+00	0.00E+00
3717023761070	371702	3761070	1.49E-06	3.06E-05	3.58E-06	4.63E-06	1.55E-04	1.38E-04	1.39E-04	1.39E-04	1.37E-04	1.21E-04	1.16E-04	1.11E-04	4.13E-05	3.97E-05	0.00E+00	0.00E+00
3717123761070	371712	3761070	1.43E-06	2.94E-05	3.44E-06	4.45E-06	1.49E-04	1.33E-04	1.33E-04	1.33E-04	1.32E-04	1.16E-04	1.11E-04	1.07E-04	3.97E-05	3.82E-05	0.00E+00	0.00E+00
3717323761070	371732	3761070	1.32E-06	2.73E-05	3.19E-06	4.12E-06	1.38E-04	1.23E-04	1.24E-04	1.24E-04	1.22E-04	1.08E-04	1.03E-04	9.91E-05	3.68E-05	3.54E-05	0.00E+00	0.00E+00
3717523761071	371752	3761071	1.23E-06	2.54E-05	2.97E-06	3.84E-06	1.28E-04	1.15E-04	1.15E-04	1.15E-04	1.14E-04	1.00E-04	9.61E-05	9.23E-05	3.43E-05	3.29E-05	0.00E+00	0.00E+00
3717623761071	371762	3761071	1.19E-06	2.45E-05	2.87E-06	3.71E-06	1.24E-04	1.11E-04	1.11E-04	1.11E-04	1.10E-04	9.67E-05	9.28E-05	8.91E-05	3.31E-05	3.18E-05	0.00E+00	0.00E+00
3717723761070	371772	3761070	1.15E-06	2.36E-05	2.76E-06	3.57E-06	1.20E-04	1.07E-04	1.07E-04	1.07E-04	1.06E-04	9.32E-05	8.94E-05	8.58E-05	3.19E-05	3.07E-05	0.00E+00	0.00E+00
3718023761070	371802	3761070	1.04E-06	2.14E-05	2.51E-06	3.24E-06	1.08E-04	9.67E-05	9.71E-05	9.71E-05	9.59E-05	8.45E-05	8.10E-05	7.78E-05	2.89E-05	2.78E-05	0.00E+00	0.00E+00
3718133761070	371813	3761070	1.00E-06	2.07E-05	2.42E-06	3.13E-06	1.05E-04	9.33E-05	9.37E-05	9.37E-05	9.26E-05	8.15E-05	7.82E-05	7.51E-05	2.79E-05	2.68E-05	0.00E+00	0.00E+00
3714923761080	371492	3761080	8.26E-06	1.70E-04	1.99E-05	2.57E-05	8.60E-04	7.68E-04	7.71E-04	7.71E-04	7.61E-04	6.71E-04	6.43E-04	6.18E-04	2.30E-04	2.21E-04	0.00E+00	0.00E+00
3715023761080	371502	3761080	6.46E-06	1.33E-04	1.56E-05	2.01E-05	6.73E-04	6.00E-04	6.03E-04	6.03E-04	5.95E-04	5.24E-04	5.03E-04	4.83E-04	1.80E-04	1.73E-04	0.00E+00	0.00E+00
3715123761078	371512	3761078	5.32E-06	1.10E-04	1.28E-05	1.66E-05	5.54E-04	4.95E-04	4.96E-04	4.96E-04	4.91E-04	4.32E-04	4.14E-04	3.98E-04	1.48E-04	1.42E-04	0.00E+00	0.00E+00
3715243761080	371524	3761080	4.53E-06	9.34E-05	1.09E-05	1.41E-05	4.72E-04	4.22E-04	4.23E-04	4.23E-04	4.18E-04	3.68E-04	3.53E-04	3.39E-04	1.26E-04	1.21E-04	0.00E+00	0.00E+00
3715323761080	371532	3761080	4.15E-06	8.55E-05	9.99E-06	1.29E-05	4.32E-04	3.86E-04	3.87E-04	3.87E-04	3.82E-04	3.37E-04	3.23E-04	3.10E-04	1.15E-04	1.11E-04	0.00E+00	0.00E+00
3715423761080	371542	3761080	3.76E-06	7.74E-05	9.05E-06	1.17E-05	3.91E-04	3.49E-04	3.50E-04	3.50E-04	3.46E-04	3.05E-04	2.93E-04	2.81E-04	1.04E-04	1.00E-04	0.00E+00	0.00E+00
3715523761080	371552	3761080	3.43E-06	7.06E-05	8.25E-06	1.07E-05	3.57E-04	3.19E-04	3.20E-04	3.20E-04	3.16E-04	2.78E-04	2.67E-04	2.56E-04	9.53E-05	9.16E-05	0.00E+00	0.00E+00
3715643761075	371564	3761075	3.05E-06	6.28E-05	7.34E-06	9.49E-06	3.18E-04	2.84E-04	2.85E-04	2.85E-04	2.81E-04	2.48E-04	2.37E-04	2.28E-04	8.48E-05	8.15E-05	0.00E+00	0.00E+00
3715823761080	371582	3761080	2.75E-06	5.67E-05	6.62E-06	8.56E-06	2.86E-04	2.56E-04	2.57E-04	2.57E-04	2.54E-04	2.23E-04	2.14E-04	2.06E-04	7.65E-05	7.35E-05	0.00E+00	0.00E+00
3715963761078	371596	3761078	2.51E-06	5.17E-05	6.05E-06	7.81E-06	2.61E-04	2.33E-04	2.34E-04	2.34E-04	2.31E-04	2.04E-04	1.96E-04	1.88E-04	6.98E-05	6.71E-05	0.00E+00	0.00E+00
3716023761079	371602	3761079	2.43E-06	5.01E-05	5.85E-06	7.57E-06	2.53E-04	2.26E-04	2.27E-04	2.27E-04	2.24E-04	1.97E-04	1.89E-04	1.82E-04	6.76E-05	6.49E-05	0.00E+00	0.00E+00
3716123761080	371612	3761080	2.30E-06	4.75E-05	5.55E-06	7.17E-06	2.40E-04	2.14E-04	2.15E-04	2.15E-04	2.12E-04	1.87E-04	1.79E-04	1.72E-04	6.41E-05	6.15E-05	0.00E+00	0.00E+00
3716223761080	371622	3761080	2.18E-06	4.50E-05	5.26E-06	6.79E-06	2.27E-04	2.03E-04	2.04E-04	2.04E-04	2.01E-04	1.77E-04	1.70E-04	1.63E-04	6.07E-05	5.83E-05	0.00E+00	0.00E+00
3716323761080	371632	3761080	2.07E-06	4.27E-05	4.99E-06	6.45E-06	2.16E-04	1.93E-04	1.93E-04	1.93E-04	1.91E-04	1.68E-04	1.61E-04	1.55E-04	5.76E-05	5.53E-05	0.00E+00	0.00E+00
3716423761080	371642	3761080	1.97E-06	4.07E-05	4.75E-06	6.14E-06	2.06E-04	1.83E-04	1.84E-04	1.84E-04	1.82E-04	1.60E-04	1.54E-04	1.48E-04	5.49E-05	5.27E-05	0.00E+00	0.00E+00
3716523761080	371652	3761080	1.89E-06	3.89E-05	4.55E-06	5.87E-06	1.97E-04	1.75E-04	1.76E-04	1.76E-04	1.74E-04	1.53E-04	1.47E-04	1.41E-04	5.25E-05	5.04E-05	0.00E+00	0.00E+00
3716623761080	371662	3761080	1.81E-06	3.72E-05	4.35E-06	5.62E-06	1.88E-04	1.68E-04	1.68E-04	1.68E-04	1.66E-04	1.47E-04	1.41E-04	1.35E-04	5.02E-05	4.82E-05	0.00E+00	0.00E+00
3716723761080	371672	3761080	1.73E-06	3.56E-05	4.16E-06	5.37E-06	1.80E-04	1.60E-04	1.61E-04	1.61E-04	1.59E-04	1.40E-04	1.34E-04	1.29E-04	4.80E-05	4.61E-05	0.00E+00	0.00E+00
3716823761080	371682	3761080	1.65E-06	3.41E-05	3.98E-06	5.15E-06	1.72E-04	1.54E-04	1.54E-04	1.54E-04	1.52E-04	1.34E-04	1.29E-04	1.24E-04	4.60E-05	4.42E-05	0.00E+00	0.00E+00
3716923761080	371692	3761080	1.59E-06	3.27E-05	3.82E-06	4.94E-06	1.65E-04	1.47E-04	1.48E-04	1.48E-04	1.46E-04	1.29E-04	1.23E-04	1.19E-04	4.41E-05	4.24E-05	0.00E+00	0.00E+00
3717023761080	371702	3761080	1.53E-06	3.14E-05	3.68E-06	4.75E-06	1.59E-04	1.42E-04	1.42E-04	1.42E-04	1.41E-04	1.24E-04	1.19E-04	1.14E-04	4.24E-05	4.08E-05	0.00E+00	0.00E+00
3717123761080	371712	3761080	1.47E-06	3.02E-05	3.53E-06	4.56E-06	1.53E-04	1.36E-04	1.37E-04	1.37E-04	1.35E-04	1.19E-04	1.14E-04	1.10E-04	4.08E-05	3.92E-05	0.00E+00	0.00E+00
3717323761080	371732	3761080	1.36E-06	2.81E-05	3.28E-06	4.24E-06	1.42E-04	1.27E-04	1.27E-04	1.27E-04	1.26E-04	1.11E-04	1.06E-04	1.02E-04	3.79E-05	3.64E-05	0.00E+00	0.00E+00
3717433761080	371743	3761080	1.31E-06	2.69E-05	3.15E-06	4.07E-06	1.36E-04	1.22E-04	1.22E-04	1.22E-04	1.21E-04	1.06E-04	1.02E-04	9.78E-05	3.64E-05	3.49E-05	0.00E+00	0.00E+00
3717523761080	371752	3761080	1.27E-06	2.61E-05	3.05E-06	3.94E-06	1.32E-04	1.18E-04	1.18E-04	1.18E-04	1.17E-04	1.03E-04	9.85E-05	9.46E-05	3.52E-05	3.38E-05	0.00E+00	0.00E+00
3717623761080	371762	3761080	1.22E-06	2.52E-05	2.94E-06	3.80E-06	1.27E-04	1.14E-04	1.14E-04	1.14E-04	1.13E-04	9.92E-05	9.51E-05	9.14E-05	3.40E-05	3.26E-05	0.00E+00	0.00E+00
3717923761080	371792	3761080	1.10E-06	2.27E-05	2.66E-06	3.44E-06	1.15E-04	1.03E-04	1.03E-04	1.03E-04	1.02E-04	8.96E-05	8.60E-05	8.26E-05	3.07E-05	2.95E-05	0.00E+00	0.00E+00
3718023761080	371802	3761080	1.07E-06	2.20E-05	2.57E-06	3.32E-06	1.11E-04	9.93E-05	9.97E-05	9.97E-05	9.85E-05	8.67E-05	8.32E-05	7.99E-05	2.97E-05	2.85E-05	0.00E+00	0.00E+00
3718123761080	371812	3761080	1.03E-06	2.13E-05	2.49E-06	3.22E-06	1.08E-04	9.61E-05	9.64E-05	9.64E-05	9.53E-05	8.39E-05	8.05E-05	7.73E-05	2.87E-05	2.76E-05	0.00E+00	0.00E+00
3718223761080	371822	3761080	1.00E-06	2.06E-05	2.41E-06	3.11E-06	1.04E-04	9.30E-05	9.33E-05	9.33E-05	9.22E-05	8.12E-05	7.79E-05	7.48E-05	2.78E-05	2.67E-05	0.00E+00	0.00E+00
3718323761080	371832	3761080	9.68E-07	2.00E-05	2.33E-06	3.01E-06	1.01E-04	9.00E-05	9.03E-05	9.03E-05	8.93E-05	7.86E-05	7.54E-05	7.24E-05	2.69E-05	2.59E-05	0.00E+00	0.00E+00
3714933761086	371493	3761086	8.55E-06	1.76E-04	2.06E-05	2.66E-05	8.90E-04	7.95E-04	7.98E-04	7.98E-04	7.88E-04	6.94E-04	6.66E-04	6.39E-04	2.38E-04	2.28E-04	0.00E+00	0.00E+00
3715323761090	371532	3761090	4.36E-06	8.98E-05	1.05E-05	1.36E-05	4.54E-04	4.05E-04	4.07E-04	4.07E-04	4.02E-04	3.54E-04	3.39E-04	3.26E-04	1.21E-04	1.16E-04	0.00E+00	0.00E+00
3715423761087	371542	3761087	3.87E-06	7.98E-05	9.33E-06	1.21E-05	4.03E-04	3.60E-04	3.61E-04	3.61E-04	3.57E-04	3.14E-04	3.02E-04	2.90E-04	1.08E-04	1.03E-04	0.00E+00	0.00E+00
3715523761092	371552	3761092	3.61E-06	7.43E-05	8.69E-06	1.12E-05	3.76E-04	3.35E-04	3.37E-04	3.37E-04	3.33E-04	2.93E-04	2.81E-04	2.70E-04	1.00E-04	9.64E-05	0.00E+00	0.00E+00
3715623761092	371562	3761092	3.33E-06	6.85E-05	8.01E-06	1.04E-05	3.46E-04	3.09E-04	3.10E-04	3.10E-04	3.07E-04	2.70E-04	2.59E-04	2.49E-04	9.25E-05	8.88E-05	0.00E+00	0.00E+00
3715723761090	371572	3761090	3.06E-06	6.30E-05	7.37E-06	9.52E-06	3.19E-04	2.84E-04	2.85E-04	2.85E-04	2.82E-04	2.48E-04	2.38E-04	2.29E-04	8.51E-05	8.17E-05	0.00E+00	0.00E+00
3715823761090	371582	3761090	2.85E-06	5.87E-05	6.86E-06	8.87E-06	2.97E-04	2.65E-04	2.66E-04	2.66E-04	2.63E-04	2.31E-04	2.22E-04	2.13E-04	7.92E-05	7.61E-05	0.00E+00	0.00E+00
3715893761090	371589	3761090	2.72E-06	5.61E-05	6.56E-06	8.48E-06	2.84E-04	2.53E-04	2.54E-04	2.54E-04	2.51E-04	2.21E-04	2.12E-04	2.04E-04	7.57E-05	7.27E-05	0.00E+00	0.00E+00
3716023761090	371602	3761090	2.51E-06	5.18E-05	6.05E-06	7.82E-06	2.62E-04	2.34E-04	2.35E-04	2.35E-04	2.32E-04	2.04E-04	1.96E-04	1.88E-04	6.99E-05	6.72E-05	0.00E+00	0.00E+00
3716123761090	371612	3761090	2.37E-06	4.89E-05	5.71E-06	7.38E-06	2.47E-04	2.20E-04	2.21E-04	2.21E-04	2.19E-04	1.93E-04	1.85E-04	1.77E-04	6.60E-05	6.33E-05	0.00E+00	0.00E+00
3716223761090	371622	3761090	2.24E-06	4.63E-05	5.41E-06	6.99E-06	2.34E-04	2.09E-04	2.09E-04	2.09E-04	2.07E-04	1.82E-04	1.75E-04	1.68E-04	6.24E-05	6.00E-05	0.00E+00	0.00E+00
3716323761090	371632	3761090	2.13E-06	4.39E-05	5.14E-06	6.64E-06	2.22E-04	1.98E-04	1.99E-04	1.99E-04	1.97E-04	1.73E-04	1.66E-04	1.59E-04	5.93E-05	5.70E-05	0.00E+

Finishing/Painting-2	Paving			Child Risk					Overlapping Phases - Maximum GLC			
2029	2029			3rd Trimester	0<2	2<16	Total	per million	2026	2027	2028	2029
0.00E+00	8.60E-06			5.23E-10	5.21E-08	5.97E-09	5.86E-08	5.86E-02	7.25E-04	8.65E-04	6.39E-04	3.37E-04
0.00E+00	7.82E-06			4.76E-10	4.74E-08	5.43E-09	5.33E-08	5.33E-02	6.59E-04	7.87E-04	5.81E-04	3.06E-04
0.00E+00	7.35E-06			4.48E-10	4.46E-08	5.11E-09	5.02E-08	5.02E-02	6.20E-04	7.40E-04	5.47E-04	2.88E-04
0.00E+00	6.93E-06			4.22E-10	4.21E-08	4.81E-09	4.73E-08	4.73E-02	5.85E-04	6.98E-04	5.16E-04	2.72E-04
0.00E+00	6.34E-06			3.86E-10	3.85E-08	4.40E-09	4.32E-08	4.32E-02	5.34E-04	6.38E-04	4.72E-04	2.48E-04
0.00E+00	6.11E-06			3.72E-10	3.71E-08	4.24E-09	4.17E-08	4.17E-02	5.15E-04	6.15E-04	4.54E-04	2.39E-04
0.00E+00	5.80E-06			3.53E-10	3.52E-08	4.02E-09	3.95E-08	3.95E-02	4.89E-04	5.84E-04	4.31E-04	2.27E-04
0.00E+00	5.51E-06			3.35E-10	3.34E-08	3.82E-09	3.76E-08	3.76E-02	4.64E-04	5.54E-04	4.10E-04	2.16E-04
0.00E+00	5.25E-06			3.20E-10	3.19E-08	3.65E-09	3.58E-08	3.58E-02	4.43E-04	5.29E-04	3.91E-04	2.06E-04
0.00E+00	4.96E-06			3.02E-10	3.01E-08	3.44E-09	3.38E-08	3.38E-02	4.18E-04	5.00E-04	3.69E-04	1.94E-04
0.00E+00	4.75E-06			2.89E-10	2.88E-08	3.30E-09	3.24E-08	3.24E-02	4.00E-04	4.78E-04	3.53E-04	1.86E-04
0.00E+00	4.54E-06			2.77E-10	2.76E-08	3.15E-09	3.10E-08	3.10E-02	3.83E-04	4.57E-04	3.38E-04	1.78E-04
0.00E+00	4.34E-06			2.64E-10	2.63E-08	3.01E-09	2.96E-08	2.96E-02	3.66E-04	4.37E-04	3.23E-04	1.70E-04
0.00E+00	4.00E-06			2.43E-10	2.42E-08	2.77E-09	2.73E-08	2.73E-02	3.37E-04	4.02E-04	2.97E-04	1.56E-04
0.00E+00	3.85E-06			2.34E-10	2.33E-08	2.67E-09	2.63E-08	2.63E-02	3.24E-04	3.87E-04	2.86E-04	1.51E-04
0.00E+00	3.69E-06			2.25E-10	2.24E-08	2.56E-09	2.52E-08	2.52E-02	3.11E-04	3.72E-04	2.75E-04	1.45E-04
0.00E+00	3.42E-06			2.09E-10	2.08E-08	2.38E-09	2.34E-08	2.34E-02	2.89E-04	3.45E-04	2.55E-04	1.34E-04
0.00E+00	3.30E-06			2.01E-10	2.00E-08	2.29E-09	2.25E-08	2.25E-02	2.78E-04	3.32E-04	2.45E-04	1.29E-04
0.00E+00	3.18E-06			1.94E-10	1.93E-08	2.21E-09	2.17E-08	2.17E-02	2.68E-04	3.20E-04	2.37E-04	1.25E-04
0.00E+00	3.07E-06			1.87E-10	1.86E-08	2.13E-09	2.10E-08	2.10E-02	2.59E-04	3.09E-04	2.28E-04	1.20E-04
0.00E+00	2.97E-06			1.81E-10	1.80E-08	2.06E-09	2.03E-08	2.03E-02	2.50E-04	2.99E-04	2.21E-04	1.16E-04
0.00E+00	2.88E-06			1.75E-10	1.74E-08	2.00E-09	1.96E-08	1.96E-02	2.42E-04	2.89E-04	2.14E-04	1.13E-04
0.00E+00	2.78E-06			1.69E-10	1.69E-08	1.93E-09	1.90E-08	1.90E-02	2.35E-04	2.80E-04	2.07E-04	1.09E-04
0.00E+00	2.69E-06			1.64E-10	1.63E-08	1.87E-09	1.84E-08	1.84E-02	2.27E-04	2.71E-04	2.00E-04	1.06E-04
0.00E+00	2.01E-05			1.22E-09	1.22E-07	1.39E-08	1.37E-07	1.37E-01	1.69E-03	2.02E-03	1.49E-03	7.86E-04
0.00E+00	1.60E-05			9.72E-10	9.69E-08	1.11E-08	1.09E-07	1.09E-01	1.35E-03	1.61E-03	1.19E-03	6.25E-04
0.00E+00	1.35E-05			8.22E-10	8.19E-08	9.37E-09	9.21E-08	9.21E-02	1.14E-03	1.36E-03	1.00E-03	5.29E-04
0.00E+00	1.05E-05			6.40E-10	6.38E-08	7.30E-09	7.17E-08	7.17E-02	8.87E-04	1.06E-03	7.82E-04	4.12E-04
0.00E+00	9.59E-06			5.84E-10	5.82E-08	6.66E-09	6.54E-08	6.54E-02	8.09E-04	9.66E-04	7.14E-04	3.76E-04
0.00E+00	8.77E-06			5.34E-10	5.32E-08	6.09E-09	5.98E-08	5.98E-02	7.39E-04	8.83E-04	6.52E-04	3.43E-04
0.00E+00	7.97E-06			4.85E-10	4.83E-08	5.53E-09	5.44E-08	5.44E-02	6.72E-04	8.02E-04	5.93E-04	3.12E-04
0.00E+00	7.55E-06			4.60E-10	4.58E-08	5.24E-09	5.15E-08	5.15E-02	6.36E-04	7.60E-04	5.61E-04	2.95E-04
0.00E+00	7.09E-06			4.32E-10	4.30E-08	4.92E-09	4.83E-08	4.83E-02	5.97E-04	7.13E-04	5.27E-04	2.78E-04
0.00E+00	6.52E-06			3.97E-10	3.95E-08	4.52E-09	4.44E-08	4.44E-02	5.49E-04	6.56E-04	4.85E-04	2.55E-04
0.00E+00	6.29E-06			3.83E-10	3.81E-08	4.36E-09	4.29E-08	4.29E-02	5.30E-04	6.33E-04	4.68E-04	2.46E-04
0.00E+00	5.94E-06			3.62E-10	3.61E-08	4.13E-09	4.05E-08	4.05E-02	5.01E-04	5.98E-04	4.42E-04	2.33E-04
0.00E+00	5.63E-06			3.43E-10	3.42E-08	3.91E-09	3.84E-08	3.84E-02	4.75E-04	5.67E-04	4.19E-04	2.21E-04
0.00E+00	5.36E-06			3.26E-10	3.25E-08	3.72E-09	3.65E-08	3.65E-02	4.51E-04	5.39E-04	3.98E-04	2.10E-04
0.00E+00	5.11E-06			3.11E-10	3.10E-08	3.55E-09	3.48E-08	3.48E-02	4.31E-04	5.14E-04	3.80E-04	2.00E-04
0.00E+00	4.89E-06			2.98E-10	2.96E-08	3.39E-09	3.33E-08	3.33E-02	4.12E-04	4.92E-04	3.63E-04	1.91E-04
0.00E+00	4.67E-06			2.85E-10	2.83E-08	3.24E-09	3.19E-08	3.19E-02	3.94E-04	4.70E-04	3.48E-04	1.83E-04
0.00E+00	4.47E-06			2.72E-10	2.71E-08	3.10E-09	3.05E-08	3.05E-02	3.76E-04	4.50E-04	3.32E-04	1.75E-04
0.00E+00	4.28E-06			2.61E-10	2.60E-08	2.97E-09	2.92E-08	2.92E-02	3.61E-04	4.31E-04	3.18E-04	1.68E-04
0.00E+00	4.11E-06			2.50E-10	2.49E-08	2.85E-09	2.80E-08	2.80E-02	3.46E-04	4.13E-04	3.05E-04	1.61E-04
0.00E+00	3.95E-06			2.41E-10	2.40E-08	2.74E-09	2.70E-08	2.70E-02	3.33E-04	3.98E-04	2.94E-04	1.55E-04
0.00E+00	3.80E-06			2.31E-10	2.30E-08	2.64E-09	2.59E-08	2.59E-02	3.20E-04	3.82E-04	2.83E-04	1.49E-04
0.00E+00	3.52E-06			2.15E-10	2.14E-08	2.45E-09	2.40E-08	2.40E-02	2.97E-04	3.55E-04	2.62E-04	1.38E-04
0.00E+00	3.28E-06			2.00E-10	1.99E-08	2.28E-09	2.24E-08	2.24E-02	2.77E-04	3.30E-04	2.44E-04	1.28E-04
0.00E+00	3.17E-06			1.93E-10	1.92E-08	2.20E-09	2.16E-08	2.16E-02	2.67E-04	3.19E-04	2.36E-04	1.24E-04
0.00E+00	3.05E-06			1.86E-10	1.85E-08	2.12E-09	2.08E-08	2.08E-02	2.57E-04	3.07E-04	2.27E-04	1.20E-04
0.00E+00	2.77E-06			1.69E-10	1.68E-08	1.92E-09	1.89E-08	1.89E-02	2.33E-04	2.79E-04	2.06E-04	1.08E-04
0.00E+00	2.67E-06			1.63E-10	1.62E-08	1.85E-09	1.82E-08	1.82E-02	2.25E-04	2.69E-04	1.99E-04	1.05E-04
0.00E+00	2.20E-05			1.34E-09	1.33E-07	1.53E-08	1.50E-07	1.50E-01	1.85E-03	2.21E-03	1.63E-03	8.60E-04
0.00E+00	1.72E-05			1.05E-09	1.04E-07	1.19E-08	1.17E-07	1.17E-01	1.45E-03	1.73E-03	1.28E-03	6.73E-04
0.00E+00	1.42E-05			8.62E-10	8.59E-08	9.83E-09	9.65E-08	9.65E-02	1.19E-03	1.42E-03	1.05E-03	5.54E-04
0.00E+00	1.21E-05			7.35E-10	7.32E-08	8.37E-09	8.23E-08	8.23E-02	1.02E-03	1.21E-03	8.97E-04	4.72E-04
0.00E+00	1.10E-05			6.72E-10	6.69E-08	7.66E-09	7.53E-08	7.53E-02	9.30E-04	1.11E-03	8.21E-04	4.32E-04
0.00E+00	9.99E-06			6.09E-10	6.06E-08	6.94E-09	6.82E-08	6.82E-02	8.42E-04	1.01E-03	7.43E-04	3.91E-04
0.00E+00	9.12E-06			5.55E-10	5.53E-08	6.33E-09	6.22E-08	6.22E-02	7.69E-04	9.18E-04	6.78E-04	3.57E-04
0.00E+00	8.11E-06			4.94E-10	4.92E-08	5.63E-09	5.53E-08	5.53E-02	6.84E-04	8.17E-04	6.03E-04	3.18E-04
0.00E+00	7.32E-06			4.46E-10	4.44E-08	5.08E-09	4.99E-08	4.99E-02	6.17E-04	7.37E-04	5.44E-04	2.86E-04
0.00E+00	6.68E-06			4.07E-10	4.05E-08	4.64E-09	4.56E-08	4.56E-02	5.63E-04	6.72E-04	4.97E-04	2.62E-04
0.00E+00	6.47E-06			3.94E-10	3.92E-08	4.49E-09	4.41E-08	4.41E-02	5.45E-04	6.51E-04	4.81E-04	2.53E-04
0.00E+00	6.13E-06			3.73E-10	3.72E-08	4.26E-09	4.18E-08	4.18E-02	5.17E-04	6.17E-04	4.56E-04	2.40E-04
0.00E+00	5.81E-06			3.54E-10	3.52E-08	4.03E-09	3.96E-08	3.96E-02	4.89E-04	5.84E-04	4.32E-04	2.27E-04
0.00E+00	5.51E-06			3.36E-10	3.34E-08	3.83E-09	3.76E-08	3.76E-02	4.65E-04	5.55E-04	4.10E-04	2.16E-04
0.00E+00	5.25E-06			3.20E-10	3.18E-08	3.64E-09	3.58E-08	3.58E-02	4.43E-04	5.29E-04	3.91E-04	2.06E-04
0.00E+00	5.02E-06			3.06E-10	3.05E-08	3.49E-09	3.42E-08	3.42E-02	4.23E-04	5.05E-04	3.73E-04	1.97E-04
0.00E+00	4.80E-06			2.93E-10	2.91E-08	3.33E-09	3.28E-08	3.28E-02	4.05E-04	4.84E-04	3.57E-04	1.88E-04
0.00E+00	4.59E-06			2.80E-10	2.78E-08	3.19E-09	3.13E-08	3.13E-02	3.87E-04	4.62E-04	3.41E-04	1.80E-04
0.00E+00	4.40E-06			2.68E-10	2.67E-08	3.05E-09	3.00E-08	3.00E-02	3.71E-04	4.43E-04	3.27E-04	1.72E-04
0.00E+00	4.22E-06			2.57E-10	2.56E-08	2.93E-09	2.88E-08	2.88E-02	3.56E-04	4.25E-04	3.14E-04	1.65E-04
0.00E+00	4.06E-06			2.47E-10	2.46E-08	2.82E-09	2.77E-08	2.77E-02	3.42E-04	4.09E-04	3.02E-04	1.59E-04
0.00E+00	3.90E-06			2.37E-10	2.37E-08	2.71E-09	2.66E-08	2.66E-02	3.29E-04	3.93E-04	2.90E-04	1.53E-04
0.00E+00	3.62E-06			2.21E-10	2.20E-08	2.52E-09	2.47E-08	2.47E-02	3.06E-04	3.65E-04	2.70E-04	1.42E-04
0.00E+00	3.48E-06			2.12E-10	2.11E-08	2.41E-09	2.37E-08	2.37E-02	2.93E-04	3.50E-04	2.59E-04	1.36E-04
0.00E+00	3.37E-06			2.05E-10	2.04E-08	2.34E-09	2.30E-08	2.30E-02	2.84E-04	3.39E-04	2.50E-04	1.32E-04
0.00E+00	3.25E-06			1.98E-10	1.97E-08	2.26E-09	2.22E-08	2.22E-02	2.74E-04	3.27E-04	2.42E-04	1.27E-04
0.00E+00	2.94E-06			1.79E-10	1.78E-08	2.04E-09	2.00E-08	2.00E-02	2.47E-04	2.96E-04	2.18E-04	1.15E-04
0.00E+00	2.84E-06			1.73E-10	1.72E-08	1.97E-09	1.94E-08	1.94E-02	2.40E-04	2.86E-04	2.11E-04	1.11E-04
0.00E+00	2.75E-06			1.67E-10	1.67E-08	1.91E-09	1.88E-08	1.88E-02	2.32E-04	2.77E-04	2.05E-04	1.08E-04
0.00E+00	2.66E-06			1.62E-10	1.61E-08	1.85E-09	1.82E-08	1.82E-02	2.24E-04	2.68E-04	1.98E-04	1.04E-04
0.00E+00	2.58E-06			1.57E-10	1.56E-08	1.79E-09	1.76E-08	1.76E-02	2.17E-04	2.59E-04	1.92E-04	1.01E-04
0.00E+00	2.27E-05			1.39E-09	1.38E-07	1.58E-08	1.55E-07	1.55E-01	1.92E-03	2.29E-03	1.69E-03	8.91E-04
0.00E+00	1.16E-05			7.06E-10	7.03E-08	8.05E-09	7.91E-08	7.91E-02	9.77E-04	1.17E-03	8.62E-04	4.54E-04
0.00E+00	1.03E-05			6.27E-10	6.25E-08	7.15E-09	7.03E-08	7.03E-02	8.68E-04	1.04E-03	7.66E-04	4.03E-04
0.00E+00	9.60E-06			5.84E-10	5.82E-08	6.66E-09	6.55E-08	6.55E-02	8.09E-04	9.66E-04	7.14E-04	3.76E-04
0.00E+00	8.85E-06			5.39E-10	5.37E-08	6.14E-09	6.03E-08	6.03E-02	7.46E-04	8.91E-04	6.58E-04	3.46E-04
0.00E+00	8.14E-06			4.95E-10	4.94E-08	5.65E-09	5.55E-08	5.55E-02	6.86E-04	8.19E-04	6.05E-04	3.19E-04
0.00E+00	7.58E-06			4.62E-10	4.60E-08	5.26E-09	5.17E-08	5.17E-02	6.39E-04	7.63E-04	5.64E-04	2.97E-04
0.00E+00	7.24E-06			4.41E-10	4.39E-08	5.03E-09	4.94E-08	4.94E-02	6.11E-04	7.29E-04	5.39E-04	2.84E-04
0.00E+00	6.69E-06			4.07E-10	4.06E-08	4.64E-09	4.56E-08	4.56E-02	5.64E-04	6.73E-04	4.97E-04	2.62E-04
0.00E+00	6.31E-06			3.84E-10	3.83E-08	4.38E-09	4.30E-08	4.30E-02	5.32E-04	6.35E-04	4.69E-04	2.47E-04
0.00E+00	5.97E-06			3.64E-10	3.62E-08	4.15E-09	4.07E-08	4.07E-02	5.03E-04	6.01E-04	4.44E-04	2.34E-04
0.00E+00	5.67E-06			3.45E-10	3.44E-08	3.94E-09	3.87E-08	3.87E-02	4.78E-04	5.71E-04	4.22E-04	2.22E-04
0.00E+00	5.40E-06			3.29E-10	3.28E-08	3.75E-09	3.69E-08	3.69E-02	4.56E-04	5.44E-04	4.02E-04	2.12E-04
0.00E+00	5.16E-06			3.14E-10	3.13E-08	3.58E-09	3.52E-08	3.52E-02	4.35E-04	5.19E-04	3.84E-04	2.02E-04
0.00E+00	4.93E-06			3.01E-10	2.99E-08	3.43E-09	3.37E-08	3.37E-02	4.16E-04	4.97E-04	3.67E-04	1.93E-04
0.00E+00	4.72E-06			2.87E-10	2.86E-08	3.28E-09	3.22E-08	3.22E-02	3.98E-04	4.75E-04	3.51E-04	1.85E-04
0.00E+00	4.52E-06			2.75E-10	2.74E-08	3.14E-09	3.08E-08	3.08E-02	3.81E-04	4.55E-04	3.36E-04	1.77E-04
0.00E+00	4.34E-06			2.64E-10	2.63E-08	3.01E-09	2.96E-08	2.96E-02	3.66E-04	4.37E-04	3.23E-04	1.70E-04
0.00E+00	4.17E-06			2.54E-10	2.53E-08	2.89E-09	2.84E-08	2.84E-02	3.51E-04	4.20E-04	3.10E-04	1.63E-04
0.00E+00	4.01E-06			2.44E-10	2.43E-08	2.78E-09	2.73E-08	2.73E-02	3.38E-04	4.03E-04	2.98E-04	1.57E-04
0.00E+00	3.73E-06			2.27E-10	2.26E-08	2.59E-09	2.54E-08	2.54E-02	3.14E-04	3.75E-04	2.77E-04	1.46E-04
0.00E+00	3.59E-06			2.19E-10	2.18E-08	2.49E-09	2.45E-08	2.45E-02	3.03E-04	3.62E-04	2.67E-04	1.41E-04
0.00E+00	3.46E-06			2.11E-10	2.10E-08	2.40E-09	2.36E-08	2.36E-02	2.92E-04	3.49E-04	2.58E-04	1.36E-04
0.00E+00	3.34E-06			2.04E-10	2.03E-08	2.32E-09	2.28E-08	2.28E-02	2.82E-04	3.37E-04	2.49E-04	1.31E-04
0.00E+00	3.23E-06			1.97E-10	1.96E-08	2.24E-09	2.20E-08	2.20E-02	2.72E-04	3.25E-04	2.40E-04	1.26E-04
0.00E+00	3.12E-06			1.90E-10	1.89E-08	2.17E-09	2.13E-08	2.13E-02	2.63E-04	3.14E-04	2.32E-04	1.22E-04
0.00E+00	2.82E-06			1.72E-10	1.71E-08	1.96E-09	1.93E-08	1.93E-02	2.38E-04	2.84E-04	2.10E-04	1.11E-04
0.00E+00	2.73E-06			1.66E-10	1.66E-08	1.90E-09	1.86E-08	1.86E-02	2.30E-04	2.75E-04	2.03E-04	1.07E-04
0.00E+00	2.64E-06			1.61E-10	1.60E-08	1.84E-09	1.80E-08	1.80E-02	2.23E-04	2.66E-04	1.97E-04	1.04E-04
0.00E+00	2.56E-06			1.56E-10	1.55E-08	1.78E-09	1.75E-08	1.75E-02	2.16E-04	2.58E-04	1.91E-04	1.00E-04
0.00E+00	1.39E-05			8.48E-10	8.44E-08	9.66E-09	9.50E-08	9.50E-02	1.17E-03	1.40E-03	1.04E-03	5.45E-04
0.00E+00	1.22E-05			7.44E-10	7.41E-08	8.48E-09	8.33E-08	8.33E-02	1.03E-03	1.23E-03	9.08E-04	4.78E-04
0.00E+00	1.10E-05			6.67E-10	6.65E-08	7.61E-09	7.47E-08	7.47E-02	9.24E-04	1.10E-03	8.15E-04	4.29E-04
0.00E+00	9.95E-06			6.06E-10	6.04E-08	6.91E-09	6.79E-08	6.79E-02	8.39E-04	1.00E-03	7.40E-04	3.90E-04
0.00E+00	9.14E-06			5.57E-10	5.55E-08	6.35E-09	6.24E-08	6.24E-02	7.71E-04	9.21E-04	6.80E-04	3.58E-04
0.00E+00	8.47E-06			5.16E-10	5.14E-08	5.88E-09	5.77E-08	5.77E-02	7.14E-04	8.52E-04	6.30E-04	3.31E-04
0.00E+00	7.86E-06			4.79E-10	4.77E-08	5.46E-09	5.36E-08	5.36E-02	6.63E-04	7.92E-04	5.85E-04	3.08E-04
0.00E+00	7.17E-06			4.36E-10	4.35E-08	4.97E-09	4.89E-08	4.89E-02	6.04E-04	7.21E-04	5.33E-04	2.81E-04
0.00E+00	6.88E-06			4.19E-10	4.17E-08	4.78E-09	4.69E-08	4.69E-02	5.80E-04	6.92E-04	5.12E-04	2.69E-04
0.00E+00	6.48E-06			3.95E-10	3.93E-08	4.50E-09	4.42E-08	4.42E-02	5.46E-04	6.52E-04	4.82E-04	2.54E-04
0.00E+00	6.14E-06			3.74E-10	3.72E-08	4.26E-09	4.19E-08	4.19E-02	5.17E-04	6.18E-04	4.56E-04	2.40E-04
0.00E+00	5.81E-06			3.54E-10	3.53E-08	4.04E-09	3.96E-08	3.96E-02	4.90E-04	5.85E-04	4.32E-04	2.28E-04
0.00E+00	5.54E-06			3.37E-10	3.36E-08	3.84E-09	3.78E-08	3.78E-02	4.67E-04	5.57E-04	4.12E-04	2.17E-04
0.00E+00	5.28E-06			3.22E-10	3.20E-08	3.67E-09	3.60E-08	3.60E-02	4.45E-04	5.32E-04	3.93E-04	2.07E-04
0.00E+00	5.05E-06			3.07E-10	3.06E-08	3.50E-09	3.44E-08	3.44E-02	4.25E-04	5.08E-04	3.75E-04	1.98E-04
0.00E+00	4.83E-06			2.94E-10	2.93E-08	3.35E-09	3.29E-08	3.29E-02	4.07E-04	4.86E-04	3.59E-04	1.89E-04
0.00E+00	4.44E-06			2.70E-10	2.69E-08	3.08E-09	3.03E-08	3.03E-02	3.74E-04	4.47E-04	3.30E-04	1.74E-04

			Demolition	Demolition - Hauling	Site Preparation	Grading/Excavation	Grading/Excavation - Hauling	Concrete - Garage - Trucks	Concrete - Garage - Trucks	Concrete - Podium 1 - Trucks	Concrete - Podium 2 - Trucks	Building Construction-1	Building Construction-1	Building Construction-1	Building Construction-2	Building Construction-2	Finishing/Painting-1	Finishing/Painting-1
Unique Identifier	X (UTM)	Y (UTM)	2026	2026	2026	2026	2026	2026	2027	2027	2028	2027	2028	2029	2028	2029	2028	2029
3717023761097	371702	3761097	1.60E-06	3.29E-05	3.85E-06	4.97E-06	1.66E-04	1.48E-04	1.49E-04	1.49E-04	1.47E-04	1.30E-04	1.24E-04	1.19E-04	4.44E-05	4.27E-05	0.00E+00	0.00E+00
3717123761097	371712	3761097	1.54E-06	3.16E-05	3.70E-06	4.78E-06	1.60E-04	1.43E-04	1.43E-04	1.43E-04	1.42E-04	1.25E-04	1.20E-04	1.15E-04	4.27E-05	4.10E-05	0.00E+00	0.00E+00
3717723761100	371772	3761100	1.25E-06	2.57E-05	3.01E-06	3.88E-06	1.30E-04	1.16E-04	1.16E-04	1.16E-04	1.15E-04	1.01E-04	9.72E-05	9.33E-05	3.47E-05	3.33E-05	0.00E+00	0.00E+00
3717823761100	371782	3761100	1.21E-06	2.48E-05	2.90E-06	3.75E-06	1.26E-04	1.12E-04	1.12E-04	1.12E-04	1.11E-04	9.79E-05	9.39E-05	9.02E-05	3.35E-05	3.22E-05	0.00E+00	0.00E+00
3717923761100	371792	3761100	1.16E-06	2.40E-05	2.81E-06	3.63E-06	1.21E-04	1.08E-04	1.09E-04	1.09E-04	1.07E-04	9.46E-05	9.07E-05	8.71E-05	3.24E-05	3.11E-05	0.00E+00	0.00E+00
3718023761100	371802	3761100	1.13E-06	2.32E-05	2.71E-06	3.51E-06	1.17E-04	1.05E-04	1.05E-04	1.05E-04	1.04E-04	9.15E-05	8.77E-05	8.42E-05	3.13E-05	3.01E-05	0.00E+00	0.00E+00
3718123761100	371812	3761100	1.09E-06	2.24E-05	2.62E-06	3.39E-06	1.13E-04	1.01E-04	1.02E-04	1.02E-04	1.00E-04	8.85E-05	8.48E-05	8.15E-05	3.03E-05	2.91E-05	0.00E+00	0.00E+00
3718223761100	371822	3761100	1.05E-06	2.17E-05	2.54E-06	3.28E-06	1.10E-04	9.80E-05	9.84E-05	9.84E-05	9.72E-05	8.56E-05	8.21E-05	7.89E-05	2.93E-05	2.82E-05	0.00E+00	0.00E+00
3718323761100	371832	3761100	1.02E-06	2.10E-05	2.46E-06	3.18E-06	1.06E-04	9.49E-05	9.52E-05	9.52E-05	9.41E-05	8.29E-05	7.95E-05	7.63E-05	2.84E-05	2.73E-05	0.00E+00	0.00E+00
3718423761100	371842	3761100	9.89E-07	2.04E-05	2.38E-06	3.08E-06	1.03E-04	9.19E-05	9.22E-05	9.22E-05	9.11E-05	8.03E-05	7.70E-05	7.39E-05	2.75E-05	2.64E-05	0.00E+00	0.00E+00
3715033761110	371503	3761110	8.25E-06	1.70E-04	1.99E-05	2.57E-05	8.59E-04	7.67E-04	7.70E-04	7.70E-04	7.60E-04	6.70E-04	6.42E-04	6.17E-04	2.29E-04	2.20E-04	0.00E+00	0.00E+00
3715123761110	371512	3761110	6.68E-06	1.38E-04	1.61E-05	2.08E-05	6.96E-04	6.21E-04	6.23E-04	6.23E-04	6.16E-04	5.43E-04	5.20E-04	5.00E-04	1.86E-04	1.78E-04	0.00E+00	0.00E+00
3715223761110	371522	3761110	5.59E-06	1.15E-04	1.35E-05	1.74E-05	5.82E-04	5.20E-04	5.21E-04	5.21E-04	5.15E-04	4.54E-04	4.35E-04	4.18E-04	1.55E-04	1.49E-04	0.00E+00	0.00E+00
3715323761110	371532	3761110	4.86E-06	1.00E-04	1.17E-05	1.51E-05	5.06E-04	4.52E-04	4.53E-04	4.53E-04	4.48E-04	3.94E-04	3.78E-04	3.63E-04	1.35E-04	1.30E-04	0.00E+00	0.00E+00
3715423761110	371542	3761110	4.33E-06	8.92E-05	1.04E-05	1.35E-05	4.51E-04	4.02E-04	4.04E-04	4.04E-04	3.99E-04	3.51E-04	3.37E-04	3.24E-04	1.20E-04	1.16E-04	0.00E+00	0.00E+00
3715483761110	371548	3761110	4.07E-06	8.38E-05	9.80E-06	1.27E-05	4.24E-04	3.78E-04	3.79E-04	3.79E-04	3.75E-04	3.30E-04	3.17E-04	3.04E-04	1.13E-04	1.09E-04	0.00E+00	0.00E+00
3715623761113	371562	3761113	3.63E-06	7.47E-05	8.74E-06	1.13E-05	3.78E-04	3.37E-04	3.38E-04	3.38E-04	3.34E-04	2.95E-04	2.83E-04	2.71E-04	1.01E-04	9.69E-05	0.00E+00	0.00E+00
3715723761112	371572	3761112	3.31E-06	6.83E-05	7.98E-06	1.03E-05	3.45E-04	3.08E-04	3.09E-04	3.09E-04	3.05E-04	2.69E-04	2.58E-04	2.48E-04	9.21E-05	8.85E-05	0.00E+00	0.00E+00
3716123761110	371612	3761110	2.52E-06	5.20E-05	6.07E-06	7.85E-06	2.63E-04	2.34E-04	2.35E-04	2.35E-04	2.32E-04	2.05E-04	1.96E-04	1.89E-04	7.01E-05	6.74E-05	0.00E+00	0.00E+00
3716223761110	371622	3761110	2.39E-06	4.92E-05	5.75E-06	7.44E-06	2.49E-04	2.22E-04	2.23E-04	2.23E-04	2.20E-04	1.94E-04	1.86E-04	1.79E-04	6.64E-05	6.38E-05	0.00E+00	0.00E+00
3716323761110	371632	3761110	2.27E-06	4.67E-05	5.46E-06	7.06E-06	2.36E-04	2.11E-04	2.12E-04	2.12E-04	2.09E-04	1.84E-04	1.77E-04	1.70E-04	6.31E-05	6.06E-05	0.00E+00	0.00E+00
3716423761110	371642	3761110	2.16E-06	4.45E-05	5.21E-06	6.73E-06	2.25E-04	2.01E-04	2.02E-04	2.02E-04	1.99E-04	1.76E-04	1.68E-04	1.62E-04	6.01E-05	5.78E-05	0.00E+00	0.00E+00
3716723761110	371672	3761110	1.88E-06	3.88E-05	4.54E-06	5.86E-06	1.96E-04	1.75E-04	1.76E-04	1.76E-04	1.74E-04	1.53E-04	1.47E-04	1.41E-04	5.24E-05	5.03E-05	0.00E+00	0.00E+00
3716923761110	371692	3761110	1.73E-06	3.57E-05	4.18E-06	5.40E-06	1.81E-04	1.61E-04	1.62E-04	1.62E-04	1.60E-04	1.41E-04	1.35E-04	1.30E-04	4.82E-05	4.63E-05	0.00E+00	0.00E+00
3717023761110	371702	3761110	1.66E-06	3.42E-05	4.00E-06	5.17E-06	1.73E-04	1.54E-04	1.55E-04	1.55E-04	1.53E-04	1.35E-04	1.29E-04	1.24E-04	4.62E-05	4.43E-05	0.00E+00	0.00E+00
3717123761110	371712	3761110	1.59E-06	3.29E-05	3.84E-06	4.96E-06	1.66E-04	1.48E-04	1.49E-04	1.49E-04	1.47E-04	1.29E-04	1.24E-04	1.19E-04	4.44E-05	4.26E-05	0.00E+00	0.00E+00
3717223761110	371722	3761110	1.53E-06	3.16E-05	3.69E-06	4.77E-06	1.60E-04	1.43E-04	1.43E-04	1.43E-04	1.41E-04	1.25E-04	1.19E-04	1.15E-04	4.26E-05	4.10E-05	0.00E+00	0.00E+00
3717323761110	371732	3761110	1.48E-06	3.04E-05	3.56E-06	4.60E-06	1.54E-04	1.37E-04	1.38E-04	1.38E-04	1.36E-04	1.20E-04	1.15E-04	1.10E-04	4.11E-05	3.95E-05	0.00E+00	0.00E+00
3717423761110	371742	3761110	1.43E-06	2.94E-05	3.43E-06	4.44E-06	1.48E-04	1.33E-04	1.33E-04	1.33E-04	1.31E-04	1.16E-04	1.11E-04	1.07E-04	3.96E-05	3.81E-05	0.00E+00	0.00E+00
3717523761110	371752	3761110	1.38E-06	2.84E-05	3.32E-06	4.28E-06	1.43E-04	1.28E-04	1.28E-04	1.28E-04	1.27E-04	1.12E-04	1.07E-04	1.03E-04	3.83E-05	3.68E-05	0.00E+00	0.00E+00
3717623761110	371762	3761110	1.33E-06	2.74E-05	3.20E-06	4.14E-06	1.38E-04	1.24E-04	1.24E-04	1.24E-04	1.23E-04	1.08E-04	1.04E-04	9.94E-05	3.70E-05	3.55E-05	0.00E+00	0.00E+00
3717723761110	371772	3761110	1.28E-06	2.64E-05	3.09E-06	4.00E-06	1.34E-04	1.19E-04	1.20E-04	1.20E-04	1.18E-04	1.04E-04	1.00E-04	9.60E-05	3.57E-05	3.43E-05	0.00E+00	0.00E+00
3717823761110	371782	3761110	1.24E-06	2.55E-05	2.99E-06	3.86E-06	1.29E-04	1.15E-04	1.16E-04	1.16E-04	1.14E-04	1.01E-04	9.65E-05	9.27E-05	3.45E-05	3.31E-05	0.00E+00	0.00E+00
3717923761110	371792	3761110	1.20E-06	2.47E-05	2.88E-06	3.73E-06	1.25E-04	1.11E-04	1.12E-04	1.12E-04	1.10E-04	9.72E-05	9.32E-05	8.95E-05	3.33E-05	3.20E-05	0.00E+00	0.00E+00
3718023761110	371802	3761110	1.16E-06	2.38E-05	2.79E-06	3.60E-06	1.21E-04	1.08E-04	1.08E-04	1.08E-04	1.07E-04	9.40E-05	9.01E-05	8.66E-05	3.22E-05	3.09E-05	0.00E+00	0.00E+00
3718123761110	371812	3761110	1.12E-06	2.31E-05	2.69E-06	3.48E-06	1.17E-04	1.04E-04	1.04E-04	1.04E-04	1.03E-04	9.09E-05	8.71E-05	8.37E-05	3.11E-05	2.99E-05	0.00E+00	0.00E+00
3718223761110	371822	3761110	1.08E-06	2.23E-05	2.61E-06	3.37E-06	1.13E-04	1.01E-04	1.01E-04	1.01E-04	9.98E-05	8.79E-05	8.43E-05	8.10E-05	3.01E-05	2.89E-05	0.00E+00	0.00E+00
3718323761110	371832	3761110	1.05E-06	2.16E-05	2.52E-06	3.26E-06	1.09E-04	9.75E-05	9.78E-05	9.78E-05	9.66E-05	8.51E-05	8.16E-05	7.84E-05	2.92E-05	2.80E-05	0.00E+00	0.00E+00
3715053761120	371505	3761120	8.74E-06	1.80E-04	2.10E-05	2.72E-05	9.10E-04	8.12E-04	8.15E-04	8.15E-04	8.05E-04	7.09E-04	6.80E-04	6.53E-04	2.43E-04	2.33E-04	0.00E+00	0.00E+00
3715123761120	371512	3761120	7.31E-06	1.51E-04	1.76E-05	2.27E-05	7.61E-04	6.79E-04	6.82E-04	6.82E-04	6.73E-04	5.93E-04	5.69E-04	5.46E-04	2.03E-04	1.95E-04	0.00E+00	0.00E+00
3715223761120	371522	3761120	6.00E-06	1.24E-04	1.44E-05	1.87E-05	6.24E-04	5.57E-04	5.59E-04	5.59E-04	5.53E-04	4.87E-04	4.67E-04	4.48E-04	1.67E-04	1.60E-04	0.00E+00	0.00E+00
3715323761120	371532	3761120	5.18E-06	1.07E-04	1.25E-05	1.61E-05	5.39E-04	4.81E-04	4.83E-04	4.83E-04	4.77E-04	4.21E-04	4.03E-04	3.87E-04	1.44E-04	1.38E-04	0.00E+00	0.00E+00
3715623761120	371562	3761120	3.76E-06	7.76E-05	9.07E-06	1.17E-05	3.92E-04	3.50E-04	3.51E-04	3.51E-04	3.47E-04	3.06E-04	2.93E-04	2.82E-04	1.05E-04	1.01E-04	0.00E+00	0.00E+00
3715723761120	371572	3761120	3.44E-06	7.08E-05	8.28E-06	1.07E-05	3.58E-04	3.20E-04	3.21E-04	3.21E-04	3.17E-04	2.79E-04	2.68E-04	2.57E-04	9.56E-05	9.18E-05	0.00E+00	0.00E+00
3715823761119	371582	3761119	3.14E-06	6.48E-05	7.57E-06	9.79E-06	3.27E-04	2.92E-04	2.93E-04	2.93E-04	2.90E-04	2.55E-04	2.45E-04	2.35E-04	8.75E-05	8.40E-05	0.00E+00	0.00E+00
3715923761121	371592	3761121	2.96E-06	6.11E-05	7.14E-06	9.23E-06	3.09E-04	2.76E-04	2.77E-04	2.77E-04	2.73E-04	2.41E-04	2.31E-04	2.22E-04	8.25E-05	7.92E-05	0.00E+00	0.00E+00
3716023761120	371602	3761120	2.78E-06	5.72E-05	6.69E-06	8.64E-06	2.89E-04	2.58E-04	2.59E-04	2.59E-04	2.56E-04	2.25E-04	2.16E-04	2.08E-04	7.72E-05	7.41E-05	0.00E+00	0.00E+00
3716123761120	371612	3761120	2.61E-06	5.37E-05	6.28E-06	8.12E-06	2.72E-04	2.42E-04	2.43E-04	2.43E-04	2.40E-04	2.12E-04	2.03E-04	1.95E-04	7.25E-05	6.97E-05	0.00E+00	0.00E+00
3716223761120	371622	3761120	2.47E-06	5.08E-05	5.94E-06	7.68E-06	2.57E-04	2.29E-04	2.30E-04	2.30E-04	2.27E-04	2.00E-04	1.92E-04	1.85E-04	6.86E-05	6.59E-05	0.00E+00	0.00E+00
3716323761120	371632	3761120	2.34E-06	4.82E-05	5.64E-06	7.29E-06	2.44E-04	2.18E-04	2.18E-04	2.18E-04	2.16E-04	1.90E-04	1.82E-04	1.75E-04	6.51E-05	6.25E-05	0.00E+00	0.00E+00
3716423761120	371642	3761120	2.23E-06	4.60E-05	5.38E-06	6.95E-06	2.32E-04	2.07E-04	2.08E-04	2.08E-04	2.06E-04	1.81E-04	1.74E-04	1.67E-04	6.21E-05	5.96E-05	0.00E+00	0.00E+00
3716523761120	371652	3761120	2.13E-06	4.39E-05	5.13E-06	6.63E-06	2.22E-04	1.98E-04	1.99E-04	1.99E-04	1.96E-04	1.73E-04	1.66E-04	1.59E-04	5.92E-05	5.69E-05	0.00E+00	0.00E+00
3716623761120	371662	3761120	2.03E-06	4.19E-05	4.89E-06	6.33E-06	2.12E-04	1.89E-04	1.90E-04	1.90E-04	1.87E-04	1.65E-04	1.58E-04	1.52E-04	5.65E-05	5.43E-05	0.00E+00	0.00E+00
3716723761120	371672	3761120	1.94E-06	4.00E-05	4.67E-06	6.04E-06	2.02E-04	1.80E-04	1.81E-04	1.81E-04	1.79E-04	1.58E-04	1.51E-04	1.45E-04	5.40E-05	5.18E-05	0.00E+00	0.00E+00
3716923761120	371692	3761120	1.79E-06	3.68E-05	4.30E-06	5.56E-06	1.86E-04	1.66E-04	1.67E-04	1.67E-04	1.65E-04	1.45E-04	1.39E-04	1.34E-04	4.97E-05	4.77E-05	0.00E+00	0.00E+00
3717023761120	371702	3761120	1.71E-06	3.53E-05	4.12E-06	5.33E-06	1.78E-04	1.59E-04	1.60E-04	1.60E-04	1.58E-04	1.39E-04	1.33E-04	1.28E-04	4.76E-05	4.57E-05	0.00E+00	0.00E+00
3717123761120	371712	3761120	1.64E-06	3.38E-05	3.95E-06	5.11E-06	1.71E-04	1.53E-04	1.53E-04	1.53E-04	1.51E-04	1.33E-04	1.28E-04	1.23E-04	4.56E-05	4.38E-05	0.00E+00	0.00E+00
3717223761120	371722	3761120	1.58E-06	3.25E-05	3.80E-06	4.91E-06	1.64E-04	1.47E-04	1.47E-04	1.47E-04	1.45E-04	1.28E-04	1.23E-04	1.18E-04	4.39E-05	4.21E-05	0.00E+00	0.00E+00
3717323761120	371732	3761120	1.52E-06	3.13E-05	3.66E-06	4.73E-06	1.58E-04	1.41E-04	1.42E-04	1.42E-04	1.40E-04	1.23E-04	1.18E-04	1.14E-04	4.23E-05	4.06E-05	0.00E+00	0.00E+00
3717423761120	371742	3761120	1.47E-06	3.02E-05	3.53E-06	4.57E-06	1.53E-04	1.36E-04	1.37E-04	1.37E-04	1.35E-04	1.19E-04	1.14E-04	1.10E-04	4.08E-05	3.92E-05	0.00E+00	0.00E+00
3717523761120	371752	3761120	1.42E-06	2.92E-05	3.41E-06	4.41E-06	1.47E-04	1.32E-04	1.32E-04	1.32E-04	1.31E-04	1.15E-04	1.10E-04	1.06E-04	3.94E-05	3.78E-05	0.00E+00	0.00E+00
3717623761120	371762	3761120	1.37E-06	2.82E-05	3.29E-06	4.26E-06	1.42E-04	1.27E-04	1.28E-04	1.28E-04	1.26E-04	1.11E-04	1.07E-04	1.02E-04	3.80E-05	3.65E-05	0.00E+00	0.00E+00
3717723761120	371772	3761120	1.32E-06	2.72E-05	3.18E-06	4.11E-06	1.38E-04	1.23E-04	1.23E-04	1.23E-04	1.22E-04	1.07E-04	1.03E-04	9.88E-05	3.67E-05	3.53E-05	0.00E+00	0.00E+00
3717823761120	371782	3761120	1.27E-06	2.63E-05	3.07E-06	3.97E-06	1.33E-04	1.19E-04	1.19E-04	1.19E-04	1.18E-04	1.04E-04	9.93E-05	9.54E-05	3.55E-05	3.41E-05	0.00E+00	0.00E+00
3717923761120	371792	3761120	1.23E-06	2.54E-05	2.96E-06	3.83E-06	1.28E-04	1.14E-04	1.15E-04	1.15E-04	1.13E-04	1.00E-04	9.59E-05	9.21E-05	3.42E-05	3.29E-05	0.00E+00	0.00E+00
3718023761120	371802	3761120	1.19E-06	2.45E-05	2.87E-06	3.70E-06	1.24E-04	1.11E-04	1.11E-04	1.11E-04	1.10E-04	9.66E-05	9.26E-05	8.90E-05	3.31E-05	3.18E-05	0.00E+00	0.00E+00
3718123761120	371812	3761120	1.15E-06	2.37E-05	2.77E-06	3.58E-06	1.20E-04	1.07E-04	1.07E-04	1.07E-04	1.06E-04	9.33E-05	8.95E-05	8.60E-05	3.20E-05	3.07E-05	0.00E+00	0.00E+00
3718223761120	371822	3761120	1.11E-06	2.29E-05	2.68E-06	3.46E-06	1.16E-04	1.03E-04	1.04E-04	1.04E-04	1.03E-04	9.03E-05	8.66E-05	8.32E-05	3.09E-05	2.97E-05	0.00E+00	0.00E+00
3715123761130	371512	3761130	8.11E-06	1.67E-04	1.95E-05	2.52E-05	8.45E-04	7.54E-04	7.57E-04	7.57E-04	7.48E-04	6.59E-04	6.32E-04	6.07E-04	2.26E-04	2.17E-04	0.00E+00	0.00E+00
3715223761130	371522	3761130	6.55E-06	1.35E-04	1.58E-05	2.04E-05	6.82E-04	6.09E-04	6.11E-04	6.11E-04	6.04E-04	5.32E-04	5.10E-04	4.90E-04	1.82E-04	1.75E-04	0.00E+00	0.00E+00
3715303761130	371530	3761130	5.74E-06	1.18E-04	1.38E-05	1.79E-05	5.98E-04	5.34E-04	5.36E-04	5.36E-04	5.29E-04	4.66E-04	4.47E-04	4.29E-04	1.60E-04	1.53E-04	0.00E+00	0.00E+00
3715633761130	371563	3761130	3.92E-06	8.08E-05	9.44E-06	1.22E-05	4.08E-04	3.65E-04	3.66E-04	3.66E-04	3.61E-04	3.18E-04	3.05E-04	2.93E-04	1.09E-04	1.05E-04	0.00E+00	0.00E+00
3715723761130	371572	3761130	3.60E-06	7.42E-05	8.68E-06	1.12E-05	3.75E-04	3.35E-04	3.36E-04	3.36E-04	3.32E-04	2.93E-04	2.81E-04	2.69E-04	1.00E-04	9.62E-05	0.00E+00	0.00E+00
3715823761130	371582	3761130	3.31E-06	6.81E-05	7.96E-06	1.03E-05	3.44E-04	3.07E-04	3.08E-04	3.08E-04	3.05E-04	2.68E-04	2.57E-04	2.47E-04	9.19E-05	8.83E-05	0.00E+00	0.00E+00
3715923761130	371592	3761130	3.08E-06	6.35E-05	7.42E-06	9.59E-06	3.21E-04	2.86E-04	2.87E-04	2.87E-04	2.84E-04	2.50E-04	2.40E-04	2.30E-04	8.57E-05	8.23E-05	0.00E+00	0.00E+00
3716023761130	371602	3761130	2.89E-06	5.96E-05	6.97E-06	9.01E-06	3.01E-04	2.69E-04	2.70E-04	2.70E-04	2.67E-04	2.35E-04	2.25E-04	2.16E-04	8.05E-05	7.73E-05	0.00E+00	0.00E+00
3716123761130	371612	3761130	2.71E-06	5.58E-05	6.52E-06	8.43E-06	2.82E-04	2.52E-04	2.53E-04	2.53E-04	2.50E-04	2.20E-04	2.11E-04	2.02E-04	7.53E-05	7.23E-05	0.00E+00	0.00E+00
3716223761130	371622	3761130	2.55E-06	5.26E-05	6.15E-06	7.95E-06	2.66E-04	2.37E-04	2.38E-04	2.38E-04	2.35E-04	2.07E-04	1.99E-04	1.91E-04	7.10E-05	6.82E-05	0.00E+00	0.00E+00
3716423761130	371642	3761130	2.30E-06	4.75E-05	5.55E-06	7.17E-06	2.40E-04	2.14E-04	2.15E-04	2.15E-04	2.12E-04	1.87E-04	1.79E-04	1.72E-04	6.41E-05	6.15E-05	0.00E+00	0.00E+00
3716523761130	371652	3761130	2.20E-06	4.53E-05	5.30E-06	6.85E-06	2.29E-04	2.04E-04	2.05E-04	2.05E-04	2.03E-04	1.79E-04	1.71E-04	1.65E-04	6.12E-05	5.88E-05	0.00E+00	0.00E+00
3716623761130	371662	3761130	2.10E-06	4.32E-05	5.05E-06	6.53E-06	2.18E-04	1.95E-04	1.96E-04	1.96E-04	1.93E-04	1.70E-04	1.63E-04	1.57E-04	5.84E-05	5.60E-05	0.00E+00	0.00E+00
3716723761130	371672	3761130	2.00E-06	4.12E-05	4.82E-06	6.23E-06	2.08E-04	1.86E-04	1.87E-04	1.87E-04	1.85E-04	1.63E-04	1.56E-04	1.50E-04	5.57E-05	5.35E-05	0.00E+00	0.00E+00
3716923761130	371692	3761130	1.84E-06	3.79E-05	4.43E-06	5.73E-06	1.92E-04	1.71E-04	1.72E-04	1.72E-04	1.70E-04	1.49E-04	1.43E-04	1.38E-04	5.12E-05	4.91E-05	0.00E+00	0.00E+00
3717023761130	371702	3761130	1.76E-06	3.63E-05	4.25E-06	5.49E-06	1.84E-04	1.64E-04	1.64E-04	1.64E-04	1.62E-04	1.43E-04	1.37E-04	1.32E-04	4.90E-05	4.71E-05	0.00E+00	0.00E+00
3717123761130	371712	3761130	1.69E-06	3.48E-05	4.07E-06	5.26E-06	1.76E-04	1.57E-04	1.58E-04	1.58E-04	1.56E-04	1.37E-04	1.32E-04	1.26E-04	4.70E-05	4.52E-05	0.00E+00	0.00E+00
3717223761130	371722	3761130	1.63E-06	3.35E-05	3.92E-06	5.06E-06	1.69E-04	1.51E-04	1.52E-04	1.52E-04	1.50E-04	1.32E-04	1.27E-04	1.22E-04	4.52E-05	4.34E-05	0.00E+00	0.00E+00
3717423761130	371742	3761130	1.51E-06	3.11E-05	3.64E-06	4.70E-06	1.57E-04	1.40E-04	1.41E-04	1.41E-04	1.39E-04	1.23E-04	1.18E-04	1.13E-04	4.20E-05	4.03E-05	0.00E+00	0.00E+00
3717523761130	371752	3761130	1.46E-06	3.00E-05	3.51E-06	4.54E-06	1.52E-04	1.36E-04	1.36E-04	1.36E-04	1.34E-04	1.18E-04	1.14E-04	1.09E-04	4.05E-05	3.89E-05	0.00E+00	0.00E+00
3717623761130	371762	3761130	1.41E-06	2.90E-05	3.39E-06	4.38E-06	1.47E-04	1.31E-04	1.31E-04	1.31E-04	1.30E-04	1.14E-04	1.10E-04	1.05E-04	3.92E-05	3.76E-05	0.00E+00	0.00E+00
3717723761130	371772	3761130	1.36E-06	2.80E-05	3.27E-06	4.23E-06	1.42E-04	1.26E-04	1.27E-04	1.27E-04	1.25E-04	1.10E-04	1.06E-04	1.02E-04	3.78E-05	3.63E-05	0.00E+00	0.00E+00
3717823761130	371782	3761130	1.31E-06	2.70E-05	3.16E-06	4.08E-06	1.37E-04	1.22E-04	1.22E-04	1.22E-04	1.21E-04	1.07E-04	1.02E-04	9.81E-05	3.65E-05	3.50E-05	0.00E+00	0.00E+00
3717923761130	371792	3761130	1.27E-06	2.61E-05	3.05E-06	3.94E-06	1.32E-04	1.18E-04	1.18E-04	1.18E-04	1.17E-04	1.03E-04	9.86E-05	9.47E-05	3.52E-05	3.38E-05	0.00E+00	0.00E+00
3715133761140	371513	3761140	8.93E-06	1.84E-04	2.15E-05	2.78E-05	9.30E-04	8.30E-04	8.33E-04	8.33E-04	8.23E-04	7.25E-04	6.95E-04	6.68E-04	2.48E-04	2.38E-04	0.00E+00	0.00E+00
3715223761140	371522	3761140	7.24E-06	1.49E-04	1.74E-05	2.26E-05	7.55E-04	6.74E-04	6.76E-04	6.76E-04	6.68E-04	5.88E-04	5.64E-04	5.42E-04	2.02E-04	1.94E-04	0.00E+00	0.00E+00
3715323761140	371532	3761140	6.07E-06	1.25E-04	1.46E-05	1.89E-05	6.32E-04	5.64E-04	5.66E-04	5.66E-04	5.60E-04	4.93E-04	4.73E-04	4.54E-04	1.69E-04	1.62E-04	0.00E+

Finishing/Painting-2	Paving			Child Risk					Overlapping Phases - Maximum GLC			
2029	2029			3rd Trimester	0<2	2<16	Total	per million	2026	2027	2028	2029
0.00E+00	4.25E-06			2.59E-10	2.58E-08	2.95E-09	2.90E-08	2.90E-02	3.58E-04	4.28E-04	3.16E-04	1.66E-04
0.00E+00	4.08E-06			2.49E-10	2.48E-08	2.84E-09	2.79E-08	2.79E-02	3.44E-04	4.11E-04	3.04E-04	1.60E-04
0.00E+00	3.32E-06			2.02E-10	2.01E-08	2.30E-09	2.26E-08	2.26E-02	2.80E-04	3.34E-04	2.47E-04	1.30E-04
0.00E+00	3.21E-06			1.95E-10	1.95E-08	2.23E-09	2.19E-08	2.19E-02	2.70E-04	3.23E-04	2.39E-04	1.26E-04
0.00E+00	3.10E-06			1.89E-10	1.88E-08	2.15E-09	2.11E-08	2.11E-02	2.61E-04	3.12E-04	2.31E-04	1.21E-04
0.00E+00	3.00E-06			1.82E-10	1.82E-08	2.08E-09	2.04E-08	2.04E-02	2.53E-04	3.02E-04	2.23E-04	1.17E-04
0.00E+00	2.90E-06			1.76E-10	1.76E-08	2.01E-09	1.98E-08	1.98E-02	2.44E-04	2.92E-04	2.16E-04	1.13E-04
0.00E+00	2.81E-06			1.71E-10	1.70E-08	1.95E-09	1.91E-08	1.91E-02	2.36E-04	2.82E-04	2.09E-04	1.10E-04
0.00E+00	2.71E-06			1.65E-10	1.65E-08	1.88E-09	1.85E-08	1.85E-02	2.29E-04	2.73E-04	2.02E-04	1.06E-04
0.00E+00	2.63E-06			1.60E-10	1.60E-08	1.83E-09	1.79E-08	1.79E-02	2.22E-04	2.65E-04	1.96E-04	1.03E-04
0.00E+00	2.19E-05			1.34E-09	1.33E-07	1.52E-08	1.50E-07	1.50E-01	1.85E-03	2.21E-03	1.63E-03	8.59E-04
0.00E+00	1.78E-05			1.08E-09	1.08E-07	1.23E-08	1.21E-07	1.21E-01	1.50E-03	1.79E-03	1.32E-03	6.96E-04
0.00E+00	1.49E-05			9.05E-10	9.02E-08	1.03E-08	1.01E-07	1.01E-01	1.25E-03	1.50E-03	1.11E-03	5.82E-04
0.00E+00	1.29E-05			7.87E-10	7.84E-08	8.97E-09	8.81E-08	8.81E-02	1.09E-03	1.30E-03	9.61E-04	5.06E-04
0.00E+00	1.15E-05			7.01E-10	6.98E-08	7.99E-09	7.85E-08	7.85E-02	9.70E-04	1.16E-03	8.56E-04	4.51E-04
0.00E+00	1.08E-05			6.59E-10	6.56E-08	7.51E-09	7.38E-08	7.38E-02	9.12E-04	1.09E-03	8.05E-04	4.24E-04
0.00E+00	9.65E-06			5.88E-10	5.85E-08	6.70E-09	6.58E-08	6.58E-02	8.14E-04	9.72E-04	7.18E-04	3.78E-04
0.00E+00	8.81E-06			5.37E-10	5.35E-08	6.12E-09	6.01E-08	6.01E-02	7.43E-04	8.87E-04	6.56E-04	3.45E-04
0.00E+00	6.71E-06			4.09E-10	4.07E-08	4.66E-09	4.58E-08	4.58E-02	5.65E-04	6.75E-04	4.99E-04	2.63E-04
0.00E+00	6.35E-06			3.87E-10	3.85E-08	4.41E-09	4.33E-08	4.33E-02	5.36E-04	6.40E-04	4.73E-04	2.49E-04
0.00E+00	6.04E-06			3.68E-10	3.66E-08	4.19E-09	4.12E-08	4.12E-02	5.09E-04	6.08E-04	4.49E-04	2.36E-04
0.00E+00	5.75E-06			3.50E-10	3.49E-08	3.99E-09	3.92E-08	3.92E-02	4.85E-04	5.79E-04	4.28E-04	2.25E-04
0.00E+00	5.01E-06			3.05E-10	3.04E-08	3.48E-09	3.42E-08	3.42E-02	4.22E-04	5.04E-04	3.73E-04	1.96E-04
0.00E+00	4.61E-06			2.81E-10	2.80E-08	3.20E-09	3.15E-08	3.15E-02	3.89E-04	4.64E-04	3.43E-04	1.81E-04
0.00E+00	4.42E-06			2.69E-10	2.68E-08	3.07E-09	3.01E-08	3.01E-02	3.72E-04	4.45E-04	3.28E-04	1.73E-04
0.00E+00	4.24E-06			2.58E-10	2.57E-08	2.94E-09	2.89E-08	2.89E-02	3.58E-04	4.27E-04	3.16E-04	1.66E-04
0.00E+00	4.08E-06			2.48E-10	2.47E-08	2.83E-09	2.78E-08	2.78E-02	3.44E-04	4.11E-04	3.03E-04	1.60E-04
0.00E+00	3.93E-06			2.39E-10	2.38E-08	2.73E-09	2.68E-08	2.68E-02	3.31E-04	3.96E-04	2.92E-04	1.54E-04
0.00E+00	3.79E-06			2.31E-10	2.30E-08	2.63E-09	2.59E-08	2.59E-02	3.20E-04	3.82E-04	2.82E-04	1.48E-04
0.00E+00	3.66E-06			2.23E-10	2.22E-08	2.54E-09	2.50E-08	2.50E-02	3.09E-04	3.69E-04	2.72E-04	1.43E-04
0.00E+00	3.54E-06			2.15E-10	2.15E-08	2.45E-09	2.41E-08	2.41E-02	2.98E-04	3.56E-04	2.63E-04	1.38E-04
0.00E+00	3.41E-06			2.08E-10	2.07E-08	2.37E-09	2.33E-08	2.33E-02	2.88E-04	3.44E-04	2.54E-04	1.34E-04
0.00E+00	3.30E-06			2.01E-10	2.00E-08	2.29E-09	2.25E-08	2.25E-02	2.78E-04	3.32E-04	2.45E-04	1.29E-04
0.00E+00	3.18E-06			1.94E-10	1.93E-08	2.21E-09	2.17E-08	2.17E-02	2.68E-04	3.21E-04	2.37E-04	1.25E-04
0.00E+00	3.08E-06			1.87E-10	1.87E-08	2.14E-09	2.10E-08	2.10E-02	2.60E-04	3.10E-04	2.29E-04	1.21E-04
0.00E+00	2.98E-06			1.81E-10	1.81E-08	2.07E-09	2.03E-08	2.03E-02	2.51E-04	3.00E-04	2.21E-04	1.17E-04
0.00E+00	2.88E-06			1.75E-10	1.75E-08	2.00E-09	1.96E-08	1.96E-02	2.43E-04	2.90E-04	2.14E-04	1.13E-04
0.00E+00	2.79E-06			1.70E-10	1.69E-08	1.94E-09	1.90E-08	1.90E-02	2.35E-04	2.81E-04	2.07E-04	1.09E-04
0.00E+00	2.32E-05			1.42E-09	1.41E-07	1.61E-08	1.59E-07	1.59E-01	1.96E-03	2.34E-03	1.73E-03	9.10E-04
0.00E+00	1.94E-05			1.18E-09	1.18E-07	1.35E-08	1.33E-07	1.33E-01	1.64E-03	1.96E-03	1.45E-03	7.61E-04
0.00E+00	1.59E-05			9.71E-10	9.67E-08	1.11E-08	1.09E-07	1.09E-01	1.34E-03	1.61E-03	1.19E-03	6.25E-04
0.00E+00	1.38E-05			8.39E-10	8.36E-08	9.56E-09	9.40E-08	9.40E-02	1.16E-03	1.39E-03	1.02E-03	5.39E-04
0.00E+00	1.00E-05			6.10E-10	6.07E-08	6.95E-09	6.83E-08	6.83E-02	8.44E-04	1.01E-03	7.45E-04	3.92E-04
0.00E+00	9.15E-06			5.57E-10	5.55E-08	6.35E-09	6.24E-08	6.24E-02	7.71E-04	9.21E-04	6.80E-04	3.58E-04
0.00E+00	8.36E-06			5.09E-10	5.07E-08	5.81E-09	5.71E-08	5.71E-02	7.05E-04	8.42E-04	6.22E-04	3.28E-04
0.00E+00	7.89E-06			4.80E-10	4.78E-08	5.48E-09	5.38E-08	5.38E-02	6.65E-04	7.94E-04	5.87E-04	3.09E-04
0.00E+00	7.38E-06			4.50E-10	4.48E-08	5.13E-09	5.04E-08	5.04E-02	6.22E-04	7.43E-04	5.49E-04	2.89E-04
0.00E+00	6.94E-06			4.23E-10	4.21E-08	4.82E-09	4.73E-08	4.73E-02	5.85E-04	6.99E-04	5.16E-04	2.72E-04
0.00E+00	6.56E-06			4.00E-10	3.98E-08	4.56E-09	4.48E-08	4.48E-02	5.53E-04	6.61E-04	4.88E-04	2.57E-04
0.00E+00	6.23E-06			3.79E-10	3.78E-08	4.32E-09	4.25E-08	4.25E-02	5.25E-04	6.27E-04	4.63E-04	2.44E-04
0.00E+00	5.94E-06			3.62E-10	3.60E-08	4.12E-09	4.05E-08	4.05E-02	5.00E-04	5.98E-04	4.42E-04	2.32E-04
0.00E+00	5.67E-06			3.45E-10	3.44E-08	3.93E-09	3.86E-08	3.86E-02	4.78E-04	5.70E-04	4.21E-04	2.22E-04
0.00E+00	5.41E-06			3.29E-10	3.28E-08	3.75E-09	3.69E-08	3.69E-02	4.56E-04	5.44E-04	4.02E-04	2.12E-04
0.00E+00	5.16E-06			3.14E-10	3.13E-08	3.58E-09	3.52E-08	3.52E-02	4.35E-04	5.20E-04	3.84E-04	2.02E-04
0.00E+00	4.75E-06			2.89E-10	2.88E-08	3.30E-09	3.24E-08	3.24E-02	4.00E-04	4.78E-04	3.53E-04	1.86E-04
0.00E+00	4.55E-06			2.77E-10	2.76E-08	3.16E-09	3.11E-08	3.11E-02	3.84E-04	4.58E-04	3.39E-04	1.78E-04
0.00E+00	4.36E-06			2.66E-10	2.65E-08	3.03E-09	2.98E-08	2.98E-02	3.68E-04	4.39E-04	3.25E-04	1.71E-04
0.00E+00	4.20E-06			2.56E-10	2.55E-08	2.91E-09	2.86E-08	2.86E-02	3.54E-04	4.23E-04	3.12E-04	1.64E-04
0.00E+00	4.04E-06			2.46E-10	2.45E-08	2.81E-09	2.76E-08	2.76E-02	3.41E-04	4.07E-04	3.01E-04	1.58E-04
0.00E+00	3.90E-06			2.38E-10	2.37E-08	2.71E-09	2.66E-08	2.66E-02	3.29E-04	3.93E-04	2.90E-04	1.53E-04
0.00E+00	3.77E-06			2.29E-10	2.28E-08	2.62E-09	2.57E-08	2.57E-02	3.18E-04	3.79E-04	2.80E-04	1.48E-04
0.00E+00	3.64E-06			2.22E-10	2.21E-08	2.53E-09	2.48E-08	2.48E-02	3.07E-04	3.66E-04	2.71E-04	1.42E-04
0.00E+00	3.51E-06			2.14E-10	2.13E-08	2.44E-09	2.40E-08	2.40E-02	2.96E-04	3.54E-04	2.61E-04	1.38E-04
0.00E+00	3.39E-06			2.07E-10	2.06E-08	2.35E-09	2.31E-08	2.31E-02	2.86E-04	3.41E-04	2.52E-04	1.33E-04
0.00E+00	3.27E-06			1.99E-10	1.99E-08	2.27E-09	2.23E-08	2.23E-02	2.76E-04	3.30E-04	2.44E-04	1.28E-04
0.00E+00	3.16E-06			1.93E-10	1.92E-08	2.20E-09	2.16E-08	2.16E-02	2.67E-04	3.19E-04	2.35E-04	1.24E-04
0.00E+00	3.06E-06			1.86E-10	1.85E-08	2.12E-09	2.09E-08	2.09E-02	2.58E-04	3.08E-04	2.27E-04	1.20E-04
0.00E+00	2.96E-06			1.80E-10	1.79E-08	2.05E-09	2.02E-08	2.02E-02	2.49E-04	2.98E-04	2.20E-04	1.16E-04
0.00E+00	2.16E-05			1.31E-09	1.31E-07	1.50E-08	1.47E-07	1.47E-01	1.82E-03	2.17E-03	1.61E-03	8.45E-04
0.00E+00	1.74E-05			1.06E-09	1.06E-07	1.21E-08	1.19E-07	1.19E-01	1.47E-03	1.75E-03	1.30E-03	6.82E-04
0.00E+00	1.53E-05			9.30E-10	9.27E-08	1.06E-08	1.04E-07	1.04E-01	1.29E-03	1.54E-03	1.14E-03	5.98E-04
0.00E+00	1.04E-05			6.35E-10	6.33E-08	7.24E-09	7.11E-08	7.11E-02	8.79E-04	1.05E-03	7.76E-04	4.08E-04
0.00E+00	9.58E-06			5.84E-10	5.81E-08	6.65E-09	6.54E-08	6.54E-02	8.08E-04	9.65E-04	7.13E-04	3.75E-04
0.00E+00	8.79E-06			5.35E-10	5.33E-08	6.10E-09	6.00E-08	6.00E-02	7.41E-04	8.85E-04	6.54E-04	3.44E-04
0.00E+00	8.19E-06			4.99E-10	4.97E-08	5.69E-09	5.59E-08	5.59E-02	6.91E-04	8.25E-04	6.09E-04	3.21E-04
0.00E+00	7.70E-06			4.69E-10	4.67E-08	5.34E-09	5.25E-08	5.25E-02	6.49E-04	7.75E-04	5.72E-04	3.01E-04
0.00E+00	7.20E-06			4.39E-10	4.37E-08	5.00E-09	4.91E-08	4.91E-02	6.07E-04	7.25E-04	5.36E-04	2.82E-04
0.00E+00	6.79E-06			4.14E-10	4.12E-08	4.71E-09	4.63E-08	4.63E-02	5.72E-04	6.84E-04	5.05E-04	2.66E-04
0.00E+00	6.13E-06			3.73E-10	3.72E-08	4.26E-09	4.18E-08	4.18E-02	5.17E-04	6.17E-04	4.56E-04	2.40E-04
0.00E+00	5.85E-06			3.56E-10	3.55E-08	4.06E-09	3.99E-08	3.99E-02	4.93E-04	5.89E-04	4.35E-04	2.29E-04
0.00E+00	5.58E-06			3.40E-10	3.39E-08	3.87E-09	3.81E-08	3.81E-02	4.70E-04	5.62E-04	4.15E-04	2.19E-04
0.00E+00	5.32E-06			3.24E-10	3.23E-08	3.70E-09	3.63E-08	3.63E-02	4.49E-04	5.36E-04	3.96E-04	2.09E-04
0.00E+00	4.89E-06			2.98E-10	2.97E-08	3.40E-09	3.34E-08	3.34E-02	4.13E-04	4.93E-04	3.64E-04	1.92E-04
0.00E+00	4.69E-06			2.86E-10	2.84E-08	3.26E-09	3.20E-08	3.20E-02	3.95E-04	4.72E-04	3.49E-04	1.84E-04
0.00E+00	4.50E-06			2.74E-10	2.73E-08	3.12E-09	3.07E-08	3.07E-02	3.79E-04	4.53E-04	3.34E-04	1.76E-04
0.00E+00	4.32E-06			2.63E-10	2.62E-08	3.00E-09	2.95E-08	2.95E-02	3.65E-04	4.35E-04	3.22E-04	1.69E-04
0.00E+00	4.02E-06			2.45E-10	2.44E-08	2.79E-09	2.74E-08	2.74E-02	3.39E-04	4.04E-04	2.99E-04	1.57E-04
0.00E+00	3.88E-06			2.36E-10	2.35E-08	2.69E-09	2.65E-08	2.65E-02	3.27E-04	3.90E-04	2.88E-04	1.52E-04
0.00E+00	3.75E-06			2.28E-10	2.27E-08	2.60E-09	2.55E-08	2.55E-02	3.16E-04	3.77E-04	2.79E-04	1.47E-04
0.00E+00	3.62E-06			2.20E-10	2.19E-08	2.51E-09	2.47E-08	2.47E-02	3.05E-04	3.64E-04	2.69E-04	1.42E-04
0.00E+00	3.49E-06			2.12E-10	2.12E-08	2.42E-09	2.38E-08	2.38E-02	2.94E-04	3.51E-04	2.60E-04	1.37E-04
0.00E+00	3.37E-06			2.05E-10	2.04E-08	2.34E-09	2.30E-08	2.30E-02	2.84E-04	3.39E-04	2.50E-04	1.32E-04
0.00E+00	2.37E-05			1.45E-09	1.44E-07	1.65E-08	1.62E-07	1.62E-01	2.00E-03	2.39E-03	1.77E-03	9.30E-04
0.00E+00	1.93E-05			1.17E-09	1.17E-07	1.34E-08	1.31E-07	1.31E-01	1.62E-03	1.94E-03	1.43E-03	7.55E-04
0.00E+00	1.61E-05			9.83E-10	9.80E-08	1.12E-08	1.10E-07	1.10E-01	1.36E-03	1.63E-03	1.20E-03	6.32E-04
0.00E+00	1.07E-05			6.51E-10	6.48E-08	7.42E-09	7.29E-08	7.29E-02	9.01E-04	1.08E-03	7.95E-04	4.19E-04
0.00E+00	1.01E-05			6.15E-10	6.12E-08	7.01E-09	6.88E-08	6.88E-02	8.51E-04	1.02E-03	7.51E-04	3.95E-04
0.00E+00	9.24E-06			5.63E-10	5.61E-08	6.42E-09	6.30E-08	6.30E-02	7.79E-04	9.30E-04	6.87E-04	3.62E-04
0.00E+00	8.56E-06			5.21E-10	5.19E-08	5.94E-09	5.84E-08	5.84E-02	7.22E-04	8.62E-04	6.37E-04	3.35E-04
0.00E+00	8.03E-06			4.89E-10	4.87E-08	5.57E-09	5.48E-08	5.48E-02	6.77E-04	8.08E-04	5.97E-04	3.14E-04
0.00E+00	7.47E-06			4.55E-10	4.53E-08	5.18E-09	5.09E-08	5.09E-02	6.29E-04	7.52E-04	5.55E-04	2.92E-04
0.00E+00	7.03E-06			4.28E-10	4.27E-08	4.88E-09	4.80E-08	4.80E-02	5.93E-04	7.08E-04	5.23E-04	2.75E-04
0.00E+00	6.33E-06			3.86E-10	3.84E-08	4.40E-09	4.32E-08	4.32E-02	5.34E-04	6.38E-04	4.71E-04	2.48E-04
0.00E+00	5.48E-06			3.34E-10	3.33E-08	3.81E-09	3.74E-08	3.74E-02	4.62E-04	5.52E-04	4.08E-04	2.15E-04
0.00E+00	5.04E-06			3.07E-10	3.06E-08	3.50E-09	3.44E-08	3.44E-02	4.25E-04	5.07E-04	3.75E-04	1.97E-04
0.00E+00	4.83E-06			2.94E-10	2.93E-08	3.35E-09	3.29E-08	3.29E-02	4.07E-04	4.86E-04	3.59E-04	1.89E-04
0.00E+00	4.64E-06			2.82E-10	2.81E-08	3.22E-09	3.16E-08	3.16E-02	3.91E-04	4.67E-04	3.45E-04	1.82E-04
0.00E+00	3.99E-06			2.43E-10	2.42E-08	2.77E-09	2.72E-08	2.72E-02	3.37E-04	4.02E-04	2.97E-04	1.56E-04
0.00E+00	2.44E-05			1.48E-09	1.48E-07	1.69E-08	1.66E-07	1.66E-01	2.06E-03	2.45E-03	1.81E-03	9.55E-04
0.00E+00	2.16E-05			1.32E-09	1.31E-07	1.50E-08	1.47E-07	1.47E-01	1.82E-03	2.17E-03	1.61E-03	8.46E-04
0.00E+00	1.77E-05			1.08E-09	1.08E-07	1.23E-08	1.21E-07	1.21E-01	1.49E-03	1.79E-03	1.32E-03	6.94E-04
0.00E+00	1.34E-05			8.18E-10	8.15E-08	9.33E-09	9.17E-08	9.17E-02	1.13E-03	1.35E-03	1.00E-03	5.26E-04
0.00E+00	1.18E-05			7.20E-10	7.18E-08	8.21E-09	8.07E-08	8.07E-02	9.97E-04	1.19E-03	8.80E-04	4.63E-04
0.00E+00	1.07E-05			6.49E-10	6.46E-08	7.40E-09	7.27E-08	7.27E-02	8.98E-04	1.07E-03	7.93E-04	4.17E-04
0.00E+00	9.73E-06			5.92E-10	5.90E-08	6.75E-09	6.64E-08	6.64E-02	8.20E-04	9.79E-04	7.24E-04	3.81E-04
0.00E+00	6.42E-06			3.91E-10	3.90E-08	4.46E-09	4.38E-08	4.38E-02	5.41E-04	6.47E-04	4.78E-04	2.51E-04
0.00E+00	5.55E-06			3.38E-10	3.37E-08	3.85E-09	3.79E-08	3.79E-02	4.68E-04	5.59E-04	4.13E-04	2.17E-04
0.00E+00	2.46E-05			1.50E-09	1.50E-07	1.71E-08	1.68E-07	1.68E-01	2.08E-03	2.48E-03	1.83E-03	9.65E-04
0.00E+00	1.95E-05			1.19E-09	1.19E-07	1.36E-08	1.33E-07	1.33E-01	1.65E-03	1.97E-03	1.45E-03	7.65E-04
0.00E+00	1.63E-05			9.94E-10	9.90E-08	1.13E-08	1.11E-07	1.11E-01	1.38E-03	1.64E-03	1.21E-03	6.39E-04
0.00E+00	1.39E-05			8.50E-10	8.46E-08	9.68E-09	9.52E-08	9.52E-02	1.18E-03	1.40E-03	1.04E-03	5.46E-04
0.00E+00	1.26E-05			7.69E-10	7.66E-08	8.77E-09	8.62E-08	8.62E-02	1.06E-03	1.27E-03	9.40E-04	4.95E-04
0.00E+00	1.10E-05			6.72E-10	6.69E-08	7.66E-09	7.52E-08	7.52E-02	9.30E-04	1.11E-03	8.21E-04	4.32E-04
0.00E+00	1.01E-05			6.16E-10	6.14E-08	7.02E-09	6.90E-08	6.90E-02	8.53E-04	1.02E-03	7.53E-04	3.96E-04
0.00E+00	2.66E-05			1.62E-09	1.61E-07	1.85E-08	1.81E-07	1.81E-01	2.24E-03	2.68E-03	1.98E-03	1.04E-03
0.00E+00	2.26E-05			1.37E-09	1.37E-07	1.57E-08	1.54E-07	1.54E-01	1.90E-03	2.27E-03	1.68E-03	8.83E-04
0.00E+00	1.86E-05			1.13E-09	1.13E-07	1.29E-08	1.27E-07	1.27E-01	1.56E-03	1.87E-03	1.38E-03	7.27E-04
0.00E+00	1.58E-05			9.61E-10	9.57E-08	1.10E-08	1.08E-07	1.08E-01	1.33E-03	1.59E-03	1.17E-03	6.18E-04
0.00E+00	1.33E-05			8.07E-10	8.04E-08	9.20E-09	9.04E-08	9.04E-02	1.12E-03	1.33E-03	9.86E-04	5.19E-04
0.00E+00	2.85E-05			1.73E-09	1.73E-07	1.98E-08	1.94E-07	1.94E-01	2.40E-03	2.87E-03	2.12E-03	1.12E-03

			Demolition	Demolition - Hauling	Site Preparation	Grading/Excavation	Grading/Excavation - Hauling	Concrete - Garage - Trucks	Concrete - Garage - Trucks	Concrete - Podium 1 - Trucks	Concrete - Podium 2 - Trucks	Building Construction-1	Building Construction-1	Building Construction-1	Building Construction-2	Building Construction-2	Finishing/Painting-1	Finishing/Painting-1
Unique Identifier	X (UTM)	Y (UTM)	2026	2026	2026	2026	2026	2026	2027	2027	2028	2027	2028	2029	2028	2029	2028	2029
3715323761178	371532	3761178	9.67E-06	1.99E-04	2.33E-05	3.01E-05	1.01E-03	8.99E-04	9.02E-04	9.02E-04	8.91E-04	7.85E-04	7.53E-04	7.23E-04	2.69E-04	2.58E-04	0.00E+00	0.00E+00
3715423761176	371542	3761176	7.55E-06	1.56E-04	1.82E-05	2.35E-05	7.86E-04	7.02E-04	7.05E-04	7.05E-04	6.96E-04	6.13E-04	5.88E-04	5.65E-04	2.10E-04	2.02E-04	0.00E+00	0.00E+00
3711453760640	371145	3760640	1.17E-06	2.40E-05	2.81E-06	3.63E-06	1.22E-04	1.08E-04	1.09E-04	1.09E-04	1.08E-04	9.48E-05	9.09E-05	8.73E-05	3.25E-05	3.12E-05	0.00E+00	0.00E+00
3711553760640	371155	3760640	1.34E-06	2.76E-05	3.22E-06	4.16E-06	1.39E-04	1.24E-04	1.25E-04	1.25E-04	1.23E-04	1.09E-04	1.04E-04	1.00E-04	3.72E-05	3.57E-05	0.00E+00	0.00E+00
3711653760640	371165	3760640	1.55E-06	3.19E-05	3.73E-06	4.82E-06	1.61E-04	1.44E-04	1.44E-04	1.44E-04	1.43E-04	1.26E-04	1.21E-04	1.16E-04	4.30E-05	4.13E-05	0.00E+00	0.00E+00
3711753760640	371175	3760640	1.85E-06	3.80E-05	4.45E-06	5.75E-06	1.92E-04	1.72E-04	1.72E-04	1.72E-04	1.70E-04	1.50E-04	1.44E-04	1.38E-04	5.13E-05	4.93E-05	0.00E+00	0.00E+00
3711853760640	371185	3760640	2.31E-06	4.75E-05	5.56E-06	7.18E-06	2.40E-04	2.14E-04	2.15E-04	2.15E-04	2.13E-04	1.87E-04	1.80E-04	1.73E-04	6.42E-05	6.16E-05	0.00E+00	0.00E+00
3711933760640	371193	3760640	2.89E-06	5.95E-05	6.95E-06	8.99E-06	3.01E-04	2.68E-04	2.69E-04	2.69E-04	2.66E-04	2.34E-04	2.25E-04	2.16E-04	8.03E-05	7.71E-05	0.00E+00	0.00E+00
3710953760650	371095	3760650	7.72E-07	1.59E-05	1.86E-06	2.40E-06	8.04E-05	7.18E-05	7.20E-05	7.20E-05	7.12E-05	6.27E-05	6.01E-05	5.78E-05	2.15E-05	2.06E-05	0.00E+00	0.00E+00
3711053760650	371105	3760650	8.45E-07	1.74E-05	2.03E-06	2.63E-06	8.80E-05	7.86E-05	7.88E-05	7.88E-05	7.79E-05	6.86E-05	6.58E-05	6.32E-05	2.35E-05	2.26E-05	0.00E+00	0.00E+00
3711153760650	371115	3760650	9.21E-07	1.90E-05	2.22E-06	2.87E-06	9.59E-05	8.57E-05	8.60E-05	8.60E-05	8.49E-05	7.48E-05	7.18E-05	6.89E-05	2.56E-05	2.46E-05	0.00E+00	0.00E+00
3711253760650	371125	3760650	1.00E-06	2.07E-05	2.42E-06	3.12E-06	1.04E-04	9.32E-05	9.36E-05	9.36E-05	9.25E-05	8.14E-05	7.81E-05	7.50E-05	2.79E-05	2.68E-05	0.00E+00	0.00E+00
3711353760650	371135	3760650	1.10E-06	2.27E-05	2.66E-06	3.43E-06	1.15E-04	1.03E-04	1.03E-04	1.03E-04	1.02E-04	8.96E-05	8.59E-05	8.25E-05	3.07E-05	2.95E-05	0.00E+00	0.00E+00
3711453760650	371145	3760650	1.23E-06	2.54E-05	2.96E-06	3.83E-06	1.28E-04	1.14E-04	1.15E-04	1.15E-04	1.13E-04	9.99E-05	9.58E-05	9.20E-05	3.42E-05	3.29E-05	0.00E+00	0.00E+00
3711553760650	371155	3760650	1.40E-06	2.88E-05	3.36E-06	4.35E-06	1.45E-04	1.30E-04	1.30E-04	1.30E-04	1.29E-04	1.13E-04	1.09E-04	1.04E-04	3.88E-05	3.73E-05	0.00E+00	0.00E+00
3711653760650	371165	3760650	1.62E-06	3.34E-05	3.90E-06	5.04E-06	1.69E-04	1.51E-04	1.51E-04	1.51E-04	1.49E-04	1.32E-04	1.26E-04	1.21E-04	4.51E-05	4.33E-05	0.00E+00	0.00E+00
3711753760650	371175	3760650	1.95E-06	4.01E-05	4.69E-06	6.06E-06	2.03E-04	1.81E-04	1.82E-04	1.82E-04	1.79E-04	1.58E-04	1.52E-04	1.46E-04	5.41E-05	5.20E-05	0.00E+00	0.00E+00
3711853760650	371185	3760650	2.45E-06	5.05E-05	5.91E-06	7.64E-06	2.55E-04	2.28E-04	2.29E-04	2.29E-04	2.26E-04	1.99E-04	1.91E-04	1.83E-04	6.82E-05	6.55E-05	0.00E+00	0.00E+00
3711933760650	371193	3760650	3.10E-06	6.40E-05	7.48E-06	9.66E-06	3.23E-04	2.89E-04	2.90E-04	2.90E-04	2.86E-04	2.52E-04	2.42E-04	2.32E-04	8.64E-05	8.29E-05	0.00E+00	0.00E+00
3710853760660	371085	3760660	7.43E-07	1.53E-05	1.79E-06	2.31E-06	7.74E-05	6.91E-05	6.94E-05	6.94E-05	6.85E-05	6.04E-05	5.79E-05	5.56E-05	2.07E-05	1.99E-05	0.00E+00	0.00E+00
3710953760660	371095	3760660	8.17E-07	1.68E-05	1.97E-06	2.54E-06	8.51E-05	7.60E-05	7.63E-05	7.63E-05	7.53E-05	6.64E-05	6.36E-05	6.11E-05	2.27E-05	2.18E-05	0.00E+00	0.00E+00
3711053760660	371105	3760660	8.78E-07	1.81E-05	2.12E-06	2.73E-06	9.15E-05	8.17E-05	8.20E-05	8.20E-05	8.10E-05	7.13E-05	6.84E-05	6.57E-05	2.44E-05	2.35E-05	0.00E+00	0.00E+00
3711153760660	371115	3760660	9.50E-07	1.96E-05	2.29E-06	2.96E-06	9.89E-05	8.83E-05	8.86E-05	8.86E-05	8.76E-05	7.71E-05	7.40E-05	7.10E-05	2.64E-05	2.54E-05	0.00E+00	0.00E+00
3711253760660	371125	3760660	1.03E-06	2.13E-05	2.49E-06	3.22E-06	1.08E-04	9.62E-05	9.65E-05	9.65E-05	9.54E-05	8.40E-05	8.06E-05	7.74E-05	2.88E-05	2.76E-05	0.00E+00	0.00E+00
3711353760660	371135	3760660	1.14E-06	2.35E-05	2.75E-06	3.55E-06	1.19E-04	1.06E-04	1.06E-04	1.06E-04	1.05E-04	9.26E-05	8.88E-05	8.53E-05	3.17E-05	3.05E-05	0.00E+00	0.00E+00
3711453760660	371145	3760660	1.28E-06	2.64E-05	3.08E-06	3.98E-06	1.33E-04	1.19E-04	1.19E-04	1.19E-04	1.18E-04	1.04E-04	9.96E-05	9.57E-05	3.56E-05	3.42E-05	0.00E+00	0.00E+00
3711553760660	371155	3760660	1.45E-06	3.00E-05	3.50E-06	4.53E-06	1.51E-04	1.35E-04	1.36E-04	1.36E-04	1.34E-04	1.18E-04	1.13E-04	1.09E-04	4.05E-05	3.89E-05	0.00E+00	0.00E+00
3711653760660	371165	3760660	1.70E-06	3.49E-05	4.08E-06	5.28E-06	1.77E-04	1.58E-04	1.58E-04	1.58E-04	1.56E-04	1.38E-04	1.32E-04	1.27E-04	4.72E-05	4.53E-05	0.00E+00	0.00E+00
3711753760660	371175	3760660	2.05E-06	4.22E-05	4.93E-06	6.37E-06	2.13E-04	1.90E-04	1.91E-04	1.91E-04	1.89E-04	1.66E-04	1.59E-04	1.53E-04	5.69E-05	5.47E-05	0.00E+00	0.00E+00
3711853760660	371185	3760660	2.61E-06	5.37E-05	6.28E-06	8.11E-06	2.71E-04	2.42E-04	2.43E-04	2.43E-04	2.40E-04	2.12E-04	2.03E-04	1.95E-04	7.25E-05	6.96E-05	0.00E+00	0.00E+00
3711933760660	371193	3760660	3.34E-06	6.89E-05	8.05E-06	1.04E-05	3.48E-04	3.11E-04	3.12E-04	3.12E-04	3.08E-04	2.72E-04	2.60E-04	2.50E-04	9.30E-05	8.93E-05	0.00E+00	0.00E+00
3710853760670	371085	3760670	7.70E-07	1.59E-05	1.85E-06	2.40E-06	8.02E-05	7.16E-05	7.19E-05	7.19E-05	7.10E-05	6.25E-05	6.00E-05	5.76E-05	2.14E-05	2.06E-05	0.00E+00	0.00E+00
3710953760670	371095	3760670	8.39E-07	1.73E-05	2.02E-06	2.61E-06	8.74E-05	7.80E-05	7.83E-05	7.83E-05	7.74E-05	6.82E-05	6.54E-05	6.28E-05	2.33E-05	2.24E-05	0.00E+00	0.00E+00
3711053760670	371105	3760670	9.06E-07	1.87E-05	2.18E-06	2.82E-06	9.44E-05	8.43E-05	8.46E-05	8.46E-05	8.35E-05	7.36E-05	7.06E-05	6.78E-05	2.52E-05	2.42E-05	0.00E+00	0.00E+00
3711153760670	371115	3760670	9.81E-07	2.02E-05	2.36E-06	3.05E-06	1.02E-04	9.12E-05	9.15E-05	9.15E-05	9.04E-05	7.96E-05	7.64E-05	7.33E-05	2.73E-05	2.62E-05	0.00E+00	0.00E+00
3711253760670	371125	3760670	1.07E-06	2.20E-05	2.57E-06	3.32E-06	1.11E-04	9.93E-05	9.97E-05	9.97E-05	9.85E-05	8.67E-05	8.32E-05	7.99E-05	2.97E-05	2.85E-05	0.00E+00	0.00E+00
3711353760670	371135	3760670	1.18E-06	2.43E-05	2.84E-06	3.67E-06	1.23E-04	1.10E-04	1.10E-04	1.10E-04	1.09E-04	9.57E-05	9.18E-05	8.82E-05	3.28E-05	3.15E-05	0.00E+00	0.00E+00
3711453760670	371145	3760670	1.33E-06	2.74E-05	3.20E-06	4.14E-06	1.39E-04	1.24E-04	1.24E-04	1.24E-04	1.23E-04	1.08E-04	1.04E-04	9.95E-05	3.70E-05	3.55E-05	0.00E+00	0.00E+00
3711553760670	371155	3760670	1.52E-06	3.12E-05	3.65E-06	4.72E-06	1.58E-04	1.41E-04	1.41E-04	1.41E-04	1.40E-04	1.23E-04	1.18E-04	1.13E-04	4.22E-05	4.05E-05	0.00E+00	0.00E+00
3711653760670	371165	3760670	1.77E-06	3.65E-05	4.27E-06	5.52E-06	1.85E-04	1.65E-04	1.65E-04	1.65E-04	1.63E-04	1.44E-04	1.38E-04	1.33E-04	4.93E-05	4.74E-05	0.00E+00	0.00E+00
3711753760670	371175	3760670	2.15E-06	4.44E-05	5.19E-06	6.71E-06	2.24E-04	2.00E-04	2.01E-04	2.01E-04	1.99E-04	1.75E-04	1.68E-04	1.61E-04	5.99E-05	5.76E-05	0.00E+00	0.00E+00
3711853760670	371185	3760670	2.77E-06	5.72E-05	6.68E-06	8.63E-06	2.89E-04	2.58E-04	2.59E-04	2.59E-04	2.56E-04	2.25E-04	2.16E-04	2.07E-04	7.72E-05	7.41E-05	0.00E+00	0.00E+00
3711933760670	371193	3760670	3.62E-06	7.46E-05	8.72E-06	1.13E-05	3.77E-04	3.37E-04	3.38E-04	3.38E-04	3.34E-04	2.94E-04	2.82E-04	2.71E-04	1.01E-04	9.67E-05	0.00E+00	0.00E+00
3710853760680	371085	3760680	7.98E-07	1.65E-05	1.92E-06	2.49E-06	8.31E-05	7.42E-05	7.45E-05	7.45E-05	7.36E-05	6.48E-05	6.22E-05	5.97E-05	2.22E-05	2.13E-05	0.00E+00	0.00E+00
3710953760680	371095	3760680	8.69E-07	1.79E-05	2.09E-06	2.71E-06	9.05E-05	8.08E-05	8.11E-05	8.11E-05	8.01E-05	7.06E-05	6.77E-05	6.50E-05	2.42E-05	2.32E-05	0.00E+00	0.00E+00
3711053760680	371105	3760680	9.41E-07	1.94E-05	2.27E-06	2.93E-06	9.80E-05	8.75E-05	8.78E-05	8.78E-05	8.68E-05	7.64E-05	7.33E-05	7.04E-05	2.62E-05	2.51E-05	0.00E+00	0.00E+00
3711153760680	371115	3760680	1.02E-06	2.10E-05	2.46E-06	3.18E-06	1.06E-04	9.49E-05	9.52E-05	9.52E-05	9.41E-05	8.29E-05	7.95E-05	7.63E-05	2.84E-05	2.73E-05	0.00E+00	0.00E+00
3711253760680	371125	3760680	1.11E-06	2.30E-05	2.68E-06	3.47E-06	1.16E-04	1.04E-04	1.04E-04	1.04E-04	1.03E-04	9.05E-05	8.67E-05	8.33E-05	3.10E-05	2.98E-05	0.00E+00	0.00E+00
3711353760680	371135	3760680	1.23E-06	2.53E-05	2.96E-06	3.83E-06	1.28E-04	1.14E-04	1.15E-04	1.15E-04	1.13E-04	9.98E-05	9.57E-05	9.19E-05	3.42E-05	3.28E-05	0.00E+00	0.00E+00
3711453760680	371145	3760680	1.39E-06	2.86E-05	3.34E-06	4.32E-06	1.45E-04	1.29E-04	1.30E-04	1.30E-04	1.28E-04	1.13E-04	1.08E-04	1.04E-04	3.86E-05	3.71E-05	0.00E+00	0.00E+00
3711553760680	371155	3760680	1.59E-06	3.27E-05	3.83E-06	4.95E-06	1.66E-04	1.48E-04	1.48E-04	1.48E-04	1.47E-04	1.29E-04	1.24E-04	1.19E-04	4.42E-05	4.25E-05	0.00E+00	0.00E+00
3711653760680	371165	3760680	1.87E-06	3.85E-05	4.50E-06	5.82E-06	1.95E-04	1.74E-04	1.74E-04	1.74E-04	1.72E-04	1.52E-04	1.46E-04	1.40E-04	5.20E-05	5.00E-05	0.00E+00	0.00E+00
3711753760680	371175	3760680	2.29E-06	4.72E-05	5.52E-06	7.13E-06	2.39E-04	2.13E-04	2.14E-04	2.14E-04	2.11E-04	1.86E-04	1.78E-04	1.71E-04	6.37E-05	6.12E-05	0.00E+00	0.00E+00
3711853760680	371185	3760680	2.98E-06	6.15E-05	7.18E-06	9.29E-06	3.11E-04	2.77E-04	2.78E-04	2.78E-04	2.75E-04	2.42E-04	2.32E-04	2.23E-04	8.30E-05	7.97E-05	0.00E+00	0.00E+00
3711933760680	371193	3760680	3.93E-06	8.10E-05	9.47E-06	1.22E-05	4.10E-04	3.66E-04	3.67E-04	3.67E-04	3.63E-04	3.19E-04	3.06E-04	2.94E-04	1.09E-04	1.05E-04	0.00E+00	0.00E+00
3710853760700	371085	3760700	8.61E-07	1.77E-05	2.07E-06	2.68E-06	8.96E-05	8.00E-05	8.03E-05	8.03E-05	7.93E-05	6.99E-05	6.70E-05	6.44E-05	2.39E-05	2.30E-05	0.00E+00	0.00E+00
3710953760700	371095	3760700	9.28E-07	1.91E-05	2.24E-06	2.89E-06	9.67E-05	8.63E-05	8.66E-05	8.66E-05	8.56E-05	7.54E-05	7.23E-05	6.94E-05	2.58E-05	2.48E-05	0.00E+00	0.00E+00
3711053760700	371105	3760700	1.00E-06	2.06E-05	2.41E-06	3.12E-06	1.04E-04	9.32E-05	9.35E-05	9.35E-05	9.24E-05	8.14E-05	7.80E-05	7.50E-05	2.79E-05	2.68E-05	0.00E+00	0.00E+00
3711153760700	371115	3760700	1.09E-06	2.25E-05	2.63E-06	3.39E-06	1.14E-04	1.01E-04	1.02E-04	1.02E-04	1.00E-04	8.85E-05	8.49E-05	8.15E-05	3.03E-05	2.91E-05	0.00E+00	0.00E+00
3711253760700	371125	3760700	1.20E-06	2.46E-05	2.88E-06	3.72E-06	1.25E-04	1.11E-04	1.12E-04	1.12E-04	1.10E-04	9.71E-05	9.31E-05	8.95E-05	3.33E-05	3.19E-05	0.00E+00	0.00E+00
3711353760700	371135	3760700	1.33E-06	2.74E-05	3.20E-06	4.14E-06	1.38E-04	1.24E-04	1.24E-04	1.24E-04	1.22E-04	1.08E-04	1.03E-04	9.94E-05	3.70E-05	3.55E-05	0.00E+00	0.00E+00
3711453760700	371145	3760700	1.50E-06	3.09E-05	3.61E-06	4.67E-06	1.56E-04	1.39E-04	1.40E-04	1.40E-04	1.38E-04	1.22E-04	1.17E-04	1.12E-04	4.17E-05	4.01E-05	0.00E+00	0.00E+00
3711553760700	371155	3760700	1.73E-06	3.57E-05	4.17E-06	5.39E-06	1.80E-04	1.61E-04	1.62E-04	1.62E-04	1.60E-04	1.41E-04	1.35E-04	1.29E-04	4.81E-05	4.62E-05	0.00E+00	0.00E+00
3711653760700	371165	3760700	2.06E-06	4.25E-05	4.97E-06	6.42E-06	2.15E-04	1.92E-04	1.92E-04	1.92E-04	1.90E-04	1.67E-04	1.61E-04	1.54E-04	5.74E-05	5.51E-05	0.00E+00	0.00E+00
3711753760700	371175	3760700	2.57E-06	5.30E-05	6.20E-06	8.01E-06	2.68E-04	2.39E-04	2.40E-04	2.40E-04	2.37E-04	2.09E-04	2.00E-04	1.92E-04	7.16E-05	6.87E-05	0.00E+00	0.00E+00
3711853760700	371185	3760700	3.44E-06	7.09E-05	8.29E-06	1.07E-05	3.58E-04	3.20E-04	3.21E-04	3.21E-04	3.17E-04	2.80E-04	2.68E-04	2.57E-04	9.57E-05	9.20E-05	0.00E+00	0.00E+00
3710753760710	371075	3760710	7.96E-07	1.64E-05	1.92E-06	2.48E-06	8.30E-05	7.41E-05	7.43E-05	7.43E-05	7.34E-05	6.47E-05	6.20E-05	5.96E-05	2.22E-05	2.13E-05	0.00E+00	0.00E+00
3710853760710	371085	3760710	8.88E-07	1.83E-05	2.14E-06	2.76E-06	9.24E-05	8.25E-05	8.28E-05	8.28E-05	8.18E-05	7.21E-05	6.91E-05	6.64E-05	2.47E-05	2.37E-05	0.00E+00	0.00E+00
3710953760710	371095	3760710	9.54E-07	1.97E-05	2.30E-06	2.97E-06	9.93E-05	8.87E-05	8.90E-05	8.90E-05	8.79E-05	7.75E-05	7.43E-05	7.13E-05	2.65E-05	2.55E-05	0.00E+00	0.00E+00
3711053760710	371105	3760710	1.03E-06	2.12E-05	2.48E-06	3.21E-06	1.07E-04	9.59E-05	9.62E-05	9.62E-05	9.51E-05	8.37E-05	8.03E-05	7.71E-05	2.87E-05	2.75E-05	0.00E+00	0.00E+00
3711153760710	371115	3760710	1.12E-06	2.31E-05	2.71E-06	3.50E-06	1.17E-04	1.04E-04	1.05E-04	1.05E-04	1.04E-04	9.12E-05	8.75E-05	8.40E-05	3.12E-05	3.00E-05	0.00E+00	0.00E+00
3711253760710	371125	3760710	1.24E-06	2.55E-05	2.98E-06	3.85E-06	1.29E-04	1.15E-04	1.15E-04	1.15E-04	1.14E-04	1.00E-04	9.62E-05	9.24E-05	3.44E-05	3.30E-05	0.00E+00	0.00E+00
3711353760710	371135	3760710	1.38E-06	2.84E-05	3.32E-06	4.28E-06	1.43E-04	1.28E-04	1.28E-04	1.28E-04	1.27E-04	1.12E-04	1.07E-04	1.03E-04	3.83E-05	3.68E-05	0.00E+00	0.00E+00
3711453760710	371145	3760710	1.56E-06	3.21E-05	3.76E-06	4.85E-06	1.62E-04	1.45E-04	1.45E-04	1.45E-04	1.44E-04	1.27E-04	1.21E-04	1.17E-04	4.34E-05	4.17E-05	0.00E+00	0.00E+00
3711553760710	371155	3760710	1.81E-06	3.72E-05	4.35E-06	5.63E-06	1.88E-04	1.68E-04	1.69E-04	1.69E-04	1.67E-04	1.47E-04	1.41E-04	1.35E-04	5.03E-05	4.83E-05	0.00E+00	0.00E+00
3711653760710	371165	3760710	2.17E-06	4.47E-05	5.22E-06	6.75E-06	2.26E-04	2.02E-04	2.02E-04	2.02E-04	2.00E-04	1.76E-04	1.69E-04	1.62E-04	6.03E-05	5.79E-05	0.00E+00	0.00E+00
3711753760710	371175	3760710	2.73E-06	5.63E-05	6.58E-06	8.51E-06	2.85E-04	2.54E-04	2.55E-04	2.55E-04	2.52E-04	2.22E-04	2.13E-04	2.04E-04	7.60E-05	7.30E-05	0.00E+00	0.00E+00
3711853760710	371185	3760710	3.72E-06	7.66E-05	8.95E-06	1.16E-05	3.87E-04	3.46E-04	3.47E-04	3.47E-04	3.43E-04	3.02E-04	2.89E-04	2.78E-04	1.03E-04	9.93E-05	0.00E+00	0.00E+00
3710753760720	371075	3760720	8.25E-07	1.70E-05	1.99E-06	2.57E-06	8.59E-05	7.67E-05	7.69E-05	7.69E-05	7.60E-05	6.70E-05	6.42E-05	6.17E-05	2.29E-05	2.20E-05	0.00E+00	0.00E+00
3710853760720	371085	3760720	9.11E-07	1.88E-05	2.19E-06	2.84E-06	9.49E-05	8.47E-05	8.50E-05	8.50E-05	8.40E-05	7.40E-05	7.09E-05	6.81E-05	2.53E-05	2.43E-05	0.00E+00	0.00E+00
3710953760720	371095	3760720	9.80E-07	2.02E-05	2.36E-06	3.05E-06	1.02E-04	9.11E-05	9.14E-05	9.14E-05	9.03E-05	7.96E-05	7.63E-05	7.33E-05	2.73E-05	2.62E-05	0.00E+00	0.00E+00
3711053760720	371105	3760720	1.06E-06	2.19E-05	2.56E-06	3.30E-06	1.11E-04	9.87E-05	9.90E-05	9.90E-05	9.78E-05	8.62E-05	8.26E-05	7.94E-05	2.95E-05	2.83E-05	0.00E+00	0.00E+00
3711153760720	371115	3760720	1.16E-06	2.39E-05	2.79E-06	3.60E-06	1.21E-04	1.08E-04	1.08E-04	1.08E-04	1.07E-04	9.40E-05	9.02E-05	8.66E-05	3.22E-05	3.09E-05	0.00E+00	0.00E+00
3711253760720	371125	3760720	1.28E-06	2.63E-05	3.07E-06	3.97E-06	1.33E-04	1.19E-04	1.19E-04	1.19E-04	1.18E-04	1.04E-04	9.94E-05	9.55E-05	3.55E-05	3.41E-05	0.00E+00	0.00E+00
3711353760720	371135	3760720	1.43E-06	2.94E-05	3.43E-06	4.44E-06	1.49E-04	1.33E-04	1.33E-04	1.33E-04	1.31E-04	1.16E-04	1.11E-04	1.07E-04	3.97E-05	3.81E-05	0.00E+00	0.00E+00
3711453760720	371145	3760720	1.62E-06	3.34E-05	3.91E-06	5.05E-06	1.69E-04	1.51E-04	1.51E-04	1.51E-04	1.49E-04	1.32E-04	1.26E-04	1.21E-04	4.51E-05	4.33E-05	0.00E+00	0.00E+00
3711553760720	371155	3760720	1.89E-06	3.89E-05	4.55E-06	5.88E-06	1.97E-04	1.76E-04	1.76E-04	1.76E-04	1.74E-04	1.54E-04	1.47E-04	1.41E-04	5.26E-05	5.05E-05	0.00E+00	0.00E+00
3711653760720	371165	3760720	2.28E-06	4.71E-05	5.50E-06	7.11E-06	2.38E-04	2.12E-04	2.13E-04	2.13E-04	2.11E-04	1.86E-04	1.78E-04	1.71E-04	6.35E-05	6.10E-05	0.00E+00	0.00E+00
3711753760720	371175	3760720	2.91E-06	6.00E-05	7.02E-06	9.07E-06	3.04E-04	2.71E-04	2.72E-04	2.72E-04	2.69E-04	2.37E-04	2.27E-04	2.18E-04	8.11E-05	7.79E-05	0.00E+00	0.00E+00
3711853760720	371185	3760720	4.04E-06	8.32E-05	9.73E-06	1.26E-05	4.21E-04	3.76E-04	3.77E-04	3.77E-04	3.72E-04	3.28E-04	3.15E-04	3.02E-04	1.12E-04	1.08E-04	0.00E+00	0.00E+00

Finishing/Painting-2	Paving			Child Risk					Overlapping Phases - Maximum GLC			
2029	2029			3rd Trimester	0<2	2<16	Total	per million	2026	2027	2028	2029
0.00E+00	2.57E-05			1.57E-09	1.56E-07	1.79E-08	1.75E-07	1.75E-01	2.17E-03	2.59E-03	1.91E-03	1.01E-03
0.00E+00	2.01E-05			1.22E-09	1.22E-07	1.39E-08	1.37E-07	1.37E-01	1.69E-03	2.02E-03	1.49E-03	7.87E-04
0.00E+00	3.10E-06			1.89E-10	1.88E-08	2.16E-09	2.12E-08	2.12E-02	2.62E-04	3.13E-04	2.31E-04	1.22E-04
0.00E+00	3.56E-06			2.17E-10	2.16E-08	2.47E-09	2.43E-08	2.43E-02	3.00E-04	3.58E-04	2.65E-04	1.39E-04
0.00E+00	4.12E-06			2.51E-10	2.50E-08	2.86E-09	2.81E-08	2.81E-02	3.47E-04	4.15E-04	3.06E-04	1.61E-04
0.00E+00	4.91E-06			2.99E-10	2.98E-08	3.41E-09	3.35E-08	3.35E-02	4.14E-04	4.94E-04	3.65E-04	1.92E-04
0.00E+00	6.14E-06			3.74E-10	3.72E-08	4.26E-09	4.19E-08	4.19E-02	5.17E-04	6.18E-04	4.56E-04	2.40E-04
0.00E+00	7.68E-06			4.68E-10	4.66E-08	5.33E-09	5.24E-08	5.24E-02	6.48E-04	7.73E-04	5.71E-04	3.01E-04
0.00E+00	2.05E-06			1.25E-10	1.25E-08	1.43E-09	1.40E-08	1.40E-02	1.73E-04	2.07E-04	1.53E-04	8.04E-05
0.00E+00	2.25E-06			1.37E-10	1.36E-08	1.56E-09	1.53E-08	1.53E-02	1.89E-04	2.26E-04	1.67E-04	8.80E-05
0.00E+00	2.45E-06			1.49E-10	1.49E-08	1.70E-09	1.67E-08	1.67E-02	2.07E-04	2.47E-04	1.82E-04	9.60E-05
0.00E+00	2.67E-06			1.62E-10	1.62E-08	1.85E-09	1.82E-08	1.82E-02	2.25E-04	2.69E-04	1.98E-04	1.04E-04
0.00E+00	2.93E-06			1.79E-10	1.78E-08	2.04E-09	2.00E-08	2.00E-02	2.47E-04	2.95E-04	2.18E-04	1.15E-04
0.00E+00	3.27E-06			1.99E-10	1.99E-08	2.27E-09	2.23E-08	2.23E-02	2.76E-04	3.30E-04	2.43E-04	1.28E-04
0.00E+00	3.72E-06			2.26E-10	2.25E-08	2.58E-09	2.53E-08	2.53E-02	3.13E-04	3.74E-04	2.76E-04	1.45E-04
0.00E+00	4.31E-06			2.62E-10	2.61E-08	2.99E-09	2.94E-08	2.94E-02	3.63E-04	4.34E-04	3.21E-04	1.69E-04
0.00E+00	5.18E-06			3.15E-10	3.14E-08	3.59E-09	3.53E-08	3.53E-02	4.36E-04	5.21E-04	3.85E-04	2.03E-04
0.00E+00	6.53E-06			3.97E-10	3.96E-08	4.53E-09	4.45E-08	4.45E-02	5.50E-04	6.57E-04	4.85E-04	2.56E-04
0.00E+00	8.26E-06			5.03E-10	5.01E-08	5.73E-09	5.63E-08	5.63E-02	6.96E-04	8.31E-04	6.14E-04	3.23E-04
0.00E+00	1.98E-06			1.20E-10	1.20E-08	1.37E-09	1.35E-08	1.35E-02	1.67E-04	1.99E-04	1.47E-04	7.74E-05
0.00E+00	2.17E-06			1.32E-10	1.32E-08	1.51E-09	1.48E-08	1.48E-02	1.83E-04	2.19E-04	1.62E-04	8.51E-05
0.00E+00	2.34E-06			1.42E-10	1.42E-08	1.62E-09	1.59E-08	1.59E-02	1.97E-04	2.35E-04	1.74E-04	9.15E-05
0.00E+00	2.53E-06			1.54E-10	1.53E-08	1.75E-09	1.72E-08	1.72E-02	2.13E-04	2.54E-04	1.88E-04	9.89E-05
0.00E+00	2.75E-06			1.68E-10	1.67E-08	1.91E-09	1.88E-08	1.88E-02	2.32E-04	2.77E-04	2.05E-04	1.08E-04
0.00E+00	3.03E-06			1.85E-10	1.84E-08	2.11E-09	2.07E-08	2.07E-02	2.56E-04	3.05E-04	2.26E-04	1.19E-04
0.00E+00	3.40E-06			2.07E-10	2.06E-08	2.36E-09	2.32E-08	2.32E-02	2.87E-04	3.43E-04	2.53E-04	1.33E-04
0.00E+00	3.87E-06			2.36E-10	2.35E-08	2.69E-09	2.64E-08	2.64E-02	3.26E-04	3.90E-04	2.88E-04	1.52E-04
0.00E+00	4.51E-06			2.75E-10	2.74E-08	3.13E-09	3.08E-08	3.08E-02	3.80E-04	4.54E-04	3.35E-04	1.77E-04
0.00E+00	5.45E-06			3.32E-10	3.30E-08	3.78E-09	3.71E-08	3.71E-02	4.59E-04	5.48E-04	4.05E-04	2.13E-04
0.00E+00	6.93E-06			4.22E-10	4.21E-08	4.81E-09	4.73E-08	4.73E-02	5.85E-04	6.98E-04	5.16E-04	2.72E-04
0.00E+00	8.90E-06			5.42E-10	5.40E-08	6.18E-09	6.07E-08	6.07E-02	7.50E-04	8.96E-04	6.62E-04	3.48E-04
0.00E+00	2.05E-06			1.25E-10	1.24E-08	1.42E-09	1.40E-08	1.40E-02	1.73E-04	2.06E-04	1.52E-04	8.02E-05
0.00E+00	2.23E-06			1.36E-10	1.35E-08	1.55E-09	1.52E-08	1.52E-02	1.88E-04	2.25E-04	1.66E-04	8.74E-05
0.00E+00	2.41E-06			1.47E-10	1.46E-08	1.67E-09	1.64E-08	1.64E-02	2.03E-04	2.43E-04	1.79E-04	9.44E-05
0.00E+00	2.61E-06			1.59E-10	1.58E-08	1.81E-09	1.78E-08	1.78E-02	2.20E-04	2.63E-04	1.94E-04	1.02E-04
0.00E+00	2.84E-06			1.73E-10	1.72E-08	1.97E-09	1.94E-08	1.94E-02	2.40E-04	2.86E-04	2.11E-04	1.11E-04
0.00E+00	3.14E-06			1.91E-10	1.90E-08	2.18E-09	2.14E-08	2.14E-02	2.64E-04	3.16E-04	2.33E-04	1.23E-04
0.00E+00	3.54E-06			2.15E-10	2.15E-08	2.46E-09	2.41E-08	2.41E-02	2.98E-04	3.56E-04	2.63E-04	1.39E-04
0.00E+00	4.03E-06			2.46E-10	2.45E-08	2.80E-09	2.75E-08	2.75E-02	3.40E-04	4.06E-04	3.00E-04	1.58E-04
0.00E+00	4.72E-06			2.87E-10	2.86E-08	3.27E-09	3.22E-08	3.22E-02	3.98E-04	4.75E-04	3.51E-04	1.85E-04
0.00E+00	5.73E-06			3.49E-10	3.48E-08	3.98E-09	3.91E-08	3.91E-02	4.83E-04	5.77E-04	4.26E-04	2.24E-04
0.00E+00	7.38E-06			4.49E-10	4.48E-08	5.12E-09	5.03E-08	5.03E-02	6.22E-04	7.43E-04	5.49E-04	2.89E-04
0.00E+00	9.63E-06			5.87E-10	5.84E-08	6.69E-09	6.57E-08	6.57E-02	8.12E-04	9.70E-04	7.17E-04	3.77E-04
0.00E+00	2.12E-06			1.29E-10	1.29E-08	1.47E-09	1.45E-08	1.45E-02	1.79E-04	2.14E-04	1.58E-04	8.32E-05
0.00E+00	2.31E-06			1.41E-10	1.40E-08	1.61E-09	1.58E-08	1.58E-02	1.95E-04	2.33E-04	1.72E-04	9.05E-05
0.00E+00	2.50E-06			1.52E-10	1.52E-08	1.74E-09	1.71E-08	1.71E-02	2.11E-04	2.52E-04	1.86E-04	9.80E-05
0.00E+00	2.72E-06			1.65E-10	1.65E-08	1.89E-09	1.85E-08	1.85E-02	2.29E-04	2.73E-04	2.02E-04	1.06E-04
0.00E+00	2.96E-06			1.80E-10	1.80E-08	2.06E-09	2.02E-08	2.02E-02	2.50E-04	2.98E-04	2.20E-04	1.16E-04
0.00E+00	3.27E-06			1.99E-10	1.98E-08	2.27E-09	2.23E-08	2.23E-02	2.76E-04	3.29E-04	2.43E-04	1.28E-04
0.00E+00	3.69E-06			2.25E-10	2.24E-08	2.56E-09	2.52E-08	2.52E-02	3.11E-04	3.72E-04	2.75E-04	1.45E-04
0.00E+00	4.23E-06			2.57E-10	2.56E-08	2.94E-09	2.88E-08	2.88E-02	3.56E-04	4.26E-04	3.15E-04	1.66E-04
0.00E+00	4.97E-06			3.03E-10	3.02E-08	3.45E-09	3.39E-08	3.39E-02	4.19E-04	5.01E-04	3.70E-04	1.95E-04
0.00E+00	6.09E-06			3.71E-10	3.70E-08	4.23E-09	4.16E-08	4.16E-02	5.14E-04	6.14E-04	4.53E-04	2.39E-04
0.00E+00	7.94E-06			4.83E-10	4.81E-08	5.51E-09	5.41E-08	5.41E-02	6.69E-04	7.99E-04	5.90E-04	3.11E-04
0.00E+00	1.05E-05			6.37E-10	6.35E-08	7.26E-09	7.14E-08	7.14E-02	8.82E-04	1.05E-03	7.78E-04	4.10E-04
0.00E+00	2.29E-06			1.39E-10	1.39E-08	1.59E-09	1.56E-08	1.56E-02	1.93E-04	2.31E-04	1.70E-04	8.97E-05
0.00E+00	2.47E-06			1.50E-10	1.50E-08	1.71E-09	1.68E-08	1.68E-02	2.08E-04	2.49E-04	1.84E-04	9.67E-05
0.00E+00	2.67E-06			1.62E-10	1.62E-08	1.85E-09	1.82E-08	1.82E-02	2.25E-04	2.68E-04	1.98E-04	1.04E-04
0.00E+00	2.90E-06			1.77E-10	1.76E-08	2.01E-09	1.98E-08	1.98E-02	2.44E-04	2.92E-04	2.16E-04	1.14E-04
0.00E+00	3.18E-06			1.94E-10	1.93E-08	2.21E-09	2.17E-08	2.17E-02	2.68E-04	3.20E-04	2.37E-04	1.25E-04
0.00E+00	3.53E-06			2.15E-10	2.14E-08	2.45E-09	2.41E-08	2.41E-02	2.98E-04	3.56E-04	2.63E-04	1.38E-04
0.00E+00	3.99E-06			2.43E-10	2.42E-08	2.77E-09	2.72E-08	2.72E-02	3.36E-04	4.02E-04	2.97E-04	1.56E-04
0.00E+00	4.60E-06			2.80E-10	2.79E-08	3.20E-09	3.14E-08	3.14E-02	3.88E-04	4.64E-04	3.43E-04	1.80E-04
0.00E+00	5.49E-06			3.34E-10	3.33E-08	3.81E-09	3.74E-08	3.74E-02	4.62E-04	5.52E-04	4.08E-04	2.15E-04
0.00E+00	6.84E-06			4.17E-10	4.15E-08	4.75E-09	4.67E-08	4.67E-02	5.77E-04	6.89E-04	5.09E-04	2.68E-04
0.00E+00	9.16E-06			5.58E-10	5.55E-08	6.36E-09	6.25E-08	6.25E-02	7.72E-04	9.22E-04	6.81E-04	3.59E-04
0.00E+00	2.12E-06			1.29E-10	1.29E-08	1.47E-09	1.45E-08	1.45E-02	1.79E-04	2.13E-04	1.58E-04	8.30E-05
0.00E+00	2.36E-06			1.44E-10	1.43E-08	1.64E-09	1.61E-08	1.61E-02	1.99E-04	2.38E-04	1.76E-04	9.25E-05
0.00E+00	2.54E-06			1.55E-10	1.54E-08	1.76E-09	1.73E-08	1.73E-02	2.14E-04	2.55E-04	1.89E-04	9.94E-05
0.00E+00	2.74E-06			1.67E-10	1.66E-08	1.90E-09	1.87E-08	1.87E-02	2.31E-04	2.76E-04	2.04E-04	1.07E-04
0.00E+00	2.99E-06			1.82E-10	1.81E-08	2.07E-09	2.04E-08	2.04E-02	2.52E-04	3.01E-04	2.22E-04	1.17E-04
0.00E+00	3.29E-06			2.00E-10	1.99E-08	2.28E-09	2.24E-08	2.24E-02	2.77E-04	3.31E-04	2.44E-04	1.29E-04
0.00E+00	3.66E-06			2.23E-10	2.22E-08	2.54E-09	2.50E-08	2.50E-02	3.09E-04	3.69E-04	2.72E-04	1.43E-04
0.00E+00	4.15E-06			2.53E-10	2.52E-08	2.88E-09	2.83E-08	2.83E-02	3.50E-04	4.18E-04	3.09E-04	1.62E-04
0.00E+00	4.81E-06			2.93E-10	2.92E-08	3.34E-09	3.28E-08	3.28E-02	4.05E-04	4.84E-04	3.58E-04	1.88E-04
0.00E+00	5.77E-06			3.51E-10	3.50E-08	4.00E-09	3.93E-08	3.93E-02	4.86E-04	5.81E-04	4.29E-04	2.26E-04
0.00E+00	7.27E-06			4.43E-10	4.41E-08	5.05E-09	4.96E-08	4.96E-02	6.13E-04	7.32E-04	5.41E-04	2.85E-04
0.00E+00	9.89E-06			6.02E-10	6.00E-08	6.86E-09	6.74E-08	6.74E-02	8.33E-04	9.95E-04	7.35E-04	3.87E-04
0.00E+00	2.19E-06			1.34E-10	1.33E-08	1.52E-09	1.50E-08	1.50E-02	1.85E-04	2.21E-04	1.63E-04	8.59E-05
0.00E+00	2.42E-06			1.48E-10	1.47E-08	1.68E-09	1.65E-08	1.65E-02	2.04E-04	2.44E-04	1.80E-04	9.49E-05
0.00E+00	2.61E-06			1.59E-10	1.58E-08	1.81E-09	1.78E-08	1.78E-02	2.20E-04	2.62E-04	1.94E-04	1.02E-04
0.00E+00	2.82E-06			1.72E-10	1.71E-08	1.96E-09	1.93E-08	1.93E-02	2.38E-04	2.84E-04	2.10E-04	1.11E-04
0.00E+00	3.08E-06			1.88E-10	1.87E-08	2.14E-09	2.10E-08	2.10E-02	2.60E-04	3.10E-04	2.29E-04	1.21E-04
0.00E+00	3.40E-06			2.07E-10	2.06E-08	2.36E-09	2.32E-08	2.32E-02	2.86E-04	3.42E-04	2.53E-04	1.33E-04
0.00E+00	3.79E-06			2.31E-10	2.30E-08	2.63E-09	2.59E-08	2.59E-02	3.20E-04	3.82E-04	2.82E-04	1.49E-04
0.00E+00	4.31E-06			2.63E-10	2.62E-08	2.99E-09	2.94E-08	2.94E-02	3.64E-04	4.34E-04	3.21E-04	1.69E-04
0.00E+00	5.03E-06			3.06E-10	3.05E-08	3.49E-09	3.43E-08	3.43E-02	4.24E-04	5.06E-04	3.74E-04	1.97E-04
0.00E+00	6.08E-06			3.70E-10	3.69E-08	4.22E-09	4.15E-08	4.15E-02	5.12E-04	6.12E-04	4.52E-04	2.38E-04
0.00E+00	7.75E-06			4.72E-10	4.70E-08	5.38E-09	5.29E-08	5.29E-02	6.54E-04	7.81E-04	5.77E-04	3.04E-04
0.00E+00	1.07E-05			6.55E-10	6.52E-08	7.46E-09	7.33E-08	7.33E-02	9.06E-04	1.08E-03	8.00E-04	4.21E-04

6201 Bristol Unmitigated

Onroad DPM Emissions, Ground Level Concentrations and Health Risk Calculations

Residential Receptors

On Site

Phase		Start Date	End Date	Work Days	missions (lbs/da	Emissions (lbs/yr	Emissions (g/s)
Demolition	2026	1/1/2026	3/23/2026	70	0.00E+00	0.00E+00	0.00E+00
Demolition - Hauling	2026	1/1/2026	1/23/2026	20	9.52E-04	1.90E-02	5.00E-06
Site Preparation	2026	6/15/2026	6/20/2026	6	0.00E+00	0.00E+00	0.00E+00
Grading/Excavation	2026	6/21/2026	12/9/2026	147	0.00E+00	0.00E+00	0.00E+00
Grading/Excavation - Hauling	2026	6/21/2026	9/22/2026	80	4.82E-03	3.86E-01	2.53E-05
				323			

Unique Identifier	X (UTM)	Y (UTM)	Demolition 2026	Demolition - Hauling 2026	Site Preparation 2026	Grading/Excavation 2026	Grading/Excavation - Hauling 2026
3715523761064	371552	3761064	0.00E+00	2.40E-05	0.00E+00	0.00E+00	1.22E-04
3715643761064	371564	3761064	0.00E+00	2.07E-05	0.00E+00	0.00E+00	1.05E-04
3715723761062	371572	3761062	0.00E+00	1.88E-05	0.00E+00	0.00E+00	9.53E-05
3715823761063	371582	3761063	0.00E+00	1.73E-05	0.00E+00	0.00E+00	8.74E-05
3715963761061	371596	3761061	0.00E+00	1.50E-05	0.00E+00	0.00E+00	7.58E-05
3716023761061	371602	3761061	0.00E+00	1.39E-05	0.00E+00	0.00E+00	7.04E-05
3716123761062	371612	3761062	0.00E+00	1.24E-05	0.00E+00	0.00E+00	6.28E-05
3716223761062	371622	3761062	0.00E+00	1.14E-05	0.00E+00	0.00E+00	5.78E-05
3716323761063	371632	3761063	0.00E+00	1.05E-05	0.00E+00	0.00E+00	5.34E-05
3716423761060	371642	3761060	0.00E+00	9.63E-06	0.00E+00	0.00E+00	4.88E-05
3716523761060	371652	3761060	0.00E+00	9.16E-06	0.00E+00	0.00E+00	4.64E-05
3716623761060	371662	3761060	0.00E+00	8.58E-06	0.00E+00	0.00E+00	4.35E-05
3716723761060	371672	3761060	0.00E+00	7.96E-06	0.00E+00	0.00E+00	4.03E-05
3716923761060	371692	3761060	0.00E+00	7.08E-06	0.00E+00	0.00E+00	3.58E-05
3717023761060	371702	3761060	0.00E+00	6.83E-06	0.00E+00	0.00E+00	3.46E-05
3717123761060	371712	3761060	0.00E+00	6.36E-06	0.00E+00	0.00E+00	3.22E-05
3717323761060	371732	3761060	0.00E+00	5.72E-06	0.00E+00	0.00E+00	2.90E-05
3717423761060	371742	3761060	0.00E+00	5.34E-06	0.00E+00	0.00E+00	2.71E-05
3717523761060	371752	3761060	0.00E+00	5.06E-06	0.00E+00	0.00E+00	2.56E-05
3717623761060	371762	3761060	0.00E+00	4.83E-06	0.00E+00	0.00E+00	2.45E-05
3717723761060	371772	3761060	0.00E+00	4.62E-06	0.00E+00	0.00E+00	2.34E-05
3717823761060	371782	3761060	0.00E+00	4.49E-06	0.00E+00	0.00E+00	2.28E-05
3717923761060	371792	3761060	0.00E+00	4.34E-06	0.00E+00	0.00E+00	2.20E-05
3718023761060	371802	3761060	0.00E+00	4.17E-06	0.00E+00	0.00E+00	2.11E-05
3714933761074	371493	3761074	0.00E+00	5.82E-05	0.00E+00	0.00E+00	2.95E-04
3715023761070	371502	3761070	0.00E+00	4.84E-05	0.00E+00	0.00E+00	2.45E-04
3715123761070	371512	3761070	0.00E+00	4.24E-05	0.00E+00	0.00E+00	2.15E-04
3715323761070	371532	3761070	0.00E+00	3.29E-05	0.00E+00	0.00E+00	1.66E-04
3715423761070	371542	3761070	0.00E+00	2.86E-05	0.00E+00	0.00E+00	1.45E-04
3715523761070	371552	3761070	0.00E+00	2.49E-05	0.00E+00	0.00E+00	1.26E-04
3715643761070	371564	3761070	0.00E+00	2.14E-05	0.00E+00	0.00E+00	1.08E-04
3715723761070	371572	3761070	0.00E+00	1.97E-05	0.00E+00	0.00E+00	9.96E-05
3715823761070	371582	3761070	0.00E+00	1.79E-05	0.00E+00	0.00E+00	9.06E-05
3715963761070	371596	3761070	0.00E+00	1.56E-05	0.00E+00	0.00E+00	7.92E-05
3716023761070	371602	3761070	0.00E+00	1.46E-05	0.00E+00	0.00E+00	7.42E-05
3716123761070	371612	3761070	0.00E+00	1.31E-05	0.00E+00	0.00E+00	6.63E-05
3716223761070	371622	3761070	0.00E+00	1.18E-05	0.00E+00	0.00E+00	5.96E-05
3716323761070	371632	3761070	0.00E+00	1.08E-05	0.00E+00	0.00E+00	5.49E-05
3716423761070	371642	3761070	0.00E+00	1.01E-05	0.00E+00	0.00E+00	5.12E-05
3716523761070	371652	3761070	0.00E+00	9.53E-06	0.00E+00	0.00E+00	4.83E-05
3716623761070	371662	3761070	0.00E+00	8.90E-06	0.00E+00	0.00E+00	4.51E-05
3716723761070	371672	3761070	0.00E+00	8.26E-06	0.00E+00	0.00E+00	4.18E-05
3716823761070	371682	3761070	0.00E+00	7.76E-06	0.00E+00	0.00E+00	3.93E-05
3716923761070	371692	3761070	0.00E+00	7.30E-06	0.00E+00	0.00E+00	3.70E-05
3717023761070	371702	3761070	0.00E+00	6.99E-06	0.00E+00	0.00E+00	3.54E-05
3717123761070	371712	3761070	0.00E+00	6.59E-06	0.00E+00	0.00E+00	3.34E-05
3717323761070	371732	3761070	0.00E+00	5.94E-06	0.00E+00	0.00E+00	3.01E-05
3717523761071	371752	3761071	0.00E+00	5.32E-06	0.00E+00	0.00E+00	2.69E-05
3717623761071	371762	3761071	0.00E+00	5.07E-06	0.00E+00	0.00E+00	2.57E-05
3717723761070	371772	3761070	0.00E+00	4.83E-06	0.00E+00	0.00E+00	2.45E-05
3718023761070	371802	3761070	0.00E+00	4.33E-06	0.00E+00	0.00E+00	2.19E-05
3718133761070	371813	3761070	0.00E+00	4.13E-06	0.00E+00	0.00E+00	2.09E-05
3714923761080	371492	3761080	0.00E+00	6.54E-05	0.00E+00	0.00E+00	3.31E-04
3715023761080	371502	3761080	0.00E+00	5.63E-05	0.00E+00	0.00E+00	2.85E-04
3715123761078	371512	3761078	0.00E+00	4.71E-05	0.00E+00	0.00E+00	2.38E-04
3715243761080	371524	3761080	0.00E+00	4.06E-05	0.00E+00	0.00E+00	2.06E-04
3715323761080	371532	3761080	0.00E+00	3.60E-05	0.00E+00	0.00E+00	1.82E-04
3715423761080	371542	3761080	0.00E+00	3.10E-05	0.00E+00	0.00E+00	1.57E-04
3715523761080	371552	3761080	0.00E+00	2.68E-05	0.00E+00	0.00E+00	1.36E-04
3715643761075	371564	3761075	0.00E+00	2.20E-05	0.00E+00	0.00E+00	1.12E-04
3715823761080	371582	3761080	0.00E+00	1.88E-05	0.00E+00	0.00E+00	9.50E-05
3715963761078	371596	3761078	0.00E+00	1.62E-05	0.00E+00	0.00E+00	8.22E-05
3716023761079	371602	3761079	0.00E+00	1.53E-05	0.00E+00	0.00E+00	7.78E-05
3716123761080	371612	3761080	0.00E+00	1.38E-05	0.00E+00	0.00E+00	7.01E-05
3716223761080	371622	3761080	0.00E+00	1.24E-05	0.00E+00	0.00E+00	6.30E-05
3716323761080	371632	3761080	0.00E+00	1.13E-05	0.00E+00	0.00E+00	5.75E-05
3716423761080	371642	3761080	0.00E+00	1.05E-05	0.00E+00	0.00E+00	5.32E-05
3716523761080	371652	3761080	0.00E+00	9.84E-06	0.00E+00	0.00E+00	4.99E-05
3716623761080	371662	3761080	0.00E+00	9.25E-06	0.00E+00	0.00E+00	4.69E-05
3716723761080	371672	3761080	0.00E+00	8.59E-06	0.00E+00	0.00E+00	4.35E-05
3716823761080	371682	3761080	0.00E+00	8.05E-06	0.00E+00	0.00E+00	4.08E-05
3716923761080	371692	3761080	0.00E+00	7.55E-06	0.00E+00	0.00E+00	3.82E-05
3717023761080	371702	3761080	0.00E+00	7.19E-06	0.00E+00	0.00E+00	3.64E-05
3717123761080	371712	3761080	0.00E+00	6.77E-06	0.00E+00	0.00E+00	3.43E-05
3717323761080	371732	3761080	0.00E+00	6.19E-06	0.00E+00	0.00E+00	3.13E-05
3717433761080	371743	3761080	0.00E+00	5.80E-06	0.00E+00	0.00E+00	2.94E-05
3717523761080	371752	3761080	0.00E+00	5.53E-06	0.00E+00	0.00E+00	2.80E-05
3717623761080	371762	3761080	0.00E+00	5.28E-06	0.00E+00	0.00E+00	2.67E-05
3717923761080	371792	3761080	0.00E+00	4.65E-06	0.00E+00	0.00E+00	2.35E-05
3718023761080	371802	3761080	0.00E+00	4.46E-06	0.00E+00	0.00E+00	2.26E-05
3718123761080	371812	3761080	0.00E+00	4.25E-06	0.00E+00	0.00E+00	2.16E-05
3718223761080	371822	3761080	0.00E+00	4.03E-06	0.00E+00	0.00E+00	2.04E-05
3718323761080	371832	3761080	0.00E+00	3.81E-06	0.00E+00	0.00E+00	1.93E-05
3714933761086	371493	3761086	0.00E+00	7.18E-05	0.00E+00	0.00E+00	3.64E-04
3715323761090	371532	3761090	0.00E+00	3.91E-05	0.00E+00	0.00E+00	1.98E-04
3715423761087	371542	3761087	0.00E+00	3.28E-05	0.00E+00	0.00E+00	1.66E-04
3715523761092	371552	3761092	0.00E+00	2.95E-05	0.00E+00	0.00E+00	1.49E-04
3715623761092	371562	3761092	0.00E+00	2.60E-05	0.00E+00	0.00E+00	1.32E-04
3715723761090	371572	3761090	0.00E+00	2.26E-05	0.00E+00	0.00E+00	1.15E-04
3715823761090	371582	3761090	0.00E+00	1.99E-05	0.00E+00	0.00E+00	1.01E-04
3715893761090	371589	3761090	0.00E+00	1.85E-05	0.00E+00	0.00E+00	9.38E-05
3716023761090	371602	3761090	0.00E+00	1.61E-05	0.00E+00	0.00E+00	8.15E-05
3716123761090	371612	3761090	0.00E+00	1.43E-05	0.00E+00	0.00E+00	7.23E-05
3716223761090	371622	3761090	0.00E+00	1.29E-05	0.00E+00	0.00E+00	6.55E-05
3716323761090	371632	3761090	0.00E+00	1.19E-05	0.00E+00	0.00E+00	6.02E-05
3716423761090	371642	3761090	0.00E+00	1.10E-05	0.00E+00	0.00E+00	5.58E-05
3716523761090	371652	3761090	0.00E+00	1.03E-05	0.00E+00	0.00E+00	5.20E-05
3716623761090	371662	3761090	0.00E+00	9.60E-06	0.00E+00	0.00E+00	4.86E-05
3716723761090	371672	3761090	0.00E+00	8.96E-06	0.00E+00	0.00E+00	4.54E-05
3716823761090	371682	3761090	0.00E+00	8.36E-06	0.00E+00	0.00E+00	4.24E-05
3716923761090	371692	3761090	0.00E+00	7.83E-06	0.00E+00	0.00E+00	3.97E-05
3717023761090	371702	3761090	0.00E+00	7.42E-06	0.00E+00	0.00E+00	3.76E-05
3717123761090	371712	3761090	0.00E+00	6.98E-06	0.00E+00	0.00E+00	3.53E-05
3717323761090	371732	3761090	0.00E+00	6.41E-06	0.00E+00	0.00E+00	3.25E-05
3717423761090	371742	3761090	0.00E+00	6.08E-06	0.00E+00	0.00E+00	3.08E-05
3717523761090	371752	3761090	0.00E+00	5.77E-06	0.00E+00	0.00E+00	2.92E-05
3717623761090	371762	3761090	0.00E+00	5.49E-06	0.00E+00	0.00E+00	2.78E-05
3717723761090	371772	3761090	0.00E+00	5.24E-06	0.00E+00	0.00E+00	2.66E-05
3717823761090	371782	3761090	0.00E+00	5.01E-06	0.00E+00	0.00E+00	2.54E-05
3718123761090	371812	3761090	0.00E+00	4.37E-06	0.00E+00	0.00E+00	2.21E-05
3718223761090	371822	3761090	0.00E+00	4.15E-06	0.00E+00	0.00E+00	2.10E-05
3718323761090	371832	3761090	0.00E+00	3.94E-06	0.00E+00	0.00E+00	2.00E-05
3718423761090	371842	3761090	0.00E+00	3.78E-06	0.00E+00	0.00E+00	1.91E-05
3715223761100	371522	3761100	0.00E+00	5.14E-05	0.00E+00	0.00E+00	2.60E-04
3715323761100	371532	3761100	0.00E+00	4.27E-05	0.00E+00	0.00E+00	2.17E-04
3715423761100	371542	3761100	0.00E+00	3.66E-05	0.00E+00	0.00E+00	1.85E-04
3715523761100	371552	3761100	0.00E+00	3.15E-05	0.00E+00	0.00E+00	1.60E-04
3715623761100	371562	3761100	0.00E+00	2.76E-05	0.00E+00	0.00E+00	1.40E-04
3715723761100	371572	3761100	0.00E+00	2.44E-05	0.00E+00	0.00E+00	1.23E-04
3715823761100	371582	3761100	0.00E+00	2.13E-05	0.00E+00	0.00E+00	1.08E-04
3715963761100	371596	3761100	0.00E+00	1.81E-05	0.00E+00	0.00E+00	9.16E-05
3716023761100	371602	3761100	0.00E+00	1.65E-05	0.00E+00	0.00E+00	8.34E-05
3716123761099	371612	3761099	0.00E+00	1.49E-05	0.00E+00	0.00E+00	7.54E-05
3716223761099	371622	3761099	0.00E+00	1.36E-05	0.00E+00	0.00E+00	6.89E-05
3716323761098	371632	3761098	0.00E+00	1.24E-05	0.00E+00	0.00E+00	6.31E-05
3716423761098	371642	3761098	0.00E+00	1.15E-05	0.00E+00	0.00E+00	5.84E-05
3716523761098	371652	3761098	0.00E+00	1.07E-05	0.00E+00	0.00E+00	5.43E-05
3716623761098	371662	3761098	0.00E+00	9.98E-06	0.00E+00	0.00E+00	5.05E-05
3716723761098	371672	3761098	0.00E+00	9.31E-06	0.00E+00	0.00E+00	4.72E-05
3716923761098	371692	3761098	0.00E+00	8.13E-06	0.00E+00	0.00E+00	4.12E-05

Unique Identifier	X (UTM)	Y (UTM)	Demolition 2026	Demolition - Hauling 2026	Site Preparation 2026	Grading/Excavation 2026	Grading/Excavation - Hauling 2026
3717023761097	371702	3761097	0.00E+00	7.61E-06	0.00E+00	0.00E+00	3.86E-05
3717123761097	371712	3761097	0.00E+00	7.16E-06	0.00E+00	0.00E+00	3.63E-05
3717723761100	371772	3761100	0.00E+00	5.43E-06	0.00E+00	0.00E+00	2.75E-05
3717823761100	371782	3761100	0.00E+00	5.18E-06	0.00E+00	0.00E+00	2.63E-05
3717923761100	371792	3761100	0.00E+00	4.93E-06	0.00E+00	0.00E+00	2.50E-05
3718023761100	371802	3761100	0.00E+00	4.71E-06	0.00E+00	0.00E+00	2.38E-05
3718123761100	371812	3761100	0.00E+00	4.48E-06	0.00E+00	0.00E+00	2.27E-05
3718223761100	371822	3761100	0.00E+00	4.28E-06	0.00E+00	0.00E+00	2.17E-05
3718323761100	371832	3761100	0.00E+00	4.07E-06	0.00E+00	0.00E+00	2.06E-05
3718423761100	371842	3761100	0.00E+00	3.90E-06	0.00E+00	0.00E+00	1.98E-05
3715033761110	371503	3761110	0.00E+00	9.01E-05	0.00E+00	0.00E+00	4.57E-04
3715123761110	371512	3761110	0.00E+00	7.16E-05	0.00E+00	0.00E+00	3.63E-04
3715223761110	371522	3761110	0.00E+00	5.69E-05	0.00E+00	0.00E+00	2.88E-04
3715323761110	371532	3761110	0.00E+00	4.68E-05	0.00E+00	0.00E+00	2.37E-04
3715423761110	371542	3761110	0.00E+00	3.95E-05	0.00E+00	0.00E+00	2.00E-04
3715483761110	371548	3761110	0.00E+00	3.59E-05	0.00E+00	0.00E+00	1.82E-04
3715623761113	371562	3761113	0.00E+00	3.01E-05	0.00E+00	0.00E+00	1.52E-04
3715723761112	371572	3761112	0.00E+00	2.56E-05	0.00E+00	0.00E+00	1.29E-04
3716123761110	371612	3761110	0.00E+00	1.59E-05	0.00E+00	0.00E+00	8.08E-05
3716223761110	371622	3761110	0.00E+00	1.46E-05	0.00E+00	0.00E+00	7.40E-05
3716323761110	371632	3761110	0.00E+00	1.35E-05	0.00E+00	0.00E+00	6.81E-05
3716423761110	371642	3761110	0.00E+00	1.25E-05	0.00E+00	0.00E+00	6.33E-05
3716723761110	371672	3761110	0.00E+00	9.99E-06	0.00E+00	0.00E+00	5.06E-05
3716923761110	371692	3761110	0.00E+00	8.84E-06	0.00E+00	0.00E+00	4.48E-05
3717023761110	371702	3761110	0.00E+00	8.17E-06	0.00E+00	0.00E+00	4.14E-05
3717123761110	371712	3761110	0.00E+00	7.66E-06	0.00E+00	0.00E+00	3.88E-05
3717223761110	371722	3761110	0.00E+00	7.19E-06	0.00E+00	0.00E+00	3.64E-05
3717323761110	371732	3761110	0.00E+00	6.80E-06	0.00E+00	0.00E+00	3.45E-05
3717423761110	371742	3761110	0.00E+00	6.49E-06	0.00E+00	0.00E+00	3.29E-05
3717523761110	371752	3761110	0.00E+00	6.21E-06	0.00E+00	0.00E+00	3.14E-05
3717623761110	371762	3761110	0.00E+00	5.94E-06	0.00E+00	0.00E+00	3.01E-05
3717723761110	371772	3761110	0.00E+00	5.67E-06	0.00E+00	0.00E+00	2.87E-05
3717823761110	371782	3761110	0.00E+00	5.38E-06	0.00E+00	0.00E+00	2.73E-05
3717923761110	371792	3761110	0.00E+00	5.09E-06	0.00E+00	0.00E+00	2.58E-05
3718023761110	371802	3761110	0.00E+00	4.84E-06	0.00E+00	0.00E+00	2.45E-05
3718123761110	371812	3761110	0.00E+00	4.60E-06	0.00E+00	0.00E+00	2.33E-05
3718223761110	371822	3761110	0.00E+00	4.39E-06	0.00E+00	0.00E+00	2.23E-05
3718323761110	371832	3761110	0.00E+00	4.20E-06	0.00E+00	0.00E+00	2.13E-05
3715053761120	371505	3761120	0.00E+00	1.02E-04	0.00E+00	0.00E+00	5.16E-04
3715123761120	371512	3761120	0.00E+00	8.33E-05	0.00E+00	0.00E+00	4.22E-04
3715223761120	371522	3761120	0.00E+00	6.45E-05	0.00E+00	0.00E+00	3.27E-04
3715323761120	371532	3761120	0.00E+00	5.25E-05	0.00E+00	0.00E+00	2.66E-04
3715623761120	371562	3761120	0.00E+00	3.28E-05	0.00E+00	0.00E+00	1.66E-04
3715723761120	371572	3761120	0.00E+00	2.76E-05	0.00E+00	0.00E+00	1.40E-04
3715823761119	371582	3761119	0.00E+00	2.33E-05	0.00E+00	0.00E+00	1.18E-04
3715923761121	371592	3761121	0.00E+00	2.13E-05	0.00E+00	0.00E+00	1.08E-04
3716023761120	371602	3761120	0.00E+00	1.91E-05	0.00E+00	0.00E+00	9.70E-05
3716123761120	371612	3761120	0.00E+00	1.72E-05	0.00E+00	0.00E+00	8.71E-05
3716223761120	371622	3761120	0.00E+00	1.57E-05	0.00E+00	0.00E+00	7.96E-05
3716323761120	371632	3761120	0.00E+00	1.44E-05	0.00E+00	0.00E+00	7.30E-05
3716423761120	371642	3761120	0.00E+00	1.34E-05	0.00E+00	0.00E+00	6.79E-05
3716523761120	371652	3761120	0.00E+00	1.25E-05	0.00E+00	0.00E+00	6.33E-05
3716623761120	371662	3761120	0.00E+00	1.15E-05	0.00E+00	0.00E+00	5.84E-05
3716723761120	371672	3761120	0.00E+00	1.06E-05	0.00E+00	0.00E+00	5.37E-05
3716923761120	371692	3761120	0.00E+00	9.40E-06	0.00E+00	0.00E+00	4.76E-05
3717023761120	371702	3761120	0.00E+00	8.66E-06	0.00E+00	0.00E+00	4.39E-05
3717123761120	371712	3761120	0.00E+00	8.04E-06	0.00E+00	0.00E+00	4.07E-05
3717223761120	371722	3761120	0.00E+00	7.55E-06	0.00E+00	0.00E+00	3.82E-05
3717323761120	371732	3761120	0.00E+00	7.13E-06	0.00E+00	0.00E+00	3.61E-05
3717423761120	371742	3761120	0.00E+00	6.78E-06	0.00E+00	0.00E+00	3.44E-05
3717523761120	371752	3761120	0.00E+00	6.47E-06	0.00E+00	0.00E+00	3.28E-05
3717623761120	371762	3761120	0.00E+00	6.19E-06	0.00E+00	0.00E+00	3.14E-05
3717723761120	371772	3761120	0.00E+00	5.93E-06	0.00E+00	0.00E+00	3.00E-05
3717823761120	371782	3761120	0.00E+00	5.58E-06	0.00E+00	0.00E+00	2.82E-05
3717923761120	371792	3761120	0.00E+00	5.27E-06	0.00E+00	0.00E+00	2.67E-05
3718023761120	371802	3761120	0.00E+00	5.00E-06	0.00E+00	0.00E+00	2.53E-05
3718123761120	371812	3761120	0.00E+00	4.75E-06	0.00E+00	0.00E+00	2.40E-05
3718223761120	371822	3761120	0.00E+00	4.53E-06	0.00E+00	0.00E+00	2.30E-05
3715123761130	371512	3761130	0.00E+00	1.02E-04	0.00E+00	0.00E+00	5.17E-04
3715223761130	371522	3761130	0.00E+00	7.73E-05	0.00E+00	0.00E+00	3.92E-04
3715303761130	371530	3761130	0.00E+00	6.44E-05	0.00E+00	0.00E+00	3.26E-04
3715633761130	371563	3761130	0.00E+00	3.59E-05	0.00E+00	0.00E+00	1.82E-04
3715723761130	371572	3761130	0.00E+00	3.06E-05	0.00E+00	0.00E+00	1.55E-04
3715823761130	371582	3761130	0.00E+00	2.63E-05	0.00E+00	0.00E+00	1.33E-04
3715923761130	371592	3761130	0.00E+00	2.34E-05	0.00E+00	0.00E+00	1.19E-04
3716023761130	371602	3761130	0.00E+00	2.13E-05	0.00E+00	0.00E+00	1.08E-04
3716123761130	371612	3761130	0.00E+00	1.89E-05	0.00E+00	0.00E+00	9.55E-05
3716223761130	371622	3761130	0.00E+00	1.71E-05	0.00E+00	0.00E+00	8.64E-05
3716423761130	371642	3761130	0.00E+00	1.44E-05	0.00E+00	0.00E+00	7.30E-05
3716523761130	371652	3761130	0.00E+00	1.35E-05	0.00E+00	0.00E+00	6.84E-05
3716623761130	371662	3761130	0.00E+00	1.24E-05	0.00E+00	0.00E+00	6.31E-05
3716723761130	371672	3761130	0.00E+00	1.14E-05	0.00E+00	0.00E+00	5.76E-05
3716923761130	371692	3761130	0.00E+00	9.93E-06	0.00E+00	0.00E+00	5.03E-05
3717023761130	371702	3761130	0.00E+00	9.16E-06	0.00E+00	0.00E+00	4.64E-05
3717123761130	371712	3761130	0.00E+00	8.52E-06	0.00E+00	0.00E+00	4.32E-05
3717223761130	371722	3761130	0.00E+00	7.99E-06	0.00E+00	0.00E+00	4.05E-05
3717423761130	371742	3761130	0.00E+00	7.13E-06	0.00E+00	0.00E+00	3.61E-05
3717523761130	371752	3761130	0.00E+00	6.78E-06	0.00E+00	0.00E+00	3.43E-05
3717623761130	371762	3761130	0.00E+00	6.46E-06	0.00E+00	0.00E+00	3.27E-05
3717723761130	371772	3761130	0.00E+00	6.13E-06	0.00E+00	0.00E+00	3.11E-05
3717823761130	371782	3761130	0.00E+00	5.79E-06	0.00E+00	0.00E+00	2.93E-05
3717923761130	371792	3761130	0.00E+00	5.46E-06	0.00E+00	0.00E+00	2.77E-05
3715133761140	371513	3761140	0.00E+00	1.27E-04	0.00E+00	0.00E+00	6.44E-04
3715223761140	371522	3761140	0.00E+00	9.72E-05	0.00E+00	0.00E+00	4.93E-04
3715323761140	371532	3761140	0.00E+00	7.57E-05	0.00E+00	0.00E+00	3.84E-04
3715663761140	371566	3761140	0.00E+00	3.88E-05	0.00E+00	0.00E+00	1.96E-04
3715723761140	371572	3761140	0.00E+00	3.50E-05	0.00E+00	0.00E+00	1.77E-04
3715823761140	371582	3761140	0.00E+00	3.01E-05	0.00E+00	0.00E+00	1.52E-04
3715923761140	371592	3761140	0.00E+00	2.64E-05	0.00E+00	0.00E+00	1.34E-04
3716023761140	371602	3761140	0.00E+00	2.38E-05	0.00E+00	0.00E+00	1.21E-04
3716123761139	371612	3761139	0.00E+00	2.08E-05	0.00E+00	0.00E+00	1.05E-04
3716223761140	371622	3761140	0.00E+00	1.88E-05	0.00E+00	0.00E+00	9.50E-05
3716423761140	371642	3761140	0.00E+00	1.56E-05	0.00E+00	0.00E+00	7.91E-05
3716723761140	371672	3761140	0.00E+00	1.21E-05	0.00E+00	0.00E+00	6.13E-05
3716923761140	371692	3761140	0.00E+00	1.05E-05	0.00E+00	0.00E+00	5.31E-05
3717023761140	371702	3761140	0.00E+00	9.72E-06	0.00E+00	0.00E+00	4.92E-05
3717123761140	371712	3761140	0.00E+00	9.07E-06	0.00E+00	0.00E+00	4.59E-05
3717523761140	371752	3761140	0.00E+00	7.11E-06	0.00E+00	0.00E+00	3.60E-05
3715163761148	371516	3761148	0.00E+00	1.40E-04	0.00E+00	0.00E+00	7.11E-04
3715223761150	371522	3761150	0.00E+00	1.22E-04	0.00E+00	0.00E+00	6.19E-04
3715323761150	371532	3761150	0.00E+00	9.29E-05	0.00E+00	0.00E+00	4.71E-04
3715523761152	371552	3761152	0.00E+00	6.07E-05	0.00E+00	0.00E+00	3.08E-04
3715623761150	371562	3761150	0.00E+00	4.85E-05	0.00E+00	0.00E+00	2.46E-04
3715723761150	371572	3761150	0.00E+00	4.06E-05	0.00E+00	0.00E+00	2.06E-04
3715823761150	371582	3761150	0.00E+00	3.48E-05	0.00E+00	0.00E+00	1.76E-04
3716423761144	371642	3761144	0.00E+00	1.62E-05	0.00E+00	0.00E+00	8.21E-05
3716723761144	371672	3761144	0.00E+00	1.25E-05	0.00E+00	0.00E+00	6.32E-05
3715223761160	371522	3761160	0.00E+00	1.47E-04	0.00E+00	0.00E+00	7.45E-04
3715323761159	371532	3761159	0.00E+00	1.10E-04	0.00E+00	0.00E+00	5.58E-04
3715413761157	371541	3761157	0.00E+00	8.48E-05	0.00E+00	0.00E+00	4.29E-04
3715543761160	371554	3761160	0.00E+00	6.74E-05	0.00E+00	0.00E+00	3.41E-04
3715623761160	371562	3761160	0.00E+00	5.75E-05	0.00E+00	0.00E+00	2.92E-04
3715743761159	371574	3761159	0.00E+00	4.56E-05	0.00E+00	0.00E+00	2.31E-04
3715823761157	371582	3761157	0.00E+00	3.88E-05	0.00E+00	0.00E+00	1.97E-04
3715253761170	371525	3761170	0.00E+00	1.56E-04	0.00E+00	0.00E+00	7.91E-04
3715323761170	371532	3761170	0.00E+00	1.31E-04	0.00E+00	0.00E+00	6.65E-04
3715423761170	371542	3761170	0.00E+00	1.04E-04	0.00E+00	0.00E+00	5.26E-04
3715523761170	371552	3761170	0.00E+00	8.35E-05	0.00E+00	0.00E+00	4.23E-04
3715623761166	371562	3761166	0.00E+00	6.39E-05	0.00E+00	0.00E+00	3.24E-04
3715283761178	371528	3761178	0.00E+00	1.57E-04	0.00E+00	0.00E+00	7.94E-04

Unique Identifier	X (UTM)	Y (UTM)	Demolition 2026	Demolition - Hauling 2026	Site Preparation 2026	Grading/Excavation 2026	Grading/Excavation - Hauling 2026
3715323761178	371532	3761178	0.00E+00	1.43E-04	0.00E+00	0.00E+00	7.26E-04
3715423761176	371542	3761176	0.00E+00	1.13E-04	0.00E+00	0.00E+00	5.70E-04
3711453760640	371145	3760640	0.00E+00	2.97E-06	0.00E+00	0.00E+00	1.50E-05
3711553760640	371155	3760640	0.00E+00	3.00E-06	0.00E+00	0.00E+00	1.52E-05
3711653760640	371165	3760640	0.00E+00	3.04E-06	0.00E+00	0.00E+00	1.54E-05
3711753760640	371175	3760640	0.00E+00	3.07E-06	0.00E+00	0.00E+00	1.56E-05
3711853760640	371185	3760640	0.00E+00	3.11E-06	0.00E+00	0.00E+00	1.57E-05
3711933760640	371193	3760640	0.00E+00	3.13E-06	0.00E+00	0.00E+00	1.59E-05
3710953760650	371095	3760650	0.00E+00	2.86E-06	0.00E+00	0.00E+00	1.45E-05
3711053760650	371105	3760650	0.00E+00	2.91E-06	0.00E+00	0.00E+00	1.47E-05
3711153760650	371115	3760650	0.00E+00	2.94E-06	0.00E+00	0.00E+00	1.49E-05
3711253760650	371125	3760650	0.00E+00	2.98E-06	0.00E+00	0.00E+00	1.51E-05
3711353760650	371135	3760650	0.00E+00	3.02E-06	0.00E+00	0.00E+00	1.53E-05
3711453760650	371145	3760650	0.00E+00	3.06E-06	0.00E+00	0.00E+00	1.55E-05
3711553760650	371155	3760650	0.00E+00	3.10E-06	0.00E+00	0.00E+00	1.57E-05
3711653760650	371165	3760650	0.00E+00	3.13E-06	0.00E+00	0.00E+00	1.59E-05
3711753760650	371175	3760650	0.00E+00	3.17E-06	0.00E+00	0.00E+00	1.60E-05
3711853760650	371185	3760650	0.00E+00	3.20E-06	0.00E+00	0.00E+00	1.62E-05
3711933760650	371193	3760650	0.00E+00	3.23E-06	0.00E+00	0.00E+00	1.64E-05
3710853760660	371085	3760660	0.00E+00	2.90E-06	0.00E+00	0.00E+00	1.47E-05
3710953760660	371095	3760660	0.00E+00	2.95E-06	0.00E+00	0.00E+00	1.49E-05
3711053760660	371105	3760660	0.00E+00	2.99E-06	0.00E+00	0.00E+00	1.51E-05
3711153760660	371115	3760660	0.00E+00	3.03E-06	0.00E+00	0.00E+00	1.54E-05
3711253760660	371125	3760660	0.00E+00	3.07E-06	0.00E+00	0.00E+00	1.56E-05
3711353760660	371135	3760660	0.00E+00	3.11E-06	0.00E+00	0.00E+00	1.58E-05
3711453760660	371145	3760660	0.00E+00	3.15E-06	0.00E+00	0.00E+00	1.60E-05
3711553760660	371155	3760660	0.00E+00	3.19E-06	0.00E+00	0.00E+00	1.62E-05
3711653760660	371165	3760660	0.00E+00	3.23E-06	0.00E+00	0.00E+00	1.64E-05
3711753760660	371175	3760660	0.00E+00	3.27E-06	0.00E+00	0.00E+00	1.66E-05
3711853760660	371185	3760660	0.00E+00	3.30E-06	0.00E+00	0.00E+00	1.67E-05
3711933760660	371193	3760660	0.00E+00	3.33E-06	0.00E+00	0.00E+00	1.69E-05
3710853760670	371085	3760670	0.00E+00	2.99E-06	0.00E+00	0.00E+00	1.51E-05
3710953760670	371095	3760670	0.00E+00	3.03E-06	0.00E+00	0.00E+00	1.54E-05
3711053760670	371105	3760670	0.00E+00	3.08E-06	0.00E+00	0.00E+00	1.56E-05
3711153760670	371115	3760670	0.00E+00	3.12E-06	0.00E+00	0.00E+00	1.58E-05
3711253760670	371125	3760670	0.00E+00	3.16E-06	0.00E+00	0.00E+00	1.60E-05
3711353760670	371135	3760670	0.00E+00	3.21E-06	0.00E+00	0.00E+00	1.63E-05
3711453760670	371145	3760670	0.00E+00	3.25E-06	0.00E+00	0.00E+00	1.65E-05
3711553760670	371155	3760670	0.00E+00	3.29E-06	0.00E+00	0.00E+00	1.67E-05
3711653760670	371165	3760670	0.00E+00	3.33E-06	0.00E+00	0.00E+00	1.69E-05
3711753760670	371175	3760670	0.00E+00	3.37E-06	0.00E+00	0.00E+00	1.71E-05
3711853760670	371185	3760670	0.00E+00	3.41E-06	0.00E+00	0.00E+00	1.73E-05
3711933760670	371193	3760670	0.00E+00	3.44E-06	0.00E+00	0.00E+00	1.74E-05
3710853760680	371085	3760680	0.00E+00	3.08E-06	0.00E+00	0.00E+00	1.56E-05
3710953760680	371095	3760680	0.00E+00	3.12E-06	0.00E+00	0.00E+00	1.58E-05
3711053760680	371105	3760680	0.00E+00	3.16E-06	0.00E+00	0.00E+00	1.60E-05
3711153760680	371115	3760680	0.00E+00	3.21E-06	0.00E+00	0.00E+00	1.63E-05
3711253760680	371125	3760680	0.00E+00	3.26E-06	0.00E+00	0.00E+00	1.65E-05
3711353760680	371135	3760680	0.00E+00	3.30E-06	0.00E+00	0.00E+00	1.67E-05
3711453760680	371145	3760680	0.00E+00	3.35E-06	0.00E+00	0.00E+00	1.70E-05
3711553760680	371155	3760680	0.00E+00	3.39E-06	0.00E+00	0.00E+00	1.72E-05
3711653760680	371165	3760680	0.00E+00	3.44E-06	0.00E+00	0.00E+00	1.74E-05
3711753760680	371175	3760680	0.00E+00	3.48E-06	0.00E+00	0.00E+00	1.76E-05
3711853760680	371185	3760680	0.00E+00	3.52E-06	0.00E+00	0.00E+00	1.78E-05
3711933760680	371193	3760680	0.00E+00	3.55E-06	0.00E+00	0.00E+00	1.80E-05
3710853760700	371085	3760700	0.00E+00	3.26E-06	0.00E+00	0.00E+00	1.65E-05
3710953760700	371095	3760700	0.00E+00	3.30E-06	0.00E+00	0.00E+00	1.67E-05
3711053760700	371105	3760700	0.00E+00	3.35E-06	0.00E+00	0.00E+00	1.70E-05
3711153760700	371115	3760700	0.00E+00	3.41E-06	0.00E+00	0.00E+00	1.73E-05
3711253760700	371125	3760700	0.00E+00	3.46E-06	0.00E+00	0.00E+00	1.75E-05
3711353760700	371135	3760700	0.00E+00	3.51E-06	0.00E+00	0.00E+00	1.78E-05
3711453760700	371145	3760700	0.00E+00	3.56E-06	0.00E+00	0.00E+00	1.80E-05
3711553760700	371155	3760700	0.00E+00	3.61E-06	0.00E+00	0.00E+00	1.83E-05
3711653760700	371165	3760700	0.00E+00	3.66E-06	0.00E+00	0.00E+00	1.86E-05
3711753760700	371175	3760700	0.00E+00	3.71E-06	0.00E+00	0.00E+00	1.88E-05
3711853760700	371185	3760700	0.00E+00	3.76E-06	0.00E+00	0.00E+00	1.90E-05
3710753760710	371075	3760710	0.00E+00	3.31E-06	0.00E+00	0.00E+00	1.68E-05
3710853760710	371085	3760710	0.00E+00	3.35E-06	0.00E+00	0.00E+00	1.70E-05
3710953760710	371095	3760710	0.00E+00	3.40E-06	0.00E+00	0.00E+00	1.72E-05
3711053760710	371105	3760710	0.00E+00	3.46E-06	0.00E+00	0.00E+00	1.75E-05
3711153760710	371115	3760710	0.00E+00	3.51E-06	0.00E+00	0.00E+00	1.78E-05
3711253760710	371125	3760710	0.00E+00	3.57E-06	0.00E+00	0.00E+00	1.81E-05
3711353760710	371135	3760710	0.00E+00	3.62E-06	0.00E+00	0.00E+00	1.84E-05
3711453760710	371145	3760710	0.00E+00	3.68E-06	0.00E+00	0.00E+00	1.86E-05
3711553760710	371155	3760710	0.00E+00	3.73E-06	0.00E+00	0.00E+00	1.89E-05
3711653760710	371165	3760710	0.00E+00	3.79E-06	0.00E+00	0.00E+00	1.92E-05
3711753760710	371175	3760710	0.00E+00	3.84E-06	0.00E+00	0.00E+00	1.94E-05
3711853760710	371185	3760710	0.00E+00	3.89E-06	0.00E+00	0.00E+00	1.97E-05
3710753760720	371075	3760720	0.00E+00	3.41E-06	0.00E+00	0.00E+00	1.73E-05
3710853760720	371085	3760720	0.00E+00	3.45E-06	0.00E+00	0.00E+00	1.75E-05
3710953760720	371095	3760720	0.00E+00	3.51E-06	0.00E+00	0.00E+00	1.78E-05
3711053760720	371105	3760720	0.00E+00	3.57E-06	0.00E+00	0.00E+00	1.81E-05
3711153760720	371115	3760720	0.00E+00	3.62E-06	0.00E+00	0.00E+00	1.84E-05
3711253760720	371125	3760720	0.00E+00	3.68E-06	0.00E+00	0.00E+00	1.87E-05
3711353760720	371135	3760720	0.00E+00	3.74E-06	0.00E+00	0.00E+00	1.90E-05
3711453760720	371145	3760720	0.00E+00	3.80E-06	0.00E+00	0.00E+00	1.93E-05
3711553760720	371155	3760720	0.00E+00	3.86E-06	0.00E+00	0.00E+00	1.95E-05
3711653760720	371165	3760720	0.00E+00	3.91E-06	0.00E+00	0.00E+00	1.98E-05
3711753760720	371175	3760720	0.00E+00	3.97E-06	0.00E+00	0.00E+00	2.01E-05
3711853760720	371185	3760720	0.00E+00	4.02E-06	0.00E+00	0.00E+00	2.04E-05

Child Risk					Overlapping Phases - Maximum GLC			
3rd Trimester	0<2	2<16	Total	per million	2026	2027	2028	2029
1.81E-10	4.60E-09	0.00E+00	4.78E-09	4.78E-03	1.46E-04	0.00E+00	0.00E+00	0.00E+00
1.56E-10	3.96E-09	0.00E+00	4.12E-09	4.12E-03	1.25E-04	0.00E+00	0.00E+00	0.00E+00
1.42E-10	3.60E-09	0.00E+00	3.74E-09	3.74E-03	1.14E-04	0.00E+00	0.00E+00	0.00E+00
1.30E-10	3.31E-09	0.00E+00	3.44E-09	3.44E-03	1.05E-04	0.00E+00	0.00E+00	0.00E+00
1.13E-10	2.87E-09	0.00E+00	2.98E-09	2.98E-03	9.08E-05	0.00E+00	0.00E+00	0.00E+00
1.05E-10	2.66E-09	0.00E+00	2.77E-09	2.77E-03	8.43E-05	0.00E+00	0.00E+00	0.00E+00
9.35E-11	2.37E-09	0.00E+00	2.47E-09	2.47E-03	7.51E-05	0.00E+00	0.00E+00	0.00E+00
8.62E-11	2.19E-09	0.00E+00	2.27E-09	2.27E-03	6.93E-05	0.00E+00	0.00E+00	0.00E+00
7.96E-11	2.02E-09	0.00E+00	2.10E-09	2.10E-03	6.39E-05	0.00E+00	0.00E+00	0.00E+00
7.28E-11	1.85E-09	0.00E+00	1.92E-09	1.92E-03	5.84E-05	0.00E+00	0.00E+00	0.00E+00
6.92E-11	1.75E-09	0.00E+00	1.82E-09	1.82E-03	5.56E-05	0.00E+00	0.00E+00	0.00E+00
6.48E-11	1.64E-09	0.00E+00	1.71E-09	1.71E-03	5.21E-05	0.00E+00	0.00E+00	0.00E+00
6.01E-11	1.52E-09	0.00E+00	1.58E-09	1.58E-03	4.83E-05	0.00E+00	0.00E+00	0.00E+00
5.34E-11	1.36E-09	0.00E+00	1.41E-09	1.41E-03	4.29E-05	0.00E+00	0.00E+00	0.00E+00
5.16E-11	1.31E-09	0.00E+00	1.36E-09	1.36E-03	4.14E-05	0.00E+00	0.00E+00	0.00E+00
4.80E-11	1.22E-09	0.00E+00	1.27E-09	1.27E-03	3.86E-05	0.00E+00	0.00E+00	0.00E+00
4.32E-11	1.10E-09	0.00E+00	1.14E-09	1.14E-03	3.47E-05	0.00E+00	0.00E+00	0.00E+00
4.03E-11	1.02E-09	0.00E+00	1.06E-09	1.06E-03	3.24E-05	0.00E+00	0.00E+00	0.00E+00
3.82E-11	9.68E-10	0.00E+00	1.01E-09	1.01E-03	3.07E-05	0.00E+00	0.00E+00	0.00E+00
3.65E-11	9.25E-10	0.00E+00	9.62E-10	9.62E-04	2.93E-05	0.00E+00	0.00E+00	0.00E+00
3.49E-11	8.85E-10	0.00E+00	9.20E-10	9.20E-04	2.80E-05	0.00E+00	0.00E+00	0.00E+00
3.39E-11	8.60E-10	0.00E+00	8.94E-10	8.94E-04	2.72E-05	0.00E+00	0.00E+00	0.00E+00
3.28E-11	8.31E-10	0.00E+00	8.64E-10	8.64E-04	2.63E-05	0.00E+00	0.00E+00	0.00E+00
3.15E-11	7.99E-10	0.00E+00	8.31E-10	8.31E-04	2.53E-05	0.00E+00	0.00E+00	0.00E+00
4.40E-10	1.12E-08	0.00E+00	1.16E-08	1.16E-02	3.53E-04	0.00E+00	0.00E+00	0.00E+00
3.65E-10	9.27E-09	0.00E+00	9.63E-09	9.63E-03	2.94E-04	0.00E+00	0.00E+00	0.00E+00
3.20E-10	8.13E-09	0.00E+00	8.45E-09	8.45E-03	2.57E-04	0.00E+00	0.00E+00	0.00E+00
2.48E-10	6.29E-09	0.00E+00	6.54E-09	6.54E-03	1.99E-04	0.00E+00	0.00E+00	0.00E+00
2.16E-10	5.48E-09	0.00E+00	5.69E-09	5.69E-03	1.73E-04	0.00E+00	0.00E+00	0.00E+00
1.88E-10	4.77E-09	0.00E+00	4.96E-09	4.96E-03	1.51E-04	0.00E+00	0.00E+00	0.00E+00
1.61E-10	4.09E-09	0.00E+00	4.25E-09	4.25E-03	1.30E-04	0.00E+00	0.00E+00	0.00E+00
1.48E-10	3.76E-09	0.00E+00	3.91E-09	3.91E-03	1.19E-04	0.00E+00	0.00E+00	0.00E+00
1.35E-10	3.43E-09	0.00E+00	3.56E-09	3.56E-03	1.09E-04	0.00E+00	0.00E+00	0.00E+00
1.18E-10	2.99E-09	0.00E+00	3.11E-09	3.11E-03	9.48E-05	0.00E+00	0.00E+00	0.00E+00
1.11E-10	2.80E-09	0.00E+00	2.92E-09	2.92E-03	8.88E-05	0.00E+00	0.00E+00	0.00E+00
9.88E-11	2.51E-09	0.00E+00	2.60E-09	2.60E-03	7.94E-05	0.00E+00	0.00E+00	0.00E+00
8.88E-11	2.25E-09	0.00E+00	2.34E-09	2.34E-03	7.13E-05	0.00E+00	0.00E+00	0.00E+00
8.18E-11	2.07E-09	0.00E+00	2.16E-09	2.16E-03	6.57E-05	0.00E+00	0.00E+00	0.00E+00
7.63E-11	1.93E-09	0.00E+00	2.01E-09	2.01E-03	6.13E-05	0.00E+00	0.00E+00	0.00E+00
7.19E-11	1.82E-09	0.00E+00	1.90E-09	1.90E-03	5.78E-05	0.00E+00	0.00E+00	0.00E+00
6.72E-11	1.70E-09	0.00E+00	1.77E-09	1.77E-03	5.40E-05	0.00E+00	0.00E+00	0.00E+00
6.23E-11	1.58E-09	0.00E+00	1.64E-09	1.64E-03	5.01E-05	0.00E+00	0.00E+00	0.00E+00
5.86E-11	1.49E-09	0.00E+00	1.54E-09	1.54E-03	4.71E-05	0.00E+00	0.00E+00	0.00E+00
5.52E-11	1.40E-09	0.00E+00	1.45E-09	1.45E-03	4.43E-05	0.00E+00	0.00E+00	0.00E+00
5.28E-11	1.34E-09	0.00E+00	1.39E-09	1.39E-03	4.24E-05	0.00E+00	0.00E+00	0.00E+00
4.97E-11	1.26E-09	0.00E+00	1.31E-09	1.31E-03	4.00E-05	0.00E+00	0.00E+00	0.00E+00
4.49E-11	1.14E-09	0.00E+00	1.18E-09	1.18E-03	3.61E-05	0.00E+00	0.00E+00	0.00E+00
4.01E-11	1.02E-09	0.00E+00	1.06E-09	1.06E-03	3.22E-05	0.00E+00	0.00E+00	0.00E+00
3.83E-11	9.72E-10	0.00E+00	1.01E-09	1.01E-03	3.08E-05	0.00E+00	0.00E+00	0.00E+00
3.65E-11	9.25E-10	0.00E+00	9.62E-10	9.62E-04	2.93E-05	0.00E+00	0.00E+00	0.00E+00
3.27E-11	8.28E-10	0.00E+00	8.61E-10	8.61E-04	2.62E-05	0.00E+00	0.00E+00	0.00E+00
3.12E-11	7.91E-10	0.00E+00	8.22E-10	8.22E-04	2.50E-05	0.00E+00	0.00E+00	0.00E+00
4.94E-10	1.25E-08	0.00E+00	1.30E-08	1.30E-02	3.97E-04	0.00E+00	0.00E+00	0.00E+00
4.25E-10	1.08E-08	0.00E+00	1.12E-08	1.12E-02	3.42E-04	0.00E+00	0.00E+00	0.00E+00
3.55E-10	9.01E-09	0.00E+00	9.37E-09	9.37E-03	2.85E-04	0.00E+00	0.00E+00	0.00E+00
3.07E-10	7.78E-09	0.00E+00	8.09E-09	8.09E-03	2.46E-04	0.00E+00	0.00E+00	0.00E+00
2.72E-10	6.89E-09	0.00E+00	7.16E-09	7.16E-03	2.18E-04	0.00E+00	0.00E+00	0.00E+00
2.34E-10	5.93E-09	0.00E+00	6.16E-09	6.16E-03	1.88E-04	0.00E+00	0.00E+00	0.00E+00
2.02E-10	5.13E-09	0.00E+00	5.33E-09	5.33E-03	1.63E-04	0.00E+00	0.00E+00	0.00E+00
1.66E-10	4.22E-09	0.00E+00	4.39E-09	4.39E-03	1.34E-04	0.00E+00	0.00E+00	0.00E+00
1.42E-10	3.59E-09	0.00E+00	3.73E-09	3.73E-03	1.14E-04	0.00E+00	0.00E+00	0.00E+00
1.23E-10	3.11E-09	0.00E+00	3.23E-09	3.23E-03	9.84E-05	0.00E+00	0.00E+00	0.00E+00
1.16E-10	2.94E-09	0.00E+00	3.06E-09	3.06E-03	9.31E-05	0.00E+00	0.00E+00	0.00E+00
1.04E-10	2.65E-09	0.00E+00	2.75E-09	2.75E-03	8.39E-05	0.00E+00	0.00E+00	0.00E+00
9.39E-11	2.38E-09	0.00E+00	2.48E-09	2.48E-03	7.54E-05	0.00E+00	0.00E+00	0.00E+00
8.57E-11	2.17E-09	0.00E+00	2.26E-09	2.26E-03	6.88E-05	0.00E+00	0.00E+00	0.00E+00
7.92E-11	2.01E-09	0.00E+00	2.09E-09	2.09E-03	6.37E-05	0.00E+00	0.00E+00	0.00E+00
7.43E-11	1.89E-09	0.00E+00	1.96E-09	1.96E-03	5.97E-05	0.00E+00	0.00E+00	0.00E+00
6.98E-11	1.77E-09	0.00E+00	1.84E-09	1.84E-03	5.61E-05	0.00E+00	0.00E+00	0.00E+00
6.49E-11	1.64E-09	0.00E+00	1.71E-09	1.71E-03	5.21E-05	0.00E+00	0.00E+00	0.00E+00
6.08E-11	1.54E-09	0.00E+00	1.60E-09	1.60E-03	4.88E-05	0.00E+00	0.00E+00	0.00E+00
5.70E-11	1.45E-09	0.00E+00	1.50E-09	1.50E-03	4.58E-05	0.00E+00	0.00E+00	0.00E+00
5.43E-11	1.38E-09	0.00E+00	1.43E-09	1.43E-03	4.36E-05	0.00E+00	0.00E+00	0.00E+00
5.11E-11	1.30E-09	0.00E+00	1.35E-09	1.35E-03	4.11E-05	0.00E+00	0.00E+00	0.00E+00
4.67E-11	1.18E-09	0.00E+00	1.23E-09	1.23E-03	3.75E-05	0.00E+00	0.00E+00	0.00E+00
4.38E-11	1.11E-09	0.00E+00	1.16E-09	1.16E-03	3.52E-05	0.00E+00	0.00E+00	0.00E+00
4.18E-11	1.06E-09	0.00E+00	1.10E-09	1.10E-03	3.36E-05	0.00E+00	0.00E+00	0.00E+00
3.98E-11	1.01E-09	0.00E+00	1.05E-09	1.05E-03	3.20E-05	0.00E+00	0.00E+00	0.00E+00
3.51E-11	8.90E-10	0.00E+00	9.25E-10	9.25E-04	2.82E-05	0.00E+00	0.00E+00	0.00E+00
3.37E-11	8.54E-10	0.00E+00	8.87E-10	8.87E-04	2.70E-05	0.00E+00	0.00E+00	0.00E+00
3.21E-11	8.15E-10	0.00E+00	8.47E-10	8.47E-04	2.58E-05	0.00E+00	0.00E+00	0.00E+00
3.04E-11	7.71E-10	0.00E+00	8.01E-10	8.01E-04	2.44E-05	0.00E+00	0.00E+00	0.00E+00
2.88E-11	7.30E-10	0.00E+00	7.59E-10	7.59E-04	2.31E-05	0.00E+00	0.00E+00	0.00E+00
5.43E-10	1.38E-08	0.00E+00	1.43E-08	1.43E-02	4.36E-04	0.00E+00	0.00E+00	0.00E+00
2.95E-10	7.49E-09	0.00E+00	7.79E-09	7.79E-03	2.37E-04	0.00E+00	0.00E+00	0.00E+00
2.47E-10	6.28E-09	0.00E+00	6.52E-09	6.52E-03	1.99E-04	0.00E+00	0.00E+00	0.00E+00
2.23E-10	5.65E-09	0.00E+00	5.87E-09	5.87E-03	1.79E-04	0.00E+00	0.00E+00	0.00E+00
1.97E-10	4.99E-09	0.00E+00	5.18E-09	5.18E-03	1.58E-04	0.00E+00	0.00E+00	0.00E+00
1.71E-10	4.33E-09	0.00E+00	4.50E-09	4.50E-03	1.37E-04	0.00E+00	0.00E+00	0.00E+00
1.51E-10	3.82E-09	0.00E+00	3.97E-09	3.97E-03	1.21E-04	0.00E+00	0.00E+00	0.00E+00
1.40E-10	3.55E-09	0.00E+00	3.69E-09	3.69E-03	1.12E-04	0.00E+00	0.00E+00	0.00E+00
1.21E-10	3.08E-09	0.00E+00	3.20E-09	3.20E-03	9.76E-05	0.00E+00	0.00E+00	0.00E+00
1.08E-10	2.73E-09	0.00E+00	2.84E-09	2.84E-03	8.66E-05	0.00E+00	0.00E+00	0.00E+00
9.77E-11	2.48E-09	0.00E+00	2.57E-09	2.57E-03	7.85E-05	0.00E+00	0.00E+00	0.00E+00
8.97E-11	2.28E-09	0.00E+00	2.37E-09	2.37E-03	7.21E-05	0.00E+00	0.00E+00	0.00E+00
8.32E-11	2.11E-09	0.00E+00	2.19E-09	2.19E-03	6.68E-05	0.00E+00	0.00E+00	0.00E+00
7.75E-11	1.96E-09	0.00E+00	2.04E-09	2.04E-03	6.22E-05	0.00E+00	0.00E+00	0.00E+00
7.25E-11	1.84E-09	0.00E+00	1.91E-09	1.91E-03	5.82E-05	0.00E+00	0.00E+00	0.00E+00
6.76E-11	1.72E-09	0.00E+00	1.78E-09	1.78E-03	5.43E-05	0.00E+00	0.00E+00	0.00E+00
6.31E-11	1.60E-09	0.00E+00	1.66E-09	1.66E-03	5.07E-05	0.00E+00	0.00E+00	0.00E+00
5.91E-11	1.50E-09	0.00E+00	1.56E-09	1.56E-03	4.75E-05	0.00E+00	0.00E+00	0.00E+00
5.60E-11	1.42E-09	0.00E+00	1.48E-09	1.48E-03	4.50E-05	0.00E+00	0.00E+00	0.00E+00
5.27E-11	1.34E-09	0.00E+00	1.39E-09	1.39E-03	4.23E-05	0.00E+00	0.00E+00	0.00E+00
4.84E-11	1.23E-09	0.00E+00	1.28E-09	1.28E-03	3.89E-05	0.00E+00	0.00E+00	0.00E+00
4.59E-11	1.16E-09	0.00E+00	1.21E-09	1.21E-03	3.69E-05	0.00E+00	0.00E+00	0.00E+00
4.36E-11	1.10E-09	0.00E+00	1.15E-09	1.15E-03	3.50E-05	0.00E+00	0.00E+00	0.00E+00
4.15E-11	1.05E-09	0.00E+00	1.09E-09	1.09E-03	3.33E-05	0.00E+00	0.00E+00	0.00E+00
3.96E-11	1.00E-09	0.00E+00	1.04E-09	1.04E-03	3.18E-05	0.00E+00	0.00E+00	0.00E+00
3.79E-11	9.60E-10	0.00E+00	9.98E-10	9.98E-04	3.04E-05	0.00E+00	0.00E+00	0.00E+00
3.30E-11	8.36E-10	0.00E+00	8.69E-10	8.69E-04	2.65E-05	0.00E+00	0.00E+00	0.00E+00
3.13E-11	7.94E-10	0.00E+00	8.26E-10	8.26E-04	2.52E-05	0.00E+00	0.00E+00	0.00E+00
2.98E-11	7.55E-10	0.00E+00	7.84E-10	7.84E-04	2.39E-05	0.00E+00	0.00E+00	0.00E+00
2.85E-11	7.23E-10	0.00E+00	7.52E-10	7.52E-04	2.29E-05	0.00E+00	0.00E+00	0.00E+00
3.88E-10	9.84E-09	0.00E+00	1.02E-08	1.02E-02	3.12E-04	0.00E+00	0.00E+00	0.00E+00
3.23E-10	8.19E-09	0.00E+00	8.51E-09	8.51E-03	2.59E-04	0.00E+00	0.00E+00	0.00E+00
2.76E-10	7.01E-09	0.00E+00	7.29E-09	7.29E-03	2.22E-04	0.00E+00	0.00E+00	0.00E+00
2.38E-10	6.04E-09	0.00E+00	6.28E-09	6.28E-03	1.91E-04	0.00E+00	0.00E+00	0.00E+00
2.08E-10	5.29E-09	0.00E+00	5.50E-09	5.50E-03	1.67E-04	0.00E+00	0.00E+00	0.00E+00
1.84E-10	4.67E-09	0.00E+00	4.85E-09	4.85E-03	1.48E-04	0.00E+00	0.00E+00	0.00E+00
1.61E-10	4.08E-09	0.00E+00	4.24E-09	4.24E-03	1.29E-04	0.00E+00	0.00E+00	0.00E+00
1.37E-10	3.46E-09	0.00E+00	3.60E-09	3.60E-03	1.10E-04	0.00E+00	0.00E+00	0.00E+00
1.24E-10	3.15E-09	0.00E+00	3.28E-09	3.28E-03	9.98E-05	0.00E+00	0.00E+00	0.00E+00
1.12E-10	2.85E-09	0.00E+00	2.96E-09	2.96E-03	9.03E-05	0.00E+00	0.00E+00	0.00E+00
1.03E-10	2.60E-09	0.00E+00	2.71E-09	2.71E-03	8.25E-05	0.00E+00	0.00E+00	0.00E+00
9.40E-11	2.38E-09	0.00E+00	2.48E-09	2.48E-03	7.55E-05	0.00E+00	0.00E+00	0.00E+00
8.70E-11	2.21E-09	0.00E+00	2.29E-09	2.29E-03	6.99E-05	0.00E+00	0.00E+00	0.00E+00
8.09E-11	2.05E-09	0.00E+00	2.13E-09	2.13E-03	6.50E-05	0.00E+00	0.00E+00	0.00E+00
7.53E-11	1.91E-09	0.00E+00	1.99E-09	1.99E-03	6.05E-05	0.00E+00	0.00E+00	0.00E+00
7.03E-11	1.78E-09	0.00E+00	1.85E-09	1.85E-03	5.65E-05	0.00E+00	0.00E+00	0.00E+00
6.14E-11	1.56E-09	0.00E+00	1.62E-09	1.62E-03	4.93E-05	0.00E+00	0.00E+00	0.00E+00

Child Risk					Overlapping Phases - Maximum GLC			
3rd Trimester	0<2	2<16	Total	per million	2026	2027	2028	2029
5.75E-11	1.46E-09	0.00E+00	1.51E-09	1.51E-03	4.62E-05	0.00E+00	0.00E+00	0.00E+00
5.41E-11	1.37E-09	0.00E+00	1.43E-09	1.43E-03	4.34E-05	0.00E+00	0.00E+00	0.00E+00
4.10E-11	1.04E-09	0.00E+00	1.08E-09	1.08E-03	3.29E-05	0.00E+00	0.00E+00	0.00E+00
3.91E-11	9.93E-10	0.00E+00	1.03E-09	1.03E-03	3.14E-05	0.00E+00	0.00E+00	0.00E+00
3.72E-11	9.45E-10	0.00E+00	9.82E-10	9.82E-04	2.99E-05	0.00E+00	0.00E+00	0.00E+00
3.55E-11	9.01E-10	0.00E+00	9.37E-10	9.37E-04	2.86E-05	0.00E+00	0.00E+00	0.00E+00
3.39E-11	8.59E-10	0.00E+00	8.93E-10	8.93E-04	2.72E-05	0.00E+00	0.00E+00	0.00E+00
3.23E-11	8.19E-10	0.00E+00	8.52E-10	8.52E-04	2.59E-05	0.00E+00	0.00E+00	0.00E+00
3.07E-11	7.79E-10	0.00E+00	8.10E-10	8.10E-04	2.47E-05	0.00E+00	0.00E+00	0.00E+00
2.95E-11	7.47E-10	0.00E+00	7.77E-10	7.77E-04	2.37E-05	0.00E+00	0.00E+00	0.00E+00
6.80E-10	1.73E-08	0.00E+00	1.79E-08	1.79E-02	5.47E-04	0.00E+00	0.00E+00	0.00E+00
5.40E-10	1.37E-08	0.00E+00	1.42E-08	1.42E-02	4.34E-04	0.00E+00	0.00E+00	0.00E+00
4.30E-10	1.09E-08	0.00E+00	1.13E-08	1.13E-02	3.45E-04	0.00E+00	0.00E+00	0.00E+00
3.53E-10	8.96E-09	0.00E+00	9.31E-09	9.31E-03	2.84E-04	0.00E+00	0.00E+00	0.00E+00
2.99E-10	7.57E-09	0.00E+00	7.87E-09	7.87E-03	2.40E-04	0.00E+00	0.00E+00	0.00E+00
2.71E-10	6.88E-09	0.00E+00	7.16E-09	7.16E-03	2.18E-04	0.00E+00	0.00E+00	0.00E+00
2.27E-10	5.76E-09	0.00E+00	5.98E-09	5.98E-03	1.82E-04	0.00E+00	0.00E+00	0.00E+00
1.93E-10	4.89E-09	0.00E+00	5.09E-09	5.09E-03	1.55E-04	0.00E+00	0.00E+00	0.00E+00
1.20E-10	3.05E-09	0.00E+00	3.17E-09	3.17E-03	9.67E-05	0.00E+00	0.00E+00	0.00E+00
1.10E-10	2.80E-09	0.00E+00	2.91E-09	2.91E-03	8.86E-05	0.00E+00	0.00E+00	0.00E+00
1.02E-10	2.58E-09	0.00E+00	2.68E-09	2.68E-03	8.16E-05	0.00E+00	0.00E+00	0.00E+00
9.43E-11	2.39E-09	0.00E+00	2.49E-09	2.49E-03	7.58E-05	0.00E+00	0.00E+00	0.00E+00
7.55E-11	1.91E-09	0.00E+00	1.99E-09	1.99E-03	6.06E-05	0.00E+00	0.00E+00	0.00E+00
6.67E-11	1.69E-09	0.00E+00	1.76E-09	1.76E-03	5.36E-05	0.00E+00	0.00E+00	0.00E+00
6.17E-11	1.56E-09	0.00E+00	1.63E-09	1.63E-03	4.96E-05	0.00E+00	0.00E+00	0.00E+00
5.78E-11	1.47E-09	0.00E+00	1.52E-09	1.52E-03	4.65E-05	0.00E+00	0.00E+00	0.00E+00
5.43E-11	1.38E-09	0.00E+00	1.43E-09	1.43E-03	4.36E-05	0.00E+00	0.00E+00	0.00E+00
5.14E-11	1.30E-09	0.00E+00	1.35E-09	1.35E-03	4.13E-05	0.00E+00	0.00E+00	0.00E+00
4.90E-11	1.24E-09	0.00E+00	1.29E-09	1.29E-03	3.94E-05	0.00E+00	0.00E+00	0.00E+00
4.69E-11	1.19E-09	0.00E+00	1.24E-09	1.24E-03	3.77E-05	0.00E+00	0.00E+00	0.00E+00
4.49E-11	1.14E-09	0.00E+00	1.18E-09	1.18E-03	3.60E-05	0.00E+00	0.00E+00	0.00E+00
4.28E-11	1.09E-09	0.00E+00	1.13E-09	1.13E-03	3.44E-05	0.00E+00	0.00E+00	0.00E+00
4.06E-11	1.03E-09	0.00E+00	1.07E-09	1.07E-03	3.26E-05	0.00E+00	0.00E+00	0.00E+00
3.84E-11	9.74E-10	0.00E+00	1.01E-09	1.01E-03	3.09E-05	0.00E+00	0.00E+00	0.00E+00
3.66E-11	9.27E-10	0.00E+00	9.64E-10	9.64E-04	2.94E-05	0.00E+00	0.00E+00	0.00E+00
3.47E-11	8.80E-10	0.00E+00	9.15E-10	9.15E-04	2.79E-05	0.00E+00	0.00E+00	0.00E+00
3.32E-11	8.41E-10	0.00E+00	8.74E-10	8.74E-04	2.67E-05	0.00E+00	0.00E+00	0.00E+00
3.18E-11	8.05E-10	0.00E+00	8.37E-10	8.37E-04	2.55E-05	0.00E+00	0.00E+00	0.00E+00
7.69E-10	1.95E-08	0.00E+00	2.03E-08	2.03E-02	6.18E-04	0.00E+00	0.00E+00	0.00E+00
6.29E-10	1.59E-08	0.00E+00	1.66E-08	1.66E-02	5.05E-04	0.00E+00	0.00E+00	0.00E+00
4.87E-10	1.24E-08	0.00E+00	1.28E-08	1.28E-02	3.91E-04	0.00E+00	0.00E+00	0.00E+00
3.96E-10	1.01E-08	0.00E+00	1.05E-08	1.05E-02	3.19E-04	0.00E+00	0.00E+00	0.00E+00
2.47E-10	6.27E-09	0.00E+00	6.52E-09	6.52E-03	1.99E-04	0.00E+00	0.00E+00	0.00E+00
2.09E-10	5.29E-09	0.00E+00	5.50E-09	5.50E-03	1.68E-04	0.00E+00	0.00E+00	0.00E+00
1.76E-10	4.46E-09	0.00E+00	4.64E-09	4.64E-03	1.41E-04	0.00E+00	0.00E+00	0.00E+00
1.61E-10	4.08E-09	0.00E+00	4.24E-09	4.24E-03	1.29E-04	0.00E+00	0.00E+00	0.00E+00
1.45E-10	3.67E-09	0.00E+00	3.81E-09	3.81E-03	1.16E-04	0.00E+00	0.00E+00	0.00E+00
1.30E-10	3.29E-09	0.00E+00	3.42E-09	3.42E-03	1.04E-04	0.00E+00	0.00E+00	0.00E+00
1.19E-10	3.01E-09	0.00E+00	3.13E-09	3.13E-03	9.53E-05	0.00E+00	0.00E+00	0.00E+00
1.09E-10	2.76E-09	0.00E+00	2.87E-09	2.87E-03	8.74E-05	0.00E+00	0.00E+00	0.00E+00
1.01E-10	2.56E-09	0.00E+00	2.67E-09	2.67E-03	8.12E-05	0.00E+00	0.00E+00	0.00E+00
9.44E-11	2.39E-09	0.00E+00	2.49E-09	2.49E-03	7.58E-05	0.00E+00	0.00E+00	0.00E+00
8.70E-11	2.21E-09	0.00E+00	2.29E-09	2.29E-03	6.99E-05	0.00E+00	0.00E+00	0.00E+00
8.01E-11	2.03E-09	0.00E+00	2.11E-09	2.11E-03	6.43E-05	0.00E+00	0.00E+00	0.00E+00
7.10E-11	1.80E-09	0.00E+00	1.87E-09	1.87E-03	5.70E-05	0.00E+00	0.00E+00	0.00E+00
6.54E-11	1.66E-09	0.00E+00	1.72E-09	1.72E-03	5.25E-05	0.00E+00	0.00E+00	0.00E+00
6.07E-11	1.54E-09	0.00E+00	1.60E-09	1.60E-03	4.88E-05	0.00E+00	0.00E+00	0.00E+00
5.70E-11	1.45E-09	0.00E+00	1.50E-09	1.50E-03	4.58E-05	0.00E+00	0.00E+00	0.00E+00
5.38E-11	1.36E-09	0.00E+00	1.42E-09	1.42E-03	4.32E-05	0.00E+00	0.00E+00	0.00E+00
5.12E-11	1.30E-09	0.00E+00	1.35E-09	1.35E-03	4.12E-05	0.00E+00	0.00E+00	0.00E+00
4.89E-11	1.24E-09	0.00E+00	1.29E-09	1.29E-03	3.93E-05	0.00E+00	0.00E+00	0.00E+00
4.67E-11	1.19E-09	0.00E+00	1.23E-09	1.23E-03	3.75E-05	0.00E+00	0.00E+00	0.00E+00
4.48E-11	1.14E-09	0.00E+00	1.18E-09	1.18E-03	3.60E-05	0.00E+00	0.00E+00	0.00E+00
4.21E-11	1.07E-09	0.00E+00	1.11E-09	1.11E-03	3.38E-05	0.00E+00	0.00E+00	0.00E+00
3.98E-11	1.01E-09	0.00E+00	1.05E-09	1.05E-03	3.20E-05	0.00E+00	0.00E+00	0.00E+00
3.78E-11	9.58E-10	0.00E+00	9.96E-10	9.96E-04	3.03E-05	0.00E+00	0.00E+00	0.00E+00
3.58E-11	9.09E-10	0.00E+00	9.45E-10	9.45E-04	2.88E-05	0.00E+00	0.00E+00	0.00E+00
3.42E-11	8.68E-10	0.00E+00	9.03E-10	9.03E-04	2.75E-05	0.00E+00	0.00E+00	0.00E+00
7.70E-10	1.95E-08	0.00E+00	2.03E-08	2.03E-02	6.19E-04	0.00E+00	0.00E+00	0.00E+00
5.84E-10	1.48E-08	0.00E+00	1.54E-08	1.54E-02	4.69E-04	0.00E+00	0.00E+00	0.00E+00
4.86E-10	1.23E-08	0.00E+00	1.28E-08	1.28E-02	3.91E-04	0.00E+00	0.00E+00	0.00E+00
2.71E-10	6.87E-09	0.00E+00	7.14E-09	7.14E-03	2.18E-04	0.00E+00	0.00E+00	0.00E+00
2.31E-10	5.87E-09	0.00E+00	6.10E-09	6.10E-03	1.86E-04	0.00E+00	0.00E+00	0.00E+00
1.99E-10	5.04E-09	0.00E+00	5.24E-09	5.24E-03	1.60E-04	0.00E+00	0.00E+00	0.00E+00
1.77E-10	4.49E-09	0.00E+00	4.66E-09	4.66E-03	1.42E-04	0.00E+00	0.00E+00	0.00E+00
1.60E-10	4.07E-09	0.00E+00	4.23E-09	4.23E-03	1.29E-04	0.00E+00	0.00E+00	0.00E+00
1.42E-10	3.61E-09	0.00E+00	3.75E-09	3.75E-03	1.14E-04	0.00E+00	0.00E+00	0.00E+00
1.29E-10	3.27E-09	0.00E+00	3.39E-09	3.39E-03	1.03E-04	0.00E+00	0.00E+00	0.00E+00
1.09E-10	2.76E-09	0.00E+00	2.87E-09	2.87E-03	8.74E-05	0.00E+00	0.00E+00	0.00E+00
1.02E-10	2.59E-09	0.00E+00	2.69E-09	2.69E-03	8.19E-05	0.00E+00	0.00E+00	0.00E+00
9.40E-11	2.38E-09	0.00E+00	2.48E-09	2.48E-03	7.55E-05	0.00E+00	0.00E+00	0.00E+00
8.58E-11	2.18E-09	0.00E+00	2.26E-09	2.26E-03	6.89E-05	0.00E+00	0.00E+00	0.00E+00
7.50E-11	1.90E-09	0.00E+00	1.98E-09	1.98E-03	6.03E-05	0.00E+00	0.00E+00	0.00E+00
6.92E-11	1.75E-09	0.00E+00	1.82E-09	1.82E-03	5.56E-05	0.00E+00	0.00E+00	0.00E+00
6.43E-11	1.63E-09	0.00E+00	1.70E-09	1.70E-03	5.17E-05	0.00E+00	0.00E+00	0.00E+00
6.03E-11	1.53E-09	0.00E+00	1.59E-09	1.59E-03	4.85E-05	0.00E+00	0.00E+00	0.00E+00
5.38E-11	1.37E-09	0.00E+00	1.42E-09	1.42E-03	4.33E-05	0.00E+00	0.00E+00	0.00E+00
5.12E-11	1.30E-09	0.00E+00	1.35E-09	1.35E-03	4.11E-05	0.00E+00	0.00E+00	0.00E+00
4.88E-11	1.24E-09	0.00E+00	1.29E-09	1.29E-03	3.92E-05	0.00E+00	0.00E+00	0.00E+00
4.63E-11	1.17E-09	0.00E+00	1.22E-09	1.22E-03	3.72E-05	0.00E+00	0.00E+00	0.00E+00
4.37E-11	1.11E-09	0.00E+00	1.15E-09	1.15E-03	3.51E-05	0.00E+00	0.00E+00	0.00E+00
4.12E-11	1.05E-09	0.00E+00	1.09E-09	1.09E-03	3.31E-05	0.00E+00	0.00E+00	0.00E+00
9.60E-10	2.43E-08	0.00E+00	2.53E-08	2.53E-02	7.71E-04	0.00E+00	0.00E+00	0.00E+00
7.34E-10	1.86E-08	0.00E+00	1.94E-08	1.94E-02	5.90E-04	0.00E+00	0.00E+00	0.00E+00
5.72E-10	1.45E-08	0.00E+00	1.51E-08	1.51E-02	4.59E-04	0.00E+00	0.00E+00	0.00E+00
2.93E-10	7.43E-09	0.00E+00	7.72E-09	7.72E-03	2.35E-04	0.00E+00	0.00E+00	0.00E+00
2.64E-10	6.70E-09	0.00E+00	6.97E-09	6.97E-03	2.12E-04	0.00E+00	0.00E+00	0.00E+00
2.27E-10	5.76E-09	0.00E+00	5.99E-09	5.99E-03	1.82E-04	0.00E+00	0.00E+00	0.00E+00
1.99E-10	5.05E-09	0.00E+00	5.25E-09	5.25E-03	1.60E-04	0.00E+00	0.00E+00	0.00E+00
1.80E-10	4.56E-09	0.00E+00	4.74E-09	4.74E-03	1.44E-04	0.00E+00	0.00E+00	0.00E+00
1.57E-10	3.97E-09	0.00E+00	4.13E-09	4.13E-03	1.26E-04	0.00E+00	0.00E+00	0.00E+00
1.42E-10	3.59E-09	0.00E+00	3.73E-09	3.73E-03	1.14E-04	0.00E+00	0.00E+00	0.00E+00
1.18E-10	2.99E-09	0.00E+00	3.11E-09	3.11E-03	9.48E-05	0.00E+00	0.00E+00	0.00E+00
9.14E-11	2.32E-09	0.00E+00	2.41E-09	2.41E-03	7.34E-05	0.00E+00	0.00E+00	0.00E+00
7.92E-11	2.01E-09	0.00E+00	2.09E-09	2.09E-03	6.36E-05	0.00E+00	0.00E+00	0.00E+00
7.34E-11	1.86E-09	0.00E+00	1.93E-09	1.93E-03	5.89E-05	0.00E+00	0.00E+00	0.00E+00
6.85E-11	1.74E-09	0.00E+00	1.81E-09	1.81E-03	5.50E-05	0.00E+00	0.00E+00	0.00E+00
5.37E-11	1.36E-09	0.00E+00	1.42E-09	1.42E-03	4.32E-05	0.00E+00	0.00E+00	0.00E+00
1.06E-09	2.69E-08	0.00E+00	2.79E-08	2.79E-02	8.51E-04	0.00E+00	0.00E+00	0.00E+00
9.23E-10	2.34E-08	0.00E+00	2.43E-08	2.43E-02	7.41E-04	0.00E+00	0.00E+00	0.00E+00
7.02E-10	1.78E-08	0.00E+00	1.85E-08	1.85E-02	5.64E-04	0.00E+00	0.00E+00	0.00E+00
4.59E-10	1.16E-08	0.00E+00	1.21E-08	1.21E-02	3.68E-04	0.00E+00	0.00E+00	0.00E+00
3.66E-10	9.28E-09	0.00E+00	9.65E-09	9.65E-03	2.94E-04	0.00E+00	0.00E+00	0.00E+00
3.07E-10	7.78E-09	0.00E+00	8.09E-09	8.09E-03	2.46E-04	0.00E+00	0.00E+00	0.00E+00
2.63E-10	6.66E-09	0.00E+00	6.92E-09	6.92E-03	2.11E-04	0.00E+00	0.00E+00	0.00E+00
1.22E-10	3.10E-09	0.00E+00	3.22E-09	3.22E-03	9.83E-05	0.00E+00	0.00E+00	0.00E+00
9.42E-11	2.39E-09	0.00E+00	2.48E-09	2.48E-03	7.57E-05	0.00E+00	0.00E+00	0.00E+00
1.11E-09	2.81E-08	0.00E+00	2.93E-08	2.93E-02	8.92E-04	0.00E+00	0.00E+00	0.00E+00
8.31E-10	2.11E-08	0.00E+00	2.19E-08	2.19E-02	6.68E-04	0.00E+00	0.00E+00	0.00E+00
6.40E-10	1.62E-08	0.00E+00	1.69E-08	1.69E-02	5.14E-04	0.00E+00	0.00E+00	0.00E+00
5.09E-10	1.29E-08	0.00E+00	1.34E-08	1.34E-02	4.09E-04	0.00E+00	0.00E+00	0.00E+00
4.35E-10	1.10E-08	0.00E+00	1.15E-08	1.15E-02	3.49E-04	0.00E+00	0.00E+00	0.00E+00
3.44E-10	8.73E-09	0.00E+00	9.08E-09	9.08E-03	2.77E-04	0.00E+00	0.00E+00	0.00E+00
2.93E-10	7.43E-09	0.00E+00	7.72E-09	7.72E-03	2.35E-04	0.00E+00	0.00E+00	0.00E+00
1.18E-09	2.99E-08	0.00E+00	3.11E-08	3.11E-02	9.48E-04	0.00E+00	0.00E+00	0.00E+00
9.91E-10	2.51E-08	0.00E+00	2.61E-08	2.61E-02	7.96E-04	0.00E+00	0.00E+00	0.00E+00
7.84E-10	1.99E-08	0.00E+00	2.07E-08	2.07E-02	6.30E-04	0.00E+00	0.00E+00	0.00E+00
6.30E-10	1.60E-08	0.00E+00	1.66E-08	1.66E-02	5.06E-04	0.00E+00	0.00E+00	0.00E+00
4.82E-10	1.22E-08	0.00E+00	1.27E-08	1.27E-02	3.88E-04	0.00E+00	0.00E+00	0.00E+00
1.18E-09	3.00E-08	0.00E+00	3.12E-08	3.12E-02	9.51E-04	0.00E+00	0.00E+00	0.00E+00

Child Risk					Overlapping Phases - Maximum GLC			
3rd Trimester	0<2	2<16	Total	per million	2026	2027	2028	2029
1.08E-09	2.74E-08	0.00E+00	2.85E-08	2.85E-02	8.69E-04	0.00E+00	0.00E+00	0.00E+00
8.50E-10	2.16E-08	0.00E+00	2.24E-08	2.24E-02	6.83E-04	0.00E+00	0.00E+00	0.00E+00
2.24E-11	5.69E-10	0.00E+00	5.91E-10	5.91E-04	1.80E-05	0.00E+00	0.00E+00	0.00E+00
2.27E-11	5.75E-10	0.00E+00	5.98E-10	5.98E-04	1.82E-05	0.00E+00	0.00E+00	0.00E+00
2.29E-11	5.82E-10	0.00E+00	6.05E-10	6.05E-04	1.84E-05	0.00E+00	0.00E+00	0.00E+00
2.32E-11	5.88E-10	0.00E+00	6.12E-10	6.12E-04	1.86E-05	0.00E+00	0.00E+00	0.00E+00
2.34E-11	5.95E-10	0.00E+00	6.18E-10	6.18E-04	1.88E-05	0.00E+00	0.00E+00	0.00E+00
2.36E-11	6.00E-10	0.00E+00	6.23E-10	6.23E-04	1.90E-05	0.00E+00	0.00E+00	0.00E+00
2.16E-11	5.47E-10	0.00E+00	5.69E-10	5.69E-04	1.73E-05	0.00E+00	0.00E+00	0.00E+00
2.19E-11	5.56E-10	0.00E+00	5.78E-10	5.78E-04	1.76E-05	0.00E+00	0.00E+00	0.00E+00
2.22E-11	5.64E-10	0.00E+00	5.86E-10	5.86E-04	1.79E-05	0.00E+00	0.00E+00	0.00E+00
2.25E-11	5.71E-10	0.00E+00	5.94E-10	5.94E-04	1.81E-05	0.00E+00	0.00E+00	0.00E+00
2.28E-11	5.79E-10	0.00E+00	6.01E-10	6.01E-04	1.83E-05	0.00E+00	0.00E+00	0.00E+00
2.31E-11	5.86E-10	0.00E+00	6.09E-10	6.09E-04	1.86E-05	0.00E+00	0.00E+00	0.00E+00
2.34E-11	5.93E-10	0.00E+00	6.16E-10	6.16E-04	1.88E-05	0.00E+00	0.00E+00	0.00E+00
2.36E-11	6.00E-10	0.00E+00	6.23E-10	6.23E-04	1.90E-05	0.00E+00	0.00E+00	0.00E+00
2.39E-11	6.07E-10	0.00E+00	6.30E-10	6.30E-04	1.92E-05	0.00E+00	0.00E+00	0.00E+00
2.42E-11	6.13E-10	0.00E+00	6.37E-10	6.37E-04	1.94E-05	0.00E+00	0.00E+00	0.00E+00
2.44E-11	6.18E-10	0.00E+00	6.43E-10	6.43E-04	1.96E-05	0.00E+00	0.00E+00	0.00E+00
2.19E-11	5.55E-10	0.00E+00	5.77E-10	5.77E-04	1.76E-05	0.00E+00	0.00E+00	0.00E+00
2.23E-11	5.65E-10	0.00E+00	5.87E-10	5.87E-04	1.79E-05	0.00E+00	0.00E+00	0.00E+00
2.26E-11	5.72E-10	0.00E+00	5.95E-10	5.95E-04	1.81E-05	0.00E+00	0.00E+00	0.00E+00
2.29E-11	5.80E-10	0.00E+00	6.03E-10	6.03E-04	1.84E-05	0.00E+00	0.00E+00	0.00E+00
2.32E-11	5.88E-10	0.00E+00	6.12E-10	6.12E-04	1.86E-05	0.00E+00	0.00E+00	0.00E+00
2.35E-11	5.96E-10	0.00E+00	6.20E-10	6.20E-04	1.89E-05	0.00E+00	0.00E+00	0.00E+00
2.38E-11	6.03E-10	0.00E+00	6.27E-10	6.27E-04	1.91E-05	0.00E+00	0.00E+00	0.00E+00
2.41E-11	6.11E-10	0.00E+00	6.35E-10	6.35E-04	1.94E-05	0.00E+00	0.00E+00	0.00E+00
2.44E-11	6.18E-10	0.00E+00	6.43E-10	6.43E-04	1.96E-05	0.00E+00	0.00E+00	0.00E+00
2.47E-11	6.26E-10	0.00E+00	6.50E-10	6.50E-04	1.98E-05	0.00E+00	0.00E+00	0.00E+00
2.50E-11	6.33E-10	0.00E+00	6.58E-10	6.58E-04	2.00E-05	0.00E+00	0.00E+00	0.00E+00
2.52E-11	6.38E-10	0.00E+00	6.64E-10	6.64E-04	2.02E-05	0.00E+00	0.00E+00	0.00E+00
2.26E-11	5.73E-10	0.00E+00	5.95E-10	5.95E-04	1.81E-05	0.00E+00	0.00E+00	0.00E+00
2.29E-11	5.81E-10	0.00E+00	6.04E-10	6.04E-04	1.84E-05	0.00E+00	0.00E+00	0.00E+00
2.32E-11	5.89E-10	0.00E+00	6.12E-10	6.12E-04	1.87E-05	0.00E+00	0.00E+00	0.00E+00
2.36E-11	5.98E-10	0.00E+00	6.21E-10	6.21E-04	1.89E-05	0.00E+00	0.00E+00	0.00E+00
2.39E-11	6.06E-10	0.00E+00	6.30E-10	6.30E-04	1.92E-05	0.00E+00	0.00E+00	0.00E+00
2.42E-11	6.14E-10	0.00E+00	6.39E-10	6.39E-04	1.95E-05	0.00E+00	0.00E+00	0.00E+00
2.45E-11	6.22E-10	0.00E+00	6.46E-10	6.46E-04	1.97E-05	0.00E+00	0.00E+00	0.00E+00
2.48E-11	6.30E-10	0.00E+00	6.55E-10	6.55E-04	2.00E-05	0.00E+00	0.00E+00	0.00E+00
2.52E-11	6.38E-10	0.00E+00	6.63E-10	6.63E-04	2.02E-05	0.00E+00	0.00E+00	0.00E+00
2.55E-11	6.46E-10	0.00E+00	6.71E-10	6.71E-04	2.05E-05	0.00E+00	0.00E+00	0.00E+00
2.58E-11	6.53E-10	0.00E+00	6.79E-10	6.79E-04	2.07E-05	0.00E+00	0.00E+00	0.00E+00
2.60E-11	6.59E-10	0.00E+00	6.85E-10	6.85E-04	2.09E-05	0.00E+00	0.00E+00	0.00E+00
2.32E-11	5.90E-10	0.00E+00	6.13E-10	6.13E-04	1.87E-05	0.00E+00	0.00E+00	0.00E+00
2.36E-11	5.98E-10	0.00E+00	6.21E-10	6.21E-04	1.89E-05	0.00E+00	0.00E+00	0.00E+00
2.39E-11	6.06E-10	0.00E+00	6.30E-10	6.30E-04	1.92E-05	0.00E+00	0.00E+00	0.00E+00
2.42E-11	6.15E-10	0.00E+00	6.39E-10	6.39E-04	1.95E-05	0.00E+00	0.00E+00	0.00E+00
2.46E-11	6.24E-10	0.00E+00	6.48E-10	6.48E-04	1.98E-05	0.00E+00	0.00E+00	0.00E+00
2.50E-11	6.33E-10	0.00E+00	6.58E-10	6.58E-04	2.00E-05	0.00E+00	0.00E+00	0.00E+00
2.53E-11	6.41E-10	0.00E+00	6.66E-10	6.66E-04	2.03E-05	0.00E+00	0.00E+00	0.00E+00
2.56E-11	6.49E-10	0.00E+00	6.75E-10	6.75E-04	2.06E-05	0.00E+00	0.00E+00	0.00E+00
2.59E-11	6.58E-10	0.00E+00	6.84E-10	6.84E-04	2.08E-05	0.00E+00	0.00E+00	0.00E+00
2.63E-11	6.66E-10	0.00E+00	6.93E-10	6.93E-04	2.11E-05	0.00E+00	0.00E+00	0.00E+00
2.66E-11	6.74E-10	0.00E+00	7.01E-10	7.01E-04	2.14E-05	0.00E+00	0.00E+00	0.00E+00
2.68E-11	6.80E-10	0.00E+00	7.07E-10	7.07E-04	2.16E-05	0.00E+00	0.00E+00	0.00E+00
2.46E-11	6.23E-10	0.00E+00	6.48E-10	6.48E-04	1.97E-05	0.00E+00	0.00E+00	0.00E+00
2.49E-11	6.33E-10	0.00E+00	6.58E-10	6.58E-04	2.00E-05	0.00E+00	0.00E+00	0.00E+00
2.53E-11	6.42E-10	0.00E+00	6.68E-10	6.68E-04	2.04E-05	0.00E+00	0.00E+00	0.00E+00
2.57E-11	6.52E-10	0.00E+00	6.78E-10	6.78E-04	2.07E-05	0.00E+00	0.00E+00	0.00E+00
2.61E-11	6.62E-10	0.00E+00	6.89E-10	6.89E-04	2.10E-05	0.00E+00	0.00E+00	0.00E+00
2.65E-11	6.72E-10	0.00E+00	6.99E-10	6.99E-04	2.13E-05	0.00E+00	0.00E+00	0.00E+00
2.69E-11	6.82E-10	0.00E+00	7.09E-10	7.09E-04	2.16E-05	0.00E+00	0.00E+00	0.00E+00
2.73E-11	6.92E-10	0.00E+00	7.19E-10	7.19E-04	2.19E-05	0.00E+00	0.00E+00	0.00E+00
2.77E-11	7.01E-10	0.00E+00	7.29E-10	7.29E-04	2.22E-05	0.00E+00	0.00E+00	0.00E+00
2.80E-11	7.11E-10	0.00E+00	7.39E-10	7.39E-04	2.25E-05	0.00E+00	0.00E+00	0.00E+00
2.84E-11	7.20E-10	0.00E+00	7.48E-10	7.48E-04	2.28E-05	0.00E+00	0.00E+00	0.00E+00
2.50E-11	6.34E-10	0.00E+00	6.59E-10	6.59E-04	2.01E-05	0.00E+00	0.00E+00	0.00E+00
2.53E-11	6.41E-10	0.00E+00	6.67E-10	6.67E-04	2.03E-05	0.00E+00	0.00E+00	0.00E+00
2.57E-11	6.52E-10	0.00E+00	6.77E-10	6.77E-04	2.06E-05	0.00E+00	0.00E+00	0.00E+00
2.61E-11	6.62E-10	0.00E+00	6.88E-10	6.88E-04	2.10E-05	0.00E+00	0.00E+00	0.00E+00
2.65E-11	6.73E-10	0.00E+00	6.99E-10	6.99E-04	2.13E-05	0.00E+00	0.00E+00	0.00E+00
2.69E-11	6.83E-10	0.00E+00	7.10E-10	7.10E-04	2.17E-05	0.00E+00	0.00E+00	0.00E+00
2.74E-11	6.94E-10	0.00E+00	7.21E-10	7.21E-04	2.20E-05	0.00E+00	0.00E+00	0.00E+00
2.78E-11	7.04E-10	0.00E+00	7.32E-10	7.32E-04	2.23E-05	0.00E+00	0.00E+00	0.00E+00
2.82E-11	7.15E-10	0.00E+00	7.43E-10	7.43E-04	2.26E-05	0.00E+00	0.00E+00	0.00E+00
2.86E-11	7.25E-10	0.00E+00	7.54E-10	7.54E-04	2.30E-05	0.00E+00	0.00E+00	0.00E+00
2.90E-11	7.35E-10	0.00E+00	7.64E-10	7.64E-04	2.33E-05	0.00E+00	0.00E+00	0.00E+00
2.94E-11	7.45E-10	0.00E+00	7.74E-10	7.74E-04	2.36E-05	0.00E+00	0.00E+00	0.00E+00
2.57E-11	6.53E-10	0.00E+00	6.78E-10	6.78E-04	2.07E-05	0.00E+00	0.00E+00	0.00E+00
2.60E-11	6.61E-10	0.00E+00	6.87E-10	6.87E-04	2.09E-05	0.00E+00	0.00E+00	0.00E+00
2.65E-11	6.72E-10	0.00E+00	6.98E-10	6.98E-04	2.13E-05	0.00E+00	0.00E+00	0.00E+00
2.69E-11	6.83E-10	0.00E+00	7.10E-10	7.10E-04	2.16E-05	0.00E+00	0.00E+00	0.00E+00
2.74E-11	6.94E-10	0.00E+00	7.22E-10	7.22E-04	2.20E-05	0.00E+00	0.00E+00	0.00E+00
2.78E-11	7.05E-10	0.00E+00	7.33E-10	7.33E-04	2.23E-05	0.00E+00	0.00E+00	0.00E+00
2.83E-11	7.17E-10	0.00E+00	7.45E-10	7.45E-04	2.27E-05	0.00E+00	0.00E+00	0.00E+00
2.87E-11	7.28E-10	0.00E+00	7.56E-10	7.56E-04	2.30E-05	0.00E+00	0.00E+00	0.00E+00
2.91E-11	7.39E-10	0.00E+00	7.68E-10	7.68E-04	2.34E-05	0.00E+00	0.00E+00	0.00E+00
2.96E-11	7.50E-10	0.00E+00	7.79E-10	7.79E-04	2.37E-05	0.00E+00	0.00E+00	0.00E+00
3.00E-11	7.60E-10	0.00E+00	7.90E-10	7.90E-04	2.41E-05	0.00E+00	0.00E+00	0.00E+00
3.04E-11	7.71E-10	0.00E+00	8.01E-10	8.01E-04	2.44E-05	0.00E+00	0.00E+00	0.00E+00

6201 Bristol Unmitigated

Health Risk Assessment Results Summary

Residential Receptors

		MAX:	0.225	40.319	40.544
Unique Identifier	X (UTM)	Y (UTM)	Onroad	Offroad	Total Risk
3715523761064	371552	3761064	0.063	3.144	3.208
3715643761064	371564	3761064	0.057	2.722	2.780
3715723761062	371572	3761062	0.054	2.456	2.509
3715823761063	371582	3761063	0.051	2.301	2.352
3715963761061	371596	3761061	0.046	2.003	2.049
3716023761061	371602	3761061	0.044	1.892	1.936
3716123761062	371612	3761062	0.042	1.743	1.785
3716223761062	371622	3761062	0.040	1.634	1.674
3716323761063	371632	3761063	0.038	1.552	1.590
3716423761060	371642	3761060	0.036	1.413	1.449
3716523761060	371652	3761060	0.034	1.353	1.387
3716623761060	371662	3761060	0.033	1.284	1.317
3716723761060	371672	3761060	0.031	1.212	1.243
3716923761060	371692	3761060	0.029	1.103	1.131
3717023761060	371702	3761060	0.028	1.068	1.096
3717123761060	371712	3761060	0.026	1.011	1.038
3717323761060	371732	3761060	0.024	0.928	0.952
3717423761060	371742	3761060	0.024	0.881	0.905
3717523761060	371752	3761060	0.023	0.845	0.867
3717623761060	371762	3761060	0.022	0.813	0.835
3717723761060	371772	3761060	0.021	0.783	0.805
3717823761060	371782	3761060	0.021	0.761	0.782
3717923761060	371792	3761060	0.020	0.739	0.759
3718023761060	371802	3761060	0.019	0.714	0.733
3714933761074	371493	3761074	0.149	10.640	10.788
3715023761070	371502	3761070	0.119	7.931	8.050
3715123761070	371512	3761070	0.101	6.750	6.850
3715323761070	371532	3761070	0.078	5.059	5.137
3715423761070	371542	3761070	0.071	4.428	4.499
3715523761070	371552	3761070	0.065	3.451	3.516
3715643761070	371564	3761070	0.059	2.974	3.033
3715723761070	371572	3761070	0.055	2.754	2.809
3715823761070	371582	3761070	0.052	2.532	2.584
3715963761070	371596	3761070	0.048	2.253	2.301
3716023761070	371602	3761070	0.046	2.128	2.174
3716123761070	371612	3761070	0.043	1.964	2.007
3716223761070	371622	3761070	0.041	1.795	1.836
3716323761070	371632	3761070	0.039	1.677	1.716
3716423761070	371642	3761070	0.037	1.582	1.619
3716523761070	371652	3761070	0.035	1.505	1.540
3716623761070	371662	3761070	0.034	1.423	1.457
3716723761070	371672	3761070	0.032	1.339	1.371
3716823761070	371682	3761070	0.031	1.271	1.302
3716923761070	371692	3761070	0.029	1.208	1.237
3717023761070	371702	3761070	0.028	1.164	1.193
3717123761070	371712	3761070	0.027	1.107	1.135
3717323761070	371732	3761070	0.025	1.015	1.040
3717523761071	371752	3761071	0.023	0.930	0.954
3717623761071	371762	3761071	0.023	0.894	0.916
3717723761070	371772	3761070	0.022	0.852	0.874
3718023761070	371802	3761070	0.020	0.772	0.792
3718133761070	371813	3761070	0.019	0.742	0.761
3714923761080	371492	3761080	0.163	13.336	13.498
3715023761080	371502	3761080	0.128	10.721	10.849
3715123761078	371512	3761078	0.106	8.348	8.454
3715243761080	371524	3761080	0.090	7.112	7.203
3715323761080	371532	3761080	0.082	6.244	6.326
3715423761080	371542	3761080	0.074	5.373	5.447
3715523761080	371552	3761080	0.068	4.160	4.227
3715643761075	371564	3761075	0.060	3.233	3.293
3715823761080	371582	3761080	0.054	2.939	2.993
3715963761078	371596	3761078	0.049	2.518	2.567
3716023761079	371602	3761079	0.047	2.417	2.465
3716123761080	371612	3761080	0.045	2.250	2.295
3716223761080	371622	3761080	0.042	2.050	2.092
3716323761080	371632	3761080	0.040	1.898	1.938
3716423761080	371642	3761080	0.038	1.775	1.812
3716523761080	371652	3761080	0.036	1.678	1.714
3716623761080	371662	3761080	0.035	1.586	1.620
3716723761080	371672	3761080	0.033	1.488	1.521

6201 Bristol Unmitigated

Health Risk Assessment Results Summary

RESIDENTIAL RECEPTORS ONLY MAX: 40.544

Unique Identifier	X (UTM)	Y (UTM)	Total Risk
3715523761064	371552	3761064	3.208
3715643761064	371564	3761064	2.780
3715723761062	371572	3761062	2.509
3715823761063	371582	3761063	2.352
3715963761061	371596	3761061	2.049
3716023761061	371602	3761061	1.936
3716123761062	371612	3761062	1.785
3716223761062	371622	3761062	1.674
3716323761063	371632	3761063	1.590
3716423761060	371642	3761060	1.449
3716523761060	371652	3761060	1.387
3716623761060	371662	3761060	1.317
3716723761060	371672	3761060	1.243
3716923761060	371692	3761060	1.131
3717023761060	371702	3761060	1.096
3717123761060	371712	3761060	1.038
3717323761060	371732	3761060	0.952
3717423761060	371742	3761060	0.905
3717523761060	371752	3761060	0.867
3717623761060	371762	3761060	0.835
3717723761060	371772	3761060	0.805
3717823761060	371782	3761060	0.782
3717923761060	371792	3761060	0.759
3718023761060	371802	3761060	0.733
3714933761074	371493	3761074	10.788
3715023761070	371502	3761070	8.050
3715123761070	371512	3761070	6.850
3715323761070	371532	3761070	5.137
3715423761070	371542	3761070	4.499
3715523761070	371552	3761070	3.516
3715643761070	371564	3761070	3.033
3715723761070	371572	3761070	2.809
3715823761070	371582	3761070	2.584
3715963761070	371596	3761070	2.301
3716023761070	371602	3761070	2.174
3716123761070	371612	3761070	2.007
3716223761070	371622	3761070	1.836
3716323761070	371632	3761070	1.716
3716423761070	371642	3761070	1.619
3716523761070	371652	3761070	1.540
3716623761070	371662	3761070	1.457
3716723761070	371672	3761070	1.371
3716823761070	371682	3761070	1.302
3716923761070	371692	3761070	1.237
3717023761070	371702	3761070	1.193
3717123761070	371712	3761070	1.135
3717323761070	371732	3761070	1.040
3717523761071	371752	3761071	0.954
3717623761071	371762	3761071	0.916
3717723761070	371772	3761070	0.874
3718023761070	371802	3761070	0.792
3718133761070	371813	3761070	0.761
3714923761080	371492	3761080	13.498
3715023761080	371502	3761080	10.849
3715123761078	371512	3761078	8.454
3715243761080	371524	3761080	7.203
3715323761080	371532	3761080	6.326
3715423761080	371542	3761080	5.447
3715523761080	371552	3761080	4.227
3715643761075	371564	3761075	3.293
3715823761080	371582	3761080	2.993
3715963761078	371596	3761078	2.567
3716023761079	371602	3761079	2.465
3716123761080	371612	3761080	2.295
3716223761080	371622	3761080	2.092
3716323761080	371632	3761080	1.938
3716423761080	371642	3761080	1.812
3716523761080	371652	3761080	1.714
3716623761080	371662	3761080	1.620
3716723761080	371672	3761080	1.521

6201 Bristol Unmitigated

Health Risk Assessment Results Summary

Residential Receptors

		MAX:	0.225	40.319	40.544
Unique Identifier	X (UTM)	Y (UTM)	Onroad	Offroad	Total Risk
3716823761080	371682	3761080	0.032	1.406	1.437
3716923761080	371692	3761080	0.030	1.330	1.361
3717023761080	371702	3761080	0.029	1.273	1.302
3717123761080	371712	3761080	0.028	1.207	1.235
3717323761080	371732	3761080	0.026	1.114	1.140
3717433761080	371743	3761080	0.025	1.054	1.079
3717523761080	371752	3761080	0.024	1.010	1.034
3717623761080	371762	3761080	0.023	0.968	0.992
3717923761080	371792	3761080	0.021	0.864	0.885
3718023761080	371802	3761080	0.020	0.833	0.853
3718123761080	371812	3761080	0.020	0.799	0.818
3718223761080	371822	3761080	0.019	0.761	0.780
3718323761080	371832	3761080	0.018	0.727	0.745
3714933761086	371493	3761086	0.169	15.902	16.071
3715323761090	371532	3761090	0.087	7.777	7.864
3715423761087	371542	3761087	0.077	6.207	6.283
3715523761092	371552	3761092	0.071	5.353	5.424
3715623761092	371562	3761092	0.066	4.687	4.753
3715723761090	371572	3761090	0.060	3.956	4.016
3715823761090	371582	3761090	0.056	3.491	3.546
3715893761090	371589	3761090	0.053	3.243	3.296
3716023761090	371602	3761090	0.049	2.837	2.886
3716123761090	371612	3761090	0.046	2.552	2.598
3716223761090	371622	3761090	0.043	2.339	2.382
3716323761090	371632	3761090	0.041	2.163	2.204
3716423761090	371642	3761090	0.039	2.015	2.054
3716523761090	371652	3761090	0.037	1.885	1.923
3716623761090	371662	3761090	0.036	1.773	1.808
3716723761090	371672	3761090	0.034	1.663	1.697
3716823761090	371682	3761090	0.032	1.563	1.595
3716923761090	371692	3761090	0.031	1.473	1.504
3717023761090	371702	3761090	0.030	1.400	1.430
3717123761090	371712	3761090	0.029	1.324	1.353
3717323761090	371732	3761090	0.027	1.222	1.248
3717423761090	371742	3761090	0.026	1.164	1.190
3717523761090	371752	3761090	0.025	1.110	1.135
3717623761090	371762	3761090	0.024	1.061	1.085
3717723761090	371772	3761090	0.023	1.016	1.039
3717823761090	371782	3761090	0.022	0.975	0.997
3718123761090	371812	3761090	0.020	0.858	0.878
3718223761090	371822	3761090	0.019	0.819	0.838
3718323761090	371832	3761090	0.019	0.783	0.801
3718423761090	371842	3761090	0.018	0.752	0.770
3715223761100	371522	3761100	0.105	11.967	12.072
3715323761100	371532	3761100	0.092	8.985	9.077
3715423761100	371542	3761100	0.082	7.527	7.609
3715523761100	371552	3761100	0.074	6.374	6.448
3715623761100	371562	3761100	0.068	5.504	5.572
3715723761100	371572	3761100	0.063	4.816	4.878
3715823761100	371582	3761100	0.058	4.185	4.242
3715963761100	371596	3761100	0.052	3.537	3.590
3716023761100	371602	3761100	0.050	3.248	3.298
3716123761099	371612	3761099	0.047	2.914	2.961
3716223761099	371622	3761099	0.045	2.666	2.710
3716323761098	371632	3761098	0.042	2.424	2.466
3716423761098	371642	3761098	0.040	2.249	2.289
3716523761098	371652	3761098	0.038	2.094	2.133
3716623761098	371662	3761098	0.036	1.955	1.991
3716723761098	371672	3761098	0.035	1.828	1.863
3716923761098	371692	3761098	0.032	1.609	1.641
3717023761097	371702	3761097	0.030	1.502	1.532
3717123761097	371712	3761097	0.029	1.419	1.448
3717723761100	371772	3761100	0.024	1.108	1.131
3717823761100	371782	3761100	0.023	1.059	1.082
3717923761100	371792	3761100	0.022	1.010	1.032
3718023761100	371802	3761100	0.021	0.966	0.987
3718123761100	371812	3761100	0.021	0.922	0.943
3718223761100	371822	3761100	0.020	0.882	0.902
3718323761100	371832	3761100	0.019	0.842	0.861
3718423761100	371842	3761100	0.019	0.809	0.828

6201 Bristol Unmitigated

Health Risk Assessment Results Summary

RESIDENTIAL RECEPTORS ONLY MAX: 40.544

Unique Identifier	X (UTM)	Y (UTM)	Total Risk
3716823761080	371682	3761080	1.437
3716923761080	371692	3761080	1.361
3717023761080	371702	3761080	1.302
3717123761080	371712	3761080	1.235
3717323761080	371732	3761080	1.140
3717433761080	371743	3761080	1.079
3717523761080	371752	3761080	1.034
3717623761080	371762	3761080	0.992
3717923761080	371792	3761080	0.885
3718023761080	371802	3761080	0.853
3718123761080	371812	3761080	0.818
3718223761080	371822	3761080	0.780
3718323761080	371832	3761080	0.745
3714933761086	371493	3761086	16.071
3715323761090	371532	3761090	7.864
3715423761087	371542	3761087	6.283
3715523761092	371552	3761092	5.424
3715623761092	371562	3761092	4.753
3715723761090	371572	3761090	4.016
3715823761090	371582	3761090	3.546
3715893761090	371589	3761090	3.296
3716023761090	371602	3761090	2.886
3716123761090	371612	3761090	2.598
3716223761090	371622	3761090	2.382
3716323761090	371632	3761090	2.204
3716423761090	371642	3761090	2.054
3716523761090	371652	3761090	1.923
3716623761090	371662	3761090	1.808
3716723761090	371672	3761090	1.697
3716823761090	371682	3761090	1.595
3716923761090	371692	3761090	1.504
3717023761090	371702	3761090	1.430
3717123761090	371712	3761090	1.353
3717323761090	371732	3761090	1.248
3717423761090	371742	3761090	1.190
3717523761090	371752	3761090	1.135
3717623761090	371762	3761090	1.085
3717723761090	371772	3761090	1.039
3717823761090	371782	3761090	0.997
3718123761090	371812	3761090	0.878
3718223761090	371822	3761090	0.838
3718323761090	371832	3761090	0.801
3718423761090	371842	3761090	0.770
3715223761100	371522	3761100	12.072
3715323761100	371532	3761100	9.077
3715423761100	371542	3761100	7.609
3715523761100	371552	3761100	6.448
3715623761100	371562	3761100	5.572
3715723761100	371572	3761100	4.878
3715823761100	371582	3761100	4.242
3715963761100	371596	3761100	3.590
3716023761100	371602	3761100	3.298
3716123761099	371612	3761099	2.961
3716223761099	371622	3761099	2.710
3716323761098	371632	3761098	2.466
3716423761098	371642	3761098	2.289
3716523761098	371652	3761098	2.133
3716623761098	371662	3761098	1.991
3716723761098	371672	3761098	1.863
3716923761098	371692	3761098	1.641
3717023761097	371702	3761097	1.532
3717123761097	371712	3761097	1.448
3717723761100	371772	3761100	1.131
3717823761100	371782	3761100	1.082
3717923761100	371792	3761100	1.032
3718023761100	371802	3761100	0.987
3718123761100	371812	3761100	0.943
3718223761100	371822	3761100	0.902
3718323761100	371832	3761100	0.861
3718423761100	371842	3761100	0.828

6201 Bristol Unmitigated

Health Risk Assessment Results Summary

Residential Receptors

		MAX:	0.225	40.319	40.544
Unique Identifier	X (UTM)	Y (UTM)	Onroad	Offroad	Total Risk
3715033761110	371503	3761110	0.168	24.769	24.937
3715123761110	371512	3761110	0.135	19.315	19.451
3715223761110	371522	3761110	0.113	14.049	14.162
3715323761110	371532	3761110	0.097	11.261	11.358
3715423761110	371542	3761110	0.086	9.296	9.382
3715483761110	371548	3761110	0.081	8.341	8.422
3715623761113	371562	3761113	0.072	7.042	7.114
3715723761112	371572	3761112	0.065	5.827	5.892
3716123761110	371612	3761110	0.049	3.466	3.515
3716223761110	371622	3761110	0.046	3.160	3.206
3716323761110	371632	3761110	0.044	2.899	2.942
3716423761110	371642	3761110	0.042	2.682	2.724
3716723761110	371672	3761110	0.036	2.138	2.174
3716923761110	371692	3761110	0.033	1.888	1.921
3717023761110	371702	3761110	0.032	1.747	1.778
3717123761110	371712	3761110	0.030	1.638	1.669
3717223761110	371722	3761110	0.029	1.539	1.568
3717323761110	371732	3761110	0.028	1.457	1.485
3717423761110	371742	3761110	0.027	1.389	1.416
3717523761110	371752	3761110	0.026	1.330	1.356
3717623761110	371762	3761110	0.025	1.274	1.299
3717723761110	371772	3761110	0.024	1.216	1.240
3717823761110	371782	3761110	0.024	1.155	1.179
3717923761110	371792	3761110	0.023	1.092	1.115
3718023761110	371802	3761110	0.022	1.040	1.062
3718123761110	371812	3761110	0.021	0.989	1.010
3718223761110	371822	3761110	0.021	0.946	0.967
3718323761110	371832	3761110	0.020	0.907	0.927
3715053761120	371505	3761120	0.179	29.603	29.782
3715123761120	371512	3761120	0.149	22.879	23.028
3715223761120	371522	3761120	0.122	17.546	17.668
3715323761120	371532	3761120	0.104	14.050	14.154
3715623761120	371562	3761120	0.075	8.259	8.333
3715723761120	371572	3761120	0.068	6.851	6.919
3715823761119	371582	3761119	0.062	5.681	5.743
3715923761121	371592	3761121	0.058	5.222	5.280
3716023761120	371602	3761120	0.054	4.588	4.642
3716123761120	371612	3761120	0.051	4.087	4.137
3716223761120	371622	3761120	0.048	3.701	3.748
3716323761120	371632	3761120	0.045	3.370	3.415
3716423761120	371642	3761120	0.043	3.112	3.155
3716523761120	371652	3761120	0.041	2.880	2.921
3716623761120	371662	3761120	0.039	2.651	2.691
3716723761120	371672	3761120	0.037	2.434	2.471
3716923761120	371692	3761120	0.034	2.137	2.172
3717023761120	371702	3761120	0.033	1.972	2.005
3717123761120	371712	3761120	0.031	1.826	1.857
3717223761120	371722	3761120	0.030	1.710	1.740
3717323761120	371732	3761120	0.029	1.612	1.641
3717423761120	371742	3761120	0.028	1.533	1.561
3717523761120	371752	3761120	0.027	1.462	1.489
3717623761120	371762	3761120	0.026	1.398	1.424
3717723761120	371772	3761120	0.025	1.335	1.360
3717823761120	371782	3761120	0.024	1.257	1.281
3717923761120	371792	3761120	0.023	1.185	1.209
3718023761120	371802	3761120	0.023	1.125	1.147
3718123761120	371812	3761120	0.022	1.067	1.088
3718223761120	371822	3761120	0.021	1.018	1.039
3715123761130	371512	3761130	0.167	28.134	28.301
3715223761130	371522	3761130	0.134	21.749	21.883
3715303761130	371530	3761130	0.117	18.219	18.336
3715633761130	371563	3761130	0.078	9.804	9.882
3715723761130	371572	3761130	0.071	8.273	8.344
3715823761130	371582	3761130	0.065	7.029	7.094
3715923761130	371592	3761130	0.061	6.171	6.232
3716023761130	371602	3761130	0.057	5.530	5.587
3716123761130	371612	3761130	0.053	4.850	4.903
3716223761130	371622	3761130	0.050	4.341	4.390
3716423761130	371642	3761130	0.045	3.604	3.649
3716523761130	371652	3761130	0.043	3.354	3.397

6201 Bristol Unmitigated

Health Risk Assessment Results Summary

RESIDENTIAL RECEPTORS ONLY MAX: 40.544

Unique Identifier	X (UTM)	Y (UTM)	Total Risk
3715033761110	371503	3761110	24.937
3715123761110	371512	3761110	19.451
3715223761110	371522	3761110	14.162
3715323761110	371532	3761110	11.358
3715423761110	371542	3761110	9.382
3715483761110	371548	3761110	8.422
3715623761113	371562	3761113	7.114
3715723761112	371572	3761112	5.892
3716123761110	371612	3761110	3.515
3716223761110	371622	3761110	3.206
3716323761110	371632	3761110	2.942
3716423761110	371642	3761110	2.724
3716723761110	371672	3761110	2.174
3716923761110	371692	3761110	1.921
3717023761110	371702	3761110	1.778
3717123761110	371712	3761110	1.669
3717223761110	371722	3761110	1.568
3717323761110	371732	3761110	1.485
3717423761110	371742	3761110	1.416
3717523761110	371752	3761110	1.356
3717623761110	371762	3761110	1.299
3717723761110	371772	3761110	1.240
3717823761110	371782	3761110	1.179
3717923761110	371792	3761110	1.115
3718023761110	371802	3761110	1.062
3718123761110	371812	3761110	1.010
3718223761110	371822	3761110	0.967
3718323761110	371832	3761110	0.927
3715053761120	371505	3761120	29.782
3715123761120	371512	3761120	23.028
3715223761120	371522	3761120	17.668
3715323761120	371532	3761120	14.154
3715623761120	371562	3761120	8.333
3715723761120	371572	3761120	6.919
3715823761119	371582	3761119	5.743
3715923761121	371592	3761121	5.280
3716023761120	371602	3761120	4.642
3716123761120	371612	3761120	4.137
3716223761120	371622	3761120	3.748
3716323761120	371632	3761120	3.415
3716423761120	371642	3761120	3.155
3716523761120	371652	3761120	2.921
3716623761120	371662	3761120	2.691
3716723761120	371672	3761120	2.471
3716923761120	371692	3761120	2.172
3717023761120	371702	3761120	2.005
3717123761120	371712	3761120	1.857
3717223761120	371722	3761120	1.740
3717323761120	371732	3761120	1.641
3717423761120	371742	3761120	1.561
3717523761120	371752	3761120	1.489
3717623761120	371762	3761120	1.424
3717723761120	371772	3761120	1.360
3717823761120	371782	3761120	1.281
3717923761120	371792	3761120	1.209
3718023761120	371802	3761120	1.147
3718123761120	371812	3761120	1.088
3718223761120	371822	3761120	1.039
3715123761130	371512	3761130	28.301
3715223761130	371522	3761130	21.883
3715303761130	371530	3761130	18.336
3715633761130	371563	3761130	9.882
3715723761130	371572	3761130	8.344
3715823761130	371582	3761130	7.094
3715923761130	371592	3761130	6.232
3716023761130	371602	3761130	5.587
3716123761130	371612	3761130	4.903
3716223761130	371622	3761130	4.390
3716423761130	371642	3761130	3.649
3716523761130	371652	3761130	3.397

6201 Bristol Unmitigated

Health Risk Assessment Results Summary

Residential Receptors

		MAX:	0.225	40.319	40.544
Unique Identifier	X (UTM)	Y (UTM)	Onroad	Offroad	Total Risk
3716623761130	371662	3761130	0.041	3.072	3.113
3716723761130	371672	3761130	0.039	2.789	2.827
3716923761130	371692	3761130	0.035	2.410	2.445
3717023761130	371702	3761130	0.034	2.216	2.249
3717123761130	371712	3761130	0.032	2.047	2.080
3717223761130	371722	3761130	0.031	1.912	1.943
3717423761130	371742	3761130	0.029	1.697	1.726
3717523761130	371752	3761130	0.028	1.611	1.639
3717623761130	371762	3761130	0.027	1.533	1.560
3717723761130	371772	3761130	0.026	1.453	1.479
3717823761130	371782	3761130	0.025	1.367	1.392
3717923761130	371792	3761130	0.024	1.285	1.309
3715133761140	371513	3761140	0.187	33.030	33.217
3715223761140	371522	3761140	0.151	26.574	26.725
3715323761140	371532	3761140	0.125	21.407	21.533
3715663761140	371566	3761140	0.081	11.098	11.179
3715723761140	371572	3761140	0.076	9.968	10.044
3715823761140	371582	3761140	0.069	8.499	8.568
3715923761140	371592	3761140	0.064	7.391	7.454
3716023761140	371602	3761140	0.060	6.603	6.662
3716123761139	371612	3761139	0.055	5.666	5.721
3716223761140	371622	3761140	0.052	5.089	5.141
3716423761140	371642	3761140	0.046	4.169	4.215
3716723761140	371672	3761140	0.040	3.152	3.191
3716923761140	371692	3761140	0.036	2.700	2.737
3717023761140	371702	3761140	0.035	2.481	2.515
3717123761140	371712	3761140	0.033	2.301	2.334
3717523761140	371752	3761140	0.029	1.773	1.802
3715163761148	371516	3761148	0.194	34.920	35.114
3715223761150	371522	3761150	0.172	31.364	31.536
3715323761150	371532	3761150	0.139	25.218	25.357
3715523761152	371552	3761152	0.104	17.251	17.354
3715623761150	371562	3761150	0.090	14.076	14.166
3715723761150	371572	3761150	0.081	11.847	11.928
3715823761150	371582	3761150	0.073	10.139	10.212
3716423761144	371642	3761144	0.047	4.422	4.469
3716723761144	371672	3761144	0.040	3.321	3.361
3715223761160	371522	3761160	0.197	35.890	36.087
3715323761159	371532	3761159	0.155	28.485	28.640
3715413761157	371541	3761157	0.128	22.911	23.039
3715543761160	371554	3761160	0.109	18.930	19.038
3715623761160	371562	3761160	0.098	16.465	16.562
3715743761159	371574	3761159	0.084	13.328	13.412
3715823761157	371582	3761157	0.077	11.422	11.498
3715253761170	371525	3761170	0.213	38.248	38.460
3715323761170	371532	3761170	0.180	33.228	33.408
3715423761170	371542	3761170	0.147	27.511	27.658
3715523761170	371552	3761170	0.124	23.017	23.141
3715623761166	371562	3761166	0.103	18.151	18.254
3715283761178	371528	3761178	0.225	40.319	40.544
3715323761178	371532	3761178	0.204	37.263	37.467
3715423761176	371542	3761176	0.159	30.071	30.230
3711453760640	371145	3760640	0.022	0.486	0.508
3711553760640	371155	3760640	0.025	0.488	0.513
3711653760640	371165	3760640	0.029	0.489	0.517
3711753760640	371175	3760640	0.034	0.489	0.523
3711853760640	371185	3760640	0.042	0.488	0.531
3711933760640	371193	3760640	0.053	0.488	0.541
3710953760650	371095	3760650	0.015	0.494	0.509
3711053760650	371105	3760650	0.016	0.498	0.514
3711153760650	371115	3760650	0.017	0.501	0.518
3711253760650	371125	3760650	0.019	0.503	0.521
3711353760650	371135	3760650	0.021	0.504	0.525
3711453760650	371145	3760650	0.023	0.505	0.528
3711553760650	371155	3760650	0.026	0.506	0.532
3711653760650	371165	3760650	0.030	0.506	0.536
3711753760650	371175	3760650	0.036	0.507	0.542
3711853760650	371185	3760650	0.045	0.506	0.551
3711933760650	371193	3760650	0.057	0.506	0.563
3710853760660	371085	3760660	0.014	0.508	0.522

6201 Bristol Unmitigated

Health Risk Assessment Results Summary

RESIDENTIAL RECEPTORS ONLY MAX: 40.544

Unique Identifier	X (UTM)	Y (UTM)	Total Risk
3716623761130	371662	3761130	3.113
3716723761130	371672	3761130	2.827
3716923761130	371692	3761130	2.445
3717023761130	371702	3761130	2.249
3717123761130	371712	3761130	2.080
3717223761130	371722	3761130	1.943
3717423761130	371742	3761130	1.726
3717523761130	371752	3761130	1.639
3717623761130	371762	3761130	1.560
3717723761130	371772	3761130	1.479
3717823761130	371782	3761130	1.392
3717923761130	371792	3761130	1.309
3715133761140	371513	3761140	33.217
3715223761140	371522	3761140	26.725
3715323761140	371532	3761140	21.533
3715663761140	371566	3761140	11.179
3715723761140	371572	3761140	10.044
3715823761140	371582	3761140	8.568
3715923761140	371592	3761140	7.454
3716023761140	371602	3761140	6.662
3716123761139	371612	3761139	5.721
3716223761140	371622	3761140	5.141
3716423761140	371642	3761140	4.215
3716723761140	371672	3761140	3.191
3716923761140	371692	3761140	2.737
3717023761140	371702	3761140	2.515
3717123761140	371712	3761140	2.334
3717523761140	371752	3761140	1.802
3715163761148	371516	3761148	35.114
3715223761150	371522	3761150	31.536
3715323761150	371532	3761150	25.357
3715523761152	371552	3761152	17.354
3715623761150	371562	3761150	14.166
3715723761150	371572	3761150	11.928
3715823761150	371582	3761150	10.212
3716423761144	371642	3761144	4.469
3716723761144	371672	3761144	3.361
3715223761160	371522	3761160	36.087
3715323761159	371532	3761159	28.640
3715413761157	371541	3761157	23.039
3715543761160	371554	3761160	19.038
3715623761160	371562	3761160	16.562
3715743761159	371574	3761159	13.412
3715823761157	371582	3761157	11.498
3715253761170	371525	3761170	38.460
3715323761170	371532	3761170	33.408
3715423761170	371542	3761170	27.658
3715523761170	371552	3761170	23.141
3715623761166	371562	3761166	18.254
3715283761178	371528	3761178	40.544
3715323761178	371532	3761178	37.467
3715423761176	371542	3761176	30.230
3711453760640	371145	3760640	0.508
3711553760640	371155	3760640	0.513
3711653760640	371165	3760640	0.517
3711753760640	371175	3760640	0.523
3711853760640	371185	3760640	0.531
3711933760640	371193	3760640	0.541
3710953760650	371095	3760650	0.509
3711053760650	371105	3760650	0.514
3711153760650	371115	3760650	0.518
3711253760650	371125	3760650	0.521
3711353760650	371135	3760650	0.525
3711453760650	371145	3760650	0.528
3711553760650	371155	3760650	0.532
3711653760650	371165	3760650	0.536
3711753760650	371175	3760650	0.542
3711853760650	371185	3760650	0.551
3711933760650	371193	3760650	0.563
3710853760660	371085	3760660	0.522

6201 Bristol Unmitigated

Health Risk Assessment Results Summary

Residential Receptors

		MAX:	0.225	40.319	40.544
Unique Identifier	X (UTM)	Y (UTM)	Onroad	Offroad	Total Risk
3710953760660	371095	3760660	0.015	0.514	0.529
3711053760660	371105	3760660	0.017	0.516	0.533
3711153760660	371115	3760660	0.018	0.519	0.536
3711253760660	371125	3760660	0.019	0.520	0.540
3711353760660	371135	3760660	0.021	0.522	0.544
3711453760660	371145	3760660	0.024	0.523	0.547
3711553760660	371155	3760660	0.027	0.524	0.551
3711653760660	371165	3760660	0.031	0.525	0.556
3711753760660	371175	3760660	0.038	0.525	0.563
3711853760660	371185	3760660	0.048	0.525	0.573
3711933760660	371193	3760660	0.061	0.525	0.586
3710853760670	371085	3760670	0.015	0.526	0.541
3710953760670	371095	3760670	0.016	0.531	0.547
3711053760670	371105	3760670	0.017	0.534	0.552
3711153760670	371115	3760670	0.018	0.537	0.555
3711253760670	371125	3760670	0.020	0.539	0.559
3711353760670	371135	3760670	0.022	0.541	0.563
3711453760670	371145	3760670	0.025	0.542	0.567
3711553760670	371155	3760670	0.028	0.543	0.572
3711653760670	371165	3760670	0.033	0.544	0.577
3711753760670	371175	3760670	0.040	0.545	0.585
3711853760670	371185	3760670	0.051	0.545	0.596
3711933760670	371193	3760670	0.066	0.545	0.611
3710853760680	371085	3760680	0.015	0.545	0.560
3710953760680	371095	3760680	0.016	0.550	0.566
3711053760680	371105	3760680	0.018	0.553	0.570
3711153760680	371115	3760680	0.019	0.555	0.575
3711253760680	371125	3760680	0.021	0.558	0.579
3711353760680	371135	3760680	0.023	0.560	0.583
3711453760680	371145	3760680	0.026	0.562	0.588
3711553760680	371155	3760680	0.030	0.563	0.593
3711653760680	371165	3760680	0.035	0.565	0.599
3711753760680	371175	3760680	0.042	0.565	0.608
3711853760680	371185	3760680	0.055	0.566	0.621
3711933760680	371193	3760680	0.072	0.566	0.638
3710853760700	371085	3760700	0.016	0.584	0.600
3710953760700	371095	3760700	0.018	0.588	0.605
3711053760700	371105	3760700	0.019	0.592	0.610
3711153760700	371115	3760700	0.020	0.595	0.616
3711253760700	371125	3760700	0.022	0.599	0.621
3711353760700	371135	3760700	0.025	0.602	0.627
3711453760700	371145	3760700	0.028	0.604	0.632
3711553760700	371155	3760700	0.032	0.607	0.639
3711653760700	371165	3760700	0.038	0.608	0.647
3711753760700	371175	3760700	0.047	0.610	0.657
3711853760700	371185	3760700	0.063	0.611	0.674
3710753760710	371075	3760710	0.015	0.597	0.612
3710853760710	371085	3760710	0.017	0.603	0.620
3710953760710	371095	3760710	0.018	0.608	0.626
3711053760710	371105	3760710	0.019	0.613	0.632
3711153760710	371115	3760710	0.021	0.617	0.638
3711253760710	371125	3760710	0.023	0.621	0.644
3711353760710	371135	3760710	0.026	0.624	0.650
3711453760710	371145	3760710	0.029	0.627	0.656
3711553760710	371155	3760710	0.034	0.630	0.663
3711653760710	371165	3760710	0.040	0.632	0.672
3711753760710	371175	3760710	0.050	0.634	0.684
3711853760710	371185	3760710	0.068	0.635	0.704
3710753760720	371075	3760720	0.016	0.619	0.634
3710853760720	371085	3760720	0.017	0.624	0.641
3710953760720	371095	3760720	0.018	0.629	0.648
3711053760720	371105	3760720	0.020	0.634	0.654
3711153760720	371115	3760720	0.022	0.639	0.661
3711253760720	371125	3760720	0.024	0.644	0.668
3711353760720	371135	3760720	0.027	0.648	0.674
3711453760720	371145	3760720	0.030	0.651	0.682
3711553760720	371155	3760720	0.035	0.655	0.690
3711653760720	371165	3760720	0.042	0.657	0.700
3711753760720	371175	3760720	0.054	0.660	0.713
3711853760720	371185	3760720	0.074	0.661	0.735

6201 Bristol Unmitigated

Health Risk Assessment Results Summary

RESIDENTIAL RECEPTORS ONLY MAX: 40.544

Unique Identifier	X (UTM)	Y (UTM)	Total Risk
3710953760660	371095	3760660	0.529
3711053760660	371105	3760660	0.533
3711153760660	371115	3760660	0.536
3711253760660	371125	3760660	0.540
3711353760660	371135	3760660	0.544
3711453760660	371145	3760660	0.547
3711553760660	371155	3760660	0.551
3711653760660	371165	3760660	0.556
3711753760660	371175	3760660	0.563
3711853760660	371185	3760660	0.573
3711933760660	371193	3760660	0.586
3710853760670	371085	3760670	0.541
3710953760670	371095	3760670	0.547
3711053760670	371105	3760670	0.552
3711153760670	371115	3760670	0.555
3711253760670	371125	3760670	0.559
3711353760670	371135	3760670	0.563
3711453760670	371145	3760670	0.567
3711553760670	371155	3760670	0.572
3711653760670	371165	3760670	0.577
3711753760670	371175	3760670	0.585
3711853760670	371185	3760670	0.596
3711933760670	371193	3760670	0.611
3710853760680	371085	3760680	0.560
3710953760680	371095	3760680	0.566
3711053760680	371105	3760680	0.570
3711153760680	371115	3760680	0.575
3711253760680	371125	3760680	0.579
3711353760680	371135	3760680	0.583
3711453760680	371145	3760680	0.588
3711553760680	371155	3760680	0.593
3711653760680	371165	3760680	0.599
3711753760680	371175	3760680	0.608
3711853760680	371185	3760680	0.621
3711933760680	371193	3760680	0.638
3710853760700	371085	3760700	0.600
3710953760700	371095	3760700	0.605
3711053760700	371105	3760700	0.610
3711153760700	371115	3760700	0.616
3711253760700	371125	3760700	0.621
3711353760700	371135	3760700	0.627
3711453760700	371145	3760700	0.632
3711553760700	371155	3760700	0.639
3711653760700	371165	3760700	0.647
3711753760700	371175	3760700	0.657
3711853760700	371185	3760700	0.674
3710753760710	371075	3760710	0.612
3710853760710	371085	3760710	0.620
3710953760710	371095	3760710	0.626
3711053760710	371105	3760710	0.632
3711153760710	371115	3760710	0.638
3711253760710	371125	3760710	0.644
3711353760710	371135	3760710	0.650
3711453760710	371145	3760710	0.656
3711553760710	371155	3760710	0.663
3711653760710	371165	3760710	0.672
3711753760710	371175	3760710	0.684
3711853760710	371185	3760710	0.704
3710753760720	371075	3760720	0.634
3710853760720	371085	3760720	0.641
3710953760720	371095	3760720	0.648
3711053760720	371105	3760720	0.654
3711153760720	371115	3760720	0.661
3711253760720	371125	3760720	0.668
3711353760720	371135	3760720	0.674
3711453760720	371145	3760720	0.682
3711553760720	371155	3760720	0.690
3711653760720	371165	3760720	0.700
3711753760720	371175	3760720	0.713
3711853760720	371185	3760720	0.735

6201 Bristol Unmitigated

Maximum Individual Non-Cancer Impact Calculations - (Impact at all other sensitive receptors would be less than shown)

Residential Receptors

Maximum Non-cancer Chronic Hazards / Toxicological Endpoints*

Receptor Group	Pollutant	CREL[1]	CONC	WFrac	$CONC_{WF}$	HI		ALIM	BN	CVS	DEV	ENDC	EYE	HEM	IMMUN	KIDN	NS	REPRO	RESP	SK
Project:																				
MEI - Max	DPM	5.00E+00	3.96E-01	1.00E+00	3.96E-01	7.92E-02		-	-	-	-	-	-	-	-	-	-	-	7.92E-02	-
							Total Risk				-			-				-	0.079	
							Threshold				1.00			1.00				1.00	1.00	
							Over?				NO			NO				NO	NO	

Notes:

1. California Air Resources Board, "Consolidated Table of OEHHA/ARB Approved Risk Assessment Health Values," "OEHHA/ARB Approved Chronic Reference Exposure Levels and Target Organs," "OEHHA/ARB Approved Acute Reference Exposure Levels and Target Organs," and "OEHHA/ARB Approved 8-Hour Reference Exposure Levels and Target Organs," http://www.arb.ca.gov/toxics/healthval/healthval.htm. Tables last updated: August 18, 2025 and July 20, 2025.

Source: ESA, 2025

Where:

$CONC_{WF}$	Pollutant Concentration ($\mu g/m^3$) multiplied by the weight fraction
CREL	Chronic Reference Exposure Level
HI	Hazard Index
MEI	Maximally Exposed Individual
WFrac	Weight fraction of speciated component

* Key to Toxicological Endpoints

ALIM	Alimentary Tract	EYE	Eye	NS	Nervous System
BN	Bone	HEM	Hematologic System	REPRO	Reproductive System
CVS	Cardiovascular System	IMMUN	Immune System	RESP	Respiratory System
DEV	Developmental System	KIDN	Kidney	SK	Skin
ENDC	Endocrine System				

6201 Bristol Unmitigated

Health Risk Assessment Exposure Duration Assumptions for Offroad Equipment and Haul Activities

School Receptors

				Start Date				*1/1/2026*
				End Date				*12/29/2039*
				Days	*90*	*730*		*5110*
Phase		Start Date	End Date	Hrs/Day	Duration (days)	3rd Tri	0<2	2<9
DemolitionS	2026	1/1/2026	3/23/2026	12	82	0	0	82
Site PreparationS	2026	6/15/2026	6/20/2026	12	6	0	0	6
Grading/ExcavationS	2026	6/21/2026	12/9/2026	12	172	0	0	172
Concrete (Garage and Podiums)1	2026	12/10/2026	12/31/2026	12	22	0	0	22
Concrete (Garage and Podiums)1	2027	1/1/2027	12/31/2027	12	365	0	0	365
Concrete (Garage and Podiums)1	2028	1/1/2028	1/19/2028	12	19	0	0	19
Concrete (Garage and Podiums)S	2028	1/20/2028	5/19/2028	12	121	0	0	121
Concrete (Garage and Podiums)2	2028	5/20/2028	7/5/2028	12	47	0	0	47
Building Construction (framing, roofing, MEPs)1	2027	12/21/2027	12/31/2027	12	11	0	0	11
Building Construction (framing, roofing, MEPs)1	2028	1/1/2028	6/6/2028	12	158	0	0	158
Building Construction (framing, roofing, MEPs)S	2028	6/7/2028	12/31/2028	12	208	0	0	208
Building Construction (framing, roofing, MEPs)S	2029	1/1/2029	1/19/2029	12	19	0	0	19
Building Construction (framing, roofing, MEPs)2	2029	1/20/2029	7/5/2029	12	167	0	0	167
Finishing/Painting1	2028	9/4/2028	12/31/2028	12	119	0	0	119
Finishing/Painting1	2029	1/1/2029	2/15/2029	12	46	0	0	46
Finishing/PaintingS	2029	2/16/2029	7/13/2029	12	148	0	0	148
Finishing/Painting2	2029	7/14/2029	12/27/2029	12	167	0	0	167
PavingS	2029	7/1/2029	9/14/2029	12	76	0	0	76
					1953			

Risk Factors

	Abbreviation	UOM	3rd Trimester	0<2	2<9	16<30
Daily Breathing Rate (95th %'ile)	DBR	L/kg-day	361	1090	640	261
Modeling Adjustment Factor	FAH	unitless	1	1	2.33	0.73
Exposure Frequency	EF	days/year	0.96	0.96	0.49	0.96
Age Sensitivity Factor	ASF	unitless	10	10	3	1
Inhalation Absorption Factor	A	unitless	1	1	1	1
Conversion Factor	CF_1	m^3/L	0.001	0.001	0.001	0.001
Conversion Factor	CF_2	$\mu g/m^3$	0.001	0.001	0.001	0.001
Cancer Potency Factor (diesel exhaust)	CPF	mg/kg-day^{-1}	1.1	1.1	1.1	1.1
Averaging Time (for residential exposure)	AT	years	70.00	70.00	70.00	70.00

Intake Factor for Inhalation, IF (m^3/kg-day)

Phase	Year	Equation	3rd Trimester	0<2	2<9
DemolitionS	2026	$\frac{DBR \cdot FAH \cdot EF \cdot ED \cdot ASF \cdot A \cdot CF_1}{AT}$	0.00E+00	0.00E+00	7.09E-03
Site PreparationS	2026		0.00E+00	0.00E+00	5.19E-04
Grading/ExcavationS	2026		0.00E+00	0.00E+00	1.49E-02
Concrete (Garage and Podiums)1	2026		0.00E+00	0.00E+00	1.90E-03
Concrete (Garage and Podiums)1	2027		0.00E+00	0.00E+00	3.16E-02
Concrete (Garage and Podiums)1	2028		0.00E+00	0.00E+00	1.64E-03
Concrete (Garage and Podiums)S	2028		0.00E+00	0.00E+00	1.05E-02
Concrete (Garage and Podiums)2	2028		0.00E+00	0.00E+00	4.06E-03
Building Construction (framing, roofing, MEPs)1	2027		0.00E+00	0.00E+00	9.51E-04
Building Construction (framing, roofing, MEPs)1	2028		0.00E+00	0.00E+00	1.37E-02
Building Construction (framing, roofing, MEPs)S	2028		0.00E+00	0.00E+00	1.80E-02
Building Construction (framing, roofing, MEPs)S	2029		0.00E+00	0.00E+00	1.64E-03
Building Construction (framing, roofing, MEPs)2	2029		0.00E+00	0.00E+00	1.44E-02
Finishing/Painting1	2028		0.00E+00	0.00E+00	1.03E-02
Finishing/Painting1	2029		0.00E+00	0.00E+00	3.98E-03
Finishing/PaintingS	2029		0.00E+00	0.00E+00	1.28E-02
Finishing/Painting2	2029		0.00E+00	0.00E+00	1.44E-02
PavingS	2029		0.00E+00	0.00E+00	6.57E-03

Risk Calculation Part 1, R1

Equation	3rd Trimester	0<2	2<9
$IF \cdot CPF \cdot CF_2$	0.00E+00	0.00E+00	7.80E-06
	0.00E+00	0.00E+00	5.71E-07
	0.00E+00	0.00E+00	1.64E-05
	0.00E+00	0.00E+00	2.09E-06
	0.00E+00	0.00E+00	3.47E-05
	0.00E+00	0.00E+00	1.81E-06
	0.00E+00	0.00E+00	1.15E-05
	0.00E+00	0.00E+00	4.47E-06
	0.00E+00	0.00E+00	1.05E-06
	0.00E+00	0.00E+00	1.50E-05
	0.00E+00	0.00E+00	1.98E-05
	0.00E+00	0.00E+00	1.81E-06
	0.00E+00	0.00E+00	1.59E-05
	0.00E+00	0.00E+00	1.13E-05
	0.00E+00	0.00E+00	4.38E-06
	0.00E+00	0.00E+00	1.41E-05
	0.00E+00	0.00E+00	1.59E-05
	0.00E+00	0.00E+00	7.23E-06

6201 Bristol Unmitigated

Offroad DPM Emissions, Ground Level Concentrations and Health Risk Calculations

School Receptors

Phase		Start Date	End Date	Work Days	hissions (lbs/d	missions (lbs/y	Emissions (g/s)
DemolitionS	2026	1/1/2026	3/23/2026	70	0.20347	14.243	1.07E-03
Site PreparationS	2026	6/15/2026	6/20/2026	6	0.00000	0.000	0.00E+00
Grading/ExcavationS	2026	6/21/2026	12/9/2026	147	0.70001	102.901	3.67E-03
Concrete (Garage and Podiums)1	2026	12/10/2026	12/31/2026	19	0.47289	8.985	2.48E-03
Concrete (Garage and Podiums)1	2027	1/1/2027	12/31/2027	313	0.44903	140.548	2.36E-03
Concrete (Garage and Podiums)1	2028	1/1/2028	1/19/2028	16	0.41163	6.586	2.16E-03
Concrete (Garage and Podiums)S	2028	1/20/2028	5/19/2028	104	0.41163	42.809	2.16E-03
Concrete (Garage and Podiums)2	2028	5/20/2028	7/5/2028	40	0.41163	16.465	2.16E-03
Building Construction (framing, roofing, MEPs)1	2027	12/21/2027	12/31/2027	10	0.24981	2.498	1.31E-03
Building Construction (framing, roofing, MEPs)1	2028	1/1/2028	6/6/2028	135	0.22870	30.874	1.20E-03
Building Construction (framing, roofing, MEPs)S	2028	6/7/2028	12/31/2028	178	0.22870	40.708	1.20E-03
Building Construction (framing, roofing, MEPs)S	2029	1/1/2029	1/19/2029	17	0.21500	3.655	1.13E-03
Building Construction (framing, roofing, MEPs)2	2029	1/20/2029	7/5/2029	143	0.21500	30.744	1.13E-03
Finishing/Painting1	2028	9/4/2028	12/31/2028	102	0.14661	14.954	7.70E-04
Finishing/Painting1	2029	1/1/2029	2/15/2029	40	0.13493	5.397	7.08E-04
Finishing/PaintingS	2029	2/16/2029	7/13/2029	127	0.13493	17.136	7.08E-04
Finishing/Painting2	2029	7/14/2029	12/27/2029	143	0.13493	19.295	7.08E-04
PavingS	2029	7/1/2029	9/14/2029	65	0.19930	12.954	1.05E-03
				1675			

Unique Identifier	X (UTM)	Y (UTM)	DemolitionS 2026	Site PreparationS 2026	Grading/ExcavationS 2026	Concrete (Garage and Podiums)1 2026	Concrete (Garage and Podiums)1 2027	Concrete (Garage and Podiums)1 2028	Concrete (Garage and Podiums)S 2028	Concrete (Garage and Podiums)2 2028	Building Construction (framing, roofing, 2027	Building Construction (framing, roofing, 2028	Building Construction (framing, roofing, 2028	Building Construction (framing, roofing, 2029	Building Construction (framing, roofing, 2029
371617.023761183.02	371617.02	3761183.02	1.13E-02	0.00E+00	3.87E-02	2.09E-02	1.98E-02	1.82E-02	2.31E-02	3.76E-02	1.10E-02	1.01E-02	1.28E-02	1.21E-02	1.96E-02
371627.023761183.02	371627.02	3761183.02	9.87E-03	0.00E+00	3.40E-02	1.82E-02	1.72E-02	1.58E-02	2.03E-02	3.34E-02	9.59E-03	8.78E-03	1.13E-02	1.06E-02	1.75E-02
371635.023761183.02	371635.02	3761183.02	9.00E-03	0.00E+00	3.10E-02	1.65E-02	1.57E-02	1.44E-02	1.85E-02	3.06E-02	8.72E-03	7.98E-03	1.03E-02	9.66E-03	1.60E-02
371617.023761193.02	371617.02	3761193.02	1.26E-02	0.00E+00	4.34E-02	2.43E-02	2.31E-02	2.12E-02	2.59E-02	3.97E-02	1.29E-02	1.18E-02	1.44E-02	1.35E-02	2.07E-02
371627.023761193.02	371627.02	3761193.02	1.11E-02	0.00E+00	3.81E-02	2.11E-02	2.01E-02	1.84E-02	2.27E-02	3.55E-02	1.12E-02	1.02E-02	1.26E-02	1.19E-02	1.85E-02
371635.023761193.02	371635.02	3761193.02	1.01E-02	0.00E+00	3.47E-02	1.91E-02	1.81E-02	1.66E-02	2.07E-02	3.26E-02	1.01E-02	9.24E-03	1.15E-02	1.08E-02	1.70E-02
371617.023761203.02	371617.02	3761203.02	1.40E-02	0.00E+00	4.82E-02	2.81E-02	2.67E-02	2.44E-02	2.87E-02	4.13E-02	1.48E-02	1.36E-02	1.60E-02	1.50E-02	2.16E-02
371627.023761203.02	371627.02	3761203.02	1.23E-02	0.00E+00	4.24E-02	2.43E-02	2.31E-02	2.12E-02	2.52E-02	3.72E-02	1.28E-02	1.18E-02	1.40E-02	1.32E-02	1.94E-02
371635.023761203.02	371635.02	3761203.02	1.12E-02	0.00E+00	3.86E-02	2.19E-02	2.08E-02	1.91E-02	2.30E-02	3.43E-02	1.16E-02	1.06E-02	1.28E-02	1.20E-02	1.79E-02
371627.023761213.02	371627.02	3761213.02	1.36E-02	0.00E+00	4.67E-02	2.77E-02	2.63E-02	2.41E-02	2.78E-02	3.85E-02	1.46E-02	1.34E-02	1.54E-02	1.45E-02	2.01E-02
371635.023761213.02	371635.02	3761213.02	1.24E-02	0.00E+00	4.25E-02	2.50E-02	2.37E-02	2.17E-02	2.53E-02	3.57E-02	1.32E-02	1.21E-02	1.40E-02	1.32E-02	1.86E-02

Finishing/Painting1	Finishing/Painting1	Finishing/PaintingS	Finishing/Painting2	PavingS		Child Risk						Overlapping Phases - Maximum GLC			
2028	2029	2029	2029	2029		3rd Trimester	0<2	2<16	Total	per million		2026	2027	2028	2029
6.47E-03	5.96E-03	7.57E-03	1.23E-02	1.10E-02		0.00E+00	0.00E+00	3.15E-06	3.15E-06	3.15		7.08E-02	3.08E-02	1.08E-01	6.86E-02
5.63E-03	5.18E-03	6.65E-03	1.10E-02	9.67E-03		0.00E+00	0.00E+00	2.77E-06	2.77E-06	2.77		6.20E-02	2.68E-02	9.52E-02	6.05E-02
5.12E-03	4.71E-03	6.06E-03	1.00E-02	8.82E-03		0.00E+00	0.00E+00	2.52E-06	2.52E-06	2.52		5.65E-02	2.44E-02	8.68E-02	5.53E-02
7.55E-03	6.95E-03	8.48E-03	1.30E-02	1.24E-02		0.00E+00	0.00E+00	3.54E-06	3.54E-06	3.54		8.04E-02	3.60E-02	1.20E-01	7.50E-02
6.55E-03	6.03E-03	7.45E-03	1.16E-02	1.09E-02		0.00E+00	0.00E+00	3.10E-06	3.10E-06	3.10		7.03E-02	3.12E-02	1.06E-01	6.64E-02
5.92E-03	5.45E-03	6.78E-03	1.07E-02	9.88E-03		0.00E+00	0.00E+00	2.82E-06	2.82E-06	2.82		6.39E-02	2.82E-02	9.66E-02	6.06E-02
8.71E-03	8.01E-03	9.41E-03	1.35E-02	1.37E-02		0.00E+00	0.00E+00	3.93E-06	3.93E-06	3.93	RES MAX H	9.04E-02	4.15E-02	1.33E-01	8.12E-02
7.54E-03	6.94E-03	8.27E-03	1.22E-02	1.21E-02		0.00E+00	0.00E+00	3.45E-06	3.45E-06	3.45		7.90E-02	3.59E-02	1.17E-01	7.20E-02
6.80E-03	6.26E-03	7.53E-03	1.12E-02	1.10E-02		0.00E+00	0.00E+00	3.14E-06	3.14E-06	3.14		7.17E-02	3.24E-02	1.07E-01	6.59E-02
8.58E-03	7.90E-03	9.10E-03	1.26E-02	1.33E-02		0.00E+00	0.00E+00	3.80E-06	3.80E-06	3.80		8.79E-02	4.09E-02	1.28E-01	7.75E-02
7.74E-03	7.13E-03	8.28E-03	1.17E-02	1.21E-02		0.00E+00	0.00E+00	3.46E-06	3.46E-06	3.46		7.98E-02	3.69E-02	1.17E-01	7.10E-02

6201 Bristol Unmitigated

Health Risk Assessment Exposure Duration Assumptions for Offroad Equipment and Haul Activities

School Receptors

				Start Date			*1/1/2026*
				End Date			*12/29/2039*
				Days	*90*	*730*	*5110*
Phase		Start Date	End Date	Hrs/Day	Duration (days)	3rd Tri	0<2	2<9
Demolition	2026	1/1/2026	3/23/2026	12	82	0	0	82
Demolition - Hauling	2026	1/1/2026	1/23/2026	12	23	0	0	23
Site Preparation	2026	6/15/2026	6/20/2026	12	6	0	0	6
Grading/Excavation	2026	6/21/2026	12/9/2026	12	172	0	0	172
Grading/Excavation - Hauling	2026	6/21/2026	9/22/2026	12	94	0	0	94
Concrete - Garage - Trucks	2026	12/10/2026	12/31/2026	12	22	0	0	22
Concrete - Garage - Trucks	2027	1/1/2027	2/11/2027	12	42	0	0	42
Concrete - Podium 1 - Trucks	2027	10/8/2027	10/28/2027	12	21	0	0	21
Concrete - Podium 2 - Trucks	2028	1/20/2028	2/20/2028	12	32	0	0	32
Building Construction-1	2027	12/21/2027	12/31/2027	12	11	0	0	11
Building Construction-1	2028	1/1/2028	12/31/2028	12	366	0	0	366
Building Construction-1	2029	1/1/2029	1/19/2029	12	19	0	0	19
Building Construction-2	2028	6/7/2028	12/31/2028	12	208	0	0	208
Building Construction-2	2029	1/1/2029	7/5/2029	12	186	0	0	186
Finishing/Painting-1	2028	9/4/2028	12/31/2028	12	119	0	0	119
Finishing/Painting-1	2029	1/1/2029	7/13/2029	12	194	0	0	194
Finishing/Painting-2	2029	2/16/2029	12/27/2029	12	315	0	0	315
Paving	2029	7/1/2029	9/14/2029	12	76	0	0	76
					1988			

Risk Factors

	Abbreviation	UOM	3rd Trimester	0<2	2<9	16<30
Daily Breathing Rate (95th %'ile)	DBR	L/kg-day	361	1090	640	261
Modeling Adjustment Factor	FAH	unitless	1	1	2.33	0.73
Exposure Frequency	EF	days/year	0.96	0.96	0.49	0.96
Age Sensitivity Factor	ASF	unitless	10	10	3	1
Inhalation Absorption Factor	A	unitless	1	1	1	1
Conversion Factor	CF_1	m^3/L	0.001	0.001	0.001	0.001
Conversion Factor	CF_2	$\mu g/m^3$	0.001	0.001	0.001	0.001
Cancer Potency Factor (diesel exhaust)	CPF	$mg/kg\text{-}day^{-1}$	1.1	1.1	1.1	1.1
Averaging Time (for residential exposure)	AT	years	70.00	70.00	70.00	70.00

Intake Factor for Inhalation, IF (m^3/kg-day)

Phase	Year	Equation	3rd Trimester	0<2	2<9
Demolition	2026	$\frac{DBR \cdot FAH \cdot EF \cdot ED \cdot ASF \cdot A \cdot CF_1}{AT}$	0.00E+00	0.00E+00	7.09E-03
Demolition - Hauling	2026		0.00E+00	0.00E+00	1.99E-03
Site Preparation	2026		0.00E+00	0.00E+00	5.19E-04
Grading/Excavation	2026		0.00E+00	0.00E+00	1.49E-02
Grading/Excavation - Hauling	2026		0.00E+00	0.00E+00	8.13E-03
Concrete - Garage - Trucks	2026		0.00E+00	0.00E+00	1.90E-03
Concrete - Garage - Trucks	2027		0.00E+00	0.00E+00	3.63E-03
Concrete - Podium 1 - Trucks	2027		0.00E+00	0.00E+00	1.82E-03
Concrete - Podium 2 - Trucks	2028		0.00E+00	0.00E+00	2.77E-03
Building Construction-1	2027		0.00E+00	0.00E+00	9.51E-04
Building Construction-1	2028		0.00E+00	0.00E+00	3.16E-02
Building Construction-1	2029		0.00E+00	0.00E+00	1.64E-03
Building Construction-2	2028		0.00E+00	0.00E+00	1.80E-02
Building Construction-2	2029		0.00E+00	0.00E+00	1.61E-02
Finishing/Painting-1	2028		0.00E+00	0.00E+00	1.03E-02
Finishing/Painting-1	2029		0.00E+00	0.00E+00	1.68E-02
Finishing/Painting-2	2029		0.00E+00	0.00E+00	2.72E-02
Paving	2029		0.00E+00	0.00E+00	6.57E-03

Risk Calculation Part 1, R1

Equation	3rd Trimester	0<2	2<9
$IF \cdot CPF \cdot CF_2$	0.00E+00	0.00E+00	7.80E-06
	0.00E+00	0.00E+00	2.19E-06
	0.00E+00	0.00E+00	5.71E-07
	0.00E+00	0.00E+00	1.64E-05
	0.00E+00	0.00E+00	8.94E-06
	0.00E+00	0.00E+00	2.09E-06
	0.00E+00	0.00E+00	3.99E-06
	0.00E+00	0.00E+00	2.00E-06
	0.00E+00	0.00E+00	3.04E-06
	0.00E+00	0.00E+00	1.05E-06
	0.00E+00	0.00E+00	3.48E-05
	0.00E+00	0.00E+00	1.81E-06
	0.00E+00	0.00E+00	1.98E-05
	0.00E+00	0.00E+00	1.77E-05
	0.00E+00	0.00E+00	1.13E-05
	0.00E+00	0.00E+00	1.85E-05
	0.00E+00	0.00E+00	3.00E-05
	0.00E+00	0.00E+00	7.23E-06

6201 Bristol Unmitigated

Onroad DPM Emissions, Ground Level Concentrations and Health Risk Calculations

School Receptors

Offsite

Phase		Start Date	End Date	Work Days	missions (lbs/da	Emissions (lbs/yr	Emissions (g/s)
Demolition	2026	1/1/2026	3/23/2026	70	1.58E-04	1.10E-02	8.27E-07
Demolition - Hauling	2026	1/1/2026	1/23/2026	20	3.25E-03	6.49E-02	1.70E-05
Site Preparation	2026	6/15/2026	6/20/2026	6	3.79E-04	2.28E-03	1.99E-06
Grading/Excavation	2026	6/21/2026	12/9/2026	147	4.90E-04	7.21E-02	2.57E-06
Grading/Excavation - Hauling	2026	6/21/2026	9/22/2026	80	1.64E-02	1.31E+00	8.61E-05
Concrete - Garage - Trucks	2026	12/10/2026	12/31/2026	19	1.46E-02	2.78E-01	7.69E-05
Concrete - Garage - Trucks	2027	1/1/2027	2/11/2027	36	1.47E-02	5.29E-01	7.71E-05
Concrete - Podium 1 - Trucks	2027	10/8/2027	10/28/2027	18	1.47E-02	2.65E-01	7.71E-05
Concrete - Podium 2 - Trucks	2028	1/20/2028	2/20/2028	27	1.45E-02	3.92E-01	7.62E-05
Building Construction-1	2027	12/21/2027	12/31/2027	10	1.28E-02	1.28E-01	6.72E-05
Building Construction-1	2028	1/1/2028	12/31/2028	313	1.23E-02	3.84E+00	6.44E-05
Building Construction-1	2029	1/1/2029	1/19/2029	17	1.18E-02	2.00E-01	6.18E-05
Building Construction-2	2028	6/7/2028	12/31/2028	178	4.38E-03	7.80E-01	2.30E-05
Building Construction-2	2029	1/1/2029	7/5/2029	160	4.21E-03	6.73E-01	2.21E-05
Finishing/Painting-1	2028	9/4/2028	12/31/2028	102	0.00E+00	0.00E+00	0.00E+00
Finishing/Painting-1	2029	1/1/2029	7/13/2029	167	0.00E+00	0.00E+00	0.00E+00
Finishing/Painting-2	2029	2/16/2029	12/27/2029	270	0.00E+00	0.00E+00	0.00E+00
Paving	2029	7/1/2029	9/14/2029	65	4.19E-04	2.72E-02	2.20E-06
				1705			

Haul Truck/Worker Trip Adjustment Factor to Model - Demolition

	Total (miles)				
	HAUL				
Haul Distance (Haz Waste Facility or Landfill)	109				
			Haul Route Model	6934.9	
				6.9349	km modeled
AERMOD	4.31	*Calculated in Lake AERMOD View*		0.62	km to mile conversion
% in Dispersion Model, Hauling (Haz Waste Facility or Landfill)	4.0%			4.31	Miles modeled

Haul Truck/Worker Trip Adjustment Factor to Model - Grading

	Total (miles)				
	HAUL				
Haul Distance (Haz Waste Facility or Landfill)	70.4				
			Haul Route Model	6934.9	
				6.9349	km modeled
AERMOD	4.31	*Calculated in Lake AERMOD View*		0.62	km to mile con
% in Dispersion Model, Hauling (Haz Waste Facilit	6.1%			4.31	Miles modeled

Emi

Haul Truck/Worker Trip Adjustment Factor to Model - Concrete/Vendor

	Total (miles)
	HAUL
Hauling Default	40
Vendor	20.40
AERMOD	4.31
Hauling Default	10.8%
% in Dispersion	21.1%

Haul Route Model	6934.9
	6.9349
Calculated in Lake AERMOD View	0.62
	4.31

version

			Demolition	Demolition - Hauling	Site Preparation	Grading/Excavation	Grading/Excavation - Hauling	Concrete - Garage - Trucks	Concrete - Garage - Trucks	Concrete - Podium 1 - Trucks	Concrete - Podium 2 - Trucks	Building Construction-1	Building Construction-1	Building Construction-1	Building Construction-2	Building Construction-2	Finishing/Painting-1	Finishing/Painting-1
Unique Identifier	X (UTM)	Y (UTM)	2026	2026	2026	2026	2026	2026	2027	2027	2028	2027	2028	2029	2028	2029	2028	2029
371617.023761183.02	371617.02	3761183.02	3.29E-06	6.78E-05	7.92E-06	1.02E-05	3.42E-04	3.06E-04	3.07E-04	3.07E-04	3.03E-04	2.67E-04	2.56E-04	2.46E-04	9.15E-05	8.78E-05	0.00E+00	0.00E+00
371627.023761183.02	371627.02	3761183.02	3.06E-06	6.31E-05	7.37E-06	9.53E-06	3.19E-04	2.85E-04	2.86E-04	2.86E-04	2.82E-04	2.49E-04	2.38E-04	2.29E-04	8.51E-05	8.18E-05	0.00E+00	0.00E+00
371635.023761183.02	371635.02	3761183.02	2.92E-06	6.01E-05	7.03E-06	9.08E-06	3.04E-04	2.71E-04	2.72E-04	2.72E-04	2.69E-04	2.37E-04	2.27E-04	2.18E-04	8.12E-05	7.80E-05	0.00E+00	0.00E+00
371617.023761193.02	371617.02	3761193.02	3.48E-06	7.18E-05	8.39E-06	1.08E-05	3.63E-04	3.24E-04	3.25E-04	3.25E-04	3.21E-04	2.83E-04	2.71E-04	2.61E-04	9.69E-05	9.31E-05	0.00E+00	0.00E+00
371627.023761193.02	371627.02	3761193.02	3.23E-06	6.66E-05	7.78E-06	1.01E-05	3.37E-04	3.00E-04	3.01E-04	3.01E-04	2.98E-04	2.62E-04	2.52E-04	2.42E-04	8.99E-05	8.63E-05	0.00E+00	0.00E+00
371635.023761193.02	371635.02	3761193.02	3.07E-06	6.33E-05	7.39E-06	9.56E-06	3.20E-04	2.85E-04	2.86E-04	2.86E-04	2.83E-04	2.49E-04	2.39E-04	2.30E-04	8.54E-05	8.20E-05	0.00E+00	0.00E+00
371617.023761203.02	371617.02	3761203.02	3.73E-06	7.68E-05	8.98E-06	1.16E-05	3.88E-04	3.47E-04	3.48E-04	3.48E-04	3.44E-04	3.03E-04	2.90E-04	2.79E-04	1.04E-04	9.96E-05	0.00E+00	0.00E+00
371627.023761203.02	371627.02	3761203.02	3.44E-06	7.09E-05	8.28E-06	1.07E-05	3.58E-04	3.20E-04	3.21E-04	3.21E-04	3.17E-04	2.79E-04	2.68E-04	2.57E-04	9.57E-05	9.19E-05	0.00E+00	0.00E+00
371635.023761203.02	371635.02	3761203.02	3.26E-06	6.71E-05	7.85E-06	1.01E-05	3.39E-04	3.03E-04	3.04E-04	3.04E-04	3.00E-04	2.65E-04	2.54E-04	2.44E-04	9.06E-05	8.70E-05	0.00E+00	0.00E+00
371627.023761213.02	371627.02	3761213.02	3.71E-06	7.64E-05	8.93E-06	1.15E-05	3.86E-04	3.45E-04	3.46E-04	3.46E-04	3.42E-04	3.01E-04	2.89E-04	2.77E-04	1.03E-04	9.91E-05	0.00E+00	0.00E+00
371635.023761213.02	371635.02	3761213.02	3.50E-06	7.20E-05	8.42E-06	1.09E-05	3.64E-04	3.25E-04	3.26E-04	3.26E-04	3.22E-04	2.84E-04	2.72E-04	2.61E-04	9.72E-05	9.34E-05	0.00E+00	0.00E+00

Finishing/Painting-2	Paving			Child Risk					Overlapping Phases - Maximum GLC			
2029	2029			3rd Trimester	0<2	2<16	Total	per million	2026	2027	2028	2029
0.00E+00	8.75E-06			0.00E+00	0.00E+00	1.99E-08	1.99E-08	1.99E-02	7.37E-04	8.81E-04	6.51E-04	3.43E-04
0.00E+00	8.14E-06			0.00E+00	0.00E+00	1.85E-08	1.85E-08	1.85E-02	6.86E-04	8.20E-04	6.06E-04	3.19E-04
0.00E+00	7.76E-06			0.00E+00	0.00E+00	1.76E-08	1.76E-08	1.76E-02	6.54E-04	7.82E-04	5.77E-04	3.04E-04
0.00E+00	9.27E-06			0.00E+00	0.00E+00	2.11E-08	2.11E-08	2.11E-02	7.81E-04	9.33E-04	6.89E-04	3.63E-04
0.00E+00	8.60E-06			0.00E+00	0.00E+00	1.95E-08	1.95E-08	1.95E-02	7.25E-04	8.65E-04	6.39E-04	3.37E-04
0.00E+00	8.17E-06			0.00E+00	0.00E+00	1.86E-08	1.86E-08	1.86E-02	6.88E-04	8.22E-04	6.07E-04	3.20E-04
0.00E+00	9.92E-06			0.00E+00	0.00E+00	2.25E-08	2.25E-08	2.25E-02	8.36E-04	9.99E-04	7.38E-04	3.88E-04
0.00E+00	9.15E-06			0.00E+00	0.00E+00	2.08E-08	2.08E-08	2.08E-02	7.71E-04	9.21E-04	6.81E-04	3.58E-04
0.00E+00	8.67E-06			0.00E+00	0.00E+00	1.97E-08	1.97E-08	1.97E-02	7.31E-04	8.72E-04	6.45E-04	3.39E-04
0.00E+00	9.86E-06			0.00E+00	0.00E+00	2.24E-08	2.24E-08	2.24E-02	8.32E-04	9.93E-04	7.34E-04	3.86E-04
0.00E+00	9.30E-06			0.00E+00	0.00E+00	2.11E-08	2.11E-08	2.11E-02	7.84E-04	9.36E-04	6.92E-04	3.64E-04

6201 Bristol Unmitigated

Onroad DPM Emissions, Ground Level Concentrations and Health Risk Calculations

School Receptors

Onsite

Phase		Start Date	End Date	Work Days	missions (lbs/da	Emissions (lbs/yr	Emissions (g/s)
Demolition	2026	1/1/2026	3/23/2026	70	0.00E+00	0.00E+00	0.00E+00
Demolition - Hauling	2026	1/1/2026	1/23/2026	20	9.52E-04	1.90E-02	5.00E-06
Site Preparation	2026	6/15/2026	6/20/2026	6	0.00E+00	0.00E+00	0.00E+00
Grading/Excavation	2026	6/21/2026	12/9/2026	147	0.00E+00	0.00E+00	0.00E+00
Grading/Excavation - Hauling	2026	6/21/2026	9/22/2026	80	4.82E-03	3.86E-01	2.53E-05
				323			

Unique Identifier	X (UTM)	Y (UTM)	Demolition 2026	Demolition - Hauling 2026	Site Preparation 2026	Grading/Excavation 2026	Grading/Excavation - Hauling 2026
371617.023761183.02	371617.02	3761183.02	0.00E+00	3.37E-05	0.00E+00	0.00E+00	1.71E-04
371627.023761183.02	371627.02	3761183.02	0.00E+00	2.95E-05	0.00E+00	0.00E+00	1.49E-04
371635.023761183.02	371635.02	3761183.02	0.00E+00	2.67E-05	0.00E+00	0.00E+00	1.35E-04
371617.023761193.02	371617.02	3761193.02	0.00E+00	3.81E-05	0.00E+00	0.00E+00	1.93E-04
371627.023761193.02	371627.02	3761193.02	0.00E+00	3.34E-05	0.00E+00	0.00E+00	1.69E-04
371635.023761193.02	371635.02	3761193.02	0.00E+00	3.02E-05	0.00E+00	0.00E+00	1.53E-04
371617.023761203.02	371617.02	3761203.02	0.00E+00	4.29E-05	0.00E+00	0.00E+00	2.17E-04
371627.023761203.02	371627.02	3761203.02	0.00E+00	3.75E-05	0.00E+00	0.00E+00	1.90E-04
371635.023761203.02	371635.02	3761203.02	0.00E+00	3.39E-05	0.00E+00	0.00E+00	1.72E-04
371627.023761213.02	371627.02	3761213.02	0.00E+00	4.17E-05	0.00E+00	0.00E+00	2.11E-04
371635.023761213.02	371635.02	3761213.02	0.00E+00	3.77E-05	0.00E+00	0.00E+00	1.91E-04

Child Risk				
3rd Trimester	0<2	2<16	Total	per million
0.00E+00	0.00E+00	1.60E-09	1.60E-09	1.60E-03
0.00E+00	0.00E+00	1.40E-09	1.40E-09	1.40E-03
0.00E+00	0.00E+00	1.27E-09	1.27E-09	1.27E-03
0.00E+00	0.00E+00	1.81E-09	1.81E-09	1.81E-03
0.00E+00	0.00E+00	1.59E-09	1.59E-09	1.59E-03
0.00E+00	0.00E+00	1.43E-09	1.43E-09	1.43E-03
0.00E+00	0.00E+00	2.04E-09	2.04E-09	2.04E-03
0.00E+00	0.00E+00	1.78E-09	1.78E-09	1.78E-03
0.00E+00	0.00E+00	1.61E-09	1.61E-09	1.61E-03
0.00E+00	0.00E+00	1.98E-09	1.98E-09	1.98E-03
0.00E+00	0.00E+00	1.79E-09	1.79E-09	1.79E-03

Overlapping Phases - Maximum GLC			
2026	2027	2028	2029
2.04E-04	0.00E+00	0.00E+00	0.00E+00
1.79E-04	0.00E+00	0.00E+00	0.00E+00
1.62E-04	0.00E+00	0.00E+00	0.00E+00
2.31E-04	0.00E+00	0.00E+00	0.00E+00
2.03E-04	0.00E+00	0.00E+00	0.00E+00
1.83E-04	0.00E+00	0.00E+00	0.00E+00
2.60E-04	0.00E+00	0.00E+00	0.00E+00
2.28E-04	0.00E+00	0.00E+00	0.00E+00
2.05E-04	0.00E+00	0.00E+00	0.00E+00
2.53E-04	0.00E+00	0.00E+00	0.00E+00
2.29E-04	0.00E+00	0.00E+00	0.00E+00

6201 Bristol Unmitigated

Health Risk Assessment Results Summary

School Receptors

		MAX:	0.025	3.927	3.952
Unique Identifier	X (UTM)	Y (UTM)	Onroad	Offroad	Total Risk
371617.023761183.02	371617.02	3761183.02	0.021	3.152	3.174
371627.023761183.02	371627.02	3761183.02	0.020	2.766	2.786
371635.023761183.02	371635.02	3761183.02	0.019	2.522	2.541
371617.023761193.02	371617.02	3761193.02	0.023	3.535	3.558
371627.023761193.02	371627.02	3761193.02	0.021	3.104	3.125
371635.023761193.02	371635.02	3761193.02	0.020	2.824	2.844
371617.023761203.02	371617.02	3761203.02	0.025	3.927	3.952
371627.023761203.02	371627.02	3761203.02	0.023	3.448	3.470
371635.023761203.02	371635.02	3761203.02	0.021	3.138	3.160
371627.023761213.02	371627.02	3761213.02	0.024	3.798	3.822
371635.023761213.02	371635.02	3761213.02	0.023	3.458	3.481

6201 Bristol Unmitigated

Health Risk Assessment Results Summary

RESIDENTIAL RECEPTORS ONLY MAX: 3.952

Unique Identifier	X (UTM)	Y (UTM)	Total Risk
371617.023761183.02	371617	3761183.02	3.174
371627.023761183.02	371627	3761183.02	2.786
371635.023761183.02	371635	3761183.02	2.541
371617.023761193.02	371617	3761193.02	3.558
371627.023761193.02	371627	3761193.02	3.125
371635.023761193.02	371635	3761193.02	2.844
371617.023761203.02	371617	3761203.02	3.952
371627.023761203.02	371627	3761203.02	3.470
371635.023761203.02	371635	3761203.02	3.160
371627.023761213.02	371627	3761213.02	3.822
371635.023761213.02	371635	3761213.02	3.481

6201 Bristol Unmitigated

Maximum Individual Non-Cancer Impact Calculations -(Impact at all other sensitive receptors would be less than shown)

School Receptors

Maximum Non-cancer Chronic Hazards / Toxicological Endpoints*

Receptor Group	Pollutant	CREL[1]	CONC	WFrac	$CONC_{WF}$	HI		ALIM	BN	CVS	DEV	ENDC	EYE	HEM	IMMUN	KIDN	NS	REPRO	RESP	SK
Project:																				
MEI - Max	DPM	5.00E+00	1.33E-01	1.00E+00	1.33E-01	2.67E-02		-	-	-	-	-	-	-	-	-	-	-	2.67E-02	-
							Total Risk				-			-				-	0.027	
							Threshold				1.00			1.00				1.00	1.00	
							Over?				NO			NO				NO	NO	

Notes:

1. California Air Resources Board, "Consolidated Table of OEHHA/ARB Approved Risk Assessment Health Values," "OEHHA/ARB Approved Chronic Reference Exposure Levels and Target Organs," "OEHHA/ARB Approved Acute Reference Exposure Levels and Target Organs," and "OEHHA/ARB Approved 8-Hour Reference Exposure Levels and Target Organs," http://www.arb.ca.gov/toxics/healthval/healthval.htm. Tables last updated: August 18, 2025 and July 20, 2025.

Source: ESA, 2025

Where:

$CONC_{WF}$	Pollutant Concentration ($\mu g/m^3$) multiplied by the weight fraction
CREL	Chronic Reference Exposure Level
HI	Hazard Index
MEI	Maximally Exposed Individual
WFrac	Weight fraction of speciated component

* Key to Toxicological Endpoints

ALIM	Alimentary Tract	EYE	Eye	NS	Nervous System
BN	Bone	HEM	Hematologic System	REPRO	Reproductive System
CVS	Cardiovascular System	IMMUN	Immune System	RESP	Respiratory System
DEV	Developmental System	KIDN	Kidney	SK	Skin
ENDC	Endocrine System				

6201 Bristol Unmitigated

Health Risk Assessment Exposure Duration Assumptions for Offroad Equipment and Haul Activities

Worker Receptors

				Start Date				*1/1/2026*
				End Date				*12/29/2039*
				Days	*90*	*730*		*5110*
Phase		Start Date	End Date	Hrs/Day	Duration (days)	3rd Tri	0<2	16<70
DemolitionS	2026	1/1/2026	3/23/2026	12	82	0	0	82
Site PreparationS	2026	6/15/2026	6/20/2026	12	6	0	0	6
Grading/ExcavationS	2026	6/21/2026	12/9/2026	12	172	0	0	172
Concrete (Garage and Podiums)1	2026	12/10/2026	12/31/2026	12	22	0	0	22
Concrete (Garage and Podiums)1	2027	1/1/2027	12/31/2027	12	365	0	0	365
Concrete (Garage and Podiums)1	2028	1/1/2028	1/19/2028	12	19	0	0	19
Concrete (Garage and Podiums)S	2028	1/20/2028	5/19/2028	12	121	0	0	121
Concrete (Garage and Podiums)2	2028	5/20/2028	7/5/2028	12	47	0	0	47
Building Construction (framing, roofing, MEPs)1	2027	12/21/2027	12/31/2027	12	11	0	0	11
Building Construction (framing, roofing, MEPs)1	2028	1/1/2028	6/6/2028	12	158	0	0	158
Building Construction (framing, roofing, MEPs)S	2028	6/7/2028	12/31/2028	12	208	0	0	208
Building Construction (framing, roofing, MEPs)S	2029	1/1/2029	1/19/2029	12	19	0	0	19
Building Construction (framing, roofing, MEPs)2	2029	1/20/2029	7/5/2029	12	167	0	0	167
Finishing/Painting1	2028	9/4/2028	12/31/2028	12	119	0	0	119
Finishing/Painting1	2029	1/1/2029	2/15/2029	12	46	0	0	46
Finishing/PaintingS	2029	2/16/2029	7/13/2029	12	148	0	0	148
Finishing/Painting2	2029	7/14/2029	12/27/2029	12	167	0	0	167
PavingS	2029	7/1/2029	9/14/2029	12	76	0	0	76
					1953			

Risk Factors

	Abbreviation	UOM	3rd Trimester	0<2	2<16	16<70
Daily Breathing Rate (95th %'ile)	DBR	L/kg-day	361	1090	572	230
Modeling Adjustment Factor	FAH	unitless	1	1	1	2.33
Exposure Frequency	EF	days/year	0.96	0.96	0.96	0.68
Age Sensitivity Factor	ASF	unitless	10	10	3	1
Inhalation Absorption Factor	A	unitless	1	1	1	1
Conversion Factor	CF_1	m^3/L	0.001	0.001	0.001	0.001
Conversion Factor	CF_2	$\mu g/m^3$	0.001	0.001	0.001	0.001
Cancer Potency Factor (diesel exhaust)	CPF	$mg/kg\text{-}day^{-1}$	1.1	1.1	1.1	1.1
Averaging Time (for residential exposure)	AT	years	70.00	70.00	70.00	70.00

Intake Factor for Inhalation, IF (m^3/kg-day)

Phase	Year	Equation	3rd Trimester	0<2	16<70
DemolitionS	2026	$\frac{DBR \cdot FAH \cdot EF \cdot ED \cdot ASF \cdot A \cdot CF_1}{AT}$	0.00E+00	0.00E+00	1.18E-03
Site PreparationS	2026		0.00E+00	0.00E+00	8.63E-05
Grading/ExcavationS	2026		0.00E+00	0.00E+00	2.47E-03
Concrete (Garage and Podiums)1	2026		0.00E+00	0.00E+00	3.17E-04
Concrete (Garage and Podiums)1	2027		0.00E+00	0.00E+00	5.25E-03
Concrete (Garage and Podiums)1	2028		0.00E+00	0.00E+00	2.73E-04
Concrete (Garage and Podiums)S	2028		0.00E+00	0.00E+00	1.74E-03
Concrete (Garage and Podiums)2	2028		0.00E+00	0.00E+00	6.76E-04
Building Construction (framing, roofing, MEPs)1	2027		0.00E+00	0.00E+00	1.58E-04
Building Construction (framing, roofing, MEPs)1	2028		0.00E+00	0.00E+00	2.27E-03
Building Construction (framing, roofing, MEPs)S	2028		0.00E+00	0.00E+00	2.99E-03
Building Construction (framing, roofing, MEPs)S	2029		0.00E+00	0.00E+00	2.73E-04
Building Construction (framing, roofing, MEPs)2	2029		0.00E+00	0.00E+00	2.40E-03
Finishing/Painting1	2028		0.00E+00	0.00E+00	1.71E-03
Finishing/Painting1	2029		0.00E+00	0.00E+00	6.62E-04
Finishing/PaintingS	2029		0.00E+00	0.00E+00	2.13E-03
Finishing/Painting2	2029		0.00E+00	0.00E+00	2.40E-03
PavingS	2029		0.00E+00	0.00E+00	1.09E-03

Risk Calculation Part 1, R1

Equation	3rd Trimester	0<2	16<70
$IF \cdot CPF \cdot CF_2$	0.00E+00	0.00E+00	1.30E-06
	0.00E+00	0.00E+00	9.50E-08
	0.00E+00	0.00E+00	2.72E-06
	0.00E+00	0.00E+00	3.48E-07
	0.00E+00	0.00E+00	5.78E-06
	0.00E+00	0.00E+00	3.01E-07
	0.00E+00	0.00E+00	1.91E-06
	0.00E+00	0.00E+00	7.44E-07
	0.00E+00	0.00E+00	1.74E-07
	0.00E+00	0.00E+00	2.50E-06
	0.00E+00	0.00E+00	3.29E-06
	0.00E+00	0.00E+00	3.01E-07
	0.00E+00	0.00E+00	2.64E-06
	0.00E+00	0.00E+00	1.88E-06
	0.00E+00	0.00E+00	7.28E-07
	0.00E+00	0.00E+00	2.34E-06
	0.00E+00	0.00E+00	2.64E-06
	0.00E+00	0.00E+00	1.20E-06

6201 Bristol Unmitigated

Offroad DPM Emissions, Ground Level Concentrations and Health Risk Calculations

Worker Receptors

Phase		Start Date	End Date	Work Days	hissions (lbs/d	missions (lbs/y	Emissions (g/s)
DemolitionS	2026	1/1/2026	3/23/2026	70	0.20347	14.243	1.07E-03
Site PreparationS	2026	6/15/2026	6/20/2026	6	0.00000	0.000	0.00E+00
Grading/ExcavationS	2026	6/21/2026	12/9/2026	147	0.70001	102.901	3.67E-03
Concrete (Garage and Podiums)1	2026	12/10/2026	12/31/2026	19	0.47289	8.985	2.48E-03
Concrete (Garage and Podiums)1	2027	1/1/2027	12/31/2027	313	0.44903	140.548	2.36E-03
Concrete (Garage and Podiums)1	2028	1/1/2028	1/19/2028	16	0.41163	6.586	2.16E-03
Concrete (Garage and Podiums)S	2028	1/20/2028	5/19/2028	104	0.41163	42.809	2.16E-03
Concrete (Garage and Podiums)2	2028	5/20/2028	7/5/2028	40	0.41163	16.465	2.16E-03
Building Construction (framing, roofing, MEPs)1	2027	12/21/2027	12/31/2027	10	0.24981	2.498	1.31E-03
Building Construction (framing, roofing, MEPs)1	2028	1/1/2028	6/6/2028	135	0.22870	30.874	1.20E-03
Building Construction (framing, roofing, MEPs)S	2028	6/7/2028	12/31/2028	178	0.22870	40.708	1.20E-03
Building Construction (framing, roofing, MEPs)S	2029	1/1/2029	1/19/2029	17	0.21500	3.655	1.13E-03
Building Construction (framing, roofing, MEPs)2	2029	1/20/2029	7/5/2029	143	0.21500	30.744	1.13E-03
Finishing/Painting1	2028	9/4/2028	12/31/2028	102	0.14661	14.954	7.70E-04
Finishing/Painting1	2029	1/1/2029	2/15/2029	40	0.13493	5.397	7.08E-04
Finishing/PaintingS	2029	2/16/2029	7/13/2029	127	0.13493	17.136	7.08E-04
Finishing/Painting2	2029	7/14/2029	12/27/2029	143	0.13493	19.295	7.08E-04
PavingS	2029	7/1/2029	9/14/2029	65	0.19930	12.954	1.05E-03
				1675			

Unique Identifier	X (UTM)	Y (UTM)	DemolitionS 2026	Site PreparationS 2026	Grading/ExcavationS 2026	Concrete (Garage and Podiums)1 2026	Concrete (Garage and Podiums)1 2027	Concrete (Garage and Podiums)1 2028	Concrete (Garage and Podiums)S 2028	Concrete (Garage and Podiums)2 2028	Building Construction (framing, roofing, 2027	Building Construction (framing, roofing, 2028	Building Construction (framing, roofing, 2028	Building Construction (framing, roofing, 2029	Building Construction (framing, roofing, 2029
371286.013761124.01	371286.01	3761124.01	1.31E-02	0.00E+00	4.51E-02	2.83E-02	2.68E-02	2.46E-02	2.61E-02	3.04E-02	1.49E-02	1.37E-02	1.45E-02	1.36E-02	1.59E-02
371296.013761124.01	371296.01	3761124.01	1.52E-02	0.00E+00	5.24E-02	3.21E-02	3.05E-02	2.79E-02	3.02E-02	3.68E-02	1.70E-02	1.55E-02	1.68E-02	1.58E-02	1.92E-02
371286.013761130.01	371286.01	3761130.01	1.35E-02	0.00E+00	4.65E-02	3.01E-02	2.86E-02	2.62E-02	2.69E-02	2.91E-02	1.59E-02	1.45E-02	1.50E-02	1.41E-02	1.52E-02
371296.013761130.01	371296.01	3761130.01	1.58E-02	0.00E+00	5.44E-02	3.45E-02	3.28E-02	3.01E-02	3.14E-02	3.52E-02	1.82E-02	1.67E-02	1.74E-02	1.64E-02	1.84E-02
371302.013761130.01	371302.01	3761130.01	1.74E-02	0.00E+00	6.00E-02	3.76E-02	3.57E-02	3.27E-02	3.45E-02	3.97E-02	1.99E-02	1.82E-02	1.92E-02	1.80E-02	2.07E-02
371266.013761140.01	371266.01	3761140.01	1.05E-02	0.00E+00	3.60E-02	2.48E-02	2.36E-02	2.16E-02	2.10E-02	1.91E-02	1.31E-02	1.20E-02	1.17E-02	1.10E-02	9.99E-03
371276.013761140.01	371276.01	3761140.01	1.21E-02	0.00E+00	4.17E-02	2.86E-02	2.71E-02	2.49E-02	2.43E-02	2.25E-02	1.51E-02	1.38E-02	1.35E-02	1.27E-02	1.17E-02
371286.013761140.01	371286.01	3761140.01	1.42E-02	0.00E+00	4.88E-02	3.31E-02	3.14E-02	2.88E-02	2.83E-02	2.67E-02	1.75E-02	1.60E-02	1.57E-02	1.48E-02	1.40E-02
371296.013761140.01	371296.01	3761140.01	1.67E-02	0.00E+00	5.75E-02	3.86E-02	3.67E-02	3.36E-02	3.32E-02	3.22E-02	2.04E-02	1.87E-02	1.85E-02	1.74E-02	1.68E-02
371256.013761150.01	371256.01	3761150.01	9.34E-03	0.00E+00	3.21E-02	2.30E-02	2.18E-02	2.00E-02	1.88E-02	1.52E-02	1.21E-02	1.11E-02	1.04E-02	9.80E-03	7.91E-03
371266.013761150.01	371266.01	3761150.01	1.08E-02	0.00E+00	3.71E-02	2.65E-02	2.52E-02	2.31E-02	2.17E-02	1.75E-02	1.40E-02	1.28E-02	1.20E-02	1.13E-02	9.15E-03
371276.013761150.01	371276.01	3761150.01	1.26E-02	0.00E+00	4.33E-02	3.08E-02	2.93E-02	2.68E-02	2.52E-02	2.04E-02	1.63E-02	1.49E-02	1.40E-02	1.32E-02	1.07E-02
371286.013761150.01	371286.01	3761150.01	1.48E-02	0.00E+00	5.09E-02	3.62E-02	3.43E-02	3.15E-02	2.96E-02	2.41E-02	1.91E-02	1.75E-02	1.64E-02	1.55E-02	1.26E-02
371296.013761150.01	371296.01	3761150.01	1.75E-02	0.00E+00	6.04E-02	4.27E-02	4.05E-02	3.72E-02	3.50E-02	2.88E-02	2.26E-02	2.06E-02	1.95E-02	1.83E-02	1.50E-02
371226.013761163.01	371226.01	3761163.01	6.41E-03	0.00E+00	2.21E-02	1.62E-02	1.54E-02	1.41E-02	1.29E-02	9.41E-03	8.56E-03	7.84E-03	7.18E-03	6.75E-03	4.92E-03
371256.013761160.01	371256.01	3761160.01	9.55E-03	0.00E+00	3.28E-02	2.42E-02	2.29E-02	2.10E-02	1.92E-02	1.39E-02	1.28E-02	1.17E-02	1.07E-02	1.00E-02	7.24E-03
371266.013761160.01	371266.01	3761160.01	1.11E-02	0.00E+00	3.81E-02	2.81E-02	2.67E-02	2.45E-02	2.23E-02	1.59E-02	1.48E-02	1.36E-02	1.24E-02	1.16E-02	8.29E-03
371276.013761160.01	371276.01	3761160.01	1.30E-02	0.00E+00	4.47E-02	3.30E-02	3.13E-02	2.87E-02	2.61E-02	1.83E-02	1.74E-02	1.60E-02	1.45E-02	1.36E-02	9.56E-03
371286.013761160.01	371286.01	3761160.01	1.54E-02	0.00E+00	5.28E-02	3.91E-02	3.71E-02	3.40E-02	3.08E-02	2.13E-02	2.06E-02	1.89E-02	1.71E-02	1.61E-02	1.11E-02
371294.013761160.01	371294.01	3761160.01	1.77E-02	0.00E+00	6.08E-02	4.50E-02	4.27E-02	3.92E-02	3.54E-02	2.43E-02	2.38E-02	2.18E-02	1.97E-02	1.85E-02	1.27E-02
371206.013761174.01	371206.01	3761174.01	5.04E-03	0.00E+00	1.73E-02	1.29E-02	1.22E-02	1.12E-02	1.02E-02	7.09E-03	6.81E-03	6.23E-03	5.65E-03	5.31E-03	3.70E-03
371219.013761170.01	371219.01	3761170.01	5.89E-03	0.00E+00	2.03E-02	1.50E-02	1.43E-02	1.31E-02	1.19E-02	8.30E-03	7.94E-03	7.27E-03	6.60E-03	6.20E-03	4.33E-03
371226.013761170.01	371226.01	3761170.01	6.42E-03	0.00E+00	2.21E-02	1.64E-02	1.56E-02	1.43E-02	1.29E-02	8.92E-03	8.68E-03	7.94E-03	7.18E-03	6.75E-03	4.66E-03
371246.013761170.01	371246.01	3761170.01	8.40E-03	0.00E+00	2.89E-02	2.17E-02	2.06E-02	1.89E-02	1.69E-02	1.12E-02	1.15E-02	1.05E-02	9.40E-03	8.84E-03	5.83E-03
371256.013761170.01	371256.01	3761170.01	9.70E-03	0.00E+00	3.34E-02	2.52E-02	2.39E-02	2.19E-02	1.95E-02	1.26E-02	1.33E-02	1.22E-02	1.09E-02	1.02E-02	6.56E-03
371266.013761170.01	371266.01	3761170.01	1.13E-02	0.00E+00	3.89E-02	2.95E-02	2.80E-02	2.57E-02	2.28E-02	1.42E-02	1.56E-02	1.43E-02	1.27E-02	1.19E-02	7.44E-03
371276.013761170.01	371276.01	3761170.01	1.34E-02	0.00E+00	4.59E-02	3.50E-02	3.32E-02	3.05E-02	2.69E-02	1.62E-02	1.85E-02	1.69E-02	1.49E-02	1.40E-02	8.48E-03
371286.013761170.01	371286.01	3761170.01	1.59E-02	0.00E+00	5.47E-02	4.19E-02	3.98E-02	3.65E-02	3.19E-02	1.86E-02	2.21E-02	2.03E-02	1.77E-02	1.67E-02	9.74E-03
371292.013761170.01	371292.01	3761170.01	1.77E-02	0.00E+00	6.09E-02	4.68E-02	4.44E-02	4.07E-02	3.55E-02	2.03E-02	2.47E-02	2.26E-02	1.97E-02	1.86E-02	1.06E-02
371198.013761178.01	371198.01	3761178.01	4.59E-03	0.00E+00	1.58E-02	1.17E-02	1.12E-02	1.02E-02	9.25E-03	6.40E-03	6.21E-03	5.68E-03	5.14E-03	4.83E-03	3.34E-03
371206.013761180.01	371206.01	3761180.01	5.01E-03	0.00E+00	1.72E-02	1.29E-02	1.22E-02	1.12E-02	1.01E-02	6.79E-03	6.81E-03	6.24E-03	5.61E-03	5.28E-03	3.55E-03
371216.013761180.01	371216.01	3761180.01	5.64E-03	0.00E+00	1.94E-02	1.46E-02	1.39E-02	1.27E-02	1.14E-02	7.46E-03	7.71E-03	7.06E-03	6.32E-03	5.94E-03	3.90E-03
371225.013761180.01	371225.01	3761180.01	6.31E-03	0.00E+00	2.17E-02	1.64E-02	1.56E-02	1.43E-02	1.27E-02	8.15E-03	8.67E-03	7.94E-03	7.07E-03	6.65E-03	4.26E-03
371246.013761180.01	371246.01	3761180.01	8.43E-03	0.00E+00	2.90E-02	2.22E-02	2.11E-02	1.93E-02	1.70E-02	1.02E-02	1.17E-02	1.07E-02	9.44E-03	8.88E-03	5.30E-03
371256.013761180.01	371256.01	3761180.01	9.79E-03	0.00E+00	3.37E-02	2.60E-02	2.47E-02	2.26E-02	1.97E-02	1.13E-02	1.37E-02	1.26E-02	1.10E-02	1.03E-02	5.91E-03
371266.013761180.01	371266.01	3761180.01	1.15E-02	0.00E+00	3.95E-02	3.07E-02	2.91E-02	2.67E-02	2.32E-02	1.27E-02	1.62E-02	1.48E-02	1.29E-02	1.21E-02	6.63E-03
371276.013761180.01	371276.01	3761180.01	1.36E-02	0.00E+00	4.69E-02	3.67E-02	3.49E-02	3.20E-02	2.75E-02	1.43E-02	1.94E-02	1.78E-02	1.53E-02	1.44E-02	7.46E-03
371286.013761180.01	371286.01	3761180.01	1.64E-02	0.00E+00	5.64E-02	4.45E-02	4.22E-02	3.87E-02	3.30E-02	1.62E-02	2.35E-02	2.15E-02	1.83E-02	1.72E-02	8.46E-03
371216.013761185.01	371216.01	3761185.01	5.60E-03	0.00E+00	1.93E-02	1.46E-02	1.39E-02	1.27E-02	1.13E-02	7.18E-03	7.71E-03	7.06E-03	6.28E-03	5.90E-03	3.75E-03
371223.013761186.01	371223.01	3761186.01	6.11E-03	0.00E+00	2.10E-02	1.60E-02	1.52E-02	1.39E-02	1.23E-02	7.61E-03	8.46E-03	7.74E-03	6.85E-03	6.44E-03	3.97E-03
371256.013761188.01	371256.01	3761188.01	9.82E-03	0.00E+00	3.38E-02	2.64E-02	2.51E-02	2.30E-02	1.98E-02	1.04E-02	1.40E-02	1.28E-02	1.10E-02	1.03E-02	5.43E-03
371266.013761190.01	371266.01	3761190.01	1.16E-02	0.00E+00	3.99E-02	3.16E-02	3.00E-02	2.75E-02	2.34E-02	1.13E-02	1.67E-02	1.53E-02	1.30E-02	1.22E-02	5.89E-03
371276.013761190.01	371276.01	3761190.01	1.39E-02	0.00E+00	4.77E-02	3.81E-02	3.62E-02	3.32E-02	2.79E-02	1.25E-02	2.01E-02	1.84E-02	1.55E-02	1.46E-02	6.55E-03
371285.013761190.01	371285.01	3761190.01	1.65E-02	0.00E+00	5.67E-02	4.57E-02	4.34E-02	3.98E-02	3.32E-02	1.39E-02	2.42E-02	2.21E-02	1.85E-02	1.74E-02	7.25E-03
371178.013761250.01	371178.01	3761250.01	2.85E-03	0.00E+00	9.81E-03	7.54E-03	7.16E-03	6.56E-03	5.76E-03	3.41E-03	3.98E-03	3.65E-03	3.20E-03	3.01E-03	1.78E-03
371188.013761251.01	371188.01	3761251.01	3.13E-03	0.00E+00	1.08E-02	8.34E-03	7.92E-03	7.26E-03	6.33E-03	3.60E-03	4.41E-03	4.03E-03	3.52E-03	3.31E-03	1.88E-03
371168.013761258.01	371168.01	3761258.01	2.49E-03	0.00E+00	8.55E-03	6.53E-03	6.20E-03	5.69E-03	5.02E-03	3.06E-03	3.45E-03	3.16E-03	2.79E-03	2.62E-03	1.60E-03
371178.013761258.01	371178.01	3761258.01	2.73E-03	0.00E+00	9.38E-03	7.21E-03	6.85E-03	6.28E-03	5.50E-03	3.24E-03	3.81E-03	3.49E-03	3.06E-03	2.88E-03	1.69E-03
371188.013761258.01	371188.01	3761258.01	3.00E-03	0.00E+00	1.03E-02	8.00E-03	7.59E-03	6.96E-03	6.07E-03	3.43E-03	4.23E-03	3.87E-03	3.37E-03	3.17E-03	1.79E-03
371198.013761258.01	371198.01	3761258.01	3.33E-03	0.00E+00	1.14E-02	8.93E-03	8.48E-03	7.77E-03	6.72E-03	3.64E-03	4.72E-03	4.32E-03	3.74E-03	3.51E-03	1.90E-03
371208.013761262.01	371208.01	3761262.01	3.61E-03	0.00E+00	1.24E-02	9.76E-03	9.27E-03	8.49E-03	7.29E-03	3.75E-03	5.15E-03	4.72E-03	4.05E-03	3.81E-03	1.96E-03
371158.013761268.01	371158.01	3761268.01	2.16E-03	0.00E+00	7.43E-03	5.65E-03	5.36E-03	4.92E-03	4.36E-03	2.73E-03	2.98E-03	2.73E-03	2.42E-03	2.28E-03	1.43E-03
371168.013761268.01	371168.01	3761268.01	2.35E-03	0.00E+00	8.08E-03	6.18E-03	5.87E-03	5.38E-03	4.75E-03	2.88E-03	3.26E-03	2.99E-03	2.64E-03	2.48E-03	1.51E-03
371178.013761268.01	371178.01	3761268.01	2.57E-03	0.00E+00	8.83E-03	6.79E-03	6.45E-03	5.91E-03	5.19E-03	3.05E-03	3.59E-03	3.29E-03	2.88E-03	2.71E-03	1.59E-03
371188.013761268.01	371188.01	3761268.01	2.82E-03	0.00E+00	9.69E-03	7.50E-03	7.13E-03	6.53E-03	5.69E-03	3.22E-03	3.96E-03	3.63E-03	3.16E-03	2.97E-03	1.68E-03
371198.013761268.01	371198.01	3761268.01	3.11E-03	0.00E+00	1.07E-02	8.34E-03	7.92E-03	7.26E-03	6.28E-03	3.40E-03	4.41E-03	4.03E-03	3.49E-03	3.28E-03	1.78E-03
371208.013761268.01	371208.01	3761268.01	3.45E-03	0.00E+00	1.19E-02	9.33E-03	8.86E-03	8.12E-03	6.97E-03	3.60E-03	4.93E-03	4.51E-03	3.87E-03	3.64E-03	1.88E-03
371218.013761268.01	371218.01	3761268.01	3.86E-03	0.00E+00	1.33E-02	1.05E-02	9.99E-03	9.16E-03	7.80E-03	3.80E-03	5.56E-03	5.09E-03	4.33E-03	4.07E-03	1.99E-03
371148.013761278.01	371148.01	3761278.01	1.89E-03	0.00E+00	6.51E-03	4.92E-03	4.67E-03	4.28E-03	3.82E-03	2.46E-03	2.60E-03	2.38E-03	2.12E-03	1.99E-03	1.28E-03
371158.013761278.01	371158.01	3761278.01	2.04E-03	0.00E+00	7.03E-03	5.34E-03	5.07E-03	4.65E-03	4.13E-03	2.58E-03	2.82E-03	2.58E-03	2.29E-03	2.16E-03	1.35E-03
371168.013761278.01	371168.01	3761278.01	2.21E-03	0.00E+00	7.62E-03	5.83E-03	5.53E-03	5.07E-03	4.47E-03	2.72E-03	3.08E-03	2.82E-03	2.49E-03	2.34E-03	1.42E-03
371178.013761278.01	371178.01	3761278.01	2.41E-03	0.00E+00	8.29E-03	6.38E-03	6.06E-03	5.55E-03	4.87E-03	2.87E-03	3.37E-03	3.08E-03	2.71E-03	2.54E-03	1.50E-03
371188.013761278.01	371188.01	3761278.01	2.63E-03	0.00E+00	9.06E-03	7.01E-03	6.66E-03	6.10E-03	5.32E-03	3.02E-03	3.70E-03	3.39E-03	2.96E-03	2.78E-03	1.58E-03
371198.013761278.01	371198.01	3761278.01	2.89E-03	0.00E+00	9.94E-03	7.75E-03	7.36E-03	6.75E-03	5.84E-03	3.18E-03	4.09E-03	3.75E-03	3.25E-03	3.05E-03	1.66E-03
371208.013761278.01	371208.01	3761278.01	3.19E-03	0.00E+00	1.10E-02	8.62E-03	8.18E-03	7.50E-03	6.45E-03	3.35E-03	4.55E-03	4.17E-03	3.58E-03	3.37E-03	1.75E-03
371218.013761278.01	371218.01	3761278.01	3.54E-03	0.00E+00	1.22E-02	9.64E-03	9.15E-03	8.39E-03	7.16E-03	3.54E-03	5.09E-03	4.66E-03	3.98E-03	3.74E-03	1.85E-03
371228.013761279.01	371228.01	3761279.01	3.92E-03	0.00E+00	1.35E-02	1.08E-02	1.02E-02	9.36E-03	7.92E-03	3.70E-03	5.68E-03	5.20E-03	4.40E-03	4.14E-03	1.93E-03
371148.013761288.01	371148.01	3761288.01	1.79E-03	0.00E+00	6.16E-03	4.66E-03	4.42E-03	4.05E-03	3.62E-03	2.33E-03	2.46E-03	2.25E-03	2.01E-03	1.89E-03	1.22E-03
371158.013761288.01	371158.01	3761288.01	1.93E-03	0.00E+00	6.63E-03	5.04E-03	4.79E-03	4.39E-03	3.89E-03	2.45E-03	2.66E-03	2.44E-03	2.16E-03	2.03E-03	1.28E-03
371168.013761288.01	371168.01	3761288.01	2.08E-03	0.00E+00	7.16E-03	5.47E-03	5.20E-03	4.76E-03	4.21E-03	2.57E-03	2.89E-03	2.65E-03	2.34E-03	2.20E-03	1.34E-03
371178.013761288.01	371178.01	3761288.01	2.26E-03	0.00E+00	7.76E-03	5.97E-03	5.66E-03	5.19E-03	4.56E-03	2.70E-03	3.15E-03	2.89E-03	2.53E-03	2.38E-03	1.41E-03
371188.013761288.01	371188.01	3761288.01	2.45E-03	0.00E+00	8.44E-03	6.53E-03	6.20E-03	5.68E-03	4.96E-03	2.84E-03	3.45E-03	3.16E-03	2.76E-03	2.59E-03	1.48E-03
371198.013761288.01	371198.01	3761288.01	2.68E-03	0.00E+00	9.22E-03	7.17E-03	6.81E-03	6.24E-03	5.41E-03	2.98E-03	3.79E-03	3.47E-03	3.01E-03	2.83E-03	1.56E-03
371208.013761288.01	371208.01	3761288.01	2.94E-03	0.00E+00	1.01E-02	7.92E-03	7.52E-03	6.89E-03	5.94E-03	3.13E-03	4.18E-03	3.83E-03	3.30E-03	3.10E-03	1.64E-03
371218.013761288.01	371218.01	3761288.01	3.23E-03	0.00E+00	1.11E-02	8.78E-03	8.34E-03	7.65E-03	6.54E-03	3.29E-03	4.64E-03	4.25E-03	3.63E-03	3.42E-03	1.72E-03
371228.013761288.01	371228.01	3761288.01	3.58E-03	0.00E+00	1.23E-02	9.79E-03	9.30E-03	8.53E-03	7.24E-03	3.46E-03	5.17E-03	4.74E-03	4.02E-03	3.78E-03	1.81E-03
371238.013761291.01	371238.01	3761291.01	3.85E-03	0.00E+00	1.33E-02	1.06E-02	1.01E-02	9.23E-03	7.79E-03	3.56E-03	5.60E-03	5.13E-03	4.33E-03	4.07E-03	1.86E-03
371138.013761298.01	371138.01	3761298.01	1.58E-03	0.00E+00	5.44E-03	4.10E-03	3.89E-03	3.57E-03	3.20E-03	2.11E-03	2.16E-03	1.98E-03	1.78E-03	1.67E-03	1.10E-03
371148.013761298.01	371148.01	3761298.01	1.69E-03	0.00E+00	5.82E-03	4.40E-03	4.18E-03	3.83E-03	3.42E-03	2.21E-03	2.32E-03	2.13E-03	1.90E-03	1.79E-03	1.15E-03
371158.013761298.01	371158.01	3761298.01	1.82E-03	0.00E+00	6.25E-03	4.74E-03	4.50E-03	4.13E-03	3.67E-03	2.32E-03	2.51E-03	2.29E-03	2.04E-03	1.92E-03	1.21E-03
371168.013761298.01	371168.01	3761298.01	1.95E-03	0.00E+00	6.72E-03	5.13E-03	4.87E-03	4.47E-03	3.95E-03	2.43E-03	2.71E-03	2.48E-03	2.19E-03	2.06E-03	1.27E-03
371178.013761298.01	371178.01	3761298.01	2.11E-03	0.00E+00	7.26E-03	5.57E-03	5.29E-03	4.85E-03	4.26E-03	2.54E-03	2.94E-03	2.69E-03	2.37E-03	2.23E-03	1.33E-03
371188.013761298.01	371188.01	3761298.01	2.28E-03	0.00E+00	7.85E-03	6.06E-03	5.76E-03	5.28E-03	4.61E-03	2.67E-03	3.20E-03	2.93E-03	2.56E-03	2.41E-03	1.39E-03
371198.013761298.01	371198.01	3761298.01	2.48E-03	0.00E+00	8.53E-03	6.62E-03	6.29E-03	5.76E-03	5.01E-03	2.79E-03	3.50E-03	3.20E-03	2.78E-03	2.62E-03	1.46E-03
371208.013761298.01	371208.01	3761298.01	2.70E-03	0.00E+00	9.29E-03	7.26E-03	6.89E-03	6.32E-03	5.46E-03	2.93E-03	3.83E-03	3.51E-03	3.03E-03	2.85E-03	1.53E-03
371218.013761298.01	371218.01	3761298.01	2.95E-03	0.00E+00	1.01E-02	7.98E-03	7.58E-03	6.95E-03	5.96E-03	3.07E-03	4.22E-03	3.86E-03	3.31E-03	3.11E-03	1.60E-03
371228.013761298.01	371228.01	3761298.01	3.23E-03	0.00E+00	1.11E-02	8.81E-03	8.37E-03	7.67E-03	6.54E-03	3.22E-03	4.65E-03	4.26E-03	3.63E-03	3.42E-03	1.68E-03
371238.013761298.01	371238.01	3761298.01	3.56E-03	0.00E+00	1.23E-02	9.77E-03	9.28E-03	8.51E-03	7.20E-03	3.38E-03	5.16E-03	4.73E-03	4.00E-03	3.76E-03	1.77E-03
371248.013761303.01	371248.01	3761303.01	3.71E-03	0.00E+00	1.28E-02	1.02E-02	9.70E-03	8.89E-03	7.50E-03	3.43E-03	5.39E-03	4.94E-03	4.17E-03	3.92E-03	1.79E-03
371128.013761308.01	371128.01	3761308.01	1.41E-03	0.00E+00	4.85E-03	3.63E-03	3.45E-03	3.16E-03	2.85E-03	1.93E-03	1.92E-03	1.75E-03	1.58E-03	1.49E-03	1.01E-03
371138.013761308.01	371138.01	3761308.01	1.50E-03	0.00E+00	5.16E-03	3.88E-03	3.68E-03	3.37E-03	3.03E-03	2.01E-03	2.05E-03	1.87E-03	1.68E-03	1.58E-03	1.05E-03
371148.013761308.01	371148.01	3761308.01	1.60E-03	0.00E+00	5.50E-03	4.15E-03	3.94E-03	3.61E-03	3.23E-03	2.10E-03	2.19E-03	2.01E-03	1.79E-03	1.69E-03	1.10E-03
371158.013761308.01	371158.01	3761308.01	1.71E-03	0.00E+00	5.88E-03	4.46E-03	4.24E-03	3.88E-03	3.45E-03	2.19E-03	2.36E-03	2.16E-03	1.92E-03	1.80E-03	1.15E-03
371168.013761308.01	371168.01	3761308.01	1.83E-03	0.00E+00	6.31E-03	4.81E-03	4.56E-03	4.18E-03	3.70E-03	2.29E-03	2.54E-03	2.32E-03	2.06E-03	1.93E-03	1.20E-03
371178.013761308.01	371178.01	3761308.01	1.97E-03	0.00E+00	6.78E-03	5.19E-03	4.93E-03	4.52E-03	3.98E-03	2.40E-03	2.74E-03	2.51E-03	2.21E-03	2.08E-03	1.25E-03
371188.013761308.01	371188.01	3761308.01	2.12E-03	0.00E+00	7.30E-03	5.62E-03	5.34E-03	4.89E-03	4.29E-03	2.51E-03	2.97E-03	2.72E-03	2.38E-03	2.24E-03	1.31E-03
371198.013761308.01	371198.01	3761308.01	2.29E-03	0.00E+00	7.88E-03	6.10E-03	5.80E-03	5.31E-03	4.63E-03	2.62E-03	3.22E-03	2.95E-03	2.57E-03	2.42E-03	1.37E-03
371208.013761308.01	371208.01	3761308.01	2.48E-03	0.00E+00	8.53E-03	6.64E-03	6.31E-03	5.78E-03	5.01E-03	2.74E-03	3.51E-03	3.21E-03	2.78E-03	2.62E-03	1.43E-03
371218.013761308.01	371218.01	3761308.01	2.69E-03	0.00E+00	9.25E-03	7.25E-03	6.88E-03	6.31E-03	5.44E-03	2.87E-03	3.83E-03	3.51E-03	3.02E-03	2.84E-03	1.50E-03
371228.013761308.01	371228.01	3761308.01	2.93E-03	0.00E+00	1.01E-02	7.94E-03	7.54E-03	6.91E-03	5.92E-03	3.01E-03	4.19E-03	3.84E-03	3.29E-03	3.09E-03	1.57E-03
371238.013761308.01	371238.01	3761308.01	3.19E-03	0.00E+00	1.10E-02	8.71E-03	8.27E-03	7.58E-03	6.45E-03	3.15E-03	4.60E-03	4.21E-03	3.58E-03	3.37E-03	1.64E-03
371248.013761308.01	371248.01	3761308.01	3.49E-03	0.00E+00	1.20E-02	9.58E-03	9.10E-03	8.34E-03	7.06E-03	3.30E-03	5.06E-03	4.63E-03	3.92E-03	3.69E-03	1.72E-03
371118.013761318.01	371118.01	3761318.01	1.26E-03	0.00E+00	4.34E-03	3.24E-03	3.07E-03	2.82E-03	2.55E-03	1.76E-03	1.71E-03	1.56E-03	1.42E-03	1.33E-03	9.21E-04
371128.013761318.01	371128.01	3761318.01	1.34E-03	0.00E+00	4.60E-03	3.44E-03	3.27E-03	2.99E-03	2.70E-03	1.84E-03	1.82E-03	1.66E-03	1.50E-03	1.41E-03	9.60E-04
371138.013761318.01	371138.01	3761318.01	1.42E-03	0.00E+00	4.88E-03	3.67E-03	3.48E-03	3.19E-03	2.87E-03	1.91E-03	1.94E-03	1.77E-03	1.59E-03	1.50E-03	1.00E-03
371148.013761318.01	371148.01	3761318.01	1.51E-03	0.00E+00	5.19E-03	3.91E-03	3.72E-03	3.41E-03	3.05E-03	1.99E-03	2.07E-03	1.89E-03	1.69E-03	1.59E-03	1.04E-03
371158.013761318.01	371158.01	3761318.01	1.61E-03	0.00E+00	5.53E-03	4.19E-03	3.98E-03	3.65E-03	3.25E-03	2.08E-03	2.21E-03	2.03E-03	1.81E-03	1.70E-03	1.09E-03
371168.013761318.01	371168.01	3761318.01	1.72E-03	0.00E+00	5.91E-03	4.50E-03	4.27E-03	3.92E-03	3.47E-03	2.17E-03	2.38E-03	2.18E-03	1.93E-03	1.81E-03	1.13E-03
371178.013761318.01	371178.01	3761318.01	1.84E-03	0.00E

Finishing/Painting1	Finishing/Painting1	Finishing/PaintingS	Finishing/Painting2	PavingS		Child Risk					Overlapping Phases - Maximum GLC				
2028	2029	2029	2029	2029		3rd Trimester	0<2	2<16	Total	per million	2026	2027	2028	2029	2030
8.76E-03	8.07E-03	8.55E-03	9.96E-03	1.28E-02		0.00E+00	0.00E+00	5.99E-07	5.99E-07	0.60	8.65E-02	4.18E-02	1.18E-01	6.89E-02	0.00E+00
9.95E-03	9.16E-03	9.89E-03	1.20E-02	1.49E-02		0.00E+00	0.00E+00	6.94E-07	6.94E-07	0.69	9.98E-02	4.74E-02	1.37E-01	8.10E-02	0.00E+00
9.33E-03	8.58E-03	8.83E-03	9.55E-03	1.32E-02		0.00E+00	0.00E+00	6.19E-07	6.19E-07	0.62	9.01E-02	4.45E-02	1.21E-01	6.95E-02	0.00E+00
1.07E-02	9.85E-03	1.03E-02	1.15E-02	1.55E-02		0.00E+00	0.00E+00	7.22E-07	7.22E-07	0.72	1.05E-01	5.10E-02	1.41E-01	8.19E-02	0.00E+00
1.17E-02	1.07E-02	1.13E-02	1.30E-02	1.71E-02		0.00E+00	0.00E+00	7.94E-07	7.94E-07	0.79	1.15E-01	5.55E-02	1.56E-01	9.09E-02	0.00E+00
7.70E-03	7.09E-03	6.88E-03	6.27E-03	1.03E-02		0.00E+00	0.00E+00	4.82E-07	4.82E-07	0.48	7.13E-02	3.67E-02	9.31E-02	5.14E-02	0.00E+00
8.85E-03	8.15E-03	7.95E-03	7.36E-03	1.19E-02		0.00E+00	0.00E+00	5.58E-07	5.58E-07	0.56	8.24E-02	4.22E-02	1.08E-01	5.97E-02	0.00E+00
1.03E-02	9.45E-03	9.27E-03	8.76E-03	1.39E-02		0.00E+00	0.00E+00	6.51E-07	6.51E-07	0.65	9.61E-02	4.89E-02	1.26E-01	7.01E-02	0.00E+00
1.20E-02	1.10E-02	1.09E-02	1.05E-02	1.64E-02		0.00E+00	0.00E+00	7.65E-07	7.65E-07	0.77	1.13E-01	5.71E-02	1.48E-01	8.30E-02	0.00E+00
7.12E-03	6.55E-03	6.15E-03	4.97E-03	9.15E-03		0.00E+00	0.00E+00	4.32E-07	4.32E-07	0.43	6.44E-02	3.39E-02	8.26E-02	4.45E-02	0.00E+00
8.22E-03	7.57E-03	7.11E-03	5.75E-03	1.06E-02		0.00E+00	0.00E+00	4.99E-07	4.99E-07	0.50	7.45E-02	3.92E-02	9.54E-02	5.15E-02	0.00E+00
9.56E-03	8.80E-03	8.26E-03	6.69E-03	1.23E-02		0.00E+00	0.00E+00	5.80E-07	5.80E-07	0.58	8.67E-02	4.56E-02	1.11E-01	5.99E-02	0.00E+00
1.12E-02	1.03E-02	9.70E-03	7.89E-03	1.45E-02		0.00E+00	0.00E+00	6.81E-07	6.81E-07	0.68	1.02E-01	5.34E-02	1.30E-01	7.04E-02	0.00E+00
1.32E-02	1.22E-02	1.15E-02	9.43E-03	1.72E-02		0.00E+00	0.00E+00	8.07E-07	8.07E-07	0.81	1.21E-01	6.31E-02	1.54E-01	8.36E-02	0.00E+00
5.02E-03	4.62E-03	4.23E-03	3.09E-03	6.28E-03		0.00E+00	0.00E+00	2.97E-07	2.97E-07	0.30	4.47E-02	2.39E-02	5.65E-02	2.99E-02	0.00E+00
7.49E-03	6.89E-03	6.30E-03	4.54E-03	9.35E-03		0.00E+00	0.00E+00	4.42E-07	4.42E-07	0.44	6.66E-02	3.57E-02	8.39E-02	4.44E-02	0.00E+00
8.71E-03	8.02E-03	7.30E-03	5.20E-03	1.09E-02		0.00E+00	0.00E+00	5.13E-07	5.13E-07	0.51	7.73E-02	4.15E-02	9.73E-02	5.13E-02	0.00E+00
1.02E-02	9.41E-03	8.54E-03	6.00E-03	1.27E-02		0.00E+00	0.00E+00	6.00E-07	6.00E-07	0.60	9.06E-02	4.87E-02	1.14E-01	5.98E-02	0.00E+00
1.21E-02	1.12E-02	1.01E-02	6.99E-03	1.50E-02		0.00E+00	0.00E+00	7.09E-07	7.09E-07	0.71	1.07E-01	5.78E-02	1.34E-01	7.05E-02	0.00E+00
1.40E-02	1.28E-02	1.16E-02	7.97E-03	1.73E-02		0.00E+00	0.00E+00	8.16E-07	8.16E-07	0.82	1.24E-01	6.65E-02	1.54E-01	8.09E-02	0.00E+00
4.00E-03	3.68E-03	3.33E-03	2.32E-03	4.94E-03		0.00E+00	0.00E+00	2.34E-07	2.34E-07	0.23	3.53E-02	1.90E-02	4.43E-02	2.33E-02	0.00E+00
4.66E-03	4.29E-03	3.89E-03	2.72E-03	5.77E-03		0.00E+00	0.00E+00	2.73E-07	2.73E-07	0.27	4.12E-02	2.22E-02	5.18E-02	2.72E-02	0.00E+00
5.09E-03	4.69E-03	4.24E-03	2.92E-03	6.28E-03		0.00E+00	0.00E+00	2.97E-07	2.97E-07	0.30	4.49E-02	2.43E-02	5.64E-02	2.95E-02	0.00E+00
6.72E-03	6.19E-03	5.55E-03	3.66E-03	8.22E-03		0.00E+00	0.00E+00	3.89E-07	3.89E-07	0.39	5.90E-02	3.20E-02	7.36E-02	3.83E-02	0.00E+00
7.80E-03	7.18E-03	6.40E-03	4.12E-03	9.50E-03		0.00E+00	0.00E+00	4.50E-07	4.50E-07	0.45	6.82E-02	3.72E-02	8.48E-02	4.40E-02	0.00E+00
9.15E-03	8.42E-03	7.47E-03	4.67E-03	1.11E-02		0.00E+00	0.00E+00	5.25E-07	5.25E-07	0.52	7.98E-02	4.36E-02	9.88E-02	5.10E-02	0.00E+00
1.09E-02	9.99E-03	8.80E-03	5.32E-03	1.31E-02		0.00E+00	0.00E+00	6.19E-07	6.19E-07	0.62	9.43E-02	5.17E-02	1.16E-01	5.97E-02	0.00E+00
1.30E-02	1.20E-02	1.05E-02	6.11E-03	1.56E-02		0.00E+00	0.00E+00	7.36E-07	7.36E-07	0.74	1.12E-01	6.19E-02	1.38E-01	7.05E-02	0.00E+00
1.45E-02	1.33E-02	1.16E-02	6.67E-03	1.73E-02		0.00E+00	0.00E+00	8.19E-07	8.19E-07	0.82	1.25E-01	6.91E-02	1.53E-01	7.82E-02	0.00E+00
3.64E-03	3.35E-03	3.03E-03	2.10E-03	4.49E-03		0.00E+00	0.00E+00	2.13E-07	2.13E-07	0.21	3.21E-02	1.74E-02	4.03E-02	2.12E-02	0.00E+00
4.00E-03	3.68E-03	3.31E-03	2.23E-03	4.91E-03		0.00E+00	0.00E+00	2.32E-07	2.32E-07	0.23	3.51E-02	1.91E-02	4.40E-02	2.30E-02	0.00E+00
4.52E-03	4.16E-03	3.73E-03	2.45E-03	5.52E-03		0.00E+00	0.00E+00	2.62E-07	2.62E-07	0.26	3.96E-02	2.16E-02	4.94E-02	2.57E-02	0.00E+00
5.09E-03	4.68E-03	4.17E-03	2.67E-03	6.18E-03		0.00E+00	0.00E+00	2.93E-07	2.93E-07	0.29	4.44E-02	2.43E-02	5.53E-02	2.86E-02	0.00E+00
6.89E-03	6.34E-03	5.57E-03	3.33E-03	8.26E-03		0.00E+00	0.00E+00	3.91E-07	3.91E-07	0.39	5.96E-02	3.28E-02	7.36E-02	3.77E-02	0.00E+00
8.05E-03	7.41E-03	6.47E-03	3.71E-03	9.59E-03		0.00E+00	0.00E+00	4.55E-07	4.55E-07	0.45	6.95E-02	3.84E-02	8.52E-02	4.34E-02	0.00E+00
9.51E-03	8.76E-03	7.59E-03	4.16E-03	1.13E-02		0.00E+00	0.00E+00	5.33E-07	5.33E-07	0.53	8.17E-02	4.54E-02	9.98E-02	5.05E-02	0.00E+00
1.14E-02	1.05E-02	9.01E-03	4.68E-03	1.34E-02		0.00E+00	0.00E+00	6.33E-07	6.33E-07	0.63	9.73E-02	5.43E-02	1.18E-01	5.94E-02	0.00E+00
1.38E-02	1.27E-02	1.08E-02	5.31E-03	1.61E-02		0.00E+00	0.00E+00	7.61E-07	7.61E-07	0.76	1.17E-01	6.57E-02	1.42E-01	7.06E-02	0.00E+00
4.53E-03	4.17E-03	3.71E-03	2.35E-03	5.49E-03		0.00E+00	0.00E+00	2.60E-07	2.60E-07	0.26	3.95E-02	2.16E-02	4.91E-02	2.54E-02	0.00E+00
4.96E-03	4.57E-03	4.04E-03	2.49E-03	5.99E-03		0.00E+00	0.00E+00	2.84E-07	2.84E-07	0.28	4.31E-02	2.37E-02	5.34E-02	2.75E-02	0.00E+00
8.19E-03	7.54E-03	6.49E-03	3.41E-03	9.62E-03		0.00E+00	0.00E+00	4.56E-07	4.56E-07	0.46	7.00E-02	3.91E-02	8.52E-02	4.28E-02	0.00E+00
9.80E-03	9.02E-03	7.66E-03	3.70E-03	1.14E-02		0.00E+00	0.00E+00	5.39E-07	5.39E-07	0.54	8.31E-02	4.67E-02	1.00E-01	4.98E-02	0.00E+00
1.18E-02	1.09E-02	9.16E-03	4.11E-03	1.36E-02		0.00E+00	0.00E+00	6.44E-07	6.44E-07	0.64	9.97E-02	5.63E-02	1.19E-01	5.89E-02	0.00E+00
1.42E-02	1.30E-02	1.09E-02	4.55E-03	1.61E-02		0.00E+00	0.00E+00	7.66E-07	7.66E-07	0.77	1.19E-01	6.76E-02	1.42E-01	6.92E-02	0.00E+00
2.34E-03	2.15E-03	1.89E-03	1.12E-03	2.79E-03		0.00E+00	0.00E+00	1.33E-07	1.33E-07	0.13	2.02E-02	1.11E-02	2.49E-02	1.27E-02	0.00E+00
2.59E-03	2.38E-03	2.07E-03	1.18E-03	3.07E-03		0.00E+00	0.00E+00	1.46E-07	1.46E-07	0.15	2.23E-02	1.23E-02	2.73E-02	1.39E-02	0.00E+00
2.03E-03	1.86E-03	1.65E-03	1.00E-03	2.43E-03		0.00E+00	0.00E+00	1.16E-07	1.16E-07	0.12	1.76E-02	9.66E-03	2.17E-02	1.12E-02	0.00E+00
2.24E-03	2.06E-03	1.80E-03	1.06E-03	2.67E-03		0.00E+00	0.00E+00	1.27E-07	1.27E-07	0.13	1.93E-02	1.07E-02	2.38E-02	1.22E-02	0.00E+00
2.48E-03	2.28E-03	1.99E-03	1.13E-03	2.94E-03		0.00E+00	0.00E+00	1.40E-07	1.40E-07	0.14	2.13E-02	1.18E-02	2.62E-02	1.33E-02	0.00E+00
2.77E-03	2.55E-03	2.20E-03	1.19E-03	3.26E-03		0.00E+00	0.00E+00	1.55E-07	1.55E-07	0.15	2.37E-02	1.32E-02	2.90E-02	1.46E-02	0.00E+00
3.03E-03	2.78E-03	2.39E-03	1.23E-03	3.53E-03		0.00E+00	0.00E+00	1.68E-07	1.68E-07	0.17	2.58E-02	1.44E-02	3.13E-02	1.57E-02	0.00E+00
1.75E-03	1.61E-03	1.43E-03	8.95E-04	2.11E-03		0.00E+00	0.00E+00	1.00E-07	1.00E-07	0.10	1.52E-02	8.35E-03	1.89E-02	9.76E-03	0.00E+00
1.92E-03	1.76E-03	1.56E-03	9.45E-04	2.30E-03		0.00E+00	0.00E+00	1.09E-07	1.09E-07	0.11	1.66E-02	9.13E-03	2.05E-02	1.06E-02	0.00E+00
2.11E-03	1.94E-03	1.70E-03	9.99E-04	2.51E-03		0.00E+00	0.00E+00	1.19E-07	1.19E-07	0.12	1.82E-02	1.00E-02	2.24E-02	1.15E-02	0.00E+00
2.33E-03	2.14E-03	1.87E-03	1.06E-03	2.76E-03		0.00E+00	0.00E+00	1.31E-07	1.31E-07	0.13	2.00E-02	1.11E-02	2.46E-02	1.25E-02	0.00E+00
2.59E-03	2.38E-03	2.06E-03	1.12E-03	3.04E-03		0.00E+00	0.00E+00	1.45E-07	1.45E-07	0.14	2.21E-02	1.23E-02	2.70E-02	1.37E-02	0.00E+00
2.89E-03	2.66E-03	2.29E-03	1.18E-03	3.38E-03		0.00E+00	0.00E+00	1.61E-07	1.61E-07	0.16	2.47E-02	1.38E-02	3.00E-02	1.50E-02	0.00E+00
3.26E-03	3.00E-03	2.56E-03	1.25E-03	3.78E-03		0.00E+00	0.00E+00	1.80E-07	1.80E-07	0.18	2.76E-02	1.55E-02	3.34E-02	1.66E-02	0.00E+00
1.53E-03	1.40E-03	1.25E-03	8.05E-04	1.85E-03		0.00E+00	0.00E+00	8.79E-08	8.79E-08	0.09	1.33E-02	7.27E-03	1.66E-02	8.59E-03	0.00E+00
1.66E-03	1.52E-03	1.35E-03	8.47E-04	2.00E-03		0.00E+00	0.00E+00	9.49E-08	9.49E-08	0.09	1.44E-02	7.90E-03	1.79E-02	9.23E-03	0.00E+00
1.81E-03	1.66E-03	1.47E-03	8.92E-04	2.17E-03		0.00E+00	0.00E+00	1.03E-07	1.03E-07	0.10	1.57E-02	8.61E-03	1.94E-02	9.95E-03	0.00E+00
1.98E-03	1.82E-03	1.60E-03	9.40E-04	2.36E-03		0.00E+00	0.00E+00	1.12E-07	1.12E-07	0.11	1.71E-02	9.42E-03	2.11E-02	1.08E-02	0.00E+00
2.17E-03	2.00E-03	1.74E-03	9.90E-04	2.58E-03		0.00E+00	0.00E+00	1.22E-07	1.22E-07	0.12	1.87E-02	1.04E-02	2.30E-02	1.17E-02	0.00E+00
2.40E-03	2.21E-03	1.91E-03	1.04E-03	2.83E-03		0.00E+00	0.00E+00	1.34E-07	1.34E-07	0.13	2.06E-02	1.15E-02	2.52E-02	1.27E-02	0.00E+00
2.67E-03	2.46E-03	2.11E-03	1.10E-03	3.12E-03		0.00E+00	0.00E+00	1.48E-07	1.48E-07	0.15	2.28E-02	1.27E-02	2.77E-02	1.39E-02	0.00E+00
2.99E-03	2.75E-03	2.35E-03	1.16E-03	3.47E-03		0.00E+00	0.00E+00	1.65E-07	1.65E-07	0.16	2.54E-02	1.42E-02	3.07E-02	1.53E-02	0.00E+00
3.33E-03	3.07E-03	2.60E-03	1.21E-03	3.84E-03		0.00E+00	0.00E+00	1.82E-07	1.82E-07	0.18	2.82E-02	1.59E-02	3.39E-02	1.68E-02	0.00E+00
1.44E-03	1.33E-03	1.19E-03	7.64E-04	1.75E-03		0.00E+00	0.00E+00	8.32E-08	8.32E-08	0.08	1.26E-02	6.88E-03	1.57E-02	8.14E-03	0.00E+00
1.56E-03	1.44E-03	1.28E-03	8.02E-04	1.89E-03		0.00E+00	0.00E+00	8.96E-08	8.96E-08	0.09	1.36E-02	7.45E-03	1.69E-02	8.72E-03	0.00E+00
1.70E-03	1.56E-03	1.38E-03	8.42E-04	2.04E-03		0.00E+00	0.00E+00	9.68E-08	9.68E-08	0.10	1.47E-02	8.09E-03	1.82E-02	9.36E-03	0.00E+00
1.85E-03	1.70E-03	1.49E-03	8.85E-04	2.21E-03		0.00E+00	0.00E+00	1.05E-07	1.05E-07	0.10	1.60E-02	8.82E-03	1.97E-02	1.01E-02	0.00E+00
2.02E-03	1.86E-03	1.63E-03	9.30E-04	2.40E-03		0.00E+00	0.00E+00	1.14E-07	1.14E-07	0.11	1.74E-02	9.65E-03	2.14E-02	1.09E-02	0.00E+00
2.22E-03	2.05E-03	1.77E-03	9.77E-04	2.62E-03		0.00E+00	0.00E+00	1.25E-07	1.25E-07	0.12	1.91E-02	1.06E-02	2.33E-02	1.18E-02	0.00E+00
2.45E-03	2.26E-03	1.95E-03	1.03E-03	2.88E-03		0.00E+00	0.00E+00	1.37E-07	1.37E-07	0.14	2.10E-02	1.17E-02	2.55E-02	1.28E-02	0.00E+00
2.72E-03	2.51E-03	2.14E-03	1.08E-03	3.17E-03		0.00E+00	0.00E+00	1.51E-07	1.51E-07	0.15	2.31E-02	1.30E-02	2.81E-02	1.40E-02	0.00E+00
3.04E-03	2.79E-03	2.37E-03	1.13E-03	3.51E-03		0.00E+00	0.00E+00	1.67E-07	1.67E-07	0.17	2.57E-02	1.45E-02	3.10E-02	1.54E-02	0.00E+00
3.29E-03	3.03E-03	2.55E-03	1.17E-03	3.77E-03		0.00E+00	0.00E+00	1.79E-07	1.79E-07	0.18	2.77E-02	1.57E-02	3.33E-02	1.64E-02	0.00E+00
1.27E-03	1.17E-03	1.05E-03	6.93E-04	1.55E-03		0.00E+00	0.00E+00	7.35E-08	7.35E-08	0.07	1.11E-02	6.05E-03	1.39E-02	7.23E-03	0.00E+00
1.36E-03	1.26E-03	1.12E-03	7.25E-04	1.66E-03		0.00E+00	0.00E+00	7.86E-08	7.86E-08	0.08	1.19E-02	6.50E-03	1.48E-02	7.70E-03	0.00E+00
1.47E-03	1.35E-03	1.20E-03	7.59E-04	1.78E-03		0.00E+00	0.00E+00	8.44E-08	8.44E-08	0.08	1.28E-02	7.01E-03	1.59E-02	8.22E-03	0.00E+00
1.59E-03	1.46E-03	1.29E-03	7.96E-04	1.91E-03		0.00E+00	0.00E+00	9.09E-08	9.09E-08	0.09	1.38E-02	7.58E-03	1.71E-02	8.80E-03	0.00E+00
1.73E-03	1.59E-03	1.40E-03	8.34E-04	2.07E-03		0.00E+00	0.00E+00	9.81E-08	9.81E-08	0.10	1.49E-02	8.23E-03	1.84E-02	9.44E-03	0.00E+00
1.88E-03	1.73E-03	1.51E-03	8.74E-04	2.24E-03		0.00E+00	0.00E+00	1.06E-07	1.06E-07	0.11	1.62E-02	8.96E-03	1.99E-02	1.02E-02	0.00E+00
2.05E-03	1.89E-03	1.64E-03	9.16E-04	2.43E-03		0.00E+00	0.00E+00	1.15E-07	1.15E-07	0.12	1.76E-02	9.78E-03	2.16E-02	1.10E-02	0.00E+00
2.25E-03	2.07E-03	1.79E-03	9.60E-04	2.64E-03		0.00E+00	0.00E+00	1.26E-07	1.26E-07	0.13	1.92E-02	1.07E-02	2.35E-02	1.18E-02	0.00E+00
2.47E-03	2.28E-03	1.95E-03	1.01E-03	2.89E-03		0.00E+00	0.00E+00	1.37E-07	1.37E-07	0.14	2.11E-02	1.18E-02	2.56E-02	1.28E-02	0.00E+00
2.73E-03	2.51E-03	2.14E-03	1.06E-03	3.17E-03		0.00E+00	0.00E+00	1.51E-07	1.51E-07	0.15	2.32E-02	1.30E-02	2.81E-02	1.40E-02	0.00E+00
3.03E-03	2.79E-03	2.36E-03	1.11E-03	3.49E-03		0.00E+00	0.00E+00	1.66E-07	1.66E-07	0.17	2.56E-02	1.44E-02	3.08E-02	1.53E-02	0.00E+00
3.17E-03	2.91E-03	2.46E-03	1.12E-03	3.63E-03		0.00E+00	0.00E+00	1.73E-07	1.73E-07	0.17	2.67E-02	1.51E-02	3.21E-02	1.58E-02	0.00E+00
1.13E-03	1.04E-03	9.33E-04	6.32E-04	1.38E-03		0.00E+00	0.00E+00	6.54E-08	6.54E-08	0.07	9.88E-03	5.36E-03	1.24E-02	6.47E-03	0.00E+00
1.20E-03	1.11E-03	9.92E-04	6.59E-04	1.47E-03		0.00E+00	0.00E+00	6.96E-08	6.96E-08	0.07	1.05E-02	5.73E-03	1.32E-02	6.86E-03	0.00E+00
1.29E-03	1.18E-03	1.06E-03	6.88E-04	1.57E-03		0.00E+00	0.00E+00	7.42E-08	7.42E-08	0.07	1.12E-02	6.13E-03	1.40E-02	7.28E-03	0.00E+00
1.38E-03	1.27E-03	1.13E-03	7.19E-04	1.67E-03		0.00E+00	0.00E+00	7.94E-08	7.94E-08	0.08	1.21E-02	6.59E-03	1.50E-02	7.75E-03	0.00E+00
1.49E-03	1.37E-03	1.21E-03	7.52E-04	1.80E-03		0.00E+00	0.00E+00	8.52E-08	8.52E-08	0.09	1.29E-02	7.10E-03	1.61E-02	8.27E-03	0.00E+00
1.61E-03	1.48E-03	1.30E-03	7.87E-04	1.93E-03		0.00E+00	0.00E+00	9.16E-08	9.16E-08	0.09	1.39E-02	7.67E-03	1.72E-02	8.84E-03	0.00E+00
1.74E-03	1.60E-03	1.41E-03	8.23E-04	2.08E-03		0.00E+00	0.00E+00	9.87E-08	9.87E-08	0.10	1.50E-02	8.31E-03	1.85E-02	9.46E-03	0.00E+00
1.89E-03	1.74E-03	1.52E-03	8.60E-04	2.24E-03		0.00E+00	0.00E+00	1.07E-07	1.07E-07	0.11	1.63E-02	9.02E-03	2.00E-02	1.02E-02	0.00E+00
2.06E-03	1.90E-03	1.64E-03	8.99E-04	2.43E-03		0.00E+00	0.00E+00	1.15E-07	1.15E-07	0.12	1.77E-02	9.82E-03	2.16E-02	1.09E-02	0.00E+00
2.25E-03	2.07E-03	1.78E-03	9.41E-04	2.63E-03		0.00E+00	0.00E+00	1.25E-07	1.25E-07	0.13	1.92E-02	1.07E-02	2.34E-02	1.18E-02	0.00E+00
2.46E-03	2.26E-03	1.94E-03	9.85E-04	2.87E-03		0.00E+00	0.00E+00	1.36E-07	1.36E-07	0.14	2.09E-02	1.17E-02	2.54E-02	1.27E-02	0.00E+00
2.70E-03	2.48E-03	2.12E-03	1.03E-03	3.13E-03		0.00E+00	0.00E+00	1.49E-07	1.49E-07	0.15	2.29E-02	1.29E-02	2.77E-02	1.38E-02	0.00E+00
2.97E-03	2.73E-03	2.31E-03	1.08E-03	3.42E-03		0.00E+00	0.00E+00	1.63E-07	1.63E-07	0.16	2.51E-02	1.42E-02	3.02E-02	1.50E-02	0.00E+00
1.00E-03	9.23E-04	8.35E-04	5.78E-04	1.24E-03		0.00E+00	0.00E+00	5.86E-08	5.86E-08	0.06	8.84E-03	4.78E-03	1.11E-02	5.82E-03	0.00E+00
1.07E-03	9.82E-04	8.85E-04	6.02E-04	1.31E-03		0.00E+00	0.00E+00	6.21E-08	6.21E-08	0.06	9.38E-03	5.08E-03	1.18E-02	6.15E-03	0.00E+00
1.14E-03	1.05E-03	9.39E-04	6.27E-04	1.39E-03		0.00E+00	0.00E+00	6.59E-08	6.59E-08	0.07	9.96E-03	5.42E-03	1.25E-02	6.50E-03	0.00E+00
1.21E-03	1.12E-03	9.99E-04	6.54E-04	1.48E-03		0.00E+00	0.00E+00	7.01E-08	7.01E-08	0.07	1.06E-02	5.78E-03	1.32E-02	6.88E-03	0.00E+00
1.30E-03	1.20E-03	1.07E-03	6.82E-04	1.58E-03		0.00E+00	0.00E+00	7.48E-08	7.48E-08	0.07	1.13E-02	6.19E-03	1.41E-02	7.30E-03	0.00E+00
1.39E-03	1.28E-03	1.14E-03	7.12E-04	1.68E-03		0.00E+00	0.00E+00	7.99E-08	7.99E-08	0.08	1.21E-02	6.65E-03	1.51E-02	7.77E-03	0.00E+00
1.50E-03	1.38E-03	1.22E-03	7.43E-04	1.80E-03		0.00E+00	0.00E+00	8.55E-08	8.55E-08	0.09	1.30E-02	7.15E-03	1.61E-02	8.27E-03	0.00E+00
1.62E-03	1.49E-03	1.31E-03	7.75E-04	1.93E-03		0.00E+00	0.00E+00	9.17E-08	9.17E-08	0.09	1.40E-02	7.70E-03	1.72E-02	8.82E-03	0.00E+00
1.74E-03	1.61E-03	1.40E-03	8.09E-04	2.07E-03		0.00E+00	0.00E+00	9.85E-08	9.85E-08	0.10	1.50E-02	8.32E-03	1.85E-02	9.42E-03	0.00E+00
1.89E-03	1.74E-03	1.51E-03	8.44E-04	2.23E-03		0.00E+00	0.00E+00	1.06E-07	1.06E-07	0.11	1.62E-02	8.99E-03	1.99E-02	1.01E-02	0.00E+00
2.04E-03	1.88E-03	1.63E-03	8.81E-04	2.40E-03		0.00E+00	0.00E+00	1.14E-07	1.14E-07	0.11	1.75E-02	9.74E-03	2.14E-02	1.08E-02	0.00E+00
2.22E-03	2.04E-03	1.75E-03	9.19E-04	2.59E-03		0.00E+00	0.00E+00	1.23E-07	1.23E-07	0.12	1.89E-02	1.06E-02	2.30E-02	1.16E-02	0.00E+00

Unique Identifier	X (UTM)	Y (UTM)	DemolitionS 2026	Site PreparationS 2026	Grading/ExcavationS 2026	Concrete (Garage and Podiums)1 2026	Concrete (Garage and Podiums)1 2027	Concrete (Garage and Podiums)1 2028	Concrete (Garage and Podiums)S 2028	Concrete (Garage and Podiums)2 2028	Building Construction (framing, roofing, 2027	Building Construction (framing, roofing, 2028	Building Construction (framing, roofing, 2028	Building Construction (framing, roofing, 2029	Building Construction (framing, roofing, 2029
371238.013761318.01	371238.01	3761318.01	2.86E-03	0.00E+00	9.84E-03	7.76E-03	7.37E-03	6.76E-03	5.78E-03	2.93E-03	4.10E-03	3.75E-03	3.21E-03	3.02E-03	1.53E-03
371248.013761318.01	371248.01	3761318.01	3.10E-03	0.00E+00	1.07E-02	8.45E-03	8.03E-03	7.36E-03	6.27E-03	3.07E-03	4.47E-03	4.09E-03	3.48E-03	3.27E-03	1.60E-03
371258.013761318.01	371258.01	3761318.01	3.40E-03	0.00E+00	1.17E-02	9.31E-03	8.84E-03	8.10E-03	6.86E-03	3.23E-03	4.92E-03	4.50E-03	3.81E-03	3.58E-03	1.69E-03
371118.013761328.01	371118.01	3761328.01	1.20E-03	0.00E+00	4.13E-03	3.07E-03	2.92E-03	2.68E-03	2.42E-03	1.69E-03	1.62E-03	1.49E-03	1.35E-03	1.27E-03	8.80E-04
371128.013761328.01	371128.01	3761328.01	1.27E-03	0.00E+00	4.36E-03	3.26E-03	3.10E-03	2.84E-03	2.56E-03	1.75E-03	1.72E-03	1.58E-03	1.42E-03	1.34E-03	9.16E-04
371138.013761328.01	371138.01	3761328.01	1.34E-03	0.00E+00	4.62E-03	3.46E-03	3.29E-03	3.02E-03	2.71E-03	1.82E-03	1.83E-03	1.68E-03	1.51E-03	1.42E-03	9.52E-04
371148.013761328.01	371148.01	3761328.01	1.42E-03	0.00E+00	4.90E-03	3.69E-03	3.50E-03	3.21E-03	2.88E-03	1.90E-03	1.95E-03	1.78E-03	1.60E-03	1.50E-03	9.91E-04
371158.013761328.01	371158.01	3761328.01	1.51E-03	0.00E+00	5.21E-03	3.94E-03	3.74E-03	3.43E-03	3.06E-03	1.98E-03	2.08E-03	1.90E-03	1.70E-03	1.60E-03	1.03E-03
371168.013761328.01	371168.01	3761328.01	1.61E-03	0.00E+00	5.54E-03	4.21E-03	4.00E-03	3.66E-03	3.26E-03	2.06E-03	2.22E-03	2.04E-03	1.81E-03	1.70E-03	1.07E-03
371178.013761328.01	371178.01	3761328.01	1.72E-03	0.00E+00	5.91E-03	4.51E-03	4.28E-03	3.92E-03	3.47E-03	2.14E-03	2.38E-03	2.18E-03	1.93E-03	1.81E-03	1.12E-03
371188.013761328.01	371188.01	3761328.01	1.83E-03	0.00E+00	6.30E-03	4.83E-03	4.59E-03	4.20E-03	3.70E-03	2.23E-03	2.55E-03	2.34E-03	2.06E-03	1.93E-03	1.17E-03
371198.013761328.01	371198.01	3761328.01	1.96E-03	0.00E+00	6.73E-03	5.18E-03	4.92E-03	4.51E-03	3.96E-03	2.32E-03	2.74E-03	2.51E-03	2.20E-03	2.07E-03	1.21E-03
371208.013761328.01	371208.01	3761328.01	2.09E-03	0.00E+00	7.20E-03	5.57E-03	5.28E-03	4.84E-03	4.23E-03	2.42E-03	2.94E-03	2.69E-03	2.35E-03	2.21E-03	1.26E-03
371218.013761328.01	371218.01	3761328.01	2.24E-03	0.00E+00	7.70E-03	5.98E-03	5.68E-03	5.21E-03	4.52E-03	2.51E-03	3.16E-03	2.89E-03	2.51E-03	2.36E-03	1.31E-03
371228.013761328.01	371228.01	3761328.01	2.40E-03	0.00E+00	8.24E-03	6.43E-03	6.11E-03	5.60E-03	4.84E-03	2.62E-03	3.40E-03	3.11E-03	2.69E-03	2.53E-03	1.37E-03
371238.013761328.01	371238.01	3761328.01	2.57E-03	0.00E+00	8.85E-03	6.93E-03	6.58E-03	6.04E-03	5.20E-03	2.73E-03	3.66E-03	3.35E-03	2.89E-03	2.71E-03	1.43E-03
371248.013761328.01	371248.01	3761328.01	2.77E-03	0.00E+00	9.52E-03	7.49E-03	7.12E-03	6.52E-03	5.59E-03	2.85E-03	3.96E-03	3.62E-03	3.11E-03	2.92E-03	1.49E-03
371258.013761328.01	371258.01	3761328.01	3.01E-03	0.00E+00	1.03E-02	8.18E-03	7.77E-03	7.12E-03	6.07E-03	3.00E-03	4.32E-03	3.96E-03	3.37E-03	3.17E-03	1.57E-03
371268.013761328.01	371268.01	3761328.01	3.33E-03	0.00E+00	1.14E-02	9.11E-03	8.65E-03	7.93E-03	6.73E-03	3.19E-03	4.81E-03	4.41E-03	3.74E-03	3.51E-03	1.67E-03
371128.013761338.01	371128.01	3761338.01	1.20E-03	0.00E+00	4.14E-03	3.09E-03	2.93E-03	2.69E-03	2.43E-03	1.67E-03	1.63E-03	1.49E-03	1.35E-03	1.27E-03	8.74E-04
371138.013761338.01	371138.01	3761338.01	1.27E-03	0.00E+00	4.37E-03	3.28E-03	3.11E-03	2.85E-03	2.57E-03	1.74E-03	1.73E-03	1.58E-03	1.43E-03	1.34E-03	9.08E-04
371148.013761338.01	371148.01	3761338.01	1.34E-03	0.00E+00	4.62E-03	3.48E-03	3.30E-03	3.03E-03	2.72E-03	1.81E-03	1.84E-03	1.68E-03	1.51E-03	1.42E-03	9.43E-04
371158.013761338.01	371158.01	3761338.01	1.42E-03	0.00E+00	4.90E-03	3.70E-03	3.51E-03	3.22E-03	2.88E-03	1.88E-03	1.95E-03	1.79E-03	1.60E-03	1.50E-03	9.80E-04
371168.013761338.01	371168.01	3761338.01	1.51E-03	0.00E+00	5.20E-03	3.94E-03	3.74E-03	3.43E-03	3.05E-03	1.95E-03	2.08E-03	1.90E-03	1.70E-03	1.59E-03	1.02E-03
371178.013761338.01	371178.01	3761338.01	1.60E-03	0.00E+00	5.51E-03	4.19E-03	3.98E-03	3.65E-03	3.24E-03	2.03E-03	2.22E-03	2.03E-03	1.80E-03	1.69E-03	1.06E-03
371188.013761338.01	371188.01	3761338.01	1.70E-03	0.00E+00	5.85E-03	4.47E-03	4.24E-03	3.89E-03	3.44E-03	2.10E-03	2.36E-03	2.16E-03	1.91E-03	1.80E-03	1.10E-03
371198.013761338.01	371198.01	3761338.01	1.81E-03	0.00E+00	6.21E-03	4.77E-03	4.53E-03	4.15E-03	3.65E-03	2.18E-03	2.52E-03	2.31E-03	2.03E-03	1.91E-03	1.14E-03
371208.013761338.01	371208.01	3761338.01	1.92E-03	0.00E+00	6.60E-03	5.09E-03	4.83E-03	4.43E-03	3.88E-03	2.26E-03	2.69E-03	2.46E-03	2.15E-03	2.03E-03	1.18E-03
371218.013761338.01	371218.01	3761338.01	2.04E-03	0.00E+00	7.03E-03	5.43E-03	5.16E-03	4.73E-03	4.13E-03	2.35E-03	2.87E-03	2.63E-03	2.29E-03	2.15E-03	1.23E-03
371228.013761338.01	371228.01	3761338.01	2.17E-03	0.00E+00	7.48E-03	5.81E-03	5.52E-03	5.06E-03	4.39E-03	2.45E-03	3.07E-03	2.81E-03	2.44E-03	2.30E-03	1.28E-03
371238.013761338.01	371238.01	3761338.01	2.32E-03	0.00E+00	7.99E-03	6.23E-03	5.91E-03	5.42E-03	4.69E-03	2.55E-03	3.29E-03	3.01E-03	2.61E-03	2.45E-03	1.33E-03
371248.013761338.01	371248.01	3761338.01	2.48E-03	0.00E+00	8.55E-03	6.69E-03	6.35E-03	5.82E-03	5.02E-03	2.66E-03	3.53E-03	3.24E-03	2.79E-03	2.62E-03	1.39E-03
371258.013761338.01	371258.01	3761338.01	2.68E-03	0.00E+00	9.21E-03	7.24E-03	6.87E-03	6.30E-03	5.41E-03	2.79E-03	3.82E-03	3.50E-03	3.01E-03	2.83E-03	1.46E-03
371138.013761348.01	371138.01	3761348.01	1.20E-03	0.00E+00	4.14E-03	3.10E-03	2.94E-03	2.70E-03	2.43E-03	1.66E-03	1.64E-03	1.50E-03	1.35E-03	1.27E-03	8.66E-04
371148.013761348.01	371148.01	3761348.01	1.27E-03	0.00E+00	4.37E-03	3.28E-03	3.11E-03	2.85E-03	2.56E-03	1.72E-03	1.73E-03	1.58E-03	1.42E-03	1.34E-03	8.98E-04
371158.013761348.01	371158.01	3761348.01	1.34E-03	0.00E+00	4.61E-03	3.47E-03	3.30E-03	3.02E-03	2.71E-03	1.78E-03	1.83E-03	1.68E-03	1.50E-03	1.41E-03	9.31E-04
371168.013761348.01	371168.01	3761348.01	1.41E-03	0.00E+00	4.87E-03	3.68E-03	3.49E-03	3.20E-03	2.86E-03	1.85E-03	1.94E-03	1.78E-03	1.59E-03	1.49E-03	9.65E-04
371178.013761348.01	371178.01	3761348.01	1.49E-03	0.00E+00	5.14E-03	3.90E-03	3.70E-03	3.40E-03	3.02E-03	1.91E-03	2.06E-03	1.89E-03	1.68E-03	1.58E-03	1.00E-03
371188.013761348.01	371188.01	3761348.01	1.58E-03	0.00E+00	5.43E-03	4.14E-03	3.93E-03	3.60E-03	3.19E-03	1.98E-03	2.19E-03	2.00E-03	1.77E-03	1.67E-03	1.04E-03
371198.013761348.01	371198.01	3761348.01	1.67E-03	0.00E+00	5.75E-03	4.39E-03	4.17E-03	3.82E-03	3.38E-03	2.05E-03	2.32E-03	2.12E-03	1.88E-03	1.76E-03	1.07E-03
371208.013761348.01	371208.01	3761348.01	1.77E-03	0.00E+00	6.08E-03	4.67E-03	4.43E-03	4.06E-03	3.57E-03	2.13E-03	2.47E-03	2.26E-03	1.98E-03	1.87E-03	1.11E-03
371218.013761348.01	371218.01	3761348.01	1.87E-03	0.00E+00	6.45E-03	4.96E-03	4.71E-03	4.32E-03	3.78E-03	2.21E-03	2.62E-03	2.40E-03	2.10E-03	1.98E-03	1.15E-03
371228.013761348.01	371228.01	3761348.01	1.99E-03	0.00E+00	6.84E-03	5.28E-03	5.02E-03	4.60E-03	4.01E-03	2.30E-03	2.79E-03	2.56E-03	2.23E-03	2.10E-03	1.20E-03
371238.013761348.01	371238.01	3761348.01	2.11E-03	0.00E+00	7.27E-03	5.64E-03	5.35E-03	4.91E-03	4.27E-03	2.39E-03	2.98E-03	2.73E-03	2.37E-03	2.23E-03	1.25E-03
371248.013761348.01	371248.01	3761348.01	2.25E-03	0.00E+00	7.75E-03	6.03E-03	5.73E-03	5.25E-03	4.55E-03	2.49E-03	3.19E-03	2.92E-03	2.53E-03	2.38E-03	1.30E-03
371258.013761348.01	371258.01	3761348.01	2.41E-03	0.00E+00	8.30E-03	6.49E-03	6.16E-03	5.65E-03	4.87E-03	2.61E-03	3.43E-03	3.14E-03	2.71E-03	2.55E-03	1.36E-03
371268.013761351.01	371268.01	3761351.01	2.53E-03	0.00E+00	8.71E-03	6.82E-03	6.47E-03	5.93E-03	5.11E-03	2.69E-03	3.60E-03	3.30E-03	2.84E-03	2.67E-03	1.40E-03
371138.013761358.01	371138.01	3761358.01	1.14E-03	0.00E+00	3.92E-03	2.93E-03	2.78E-03	2.55E-03	2.30E-03	1.58E-03	1.55E-03	1.42E-03	1.28E-03	1.20E-03	8.26E-04
371148.013761358.01	371148.01	3761358.01	1.20E-03	0.00E+00	4.12E-03	3.09E-03	2.93E-03	2.69E-03	2.42E-03	1.64E-03	1.63E-03	1.49E-03	1.35E-03	1.27E-03	8.55E-04
371158.013761358.01	371158.01	3761358.01	1.26E-03	0.00E+00	4.34E-03	3.26E-03	3.10E-03	2.84E-03	2.55E-03	1.69E-03	1.72E-03	1.58E-03	1.42E-03	1.33E-03	8.85E-04
371168.013761358.01	371168.01	3761358.01	1.33E-03	0.00E+00	4.57E-03	3.45E-03	3.27E-03	3.00E-03	2.68E-03	1.75E-03	1.82E-03	1.67E-03	1.49E-03	1.40E-03	9.16E-04
371178.013761358.01	371178.01	3761358.01	1.40E-03	0.00E+00	4.81E-03	3.64E-03	3.46E-03	3.17E-03	2.83E-03	1.81E-03	1.92E-03	1.76E-03	1.57E-03	1.48E-03	9.48E-04
371188.013761358.01	371188.01	3761358.01	1.47E-03	0.00E+00	5.07E-03	3.85E-03	3.66E-03	3.35E-03	2.98E-03	1.88E-03	2.03E-03	1.86E-03	1.65E-03	1.55E-03	9.81E-04
371198.013761358.01	371198.01	3761358.01	1.55E-03	0.00E+00	5.34E-03	4.07E-03	3.87E-03	3.54E-03	3.14E-03	1.94E-03	2.15E-03	1.97E-03	1.74E-03	1.64E-03	1.02E-03
371208.013761358.01	371208.01	3761358.01	1.64E-03	0.00E+00	5.64E-03	4.31E-03	4.09E-03	3.75E-03	3.31E-03	2.01E-03	2.28E-03	2.08E-03	1.84E-03	1.73E-03	1.05E-03
371218.013761358.01	371218.01	3761358.01	1.73E-03	0.00E+00	5.95E-03	4.57E-03	4.34E-03	3.98E-03	3.50E-03	2.09E-03	2.41E-03	2.21E-03	1.94E-03	1.83E-03	1.09E-03
371228.013761358.01	371228.01	3761358.01	1.83E-03	0.00E+00	6.29E-03	4.84E-03	4.60E-03	4.22E-03	3.70E-03	2.16E-03	2.56E-03	2.34E-03	2.05E-03	1.93E-03	1.13E-03
371238.013761358.01	371238.01	3761358.01	1.94E-03	0.00E+00	6.67E-03	5.15E-03	4.89E-03	4.48E-03	3.92E-03	2.25E-03	2.72E-03	2.49E-03	2.18E-03	2.05E-03	1.18E-03
371248.013761358.01	371248.01	3761358.01	2.06E-03	0.00E+00	7.09E-03	5.50E-03	5.22E-03	4.78E-03	4.16E-03	2.35E-03	2.90E-03	2.66E-03	2.31E-03	2.18E-03	1.23E-03
371258.013761358.01	371258.01	3761358.01	2.20E-03	0.00E+00	7.57E-03	5.89E-03	5.59E-03	5.13E-03	4.45E-03	2.45E-03	3.11E-03	2.85E-03	2.47E-03	2.32E-03	1.28E-03
371268.013761358.01	371268.01	3761358.01	2.37E-03	0.00E+00	8.14E-03	6.36E-03	6.03E-03	5.53E-03	4.78E-03	2.57E-03	3.36E-03	3.07E-03	2.66E-03	2.50E-03	1.34E-03
371278.013761358.01	371278.01	3761358.01	2.58E-03	0.00E+00	8.88E-03	6.96E-03	6.61E-03	6.06E-03	5.21E-03	2.72E-03	3.68E-03	3.37E-03	2.89E-03	2.72E-03	1.42E-03
371288.013761360.01	371288.01	3761360.01	2.79E-03	0.00E+00	9.61E-03	7.57E-03	7.19E-03	6.59E-03	5.64E-03	2.86E-03	4.00E-03	3.66E-03	3.13E-03	2.95E-03	1.50E-03
371138.013761368.01	371138.01	3761368.01	1.08E-03	0.00E+00	3.72E-03	2.77E-03	2.63E-03	2.41E-03	2.18E-03	1.51E-03	1.46E-03	1.34E-03	1.21E-03	1.14E-03	7.89E-04
371148.013761368.01	371148.01	3761368.01	1.13E-03	0.00E+00	3.90E-03	2.92E-03	2.77E-03	2.54E-03	2.29E-03	1.56E-03	1.54E-03	1.41E-03	1.27E-03	1.20E-03	8.16E-04
371158.013761368.01	371158.01	3761368.01	1.19E-03	0.00E+00	4.09E-03	3.07E-03	2.92E-03	2.67E-03	2.40E-03	1.61E-03	1.62E-03	1.49E-03	1.34E-03	1.26E-03	8.43E-04
371168.013761368.01	371168.01	3761368.01	1.25E-03	0.00E+00	4.30E-03	3.23E-03	3.07E-03	2.82E-03	2.52E-03	1.67E-03	1.71E-03	1.56E-03	1.40E-03	1.32E-03	8.71E-04
371178.013761368.01	371178.01	3761368.01	1.31E-03	0.00E+00	4.51E-03	3.41E-03	3.24E-03	2.97E-03	2.65E-03	1.72E-03	1.80E-03	1.65E-03	1.47E-03	1.38E-03	9.01E-04
371188.013761368.01	371188.01	3761368.01	1.38E-03	0.00E+00	4.74E-03	3.59E-03	3.41E-03	3.13E-03	2.79E-03	1.78E-03	1.90E-03	1.74E-03	1.55E-03	1.45E-03	9.31E-04
371198.013761368.01	371198.01	3761368.01	1.45E-03	0.00E+00	4.99E-03	3.79E-03	3.60E-03	3.30E-03	2.93E-03	1.84E-03	2.00E-03	1.83E-03	1.63E-03	1.53E-03	9.62E-04
371208.013761368.01	371208.01	3761368.01	1.52E-03	0.00E+00	5.24E-03	4.00E-03	3.79E-03	3.48E-03	3.08E-03	1.91E-03	2.11E-03	1.93E-03	1.71E-03	1.61E-03	9.96E-04
371218.013761368.01	371218.01	3761368.01	1.60E-03	0.00E+00	5.52E-03	4.22E-03	4.01E-03	3.67E-03	3.24E-03	1.97E-03	2.23E-03	2.04E-03	1.80E-03	1.69E-03	1.03E-03
371228.013761368.01	371228.01	3761368.01	1.69E-03	0.00E+00	5.82E-03	4.46E-03	4.24E-03	3.89E-03	3.42E-03	2.05E-03	2.36E-03	2.16E-03	1.90E-03	1.79E-03	1.07E-03
371238.013761368.01	371238.01	3761368.01	1.79E-03	0.00E+00	6.16E-03	4.73E-03	4.49E-03	4.12E-03	3.61E-03	2.13E-03	2.50E-03	2.29E-03	2.01E-03	1.89E-03	1.11E-03
371248.013761368.01	371248.01	3761368.01	1.90E-03	0.00E+00	6.53E-03	5.04E-03	4.78E-03	4.38E-03	3.83E-03	2.22E-03	2.66E-03	2.44E-03	2.13E-03	2.00E-03	1.16E-03
371258.013761368.01	371258.01	3761368.01	2.02E-03	0.00E+00	6.96E-03	5.38E-03	5.11E-03	4.69E-03	4.08E-03	2.32E-03	2.84E-03	2.60E-03	2.27E-03	2.13E-03	1.21E-03
371268.013761368.01	371268.01	3761368.01	2.17E-03	0.00E+00	7.47E-03	5.80E-03	5.51E-03	5.05E-03	4.38E-03	2.43E-03	3.06E-03	2.80E-03	2.43E-03	2.29E-03	1.27E-03
371278.013761368.01	371278.01	3761368.01	2.35E-03	0.00E+00	8.08E-03	6.30E-03	5.99E-03	5.49E-03	4.74E-03	2.56E-03	3.33E-03	3.05E-03	2.64E-03	2.48E-03	1.34E-03
371288.013761368.01	371288.01	3761368.01	2.57E-03	0.00E+00	8.84E-03	6.93E-03	6.58E-03	6.03E-03	5.19E-03	2.72E-03	3.66E-03	3.35E-03	2.88E-03	2.71E-03	1.42E-03
371298.013761368.01	371298.01	3761368.01	2.85E-03	0.00E+00	9.81E-03	7.73E-03	7.34E-03	6.73E-03	5.76E-03	2.90E-03	4.09E-03	3.74E-03	3.20E-03	3.01E-03	1.51E-03
371308.013761369.01	371308.01	3761369.01	3.21E-03	0.00E+00	1.10E-02	8.75E-03	8.31E-03	7.62E-03	6.47E-03	3.12E-03	4.62E-03	4.23E-03	3.60E-03	3.38E-03	1.63E-03
371138.013761378.01	371138.01	3761378.01	1.03E-03	0.00E+00	3.53E-03	2.63E-03	2.49E-03	2.29E-03	2.07E-03	1.45E-03	1.39E-03	1.27E-03	1.15E-03	1.08E-03	7.55E-04
371148.013761378.01	371148.01	3761378.01	1.07E-03	0.00E+00	3.69E-03	2.76E-03	2.62E-03	2.40E-03	2.17E-03	1.49E-03	1.46E-03	1.33E-03	1.20E-03	1.13E-03	7.79E-04
371158.013761378.01	371158.01	3761378.01	1.12E-03	0.00E+00	3.87E-03	2.89E-03	2.75E-03	2.52E-03	2.27E-03	1.54E-03	1.53E-03	1.40E-03	1.26E-03	1.19E-03	8.04E-04
371168.013761378.01	371168.01	3761378.01	1.18E-03	0.00E+00	4.05E-03	3.04E-03	2.89E-03	2.65E-03	2.38E-03	1.59E-03	1.61E-03	1.47E-03	1.32E-03	1.24E-03	8.30E-04
371178.013761378.01	371178.01	3761378.01	1.23E-03	0.00E+00	4.24E-03	3.19E-03	3.03E-03	2.78E-03	2.49E-03	1.64E-03	1.69E-03	1.54E-03	1.38E-03	1.30E-03	8.57E-04
371188.013761378.01	371188.01	3761378.01	1.29E-03	0.00E+00	4.44E-03	3.36E-03	3.19E-03	2.92E-03	2.61E-03	1.69E-03	1.77E-03	1.62E-03	1.45E-03	1.36E-03	8.85E-04
371198.013761378.01	371198.01	3761378.01	1.35E-03	0.00E+00	4.66E-03	3.53E-03	3.35E-03	3.07E-03	2.74E-03	1.75E-03	1.86E-03	1.71E-03	1.52E-03	1.43E-03	9.14E-04
371208.013761378.01	371208.01	3761378.01	1.42E-03	0.00E+00	4.89E-03	3.71E-03	3.53E-03	3.23E-03	2.87E-03	1.81E-03	1.96E-03	1.80E-03	1.60E-03	1.50E-03	9.44E-04
371218.013761378.01	371218.01	3761378.01	1.49E-03	0.00E+00	5.14E-03	3.91E-03	3.72E-03	3.41E-03	3.02E-03	1.87E-03	2.07E-03	1.89E-03	1.68E-03	1.58E-03	9.77E-04
371228.013761378.01	371228.01	3761378.01	1.57E-03	0.00E+00	5.40E-03	4.13E-03	3.92E-03	3.59E-03	3.17E-03	1.94E-03	2.18E-03	2.00E-03	1.76E-03	1.66E-03	1.01E-03
371238.013761378.01	371238.01	3761378.01	1.66E-03	0.00E+00	5.70E-03	4.37E-03	4.15E-03	3.80E-03	3.35E-03	2.01E-03	2.31E-03	2.11E-03	1.86E-03	1.75E-03	1.05E-03
371248.013761378.01	371248.01	3761378.01	1.75E-03	0.00E+00	6.04E-03	4.64E-03	4.40E-03	4.04E-03	3.54E-03	2.10E-03	2.45E-03	2.24E-03	1.97E-03	1.85E-03	1.10E-03
371258.013761378.01	371258.01	3761378.01	1.87E-03	0.00E+00	6.42E-03	4.95E-03	4.70E-03	4.31E-03	3.77E-03	2.19E-03	2.61E-03	2.39E-03	2.09E-03	1.97E-03	1.14E-03
371268.013761378.01	371268.01	3761378.01	2.00E-03	0.00E+00	6.87E-03	5.31E-03	5.05E-03	4.63E-03	4.04E-03	2.30E-03	2.81E-03	2.57E-03	2.24E-03	2.11E-03	1.20E-03
371278.013761378.01	371278.01	3761378.01	2.16E-03	0.00E+00	7.42E-03	5.76E-03	5.47E-03	5.02E-03	4.36E-03	2.42E-03	3.04E-03	2.79E-03	2.42E-03	2.28E-03	1.27E-03
371288.013761378.01	371288.01	3761378.01	2.35E-03	0.00E+00	8.09E-03	6.31E-03	5.99E-03	5.49E-03	4.75E-03	2.57E-03	3.33E-03	3.05E-03	2.64E-03	2.48E-03	1.34E-03
371298.013761378.01	371298.01	3761378.01	2.59E-03	0.00E+00	8.92E-03	6.99E-03	6.64E-03	6.09E-03	5.24E-03	2.74E-03	3.69E-03	3.38E-03	2.91E-03	2.73E-03	1.43E-03
371308.013761378.01	371308.01	3761378.01	2.89E-03	0.00E+00	9.95E-03	7.84E-03	7.45E-03	6.83E-03	5.84E-03	2.93E-03	4.14E-03	3.79E-03	3.24E-03	3.05E-03	1.53E-03
371318.013761378.01	371318.01	3761378.01	3.27E-03	0.00E+00	1.12E-02	8.92E-03	8.47E-03	7.76E-03	6.59E-03	3.16E-03	4.71E-03	4.31E-03	3.66E-03	3.44E-03	1.65E-03
371328.013761378.01	371328.01	3761378.01	3.78E-03	0.00E+00	1.30E-02	1.04E-02	9.87E-03	9.05E-03	7.63E-03	3.46E-03	5.49E-03	5.03E-03	4.24E-03	3.98E-03	1.81E-03
371338.013761383.01	371338.01	3761383.01	4.01E-03	0.00E+00	1.38E-02	1.11E-02	1.05E-02	9.62E-03	8.10E-03	3.61E-03	5.84E-03	5.35E-03	4.50E-03	4.23E-03	1.89E-03
371138.013761388.01	371138.01	3761388.01	9.74E-04	0.00E+00	3.35E-03	2.49E-03	2.36E-03	2.17E-03	1.97E-03	1.38E-03	1.31E-03	1.20E-03	1.09E-03	1.03E-03	7.22E-04
371148.013761388.01	371148.01	3761388.01	1.02E-03	0.00E+00	3.50E-03	2.61E-03	2.48E-03	2.27E-03	2.05E-03	1.43E-03	1.38E-03	1.26E-03	1.14E-03	1.07E-03	7.45E-04
371158.013761388.01	371158.01	3761388.01	1.06E-03	0.00E+00	3.65E-03	2.73E-03	2.59E-03	2.38E-03	2.15E-03	1.47E-03	1.44E-03	1.32E-03	1.19E-03	1.12E-03	7.68E-04
371168.013761388.01	371168.01	3761388.01	1.11E-03	0.00E+00	3.82E-03	2.86E-03	2.72E-03	2.49E-03	2.24E-03	1.52E-03	1.51E-03	1.38E-03	1.25E-03	1.17E-03	7.91E-04
371178.013761388.01	371178.01	3761388.01	1.16E-03	0.00E+00	3.99E-03	3.00E-03	2.85E-03	2.61E-03	2.34E-03	1.56E-03	1.58E-03	1.45E-03	1.30E-03	1.22E-03	8.16E-04
371188.013761388.01	371188.01	3761388.01	1.21E-03	0.00E+00	4.17E-03	3.14E-03	2.99E-03	2.74E-03	2.45E-03	1.61E-03	1.66E-03	1.52E-03	1.36E-03	1.28E-03	8.42E-04
371198.013761388.01	371198.01	3761388.01	1.27E-03	0.00E

Finishing/Painting1	Finishing/Painting1	Finishing/PaintingS	Finishing/Painting2	PavingS		Child Risk					Overlapping Phases - Maximum GLC				
2028	2029	2029	2029	2029		3rd Trimester	0<2	2<16	Total	per million	2026	2027	2028	2029	2030
2.41E-03	2.21E-03	1.90E-03	9.60E-04	2.80E-03		0.00E+00	0.00E+00	1.33E-07	1.33E-07	0.13	2.05E-02	1.15E-02	2.48E-02	1.24E-02	0.00E+00
2.62E-03	2.41E-03	2.05E-03	1.01E-03	3.04E-03		0.00E+00	0.00E+00	1.44E-07	1.44E-07	0.14	2.22E-02	1.25E-02	2.69E-02	1.34E-02	0.00E+00
2.88E-03	2.66E-03	2.25E-03	1.06E-03	3.33E-03		0.00E+00	0.00E+00	1.58E-07	1.58E-07	0.16	2.44E-02	1.38E-02	2.94E-02	1.46E-02	0.00E+00
9.53E-04	8.77E-04	7.95E-04	5.52E-04	1.18E-03		0.00E+00	0.00E+00	5.57E-08	5.57E-08	0.06	8.40E-03	4.54E-03	1.06E-02	5.55E-03	0.00E+00
1.01E-03	9.31E-04	8.40E-04	5.75E-04	1.24E-03		0.00E+00	0.00E+00	5.89E-08	5.89E-08	0.06	8.89E-03	4.82E-03	1.12E-02	5.84E-03	0.00E+00
1.07E-03	9.89E-04	8.89E-04	5.98E-04	1.32E-03		0.00E+00	0.00E+00	6.24E-08	6.24E-08	0.06	9.43E-03	5.12E-03	1.18E-02	6.16E-03	0.00E+00
1.14E-03	1.05E-03	9.43E-04	6.22E-04	1.39E-03		0.00E+00	0.00E+00	6.62E-08	6.62E-08	0.07	1.00E-02	5.45E-03	1.25E-02	6.50E-03	0.00E+00
1.22E-03	1.12E-03	1.00E-03	6.48E-04	1.48E-03		0.00E+00	0.00E+00	7.03E-08	7.03E-08	0.07	1.07E-02	5.82E-03	1.33E-02	6.88E-03	0.00E+00
1.31E-03	1.20E-03	1.07E-03	6.75E-04	1.58E-03		0.00E+00	0.00E+00	7.49E-08	7.49E-08	0.07	1.14E-02	6.22E-03	1.41E-02	7.30E-03	0.00E+00
1.40E-03	1.29E-03	1.14E-03	7.03E-04	1.68E-03		0.00E+00	0.00E+00	7.99E-08	7.99E-08	0.08	1.21E-02	6.66E-03	1.50E-02	7.74E-03	0.00E+00
1.50E-03	1.38E-03	1.21E-03	7.31E-04	1.80E-03		0.00E+00	0.00E+00	8.52E-08	8.52E-08	0.09	1.30E-02	7.14E-03	1.60E-02	8.22E-03	0.00E+00
1.61E-03	1.48E-03	1.30E-03	7.61E-04	1.92E-03		0.00E+00	0.00E+00	9.10E-08	9.10E-08	0.09	1.39E-02	7.66E-03	1.71E-02	8.73E-03	0.00E+00
1.73E-03	1.59E-03	1.39E-03	7.92E-04	2.05E-03		0.00E+00	0.00E+00	9.73E-08	9.73E-08	0.10	1.49E-02	8.23E-03	1.83E-02	9.28E-03	0.00E+00
1.85E-03	1.71E-03	1.48E-03	8.24E-04	2.19E-03		0.00E+00	0.00E+00	1.04E-07	1.04E-07	0.10	1.59E-02	8.84E-03	1.95E-02	9.88E-03	0.00E+00
1.99E-03	1.84E-03	1.59E-03	8.58E-04	2.35E-03		0.00E+00	0.00E+00	1.11E-07	1.11E-07	0.11	1.71E-02	9.51E-03	2.09E-02	1.05E-02	0.00E+00
2.15E-03	1.98E-03	1.70E-03	8.95E-04	2.52E-03		0.00E+00	0.00E+00	1.20E-07	1.20E-07	0.12	1.84E-02	1.02E-02	2.24E-02	1.12E-02	0.00E+00
2.32E-03	2.14E-03	1.83E-03	9.35E-04	2.71E-03		0.00E+00	0.00E+00	1.29E-07	1.29E-07	0.13	1.98E-02	1.11E-02	2.40E-02	1.20E-02	0.00E+00
2.54E-03	2.33E-03	1.99E-03	9.83E-04	2.94E-03		0.00E+00	0.00E+00	1.40E-07	1.40E-07	0.14	2.15E-02	1.21E-02	2.61E-02	1.30E-02	0.00E+00
2.82E-03	2.60E-03	2.20E-03	1.05E-03	3.26E-03		0.00E+00	0.00E+00	1.55E-07	1.55E-07	0.15	2.39E-02	1.35E-02	2.88E-02	1.43E-02	0.00E+00
9.58E-04	8.82E-04	7.97E-04	5.49E-04	1.18E-03		0.00E+00	0.00E+00	5.59E-08	5.59E-08	0.06	8.44E-03	4.57E-03	1.06E-02	5.55E-03	0.00E+00
1.02E-03	9.34E-04	8.42E-04	5.70E-04	1.25E-03		0.00E+00	0.00E+00	5.91E-08	5.91E-08	0.06	8.92E-03	4.84E-03	1.12E-02	5.84E-03	0.00E+00
1.08E-03	9.92E-04	8.90E-04	5.92E-04	1.32E-03		0.00E+00	0.00E+00	6.25E-08	6.25E-08	0.06	9.45E-03	5.14E-03	1.18E-02	6.15E-03	0.00E+00
1.15E-03	1.06E-03	9.43E-04	6.15E-04	1.40E-03		0.00E+00	0.00E+00	6.62E-08	6.62E-08	0.07	1.00E-02	5.46E-03	1.25E-02	6.49E-03	0.00E+00
1.22E-03	1.12E-03	1.00E-03	6.39E-04	1.48E-03		0.00E+00	0.00E+00	7.02E-08	7.02E-08	0.07	1.06E-02	5.82E-03	1.32E-02	6.85E-03	0.00E+00
1.30E-03	1.20E-03	1.06E-03	6.64E-04	1.57E-03		0.00E+00	0.00E+00	7.45E-08	7.45E-08	0.07	1.13E-02	6.20E-03	1.40E-02	7.24E-03	0.00E+00
1.39E-03	1.28E-03	1.13E-03	6.89E-04	1.67E-03		0.00E+00	0.00E+00	7.91E-08	7.91E-08	0.08	1.20E-02	6.61E-03	1.49E-02	7.65E-03	0.00E+00
1.48E-03	1.36E-03	1.20E-03	7.15E-04	1.77E-03		0.00E+00	0.00E+00	8.40E-08	8.40E-08	0.08	1.28E-02	7.04E-03	1.58E-02	8.09E-03	0.00E+00
1.58E-03	1.45E-03	1.27E-03	7.42E-04	1.88E-03		0.00E+00	0.00E+00	8.93E-08	8.93E-08	0.09	1.36E-02	7.52E-03	1.68E-02	8.55E-03	0.00E+00
1.68E-03	1.55E-03	1.35E-03	7.71E-04	2.00E-03		0.00E+00	0.00E+00	9.50E-08	9.50E-08	0.09	1.45E-02	8.03E-03	1.78E-02	9.06E-03	0.00E+00
1.80E-03	1.66E-03	1.44E-03	8.02E-04	2.13E-03		0.00E+00	0.00E+00	1.01E-07	1.01E-07	0.10	1.55E-02	8.59E-03	1.90E-02	9.60E-03	0.00E+00
1.93E-03	1.78E-03	1.54E-03	8.35E-04	2.27E-03		0.00E+00	0.00E+00	1.08E-07	1.08E-07	0.11	1.65E-02	9.20E-03	2.02E-02	1.02E-02	0.00E+00
2.07E-03	1.91E-03	1.65E-03	8.72E-04	2.43E-03		0.00E+00	0.00E+00	1.16E-07	1.16E-07	0.12	1.77E-02	9.89E-03	2.16E-02	1.09E-02	0.00E+00
2.24E-03	2.07E-03	1.77E-03	9.14E-04	2.62E-03		0.00E+00	0.00E+00	1.25E-07	1.25E-07	0.12	1.91E-02	1.07E-02	2.32E-02	1.17E-02	0.00E+00
9.60E-04	8.83E-04	7.97E-04	5.43E-04	1.18E-03		0.00E+00	0.00E+00	5.59E-08	5.59E-08	0.06	8.44E-03	4.58E-03	1.06E-02	5.54E-03	0.00E+00
1.02E-03	9.35E-04	8.41E-04	5.63E-04	1.24E-03		0.00E+00	0.00E+00	5.90E-08	5.90E-08	0.06	8.91E-03	4.84E-03	1.12E-02	5.82E-03	0.00E+00
1.08E-03	9.91E-04	8.87E-04	5.84E-04	1.31E-03		0.00E+00	0.00E+00	6.23E-08	6.23E-08	0.06	9.42E-03	5.13E-03	1.18E-02	6.12E-03	0.00E+00
1.14E-03	1.05E-03	9.37E-04	6.05E-04	1.39E-03		0.00E+00	0.00E+00	6.57E-08	6.57E-08	0.07	9.96E-03	5.44E-03	1.24E-02	6.44E-03	0.00E+00
1.21E-03	1.11E-03	9.90E-04	6.27E-04	1.46E-03		0.00E+00	0.00E+00	6.94E-08	6.94E-08	0.07	1.05E-02	5.76E-03	1.31E-02	6.77E-03	0.00E+00
1.28E-03	1.18E-03	1.05E-03	6.50E-04	1.55E-03		0.00E+00	0.00E+00	7.34E-08	7.34E-08	0.07	1.12E-02	6.12E-03	1.38E-02	7.13E-03	0.00E+00
1.36E-03	1.25E-03	1.11E-03	6.74E-04	1.64E-03		0.00E+00	0.00E+00	7.77E-08	7.77E-08	0.08	1.18E-02	6.49E-03	1.46E-02	7.51E-03	0.00E+00
1.45E-03	1.33E-03	1.17E-03	6.98E-04	1.73E-03		0.00E+00	0.00E+00	8.22E-08	8.22E-08	0.08	1.25E-02	6.90E-03	1.55E-02	7.91E-03	0.00E+00
1.54E-03	1.42E-03	1.24E-03	7.24E-04	1.83E-03		0.00E+00	0.00E+00	8.71E-08	8.71E-08	0.09	1.33E-02	7.34E-03	1.64E-02	8.35E-03	0.00E+00
1.64E-03	1.51E-03	1.32E-03	7.53E-04	1.95E-03		0.00E+00	0.00E+00	9.24E-08	9.24E-08	0.09	1.41E-02	7.81E-03	1.73E-02	8.82E-03	0.00E+00
1.75E-03	1.61E-03	1.40E-03	7.83E-04	2.07E-03		0.00E+00	0.00E+00	9.82E-08	9.82E-08	0.10	1.50E-02	8.33E-03	1.84E-02	9.34E-03	0.00E+00
1.87E-03	1.72E-03	1.49E-03	8.17E-04	2.21E-03		0.00E+00	0.00E+00	1.05E-07	1.05E-07	0.10	1.60E-02	8.91E-03	1.96E-02	9.91E-03	0.00E+00
2.01E-03	1.85E-03	1.60E-03	8.55E-04	2.36E-03		0.00E+00	0.00E+00	1.12E-07	1.12E-07	0.11	1.72E-02	9.59E-03	2.10E-02	1.06E-02	0.00E+00
2.11E-03	1.95E-03	1.68E-03	8.81E-04	2.48E-03		0.00E+00	0.00E+00	1.18E-07	1.18E-07	0.12	1.81E-02	1.01E-02	2.20E-02	1.11E-02	0.00E+00
9.08E-04	8.36E-04	7.55E-04	5.19E-04	1.12E-03		0.00E+00	0.00E+00	5.30E-08	5.30E-08	0.05	7.99E-03	4.33E-03	1.00E-02	5.26E-03	0.00E+00
9.58E-04	8.82E-04	7.94E-04	5.37E-04	1.17E-03		0.00E+00	0.00E+00	5.57E-08	5.57E-08	0.06	8.41E-03	4.57E-03	1.05E-02	5.51E-03	0.00E+00
1.01E-03	9.31E-04	8.35E-04	5.56E-04	1.24E-03		0.00E+00	0.00E+00	5.86E-08	5.86E-08	0.06	8.86E-03	4.82E-03	1.11E-02	5.77E-03	0.00E+00
1.07E-03	9.83E-04	8.79E-04	5.75E-04	1.30E-03		0.00E+00	0.00E+00	6.17E-08	6.17E-08	0.06	9.34E-03	5.09E-03	1.17E-02	6.06E-03	0.00E+00
1.13E-03	1.04E-03	9.26E-04	5.95E-04	1.37E-03		0.00E+00	0.00E+00	6.50E-08	6.50E-08	0.06	9.85E-03	5.38E-03	1.23E-02	6.35E-03	0.00E+00
1.19E-03	1.10E-03	9.76E-04	6.15E-04	1.44E-03		0.00E+00	0.00E+00	6.85E-08	6.85E-08	0.07	1.04E-02	5.69E-03	1.29E-02	6.67E-03	0.00E+00
1.26E-03	1.16E-03	1.03E-03	6.37E-04	1.52E-03		0.00E+00	0.00E+00	7.22E-08	7.22E-08	0.07	1.10E-02	6.02E-03	1.36E-02	7.00E-03	0.00E+00
1.34E-03	1.23E-03	1.09E-03	6.60E-04	1.61E-03		0.00E+00	0.00E+00	7.62E-08	7.62E-08	0.08	1.16E-02	6.37E-03	1.43E-02	7.36E-03	0.00E+00
1.42E-03	1.30E-03	1.15E-03	6.84E-04	1.69E-03		0.00E+00	0.00E+00	8.04E-08	8.04E-08	0.08	1.22E-02	6.75E-03	1.51E-02	7.74E-03	0.00E+00
1.50E-03	1.38E-03	1.21E-03	7.10E-04	1.79E-03		0.00E+00	0.00E+00	8.51E-08	8.51E-08	0.09	1.30E-02	7.16E-03	1.60E-02	8.16E-03	0.00E+00
1.60E-03	1.47E-03	1.28E-03	7.38E-04	1.90E-03		0.00E+00	0.00E+00	9.01E-08	9.01E-08	0.09	1.38E-02	7.61E-03	1.69E-02	8.61E-03	0.00E+00
1.70E-03	1.57E-03	1.37E-03	7.69E-04	2.02E-03		0.00E+00	0.00E+00	9.59E-08	9.59E-08	0.10	1.46E-02	8.12E-03	1.80E-02	9.12E-03	0.00E+00
1.83E-03	1.68E-03	1.46E-03	8.04E-04	2.16E-03		0.00E+00	0.00E+00	1.02E-07	1.02E-07	0.10	1.57E-02	8.70E-03	1.92E-02	9.70E-03	0.00E+00
1.97E-03	1.81E-03	1.57E-03	8.44E-04	2.32E-03		0.00E+00	0.00E+00	1.10E-07	1.10E-07	0.11	1.69E-02	9.39E-03	2.06E-02	1.04E-02	0.00E+00
2.16E-03	1.99E-03	1.71E-03	8.92E-04	2.53E-03		0.00E+00	0.00E+00	1.20E-07	1.20E-07	0.12	1.84E-02	1.03E-02	2.24E-02	1.13E-02	0.00E+00
2.35E-03	2.16E-03	1.85E-03	9.38E-04	2.74E-03		0.00E+00	0.00E+00	1.30E-07	1.30E-07	0.13	2.00E-02	1.12E-02	2.42E-02	1.21E-02	0.00E+00
8.59E-04	7.91E-04	7.16E-04	4.95E-04	1.06E-03		0.00E+00	0.00E+00	5.02E-08	5.02E-08	0.05	7.57E-03	4.10E-03	9.52E-03	4.99E-03	0.00E+00
9.04E-04	8.32E-04	7.51E-04	5.12E-04	1.11E-03		0.00E+00	0.00E+00	5.27E-08	5.27E-08	0.05	7.95E-03	4.31E-03	9.98E-03	5.22E-03	0.00E+00
9.52E-04	8.76E-04	7.88E-04	5.29E-04	1.17E-03		0.00E+00	0.00E+00	5.53E-08	5.53E-08	0.06	8.35E-03	4.54E-03	1.05E-02	5.46E-03	0.00E+00
1.00E-03	9.23E-04	8.27E-04	5.47E-04	1.22E-03		0.00E+00	0.00E+00	5.80E-08	5.80E-08	0.06	8.78E-03	4.78E-03	1.10E-02	5.71E-03	0.00E+00
1.06E-03	9.72E-04	8.69E-04	5.65E-04	1.29E-03		0.00E+00	0.00E+00	6.10E-08	6.10E-08	0.06	9.23E-03	5.04E-03	1.15E-02	5.98E-03	0.00E+00
1.11E-03	1.02E-03	9.13E-04	5.84E-04	1.35E-03		0.00E+00	0.00E+00	6.41E-08	6.41E-08	0.06	9.71E-03	5.31E-03	1.21E-02	6.26E-03	0.00E+00
1.17E-03	1.08E-03	9.60E-04	6.04E-04	1.42E-03		0.00E+00	0.00E+00	6.73E-08	6.73E-08	0.07	1.02E-02	5.60E-03	1.27E-02	6.55E-03	0.00E+00
1.24E-03	1.14E-03	1.01E-03	6.25E-04	1.49E-03		0.00E+00	0.00E+00	7.08E-08	7.08E-08	0.07	1.08E-02	5.91E-03	1.33E-02	6.87E-03	0.00E+00
1.31E-03	1.20E-03	1.06E-03	6.47E-04	1.57E-03		0.00E+00	0.00E+00	7.46E-08	7.46E-08	0.07	1.13E-02	6.24E-03	1.40E-02	7.21E-03	0.00E+00
1.38E-03	1.27E-03	1.12E-03	6.71E-04	1.66E-03		0.00E+00	0.00E+00	7.87E-08	7.87E-08	0.08	1.20E-02	6.60E-03	1.48E-02	7.58E-03	0.00E+00
1.47E-03	1.35E-03	1.18E-03	6.97E-04	1.75E-03		0.00E+00	0.00E+00	8.32E-08	8.32E-08	0.08	1.27E-02	7.00E-03	1.56E-02	7.98E-03	0.00E+00
1.56E-03	1.44E-03	1.26E-03	7.27E-04	1.86E-03		0.00E+00	0.00E+00	8.82E-08	8.82E-08	0.09	1.35E-02	7.44E-03	1.66E-02	8.44E-03	0.00E+00
1.67E-03	1.54E-03	1.34E-03	7.59E-04	1.98E-03		0.00E+00	0.00E+00	9.40E-08	9.40E-08	0.09	1.44E-02	7.96E-03	1.76E-02	8.96E-03	0.00E+00
1.80E-03	1.65E-03	1.44E-03	7.97E-04	2.13E-03		0.00E+00	0.00E+00	1.01E-07	1.01E-07	0.10	1.54E-02	8.57E-03	1.89E-02	9.57E-03	0.00E+00
1.95E-03	1.80E-03	1.56E-03	8.40E-04	2.30E-03		0.00E+00	0.00E+00	1.09E-07	1.09E-07	0.11	1.67E-02	9.32E-03	2.04E-02	1.03E-02	0.00E+00
2.15E-03	1.98E-03	1.70E-03	8.91E-04	2.52E-03		0.00E+00	0.00E+00	1.20E-07	1.20E-07	0.12	1.83E-02	1.02E-02	2.23E-02	1.12E-02	0.00E+00
2.40E-03	2.21E-03	1.89E-03	9.51E-04	2.79E-03		0.00E+00	0.00E+00	1.33E-07	1.33E-07	0.13	2.04E-02	1.14E-02	2.47E-02	1.24E-02	0.00E+00
2.71E-03	2.50E-03	2.12E-03	1.02E-03	3.14E-03		0.00E+00	0.00E+00	1.49E-07	1.49E-07	0.15	2.30E-02	1.29E-02	2.78E-02	1.38E-02	0.00E+00
8.14E-04	7.49E-04	6.79E-04	4.74E-04	1.00E-03		0.00E+00	0.00E+00	4.76E-08	4.76E-08	0.05	7.18E-03	3.88E-03	9.04E-03	4.74E-03	0.00E+00
8.55E-04	7.86E-04	7.11E-04	4.89E-04	1.05E-03		0.00E+00	0.00E+00	4.99E-08	4.99E-08	0.05	7.52E-03	4.07E-03	9.45E-03	4.95E-03	0.00E+00
8.97E-04	8.26E-04	7.44E-04	5.05E-04	1.10E-03		0.00E+00	0.00E+00	5.22E-08	5.22E-08	0.05	7.88E-03	4.28E-03	9.89E-03	5.17E-03	0.00E+00
9.43E-04	8.67E-04	7.79E-04	5.21E-04	1.15E-03		0.00E+00	0.00E+00	5.47E-08	5.47E-08	0.05	8.27E-03	4.49E-03	1.03E-02	5.39E-03	0.00E+00
9.90E-04	9.11E-04	8.16E-04	5.38E-04	1.21E-03		0.00E+00	0.00E+00	5.73E-08	5.73E-08	0.06	8.67E-03	4.72E-03	1.08E-02	5.63E-03	0.00E+00
1.04E-03	9.58E-04	8.56E-04	5.55E-04	1.27E-03		0.00E+00	0.00E+00	6.00E-08	6.00E-08	0.06	9.09E-03	4.96E-03	1.13E-02	5.88E-03	0.00E+00
1.09E-03	1.01E-03	8.97E-04	5.73E-04	1.33E-03		0.00E+00	0.00E+00	6.29E-08	6.29E-08	0.06	9.55E-03	5.22E-03	1.19E-02	6.15E-03	0.00E+00
1.15E-03	1.06E-03	9.41E-04	5.93E-04	1.39E-03		0.00E+00	0.00E+00	6.61E-08	6.61E-08	0.07	1.00E-02	5.49E-03	1.25E-02	6.43E-03	0.00E+00
1.21E-03	1.12E-03	9.89E-04	6.13E-04	1.46E-03		0.00E+00	0.00E+00	6.94E-08	6.94E-08	0.07	1.05E-02	5.78E-03	1.31E-02	6.73E-03	0.00E+00
1.28E-03	1.18E-03	1.04E-03	6.36E-04	1.54E-03		0.00E+00	0.00E+00	7.30E-08	7.30E-08	0.07	1.11E-02	6.10E-03	1.37E-02	7.06E-03	0.00E+00
1.35E-03	1.25E-03	1.10E-03	6.60E-04	1.62E-03		0.00E+00	0.00E+00	7.70E-08	7.70E-08	0.08	1.17E-02	6.45E-03	1.45E-02	7.43E-03	0.00E+00
1.44E-03	1.32E-03	1.16E-03	6.88E-04	1.72E-03		0.00E+00	0.00E+00	8.15E-08	8.15E-08	0.08	1.24E-02	6.85E-03	1.53E-02	7.84E-03	0.00E+00
1.53E-03	1.41E-03	1.24E-03	7.18E-04	1.83E-03		0.00E+00	0.00E+00	8.67E-08	8.67E-08	0.09	1.32E-02	7.31E-03	1.63E-02	8.31E-03	0.00E+00
1.65E-03	1.52E-03	1.32E-03	7.54E-04	1.96E-03		0.00E+00	0.00E+00	9.29E-08	9.29E-08	0.09	1.42E-02	7.85E-03	1.74E-02	8.86E-03	0.00E+00
1.79E-03	1.64E-03	1.43E-03	7.94E-04	2.11E-03		0.00E+00	0.00E+00	1.00E-07	1.00E-07	0.10	1.53E-02	8.52E-03	1.88E-02	9.52E-03	0.00E+00
1.96E-03	1.80E-03	1.56E-03	8.42E-04	2.30E-03		0.00E+00	0.00E+00	1.09E-07	1.09E-07	0.11	1.68E-02	9.33E-03	2.05E-02	1.03E-02	0.00E+00
2.17E-03	2.00E-03	1.72E-03	8.97E-04	2.54E-03		0.00E+00	0.00E+00	1.21E-07	1.21E-07	0.12	1.85E-02	1.03E-02	2.25E-02	1.13E-02	0.00E+00
2.43E-03	2.24E-03	1.91E-03	9.61E-04	2.83E-03		0.00E+00	0.00E+00	1.34E-07	1.34E-07	0.13	2.07E-02	1.16E-02	2.51E-02	1.25E-02	0.00E+00
2.76E-03	2.54E-03	2.16E-03	1.04E-03	3.20E-03		0.00E+00	0.00E+00	1.52E-07	1.52E-07	0.15	2.34E-02	1.32E-02	2.83E-02	1.40E-02	0.00E+00
3.22E-03	2.97E-03	2.50E-03	1.13E-03	3.70E-03		0.00E+00	0.00E+00	1.76E-07	1.76E-07	0.18	2.72E-02	1.54E-02	3.26E-02	1.61E-02	0.00E+00
3.43E-03	3.15E-03	2.65E-03	1.18E-03	3.93E-03		0.00E+00	0.00E+00	1.87E-07	1.87E-07	0.19	2.89E-02	1.63E-02	3.46E-02	1.70E-02	0.00E+00
7.72E-04	7.10E-04	6.45E-04	4.53E-04	9.54E-04		0.00E+00	0.00E+00	4.52E-08	4.52E-08	0.05	6.81E-03	3.68E-03	8.58E-03	4.51E-03	0.00E+00
8.08E-04	7.44E-04	6.74E-04	4.67E-04	9.96E-04		0.00E+00	0.00E+00	4.72E-08	4.72E-08	0.05	7.12E-03	3.85E-03	8.96E-03	4.70E-03	0.00E+00
8.47E-04	7.79E-04	7.04E-04	4.82E-04	1.04E-03		0.00E+00	0.00E+00	4.94E-08	4.94E-08	0.05	7.45E-03	4.04E-03	9.35E-03	4.89E-03	0.00E+00
8.87E-04	8.16E-04	7.35E-04	4.97E-04	1.09E-03		0.00E+00	0.00E+00	5.16E-08	5.16E-08	0.05	7.79E-03	4.23E-03	9.77E-03	5.10E-03	0.00E+00
9.30E-04	8.56E-04	7.68E-04	5.12E-04	1.14E-03		0.00E+00	0.00E+00	5.39E-08	5.39E-08	0.05	8.15E-03	4.43E-03	1.02E-02	5.31E-03	0.00E+00
9.75E-04	8.97E-04	8.03E-04	5.28E-04	1.19E-03		0.00E+00	0.00E+00	5.64E-08	5.64E-08	0.06	8.53E-03	4.65E-03	1.07E-02	5.54E-03	0.00E+00
1.02E-03	9.41E-04	8.40E-04	5.45E-04	1.24E-03		0.00E+00	0.00E+00	5.90E-08	5.90E-08	0.06	8.93E-03	4.87E-03	1.11E-02	5.78E-03	0.00E+00
1.07E-03	9.88E-04	8.80E-04	5.63E-04	1.30E-03		0.00E+00	0.00E+00	6.17E-08	6.17E-08	0.06	9.36E-03	5.12E-03	1.17E-02	6.03E-03	0.00E+00
1.13E-03	1.04E-03	9.22E-04	5.82E-04	1.36E-03		0.00E+00	0.00E+00	6.47E-08	6.47E-08	0.06	9.82E-03	5.38E-03	1.22E-02	6.30E-03	0.00E+00
1.19E-03	1.09E-03	9.68E-04	6.03E-04	1.43E-03		0.00E+00	0.00E+00	6.80E-08	6.80E-08	0.07	1.03E-02	5.66E-03	1.28E-02	6.60E-03	0.00E+00
1.25E-03	1.15E-03	1.02E-03	6.26E-04	1.51E-03		0.00E+00	0.00E+00	7.16E-08	7.16E-08	0.07	1.09E-02	5.98E-03	1.35E-02	6.93E-03	0.00E+00
1.33E-03	1.22E-03	1.08E-03	6.52E-04	1.59E-03		0.00E+00	0.00E+00	7.56E-08	7.56E-08	0.08	1.15E-02	6.33E-03	1.42E-02	7.30E-03	0.00E+00

Unique Identifier	X (UTM)	Y (UTM)	DemolitionS 2026	Site PreparationS 2026	Grading/ExcavationS 2026	Concrete (Garage and Podiums)1 2026	Concrete (Garage and Podiums)1 2027	Concrete (Garage and Podiums)1 2028	Concrete (Garage and Podiums)S 2028	Concrete (Garage and Podiums)2 2028	Building Construction (framing, roofing, 2027	Building Construction (framing, roofing, 2028	Building Construction (framing, roofing, 2028	Building Construction (framing, roofing, 2029	Building Construction (framing, roofing,
371258.013761388.01	371258.01	3761388.01	1.73E-03	0.00E+00	5.95E-03	4.56E-03	4.33E-03	3.97E-03	3.49E-03	2.08E-03	2.41E-03	2.21E-03	1.94E-03	1.82E-03	1.09E-03
371268.013761388.01	371268.01	3761388.01	1.85E-03	0.00E+00	6.36E-03	4.89E-03	4.65E-03	4.26E-03	3.73E-03	2.18E-03	2.59E-03	2.37E-03	2.07E-03	1.95E-03	1.14E-03
371278.013761388.01	371278.01	3761388.01	1.99E-03	0.00E+00	6.85E-03	5.29E-03	5.02E-03	4.61E-03	4.02E-03	2.30E-03	2.79E-03	2.56E-03	2.23E-03	2.10E-03	1.20E-03
371288.013761388.01	371288.01	3761388.01	2.16E-03	0.00E+00	7.44E-03	5.77E-03	5.48E-03	5.03E-03	4.37E-03	2.43E-03	3.05E-03	2.79E-03	2.43E-03	2.28E-03	1.27E-03
371298.013761388.01	371298.01	3761388.01	2.37E-03	0.00E+00	8.17E-03	6.37E-03	6.05E-03	5.54E-03	4.79E-03	2.59E-03	3.36E-03	3.08E-03	2.66E-03	2.50E-03	1.35E-03
371308.013761388.01	371308.01	3761388.01	2.63E-03	0.00E+00	9.06E-03	7.10E-03	6.74E-03	6.18E-03	5.31E-03	2.77E-03	3.75E-03	3.43E-03	2.95E-03	2.78E-03	1.45E-03
371318.013761388.01	371318.01	3761388.01	2.95E-03	0.00E+00	1.01E-02	8.00E-03	7.60E-03	6.97E-03	5.95E-03	2.98E-03	4.23E-03	3.87E-03	3.31E-03	3.11E-03	1.56E-03
371328.013761388.01	371328.01	3761388.01	3.33E-03	0.00E+00	1.15E-02	9.10E-03	8.64E-03	7.92E-03	6.73E-03	3.22E-03	4.81E-03	4.40E-03	3.74E-03	3.51E-03	1.68E-03
371338.013761388.01	371338.01	3761388.01	3.79E-03	0.00E+00	1.30E-02	1.04E-02	9.88E-03	9.06E-03	7.65E-03	3.50E-03	5.50E-03	5.03E-03	4.25E-03	4.00E-03	1.83E-03
371348.013761388.01	371348.01	3761388.01	4.39E-03	0.00E+00	1.51E-02	1.21E-02	1.15E-02	1.06E-02	8.86E-03	3.86E-03	6.41E-03	5.87E-03	4.92E-03	4.63E-03	2.02E-03
371128.013761398.01	371128.01	3761398.01	8.87E-04	0.00E+00	3.05E-03	2.26E-03	2.14E-03	1.97E-03	1.79E-03	1.29E-03	1.19E-03	1.09E-03	9.96E-04	9.37E-04	6.71E-04
371138.013761398.01	371138.01	3761398.01	9.25E-04	0.00E+00	3.18E-03	2.36E-03	2.24E-03	2.05E-03	1.87E-03	1.32E-03	1.25E-03	1.14E-03	1.04E-03	9.76E-04	6.91E-04
371148.013761398.01	371148.01	3761398.01	9.64E-04	0.00E+00	3.32E-03	2.47E-03	2.34E-03	2.15E-03	1.95E-03	1.36E-03	1.30E-03	1.19E-03	1.08E-03	1.02E-03	7.12E-04
371158.013761398.01	371158.01	3761398.01	1.01E-03	0.00E+00	3.46E-03	2.58E-03	2.45E-03	2.25E-03	2.03E-03	1.40E-03	1.36E-03	1.25E-03	1.13E-03	1.06E-03	7.33E-04
371168.013761398.01	371168.01	3761398.01	1.05E-03	0.00E+00	3.61E-03	2.70E-03	2.56E-03	2.35E-03	2.12E-03	1.45E-03	1.42E-03	1.30E-03	1.18E-03	1.11E-03	7.55E-04
371178.013761398.01	371178.01	3761398.01	1.09E-03	0.00E+00	3.76E-03	2.82E-03	2.68E-03	2.45E-03	2.21E-03	1.49E-03	1.49E-03	1.36E-03	1.23E-03	1.15E-03	7.78E-04
371188.013761398.01	371188.01	3761398.01	1.14E-03	0.00E+00	3.93E-03	2.95E-03	2.80E-03	2.57E-03	2.31E-03	1.54E-03	1.56E-03	1.43E-03	1.28E-03	1.20E-03	8.02E-04
371198.013761398.01	371198.01	3761398.01	1.19E-03	0.00E+00	4.10E-03	3.09E-03	2.93E-03	2.69E-03	2.41E-03	1.58E-03	1.63E-03	1.49E-03	1.34E-03	1.26E-03	8.27E-04
371208.013761398.01	371208.01	3761398.01	1.24E-03	0.00E+00	4.28E-03	3.23E-03	3.07E-03	2.81E-03	2.52E-03	1.63E-03	1.71E-03	1.56E-03	1.40E-03	1.31E-03	8.53E-04
371218.013761398.01	371218.01	3761398.01	1.30E-03	0.00E+00	4.48E-03	3.39E-03	3.22E-03	2.95E-03	2.63E-03	1.69E-03	1.79E-03	1.64E-03	1.46E-03	1.37E-03	8.82E-04
371228.013761398.01	371228.01	3761398.01	1.37E-03	0.00E+00	4.70E-03	3.56E-03	3.39E-03	3.10E-03	2.76E-03	1.75E-03	1.88E-03	1.72E-03	1.53E-03	1.44E-03	9.13E-04
371238.013761398.01	371238.01	3761398.01	1.44E-03	0.00E+00	4.94E-03	3.76E-03	3.57E-03	3.27E-03	2.90E-03	1.82E-03	1.98E-03	1.82E-03	1.61E-03	1.52E-03	9.48E-04
371248.013761398.01	371248.01	3761398.01	1.52E-03	0.00E+00	5.21E-03	3.97E-03	3.77E-03	3.46E-03	3.06E-03	1.89E-03	2.10E-03	1.92E-03	1.70E-03	1.60E-03	9.87E-04
371258.013761398.01	371258.01	3761398.01	1.61E-03	0.00E+00	5.53E-03	4.23E-03	4.01E-03	3.68E-03	3.25E-03	1.97E-03	2.23E-03	2.04E-03	1.80E-03	1.70E-03	1.03E-03
371268.013761398.01	371268.01	3761398.01	1.71E-03	0.00E+00	5.90E-03	4.52E-03	4.30E-03	3.94E-03	3.46E-03	2.07E-03	2.39E-03	2.19E-03	1.92E-03	1.81E-03	1.08E-03
371278.013761398.01	371278.01	3761398.01	1.84E-03	0.00E+00	6.34E-03	4.88E-03	4.63E-03	4.25E-03	3.72E-03	2.18E-03	2.58E-03	2.36E-03	2.07E-03	1.94E-03	1.14E-03
371288.013761398.01	371288.01	3761398.01	2.00E-03	0.00E+00	6.87E-03	5.31E-03	5.04E-03	4.62E-03	4.03E-03	2.30E-03	2.80E-03	2.57E-03	2.24E-03	2.11E-03	1.20E-03
371298.013761398.01	371298.01	3761398.01	2.18E-03	0.00E+00	7.51E-03	5.83E-03	5.53E-03	5.07E-03	4.41E-03	2.45E-03	3.08E-03	2.82E-03	2.45E-03	2.30E-03	1.28E-03
371308.013761398.01	371308.01	3761398.01	2.41E-03	0.00E+00	8.29E-03	6.47E-03	6.14E-03	5.63E-03	4.86E-03	2.62E-03	3.42E-03	3.13E-03	2.70E-03	2.54E-03	1.37E-03
371318.013761398.01	371318.01	3761398.01	2.68E-03	0.00E+00	9.23E-03	7.24E-03	6.88E-03	6.30E-03	5.42E-03	2.81E-03	3.83E-03	3.50E-03	3.01E-03	2.83E-03	1.47E-03
371328.013761398.01	371328.01	3761398.01	3.01E-03	0.00E+00	1.04E-02	8.18E-03	7.76E-03	7.12E-03	6.08E-03	3.04E-03	4.32E-03	3.95E-03	3.38E-03	3.18E-03	1.59E-03
371338.013761398.01	371338.01	3761398.01	3.40E-03	0.00E+00	1.17E-02	9.29E-03	8.82E-03	8.08E-03	6.87E-03	3.30E-03	4.91E-03	4.49E-03	3.82E-03	3.59E-03	1.72E-03
371348.013761398.01	371348.01	3761398.01	3.85E-03	0.00E+00	1.33E-02	1.06E-02	1.00E-02	9.21E-03	7.78E-03	3.59E-03	5.59E-03	5.12E-03	4.32E-03	4.06E-03	1.88E-03
371358.013761398.01	371358.01	3761398.01	4.37E-03	0.00E+00	1.50E-02	1.21E-02	1.15E-02	1.05E-02	8.83E-03	3.92E-03	6.37E-03	5.83E-03	4.90E-03	4.61E-03	2.05E-03
371368.013761398.01	371368.01	3761398.01	4.99E-03	0.00E+00	1.72E-02	1.38E-02	1.31E-02	1.20E-02	1.01E-02	4.32E-03	7.30E-03	6.68E-03	5.60E-03	5.26E-03	2.26E-03
371378.013761401.01	371378.01	3761401.01	5.46E-03	0.00E+00	1.88E-02	1.52E-02	1.44E-02	1.32E-02	1.10E-02	4.67E-03	8.01E-03	7.33E-03	6.13E-03	5.76E-03	2.44E-03
371138.013761408.01	371138.01	3761408.01	8.80E-04	0.00E+00	3.03E-03	2.24E-03	2.13E-03	1.95E-03	1.78E-03	1.27E-03	1.18E-03	1.08E-03	9.88E-04	9.29E-04	6.63E-04
371148.013761408.01	371148.01	3761408.01	9.15E-04	0.00E+00	3.15E-03	2.34E-03	2.22E-03	2.04E-03	1.85E-03	1.31E-03	1.24E-03	1.13E-03	1.03E-03	9.66E-04	6.82E-04
371158.013761408.01	371158.01	3761408.01	9.53E-04	0.00E+00	3.28E-03	2.44E-03	2.32E-03	2.12E-03	1.92E-03	1.34E-03	1.29E-03	1.18E-03	1.07E-03	1.01E-03	7.01E-04
371168.013761408.01	371168.01	3761408.01	9.91E-04	0.00E+00	3.41E-03	2.54E-03	2.42E-03	2.22E-03	2.00E-03	1.38E-03	1.34E-03	1.23E-03	1.11E-03	1.05E-03	7.22E-04
371178.013761408.01	371178.01	3761408.01	1.03E-03	0.00E+00	3.55E-03	2.66E-03	2.52E-03	2.31E-03	2.09E-03	1.42E-03	1.40E-03	1.28E-03	1.16E-03	1.09E-03	7.43E-04
371188.013761408.01	371188.01	3761408.01	1.08E-03	0.00E+00	3.70E-03	2.77E-03	2.63E-03	2.41E-03	2.17E-03	1.46E-03	1.46E-03	1.34E-03	1.21E-03	1.13E-03	7.65E-04
371198.013761408.01	371198.01	3761408.01	1.12E-03	0.00E+00	3.86E-03	2.90E-03	2.75E-03	2.52E-03	2.26E-03	1.51E-03	1.53E-03	1.40E-03	1.26E-03	1.18E-03	7.88E-04
371208.013761408.01	371208.01	3761408.01	1.17E-03	0.00E+00	4.02E-03	3.03E-03	2.88E-03	2.64E-03	2.36E-03	1.56E-03	1.60E-03	1.46E-03	1.31E-03	1.23E-03	8.13E-04
371218.013761408.01	371218.01	3761408.01	1.22E-03	0.00E+00	4.20E-03	3.17E-03	3.01E-03	2.76E-03	2.47E-03	1.61E-03	1.68E-03	1.53E-03	1.37E-03	1.29E-03	8.40E-04
371228.013761408.01	371228.01	3761408.01	1.28E-03	0.00E+00	4.40E-03	3.33E-03	3.16E-03	2.90E-03	2.58E-03	1.66E-03	1.76E-03	1.61E-03	1.44E-03	1.35E-03	8.69E-04
371238.013761408.01	371238.01	3761408.01	1.34E-03	0.00E+00	4.62E-03	3.50E-03	3.32E-03	3.05E-03	2.71E-03	1.73E-03	1.85E-03	1.69E-03	1.51E-03	1.42E-03	9.02E-04
371248.013761408.01	371248.01	3761408.01	1.42E-03	0.00E+00	4.87E-03	3.70E-03	3.51E-03	3.22E-03	2.86E-03	1.80E-03	1.95E-03	1.79E-03	1.59E-03	1.49E-03	9.39E-04
371258.013761408.01	371258.01	3761408.01	1.50E-03	0.00E+00	5.16E-03	3.93E-03	3.73E-03	3.42E-03	3.03E-03	1.88E-03	2.08E-03	1.90E-03	1.68E-03	1.58E-03	9.80E-04
371268.013761408.01	371268.01	3761408.01	1.60E-03	0.00E+00	5.49E-03	4.20E-03	3.99E-03	3.65E-03	3.22E-03	1.97E-03	2.22E-03	2.03E-03	1.79E-03	1.68E-03	1.03E-03
371278.013761408.01	371278.01	3761408.01	1.71E-03	0.00E+00	5.89E-03	4.52E-03	4.29E-03	3.93E-03	3.46E-03	2.07E-03	2.39E-03	2.18E-03	1.92E-03	1.81E-03	1.08E-03
371288.013761408.01	371288.01	3761408.01	1.85E-03	0.00E+00	6.37E-03	4.90E-03	4.65E-03	4.26E-03	3.74E-03	2.19E-03	2.59E-03	2.37E-03	2.08E-03	1.95E-03	1.14E-03
371298.013761408.01	371298.01	3761408.01	2.02E-03	0.00E+00	6.94E-03	5.36E-03	5.09E-03	4.67E-03	4.07E-03	2.33E-03	2.83E-03	2.59E-03	2.26E-03	2.13E-03	1.21E-03
371308.013761408.01	371308.01	3761408.01	2.22E-03	0.00E+00	7.62E-03	5.92E-03	5.62E-03	5.15E-03	4.47E-03	2.48E-03	3.13E-03	2.86E-03	2.49E-03	2.34E-03	1.30E-03
371318.013761408.01	371318.01	3761408.01	2.45E-03	0.00E+00	8.45E-03	6.59E-03	6.26E-03	5.74E-03	4.96E-03	2.66E-03	3.48E-03	3.19E-03	2.75E-03	2.59E-03	1.39E-03
371328.013761408.01	371328.01	3761408.01	2.74E-03	0.00E+00	9.43E-03	7.39E-03	7.02E-03	6.44E-03	5.53E-03	2.87E-03	3.91E-03	3.58E-03	3.07E-03	2.89E-03	1.50E-03
371338.013761408.01	371338.01	3761408.01	3.08E-03	0.00E+00	1.06E-02	8.34E-03	7.92E-03	7.26E-03	6.21E-03	3.11E-03	4.41E-03	4.04E-03	3.45E-03	3.24E-03	1.62E-03
371348.013761408.01	371348.01	3761408.01	3.46E-03	0.00E+00	1.19E-02	9.45E-03	8.97E-03	8.22E-03	6.99E-03	3.38E-03	4.99E-03	4.57E-03	3.89E-03	3.65E-03	1.76E-03
371358.013761408.01	371358.01	3761408.01	3.91E-03	0.00E+00	1.34E-02	1.07E-02	1.02E-02	9.32E-03	7.89E-03	3.68E-03	5.66E-03	5.18E-03	4.38E-03	4.12E-03	1.92E-03
371368.013761408.01	371368.01	3761408.01	4.41E-03	0.00E+00	1.52E-02	1.21E-02	1.15E-02	1.06E-02	8.90E-03	4.03E-03	6.41E-03	5.87E-03	4.95E-03	4.65E-03	2.10E-03
371378.013761408.01	371378.01	3761408.01	4.99E-03	0.00E+00	1.72E-02	1.38E-02	1.31E-02	1.20E-02	1.01E-02	4.43E-03	7.29E-03	6.67E-03	5.60E-03	5.27E-03	2.31E-03
371388.013761408.01	371388.01	3761408.01	5.67E-03	0.00E+00	1.95E-02	1.57E-02	1.49E-02	1.37E-02	1.15E-02	4.91E-03	8.30E-03	7.60E-03	6.36E-03	5.98E-03	2.56E-03
371398.013761410.01	371398.01	3761410.01	6.21E-03	0.00E+00	2.14E-02	1.72E-02	1.64E-02	1.50E-02	1.25E-02	5.34E-03	9.10E-03	8.33E-03	6.97E-03	6.55E-03	2.79E-03
371128.013761418.01	371128.01	3761418.01	8.06E-04	0.00E+00	2.77E-03	2.05E-03	1.94E-03	1.78E-03	1.63E-03	1.18E-03	1.08E-03	9.89E-04	9.05E-04	8.51E-04	6.18E-04
371138.013761418.01	371138.01	3761418.01	8.37E-04	0.00E+00	2.88E-03	2.13E-03	2.02E-03	1.85E-03	1.69E-03	1.22E-03	1.13E-03	1.03E-03	9.40E-04	8.84E-04	6.35E-04
371148.013761418.01	371148.01	3761418.01	8.70E-04	0.00E+00	2.99E-03	2.22E-03	2.11E-03	1.93E-03	1.76E-03	1.25E-03	1.17E-03	1.07E-03	9.77E-04	9.18E-04	6.53E-04
371158.013761418.01	371158.01	3761418.01	9.04E-04	0.00E+00	3.11E-03	2.31E-03	2.19E-03	2.01E-03	1.83E-03	1.28E-03	1.22E-03	1.12E-03	1.01E-03	9.54E-04	6.71E-04
371168.013761418.01	371168.01	3761418.01	9.39E-04	0.00E+00	3.23E-03	2.41E-03	2.28E-03	2.09E-03	1.90E-03	1.32E-03	1.27E-03	1.16E-03	1.05E-03	9.91E-04	6.90E-04
371178.013761418.01	371178.01	3761418.01	9.76E-04	0.00E+00	3.36E-03	2.51E-03	2.38E-03	2.18E-03	1.97E-03	1.36E-03	1.32E-03	1.21E-03	1.10E-03	1.03E-03	7.10E-04
371188.013761418.01	371188.01	3761418.01	1.01E-03	0.00E+00	3.49E-03	2.61E-03	2.48E-03	2.27E-03	2.05E-03	1.40E-03	1.38E-03	1.26E-03	1.14E-03	1.07E-03	7.30E-04
371198.013761418.01	371198.01	3761418.01	1.06E-03	0.00E+00	3.63E-03	2.72E-03	2.59E-03	2.37E-03	2.13E-03	1.44E-03	1.44E-03	1.32E-03	1.19E-03	1.11E-03	7.52E-04
371208.013761418.01	371208.01	3761418.01	1.10E-03	0.00E+00	3.78E-03	2.84E-03	2.70E-03	2.47E-03	2.22E-03	1.48E-03	1.50E-03	1.37E-03	1.23E-03	1.16E-03	7.75E-04
371218.013761418.01	371218.01	3761418.01	1.15E-03	0.00E+00	3.95E-03	2.97E-03	2.82E-03	2.59E-03	2.32E-03	1.53E-03	1.57E-03	1.44E-03	1.29E-03	1.21E-03	8.01E-04
371228.013761418.01	371228.01	3761418.01	1.20E-03	0.00E+00	4.13E-03	3.11E-03	2.96E-03	2.71E-03	2.43E-03	1.59E-03	1.65E-03	1.51E-03	1.35E-03	1.27E-03	8.29E-04
371238.013761418.01	371238.01	3761418.01	1.26E-03	0.00E+00	4.33E-03	3.27E-03	3.11E-03	2.85E-03	2.54E-03	1.65E-03	1.73E-03	1.58E-03	1.41E-03	1.33E-03	8.60E-04
371248.013761418.01	371248.01	3761418.01	1.33E-03	0.00E+00	4.56E-03	3.45E-03	3.28E-03	3.01E-03	2.68E-03	1.71E-03	1.82E-03	1.67E-03	1.49E-03	1.40E-03	8.94E-04
371258.013761418.01	371258.01	3761418.01	1.40E-03	0.00E+00	4.82E-03	3.66E-03	3.48E-03	3.19E-03	2.83E-03	1.79E-03	1.93E-03	1.77E-03	1.57E-03	1.48E-03	9.33E-04
371268.013761418.01	371268.01	3761418.01	1.49E-03	0.00E+00	5.13E-03	3.91E-03	3.71E-03	3.40E-03	3.01E-03	1.87E-03	2.06E-03	1.89E-03	1.67E-03	1.57E-03	9.78E-04
371278.013761418.01	371278.01	3761418.01	1.60E-03	0.00E+00	5.49E-03	4.19E-03	3.98E-03	3.65E-03	3.22E-03	1.97E-03	2.22E-03	2.03E-03	1.79E-03	1.68E-03	1.03E-03
371288.013761418.01	371288.01	3761418.01	1.72E-03	0.00E+00	5.92E-03	4.54E-03	4.31E-03	3.95E-03	3.47E-03	2.08E-03	2.40E-03	2.19E-03	1.93E-03	1.81E-03	1.09E-03
371298.013761418.01	371298.01	3761418.01	1.87E-03	0.00E+00	6.43E-03	4.95E-03	4.70E-03	4.31E-03	3.77E-03	2.21E-03	2.61E-03	2.39E-03	2.10E-03	1.97E-03	1.15E-03
371308.013761418.01	371308.01	3761418.01	2.05E-03	0.00E+00	7.04E-03	5.44E-03	5.17E-03	4.74E-03	4.13E-03	2.36E-03	2.87E-03	2.63E-03	2.30E-03	2.16E-03	1.23E-03
371318.013761418.01	371318.01	3761418.01	2.26E-03	0.00E+00	7.76E-03	6.03E-03	5.72E-03	5.25E-03	4.56E-03	2.53E-03	3.18E-03	2.92E-03	2.53E-03	2.38E-03	1.32E-03
371328.013761418.01	371328.01	3761418.01	2.51E-03	0.00E+00	8.62E-03	6.73E-03	6.39E-03	5.86E-03	5.06E-03	2.72E-03	3.55E-03	3.25E-03	2.81E-03	2.64E-03	1.42E-03
371338.013761418.01	371338.01	3761418.01	2.80E-03	0.00E+00	9.62E-03	7.55E-03	7.17E-03	6.57E-03	5.65E-03	2.94E-03	3.99E-03	3.65E-03	3.14E-03	2.95E-03	1.53E-03
371348.013761418.01	371348.01	3761418.01	3.13E-03	0.00E+00	1.08E-02	8.50E-03	8.07E-03	7.39E-03	6.32E-03	3.18E-03	4.49E-03	4.11E-03	3.51E-03	3.30E-03	1.66E-03
371358.013761418.01	371358.01	3761418.01	3.52E-03	0.00E+00	1.21E-02	9.58E-03	9.09E-03	8.34E-03	7.10E-03	3.46E-03	5.06E-03	4.63E-03	3.94E-03	3.71E-03	1.81E-03
371368.013761418.01	371368.01	3761418.01	3.96E-03	0.00E+00	1.36E-02	1.08E-02	1.03E-02	9.43E-03	8.00E-03	3.78E-03	5.72E-03	5.24E-03	4.44E-03	4.18E-03	1.98E-03
371378.013761418.01	371378.01	3761418.01	4.48E-03	0.00E+00	1.54E-02	1.23E-02	1.17E-02	1.07E-02	9.04E-03	4.16E-03	6.49E-03	5.94E-03	5.02E-03	4.72E-03	2.17E-03
371388.013761418.01	371388.01	3761418.01	5.04E-03	0.00E+00	1.73E-02	1.39E-02	1.32E-02	1.21E-02	1.02E-02	4.57E-03	7.33E-03	6.71E-03	5.65E-03	5.31E-03	2.39E-03
371398.013761418.01	371398.01	3761418.01	5.61E-03	0.00E+00	1.93E-02	1.55E-02	1.47E-02	1.35E-02	1.13E-02	5.01E-03	8.18E-03	7.49E-03	6.30E-03	5.92E-03	2.62E-03
371408.013761418.01	371408.01	3761418.01	6.20E-03	0.00E+00	2.13E-02	1.71E-02	1.63E-02	1.49E-02	1.25E-02	5.48E-03	9.05E-03	8.29E-03	6.96E-03	6.54E-03	2.86E-03
371418.013761419.01	371418.01	3761419.01	6.73E-03	0.00E+00	2.32E-02	1.86E-02	1.77E-02	1.62E-02	1.36E-02	5.94E-03	9.83E-03	9.00E-03	7.55E-03	7.10E-03	3.10E-03
371118.013761428.01	371118.01	3761428.01	7.42E-04	0.00E+00	2.55E-03	1.88E-03	1.78E-03	1.63E-03	1.50E-03	1.11E-03	9.91E-04	9.07E-04	8.33E-04	7.83E-04	5.78E-04
371128.013761428.01	371128.01	3761428.01	7.69E-04	0.00E+00	2.65E-03	1.95E-03	1.85E-03	1.70E-03	1.55E-03	1.14E-03	1.03E-03	9.43E-04	8.64E-04	8.12E-04	5.93E-04
371138.013761428.01	371138.01	3761428.01	7.98E-04	0.00E+00	2.74E-03	2.03E-03	1.92E-03	1.76E-03	1.61E-03	1.17E-03	1.07E-03	9.80E-04	8.96E-04	8.42E-04	6.10E-04
371148.013761428.01	371148.01	3761428.01	8.27E-04	0.00E+00	2.85E-03	2.11E-03	2.00E-03	1.83E-03	1.67E-03	1.20E-03	1.11E-03	1.02E-03	9.29E-04	8.73E-04	6.26E-04
371158.013761428.01	371158.01	3761428.01	8.58E-04	0.00E+00	2.95E-03	2.19E-03	2.08E-03	1.91E-03	1.73E-03	1.23E-03	1.16E-03	1.06E-03	9.64E-04	9.06E-04	6.43E-04
371168.013761428.01	371168.01	3761428.01	8.90E-04	0.00E+00	3.06E-03	2.28E-03	2.16E-03	1.98E-03	1.80E-03	1.26E-03	1.20E-03	1.10E-03	1.00E-03	9.40E-04	6.60E-04
371178.013761428.01	371178.01	3761428.01	9.24E-04	0.00E+00	3.18E-03	2.37E-03	2.25E-03	2.06E-03	1.87E-03	1.30E-03	1.25E-03	1.14E-03	1.04E-03	9.75E-04	6.79E-04
371188.013761428.01	371188.01	3761428.01	9.59E-04	0.00E+00	3.30E-03	2.46E-03	2.34E-03	2.14E-03	1.94E-03	1.34E-03	1.30E-03	1.19E-03	1.08E-03	1.01E-03	6.98E-04
371198.013761428.01	371198.01	3761428.01	9.97E-04	0.00E+00	3.43E-03	2.56E-03	2.44E-03	2.23E-03	2.01E-03	1.38E-03	1.35E-03	1.24E-03	1.12E-03	1.05E-03	7.18E-04
371208.013761428.01	371208.01	3761428.01	1.04E-03	0.00E+00	3.57E-03	2.67E-03	2.54E-03	2.33E-03	2.10E-03	1.42E-03	1.41E-03	1.29E-03	1.16E-03	1.09E-03	7.40E-04
371218.013761428.01	371218.01	3761428.01	1.08E-03	0.00E+00	3.72E-03	2.79E-03	2.65E-03	2.43E-03	2.18E-03	1.46E-03	1.47E-03	1.35E-03	1.21E-03	1.14E-03	7.64E-04
371228.013761428.01	371228.01	3761428.01	1.13E-03	0.00E+00	3.89E-03	2.92E-03	2.77E-03	2.54E-03	2.28E-03	1.51E-03	1.54E-03	1.41E-03	1.27E-03	1.19E-03	7.91E-04
371238.013761428.01	371238.01	3761428.01	1.18E-03	0.00E+00	4.07E-03	3.07E-03	2.91E-03	2.67E-03	2.39E-03	1.57E-03	1.62E-03	1.48E-03	1.33E-03	1.25E-03	8.20E-04
371248.013761428.01	371248.01	3761428.01	1.24E-03	0.00E+00	4.28E-03	3.23E-03	3.07E-03	2.81E-03	2.51E-03	1.63E-03	1.71E-03	1.56E-03	1.40E-03	1.31E-03	8.53E-04
371258.013761428.01	371258.01	3761428.01	1.32E-03	0.00E+00	4.53E-03	3.42E-03	3.25E-03	2.98E-03	2.66E-03	1.70E-03	1.81E-03	1.66E-03	1.48E-03	1.39E-03	8.90E-04
371268.013761428.01	371268.01	3761428.01	1.40E-03	0.00E+00

Finishing/Painting1	Finishing/Painting1	FinishingS/PaintingS	Finishing/Painting2	PavingS		Child Risk					Overlapping Phases - Maximum GLC				
2028	2029	2029	2029	2029		3rd Trimester	0<2	2<16	Total	per million	2026	2027	2028	2029	2030
1.41E-03	1.30E-03	1.14E-03	6.81E-04	1.69E-03		0.00E+00	0.00E+00	8.03E-08	8.03E-08	0.08	1.22E-02	6.74E-03	1.51E-02	7.73E-03	0.00E+00
1.52E-03	1.40E-03	1.22E-03	7.14E-04	1.81E-03		0.00E+00	0.00E+00	8.59E-08	8.59E-08	0.09	1.31E-02	7.23E-03	1.61E-02	8.23E-03	0.00E+00
1.64E-03	1.51E-03	1.32E-03	7.53E-04	1.95E-03		0.00E+00	0.00E+00	9.25E-08	9.25E-08	0.09	1.41E-02	7.82E-03	1.74E-02	8.83E-03	0.00E+00
1.79E-03	1.65E-03	1.43E-03	7.97E-04	2.12E-03		0.00E+00	0.00E+00	1.01E-07	1.01E-07	0.10	1.54E-02	8.53E-03	1.88E-02	9.54E-03	0.00E+00
1.97E-03	1.82E-03	1.57E-03	8.48E-04	2.32E-03		0.00E+00	0.00E+00	1.10E-07	1.10E-07	0.11	1.69E-02	9.41E-03	2.06E-02	1.04E-02	0.00E+00
2.20E-03	2.03E-03	1.74E-03	9.07E-04	2.58E-03		0.00E+00	0.00E+00	1.22E-07	1.22E-07	0.12	1.88E-02	1.05E-02	2.29E-02	1.15E-02	0.00E+00
2.48E-03	2.28E-03	1.95E-03	9.77E-04	2.89E-03		0.00E+00	0.00E+00	1.37E-07	1.37E-07	0.14	2.11E-02	1.18E-02	2.56E-02	1.28E-02	0.00E+00
2.82E-03	2.60E-03	2.21E-03	1.06E-03	3.26E-03		0.00E+00	0.00E+00	1.55E-07	1.55E-07	0.15	2.39E-02	1.34E-02	2.88E-02	1.43E-02	0.00E+00
3.23E-03	2.97E-03	2.51E-03	1.15E-03	3.71E-03		0.00E+00	0.00E+00	1.76E-07	1.76E-07	0.18	2.72E-02	1.54E-02	3.27E-02	1.62E-02	0.00E+00
3.76E-03	3.46E-03	2.91E-03	1.27E-03	4.30E-03		0.00E+00	0.00E+00	2.04E-07	2.04E-07	0.20	3.16E-02	1.79E-02	3.78E-02	1.86E-02	0.00E+00
7.00E-04	6.44E-04	5.88E-04	4.21E-04	8.69E-04		0.00E+00	0.00E+00	4.12E-08	4.12E-08	0.04	6.20E-03	3.34E-03	7.83E-03	4.13E-03	0.00E+00
7.32E-04	6.74E-04	6.13E-04	4.34E-04	9.06E-04		0.00E+00	0.00E+00	4.30E-08	4.30E-08	0.04	6.47E-03	3.49E-03	8.16E-03	4.29E-03	0.00E+00
7.65E-04	7.04E-04	6.39E-04	4.47E-04	9.44E-04		0.00E+00	0.00E+00	4.48E-08	4.48E-08	0.04	6.75E-03	3.65E-03	8.50E-03	4.46E-03	0.00E+00
8.00E-04	7.36E-04	6.66E-04	4.60E-04	9.85E-04		0.00E+00	0.00E+00	4.67E-08	4.67E-08	0.05	7.04E-03	3.81E-03	8.86E-03	4.64E-03	0.00E+00
8.36E-04	7.69E-04	6.94E-04	4.74E-04	1.03E-03		0.00E+00	0.00E+00	4.87E-08	4.87E-08	0.05	7.35E-03	3.99E-03	9.23E-03	4.83E-03	0.00E+00
8.74E-04	8.05E-04	7.24E-04	4.88E-04	1.07E-03		0.00E+00	0.00E+00	5.08E-08	5.08E-08	0.05	7.68E-03	4.17E-03	9.62E-03	5.02E-03	0.00E+00
9.15E-04	8.42E-04	7.56E-04	5.03E-04	1.12E-03		0.00E+00	0.00E+00	5.30E-08	5.30E-08	0.05	8.02E-03	4.36E-03	1.00E-02	5.22E-03	0.00E+00
9.57E-04	8.81E-04	7.89E-04	5.19E-04	1.17E-03		0.00E+00	0.00E+00	5.54E-08	5.54E-08	0.06	8.38E-03	4.56E-03	1.05E-02	5.44E-03	0.00E+00
1.00E-03	9.23E-04	8.24E-04	5.36E-04	1.22E-03		0.00E+00	0.00E+00	5.78E-08	5.78E-08	0.06	8.76E-03	4.78E-03	1.09E-02	5.67E-03	0.00E+00
1.05E-03	9.68E-04	8.63E-04	5.54E-04	1.28E-03		0.00E+00	0.00E+00	6.05E-08	6.05E-08	0.06	9.18E-03	5.01E-03	1.14E-02	5.92E-03	0.00E+00
1.11E-03	1.02E-03	9.04E-04	5.73E-04	1.34E-03		0.00E+00	0.00E+00	6.35E-08	6.35E-08	0.06	9.63E-03	5.27E-03	1.20E-02	6.19E-03	0.00E+00
1.16E-03	1.07E-03	9.51E-04	5.95E-04	1.41E-03		0.00E+00	0.00E+00	6.67E-08	6.67E-08	0.07	1.01E-02	5.55E-03	1.26E-02	6.49E-03	0.00E+00
1.23E-03	1.13E-03	1.00E-03	6.19E-04	1.48E-03		0.00E+00	0.00E+00	7.04E-08	7.04E-08	0.07	1.07E-02	5.87E-03	1.33E-02	6.83E-03	0.00E+00
1.31E-03	1.21E-03	1.06E-03	6.47E-04	1.57E-03		0.00E+00	0.00E+00	7.47E-08	7.47E-08	0.07	1.14E-02	6.25E-03	1.41E-02	7.22E-03	0.00E+00
1.40E-03	1.29E-03	1.14E-03	6.78E-04	1.68E-03		0.00E+00	0.00E+00	7.97E-08	7.97E-08	0.08	1.21E-02	6.69E-03	1.50E-02	7.67E-03	0.00E+00
1.51E-03	1.39E-03	1.22E-03	7.14E-04	1.81E-03		0.00E+00	0.00E+00	8.56E-08	8.56E-08	0.09	1.31E-02	7.21E-03	1.61E-02	8.21E-03	0.00E+00
1.65E-03	1.51E-03	1.32E-03	7.55E-04	1.96E-03		0.00E+00	0.00E+00	9.28E-08	9.28E-08	0.09	1.42E-02	7.84E-03	1.74E-02	8.86E-03	0.00E+00
1.81E-03	1.66E-03	1.44E-03	8.03E-04	2.14E-03		0.00E+00	0.00E+00	1.01E-07	1.01E-07	0.10	1.55E-02	8.61E-03	1.90E-02	9.63E-03	0.00E+00
2.00E-03	1.84E-03	1.59E-03	8.59E-04	2.36E-03		0.00E+00	0.00E+00	1.12E-07	1.12E-07	0.11	1.72E-02	9.56E-03	2.09E-02	1.06E-02	0.00E+00
2.24E-03	2.07E-03	1.78E-03	9.23E-04	2.63E-03		0.00E+00	0.00E+00	1.25E-07	1.25E-07	0.12	1.92E-02	1.07E-02	2.33E-02	1.17E-02	0.00E+00
2.53E-03	2.33E-03	1.99E-03	9.96E-04	2.95E-03		0.00E+00	0.00E+00	1.40E-07	1.40E-07	0.14	2.15E-02	1.21E-02	2.61E-02	1.30E-02	0.00E+00
2.88E-03	2.65E-03	2.25E-03	1.08E-03	3.33E-03		0.00E+00	0.00E+00	1.58E-07	1.58E-07	0.16	2.44E-02	1.37E-02	2.94E-02	1.46E-02	0.00E+00
3.28E-03	3.02E-03	2.55E-03	1.18E-03	3.78E-03		0.00E+00	0.00E+00	1.79E-07	1.79E-07	0.18	2.77E-02	1.56E-02	3.33E-02	1.65E-02	0.00E+00
3.74E-03	3.44E-03	2.89E-03	1.29E-03	4.28E-03		0.00E+00	0.00E+00	2.03E-07	2.03E-07	0.20	3.15E-02	1.78E-02	3.77E-02	1.86E-02	0.00E+00
4.28E-03	3.94E-03	3.30E-03	1.42E-03	4.89E-03		0.00E+00	0.00E+00	2.32E-07	2.32E-07	0.23	3.60E-02	2.04E-02	4.30E-02	2.11E-02	0.00E+00
4.70E-03	4.32E-03	3.61E-03	1.53E-03	5.35E-03		0.00E+00	0.00E+00	2.54E-07	2.54E-07	0.25	3.94E-02	2.24E-02	4.70E-02	2.30E-02	0.00E+00
6.95E-04	6.40E-04	5.83E-04	4.16E-04	8.62E-04		0.00E+00	0.00E+00	4.09E-08	4.09E-08	0.04	6.15E-03	3.31E-03	7.76E-03	4.09E-03	0.00E+00
7.25E-04	6.67E-04	6.06E-04	4.28E-04	8.97E-04		0.00E+00	0.00E+00	4.25E-08	4.25E-08	0.04	6.40E-03	3.46E-03	8.07E-03	4.25E-03	0.00E+00
7.56E-04	6.96E-04	6.31E-04	4.40E-04	9.33E-04		0.00E+00	0.00E+00	4.42E-08	4.42E-08	0.04	6.67E-03	3.60E-03	8.40E-03	4.41E-03	0.00E+00
7.89E-04	7.26E-04	6.57E-04	4.53E-04	9.71E-04		0.00E+00	0.00E+00	4.61E-08	4.61E-08	0.05	6.95E-03	3.76E-03	8.73E-03	4.57E-03	0.00E+00
8.23E-04	7.58E-04	6.84E-04	4.66E-04	1.01E-03		0.00E+00	0.00E+00	4.80E-08	4.80E-08	0.05	7.24E-03	3.92E-03	9.09E-03	4.75E-03	0.00E+00
8.60E-04	7.91E-04	7.12E-04	4.80E-04	1.05E-03		0.00E+00	0.00E+00	5.00E-08	5.00E-08	0.05	7.55E-03	4.10E-03	9.46E-03	4.94E-03	0.00E+00
8.98E-04	8.26E-04	7.42E-04	4.95E-04	1.10E-03		0.00E+00	0.00E+00	5.21E-08	5.21E-08	0.05	7.87E-03	4.28E-03	9.85E-03	5.13E-03	0.00E+00
9.39E-04	8.64E-04	7.74E-04	5.10E-04	1.15E-03		0.00E+00	0.00E+00	5.43E-08	5.43E-08	0.05	8.22E-03	4.48E-03	1.03E-02	5.34E-03	0.00E+00
9.83E-04	9.05E-04	8.09E-04	5.27E-04	1.20E-03		0.00E+00	0.00E+00	5.68E-08	5.68E-08	0.06	8.59E-03	4.69E-03	1.07E-02	5.57E-03	0.00E+00
1.03E-03	9.49E-04	8.47E-04	5.46E-04	1.25E-03		0.00E+00	0.00E+00	5.94E-08	5.94E-08	0.06	9.01E-03	4.92E-03	1.12E-02	5.81E-03	0.00E+00
1.09E-03	9.99E-04	8.89E-04	5.66E-04	1.32E-03		0.00E+00	0.00E+00	6.24E-08	6.24E-08	0.06	9.46E-03	5.17E-03	1.18E-02	6.09E-03	0.00E+00
1.15E-03	1.06E-03	9.37E-04	5.89E-04	1.39E-03		0.00E+00	0.00E+00	6.58E-08	6.58E-08	0.07	9.98E-03	5.47E-03	1.24E-02	6.40E-03	0.00E+00
1.22E-03	1.12E-03	9.92E-04	6.15E-04	1.47E-03		0.00E+00	0.00E+00	6.97E-08	6.97E-08	0.07	1.06E-02	5.81E-03	1.31E-02	6.76E-03	0.00E+00
1.30E-03	1.20E-03	1.06E-03	6.45E-04	1.56E-03		0.00E+00	0.00E+00	7.42E-08	7.42E-08	0.07	1.13E-02	6.20E-03	1.40E-02	7.17E-03	0.00E+00
1.40E-03	1.29E-03	1.13E-03	6.79E-04	1.68E-03		0.00E+00	0.00E+00	7.96E-08	7.96E-08	0.08	1.21E-02	6.67E-03	1.50E-02	7.66E-03	0.00E+00
1.52E-03	1.40E-03	1.22E-03	7.17E-04	1.81E-03		0.00E+00	0.00E+00	8.60E-08	8.60E-08	0.09	1.31E-02	7.24E-03	1.62E-02	8.25E-03	0.00E+00
1.66E-03	1.53E-03	1.33E-03	7.62E-04	1.97E-03		0.00E+00	0.00E+00	9.37E-08	9.37E-08	0.09	1.43E-02	7.92E-03	1.76E-02	8.94E-03	0.00E+00
1.83E-03	1.69E-03	1.47E-03	8.14E-04	2.17E-03		0.00E+00	0.00E+00	1.03E-07	1.03E-07	0.10	1.58E-02	8.75E-03	1.93E-02	9.77E-03	0.00E+00
2.04E-03	1.88E-03	1.62E-03	8.73E-04	2.40E-03		0.00E+00	0.00E+00	1.14E-07	1.14E-07	0.11	1.75E-02	9.74E-03	2.13E-02	1.08E-02	0.00E+00
2.29E-03	2.11E-03	1.81E-03	9.41E-04	2.68E-03		0.00E+00	0.00E+00	1.27E-07	1.27E-07	0.13	1.96E-02	1.09E-02	2.38E-02	1.19E-02	0.00E+00
2.59E-03	2.38E-03	2.03E-03	1.02E-03	3.01E-03		0.00E+00	0.00E+00	1.43E-07	1.43E-07	0.14	2.20E-02	1.23E-02	2.67E-02	1.33E-02	0.00E+00
2.93E-03	2.70E-03	2.29E-03	1.11E-03	3.39E-03		0.00E+00	0.00E+00	1.61E-07	1.61E-07	0.16	2.48E-02	1.40E-02	3.00E-02	1.49E-02	0.00E+00
3.32E-03	3.05E-03	2.59E-03	1.21E-03	3.83E-03		0.00E+00	0.00E+00	1.82E-07	1.82E-07	0.18	2.81E-02	1.58E-02	3.38E-02	1.67E-02	0.00E+00
3.76E-03	3.46E-03	2.92E-03	1.32E-03	4.32E-03		0.00E+00	0.00E+00	2.05E-07	2.05E-07	0.21	3.17E-02	1.79E-02	3.81E-02	1.88E-02	0.00E+00
4.28E-03	3.94E-03	3.30E-03	1.45E-03	4.89E-03		0.00E+00	0.00E+00	2.32E-07	2.32E-07	0.23	3.60E-02	2.04E-02	4.31E-02	2.12E-02	0.00E+00
4.87E-03	4.48E-03	3.75E-03	1.61E-03	5.55E-03		0.00E+00	0.00E+00	2.64E-07	2.64E-07	0.26	4.09E-02	2.32E-02	4.89E-02	2.39E-02	0.00E+00
5.34E-03	4.92E-03	4.11E-03	1.75E-03	6.08E-03		0.00E+00	0.00E+00	2.89E-07	2.89E-07	0.29	4.48E-02	2.55E-02	5.35E-02	2.62E-02	0.00E+00
6.34E-04	5.84E-04	5.34E-04	3.88E-04	7.90E-04		0.00E+00	0.00E+00	3.74E-08	3.74E-08	0.04	5.63E-03	3.02E-03	7.12E-03	3.76E-03	0.00E+00
6.60E-04	6.08E-04	5.55E-04	3.99E-04	8.20E-04		0.00E+00	0.00E+00	3.89E-08	3.89E-08	0.04	5.85E-03	3.15E-03	7.39E-03	3.90E-03	0.00E+00
6.88E-04	6.33E-04	5.76E-04	4.10E-04	8.52E-04		0.00E+00	0.00E+00	4.04E-08	4.04E-08	0.04	6.08E-03	3.28E-03	7.68E-03	4.04E-03	0.00E+00
7.16E-04	6.59E-04	5.99E-04	4.21E-04	8.85E-04		0.00E+00	0.00E+00	4.20E-08	4.20E-08	0.04	6.32E-03	3.41E-03	7.97E-03	4.19E-03	0.00E+00
7.46E-04	6.86E-04	6.22E-04	4.33E-04	9.20E-04		0.00E+00	0.00E+00	4.36E-08	4.36E-08	0.04	6.57E-03	3.55E-03	8.27E-03	4.34E-03	0.00E+00
7.77E-04	7.15E-04	6.46E-04	4.45E-04	9.56E-04		0.00E+00	0.00E+00	4.53E-08	4.53E-08	0.05	6.84E-03	3.70E-03	8.60E-03	4.50E-03	0.00E+00
8.09E-04	7.45E-04	6.72E-04	4.58E-04	9.94E-04		0.00E+00	0.00E+00	4.71E-08	4.71E-08	0.05	7.12E-03	3.86E-03	8.93E-03	4.67E-03	0.00E+00
8.44E-04	7.77E-04	6.99E-04	4.72E-04	1.03E-03		0.00E+00	0.00E+00	4.91E-08	4.91E-08	0.05	7.41E-03	4.02E-03	9.29E-03	4.85E-03	0.00E+00
8.81E-04	8.11E-04	7.29E-04	4.87E-04	1.08E-03		0.00E+00	0.00E+00	5.11E-08	5.11E-08	0.05	7.73E-03	4.20E-03	9.67E-03	5.04E-03	0.00E+00
9.21E-04	8.48E-04	7.60E-04	5.03E-04	1.12E-03		0.00E+00	0.00E+00	5.33E-08	5.33E-08	0.05	8.07E-03	4.39E-03	1.01E-02	5.25E-03	0.00E+00
9.66E-04	8.89E-04	7.95E-04	5.20E-04	1.18E-03		0.00E+00	0.00E+00	5.58E-08	5.58E-08	0.06	8.45E-03	4.60E-03	1.05E-02	5.48E-03	0.00E+00
1.01E-03	9.34E-04	8.34E-04	5.39E-04	1.23E-03		0.00E+00	0.00E+00	5.85E-08	5.85E-08	0.06	8.86E-03	4.84E-03	1.10E-02	5.73E-03	0.00E+00
1.07E-03	9.85E-04	8.78E-04	5.61E-04	1.30E-03		0.00E+00	0.00E+00	6.16E-08	6.16E-08	0.06	9.34E-03	5.10E-03	1.16E-02	6.02E-03	0.00E+00
1.14E-03	1.05E-03	9.28E-04	5.86E-04	1.37E-03		0.00E+00	0.00E+00	6.52E-08	6.52E-08	0.07	9.89E-03	5.41E-03	1.23E-02	6.35E-03	0.00E+00
1.21E-03	1.11E-03	9.87E-04	6.14E-04	1.46E-03		0.00E+00	0.00E+00	6.93E-08	6.93E-08	0.07	1.05E-02	5.77E-03	1.31E-02	6.73E-03	0.00E+00
1.30E-03	1.20E-03	1.06E-03	6.46E-04	1.56E-03		0.00E+00	0.00E+00	7.42E-08	7.42E-08	0.07	1.13E-02	6.20E-03	1.40E-02	7.18E-03	0.00E+00
1.41E-03	1.29E-03	1.14E-03	6.82E-04	1.69E-03		0.00E+00	0.00E+00	8.00E-08	8.00E-08	0.08	1.22E-02	6.70E-03	1.50E-02	7.70E-03	0.00E+00
1.53E-03	1.41E-03	1.24E-03	7.24E-04	1.83E-03		0.00E+00	0.00E+00	8.69E-08	8.69E-08	0.09	1.32E-02	7.31E-03	1.63E-02	8.33E-03	0.00E+00
1.69E-03	1.55E-03	1.35E-03	7.73E-04	2.00E-03		0.00E+00	0.00E+00	9.51E-08	9.51E-08	0.10	1.45E-02	8.04E-03	1.78E-02	9.07E-03	0.00E+00
1.87E-03	1.72E-03	1.49E-03	8.28E-04	2.21E-03		0.00E+00	0.00E+00	1.05E-07	1.05E-07	0.10	1.61E-02	8.91E-03	1.96E-02	9.95E-03	0.00E+00
2.09E-03	1.92E-03	1.66E-03	8.91E-04	2.45E-03		0.00E+00	0.00E+00	1.17E-07	1.17E-07	0.12	1.79E-02	9.94E-03	2.18E-02	1.10E-02	0.00E+00
2.34E-03	2.15E-03	1.85E-03	9.62E-04	2.74E-03		0.00E+00	0.00E+00	1.30E-07	1.30E-07	0.13	2.00E-02	1.12E-02	2.43E-02	1.22E-02	0.00E+00
2.63E-03	2.42E-03	2.07E-03	1.04E-03	3.07E-03		0.00E+00	0.00E+00	1.46E-07	1.46E-07	0.15	2.24E-02	1.26E-02	2.72E-02	1.36E-02	0.00E+00
2.97E-03	2.73E-03	2.33E-03	1.13E-03	3.44E-03		0.00E+00	0.00E+00	1.64E-07	1.64E-07	0.16	2.52E-02	1.42E-02	3.04E-02	1.52E-02	0.00E+00
3.36E-03	3.09E-03	2.62E-03	1.24E-03	3.88E-03		0.00E+00	0.00E+00	1.84E-07	1.84E-07	0.18	2.84E-02	1.60E-02	3.43E-02	1.70E-02	0.00E+00
3.81E-03	3.51E-03	2.96E-03	1.36E-03	4.38E-03		0.00E+00	0.00E+00	2.08E-07	2.08E-07	0.21	3.22E-02	1.82E-02	3.87E-02	1.91E-02	0.00E+00
4.30E-03	3.96E-03	3.33E-03	1.50E-03	4.93E-03		0.00E+00	0.00E+00	2.34E-07	2.34E-07	0.23	3.62E-02	2.05E-02	4.35E-02	2.14E-02	0.00E+00
4.80E-03	4.42E-03	3.71E-03	1.64E-03	5.50E-03		0.00E+00	0.00E+00	2.61E-07	2.61E-07	0.26	4.04E-02	2.29E-02	4.84E-02	2.38E-02	0.00E+00
5.31E-03	4.89E-03	4.10E-03	1.80E-03	6.07E-03		0.00E+00	0.00E+00	2.89E-07	2.89E-07	0.29	4.47E-02	2.53E-02	5.35E-02	2.63E-02	0.00E+00
5.77E-03	5.31E-03	4.46E-03	1.95E-03	6.60E-03		0.00E+00	0.00E+00	3.13E-07	3.13E-07	0.31	4.85E-02	2.75E-02	5.81E-02	2.85E-02	0.00E+00
5.81E-04	5.35E-04	4.91E-04	3.63E-04	7.26E-04		0.00E+00	0.00E+00	3.44E-08	3.44E-08	0.03	5.17E-03	2.77E-03	6.56E-03	3.48E-03	0.00E+00
6.04E-04	5.56E-04	5.10E-04	3.72E-04	7.53E-04		0.00E+00	0.00E+00	3.57E-08	3.57E-08	0.04	5.36E-03	2.88E-03	6.80E-03	3.60E-03	0.00E+00
6.28E-04	5.78E-04	5.28E-04	3.83E-04	7.81E-04		0.00E+00	0.00E+00	3.71E-08	3.71E-08	0.04	5.57E-03	2.99E-03	7.05E-03	3.72E-03	0.00E+00
6.53E-04	6.01E-04	5.48E-04	3.93E-04	8.10E-04		0.00E+00	0.00E+00	3.84E-08	3.84E-08	0.04	5.78E-03	3.11E-03	7.30E-03	3.85E-03	0.00E+00
6.79E-04	6.25E-04	5.68E-04	4.03E-04	8.41E-04		0.00E+00	0.00E+00	3.99E-08	3.99E-08	0.04	6.00E-03	3.24E-03	7.57E-03	3.99E-03	0.00E+00
7.06E-04	6.49E-04	5.90E-04	4.14E-04	8.72E-04		0.00E+00	0.00E+00	4.14E-08	4.14E-08	0.04	6.23E-03	3.36E-03	7.85E-03	4.13E-03	0.00E+00
7.34E-04	6.75E-04	6.12E-04	4.26E-04	9.05E-04		0.00E+00	0.00E+00	4.29E-08	4.29E-08	0.04	6.47E-03	3.50E-03	8.14E-03	4.27E-03	0.00E+00
7.64E-04	7.03E-04	6.35E-04	4.38E-04	9.40E-04		0.00E+00	0.00E+00	4.46E-08	4.46E-08	0.04	6.72E-03	3.64E-03	8.45E-03	4.43E-03	0.00E+00
7.95E-04	7.32E-04	6.60E-04	4.51E-04	9.77E-04		0.00E+00	0.00E+00	4.63E-08	4.63E-08	0.05	6.99E-03	3.79E-03	8.78E-03	4.59E-03	0.00E+00
8.29E-04	7.63E-04	6.87E-04	4.65E-04	1.02E-03		0.00E+00	0.00E+00	4.82E-08	4.82E-08	0.05	7.28E-03	3.95E-03	9.13E-03	4.77E-03	0.00E+00
8.66E-04	7.97E-04	7.16E-04	4.80E-04	1.06E-03		0.00E+00	0.00E+00	5.02E-08	5.02E-08	0.05	7.59E-03	4.13E-03	9.51E-03	4.96E-03	0.00E+00
9.06E-04	8.34E-04	7.48E-04	4.96E-04	1.11E-03		0.00E+00	0.00E+00	5.25E-08	5.25E-08	0.05	7.94E-03	4.32E-03	9.93E-03	5.17E-03	0.00E+00
9.51E-04	8.75E-04	7.84E-04	5.15E-04	1.16E-03		0.00E+00	0.00E+00	5.50E-08	5.50E-08	0.05	8.32E-03	4.53E-03	1.04E-02	5.40E-03	0.00E+00
1.00E-03	9.23E-04	8.24E-04	5.35E-04	1.22E-03		0.00E+00	0.00E+00	5.78E-08	5.78E-08	0.06	8.76E-03	4.78E-03	1.09E-02	5.67E-03	0.00E+00
1.06E-03	9.77E-04	8.71E-04	5.59E-04	1.29E-03		0.00E+00	0.00E+00	6.11E-08	6.11E-08	0.06	9.26E-03	5.06E-03	1.15E-02	5.97E-03	0.00E+00
1.13E-03	1.04E-03	9.25E-04	5.85E-04	1.37E-03		0.00E+00	0.00E+00	6.49E-08	6.49E-08	0.06	9.85E-03	5.39E-03	1.22E-02	6.32E-03	0.00E+00
1.21E-03	1.11E-03	9.88E-04	6.15E-04	1.46E-03		0.00E+00	0.00E+00	6.93E-08	6.93E-08	0.07	1.05E-02	5.77E-03	1.31E-02	6.74E-03	0.00E+00
1.31E-03	1.20E-03	1.06E-03	6.50E-04	1.57E-03		0.00E+00	0.00E+00	7.46E-08	7.46E-08	0.07	1.13E-02	6.23E-03	1.40E-02	7.22E-03	0.00E+00
1.42E-03	1.31E-03	1.15E-03	6.89E-04	1.70E-03		0.00E+00	0.00E+00	8.08E-08	8.08E-08	0.08	1.23E-02	6.78E-03	1.52E-02	7.78E-03	0.00E+00
1.56E-03	1.43E-03	1.26E-03	7.34E-04	1.86E-03		0.00E+00	0.00E+00	8.82E-08	8.82E-08	0.09	1.34E-02	7.42E-03	1.66E-02	8.45E-03	0.00E+00
1.72E-03	1.58E-03	1.38E-03	7.86E-04	2.04E-03		0.00E+00	0.00E+00	9.68E-08	9.68E-08	0.10	1.48E-02	8.19E-03	1.82E-02	9.24E-03	0.00E+00

Unique Identifier	X (UTM)	Y (UTM)	DemolitionS	Site PreparationS	Grading/ExcavationS	Concrete (Garage and Podiums)1	Concrete (Garage and Podiums)1	Concrete (Garage and Podiums)1	Concrete (Garage and Podiums)S	Concrete (Garage and Podiums)2	Building Construction (framing, roofing,	Building Construction (framing, roofing,	Building Construction (framing, roofing,	Building Construction (framing, roofing,	Building Construction (framing, roofing,
			2026	2026	2026	2026	2027	2028	2028	2028	2027	2028	2028	2029	2029
371328.013761428.01	371328.01	3761428.01	2.30E-03	0.00E+00	7.92E-03	6.15E-03	5.84E-03	5.36E-03	4.65E-03	2.58E-03	3.25E-03	2.98E-03	2.58E-03	2.43E-03	1.35E-03
371338.013761428.01	371338.01	3761428.01	2.56E-03	0.00E+00	8.80E-03	6.87E-03	6.52E-03	5.98E-03	5.16E-03	2.78E-03	3.63E-03	3.32E-03	2.87E-03	2.70E-03	1.45E-03
371348.013761428.01	371348.01	3761428.01	2.85E-03	0.00E+00	9.81E-03	7.69E-03	7.30E-03	6.69E-03	5.76E-03	3.00E-03	4.06E-03	3.72E-03	3.20E-03	3.01E-03	1.57E-03
371358.013761428.01	371358.01	3761428.01	3.19E-03	0.00E+00	1.10E-02	8.63E-03	8.19E-03	7.51E-03	6.43E-03	3.26E-03	4.56E-03	4.17E-03	3.57E-03	3.36E-03	1.70E-03
371368.013761428.01	371368.01	3761428.01	3.58E-03	0.00E+00	1.23E-02	9.74E-03	9.25E-03	8.48E-03	7.23E-03	3.56E-03	5.15E-03	4.71E-03	4.02E-03	3.78E-03	1.86E-03
371378.013761428.01	371378.01	3761428.01	4.03E-03	0.00E+00	1.39E-02	1.10E-02	1.04E-02	9.57E-03	8.13E-03	3.90E-03	5.81E-03	5.32E-03	4.52E-03	4.25E-03	2.04E-03
371388.013761428.01	371388.01	3761428.01	4.50E-03	0.00E+00	1.55E-02	1.23E-02	1.17E-02	1.07E-02	9.08E-03	4.27E-03	6.51E-03	5.96E-03	5.05E-03	4.74E-03	2.23E-03
371398.013761428.01	371398.01	3761428.01	4.99E-03	0.00E+00	1.72E-02	1.37E-02	1.30E-02	1.19E-02	1.01E-02	4.65E-03	7.24E-03	6.63E-03	5.60E-03	5.26E-03	2.43E-03
371408.013761428.01	371408.01	3761428.01	5.51E-03	0.00E+00	1.89E-02	1.51E-02	1.44E-02	1.32E-02	1.11E-02	5.08E-03	8.00E-03	7.32E-03	6.18E-03	5.81E-03	2.65E-03
371418.013761428.01	371418.01	3761428.01	6.04E-03	0.00E+00	2.08E-02	1.66E-02	1.58E-02	1.45E-02	1.22E-02	5.53E-03	8.78E-03	8.04E-03	6.78E-03	6.37E-03	2.89E-03
371428.013761428.01	371428.01	3761428.01	6.58E-03	0.00E+00	2.27E-02	1.81E-02	1.72E-02	1.58E-02	1.33E-02	6.01E-03	9.58E-03	8.77E-03	7.39E-03	6.94E-03	3.14E-03
371438.013761428.01	371438.01	3761428.01	7.15E-03	0.00E+00	2.46E-02	1.97E-02	1.87E-02	1.71E-02	1.44E-02	6.53E-03	1.04E-02	9.52E-03	8.02E-03	7.54E-03	3.41E-03
371118.013761438.01	371118.01	3761438.01	7.09E-04	0.00E+00	2.44E-03	1.79E-03	1.70E-03	1.56E-03	1.43E-03	1.06E-03	9.46E-04	8.66E-04	7.96E-04	7.49E-04	5.56E-04
371128.013761438.01	371128.01	3761438.01	7.35E-04	0.00E+00	2.53E-03	1.86E-03	1.77E-03	1.62E-03	1.48E-03	1.09E-03	9.82E-04	8.99E-04	8.25E-04	7.75E-04	5.70E-04
371138.013761438.01	371138.01	3761438.01	7.61E-04	0.00E+00	2.62E-03	1.93E-03	1.83E-03	1.68E-03	1.54E-03	1.12E-03	1.02E-03	9.33E-04	8.54E-04	8.03E-04	5.85E-04
371148.013761438.01	371148.01	3761438.01	7.88E-04	0.00E+00	2.71E-03	2.00E-03	1.90E-03	1.74E-03	1.59E-03	1.15E-03	1.06E-03	9.68E-04	8.85E-04	8.32E-04	6.01E-04
371158.013761438.01	371158.01	3761438.01	8.16E-04	0.00E+00	2.81E-03	2.08E-03	1.97E-03	1.81E-03	1.65E-03	1.18E-03	1.10E-03	1.00E-03	9.16E-04	8.61E-04	6.16E-04
371168.013761438.01	371168.01	3761438.01	8.45E-04	0.00E+00	2.91E-03	2.16E-03	2.05E-03	1.88E-03	1.71E-03	1.21E-03	1.14E-03	1.04E-03	9.49E-04	8.92E-04	6.33E-04
371178.013761438.01	371178.01	3761438.01	8.76E-04	0.00E+00	3.01E-03	2.24E-03	2.13E-03	1.95E-03	1.77E-03	1.24E-03	1.18E-03	1.08E-03	9.84E-04	9.25E-04	6.50E-04
371188.013761438.01	371188.01	3761438.01	9.09E-04	0.00E+00	3.13E-03	2.33E-03	2.21E-03	2.03E-03	1.84E-03	1.28E-03	1.23E-03	1.13E-03	1.02E-03	9.59E-04	6.68E-04
371198.013761438.01	371198.01	3761438.01	9.43E-04	0.00E+00	3.24E-03	2.42E-03	2.30E-03	2.11E-03	1.91E-03	1.32E-03	1.28E-03	1.17E-03	1.06E-03	9.95E-04	6.87E-04
371208.013761438.01	371208.01	3761438.01	9.80E-04	0.00E+00	3.37E-03	2.52E-03	2.39E-03	2.19E-03	1.98E-03	1.36E-03	1.33E-03	1.22E-03	1.10E-03	1.03E-03	7.08E-04
371218.013761438.01	371218.01	3761438.01	1.02E-03	0.00E+00	3.51E-03	2.63E-03	2.50E-03	2.29E-03	2.06E-03	1.40E-03	1.39E-03	1.27E-03	1.15E-03	1.08E-03	7.31E-04
371228.013761438.01	371228.01	3761438.01	1.07E-03	0.00E+00	3.66E-03	2.75E-03	2.61E-03	2.39E-03	2.15E-03	1.45E-03	1.45E-03	1.33E-03	1.20E-03	1.12E-03	7.56E-04
371238.013761438.01	371238.01	3761438.01	1.12E-03	0.00E+00	3.84E-03	2.88E-03	2.74E-03	2.51E-03	2.25E-03	1.50E-03	1.52E-03	1.39E-03	1.25E-03	1.18E-03	7.84E-04
371248.013761438.01	371248.01	3761438.01	1.17E-03	0.00E+00	4.03E-03	3.03E-03	2.88E-03	2.64E-03	2.37E-03	1.56E-03	1.60E-03	1.47E-03	1.31E-03	1.24E-03	8.15E-04
371258.013761438.01	371258.01	3761438.01	1.24E-03	0.00E+00	4.25E-03	3.21E-03	3.05E-03	2.79E-03	2.50E-03	1.63E-03	1.70E-03	1.55E-03	1.39E-03	1.30E-03	8.50E-04
371268.013761438.01	371268.01	3761438.01	1.31E-03	0.00E+00	4.51E-03	3.41E-03	3.24E-03	2.97E-03	2.65E-03	1.70E-03	1.80E-03	1.65E-03	1.47E-03	1.38E-03	8.90E-04
371278.013761438.01	371278.01	3761438.01	1.40E-03	0.00E+00	4.81E-03	3.65E-03	3.47E-03	3.18E-03	2.83E-03	1.79E-03	1.93E-03	1.77E-03	1.57E-03	1.48E-03	9.36E-04
371288.013761438.01	371288.01	3761438.01	1.50E-03	0.00E+00	5.17E-03	3.93E-03	3.73E-03	3.42E-03	3.03E-03	1.89E-03	2.08E-03	1.90E-03	1.69E-03	1.58E-03	9.88E-04
371298.013761438.01	371298.01	3761438.01	1.62E-03	0.00E+00	5.58E-03	4.26E-03	4.05E-03	3.71E-03	3.28E-03	2.00E-03	2.25E-03	2.06E-03	1.82E-03	1.71E-03	1.05E-03
371308.013761438.01	371308.01	3761438.01	1.76E-03	0.00E+00	6.07E-03	4.65E-03	4.42E-03	4.05E-03	3.56E-03	2.13E-03	2.46E-03	2.25E-03	1.98E-03	1.86E-03	1.11E-03
371318.013761438.01	371318.01	3761438.01	1.93E-03	0.00E+00	6.65E-03	5.11E-03	4.86E-03	4.45E-03	3.90E-03	2.28E-03	2.70E-03	2.47E-03	2.17E-03	2.04E-03	1.19E-03
371328.013761438.01	371328.01	3761438.01	2.13E-03	0.00E+00	7.31E-03	5.65E-03	5.37E-03	4.92E-03	4.29E-03	2.44E-03	2.99E-03	2.73E-03	2.38E-03	2.24E-03	1.28E-03
371338.013761438.01	371338.01	3761438.01	2.35E-03	0.00E+00	8.09E-03	6.28E-03	5.96E-03	5.46E-03	4.74E-03	2.63E-03	3.32E-03	3.04E-03	2.64E-03	2.48E-03	1.37E-03
371348.013761438.01	371348.01	3761438.01	2.61E-03	0.00E+00	8.97E-03	7.00E-03	6.64E-03	6.09E-03	5.26E-03	2.84E-03	3.70E-03	3.38E-03	2.92E-03	2.75E-03	1.48E-03
371358.013761438.01	371358.01	3761438.01	2.91E-03	0.00E+00	1.00E-02	7.83E-03	7.43E-03	6.81E-03	5.86E-03	3.08E-03	4.13E-03	3.79E-03	3.26E-03	3.06E-03	1.61E-03
371368.013761438.01	371368.01	3761438.01	3.25E-03	0.00E+00	1.12E-02	8.80E-03	8.36E-03	7.66E-03	6.57E-03	3.36E-03	4.65E-03	4.26E-03	3.65E-03	3.43E-03	1.75E-03
371378.013761438.01	371378.01	3761438.01	3.63E-03	0.00E+00	1.25E-02	9.87E-03	9.37E-03	8.59E-03	7.34E-03	3.66E-03	5.21E-03	4.77E-03	4.08E-03	3.83E-03	1.91E-03
371388.013761438.01	371388.01	3761438.01	4.04E-03	0.00E+00	1.39E-02	1.10E-02	1.04E-02	9.57E-03	8.15E-03	3.99E-03	5.81E-03	5.32E-03	4.53E-03	4.26E-03	2.08E-03
371398.013761438.01	371398.01	3761438.01	4.47E-03	0.00E+00	1.54E-02	1.22E-02	1.16E-02	1.06E-02	9.02E-03	4.34E-03	6.44E-03	5.90E-03	5.01E-03	4.71E-03	2.27E-03
371408.013761438.01	371408.01	3761438.01	4.92E-03	0.00E+00	1.69E-02	1.35E-02	1.28E-02	1.17E-02	9.94E-03	4.72E-03	7.11E-03	6.51E-03	5.52E-03	5.19E-03	2.46E-03
371418.013761438.01	371418.01	3761438.01	5.39E-03	0.00E+00	1.86E-02	1.48E-02	1.40E-02	1.29E-02	1.09E-02	5.12E-03	7.80E-03	7.14E-03	6.05E-03	5.69E-03	2.68E-03
371428.013761438.01	371428.01	3761438.01	5.88E-03	0.00E+00	2.02E-02	1.61E-02	1.53E-02	1.40E-02	1.19E-02	5.56E-03	8.51E-03	7.79E-03	6.59E-03	6.20E-03	2.90E-03
371438.013761438.01	371438.01	3761438.01	6.37E-03	0.00E+00	2.19E-02	1.75E-02	1.66E-02	1.52E-02	1.29E-02	6.02E-03	9.23E-03	8.45E-03	7.15E-03	6.72E-03	3.15E-03
371448.013761438.01	371448.01	3761438.01	6.87E-03	0.00E+00	2.37E-02	1.88E-02	1.79E-02	1.64E-02	1.39E-02	6.51E-03	9.95E-03	9.11E-03	7.71E-03	7.25E-03	3.40E-03
371458.013761438.01	371458.01	3761438.01	7.38E-03	0.00E+00	2.54E-02	2.02E-02	1.92E-02	1.76E-02	1.49E-02	7.04E-03	1.07E-02	9.77E-03	8.28E-03	7.79E-03	3.68E-03
371468.013761442.01	371468.01	3761442.01	7.56E-03	0.00E+00	2.60E-02	2.06E-02	1.96E-02	1.80E-02	1.53E-02	7.34E-03	1.09E-02	9.97E-03	8.48E-03	7.97E-03	3.83E-03
371488.013761441.01	371488.01	3761441.01	8.48E-03	0.00E+00	2.92E-02	2.31E-02	2.19E-02	2.01E-02	1.71E-02	8.42E-03	1.22E-02	1.12E-02	9.51E-03	8.94E-03	4.40E-03
371498.013761442.01	371498.01	3761442.01	8.76E-03	0.00E+00	3.01E-02	2.38E-02	2.26E-02	2.07E-02	1.77E-02	8.85E-03	1.26E-02	1.15E-02	9.82E-03	9.24E-03	4.62E-03
371118.013761448.01	371118.01	3761448.01	6.79E-04	0.00E+00	2.34E-03	1.71E-03	1.63E-03	1.49E-03	1.37E-03	1.02E-03	9.05E-04	8.28E-04	7.62E-04	7.17E-04	5.35E-04
371128.013761448.01	371128.01	3761448.01	7.02E-04	0.00E+00	2.42E-03	1.77E-03	1.68E-03	1.54E-03	1.42E-03	1.05E-03	9.37E-04	8.58E-04	7.88E-04	7.41E-04	5.48E-04
371138.013761448.01	371138.01	3761448.01	7.26E-04	0.00E+00	2.50E-03	1.84E-03	1.75E-03	1.60E-03	1.47E-03	1.08E-03	9.71E-04	8.89E-04	8.15E-04	7.66E-04	5.62E-04
371148.013761448.01	371148.01	3761448.01	7.51E-04	0.00E+00	2.58E-03	1.91E-03	1.81E-03	1.66E-03	1.52E-03	1.10E-03	1.01E-03	9.21E-04	8.43E-04	7.93E-04	5.77E-04
371158.013761448.01	371158.01	3761448.01	7.77E-04	0.00E+00	2.67E-03	1.97E-03	1.88E-03	1.72E-03	1.57E-03	1.13E-03	1.04E-03	9.55E-04	8.72E-04	8.20E-04	5.91E-04
371168.013761448.01	371168.01	3761448.01	8.04E-04	0.00E+00	2.77E-03	2.05E-03	1.94E-03	1.78E-03	1.62E-03	1.16E-03	1.08E-03	9.90E-04	9.02E-04	8.48E-04	6.07E-04
371178.013761448.01	371178.01	3761448.01	8.32E-04	0.00E+00	2.86E-03	2.12E-03	2.02E-03	1.85E-03	1.68E-03	1.19E-03	1.12E-03	1.03E-03	9.34E-04	8.78E-04	6.23E-04
371188.013761448.01	371188.01	3761448.01	8.62E-04	0.00E+00	2.96E-03	2.20E-03	2.09E-03	1.92E-03	1.74E-03	1.22E-03	1.16E-03	1.07E-03	9.67E-04	9.09E-04	6.40E-04
371198.013761448.01	371198.01	3761448.01	8.93E-04	0.00E+00	3.07E-03	2.29E-03	2.17E-03	1.99E-03	1.81E-03	1.26E-03	1.21E-03	1.11E-03	1.00E-03	9.43E-04	6.58E-04
371208.013761448.01	371208.01	3761448.01	9.28E-04	0.00E+00	3.19E-03	2.38E-03	2.26E-03	2.07E-03	1.87E-03	1.30E-03	1.26E-03	1.15E-03	1.04E-03	9.79E-04	6.78E-04
371218.013761448.01	371218.01	3761448.01	9.65E-04	0.00E+00	3.32E-03	2.48E-03	2.35E-03	2.16E-03	1.95E-03	1.34E-03	1.31E-03	1.20E-03	1.08E-03	1.02E-03	6.99E-04
371228.013761448.01	371228.01	3761448.01	1.01E-03	0.00E+00	3.46E-03	2.59E-03	2.46E-03	2.25E-03	2.03E-03	1.38E-03	1.37E-03	1.25E-03	1.13E-03	1.06E-03	7.23E-04
371238.013761448.01	371238.01	3761448.01	1.05E-03	0.00E+00	3.62E-03	2.71E-03	2.58E-03	2.36E-03	2.13E-03	1.43E-03	1.43E-03	1.31E-03	1.18E-03	1.11E-03	7.50E-04
371248.013761448.01	371248.01	3761448.01	1.11E-03	0.00E+00	3.80E-03	2.85E-03	2.71E-03	2.48E-03	2.23E-03	1.49E-03	1.51E-03	1.38E-03	1.24E-03	1.17E-03	7.79E-04
371258.013761448.01	371258.01	3761448.01	1.17E-03	0.00E+00	4.01E-03	3.02E-03	2.86E-03	2.62E-03	2.35E-03	1.56E-03	1.59E-03	1.46E-03	1.31E-03	1.23E-03	8.13E-04
371268.013761448.01	371268.01	3761448.01	1.23E-03	0.00E+00	4.25E-03	3.20E-03	3.04E-03	2.79E-03	2.49E-03	1.63E-03	1.69E-03	1.55E-03	1.39E-03	1.30E-03	8.51E-04
371278.013761448.01	371278.01	3761448.01	1.32E-03	0.00E+00	4.52E-03	3.42E-03	3.25E-03	2.98E-03	2.66E-03	1.71E-03	1.81E-03	1.65E-03	1.48E-03	1.39E-03	8.94E-04
371288.013761448.01	371288.01	3761448.01	1.41E-03	0.00E+00	4.85E-03	3.68E-03	3.49E-03	3.20E-03	2.85E-03	1.81E-03	1.94E-03	1.78E-03	1.58E-03	1.49E-03	9.43E-04
371298.013761448.01	371298.01	3761448.01	1.52E-03	0.00E+00	5.23E-03	3.97E-03	3.77E-03	3.46E-03	3.07E-03	1.91E-03	2.10E-03	1.92E-03	1.70E-03	1.60E-03	9.99E-04
371308.013761448.01	371308.01	3761448.01	1.65E-03	0.00E+00	5.67E-03	4.33E-03	4.11E-03	3.77E-03	3.33E-03	2.03E-03	2.29E-03	2.09E-03	1.85E-03	1.74E-03	1.06E-03
371318.013761448.01	371318.01	3761448.01	1.80E-03	0.00E+00	6.18E-03	4.74E-03	4.50E-03	4.12E-03	3.63E-03	2.17E-03	2.50E-03	2.29E-03	2.02E-03	1.89E-03	1.13E-03
371328.013761448.01	371328.01	3761448.01	1.97E-03	0.00E+00	6.78E-03	5.21E-03	4.95E-03	4.54E-03	3.98E-03	2.32E-03	2.75E-03	2.52E-03	2.21E-03	2.08E-03	1.21E-03
371338.013761448.01	371338.01	3761448.01	2.17E-03	0.00E+00	7.46E-03	5.77E-03	5.48E-03	5.02E-03	4.38E-03	2.50E-03	3.05E-03	2.79E-03	2.43E-03	2.29E-03	1.30E-03
371348.013761448.01	371348.01	3761448.01	2.40E-03	0.00E+00	8.25E-03	6.40E-03	6.08E-03	5.57E-03	4.84E-03	2.69E-03	3.38E-03	3.10E-03	2.69E-03	2.53E-03	1.41E-03
371358.013761448.01	371358.01	3761448.01	2.66E-03	0.00E+00	9.17E-03	7.14E-03	6.78E-03	6.22E-03	5.38E-03	2.92E-03	3.77E-03	3.45E-03	2.99E-03	2.81E-03	1.52E-03
371368.013761448.01	371368.01	3761448.01	2.97E-03	0.00E+00	1.02E-02	7.98E-03	7.58E-03	6.95E-03	5.99E-03	3.17E-03	4.22E-03	3.86E-03	3.33E-03	3.13E-03	1.65E-03
371378.013761448.01	371378.01	3761448.01	3.29E-03	0.00E+00	1.13E-02	8.89E-03	8.44E-03	7.74E-03	6.64E-03	3.44E-03	4.70E-03	4.30E-03	3.69E-03	3.47E-03	1.80E-03
371388.013761448.01	371388.01	3761448.01	3.64E-03	0.00E+00	1.25E-02	9.87E-03	9.37E-03	8.59E-03	7.36E-03	3.73E-03	5.21E-03	4.77E-03	4.09E-03	3.84E-03	1.95E-03
371398.013761448.01	371398.01	3761448.01	4.02E-03	0.00E+00	1.38E-02	1.09E-02	1.04E-02	9.51E-03	8.12E-03	4.05E-03	5.77E-03	5.28E-03	4.51E-03	4.24E-03	2.12E-03
371408.013761448.01	371408.01	3761448.01	4.42E-03	0.00E+00	1.52E-02	1.20E-02	1.14E-02	1.05E-02	8.93E-03	4.39E-03	6.35E-03	5.82E-03	4.96E-03	4.66E-03	2.30E-03
371418.013761448.01	371418.01	3761448.01	4.84E-03	0.00E+00	1.67E-02	1.32E-02	1.25E-02	1.15E-02	9.77E-03	4.76E-03	6.97E-03	6.38E-03	5.43E-03	5.11E-03	2.49E-03
371428.013761448.01	371428.01	3761448.01	5.28E-03	0.00E+00	1.82E-02	1.44E-02	1.37E-02	1.25E-02	1.07E-02	5.16E-03	7.60E-03	6.96E-03	5.92E-03	5.56E-03	2.69E-03
371438.013761448.01	371438.01	3761448.01	5.72E-03	0.00E+00	1.97E-02	1.56E-02	1.48E-02	1.36E-02	1.16E-02	5.58E-03	8.25E-03	7.55E-03	6.42E-03	6.03E-03	2.91E-03
371448.013761448.01	371448.01	3761448.01	6.18E-03	0.00E+00	2.13E-02	1.69E-02	1.60E-02	1.47E-02	1.25E-02	6.03E-03	8.90E-03	8.15E-03	6.93E-03	6.52E-03	3.15E-03
371458.013761448.01	371458.01	3761448.01	6.64E-03	0.00E+00	2.29E-02	1.81E-02	1.72E-02	1.58E-02	1.34E-02	6.50E-03	9.57E-03	8.76E-03	7.45E-03	7.01E-03	3.40E-03
371468.013761448.01	371468.01	3761448.01	7.09E-03	0.00E+00	2.44E-02	1.93E-02	1.83E-02	1.68E-02	1.43E-02	6.99E-03	1.02E-02	9.34E-03	7.95E-03	7.48E-03	3.65E-03
371478.013761448.01	371478.01	3761448.01	7.50E-03	0.00E+00	2.58E-02	2.04E-02	1.94E-02	1.78E-02	1.51E-02	7.46E-03	1.08E-02	9.87E-03	8.41E-03	7.91E-03	3.90E-03
371488.013761448.01	371488.01	3761448.01	7.86E-03	0.00E+00	2.70E-02	2.13E-02	2.03E-02	1.86E-02	1.59E-02	7.91E-03	1.13E-02	1.03E-02	8.81E-03	8.29E-03	4.13E-03
371498.013761448.01	371498.01	3761448.01	8.25E-03	0.00E+00	2.84E-02	2.23E-02	2.12E-02	1.94E-02	1.66E-02	8.41E-03	1.18E-02	1.08E-02	9.25E-03	8.69E-03	4.40E-03
371138.013761458.01	371138.01	3761458.01	6.94E-04	0.00E+00	2.39E-03	1.75E-03	1.67E-03	1.53E-03	1.40E-03	1.04E-03	9.27E-04	8.48E-04	7.79E-04	7.32E-04	5.41E-04
371148.013761458.01	371148.01	3761458.01	7.17E-04	0.00E+00	2.47E-03	1.82E-03	1.72E-03	1.58E-03	1.45E-03	1.06E-03	9.59E-04	8.78E-04	8.05E-04	7.56E-04	5.54E-04
371158.013761458.01	371158.01	3761458.01	7.40E-04	0.00E+00	2.55E-03	1.88E-03	1.78E-03	1.64E-03	1.50E-03	1.09E-03	9.92E-04	9.09E-04	8.31E-04	7.81E-04	5.68E-04
371168.013761458.01	371168.01	3761458.01	7.65E-04	0.00E+00	2.63E-03	1.94E-03	1.85E-03	1.69E-03	1.55E-03	1.11E-03	1.03E-03	9.41E-04	8.59E-04	8.07E-04	5.82E-04
371178.013761458.01	371178.01	3761458.01	7.91E-04	0.00E+00	2.72E-03	2.01E-03	1.91E-03	1.75E-03	1.60E-03	1.14E-03	1.06E-03	9.74E-04	8.88E-04	8.35E-04	5.97E-04
371188.013761458.01	371188.01	3761458.01	8.19E-04	0.00E+00	2.82E-03	2.09E-03	1.98E-03	1.82E-03	1.65E-03	1.17E-03	1.10E-03	1.01E-03	9.19E-04	8.64E-04	6.13E-04
371198.013761458.01	371198.01	3761458.01	8.48E-04	0.00E+00	2.92E-03	2.17E-03	2.06E-03	1.89E-03	1.71E-03	1.21E-03	1.14E-03	1.05E-03	9.52E-04	8.95E-04	6.31E-04
371208.013761458.01	371208.01	3761458.01	8.80E-04	0.00E+00	3.03E-03	2.25E-03	2.14E-03	1.96E-03	1.78E-03	1.24E-03	1.19E-03	1.09E-03	9.87E-04	9.28E-04	6.49E-04
371218.013761458.01	371218.01	3761458.01	9.14E-04	0.00E+00	3.15E-03	2.34E-03	2.22E-03	2.04E-03	1.85E-03	1.28E-03	1.24E-03	1.13E-03	1.03E-03	9.65E-04	6.70E-04
371228.013761458.01	371228.01	3761458.01	9.53E-04	0.00E+00	3.28E-03	2.45E-03	2.32E-03	2.13E-03	1.92E-03	1.33E-03	1.29E-03	1.18E-03	1.07E-03	1.01E-03	6.92E-04
371238.013761458.01	371238.01	3761458.01	9.96E-04	0.00E+00	3.43E-03	2.56E-03	2.43E-03	2.23E-03	2.01E-03	1.37E-03	1.35E-03	1.24E-03	1.12E-03	1.05E-03	7.18E-04
371248.013761458.01	371248.01	3761458.01	1.04E-03	0.00E+00	3.59E-03	2.69E-03	2.55E-03	2.34E-03	2.11E-03	1.43E-03	1.42E-03	1.30E-03	1.17E-03	1.10E-03	7.46E-04
371258.013761458.01	371258.01	3761458.01	1.10E-03	0.00E+00	3.78E-03	2.84E-03	2.70E-03	2.47E-03	2.22E-03	1.49E-03	1.50E-03	1.37E-03	1.23E-03	1.16E-03	7.78E-04
371268.013761458.01	371268.01	3761458.01	1.16E-03	0.00E+00	4.01E-03	3.01E-03	2.86E-03	2.62E-03	2.35E-03	1.56E-03	1.59E-03	1.46E-03	1.31E-03	1.23E-03	8.14E-04
371278.013761458.01	371278.01	3761458.01	1.24E-03	0.00E+00	4.26E-03	3.21E-03	3.05E-03	2.80E-03	2.50E-03	1.64E-03	1.70E-03	1.55E-03	1.39E-03	1.31E-03	8.55E-04
371288.013761458.01	371288.01	3761458.01	1.33E-03	0.00E+00	4.56E-03	3.45E-03	3.27E-03	3.00E-03	2.68E-03	1.73E-03	1.82E-03	1.67E-03	1.49E-03	1.40E-03	9.02E-04
371298.013761458.01	371298.01	3761458.01	1.43E-03	0.00E+00	4.90E-03	3.72E-03	3.53E-03	3.24E-03	2.88E-03	1.83E-03	1.96E-03	1.80E-03	1.60E-03	1.50E-03	9.54E-04
371308.013761458.01	371308.01	3761458.01	1.54E-03	0.00E+00	5.30E-03	4.03E-03	3.83E-03	3.51E-03	3.11E-03	1.94E-03	2.13E-03	1.95E-03	1.73E-03	1.63E-03	1.01E-03
371318.013761458.01	371318.01	3761458.01	1.68E-03	0.00E+00	5.77E-03	4.40E-03	4.18E-03	3.83E-03	3.38E-03	2.07E-03	2.33E-03	2.13E-03	1.88E-03	1.77E-03	1.08E-03
371328.013761458.01	371328.01

Finishing/Painting1	Finishing/Painting1	Finishing/PaintingS	Finishing/Painting2	PavingS		Child Risk					Overlapping Phases - Maximum GLC				
2028	2029	2029	2029	2029		3rd Trimester	0<2	2<16	Total	per million	2026	2027	2028	2029	2030
1.91E-03	1.76E-03	1.52E-03	8.44E-04	2.26E-03		0.00E+00	0.00E+00	1.07E-07	1.07E-07	0.11	1.64E-02	9.09E-03	2.00E-02	1.02E-02	0.00E+00
2.13E-03	1.96E-03	1.69E-03	9.10E-04	2.51E-03		0.00E+00	0.00E+00	1.19E-07	1.19E-07	0.12	1.82E-02	1.01E-02	2.22E-02	1.12E-02	0.00E+00
2.38E-03	2.19E-03	1.89E-03	9.85E-04	2.79E-03		0.00E+00	0.00E+00	1.33E-07	1.33E-07	0.13	2.03E-02	1.14E-02	2.48E-02	1.24E-02	0.00E+00
2.68E-03	2.46E-03	2.11E-03	1.07E-03	3.12E-03		0.00E+00	0.00E+00	1.48E-07	1.48E-07	0.15	2.28E-02	1.28E-02	2.76E-02	1.38E-02	0.00E+00
3.02E-03	2.78E-03	2.37E-03	1.17E-03	3.51E-03		0.00E+00	0.00E+00	1.67E-07	1.67E-07	0.17	2.57E-02	1.44E-02	3.10E-02	1.55E-02	0.00E+00
3.41E-03	3.14E-03	2.67E-03	1.28E-03	3.95E-03		0.00E+00	0.00E+00	1.87E-07	1.87E-07	0.19	2.89E-02	1.63E-02	3.49E-02	1.73E-02	0.00E+00
3.82E-03	3.52E-03	2.98E-03	1.40E-03	4.41E-03		0.00E+00	0.00E+00	2.09E-07	2.09E-07	0.21	3.23E-02	1.82E-02	3.89E-02	1.93E-02	0.00E+00
4.25E-03	3.91E-03	3.30E-03	1.53E-03	4.89E-03		0.00E+00	0.00E+00	2.32E-07	2.32E-07	0.23	3.59E-02	2.02E-02	4.31E-02	2.13E-02	0.00E+00
4.69E-03	4.32E-03	3.65E-03	1.66E-03	5.40E-03		0.00E+00	0.00E+00	2.56E-07	2.56E-07	0.26	3.96E-02	2.24E-02	4.76E-02	2.35E-02	0.00E+00
5.15E-03	4.74E-03	4.00E-03	1.81E-03	5.92E-03		0.00E+00	0.00E+00	2.81E-07	2.81E-07	0.28	4.34E-02	2.46E-02	5.22E-02	2.57E-02	0.00E+00
5.62E-03	5.17E-03	4.36E-03	1.97E-03	6.45E-03		0.00E+00	0.00E+00	3.06E-07	3.06E-07	0.31	4.74E-02	2.68E-02	5.69E-02	2.80E-02	0.00E+00
6.10E-03	5.61E-03	4.73E-03	2.14E-03	7.00E-03		0.00E+00	0.00E+00	3.33E-07	3.33E-07	0.33	5.14E-02	2.91E-02	6.17E-02	3.04E-02	0.00E+00
5.55E-04	5.11E-04	4.70E-04	3.49E-04	6.95E-04		0.00E+00	0.00E+00	3.29E-08	3.29E-08	0.03	4.94E-03	2.65E-03	6.28E-03	3.33E-03	0.00E+00
5.76E-04	5.30E-04	4.87E-04	3.58E-04	7.20E-04		0.00E+00	0.00E+00	3.41E-08	3.41E-08	0.03	5.12E-03	2.75E-03	6.49E-03	3.44E-03	0.00E+00
5.98E-04	5.51E-04	5.04E-04	3.67E-04	7.45E-04		0.00E+00	0.00E+00	3.53E-08	3.53E-08	0.04	5.31E-03	2.85E-03	6.72E-03	3.56E-03	0.00E+00
6.21E-04	5.71E-04	5.22E-04	3.77E-04	7.72E-04		0.00E+00	0.00E+00	3.66E-08	3.66E-08	0.04	5.50E-03	2.96E-03	6.96E-03	3.67E-03	0.00E+00
6.44E-04	5.93E-04	5.41E-04	3.87E-04	7.99E-04		0.00E+00	0.00E+00	3.79E-08	3.79E-08	0.04	5.70E-03	3.07E-03	7.20E-03	3.80E-03	0.00E+00
6.69E-04	6.15E-04	5.60E-04	3.97E-04	8.28E-04		0.00E+00	0.00E+00	3.93E-08	3.93E-08	0.04	5.91E-03	3.19E-03	7.46E-03	3.93E-03	0.00E+00
6.94E-04	6.39E-04	5.80E-04	4.08E-04	8.58E-04		0.00E+00	0.00E+00	4.07E-08	4.07E-08	0.04	6.13E-03	3.31E-03	7.73E-03	4.06E-03	0.00E+00
7.21E-04	6.64E-04	6.02E-04	4.19E-04	8.90E-04		0.00E+00	0.00E+00	4.22E-08	4.22E-08	0.04	6.36E-03	3.44E-03	8.01E-03	4.20E-03	0.00E+00
7.50E-04	6.90E-04	6.25E-04	4.31E-04	9.24E-04		0.00E+00	0.00E+00	4.38E-08	4.38E-08	0.04	6.61E-03	3.58E-03	8.31E-03	4.35E-03	0.00E+00
7.81E-04	7.19E-04	6.49E-04	4.44E-04	9.60E-04		0.00E+00	0.00E+00	4.55E-08	4.55E-08	0.05	6.87E-03	3.72E-03	8.63E-03	4.51E-03	0.00E+00
8.15E-04	7.50E-04	6.76E-04	4.59E-04	1.00E-03		0.00E+00	0.00E+00	4.74E-08	4.74E-08	0.05	7.16E-03	3.88E-03	8.98E-03	4.69E-03	0.00E+00
8.52E-04	7.84E-04	7.05E-04	4.74E-04	1.04E-03		0.00E+00	0.00E+00	4.95E-08	4.95E-08	0.05	7.48E-03	4.06E-03	9.37E-03	4.89E-03	0.00E+00
8.94E-04	8.22E-04	7.38E-04	4.92E-04	1.09E-03		0.00E+00	0.00E+00	5.18E-08	5.18E-08	0.05	7.83E-03	4.26E-03	9.80E-03	5.10E-03	0.00E+00
9.41E-04	8.66E-04	7.76E-04	5.11E-04	1.15E-03		0.00E+00	0.00E+00	5.44E-08	5.44E-08	0.05	8.24E-03	4.48E-03	1.03E-02	5.35E-03	0.00E+00
9.95E-04	9.16E-04	8.19E-04	5.34E-04	1.21E-03		0.00E+00	0.00E+00	5.74E-08	5.74E-08	0.06	8.70E-03	4.74E-03	1.09E-02	5.63E-03	0.00E+00
1.06E-03	9.74E-04	8.68E-04	5.59E-04	1.28E-03		0.00E+00	0.00E+00	6.09E-08	6.09E-08	0.06	9.24E-03	5.04E-03	1.15E-02	5.96E-03	0.00E+00
1.13E-03	1.04E-03	9.26E-04	5.87E-04	1.37E-03		0.00E+00	0.00E+00	6.50E-08	6.50E-08	0.07	9.86E-03	5.39E-03	1.23E-02	6.34E-03	0.00E+00
1.22E-03	1.12E-03	9.94E-04	6.20E-04	1.47E-03		0.00E+00	0.00E+00	6.98E-08	6.98E-08	0.07	1.06E-02	5.81E-03	1.32E-02	6.78E-03	0.00E+00
1.32E-03	1.22E-03	1.07E-03	6.57E-04	1.59E-03		0.00E+00	0.00E+00	7.54E-08	7.54E-08	0.08	1.15E-02	6.30E-03	1.42E-02	7.29E-03	0.00E+00
1.44E-03	1.33E-03	1.17E-03	6.99E-04	1.73E-03		0.00E+00	0.00E+00	8.20E-08	8.20E-08	0.08	1.25E-02	6.88E-03	1.54E-02	7.90E-03	0.00E+00
1.59E-03	1.46E-03	1.28E-03	7.47E-04	1.89E-03		0.00E+00	0.00E+00	8.98E-08	8.98E-08	0.09	1.37E-02	7.56E-03	1.69E-02	8.60E-03	0.00E+00
1.75E-03	1.61E-03	1.41E-03	8.01E-04	2.08E-03		0.00E+00	0.00E+00	9.88E-08	9.88E-08	0.10	1.51E-02	8.35E-03	1.85E-02	9.42E-03	0.00E+00
1.95E-03	1.79E-03	1.56E-03	8.63E-04	2.30E-03		0.00E+00	0.00E+00	1.09E-07	1.09E-07	0.11	1.67E-02	9.28E-03	2.05E-02	1.04E-02	0.00E+00
2.17E-03	2.00E-03	1.73E-03	9.31E-04	2.55E-03		0.00E+00	0.00E+00	1.21E-07	1.21E-07	0.12	1.86E-02	1.03E-02	2.27E-02	1.14E-02	0.00E+00
2.43E-03	2.23E-03	1.92E-03	1.01E-03	2.85E-03		0.00E+00	0.00E+00	1.35E-07	1.35E-07	0.14	2.07E-02	1.16E-02	2.52E-02	1.27E-02	0.00E+00
2.73E-03	2.51E-03	2.15E-03	1.10E-03	3.19E-03		0.00E+00	0.00E+00	1.51E-07	1.51E-07	0.15	2.33E-02	1.30E-02	2.82E-02	1.41E-02	0.00E+00
3.06E-03	2.82E-03	2.40E-03	1.20E-03	3.56E-03		0.00E+00	0.00E+00	1.69E-07	1.69E-07	0.17	2.60E-02	1.46E-02	3.15E-02	1.57E-02	0.00E+00
3.41E-03	3.14E-03	2.67E-03	1.31E-03	3.95E-03		0.00E+00	0.00E+00	1.88E-07	1.88E-07	0.19	2.89E-02	1.62E-02	3.50E-02	1.74E-02	0.00E+00
3.78E-03	3.48E-03	2.96E-03	1.42E-03	4.38E-03		0.00E+00	0.00E+00	2.08E-07	2.08E-07	0.21	3.20E-02	1.80E-02	3.87E-02	1.92E-02	0.00E+00
4.17E-03	3.84E-03	3.26E-03	1.55E-03	4.82E-03		0.00E+00	0.00E+00	2.29E-07	2.29E-07	0.23	3.53E-02	1.99E-02	4.26E-02	2.11E-02	0.00E+00
4.58E-03	4.21E-03	3.57E-03	1.68E-03	5.28E-03		0.00E+00	0.00E+00	2.51E-07	2.51E-07	0.25	3.87E-02	2.18E-02	4.66E-02	2.31E-02	0.00E+00
4.99E-03	4.60E-03	3.89E-03	1.82E-03	5.76E-03		0.00E+00	0.00E+00	2.74E-07	2.74E-07	0.27	4.22E-02	2.38E-02	5.08E-02	2.52E-02	0.00E+00
5.41E-03	4.98E-03	4.22E-03	1.97E-03	6.24E-03		0.00E+00	0.00E+00	2.97E-07	2.97E-07	0.30	4.58E-02	2.58E-02	5.51E-02	2.73E-02	0.00E+00
5.84E-03	5.37E-03	4.55E-03	2.13E-03	6.73E-03		0.00E+00	0.00E+00	3.20E-07	3.20E-07	0.32	4.94E-02	2.78E-02	5.94E-02	2.94E-02	0.00E+00
6.27E-03	5.77E-03	4.89E-03	2.31E-03	7.23E-03		0.00E+00	0.00E+00	3.44E-07	3.44E-07	0.34	5.30E-02	2.99E-02	6.39E-02	3.17E-02	0.00E+00
6.39E-03	5.89E-03	5.00E-03	2.41E-03	7.40E-03		0.00E+00	0.00E+00	3.52E-07	3.52E-07	0.35	5.42E-02	3.05E-02	6.54E-02	3.25E-02	0.00E+00
7.15E-03	6.58E-03	5.61E-03	2.76E-03	8.30E-03		0.00E+00	0.00E+00	3.94E-07	3.94E-07	0.39	6.07E-02	3.41E-02	7.34E-02	3.66E-02	0.00E+00
7.37E-03	6.78E-03	5.80E-03	2.90E-03	8.58E-03		0.00E+00	0.00E+00	4.07E-07	4.07E-07	0.41	6.27E-02	3.51E-02	7.59E-02	3.79E-02	0.00E+00
5.31E-04	4.89E-04	4.50E-04	3.36E-04	6.65E-04		0.00E+00	0.00E+00	3.15E-08	3.15E-08	0.03	4.73E-03	2.53E-03	6.01E-03	3.19E-03	0.00E+00
5.50E-04	5.06E-04	4.65E-04	3.44E-04	6.88E-04		0.00E+00	0.00E+00	3.26E-08	3.26E-08	0.03	4.89E-03	2.62E-03	6.21E-03	3.29E-03	0.00E+00
5.70E-04	5.25E-04	4.81E-04	3.53E-04	7.11E-04		0.00E+00	0.00E+00	3.37E-08	3.37E-08	0.03	5.06E-03	2.72E-03	6.42E-03	3.40E-03	0.00E+00
5.91E-04	5.44E-04	4.97E-04	3.62E-04	7.36E-04		0.00E+00	0.00E+00	3.49E-08	3.49E-08	0.03	5.24E-03	2.82E-03	6.64E-03	3.51E-03	0.00E+00
6.12E-04	5.63E-04	5.15E-04	3.71E-04	7.61E-04		0.00E+00	0.00E+00	3.61E-08	3.61E-08	0.04	5.42E-03	2.92E-03	6.86E-03	3.62E-03	0.00E+00
6.35E-04	5.84E-04	5.32E-04	3.81E-04	7.87E-04		0.00E+00	0.00E+00	3.73E-08	3.73E-08	0.04	5.62E-03	3.02E-03	7.09E-03	3.74E-03	0.00E+00
6.58E-04	6.06E-04	5.51E-04	3.91E-04	8.15E-04		0.00E+00	0.00E+00	3.86E-08	3.86E-08	0.04	5.82E-03	3.14E-03	7.34E-03	3.86E-03	0.00E+00
6.83E-04	6.28E-04	5.71E-04	4.01E-04	8.44E-04		0.00E+00	0.00E+00	4.00E-08	4.00E-08	0.04	6.03E-03	3.25E-03	7.60E-03	3.99E-03	0.00E+00
7.09E-04	6.53E-04	5.92E-04	4.13E-04	8.75E-04		0.00E+00	0.00E+00	4.15E-08	4.15E-08	0.04	6.25E-03	3.38E-03	7.87E-03	4.13E-03	0.00E+00
7.38E-04	6.79E-04	6.14E-04	4.25E-04	9.09E-04		0.00E+00	0.00E+00	4.31E-08	4.31E-08	0.04	6.50E-03	3.52E-03	8.17E-03	4.28E-03	0.00E+00
7.69E-04	7.07E-04	6.39E-04	4.39E-04	9.45E-04		0.00E+00	0.00E+00	4.48E-08	4.48E-08	0.04	6.76E-03	3.66E-03	8.50E-03	4.45E-03	0.00E+00
8.03E-04	7.39E-04	6.66E-04	4.54E-04	9.86E-04		0.00E+00	0.00E+00	4.68E-08	4.68E-08	0.05	7.06E-03	3.83E-03	8.86E-03	4.63E-03	0.00E+00
8.41E-04	7.74E-04	6.97E-04	4.70E-04	1.03E-03		0.00E+00	0.00E+00	4.89E-08	4.89E-08	0.05	7.39E-03	4.01E-03	9.26E-03	4.83E-03	0.00E+00
8.85E-04	8.14E-04	7.32E-04	4.89E-04	1.08E-03		0.00E+00	0.00E+00	5.13E-08	5.13E-08	0.05	7.76E-03	4.22E-03	9.71E-03	5.06E-03	0.00E+00
9.35E-04	8.60E-04	7.71E-04	5.10E-04	1.14E-03		0.00E+00	0.00E+00	5.41E-08	5.41E-08	0.05	8.19E-03	4.46E-03	1.02E-02	5.32E-03	0.00E+00
9.93E-04	9.14E-04	8.17E-04	5.34E-04	1.21E-03		0.00E+00	0.00E+00	5.73E-08	5.73E-08	0.06	8.68E-03	4.73E-03	1.08E-02	5.63E-03	0.00E+00
1.06E-03	9.76E-04	8.71E-04	5.61E-04	1.29E-03		0.00E+00	0.00E+00	6.11E-08	6.11E-08	0.06	9.26E-03	5.05E-03	1.15E-02	5.98E-03	0.00E+00
1.14E-03	1.05E-03	9.33E-04	5.92E-04	1.38E-03		0.00E+00	0.00E+00	6.55E-08	6.55E-08	0.07	9.93E-03	5.43E-03	1.23E-02	6.38E-03	0.00E+00
1.23E-03	1.13E-03	1.01E-03	6.27E-04	1.49E-03		0.00E+00	0.00E+00	7.06E-08	7.06E-08	0.07	1.07E-02	5.87E-03	1.33E-02	6.85E-03	0.00E+00
1.34E-03	1.23E-03	1.09E-03	6.66E-04	1.61E-03		0.00E+00	0.00E+00	7.65E-08	7.65E-08	0.08	1.16E-02	6.39E-03	1.44E-02	7.40E-03	0.00E+00
1.47E-03	1.35E-03	1.19E-03	7.11E-04	1.76E-03		0.00E+00	0.00E+00	8.35E-08	8.35E-08	0.08	1.27E-02	7.00E-03	1.57E-02	8.04E-03	0.00E+00
1.62E-03	1.49E-03	1.30E-03	7.62E-04	1.93E-03		0.00E+00	0.00E+00	9.15E-08	9.15E-08	0.09	1.40E-02	7.71E-03	1.72E-02	8.77E-03	0.00E+00
1.79E-03	1.65E-03	1.44E-03	8.19E-04	2.12E-03		0.00E+00	0.00E+00	1.01E-07	1.01E-07	0.10	1.54E-02	8.52E-03	1.89E-02	9.62E-03	0.00E+00
1.98E-03	1.83E-03	1.59E-03	8.83E-04	2.35E-03		0.00E+00	0.00E+00	1.11E-07	1.11E-07	0.11	1.71E-02	9.46E-03	2.09E-02	1.06E-02	0.00E+00
2.21E-03	2.04E-03	1.76E-03	9.56E-04	2.61E-03		0.00E+00	0.00E+00	1.24E-07	1.24E-07	0.12	1.90E-02	1.06E-02	2.32E-02	1.17E-02	0.00E+00
2.48E-03	2.28E-03	1.96E-03	1.04E-03	2.91E-03		0.00E+00	0.00E+00	1.38E-07	1.38E-07	0.14	2.12E-02	1.18E-02	2.58E-02	1.30E-02	0.00E+00
2.76E-03	2.54E-03	2.18E-03	1.13E-03	3.22E-03		0.00E+00	0.00E+00	1.53E-07	1.53E-07	0.15	2.35E-02	1.31E-02	2.86E-02	1.43E-02	0.00E+00
3.06E-03	2.82E-03	2.41E-03	1.22E-03	3.57E-03		0.00E+00	0.00E+00	1.69E-07	1.69E-07	0.17	2.61E-02	1.46E-02	3.16E-02	1.58E-02	0.00E+00
3.39E-03	3.12E-03	2.66E-03	1.33E-03	3.94E-03		0.00E+00	0.00E+00	1.87E-07	1.87E-07	0.19	2.88E-02	1.61E-02	3.49E-02	1.74E-02	0.00E+00
3.73E-03	3.43E-03	2.93E-03	1.44E-03	4.33E-03		0.00E+00	0.00E+00	2.06E-07	2.06E-07	0.21	3.17E-02	1.78E-02	3.83E-02	1.91E-02	0.00E+00
4.09E-03	3.76E-03	3.20E-03	1.56E-03	4.74E-03		0.00E+00	0.00E+00	2.25E-07	2.25E-07	0.23	3.47E-02	1.95E-02	4.19E-02	2.09E-02	0.00E+00
4.46E-03	4.10E-03	3.49E-03	1.69E-03	5.17E-03		0.00E+00	0.00E+00	2.45E-07	2.45E-07	0.25	3.78E-02	2.13E-02	4.57E-02	2.27E-02	0.00E+00
4.84E-03	4.45E-03	3.79E-03	1.83E-03	5.61E-03		0.00E+00	0.00E+00	2.66E-07	2.66E-07	0.27	4.10E-02	2.31E-02	4.95E-02	2.46E-02	0.00E+00
5.23E-03	4.81E-03	4.09E-03	1.98E-03	6.05E-03		0.00E+00	0.00E+00	2.87E-07	2.87E-07	0.29	4.43E-02	2.49E-02	5.35E-02	2.66E-02	0.00E+00
5.62E-03	5.17E-03	4.40E-03	2.13E-03	6.51E-03		0.00E+00	0.00E+00	3.09E-07	3.09E-07	0.31	4.76E-02	2.68E-02	5.75E-02	2.86E-02	0.00E+00
5.99E-03	5.51E-03	4.69E-03	2.29E-03	6.94E-03		0.00E+00	0.00E+00	3.30E-07	3.30E-07	0.33	5.08E-02	2.85E-02	6.14E-02	3.06E-02	0.00E+00
6.32E-03	5.82E-03	4.96E-03	2.45E-03	7.35E-03		0.00E+00	0.00E+00	3.49E-07	3.49E-07	0.35	5.37E-02	3.01E-02	6.50E-02	3.24E-02	0.00E+00
6.62E-03	6.09E-03	5.20E-03	2.59E-03	7.70E-03		0.00E+00	0.00E+00	3.66E-07	3.66E-07	0.37	5.62E-02	3.15E-02	6.81E-02	3.40E-02	0.00E+00
6.93E-03	6.37E-03	5.46E-03	2.76E-03	8.08E-03		0.00E+00	0.00E+00	3.83E-07	3.83E-07	0.38	5.90E-02	3.30E-02	7.15E-02	3.58E-02	0.00E+00
5.44E-04	5.00E-04	4.60E-04	3.39E-04	6.79E-04		0.00E+00	0.00E+00	3.22E-08	3.22E-08	0.03	4.83E-03	2.59E-03	6.13E-03	3.25E-03	0.00E+00
5.63E-04	5.18E-04	4.75E-04	3.48E-04	7.02E-04		0.00E+00	0.00E+00	3.33E-08	3.33E-08	0.03	5.00E-03	2.68E-03	6.33E-03	3.35E-03	0.00E+00
5.82E-04	5.36E-04	4.90E-04	3.56E-04	7.25E-04		0.00E+00	0.00E+00	3.44E-08	3.44E-08	0.03	5.17E-03	2.78E-03	6.54E-03	3.46E-03	0.00E+00
6.03E-04	5.55E-04	5.07E-04	3.65E-04	7.49E-04		0.00E+00	0.00E+00	3.55E-08	3.55E-08	0.04	5.34E-03	2.87E-03	6.76E-03	3.57E-03	0.00E+00
6.25E-04	5.75E-04	5.24E-04	3.75E-04	7.75E-04		0.00E+00	0.00E+00	3.67E-08	3.67E-08	0.04	5.53E-03	2.98E-03	6.98E-03	3.68E-03	0.00E+00
6.47E-04	5.96E-04	5.42E-04	3.85E-04	8.02E-04		0.00E+00	0.00E+00	3.80E-08	3.80E-08	0.04	5.72E-03	3.09E-03	7.22E-03	3.80E-03	0.00E+00
6.72E-04	6.18E-04	5.62E-04	3.96E-04	8.31E-04		0.00E+00	0.00E+00	3.94E-08	3.94E-08	0.04	5.93E-03	3.20E-03	7.48E-03	3.93E-03	0.00E+00
6.98E-04	6.42E-04	5.83E-04	4.08E-04	8.62E-04		0.00E+00	0.00E+00	4.09E-08	4.09E-08	0.04	6.16E-03	3.33E-03	7.75E-03	4.07E-03	0.00E+00
7.26E-04	6.69E-04	6.06E-04	4.20E-04	8.96E-04		0.00E+00	0.00E+00	4.25E-08	4.25E-08	0.04	6.40E-03	3.46E-03	8.06E-03	4.22E-03	0.00E+00
7.58E-04	6.98E-04	6.31E-04	4.35E-04	9.33E-04		0.00E+00	0.00E+00	4.43E-08	4.43E-08	0.04	6.68E-03	3.61E-03	8.39E-03	4.39E-03	0.00E+00
7.94E-04	7.30E-04	6.59E-04	4.50E-04	9.75E-04		0.00E+00	0.00E+00	4.62E-08	4.62E-08	0.05	6.98E-03	3.78E-03	8.76E-03	4.58E-03	0.00E+00
8.34E-04	7.68E-04	6.92E-04	4.68E-04	1.02E-03		0.00E+00	0.00E+00	4.85E-08	4.85E-08	0.05	7.33E-03	3.98E-03	9.19E-03	4.80E-03	0.00E+00
8.80E-04	8.10E-04	7.28E-04	4.88E-04	1.08E-03		0.00E+00	0.00E+00	5.11E-08	5.11E-08	0.05	7.72E-03	4.20E-03	9.67E-03	5.04E-03	0.00E+00
9.34E-04	8.59E-04	7.71E-04	5.11E-04	1.14E-03		0.00E+00	0.00E+00	5.41E-08	5.41E-08	0.05	8.18E-03	4.45E-03	1.02E-02	5.32E-03	0.00E+00
9.96E-04	9.16E-04	8.20E-04	5.37E-04	1.21E-03		0.00E+00	0.00E+00	5.75E-08	5.75E-08	0.06	8.71E-03	4.75E-03	1.09E-02	5.65E-03	0.00E+00
1.07E-03	9.83E-04	8.77E-04	5.66E-04	1.30E-03		0.00E+00	0.00E+00	6.16E-08	6.16E-08	0.06	9.33E-03	5.09E-03	1.16E-02	6.02E-03	0.00E+00
1.15E-03	1.06E-03	9.43E-04	5.99E-04	1.40E-03		0.00E+00	0.00E+00	6.62E-08	6.62E-08	0.07	1.00E-02	5.49E-03	1.25E-02	6.46E-03	0.00E+00
1.25E-03	1.15E-03	1.02E-03	6.36E-04	1.51E-03		0.00E+00	0.00E+00	7.16E-08	7.16E-08	0.07	1.09E-02	5.96E-03	1.35E-02	6.96E-03	0.00E+00
1.36E-03	1.26E-03	1.11E-03	6.78E-04	1.64E-03		0.00E+00	0.00E+00	7.79E-08	7.79E-08	0.08	1.18E-02	6.51E-03	1.47E-02	7.53E-03	0.00E+00
1.50E-03	1.38E-03	1.21E-03	7.25E-04	1.79E-03		0.00E+00	0.00E+00	8.51E-08	8.51E-08	0.09	1.30E-02	7.14E-03	1.60E-02	8.20E-03	0.00E+00
1.65E-03	1.52E-03	1.33E-03	7.78E-04	1.97E-03		0.00E+00	0.00E+00	9.34E-08	9.34E-08	0.09	1.42E-02	7.86E-03	1.75E-02	8.95E-03	0.00E+00
1.82E-03	1.68E-03	1.47E-03	8.38E-04	2.17E-03		0.00E+00	0.00E+00	1.03E-07	1.03E-07	0.10	1.57E-02	8.70E-03	1.93E-02	9.82E-03	0.00E+00
2.03E-03	1.87E-03	1.62E-03	9.06E-04	2.40E-03		0.00E+00	0.00E+00	1.14E-07	1.14E-07	0.11	1.74E-02	9.66E-03	2.13E-02	1.08E-02	0.00E+00
2.25E-03	2.07E-03	1.79E-03	9.79E-04	2.65E-03		0.00E+00	0.00E+00	1.26E-07	1.26E-07	0.13	1.93E-02	1.07E-02	2.36E-02	1.19E-02	0.00E+00
2.50E-03	2.30E-03	1.98E-03	1.06E-03	2.93E-03		0.00E+00	0.00E+00	1.39E-07	1.39E-07	0.14	2.14E-02	1.19E-02	2.60E-02	1.31E-02	0.00E+00

Unique Identifier	X (UTM)	Y (UTM)	DemolitionS 2026	Site PreparationS 2026	Grading/ExcavationS 2026	Concrete (Garage and Podiums)1 2026	Concrete (Garage and Podiums)1 2027	Concrete (Garage and Podiums)1 2028	Concrete (Garage and Podiums)S 2028	Concrete (Garage and Podiums)2 2028	Building Construction (framing, roofing, 2027	Building Construction (framing, roofing, 2028	Building Construction (framing, roofing, 2028	Building Construction (framing, roofing, 2029	Building Construction (framing, roofing, 2029
371388.013761458.01	371388.01	3761458.01	3.31E-03	0.00E+00	1.14E-02	8.91E-03	8.46E-03	7.76E-03	6.68E-03	3.50E-03	4.71E-03	4.31E-03	3.71E-03	3.49E-03	1.83E-03
371398.013761458.01	371398.01	3761458.01	3.64E-03	0.00E+00	1.25E-02	9.83E-03	9.34E-03	8.56E-03	7.35E-03	3.79E-03	5.19E-03	4.76E-03	4.08E-03	3.84E-03	1.98E-03
371408.013761458.01	371408.01	3761458.01	3.99E-03	0.00E+00	1.37E-02	1.08E-02	1.03E-02	9.41E-03	8.06E-03	4.11E-03	5.71E-03	5.23E-03	4.48E-03	4.21E-03	2.14E-03
371418.013761458.01	371418.01	3761458.01	4.37E-03	0.00E+00	1.50E-02	1.18E-02	1.12E-02	1.03E-02	8.82E-03	4.44E-03	6.26E-03	5.73E-03	4.90E-03	4.61E-03	2.32E-03
371428.013761458.01	371428.01	3761458.01	4.76E-03	0.00E+00	1.64E-02	1.29E-02	1.23E-02	1.12E-02	9.61E-03	4.80E-03	6.82E-03	6.25E-03	5.34E-03	5.02E-03	2.51E-03
371438.013761458.01	371438.01	3761458.01	5.16E-03	0.00E+00	1.78E-02	1.40E-02	1.33E-02	1.22E-02	1.04E-02	5.19E-03	7.41E-03	6.78E-03	5.79E-03	5.45E-03	2.71E-03
371448.013761458.01	371448.01	3761458.01	5.58E-03	0.00E+00	1.92E-02	1.51E-02	1.44E-02	1.32E-02	1.13E-02	5.60E-03	8.00E-03	7.33E-03	6.26E-03	5.88E-03	2.92E-03
371458.013761458.01	371458.01	3761458.01	5.99E-03	0.00E+00	2.06E-02	1.63E-02	1.54E-02	1.42E-02	1.21E-02	6.02E-03	8.59E-03	7.87E-03	6.72E-03	6.32E-03	3.14E-03
371468.013761458.01	371468.01	3761458.01	6.39E-03	0.00E+00	2.20E-02	1.74E-02	1.65E-02	1.51E-02	1.29E-02	6.45E-03	9.17E-03	8.39E-03	7.17E-03	6.74E-03	3.37E-03
371478.013761458.01	371478.01	3761458.01	6.79E-03	0.00E+00	2.34E-02	1.84E-02	1.75E-02	1.60E-02	1.37E-02	6.90E-03	9.73E-03	8.90E-03	7.62E-03	7.16E-03	3.60E-03
371488.013761458.01	371488.01	3761458.01	7.13E-03	0.00E+00	2.45E-02	1.93E-02	1.83E-02	1.68E-02	1.44E-02	7.32E-03	1.02E-02	9.34E-03	8.00E-03	7.52E-03	3.82E-03
371498.013761458.01	371498.01	3761458.01	7.47E-03	0.00E+00	2.57E-02	2.02E-02	1.92E-02	1.76E-02	1.51E-02	7.76E-03	1.07E-02	9.77E-03	8.38E-03	7.88E-03	4.05E-03
371508.013761460.01	371508.01	3761460.01	7.71E-03	0.00E+00	2.65E-02	2.08E-02	1.97E-02	1.81E-02	1.56E-02	8.13E-03	1.10E-02	1.01E-02	8.65E-03	8.13E-03	4.24E-03
371158.013761468.01	371158.01	3761468.01	7.06E-04	0.00E+00	2.43E-03	1.79E-03	1.70E-03	1.56E-03	1.43E-03	1.04E-03	9.45E-04	8.65E-04	7.93E-04	7.45E-04	5.46E-04
371168.013761468.01	371168.01	3761468.01	7.29E-04	0.00E+00	2.51E-03	1.85E-03	1.76E-03	1.61E-03	1.47E-03	1.07E-03	9.77E-04	8.95E-04	8.19E-04	7.70E-04	5.59E-04
371178.013761468.01	371178.01	3761468.01	7.53E-04	0.00E+00	2.59E-03	1.91E-03	1.82E-03	1.67E-03	1.52E-03	1.10E-03	1.01E-03	9.26E-04	8.46E-04	7.95E-04	5.73E-04
371188.013761468.01	371188.01	3761468.01	7.79E-04	0.00E+00	2.68E-03	1.98E-03	1.88E-03	1.73E-03	1.57E-03	1.13E-03	1.05E-03	9.58E-04	8.74E-04	8.22E-04	5.89E-04
371198.013761468.01	371198.01	3761468.01	8.06E-04	0.00E+00	2.77E-03	2.05E-03	1.95E-03	1.79E-03	1.63E-03	1.16E-03	1.09E-03	9.94E-04	9.05E-04	8.50E-04	6.05E-04
371208.013761468.01	371208.01	3761468.01	8.35E-04	0.00E+00	2.87E-03	2.13E-03	2.03E-03	1.86E-03	1.69E-03	1.19E-03	1.13E-03	1.03E-03	9.38E-04	8.82E-04	6.23E-04
371218.013761468.01	371218.01	3761468.01	8.68E-04	0.00E+00	2.99E-03	2.22E-03	2.11E-03	1.93E-03	1.75E-03	1.23E-03	1.17E-03	1.07E-03	9.74E-04	9.16E-04	6.42E-04
371228.013761468.01	371228.01	3761468.01	9.03E-04	0.00E+00	3.11E-03	2.31E-03	2.20E-03	2.01E-03	1.83E-03	1.27E-03	1.22E-03	1.12E-03	1.01E-03	9.53E-04	6.64E-04
371238.013761468.01	371238.01	3761468.01	9.44E-04	0.00E+00	3.25E-03	2.42E-03	2.30E-03	2.11E-03	1.91E-03	1.32E-03	1.28E-03	1.17E-03	1.06E-03	9.96E-04	6.88E-04
371248.013761468.01	371248.01	3761468.01	9.89E-04	0.00E+00	3.40E-03	2.54E-03	2.41E-03	2.21E-03	2.00E-03	1.37E-03	1.34E-03	1.23E-03	1.11E-03	1.04E-03	7.15E-04
371258.013761468.01	371258.01	3761468.01	1.04E-03	0.00E+00	3.58E-03	2.68E-03	2.54E-03	2.33E-03	2.10E-03	1.43E-03	1.42E-03	1.30E-03	1.17E-03	1.10E-03	7.46E-04
371268.013761468.01	371268.01	3761468.01	1.10E-03	0.00E+00	3.79E-03	2.84E-03	2.69E-03	2.47E-03	2.22E-03	1.49E-03	1.50E-03	1.37E-03	1.23E-03	1.16E-03	7.80E-04
371278.013761468.01	371278.01	3761468.01	1.17E-03	0.00E+00	4.02E-03	3.02E-03	2.87E-03	2.63E-03	2.36E-03	1.57E-03	1.60E-03	1.46E-03	1.31E-03	1.23E-03	8.19E-04
371288.013761468.01	371288.01	3761468.01	1.25E-03	0.00E+00	4.29E-03	3.24E-03	3.07E-03	2.82E-03	2.52E-03	1.65E-03	1.71E-03	1.56E-03	1.40E-03	1.32E-03	8.63E-04
371298.013761468.01	371298.01	3761468.01	1.34E-03	0.00E+00	4.61E-03	3.48E-03	3.31E-03	3.03E-03	2.71E-03	1.75E-03	1.84E-03	1.68E-03	1.50E-03	1.41E-03	9.12E-04
371308.013761468.01	371308.01	3761468.01	1.45E-03	0.00E+00	4.98E-03	3.77E-03	3.58E-03	3.28E-03	2.92E-03	1.85E-03	1.99E-03	1.82E-03	1.62E-03	1.53E-03	9.68E-04
371318.013761468.01	371318.01	3761468.01	1.57E-03	0.00E+00	5.40E-03	4.10E-03	3.90E-03	3.57E-03	3.17E-03	1.97E-03	2.17E-03	1.98E-03	1.76E-03	1.65E-03	1.03E-03
371328.013761468.01	371328.01	3761468.01	1.71E-03	0.00E+00	5.88E-03	4.49E-03	4.26E-03	3.91E-03	3.45E-03	2.11E-03	2.37E-03	2.17E-03	1.92E-03	1.80E-03	1.10E-03
371338.013761468.01	371338.01	3761468.01	1.87E-03	0.00E+00	6.43E-03	4.93E-03	4.68E-03	4.29E-03	3.77E-03	2.26E-03	2.60E-03	2.38E-03	2.10E-03	1.97E-03	1.18E-03
371348.013761468.01	371348.01	3761468.01	2.05E-03	0.00E+00	7.06E-03	5.43E-03	5.15E-03	4.73E-03	4.14E-03	2.43E-03	2.87E-03	2.63E-03	2.30E-03	2.16E-03	1.27E-03
371358.013761468.01	371358.01	3761468.01	2.26E-03	0.00E+00	7.77E-03	6.00E-03	5.69E-03	5.22E-03	4.56E-03	2.62E-03	3.17E-03	2.90E-03	2.53E-03	2.38E-03	1.37E-03
371368.013761468.01	371368.01	3761468.01	2.49E-03	0.00E+00	8.56E-03	6.63E-03	6.29E-03	5.77E-03	5.02E-03	2.82E-03	3.50E-03	3.21E-03	2.79E-03	2.62E-03	1.47E-03
371378.013761468.01	371378.01	3761468.01	2.74E-03	0.00E+00	9.43E-03	7.33E-03	6.96E-03	6.38E-03	5.53E-03	3.05E-03	3.87E-03	3.54E-03	3.07E-03	2.89E-03	1.59E-03
371388.013761468.01	371388.01	3761468.01	3.02E-03	0.00E+00	1.04E-02	8.09E-03	7.68E-03	7.04E-03	6.09E-03	3.29E-03	4.27E-03	3.91E-03	3.38E-03	3.18E-03	1.72E-03
371398.013761468.01	371398.01	3761468.01	3.31E-03	0.00E+00	1.14E-02	8.90E-03	8.45E-03	7.75E-03	6.68E-03	3.56E-03	4.70E-03	4.30E-03	3.71E-03	3.49E-03	1.86E-03
371408.013761468.01	371408.01	3761468.01	3.63E-03	0.00E+00	1.25E-02	9.77E-03	9.28E-03	8.50E-03	7.32E-03	3.85E-03	5.16E-03	4.72E-03	4.07E-03	3.82E-03	2.01E-03
371418.013761468.01	371418.01	3761468.01	3.96E-03	0.00E+00	1.36E-02	1.07E-02	1.01E-02	9.30E-03	7.99E-03	4.15E-03	5.64E-03	5.17E-03	4.44E-03	4.18E-03	2.17E-03
371428.013761468.01	371428.01	3761468.01	4.31E-03	0.00E+00	1.48E-02	1.17E-02	1.11E-02	1.01E-02	8.71E-03	4.49E-03	6.16E-03	5.64E-03	4.84E-03	4.55E-03	2.34E-03
371438.013761468.01	371438.01	3761468.01	4.68E-03	0.00E+00	1.61E-02	1.26E-02	1.20E-02	1.10E-02	9.44E-03	4.84E-03	6.68E-03	6.12E-03	5.25E-03	4.93E-03	2.53E-03
371448.013761468.01	371448.01	3761468.01	5.04E-03	0.00E+00	1.74E-02	1.36E-02	1.30E-02	1.19E-02	1.02E-02	5.20E-03	7.21E-03	6.60E-03	5.66E-03	5.32E-03	2.72E-03
371458.013761468.01	371458.01	3761468.01	5.41E-03	0.00E+00	1.86E-02	1.47E-02	1.39E-02	1.28E-02	1.09E-02	5.58E-03	7.74E-03	7.09E-03	6.07E-03	5.71E-03	2.92E-03
371468.013761468.01	371468.01	3761468.01	5.78E-03	0.00E+00	1.99E-02	1.56E-02	1.49E-02	1.36E-02	1.17E-02	5.98E-03	8.27E-03	7.57E-03	6.49E-03	6.10E-03	3.12E-03
371478.013761468.01	371478.01	3761468.01	6.15E-03	0.00E+00	2.12E-02	1.66E-02	1.58E-02	1.45E-02	1.24E-02	6.39E-03	8.78E-03	8.04E-03	6.90E-03	6.49E-03	3.34E-03
371488.013761468.01	371488.01	3761468.01	6.49E-03	0.00E+00	2.23E-02	1.75E-02	1.66E-02	1.53E-02	1.31E-02	6.79E-03	9.26E-03	8.48E-03	7.28E-03	6.85E-03	3.55E-03
371498.013761468.01	371498.01	3761468.01	6.80E-03	0.00E+00	2.34E-02	1.83E-02	1.74E-02	1.60E-02	1.37E-02	7.18E-03	9.69E-03	8.87E-03	7.63E-03	7.17E-03	3.75E-03
371508.013761468.01	371508.01	3761468.01	7.15E-03	0.00E+00	2.46E-02	1.92E-02	1.83E-02	1.67E-02	1.44E-02	7.62E-03	1.02E-02	9.30E-03	8.01E-03	7.53E-03	3.98E-03
371518.013761468.01	371518.01	3761468.01	7.48E-03	0.00E+00	2.57E-02	2.01E-02	1.91E-02	1.75E-02	1.51E-02	8.07E-03	1.06E-02	9.71E-03	8.38E-03	7.88E-03	4.22E-03
371528.013761471.01	371528.01	3761471.01	7.55E-03	0.00E+00	2.60E-02	2.02E-02	1.92E-02	1.76E-02	1.52E-02	8.30E-03	1.07E-02	9.78E-03	8.47E-03	7.96E-03	4.33E-03
371178.013761478.01	371178.01	3761478.01	7.18E-04	0.00E+00	2.47E-03	1.82E-03	1.73E-03	1.59E-03	1.45E-03	1.06E-03	9.62E-04	8.81E-04	8.06E-04	7.58E-04	5.51E-04
371188.013761478.01	371188.01	3761478.01	7.42E-04	0.00E+00	2.55E-03	1.88E-03	1.79E-03	1.64E-03	1.50E-03	1.08E-03	9.95E-04	9.11E-04	8.33E-04	7.83E-04	5.66E-04
371198.013761478.01	371198.01	3761478.01	7.67E-04	0.00E+00	2.64E-03	1.95E-03	1.85E-03	1.70E-03	1.55E-03	1.11E-03	1.03E-03	9.44E-04	8.61E-04	8.10E-04	5.81E-04
371208.013761478.01	371208.01	3761478.01	7.95E-04	0.00E+00	2.73E-03	2.02E-03	1.92E-03	1.76E-03	1.61E-03	1.15E-03	1.07E-03	9.79E-04	8.92E-04	8.39E-04	5.98E-04
371218.013761478.01	371218.01	3761478.01	8.25E-04	0.00E+00	2.84E-03	2.10E-03	2.00E-03	1.83E-03	1.67E-03	1.18E-03	1.11E-03	1.02E-03	9.26E-04	8.70E-04	6.17E-04
371228.013761478.01	371228.01	3761478.01	8.58E-04	0.00E+00	2.95E-03	2.19E-03	2.08E-03	1.91E-03	1.73E-03	1.22E-03	1.16E-03	1.06E-03	9.63E-04	9.06E-04	6.37E-04
371238.013761478.01	371238.01	3761478.01	8.96E-04	0.00E+00	3.08E-03	2.29E-03	2.18E-03	2.00E-03	1.81E-03	1.26E-03	1.21E-03	1.11E-03	1.01E-03	9.45E-04	6.60E-04
371248.013761478.01	371248.01	3761478.01	9.38E-04	0.00E+00	3.23E-03	2.40E-03	2.28E-03	2.09E-03	1.90E-03	1.31E-03	1.27E-03	1.16E-03	1.05E-03	9.90E-04	6.86E-04
371258.013761478.01	371258.01	3761478.01	9.86E-04	0.00E+00	3.39E-03	2.53E-03	2.40E-03	2.20E-03	1.99E-03	1.37E-03	1.34E-03	1.22E-03	1.11E-03	1.04E-03	7.15E-04
371268.013761478.01	371268.01	3761478.01	1.04E-03	0.00E+00	3.58E-03	2.68E-03	2.54E-03	2.33E-03	2.10E-03	1.43E-03	1.42E-03	1.30E-03	1.17E-03	1.10E-03	7.48E-04
371278.013761478.01	371278.01	3761478.01	1.11E-03	0.00E+00	3.80E-03	2.85E-03	2.71E-03	2.48E-03	2.23E-03	1.50E-03	1.51E-03	1.38E-03	1.24E-03	1.17E-03	7.85E-04
371288.013761478.01	371288.01	3761478.01	1.18E-03	0.00E+00	4.05E-03	3.05E-03	2.89E-03	2.65E-03	2.38E-03	1.58E-03	1.61E-03	1.47E-03	1.32E-03	1.24E-03	8.26E-04
371298.013761478.01	371298.01	3761478.01	1.26E-03	0.00E+00	4.34E-03	3.27E-03	3.11E-03	2.85E-03	2.55E-03	1.67E-03	1.73E-03	1.58E-03	1.42E-03	1.33E-03	8.73E-04
371308.013761478.01	371308.01	3761478.01	1.36E-03	0.00E+00	4.68E-03	3.54E-03	3.36E-03	3.08E-03	2.75E-03	1.77E-03	1.87E-03	1.71E-03	1.53E-03	1.43E-03	9.26E-04
371318.013761478.01	371318.01	3761478.01	1.47E-03	0.00E+00	5.06E-03	3.84E-03	3.64E-03	3.34E-03	2.97E-03	1.89E-03	2.03E-03	1.86E-03	1.65E-03	1.55E-03	9.85E-04
371328.013761478.01	371328.01	3761478.01	1.60E-03	0.00E+00	5.50E-03	4.18E-03	3.97E-03	3.64E-03	3.23E-03	2.01E-03	2.21E-03	2.02E-03	1.79E-03	1.68E-03	1.05E-03
371338.013761478.01	371338.01	3761478.01	1.74E-03	0.00E+00	5.99E-03	4.57E-03	4.34E-03	3.98E-03	3.52E-03	2.15E-03	2.42E-03	2.21E-03	1.95E-03	1.84E-03	1.12E-03
371348.013761478.01	371348.01	3761478.01	1.90E-03	0.00E+00	6.55E-03	5.02E-03	4.77E-03	4.37E-03	3.85E-03	2.31E-03	2.65E-03	2.43E-03	2.14E-03	2.01E-03	1.20E-03
371358.013761478.01	371358.01	3761478.01	2.09E-03	0.00E+00	7.18E-03	5.52E-03	5.24E-03	4.81E-03	4.22E-03	2.48E-03	2.92E-03	2.67E-03	2.34E-03	2.20E-03	1.30E-03
371368.013761478.01	371368.01	3761478.01	2.29E-03	0.00E+00	7.89E-03	6.08E-03	5.78E-03	5.29E-03	4.63E-03	2.67E-03	3.21E-03	2.94E-03	2.57E-03	2.42E-03	1.39E-03
371378.013761478.01	371378.01	3761478.01	2.52E-03	0.00E+00	8.66E-03	6.70E-03	6.36E-03	5.83E-03	5.08E-03	2.88E-03	3.54E-03	3.24E-03	2.82E-03	2.65E-03	1.50E-03
371388.013761478.01	371388.01	3761478.01	2.76E-03	0.00E+00	9.50E-03	7.37E-03	7.00E-03	6.42E-03	5.57E-03	3.10E-03	3.89E-03	3.56E-03	3.10E-03	2.91E-03	1.62E-03
371398.013761478.01	371398.01	3761478.01	3.03E-03	0.00E+00	1.04E-02	8.09E-03	7.69E-03	7.05E-03	6.11E-03	3.35E-03	4.28E-03	3.91E-03	3.39E-03	3.19E-03	1.75E-03
371408.013761478.01	371408.01	3761478.01	3.31E-03	0.00E+00	1.14E-02	8.87E-03	8.42E-03	7.72E-03	6.68E-03	3.61E-03	4.68E-03	4.29E-03	3.71E-03	3.49E-03	1.89E-03
371418.013761478.01	371418.01	3761478.01	3.61E-03	0.00E+00	1.24E-02	9.69E-03	9.20E-03	8.44E-03	7.28E-03	3.89E-03	5.12E-03	4.69E-03	4.05E-03	3.80E-03	2.03E-03
371428.013761478.01	371428.01	3761478.01	3.92E-03	0.00E+00	1.35E-02	1.06E-02	1.00E-02	9.19E-03	7.92E-03	4.20E-03	5.58E-03	5.11E-03	4.40E-03	4.14E-03	2.19E-03
371438.013761478.01	371438.01	3761478.01	4.25E-03	0.00E+00	1.46E-02	1.14E-02	1.09E-02	9.95E-03	8.57E-03	4.51E-03	6.04E-03	5.53E-03	4.76E-03	4.48E-03	2.36E-03
371448.013761478.01	371448.01	3761478.01	4.58E-03	0.00E+00	1.57E-02	1.23E-02	1.17E-02	1.07E-02	9.24E-03	4.84E-03	6.51E-03	5.96E-03	5.13E-03	4.82E-03	2.53E-03
371458.013761478.01	371458.01	3761478.01	4.91E-03	0.00E+00	1.69E-02	1.32E-02	1.26E-02	1.15E-02	9.92E-03	5.19E-03	6.99E-03	6.40E-03	5.51E-03	5.18E-03	2.71E-03
371468.013761478.01	371468.01	3761478.01	5.25E-03	0.00E+00	1.81E-02	1.41E-02	1.34E-02	1.23E-02	1.06E-02	5.55E-03	7.47E-03	6.84E-03	5.89E-03	5.54E-03	2.90E-03
371478.013761478.01	371478.01	3761478.01	5.59E-03	0.00E+00	1.92E-02	1.50E-02	1.43E-02	1.31E-02	1.13E-02	5.92E-03	7.95E-03	7.28E-03	6.27E-03	5.89E-03	3.09E-03
371488.013761478.01	371488.01	3761478.01	5.91E-03	0.00E+00	2.03E-02	1.59E-02	1.51E-02	1.39E-02	1.19E-02	6.30E-03	8.41E-03	7.70E-03	6.63E-03	6.24E-03	3.29E-03
371498.013761478.01	371498.01	3761478.01	6.22E-03	0.00E+00	2.14E-02	1.67E-02	1.59E-02	1.45E-02	1.25E-02	6.67E-03	8.83E-03	8.08E-03	6.97E-03	6.55E-03	3.49E-03
371508.013761478.01	371508.01	3761478.01	6.52E-03	0.00E+00	2.24E-02	1.75E-02	1.66E-02	1.52E-02	1.32E-02	7.06E-03	9.24E-03	8.46E-03	7.31E-03	6.87E-03	3.69E-03
371518.013761478.01	371518.01	3761478.01	6.83E-03	0.00E+00	2.35E-02	1.83E-02	1.74E-02	1.59E-02	1.38E-02	7.47E-03	9.67E-03	8.85E-03	7.66E-03	7.20E-03	3.90E-03
371528.013761478.01	371528.01	3761478.01	7.11E-03	0.00E+00	2.45E-02	1.90E-02	1.81E-02	1.66E-02	1.43E-02	7.87E-03	1.00E-02	9.20E-03	7.97E-03	7.49E-03	4.11E-03
371198.013761488.01	371198.01	3761488.01	7.31E-04	0.00E+00	2.52E-03	1.86E-03	1.76E-03	1.62E-03	1.48E-03	1.07E-03	9.81E-04	8.98E-04	8.21E-04	7.72E-04	5.59E-04
371208.013761488.01	371208.01	3761488.01	7.57E-04	0.00E+00	2.60E-03	1.92E-03	1.83E-03	1.67E-03	1.53E-03	1.10E-03	1.02E-03	9.31E-04	8.50E-04	7.99E-04	5.75E-04
371218.013761488.01	371218.01	3761488.01	7.85E-04	0.00E+00	2.70E-03	2.00E-03	1.90E-03	1.74E-03	1.59E-03	1.13E-03	1.06E-03	9.67E-04	8.81E-04	8.28E-04	5.93E-04
371248.013761488.01	371248.01	3761488.01	8.91E-04	0.00E+00	3.07E-03	2.28E-03	2.16E-03	1.98E-03	1.80E-03	1.26E-03	1.20E-03	1.10E-03	1.00E-03	9.40E-04	6.59E-04
371258.013761488.01	371258.01	3761488.01	9.37E-04	0.00E+00	3.22E-03	2.40E-03	2.28E-03	2.09E-03	1.89E-03	1.31E-03	1.27E-03	1.16E-03	1.05E-03	9.88E-04	6.87E-04
371268.013761488.01	371268.01	3761488.01	9.88E-04	0.00E+00	3.40E-03	2.54E-03	2.41E-03	2.21E-03	2.00E-03	1.37E-03	1.34E-03	1.23E-03	1.11E-03	1.04E-03	7.18E-04
371278.013761488.01	371278.01	3761488.01	1.05E-03	0.00E+00	3.60E-03	2.69E-03	2.56E-03	2.34E-03	2.12E-03	1.44E-03	1.42E-03	1.30E-03	1.18E-03	1.10E-03	7.53E-04
371288.013761488.01	371288.01	3761488.01	1.11E-03	0.00E+00	3.84E-03	2.87E-03	2.73E-03	2.50E-03	2.25E-03	1.52E-03	1.52E-03	1.39E-03	1.25E-03	1.18E-03	7.92E-04
371298.013761488.01	371298.01	3761488.01	1.19E-03	0.00E+00	4.10E-03	3.08E-03	2.93E-03	2.68E-03	2.41E-03	1.60E-03	1.63E-03	1.49E-03	1.34E-03	1.26E-03	8.37E-04
371308.013761488.01	371308.01	3761488.01	1.28E-03	0.00E+00	4.41E-03	3.32E-03	3.15E-03	2.89E-03	2.59E-03	1.70E-03	1.75E-03	1.61E-03	1.44E-03	1.35E-03	8.86E-04
371318.013761488.01	371318.01	3761488.01	1.38E-03	0.00E+00	4.76E-03	3.59E-03	3.41E-03	3.13E-03	2.79E-03	1.80E-03	1.90E-03	1.74E-03	1.55E-03	1.46E-03	9.42E-04
371328.013761488.01	371328.01	3761488.01	1.50E-03	0.00E+00	5.16E-03	3.91E-03	3.71E-03	3.40E-03	3.03E-03	1.92E-03	2.06E-03	1.89E-03	1.68E-03	1.58E-03	1.00E-03
371338.013761488.01	371338.01	3761488.01	1.63E-03	0.00E+00	5.60E-03	4.26E-03	4.05E-03	3.71E-03	3.29E-03	2.05E-03	2.25E-03	2.06E-03	1.83E-03	1.72E-03	1.07E-03
371348.013761488.01	371348.01	3761488.01	1.78E-03	0.00E+00	6.11E-03	4.66E-03	4.42E-03	4.06E-03	3.58E-03	2.20E-03	2.46E-03	2.25E-03	1.99E-03	1.87E-03	1.15E-03
371358.013761488.01	371358.01	3761488.01	1.94E-03	0.00E+00	6.67E-03	5.11E-03	4.85E-03	4.44E-03	3.91E-03	2.36E-03	2.70E-03	2.47E-03	2.17E-03	2.04E-03	1.23E-03
371368.013761488.01	371368.01	3761488.01	2.12E-03	0.00E+00	7.30E-03	5.60E-03	5.32E-03	4.88E-03	4.28E-03	2.53E-03	2.96E-03	2.71E-03	2.38E-03	2.24E-03	1.32E-03
371378.013761488.01	371378.01	3761488.01	2.32E-03	0.00E+00	7.99E-03	6.15E-03	5.84E-03	5.36E-03	4.69E-03	2.72E-03	3.25E-03	2.98E-03	2.60E-03	2.45E-03	1.42E-03
371388.013761488.01	371388.01	3761488.01	2.54E-03	0.00E+00	8.74E-03	6.75E-03	6.41E-03	5.88E-03	5.13E-03	2.93E-03	3.57E-03	3.26E-03	2.85E-03	2.68E-03	1.53E-03
371398.013761488.01	371398.01	3761488.01	2.78E-03	0.00E+00	9.55E-03	7.40E-03	7.02E-03	6.44E-03	5.60E-03	3.16E-03	3.91E-03	3.58E-03	3.11E-03	2.93E-03	1.65E-03
371408.013761488.01	371408.01	3761488.01	3.03E-03	0.00E+00	1.04E-02	8.09E-03	7.68E-03	7.04E-03	6.11E-03	3.40E-03	4.27E-03	3.91E-03	3.40E-03	3.19E-03	1.77E-03
371418.013761488.01	371418.01	3761488.01	3.30E-03	0.00E+00	1.13E-02	8.82E-03	8.38E-03	7.68E-03	6.66E-03	3.66E-03	4.66E-03	4.27E-03	3.70E-03	3.48E-03	1.91E-03
371428.013761488.01	371428.01	3761488.01	3.58E-03	0.00E

Finishing/Painting1	Finishing/Painting1	Finishing/PaintingS	Finishing/Painting2	PavingS		Child Risk					Overlapping Phases - Maximum GLC				
2028	2029	2029	2029	2029		3rd Trimester	0<2	2<16	Total	per million	2026	2027	2028	2029	2030
2.76E-03	2.54E-03	2.19E-03	1.15E-03	3.24E-03		0.00E+00	0.00E+00	1.54E-07	1.54E-07	0.15	2.36E-02	1.32E-02	2.87E-02	1.44E-02	0.00E+00
3.05E-03	2.81E-03	2.41E-03	1.24E-03	3.57E-03		0.00E+00	0.00E+00	1.69E-07	1.69E-07	0.17	2.60E-02	1.45E-02	3.16E-02	1.58E-02	0.00E+00
3.35E-03	3.08E-03	2.64E-03	1.35E-03	3.91E-03		0.00E+00	0.00E+00	1.86E-07	1.86E-07	0.19	2.85E-02	1.60E-02	3.46E-02	1.73E-02	0.00E+00
3.67E-03	3.38E-03	2.89E-03	1.46E-03	4.28E-03		0.00E+00	0.00E+00	2.03E-07	2.03E-07	0.20	3.12E-02	1.75E-02	3.79E-02	1.89E-02	0.00E+00
4.00E-03	3.68E-03	3.15E-03	1.57E-03	4.66E-03		0.00E+00	0.00E+00	2.21E-07	2.21E-07	0.22	3.40E-02	1.91E-02	4.12E-02	2.06E-02	0.00E+00
4.35E-03	4.00E-03	3.42E-03	1.70E-03	5.06E-03		0.00E+00	0.00E+00	2.40E-07	2.40E-07	0.24	3.70E-02	2.07E-02	4.47E-02	2.23E-02	0.00E+00
4.70E-03	4.32E-03	3.69E-03	1.83E-03	5.46E-03		0.00E+00	0.00E+00	2.59E-07	2.59E-07	0.26	3.99E-02	2.24E-02	4.83E-02	2.41E-02	0.00E+00
5.04E-03	4.64E-03	3.96E-03	1.97E-03	5.87E-03		0.00E+00	0.00E+00	2.79E-07	2.79E-07	0.28	4.29E-02	2.40E-02	5.19E-02	2.59E-02	0.00E+00
5.38E-03	4.95E-03	4.23E-03	2.12E-03	6.26E-03		0.00E+00	0.00E+00	2.97E-07	2.97E-07	0.30	4.57E-02	2.56E-02	5.54E-02	2.77E-02	0.00E+00
5.71E-03	5.25E-03	4.49E-03	2.26E-03	6.65E-03		0.00E+00	0.00E+00	3.16E-07	3.16E-07	0.32	4.86E-02	2.72E-02	5.89E-02	2.94E-02	0.00E+00
5.99E-03	5.51E-03	4.72E-03	2.40E-03	6.99E-03		0.00E+00	0.00E+00	3.32E-07	3.32E-07	0.33	5.10E-02	2.85E-02	6.18E-02	3.10E-02	0.00E+00
6.26E-03	5.76E-03	4.95E-03	2.54E-03	7.32E-03		0.00E+00	0.00E+00	3.48E-07	3.48E-07	0.35	5.34E-02	2.99E-02	6.48E-02	3.25E-02	0.00E+00
6.44E-03	5.93E-03	5.10E-03	2.66E-03	7.55E-03		0.00E+00	0.00E+00	3.58E-07	3.58E-07	0.36	5.50E-02	3.07E-02	6.69E-02	3.36E-02	0.00E+00
5.55E-04	5.11E-04	4.68E-04	3.42E-04	6.92E-04		0.00E+00	0.00E+00	3.28E-08	3.28E-08	0.03	4.93E-03	2.64E-03	6.24E-03	3.30E-03	0.00E+00
5.74E-04	5.28E-04	4.83E-04	3.51E-04	7.14E-04		0.00E+00	0.00E+00	3.39E-08	3.39E-08	0.03	5.09E-03	2.73E-03	6.44E-03	3.40E-03	0.00E+00
5.93E-04	5.46E-04	4.99E-04	3.60E-04	7.38E-04		0.00E+00	0.00E+00	3.50E-08	3.50E-08	0.03	5.26E-03	2.83E-03	6.65E-03	3.51E-03	0.00E+00
6.14E-04	5.65E-04	5.16E-04	3.69E-04	7.63E-04		0.00E+00	0.00E+00	3.62E-08	3.62E-08	0.04	5.44E-03	2.93E-03	6.87E-03	3.62E-03	0.00E+00
6.37E-04	5.86E-04	5.34E-04	3.80E-04	7.89E-04		0.00E+00	0.00E+00	3.74E-08	3.74E-08	0.04	5.63E-03	3.04E-03	7.11E-03	3.74E-03	0.00E+00
6.61E-04	6.09E-04	5.53E-04	3.91E-04	8.18E-04		0.00E+00	0.00E+00	3.88E-08	3.88E-08	0.04	5.84E-03	3.15E-03	7.37E-03	3.88E-03	0.00E+00
6.88E-04	6.33E-04	5.75E-04	4.03E-04	8.50E-04		0.00E+00	0.00E+00	4.03E-08	4.03E-08	0.04	6.07E-03	3.28E-03	7.65E-03	4.02E-03	0.00E+00
7.17E-04	6.60E-04	5.98E-04	4.17E-04	8.85E-04		0.00E+00	0.00E+00	4.20E-08	4.20E-08	0.04	6.33E-03	3.42E-03	7.96E-03	4.18E-03	0.00E+00
7.50E-04	6.91E-04	6.25E-04	4.32E-04	9.24E-04		0.00E+00	0.00E+00	4.38E-08	4.38E-08	0.04	6.61E-03	3.58E-03	8.31E-03	4.36E-03	0.00E+00
7.88E-04	7.25E-04	6.55E-04	4.49E-04	9.69E-04		0.00E+00	0.00E+00	4.59E-08	4.59E-08	0.05	6.93E-03	3.75E-03	8.71E-03	4.56E-03	0.00E+00
8.31E-04	7.64E-04	6.89E-04	4.68E-04	1.02E-03		0.00E+00	0.00E+00	4.83E-08	4.83E-08	0.05	7.30E-03	3.96E-03	9.16E-03	4.78E-03	0.00E+00
8.80E-04	8.10E-04	7.28E-04	4.89E-04	1.08E-03		0.00E+00	0.00E+00	5.11E-08	5.11E-08	0.05	7.72E-03	4.19E-03	9.67E-03	5.05E-03	0.00E+00
9.37E-04	8.62E-04	7.74E-04	5.14E-04	1.14E-03		0.00E+00	0.00E+00	5.43E-08	5.43E-08	0.05	8.21E-03	4.47E-03	1.03E-02	5.35E-03	0.00E+00
1.00E-03	9.23E-04	8.26E-04	5.41E-04	1.22E-03		0.00E+00	0.00E+00	5.80E-08	5.80E-08	0.06	8.78E-03	4.78E-03	1.10E-02	5.69E-03	0.00E+00
1.08E-03	9.94E-04	8.87E-04	5.73E-04	1.31E-03		0.00E+00	0.00E+00	6.22E-08	6.22E-08	0.06	9.43E-03	5.15E-03	1.18E-02	6.09E-03	0.00E+00
1.17E-03	1.08E-03	9.57E-04	6.08E-04	1.42E-03		0.00E+00	0.00E+00	6.72E-08	6.72E-08	0.07	1.02E-02	5.57E-03	1.27E-02	6.55E-03	0.00E+00
1.27E-03	1.17E-03	1.04E-03	6.47E-04	1.54E-03		0.00E+00	0.00E+00	7.29E-08	7.29E-08	0.07	1.11E-02	6.07E-03	1.37E-02	7.08E-03	0.00E+00
1.39E-03	1.28E-03	1.13E-03	6.91E-04	1.67E-03		0.00E+00	0.00E+00	7.94E-08	7.94E-08	0.08	1.21E-02	6.63E-03	1.49E-02	7.68E-03	0.00E+00
1.53E-03	1.41E-03	1.24E-03	7.40E-04	1.83E-03		0.00E+00	0.00E+00	8.68E-08	8.68E-08	0.09	1.32E-02	7.28E-03	1.63E-02	8.36E-03	0.00E+00
1.68E-03	1.55E-03	1.36E-03	7.96E-04	2.01E-03		0.00E+00	0.00E+00	9.53E-08	9.53E-08	0.10	1.45E-02	8.02E-03	1.79E-02	9.14E-03	0.00E+00
1.86E-03	1.71E-03	1.49E-03	8.57E-04	2.21E-03		0.00E+00	0.00E+00	1.05E-07	1.05E-07	0.10	1.60E-02	8.86E-03	1.97E-02	1.00E-02	0.00E+00
2.06E-03	1.89E-03	1.65E-03	9.25E-04	2.44E-03		0.00E+00	0.00E+00	1.16E-07	1.16E-07	0.12	1.77E-02	9.80E-03	2.17E-02	1.10E-02	0.00E+00
2.27E-03	2.09E-03	1.81E-03	9.99E-04	2.68E-03		0.00E+00	0.00E+00	1.27E-07	1.27E-07	0.13	1.95E-02	1.08E-02	2.38E-02	1.21E-02	0.00E+00
2.51E-03	2.31E-03	2.00E-03	1.08E-03	2.95E-03		0.00E+00	0.00E+00	1.40E-07	1.40E-07	0.14	2.15E-02	1.19E-02	2.62E-02	1.32E-02	0.00E+00
2.76E-03	2.54E-03	2.19E-03	1.17E-03	3.24E-03		0.00E+00	0.00E+00	1.54E-07	1.54E-07	0.15	2.36E-02	1.32E-02	2.88E-02	1.45E-02	0.00E+00
3.03E-03	2.79E-03	2.40E-03	1.26E-03	3.55E-03		0.00E+00	0.00E+00	1.69E-07	1.69E-07	0.17	2.59E-02	1.44E-02	3.15E-02	1.58E-02	0.00E+00
3.31E-03	3.05E-03	2.62E-03	1.36E-03	3.88E-03		0.00E+00	0.00E+00	1.84E-07	1.84E-07	0.18	2.83E-02	1.58E-02	3.44E-02	1.73E-02	0.00E+00
3.61E-03	3.33E-03	2.85E-03	1.47E-03	4.22E-03		0.00E+00	0.00E+00	2.01E-07	2.01E-07	0.20	3.08E-02	1.72E-02	3.74E-02	1.88E-02	0.00E+00
3.92E-03	3.61E-03	3.09E-03	1.59E-03	4.58E-03		0.00E+00	0.00E+00	2.17E-07	2.17E-07	0.22	3.34E-02	1.87E-02	4.06E-02	2.03E-02	0.00E+00
4.23E-03	3.89E-03	3.34E-03	1.70E-03	4.94E-03		0.00E+00	0.00E+00	2.35E-07	2.35E-07	0.23	3.60E-02	2.02E-02	4.38E-02	2.19E-02	0.00E+00
4.54E-03	4.18E-03	3.58E-03	1.83E-03	5.30E-03		0.00E+00	0.00E+00	2.52E-07	2.52E-07	0.25	3.87E-02	2.17E-02	4.70E-02	2.35E-02	0.00E+00
4.85E-03	4.46E-03	3.83E-03	1.96E-03	5.67E-03		0.00E+00	0.00E+00	2.69E-07	2.69E-07	0.27	4.13E-02	2.31E-02	5.02E-02	2.51E-02	0.00E+00
5.15E-03	4.74E-03	4.07E-03	2.09E-03	6.02E-03		0.00E+00	0.00E+00	2.86E-07	2.86E-07	0.29	4.39E-02	2.46E-02	5.34E-02	2.68E-02	0.00E+00
5.44E-03	5.00E-03	4.30E-03	2.23E-03	6.36E-03		0.00E+00	0.00E+00	3.02E-07	3.02E-07	0.30	4.64E-02	2.59E-02	5.64E-02	2.83E-02	0.00E+00
5.69E-03	5.23E-03	4.50E-03	2.35E-03	6.66E-03		0.00E+00	0.00E+00	3.16E-07	3.16E-07	0.32	4.85E-02	2.71E-02	5.91E-02	2.97E-02	0.00E+00
5.96E-03	5.49E-03	4.73E-03	2.50E-03	7.00E-03		0.00E+00	0.00E+00	3.32E-07	3.32E-07	0.33	5.10E-02	2.84E-02	6.21E-02	3.12E-02	0.00E+00
6.23E-03	5.73E-03	4.95E-03	2.65E-03	7.32E-03		0.00E+00	0.00E+00	3.48E-07	3.48E-07	0.35	5.33E-02	2.97E-02	6.50E-02	3.27E-02	0.00E+00
6.27E-03	5.77E-03	5.00E-03	2.72E-03	7.40E-03		0.00E+00	0.00E+00	3.51E-07	3.51E-07	0.35	5.38E-02	2.99E-02	6.57E-02	3.32E-02	0.00E+00
5.65E-04	5.20E-04	4.76E-04	3.46E-04	7.03E-04		0.00E+00	0.00E+00	3.33E-08	3.33E-08	0.03	5.01E-03	2.69E-03	6.34E-03	3.35E-03	0.00E+00
5.84E-04	5.38E-04	4.91E-04	3.55E-04	7.26E-04		0.00E+00	0.00E+00	3.44E-08	3.44E-08	0.03	5.18E-03	2.78E-03	6.55E-03	3.46E-03	0.00E+00
6.05E-04	5.57E-04	5.08E-04	3.65E-04	7.51E-04		0.00E+00	0.00E+00	3.56E-08	3.56E-08	0.04	5.36E-03	2.88E-03	6.77E-03	3.57E-03	0.00E+00
6.28E-04	5.78E-04	5.26E-04	3.75E-04	7.78E-04		0.00E+00	0.00E+00	3.69E-08	3.69E-08	0.04	5.55E-03	2.99E-03	7.01E-03	3.69E-03	0.00E+00
6.52E-04	6.00E-04	5.46E-04	3.87E-04	8.08E-04		0.00E+00	0.00E+00	3.83E-08	3.83E-08	0.04	5.77E-03	3.11E-03	7.27E-03	3.83E-03	0.00E+00
6.80E-04	6.26E-04	5.68E-04	4.00E-04	8.41E-04		0.00E+00	0.00E+00	3.99E-08	3.99E-08	0.04	6.00E-03	3.24E-03	7.57E-03	3.98E-03	0.00E+00
7.11E-04	6.54E-04	5.93E-04	4.14E-04	8.77E-04		0.00E+00	0.00E+00	4.16E-08	4.16E-08	0.04	6.27E-03	3.39E-03	7.89E-03	4.14E-03	0.00E+00
7.45E-04	6.86E-04	6.21E-04	4.31E-04	9.19E-04		0.00E+00	0.00E+00	4.36E-08	4.36E-08	0.04	6.57E-03	3.55E-03	8.26E-03	4.33E-03	0.00E+00
7.85E-04	7.23E-04	6.53E-04	4.49E-04	9.66E-04		0.00E+00	0.00E+00	4.58E-08	4.58E-08	0.05	6.91E-03	3.74E-03	8.68E-03	4.55E-03	0.00E+00
8.31E-04	7.65E-04	6.90E-04	4.69E-04	1.02E-03		0.00E+00	0.00E+00	4.84E-08	4.84E-08	0.05	7.31E-03	3.96E-03	9.16E-03	4.79E-03	0.00E+00
8.84E-04	8.13E-04	7.32E-04	4.92E-04	1.08E-03		0.00E+00	0.00E+00	5.13E-08	5.13E-08	0.05	7.76E-03	4.21E-03	9.72E-03	5.07E-03	0.00E+00
9.44E-04	8.69E-04	7.80E-04	5.19E-04	1.15E-03		0.00E+00	0.00E+00	5.47E-08	5.47E-08	0.05	8.28E-03	4.50E-03	1.04E-02	5.39E-03	0.00E+00
1.01E-03	9.34E-04	8.36E-04	5.48E-04	1.24E-03		0.00E+00	0.00E+00	5.87E-08	5.87E-08	0.06	8.88E-03	4.84E-03	1.11E-02	5.76E-03	0.00E+00
1.10E-03	1.01E-03	9.00E-04	5.81E-04	1.33E-03		0.00E+00	0.00E+00	6.32E-08	6.32E-08	0.06	9.57E-03	5.22E-03	1.19E-02	6.18E-03	0.00E+00
1.19E-03	1.09E-03	9.73E-04	6.18E-04	1.44E-03		0.00E+00	0.00E+00	6.83E-08	6.83E-08	0.07	1.04E-02	5.67E-03	1.29E-02	6.66E-03	0.00E+00
1.30E-03	1.19E-03	1.06E-03	6.59E-04	1.57E-03		0.00E+00	0.00E+00	7.42E-08	7.42E-08	0.07	1.13E-02	6.18E-03	1.40E-02	7.21E-03	0.00E+00
1.42E-03	1.31E-03	1.15E-03	7.05E-04	1.71E-03		0.00E+00	0.00E+00	8.09E-08	8.09E-08	0.08	1.23E-02	6.76E-03	1.52E-02	7.83E-03	0.00E+00
1.56E-03	1.43E-03	1.26E-03	7.56E-04	1.87E-03		0.00E+00	0.00E+00	8.85E-08	8.85E-08	0.09	1.35E-02	7.42E-03	1.66E-02	8.53E-03	0.00E+00
1.71E-03	1.58E-03	1.38E-03	8.13E-04	2.05E-03		0.00E+00	0.00E+00	9.70E-08	9.70E-08	0.10	1.48E-02	8.16E-03	1.82E-02	9.31E-03	0.00E+00
1.89E-03	1.74E-03	1.52E-03	8.75E-04	2.25E-03		0.00E+00	0.00E+00	1.07E-07	1.07E-07	0.11	1.63E-02	8.99E-03	2.00E-02	1.02E-02	0.00E+00
2.08E-03	1.91E-03	1.67E-03	9.44E-04	2.47E-03		0.00E+00	0.00E+00	1.17E-07	1.17E-07	0.12	1.79E-02	9.90E-03	2.19E-02	1.11E-02	0.00E+00
2.29E-03	2.10E-03	1.83E-03	1.02E-03	2.71E-03		0.00E+00	0.00E+00	1.28E-07	1.28E-07	0.13	1.96E-02	1.09E-02	2.40E-02	1.22E-02	0.00E+00
2.51E-03	2.31E-03	2.00E-03	1.10E-03	2.96E-03		0.00E+00	0.00E+00	1.41E-07	1.41E-07	0.14	2.15E-02	1.20E-02	2.63E-02	1.33E-02	0.00E+00
2.75E-03	2.53E-03	2.19E-03	1.18E-03	3.24E-03		0.00E+00	0.00E+00	1.54E-07	1.54E-07	0.15	2.36E-02	1.31E-02	2.88E-02	1.45E-02	0.00E+00
3.00E-03	2.77E-03	2.39E-03	1.28E-03	3.53E-03		0.00E+00	0.00E+00	1.68E-07	1.68E-07	0.17	2.57E-02	1.43E-02	3.13E-02	1.58E-02	0.00E+00
3.27E-03	3.01E-03	2.60E-03	1.38E-03	3.84E-03		0.00E+00	0.00E+00	1.82E-07	1.82E-07	0.18	2.80E-02	1.56E-02	3.41E-02	1.72E-02	0.00E+00
3.54E-03	3.26E-03	2.81E-03	1.48E-03	4.16E-03		0.00E+00	0.00E+00	1.97E-07	1.97E-07	0.20	3.03E-02	1.69E-02	3.69E-02	1.85E-02	0.00E+00
3.82E-03	3.52E-03	3.03E-03	1.59E-03	4.48E-03		0.00E+00	0.00E+00	2.13E-07	2.13E-07	0.21	3.26E-02	1.82E-02	3.97E-02	2.00E-02	0.00E+00
4.10E-03	3.78E-03	3.25E-03	1.70E-03	4.81E-03		0.00E+00	0.00E+00	2.28E-07	2.28E-07	0.23	3.50E-02	1.96E-02	4.26E-02	2.14E-02	0.00E+00
4.39E-03	4.04E-03	3.47E-03	1.82E-03	5.14E-03		0.00E+00	0.00E+00	2.44E-07	2.44E-07	0.24	3.75E-02	2.09E-02	4.56E-02	2.29E-02	0.00E+00
4.67E-03	4.29E-03	3.70E-03	1.94E-03	5.47E-03		0.00E+00	0.00E+00	2.60E-07	2.60E-07	0.26	3.99E-02	2.22E-02	4.85E-02	2.44E-02	0.00E+00
4.94E-03	4.54E-03	3.91E-03	2.07E-03	5.79E-03		0.00E+00	0.00E+00	2.75E-07	2.75E-07	0.28	4.22E-02	2.35E-02	5.14E-02	2.58E-02	0.00E+00
5.18E-03	4.77E-03	4.11E-03	2.19E-03	6.09E-03		0.00E+00	0.00E+00	2.89E-07	2.89E-07	0.29	4.43E-02	2.47E-02	5.40E-02	2.72E-02	0.00E+00
5.43E-03	4.99E-03	4.31E-03	2.31E-03	6.38E-03		0.00E+00	0.00E+00	3.03E-07	3.03E-07	0.30	4.64E-02	2.59E-02	5.66E-02	2.86E-02	0.00E+00
5.67E-03	5.22E-03	4.52E-03	2.45E-03	6.69E-03		0.00E+00	0.00E+00	3.17E-07	3.17E-07	0.32	4.86E-02	2.70E-02	5.94E-02	3.00E-02	0.00E+00
5.90E-03	5.43E-03	4.70E-03	2.58E-03	6.96E-03		0.00E+00	0.00E+00	3.30E-07	3.30E-07	0.33	5.06E-02	2.81E-02	6.18E-02	3.13E-02	0.00E+00
5.76E-04	5.30E-04	4.84E-04	3.51E-04	7.16E-04		0.00E+00	0.00E+00	3.40E-08	3.40E-08	0.03	5.10E-03	2.74E-03	6.46E-03	3.41E-03	0.00E+00
5.97E-04	5.49E-04	5.01E-04	3.61E-04	7.41E-04		0.00E+00	0.00E+00	3.51E-08	3.51E-08	0.04	5.28E-03	2.84E-03	6.68E-03	3.53E-03	0.00E+00
6.20E-04	5.70E-04	5.20E-04	3.72E-04	7.69E-04		0.00E+00	0.00E+00	3.65E-08	3.65E-08	0.04	5.48E-03	2.95E-03	6.93E-03	3.65E-03	0.00E+00
7.07E-04	6.50E-04	5.90E-04	4.14E-04	8.73E-04		0.00E+00	0.00E+00	4.14E-08	4.14E-08	0.04	6.24E-03	3.37E-03	7.86E-03	4.13E-03	0.00E+00
7.44E-04	6.85E-04	6.20E-04	4.31E-04	9.17E-04		0.00E+00	0.00E+00	4.35E-08	4.35E-08	0.04	6.56E-03	3.55E-03	8.25E-03	4.33E-03	0.00E+00
7.86E-04	7.24E-04	6.54E-04	4.51E-04	9.68E-04		0.00E+00	0.00E+00	4.59E-08	4.59E-08	0.05	6.92E-03	3.75E-03	8.70E-03	4.56E-03	0.00E+00
8.35E-04	7.68E-04	6.93E-04	4.73E-04	1.03E-03		0.00E+00	0.00E+00	4.86E-08	4.86E-08	0.05	7.34E-03	3.98E-03	9.21E-03	4.82E-03	0.00E+00
8.91E-04	8.20E-04	7.38E-04	4.97E-04	1.09E-03		0.00E+00	0.00E+00	5.18E-08	5.18E-08	0.05	7.82E-03	4.25E-03	9.80E-03	5.12E-03	0.00E+00
9.55E-04	8.79E-04	7.89E-04	5.25E-04	1.17E-03		0.00E+00	0.00E+00	5.54E-08	5.54E-08	0.06	8.38E-03	4.55E-03	1.05E-02	5.46E-03	0.00E+00
1.03E-03	9.48E-04	8.48E-04	5.56E-04	1.26E-03		0.00E+00	0.00E+00	5.95E-08	5.95E-08	0.06	9.01E-03	4.91E-03	1.12E-02	5.84E-03	0.00E+00
1.11E-03	1.03E-03	9.15E-04	5.91E-04	1.35E-03		0.00E+00	0.00E+00	6.42E-08	6.42E-08	0.06	9.73E-03	5.31E-03	1.21E-02	6.29E-03	0.00E+00
1.21E-03	1.11E-03	9.92E-04	6.30E-04	1.47E-03		0.00E+00	0.00E+00	6.96E-08	6.96E-08	0.07	1.06E-02	5.77E-03	1.31E-02	6.79E-03	0.00E+00
1.32E-03	1.22E-03	1.08E-03	6.73E-04	1.60E-03		0.00E+00	0.00E+00	7.57E-08	7.57E-08	0.08	1.15E-02	6.30E-03	1.43E-02	7.35E-03	0.00E+00
1.44E-03	1.33E-03	1.17E-03	7.20E-04	1.74E-03		0.00E+00	0.00E+00	8.25E-08	8.25E-08	0.08	1.25E-02	6.89E-03	1.55E-02	7.98E-03	0.00E+00
1.58E-03	1.46E-03	1.28E-03	7.72E-04	1.90E-03		0.00E+00	0.00E+00	9.01E-08	9.01E-08	0.09	1.37E-02	7.54E-03	1.69E-02	8.69E-03	0.00E+00
1.74E-03	1.60E-03	1.40E-03	8.30E-04	2.08E-03		0.00E+00	0.00E+00	9.86E-08	9.86E-08	0.10	1.50E-02	8.28E-03	1.85E-02	9.47E-03	0.00E+00
1.91E-03	1.76E-03	1.54E-03	8.93E-04	2.27E-03		0.00E+00	0.00E+00	1.08E-07	1.08E-07	0.11	1.65E-02	9.09E-03	2.03E-02	1.03E-02	0.00E+00
2.09E-03	1.93E-03	1.68E-03	9.61E-04	2.49E-03		0.00E+00	0.00E+00	1.18E-07	1.18E-07	0.12	1.80E-02	9.98E-03	2.21E-02	1.13E-02	0.00E+00
2.29E-03	2.11E-03	1.84E-03	1.03E-03	2.72E-03		0.00E+00	0.00E+00	1.29E-07	1.29E-07	0.13	1.97E-02	1.09E-02	2.42E-02	1.23E-02	0.00E+00
2.51E-03	2.31E-03	2.00E-03	1.11E-03	2.97E-03		0.00E+00	0.00E+00	1.41E-07	1.41E-07	0.14	2.15E-02	1.20E-02	2.64E-02	1.34E-02	0.00E+00
2.74E-03	2.52E-03	2.18E-03	1.20E-03	3.23E-03		0.00E+00	0.00E+00	1.53E-07	1.53E-07	0.15	2.35E-02	1.30E-02	2.87E-02	1.45E-02	0.00E+00
2.97E-03	2.73E-03	2.37E-03	1.29E-03	3.50E-03		0.00E+00	0.00E+00	1.66E-07	1.66E-07	0.17	2.55E-02	1.42E-02	3.11E-02	1.57E-02	0.00E+00
3.22E-03	2.96E-03	2.56E-03	1.38E-03	3.79E-03		0.00E+00	0.00E+00	1.80E-07	1.80E-07	0.18	2.75E-02	1.53E-02	3.36E-02	1.70E-02	0.00E+00
3.47E-03	3.19E-03	2.76E-03	1.48E-03	4.08E-03		0.00E+00	0.00E+00	1.94E-07	1.94E-07	0.19	2.97E-02	1.65E-02	3.62E-02	1.83E-02	0.00E+00
3.72E-03	3.43E-03	2.96E-03	1.58E-03	4.38E-03		0.00E+00	0.00E+00	2.08E-07	2.08E-07	0.21	3.19E-02	1.77E-02	3.88E-02	1.96E-02	0.00E+00
3.98E-03	3.66E-03	3.16E-03	1.69E-03	4.68E-03		0.00E+00	0.00E+00	2.22E-07	2.22E-07	0.22	3.41E-02	1.90E-02	4.15E-02	2.09E-02	0.00E+00
4.24E-03	3.90E-03	3.37E-03	1.81E-03	4.98E-03		0.00E+00	0.00E+00	2.36E-07	2.36E-07	0.24	3.62E-02	2.02E-02	4.42E-02	2.23E-02	0.00E+00

Unique Identifier	X (UTM)	Y (UTM)	DemolitionS 2026	Site PreparationS 2026	Grading/ExcavationS 2026	Concrete (Garage and Podiums)1 2026	Concrete (Garage and Podiums)1 2027	Concrete (Garage and Podiums)1 2028	Concrete (Garage and Podiums)S 2028	Concrete (Garage and Podiums)2 2028	Building Construction (framing, roofing, 2027	Building Construction (framing, roofing, 2028	Building Construction (framing, roofing, 2028	Building Construction (framing, roofing, 2029	Building Construction (framing, roofing, 2029
371488.013761488.01	371488.01	3761488.01	5.39E-03	0.00E+00	1.86E-02	1.45E-02	1.37E-02	1.26E-02	1.09E-02	5.86E-03	7.65E-03	7.00E-03	6.05E-03	5.69E-03	3.06E-03
371498.013761488.01	371498.01	3761488.01	5.69E-03	0.00E+00	1.96E-02	1.52E-02	1.45E-02	1.33E-02	1.15E-02	6.21E-03	8.05E-03	7.37E-03	6.38E-03	5.99E-03	3.24E-03
371508.013761488.01	371508.01	3761488.01	5.96E-03	0.00E+00	2.05E-02	1.60E-02	1.52E-02	1.39E-02	1.20E-02	6.56E-03	8.43E-03	7.72E-03	6.68E-03	6.28E-03	3.42E-03
371518.013761488.01	371518.01	3761488.01	6.25E-03	0.00E+00	2.15E-02	1.67E-02	1.59E-02	1.45E-02	1.26E-02	6.93E-03	8.83E-03	8.08E-03	7.01E-03	6.59E-03	3.62E-03
371218.013761498.01	371218.01	3761498.01	7.48E-04	0.00E+00	2.57E-03	1.90E-03	1.81E-03	1.66E-03	1.51E-03	1.09E-03	1.00E-03	9.20E-04	8.40E-04	7.90E-04	5.70E-04
371238.013761498.01	371238.01	3761498.01	8.11E-04	0.00E+00	2.79E-03	2.07E-03	1.96E-03	1.80E-03	1.64E-03	1.17E-03	1.09E-03	9.99E-04	9.10E-04	8.56E-04	6.10E-04
371248.013761498.01	371248.01	3761498.01	8.48E-04	0.00E+00	2.92E-03	2.16E-03	2.06E-03	1.88E-03	1.71E-03	1.21E-03	1.14E-03	1.05E-03	9.52E-04	8.95E-04	6.34E-04
371258.013761498.01	371258.01	3761498.01	8.91E-04	0.00E+00	3.06E-03	2.28E-03	2.16E-03	1.98E-03	1.80E-03	1.26E-03	1.20E-03	1.10E-03	1.00E-03	9.40E-04	6.60E-04
371268.013761498.01	371268.01	3761498.01	9.39E-04	0.00E+00	3.23E-03	2.40E-03	2.28E-03	2.09E-03	1.90E-03	1.32E-03	1.27E-03	1.16E-03	1.05E-03	9.90E-04	6.90E-04
371278.013761498.01	371278.01	3761498.01	9.94E-04	0.00E+00	3.42E-03	2.55E-03	2.42E-03	2.22E-03	2.01E-03	1.38E-03	1.35E-03	1.23E-03	1.12E-03	1.05E-03	7.23E-04
371288.013761498.01	371288.01	3761498.01	1.06E-03	0.00E+00	3.64E-03	2.72E-03	2.58E-03	2.36E-03	2.13E-03	1.46E-03	1.44E-03	1.31E-03	1.19E-03	1.11E-03	7.61E-04
371298.013761498.01	371298.01	3761498.01	1.13E-03	0.00E+00	3.88E-03	2.91E-03	2.76E-03	2.53E-03	2.28E-03	1.54E-03	1.54E-03	1.41E-03	1.27E-03	1.19E-03	8.03E-04
371308.013761498.01	371308.01	3761498.01	1.21E-03	0.00E+00	4.16E-03	3.13E-03	2.97E-03	2.72E-03	2.44E-03	1.63E-03	1.65E-03	1.51E-03	1.36E-03	1.28E-03	8.49E-04
371318.013761498.01	371318.01	3761498.01	1.30E-03	0.00E+00	4.48E-03	3.38E-03	3.21E-03	2.94E-03	2.63E-03	1.73E-03	1.78E-03	1.63E-03	1.46E-03	1.37E-03	9.01E-04
371328.013761498.01	371328.01	3761498.01	1.41E-03	0.00E+00	4.85E-03	3.66E-03	3.48E-03	3.19E-03	2.84E-03	1.84E-03	1.93E-03	1.77E-03	1.58E-03	1.49E-03	9.59E-04
371338.013761498.01	371338.01	3761498.01	1.53E-03	0.00E+00	5.25E-03	3.98E-03	3.78E-03	3.47E-03	3.08E-03	1.96E-03	2.10E-03	1.93E-03	1.71E-03	1.61E-03	1.02E-03
371348.013761498.01	371348.01	3761498.01	1.66E-03	0.00E+00	5.71E-03	4.34E-03	4.12E-03	3.78E-03	3.35E-03	2.09E-03	2.29E-03	2.10E-03	1.86E-03	1.75E-03	1.09E-03
371358.013761498.01	371358.01	3761498.01	1.81E-03	0.00E+00	6.22E-03	4.74E-03	4.50E-03	4.13E-03	3.65E-03	2.24E-03	2.50E-03	2.29E-03	2.03E-03	1.91E-03	1.17E-03
371368.013761498.01	371368.01	3761498.01	1.97E-03	0.00E+00	6.78E-03	5.18E-03	4.92E-03	4.51E-03	3.98E-03	2.40E-03	2.74E-03	2.51E-03	2.21E-03	2.08E-03	1.26E-03
371378.013761498.01	371378.01	3761498.01	2.15E-03	0.00E+00	7.40E-03	5.67E-03	5.39E-03	4.94E-03	4.34E-03	2.58E-03	3.00E-03	2.74E-03	2.41E-03	2.27E-03	1.35E-03
371388.013761498.01	371388.01	3761498.01	2.35E-03	0.00E+00	8.07E-03	6.21E-03	5.90E-03	5.40E-03	4.74E-03	2.77E-03	3.28E-03	3.00E-03	2.63E-03	2.47E-03	1.45E-03
371398.013761498.01	371398.01	3761498.01	2.56E-03	0.00E+00	8.80E-03	6.79E-03	6.44E-03	5.91E-03	5.16E-03	2.98E-03	3.58E-03	3.28E-03	2.87E-03	2.70E-03	1.56E-03
371408.013761498.01	371408.01	3761498.01	2.78E-03	0.00E+00	9.58E-03	7.40E-03	7.03E-03	6.44E-03	5.62E-03	3.20E-03	3.91E-03	3.58E-03	3.12E-03	2.94E-03	1.67E-03
371418.013761498.01	371418.01	3761498.01	3.02E-03	0.00E+00	1.04E-02	8.05E-03	7.65E-03	7.01E-03	6.10E-03	3.44E-03	4.25E-03	3.89E-03	3.39E-03	3.19E-03	1.79E-03
371428.013761498.01	371428.01	3761498.01	3.27E-03	0.00E+00	1.13E-02	8.73E-03	8.29E-03	7.60E-03	6.61E-03	3.69E-03	4.61E-03	4.22E-03	3.67E-03	3.45E-03	1.92E-03
371438.013761498.01	371438.01	3761498.01	3.53E-03	0.00E+00	1.22E-02	9.44E-03	8.97E-03	8.22E-03	7.14E-03	3.95E-03	4.99E-03	4.57E-03	3.96E-03	3.73E-03	2.06E-03
371448.013761498.01	371448.01	3761498.01	3.80E-03	0.00E+00	1.31E-02	1.02E-02	9.66E-03	8.86E-03	7.68E-03	4.23E-03	5.37E-03	4.92E-03	4.27E-03	4.01E-03	2.21E-03
371458.013761498.01	371458.01	3761498.01	4.08E-03	0.00E+00	1.40E-02	1.09E-02	1.04E-02	9.51E-03	8.24E-03	4.52E-03	5.77E-03	5.28E-03	4.58E-03	4.30E-03	2.36E-03
371468.013761498.01	371468.01	3761498.01	4.36E-03	0.00E+00	1.50E-02	1.17E-02	1.11E-02	1.02E-02	8.81E-03	4.82E-03	6.17E-03	5.65E-03	4.89E-03	4.60E-03	2.52E-03
371478.013761498.01	371478.01	3761498.01	4.64E-03	0.00E+00	1.60E-02	1.24E-02	1.18E-02	1.08E-02	9.38E-03	5.13E-03	6.57E-03	6.01E-03	5.21E-03	4.90E-03	2.68E-03
371488.013761498.01	371488.01	3761498.01	4.93E-03	0.00E+00	1.70E-02	1.32E-02	1.25E-02	1.15E-02	9.95E-03	5.45E-03	6.96E-03	6.38E-03	5.53E-03	5.19E-03	2.85E-03
371498.013761498.01	371498.01	3761498.01	5.20E-03	0.00E+00	1.79E-02	1.39E-02	1.32E-02	1.21E-02	1.05E-02	5.78E-03	7.35E-03	6.73E-03	5.84E-03	5.49E-03	3.02E-03
371508.013761498.01	371508.01	3761498.01	5.47E-03	0.00E+00	1.88E-02	1.46E-02	1.39E-02	1.27E-02	1.10E-02	6.11E-03	7.72E-03	7.06E-03	6.13E-03	5.76E-03	3.19E-03
371518.013761498.01	371518.01	3761498.01	5.73E-03	0.00E+00	1.97E-02	1.53E-02	1.45E-02	1.33E-02	1.16E-02	6.45E-03	8.08E-03	7.40E-03	6.43E-03	6.05E-03	3.37E-03
371238.013761508.01	371238.01	3761508.01	7.73E-04	0.00E+00	2.66E-03	1.97E-03	1.87E-03	1.71E-03	1.56E-03	1.12E-03	1.04E-03	9.51E-04	8.68E-04	8.16E-04	5.87E-04
371248.013761508.01	371248.01	3761508.01	8.09E-04	0.00E+00	2.78E-03	2.06E-03	1.95E-03	1.79E-03	1.63E-03	1.17E-03	1.09E-03	9.96E-04	9.07E-04	8.53E-04	6.10E-04
371258.013761508.01	371258.01	3761508.01	8.48E-04	0.00E+00	2.92E-03	2.16E-03	2.05E-03	1.88E-03	1.71E-03	1.22E-03	1.14E-03	1.05E-03	9.52E-04	8.95E-04	6.35E-04
371268.013761508.01	371268.01	3761508.01	8.93E-04	0.00E+00	3.07E-03	2.28E-03	2.17E-03	1.99E-03	1.80E-03	1.27E-03	1.21E-03	1.10E-03	1.00E-03	9.42E-04	6.64E-04
371278.013761508.01	371278.01	3761508.01	9.45E-04	0.00E+00	3.25E-03	2.42E-03	2.30E-03	2.10E-03	1.91E-03	1.33E-03	1.28E-03	1.17E-03	1.06E-03	9.96E-04	6.95E-04
371288.013761508.01	371288.01	3761508.01	1.00E-03	0.00E+00	3.45E-03	2.57E-03	2.44E-03	2.24E-03	2.03E-03	1.40E-03	1.36E-03	1.24E-03	1.13E-03	1.06E-03	7.31E-04
371298.013761508.01	371298.01	3761508.01	1.07E-03	0.00E+00	3.68E-03	2.75E-03	2.61E-03	2.39E-03	2.16E-03	1.48E-03	1.45E-03	1.33E-03	1.20E-03	1.13E-03	7.71E-04
371308.013761508.01	371308.01	3761508.01	1.15E-03	0.00E+00	3.94E-03	2.95E-03	2.80E-03	2.57E-03	2.31E-03	1.56E-03	1.56E-03	1.43E-03	1.28E-03	1.21E-03	8.15E-04
371318.013761508.01	371318.01	3761508.01	1.23E-03	0.00E+00	4.23E-03	3.18E-03	3.02E-03	2.77E-03	2.48E-03	1.65E-03	1.68E-03	1.54E-03	1.38E-03	1.30E-03	8.64E-04
371328.013761508.01	371328.01	3761508.01	1.33E-03	0.00E+00	4.56E-03	3.44E-03	3.26E-03	2.99E-03	2.68E-03	1.76E-03	1.82E-03	1.66E-03	1.49E-03	1.40E-03	9.18E-04
371338.013761508.01	371338.01	3761508.01	1.43E-03	0.00E+00	4.94E-03	3.73E-03	3.54E-03	3.25E-03	2.90E-03	1.87E-03	1.97E-03	1.80E-03	1.61E-03	1.51E-03	9.78E-04
371348.013761508.01	371348.01	3761508.01	1.56E-03	0.00E+00	5.35E-03	4.05E-03	3.85E-03	3.53E-03	3.14E-03	2.00E-03	2.14E-03	1.96E-03	1.74E-03	1.64E-03	1.04E-03
371358.013761508.01	371358.01	3761508.01	1.69E-03	0.00E+00	5.81E-03	4.42E-03	4.19E-03	3.84E-03	3.41E-03	2.14E-03	2.33E-03	2.14E-03	1.89E-03	1.78E-03	1.12E-03
371368.013761508.01	371368.01	3761508.01	1.84E-03	0.00E+00	6.32E-03	4.82E-03	4.57E-03	4.19E-03	3.71E-03	2.29E-03	2.54E-03	2.33E-03	2.06E-03	1.94E-03	1.19E-03
371378.013761508.01	371378.01	3761508.01	2.00E-03	0.00E+00	6.88E-03	5.25E-03	4.99E-03	4.57E-03	4.03E-03	2.45E-03	2.78E-03	2.54E-03	2.24E-03	2.11E-03	1.28E-03
371388.013761508.01	371388.01	3761508.01	2.17E-03	0.00E+00	7.48E-03	5.73E-03	5.44E-03	4.99E-03	4.39E-03	2.63E-03	3.03E-03	2.77E-03	2.44E-03	2.29E-03	1.37E-03
371398.013761508.01	371398.01	3761508.01	2.36E-03	0.00E+00	8.13E-03	6.25E-03	5.93E-03	5.44E-03	4.77E-03	2.82E-03	3.30E-03	3.02E-03	2.65E-03	2.49E-03	1.47E-03
371408.013761508.01	371408.01	3761508.01	2.57E-03	0.00E+00	8.83E-03	6.79E-03	6.45E-03	5.91E-03	5.18E-03	3.02E-03	3.59E-03	3.29E-03	2.88E-03	2.71E-03	1.58E-03
371418.013761508.01	371418.01	3761508.01	2.78E-03	0.00E+00	9.57E-03	7.38E-03	7.00E-03	6.42E-03	5.61E-03	3.24E-03	3.90E-03	3.57E-03	3.12E-03	2.93E-03	1.69E-03
371428.013761508.01	371428.01	3761508.01	3.01E-03	0.00E+00	1.03E-02	7.99E-03	7.59E-03	6.95E-03	6.07E-03	3.46E-03	4.22E-03	3.86E-03	3.37E-03	3.17E-03	1.81E-03
371438.013761508.01	371438.01	3761508.01	3.24E-03	0.00E+00	1.12E-02	8.63E-03	8.19E-03	7.51E-03	6.54E-03	3.71E-03	4.56E-03	4.17E-03	3.64E-03	3.42E-03	1.94E-03
371448.013761508.01	371448.01	3761508.01	3.49E-03	0.00E+00	1.20E-02	9.29E-03	8.82E-03	8.09E-03	7.04E-03	3.96E-03	4.91E-03	4.49E-03	3.91E-03	3.68E-03	2.07E-03
371458.013761508.01	371458.01	3761508.01	3.74E-03	0.00E+00	1.29E-02	9.97E-03	9.46E-03	8.68E-03	7.55E-03	4.23E-03	5.27E-03	4.82E-03	4.19E-03	3.94E-03	2.21E-03
371468.013761508.01	371468.01	3761508.01	3.99E-03	0.00E+00	1.37E-02	1.07E-02	1.01E-02	9.28E-03	8.06E-03	4.50E-03	5.63E-03	5.15E-03	4.48E-03	4.21E-03	2.35E-03
371478.013761508.01	371478.01	3761508.01	4.25E-03	0.00E+00	1.46E-02	1.13E-02	1.08E-02	9.88E-03	8.59E-03	4.79E-03	5.99E-03	5.49E-03	4.77E-03	4.48E-03	2.50E-03
371488.013761508.01	371488.01	3761508.01	4.51E-03	0.00E+00	1.55E-02	1.20E-02	1.14E-02	1.05E-02	9.11E-03	5.09E-03	6.36E-03	5.82E-03	5.06E-03	4.76E-03	2.66E-03
371498.013761508.01	371498.01	3761508.01	4.77E-03	0.00E+00	1.64E-02	1.27E-02	1.21E-02	1.11E-02	9.63E-03	5.39E-03	6.72E-03	6.15E-03	5.35E-03	5.03E-03	2.82E-03
371508.013761508.01	371508.01	3761508.01	5.02E-03	0.00E+00	1.73E-02	1.34E-02	1.27E-02	1.17E-02	1.01E-02	5.70E-03	7.07E-03	6.47E-03	5.63E-03	5.30E-03	2.98E-03
371238.013761518.01	371238.01	3761518.01	7.38E-04	0.00E+00	2.54E-03	1.87E-03	1.78E-03	1.63E-03	1.49E-03	1.08E-03	9.90E-04	9.06E-04	8.29E-04	7.79E-04	5.66E-04
371248.013761518.01	371248.01	3761518.01	7.72E-04	0.00E+00	2.65E-03	1.96E-03	1.86E-03	1.71E-03	1.56E-03	1.12E-03	1.04E-03	9.48E-04	8.66E-04	8.14E-04	5.87E-04
371258.013761518.01	371258.01	3761518.01	8.09E-04	0.00E+00	2.78E-03	2.06E-03	1.95E-03	1.79E-03	1.63E-03	1.17E-03	1.09E-03	9.95E-04	9.08E-04	8.53E-04	6.12E-04
371268.013761518.01	371268.01	3761518.01	8.51E-04	0.00E+00	2.93E-03	2.17E-03	2.06E-03	1.89E-03	1.72E-03	1.22E-03	1.15E-03	1.05E-03	9.55E-04	8.98E-04	6.39E-04
371278.013761518.01	371278.01	3761518.01	8.99E-04	0.00E+00	3.09E-03	2.30E-03	2.18E-03	2.00E-03	1.82E-03	1.28E-03	1.21E-03	1.11E-03	1.01E-03	9.49E-04	6.69E-04
371288.013761518.01	371288.01	3761518.01	9.54E-04	0.00E+00	3.28E-03	2.44E-03	2.32E-03	2.12E-03	1.93E-03	1.35E-03	1.29E-03	1.18E-03	1.07E-03	1.01E-03	7.03E-04
371298.013761518.01	371298.01	3761518.01	1.02E-03	0.00E+00	3.49E-03	2.60E-03	2.47E-03	2.27E-03	2.05E-03	1.42E-03	1.38E-03	1.26E-03	1.14E-03	1.07E-03	7.41E-04
371308.013761518.01	371308.01	3761518.01	1.09E-03	0.00E+00	3.73E-03	2.79E-03	2.65E-03	2.43E-03	2.19E-03	1.50E-03	1.47E-03	1.35E-03	1.22E-03	1.14E-03	7.82E-04
371318.013761518.01	371318.01	3761518.01	1.16E-03	0.00E+00	4.01E-03	3.00E-03	2.85E-03	2.61E-03	2.35E-03	1.59E-03	1.58E-03	1.45E-03	1.31E-03	1.23E-03	8.29E-04
371328.013761518.01	371328.01	3761518.01	1.25E-03	0.00E+00	4.31E-03	3.24E-03	3.07E-03	2.82E-03	2.53E-03	1.68E-03	1.71E-03	1.56E-03	1.40E-03	1.32E-03	8.80E-04
371338.013761518.01	371338.01	3761518.01	1.35E-03	0.00E+00	4.65E-03	3.50E-03	3.32E-03	3.05E-03	2.73E-03	1.79E-03	1.85E-03	1.69E-03	1.52E-03	1.42E-03	9.36E-04
371348.013761518.01	371348.01	3761518.01	1.46E-03	0.00E+00	5.03E-03	3.80E-03	3.61E-03	3.31E-03	2.95E-03	1.91E-03	2.01E-03	1.84E-03	1.64E-03	1.54E-03	9.98E-04
371358.013761518.01	371358.01	3761518.01	1.58E-03	0.00E+00	5.45E-03	4.13E-03	3.92E-03	3.59E-03	3.20E-03	2.04E-03	2.18E-03	1.99E-03	1.78E-03	1.67E-03	1.07E-03
371368.013761518.01	371368.01	3761518.01	1.72E-03	0.00E+00	5.91E-03	4.49E-03	4.26E-03	3.91E-03	3.47E-03	2.18E-03	2.37E-03	2.17E-03	1.93E-03	1.81E-03	1.14E-03
371378.013761518.01	371378.01	3761518.01	1.86E-03	0.00E+00	6.41E-03	4.88E-03	4.64E-03	4.25E-03	3.76E-03	2.33E-03	2.58E-03	2.36E-03	2.09E-03	1.97E-03	1.22E-03
371388.013761518.01	371388.01	3761518.01	2.02E-03	0.00E+00	6.96E-03	5.31E-03	5.04E-03	4.62E-03	4.08E-03	2.49E-03	2.81E-03	2.57E-03	2.27E-03	2.13E-03	1.30E-03
371398.013761518.01	371398.01	3761518.01	2.19E-03	0.00E+00	7.54E-03	5.77E-03	5.48E-03	5.02E-03	4.43E-03	2.67E-03	3.05E-03	2.79E-03	2.46E-03	2.31E-03	1.39E-03
371408.013761518.01	371408.01	3761518.01	2.37E-03	0.00E+00	8.17E-03	6.26E-03	5.95E-03	5.45E-03	4.79E-03	2.86E-03	3.31E-03	3.03E-03	2.66E-03	2.50E-03	1.49E-03
371418.013761518.01	371418.01	3761518.01	2.57E-03	0.00E+00	8.84E-03	6.79E-03	6.45E-03	5.91E-03	5.18E-03	3.05E-03	3.59E-03	3.28E-03	2.88E-03	2.71E-03	1.60E-03
371428.013761518.01	371428.01	3761518.01	2.77E-03	0.00E+00	9.53E-03	7.34E-03	6.97E-03	6.39E-03	5.59E-03	3.26E-03	3.88E-03	3.55E-03	3.11E-03	2.92E-03	1.70E-03
371438.013761518.01	371438.01	3761518.01	2.98E-03	0.00E+00	1.03E-02	7.91E-03	7.51E-03	6.89E-03	6.02E-03	3.49E-03	4.18E-03	3.83E-03	3.35E-03	3.15E-03	1.82E-03
371448.013761518.01	371448.01	3761518.01	3.21E-03	0.00E+00	1.10E-02	8.51E-03	8.08E-03	7.41E-03	6.47E-03	3.72E-03	4.49E-03	4.11E-03	3.59E-03	3.38E-03	1.94E-03
371458.013761518.01	371458.01	3761518.01	3.43E-03	0.00E+00	1.18E-02	9.12E-03	8.66E-03	7.94E-03	6.93E-03	3.96E-03	4.82E-03	4.41E-03	3.85E-03	3.62E-03	2.07E-03
371468.013761518.01	371468.01	3761518.01	3.67E-03	0.00E+00	1.26E-02	9.75E-03	9.26E-03	8.49E-03	7.40E-03	4.22E-03	5.15E-03	4.72E-03	4.11E-03	3.87E-03	2.20E-03
371478.013761518.01	371478.01	3761518.01	3.90E-03	0.00E+00	1.34E-02	1.04E-02	9.86E-03	9.04E-03	7.88E-03	4.48E-03	5.49E-03	5.02E-03	4.38E-03	4.12E-03	2.34E-03
371488.013761518.01	371488.01	3761518.01	4.14E-03	0.00E+00	1.43E-02	1.10E-02	1.05E-02	9.59E-03	8.36E-03	4.75E-03	5.82E-03	5.33E-03	4.65E-03	4.37E-03	2.48E-03
371498.013761518.01	371498.01	3761518.01	4.38E-03	0.00E+00	1.51E-02	1.17E-02	1.11E-02	1.01E-02	8.84E-03	5.03E-03	6.15E-03	5.63E-03	4.91E-03	4.62E-03	2.63E-03
371508.013761518.01	371508.01	3761518.01	4.62E-03	0.00E+00	1.59E-02	1.23E-02	1.17E-02	1.07E-02	9.32E-03	5.32E-03	6.48E-03	5.94E-03	5.18E-03	4.87E-03	2.78E-03
371228.013761528.01	371228.01	3761528.01	6.78E-04	0.00E+00	2.33E-03	1.72E-03	1.63E-03	1.49E-03	1.37E-03	1.01E-03	9.06E-04	8.29E-04	7.61E-04	7.15E-04	5.27E-04
371238.013761528.01	371238.01	3761528.01	7.06E-04	0.00E+00	2.43E-03	1.79E-03	1.70E-03	1.56E-03	1.43E-03	1.04E-03	9.44E-04	8.65E-04	7.92E-04	7.45E-04	5.45E-04
371248.013761528.01	371248.01	3761528.01	7.37E-04	0.00E+00	2.54E-03	1.87E-03	1.78E-03	1.63E-03	1.49E-03	1.08E-03	9.87E-04	9.04E-04	8.27E-04	7.78E-04	5.66E-04
371258.013761528.01	371258.01	3761528.01	7.73E-04	0.00E+00	2.66E-03	1.96E-03	1.86E-03	1.71E-03	1.56E-03	1.13E-03	1.04E-03	9.49E-04	8.67E-04	8.15E-04	5.89E-04
371268.013761528.01	371268.01	3761528.01	8.12E-04	0.00E+00	2.79E-03	2.07E-03	1.96E-03	1.80E-03	1.64E-03	1.18E-03	1.09E-03	9.99E-04	9.11E-04	8.57E-04	6.15E-04
371278.013761528.01	371278.01	3761528.01	8.57E-04	0.00E+00	2.95E-03	2.18E-03	2.07E-03	1.90E-03	1.73E-03	1.23E-03	1.15E-03	1.06E-03	9.62E-04	9.04E-04	6.44E-04
371288.013761528.01	371288.01	3761528.01	9.08E-04	0.00E+00	3.12E-03	2.32E-03	2.20E-03	2.02E-03	1.83E-03	1.30E-03	1.22E-03	1.12E-03	1.02E-03	9.58E-04	6.76E-04
371298.013761528.01	371298.01	3761528.01	9.66E-04	0.00E+00	3.32E-03	2.47E-03	2.35E-03	2.15E-03	1.95E-03	1.36E-03	1.30E-03	1.19E-03	1.08E-03	1.02E-03	7.12E-04
371308.013761528.01	371308.01	3761528.01	1.03E-03	0.00E+00	3.55E-03	2.64E-03	2.51E-03	2.30E-03	2.08E-03	1.44E-03	1.40E-03	1.28E-03	1.16E-03	1.09E-03	7.52E-04
371318.013761528.01	371318.01	3761528.01	1.10E-03	0.00E+00	3.80E-03	2.83E-03	2.69E-03	2.47E-03	2.23E-03	1.52E-03	1.50E-03	1.37E-03	1.24E-03	1.16E-03	7.96E-04
371328.013761528.01	371328.01	3761528.01	1.18E-03	0.00E+00	4.08E-03	3.05E-03	2.90E-03	2.66E-03	2.39E-03	1.62E-03	1.61E-03	1.48E-03	1.33E-03	1.25E-03	8.44E-04
371338.013761528.01	371338.01	3761528.01	1.28E-03	0.00E+00	4.39E-03	3.29E-03	3.13E-03	2.87E-03	2.58E-03	1.72E-03	1.74E-03	1.59E-03	1.43E-03	1.35E-03	8.97E-04
371348.013761528.01	371348.01	3761528.01	1.38E-03	0.00E+00	4.74E-03	3.56E-03	3.39E-03	3.10E-03	2.78E-03	1.83E-03	1.88E-03	1.72E-03	1.54E-03	1.45E-03	9.55E-04
371358.013761528.01	371358.01	3761528.01	1.49E-03	0.00E+00	5.12E-03	3.86E-03	3.67E-03	3.36E-03	3.00E-03	1.95E-03	2.04E-03	1.87E-03	1.67E-03	1.57E-03	1.02E-03
371368.013761528.01	371368.01	3761528.01	1.61E-03	0.00E+00	5.54E-03	4.19E-03	3.98E-03	3.65E-03	3.25E-03	2.08E-03	2.21E-03	2.03E-03	1.81E-03	1.70E-03	1.09E-03
371378.013761528.01	371378.01	3761528.01	1.74E-03	0.00E+00	6.00E-03	4.55E-03	4.32E-03	3.96E-03	3.52E-03	2.22E-03	2.40E-03	2.20E-03	1.95E-03	1.84E-03	1.16E-03
371388.013761528.01	371388.01	3761528.01	1.89E-03	0.00E+00	6.49E-03	4.94E-03	4.69E-03	4.30E-03	3.81E-03	2.37E-03	2.61E-03	2.39E-03	2.12E-03	1.99E-03	1.24E-03
371398.013761528.01	371398.01	3761528.01	2.04E-03	0.00E+00	7.03E-03	5.36E-03	5.09E-03	4.66E-03	4.12E-03	2.54E-03	2.83E-03	2.59E-03	2.29E-03	2.15E-03	1.32E-03
371408.013761528.01	371408.01	3761528.01	2.21E-03	0.00E

Finishing/Painting1	Finishing/Painting1	Finishing/PaintingS	Finishing/Painting2	PavingS		Child Risk					Overlapping Phases - Maximum GLC				
2028	2029	2029	2029	2029		3rd Trimester	0<2	2<16	Total	per million	2026	2027	2028	2029	2030
4.49E-03	4.13E-03	3.57E-03	1.92E-03	5.28E-03		0.00E+00	0.00E+00	2.51E-07	2.51E-07	0.25	3.84E-02	2.14E-02	4.69E-02	2.36E-02	0.00E+00
4.73E-03	4.35E-03	3.76E-03	2.04E-03	5.57E-03		0.00E+00	0.00E+00	2.64E-07	2.64E-07	0.26	4.05E-02	2.25E-02	4.94E-02	2.50E-02	0.00E+00
4.95E-03	4.55E-03	3.94E-03	2.15E-03	5.84E-03		0.00E+00	0.00E+00	2.77E-07	2.77E-07	0.28	4.24E-02	2.36E-02	5.18E-02	2.62E-02	0.00E+00
5.18E-03	4.77E-03	4.13E-03	2.27E-03	6.12E-03		0.00E+00	0.00E+00	2.90E-07	2.90E-07	0.29	4.45E-02	2.47E-02	5.44E-02	2.75E-02	0.00E+00
5.89E-04	5.43E-04	4.96E-04	3.58E-04	7.33E-04		0.00E+00	0.00E+00	3.47E-08	3.47E-08	0.03	5.22E-03	2.81E-03	6.61E-03	3.49E-03	0.00E+00
6.40E-04	5.89E-04	5.37E-04	3.83E-04	7.94E-04		0.00E+00	0.00E+00	3.77E-08	3.77E-08	0.04	5.67E-03	3.05E-03	7.15E-03	3.77E-03	0.00E+00
6.71E-04	6.18E-04	5.62E-04	3.98E-04	8.31E-04		0.00E+00	0.00E+00	3.94E-08	3.94E-08	0.04	5.93E-03	3.20E-03	7.48E-03	3.94E-03	0.00E+00
7.06E-04	6.49E-04	5.90E-04	4.14E-04	8.73E-04		0.00E+00	0.00E+00	4.14E-08	4.14E-08	0.04	6.23E-03	3.36E-03	7.85E-03	4.13E-03	0.00E+00
7.45E-04	6.86E-04	6.22E-04	4.33E-04	9.20E-04		0.00E+00	0.00E+00	4.36E-08	4.36E-08	0.04	6.57E-03	3.55E-03	8.27E-03	4.34E-03	0.00E+00
7.90E-04	7.27E-04	6.58E-04	4.54E-04	9.74E-04		0.00E+00	0.00E+00	4.62E-08	4.62E-08	0.05	6.96E-03	3.77E-03	8.75E-03	4.58E-03	0.00E+00
8.42E-04	7.75E-04	6.99E-04	4.77E-04	1.04E-03		0.00E+00	0.00E+00	4.91E-08	4.91E-08	0.05	7.41E-03	4.01E-03	9.30E-03	4.86E-03	0.00E+00
9.02E-04	8.30E-04	7.47E-04	5.04E-04	1.11E-03		0.00E+00	0.00E+00	5.24E-08	5.24E-08	0.05	7.92E-03	4.30E-03	9.92E-03	5.18E-03	0.00E+00
9.69E-04	8.92E-04	8.01E-04	5.33E-04	1.19E-03		0.00E+00	0.00E+00	5.62E-08	5.62E-08	0.06	8.50E-03	4.62E-03	1.06E-02	5.54E-03	0.00E+00
1.05E-03	9.63E-04	8.62E-04	5.66E-04	1.28E-03		0.00E+00	0.00E+00	6.05E-08	6.05E-08	0.06	9.16E-03	4.99E-03	1.14E-02	5.94E-03	0.00E+00
1.13E-03	1.04E-03	9.32E-04	6.02E-04	1.38E-03		0.00E+00	0.00E+00	6.54E-08	6.54E-08	0.07	9.91E-03	5.41E-03	1.24E-02	6.40E-03	0.00E+00
1.23E-03	1.14E-03	1.01E-03	6.42E-04	1.50E-03		0.00E+00	0.00E+00	7.09E-08	7.09E-08	0.07	1.08E-02	5.88E-03	1.34E-02	6.92E-03	0.00E+00
1.35E-03	1.24E-03	1.10E-03	6.86E-04	1.63E-03		0.00E+00	0.00E+00	7.71E-08	7.71E-08	0.08	1.17E-02	6.41E-03	1.45E-02	7.49E-03	0.00E+00
1.47E-03	1.35E-03	1.20E-03	7.35E-04	1.77E-03		0.00E+00	0.00E+00	8.40E-08	8.40E-08	0.08	1.28E-02	7.01E-03	1.58E-02	8.13E-03	0.00E+00
1.61E-03	1.48E-03	1.30E-03	7.88E-04	1.93E-03		0.00E+00	0.00E+00	9.15E-08	9.15E-08	0.09	1.39E-02	7.66E-03	1.72E-02	8.83E-03	0.00E+00
1.76E-03	1.62E-03	1.42E-03	8.46E-04	2.11E-03		0.00E+00	0.00E+00	9.99E-08	9.99E-08	0.10	1.52E-02	8.39E-03	1.88E-02	9.61E-03	0.00E+00
1.92E-03	1.77E-03	1.55E-03	9.09E-04	2.30E-03		0.00E+00	0.00E+00	1.09E-07	1.09E-07	0.11	1.66E-02	9.18E-03	2.05E-02	1.05E-02	0.00E+00
2.10E-03	1.94E-03	1.69E-03	9.77E-04	2.51E-03		0.00E+00	0.00E+00	1.19E-07	1.19E-07	0.12	1.81E-02	1.00E-02	2.23E-02	1.14E-02	0.00E+00
2.29E-03	2.11E-03	1.84E-03	1.05E-03	2.73E-03		0.00E+00	0.00E+00	1.29E-07	1.29E-07	0.13	1.98E-02	1.09E-02	2.43E-02	1.23E-02	0.00E+00
2.50E-03	2.30E-03	2.00E-03	1.13E-03	2.96E-03		0.00E+00	0.00E+00	1.40E-07	1.40E-07	0.14	2.15E-02	1.19E-02	2.63E-02	1.34E-02	0.00E+00
2.71E-03	2.49E-03	2.17E-03	1.21E-03	3.21E-03		0.00E+00	0.00E+00	1.52E-07	1.52E-07	0.15	2.33E-02	1.29E-02	2.85E-02	1.44E-02	0.00E+00
2.93E-03	2.69E-03	2.34E-03	1.29E-03	3.46E-03		0.00E+00	0.00E+00	1.64E-07	1.64E-07	0.16	2.51E-02	1.40E-02	3.08E-02	1.56E-02	0.00E+00
3.15E-03	2.90E-03	2.52E-03	1.39E-03	3.73E-03		0.00E+00	0.00E+00	1.77E-07	1.77E-07	0.18	2.71E-02	1.50E-02	3.31E-02	1.68E-02	0.00E+00
3.39E-03	3.12E-03	2.70E-03	1.48E-03	4.00E-03		0.00E+00	0.00E+00	1.90E-07	1.90E-07	0.19	2.90E-02	1.61E-02	3.55E-02	1.80E-02	0.00E+00
3.62E-03	3.33E-03	2.89E-03	1.58E-03	4.27E-03		0.00E+00	0.00E+00	2.03E-07	2.03E-07	0.20	3.10E-02	1.73E-02	3.79E-02	1.92E-02	0.00E+00
3.85E-03	3.55E-03	3.07E-03	1.68E-03	4.55E-03		0.00E+00	0.00E+00	2.16E-07	2.16E-07	0.22	3.31E-02	1.84E-02	4.04E-02	2.04E-02	0.00E+00
4.09E-03	3.76E-03	3.26E-03	1.79E-03	4.83E-03		0.00E+00	0.00E+00	2.29E-07	2.29E-07	0.23	3.51E-02	1.95E-02	4.29E-02	2.17E-02	0.00E+00
4.31E-03	3.97E-03	3.44E-03	1.89E-03	5.10E-03		0.00E+00	0.00E+00	2.42E-07	2.42E-07	0.24	3.70E-02	2.06E-02	4.53E-02	2.29E-02	0.00E+00
4.53E-03	4.17E-03	3.62E-03	2.00E-03	5.35E-03		0.00E+00	0.00E+00	2.54E-07	2.54E-07	0.25	3.89E-02	2.16E-02	4.76E-02	2.41E-02	0.00E+00
4.74E-03	4.37E-03	3.79E-03	2.11E-03	5.62E-03		0.00E+00	0.00E+00	2.67E-07	2.67E-07	0.27	4.08E-02	2.26E-02	4.99E-02	2.53E-02	0.00E+00
6.09E-04	5.61E-04	5.12E-04	3.69E-04	7.57E-04		0.00E+00	0.00E+00	3.59E-08	3.59E-08	0.04	5.40E-03	2.91E-03	6.83E-03	3.60E-03	0.00E+00
6.38E-04	5.87E-04	5.35E-04	3.83E-04	7.92E-04		0.00E+00	0.00E+00	3.75E-08	3.75E-08	0.04	5.65E-03	3.04E-03	7.13E-03	3.76E-03	0.00E+00
6.71E-04	6.17E-04	5.62E-04	3.99E-04	8.31E-04		0.00E+00	0.00E+00	3.94E-08	3.94E-08	0.04	5.93E-03	3.20E-03	7.48E-03	3.94E-03	0.00E+00
7.07E-04	6.51E-04	5.91E-04	4.16E-04	8.75E-04		0.00E+00	0.00E+00	4.15E-08	4.15E-08	0.04	6.25E-03	3.37E-03	7.87E-03	4.14E-03	0.00E+00
7.49E-04	6.90E-04	6.25E-04	4.36E-04	9.25E-04		0.00E+00	0.00E+00	4.39E-08	4.39E-08	0.04	6.61E-03	3.57E-03	8.32E-03	4.37E-03	0.00E+00
7.98E-04	7.34E-04	6.64E-04	4.59E-04	9.83E-04		0.00E+00	0.00E+00	4.66E-08	4.66E-08	0.05	7.03E-03	3.80E-03	8.83E-03	4.63E-03	0.00E+00
8.52E-04	7.84E-04	7.08E-04	4.84E-04	1.05E-03		0.00E+00	0.00E+00	4.97E-08	4.97E-08	0.05	7.50E-03	4.06E-03	9.41E-03	4.92E-03	0.00E+00
9.15E-04	8.42E-04	7.58E-04	5.11E-04	1.12E-03		0.00E+00	0.00E+00	5.32E-08	5.32E-08	0.05	8.04E-03	4.36E-03	1.01E-02	5.26E-03	0.00E+00
9.86E-04	9.07E-04	8.14E-04	5.42E-04	1.21E-03		0.00E+00	0.00E+00	5.71E-08	5.71E-08	0.06	8.64E-03	4.70E-03	1.08E-02	5.63E-03	0.00E+00
1.07E-03	9.81E-04	8.78E-04	5.76E-04	1.30E-03		0.00E+00	0.00E+00	6.16E-08	6.16E-08	0.06	9.33E-03	5.08E-03	1.16E-02	6.05E-03	0.00E+00
1.16E-03	1.06E-03	9.50E-04	6.14E-04	1.41E-03		0.00E+00	0.00E+00	6.66E-08	6.66E-08	0.07	1.01E-02	5.51E-03	1.26E-02	6.52E-03	0.00E+00
1.26E-03	1.16E-03	1.03E-03	6.55E-04	1.52E-03		0.00E+00	0.00E+00	7.22E-08	7.22E-08	0.07	1.10E-02	5.99E-03	1.36E-02	7.05E-03	0.00E+00
1.37E-03	1.26E-03	1.12E-03	7.00E-04	1.65E-03		0.00E+00	0.00E+00	7.85E-08	7.85E-08	0.08	1.19E-02	6.53E-03	1.48E-02	7.63E-03	0.00E+00
1.49E-03	1.37E-03	1.22E-03	7.50E-04	1.80E-03		0.00E+00	0.00E+00	8.53E-08	8.53E-08	0.09	1.30E-02	7.12E-03	1.61E-02	8.27E-03	0.00E+00
1.63E-03	1.50E-03	1.32E-03	8.03E-04	1.96E-03		0.00E+00	0.00E+00	9.29E-08	9.29E-08	0.09	1.41E-02	7.77E-03	1.75E-02	8.97E-03	0.00E+00
1.78E-03	1.64E-03	1.44E-03	8.61E-04	2.13E-03		0.00E+00	0.00E+00	1.01E-07	1.01E-07	0.10	1.54E-02	8.47E-03	1.90E-02	9.73E-03	0.00E+00
1.94E-03	1.78E-03	1.56E-03	9.24E-04	2.32E-03		0.00E+00	0.00E+00	1.10E-07	1.10E-07	0.11	1.67E-02	9.23E-03	2.06E-02	1.05E-02	0.00E+00
2.11E-03	1.94E-03	1.70E-03	9.90E-04	2.51E-03		0.00E+00	0.00E+00	1.19E-07	1.19E-07	0.12	1.82E-02	1.00E-02	2.24E-02	1.14E-02	0.00E+00
2.29E-03	2.10E-03	1.84E-03	1.06E-03	2.72E-03		0.00E+00	0.00E+00	1.29E-07	1.29E-07	0.13	1.97E-02	1.09E-02	2.42E-02	1.23E-02	0.00E+00
2.48E-03	2.28E-03	1.99E-03	1.14E-03	2.94E-03		0.00E+00	0.00E+00	1.40E-07	1.40E-07	0.14	2.13E-02	1.18E-02	2.62E-02	1.33E-02	0.00E+00
2.68E-03	2.46E-03	2.15E-03	1.21E-03	3.18E-03		0.00E+00	0.00E+00	1.51E-07	1.51E-07	0.15	2.30E-02	1.28E-02	2.82E-02	1.44E-02	0.00E+00
2.88E-03	2.65E-03	2.31E-03	1.30E-03	3.42E-03		0.00E+00	0.00E+00	1.62E-07	1.62E-07	0.16	2.48E-02	1.37E-02	3.04E-02	1.54E-02	0.00E+00
3.09E-03	2.84E-03	2.47E-03	1.39E-03	3.66E-03		0.00E+00	0.00E+00	1.74E-07	1.74E-07	0.17	2.66E-02	1.47E-02	3.26E-02	1.65E-02	0.00E+00
3.30E-03	3.04E-03	2.64E-03	1.48E-03	3.91E-03		0.00E+00	0.00E+00	1.86E-07	1.86E-07	0.19	2.84E-02	1.57E-02	3.48E-02	1.76E-02	0.00E+00
3.52E-03	3.24E-03	2.81E-03	1.57E-03	4.17E-03		0.00E+00	0.00E+00	1.98E-07	1.98E-07	0.20	3.02E-02	1.68E-02	3.70E-02	1.88E-02	0.00E+00
3.73E-03	3.44E-03	2.99E-03	1.67E-03	4.42E-03		0.00E+00	0.00E+00	2.10E-07	2.10E-07	0.21	3.21E-02	1.78E-02	3.93E-02	1.99E-02	0.00E+00
3.94E-03	3.63E-03	3.16E-03	1.77E-03	4.67E-03		0.00E+00	0.00E+00	2.22E-07	2.22E-07	0.22	3.39E-02	1.88E-02	4.15E-02	2.11E-02	0.00E+00
4.15E-03	3.82E-03	3.32E-03	1.87E-03	4.92E-03		0.00E+00	0.00E+00	2.33E-07	2.33E-07	0.23	3.57E-02	1.98E-02	4.37E-02	2.22E-02	0.00E+00
5.81E-04	5.35E-04	4.89E-04	3.55E-04	7.23E-04		0.00E+00	0.00E+00	3.43E-08	3.43E-08	0.03	5.15E-03	2.77E-03	6.52E-03	3.45E-03	0.00E+00
6.08E-04	5.59E-04	5.11E-04	3.69E-04	7.56E-04		0.00E+00	0.00E+00	3.58E-08	3.58E-08	0.04	5.39E-03	2.90E-03	6.81E-03	3.60E-03	0.00E+00
6.38E-04	5.87E-04	5.36E-04	3.84E-04	7.92E-04		0.00E+00	0.00E+00	3.76E-08	3.76E-08	0.04	5.65E-03	3.04E-03	7.14E-03	3.76E-03	0.00E+00
6.73E-04	6.19E-04	5.64E-04	4.01E-04	8.34E-04		0.00E+00	0.00E+00	3.95E-08	3.95E-08	0.04	5.95E-03	3.21E-03	7.51E-03	3.95E-03	0.00E+00
7.12E-04	6.55E-04	5.95E-04	4.20E-04	8.81E-04		0.00E+00	0.00E+00	4.18E-08	4.18E-08	0.04	6.29E-03	3.39E-03	7.93E-03	4.17E-03	0.00E+00
7.56E-04	6.96E-04	6.31E-04	4.41E-04	9.34E-04		0.00E+00	0.00E+00	4.43E-08	4.43E-08	0.04	6.68E-03	3.61E-03	8.40E-03	4.41E-03	0.00E+00
8.07E-04	7.43E-04	6.72E-04	4.65E-04	9.95E-04		0.00E+00	0.00E+00	4.72E-08	4.72E-08	0.05	7.11E-03	3.85E-03	8.94E-03	4.69E-03	0.00E+00
8.65E-04	7.96E-04	7.18E-04	4.91E-04	1.06E-03		0.00E+00	0.00E+00	5.04E-08	5.04E-08	0.05	7.61E-03	4.12E-03	9.55E-03	5.00E-03	0.00E+00
9.30E-04	8.56E-04	7.70E-04	5.20E-04	1.14E-03		0.00E+00	0.00E+00	5.41E-08	5.41E-08	0.05	8.17E-03	4.43E-03	1.02E-02	5.34E-03	0.00E+00
1.00E-03	9.23E-04	8.29E-04	5.52E-04	1.23E-03		0.00E+00	0.00E+00	5.82E-08	5.82E-08	0.06	8.80E-03	4.78E-03	1.10E-02	5.73E-03	0.00E+00
1.09E-03	9.99E-04	8.94E-04	5.87E-04	1.32E-03		0.00E+00	0.00E+00	6.28E-08	6.28E-08	0.06	9.50E-03	5.17E-03	1.19E-02	6.17E-03	0.00E+00
1.18E-03	1.08E-03	9.67E-04	6.26E-04	1.43E-03		0.00E+00	0.00E+00	6.79E-08	6.79E-08	0.07	1.03E-02	5.61E-03	1.28E-02	6.65E-03	0.00E+00
1.28E-03	1.18E-03	1.05E-03	6.68E-04	1.55E-03		0.00E+00	0.00E+00	7.35E-08	7.35E-08	0.07	1.12E-02	6.10E-03	1.39E-02	7.18E-03	0.00E+00
1.39E-03	1.28E-03	1.14E-03	7.14E-04	1.68E-03		0.00E+00	0.00E+00	7.98E-08	7.98E-08	0.08	1.21E-02	6.63E-03	1.50E-02	7.76E-03	0.00E+00
1.51E-03	1.39E-03	1.23E-03	7.64E-04	1.83E-03		0.00E+00	0.00E+00	8.66E-08	8.66E-08	0.09	1.32E-02	7.21E-03	1.63E-02	8.40E-03	0.00E+00
1.65E-03	1.52E-03	1.34E-03	8.18E-04	1.98E-03		0.00E+00	0.00E+00	9.40E-08	9.40E-08	0.09	1.43E-02	7.85E-03	1.77E-02	9.09E-03	0.00E+00
1.79E-03	1.65E-03	1.45E-03	8.75E-04	2.15E-03		0.00E+00	0.00E+00	1.02E-07	1.02E-07	0.10	1.55E-02	8.53E-03	1.92E-02	9.83E-03	0.00E+00
1.94E-03	1.79E-03	1.57E-03	9.36E-04	2.33E-03		0.00E+00	0.00E+00	1.10E-07	1.10E-07	0.11	1.68E-02	9.26E-03	2.07E-02	1.06E-02	0.00E+00
2.10E-03	1.94E-03	1.70E-03	1.00E-03	2.52E-03		0.00E+00	0.00E+00	1.19E-07	1.19E-07	0.12	1.82E-02	1.00E-02	2.24E-02	1.15E-02	0.00E+00
2.27E-03	2.09E-03	1.83E-03	1.07E-03	2.71E-03		0.00E+00	0.00E+00	1.29E-07	1.29E-07	0.13	1.96E-02	1.08E-02	2.42E-02	1.23E-02	0.00E+00
2.45E-03	2.26E-03	1.97E-03	1.14E-03	2.92E-03		0.00E+00	0.00E+00	1.39E-07	1.39E-07	0.14	2.12E-02	1.17E-02	2.60E-02	1.33E-02	0.00E+00
2.64E-03	2.43E-03	2.12E-03	1.22E-03	3.14E-03		0.00E+00	0.00E+00	1.49E-07	1.49E-07	0.15	2.27E-02	1.26E-02	2.79E-02	1.42E-02	0.00E+00
2.83E-03	2.60E-03	2.27E-03	1.30E-03	3.36E-03		0.00E+00	0.00E+00	1.60E-07	1.60E-07	0.16	2.44E-02	1.35E-02	2.99E-02	1.52E-02	0.00E+00
3.02E-03	2.78E-03	2.43E-03	1.38E-03	3.59E-03		0.00E+00	0.00E+00	1.70E-07	1.70E-07	0.17	2.60E-02	1.44E-02	3.20E-02	1.63E-02	0.00E+00
3.22E-03	2.96E-03	2.58E-03	1.47E-03	3.82E-03		0.00E+00	0.00E+00	1.81E-07	1.81E-07	0.18	2.77E-02	1.53E-02	3.40E-02	1.73E-02	0.00E+00
3.42E-03	3.14E-03	2.74E-03	1.56E-03	4.06E-03		0.00E+00	0.00E+00	1.93E-07	1.93E-07	0.19	2.94E-02	1.63E-02	3.61E-02	1.84E-02	0.00E+00
3.61E-03	3.32E-03	2.90E-03	1.65E-03	4.29E-03		0.00E+00	0.00E+00	2.04E-07	2.04E-07	0.20	3.11E-02	1.72E-02	3.82E-02	1.94E-02	0.00E+00
3.81E-03	3.50E-03	3.06E-03	1.74E-03	4.52E-03		0.00E+00	0.00E+00	2.15E-07	2.15E-07	0.21	3.28E-02	1.81E-02	4.02E-02	2.05E-02	0.00E+00
5.32E-04	4.89E-04	4.49E-04	3.31E-04	6.64E-04		0.00E+00	0.00E+00	3.15E-08	3.15E-08	0.03	4.73E-03	2.53E-03	5.99E-03	3.18E-03	0.00E+00
5.54E-04	5.10E-04	4.67E-04	3.42E-04	6.91E-04		0.00E+00	0.00E+00	3.28E-08	3.28E-08	0.03	4.92E-03	2.64E-03	6.24E-03	3.30E-03	0.00E+00
5.80E-04	5.33E-04	4.88E-04	3.55E-04	7.22E-04		0.00E+00	0.00E+00	3.42E-08	3.42E-08	0.03	5.14E-03	2.76E-03	6.51E-03	3.44E-03	0.00E+00
6.08E-04	5.60E-04	5.11E-04	3.70E-04	7.57E-04		0.00E+00	0.00E+00	3.59E-08	3.59E-08	0.04	5.39E-03	2.90E-03	6.82E-03	3.60E-03	0.00E+00
6.40E-04	5.89E-04	5.38E-04	3.86E-04	7.96E-04		0.00E+00	0.00E+00	3.77E-08	3.77E-08	0.04	5.67E-03	3.05E-03	7.17E-03	3.78E-03	0.00E+00
6.77E-04	6.23E-04	5.68E-04	4.04E-04	8.40E-04		0.00E+00	0.00E+00	3.98E-08	3.98E-08	0.04	5.99E-03	3.23E-03	7.56E-03	3.98E-03	0.00E+00
7.19E-04	6.61E-04	6.01E-04	4.25E-04	8.90E-04		0.00E+00	0.00E+00	4.22E-08	4.22E-08	0.04	6.35E-03	3.43E-03	8.01E-03	4.21E-03	0.00E+00
7.66E-04	7.05E-04	6.39E-04	4.47E-04	9.46E-04		0.00E+00	0.00E+00	4.48E-08	4.48E-08	0.04	6.76E-03	3.65E-03	8.51E-03	4.47E-03	0.00E+00
8.19E-04	7.54E-04	6.82E-04	4.72E-04	1.01E-03		0.00E+00	0.00E+00	4.78E-08	4.78E-08	0.05	7.22E-03	3.90E-03	9.07E-03	4.76E-03	0.00E+00
8.79E-04	8.09E-04	7.30E-04	4.99E-04	1.08E-03		0.00E+00	0.00E+00	5.12E-08	5.12E-08	0.05	7.73E-03	4.19E-03	9.71E-03	5.08E-03	0.00E+00
9.46E-04	8.71E-04	7.84E-04	5.30E-04	1.16E-03		0.00E+00	0.00E+00	5.50E-08	5.50E-08	0.06	8.31E-03	4.51E-03	1.04E-02	5.44E-03	0.00E+00
1.02E-03	9.40E-04	8.44E-04	5.63E-04	1.25E-03		0.00E+00	0.00E+00	5.92E-08	5.92E-08	0.06	8.96E-03	4.87E-03	1.12E-02	5.84E-03	0.00E+00
1.11E-03	1.02E-03	9.11E-04	5.99E-04	1.35E-03		0.00E+00	0.00E+00	6.39E-08	6.39E-08	0.06	9.68E-03	5.27E-03	1.21E-02	6.28E-03	0.00E+00
1.20E-03	1.10E-03	9.85E-04	6.39E-04	1.46E-03		0.00E+00	0.00E+00	6.91E-08	6.91E-08	0.07	1.05E-02	5.71E-03	1.31E-02	6.77E-03	0.00E+00
1.30E-03	1.20E-03	1.07E-03	6.82E-04	1.58E-03		0.00E+00	0.00E+00	7.48E-08	7.48E-08	0.07	1.13E-02	6.19E-03	1.41E-02	7.30E-03	0.00E+00
1.41E-03	1.30E-03	1.15E-03	7.28E-04	1.71E-03		0.00E+00	0.00E+00	8.09E-08	8.09E-08	0.08	1.23E-02	6.72E-03	1.53E-02	7.88E-03	0.00E+00
1.53E-03	1.41E-03	1.25E-03	7.78E-04	1.85E-03		0.00E+00	0.00E+00	8.76E-08	8.76E-08	0.09	1.33E-02	7.30E-03	1.65E-02	8.51E-03	0.00E+00
1.66E-03	1.53E-03	1.35E-03	8.31E-04	2.00E-03		0.00E+00	0.00E+00	9.49E-08	9.49E-08	0.09	1.44E-02	7.92E-03	1.79E-02	9.19E-03	0.00E+00
1.80E-03	1.66E-03	1.46E-03	8.88E-04	2.16E-03		0.00E+00	0.00E+00	1.03E-07	1.03E-07	0.10	1.56E-02	8.58E-03	1.93E-02	9.91E-03	0.00E+00
1.95E-03	1.79E-03	1.58E-03	9.48E-04	2.34E-03		0.00E+00	0.00E+00	1.11E-07	1.11E-07	0.11	1.69E-02	9.28E-03	2.08E-02	1.07E-02	0.00E+00
2.10E-03	1.93E-03	1.70E-03	1.01E-03	2.51E-03		0.00E+00	0.00E+00	1.19E-07	1.19E-07	0.12	1.82E-02	1.00E-02	2.24E-02	1.15E-02	0.00E+00
2.26E-03	2.08E-03	1.83E-03	1.08E-03	2.70E-03		0.00E+00	0.00E+00	1.28E-07	1.28E-07	0.13	1.95E-02	1.08E-02	2.41E-02	1.23E-02	0.00E+00
2.43E-03	2.23E-03	1.96E-03	1.15E-03	2.90E-03		0.00E+00	0.00E+00	1.37E-07	1.37E-07	0.14	2.10E-02	1.16E-02	2.58E-02	1.32E-02	0.00E+00
2.60E-03	2.39E-03	2.09E-03	1.22E-03	3.10E-03		0.00E+00	0.00E+00	1.47E-07	1.47E-07	0.15	2.24E-02	1.24E-02	2.76E-02	1.41E-02	0.00E+00

Unique Identifier	X (UTM)	Y (UTM)	DemolitionS 2026	Site PreparationS 2026	Grading/ExcavationS 2026	Concrete (Garage and Podiums)1 2026	Concrete (Garage and Podiums)1 2027	Concrete (Garage and Podiums)1 2028	Concrete (Garage and Podiums)S 2028	Concrete (Garage and Podiums)2 2028	Building Construction (framing, roofing, 2027	Building Construction (framing, roofing, 2028	Building Construction (framing, roofing, 2028	Building Construction (framing, roofing, 2029	Building Construction (framing, roofing, 2029
371468.013761528.01	371468.01	3761528.01	3.38E-03	0.00E+00	1.16E-02	8.95E-03	8.50E-03	7.79E-03	6.82E-03	3.96E-03	4.73E-03	4.33E-03	3.79E-03	3.56E-03	2.07E-03
371478.013761528.01	371478.01	3761528.01	3.59E-03	0.00E+00	1.24E-02	9.53E-03	9.05E-03	8.29E-03	7.25E-03	4.20E-03	5.03E-03	4.61E-03	4.03E-03	3.79E-03	2.19E-03
371488.013761528.01	371488.01	3761528.01	3.81E-03	0.00E+00	1.31E-02	1.01E-02	9.60E-03	8.80E-03	7.69E-03	4.45E-03	5.34E-03	4.89E-03	4.28E-03	4.02E-03	2.32E-03
371498.013761528.01	371498.01	3761528.01	4.03E-03	0.00E+00	1.39E-02	1.07E-02	1.02E-02	9.31E-03	8.14E-03	4.71E-03	5.65E-03	5.17E-03	4.52E-03	4.25E-03	2.46E-03
371508.013761528.01	371508.01	3761528.01	4.25E-03	0.00E+00	1.46E-02	1.13E-02	1.07E-02	9.81E-03	8.58E-03	4.97E-03	5.95E-03	5.45E-03	4.77E-03	4.48E-03	2.60E-03
371228.013761538.01	371228.01	3761538.01	6.49E-04	0.00E+00	2.23E-03	1.64E-03	1.56E-03	1.43E-03	1.31E-03	9.73E-04	8.66E-04	7.93E-04	7.29E-04	6.85E-04	5.08E-04
371238.013761538.01	371238.01	3761538.01	6.76E-04	0.00E+00	2.32E-03	1.71E-03	1.62E-03	1.49E-03	1.37E-03	1.01E-03	9.02E-04	8.26E-04	7.58E-04	7.13E-04	5.26E-04
371248.013761538.01	371248.01	3761538.01	7.05E-04	0.00E+00	2.43E-03	1.78E-03	1.69E-03	1.55E-03	1.42E-03	1.05E-03	9.43E-04	8.63E-04	7.92E-04	7.44E-04	5.46E-04
371258.013761538.01	371258.01	3761538.01	7.39E-04	0.00E+00	2.54E-03	1.87E-03	1.78E-03	1.63E-03	1.49E-03	1.09E-03	9.89E-04	9.05E-04	8.29E-04	7.79E-04	5.69E-04
371268.013761538.01	371268.01	3761538.01	7.76E-04	0.00E+00	2.67E-03	1.97E-03	1.87E-03	1.71E-03	1.57E-03	1.14E-03	1.04E-03	9.52E-04	8.71E-04	8.19E-04	5.93E-04
371278.013761538.01	371278.01	3761538.01	8.18E-04	0.00E+00	2.82E-03	2.08E-03	1.98E-03	1.81E-03	1.65E-03	1.19E-03	1.10E-03	1.01E-03	9.18E-04	8.63E-04	6.21E-04
371288.013761538.01	371288.01	3761538.01	8.66E-04	0.00E+00	2.98E-03	2.21E-03	2.09E-03	1.92E-03	1.75E-03	1.25E-03	1.17E-03	1.07E-03	9.72E-04	9.14E-04	6.52E-04
371298.013761538.01	371298.01	3761538.01	9.20E-04	0.00E+00	3.16E-03	2.35E-03	2.23E-03	2.04E-03	1.86E-03	1.31E-03	1.24E-03	1.13E-03	1.03E-03	9.70E-04	6.86E-04
371308.013761538.01	371308.01	3761538.01	9.80E-04	0.00E+00	3.37E-03	2.51E-03	2.38E-03	2.18E-03	1.98E-03	1.38E-03	1.32E-03	1.21E-03	1.10E-03	1.03E-03	7.23E-04
371318.013761538.01	371318.01	3761538.01	1.05E-03	0.00E+00	3.60E-03	2.68E-03	2.55E-03	2.34E-03	2.11E-03	1.46E-03	1.42E-03	1.30E-03	1.18E-03	1.10E-03	7.65E-04
371348.013761538.01	371348.01	3761538.01	1.30E-03	0.00E+00	4.47E-03	3.35E-03	3.19E-03	2.92E-03	2.62E-03	1.75E-03	1.77E-03	1.62E-03	1.46E-03	1.37E-03	9.14E-04
371358.013761538.01	371358.01	3761538.01	1.40E-03	0.00E+00	4.82E-03	3.63E-03	3.44E-03	3.16E-03	2.83E-03	1.86E-03	1.92E-03	1.75E-03	1.57E-03	1.48E-03	9.73E-04
371368.013761538.01	371368.01	3761538.01	1.51E-03	0.00E+00	5.20E-03	3.93E-03	3.73E-03	3.42E-03	3.05E-03	1.99E-03	2.07E-03	1.90E-03	1.70E-03	1.59E-03	1.04E-03
371378.013761538.01	371378.01	3761538.01	1.63E-03	0.00E+00	5.62E-03	4.25E-03	4.04E-03	3.70E-03	3.30E-03	2.12E-03	2.25E-03	2.06E-03	1.83E-03	1.72E-03	1.11E-03
371388.013761538.01	371388.01	3761538.01	1.76E-03	0.00E+00	6.07E-03	4.60E-03	4.37E-03	4.01E-03	3.56E-03	2.26E-03	2.43E-03	2.23E-03	1.98E-03	1.86E-03	1.18E-03
371398.013761538.01	371398.01	3761538.01	1.91E-03	0.00E+00	6.56E-03	4.98E-03	4.73E-03	4.34E-03	3.85E-03	2.41E-03	2.63E-03	2.41E-03	2.14E-03	2.01E-03	1.26E-03
371408.013761538.01	371408.01	3761538.01	2.06E-03	0.00E+00	7.08E-03	5.39E-03	5.12E-03	4.69E-03	4.15E-03	2.57E-03	2.85E-03	2.61E-03	2.31E-03	2.17E-03	1.34E-03
371418.013761538.01	371418.01	3761538.01	2.22E-03	0.00E+00	7.63E-03	5.82E-03	5.53E-03	5.07E-03	4.48E-03	2.74E-03	3.07E-03	2.82E-03	2.49E-03	2.34E-03	1.43E-03
371428.013761538.01	371428.01	3761538.01	2.39E-03	0.00E+00	8.21E-03	6.28E-03	5.96E-03	5.46E-03	4.82E-03	2.92E-03	3.32E-03	3.04E-03	2.68E-03	2.52E-03	1.53E-03
371438.013761538.01	371438.01	3761538.01	2.56E-03	0.00E+00	8.82E-03	6.75E-03	6.41E-03	5.88E-03	5.18E-03	3.12E-03	3.57E-03	3.27E-03	2.88E-03	2.70E-03	1.63E-03
371448.013761538.01	371448.01	3761538.01	2.75E-03	0.00E+00	9.45E-03	7.24E-03	6.88E-03	6.30E-03	5.54E-03	3.31E-03	3.82E-03	3.50E-03	3.08E-03	2.90E-03	1.73E-03
371458.013761538.01	371458.01	3761538.01	2.93E-03	0.00E+00	1.01E-02	7.74E-03	7.35E-03	6.74E-03	5.92E-03	3.52E-03	4.09E-03	3.74E-03	3.29E-03	3.09E-03	1.84E-03
371468.013761538.01	371468.01	3761538.01	3.12E-03	0.00E+00	1.07E-02	8.25E-03	7.84E-03	7.18E-03	6.31E-03	3.73E-03	4.36E-03	3.99E-03	3.50E-03	3.29E-03	1.95E-03
371478.013761538.01	371478.01	3761538.01	3.32E-03	0.00E+00	1.14E-02	8.78E-03	8.33E-03	7.64E-03	6.70E-03	3.95E-03	4.64E-03	4.24E-03	3.72E-03	3.50E-03	2.06E-03
371488.013761538.01	371488.01	3761538.01	3.52E-03	0.00E+00	1.21E-02	9.31E-03	8.84E-03	8.10E-03	7.11E-03	4.18E-03	4.92E-03	4.50E-03	3.95E-03	3.71E-03	2.18E-03
371498.013761538.01	371498.01	3761538.01	3.72E-03	0.00E+00	1.28E-02	9.84E-03	9.35E-03	8.57E-03	7.51E-03	4.42E-03	5.20E-03	4.76E-03	4.17E-03	3.92E-03	2.31E-03
371508.013761538.01	371508.01	3761538.01	3.93E-03	0.00E+00	1.35E-02	1.04E-02	9.86E-03	9.03E-03	7.92E-03	4.66E-03	5.48E-03	5.02E-03	4.40E-03	4.14E-03	2.43E-03
371518.013761540.01	371518.01	3761540.01	4.07E-03	0.00E+00	1.40E-02	1.08E-02	1.02E-02	9.37E-03	8.22E-03	4.86E-03	5.68E-03	5.20E-03	4.57E-03	4.29E-03	2.54E-03
371248.013761548.01	371248.01	3761548.01	6.76E-04	0.00E+00	2.32E-03	1.71E-03	1.62E-03	1.49E-03	1.36E-03	1.01E-03	9.01E-04	8.25E-04	7.58E-04	7.13E-04	5.27E-04
371258.013761548.01	371258.01	3761548.01	7.07E-04	0.00E+00	2.43E-03	1.79E-03	1.70E-03	1.56E-03	1.43E-03	1.05E-03	9.45E-04	8.65E-04	7.93E-04	7.46E-04	5.49E-04
371268.013761548.01	371268.01	3761548.01	7.42E-04	0.00E+00	2.55E-03	1.88E-03	1.79E-03	1.64E-03	1.50E-03	1.10E-03	9.93E-04	9.09E-04	8.33E-04	7.83E-04	5.73E-04
371278.013761548.01	371278.01	3761548.01	7.82E-04	0.00E+00	2.69E-03	1.98E-03	1.88E-03	1.73E-03	1.58E-03	1.15E-03	1.05E-03	9.60E-04	8.78E-04	8.25E-04	5.99E-04
371288.013761548.01	371288.01	3761548.01	8.27E-04	0.00E+00	2.84E-03	2.10E-03	2.00E-03	1.83E-03	1.67E-03	1.20E-03	1.11E-03	1.02E-03	9.28E-04	8.72E-04	6.28E-04
371298.013761548.01	371298.01	3761548.01	8.77E-04	0.00E+00	3.02E-03	2.23E-03	2.12E-03	1.94E-03	1.77E-03	1.26E-03	1.18E-03	1.08E-03	9.84E-04	9.25E-04	6.61E-04
371308.013761548.01	371308.01	3761548.01	9.33E-04	0.00E+00	3.21E-03	2.38E-03	2.26E-03	2.07E-03	1.88E-03	1.33E-03	1.26E-03	1.15E-03	1.05E-03	9.84E-04	6.96E-04
371318.013761548.01	371318.01	3761548.01	9.96E-04	0.00E+00	3.43E-03	2.55E-03	2.42E-03	2.22E-03	2.01E-03	1.41E-03	1.35E-03	1.23E-03	1.12E-03	1.05E-03	7.35E-04
371348.013761548.01	371348.01	3761548.01	1.23E-03	0.00E+00	4.23E-03	3.16E-03	3.00E-03	2.75E-03	2.48E-03	1.68E-03	1.67E-03	1.53E-03	1.38E-03	1.30E-03	8.76E-04
371358.013761548.01	371358.01	3761548.01	1.32E-03	0.00E+00	4.55E-03	3.41E-03	3.24E-03	2.97E-03	2.67E-03	1.78E-03	1.80E-03	1.65E-03	1.48E-03	1.39E-03	9.32E-04
371368.013761548.01	371368.01	3761548.01	1.42E-03	0.00E+00	4.90E-03	3.68E-03	3.50E-03	3.21E-03	2.88E-03	1.90E-03	1.95E-03	1.78E-03	1.60E-03	1.50E-03	9.92E-04
371378.013761548.01	371378.01	3761548.01	1.54E-03	0.00E+00	5.28E-03	3.98E-03	3.78E-03	3.47E-03	3.10E-03	2.02E-03	2.10E-03	1.93E-03	1.72E-03	1.62E-03	1.06E-03
371388.013761548.01	371388.01	3761548.01	1.65E-03	0.00E+00	5.69E-03	4.30E-03	4.09E-03	3.74E-03	3.34E-03	2.15E-03	2.27E-03	2.08E-03	1.86E-03	1.74E-03	1.12E-03
371398.013761548.01	371398.01	3761548.01	1.78E-03	0.00E+00	6.14E-03	4.65E-03	4.41E-03	4.05E-03	3.60E-03	2.29E-03	2.46E-03	2.25E-03	2.00E-03	1.88E-03	1.20E-03
371408.013761548.01	371408.01	3761548.01	1.92E-03	0.00E+00	6.61E-03	5.02E-03	4.76E-03	4.37E-03	3.88E-03	2.45E-03	2.65E-03	2.43E-03	2.16E-03	2.03E-03	1.28E-03
371418.013761548.01	371418.01	3761548.01	2.07E-03	0.00E+00	7.12E-03	5.41E-03	5.14E-03	4.71E-03	4.17E-03	2.60E-03	2.86E-03	2.62E-03	2.32E-03	2.18E-03	1.36E-03
371428.013761548.01	371428.01	3761548.01	2.22E-03	0.00E+00	7.65E-03	5.82E-03	5.53E-03	5.07E-03	4.49E-03	2.77E-03	3.08E-03	2.82E-03	2.49E-03	2.34E-03	1.45E-03
371438.013761548.01	371438.01	3761548.01	2.38E-03	0.00E+00	8.20E-03	6.26E-03	5.94E-03	5.45E-03	4.81E-03	2.95E-03	3.31E-03	3.03E-03	2.67E-03	2.51E-03	1.54E-03
371448.013761548.01	371448.01	3761548.01	2.55E-03	0.00E+00	8.79E-03	6.71E-03	6.37E-03	5.84E-03	5.15E-03	3.14E-03	3.55E-03	3.25E-03	2.86E-03	2.69E-03	1.64E-03
371458.013761548.01	371458.01	3761548.01	2.73E-03	0.00E+00	9.39E-03	7.18E-03	6.82E-03	6.25E-03	5.51E-03	3.33E-03	3.79E-03	3.47E-03	3.06E-03	2.88E-03	1.74E-03
371468.013761548.01	371468.01	3761548.01	2.91E-03	0.00E+00	1.00E-02	7.65E-03	7.27E-03	6.66E-03	5.86E-03	3.53E-03	4.04E-03	3.70E-03	3.26E-03	3.06E-03	1.84E-03
371478.013761548.01	371478.01	3761548.01	3.09E-03	0.00E+00	1.06E-02	8.13E-03	7.72E-03	7.08E-03	6.23E-03	3.73E-03	4.30E-03	3.93E-03	3.46E-03	3.25E-03	1.95E-03
371488.013761548.01	371488.01	3761548.01	3.27E-03	0.00E+00	1.12E-02	8.62E-03	8.18E-03	7.50E-03	6.60E-03	3.94E-03	4.55E-03	4.17E-03	3.66E-03	3.45E-03	2.06E-03
371498.013761548.01	371498.01	3761548.01	3.45E-03	0.00E+00	1.19E-02	9.10E-03	8.65E-03	7.93E-03	6.97E-03	4.16E-03	4.81E-03	4.40E-03	3.87E-03	3.64E-03	2.17E-03
371268.013761558.01	371268.01	3761558.01	7.11E-04	0.00E+00	2.45E-03	1.80E-03	1.71E-03	1.56E-03	1.44E-03	1.06E-03	9.49E-04	8.69E-04	7.98E-04	7.50E-04	5.53E-04
371278.013761558.01	371278.01	3761558.01	7.48E-04	0.00E+00	2.58E-03	1.89E-03	1.80E-03	1.65E-03	1.51E-03	1.11E-03	1.00E-03	9.16E-04	8.40E-04	7.90E-04	5.78E-04
371288.013761558.01	371288.01	3761558.01	7.90E-04	0.00E+00	2.72E-03	2.00E-03	1.90E-03	1.74E-03	1.60E-03	1.16E-03	1.06E-03	9.69E-04	8.87E-04	8.34E-04	6.06E-04
371298.013761558.01	371298.01	3761558.01	8.37E-04	0.00E+00	2.88E-03	2.13E-03	2.02E-03	1.85E-03	1.69E-03	1.22E-03	1.12E-03	1.03E-03	9.39E-04	8.83E-04	6.37E-04
371308.013761558.01	371308.01	3761558.01	8.90E-04	0.00E+00	3.06E-03	2.26E-03	2.15E-03	1.97E-03	1.80E-03	1.28E-03	1.20E-03	1.10E-03	9.98E-04	9.38E-04	6.71E-04
371358.013761558.01	371358.01	3761558.01	1.25E-03	0.00E+00	4.30E-03	3.22E-03	3.05E-03	2.80E-03	2.52E-03	1.71E-03	1.70E-03	1.56E-03	1.40E-03	1.32E-03	8.93E-04
371368.013761558.01	371368.01	3761558.01	1.34E-03	0.00E+00	4.62E-03	3.47E-03	3.29E-03	3.02E-03	2.71E-03	1.82E-03	1.83E-03	1.68E-03	1.51E-03	1.42E-03	9.49E-04
371378.013761558.01	371378.01	3761558.01	1.45E-03	0.00E+00	4.97E-03	3.74E-03	3.55E-03	3.25E-03	2.92E-03	1.93E-03	1.97E-03	1.81E-03	1.62E-03	1.52E-03	1.01E-03
371388.013761558.01	371388.01	3761558.01	1.56E-03	0.00E+00	5.35E-03	4.03E-03	3.83E-03	3.51E-03	3.14E-03	2.06E-03	2.13E-03	1.95E-03	1.74E-03	1.64E-03	1.07E-03
371398.013761558.01	371398.01	3761558.01	1.67E-03	0.00E+00	5.76E-03	4.35E-03	4.13E-03	3.78E-03	3.38E-03	2.19E-03	2.30E-03	2.10E-03	1.88E-03	1.76E-03	1.14E-03
371408.013761558.01	371408.01	3761558.01	1.80E-03	0.00E+00	6.19E-03	4.68E-03	4.45E-03	4.08E-03	3.63E-03	2.33E-03	2.47E-03	2.27E-03	2.02E-03	1.90E-03	1.22E-03
371418.013761558.01	371418.01	3761558.01	1.93E-03	0.00E+00	6.65E-03	5.04E-03	4.79E-03	4.39E-03	3.90E-03	2.48E-03	2.66E-03	2.44E-03	2.17E-03	2.04E-03	1.29E-03
371428.013761558.01	371428.01	3761558.01	2.07E-03	0.00E+00	7.14E-03	5.42E-03	5.15E-03	4.72E-03	4.19E-03	2.63E-03	2.86E-03	2.62E-03	2.33E-03	2.19E-03	1.37E-03
371438.013761558.01	371438.01	3761558.01	2.22E-03	0.00E+00	7.65E-03	5.82E-03	5.52E-03	5.06E-03	4.49E-03	2.80E-03	3.07E-03	2.81E-03	2.49E-03	2.34E-03	1.46E-03
371448.013761558.01	371448.01	3761558.01	2.38E-03	0.00E+00	8.18E-03	6.23E-03	5.91E-03	5.42E-03	4.80E-03	2.97E-03	3.29E-03	3.01E-03	2.67E-03	2.51E-03	1.55E-03
371458.013761558.01	371458.01	3761558.01	2.54E-03	0.00E+00	8.73E-03	6.66E-03	6.32E-03	5.79E-03	5.12E-03	3.15E-03	3.52E-03	3.22E-03	2.85E-03	2.68E-03	1.65E-03
371468.013761558.01	371468.01	3761558.01	2.70E-03	0.00E+00	9.30E-03	7.10E-03	6.74E-03	6.18E-03	5.46E-03	3.34E-03	3.75E-03	3.43E-03	3.03E-03	2.85E-03	1.74E-03
371478.013761558.01	371478.01	3761558.01	2.87E-03	0.00E+00	9.88E-03	7.55E-03	7.17E-03	6.57E-03	5.80E-03	3.53E-03	3.99E-03	3.65E-03	3.22E-03	3.03E-03	1.84E-03
371488.013761558.01	371488.01	3761558.01	3.04E-03	0.00E+00	1.05E-02	8.00E-03	7.60E-03	6.96E-03	6.14E-03	3.73E-03	4.23E-03	3.87E-03	3.41E-03	3.21E-03	1.95E-03
371498.013761558.01	371498.01	3761558.01	3.22E-03	0.00E+00	1.11E-02	8.46E-03	8.03E-03	7.36E-03	6.49E-03	3.93E-03	4.47E-03	4.09E-03	3.61E-03	3.39E-03	2.05E-03
371298.013761568.01	371298.01	3761568.01	8.00E-04	0.00E+00	2.75E-03	2.03E-03	1.93E-03	1.77E-03	1.62E-03	1.18E-03	1.07E-03	9.81E-04	8.98E-04	8.44E-04	6.14E-04
371308.013761568.01	371308.01	3761568.01	8.49E-04	0.00E+00	2.92E-03	2.16E-03	2.05E-03	1.88E-03	1.72E-03	1.24E-03	1.14E-03	1.04E-03	9.53E-04	8.96E-04	6.46E-04
371378.013761568.01	371378.01	3761568.01	1.36E-03	0.00E+00	4.69E-03	3.52E-03	3.34E-03	3.06E-03	2.75E-03	1.85E-03	1.86E-03	1.70E-03	1.53E-03	1.44E-03	9.66E-04
371388.013761568.01	371388.01	3761568.01	1.46E-03	0.00E+00	5.04E-03	3.78E-03	3.59E-03	3.29E-03	2.96E-03	1.96E-03	2.00E-03	1.83E-03	1.64E-03	1.54E-03	1.03E-03
371398.013761568.01	371398.01	3761568.01	1.57E-03	0.00E+00	5.41E-03	4.07E-03	3.87E-03	3.55E-03	3.18E-03	2.09E-03	2.15E-03	1.97E-03	1.76E-03	1.66E-03	1.09E-03
371408.013761568.01	371408.01	3761568.01	1.69E-03	0.00E+00	5.81E-03	4.38E-03	4.16E-03	3.81E-03	3.41E-03	2.22E-03	2.32E-03	2.12E-03	1.89E-03	1.78E-03	1.16E-03
371418.013761568.01	371418.01	3761568.01	1.81E-03	0.00E+00	6.23E-03	4.71E-03	4.47E-03	4.10E-03	3.66E-03	2.36E-03	2.49E-03	2.28E-03	2.03E-03	1.91E-03	1.23E-03
371428.013761568.01	371428.01	3761568.01	1.94E-03	0.00E+00	6.68E-03	5.05E-03	4.80E-03	4.40E-03	3.92E-03	2.50E-03	2.67E-03	2.44E-03	2.18E-03	2.05E-03	1.31E-03
371438.013761568.01	371438.01	3761568.01	2.08E-03	0.00E+00	7.14E-03	5.42E-03	5.14E-03	4.72E-03	4.19E-03	2.66E-03	2.86E-03	2.62E-03	2.33E-03	2.19E-03	1.39E-03
371448.013761568.01	371448.01	3761568.01	2.22E-03	0.00E+00	7.63E-03	5.80E-03	5.50E-03	5.04E-03	4.48E-03	2.82E-03	3.06E-03	2.80E-03	2.49E-03	2.34E-03	1.47E-03
371458.013761568.01	371458.01	3761568.01	2.37E-03	0.00E+00	8.14E-03	6.19E-03	5.88E-03	5.39E-03	4.78E-03	2.98E-03	3.27E-03	2.99E-03	2.65E-03	2.49E-03	1.56E-03
371468.013761568.01	371468.01	3761568.01	2.52E-03	0.00E+00	8.66E-03	6.59E-03	6.26E-03	5.74E-03	5.08E-03	3.16E-03	3.48E-03	3.19E-03	2.82E-03	2.65E-03	1.65E-03
371478.013761568.01	371478.01	3761568.01	2.67E-03	0.00E+00	9.20E-03	7.01E-03	6.65E-03	6.10E-03	5.40E-03	3.34E-03	3.70E-03	3.39E-03	3.00E-03	2.82E-03	1.74E-03
371488.013761568.01	371488.01	3761568.01	2.83E-03	0.00E+00	9.75E-03	7.43E-03	7.05E-03	6.47E-03	5.72E-03	3.53E-03	3.92E-03	3.59E-03	3.18E-03	2.99E-03	1.84E-03
371398.013761578.01	371398.01	3761578.01	1.48E-03	0.00E+00	5.10E-03	3.83E-03	3.63E-03	3.33E-03	2.99E-03	1.99E-03	2.02E-03	1.85E-03	1.66E-03	1.56E-03	1.04E-03
371408.013761578.01	371408.01	3761578.01	1.59E-03	0.00E+00	5.46E-03	4.11E-03	3.90E-03	3.58E-03	3.21E-03	2.12E-03	2.17E-03	1.99E-03	1.78E-03	1.67E-03	1.11E-03
371418.013761578.01	371418.01	3761578.01	1.70E-03	0.00E+00	5.85E-03	4.41E-03	4.19E-03	3.84E-03	3.43E-03	2.25E-03	2.33E-03	2.13E-03	1.91E-03	1.79E-03	1.17E-03
371428.013761578.01	371428.01	3761578.01	1.82E-03	0.00E+00	6.26E-03	4.73E-03	4.49E-03	4.11E-03	3.67E-03	2.38E-03	2.50E-03	2.29E-03	2.04E-03	1.92E-03	1.24E-03
371438.013761578.01	371438.01	3761578.01	1.94E-03	0.00E+00	6.69E-03	5.06E-03	4.80E-03	4.40E-03	3.93E-03	2.53E-03	2.67E-03	2.45E-03	2.18E-03	2.05E-03	1.32E-03
371448.013761578.01	371448.01	3761578.01	2.07E-03	0.00E+00	7.14E-03	5.40E-03	5.13E-03	4.70E-03	4.19E-03	2.67E-03	2.85E-03	2.61E-03	2.33E-03	2.19E-03	1.40E-03
371458.013761578.01	371458.01	3761578.01	2.21E-03	0.00E+00	7.60E-03	5.76E-03	5.47E-03	5.02E-03	4.46E-03	2.83E-03	3.04E-03	2.79E-03	2.48E-03	2.33E-03	1.48E-03
371468.013761578.01	371468.01	3761578.01	2.35E-03	0.00E+00	8.09E-03	6.14E-03	5.83E-03	5.34E-03	4.74E-03	2.99E-03	3.24E-03	2.97E-03	2.64E-03	2.48E-03	1.56E-03
371478.013761578.01	371478.01	3761578.01	2.49E-03	0.00E+00	8.58E-03	6.52E-03	6.19E-03	5.67E-03	5.04E-03	3.16E-03	3.44E-03	3.15E-03	2.80E-03	2.63E-03	1.65E-03
371408.013761588.01	371408.01	3761588.01	1.50E-03	0.00E+00	5.15E-03	3.86E-03	3.67E-03	3.36E-03	3.02E-03	2.02E-03	2.04E-03	1.87E-03	1.68E-03	1.58E-03	1.06E-03
371418.013761588.01	371418.01	3761588.01	1.60E-03	0.00E+00	5.51E-03	4.14E-03	3.93E-03	3.60E-03	3.23E-03	2.14E-03	2.19E-03	2.00E-03	1.79E-03	1.69E-03	1.12E-03
371428.013761588.01	371428.01	3761588.01	1.71E-03	0.00E+00	5.88E-03	4.43E-03	4.20E-03	3.85E-03	3.45E-03	2.27E-03	2.34E-03	2.14E-03	1.92E-03	1.80E-03	1.19E-03
371438.013761588.01	371438.01	3761588.01	1.82E-03	0.00E+00	6.28E-03	4.73E-03	4.49E-03	4.12E-03	3.68E-03	2.40E-03	2.50E-03	2.29E-03	2.05E-03	1.92E-03	1.26E-03
371448.013761588.01	371448.01	3761588.01	1.94E-03	0.00E+00	6.69E-03	5.05E-03	4.80E-03	4.40E-03	3.93E-03	2.54E-03	2.67E-03	2.44E-03	2.18E-03	2.05E-03	1.33E-03
371458.013761588.01	371458.01	3761588.01	2.07E-03	0.00E+00	7.12E-03	5.38E-03	5.11E-03	4.68E-03	4.18E-03	2.69E-03	2.84E-03	2.60E-03	2.32E-03	2.18E-03	1.40E-03
371468.013761588.01	371468.01	3761588.01	2.20E-03	0.00E+00	7.56E-03	5.72E-03	5.43E-03	4.98E-03	4.44E-03	2.84E-03	3.02E-03	2.77E-03	2.47E-03	2.32E-03	1.48E-03
371478.013761588.01	371478.01	3761588.01	2.33E-03	0.00E+00	8.02E-03	6.08E-03	5.77E-03	5.29E-03	4.71E-03	3.00E-03	3.21E-03	2.94E-03	2.61E-03	2.46E-03	1.57E-03
371428.013761598.01	371428.01	3761598.01	1.61E-03	0.00E

Finishing/Painting1	Finishing/Painting1	Finishing/PaintingS	Finishing/Painting2	PavingS		Child Risk					Overlapping Phases - Maximum GLC				
2028	2029	2029	2029	2029		3rd Trimester	0<2	2<16	Total	per million	2026	2027	2028	2029	2030
2.77E-03	2.55E-03	2.23E-03	1.30E-03	3.31E-03		0.00E+00	0.00E+00	1.57E-07	1.57E-07	0.16	2.39E-02	1.32E-02	2.94E-02	1.50E-02	0.00E+00
2.95E-03	2.72E-03	2.38E-03	1.38E-03	3.52E-03		0.00E+00	0.00E+00	1.67E-07	1.67E-07	0.17	2.55E-02	1.41E-02	3.13E-02	1.60E-02	0.00E+00
3.13E-03	2.88E-03	2.52E-03	1.46E-03	3.73E-03		0.00E+00	0.00E+00	1.77E-07	1.77E-07	0.18	2.70E-02	1.49E-02	3.32E-02	1.69E-02	0.00E+00
3.31E-03	3.05E-03	2.67E-03	1.54E-03	3.95E-03		0.00E+00	0.00E+00	1.87E-07	1.87E-07	0.19	2.86E-02	1.58E-02	3.52E-02	1.79E-02	0.00E+00
3.49E-03	3.22E-03	2.81E-03	1.63E-03	4.16E-03		0.00E+00	0.00E+00	1.98E-07	1.98E-07	0.20	3.01E-02	1.67E-02	3.71E-02	1.89E-02	0.00E+00
5.08E-04	4.68E-04	4.30E-04	3.19E-04	6.36E-04		0.00E+00	0.00E+00	3.01E-08	3.01E-08	0.03	4.52E-03	2.42E-03	5.74E-03	3.05E-03	0.00E+00
5.30E-04	4.87E-04	4.47E-04	3.30E-04	6.62E-04		0.00E+00	0.00E+00	3.14E-08	3.14E-08	0.03	4.71E-03	2.52E-03	5.97E-03	3.17E-03	0.00E+00
5.53E-04	5.09E-04	4.67E-04	3.43E-04	6.91E-04		0.00E+00	0.00E+00	3.27E-08	3.27E-08	0.03	4.92E-03	2.64E-03	6.23E-03	3.30E-03	0.00E+00
5.80E-04	5.34E-04	4.89E-04	3.57E-04	7.23E-04		0.00E+00	0.00E+00	3.43E-08	3.43E-08	0.03	5.15E-03	2.77E-03	6.52E-03	3.45E-03	0.00E+00
6.11E-04	5.62E-04	5.14E-04	3.72E-04	7.60E-04		0.00E+00	0.00E+00	3.60E-08	3.60E-08	0.04	5.42E-03	2.91E-03	6.85E-03	3.62E-03	0.00E+00
6.45E-04	5.94E-04	5.42E-04	3.90E-04	8.02E-04		0.00E+00	0.00E+00	3.80E-08	3.80E-08	0.04	5.71E-03	3.07E-03	7.22E-03	3.81E-03	0.00E+00
6.84E-04	6.29E-04	5.73E-04	4.09E-04	8.48E-04		0.00E+00	0.00E+00	4.02E-08	4.02E-08	0.04	6.05E-03	3.26E-03	7.64E-03	4.03E-03	0.00E+00
7.28E-04	6.70E-04	6.09E-04	4.30E-04	9.01E-04		0.00E+00	0.00E+00	4.27E-08	4.27E-08	0.04	6.43E-03	3.47E-03	8.11E-03	4.27E-03	0.00E+00
7.77E-04	7.15E-04	6.49E-04	4.54E-04	9.60E-04		0.00E+00	0.00E+00	4.55E-08	4.55E-08	0.05	6.86E-03	3.70E-03	8.63E-03	4.53E-03	0.00E+00
8.32E-04	7.66E-04	6.93E-04	4.80E-04	1.03E-03		0.00E+00	0.00E+00	4.86E-08	4.86E-08	0.05	7.34E-03	3.97E-03	9.22E-03	4.83E-03	0.00E+00
1.04E-03	9.57E-04	8.60E-04	5.74E-04	1.27E-03		0.00E+00	0.00E+00	6.03E-08	6.03E-08	0.06	9.12E-03	4.96E-03	1.14E-02	5.95E-03	0.00E+00
1.12E-03	1.03E-03	9.27E-04	6.11E-04	1.37E-03		0.00E+00	0.00E+00	6.51E-08	6.51E-08	0.07	9.85E-03	5.36E-03	1.23E-02	6.40E-03	0.00E+00
1.22E-03	1.12E-03	1.00E-03	6.51E-04	1.48E-03		0.00E+00	0.00E+00	7.02E-08	7.02E-08	0.07	1.06E-02	5.80E-03	1.33E-02	6.89E-03	0.00E+00
1.32E-03	1.21E-03	1.08E-03	6.94E-04	1.60E-03		0.00E+00	0.00E+00	7.59E-08	7.59E-08	0.08	1.15E-02	6.28E-03	1.43E-02	7.42E-03	0.00E+00
1.43E-03	1.31E-03	1.17E-03	7.40E-04	1.73E-03		0.00E+00	0.00E+00	8.20E-08	8.20E-08	0.08	1.24E-02	6.80E-03	1.55E-02	7.99E-03	0.00E+00
1.54E-03	1.42E-03	1.26E-03	7.90E-04	1.87E-03		0.00E+00	0.00E+00	8.85E-08	8.85E-08	0.09	1.34E-02	7.36E-03	1.67E-02	8.61E-03	0.00E+00
1.67E-03	1.54E-03	1.36E-03	8.43E-04	2.02E-03		0.00E+00	0.00E+00	9.56E-08	9.56E-08	0.10	1.45E-02	7.96E-03	1.80E-02	9.27E-03	0.00E+00
1.80E-03	1.66E-03	1.47E-03	8.99E-04	2.17E-03		0.00E+00	0.00E+00	1.03E-07	1.03E-07	0.10	1.57E-02	8.60E-03	1.94E-02	9.97E-03	0.00E+00
1.95E-03	1.79E-03	1.58E-03	9.59E-04	2.34E-03		0.00E+00	0.00E+00	1.11E-07	1.11E-07	0.11	1.69E-02	9.28E-03	2.09E-02	1.07E-02	0.00E+00
2.09E-03	1.93E-03	1.70E-03	1.02E-03	2.51E-03		0.00E+00	0.00E+00	1.19E-07	1.19E-07	0.12	1.81E-02	9.98E-03	2.24E-02	1.15E-02	0.00E+00
2.24E-03	2.07E-03	1.82E-03	1.09E-03	2.69E-03		0.00E+00	0.00E+00	1.28E-07	1.28E-07	0.13	1.94E-02	1.07E-02	2.40E-02	1.23E-02	0.00E+00
2.40E-03	2.21E-03	1.94E-03	1.15E-03	2.87E-03		0.00E+00	0.00E+00	1.36E-07	1.36E-07	0.14	2.08E-02	1.14E-02	2.56E-02	1.31E-02	0.00E+00
2.56E-03	2.35E-03	2.07E-03	1.22E-03	3.06E-03		0.00E+00	0.00E+00	1.45E-07	1.45E-07	0.15	2.21E-02	1.22E-02	2.73E-02	1.39E-02	0.00E+00
2.72E-03	2.50E-03	2.20E-03	1.29E-03	3.25E-03		0.00E+00	0.00E+00	1.54E-07	1.54E-07	0.15	2.35E-02	1.30E-02	2.90E-02	1.48E-02	0.00E+00
2.89E-03	2.66E-03	2.33E-03	1.37E-03	3.45E-03		0.00E+00	0.00E+00	1.64E-07	1.64E-07	0.16	2.49E-02	1.38E-02	3.07E-02	1.57E-02	0.00E+00
3.05E-03	2.81E-03	2.46E-03	1.45E-03	3.65E-03		0.00E+00	0.00E+00	1.73E-07	1.73E-07	0.17	2.64E-02	1.45E-02	3.25E-02	1.66E-02	0.00E+00
3.22E-03	2.96E-03	2.60E-03	1.53E-03	3.85E-03		0.00E+00	0.00E+00	1.82E-07	1.82E-07	0.18	2.78E-02	1.53E-02	3.43E-02	1.75E-02	0.00E+00
3.34E-03	3.07E-03	2.69E-03	1.59E-03	3.99E-03		0.00E+00	0.00E+00	1.89E-07	1.89E-07	0.19	2.88E-02	1.59E-02	3.56E-02	1.82E-02	0.00E+00
5.29E-04	4.87E-04	4.47E-04	3.31E-04	6.62E-04		0.00E+00	0.00E+00	3.14E-08	3.14E-08	0.03	4.71E-03	2.52E-03	5.97E-03	3.17E-03	0.00E+00
5.54E-04	5.10E-04	4.68E-04	3.44E-04	6.93E-04		0.00E+00	0.00E+00	3.28E-08	3.28E-08	0.03	4.93E-03	2.64E-03	6.25E-03	3.31E-03	0.00E+00
5.83E-04	5.36E-04	4.91E-04	3.59E-04	7.27E-04		0.00E+00	0.00E+00	3.45E-08	3.45E-08	0.03	5.18E-03	2.78E-03	6.56E-03	3.47E-03	0.00E+00
6.15E-04	5.66E-04	5.18E-04	3.76E-04	7.66E-04		0.00E+00	0.00E+00	3.63E-08	3.63E-08	0.04	5.46E-03	2.93E-03	6.91E-03	3.65E-03	0.00E+00
6.51E-04	6.00E-04	5.47E-04	3.94E-04	8.10E-04		0.00E+00	0.00E+00	3.84E-08	3.84E-08	0.04	5.77E-03	3.11E-03	7.30E-03	3.85E-03	0.00E+00
6.92E-04	6.37E-04	5.81E-04	4.15E-04	8.59E-04		0.00E+00	0.00E+00	4.07E-08	4.07E-08	0.04	6.13E-03	3.30E-03	7.74E-03	4.08E-03	0.00E+00
7.38E-04	6.79E-04	6.18E-04	4.37E-04	9.14E-04		0.00E+00	0.00E+00	4.33E-08	4.33E-08	0.04	6.53E-03	3.52E-03	8.23E-03	4.33E-03	0.00E+00
7.89E-04	7.26E-04	6.59E-04	4.62E-04	9.76E-04		0.00E+00	0.00E+00	4.62E-08	4.62E-08	0.05	6.97E-03	3.76E-03	8.77E-03	4.61E-03	0.00E+00
9.80E-04	9.02E-04	8.13E-04	5.50E-04	1.20E-03		0.00E+00	0.00E+00	5.70E-08	5.70E-08	0.06	8.62E-03	4.67E-03	1.08E-02	5.64E-03	0.00E+00
1.06E-03	9.73E-04	8.75E-04	5.85E-04	1.29E-03		0.00E+00	0.00E+00	6.14E-08	6.14E-08	0.06	9.28E-03	5.04E-03	1.16E-02	6.05E-03	0.00E+00
1.14E-03	1.05E-03	9.42E-04	6.22E-04	1.40E-03		0.00E+00	0.00E+00	6.61E-08	6.61E-08	0.07	1.00E-02	5.45E-03	1.25E-02	6.50E-03	0.00E+00
1.23E-03	1.14E-03	1.02E-03	6.63E-04	1.50E-03		0.00E+00	0.00E+00	7.13E-08	7.13E-08	0.07	1.08E-02	5.88E-03	1.35E-02	6.99E-03	0.00E+00
1.33E-03	1.23E-03	1.10E-03	7.06E-04	1.62E-03		0.00E+00	0.00E+00	7.69E-08	7.69E-08	0.08	1.17E-02	6.36E-03	1.45E-02	7.52E-03	0.00E+00
1.44E-03	1.33E-03	1.18E-03	7.52E-04	1.75E-03		0.00E+00	0.00E+00	8.29E-08	8.29E-08	0.08	1.26E-02	6.87E-03	1.56E-02	8.09E-03	0.00E+00
1.56E-03	1.43E-03	1.27E-03	8.02E-04	1.88E-03		0.00E+00	0.00E+00	8.93E-08	8.93E-08	0.09	1.36E-02	7.42E-03	1.68E-02	8.69E-03	0.00E+00
1.68E-03	1.54E-03	1.37E-03	8.54E-04	2.03E-03		0.00E+00	0.00E+00	9.61E-08	9.61E-08	0.10	1.46E-02	8.00E-03	1.81E-02	9.33E-03	0.00E+00
1.81E-03	1.66E-03	1.47E-03	9.09E-04	2.18E-03		0.00E+00	0.00E+00	1.03E-07	1.03E-07	0.10	1.57E-02	8.61E-03	1.94E-02	1.00E-02	0.00E+00
1.94E-03	1.79E-03	1.58E-03	9.67E-04	2.34E-03		0.00E+00	0.00E+00	1.11E-07	1.11E-07	0.11	1.68E-02	9.25E-03	2.09E-02	1.07E-02	0.00E+00
2.08E-03	1.91E-03	1.69E-03	1.03E-03	2.50E-03		0.00E+00	0.00E+00	1.19E-07	1.19E-07	0.12	1.81E-02	9.92E-03	2.23E-02	1.15E-02	0.00E+00
2.23E-03	2.05E-03	1.81E-03	1.09E-03	2.67E-03		0.00E+00	0.00E+00	1.27E-07	1.27E-07	0.13	1.93E-02	1.06E-02	2.38E-02	1.22E-02	0.00E+00
2.37E-03	2.18E-03	1.92E-03	1.16E-03	2.85E-03		0.00E+00	0.00E+00	1.35E-07	1.35E-07	0.13	2.06E-02	1.13E-02	2.54E-02	1.30E-02	0.00E+00
2.52E-03	2.32E-03	2.04E-03	1.22E-03	3.02E-03		0.00E+00	0.00E+00	1.43E-07	1.43E-07	0.14	2.18E-02	1.20E-02	2.70E-02	1.38E-02	0.00E+00
2.67E-03	2.46E-03	2.16E-03	1.29E-03	3.20E-03		0.00E+00	0.00E+00	1.52E-07	1.52E-07	0.15	2.31E-02	1.27E-02	2.85E-02	1.46E-02	0.00E+00
2.82E-03	2.60E-03	2.28E-03	1.36E-03	3.38E-03		0.00E+00	0.00E+00	1.60E-07	1.60E-07	0.16	2.44E-02	1.35E-02	3.02E-02	1.54E-02	0.00E+00
5.57E-04	5.13E-04	4.71E-04	3.47E-04	6.96E-04		0.00E+00	0.00E+00	3.30E-08	3.30E-08	0.03	4.95E-03	2.66E-03	6.28E-03	3.33E-03	0.00E+00
5.87E-04	5.41E-04	4.96E-04	3.63E-04	7.33E-04		0.00E+00	0.00E+00	3.47E-08	3.47E-08	0.03	5.22E-03	2.80E-03	6.61E-03	3.50E-03	0.00E+00
6.21E-04	5.72E-04	5.23E-04	3.80E-04	7.74E-04		0.00E+00	0.00E+00	3.67E-08	3.67E-08	0.04	5.51E-03	2.96E-03	6.98E-03	3.69E-03	0.00E+00
6.59E-04	6.07E-04	5.54E-04	4.00E-04	8.20E-04		0.00E+00	0.00E+00	3.89E-08	3.89E-08	0.04	5.85E-03	3.14E-03	7.39E-03	3.90E-03	0.00E+00
7.02E-04	6.46E-04	5.89E-04	4.21E-04	8.72E-04		0.00E+00	0.00E+00	4.13E-08	4.13E-08	0.04	6.22E-03	3.35E-03	7.85E-03	4.14E-03	0.00E+00
9.97E-04	9.18E-04	8.27E-04	5.60E-04	1.22E-03		0.00E+00	0.00E+00	5.80E-08	5.80E-08	0.06	8.76E-03	4.75E-03	1.10E-02	5.74E-03	0.00E+00
1.07E-03	9.89E-04	8.89E-04	5.96E-04	1.32E-03		0.00E+00	0.00E+00	6.24E-08	6.24E-08	0.06	9.43E-03	5.12E-03	1.18E-02	6.16E-03	0.00E+00
1.16E-03	1.07E-03	9.56E-04	6.33E-04	1.42E-03		0.00E+00	0.00E+00	6.71E-08	6.71E-08	0.07	1.02E-02	5.52E-03	1.27E-02	6.61E-03	0.00E+00
1.25E-03	1.15E-03	1.03E-03	6.74E-04	1.52E-03		0.00E+00	0.00E+00	7.22E-08	7.22E-08	0.07	1.09E-02	5.96E-03	1.36E-02	7.09E-03	0.00E+00
1.35E-03	1.24E-03	1.11E-03	7.17E-04	1.64E-03		0.00E+00	0.00E+00	7.77E-08	7.77E-08	0.08	1.18E-02	6.42E-03	1.47E-02	7.61E-03	0.00E+00
1.45E-03	1.34E-03	1.19E-03	7.63E-04	1.76E-03		0.00E+00	0.00E+00	8.36E-08	8.36E-08	0.08	1.27E-02	6.92E-03	1.58E-02	8.17E-03	0.00E+00
1.56E-03	1.44E-03	1.28E-03	8.12E-04	1.89E-03		0.00E+00	0.00E+00	8.98E-08	8.98E-08	0.09	1.36E-02	7.45E-03	1.69E-02	8.75E-03	0.00E+00
1.68E-03	1.55E-03	1.37E-03	8.63E-04	2.03E-03		0.00E+00	0.00E+00	9.64E-08	9.64E-08	0.10	1.46E-02	8.01E-03	1.82E-02	9.38E-03	0.00E+00
1.80E-03	1.66E-03	1.47E-03	9.17E-04	2.18E-03		0.00E+00	0.00E+00	1.03E-07	1.03E-07	0.10	1.57E-02	8.59E-03	1.95E-02	1.00E-02	0.00E+00
1.93E-03	1.78E-03	1.57E-03	9.73E-04	2.33E-03		0.00E+00	0.00E+00	1.10E-07	1.10E-07	0.11	1.68E-02	9.20E-03	2.08E-02	1.07E-02	0.00E+00
2.06E-03	1.90E-03	1.68E-03	1.03E-03	2.49E-03		0.00E+00	0.00E+00	1.18E-07	1.18E-07	0.12	1.79E-02	9.84E-03	2.22E-02	1.14E-02	0.00E+00
2.20E-03	2.03E-03	1.79E-03	1.09E-03	2.65E-03		0.00E+00	0.00E+00	1.26E-07	1.26E-07	0.13	1.91E-02	1.05E-02	2.36E-02	1.21E-02	0.00E+00
2.34E-03	2.15E-03	1.90E-03	1.16E-03	2.81E-03		0.00E+00	0.00E+00	1.33E-07	1.33E-07	0.13	2.03E-02	1.12E-02	2.51E-02	1.29E-02	0.00E+00
2.48E-03	2.28E-03	2.01E-03	1.22E-03	2.98E-03		0.00E+00	0.00E+00	1.41E-07	1.41E-07	0.14	2.15E-02	1.18E-02	2.66E-02	1.37E-02	0.00E+00
2.62E-03	2.41E-03	2.13E-03	1.29E-03	3.15E-03		0.00E+00	0.00E+00	1.49E-07	1.49E-07	0.15	2.27E-02	1.25E-02	2.81E-02	1.44E-02	0.00E+00
6.29E-04	5.79E-04	5.30E-04	3.86E-04	7.84E-04		0.00E+00	0.00E+00	3.72E-08	3.72E-08	0.04	5.58E-03	3.00E-03	7.07E-03	3.74E-03	0.00E+00
6.69E-04	6.16E-04	5.62E-04	4.06E-04	8.32E-04		0.00E+00	0.00E+00	3.94E-08	3.94E-08	0.04	5.93E-03	3.19E-03	7.50E-03	3.96E-03	0.00E+00
1.09E-03	1.00E-03	9.02E-04	6.06E-04	1.34E-03		0.00E+00	0.00E+00	6.33E-08	6.33E-08	0.06	9.57E-03	5.20E-03	1.20E-02	6.25E-03	0.00E+00
1.17E-03	1.08E-03	9.69E-04	6.44E-04	1.43E-03		0.00E+00	0.00E+00	6.80E-08	6.80E-08	0.07	1.03E-02	5.59E-03	1.29E-02	6.70E-03	0.00E+00
1.26E-03	1.16E-03	1.04E-03	6.84E-04	1.54E-03		0.00E+00	0.00E+00	7.31E-08	7.31E-08	0.07	1.11E-02	6.02E-03	1.38E-02	7.18E-03	0.00E+00
1.36E-03	1.25E-03	1.12E-03	7.27E-04	1.65E-03		0.00E+00	0.00E+00	7.84E-08	7.84E-08	0.08	1.19E-02	6.48E-03	1.48E-02	7.69E-03	0.00E+00
1.46E-03	1.34E-03	1.20E-03	7.73E-04	1.77E-03		0.00E+00	0.00E+00	8.41E-08	8.41E-08	0.08	1.28E-02	6.96E-03	1.59E-02	8.23E-03	0.00E+00
1.57E-03	1.44E-03	1.28E-03	8.20E-04	1.90E-03		0.00E+00	0.00E+00	9.01E-08	9.01E-08	0.09	1.37E-02	7.47E-03	1.70E-02	8.80E-03	0.00E+00
1.68E-03	1.55E-03	1.37E-03	8.71E-04	2.03E-03		0.00E+00	0.00E+00	9.65E-08	9.65E-08	0.10	1.46E-02	8.01E-03	1.82E-02	9.40E-03	0.00E+00
1.80E-03	1.65E-03	1.47E-03	9.23E-04	2.17E-03		0.00E+00	0.00E+00	1.03E-07	1.03E-07	0.10	1.56E-02	8.56E-03	1.94E-02	1.00E-02	0.00E+00
1.92E-03	1.77E-03	1.57E-03	9.78E-04	2.32E-03		0.00E+00	0.00E+00	1.10E-07	1.10E-07	0.11	1.67E-02	9.14E-03	2.07E-02	1.07E-02	0.00E+00
2.04E-03	1.88E-03	1.67E-03	1.04E-03	2.47E-03		0.00E+00	0.00E+00	1.17E-07	1.17E-07	0.12	1.78E-02	9.74E-03	2.20E-02	1.14E-02	0.00E+00
2.17E-03	2.00E-03	1.77E-03	1.09E-03	2.62E-03		0.00E+00	0.00E+00	1.24E-07	1.24E-07	0.12	1.89E-02	1.04E-02	2.34E-02	1.20E-02	0.00E+00
2.30E-03	2.12E-03	1.87E-03	1.16E-03	2.78E-03		0.00E+00	0.00E+00	1.32E-07	1.32E-07	0.13	2.00E-02	1.10E-02	2.48E-02	1.28E-02	0.00E+00
1.19E-03	1.09E-03	9.81E-04	6.54E-04	1.45E-03		0.00E+00	0.00E+00	6.88E-08	6.88E-08	0.07	1.04E-02	5.66E-03	1.30E-02	6.78E-03	0.00E+00
1.27E-03	1.17E-03	1.05E-03	6.94E-04	1.56E-03		0.00E+00	0.00E+00	7.38E-08	7.38E-08	0.07	1.12E-02	6.07E-03	1.39E-02	7.25E-03	0.00E+00
1.37E-03	1.26E-03	1.13E-03	7.36E-04	1.67E-03		0.00E+00	0.00E+00	7.90E-08	7.90E-08	0.08	1.20E-02	6.52E-03	1.49E-02	7.75E-03	0.00E+00
1.46E-03	1.35E-03	1.20E-03	7.81E-04	1.78E-03		0.00E+00	0.00E+00	8.45E-08	8.45E-08	0.08	1.28E-02	6.98E-03	1.60E-02	8.28E-03	0.00E+00
1.57E-03	1.44E-03	1.29E-03	8.28E-04	1.90E-03		0.00E+00	0.00E+00	9.03E-08	9.03E-08	0.09	1.37E-02	7.47E-03	1.70E-02	8.83E-03	0.00E+00
1.68E-03	1.54E-03	1.37E-03	8.77E-04	2.03E-03		0.00E+00	0.00E+00	9.64E-08	9.64E-08	0.10	1.46E-02	7.99E-03	1.82E-02	9.41E-03	0.00E+00
1.79E-03	1.64E-03	1.46E-03	9.28E-04	2.16E-03		0.00E+00	0.00E+00	1.03E-07	1.03E-07	0.10	1.56E-02	8.52E-03	1.94E-02	1.00E-02	0.00E+00
1.90E-03	1.75E-03	1.56E-03	9.81E-04	2.30E-03		0.00E+00	0.00E+00	1.09E-07	1.09E-07	0.11	1.66E-02	9.07E-03	2.06E-02	1.06E-02	0.00E+00
2.02E-03	1.86E-03	1.65E-03	1.04E-03	2.44E-03		0.00E+00	0.00E+00	1.16E-07	1.16E-07	0.12	1.76E-02	9.63E-03	2.18E-02	1.13E-02	0.00E+00
1.20E-03	1.10E-03	9.90E-04	6.63E-04	1.47E-03		0.00E+00	0.00E+00	6.95E-08	6.95E-08	0.07	1.05E-02	5.70E-03	1.31E-02	6.85E-03	0.00E+00
1.28E-03	1.18E-03	1.06E-03	7.03E-04	1.57E-03		0.00E+00	0.00E+00	7.43E-08	7.43E-08	0.07	1.12E-02	6.11E-03	1.41E-02	7.32E-03	0.00E+00
1.37E-03	1.26E-03	1.13E-03	7.44E-04	1.67E-03		0.00E+00	0.00E+00	7.94E-08	7.94E-08	0.08	1.20E-02	6.54E-03	1.50E-02	7.80E-03	0.00E+00
1.47E-03	1.35E-03	1.21E-03	7.88E-04	1.79E-03		0.00E+00	0.00E+00	8.47E-08	8.47E-08	0.08	1.28E-02	6.99E-03	1.60E-02	8.31E-03	0.00E+00
1.57E-03	1.44E-03	1.29E-03	8.34E-04	1.90E-03		0.00E+00	0.00E+00	9.03E-08	9.03E-08	0.09	1.37E-02	7.46E-03	1.71E-02	8.85E-03	0.00E+00
1.67E-03	1.54E-03	1.37E-03	8.81E-04	2.03E-03		0.00E+00	0.00E+00	9.61E-08	9.61E-08	0.10	1.46E-02	7.95E-03	1.81E-02	9.40E-03	0.00E+00
1.77E-03	1.63E-03	1.45E-03	9.31E-04	2.15E-03		0.00E+00	0.00E+00	1.02E-07	1.02E-07	0.10	1.55E-02	8.46E-03	1.93E-02	9.97E-03	0.00E+00
1.88E-03	1.73E-03	1.54E-03	9.82E-04	2.28E-03		0.00E+00	0.00E+00	1.08E-07	1.08E-07	0.11	1.64E-02	8.98E-03	2.04E-02	1.06E-02	0.00E+00
1.29E-03	1.19E-03	1.06E-03	7.10E-04	1.58E-03		0.00E+00	0.00E+00	7.47E-08	7.47E-08	0.07	1.13E-02	6.14E-03	1.41E-02	7.37E-03	0.00E+00
1.38E-03	1.27E-03	1.13E-03	7.51E-04	1.68E-03		0.00E+00	0.00E+00	7.96E-08	7.96E-08	0.08	1.21E-02	6.55E-03	1.51E-02	7.84E-03	0.00E+00
1.47E-03	1.35E-03	1.21E-03	7.94E-04	1.79E-03		0.00E+00	0.00E+00	8.48E-08	8.48E-08	0.08	1.28E-02	6.99E-03	1.60E-02	8.33E-03	0.00E+00
1.56E-03	1.44E-03	1.28E-03	8.38E-04	1.90E-03		0.00E+00	0.00E+00	9.02E-08	9.02E-08	0.09	1.37E-02	7.44E-03	1.70E-02	8.84E-03	0.00E+00
1.66E-03	1.53E-03	1.36E-03	8.85E-04	2.02E-03		0.00E+00	0.00E+00	9.57E-08	9.57E-08	0.10	1.45E-02	7.91E-03	1.81E-02	9.38E-03	0.00E+00
1.76E-03	1.62E-03	1.44E-03	9.33E-04	2.14E-03		0.00E+00	0.00E+00	1.01E-07	1.01E-07	0.10	1.54E-02	8.39E-03	1.91E-02	9.92E-03	0.00E+00

Unique Identifier	X (UTM)	Y (UTM)	DemolitionS 2026	Site PreparationS 2026	Grading/ExcavationS 2026	Concrete (Garage and Podiums)1 2026	Concrete (Garage and Podiums)1 2027	Concrete (Garage and Podiums)1 2028	Concrete (Garage and Podiums)S 2028	Concrete (Garage and Podiums)2 2028	Building Construction (framing, roofing, 2027	Building Construction (framing, roofing, 2028	Building Construction (framing, roofing, 2028	Building Construction (framing, roofing, 2029	Building Construction (framing, roofing, 2029
371458.013761608.01	371458.01	3761608.01	1.82E-03	0.00E+00	6.28E-03	4.72E-03	4.48E-03	4.11E-03	3.68E-03	2.44E-03	2.49E-03	2.28E-03	2.05E-03	1.92E-03	1.27E-03
371468.013761608.01	371468.01	3761608.01	1.94E-03	0.00E+00	6.66E-03	5.01E-03	4.76E-03	4.36E-03	3.91E-03	2.57E-03	2.65E-03	2.42E-03	2.17E-03	2.04E-03	1.34E-03
371468.013761618.01	371468.01	3761618.01	1.82E-03	0.00E+00	6.26E-03	4.70E-03	4.46E-03	4.09E-03	3.67E-03	2.45E-03	2.48E-03	2.27E-03	2.04E-03	1.92E-03	1.28E-03
371050.013761413.01	371050.01	3761413.01	6.13E-04	0.00E+00	2.11E-03	1.53E-03	1.45E-03	1.33E-03	1.24E-03	9.64E-04	8.09E-04	7.40E-04	6.88E-04	6.47E-04	5.04E-04
371050.013761423.01	371050.01	3761423.01	5.91E-04	0.00E+00	2.03E-03	1.47E-03	1.40E-03	1.28E-03	1.19E-03	9.33E-04	7.79E-04	7.13E-04	6.64E-04	6.24E-04	4.87E-04
371056.013761423.01	371056.01	3761423.01	6.04E-04	0.00E+00	2.08E-03	1.51E-03	1.43E-03	1.31E-03	1.22E-03	9.48E-04	7.96E-04	7.29E-04	6.78E-04	6.37E-04	4.95E-04
371040.013761433.01	371040.01	3761433.01	5.50E-04	0.00E+00	1.89E-03	1.37E-03	1.30E-03	1.19E-03	1.11E-03	8.76E-04	7.22E-04	6.61E-04	6.17E-04	5.80E-04	4.58E-04
371050.013761433.01	371050.01	3761433.01	5.69E-04	0.00E+00	1.96E-03	1.42E-03	1.35E-03	1.24E-03	1.15E-03	9.01E-04	7.50E-04	6.86E-04	6.39E-04	6.01E-04	4.71E-04
371057.013761433.01	371057.01	3761433.01	5.83E-04	0.00E+00	2.01E-03	1.46E-03	1.38E-03	1.27E-03	1.18E-03	9.19E-04	7.69E-04	7.04E-04	6.55E-04	6.16E-04	4.80E-04
371040.013761443.01	371040.01	3761443.01	5.30E-04	0.00E+00	1.82E-03	1.32E-03	1.25E-03	1.15E-03	1.07E-03	8.48E-04	6.96E-04	6.37E-04	5.95E-04	5.59E-04	4.43E-04
371050.013761443.01	371050.01	3761443.01	5.49E-04	0.00E+00	1.89E-03	1.37E-03	1.30E-03	1.19E-03	1.11E-03	8.72E-04	7.22E-04	6.61E-04	6.16E-04	5.79E-04	4.55E-04
371058.013761443.01	371058.01	3761443.01	5.64E-04	0.00E+00	1.94E-03	1.41E-03	1.34E-03	1.22E-03	1.14E-03	8.91E-04	7.43E-04	6.80E-04	6.33E-04	5.95E-04	4.65E-04
371040.013761453.01	371040.01	3761453.01	5.12E-04	0.00E+00	1.76E-03	1.27E-03	1.21E-03	1.11E-03	1.04E-03	8.22E-04	6.72E-04	6.16E-04	5.75E-04	5.41E-04	4.29E-04
371050.013761453.01	371050.01	3761453.01	5.30E-04	0.00E+00	1.82E-03	1.32E-03	1.25E-03	1.15E-03	1.07E-03	8.44E-04	6.96E-04	6.38E-04	5.95E-04	5.59E-04	4.41E-04
371060.013761453.01	371060.01	3761453.01	5.48E-04	0.00E+00	1.88E-03	1.37E-03	1.30E-03	1.19E-03	1.11E-03	8.67E-04	7.21E-04	6.60E-04	6.15E-04	5.78E-04	4.53E-04
371010.013761467.01	371010.01	3761467.01	4.45E-04	0.00E+00	1.53E-03	1.10E-03	1.04E-03	9.57E-04	8.99E-04	7.30E-04	5.81E-04	5.31E-04	4.99E-04	4.70E-04	3.81E-04
371020.013761469.01	371020.01	3761469.01	4.56E-04	0.00E+00	1.57E-03	1.13E-03	1.07E-03	9.82E-04	9.22E-04	7.44E-04	5.96E-04	5.45E-04	5.12E-04	4.81E-04	3.89E-04
371040.013761463.01	371040.01	3761463.01	4.96E-04	0.00E+00	1.71E-03	1.23E-03	1.17E-03	1.07E-03	1.00E-03	7.98E-04	6.50E-04	5.95E-04	5.56E-04	5.23E-04	4.17E-04
371050.013761463.01	371050.01	3761463.01	5.12E-04	0.00E+00	1.76E-03	1.27E-03	1.21E-03	1.11E-03	1.03E-03	8.19E-04	6.72E-04	6.16E-04	5.75E-04	5.40E-04	4.28E-04
371060.013761463.01	371060.01	3761463.01	5.28E-04	0.00E+00	1.82E-03	1.32E-03	1.25E-03	1.15E-03	1.07E-03	8.39E-04	6.95E-04	6.37E-04	5.93E-04	5.58E-04	4.38E-04
371010.013761473.01	371010.01	3761473.01	4.37E-04	0.00E+00	1.50E-03	1.08E-03	1.02E-03	9.39E-04	8.83E-04	7.18E-04	5.70E-04	5.22E-04	4.91E-04	4.61E-04	3.75E-04
371020.013761473.01	371020.01	3761473.01	4.50E-04	0.00E+00	1.55E-03	1.11E-03	1.06E-03	9.69E-04	9.10E-04	7.36E-04	5.88E-04	5.39E-04	5.06E-04	4.75E-04	3.84E-04
371000.013761483.01	371000.01	3761483.01	4.11E-04	0.00E+00	1.42E-03	1.01E-03	9.63E-04	8.83E-04	8.31E-04	6.82E-04	5.36E-04	4.90E-04	4.62E-04	4.34E-04	3.56E-04
371010.013761483.01	371010.01	3761483.01	4.24E-04	0.00E+00	1.46E-03	1.05E-03	9.93E-04	9.10E-04	8.57E-04	6.98E-04	5.52E-04	5.06E-04	4.76E-04	4.47E-04	3.65E-04
371020.013761485.01	371020.01	3761485.01	4.34E-04	0.00E+00	1.49E-03	1.07E-03	1.02E-03	9.33E-04	8.76E-04	7.11E-04	5.66E-04	5.18E-04	4.87E-04	4.58E-04	3.71E-04
371040.013761485.01	371040.01	3761485.01	4.60E-04	0.00E+00	1.58E-03	1.14E-03	1.08E-03	9.93E-04	9.30E-04	7.45E-04	6.02E-04	5.52E-04	5.17E-04	4.86E-04	3.89E-04
371050.013761486.01	371050.01	3761486.01	4.73E-04	0.00E+00	1.63E-03	1.17E-03	1.11E-03	1.02E-03	9.56E-04	7.62E-04	6.20E-04	5.68E-04	5.31E-04	4.99E-04	3.98E-04
371060.013761485.01	371060.01	3761485.01	4.89E-04	0.00E+00	1.68E-03	1.22E-03	1.15E-03	1.06E-03	9.88E-04	7.82E-04	6.42E-04	5.88E-04	5.49E-04	5.16E-04	4.09E-04
370991.013761493.01	370991.01	3761493.01	3.89E-04	0.00E+00	1.34E-03	9.58E-04	9.09E-04	8.34E-04	7.87E-04	6.49E-04	5.06E-04	4.63E-04	4.37E-04	4.11E-04	3.39E-04
371000.013761493.01	371000.01	3761493.01	3.99E-04	0.00E+00	1.37E-03	9.84E-04	9.34E-04	8.56E-04	8.07E-04	6.63E-04	5.20E-04	4.76E-04	4.49E-04	4.22E-04	3.46E-04
371010.013761493.01	371010.01	3761493.01	4.11E-04	0.00E+00	1.41E-03	1.01E-03	9.63E-04	8.83E-04	8.31E-04	6.79E-04	5.36E-04	4.90E-04	4.62E-04	4.34E-04	3.55E-04
371020.013761493.01	371020.01	3761493.01	4.23E-04	0.00E+00	1.46E-03	1.04E-03	9.92E-04	9.09E-04	8.55E-04	6.95E-04	5.52E-04	5.05E-04	4.75E-04	4.46E-04	3.63E-04
371040.013761493.01	371040.01	3761493.01	4.48E-04	0.00E+00	1.54E-03	1.11E-03	1.05E-03	9.65E-04	9.05E-04	7.27E-04	5.86E-04	5.36E-04	5.03E-04	4.73E-04	3.80E-04
371050.013761493.01	371050.01	3761493.01	4.61E-04	0.00E+00	1.59E-03	1.14E-03	1.09E-03	9.96E-04	9.32E-04	7.45E-04	6.05E-04	5.54E-04	5.18E-04	4.87E-04	3.89E-04
371060.013761493.01	371060.01	3761493.01	4.75E-04	0.00E+00	1.64E-03	1.18E-03	1.12E-03	1.03E-03	9.61E-04	7.62E-04	6.24E-04	5.71E-04	5.34E-04	5.02E-04	3.98E-04
370990.013761503.01	370990.01	3761503.01	3.77E-04	0.00E+00	1.30E-03	9.28E-04	8.81E-04	8.08E-04	7.63E-04	6.31E-04	4.90E-04	4.49E-04	4.24E-04	3.98E-04	3.30E-04
371000.013761503.01	371000.01	3761503.01	3.88E-04	0.00E+00	1.33E-03	9.55E-04	9.07E-04	8.31E-04	7.84E-04	6.46E-04	5.04E-04	4.62E-04	4.36E-04	4.09E-04	3.37E-04
371010.013761502.01	371010.01	3761502.01	4.00E-04	0.00E+00	1.38E-03	9.86E-04	9.36E-04	8.58E-04	8.09E-04	6.62E-04	5.21E-04	4.77E-04	4.49E-04	4.22E-04	3.46E-04
371020.013761503.01	371020.01	3761503.01	4.10E-04	0.00E+00	1.41E-03	1.01E-03	9.61E-04	8.81E-04	8.29E-04	6.75E-04	5.35E-04	4.89E-04	4.60E-04	4.33E-04	3.53E-04
371040.013761503.01	371040.01	3761503.01	4.33E-04	0.00E+00	1.49E-03	1.07E-03	1.02E-03	9.33E-04	8.75E-04	7.05E-04	5.66E-04	5.18E-04	4.86E-04	4.57E-04	3.68E-04
371050.013761503.01	371050.01	3761503.01	4.46E-04	0.00E+00	1.53E-03	1.11E-03	1.05E-03	9.62E-04	9.01E-04	7.22E-04	5.84E-04	5.35E-04	5.01E-04	4.71E-04	3.77E-04
371060.013761503.01	371060.01	3761503.01	4.59E-04	0.00E+00	1.58E-03	1.14E-03	1.08E-03	9.92E-04	9.28E-04	7.39E-04	6.02E-04	5.51E-04	5.15E-04	4.85E-04	3.86E-04
371065.013761503.01	371065.01	3761503.01	4.66E-04	0.00E+00	1.60E-03	1.16E-03	1.10E-03	1.01E-03	9.41E-04	7.47E-04	6.11E-04	5.60E-04	5.23E-04	4.92E-04	3.90E-04
370980.013761508.01	370980.01	3761508.01	3.62E-04	0.00E+00	1.25E-03	8.88E-04	8.44E-04	7.73E-04	7.32E-04	6.09E-04	4.69E-04	4.30E-04	4.06E-04	3.82E-04	3.18E-04
370990.013761513.01	370990.01	3761513.01	3.67E-04	0.00E+00	1.26E-03	9.01E-04	8.56E-04	7.85E-04	7.42E-04	6.15E-04	4.76E-04	4.36E-04	4.12E-04	3.87E-04	3.21E-04
371000.013761511.01	371000.01	3761511.01	3.79E-04	0.00E+00	1.30E-03	9.33E-04	8.86E-04	8.12E-04	7.66E-04	6.32E-04	4.93E-04	4.51E-04	4.26E-04	4.00E-04	3.30E-04
371022.013761513.01	371022.01	3761513.01	4.00E-04	0.00E+00	1.38E-03	9.87E-04	9.37E-04	8.59E-04	8.08E-04	6.59E-04	5.21E-04	4.77E-04	4.49E-04	4.22E-04	3.44E-04
371028.013761513.01	371028.01	3761513.01	4.06E-04	0.00E+00	1.40E-03	1.00E-03	9.53E-04	8.73E-04	8.21E-04	6.68E-04	5.30E-04	4.85E-04	4.56E-04	4.29E-04	3.49E-04
371040.013761513.01	371040.01	3761513.01	4.19E-04	0.00E+00	1.44E-03	1.04E-03	9.85E-04	9.03E-04	8.47E-04	6.85E-04	5.48E-04	5.02E-04	4.71E-04	4.43E-04	3.58E-04
371050.013761513.01	371050.01	3761513.01	4.31E-04	0.00E+00	1.48E-03	1.07E-03	1.01E-03	9.30E-04	8.72E-04	7.00E-04	5.64E-04	5.17E-04	4.84E-04	4.55E-04	3.66E-04
371060.013761513.01	371060.01	3761513.01	4.44E-04	0.00E+00	1.53E-03	1.10E-03	1.05E-03	9.58E-04	8.97E-04	7.16E-04	5.82E-04	5.32E-04	4.98E-04	4.68E-04	3.74E-04
371065.013761513.01	371065.01	3761513.01	4.50E-04	0.00E+00	1.55E-03	1.12E-03	1.06E-03	9.73E-04	9.09E-04	7.24E-04	5.90E-04	5.40E-04	5.05E-04	4.75E-04	3.78E-04
371007.013761519.01	371007.01	3761519.01	3.77E-04	0.00E+00	1.30E-03	9.29E-04	8.82E-04	8.09E-04	7.63E-04	6.28E-04	4.91E-04	4.49E-04	4.24E-04	3.98E-04	3.28E-04
371020.013761523.01	371020.01	3761523.01	3.86E-04	0.00E+00	1.33E-03	9.51E-04	9.03E-04	8.28E-04	7.80E-04	6.38E-04	5.03E-04	4.60E-04	4.33E-04	4.07E-04	3.33E-04
371030.013761523.01	371030.01	3761523.01	3.96E-04	0.00E+00	1.36E-03	9.78E-04	9.28E-04	8.51E-04	8.00E-04	6.52E-04	5.16E-04	4.73E-04	4.45E-04	4.18E-04	3.40E-04
371040.013761523.01	371040.01	3761523.01	4.06E-04	0.00E+00	1.40E-03	1.00E-03	9.54E-04	8.74E-04	8.21E-04	6.65E-04	5.31E-04	4.86E-04	4.56E-04	4.29E-04	3.47E-04
371050.013761523.01	371050.01	3761523.01	4.18E-04	0.00E+00	1.44E-03	1.03E-03	9.81E-04	9.00E-04	8.44E-04	6.80E-04	5.46E-04	5.00E-04	4.69E-04	4.41E-04	3.55E-04
371060.013761523.01	371060.01	3761523.01	4.29E-04	0.00E+00	1.48E-03	1.06E-03	1.01E-03	9.26E-04	8.67E-04	6.95E-04	5.62E-04	5.15E-04	4.82E-04	4.53E-04	3.63E-04
371068.013761523.01	371068.01	3761523.01	4.39E-04	0.00E+00	1.51E-03	1.09E-03	1.03E-03	9.47E-04	8.86E-04	7.07E-04	5.75E-04	5.26E-04	4.92E-04	4.63E-04	3.69E-04
371010.013761535.01	371010.01	3761535.01	3.63E-04	0.00E+00	1.25E-03	8.93E-04	8.48E-04	7.77E-04	7.34E-04	6.05E-04	4.72E-04	4.32E-04	4.08E-04	3.83E-04	3.16E-04
371030.013761533.01	371030.01	3761533.01	3.84E-04	0.00E+00	1.32E-03	9.47E-04	9.00E-04	8.25E-04	7.76E-04	6.33E-04	5.00E-04	4.58E-04	4.31E-04	4.05E-04	3.31E-04
371034.013761533.01	371034.01	3761533.01	3.88E-04	0.00E+00	1.33E-03	9.57E-04	9.09E-04	8.33E-04	7.84E-04	6.38E-04	5.06E-04	4.63E-04	4.35E-04	4.09E-04	3.33E-04
371050.013761533.01	371050.01	3761533.01	4.05E-04	0.00E+00	1.39E-03	1.00E-03	9.51E-04	8.71E-04	8.18E-04	6.61E-04	5.29E-04	4.84E-04	4.54E-04	4.27E-04	3.45E-04
371060.013761533.01	371060.01	3761533.01	4.16E-04	0.00E+00	1.43E-03	1.03E-03	9.77E-04	8.96E-04	8.40E-04	6.75E-04	5.44E-04	4.98E-04	4.67E-04	4.39E-04	3.52E-04
371067.013761533.01	371067.01	3761533.01	4.23E-04	0.00E+00	1.46E-03	1.05E-03	9.96E-04	9.13E-04	8.55E-04	6.84E-04	5.54E-04	5.07E-04	4.75E-04	4.46E-04	3.57E-04
371010.013761543.01	371010.01	3761543.01	3.55E-04	0.00E+00	1.22E-03	8.72E-04	8.28E-04	7.59E-04	7.17E-04	5.92E-04	4.61E-04	4.22E-04	3.98E-04	3.74E-04	3.09E-04
371020.013761543.01	371020.01	3761543.01	3.64E-04	0.00E+00	1.25E-03	8.95E-04	8.50E-04	7.79E-04	7.35E-04	6.04E-04	4.73E-04	4.33E-04	4.08E-04	3.84E-04	3.16E-04
371030.013761543.01	371030.01	3761543.01	3.73E-04	0.00E+00	1.28E-03	9.19E-04	8.72E-04	8.00E-04	7.53E-04	6.16E-04	4.85E-04	4.44E-04	4.18E-04	3.93E-04	3.22E-04
370991.013761555.01	370991.01	3761555.01	3.28E-04	0.00E+00	1.13E-03	8.03E-04	7.63E-04	6.99E-04	6.62E-04	5.53E-04	4.24E-04	3.88E-04	3.68E-04	3.46E-04	2.89E-04
371000.013761553.01	371000.01	3761553.01	3.37E-04	0.00E+00	1.16E-03	8.26E-04	7.84E-04	7.19E-04	6.80E-04	5.66E-04	4.36E-04	4.00E-04	3.78E-04	3.55E-04	2.95E-04
371010.013761553.01	371010.01	3761553.01	3.45E-04	0.00E+00	1.19E-03	8.47E-04	8.05E-04	7.38E-04	6.97E-04	5.77E-04	4.48E-04	4.10E-04	3.87E-04	3.64E-04	3.01E-04
371020.013761553.01	371020.01	3761553.01	3.53E-04	0.00E+00	1.21E-03	8.69E-04	8.25E-04	7.56E-04	7.14E-04	5.88E-04	4.59E-04	4.20E-04	3.96E-04	3.73E-04	3.07E-04
371030.013761553.01	371030.01	3761553.01	3.62E-04	0.00E+00	1.24E-03	8.91E-04	8.46E-04	7.75E-04	7.31E-04	5.99E-04	4.71E-04	4.31E-04	4.06E-04	3.82E-04	3.13E-04
370992.013761563.01	370992.01	3761563.01	3.21E-04	0.00E+00	1.11E-03	7.88E-04	7.48E-04	6.86E-04	6.49E-04	5.43E-04	4.16E-04	3.81E-04	3.61E-04	3.39E-04	2.84E-04
371000.013761563.01	371000.01	3761563.01	3.27E-04	0.00E+00	1.13E-03	8.03E-04	7.63E-04	6.99E-04	6.62E-04	5.51E-04	4.24E-04	3.88E-04	3.68E-04	3.46E-04	2.88E-04
371010.013761563.01	371010.01	3761563.01	3.35E-04	0.00E+00	1.15E-03	8.23E-04	7.82E-04	7.17E-04	6.77E-04	5.62E-04	4.35E-04	3.98E-04	3.76E-04	3.54E-04	2.93E-04
371020.013761563.01	371020.01	3761563.01	3.43E-04	0.00E+00	1.18E-03	8.44E-04	8.01E-04	7.34E-04	6.93E-04	5.72E-04	4.46E-04	4.08E-04	3.85E-04	3.62E-04	2.99E-04
370990.013761573.01	370990.01	3761573.01	3.11E-04	0.00E+00	1.07E-03	7.62E-04	7.24E-04	6.64E-04	6.29E-04	5.27E-04	4.03E-04	3.69E-04	3.50E-04	3.29E-04	2.75E-04
371000.013761573.01	371000.01	3761573.01	3.19E-04	0.00E+00	1.10E-03	7.81E-04	7.42E-04	6.80E-04	6.44E-04	5.37E-04	4.13E-04	3.78E-04	3.58E-04	3.36E-04	2.81E-04
371010.013761573.01	371010.01	3761573.01	3.26E-04	0.00E+00	1.12E-03	8.00E-04	7.60E-04	6.96E-04	6.58E-04	5.47E-04	4.23E-04	3.87E-04	3.66E-04	3.44E-04	2.86E-04
371033.013761576.01	371033.01	3761576.01	3.40E-04	0.00E+00	1.17E-03	8.37E-04	7.95E-04	7.29E-04	6.87E-04	5.66E-04	4.42E-04	4.05E-04	3.82E-04	3.59E-04	2.95E-04
371064.013761573.01	371064.01	3761573.01	3.69E-04	0.00E+00	1.27E-03	9.11E-04	8.65E-04	7.93E-04	7.45E-04	6.04E-04	4.81E-04	4.41E-04	4.14E-04	3.89E-04	3.16E-04
371070.013761573.01	371070.01	3761573.01	3.74E-04	0.00E+00	1.29E-03	9.24E-04	8.77E-04	8.04E-04	7.55E-04	6.10E-04	4.88E-04	4.47E-04	4.19E-04	3.94E-04	3.19E-04
370970.013761583.01	370970.01	3761583.01	2.90E-04	0.00E+00	9.97E-04	7.08E-04	6.73E-04	6.17E-04	5.86E-04	4.96E-04	3.74E-04	3.43E-04	3.26E-04	3.06E-04	2.59E-04
370980.013761583.01	370980.01	3761583.01	2.96E-04	0.00E+00	1.02E-03	7.25E-04	6.89E-04	6.31E-04	5.99E-04	5.05E-04	3.83E-04	3.51E-04	3.33E-04	3.13E-04	2.64E-04
370990.013761583.01	370990.01	3761583.01	3.03E-04	0.00E+00	1.04E-03	7.42E-04	7.05E-04	6.46E-04	6.13E-04	5.14E-04	3.92E-04	3.59E-04	3.40E-04	3.20E-04	2.69E-04
371000.013761583.01	371000.01	3761583.01	3.10E-04	0.00E+00	1.07E-03	7.60E-04	7.21E-04	6.61E-04	6.26E-04	5.24E-04	4.01E-04	3.67E-04	3.48E-04	3.27E-04	2.74E-04
371030.013761583.01	371030.01	3761583.01	3.31E-04	0.00E+00	1.14E-03	8.14E-04	7.73E-04	7.09E-04	6.69E-04	5.52E-04	4.30E-04	3.94E-04	3.72E-04	3.49E-04	2.88E-04
371038.013761582.01	371038.01	3761582.01	3.38E-04	0.00E+00	1.16E-03	8.32E-04	7.90E-04	7.24E-04	6.83E-04	5.61E-04	4.40E-04	4.02E-04	3.79E-04	3.57E-04	2.93E-04
371060.013761583.01	371060.01	3761583.01	3.54E-04	0.00E+00	1.22E-03	8.74E-04	8.30E-04	7.61E-04	7.16E-04	5.83E-04	4.62E-04	4.23E-04	3.98E-04	3.74E-04	3.04E-04
371070.013761583.01	371070.01	3761583.01	3.62E-04	0.00E+00	1.24E-03	8.94E-04	8.49E-04	7.79E-04	7.31E-04	5.93E-04	4.72E-04	4.33E-04	4.06E-04	3.82E-04	3.10E-04
370970.013761593.01	370970.01	3761593.01	2.83E-04	0.00E+00	9.73E-04	6.91E-04	6.56E-04	6.01E-04	5.72E-04	4.85E-04	3.65E-04	3.34E-04	3.18E-04	2.99E-04	2.53E-04
370980.013761593.01	370980.01	3761593.01	2.89E-04	0.00E+00	9.94E-04	7.07E-04	6.71E-04	6.15E-04	5.84E-04	4.93E-04	3.73E-04	3.42E-04	3.25E-04	3.05E-04	2.58E-04
370990.013761593.01	370990.01	3761593.01	2.95E-04	0.00E+00	1.02E-03	7.23E-04	6.86E-04	6.29E-04	5.97E-04	5.02E-04	3.82E-04	3.49E-04	3.32E-04	3.12E-04	2.62E-04
371000.013761593.01	371000.01	3761593.01	3.02E-04	0.00E+00	1.04E-03	7.39E-04	7.02E-04	6.43E-04	6.10E-04	5.11E-04	3.90E-04	3.57E-04	3.39E-04	3.18E-04	2.67E-04
371020.013761593.01	371020.01	3761593.01	3.15E-04	0.00E+00	1.08E-03	7.73E-04	7.34E-04	6.73E-04	6.36E-04	5.29E-04	4.08E-04	3.74E-04	3.54E-04	3.32E-04	2.76E-04
371030.013761593.01	371030.01	3761593.01	3.22E-04	0.00E+00	1.11E-03	7.91E-04	7.51E-04	6.89E-04	6.50E-04	5.38E-04	4.18E-04	3.83E-04	3.61E-04	3.40E-04	2.81E-04
371060.013761593.01	371060.01	3761593.01	3.43E-04	0.00E+00	1.18E-03	8.47E-04	8.05E-04	7.38E-04	6.94E-04	5.67E-04	4.48E-04	4.10E-04	3.86E-04	3.63E-04	2.96E-04
371070.013761593.01	371070.01	3761593.01	3.51E-04	0.00E+00	1.21E-03	8.66E-04	8.22E-04	7.54E-04	7.09E-04	5.76E-04	4.57E-04	4.19E-04	3.94E-04	3.70E-04	3.01E-04
370980.013761603.01	370980.01	3761603.01	2.82E-04	0.00E+00	9.69E-04	6.89E-04	6.54E-04	5.99E-04	5.69E-04	4.82E-04	3.64E-04	3.33E-04	3.16E-04	2.97E-04	2.52E-04
370990.013761603.01	370990.01	3761603.01	2.88E-04	0.00E+00	9.90E-04	7.04E-04	6.68E-04	6.13E-04	5.81E-04	4.90E-04	3.72E-04	3.40E-04	3.23E-04	3.04E-04	2.56E-04
371010.013761603.01	371010.01	3761603.01	3.00E-04	0.00E+00	1.03E-03	7.35E-04	6.98E-04	6.40E-04	6.06E-04	5.06E-04	3.88E-04	3.56E-04	3.37E-04	3.17E-04	2.65E-04
371020.013761603.01	371020.01	3761603.01	3.06E-04	0.00E+00	1.05E-03	7.52E-04	7.14E-04	6.54E-04	6.19E-04	5.15E-04	3.97E-04	3.64E-04	3.44E-04	3.23E-04	2.69E-04
371030.013761603.01	371030.01	3761603.01	3.13E-04	0.00E+00	1.08E-03	7.69E-04	7.30E-04	6.69E-04	6.32E-04	5.24E-04	4.06E-04	3.72E-04	3.51E-04	3.30E-04	2.74E-04
371010.013761613.01	371010.01	3761613.01	2.92E-04	0.00E+00	1.00E-03	7.16E-04	6.79E-04	6.23E-04	5.90E-04	4.94E-04	3.78E-04	3.46E-04	3.28E-04	3.08E-04	2.58E-04
371020.013761613.01	371020.01	3761613.01	2.98E-04	0.00E+00	1.03E-03	7.31E-04	6.94E-04	6.36E-04	6.02E-04	5.02E-04	3.86E-04	3.54E-04	3.35E-04	3.15E-04	2.62E-04
371030.013761613.01	371030.01	3761613.01	3.04E-04	0.00E+00	1.05E-03	7.47E-04	7.09E-04	6.50E-04	6.15E-04	5.10E-04	3.94E-04	3.61E-04	3.41E-04	3.21E-04	2.67E-04
371040.013761613.01	371040.01	3761613.01	3.10E-04	0.00E+00	1.07E-03	7.62E-04	7.24E-04	6.64E-04	6.27E-04	5.18E-04	4.03E-04	3.69E-04	3.48E-04	3.27E-04	2.71E-04
371030.013761623.01	371030.01	3761623.01	2.96E-04	0.00E

Finishing/Painting1	Finishing/Painting1	Finishing/PaintingS	Finishing/Painting2	PavingS		Child Risk					Overlapping Phases - Maximum GLC				
2028	2029	2029	2029	2029		3rd Trimester	0<2	2<16	Total	per million	2026	2027	2028	2029	2030
1.46E-03	1.35E-03	1.21E-03	7.99E-04	1.79E-03		0.00E+00	0.00E+00	8.47E-08	8.47E-08	0.08	1.28E-02	6.98E-03	1.60E-02	8.34E-03	0.00E+00
1.55E-03	1.43E-03	1.28E-03	8.42E-04	1.90E-03		0.00E+00	0.00E+00	8.99E-08	8.99E-08	0.09	1.36E-02	7.41E-03	1.70E-02	8.83E-03	0.00E+00
1.46E-03	1.34E-03	1.20E-03	8.02E-04	1.78E-03		0.00E+00	0.00E+00	8.45E-08	8.45E-08	0.08	1.28E-02	6.95E-03	1.60E-02	8.32E-03	0.00E+00
4.75E-04	4.37E-04	4.06E-04	3.16E-04	6.01E-04		0.00E+00	0.00E+00	2.85E-08	2.85E-08	0.03	4.25E-03	2.26E-03	5.44E-03	2.91E-03	0.00E+00
4.57E-04	4.21E-04	3.92E-04	3.06E-04	5.79E-04		0.00E+00	0.00E+00	2.74E-08	2.74E-08	0.03	4.10E-03	2.18E-03	5.24E-03	2.81E-03	0.00E+00
4.67E-04	4.30E-04	4.00E-04	3.11E-04	5.91E-04		0.00E+00	0.00E+00	2.80E-08	2.80E-08	0.03	4.19E-03	2.23E-03	5.36E-03	2.86E-03	0.00E+00
4.24E-04	3.90E-04	3.64E-04	2.87E-04	5.38E-04		0.00E+00	0.00E+00	2.55E-08	2.55E-08	0.03	3.81E-03	2.02E-03	4.88E-03	2.62E-03	0.00E+00
4.40E-04	4.05E-04	3.77E-04	2.95E-04	5.58E-04		0.00E+00	0.00E+00	2.64E-08	2.64E-08	0.03	3.95E-03	2.10E-03	5.05E-03	2.71E-03	0.00E+00
4.51E-04	4.15E-04	3.86E-04	3.01E-04	5.71E-04		0.00E+00	0.00E+00	2.71E-08	2.71E-08	0.03	4.05E-03	2.15E-03	5.17E-03	2.77E-03	0.00E+00
4.09E-04	3.76E-04	3.51E-04	2.78E-04	5.19E-04		0.00E+00	0.00E+00	2.46E-08	2.46E-08	0.02	3.67E-03	1.95E-03	4.71E-03	2.53E-03	0.00E+00
4.24E-04	3.90E-04	3.63E-04	2.86E-04	5.37E-04		0.00E+00	0.00E+00	2.55E-08	2.55E-08	0.03	3.80E-03	2.02E-03	4.87E-03	2.61E-03	0.00E+00
4.36E-04	4.01E-04	3.74E-04	2.92E-04	5.52E-04		0.00E+00	0.00E+00	2.62E-08	2.62E-08	0.03	3.91E-03	2.08E-03	5.00E-03	2.68E-03	0.00E+00
3.95E-04	3.63E-04	3.39E-04	2.70E-04	5.02E-04		0.00E+00	0.00E+00	2.38E-08	2.38E-08	0.02	3.55E-03	1.88E-03	4.55E-03	2.44E-03	0.00E+00
4.09E-04	3.76E-04	3.51E-04	2.77E-04	5.19E-04		0.00E+00	0.00E+00	2.46E-08	2.46E-08	0.02	3.67E-03	1.95E-03	4.70E-03	2.52E-03	0.00E+00
4.23E-04	3.90E-04	3.63E-04	2.84E-04	5.37E-04		0.00E+00	0.00E+00	2.54E-08	2.54E-08	0.03	3.80E-03	2.02E-03	4.86E-03	2.60E-03	0.00E+00
3.41E-04	3.14E-04	2.95E-04	2.39E-04	4.36E-04		0.00E+00	0.00E+00	2.06E-08	2.06E-08	0.02	3.07E-03	1.62E-03	3.96E-03	2.13E-03	0.00E+00
3.50E-04	3.22E-04	3.02E-04	2.44E-04	4.47E-04		0.00E+00	0.00E+00	2.12E-08	2.12E-08	0.02	3.15E-03	1.67E-03	4.05E-03	2.18E-03	0.00E+00
3.81E-04	3.51E-04	3.28E-04	2.62E-04	4.86E-04		0.00E+00	0.00E+00	2.30E-08	2.30E-08	0.02	3.43E-03	1.82E-03	4.40E-03	2.37E-03	0.00E+00
3.95E-04	3.63E-04	3.39E-04	2.68E-04	5.01E-04		0.00E+00	0.00E+00	2.38E-08	2.38E-08	0.02	3.55E-03	1.88E-03	4.55E-03	2.44E-03	0.00E+00
4.08E-04	3.76E-04	3.50E-04	2.75E-04	5.18E-04		0.00E+00	0.00E+00	2.45E-08	2.45E-08	0.02	3.66E-03	1.95E-03	4.69E-03	2.51E-03	0.00E+00
3.34E-04	3.08E-04	2.89E-04	2.35E-04	4.28E-04		0.00E+00	0.00E+00	2.03E-08	2.03E-08	0.02	3.02E-03	1.59E-03	3.89E-03	2.10E-03	0.00E+00
3.45E-04	3.18E-04	2.98E-04	2.41E-04	4.41E-04		0.00E+00	0.00E+00	2.09E-08	2.09E-08	0.02	3.11E-03	1.65E-03	4.00E-03	2.16E-03	0.00E+00
3.14E-04	2.89E-04	2.73E-04	2.23E-04	4.03E-04		0.00E+00	0.00E+00	1.91E-08	1.91E-08	0.02	2.84E-03	1.50E-03	3.66E-03	1.98E-03	0.00E+00
3.24E-04	2.98E-04	2.81E-04	2.29E-04	4.15E-04		0.00E+00	0.00E+00	1.97E-08	1.97E-08	0.02	2.93E-03	1.55E-03	3.77E-03	2.04E-03	0.00E+00
3.32E-04	3.06E-04	2.87E-04	2.33E-04	4.25E-04		0.00E+00	0.00E+00	2.01E-08	2.01E-08	0.02	3.00E-03	1.58E-03	3.86E-03	2.08E-03	0.00E+00
3.54E-04	3.25E-04	3.05E-04	2.44E-04	4.51E-04		0.00E+00	0.00E+00	2.14E-08	2.14E-08	0.02	3.18E-03	1.69E-03	4.09E-03	2.20E-03	0.00E+00
3.64E-04	3.35E-04	3.13E-04	2.50E-04	4.63E-04		0.00E+00	0.00E+00	2.19E-08	2.19E-08	0.02	3.27E-03	1.73E-03	4.20E-03	2.26E-03	0.00E+00
3.77E-04	3.47E-04	3.24E-04	2.56E-04	4.79E-04		0.00E+00	0.00E+00	2.27E-08	2.27E-08	0.02	3.39E-03	1.80E-03	4.34E-03	2.33E-03	0.00E+00
2.97E-04	2.73E-04	2.58E-04	2.13E-04	3.81E-04		0.00E+00	0.00E+00	1.81E-08	1.81E-08	0.02	2.69E-03	1.42E-03	3.47E-03	1.88E-03	0.00E+00
3.05E-04	2.81E-04	2.65E-04	2.17E-04	3.91E-04		0.00E+00	0.00E+00	1.85E-08	1.85E-08	0.02	2.76E-03	1.45E-03	3.56E-03	1.92E-03	0.00E+00
3.14E-04	2.89E-04	2.72E-04	2.23E-04	4.03E-04		0.00E+00	0.00E+00	1.91E-08	1.91E-08	0.02	2.84E-03	1.50E-03	3.66E-03	1.98E-03	0.00E+00
3.24E-04	2.98E-04	2.80E-04	2.28E-04	4.14E-04		0.00E+00	0.00E+00	1.96E-08	1.96E-08	0.02	2.92E-03	1.54E-03	3.76E-03	2.03E-03	0.00E+00
3.44E-04	3.16E-04	2.97E-04	2.38E-04	4.39E-04		0.00E+00	0.00E+00	2.08E-08	2.08E-08	0.02	3.10E-03	1.64E-03	3.98E-03	2.14E-03	0.00E+00
3.55E-04	3.27E-04	3.06E-04	2.44E-04	4.52E-04		0.00E+00	0.00E+00	2.14E-08	2.14E-08	0.02	3.19E-03	1.69E-03	4.10E-03	2.20E-03	0.00E+00
3.66E-04	3.37E-04	3.15E-04	2.50E-04	4.66E-04		0.00E+00	0.00E+00	2.21E-08	2.21E-08	0.02	3.29E-03	1.75E-03	4.22E-03	2.27E-03	0.00E+00
2.88E-04	2.65E-04	2.50E-04	2.07E-04	3.70E-04		0.00E+00	0.00E+00	1.75E-08	1.75E-08	0.02	2.60E-03	1.37E-03	3.36E-03	1.82E-03	0.00E+00
2.96E-04	2.72E-04	2.57E-04	2.12E-04	3.80E-04		0.00E+00	0.00E+00	1.80E-08	1.80E-08	0.02	2.68E-03	1.41E-03	3.45E-03	1.87E-03	0.00E+00
3.06E-04	2.81E-04	2.65E-04	2.17E-04	3.92E-04		0.00E+00	0.00E+00	1.86E-08	1.86E-08	0.02	2.76E-03	1.46E-03	3.56E-03	1.92E-03	0.00E+00
3.14E-04	2.89E-04	2.72E-04	2.21E-04	4.02E-04		0.00E+00	0.00E+00	1.90E-08	1.90E-08	0.02	2.83E-03	1.50E-03	3.65E-03	1.97E-03	0.00E+00
3.32E-04	3.06E-04	2.87E-04	2.31E-04	4.24E-04		0.00E+00	0.00E+00	2.01E-08	2.01E-08	0.02	3.00E-03	1.58E-03	3.85E-03	2.07E-03	0.00E+00
3.43E-04	3.15E-04	2.95E-04	2.37E-04	4.37E-04		0.00E+00	0.00E+00	2.07E-08	2.07E-08	0.02	3.09E-03	1.63E-03	3.96E-03	2.13E-03	0.00E+00
3.53E-04	3.25E-04	3.04E-04	2.42E-04	4.50E-04		0.00E+00	0.00E+00	2.13E-08	2.13E-08	0.02	3.18E-03	1.68E-03	4.08E-03	2.19E-03	0.00E+00
3.59E-04	3.30E-04	3.09E-04	2.45E-04	4.56E-04		0.00E+00	0.00E+00	2.16E-08	2.16E-08	0.02	3.23E-03	1.71E-03	4.14E-03	2.22E-03	0.00E+00
2.75E-04	2.53E-04	2.40E-04	2.00E-04	3.55E-04		0.00E+00	0.00E+00	1.68E-08	1.68E-08	0.02	2.50E-03	1.31E-03	3.23E-03	1.75E-03	0.00E+00
2.79E-04	2.57E-04	2.43E-04	2.02E-04	3.59E-04		0.00E+00	0.00E+00	1.70E-08	1.70E-08	0.02	2.53E-03	1.33E-03	3.27E-03	1.77E-03	0.00E+00
2.89E-04	2.66E-04	2.51E-04	2.07E-04	3.71E-04		0.00E+00	0.00E+00	1.76E-08	1.76E-08	0.02	2.62E-03	1.38E-03	3.38E-03	1.83E-03	0.00E+00
3.06E-04	2.82E-04	2.65E-04	2.16E-04	3.92E-04		0.00E+00	0.00E+00	1.86E-08	1.86E-08	0.02	2.76E-03	1.46E-03	3.56E-03	1.92E-03	0.00E+00
3.11E-04	2.86E-04	2.69E-04	2.19E-04	3.98E-04		0.00E+00	0.00E+00	1.89E-08	1.89E-08	0.02	2.81E-03	1.48E-03	3.61E-03	1.95E-03	0.00E+00
3.22E-04	2.96E-04	2.78E-04	2.24E-04	4.11E-04		0.00E+00	0.00E+00	1.95E-08	1.95E-08	0.02	2.90E-03	1.53E-03	3.73E-03	2.01E-03	0.00E+00
3.31E-04	3.05E-04	2.86E-04	2.29E-04	4.23E-04		0.00E+00	0.00E+00	2.00E-08	2.00E-08	0.02	2.98E-03	1.58E-03	3.83E-03	2.06E-03	0.00E+00
3.41E-04	3.14E-04	2.94E-04	2.35E-04	4.35E-04		0.00E+00	0.00E+00	2.06E-08	2.06E-08	0.02	3.07E-03	1.63E-03	3.94E-03	2.12E-03	0.00E+00
3.46E-04	3.19E-04	2.98E-04	2.37E-04	4.41E-04		0.00E+00	0.00E+00	2.09E-08	2.09E-08	0.02	3.12E-03	1.65E-03	4.00E-03	2.15E-03	0.00E+00
2.88E-04	2.65E-04	2.50E-04	2.06E-04	3.70E-04		0.00E+00	0.00E+00	1.75E-08	1.75E-08	0.02	2.60E-03	1.37E-03	3.36E-03	1.82E-03	0.00E+00
2.95E-04	2.71E-04	2.56E-04	2.09E-04	3.78E-04		0.00E+00	0.00E+00	1.79E-08	1.79E-08	0.02	2.67E-03	1.41E-03	3.44E-03	1.86E-03	0.00E+00
3.03E-04	2.79E-04	2.62E-04	2.14E-04	3.88E-04		0.00E+00	0.00E+00	1.84E-08	1.84E-08	0.02	2.74E-03	1.44E-03	3.52E-03	1.90E-03	0.00E+00
3.11E-04	2.87E-04	2.69E-04	2.18E-04	3.98E-04		0.00E+00	0.00E+00	1.89E-08	1.89E-08	0.02	2.81E-03	1.48E-03	3.61E-03	1.95E-03	0.00E+00
3.20E-04	2.95E-04	2.77E-04	2.23E-04	4.09E-04		0.00E+00	0.00E+00	1.94E-08	1.94E-08	0.02	2.89E-03	1.53E-03	3.71E-03	2.00E-03	0.00E+00
3.30E-04	3.04E-04	2.84E-04	2.28E-04	4.20E-04		0.00E+00	0.00E+00	1.99E-08	1.99E-08	0.02	2.97E-03	1.57E-03	3.81E-03	2.05E-03	0.00E+00
3.37E-04	3.11E-04	2.91E-04	2.32E-04	4.30E-04		0.00E+00	0.00E+00	2.04E-08	2.04E-08	0.02	3.04E-03	1.61E-03	3.90E-03	2.09E-03	0.00E+00
2.77E-04	2.55E-04	2.40E-04	1.98E-04	3.56E-04		0.00E+00	0.00E+00	1.68E-08	1.68E-08	0.02	2.51E-03	1.32E-03	3.23E-03	1.75E-03	0.00E+00
2.94E-04	2.70E-04	2.54E-04	2.08E-04	3.76E-04		0.00E+00	0.00E+00	1.78E-08	1.78E-08	0.02	2.65E-03	1.40E-03	3.42E-03	1.84E-03	0.00E+00
2.97E-04	2.73E-04	2.57E-04	2.09E-04	3.80E-04		0.00E+00	0.00E+00	1.80E-08	1.80E-08	0.02	2.68E-03	1.41E-03	3.45E-03	1.86E-03	0.00E+00
3.10E-04	2.86E-04	2.68E-04	2.17E-04	3.96E-04		0.00E+00	0.00E+00	1.88E-08	1.88E-08	0.02	2.80E-03	1.48E-03	3.60E-03	1.94E-03	0.00E+00
3.19E-04	2.94E-04	2.75E-04	2.21E-04	4.07E-04		0.00E+00	0.00E+00	1.93E-08	1.93E-08	0.02	2.87E-03	1.52E-03	3.69E-03	1.99E-03	0.00E+00
3.25E-04	2.99E-04	2.80E-04	2.24E-04	4.14E-04		0.00E+00	0.00E+00	1.96E-08	1.96E-08	0.02	2.93E-03	1.55E-03	3.76E-03	2.02E-03	0.00E+00
2.70E-04	2.49E-04	2.35E-04	1.94E-04	3.47E-04		0.00E+00	0.00E+00	1.65E-08	1.65E-08	0.02	2.45E-03	1.29E-03	3.16E-03	1.71E-03	0.00E+00
2.78E-04	2.55E-04	2.41E-04	1.98E-04	3.56E-04		0.00E+00	0.00E+00	1.69E-08	1.69E-08	0.02	2.51E-03	1.32E-03	3.24E-03	1.75E-03	0.00E+00
2.85E-04	2.62E-04	2.47E-04	2.02E-04	3.65E-04		0.00E+00	0.00E+00	1.73E-08	1.73E-08	0.02	2.57E-03	1.36E-03	3.32E-03	1.79E-03	0.00E+00
2.49E-04	2.29E-04	2.17E-04	1.81E-04	3.21E-04		0.00E+00	0.00E+00	1.52E-08	1.52E-08	0.02	2.26E-03	1.19E-03	2.92E-03	1.58E-03	0.00E+00
2.56E-04	2.36E-04	2.23E-04	1.85E-04	3.30E-04		0.00E+00	0.00E+00	1.56E-08	1.56E-08	0.02	2.32E-03	1.22E-03	3.00E-03	1.62E-03	0.00E+00
2.63E-04	2.42E-04	2.28E-04	1.89E-04	3.38E-04		0.00E+00	0.00E+00	1.60E-08	1.60E-08	0.02	2.38E-03	1.25E-03	3.07E-03	1.66E-03	0.00E+00
2.69E-04	2.48E-04	2.34E-04	1.93E-04	3.46E-04		0.00E+00	0.00E+00	1.64E-08	1.64E-08	0.02	2.44E-03	1.28E-03	3.14E-03	1.70E-03	0.00E+00
2.76E-04	2.54E-04	2.39E-04	1.96E-04	3.54E-04		0.00E+00	0.00E+00	1.68E-08	1.68E-08	0.02	2.50E-03	1.32E-03	3.22E-03	1.74E-03	0.00E+00
2.44E-04	2.25E-04	2.13E-04	1.78E-04	3.15E-04		0.00E+00	0.00E+00	1.49E-08	1.49E-08	0.01	2.21E-03	1.16E-03	2.86E-03	1.55E-03	0.00E+00
2.49E-04	2.29E-04	2.17E-04	1.81E-04	3.21E-04		0.00E+00	0.00E+00	1.52E-08	1.52E-08	0.02	2.26E-03	1.19E-03	2.92E-03	1.58E-03	0.00E+00
2.55E-04	2.35E-04	2.22E-04	1.84E-04	3.28E-04		0.00E+00	0.00E+00	1.56E-08	1.56E-08	0.02	2.31E-03	1.22E-03	2.99E-03	1.62E-03	0.00E+00
2.62E-04	2.41E-04	2.27E-04	1.88E-04	3.36E-04		0.00E+00	0.00E+00	1.59E-08	1.59E-08	0.02	2.37E-03	1.25E-03	3.05E-03	1.65E-03	0.00E+00
2.36E-04	2.18E-04	2.06E-04	1.73E-04	3.05E-04		0.00E+00	0.00E+00	1.44E-08	1.44E-08	0.01	2.14E-03	1.13E-03	2.77E-03	1.51E-03	0.00E+00
2.42E-04	2.23E-04	2.11E-04	1.76E-04	3.12E-04		0.00E+00	0.00E+00	1.48E-08	1.48E-08	0.01	2.20E-03	1.15E-03	2.84E-03	1.54E-03	0.00E+00
2.48E-04	2.28E-04	2.16E-04	1.79E-04	3.19E-04		0.00E+00	0.00E+00	1.51E-08	1.51E-08	0.02	2.25E-03	1.18E-03	2.90E-03	1.57E-03	0.00E+00
2.60E-04	2.39E-04	2.25E-04	1.85E-04	3.33E-04		0.00E+00	0.00E+00	1.58E-08	1.58E-08	0.02	2.35E-03	1.24E-03	3.03E-03	1.64E-03	0.00E+00
2.82E-04	2.60E-04	2.44E-04	1.98E-04	3.61E-04		0.00E+00	0.00E+00	1.71E-08	1.71E-08	0.02	2.55E-03	1.35E-03	3.28E-03	1.77E-03	0.00E+00
2.86E-04	2.64E-04	2.48E-04	2.00E-04	3.66E-04		0.00E+00	0.00E+00	1.73E-08	1.73E-08	0.02	2.58E-03	1.37E-03	3.32E-03	1.79E-03	0.00E+00
2.20E-04	2.02E-04	1.92E-04	1.63E-04	2.84E-04		0.00E+00	0.00E+00	1.35E-08	1.35E-08	0.01	2.00E-03	1.05E-03	2.59E-03	1.41E-03	0.00E+00
2.25E-04	2.07E-04	1.96E-04	1.66E-04	2.90E-04		0.00E+00	0.00E+00	1.38E-08	1.38E-08	0.01	2.04E-03	1.07E-03	2.64E-03	1.44E-03	0.00E+00
2.30E-04	2.12E-04	2.01E-04	1.69E-04	2.97E-04		0.00E+00	0.00E+00	1.41E-08	1.41E-08	0.01	2.09E-03	1.10E-03	2.70E-03	1.47E-03	0.00E+00
2.36E-04	2.17E-04	2.05E-04	1.72E-04	3.04E-04		0.00E+00	0.00E+00	1.44E-08	1.44E-08	0.01	2.14E-03	1.12E-03	2.76E-03	1.50E-03	0.00E+00
2.53E-04	2.32E-04	2.19E-04	1.81E-04	3.24E-04		0.00E+00	0.00E+00	1.54E-08	1.54E-08	0.02	2.28E-03	1.20E-03	2.95E-03	1.59E-03	0.00E+00
2.58E-04	2.37E-04	2.24E-04	1.84E-04	3.31E-04		0.00E+00	0.00E+00	1.57E-08	1.57E-08	0.02	2.33E-03	1.23E-03	3.01E-03	1.63E-03	0.00E+00
2.71E-04	2.49E-04	2.35E-04	1.91E-04	3.47E-04		0.00E+00	0.00E+00	1.64E-08	1.64E-08	0.02	2.45E-03	1.29E-03	3.15E-03	1.70E-03	0.00E+00
2.77E-04	2.55E-04	2.40E-04	1.94E-04	3.54E-04		0.00E+00	0.00E+00	1.68E-08	1.68E-08	0.02	2.50E-03	1.32E-03	3.22E-03	1.74E-03	0.00E+00
2.14E-04	1.97E-04	1.87E-04	1.59E-04	2.77E-04		0.00E+00	0.00E+00	1.31E-08	1.31E-08	0.01	1.95E-03	1.02E-03	2.52E-03	1.37E-03	0.00E+00
2.19E-04	2.02E-04	1.91E-04	1.62E-04	2.83E-04		0.00E+00	0.00E+00	1.34E-08	1.34E-08	0.01	1.99E-03	1.04E-03	2.58E-03	1.40E-03	0.00E+00
2.24E-04	2.06E-04	1.96E-04	1.64E-04	2.89E-04		0.00E+00	0.00E+00	1.37E-08	1.37E-08	0.01	2.03E-03	1.07E-03	2.63E-03	1.43E-03	0.00E+00
2.29E-04	2.11E-04	2.00E-04	1.67E-04	2.95E-04		0.00E+00	0.00E+00	1.40E-08	1.40E-08	0.01	2.08E-03	1.09E-03	2.69E-03	1.46E-03	0.00E+00
2.40E-04	2.21E-04	2.09E-04	1.73E-04	3.08E-04		0.00E+00	0.00E+00	1.46E-08	1.46E-08	0.01	2.17E-03	1.14E-03	2.81E-03	1.52E-03	0.00E+00
2.45E-04	2.26E-04	2.13E-04	1.76E-04	3.15E-04		0.00E+00	0.00E+00	1.49E-08	1.49E-08	0.01	2.22E-03	1.17E-03	2.87E-03	1.55E-03	0.00E+00
2.63E-04	2.42E-04	2.28E-04	1.86E-04	3.36E-04		0.00E+00	0.00E+00	1.59E-08	1.59E-08	0.02	2.37E-03	1.25E-03	3.06E-03	1.65E-03	0.00E+00
2.68E-04	2.47E-04	2.32E-04	1.89E-04	3.43E-04		0.00E+00	0.00E+00	1.63E-08	1.63E-08	0.02	2.42E-03	1.28E-03	3.12E-03	1.68E-03	0.00E+00
2.13E-04	1.96E-04	1.87E-04	1.58E-04	2.76E-04		0.00E+00	0.00E+00	1.31E-08	1.31E-08	0.01	1.94E-03	1.02E-03	2.51E-03	1.37E-03	0.00E+00
2.18E-04	2.01E-04	1.91E-04	1.61E-04	2.82E-04		0.00E+00	0.00E+00	1.33E-08	1.33E-08	0.01	1.98E-03	1.04E-03	2.57E-03	1.39E-03	0.00E+00
2.28E-04	2.10E-04	1.99E-04	1.66E-04	2.94E-04		0.00E+00	0.00E+00	1.39E-08	1.39E-08	0.01	2.07E-03	1.09E-03	2.67E-03	1.45E-03	0.00E+00
2.33E-04	2.15E-04	2.03E-04	1.69E-04	3.00E-04		0.00E+00	0.00E+00	1.42E-08	1.42E-08	0.01	2.11E-03	1.11E-03	2.73E-03	1.48E-03	0.00E+00
2.38E-04	2.19E-04	2.07E-04	1.72E-04	3.06E-04		0.00E+00	0.00E+00	1.45E-08	1.45E-08	0.01	2.16E-03	1.14E-03	2.79E-03	1.51E-03	0.00E+00
2.22E-04	2.04E-04	1.93E-04	1.62E-04	2.86E-04		0.00E+00	0.00E+00	1.35E-08	1.35E-08	0.01	2.01E-03	1.06E-03	2.60E-03	1.41E-03	0.00E+00
2.27E-04	2.09E-04	1.97E-04	1.65E-04	2.92E-04		0.00E+00	0.00E+00	1.38E-08	1.38E-08	0.01	2.05E-03	1.08E-03	2.66E-03	1.44E-03	0.00E+00
2.32E-04	2.13E-04	2.01E-04	1.67E-04	2.98E-04		0.00E+00	0.00E+00	1.41E-08	1.41E-08	0.01	2.10E-03	1.10E-03	2.71E-03	1.47E-03	0.00E+00
2.36E-04	2.18E-04	2.05E-04	1.70E-04	3.04E-04		0.00E+00	0.00E+00	1.44E-08	1.44E-08	0.01	2.14E-03	1.13E-03	2.76E-03	1.49E-03	0.00E+00
2.25E-04	2.07E-04	1.96E-04	1.63E-04	2.90E-04		0.00E+00	0.00E+00	1.37E-08	1.37E-08	0.01	2.04E-03	1.07E-03	2.63E-03	1.43E-03	0.00E+00
4.02E-02	3.70E-02	2.97E-02	8.31E-03	4.36E-02		0.00E+00	0.00E+00	2.09E-06	2.09E-06	2.09	3.27E-01	1.91E-01	3.82E-01	1.79E-01	0.00E+00
4.27E-02	3.93E-02	3.19E-02	1.02E-02	4.68E-02		0.00E+00	0.00E+00	2.24E-06	2.24E-06	2.24 RES MAX H	3.50E-01	2.04E-01	4.12E-01	1.95E-01	0.00E+00
3.35E-02	3.09E-02	2.44E-02	5.50E-03	3.59E-02		0.00E+00	0.00E+00	1.72E-06	1.72E-06	1.72	2.71E-01	1.60E-01	3.13E-01	1.44E-01	0.00E+00
3.73E-02	3.44E-02	2.74E-02	6.79E-03	4.02E-02		0.00E+00	0.00E+00	1.92E-06	1.92E-06	1.92	3.03E-01	1.78E-01	3.51E-01	1.63E-01	0.00E+00
3.77E-02	3.47E-02	2.78E-02	7.72E-03	4.09E-02		0.00E+00	0.00E+00	1.96E-06	1.96E-06	1.96	3.07E-01	1.80E-01	3.58E-01	1.68E-01	0.00E+00

Unique Identifier	X (UTM)	Y (UTM)	DemolitionS 2026	Site PreparationS 2026	Grading/ExcavationS 2026	Concrete (Garage and Podiums)1 2026	Concrete (Garage and Podiums)1 2027	Concrete (Garage and Podiums)1 2028	Concrete (Garage and Podiums)S 2028	Concrete (Garage and Podiums)2 2028	Building Construction (framing, roofing, 2027	Building Construction (framing, roofing, 2028	Building Construction (framing, roofing, 2028	Building Construction (framing, roofing, 2029	Building Construction (framing, roofing, 2029
371431.013761284.01	371431.01	3761284.01	4.19E-02	0.00E+00	1.44E-01	1.21E-01	1.15E-01	1.05E-01	8.53E-02	2.65E-02	6.39E-02	5.85E-02	4.74E-02	4.46E-02	1.38E-02
371381.013761299.01	371381.01	3761299.01	2.32E-02	0.00E+00	7.99E-02	6.87E-02	6.52E-02	5.98E-02	4.72E-02	1.04E-02	3.63E-02	3.32E-02	2.62E-02	2.47E-02	5.41E-03
371391.013761294.01	371391.01	3761294.01	3.01E-02	0.00E+00	1.04E-01	8.92E-02	8.47E-02	7.76E-02	6.13E-02	1.32E-02	4.71E-02	4.31E-02	3.40E-02	3.20E-02	6.92E-03
371401.013761294.01	371401.01	3761294.01	3.37E-02	0.00E+00	1.16E-01	9.93E-02	9.43E-02	8.65E-02	6.85E-02	1.57E-02	5.25E-02	4.80E-02	3.81E-02	3.58E-02	8.21E-03
371411.013761294.01	371411.01	3761294.01	3.52E-02	0.00E+00	1.21E-01	1.03E-01	9.80E-02	8.98E-02	7.16E-02	1.80E-02	5.45E-02	4.99E-02	3.98E-02	3.74E-02	9.40E-03
371421.013761294.01	371421.01	3761294.01	3.64E-02	0.00E+00	1.25E-01	1.06E-01	1.01E-01	9.23E-02	7.41E-02	2.05E-02	5.60E-02	5.13E-02	4.12E-02	3.87E-02	1.07E-02
371431.013761294.01	371431.01	3761294.01	3.67E-02	0.00E+00	1.26E-01	1.06E-01	1.01E-01	9.24E-02	7.47E-02	2.29E-02	5.61E-02	5.13E-02	4.15E-02	3.90E-02	1.20E-02
371361.013761309.01	371361.01	3761309.01	1.49E-02	0.00E+00	5.14E-02	4.39E-02	4.17E-02	3.82E-02	3.04E-02	7.25E-03	2.32E-02	2.12E-02	1.69E-02	1.59E-02	3.79E-03
371371.013761304.01	371371.01	3761304.01	1.87E-02	0.00E+00	6.43E-02	5.52E-02	5.24E-02	4.80E-02	3.80E-02	8.55E-03	2.91E-02	2.67E-02	2.11E-02	1.98E-02	4.47E-03
371381.013761304.01	371381.01	3761304.01	2.10E-02	0.00E+00	7.23E-02	6.20E-02	5.88E-02	5.39E-02	4.27E-02	9.78E-03	3.27E-02	3.00E-02	2.37E-02	2.23E-02	5.11E-03
371391.013761304.01	371391.01	3761304.01	2.41E-02	0.00E+00	8.29E-02	7.10E-02	6.74E-02	6.18E-02	4.90E-02	1.15E-02	3.75E-02	3.43E-02	2.72E-02	2.56E-02	6.00E-03
371401.013761304.01	371401.01	3761304.01	2.78E-02	0.00E+00	9.57E-02	8.17E-02	7.76E-02	7.12E-02	5.66E-02	1.37E-02	4.32E-02	3.95E-02	3.14E-02	2.95E-02	7.15E-03
371411.013761304.01	371411.01	3761304.01	2.98E-02	0.00E+00	1.02E-01	8.71E-02	8.27E-02	7.58E-02	6.05E-02	1.57E-02	4.60E-02	4.21E-02	3.36E-02	3.16E-02	8.21E-03
371421.013761303.01	371421.01	3761303.01	3.18E-02	0.00E+00	1.09E-01	9.25E-02	8.79E-02	8.06E-02	6.47E-02	1.81E-02	4.89E-02	4.48E-02	3.59E-02	3.38E-02	9.47E-03
371431.013761304.01	371431.01	3761304.01	3.19E-02	0.00E+00	1.10E-01	9.22E-02	8.75E-02	8.03E-02	6.49E-02	1.99E-02	4.87E-02	4.46E-02	3.61E-02	3.39E-02	1.04E-02
371361.013761314.01	371361.01	3761314.01	1.34E-02	0.00E+00	4.61E-02	3.92E-02	3.72E-02	3.41E-02	2.72E-02	6.93E-03	2.07E-02	1.90E-02	1.51E-02	1.42E-02	3.62E-03
371371.013761314.01	371371.01	3761314.01	1.51E-02	0.00E+00	5.20E-02	4.43E-02	4.20E-02	3.85E-02	3.07E-02	7.73E-03	2.34E-02	2.14E-02	1.71E-02	1.60E-02	4.04E-03
371381.013761314.01	371381.01	3761314.01	1.72E-02	0.00E+00	5.93E-02	5.06E-02	4.80E-02	4.40E-02	3.51E-02	8.81E-03	2.67E-02	2.45E-02	1.95E-02	1.83E-02	4.60E-03
371391.013761314.01	371391.01	3761314.01	2.00E-02	0.00E+00	6.87E-02	5.85E-02	5.56E-02	5.10E-02	4.06E-02	1.03E-02	3.09E-02	2.83E-02	2.26E-02	2.12E-02	5.36E-03
371431.013761314.01	371431.01	3761314.01	2.60E-02	0.00E+00	8.95E-02	7.50E-02	7.12E-02	6.53E-02	5.30E-02	1.67E-02	3.96E-02	3.63E-02	2.94E-02	2.77E-02	8.74E-03
371371.013761324.01	371371.01	3761324.01	1.23E-02	0.00E+00	4.24E-02	3.58E-02	3.40E-02	3.12E-02	2.51E-02	7.03E-03	1.89E-02	1.73E-02	1.39E-02	1.31E-02	3.67E-03
371381.013761324.01	371381.01	3761324.01	1.41E-02	0.00E+00	4.86E-02	4.11E-02	3.91E-02	3.58E-02	2.87E-02	7.96E-03	2.17E-02	1.99E-02	1.60E-02	1.50E-02	4.16E-03
371391.013761324.01	371391.01	3761324.01	1.62E-02	0.00E+00	5.59E-02	4.73E-02	4.49E-02	4.12E-02	3.30E-02	9.12E-03	2.50E-02	2.29E-02	1.84E-02	1.73E-02	4.76E-03
371401.013761324.01	371401.01	3761324.01	1.76E-02	0.00E+00	6.04E-02	5.11E-02	4.85E-02	4.45E-02	3.57E-02	1.02E-02	2.70E-02	2.47E-02	1.99E-02	1.87E-02	5.32E-03
371421.013761324.01	371421.01	3761324.01	2.00E-02	0.00E+00	6.87E-02	5.76E-02	5.47E-02	5.02E-02	4.06E-02	1.27E-02	3.04E-02	2.79E-02	2.26E-02	2.12E-02	6.61E-03
371431.013761324.01	371431.01	3761324.01	2.10E-02	0.00E+00	7.22E-02	6.03E-02	5.72E-02	5.25E-02	4.27E-02	1.41E-02	3.18E-02	2.92E-02	2.37E-02	2.23E-02	7.35E-03
371391.013761334.01	371391.01	3761334.01	1.31E-02	0.00E+00	4.51E-02	3.79E-02	3.60E-02	3.30E-02	2.67E-02	8.10E-03	2.00E-02	1.83E-02	1.48E-02	1.39E-02	4.23E-03
371401.013761334.01	371401.01	3761334.01	1.45E-02	0.00E+00	4.99E-02	4.19E-02	3.98E-02	3.65E-02	2.95E-02	9.06E-03	2.21E-02	2.03E-02	1.64E-02	1.54E-02	4.73E-03
371411.013761334.01	371411.01	3761334.01	1.58E-02	0.00E+00	5.44E-02	4.56E-02	4.33E-02	3.97E-02	3.22E-02	1.01E-02	2.41E-02	2.20E-02	1.79E-02	1.68E-02	5.29E-03
371421.013761334.01	371421.01	3761334.01	1.70E-02	0.00E+00	5.86E-02	4.90E-02	4.65E-02	4.27E-02	3.47E-02	1.13E-02	2.59E-02	2.37E-02	1.93E-02	1.81E-02	5.89E-03
371431.013761334.01	371431.01	3761334.01	1.81E-02	0.00E+00	6.23E-02	5.19E-02	4.93E-02	4.52E-02	3.69E-02	1.25E-02	2.74E-02	2.51E-02	2.05E-02	1.93E-02	6.54E-03
371401.013761344.01	371401.01	3761344.01	1.22E-02	0.00E+00	4.20E-02	3.50E-02	3.33E-02	3.05E-02	2.48E-02	8.19E-03	1.85E-02	1.69E-02	1.38E-02	1.30E-02	4.28E-03
371411.013761344.01	371411.01	3761344.01	1.34E-02	0.00E+00	4.62E-02	3.85E-02	3.66E-02	3.35E-02	2.73E-02	9.12E-03	2.03E-02	1.86E-02	1.52E-02	1.43E-02	4.76E-03
371421.013761344.01	371421.01	3761344.01	1.46E-02	0.00E+00	5.01E-02	4.17E-02	3.96E-02	3.63E-02	2.96E-02	1.01E-02	2.20E-02	2.02E-02	1.65E-02	1.55E-02	5.29E-03
371431.013761344.01	371431.01	3761344.01	1.57E-02	0.00E+00	5.39E-02	4.47E-02	4.25E-02	3.89E-02	3.19E-02	1.12E-02	2.36E-02	2.16E-02	1.77E-02	1.67E-02	5.86E-03
371421.013761354.01	371421.01	3761354.01	1.25E-02	0.00E+00	4.31E-02	3.57E-02	3.39E-02	3.11E-02	2.55E-02	9.17E-03	1.89E-02	1.73E-02	1.42E-02	1.33E-02	4.79E-03
371431.013761354.01	371431.01	3761354.01	1.36E-02	0.00E+00	4.68E-02	3.87E-02	3.68E-02	3.37E-02	2.77E-02	1.01E-02	2.04E-02	1.87E-02	1.54E-02	1.45E-02	5.30E-03
371528.013761323.01	371528.01	3761323.01	2.27E-02	0.00E+00	7.80E-02	6.07E-02	5.77E-02	5.29E-02	4.64E-02	2.72E-02	3.21E-02	2.94E-02	2.58E-02	2.42E-02	1.42E-02
371538.013761325.01	371538.01	3761325.01	2.21E-02	0.00E+00	7.60E-02	5.87E-02	5.58E-02	5.11E-02	4.52E-02	2.76E-02	3.10E-02	2.84E-02	2.51E-02	2.36E-02	1.44E-02
371528.013761332.01	371528.01	3761332.01	2.13E-02	0.00E+00	7.32E-02	5.72E-02	5.43E-02	4.98E-02	4.34E-02	2.49E-02	3.02E-02	2.77E-02	2.41E-02	2.27E-02	1.30E-02
371538.013761332.01	371538.01	3761332.01	2.10E-02	0.00E+00	7.21E-02	5.59E-02	5.31E-02	4.87E-02	4.28E-02	2.57E-02	2.95E-02	2.70E-02	2.38E-02	2.24E-02	1.34E-02
371547.013761334.01	371547.01	3761334.01	2.04E-02	0.00E+00	7.03E-02	5.42E-02	5.15E-02	4.72E-02	4.18E-02	2.59E-02	2.86E-02	2.62E-02	2.32E-02	2.18E-02	1.35E-02
371523.013761342.01	371523.01	3761342.01	2.01E-02	0.00E+00	6.92E-02	5.45E-02	5.17E-02	4.74E-02	4.10E-02	2.23E-02	2.88E-02	2.63E-02	2.28E-02	2.14E-02	1.17E-02
371528.013761342.01	371528.01	3761342.01	1.96E-02	0.00E+00	6.73E-02	5.28E-02	5.01E-02	4.60E-02	4.00E-02	2.23E-02	2.79E-02	2.55E-02	2.22E-02	2.09E-02	1.17E-02
371538.013761342.01	371538.01	3761342.01	1.94E-02	0.00E+00	6.67E-02	5.20E-02	4.94E-02	4.52E-02	3.96E-02	2.32E-02	2.75E-02	2.51E-02	2.20E-02	2.07E-02	1.21E-02
371546.013761342.01	371546.01	3761342.01	1.93E-02	0.00E+00	6.63E-02	5.13E-02	4.87E-02	4.47E-02	3.94E-02	2.38E-02	2.71E-02	2.48E-02	2.19E-02	2.06E-02	1.24E-02
371520.013761352.01	371520.01	3761352.01	1.80E-02	0.00E+00	6.20E-02	4.90E-02	4.66E-02	4.27E-02	3.68E-02	1.95E-02	2.59E-02	2.37E-02	2.04E-02	1.92E-02	1.02E-02
371528.013761352.01	371528.01	3761352.01	1.81E-02	0.00E+00	6.22E-02	4.89E-02	4.64E-02	4.26E-02	3.69E-02	2.02E-02	2.58E-02	2.37E-02	2.05E-02	1.93E-02	1.06E-02
371538.013761352.01	371538.01	3761352.01	1.80E-02	0.00E+00	6.21E-02	4.85E-02	4.61E-02	4.22E-02	3.69E-02	2.11E-02	2.56E-02	2.35E-02	2.05E-02	1.92E-02	1.10E-02
371548.013761352.01	371548.01	3761352.01	1.80E-02	0.00E+00	6.18E-02	4.80E-02	4.56E-02	4.18E-02	3.67E-02	2.18E-02	2.53E-02	2.32E-02	2.04E-02	1.92E-02	1.14E-02
371518.013761362.01	371518.01	3761362.01	1.69E-02	0.00E+00	5.82E-02	4.62E-02	4.39E-02	4.02E-02	3.45E-02	1.78E-02	2.44E-02	2.23E-02	1.92E-02	1.80E-02	9.31E-03
371528.013761362.01	371528.01	3761362.01	1.70E-02	0.00E+00	5.86E-02	4.62E-02	4.39E-02	4.02E-02	3.48E-02	1.87E-02	2.44E-02	2.24E-02	1.93E-02	1.82E-02	9.76E-03
371538.013761362.01	371538.01	3761362.01	1.71E-02	0.00E+00	5.90E-02	4.62E-02	4.39E-02	4.02E-02	3.50E-02	1.96E-02	2.44E-02	2.24E-02	1.94E-02	1.83E-02	1.02E-02
371548.013761362.01	371548.01	3761362.01	1.70E-02	0.00E+00	5.84E-02	4.55E-02	4.32E-02	3.96E-02	3.46E-02	2.02E-02	2.40E-02	2.20E-02	1.92E-02	1.81E-02	1.05E-02
371558.013761362.01	371558.01	3761362.01	1.68E-02	0.00E+00	5.78E-02	4.47E-02	4.24E-02	3.89E-02	3.43E-02	2.08E-02	2.36E-02	2.16E-02	1.91E-02	1.79E-02	1.08E-02
371518.013761372.01	371518.01	3761372.01	1.60E-02	0.00E+00	5.51E-02	4.37E-02	4.15E-02	3.81E-02	3.26E-02	1.66E-02	2.31E-02	2.12E-02	1.81E-02	1.70E-02	8.69E-03
371528.013761372.01	371528.01	3761372.01	1.61E-02	0.00E+00	5.54E-02	4.37E-02	4.15E-02	3.81E-02	3.28E-02	1.74E-02	2.31E-02	2.12E-02	1.82E-02	1.71E-02	9.08E-03
371538.013761372.01	371538.01	3761372.01	1.61E-02	0.00E+00	5.55E-02	4.36E-02	4.14E-02	3.80E-02	3.29E-02	1.81E-02	2.30E-02	2.11E-02	1.83E-02	1.72E-02	9.46E-03
371548.013761372.01	371548.01	3761372.01	1.61E-02	0.00E+00	5.53E-02	4.32E-02	4.10E-02	3.76E-02	3.28E-02	1.87E-02	2.28E-02	2.09E-02	1.82E-02	1.71E-02	9.79E-03
371558.013761372.01	371558.01	3761372.01	1.59E-02	0.00E+00	5.47E-02	4.24E-02	4.03E-02	3.69E-02	3.24E-02	1.92E-02	2.24E-02	2.05E-02	1.80E-02	1.69E-02	1.01E-02
371568.013761372.01	371568.01	3761372.01	1.54E-02	0.00E+00	5.31E-02	4.09E-02	3.88E-02	3.56E-02	3.15E-02	1.94E-02	2.16E-02	1.98E-02	1.75E-02	1.64E-02	1.01E-02
371538.013761382.01	371538.01	3761382.01	1.49E-02	0.00E+00	5.13E-02	4.04E-02	3.83E-02	3.51E-02	3.04E-02	1.66E-02	2.13E-02	1.95E-02	1.69E-02	1.59E-02	8.65E-03
371548.013761382.01	371548.01	3761382.01	1.50E-02	0.00E+00	5.15E-02	4.03E-02	3.83E-02	3.51E-02	3.06E-02	1.72E-02	2.13E-02	1.95E-02	1.70E-02	1.60E-02	9.00E-03
371558.013761382.01	371558.01	3761382.01	1.50E-02	0.00E+00	5.15E-02	4.00E-02	3.80E-02	3.48E-02	3.05E-02	1.78E-02	2.11E-02	1.94E-02	1.70E-02	1.59E-02	9.30E-03
371568.013761382.01	371568.01	3761382.01	1.45E-02	0.00E+00	4.98E-02	3.85E-02	3.66E-02	3.35E-02	2.95E-02	1.79E-02	2.03E-02	1.86E-02	1.64E-02	1.54E-02	9.34E-03
371629.013761398.01	371629.01	3761398.01	1.24E-02	0.00E+00	4.27E-02	3.20E-02	3.04E-02	2.79E-02	2.53E-02	1.79E-02	1.69E-02	1.55E-02	1.41E-02	1.32E-02	9.35E-03
371639.013761398.01	371639.01	3761398.01	1.22E-02	0.00E+00	4.18E-02	3.12E-02	2.96E-02	2.71E-02	2.48E-02	1.80E-02	1.65E-02	1.51E-02	1.38E-02	1.30E-02	9.41E-03
371639.013761408.01	371639.01	3761408.01	1.15E-02	0.00E+00	3.97E-02	2.97E-02	2.82E-02	2.58E-02	2.35E-02	1.68E-02	1.57E-02	1.44E-02	1.31E-02	1.23E-02	8.77E-03
371649.013761408.01	371649.01	3761408.01	1.13E-02	0.00E+00	3.90E-02	2.90E-02	2.75E-02	2.52E-02	2.31E-02	1.69E-02	1.53E-02	1.40E-02	1.28E-02	1.21E-02	8.83E-03
371659.013761408.01	371659.01	3761408.01	1.11E-02	0.00E+00	3.82E-02	2.82E-02	2.68E-02	2.46E-02	2.26E-02	1.70E-02	1.49E-02	1.36E-02	1.26E-02	1.18E-02	8.87E-03
371639.013761418.01	371639.01	3761418.01	1.10E-02	0.00E+00	3.77E-02	2.83E-02	2.69E-02	2.46E-02	2.24E-02	1.57E-02	1.49E-02	1.37E-02	1.24E-02	1.17E-02	8.19E-03
371649.013761418.01	371649.01	3761418.01	1.08E-02	0.00E+00	3.71E-02	2.77E-02	2.63E-02	2.41E-02	2.20E-02	1.58E-02	1.46E-02	1.34E-02	1.22E-02	1.15E-02	8.27E-03
371659.013761418.01	371659.01	3761418.01	1.06E-02	0.00E+00	3.66E-02	2.72E-02	2.58E-02	2.36E-02	2.17E-02	1.60E-02	1.43E-02	1.31E-02	1.21E-02	1.13E-02	8.34E-03
371669.013761418.01	371669.01	3761418.01	1.04E-02	0.00E+00	3.59E-02	2.65E-02	2.52E-02	2.31E-02	2.13E-02	1.61E-02	1.40E-02	1.28E-02	1.18E-02	1.11E-02	8.39E-03
371679.013761418.01	371679.01	3761418.01	1.02E-02	0.00E+00	3.51E-02	2.58E-02	2.45E-02	2.24E-02	2.08E-02	1.61E-02	1.36E-02	1.25E-02	1.16E-02	1.09E-02	8.39E-03
371639.013761428.01	371639.01	3761428.01	1.04E-02	0.00E+00	3.57E-02	2.69E-02	2.55E-02	2.34E-02	2.12E-02	1.46E-02	1.42E-02	1.30E-02	1.18E-02	1.11E-02	7.64E-03
371649.013761428.01	371649.01	3761428.01	1.02E-02	0.00E+00	3.53E-02	2.64E-02	2.51E-02	2.30E-02	2.09E-02	1.48E-02	1.39E-02	1.28E-02	1.16E-02	1.09E-02	7.72E-03
371669.013761428.01	371669.01	3761428.01	9.96E-03	0.00E+00	3.43E-02	2.54E-02	2.41E-02	2.21E-02	2.03E-02	1.51E-02	1.34E-02	1.23E-02	1.13E-02	1.06E-02	7.87E-03
371679.013761428.01	371679.01	3761428.01	9.79E-03	0.00E+00	3.37E-02	2.48E-02	2.36E-02	2.16E-02	2.00E-02	1.51E-02	1.31E-02	1.20E-02	1.11E-02	1.04E-02	7.91E-03
371649.013761438.01	371649.01	3761438.01	9.71E-03	0.00E+00	3.34E-02	2.51E-02	2.38E-02	2.18E-02	1.98E-02	1.38E-02	1.33E-02	1.21E-02	1.10E-02	1.03E-02	7.22E-03
371669.013761438.01	371669.01	3761438.01	9.49E-03	0.00E+00	3.26E-02	2.43E-02	2.31E-02	2.11E-02	1.94E-02	1.41E-02	1.28E-02	1.17E-02	1.08E-02	1.01E-02	7.38E-03
371649.013761448.01	371649.01	3761448.01	9.11E-03	0.00E+00	3.14E-02	2.36E-02	2.24E-02	2.06E-02	1.86E-02	1.28E-02	1.25E-02	1.14E-02	1.03E-02	9.71E-03	6.70E-03
371659.013761448.01	371659.01	3761448.01	9.07E-03	0.00E+00	3.12E-02	2.34E-02	2.22E-02	2.04E-02	1.85E-02	1.30E-02	1.24E-02	1.13E-02	1.03E-02	9.66E-03	6.81E-03
371669.013761448.01	371669.01	3761448.01	9.03E-03	0.00E+00	3.11E-02	2.32E-02	2.20E-02	2.02E-02	1.84E-02	1.32E-02	1.22E-02	1.12E-02	1.02E-02	9.62E-03	6.92E-03
371659.013761458.01	371659.01	3761458.01	8.54E-03	0.00E+00	2.94E-02	2.21E-02	2.10E-02	1.92E-02	1.74E-02	1.21E-02	1.17E-02	1.07E-02	9.68E-03	9.10E-03	6.34E-03
371738.013761389.01	371738.01	3761389.01	9.03E-03	0.00E+00	3.11E-02	2.16E-02	2.05E-02	1.88E-02	1.84E-02	1.72E-02	1.14E-02	1.04E-02	1.02E-02	9.61E-03	8.99E-03
371730.013761399.01	371730.01	3761399.01	9.22E-03	0.00E+00	3.17E-02	2.23E-02	2.12E-02	1.94E-02	1.88E-02	1.69E-02	1.18E-02	1.08E-02	1.04E-02	9.82E-03	8.82E-03
371738.013761399.01	371738.01	3761399.01	8.94E-03	0.00E+00	3.07E-02	2.15E-02	2.04E-02	1.87E-02	1.82E-02	1.66E-02	1.14E-02	1.04E-02	1.01E-02	9.51E-03	8.69E-03
371748.013761399.01	371748.01	3761399.01	8.58E-03	0.00E+00	2.95E-02	2.06E-02	1.95E-02	1.79E-02	1.75E-02	1.63E-02	1.09E-02	9.95E-03	9.72E-03	9.14E-03	8.51E-03
371721.013761411.01	371721.01	3761411.01	9.31E-03	0.00E+00	3.20E-02	2.29E-02	2.17E-02	1.99E-02	1.90E-02	1.63E-02	1.21E-02	1.11E-02	1.05E-02	9.92E-03	8.51E-03
371738.013761409.01	371738.01	3761409.01	8.83E-03	0.00E+00	3.04E-02	2.14E-02	2.03E-02	1.87E-02	1.80E-02	1.61E-02	1.13E-02	1.04E-02	1.00E-02	9.40E-03	8.39E-03
371748.013761409.01	371748.01	3761409.01	8.48E-03	0.00E+00	2.92E-02	2.04E-02	1.94E-02	1.78E-02	1.73E-02	1.57E-02	1.08E-02	9.89E-03	9.60E-03	9.02E-03	8.22E-03
371758.013761409.01	371758.01	3761409.01	8.18E-03	0.00E+00	2.82E-02	1.96E-02	1.86E-02	1.71E-02	1.67E-02	1.55E-02	1.04E-02	9.49E-03	9.26E-03	8.71E-03	8.08E-03
371768.013761409.01	371768.01	3761409.01	7.87E-03	0.00E+00	2.71E-02	1.88E-02	1.78E-02	1.63E-02	1.60E-02	1.51E-02	9.91E-03	9.07E-03	8.90E-03	8.37E-03	7.90E-03
371718.013761419.01	371718.01	3761419.01	9.16E-03	0.00E+00	3.15E-02	2.26E-02	2.15E-02	1.97E-02	1.87E-02	1.57E-02	1.20E-02	1.09E-02	1.04E-02	9.76E-03	8.20E-03
371728.013761419.01	371728.01	3761419.01	8.91E-03	0.00E+00	3.07E-02	2.19E-02	2.08E-02	1.91E-02	1.82E-02	1.56E-02	1.16E-02	1.06E-02	1.01E-02	9.49E-03	8.13E-03
371738.013761419.01	371738.01	3761419.01	8.63E-03	0.00E+00	2.97E-02	2.11E-02	2.00E-02	1.83E-02	1.76E-02	1.54E-02	1.11E-02	1.02E-02	9.77E-03	9.18E-03	8.03E-03
371758.013761419.01	371758.01	3761419.01	8.09E-03	0.00E+00	2.78E-02	1.95E-02	1.86E-02	1.70E-02	1.65E-02	1.50E-02	1.03E-02	9.45E-03	9.16E-03	8.61E-03	7.82E-03
371768.013761419.01	371768.01	3761419.01	7.80E-03	0.00E+00	2.68E-02	1.87E-02	1.78E-02	1.63E-02	1.59E-02	1.47E-02	9.89E-03	9.06E-03	8.83E-03	8.30E-03	7.67E-03
371788.013761419.01	371788.01	3761419.01	7.18E-03	0.00E+00	2.47E-02	1.70E-02	1.62E-02	1.48E-02	1.46E-02	1.40E-02	9.00E-03	8.24E-03	8.12E-03	7.64E-03	7.32E-03
371728.013761429.01	371728.01	3761429.01	8.69E-03	0.00E+00	2.99E-02	2.14E-02	2.04E-02	1.87E-02	1.77E-02	1.49E-02	1.13E-02	1.04E-02	9.84E-03	9.25E-03	7.77E-03
371758.013761429.01	371758.01	3761429.01	7.98E-03	0.00E+00	2.74E-02	1.94E-02	1.84E-02	1.69E-02	1.62E-02	1.44E-02	1.02E-02	9.37E-03	9.03E-03	8.49E-03	7.54E-03
371768.013761429.01	371768.01	3761429.01	7.70E-03	0.00E+00	2.65E-02	1.86E-02	1.77E-02	1.62E-02	1.57E-02	1.42E-02	9.83E-03	9.00E-03	8.72E-03	8.19E-03	7.42E-03
371778.013761429.01	371778.01	3761429.01	7.39E-03	0.00E+00	2.54E-02	1.78E-02	1.69E-02	1.55E-02	1.51E-02	1.39E-02	9.38E-03	8.58E-03	8.36E-03	7.86E-03	7.25E-03
371788.013761429.01	371788.01	3761429.01	7.13E-03	0.00E+00	2.45E-02	1.70E-02	1.62E-02	1.48E-02	1.45E-02	1.36E-02	9.00E-03	8.24E-03	8.07E-03	7.59E-03	7.12E-03
371798.013761429.01	371798.01	3761429.01	6.88E-03	0.00E+00	2.37E-02	1.63E-02	1.55E-02	1.42E-02	1.40E-02	1.34E-02	8.63E-03	7.90E-03	7.78E-03	7.31E-03	6.97E-03
371778.013761439.01	371778.01	3761439.01	7.32E-03	0.00E+00	2.52E-02	1.77E-02	1.68E-02	1.54E-02	1.49E-02	1.35E-02	9.35E-03	8.56E-03	8.28E-03	7.79E-03	7.04E-03
371788.013761439.01	371788.01	3761439.01	7.06E-03	0.00E+00	2.43E-02	1.70E-02	1.61E-02	1.48E-02	1.44E-02	1.32E-02	8.96E-03	8.20E-03	7.98E-03	7.51E-03	6.90E-03
371808.013761439.01	371808.01	3761439.01	6.59E-03	0.00E

Finishing/Painting1	Finishing/Painting1	Finishing/PaintingS	Finishing/Painting2	PavingS		Child Risk					Overlapping Phases - Maximum GLC				
2028	2029	2029	2029	2029		3rd Trimester	0<2	2<16	Total	per million	2026	2027	2028	2029	2030
3.75E-02	3.45E-02	2.80E-02	8.67E-03	4.10E-02		0.00E+00	0.00E+00	1.96E-06	1.96E-06	1.96	3.07E-01	1.79E-01	3.61E-01	1.71E-01	0.00E+00
2.13E-02	1.96E-02	1.55E-02	3.39E-03	2.28E-02		0.00E+00	0.00E+00	1.09E-06	1.09E-06	1.09	1.72E-01	1.02E-01	1.98E-01	9.13E-02	0.00E+00
2.76E-02	2.54E-02	2.01E-02	4.34E-03	2.95E-02		0.00E+00	0.00E+00	1.41E-06	1.41E-06	1.41	2.23E-01	1.32E-01	2.57E-01	1.18E-01	0.00E+00
3.08E-02	2.83E-02	2.25E-02	5.15E-03	3.30E-02		0.00E+00	0.00E+00	1.58E-06	1.58E-06	1.58	2.49E-01	1.47E-01	2.88E-01	1.33E-01	0.00E+00
3.20E-02	2.94E-02	2.35E-02	5.90E-03	3.45E-02		0.00E+00	0.00E+00	1.65E-06	1.65E-06	1.65	2.59E-01	1.52E-01	3.01E-01	1.40E-01	0.00E+00
3.29E-02	3.03E-02	2.43E-02	6.72E-03	3.57E-02		0.00E+00	0.00E+00	1.71E-06	1.71E-06	1.71	2.68E-01	1.57E-01	3.12E-01	1.46E-01	0.00E+00
3.29E-02	3.03E-02	2.45E-02	7.50E-03	3.59E-02		0.00E+00	0.00E+00	1.72E-06	1.72E-06	1.72	2.69E-01	1.57E-01	3.16E-01	1.49E-01	0.00E+00
1.36E-02	1.25E-02	9.95E-03	2.38E-03	1.46E-02		0.00E+00	0.00E+00	7.00E-07	7.00E-07	0.70	1.10E-01	6.49E-02	1.28E-01	5.91E-02	0.00E+00
1.71E-02	1.57E-02	1.25E-02	2.80E-03	1.83E-02		0.00E+00	0.00E+00	8.76E-07	8.76E-07	0.88	1.38E-01	8.15E-02	1.59E-01	7.36E-02	0.00E+00
1.92E-02	1.77E-02	1.40E-02	3.21E-03	2.06E-02		0.00E+00	0.00E+00	9.85E-07	9.85E-07	0.98	1.55E-01	9.16E-02	1.79E-01	8.29E-02	0.00E+00
2.20E-02	2.03E-02	1.61E-02	3.76E-03	2.36E-02		0.00E+00	0.00E+00	1.13E-06	1.13E-06	1.13	1.78E-01	1.05E-01	2.06E-01	9.53E-02	0.00E+00
2.53E-02	2.33E-02	1.85E-02	4.49E-03	2.72E-02		0.00E+00	0.00E+00	1.30E-06	1.30E-06	1.30	2.05E-01	1.21E-01	2.38E-01	1.10E-01	0.00E+00
2.70E-02	2.48E-02	1.98E-02	5.15E-03	2.92E-02		0.00E+00	0.00E+00	1.40E-06	1.40E-06	1.40	2.19E-01	1.29E-01	2.55E-01	1.19E-01	0.00E+00
2.87E-02	2.64E-02	2.12E-02	5.94E-03	3.11E-02		0.00E+00	0.00E+00	1.49E-06	1.49E-06	1.49	2.34E-01	1.37E-01	2.73E-01	1.28E-01	0.00E+00
2.86E-02	2.63E-02	2.13E-02	6.53E-03	3.12E-02		0.00E+00	0.00E+00	1.50E-06	1.50E-06	1.50	2.34E-01	1.36E-01	2.74E-01	1.30E-01	0.00E+00
1.22E-02	1.12E-02	8.92E-03	2.27E-03	1.31E-02		0.00E+00	0.00E+00	6.27E-07	6.27E-07	0.63	9.87E-02	5.79E-02	1.15E-01	5.33E-02	0.00E+00
1.37E-02	1.26E-02	1.01E-02	2.53E-03	1.48E-02		0.00E+00	0.00E+00	7.08E-07	7.08E-07	0.71	1.11E-01	6.54E-02	1.29E-01	6.01E-02	0.00E+00
1.57E-02	1.44E-02	1.15E-02	2.89E-03	1.69E-02		0.00E+00	0.00E+00	8.08E-07	8.08E-07	0.81	1.27E-01	7.47E-02	1.48E-01	6.86E-02	0.00E+00
1.81E-02	1.67E-02	1.33E-02	3.36E-03	1.96E-02		0.00E+00	0.00E+00	9.36E-07	9.36E-07	0.94	1.47E-01	8.65E-02	1.71E-01	7.95E-02	0.00E+00
2.33E-02	2.14E-02	1.74E-02	5.49E-03	2.55E-02		0.00E+00	0.00E+00	1.22E-06	1.22E-06	1.22	1.91E-01	1.11E-01	2.24E-01	1.06E-01	0.00E+00
1.11E-02	1.02E-02	8.21E-03	2.31E-03	1.21E-02		0.00E+00	0.00E+00	5.77E-07	5.77E-07	0.58	9.05E-02	5.30E-02	1.06E-01	4.96E-02	0.00E+00
1.28E-02	1.17E-02	9.42E-03	2.61E-03	1.38E-02		0.00E+00	0.00E+00	6.62E-07	6.62E-07	0.66	1.04E-01	6.08E-02	1.21E-01	5.68E-02	0.00E+00
1.47E-02	1.35E-02	1.08E-02	2.99E-03	1.59E-02		0.00E+00	0.00E+00	7.61E-07	7.61E-07	0.76	1.19E-01	6.99E-02	1.39E-01	6.53E-02	0.00E+00
1.58E-02	1.46E-02	1.17E-02	3.34E-03	1.72E-02		0.00E+00	0.00E+00	8.23E-07	8.23E-07	0.82	1.29E-01	7.55E-02	1.51E-01	7.08E-02	0.00E+00
1.79E-02	1.64E-02	1.33E-02	4.15E-03	1.95E-02		0.00E+00	0.00E+00	9.36E-07	9.36E-07	0.94	1.46E-01	8.52E-02	1.72E-01	8.13E-02	0.00E+00
1.87E-02	1.72E-02	1.40E-02	4.61E-03	2.05E-02		0.00E+00	0.00E+00	9.83E-07	9.83E-07	0.98	1.53E-01	8.91E-02	1.81E-01	8.60E-02	0.00E+00
1.18E-02	1.08E-02	8.75E-03	2.65E-03	1.28E-02		0.00E+00	0.00E+00	6.15E-07	6.15E-07	0.61	9.62E-02	5.61E-02	1.13E-01	5.32E-02	0.00E+00
1.30E-02	1.19E-02	9.67E-03	2.97E-03	1.42E-02		0.00E+00	0.00E+00	6.79E-07	6.79E-07	0.68	1.06E-01	6.19E-02	1.25E-01	5.89E-02	0.00E+00
1.41E-02	1.30E-02	1.05E-02	3.32E-03	1.55E-02		0.00E+00	0.00E+00	7.41E-07	7.41E-07	0.74	1.16E-01	6.74E-02	1.36E-01	6.44E-02	0.00E+00
1.52E-02	1.40E-02	1.14E-02	3.70E-03	1.67E-02		0.00E+00	0.00E+00	7.99E-07	7.99E-07	0.80	1.25E-01	7.24E-02	1.47E-01	6.98E-02	0.00E+00
1.61E-02	1.48E-02	1.21E-02	4.10E-03	1.77E-02		0.00E+00	0.00E+00	8.49E-07	8.49E-07	0.85	1.32E-01	7.67E-02	1.56E-01	7.45E-02	0.00E+00
1.09E-02	1.00E-02	8.14E-03	2.68E-03	1.20E-02		0.00E+00	0.00E+00	5.72E-07	5.72E-07	0.57	8.92E-02	5.18E-02	1.05E-01	5.00E-02	0.00E+00
1.19E-02	1.10E-02	8.96E-03	2.99E-03	1.31E-02		0.00E+00	0.00E+00	6.29E-07	6.29E-07	0.63	9.81E-02	5.69E-02	1.16E-01	5.51E-02	0.00E+00
1.29E-02	1.19E-02	9.72E-03	3.32E-03	1.43E-02		0.00E+00	0.00E+00	6.82E-07	6.82E-07	0.68	1.06E-01	6.16E-02	1.26E-01	6.00E-02	0.00E+00
1.39E-02	1.28E-02	1.05E-02	3.68E-03	1.53E-02		0.00E+00	0.00E+00	7.34E-07	7.34E-07	0.73	1.14E-01	6.61E-02	1.35E-01	6.47E-02	0.00E+00
1.11E-02	1.02E-02	8.37E-03	3.00E-03	1.23E-02		0.00E+00	0.00E+00	5.88E-07	5.88E-07	0.59	9.14E-02	5.28E-02	1.08E-01	5.20E-02	0.00E+00
1.20E-02	1.10E-02	9.08E-03	3.33E-03	1.33E-02		0.00E+00	0.00E+00	6.38E-07	6.38E-07	0.64	9.91E-02	5.72E-02	1.18E-01	5.66E-02	0.00E+00
1.88E-02	1.73E-02	1.52E-02	8.93E-03	2.22E-02		0.00E+00	0.00E+00	1.06E-06	1.06E-06	1.06	1.61E-01	8.98E-02	2.00E-01	1.02E-01	0.00E+00
1.82E-02	1.68E-02	1.48E-02	9.05E-03	2.16E-02		0.00E+00	0.00E+00	1.04E-06	1.04E-06	1.04	1.57E-01	8.68E-02	1.96E-01	1.00E-01	0.00E+00
1.77E-02	1.63E-02	1.42E-02	8.15E-03	2.08E-02		0.00E+00	0.00E+00	9.97E-07	9.97E-07	1.00	1.52E-01	8.45E-02	1.88E-01	9.52E-02	0.00E+00
1.73E-02	1.59E-02	1.40E-02	8.41E-03	2.05E-02		0.00E+00	0.00E+00	9.82E-07	9.82E-07	0.98	1.49E-01	8.26E-02	1.85E-01	9.47E-02	0.00E+00
1.68E-02	1.55E-02	1.37E-02	8.49E-03	2.00E-02		0.00E+00	0.00E+00	9.58E-07	9.58E-07	0.96	1.45E-01	8.01E-02	1.81E-01	9.30E-02	0.00E+00
1.69E-02	1.55E-02	1.35E-02	7.33E-03	1.97E-02		0.00E+00	0.00E+00	9.43E-07	9.43E-07	0.94	1.44E-01	8.05E-02	1.77E-01	8.91E-02	0.00E+00
1.64E-02	1.51E-02	1.31E-02	7.32E-03	1.92E-02		0.00E+00	0.00E+00	9.17E-07	9.17E-07	0.92	1.40E-01	7.80E-02	1.72E-01	8.72E-02	0.00E+00
1.61E-02	1.48E-02	1.30E-02	7.59E-03	1.90E-02		0.00E+00	0.00E+00	9.10E-07	9.10E-07	0.91	1.38E-01	7.68E-02	1.71E-01	8.72E-02	0.00E+00
1.59E-02	1.46E-02	1.29E-02	7.80E-03	1.89E-02		0.00E+00	0.00E+00	9.03E-07	9.03E-07	0.90	1.37E-01	7.58E-02	1.70E-01	8.72E-02	0.00E+00
1.52E-02	1.40E-02	1.21E-02	6.38E-03	1.76E-02		0.00E+00	0.00E+00	8.45E-07	8.45E-07	0.84	1.29E-01	7.25E-02	1.58E-01	7.94E-02	0.00E+00
1.52E-02	1.40E-02	1.21E-02	6.62E-03	1.77E-02		0.00E+00	0.00E+00	8.47E-07	8.47E-07	0.85	1.29E-01	7.23E-02	1.59E-01	8.02E-02	0.00E+00
1.50E-02	1.38E-02	1.21E-02	6.90E-03	1.77E-02		0.00E+00	0.00E+00	8.46E-07	8.46E-07	0.85	1.29E-01	7.17E-02	1.59E-01	8.07E-02	0.00E+00
1.49E-02	1.37E-02	1.20E-02	7.16E-03	1.76E-02		0.00E+00	0.00E+00	8.42E-07	8.42E-07	0.84	1.28E-01	7.09E-02	1.59E-01	8.11E-02	0.00E+00
1.43E-02	1.32E-02	1.13E-02	5.84E-03	1.66E-02		0.00E+00	0.00E+00	7.93E-07	7.93E-07	0.79	1.21E-01	6.83E-02	1.48E-01	7.43E-02	0.00E+00
1.43E-02	1.32E-02	1.14E-02	6.13E-03	1.67E-02		0.00E+00	0.00E+00	7.99E-07	7.99E-07	0.80	1.22E-01	6.83E-02	1.50E-01	7.53E-02	0.00E+00
1.43E-02	1.32E-02	1.15E-02	6.42E-03	1.68E-02		0.00E+00	0.00E+00	8.03E-07	8.03E-07	0.80	1.22E-01	6.83E-02	1.51E-01	7.64E-02	0.00E+00
1.41E-02	1.30E-02	1.14E-02	6.61E-03	1.66E-02		0.00E+00	0.00E+00	7.95E-07	7.95E-07	0.80	1.21E-01	6.72E-02	1.50E-01	7.62E-02	0.00E+00
1.39E-02	1.28E-02	1.12E-02	6.80E-03	1.65E-02		0.00E+00	0.00E+00	7.87E-07	7.87E-07	0.79	1.19E-01	6.60E-02	1.48E-01	7.60E-02	0.00E+00
1.36E-02	1.25E-02	1.07E-02	5.45E-03	1.57E-02		0.00E+00	0.00E+00	7.50E-07	7.50E-07	0.75	1.15E-01	6.47E-02	1.40E-01	7.00E-02	0.00E+00
1.36E-02	1.25E-02	1.08E-02	5.70E-03	1.58E-02		0.00E+00	0.00E+00	7.54E-07	7.54E-07	0.75	1.15E-01	6.47E-02	1.41E-01	7.09E-02	0.00E+00
1.35E-02	1.24E-02	1.08E-02	5.94E-03	1.58E-02		0.00E+00	0.00E+00	7.56E-07	7.56E-07	0.76	1.15E-01	6.45E-02	1.42E-01	7.16E-02	0.00E+00
1.34E-02	1.23E-02	1.08E-02	6.14E-03	1.58E-02		0.00E+00	0.00E+00	7.53E-07	7.53E-07	0.75	1.15E-01	6.38E-02	1.42E-01	7.19E-02	0.00E+00
1.32E-02	1.21E-02	1.06E-02	6.31E-03	1.56E-02		0.00E+00	0.00E+00	7.45E-07	7.45E-07	0.74	1.13E-01	6.27E-02	1.40E-01	7.16E-02	0.00E+00
1.27E-02	1.17E-02	1.03E-02	6.36E-03	1.51E-02		0.00E+00	0.00E+00	7.23E-07	7.23E-07	0.72	1.09E-01	6.04E-02	1.36E-01	7.00E-02	0.00E+00
1.25E-02	1.15E-02	9.97E-03	5.43E-03	1.46E-02		0.00E+00	0.00E+00	6.98E-07	6.98E-07	0.70	1.07E-01	5.96E-02	1.31E-01	6.61E-02	0.00E+00
1.25E-02	1.15E-02	1.00E-02	5.65E-03	1.47E-02		0.00E+00	0.00E+00	7.02E-07	7.02E-07	0.70	1.07E-01	5.96E-02	1.32E-01	6.68E-02	0.00E+00
1.24E-02	1.14E-02	1.00E-02	5.84E-03	1.47E-02		0.00E+00	0.00E+00	7.01E-07	7.01E-07	0.70	1.06E-01	5.92E-02	1.32E-01	6.72E-02	0.00E+00
1.19E-02	1.10E-02	9.68E-03	5.86E-03	1.42E-02		0.00E+00	0.00E+00	6.78E-07	6.78E-07	0.68	1.03E-01	5.69E-02	1.28E-01	6.55E-02	0.00E+00
9.92E-03	9.13E-03	8.30E-03	5.87E-03	1.22E-02		0.00E+00	0.00E+00	5.81E-07	5.81E-07	0.58	8.71E-02	4.73E-02	1.11E-01	5.80E-02	0.00E+00
9.66E-03	8.89E-03	8.13E-03	5.91E-03	1.19E-02		0.00E+00	0.00E+00	5.69E-07	5.69E-07	0.57	8.52E-02	4.60E-02	1.08E-01	5.72E-02	0.00E+00
9.20E-03	8.47E-03	7.71E-03	5.50E-03	1.13E-02		0.00E+00	0.00E+00	5.40E-07	5.40E-07	0.54	8.09E-02	4.39E-02	1.03E-01	5.40E-02	0.00E+00
8.98E-03	8.26E-03	7.57E-03	5.54E-03	1.11E-02		0.00E+00	0.00E+00	5.30E-07	5.30E-07	0.53	7.92E-02	4.28E-02	1.01E-01	5.34E-02	0.00E+00
8.75E-03	8.05E-03	7.42E-03	5.57E-03	1.09E-02		0.00E+00	0.00E+00	5.19E-07	5.19E-07	0.52	7.75E-02	4.17E-02	9.92E-02	5.26E-02	0.00E+00
8.77E-03	8.07E-03	7.33E-03	5.14E-03	1.07E-02		0.00E+00	0.00E+00	5.13E-07	5.13E-07	0.51	7.70E-02	4.18E-02	9.75E-02	5.11E-02	0.00E+00
8.59E-03	7.91E-03	7.22E-03	5.19E-03	1.06E-02		0.00E+00	0.00E+00	5.05E-07	5.05E-07	0.50	7.56E-02	4.10E-02	9.62E-02	5.06E-02	0.00E+00
8.42E-03	7.75E-03	7.11E-03	5.24E-03	1.04E-02		0.00E+00	0.00E+00	4.97E-07	4.97E-07	0.50	7.44E-02	4.01E-02	9.49E-02	5.02E-02	0.00E+00
8.22E-03	7.56E-03	6.98E-03	5.26E-03	1.02E-02		0.00E+00	0.00E+00	4.88E-07	4.88E-07	0.49	7.29E-02	3.92E-02	9.33E-02	4.95E-02	0.00E+00
7.99E-03	7.35E-03	6.82E-03	5.26E-03	9.99E-03		0.00E+00	0.00E+00	4.77E-07	4.77E-07	0.48	7.11E-02	3.81E-02	9.13E-02	4.87E-02	0.00E+00
8.34E-03	7.68E-03	6.94E-03	4.80E-03	1.02E-02		0.00E+00	0.00E+00	4.86E-07	4.86E-07	0.49	7.30E-02	3.98E-02	9.24E-02	4.83E-02	0.00E+00
8.19E-03	7.53E-03	6.85E-03	4.85E-03	1.00E-02		0.00E+00	0.00E+00	4.79E-07	4.79E-07	0.48	7.19E-02	3.90E-02	9.12E-02	4.79E-02	0.00E+00
7.88E-03	7.25E-03	6.66E-03	4.94E-03	9.76E-03		0.00E+00	0.00E+00	4.66E-07	4.66E-07	0.47	6.96E-02	3.75E-02	8.89E-02	4.71E-02	0.00E+00
7.70E-03	7.09E-03	6.55E-03	4.96E-03	9.59E-03		0.00E+00	0.00E+00	4.58E-07	4.58E-07	0.46	6.83E-02	3.67E-02	8.75E-02	4.65E-02	0.00E+00
7.78E-03	7.16E-03	6.49E-03	4.53E-03	9.51E-03		0.00E+00	0.00E+00	4.54E-07	4.54E-07	0.45	6.82E-02	3.71E-02	8.64E-02	4.53E-02	0.00E+00
7.53E-03	6.93E-03	6.34E-03	4.63E-03	9.30E-03		0.00E+00	0.00E+00	4.44E-07	4.44E-07	0.44	6.64E-02	3.59E-02	8.46E-02	4.47E-02	0.00E+00
7.32E-03	6.74E-03	6.09E-03	4.20E-03	8.93E-03		0.00E+00	0.00E+00	4.26E-07	4.26E-07	0.43	6.41E-02	3.49E-02	8.10E-02	4.24E-02	0.00E+00
7.25E-03	6.68E-03	6.07E-03	4.27E-03	8.89E-03		0.00E+00	0.00E+00	4.24E-07	4.24E-07	0.42	6.37E-02	3.46E-02	8.08E-02	4.24E-02	0.00E+00
7.18E-03	6.61E-03	6.03E-03	4.34E-03	8.84E-03		0.00E+00	0.00E+00	4.22E-07	4.22E-07	0.42	6.33E-02	3.42E-02	8.04E-02	4.24E-02	0.00E+00
6.85E-03	6.30E-03	5.71E-03	3.98E-03	8.37E-03		0.00E+00	0.00E+00	4.00E-07	4.00E-07	0.40	6.00E-02	3.26E-02	7.60E-02	3.98E-02	0.00E+00
6.70E-03	6.16E-03	6.03E-03	5.64E-03	8.84E-03		0.00E+00	0.00E+00	4.21E-07	4.21E-07	0.42	6.17E-02	3.19E-02	8.18E-02	4.53E-02	0.00E+00
6.92E-03	6.37E-03	6.16E-03	5.54E-03	9.03E-03		0.00E+00	0.00E+00	4.30E-07	4.30E-07	0.43	6.33E-02	3.30E-02	8.33E-02	4.57E-02	0.00E+00
6.68E-03	6.14E-03	5.97E-03	5.45E-03	8.75E-03		0.00E+00	0.00E+00	4.17E-07	4.17E-07	0.42	6.12E-02	3.18E-02	8.08E-02	4.45E-02	0.00E+00
6.38E-03	5.87E-03	5.73E-03	5.34E-03	8.41E-03		0.00E+00	0.00E+00	4.00E-07	4.00E-07	0.40	5.87E-02	3.04E-02	7.77E-02	4.30E-02	0.00E+00
7.09E-03	6.52E-03	6.22E-03	5.34E-03	9.12E-03		0.00E+00	0.00E+00	4.35E-07	4.35E-07	0.43	6.42E-02	3.38E-02	8.39E-02	4.56E-02	0.00E+00
6.64E-03	6.11E-03	5.90E-03	5.26E-03	8.65E-03		0.00E+00	0.00E+00	4.12E-07	4.12E-07	0.41	6.06E-02	3.17E-02	7.97E-02	4.37E-02	0.00E+00
6.34E-03	5.83E-03	5.66E-03	5.16E-03	8.30E-03		0.00E+00	0.00E+00	3.95E-07	3.95E-07	0.40	5.81E-02	3.02E-02	7.66E-02	4.22E-02	0.00E+00
6.08E-03	5.60E-03	5.46E-03	5.07E-03	8.02E-03		0.00E+00	0.00E+00	3.82E-07	3.82E-07	0.38	5.60E-02	2.90E-02	7.40E-02	4.09E-02	0.00E+00
5.81E-03	5.35E-03	5.25E-03	4.96E-03	7.71E-03		0.00E+00	0.00E+00	3.67E-07	3.67E-07	0.37	5.37E-02	2.77E-02	7.13E-02	3.95E-02	0.00E+00
7.02E-03	6.46E-03	6.12E-03	5.14E-03	8.98E-03		0.00E+00	0.00E+00	4.28E-07	4.28E-07	0.43	6.33E-02	3.34E-02	8.24E-02	4.47E-02	0.00E+00
6.79E-03	6.25E-03	5.96E-03	5.10E-03	8.73E-03		0.00E+00	0.00E+00	4.16E-07	4.16E-07	0.42	6.15E-02	3.24E-02	8.03E-02	4.37E-02	0.00E+00
6.53E-03	6.01E-03	5.76E-03	5.04E-03	8.45E-03		0.00E+00	0.00E+00	4.03E-07	4.03E-07	0.40	5.94E-02	3.11E-02	7.78E-02	4.25E-02	0.00E+00
6.06E-03	5.57E-03	5.40E-03	4.91E-03	7.93E-03		0.00E+00	0.00E+00	3.78E-07	3.78E-07	0.38	5.55E-02	2.89E-02	7.31E-02	4.02E-02	0.00E+00
5.81E-03	5.34E-03	5.21E-03	4.81E-03	7.64E-03		0.00E+00	0.00E+00	3.64E-07	3.64E-07	0.36	5.34E-02	2.77E-02	7.06E-02	3.90E-02	0.00E+00
5.28E-03	4.86E-03	4.79E-03	4.59E-03	7.03E-03		0.00E+00	0.00E+00	3.35E-07	3.35E-07	0.33	4.89E-02	2.52E-02	6.51E-02	3.62E-02	0.00E+00
6.65E-03	6.12E-03	5.80E-03	4.88E-03	8.51E-03		0.00E+00	0.00E+00	4.06E-07	4.06E-07	0.41	6.00E-02	3.17E-02	7.81E-02	4.23E-02	0.00E+00
6.01E-03	5.53E-03	5.33E-03	4.73E-03	7.81E-03		0.00E+00	0.00E+00	3.72E-07	3.72E-07	0.37	5.48E-02	2.86E-02	7.20E-02	3.94E-02	0.00E+00
5.77E-03	5.31E-03	5.14E-03	4.66E-03	7.54E-03		0.00E+00	0.00E+00	3.59E-07	3.59E-07	0.36	5.28E-02	2.75E-02	6.96E-02	3.83E-02	0.00E+00
5.50E-03	5.07E-03	4.93E-03	4.55E-03	7.24E-03		0.00E+00	0.00E+00	3.45E-07	3.45E-07	0.34	5.06E-02	2.62E-02	6.69E-02	3.69E-02	0.00E+00
5.28E-03	4.86E-03	4.76E-03	4.47E-03	6.99E-03		0.00E+00	0.00E+00	3.33E-07	3.33E-07	0.33	4.87E-02	2.52E-02	6.46E-02	3.58E-02	0.00E+00
5.06E-03	4.66E-03	4.59E-03	4.38E-03	6.74E-03		0.00E+00	0.00E+00	3.20E-07	3.20E-07	0.32	4.69E-02	2.41E-02	6.23E-02	3.46E-02	0.00E+00
5.49E-03	5.05E-03	4.89E-03	4.42E-03	7.17E-03		0.00E+00	0.00E+00	3.41E-07	3.41E-07	0.34	5.02E-02	2.61E-02	6.61E-02	3.64E-02	0.00E+00
5.26E-03	4.84E-03	4.71E-03	4.33E-03	6.91E-03		0.00E+00	0.00E+00	3.29E-07	3.29E-07	0.33	4.83E-02	2.51E-02	6.38E-02	3.52E-02	0.00E+00
4.86E-03	4.47E-03	4.40E-03	4.17E-03	6.45E-03		0.00E+00	0.00E+00	3.07E-07	3.07E-07	0.31	4.49E-02	2.32E-02	5.97E-02	3.32E-02	0.00E+00
6.60E-03	6.07E-03	5.65E-03	4.40E-03	8.28E-03		0.00E+00	0.00E+00	3.95E-07	3.95E-07	0.39	5.88E-02	3.15E-02	7.56E-02	4.04E-02	0.00E+00
5.03E-03	4.63E-03	4.50E-03	4.13E-03	6.61E-03		0.00E+00	0.00E+00	3.14E-07	3.14E-07	0.31	4.62E-02	2.40E-02	6.10E-02	3.36E-02	0.00E+00
4.85E-03	4.46E-03	4.36E-03	4.06E-03	6.40E-03		0.00E+00	0.00E+00	3.05E-07	3.05E-07	0.30	4.47E-02	2.31E-02	5.91E-02	3.27E-02	0.00E+00
4.65E-03	4.28E-03	4.21E-03	3.98E-03	6.18E-03		0.00E+00	0.00E+00	2.94E-07	2.94E-07	0.29	4.30E-02	2.22E-02	5.71E-02	3.17E-02	0.00E+00
6.45E-03	5.93E-03	5.47E-03	4.13E-03	8.02E-03		0.00E+00	0.00E+00	3.83E-07	3.83E-07	0.38	5.71E-02	3.07E-02	7.32E-02	3.88E-02	0.00E+00

Unique Identifier	X (UTM)	Y (UTM)	DemolitionS 2026	Site PreparationS 2026	Grading/ExcavationS 2026	Concrete (Garage and Podiums)1 2026	Concrete (Garage and Podiums)1 2027	Concrete (Garage and Podiums)1 2028	Concrete (Garage and Podiums)S 2028	Concrete (Garage and Podiums)2 2028	Building Construction (framing, roofing, 2027	Building Construction (framing, roofing, 2028	Building Construction (framing, roofing, 2028	Building Construction (framing, roofing, 2029	Building Construction (framing, roofing, 2029
371708.013761459.01	371708.01	3761459.01	8.09E-03	0.00E+00	2.78E-02	2.04E-02	1.94E-02	1.78E-02	1.65E-02	1.27E-02	1.08E-02	9.89E-03	9.16E-03	8.61E-03	6.61E-03
371718.013761459.01	371718.01	3761459.01	7.98E-03	0.00E+00	2.74E-02	2.01E-02	1.91E-02	1.75E-02	1.63E-02	1.27E-02	1.06E-02	9.71E-03	9.04E-03	8.50E-03	6.65E-03
371788.013761459.01	371788.01	3761459.01	6.88E-03	0.00E+00	2.37E-02	1.67E-02	1.59E-02	1.46E-02	1.40E-02	1.24E-02	8.83E-03	8.09E-03	7.78E-03	7.32E-03	6.48E-03
371808.013761459.01	371808.01	3761459.01	6.46E-03	0.00E+00	2.22E-02	1.56E-02	1.48E-02	1.35E-02	1.32E-02	1.20E-02	8.22E-03	7.52E-03	7.31E-03	6.87E-03	6.28E-03
371828.013761459.01	371828.01	3761459.01	6.07E-03	0.00E+00	2.09E-02	1.45E-02	1.37E-02	1.26E-02	1.24E-02	1.16E-02	7.64E-03	7.00E-03	6.86E-03	6.45E-03	6.08E-03
371708.013761469.01	371708.01	3761469.01	7.74E-03	0.00E+00	2.66E-02	1.96E-02	1.86E-02	1.71E-02	1.58E-02	1.19E-02	1.04E-02	9.50E-03	8.77E-03	8.25E-03	6.24E-03
371718.013761469.01	371718.01	3761469.01	7.66E-03	0.00E+00	2.64E-02	1.93E-02	1.84E-02	1.68E-02	1.56E-02	1.20E-02	1.02E-02	9.35E-03	8.68E-03	8.16E-03	6.29E-03
371728.013761469.01	371728.01	3761469.01	7.56E-03	0.00E+00	2.60E-02	1.90E-02	1.81E-02	1.65E-02	1.54E-02	1.21E-02	1.00E-02	9.19E-03	8.57E-03	8.05E-03	6.32E-03
371738.013761469.01	371738.01	3761469.01	7.45E-03	0.00E+00	2.56E-02	1.86E-02	1.77E-02	1.62E-02	1.52E-02	1.21E-02	9.85E-03	9.01E-03	8.44E-03	7.93E-03	6.34E-03
371788.013761469.01	371788.01	3761469.01	6.74E-03	0.00E+00	2.32E-02	1.65E-02	1.56E-02	1.43E-02	1.37E-02	1.19E-02	8.70E-03	7.96E-03	7.62E-03	7.17E-03	6.24E-03
371798.013761469.01	371798.01	3761469.01	6.56E-03	0.00E+00	2.26E-02	1.59E-02	1.51E-02	1.39E-02	1.34E-02	1.18E-02	8.42E-03	7.71E-03	7.42E-03	6.97E-03	6.17E-03
371818.013761469.01	371818.01	3761469.01	6.19E-03	0.00E+00	2.13E-02	1.49E-02	1.42E-02	1.30E-02	1.26E-02	1.15E-02	7.88E-03	7.21E-03	7.00E-03	6.58E-03	6.01E-03
371828.013761469.01	371828.01	3761469.01	6.01E-03	0.00E+00	2.07E-02	1.44E-02	1.37E-02	1.25E-02	1.22E-02	1.13E-02	7.61E-03	6.97E-03	6.80E-03	6.39E-03	5.92E-03
371698.013761479.01	371698.01	3761479.01	7.44E-03	0.00E+00	2.56E-02	1.90E-02	1.81E-02	1.66E-02	1.52E-02	1.11E-02	1.00E-02	9.20E-03	8.43E-03	7.93E-03	5.82E-03
371718.013761479.01	371718.01	3761479.01	7.32E-03	0.00E+00	2.52E-02	1.85E-02	1.76E-02	1.61E-02	1.49E-02	1.14E-02	9.80E-03	8.97E-03	8.30E-03	7.80E-03	5.93E-03
371728.013761479.01	371728.01	3761479.01	7.26E-03	0.00E+00	2.50E-02	1.83E-02	1.74E-02	1.59E-02	1.48E-02	1.15E-02	9.67E-03	8.85E-03	8.22E-03	7.73E-03	5.98E-03
371798.013761479.01	371798.01	3761479.01	6.42E-03	0.00E+00	2.21E-02	1.57E-02	1.49E-02	1.36E-02	1.31E-02	1.14E-02	8.28E-03	7.58E-03	7.26E-03	6.83E-03	5.94E-03
371808.013761479.01	371808.01	3761479.01	6.26E-03	0.00E+00	2.16E-02	1.52E-02	1.45E-02	1.33E-02	1.28E-02	1.13E-02	8.05E-03	7.37E-03	7.09E-03	6.66E-03	5.89E-03
371818.013761479.01	371818.01	3761479.01	6.10E-03	0.00E+00	2.10E-02	1.48E-02	1.40E-02	1.29E-02	1.24E-02	1.11E-02	7.81E-03	7.15E-03	6.90E-03	6.49E-03	5.82E-03
371828.013761479.01	371828.01	3761479.01	5.93E-03	0.00E+00	2.04E-02	1.43E-02	1.36E-02	1.24E-02	1.21E-02	1.10E-02	7.55E-03	6.91E-03	6.71E-03	6.31E-03	5.74E-03
371689.013761489.01	371689.01	3761489.01	7.10E-03	0.00E+00	2.44E-02	1.83E-02	1.73E-02	1.59E-02	1.45E-02	1.04E-02	9.64E-03	8.83E-03	8.05E-03	7.56E-03	5.41E-03
371698.013761489.01	371698.01	3761489.01	7.08E-03	0.00E+00	2.44E-02	1.81E-02	1.72E-02	1.58E-02	1.44E-02	1.05E-02	9.58E-03	8.77E-03	8.02E-03	7.54E-03	5.48E-03
371708.013761489.01	371708.01	3761489.01	7.05E-03	0.00E+00	2.43E-02	1.80E-02	1.71E-02	1.57E-02	1.44E-02	1.06E-02	9.50E-03	8.70E-03	7.99E-03	7.51E-03	5.55E-03
371718.013761489.01	371718.01	3761489.01	7.01E-03	0.00E+00	2.41E-02	1.78E-02	1.69E-02	1.55E-02	1.43E-02	1.07E-02	9.41E-03	8.61E-03	7.94E-03	7.46E-03	5.61E-03
371748.013761489.01	371748.01	3761489.01	6.80E-03	0.00E+00	2.34E-02	1.71E-02	1.62E-02	1.49E-02	1.39E-02	1.10E-02	9.01E-03	8.25E-03	7.70E-03	7.24E-03	5.73E-03
371758.013761489.01	371758.01	3761489.01	6.71E-03	0.00E+00	2.31E-02	1.68E-02	1.59E-02	1.46E-02	1.37E-02	1.10E-02	8.85E-03	8.10E-03	7.60E-03	7.14E-03	5.74E-03
371698.013761499.01	371698.01	3761499.01	6.74E-03	0.00E+00	2.32E-02	1.73E-02	1.64E-02	1.51E-02	1.37E-02	9.89E-03	9.13E-03	8.36E-03	7.63E-03	7.18E-03	5.17E-03
371708.013761499.01	371708.01	3761499.01	6.72E-03	0.00E+00	2.31E-02	1.72E-02	1.63E-02	1.49E-02	1.37E-02	1.00E-02	9.07E-03	8.30E-03	7.61E-03	7.15E-03	5.23E-03
371738.013761499.01	371738.01	3761499.01	6.61E-03	0.00E+00	2.28E-02	1.67E-02	1.59E-02	1.45E-02	1.35E-02	1.04E-02	8.83E-03	8.08E-03	7.49E-03	7.04E-03	5.41E-03
371748.013761499.01	371748.01	3761499.01	6.54E-03	0.00E+00	2.25E-02	1.65E-02	1.56E-02	1.43E-02	1.33E-02	1.04E-02	8.70E-03	7.96E-03	7.41E-03	6.96E-03	5.44E-03
371758.013761499.01	371758.01	3761499.01	6.47E-03	0.00E+00	2.23E-02	1.62E-02	1.54E-02	1.41E-02	1.32E-02	1.05E-02	8.57E-03	7.84E-03	7.33E-03	6.89E-03	5.47E-03
371768.013761509.01	371768.01	3761509.01	6.17E-03	0.00E+00	2.12E-02	1.54E-02	1.47E-02	1.34E-02	1.26E-02	1.00E-02	8.16E-03	7.47E-03	6.98E-03	6.57E-03	5.23E-03
371778.013761509.01	371778.01	3761509.01	6.10E-03	0.00E+00	2.10E-02	1.52E-02	1.44E-02	1.32E-02	1.24E-02	1.00E-02	8.04E-03	7.36E-03	6.91E-03	6.49E-03	5.25E-03
371788.013761509.01	371788.01	3761509.01	6.02E-03	0.00E+00	2.07E-02	1.49E-02	1.42E-02	1.30E-02	1.23E-02	1.01E-02	7.90E-03	7.23E-03	6.81E-03	6.40E-03	5.25E-03
371768.013761519.01	371768.01	3761519.01	5.95E-03	0.00E+00	2.05E-02	1.50E-02	1.42E-02	1.30E-02	1.21E-02	9.54E-03	7.90E-03	7.23E-03	6.74E-03	6.34E-03	4.98E-03
371778.013761519.01	371778.01	3761519.01	5.89E-03	0.00E+00	2.03E-02	1.47E-02	1.40E-02	1.28E-02	1.20E-02	9.59E-03	7.79E-03	7.13E-03	6.67E-03	6.27E-03	5.01E-03
371788.013761519.01	371788.01	3761519.01	5.82E-03	0.00E+00	2.00E-02	1.45E-02	1.38E-02	1.26E-02	1.19E-02	9.60E-03	7.66E-03	7.01E-03	6.58E-03	6.19E-03	5.01E-03
371798.013761182.01	371798.01	3761182.01	2.15E-03	0.00E+00	7.38E-03	4.11E-03	3.90E-03	3.58E-03	4.39E-03	6.79E-03	2.17E-03	1.99E-03	2.44E-03	2.29E-03	3.55E-03
371808.013761180.01	371808.01	3761180.01	1.98E-03	0.00E+00	6.80E-03	3.80E-03	3.61E-03	3.31E-03	4.05E-03	6.22E-03	2.01E-03	1.84E-03	2.25E-03	2.11E-03	3.25E-03
371818.013761180.01	371818.01	3761180.01	1.86E-03	0.00E+00	6.39E-03	3.59E-03	3.41E-03	3.12E-03	3.80E-03	5.80E-03	1.89E-03	1.73E-03	2.11E-03	1.99E-03	3.03E-03
371828.013761180.01	371828.01	3761180.01	1.75E-03	0.00E+00	6.03E-03	3.40E-03	3.23E-03	2.96E-03	3.59E-03	5.43E-03	1.79E-03	1.64E-03	1.99E-03	1.87E-03	2.84E-03
371838.013761180.01	371838.01	3761180.01	1.65E-03	0.00E+00	5.68E-03	3.21E-03	3.05E-03	2.80E-03	3.38E-03	5.08E-03	1.70E-03	1.55E-03	1.88E-03	1.76E-03	2.65E-03
371780.013761190.01	371780.01	3761190.01	2.60E-03	0.00E+00	8.95E-03	4.96E-03	4.71E-03	4.32E-03	5.33E-03	8.29E-03	2.62E-03	2.40E-03	2.96E-03	2.78E-03	4.33E-03
371788.013761190.01	371788.01	3761190.01	2.46E-03	0.00E+00	8.47E-03	4.71E-03	4.47E-03	4.10E-03	5.04E-03	7.80E-03	2.49E-03	2.28E-03	2.80E-03	2.63E-03	4.08E-03
371798.013761190.01	371798.01	3761190.01	2.30E-03	0.00E+00	7.90E-03	4.41E-03	4.19E-03	3.84E-03	4.70E-03	7.24E-03	2.33E-03	2.13E-03	2.61E-03	2.46E-03	3.78E-03
371808.013761190.01	371808.01	3761190.01	2.15E-03	0.00E+00	7.40E-03	4.15E-03	3.94E-03	3.61E-03	4.40E-03	6.73E-03	2.19E-03	2.01E-03	2.45E-03	2.30E-03	3.52E-03
371818.013761190.01	371818.01	3761190.01	2.02E-03	0.00E+00	6.95E-03	3.91E-03	3.71E-03	3.40E-03	4.13E-03	6.28E-03	2.07E-03	1.89E-03	2.30E-03	2.16E-03	3.28E-03
371828.013761190.01	371828.01	3761190.01	1.90E-03	0.00E+00	6.54E-03	3.69E-03	3.51E-03	3.22E-03	3.89E-03	5.87E-03	1.95E-03	1.79E-03	2.16E-03	2.03E-03	3.07E-03
371838.013761190.01	371838.01	3761190.01	1.79E-03	0.00E+00	6.17E-03	3.50E-03	3.32E-03	3.04E-03	3.67E-03	5.50E-03	1.85E-03	1.69E-03	2.04E-03	1.92E-03	2.87E-03
371568.013761203.01	371568.01	3761203.01	2.75E-02	0.00E+00	9.45E-02	6.05E-02	5.74E-02	5.27E-02	5.63E-02	6.69E-02	3.20E-02	2.93E-02	3.13E-02	2.94E-02	3.49E-02
371578.013761200.01	371578.01	3761200.01	2.30E-02	0.00E+00	7.93E-02	4.90E-02	4.65E-02	4.26E-02	4.72E-02	6.08E-02	2.59E-02	2.37E-02	2.62E-02	2.47E-02	3.18E-02
371668.013761200.01	371668.01	3761200.01	7.45E-03	0.00E+00	2.56E-02	1.41E-02	1.34E-02	1.23E-02	1.53E-02	2.40E-02	7.47E-03	6.83E-03	8.49E-03	7.98E-03	1.26E-02
371678.013761200.01	371678.01	3761200.01	6.71E-03	0.00E+00	2.31E-02	1.27E-02	1.20E-02	1.10E-02	1.38E-02	2.17E-02	6.69E-03	6.13E-03	7.64E-03	7.18E-03	1.14E-02
371688.013761200.01	371688.01	3761200.01	6.07E-03	0.00E+00	2.09E-02	1.14E-02	1.09E-02	9.96E-03	1.24E-02	1.97E-02	6.05E-03	5.54E-03	6.91E-03	6.50E-03	1.03E-02
371711.013761200.01	371711.01	3761200.01	4.92E-03	0.00E+00	1.69E-02	9.28E-03	8.81E-03	8.08E-03	1.01E-02	1.60E-02	4.90E-03	4.49E-03	5.60E-03	5.26E-03	8.33E-03
371718.013761200.01	371718.01	3761200.01	4.62E-03	0.00E+00	1.59E-02	8.72E-03	8.28E-03	7.59E-03	9.47E-03	1.50E-02	4.61E-03	4.22E-03	5.26E-03	4.94E-03	7.82E-03
371728.013761200.01	371728.01	3761200.01	4.24E-03	0.00E+00	1.46E-02	8.01E-03	7.61E-03	6.98E-03	8.68E-03	1.37E-02	4.23E-03	3.88E-03	4.82E-03	4.54E-03	7.16E-03
371738.013761200.01	371738.01	3761200.01	3.90E-03	0.00E+00	1.34E-02	7.39E-03	7.02E-03	6.43E-03	7.99E-03	1.26E-02	3.90E-03	3.57E-03	4.44E-03	4.17E-03	6.57E-03
371748.013761200.01	371748.01	3761200.01	3.60E-03	0.00E+00	1.24E-02	6.84E-03	6.49E-03	5.95E-03	7.38E-03	1.16E-02	3.61E-03	3.31E-03	4.10E-03	3.85E-03	6.04E-03
371758.013761200.01	371758.01	3761200.01	3.33E-03	0.00E+00	1.14E-02	6.33E-03	6.01E-03	5.51E-03	6.81E-03	1.06E-02	3.35E-03	3.06E-03	3.78E-03	3.56E-03	5.55E-03
371782.013761200.01	371782.01	3761200.01	2.81E-03	0.00E+00	9.66E-03	5.39E-03	5.12E-03	4.69E-03	5.74E-03	8.84E-03	2.85E-03	2.61E-03	3.19E-03	3.00E-03	4.62E-03
371788.013761200.01	371788.01	3761200.01	2.69E-03	0.00E+00	9.25E-03	5.17E-03	4.91E-03	4.50E-03	5.50E-03	8.44E-03	2.73E-03	2.50E-03	3.06E-03	2.87E-03	4.41E-03
371798.013761200.01	371798.01	3761200.01	2.50E-03	0.00E+00	8.62E-03	4.83E-03	4.59E-03	4.21E-03	5.12E-03	7.82E-03	2.55E-03	2.34E-03	2.85E-03	2.68E-03	4.09E-03
371808.013761200.01	371808.01	3761200.01	2.34E-03	0.00E+00	8.06E-03	4.53E-03	4.31E-03	3.95E-03	4.79E-03	7.28E-03	2.40E-03	2.19E-03	2.66E-03	2.50E-03	3.80E-03
371818.013761200.01	371818.01	3761200.01	2.20E-03	0.00E+00	7.56E-03	4.27E-03	4.05E-03	3.72E-03	4.50E-03	6.78E-03	2.26E-03	2.06E-03	2.50E-03	2.35E-03	3.54E-03
371828.013761200.01	371828.01	3761200.01	2.06E-03	0.00E+00	7.10E-03	4.02E-03	3.82E-03	3.50E-03	4.22E-03	6.34E-03	2.13E-03	1.95E-03	2.35E-03	2.21E-03	3.31E-03
371838.013761200.01	371838.01	3761200.01	1.94E-03	0.00E+00	6.68E-03	3.80E-03	3.61E-03	3.31E-03	3.97E-03	5.93E-03	2.01E-03	1.84E-03	2.21E-03	2.08E-03	3.09E-03
371848.013761200.01	371848.01	3761200.01	1.80E-03	0.00E+00	6.18E-03	3.52E-03	3.34E-03	3.06E-03	3.67E-03	5.47E-03	1.86E-03	1.70E-03	2.04E-03	1.92E-03	2.86E-03
371571.013761210.01	371571.01	3761210.01	2.77E-02	0.00E+00	9.54E-02	6.22E-02	5.90E-02	5.41E-02	5.67E-02	6.44E-02	3.28E-02	3.01E-02	3.15E-02	2.96E-02	3.36E-02
371578.013761210.01	371578.01	3761210.01	2.51E-02	0.00E+00	8.63E-02	5.54E-02	5.26E-02	4.82E-02	5.13E-02	6.06E-02	2.92E-02	2.68E-02	2.85E-02	2.68E-02	3.16E-02
371588.013761210.01	371588.01	3761210.01	2.19E-02	0.00E+00	7.53E-02	4.73E-02	4.49E-02	4.12E-02	4.48E-02	5.54E-02	2.50E-02	2.29E-02	2.49E-02	2.34E-02	2.89E-02
371668.013761210.01	371668.01	3761210.01	8.23E-03	0.00E+00	2.83E-02	1.60E-02	1.52E-02	1.39E-02	1.69E-02	2.55E-02	8.45E-03	7.74E-03	9.37E-03	8.81E-03	1.33E-02
371678.013761210.01	371678.01	3761210.01	7.42E-03	0.00E+00	2.55E-02	1.43E-02	1.36E-02	1.25E-02	1.52E-02	2.32E-02	7.58E-03	6.94E-03	8.45E-03	7.94E-03	1.21E-02
371688.013761210.01	371688.01	3761210.01	6.72E-03	0.00E+00	2.31E-02	1.29E-02	1.23E-02	1.13E-02	1.38E-02	2.11E-02	6.83E-03	6.26E-03	7.64E-03	7.19E-03	1.10E-02
371711.013761210.01	371711.01	3761210.01	5.43E-03	0.00E+00	1.87E-02	1.04E-02	9.89E-03	9.06E-03	1.11E-02	1.71E-02	5.50E-03	5.04E-03	6.18E-03	5.81E-03	8.95E-03
371718.013761210.01	371718.01	3761210.01	5.09E-03	0.00E+00	1.75E-02	9.76E-03	9.27E-03	8.50E-03	1.04E-02	1.61E-02	5.16E-03	4.72E-03	5.79E-03	5.45E-03	8.41E-03
371728.013761210.01	371728.01	3761210.01	4.66E-03	0.00E+00	1.60E-02	8.93E-03	8.48E-03	7.78E-03	9.55E-03	1.47E-02	4.72E-03	4.32E-03	5.30E-03	4.99E-03	7.70E-03
371738.013761210.01	371738.01	3761210.01	4.29E-03	0.00E+00	1.47E-02	8.22E-03	7.80E-03	7.15E-03	8.77E-03	1.35E-02	4.34E-03	3.97E-03	4.87E-03	4.58E-03	7.07E-03
371748.013761210.01	371748.01	3761210.01	3.95E-03	0.00E+00	1.36E-02	7.58E-03	7.20E-03	6.60E-03	8.09E-03	1.24E-02	4.01E-03	3.67E-03	4.49E-03	4.22E-03	6.50E-03
371758.013761210.01	371758.01	3761210.01	3.65E-03	0.00E+00	1.26E-02	7.02E-03	6.67E-03	6.11E-03	7.47E-03	1.15E-02	3.71E-03	3.40E-03	4.15E-03	3.90E-03	5.99E-03
371788.013761210.01	371788.01	3761210.01	2.94E-03	0.00E+00	1.01E-02	5.68E-03	5.40E-03	4.95E-03	6.00E-03	9.11E-03	3.00E-03	2.75E-03	3.34E-03	3.14E-03	4.76E-03
371798.013761210.01	371798.01	3761210.01	2.73E-03	0.00E+00	9.40E-03	5.30E-03	5.03E-03	4.61E-03	5.59E-03	8.44E-03	2.80E-03	2.56E-03	3.10E-03	2.92E-03	4.41E-03
371808.013761210.01	371808.01	3761210.01	2.55E-03	0.00E+00	8.78E-03	4.97E-03	4.72E-03	4.32E-03	5.22E-03	7.85E-03	2.62E-03	2.40E-03	2.90E-03	2.73E-03	4.10E-03
371818.013761210.01	371818.01	3761210.01	2.39E-03	0.00E+00	8.21E-03	4.66E-03	4.42E-03	4.06E-03	4.88E-03	7.31E-03	2.46E-03	2.25E-03	2.71E-03	2.55E-03	3.82E-03
371828.013761210.01	371828.01	3761210.01	2.24E-03	0.00E+00	7.70E-03	4.38E-03	4.16E-03	3.81E-03	4.58E-03	6.82E-03	2.31E-03	2.12E-03	2.54E-03	2.39E-03	3.56E-03
371838.013761210.01	371838.01	3761210.01	2.10E-03	0.00E+00	7.23E-03	4.12E-03	3.92E-03	3.59E-03	4.30E-03	6.37E-03	2.18E-03	1.99E-03	2.39E-03	2.24E-03	3.33E-03
371558.013761220.01	371558.01	3761220.01	3.57E-02	0.00E+00	1.23E-01	8.50E-02	8.08E-02	7.40E-02	7.29E-02	6.95E-02	4.49E-02	4.11E-02	4.05E-02	3.81E-02	3.63E-02
371568.013761220.01	371568.01	3761220.01	3.09E-02	0.00E+00	1.06E-01	7.20E-02	6.83E-02	6.26E-02	6.31E-02	6.45E-02	3.80E-02	3.48E-02	3.51E-02	3.30E-02	3.37E-02
371578.013761220.01	371578.01	3761220.01	2.69E-02	0.00E+00	9.26E-02	6.14E-02	5.83E-02	5.34E-02	5.50E-02	5.97E-02	3.24E-02	2.97E-02	3.06E-02	2.87E-02	3.12E-02
371588.013761220.01	371588.01	3761220.01	2.36E-02	0.00E+00	8.14E-02	5.28E-02	5.02E-02	4.60E-02	4.83E-02	5.52E-02	2.79E-02	2.56E-02	2.68E-02	2.52E-02	2.88E-02
371668.013761220.01	371668.01	3761220.01	9.06E-03	0.00E+00	3.12E-02	1.81E-02	1.72E-02	1.57E-02	1.85E-02	2.68E-02	9.55E-03	8.74E-03	1.03E-02	9.69E-03	1.40E-02
371678.013761220.01	371678.01	3761220.01	8.18E-03	0.00E+00	2.81E-02	1.62E-02	1.54E-02	1.41E-02	1.67E-02	2.45E-02	8.56E-03	7.83E-03	9.30E-03	8.74E-03	1.28E-02
371688.013761220.01	371688.01	3761220.01	7.41E-03	0.00E+00	2.55E-02	1.46E-02	1.38E-02	1.27E-02	1.52E-02	2.24E-02	7.70E-03	7.05E-03	8.42E-03	7.91E-03	1.17E-02
371711.013761220.01	371711.01	3761220.01	5.97E-03	0.00E+00	2.05E-02	1.17E-02	1.11E-02	1.01E-02	1.22E-02	1.83E-02	6.15E-03	5.63E-03	6.78E-03	6.38E-03	9.55E-03
371718.013761220.01	371718.01	3761220.01	5.60E-03	0.00E+00	1.93E-02	1.09E-02	1.04E-02	9.50E-03	1.15E-02	1.72E-02	5.76E-03	5.28E-03	6.36E-03	5.98E-03	8.98E-03
371728.013761220.01	371728.01	3761220.01	5.12E-03	0.00E+00	1.76E-02	9.97E-03	9.46E-03	8.67E-03	1.05E-02	1.58E-02	5.26E-03	4.82E-03	5.82E-03	5.47E-03	8.24E-03
371738.013761220.01	371738.01	3761220.01	4.70E-03	0.00E+00	1.62E-02	9.13E-03	8.67E-03	7.95E-03	9.61E-03	1.45E-02	4.82E-03	4.42E-03	5.34E-03	5.02E-03	7.57E-03
371748.013761220.01	371748.01	3761220.01	4.33E-03	0.00E+00	1.49E-02	8.41E-03	7.99E-03	7.32E-03	8.85E-03	1.34E-02	4.44E-03	4.07E-03	4.92E-03	4.62E-03	6.98E-03
371758.013761220.01	371758.01	3761220.01	4.00E-03	0.00E+00	1.38E-02	7.77E-03	7.38E-03	6.76E-03	8.18E-03	1.23E-02	4.10E-03	3.76E-03	4.54E-03	4.27E-03	6.44E-03
371563.013761230.01	371563.01	3761230.01	3.44E-02	0.00E+00	1.18E-01	8.29E-02	7.87E-02	7.21E-02	7.02E-02	6.44E-02	4.38E-02	4.01E-02	3.90E-02	3.67E-02	3.36E-02
371568.013761230.01	371568.01	3761230.01	3.22E-02	0.00E+00	1.11E-01	7.70E-02	7.31E-02	6.70E-02	6.58E-02	6.24E-02	4.07E-02	3.72E-02	3.66E-02	3.44E-02	3.26E-02
371642.013761250.01	371642.01	3761250.01	1.46E-02	0.00E+00	5.03E-02	3.22E-02	3.06E-02	2.80E-02	2.99E-02	3.53E-02	1.70E-02	1.56E-02	1.66E-02	1.56E-02	1.85E-02
371648.013761250.01	371648.01	3761250.01	1.37E-02	0.00E+00	4.71E-02	2.99E-02	2.83E-02	2.60E-02	2.80E-02	3.37E-02	1.58E-02	1.44E-02	1.55E-02	1.46E-02	1.76E-02
371778.013761252.01	371778.01	3761252.01	4.27E-03	0.00E+00	1.47E-02	8.57E-03	8.13E-03	7.46E-03	8.73E-03	1.25E-02	4.52E-03	4.14E-03	4.85E-03	4.56E-03	6.51E-03
371838.013761252.01	371838.01	3761252.01	2.73E-03	0.00E+00	9.40E-03	5.47E-03	5.19E-03	4.76E-03	5.59E-03	8.04E-03	2.89E-03	2.64E-03	3.11E-03	2.92E-03	4.20E-03
371848.013761250.01	371848.01	3761250.01	2.53E-03	0.00E+00	8.70E-03	5.06E-03	4.80E-03	4.40E-03	5.18E-03	7.44E-03	2.67E-03	2.45E-03	2.88E-03	2.70E-03	3.89E-03
371858.013761250.01	371858.01	3761250.01	2.37E-03	0.00E+00	8.16E-03	4.75E-03	4.51E-03	4.13E-03	4.85E-03	6.96E-03	2.51E-03	2.30E-03	2.70E-03	2.53E-03	3.64E-03
371628.013761261.01	371628.01	3761261.01	1.75E-02	0.00E+00	6.03E-02	4.02E-02	3.81E-02	3.50E-02	3.58E-02	3.83E-02	2.12E-02	1.94E-02	1.99E-02	1.87E-02	2.00E-02
371638.013761260.01	371638.01	3761260.01	1.59E-02	0.00E

Finishing/Painting1	Finishing/Painting1	Finishing/PaintingS	Finishing/Painting2	PavingS		Child Risk					Overlapping Phases - Maximum GLC				
2028	2029	2029	2029	2029		3rd Trimester	0<2	2<16	Total	per million	2026	2027	2028	2029	2030
6.34E-03	5.83E-03	5.41E-03	4.15E-03	7.92E-03		0.00E+00	0.00E+00	3.78E-07	3.78E-07	0.38	5.64E-02	3.02E-02	7.23E-02	3.85E-02	0.00E+00
6.22E-03	5.73E-03	5.33E-03	4.17E-03	7.81E-03		0.00E+00	0.00E+00	3.73E-07	3.73E-07	0.37	5.55E-02	2.97E-02	7.14E-02	3.82E-02	0.00E+00
5.18E-03	4.77E-03	4.59E-03	4.06E-03	6.74E-03		0.00E+00	0.00E+00	3.21E-07	3.21E-07	0.32	4.73E-02	2.47E-02	6.20E-02	3.40E-02	0.00E+00
4.82E-03	4.44E-03	4.31E-03	3.94E-03	6.33E-03		0.00E+00	0.00E+00	3.01E-07	3.01E-07	0.30	4.42E-02	2.30E-02	5.84E-02	3.22E-02	0.00E+00
4.49E-03	4.13E-03	4.05E-03	3.82E-03	5.95E-03		0.00E+00	0.00E+00	2.83E-07	2.83E-07	0.28	4.14E-02	2.14E-02	5.49E-02	3.05E-02	0.00E+00
6.09E-03	5.60E-03	5.17E-03	3.92E-03	7.58E-03		0.00E+00	0.00E+00	3.62E-07	3.62E-07	0.36	5.40E-02	2.90E-02	6.92E-02	3.68E-02	0.00E+00
6.00E-03	5.52E-03	5.12E-03	3.95E-03	7.50E-03		0.00E+00	0.00E+00	3.58E-07	3.58E-07	0.36	5.34E-02	2.86E-02	6.85E-02	3.65E-02	0.00E+00
5.89E-03	5.42E-03	5.05E-03	3.97E-03	7.41E-03		0.00E+00	0.00E+00	3.53E-07	3.53E-07	0.35	5.26E-02	2.81E-02	6.77E-02	3.62E-02	0.00E+00
5.78E-03	5.32E-03	4.98E-03	3.98E-03	7.30E-03		0.00E+00	0.00E+00	3.48E-07	3.48E-07	0.35	5.17E-02	2.75E-02	6.68E-02	3.58E-02	0.00E+00
5.10E-03	4.70E-03	4.50E-03	3.91E-03	6.60E-03		0.00E+00	0.00E+00	3.14E-07	3.14E-07	0.31	4.64E-02	2.43E-02	6.07E-02	3.31E-02	0.00E+00
4.94E-03	4.55E-03	4.38E-03	3.87E-03	6.42E-03		0.00E+00	0.00E+00	3.06E-07	3.06E-07	0.31	4.51E-02	2.36E-02	5.91E-02	3.24E-02	0.00E+00
4.62E-03	4.26E-03	4.13E-03	3.77E-03	6.07E-03		0.00E+00	0.00E+00	2.89E-07	2.89E-07	0.29	4.24E-02	2.20E-02	5.59E-02	3.08E-02	0.00E+00
4.47E-03	4.11E-03	4.01E-03	3.71E-03	5.89E-03		0.00E+00	0.00E+00	2.80E-07	2.80E-07	0.28	4.11E-02	2.13E-02	5.43E-02	3.00E-02	0.00E+00
5.89E-03	5.42E-03	4.97E-03	3.65E-03	7.29E-03		0.00E+00	0.00E+00	3.48E-07	3.48E-07	0.35	5.20E-02	2.81E-02	6.64E-02	3.51E-02	0.00E+00
5.75E-03	5.29E-03	4.89E-03	3.72E-03	7.17E-03		0.00E+00	0.00E+00	3.42E-07	3.42E-07	0.34	5.11E-02	2.74E-02	6.55E-02	3.48E-02	0.00E+00
5.68E-03	5.22E-03	4.85E-03	3.76E-03	7.11E-03		0.00E+00	0.00E+00	3.39E-07	3.39E-07	0.34	5.05E-02	2.71E-02	6.49E-02	3.46E-02	0.00E+00
4.86E-03	4.47E-03	4.28E-03	3.73E-03	6.29E-03		0.00E+00	0.00E+00	2.99E-07	2.99E-07	0.30	4.42E-02	2.32E-02	5.78E-02	3.15E-02	0.00E+00
4.72E-03	4.35E-03	4.18E-03	3.69E-03	6.14E-03		0.00E+00	0.00E+00	2.92E-07	2.92E-07	0.29	4.31E-02	2.25E-02	5.65E-02	3.09E-02	0.00E+00
4.58E-03	4.22E-03	4.07E-03	3.65E-03	5.98E-03		0.00E+00	0.00E+00	2.85E-07	2.85E-07	0.28	4.19E-02	2.18E-02	5.51E-02	3.02E-02	0.00E+00
4.43E-03	4.08E-03	3.96E-03	3.60E-03	5.81E-03		0.00E+00	0.00E+00	2.77E-07	2.77E-07	0.28	4.06E-02	2.11E-02	5.36E-02	2.95E-02	0.00E+00
5.66E-03	5.21E-03	4.75E-03	3.39E-03	6.95E-03		0.00E+00	0.00E+00	3.32E-07	3.32E-07	0.33	4.98E-02	2.70E-02	6.33E-02	3.33E-02	0.00E+00
5.62E-03	5.17E-03	4.73E-03	3.44E-03	6.93E-03		0.00E+00	0.00E+00	3.31E-07	3.31E-07	0.33	4.96E-02	2.68E-02	6.31E-02	3.33E-02	0.00E+00
5.58E-03	5.13E-03	4.71E-03	3.48E-03	6.90E-03		0.00E+00	0.00E+00	3.30E-07	3.30E-07	0.33	4.93E-02	2.66E-02	6.29E-02	3.33E-02	0.00E+00
5.52E-03	5.08E-03	4.68E-03	3.52E-03	6.86E-03		0.00E+00	0.00E+00	3.28E-07	3.28E-07	0.33	4.89E-02	2.63E-02	6.26E-02	3.32E-02	0.00E+00
5.29E-03	4.87E-03	4.54E-03	3.59E-03	6.66E-03		0.00E+00	0.00E+00	3.18E-07	3.18E-07	0.32	4.73E-02	2.52E-02	6.09E-02	3.26E-02	0.00E+00
5.20E-03	4.78E-03	4.48E-03	3.60E-03	6.57E-03		0.00E+00	0.00E+00	3.13E-07	3.13E-07	0.31	4.65E-02	2.48E-02	6.01E-02	3.23E-02	0.00E+00
5.36E-03	4.93E-03	4.50E-03	3.24E-03	6.60E-03		0.00E+00	0.00E+00	3.15E-07	3.15E-07	0.32	4.72E-02	2.56E-02	6.00E-02	3.16E-02	0.00E+00
5.32E-03	4.90E-03	4.49E-03	3.28E-03	6.58E-03		0.00E+00	0.00E+00	3.14E-07	3.14E-07	0.31	4.70E-02	2.54E-02	5.99E-02	3.16E-02	0.00E+00
5.18E-03	4.77E-03	4.42E-03	3.39E-03	6.48E-03		0.00E+00	0.00E+00	3.09E-07	3.09E-07	0.31	4.61E-02	2.47E-02	5.91E-02	3.15E-02	0.00E+00
5.10E-03	4.70E-03	4.37E-03	3.41E-03	6.41E-03		0.00E+00	0.00E+00	3.06E-07	3.06E-07	0.31	4.55E-02	2.43E-02	5.85E-02	3.13E-02	0.00E+00
5.03E-03	4.63E-03	4.32E-03	3.43E-03	6.34E-03		0.00E+00	0.00E+00	3.02E-07	3.02E-07	0.30	4.50E-02	2.40E-02	5.80E-02	3.11E-02	0.00E+00
4.79E-03	4.41E-03	4.12E-03	3.28E-03	6.04E-03		0.00E+00	0.00E+00	2.88E-07	2.88E-07	0.29	4.28E-02	2.28E-02	5.53E-02	2.96E-02	0.00E+00
4.72E-03	4.34E-03	4.08E-03	3.29E-03	5.98E-03		0.00E+00	0.00E+00	2.85E-07	2.85E-07	0.28	4.23E-02	2.25E-02	5.47E-02	2.94E-02	0.00E+00
4.63E-03	4.27E-03	4.02E-03	3.30E-03	5.90E-03		0.00E+00	0.00E+00	2.81E-07	2.81E-07	0.28	4.17E-02	2.21E-02	5.40E-02	2.91E-02	0.00E+00
4.64E-03	4.27E-03	3.98E-03	3.13E-03	5.83E-03		0.00E+00	0.00E+00	2.78E-07	2.78E-07	0.28	4.14E-02	2.21E-02	5.33E-02	2.85E-02	0.00E+00
4.57E-03	4.21E-03	3.94E-03	3.14E-03	5.77E-03		0.00E+00	0.00E+00	2.75E-07	2.75E-07	0.28	4.09E-02	2.18E-02	5.28E-02	2.83E-02	0.00E+00
4.49E-03	4.14E-03	3.88E-03	3.15E-03	5.70E-03		0.00E+00	0.00E+00	2.72E-07	2.72E-07	0.27	4.03E-02	2.14E-02	5.22E-02	2.81E-02	0.00E+00
1.27E-03	1.17E-03	1.44E-03	2.23E-03	2.10E-03		0.00E+00	0.00E+00	9.99E-08	9.99E-08	0.10	1.36E-02	6.07E-03	2.05E-02	1.28E-02	0.00E+00
1.18E-03	1.08E-03	1.33E-03	2.04E-03	1.94E-03		0.00E+00	0.00E+00	9.20E-08	9.20E-08	0.09	1.26E-02	5.61E-03	1.88E-02	1.17E-02	0.00E+00
1.11E-03	1.02E-03	1.25E-03	1.90E-03	1.82E-03		0.00E+00	0.00E+00	8.65E-08	8.65E-08	0.09	1.18E-02	5.30E-03	1.77E-02	1.10E-02	0.00E+00
1.05E-03	9.69E-04	1.18E-03	1.78E-03	1.72E-03		0.00E+00	0.00E+00	8.16E-08	8.16E-08	0.08	1.12E-02	5.02E-03	1.67E-02	1.04E-02	0.00E+00
9.96E-04	9.17E-04	1.11E-03	1.67E-03	1.62E-03		0.00E+00	0.00E+00	7.68E-08	7.68E-08	0.08	1.05E-02	4.75E-03	1.57E-02	9.72E-03	0.00E+00
1.54E-03	1.42E-03	1.75E-03	2.72E-03	2.55E-03		0.00E+00	0.00E+00	1.21E-07	1.21E-07	0.12	1.65E-02	7.33E-03	2.48E-02	1.55E-02	0.00E+00
1.46E-03	1.34E-03	1.65E-03	2.56E-03	2.41E-03		0.00E+00	0.00E+00	1.15E-07	1.15E-07	0.11	1.56E-02	6.96E-03	2.35E-02	1.47E-02	0.00E+00
1.37E-03	1.26E-03	1.54E-03	2.37E-03	2.25E-03		0.00E+00	0.00E+00	1.07E-07	1.07E-07	0.11	1.46E-02	6.52E-03	2.19E-02	1.37E-02	0.00E+00
1.29E-03	1.18E-03	1.44E-03	2.21E-03	2.11E-03		0.00E+00	0.00E+00	1.00E-07	1.00E-07	0.10	1.37E-02	6.13E-03	2.05E-02	1.28E-02	0.00E+00
1.21E-03	1.12E-03	1.35E-03	2.06E-03	1.98E-03		0.00E+00	0.00E+00	9.40E-08	9.40E-08	0.09	1.29E-02	5.78E-03	1.92E-02	1.19E-02	0.00E+00
1.15E-03	1.05E-03	1.28E-03	1.92E-03	1.86E-03		0.00E+00	0.00E+00	8.85E-08	8.85E-08	0.09	1.21E-02	5.46E-03	1.81E-02	1.12E-02	0.00E+00
1.08E-03	9.98E-04	1.20E-03	1.80E-03	1.76E-03		0.00E+00	0.00E+00	8.34E-08	8.34E-08	0.08	1.15E-02	5.17E-03	1.70E-02	1.05E-02	0.00E+00
1.88E-02	1.73E-02	1.84E-02	2.19E-02	2.69E-02		0.00E+00	0.00E+00	1.28E-06	1.28E-06	1.28	1.82E-01	8.94E-02	2.55E-01	1.49E-01	0.00E+00
1.52E-02	1.40E-02	1.55E-02	1.99E-02	2.26E-02		0.00E+00	0.00E+00	1.08E-06	1.08E-06	1.08	1.51E-01	7.23E-02	2.16E-01	1.28E-01	0.00E+00
4.38E-03	4.03E-03	5.01E-03	7.88E-03	7.30E-03		0.00E+00	0.00E+00	3.47E-07	3.47E-07	0.35	4.72E-02	2.09E-02	7.13E-02	4.48E-02	0.00E+00
3.93E-03	3.62E-03	4.51E-03	7.13E-03	6.57E-03		0.00E+00	0.00E+00	3.12E-07	3.12E-07	0.31	4.24E-02	1.87E-02	6.42E-02	4.04E-02	0.00E+00
3.55E-03	3.27E-03	4.08E-03	6.47E-03	5.95E-03		0.00E+00	0.00E+00	2.83E-07	2.83E-07	0.28	3.84E-02	1.69E-02	5.81E-02	3.66E-02	0.00E+00
2.88E-03	2.65E-03	3.30E-03	5.23E-03	4.82E-03		0.00E+00	0.00E+00	2.29E-07	2.29E-07	0.23	3.11E-02	1.37E-02	4.71E-02	2.96E-02	0.00E+00
2.70E-03	2.49E-03	3.10E-03	4.91E-03	4.52E-03		0.00E+00	0.00E+00	2.15E-07	2.15E-07	0.22	2.92E-02	1.29E-02	4.42E-02	2.78E-02	0.00E+00
2.48E-03	2.29E-03	2.85E-03	4.49E-03	4.15E-03		0.00E+00	0.00E+00	1.97E-07	1.97E-07	0.20	2.68E-02	1.18E-02	4.05E-02	2.55E-02	0.00E+00
2.29E-03	2.11E-03	2.62E-03	4.12E-03	3.82E-03		0.00E+00	0.00E+00	1.82E-07	1.82E-07	0.18	2.47E-02	1.09E-02	3.73E-02	2.34E-02	0.00E+00
2.12E-03	1.95E-03	2.42E-03	3.79E-03	3.53E-03		0.00E+00	0.00E+00	1.68E-07	1.68E-07	0.17	2.28E-02	1.01E-02	3.44E-02	2.16E-02	0.00E+00
1.96E-03	1.81E-03	2.23E-03	3.48E-03	3.26E-03		0.00E+00	0.00E+00	1.55E-07	1.55E-07	0.15	2.11E-02	9.36E-03	3.18E-02	1.99E-02	0.00E+00
1.67E-03	1.54E-03	1.88E-03	2.90E-03	2.75E-03		0.00E+00	0.00E+00	1.31E-07	1.31E-07	0.13	1.79E-02	7.96E-03	2.67E-02	1.67E-02	0.00E+00
1.60E-03	1.48E-03	1.80E-03	2.77E-03	2.63E-03		0.00E+00	0.00E+00	1.25E-07	1.25E-07	0.13	1.71E-02	7.64E-03	2.56E-02	1.60E-02	0.00E+00
1.50E-03	1.38E-03	1.68E-03	2.56E-03	2.45E-03		0.00E+00	0.00E+00	1.17E-07	1.17E-07	0.12	1.60E-02	7.14E-03	2.38E-02	1.48E-02	0.00E+00
1.41E-03	1.29E-03	1.57E-03	2.39E-03	2.29E-03		0.00E+00	0.00E+00	1.09E-07	1.09E-07	0.11	1.49E-02	6.70E-03	2.23E-02	1.38E-02	0.00E+00
1.32E-03	1.22E-03	1.47E-03	2.22E-03	2.15E-03		0.00E+00	0.00E+00	1.02E-07	1.02E-07	0.10	1.40E-02	6.31E-03	2.09E-02	1.30E-02	0.00E+00
1.25E-03	1.15E-03	1.38E-03	2.08E-03	2.02E-03		0.00E+00	0.00E+00	9.61E-08	9.61E-08	0.10	1.32E-02	5.95E-03	1.96E-02	1.21E-02	0.00E+00
1.18E-03	1.08E-03	1.30E-03	1.94E-03	1.90E-03		0.00E+00	0.00E+00	9.04E-08	9.04E-08	0.09	1.24E-02	5.62E-03	1.84E-02	1.14E-02	0.00E+00
1.09E-03	1.00E-03	1.20E-03	1.79E-03	1.76E-03		0.00E+00	0.00E+00	8.36E-08	8.36E-08	0.08	1.15E-02	5.20E-03	1.70E-02	1.05E-02	0.00E+00
1.93E-02	1.77E-02	1.86E-02	2.11E-02	2.71E-02		0.00E+00	0.00E+00	1.29E-06	1.29E-06	1.29	1.85E-01	9.19E-02	2.56E-01	1.48E-01	0.00E+00
1.72E-02	1.58E-02	1.68E-02	1.99E-02	2.46E-02		0.00E+00	0.00E+00	1.17E-06	1.17E-06	1.17	1.67E-01	8.18E-02	2.33E-01	1.35E-01	0.00E+00
1.47E-02	1.35E-02	1.47E-02	1.82E-02	2.14E-02		0.00E+00	0.00E+00	1.02E-06	1.02E-06	1.02	1.44E-01	6.99E-02	2.04E-01	1.20E-01	0.00E+00
4.96E-03	4.56E-03	5.53E-03	8.35E-03	8.06E-03		0.00E+00	0.00E+00	3.83E-07	3.83E-07	0.38	5.25E-02	2.36E-02	7.83E-02	4.86E-02	0.00E+00
4.45E-03	4.09E-03	4.98E-03	7.59E-03	7.27E-03		0.00E+00	0.00E+00	3.46E-07	3.46E-07	0.35	4.73E-02	2.12E-02	7.07E-02	4.40E-02	0.00E+00
4.01E-03	3.69E-03	4.51E-03	6.91E-03	6.58E-03		0.00E+00	0.00E+00	3.13E-07	3.13E-07	0.31	4.28E-02	1.91E-02	6.40E-02	3.99E-02	0.00E+00
3.23E-03	2.97E-03	3.64E-03	5.62E-03	5.32E-03		0.00E+00	0.00E+00	2.53E-07	2.53E-07	0.25	3.45E-02	1.54E-02	5.18E-02	3.23E-02	0.00E+00
3.03E-03	2.78E-03	3.42E-03	5.28E-03	4.99E-03		0.00E+00	0.00E+00	2.37E-07	2.37E-07	0.24	3.24E-02	1.44E-02	4.86E-02	3.03E-02	0.00E+00
2.77E-03	2.55E-03	3.13E-03	4.83E-03	4.57E-03		0.00E+00	0.00E+00	2.17E-07	2.17E-07	0.22	2.96E-02	1.32E-02	4.45E-02	2.78E-02	0.00E+00
2.55E-03	2.34E-03	2.88E-03	4.44E-03	4.20E-03		0.00E+00	0.00E+00	1.99E-07	1.99E-07	0.20	2.72E-02	1.21E-02	4.09E-02	2.55E-02	0.00E+00
2.35E-03	2.16E-03	2.65E-03	4.08E-03	3.87E-03		0.00E+00	0.00E+00	1.84E-07	1.84E-07	0.18	2.51E-02	1.12E-02	3.76E-02	2.35E-02	0.00E+00
2.18E-03	2.00E-03	2.45E-03	3.76E-03	3.58E-03		0.00E+00	0.00E+00	1.70E-07	1.70E-07	0.17	2.32E-02	1.04E-02	3.48E-02	2.17E-02	0.00E+00
1.76E-03	1.62E-03	1.97E-03	2.99E-03	2.88E-03		0.00E+00	0.00E+00	1.37E-07	1.37E-07	0.14	1.87E-02	8.40E-03	2.79E-02	1.73E-02	0.00E+00
1.64E-03	1.51E-03	1.83E-03	2.77E-03	2.68E-03		0.00E+00	0.00E+00	1.27E-07	1.27E-07	0.13	1.74E-02	7.83E-03	2.60E-02	1.61E-02	0.00E+00
1.54E-03	1.42E-03	1.71E-03	2.57E-03	2.50E-03		0.00E+00	0.00E+00	1.19E-07	1.19E-07	0.12	1.63E-02	7.34E-03	2.42E-02	1.50E-02	0.00E+00
1.44E-03	1.33E-03	1.60E-03	2.40E-03	2.34E-03		0.00E+00	0.00E+00	1.11E-07	1.11E-07	0.11	1.53E-02	6.88E-03	2.27E-02	1.40E-02	0.00E+00
1.36E-03	1.25E-03	1.50E-03	2.24E-03	2.19E-03		0.00E+00	0.00E+00	1.04E-07	1.04E-07	0.10	1.43E-02	6.48E-03	2.12E-02	1.31E-02	0.00E+00
1.28E-03	1.18E-03	1.41E-03	2.09E-03	2.06E-03		0.00E+00	0.00E+00	9.78E-08	9.78E-08	0.10	1.35E-02	6.10E-03	1.99E-02	1.23E-02	0.00E+00
2.64E-02	2.43E-02	2.39E-02	2.28E-02	3.49E-02		0.00E+00	0.00E+00	1.67E-06	1.67E-06	1.67	2.43E-01	1.26E-01	3.24E-01	1.80E-01	0.00E+00
2.23E-02	2.05E-02	2.07E-02	2.11E-02	3.02E-02		0.00E+00	0.00E+00	1.44E-06	1.44E-06	1.44	2.09E-01	1.06E-01	2.82E-01	1.59E-01	0.00E+00
1.90E-02	1.75E-02	1.80E-02	1.96E-02	2.64E-02		0.00E+00	0.00E+00	1.26E-06	1.26E-06	1.26	1.81E-01	9.07E-02	2.48E-01	1.41E-01	0.00E+00
1.64E-02	1.51E-02	1.58E-02	1.81E-02	2.32E-02		0.00E+00	0.00E+00	1.10E-06	1.10E-06	1.10	1.58E-01	7.81E-02	2.18E-01	1.26E-01	0.00E+00
5.60E-03	5.16E-03	6.08E-03	8.79E-03	8.88E-03		0.00E+00	0.00E+00	4.22E-07	4.22E-07	0.42	5.83E-02	2.67E-02	8.57E-02	5.26E-02	0.00E+00
5.02E-03	4.62E-03	5.49E-03	8.03E-03	8.01E-03		0.00E+00	0.00E+00	3.81E-07	3.81E-07	0.38	5.25E-02	2.39E-02	7.75E-02	4.77E-02	0.00E+00
4.52E-03	4.16E-03	4.97E-03	7.33E-03	7.25E-03		0.00E+00	0.00E+00	3.45E-07	3.45E-07	0.34	4.75E-02	2.15E-02	7.02E-02	4.33E-02	0.00E+00
3.61E-03	3.32E-03	4.00E-03	5.99E-03	5.85E-03		0.00E+00	0.00E+00	2.78E-07	2.78E-07	0.28	3.82E-02	1.72E-02	5.67E-02	3.51E-02	0.00E+00
3.38E-03	3.11E-03	3.75E-03	5.64E-03	5.48E-03		0.00E+00	0.00E+00	2.60E-07	2.60E-07	0.26	3.58E-02	1.61E-02	5.32E-02	3.29E-02	0.00E+00
3.09E-03	2.84E-03	3.43E-03	5.17E-03	5.02E-03		0.00E+00	0.00E+00	2.38E-07	2.38E-07	0.24	3.27E-02	1.47E-02	4.87E-02	3.02E-02	0.00E+00
2.83E-03	2.61E-03	3.15E-03	4.75E-03	4.60E-03		0.00E+00	0.00E+00	2.19E-07	2.19E-07	0.22	3.00E-02	1.35E-02	4.46E-02	2.77E-02	0.00E+00
2.61E-03	2.40E-03	2.90E-03	4.38E-03	4.24E-03		0.00E+00	0.00E+00	2.01E-07	2.01E-07	0.20	2.76E-02	1.24E-02	4.11E-02	2.55E-02	0.00E+00
2.41E-03	2.22E-03	2.68E-03	4.04E-03	3.92E-03		0.00E+00	0.00E+00	1.86E-07	1.86E-07	0.19	2.55E-02	1.15E-02	3.80E-02	2.36E-02	0.00E+00
2.57E-02	2.36E-02	2.30E-02	2.11E-02	3.37E-02		0.00E+00	0.00E+00	1.61E-06	1.61E-06	1.61	2.35E-01	1.22E-01	3.11E-01	1.72E-01	0.00E+00
2.39E-02	2.20E-02	2.16E-02	2.04E-02	3.16E-02		0.00E+00	0.00E+00	1.51E-06	1.51E-06	1.51	2.20E-01	1.14E-01	2.93E-01	1.63E-01	0.00E+00
9.98E-03	9.19E-03	9.80E-03	1.16E-02	1.43E-02		0.00E+00	0.00E+00	6.82E-07	6.82E-07	0.68	9.72E-02	4.76E-02	1.35E-01	7.90E-02	0.00E+00
9.26E-03	8.52E-03	9.16E-03	1.11E-02	1.34E-02		0.00E+00	0.00E+00	6.38E-07	6.38E-07	0.64	9.06E-02	4.41E-02	1.27E-01	7.43E-02	0.00E+00
2.66E-03	2.44E-03	2.86E-03	4.08E-03	4.18E-03		0.00E+00	0.00E+00	1.99E-07	1.99E-07	0.20	2.75E-02	1.27E-02	4.03E-02	2.46E-02	0.00E+00
1.70E-03	1.56E-03	1.83E-03	2.63E-03	2.68E-03		0.00E+00	0.00E+00	1.27E-07	1.27E-07	0.13	1.76E-02	8.08E-03	2.58E-02	1.58E-02	0.00E+00
1.57E-03	1.44E-03	1.70E-03	2.44E-03	2.48E-03		0.00E+00	0.00E+00	1.18E-07	1.18E-07	0.12	1.63E-02	7.48E-03	2.39E-02	1.46E-02	0.00E+00
1.47E-03	1.36E-03	1.59E-03	2.28E-03	2.32E-03		0.00E+00	0.00E+00	1.10E-07	1.10E-07	0.11	1.53E-02	7.02E-03	2.24E-02	1.37E-02	0.00E+00
1.25E-02	1.15E-02	1.17E-02	1.26E-02	1.72E-02		0.00E+00	0.00E+00	8.18E-07	8.18E-07	0.82	1.18E-01	5.94E-02	1.61E-01	9.17E-02	0.00E+00
1.11E-02	1.03E-02	1.07E-02	1.18E-02	1.56E-02		0.00E+00	0.00E+00	7.43E-07	7.43E-07	0.74	1.07E-01	5.31E-02	1.47E-01	8.42E-02	0.00E+00
9.95E-03	9.16E-03	9.64E-03	1.11E-02	1.41E-02		0.00E+00	0.00E+00	6.72E-07	6.72E-07	0.67	9.60E-02	4.74E-02	1.33E-01	7.70E-02	0.00E+00
8.88E-03	8.18E-03	8.72E-03	1.03E-02	1.28E-02		0.00E+00	0.00E+00	6.07E-07	6.07E-07	0.61	8.65E-02	4.23E-02	1.21E-01	7.03E-02	0.00E+00
7.96E-03	7.33E-03	7.90E-03	9.60E-03	1.16E-02		0.00E+00	0.00E+00	5.50E-07	5.50E-07	0.55	7.81E-02	3.79E-02	1.10E-01	6.43E-02	0.00E+00
2.84E-03	2.61E-03	3.03E-03	4.25E-03	4.42E-03		0.00E+00	0.00E+00	2.10E-07	2.10E-07	0.21	2.92E-02	1.35E-02	4.26E-02	2.59E-02	0.00E+00
2.63E-03	2.42E-03	2.82E-03	3.96E-03	4.11E-03		0.00E+00	0.00E+00	1.96E-07	1.96E-07	0.20	2.71E-02	1.26E-02	3.96E-02	2.41E-02	0.00E+00

Unique Identifier	X (UTM)	Y (UTM)	DemolitionS 2026	Site PreparationS 2026	Grading/ExcavationS 2026	Concrete (Garage and Podiums)1 2026	Concrete (Garage and Podiums)1 2027	Concrete (Garage and Podiums)1 2028	Concrete (Garage and Podiums)S 2028	Concrete (Garage and Podiums)2 2028	Building Construction (framing, roofing, 2027	Building Construction (framing, roofing, 2028	Building Construction (framing, roofing, 2028	Building Construction (framing, roofing, 2029	Building Construction (framing, roofing, 2029
371798.013761260.01	371798.01	3761260.01	3.89E-03	0.00E+00	1.34E-02	7.86E-03	7.47E-03	6.85E-03	7.96E-03	1.12E-02	4.15E-03	3.80E-03	4.42E-03	4.16E-03	5.87E-03
371828.013761260.01	371828.01	3761260.01	3.13E-03	0.00E+00	1.08E-02	6.31E-03	5.99E-03	5.49E-03	6.41E-03	9.09E-03	3.33E-03	3.05E-03	3.56E-03	3.35E-03	4.75E-03
371838.013761260.01	371838.01	3761260.01	2.91E-03	0.00E+00	1.00E-02	5.85E-03	5.56E-03	5.09E-03	5.94E-03	8.45E-03	3.09E-03	2.83E-03	3.30E-03	3.10E-03	4.41E-03
371848.013761260.01	371848.01	3761260.01	2.73E-03	0.00E+00	9.38E-03	5.49E-03	5.22E-03	4.78E-03	5.58E-03	7.92E-03	2.90E-03	2.66E-03	3.10E-03	2.91E-03	4.14E-03
371858.013761260.01	371858.01	3761260.01	2.56E-03	0.00E+00	8.81E-03	5.16E-03	4.90E-03	4.49E-03	5.24E-03	7.42E-03	2.72E-03	2.49E-03	2.91E-03	2.73E-03	3.88E-03
371622.013761270.01	371622.01	3761270.01	1.87E-02	0.00E+00	6.45E-02	4.39E-02	4.17E-02	3.82E-02	3.83E-02	3.86E-02	2.32E-02	2.12E-02	2.13E-02	2.00E-02	2.01E-02
371628.013761270.01	371628.01	3761270.01	1.78E-02	0.00E+00	6.12E-02	4.14E-02	3.93E-02	3.60E-02	3.64E-02	3.74E-02	2.19E-02	2.00E-02	2.02E-02	1.90E-02	1.95E-02
371638.013761270.01	371638.01	3761270.01	1.64E-02	0.00E+00	5.64E-02	3.76E-02	3.57E-02	3.27E-02	3.34E-02	3.55E-02	1.99E-02	1.82E-02	1.86E-02	1.75E-02	1.85E-02
371648.013761270.01	371648.01	3761270.01	1.50E-02	0.00E+00	5.16E-02	3.40E-02	3.23E-02	2.96E-02	3.06E-02	3.35E-02	1.80E-02	1.64E-02	1.70E-02	1.60E-02	1.75E-02
371658.013761270.01	371658.01	3761270.01	1.37E-02	0.00E+00	4.70E-02	3.06E-02	2.91E-02	2.67E-02	2.79E-02	3.15E-02	1.62E-02	1.48E-02	1.55E-02	1.46E-02	1.64E-02
371698.013761270.01	371698.01	3761270.01	9.41E-03	0.00E+00	3.24E-02	2.03E-02	1.92E-02	1.76E-02	1.92E-02	2.39E-02	1.07E-02	9.79E-03	1.07E-02	1.00E-02	1.25E-02
371708.013761270.01	371708.01	3761270.01	8.61E-03	0.00E+00	2.96E-02	1.84E-02	1.74E-02	1.60E-02	1.76E-02	2.23E-02	9.71E-03	8.89E-03	9.78E-03	9.19E-03	1.17E-02
371718.013761270.01	371718.01	3761270.01	7.91E-03	0.00E+00	2.72E-02	1.67E-02	1.59E-02	1.46E-02	1.62E-02	2.08E-02	8.85E-03	8.10E-03	8.98E-03	8.44E-03	1.09E-02
371728.013761270.01	371728.01	3761270.01	7.26E-03	0.00E+00	2.50E-02	1.53E-02	1.45E-02	1.33E-02	1.48E-02	1.94E-02	8.07E-03	7.38E-03	8.25E-03	7.75E-03	1.01E-02
371738.013761270.01	371738.01	3761270.01	6.70E-03	0.00E+00	2.30E-02	1.40E-02	1.33E-02	1.22E-02	1.37E-02	1.81E-02	7.39E-03	6.77E-03	7.60E-03	7.15E-03	9.45E-03
371778.013761270.01	371778.01	3761270.01	4.85E-03	0.00E+00	1.67E-02	9.96E-03	9.46E-03	8.67E-03	9.92E-03	1.36E-02	5.26E-03	4.82E-03	5.51E-03	5.18E-03	7.10E-03
371788.013761270.01	371788.01	3761270.01	4.50E-03	0.00E+00	1.55E-02	9.21E-03	8.75E-03	8.02E-03	9.20E-03	1.27E-02	4.87E-03	4.46E-03	5.11E-03	4.81E-03	6.62E-03
371838.013761270.01	371838.01	3761270.01	3.14E-03	0.00E+00	1.08E-02	6.36E-03	6.04E-03	5.54E-03	6.41E-03	8.97E-03	3.36E-03	3.08E-03	3.56E-03	3.35E-03	4.68E-03
371848.013761270.01	371848.01	3761270.01	2.93E-03	0.00E+00	1.01E-02	5.94E-03	5.64E-03	5.17E-03	5.99E-03	8.39E-03	3.14E-03	2.87E-03	3.33E-03	3.13E-03	4.38E-03
371858.013761270.01	371858.01	3761270.01	2.74E-03	0.00E+00	9.43E-03	5.56E-03	5.28E-03	4.84E-03	5.60E-03	7.85E-03	2.94E-03	2.69E-03	3.11E-03	2.93E-03	4.10E-03
371868.013761270.01	371868.01	3761270.01	2.57E-03	0.00E+00	8.84E-03	5.21E-03	4.95E-03	4.54E-03	5.25E-03	7.36E-03	2.75E-03	2.52E-03	2.92E-03	2.74E-03	3.84E-03
371618.013761280.01	371618.01	3761280.01	1.97E-02	0.00E+00	6.79E-02	4.71E-02	4.47E-02	4.10E-02	4.03E-02	3.82E-02	2.49E-02	2.28E-02	2.24E-02	2.10E-02	1.99E-02
371628.013761280.01	371628.01	3761280.01	1.80E-02	0.00E+00	6.21E-02	4.25E-02	4.04E-02	3.70E-02	3.68E-02	3.63E-02	2.25E-02	2.06E-02	2.05E-02	1.92E-02	1.89E-02
371638.013761280.01	371638.01	3761280.01	1.67E-02	0.00E+00	5.74E-02	3.89E-02	3.69E-02	3.38E-02	3.40E-02	3.46E-02	2.05E-02	1.88E-02	1.89E-02	1.78E-02	1.81E-02
371648.013761280.01	371648.01	3761280.01	1.54E-02	0.00E+00	5.30E-02	3.55E-02	3.37E-02	3.09E-02	3.14E-02	3.29E-02	1.87E-02	1.72E-02	1.75E-02	1.64E-02	1.72E-02
371658.013761280.01	371658.01	3761280.01	1.41E-02	0.00E+00	4.86E-02	3.22E-02	3.06E-02	2.81E-02	2.88E-02	3.12E-02	1.70E-02	1.56E-02	1.60E-02	1.51E-02	1.63E-02
371698.013761280.01	371698.01	3761280.01	9.87E-03	0.00E+00	3.40E-02	2.16E-02	2.05E-02	1.88E-02	2.02E-02	2.42E-02	1.14E-02	1.04E-02	1.12E-02	1.05E-02	1.26E-02
371708.013761280.01	371708.01	3761280.01	9.06E-03	0.00E+00	3.12E-02	1.96E-02	1.87E-02	1.71E-02	1.85E-02	2.26E-02	1.04E-02	9.50E-03	1.03E-02	9.67E-03	1.18E-02
371718.013761280.01	371718.01	3761280.01	8.36E-03	0.00E+00	2.88E-02	1.80E-02	1.71E-02	1.57E-02	1.71E-02	2.12E-02	9.50E-03	8.70E-03	9.49E-03	8.92E-03	1.11E-02
371728.013761280.01	371728.01	3761280.01	7.68E-03	0.00E+00	2.64E-02	1.64E-02	1.56E-02	1.43E-02	1.57E-02	1.98E-02	8.66E-03	7.93E-03	8.71E-03	8.19E-03	1.04E-02
371738.013761280.01	371738.01	3761280.01	7.11E-03	0.00E+00	2.45E-02	1.51E-02	1.43E-02	1.31E-02	1.45E-02	1.86E-02	7.97E-03	7.29E-03	8.07E-03	7.58E-03	9.71E-03
371768.013761280.01	371768.01	3761280.01	5.62E-03	0.00E+00	1.93E-02	1.17E-02	1.11E-02	1.02E-02	1.15E-02	1.52E-02	6.20E-03	5.67E-03	6.38E-03	5.99E-03	7.94E-03
371778.013761280.01	371778.01	3761280.01	5.19E-03	0.00E+00	1.79E-02	1.08E-02	1.02E-02	9.39E-03	1.06E-02	1.42E-02	5.70E-03	5.22E-03	5.89E-03	5.54E-03	7.40E-03
371788.013761280.01	371788.01	3761280.01	4.81E-03	0.00E+00	1.65E-02	9.96E-03	9.46E-03	8.67E-03	9.83E-03	1.32E-02	5.26E-03	4.82E-03	5.46E-03	5.13E-03	6.91E-03
371838.013761280.01	371838.01	3761280.01	3.37E-03	0.00E+00	1.16E-02	6.90E-03	6.55E-03	6.00E-03	6.88E-03	9.47E-03	3.64E-03	3.33E-03	3.82E-03	3.60E-03	4.95E-03
371848.013761280.01	371848.01	3761280.01	3.13E-03	0.00E+00	1.08E-02	6.39E-03	6.07E-03	5.57E-03	6.39E-03	8.83E-03	3.38E-03	3.09E-03	3.55E-03	3.34E-03	4.61E-03
371858.013761280.01	371858.01	3761280.01	2.93E-03	0.00E+00	1.01E-02	5.98E-03	5.68E-03	5.21E-03	5.99E-03	8.27E-03	3.16E-03	2.89E-03	3.33E-03	3.13E-03	4.32E-03
371868.013761280.01	371868.01	3761280.01	2.75E-03	0.00E+00	9.45E-03	5.61E-03	5.32E-03	4.88E-03	5.61E-03	7.76E-03	2.96E-03	2.71E-03	3.12E-03	2.93E-03	4.05E-03
371878.013761280.01	371878.01	3761280.01	2.58E-03	0.00E+00	8.88E-03	5.27E-03	5.01E-03	4.59E-03	5.28E-03	7.30E-03	2.78E-03	2.55E-03	2.93E-03	2.76E-03	3.81E-03
371638.013761290.01	371638.01	3761290.01	1.70E-02	0.00E+00	5.84E-02	4.01E-02	3.81E-02	3.49E-02	3.46E-02	3.37E-02	2.12E-02	1.94E-02	1.92E-02	1.81E-02	1.76E-02
371648.013761290.01	371648.01	3761290.01	1.57E-02	0.00E+00	5.39E-02	3.66E-02	3.48E-02	3.19E-02	3.19E-02	3.22E-02	1.93E-02	1.77E-02	1.77E-02	1.67E-02	1.68E-02
371658.013761290.01	371658.01	3761290.01	1.45E-02	0.00E+00	4.97E-02	3.34E-02	3.18E-02	2.91E-02	2.95E-02	3.06E-02	1.77E-02	1.62E-02	1.64E-02	1.54E-02	1.60E-02
371695.013761287.01	371695.01	3761287.01	1.05E-02	0.00E+00	3.61E-02	2.33E-02	2.21E-02	2.03E-02	2.14E-02	2.48E-02	1.23E-02	1.13E-02	1.19E-02	1.12E-02	1.30E-02
371708.013761290.01	371708.01	3761290.01	9.53E-03	0.00E+00	3.28E-02	2.10E-02	1.99E-02	1.83E-02	1.94E-02	2.29E-02	1.11E-02	1.02E-02	1.08E-02	1.02E-02	1.20E-02
371718.013761290.01	371718.01	3761290.01	8.80E-03	0.00E+00	3.03E-02	1.92E-02	1.83E-02	1.67E-02	1.80E-02	2.16E-02	1.02E-02	9.30E-03	9.98E-03	9.38E-03	1.13E-02
371728.013761290.01	371728.01	3761290.01	8.10E-03	0.00E+00	2.79E-02	1.76E-02	1.67E-02	1.53E-02	1.65E-02	2.02E-02	9.28E-03	8.50E-03	9.19E-03	8.64E-03	1.06E-02
371768.013761290.01	371768.01	3761290.01	5.97E-03	0.00E+00	2.05E-02	1.26E-02	1.20E-02	1.10E-02	1.22E-02	1.57E-02	6.67E-03	6.11E-03	6.77E-03	6.37E-03	8.20E-03
371778.013761290.01	371778.01	3761290.01	5.52E-03	0.00E+00	1.90E-02	1.16E-02	1.10E-02	1.01E-02	1.13E-02	1.47E-02	6.14E-03	5.62E-03	6.27E-03	5.89E-03	7.67E-03
371787.013761290.01	371787.01	3761290.01	5.17E-03	0.00E+00	1.78E-02	1.08E-02	1.03E-02	9.43E-03	1.06E-02	1.38E-02	5.72E-03	5.24E-03	5.86E-03	5.51E-03	7.23E-03
371848.013761290.01	371848.01	3761290.01	3.34E-03	0.00E+00	1.15E-02	6.88E-03	6.53E-03	5.99E-03	6.82E-03	9.26E-03	3.63E-03	3.33E-03	3.79E-03	3.56E-03	4.84E-03
371858.013761290.01	371858.01	3761290.01	3.13E-03	0.00E+00	1.08E-02	6.44E-03	6.11E-03	5.60E-03	6.39E-03	8.70E-03	3.40E-03	3.11E-03	3.55E-03	3.34E-03	4.54E-03
371868.013761290.01	371868.01	3761290.01	2.93E-03	0.00E+00	1.01E-02	6.03E-03	5.73E-03	5.25E-03	5.99E-03	8.17E-03	3.19E-03	2.92E-03	3.33E-03	3.13E-03	4.27E-03
371878.013761290.01	371878.01	3761290.01	2.76E-03	0.00E+00	9.48E-03	5.66E-03	5.38E-03	4.93E-03	5.63E-03	7.69E-03	2.99E-03	2.74E-03	3.13E-03	2.94E-03	4.02E-03
371728.013761300.01	371728.01	3761300.01	8.53E-03	0.00E+00	2.94E-02	1.88E-02	1.78E-02	1.63E-02	1.74E-02	2.05E-02	9.92E-03	9.08E-03	9.67E-03	9.09E-03	1.07E-02
371760.013761300.01	371760.01	3761300.01	6.69E-03	0.00E+00	2.30E-02	1.44E-02	1.37E-02	1.25E-02	1.36E-02	1.69E-02	7.61E-03	6.96E-03	7.58E-03	7.13E-03	8.84E-03
371768.013761300.01	371768.01	3761300.01	6.30E-03	0.00E+00	2.17E-02	1.35E-02	1.28E-02	1.17E-02	1.29E-02	1.61E-02	7.13E-03	6.53E-03	7.14E-03	6.71E-03	8.41E-03
371778.013761300.01	371778.01	3761300.01	5.84E-03	0.00E+00	2.01E-02	1.24E-02	1.18E-02	1.08E-02	1.19E-02	1.51E-02	6.57E-03	6.02E-03	6.62E-03	6.22E-03	7.89E-03
371848.013761300.01	371848.01	3761300.01	3.57E-03	0.00E+00	1.23E-02	7.43E-03	7.05E-03	6.47E-03	7.30E-03	9.73E-03	3.92E-03	3.59E-03	4.05E-03	3.81E-03	5.08E-03
371858.013761300.01	371858.01	3761300.01	3.33E-03	0.00E+00	1.15E-02	6.91E-03	6.56E-03	6.02E-03	6.81E-03	9.12E-03	3.65E-03	3.34E-03	3.78E-03	3.55E-03	4.76E-03
371868.013761300.01	371868.01	3761300.01	3.12E-03	0.00E+00	1.07E-02	6.47E-03	6.14E-03	5.63E-03	6.38E-03	8.57E-03	3.42E-03	3.13E-03	3.54E-03	3.33E-03	4.48E-03
371878.013761300.01	371878.01	3761300.01	2.94E-03	0.00E+00	1.01E-02	6.08E-03	5.77E-03	5.29E-03	6.00E-03	8.08E-03	3.21E-03	2.94E-03	3.33E-03	3.13E-03	4.22E-03
371758.013761310.01	371758.01	3761310.01	7.11E-03	0.00E+00	2.45E-02	1.55E-02	1.47E-02	1.35E-02	1.45E-02	1.74E-02	8.20E-03	7.51E-03	8.06E-03	7.58E-03	9.10E-03
371768.013761310.01	371768.01	3761310.01	6.61E-03	0.00E+00	2.28E-02	1.43E-02	1.36E-02	1.25E-02	1.35E-02	1.64E-02	7.58E-03	6.94E-03	7.50E-03	7.05E-03	8.58E-03
371778.013761310.01	371778.01	3761310.01	6.16E-03	0.00E+00	2.12E-02	1.33E-02	1.26E-02	1.16E-02	1.26E-02	1.55E-02	7.01E-03	6.42E-03	6.98E-03	6.56E-03	8.09E-03
371809.013761310.01	371809.01	3761310.01	4.95E-03	0.00E+00	1.70E-02	1.05E-02	9.99E-03	9.16E-03	1.01E-02	1.29E-02	5.56E-03	5.09E-03	5.61E-03	5.27E-03	6.72E-03
371818.013761310.01	371818.01	3761310.01	4.66E-03	0.00E+00	1.60E-02	9.88E-03	9.38E-03	8.60E-03	9.51E-03	1.22E-02	5.22E-03	4.78E-03	5.28E-03	4.97E-03	6.37E-03
371828.013761310.01	371828.01	3761310.01	4.38E-03	0.00E+00	1.51E-02	9.24E-03	8.77E-03	8.04E-03	8.92E-03	1.15E-02	4.88E-03	4.47E-03	4.96E-03	4.66E-03	6.02E-03
371838.013761310.01	371838.01	3761310.01	4.09E-03	0.00E+00	1.41E-02	8.62E-03	8.18E-03	7.50E-03	8.35E-03	1.08E-02	4.55E-03	4.17E-03	4.64E-03	4.36E-03	5.67E-03
371848.013761310.01	371848.01	3761310.01	3.80E-03	0.00E+00	1.31E-02	7.98E-03	7.57E-03	6.94E-03	7.76E-03	1.02E-02	4.21E-03	3.86E-03	4.31E-03	4.05E-03	5.31E-03
371858.013761310.01	371858.01	3761310.01	3.54E-03	0.00E+00	1.22E-02	7.42E-03	7.04E-03	6.46E-03	7.24E-03	9.53E-03	3.92E-03	3.59E-03	4.02E-03	3.78E-03	4.98E-03
371868.013761310.01	371868.01	3761310.01	3.33E-03	0.00E+00	1.15E-02	6.96E-03	6.61E-03	6.06E-03	6.80E-03	8.99E-03	3.68E-03	3.36E-03	3.78E-03	3.55E-03	4.69E-03
371808.013761320.01	371808.01	3761320.01	5.25E-03	0.00E+00	1.81E-02	1.13E-02	1.07E-02	9.82E-03	1.07E-02	1.33E-02	5.96E-03	5.45E-03	5.95E-03	5.59E-03	6.95E-03
371818.013761320.01	371818.01	3761320.01	4.91E-03	0.00E+00	1.69E-02	1.05E-02	9.98E-03	9.15E-03	1.00E-02	1.26E-02	5.55E-03	5.08E-03	5.57E-03	5.23E-03	6.56E-03
371828.013761320.01	371828.01	3761320.01	4.60E-03	0.00E+00	1.58E-02	9.81E-03	9.31E-03	8.54E-03	9.38E-03	1.19E-02	5.18E-03	4.74E-03	5.21E-03	4.90E-03	6.20E-03
371838.013761320.01	371838.01	3761320.01	4.31E-03	0.00E+00	1.48E-02	9.15E-03	8.69E-03	7.97E-03	8.79E-03	1.12E-02	4.84E-03	4.43E-03	4.88E-03	4.59E-03	5.85E-03
371808.013761330.01	371808.01	3761330.01	5.49E-03	0.00E+00	1.89E-02	1.19E-02	1.13E-02	1.04E-02	1.12E-02	1.36E-02	6.30E-03	5.77E-03	6.22E-03	5.85E-03	7.09E-03
371818.013761330.01	371818.01	3761330.01	5.14E-03	0.00E+00	1.77E-02	1.11E-02	1.05E-02	9.67E-03	1.05E-02	1.28E-02	5.87E-03	5.37E-03	5.82E-03	5.47E-03	6.71E-03
371828.013761330.01	371828.01	3761330.01	4.82E-03	0.00E+00	1.66E-02	1.04E-02	9.84E-03	9.02E-03	9.82E-03	1.22E-02	5.47E-03	5.01E-03	5.45E-03	5.13E-03	6.35E-03
371838.013761330.01	371838.01	3761330.01	4.52E-03	0.00E+00	1.56E-02	9.69E-03	9.20E-03	8.44E-03	9.22E-03	1.15E-02	5.12E-03	4.69E-03	5.12E-03	4.81E-03	6.01E-03
371798.013761340.01	371798.01	3761340.01	6.11E-03	0.00E+00	2.10E-02	1.35E-02	1.28E-02	1.17E-02	1.24E-02	1.45E-02	7.11E-03	6.51E-03	6.91E-03	6.50E-03	7.60E-03
371808.013761340.01	371808.01	3761340.01	5.71E-03	0.00E+00	1.97E-02	1.25E-02	1.19E-02	1.09E-02	1.16E-02	1.38E-02	6.62E-03	6.06E-03	6.47E-03	6.08E-03	7.20E-03
371818.013761340.01	371818.01	3761340.01	5.36E-03	0.00E+00	1.84E-02	1.17E-02	1.11E-02	1.02E-02	1.09E-02	1.31E-02	6.18E-03	5.65E-03	6.06E-03	5.70E-03	6.83E-03
371828.013761340.01	371828.01	3761340.01	5.03E-03	0.00E+00	1.73E-02	1.09E-02	1.04E-02	9.51E-03	1.03E-02	1.24E-02	5.77E-03	5.29E-03	5.70E-03	5.35E-03	6.48E-03
371798.013761350.01	371798.01	3761350.01	6.31E-03	0.00E+00	2.17E-02	1.41E-02	1.34E-02	1.22E-02	1.29E-02	1.47E-02	7.43E-03	6.80E-03	7.14E-03	6.71E-03	7.66E-03
371808.013761350.01	371808.01	3761350.01	5.92E-03	0.00E+00	2.04E-02	1.31E-02	1.25E-02	1.14E-02	1.21E-02	1.39E-02	6.93E-03	6.34E-03	6.70E-03	6.30E-03	7.28E-03
371818.013761350.01	371818.01	3761350.01	5.56E-03	0.00E+00	1.91E-02	1.23E-02	1.16E-02	1.07E-02	1.13E-02	1.33E-02	6.48E-03	5.93E-03	6.30E-03	5.92E-03	6.93E-03
371897.013761357.01	371897.01	3761357.01	3.58E-03	0.00E+00	1.23E-02	7.69E-03	7.31E-03	6.70E-03	7.29E-03	9.02E-03	4.06E-03	3.72E-03	4.05E-03	3.81E-03	4.71E-03
371907.013761357.01	371907.01	3761357.01	3.38E-03	0.00E+00	1.16E-02	7.25E-03	6.88E-03	6.31E-03	6.89E-03	8.58E-03	3.83E-03	3.51E-03	3.83E-03	3.60E-03	4.48E-03
371897.013761367.01	371897.01	3761367.01	3.73E-03	0.00E+00	1.28E-02	8.09E-03	7.68E-03	7.04E-03	7.60E-03	9.25E-03	4.27E-03	3.91E-03	4.22E-03	3.97E-03	4.83E-03
371907.013761367.01	371907.01	3761367.01	3.53E-03	0.00E+00	1.21E-02	7.63E-03	7.24E-03	6.64E-03	7.19E-03	8.81E-03	4.03E-03	3.69E-03	4.00E-03	3.76E-03	4.60E-03
371887.013761377.01	371887.01	3761377.01	4.10E-03	0.00E+00	1.41E-02	8.98E-03	8.53E-03	7.82E-03	8.35E-03	9.90E-03	4.75E-03	4.35E-03	4.64E-03	4.36E-03	5.17E-03
371897.013761377.01	371897.01	3761377.01	3.88E-03	0.00E+00	1.34E-02	8.48E-03	8.05E-03	7.38E-03	7.90E-03	9.45E-03	4.48E-03	4.10E-03	4.39E-03	4.13E-03	4.94E-03
371907.013761377.01	371907.01	3761377.01	3.68E-03	0.00E+00	1.27E-02	8.00E-03	7.60E-03	6.97E-03	7.49E-03	9.02E-03	4.23E-03	3.87E-03	4.16E-03	3.91E-03	4.71E-03
371887.013761387.01	371887.01	3761387.01	4.24E-03	0.00E+00	1.46E-02	9.37E-03	8.90E-03	8.16E-03	8.64E-03	1.01E-02	4.95E-03	4.53E-03	4.80E-03	4.51E-03	5.25E-03
371897.013761387.01	371897.01	3761387.01	4.02E-03	0.00E+00	1.38E-02	8.85E-03	8.40E-03	7.70E-03	8.19E-03	9.62E-03	4.67E-03	4.28E-03	4.55E-03	4.28E-03	5.02E-03
371907.013761387.01	371907.01	3761387.01	3.81E-03	0.00E+00	1.31E-02	8.36E-03	7.94E-03	7.28E-03	7.76E-03	9.19E-03	4.42E-03	4.04E-03	4.31E-03	4.06E-03	4.80E-03
371887.013761397.01	371887.01	3761397.01	4.37E-03	0.00E+00	1.50E-02	9.73E-03	9.24E-03	8.47E-03	8.90E-03	1.02E-02	5.14E-03	4.70E-03	4.95E-03	4.65E-03	5.31E-03
371897.013761397.01	371897.01	3761397.01	4.15E-03	0.00E+00	1.43E-02	9.20E-03	8.74E-03	8.01E-03	8.45E-03	9.75E-03	4.86E-03	4.45E-03	4.69E-03	4.41E-03	5.09E-03
371907.013761397.01	371907.01	3761397.01	3.94E-03	0.00E+00	1.36E-02	8.71E-03	8.27E-03	7.58E-03	8.03E-03	9.34E-03	4.60E-03	4.21E-03	4.46E-03	4.19E-03	4.88E-03
371887.013761407.01	371887.01	3761407.01	4.49E-03	0.00E+00	1.55E-02	1.01E-02	9.56E-03	8.76E-03	9.14E-03	1.03E-02	5.32E-03	4.87E-03	5.08E-03	4.77E-03	5.35E-03
371897.013761407.01	371897.01	3761407.01	4.27E-03	0.00E+00	1.47E-02	9.54E-03	9.06E-03	8.30E-03	8.69E-03	9.85E-03	5.04E-03	4.61E-03	4.83E-03	4.54E-03	5.14E-03
371907.013761407.01	371907.01	3761407.01	4.07E-03	0.00E+00	1.40E-02	9.04E-03	8.58E-03	7.87E-03	8.27E-03	9.46E-03	4.77E-03	4.37E-03	4.60E-03	4.32E-03	4.94E-03
371887.013761417.01	371887.01	3761417.01	4.60E-03	0.00E+00	1.58E-02	1.04E-02	9.85E-03	9.03E-03	9.35E-03	1.03E-02	5.48E-03	5.02E-03	5.20E-03	4.89E-03	5.38E-03
371897.013761417.01	371897.01	3761417.01	4.38E-03	0.00E+00	1.51E-02	9.84E-03	9.35E-03	8.57E-03	8.91E-03	9.91E-03	5.20E-03	4.76E-03	4.95E-03	4.65E-03	5.18E-03
371907.013761417.01	371907.01	3761417.01	4.17E-03	0.00E+00	1.44E-02	9.34E-03	8.87E-03	8.13E-03	8.49E-03	9.53E-03	4.93E-03	4.52E-03	4.71E-03	4.43E-03	4.98E-03
371887.013761427.01	371887.01	3761427.01	4.69E-03	0.00E+00	1.61E-02	1.07E-02	1.01E-02	9.28E-03	9.55E-03	1.03E-02	5.63E-03	5.16E-03	5.30E-03	4.99E-03	5.39E-03
371897.013761427.01	371897.01	3761427.01	4.48E-03	0.00E+00	1.54E-02	1.01E-02	9.63E-03	8.83E-03	9.11E-03	9.95E-03	5.36E-03	4.90E-03	5.06E-03	4.76E-03	5.20E-03
371907.013761427.01	371907.01	3761427.01	4.28E-03	0.00E+00	1.47E-02	9.64E-03	9.15E-03	8.39E-03	8.70E-03	9.59E-03	5.09E-03	4.66E-03	4.83E-03	4.54E-03	5.01E-03
371434.013760863.01	371434.01	3760863.01	1.24E-03	0.00E

Finishing/Painting1	Finishing/Painting1	Finishing/PaintingS	Finishing/Painting2	PavingS		Child Risk					Overlapping Phases - Maximum GLC				
2028	2029	2029	2029	2029		3rd Trimester	0<2	2<16	Total	per million	2026	2027	2028	2029	2030
2.44E-03	2.24E-03	2.61E-03	3.69E-03	3.81E-03		0.00E+00	0.00E+00	1.81E-07	1.81E-07	0.18	2.52E-02	1.16E-02	3.67E-02	2.24E-02	0.00E+00
1.96E-03	1.80E-03	2.10E-03	2.98E-03	3.07E-03		0.00E+00	0.00E+00	1.46E-07	1.46E-07	0.15	2.02E-02	9.32E-03	2.96E-02	1.80E-02	0.00E+00
1.81E-03	1.67E-03	1.95E-03	2.77E-03	2.85E-03		0.00E+00	0.00E+00	1.35E-07	1.35E-07	0.14	1.88E-02	8.65E-03	2.74E-02	1.68E-02	0.00E+00
1.70E-03	1.57E-03	1.83E-03	2.60E-03	2.67E-03		0.00E+00	0.00E+00	1.27E-07	1.27E-07	0.13	1.76E-02	8.12E-03	2.57E-02	1.57E-02	0.00E+00
1.60E-03	1.47E-03	1.72E-03	2.43E-03	2.51E-03		0.00E+00	0.00E+00	1.19E-07	1.19E-07	0.12	1.65E-02	7.62E-03	2.42E-02	1.47E-02	0.00E+00
1.36E-02	1.25E-02	1.26E-02	1.26E-02	1.84E-02		0.00E+00	0.00E+00	8.75E-07	8.75E-07	0.88	1.27E-01	6.49E-02	1.71E-01	9.62E-02	0.00E+00
1.28E-02	1.18E-02	1.19E-02	1.23E-02	1.74E-02		0.00E+00	0.00E+00	8.31E-07	8.31E-07	0.83	1.20E-01	6.11E-02	1.63E-01	9.19E-02	0.00E+00
1.17E-02	1.07E-02	1.10E-02	1.16E-02	1.60E-02		0.00E+00	0.00E+00	7.64E-07	7.64E-07	0.76	1.10E-01	5.56E-02	1.50E-01	8.54E-02	0.00E+00
1.05E-02	9.70E-03	1.00E-02	1.10E-02	1.47E-02		0.00E+00	0.00E+00	6.99E-07	6.99E-07	0.70	1.01E-01	5.03E-02	1.38E-01	7.89E-02	0.00E+00
9.49E-03	8.74E-03	9.14E-03	1.03E-02	1.34E-02		0.00E+00	0.00E+00	6.37E-07	6.37E-07	0.64	9.13E-02	4.53E-02	1.26E-01	7.25E-02	0.00E+00
6.28E-03	5.78E-03	6.30E-03	7.85E-03	9.22E-03		0.00E+00	0.00E+00	4.39E-07	4.39E-07	0.44	6.20E-02	2.99E-02	8.76E-02	5.17E-02	0.00E+00
5.70E-03	5.24E-03	5.77E-03	7.32E-03	8.44E-03		0.00E+00	0.00E+00	4.01E-07	4.01E-07	0.40	5.66E-02	2.72E-02	8.03E-02	4.76E-02	0.00E+00
5.19E-03	4.78E-03	5.30E-03	6.82E-03	7.75E-03		0.00E+00	0.00E+00	3.69E-07	3.69E-07	0.37	5.19E-02	2.48E-02	7.38E-02	4.40E-02	0.00E+00
4.73E-03	4.36E-03	4.86E-03	6.36E-03	7.11E-03		0.00E+00	0.00E+00	3.38E-07	3.38E-07	0.34	4.75E-02	2.26E-02	6.79E-02	4.06E-02	0.00E+00
4.34E-03	3.99E-03	4.49E-03	5.93E-03	6.56E-03		0.00E+00	0.00E+00	3.12E-07	3.12E-07	0.31	4.37E-02	2.07E-02	6.27E-02	3.76E-02	0.00E+00
3.09E-03	2.84E-03	3.25E-03	4.46E-03	4.75E-03		0.00E+00	0.00E+00	2.26E-07	2.26E-07	0.23	3.15E-02	1.47E-02	4.56E-02	2.76E-02	0.00E+00
2.86E-03	2.63E-03	3.02E-03	4.16E-03	4.41E-03		0.00E+00	0.00E+00	2.10E-07	2.10E-07	0.21	2.92E-02	1.36E-02	4.23E-02	2.56E-02	0.00E+00
1.97E-03	1.82E-03	2.10E-03	2.94E-03	3.07E-03		0.00E+00	0.00E+00	1.46E-07	1.46E-07	0.15	2.03E-02	9.40E-03	2.95E-02	1.80E-02	0.00E+00
1.84E-03	1.70E-03	1.96E-03	2.75E-03	2.87E-03		0.00E+00	0.00E+00	1.36E-07	1.36E-07	0.14	1.89E-02	8.78E-03	2.76E-02	1.68E-02	0.00E+00
1.72E-03	1.59E-03	1.84E-03	2.57E-03	2.68E-03		0.00E+00	0.00E+00	1.28E-07	1.28E-07	0.13	1.77E-02	8.22E-03	2.58E-02	1.57E-02	0.00E+00
1.62E-03	1.49E-03	1.72E-03	2.41E-03	2.52E-03		0.00E+00	0.00E+00	1.20E-07	1.20E-07	0.12	1.66E-02	7.70E-03	2.42E-02	1.47E-02	0.00E+00
1.46E-02	1.34E-02	1.32E-02	1.25E-02	1.93E-02		0.00E+00	0.00E+00	9.21E-07	9.21E-07	0.92	1.35E-01	6.96E-02	1.79E-01	9.94E-02	0.00E+00
1.32E-02	1.21E-02	1.21E-02	1.19E-02	1.77E-02		0.00E+00	0.00E+00	8.42E-07	8.42E-07	0.84	1.23E-01	6.29E-02	1.64E-01	9.20E-02	0.00E+00
1.21E-02	1.11E-02	1.12E-02	1.13E-02	1.63E-02		0.00E+00	0.00E+00	7.78E-07	7.78E-07	0.78	1.13E-01	5.75E-02	1.52E-01	8.58E-02	0.00E+00
1.10E-02	1.01E-02	1.03E-02	1.08E-02	1.51E-02		0.00E+00	0.00E+00	7.18E-07	7.18E-07	0.72	1.04E-01	5.24E-02	1.41E-01	7.99E-02	0.00E+00
9.99E-03	9.20E-03	9.46E-03	1.02E-02	1.38E-02		0.00E+00	0.00E+00	6.59E-07	6.59E-07	0.66	9.50E-02	4.76E-02	1.30E-01	7.41E-02	0.00E+00
6.69E-03	6.16E-03	6.61E-03	7.92E-03	9.67E-03		0.00E+00	0.00E+00	4.60E-07	4.60E-07	0.46	6.54E-02	3.19E-02	9.15E-02	5.35E-02	0.00E+00
6.09E-03	5.61E-03	6.07E-03	7.42E-03	8.87E-03		0.00E+00	0.00E+00	4.22E-07	4.22E-07	0.42	5.99E-02	2.90E-02	8.41E-02	4.95E-02	0.00E+00
5.58E-03	5.13E-03	5.60E-03	6.96E-03	8.19E-03		0.00E+00	0.00E+00	3.89E-07	3.89E-07	0.39	5.51E-02	2.66E-02	7.77E-02	4.59E-02	0.00E+00
5.08E-03	4.68E-03	5.14E-03	6.50E-03	7.52E-03		0.00E+00	0.00E+00	3.58E-07	3.58E-07	0.36	5.05E-02	2.42E-02	7.15E-02	4.24E-02	0.00E+00
4.68E-03	4.30E-03	4.76E-03	6.10E-03	6.96E-03		0.00E+00	0.00E+00	3.31E-07	3.31E-07	0.33	4.66E-02	2.23E-02	6.63E-02	3.94E-02	0.00E+00
3.64E-03	3.35E-03	3.76E-03	4.98E-03	5.50E-03		0.00E+00	0.00E+00	2.62E-07	2.62E-07	0.26	3.67E-02	1.73E-02	5.26E-02	3.15E-02	0.00E+00
3.34E-03	3.08E-03	3.48E-03	4.64E-03	5.08E-03		0.00E+00	0.00E+00	2.42E-07	2.42E-07	0.24	3.38E-02	1.59E-02	4.86E-02	2.92E-02	0.00E+00
3.09E-03	2.84E-03	3.22E-03	4.34E-03	4.71E-03		0.00E+00	0.00E+00	2.24E-07	2.24E-07	0.22	3.13E-02	1.47E-02	4.51E-02	2.72E-02	0.00E+00
2.14E-03	1.97E-03	2.26E-03	3.10E-03	3.30E-03		0.00E+00	0.00E+00	1.57E-07	1.57E-07	0.16	2.19E-02	1.02E-02	3.17E-02	1.92E-02	0.00E+00
1.98E-03	1.82E-03	2.10E-03	2.89E-03	3.06E-03		0.00E+00	0.00E+00	1.46E-07	1.46E-07	0.15	2.03E-02	9.45E-03	2.94E-02	1.78E-02	0.00E+00
1.85E-03	1.71E-03	1.96E-03	2.71E-03	2.87E-03		0.00E+00	0.00E+00	1.36E-07	1.36E-07	0.14	1.90E-02	8.84E-03	2.75E-02	1.67E-02	0.00E+00
1.74E-03	1.60E-03	1.84E-03	2.54E-03	2.69E-03		0.00E+00	0.00E+00	1.28E-07	1.28E-07	0.13	1.78E-02	8.29E-03	2.58E-02	1.57E-02	0.00E+00
1.63E-03	1.50E-03	1.73E-03	2.39E-03	2.53E-03		0.00E+00	0.00E+00	1.20E-07	1.20E-07	0.12	1.67E-02	7.79E-03	2.43E-02	1.47E-02	0.00E+00
1.24E-02	1.15E-02	1.14E-02	1.11E-02	1.66E-02		0.00E+00	0.00E+00	7.92E-07	7.92E-07	0.79	1.16E-01	5.93E-02	1.54E-01	8.62E-02	0.00E+00
1.14E-02	1.04E-02	1.05E-02	1.05E-02	1.53E-02		0.00E+00	0.00E+00	7.30E-07	7.30E-07	0.73	1.06E-01	5.41E-02	1.43E-01	8.03E-02	0.00E+00
1.04E-02	9.54E-03	9.67E-03	1.00E-02	1.42E-02		0.00E+00	0.00E+00	6.74E-07	6.74E-07	0.67	9.77E-02	4.94E-02	1.32E-01	7.48E-02	0.00E+00
7.22E-03	6.64E-03	7.02E-03	8.13E-03	1.03E-02		0.00E+00	0.00E+00	4.89E-07	4.89E-07	0.49	6.99E-02	3.44E-02	9.68E-02	5.62E-02	0.00E+00
6.51E-03	5.99E-03	6.38E-03	7.51E-03	9.33E-03		0.00E+00	0.00E+00	4.44E-07	4.44E-07	0.44	6.33E-02	3.10E-02	8.81E-02	5.13E-02	0.00E+00
5.96E-03	5.49E-03	5.89E-03	7.07E-03	8.62E-03		0.00E+00	0.00E+00	4.10E-07	4.10E-07	0.41	5.83E-02	2.84E-02	8.15E-02	4.77E-02	0.00E+00
5.45E-03	5.01E-03	5.42E-03	6.63E-03	7.94E-03		0.00E+00	0.00E+00	3.77E-07	3.77E-07	0.38	5.35E-02	2.60E-02	7.52E-02	4.42E-02	0.00E+00
3.92E-03	3.60E-03	4.00E-03	5.15E-03	5.85E-03		0.00E+00	0.00E+00	2.78E-07	2.78E-07	0.28	3.91E-02	1.87E-02	5.57E-02	3.32E-02	0.00E+00
3.60E-03	3.32E-03	3.70E-03	4.81E-03	5.41E-03		0.00E+00	0.00E+00	2.57E-07	2.57E-07	0.26	3.62E-02	1.72E-02	5.16E-02	3.08E-02	0.00E+00
3.36E-03	3.09E-03	3.46E-03	4.54E-03	5.06E-03		0.00E+00	0.00E+00	2.41E-07	2.41E-07	0.24	3.38E-02	1.60E-02	4.83E-02	2.89E-02	0.00E+00
2.13E-03	1.96E-03	2.23E-03	3.04E-03	3.27E-03		0.00E+00	0.00E+00	1.55E-07	1.55E-07	0.16	2.17E-02	1.02E-02	3.13E-02	1.89E-02	0.00E+00
2.00E-03	1.84E-03	2.09E-03	2.85E-03	3.06E-03		0.00E+00	0.00E+00	1.46E-07	1.46E-07	0.15	2.03E-02	9.51E-03	2.94E-02	1.77E-02	0.00E+00
1.87E-03	1.72E-03	1.96E-03	2.68E-03	2.87E-03		0.00E+00	0.00E+00	1.37E-07	1.37E-07	0.14	1.91E-02	8.91E-03	2.75E-02	1.66E-02	0.00E+00
1.76E-03	1.62E-03	1.85E-03	2.52E-03	2.70E-03		0.00E+00	0.00E+00	1.28E-07	1.28E-07	0.13	1.79E-02	8.37E-03	2.59E-02	1.56E-02	0.00E+00
5.82E-03	5.36E-03	5.71E-03	6.73E-03	8.36E-03		0.00E+00	0.00E+00	3.97E-07	3.97E-07	0.40	5.67E-02	2.77E-02	7.89E-02	4.60E-02	0.00E+00
4.46E-03	4.11E-03	4.47E-03	5.55E-03	6.55E-03		0.00E+00	0.00E+00	3.11E-07	3.11E-07	0.31	4.41E-02	2.13E-02	6.21E-02	3.67E-02	0.00E+00
4.18E-03	3.85E-03	4.21E-03	5.28E-03	6.17E-03		0.00E+00	0.00E+00	2.93E-07	2.93E-07	0.29	4.15E-02	1.99E-02	5.86E-02	3.46E-02	0.00E+00
3.86E-03	3.55E-03	3.91E-03	4.95E-03	5.72E-03		0.00E+00	0.00E+00	2.72E-07	2.72E-07	0.27	3.84E-02	1.84E-02	5.43E-02	3.22E-02	0.00E+00
2.30E-03	2.12E-03	2.39E-03	3.19E-03	3.50E-03		0.00E+00	0.00E+00	1.66E-07	1.66E-07	0.17	2.33E-02	1.10E-02	3.34E-02	2.01E-02	0.00E+00
2.14E-03	1.97E-03	2.23E-03	2.99E-03	3.26E-03		0.00E+00	0.00E+00	1.55E-07	1.55E-07	0.16	2.17E-02	1.02E-02	3.12E-02	1.88E-02	0.00E+00
2.01E-03	1.85E-03	2.09E-03	2.81E-03	3.06E-03		0.00E+00	0.00E+00	1.45E-07	1.45E-07	0.15	2.03E-02	9.56E-03	2.93E-02	1.76E-02	0.00E+00
1.88E-03	1.73E-03	1.97E-03	2.65E-03	2.88E-03		0.00E+00	0.00E+00	1.37E-07	1.37E-07	0.14	1.91E-02	8.98E-03	2.75E-02	1.66E-02	0.00E+00
4.81E-03	4.43E-03	4.75E-03	5.71E-03	6.97E-03		0.00E+00	0.00E+00	3.31E-07	3.31E-07	0.33	4.71E-02	2.29E-02	6.58E-02	3.85E-02	0.00E+00
4.45E-03	4.09E-03	4.42E-03	5.39E-03	6.48E-03		0.00E+00	0.00E+00	3.08E-07	3.08E-07	0.31	4.37E-02	2.12E-02	6.13E-02	3.60E-02	0.00E+00
4.12E-03	3.79E-03	4.12E-03	5.08E-03	6.03E-03		0.00E+00	0.00E+00	2.86E-07	2.86E-07	0.29	4.06E-02	1.96E-02	5.71E-02	3.37E-02	0.00E+00
3.26E-03	3.00E-03	3.31E-03	4.22E-03	4.85E-03		0.00E+00	0.00E+00	2.30E-07	2.30E-07	0.23	3.25E-02	1.55E-02	4.61E-02	2.74E-02	0.00E+00
3.06E-03	2.82E-03	3.12E-03	4.00E-03	4.57E-03		0.00E+00	0.00E+00	2.17E-07	2.17E-07	0.22	3.06E-02	1.46E-02	4.34E-02	2.58E-02	0.00E+00
2.86E-03	2.64E-03	2.93E-03	3.78E-03	4.29E-03		0.00E+00	0.00E+00	2.04E-07	2.04E-07	0.20	2.87E-02	1.37E-02	4.08E-02	2.43E-02	0.00E+00
2.67E-03	2.46E-03	2.74E-03	3.56E-03	4.01E-03		0.00E+00	0.00E+00	1.90E-07	1.90E-07	0.19	2.68E-02	1.27E-02	3.82E-02	2.28E-02	0.00E+00
2.47E-03	2.28E-03	2.54E-03	3.33E-03	3.72E-03		0.00E+00	0.00E+00	1.77E-07	1.77E-07	0.18	2.49E-02	1.18E-02	3.55E-02	2.12E-02	0.00E+00
2.30E-03	2.12E-03	2.37E-03	3.12E-03	3.47E-03		0.00E+00	0.00E+00	1.65E-07	1.65E-07	0.16	2.32E-02	1.10E-02	3.31E-02	1.98E-02	0.00E+00
2.16E-03	1.99E-03	2.23E-03	2.95E-03	3.26E-03		0.00E+00	0.00E+00	1.55E-07	1.55E-07	0.16	2.17E-02	1.03E-02	3.11E-02	1.87E-02	0.00E+00
3.50E-03	3.22E-03	3.51E-03	4.36E-03	5.14E-03		0.00E+00	0.00E+00	2.44E-07	2.44E-07	0.24	3.46E-02	1.67E-02	4.87E-02	2.88E-02	0.00E+00
3.26E-03	3.00E-03	3.28E-03	4.12E-03	4.81E-03		0.00E+00	0.00E+00	2.29E-07	2.29E-07	0.23	3.23E-02	1.55E-02	4.56E-02	2.70E-02	0.00E+00
3.04E-03	2.80E-03	3.08E-03	3.89E-03	4.51E-03		0.00E+00	0.00E+00	2.14E-07	2.14E-07	0.21	3.02E-02	1.45E-02	4.28E-02	2.54E-02	0.00E+00
2.84E-03	2.61E-03	2.88E-03	3.67E-03	4.22E-03		0.00E+00	0.00E+00	2.00E-07	2.00E-07	0.20	2.83E-02	1.35E-02	4.01E-02	2.38E-02	0.00E+00
3.70E-03	3.40E-03	3.67E-03	4.45E-03	5.38E-03		0.00E+00	0.00E+00	2.55E-07	2.55E-07	0.26	3.63E-02	1.76E-02	5.08E-02	2.98E-02	0.00E+00
3.44E-03	3.17E-03	3.43E-03	4.21E-03	5.03E-03		0.00E+00	0.00E+00	2.39E-07	2.39E-07	0.24	3.39E-02	1.64E-02	4.76E-02	2.80E-02	0.00E+00
3.21E-03	2.96E-03	3.22E-03	3.98E-03	4.72E-03		0.00E+00	0.00E+00	2.24E-07	2.24E-07	0.22	3.17E-02	1.53E-02	4.47E-02	2.64E-02	0.00E+00
3.00E-03	2.77E-03	3.02E-03	3.77E-03	4.43E-03		0.00E+00	0.00E+00	2.10E-07	2.10E-07	0.21	2.98E-02	1.43E-02	4.20E-02	2.48E-02	0.00E+00
4.17E-03	3.84E-03	4.08E-03	4.77E-03	5.98E-03		0.00E+00	0.00E+00	2.84E-07	2.84E-07	0.28	4.06E-02	1.99E-02	5.63E-02	3.28E-02	0.00E+00
3.89E-03	3.58E-03	3.82E-03	4.52E-03	5.60E-03		0.00E+00	0.00E+00	2.66E-07	2.66E-07	0.27	3.79E-02	1.85E-02	5.28E-02	3.08E-02	0.00E+00
3.62E-03	3.34E-03	3.58E-03	4.29E-03	5.25E-03		0.00E+00	0.00E+00	2.49E-07	2.49E-07	0.25	3.55E-02	1.73E-02	4.95E-02	2.90E-02	0.00E+00
3.39E-03	3.12E-03	3.36E-03	4.07E-03	4.93E-03		0.00E+00	0.00E+00	2.34E-07	2.34E-07	0.23	3.33E-02	1.62E-02	4.65E-02	2.73E-02	0.00E+00
4.36E-03	4.01E-03	4.21E-03	4.81E-03	6.18E-03		0.00E+00	0.00E+00	2.94E-07	2.94E-07	0.29	4.21E-02	2.08E-02	5.81E-02	3.36E-02	0.00E+00
4.07E-03	3.74E-03	3.95E-03	4.57E-03	5.80E-03		0.00E+00	0.00E+00	2.75E-07	2.75E-07	0.28	3.94E-02	1.94E-02	5.45E-02	3.16E-02	0.00E+00
3.80E-03	3.50E-03	3.72E-03	4.35E-03	5.45E-03		0.00E+00	0.00E+00	2.59E-07	2.59E-07	0.26	3.70E-02	1.81E-02	5.13E-02	2.99E-02	0.00E+00
2.39E-03	2.20E-03	2.39E-03	2.96E-03	3.50E-03		0.00E+00	0.00E+00	1.66E-07	1.66E-07	0.17	2.36E-02	1.14E-02	3.32E-02	1.96E-02	0.00E+00
2.25E-03	2.07E-03	2.26E-03	2.81E-03	3.31E-03		0.00E+00	0.00E+00	1.57E-07	1.57E-07	0.16	2.23E-02	1.07E-02	3.14E-02	1.85E-02	0.00E+00
2.51E-03	2.31E-03	2.49E-03	3.03E-03	3.65E-03		0.00E+00	0.00E+00	1.74E-07	1.74E-07	0.17	2.47E-02	1.19E-02	3.45E-02	2.03E-02	0.00E+00
2.37E-03	2.18E-03	2.36E-03	2.89E-03	3.46E-03		0.00E+00	0.00E+00	1.64E-07	1.64E-07	0.16	2.33E-02	1.13E-02	3.27E-02	1.92E-02	0.00E+00
2.79E-03	2.56E-03	2.74E-03	3.25E-03	4.02E-03		0.00E+00	0.00E+00	1.91E-07	1.91E-07	0.19	2.72E-02	1.33E-02	3.78E-02	2.21E-02	0.00E+00
2.63E-03	2.42E-03	2.59E-03	3.10E-03	3.80E-03		0.00E+00	0.00E+00	1.81E-07	1.81E-07	0.18	2.57E-02	1.25E-02	3.59E-02	2.10E-02	0.00E+00
2.48E-03	2.28E-03	2.45E-03	2.96E-03	3.60E-03		0.00E+00	0.00E+00	1.71E-07	1.71E-07	0.17	2.43E-02	1.18E-02	3.40E-02	1.99E-02	0.00E+00
2.90E-03	2.67E-03	2.83E-03	3.30E-03	4.16E-03		0.00E+00	0.00E+00	1.97E-07	1.97E-07	0.20	2.82E-02	1.38E-02	3.91E-02	2.27E-02	0.00E+00
2.74E-03	2.52E-03	2.68E-03	3.15E-03	3.94E-03		0.00E+00	0.00E+00	1.87E-07	1.87E-07	0.19	2.67E-02	1.31E-02	3.71E-02	2.16E-02	0.00E+00
2.59E-03	2.39E-03	2.55E-03	3.01E-03	3.74E-03		0.00E+00	0.00E+00	1.77E-07	1.77E-07	0.18	2.53E-02	1.24E-02	3.52E-02	2.05E-02	0.00E+00
3.02E-03	2.78E-03	2.92E-03	3.33E-03	4.28E-03		0.00E+00	0.00E+00	2.03E-07	2.03E-07	0.20	2.91E-02	1.44E-02	4.02E-02	2.33E-02	0.00E+00
2.85E-03	2.63E-03	2.77E-03	3.20E-03	4.07E-03		0.00E+00	0.00E+00	1.93E-07	1.93E-07	0.19	2.76E-02	1.36E-02	3.82E-02	2.22E-02	0.00E+00
2.70E-03	2.48E-03	2.63E-03	3.06E-03	3.86E-03		0.00E+00	0.00E+00	1.83E-07	1.83E-07	0.18	2.62E-02	1.29E-02	3.63E-02	2.11E-02	0.00E+00
3.12E-03	2.87E-03	3.00E-03	3.36E-03	4.40E-03		0.00E+00	0.00E+00	2.09E-07	2.09E-07	0.21	3.00E-02	1.49E-02	4.12E-02	2.38E-02	0.00E+00
2.96E-03	2.72E-03	2.85E-03	3.23E-03	4.19E-03		0.00E+00	0.00E+00	1.99E-07	1.99E-07	0.20	2.85E-02	1.41E-02	3.92E-02	2.27E-02	0.00E+00
2.80E-03	2.58E-03	2.71E-03	3.10E-03	3.98E-03		0.00E+00	0.00E+00	1.89E-07	1.89E-07	0.19	2.71E-02	1.34E-02	3.74E-02	2.16E-02	0.00E+00
3.22E-03	2.96E-03	3.07E-03	3.38E-03	4.50E-03		0.00E+00	0.00E+00	2.14E-07	2.14E-07	0.21	3.08E-02	1.53E-02	4.21E-02	2.42E-02	0.00E+00
3.05E-03	2.81E-03	2.92E-03	3.25E-03	4.29E-03		0.00E+00	0.00E+00	2.04E-07	2.04E-07	0.20	2.93E-02	1.45E-02	4.02E-02	2.31E-02	0.00E+00
2.90E-03	2.66E-03	2.78E-03	3.13E-03	4.09E-03		0.00E+00	0.00E+00	1.94E-07	1.94E-07	0.19	2.79E-02	1.38E-02	3.83E-02	2.21E-02	0.00E+00
3.31E-03	3.04E-03	3.13E-03	3.38E-03	4.60E-03		0.00E+00	0.00E+00	2.18E-07	2.18E-07	0.22	3.15E-02	1.58E-02	4.29E-02	2.45E-02	0.00E+00
3.14E-03	2.89E-03	2.99E-03	3.26E-03	4.39E-03		0.00E+00	0.00E+00	2.08E-07	2.08E-07	0.21	3.00E-02	1.50E-02	4.10E-02	2.35E-02	0.00E+00
2.99E-03	2.75E-03	2.85E-03	3.14E-03	4.19E-03		0.00E+00	0.00E+00	1.99E-07	1.99E-07	0.20	2.86E-02	1.42E-02	3.92E-02	2.25E-02	0.00E+00
7.66E-04	7.05E-04	8.19E-04	1.16E-03	1.22E-03		0.00E+00	0.00E+00	5.72E-08	5.72E-08	0.06	7.99E-03	3.65E-03	1.15E-02	7.04E-03	0.00E+00
7.50E-04	6.91E-04	7.99E-04	1.12E-03	1.19E-03		0.00E+00	0.00E+00	5.57E-08	5.57E-08	0.06	7.80E-03	3.58E-03	1.12E-02	6.85E-03	0.00E+00
8.11E-04	7.46E-04	8.73E-04	1.24E-03	1.30E-03		0.00E+00	0.00E+00	6.09E-08	6.09E-08	0.06	8.50E-03	3.87E-03	1.23E-02	7.53E-03	0.00E+00
7.92E-04	7.29E-04	8.47E-04	1.20E-03	1.26E-03		0.00E+00	0.00E+00	5.91E-08	5.91E-08	0.06	8.26E-03	3.77E-03	1.19E-02	7.29E-03	0.00E+00
8.64E-04	7.95E-04	9.35E-04	1.35E-03	1.39E-03		0.00E+00	0.00E+00	6.52E-08	6.52E-08	0.07	9.09E-03	4.12E-03	1.32E-02	8.11E-03	0.00E+00
8.42E-04	7.75E-04	9.07E-04	1.29E-03	1.35E-03		0.00E+00	0.00E+00	6.33E-08	6.33E-08	0.06	8.83E-03	4.02E-03	1.28E-02	7.83E-03	0.00E+00

Unique Identifier	X (UTM)	Y (UTM)	DemolitionS	Site PreparationS	Grading/ExcavationS	Concrete (Garage and Podiums)1	Concrete (Garage and Podiums)1	Concrete (Garage and Podiums)1	Concrete (Garage and Podiums)S	Concrete (Garage and Podiums)2	Building Construction (framing, roofing,	Building Construction (framing, roofing,	Building Construction (framing, roofing,	Building Construction (framing, roofing,	Building Construction (framing, roofing,
			2026	2026	2026	2026	2027	2028	2028	2028	2027	2028	2028	2029	2029
371432.013760892.01	371432.01	3760892.01	1.53E-03	0.00E+00	5.28E-03	2.98E-03	2.83E-03	2.60E-03	3.08E-03	4.50E-03	1.58E-03	1.44E-03	1.71E-03	1.61E-03	2.35E-03
371442.013760892.01	371442.01	3760892.01	1.48E-03	0.00E+00	5.09E-03	2.90E-03	2.75E-03	2.52E-03	2.97E-03	4.29E-03	1.53E-03	1.40E-03	1.65E-03	1.55E-03	2.24E-03
371452.013760892.01	371452.01	3760892.01	1.42E-03	0.00E+00	4.89E-03	2.81E-03	2.67E-03	2.45E-03	2.86E-03	4.07E-03	1.48E-03	1.36E-03	1.59E-03	1.49E-03	2.13E-03
371432.013760902.01	371432.01	3760902.01	1.66E-03	0.00E+00	5.70E-03	3.20E-03	3.03E-03	2.78E-03	3.33E-03	4.92E-03	1.69E-03	1.55E-03	1.85E-03	1.74E-03	2.57E-03
371442.013760902.01	371442.01	3760902.01	1.60E-03	0.00E+00	5.49E-03	3.10E-03	2.95E-03	2.70E-03	3.20E-03	4.68E-03	1.64E-03	1.50E-03	1.78E-03	1.67E-03	2.45E-03
371452.013760902.01	371452.01	3760902.01	1.53E-03	0.00E+00	5.27E-03	3.00E-03	2.85E-03	2.61E-03	3.07E-03	4.43E-03	1.59E-03	1.45E-03	1.71E-03	1.61E-03	2.31E-03
371432.013760912.01	371432.01	3760912.01	1.79E-03	0.00E+00	6.17E-03	3.43E-03	3.25E-03	2.98E-03	3.59E-03	5.39E-03	1.81E-03	1.66E-03	2.00E-03	1.88E-03	2.82E-03
371442.013760912.01	371442.01	3760912.01	1.72E-03	0.00E+00	5.93E-03	3.33E-03	3.16E-03	2.90E-03	3.46E-03	5.12E-03	1.76E-03	1.61E-03	1.92E-03	1.81E-03	2.68E-03
371452.013760912.01	371452.01	3760912.01	1.65E-03	0.00E+00	5.68E-03	3.21E-03	3.05E-03	2.80E-03	3.31E-03	4.83E-03	1.70E-03	1.55E-03	1.84E-03	1.73E-03	2.52E-03
371433.013760922.01	371433.01	3760922.01	1.94E-03	0.00E+00	6.68E-03	3.68E-03	3.49E-03	3.20E-03	3.89E-03	5.91E-03	1.94E-03	1.78E-03	2.16E-03	2.03E-03	3.09E-03
371442.013760922.01	371442.01	3760922.01	1.87E-03	0.00E+00	6.43E-03	3.57E-03	3.39E-03	3.11E-03	3.75E-03	5.63E-03	1.89E-03	1.73E-03	2.08E-03	1.96E-03	2.94E-03
371452.013760922.01	371452.01	3760922.01	1.79E-03	0.00E+00	6.15E-03	3.45E-03	3.28E-03	3.00E-03	3.58E-03	5.29E-03	1.82E-03	1.67E-03	1.99E-03	1.87E-03	2.76E-03
371442.013760932.01	371442.01	3760932.01	2.04E-03	0.00E+00	7.01E-03	3.85E-03	3.66E-03	3.36E-03	4.08E-03	6.21E-03	2.04E-03	1.86E-03	2.27E-03	2.13E-03	3.24E-03
371452.013760932.01	371452.01	3760932.01	1.94E-03	0.00E+00	6.68E-03	3.72E-03	3.53E-03	3.24E-03	3.89E-03	5.82E-03	1.96E-03	1.80E-03	2.16E-03	2.03E-03	3.04E-03
371442.013760942.01	371442.01	3760942.01	2.23E-03	0.00E+00	7.67E-03	4.17E-03	3.96E-03	3.63E-03	4.46E-03	6.89E-03	2.20E-03	2.02E-03	2.48E-03	2.33E-03	3.60E-03
371452.013760942.01	371452.01	3760942.01	2.12E-03	0.00E+00	7.30E-03	4.02E-03	3.81E-03	3.50E-03	4.24E-03	6.44E-03	2.12E-03	1.94E-03	2.36E-03	2.22E-03	3.36E-03
371608.013760645.01	371608.01	3760645.01	3.10E-04	0.00E+00	1.07E-03	6.81E-04	6.47E-04	5.93E-04	6.26E-04	7.22E-04	3.60E-04	3.29E-04	3.48E-04	3.27E-04	3.77E-04
371618.013760645.01	371618.01	3760645.01	3.03E-04	0.00E+00	1.04E-03	6.67E-04	6.33E-04	5.80E-04	6.11E-04	7.02E-04	3.52E-04	3.22E-04	3.40E-04	3.19E-04	3.67E-04
371588.013760655.01	371588.01	3760655.01	3.34E-04	0.00E+00	1.15E-03	7.31E-04	6.94E-04	6.36E-04	6.74E-04	7.84E-04	3.86E-04	3.53E-04	3.74E-04	3.52E-04	4.10E-04
371598.013760655.01	371598.01	3760655.01	3.26E-04	0.00E+00	1.12E-03	7.15E-04	6.79E-04	6.22E-04	6.58E-04	7.63E-04	3.78E-04	3.46E-04	3.66E-04	3.44E-04	3.98E-04
371668.013760655.01	371668.01	3760655.01	2.75E-04	0.00E+00	9.47E-04	6.10E-04	5.80E-04	5.31E-04	5.57E-04	6.30E-04	3.22E-04	2.95E-04	3.09E-04	2.91E-04	3.29E-04
371568.013760667.01	371568.01	3760667.01	3.62E-04	0.00E+00	1.25E-03	7.90E-04	7.50E-04	6.87E-04	7.31E-04	8.60E-04	4.17E-04	3.82E-04	4.06E-04	3.82E-04	4.49E-04
371578.013760665.01	371578.01	3760665.01	3.52E-04	0.00E+00	1.21E-03	7.68E-04	7.29E-04	6.68E-04	7.10E-04	8.31E-04	4.06E-04	3.71E-04	3.94E-04	3.71E-04	4.34E-04
371588.013760662.01	371588.01	3760662.01	3.40E-04	0.00E+00	1.17E-03	7.45E-04	7.07E-04	6.48E-04	6.87E-04	8.00E-04	3.93E-04	3.60E-04	3.82E-04	3.59E-04	4.18E-04
371648.013760665.01	371648.01	3760665.01	2.96E-04	0.00E+00	1.02E-03	6.55E-04	6.22E-04	5.70E-04	5.99E-04	6.83E-04	3.46E-04	3.17E-04	3.33E-04	3.13E-04	3.57E-04
371658.013760665.01	371658.01	3760665.01	2.89E-04	0.00E+00	9.95E-04	6.40E-04	6.08E-04	5.57E-04	5.84E-04	6.65E-04	3.38E-04	3.10E-04	3.25E-04	3.05E-04	3.47E-04
371668.013760665.01	371668.01	3760665.01	2.82E-04	0.00E+00	9.71E-04	6.25E-04	5.94E-04	5.44E-04	5.70E-04	6.47E-04	3.30E-04	3.02E-04	3.17E-04	2.98E-04	3.38E-04
371567.013760675.01	371567.01	3760675.01	3.72E-04	0.00E+00	1.28E-03	8.10E-04	7.69E-04	7.05E-04	7.50E-04	8.84E-04	4.28E-04	3.92E-04	4.17E-04	3.92E-04	4.62E-04
371628.013760675.01	371628.01	3760675.01	3.20E-04	0.00E+00	1.10E-03	7.04E-04	6.69E-04	6.13E-04	6.46E-04	7.42E-04	3.72E-04	3.41E-04	3.59E-04	3.37E-04	3.87E-04
371638.013760675.01	371638.01	3760675.01	3.12E-04	0.00E+00	1.07E-03	6.88E-04	6.53E-04	5.99E-04	6.30E-04	7.21E-04	3.64E-04	3.33E-04	3.50E-04	3.29E-04	3.77E-04
371618.013760685.01	371618.01	3760685.01	3.37E-04	0.00E+00	1.16E-03	7.41E-04	7.04E-04	6.45E-04	6.81E-04	7.86E-04	3.92E-04	3.58E-04	3.78E-04	3.56E-04	4.11E-04
371628.013760683.01	371628.01	3760683.01	3.27E-04	0.00E+00	1.12E-03	7.20E-04	6.83E-04	6.26E-04	6.60E-04	7.59E-04	3.80E-04	3.48E-04	3.67E-04	3.45E-04	3.96E-04
371638.013760685.01	371638.01	3760685.01	3.20E-04	0.00E+00	1.10E-03	7.06E-04	6.71E-04	6.15E-04	6.47E-04	7.42E-04	3.73E-04	3.42E-04	3.59E-04	3.38E-04	3.87E-04
371613.013760690.01	371613.01	3760690.01	3.46E-04	0.00E+00	1.19E-03	7.61E-04	7.22E-04	6.62E-04	7.00E-04	8.10E-04	4.02E-04	3.68E-04	3.89E-04	3.65E-04	4.23E-04
371778.013760705.01	371778.01	3760705.01	2.22E-04	0.00E+00	7.64E-04	4.97E-04	4.72E-04	4.33E-04	4.60E-04	5.41E-04	2.62E-04	2.40E-04	2.56E-04	2.40E-04	2.83E-04
371788.013760705.01	371788.01	3760705.01	2.17E-04	0.00E+00	7.46E-04	4.85E-04	4.60E-04	4.22E-04	4.49E-04	5.29E-04	2.56E-04	2.34E-04	2.50E-04	2.35E-04	2.77E-04
371578.013760715.01	371578.01	3760715.01	4.10E-04	0.00E+00	1.41E-03	8.92E-04	8.47E-04	7.76E-04	8.27E-04	9.75E-04	4.71E-04	4.31E-04	4.59E-04	4.32E-04	5.09E-04
371588.013760715.01	371588.01	3760715.01	3.99E-04	0.00E+00	1.37E-03	8.70E-04	8.26E-04	7.57E-04	8.05E-04	9.45E-04	4.59E-04	4.21E-04	4.47E-04	4.20E-04	4.93E-04
371598.013760715.01	371598.01	3760715.01	3.88E-04	0.00E+00	1.33E-03	8.48E-04	8.05E-04	7.38E-04	7.83E-04	9.15E-04	4.48E-04	4.10E-04	4.35E-04	4.09E-04	4.78E-04
371768.013760715.01	371768.01	3760715.01	2.32E-04	0.00E+00	7.99E-04	5.19E-04	4.93E-04	4.52E-04	4.81E-04	5.68E-04	2.74E-04	2.51E-04	2.67E-04	2.51E-04	2.97E-04
371778.013760715.01	371778.01	3760715.01	2.26E-04	0.00E+00	7.76E-04	5.04E-04	4.79E-04	4.39E-04	4.68E-04	5.55E-04	2.66E-04	2.44E-04	2.60E-04	2.45E-04	2.90E-04
371788.013760715.01	371788.01	3760715.01	2.20E-04	0.00E+00	7.58E-04	4.92E-04	4.67E-04	4.28E-04	4.58E-04	5.44E-04	2.60E-04	2.38E-04	2.54E-04	2.39E-04	2.84E-04
371798.013760715.01	371798.01	3760715.01	2.15E-04	0.00E+00	7.41E-04	4.81E-04	4.57E-04	4.19E-04	4.48E-04	5.33E-04	2.54E-04	2.33E-04	2.49E-04	2.34E-04	2.78E-04
371568.013760725.01	371568.01	3760725.01	4.35E-04	0.00E+00	1.50E-03	9.44E-04	8.96E-04	8.21E-04	8.77E-04	1.04E-03	4.98E-04	4.56E-04	4.87E-04	4.58E-04	5.44E-04
371578.013760725.01	371578.01	3760725.01	4.23E-04	0.00E+00	1.46E-03	9.20E-04	8.74E-04	8.01E-04	8.54E-04	1.01E-03	4.86E-04	4.45E-04	4.74E-04	4.46E-04	5.27E-04
371588.013760725.01	371588.01	3760725.01	4.11E-04	0.00E+00	1.42E-03	8.97E-04	8.52E-04	7.81E-04	8.30E-04	9.76E-04	4.74E-04	4.34E-04	4.61E-04	4.34E-04	5.10E-04
371598.013760725.01	371598.01	3760725.01	4.00E-04	0.00E+00	1.38E-03	8.74E-04	8.29E-04	7.60E-04	8.07E-04	9.44E-04	4.61E-04	4.22E-04	4.48E-04	4.22E-04	4.93E-04
371608.013760725.01	371608.01	3760725.01	3.89E-04	0.00E+00	1.34E-03	8.51E-04	8.08E-04	7.40E-04	7.84E-04	9.14E-04	4.49E-04	4.11E-04	4.36E-04	4.10E-04	4.77E-04
371758.013760725.01	371758.01	3760725.01	2.43E-04	0.00E+00	8.35E-04	5.42E-04	5.15E-04	4.72E-04	5.03E-04	5.97E-04	2.86E-04	2.62E-04	2.80E-04	2.63E-04	3.12E-04
371768.013760725.01	371768.01	3760725.01	2.36E-04	0.00E+00	8.12E-04	5.27E-04	5.01E-04	4.59E-04	4.91E-04	5.83E-04	2.78E-04	2.55E-04	2.73E-04	2.56E-04	3.05E-04
371778.013760725.01	371778.01	3760725.01	2.30E-04	0.00E+00	7.92E-04	5.14E-04	4.88E-04	4.47E-04	4.79E-04	5.71E-04	2.71E-04	2.49E-04	2.66E-04	2.50E-04	2.98E-04
371788.013760725.01	371788.01	3760725.01	2.25E-04	0.00E+00	7.73E-04	5.02E-04	4.76E-04	4.37E-04	4.68E-04	5.59E-04	2.65E-04	2.43E-04	2.60E-04	2.44E-04	2.92E-04
371798.013760725.01	371798.01	3760725.01	2.19E-04	0.00E+00	7.55E-04	4.90E-04	4.65E-04	4.26E-04	4.57E-04	5.48E-04	2.59E-04	2.37E-04	2.54E-04	2.39E-04	2.86E-04
371808.013760725.01	371808.01	3760725.01	2.14E-04	0.00E+00	7.37E-04	4.78E-04	4.54E-04	4.16E-04	4.47E-04	5.37E-04	2.53E-04	2.31E-04	2.48E-04	2.33E-04	2.80E-04
371528.013760735.01	371528.01	3760735.01	5.01E-04	0.00E+00	1.73E-03	1.08E-03	1.02E-03	9.36E-04	1.01E-03	1.23E-03	5.68E-04	5.20E-04	5.62E-04	5.28E-04	6.43E-04
371538.013760735.01	371538.01	3760735.01	4.88E-04	0.00E+00	1.68E-03	1.05E-03	9.97E-04	9.14E-04	9.85E-04	1.19E-03	5.55E-04	5.08E-04	5.47E-04	5.14E-04	6.22E-04
371578.013760735.01	371578.01	3760735.01	4.37E-04	0.00E+00	1.50E-03	9.50E-04	9.02E-04	8.27E-04	8.82E-04	1.04E-03	5.02E-04	4.59E-04	4.90E-04	4.61E-04	5.45E-04
371588.013760735.01	371588.01	3760735.01	4.25E-04	0.00E+00	1.46E-03	9.25E-04	8.78E-04	8.05E-04	8.57E-04	1.01E-03	4.89E-04	4.47E-04	4.76E-04	4.48E-04	5.27E-04
371598.013760735.01	371598.01	3760735.01	4.12E-04	0.00E+00	1.42E-03	9.00E-04	8.55E-04	7.84E-04	8.32E-04	9.75E-04	4.76E-04	4.35E-04	4.62E-04	4.35E-04	5.09E-04
371608.013760735.01	371608.01	3760735.01	4.00E-04	0.00E+00	1.38E-03	8.76E-04	8.32E-04	7.63E-04	8.08E-04	9.43E-04	4.63E-04	4.24E-04	4.49E-04	4.22E-04	4.92E-04
371748.013760735.01	371748.01	3760735.01	2.54E-04	0.00E+00	8.73E-04	5.66E-04	5.38E-04	4.93E-04	5.27E-04	6.28E-04	2.99E-04	2.74E-04	2.93E-04	2.75E-04	3.28E-04
371758.013760735.01	371758.01	3760735.01	2.47E-04	0.00E+00	8.51E-04	5.52E-04	5.24E-04	4.80E-04	5.14E-04	6.14E-04	2.91E-04	2.67E-04	2.86E-04	2.69E-04	3.21E-04
371768.013760735.01	371768.01	3760735.01	2.41E-04	0.00E+00	8.30E-04	5.38E-04	5.11E-04	4.68E-04	5.02E-04	6.01E-04	2.84E-04	2.60E-04	2.79E-04	2.62E-04	3.14E-04
371778.013760735.01	371778.01	3760735.01	2.35E-04	0.00E+00	8.09E-04	5.24E-04	4.98E-04	4.56E-04	4.90E-04	5.88E-04	2.77E-04	2.54E-04	2.72E-04	2.56E-04	3.07E-04
371788.013760735.01	371788.01	3760735.01	2.29E-04	0.00E+00	7.88E-04	5.11E-04	4.85E-04	4.45E-04	4.78E-04	5.75E-04	2.70E-04	2.47E-04	2.66E-04	2.50E-04	3.01E-04
371798.013760735.01	371798.01	3760735.01	2.23E-04	0.00E+00	7.67E-04	4.97E-04	4.72E-04	4.33E-04	4.54E-04	5.17E-04	2.63E-04	2.41E-04	2.52E-04	2.37E-04	2.70E-04
371808.013760735.01	371808.01	3760735.01	2.17E-04	0.00E+00	7.48E-04	4.85E-04	4.60E-04	4.22E-04	4.43E-04	5.04E-04	2.56E-04	2.34E-04	2.46E-04	2.31E-04	2.63E-04
371818.013760735.01	371818.01	3760735.01	2.13E-04	0.00E+00	7.31E-04	4.74E-04	4.50E-04	4.13E-04	4.33E-04	4.93E-04	2.50E-04	2.29E-04	2.41E-04	2.26E-04	2.58E-04
371518.013760745.01	371518.01	3760745.01	5.35E-04	0.00E+00	1.84E-03	1.14E-03	1.09E-03	9.95E-04	1.08E-03	1.32E-03	6.04E-04	5.53E-04	5.99E-04	5.63E-04	6.92E-04
371528.013760745.01	371528.01	3760745.01	5.21E-04	0.00E+00	1.79E-03	1.12E-03	1.06E-03	9.71E-04	1.05E-03	1.28E-03	5.89E-04	5.39E-04	5.83E-04	5.48E-04	6.69E-04
371538.013760745.01	371538.01	3760745.01	5.07E-04	0.00E+00	1.74E-03	1.09E-03	1.03E-03	9.47E-04	1.02E-03	1.24E-03	5.75E-04	5.26E-04	5.68E-04	5.34E-04	6.47E-04
371578.013760745.01	371578.01	3760745.01	4.52E-04	0.00E+00	1.55E-03	9.81E-04	9.31E-04	8.54E-04	9.11E-04	1.08E-03	5.18E-04	4.74E-04	5.06E-04	4.76E-04	5.64E-04
371588.013760745.01	371588.01	3760745.01	4.38E-04	0.00E+00	1.51E-03	9.54E-04	9.06E-04	8.31E-04	8.85E-04	1.04E-03	5.04E-04	4.62E-04	4.92E-04	4.62E-04	5.45E-04
371748.013760745.01	371748.01	3760745.01	2.59E-04	0.00E+00	8.92E-04	5.78E-04	5.49E-04	5.03E-04	5.40E-04	6.47E-04	3.05E-04	2.80E-04	3.00E-04	2.82E-04	3.38E-04
371758.013760745.01	371758.01	3760745.01	2.53E-04	0.00E+00	8.70E-04	5.63E-04	5.35E-04	4.90E-04	5.26E-04	6.33E-04	2.98E-04	2.72E-04	2.92E-04	2.75E-04	3.30E-04
371768.013760745.01	371768.01	3760745.01	2.46E-04	0.00E+00	8.47E-04	5.49E-04	5.21E-04	4.78E-04	5.13E-04	6.19E-04	2.90E-04	2.65E-04	2.85E-04	2.68E-04	3.23E-04
371778.013760745.01	371778.01	3760745.01	2.40E-04	0.00E+00	8.25E-04	5.34E-04	5.07E-04	4.65E-04	5.01E-04	6.05E-04	2.82E-04	2.58E-04	2.78E-04	2.62E-04	3.16E-04
371788.013760745.01	371788.01	3760745.01	2.33E-04	0.00E+00	8.02E-04	5.19E-04	4.93E-04	4.52E-04	4.75E-04	5.42E-04	2.74E-04	2.51E-04	2.64E-04	2.48E-04	2.83E-04
371798.013760745.01	371798.01	3760745.01	2.27E-04	0.00E+00	7.79E-04	5.05E-04	4.79E-04	4.39E-04	4.61E-04	5.26E-04	2.67E-04	2.44E-04	2.56E-04	2.41E-04	2.75E-04
371498.013760755.01	371498.01	3760755.01	5.87E-04	0.00E+00	2.02E-03	1.24E-03	1.18E-03	1.08E-03	1.18E-03	1.48E-03	6.58E-04	6.02E-04	6.58E-04	6.18E-04	7.72E-04
371508.013760755.01	371508.01	3760755.01	5.72E-04	0.00E+00	1.97E-03	1.22E-03	1.15E-03	1.06E-03	1.15E-03	1.43E-03	6.42E-04	5.88E-04	6.40E-04	6.02E-04	7.47E-04
371518.013760755.01	371518.01	3760755.01	5.56E-04	0.00E+00	1.91E-03	1.19E-03	1.13E-03	1.03E-03	1.12E-03	1.38E-03	6.27E-04	5.74E-04	6.23E-04	5.86E-04	7.22E-04
371528.013760755.01	371528.01	3760755.01	5.41E-04	0.00E+00	1.86E-03	1.16E-03	1.10E-03	1.01E-03	1.09E-03	1.34E-03	6.11E-04	5.60E-04	6.06E-04	5.70E-04	6.97E-04
371538.013760755.01	371538.01	3760755.01	5.26E-04	0.00E+00	1.81E-03	1.13E-03	1.07E-03	9.83E-04	1.06E-03	1.29E-03	5.96E-04	5.46E-04	5.89E-04	5.54E-04	6.74E-04
371708.013760755.01	371708.01	3760755.01	2.95E-04	0.00E+00	1.01E-03	6.56E-04	6.23E-04	5.71E-04	6.01E-04	6.87E-04	3.47E-04	3.17E-04	3.34E-04	3.14E-04	3.59E-04
371718.013760755.01	371718.01	3760755.01	2.86E-04	0.00E+00	9.84E-04	6.37E-04	6.05E-04	5.54E-04	5.83E-04	6.67E-04	3.36E-04	3.08E-04	3.24E-04	3.04E-04	3.48E-04
371728.013760755.01	371728.01	3760755.01	2.78E-04	0.00E+00	9.56E-04	6.19E-04	5.88E-04	5.39E-04	5.66E-04	6.48E-04	3.27E-04	2.99E-04	3.15E-04	2.96E-04	3.38E-04
371738.013760755.01	371738.01	3760755.01	2.71E-04	0.00E+00	9.32E-04	6.03E-04	5.73E-04	5.25E-04	5.52E-04	6.31E-04	3.19E-04	2.92E-04	3.07E-04	2.88E-04	3.30E-04
371748.013760755.01	371748.01	3760755.01	2.65E-04	0.00E+00	9.11E-04	5.89E-04	5.60E-04	5.13E-04	5.52E-04	6.67E-04	3.11E-04	2.85E-04	3.07E-04	2.88E-04	3.48E-04
371758.013760755.01	371758.01	3760755.01	2.58E-04	0.00E+00	8.88E-04	5.75E-04	5.46E-04	5.00E-04	5.39E-04	6.52E-04	3.04E-04	2.78E-04	2.99E-04	2.81E-04	3.41E-04
371768.013760755.01	371768.01	3760755.01	2.51E-04	0.00E+00	8.64E-04	5.59E-04	5.31E-04	4.86E-04	5.12E-04	5.86E-04	2.95E-04	2.70E-04	2.84E-04	2.67E-04	3.06E-04
371778.013760755.01	371778.01	3760755.01	2.44E-04	0.00E+00	8.40E-04	5.43E-04	5.16E-04	4.73E-04	4.97E-04	5.69E-04	2.87E-04	2.63E-04	2.76E-04	2.60E-04	2.97E-04
371788.013760755.01	371788.01	3760755.01	2.37E-04	0.00E+00	8.16E-04	5.28E-04	5.01E-04	4.59E-04	4.83E-04	5.53E-04	2.79E-04	2.55E-04	2.68E-04	2.52E-04	2.89E-04
371478.013760765.01	371478.01	3760765.01	6.45E-04	0.00E+00	2.22E-03	1.36E-03	1.29E-03	1.18E-03	1.30E-03	1.65E-03	7.17E-04	6.56E-04	7.23E-04	6.79E-04	8.62E-04
371488.013760765.01	371488.01	3760765.01	6.29E-04	0.00E+00	2.16E-03	1.33E-03	1.26E-03	1.15E-03	1.27E-03	1.60E-03	7.01E-04	6.42E-04	7.04E-04	6.62E-04	8.35E-04
371498.013760765.01	371498.01	3760765.01	6.12E-04	0.00E+00	2.11E-03	1.30E-03	1.23E-03	1.13E-03	1.23E-03	1.55E-03	6.85E-04	6.27E-04	6.86E-04	6.45E-04	8.08E-04
371508.013760765.01	371508.01	3760765.01	5.96E-04	0.00E+00	2.05E-03	1.26E-03	1.20E-03	1.10E-03	1.20E-03	1.49E-03	6.68E-04	6.12E-04	6.67E-04	6.27E-04	7.81E-04
371518.013760765.01	371518.01	3760765.01	5.79E-04	0.00E+00	1.99E-03	1.23E-03	1.17E-03	1.07E-03	1.17E-03	1.44E-03	6.51E-04	5.96E-04	6.49E-04	6.10E-04	7.54E-04
371528.013760765.01	371528.01	3760765.01	5.63E-04	0.00E+00	1.94E-03	1.20E-03	1.14E-03	1.05E-03	1.13E-03	1.39E-03	6.35E-04	5.81E-04	6.30E-04	5.92E-04	7.27E-04
371538.013760765.01	371538.01	3760765.01	5.47E-04	0.00E+00	1.88E-03	1.17E-03	1.11E-03	1.02E-03	1.10E-03	1.35E-03	6.19E-04	5.67E-04	6.13E-04	5.76E-04	7.03E-04
371702.013760765.01	371702.01	3760765.01	3.07E-04	0.00E+00	1.06E-03	6.82E-04	6.48E-04	5.94E-04	6.26E-04	7.18E-04	3.60E-04	3.30E-04	3.48E-04	3.27E-04	3.75E-04
371708.013760765.01	371708.01	3760765.01	3.01E-04	0.00E+00	1.03E-03	6.69E-04	6.35E-04	5.82E-04	6.13E-04	7.03E-04	3.53E-04	3.24E-04	3.41E-04	3.20E-04	3.67E-04
371718.013760765.01	371718.01	3760765.01	2.92E-04	0.00E+00	1.00E-03	6.50E-04	6.17E-04	5.66E-04	5.95E-04	6.83E-04	3.43E-04	3.14E-04	3.31E-04	3.11E-04	3.57E-04
371728.013760765.01	371728.01	3760765.01	2.84E-04	0.00E+00	9.76E-04	6.31E-04	5.99E-04	5.49E-04	5.78E-04	6.63E-04	3.33E-04	3.05E-04	3.21E-04	3.02E-04	3.46E-04
371738.013760765.01	371738.01	3760765.01	2.76E-04	0.00E+00	9.49E-04	6.14E-04	5.83E-04	5.34E-04	5.62E-04	6.45E-04	3.24E-04	2.97E-04	3.12E-04	2.94E-04	3.37E-04
371748.013760765.01	371748.01	3760765.01	2.69E-04	0.00E+00	9.27E-04	5.99E-04	5.69E-04	5.22E-04	5.49E-04	6.30E-04	3.17E-04	2.90E-04	3.05E-04	2.87E-04	3.29E-04
371758.013760765.01	371758.01	3760765.01	2.63E-04	0.00E+00	9.04E-04	5.84E-04	5.55E-04	5.09E-04	5.36E-04	6.15E-04	3.09E-04	2.83E-04	2.98E-04	2.80E-04	3.21E-04
371768.013760765.01	371768.01	3760765.01	2.55E-04	0.00E+00	8.79E-04	5.68E-04	5.39E-04	4.94E-04	5.21E-04	5.98E-04	3.00E-04	2.75E-04	2.89E-04	2.72E-04	3.12E-04
371778.013760765.01	371778.01

Finishing/Painting1	Finishing/Painting1	Finishing/PaintingS	Finishing/Painting2	PavingS		Child Risk					Overlapping Phases - Maximum GLC				
2028	2029	2029	2029	2029		3rd Trimester	0<2	2<16	Total	per million	2026	2027	2028	2029	2030
9.25E-04	8.52E-04	1.01E-03	1.48E-03	1.50E-03		0.00E+00	0.00E+00	7.05E-08	7.05E-08	0.07	9.80E-03	4.41E-03	1.43E-02	8.80E-03	0.00E+00
8.99E-04	8.27E-04	9.74E-04	1.41E-03	1.45E-03		0.00E+00	0.00E+00	6.80E-08	6.80E-08	0.07	9.47E-03	4.28E-03	1.37E-02	8.45E-03	0.00E+00
8.71E-04	8.02E-04	9.37E-04	1.33E-03	1.39E-03		0.00E+00	0.00E+00	6.54E-08	6.54E-08	0.07	9.13E-03	4.15E-03	1.32E-02	8.08E-03	0.00E+00
9.91E-04	9.12E-04	1.09E-03	1.61E-03	1.62E-03		0.00E+00	0.00E+00	7.60E-08	7.60E-08	0.08	1.05E-02	4.72E-03	1.54E-02	9.55E-03	0.00E+00
9.62E-04	8.85E-04	1.05E-03	1.54E-03	1.56E-03		0.00E+00	0.00E+00	7.32E-08	7.32E-08	0.07	1.02E-02	4.58E-03	1.48E-02	9.15E-03	0.00E+00
9.31E-04	8.57E-04	1.01E-03	1.45E-03	1.50E-03		0.00E+00	0.00E+00	7.03E-08	7.03E-08	0.07	9.80E-03	4.44E-03	1.42E-02	8.73E-03	0.00E+00
1.06E-03	9.78E-04	1.18E-03	1.77E-03	1.76E-03		0.00E+00	0.00E+00	8.22E-08	8.22E-08	0.08	1.14E-02	5.06E-03	1.67E-02	1.04E-02	0.00E+00
1.03E-03	9.49E-04	1.13E-03	1.68E-03	1.69E-03		0.00E+00	0.00E+00	7.91E-08	7.91E-08	0.08	1.10E-02	4.92E-03	1.60E-02	9.94E-03	0.00E+00
9.97E-04	9.17E-04	1.09E-03	1.58E-03	1.62E-03		0.00E+00	0.00E+00	7.58E-08	7.58E-08	0.08	1.05E-02	4.75E-03	1.53E-02	9.46E-03	0.00E+00
1.14E-03	1.05E-03	1.27E-03	1.94E-03	1.90E-03		0.00E+00	0.00E+00	8.89E-08	8.89E-08	0.09	1.23E-02	5.43E-03	1.81E-02	1.13E-02	0.00E+00
1.11E-03	1.02E-03	1.23E-03	1.84E-03	1.83E-03		0.00E+00	0.00E+00	8.58E-08	8.58E-08	0.09	1.19E-02	5.28E-03	1.74E-02	1.08E-02	0.00E+00
1.07E-03	9.85E-04	1.17E-03	1.73E-03	1.75E-03		0.00E+00	0.00E+00	8.20E-08	8.20E-08	0.08	1.14E-02	5.10E-03	1.66E-02	1.03E-02	0.00E+00
1.20E-03	1.10E-03	1.34E-03	2.04E-03	2.00E-03		0.00E+00	0.00E+00	9.33E-08	9.33E-08	0.09	1.29E-02	5.70E-03	1.90E-02	1.18E-02	0.00E+00
1.15E-03	1.06E-03	1.28E-03	1.91E-03	1.90E-03		0.00E+00	0.00E+00	8.90E-08	8.90E-08	0.09	1.23E-02	5.49E-03	1.81E-02	1.12E-02	0.00E+00
1.29E-03	1.19E-03	1.46E-03	2.26E-03	2.18E-03		0.00E+00	0.00E+00	1.02E-07	1.02E-07	0.10	1.41E-02	6.16E-03	2.08E-02	1.30E-02	0.00E+00
1.25E-03	1.15E-03	1.39E-03	2.11E-03	2.08E-03		0.00E+00	0.00E+00	9.71E-08	9.71E-08	0.10	1.34E-02	5.94E-03	1.97E-02	1.23E-02	0.00E+00
2.11E-04	1.94E-04	2.05E-04	2.37E-04	3.03E-04		0.00E+00	0.00E+00	1.43E-08	1.43E-08	0.01	2.06E-03	1.01E-03	2.83E-03	1.64E-03	0.00E+00
2.07E-04	1.90E-04	2.00E-04	2.30E-04	2.96E-04		0.00E+00	0.00E+00	1.40E-08	1.40E-08	0.01	2.01E-03	9.85E-04	2.76E-03	1.60E-03	0.00E+00
2.27E-04	2.09E-04	2.21E-04	2.57E-04	3.27E-04		0.00E+00	0.00E+00	1.54E-08	1.54E-08	0.02	2.21E-03	1.08E-03	3.05E-03	1.77E-03	0.00E+00
2.22E-04	2.04E-04	2.16E-04	2.50E-04	3.19E-04		0.00E+00	0.00E+00	1.51E-08	1.51E-08	0.02	2.16E-03	1.06E-03	2.98E-03	1.73E-03	0.00E+00
1.89E-04	1.74E-04	1.82E-04	2.07E-04	2.70E-04		0.00E+00	0.00E+00	1.27E-08	1.27E-08	0.01	1.83E-03	9.02E-04	2.51E-03	1.45E-03	0.00E+00
2.45E-04	2.25E-04	2.40E-04	2.82E-04	3.55E-04		0.00E+00	0.00E+00	1.67E-08	1.67E-08	0.02	2.40E-03	1.17E-03	3.31E-03	1.93E-03	0.00E+00
2.38E-04	2.19E-04	2.33E-04	2.72E-04	3.44E-04		0.00E+00	0.00E+00	1.62E-08	1.62E-08	0.02	2.33E-03	1.13E-03	3.21E-03	1.87E-03	0.00E+00
2.31E-04	2.13E-04	2.25E-04	2.62E-04	3.33E-04		0.00E+00	0.00E+00	1.57E-08	1.57E-08	0.02	2.26E-03	1.10E-03	3.11E-03	1.81E-03	0.00E+00
2.03E-04	1.87E-04	1.96E-04	2.24E-04	2.90E-04		0.00E+00	0.00E+00	1.37E-08	1.37E-08	0.01	1.97E-03	9.68E-04	2.70E-03	1.57E-03	0.00E+00
1.98E-04	1.83E-04	1.92E-04	2.18E-04	2.83E-04		0.00E+00	0.00E+00	1.34E-08	1.34E-08	0.01	1.92E-03	9.46E-04	2.64E-03	1.53E-03	0.00E+00
1.94E-04	1.78E-04	1.87E-04	2.12E-04	2.76E-04		0.00E+00	0.00E+00	1.31E-08	1.31E-08	0.01	1.88E-03	9.24E-04	2.57E-03	1.49E-03	0.00E+00
2.51E-04	2.31E-04	2.46E-04	2.90E-04	3.64E-04		0.00E+00	0.00E+00	1.72E-08	1.72E-08	0.02	2.46E-03	1.20E-03	3.40E-03	1.98E-03	0.00E+00
2.18E-04	2.01E-04	2.12E-04	2.43E-04	3.13E-04		0.00E+00	0.00E+00	1.48E-08	1.48E-08	0.01	2.12E-03	1.04E-03	2.92E-03	1.69E-03	0.00E+00
2.13E-04	1.96E-04	2.07E-04	2.36E-04	3.06E-04		0.00E+00	0.00E+00	1.44E-08	1.44E-08	0.01	2.07E-03	1.02E-03	2.85E-03	1.65E-03	0.00E+00
2.30E-04	2.11E-04	2.23E-04	2.58E-04	3.30E-04		0.00E+00	0.00E+00	1.56E-08	1.56E-08	0.02	2.24E-03	1.10E-03	3.08E-03	1.79E-03	0.00E+00
2.23E-04	2.05E-04	2.16E-04	2.49E-04	3.20E-04		0.00E+00	0.00E+00	1.51E-08	1.51E-08	0.02	2.17E-03	1.06E-03	2.98E-03	1.73E-03	0.00E+00
2.19E-04	2.01E-04	2.12E-04	2.43E-04	3.14E-04		0.00E+00	0.00E+00	1.48E-08	1.48E-08	0.01	2.13E-03	1.04E-03	2.92E-03	1.70E-03	0.00E+00
2.36E-04	2.17E-04	2.29E-04	2.65E-04	3.39E-04		0.00E+00	0.00E+00	1.60E-08	1.60E-08	0.02	2.30E-03	1.12E-03	3.16E-03	1.84E-03	0.00E+00
1.54E-04	1.42E-04	1.51E-04	1.77E-04	2.18E-04		0.00E+00	0.00E+00	1.05E-08	1.05E-08	0.01	1.48E-03	7.34E-04	2.08E-03	1.21E-03	0.00E+00
1.50E-04	1.38E-04	1.47E-04	1.74E-04	2.12E-04		0.00E+00	0.00E+00	1.02E-08	1.02E-08	0.01	1.45E-03	7.16E-04	2.04E-03	1.18E-03	0.00E+00
2.76E-04	2.54E-04	2.71E-04	3.20E-04	4.01E-04		0.00E+00	0.00E+00	1.89E-08	1.89E-08	0.02	2.71E-03	1.32E-03	3.75E-03	2.19E-03	0.00E+00
2.70E-04	2.48E-04	2.64E-04	3.10E-04	3.90E-04		0.00E+00	0.00E+00	1.84E-08	1.84E-08	0.02	2.64E-03	1.29E-03	3.64E-03	2.13E-03	0.00E+00
2.63E-04	2.42E-04	2.57E-04	3.00E-04	3.80E-04		0.00E+00	0.00E+00	1.79E-08	1.79E-08	0.02	2.57E-03	1.25E-03	3.54E-03	2.06E-03	0.00E+00
1.61E-04	1.48E-04	1.58E-04	1.86E-04	2.27E-04		0.00E+00	0.00E+00	1.09E-08	1.09E-08	0.01	1.55E-03	7.67E-04	2.18E-03	1.27E-03	0.00E+00
1.56E-04	1.44E-04	1.54E-04	1.82E-04	2.21E-04		0.00E+00	0.00E+00	1.06E-08	1.06E-08	0.01	1.51E-03	7.45E-04	2.12E-03	1.23E-03	0.00E+00
1.53E-04	1.40E-04	1.50E-04	1.78E-04	2.16E-04		0.00E+00	0.00E+00	1.04E-08	1.04E-08	0.01	1.47E-03	7.27E-04	2.07E-03	1.21E-03	0.00E+00
1.49E-04	1.37E-04	1.47E-04	1.75E-04	2.11E-04		0.00E+00	0.00E+00	1.02E-08	1.02E-08	0.01	1.44E-03	7.11E-04	2.03E-03	1.18E-03	0.00E+00
2.93E-04	2.69E-04	2.88E-04	3.42E-04	4.26E-04		0.00E+00	0.00E+00	2.01E-08	2.01E-08	0.02	2.87E-03	1.39E-03	3.98E-03	2.33E-03	0.00E+00
2.85E-04	2.63E-04	2.80E-04	3.31E-04	4.14E-04		0.00E+00	0.00E+00	1.96E-08	1.96E-08	0.02	2.80E-03	1.36E-03	3.87E-03	2.26E-03	0.00E+00
2.78E-04	2.56E-04	2.72E-04	3.20E-04	4.03E-04		0.00E+00	0.00E+00	1.90E-08	1.90E-08	0.02	2.72E-03	1.33E-03	3.76E-03	2.19E-03	0.00E+00
2.71E-04	2.49E-04	2.65E-04	3.10E-04	3.92E-04		0.00E+00	0.00E+00	1.85E-08	1.85E-08	0.02	2.65E-03	1.29E-03	3.65E-03	2.13E-03	0.00E+00
2.64E-04	2.43E-04	2.57E-04	2.99E-04	3.81E-04		0.00E+00	0.00E+00	1.80E-08	1.80E-08	0.02	2.58E-03	1.26E-03	3.55E-03	2.07E-03	0.00E+00
1.68E-04	1.55E-04	1.65E-04	1.96E-04	2.38E-04		0.00E+00	0.00E+00	1.14E-08	1.14E-08	0.01	1.62E-03	8.01E-04	2.28E-03	1.33E-03	0.00E+00
1.63E-04	1.50E-04	1.61E-04	1.91E-04	2.31E-04		0.00E+00	0.00E+00	1.11E-08	1.11E-08	0.01	1.58E-03	7.79E-04	2.22E-03	1.29E-03	0.00E+00
1.59E-04	1.47E-04	1.57E-04	1.87E-04	2.25E-04		0.00E+00	0.00E+00	1.09E-08	1.09E-08	0.01	1.54E-03	7.60E-04	2.17E-03	1.26E-03	0.00E+00
1.56E-04	1.43E-04	1.53E-04	1.83E-04	2.20E-04		0.00E+00	0.00E+00	1.06E-08	1.06E-08	0.01	1.50E-03	7.41E-04	2.12E-03	1.24E-03	0.00E+00
1.52E-04	1.40E-04	1.50E-04	1.80E-04	2.15E-04		0.00E+00	0.00E+00	1.04E-08	1.04E-08	0.01	1.46E-03	7.24E-04	2.07E-03	1.21E-03	0.00E+00
1.48E-04	1.36E-04	1.47E-04	1.76E-04	2.10E-04		0.00E+00	0.00E+00	1.01E-08	1.01E-08	0.01	1.43E-03	7.07E-04	2.03E-03	1.18E-03	0.00E+00
3.34E-04	3.07E-04	3.31E-04	4.04E-04	4.91E-04		0.00E+00	0.00E+00	2.31E-08	2.31E-08	0.02	3.30E-03	1.59E-03	4.59E-03	2.70E-03	0.00E+00
3.26E-04	3.00E-04	3.23E-04	3.91E-04	4.78E-04		0.00E+00	0.00E+00	2.25E-08	2.25E-08	0.02	3.22E-03	1.55E-03	4.47E-03	2.63E-03	0.00E+00
2.95E-04	2.71E-04	2.89E-04	3.42E-04	4.28E-04		0.00E+00	0.00E+00	2.02E-08	2.02E-08	0.02	2.89E-03	1.40E-03	4.00E-03	2.34E-03	0.00E+00
2.87E-04	2.64E-04	2.81E-04	3.31E-04	4.16E-04		0.00E+00	0.00E+00	1.96E-08	1.96E-08	0.02	2.81E-03	1.37E-03	3.88E-03	2.27E-03	0.00E+00
2.79E-04	2.57E-04	2.73E-04	3.20E-04	4.04E-04		0.00E+00	0.00E+00	1.91E-08	1.91E-08	0.02	2.73E-03	1.33E-03	3.77E-03	2.20E-03	0.00E+00
2.72E-04	2.50E-04	2.65E-04	3.09E-04	3.92E-04		0.00E+00	0.00E+00	1.85E-08	1.85E-08	0.02	2.65E-03	1.29E-03	3.66E-03	2.13E-03	0.00E+00
1.76E-04	1.62E-04	1.73E-04	2.06E-04	2.49E-04		0.00E+00	0.00E+00	1.20E-08	1.20E-08	0.01	1.69E-03	8.37E-04	2.39E-03	1.39E-03	0.00E+00
1.71E-04	1.57E-04	1.69E-04	2.01E-04	2.42E-04		0.00E+00	0.00E+00	1.17E-08	1.17E-08	0.01	1.65E-03	8.15E-04	2.33E-03	1.36E-03	0.00E+00
1.67E-04	1.53E-04	1.64E-04	1.97E-04	2.36E-04		0.00E+00	0.00E+00	1.14E-08	1.14E-08	0.01	1.61E-03	7.95E-04	2.28E-03	1.33E-03	0.00E+00
1.63E-04	1.50E-04	1.61E-04	1.93E-04	2.30E-04		0.00E+00	0.00E+00	1.11E-08	1.11E-08	0.01	1.57E-03	7.75E-04	2.22E-03	1.30E-03	0.00E+00
1.58E-04	1.46E-04	1.57E-04	1.89E-04	2.24E-04		0.00E+00	0.00E+00	1.08E-08	1.08E-08	0.01	1.53E-03	7.55E-04	2.17E-03	1.27E-03	0.00E+00
1.54E-04	1.42E-04	1.49E-04	1.69E-04	2.18E-04		0.00E+00	0.00E+00	1.04E-08	1.04E-08	0.01	1.49E-03	7.35E-04	2.05E-03	1.19E-03	0.00E+00
1.50E-04	1.38E-04	1.45E-04	1.65E-04	2.13E-04		0.00E+00	0.00E+00	1.01E-08	1.01E-08	0.01	1.45E-03	7.16E-04	2.00E-03	1.16E-03	0.00E+00
1.47E-04	1.35E-04	1.42E-04	1.62E-04	2.08E-04		0.00E+00	0.00E+00	9.89E-09	9.89E-09	0.01	1.42E-03	7.00E-04	1.96E-03	1.13E-03	0.00E+00
3.54E-04	3.26E-04	3.54E-04	4.34E-04	5.24E-04		0.00E+00	0.00E+00	2.47E-08	2.47E-08	0.02	3.52E-03	1.69E-03	4.90E-03	2.89E-03	0.00E+00
3.46E-04	3.18E-04	3.44E-04	4.20E-04	5.10E-04		0.00E+00	0.00E+00	2.40E-08	2.40E-08	0.02	3.43E-03	1.65E-03	4.77E-03	2.81E-03	0.00E+00
3.37E-04	3.11E-04	3.35E-04	4.06E-04	4.96E-04		0.00E+00	0.00E+00	2.34E-08	2.34E-08	0.02	3.34E-03	1.61E-03	4.64E-03	2.73E-03	0.00E+00
3.04E-04	2.80E-04	2.99E-04	3.54E-04	4.42E-04		0.00E+00	0.00E+00	2.09E-08	2.09E-08	0.02	2.99E-03	1.45E-03	4.13E-03	2.41E-03	0.00E+00
2.96E-04	2.72E-04	2.90E-04	3.42E-04	4.29E-04		0.00E+00	0.00E+00	2.03E-08	2.03E-08	0.02	2.90E-03	1.41E-03	4.01E-03	2.34E-03	0.00E+00
1.79E-04	1.65E-04	1.77E-04	2.12E-04	2.54E-04		0.00E+00	0.00E+00	1.23E-08	1.23E-08	0.01	1.73E-03	8.54E-04	2.45E-03	1.43E-03	0.00E+00
1.75E-04	1.61E-04	1.73E-04	2.07E-04	2.48E-04		0.00E+00	0.00E+00	1.20E-08	1.20E-08	0.01	1.69E-03	8.32E-04	2.39E-03	1.39E-03	0.00E+00
1.70E-04	1.57E-04	1.68E-04	2.03E-04	2.41E-04		0.00E+00	0.00E+00	1.17E-08	1.17E-08	0.01	1.64E-03	8.11E-04	2.33E-03	1.36E-03	0.00E+00
1.66E-04	1.52E-04	1.64E-04	1.98E-04	2.35E-04		0.00E+00	0.00E+00	1.14E-08	1.14E-08	0.01	1.60E-03	7.89E-04	2.27E-03	1.33E-03	0.00E+00
1.61E-04	1.48E-04	1.56E-04	1.78E-04	2.28E-04		0.00E+00	0.00E+00	1.09E-08	1.09E-08	0.01	1.55E-03	7.68E-04	2.15E-03	1.24E-03	0.00E+00
1.56E-04	1.44E-04	1.51E-04	1.73E-04	2.22E-04		0.00E+00	0.00E+00	1.05E-08	1.05E-08	0.01	1.51E-03	7.46E-04	2.08E-03	1.21E-03	0.00E+00
3.86E-04	3.55E-04	3.88E-04	4.84E-04	5.75E-04		0.00E+00	0.00E+00	2.71E-08	2.71E-08	0.03	3.85E-03	1.84E-03	5.39E-03	3.19E-03	0.00E+00
3.77E-04	3.47E-04	3.78E-04	4.69E-04	5.60E-04		0.00E+00	0.00E+00	2.64E-08	2.64E-08	0.03	3.75E-03	1.80E-03	5.25E-03	3.10E-03	0.00E+00
3.68E-04	3.39E-04	3.68E-04	4.53E-04	5.45E-04		0.00E+00	0.00E+00	2.57E-08	2.57E-08	0.03	3.66E-03	1.75E-03	5.10E-03	3.01E-03	0.00E+00
3.59E-04	3.30E-04	3.58E-04	4.38E-04	5.30E-04		0.00E+00	0.00E+00	2.50E-08	2.50E-08	0.02	3.56E-03	1.71E-03	4.96E-03	2.92E-03	0.00E+00
3.50E-04	3.22E-04	3.48E-04	4.23E-04	5.15E-04		0.00E+00	0.00E+00	2.43E-08	2.43E-08	0.02	3.46E-03	1.67E-03	4.82E-03	2.84E-03	0.00E+00
2.03E-04	1.87E-04	1.97E-04	2.25E-04	2.89E-04		0.00E+00	0.00E+00	1.37E-08	1.37E-08	0.01	1.96E-03	9.70E-04	2.71E-03	1.57E-03	0.00E+00
1.97E-04	1.82E-04	1.91E-04	2.18E-04	2.80E-04		0.00E+00	0.00E+00	1.33E-08	1.33E-08	0.01	1.91E-03	9.41E-04	2.63E-03	1.52E-03	0.00E+00
1.92E-04	1.77E-04	1.86E-04	2.12E-04	2.72E-04		0.00E+00	0.00E+00	1.29E-08	1.29E-08	0.01	1.85E-03	9.15E-04	2.56E-03	1.48E-03	0.00E+00
1.87E-04	1.72E-04	1.81E-04	2.07E-04	2.65E-04		0.00E+00	0.00E+00	1.26E-08	1.26E-08	0.01	1.81E-03	8.92E-04	2.49E-03	1.44E-03	0.00E+00
1.83E-04	1.68E-04	1.81E-04	2.19E-04	2.59E-04		0.00E+00	0.00E+00	1.25E-08	1.25E-08	0.01	1.77E-03	8.71E-04	2.51E-03	1.46E-03	0.00E+00
1.78E-04	1.64E-04	1.77E-04	2.14E-04	2.53E-04		0.00E+00	0.00E+00	1.22E-08	1.22E-08	0.01	1.72E-03	8.49E-04	2.45E-03	1.43E-03	0.00E+00
1.73E-04	1.59E-04	1.68E-04	1.92E-04	2.46E-04		0.00E+00	0.00E+00	1.17E-08	1.17E-08	0.01	1.67E-03	8.26E-04	2.31E-03	1.34E-03	0.00E+00
1.68E-04	1.55E-04	1.63E-04	1.87E-04	2.39E-04		0.00E+00	0.00E+00	1.14E-08	1.14E-08	0.01	1.63E-03	8.03E-04	2.25E-03	1.30E-03	0.00E+00
1.64E-04	1.51E-04	1.58E-04	1.81E-04	2.32E-04		0.00E+00	0.00E+00	1.10E-08	1.10E-08	0.01	1.58E-03	7.80E-04	2.18E-03	1.26E-03	0.00E+00
4.21E-04	3.87E-04	4.26E-04	5.41E-04	6.32E-04		0.00E+00	0.00E+00	2.98E-08	2.98E-08	0.03	4.22E-03	2.01E-03	5.93E-03	3.53E-03	0.00E+00
4.11E-04	3.79E-04	4.16E-04	5.24E-04	6.16E-04		0.00E+00	0.00E+00	2.90E-08	2.90E-08	0.03	4.12E-03	1.96E-03	5.78E-03	3.43E-03	0.00E+00
4.02E-04	3.70E-04	4.05E-04	5.07E-04	6.00E-04		0.00E+00	0.00E+00	2.82E-08	2.82E-08	0.03	4.02E-03	1.92E-03	5.62E-03	3.33E-03	0.00E+00
3.92E-04	3.61E-04	3.94E-04	4.90E-04	5.84E-04		0.00E+00	0.00E+00	2.75E-08	2.75E-08	0.03	3.91E-03	1.87E-03	5.47E-03	3.24E-03	0.00E+00
3.82E-04	3.52E-04	3.83E-04	4.73E-04	5.67E-04		0.00E+00	0.00E+00	2.67E-08	2.67E-08	0.03	3.80E-03	1.82E-03	5.31E-03	3.14E-03	0.00E+00
3.73E-04	3.43E-04	3.72E-04	4.56E-04	5.51E-04		0.00E+00	0.00E+00	2.60E-08	2.60E-08	0.03	3.70E-03	1.78E-03	5.16E-03	3.04E-03	0.00E+00
3.63E-04	3.34E-04	3.62E-04	4.41E-04	5.36E-04		0.00E+00	0.00E+00	2.52E-08	2.52E-08	0.03	3.60E-03	1.73E-03	5.01E-03	2.95E-03	0.00E+00
2.12E-04	1.95E-04	2.05E-04	2.35E-04	3.01E-04		0.00E+00	0.00E+00	1.43E-08	1.43E-08	0.01	2.04E-03	1.01E-03	2.83E-03	1.64E-03	0.00E+00
2.07E-04	1.91E-04	2.01E-04	2.31E-04	2.95E-04		0.00E+00	0.00E+00	1.40E-08	1.40E-08	0.01	2.00E-03	9.89E-04	2.77E-03	1.60E-03	0.00E+00
2.01E-04	1.85E-04	1.95E-04	2.24E-04	2.86E-04		0.00E+00	0.00E+00	1.36E-08	1.36E-08	0.01	1.95E-03	9.60E-04	2.69E-03	1.56E-03	0.00E+00
1.96E-04	1.80E-04	1.90E-04	2.17E-04	2.78E-04		0.00E+00	0.00E+00	1.32E-08	1.32E-08	0.01	1.89E-03	9.33E-04	2.61E-03	1.51E-03	0.00E+00
1.90E-04	1.75E-04	1.84E-04	2.11E-04	2.70E-04		0.00E+00	0.00E+00	1.28E-08	1.28E-08	0.01	1.84E-03	9.07E-04	2.54E-03	1.47E-03	0.00E+00
1.86E-04	1.71E-04	1.80E-04	2.07E-04	2.64E-04		0.00E+00	0.00E+00	1.25E-08	1.25E-08	0.01	1.80E-03	8.86E-04	2.48E-03	1.44E-03	0.00E+00
1.81E-04	1.67E-04	1.76E-04	2.01E-04	2.57E-04		0.00E+00	0.00E+00	1.22E-08	1.22E-08	0.01	1.75E-03	8.63E-04	2.42E-03	1.40E-03	0.00E+00
1.76E-04	1.62E-04	1.71E-04	1.96E-04	2.50E-04		0.00E+00	0.00E+00	1.19E-08	1.19E-08	0.01	1.70E-03	8.39E-04	2.35E-03	1.36E-03	0.00E+00
1.71E-04	1.57E-04	1.66E-04	1.90E-04	2.43E-04		0.00E+00	0.00E+00	1.16E-08	1.16E-08	0.01	1.65E-03	8.15E-04	2.29E-03	1.32E-03	0.00E+00
4.59E-04	4.22E-04	4.69E-04	6.06E-04	6.96E-04		0.00E+00	0.00E+00	3.27E-08	3.27E-08	0.03	4.63E-03	2.19E-03	6.54E-03	3.90E-03	0.00E+00
4.49E-04	4.13E-04	4.58E-04	5.88E-04	6.79E-04		0.00E+00	0.00E+00	3.19E-08	3.19E-08	0.03	4.53E-03	2.14E-03	6.37E-03	3.80E-03	0.00E+00
4.39E-04	4.04E-04	4.46E-04	5.69E-04	6.61E-04		0.00E+00	0.00E+00	3.11E-08	3.11E-08	0.03	4.41E-03	2.09E-03	6.21E-03	3.70E-03	0.00E+00
4.29E-04	3.95E-04	4.34E-04	5.50E-04	6.44E-04		0.00E+00	0.00E+00	3.03E-08	3.03E-08	0.03	4.30E-03	2.04E-03	6.04E-03	3.59E-03	0.00E+00
4.18E-04	3.85E-04	4.22E-04	5.31E-04	6.26E-04		0.00E+00	0.00E+00	2.95E-08	2.95E-08	0.03	4.19E-03	1.99E-03	5.87E-03	3.48E-03	0.00E+00

Unique Identifier	X (UTM)	Y (UTM)	DemolitionS 2026	Site PreparationS 2026	Grading/ExcavationS 2026	Concrete (Garage and Podiums)1 2026	Concrete (Garage and Podiums)1 2027	Concrete (Garage and Podiums)1 2028	Concrete (Garage and Podiums)S 2028	Concrete (Garage and Podiums)2 2028	Building Construction (framing, roofing, 2027	Building Construction (framing, roofing, 2028	Building Construction (framing, roofing, 2028	Building Construction (framing, roofing, 2029	Building Construction (framing, roofing, 2029
371508.013760775.01	371508.01	3760775.01	6.21E-04	0.00E+00	2.14E-03	1.32E-03	1.25E-03	1.15E-03	1.25E-03	1.56E-03	6.95E-04	6.37E-04	6.95E-04	6.54E-04	8.17E-04
371518.013760775.01	371518.01	3760775.01	6.03E-04	0.00E+00	2.07E-03	1.28E-03	1.22E-03	1.12E-03	1.22E-03	1.51E-03	6.77E-04	6.20E-04	6.75E-04	6.35E-04	7.87E-04
371528.013760775.01	371528.01	3760775.01	5.85E-04	0.00E+00	2.01E-03	1.25E-03	1.19E-03	1.09E-03	1.18E-03	1.45E-03	6.60E-04	6.04E-04	6.56E-04	6.16E-04	7.59E-04
371538.013760775.01	371538.01	3760775.01	5.69E-04	0.00E+00	1.96E-03	1.22E-03	1.16E-03	1.06E-03	1.15E-03	1.40E-03	6.43E-04	5.89E-04	6.37E-04	5.99E-04	7.33E-04
371703.013760775.01	371703.01	3760775.01	3.12E-04	0.00E+00	1.07E-03	6.94E-04	6.59E-04	6.04E-04	6.36E-04	7.32E-04	3.66E-04	3.35E-04	3.54E-04	3.32E-04	3.82E-04
371708.013760775.01	371708.01	3760775.01	3.07E-04	0.00E+00	1.06E-03	6.83E-04	6.48E-04	5.94E-04	6.26E-04	7.20E-04	3.61E-04	3.30E-04	3.48E-04	3.27E-04	3.76E-04
371718.013760775.01	371718.01	3760775.01	2.98E-04	0.00E+00	1.03E-03	6.63E-04	6.29E-04	5.77E-04	6.08E-04	6.99E-04	3.50E-04	3.21E-04	3.38E-04	3.18E-04	3.65E-04
371728.013760775.01	371728.01	3760775.01	2.90E-04	0.00E+00	9.96E-04	6.44E-04	6.11E-04	5.60E-04	5.90E-04	6.79E-04	3.40E-04	3.11E-04	3.28E-04	3.08E-04	3.55E-04
371738.013760775.01	371738.01	3760775.01	2.81E-04	0.00E+00	9.68E-04	6.25E-04	5.94E-04	5.44E-04	5.74E-04	6.60E-04	3.30E-04	3.02E-04	3.19E-04	3.00E-04	3.45E-04
371748.013760775.01	371748.01	3760775.01	2.74E-04	0.00E+00	9.42E-04	6.08E-04	5.78E-04	5.29E-04	5.58E-04	6.42E-04	3.21E-04	2.94E-04	3.10E-04	2.91E-04	3.35E-04
371758.013760775.01	371758.01	3760775.01	2.67E-04	0.00E+00	9.19E-04	5.93E-04	5.63E-04	5.16E-04	5.44E-04	6.27E-04	3.13E-04	2.87E-04	3.02E-04	2.84E-04	3.27E-04
371768.013760775.01	371768.01	3760775.01	2.60E-04	0.00E+00	8.95E-04	5.78E-04	5.48E-04	5.03E-04	5.30E-04	6.11E-04	3.05E-04	2.79E-04	2.95E-04	2.77E-04	3.19E-04
371458.013760785.01	371458.01	3760785.01	7.46E-04	0.00E+00	2.57E-03	1.55E-03	1.47E-03	1.35E-03	1.50E-03	1.95E-03	8.19E-04	7.50E-04	8.35E-04	7.85E-04	1.02E-03
371468.013760785.01	371468.01	3760785.01	7.27E-04	0.00E+00	2.50E-03	1.52E-03	1.44E-03	1.32E-03	1.46E-03	1.89E-03	8.00E-04	7.33E-04	8.13E-04	7.65E-04	9.87E-04
371478.013760785.01	371478.01	3760785.01	7.07E-04	0.00E+00	2.43E-03	1.48E-03	1.40E-03	1.29E-03	1.42E-03	1.82E-03	7.81E-04	7.15E-04	7.91E-04	7.44E-04	9.53E-04
371488.013760785.01	371488.01	3760785.01	6.87E-04	0.00E+00	2.36E-03	1.44E-03	1.37E-03	1.26E-03	1.38E-03	1.76E-03	7.63E-04	6.98E-04	7.69E-04	7.23E-04	9.20E-04
371498.013760785.01	371498.01	3760785.01	6.68E-04	0.00E+00	2.30E-03	1.41E-03	1.34E-03	1.23E-03	1.35E-03	1.70E-03	7.43E-04	6.81E-04	7.47E-04	7.03E-04	8.87E-04
371508.013760785.01	371508.01	3760785.01	6.48E-04	0.00E+00	2.23E-03	1.37E-03	1.30E-03	1.19E-03	1.31E-03	1.64E-03	7.24E-04	6.63E-04	7.26E-04	6.82E-04	8.55E-04
371518.013760785.01	371518.01	3760785.01	6.29E-04	0.00E+00	2.16E-03	1.33E-03	1.27E-03	1.16E-03	1.27E-03	1.58E-03	7.05E-04	6.45E-04	7.04E-04	6.62E-04	8.23E-04
371528.013760785.01	371528.01	3760785.01	6.09E-04	0.00E+00	2.10E-03	1.30E-03	1.23E-03	1.13E-03	1.23E-03	1.52E-03	6.86E-04	6.28E-04	6.82E-04	6.42E-04	7.92E-04
371538.013760785.01	371538.01	3760785.01	5.92E-04	0.00E+00	2.04E-03	1.26E-03	1.20E-03	1.10E-03	1.19E-03	1.46E-03	6.68E-04	6.12E-04	6.63E-04	6.23E-04	7.64E-04
371704.013760785.01	371704.01	3760785.01	3.18E-04	0.00E+00	1.10E-03	7.07E-04	6.71E-04	6.15E-04	6.49E-04	7.50E-04	3.73E-04	3.42E-04	3.61E-04	3.39E-04	3.92E-04
371708.013760785.01	371708.01	3760785.01	3.15E-04	0.00E+00	1.08E-03	6.98E-04	6.63E-04	6.08E-04	6.42E-04	7.40E-04	3.69E-04	3.38E-04	3.56E-04	3.35E-04	3.87E-04
371718.013760785.01	371718.01	3760785.01	3.05E-04	0.00E+00	1.05E-03	6.78E-04	6.44E-04	5.90E-04	6.23E-04	7.18E-04	3.58E-04	3.28E-04	3.46E-04	3.25E-04	3.75E-04
371728.013760785.01	371728.01	3760785.01	2.96E-04	0.00E+00	1.02E-03	6.58E-04	6.25E-04	5.73E-04	6.04E-04	6.98E-04	3.48E-04	3.18E-04	3.36E-04	3.16E-04	3.64E-04
371738.013760785.01	371738.01	3760785.01	2.88E-04	0.00E+00	9.90E-04	6.39E-04	6.06E-04	5.56E-04	5.87E-04	6.77E-04	3.37E-04	3.09E-04	3.26E-04	3.06E-04	3.54E-04
371748.013760785.01	371748.01	3760785.01	2.79E-04	0.00E+00	9.61E-04	6.20E-04	5.88E-04	5.39E-04	5.69E-04	6.57E-04	3.27E-04	3.00E-04	3.16E-04	2.97E-04	3.43E-04
371458.013760795.01	371458.01	3760795.01	7.84E-04	0.00E+00	2.70E-03	1.62E-03	1.54E-03	1.41E-03	1.58E-03	2.06E-03	8.58E-04	7.85E-04	8.77E-04	8.24E-04	1.08E-03
371468.013760795.01	371468.01	3760795.01	7.63E-04	0.00E+00	2.63E-03	1.59E-03	1.51E-03	1.38E-03	1.54E-03	2.00E-03	8.38E-04	7.67E-04	8.54E-04	8.03E-04	1.04E-03
371478.013760795.01	371478.01	3760795.01	7.42E-04	0.00E+00	2.55E-03	1.55E-03	1.47E-03	1.35E-03	1.50E-03	1.93E-03	8.18E-04	7.49E-04	8.31E-04	7.81E-04	1.01E-03
371488.013760795.01	371488.01	3760795.01	7.20E-04	0.00E+00	2.48E-03	1.51E-03	1.43E-03	1.31E-03	1.45E-03	1.85E-03	7.97E-04	7.29E-04	8.06E-04	7.57E-04	9.68E-04
371498.013760795.01	371498.01	3760795.01	6.98E-04	0.00E+00	2.40E-03	1.47E-03	1.39E-03	1.28E-03	1.41E-03	1.78E-03	7.76E-04	7.10E-04	7.81E-04	7.35E-04	9.31E-04
371508.013760795.01	371508.01	3760795.01	6.77E-04	0.00E+00	2.33E-03	1.43E-03	1.36E-03	1.24E-03	1.36E-03	1.72E-03	7.55E-04	6.91E-04	7.58E-04	7.12E-04	8.96E-04
371518.013760795.01	371518.01	3760795.01	6.56E-04	0.00E+00	2.26E-03	1.39E-03	1.32E-03	1.21E-03	1.32E-03	1.65E-03	7.34E-04	6.72E-04	7.34E-04	6.90E-04	8.61E-04
371528.013760795.01	371528.01	3760795.01	6.35E-04	0.00E+00	2.19E-03	1.35E-03	1.28E-03	1.18E-03	1.28E-03	1.59E-03	7.14E-04	6.54E-04	7.12E-04	6.69E-04	8.28E-04
371538.013760795.01	371538.01	3760795.01	6.16E-04	0.00E+00	2.12E-03	1.32E-03	1.25E-03	1.15E-03	1.24E-03	1.53E-03	6.95E-04	6.36E-04	6.91E-04	6.49E-04	7.99E-04
371548.013760795.01	371548.01	3760795.01	5.96E-04	0.00E+00	2.05E-03	1.28E-03	1.21E-03	1.11E-03	1.20E-03	1.47E-03	6.74E-04	6.17E-04	6.68E-04	6.28E-04	7.67E-04
371558.013760795.01	371558.01	3760795.01	5.76E-04	0.00E+00	1.98E-03	1.24E-03	1.18E-03	1.08E-03	1.16E-03	1.41E-03	6.54E-04	5.99E-04	6.45E-04	6.07E-04	7.36E-04
371702.013760795.01	371702.01	3760795.01	3.30E-04	0.00E+00	1.13E-03	7.31E-04	6.94E-04	6.36E-04	6.73E-04	7.80E-04	3.86E-04	3.54E-04	3.74E-04	3.51E-04	4.07E-04
371708.013760795.01	371708.01	3760795.01	3.24E-04	0.00E+00	1.11E-03	7.18E-04	6.82E-04	6.25E-04	6.61E-04	7.65E-04	3.79E-04	3.47E-04	3.67E-04	3.45E-04	4.00E-04
371718.013760795.01	371718.01	3760795.01	3.14E-04	0.00E+00	1.08E-03	6.96E-04	6.61E-04	6.06E-04	6.40E-04	7.42E-04	3.68E-04	3.37E-04	3.56E-04	3.34E-04	3.88E-04
371728.013760795.01	371728.01	3760795.01	3.04E-04	0.00E+00	1.05E-03	6.75E-04	6.41E-04	5.87E-04	6.21E-04	7.20E-04	3.56E-04	3.26E-04	3.45E-04	3.24E-04	3.76E-04
371458.013760805.01	371458.01	3760805.01	8.25E-04	0.00E+00	2.84E-03	1.70E-03	1.62E-03	1.48E-03	1.66E-03	2.18E-03	8.99E-04	8.23E-04	9.22E-04	8.67E-04	1.14E-03
371468.013760805.01	371468.01	3760805.01	8.02E-04	0.00E+00	2.76E-03	1.66E-03	1.58E-03	1.45E-03	1.62E-03	2.11E-03	8.78E-04	8.04E-04	8.98E-04	8.44E-04	1.10E-03
371478.013760805.01	371478.01	3760805.01	7.79E-04	0.00E+00	2.68E-03	1.62E-03	1.54E-03	1.41E-03	1.57E-03	2.03E-03	8.56E-04	7.84E-04	8.72E-04	8.19E-04	1.06E-03
371488.013760805.01	371488.01	3760805.01	7.56E-04	0.00E+00	2.60E-03	1.58E-03	1.50E-03	1.37E-03	1.52E-03	1.96E-03	8.34E-04	7.64E-04	8.46E-04	7.95E-04	1.02E-03
371498.013760805.01	371498.01	3760805.01	7.32E-04	0.00E+00	2.52E-03	1.54E-03	1.46E-03	1.34E-03	1.47E-03	1.88E-03	8.11E-04	7.43E-04	8.19E-04	7.70E-04	9.81E-04
371508.013760805.01	371508.01	3760805.01	7.08E-04	0.00E+00	2.44E-03	1.49E-03	1.42E-03	1.30E-03	1.43E-03	1.80E-03	7.88E-04	7.22E-04	7.93E-04	7.45E-04	9.41E-04
371518.013760805.01	371518.01	3760805.01	6.86E-04	0.00E+00	2.36E-03	1.45E-03	1.38E-03	1.26E-03	1.38E-03	1.73E-03	7.67E-04	7.02E-04	7.68E-04	7.22E-04	9.04E-04
371528.013760805.01	371528.01	3760805.01	6.65E-04	0.00E+00	2.29E-03	1.41E-03	1.34E-03	1.23E-03	1.34E-03	1.67E-03	7.46E-04	6.83E-04	7.44E-04	7.00E-04	8.71E-04
371538.013760805.01	371538.01	3760805.01	6.43E-04	0.00E+00	2.21E-03	1.37E-03	1.30E-03	1.19E-03	1.30E-03	1.60E-03	7.24E-04	6.63E-04	7.20E-04	6.77E-04	8.37E-04
371548.013760805.01	371548.01	3760805.01	6.21E-04	0.00E+00	2.14E-03	1.33E-03	1.26E-03	1.16E-03	1.25E-03	1.53E-03	7.02E-04	6.42E-04	6.96E-04	6.54E-04	8.02E-04
371558.013760805.01	371558.01	3760805.01	6.00E-04	0.00E+00	2.06E-03	1.29E-03	1.22E-03	1.12E-03	1.21E-03	1.47E-03	6.80E-04	6.22E-04	6.72E-04	6.32E-04	7.69E-04
371568.013760805.01	371568.01	3760805.01	5.79E-04	0.00E+00	1.99E-03	1.25E-03	1.18E-03	1.09E-03	1.17E-03	1.41E-03	6.58E-04	6.03E-04	6.49E-04	6.10E-04	7.38E-04
371699.013760805.01	371699.01	3760805.01	3.44E-04	0.00E+00	1.18E-03	7.61E-04	7.23E-04	6.63E-04	7.02E-04	8.17E-04	4.02E-04	3.68E-04	3.90E-04	3.67E-04	4.27E-04
371708.013760805.01	371708.01	3760805.01	3.34E-04	0.00E+00	1.15E-03	7.40E-04	7.03E-04	6.44E-04	6.82E-04	7.94E-04	3.91E-04	3.58E-04	3.79E-04	3.56E-04	4.15E-04
371718.013760805.01	371718.01	3760805.01	3.24E-04	0.00E+00	1.11E-03	7.16E-04	6.80E-04	6.23E-04	6.60E-04	7.69E-04	3.78E-04	3.46E-04	3.67E-04	3.45E-04	4.02E-04
371728.013760805.01	371728.01	3760805.01	3.13E-04	0.00E+00	1.08E-03	6.93E-04	6.58E-04	6.03E-04	6.39E-04	7.44E-04	3.66E-04	3.35E-04	3.55E-04	3.34E-04	3.89E-04
371738.013760805.01	371738.01	3760805.01	3.03E-04	0.00E+00	1.04E-03	6.70E-04	6.36E-04	5.83E-04	6.18E-04	7.19E-04	3.54E-04	3.24E-04	3.43E-04	3.23E-04	3.76E-04
371458.013760815.01	371458.01	3760815.01	8.69E-04	0.00E+00	2.99E-03	1.79E-03	1.70E-03	1.56E-03	1.75E-03	2.32E-03	9.44E-04	8.65E-04	9.72E-04	9.14E-04	1.21E-03
371468.013760815.01	371468.01	3760815.01	8.44E-04	0.00E+00	2.90E-03	1.74E-03	1.66E-03	1.52E-03	1.70E-03	2.23E-03	9.21E-04	8.43E-04	9.44E-04	8.88E-04	1.17E-03
371478.013760815.01	371478.01	3760815.01	8.19E-04	0.00E+00	2.82E-03	1.70E-03	1.61E-03	1.48E-03	1.65E-03	2.15E-03	8.98E-04	8.22E-04	9.16E-04	8.61E-04	1.12E-03
371488.013760815.01	371488.01	3760815.01	7.93E-04	0.00E+00	2.73E-03	1.65E-03	1.57E-03	1.44E-03	1.60E-03	2.06E-03	8.73E-04	8.00E-04	8.88E-04	8.34E-04	1.08E-03
371498.013760815.01	371498.01	3760815.01	7.68E-04	0.00E+00	2.64E-03	1.61E-03	1.53E-03	1.40E-03	1.55E-03	1.98E-03	8.49E-04	7.77E-04	8.59E-04	8.07E-04	1.03E-03
371508.013760815.01	371508.01	3760815.01	7.43E-04	0.00E+00	2.55E-03	1.56E-03	1.48E-03	1.36E-03	1.50E-03	1.90E-03	8.25E-04	7.55E-04	8.31E-04	7.81E-04	9.91E-04
371558.013760814.01	371558.01	3760814.01	6.21E-04	0.00E+00	2.14E-03	1.33E-03	1.27E-03	1.16E-03	1.25E-03	1.53E-03	7.04E-04	6.44E-04	6.96E-04	6.55E-04	7.98E-04
371568.013760815.01	371568.01	3760815.01	6.02E-04	0.00E+00	2.07E-03	1.29E-03	1.23E-03	1.13E-03	1.21E-03	1.47E-03	6.84E-04	6.26E-04	6.75E-04	6.34E-04	7.69E-04
371708.013760812.01	371708.01	3760812.01	3.42E-04	0.00E+00	1.18E-03	7.56E-04	7.18E-04	6.58E-04	7.19E-04	8.98E-04	3.99E-04	3.65E-04	3.99E-04	3.75E-04	4.69E-04
371718.013760815.01	371718.01	3760815.01	3.33E-04	0.00E+00	1.15E-03	7.37E-04	6.99E-04	6.41E-04	6.81E-04	7.97E-04	3.89E-04	3.56E-04	3.78E-04	3.56E-04	4.16E-04
371728.013760815.01	371728.01	3760815.01	3.22E-04	0.00E+00	1.11E-03	7.11E-04	6.75E-04	6.19E-04	6.57E-04	7.69E-04	3.76E-04	3.44E-04	3.65E-04	3.43E-04	4.02E-04
371738.013760815.01	371738.01	3760815.01	3.11E-04	0.00E+00	1.07E-03	6.86E-04	6.52E-04	5.97E-04	6.34E-04	7.43E-04	3.63E-04	3.32E-04	3.52E-04	3.31E-04	3.88E-04
371458.013760825.01	371458.01	3760825.01	9.17E-04	0.00E+00	3.16E-03	1.88E-03	1.79E-03	1.64E-03	1.85E-03	2.46E-03	9.93E-04	9.09E-04	1.03E-03	9.64E-04	1.29E-03
371468.013760825.01	371468.01	3760825.01	8.89E-04	0.00E+00	3.06E-03	1.83E-03	1.74E-03	1.59E-03	1.79E-03	2.37E-03	9.67E-04	8.86E-04	9.95E-04	9.35E-04	1.24E-03
371478.013760825.01	371478.01	3760825.01	8.61E-04	0.00E+00	2.96E-03	1.78E-03	1.69E-03	1.55E-03	1.73E-03	2.27E-03	9.42E-04	8.62E-04	9.63E-04	9.06E-04	1.19E-03
371488.013760825.01	371488.01	3760825.01	8.34E-04	0.00E+00	2.87E-03	1.73E-03	1.65E-03	1.51E-03	1.68E-03	2.18E-03	9.15E-04	8.38E-04	9.32E-04	8.77E-04	1.14E-03
371498.013760825.01	371498.01	3760825.01	8.06E-04	0.00E+00	2.77E-03	1.68E-03	1.60E-03	1.46E-03	1.62E-03	2.08E-03	8.89E-04	8.14E-04	9.01E-04	8.47E-04	1.09E-03
371508.013760825.01	371508.01	3760825.01	7.79E-04	0.00E+00	2.68E-03	1.63E-03	1.55E-03	1.42E-03	1.57E-03	2.00E-03	8.63E-04	7.90E-04	8.71E-04	8.19E-04	1.04E-03
371728.013760822.01	371728.01	3760822.01	3.28E-04	0.00E+00	1.13E-03	7.24E-04	6.88E-04	6.31E-04	6.71E-04	7.89E-04	3.83E-04	3.50E-04	3.73E-04	3.50E-04	4.12E-04
371738.013760823.01	371738.01	3760823.01	3.18E-04	0.00E+00	1.09E-03	7.01E-04	6.66E-04	6.10E-04	6.49E-04	7.63E-04	3.70E-04	3.39E-04	3.61E-04	3.39E-04	3.99E-04
371808.013760825.01	371808.01	3760825.01	2.63E-04	0.00E+00	9.06E-04	5.80E-04	5.50E-04	5.05E-04	5.38E-04	6.34E-04	3.06E-04	2.80E-04	2.99E-04	2.81E-04	3.31E-04
371818.013760825.01	371818.01	3760825.01	2.58E-04	0.00E+00	8.88E-04	5.68E-04	5.39E-04	4.95E-04	5.27E-04	6.23E-04	3.00E-04	2.75E-04	2.93E-04	2.75E-04	3.25E-04
371458.013760835.01	371458.01	3760835.01	9.71E-04	0.00E+00	3.34E-03	1.98E-03	1.88E-03	1.73E-03	1.95E-03	2.63E-03	1.05E-03	9.58E-04	1.09E-03	1.02E-03	1.37E-03
371468.013760835.01	371468.01	3760835.01	9.40E-04	0.00E+00	3.23E-03	1.93E-03	1.83E-03	1.68E-03	1.89E-03	2.52E-03	1.02E-03	9.33E-04	1.05E-03	9.89E-04	1.32E-03
371478.013760835.01	371478.01	3760835.01	9.09E-04	0.00E+00	3.13E-03	1.88E-03	1.78E-03	1.63E-03	1.83E-03	2.41E-03	9.91E-04	9.07E-04	1.02E-03	9.56E-04	1.26E-03
371488.013760835.01	371488.01	3760835.01	8.79E-04	0.00E+00	3.02E-03	1.82E-03	1.73E-03	1.59E-03	1.77E-03	2.31E-03	9.62E-04	8.81E-04	9.83E-04	9.24E-04	1.21E-03
371498.013760835.01	371498.01	3760835.01	8.49E-04	0.00E+00	2.92E-03	1.77E-03	1.68E-03	1.54E-03	1.71E-03	2.21E-03	9.34E-04	8.55E-04	9.49E-04	8.93E-04	1.15E-03
371508.013760835.01	371508.01	3760835.01	8.18E-04	0.00E+00	2.81E-03	1.71E-03	1.63E-03	1.49E-03	1.65E-03	2.11E-03	9.05E-04	8.28E-04	9.15E-04	8.61E-04	1.10E-03
371778.013760837.01	371778.01	3760837.01	2.92E-04	0.00E+00	1.01E-03	6.42E-04	6.10E-04	5.59E-04	5.97E-04	7.08E-04	3.39E-04	3.10E-04	3.32E-04	3.12E-04	3.70E-04
371788.013760835.01	371788.01	3760835.01	2.84E-04	0.00E+00	9.75E-04	6.23E-04	5.92E-04	5.42E-04	5.79E-04	6.87E-04	3.29E-04	3.01E-04	3.22E-04	3.02E-04	3.59E-04
371798.013760835.01	371798.01	3760835.01	2.77E-04	0.00E+00	9.55E-04	6.10E-04	5.79E-04	5.31E-04	5.67E-04	6.73E-04	3.22E-04	2.95E-04	3.15E-04	2.96E-04	3.52E-04
371458.013760845.01	371458.01	3760845.01	1.03E-03	0.00E+00	3.54E-03	2.09E-03	1.99E-03	1.82E-03	2.07E-03	2.80E-03	1.10E-03	1.01E-03	1.15E-03	1.08E-03	1.46E-03
371468.013760845.01	371468.01	3760845.01	9.94E-04	0.00E+00	3.42E-03	2.03E-03	1.93E-03	1.77E-03	2.00E-03	2.68E-03	1.07E-03	9.83E-04	1.11E-03	1.05E-03	1.40E-03
371478.013760845.01	371478.01	3760845.01	9.61E-04	0.00E+00	3.30E-03	1.97E-03	1.87E-03	1.72E-03	1.93E-03	2.57E-03	1.04E-03	9.55E-04	1.07E-03	1.01E-03	1.34E-03
371488.013760845.01	371488.01	3760845.01	9.27E-04	0.00E+00	3.19E-03	1.91E-03	1.82E-03	1.67E-03	1.87E-03	2.45E-03	1.01E-03	9.26E-04	1.04E-03	9.74E-04	1.28E-03
371773.013760840.01	371773.01	3760840.01	2.99E-04	0.00E+00	1.03E-03	6.57E-04	6.24E-04	5.72E-04	6.11E-04	7.27E-04	3.47E-04	3.18E-04	3.40E-04	3.19E-04	3.80E-04
371778.013760845.01	371778.01	3760845.01	3.00E-04	0.00E+00	1.03E-03	6.58E-04	6.25E-04	5.73E-04	6.13E-04	7.32E-04	3.48E-04	3.18E-04	3.41E-04	3.20E-04	3.82E-04
371458.013760855.01	371458.01	3760855.01	1.09E-03	0.00E+00	3.76E-03	2.21E-03	2.10E-03	1.92E-03	2.20E-03	3.00E-03	1.17E-03	1.07E-03	1.22E-03	1.15E-03	1.57E-03
371468.013760855.01	371468.01	3760855.01	1.05E-03	0.00E+00	3.62E-03	2.14E-03	2.04E-03	1.87E-03	2.12E-03	2.86E-03	1.13E-03	1.04E-03	1.18E-03	1.11E-03	1.49E-03
371478.013760855.01	371478.01	3760855.01	1.02E-03	0.00E+00	3.50E-03	2.08E-03	1.98E-03	1.81E-03	2.04E-03	2.73E-03	1.10E-03	1.01E-03	1.14E-03	1.07E-03	1.43E-03
371488.013760855.01	371488.01	3760855.01	9.78E-04	0.00E+00	3.37E-03	2.02E-03	1.91E-03	1.75E-03	1.97E-03	2.60E-03	1.06E-03	9.75E-04	1.09E-03	1.03E-03	1.36E-03
371458.013760865.01	371458.01	3760865.01	1.16E-03	0.00E+00	4.00E-03	2.34E-03	2.22E-03	2.04E-03	2.34E-03	3.22E-03	1.24E-03	1.13E-03	1.30E-03	1.22E-03	1.68E-03
371468.013760865.01	371468.01	3760865.01	1.12E-03	0.00E+00	3.85E-03	2.27E-03	2.16E-03	1.98E-03	2.25E-03	3.07E-03	1.20E-03	1.10E-03	1.25E-03	1.18E-03	1.60E-03
371478.013760865.01	371478.01	3760865.01	1.08E-03	0.00E+00	3.71E-03	2.20E-03	2.09E-03	1.91E-03	2.17E-03	2.92E-03	1.16E-03	1.06E-03	1.20E-03	1.13E-03	1.52E-03
371488.013760865.01	371488.01	3760865.01	1.04E-03	0.00E+00	3.56E-03	2.13E-03	2.02E-03	1.85E-03	2.08E-03	2.77E-03	1.12E-03	1.03E-03	1.16E-03	1.09E-03	1.45E-03
371458.013760875.01	371458.01	3760875.01	1.24E-03	0.00E+00	4.26E-03	2.48E-03	2.36E-03	2.16E-03	2.49E-03	3.46E-03	1.31E-03	1.20E-03	1.38E-03	1.30E-03	1.81E-03
371468.013760875.01	371468.01	3760875.01	1.19E-03	0.00E+00	4.10E-03	2.40E-03	2.28E-03	2.09E-03	2.40E-03	3.29E-03	1.27E-03	1.16E-03	1.33E-03	1.25E-03	1.72E-03
371478.013760875.01	371478.01	3760875.01	1.15E-03	0.00E+00	3.94E-03	2.33E-03	2.21E-03	2.03E-03	2.30E-03	3.12E-03	1.23E-03	1.13E-03	1.28E-03	1.20E-03	1.63E-03
371488.013760875.01	371488.01	3760875.01	1.10E-03	0.00E+00	3.78E-03	2.25E-03	2.13E-03	1.96E-03	2.21E-03	2.96E-03	1.19E-03	1.09E-03	1.23E-03	1.15E-03	1.54E-03
371458.013760885.01	371458.01	3760885.01	1.32E-03	0.00E

Finishing/Painting1	Finishing/Painting1	Finishing/PaintingS	Finishing/Painting2	PavingS		Child Risk					Overlapping Phases - Maximum GLC				
2028	2029	2029	2029	2029		3rd Trimester	0<2	2<16	Total	per million	2026	2027	2028	2029	2030
4.08E-04	3.76E-04	4.10E-04	5.12E-04	6.08E-04		0.00E+00	0.00E+00	2.87E-08	2.87E-08	0.03	4.07E-03	1.95E-03	5.70E-03	3.38E-03	0.00E+00
3.98E-04	3.66E-04	3.98E-04	4.94E-04	5.91E-04		0.00E+00	0.00E+00	2.78E-08	2.78E-08	0.03	3.96E-03	1.90E-03	5.53E-03	3.27E-03	0.00E+00
3.87E-04	3.56E-04	3.87E-04	4.76E-04	5.73E-04		0.00E+00	0.00E+00	2.70E-08	2.70E-08	0.03	3.85E-03	1.85E-03	5.37E-03	3.17E-03	0.00E+00
3.77E-04	3.47E-04	3.76E-04	4.60E-04	5.57E-04		0.00E+00	0.00E+00	2.62E-08	2.62E-08	0.03	3.74E-03	1.80E-03	5.21E-03	3.07E-03	0.00E+00
2.15E-04	1.98E-04	2.09E-04	2.40E-04	3.06E-04		0.00E+00	0.00E+00	1.45E-08	1.45E-08	0.01	2.08E-03	1.02E-03	2.88E-03	1.67E-03	0.00E+00
2.12E-04	1.95E-04	2.05E-04	2.36E-04	3.01E-04		0.00E+00	0.00E+00	1.43E-08	1.43E-08	0.01	2.05E-03	1.01E-03	2.83E-03	1.64E-03	0.00E+00
2.06E-04	1.89E-04	1.99E-04	2.29E-04	2.92E-04		0.00E+00	0.00E+00	1.39E-08	1.39E-08	0.01	1.99E-03	9.80E-04	2.75E-03	1.59E-03	0.00E+00
2.00E-04	1.84E-04	1.94E-04	2.23E-04	2.84E-04		0.00E+00	0.00E+00	1.35E-08	1.35E-08	0.01	1.93E-03	9.51E-04	2.67E-03	1.55E-03	0.00E+00
1.94E-04	1.78E-04	1.88E-04	2.16E-04	2.76E-04		0.00E+00	0.00E+00	1.31E-08	1.31E-08	0.01	1.87E-03	9.24E-04	2.59E-03	1.50E-03	0.00E+00
1.89E-04	1.74E-04	1.83E-04	2.10E-04	2.68E-04		0.00E+00	0.00E+00	1.27E-08	1.27E-08	0.01	1.82E-03	8.99E-04	2.52E-03	1.46E-03	0.00E+00
1.84E-04	1.69E-04	1.78E-04	2.05E-04	2.62E-04		0.00E+00	0.00E+00	1.24E-08	1.24E-08	0.01	1.78E-03	8.77E-04	2.46E-03	1.43E-03	0.00E+00
1.79E-04	1.65E-04	1.74E-04	2.00E-04	2.55E-04		0.00E+00	0.00E+00	1.21E-08	1.21E-08	0.01	1.73E-03	8.54E-04	2.40E-03	1.39E-03	0.00E+00
4.81E-04	4.42E-04	4.93E-04	6.41E-04	7.31E-04		0.00E+00	0.00E+00	3.44E-08	3.44E-08	0.03	4.86E-03	2.29E-03	6.87E-03	4.11E-03	0.00E+00
4.70E-04	4.32E-04	4.80E-04	6.20E-04	7.12E-04		0.00E+00	0.00E+00	3.35E-08	3.35E-08	0.03	4.74E-03	2.24E-03	6.69E-03	4.00E-03	0.00E+00
4.58E-04	4.22E-04	4.67E-04	5.98E-04	6.92E-04		0.00E+00	0.00E+00	3.26E-08	3.26E-08	0.03	4.62E-03	2.19E-03	6.50E-03	3.87E-03	0.00E+00
4.48E-04	4.12E-04	4.54E-04	5.78E-04	6.73E-04		0.00E+00	0.00E+00	3.17E-08	3.17E-08	0.03	4.50E-03	2.13E-03	6.32E-03	3.76E-03	0.00E+00
4.36E-04	4.02E-04	4.41E-04	5.57E-04	6.54E-04		0.00E+00	0.00E+00	3.08E-08	3.08E-08	0.03	4.37E-03	2.08E-03	6.13E-03	3.64E-03	0.00E+00
4.25E-04	3.91E-04	4.28E-04	5.36E-04	6.35E-04		0.00E+00	0.00E+00	2.99E-08	2.99E-08	0.03	4.25E-03	2.03E-03	5.95E-03	3.53E-03	0.00E+00
4.14E-04	3.81E-04	4.15E-04	5.16E-04	6.16E-04		0.00E+00	0.00E+00	2.90E-08	2.90E-08	0.03	4.13E-03	1.97E-03	5.77E-03	3.41E-03	0.00E+00
4.03E-04	3.71E-04	4.03E-04	4.97E-04	5.97E-04		0.00E+00	0.00E+00	2.81E-08	2.81E-08	0.03	4.00E-03	1.92E-03	5.59E-03	3.30E-03	0.00E+00
3.92E-04	3.61E-04	3.91E-04	4.80E-04	5.79E-04		0.00E+00	0.00E+00	2.73E-08	2.73E-08	0.03	3.89E-03	1.87E-03	5.42E-03	3.20E-03	0.00E+00
2.19E-04	2.02E-04	2.13E-04	2.46E-04	3.12E-04		0.00E+00	0.00E+00	1.48E-08	1.48E-08	0.01	2.12E-03	1.04E-03	2.94E-03	1.70E-03	0.00E+00
2.17E-04	1.99E-04	2.10E-04	2.43E-04	3.08E-04		0.00E+00	0.00E+00	1.47E-08	1.47E-08	0.01	2.10E-03	1.03E-03	2.90E-03	1.68E-03	0.00E+00
2.10E-04	1.93E-04	2.04E-04	2.35E-04	2.99E-04		0.00E+00	0.00E+00	1.42E-08	1.42E-08	0.01	2.03E-03	1.00E-03	2.81E-03	1.63E-03	0.00E+00
2.04E-04	1.88E-04	1.98E-04	2.29E-04	2.90E-04		0.00E+00	0.00E+00	1.38E-08	1.38E-08	0.01	1.97E-03	9.72E-04	2.73E-03	1.58E-03	0.00E+00
1.98E-04	1.82E-04	1.92E-04	2.22E-04	2.82E-04		0.00E+00	0.00E+00	1.34E-08	1.34E-08	0.01	1.92E-03	9.44E-04	2.65E-03	1.54E-03	0.00E+00
1.92E-04	1.77E-04	1.87E-04	2.16E-04	2.74E-04		0.00E+00	0.00E+00	1.30E-08	1.30E-08	0.01	1.86E-03	9.16E-04	2.57E-03	1.49E-03	0.00E+00
5.03E-04	4.63E-04	5.17E-04	6.77E-04	7.68E-04		0.00E+00	0.00E+00	3.61E-08	3.61E-08	0.04	5.10E-03	2.40E-03	7.22E-03	4.33E-03	0.00E+00
4.92E-04	4.53E-04	5.04E-04	6.55E-04	7.48E-04		0.00E+00	0.00E+00	3.52E-08	3.52E-08	0.04	4.98E-03	2.34E-03	7.03E-03	4.21E-03	0.00E+00
4.80E-04	4.42E-04	4.90E-04	6.32E-04	7.27E-04		0.00E+00	0.00E+00	3.42E-08	3.42E-08	0.03	4.84E-03	2.29E-03	6.83E-03	4.08E-03	0.00E+00
4.68E-04	4.30E-04	4.75E-04	6.07E-04	7.05E-04		0.00E+00	0.00E+00	3.32E-08	3.32E-08	0.03	4.70E-03	2.23E-03	6.62E-03	3.94E-03	0.00E+00
4.55E-04	4.19E-04	4.61E-04	5.84E-04	6.84E-04		0.00E+00	0.00E+00	3.22E-08	3.22E-08	0.03	4.57E-03	2.17E-03	6.41E-03	3.81E-03	0.00E+00
4.43E-04	4.08E-04	4.47E-04	5.62E-04	6.63E-04		0.00E+00	0.00E+00	3.12E-08	3.12E-08	0.03	4.44E-03	2.11E-03	6.22E-03	3.69E-03	0.00E+00
4.31E-04	3.97E-04	4.33E-04	5.40E-04	6.42E-04		0.00E+00	0.00E+00	3.02E-08	3.02E-08	0.03	4.30E-03	2.05E-03	6.02E-03	3.56E-03	0.00E+00
4.19E-04	3.86E-04	4.20E-04	5.20E-04	6.22E-04		0.00E+00	0.00E+00	2.93E-08	2.93E-08	0.03	4.17E-03	2.00E-03	5.83E-03	3.45E-03	0.00E+00
4.08E-04	3.75E-04	4.07E-04	5.01E-04	6.04E-04		0.00E+00	0.00E+00	2.84E-08	2.84E-08	0.03	4.05E-03	1.94E-03	5.65E-03	3.34E-03	0.00E+00
3.96E-04	3.64E-04	3.94E-04	4.81E-04	5.84E-04		0.00E+00	0.00E+00	2.75E-08	2.75E-08	0.03	3.92E-03	1.89E-03	5.46E-03	3.22E-03	0.00E+00
3.84E-04	3.53E-04	3.81E-04	4.62E-04	5.64E-04		0.00E+00	0.00E+00	2.66E-08	2.66E-08	0.03	3.80E-03	1.83E-03	5.28E-03	3.10E-03	0.00E+00
2.27E-04	2.09E-04	2.21E-04	2.56E-04	3.23E-04		0.00E+00	0.00E+00	1.54E-08	1.54E-08	0.02	2.20E-03	1.08E-03	3.04E-03	1.77E-03	0.00E+00
2.23E-04	2.05E-04	2.17E-04	2.51E-04	3.17E-04		0.00E+00	0.00E+00	1.51E-08	1.51E-08	0.02	2.16E-03	1.06E-03	2.99E-03	1.73E-03	0.00E+00
2.16E-04	1.99E-04	2.10E-04	2.43E-04	3.08E-04		0.00E+00	0.00E+00	1.46E-08	1.46E-08	0.01	2.09E-03	1.03E-03	2.90E-03	1.68E-03	0.00E+00
2.09E-04	1.92E-04	2.03E-04	2.36E-04	2.98E-04		0.00E+00	0.00E+00	1.42E-08	1.42E-08	0.01	2.03E-03	9.97E-04	2.81E-03	1.63E-03	0.00E+00
5.28E-04	4.86E-04	5.44E-04	7.16E-04	8.08E-04		0.00E+00	0.00E+00	3.80E-08	3.80E-08	0.04	5.36E-03	2.52E-03	7.60E-03	4.56E-03	0.00E+00
5.15E-04	4.74E-04	5.30E-04	6.92E-04	7.86E-04		0.00E+00	0.00E+00	3.70E-08	3.70E-08	0.04	5.22E-03	2.46E-03	7.39E-03	4.43E-03	0.00E+00
5.03E-04	4.63E-04	5.14E-04	6.66E-04	7.63E-04		0.00E+00	0.00E+00	3.59E-08	3.59E-08	0.04	5.08E-03	2.40E-03	7.17E-03	4.29E-03	0.00E+00
4.90E-04	4.51E-04	4.99E-04	6.41E-04	7.40E-04		0.00E+00	0.00E+00	3.48E-08	3.48E-08	0.03	4.93E-03	2.33E-03	6.95E-03	4.15E-03	0.00E+00
4.76E-04	4.38E-04	4.83E-04	6.15E-04	7.17E-04		0.00E+00	0.00E+00	3.37E-08	3.37E-08	0.03	4.79E-03	2.27E-03	6.73E-03	4.00E-03	0.00E+00
4.63E-04	4.26E-04	4.68E-04	5.90E-04	6.94E-04		0.00E+00	0.00E+00	3.27E-08	3.27E-08	0.03	4.64E-03	2.21E-03	6.50E-03	3.86E-03	0.00E+00
4.50E-04	4.14E-04	4.53E-04	5.67E-04	6.72E-04		0.00E+00	0.00E+00	3.16E-08	3.16E-08	0.03	4.50E-03	2.14E-03	6.30E-03	3.73E-03	0.00E+00
4.38E-04	4.03E-04	4.39E-04	5.46E-04	6.51E-04		0.00E+00	0.00E+00	3.07E-08	3.07E-08	0.03	4.36E-03	2.09E-03	6.10E-03	3.61E-03	0.00E+00
4.25E-04	3.91E-04	4.25E-04	5.25E-04	6.30E-04		0.00E+00	0.00E+00	2.97E-08	2.97E-08	0.03	4.23E-03	2.03E-03	5.90E-03	3.48E-03	0.00E+00
4.12E-04	3.79E-04	4.11E-04	5.03E-04	6.08E-04		0.00E+00	0.00E+00	2.87E-08	2.87E-08	0.03	4.09E-03	1.96E-03	5.69E-03	3.36E-03	0.00E+00
3.99E-04	3.67E-04	3.96E-04	4.82E-04	5.87E-04		0.00E+00	0.00E+00	2.77E-08	2.77E-08	0.03	3.95E-03	1.90E-03	5.49E-03	3.23E-03	0.00E+00
3.86E-04	3.56E-04	3.83E-04	4.63E-04	5.67E-04		0.00E+00	0.00E+00	2.67E-08	2.67E-08	0.03	3.82E-03	1.84E-03	5.30E-03	3.12E-03	0.00E+00
2.36E-04	2.17E-04	2.30E-04	2.68E-04	3.37E-04		0.00E+00	0.00E+00	1.60E-08	1.60E-08	0.02	2.29E-03	1.13E-03	3.18E-03	1.85E-03	0.00E+00
2.29E-04	2.11E-04	2.24E-04	2.60E-04	3.27E-04		0.00E+00	0.00E+00	1.56E-08	1.56E-08	0.02	2.22E-03	1.09E-03	3.09E-03	1.79E-03	0.00E+00
2.22E-04	2.04E-04	2.17E-04	2.52E-04	3.17E-04		0.00E+00	0.00E+00	1.51E-08	1.51E-08	0.02	2.15E-03	1.06E-03	2.99E-03	1.74E-03	0.00E+00
2.15E-04	1.98E-04	2.09E-04	2.44E-04	3.07E-04		0.00E+00	0.00E+00	1.46E-08	1.46E-08	0.01	2.08E-03	1.02E-03	2.89E-03	1.68E-03	0.00E+00
2.08E-04	1.91E-04	2.02E-04	2.36E-04	2.96E-04		0.00E+00	0.00E+00	1.41E-08	1.41E-08	0.01	2.01E-03	9.90E-04	2.79E-03	1.62E-03	0.00E+00
5.54E-04	5.10E-04	5.73E-04	7.59E-04	8.51E-04		0.00E+00	0.00E+00	4.00E-08	4.00E-08	0.04	5.65E-03	2.64E-03	8.01E-03	4.82E-03	0.00E+00
5.41E-04	4.98E-04	5.57E-04	7.32E-04	8.27E-04		0.00E+00	0.00E+00	3.89E-08	3.89E-08	0.04	5.49E-03	2.58E-03	7.78E-03	4.67E-03	0.00E+00
5.27E-04	4.85E-04	5.41E-04	7.04E-04	8.02E-04		0.00E+00	0.00E+00	3.77E-08	3.77E-08	0.04	5.34E-03	2.51E-03	7.54E-03	4.51E-03	0.00E+00
5.13E-04	4.72E-04	5.24E-04	6.76E-04	7.77E-04		0.00E+00	0.00E+00	3.66E-08	3.66E-08	0.04	5.18E-03	2.44E-03	7.30E-03	4.36E-03	0.00E+00
4.98E-04	4.59E-04	5.07E-04	6.48E-04	7.52E-04		0.00E+00	0.00E+00	3.54E-08	3.54E-08	0.04	5.02E-03	2.37E-03	7.06E-03	4.21E-03	0.00E+00
4.84E-04	4.46E-04	4.90E-04	6.22E-04	7.27E-04		0.00E+00	0.00E+00	3.42E-08	3.42E-08	0.03	4.86E-03	2.31E-03	6.82E-03	4.06E-03	0.00E+00
4.13E-04	3.80E-04	4.11E-04	5.01E-04	6.09E-04		0.00E+00	0.00E+00	2.87E-08	2.87E-08	0.03	4.09E-03	1.97E-03	5.70E-03	3.35E-03	0.00E+00
4.01E-04	3.69E-04	3.98E-04	4.82E-04	5.90E-04		0.00E+00	0.00E+00	2.78E-08	2.78E-08	0.03	3.97E-03	1.91E-03	5.51E-03	3.24E-03	0.00E+00
2.34E-04	2.16E-04	2.36E-04	2.94E-04	3.35E-04		0.00E+00	0.00E+00	1.63E-08	1.63E-08	0.02	2.27E-03	1.12E-03	3.27E-03	1.92E-03	0.00E+00
2.28E-04	2.10E-04	2.23E-04	2.61E-04	3.27E-04		0.00E+00	0.00E+00	1.55E-08	1.55E-08	0.02	2.22E-03	1.09E-03	3.08E-03	1.79E-03	0.00E+00
2.20E-04	2.03E-04	2.15E-04	2.52E-04	3.15E-04		0.00E+00	0.00E+00	1.50E-08	1.50E-08	0.02	2.14E-03	1.05E-03	2.97E-03	1.73E-03	0.00E+00
2.13E-04	1.96E-04	2.08E-04	2.43E-04	3.04E-04		0.00E+00	0.00E+00	1.45E-08	1.45E-08	0.01	2.07E-03	1.01E-03	2.87E-03	1.67E-03	0.00E+00
5.83E-04	5.36E-04	6.05E-04	8.07E-04	8.98E-04		0.00E+00	0.00E+00	4.22E-08	4.22E-08	0.04	5.95E-03	2.78E-03	8.46E-03	5.10E-03	0.00E+00
5.68E-04	5.23E-04	5.87E-04	7.75E-04	8.71E-04		0.00E+00	0.00E+00	4.10E-08	4.10E-08	0.04	5.78E-03	2.71E-03	8.20E-03	4.93E-03	0.00E+00
5.53E-04	5.09E-04	5.68E-04	7.44E-04	8.44E-04		0.00E+00	0.00E+00	3.97E-08	3.97E-08	0.04	5.61E-03	2.63E-03	7.93E-03	4.76E-03	0.00E+00
5.37E-04	4.94E-04	5.50E-04	7.14E-04	8.16E-04		0.00E+00	0.00E+00	3.84E-08	3.84E-08	0.04	5.43E-03	2.56E-03	7.67E-03	4.59E-03	0.00E+00
5.22E-04	4.80E-04	5.32E-04	6.83E-04	7.89E-04		0.00E+00	0.00E+00	3.71E-08	3.71E-08	0.04	5.26E-03	2.49E-03	7.41E-03	4.42E-03	0.00E+00
5.07E-04	4.66E-04	5.14E-04	6.55E-04	7.63E-04		0.00E+00	0.00E+00	3.59E-08	3.59E-08	0.04	5.09E-03	2.41E-03	7.16E-03	4.26E-03	0.00E+00
2.25E-04	2.07E-04	2.20E-04	2.58E-04	3.22E-04		0.00E+00	0.00E+00	1.53E-08	1.53E-08	0.02	2.18E-03	1.07E-03	3.04E-03	1.77E-03	0.00E+00
2.17E-04	2.00E-04	2.13E-04	2.50E-04	3.11E-04		0.00E+00	0.00E+00	1.48E-08	1.48E-08	0.01	2.11E-03	1.04E-03	2.94E-03	1.71E-03	0.00E+00
1.80E-04	1.65E-04	1.76E-04	2.08E-04	2.58E-04		0.00E+00	0.00E+00	1.23E-08	1.23E-08	0.01	1.75E-03	8.57E-04	2.44E-03	1.42E-03	0.00E+00
1.76E-04	1.62E-04	1.73E-04	2.04E-04	2.53E-04		0.00E+00	0.00E+00	1.20E-08	1.20E-08	0.01	1.71E-03	8.40E-04	2.39E-03	1.39E-03	0.00E+00
6.14E-04	5.65E-04	6.40E-04	8.61E-04	9.51E-04		0.00E+00	0.00E+00	4.47E-08	4.47E-08	0.04	6.29E-03	2.93E-03	8.96E-03	5.41E-03	0.00E+00
5.98E-04	5.50E-04	6.20E-04	8.26E-04	9.21E-04		0.00E+00	0.00E+00	4.33E-08	4.33E-08	0.04	6.10E-03	2.85E-03	8.67E-03	5.22E-03	0.00E+00
5.81E-04	5.35E-04	6.00E-04	7.91E-04	8.91E-04		0.00E+00	0.00E+00	4.19E-08	4.19E-08	0.04	5.91E-03	2.77E-03	8.38E-03	5.03E-03	0.00E+00
5.65E-04	5.20E-04	5.80E-04	7.57E-04	8.61E-04		0.00E+00	0.00E+00	4.05E-08	4.05E-08	0.04	5.72E-03	2.69E-03	8.09E-03	4.85E-03	0.00E+00
5.48E-04	5.04E-04	5.60E-04	7.24E-04	8.31E-04		0.00E+00	0.00E+00	3.91E-08	3.91E-08	0.04	5.54E-03	2.61E-03	7.81E-03	4.67E-03	0.00E+00
5.31E-04	4.89E-04	5.40E-04	6.91E-04	8.01E-04		0.00E+00	0.00E+00	3.77E-08	3.77E-08	0.04	5.34E-03	2.53E-03	7.52E-03	4.48E-03	0.00E+00
1.99E-04	1.83E-04	1.96E-04	2.32E-04	2.86E-04		0.00E+00	0.00E+00	1.36E-08	1.36E-08	0.01	1.94E-03	9.49E-04	2.70E-03	1.58E-03	0.00E+00
1.93E-04	1.78E-04	1.90E-04	2.25E-04	2.78E-04		0.00E+00	0.00E+00	1.32E-08	1.32E-08	0.01	1.88E-03	9.21E-04	2.62E-03	1.53E-03	0.00E+00
1.89E-04	1.74E-04	1.86E-04	2.21E-04	2.72E-04		0.00E+00	0.00E+00	1.29E-08	1.29E-08	0.01	1.84E-03	9.01E-04	2.57E-03	1.50E-03	0.00E+00
6.48E-04	5.97E-04	6.78E-04	9.19E-04	1.01E-03		0.00E+00	0.00E+00	4.73E-08	4.73E-08	0.05	6.66E-03	3.09E-03	9.50E-03	5.75E-03	0.00E+00
6.30E-04	5.80E-04	6.56E-04	8.79E-04	9.74E-04		0.00E+00	0.00E+00	4.58E-08	4.58E-08	0.05	6.45E-03	3.00E-03	9.18E-03	5.54E-03	0.00E+00
6.12E-04	5.63E-04	6.34E-04	8.41E-04	9.41E-04		0.00E+00	0.00E+00	4.42E-08	4.42E-08	0.04	6.24E-03	2.92E-03	8.86E-03	5.33E-03	0.00E+00
5.94E-04	5.46E-04	6.11E-04	8.02E-04	9.08E-04		0.00E+00	0.00E+00	4.27E-08	4.27E-08	0.04	6.03E-03	2.83E-03	8.54E-03	5.12E-03	0.00E+00
2.04E-04	1.87E-04	2.00E-04	2.38E-04	2.93E-04		0.00E+00	0.00E+00	1.39E-08	1.39E-08	0.01	1.99E-03	9.71E-04	2.77E-03	1.62E-03	0.00E+00
2.04E-04	1.88E-04	2.01E-04	2.40E-04	2.94E-04		0.00E+00	0.00E+00	1.40E-08	1.40E-08	0.01	1.99E-03	9.72E-04	2.78E-03	1.63E-03	0.00E+00
6.85E-04	6.30E-04	7.20E-04	9.83E-04	1.07E-03		0.00E+00	0.00E+00	5.02E-08	5.02E-08	0.05	7.06E-03	3.27E-03	1.01E-02	6.12E-03	0.00E+00
6.65E-04	6.12E-04	6.95E-04	9.38E-04	1.03E-03		0.00E+00	0.00E+00	4.85E-08	4.85E-08	0.05	6.82E-03	3.17E-03	9.73E-03	5.88E-03	0.00E+00
6.45E-04	5.94E-04	6.70E-04	8.95E-04	9.95E-04		0.00E+00	0.00E+00	4.68E-08	4.68E-08	0.05	6.59E-03	3.07E-03	9.37E-03	5.65E-03	0.00E+00
6.25E-04	5.75E-04	6.45E-04	8.52E-04	9.58E-04		0.00E+00	0.00E+00	4.50E-08	4.50E-08	0.05	6.36E-03	2.98E-03	9.01E-03	5.42E-03	0.00E+00
7.25E-04	6.68E-04	7.66E-04	1.05E-03	1.14E-03		0.00E+00	0.00E+00	5.34E-08	5.34E-08	0.05	7.50E-03	3.46E-03	1.07E-02	6.53E-03	0.00E+00
7.04E-04	6.48E-04	7.38E-04	1.00E-03	1.10E-03		0.00E+00	0.00E+00	5.15E-08	5.15E-08	0.05	7.24E-03	3.35E-03	1.03E-02	6.27E-03	0.00E+00
6.82E-04	6.27E-04	7.11E-04	9.56E-04	1.06E-03		0.00E+00	0.00E+00	4.96E-08	4.96E-08	0.05	6.98E-03	3.25E-03	9.95E-03	6.01E-03	0.00E+00
6.59E-04	6.07E-04	6.83E-04	9.08E-04	1.01E-03		0.00E+00	0.00E+00	4.77E-08	4.77E-08	0.05	6.73E-03	3.14E-03	9.55E-03	5.75E-03	0.00E+00
7.69E-04	7.08E-04	8.16E-04	1.13E-03	1.21E-03		0.00E+00	0.00E+00	5.69E-08	5.69E-08	0.06	7.98E-03	3.67E-03	1.15E-02	6.98E-03	0.00E+00
7.46E-04	6.86E-04	7.86E-04	1.08E-03	1.17E-03		0.00E+00	0.00E+00	5.48E-08	5.48E-08	0.05	7.70E-03	3.55E-03	1.10E-02	6.69E-03	0.00E+00
7.21E-04	6.64E-04	7.55E-04	1.02E-03	1.12E-03		0.00E+00	0.00E+00	5.27E-08	5.27E-08	0.05	7.41E-03	3.44E-03	1.06E-02	6.40E-03	0.00E+00
6.97E-04	6.41E-04	7.25E-04	9.69E-04	1.08E-03		0.00E+00	0.00E+00	5.06E-08	5.06E-08	0.05	7.13E-03	3.32E-03	1.01E-02	6.11E-03	0.00E+00
8.17E-04	7.52E-04	8.72E-04	1.22E-03	1.30E-03		0.00E+00	0.00E+00	6.08E-08	6.08E-08	0.06	8.51E-03	3.90E-03	1.23E-02	7.48E-03	0.00E+00
7.91E-04	7.28E-04	8.37E-04	1.16E-03	1.24E-03		0.00E+00	0.00E+00	5.84E-08	5.84E-08	0.06	8.19E-03	3.77E-03	1.18E-02	7.15E-03	0.00E+00
7.64E-04	7.03E-04	8.03E-04	1.10E-03	1.19E-03		0.00E+00	0.00E+00	5.60E-08	5.60E-08	0.06	7.87E-03	3.64E-03	1.13E-02	6.82E-03	0.00E+00
7.37E-04	6.78E-04	7.69E-04	1.04E-03	1.14E-03		0.00E+00	0.00E+00	5.37E-08	5.37E-08	0.05	7.56E-03	3.51E-03	1.08E-02	6.50E-03	0.00E+00
8.71E-04	8.02E-04	9.35E-04	1.32E-03	1.39E-03		0.00E+00	0.00E+00	6.52E-08	6.52E-08	0.07	9.11E-03	4.15E-03	1.32E-02	8.05E-03	0.00E+00
8.42E-04	7.75E-04	8.96E-04	1.25E-03	1.33E-03		0.00E+00	0.00E+00	6.25E-08	6.25E-08	0.06	8.76E-03	4.01E-03	1.26E-02	7.68E-03	0.00E+00

Unique Identifier	X (UTM)	Y (UTM)	DemolitionS 2026	Site PreparationS 2026	Grading/ExcavationS 2026	Concrete (Garage and Podiums)1 2026	Concrete (Garage and Podiums)1 2027	Concrete (Garage and Podiums)1 2028	Concrete (Garage and Podiums)S 2028	Concrete (Garage and Podiums)2 2028	Building Construction (framing, roofing, 2027	Building Construction (framing, roofing, 2028	Building Construction (framing, roofing, 2028	Building Construction (framing, roofing, 2029	Building Construction (framing, roofing, 2029
371478.013760895.01	371478.01	3760895.01	1.30E-03	0.00E+00	4.48E-03	2.62E-03	2.49E-03	2.28E-03	2.62E-03	3.60E-03	1.38E-03	1.27E-03	1.45E-03	1.37E-03	1.88E-03
371488.013760895.01	371488.01	3760895.01	1.24E-03	0.00E+00	4.28E-03	2.52E-03	2.40E-03	2.20E-03	2.50E-03	3.40E-03	1.33E-03	1.22E-03	1.39E-03	1.31E-03	1.77E-03
371458.013760905.01	371458.01	3760905.01	1.53E-03	0.00E+00	5.25E-03	3.00E-03	2.85E-03	2.61E-03	3.06E-03	4.39E-03	1.59E-03	1.45E-03	1.70E-03	1.60E-03	2.29E-03
371468.013760905.01	371468.01	3760905.01	1.46E-03	0.00E+00	5.02E-03	2.90E-03	2.75E-03	2.52E-03	2.93E-03	4.14E-03	1.53E-03	1.40E-03	1.63E-03	1.53E-03	2.16E-03
371478.013760905.01	371478.01	3760905.01	1.39E-03	0.00E+00	4.79E-03	2.79E-03	2.65E-03	2.43E-03	2.80E-03	3.89E-03	1.47E-03	1.35E-03	1.56E-03	1.46E-03	2.03E-03
371488.013760905.01	371488.01	3760905.01	1.33E-03	0.00E+00	4.57E-03	2.68E-03	2.55E-03	2.33E-03	2.67E-03	3.65E-03	1.42E-03	1.30E-03	1.48E-03	1.39E-03	1.91E-03
371458.013760915.01	371458.01	3760915.01	1.65E-03	0.00E+00	5.66E-03	3.22E-03	3.05E-03	2.80E-03	3.30E-03	4.79E-03	1.70E-03	1.55E-03	1.84E-03	1.73E-03	2.50E-03
371468.013760915.01	371468.01	3760915.01	1.57E-03	0.00E+00	5.41E-03	3.10E-03	2.94E-03	2.70E-03	3.16E-03	4.51E-03	1.64E-03	1.50E-03	1.75E-03	1.65E-03	2.35E-03
371478.013760915.01	371478.01	3760915.01	1.50E-03	0.00E+00	5.15E-03	2.98E-03	2.83E-03	2.59E-03	3.01E-03	4.22E-03	1.57E-03	1.44E-03	1.67E-03	1.57E-03	2.20E-03
371488.013760915.01	371488.01	3760915.01	1.42E-03	0.00E+00	4.89E-03	2.86E-03	2.71E-03	2.49E-03	2.86E-03	3.95E-03	1.51E-03	1.38E-03	1.59E-03	1.49E-03	2.06E-03
371458.013760925.01	371458.01	3760925.01	1.78E-03	0.00E+00	6.13E-03	3.46E-03	3.28E-03	3.01E-03	3.58E-03	5.26E-03	1.83E-03	1.67E-03	1.99E-03	1.87E-03	2.75E-03
371468.013760925.01	371468.01	3760925.01	1.70E-03	0.00E+00	5.84E-03	3.33E-03	3.16E-03	2.90E-03	3.41E-03	4.94E-03	1.76E-03	1.61E-03	1.90E-03	1.78E-03	2.58E-03
371478.013760925.01	371478.01	3760925.01	1.61E-03	0.00E+00	5.55E-03	3.19E-03	3.03E-03	2.78E-03	3.24E-03	4.61E-03	1.69E-03	1.54E-03	1.80E-03	1.69E-03	2.41E-03
371458.013760935.01	371458.01	3760935.01	1.94E-03	0.00E+00	6.67E-03	3.72E-03	3.54E-03	3.24E-03	3.89E-03	5.79E-03	1.97E-03	1.80E-03	2.16E-03	2.03E-03	3.03E-03
371468.013760935.01	371468.01	3760935.01	1.84E-03	0.00E+00	6.34E-03	3.58E-03	3.40E-03	3.11E-03	3.70E-03	5.42E-03	1.89E-03	1.73E-03	2.06E-03	1.93E-03	2.83E-03
371478.013760935.01	371478.01	3760935.01	1.74E-03	0.00E+00	6.00E-03	3.42E-03	3.25E-03	2.98E-03	3.50E-03	5.04E-03	1.81E-03	1.66E-03	1.95E-03	1.83E-03	2.63E-03
371458.013760945.01	371458.01	3760945.01	2.11E-03	0.00E+00	7.27E-03	4.02E-03	3.82E-03	3.50E-03	4.24E-03	6.39E-03	2.12E-03	1.94E-03	2.35E-03	2.21E-03	3.34E-03
371468.013760945.01	371468.01	3760945.01	2.00E-03	0.00E+00	6.89E-03	3.86E-03	3.66E-03	3.36E-03	4.02E-03	5.95E-03	2.04E-03	1.87E-03	2.23E-03	2.10E-03	3.11E-03
371478.013760945.01	371478.01	3760945.01	1.89E-03	0.00E+00	6.50E-03	3.68E-03	3.50E-03	3.21E-03	3.79E-03	5.51E-03	1.95E-03	1.78E-03	2.11E-03	1.98E-03	2.88E-03
371458.013760955.01	371458.01	3760955.01	2.32E-03	0.00E+00	7.98E-03	4.36E-03	4.14E-03	3.80E-03	4.64E-03	7.10E-03	2.30E-03	2.11E-03	2.58E-03	2.42E-03	3.71E-03
371468.013760955.01	371468.01	3760955.01	2.19E-03	0.00E+00	7.52E-03	4.17E-03	3.96E-03	3.63E-03	4.38E-03	6.57E-03	2.20E-03	2.02E-03	2.43E-03	2.29E-03	3.43E-03
371478.013760955.01	371478.01	3760955.01	2.05E-03	0.00E+00	7.07E-03	3.98E-03	3.77E-03	3.46E-03	4.12E-03	6.05E-03	2.10E-03	1.92E-03	2.29E-03	2.15E-03	3.16E-03
371458.013760965.01	371458.01	3760965.01	2.56E-03	0.00E+00	8.81E-03	4.75E-03	4.51E-03	4.14E-03	5.11E-03	7.97E-03	2.51E-03	2.30E-03	2.84E-03	2.67E-03	4.16E-03
371468.013760965.01	371468.01	3760965.01	2.40E-03	0.00E+00	8.27E-03	4.54E-03	4.31E-03	3.95E-03	4.81E-03	7.32E-03	2.40E-03	2.19E-03	2.67E-03	2.51E-03	3.82E-03
371478.013760965.01	371478.01	3760965.01	2.25E-03	0.00E+00	7.73E-03	4.31E-03	4.09E-03	3.75E-03	4.50E-03	6.70E-03	2.28E-03	2.08E-03	2.50E-03	2.35E-03	3.50E-03
371458.013760975.01	371458.01	3760975.01	2.85E-03	0.00E+00	9.80E-03	5.21E-03	4.95E-03	4.54E-03	5.67E-03	9.02E-03	2.75E-03	2.52E-03	3.15E-03	2.96E-03	4.71E-03
371468.013760975.01	371468.01	3760975.01	2.66E-03	0.00E+00	9.15E-03	4.95E-03	4.71E-03	4.31E-03	5.31E-03	8.23E-03	2.62E-03	2.40E-03	2.95E-03	2.77E-03	4.30E-03
371478.013760975.01	371478.01	3760975.01	2.48E-03	0.00E+00	8.52E-03	4.69E-03	4.45E-03	4.08E-03	4.95E-03	7.48E-03	2.48E-03	2.27E-03	2.75E-03	2.58E-03	3.91E-03
371458.013760985.01	371458.01	3760985.01	3.20E-03	0.00E+00	1.10E-02	5.74E-03	5.45E-03	5.00E-03	6.35E-03	1.03E-02	3.03E-03	2.78E-03	3.53E-03	3.32E-03	5.39E-03
371468.013760985.01	371468.01	3760985.01	2.97E-03	0.00E+00	1.02E-02	5.44E-03	5.17E-03	4.74E-03	5.91E-03	9.35E-03	2.88E-03	2.63E-03	3.28E-03	3.09E-03	4.88E-03
371478.013760985.01	371478.01	3760985.01	2.75E-03	0.00E+00	9.45E-03	5.13E-03	4.88E-03	4.47E-03	5.48E-03	8.43E-03	2.71E-03	2.48E-03	3.04E-03	2.86E-03	4.40E-03
371458.013760995.01	371458.01	3760995.01	3.62E-03	0.00E+00	1.25E-02	6.37E-03	6.05E-03	5.54E-03	7.17E-03	1.19E-02	3.36E-03	3.08E-03	3.98E-03	3.74E-03	6.24E-03
371468.013760995.01	371468.01	3760995.01	3.35E-03	0.00E+00	1.15E-02	6.03E-03	5.72E-03	5.25E-03	6.66E-03	1.08E-02	3.18E-03	2.91E-03	3.70E-03	3.48E-03	5.64E-03
371478.013760995.01	371478.01	3760995.01	3.09E-03	0.00E+00	1.06E-02	5.67E-03	5.38E-03	4.94E-03	6.16E-03	9.75E-03	3.00E-03	2.74E-03	3.42E-03	3.22E-03	5.09E-03
371858.013760909.01	371858.01	3760909.01	3.90E-04	0.00E+00	1.34E-03	8.21E-04	7.79E-04	7.14E-04	7.90E-04	1.01E-03	4.34E-04	3.97E-04	4.39E-04	4.13E-04	5.28E-04
371858.013760919.01	371858.01	3760919.01	4.07E-04	0.00E+00	1.40E-03	8.56E-04	8.13E-04	7.45E-04	8.25E-04	1.06E-03	4.52E-04	4.14E-04	4.58E-04	4.31E-04	5.54E-04
371857.013760929.01	371857.01	3760929.01	4.26E-04	0.00E+00	1.47E-03	8.96E-04	8.51E-04	7.80E-04	8.66E-04	1.12E-03	4.73E-04	4.33E-04	4.81E-04	4.52E-04	5.84E-04
371857.013760939.01	371857.01	3760939.01	4.46E-04	0.00E+00	1.54E-03	9.37E-04	8.89E-04	8.15E-04	9.06E-04	1.17E-03	4.95E-04	4.53E-04	5.03E-04	4.73E-04	6.13E-04
371857.013760949.01	371857.01	3760949.01	4.67E-04	0.00E+00	1.61E-03	9.80E-04	9.30E-04	8.53E-04	9.49E-04	1.23E-03	5.18E-04	4.74E-04	5.27E-04	4.95E-04	6.42E-04
371857.013760959.01	371857.01	3760959.01	4.89E-04	0.00E+00	1.68E-03	1.03E-03	9.74E-04	8.93E-04	9.94E-04	1.29E-03	5.42E-04	4.96E-04	5.52E-04	5.19E-04	6.74E-04
371796.013760969.01	371796.01	3760969.01	6.00E-04	0.00E+00	2.06E-03	1.24E-03	1.17E-03	1.08E-03	1.22E-03	1.63E-03	6.54E-04	5.98E-04	6.76E-04	6.36E-04	8.52E-04
371806.013760969.01	371806.01	3760969.01	5.84E-04	0.00E+00	2.01E-03	1.21E-03	1.15E-03	1.05E-03	1.19E-03	1.58E-03	6.38E-04	5.84E-04	6.59E-04	6.19E-04	8.25E-04
371816.013760969.01	371816.01	3760969.01	5.69E-04	0.00E+00	1.96E-03	1.18E-03	1.12E-03	1.03E-03	1.15E-03	1.53E-03	6.23E-04	5.70E-04	6.42E-04	6.03E-04	8.00E-04
371826.013760969.01	371826.01	3760969.01	5.54E-04	0.00E+00	1.91E-03	1.15E-03	1.09E-03	1.00E-03	1.13E-03	1.48E-03	6.09E-04	5.57E-04	6.25E-04	5.88E-04	7.75E-04
371836.013760969.01	371836.01	3760969.01	5.41E-04	0.00E+00	1.86E-03	1.13E-03	1.07E-03	9.81E-04	1.10E-03	1.44E-03	5.95E-04	5.45E-04	6.10E-04	5.73E-04	7.52E-04
371846.013760969.01	371846.01	3760969.01	5.27E-04	0.00E+00	1.81E-03	1.10E-03	1.05E-03	9.59E-04	1.07E-03	1.40E-03	5.82E-04	5.33E-04	5.95E-04	5.59E-04	7.30E-04
371856.013760969.01	371856.01	3760969.01	5.13E-04	0.00E+00	1.77E-03	1.08E-03	1.02E-03	9.37E-04	1.04E-03	1.36E-03	5.68E-04	5.20E-04	5.80E-04	5.45E-04	7.09E-04
371866.013760969.01	371866.01	3760969.01	4.05E-04	0.00E+00	1.39E-03	8.47E-04	8.04E-04	7.37E-04	8.79E-04	1.30E-03	4.47E-04	4.10E-04	4.89E-04	4.59E-04	6.77E-04
371796.013760979.01	371796.01	3760979.01	6.33E-04	0.00E+00	2.18E-03	1.30E-03	1.24E-03	1.13E-03	1.28E-03	1.72E-03	6.89E-04	6.30E-04	7.13E-04	6.71E-04	9.00E-04
371806.013760979.01	371806.01	3760979.01	6.14E-04	0.00E+00	2.11E-03	1.27E-03	1.20E-03	1.10E-03	1.25E-03	1.67E-03	6.70E-04	6.14E-04	6.93E-04	6.52E-04	8.72E-04
371816.013760979.01	371816.01	3760979.01	5.96E-04	0.00E+00	2.05E-03	1.24E-03	1.17E-03	1.08E-03	1.21E-03	1.62E-03	6.54E-04	5.98E-04	6.74E-04	6.34E-04	8.44E-04
371826.013760979.01	371826.01	3760979.01	5.80E-04	0.00E+00	2.00E-03	1.21E-03	1.15E-03	1.05E-03	1.18E-03	1.56E-03	6.38E-04	5.84E-04	6.56E-04	6.17E-04	8.17E-04
371836.013760979.01	371836.01	3760979.01	5.65E-04	0.00E+00	1.94E-03	1.18E-03	1.12E-03	1.03E-03	1.15E-03	1.51E-03	6.22E-04	5.70E-04	6.38E-04	6.00E-04	7.89E-04
371846.013760979.01	371846.01	3760979.01	5.50E-04	0.00E+00	1.89E-03	1.15E-03	1.09E-03	1.00E-03	1.12E-03	1.46E-03	6.08E-04	5.56E-04	6.21E-04	5.84E-04	7.63E-04
371856.013760979.01	371856.01	3760979.01	4.45E-04	0.00E+00	1.53E-03	9.25E-04	8.78E-04	8.05E-04	9.58E-04	1.41E-03	4.88E-04	4.47E-04	5.32E-04	5.00E-04	7.35E-04
371866.013760979.01	371866.01	3760979.01	4.23E-04	0.00E+00	1.45E-03	8.81E-04	8.36E-04	7.67E-04	9.16E-04	1.36E-03	4.65E-04	4.26E-04	5.09E-04	4.79E-04	7.08E-04
371876.013760979.01	371876.01	3760979.01	4.13E-04	0.00E+00	1.42E-03	8.63E-04	8.19E-04	7.51E-04	8.95E-04	1.32E-03	4.56E-04	4.17E-04	4.97E-04	4.67E-04	6.88E-04
371796.013760989.01	371796.01	3760989.01	6.65E-04	0.00E+00	2.29E-03	1.37E-03	1.30E-03	1.19E-03	1.35E-03	1.82E-03	7.24E-04	6.63E-04	7.52E-04	7.07E-04	9.53E-04
371806.013760989.01	371806.01	3760989.01	6.45E-04	0.00E+00	2.22E-03	1.33E-03	1.27E-03	1.16E-03	1.31E-03	1.76E-03	7.05E-04	6.45E-04	7.30E-04	6.86E-04	9.21E-04
371816.013760988.01	371816.01	3760988.01	6.22E-04	0.00E+00	2.14E-03	1.29E-03	1.23E-03	1.12E-03	1.27E-03	1.68E-03	6.82E-04	6.24E-04	7.03E-04	6.61E-04	8.78E-04
371826.013760988.01	371826.01	3760988.01	5.03E-04	0.00E+00	1.73E-03	1.03E-03	9.82E-04	9.00E-04	1.08E-03	1.62E-03	5.46E-04	5.00E-04	6.01E-04	5.65E-04	8.44E-04
371836.013760988.01	371836.01	3760988.01	4.81E-04	0.00E+00	1.65E-03	9.92E-04	9.42E-04	8.64E-04	1.04E-03	1.56E-03	5.24E-04	4.80E-04	5.78E-04	5.43E-04	8.13E-04
371846.013760988.01	371846.01	3760988.01	4.65E-04	0.00E+00	1.60E-03	9.63E-04	9.14E-04	8.38E-04	1.01E-03	1.50E-03	5.08E-04	4.65E-04	5.60E-04	5.26E-04	7.86E-04
371856.013760988.01	371856.01	3760988.01	4.49E-04	0.00E+00	1.54E-03	9.30E-04	8.83E-04	8.10E-04	9.73E-04	1.45E-03	4.91E-04	4.50E-04	5.41E-04	5.08E-04	7.60E-04
371866.013760986.01	371866.01	3760986.01	4.35E-04	0.00E+00	1.50E-03	9.04E-04	8.58E-04	7.87E-04	9.42E-04	1.40E-03	4.77E-04	4.37E-04	5.23E-04	4.92E-04	7.30E-04
371395.013760982.01	371395.01	3760982.01	4.29E-03	0.00E+00	1.47E-02	6.98E-03	6.63E-03	6.08E-03	8.52E-03	1.57E-02	3.69E-03	3.38E-03	4.73E-03	4.45E-03	8.20E-03
371403.013760982.01	371403.01	3760982.01	4.18E-03	0.00E+00	1.44E-02	6.86E-03	6.52E-03	5.97E-03	8.30E-03	1.51E-02	3.62E-03	3.32E-03	4.61E-03	4.34E-03	7.91E-03
371355.013760992.01	371355.01	3760992.01	5.20E-03	0.00E+00	1.79E-02	8.05E-03	7.65E-03	7.01E-03	1.04E-02	2.03E-02	4.25E-03	3.89E-03	5.76E-03	5.42E-03	1.06E-02
371365.013760992.01	371365.01	3760992.01	5.19E-03	0.00E+00	1.79E-02	8.04E-03	7.63E-03	6.99E-03	1.03E-02	2.02E-02	4.24E-03	3.89E-03	5.75E-03	5.40E-03	1.05E-02
371395.013760992.01	371395.01	3760992.01	4.92E-03	0.00E+00	1.69E-02	7.77E-03	7.37E-03	6.76E-03	9.75E-03	1.85E-02	4.10E-03	3.76E-03	5.42E-03	5.09E-03	9.68E-03
371405.013760992.01	371405.01	3760992.01	4.77E-03	0.00E+00	1.64E-02	7.61E-03	7.22E-03	6.62E-03	9.44E-03	1.77E-02	4.02E-03	3.68E-03	5.25E-03	4.93E-03	9.26E-03
371355.013761002.01	371355.01	3761002.01	5.98E-03	0.00E+00	2.06E-02	8.93E-03	8.48E-03	7.77E-03	1.19E-02	2.39E-02	4.72E-03	4.32E-03	6.60E-03	6.20E-03	1.25E-02
371365.013761002.01	371365.01	3761002.01	5.97E-03	0.00E+00	2.06E-02	8.92E-03	8.47E-03	7.77E-03	1.18E-02	2.38E-02	4.71E-03	4.32E-03	6.58E-03	6.18E-03	1.24E-02
371375.013761002.01	371375.01	3761002.01	5.92E-03	0.00E+00	2.04E-02	8.88E-03	8.43E-03	7.73E-03	1.17E-02	2.34E-02	4.69E-03	4.29E-03	6.50E-03	6.12E-03	1.22E-02
371385.013761002.01	371385.01	3761002.01	5.83E-03	0.00E+00	2.01E-02	8.80E-03	8.36E-03	7.66E-03	1.15E-02	2.28E-02	4.65E-03	4.26E-03	6.40E-03	6.02E-03	1.19E-02
371395.013761002.01	371395.01	3761002.01	5.71E-03	0.00E+00	1.96E-02	8.69E-03	8.25E-03	7.56E-03	1.13E-02	2.22E-02	4.59E-03	4.20E-03	6.26E-03	5.89E-03	1.16E-02
371405.013761002.01	371405.01	3761002.01	5.54E-03	0.00E+00	1.91E-02	8.53E-03	8.10E-03	7.42E-03	1.09E-02	2.12E-02	4.51E-03	4.12E-03	6.07E-03	5.71E-03	1.11E-02
371413.013761002.01	371413.01	3761002.01	5.37E-03	0.00E+00	1.85E-02	8.36E-03	7.94E-03	7.28E-03	1.06E-02	2.03E-02	4.42E-03	4.04E-03	5.89E-03	5.53E-03	1.06E-02
371355.013761012.01	371355.01	3761012.01	6.92E-03	0.00E+00	2.38E-02	9.92E-03	9.42E-03	8.64E-03	1.36E-02	2.83E-02	5.24E-03	4.80E-03	7.58E-03	7.12E-03	1.48E-02
371365.013761012.01	371365.01	3761012.01	6.94E-03	0.00E+00	2.39E-02	9.95E-03	9.45E-03	8.66E-03	1.37E-02	2.84E-02	5.26E-03	4.81E-03	7.60E-03	7.14E-03	1.48E-02
371375.013761012.01	371375.01	3761012.01	6.91E-03	0.00E+00	2.38E-02	9.94E-03	9.44E-03	8.65E-03	1.36E-02	2.81E-02	5.25E-03	4.81E-03	7.55E-03	7.10E-03	1.47E-02
371385.013761012.01	371385.01	3761012.01	6.82E-03	0.00E+00	2.35E-02	9.88E-03	9.39E-03	8.60E-03	1.34E-02	2.75E-02	5.22E-03	4.78E-03	7.45E-03	7.00E-03	1.44E-02
371395.013761012.01	371395.01	3761012.01	6.70E-03	0.00E+00	2.30E-02	9.79E-03	9.29E-03	8.52E-03	1.32E-02	2.68E-02	5.17E-03	4.73E-03	7.31E-03	6.87E-03	1.40E-02
371405.013761012.01	371405.01	3761012.01	6.53E-03	0.00E+00	2.25E-02	9.63E-03	9.14E-03	8.38E-03	1.28E-02	2.58E-02	5.09E-03	4.66E-03	7.11E-03	6.69E-03	1.35E-02
371413.013761012.01	371413.01	3761012.01	6.35E-03	0.00E+00	2.18E-02	9.46E-03	8.98E-03	8.23E-03	1.24E-02	2.48E-02	5.00E-03	4.57E-03	6.91E-03	6.49E-03	1.29E-02
371358.013761022.01	371358.01	3761022.01	8.15E-03	0.00E+00	2.81E-02	1.11E-02	1.06E-02	9.68E-03	1.59E-02	3.44E-02	5.87E-03	5.38E-03	8.86E-03	8.33E-03	1.79E-02
371365.013761022.01	371365.01	3761022.01	8.19E-03	0.00E+00	2.82E-02	1.12E-02	1.06E-02	9.72E-03	1.60E-02	3.45E-02	5.90E-03	5.40E-03	8.89E-03	8.36E-03	1.80E-02
371375.013761022.01	371375.01	3761022.01	8.16E-03	0.00E+00	2.81E-02	1.12E-02	1.06E-02	9.74E-03	1.59E-02	3.42E-02	5.91E-03	5.41E-03	8.86E-03	8.33E-03	1.79E-02
371385.013761022.01	371385.01	3761022.01	8.09E-03	0.00E+00	2.78E-02	1.12E-02	1.06E-02	9.72E-03	1.58E-02	3.36E-02	5.90E-03	5.40E-03	8.77E-03	8.24E-03	1.75E-02
371395.013761022.01	371395.01	3761022.01	7.97E-03	0.00E+00	2.74E-02	1.11E-02	1.05E-02	9.66E-03	1.55E-02	3.28E-02	5.86E-03	5.37E-03	8.63E-03	8.12E-03	1.71E-02
371405.013761019.01	371405.01	3761019.01	7.39E-03	0.00E+00	2.54E-02	1.05E-02	1.00E-02	9.17E-03	1.44E-02	2.98E-02	5.56E-03	5.09E-03	8.00E-03	7.53E-03	1.56E-02
371360.013761032.01	371360.01	3761032.01	9.77E-03	0.00E+00	3.36E-02	1.25E-02	1.19E-02	1.09E-02	1.89E-02	4.24E-02	6.62E-03	6.06E-03	1.05E-02	9.88E-03	2.22E-02
371365.013761032.01	371365.01	3761032.01	9.80E-03	0.00E+00	3.37E-02	1.26E-02	1.19E-02	1.10E-02	1.90E-02	4.25E-02	6.65E-03	6.09E-03	1.05E-02	9.90E-03	2.22E-02
371375.013761030.01	371375.01	3761030.01	9.42E-03	0.00E+00	3.24E-02	1.23E-02	1.17E-02	1.07E-02	1.83E-02	4.04E-02	6.52E-03	5.97E-03	1.01E-02	9.54E-03	2.11E-02
370848.013761201.01	370848.01	3761201.01	5.16E-04	0.00E+00	1.77E-03	1.25E-03	1.19E-03	1.09E-03	1.04E-03	9.02E-04	6.62E-04	6.06E-04	5.79E-04	5.44E-04	4.71E-04
370858.013761201.01	370858.01	3761201.01	5.35E-04	0.00E+00	1.84E-03	1.30E-03	1.24E-03	1.13E-03	1.08E-03	9.33E-04	6.87E-04	6.29E-04	6.01E-04	5.65E-04	4.87E-04
370868.013761201.01	370868.01	3761201.01	5.56E-04	0.00E+00	1.91E-03	1.35E-03	1.28E-03	1.18E-03	1.12E-03	9.66E-04	7.14E-04	6.54E-04	6.24E-04	5.86E-04	5.04E-04
370878.013761201.01	370878.01	3761201.01	5.77E-04	0.00E+00	1.99E-03	1.41E-03	1.33E-03	1.22E-03	1.17E-03	1.00E-03	7.42E-04	6.80E-04	6.48E-04	6.09E-04	5.22E-04
370888.013761201.01	370888.01	3761201.01	6.00E-04	0.00E+00	2.06E-03	1.46E-03	1.39E-03	1.27E-03	1.21E-03	1.04E-03	7.72E-04	7.07E-04	6.74E-04	6.33E-04	5.41E-04
370848.013761211.01	370848.01	3761211.01	5.06E-04	0.00E+00	1.74E-03	1.23E-03	1.17E-03	1.07E-03	1.02E-03	8.81E-04	6.50E-04	5.95E-04	5.68E-04	5.34E-04	4.60E-04
370858.013761211.01	370858.01	3761211.01	5.25E-04	0.00E+00	1.80E-03	1.28E-03	1.21E-03	1.11E-03	1.06E-03	9.11E-04	6.74E-04	6.17E-04	5.89E-04	5.54E-04	4.76E-04
370868.013761211.01	370868.01	3761211.01	5.44E-04	0.00E+00	1.87E-03	1.33E-03	1.26E-03	1.15E-03	1.10E-03	9.42E-04	7.00E-04	6.41E-04	6.11E-04	5.75E-04	4.92E-04
370878.013761211.01	370878.01	3761211.01	5.66E-04	0.00E+00	1.95E-03	1.38E-03	1.31E-03	1.20E-03	1.14E-03	9.76E-04	7.28E-04	6.67E-04	6.35E-04	5.97E-04	5.10E-04
370888.013761211.01	370888.01	3761211.01	5.88E-04	0.00E+00	2.02E-03	1.43E-03	1.36E-03	1.25E-03	1.19E-03	1.01E-03	7.57E-04	6.93E-04	6.60E-04	6.20E-04	5.28E-04
370838.013761221.01	370838.01	3761221.01	4.78E-04	0.00E+00	1.65E-03	1.16E-03	1.10E-03	1.01E-03	9.67E-04	8.32E-04	6.14E-04	5.62E-04	5.37E-04	5.05E-04	4.35E-04
370848.013761221.01	370848.01	3761221.01	4.96E-04	0.00E+00	1.70E-03	1.21E-03	1.15E-03	1.05E-03	1.00E-03	8.60E-04	6.37E-04	5.83E-04	5.56E-04	5.23E-04	4.49E-04
370858.013761221.01	370858.01	3761221.01	5.14E-04	0.00E+00	1.77E-03	1.25E-03	1.19E-03	1.09E-03	1.04E-03	8.89E-04	6.61E-04	6.05E-04	5.77E-04	5.42E-04	4.64E-04
370868.013761221.01	370868.01	3761221.01	5.33E-04	0.00E+00	1.83E-03	1.30E-03	1.23E-03	1.13E-03	1.08E-03	9.19E-04	6.87E-04	6.28E-04	5.99E-04	5.63E-04	4.80E-04
370878.013761221.01	370878.01	3761221.01	5.54E-04	0.00E

Finishing/Painting1	Finishing/Painting1	Finishing/PaintingS	Finishing/Painting2	PavingS		Child Risk					Overlapping Phases - Maximum GLC				
2028	2029	2029	2029	2029		3rd Trimester	0<2	2<16	Total	per million	2026	2027	2028	2029	2030
8.12E-04	7.48E-04	8.58E-04	1.18E-03	1.27E-03		0.00E+00	0.00E+00	5.99E-08	5.99E-08	0.06	8.40E-03	3.87E-03	1.20E-02	7.31E-03	0.00E+00
7.82E-04	7.20E-04	8.20E-04	1.11E-03	1.22E-03		0.00E+00	0.00E+00	5.72E-08	5.72E-08	0.06	8.05E-03	3.73E-03	1.15E-02	6.95E-03	0.00E+00
9.31E-04	8.56E-04	1.00E-03	1.44E-03	1.49E-03		0.00E+00	0.00E+00	7.01E-08	7.01E-08	0.07	9.78E-03	4.44E-03	1.42E-02	8.69E-03	0.00E+00
8.98E-04	8.27E-04	9.61E-04	1.36E-03	1.43E-03		0.00E+00	0.00E+00	6.71E-08	6.71E-08	0.07	9.38E-03	4.28E-03	1.35E-02	8.27E-03	0.00E+00
8.65E-04	7.96E-04	9.18E-04	1.28E-03	1.36E-03		0.00E+00	0.00E+00	6.40E-08	6.40E-08	0.06	8.97E-03	4.12E-03	1.29E-02	7.85E-03	0.00E+00
8.31E-04	7.65E-04	8.75E-04	1.20E-03	1.30E-03		0.00E+00	0.00E+00	6.11E-08	6.11E-08	0.06	8.58E-03	3.96E-03	1.23E-02	7.44E-03	0.00E+00
9.97E-04	9.17E-04	1.08E-03	1.57E-03	1.61E-03		0.00E+00	0.00E+00	7.56E-08	7.56E-08	0.08	1.05E-02	4.75E-03	1.53E-02	9.41E-03	0.00E+00
9.61E-04	8.84E-04	1.03E-03	1.48E-03	1.54E-03		0.00E+00	0.00E+00	7.22E-08	7.22E-08	0.07	1.01E-02	4.58E-03	1.46E-02	8.94E-03	0.00E+00
9.23E-04	8.50E-04	9.85E-04	1.38E-03	1.47E-03		0.00E+00	0.00E+00	6.87E-08	6.87E-08	0.07	9.62E-03	4.40E-03	1.39E-02	8.46E-03	0.00E+00
8.86E-04	8.15E-04	9.37E-04	1.29E-03	1.39E-03		0.00E+00	0.00E+00	6.54E-08	6.54E-08	0.07	9.17E-03	4.22E-03	1.32E-02	7.99E-03	0.00E+00
1.07E-03	9.86E-04	1.17E-03	1.72E-03	1.75E-03		0.00E+00	0.00E+00	8.18E-08	8.18E-08	0.08	1.14E-02	5.11E-03	1.66E-02	1.02E-02	0.00E+00
1.03E-03	9.49E-04	1.12E-03	1.62E-03	1.66E-03		0.00E+00	0.00E+00	7.81E-08	7.81E-08	0.08	1.09E-02	4.92E-03	1.58E-02	9.71E-03	0.00E+00
9.89E-04	9.10E-04	1.06E-03	1.51E-03	1.58E-03		0.00E+00	0.00E+00	7.41E-08	7.41E-08	0.07	1.04E-02	4.72E-03	1.50E-02	9.16E-03	0.00E+00
1.15E-03	1.06E-03	1.27E-03	1.90E-03	1.90E-03		0.00E+00	0.00E+00	8.89E-08	8.89E-08	0.09	1.23E-02	5.50E-03	1.80E-02	1.12E-02	0.00E+00
1.11E-03	1.02E-03	1.21E-03	1.78E-03	1.80E-03		0.00E+00	0.00E+00	8.46E-08	8.46E-08	0.08	1.18E-02	5.29E-03	1.71E-02	1.06E-02	0.00E+00
1.06E-03	9.77E-04	1.15E-03	1.65E-03	1.71E-03		0.00E+00	0.00E+00	8.01E-08	8.01E-08	0.08	1.12E-02	5.06E-03	1.62E-02	9.94E-03	0.00E+00
1.25E-03	1.15E-03	1.39E-03	2.10E-03	2.07E-03		0.00E+00	0.00E+00	9.69E-08	9.69E-08	0.10	1.34E-02	5.94E-03	1.97E-02	1.23E-02	0.00E+00
1.20E-03	1.10E-03	1.32E-03	1.95E-03	1.96E-03		0.00E+00	0.00E+00	9.18E-08	9.18E-08	0.09	1.27E-02	5.70E-03	1.86E-02	1.15E-02	0.00E+00
1.14E-03	1.05E-03	1.24E-03	1.81E-03	1.85E-03		0.00E+00	0.00E+00	8.67E-08	8.67E-08	0.09	1.21E-02	5.44E-03	1.75E-02	1.08E-02	0.00E+00
1.35E-03	1.24E-03	1.52E-03	2.33E-03	2.27E-03		0.00E+00	0.00E+00	1.06E-07	1.06E-07	0.11	1.47E-02	6.45E-03	2.16E-02	1.35E-02	0.00E+00
1.29E-03	1.19E-03	1.44E-03	2.15E-03	2.14E-03		0.00E+00	0.00E+00	1.00E-07	1.00E-07	0.10	1.39E-02	6.17E-03	2.03E-02	1.26E-02	0.00E+00
1.23E-03	1.13E-03	1.35E-03	1.98E-03	2.01E-03		0.00E+00	0.00E+00	9.42E-08	9.42E-08	0.09	1.31E-02	5.87E-03	1.91E-02	1.18E-02	0.00E+00
1.47E-03	1.36E-03	1.68E-03	2.61E-03	2.51E-03		0.00E+00	0.00E+00	1.17E-07	1.17E-07	0.12	1.61E-02	7.03E-03	2.38E-02	1.50E-02	0.00E+00
1.41E-03	1.29E-03	1.58E-03	2.40E-03	2.35E-03		0.00E+00	0.00E+00	1.10E-07	1.10E-07	0.11	1.52E-02	6.70E-03	2.23E-02	1.40E-02	0.00E+00
1.34E-03	1.23E-03	1.47E-03	2.20E-03	2.20E-03		0.00E+00	0.00E+00	1.03E-07	1.03E-07	0.10	1.43E-02	6.37E-03	2.09E-02	1.29E-02	0.00E+00
1.62E-03	1.49E-03	1.86E-03	2.96E-03	2.79E-03		0.00E+00	0.00E+00	1.30E-07	1.30E-07	0.13	1.79E-02	7.70E-03	2.65E-02	1.68E-02	0.00E+00
1.54E-03	1.41E-03	1.74E-03	2.70E-03	2.61E-03		0.00E+00	0.00E+00	1.21E-07	1.21E-07	0.12	1.68E-02	7.32E-03	2.47E-02	1.55E-02	0.00E+00
1.45E-03	1.34E-03	1.62E-03	2.45E-03	2.42E-03		0.00E+00	0.00E+00	1.13E-07	1.13E-07	0.11	1.57E-02	6.93E-03	2.30E-02	1.43E-02	0.00E+00
1.78E-03	1.64E-03	2.08E-03	3.38E-03	3.13E-03		0.00E+00	0.00E+00	1.45E-07	1.45E-07	0.15	1.99E-02	8.49E-03	2.97E-02	1.89E-02	0.00E+00
1.69E-03	1.55E-03	1.94E-03	3.06E-03	2.91E-03		0.00E+00	0.00E+00	1.35E-07	1.35E-07	0.14	1.86E-02	8.05E-03	2.76E-02	1.74E-02	0.00E+00
1.59E-03	1.47E-03	1.79E-03	2.76E-03	2.69E-03		0.00E+00	0.00E+00	1.25E-07	1.25E-07	0.13	1.73E-02	7.59E-03	2.55E-02	1.60E-02	0.00E+00
1.97E-03	1.82E-03	2.35E-03	3.91E-03	3.55E-03		0.00E+00	0.00E+00	1.64E-07	1.64E-07	0.16	2.25E-02	9.41E-03	3.37E-02	2.16E-02	0.00E+00
1.87E-03	1.72E-03	2.18E-03	3.54E-03	3.28E-03		0.00E+00	0.00E+00	1.52E-07	1.52E-07	0.15	2.09E-02	8.91E-03	3.12E-02	1.98E-02	0.00E+00
1.76E-03	1.62E-03	2.02E-03	3.20E-03	3.02E-03		0.00E+00	0.00E+00	1.41E-07	1.41E-07	0.14	1.94E-02	8.38E-03	2.88E-02	1.82E-02	0.00E+00
2.54E-04	2.34E-04	2.59E-04	3.32E-04	3.82E-04		0.00E+00	0.00E+00	1.80E-08	1.80E-08	0.02	2.55E-03	1.21E-03	3.61E-03	2.15E-03	0.00E+00
2.65E-04	2.44E-04	2.70E-04	3.48E-04	3.98E-04		0.00E+00	0.00E+00	1.88E-08	1.88E-08	0.02	2.66E-03	1.26E-03	3.77E-03	2.25E-03	0.00E+00
2.78E-04	2.56E-04	2.84E-04	3.66E-04	4.18E-04		0.00E+00	0.00E+00	1.98E-08	1.98E-08	0.02	2.79E-03	1.32E-03	3.96E-03	2.36E-03	0.00E+00
2.90E-04	2.67E-04	2.97E-04	3.85E-04	4.37E-04		0.00E+00	0.00E+00	2.07E-08	2.07E-08	0.02	2.92E-03	1.38E-03	4.14E-03	2.47E-03	0.00E+00
3.04E-04	2.80E-04	3.11E-04	4.03E-04	4.58E-04		0.00E+00	0.00E+00	2.17E-08	2.17E-08	0.02	3.05E-03	1.45E-03	4.34E-03	2.59E-03	0.00E+00
3.18E-04	2.93E-04	3.26E-04	4.23E-04	4.79E-04		0.00E+00	0.00E+00	2.27E-08	2.27E-08	0.02	3.20E-03	1.52E-03	4.54E-03	2.71E-03	0.00E+00
3.84E-04	3.53E-04	3.99E-04	5.34E-04	5.88E-04		0.00E+00	0.00E+00	2.78E-08	2.78E-08	0.03	3.90E-03	1.83E-03	5.58E-03	3.36E-03	0.00E+00
3.74E-04	3.45E-04	3.89E-04	5.18E-04	5.72E-04		0.00E+00	0.00E+00	2.71E-08	2.71E-08	0.03	3.80E-03	1.78E-03	5.43E-03	3.27E-03	0.00E+00
3.66E-04	3.37E-04	3.79E-04	5.02E-04	5.57E-04		0.00E+00	0.00E+00	2.64E-08	2.64E-08	0.03	3.71E-03	1.74E-03	5.29E-03	3.18E-03	0.00E+00
3.57E-04	3.29E-04	3.69E-04	4.87E-04	5.43E-04		0.00E+00	0.00E+00	2.57E-08	2.57E-08	0.03	3.61E-03	1.70E-03	5.15E-03	3.09E-03	0.00E+00
3.49E-04	3.22E-04	3.60E-04	4.72E-04	5.30E-04		0.00E+00	0.00E+00	2.51E-08	2.51E-08	0.03	3.53E-03	1.67E-03	5.02E-03	3.01E-03	0.00E+00
3.42E-04	3.14E-04	3.51E-04	4.58E-04	5.16E-04		0.00E+00	0.00E+00	2.44E-08	2.44E-08	0.02	3.44E-03	1.63E-03	4.90E-03	2.93E-03	0.00E+00
3.34E-04	3.07E-04	3.42E-04	4.45E-04	5.03E-04		0.00E+00	0.00E+00	2.38E-08	2.38E-08	0.02	3.36E-03	1.59E-03	4.77E-03	2.85E-03	0.00E+00
2.63E-04	2.42E-04	2.88E-04	4.25E-04	3.97E-04		0.00E+00	0.00E+00	1.97E-08	1.97E-08	0.02	2.64E-03	1.25E-03	4.07E-03	2.49E-03	0.00E+00
4.04E-04	3.72E-04	4.21E-04	5.65E-04	6.20E-04		0.00E+00	0.00E+00	2.93E-08	2.93E-08	0.03	4.11E-03	1.93E-03	5.89E-03	3.55E-03	0.00E+00
3.93E-04	3.62E-04	4.09E-04	5.47E-04	6.01E-04		0.00E+00	0.00E+00	2.85E-08	2.85E-08	0.03	3.99E-03	1.87E-03	5.72E-03	3.44E-03	0.00E+00
3.84E-04	3.53E-04	3.98E-04	5.29E-04	5.84E-04		0.00E+00	0.00E+00	2.77E-08	2.77E-08	0.03	3.89E-03	1.83E-03	5.56E-03	3.34E-03	0.00E+00
3.74E-04	3.44E-04	3.87E-04	5.13E-04	5.68E-04		0.00E+00	0.00E+00	2.69E-08	2.69E-08	0.03	3.78E-03	1.78E-03	5.41E-03	3.25E-03	0.00E+00
3.65E-04	3.36E-04	3.77E-04	4.95E-04	5.53E-04		0.00E+00	0.00E+00	2.62E-08	2.62E-08	0.03	3.68E-03	1.74E-03	5.26E-03	3.15E-03	0.00E+00
3.57E-04	3.28E-04	3.67E-04	4.79E-04	5.38E-04		0.00E+00	0.00E+00	2.55E-08	2.55E-08	0.03	3.59E-03	1.70E-03	5.12E-03	3.06E-03	0.00E+00
2.87E-04	2.64E-04	3.14E-04	4.61E-04	4.36E-04		0.00E+00	0.00E+00	2.15E-08	2.15E-08	0.02	2.90E-03	1.37E-03	4.44E-03	2.71E-03	0.00E+00
2.73E-04	2.51E-04	3.00E-04	4.44E-04	4.14E-04		0.00E+00	0.00E+00	2.05E-08	2.05E-08	0.02	2.76E-03	1.30E-03	4.25E-03	2.60E-03	0.00E+00
2.67E-04	2.46E-04	2.93E-04	4.32E-04	4.05E-04		0.00E+00	0.00E+00	2.01E-08	2.01E-08	0.02	2.70E-03	1.27E-03	4.14E-03	2.53E-03	0.00E+00
4.25E-04	3.91E-04	4.44E-04	5.98E-04	6.52E-04		0.00E+00	0.00E+00	3.09E-08	3.09E-08	0.03	4.33E-03	2.03E-03	6.21E-03	3.74E-03	0.00E+00
4.14E-04	3.81E-04	4.31E-04	5.78E-04	6.32E-04		0.00E+00	0.00E+00	3.00E-08	3.00E-08	0.03	4.20E-03	1.97E-03	6.03E-03	3.63E-03	0.00E+00
4.00E-04	3.68E-04	4.15E-04	5.51E-04	6.09E-04		0.00E+00	0.00E+00	2.89E-08	2.89E-08	0.03	4.05E-03	1.91E-03	5.80E-03	3.48E-03	0.00E+00
3.20E-04	2.95E-04	3.55E-04	5.30E-04	4.92E-04		0.00E+00	0.00E+00	2.43E-08	2.43E-08	0.02	3.27E-03	1.53E-03	5.02E-03	3.08E-03	0.00E+00
3.08E-04	2.83E-04	3.41E-04	5.10E-04	4.71E-04		0.00E+00	0.00E+00	2.33E-08	2.33E-08	0.02	3.13E-03	1.47E-03	4.83E-03	2.96E-03	0.00E+00
2.98E-04	2.75E-04	3.30E-04	4.93E-04	4.56E-04		0.00E+00	0.00E+00	2.26E-08	2.26E-08	0.02	3.03E-03	1.42E-03	4.67E-03	2.87E-03	0.00E+00
2.88E-04	2.65E-04	3.19E-04	4.77E-04	4.39E-04		0.00E+00	0.00E+00	2.18E-08	2.18E-08	0.02	2.92E-03	1.37E-03	4.52E-03	2.77E-03	0.00E+00
2.80E-04	2.58E-04	3.09E-04	4.58E-04	4.26E-04		0.00E+00	0.00E+00	2.11E-08	2.11E-08	0.02	2.83E-03	1.34E-03	4.37E-03	2.67E-03	0.00E+00
2.16E-03	1.99E-03	2.79E-03	5.15E-03	4.20E-03		0.00E+00	0.00E+00	1.95E-07	1.95E-07	0.19	2.60E-02	1.03E-02	4.06E-02	2.68E-02	0.00E+00
2.13E-03	1.96E-03	2.72E-03	4.96E-03	4.09E-03		0.00E+00	0.00E+00	1.90E-07	1.90E-07	0.19	2.54E-02	1.01E-02	3.95E-02	2.60E-02	0.00E+00
2.50E-03	2.30E-03	3.40E-03	6.64E-03	5.09E-03		0.00E+00	0.00E+00	2.37E-07	2.37E-07	0.24	3.11E-02	1.19E-02	4.98E-02	3.34E-02	0.00E+00
2.49E-03	2.29E-03	3.39E-03	6.62E-03	5.08E-03		0.00E+00	0.00E+00	2.36E-07	2.36E-07	0.24	3.11E-02	1.19E-02	4.97E-02	3.33E-02	0.00E+00
2.41E-03	2.22E-03	3.20E-03	6.08E-03	4.82E-03		0.00E+00	0.00E+00	2.23E-07	2.23E-07	0.22	2.96E-02	1.15E-02	4.66E-02	3.11E-02	0.00E+00
2.36E-03	2.17E-03	3.10E-03	5.81E-03	4.67E-03		0.00E+00	0.00E+00	2.16E-07	2.16E-07	0.22	2.88E-02	1.12E-02	4.51E-02	2.99E-02	0.00E+00
2.77E-03	2.55E-03	3.89E-03	7.84E-03	5.86E-03		0.00E+00	0.00E+00	2.71E-07	2.71E-07	0.27	3.55E-02	1.32E-02	5.73E-02	3.88E-02	0.00E+00
2.77E-03	2.55E-03	3.88E-03	7.80E-03	5.85E-03		0.00E+00	0.00E+00	2.70E-07	2.70E-07	0.27	3.55E-02	1.32E-02	5.71E-02	3.87E-02	0.00E+00
2.75E-03	2.53E-03	3.84E-03	7.67E-03	5.80E-03		0.00E+00	0.00E+00	2.67E-07	2.67E-07	0.27	3.52E-02	1.31E-02	5.64E-02	3.82E-02	0.00E+00
2.73E-03	2.51E-03	3.78E-03	7.49E-03	5.71E-03		0.00E+00	0.00E+00	2.63E-07	2.63E-07	0.26	3.47E-02	1.30E-02	5.54E-02	3.74E-02	0.00E+00
2.69E-03	2.48E-03	3.69E-03	7.26E-03	5.59E-03		0.00E+00	0.00E+00	2.58E-07	2.58E-07	0.26	3.40E-02	1.28E-02	5.41E-02	3.65E-02	0.00E+00
2.64E-03	2.43E-03	3.58E-03	6.96E-03	5.43E-03		0.00E+00	0.00E+00	2.50E-07	2.50E-07	0.25	3.31E-02	1.26E-02	5.24E-02	3.52E-02	0.00E+00
2.59E-03	2.39E-03	3.47E-03	6.66E-03	5.26E-03		0.00E+00	0.00E+00	2.42E-07	2.42E-07	0.24	3.22E-02	1.24E-02	5.07E-02	3.39E-02	0.00E+00
3.08E-03	2.83E-03	4.47E-03	9.28E-03	6.78E-03		0.00E+00	0.00E+00	3.11E-07	3.11E-07	0.31	4.06E-02	1.47E-02	6.60E-02	4.53E-02	0.00E+00
3.09E-03	2.84E-03	4.48E-03	9.30E-03	6.80E-03		0.00E+00	0.00E+00	3.12E-07	3.12E-07	0.31	4.08E-02	1.47E-02	6.62E-02	4.54E-02	0.00E+00
3.08E-03	2.84E-03	4.45E-03	9.21E-03	6.77E-03		0.00E+00	0.00E+00	3.11E-07	3.11E-07	0.31	4.06E-02	1.47E-02	6.58E-02	4.50E-02	0.00E+00
3.06E-03	2.82E-03	4.39E-03	9.02E-03	6.68E-03		0.00E+00	0.00E+00	3.07E-07	3.07E-07	0.31	4.02E-02	1.46E-02	6.48E-02	4.43E-02	0.00E+00
3.03E-03	2.79E-03	4.31E-03	8.78E-03	6.56E-03		0.00E+00	0.00E+00	3.01E-07	3.01E-07	0.30	3.95E-02	1.45E-02	6.35E-02	4.33E-02	0.00E+00
2.99E-03	2.75E-03	4.20E-03	8.45E-03	6.39E-03		0.00E+00	0.00E+00	2.93E-07	2.93E-07	0.29	3.86E-02	1.42E-02	6.17E-02	4.19E-02	0.00E+00
2.93E-03	2.70E-03	4.07E-03	8.12E-03	6.22E-03		0.00E+00	0.00E+00	2.85E-07	2.85E-07	0.28	3.76E-02	1.40E-02	5.98E-02	4.05E-02	0.00E+00
3.45E-03	3.17E-03	5.23E-03	1.13E-02	7.99E-03		0.00E+00	0.00E+00	3.65E-07	3.65E-07	0.36	4.73E-02	1.64E-02	7.77E-02	5.39E-02	0.00E+00
3.46E-03	3.19E-03	5.25E-03	1.13E-02	8.02E-03		0.00E+00	0.00E+00	3.66E-07	3.66E-07	0.37	4.75E-02	1.65E-02	7.79E-02	5.41E-02	0.00E+00
3.47E-03	3.19E-03	5.23E-03	1.12E-02	8.00E-03		0.00E+00	0.00E+00	3.65E-07	3.65E-07	0.36	4.74E-02	1.65E-02	7.76E-02	5.38E-02	0.00E+00
3.46E-03	3.19E-03	5.17E-03	1.10E-02	7.92E-03		0.00E+00	0.00E+00	3.61E-07	3.61E-07	0.36	4.71E-02	1.65E-02	7.67E-02	5.31E-02	0.00E+00
3.44E-03	3.17E-03	5.09E-03	1.08E-02	7.81E-03		0.00E+00	0.00E+00	3.56E-07	3.56E-07	0.36	4.65E-02	1.64E-02	7.55E-02	5.21E-02	0.00E+00
3.26E-03	3.00E-03	4.72E-03	9.77E-03	7.23E-03		0.00E+00	0.00E+00	3.30E-07	3.30E-07	0.33	4.33E-02	1.56E-02	6.97E-02	4.78E-02	0.00E+00
3.88E-03	3.57E-03	6.20E-03	1.39E-02	9.57E-03		0.00E+00	0.00E+00	4.33E-07	4.33E-07	0.43	5.59E-02	1.85E-02	9.27E-02	6.53E-02	0.00E+00
3.90E-03	3.59E-03	6.22E-03	1.39E-02	9.60E-03		0.00E+00	0.00E+00	4.35E-07	4.35E-07	0.43	5.61E-02	1.86E-02	9.29E-02	6.54E-02	0.00E+00
3.83E-03	3.52E-03	5.99E-03	1.32E-02	9.23E-03		0.00E+00	0.00E+00	4.19E-07	4.19E-07	0.42	5.42E-02	1.82E-02	8.93E-02	6.26E-02	0.00E+00
3.88E-04	3.57E-04	3.42E-04	2.96E-04	5.05E-04		0.00E+00	0.00E+00	2.39E-08	2.39E-08	0.02	3.54E-03	1.85E-03	4.61E-03	2.52E-03	0.00E+00
4.03E-04	3.71E-04	3.55E-04	3.06E-04	5.24E-04		0.00E+00	0.00E+00	2.48E-08	2.48E-08	0.02	3.68E-03	1.92E-03	4.78E-03	2.61E-03	0.00E+00
4.19E-04	3.86E-04	3.68E-04	3.17E-04	5.44E-04		0.00E+00	0.00E+00	2.58E-08	2.58E-08	0.03	3.82E-03	2.00E-03	4.96E-03	2.71E-03	0.00E+00
4.36E-04	4.01E-04	3.82E-04	3.28E-04	5.65E-04		0.00E+00	0.00E+00	2.68E-08	2.68E-08	0.03	3.97E-03	2.08E-03	5.15E-03	2.81E-03	0.00E+00
4.53E-04	4.17E-04	3.97E-04	3.40E-04	5.88E-04		0.00E+00	0.00E+00	2.78E-08	2.78E-08	0.03	4.13E-03	2.16E-03	5.36E-03	2.92E-03	0.00E+00
3.81E-04	3.51E-04	3.35E-04	2.89E-04	4.95E-04		0.00E+00	0.00E+00	2.35E-08	2.35E-08	0.02	3.48E-03	1.82E-03	4.52E-03	2.46E-03	0.00E+00
3.96E-04	3.64E-04	3.47E-04	2.99E-04	5.14E-04		0.00E+00	0.00E+00	2.43E-08	2.43E-08	0.02	3.61E-03	1.89E-03	4.68E-03	2.55E-03	0.00E+00
4.11E-04	3.78E-04	3.61E-04	3.09E-04	5.33E-04		0.00E+00	0.00E+00	2.53E-08	2.53E-08	0.03	3.74E-03	1.96E-03	4.86E-03	2.65E-03	0.00E+00
4.27E-04	3.93E-04	3.75E-04	3.20E-04	5.54E-04		0.00E+00	0.00E+00	2.62E-08	2.62E-08	0.03	3.89E-03	2.04E-03	5.05E-03	2.75E-03	0.00E+00
4.45E-04	4.09E-04	3.89E-04	3.31E-04	5.76E-04		0.00E+00	0.00E+00	2.73E-08	2.73E-08	0.03	4.04E-03	2.12E-03	5.24E-03	2.85E-03	0.00E+00
3.61E-04	3.32E-04	3.17E-04	2.73E-04	4.68E-04		0.00E+00	0.00E+00	2.22E-08	2.22E-08	0.02	3.29E-03	1.72E-03	4.27E-03	2.33E-03	0.00E+00
3.74E-04	3.44E-04	3.28E-04	2.82E-04	4.85E-04		0.00E+00	0.00E+00	2.30E-08	2.30E-08	0.02	3.41E-03	1.78E-03	4.42E-03	2.41E-03	0.00E+00
3.88E-04	3.57E-04	3.40E-04	2.91E-04	5.03E-04		0.00E+00	0.00E+00	2.38E-08	2.38E-08	0.02	3.53E-03	1.85E-03	4.59E-03	2.50E-03	0.00E+00
4.03E-04	3.71E-04	3.53E-04	3.01E-04	5.22E-04		0.00E+00	0.00E+00	2.47E-08	2.47E-08	0.02	3.67E-03	1.92E-03	4.76E-03	2.59E-03	0.00E+00
4.19E-04	3.85E-04	3.67E-04	3.12E-04	5.42E-04		0.00E+00	0.00E+00	2.57E-08	2.57E-08	0.03	3.81E-03	2.00E-03	4.94E-03	2.69E-03	0.00E+00
4.36E-04	4.01E-04	3.81E-04	3.23E-04	5.63E-04		0.00E+00	0.00E+00	2.67E-08	2.67E-08	0.03	3.96E-03	2.08E-03	5.13E-03	2.79E-03	0.00E+00
4.53E-04	4.17E-04	3.96E-04	3.35E-04	5.86E-04		0.00E+00	0.00E+00	2.78E-08	2.78E-08	0.03	4.12E-03	2.16E-03	5.34E-03	2.90E-03	0.00E+00
3.41E-04	3.14E-04	3.00E-04	2.58E-04	4.43E-04		0.00E+00	0.00E+00	2.10E-08	2.10E-08	0.02	3.11E-03	1.63E-03	4.04E-03	2.20E-03	0.00E+00
3.53E-04	3.25E-04	3.10E-04	2.67E-04	4.59E-04		0.00E+00	0.00E+00	2.17E-08	2.17E-08	0.02	3.22E-03	1.68E-03	4.18E-03	2.28E-03	0.00E+00
3.66E-04	3.37E-04	3.21E-04	2.75E-04	4.75E-04		0.00E+00	0.00E+00	2.25E-08	2.25E-08	0.02	3.34E-03	1.75E-03	4.33E-03	2.36E-03	0.00E+00

Unique Identifier	X (UTM)	Y (UTM)	DemolitionS	Site PreparationS	Grading/ExcavationS	Concrete (Garage and Podiums)1	Concrete (Garage and Podiums)1	Concrete (Garage and Podiums)1	Concrete (Garage and Podiums)S	Concrete (Garage and Podiums)2	Building Construction (framing, roofing,	Building Construction (framing, roofing,	Building Construction (framing, roofing,	Building Construction (framing, roofing,	Building Construction (framing, roofing,
			2026	2026	2026	2026	2027	2028	2028	2028	2027	2028	2028	2029	2029
370858.013761231.01	370858.01	3761231.01	5.03E-04	0.00E+00	1.73E-03	1.23E-03	1.16E-03	1.07E-03	1.02E-03	8.67E-04	6.48E-04	5.93E-04	5.65E-04	5.31E-04	4.53E-04
370868.013761231.01	370868.01	3761231.01	5.22E-04	0.00E+00	1.79E-03	1.27E-03	1.21E-03	1.11E-03	1.05E-03	8.97E-04	6.72E-04	6.16E-04	5.86E-04	5.51E-04	4.68E-04
370878.013761231.01	370878.01	3761231.01	5.42E-04	0.00E+00	1.86E-03	1.32E-03	1.26E-03	1.15E-03	1.09E-03	9.28E-04	6.99E-04	6.40E-04	6.08E-04	5.72E-04	4.84E-04
370888.013761231.01	370888.01	3761231.01	5.63E-04	0.00E+00	1.94E-03	1.38E-03	1.31E-03	1.20E-03	1.14E-03	9.60E-04	7.26E-04	6.65E-04	6.32E-04	5.94E-04	5.01E-04
370898.013761231.01	370898.01	3761231.01	5.85E-04	0.00E+00	2.01E-03	1.43E-03	1.36E-03	1.25E-03	1.18E-03	9.94E-04	7.56E-04	6.92E-04	6.57E-04	6.17E-04	5.19E-04
370908.013761231.01	370908.01	3761231.01	6.09E-04	0.00E+00	2.09E-03	1.49E-03	1.42E-03	1.30E-03	1.23E-03	1.03E-03	7.88E-04	7.21E-04	6.83E-04	6.42E-04	5.38E-04
370918.013761233.01	370918.01	3761233.01	6.31E-04	0.00E+00	2.17E-03	1.55E-03	1.47E-03	1.35E-03	1.27E-03	1.06E-03	8.17E-04	7.48E-04	7.08E-04	6.66E-04	5.55E-04
370828.013761241.01	370828.01	3761241.01	4.43E-04	0.00E+00	1.52E-03	1.08E-03	1.02E-03	9.39E-04	8.96E-04	7.70E-04	5.70E-04	5.22E-04	4.98E-04	4.68E-04	4.02E-04
370838.013761241.01	370838.01	3761241.01	4.59E-04	0.00E+00	1.58E-03	1.12E-03	1.06E-03	9.72E-04	9.27E-04	7.94E-04	5.90E-04	5.40E-04	5.15E-04	4.84E-04	4.15E-04
370848.013761241.01	370848.01	3761241.01	4.75E-04	0.00E+00	1.63E-03	1.16E-03	1.10E-03	1.01E-03	9.60E-04	8.20E-04	6.11E-04	5.60E-04	5.33E-04	5.01E-04	4.28E-04
370858.013761241.01	370858.01	3761241.01	4.92E-04	0.00E+00	1.69E-03	1.20E-03	1.14E-03	1.04E-03	9.95E-04	8.46E-04	6.34E-04	5.81E-04	5.53E-04	5.19E-04	4.42E-04
370868.013761241.01	370868.01	3761241.01	5.10E-04	0.00E+00	1.76E-03	1.25E-03	1.18E-03	1.08E-03	1.03E-03	8.75E-04	6.58E-04	6.03E-04	5.73E-04	5.39E-04	4.57E-04
370878.013761241.01	370878.01	3761241.01	5.29E-04	0.00E+00	1.82E-03	1.29E-03	1.23E-03	1.13E-03	1.07E-03	9.04E-04	6.84E-04	6.26E-04	5.94E-04	5.59E-04	4.72E-04
370888.013761241.01	370888.01	3761241.01	5.50E-04	0.00E+00	1.89E-03	1.34E-03	1.28E-03	1.17E-03	1.11E-03	9.35E-04	7.11E-04	6.50E-04	6.17E-04	5.80E-04	4.89E-04
370898.013761241.01	370898.01	3761241.01	5.71E-04	0.00E+00	1.97E-03	1.40E-03	1.33E-03	1.22E-03	1.15E-03	9.68E-04	7.39E-04	6.77E-04	6.41E-04	6.03E-04	5.06E-04
370908.013761241.01	370908.01	3761241.01	5.94E-04	0.00E+00	2.04E-03	1.46E-03	1.38E-03	1.27E-03	1.20E-03	1.00E-03	7.70E-04	7.05E-04	6.67E-04	6.27E-04	5.24E-04
370918.013761241.01	370918.01	3761241.01	6.19E-04	0.00E+00	2.13E-03	1.52E-03	1.44E-03	1.32E-03	1.25E-03	1.04E-03	8.02E-04	7.34E-04	6.95E-04	6.53E-04	5.43E-04
370928.013761241.01	370928.01	3761241.01	6.45E-04	0.00E+00	2.22E-03	1.58E-03	1.50E-03	1.38E-03	1.30E-03	1.08E-03	8.37E-04	7.66E-04	7.24E-04	6.80E-04	5.63E-04
370938.013761241.01	370938.01	3761241.01	6.72E-04	0.00E+00	2.31E-03	1.65E-03	1.57E-03	1.44E-03	1.36E-03	1.12E-03	8.74E-04	8.00E-04	7.55E-04	7.09E-04	5.84E-04
370818.013761251.01	370818.01	3761251.01	4.20E-04	0.00E+00	1.44E-03	1.02E-03	9.70E-04	8.89E-04	8.49E-04	7.30E-04	5.39E-04	4.94E-04	4.71E-04	4.43E-04	3.81E-04
370828.013761251.01	370828.01	3761251.01	4.34E-04	0.00E+00	1.49E-03	1.06E-03	1.00E-03	9.20E-04	8.77E-04	7.52E-04	5.58E-04	5.11E-04	4.87E-04	4.58E-04	3.93E-04
370838.013761251.01	370838.01	3761251.01	4.49E-04	0.00E+00	1.54E-03	1.09E-03	1.04E-03	9.52E-04	9.07E-04	7.75E-04	5.78E-04	5.29E-04	5.04E-04	4.74E-04	4.05E-04
370848.013761251.01	370848.01	3761251.01	4.65E-04	0.00E+00	1.60E-03	1.13E-03	1.08E-03	9.86E-04	9.39E-04	8.00E-04	5.99E-04	5.48E-04	5.22E-04	4.90E-04	4.18E-04
370858.013761251.01	370858.01	3761251.01	4.81E-04	0.00E+00	1.66E-03	1.17E-03	1.12E-03	1.02E-03	9.72E-04	8.26E-04	6.20E-04	5.68E-04	5.40E-04	5.08E-04	4.31E-04
370868.013761251.01	370868.01	3761251.01	4.99E-04	0.00E+00	1.72E-03	1.22E-03	1.16E-03	1.06E-03	1.01E-03	8.53E-04	6.44E-04	5.89E-04	5.60E-04	5.26E-04	4.45E-04
370878.013761251.01	370878.01	3761251.01	5.17E-04	0.00E+00	1.78E-03	1.27E-03	1.20E-03	1.10E-03	1.05E-03	8.81E-04	6.68E-04	6.12E-04	5.81E-04	5.46E-04	4.60E-04
370888.013761251.01	370888.01	3761251.01	5.37E-04	0.00E+00	1.85E-03	1.31E-03	1.25E-03	1.14E-03	1.09E-03	9.11E-04	6.94E-04	6.36E-04	6.03E-04	5.67E-04	4.76E-04
370898.013761251.01	370898.01	3761251.01	5.58E-04	0.00E+00	1.92E-03	1.37E-03	1.30E-03	1.19E-03	1.13E-03	9.43E-04	7.22E-04	6.61E-04	6.26E-04	5.89E-04	4.92E-04
370908.013761251.01	370908.01	3761251.01	5.80E-04	0.00E+00	1.99E-03	1.42E-03	1.35E-03	1.24E-03	1.17E-03	9.76E-04	7.52E-04	6.88E-04	6.51E-04	6.12E-04	5.10E-04
370918.013761251.01	370918.01	3761251.01	6.03E-04	0.00E+00	2.08E-03	1.48E-03	1.41E-03	1.29E-03	1.22E-03	1.01E-03	7.83E-04	7.17E-04	6.77E-04	6.37E-04	5.28E-04
370928.013761251.01	370928.01	3761251.01	6.28E-04	0.00E+00	2.16E-03	1.55E-03	1.47E-03	1.35E-03	1.27E-03	1.05E-03	8.16E-04	7.47E-04	7.05E-04	6.63E-04	5.47E-04
370936.013761255.01	370936.01	3761255.01	6.43E-04	0.00E+00	2.21E-03	1.58E-03	1.50E-03	1.38E-03	1.30E-03	1.07E-03	8.36E-04	7.65E-04	7.22E-04	6.78E-04	5.57E-04
370808.013761261.01	370808.01	3761261.01	3.98E-04	0.00E+00	1.37E-03	9.68E-04	9.19E-04	8.42E-04	8.04E-04	6.93E-04	5.11E-04	4.68E-04	4.47E-04	4.20E-04	3.62E-04
370818.013761261.01	370818.01	3761261.01	4.11E-04	0.00E+00	1.41E-03	1.00E-03	9.50E-04	8.70E-04	8.31E-04	7.13E-04	5.28E-04	4.84E-04	4.61E-04	4.34E-04	3.72E-04
370828.013761261.01	370828.01	3761261.01	4.25E-04	0.00E+00	1.46E-03	1.03E-03	9.82E-04	9.00E-04	8.58E-04	7.35E-04	5.46E-04	5.00E-04	4.77E-04	4.48E-04	3.84E-04
370838.013761261.01	370838.01	3761261.01	4.39E-04	0.00E+00	1.51E-03	1.07E-03	1.02E-03	9.32E-04	8.87E-04	7.57E-04	5.65E-04	5.18E-04	4.93E-04	4.63E-04	3.95E-04
370848.013761261.01	370848.01	3761261.01	4.54E-04	0.00E+00	1.56E-03	1.11E-03	1.05E-03	9.65E-04	9.18E-04	7.81E-04	5.86E-04	5.36E-04	5.10E-04	4.80E-04	4.08E-04
370858.013761261.01	370858.01	3761261.01	4.70E-04	0.00E+00	1.62E-03	1.15E-03	1.09E-03	1.00E-03	9.50E-04	8.06E-04	6.07E-04	5.55E-04	5.28E-04	4.96E-04	4.21E-04
370868.013761261.01	370868.01	3761261.01	4.87E-04	0.00E+00	1.68E-03	1.19E-03	1.13E-03	1.04E-03	9.85E-04	8.32E-04	6.29E-04	5.76E-04	5.47E-04	5.14E-04	4.34E-04
370878.013761261.01	370878.01	3761261.01	5.05E-04	0.00E+00	1.74E-03	1.24E-03	1.17E-03	1.08E-03	1.02E-03	8.59E-04	6.53E-04	5.98E-04	5.67E-04	5.33E-04	4.49E-04
370888.013761261.01	370888.01	3761261.01	5.24E-04	0.00E+00	1.80E-03	1.28E-03	1.22E-03	1.12E-03	1.06E-03	8.88E-04	6.78E-04	6.21E-04	5.89E-04	5.53E-04	4.64E-04
370898.013761261.01	370898.01	3761261.01	5.44E-04	0.00E+00	1.87E-03	1.33E-03	1.27E-03	1.16E-03	1.10E-03	9.18E-04	7.05E-04	6.45E-04	6.11E-04	5.74E-04	4.80E-04
370908.013761261.01	370908.01	3761261.01	5.66E-04	0.00E+00	1.95E-03	1.39E-03	1.32E-03	1.21E-03	1.14E-03	9.50E-04	7.34E-04	6.72E-04	6.35E-04	5.97E-04	4.96E-04
370918.013761261.01	370918.01	3761261.01	5.88E-04	0.00E+00	2.02E-03	1.45E-03	1.37E-03	1.26E-03	1.19E-03	9.84E-04	7.64E-04	6.99E-04	6.60E-04	6.21E-04	5.14E-04
370928.013761261.01	370928.01	3761261.01	6.12E-04	0.00E+00	2.11E-03	1.51E-03	1.43E-03	1.31E-03	1.24E-03	1.02E-03	7.96E-04	7.29E-04	6.87E-04	6.46E-04	5.32E-04
370934.013761261.01	370934.01	3761261.01	6.27E-04	0.00E+00	2.16E-03	1.55E-03	1.47E-03	1.34E-03	1.27E-03	1.04E-03	8.16E-04	7.47E-04	7.04E-04	6.62E-04	5.44E-04
370798.013761271.01	370798.01	3761271.01	3.77E-04	0.00E+00	1.30E-03	9.18E-04	8.71E-04	7.99E-04	7.63E-04	6.58E-04	4.85E-04	4.44E-04	4.24E-04	3.98E-04	3.44E-04
370808.013761271.01	370808.01	3761271.01	3.89E-04	0.00E+00	1.34E-03	9.47E-04	9.00E-04	8.25E-04	7.87E-04	6.77E-04	5.01E-04	4.58E-04	4.37E-04	4.11E-04	3.54E-04
370818.013761271.01	370818.01	3761271.01	4.02E-04	0.00E+00	1.38E-03	9.79E-04	9.29E-04	8.52E-04	8.13E-04	6.97E-04	5.17E-04	4.73E-04	4.51E-04	4.24E-04	3.64E-04
370828.013761271.01	370828.01	3761271.01	4.15E-04	0.00E+00	1.43E-03	1.01E-03	9.61E-04	8.81E-04	8.39E-04	7.18E-04	5.35E-04	4.89E-04	4.66E-04	4.38E-04	3.75E-04
370838.013761271.01	370838.01	3761271.01	4.29E-04	0.00E+00	1.48E-03	1.05E-03	9.94E-04	9.11E-04	8.68E-04	7.39E-04	5.53E-04	5.06E-04	4.82E-04	4.53E-04	3.86E-04
370848.013761271.01	370848.01	3761271.01	4.44E-04	0.00E+00	1.53E-03	1.08E-03	1.03E-03	9.43E-04	8.97E-04	7.62E-04	5.73E-04	5.24E-04	4.99E-04	4.69E-04	3.98E-04
370858.013761271.01	370858.01	3761271.01	4.59E-04	0.00E+00	1.58E-03	1.12E-03	1.07E-03	9.77E-04	9.29E-04	7.86E-04	5.93E-04	5.43E-04	5.16E-04	4.85E-04	4.11E-04
370868.013761271.01	370868.01	3761271.01	4.76E-04	0.00E+00	1.64E-03	1.16E-03	1.11E-03	1.01E-03	9.62E-04	8.11E-04	6.15E-04	5.63E-04	5.34E-04	5.02E-04	4.24E-04
370878.013761271.01	370878.01	3761271.01	4.93E-04	0.00E+00	1.70E-03	1.21E-03	1.15E-03	1.05E-03	9.97E-04	8.37E-04	6.38E-04	5.84E-04	5.54E-04	5.21E-04	4.37E-04
370888.013761271.01	370888.01	3761271.01	5.11E-04	0.00E+00	1.76E-03	1.25E-03	1.19E-03	1.09E-03	1.03E-03	8.65E-04	6.62E-04	6.06E-04	5.74E-04	5.40E-04	4.52E-04
370898.013761271.01	370898.01	3761271.01	5.31E-04	0.00E+00	1.83E-03	1.30E-03	1.24E-03	1.13E-03	1.07E-03	8.94E-04	6.88E-04	6.30E-04	5.96E-04	5.60E-04	4.67E-04
370908.013761271.01	370908.01	3761271.01	5.51E-04	0.00E+00	1.90E-03	1.35E-03	1.29E-03	1.18E-03	1.11E-03	9.25E-04	7.15E-04	6.55E-04	6.19E-04	5.82E-04	4.83E-04
370917.013761271.01	370917.01	3761271.01	5.71E-04	0.00E+00	1.96E-03	1.40E-03	1.33E-03	1.22E-03	1.15E-03	9.53E-04	7.41E-04	6.79E-04	6.41E-04	6.03E-04	4.98E-04
370928.013761268.01	370928.01	3761268.01	6.01E-04	0.00E+00	2.07E-03	1.48E-03	1.40E-03	1.29E-03	1.21E-03	9.99E-04	7.81E-04	7.15E-04	6.75E-04	6.34E-04	5.22E-04
370808.013761281.01	370808.01	3761281.01	3.81E-04	0.00E+00	1.31E-03	9.27E-04	8.81E-04	8.07E-04	7.70E-04	6.62E-04	4.90E-04	4.49E-04	4.28E-04	4.02E-04	3.46E-04
370818.013761281.01	370818.01	3761281.01	3.93E-04	0.00E+00	1.35E-03	9.58E-04	9.10E-04	8.34E-04	7.95E-04	6.81E-04	5.06E-04	4.63E-04	4.42E-04	4.15E-04	3.56E-04
370828.013761281.01	370828.01	3761281.01	4.06E-04	0.00E+00	1.40E-03	9.90E-04	9.40E-04	8.62E-04	8.21E-04	7.01E-04	5.23E-04	4.79E-04	4.56E-04	4.29E-04	3.66E-04
370838.013761281.01	370838.01	3761281.01	4.20E-04	0.00E+00	1.44E-03	1.02E-03	9.72E-04	8.91E-04	8.48E-04	7.22E-04	5.41E-04	4.95E-04	4.71E-04	4.43E-04	3.77E-04
370848.013761281.01	370848.01	3761281.01	4.34E-04	0.00E+00	1.49E-03	1.06E-03	1.01E-03	9.22E-04	8.77E-04	7.44E-04	5.60E-04	5.12E-04	4.87E-04	4.58E-04	3.89E-04
370858.013761281.01	370858.01	3761281.01	4.49E-04	0.00E+00	1.54E-03	1.10E-03	1.04E-03	9.55E-04	9.07E-04	7.67E-04	5.79E-04	5.30E-04	5.04E-04	4.74E-04	4.01E-04
370868.013761281.01	370868.01	3761281.01	4.65E-04	0.00E+00	1.60E-03	1.14E-03	1.08E-03	9.89E-04	9.39E-04	7.91E-04	6.00E-04	5.50E-04	5.22E-04	4.90E-04	4.13E-04
370878.013761281.01	370878.01	3761281.01	4.81E-04	0.00E+00	1.66E-03	1.18E-03	1.12E-03	1.03E-03	9.73E-04	8.16E-04	6.23E-04	5.70E-04	5.40E-04	5.08E-04	4.26E-04
370888.013761281.01	370888.01	3761281.01	4.99E-04	0.00E+00	1.72E-03	1.22E-03	1.16E-03	1.06E-03	1.01E-03	8.43E-04	6.46E-04	5.91E-04	5.60E-04	5.27E-04	4.40E-04
370898.013761281.01	370898.01	3761281.01	5.18E-04	0.00E+00	1.78E-03	1.27E-03	1.21E-03	1.11E-03	1.05E-03	8.71E-04	6.71E-04	6.14E-04	5.81E-04	5.46E-04	4.55E-04
370908.013761281.01	370908.01	3761281.01	5.37E-04	0.00E+00	1.85E-03	1.32E-03	1.25E-03	1.15E-03	1.09E-03	9.00E-04	6.97E-04	6.38E-04	6.03E-04	5.67E-04	4.70E-04
370818.013761291.01	370818.01	3761291.01	3.85E-04	0.00E+00	1.32E-03	9.37E-04	8.90E-04	8.16E-04	7.77E-04	6.66E-04	4.95E-04	4.53E-04	4.32E-04	4.06E-04	3.48E-04
370828.013761291.01	370828.01	3761291.01	3.97E-04	0.00E+00	1.37E-03	9.68E-04	9.19E-04	8.43E-04	8.03E-04	6.85E-04	5.11E-04	4.68E-04	4.46E-04	4.19E-04	3.58E-04
370838.013761291.01	370838.01	3761291.01	4.10E-04	0.00E+00	1.41E-03	1.00E-03	9.50E-04	8.71E-04	8.29E-04	7.05E-04	5.29E-04	4.84E-04	4.60E-04	4.33E-04	3.68E-04
370848.013761291.01	370848.01	3761291.01	4.24E-04	0.00E+00	1.46E-03	1.03E-03	9.83E-04	9.01E-04	8.57E-04	7.26E-04	5.47E-04	5.01E-04	4.76E-04	4.47E-04	3.79E-04
370858.013761291.01	370858.01	3761291.01	4.38E-04	0.00E+00	1.51E-03	1.07E-03	1.02E-03	9.32E-04	8.86E-04	7.48E-04	5.66E-04	5.18E-04	4.92E-04	4.63E-04	3.91E-04
370868.013761291.01	370868.01	3761291.01	4.53E-04	0.00E+00	1.56E-03	1.11E-03	1.05E-03	9.66E-04	9.16E-04	7.72E-04	5.86E-04	5.37E-04	5.09E-04	4.79E-04	4.03E-04
370878.013761291.01	370878.01	3761291.01	4.69E-04	0.00E+00	1.62E-03	1.15E-03	1.09E-03	1.00E-03	9.49E-04	7.96E-04	6.07E-04	5.56E-04	5.27E-04	4.96E-04	4.16E-04
370888.013761291.01	370888.01	3761291.01	4.86E-04	0.00E+00	1.67E-03	1.19E-03	1.13E-03	1.04E-03	9.83E-04	8.21E-04	6.30E-04	5.77E-04	5.46E-04	5.14E-04	4.29E-04
370898.013761291.01	370898.01	3761291.01	5.04E-04	0.00E+00	1.74E-03	1.24E-03	1.18E-03	1.08E-03	1.02E-03	8.48E-04	6.54E-04	5.99E-04	5.66E-04	5.32E-04	4.43E-04
370828.013761301.01	370828.01	3761301.01	3.88E-04	0.00E+00	1.34E-03	9.46E-04	8.98E-04	8.24E-04	7.84E-04	6.69E-04	5.00E-04	4.58E-04	4.36E-04	4.10E-04	3.50E-04
370838.013761301.01	370838.01	3761301.01	4.01E-04	0.00E+00	1.38E-03	9.78E-04	9.28E-04	8.51E-04	8.10E-04	6.89E-04	5.16E-04	4.73E-04	4.50E-04	4.23E-04	3.60E-04
370848.013761301.01	370848.01	3761301.01	4.14E-04	0.00E+00	1.42E-03	1.01E-03	9.60E-04	8.80E-04	8.37E-04	7.09E-04	5.34E-04	4.89E-04	4.65E-04	4.37E-04	3.70E-04
370858.013761301.01	370858.01	3761301.01	4.28E-04	0.00E+00	1.47E-03	1.05E-03	9.93E-04	9.10E-04	8.65E-04	7.30E-04	5.52E-04	5.06E-04	4.80E-04	4.52E-04	3.81E-04
370868.013761301.01	370868.01	3761301.01	4.42E-04	0.00E+00	1.52E-03	1.08E-03	1.03E-03	9.42E-04	8.94E-04	7.53E-04	5.72E-04	5.24E-04	4.97E-04	4.67E-04	3.93E-04
370878.013761301.01	370878.01	3761301.01	4.58E-04	0.00E+00	1.58E-03	1.12E-03	1.07E-03	9.76E-04	9.25E-04	7.76E-04	5.93E-04	5.42E-04	5.14E-04	4.83E-04	4.05E-04
370888.013761301.01	370888.01	3761301.01	4.74E-04	0.00E+00	1.63E-03	1.16E-03	1.10E-03	1.01E-03	9.58E-04	8.01E-04	6.14E-04	5.62E-04	5.32E-04	5.01E-04	4.18E-04
370838.013761311.01	370838.01	3761311.01	3.91E-04	0.00E+00	1.35E-03	9.55E-04	9.07E-04	8.31E-04	7.91E-04	6.73E-04	5.04E-04	4.62E-04	4.39E-04	4.13E-04	3.51E-04
370848.013761311.01	370848.01	3761311.01	4.04E-04	0.00E+00	1.39E-03	9.87E-04	9.37E-04	8.59E-04	8.17E-04	6.92E-04	5.21E-04	4.77E-04	4.54E-04	4.27E-04	3.62E-04
370858.013761311.01	370858.01	3761311.01	4.18E-04	0.00E+00	1.44E-03	1.02E-03	9.69E-04	8.89E-04	8.44E-04	7.13E-04	5.39E-04	4.94E-04	4.69E-04	4.41E-04	3.72E-04
370868.013761311.01	370868.01	3761311.01	4.32E-04	0.00E+00	1.49E-03	1.06E-03	1.00E-03	9.19E-04	8.72E-04	7.34E-04	5.58E-04	5.11E-04	4.85E-04	4.56E-04	3.84E-04
370878.013761311.01	370878.01	3761311.01	4.47E-04	0.00E+00	1.54E-03	1.09E-03	1.04E-03	9.52E-04	9.02E-04	7.57E-04	5.78E-04	5.29E-04	5.01E-04	4.71E-04	3.95E-04
370888.013761311.01	370888.01	3761311.01	4.62E-04	0.00E+00	1.59E-03	1.13E-03	1.08E-03	9.86E-04	9.33E-04	7.80E-04	5.98E-04	5.48E-04	5.19E-04	4.88E-04	4.07E-04
370858.013761321.01	370858.01	3761321.01	4.07E-04	0.00E+00	1.40E-03	9.96E-04	9.46E-04	8.67E-04	8.24E-04	6.96E-04	5.26E-04	4.82E-04	4.58E-04	4.30E-04	3.63E-04
370868.013761321.01	370868.01	3761321.01	4.21E-04	0.00E+00	1.45E-03	1.03E-03	9.78E-04	8.97E-04	8.51E-04	7.17E-04	5.44E-04	4.98E-04	4.73E-04	4.45E-04	3.74E-04
370878.013761321.01	370878.01	3761321.01	4.35E-04	0.00E+00	1.50E-03	1.07E-03	1.01E-03	9.28E-04	8.80E-04	7.38E-04	5.63E-04	5.16E-04	4.89E-04	4.60E-04	3.86E-04
370925.013761137.01	370925.01	3761137.01	7.85E-04	0.00E+00	2.70E-03	1.89E-03	1.80E-03	1.65E-03	1.59E-03	1.41E-03	1.00E-03	9.16E-04	8.81E-04	8.29E-04	7.34E-04
370935.013761137.01	370935.01	3761137.01	8.21E-04	0.00E+00	2.83E-03	1.98E-03	1.88E-03	1.72E-03	1.66E-03	1.47E-03	1.05E-03	9.58E-04	9.22E-04	8.67E-04	7.67E-04
370945.013761137.01	370945.01	3761137.01	8.60E-04	0.00E+00	2.96E-03	2.07E-03	1.97E-03	1.81E-03	1.74E-03	1.54E-03	1.10E-03	1.00E-03	9.65E-04	9.07E-04	8.02E-04
370915.013761147.01	370915.01	3761147.01	7.41E-04	0.00E+00	2.55E-03	1.79E-03	1.70E-03	1.56E-03	1.50E-03	1.32E-03	9.45E-04	8.65E-04	8.31E-04	7.82E-04	6.88E-04
370925.013761147.01	370925.01	3761147.01	7.74E-04	0.00E+00	2.66E-03	1.87E-03	1.78E-03	1.63E-03	1.56E-03	1.37E-03	9.88E-04	9.05E-04	8.69E-04	8.17E-04	7.17E-04
370935.013761147.01	370935.01	3761147.01	8.10E-04	0.00E+00	2.79E-03	1.96E-03	1.86E-03	1.70E-03	1.64E-03	1.43E-03	1.03E-03	9.47E-04	9.09E-04	8.54E-04	7.49E-04
370945.013761147.01	370945.01	3761147.01	8.47E-04	0.00E+00	2.92E-03	2.05E-03	1.95E-03	1.78E-03	1.71E-03	1.50E-03	1.08E-03	9.92E-04	9.51E-04	8.94E-04	7.83E-04
370955.013761147.01	370955.01	3761147.01	8.88E-04	0.00E+00	3.05E-03	2.15E-03	2.04E-03	1.87E-03	1.79E-03	1.57E-03	1.14E-03	1.04E-03	9.96E-04	9.37E-04	8.18E-04
370965.013761147.01	370965.01	3761147.01	9.31E-04	0.00E+00	3.20E-03	2.25E-03	2.14E-03	1.96E-03	1.88E-03	1.64E-03	1.19E-03	1.09E-03	1.04E-03	9.82E-04	8.56E-04
370975.013761147.01	370975.01	3761147.01	9.77E-04	0.00E+00	3.36E-03	2.37E-03	2.25E-03	2.06E-03	1.97E-03	1.72E-03	1.25E-03	1.15E-03	1.10E-03	1.03E-03	8.97E-04
370985.013761147.01	370985.01	3761147.01	1.03E-03	0.00E+00	3.53E-03	2.49E-03	2.37E-03	2.17E-03	2.07E-03	1.80E-03	1.32E-03	1.20E-03	1.15E-03	1.08E-03	9.40E-04
370895.013761157.01	370895.01	3761157.01	6.70E-04	0.00E+00	2.31E-03	1.62E-03	1.54E-03	1.41E-03	1.35E-03	1.19E-03	8.57E-04	7.84E-04	7.53E-04	7.07E-04	6.20E-04
370905.013761157.01	370905.01

Finishing/Painting1	Finishing/Painting1	Finishing/PaintingS	Finishing/Painting2	PavingS		Child Risk					Overlapping Phases - Maximum GLC				
2028	2029	2029	2029	2029		3rd Trimester	0<2	2<16	Total	per million	2026	2027	2028	2029	2030
3.80E-04	3.50E-04	3.33E-04	2.84E-04	4.93E-04		0.00E+00	0.00E+00	2.33E-08	2.33E-08	0.02	3.46E-03	1.81E-03	4.49E-03	2.44E-03	0.00E+00
3.95E-04	3.63E-04	3.46E-04	2.94E-04	5.11E-04		0.00E+00	0.00E+00	2.42E-08	2.42E-08	0.02	3.59E-03	1.88E-03	4.66E-03	2.53E-03	0.00E+00
4.10E-04	3.77E-04	3.59E-04	3.04E-04	5.30E-04		0.00E+00	0.00E+00	2.51E-08	2.51E-08	0.03	3.73E-03	1.95E-03	4.83E-03	2.63E-03	0.00E+00
4.26E-04	3.92E-04	3.73E-04	3.15E-04	5.51E-04		0.00E+00	0.00E+00	2.61E-08	2.61E-08	0.03	3.87E-03	2.03E-03	5.02E-03	2.73E-03	0.00E+00
4.44E-04	4.08E-04	3.87E-04	3.26E-04	5.73E-04		0.00E+00	0.00E+00	2.71E-08	2.71E-08	0.03	4.03E-03	2.12E-03	5.21E-03	2.83E-03	0.00E+00
4.62E-04	4.25E-04	4.03E-04	3.38E-04	5.96E-04		0.00E+00	0.00E+00	2.82E-08	2.82E-08	0.03	4.19E-03	2.20E-03	5.42E-03	2.94E-03	0.00E+00
4.80E-04	4.41E-04	4.18E-04	3.48E-04	6.18E-04		0.00E+00	0.00E+00	2.93E-08	2.93E-08	0.03	4.35E-03	2.29E-03	5.62E-03	3.05E-03	0.00E+00
3.34E-04	3.08E-04	2.94E-04	2.52E-04	4.34E-04		0.00E+00	0.00E+00	2.06E-08	2.06E-08	0.02	3.05E-03	1.59E-03	3.96E-03	2.16E-03	0.00E+00
3.46E-04	3.19E-04	3.04E-04	2.60E-04	4.49E-04		0.00E+00	0.00E+00	2.13E-08	2.13E-08	0.02	3.15E-03	1.65E-03	4.09E-03	2.23E-03	0.00E+00
3.59E-04	3.30E-04	3.15E-04	2.69E-04	4.65E-04		0.00E+00	0.00E+00	2.20E-08	2.20E-08	0.02	3.27E-03	1.71E-03	4.24E-03	2.31E-03	0.00E+00
3.72E-04	3.43E-04	3.26E-04	2.77E-04	4.82E-04		0.00E+00	0.00E+00	2.28E-08	2.28E-08	0.02	3.39E-03	1.77E-03	4.39E-03	2.39E-03	0.00E+00
3.86E-04	3.55E-04	3.38E-04	2.87E-04	5.00E-04		0.00E+00	0.00E+00	2.37E-08	2.37E-08	0.02	3.51E-03	1.84E-03	4.55E-03	2.48E-03	0.00E+00
4.01E-04	3.69E-04	3.51E-04	2.96E-04	5.19E-04		0.00E+00	0.00E+00	2.46E-08	2.46E-08	0.02	3.64E-03	1.91E-03	4.72E-03	2.57E-03	0.00E+00
4.17E-04	3.84E-04	3.64E-04	3.07E-04	5.38E-04		0.00E+00	0.00E+00	2.55E-08	2.55E-08	0.03	3.79E-03	1.99E-03	4.90E-03	2.66E-03	0.00E+00
4.34E-04	3.99E-04	3.78E-04	3.17E-04	5.60E-04		0.00E+00	0.00E+00	2.65E-08	2.65E-08	0.03	3.94E-03	2.07E-03	5.09E-03	2.76E-03	0.00E+00
4.52E-04	4.16E-04	3.94E-04	3.29E-04	5.82E-04		0.00E+00	0.00E+00	2.76E-08	2.76E-08	0.03	4.10E-03	2.15E-03	5.30E-03	2.87E-03	0.00E+00
4.71E-04	4.33E-04	4.10E-04	3.41E-04	6.06E-04		0.00E+00	0.00E+00	2.87E-08	2.87E-08	0.03	4.27E-03	2.24E-03	5.51E-03	2.99E-03	0.00E+00
4.91E-04	4.52E-04	4.27E-04	3.53E-04	6.31E-04		0.00E+00	0.00E+00	2.99E-08	2.99E-08	0.03	4.45E-03	2.34E-03	5.74E-03	3.11E-03	0.00E+00
5.13E-04	4.72E-04	4.45E-04	3.67E-04	6.58E-04		0.00E+00	0.00E+00	3.12E-08	3.12E-08	0.03	4.64E-03	2.44E-03	5.98E-03	3.24E-03	0.00E+00
3.17E-04	2.91E-04	2.78E-04	2.39E-04	4.11E-04		0.00E+00	0.00E+00	1.95E-08	1.95E-08	0.02	2.89E-03	1.51E-03	3.75E-03	2.04E-03	0.00E+00
3.28E-04	3.01E-04	2.87E-04	2.46E-04	4.25E-04		0.00E+00	0.00E+00	2.01E-08	2.01E-08	0.02	2.98E-03	1.56E-03	3.87E-03	2.11E-03	0.00E+00
3.39E-04	3.12E-04	2.97E-04	2.54E-04	4.40E-04		0.00E+00	0.00E+00	2.08E-08	2.08E-08	0.02	3.09E-03	1.62E-03	4.01E-03	2.18E-03	0.00E+00
3.51E-04	3.23E-04	3.08E-04	2.62E-04	4.55E-04		0.00E+00	0.00E+00	2.16E-08	2.16E-08	0.02	3.20E-03	1.67E-03	4.15E-03	2.26E-03	0.00E+00
3.64E-04	3.35E-04	3.19E-04	2.71E-04	4.71E-04		0.00E+00	0.00E+00	2.23E-08	2.23E-08	0.02	3.31E-03	1.74E-03	4.29E-03	2.34E-03	0.00E+00
3.78E-04	3.48E-04	3.30E-04	2.80E-04	4.89E-04		0.00E+00	0.00E+00	2.31E-08	2.31E-08	0.02	3.43E-03	1.80E-03	4.45E-03	2.42E-03	0.00E+00
3.92E-04	3.61E-04	3.43E-04	2.89E-04	5.07E-04		0.00E+00	0.00E+00	2.40E-08	2.40E-08	0.02	3.56E-03	1.87E-03	4.61E-03	2.51E-03	0.00E+00
4.08E-04	3.75E-04	3.56E-04	2.99E-04	5.26E-04		0.00E+00	0.00E+00	2.49E-08	2.49E-08	0.02	3.70E-03	1.94E-03	4.79E-03	2.60E-03	0.00E+00
4.24E-04	3.90E-04	3.69E-04	3.09E-04	5.46E-04		0.00E+00	0.00E+00	2.59E-08	2.59E-08	0.03	3.84E-03	2.02E-03	4.97E-03	2.70E-03	0.00E+00
4.41E-04	4.06E-04	3.84E-04	3.20E-04	5.68E-04		0.00E+00	0.00E+00	2.69E-08	2.69E-08	0.03	4.00E-03	2.10E-03	5.17E-03	2.80E-03	0.00E+00
4.60E-04	4.23E-04	4.00E-04	3.31E-04	5.91E-04		0.00E+00	0.00E+00	2.80E-08	2.80E-08	0.03	4.16E-03	2.19E-03	5.37E-03	2.91E-03	0.00E+00
4.79E-04	4.41E-04	4.16E-04	3.44E-04	6.15E-04		0.00E+00	0.00E+00	2.92E-08	2.92E-08	0.03	4.34E-03	2.28E-03	5.60E-03	3.03E-03	0.00E+00
4.91E-04	4.52E-04	4.26E-04	3.50E-04	6.30E-04		0.00E+00	0.00E+00	2.98E-08	2.98E-08	0.03	4.44E-03	2.34E-03	5.72E-03	3.09E-03	0.00E+00
3.00E-04	2.76E-04	2.64E-04	2.27E-04	3.90E-04		0.00E+00	0.00E+00	1.85E-08	1.85E-08	0.02	2.73E-03	1.43E-03	3.55E-03	1.94E-03	0.00E+00
3.10E-04	2.85E-04	2.72E-04	2.34E-04	4.02E-04		0.00E+00	0.00E+00	1.91E-08	1.91E-08	0.02	2.82E-03	1.48E-03	3.67E-03	2.00E-03	0.00E+00
3.21E-04	2.95E-04	2.81E-04	2.41E-04	4.16E-04		0.00E+00	0.00E+00	1.97E-08	1.97E-08	0.02	2.92E-03	1.53E-03	3.79E-03	2.06E-03	0.00E+00
3.32E-04	3.05E-04	2.91E-04	2.48E-04	4.30E-04		0.00E+00	0.00E+00	2.04E-08	2.04E-08	0.02	3.02E-03	1.58E-03	3.92E-03	2.13E-03	0.00E+00
3.44E-04	3.16E-04	3.01E-04	2.56E-04	4.45E-04		0.00E+00	0.00E+00	2.11E-08	2.11E-08	0.02	3.13E-03	1.64E-03	4.05E-03	2.21E-03	0.00E+00
3.56E-04	3.28E-04	3.12E-04	2.64E-04	4.61E-04		0.00E+00	0.00E+00	2.18E-08	2.18E-08	0.02	3.24E-03	1.70E-03	4.20E-03	2.28E-03	0.00E+00
3.69E-04	3.40E-04	3.23E-04	2.73E-04	4.77E-04		0.00E+00	0.00E+00	2.26E-08	2.26E-08	0.02	3.35E-03	1.76E-03	4.35E-03	2.36E-03	0.00E+00
3.83E-04	3.53E-04	3.35E-04	2.82E-04	4.95E-04		0.00E+00	0.00E+00	2.34E-08	2.34E-08	0.02	3.48E-03	1.83E-03	4.50E-03	2.45E-03	0.00E+00
3.98E-04	3.66E-04	3.47E-04	2.91E-04	5.13E-04		0.00E+00	0.00E+00	2.43E-08	2.43E-08	0.02	3.61E-03	1.90E-03	4.67E-03	2.54E-03	0.00E+00
4.14E-04	3.81E-04	3.61E-04	3.01E-04	5.33E-04		0.00E+00	0.00E+00	2.53E-08	2.53E-08	0.03	3.75E-03	1.97E-03	4.85E-03	2.63E-03	0.00E+00
4.30E-04	3.96E-04	3.75E-04	3.11E-04	5.54E-04		0.00E+00	0.00E+00	2.62E-08	2.62E-08	0.03	3.90E-03	2.05E-03	5.04E-03	2.73E-03	0.00E+00
4.48E-04	4.12E-04	3.90E-04	3.22E-04	5.76E-04		0.00E+00	0.00E+00	2.73E-08	2.73E-08	0.03	4.06E-03	2.14E-03	5.24E-03	2.84E-03	0.00E+00
4.67E-04	4.30E-04	4.06E-04	3.34E-04	6.00E-04		0.00E+00	0.00E+00	2.84E-08	2.84E-08	0.03	4.22E-03	2.23E-03	5.45E-03	2.95E-03	0.00E+00
4.79E-04	4.41E-04	4.16E-04	3.41E-04	6.14E-04		0.00E+00	0.00E+00	2.91E-08	2.91E-08	0.03	4.33E-03	2.28E-03	5.58E-03	3.02E-03	0.00E+00
2.84E-04	2.62E-04	2.50E-04	2.16E-04	3.70E-04		0.00E+00	0.00E+00	1.75E-08	1.75E-08	0.02	2.59E-03	1.36E-03	3.37E-03	1.84E-03	0.00E+00
2.94E-04	2.70E-04	2.58E-04	2.22E-04	3.81E-04		0.00E+00	0.00E+00	1.81E-08	1.81E-08	0.02	2.68E-03	1.40E-03	3.48E-03	1.90E-03	0.00E+00
3.03E-04	2.79E-04	2.66E-04	2.28E-04	3.94E-04		0.00E+00	0.00E+00	1.87E-08	1.87E-08	0.02	2.76E-03	1.45E-03	3.59E-03	1.96E-03	0.00E+00
3.14E-04	2.89E-04	2.75E-04	2.35E-04	4.07E-04		0.00E+00	0.00E+00	1.93E-08	1.93E-08	0.02	2.86E-03	1.50E-03	3.71E-03	2.02E-03	0.00E+00
3.25E-04	2.99E-04	2.84E-04	2.42E-04	4.20E-04		0.00E+00	0.00E+00	1.99E-08	1.99E-08	0.02	2.95E-03	1.55E-03	3.83E-03	2.09E-03	0.00E+00
3.36E-04	3.09E-04	2.94E-04	2.50E-04	4.35E-04		0.00E+00	0.00E+00	2.06E-08	2.06E-08	0.02	3.06E-03	1.60E-03	3.96E-03	2.15E-03	0.00E+00
3.48E-04	3.20E-04	3.04E-04	2.58E-04	4.50E-04		0.00E+00	0.00E+00	2.13E-08	2.13E-08	0.02	3.16E-03	1.66E-03	4.10E-03	2.23E-03	0.00E+00
3.61E-04	3.32E-04	3.15E-04	2.66E-04	4.66E-04		0.00E+00	0.00E+00	2.21E-08	2.21E-08	0.02	3.28E-03	1.72E-03	4.24E-03	2.31E-03	0.00E+00
3.74E-04	3.44E-04	3.27E-04	2.75E-04	4.83E-04		0.00E+00	0.00E+00	2.29E-08	2.29E-08	0.02	3.40E-03	1.78E-03	4.40E-03	2.39E-03	0.00E+00
3.89E-04	3.58E-04	3.39E-04	2.84E-04	5.01E-04		0.00E+00	0.00E+00	2.37E-08	2.37E-08	0.02	3.52E-03	1.85E-03	4.56E-03	2.47E-03	0.00E+00
4.04E-04	3.72E-04	3.52E-04	2.93E-04	5.20E-04		0.00E+00	0.00E+00	2.46E-08	2.46E-08	0.02	3.66E-03	1.92E-03	4.73E-03	2.56E-03	0.00E+00
4.20E-04	3.86E-04	3.65E-04	3.03E-04	5.40E-04		0.00E+00	0.00E+00	2.56E-08	2.56E-08	0.03	3.80E-03	2.00E-03	4.91E-03	2.66E-03	0.00E+00
4.35E-04	4.00E-04	3.78E-04	3.13E-04	5.59E-04		0.00E+00	0.00E+00	2.65E-08	2.65E-08	0.03	3.94E-03	2.07E-03	5.08E-03	2.75E-03	0.00E+00
4.59E-04	4.22E-04	3.98E-04	3.27E-04	5.89E-04		0.00E+00	0.00E+00	2.79E-08	2.79E-08	0.03	4.15E-03	2.19E-03	5.35E-03	2.89E-03	0.00E+00
2.88E-04	2.65E-04	2.53E-04	2.17E-04	3.73E-04		0.00E+00	0.00E+00	1.77E-08	1.77E-08	0.02	2.62E-03	1.37E-03	3.40E-03	1.86E-03	0.00E+00
2.97E-04	2.73E-04	2.61E-04	2.23E-04	3.85E-04		0.00E+00	0.00E+00	1.82E-08	1.82E-08	0.02	2.70E-03	1.42E-03	3.51E-03	1.91E-03	0.00E+00
3.07E-04	2.82E-04	2.69E-04	2.30E-04	3.98E-04		0.00E+00	0.00E+00	1.88E-08	1.88E-08	0.02	2.79E-03	1.46E-03	3.63E-03	1.97E-03	0.00E+00
3.17E-04	2.92E-04	2.78E-04	2.37E-04	4.11E-04		0.00E+00	0.00E+00	1.95E-08	1.95E-08	0.02	2.89E-03	1.51E-03	3.74E-03	2.04E-03	0.00E+00
3.28E-04	3.02E-04	2.87E-04	2.44E-04	4.25E-04		0.00E+00	0.00E+00	2.01E-08	2.01E-08	0.02	2.99E-03	1.57E-03	3.87E-03	2.10E-03	0.00E+00
3.40E-04	3.13E-04	2.97E-04	2.51E-04	4.40E-04		0.00E+00	0.00E+00	2.08E-08	2.08E-08	0.02	3.09E-03	1.62E-03	4.00E-03	2.18E-03	0.00E+00
3.52E-04	3.24E-04	3.08E-04	2.59E-04	4.55E-04		0.00E+00	0.00E+00	2.16E-08	2.16E-08	0.02	3.20E-03	1.68E-03	4.14E-03	2.25E-03	0.00E+00
3.65E-04	3.36E-04	3.19E-04	2.68E-04	4.71E-04		0.00E+00	0.00E+00	2.23E-08	2.23E-08	0.02	3.32E-03	1.74E-03	4.29E-03	2.33E-03	0.00E+00
3.79E-04	3.49E-04	3.30E-04	2.76E-04	4.89E-04		0.00E+00	0.00E+00	2.31E-08	2.31E-08	0.02	3.44E-03	1.81E-03	4.45E-03	2.41E-03	0.00E+00
3.94E-04	3.62E-04	3.43E-04	2.85E-04	5.07E-04		0.00E+00	0.00E+00	2.40E-08	2.40E-08	0.02	3.57E-03	1.88E-03	4.61E-03	2.50E-03	0.00E+00
4.09E-04	3.77E-04	3.56E-04	2.95E-04	5.26E-04		0.00E+00	0.00E+00	2.49E-08	2.49E-08	0.02	3.71E-03	1.95E-03	4.79E-03	2.59E-03	0.00E+00
2.90E-04	2.67E-04	2.55E-04	2.18E-04	3.77E-04		0.00E+00	0.00E+00	1.78E-08	1.78E-08	0.02	2.64E-03	1.38E-03	3.43E-03	1.87E-03	0.00E+00
3.00E-04	2.76E-04	2.63E-04	2.25E-04	3.89E-04		0.00E+00	0.00E+00	1.84E-08	1.84E-08	0.02	2.73E-03	1.43E-03	3.54E-03	1.93E-03	0.00E+00
3.10E-04	2.85E-04	2.72E-04	2.31E-04	4.02E-04		0.00E+00	0.00E+00	1.90E-08	1.90E-08	0.02	2.82E-03	1.48E-03	3.66E-03	1.99E-03	0.00E+00
3.21E-04	2.95E-04	2.81E-04	2.38E-04	4.15E-04		0.00E+00	0.00E+00	1.97E-08	1.97E-08	0.02	2.92E-03	1.53E-03	3.78E-03	2.06E-03	0.00E+00
3.32E-04	3.06E-04	2.90E-04	2.45E-04	4.29E-04		0.00E+00	0.00E+00	2.03E-08	2.03E-08	0.02	3.02E-03	1.58E-03	3.91E-03	2.12E-03	0.00E+00
3.44E-04	3.17E-04	3.00E-04	2.53E-04	4.44E-04		0.00E+00	0.00E+00	2.10E-08	2.10E-08	0.02	3.12E-03	1.64E-03	4.04E-03	2.20E-03	0.00E+00
3.57E-04	3.28E-04	3.11E-04	2.61E-04	4.60E-04		0.00E+00	0.00E+00	2.18E-08	2.18E-08	0.02	3.23E-03	1.70E-03	4.19E-03	2.27E-03	0.00E+00
3.70E-04	3.40E-04	3.22E-04	2.69E-04	4.76E-04		0.00E+00	0.00E+00	2.26E-08	2.26E-08	0.02	3.35E-03	1.76E-03	4.34E-03	2.35E-03	0.00E+00
3.84E-04	3.53E-04	3.34E-04	2.78E-04	4.94E-04		0.00E+00	0.00E+00	2.34E-08	2.34E-08	0.02	3.48E-03	1.83E-03	4.49E-03	2.43E-03	0.00E+00
2.93E-04	2.70E-04	2.57E-04	2.19E-04	3.80E-04		0.00E+00	0.00E+00	1.80E-08	1.80E-08	0.02	2.67E-03	1.40E-03	3.46E-03	1.89E-03	0.00E+00
3.03E-04	2.79E-04	2.65E-04	2.26E-04	3.92E-04		0.00E+00	0.00E+00	1.86E-08	1.86E-08	0.02	2.76E-03	1.44E-03	3.58E-03	1.95E-03	0.00E+00
3.13E-04	2.88E-04	2.74E-04	2.32E-04	4.05E-04		0.00E+00	0.00E+00	1.92E-08	1.92E-08	0.02	2.85E-03	1.49E-03	3.69E-03	2.01E-03	0.00E+00
3.24E-04	2.98E-04	2.83E-04	2.39E-04	4.19E-04		0.00E+00	0.00E+00	1.98E-08	1.98E-08	0.02	2.95E-03	1.55E-03	3.82E-03	2.07E-03	0.00E+00
3.36E-04	3.09E-04	2.93E-04	2.47E-04	4.33E-04		0.00E+00	0.00E+00	2.05E-08	2.05E-08	0.02	3.05E-03	1.60E-03	3.95E-03	2.14E-03	0.00E+00
3.48E-04	3.20E-04	3.03E-04	2.54E-04	4.49E-04		0.00E+00	0.00E+00	2.12E-08	2.12E-08	0.02	3.15E-03	1.66E-03	4.08E-03	2.22E-03	0.00E+00
3.61E-04	3.32E-04	3.14E-04	2.62E-04	4.65E-04		0.00E+00	0.00E+00	2.20E-08	2.20E-08	0.02	3.27E-03	1.72E-03	4.23E-03	2.29E-03	0.00E+00
2.96E-04	2.72E-04	2.59E-04	2.20E-04	3.83E-04		0.00E+00	0.00E+00	1.82E-08	1.82E-08	0.02	2.69E-03	1.41E-03	3.49E-03	1.90E-03	0.00E+00
3.06E-04	2.82E-04	2.68E-04	2.27E-04	3.96E-04		0.00E+00	0.00E+00	1.88E-08	1.88E-08	0.02	2.78E-03	1.46E-03	3.61E-03	1.96E-03	0.00E+00
3.16E-04	2.91E-04	2.77E-04	2.34E-04	4.09E-04		0.00E+00	0.00E+00	1.94E-08	1.94E-08	0.02	2.87E-03	1.51E-03	3.72E-03	2.02E-03	0.00E+00
3.27E-04	3.01E-04	2.86E-04	2.41E-04	4.23E-04		0.00E+00	0.00E+00	2.00E-08	2.00E-08	0.02	2.97E-03	1.56E-03	3.85E-03	2.09E-03	0.00E+00
3.39E-04	3.12E-04	2.96E-04	2.48E-04	4.37E-04		0.00E+00	0.00E+00	2.07E-08	2.07E-08	0.02	3.08E-03	1.62E-03	3.98E-03	2.16E-03	0.00E+00
3.51E-04	3.23E-04	3.06E-04	2.56E-04	4.52E-04		0.00E+00	0.00E+00	2.14E-08	2.14E-08	0.02	3.18E-03	1.67E-03	4.12E-03	2.23E-03	0.00E+00
3.09E-04	2.84E-04	2.70E-04	2.28E-04	3.99E-04		0.00E+00	0.00E+00	1.89E-08	1.89E-08	0.02	2.81E-03	1.47E-03	3.63E-03	1.98E-03	0.00E+00
3.19E-04	2.94E-04	2.79E-04	2.35E-04	4.12E-04		0.00E+00	0.00E+00	1.95E-08	1.95E-08	0.02	2.90E-03	1.52E-03	3.76E-03	2.04E-03	0.00E+00
3.31E-04	3.04E-04	2.88E-04	2.42E-04	4.26E-04		0.00E+00	0.00E+00	2.02E-08	2.02E-08	0.02	3.00E-03	1.58E-03	3.88E-03	2.11E-03	0.00E+00
5.87E-04	5.40E-04	5.20E-04	4.61E-04	7.69E-04		0.00E+00	0.00E+00	3.64E-08	3.64E-08	0.04	5.38E-03	2.80E-03	7.02E-03	3.85E-03	0.00E+00
6.14E-04	5.65E-04	5.44E-04	4.81E-04	8.04E-04		0.00E+00	0.00E+00	3.81E-08	3.81E-08	0.04	5.63E-03	2.93E-03	7.35E-03	4.03E-03	0.00E+00
6.43E-04	5.92E-04	5.69E-04	5.03E-04	8.42E-04		0.00E+00	0.00E+00	3.99E-08	3.99E-08	0.04	5.89E-03	3.07E-03	7.69E-03	4.22E-03	0.00E+00
5.55E-04	5.11E-04	4.91E-04	4.32E-04	7.25E-04		0.00E+00	0.00E+00	3.43E-08	3.43E-08	0.03	5.08E-03	2.64E-03	6.62E-03	3.63E-03	0.00E+00
5.80E-04	5.34E-04	5.13E-04	4.50E-04	7.58E-04		0.00E+00	0.00E+00	3.59E-08	3.59E-08	0.04	5.31E-03	2.77E-03	6.92E-03	3.79E-03	0.00E+00
6.07E-04	5.59E-04	5.36E-04	4.70E-04	7.93E-04		0.00E+00	0.00E+00	3.75E-08	3.75E-08	0.04	5.55E-03	2.89E-03	7.24E-03	3.96E-03	0.00E+00
6.36E-04	5.85E-04	5.61E-04	4.91E-04	8.30E-04		0.00E+00	0.00E+00	3.93E-08	3.93E-08	0.04	5.81E-03	3.03E-03	7.57E-03	4.14E-03	0.00E+00
6.66E-04	6.13E-04	5.88E-04	5.13E-04	8.69E-04		0.00E+00	0.00E+00	4.12E-08	4.12E-08	0.04	6.09E-03	3.18E-03	7.93E-03	4.34E-03	0.00E+00
6.99E-04	6.43E-04	6.16E-04	5.37E-04	9.12E-04		0.00E+00	0.00E+00	4.32E-08	4.32E-08	0.04	6.39E-03	3.33E-03	8.32E-03	4.55E-03	0.00E+00
7.34E-04	6.76E-04	6.47E-04	5.63E-04	9.57E-04		0.00E+00	0.00E+00	4.53E-08	4.53E-08	0.05	6.71E-03	3.50E-03	8.73E-03	4.77E-03	0.00E+00
7.72E-04	7.11E-04	6.80E-04	5.90E-04	1.01E-03		0.00E+00	0.00E+00	4.76E-08	4.76E-08	0.05	7.05E-03	3.68E-03	9.17E-03	5.01E-03	0.00E+00
5.03E-04	4.63E-04	4.44E-04	3.89E-04	6.57E-04		0.00E+00	0.00E+00	3.11E-08	3.11E-08	0.03	4.60E-03	2.40E-03	5.99E-03	3.28E-03	0.00E+00
5.24E-04	4.83E-04	4.63E-04	4.05E-04	6.84E-04		0.00E+00	0.00E+00	3.24E-08	3.24E-08	0.03	4.79E-03	2.50E-03	6.25E-03	3.42E-03	0.00E+00
5.48E-04	5.04E-04	4.83E-04	4.22E-04	7.14E-04		0.00E+00	0.00E+00	3.38E-08	3.38E-08	0.03	5.01E-03	2.61E-03	6.52E-03	3.56E-03	0.00E+00
5.73E-04	5.27E-04	5.05E-04	4.40E-04	7.46E-04		0.00E+00	0.00E+00	3.53E-08	3.53E-08	0.04	5.23E-03	2.73E-03	6.81E-03	3.72E-03	0.00E+00
5.99E-04	5.51E-04	5.28E-04	4.59E-04	7.81E-04		0.00E+00	0.00E+00	3.70E-08	3.70E-08	0.04	5.47E-03	2.86E-03	7.12E-03	3.89E-03	0.00E+00
6.27E-04	5.77E-04	5.52E-04	4.79E-04	8.17E-04		0.00E+00	0.00E+00	3.87E-08	3.87E-08	0.04	5.73E-03	2.99E-03	7.45E-03	4.07E-03	0.00E+00
6.58E-04	6.05E-04	5.79E-04	5.00E-04	8.56E-04		0.00E+00	0.00E+00	4.05E-08	4.05E-08	0.04	6.00E-03	3.13E-03	7.80E-03	4.26E-03	0.00E+00

Unique Identifier	X (UTM)	Y (UTM)	DemolitionS 2026	Site PreparationS 2026	Grading/ExcavationS 2026	Concrete (Garage and Podiums)1 2026	Concrete (Garage and Podiums)1 2027	Concrete (Garage and Podiums)1 2028	Concrete (Garage and Podiums)S 2028	Concrete (Garage and Podiums)2 2028	Building Construction (framing, roofing, 2027	Building Construction (framing, roofing, 2028	Building Construction (framing, roofing, 2028	Building Construction (framing, roofing, 2029	Building Construction (framing, roofing, 2029
370965.013761157.01	370965.01	3761157.01	9.16E-04	0.00E+00	3.15E-03	2.23E-03	2.11E-03	1.94E-03	1.85E-03	1.60E-03	1.18E-03	1.08E-03	1.03E-03	9.66E-04	8.33E-04
370975.013761157.01	370975.01	3761157.01	9.61E-04	0.00E+00	3.31E-03	2.34E-03	2.22E-03	2.03E-03	1.94E-03	1.67E-03	1.23E-03	1.13E-03	1.08E-03	1.01E-03	8.72E-04
370985.013761157.01	370985.01	3761157.01	1.01E-03	0.00E+00	3.48E-03	2.46E-03	2.33E-03	2.14E-03	2.04E-03	1.75E-03	1.30E-03	1.19E-03	1.13E-03	1.07E-03	9.14E-04
370995.013761157.01	370995.01	3761157.01	1.06E-03	0.00E+00	3.66E-03	2.59E-03	2.46E-03	2.25E-03	2.15E-03	1.84E-03	1.37E-03	1.25E-03	1.19E-03	1.12E-03	9.59E-04
371005.013761157.01	371005.01	3761157.01	1.12E-03	0.00E+00	3.85E-03	2.73E-03	2.59E-03	2.37E-03	2.26E-03	1.93E-03	1.44E-03	1.32E-03	1.26E-03	1.18E-03	1.01E-03
371015.013761157.01	371015.01	3761157.01	1.18E-03	0.00E+00	4.07E-03	2.88E-03	2.74E-03	2.51E-03	2.39E-03	2.03E-03	1.52E-03	1.39E-03	1.33E-03	1.25E-03	1.06E-03
371025.013761157.01	371025.01	3761157.01	1.25E-03	0.00E+00	4.31E-03	3.06E-03	2.90E-03	2.66E-03	2.53E-03	2.15E-03	1.62E-03	1.48E-03	1.41E-03	1.32E-03	1.12E-03
370885.013761167.01	370885.01	3761167.01	6.33E-04	0.00E+00	2.18E-03	1.53E-03	1.46E-03	1.33E-03	1.28E-03	1.12E-03	8.10E-04	7.41E-04	7.10E-04	6.68E-04	5.82E-04
370895.013761167.01	370895.01	3761167.01	6.59E-04	0.00E+00	2.27E-03	1.60E-03	1.52E-03	1.39E-03	1.33E-03	1.16E-03	8.44E-04	7.73E-04	7.40E-04	6.96E-04	6.05E-04
370905.013761167.01	370905.01	3761167.01	6.87E-04	0.00E+00	2.36E-03	1.67E-03	1.58E-03	1.45E-03	1.39E-03	1.21E-03	8.81E-04	8.06E-04	7.72E-04	7.26E-04	6.30E-04
370915.013761167.01	370915.01	3761167.01	7.17E-04	0.00E+00	2.47E-03	1.74E-03	1.65E-03	1.52E-03	1.45E-03	1.26E-03	9.20E-04	8.42E-04	8.05E-04	7.57E-04	6.56E-04
370925.013761167.01	370925.01	3761167.01	7.49E-04	0.00E+00	2.58E-03	1.82E-03	1.73E-03	1.58E-03	1.51E-03	1.31E-03	9.61E-04	8.80E-04	8.41E-04	7.91E-04	6.83E-04
370935.013761167.01	370935.01	3761167.01	7.83E-04	0.00E+00	2.69E-03	1.90E-03	1.81E-03	1.66E-03	1.58E-03	1.36E-03	1.01E-03	9.21E-04	8.79E-04	8.27E-04	7.12E-04
370945.013761167.01	370945.01	3761167.01	8.20E-04	0.00E+00	2.82E-03	1.99E-03	1.89E-03	1.74E-03	1.66E-03	1.42E-03	1.05E-03	9.64E-04	9.20E-04	8.65E-04	7.43E-04
370955.013761167.01	370955.01	3761167.01	8.58E-04	0.00E+00	2.95E-03	2.09E-03	1.98E-03	1.82E-03	1.73E-03	1.49E-03	1.10E-03	1.01E-03	9.64E-04	9.06E-04	7.76E-04
370965.013761167.01	370965.01	3761167.01	9.00E-04	0.00E+00	3.10E-03	2.19E-03	2.08E-03	1.91E-03	1.82E-03	1.55E-03	1.16E-03	1.06E-03	1.01E-03	9.50E-04	8.11E-04
370975.013761167.01	370975.01	3761167.01	9.45E-04	0.00E+00	3.25E-03	2.30E-03	2.19E-03	2.01E-03	1.91E-03	1.62E-03	1.22E-03	1.11E-03	1.06E-03	9.97E-04	8.48E-04
370985.013761167.01	370985.01	3761167.01	9.93E-04	0.00E+00	3.41E-03	2.42E-03	2.30E-03	2.11E-03	2.01E-03	1.70E-03	1.28E-03	1.17E-03	1.11E-03	1.05E-03	8.88E-04
370995.013761167.01	370995.01	3761167.01	1.04E-03	0.00E+00	3.59E-03	2.55E-03	2.42E-03	2.22E-03	2.11E-03	1.78E-03	1.35E-03	1.23E-03	1.17E-03	1.10E-03	9.31E-04
371005.013761167.01	371005.01	3761167.01	1.10E-03	0.00E+00	3.79E-03	2.69E-03	2.55E-03	2.34E-03	2.22E-03	1.87E-03	1.42E-03	1.30E-03	1.23E-03	1.16E-03	9.77E-04
371015.013761167.01	371015.01	3761167.01	1.16E-03	0.00E+00	4.00E-03	2.84E-03	2.70E-03	2.47E-03	2.35E-03	1.97E-03	1.50E-03	1.38E-03	1.30E-03	1.23E-03	1.03E-03
371024.013761167.01	371024.01	3761167.01	1.22E-03	0.00E+00	4.20E-03	2.99E-03	2.84E-03	2.61E-03	2.47E-03	2.06E-03	1.58E-03	1.45E-03	1.37E-03	1.29E-03	1.08E-03
370885.013761177.01	370885.01	3761177.01	6.22E-04	0.00E+00	2.14E-03	1.51E-03	1.43E-03	1.31E-03	1.26E-03	1.09E-03	7.97E-04	7.30E-04	6.98E-04	6.56E-04	5.69E-04
370895.013761177.01	370895.01	3761177.01	6.48E-04	0.00E+00	2.23E-03	1.57E-03	1.49E-03	1.37E-03	1.31E-03	1.13E-03	8.31E-04	7.61E-04	7.27E-04	6.84E-04	5.91E-04
370905.013761177.01	370905.01	3761177.01	6.75E-04	0.00E+00	2.32E-03	1.64E-03	1.56E-03	1.43E-03	1.36E-03	1.18E-03	8.67E-04	7.94E-04	7.58E-04	7.13E-04	6.14E-04
370915.013761177.01	370915.01	3761177.01	7.04E-04	0.00E+00	2.42E-03	1.71E-03	1.63E-03	1.49E-03	1.42E-03	1.22E-03	9.05E-04	8.29E-04	7.91E-04	7.43E-04	6.39E-04
370925.013761177.01	370925.01	3761177.01	7.36E-04	0.00E+00	2.53E-03	1.79E-03	1.70E-03	1.56E-03	1.49E-03	1.27E-03	9.46E-04	8.66E-04	8.26E-04	7.76E-04	6.66E-04
370935.013761177.01	370935.01	3761177.01	7.69E-04	0.00E+00	2.65E-03	1.87E-03	1.78E-03	1.63E-03	1.55E-03	1.33E-03	9.90E-04	9.06E-04	8.63E-04	8.11E-04	6.94E-04
370945.013761177.01	370945.01	3761177.01	8.04E-04	0.00E+00	2.77E-03	1.96E-03	1.86E-03	1.71E-03	1.63E-03	1.38E-03	1.04E-03	9.48E-04	9.03E-04	8.49E-04	7.23E-04
370955.013761177.01	370955.01	3761177.01	8.42E-04	0.00E+00	2.90E-03	2.06E-03	1.95E-03	1.79E-03	1.70E-03	1.44E-03	1.09E-03	9.94E-04	9.45E-04	8.89E-04	7.54E-04
370965.013761177.01	370965.01	3761177.01	8.83E-04	0.00E+00	3.04E-03	2.16E-03	2.05E-03	1.88E-03	1.78E-03	1.51E-03	1.14E-03	1.04E-03	9.91E-04	9.32E-04	7.88E-04
370975.013761177.01	370975.01	3761177.01	9.26E-04	0.00E+00	3.19E-03	2.27E-03	2.15E-03	1.97E-03	1.87E-03	1.58E-03	1.20E-03	1.10E-03	1.04E-03	9.78E-04	8.24E-04
370985.013761177.01	370985.01	3761177.01	9.73E-04	0.00E+00	3.35E-03	2.38E-03	2.26E-03	2.07E-03	1.97E-03	1.65E-03	1.26E-03	1.15E-03	1.09E-03	1.03E-03	8.62E-04
370995.013761177.01	370995.01	3761177.01	1.02E-03	0.00E+00	3.52E-03	2.51E-03	2.38E-03	2.18E-03	2.07E-03	1.73E-03	1.33E-03	1.21E-03	1.15E-03	1.08E-03	9.03E-04
371005.013761177.01	371005.01	3761177.01	1.08E-03	0.00E+00	3.71E-03	2.65E-03	2.51E-03	2.30E-03	2.18E-03	1.81E-03	1.40E-03	1.28E-03	1.21E-03	1.14E-03	9.47E-04
371015.013761177.01	371015.01	3761177.01	1.14E-03	0.00E+00	3.92E-03	2.80E-03	2.65E-03	2.43E-03	2.30E-03	1.90E-03	1.48E-03	1.35E-03	1.28E-03	1.20E-03	9.95E-04
371022.013761177.01	371022.01	3761177.01	1.18E-03	0.00E+00	4.07E-03	2.91E-03	2.76E-03	2.53E-03	2.39E-03	1.97E-03	1.54E-03	1.41E-03	1.33E-03	1.25E-03	1.03E-03
370935.013761187.01	370935.01	3761187.01	7.53E-04	0.00E+00	2.59E-03	1.84E-03	1.75E-03	1.60E-03	1.52E-03	1.29E-03	9.72E-04	8.90E-04	8.46E-04	7.95E-04	6.75E-04
370945.013761187.01	370945.01	3761187.01	7.88E-04	0.00E+00	2.71E-03	1.93E-03	1.83E-03	1.68E-03	1.59E-03	1.35E-03	1.02E-03	9.31E-04	8.85E-04	8.32E-04	7.03E-04
370955.013761187.01	370955.01	3761187.01	8.25E-04	0.00E+00	2.84E-03	2.02E-03	1.92E-03	1.76E-03	1.67E-03	1.40E-03	1.07E-03	9.76E-04	9.26E-04	8.71E-04	7.33E-04
370965.013761187.01	370965.01	3761187.01	8.65E-04	0.00E+00	2.97E-03	2.12E-03	2.01E-03	1.84E-03	1.75E-03	1.46E-03	1.12E-03	1.02E-03	9.71E-04	9.12E-04	7.65E-04
370975.013761187.01	370975.01	3761187.01	9.07E-04	0.00E+00	3.12E-03	2.22E-03	2.11E-03	1.94E-03	1.83E-03	1.53E-03	1.17E-03	1.08E-03	1.02E-03	9.57E-04	7.99E-04
370985.013761187.01	370985.01	3761187.01	9.53E-04	0.00E+00	3.28E-03	2.34E-03	2.22E-03	2.04E-03	1.93E-03	1.60E-03	1.24E-03	1.13E-03	1.07E-03	1.01E-03	8.36E-04
370995.013761187.01	370995.01	3761187.01	1.00E-03	0.00E+00	3.45E-03	2.46E-03	2.34E-03	2.14E-03	2.03E-03	1.68E-03	1.30E-03	1.19E-03	1.13E-03	1.06E-03	8.75E-04
371005.013761187.01	371005.01	3761187.01	1.06E-03	0.00E+00	3.63E-03	2.60E-03	2.47E-03	2.26E-03	2.13E-03	1.76E-03	1.37E-03	1.26E-03	1.18E-03	1.11E-03	9.17E-04
371015.013761187.01	371015.01	3761187.01	1.11E-03	0.00E+00	3.83E-03	2.74E-03	2.60E-03	2.39E-03	2.25E-03	1.84E-03	1.45E-03	1.33E-03	1.25E-03	1.17E-03	9.62E-04
371020.013761187.01	371020.01	3761187.01	1.14E-03	0.00E+00	3.94E-03	2.82E-03	2.68E-03	2.46E-03	2.31E-03	1.89E-03	1.49E-03	1.36E-03	1.28E-03	1.21E-03	9.86E-04
370985.013761197.01	370985.01	3761197.01	9.32E-04	0.00E+00	3.21E-03	2.29E-03	2.18E-03	1.99E-03	1.88E-03	1.55E-03	1.21E-03	1.11E-03	1.05E-03	9.83E-04	8.10E-04
370995.013761197.01	370995.01	3761197.01	9.80E-04	0.00E+00	3.37E-03	2.41E-03	2.29E-03	2.10E-03	1.98E-03	1.62E-03	1.27E-03	1.17E-03	1.10E-03	1.03E-03	8.47E-04
371005.013761197.01	371005.01	3761197.01	1.03E-03	0.00E+00	3.55E-03	2.54E-03	2.42E-03	2.21E-03	2.08E-03	1.70E-03	1.34E-03	1.23E-03	1.16E-03	1.09E-03	8.87E-04
371015.013761197.01	371015.01	3761197.01	1.09E-03	0.00E+00	3.74E-03	2.69E-03	2.55E-03	2.34E-03	2.20E-03	1.78E-03	1.42E-03	1.30E-03	1.22E-03	1.15E-03	9.30E-04
371015.013761204.01	371015.01	3761204.01	1.07E-03	0.00E+00	3.68E-03	2.64E-03	2.51E-03	2.30E-03	2.16E-03	1.74E-03	1.40E-03	1.28E-03	1.20E-03	1.13E-03	9.08E-04
371022.013761053.01	371022.01	3761053.01	1.31E-03	0.00E+00	4.50E-03	3.03E-03	2.88E-03	2.64E-03	2.64E-03	2.65E-03	1.60E-03	1.46E-03	1.47E-03	1.38E-03	1.39E-03
371032.013761055.01	371032.01	3761055.01	1.38E-03	0.00E+00	4.74E-03	3.19E-03	3.02E-03	2.77E-03	2.78E-03	2.80E-03	1.68E-03	1.54E-03	1.54E-03	1.45E-03	1.46E-03
371012.013761063.01	371012.01	3761063.01	1.25E-03	0.00E+00	4.30E-03	2.91E-03	2.76E-03	2.53E-03	2.52E-03	2.48E-03	1.54E-03	1.41E-03	1.40E-03	1.32E-03	1.30E-03
371022.013761063.01	371022.01	3761063.01	1.31E-03	0.00E+00	4.52E-03	3.06E-03	2.90E-03	2.66E-03	2.65E-03	2.62E-03	1.61E-03	1.48E-03	1.47E-03	1.38E-03	1.37E-03
371032.013761063.01	371032.01	3761063.01	1.38E-03	0.00E+00	4.75E-03	3.21E-03	3.05E-03	2.79E-03	2.79E-03	2.77E-03	1.70E-03	1.55E-03	1.55E-03	1.46E-03	1.45E-03
371042.013761063.01	371042.01	3761063.01	1.46E-03	0.00E+00	5.01E-03	3.38E-03	3.21E-03	2.94E-03	2.94E-03	2.94E-03	1.78E-03	1.63E-03	1.63E-03	1.53E-03	1.54E-03
371021.013761073.01	371021.01	3761073.01	1.31E-03	0.00E+00	4.50E-03	3.06E-03	2.91E-03	2.67E-03	2.64E-03	2.57E-03	1.62E-03	1.48E-03	1.47E-03	1.38E-03	1.34E-03
371032.013761073.01	371032.01	3761073.01	1.39E-03	0.00E+00	4.77E-03	3.24E-03	3.07E-03	2.82E-03	2.80E-03	2.73E-03	1.71E-03	1.57E-03	1.55E-03	1.46E-03	1.43E-03
371042.013761073.01	371042.01	3761073.01	1.46E-03	0.00E+00	5.03E-03	3.41E-03	3.24E-03	2.97E-03	2.95E-03	2.90E-03	1.80E-03	1.65E-03	1.64E-03	1.54E-03	1.51E-03
371052.013761073.01	371052.01	3761073.01	1.54E-03	0.00E+00	5.31E-03	3.59E-03	3.41E-03	3.13E-03	3.11E-03	3.08E-03	1.90E-03	1.74E-03	1.73E-03	1.63E-03	1.61E-03
371062.013761073.01	371062.01	3761073.01	1.63E-03	0.00E+00	5.61E-03	3.79E-03	3.60E-03	3.30E-03	3.29E-03	3.27E-03	2.00E-03	1.83E-03	1.83E-03	1.72E-03	1.71E-03
371072.013761076.01	371072.01	3761076.01	1.73E-03	0.00E+00	5.95E-03	4.02E-03	3.81E-03	3.50E-03	3.49E-03	3.47E-03	2.12E-03	1.94E-03	1.94E-03	1.82E-03	1.81E-03
371002.013761083.01	371002.01	3761083.01	1.19E-03	0.00E+00	4.08E-03	2.80E-03	2.66E-03	2.44E-03	2.40E-03	2.28E-03	1.48E-03	1.35E-03	1.33E-03	1.25E-03	1.19E-03
371012.013761086.01	371012.01	3761086.01	1.25E-03	0.00E+00	4.29E-03	2.94E-03	2.80E-03	2.56E-03	2.52E-03	2.39E-03	1.56E-03	1.42E-03	1.40E-03	1.32E-03	1.25E-03
371016.013761083.01	371016.01	3761083.01	1.27E-03	0.00E+00	4.39E-03	3.00E-03	2.85E-03	2.61E-03	2.57E-03	2.46E-03	1.59E-03	1.45E-03	1.43E-03	1.34E-03	1.28E-03
371052.013761083.01	371052.01	3761083.01	1.55E-03	0.00E+00	5.32E-03	3.62E-03	3.44E-03	3.15E-03	3.12E-03	3.02E-03	1.91E-03	1.75E-03	1.73E-03	1.63E-03	1.58E-03
371062.013761083.01	371062.01	3761083.01	1.64E-03	0.00E+00	5.63E-03	3.83E-03	3.64E-03	3.33E-03	3.30E-03	3.22E-03	2.02E-03	1.85E-03	1.84E-03	1.73E-03	1.68E-03
371072.013761083.01	371072.01	3761083.01	1.73E-03	0.00E+00	5.97E-03	4.05E-03	3.84E-03	3.52E-03	3.50E-03	3.43E-03	2.14E-03	1.96E-03	1.94E-03	1.83E-03	1.79E-03
371082.013761083.01	371082.01	3761083.01	1.84E-03	0.00E+00	6.33E-03	4.29E-03	4.07E-03	3.73E-03	3.71E-03	3.66E-03	2.26E-03	2.07E-03	2.06E-03	1.94E-03	1.91E-03
370982.013761093.01	370982.01	3761093.01	1.07E-03	0.00E+00	3.68E-03	2.54E-03	2.41E-03	2.21E-03	2.16E-03	2.02E-03	1.34E-03	1.23E-03	1.20E-03	1.13E-03	1.05E-03
370992.013761093.01	370992.01	3761093.01	1.12E-03	0.00E+00	3.87E-03	2.67E-03	2.53E-03	2.32E-03	2.27E-03	2.12E-03	1.41E-03	1.29E-03	1.26E-03	1.19E-03	1.11E-03
371002.013761093.01	371002.01	3761093.01	1.18E-03	0.00E+00	4.07E-03	2.80E-03	2.66E-03	2.44E-03	2.39E-03	2.24E-03	1.48E-03	1.36E-03	1.33E-03	1.25E-03	1.17E-03
371012.013761093.01	371012.01	3761093.01	1.25E-03	0.00E+00	4.28E-03	2.95E-03	2.80E-03	2.57E-03	2.51E-03	2.36E-03	1.56E-03	1.43E-03	1.40E-03	1.31E-03	1.23E-03
371022.013761093.01	371022.01	3761093.01	1.31E-03	0.00E+00	4.51E-03	3.11E-03	2.95E-03	2.70E-03	2.65E-03	2.49E-03	1.64E-03	1.50E-03	1.47E-03	1.38E-03	1.30E-03
371032.013761096.01	371032.01	3761096.01	1.38E-03	0.00E+00	4.76E-03	3.28E-03	3.11E-03	2.85E-03	2.79E-03	2.62E-03	1.73E-03	1.58E-03	1.55E-03	1.46E-03	1.37E-03
371062.013761092.01	371062.01	3761092.01	1.64E-03	0.00E+00	5.63E-03	3.85E-03	3.66E-03	3.35E-03	3.31E-03	3.16E-03	2.04E-03	1.86E-03	1.84E-03	1.73E-03	1.65E-03
371072.013761093.01	371072.01	3761093.01	1.74E-03	0.00E+00	5.98E-03	4.09E-03	3.88E-03	3.56E-03	3.51E-03	3.36E-03	2.16E-03	1.98E-03	1.95E-03	1.83E-03	1.76E-03
371077.013761093.01	371077.01	3761093.01	1.79E-03	0.00E+00	6.16E-03	4.21E-03	3.99E-03	3.66E-03	3.61E-03	3.47E-03	2.22E-03	2.03E-03	2.01E-03	1.89E-03	1.81E-03
370982.013761103.01	370982.01	3761103.01	1.06E-03	0.00E+00	3.66E-03	2.54E-03	2.41E-03	2.21E-03	2.15E-03	1.98E-03	1.34E-03	1.23E-03	1.19E-03	1.12E-03	1.03E-03
370992.013761103.01	370992.01	3761103.01	1.12E-03	0.00E+00	3.85E-03	2.66E-03	2.53E-03	2.32E-03	2.26E-03	2.08E-03	1.41E-03	1.29E-03	1.25E-03	1.18E-03	1.09E-03
371002.013761103.01	371002.01	3761103.01	1.18E-03	0.00E+00	4.05E-03	2.80E-03	2.66E-03	2.44E-03	2.38E-03	2.19E-03	1.48E-03	1.35E-03	1.32E-03	1.24E-03	1.14E-03
371012.013761103.01	371012.01	3761103.01	1.24E-03	0.00E+00	4.26E-03	2.95E-03	2.80E-03	2.57E-03	2.50E-03	2.31E-03	1.56E-03	1.43E-03	1.39E-03	1.31E-03	1.21E-03
371022.013761103.01	371022.01	3761103.01	1.31E-03	0.00E+00	4.49E-03	3.11E-03	2.95E-03	2.71E-03	2.64E-03	2.44E-03	1.64E-03	1.50E-03	1.47E-03	1.38E-03	1.27E-03
371032.013761103.01	371032.01	3761103.01	1.38E-03	0.00E+00	4.75E-03	3.28E-03	3.11E-03	2.85E-03	2.79E-03	2.58E-03	1.73E-03	1.59E-03	1.55E-03	1.45E-03	1.35E-03
371037.013761103.01	371037.01	3761103.01	1.42E-03	0.00E+00	4.88E-03	3.37E-03	3.20E-03	2.93E-03	2.86E-03	2.66E-03	1.78E-03	1.63E-03	1.59E-03	1.50E-03	1.39E-03
370972.013761113.01	370972.01	3761113.01	1.00E-03	0.00E+00	3.46E-03	2.40E-03	2.28E-03	2.09E-03	2.03E-03	1.84E-03	1.27E-03	1.16E-03	1.13E-03	1.06E-03	9.62E-04
370982.013761113.01	370982.01	3761113.01	1.05E-03	0.00E+00	3.63E-03	2.53E-03	2.40E-03	2.20E-03	2.13E-03	1.93E-03	1.33E-03	1.22E-03	1.18E-03	1.11E-03	1.01E-03
370992.013761113.01	370992.01	3761113.01	1.11E-03	0.00E+00	3.82E-03	2.65E-03	2.52E-03	2.31E-03	2.24E-03	2.03E-03	1.40E-03	1.28E-03	1.24E-03	1.17E-03	1.06E-03
371002.013761113.01	371002.01	3761113.01	1.17E-03	0.00E+00	4.02E-03	2.79E-03	2.65E-03	2.43E-03	2.36E-03	2.14E-03	1.48E-03	1.35E-03	1.31E-03	1.23E-03	1.12E-03
371012.013761113.01	371012.01	3761113.01	1.23E-03	0.00E+00	4.23E-03	2.94E-03	2.79E-03	2.56E-03	2.48E-03	2.26E-03	1.55E-03	1.42E-03	1.38E-03	1.30E-03	1.18E-03
371022.013761113.01	371022.01	3761113.01	1.30E-03	0.00E+00	4.47E-03	3.10E-03	2.95E-03	2.70E-03	2.62E-03	2.38E-03	1.64E-03	1.50E-03	1.46E-03	1.37E-03	1.24E-03
371032.013761113.01	371032.01	3761113.01	1.37E-03	0.00E+00	4.72E-03	3.28E-03	3.11E-03	2.85E-03	2.77E-03	2.52E-03	1.73E-03	1.59E-03	1.54E-03	1.45E-03	1.32E-03
370972.013761121.01	370972.01	3761121.01	9.97E-04	0.00E+00	3.43E-03	2.39E-03	2.27E-03	2.08E-03	2.01E-03	1.81E-03	1.26E-03	1.16E-03	1.12E-03	1.05E-03	9.44E-04
370982.013761123.01	370982.01	3761123.01	1.04E-03	0.00E+00	3.59E-03	2.51E-03	2.38E-03	2.18E-03	2.11E-03	1.89E-03	1.33E-03	1.21E-03	1.17E-03	1.10E-03	9.86E-04
370992.013761123.01	370992.01	3761123.01	1.10E-03	0.00E+00	3.78E-03	2.64E-03	2.51E-03	2.30E-03	2.22E-03	1.98E-03	1.39E-03	1.28E-03	1.23E-03	1.16E-03	1.04E-03
371002.013761123.01	371002.01	3761123.01	1.16E-03	0.00E+00	3.98E-03	2.78E-03	2.64E-03	2.42E-03	2.34E-03	2.09E-03	1.47E-03	1.34E-03	1.30E-03	1.22E-03	1.09E-03
371012.013761123.01	371012.01	3761123.01	1.22E-03	0.00E+00	4.19E-03	2.93E-03	2.78E-03	2.55E-03	2.46E-03	2.20E-03	1.55E-03	1.42E-03	1.37E-03	1.29E-03	1.15E-03
371022.013761123.01	371022.01	3761123.01	1.29E-03	0.00E+00	4.43E-03	3.09E-03	2.94E-03	2.69E-03	2.60E-03	2.32E-03	1.63E-03	1.50E-03	1.44E-03	1.36E-03	1.21E-03
371028.013761123.01	371028.01	3761123.01	1.33E-03	0.00E+00	4.58E-03	3.20E-03	3.04E-03	2.78E-03	2.69E-03	2.40E-03	1.69E-03	1.55E-03	1.49E-03	1.40E-03	1.25E-03
370992.013761133.01	370992.01	3761133.01	1.09E-03	0.00E+00	3.73E-03	2.62E-03	2.49E-03	2.28E-03	2.19E-03	1.94E-03	1.38E-03	1.27E-03	1.22E-03	1.14E-03	1.01E-03
371002.013761133.01	371002.01	3761133.01	1.14E-03	0.00E+00	3.93E-03	2.76E-03	2.62E-03	2.40E-03	2.31E-03	2.04E-03	1.46E-03	1.33E-03	1.28E-03	1.21E-03	1.06E-03
371012.013761133.01	371012.01	3761133.01	1.20E-03	0.00E+00	4.14E-03	2.91E-03	2.76E-03	2.53E-03	2.43E-03	2.14E-03	1.54E-03	1.41E-03	1.35E-03	1.27E-03	1.12E-03
371022.013761133.01	371022.01	3761133.01	1.27E-03	0.00E+00	4.38E-03	3.07E-03	2.92E-03	2.68E-03	2.57E-03	2.26E-03	1.62E-03	1.49E-03	1.43E-03	1.34E-03	1.18E-03
371012.013761143.01	371012.01	3761143.01	1.19E-03	0.00E+00	4.08E-03	2.88E-03	2.73E-03	2.50E-03	2.40E-03	2.08E-03	1.52E-03	1.39E-03	1.33E-03	1.25E-03	1.09E-03
371124.013760975.01	371124.01	3760975.01	1.86E-03	0.00E+00	6.40E-03	3.94E-03	3.74E-03	3.43E-03	3.75E-03	4.69E-03	2.08E-03	1.90E-03	2.08E-03	1.96E-03	2.45E-03
371114.013760983.01	371114.01	3760983.01	1.82E-03	0.00E+00	6.27E-03	3.90E-03	3.70E-03	3.40E-03	3.68E-03	4.50E-03	2.06E-03	1.89E-03	2.04E-03	1.92E-03	2.35E-03
371124.013760983.01	371124.01	3760983.01	1.91E-03	0.00E

Finishing/Painting1	Finishing/Painting1	Finishing/PaintingS	Finishing/Painting2	PavingS		Child Risk					Overlapping Phases - Maximum GLC				
2028	2029	2029	2029	2029		3rd Trimester	0<2	2<16	Total	per million	2026	2027	2028	2029	2030
6.90E-04	6.35E-04	6.07E-04	5.23E-04	8.97E-04		0.00E+00	0.00E+00	4.25E-08	4.25E-08	0.04	6.29E-03	3.29E-03	8.18E-03	4.46E-03	0.00E+00
7.25E-04	6.67E-04	6.37E-04	5.47E-04	9.42E-04		0.00E+00	0.00E+00	4.46E-08	4.46E-08	0.04	6.61E-03	3.45E-03	8.58E-03	4.68E-03	0.00E+00
7.62E-04	7.01E-04	6.69E-04	5.74E-04	9.89E-04		0.00E+00	0.00E+00	4.68E-08	4.68E-08	0.05	6.94E-03	3.63E-03	9.02E-03	4.91E-03	0.00E+00
8.03E-04	7.39E-04	7.04E-04	6.02E-04	1.04E-03		0.00E+00	0.00E+00	4.93E-08	4.93E-08	0.05	7.31E-03	3.83E-03	9.49E-03	5.17E-03	0.00E+00
8.46E-04	7.78E-04	7.41E-04	6.32E-04	1.10E-03		0.00E+00	0.00E+00	5.19E-08	5.19E-08	0.05	7.70E-03	4.03E-03	9.98E-03	5.43E-03	0.00E+00
8.94E-04	8.23E-04	7.83E-04	6.65E-04	1.16E-03		0.00E+00	0.00E+00	5.48E-08	5.48E-08	0.05	8.14E-03	4.26E-03	1.05E-02	5.74E-03	0.00E+00
9.48E-04	8.73E-04	8.30E-04	7.03E-04	1.23E-03		0.00E+00	0.00E+00	5.81E-08	5.81E-08	0.06	8.62E-03	4.52E-03	1.12E-02	6.08E-03	0.00E+00
4.75E-04	4.37E-04	4.19E-04	3.66E-04	6.20E-04		0.00E+00	0.00E+00	2.93E-08	2.93E-08	0.03	4.34E-03	2.27E-03	5.65E-03	3.09E-03	0.00E+00
4.95E-04	4.56E-04	4.37E-04	3.80E-04	6.46E-04		0.00E+00	0.00E+00	3.06E-08	3.06E-08	0.03	4.53E-03	2.36E-03	5.89E-03	3.22E-03	0.00E+00
5.17E-04	4.76E-04	4.55E-04	3.95E-04	6.73E-04		0.00E+00	0.00E+00	3.19E-08	3.19E-08	0.03	4.72E-03	2.46E-03	6.14E-03	3.36E-03	0.00E+00
5.40E-04	4.97E-04	4.75E-04	4.11E-04	7.03E-04		0.00E+00	0.00E+00	3.33E-08	3.33E-08	0.03	4.93E-03	2.57E-03	6.41E-03	3.50E-03	0.00E+00
5.64E-04	5.19E-04	4.96E-04	4.29E-04	7.34E-04		0.00E+00	0.00E+00	3.47E-08	3.47E-08	0.03	5.15E-03	2.69E-03	6.69E-03	3.65E-03	0.00E+00
5.90E-04	5.43E-04	5.19E-04	4.47E-04	7.67E-04		0.00E+00	0.00E+00	3.63E-08	3.63E-08	0.04	5.38E-03	2.81E-03	6.99E-03	3.82E-03	0.00E+00
6.18E-04	5.69E-04	5.43E-04	4.66E-04	8.03E-04		0.00E+00	0.00E+00	3.80E-08	3.80E-08	0.04	5.63E-03	2.95E-03	7.32E-03	3.99E-03	0.00E+00
6.48E-04	5.96E-04	5.69E-04	4.87E-04	8.41E-04		0.00E+00	0.00E+00	3.98E-08	3.98E-08	0.04	5.90E-03	3.09E-03	7.66E-03	4.17E-03	0.00E+00
6.80E-04	6.26E-04	5.96E-04	5.09E-04	8.82E-04		0.00E+00	0.00E+00	4.17E-08	4.17E-08	0.04	6.19E-03	3.24E-03	8.03E-03	4.37E-03	0.00E+00
7.14E-04	6.57E-04	6.26E-04	5.32E-04	9.25E-04		0.00E+00	0.00E+00	4.38E-08	4.38E-08	0.04	6.50E-03	3.40E-03	8.43E-03	4.59E-03	0.00E+00
7.51E-04	6.91E-04	6.57E-04	5.57E-04	9.72E-04		0.00E+00	0.00E+00	4.60E-08	4.60E-08	0.05	6.83E-03	3.58E-03	8.85E-03	4.81E-03	0.00E+00
7.91E-04	7.28E-04	6.92E-04	5.84E-04	1.02E-03		0.00E+00	0.00E+00	4.84E-08	4.84E-08	0.05	7.19E-03	3.77E-03	9.31E-03	5.06E-03	0.00E+00
8.34E-04	7.68E-04	7.29E-04	6.13E-04	1.08E-03		0.00E+00	0.00E+00	5.10E-08	5.10E-08	0.05	7.58E-03	3.98E-03	9.81E-03	5.33E-03	0.00E+00
8.81E-04	8.11E-04	7.69E-04	6.45E-04	1.14E-03		0.00E+00	0.00E+00	5.39E-08	5.39E-08	0.05	8.00E-03	4.20E-03	1.03E-02	5.62E-03	0.00E+00
9.28E-04	8.54E-04	8.09E-04	6.76E-04	1.20E-03		0.00E+00	0.00E+00	5.67E-08	5.67E-08	0.06	8.42E-03	4.42E-03	1.09E-02	5.90E-03	0.00E+00
4.68E-04	4.30E-04	4.12E-04	3.57E-04	6.09E-04		0.00E+00	0.00E+00	2.88E-08	2.88E-08	0.03	4.27E-03	2.23E-03	5.55E-03	3.03E-03	0.00E+00
4.88E-04	4.49E-04	4.29E-04	3.71E-04	6.34E-04		0.00E+00	0.00E+00	3.00E-08	3.00E-08	0.03	4.45E-03	2.32E-03	5.78E-03	3.16E-03	0.00E+00
5.09E-04	4.68E-04	4.47E-04	3.86E-04	6.61E-04		0.00E+00	0.00E+00	3.13E-08	3.13E-08	0.03	4.64E-03	2.42E-03	6.03E-03	3.29E-03	0.00E+00
5.31E-04	4.89E-04	4.67E-04	4.01E-04	6.90E-04		0.00E+00	0.00E+00	3.27E-08	3.27E-08	0.03	4.84E-03	2.53E-03	6.29E-03	3.43E-03	0.00E+00
5.55E-04	5.11E-04	4.87E-04	4.18E-04	7.20E-04		0.00E+00	0.00E+00	3.41E-08	3.41E-08	0.03	5.06E-03	2.65E-03	6.57E-03	3.58E-03	0.00E+00
5.81E-04	5.34E-04	5.09E-04	4.35E-04	7.53E-04		0.00E+00	0.00E+00	3.57E-08	3.57E-08	0.04	5.29E-03	2.77E-03	6.86E-03	3.74E-03	0.00E+00
6.08E-04	5.60E-04	5.33E-04	4.54E-04	7.88E-04		0.00E+00	0.00E+00	3.73E-08	3.73E-08	0.04	5.53E-03	2.90E-03	7.18E-03	3.91E-03	0.00E+00
6.37E-04	5.86E-04	5.58E-04	4.73E-04	8.25E-04		0.00E+00	0.00E+00	3.91E-08	3.91E-08	0.04	5.79E-03	3.04E-03	7.51E-03	4.09E-03	0.00E+00
6.69E-04	6.15E-04	5.85E-04	4.95E-04	8.65E-04		0.00E+00	0.00E+00	4.09E-08	4.09E-08	0.04	6.08E-03	3.19E-03	7.87E-03	4.28E-03	0.00E+00
7.02E-04	6.46E-04	6.14E-04	5.17E-04	9.07E-04		0.00E+00	0.00E+00	4.30E-08	4.30E-08	0.04	6.38E-03	3.35E-03	8.26E-03	4.49E-03	0.00E+00
7.39E-04	6.80E-04	6.45E-04	5.41E-04	9.54E-04		0.00E+00	0.00E+00	4.52E-08	4.52E-08	0.05	6.71E-03	3.52E-03	8.68E-03	4.71E-03	0.00E+00
7.78E-04	7.16E-04	6.78E-04	5.67E-04	1.00E-03		0.00E+00	0.00E+00	4.75E-08	4.75E-08	0.05	7.06E-03	3.71E-03	9.12E-03	4.95E-03	0.00E+00
8.21E-04	7.55E-04	7.14E-04	5.94E-04	1.06E-03		0.00E+00	0.00E+00	5.00E-08	5.00E-08	0.05	7.44E-03	3.91E-03	9.61E-03	5.21E-03	0.00E+00
8.67E-04	7.98E-04	7.54E-04	6.24E-04	1.11E-03		0.00E+00	0.00E+00	5.28E-08	5.28E-08	0.05	7.85E-03	4.13E-03	1.01E-02	5.49E-03	0.00E+00
9.01E-04	8.30E-04	7.83E-04	6.46E-04	1.16E-03		0.00E+00	0.00E+00	5.49E-08	5.49E-08	0.05	8.16E-03	4.30E-03	1.05E-02	5.70E-03	0.00E+00
5.70E-04	5.25E-04	4.99E-04	4.23E-04	7.38E-04		0.00E+00	0.00E+00	3.49E-08	3.49E-08	0.03	5.18E-03	2.72E-03	6.72E-03	3.65E-03	0.00E+00
5.97E-04	5.49E-04	5.22E-04	4.41E-04	7.72E-04		0.00E+00	0.00E+00	3.66E-08	3.66E-08	0.04	5.42E-03	2.85E-03	7.03E-03	3.82E-03	0.00E+00
6.26E-04	5.76E-04	5.46E-04	4.60E-04	8.08E-04		0.00E+00	0.00E+00	3.83E-08	3.83E-08	0.04	5.68E-03	2.98E-03	7.35E-03	3.99E-03	0.00E+00
6.56E-04	6.04E-04	5.73E-04	4.80E-04	8.47E-04		0.00E+00	0.00E+00	4.01E-08	4.01E-08	0.04	5.96E-03	3.13E-03	7.71E-03	4.18E-03	0.00E+00
6.89E-04	6.35E-04	6.01E-04	5.02E-04	8.89E-04		0.00E+00	0.00E+00	4.21E-08	4.21E-08	0.04	6.25E-03	3.29E-03	8.08E-03	4.38E-03	0.00E+00
7.25E-04	6.67E-04	6.31E-04	5.25E-04	9.33E-04		0.00E+00	0.00E+00	4.42E-08	4.42E-08	0.04	6.57E-03	3.46E-03	8.49E-03	4.60E-03	0.00E+00
7.64E-04	7.03E-04	6.64E-04	5.49E-04	9.82E-04		0.00E+00	0.00E+00	4.65E-08	4.65E-08	0.05	6.91E-03	3.64E-03	8.93E-03	4.83E-03	0.00E+00
8.05E-04	7.41E-04	6.99E-04	5.76E-04	1.03E-03		0.00E+00	0.00E+00	4.90E-08	4.90E-08	0.05	7.29E-03	3.84E-03	9.40E-03	5.08E-03	0.00E+00
8.51E-04	7.83E-04	7.37E-04	6.04E-04	1.09E-03		0.00E+00	0.00E+00	5.17E-08	5.17E-08	0.05	7.69E-03	4.05E-03	9.91E-03	5.35E-03	0.00E+00
8.75E-04	8.05E-04	7.58E-04	6.19E-04	1.12E-03		0.00E+00	0.00E+00	5.31E-08	5.31E-08	0.05	7.90E-03	4.17E-03	1.02E-02	5.49E-03	0.00E+00
7.10E-04	6.54E-04	6.17E-04	5.08E-04	9.12E-04		0.00E+00	0.00E+00	4.32E-08	4.32E-08	0.04	6.43E-03	3.39E-03	8.29E-03	4.49E-03	0.00E+00
7.48E-04	6.88E-04	6.49E-04	5.32E-04	9.59E-04		0.00E+00	0.00E+00	4.54E-08	4.54E-08	0.05	6.76E-03	3.57E-03	8.72E-03	4.71E-03	0.00E+00
7.89E-04	7.26E-04	6.83E-04	5.57E-04	1.01E-03		0.00E+00	0.00E+00	4.78E-08	4.78E-08	0.05	7.12E-03	3.76E-03	9.17E-03	4.95E-03	0.00E+00
8.33E-04	7.66E-04	7.20E-04	5.84E-04	1.07E-03		0.00E+00	0.00E+00	5.05E-08	5.05E-08	0.05	7.52E-03	3.97E-03	9.67E-03	5.21E-03	0.00E+00
8.20E-04	7.55E-04	7.08E-04	5.70E-04	1.05E-03		0.00E+00	0.00E+00	4.96E-08	4.96E-08	0.05	7.39E-03	3.91E-03	9.50E-03	5.11E-03	0.00E+00
9.39E-04	8.64E-04	8.66E-04	8.70E-04	1.28E-03		0.00E+00	0.00E+00	6.06E-08	6.06E-08	0.06	8.84E-03	4.48E-03	1.18E-02	6.65E-03	0.00E+00
9.87E-04	9.09E-04	9.11E-04	9.18E-04	1.35E-03		0.00E+00	0.00E+00	6.37E-08	6.37E-08	0.06	9.30E-03	4.71E-03	1.24E-02	7.00E-03	0.00E+00
9.03E-04	8.31E-04	8.26E-04	8.13E-04	1.22E-03		0.00E+00	0.00E+00	5.78E-08	5.78E-08	0.06	8.46E-03	4.30E-03	1.12E-02	6.31E-03	0.00E+00
9.48E-04	8.72E-04	8.69E-04	8.60E-04	1.29E-03		0.00E+00	0.00E+00	6.08E-08	6.08E-08	0.06	8.89E-03	4.52E-03	1.18E-02	6.64E-03	0.00E+00
9.95E-04	9.16E-04	9.14E-04	9.09E-04	1.35E-03		0.00E+00	0.00E+00	6.40E-08	6.40E-08	0.06	9.35E-03	4.74E-03	1.25E-02	7.00E-03	0.00E+00
1.05E-03	9.63E-04	9.63E-04	9.63E-04	1.43E-03		0.00E+00	0.00E+00	6.74E-08	6.74E-08	0.07	9.84E-03	4.99E-03	1.31E-02	7.39E-03	0.00E+00
9.50E-04	8.74E-04	8.66E-04	8.42E-04	1.28E-03		0.00E+00	0.00E+00	6.06E-08	6.06E-08	0.06	8.87E-03	4.53E-03	1.18E-02	6.59E-03	0.00E+00
1.00E-03	9.24E-04	9.17E-04	8.96E-04	1.36E-03		0.00E+00	0.00E+00	6.41E-08	6.41E-08	0.06	9.39E-03	4.78E-03	1.25E-02	6.98E-03	0.00E+00
1.06E-03	9.72E-04	9.67E-04	9.50E-04	1.43E-03		0.00E+00	0.00E+00	6.76E-08	6.76E-08	0.07	9.90E-03	5.04E-03	1.32E-02	7.37E-03	0.00E+00
1.11E-03	1.02E-03	1.02E-03	1.01E-03	1.51E-03		0.00E+00	0.00E+00	7.14E-08	7.14E-08	0.07	1.04E-02	5.31E-03	1.39E-02	7.80E-03	0.00E+00
1.17E-03	1.08E-03	1.08E-03	1.07E-03	1.60E-03		0.00E+00	0.00E+00	7.55E-08	7.55E-08	0.08	1.10E-02	5.60E-03	1.47E-02	8.26E-03	0.00E+00
1.25E-03	1.15E-03	1.14E-03	1.14E-03	1.69E-03		0.00E+00	0.00E+00	8.00E-08	8.00E-08	0.08	1.17E-02	5.94E-03	1.56E-02	8.76E-03	0.00E+00
8.68E-04	7.99E-04	7.86E-04	7.47E-04	1.16E-03		0.00E+00	0.00E+00	5.50E-08	5.50E-08	0.05	8.07E-03	4.14E-03	1.07E-02	5.94E-03	0.00E+00
9.13E-04	8.40E-04	8.26E-04	7.84E-04	1.22E-03		0.00E+00	0.00E+00	5.78E-08	5.78E-08	0.06	8.49E-03	4.35E-03	1.12E-02	6.24E-03	0.00E+00
9.31E-04	8.57E-04	8.44E-04	8.06E-04	1.25E-03		0.00E+00	0.00E+00	5.90E-08	5.90E-08	0.06	8.66E-03	4.44E-03	1.15E-02	6.38E-03	0.00E+00
1.12E-03	1.03E-03	1.02E-03	9.91E-04	1.51E-03		0.00E+00	0.00E+00	7.16E-08	7.16E-08	0.07	1.05E-02	5.36E-03	1.39E-02	7.77E-03	0.00E+00
1.19E-03	1.09E-03	1.08E-03	1.05E-03	1.60E-03		0.00E+00	0.00E+00	7.58E-08	7.58E-08	0.08	1.11E-02	5.66E-03	1.47E-02	8.24E-03	0.00E+00
1.26E-03	1.16E-03	1.15E-03	1.12E-03	1.70E-03		0.00E+00	0.00E+00	8.03E-08	8.03E-08	0.08	1.18E-02	5.98E-03	1.56E-02	8.74E-03	0.00E+00
1.33E-03	1.22E-03	1.22E-03	1.20E-03	1.80E-03		0.00E+00	0.00E+00	8.52E-08	8.52E-08	0.09	1.25E-02	6.33E-03	1.66E-02	9.29E-03	0.00E+00
7.88E-04	7.25E-04	7.09E-04	6.61E-04	1.05E-03		0.00E+00	0.00E+00	4.96E-08	4.96E-08	0.05	7.30E-03	3.76E-03	9.61E-03	5.33E-03	0.00E+00
8.27E-04	7.61E-04	7.45E-04	6.96E-04	1.10E-03		0.00E+00	0.00E+00	5.21E-08	5.21E-08	0.05	7.66E-03	3.94E-03	1.01E-02	5.60E-03	0.00E+00
8.69E-04	8.00E-04	7.83E-04	7.33E-04	1.16E-03		0.00E+00	0.00E+00	5.48E-08	5.48E-08	0.05	8.06E-03	4.14E-03	1.06E-02	5.89E-03	0.00E+00
9.14E-04	8.41E-04	8.24E-04	7.73E-04	1.22E-03		0.00E+00	0.00E+00	5.77E-08	5.77E-08	0.06	8.48E-03	4.36E-03	1.12E-02	6.20E-03	0.00E+00
9.63E-04	8.86E-04	8.69E-04	8.17E-04	1.29E-03		0.00E+00	0.00E+00	6.08E-08	6.08E-08	0.06	8.93E-03	4.59E-03	1.18E-02	6.54E-03	0.00E+00
1.02E-03	9.35E-04	9.15E-04	8.59E-04	1.35E-03		0.00E+00	0.00E+00	6.41E-08	6.41E-08	0.06	9.42E-03	4.84E-03	1.24E-02	6.89E-03	0.00E+00
1.19E-03	1.10E-03	1.08E-03	1.04E-03	1.60E-03		0.00E+00	0.00E+00	7.58E-08	7.58E-08	0.08	1.11E-02	5.70E-03	1.47E-02	8.20E-03	0.00E+00
1.27E-03	1.17E-03	1.15E-03	1.10E-03	1.70E-03		0.00E+00	0.00E+00	8.05E-08	8.05E-08	0.08	1.18E-02	6.04E-03	1.56E-02	8.71E-03	0.00E+00
1.30E-03	1.20E-03	1.18E-03	1.14E-03	1.75E-03		0.00E+00	0.00E+00	8.29E-08	8.29E-08	0.08	1.22E-02	6.22E-03	1.61E-02	8.98E-03	0.00E+00
7.86E-04	7.23E-04	7.04E-04	6.48E-04	1.04E-03		0.00E+00	0.00E+00	4.93E-08	4.93E-08	0.05	7.26E-03	3.75E-03	9.54E-03	5.27E-03	0.00E+00
8.26E-04	7.60E-04	7.40E-04	6.82E-04	1.10E-03		0.00E+00	0.00E+00	5.18E-08	5.18E-08	0.05	7.63E-03	3.94E-03	1.00E-02	5.54E-03	0.00E+00
8.68E-04	7.99E-04	7.79E-04	7.18E-04	1.15E-03		0.00E+00	0.00E+00	5.45E-08	5.45E-08	0.05	8.02E-03	4.14E-03	1.05E-02	5.83E-03	0.00E+00
9.14E-04	8.41E-04	8.20E-04	7.57E-04	1.21E-03		0.00E+00	0.00E+00	5.74E-08	5.74E-08	0.06	8.45E-03	4.36E-03	1.11E-02	6.15E-03	0.00E+00
9.64E-04	8.87E-04	8.65E-04	8.00E-04	1.28E-03		0.00E+00	0.00E+00	6.05E-08	6.05E-08	0.06	8.91E-03	4.59E-03	1.17E-02	6.48E-03	0.00E+00
1.02E-03	9.36E-04	9.13E-04	8.46E-04	1.35E-03		0.00E+00	0.00E+00	6.39E-08	6.39E-08	0.06	9.40E-03	4.85E-03	1.24E-02	6.85E-03	0.00E+00
1.04E-03	9.62E-04	9.38E-04	8.71E-04	1.39E-03		0.00E+00	0.00E+00	6.57E-08	6.57E-08	0.07	9.67E-03	4.98E-03	1.27E-02	7.04E-03	0.00E+00
7.46E-04	6.86E-04	6.65E-04	6.03E-04	9.84E-04		0.00E+00	0.00E+00	4.66E-08	4.66E-08	0.05	6.87E-03	3.55E-03	9.00E-03	4.96E-03	0.00E+00
7.83E-04	7.20E-04	6.98E-04	6.34E-04	1.03E-03		0.00E+00	0.00E+00	4.89E-08	4.89E-08	0.05	7.21E-03	3.73E-03	9.45E-03	5.21E-03	0.00E+00
8.23E-04	7.57E-04	7.34E-04	6.66E-04	1.09E-03		0.00E+00	0.00E+00	5.14E-08	5.14E-08	0.05	7.58E-03	3.92E-03	9.93E-03	5.48E-03	0.00E+00
8.66E-04	7.97E-04	7.73E-04	7.02E-04	1.14E-03		0.00E+00	0.00E+00	5.41E-08	5.41E-08	0.05	7.98E-03	4.13E-03	1.05E-02	5.76E-03	0.00E+00
9.12E-04	8.40E-04	8.14E-04	7.40E-04	1.20E-03		0.00E+00	0.00E+00	5.70E-08	5.70E-08	0.06	8.40E-03	4.35E-03	1.10E-02	6.07E-03	0.00E+00
9.62E-04	8.86E-04	8.59E-04	7.81E-04	1.27E-03		0.00E+00	0.00E+00	6.01E-08	6.01E-08	0.06	8.87E-03	4.59E-03	1.16E-02	6.41E-03	0.00E+00
1.02E-03	9.35E-04	9.08E-04	8.26E-04	1.34E-03		0.00E+00	0.00E+00	6.35E-08	6.35E-08	0.06	9.37E-03	4.84E-03	1.23E-02	6.77E-03	0.00E+00
7.42E-04	6.83E-04	6.60E-04	5.93E-04	9.76E-04		0.00E+00	0.00E+00	4.62E-08	4.62E-08	0.05	6.82E-03	3.54E-03	8.92E-03	4.91E-03	0.00E+00
7.78E-04	7.16E-04	6.91E-04	6.19E-04	1.02E-03		0.00E+00	0.00E+00	4.84E-08	4.84E-08	0.05	7.15E-03	3.71E-03	9.35E-03	5.14E-03	0.00E+00
8.18E-04	7.53E-04	7.27E-04	6.51E-04	1.08E-03		0.00E+00	0.00E+00	5.09E-08	5.09E-08	0.05	7.52E-03	3.90E-03	9.83E-03	5.40E-03	0.00E+00
8.62E-04	7.93E-04	7.65E-04	6.85E-04	1.13E-03		0.00E+00	0.00E+00	5.36E-08	5.36E-08	0.05	7.91E-03	4.11E-03	1.03E-02	5.69E-03	0.00E+00
9.08E-04	8.36E-04	8.07E-04	7.22E-04	1.19E-03		0.00E+00	0.00E+00	5.65E-08	5.65E-08	0.06	8.34E-03	4.33E-03	1.09E-02	5.99E-03	0.00E+00
9.59E-04	8.82E-04	8.52E-04	7.62E-04	1.26E-03		0.00E+00	0.00E+00	5.96E-08	5.96E-08	0.06	8.81E-03	4.57E-03	1.15E-02	6.33E-03	0.00E+00
9.91E-04	9.12E-04	8.80E-04	7.87E-04	1.30E-03		0.00E+00	0.00E+00	6.16E-08	6.16E-08	0.06	9.10E-03	4.72E-03	1.19E-02	6.54E-03	0.00E+00
8.12E-04	7.47E-04	7.19E-04	6.34E-04	1.06E-03		0.00E+00	0.00E+00	5.03E-08	5.03E-08	0.05	7.44E-03	3.87E-03	9.70E-03	5.32E-03	0.00E+00
8.55E-04	7.87E-04	7.57E-04	6.67E-04	1.12E-03		0.00E+00	0.00E+00	5.30E-08	5.30E-08	0.05	7.83E-03	4.08E-03	1.02E-02	5.60E-03	0.00E+00
9.02E-04	8.30E-04	7.97E-04	7.02E-04	1.18E-03		0.00E+00	0.00E+00	5.58E-08	5.58E-08	0.06	8.26E-03	4.30E-03	1.08E-02	5.90E-03	0.00E+00
9.53E-04	8.77E-04	8.42E-04	7.41E-04	1.25E-03		0.00E+00	0.00E+00	5.90E-08	5.90E-08	0.06	8.72E-03	4.54E-03	1.14E-02	6.23E-03	0.00E+00
8.92E-04	8.21E-04	7.86E-04	6.81E-04	1.16E-03		0.00E+00	0.00E+00	5.50E-08	5.50E-08	0.06	8.15E-03	4.25E-03	1.06E-02	5.79E-03	0.00E+00
1.22E-03	1.12E-03	1.23E-03	1.54E-03	1.82E-03		0.00E+00	0.00E+00	8.58E-08	8.58E-08	0.09	1.22E-02	5.82E-03	1.71E-02	1.01E-02	0.00E+00
1.21E-03	1.11E-03	1.20E-03	1.47E-03	1.79E-03		0.00E+00	0.00E+00	8.41E-08	8.41E-08	0.08	1.20E-02	5.76E-03	1.67E-02	9.85E-03	0.00E+00
1.26E-03	1.16E-03	1.26E-03	1.57E-03	1.87E-03		0.00E+00	0.00E+00	8.81E-08	8.81E-08	0.09	1.25E-02	6.00E-03	1.75E-02	1.04E-02	0.00E+00
1.31E-03	1.20E-03	1.32E-03	1.67E-03	1.96E-03		0.00E+00	0.00E+00	9.23E-08	9.23E-08	0.09	1.31E-02	6.24E-03	1.84E-02	1.09E-02	0.00E+00
1.20E-03	1.11E-03	1.19E-03	1.41E-03	1.76E-03		0.00E+00	0.00E+00	8.28E-08	8.28E-08	0.08	1.18E-02	5.74E-03	1.64E-02	9.61E-03	0.00E+00
1.25E-03	1.15E-03	1.24E-03	1.50E-03	1.84E-03		0.00E+00	0.00E+00	8.68E-08	8.68E-08	0.09	1.24E-02	5.98E-03	1.72E-02	1.01E-02	0.00E+00
1.31E-03	1.20E-03	1.30E-03	1.60E-03	1.93E-03		0.00E+00	0.00E+00	9.10E-08	9.10E-08	0.09	1.30E-02	6.23E-03	1.81E-02	1.07E-02	0.00E+00
1.34E-03	1.23E-03	1.34E-03	1.66E-03	1.99E-03		0.00E+00	0.00E+00	9.37E-08	9.37E-08	0.09	1.33E-02	6.38E-03	1.86E-02	1.10E-02	0.00E+00

Unique Identifier	X (UTM)	Y (UTM)	DemolitionS 2026	Site PreparationS 2026	Grading/ExcavationS 2026	Concrete (Garage and Podiums)1 2026	Concrete (Garage and Podiums)1 2027	Concrete (Garage and Podiums)1 2028	Concrete (Garage and Podiums)S 2028	Concrete (Garage and Podiums)2 2028	Building Construction (framing, roofing, 2027	Building Construction (framing, roofing, 2028	Building Construction (framing, roofing, 2028	Building Construction (framing, roofing, 2029	Building Construction (framing, roofing, 2029
371074.013761003.01	371074.01	3761003.01	1.59E-03	0.00E+00	5.48E-03	3.52E-03	3.34E-03	3.06E-03	3.21E-03	3.64E-03	1.86E-03	1.70E-03	1.78E-03	1.68E-03	1.90E-03
371104.013761003.01	371104.01	3761003.01	1.84E-03	0.00E+00	6.34E-03	4.01E-03	3.81E-03	3.49E-03	3.71E-03	4.37E-03	2.12E-03	1.94E-03	2.06E-03	1.94E-03	2.28E-03
371114.013761003.01	371114.01	3761003.01	1.94E-03	0.00E+00	6.66E-03	4.19E-03	3.97E-03	3.64E-03	3.90E-03	4.66E-03	2.21E-03	2.02E-03	2.17E-03	2.04E-03	2.43E-03
371124.013761003.01	371124.01	3761003.01	2.03E-03	0.00E+00	7.00E-03	4.37E-03	4.15E-03	3.80E-03	4.10E-03	4.97E-03	2.31E-03	2.11E-03	2.28E-03	2.14E-03	2.60E-03
371064.013761013.01	371064.01	3761013.01	1.55E-03	0.00E+00	5.32E-03	3.46E-03	3.28E-03	3.01E-03	3.12E-03	3.45E-03	1.83E-03	1.67E-03	1.73E-03	1.63E-03	1.80E-03
371074.013761013.01	371074.01	3761013.01	1.62E-03	0.00E+00	5.59E-03	3.61E-03	3.43E-03	3.14E-03	3.28E-03	3.67E-03	1.91E-03	1.75E-03	1.82E-03	1.71E-03	1.91E-03
371084.013761013.01	371084.01	3761013.01	1.71E-03	0.00E+00	5.88E-03	3.78E-03	3.59E-03	3.29E-03	3.44E-03	3.90E-03	2.00E-03	1.83E-03	1.91E-03	1.80E-03	2.04E-03
371094.013761013.01	371094.01	3761013.01	1.80E-03	0.00E+00	6.18E-03	3.95E-03	3.75E-03	3.44E-03	3.62E-03	4.15E-03	2.09E-03	1.91E-03	2.01E-03	1.89E-03	2.17E-03
371104.013761013.01	371104.01	3761013.01	1.89E-03	0.00E+00	6.50E-03	4.13E-03	3.93E-03	3.60E-03	3.81E-03	4.42E-03	2.18E-03	2.00E-03	2.12E-03	1.99E-03	2.31E-03
371114.013761013.01	371114.01	3761013.01	1.99E-03	0.00E+00	6.84E-03	4.33E-03	4.11E-03	3.77E-03	4.01E-03	4.72E-03	2.29E-03	2.09E-03	2.23E-03	2.09E-03	2.46E-03
371124.013761013.01	371124.01	3761013.01	2.09E-03	0.00E+00	7.20E-03	4.53E-03	4.30E-03	3.94E-03	4.22E-03	5.04E-03	2.39E-03	2.19E-03	2.34E-03	2.20E-03	2.63E-03
371074.013761023.01	371074.01	3761023.01	1.65E-03	0.00E+00	5.69E-03	3.70E-03	3.51E-03	3.22E-03	3.34E-03	3.67E-03	1.95E-03	1.79E-03	1.85E-03	1.74E-03	1.92E-03
371084.013761023.01	371084.01	3761023.01	1.74E-03	0.00E+00	5.99E-03	3.88E-03	3.68E-03	3.38E-03	3.51E-03	3.91E-03	2.05E-03	1.88E-03	1.95E-03	1.83E-03	2.04E-03
371094.013761023.01	371094.01	3761023.01	1.83E-03	0.00E+00	6.31E-03	4.06E-03	3.86E-03	3.54E-03	3.70E-03	4.17E-03	2.15E-03	1.96E-03	2.05E-03	1.93E-03	2.18E-03
371104.013761023.01	371104.01	3761023.01	1.93E-03	0.00E+00	6.65E-03	4.26E-03	4.04E-03	3.71E-03	3.89E-03	4.45E-03	2.25E-03	2.06E-03	2.16E-03	2.03E-03	2.32E-03
371114.013761023.01	371114.01	3761023.01	2.04E-03	0.00E+00	7.01E-03	4.46E-03	4.24E-03	3.89E-03	4.11E-03	4.75E-03	2.36E-03	2.16E-03	2.28E-03	2.14E-03	2.48E-03
371124.013761023.01	371124.01	3761023.01	2.15E-03	0.00E+00	7.40E-03	4.68E-03	4.45E-03	4.08E-03	4.33E-03	5.09E-03	2.47E-03	2.26E-03	2.41E-03	2.26E-03	2.66E-03
371134.013761023.01	371134.01	3761023.01	2.27E-03	0.00E+00	7.82E-03	4.91E-03	4.66E-03	4.27E-03	4.58E-03	5.46E-03	2.59E-03	2.37E-03	2.54E-03	2.39E-03	2.85E-03
371084.013761032.01	371084.01	3761032.01	1.77E-03	0.00E+00	6.08E-03	3.96E-03	3.76E-03	3.45E-03	3.57E-03	3.91E-03	2.09E-03	1.92E-03	1.98E-03	1.86E-03	2.04E-03
371094.013761033.01	371094.01	3761033.01	1.87E-03	0.00E+00	6.42E-03	4.17E-03	3.96E-03	3.63E-03	3.77E-03	4.17E-03	2.20E-03	2.02E-03	2.09E-03	1.97E-03	2.18E-03
371104.013761033.01	371104.01	3761033.01	1.97E-03	0.00E+00	6.78E-03	4.38E-03	4.16E-03	3.81E-03	3.98E-03	4.46E-03	2.31E-03	2.12E-03	2.21E-03	2.08E-03	2.33E-03
371114.013761033.01	371114.01	3761033.01	2.08E-03	0.00E+00	7.17E-03	4.60E-03	4.37E-03	4.01E-03	4.20E-03	4.78E-03	2.43E-03	2.23E-03	2.33E-03	2.19E-03	2.50E-03
371124.013761033.01	371124.01	3761033.01	2.21E-03	0.00E+00	7.59E-03	4.84E-03	4.59E-03	4.21E-03	4.44E-03	5.13E-03	2.56E-03	2.34E-03	2.47E-03	2.32E-03	2.68E-03
371131.013761033.01	371131.01	3761033.01	2.30E-03	0.00E+00	7.90E-03	5.01E-03	4.76E-03	4.36E-03	4.63E-03	5.39E-03	2.65E-03	2.42E-03	2.57E-03	2.42E-03	2.82E-03
371094.013761043.01	371094.01	3761043.01	1.90E-03	0.00E+00	6.54E-03	4.27E-03	4.06E-03	3.72E-03	3.83E-03	4.17E-03	2.26E-03	2.07E-03	2.13E-03	2.00E-03	2.18E-03
371104.013761043.01	371104.01	3761043.01	2.01E-03	0.00E+00	6.92E-03	4.50E-03	4.27E-03	3.92E-03	4.05E-03	4.46E-03	2.38E-03	2.18E-03	2.25E-03	2.12E-03	2.33E-03
371114.013761043.01	371114.01	3761043.01	2.13E-03	0.00E+00	7.32E-03	4.74E-03	4.50E-03	4.12E-03	4.29E-03	4.78E-03	2.50E-03	2.29E-03	2.38E-03	2.24E-03	2.50E-03
371124.013761039.01	371124.01	3761039.01	2.24E-03	0.00E+00	7.70E-03	4.93E-03	4.68E-03	4.29E-03	4.51E-03	5.14E-03	2.61E-03	2.39E-03	2.50E-03	2.35E-03	2.68E-03
371094.013761053.01	371094.01	3761053.01	1.93E-03	0.00E+00	6.63E-03	4.37E-03	4.15E-03	3.80E-03	3.89E-03	4.14E-03	2.31E-03	2.11E-03	2.16E-03	2.03E-03	2.16E-03
371104.013761053.01	371104.01	3761053.01	2.04E-03	0.00E+00	7.03E-03	4.61E-03	4.38E-03	4.01E-03	4.12E-03	4.44E-03	2.44E-03	2.23E-03	2.29E-03	2.15E-03	2.32E-03
371112.013761053.01	371112.01	3761053.01	2.14E-03	0.00E+00	7.37E-03	4.81E-03	4.57E-03	4.19E-03	4.32E-03	4.70E-03	2.54E-03	2.33E-03	2.40E-03	2.26E-03	2.45E-03
371094.013761063.01	371094.01	3761063.01	1.95E-03	0.00E+00	6.71E-03	4.46E-03	4.23E-03	3.88E-03	3.94E-03	4.10E-03	2.35E-03	2.15E-03	2.19E-03	2.06E-03	2.14E-03
371104.013761063.01	371104.01	3761063.01	2.07E-03	0.00E+00	7.13E-03	4.71E-03	4.48E-03	4.10E-03	4.18E-03	4.40E-03	2.49E-03	2.28E-03	2.32E-03	2.18E-03	2.30E-03
371104.013761068.01	371104.01	3761068.01	2.08E-03	0.00E+00	7.17E-03	4.76E-03	4.52E-03	4.14E-03	4.20E-03	4.38E-03	2.52E-03	2.30E-03	2.34E-03	2.20E-03	2.29E-03
371125.013760837.01	371125.01	3760837.01	1.09E-03	0.00E+00	3.75E-03	2.26E-03	2.15E-03	1.97E-03	2.19E-03	2.85E-03	1.20E-03	1.09E-03	1.22E-03	1.15E-03	1.49E-03
371135.013760837.01	371135.01	3760837.01	1.11E-03	0.00E+00	3.82E-03	2.30E-03	2.18E-03	2.00E-03	2.24E-03	2.93E-03	1.21E-03	1.11E-03	1.24E-03	1.17E-03	1.53E-03
371145.013760837.01	371145.01	3760837.01	1.13E-03	0.00E+00	3.89E-03	2.33E-03	2.21E-03	2.03E-03	2.28E-03	3.01E-03	1.23E-03	1.13E-03	1.26E-03	1.19E-03	1.57E-03
371155.013760837.01	371155.01	3760837.01	1.15E-03	0.00E+00	3.95E-03	2.36E-03	2.24E-03	2.05E-03	2.32E-03	3.08E-03	1.25E-03	1.14E-03	1.29E-03	1.21E-03	1.61E-03
371125.013760847.01	371125.01	3760847.01	1.13E-03	0.00E+00	3.90E-03	2.36E-03	2.24E-03	2.05E-03	2.29E-03	2.97E-03	1.24E-03	1.14E-03	1.27E-03	1.19E-03	1.55E-03
371135.013760847.01	371135.01	3760847.01	1.16E-03	0.00E+00	3.98E-03	2.39E-03	2.27E-03	2.08E-03	2.33E-03	3.06E-03	1.26E-03	1.16E-03	1.30E-03	1.22E-03	1.60E-03
371145.013760847.01	371145.01	3760847.01	1.18E-03	0.00E+00	4.06E-03	2.43E-03	2.31E-03	2.12E-03	2.38E-03	3.15E-03	1.28E-03	1.18E-03	1.32E-03	1.24E-03	1.64E-03
371155.013760847.01	371155.01	3760847.01	1.20E-03	0.00E+00	4.13E-03	2.47E-03	2.34E-03	2.15E-03	2.42E-03	3.23E-03	1.30E-03	1.19E-03	1.35E-03	1.26E-03	1.69E-03
371125.013760852.01	371125.01	3760852.01	1.16E-03	0.00E+00	3.98E-03	2.40E-03	2.28E-03	2.09E-03	2.33E-03	3.04E-03	1.27E-03	1.16E-03	1.30E-03	1.22E-03	1.59E-03
371145.013760852.01	371145.01	3760852.01	1.21E-03	0.00E+00	4.15E-03	2.48E-03	2.36E-03	2.16E-03	2.43E-03	3.22E-03	1.31E-03	1.20E-03	1.35E-03	1.27E-03	1.68E-03
371155.013760857.01	371155.01	3760857.01	1.26E-03	0.00E+00	4.32E-03	2.57E-03	2.45E-03	2.24E-03	2.53E-03	3.38E-03	1.36E-03	1.25E-03	1.41E-03	1.32E-03	1.77E-03
371065.013760867.01	371065.01	3760867.01	1.06E-03	0.00E+00	3.64E-03	2.26E-03	2.14E-03	1.96E-03	2.13E-03	2.64E-03	1.19E-03	1.09E-03	1.19E-03	1.12E-03	1.38E-03
371075.013760867.01	371075.01	3760867.01	1.09E-03	0.00E+00	3.74E-03	2.31E-03	2.19E-03	2.01E-03	2.19E-03	2.73E-03	1.22E-03	1.12E-03	1.22E-03	1.14E-03	1.43E-03
371085.013760867.01	371085.01	3760867.01	1.11E-03	0.00E+00	3.83E-03	2.36E-03	2.24E-03	2.05E-03	2.25E-03	2.82E-03	1.24E-03	1.14E-03	1.25E-03	1.17E-03	1.47E-03
371095.013760867.01	371095.01	3760867.01	1.14E-03	0.00E+00	3.93E-03	2.41E-03	2.28E-03	2.09E-03	2.30E-03	2.92E-03	1.27E-03	1.16E-03	1.28E-03	1.20E-03	1.53E-03
371105.013760867.01	371105.01	3760867.01	1.17E-03	0.00E+00	4.03E-03	2.46E-03	2.33E-03	2.14E-03	2.36E-03	3.02E-03	1.30E-03	1.19E-03	1.31E-03	1.23E-03	1.58E-03
371113.013760867.01	371113.01	3760867.01	1.19E-03	0.00E+00	4.11E-03	2.50E-03	2.37E-03	2.17E-03	2.41E-03	3.10E-03	1.32E-03	1.21E-03	1.34E-03	1.26E-03	1.62E-03
371065.013760877.01	371065.01	3760877.01	1.09E-03	0.00E+00	3.76E-03	2.33E-03	2.21E-03	2.03E-03	2.20E-03	2.72E-03	1.23E-03	1.13E-03	1.22E-03	1.15E-03	1.42E-03
371075.013760877.01	371075.01	3760877.01	1.12E-03	0.00E+00	3.86E-03	2.39E-03	2.27E-03	2.08E-03	2.27E-03	2.82E-03	1.26E-03	1.15E-03	1.26E-03	1.18E-03	1.47E-03
371085.013760877.01	371085.01	3760877.01	1.15E-03	0.00E+00	3.97E-03	2.44E-03	2.32E-03	2.12E-03	2.33E-03	2.92E-03	1.29E-03	1.18E-03	1.29E-03	1.22E-03	1.52E-03
371095.013760877.01	371095.01	3760877.01	1.19E-03	0.00E+00	4.08E-03	2.50E-03	2.37E-03	2.17E-03	2.39E-03	3.03E-03	1.32E-03	1.21E-03	1.33E-03	1.25E-03	1.58E-03
371105.013760877.01	371105.01	3760877.01	1.22E-03	0.00E+00	4.19E-03	2.55E-03	2.42E-03	2.22E-03	2.45E-03	3.14E-03	1.35E-03	1.23E-03	1.36E-03	1.28E-03	1.64E-03
371065.013760887.01	371065.01	3760887.01	1.13E-03	0.00E+00	3.88E-03	2.41E-03	2.29E-03	2.10E-03	2.27E-03	2.79E-03	1.27E-03	1.16E-03	1.26E-03	1.19E-03	1.46E-03
371075.013760887.01	371075.01	3760887.01	1.16E-03	0.00E+00	3.99E-03	2.47E-03	2.34E-03	2.15E-03	2.34E-03	2.90E-03	1.30E-03	1.19E-03	1.30E-03	1.22E-03	1.52E-03
371084.013760887.01	371084.01	3760887.01	1.19E-03	0.00E+00	4.10E-03	2.52E-03	2.40E-03	2.20E-03	2.40E-03	3.00E-03	1.33E-03	1.22E-03	1.33E-03	1.25E-03	1.57E-03
371095.013760882.01	371095.01	3760882.01	1.21E-03	0.00E+00	4.15E-03	2.54E-03	2.41E-03	2.21E-03	2.43E-03	3.08E-03	1.34E-03	1.23E-03	1.35E-03	1.27E-03	1.61E-03
371105.013760882.01	371105.01	3760882.01	1.24E-03	0.00E+00	4.27E-03	2.60E-03	2.47E-03	2.26E-03	2.50E-03	3.19E-03	1.37E-03	1.26E-03	1.39E-03	1.31E-03	1.67E-03
371065.013760897.01	371065.01	3760897.01	1.16E-03	0.00E+00	4.00E-03	2.49E-03	2.36E-03	2.17E-03	2.34E-03	2.87E-03	1.31E-03	1.20E-03	1.30E-03	1.22E-03	1.50E-03
371075.013760897.01	371075.01	3760897.01	1.20E-03	0.00E+00	4.12E-03	2.55E-03	2.42E-03	2.22E-03	2.42E-03	2.99E-03	1.35E-03	1.23E-03	1.34E-03	1.26E-03	1.56E-03
371082.013760897.01	371082.01	3760897.01	1.22E-03	0.00E+00	4.21E-03	2.60E-03	2.47E-03	2.26E-03	2.47E-03	3.07E-03	1.37E-03	1.26E-03	1.37E-03	1.29E-03	1.60E-03
371125.013760900.01	371125.01	3760900.01	1.41E-03	0.00E+00	4.84E-03	2.92E-03	2.77E-03	2.54E-03	2.83E-03	3.68E-03	1.54E-03	1.41E-03	1.57E-03	1.48E-03	1.92E-03
371065.013760907.01	371065.01	3760907.01	1.20E-03	0.00E+00	4.12E-03	2.57E-03	2.44E-03	2.24E-03	2.42E-03	2.94E-03	1.36E-03	1.24E-03	1.34E-03	1.26E-03	1.54E-03
371075.013760907.01	371075.01	3760907.01	1.24E-03	0.00E+00	4.26E-03	2.64E-03	2.51E-03	2.30E-03	2.49E-03	3.07E-03	1.39E-03	1.28E-03	1.39E-03	1.30E-03	1.60E-03
371082.013760906.01	371082.01	3760906.01	1.26E-03	0.00E+00	4.34E-03	2.68E-03	2.55E-03	2.33E-03	2.54E-03	3.15E-03	1.42E-03	1.30E-03	1.41E-03	1.33E-03	1.65E-03
371115.013760907.01	371115.01	3760907.01	1.40E-03	0.00E+00	4.82E-03	2.93E-03	2.78E-03	2.55E-03	2.83E-03	3.63E-03	1.55E-03	1.42E-03	1.57E-03	1.48E-03	1.90E-03
371125.013760907.01	371125.01	3760907.01	1.45E-03	0.00E+00	4.97E-03	3.01E-03	2.85E-03	2.62E-03	2.91E-03	3.78E-03	1.59E-03	1.45E-03	1.62E-03	1.52E-03	1.98E-03
371131.013760903.01	371131.01	3760903.01	1.45E-03	0.00E+00	4.98E-03	3.00E-03	2.85E-03	2.61E-03	2.92E-03	3.82E-03	1.59E-03	1.45E-03	1.62E-03	1.52E-03	1.99E-03
371065.013760917.01	371065.01	3760917.01	1.23E-03	0.00E+00	4.24E-03	2.65E-03	2.52E-03	2.31E-03	2.49E-03	3.02E-03	1.40E-03	1.28E-03	1.38E-03	1.30E-03	1.58E-03
371095.013760917.01	371095.01	3760917.01	1.36E-03	0.00E+00	4.69E-03	2.89E-03	2.74E-03	2.51E-03	2.75E-03	3.44E-03	1.53E-03	1.40E-03	1.53E-03	1.44E-03	1.80E-03
371105.013760917.01	371105.01	3760917.01	1.41E-03	0.00E+00	4.85E-03	2.97E-03	2.82E-03	2.58E-03	2.84E-03	3.60E-03	1.57E-03	1.44E-03	1.58E-03	1.48E-03	1.88E-03
371115.013760917.01	371115.01	3760917.01	1.46E-03	0.00E+00	5.01E-03	3.05E-03	2.89E-03	2.65E-03	2.93E-03	3.75E-03	1.61E-03	1.47E-03	1.63E-03	1.53E-03	1.96E-03
371125.013760912.01	371125.01	3760912.01	1.47E-03	0.00E+00	5.07E-03	3.07E-03	2.91E-03	2.67E-03	2.97E-03	3.85E-03	1.62E-03	1.48E-03	1.65E-03	1.55E-03	2.01E-03
371067.013760927.01	371067.01	3760927.01	1.28E-03	0.00E+00	4.40E-03	2.75E-03	2.61E-03	2.39E-03	2.58E-03	3.12E-03	1.45E-03	1.33E-03	1.43E-03	1.35E-03	1.63E-03
371075.013760927.01	371075.01	3760927.01	1.32E-03	0.00E+00	4.52E-03	2.82E-03	2.68E-03	2.45E-03	2.65E-03	3.23E-03	1.49E-03	1.36E-03	1.47E-03	1.39E-03	1.69E-03
371085.013760927.01	371085.01	3760927.01	1.36E-03	0.00E+00	4.69E-03	2.91E-03	2.76E-03	2.53E-03	2.75E-03	3.38E-03	1.54E-03	1.41E-03	1.53E-03	1.43E-03	1.77E-03
371095.013760927.01	371095.01	3760927.01	1.41E-03	0.00E+00	4.85E-03	2.99E-03	2.84E-03	2.60E-03	2.84E-03	3.54E-03	1.58E-03	1.45E-03	1.58E-03	1.48E-03	1.85E-03
371105.013760923.01	371105.01	3760923.01	1.44E-03	0.00E+00	4.95E-03	3.04E-03	2.88E-03	2.64E-03	2.90E-03	3.66E-03	1.60E-03	1.47E-03	1.61E-03	1.52E-03	1.91E-03
371067.013760937.01	371067.01	3760937.01	1.31E-03	0.00E+00	4.52E-03	2.84E-03	2.69E-03	2.47E-03	2.65E-03	3.18E-03	1.50E-03	1.37E-03	1.47E-03	1.38E-03	1.66E-03
371075.013760937.01	371075.01	3760937.01	1.35E-03	0.00E+00	4.66E-03	2.91E-03	2.76E-03	2.53E-03	2.73E-03	3.31E-03	1.54E-03	1.41E-03	1.52E-03	1.43E-03	1.73E-03
371085.013760935.01	371085.01	3760935.01	1.40E-03	0.00E+00	4.80E-03	2.99E-03	2.83E-03	2.60E-03	2.82E-03	3.45E-03	1.58E-03	1.44E-03	1.56E-03	1.47E-03	1.80E-03
371075.013760941.01	371075.01	3760941.01	1.37E-03	0.00E+00	4.71E-03	2.95E-03	2.80E-03	2.57E-03	2.76E-03	3.34E-03	1.56E-03	1.43E-03	1.53E-03	1.44E-03	1.74E-03
371082.013760792.01	371082.01	3760792.01	8.52E-04	0.00E+00	2.93E-03	1.80E-03	1.71E-03	1.57E-03	1.72E-03	2.16E-03	9.52E-04	8.72E-04	9.55E-04	8.98E-04	1.13E-03
371092.013760792.01	371092.01	3760792.01	8.66E-04	0.00E+00	2.98E-03	1.83E-03	1.73E-03	1.59E-03	1.75E-03	2.21E-03	9.65E-04	8.83E-04	9.71E-04	9.13E-04	1.15E-03
371102.013760792.01	371102.01	3760792.01	8.80E-04	0.00E+00	3.03E-03	1.85E-03	1.76E-03	1.61E-03	1.77E-03	2.26E-03	9.77E-04	8.94E-04	9.86E-04	9.27E-04	1.18E-03
371112.013760792.01	371112.01	3760792.01	8.93E-04	0.00E+00	3.07E-03	1.87E-03	1.78E-03	1.63E-03	1.80E-03	2.31E-03	9.89E-04	9.05E-04	1.00E-03	9.41E-04	1.20E-03
371122.013760792.01	371122.01	3760792.01	9.06E-04	0.00E+00	3.12E-03	1.89E-03	1.80E-03	1.65E-03	1.83E-03	2.35E-03	1.00E-03	9.15E-04	1.01E-03	9.54E-04	1.23E-03
371132.013760792.01	371132.01	3760792.01	9.18E-04	0.00E+00	3.16E-03	1.91E-03	1.82E-03	1.66E-03	1.85E-03	2.40E-03	1.01E-03	9.25E-04	1.03E-03	9.67E-04	1.25E-03
371142.013760792.01	371142.01	3760792.01	9.30E-04	0.00E+00	3.20E-03	1.93E-03	1.83E-03	1.68E-03	1.87E-03	2.44E-03	1.02E-03	9.34E-04	1.04E-03	9.79E-04	1.28E-03
371152.013760792.01	371152.01	3760792.01	9.41E-04	0.00E+00	3.24E-03	1.95E-03	1.85E-03	1.70E-03	1.90E-03	2.49E-03	1.03E-03	9.42E-04	1.05E-03	9.91E-04	1.30E-03
371162.013760792.01	371162.01	3760792.01	9.51E-04	0.00E+00	3.27E-03	1.96E-03	1.87E-03	1.71E-03	1.92E-03	2.53E-03	1.04E-03	9.50E-04	1.07E-03	1.00E-03	1.32E-03
371082.013760802.01	371082.01	3760802.01	8.83E-04	0.00E+00	3.04E-03	1.87E-03	1.77E-03	1.62E-03	1.78E-03	2.24E-03	9.86E-04	9.02E-04	9.89E-04	9.30E-04	1.17E-03
371092.013760802.01	371092.01	3760802.01	8.98E-04	0.00E+00	3.09E-03	1.89E-03	1.80E-03	1.65E-03	1.81E-03	2.29E-03	1.00E-03	9.15E-04	1.01E-03	9.46E-04	1.20E-03
371102.013760802.01	371102.01	3760802.01	9.13E-04	0.00E+00	3.14E-03	1.92E-03	1.82E-03	1.67E-03	1.84E-03	2.35E-03	1.01E-03	9.28E-04	1.02E-03	9.62E-04	1.23E-03
371112.013760802.01	371112.01	3760802.01	9.28E-04	0.00E+00	3.19E-03	1.94E-03	1.85E-03	1.69E-03	1.87E-03	2.40E-03	1.03E-03	9.40E-04	1.04E-03	9.78E-04	1.25E-03
371122.013760802.01	371122.01	3760802.01	9.42E-04	0.00E+00	3.24E-03	1.97E-03	1.87E-03	1.71E-03	1.90E-03	2.45E-03	1.04E-03	9.51E-04	1.06E-03	9.93E-04	1.28E-03
371132.013760802.01	371132.01	3760802.01	9.56E-04	0.00E+00	3.29E-03	1.99E-03	1.89E-03	1.73E-03	1.93E-03	2.50E-03	1.05E-03	9.62E-04	1.07E-03	1.01E-03	1.31E-03
371142.013760802.01	371142.01	3760802.01	9.69E-04	0.00E+00	3.33E-03	2.01E-03	1.91E-03	1.75E-03	1.95E-03	2.55E-03	1.06E-03	9.72E-04	1.09E-03	1.02E-03	1.33E-03
371152.013760802.01	371152.01	3760802.01	9.82E-04	0.00E+00	3.38E-03	2.03E-03	1.93E-03	1.77E-03	1.98E-03	2.60E-03	1.07E-03	9.82E-04	1.10E-03	1.03E-03	1.36E-03
371162.013760802.01	371162.01	3760802.01	9.94E-04	0.00E+00	3.42E-03	2.05E-03	1.94E-03	1.78E-03	2.00E-03	2.65E-03	1.08E-03	9.90E-04	1.11E-03	1.05E-03	1.38E-03
371087.013760735.01	371087.01	3760735.01	7.05E-04	0.00E+00	2.42E-03	1.49E-03	1.42E-03	1.30E-03	1.42E-03	1.78E-03	7.89E-04	7.22E-04	7.91E-04	7.43E-04	9.32E-04
371097.013760735.01	371097.01	3760735.01	7.12E-04	0.00E+00	2.45E-03	1.51E-03	1.43E-03	1.31E-03	1.44E-03	1.81E-03	7.96E-04	7.28E-04	7.99E-04	7.51E-04	9.46E-04
371107.013760735.01	371107.01	3760735.01	7.19E-04	0.00E+00	2.47E-03	1.52E-03	1.44E-03	1.32E-03	1.45E-03	1.84E-03	8.02E-04	7.34E-04	8.07E-04	7.58E-04	9.59E-04
371117.013760735.01	371117.01	3760735.01	7.26E-04	0.00E+00	2.50E-03	1.53E-03	1.45E-03	1.33E-03	1.47E-03	1.86E-03	8.08E-04	7.39E-04	8.14E-04	7.65E-04	9.72E-04
371127.013760735.01	371127.01	3760735.01	7.32E-04	0.00E+00	2.52E-03	1.54E-03	1.46E-03	1.34E-03	1.48E-03	1.89E-03	8.13E-04	7.44E-04	8.21E-04	7.72E-04	9.85E-04
371137.013760735.01	371137.01	3760735.01	7.38E-04	0.00E

Finishing/Painting1	Finishing/Painting1	Finishing/PaintingS	Finishing/Painting2	PavingS		Child Risk					Overlapping Phases - Maximum GLC				
2028	2029	2029	2029	2029		3rd Trimester	0<2	2<16	Total	per million	2026	2027	2028	2029	2030
1.09E-03	1.00E-03	1.05E-03	1.19E-03	1.56E-03		0.00E+00	0.00E+00	7.35E-08	7.35E-08	0.07	1.06E-02	5.20E-03	1.45E-02	8.39E-03	0.00E+00
1.24E-03	1.14E-03	1.22E-03	1.43E-03	1.80E-03		0.00E+00	0.00E+00	8.51E-08	8.51E-08	0.09	1.22E-02	5.92E-03	1.68E-02	9.82E-03	0.00E+00
1.30E-03	1.19E-03	1.28E-03	1.53E-03	1.90E-03		0.00E+00	0.00E+00	8.93E-08	8.93E-08	0.09	1.28E-02	6.18E-03	1.77E-02	1.04E-02	0.00E+00
1.35E-03	1.25E-03	1.34E-03	1.63E-03	1.99E-03		0.00E+00	0.00E+00	9.39E-08	9.39E-08	0.09	1.34E-02	6.46E-03	1.86E-02	1.09E-02	0.00E+00
1.07E-03	9.86E-04	1.02E-03	1.13E-03	1.52E-03		0.00E+00	0.00E+00	7.15E-08	7.15E-08	0.07	1.03E-02	5.11E-03	1.41E-02	8.09E-03	0.00E+00
1.12E-03	1.03E-03	1.07E-03	1.20E-03	1.59E-03		0.00E+00	0.00E+00	7.51E-08	7.51E-08	0.08	1.08E-02	5.34E-03	1.48E-02	8.52E-03	0.00E+00
1.17E-03	1.08E-03	1.13E-03	1.28E-03	1.67E-03		0.00E+00	0.00E+00	7.89E-08	7.89E-08	0.08	1.14E-02	5.59E-03	1.55E-02	8.99E-03	0.00E+00
1.23E-03	1.13E-03	1.19E-03	1.36E-03	1.76E-03		0.00E+00	0.00E+00	8.29E-08	8.29E-08	0.08	1.19E-02	5.84E-03	1.64E-02	9.49E-03	0.00E+00
1.28E-03	1.18E-03	1.25E-03	1.45E-03	1.85E-03		0.00E+00	0.00E+00	8.72E-08	8.72E-08	0.09	1.25E-02	6.11E-03	1.72E-02	1.00E-02	0.00E+00
1.34E-03	1.23E-03	1.31E-03	1.55E-03	1.95E-03		0.00E+00	0.00E+00	9.18E-08	9.18E-08	0.09	1.32E-02	6.39E-03	1.81E-02	1.06E-02	0.00E+00
1.40E-03	1.29E-03	1.38E-03	1.65E-03	2.05E-03		0.00E+00	0.00E+00	9.66E-08	9.66E-08	0.10	1.38E-02	6.69E-03	1.91E-02	1.12E-02	0.00E+00
1.15E-03	1.06E-03	1.09E-03	1.20E-03	1.62E-03		0.00E+00	0.00E+00	7.64E-08	7.64E-08	0.08	1.10E-02	5.47E-03	1.50E-02	8.63E-03	0.00E+00
1.20E-03	1.11E-03	1.15E-03	1.28E-03	1.71E-03		0.00E+00	0.00E+00	8.05E-08	8.05E-08	0.08	1.16E-02	5.73E-03	1.58E-02	9.12E-03	0.00E+00
1.26E-03	1.16E-03	1.21E-03	1.37E-03	1.80E-03		0.00E+00	0.00E+00	8.47E-08	8.47E-08	0.08	1.22E-02	6.00E-03	1.67E-02	9.64E-03	0.00E+00
1.32E-03	1.21E-03	1.28E-03	1.46E-03	1.89E-03		0.00E+00	0.00E+00	8.92E-08	8.92E-08	0.09	1.28E-02	6.29E-03	1.76E-02	1.02E-02	0.00E+00
1.38E-03	1.27E-03	1.35E-03	1.56E-03	2.00E-03		0.00E+00	0.00E+00	9.41E-08	9.41E-08	0.09	1.35E-02	6.60E-03	1.86E-02	1.08E-02	0.00E+00
1.45E-03	1.34E-03	1.42E-03	1.67E-03	2.11E-03		0.00E+00	0.00E+00	9.93E-08	9.93E-08	0.10	1.42E-02	6.92E-03	1.96E-02	1.15E-02	0.00E+00
1.52E-03	1.40E-03	1.50E-03	1.79E-03	2.23E-03		0.00E+00	0.00E+00	1.05E-07	1.05E-07	0.10	1.50E-02	7.26E-03	2.08E-02	1.22E-02	0.00E+00
1.23E-03	1.13E-03	1.17E-03	1.28E-03	1.73E-03		0.00E+00	0.00E+00	8.17E-08	8.17E-08	0.08	1.18E-02	5.85E-03	1.60E-02	9.22E-03	0.00E+00
1.29E-03	1.19E-03	1.23E-03	1.37E-03	1.83E-03		0.00E+00	0.00E+00	8.63E-08	8.63E-08	0.09	1.25E-02	6.16E-03	1.70E-02	9.77E-03	0.00E+00
1.36E-03	1.25E-03	1.30E-03	1.46E-03	1.93E-03		0.00E+00	0.00E+00	9.11E-08	9.11E-08	0.09	1.31E-02	6.47E-03	1.79E-02	1.04E-02	0.00E+00
1.43E-03	1.31E-03	1.38E-03	1.57E-03	2.04E-03		0.00E+00	0.00E+00	9.63E-08	9.63E-08	0.10	1.39E-02	6.80E-03	1.90E-02	1.10E-02	0.00E+00
1.50E-03	1.38E-03	1.46E-03	1.68E-03	2.16E-03		0.00E+00	0.00E+00	1.02E-07	1.02E-07	0.10	1.46E-02	7.15E-03	2.01E-02	1.17E-02	0.00E+00
1.55E-03	1.43E-03	1.52E-03	1.77E-03	2.25E-03		0.00E+00	0.00E+00	1.06E-07	1.06E-07	0.11	1.52E-02	7.41E-03	2.09E-02	1.22E-02	0.00E+00
1.32E-03	1.22E-03	1.26E-03	1.37E-03	1.86E-03		0.00E+00	0.00E+00	8.78E-08	8.78E-08	0.09	1.27E-02	6.31E-03	1.72E-02	9.88E-03	0.00E+00
1.39E-03	1.28E-03	1.33E-03	1.46E-03	1.97E-03		0.00E+00	0.00E+00	9.29E-08	9.29E-08	0.09	1.34E-02	6.65E-03	1.83E-02	1.05E-02	0.00E+00
1.47E-03	1.35E-03	1.41E-03	1.57E-03	2.08E-03		0.00E+00	0.00E+00	9.83E-08	9.83E-08	0.10	1.42E-02	7.00E-03	1.93E-02	1.11E-02	0.00E+00
1.53E-03	1.41E-03	1.48E-03	1.68E-03	2.19E-03		0.00E+00	0.00E+00	1.03E-07	1.03E-07	0.10	1.49E-02	7.29E-03	2.04E-02	1.18E-02	0.00E+00
1.35E-03	1.25E-03	1.27E-03	1.36E-03	1.89E-03		0.00E+00	0.00E+00	8.92E-08	8.92E-08	0.09	1.29E-02	6.46E-03	1.75E-02	9.96E-03	0.00E+00
1.43E-03	1.32E-03	1.35E-03	1.46E-03	2.00E-03		0.00E+00	0.00E+00	9.45E-08	9.45E-08	0.09	1.37E-02	6.81E-03	1.85E-02	1.06E-02	0.00E+00
1.49E-03	1.37E-03	1.42E-03	1.54E-03	2.10E-03		0.00E+00	0.00E+00	9.90E-08	9.90E-08	0.10	1.43E-02	7.11E-03	1.94E-02	1.11E-02	0.00E+00
1.38E-03	1.27E-03	1.29E-03	1.34E-03	1.91E-03		0.00E+00	0.00E+00	9.02E-08	9.02E-08	0.09	1.31E-02	6.58E-03	1.76E-02	1.00E-02	0.00E+00
1.46E-03	1.34E-03	1.37E-03	1.44E-03	2.03E-03		0.00E+00	0.00E+00	9.58E-08	9.58E-08	0.10	1.39E-02	6.96E-03	1.87E-02	1.07E-02	0.00E+00
1.48E-03	1.36E-03	1.38E-03	1.43E-03	2.04E-03		0.00E+00	0.00E+00	9.64E-08	9.64E-08	0.10	1.40E-02	7.04E-03	1.88E-02	1.07E-02	0.00E+00
7.02E-04	6.46E-04	7.19E-04	9.36E-04	1.07E-03		0.00E+00	0.00E+00	5.02E-08	5.02E-08	0.05	7.10E-03	3.35E-03	1.00E-02	6.00E-03	0.00E+00
7.12E-04	6.56E-04	7.33E-04	9.61E-04	1.09E-03		0.00E+00	0.00E+00	5.12E-08	5.12E-08	0.05	7.22E-03	3.40E-03	1.02E-02	6.13E-03	0.00E+00
7.22E-04	6.65E-04	7.46E-04	9.85E-04	1.11E-03		0.00E+00	0.00E+00	5.21E-08	5.21E-08	0.05	7.35E-03	3.44E-03	1.04E-02	6.26E-03	0.00E+00
7.32E-04	6.74E-04	7.59E-04	1.01E-03	1.13E-03		0.00E+00	0.00E+00	5.30E-08	5.30E-08	0.05	7.46E-03	3.49E-03	1.06E-02	6.39E-03	0.00E+00
7.30E-04	6.72E-04	7.49E-04	9.75E-04	1.11E-03		0.00E+00	0.00E+00	5.23E-08	5.23E-08	0.05	7.39E-03	3.48E-03	1.04E-02	6.25E-03	0.00E+00
7.42E-04	6.83E-04	7.64E-04	1.00E-03	1.13E-03		0.00E+00	0.00E+00	5.33E-08	5.33E-08	0.05	7.53E-03	3.54E-03	1.07E-02	6.40E-03	0.00E+00
7.54E-04	6.94E-04	7.79E-04	1.03E-03	1.16E-03		0.00E+00	0.00E+00	5.44E-08	5.44E-08	0.05	7.67E-03	3.59E-03	1.09E-02	6.54E-03	0.00E+00
7.64E-04	7.03E-04	7.94E-04	1.06E-03	1.18E-03		0.00E+00	0.00E+00	5.54E-08	5.54E-08	0.06	7.80E-03	3.64E-03	1.11E-02	6.68E-03	0.00E+00
7.45E-04	6.86E-04	7.64E-04	9.95E-04	1.13E-03		0.00E+00	0.00E+00	5.33E-08	5.33E-08	0.05	7.54E-03	3.55E-03	1.07E-02	6.38E-03	0.00E+00
7.70E-04	7.09E-04	7.97E-04	1.05E-03	1.18E-03		0.00E+00	0.00E+00	5.56E-08	5.56E-08	0.06	7.84E-03	3.67E-03	1.11E-02	6.69E-03	0.00E+00
7.98E-04	7.35E-04	8.30E-04	1.11E-03	1.23E-03		0.00E+00	0.00E+00	5.79E-08	5.79E-08	0.06	8.16E-03	3.81E-03	1.16E-02	6.99E-03	0.00E+00
6.99E-04	6.44E-04	7.00E-04	8.65E-04	1.04E-03		0.00E+00	0.00E+00	4.89E-08	4.89E-08	0.05	6.96E-03	3.33E-03	9.71E-03	5.74E-03	0.00E+00
7.15E-04	6.58E-04	7.18E-04	8.95E-04	1.06E-03		0.00E+00	0.00E+00	5.01E-08	5.01E-08	0.05	7.13E-03	3.41E-03	9.97E-03	5.90E-03	0.00E+00
7.30E-04	6.72E-04	7.36E-04	9.25E-04	1.09E-03		0.00E+00	0.00E+00	5.14E-08	5.14E-08	0.05	7.30E-03	3.48E-03	1.02E-02	6.07E-03	0.00E+00
7.46E-04	6.86E-04	7.55E-04	9.58E-04	1.12E-03		0.00E+00	0.00E+00	5.27E-08	5.27E-08	0.05	7.48E-03	3.56E-03	1.05E-02	6.25E-03	0.00E+00
7.61E-04	7.01E-04	7.74E-04	9.91E-04	1.15E-03		0.00E+00	0.00E+00	5.40E-08	5.40E-08	0.05	7.66E-03	3.63E-03	1.08E-02	6.43E-03	0.00E+00
7.74E-04	7.12E-04	7.89E-04	1.02E-03	1.17E-03		0.00E+00	0.00E+00	5.51E-08	5.51E-08	0.06	7.80E-03	3.69E-03	1.10E-02	6.57E-03	0.00E+00
7.23E-04	6.65E-04	7.22E-04	8.90E-04	1.07E-03		0.00E+00	0.00E+00	5.04E-08	5.04E-08	0.05	7.18E-03	3.45E-03	1.00E-02	5.92E-03	0.00E+00
7.40E-04	6.81E-04	7.42E-04	9.23E-04	1.10E-03		0.00E+00	0.00E+00	5.18E-08	5.18E-08	0.05	7.37E-03	3.53E-03	1.03E-02	6.10E-03	0.00E+00
7.57E-04	6.97E-04	7.63E-04	9.57E-04	1.13E-03		0.00E+00	0.00E+00	5.32E-08	5.32E-08	0.05	7.56E-03	3.61E-03	1.06E-02	6.29E-03	0.00E+00
7.74E-04	7.12E-04	7.83E-04	9.92E-04	1.16E-03		0.00E+00	0.00E+00	5.47E-08	5.47E-08	0.05	7.76E-03	3.69E-03	1.09E-02	6.48E-03	0.00E+00
7.91E-04	7.28E-04	8.04E-04	1.03E-03	1.19E-03		0.00E+00	0.00E+00	5.61E-08	5.61E-08	0.06	7.95E-03	3.77E-03	1.12E-02	6.67E-03	0.00E+00
7.47E-04	6.87E-04	7.45E-04	9.15E-04	1.10E-03		0.00E+00	0.00E+00	5.20E-08	5.20E-08	0.05	7.41E-03	3.56E-03	1.03E-02	6.10E-03	0.00E+00
7.66E-04	7.05E-04	7.67E-04	9.51E-04	1.14E-03		0.00E+00	0.00E+00	5.36E-08	5.36E-08	0.05	7.62E-03	3.65E-03	1.07E-02	6.30E-03	0.00E+00
7.82E-04	7.20E-04	7.87E-04	9.84E-04	1.17E-03		0.00E+00	0.00E+00	5.49E-08	5.49E-08	0.05	7.81E-03	3.73E-03	1.09E-02	6.48E-03	0.00E+00
7.88E-04	7.25E-04	7.97E-04	1.01E-03	1.18E-03		0.00E+00	0.00E+00	5.57E-08	5.57E-08	0.06	7.90E-03	3.76E-03	1.11E-02	6.59E-03	0.00E+00
8.06E-04	7.42E-04	8.19E-04	1.05E-03	1.21E-03		0.00E+00	0.00E+00	5.72E-08	5.72E-08	0.06	8.11E-03	3.84E-03	1.14E-02	6.79E-03	0.00E+00
7.71E-04	7.10E-04	7.68E-04	9.40E-04	1.14E-03		0.00E+00	0.00E+00	5.37E-08	5.37E-08	0.05	7.65E-03	3.68E-03	1.07E-02	6.28E-03	0.00E+00
7.92E-04	7.29E-04	7.92E-04	9.79E-04	1.17E-03		0.00E+00	0.00E+00	5.53E-08	5.53E-08	0.06	7.88E-03	3.77E-03	1.10E-02	6.50E-03	0.00E+00
8.06E-04	7.42E-04	8.09E-04	1.01E-03	1.20E-03		0.00E+00	0.00E+00	5.65E-08	5.65E-08	0.06	8.03E-03	3.84E-03	1.12E-02	6.65E-03	0.00E+00
9.06E-04	8.34E-04	9.29E-04	1.21E-03	1.38E-03		0.00E+00	0.00E+00	6.48E-08	6.48E-08	0.06	9.16E-03	4.32E-03	1.30E-02	7.75E-03	0.00E+00
7.96E-04	7.33E-04	7.92E-04	9.65E-04	1.17E-03		0.00E+00	0.00E+00	5.53E-08	5.53E-08	0.06	7.89E-03	3.80E-03	1.10E-02	6.46E-03	0.00E+00
8.19E-04	7.53E-04	8.18E-04	1.01E-03	1.21E-03		0.00E+00	0.00E+00	5.71E-08	5.71E-08	0.06	8.13E-03	3.90E-03	1.13E-02	6.70E-03	0.00E+00
8.31E-04	7.65E-04	8.33E-04	1.03E-03	1.23E-03		0.00E+00	0.00E+00	5.82E-08	5.82E-08	0.06	8.28E-03	3.96E-03	1.16E-02	6.84E-03	0.00E+00
9.09E-04	8.37E-04	9.26E-04	1.19E-03	1.37E-03		0.00E+00	0.00E+00	6.47E-08	6.47E-08	0.06	9.16E-03	4.33E-03	1.29E-02	7.70E-03	0.00E+00
9.32E-04	8.58E-04	9.55E-04	1.24E-03	1.42E-03		0.00E+00	0.00E+00	6.66E-08	6.66E-08	0.07	9.42E-03	4.44E-03	1.33E-02	7.96E-03	0.00E+00
9.30E-04	8.56E-04	9.57E-04	1.25E-03	1.42E-03		0.00E+00	0.00E+00	6.68E-08	6.68E-08	0.07	9.43E-03	4.43E-03	1.34E-02	8.00E-03	0.00E+00
8.22E-04	7.56E-04	8.15E-04	9.89E-04	1.21E-03		0.00E+00	0.00E+00	5.69E-08	5.69E-08	0.06	8.13E-03	3.92E-03	1.13E-02	6.64E-03	0.00E+00
8.95E-04	8.24E-04	9.01E-04	1.13E-03	1.34E-03		0.00E+00	0.00E+00	6.29E-08	6.29E-08	0.06	8.94E-03	4.27E-03	1.25E-02	7.42E-03	0.00E+00
9.20E-04	8.47E-04	9.31E-04	1.18E-03	1.38E-03		0.00E+00	0.00E+00	6.50E-08	6.50E-08	0.07	9.23E-03	4.39E-03	1.30E-02	7.70E-03	0.00E+00
9.45E-04	8.70E-04	9.61E-04	1.23E-03	1.43E-03		0.00E+00	0.00E+00	6.71E-08	6.71E-08	0.07	9.51E-03	4.50E-03	1.34E-02	7.98E-03	0.00E+00
9.51E-04	8.75E-04	9.74E-04	1.26E-03	1.44E-03		0.00E+00	0.00E+00	6.79E-08	6.79E-08	0.07	9.61E-03	4.53E-03	1.36E-02	8.12E-03	0.00E+00
8.53E-04	7.85E-04	8.45E-04	1.02E-03	1.25E-03		0.00E+00	0.00E+00	5.90E-08	5.90E-08	0.06	8.43E-03	4.07E-03	1.17E-02	6.88E-03	0.00E+00
8.74E-04	8.05E-04	8.69E-04	1.06E-03	1.29E-03		0.00E+00	0.00E+00	6.07E-08	6.07E-08	0.06	8.66E-03	4.17E-03	1.20E-02	7.09E-03	0.00E+00
9.01E-04	8.29E-04	9.00E-04	1.11E-03	1.33E-03		0.00E+00	0.00E+00	6.29E-08	6.29E-08	0.06	8.96E-03	4.30E-03	1.25E-02	7.38E-03	0.00E+00
9.28E-04	8.54E-04	9.32E-04	1.16E-03	1.38E-03		0.00E+00	0.00E+00	6.50E-08	6.50E-08	0.07	9.25E-03	4.42E-03	1.29E-02	7.66E-03	0.00E+00
9.41E-04	8.66E-04	9.51E-04	1.20E-03	1.41E-03		0.00E+00	0.00E+00	6.64E-08	6.64E-08	0.07	9.43E-03	4.49E-03	1.32E-02	7.86E-03	0.00E+00
8.79E-04	8.09E-04	8.69E-04	1.04E-03	1.29E-03		0.00E+00	0.00E+00	6.07E-08	6.07E-08	0.06	8.67E-03	4.19E-03	1.20E-02	7.06E-03	0.00E+00
9.02E-04	8.31E-04	8.95E-04	1.08E-03	1.33E-03		0.00E+00	0.00E+00	6.25E-08	6.25E-08	0.06	8.92E-03	4.30E-03	1.24E-02	7.29E-03	0.00E+00
9.26E-04	8.52E-04	9.23E-04	1.13E-03	1.37E-03		0.00E+00	0.00E+00	6.45E-08	6.45E-08	0.06	9.19E-03	4.41E-03	1.28E-02	7.55E-03	0.00E+00
9.14E-04	8.41E-04	9.05E-04	1.09E-03	1.34E-03		0.00E+00	0.00E+00	6.32E-08	6.32E-08	0.06	9.03E-03	4.36E-03	1.25E-02	7.36E-03	0.00E+00
5.59E-04	5.14E-04	5.64E-04	7.09E-04	8.35E-04		0.00E+00	0.00E+00	3.93E-08	3.93E-08	0.04	5.59E-03	2.66E-03	7.84E-03	4.65E-03	0.00E+00
5.66E-04	5.21E-04	5.73E-04	7.25E-04	8.48E-04		0.00E+00	0.00E+00	4.00E-08	4.00E-08	0.04	5.67E-03	2.70E-03	7.97E-03	4.73E-03	0.00E+00
5.73E-04	5.28E-04	5.82E-04	7.41E-04	8.62E-04		0.00E+00	0.00E+00	4.06E-08	4.06E-08	0.04	5.76E-03	2.73E-03	8.10E-03	4.82E-03	0.00E+00
5.80E-04	5.34E-04	5.90E-04	7.56E-04	8.75E-04		0.00E+00	0.00E+00	4.12E-08	4.12E-08	0.04	5.84E-03	2.77E-03	8.22E-03	4.90E-03	0.00E+00
5.87E-04	5.40E-04	5.99E-04	7.72E-04	8.87E-04		0.00E+00	0.00E+00	4.18E-08	4.18E-08	0.04	5.91E-03	2.80E-03	8.34E-03	4.98E-03	0.00E+00
5.93E-04	5.46E-04	6.07E-04	7.87E-04	8.99E-04		0.00E+00	0.00E+00	4.23E-08	4.23E-08	0.04	5.99E-03	2.83E-03	8.46E-03	5.06E-03	0.00E+00
5.99E-04	5.51E-04	6.15E-04	8.01E-04	9.11E-04		0.00E+00	0.00E+00	4.29E-08	4.29E-08	0.04	6.06E-03	2.85E-03	8.57E-03	5.13E-03	0.00E+00
6.04E-04	5.56E-04	6.22E-04	8.15E-04	9.21E-04		0.00E+00	0.00E+00	4.34E-08	4.34E-08	0.04	6.13E-03	2.88E-03	8.68E-03	5.20E-03	0.00E+00
6.09E-04	5.60E-04	6.29E-04	8.28E-04	9.32E-04		0.00E+00	0.00E+00	4.39E-08	4.39E-08	0.04	6.19E-03	2.90E-03	8.78E-03	5.27E-03	0.00E+00
5.79E-04	5.32E-04	5.84E-04	7.34E-04	8.65E-04		0.00E+00	0.00E+00	4.07E-08	4.07E-08	0.04	5.79E-03	2.76E-03	8.12E-03	4.82E-03	0.00E+00
5.87E-04	5.40E-04	5.94E-04	7.52E-04	8.80E-04		0.00E+00	0.00E+00	4.15E-08	4.15E-08	0.04	5.88E-03	2.80E-03	8.26E-03	4.91E-03	0.00E+00
5.95E-04	5.47E-04	6.04E-04	7.70E-04	8.95E-04		0.00E+00	0.00E+00	4.21E-08	4.21E-08	0.04	5.97E-03	2.84E-03	8.41E-03	5.00E-03	0.00E+00
6.02E-04	5.54E-04	6.14E-04	7.87E-04	9.09E-04		0.00E+00	0.00E+00	4.28E-08	4.28E-08	0.04	6.06E-03	2.87E-03	8.55E-03	5.10E-03	0.00E+00
6.10E-04	5.61E-04	6.23E-04	8.04E-04	9.23E-04		0.00E+00	0.00E+00	4.35E-08	4.35E-08	0.04	6.15E-03	2.91E-03	8.68E-03	5.19E-03	0.00E+00
6.17E-04	5.68E-04	6.32E-04	8.21E-04	9.36E-04		0.00E+00	0.00E+00	4.41E-08	4.41E-08	0.04	6.23E-03	2.94E-03	8.81E-03	5.27E-03	0.00E+00
6.23E-04	5.74E-04	6.41E-04	8.37E-04	9.49E-04		0.00E+00	0.00E+00	4.47E-08	4.47E-08	0.04	6.31E-03	2.97E-03	8.94E-03	5.36E-03	0.00E+00
6.29E-04	5.79E-04	6.49E-04	8.53E-04	9.62E-04		0.00E+00	0.00E+00	4.53E-08	4.53E-08	0.05	6.39E-03	3.00E-03	9.06E-03	5.44E-03	0.00E+00
6.35E-04	5.84E-04	6.56E-04	8.68E-04	9.73E-04		0.00E+00	0.00E+00	4.58E-08	4.58E-08	0.05	6.46E-03	3.03E-03	9.17E-03	5.51E-03	0.00E+00
4.63E-04	4.26E-04	4.66E-04	5.85E-04	6.90E-04		0.00E+00	0.00E+00	3.26E-08	3.26E-08	0.03	4.62E-03	2.21E-03	6.48E-03	3.84E-03	0.00E+00
4.67E-04	4.30E-04	4.71E-04	5.94E-04	6.98E-04		0.00E+00	0.00E+00	3.29E-08	3.29E-08	0.03	4.67E-03	2.23E-03	6.55E-03	3.89E-03	0.00E+00
4.71E-04	4.33E-04	4.76E-04	6.02E-04	7.05E-04		0.00E+00	0.00E+00	3.32E-08	3.32E-08	0.03	4.71E-03	2.24E-03	6.62E-03	3.93E-03	0.00E+00
4.74E-04	4.36E-04	4.80E-04	6.10E-04	7.11E-04		0.00E+00	0.00E+00	3.35E-08	3.35E-08	0.03	4.75E-03	2.26E-03	6.69E-03	3.98E-03	0.00E+00
4.77E-04	4.39E-04	4.85E-04	6.18E-04	7.17E-04		0.00E+00	0.00E+00	3.38E-08	3.38E-08	0.03	4.79E-03	2.27E-03	6.75E-03	4.02E-03	0.00E+00
4.80E-04	4.42E-04	4.88E-04	6.25E-04	7.23E-04		0.00E+00	0.00E+00	3.41E-08	3.41E-08	0.03	4.82E-03	2.29E-03	6.80E-03	4.05E-03	0.00E+00
4.82E-04	4.44E-04	4.92E-04	6.32E-04	7.28E-04		0.00E+00	0.00E+00	3.43E-08	3.43E-08	0.03	4.86E-03	2.30E-03	6.85E-03	4.09E-03	0.00E+00
4.85E-04	4.46E-04	4.95E-04	6.39E-04	7.33E-04		0.00E+00	0.00E+00	3.45E-08	3.45E-08	0.03	4.88E-03	2.31E-03	6.90E-03	4.12E-03	0.00E+00
4.79E-04	4.41E-04	4.83E-04	6.07E-04	7.15E-04		0.00E+00	0.00E+00	3.37E-08	3.37E-08	0.03	4.79E-03	2.28E-03	6.72E-03	3.98E-03	0.00E+00
4.84E-04	4.45E-04	4.89E-04	6.17E-04	7.23E-04		0.00E+00	0.00E+00	3.41E-08	3.41E-08	0.03	4.84E-03	2.31E-03	6.80E-03	4.03E-03	0.00E+00
4.88E-04	4.49E-04	4.94E-04	6.26E-04	7.31E-04		0.00E+00	0.00E+00	3.45E-08	3.45E-08	0.03	4.89E-03	2.32E-03	6.87E-03	4.08E-03	0.00E+00

Unique Identifier	X (UTM)	Y (UTM)	DemolitionS 2026	Site PreparationS 2026	Grading/ExcavationS 2026	Concrete (Garage and Podiums)1 2026	Concrete (Garage and Podiums)1 2027	Concrete (Garage and Podiums)1 2028	Concrete (Garage and Podiums)S 2028	Concrete (Garage and Podiums)2 2028	Building Construction (framing, roofing, 2027	Building Construction (framing, roofing, 2028	Building Construction (framing, roofing, 2028	Building Construction (framing, roofing, 2029	Building Construction (framing, roofing, 2029
371117.013760745.01	371117.01	3760745.01	7.54E-04	0.00E+00	2.59E-03	1.59E-03	1.51E-03	1.38E-03	1.52E-03	1.94E-03	8.38E-04	7.67E-04	8.45E-04	7.95E-04	1.01E-03
371127.013760745.01	371127.01	3760745.01	7.61E-04	0.00E+00	2.62E-03	1.60E-03	1.52E-03	1.39E-03	1.54E-03	1.96E-03	8.44E-04	7.72E-04	8.53E-04	8.02E-04	1.03E-03
371137.013760745.01	371137.01	3760745.01	7.68E-04	0.00E+00	2.64E-03	1.61E-03	1.53E-03	1.40E-03	1.55E-03	1.99E-03	8.49E-04	7.77E-04	8.61E-04	8.09E-04	1.04E-03
371147.013760745.01	371147.01	3760745.01	7.74E-04	0.00E+00	2.66E-03	1.62E-03	1.54E-03	1.41E-03	1.56E-03	2.01E-03	8.54E-04	7.82E-04	8.68E-04	8.16E-04	1.05E-03
371157.013760745.01	371157.01	3760745.01	7.79E-04	0.00E+00	2.68E-03	1.63E-03	1.54E-03	1.41E-03	1.57E-03	2.04E-03	8.58E-04	7.86E-04	8.74E-04	8.21E-04	1.06E-03
371167.013760745.01	371167.01	3760745.01	7.84E-04	0.00E+00	2.70E-03	1.63E-03	1.55E-03	1.42E-03	1.58E-03	2.06E-03	8.62E-04	7.89E-04	8.79E-04	8.27E-04	1.07E-03
371087.013760755.01	371087.01	3760755.01	7.56E-04	0.00E+00	2.60E-03	1.60E-03	1.52E-03	1.39E-03	1.53E-03	1.92E-03	8.45E-04	7.74E-04	8.48E-04	7.97E-04	1.00E-03
371097.013760755.01	371097.01	3760755.01	7.65E-04	0.00E+00	2.63E-03	1.62E-03	1.53E-03	1.41E-03	1.55E-03	1.95E-03	8.54E-04	7.81E-04	8.59E-04	8.07E-04	1.02E-03
371107.013760755.01	371107.01	3760755.01	7.74E-04	0.00E+00	2.66E-03	1.63E-03	1.55E-03	1.42E-03	1.56E-03	1.99E-03	8.61E-04	7.89E-04	8.69E-04	8.16E-04	1.04E-03
371117.013760755.01	371117.01	3760755.01	7.83E-04	0.00E+00	2.69E-03	1.64E-03	1.56E-03	1.43E-03	1.58E-03	2.02E-03	8.69E-04	7.95E-04	8.78E-04	8.25E-04	1.05E-03
371127.013760755.01	371127.01	3760755.01	7.91E-04	0.00E+00	2.72E-03	1.66E-03	1.57E-03	1.44E-03	1.60E-03	2.05E-03	8.76E-04	8.02E-04	8.87E-04	8.34E-04	1.07E-03
371137.013760755.01	371137.01	3760755.01	7.98E-04	0.00E+00	2.75E-03	1.67E-03	1.59E-03	1.45E-03	1.61E-03	2.08E-03	8.82E-04	8.07E-04	8.95E-04	8.42E-04	1.08E-03
371147.013760755.01	371147.01	3760755.01	8.05E-04	0.00E+00	2.77E-03	1.68E-03	1.60E-03	1.46E-03	1.63E-03	2.10E-03	8.88E-04	8.13E-04	9.03E-04	8.49E-04	1.10E-03
371157.013760755.01	371157.01	3760755.01	8.12E-04	0.00E+00	2.79E-03	1.69E-03	1.60E-03	1.47E-03	1.64E-03	2.13E-03	8.93E-04	8.17E-04	9.10E-04	8.56E-04	1.11E-03
371167.013760750.01	371167.01	3760750.01	8.01E-04	0.00E+00	2.76E-03	1.67E-03	1.58E-03	1.45E-03	1.62E-03	2.11E-03	8.80E-04	8.05E-04	8.98E-04	8.44E-04	1.10E-03
371540.013760439.01	371540.01	3760439.01	2.08E-04	0.00E+00	7.15E-04	4.59E-04	4.36E-04	4.00E-04	4.21E-04	4.84E-04	2.42E-04	2.22E-04	2.34E-04	2.20E-04	2.53E-04
371550.013760439.01	371550.01	3760439.01	2.06E-04	0.00E+00	7.08E-04	4.55E-04	4.32E-04	3.96E-04	4.16E-04	4.76E-04	2.40E-04	2.20E-04	2.31E-04	2.17E-04	2.49E-04
371540.013760449.01	371540.01	3760449.01	2.13E-04	0.00E+00	7.33E-04	4.70E-04	4.46E-04	4.09E-04	4.31E-04	4.96E-04	2.48E-04	2.27E-04	2.40E-04	2.25E-04	2.59E-04
371550.013760449.01	371550.01	3760449.01	2.11E-04	0.00E+00	7.25E-04	4.65E-04	4.42E-04	4.05E-04	4.26E-04	4.88E-04	2.46E-04	2.25E-04	2.37E-04	2.23E-04	2.55E-04
371560.013760449.01	371560.01	3760449.01	2.08E-04	0.00E+00	7.15E-04	4.59E-04	4.36E-04	4.00E-04	4.20E-04	4.80E-04	2.43E-04	2.22E-04	2.33E-04	2.20E-04	2.51E-04
371570.013760449.01	371570.01	3760449.01	2.05E-04	0.00E+00	7.05E-04	4.53E-04	4.30E-04	3.95E-04	4.14E-04	4.72E-04	2.39E-04	2.19E-04	2.30E-04	2.16E-04	2.47E-04
371530.013760459.01	371530.01	3760459.01	2.21E-04	0.00E+00	7.59E-04	4.86E-04	4.62E-04	4.23E-04	4.47E-04	5.17E-04	2.57E-04	2.35E-04	2.48E-04	2.33E-04	2.70E-04
371540.013760459.01	371540.01	3760459.01	2.18E-04	0.00E+00	7.51E-04	4.81E-04	4.57E-04	4.19E-04	4.42E-04	5.09E-04	2.54E-04	2.33E-04	2.45E-04	2.31E-04	2.66E-04
371550.013760459.01	371550.01	3760459.01	2.16E-04	0.00E+00	7.42E-04	4.76E-04	4.52E-04	4.14E-04	4.36E-04	5.01E-04	2.51E-04	2.30E-04	2.42E-04	2.28E-04	2.61E-04
371560.013760459.01	371560.01	3760459.01	2.13E-04	0.00E+00	7.32E-04	4.70E-04	4.46E-04	4.09E-04	4.30E-04	4.92E-04	2.48E-04	2.27E-04	2.39E-04	2.25E-04	2.57E-04
371570.013760459.01	371570.01	3760459.01	2.10E-04	0.00E+00	7.22E-04	4.64E-04	4.40E-04	4.04E-04	4.24E-04	4.84E-04	2.45E-04	2.24E-04	2.36E-04	2.21E-04	2.53E-04
371580.013760459.01	371580.01	3760459.01	2.07E-04	0.00E+00	7.11E-04	4.57E-04	4.34E-04	3.98E-04	4.18E-04	4.76E-04	2.42E-04	2.21E-04	2.32E-04	2.18E-04	2.48E-04
371590.013760459.01	371590.01	3760459.01	2.04E-04	0.00E+00	7.01E-04	4.51E-04	4.28E-04	3.93E-04	4.12E-04	4.68E-04	2.38E-04	2.18E-04	2.29E-04	2.15E-04	2.44E-04
371600.013760459.01	371600.01	3760459.01	2.01E-04	0.00E+00	6.90E-04	4.45E-04	4.22E-04	3.87E-04	4.06E-04	4.59E-04	2.35E-04	2.15E-04	2.25E-04	2.12E-04	2.40E-04
371530.013760469.01	371530.01	3760469.01	2.26E-04	0.00E+00	7.78E-04	4.98E-04	4.73E-04	4.33E-04	4.58E-04	5.30E-04	2.63E-04	2.41E-04	2.54E-04	2.39E-04	2.77E-04
371540.013760469.01	371540.01	3760469.01	2.23E-04	0.00E+00	7.68E-04	4.92E-04	4.67E-04	4.28E-04	4.52E-04	5.22E-04	2.60E-04	2.38E-04	2.51E-04	2.36E-04	2.73E-04
371550.013760469.01	371550.01	3760469.01	2.21E-04	0.00E+00	7.59E-04	4.86E-04	4.62E-04	4.23E-04	4.46E-04	5.13E-04	2.57E-04	2.35E-04	2.48E-04	2.33E-04	2.68E-04
371560.013760469.01	371560.01	3760469.01	2.18E-04	0.00E+00	7.49E-04	4.81E-04	4.56E-04	4.18E-04	4.40E-04	5.05E-04	2.54E-04	2.32E-04	2.45E-04	2.30E-04	2.64E-04
371570.013760469.01	371570.01	3760469.01	2.15E-04	0.00E+00	7.38E-04	4.74E-04	4.50E-04	4.13E-04	4.34E-04	4.96E-04	2.51E-04	2.29E-04	2.41E-04	2.27E-04	2.59E-04
371580.013760469.01	371580.01	3760469.01	2.11E-04	0.00E+00	7.27E-04	4.68E-04	4.44E-04	4.07E-04	4.27E-04	4.87E-04	2.47E-04	2.26E-04	2.37E-04	2.23E-04	2.54E-04
371590.013760469.01	371590.01	3760469.01	2.08E-04	0.00E+00	7.17E-04	4.61E-04	4.38E-04	4.01E-04	4.21E-04	4.79E-04	2.44E-04	2.23E-04	2.34E-04	2.20E-04	2.50E-04
371510.013760479.01	371510.01	3760479.01	2.38E-04	0.00E+00	8.18E-04	5.22E-04	4.96E-04	4.54E-04	4.81E-04	5.61E-04	2.76E-04	2.52E-04	2.67E-04	2.51E-04	2.93E-04
371520.013760479.01	371520.01	3760479.01	2.35E-04	0.00E+00	8.07E-04	5.16E-04	4.90E-04	4.49E-04	4.75E-04	5.53E-04	2.72E-04	2.49E-04	2.64E-04	2.48E-04	2.89E-04
371530.013760479.01	371530.01	3760479.01	2.32E-04	0.00E+00	7.97E-04	5.10E-04	4.84E-04	4.44E-04	4.69E-04	5.44E-04	2.69E-04	2.47E-04	2.61E-04	2.45E-04	2.84E-04
371540.013760479.01	371540.01	3760479.01	2.29E-04	0.00E+00	7.87E-04	5.04E-04	4.79E-04	4.39E-04	4.63E-04	5.35E-04	2.66E-04	2.44E-04	2.57E-04	2.42E-04	2.80E-04
371550.013760479.01	371550.01	3760479.01	2.26E-04	0.00E+00	7.77E-04	4.98E-04	4.73E-04	4.33E-04	4.57E-04	5.27E-04	2.63E-04	2.41E-04	2.54E-04	2.39E-04	2.75E-04
371560.013760479.01	371560.01	3760479.01	2.23E-04	0.00E+00	7.67E-04	4.92E-04	4.67E-04	4.28E-04	4.51E-04	5.18E-04	2.60E-04	2.38E-04	2.51E-04	2.36E-04	2.70E-04
371570.013760479.01	371570.01	3760479.01	2.20E-04	0.00E+00	7.56E-04	4.85E-04	4.61E-04	4.22E-04	4.44E-04	5.09E-04	2.56E-04	2.35E-04	2.47E-04	2.32E-04	2.66E-04
371580.013760479.01	371580.01	3760479.01	2.16E-04	0.00E+00	7.44E-04	4.78E-04	4.54E-04	4.16E-04	4.37E-04	4.99E-04	2.53E-04	2.31E-04	2.43E-04	2.28E-04	2.61E-04
371590.013760479.01	371590.01	3760479.01	2.13E-04	0.00E+00	7.33E-04	4.71E-04	4.48E-04	4.10E-04	4.31E-04	4.90E-04	2.49E-04	2.28E-04	2.39E-04	2.25E-04	2.56E-04
371510.013760489.01	371510.01	3760489.01	2.44E-04	0.00E+00	8.39E-04	5.35E-04	5.08E-04	4.66E-04	4.94E-04	5.76E-04	2.83E-04	2.59E-04	2.74E-04	2.58E-04	3.01E-04
371520.013760489.01	371520.01	3760489.01	2.41E-04	0.00E+00	8.28E-04	5.29E-04	5.02E-04	4.60E-04	4.88E-04	5.68E-04	2.79E-04	2.56E-04	2.71E-04	2.55E-04	2.97E-04
371530.013760489.01	371530.01	3760489.01	2.38E-04	0.00E+00	8.18E-04	5.23E-04	4.96E-04	4.55E-04	4.81E-04	5.59E-04	2.76E-04	2.53E-04	2.67E-04	2.51E-04	2.92E-04
371540.013760489.01	371540.01	3760489.01	2.35E-04	0.00E+00	8.07E-04	5.16E-04	4.90E-04	4.49E-04	4.75E-04	5.50E-04	2.73E-04	2.50E-04	2.64E-04	2.48E-04	2.87E-04
371550.013760489.01	371550.01	3760489.01	2.32E-04	0.00E+00	7.97E-04	5.10E-04	4.84E-04	4.44E-04	4.68E-04	5.40E-04	2.69E-04	2.47E-04	2.60E-04	2.45E-04	2.82E-04
371560.013760489.01	371560.01	3760489.01	2.28E-04	0.00E+00	7.86E-04	5.03E-04	4.78E-04	4.38E-04	4.62E-04	5.31E-04	2.66E-04	2.43E-04	2.57E-04	2.41E-04	2.77E-04
371570.013760489.01	371570.01	3760489.01	2.25E-04	0.00E+00	7.74E-04	4.96E-04	4.71E-04	4.32E-04	4.55E-04	5.21E-04	2.62E-04	2.40E-04	2.53E-04	2.38E-04	2.72E-04
371580.013760489.01	371580.01	3760489.01	2.21E-04	0.00E+00	7.62E-04	4.89E-04	4.65E-04	4.26E-04	4.48E-04	5.12E-04	2.58E-04	2.37E-04	2.49E-04	2.34E-04	2.67E-04
371590.013760489.01	371590.01	3760489.01	2.18E-04	0.00E+00	7.50E-04	4.82E-04	4.58E-04	4.20E-04	4.40E-04	5.02E-04	2.55E-04	2.33E-04	2.45E-04	2.30E-04	2.62E-04
371510.013760499.01	371510.01	3760499.01	2.50E-04	0.00E+00	8.61E-04	5.49E-04	5.21E-04	4.78E-04	5.07E-04	5.93E-04	2.90E-04	2.65E-04	2.82E-04	2.65E-04	3.10E-04
371520.013760499.01	371520.01	3760499.01	2.47E-04	0.00E+00	8.50E-04	5.42E-04	5.15E-04	4.72E-04	5.00E-04	5.83E-04	2.87E-04	2.62E-04	2.78E-04	2.61E-04	3.05E-04
371530.013760499.01	371530.01	3760499.01	2.44E-04	0.00E+00	8.40E-04	5.36E-04	5.09E-04	4.67E-04	4.94E-04	5.74E-04	2.83E-04	2.59E-04	2.74E-04	2.58E-04	3.00E-04
371540.013760499.01	371540.01	3760499.01	2.41E-04	0.00E+00	8.28E-04	5.29E-04	5.03E-04	4.61E-04	4.87E-04	5.64E-04	2.80E-04	2.56E-04	2.71E-04	2.54E-04	2.95E-04
371550.013760499.01	371550.01	3760499.01	2.38E-04	0.00E+00	8.17E-04	5.23E-04	4.96E-04	4.55E-04	4.80E-04	5.54E-04	2.76E-04	2.53E-04	2.67E-04	2.51E-04	2.90E-04
371560.013760499.01	371560.01	3760499.01	2.34E-04	0.00E+00	8.05E-04	5.15E-04	4.89E-04	4.49E-04	4.73E-04	5.44E-04	2.72E-04	2.49E-04	2.63E-04	2.47E-04	2.84E-04
371570.013760499.01	371570.01	3760499.01	2.30E-04	0.00E+00	7.93E-04	5.08E-04	4.82E-04	4.42E-04	4.66E-04	5.34E-04	2.68E-04	2.46E-04	2.59E-04	2.43E-04	2.79E-04
371580.013760499.01	371580.01	3760499.01	2.27E-04	0.00E+00	7.80E-04	5.00E-04	4.75E-04	4.36E-04	4.58E-04	5.24E-04	2.64E-04	2.42E-04	2.55E-04	2.39E-04	2.74E-04
371510.013760509.01	371510.01	3760509.01	2.57E-04	0.00E+00	8.84E-04	5.63E-04	5.34E-04	4.90E-04	5.20E-04	6.10E-04	2.97E-04	2.72E-04	2.89E-04	2.72E-04	3.18E-04
371520.013760509.01	371520.01	3760509.01	2.54E-04	0.00E+00	8.73E-04	5.57E-04	5.28E-04	4.84E-04	5.14E-04	6.00E-04	2.94E-04	2.69E-04	2.85E-04	2.68E-04	3.13E-04
371530.013760509.01	371530.01	3760509.01	2.51E-04	0.00E+00	8.62E-04	5.50E-04	5.22E-04	4.79E-04	5.07E-04	5.89E-04	2.91E-04	2.66E-04	2.82E-04	2.65E-04	3.08E-04
371540.013760509.01	371540.01	3760509.01	2.47E-04	0.00E+00	8.50E-04	5.43E-04	5.16E-04	4.73E-04	5.00E-04	5.79E-04	2.87E-04	2.63E-04	2.78E-04	2.61E-04	3.02E-04
371550.013760509.01	371550.01	3760509.01	2.43E-04	0.00E+00	8.38E-04	5.35E-04	5.08E-04	4.66E-04	4.92E-04	5.69E-04	2.83E-04	2.59E-04	2.73E-04	2.57E-04	2.97E-04
371560.013760509.01	371560.01	3760509.01	2.40E-04	0.00E+00	8.25E-04	5.28E-04	5.01E-04	4.59E-04	4.85E-04	5.58E-04	2.79E-04	2.55E-04	2.69E-04	2.53E-04	2.92E-04
371570.013760509.01	371570.01	3760509.01	2.36E-04	0.00E+00	8.12E-04	5.20E-04	4.94E-04	4.53E-04	4.77E-04	5.48E-04	2.75E-04	2.51E-04	2.65E-04	2.49E-04	2.86E-04
371580.013760509.01	371580.01	3760509.01	2.32E-04	0.00E+00	7.98E-04	5.12E-04	4.86E-04	4.46E-04	4.69E-04	5.37E-04	2.71E-04	2.48E-04	2.61E-04	2.45E-04	2.81E-04
371490.013760519.01	371490.01	3760519.01	2.71E-04	0.00E+00	9.32E-04	5.92E-04	5.62E-04	5.15E-04	5.49E-04	6.47E-04	3.13E-04	2.86E-04	3.05E-04	2.87E-04	3.38E-04
371510.013760519.01	371510.01	3760519.01	2.64E-04	0.00E+00	9.08E-04	5.78E-04	5.49E-04	5.03E-04	5.35E-04	6.27E-04	3.05E-04	2.79E-04	2.97E-04	2.79E-04	3.28E-04
371520.013760519.01	371520.01	3760519.01	2.61E-04	0.00E+00	8.97E-04	5.71E-04	5.42E-04	4.97E-04	5.28E-04	6.17E-04	3.02E-04	2.76E-04	2.93E-04	2.76E-04	3.22E-04
371530.013760519.01	371530.01	3760519.01	2.57E-04	0.00E+00	8.85E-04	5.64E-04	5.36E-04	4.91E-04	5.20E-04	6.06E-04	2.98E-04	2.73E-04	2.89E-04	2.72E-04	3.16E-04
371540.013760519.01	371540.01	3760519.01	2.53E-04	0.00E+00	8.72E-04	5.56E-04	5.28E-04	4.84E-04	5.12E-04	5.95E-04	2.94E-04	2.69E-04	2.85E-04	2.68E-04	3.11E-04
371550.013760519.01	371550.01	3760519.01	2.50E-04	0.00E+00	8.59E-04	5.49E-04	5.21E-04	4.77E-04	5.04E-04	5.84E-04	2.90E-04	2.65E-04	2.80E-04	2.63E-04	3.05E-04
371560.013760519.01	371560.01	3760519.01	2.46E-04	0.00E+00	8.45E-04	5.40E-04	5.13E-04	4.70E-04	4.96E-04	5.73E-04	2.85E-04	2.61E-04	2.76E-04	2.59E-04	2.99E-04
371570.013760519.01	371570.01	3760519.01	2.42E-04	0.00E+00	8.31E-04	5.32E-04	5.05E-04	4.63E-04	4.88E-04	5.62E-04	2.81E-04	2.57E-04	2.71E-04	2.55E-04	2.93E-04
371470.013760529.01	371470.01	3760529.01	2.86E-04	0.00E+00	9.84E-04	6.23E-04	5.92E-04	5.42E-04	5.79E-04	6.88E-04	3.29E-04	3.01E-04	3.22E-04	3.03E-04	3.59E-04
371480.013760529.01	371480.01	3760529.01	2.82E-04	0.00E+00	9.72E-04	6.16E-04	5.85E-04	5.36E-04	5.72E-04	6.77E-04	3.25E-04	2.98E-04	3.18E-04	2.99E-04	3.54E-04
371490.013760529.01	371490.01	3760529.01	2.79E-04	0.00E+00	9.59E-04	6.09E-04	5.78E-04	5.30E-04	5.65E-04	6.67E-04	3.21E-04	2.94E-04	3.14E-04	2.95E-04	3.48E-04
371500.013760529.01	371500.01	3760529.01	2.75E-04	0.00E+00	9.47E-04	6.01E-04	5.71E-04	5.23E-04	5.57E-04	6.56E-04	3.18E-04	2.91E-04	3.09E-04	2.91E-04	3.43E-04
371510.013760529.01	371510.01	3760529.01	2.72E-04	0.00E+00	9.34E-04	5.94E-04	5.64E-04	5.17E-04	5.50E-04	6.45E-04	3.14E-04	2.87E-04	3.05E-04	2.87E-04	3.37E-04
371520.013760529.01	371520.01	3760529.01	2.68E-04	0.00E+00	9.22E-04	5.87E-04	5.57E-04	5.11E-04	5.42E-04	6.34E-04	3.10E-04	2.84E-04	3.01E-04	2.83E-04	3.31E-04
371530.013760529.01	371530.01	3760529.01	2.64E-04	0.00E+00	9.09E-04	5.79E-04	5.50E-04	5.04E-04	5.34E-04	6.23E-04	3.06E-04	2.80E-04	2.97E-04	2.79E-04	3.25E-04
371540.013760529.01	371540.01	3760529.01	2.60E-04	0.00E+00	8.95E-04	5.70E-04	5.42E-04	4.97E-04	5.26E-04	6.11E-04	3.01E-04	2.76E-04	2.92E-04	2.75E-04	3.19E-04
371550.013760529.01	371550.01	3760529.01	2.56E-04	0.00E+00	8.80E-04	5.62E-04	5.34E-04	4.89E-04	5.17E-04	5.99E-04	2.97E-04	2.72E-04	2.87E-04	2.70E-04	3.13E-04
371560.013760529.01	371560.01	3760529.01	2.52E-04	0.00E+00	8.66E-04	5.54E-04	5.26E-04	4.82E-04	5.09E-04	5.88E-04	2.92E-04	2.68E-04	2.83E-04	2.66E-04	3.07E-04
371460.013760539.01	371460.01	3760539.01	2.98E-04	0.00E+00	1.03E-03	6.48E-04	6.16E-04	5.64E-04	6.04E-04	7.20E-04	3.42E-04	3.14E-04	3.36E-04	3.15E-04	3.76E-04
371470.013760539.01	371470.01	3760539.01	2.95E-04	0.00E+00	1.01E-03	6.41E-04	6.09E-04	5.58E-04	5.97E-04	7.09E-04	3.39E-04	3.10E-04	3.31E-04	3.12E-04	3.70E-04
371480.013760539.01	371480.01	3760539.01	2.91E-04	0.00E+00	1.00E-03	6.34E-04	6.02E-04	5.52E-04	5.89E-04	6.98E-04	3.35E-04	3.07E-04	3.27E-04	3.08E-04	3.65E-04
371490.013760539.01	371490.01	3760539.01	2.87E-04	0.00E+00	9.89E-04	6.26E-04	5.95E-04	5.45E-04	5.81E-04	6.87E-04	3.31E-04	3.03E-04	3.23E-04	3.04E-04	3.59E-04
371500.013760539.01	371500.01	3760539.01	2.84E-04	0.00E+00	9.75E-04	6.19E-04	5.88E-04	5.39E-04	5.73E-04	6.75E-04	3.27E-04	2.99E-04	3.19E-04	2.99E-04	3.53E-04
371510.013760539.01	371510.01	3760539.01	2.80E-04	0.00E+00	9.62E-04	6.11E-04	5.80E-04	5.32E-04	5.65E-04	6.64E-04	3.23E-04	2.95E-04	3.14E-04	2.95E-04	3.47E-04
371520.013760539.01	371520.01	3760539.01	2.75E-04	0.00E+00	9.48E-04	6.02E-04	5.72E-04	5.24E-04	5.57E-04	6.52E-04	3.18E-04	2.91E-04	3.09E-04	2.91E-04	3.40E-04
371530.013760539.01	371530.01	3760539.01	2.71E-04	0.00E+00	9.33E-04	5.94E-04	5.64E-04	5.17E-04	5.48E-04	6.40E-04	3.14E-04	2.87E-04	3.04E-04	2.86E-04	3.34E-04
371540.013760539.01	371540.01	3760539.01	2.67E-04	0.00E+00	9.18E-04	5.85E-04	5.55E-04	5.09E-04	5.39E-04	6.27E-04	3.09E-04	2.83E-04	3.00E-04	2.82E-04	3.28E-04
371450.013760549.01	371450.01	3760549.01	3.11E-04	0.00E+00	1.07E-03	6.74E-04	6.40E-04	5.87E-04	6.30E-04	7.55E-04	3.56E-04	3.26E-04	3.50E-04	3.29E-04	3.94E-04
371460.013760549.01	371460.01	3760549.01	3.08E-04	0.00E+00	1.06E-03	6.68E-04	6.34E-04	5.81E-04	6.22E-04	7.43E-04	3.53E-04	3.23E-04	3.46E-04	3.25E-04	3.88E-04
371470.013760549.01	371470.01	3760549.01	3.04E-04	0.00E+00	1.05E-03	6.61E-04	6.27E-04	5.75E-04	6.15E-04	7.31E-04	3.49E-04	3.20E-04	3.42E-04	3.21E-04	3.82E-04
371480.013760549.01	371480.01	3760549.01	3.00E-04	0.00E+00	1.03E-03	6.53E-04	6.20E-04	5.68E-04	6.07E-04	7.19E-04	3.45E-04	3.16E-04	3.37E-04	3.17E-04	3.76E-04
371490.013760549.01	371490.01	3760549.01	2.96E-04	0.00E+00	1.02E-03	6.45E-04	6.12E-04	5.61E-04	5.98E-04	7.07E-04	3.40E-04	3.12E-04	3.32E-04	3.12E-04	3.69E-04
371500.013760549.01	371500.01	3760549.01	2.92E-04	0.00E+00	1.00E-03	6.36E-04	6.04E-04	5.53E-04	5.89E-04	6.95E-04	3.36E-04	3.08E-04	3.27E-04	3.08E-04	3.63E-04
371510.013760549.01	371510.01	3760549.01	2.87E-04	0.00E+00	9.88E-04	6.27E-04	5.95E-04	5.46E-04	5.81E-04	6.83E-04	3.31E-04	3.03E-04	3.23E-04	3.03E-04	3.57E-04
371520.013760549.01	371520.01	3760549.01	2.83E-04	0.00E+00	9.73E-04	6.18E-04	5.87E-04	5.38E-04	5.72E-04	6.70E-04	3.27E-04	2.99E-04	3.18E-04	2.99E-04	3.50E-04
371420.013760559.01	371420.01	3760559.01	3.32E-04	0.00E+00	1.14E-03	7.18E-04	6.82E-04	6.25E-04	6.73E-04	8.14E-04	3.79E-04	3.47E-04	3.74E-04	3.52E-04	4.25E-04
371430.013760559.01	371430.01	3760559.01	3.28E-04	0.00E+00	1.13E-03	7.10E-04	6.74E-04	6.18E-04	6.65E-04	8.03E-04	3.75E-04	3.43E-04	3.69E-04	3.47E-04	4.19E-04
371440.013760559.01	371440.01	3760559.01	3.24E-04	0.00E+00	1.12E-03	7.03E-04	6.67E-04	6.12E-04	6.57E-04	7.91E-04	3.71E-04	3.40E-04	3.65E-04	3.43E-04	4.13E-04
371450.013760559.01	371450.01	3760559.01	3.21E-04	0.00E

Finishing/Painting1	Finishing/Painting1	Finishing/PaintingS	Finishing/Painting2	PavingS		Child Risk					Overlapping Phases - Maximum GLC				
2028	2029	2029	2029	2029		3rd Trimester	0<2	2<16	Total	per million	2026	2027	2028	2029	2030
4.92E-04	4.52E-04	4.99E-04	6.35E-04	7.38E-04		0.00E+00	0.00E+00	3.48E-08	3.48E-08	0.03	4.93E-03	2.34E-03	6.94E-03	4.13E-03	0.00E+00
4.95E-04	4.56E-04	5.03E-04	6.44E-04	7.45E-04		0.00E+00	0.00E+00	3.51E-08	3.51E-08	0.04	4.98E-03	2.36E-03	7.01E-03	4.18E-03	0.00E+00
4.98E-04	4.59E-04	5.08E-04	6.52E-04	7.52E-04		0.00E+00	0.00E+00	3.54E-08	3.54E-08	0.04	5.02E-03	2.38E-03	7.08E-03	4.22E-03	0.00E+00
5.01E-04	4.61E-04	5.12E-04	6.60E-04	7.58E-04		0.00E+00	0.00E+00	3.57E-08	3.57E-08	0.04	5.05E-03	2.39E-03	7.13E-03	4.26E-03	0.00E+00
5.04E-04	4.64E-04	5.16E-04	6.68E-04	7.63E-04		0.00E+00	0.00E+00	3.60E-08	3.60E-08	0.04	5.09E-03	2.40E-03	7.19E-03	4.30E-03	0.00E+00
5.06E-04	4.66E-04	5.19E-04	6.74E-04	7.68E-04		0.00E+00	0.00E+00	3.62E-08	3.62E-08	0.04	5.11E-03	2.41E-03	7.24E-03	4.33E-03	0.00E+00
4.96E-04	4.57E-04	5.00E-04	6.29E-04	7.41E-04		0.00E+00	0.00E+00	3.49E-08	3.49E-08	0.03	4.96E-03	2.36E-03	6.96E-03	4.13E-03	0.00E+00
5.01E-04	4.61E-04	5.07E-04	6.40E-04	7.50E-04		0.00E+00	0.00E+00	3.53E-08	3.53E-08	0.04	5.01E-03	2.39E-03	7.05E-03	4.19E-03	0.00E+00
5.06E-04	4.65E-04	5.12E-04	6.51E-04	7.58E-04		0.00E+00	0.00E+00	3.58E-08	3.58E-08	0.04	5.07E-03	2.41E-03	7.13E-03	4.24E-03	0.00E+00
5.10E-04	4.69E-04	5.18E-04	6.61E-04	7.67E-04		0.00E+00	0.00E+00	3.61E-08	3.61E-08	0.04	5.12E-03	2.43E-03	7.21E-03	4.29E-03	0.00E+00
5.14E-04	4.73E-04	5.23E-04	6.71E-04	7.75E-04		0.00E+00	0.00E+00	3.65E-08	3.65E-08	0.04	5.17E-03	2.45E-03	7.29E-03	4.35E-03	0.00E+00
5.18E-04	4.76E-04	5.28E-04	6.81E-04	7.82E-04		0.00E+00	0.00E+00	3.69E-08	3.69E-08	0.04	5.21E-03	2.47E-03	7.36E-03	4.39E-03	0.00E+00
5.21E-04	4.79E-04	5.33E-04	6.90E-04	7.89E-04		0.00E+00	0.00E+00	3.72E-08	3.72E-08	0.04	5.26E-03	2.48E-03	7.43E-03	4.44E-03	0.00E+00
5.24E-04	4.82E-04	5.37E-04	6.98E-04	7.95E-04		0.00E+00	0.00E+00	3.75E-08	3.75E-08	0.04	5.30E-03	2.50E-03	7.49E-03	4.48E-03	0.00E+00
5.16E-04	4.75E-04	5.30E-04	6.90E-04	7.84E-04		0.00E+00	0.00E+00	3.70E-08	3.70E-08	0.04	5.22E-03	2.46E-03	7.39E-03	4.42E-03	0.00E+00
1.42E-04	1.31E-04	1.38E-04	1.59E-04	2.04E-04		0.00E+00	0.00E+00	9.63E-09	9.63E-09	0.01	1.38E-03	6.78E-04	1.90E-03	1.10E-03	0.00E+00
1.41E-04	1.30E-04	1.36E-04	1.56E-04	2.02E-04		0.00E+00	0.00E+00	9.53E-09	9.53E-09	0.01	1.37E-03	6.72E-04	1.88E-03	1.09E-03	0.00E+00
1.46E-04	1.34E-04	1.41E-04	1.63E-04	2.09E-04		0.00E+00	0.00E+00	9.87E-09	9.87E-09	0.01	1.42E-03	6.95E-04	1.95E-03	1.13E-03	0.00E+00
1.44E-04	1.33E-04	1.40E-04	1.60E-04	2.06E-04		0.00E+00	0.00E+00	9.75E-09	9.75E-09	0.01	1.40E-03	6.88E-04	1.93E-03	1.12E-03	0.00E+00
1.42E-04	1.31E-04	1.38E-04	1.57E-04	2.04E-04		0.00E+00	0.00E+00	9.62E-09	9.62E-09	0.01	1.38E-03	6.79E-04	1.90E-03	1.10E-03	0.00E+00
1.41E-04	1.29E-04	1.36E-04	1.55E-04	2.01E-04		0.00E+00	0.00E+00	9.48E-09	9.48E-09	0.01	1.36E-03	6.70E-04	1.87E-03	1.08E-03	0.00E+00
1.51E-04	1.39E-04	1.46E-04	1.69E-04	2.16E-04		0.00E+00	0.00E+00	1.02E-08	1.02E-08	0.01	1.47E-03	7.18E-04	2.02E-03	1.17E-03	0.00E+00
1.49E-04	1.37E-04	1.45E-04	1.67E-04	2.14E-04		0.00E+00	0.00E+00	1.01E-08	1.01E-08	0.01	1.45E-03	7.11E-04	2.00E-03	1.16E-03	0.00E+00
1.47E-04	1.36E-04	1.43E-04	1.64E-04	2.11E-04		0.00E+00	0.00E+00	9.98E-09	9.98E-09	0.01	1.43E-03	7.03E-04	1.97E-03	1.14E-03	0.00E+00
1.46E-04	1.34E-04	1.41E-04	1.61E-04	2.08E-04		0.00E+00	0.00E+00	9.85E-09	9.85E-09	0.01	1.41E-03	6.94E-04	1.94E-03	1.13E-03	0.00E+00
1.44E-04	1.32E-04	1.39E-04	1.59E-04	2.05E-04		0.00E+00	0.00E+00	9.70E-09	9.70E-09	0.01	1.39E-03	6.85E-04	1.91E-03	1.11E-03	0.00E+00
1.42E-04	1.30E-04	1.37E-04	1.56E-04	2.02E-04		0.00E+00	0.00E+00	9.56E-09	9.56E-09	0.01	1.37E-03	6.76E-04	1.89E-03	1.09E-03	0.00E+00
1.40E-04	1.29E-04	1.35E-04	1.53E-04	1.99E-04		0.00E+00	0.00E+00	9.42E-09	9.42E-09	0.01	1.36E-03	6.67E-04	1.86E-03	1.08E-03	0.00E+00
1.38E-04	1.27E-04	1.33E-04	1.51E-04	1.97E-04		0.00E+00	0.00E+00	9.28E-09	9.28E-09	0.01	1.34E-03	6.57E-04	1.83E-03	1.06E-03	0.00E+00
1.54E-04	1.42E-04	1.50E-04	1.74E-04	2.21E-04		0.00E+00	0.00E+00	1.05E-08	1.05E-08	0.01	1.50E-03	7.35E-04	2.07E-03	1.20E-03	0.00E+00
1.53E-04	1.40E-04	1.48E-04	1.71E-04	2.19E-04		0.00E+00	0.00E+00	1.03E-08	1.03E-08	0.01	1.48E-03	7.27E-04	2.04E-03	1.19E-03	0.00E+00
1.51E-04	1.39E-04	1.46E-04	1.68E-04	2.16E-04		0.00E+00	0.00E+00	1.02E-08	1.02E-08	0.01	1.47E-03	7.19E-04	2.02E-03	1.17E-03	0.00E+00
1.49E-04	1.37E-04	1.44E-04	1.65E-04	2.13E-04		0.00E+00	0.00E+00	1.01E-08	1.01E-08	0.01	1.45E-03	7.10E-04	1.99E-03	1.15E-03	0.00E+00
1.47E-04	1.35E-04	1.42E-04	1.63E-04	2.10E-04		0.00E+00	0.00E+00	9.93E-09	9.93E-09	0.01	1.43E-03	7.01E-04	1.96E-03	1.14E-03	0.00E+00
1.45E-04	1.33E-04	1.40E-04	1.60E-04	2.07E-04		0.00E+00	0.00E+00	9.78E-09	9.78E-09	0.01	1.41E-03	6.91E-04	1.93E-03	1.12E-03	0.00E+00
1.43E-04	1.32E-04	1.38E-04	1.57E-04	2.04E-04		0.00E+00	0.00E+00	9.64E-09	9.64E-09	0.01	1.39E-03	6.81E-04	1.90E-03	1.10E-03	0.00E+00
1.62E-04	1.49E-04	1.58E-04	1.84E-04	2.33E-04		0.00E+00	0.00E+00	1.10E-08	1.10E-08	0.01	1.58E-03	7.71E-04	2.18E-03	1.27E-03	0.00E+00
1.60E-04	1.47E-04	1.56E-04	1.81E-04	2.30E-04		0.00E+00	0.00E+00	1.09E-08	1.09E-08	0.01	1.56E-03	7.62E-04	2.15E-03	1.25E-03	0.00E+00
1.58E-04	1.45E-04	1.54E-04	1.78E-04	2.27E-04		0.00E+00	0.00E+00	1.07E-08	1.07E-08	0.01	1.54E-03	7.53E-04	2.12E-03	1.23E-03	0.00E+00
1.56E-04	1.44E-04	1.52E-04	1.76E-04	2.24E-04		0.00E+00	0.00E+00	1.06E-08	1.06E-08	0.01	1.52E-03	7.45E-04	2.09E-03	1.22E-03	0.00E+00
1.54E-04	1.42E-04	1.50E-04	1.73E-04	2.21E-04		0.00E+00	0.00E+00	1.05E-08	1.05E-08	0.01	1.50E-03	7.36E-04	2.07E-03	1.20E-03	0.00E+00
1.52E-04	1.40E-04	1.48E-04	1.70E-04	2.18E-04		0.00E+00	0.00E+00	1.03E-08	1.03E-08	0.01	1.48E-03	7.27E-04	2.04E-03	1.18E-03	0.00E+00
1.50E-04	1.38E-04	1.46E-04	1.67E-04	2.15E-04		0.00E+00	0.00E+00	1.02E-08	1.02E-08	0.01	1.46E-03	7.17E-04	2.01E-03	1.16E-03	0.00E+00
1.48E-04	1.36E-04	1.43E-04	1.64E-04	2.12E-04		0.00E+00	0.00E+00	1.00E-08	1.00E-08	0.01	1.44E-03	7.07E-04	1.98E-03	1.14E-03	0.00E+00
1.46E-04	1.34E-04	1.41E-04	1.61E-04	2.09E-04		0.00E+00	0.00E+00	9.86E-09	9.86E-09	0.01	1.42E-03	6.96E-04	1.94E-03	1.13E-03	0.00E+00
1.66E-04	1.53E-04	1.62E-04	1.89E-04	2.39E-04		0.00E+00	0.00E+00	1.13E-08	1.13E-08	0.01	1.62E-03	7.91E-04	2.23E-03	1.30E-03	0.00E+00
1.64E-04	1.51E-04	1.60E-04	1.86E-04	2.36E-04		0.00E+00	0.00E+00	1.12E-08	1.12E-08	0.01	1.60E-03	7.81E-04	2.21E-03	1.28E-03	0.00E+00
1.62E-04	1.49E-04	1.58E-04	1.83E-04	2.33E-04		0.00E+00	0.00E+00	1.10E-08	1.10E-08	0.01	1.58E-03	7.72E-04	2.18E-03	1.27E-03	0.00E+00
1.60E-04	1.47E-04	1.56E-04	1.80E-04	2.30E-04		0.00E+00	0.00E+00	1.09E-08	1.09E-08	0.01	1.56E-03	7.63E-04	2.15E-03	1.25E-03	0.00E+00
1.58E-04	1.46E-04	1.54E-04	1.77E-04	2.27E-04		0.00E+00	0.00E+00	1.07E-08	1.07E-08	0.01	1.54E-03	7.54E-04	2.12E-03	1.23E-03	0.00E+00
1.56E-04	1.44E-04	1.51E-04	1.74E-04	2.24E-04		0.00E+00	0.00E+00	1.06E-08	1.06E-08	0.01	1.52E-03	7.44E-04	2.09E-03	1.21E-03	0.00E+00
1.54E-04	1.42E-04	1.49E-04	1.71E-04	2.20E-04		0.00E+00	0.00E+00	1.04E-08	1.04E-08	0.01	1.50E-03	7.34E-04	2.06E-03	1.19E-03	0.00E+00
1.52E-04	1.40E-04	1.47E-04	1.68E-04	2.17E-04		0.00E+00	0.00E+00	1.02E-08	1.02E-08	0.01	1.47E-03	7.23E-04	2.02E-03	1.17E-03	0.00E+00
1.49E-04	1.38E-04	1.44E-04	1.65E-04	2.13E-04		0.00E+00	0.00E+00	1.01E-08	1.01E-08	0.01	1.45E-03	7.12E-04	1.99E-03	1.15E-03	0.00E+00
1.70E-04	1.57E-04	1.66E-04	1.94E-04	2.45E-04		0.00E+00	0.00E+00	1.16E-08	1.16E-08	0.01	1.66E-03	8.11E-04	2.29E-03	1.34E-03	0.00E+00
1.68E-04	1.55E-04	1.64E-04	1.91E-04	2.42E-04		0.00E+00	0.00E+00	1.14E-08	1.14E-08	0.01	1.64E-03	8.02E-04	2.26E-03	1.32E-03	0.00E+00
1.66E-04	1.53E-04	1.62E-04	1.88E-04	2.39E-04		0.00E+00	0.00E+00	1.13E-08	1.13E-08	0.01	1.62E-03	7.92E-04	2.23E-03	1.30E-03	0.00E+00
1.64E-04	1.51E-04	1.60E-04	1.85E-04	2.36E-04		0.00E+00	0.00E+00	1.11E-08	1.11E-08	0.01	1.60E-03	7.82E-04	2.20E-03	1.28E-03	0.00E+00
1.62E-04	1.49E-04	1.57E-04	1.82E-04	2.33E-04		0.00E+00	0.00E+00	1.10E-08	1.10E-08	0.01	1.58E-03	7.72E-04	2.17E-03	1.26E-03	0.00E+00
1.60E-04	1.47E-04	1.55E-04	1.78E-04	2.29E-04		0.00E+00	0.00E+00	1.08E-08	1.08E-08	0.01	1.55E-03	7.62E-04	2.14E-03	1.24E-03	0.00E+00
1.57E-04	1.45E-04	1.53E-04	1.75E-04	2.26E-04		0.00E+00	0.00E+00	1.07E-08	1.07E-08	0.01	1.53E-03	7.51E-04	2.10E-03	1.22E-03	0.00E+00
1.55E-04	1.43E-04	1.50E-04	1.72E-04	2.22E-04		0.00E+00	0.00E+00	1.05E-08	1.05E-08	0.01	1.51E-03	7.40E-04	2.07E-03	1.20E-03	0.00E+00
1.75E-04	1.61E-04	1.71E-04	2.00E-04	2.52E-04		0.00E+00	0.00E+00	1.19E-08	1.19E-08	0.01	1.70E-03	8.32E-04	2.36E-03	1.37E-03	0.00E+00
1.73E-04	1.59E-04	1.68E-04	1.97E-04	2.49E-04		0.00E+00	0.00E+00	1.18E-08	1.18E-08	0.01	1.68E-03	8.22E-04	2.32E-03	1.35E-03	0.00E+00
1.71E-04	1.57E-04	1.66E-04	1.93E-04	2.45E-04		0.00E+00	0.00E+00	1.16E-08	1.16E-08	0.01	1.66E-03	8.13E-04	2.29E-03	1.33E-03	0.00E+00
1.68E-04	1.55E-04	1.64E-04	1.90E-04	2.42E-04		0.00E+00	0.00E+00	1.14E-08	1.14E-08	0.01	1.64E-03	8.02E-04	2.26E-03	1.31E-03	0.00E+00
1.66E-04	1.53E-04	1.61E-04	1.86E-04	2.38E-04		0.00E+00	0.00E+00	1.13E-08	1.13E-08	0.01	1.62E-03	7.91E-04	2.23E-03	1.29E-03	0.00E+00
1.64E-04	1.51E-04	1.59E-04	1.83E-04	2.35E-04		0.00E+00	0.00E+00	1.11E-08	1.11E-08	0.01	1.59E-03	7.80E-04	2.19E-03	1.27E-03	0.00E+00
1.61E-04	1.48E-04	1.56E-04	1.80E-04	2.31E-04		0.00E+00	0.00E+00	1.09E-08	1.09E-08	0.01	1.57E-03	7.68E-04	2.15E-03	1.25E-03	0.00E+00
1.59E-04	1.46E-04	1.54E-04	1.76E-04	2.27E-04		0.00E+00	0.00E+00	1.07E-08	1.07E-08	0.01	1.54E-03	7.57E-04	2.12E-03	1.23E-03	0.00E+00
1.83E-04	1.69E-04	1.80E-04	2.12E-04	2.65E-04		0.00E+00	0.00E+00	1.26E-08	1.26E-08	0.01	1.79E-03	8.75E-04	2.49E-03	1.45E-03	0.00E+00
1.79E-04	1.65E-04	1.75E-04	2.06E-04	2.59E-04		0.00E+00	0.00E+00	1.22E-08	1.22E-08	0.01	1.75E-03	8.54E-04	2.42E-03	1.41E-03	0.00E+00
1.77E-04	1.63E-04	1.73E-04	2.02E-04	2.55E-04		0.00E+00	0.00E+00	1.21E-08	1.21E-08	0.01	1.73E-03	8.44E-04	2.39E-03	1.39E-03	0.00E+00
1.75E-04	1.61E-04	1.71E-04	1.99E-04	2.52E-04		0.00E+00	0.00E+00	1.19E-08	1.19E-08	0.01	1.71E-03	8.34E-04	2.35E-03	1.37E-03	0.00E+00
1.73E-04	1.59E-04	1.68E-04	1.95E-04	2.48E-04		0.00E+00	0.00E+00	1.17E-08	1.17E-08	0.01	1.68E-03	8.22E-04	2.32E-03	1.35E-03	0.00E+00
1.70E-04	1.57E-04	1.65E-04	1.91E-04	2.44E-04		0.00E+00	0.00E+00	1.15E-08	1.15E-08	0.01	1.66E-03	8.11E-04	2.28E-03	1.33E-03	0.00E+00
1.68E-04	1.54E-04	1.63E-04	1.88E-04	2.41E-04		0.00E+00	0.00E+00	1.14E-08	1.14E-08	0.01	1.63E-03	7.99E-04	2.24E-03	1.30E-03	0.00E+00
1.65E-04	1.52E-04	1.60E-04	1.84E-04	2.37E-04		0.00E+00	0.00E+00	1.12E-08	1.12E-08	0.01	1.61E-03	7.87E-04	2.21E-03	1.28E-03	0.00E+00
1.93E-04	1.78E-04	1.90E-04	2.25E-04	2.80E-04		0.00E+00	0.00E+00	1.32E-08	1.32E-08	0.01	1.89E-03	9.21E-04	2.63E-03	1.53E-03	0.00E+00
1.91E-04	1.76E-04	1.87E-04	2.22E-04	2.77E-04		0.00E+00	0.00E+00	1.31E-08	1.31E-08	0.01	1.87E-03	9.10E-04	2.59E-03	1.51E-03	0.00E+00
1.89E-04	1.74E-04	1.85E-04	2.19E-04	2.73E-04		0.00E+00	0.00E+00	1.29E-08	1.29E-08	0.01	1.85E-03	8.99E-04	2.56E-03	1.49E-03	0.00E+00
1.86E-04	1.72E-04	1.83E-04	2.15E-04	2.70E-04		0.00E+00	0.00E+00	1.27E-08	1.27E-08	0.01	1.82E-03	8.88E-04	2.52E-03	1.47E-03	0.00E+00
1.84E-04	1.69E-04	1.80E-04	2.12E-04	2.66E-04		0.00E+00	0.00E+00	1.26E-08	1.26E-08	0.01	1.80E-03	8.78E-04	2.49E-03	1.45E-03	0.00E+00
1.82E-04	1.67E-04	1.78E-04	2.08E-04	2.63E-04		0.00E+00	0.00E+00	1.24E-08	1.24E-08	0.01	1.78E-03	8.67E-04	2.45E-03	1.43E-03	0.00E+00
1.79E-04	1.65E-04	1.75E-04	2.04E-04	2.59E-04		0.00E+00	0.00E+00	1.22E-08	1.22E-08	0.01	1.75E-03	8.55E-04	2.42E-03	1.41E-03	0.00E+00
1.77E-04	1.63E-04	1.72E-04	2.00E-04	2.55E-04		0.00E+00	0.00E+00	1.20E-08	1.20E-08	0.01	1.73E-03	8.43E-04	2.38E-03	1.38E-03	0.00E+00
1.74E-04	1.60E-04	1.70E-04	1.96E-04	2.51E-04		0.00E+00	0.00E+00	1.18E-08	1.18E-08	0.01	1.70E-03	8.31E-04	2.34E-03	1.36E-03	0.00E+00
1.72E-04	1.58E-04	1.67E-04	1.93E-04	2.47E-04		0.00E+00	0.00E+00	1.16E-08	1.16E-08	0.01	1.67E-03	8.18E-04	2.30E-03	1.34E-03	0.00E+00
2.01E-04	1.85E-04	1.98E-04	2.36E-04	2.92E-04		0.00E+00	0.00E+00	1.38E-08	1.38E-08	0.01	1.97E-03	9.58E-04	2.74E-03	1.60E-03	0.00E+00
1.99E-04	1.83E-04	1.96E-04	2.32E-04	2.89E-04		0.00E+00	0.00E+00	1.36E-08	1.36E-08	0.01	1.95E-03	9.48E-04	2.70E-03	1.58E-03	0.00E+00
1.97E-04	1.81E-04	1.93E-04	2.29E-04	2.85E-04		0.00E+00	0.00E+00	1.35E-08	1.35E-08	0.01	1.93E-03	9.37E-04	2.67E-03	1.56E-03	0.00E+00
1.94E-04	1.79E-04	1.91E-04	2.25E-04	2.81E-04		0.00E+00	0.00E+00	1.33E-08	1.33E-08	0.01	1.90E-03	9.26E-04	2.63E-03	1.54E-03	0.00E+00
1.92E-04	1.77E-04	1.88E-04	2.21E-04	2.78E-04		0.00E+00	0.00E+00	1.31E-08	1.31E-08	0.01	1.88E-03	9.14E-04	2.60E-03	1.52E-03	0.00E+00
1.89E-04	1.74E-04	1.85E-04	2.18E-04	2.74E-04		0.00E+00	0.00E+00	1.29E-08	1.29E-08	0.01	1.85E-03	9.03E-04	2.56E-03	1.49E-03	0.00E+00
1.87E-04	1.72E-04	1.82E-04	2.14E-04	2.70E-04		0.00E+00	0.00E+00	1.27E-08	1.27E-08	0.01	1.83E-03	8.90E-04	2.52E-03	1.47E-03	0.00E+00
1.84E-04	1.69E-04	1.80E-04	2.10E-04	2.66E-04		0.00E+00	0.00E+00	1.25E-08	1.25E-08	0.01	1.80E-03	8.77E-04	2.48E-03	1.44E-03	0.00E+00
1.81E-04	1.67E-04	1.77E-04	2.06E-04	2.61E-04		0.00E+00	0.00E+00	1.23E-08	1.23E-08	0.01	1.77E-03	8.64E-04	2.44E-03	1.42E-03	0.00E+00
2.09E-04	1.92E-04	2.06E-04	2.47E-04	3.04E-04		0.00E+00	0.00E+00	1.44E-08	1.44E-08	0.01	2.05E-03	9.97E-04	2.86E-03	1.67E-03	0.00E+00
2.07E-04	1.91E-04	2.04E-04	2.44E-04	3.01E-04		0.00E+00	0.00E+00	1.42E-08	1.42E-08	0.01	2.03E-03	9.87E-04	2.82E-03	1.65E-03	0.00E+00
2.05E-04	1.89E-04	2.02E-04	2.40E-04	2.98E-04		0.00E+00	0.00E+00	1.41E-08	1.41E-08	0.01	2.01E-03	9.76E-04	2.79E-03	1.63E-03	0.00E+00
2.02E-04	1.86E-04	1.99E-04	2.36E-04	2.94E-04		0.00E+00	0.00E+00	1.39E-08	1.39E-08	0.01	1.99E-03	9.65E-04	2.75E-03	1.61E-03	0.00E+00
2.00E-04	1.84E-04	1.96E-04	2.32E-04	2.90E-04		0.00E+00	0.00E+00	1.37E-08	1.37E-08	0.01	1.96E-03	9.52E-04	2.71E-03	1.58E-03	0.00E+00
1.97E-04	1.81E-04	1.93E-04	2.28E-04	2.86E-04		0.00E+00	0.00E+00	1.35E-08	1.35E-08	0.01	1.93E-03	9.40E-04	2.67E-03	1.56E-03	0.00E+00
1.94E-04	1.79E-04	1.90E-04	2.24E-04	2.81E-04		0.00E+00	0.00E+00	1.33E-08	1.33E-08	0.01	1.90E-03	9.27E-04	2.63E-03	1.53E-03	0.00E+00
1.92E-04	1.76E-04	1.87E-04	2.20E-04	2.77E-04		0.00E+00	0.00E+00	1.31E-08	1.31E-08	0.01	1.87E-03	9.13E-04	2.59E-03	1.51E-03	0.00E+00
2.23E-04	2.05E-04	2.21E-04	2.67E-04	3.25E-04		0.00E+00	0.00E+00	1.54E-08	1.54E-08	0.02	2.19E-03	1.06E-03	3.06E-03	1.79E-03	0.00E+00
2.20E-04	2.03E-04	2.18E-04	2.63E-04	3.21E-04		0.00E+00	0.00E+00	1.52E-08	1.52E-08	0.02	2.17E-03	1.05E-03	3.02E-03	1.77E-03	0.00E+00
2.18E-04	2.00E-04	2.15E-04	2.59E-04	3.18E-04		0.00E+00	0.00E+00	1.50E-08	1.50E-08	0.02	2.14E-03	1.04E-03	2.98E-03	1.75E-03	0.00E+00
2.16E-04	1.98E-04	2.13E-04	2.55E-04	3.14E-04		0.00E+00	0.00E+00	1.49E-08	1.49E-08	0.01	2.12E-03	1.03E-03	2.95E-03	1.73E-03	0.00E+00
2.13E-04	1.96E-04	2.10E-04	2.51E-04	3.11E-04		0.00E+00	0.00E+00	1.47E-08	1.47E-08	0.01	2.10E-03	1.02E-03	2.91E-03	1.70E-03	0.00E+00
2.11E-04	1.94E-04	2.08E-04	2.47E-04	3.07E-04		0.00E+00	0.00E+00	1.45E-08	1.45E-08	0.01	2.07E-03	1.01E-03	2.87E-03	1.68E-03	0.00E+00
2.08E-04	1.92E-04	2.05E-04	2.43E-04	3.03E-04		0.00E+00	0.00E+00	1.43E-08	1.43E-08	0.01	2.04E-03	9.92E-04	2.83E-03	1.65E-03	0.00E+00
2.05E-04	1.89E-04	2.02E-04	2.39E-04	2.98E-04		0.00E+00	0.00E+00	1.41E-08	1.41E-08	0.01	2.01E-03	9.79E-04	2.79E-03	1.63E-03	0.00E+00
2.02E-04	1.86E-04	1.99E-04	2.35E-04	2.94E-04		0.00E+00	0.00E+00	1.39E-08	1.39E-08	0.01	1.98E-03	9.65E-04	2.74E-03	1.60E-03	0.00E+00

Unique Identifier	X (UTM)	Y (UTM)	DemolitionS 2026	Site PreparationS 2026	Grading/ExcavationS 2026	Concrete (Garage and Podiums)1 2026	Concrete (Garage and Podiums)1 2027	Concrete (Garage and Podiums)1 2028	Concrete (Garage and Podiums)S 2028	Concrete (Garage and Podiums)2 2028	Building Construction (framing, roofing, 2027	Building Construction (framing, roofing, 2028	Building Construction (framing, roofing, 2028	Building Construction (framing, roofing, 2029	Building Construction (framing, roofing, 2029
371507.013760559.01	371507.01	3760559.01	2.97E-04	0.00E+00	1.02E-03	6.47E-04	6.14E-04	5.63E-04	5.99E-04	7.06E-04	3.42E-04	3.13E-04	3.33E-04	3.13E-04	3.69E-04
371400.013760569.01	371400.01	3760569.01	3.51E-04	0.00E+00	1.21E-03	7.56E-04	7.18E-04	6.58E-04	7.11E-04	8.65E-04	4.00E-04	3.66E-04	3.95E-04	3.71E-04	4.52E-04
371410.013760569.01	371410.01	3760569.01	3.47E-04	0.00E+00	1.19E-03	7.49E-04	7.11E-04	6.52E-04	7.03E-04	8.54E-04	3.95E-04	3.62E-04	3.91E-04	3.67E-04	4.46E-04
371420.013760569.01	371420.01	3760569.01	3.43E-04	0.00E+00	1.18E-03	7.41E-04	7.03E-04	6.45E-04	6.95E-04	8.42E-04	3.91E-04	3.58E-04	3.86E-04	3.63E-04	4.40E-04
371430.013760569.01	371430.01	3760569.01	3.39E-04	0.00E+00	1.17E-03	7.32E-04	6.95E-04	6.37E-04	6.86E-04	8.31E-04	3.87E-04	3.54E-04	3.81E-04	3.59E-04	4.34E-04
371440.013760569.01	371440.01	3760569.01	3.35E-04	0.00E+00	1.15E-03	7.24E-04	6.88E-04	6.30E-04	6.78E-04	8.19E-04	3.83E-04	3.50E-04	3.77E-04	3.54E-04	4.28E-04
371450.013760569.01	371450.01	3760569.01	3.31E-04	0.00E+00	1.14E-03	7.17E-04	6.81E-04	6.24E-04	6.70E-04	8.06E-04	3.79E-04	3.47E-04	3.72E-04	3.50E-04	4.21E-04
371460.013760569.01	371460.01	3760569.01	3.27E-04	0.00E+00	1.13E-03	7.09E-04	6.73E-04	6.17E-04	6.62E-04	7.92E-04	3.75E-04	3.43E-04	3.68E-04	3.46E-04	4.14E-04
371470.013760569.01	371470.01	3760569.01	3.23E-04	0.00E+00	1.11E-03	7.00E-04	6.64E-04	6.09E-04	6.52E-04	7.78E-04	3.70E-04	3.38E-04	3.62E-04	3.41E-04	4.06E-04
371480.013760569.01	371480.01	3760569.01	3.18E-04	0.00E+00	1.09E-03	6.90E-04	6.55E-04	6.01E-04	6.42E-04	7.64E-04	3.65E-04	3.34E-04	3.57E-04	3.35E-04	3.99E-04
371490.013760569.01	371490.01	3760569.01	3.13E-04	0.00E+00	1.08E-03	6.81E-04	6.46E-04	5.92E-04	6.33E-04	7.50E-04	3.60E-04	3.29E-04	3.51E-04	3.30E-04	3.92E-04
371390.013760579.01	371390.01	3760579.01	3.66E-04	0.00E+00	1.26E-03	7.88E-04	7.49E-04	6.86E-04	7.43E-04	9.08E-04	4.16E-04	3.81E-04	4.13E-04	3.88E-04	4.74E-04
371400.013760579.01	371400.01	3760579.01	3.63E-04	0.00E+00	1.25E-03	7.81E-04	7.41E-04	6.79E-04	7.35E-04	8.96E-04	4.12E-04	3.77E-04	4.08E-04	3.84E-04	4.68E-04
371410.013760579.01	371410.01	3760579.01	3.59E-04	0.00E+00	1.23E-03	7.73E-04	7.34E-04	6.73E-04	7.26E-04	8.84E-04	4.08E-04	3.74E-04	4.04E-04	3.79E-04	4.62E-04
371420.013760579.01	371420.01	3760579.01	3.55E-04	0.00E+00	1.22E-03	7.64E-04	7.26E-04	6.65E-04	7.18E-04	8.72E-04	4.04E-04	3.70E-04	3.99E-04	3.75E-04	4.56E-04
371430.013760579.01	371430.01	3760579.01	3.50E-04	0.00E+00	1.20E-03	7.56E-04	7.18E-04	6.58E-04	7.09E-04	8.60E-04	3.99E-04	3.65E-04	3.94E-04	3.70E-04	4.49E-04
371440.013760579.01	371440.01	3760579.01	3.46E-04	0.00E+00	1.19E-03	7.47E-04	7.09E-04	6.50E-04	7.00E-04	8.47E-04	3.95E-04	3.61E-04	3.89E-04	3.66E-04	4.42E-04
371450.013760579.01	371450.01	3760579.01	3.42E-04	0.00E+00	1.18E-03	7.38E-04	7.01E-04	6.43E-04	6.91E-04	8.34E-04	3.90E-04	3.57E-04	3.84E-04	3.61E-04	4.35E-04
371460.013760579.01	371460.01	3760579.01	3.38E-04	0.00E+00	1.16E-03	7.30E-04	6.94E-04	6.36E-04	6.82E-04	8.19E-04	3.86E-04	3.53E-04	3.79E-04	3.56E-04	4.28E-04
371470.013760579.01	371470.01	3760579.01	3.33E-04	0.00E+00	1.14E-03	7.21E-04	6.84E-04	6.27E-04	6.72E-04	8.04E-04	3.81E-04	3.48E-04	3.73E-04	3.51E-04	4.20E-04
371390.013760589.01	371390.01	3760589.01	3.79E-04	0.00E+00	1.30E-03	8.14E-04	7.73E-04	7.09E-04	7.68E-04	9.42E-04	4.30E-04	3.94E-04	4.27E-04	4.01E-04	4.92E-04
371400.013760589.01	371400.01	3760589.01	3.75E-04	0.00E+00	1.29E-03	8.06E-04	7.65E-04	7.02E-04	7.60E-04	9.30E-04	4.26E-04	3.90E-04	4.22E-04	3.97E-04	4.86E-04
371410.013760589.01	371410.01	3760589.01	3.71E-04	0.00E+00	1.28E-03	7.98E-04	7.58E-04	6.94E-04	7.51E-04	9.17E-04	4.21E-04	3.86E-04	4.17E-04	3.92E-04	4.79E-04
371420.013760589.01	371420.01	3760589.01	3.67E-04	0.00E+00	1.26E-03	7.89E-04	7.49E-04	6.87E-04	7.42E-04	9.04E-04	4.17E-04	3.82E-04	4.12E-04	3.88E-04	4.72E-04
371430.013760589.01	371430.01	3760589.01	3.62E-04	0.00E+00	1.25E-03	7.80E-04	7.41E-04	6.79E-04	7.33E-04	8.91E-04	4.12E-04	3.77E-04	4.07E-04	3.83E-04	4.65E-04
371440.013760589.01	371440.01	3760589.01	3.57E-04	0.00E+00	1.23E-03	7.71E-04	7.32E-04	6.71E-04	7.23E-04	8.77E-04	4.07E-04	3.73E-04	4.02E-04	3.78E-04	4.58E-04
371450.013760589.01	371450.01	3760589.01	3.53E-04	0.00E+00	1.21E-03	7.62E-04	7.23E-04	6.63E-04	7.14E-04	8.63E-04	4.02E-04	3.68E-04	3.97E-04	3.73E-04	4.51E-04
371460.013760589.01	371460.01	3760589.01	3.48E-04	0.00E+00	1.20E-03	7.53E-04	7.15E-04	6.55E-04	7.04E-04	8.48E-04	3.98E-04	3.64E-04	3.91E-04	3.68E-04	4.43E-04
371470.013760589.01	371470.01	3760589.01	3.43E-04	0.00E+00	1.18E-03	7.42E-04	7.05E-04	6.46E-04	6.94E-04	8.32E-04	3.92E-04	3.59E-04	3.85E-04	3.62E-04	4.35E-04
371480.013760589.01	371480.01	3760589.01	3.38E-04	0.00E+00	1.16E-03	7.32E-04	6.95E-04	6.37E-04	6.83E-04	8.18E-04	3.87E-04	3.54E-04	3.80E-04	3.57E-04	4.27E-04
371370.013760599.01	371370.01	3760599.01	4.01E-04	0.00E+00	1.38E-03	8.58E-04	8.15E-04	7.47E-04	8.12E-04	1.00E-03	4.53E-04	4.15E-04	4.51E-04	4.24E-04	5.24E-04
371380.013760599.01	371380.01	3760599.01	3.97E-04	0.00E+00	1.36E-03	8.50E-04	8.07E-04	7.40E-04	8.04E-04	9.91E-04	4.49E-04	4.11E-04	4.46E-04	4.20E-04	5.17E-04
371390.013760599.01	371390.01	3760599.01	3.93E-04	0.00E+00	1.35E-03	8.42E-04	7.99E-04	7.33E-04	7.95E-04	9.78E-04	4.45E-04	4.07E-04	4.42E-04	4.15E-04	5.11E-04
371400.013760599.01	371400.01	3760599.01	3.88E-04	0.00E+00	1.34E-03	8.33E-04	7.91E-04	7.25E-04	7.86E-04	9.65E-04	4.40E-04	4.03E-04	4.37E-04	4.10E-04	5.04E-04
371410.013760599.01	371410.01	3760599.01	3.84E-04	0.00E+00	1.32E-03	8.24E-04	7.83E-04	7.17E-04	7.77E-04	9.51E-04	4.35E-04	3.99E-04	4.32E-04	4.06E-04	4.97E-04
371420.013760599.01	371420.01	3760599.01	3.79E-04	0.00E+00	1.31E-03	8.15E-04	7.74E-04	7.10E-04	7.67E-04	9.37E-04	4.31E-04	3.94E-04	4.26E-04	4.01E-04	4.89E-04
371430.013760599.01	371430.01	3760599.01	3.75E-04	0.00E+00	1.29E-03	8.06E-04	7.65E-04	7.02E-04	7.58E-04	9.23E-04	4.26E-04	3.90E-04	4.21E-04	3.96E-04	4.82E-04
371440.013760599.01	371440.01	3760599.01	3.70E-04	0.00E+00	1.27E-03	7.96E-04	7.56E-04	6.93E-04	7.48E-04	9.09E-04	4.21E-04	3.85E-04	4.15E-04	3.91E-04	4.75E-04
371450.013760599.01	371450.01	3760599.01	3.65E-04	0.00E+00	1.26E-03	7.86E-04	7.47E-04	6.84E-04	7.38E-04	8.94E-04	4.15E-04	3.80E-04	4.10E-04	3.85E-04	4.67E-04
371460.013760599.01	371460.01	3760599.01	3.60E-04	0.00E+00	1.24E-03	7.76E-04	7.37E-04	6.76E-04	7.27E-04	8.78E-04	4.10E-04	3.75E-04	4.04E-04	3.80E-04	4.59E-04
371470.013760599.01	371470.01	3760599.01	3.54E-04	0.00E+00	1.22E-03	7.66E-04	7.27E-04	6.66E-04	7.16E-04	8.63E-04	4.04E-04	3.70E-04	3.98E-04	3.74E-04	4.50E-04
371480.013760597.01	371480.01	3760597.01	3.47E-04	0.00E+00	1.19E-03	7.50E-04	7.12E-04	6.53E-04	7.01E-04	8.42E-04	3.96E-04	3.63E-04	3.90E-04	3.66E-04	4.40E-04
371340.013760609.01	371340.01	3760609.01	4.28E-04	0.00E+00	1.47E-03	9.12E-04	8.66E-04	7.94E-04	8.66E-04	1.08E-03	4.82E-04	4.41E-04	4.81E-04	4.52E-04	5.63E-04
371350.013760609.01	371350.01	3760609.01	4.23E-04	0.00E+00	1.46E-03	9.04E-04	8.58E-04	7.87E-04	8.58E-04	1.07E-03	4.77E-04	4.37E-04	4.77E-04	4.48E-04	5.58E-04
371360.013760609.01	371360.01	3760609.01	4.19E-04	0.00E+00	1.44E-03	8.96E-04	8.50E-04	7.80E-04	8.50E-04	1.06E-03	4.73E-04	4.33E-04	4.72E-04	4.44E-04	5.51E-04
371370.013760609.01	371370.01	3760609.01	4.15E-04	0.00E+00	1.43E-03	8.87E-04	8.43E-04	7.72E-04	8.41E-04	1.04E-03	4.69E-04	4.29E-04	4.67E-04	4.39E-04	5.45E-04
371380.013760609.01	371380.01	3760609.01	4.11E-04	0.00E+00	1.41E-03	8.79E-04	8.35E-04	7.65E-04	8.32E-04	1.03E-03	4.64E-04	4.25E-04	4.62E-04	4.35E-04	5.38E-04
371390.013760609.01	371390.01	3760609.01	4.07E-04	0.00E+00	1.40E-03	8.70E-04	8.26E-04	7.57E-04	8.23E-04	1.02E-03	4.60E-04	4.21E-04	4.57E-04	4.30E-04	5.31E-04
371400.013760609.01	371400.01	3760609.01	4.02E-04	0.00E+00	1.38E-03	8.61E-04	8.18E-04	7.50E-04	8.14E-04	1.00E-03	4.55E-04	4.16E-04	4.52E-04	4.25E-04	5.23E-04
371410.013760609.01	371410.01	3760609.01	3.97E-04	0.00E+00	1.37E-03	8.52E-04	8.09E-04	7.42E-04	8.04E-04	9.88E-04	4.50E-04	4.12E-04	4.47E-04	4.20E-04	5.16E-04
371420.013760609.01	371420.01	3760609.01	3.93E-04	0.00E+00	1.35E-03	8.43E-04	8.00E-04	7.34E-04	7.94E-04	9.73E-04	4.45E-04	4.08E-04	4.41E-04	4.15E-04	5.08E-04
371430.013760609.01	371430.01	3760609.01	3.88E-04	0.00E+00	1.33E-03	8.33E-04	7.91E-04	7.25E-04	7.84E-04	9.57E-04	4.40E-04	4.03E-04	4.36E-04	4.09E-04	5.00E-04
371440.013760609.01	371440.01	3760609.01	3.83E-04	0.00E+00	1.32E-03	8.22E-04	7.81E-04	7.16E-04	7.73E-04	9.42E-04	4.34E-04	3.98E-04	4.30E-04	4.04E-04	4.92E-04
371450.013760609.01	371450.01	3760609.01	3.77E-04	0.00E+00	1.30E-03	8.12E-04	7.71E-04	7.07E-04	7.62E-04	9.26E-04	4.29E-04	3.93E-04	4.24E-04	3.98E-04	4.84E-04
371460.013760608.01	371460.01	3760608.01	3.70E-04	0.00E+00	1.27E-03	7.98E-04	7.58E-04	6.95E-04	7.49E-04	9.07E-04	4.22E-04	3.86E-04	4.16E-04	3.91E-04	4.74E-04
371322.013760619.01	371322.01	3760619.01	4.51E-04	0.00E+00	1.55E-03	9.59E-04	9.11E-04	8.35E-04	9.13E-04	1.14E-03	5.07E-04	4.64E-04	5.07E-04	4.77E-04	5.97E-04
371330.013760619.01	371330.01	3760619.01	4.47E-04	0.00E+00	1.54E-03	9.52E-04	9.04E-04	8.29E-04	9.07E-04	1.13E-03	5.03E-04	4.60E-04	5.04E-04	4.73E-04	5.93E-04
371340.013760619.01	371340.01	3760619.01	4.43E-04	0.00E+00	1.53E-03	9.44E-04	8.96E-04	8.22E-04	8.98E-04	1.12E-03	4.99E-04	4.56E-04	4.99E-04	4.69E-04	5.87E-04
371350.013760619.01	371350.01	3760619.01	4.39E-04	0.00E+00	1.51E-03	9.36E-04	8.88E-04	8.14E-04	8.90E-04	1.11E-03	4.94E-04	4.52E-04	4.94E-04	4.65E-04	5.80E-04
371360.013760619.01	371360.01	3760619.01	4.35E-04	0.00E+00	1.50E-03	9.27E-04	8.80E-04	8.07E-04	8.81E-04	1.10E-03	4.90E-04	4.48E-04	4.89E-04	4.60E-04	5.74E-04
371370.013760619.01	371370.01	3760619.01	4.31E-04	0.00E+00	1.48E-03	9.18E-04	8.72E-04	7.99E-04	8.72E-04	1.08E-03	4.85E-04	4.44E-04	4.84E-04	4.55E-04	5.67E-04
371380.013760619.01	371380.01	3760619.01	4.26E-04	0.00E+00	1.47E-03	9.10E-04	8.64E-04	7.92E-04	8.63E-04	1.07E-03	4.80E-04	4.40E-04	4.79E-04	4.51E-04	5.59E-04
371390.013760619.01	371390.01	3760619.01	4.21E-04	0.00E+00	1.45E-03	9.00E-04	8.55E-04	7.83E-04	8.53E-04	1.06E-03	4.75E-04	4.35E-04	4.74E-04	4.45E-04	5.52E-04
371400.013760619.01	371400.01	3760619.01	4.17E-04	0.00E+00	1.43E-03	8.91E-04	8.46E-04	7.75E-04	8.43E-04	1.04E-03	4.71E-04	4.31E-04	4.68E-04	4.40E-04	5.44E-04
371410.013760619.01	371410.01	3760619.01	4.12E-04	0.00E+00	1.42E-03	8.81E-04	8.37E-04	7.67E-04	8.33E-04	1.03E-03	4.65E-04	4.26E-04	4.63E-04	4.35E-04	5.36E-04
371420.013760619.01	371420.01	3760619.01	4.07E-04	0.00E+00	1.40E-03	8.71E-04	8.27E-04	7.58E-04	8.22E-04	1.01E-03	4.60E-04	4.21E-04	4.57E-04	4.30E-04	5.28E-04
371430.013760619.01	371430.01	3760619.01	4.01E-04	0.00E+00	1.38E-03	8.61E-04	8.17E-04	7.49E-04	8.11E-04	9.94E-04	4.55E-04	4.16E-04	4.51E-04	4.24E-04	5.19E-04
371440.013760619.01	371440.01	3760619.01	3.96E-04	0.00E+00	1.36E-03	8.49E-04	8.07E-04	7.39E-04	8.00E-04	9.77E-04	4.49E-04	4.11E-04	4.44E-04	4.18E-04	5.10E-04
371312.013760629.01	371312.01	3760629.01	4.72E-04	0.00E+00	1.62E-03	1.00E-03	9.51E-04	8.72E-04	9.56E-04	1.20E-03	5.29E-04	4.85E-04	5.31E-04	4.99E-04	6.28E-04
371320.013760629.01	371320.01	3760629.01	4.69E-04	0.00E+00	1.61E-03	9.95E-04	9.45E-04	8.66E-04	9.50E-04	1.19E-03	5.26E-04	4.81E-04	5.28E-04	4.96E-04	6.24E-04
371330.013760629.01	371330.01	3760629.01	4.64E-04	0.00E+00	1.60E-03	9.86E-04	9.36E-04	8.58E-04	9.41E-04	1.18E-03	5.21E-04	4.77E-04	5.23E-04	4.91E-04	6.18E-04
371340.013760629.01	371340.01	3760629.01	4.60E-04	0.00E+00	1.58E-03	9.78E-04	9.29E-04	8.51E-04	9.32E-04	1.17E-03	5.17E-04	4.73E-04	5.18E-04	4.87E-04	6.11E-04
371350.013760629.01	371350.01	3760629.01	4.56E-04	0.00E+00	1.57E-03	9.69E-04	9.20E-04	8.44E-04	9.23E-04	1.16E-03	5.12E-04	4.69E-04	5.13E-04	4.82E-04	6.05E-04
371360.013760629.01	371360.01	3760629.01	4.52E-04	0.00E+00	1.55E-03	9.60E-04	9.12E-04	8.36E-04	9.14E-04	1.14E-03	5.07E-04	4.64E-04	5.08E-04	4.78E-04	5.98E-04
371370.013760629.01	371370.01	3760629.01	4.47E-04	0.00E+00	1.54E-03	9.51E-04	9.03E-04	8.28E-04	9.05E-04	1.13E-03	5.03E-04	4.60E-04	5.03E-04	4.73E-04	5.90E-04
371380.013760629.01	371380.01	3760629.01	4.42E-04	0.00E+00	1.52E-03	9.42E-04	8.94E-04	8.20E-04	8.95E-04	1.12E-03	4.97E-04	4.55E-04	4.97E-04	4.67E-04	5.82E-04
371390.013760629.01	371390.01	3760629.01	4.37E-04	0.00E+00	1.50E-03	9.32E-04	8.85E-04	8.11E-04	8.84E-04	1.10E-03	4.92E-04	4.51E-04	4.91E-04	4.62E-04	5.74E-04
371400.013760629.01	371400.01	3760629.01	4.32E-04	0.00E+00	1.49E-03	9.22E-04	8.75E-04	8.02E-04	8.74E-04	1.08E-03	4.87E-04	4.46E-04	4.85E-04	4.56E-04	5.66E-04
371410.013760629.01	371410.01	3760629.01	4.27E-04	0.00E+00	1.47E-03	9.11E-04	8.66E-04	7.93E-04	8.63E-04	1.07E-03	4.82E-04	4.41E-04	4.79E-04	4.51E-04	5.57E-04
371420.013760629.01	371420.01	3760629.01	4.21E-04	0.00E+00	1.45E-03	9.01E-04	8.55E-04	7.84E-04	8.52E-04	1.05E-03	4.76E-04	4.36E-04	4.73E-04	4.45E-04	5.49E-04
371430.013760625.01	371430.01	3760625.01	4.10E-04	0.00E+00	1.41E-03	8.78E-04	8.34E-04	7.64E-04	8.28E-04	1.02E-03	4.64E-04	4.25E-04	4.60E-04	4.33E-04	5.31E-04
371260.013760639.01	371260.01	3760639.01	5.08E-04	0.00E+00	1.75E-03	1.07E-03	1.02E-03	9.35E-04	1.03E-03	1.30E-03	5.68E-04	5.20E-04	5.71E-04	5.37E-04	6.80E-04
371322.013760639.01	371322.01	3760639.01	4.87E-04	0.00E+00	1.67E-03	1.03E-03	9.79E-04	8.97E-04	9.85E-04	1.24E-03	5.45E-04	4.99E-04	5.47E-04	5.15E-04	6.49E-04
371330.013760639.01	371330.01	3760639.01	4.83E-04	0.00E+00	1.66E-03	1.02E-03	9.72E-04	8.91E-04	9.78E-04	1.23E-03	5.41E-04	4.95E-04	5.43E-04	5.11E-04	6.44E-04
371340.013760639.01	371340.01	3760639.01	4.78E-04	0.00E+00	1.65E-03	1.01E-03	9.63E-04	8.83E-04	9.69E-04	1.22E-03	5.36E-04	4.90E-04	5.38E-04	5.06E-04	6.38E-04
371350.013760639.01	371350.01	3760639.01	4.74E-04	0.00E+00	1.63E-03	1.00E-03	9.54E-04	8.75E-04	9.59E-04	1.21E-03	5.31E-04	4.86E-04	5.33E-04	5.01E-04	6.31E-04
371360.013760639.01	371360.01	3760639.01	4.69E-04	0.00E+00	1.61E-03	9.96E-04	9.45E-04	8.67E-04	9.49E-04	1.19E-03	5.26E-04	4.82E-04	5.28E-04	4.96E-04	6.23E-04
371370.013760639.01	371370.01	3760639.01	4.64E-04	0.00E+00	1.60E-03	9.86E-04	9.36E-04	8.58E-04	9.39E-04	1.18E-03	5.21E-04	4.77E-04	5.22E-04	4.91E-04	6.15E-04
371380.013760639.01	371380.01	3760639.01	4.59E-04	0.00E+00	1.58E-03	9.76E-04	9.27E-04	8.49E-04	9.29E-04	1.16E-03	5.16E-04	4.72E-04	5.16E-04	4.85E-04	6.07E-04
371390.013760639.01	371390.01	3760639.01	4.54E-04	0.00E+00	1.56E-03	9.65E-04	9.17E-04	8.40E-04	9.18E-04	1.15E-03	5.10E-04	4.67E-04	5.10E-04	4.79E-04	5.98E-04
371400.013760639.01	371400.01	3760639.01	4.48E-04	0.00E+00	1.54E-03	9.55E-04	9.06E-04	8.31E-04	9.07E-04	1.13E-03	5.04E-04	4.62E-04	5.04E-04	4.74E-04	5.89E-04
371410.013760639.01	371410.01	3760639.01	4.43E-04	0.00E+00	1.52E-03	9.43E-04	8.96E-04	8.21E-04	8.95E-04	1.11E-03	4.98E-04	4.56E-04	4.97E-04	4.67E-04	5.80E-04
371250.013760649.01	371250.01	3760649.01	5.31E-04	0.00E+00	1.83E-03	1.12E-03	1.06E-03	9.76E-04	1.07E-03	1.36E-03	5.92E-04	5.42E-04	5.97E-04	5.61E-04	7.12E-04
371260.013760649.01	371260.01	3760649.01	5.28E-04	0.00E+00	1.82E-03	1.12E-03	1.06E-03	9.71E-04	1.07E-03	1.36E-03	5.89E-04	5.39E-04	5.94E-04	5.58E-04	7.09E-04
371270.013760649.01	371270.01	3760649.01	5.25E-04	0.00E+00	1.81E-03	1.11E-03	1.05E-03	9.65E-04	1.06E-03	1.35E-03	5.86E-04	5.36E-04	5.91E-04	5.55E-04	7.06E-04
371310.013760649.01	371310.01	3760649.01	5.12E-04	0.00E+00	1.76E-03	1.08E-03	1.03E-03	9.40E-04	1.03E-03	1.31E-03	5.71E-04	5.22E-04	5.75E-04	5.40E-04	6.85E-04
371320.013760649.01	371320.01	3760649.01	5.07E-04	0.00E+00	1.75E-03	1.07E-03	1.02E-03	9.33E-04	1.03E-03	1.30E-03	5.66E-04	5.18E-04	5.70E-04	5.36E-04	6.79E-04
371330.013760649.01	371330.01	3760649.01	5.03E-04	0.00E+00	1.73E-03	1.06E-03	1.01E-03	9.25E-04	1.02E-03	1.29E-03	5.61E-04	5.14E-04	5.65E-04	5.31E-04	6.72E-04
371340.013760649.01	371340.01	3760649.01	4.98E-04	0.00E+00	1.71E-03	1.05E-03	1.00E-03	9.17E-04	1.01E-03	1.27E-03	5.56E-04	5.09E-04	5.60E-04	5.26E-04	6.65E-04
371350.013760649.01	371350.01	3760649.01	4.93E-04	0.00E+00	1.70E-03	1.04E-03	9.90E-04	9.08E-04	9.97E-04	1.26E-03	5.51E-04	5.04E-04	5.54E-04	5.21E-04	6.58E-04
371360.013760649.01	371360.01	3760649.01	4.88E-04	0.00E+00	1.68E-03	1.03E-03	9.81E-04	8.99E-04	9.87E-04	1.24E-03	5.46E-04	4.99E-04	5.48E-04	5.15E-04	6.50E-04
371370.013760649.01	371370.01	3760649.01	4.82E-04	0.00E+00	1.66E-03	1.02E-03	9.71E-04	8.90E-04	9.76E-04	1.23E-03	5.40E-04	4.95E-04	5.42E-04	5.10E-04	6.42E-04
371380.013760649.01	371380.01	3760649.01	4.77E-04	0.00E+00	1.64E-03	1.01E-03	9.61E-04	8.81E-04	9.65E-04	1.21E-03	5.35E-04	4.89E-04	5.36E-04	5.04E-04	6.33E-04
371390.013760649.01	371390.01	3760649.01	4.71E-04	0.00E+00	1.62E-03	1.00E-03	9.51E-04	8.71E-04	9.53E-04	1.19E-03	5.29E-04	4.84E-04	5.30E-04	4.98E-04	6.24E-04
371400.013760649.01	371400.01	3760649.01	4.66E-04	0.00E+00	1.60E-03	9.90E-04	9.40E-04	8.61E-04	9.41E-04	1.18E-03	5.23E-04	4.79E-04	5.23E-04	4.92E-04	6.14E-04
371406.013760649.01	371406.01	3760649.01	4.62E-04	0.00E+00	1.59E-03	9.82E-04	9.32E-04	8.55E-04	9.34E-04	1.17E-03	5.19E-04	4.75E-04	5.19E-04	4.88E-04	6.09E-04
371250.013760659.01	371250.01	3760659.01	5.53E-04	0.00E+00	1.90E-03	1.16E-03	1.11E-03	1.01E-03	1.12E-03	1.42E-03	6.15E-04	5.63E-04	6.21E-04	5.84E-04	7.44E-04
371260.013760659.01	371260.01	3760659.01	5.50E-04	0.00E+00	1.89E-03	1.16E-03	1.10E-03	1.01E-03	1.11E-03	1.42E-03	6.12E-04	5.60E-04	6.18E-04	5.81E-04	7.41E-04
371270.013760659.01	371270.01	3760659.01	5.47E-04	0.00E

Finishing/Painting1	Finishing/Painting1	Finishing/PaintingS	Finishing/Painting2	PavingS		Child Risk					Overlapping Phases - Maximum GLC				
2028	2029	2029	2029	2029		3rd Trimester	0<2	2<16	Total	per million	2026	2027	2028	2029	2030
2.00E-04	1.84E-04	1.96E-04	2.31E-04	2.91E-04		0.00E+00	0.00E+00	1.37E-08	1.37E-08	0.01	1.96E-03	9.55E-04	2.71E-03	1.58E-03	0.00E+00
2.34E-04	2.16E-04	2.33E-04	2.83E-04	3.44E-04		0.00E+00	0.00E+00	1.63E-08	1.63E-08	0.02	2.31E-03	1.12E-03	3.23E-03	1.90E-03	0.00E+00
2.32E-04	2.14E-04	2.30E-04	2.80E-04	3.40E-04		0.00E+00	0.00E+00	1.61E-08	1.61E-08	0.02	2.29E-03	1.11E-03	3.19E-03	1.88E-03	0.00E+00
2.30E-04	2.11E-04	2.28E-04	2.76E-04	3.36E-04		0.00E+00	0.00E+00	1.59E-08	1.59E-08	0.02	2.26E-03	1.09E-03	3.16E-03	1.85E-03	0.00E+00
2.27E-04	2.09E-04	2.25E-04	2.72E-04	3.32E-04		0.00E+00	0.00E+00	1.57E-08	1.57E-08	0.02	2.24E-03	1.08E-03	3.12E-03	1.83E-03	0.00E+00
2.24E-04	2.07E-04	2.22E-04	2.68E-04	3.28E-04		0.00E+00	0.00E+00	1.55E-08	1.55E-08	0.02	2.21E-03	1.07E-03	3.08E-03	1.81E-03	0.00E+00
2.22E-04	2.05E-04	2.20E-04	2.64E-04	3.24E-04		0.00E+00	0.00E+00	1.53E-08	1.53E-08	0.02	2.19E-03	1.06E-03	3.04E-03	1.78E-03	0.00E+00
2.20E-04	2.02E-04	2.17E-04	2.60E-04	3.21E-04		0.00E+00	0.00E+00	1.51E-08	1.51E-08	0.02	2.16E-03	1.05E-03	3.00E-03	1.76E-03	0.00E+00
2.17E-04	2.00E-04	2.14E-04	2.55E-04	3.16E-04		0.00E+00	0.00E+00	1.49E-08	1.49E-08	0.01	2.13E-03	1.03E-03	2.96E-03	1.73E-03	0.00E+00
2.14E-04	1.97E-04	2.11E-04	2.51E-04	3.11E-04		0.00E+00	0.00E+00	1.47E-08	1.47E-08	0.01	2.10E-03	1.02E-03	2.91E-03	1.70E-03	0.00E+00
2.11E-04	1.94E-04	2.07E-04	2.46E-04	3.07E-04		0.00E+00	0.00E+00	1.45E-08	1.45E-08	0.01	2.07E-03	1.01E-03	2.87E-03	1.68E-03	0.00E+00
2.44E-04	2.25E-04	2.43E-04	2.98E-04	3.59E-04		0.00E+00	0.00E+00	1.70E-08	1.70E-08	0.02	2.42E-03	1.16E-03	3.37E-03	1.99E-03	0.00E+00
2.42E-04	2.23E-04	2.41E-04	2.94E-04	3.55E-04		0.00E+00	0.00E+00	1.68E-08	1.68E-08	0.02	2.39E-03	1.15E-03	3.34E-03	1.96E-03	0.00E+00
2.40E-04	2.20E-04	2.38E-04	2.90E-04	3.51E-04		0.00E+00	0.00E+00	1.66E-08	1.66E-08	0.02	2.37E-03	1.14E-03	3.30E-03	1.94E-03	0.00E+00
2.37E-04	2.18E-04	2.35E-04	2.86E-04	3.47E-04		0.00E+00	0.00E+00	1.64E-08	1.64E-08	0.02	2.34E-03	1.13E-03	3.26E-03	1.92E-03	0.00E+00
2.34E-04	2.16E-04	2.32E-04	2.82E-04	3.43E-04		0.00E+00	0.00E+00	1.62E-08	1.62E-08	0.02	2.31E-03	1.12E-03	3.22E-03	1.89E-03	0.00E+00
2.32E-04	2.13E-04	2.29E-04	2.78E-04	3.39E-04		0.00E+00	0.00E+00	1.60E-08	1.60E-08	0.02	2.28E-03	1.10E-03	3.18E-03	1.87E-03	0.00E+00
2.29E-04	2.11E-04	2.27E-04	2.73E-04	3.35E-04		0.00E+00	0.00E+00	1.58E-08	1.58E-08	0.02	2.26E-03	1.09E-03	3.14E-03	1.84E-03	0.00E+00
2.26E-04	2.08E-04	2.24E-04	2.69E-04	3.31E-04		0.00E+00	0.00E+00	1.56E-08	1.56E-08	0.02	2.23E-03	1.08E-03	3.10E-03	1.82E-03	0.00E+00
2.23E-04	2.06E-04	2.20E-04	2.64E-04	3.26E-04		0.00E+00	0.00E+00	1.54E-08	1.54E-08	0.02	2.20E-03	1.06E-03	3.05E-03	1.79E-03	0.00E+00
2.52E-04	2.32E-04	2.52E-04	3.09E-04	3.71E-04		0.00E+00	0.00E+00	1.76E-08	1.76E-08	0.02	2.50E-03	1.20E-03	3.49E-03	2.06E-03	0.00E+00
2.50E-04	2.30E-04	2.49E-04	3.05E-04	3.67E-04		0.00E+00	0.00E+00	1.74E-08	1.74E-08	0.02	2.47E-03	1.19E-03	3.45E-03	2.03E-03	0.00E+00
2.47E-04	2.28E-04	2.46E-04	3.01E-04	3.63E-04		0.00E+00	0.00E+00	1.72E-08	1.72E-08	0.02	2.44E-03	1.18E-03	3.41E-03	2.01E-03	0.00E+00
2.45E-04	2.25E-04	2.43E-04	2.96E-04	3.59E-04		0.00E+00	0.00E+00	1.70E-08	1.70E-08	0.02	2.42E-03	1.17E-03	3.37E-03	1.98E-03	0.00E+00
2.42E-04	2.23E-04	2.40E-04	2.92E-04	3.55E-04		0.00E+00	0.00E+00	1.68E-08	1.68E-08	0.02	2.39E-03	1.15E-03	3.33E-03	1.96E-03	0.00E+00
2.39E-04	2.20E-04	2.37E-04	2.87E-04	3.50E-04		0.00E+00	0.00E+00	1.65E-08	1.65E-08	0.02	2.36E-03	1.14E-03	3.29E-03	1.93E-03	0.00E+00
2.36E-04	2.17E-04	2.34E-04	2.83E-04	3.46E-04		0.00E+00	0.00E+00	1.63E-08	1.63E-08	0.02	2.33E-03	1.13E-03	3.24E-03	1.90E-03	0.00E+00
2.33E-04	2.15E-04	2.31E-04	2.78E-04	3.41E-04		0.00E+00	0.00E+00	1.61E-08	1.61E-08	0.02	2.30E-03	1.11E-03	3.20E-03	1.88E-03	0.00E+00
2.30E-04	2.12E-04	2.27E-04	2.73E-04	3.36E-04		0.00E+00	0.00E+00	1.59E-08	1.59E-08	0.02	2.27E-03	1.10E-03	3.15E-03	1.85E-03	0.00E+00
2.27E-04	2.09E-04	2.24E-04	2.68E-04	3.31E-04		0.00E+00	0.00E+00	1.56E-08	1.56E-08	0.02	2.23E-03	1.08E-03	3.10E-03	1.82E-03	0.00E+00
2.66E-04	2.45E-04	2.66E-04	3.29E-04	3.93E-04		0.00E+00	0.00E+00	1.86E-08	1.86E-08	0.02	2.64E-03	1.27E-03	3.69E-03	2.18E-03	0.00E+00
2.63E-04	2.42E-04	2.63E-04	3.25E-04	3.89E-04		0.00E+00	0.00E+00	1.84E-08	1.84E-08	0.02	2.61E-03	1.26E-03	3.65E-03	2.16E-03	0.00E+00
2.61E-04	2.40E-04	2.61E-04	3.21E-04	3.85E-04		0.00E+00	0.00E+00	1.82E-08	1.82E-08	0.02	2.58E-03	1.24E-03	3.61E-03	2.13E-03	0.00E+00
2.58E-04	2.38E-04	2.58E-04	3.16E-04	3.80E-04		0.00E+00	0.00E+00	1.80E-08	1.80E-08	0.02	2.56E-03	1.23E-03	3.57E-03	2.11E-03	0.00E+00
2.56E-04	2.35E-04	2.55E-04	3.12E-04	3.76E-04		0.00E+00	0.00E+00	1.78E-08	1.78E-08	0.02	2.53E-03	1.22E-03	3.53E-03	2.08E-03	0.00E+00
2.53E-04	2.33E-04	2.52E-04	3.07E-04	3.72E-04		0.00E+00	0.00E+00	1.76E-08	1.76E-08	0.02	2.50E-03	1.20E-03	3.49E-03	2.05E-03	0.00E+00
2.50E-04	2.30E-04	2.48E-04	3.03E-04	3.67E-04		0.00E+00	0.00E+00	1.73E-08	1.73E-08	0.02	2.47E-03	1.19E-03	3.44E-03	2.03E-03	0.00E+00
2.47E-04	2.27E-04	2.45E-04	2.98E-04	3.62E-04		0.00E+00	0.00E+00	1.71E-08	1.71E-08	0.02	2.44E-03	1.18E-03	3.40E-03	2.00E-03	0.00E+00
2.44E-04	2.24E-04	2.42E-04	2.93E-04	3.57E-04		0.00E+00	0.00E+00	1.69E-08	1.69E-08	0.02	2.41E-03	1.16E-03	3.35E-03	1.97E-03	0.00E+00
2.41E-04	2.21E-04	2.38E-04	2.88E-04	3.52E-04		0.00E+00	0.00E+00	1.66E-08	1.66E-08	0.02	2.37E-03	1.15E-03	3.30E-03	1.94E-03	0.00E+00
2.37E-04	2.18E-04	2.35E-04	2.83E-04	3.47E-04		0.00E+00	0.00E+00	1.64E-08	1.64E-08	0.02	2.34E-03	1.13E-03	3.25E-03	1.91E-03	0.00E+00
2.33E-04	2.14E-04	2.30E-04	2.76E-04	3.40E-04		0.00E+00	0.00E+00	1.60E-08	1.60E-08	0.02	2.29E-03	1.11E-03	3.18E-03	1.87E-03	0.00E+00
2.83E-04	2.60E-04	2.84E-04	3.54E-04	4.19E-04		0.00E+00	0.00E+00	1.98E-08	1.98E-08	0.02	2.81E-03	1.35E-03	3.94E-03	2.33E-03	0.00E+00
2.80E-04	2.58E-04	2.81E-04	3.50E-04	4.15E-04		0.00E+00	0.00E+00	1.96E-08	1.96E-08	0.02	2.78E-03	1.34E-03	3.91E-03	2.31E-03	0.00E+00
2.78E-04	2.56E-04	2.79E-04	3.46E-04	4.11E-04		0.00E+00	0.00E+00	1.94E-08	1.94E-08	0.02	2.76E-03	1.32E-03	3.87E-03	2.29E-03	0.00E+00
2.75E-04	2.53E-04	2.76E-04	3.42E-04	4.07E-04		0.00E+00	0.00E+00	1.92E-08	1.92E-08	0.02	2.73E-03	1.31E-03	3.83E-03	2.26E-03	0.00E+00
2.72E-04	2.51E-04	2.73E-04	3.38E-04	4.03E-04		0.00E+00	0.00E+00	1.90E-08	1.90E-08	0.02	2.70E-03	1.30E-03	3.79E-03	2.24E-03	0.00E+00
2.70E-04	2.48E-04	2.70E-04	3.33E-04	3.98E-04		0.00E+00	0.00E+00	1.88E-08	1.88E-08	0.02	2.68E-03	1.29E-03	3.74E-03	2.21E-03	0.00E+00
2.67E-04	2.46E-04	2.67E-04	3.28E-04	3.94E-04		0.00E+00	0.00E+00	1.86E-08	1.86E-08	0.02	2.65E-03	1.27E-03	3.70E-03	2.18E-03	0.00E+00
2.64E-04	2.43E-04	2.64E-04	3.24E-04	3.89E-04		0.00E+00	0.00E+00	1.84E-08	1.84E-08	0.02	2.62E-03	1.26E-03	3.66E-03	2.16E-03	0.00E+00
2.61E-04	2.40E-04	2.60E-04	3.19E-04	3.85E-04		0.00E+00	0.00E+00	1.82E-08	1.82E-08	0.02	2.59E-03	1.25E-03	3.61E-03	2.13E-03	0.00E+00
2.58E-04	2.38E-04	2.57E-04	3.14E-04	3.80E-04		0.00E+00	0.00E+00	1.79E-08	1.79E-08	0.02	2.56E-03	1.23E-03	3.56E-03	2.10E-03	0.00E+00
2.55E-04	2.35E-04	2.53E-04	3.09E-04	3.75E-04		0.00E+00	0.00E+00	1.77E-08	1.77E-08	0.02	2.52E-03	1.22E-03	3.51E-03	2.07E-03	0.00E+00
2.52E-04	2.32E-04	2.50E-04	3.04E-04	3.69E-04		0.00E+00	0.00E+00	1.74E-08	1.74E-08	0.02	2.49E-03	1.20E-03	3.46E-03	2.04E-03	0.00E+00
2.48E-04	2.28E-04	2.45E-04	2.97E-04	3.63E-04		0.00E+00	0.00E+00	1.71E-08	1.71E-08	0.02	2.44E-03	1.18E-03	3.40E-03	2.00E-03	0.00E+00
2.97E-04	2.74E-04	2.99E-04	3.75E-04	4.42E-04		0.00E+00	0.00E+00	2.09E-08	2.09E-08	0.02	2.96E-03	1.42E-03	4.16E-03	2.46E-03	0.00E+00
2.95E-04	2.72E-04	2.97E-04	3.72E-04	4.38E-04		0.00E+00	0.00E+00	2.07E-08	2.07E-08	0.02	2.94E-03	1.41E-03	4.13E-03	2.45E-03	0.00E+00
2.93E-04	2.69E-04	2.94E-04	3.68E-04	4.34E-04		0.00E+00	0.00E+00	2.05E-08	2.05E-08	0.02	2.91E-03	1.39E-03	4.09E-03	2.42E-03	0.00E+00
2.90E-04	2.67E-04	2.92E-04	3.64E-04	4.30E-04		0.00E+00	0.00E+00	2.03E-08	2.03E-08	0.02	2.89E-03	1.38E-03	4.05E-03	2.40E-03	0.00E+00
2.87E-04	2.65E-04	2.89E-04	3.60E-04	4.26E-04		0.00E+00	0.00E+00	2.01E-08	2.01E-08	0.02	2.86E-03	1.37E-03	4.01E-03	2.37E-03	0.00E+00
2.85E-04	2.62E-04	2.86E-04	3.56E-04	4.22E-04		0.00E+00	0.00E+00	1.99E-08	1.99E-08	0.02	2.83E-03	1.36E-03	3.97E-03	2.35E-03	0.00E+00
2.82E-04	2.60E-04	2.83E-04	3.51E-04	4.17E-04		0.00E+00	0.00E+00	1.97E-08	1.97E-08	0.02	2.80E-03	1.34E-03	3.93E-03	2.32E-03	0.00E+00
2.79E-04	2.57E-04	2.80E-04	3.46E-04	4.13E-04		0.00E+00	0.00E+00	1.95E-08	1.95E-08	0.02	2.77E-03	1.33E-03	3.88E-03	2.29E-03	0.00E+00
2.76E-04	2.54E-04	2.76E-04	3.41E-04	4.08E-04		0.00E+00	0.00E+00	1.93E-08	1.93E-08	0.02	2.74E-03	1.32E-03	3.84E-03	2.26E-03	0.00E+00
2.73E-04	2.51E-04	2.73E-04	3.36E-04	4.03E-04		0.00E+00	0.00E+00	1.90E-08	1.90E-08	0.02	2.71E-03	1.30E-03	3.79E-03	2.23E-03	0.00E+00
2.70E-04	2.49E-04	2.70E-04	3.31E-04	3.98E-04		0.00E+00	0.00E+00	1.88E-08	1.88E-08	0.02	2.68E-03	1.29E-03	3.74E-03	2.20E-03	0.00E+00
2.67E-04	2.46E-04	2.66E-04	3.26E-04	3.93E-04		0.00E+00	0.00E+00	1.86E-08	1.86E-08	0.02	2.64E-03	1.27E-03	3.69E-03	2.17E-03	0.00E+00
2.63E-04	2.42E-04	2.62E-04	3.20E-04	3.88E-04		0.00E+00	0.00E+00	1.83E-08	1.83E-08	0.02	2.61E-03	1.26E-03	3.63E-03	2.14E-03	0.00E+00
3.11E-04	2.86E-04	3.13E-04	3.94E-04	4.63E-04		0.00E+00	0.00E+00	2.19E-08	2.19E-08	0.02	3.10E-03	1.48E-03	4.36E-03	2.58E-03	0.00E+00
3.09E-04	2.84E-04	3.11E-04	3.91E-04	4.59E-04		0.00E+00	0.00E+00	2.17E-08	2.17E-08	0.02	3.08E-03	1.47E-03	4.33E-03	2.57E-03	0.00E+00
3.06E-04	2.81E-04	3.08E-04	3.88E-04	4.55E-04		0.00E+00	0.00E+00	2.15E-08	2.15E-08	0.02	3.05E-03	1.46E-03	4.29E-03	2.54E-03	0.00E+00
3.03E-04	2.79E-04	3.06E-04	3.84E-04	4.51E-04		0.00E+00	0.00E+00	2.13E-08	2.13E-08	0.02	3.02E-03	1.45E-03	4.25E-03	2.52E-03	0.00E+00
3.01E-04	2.77E-04	3.03E-04	3.79E-04	4.47E-04		0.00E+00	0.00E+00	2.11E-08	2.11E-08	0.02	2.99E-03	1.43E-03	4.21E-03	2.49E-03	0.00E+00
2.98E-04	2.74E-04	3.00E-04	3.75E-04	4.42E-04		0.00E+00	0.00E+00	2.09E-08	2.09E-08	0.02	2.97E-03	1.42E-03	4.16E-03	2.47E-03	0.00E+00
2.95E-04	2.71E-04	2.97E-04	3.70E-04	4.38E-04		0.00E+00	0.00E+00	2.07E-08	2.07E-08	0.02	2.94E-03	1.41E-03	4.12E-03	2.44E-03	0.00E+00
2.92E-04	2.69E-04	2.93E-04	3.66E-04	4.33E-04		0.00E+00	0.00E+00	2.05E-08	2.05E-08	0.02	2.90E-03	1.39E-03	4.07E-03	2.41E-03	0.00E+00
2.89E-04	2.66E-04	2.90E-04	3.60E-04	4.28E-04		0.00E+00	0.00E+00	2.02E-08	2.02E-08	0.02	2.87E-03	1.38E-03	4.03E-03	2.38E-03	0.00E+00
2.86E-04	2.63E-04	2.86E-04	3.55E-04	4.23E-04		0.00E+00	0.00E+00	2.00E-08	2.00E-08	0.02	2.84E-03	1.36E-03	3.98E-03	2.35E-03	0.00E+00
2.83E-04	2.60E-04	2.83E-04	3.50E-04	4.18E-04		0.00E+00	0.00E+00	1.97E-08	1.97E-08	0.02	2.81E-03	1.35E-03	3.93E-03	2.32E-03	0.00E+00
2.79E-04	2.57E-04	2.79E-04	3.44E-04	4.13E-04		0.00E+00	0.00E+00	1.95E-08	1.95E-08	0.02	2.77E-03	1.33E-03	3.87E-03	2.29E-03	0.00E+00
2.72E-04	2.50E-04	2.72E-04	3.33E-04	4.01E-04		0.00E+00	0.00E+00	1.89E-08	1.89E-08	0.02	2.70E-03	1.30E-03	3.77E-03	2.22E-03	0.00E+00
3.33E-04	3.07E-04	3.37E-04	4.27E-04	4.98E-04		0.00E+00	0.00E+00	2.35E-08	2.35E-08	0.02	3.33E-03	1.59E-03	4.69E-03	2.78E-03	0.00E+00
3.20E-04	2.94E-04	3.23E-04	4.07E-04	4.77E-04		0.00E+00	0.00E+00	2.25E-08	2.25E-08	0.02	3.19E-03	1.52E-03	4.49E-03	2.67E-03	0.00E+00
3.17E-04	2.92E-04	3.21E-04	4.04E-04	4.73E-04		0.00E+00	0.00E+00	2.24E-08	2.24E-08	0.02	3.17E-03	1.51E-03	4.46E-03	2.65E-03	0.00E+00
3.14E-04	2.89E-04	3.18E-04	4.00E-04	4.69E-04		0.00E+00	0.00E+00	2.21E-08	2.21E-08	0.02	3.14E-03	1.50E-03	4.42E-03	2.62E-03	0.00E+00
3.12E-04	2.87E-04	3.14E-04	3.96E-04	4.64E-04		0.00E+00	0.00E+00	2.19E-08	2.19E-08	0.02	3.11E-03	1.49E-03	4.37E-03	2.59E-03	0.00E+00
3.09E-04	2.84E-04	3.11E-04	3.91E-04	4.59E-04		0.00E+00	0.00E+00	2.17E-08	2.17E-08	0.02	3.08E-03	1.47E-03	4.33E-03	2.56E-03	0.00E+00
3.06E-04	2.81E-04	3.08E-04	3.86E-04	4.55E-04		0.00E+00	0.00E+00	2.15E-08	2.15E-08	0.02	3.05E-03	1.46E-03	4.28E-03	2.54E-03	0.00E+00
3.03E-04	2.78E-04	3.04E-04	3.81E-04	4.50E-04		0.00E+00	0.00E+00	2.12E-08	2.12E-08	0.02	3.01E-03	1.44E-03	4.23E-03	2.51E-03	0.00E+00
2.99E-04	2.75E-04	3.01E-04	3.75E-04	4.44E-04		0.00E+00	0.00E+00	2.10E-08	2.10E-08	0.02	2.98E-03	1.43E-03	4.18E-03	2.47E-03	0.00E+00
2.96E-04	2.72E-04	2.97E-04	3.70E-04	4.39E-04		0.00E+00	0.00E+00	2.07E-08	2.07E-08	0.02	2.94E-03	1.41E-03	4.13E-03	2.44E-03	0.00E+00
2.92E-04	2.69E-04	2.93E-04	3.64E-04	4.33E-04		0.00E+00	0.00E+00	2.05E-08	2.05E-08	0.02	2.91E-03	1.39E-03	4.07E-03	2.41E-03	0.00E+00
3.48E-04	3.20E-04	3.52E-04	4.47E-04	5.20E-04		0.00E+00	0.00E+00	2.46E-08	2.46E-08	0.02	3.48E-03	1.66E-03	4.90E-03	2.91E-03	0.00E+00
3.46E-04	3.18E-04	3.50E-04	4.45E-04	5.18E-04		0.00E+00	0.00E+00	2.44E-08	2.44E-08	0.02	3.46E-03	1.65E-03	4.88E-03	2.90E-03	0.00E+00
3.44E-04	3.16E-04	3.48E-04	4.43E-04	5.15E-04		0.00E+00	0.00E+00	2.43E-08	2.43E-08	0.02	3.44E-03	1.64E-03	4.85E-03	2.88E-03	0.00E+00
3.35E-04	3.08E-04	3.39E-04	4.30E-04	5.01E-04		0.00E+00	0.00E+00	2.37E-08	2.37E-08	0.02	3.35E-03	1.60E-03	4.72E-03	2.80E-03	0.00E+00
3.32E-04	3.06E-04	3.36E-04	4.26E-04	4.97E-04		0.00E+00	0.00E+00	2.35E-08	2.35E-08	0.02	3.32E-03	1.58E-03	4.68E-03	2.78E-03	0.00E+00
3.30E-04	3.03E-04	3.33E-04	4.22E-04	4.92E-04		0.00E+00	0.00E+00	2.33E-08	2.33E-08	0.02	3.30E-03	1.57E-03	4.64E-03	2.75E-03	0.00E+00
3.26E-04	3.00E-04	3.30E-04	4.18E-04	4.88E-04		0.00E+00	0.00E+00	2.30E-08	2.30E-08	0.02	3.26E-03	1.56E-03	4.59E-03	2.73E-03	0.00E+00
3.23E-04	2.98E-04	3.27E-04	4.13E-04	4.83E-04		0.00E+00	0.00E+00	2.28E-08	2.28E-08	0.02	3.23E-03	1.54E-03	4.55E-03	2.70E-03	0.00E+00
3.20E-04	2.95E-04	3.23E-04	4.08E-04	4.78E-04		0.00E+00	0.00E+00	2.26E-08	2.26E-08	0.02	3.20E-03	1.53E-03	4.50E-03	2.67E-03	0.00E+00
3.17E-04	2.92E-04	3.20E-04	4.03E-04	4.73E-04		0.00E+00	0.00E+00	2.23E-08	2.23E-08	0.02	3.17E-03	1.51E-03	4.45E-03	2.64E-03	0.00E+00
3.14E-04	2.89E-04	3.16E-04	3.97E-04	4.67E-04		0.00E+00	0.00E+00	2.21E-08	2.21E-08	0.02	3.13E-03	1.50E-03	4.40E-03	2.61E-03	0.00E+00
3.10E-04	2.86E-04	3.13E-04	3.91E-04	4.62E-04		0.00E+00	0.00E+00	2.18E-08	2.18E-08	0.02	3.09E-03	1.48E-03	4.34E-03	2.57E-03	0.00E+00
3.07E-04	2.82E-04	3.09E-04	3.86E-04	4.56E-04		0.00E+00	0.00E+00	2.15E-08	2.15E-08	0.02	3.06E-03	1.46E-03	4.29E-03	2.54E-03	0.00E+00
3.04E-04	2.80E-04	3.06E-04	3.82E-04	4.52E-04		0.00E+00	0.00E+00	2.14E-08	2.14E-08	0.02	3.03E-03	1.45E-03	4.25E-03	2.52E-03	0.00E+00
3.61E-04	3.32E-04	3.66E-04	4.67E-04	5.42E-04		0.00E+00	0.00E+00	2.56E-08	2.56E-08	0.03	3.62E-03	1.72E-03	5.10E-03	3.04E-03	0.00E+00
3.59E-04	3.31E-04	3.65E-04	4.65E-04	5.39E-04		0.00E+00	0.00E+00	2.54E-08	2.54E-08	0.03	3.60E-03	1.71E-03	5.08E-03	3.02E-03	0.00E+00
3.57E-04	3.28E-04	3.63E-04	4.63E-04	5.36E-04		0.00E+00	0.00E+00	2.53E-08	2.53E-08	0.03	3.58E-03	1.70E-03	5.05E-03	3.00E-03	0.00E+00
3.48E-04	3.20E-04	3.53E-04	4.50E-04	5.22E-04		0.00E+00	0.00E+00	2.46E-08	2.46E-08	0.02	3.49E-03	1.66E-03	4.91E-03	2.92E-03	0.00E+00
3.45E-04	3.18E-04	3.50E-04	4.45E-04	5.17E-04		0.00E+00	0.00E+00	2.44E-08	2.44E-08	0.02	3.46E-03	1.65E-03	4.87E-03	2.90E-03	0.00E+00
3.42E-04	3.15E-04	3.47E-04	4.41E-04	5.13E-04		0.00E+00	0.00E+00	2.42E-08	2.42E-08	0.02	3.43E-03	1.63E-03	4.83E-03	2.87E-03	0.00E+00
3.39E-04	3.12E-04	3.44E-04	4.36E-04	5.08E-04		0.00E+00	0.00E+00	2.40E-08	2.40E-08	0.02	3.40E-03	1.62E-03	4.78E-03	2.84E-03	0.00E+00
3.36E-04	3.09E-04	3.40E-04	4.31E-04	5.03E-04		0.00E+00	0.00E+00	2.37E-08	2.37E-08	0.02	3.36E-03	1.60E-03	4.73E-03	2.81E-03	0.00E+00

Unique Identifier	X (UTM)	Y (UTM)	DemolitionS 2026	Site PreparationS 2026	Grading/ExcavationS 2026	Concrete (Garage and Podiums)1 2026	Concrete (Garage and Podiums)1 2027	Concrete (Garage and Podiums)1 2028	Concrete (Garage and Podiums)S 2028	Concrete (Garage and Podiums)2 2028	Building Construction (framing, roofing, 2027	Building Construction (framing, roofing, 2028	Building Construction (framing, roofing, 2028	Building Construction (framing, roofing, 2029	Building Construction (framing, roofing, 2029
371360.013760659.01	371360.01	3760659.01	5.07E-04	0.00E+00	1.75E-03	1.07E-03	1.02E-03	9.33E-04	1.03E-03	1.30E-03	5.66E-04	5.19E-04	5.70E-04	5.36E-04	6.79E-04
371370.013760659.01	371370.01	3760659.01	5.02E-04	0.00E+00	1.73E-03	1.06E-03	1.01E-03	9.24E-04	1.02E-03	1.28E-03	5.61E-04	5.13E-04	5.64E-04	5.30E-04	6.70E-04
371380.013760659.01	371380.01	3760659.01	4.96E-04	0.00E+00	1.71E-03	1.05E-03	9.97E-04	9.14E-04	1.00E-03	1.26E-03	5.55E-04	5.08E-04	5.57E-04	5.24E-04	6.61E-04
371390.013760659.01	371390.01	3760659.01	4.90E-04	0.00E+00	1.69E-03	1.04E-03	9.86E-04	9.04E-04	9.91E-04	1.25E-03	5.49E-04	5.02E-04	5.51E-04	5.18E-04	6.51E-04
371398.013760659.01	371398.01	3760659.01	4.85E-04	0.00E+00	1.67E-03	1.03E-03	9.77E-04	8.95E-04	9.81E-04	1.23E-03	5.43E-04	4.97E-04	5.45E-04	5.12E-04	6.43E-04
371250.013760669.01	371250.01	3760669.01	5.76E-04	0.00E+00	1.98E-03	1.21E-03	1.15E-03	1.05E-03	1.16E-03	1.49E-03	6.39E-04	5.85E-04	6.46E-04	6.07E-04	7.77E-04
371260.013760669.01	371260.01	3760669.01	5.73E-04	0.00E+00	1.97E-03	1.20E-03	1.14E-03	1.05E-03	1.16E-03	1.48E-03	6.36E-04	5.82E-04	6.44E-04	6.05E-04	7.74E-04
371270.013760669.01	371270.01	3760669.01	5.70E-04	0.00E+00	1.96E-03	1.20E-03	1.14E-03	1.04E-03	1.15E-03	1.48E-03	6.32E-04	5.79E-04	6.40E-04	6.02E-04	7.71E-04
371310.013760669.01	371310.01	3760669.01	5.55E-04	0.00E+00	1.91E-03	1.17E-03	1.11E-03	1.02E-03	1.12E-03	1.43E-03	6.16E-04	5.64E-04	6.23E-04	5.86E-04	7.49E-04
371320.013760669.01	371320.01	3760669.01	5.50E-04	0.00E+00	1.89E-03	1.16E-03	1.10E-03	1.01E-03	1.11E-03	1.42E-03	6.11E-04	5.60E-04	6.18E-04	5.81E-04	7.42E-04
371330.013760669.01	371330.01	3760669.01	5.45E-04	0.00E+00	1.88E-03	1.15E-03	1.09E-03	9.99E-04	1.10E-03	1.41E-03	6.06E-04	5.55E-04	6.13E-04	5.76E-04	7.35E-04
371340.013760669.01	371340.01	3760669.01	5.40E-04	0.00E+00	1.86E-03	1.14E-03	1.08E-03	9.90E-04	1.09E-03	1.39E-03	6.01E-04	5.50E-04	6.07E-04	5.70E-04	7.27E-04
371350.013760669.01	371350.01	3760669.01	5.34E-04	0.00E+00	1.84E-03	1.13E-03	1.07E-03	9.80E-04	1.08E-03	1.38E-03	5.95E-04	5.44E-04	6.00E-04	5.64E-04	7.19E-04
371360.013760669.01	371360.01	3760669.01	5.29E-04	0.00E+00	1.82E-03	1.11E-03	1.06E-03	9.70E-04	1.07E-03	1.36E-03	5.89E-04	5.39E-04	5.94E-04	5.58E-04	7.10E-04
371370.013760669.01	371370.01	3760669.01	5.23E-04	0.00E+00	1.80E-03	1.10E-03	1.05E-03	9.60E-04	1.06E-03	1.34E-03	5.82E-04	5.33E-04	5.87E-04	5.52E-04	7.00E-04
371380.013760669.01	371380.01	3760669.01	5.17E-04	0.00E+00	1.78E-03	1.09E-03	1.04E-03	9.49E-04	1.04E-03	1.32E-03	5.76E-04	5.28E-04	5.80E-04	5.45E-04	6.90E-04
371389.013760669.01	371389.01	3760669.01	5.10E-04	0.00E+00	1.76E-03	1.08E-03	1.02E-03	9.39E-04	1.03E-03	1.30E-03	5.70E-04	5.22E-04	5.73E-04	5.39E-04	6.81E-04
371250.013760679.01	371250.01	3760679.01	5.99E-04	0.00E+00	2.06E-03	1.26E-03	1.19E-03	1.09E-03	1.21E-03	1.56E-03	6.64E-04	6.08E-04	6.73E-04	6.32E-04	8.12E-04
371260.013760679.01	371260.01	3760679.01	5.97E-04	0.00E+00	2.05E-03	1.25E-03	1.19E-03	1.09E-03	1.21E-03	1.55E-03	6.61E-04	6.05E-04	6.70E-04	6.30E-04	8.10E-04
371268.013760679.01	371268.01	3760679.01	5.95E-04	0.00E+00	2.05E-03	1.25E-03	1.18E-03	1.08E-03	1.20E-03	1.55E-03	6.58E-04	6.03E-04	6.68E-04	6.28E-04	8.08E-04
371310.013760679.01	371310.01	3760679.01	5.79E-04	0.00E+00	1.99E-03	1.21E-03	1.15E-03	1.06E-03	1.17E-03	1.50E-03	6.41E-04	5.87E-04	6.50E-04	6.11E-04	7.85E-04
371320.013760679.01	371320.01	3760679.01	5.74E-04	0.00E+00	1.97E-03	1.20E-03	1.14E-03	1.05E-03	1.16E-03	1.49E-03	6.36E-04	5.82E-04	6.44E-04	6.06E-04	7.77E-04
371330.013760679.01	371330.01	3760679.01	5.69E-04	0.00E+00	1.96E-03	1.19E-03	1.13E-03	1.04E-03	1.15E-03	1.47E-03	6.30E-04	5.77E-04	6.38E-04	6.00E-04	7.70E-04
371340.013760679.01	371340.01	3760679.01	5.63E-04	0.00E+00	1.94E-03	1.18E-03	1.12E-03	1.03E-03	1.14E-03	1.46E-03	6.25E-04	5.72E-04	6.32E-04	5.94E-04	7.61E-04
371350.013760679.01	371350.01	3760679.01	5.57E-04	0.00E+00	1.92E-03	1.17E-03	1.11E-03	1.02E-03	1.13E-03	1.44E-03	6.18E-04	5.66E-04	6.26E-04	5.88E-04	7.53E-04
371360.013760679.01	371360.01	3760679.01	5.51E-04	0.00E+00	1.90E-03	1.16E-03	1.10E-03	1.01E-03	1.11E-03	1.42E-03	6.12E-04	5.60E-04	6.19E-04	5.82E-04	7.43E-04
371370.013760679.01	371370.01	3760679.01	5.45E-04	0.00E+00	1.87E-03	1.15E-03	1.09E-03	9.98E-04	1.10E-03	1.40E-03	6.06E-04	5.54E-04	6.12E-04	5.75E-04	7.33E-04
371380.013760679.01	371380.01	3760679.01	5.38E-04	0.00E+00	1.85E-03	1.13E-03	1.08E-03	9.86E-04	1.09E-03	1.38E-03	5.98E-04	5.48E-04	6.04E-04	5.68E-04	7.23E-04
371240.013760689.01	371240.01	3760689.01	6.26E-04	0.00E+00	2.15E-03	1.31E-03	1.24E-03	1.14E-03	1.26E-03	1.63E-03	6.92E-04	6.33E-04	7.03E-04	6.60E-04	8.51E-04
371250.013760689.01	371250.01	3760689.01	6.25E-04	0.00E+00	2.15E-03	1.31E-03	1.24E-03	1.14E-03	1.26E-03	1.63E-03	6.90E-04	6.32E-04	7.01E-04	6.59E-04	8.51E-04
371260.013760689.01	371260.01	3760689.01	6.23E-04	0.00E+00	2.14E-03	1.30E-03	1.24E-03	1.13E-03	1.26E-03	1.63E-03	6.87E-04	6.29E-04	6.99E-04	6.57E-04	8.49E-04
371267.013760689.01	371267.01	3760689.01	6.21E-04	0.00E+00	2.14E-03	1.30E-03	1.23E-03	1.13E-03	1.25E-03	1.62E-03	6.85E-04	6.27E-04	6.97E-04	6.55E-04	8.47E-04
371301.013760689.01	371301.01	3760689.01	6.08E-04	0.00E+00	2.09E-03	1.27E-03	1.21E-03	1.11E-03	1.23E-03	1.59E-03	6.71E-04	6.14E-04	6.82E-04	6.42E-04	8.29E-04
371310.013760689.01	371310.01	3760689.01	6.04E-04	0.00E+00	2.08E-03	1.26E-03	1.20E-03	1.10E-03	1.22E-03	1.58E-03	6.67E-04	6.10E-04	6.78E-04	6.37E-04	8.23E-04
371320.013760689.01	371320.01	3760689.01	5.99E-04	0.00E+00	2.06E-03	1.25E-03	1.19E-03	1.09E-03	1.21E-03	1.56E-03	6.61E-04	6.06E-04	6.72E-04	6.32E-04	8.15E-04
371330.013760689.01	371330.01	3760689.01	5.93E-04	0.00E+00	2.04E-03	1.24E-03	1.18E-03	1.08E-03	1.20E-03	1.55E-03	6.56E-04	6.00E-04	6.66E-04	6.26E-04	8.07E-04
371340.013760689.01	371340.01	3760689.01	5.87E-04	0.00E+00	2.02E-03	1.23E-03	1.17E-03	1.07E-03	1.19E-03	1.53E-03	6.50E-04	5.95E-04	6.59E-04	6.20E-04	7.98E-04
371350.013760689.01	371350.01	3760689.01	5.81E-04	0.00E+00	2.00E-03	1.22E-03	1.16E-03	1.06E-03	1.17E-03	1.51E-03	6.43E-04	5.89E-04	6.53E-04	6.13E-04	7.89E-04
371360.013760689.01	371360.01	3760689.01	5.75E-04	0.00E+00	1.98E-03	1.21E-03	1.14E-03	1.05E-03	1.16E-03	1.49E-03	6.37E-04	5.83E-04	6.45E-04	6.07E-04	7.79E-04
371370.013760689.01	371370.01	3760689.01	5.67E-04	0.00E+00	1.95E-03	1.19E-03	1.13E-03	1.04E-03	1.15E-03	1.47E-03	6.29E-04	5.76E-04	6.37E-04	5.99E-04	7.69E-04
371240.013760699.01	371240.01	3760699.01	6.53E-04	0.00E+00	2.25E-03	1.36E-03	1.29E-03	1.19E-03	1.32E-03	1.71E-03	7.20E-04	6.59E-04	7.33E-04	6.89E-04	8.92E-04
371250.013760699.01	371250.01	3760699.01	6.52E-04	0.00E+00	2.24E-03	1.36E-03	1.29E-03	1.18E-03	1.32E-03	1.71E-03	7.18E-04	6.57E-04	7.31E-04	6.87E-04	8.92E-04
371260.013760699.01	371260.01	3760699.01	6.50E-04	0.00E+00	2.24E-03	1.35E-03	1.29E-03	1.18E-03	1.31E-03	1.71E-03	7.15E-04	6.55E-04	7.29E-04	6.86E-04	8.91E-04
371300.013760699.01	371300.01	3760699.01	6.35E-04	0.00E+00	2.19E-03	1.32E-03	1.26E-03	1.15E-03	1.28E-03	1.67E-03	6.99E-04	6.40E-04	7.13E-04	6.70E-04	8.71E-04
371310.013760699.01	371310.01	3760699.01	6.30E-04	0.00E+00	2.17E-03	1.31E-03	1.25E-03	1.14E-03	1.27E-03	1.65E-03	6.94E-04	6.35E-04	7.07E-04	6.65E-04	8.64E-04
371320.013760699.01	371320.01	3760699.01	6.25E-04	0.00E+00	2.15E-03	1.30E-03	1.24E-03	1.13E-03	1.26E-03	1.64E-03	6.89E-04	6.31E-04	7.02E-04	6.60E-04	8.56E-04
371330.013760699.01	371330.01	3760699.01	6.20E-04	0.00E+00	2.13E-03	1.29E-03	1.23E-03	1.13E-03	1.25E-03	1.62E-03	6.83E-04	6.25E-04	6.95E-04	6.54E-04	8.48E-04
371340.013760699.01	371340.01	3760699.01	6.13E-04	0.00E+00	2.11E-03	1.28E-03	1.22E-03	1.11E-03	1.24E-03	1.61E-03	6.76E-04	6.19E-04	6.89E-04	6.47E-04	8.39E-04
371350.013760699.01	371350.01	3760699.01	6.07E-04	0.00E+00	2.09E-03	1.27E-03	1.20E-03	1.10E-03	1.23E-03	1.59E-03	6.70E-04	6.13E-04	6.81E-04	6.40E-04	8.29E-04
371360.013760699.01	371360.01	3760699.01	5.99E-04	0.00E+00	2.06E-03	1.25E-03	1.19E-03	1.09E-03	1.21E-03	1.57E-03	6.62E-04	6.06E-04	6.73E-04	6.33E-04	8.18E-04
371370.013760699.01	371370.01	3760699.01	5.90E-04	0.00E+00	2.03E-03	1.23E-03	1.17E-03	1.07E-03	1.19E-03	1.55E-03	6.52E-04	5.97E-04	6.64E-04	6.24E-04	8.08E-04
371240.013760709.01	371240.01	3760709.01	6.82E-04	0.00E+00	2.34E-03	1.42E-03	1.35E-03	1.23E-03	1.38E-03	1.79E-03	7.49E-04	6.86E-04	7.64E-04	7.19E-04	9.36E-04
371250.013760709.01	371250.01	3760709.01	6.80E-04	0.00E+00	2.34E-03	1.41E-03	1.34E-03	1.23E-03	1.37E-03	1.79E-03	7.47E-04	6.84E-04	7.63E-04	7.18E-04	9.36E-04
371260.013760709.01	371260.01	3760709.01	6.79E-04	0.00E+00	2.33E-03	1.41E-03	1.34E-03	1.23E-03	1.37E-03	1.79E-03	7.45E-04	6.82E-04	7.61E-04	7.16E-04	9.35E-04
371310.013760709.01	371310.01	3760709.01	6.59E-04	0.00E+00	2.27E-03	1.37E-03	1.30E-03	1.19E-03	1.33E-03	1.74E-03	7.23E-04	6.62E-04	7.39E-04	6.95E-04	9.08E-04
371320.013760709.01	371320.01	3760709.01	6.54E-04	0.00E+00	2.25E-03	1.36E-03	1.29E-03	1.18E-03	1.32E-03	1.72E-03	7.18E-04	6.57E-04	7.34E-04	6.90E-04	9.01E-04
371330.013760709.01	371330.01	3760709.01	6.47E-04	0.00E+00	2.23E-03	1.35E-03	1.28E-03	1.17E-03	1.31E-03	1.71E-03	7.11E-04	6.51E-04	7.27E-04	6.83E-04	8.92E-04
371340.013760709.01	371340.01	3760709.01	6.40E-04	0.00E+00	2.20E-03	1.33E-03	1.27E-03	1.16E-03	1.29E-03	1.69E-03	7.04E-04	6.45E-04	7.19E-04	6.76E-04	8.83E-04
371350.013760709.01	371350.01	3760709.01	6.33E-04	0.00E+00	2.18E-03	1.32E-03	1.25E-03	1.15E-03	1.28E-03	1.67E-03	6.96E-04	6.38E-04	7.11E-04	6.69E-04	8.72E-04
371355.013760709.01	371355.01	3760709.01	6.29E-04	0.00E+00	2.16E-03	1.31E-03	1.24E-03	1.14E-03	1.27E-03	1.66E-03	6.92E-04	6.34E-04	7.07E-04	6.65E-04	8.67E-04
371240.013760719.01	371240.01	3760719.01	7.12E-04	0.00E+00	2.45E-03	1.48E-03	1.40E-03	1.29E-03	1.44E-03	1.88E-03	7.80E-04	7.14E-04	7.98E-04	7.50E-04	9.81E-04
371250.013760719.01	371250.01	3760719.01	7.11E-04	0.00E+00	2.45E-03	1.47E-03	1.40E-03	1.28E-03	1.43E-03	1.88E-03	7.79E-04	7.13E-04	7.97E-04	7.49E-04	9.82E-04
371260.013760719.01	371260.01	3760719.01	7.09E-04	0.00E+00	2.44E-03	1.47E-03	1.40E-03	1.28E-03	1.43E-03	1.88E-03	7.76E-04	7.11E-04	7.96E-04	7.48E-04	9.82E-04
371300.013760719.01	371300.01	3760719.01	6.94E-04	0.00E+00	2.39E-03	1.44E-03	1.37E-03	1.25E-03	1.40E-03	1.84E-03	7.60E-04	6.96E-04	7.79E-04	7.32E-04	9.62E-04
371310.013760719.01	371310.01	3760719.01	6.89E-04	0.00E+00	2.37E-03	1.43E-03	1.36E-03	1.24E-03	1.39E-03	1.83E-03	7.54E-04	6.91E-04	7.73E-04	7.27E-04	9.55E-04
371320.013760719.01	371320.01	3760719.01	6.84E-04	0.00E+00	2.35E-03	1.42E-03	1.35E-03	1.23E-03	1.38E-03	1.82E-03	7.49E-04	6.86E-04	7.68E-04	7.22E-04	9.49E-04
371330.013760719.01	371330.01	3760719.01	6.76E-04	0.00E+00	2.33E-03	1.40E-03	1.33E-03	1.22E-03	1.37E-03	1.80E-03	7.41E-04	6.78E-04	7.60E-04	7.15E-04	9.40E-04
371340.013760719.01	371340.01	3760719.01	6.69E-04	0.00E+00	2.30E-03	1.39E-03	1.32E-03	1.21E-03	1.35E-03	1.78E-03	7.33E-04	6.71E-04	7.52E-04	7.07E-04	9.30E-04
371347.013760719.01	371347.01	3760719.01	6.63E-04	0.00E+00	2.28E-03	1.38E-03	1.31E-03	1.20E-03	1.34E-03	1.77E-03	7.27E-04	6.66E-04	7.46E-04	7.01E-04	9.23E-04
371240.013760729.01	371240.01	3760729.01	7.43E-04	0.00E+00	2.56E-03	1.54E-03	1.46E-03	1.34E-03	1.50E-03	1.97E-03	8.13E-04	7.44E-04	8.33E-04	7.83E-04	1.03E-03
371250.013760729.01	371250.01	3760729.01	7.43E-04	0.00E+00	2.56E-03	1.54E-03	1.46E-03	1.34E-03	1.50E-03	1.97E-03	8.11E-04	7.43E-04	8.33E-04	7.83E-04	1.03E-03
371258.013760729.01	371258.01	3760729.01	7.42E-04	0.00E+00	2.55E-03	1.53E-03	1.46E-03	1.33E-03	1.50E-03	1.98E-03	8.10E-04	7.41E-04	8.32E-04	7.82E-04	1.03E-03
371300.013760729.01	371300.01	3760729.01	7.26E-04	0.00E+00	2.50E-03	1.50E-03	1.42E-03	1.30E-03	1.46E-03	1.93E-03	7.92E-04	7.25E-04	8.14E-04	7.65E-04	1.01E-03
371310.013760729.01	371310.01	3760729.01	7.21E-04	0.00E+00	2.48E-03	1.49E-03	1.41E-03	1.30E-03	1.46E-03	1.92E-03	7.87E-04	7.20E-04	8.09E-04	7.60E-04	1.00E-03
371320.013760729.01	371320.01	3760729.01	7.16E-04	0.00E+00	2.46E-03	1.48E-03	1.41E-03	1.29E-03	1.45E-03	1.91E-03	7.82E-04	7.16E-04	8.04E-04	7.56E-04	9.99E-04
371330.013760729.01	371330.01	3760729.01	7.08E-04	0.00E+00	2.44E-03	1.46E-03	1.39E-03	1.27E-03	1.43E-03	1.90E-03	7.74E-04	7.08E-04	7.96E-04	7.48E-04	9.91E-04
371340.013760727.01	371340.01	3760727.01	6.93E-04	0.00E+00	2.38E-03	1.43E-03	1.36E-03	1.25E-03	1.40E-03	1.86E-03	7.58E-04	6.94E-04	7.80E-04	7.33E-04	9.71E-04
371230.013760739.01	371230.01	3760739.01	7.77E-04	0.00E+00	2.67E-03	1.60E-03	1.52E-03	1.40E-03	1.57E-03	2.07E-03	8.48E-04	7.76E-04	8.71E-04	8.18E-04	1.08E-03
371240.013760739.01	371240.01	3760739.01	7.77E-04	0.00E+00	2.67E-03	1.60E-03	1.52E-03	1.40E-03	1.57E-03	2.07E-03	8.47E-04	7.76E-04	8.71E-04	8.19E-04	1.08E-03
371250.013760739.01	371250.01	3760739.01	7.77E-04	0.00E+00	2.67E-03	1.60E-03	1.52E-03	1.39E-03	1.57E-03	2.08E-03	8.46E-04	7.74E-04	8.71E-04	8.18E-04	1.08E-03
371257.013760739.01	371257.01	3760739.01	7.76E-04	0.00E+00	2.67E-03	1.60E-03	1.52E-03	1.39E-03	1.57E-03	2.08E-03	8.45E-04	7.74E-04	8.70E-04	8.18E-04	1.09E-03
371294.013760739.01	371294.01	3760739.01	7.64E-04	0.00E+00	2.63E-03	1.57E-03	1.49E-03	1.37E-03	1.54E-03	2.05E-03	8.31E-04	7.60E-04	8.56E-04	8.05E-04	1.07E-03
371300.013760739.01	371300.01	3760739.01	7.60E-04	0.00E+00	2.61E-03	1.56E-03	1.49E-03	1.36E-03	1.53E-03	2.04E-03	8.26E-04	7.57E-04	8.52E-04	8.01E-04	1.06E-03
371310.013760739.01	371310.01	3760739.01	7.55E-04	0.00E+00	2.60E-03	1.55E-03	1.48E-03	1.35E-03	1.52E-03	2.02E-03	8.21E-04	7.52E-04	8.46E-04	7.95E-04	1.06E-03
371320.013760739.01	371320.01	3760739.01	7.51E-04	0.00E+00	2.58E-03	1.55E-03	1.47E-03	1.35E-03	1.52E-03	2.01E-03	8.17E-04	7.48E-04	8.42E-04	7.92E-04	1.05E-03
371330.013760739.01	371330.01	3760739.01	7.43E-04	0.00E+00	2.55E-03	1.53E-03	1.45E-03	1.33E-03	1.50E-03	2.01E-03	8.08E-04	7.40E-04	8.35E-04	7.85E-04	1.05E-03
371255.013760744.01	371255.01	3760744.01	7.94E-04	0.00E+00	2.73E-03	1.63E-03	1.55E-03	1.42E-03	1.60E-03	2.13E-03	8.63E-04	7.90E-04	8.90E-04	8.36E-04	1.11E-03
371300.013760749.01	371300.01	3760749.01	7.96E-04	0.00E+00	2.74E-03	1.63E-03	1.55E-03	1.42E-03	1.61E-03	2.14E-03	8.63E-04	7.90E-04	8.92E-04	8.38E-04	1.12E-03
371310.013760749.01	371310.01	3760749.01	7.92E-04	0.00E+00	2.72E-03	1.62E-03	1.54E-03	1.41E-03	1.60E-03	2.13E-03	8.58E-04	7.85E-04	8.87E-04	8.34E-04	1.11E-03
371320.013760749.01	371320.01	3760749.01	7.89E-04	0.00E+00	2.71E-03	1.62E-03	1.54E-03	1.41E-03	1.59E-03	2.13E-03	8.55E-04	7.82E-04	8.84E-04	8.31E-04	1.11E-03
371222.013760767.01	371222.01	3760767.01	8.84E-04	0.00E+00	3.04E-03	1.81E-03	1.72E-03	1.58E-03	1.78E-03	2.38E-03	9.57E-04	8.76E-04	9.90E-04	9.31E-04	1.24E-03
371232.013760767.01	371232.01	3760767.01	8.86E-04	0.00E+00	3.05E-03	1.81E-03	1.72E-03	1.58E-03	1.79E-03	2.40E-03	9.59E-04	8.78E-04	9.93E-04	9.33E-04	1.25E-03
371242.013760767.01	371242.01	3760767.01	8.89E-04	0.00E+00	3.06E-03	1.82E-03	1.73E-03	1.58E-03	1.79E-03	2.41E-03	9.60E-04	8.79E-04	9.96E-04	9.36E-04	1.26E-03
371222.013760777.01	371222.01	3760777.01	9.28E-04	0.00E+00	3.19E-03	1.90E-03	1.80E-03	1.65E-03	1.87E-03	2.52E-03	1.00E-03	9.17E-04	1.04E-03	9.77E-04	1.31E-03
371232.013760777.01	371232.01	3760777.01	9.32E-04	0.00E+00	3.21E-03	1.90E-03	1.81E-03	1.66E-03	1.88E-03	2.54E-03	1.00E-03	9.20E-04	1.04E-03	9.82E-04	1.33E-03
371222.013760787.01	371222.01	3760787.01	9.75E-04	0.00E+00	3.36E-03	1.99E-03	1.89E-03	1.73E-03	1.97E-03	2.66E-03	1.05E-03	9.61E-04	1.09E-03	1.03E-03	1.39E-03
371232.013760787.01	371232.01	3760787.01	9.81E-04	0.00E+00	3.38E-03	1.99E-03	1.89E-03	1.74E-03	1.98E-03	2.69E-03	1.05E-03	9.65E-04	1.10E-03	1.03E-03	1.41E-03
371222.013760797.01	371222.01	3760797.01	1.03E-03	0.00E+00	3.53E-03	2.08E-03	1.98E-03	1.81E-03	2.07E-03	2.82E-03	1.10E-03	1.01E-03	1.15E-03	1.08E-03	1.47E-03
371232.013760797.01	371232.01	3760797.01	1.03E-03	0.00E+00	3.56E-03	2.09E-03	1.99E-03	1.82E-03	2.09E-03	2.86E-03	1.11E-03	1.01E-03	1.16E-03	1.09E-03	1.49E-03
371242.013760797.01	371242.01	3760797.01	1.04E-03	0.00E+00	3.57E-03	2.10E-03	1.99E-03	1.83E-03	2.09E-03	2.88E-03	1.11E-03	1.01E-03	1.16E-03	1.09E-03	1.51E-03
371212.013760807.01	371212.01	3760807.01	1.07E-03	0.00E+00	3.68E-03	2.17E-03	2.06E-03	1.89E-03	2.15E-03	2.94E-03	1.15E-03	1.05E-03	1.20E-03	1.13E-03	1.53E-03
371222.013760807.01	371222.01	3760807.01	1.08E-03	0.00E+00	3.72E-03	2.19E-03	2.08E-03	1.90E-03	2.18E-03	2.99E-03	1.15E-03	1.06E-03	1.21E-03	1.14E-03	1.56E-03
371232.013760807.01	371232.01	3760807.01	1.09E-03	0.00E+00	3.75E-03	2.20E-03	2.09E-03	1.91E-03	2.20E-03	3.04E-03	1.16E-03	1.06E-03	1.22E-03	1.15E-03	1.59E-03
371242.013760807.01	371242.01	3760807.01	1.09E-03	0.00E+00	3.77E-03	2.20E-03	2.09E-03	1.92E-03	2.21E-03	3.07E-03	1.16E-03	1.07E-03	1.23E-03	1.15E-03	1.60E-03
371212.013760817.01	371212.01	3760817.01	1.13E-03	0.00E+00	3.87E-03	2.28E-03	2.16E-03	1.98E-03	2.27E-03	3.11E-03	1.20E-03	1.10E-03	1.26E-03	1.18E-03	1.62E-03
371222.013760817.01	371222.01	3760817.01	1.14E-03	0.00E+00	3.91E-03	2.29E-03	2.18E-03	2.00E-03	2.29E-03	3.17E-03	1.21E-03	1.11E-03	1.27E-03	1.20E-03	1.65E-03
371232.013760817.01	371232.01	3760817.01	1.15E-03	0.00E+00	3.95E-03	2.31E-03	2.19E-03	2.01E-03	2.32E-03	3.22E-03	1.22E-03	1.12E-03	1.29E-03	1.21E-03	1.68E-03
371242.013760817.01	371242.01	3760817.01	1.16E-03	0.00E+00	3.97E-03	2.32E-03	2.20E-03	2.02E-03	2.33E-03	3.26E-03	1.22E-03	1.12E-03	1.30E-03	1.22E-03	1.70E-03
371212.013760827.01	371212.01	3760827.01	1.18E-03	0.00E

Finishing/Painting1	Finishing/Painting1	Finishing/PaintingS	Finishing/Painting2	PavingS		Child Risk					Overlapping Phases - Maximum GLC				
2028	2029	2029	2029	2029		3rd Trimester	0<2	2<16	Total	per million	2026	2027	2028	2029	2030
3.32E-04	3.06E-04	3.36E-04	4.26E-04	4.97E-04		0.00E+00	0.00E+00	2.35E-08	2.35E-08	0.02	3.33E-03	1.58E-03	4.68E-03	2.78E-03	0.00E+00
3.29E-04	3.03E-04	3.33E-04	4.21E-04	4.92E-04		0.00E+00	0.00E+00	2.32E-08	2.32E-08	0.02	3.29E-03	1.57E-03	4.63E-03	2.75E-03	0.00E+00
3.26E-04	3.00E-04	3.29E-04	4.15E-04	4.86E-04		0.00E+00	0.00E+00	2.29E-08	2.29E-08	0.02	3.25E-03	1.55E-03	4.57E-03	2.71E-03	0.00E+00
3.22E-04	2.96E-04	3.25E-04	4.08E-04	4.80E-04		0.00E+00	0.00E+00	2.27E-08	2.27E-08	0.02	3.22E-03	1.54E-03	4.52E-03	2.68E-03	0.00E+00
3.19E-04	2.93E-04	3.21E-04	4.04E-04	4.75E-04		0.00E+00	0.00E+00	2.24E-08	2.24E-08	0.02	3.18E-03	1.52E-03	4.47E-03	2.65E-03	0.00E+00
3.75E-04	3.45E-04	3.81E-04	4.87E-04	5.64E-04		0.00E+00	0.00E+00	2.66E-08	2.66E-08	0.03	3.77E-03	1.79E-03	5.31E-03	3.16E-03	0.00E+00
3.73E-04	3.44E-04	3.80E-04	4.86E-04	5.61E-04		0.00E+00	0.00E+00	2.65E-08	2.65E-08	0.03	3.75E-03	1.78E-03	5.29E-03	3.15E-03	0.00E+00
3.71E-04	3.41E-04	3.78E-04	4.84E-04	5.58E-04		0.00E+00	0.00E+00	2.63E-08	2.63E-08	0.03	3.73E-03	1.77E-03	5.26E-03	3.13E-03	0.00E+00
3.62E-04	3.33E-04	3.68E-04	4.70E-04	5.44E-04		0.00E+00	0.00E+00	2.56E-08	2.56E-08	0.03	3.63E-03	1.72E-03	5.12E-03	3.05E-03	0.00E+00
3.59E-04	3.30E-04	3.65E-04	4.66E-04	5.39E-04		0.00E+00	0.00E+00	2.54E-08	2.54E-08	0.03	3.60E-03	1.71E-03	5.08E-03	3.02E-03	0.00E+00
3.56E-04	3.27E-04	3.61E-04	4.61E-04	5.34E-04		0.00E+00	0.00E+00	2.52E-08	2.52E-08	0.03	3.57E-03	1.70E-03	5.03E-03	3.00E-03	0.00E+00
3.52E-04	3.24E-04	3.58E-04	4.56E-04	5.29E-04		0.00E+00	0.00E+00	2.50E-08	2.50E-08	0.02	3.53E-03	1.68E-03	4.98E-03	2.97E-03	0.00E+00
3.49E-04	3.21E-04	3.54E-04	4.51E-04	5.24E-04		0.00E+00	0.00E+00	2.47E-08	2.47E-08	0.02	3.50E-03	1.66E-03	4.93E-03	2.93E-03	0.00E+00
3.46E-04	3.18E-04	3.50E-04	4.45E-04	5.18E-04		0.00E+00	0.00E+00	2.44E-08	2.44E-08	0.02	3.46E-03	1.65E-03	4.88E-03	2.90E-03	0.00E+00
3.42E-04	3.15E-04	3.46E-04	4.40E-04	5.12E-04		0.00E+00	0.00E+00	2.42E-08	2.42E-08	0.02	3.42E-03	1.63E-03	4.82E-03	2.86E-03	0.00E+00
3.38E-04	3.11E-04	3.42E-04	4.33E-04	5.06E-04		0.00E+00	0.00E+00	2.39E-08	2.39E-08	0.02	3.38E-03	1.61E-03	4.76E-03	2.83E-03	0.00E+00
3.35E-04	3.08E-04	3.38E-04	4.28E-04	5.00E-04		0.00E+00	0.00E+00	2.36E-08	2.36E-08	0.02	3.35E-03	1.59E-03	4.71E-03	2.79E-03	0.00E+00
3.89E-04	3.58E-04	3.97E-04	5.10E-04	5.87E-04		0.00E+00	0.00E+00	2.77E-08	2.77E-08	0.03	3.92E-03	1.86E-03	5.53E-03	3.30E-03	0.00E+00
3.88E-04	3.57E-04	3.95E-04	5.08E-04	5.85E-04		0.00E+00	0.00E+00	2.76E-08	2.76E-08	0.03	3.90E-03	1.85E-03	5.51E-03	3.29E-03	0.00E+00
3.86E-04	3.56E-04	3.94E-04	5.07E-04	5.83E-04		0.00E+00	0.00E+00	2.75E-08	2.75E-08	0.03	3.89E-03	1.84E-03	5.49E-03	3.28E-03	0.00E+00
3.76E-04	3.46E-04	3.83E-04	4.93E-04	5.67E-04		0.00E+00	0.00E+00	2.67E-08	2.67E-08	0.03	3.78E-03	1.79E-03	5.34E-03	3.18E-03	0.00E+00
3.73E-04	3.43E-04	3.80E-04	4.88E-04	5.62E-04		0.00E+00	0.00E+00	2.65E-08	2.65E-08	0.03	3.75E-03	1.78E-03	5.29E-03	3.16E-03	0.00E+00
3.70E-04	3.40E-04	3.77E-04	4.83E-04	5.57E-04		0.00E+00	0.00E+00	2.63E-08	2.63E-08	0.03	3.72E-03	1.76E-03	5.25E-03	3.13E-03	0.00E+00
3.67E-04	3.37E-04	3.73E-04	4.78E-04	5.52E-04		0.00E+00	0.00E+00	2.60E-08	2.60E-08	0.03	3.68E-03	1.75E-03	5.20E-03	3.10E-03	0.00E+00
3.63E-04	3.34E-04	3.69E-04	4.72E-04	5.46E-04		0.00E+00	0.00E+00	2.58E-08	2.58E-08	0.03	3.65E-03	1.73E-03	5.14E-03	3.06E-03	0.00E+00
3.59E-04	3.31E-04	3.65E-04	4.66E-04	5.40E-04		0.00E+00	0.00E+00	2.55E-08	2.55E-08	0.03	3.61E-03	1.71E-03	5.08E-03	3.03E-03	0.00E+00
3.55E-04	3.27E-04	3.61E-04	4.60E-04	5.34E-04		0.00E+00	0.00E+00	2.52E-08	2.52E-08	0.03	3.57E-03	1.69E-03	5.02E-03	2.99E-03	0.00E+00
3.51E-04	3.23E-04	3.56E-04	4.54E-04	5.27E-04		0.00E+00	0.00E+00	2.48E-08	2.48E-08	0.02	3.52E-03	1.67E-03	4.96E-03	2.95E-03	0.00E+00
4.06E-04	3.74E-04	4.15E-04	5.34E-04	6.13E-04		0.00E+00	0.00E+00	2.89E-08	2.89E-08	0.03	4.09E-03	1.94E-03	5.78E-03	3.45E-03	0.00E+00
4.05E-04	3.73E-04	4.14E-04	5.34E-04	6.12E-04		0.00E+00	0.00E+00	2.89E-08	2.89E-08	0.03	4.08E-03	1.93E-03	5.76E-03	3.44E-03	0.00E+00
4.03E-04	3.71E-04	4.12E-04	5.33E-04	6.10E-04		0.00E+00	0.00E+00	2.88E-08	2.88E-08	0.03	4.07E-03	1.92E-03	5.75E-03	3.43E-03	0.00E+00
4.02E-04	3.70E-04	4.11E-04	5.32E-04	6.08E-04		0.00E+00	0.00E+00	2.87E-08	2.87E-08	0.03	4.05E-03	1.92E-03	5.73E-03	3.42E-03	0.00E+00
3.94E-04	3.63E-04	4.03E-04	5.20E-04	5.95E-04		0.00E+00	0.00E+00	2.81E-08	2.81E-08	0.03	3.97E-03	1.88E-03	5.61E-03	3.35E-03	0.00E+00
3.91E-04	3.60E-04	4.00E-04	5.16E-04	5.91E-04		0.00E+00	0.00E+00	2.79E-08	2.79E-08	0.03	3.94E-03	1.87E-03	5.57E-03	3.33E-03	0.00E+00
3.88E-04	3.57E-04	3.96E-04	5.12E-04	5.86E-04		0.00E+00	0.00E+00	2.77E-08	2.77E-08	0.03	3.91E-03	1.85E-03	5.53E-03	3.30E-03	0.00E+00
3.85E-04	3.54E-04	3.93E-04	5.07E-04	5.81E-04		0.00E+00	0.00E+00	2.74E-08	2.74E-08	0.03	3.88E-03	1.83E-03	5.48E-03	3.27E-03	0.00E+00
3.81E-04	3.51E-04	3.89E-04	5.01E-04	5.75E-04		0.00E+00	0.00E+00	2.71E-08	2.71E-08	0.03	3.84E-03	1.82E-03	5.42E-03	3.23E-03	0.00E+00
3.78E-04	3.48E-04	3.85E-04	4.95E-04	5.69E-04		0.00E+00	0.00E+00	2.69E-08	2.69E-08	0.03	3.80E-03	1.80E-03	5.36E-03	3.20E-03	0.00E+00
3.74E-04	3.44E-04	3.81E-04	4.89E-04	5.63E-04		0.00E+00	0.00E+00	2.66E-08	2.66E-08	0.03	3.76E-03	1.78E-03	5.30E-03	3.16E-03	0.00E+00
3.69E-04	3.40E-04	3.76E-04	4.82E-04	5.56E-04		0.00E+00	0.00E+00	2.62E-08	2.62E-08	0.03	3.71E-03	1.76E-03	5.24E-03	3.12E-03	0.00E+00
4.22E-04	3.89E-04	4.32E-04	5.60E-04	6.40E-04		0.00E+00	0.00E+00	3.02E-08	3.02E-08	0.03	4.26E-03	2.01E-03	6.03E-03	3.60E-03	0.00E+00
4.21E-04	3.88E-04	4.31E-04	5.60E-04	6.38E-04		0.00E+00	0.00E+00	3.01E-08	3.01E-08	0.03	4.25E-03	2.01E-03	6.02E-03	3.60E-03	0.00E+00
4.20E-04	3.86E-04	4.30E-04	5.59E-04	6.36E-04		0.00E+00	0.00E+00	3.00E-08	3.00E-08	0.03	4.24E-03	2.00E-03	6.00E-03	3.59E-03	0.00E+00
4.10E-04	3.78E-04	4.21E-04	5.47E-04	6.22E-04		0.00E+00	0.00E+00	2.93E-08	2.93E-08	0.03	4.14E-03	1.96E-03	5.87E-03	3.51E-03	0.00E+00
4.07E-04	3.75E-04	4.17E-04	5.42E-04	6.17E-04		0.00E+00	0.00E+00	2.91E-08	2.91E-08	0.03	4.11E-03	1.94E-03	5.82E-03	3.48E-03	0.00E+00
4.04E-04	3.72E-04	4.14E-04	5.37E-04	6.12E-04		0.00E+00	0.00E+00	2.89E-08	2.89E-08	0.03	4.08E-03	1.93E-03	5.77E-03	3.45E-03	0.00E+00
4.01E-04	3.69E-04	4.10E-04	5.32E-04	6.07E-04		0.00E+00	0.00E+00	2.86E-08	2.86E-08	0.03	4.04E-03	1.91E-03	5.72E-03	3.42E-03	0.00E+00
3.97E-04	3.65E-04	4.06E-04	5.26E-04	6.01E-04		0.00E+00	0.00E+00	2.83E-08	2.83E-08	0.03	4.00E-03	1.89E-03	5.66E-03	3.38E-03	0.00E+00
3.93E-04	3.62E-04	4.02E-04	5.20E-04	5.94E-04		0.00E+00	0.00E+00	2.80E-08	2.80E-08	0.03	3.96E-03	1.87E-03	5.60E-03	3.35E-03	0.00E+00
3.88E-04	3.58E-04	3.97E-04	5.14E-04	5.87E-04		0.00E+00	0.00E+00	2.77E-08	2.77E-08	0.03	3.91E-03	1.85E-03	5.54E-03	3.31E-03	0.00E+00
3.83E-04	3.52E-04	3.92E-04	5.07E-04	5.77E-04		0.00E+00	0.00E+00	2.73E-08	2.73E-08	0.03	3.85E-03	1.82E-03	5.46E-03	3.26E-03	0.00E+00
4.40E-04	4.05E-04	4.51E-04	5.87E-04	6.68E-04		0.00E+00	0.00E+00	3.15E-08	3.15E-08	0.03	4.44E-03	2.10E-03	6.29E-03	3.76E-03	0.00E+00
4.39E-04	4.04E-04	4.50E-04	5.87E-04	6.67E-04		0.00E+00	0.00E+00	3.14E-08	3.14E-08	0.03	4.44E-03	2.09E-03	6.28E-03	3.76E-03	0.00E+00
4.37E-04	4.02E-04	4.49E-04	5.87E-04	6.65E-04		0.00E+00	0.00E+00	3.13E-08	3.13E-08	0.03	4.42E-03	2.08E-03	6.27E-03	3.75E-03	0.00E+00
4.25E-04	3.91E-04	4.36E-04	5.70E-04	6.45E-04		0.00E+00	0.00E+00	3.04E-08	3.04E-08	0.03	4.30E-03	2.02E-03	6.09E-03	3.65E-03	0.00E+00
4.21E-04	3.88E-04	4.33E-04	5.65E-04	6.40E-04		0.00E+00	0.00E+00	3.02E-08	3.02E-08	0.03	4.26E-03	2.01E-03	6.04E-03	3.62E-03	0.00E+00
4.17E-04	3.84E-04	4.29E-04	5.60E-04	6.34E-04		0.00E+00	0.00E+00	2.99E-08	2.99E-08	0.03	4.22E-03	1.99E-03	5.98E-03	3.58E-03	0.00E+00
4.13E-04	3.80E-04	4.24E-04	5.54E-04	6.27E-04		0.00E+00	0.00E+00	2.96E-08	2.96E-08	0.03	4.18E-03	1.97E-03	5.92E-03	3.54E-03	0.00E+00
4.09E-04	3.76E-04	4.20E-04	5.47E-04	6.20E-04		0.00E+00	0.00E+00	2.93E-08	2.93E-08	0.03	4.13E-03	1.95E-03	5.86E-03	3.50E-03	0.00E+00
4.06E-04	3.74E-04	4.17E-04	5.44E-04	6.16E-04		0.00E+00	0.00E+00	2.91E-08	2.91E-08	0.03	4.10E-03	1.94E-03	5.82E-03	3.48E-03	0.00E+00
4.58E-04	4.21E-04	4.71E-04	6.16E-04	6.97E-04		0.00E+00	0.00E+00	3.28E-08	3.28E-08	0.03	4.64E-03	2.18E-03	6.57E-03	3.94E-03	0.00E+00
4.57E-04	4.21E-04	4.70E-04	6.17E-04	6.96E-04		0.00E+00	0.00E+00	3.28E-08	3.28E-08	0.03	4.63E-03	2.18E-03	6.57E-03	3.94E-03	0.00E+00
4.56E-04	4.19E-04	4.69E-04	6.17E-04	6.95E-04		0.00E+00	0.00E+00	3.27E-08	3.27E-08	0.03	4.62E-03	2.17E-03	6.55E-03	3.93E-03	0.00E+00
4.46E-04	4.10E-04	4.59E-04	6.04E-04	6.80E-04		0.00E+00	0.00E+00	3.20E-08	3.20E-08	0.03	4.52E-03	2.13E-03	6.42E-03	3.85E-03	0.00E+00
4.43E-04	4.08E-04	4.56E-04	5.99E-04	6.75E-04		0.00E+00	0.00E+00	3.18E-08	3.18E-08	0.03	4.49E-03	2.11E-03	6.37E-03	3.82E-03	0.00E+00
4.39E-04	4.04E-04	4.53E-04	5.95E-04	6.70E-04		0.00E+00	0.00E+00	3.16E-08	3.16E-08	0.03	4.45E-03	2.09E-03	6.32E-03	3.79E-03	0.00E+00
4.35E-04	4.00E-04	4.48E-04	5.90E-04	6.62E-04		0.00E+00	0.00E+00	3.13E-08	3.13E-08	0.03	4.41E-03	2.07E-03	6.26E-03	3.76E-03	0.00E+00
4.30E-04	3.96E-04	4.44E-04	5.84E-04	6.55E-04		0.00E+00	0.00E+00	3.09E-08	3.09E-08	0.03	4.36E-03	2.05E-03	6.20E-03	3.72E-03	0.00E+00
4.27E-04	3.93E-04	4.40E-04	5.79E-04	6.49E-04		0.00E+00	0.00E+00	3.07E-08	3.07E-08	0.03	4.32E-03	2.03E-03	6.15E-03	3.69E-03	0.00E+00
4.77E-04	4.39E-04	4.92E-04	6.46E-04	7.28E-04		0.00E+00	0.00E+00	3.43E-08	3.43E-08	0.03	4.84E-03	2.27E-03	6.86E-03	4.12E-03	0.00E+00
4.76E-04	4.38E-04	4.91E-04	6.47E-04	7.28E-04		0.00E+00	0.00E+00	3.43E-08	3.43E-08	0.03	4.83E-03	2.27E-03	6.86E-03	4.12E-03	0.00E+00
4.75E-04	4.37E-04	4.91E-04	6.48E-04	7.27E-04		0.00E+00	0.00E+00	3.42E-08	3.42E-08	0.03	4.83E-03	2.27E-03	6.86E-03	4.12E-03	0.00E+00
4.65E-04	4.28E-04	4.80E-04	6.34E-04	7.11E-04		0.00E+00	0.00E+00	3.35E-08	3.35E-08	0.03	4.72E-03	2.22E-03	6.71E-03	4.03E-03	0.00E+00
4.62E-04	4.25E-04	4.77E-04	6.30E-04	7.06E-04		0.00E+00	0.00E+00	3.33E-08	3.33E-08	0.03	4.69E-03	2.20E-03	6.67E-03	4.00E-03	0.00E+00
4.59E-04	4.22E-04	4.74E-04	6.27E-04	7.02E-04		0.00E+00	0.00E+00	3.31E-08	3.31E-08	0.03	4.66E-03	2.19E-03	6.63E-03	3.98E-03	0.00E+00
4.54E-04	4.18E-04	4.70E-04	6.22E-04	6.94E-04		0.00E+00	0.00E+00	3.27E-08	3.27E-08	0.03	4.61E-03	2.16E-03	6.56E-03	3.94E-03	0.00E+00
4.45E-04	4.09E-04	4.60E-04	6.09E-04	6.78E-04		0.00E+00	0.00E+00	3.21E-08	3.21E-08	0.03	4.51E-03	2.12E-03	6.43E-03	3.86E-03	0.00E+00
4.98E-04	4.58E-04	5.14E-04	6.77E-04	7.61E-04		0.00E+00	0.00E+00	3.58E-08	3.58E-08	0.04	5.05E-03	2.37E-03	7.17E-03	4.31E-03	0.00E+00
4.97E-04	4.58E-04	5.14E-04	6.79E-04	7.61E-04		0.00E+00	0.00E+00	3.58E-08	3.58E-08	0.04	5.06E-03	2.37E-03	7.18E-03	4.31E-03	0.00E+00
4.96E-04	4.57E-04	5.14E-04	6.80E-04	7.61E-04		0.00E+00	0.00E+00	3.58E-08	3.58E-08	0.04	5.05E-03	2.37E-03	7.18E-03	4.31E-03	0.00E+00
4.96E-04	4.56E-04	5.13E-04	6.81E-04	7.60E-04		0.00E+00	0.00E+00	3.58E-08	3.58E-08	0.04	5.05E-03	2.36E-03	7.18E-03	4.31E-03	0.00E+00
4.87E-04	4.49E-04	5.05E-04	6.71E-04	7.48E-04		0.00E+00	0.00E+00	3.52E-08	3.52E-08	0.04	4.96E-03	2.32E-03	7.06E-03	4.25E-03	0.00E+00
4.85E-04	4.46E-04	5.02E-04	6.67E-04	7.44E-04		0.00E+00	0.00E+00	3.50E-08	3.50E-08	0.04	4.94E-03	2.31E-03	7.02E-03	4.22E-03	0.00E+00
4.82E-04	4.43E-04	4.99E-04	6.63E-04	7.40E-04		0.00E+00	0.00E+00	3.48E-08	3.48E-08	0.03	4.91E-03	2.30E-03	6.98E-03	4.20E-03	0.00E+00
4.79E-04	4.41E-04	4.97E-04	6.60E-04	7.35E-04		0.00E+00	0.00E+00	3.46E-08	3.46E-08	0.03	4.88E-03	2.28E-03	6.94E-03	4.18E-03	0.00E+00
4.74E-04	4.37E-04	4.93E-04	6.57E-04	7.27E-04		0.00E+00	0.00E+00	3.43E-08	3.43E-08	0.03	4.83E-03	2.26E-03	6.89E-03	4.15E-03	0.00E+00
5.06E-04	4.66E-04	5.25E-04	6.97E-04	7.78E-04		0.00E+00	0.00E+00	3.66E-08	3.66E-08	0.04	5.16E-03	2.41E-03	7.34E-03	4.41E-03	0.00E+00
5.06E-04	4.66E-04	5.26E-04	7.03E-04	7.80E-04		0.00E+00	0.00E+00	3.67E-08	3.67E-08	0.04	5.17E-03	2.41E-03	7.36E-03	4.43E-03	0.00E+00
5.03E-04	4.63E-04	5.23E-04	6.99E-04	7.75E-04		0.00E+00	0.00E+00	3.65E-08	3.65E-08	0.04	5.14E-03	2.40E-03	7.32E-03	4.41E-03	0.00E+00
5.02E-04	4.62E-04	5.22E-04	6.99E-04	7.73E-04		0.00E+00	0.00E+00	3.64E-08	3.64E-08	0.04	5.12E-03	2.39E-03	7.30E-03	4.40E-03	0.00E+00
5.62E-04	5.17E-04	5.84E-04	7.81E-04	8.66E-04		0.00E+00	0.00E+00	4.07E-08	4.07E-08	0.04	5.74E-03	2.68E-03	8.17E-03	4.92E-03	0.00E+00
5.63E-04	5.18E-04	5.86E-04	7.86E-04	8.68E-04		0.00E+00	0.00E+00	4.09E-08	4.09E-08	0.04	5.75E-03	2.68E-03	8.20E-03	4.94E-03	0.00E+00
5.63E-04	5.18E-04	5.88E-04	7.91E-04	8.71E-04		0.00E+00	0.00E+00	4.10E-08	4.10E-08	0.04	5.76E-03	2.68E-03	8.22E-03	4.96E-03	0.00E+00
5.88E-04	5.41E-04	6.13E-04	8.25E-04	9.09E-04		0.00E+00	0.00E+00	4.28E-08	4.28E-08	0.04	6.02E-03	2.80E-03	8.58E-03	5.18E-03	0.00E+00
5.90E-04	5.43E-04	6.16E-04	8.33E-04	9.13E-04		0.00E+00	0.00E+00	4.30E-08	4.30E-08	0.04	6.04E-03	2.81E-03	8.63E-03	5.21E-03	0.00E+00
6.16E-04	5.67E-04	6.45E-04	8.73E-04	9.55E-04		0.00E+00	0.00E+00	4.50E-08	4.50E-08	0.04	6.32E-03	2.94E-03	9.03E-03	5.46E-03	0.00E+00
6.18E-04	5.69E-04	6.49E-04	8.83E-04	9.61E-04		0.00E+00	0.00E+00	4.52E-08	4.52E-08	0.05	6.35E-03	2.95E-03	9.09E-03	5.50E-03	0.00E+00
6.46E-04	5.94E-04	6.78E-04	9.25E-04	1.01E-03		0.00E+00	0.00E+00	4.73E-08	4.73E-08	0.05	6.64E-03	3.08E-03	9.51E-03	5.76E-03	0.00E+00
6.49E-04	5.97E-04	6.84E-04	9.37E-04	1.01E-03		0.00E+00	0.00E+00	4.77E-08	4.77E-08	0.05	6.68E-03	3.09E-03	9.59E-03	5.81E-03	0.00E+00
6.50E-04	5.99E-04	6.87E-04	9.46E-04	1.02E-03		0.00E+00	0.00E+00	4.79E-08	4.79E-08	0.05	6.71E-03	3.10E-03	9.63E-03	5.85E-03	0.00E+00
6.72E-04	6.19E-04	7.06E-04	9.62E-04	1.05E-03		0.00E+00	0.00E+00	4.93E-08	4.93E-08	0.05	6.92E-03	3.21E-03	9.90E-03	5.99E-03	0.00E+00
6.78E-04	6.24E-04	7.14E-04	9.80E-04	1.06E-03		0.00E+00	0.00E+00	4.98E-08	4.98E-08	0.05	6.98E-03	3.23E-03	1.00E-02	6.08E-03	0.00E+00
6.81E-04	6.27E-04	7.21E-04	9.95E-04	1.07E-03		0.00E+00	0.00E+00	5.02E-08	5.02E-08	0.05	7.03E-03	3.25E-03	1.01E-02	6.14E-03	0.00E+00
6.83E-04	6.29E-04	7.25E-04	1.01E-03	1.07E-03		0.00E+00	0.00E+00	5.05E-08	5.05E-08	0.05	7.07E-03	3.26E-03	1.02E-02	6.19E-03	0.00E+00
7.06E-04	6.49E-04	7.43E-04	1.02E-03	1.10E-03		0.00E+00	0.00E+00	5.18E-08	5.18E-08	0.05	7.27E-03	3.36E-03	1.04E-02	6.32E-03	0.00E+00
7.11E-04	6.54E-04	7.52E-04	1.04E-03	1.11E-03		0.00E+00	0.00E+00	5.24E-08	5.24E-08	0.05	7.35E-03	3.39E-03	1.06E-02	6.41E-03	0.00E+00
7.15E-04	6.58E-04	7.59E-04	1.05E-03	1.12E-03		0.00E+00	0.00E+00	5.29E-08	5.29E-08	0.05	7.40E-03	3.41E-03	1.07E-02	6.49E-03	0.00E+00
7.18E-04	6.61E-04	7.64E-04	1.07E-03	1.13E-03		0.00E+00	0.00E+00	5.33E-08	5.33E-08	0.05	7.45E-03	3.42E-03	1.07E-02	6.54E-03	0.00E+00
7.40E-04	6.81E-04	7.82E-04	1.08E-03	1.16E-03		0.00E+00	0.00E+00	5.46E-08	5.46E-08	0.05	7.65E-03	3.53E-03	1.10E-02	6.67E-03	0.00E+00
7.47E-04	6.87E-04	7.92E-04	1.10E-03	1.17E-03		0.00E+00	0.00E+00	5.52E-08	5.52E-08	0.06	7.73E-03	3.56E-03	1.11E-02	6.77E-03	0.00E+00
7.51E-04	6.92E-04	8.00E-04	1.12E-03	1.19E-03		0.00E+00	0.00E+00	5.58E-08	5.58E-08	0.06	7.80E-03	3.58E-03	1.12E-02	6.85E-03	0.00E+00
7.55E-04	6.95E-04	8.06E-04	1.13E-03	1.19E-03		0.00E+00	0.00E+00	5.62E-08	5.62E-08	0.06	7.85E-03	3.60E-03	1.13E-02	6.92E-03	0.00E+00
7.56E-04	6.96E-04	8.09E-04	1.14E-03	1.20E-03		0.00E+00	0.00E+00	5.64E-08	5.64E-08	0.06	7.87E-03	3.60E-03	1.14E-02	6.95E-03	0.00E+00
7.77E-04	7.15E-04	8.24E-04	1.14E-03	1.22E-03		0.00E+00	0.00E+00	5.74E-08	5.74E-08	0.06	8.05E-03	3.70E-03	1.16E-02	7.04E-03	0.00E+00

Unique Identifier	X (UTM)	Y (UTM)	DemolitionS 2026	Site PreparationS 2026	Grading/ExcavationS 2026	Concrete (Garage and Podiums)1 2026	Concrete (Garage and Podiums)1 2027	Concrete (Garage and Podiums)1 2028	Concrete (Garage and Podiums)S 2028	Concrete (Garage and Podiums)2 2028	Building Construction (framing, roofing, 2027	Building Construction (framing, roofing, 2028	Building Construction (framing, roofing, 2028	Building Construction (framing, roofing, 2029	Building Construction (framing, roofing, 2029
371222.013760837.01	371222.01	3760837.01	1.26E-03	0.00E+00	4.35E-03	2.53E-03	2.40E-03	2.20E-03	2.55E-03	3.56E-03	1.34E-03	1.22E-03	1.41E-03	1.33E-03	1.86E-03
371232.013760837.01	371232.01	3760837.01	1.28E-03	0.00E+00	4.39E-03	2.55E-03	2.42E-03	2.22E-03	2.57E-03	3.62E-03	1.35E-03	1.23E-03	1.43E-03	1.34E-03	1.89E-03
371242.013760837.01	371242.01	3760837.01	1.29E-03	0.00E+00	4.43E-03	2.56E-03	2.43E-03	2.23E-03	2.59E-03	3.67E-03	1.35E-03	1.24E-03	1.44E-03	1.35E-03	1.92E-03
371250.013760837.01	371250.01	3760837.01	1.29E-03	0.00E+00	4.44E-03	2.56E-03	2.43E-03	2.23E-03	2.60E-03	3.69E-03	1.35E-03	1.24E-03	1.44E-03	1.36E-03	1.93E-03
371222.013760847.01	371222.01	3760847.01	1.33E-03	0.00E+00	4.58E-03	2.66E-03	2.52E-03	2.31E-03	2.68E-03	3.77E-03	1.40E-03	1.29E-03	1.49E-03	1.40E-03	1.97E-03
371232.013760847.01	371232.01	3760847.01	1.35E-03	0.00E+00	4.64E-03	2.68E-03	2.54E-03	2.33E-03	2.71E-03	3.84E-03	1.41E-03	1.29E-03	1.51E-03	1.42E-03	2.00E-03
371240.013760847.01	371240.01	3760847.01	1.36E-03	0.00E+00	4.67E-03	2.69E-03	2.55E-03	2.34E-03	2.73E-03	3.88E-03	1.42E-03	1.30E-03	1.52E-03	1.43E-03	2.03E-03

Finishing/Painting1	Finishing/Painting1	FinishingS	Finishing/Painting2	PavingS		Child Risk					Overlapping Phases - Maximum GLC				
2028	2029	2029	2029	2029		3rd Trimester	0<2	2<16	Total	per million	2026	2027	2028	2029	2030
7.84E-04	7.22E-04	8.34E-04	1.17E-03	1.24E-03		0.00E+00	0.00E+00	5.82E-08	5.82E-08	0.06	8.14E-03	3.74E-03	1.17E-02	7.15E-03	0.00E+00
7.90E-04	7.27E-04	8.44E-04	1.19E-03	1.25E-03		0.00E+00	0.00E+00	5.88E-08	5.88E-08	0.06	8.22E-03	3.76E-03	1.19E-02	7.24E-03	0.00E+00
7.93E-04	7.30E-04	8.50E-04	1.20E-03	1.26E-03		0.00E+00	0.00E+00	5.93E-08	5.93E-08	0.06	8.27E-03	3.78E-03	1.20E-02	7.32E-03	0.00E+00
7.94E-04	7.31E-04	8.52E-04	1.21E-03	1.26E-03		0.00E+00	0.00E+00	5.94E-08	5.94E-08	0.06	8.29E-03	3.78E-03	1.20E-02	7.34E-03	0.00E+00
8.24E-04	7.58E-04	8.79E-04	1.24E-03	1.30E-03		0.00E+00	0.00E+00	6.13E-08	6.13E-08	0.06	8.57E-03	3.93E-03	1.24E-02	7.55E-03	0.00E+00
8.30E-04	7.64E-04	8.89E-04	1.26E-03	1.32E-03		0.00E+00	0.00E+00	6.20E-08	6.20E-08	0.06	8.66E-03	3.96E-03	1.25E-02	7.65E-03	0.00E+00
8.33E-04	7.67E-04	8.95E-04	1.27E-03	1.33E-03		0.00E+00	0.00E+00	6.24E-08	6.24E-08	0.06	8.71E-03	3.97E-03	1.26E-02	7.72E-03	0.00E+00

6201 Bristol Unmitigated

Health Risk Assessment Exposure Duration Assumptions for Offroad Equipment and Haul Activities

Worker Receptors

				Start Date			*1/1/2026*
				End Date			*12/29/2039*
				Days	*90*	*730*	*5110*
Phase		Start Date	End Date	Hrs/Day	Duration (days)	3rd Tri	0<2	16<70
Demolition	2026	1/1/2026	3/23/2026	12	82	0	0	82
Demolition - Hauling	2026	1/1/2026	1/23/2026	12	23	0	0	23
Site Preparation	2026	6/15/2026	6/20/2026	12	6	0	0	6
Grading/Excavation	2026	6/21/2026	12/9/2026	12	172	0	0	172
Grading/Excavation - Hauling	2026	6/21/2026	9/22/2026	12	94	0	0	94
Concrete - Garage - Trucks	2026	12/10/2026	12/31/2026	12	22	0	0	22
Concrete - Garage - Trucks	2027	1/1/2027	2/11/2027	12	42	0	0	42
Concrete - Podium 1 - Trucks	2027	10/8/2027	10/28/2027	12	21	0	0	21
Concrete - Podium 2 - Trucks	2028	1/20/2028	2/20/2028	12	32	0	0	32
Building Construction-1	2027	12/21/2027	12/31/2027	12	11	0	0	11
Building Construction-1	2028	1/1/2028	12/31/2028	12	366	0	0	366
Building Construction-1	2029	1/1/2029	1/19/2029	12	19	0	0	19
Building Construction-2	2028	6/7/2028	12/31/2028	12	208	0	0	208
Building Construction-2	2029	1/1/2029	7/5/2029	12	186	0	0	186
Finishing/Painting-1	2028	9/4/2028	12/31/2028	12	119	0	0	119
Finishing/Painting-1	2029	1/1/2029	7/13/2029	12	194	0	0	194
Finishing/Painting-2	2029	2/16/2029	12/27/2029	12	315	0	0	315
Paving	2029	7/1/2029	9/14/2029	12	76	0	0	76
					1988			

Risk Factors

	Abbreviation	UOM	3rd Trimester	0<2	2<16	16<70
Daily Breathing Rate (95th %'ile)	DBR	L/kg-day	361	1090	572	230
Fraction Of Time At Home [a]	FAH	unitless	1	1	1	2.33
Exposure Frequency	EF	days/year	0.96	0.96	0.96	0.68
Age Sensitivity Factor	ASF	unitless	10	10	3	1
Inhalation Absorption Factor	A	unitless	1	1	1	1
Conversion Factor	CF_1	m^3/L	0.001	0.001	0.001	0.001
Conversion Factor	CF_2	$\mu g/m^3$	0.001	0.001	0.001	0.001
Cancer Potency Factor (diesel exhaust)	CPF	$mg/kg\text{-}day^{-1}$	1.1	1.1	1.1	1.1
Averaging Time (for residential exposure)	AT	years	70.00	70.00	70.00	70.00

[a] assume school or daycare will have cancer risk of >1 per million

Intake Factor for Inhalation, IF ($m^3/kg\text{-}day$)

Phase	Year	Equation	3rd Trimester	0<2	16<70
Demolition	2026	$\frac{DBR \cdot FAH \cdot EF \cdot ED \cdot ASF \cdot A \cdot CF_1}{AT}$	0.00E+00	0.00E+00	1.18E-03
Demolition - Hauling	2026		0.00E+00	0.00E+00	3.31E-04
Site Preparation	2026		0.00E+00	0.00E+00	8.63E-05
Grading/Excavation	2026		0.00E+00	0.00E+00	2.47E-03
Grading/Excavation - Hauling	2026		0.00E+00	0.00E+00	1.35E-03
Concrete - Garage - Trucks	2026		0.00E+00	0.00E+00	3.17E-04
Concrete - Garage - Trucks	2027		0.00E+00	0.00E+00	6.04E-04
Concrete - Podium 1 - Trucks	2027		0.00E+00	0.00E+00	3.02E-04
Concrete - Podium 2 - Trucks	2028		0.00E+00	0.00E+00	4.60E-04
Building Construction-1	2027		0.00E+00	0.00E+00	1.58E-04
Building Construction-1	2028		0.00E+00	0.00E+00	5.27E-03
Building Construction-1	2029		0.00E+00	0.00E+00	2.73E-04
Building Construction-2	2028		0.00E+00	0.00E+00	2.99E-03
Building Construction-2	2029		0.00E+00	0.00E+00	2.68E-03
Finishing/Painting-1	2028		0.00E+00	0.00E+00	1.71E-03
Finishing/Painting-1	2029		0.00E+00	0.00E+00	2.79E-03
Finishing/Painting-2	2029		0.00E+00	0.00E+00	4.53E-03
Paving	2029		0.00E+00	0.00E+00	1.09E-03

Risk Calculation Part 1, R1

Equation	3rd Trimester	0<2	2<16
$IF \cdot CPF \cdot CF_2$	0.00E+00	0.00E+00	1.30E-06
	0.00E+00	0.00E+00	3.64E-07
	0.00E+00	0.00E+00	9.50E-08
	0.00E+00	0.00E+00	2.72E-06
	0.00E+00	0.00E+00	1.49E-06
	0.00E+00	0.00E+00	3.48E-07
	0.00E+00	0.00E+00	6.65E-07
	0.00E+00	0.00E+00	3.32E-07
	0.00E+00	0.00E+00	5.06E-07
	0.00E+00	0.00E+00	1.74E-07
	0.00E+00	0.00E+00	5.79E-06
	0.00E+00	0.00E+00	3.01E-07
	0.00E+00	0.00E+00	3.29E-06
	0.00E+00	0.00E+00	2.94E-06
	0.00E+00	0.00E+00	1.88E-06
	0.00E+00	0.00E+00	3.07E-06
	0.00E+00	0.00E+00	4.98E-06
	0.00E+00	0.00E+00	1.20E-06

6201 Bristol Unmitigated

Onroad DPM Emissions, Ground Level Concentrations and Health Risk Calculations

Worker Receptors

Offsite

Phase		Start Date	End Date	Work Days	missions (lbs/da	Emissions (lbs/yr	Emissions (g/s)
Demolition	2026	1/1/2026	3/23/2026	70	1.58E-04	1.10E-02	8.27E-07
Demolition - Hauling	2026	1/1/2026	1/23/2026	20	3.25E-03	6.49E-02	1.70E-05
Site Preparation	2026	6/15/2026	6/20/2026	6	3.79E-04	2.28E-03	1.99E-06
Grading/Excavation	2026	6/21/2026	12/9/2026	147	4.90E-04	7.21E-02	2.57E-06
Grading/Excavation - Hauling	2026	6/21/2026	9/22/2026	80	1.64E-02	1.31E+00	8.61E-05
Concrete - Garage - Trucks	2026	12/10/2026	12/31/2026	19	1.46E-02	2.78E-01	7.69E-05
Concrete - Garage - Trucks	2027	1/1/2027	2/11/2027	36	1.47E-02	5.29E-01	7.71E-05
Concrete - Podium 1 - Trucks	2027	10/8/2027	10/28/2027	18	1.47E-02	2.65E-01	7.71E-05
Concrete - Podium 2 - Trucks	2028	1/20/2028	2/20/2028	27	1.45E-02	3.92E-01	7.62E-05
Building Construction-1	2027	12/21/2027	12/31/2027	10	1.28E-02	1.28E-01	6.72E-05
Building Construction-1	2028	1/1/2028	12/31/2028	313	1.23E-02	3.84E+00	6.44E-05
Building Construction-1	2029	1/1/2029	1/19/2029	17	1.18E-02	2.00E-01	6.18E-05
Building Construction-2	2028	6/7/2028	12/31/2028	178	4.38E-03	7.80E-01	2.30E-05
Building Construction-2	2029	1/1/2029	7/5/2029	160	4.21E-03	6.73E-01	2.21E-05
Finishing/Painting-1	2028	9/4/2028	12/31/2028	102	0.00E+00	0.00E+00	0.00E+00
Finishing/Painting-1	2029	1/1/2029	7/13/2029	167	0.00E+00	0.00E+00	0.00E+00
Finishing/Painting-2	2029	2/16/2029	12/27/2029	270	0.00E+00	0.00E+00	0.00E+00
Paving	2029	7/1/2029	9/14/2029	65	4.19E-04	2.72E-02	2.20E-06
				1705			

From AQ Summary

Emissions (lbs/day)	
0.00075	TRUE
0.08209	TRUE
0.00180	TRUE
0.00232	TRUE
0.26798	TRUE
0.13593	TRUE
0.13641	TRUE
0.13641	TRUE
0.13478	TRUE
0.06055	TRUE
0.05807	TRUE
0.05577	TRUE
0.02074	TRUE
0.01992	TRUE
0.00000	TRUE
0.00000	TRUE
0.00000	TRUE
0.00198	TRUE

Haul Truck/Worker Trip Adjustment Factor to Model - Demolition

	Total (miles)				
	HAUL				
Haul Distance (Haz Waste Facility or Landfill)	109				
			Haul Route Model	6934.9	
				6.9349	km modeled
AERMOD	4.31	*Calculated in Lake AERMOD View*		0.62	km to mile conversion
% in Dispersion Model, Hauling (Haz Waste Facility or Landfill)	4.0%			4.31	Miles modeled

Haul Truck/Worker Trip Adjustment Factor to Model - Grading

	Total (miles)				
	HAUL				
Haul Distance (Haz Waste Facility or Landfill)	70.4				
			Haul Route Model	6934.9	
				6.9349	km modeled
AERMOD	4.31	*Calculated in Lake AERMOD View*		0.62	km to mile con
% in Dispersion Model, Hauling (Haz Waste Facilit	6.1%			4.31	Miles modeled

Haul Truck/Worker Trip Adjustment Factor to Model - Concrete/Vendor

	Total (miles)
	HAUL
Hauling Default	40
Vendor	20.40
AERMOD	4.31
Hauling Default	10.8%
% in Dispersion	21.1%

version

Haul Route Model	6934.9
	6.9349
Calculated in Lake AERMOD View	0.62
	4.31

AERMOD Column Identifier:			8	8	8	8	8	8	8	8	8	8	8	8	8	8	8	8
			Demolition	Demolition - Hauling	Site Preparation	Grading/Excavation	Grading/Excavation - Hauling	Concrete - Garage - Trucks	Concrete - Garage - Trucks	Concrete - Podium 1 - Trucks	Concrete - Podium 2 - Trucks	Building Construction-1	Building Construction-1	Building Construction-1	Building Construction-2	Building Construction-2	Finishing/Painting-1	Finishing/Painting-1
Unique Identifier	X (UTM)	Y (UTM)	2026	2026	2026	2026	2026	2026	2027	2027	2028	2027	2028	2029	2028	2029	2028	2029
371286.013761124.01	371286.01	3761124.01	3.34E-06	6.88E-05	8.04E-06	1.04E-05	3.48E-04	3.10E-04	3.12E-04	3.12E-04	3.08E-04	2.71E-04	2.60E-04	2.50E-04	9.29E-05	8.92E-05	0.00E+00	0.00E+00
371296.013761124.01	371296.01	3761124.01	3.22E-06	6.64E-05	7.76E-06	1.00E-05	3.36E-04	3.00E-04	3.01E-04	3.01E-04	2.97E-04	2.62E-04	2.51E-04	2.41E-04	8.97E-05	8.61E-05	0.00E+00	0.00E+00
371286.013761130.01	371286.01	3761130.01	3.34E-06	6.87E-05	8.04E-06	1.04E-05	3.47E-04	3.10E-04	3.11E-04	3.11E-04	3.08E-04	2.71E-04	2.60E-04	2.50E-04	9.28E-05	8.91E-05	0.00E+00	0.00E+00
371296.013761130.01	371296.01	3761130.01	3.23E-06	6.65E-05	7.77E-06	1.00E-05	3.36E-04	3.00E-04	3.01E-04	3.01E-04	2.97E-04	2.62E-04	2.51E-04	2.41E-04	8.97E-05	8.62E-05	0.00E+00	0.00E+00
371302.013761130.01	371302.01	3761130.01	3.17E-06	6.54E-05	7.64E-06	9.88E-06	3.30E-04	2.95E-04	2.96E-04	2.96E-04	2.93E-04	2.58E-04	2.47E-04	2.37E-04	8.83E-05	8.48E-05	0.00E+00	0.00E+00
371266.013761140.01	371266.01	3761140.01	3.70E-06	7.62E-05	8.91E-06	1.15E-05	3.85E-04	3.44E-04	3.45E-04	3.45E-04	3.41E-04	3.00E-04	2.88E-04	2.77E-04	1.03E-04	9.88E-05	0.00E+00	0.00E+00
371276.013761140.01	371276.01	3761140.01	3.50E-06	7.21E-05	8.43E-06	1.09E-05	3.64E-04	3.25E-04	3.26E-04	3.26E-04	3.23E-04	2.84E-04	2.73E-04	2.62E-04	9.73E-05	9.35E-05	0.00E+00	0.00E+00
371286.013761140.01	371286.01	3761140.01	3.35E-06	6.91E-05	8.08E-06	1.04E-05	3.49E-04	3.12E-04	3.13E-04	3.13E-04	3.09E-04	2.72E-04	2.61E-04	2.51E-04	9.33E-05	8.96E-05	0.00E+00	0.00E+00
371296.013761140.01	371296.01	3761140.01	3.25E-06	6.70E-05	7.83E-06	1.01E-05	3.38E-04	3.02E-04	3.03E-04	3.03E-04	3.00E-04	2.64E-04	2.53E-04	2.43E-04	9.04E-05	8.68E-05	0.00E+00	0.00E+00
371256.013761150.01	371256.01	3761150.01	3.97E-06	8.17E-05	9.55E-06	1.23E-05	4.13E-04	3.69E-04	3.70E-04	3.70E-04	3.66E-04	3.22E-04	3.09E-04	2.97E-04	1.10E-04	1.06E-04	0.00E+00	0.00E+00
371266.013761150.01	371266.01	3761150.01	3.72E-06	7.66E-05	8.95E-06	1.16E-05	3.87E-04	3.45E-04	3.47E-04	3.47E-04	3.43E-04	3.02E-04	2.89E-04	2.78E-04	1.03E-04	9.93E-05	0.00E+00	0.00E+00
371276.013761150.01	371276.01	3761150.01	3.53E-06	7.28E-05	8.51E-06	1.10E-05	3.68E-04	3.29E-04	3.30E-04	3.30E-04	3.26E-04	2.87E-04	2.75E-04	2.64E-04	9.83E-05	9.44E-05	0.00E+00	0.00E+00
371286.013761150.01	371286.01	3761150.01	3.40E-06	7.01E-05	8.19E-06	1.06E-05	3.54E-04	3.16E-04	3.17E-04	3.17E-04	3.14E-04	2.76E-04	2.65E-04	2.54E-04	9.46E-05	9.09E-05	0.00E+00	0.00E+00
371296.013761150.01	371296.01	3761150.01	3.30E-06	6.81E-05	7.96E-06	1.03E-05	3.44E-04	3.07E-04	3.08E-04	3.08E-04	3.05E-04	2.68E-04	2.57E-04	2.47E-04	9.19E-05	8.83E-05	0.00E+00	0.00E+00
371226.013761163.01	371226.01	3761163.01	5.23E-06	1.08E-04	1.26E-05	1.63E-05	5.45E-04	4.86E-04	4.88E-04	4.88E-04	4.82E-04	4.25E-04	4.07E-04	3.91E-04	1.45E-04	1.40E-04	0.00E+00	0.00E+00
371256.013761160.01	371256.01	3761160.01	3.98E-06	8.20E-05	9.58E-06	1.24E-05	4.14E-04	3.70E-04	3.71E-04	3.71E-04	3.67E-04	3.23E-04	3.10E-04	2.98E-04	1.11E-04	1.06E-04	0.00E+00	0.00E+00
371266.013761160.01	371266.01	3761160.01	3.76E-06	7.74E-05	9.05E-06	1.17E-05	3.91E-04	3.49E-04	3.51E-04	3.51E-04	3.47E-04	3.05E-04	2.93E-04	2.81E-04	1.05E-04	1.00E-04	0.00E+00	0.00E+00
371276.013761160.01	371276.01	3761160.01	3.60E-06	7.41E-05	8.67E-06	1.12E-05	3.75E-04	3.35E-04	3.36E-04	3.36E-04	3.32E-04	2.92E-04	2.80E-04	2.69E-04	1.00E-04	9.61E-05	0.00E+00	0.00E+00
371286.013761160.01	371286.01	3761160.01	3.48E-06	7.17E-05	8.38E-06	1.08E-05	3.62E-04	3.24E-04	3.25E-04	3.25E-04	3.21E-04	2.83E-04	2.71E-04	2.60E-04	9.68E-05	9.30E-05	0.00E+00	0.00E+00
371294.013761160.01	371294.01	3761160.01	3.41E-06	7.02E-05	8.21E-06	1.06E-05	3.55E-04	3.17E-04	3.18E-04	3.18E-04	3.14E-04	2.77E-04	2.66E-04	2.55E-04	9.48E-05	9.11E-05	0.00E+00	0.00E+00
371206.013761174.01	371206.01	3761174.01	7.13E-06	1.47E-04	1.72E-05	2.22E-05	7.43E-04	6.63E-04	6.65E-04	6.65E-04	6.57E-04	5.79E-04	5.55E-04	5.33E-04	1.98E-04	1.91E-04	0.00E+00	0.00E+00
371219.013761170.01	371219.01	3761170.01	5.70E-06	1.17E-04	1.37E-05	1.77E-05	5.94E-04	5.30E-04	5.32E-04	5.32E-04	5.26E-04	4.63E-04	4.44E-04	4.26E-04	1.59E-04	1.52E-04	0.00E+00	0.00E+00
371226.013761170.01	371226.01	3761170.01	5.19E-06	1.07E-04	1.25E-05	1.62E-05	5.41E-04	4.83E-04	4.84E-04	4.84E-04	4.78E-04	4.21E-04	4.04E-04	3.88E-04	1.44E-04	1.39E-04	0.00E+00	0.00E+00
371246.013761170.01	371246.01	3761170.01	4.29E-06	8.85E-05	1.03E-05	1.34E-05	4.47E-04	3.99E-04	4.01E-04	4.01E-04	3.96E-04	3.49E-04	3.34E-04	3.21E-04	1.19E-04	1.15E-04	0.00E+00	0.00E+00
371256.013761170.01	371256.01	3761170.01	4.03E-06	8.30E-05	9.71E-06	1.25E-05	4.20E-04	3.75E-04	3.76E-04	3.76E-04	3.72E-04	3.27E-04	3.14E-04	3.01E-04	1.12E-04	1.08E-04	0.00E+00	0.00E+00
371266.013761170.01	371266.01	3761170.01	3.84E-06	7.91E-05	9.25E-06	1.19E-05	4.00E-04	3.57E-04	3.58E-04	3.58E-04	3.54E-04	3.12E-04	2.99E-04	2.87E-04	1.07E-04	1.03E-04	0.00E+00	0.00E+00
371276.013761170.01	371276.01	3761170.01	3.70E-06	7.62E-05	8.91E-06	1.15E-05	3.85E-04	3.44E-04	3.45E-04	3.45E-04	3.41E-04	3.01E-04	2.88E-04	2.77E-04	1.03E-04	9.88E-05	0.00E+00	0.00E+00
371286.013761170.01	371286.01	3761170.01	3.60E-06	7.42E-05	8.67E-06	1.12E-05	3.75E-04	3.35E-04	3.36E-04	3.36E-04	3.32E-04	2.92E-04	2.80E-04	2.69E-04	1.00E-04	9.62E-05	0.00E+00	0.00E+00
371292.013761170.01	371292.01	3761170.01	3.55E-06	7.32E-05	8.56E-06	1.11E-05	3.70E-04	3.30E-04	3.32E-04	3.32E-04	3.28E-04	2.89E-04	2.77E-04	2.66E-04	9.88E-05	9.49E-05	0.00E+00	0.00E+00
371198.013761178.01	371198.01	3761178.01	8.44E-06	1.74E-04	2.03E-05	2.63E-05	8.78E-04	7.84E-04	7.87E-04	7.87E-04	7.78E-04	6.85E-04	6.57E-04	6.31E-04	2.35E-04	2.25E-04	0.00E+00	0.00E+00
371206.013761180.01	371206.01	3761180.01	7.04E-06	1.45E-04	1.69E-05	2.19E-05	7.33E-04	6.54E-04	6.57E-04	6.57E-04	6.49E-04	5.72E-04	5.48E-04	5.26E-04	1.96E-04	1.88E-04	0.00E+00	0.00E+00
371216.013761180.01	371216.01	3761180.01	5.94E-06	1.22E-04	1.43E-05	1.85E-05	6.19E-04	5.52E-04	5.54E-04	5.54E-04	5.48E-04	4.83E-04	4.63E-04	4.44E-04	1.65E-04	1.59E-04	0.00E+00	0.00E+00
371225.013761180.01	371225.01	3761180.01	5.28E-06	1.09E-04	1.27E-05	1.64E-05	5.50E-04	4.91E-04	4.93E-04	4.93E-04	4.87E-04	4.29E-04	4.11E-04	3.95E-04	1.47E-04	1.41E-04	0.00E+00	0.00E+00
371246.013761180.01	371246.01	3761180.01	4.38E-06	9.02E-05	1.05E-05	1.36E-05	4.56E-04	4.07E-04	4.09E-04	4.09E-04	4.04E-04	3.56E-04	3.41E-04	3.27E-04	1.22E-04	1.17E-04	0.00E+00	0.00E+00
371256.013761180.01	371256.01	3761180.01	4.14E-06	8.53E-05	9.97E-06	1.29E-05	4.31E-04	3.85E-04	3.86E-04	3.86E-04	3.82E-04	3.36E-04	3.22E-04	3.10E-04	1.15E-04	1.11E-04	0.00E+00	0.00E+00
371266.013761180.01	371266.01	3761180.01	3.97E-06	8.18E-05	9.56E-06	1.24E-05	4.14E-04	3.69E-04	3.71E-04	3.71E-04	3.66E-04	3.23E-04	3.09E-04	2.97E-04	1.10E-04	1.06E-04	0.00E+00	0.00E+00
371276.013761180.01	371276.01	3761180.01	3.86E-06	7.94E-05	9.29E-06	1.20E-05	4.02E-04	3.58E-04	3.60E-04	3.60E-04	3.55E-04	3.13E-04	3.00E-04	2.88E-04	1.07E-04	1.03E-04	0.00E+00	0.00E+00
371286.013761180.01	371286.01	3761180.01	3.78E-06	7.78E-05	9.10E-06	1.18E-05	3.93E-04	3.51E-04	3.53E-04	3.53E-04	3.48E-04	3.07E-04	2.94E-04	2.83E-04	1.05E-04	1.01E-04	0.00E+00	0.00E+00
371216.013761185.01	371216.01	3761185.01	5.98E-06	1.23E-04	1.44E-05	1.86E-05	6.22E-04	5.56E-04	5.58E-04	5.58E-04	5.51E-04	4.85E-04	4.65E-04	4.47E-04	1.66E-04	1.60E-04	0.00E+00	0.00E+00
371223.013761186.01	371223.01	3761186.01	5.47E-06	1.13E-04	1.32E-05	1.70E-05	5.70E-04	5.09E-04	5.11E-04	5.11E-04	5.05E-04	4.45E-04	4.26E-04	4.09E-04	1.52E-04	1.46E-04	0.00E+00	0.00E+00
371256.013761188.01	371256.01	3761188.01	4.28E-06	8.82E-05	1.03E-05	1.33E-05	4.46E-04	3.98E-04	3.99E-04	3.99E-04	3.95E-04	3.48E-04	3.33E-04	3.20E-04	1.19E-04	1.14E-04	0.00E+00	0.00E+00
371266.013761190.01	371266.01	3761190.01	4.18E-06	8.61E-05	1.01E-05	1.30E-05	4.35E-04	3.88E-04	3.90E-04	3.90E-04	3.85E-04	3.39E-04	3.25E-04	3.12E-04	1.16E-04	1.12E-04	0.00E+00	0.00E+00
371276.013761190.01	371276.01	3761190.01	4.09E-06	8.42E-05	9.84E-06	1.27E-05	4.26E-04	3.80E-04	3.81E-04	3.81E-04	3.77E-04	3.32E-04	3.18E-04	3.06E-04	1.14E-04	1.09E-04	0.00E+00	0.00E+00
371285.013761190.01	371285.01	3761190.01	4.04E-06	8.33E-05	9.73E-06	1.26E-05	4.21E-04	3.76E-04	3.77E-04	3.77E-04	3.73E-04	3.28E-04	3.15E-04	3.02E-04	1.12E-04	1.08E-04	0.00E+00	0.00E+00
371178.013761250.01	371178.01	3761250.01	3.09E-06	6.37E-05	7.45E-06	9.63E-06	3.22E-04	2.88E-04	2.89E-04	2.89E-04	2.85E-04	2.51E-04	2.41E-04	2.31E-04	8.60E-05	8.26E-05	0.00E+00	0.00E+00
371188.013761251.01	371188.01	3761251.01	3.80E-06	7.84E-05	9.16E-06	1.18E-05	3.96E-04	3.54E-04	3.55E-04	3.55E-04	3.51E-04	3.09E-04	2.96E-04	2.84E-04	1.06E-04	1.02E-04	0.00E+00	0.00E+00
371168.013761258.01	371168.01	3761258.01	2.28E-06	4.70E-05	5.50E-06	7.11E-06	2.38E-04	2.12E-04	2.13E-04	2.13E-04	2.10E-04	1.85E-04	1.78E-04	1.71E-04	6.35E-05	6.10E-05	0.00E+00	0.00E+00
371178.013761258.01	371178.01	3761258.01	2.70E-06	5.56E-05	6.50E-06	8.40E-06	2.81E-04	2.51E-04	2.52E-04	2.52E-04	2.49E-04	2.19E-04	2.10E-04	2.02E-04	7.51E-05	7.21E-05	0.00E+00	0.00E+00
371188.013761258.01	371188.01	3761258.01	3.27E-06	6.74E-05	7.88E-06	1.02E-05	3.41E-04	3.04E-04	3.05E-04	3.05E-04	3.02E-04	2.66E-04	2.55E-04	2.45E-04	9.10E-05	8.74E-05	0.00E+00	0.00E+00
371198.013761258.01	371198.01	3761258.01	4.03E-06	8.31E-05	9.71E-06	1.26E-05	4.20E-04	3.75E-04	3.76E-04	3.76E-04	3.72E-04	3.27E-04	3.14E-04	3.02E-04	1.12E-04	1.08E-04	0.00E+00	0.00E+00
371208.013761262.01	371208.01	3761262.01	4.52E-06	9.32E-05	1.09E-05	1.41E-05	4.71E-04	4.21E-04	4.22E-04	4.22E-04	4.17E-04	3.67E-04	3.52E-04	3.38E-04	1.26E-04	1.21E-04	0.00E+00	0.00E+00
371158.013761268.01	371158.01	3761268.01	1.82E-06	3.74E-05	4.37E-06	5.65E-06	1.89E-04	1.69E-04	1.69E-04	1.69E-04	1.67E-04	1.47E-04	1.41E-04	1.36E-04	5.05E-05	4.85E-05	0.00E+00	0.00E+00
371168.013761268.01	371168.01	3761268.01	2.05E-06	4.22E-05	4.93E-06	6.37E-06	2.13E-04	1.90E-04	1.91E-04	1.91E-04	1.89E-04	1.66E-04	1.59E-04	1.53E-04	5.70E-05	5.47E-05	0.00E+00	0.00E+00
371178.013761268.01	371178.01	3761268.01	2.35E-06	4.85E-05	5.66E-06	7.32E-06	2.45E-04	2.19E-04	2.19E-04	2.19E-04	2.17E-04	1.91E-04	1.83E-04	1.76E-04	6.54E-05	6.28E-05	0.00E+00	0.00E+00
371188.013761268.01	371188.01	3761268.01	2.75E-06	5.67E-05	6.62E-06	8.56E-06	2.86E-04	2.56E-04	2.57E-04	2.57E-04	2.54E-04	2.23E-04	2.14E-04	2.06E-04	7.65E-05	7.35E-05	0.00E+00	0.00E+00
371198.013761268.01	371198.01	3761268.01	3.27E-06	6.73E-05	7.87E-06	1.02E-05	3.40E-04	3.04E-04	3.05E-04	3.05E-04	3.01E-04	2.65E-04	2.54E-04	2.44E-04	9.09E-05	8.73E-05	0.00E+00	0.00E+00
371208.013761268.01	371208.01	3761268.01	3.93E-06	8.10E-05	9.47E-06	1.22E-05	4.09E-04	3.65E-04	3.67E-04	3.67E-04	3.62E-04	3.19E-04	3.06E-04	2.94E-04	1.09E-04	1.05E-04	0.00E+00	0.00E+00
371218.013761268.01	371218.01	3761268.01	4.77E-06	9.84E-05	1.15E-05	1.49E-05	4.97E-04	4.44E-04	4.45E-04	4.45E-04	4.40E-04	3.88E-04	3.72E-04	3.57E-04	1.33E-04	1.28E-04	0.00E+00	0.00E+00
371148.013761278.01	371148.01	3761278.01	1.54E-06	3.16E-05	3.70E-06	4.78E-06	1.60E-04	1.43E-04	1.43E-04	1.43E-04	1.42E-04	1.25E-04	1.20E-04	1.15E-04	4.27E-05	4.10E-05	0.00E+00	0.00E+00
371158.013761278.01	371158.01	3761278.01	1.68E-06	3.47E-05	4.06E-06	5.24E-06	1.75E-04	1.57E-04	1.57E-04	1.57E-04	1.55E-04	1.37E-04	1.31E-04	1.26E-04	4.68E-05	4.50E-05	0.00E+00	0.00E+00
371168.013761278.01	371168.01	3761278.01	1.87E-06	3.85E-05	4.50E-06	5.82E-06	1.95E-04	1.74E-04	1.74E-04	1.74E-04	1.72E-04	1.52E-04	1.46E-04	1.40E-04	5.20E-05	4.99E-05	0.00E+00	0.00E+00
371178.013761278.01	371178.01	3761278.01	2.10E-06	4.33E-05	5.06E-06	6.54E-06	2.19E-04	1.95E-04	1.96E-04	1.96E-04	1.94E-04	1.71E-04	1.64E-04	1.57E-04	5.85E-05	5.61E-05	0.00E+00	0.00E+00
371188.013761278.01	371188.01	3761278.01	2.39E-06	4.93E-05	5.77E-06	7.45E-06	2.49E-04	2.23E-04	2.23E-04	2.23E-04	2.21E-04	1.94E-04	1.86E-04	1.79E-04	6.66E-05	6.40E-05	0.00E+00	0.00E+00
371198.013761278.01	371198.01	3761278.01	2.76E-06	5.70E-05	6.66E-06	8.60E-06	2.88E-04	2.57E-04	2.58E-04	2.58E-04	2.55E-04	2.24E-04	2.15E-04	2.07E-04	7.69E-05	7.38E-05	0.00E+00	0.00E+00
371208.013761278.01	371208.01	3761278.01	3.23E-06	6.66E-05	7.78E-06	1.01E-05	3.37E-04	3.00E-04	3.01E-04	3.01E-04	2.98E-04	2.62E-04	2.52E-04	2.42E-04	8.99E-05	8.63E-05	0.00E+00	0.00E+00
371218.013761278.01	371218.01	3761278.01	3.82E-06	7.86E-05	9.19E-06	1.19E-05	3.97E-04	3.55E-04	3.56E-04	3.56E-04	3.52E-04	3.10E-04	2.97E-04	2.85E-04	1.06E-04	1.02E-04	0.00E+00	0.00E+00
371228.013761279.01	371228.01	3761279.01	4.44E-06	9.14E-05	1.07E-05	1.38E-05	4.62E-04	4.13E-04	4.14E-04	4.14E-04	4.09E-04	3.60E-04	3.46E-04	3.32E-04	1.23E-04	1.19E-04	0.00E+00	0.00E+00
371148.013761288.01	371148.01	3761288.01	1.45E-06	2.99E-05	3.50E-06	4.52E-06	1.51E-04	1.35E-04	1.35E-04	1.35E-04	1.34E-04	1.18E-04	1.13E-04	1.09E-04	4.04E-05	3.88E-05	0.00E+00	0.00E+00
371158.013761288.01	371158.01	3761288.01	1.58E-06	3.25E-05	3.80E-06	4.91E-06	1.64E-04	1.47E-04	1.47E-04	1.47E-04	1.45E-04	1.28E-04	1.23E-04	1.18E-04	4.38E-05	4.21E-05	0.00E+00	0.00E+00
371168.013761288.01	371168.01	3761288.01	1.73E-06	3.56E-05	4.16E-06	5.37E-06	1.80E-04	1.61E-04	1.61E-04	1.61E-04	1.59E-04	1.40E-04	1.34E-04	1.29E-04	4.80E-05	4.61E-05	0.00E+00	0.00E+00
371178.013761288.01	371178.01	3761288.01	1.91E-06	3.94E-05	4.60E-06	5.95E-06	1.99E-04	1.78E-04	1.78E-04	1.78E-04	1.76E-04	1.55E-04	1.49E-04	1.43E-04	5.32E-05	5.11E-05	0.00E+00	0.00E+00
371188.013761288.01	371188.01	3761288.01	2.14E-06	4.40E-05	5.15E-06	6.65E-06	2.22E-04	1.99E-04	1.99E-04	1.99E-04	1.97E-04	1.73E-04	1.66E-04	1.60E-04	5.94E-05	5.71E-05	0.00E+00	0.00E+00
371198.013761288.01	371198.01	3761288.01	2.41E-06	4.97E-05	5.82E-06	7.52E-06	2.51E-04	2.24E-04	2.25E-04	2.25E-04	2.23E-04	1.96E-04	1.88E-04	1.81E-04	6.72E-05	6.45E-05	0.00E+00	0.00E+00
371208.013761288.01	371208.01	3761288.01	2.76E-06	5.68E-05	6.64E-06	8.58E-06	2.87E-04	2.56E-04	2.57E-04	2.57E-04	2.54E-04	2.24E-04	2.15E-04	2.06E-04	7.67E-05	7.37E-05	0.00E+00	0.00E+00
371218.013761288.01	371218.01	3761288.01	3.18E-06	6.56E-05	7.67E-06	9.91E-06	3.31E-04	2.96E-04	2.97E-04	2.97E-04	2.93E-04	2.58E-04	2.48E-04	2.38E-04	8.85E-05	8.50E-05	0.00E+00	0.00E+00
371228.013761288.01	371228.01	3761288.01	3.70E-06	7.63E-05	8.91E-06	1.15E-05	3.85E-04	3.44E-04	3.45E-04	3.45E-04	3.41E-04	3.01E-04	2.88E-04	2.77E-04	1.03E-04	9.89E-05	0.00E+00	0.00E+00
371238.013761291.01	371238.01	3761291.01	4.08E-06	8.41E-05	9.83E-06	1.27E-05	4.25E-04	3.80E-04	3.81E-04	3.81E-04	3.76E-04	3.32E-04	3.18E-04	3.05E-04	1.14E-04	1.09E-04	0.00E+00	0.00E+00
371138.013761298.01	371138.01	3761298.01	1.29E-06	2.66E-05	3.11E-06	4.02E-06	1.35E-04	1.20E-04	1.21E-04	1.21E-04	1.19E-04	1.05E-04	1.01E-04	9.66E-05	3.59E-05	3.45E-05	0.00E+00	0.00E+00
371148.013761298.01	371148.01	3761298.01	1.38E-06	2.84E-05	3.32E-06	4.30E-06	1.44E-04	1.28E-04	1.29E-04	1.29E-04	1.27E-04	1.12E-04	1.07E-04	1.03E-04	3.84E-05	3.69E-05	0.00E+00	0.00E+00
371158.013761298.01	371158.01	3761298.01	1.49E-06	3.06E-05	3.58E-06	4.62E-06	1.55E-04	1.38E-04	1.39E-04	1.39E-04	1.37E-04	1.21E-04	1.16E-04	1.11E-04	4.13E-05	3.97E-05	0.00E+00	0.00E+00
371168.013761298.01	371168.01	3761298.01	1.61E-06	3.32E-05	3.88E-06	5.01E-06	1.68E-04	1.50E-04	1.50E-04	1.50E-04	1.48E-04	1.31E-04	1.25E-04	1.20E-04	4.48E-05	4.30E-05	0.00E+00	0.00E+00
371178.013761298.01	371178.01	3761298.01	1.76E-06	3.63E-05	4.24E-06	5.48E-06	1.83E-04	1.64E-04	1.64E-04	1.64E-04	1.62E-04	1.43E-04	1.37E-04	1.32E-04	4.90E-05	4.71E-05	0.00E+00	0.00E+00
371188.013761298.01	371188.01	3761298.01	1.94E-06	4.00E-05	4.67E-06	6.04E-06	2.02E-04	1.80E-04	1.81E-04	1.81E-04	1.79E-04	1.58E-04	1.51E-04	1.45E-04	5.40E-05	5.18E-05	0.00E+00	0.00E+00
371198.013761298.01	371198.01	3761298.01	2.16E-06	4.44E-05	5.19E-06	6.71E-06	2.25E-04	2.01E-04	2.01E-04	2.01E-04	1.99E-04	1.75E-04	1.68E-04	1.61E-04	6.00E-05	5.76E-05	0.00E+00	0.00E+00
371208.013761298.01	371208.01	3761298.01	2.42E-06	4.99E-05	5.83E-06	7.53E-06	2.52E-04	2.25E-04	2.26E-04	2.26E-04	2.23E-04	1.96E-04	1.88E-04	1.81E-04	6.73E-05	6.46E-05	0.00E+00	0.00E+00
371218.013761298.01	371218.01	3761298.01	2.74E-06	5.65E-05	6.60E-06	8.53E-06	2.85E-04	2.55E-04	2.56E-04	2.56E-04	2.53E-04	2.23E-04	2.13E-04	2.05E-04	7.62E-05	7.32E-05	0.00E+00	0.00E+00
371228.013761298.01	371228.01	3761298.01	3.12E-06	6.44E-05	7.53E-06	9.73E-06	3.25E-04	2.91E-04	2.92E-04	2.92E-04	2.88E-04	2.54E-04	2.43E-04	2.34E-04	8.69E-05	8.35E-05	0.00E+00	0.00E+00
371238.013761298.01	371238.01	3761298.01	3.59E-06	7.39E-05	8.64E-06	1.12E-05	3.74E-04	3.33E-04	3.35E-04	3.35E-04	3.31E-04	2.91E-04	2.79E-04	2.68E-04	9.98E-05	9.58E-05	0.00E+00	0.00E+00
371248.013761303.01	371248.01	3761303.01	3.77E-06	7.77E-05	9.09E-06	1.17E-05	3.93E-04	3.51E-04	3.52E-04	3.52E-04	3.48E-04	3.06E-04	2.94E-04	2.82E-04	1.05E-04	1.01E-04	0.00E+00	0.00E+00
371128.013761308.01	371128.01	3761308.01	1.17E-06	2.42E-05	2.83E-06	3.66E-06	1.22E-04	1.09E-04	1.10E-04	1.10E-04	1.08E-04	9.54E-05	9.15E-05	8.79E-05	3.27E-05	3.14E-05	0.00E+00	0.00E+00
371138.013761308.01	371138.01	3761308.01	1.24E-06	2.56E-05	2.99E-06	3.87E-06	1.29E-04	1.15E-04	1.16E-04	1.16E-04	1

8	8	8	8				MAX:	0.015
Finishing/Painting-2	Paving			Child Risk				
2029	2029			3rd Trimester	0<2	2<16	Total	per million
0.00E+00	8.88E-06			0.00E+00	0.00E+00	3.36E-09	3.36E-09	3.36E-03
0.00E+00	8.58E-06			0.00E+00	0.00E+00	3.24E-09	3.24E-09	3.24E-03
0.00E+00	8.88E-06			0.00E+00	0.00E+00	3.36E-09	3.36E-09	3.36E-03
0.00E+00	8.58E-06			0.00E+00	0.00E+00	3.24E-09	3.24E-09	3.24E-03
0.00E+00	8.44E-06			0.00E+00	0.00E+00	3.19E-09	3.19E-09	3.19E-03
0.00E+00	9.84E-06			0.00E+00	0.00E+00	3.72E-09	3.72E-09	3.72E-03
0.00E+00	9.31E-06			0.00E+00	0.00E+00	3.52E-09	3.52E-09	3.52E-03
0.00E+00	8.92E-06			0.00E+00	0.00E+00	3.37E-09	3.37E-09	3.37E-03
0.00E+00	8.64E-06			0.00E+00	0.00E+00	3.27E-09	3.27E-09	3.27E-03
0.00E+00	1.06E-05			0.00E+00	0.00E+00	3.99E-09	3.99E-09	3.99E-03
0.00E+00	9.88E-06			0.00E+00	0.00E+00	3.74E-09	3.74E-09	3.74E-03
0.00E+00	9.40E-06			0.00E+00	0.00E+00	3.55E-09	3.55E-09	3.55E-03
0.00E+00	9.05E-06			0.00E+00	0.00E+00	3.42E-09	3.42E-09	3.42E-03
0.00E+00	8.79E-06			0.00E+00	0.00E+00	3.32E-09	3.32E-09	3.32E-03
0.00E+00	1.39E-05			0.00E+00	0.00E+00	5.26E-09	5.26E-09	5.26E-03
0.00E+00	1.06E-05			0.00E+00	0.00E+00	4.00E-09	4.00E-09	4.00E-03
0.00E+00	1.00E-05			0.00E+00	0.00E+00	3.78E-09	3.78E-09	3.78E-03
0.00E+00	9.57E-06			0.00E+00	0.00E+00	3.62E-09	3.62E-09	3.62E-03
0.00E+00	9.26E-06			0.00E+00	0.00E+00	3.50E-09	3.50E-09	3.50E-03
0.00E+00	9.07E-06			0.00E+00	0.00E+00	3.43E-09	3.43E-09	3.43E-03
0.00E+00	1.90E-05			0.00E+00	0.00E+00	7.17E-09	7.17E-09	7.17E-03
0.00E+00	1.52E-05			0.00E+00	0.00E+00	5.73E-09	5.73E-09	5.73E-03
0.00E+00	1.38E-05			0.00E+00	0.00E+00	5.22E-09	5.22E-09	5.22E-03
0.00E+00	1.14E-05			0.00E+00	0.00E+00	4.32E-09	4.32E-09	4.32E-03
0.00E+00	1.07E-05			0.00E+00	0.00E+00	4.05E-09	4.05E-09	4.05E-03
0.00E+00	1.02E-05			0.00E+00	0.00E+00	3.86E-09	3.86E-09	3.86E-03
0.00E+00	9.84E-06			0.00E+00	0.00E+00	3.72E-09	3.72E-09	3.72E-03
0.00E+00	9.58E-06			0.00E+00	0.00E+00	3.62E-09	3.62E-09	3.62E-03
0.00E+00	9.45E-06			0.00E+00	0.00E+00	3.57E-09	3.57E-09	3.57E-03
0.00E+00	2.24E-05			0.00E+00	0.00E+00	8.48E-09	8.48E-09	8.48E-03
0.00E+00	1.87E-05			0.00E+00	0.00E+00	7.08E-09	7.08E-09	7.08E-03
0.00E+00	1.58E-05			0.00E+00	0.00E+00	5.98E-09	5.98E-09	5.98E-03
0.00E+00	1.40E-05			0.00E+00	0.00E+00	5.31E-09	5.31E-09	5.31E-03
0.00E+00	1.16E-05			0.00E+00	0.00E+00	4.40E-09	4.40E-09	4.40E-03
0.00E+00	1.10E-05			0.00E+00	0.00E+00	4.16E-09	4.16E-09	4.16E-03
0.00E+00	1.06E-05			0.00E+00	0.00E+00	3.99E-09	3.99E-09	3.99E-03
0.00E+00	1.03E-05			0.00E+00	0.00E+00	3.88E-09	3.88E-09	3.88E-03
0.00E+00	1.01E-05			0.00E+00	0.00E+00	3.80E-09	3.80E-09	3.80E-03
0.00E+00	1.59E-05			0.00E+00	0.00E+00	6.01E-09	6.01E-09	6.01E-03
0.00E+00	1.46E-05			0.00E+00	0.00E+00	5.51E-09	5.51E-09	5.51E-03
0.00E+00	1.14E-05			0.00E+00	0.00E+00	4.30E-09	4.30E-09	4.30E-03
0.00E+00	1.11E-05			0.00E+00	0.00E+00	4.20E-09	4.20E-09	4.20E-03
0.00E+00	1.09E-05			0.00E+00	0.00E+00	4.11E-09	4.11E-09	4.11E-03
0.00E+00	1.08E-05			0.00E+00	0.00E+00	4.06E-09	4.06E-09	4.06E-03
0.00E+00	8.23E-06			0.00E+00	0.00E+00	3.11E-09	3.11E-09	3.11E-03
0.00E+00	1.01E-05			0.00E+00	0.00E+00	3.82E-09	3.82E-09	3.82E-03
0.00E+00	6.07E-06			0.00E+00	0.00E+00	2.30E-09	2.30E-09	2.30E-03
0.00E+00	7.18E-06			0.00E+00	0.00E+00	2.71E-09	2.71E-09	2.71E-03
0.00E+00	8.70E-06			0.00E+00	0.00E+00	3.29E-09	3.29E-09	3.29E-03
0.00E+00	1.07E-05			0.00E+00	0.00E+00	4.06E-09	4.06E-09	4.06E-03
0.00E+00	1.20E-05			0.00E+00	0.00E+00	4.55E-09	4.55E-09	4.55E-03
0.00E+00	4.83E-06			0.00E+00	0.00E+00	1.83E-09	1.83E-09	1.83E-03
0.00E+00	5.45E-06			0.00E+00	0.00E+00	2.06E-09	2.06E-09	2.06E-03
0.00E+00	6.26E-06			0.00E+00	0.00E+00	2.37E-09	2.37E-09	2.37E-03
0.00E+00	7.32E-06			0.00E+00	0.00E+00	2.77E-09	2.77E-09	2.77E-03
0.00E+00	8.69E-06			0.00E+00	0.00E+00	3.29E-09	3.29E-09	3.29E-03
0.00E+00	1.05E-05			0.00E+00	0.00E+00	3.95E-09	3.95E-09	3.95E-03
0.00E+00	1.27E-05			0.00E+00	0.00E+00	4.80E-09	4.80E-09	4.80E-03
0.00E+00	4.09E-06			0.00E+00	0.00E+00	1.54E-09	1.54E-09	1.54E-03
0.00E+00	4.48E-06			0.00E+00	0.00E+00	1.69E-09	1.69E-09	1.69E-03
0.00E+00	4.97E-06			0.00E+00	0.00E+00	1.88E-09	1.88E-09	1.88E-03
0.00E+00	5.59E-06			0.00E+00	0.00E+00	2.11E-09	2.11E-09	2.11E-03
0.00E+00	6.37E-06			0.00E+00	0.00E+00	2.41E-09	2.41E-09	2.41E-03
0.00E+00	7.35E-06			0.00E+00	0.00E+00	2.78E-09	2.78E-09	2.78E-03
0.00E+00	8.60E-06			0.00E+00	0.00E+00	3.25E-09	3.25E-09	3.25E-03
0.00E+00	1.01E-05			0.00E+00	0.00E+00	3.84E-09	3.84E-09	3.84E-03
0.00E+00	1.18E-05			0.00E+00	0.00E+00	4.46E-09	4.46E-09	4.46E-03
0.00E+00	3.86E-06			0.00E+00	0.00E+00	1.46E-09	1.46E-09	1.46E-03
0.00E+00	4.19E-06			0.00E+00	0.00E+00	1.58E-09	1.58E-09	1.58E-03
0.00E+00	4.59E-06			0.00E+00	0.00E+00	1.74E-09	1.74E-09	1.74E-03
0.00E+00	5.08E-06			0.00E+00	0.00E+00	1.92E-09	1.92E-09	1.92E-03
0.00E+00	5.68E-06			0.00E+00	0.00E+00	2.15E-09	2.15E-09	2.15E-03
0.00E+00	6.42E-06			0.00E+00	0.00E+00	2.43E-09	2.43E-09	2.43E-03
0.00E+00	7.34E-06			0.00E+00	0.00E+00	2.77E-09	2.77E-09	2.77E-03
0.00E+00	8.47E-06			0.00E+00	0.00E+00	3.20E-09	3.20E-09	3.20E-03
0.00E+00	9.84E-06			0.00E+00	0.00E+00	3.72E-09	3.72E-09	3.72E-03
0.00E+00	1.09E-05			0.00E+00	0.00E+00	4.11E-09	4.11E-09	4.11E-03
0.00E+00	3.44E-06			0.00E+00	0.00E+00	1.30E-09	1.30E-09	1.30E-03
0.00E+00	3.67E-06			0.00E+00	0.00E+00	1.39E-09	1.39E-09	1.39E-03
0.00E+00	3.95E-06			0.00E+00	0.00E+00	1.49E-09	1.49E-09	1.49E-03
0.00E+00	4.28E-06			0.00E+00	0.00E+00	1.62E-09	1.62E-09	1.62E-03
0.00E+00	4.69E-06			0.00E+00	0.00E+00	1.77E-09	1.77E-09	1.77E-03
0.00E+00	5.16E-06			0.00E+00	0.00E+00	1.95E-09	1.95E-09	1.95E-03
0.00E+00	5.74E-06			0.00E+00	0.00E+00	2.17E-09	2.17E-09	2.17E-03
0.00E+00	6.44E-06			0.00E+00	0.00E+00	2.43E-09	2.43E-09	2.43E-03
0.00E+00	7.29E-06			0.00E+00	0.00E+00	2.76E-09	2.76E-09	2.76E-03
0.00E+00	8.31E-06			0.00E+00	0.00E+00	3.14E-09	3.14E-09	3.14E-03
0.00E+00	9.54E-06			0.00E+00	0.00E+00	3.61E-09	3.61E-09	3.61E-03
0.00E+00	1.00E-05			0.00E+00	0.00E+00	3.79E-09	3.79E-09	3.79E-03
0.00E+00	3.13E-06			0.00E+00	0.00E+00	1.18E-09	1.18E-09	1.18E-03
0.00E+00	3.30E-06			0.00E+00	0.00E+00	1.25E-09	1.25E-09	1.25E-03
0.00E+00	3.51E-06			0.00E+00	0.00E+00	1.33E-09	1.33E-09	1.33E-03
0.00E+00	3.75E-06			0.00E+00	0.00E+00	1.42E-09	1.42E-09	1.42E-03
0.00E+00	4.03E-06			0.00E+00	0.00E+00	1.52E-09	1.52E-09	1.52E-03
0.00E+00	4.36E-06			0.00E+00	0.00E+00	1.65E-09	1.65E-09	1.65E-03
0.00E+00	4.75E-06			0.00E+00	0.00E+00	1.80E-09	1.80E-09	1.80E-03
0.00E+00	5.21E-06			0.00E+00	0.00E+00	1.97E-09	1.97E-09	1.97E-03
0.00E+00	5.76E-06			0.00E+00	0.00E+00	2.18E-09	2.18E-09	2.18E-03
0.00E+00	6.42E-06			0.00E+00	0.00E+00	2.43E-09	2.43E-09	2.43E-03
0.00E+00	7.19E-06			0.00E+00	0.00E+00	2.72E-09	2.72E-09	2.72E-03
0.00E+00	8.13E-06			0.00E+00	0.00E+00	3.07E-09	3.07E-09	3.07E-03
0.00E+00	9.23E-06			0.00E+00	0.00E+00	3.49E-09	3.49E-09	3.49E-03
0.00E+00	2.89E-06			0.00E+00	0.00E+00	1.09E-09	1.09E-09	1.09E-03
0.00E+00	3.03E-06			0.00E+00	0.00E+00	1.15E-09	1.15E-09	1.15E-03
0.00E+00	3.19E-06			0.00E+00	0.00E+00	1.21E-09	1.21E-09	1.21E-03
0.00E+00	3.37E-06			0.00E+00	0.00E+00	1.27E-09	1.27E-09	1.27E-03
0.00E+00	3.58E-06			0.00E+00	0.00E+00	1.35E-09	1.35E-09	1.35E-03
0.00E+00	3.82E-06			0.00E+00	0.00E+00	1.44E-09	1.44E-09	1.44E-03
0.00E+00	4.10E-06			0.00E+00	0.00E+00	1.55E-09	1.55E-09	1.55E-03
0.00E+00	4.42E-06			0.00E+00	0.00E+00	1.67E-09	1.67E-09	1.67E-03
0.00E+00	4.80E-06			0.00E+00	0.00E+00	1.81E-09	1.81E-09	1.81E-03
0.00E+00	5.24E-06			0.00E+00	0.00E+00	1.98E-09	1.98E-09	1.98E-03
0.00E+00	5.76E-06			0.00E+00	0.00E+00	2.18E-09	2.18E-09	2.18E-03
0.00E+00	6.38E-06			0.00E+00	0.00E+00	2.41E-09	2.41E-09	2.41E-03
0.00E+00	7.10E-06			0.00E+00	0.00E+00	2.68E-09	2.68E-09	2.68E-03
0.00E+00	7.93E-06			0.00E+00	0.00E+00	3.00E-09	3.00E-09	3.00E-03
0.00E+00	8.86E-06			0.00E+00	0.00E+00	3.35E-09	3.35E-09	3.35E-03
0.00E+00	2.82E-06			0.00E+00	0.00E+00	1.07E-09	1.07E-09	1.07E-03
0.00E+00	2.95E-06			0.00E+00	0.00E+00	1.11E-09	1.11E-09	1.11E-03
0.00E+00	3.09E-06			0.00E+00	0.00E+00	1.17E-09	1.17E-09	1.17E-03
0.00E+00	3.25E-06			0.00E+00	0.00E+00	1.23E-09	1.23E-09	1.23E-03
0.00E+00	3.43E-06			0.00E+00	0.00E+00	1.30E-09	1.30E-09	1.30E-03
0.00E+00	3.64E-06			0.00E+00	0.00E+00	1.38E-09	1.38E-09	1.38E-03
0.00E+00	3.88E-06			0.00E+00	0.00E+00	1.47E-09	1.47E-09	1.47E-03
0.00E+00	4.15E-06			0.00E+00	0.00E+00	1.57E-09	1.57E-09	1.57E-03
0.00E+00	4.47E-06			0.00E+00	0.00E+00	1.69E-09	1.69E-09	1.69E-03
0.00E+00	4.83E-06			0.00E+00	0.00E+00	1.83E-09	1.83E-09	1.83E-03
0.00E+00	5.25E-06			0.00E+00	0.00E+00	1.99E-09	1.99E-09	1.99E-03
0.00E+00	5.74E-06			0.00E+00	0.00E+00	2.17E-09	2.17E-09	2.17E-03

FOR CHRONIC CALCS

Overlapping Phases - Maximum GLC			
2026	2027	2028	2029
7.49E-04	8.94E-04	6.61E-04	3.48E-04
7.23E-04	8.63E-04	6.38E-04	3.36E-04
7.48E-04	8.94E-04	6.60E-04	3.48E-04
7.23E-04	8.64E-04	6.38E-04	3.36E-04
7.11E-04	8.50E-04	6.28E-04	3.31E-04
8.29E-04	9.91E-04	7.32E-04	3.85E-04
7.85E-04	9.37E-04	6.92E-04	3.64E-04
7.52E-04	8.98E-04	6.64E-04	3.49E-04
7.29E-04	8.70E-04	6.43E-04	3.38E-04
8.90E-04	1.06E-03	7.85E-04	4.13E-04
8.33E-04	9.95E-04	7.35E-04	3.87E-04
7.92E-04	9.46E-04	6.99E-04	3.68E-04
7.63E-04	9.11E-04	6.73E-04	3.54E-04
7.41E-04	8.85E-04	6.54E-04	3.44E-04
1.17E-03	1.40E-03	1.03E-03	5.45E-04
8.92E-04	1.07E-03	7.87E-04	4.14E-04
8.43E-04	1.01E-03	7.44E-04	3.92E-04
8.07E-04	9.64E-04	7.12E-04	3.75E-04
7.80E-04	9.32E-04	6.89E-04	3.63E-04
7.65E-04	9.13E-04	6.75E-04	3.55E-04
1.60E-03	1.91E-03	1.41E-03	7.43E-04
1.28E-03	1.53E-03	1.13E-03	5.94E-04
1.16E-03	1.39E-03	1.03E-03	5.41E-04
9.63E-04	1.15E-03	8.49E-04	4.47E-04
9.04E-04	1.08E-03	7.98E-04	4.20E-04
8.61E-04	1.03E-03	7.60E-04	4.00E-04
8.30E-04	9.91E-04	7.32E-04	3.85E-04
8.07E-04	9.64E-04	7.12E-04	3.75E-04
7.97E-04	9.52E-04	7.03E-04	3.70E-04
1.89E-03	2.26E-03	1.67E-03	8.79E-04
1.58E-03	1.88E-03	1.39E-03	7.33E-04
1.33E-03	1.59E-03	1.18E-03	6.19E-04
1.18E-03	1.41E-03	1.04E-03	5.50E-04
9.82E-04	1.17E-03	8.66E-04	4.56E-04
9.28E-04	1.11E-03	8.19E-04	4.31E-04
8.91E-04	1.06E-03	7.86E-04	4.14E-04
8.65E-04	1.03E-03	7.63E-04	4.02E-04
8.47E-04	1.01E-03	7.48E-04	3.94E-04
1.34E-03	1.60E-03	1.18E-03	6.23E-04
1.23E-03	1.47E-03	1.08E-03	5.70E-04
9.60E-04	1.15E-03	8.47E-04	4.46E-04
9.37E-04	1.12E-03	8.27E-04	4.35E-04
9.16E-04	1.09E-03	8.09E-04	4.26E-04
9.06E-04	1.08E-03	8.00E-04	4.21E-04
6.94E-04	8.28E-04	6.12E-04	3.22E-04
8.53E-04	1.02E-03	7.53E-04	3.96E-04
5.12E-04	6.11E-04	4.52E-04	2.38E-04
6.05E-04	7.23E-04	5.34E-04	2.81E-04
7.33E-04	8.76E-04	6.47E-04	3.41E-04
9.04E-04	1.08E-03	7.98E-04	4.20E-04
1.01E-03	1.21E-03	8.95E-04	4.71E-04
4.07E-04	4.86E-04	3.59E-04	1.89E-04
4.59E-04	5.48E-04	4.05E-04	2.13E-04
5.27E-04	6.30E-04	4.65E-04	2.45E-04
6.17E-04	7.37E-04	5.44E-04	2.87E-04
7.33E-04	8.75E-04	6.46E-04	3.40E-04
8.81E-04	1.05E-03	7.78E-04	4.09E-04
1.07E-03	1.28E-03	9.45E-04	4.97E-04
3.44E-04	4.11E-04	3.04E-04	1.60E-04
3.78E-04	4.51E-04	3.33E-04	1.75E-04
4.19E-04	5.01E-04	3.70E-04	1.95E-04
4.71E-04	5.63E-04	4.16E-04	2.19E-04
5.37E-04	6.41E-04	4.74E-04	2.49E-04
6.20E-04	7.40E-04	5.47E-04	2.88E-04
7.25E-04	8.65E-04	6.39E-04	3.37E-04
8.55E-04	1.02E-03	7.55E-04	3.97E-04
9.95E-04	1.19E-03	8.78E-04	4.62E-04
3.26E-04	3.89E-04	2.87E-04	1.51E-04
3.53E-04	4.22E-04	3.12E-04	1.64E-04
3.87E-04	4.62E-04	3.42E-04	1.80E-04
4.29E-04	5.12E-04	3.78E-04	1.99E-04
4.79E-04	5.72E-04	4.23E-04	2.23E-04
5.41E-04	6.47E-04	4.78E-04	2.52E-04
6.18E-04	7.39E-04	5.46E-04	2.87E-04
7.14E-04	8.52E-04	6.30E-04	3.32E-04
8.30E-04	9.91E-04	7.32E-04	3.86E-04
9.15E-04	1.09E-03	8.08E-04	4.25E-04
2.90E-04	3.46E-04	2.56E-04	1.35E-04
3.09E-04	3.70E-04	2.73E-04	1.44E-04
3.33E-04	3.98E-04	2.94E-04	1.55E-04
3.61E-04	4.31E-04	3.19E-04	1.68E-04
3.95E-04	4.72E-04	3.49E-04	1.83E-04
4.35E-04	5.20E-04	3.84E-04	2.02E-04
4.84E-04	5.78E-04	4.27E-04	2.25E-04
5.43E-04	6.48E-04	4.79E-04	2.52E-04
6.15E-04	7.34E-04	5.42E-04	2.85E-04
7.01E-04	8.37E-04	6.18E-04	3.25E-04
8.04E-04	9.61E-04	7.10E-04	3.74E-04
8.46E-04	1.01E-03	7.47E-04	3.93E-04
2.63E-04	3.15E-04	2.32E-04	1.22E-04
2.78E-04	3.33E-04	2.46E-04	1.29E-04
2.96E-04	3.53E-04	2.61E-04	1.37E-04
3.16E-04	3.77E-04	2.79E-04	1.47E-04
3.40E-04	4.06E-04	3.00E-04	1.58E-04
3.68E-04	4.39E-04	3.25E-04	1.71E-04
4.01E-04	4.79E-04	3.54E-04	1.86E-04
4.40E-04	5.25E-04	3.88E-04	2.04E-04
4.86E-04	5.80E-04	4.29E-04	2.26E-04
5.41E-04	6.46E-04	4.78E-04	2.51E-04
6.06E-04	7.24E-04	5.35E-04	2.82E-04
6.85E-04	8.18E-04	6.05E-04	3.18E-04
7.78E-04	9.29E-04	6.86E-04	3.61E-04
2.43E-04	2.91E-04	2.15E-04	1.13E-04
2.55E-04	3.05E-04	2.25E-04	1.19E-04
2.69E-04	3.21E-04	2.37E-04	1.25E-04
2.84E-04	3.39E-04	2.51E-04	1.32E-04
3.02E-04	3.60E-04	2.66E-04	1.40E-04
3.22E-04	3.85E-04	2.84E-04	1.50E-04
3.46E-04	4.13E-04	3.05E-04	1.61E-04
3.73E-04	4.45E-04	3.29E-04	1.73E-04
4.05E-04	4.83E-04	3.57E-04	1.88E-04
4.42E-04	5.27E-04	3.90E-04	2.05E-04
4.86E-04	5.80E-04	4.29E-04	2.26E-04
5.38E-04	6.42E-04	4.75E-04	2.50E-04
5.98E-04	7.15E-04	5.28E-04	2.78E-04
6.68E-04	7.98E-04	5.90E-04	3.10E-04
7.47E-04	8.92E-04	6.59E-04	3.47E-04
2.38E-04	2.84E-04	2.10E-04	1.10E-04
2.49E-04	2.97E-04	2.19E-04	1.15E-04
2.60E-04	3.11E-04	2.30E-04	1.21E-04
2.74E-04	3.27E-04	2.42E-04	1.27E-04
2.89E-04	3.46E-04	2.55E-04	1.34E-04
3.07E-04	3.67E-04	2.71E-04	1.43E-04
3.27E-04	3.91E-04	2.89E-04	1.52E-04
3.50E-04	4.18E-04	3.09E-04	1.63E-04
3.76E-04	4.50E-04	3.32E-04	1.75E-04
4.07E-04	4.86E-04	3.59E-04	1.89E-04
4.43E-04	5.29E-04	3.91E-04	2.06E-04
4.84E-04	5.78E-04	4.27E-04	2.25E-04

Unique Identifier	X (UTM)	Y (UTM)	Demolition	Demolition - Hauling	Site Preparation	Grading/Excavation	Grading/Excavation - Hauling	Concrete - Garage - Trucks	Concrete - Garage - Trucks	Concrete - Podium 1 - Trucks	Concrete - Podium 2 - Trucks	Building Construction-1	Building Construction-1	Building Construction-1	Building Construction-2	Building Construction-2	Finishing/Painting-1	Finishing/Painting-1
			2026	2026	2026	2026	2026	2026	2027	2027	2028	2027	2028	2029	2028	2029	2028	2029
371238.013761328.01	371238.01	3761328.01	2.36E-06	4.87E-05	5.69E-06	7.36E-06	2.46E-04	2.20E-04	2.21E-04	2.21E-04	2.18E-04	1.92E-04	1.84E-04	1.77E-04	6.58E-05	6.31E-05	0.00E+00	0.00E+00
371248.013761328.01	371248.01	3761328.01	2.60E-06	5.35E-05	6.26E-06	8.08E-06	2.70E-04	2.41E-04	2.42E-04	2.42E-04	2.39E-04	2.11E-04	2.02E-04	1.94E-04	7.22E-05	6.94E-05	0.00E+00	0.00E+00
371258.013761328.01	371258.01	3761328.01	2.87E-06	5.91E-05	6.91E-06	8.93E-06	2.99E-04	2.67E-04	2.68E-04	2.68E-04	2.64E-04	2.33E-04	2.23E-04	2.14E-04	7.98E-05	7.66E-05	0.00E+00	0.00E+00
371268.013761328.01	371268.01	3761328.01	3.17E-06	6.54E-05	7.64E-06	9.87E-06	3.30E-04	2.95E-04	2.96E-04	2.96E-04	2.92E-04	2.58E-04	2.47E-04	2.37E-04	8.82E-05	8.47E-05	0.00E+00	0.00E+00
371128.013761338.01	371128.01	3761338.01	1.08E-06	2.23E-05	2.61E-06	3.37E-06	1.13E-04	1.01E-04	1.01E-04	1.01E-04	9.98E-05	8.79E-05	8.43E-05	8.09E-05	3.01E-05	2.89E-05	0.00E+00	0.00E+00
371138.013761338.01	371138.01	3761338.01	1.13E-06	2.33E-05	2.72E-06	3.52E-06	1.18E-04	1.05E-04	1.05E-04	1.05E-04	1.04E-04	9.17E-05	8.80E-05	8.45E-05	3.14E-05	3.02E-05	0.00E+00	0.00E+00
371148.013761338.01	371148.01	3761338.01	1.18E-06	2.44E-05	2.85E-06	3.68E-06	1.23E-04	1.10E-04	1.10E-04	1.10E-04	1.09E-04	9.61E-05	9.21E-05	8.85E-05	3.29E-05	3.16E-05	0.00E+00	0.00E+00
371158.013761338.01	371158.01	3761338.01	1.24E-06	2.56E-05	2.99E-06	3.87E-06	1.29E-04	1.16E-04	1.16E-04	1.16E-04	1.15E-04	1.01E-04	9.68E-05	9.30E-05	3.46E-05	3.32E-05	0.00E+00	0.00E+00
371168.013761338.01	371168.01	3761338.01	1.31E-06	2.70E-05	3.16E-06	4.08E-06	1.37E-04	1.22E-04	1.22E-04	1.22E-04	1.21E-04	1.06E-04	1.02E-04	9.80E-05	3.65E-05	3.50E-05	0.00E+00	0.00E+00
371178.013761338.01	371178.01	3761338.01	1.39E-06	2.86E-05	3.34E-06	4.32E-06	1.44E-04	1.29E-04	1.29E-04	1.29E-04	1.28E-04	1.13E-04	1.08E-04	1.04E-04	3.86E-05	3.71E-05	0.00E+00	0.00E+00
371188.013761338.01	371188.01	3761338.01	1.47E-06	3.04E-05	3.55E-06	4.59E-06	1.53E-04	1.37E-04	1.37E-04	1.37E-04	1.36E-04	1.20E-04	1.15E-04	1.10E-04	4.10E-05	3.94E-05	0.00E+00	0.00E+00
371198.013761338.01	371198.01	3761338.01	1.57E-06	3.24E-05	3.78E-06	4.89E-06	1.64E-04	1.46E-04	1.47E-04	1.47E-04	1.45E-04	1.28E-04	1.22E-04	1.17E-04	4.37E-05	4.20E-05	0.00E+00	0.00E+00
371208.013761338.01	371208.01	3761338.01	1.68E-06	3.46E-05	4.05E-06	5.23E-06	1.75E-04	1.56E-04	1.57E-04	1.57E-04	1.55E-04	1.37E-04	1.31E-04	1.26E-04	4.68E-05	4.49E-05	0.00E+00	0.00E+00
371218.013761338.01	371218.01	3761338.01	1.81E-06	3.73E-05	4.35E-06	5.63E-06	1.88E-04	1.68E-04	1.69E-04	1.69E-04	1.67E-04	1.47E-04	1.41E-04	1.35E-04	5.03E-05	4.83E-05	0.00E+00	0.00E+00
371228.013761338.01	371228.01	3761338.01	1.95E-06	4.02E-05	4.70E-06	6.07E-06	2.03E-04	1.81E-04	1.82E-04	1.82E-04	1.80E-04	1.58E-04	1.52E-04	1.46E-04	5.43E-05	5.21E-05	0.00E+00	0.00E+00
371238.013761338.01	371238.01	3761338.01	2.11E-06	4.35E-05	5.09E-06	6.58E-06	2.20E-04	1.96E-04	1.97E-04	1.97E-04	1.95E-04	1.72E-04	1.65E-04	1.58E-04	5.88E-05	5.64E-05	0.00E+00	0.00E+00
371248.013761338.01	371248.01	3761338.01	2.29E-06	4.72E-05	5.52E-06	7.13E-06	2.39E-04	2.13E-04	2.14E-04	2.14E-04	2.11E-04	1.86E-04	1.79E-04	1.71E-04	6.38E-05	6.12E-05	0.00E+00	0.00E+00
371258.013761338.01	371258.01	3761338.01	2.50E-06	5.14E-05	6.01E-06	7.77E-06	2.60E-04	2.32E-04	2.33E-04	2.33E-04	2.30E-04	2.03E-04	1.94E-04	1.87E-04	6.94E-05	6.67E-05	0.00E+00	0.00E+00
371138.013761348.01	371138.01	3761348.01	1.10E-06	2.27E-05	2.66E-06	3.43E-06	1.15E-04	1.03E-04	1.03E-04	1.03E-04	1.02E-04	8.96E-05	8.59E-05	8.25E-05	3.07E-05	2.95E-05	0.00E+00	0.00E+00
371148.013761348.01	371148.01	3761348.01	1.15E-06	2.37E-05	2.77E-06	3.58E-06	1.20E-04	1.07E-04	1.07E-04	1.07E-04	1.06E-04	9.34E-05	8.96E-05	8.60E-05	3.20E-05	3.07E-05	0.00E+00	0.00E+00
371158.013761348.01	371158.01	3761348.01	1.20E-06	2.48E-05	2.90E-06	3.74E-06	1.25E-04	1.12E-04	1.12E-04	1.12E-04	1.11E-04	9.77E-05	9.37E-05	9.00E-05	3.35E-05	3.21E-05	0.00E+00	0.00E+00
371168.013761348.01	371168.01	3761348.01	1.26E-06	2.60E-05	3.04E-06	3.93E-06	1.31E-04	1.17E-04	1.18E-04	1.18E-04	1.16E-04	1.02E-04	9.82E-05	9.43E-05	3.51E-05	3.37E-05	0.00E+00	0.00E+00
371178.013761348.01	371178.01	3761348.01	1.33E-06	2.73E-05	3.19E-06	4.13E-06	1.38E-04	1.23E-04	1.24E-04	1.24E-04	1.22E-04	1.08E-04	1.03E-04	9.92E-05	3.69E-05	3.54E-05	0.00E+00	0.00E+00
371188.013761348.01	371188.01	3761348.01	1.40E-06	2.88E-05	3.37E-06	4.35E-06	1.46E-04	1.30E-04	1.30E-04	1.30E-04	1.29E-04	1.14E-04	1.09E-04	1.05E-04	3.89E-05	3.73E-05	0.00E+00	0.00E+00
371198.013761348.01	371198.01	3761348.01	1.48E-06	3.05E-05	3.56E-06	4.61E-06	1.54E-04	1.38E-04	1.38E-04	1.38E-04	1.36E-04	1.20E-04	1.15E-04	1.11E-04	4.12E-05	3.95E-05	0.00E+00	0.00E+00
371208.013761348.01	371208.01	3761348.01	1.57E-06	3.24E-05	3.79E-06	4.89E-06	1.64E-04	1.46E-04	1.47E-04	1.47E-04	1.45E-04	1.28E-04	1.22E-04	1.18E-04	4.37E-05	4.20E-05	0.00E+00	0.00E+00
371218.013761348.01	371218.01	3761348.01	1.68E-06	3.45E-05	4.03E-06	5.21E-06	1.74E-04	1.56E-04	1.56E-04	1.56E-04	1.54E-04	1.36E-04	1.30E-04	1.25E-04	4.66E-05	4.47E-05	0.00E+00	0.00E+00
371228.013761348.01	371228.01	3761348.01	1.79E-06	3.69E-05	4.31E-06	5.57E-06	1.87E-04	1.67E-04	1.67E-04	1.67E-04	1.65E-04	1.45E-04	1.39E-04	1.34E-04	4.98E-05	4.78E-05	0.00E+00	0.00E+00
371238.013761348.01	371238.01	3761348.01	1.92E-06	3.96E-05	4.62E-06	5.98E-06	2.00E-04	1.79E-04	1.79E-04	1.79E-04	1.77E-04	1.56E-04	1.50E-04	1.44E-04	5.34E-05	5.13E-05	0.00E+00	0.00E+00
371248.013761348.01	371248.01	3761348.01	2.06E-06	4.25E-05	4.97E-06	6.42E-06	2.15E-04	1.92E-04	1.93E-04	1.93E-04	1.90E-04	1.68E-04	1.61E-04	1.54E-04	5.74E-05	5.51E-05	0.00E+00	0.00E+00
371258.013761348.01	371258.01	3761348.01	2.22E-06	4.57E-05	5.35E-06	6.91E-06	2.31E-04	2.06E-04	2.07E-04	2.07E-04	2.05E-04	1.80E-04	1.73E-04	1.66E-04	6.18E-05	5.93E-05	0.00E+00	0.00E+00
371268.013761351.01	371268.01	3761351.01	2.31E-06	4.77E-05	5.58E-06	7.21E-06	2.41E-04	2.15E-04	2.16E-04	2.16E-04	2.13E-04	1.88E-04	1.80E-04	1.73E-04	6.44E-05	6.18E-05	0.00E+00	0.00E+00
371138.013761358.01	371138.01	3761358.01	1.08E-06	2.23E-05	2.60E-06	3.36E-06	1.13E-04	1.00E-04	1.01E-04	1.01E-04	9.96E-05	8.77E-05	8.41E-05	8.08E-05	3.01E-05	2.89E-05	0.00E+00	0.00E+00
371148.013761358.01	371148.01	3761358.01	1.12E-06	2.31E-05	2.70E-06	3.50E-06	1.17E-04	1.04E-04	1.05E-04	1.05E-04	1.04E-04	9.12E-05	8.74E-05	8.40E-05	3.12E-05	3.00E-05	0.00E+00	0.00E+00
371158.013761358.01	371158.01	3761358.01	1.17E-06	2.41E-05	2.82E-06	3.64E-06	1.22E-04	1.09E-04	1.09E-04	1.09E-04	1.08E-04	9.50E-05	9.11E-05	8.75E-05	3.25E-05	3.12E-05	0.00E+00	0.00E+00
371168.013761358.01	371168.01	3761358.01	1.22E-06	2.51E-05	2.94E-06	3.80E-06	1.27E-04	1.13E-04	1.14E-04	1.14E-04	1.13E-04	9.91E-05	9.50E-05	9.13E-05	3.39E-05	3.26E-05	0.00E+00	0.00E+00
371178.013761358.01	371178.01	3761358.01	1.28E-06	2.63E-05	3.08E-06	3.97E-06	1.33E-04	1.19E-04	1.19E-04	1.19E-04	1.18E-04	1.04E-04	9.94E-05	9.55E-05	3.55E-05	3.41E-05	0.00E+00	0.00E+00
371188.013761358.01	371188.01	3761358.01	1.34E-06	2.76E-05	3.23E-06	4.17E-06	1.39E-04	1.25E-04	1.25E-04	1.25E-04	1.23E-04	1.09E-04	1.04E-04	1.00E-04	3.73E-05	3.58E-05	0.00E+00	0.00E+00
371198.013761358.01	371198.01	3761358.01	1.41E-06	2.90E-05	3.39E-06	4.39E-06	1.47E-04	1.31E-04	1.31E-04	1.31E-04	1.30E-04	1.14E-04	1.10E-04	1.05E-04	3.92E-05	3.76E-05	0.00E+00	0.00E+00
371208.013761358.01	371208.01	3761358.01	1.49E-06	3.06E-05	3.58E-06	4.63E-06	1.55E-04	1.38E-04	1.39E-04	1.39E-04	1.37E-04	1.21E-04	1.16E-04	1.11E-04	4.14E-05	3.97E-05	0.00E+00	0.00E+00
371218.013761358.01	371218.01	3761358.01	1.57E-06	3.24E-05	3.79E-06	4.90E-06	1.64E-04	1.46E-04	1.47E-04	1.47E-04	1.45E-04	1.28E-04	1.23E-04	1.18E-04	4.38E-05	4.20E-05	0.00E+00	0.00E+00
371228.013761358.01	371228.01	3761358.01	1.67E-06	3.44E-05	4.02E-06	5.20E-06	1.74E-04	1.55E-04	1.56E-04	1.56E-04	1.54E-04	1.36E-04	1.30E-04	1.25E-04	4.64E-05	4.46E-05	0.00E+00	0.00E+00
371238.013761358.01	371238.01	3761358.01	1.78E-06	3.66E-05	4.28E-06	5.53E-06	1.85E-04	1.65E-04	1.66E-04	1.66E-04	1.64E-04	1.44E-04	1.38E-04	1.33E-04	4.94E-05	4.74E-05	0.00E+00	0.00E+00
371248.013761358.01	371248.01	3761358.01	1.89E-06	3.90E-05	4.56E-06	5.89E-06	1.97E-04	1.76E-04	1.77E-04	1.77E-04	1.74E-04	1.54E-04	1.47E-04	1.42E-04	5.26E-05	5.05E-05	0.00E+00	0.00E+00
371258.013761358.01	371258.01	3761358.01	2.02E-06	4.16E-05	4.86E-06	6.28E-06	2.10E-04	1.88E-04	1.88E-04	1.88E-04	1.86E-04	1.64E-04	1.57E-04	1.51E-04	5.61E-05	5.39E-05	0.00E+00	0.00E+00
371268.013761358.01	371268.01	3761358.01	2.16E-06	4.44E-05	5.19E-06	6.71E-06	2.24E-04	2.00E-04	2.01E-04	2.01E-04	1.99E-04	1.75E-04	1.68E-04	1.61E-04	5.99E-05	5.76E-05	0.00E+00	0.00E+00
371278.013761358.01	371278.01	3761358.01	2.31E-06	4.77E-05	5.57E-06	7.20E-06	2.41E-04	2.15E-04	2.16E-04	2.16E-04	2.13E-04	1.88E-04	1.80E-04	1.73E-04	6.43E-05	6.18E-05	0.00E+00	0.00E+00
371288.013761360.01	371288.01	3761360.01	2.43E-06	5.02E-05	5.86E-06	7.58E-06	2.54E-04	2.26E-04	2.27E-04	2.27E-04	2.24E-04	1.98E-04	1.90E-04	1.82E-04	6.77E-05	6.50E-05	0.00E+00	0.00E+00
371138.013761368.01	371138.01	3761368.01	1.06E-06	2.19E-05	2.56E-06	3.31E-06	1.11E-04	9.88E-05	9.91E-05	9.91E-05	9.79E-05	8.63E-05	8.27E-05	7.95E-05	2.96E-05	2.84E-05	0.00E+00	0.00E+00
371148.013761368.01	371148.01	3761368.01	1.10E-06	2.27E-05	2.65E-06	3.43E-06	1.15E-04	1.02E-04	1.03E-04	1.03E-04	1.01E-04	8.94E-05	8.57E-05	8.23E-05	3.06E-05	2.94E-05	0.00E+00	0.00E+00
371158.013761368.01	371158.01	3761368.01	1.14E-06	2.35E-05	2.75E-06	3.56E-06	1.19E-04	1.06E-04	1.07E-04	1.07E-04	1.05E-04	9.28E-05	8.90E-05	8.55E-05	3.18E-05	3.05E-05	0.00E+00	0.00E+00
371168.013761368.01	371168.01	3761368.01	1.19E-06	2.45E-05	2.86E-06	3.70E-06	1.24E-04	1.10E-04	1.11E-04	1.11E-04	1.10E-04	9.65E-05	9.25E-05	8.89E-05	3.30E-05	3.17E-05	0.00E+00	0.00E+00
371178.013761368.01	371178.01	3761368.01	1.24E-06	2.55E-05	2.98E-06	3.85E-06	1.29E-04	1.15E-04	1.15E-04	1.15E-04	1.14E-04	1.01E-04	9.64E-05	9.26E-05	3.44E-05	3.31E-05	0.00E+00	0.00E+00
371188.013761368.01	371188.01	3761368.01	1.29E-06	2.66E-05	3.11E-06	4.02E-06	1.35E-04	1.20E-04	1.21E-04	1.21E-04	1.19E-04	1.05E-04	1.01E-04	9.67E-05	3.59E-05	3.45E-05	0.00E+00	0.00E+00
371198.013761368.01	371198.01	3761368.01	1.35E-06	2.79E-05	3.26E-06	4.21E-06	1.41E-04	1.26E-04	1.26E-04	1.26E-04	1.25E-04	1.10E-04	1.05E-04	1.01E-04	3.76E-05	3.61E-05	0.00E+00	0.00E+00
371208.013761368.01	371208.01	3761368.01	1.42E-06	2.92E-05	3.42E-06	4.42E-06	1.48E-04	1.32E-04	1.32E-04	1.32E-04	1.31E-04	1.15E-04	1.11E-04	1.06E-04	3.95E-05	3.79E-05	0.00E+00	0.00E+00
371218.013761368.01	371218.01	3761368.01	1.49E-06	3.07E-05	3.59E-06	4.64E-06	1.55E-04	1.39E-04	1.39E-04	1.39E-04	1.38E-04	1.21E-04	1.16E-04	1.12E-04	4.15E-05	3.99E-05	0.00E+00	0.00E+00
371228.013761368.01	371228.01	3761368.01	1.57E-06	3.24E-05	3.79E-06	4.90E-06	1.64E-04	1.46E-04	1.47E-04	1.47E-04	1.45E-04	1.28E-04	1.22E-04	1.18E-04	4.37E-05	4.20E-05	0.00E+00	0.00E+00
371238.013761368.01	371238.01	3761368.01	1.66E-06	3.42E-05	4.00E-06	5.17E-06	1.73E-04	1.54E-04	1.55E-04	1.55E-04	1.53E-04	1.35E-04	1.29E-04	1.24E-04	4.62E-05	4.44E-05	0.00E+00	0.00E+00
371248.013761368.01	371248.01	3761368.01	1.76E-06	3.62E-05	4.23E-06	5.47E-06	1.83E-04	1.63E-04	1.64E-04	1.64E-04	1.62E-04	1.43E-04	1.37E-04	1.31E-04	4.89E-05	4.70E-05	0.00E+00	0.00E+00
371258.013761368.01	371258.01	3761368.01	1.86E-06	3.84E-05	4.48E-06	5.80E-06	1.94E-04	1.73E-04	1.74E-04	1.74E-04	1.72E-04	1.51E-04	1.45E-04	1.39E-04	5.18E-05	4.97E-05	0.00E+00	0.00E+00
371268.013761368.01	371268.01	3761368.01	1.98E-06	4.07E-05	4.76E-06	6.15E-06	2.06E-04	1.84E-04	1.84E-04	1.84E-04	1.82E-04	1.60E-04	1.54E-04	1.48E-04	5.50E-05	5.28E-05	0.00E+00	0.00E+00
371278.013761368.01	371278.01	3761368.01	2.10E-06	4.33E-05	5.06E-06	6.53E-06	2.19E-04	1.95E-04	1.96E-04	1.96E-04	1.94E-04	1.70E-04	1.63E-04	1.57E-04	5.84E-05	5.61E-05	0.00E+00	0.00E+00
371288.013761368.01	371288.01	3761368.01	2.23E-06	4.60E-05	5.38E-06	6.95E-06	2.33E-04	2.08E-04	2.08E-04	2.08E-04	2.06E-04	1.81E-04	1.74E-04	1.67E-04	6.21E-05	5.96E-05	0.00E+00	0.00E+00
371298.013761368.01	371298.01	3761368.01	2.38E-06	4.90E-05	5.73E-06	7.41E-06	2.48E-04	2.21E-04	2.22E-04	2.22E-04	2.19E-04	1.93E-04	1.85E-04	1.78E-04	6.62E-05	6.36E-05	0.00E+00	0.00E+00
371308.013761369.01	371308.01	3761369.01	2.53E-06	5.22E-05	6.10E-06	7.89E-06	2.64E-04	2.36E-04	2.36E-04	2.36E-04	2.34E-04	2.06E-04	1.97E-04	1.89E-04	7.05E-05	6.77E-05	0.00E+00	0.00E+00
371138.013761378.01	371138.01	3761378.01	1.05E-06	2.16E-05	2.53E-06	3.26E-06	1.09E-04	9.75E-05	9.78E-05	9.78E-05	9.67E-05	8.52E-05	8.17E-05	7.84E-05	2.92E-05	2.80E-05	0.00E+00	0.00E+00
371148.013761378.01	371148.01	3761378.01	1.08E-06	2.23E-05	2.61E-06	3.37E-06	1.13E-04	1.01E-04	1.01E-04	1.01E-04	9.99E-05	8.80E-05	8.44E-05	8.10E-05	3.01E-05	2.89E-05	0.00E+00	0.00E+00
371158.013761378.01	371158.01	3761378.01	1.12E-06	2.31E-05	2.70E-06	3.49E-06	1.17E-04	1.04E-04	1.05E-04	1.05E-04	1.03E-04	9.10E-05	8.73E-05	8.38E-05	3.12E-05	2.99E-05	0.00E+00	0.00E+00
371168.013761378.01	371168.01	3761378.01	1.16E-06	2.39E-05	2.80E-06	3.62E-06	1.21E-04	1.08E-04	1.08E-04	1.08E-04	1.07E-04	9.43E-05	9.05E-05	8.69E-05	3.23E-05	3.10E-05	0.00E+00	0.00E+00
371178.013761378.01	371178.01	3761378.01	1.21E-06	2.48E-05	2.90E-06	3.75E-06	1.26E-04	1.12E-04	1.13E-04	1.13E-04	1.11E-04	9.79E-05	9.39E-05	9.02E-05	3.35E-05	3.22E-05	0.00E+00	0.00E+00
371188.013761378.01	371188.01	3761378.01	1.25E-06	2.58E-05	3.02E-06	3.90E-06	1.31E-04	1.17E-04	1.17E-04	1.17E-04	1.16E-04	1.02E-04	9.77E-05	9.38E-05	3.49E-05	3.35E-05	0.00E+00	0.00E+00
371198.013761378.01	371198.01	3761378.01	1.31E-06	2.69E-05	3.15E-06	4.07E-06	1.36E-04	1.21E-04	1.22E-04	1.22E-04	1.20E-04	1.06E-04	1.02E-04	9.77E-05	3.63E-05	3.49E-05	0.00E+00	0.00E+00
371208.013761378.01	371208.01	3761378.01	1.36E-06	2.81E-05	3.28E-06	4.24E-06	1.42E-04	1.27E-04	1.27E-04	1.27E-04	1.26E-04	1.11E-04	1.06E-04	1.02E-04	3.79E-05	3.64E-05	0.00E+00	0.00E+00
371218.013761378.01	371218.01	3761378.01	1.43E-06	2.94E-05	3.44E-06	4.44E-06	1.49E-04	1.33E-04	1.33E-04	1.33E-04	1.31E-04	1.16E-04	1.11E-04	1.07E-04	3.97E-05	3.81E-05	0.00E+00	0.00E+00
371228.013761378.01	371228.01	3761378.01	1.49E-06	3.08E-05	3.60E-06	4.65E-06	1.56E-04	1.39E-04	1.39E-04	1.39E-04	1.38E-04	1.21E-04	1.16E-04	1.12E-04	4.16E-05	3.99E-05	0.00E+00	0.00E+00
371238.013761378.01	371238.01	3761378.01	1.57E-06	3.23E-05	3.78E-06	4.89E-06	1.63E-04	1.46E-04	1.46E-04	1.46E-04	1.45E-04	1.27E-04	1.22E-04	1.17E-04	4.37E-05	4.19E-05	0.00E+00	0.00E+00
371248.013761378.01	371248.01	3761378.01	1.65E-06	3.40E-05	3.97E-06	5.14E-06	1.72E-04	1.53E-04	1.54E-04	1.54E-04	1.52E-04	1.34E-04	1.29E-04	1.23E-04	4.59E-05	4.41E-05	0.00E+00	0.00E+00
371258.013761378.01	371258.01	3761378.01	1.74E-06	3.58E-05	4.18E-06	5.41E-06	1.81E-04	1.62E-04	1.62E-04	1.62E-04	1.60E-04	1.41E-04	1.35E-04	1.30E-04	4.83E-05	4.64E-05	0.00E+00	0.00E+00
371268.013761378.01	371268.01	3761378.01	1.83E-06	3.78E-05	4.41E-06	5.70E-06	1.91E-04	1.70E-04	1.71E-04	1.71E-04	1.69E-04	1.49E-04	1.43E-04	1.37E-04	5.10E-05	4.90E-05	0.00E+00	0.00E+00
371278.013761378.01	371278.01	3761378.01	1.94E-06	3.99E-05	4.66E-06	6.03E-06	2.02E-04	1.80E-04	1.81E-04	1.81E-04	1.78E-04	1.57E-04	1.51E-04	1.45E-04	5.38E-05	5.17E-05	0.00E+00	0.00E+00
371288.013761378.01	371288.01	3761378.01	2.05E-06	4.22E-05	4.93E-06	6.37E-06	2.13E-04	1.90E-04	1.91E-04	1.91E-04	1.89E-04	1.66E-04	1.59E-04	1.53E-04	5.69E-05	5.47E-05	0.00E+00	0.00E+00
371298.013761378.01	371298.01	3761378.01	2.17E-06	4.46E-05	5.22E-06	6.74E-06	2.26E-04	2.01E-04	2.02E-04	2.02E-04	2.00E-04	1.76E-04	1.69E-04	1.62E-04	6.03E-05	5.79E-05	0.00E+00	0.00E+00
371308.013761378.01	371308.01	3761378.01	2.30E-06	4.73E-05	5.53E-06	7.15E-06	2.39E-04	2.13E-04	2.14E-04	2.14E-04	2.12E-04	1.86E-04	1.79E-04	1.72E-04	6.39E-05	6.13E-05	0.00E+00	0.00E+00
371318.013761378.01	371318.01	3761378.01	2.44E-06	5.02E-05	5.87E-06	7.59E-06	2.54E-04	2.27E-04	2.27E-04	2.27E-04	2.25E-04	1.98E-04	1.90E-04	1.82E-04	6.78E-05	6.51E-05	0.00E+00	0.00E+00
371328.013761378.01	371328.01	3761378.01	2.62E-06	5.39E-05	6.30E-06	8.14E-06	2.72E-04	2.43E-04	2.44E-04	2.44E-04	2.41E-04	2.12E-04	2.04E-04	1.96E-04	7.28E-05	6.99E-05	0.00E+00	0.00E+00
371338.013761383.01	371338.01	3761383.01	2.60E-06	5.37E-05	6.27E-06	8.11E-06	2.71E-04	2.42E-04	2.43E-04	2.43E-04	2.40E-04	2.11E-04	2.03E-04	1.95E-04	7.24E-05	6.96E-05	0.00E+00	0.00E+00
371138.013761388.01	371138.01	3761388.01	1.04E-06	2.14E-05	2.50E-06	3.23E-06	1.08E-04	9.66E-05	9.69E-05	9.69E-05	9.58E-05	8.44E-05	8.09E-05	7.77E-05	2.89E-05	2.78E-05	0.00E+00	0.00E+00
371148.013761388.01	371148.01	3761388.01	1.07E-06	2.21E-05	2.58E-06	3.33E-06	1.12E-04	9.95E-05	9.99E-05	9.99E-05	9.87E-05	8.69E-05	8.34E-05	8.01E-05	2.98E-05	2.86E-05	0.00E+00	0.00E+00
371158.013761388.01	371158.01	3761388.01	1.10E-06	2.28E-05	2.66E-06	3.44E-06	1.15E-04	1.03E-04	1.03E-04	1.03E-04	1.02E-04	8.97E-05	8.60E-05	8.26E-05	3.07E-05	2.95E-05	0.00E+00	0.00E+00
371168.013761388.01	371168.01	3761388.01	1.14E-06	2.35E-05	2.75E-06	3.55E-06	1.19E-04	1.06E-04	1.06E-04	1.06E-04	1.05E-04	9.27E-05	8.89E-05	8.54E-05	3.17E-05	3.05E-05	0.00E+00	0.00E+00
371178.013761388.01

Finishing/Painting-2	Paving			Child Risk					Overlapping Phases - Maximum GLC			
2029	2029			3rd Trimester	0<2	2<16	Total	per million	2026	2027	2028	2029
0.00E+00	6.29E-06			0.00E+00	0.00E+00	2.38E-09	2.38E-09	2.38E-03	5.30E-04	6.33E-04	4.68E-04	2.46E-04
0.00E+00	6.91E-06			0.00E+00	0.00E+00	2.61E-09	2.61E-09	2.61E-03	5.82E-04	6.96E-04	5.14E-04	2.71E-04
0.00E+00	7.63E-06			0.00E+00	0.00E+00	2.88E-09	2.88E-09	2.88E-03	6.43E-04	7.68E-04	5.67E-04	2.99E-04
0.00E+00	8.44E-06			0.00E+00	0.00E+00	3.19E-09	3.19E-09	3.19E-03	7.11E-04	8.50E-04	6.28E-04	3.30E-04
0.00E+00	2.88E-06			0.00E+00	0.00E+00	1.09E-09	1.09E-09	1.09E-03	2.43E-04	2.90E-04	2.14E-04	1.13E-04
0.00E+00	3.01E-06			0.00E+00	0.00E+00	1.14E-09	1.14E-09	1.14E-03	2.53E-04	3.03E-04	2.24E-04	1.18E-04
0.00E+00	3.15E-06			0.00E+00	0.00E+00	1.19E-09	1.19E-09	1.19E-03	2.65E-04	3.17E-04	2.34E-04	1.23E-04
0.00E+00	3.31E-06			0.00E+00	0.00E+00	1.25E-09	1.25E-09	1.25E-03	2.79E-04	3.33E-04	2.46E-04	1.30E-04
0.00E+00	3.49E-06			0.00E+00	0.00E+00	1.32E-09	1.32E-09	1.32E-03	2.94E-04	3.51E-04	2.59E-04	1.37E-04
0.00E+00	3.69E-06			0.00E+00	0.00E+00	1.39E-09	1.39E-09	1.39E-03	3.11E-04	3.72E-04	2.74E-04	1.45E-04
0.00E+00	3.92E-06			0.00E+00	0.00E+00	1.48E-09	1.48E-09	1.48E-03	3.30E-04	3.95E-04	2.92E-04	1.53E-04
0.00E+00	4.18E-06			0.00E+00	0.00E+00	1.58E-09	1.58E-09	1.58E-03	3.52E-04	4.21E-04	3.11E-04	1.64E-04
0.00E+00	4.47E-06			0.00E+00	0.00E+00	1.69E-09	1.69E-09	1.69E-03	3.77E-04	4.50E-04	3.33E-04	1.75E-04
0.00E+00	4.81E-06			0.00E+00	0.00E+00	1.82E-09	1.82E-09	1.82E-03	4.05E-04	4.84E-04	3.58E-04	1.88E-04
0.00E+00	5.19E-06			0.00E+00	0.00E+00	1.96E-09	1.96E-09	1.96E-03	4.38E-04	5.23E-04	3.86E-04	2.03E-04
0.00E+00	5.62E-06			0.00E+00	0.00E+00	2.12E-09	2.12E-09	2.12E-03	4.74E-04	5.66E-04	4.18E-04	2.20E-04
0.00E+00	6.10E-06			0.00E+00	0.00E+00	2.30E-09	2.30E-09	2.30E-03	5.14E-04	6.14E-04	4.54E-04	2.39E-04
0.00E+00	6.64E-06			0.00E+00	0.00E+00	2.51E-09	2.51E-09	2.51E-03	5.60E-04	6.69E-04	4.94E-04	2.60E-04
0.00E+00	2.93E-06			0.00E+00	0.00E+00	1.11E-09	1.11E-09	1.11E-03	2.47E-04	2.95E-04	2.18E-04	1.15E-04
0.00E+00	3.06E-06			0.00E+00	0.00E+00	1.16E-09	1.16E-09	1.16E-03	2.58E-04	3.08E-04	2.28E-04	1.20E-04
0.00E+00	3.20E-06			0.00E+00	0.00E+00	1.21E-09	1.21E-09	1.21E-03	2.70E-04	3.22E-04	2.38E-04	1.25E-04
0.00E+00	3.35E-06			0.00E+00	0.00E+00	1.27E-09	1.27E-09	1.27E-03	2.83E-04	3.38E-04	2.50E-04	1.31E-04
0.00E+00	3.53E-06			0.00E+00	0.00E+00	1.33E-09	1.33E-09	1.33E-03	2.97E-04	3.55E-04	2.62E-04	1.38E-04
0.00E+00	3.72E-06			0.00E+00	0.00E+00	1.41E-09	1.41E-09	1.41E-03	3.14E-04	3.74E-04	2.77E-04	1.46E-04
0.00E+00	3.94E-06			0.00E+00	0.00E+00	1.49E-09	1.49E-09	1.49E-03	3.32E-04	3.96E-04	2.93E-04	1.54E-04
0.00E+00	4.18E-06			0.00E+00	0.00E+00	1.58E-09	1.58E-09	1.58E-03	3.52E-04	4.21E-04	3.11E-04	1.64E-04
0.00E+00	4.46E-06			0.00E+00	0.00E+00	1.68E-09	1.68E-09	1.68E-03	3.76E-04	4.49E-04	3.31E-04	1.74E-04
0.00E+00	4.76E-06			0.00E+00	0.00E+00	1.80E-09	1.80E-09	1.80E-03	4.02E-04	4.80E-04	3.54E-04	1.87E-04
0.00E+00	5.11E-06			0.00E+00	0.00E+00	1.93E-09	1.93E-09	1.93E-03	4.31E-04	5.14E-04	3.80E-04	2.00E-04
0.00E+00	5.49E-06			0.00E+00	0.00E+00	2.07E-09	2.07E-09	2.07E-03	4.63E-04	5.53E-04	4.08E-04	2.15E-04
0.00E+00	5.91E-06			0.00E+00	0.00E+00	2.23E-09	2.23E-09	2.23E-03	4.98E-04	5.95E-04	4.39E-04	2.31E-04
0.00E+00	6.16E-06			0.00E+00	0.00E+00	2.33E-09	2.33E-09	2.33E-03	5.19E-04	6.20E-04	4.58E-04	2.41E-04
0.00E+00	2.87E-06			0.00E+00	0.00E+00	1.09E-09	1.09E-09	1.09E-03	2.42E-04	2.89E-04	2.14E-04	1.13E-04
0.00E+00	2.99E-06			0.00E+00	0.00E+00	1.13E-09	1.13E-09	1.13E-03	2.52E-04	3.01E-04	2.22E-04	1.17E-04
0.00E+00	3.11E-06			0.00E+00	0.00E+00	1.18E-09	1.18E-09	1.18E-03	2.62E-04	3.13E-04	2.31E-04	1.22E-04
0.00E+00	3.25E-06			0.00E+00	0.00E+00	1.23E-09	1.23E-09	1.23E-03	2.74E-04	3.27E-04	2.41E-04	1.27E-04
0.00E+00	3.40E-06			0.00E+00	0.00E+00	1.28E-09	1.28E-09	1.28E-03	2.86E-04	3.42E-04	2.53E-04	1.33E-04
0.00E+00	3.56E-06			0.00E+00	0.00E+00	1.35E-09	1.35E-09	1.35E-03	3.00E-04	3.59E-04	2.65E-04	1.40E-04
0.00E+00	3.75E-06			0.00E+00	0.00E+00	1.42E-09	1.42E-09	1.42E-03	3.16E-04	3.77E-04	2.79E-04	1.47E-04
0.00E+00	3.96E-06			0.00E+00	0.00E+00	1.50E-09	1.50E-09	1.50E-03	3.33E-04	3.98E-04	2.94E-04	1.55E-04
0.00E+00	4.19E-06			0.00E+00	0.00E+00	1.58E-09	1.58E-09	1.58E-03	3.53E-04	4.21E-04	3.11E-04	1.64E-04
0.00E+00	4.44E-06			0.00E+00	0.00E+00	1.68E-09	1.68E-09	1.68E-03	3.74E-04	4.47E-04	3.30E-04	1.74E-04
0.00E+00	4.72E-06			0.00E+00	0.00E+00	1.79E-09	1.79E-09	1.79E-03	3.98E-04	4.76E-04	3.51E-04	1.85E-04
0.00E+00	5.03E-06			0.00E+00	0.00E+00	1.90E-09	1.90E-09	1.90E-03	4.24E-04	5.07E-04	3.74E-04	1.97E-04
0.00E+00	5.37E-06			0.00E+00	0.00E+00	2.03E-09	2.03E-09	2.03E-03	4.53E-04	5.41E-04	3.99E-04	2.10E-04
0.00E+00	5.73E-06			0.00E+00	0.00E+00	2.17E-09	2.17E-09	2.17E-03	4.83E-04	5.77E-04	4.26E-04	2.25E-04
0.00E+00	6.15E-06			0.00E+00	0.00E+00	2.33E-09	2.33E-09	2.33E-03	5.19E-04	6.19E-04	4.58E-04	2.41E-04
0.00E+00	6.48E-06			0.00E+00	0.00E+00	2.45E-09	2.45E-09	2.45E-03	5.46E-04	6.52E-04	4.82E-04	2.54E-04
0.00E+00	2.83E-06			0.00E+00	0.00E+00	1.07E-09	1.07E-09	1.07E-03	2.38E-04	2.85E-04	2.10E-04	1.11E-04
0.00E+00	2.93E-06			0.00E+00	0.00E+00	1.11E-09	1.11E-09	1.11E-03	2.47E-04	2.95E-04	2.18E-04	1.15E-04
0.00E+00	3.04E-06			0.00E+00	0.00E+00	1.15E-09	1.15E-09	1.15E-03	2.56E-04	3.06E-04	2.26E-04	1.19E-04
0.00E+00	3.16E-06			0.00E+00	0.00E+00	1.19E-09	1.19E-09	1.19E-03	2.66E-04	3.18E-04	2.35E-04	1.24E-04
0.00E+00	3.29E-06			0.00E+00	0.00E+00	1.24E-09	1.24E-09	1.24E-03	2.78E-04	3.31E-04	2.45E-04	1.29E-04
0.00E+00	3.44E-06			0.00E+00	0.00E+00	1.30E-09	1.30E-09	1.30E-03	2.90E-04	3.46E-04	2.56E-04	1.35E-04
0.00E+00	3.60E-06			0.00E+00	0.00E+00	1.36E-09	1.36E-09	1.36E-03	3.03E-04	3.62E-04	2.68E-04	1.41E-04
0.00E+00	3.77E-06			0.00E+00	0.00E+00	1.43E-09	1.43E-09	1.43E-03	3.18E-04	3.80E-04	2.81E-04	1.48E-04
0.00E+00	3.97E-06			0.00E+00	0.00E+00	1.50E-09	1.50E-09	1.50E-03	3.35E-04	4.00E-04	2.95E-04	1.55E-04
0.00E+00	4.18E-06			0.00E+00	0.00E+00	1.58E-09	1.58E-09	1.58E-03	3.53E-04	4.21E-04	3.11E-04	1.64E-04
0.00E+00	4.42E-06			0.00E+00	0.00E+00	1.67E-09	1.67E-09	1.67E-03	3.73E-04	4.45E-04	3.29E-04	1.73E-04
0.00E+00	4.68E-06			0.00E+00	0.00E+00	1.77E-09	1.77E-09	1.77E-03	3.94E-04	4.71E-04	3.48E-04	1.83E-04
0.00E+00	4.95E-06			0.00E+00	0.00E+00	1.87E-09	1.87E-09	1.87E-03	4.18E-04	4.99E-04	3.68E-04	1.94E-04
0.00E+00	5.26E-06			0.00E+00	0.00E+00	1.99E-09	1.99E-09	1.99E-03	4.43E-04	5.29E-04	3.91E-04	2.06E-04
0.00E+00	5.58E-06			0.00E+00	0.00E+00	2.11E-09	2.11E-09	2.11E-03	4.71E-04	5.62E-04	4.15E-04	2.19E-04
0.00E+00	5.94E-06			0.00E+00	0.00E+00	2.25E-09	2.25E-09	2.25E-03	5.01E-04	5.98E-04	4.42E-04	2.33E-04
0.00E+00	6.33E-06			0.00E+00	0.00E+00	2.39E-09	2.39E-09	2.39E-03	5.34E-04	6.37E-04	4.71E-04	2.48E-04
0.00E+00	6.74E-06			0.00E+00	0.00E+00	2.55E-09	2.55E-09	2.55E-03	5.68E-04	6.79E-04	5.01E-04	2.64E-04
0.00E+00	2.79E-06			0.00E+00	0.00E+00	1.05E-09	1.05E-09	1.05E-03	2.35E-04	2.81E-04	2.08E-04	1.09E-04
0.00E+00	2.88E-06			0.00E+00	0.00E+00	1.09E-09	1.09E-09	1.09E-03	2.43E-04	2.90E-04	2.14E-04	1.13E-04
0.00E+00	2.98E-06			0.00E+00	0.00E+00	1.13E-09	1.13E-09	1.13E-03	2.51E-04	3.00E-04	2.22E-04	1.17E-04
0.00E+00	3.09E-06			0.00E+00	0.00E+00	1.17E-09	1.17E-09	1.17E-03	2.60E-04	3.11E-04	2.30E-04	1.21E-04
0.00E+00	3.21E-06			0.00E+00	0.00E+00	1.21E-09	1.21E-09	1.21E-03	2.70E-04	3.23E-04	2.39E-04	1.26E-04
0.00E+00	3.34E-06			0.00E+00	0.00E+00	1.26E-09	1.26E-09	1.26E-03	2.81E-04	3.36E-04	2.48E-04	1.31E-04
0.00E+00	3.48E-06			0.00E+00	0.00E+00	1.31E-09	1.31E-09	1.31E-03	2.93E-04	3.50E-04	2.59E-04	1.36E-04
0.00E+00	3.63E-06			0.00E+00	0.00E+00	1.37E-09	1.37E-09	1.37E-03	3.06E-04	3.65E-04	2.70E-04	1.42E-04
0.00E+00	3.79E-06			0.00E+00	0.00E+00	1.43E-09	1.43E-09	1.43E-03	3.20E-04	3.82E-04	2.82E-04	1.49E-04
0.00E+00	3.98E-06			0.00E+00	0.00E+00	1.50E-09	1.50E-09	1.50E-03	3.35E-04	4.00E-04	2.96E-04	1.56E-04
0.00E+00	4.17E-06			0.00E+00	0.00E+00	1.58E-09	1.58E-09	1.58E-03	3.52E-04	4.20E-04	3.11E-04	1.63E-04
0.00E+00	4.39E-06			0.00E+00	0.00E+00	1.66E-09	1.66E-09	1.66E-03	3.70E-04	4.42E-04	3.27E-04	1.72E-04
0.00E+00	4.62E-06			0.00E+00	0.00E+00	1.75E-09	1.75E-09	1.75E-03	3.90E-04	4.65E-04	3.44E-04	1.81E-04
0.00E+00	4.87E-06			0.00E+00	0.00E+00	1.84E-09	1.84E-09	1.84E-03	4.11E-04	4.91E-04	3.63E-04	1.91E-04
0.00E+00	5.15E-06			0.00E+00	0.00E+00	1.95E-09	1.95E-09	1.95E-03	4.34E-04	5.18E-04	3.83E-04	2.02E-04
0.00E+00	5.44E-06			0.00E+00	0.00E+00	2.06E-09	2.06E-09	2.06E-03	4.59E-04	5.48E-04	4.05E-04	2.13E-04
0.00E+00	5.76E-06			0.00E+00	0.00E+00	2.18E-09	2.18E-09	2.18E-03	4.86E-04	5.80E-04	4.29E-04	2.26E-04
0.00E+00	6.11E-06			0.00E+00	0.00E+00	2.31E-09	2.31E-09	2.31E-03	5.15E-04	6.15E-04	4.54E-04	2.39E-04
0.00E+00	6.48E-06			0.00E+00	0.00E+00	2.45E-09	2.45E-09	2.45E-03	5.47E-04	6.53E-04	4.82E-04	2.54E-04
0.00E+00	6.96E-06			0.00E+00	0.00E+00	2.63E-09	2.63E-09	2.63E-03	5.87E-04	7.01E-04	5.18E-04	2.72E-04
0.00E+00	6.93E-06			0.00E+00	0.00E+00	2.62E-09	2.62E-09	2.62E-03	5.84E-04	6.97E-04	5.15E-04	2.71E-04
0.00E+00	2.76E-06			0.00E+00	0.00E+00	1.04E-09	1.04E-09	1.04E-03	2.33E-04	2.78E-04	2.06E-04	1.08E-04
0.00E+00	2.85E-06			0.00E+00	0.00E+00	1.08E-09	1.08E-09	1.08E-03	2.40E-04	2.87E-04	2.12E-04	1.12E-04
0.00E+00	2.94E-06			0.00E+00	0.00E+00	1.11E-09	1.11E-09	1.11E-03	2.48E-04	2.96E-04	2.19E-04	1.15E-04
0.00E+00	3.04E-06			0.00E+00	0.00E+00	1.15E-09	1.15E-09	1.15E-03	2.56E-04	3.06E-04	2.26E-04	1.19E-04
0.00E+00	3.14E-06			0.00E+00	0.00E+00	1.19E-09	1.19E-09	1.19E-03	2.65E-04	3.16E-04	2.34E-04	1.23E-04
0.00E+00	3.25E-06			0.00E+00	0.00E+00	1.23E-09	1.23E-09	1.23E-03	2.74E-04	3.28E-04	2.42E-04	1.27E-04
0.00E+00	3.38E-06			0.00E+00	0.00E+00	1.28E-09	1.28E-09	1.28E-03	2.85E-04	3.40E-04	2.51E-04	1.32E-04
0.00E+00	3.51E-06			0.00E+00	0.00E+00	1.33E-09	1.33E-09	1.33E-03	2.96E-04	3.53E-04	2.61E-04	1.37E-04
0.00E+00	3.65E-06			0.00E+00	0.00E+00	1.38E-09	1.38E-09	1.38E-03	3.08E-04	3.68E-04	2.72E-04	1.43E-04
0.00E+00	3.81E-06			0.00E+00	0.00E+00	1.44E-09	1.44E-09	1.44E-03	3.21E-04	3.84E-04	2.83E-04	1.49E-04
0.00E+00	3.98E-06			0.00E+00	0.00E+00	1.50E-09	1.50E-09	1.50E-03	3.35E-04	4.01E-04	2.96E-04	1.56E-04
0.00E+00	4.16E-06			0.00E+00	0.00E+00	1.57E-09	1.57E-09	1.57E-03	3.51E-04	4.19E-04	3.09E-04	1.63E-04
0.00E+00	4.36E-06			0.00E+00	0.00E+00	1.65E-09	1.65E-09	1.65E-03	3.67E-04	4.39E-04	3.24E-04	1.71E-04
0.00E+00	4.57E-06			0.00E+00	0.00E+00	1.73E-09	1.73E-09	1.73E-03	3.85E-04	4.60E-04	3.40E-04	1.79E-04
0.00E+00	4.80E-06			0.00E+00	0.00E+00	1.82E-09	1.82E-09	1.82E-03	4.05E-04	4.83E-04	3.57E-04	1.88E-04
0.00E+00	5.05E-06			0.00E+00	0.00E+00	1.91E-09	1.91E-09	1.91E-03	4.26E-04	5.08E-04	3.76E-04	1.98E-04
0.00E+00	5.32E-06			0.00E+00	0.00E+00	2.01E-09	2.01E-09	2.01E-03	4.48E-04	5.35E-04	3.96E-04	2.08E-04
0.00E+00	5.61E-06			0.00E+00	0.00E+00	2.12E-09	2.12E-09	2.12E-03	4.73E-04	5.64E-04	4.17E-04	2.20E-04
0.00E+00	5.92E-06			0.00E+00	0.00E+00	2.24E-09	2.24E-09	2.24E-03	4.99E-04	5.96E-04	4.40E-04	2.32E-04
0.00E+00	6.25E-06			0.00E+00	0.00E+00	2.36E-09	2.36E-09	2.36E-03	5.27E-04	6.29E-04	4.65E-04	2.45E-04
0.00E+00	6.60E-06			0.00E+00	0.00E+00	2.49E-09	2.49E-09	2.49E-03	5.56E-04	6.64E-04	4.91E-04	2.58E-04
0.00E+00	7.03E-06			0.00E+00	0.00E+00	2.66E-09	2.66E-09	2.66E-03	5.93E-04	7.08E-04	5.23E-04	2.75E-04
0.00E+00	2.67E-06			0.00E+00	0.00E+00	1.01E-09	1.01E-09	1.01E-03	2.25E-04	2.69E-04	1.99E-04	1.05E-04
0.00E+00	2.75E-06			0.00E+00	0.00E+00	1.04E-09	1.04E-09	1.04E-03	2.32E-04	2.77E-04	2.04E-04	1.08E-04
0.00E+00	2.83E-06			0.00E+00	0.00E+00	1.07E-09	1.07E-09	1.07E-03	2.38E-04	2.84E-04	2.10E-04	1.11E-04
0.00E+00	2.91E-06			0.00E+00	0.00E+00	1.10E-09	1.10E-09	1.10E-03	2.45E-04	2.93E-04	2.16E-04	1.14E-04
0.00E+00	3.00E-06			0.00E+00	0.00E+00	1.13E-09	1.13E-09	1.13E-03	2.53E-04	3.02E-04	2.23E-04	1.17E-04
0.00E+00	3.09E-06			0.00E+00	0.00E+00	1.17E-09	1.17E-09	1.17E-03	2.61E-04	3.11E-04	2.30E-04	1.21E-04
0.00E+00	3.19E-06			0.00E+00	0.00E+00	1.21E-09	1.21E-09	1.21E-03	2.69E-04	3.21E-04	2.37E-04	1.25E-04
0.00E+00	3.30E-06			0.00E+00	0.00E+00	1.25E-09	1.25E-09	1.25E-03	2.78E-04	3.32E-04	2.45E-04	1.29E-04
0.00E+00	3.42E-06			0.00E+00	0.00E+00	1.29E-09	1.29E-09	1.29E-03	2.88E-04	3.44E-04	2.54E-04	1.34E-04
0.00E+00	3.54E-06			0.00E+00	0.00E+00	1.34E-09	1.34E-09	1.34E-03	2.99E-04	3.57E-04	2.63E-04	1.39E-04
0.00E+00	3.68E-06			0.00E+00	0.00E+00	1.39E-09	1.39E-09	1.39E-03	3.10E-04	3.70E-04	2.74E-04	1.44E-04
0.00E+00	3.82E-06			0.00E+00	0.00E+00	1.44E-09	1.44E-09	1.44E-03	3.22E-04	3.85E-04	2.84E-04	1.50E-04
0.00E+00	3.98E-06			0.00E+00	0.00E+00	1.50E-09	1.50E-09	1.50E-03	3.35E-04	4.01E-04	2.96E-04	1.56E-04
0.00E+00	4.15E-06			0.00E+00	0.00E+00	1.57E-09	1.57E-09	1.57E-03	3.50E-04	4.18E-04	3.08E-04	1.62E-04
0.00E+00	4.33E-06			0.00E+00	0.00E+00	1.64E-09	1.64E-09	1.64E-03	3.65E-04	4.36E-04	3.22E-04	1.70E-04
0.00E+00	4.52E-06			0.00E+00	0.00E+00	1.71E-09	1.71E-09	1.71E-03	3.81E-04	4.56E-04	3.37E-04	1.77E-04
0.00E+00	4.74E-06			0.00E+00	0.00E+00	1.79E-09	1.79E-09	1.79E-03	3.99E-04	4.77E-04	3.52E-04	1.85E-04
0.00E+00	4.96E-06			0.00E+00	0.00E+00	1.88E-09	1.88E-09	1.88E-03	4.18E-04	5.00E-04	3.69E-04	1.94E-04
0.00E+00	5.21E-06			0.00E+00	0.00E+00	1.97E-09	1.97E-09	1.97E-03	4.39E-04	5.24E-04	3.87E-04	2.04E-04
0.00E+00	5.47E-06			0.00E+00	0.00E+00	2.07E-09	2.07E-09	2.07E-03	4.61E-04	5.50E-04	4.07E-04	2.14E-04
0.00E+00	5.75E-06			0.00E+00	0.00E+00	2.17E-09	2.17E-09	2.17E-03	4.85E-04	5.79E-04	4.28E-04	2.25E-04

Unique Identifier	X (UTM)	Y (UTM)	Demolition	Demolition - Hauling	Site Preparation	Grading/Excavation	Grading/Excavation - Hauling	Concrete - Garage - Trucks	Concrete - Garage - Trucks	Concrete - Podium 1 - Trucks	Concrete - Podium 2 - Trucks	Building Construction-1	Building Construction-1	Building Construction-1	Building Construction-2	Building Construction-2	Finishing/Painting-1	Finishing/Painting-1
			2026	2026	2026	2026	2026	2026	2027	2027	2028	2027	2028	2029	2028	2029	2028	2029
371338.013761398.01	371338.01	3761398.01	2.27E-06	4.68E-05	5.47E-06	7.07E-06	2.37E-04	2.11E-04	2.12E-04	2.12E-04	2.09E-04	1.85E-04	1.77E-04	1.70E-04	6.32E-05	6.07E-05	0.00E+00	0.00E+00
371348.013761398.01	371348.01	3761398.01	2.39E-06	4.92E-05	5.75E-06	7.44E-06	2.49E-04	2.22E-04	2.23E-04	2.23E-04	2.20E-04	1.94E-04	1.86E-04	1.79E-04	6.64E-05	6.38E-05	0.00E+00	0.00E+00
371358.013761398.01	371358.01	3761398.01	2.51E-06	5.17E-05	6.04E-06	7.81E-06	2.61E-04	2.33E-04	2.34E-04	2.34E-04	2.31E-04	2.04E-04	1.95E-04	1.88E-04	6.98E-05	6.70E-05	0.00E+00	0.00E+00
371368.013761398.01	371368.01	3761398.01	2.64E-06	5.44E-05	6.36E-06	8.22E-06	2.75E-04	2.45E-04	2.46E-04	2.46E-04	2.43E-04	2.14E-04	2.06E-04	1.97E-04	7.34E-05	7.05E-05	0.00E+00	0.00E+00
371378.013761401.01	371378.01	3761401.01	2.70E-06	5.55E-05	6.49E-06	8.39E-06	2.81E-04	2.51E-04	2.52E-04	2.52E-04	2.49E-04	2.19E-04	2.10E-04	2.02E-04	7.50E-05	7.20E-05	0.00E+00	0.00E+00
371138.013761408.01	371138.01	3761408.01	1.03E-06	2.13E-05	2.48E-06	3.21E-06	1.07E-04	9.59E-05	9.62E-05	9.62E-05	9.51E-05	8.38E-05	8.03E-05	7.71E-05	2.87E-05	2.76E-05	0.00E+00	0.00E+00
371148.013761408.01	371148.01	3761408.01	1.06E-06	2.18E-05	2.55E-06	3.29E-06	1.10E-04	9.84E-05	9.87E-05	9.87E-05	9.76E-05	8.59E-05	8.24E-05	7.92E-05	2.94E-05	2.83E-05	0.00E+00	0.00E+00
371158.013761408.01	371158.01	3761408.01	1.09E-06	2.24E-05	2.62E-06	3.38E-06	1.13E-04	1.01E-04	1.01E-04	1.01E-04	1.00E-04	8.83E-05	8.46E-05	8.13E-05	3.02E-05	2.90E-05	0.00E+00	0.00E+00
371168.013761408.01	371168.01	3761408.01	1.12E-06	2.30E-05	2.69E-06	3.48E-06	1.16E-04	1.04E-04	1.04E-04	1.04E-04	1.03E-04	9.07E-05	8.70E-05	8.35E-05	3.11E-05	2.98E-05	0.00E+00	0.00E+00
371178.013761408.01	371178.01	3761408.01	1.15E-06	2.37E-05	2.77E-06	3.58E-06	1.20E-04	1.07E-04	1.07E-04	1.07E-04	1.06E-04	9.33E-05	8.95E-05	8.59E-05	3.20E-05	3.07E-05	0.00E+00	0.00E+00
371188.013761408.01	371188.01	3761408.01	1.18E-06	2.44E-05	2.85E-06	3.68E-06	1.23E-04	1.10E-04	1.10E-04	1.10E-04	1.09E-04	9.61E-05	9.21E-05	8.85E-05	3.29E-05	3.16E-05	0.00E+00	0.00E+00
371198.013761408.01	371198.01	3761408.01	1.22E-06	2.51E-05	2.94E-06	3.80E-06	1.27E-04	1.13E-04	1.14E-04	1.14E-04	1.12E-04	9.90E-05	9.50E-05	9.12E-05	3.39E-05	3.26E-05	0.00E+00	0.00E+00
371208.013761408.01	371208.01	3761408.01	1.26E-06	2.59E-05	3.03E-06	3.92E-06	1.31E-04	1.17E-04	1.17E-04	1.17E-04	1.16E-04	1.02E-04	9.80E-05	9.41E-05	3.50E-05	3.36E-05	0.00E+00	0.00E+00
371218.013761408.01	371218.01	3761408.01	1.30E-06	2.68E-05	3.13E-06	4.05E-06	1.35E-04	1.21E-04	1.21E-04	1.21E-04	1.20E-04	1.06E-04	1.01E-04	9.72E-05	3.61E-05	3.47E-05	0.00E+00	0.00E+00
371228.013761408.01	371228.01	3761408.01	1.34E-06	2.77E-05	3.24E-06	4.18E-06	1.40E-04	1.25E-04	1.25E-04	1.25E-04	1.24E-04	1.09E-04	1.05E-04	1.01E-04	3.74E-05	3.59E-05	0.00E+00	0.00E+00
371238.013761408.01	371238.01	3761408.01	1.39E-06	2.87E-05	3.35E-06	4.33E-06	1.45E-04	1.29E-04	1.30E-04	1.30E-04	1.28E-04	1.13E-04	1.08E-04	1.04E-04	3.87E-05	3.72E-05	0.00E+00	0.00E+00
371248.013761408.01	371248.01	3761408.01	1.44E-06	2.97E-05	3.47E-06	4.49E-06	1.50E-04	1.34E-04	1.35E-04	1.35E-04	1.33E-04	1.17E-04	1.12E-04	1.08E-04	4.01E-05	3.85E-05	0.00E+00	0.00E+00
371258.013761408.01	371258.01	3761408.01	1.50E-06	3.08E-05	3.60E-06	4.66E-06	1.56E-04	1.39E-04	1.40E-04	1.40E-04	1.38E-04	1.22E-04	1.17E-04	1.12E-04	4.16E-05	4.00E-05	0.00E+00	0.00E+00
371268.013761408.01	371268.01	3761408.01	1.56E-06	3.20E-05	3.75E-06	4.84E-06	1.62E-04	1.45E-04	1.45E-04	1.45E-04	1.43E-04	1.26E-04	1.21E-04	1.16E-04	4.33E-05	4.15E-05	0.00E+00	0.00E+00
371278.013761408.01	371278.01	3761408.01	1.62E-06	3.33E-05	3.90E-06	5.04E-06	1.69E-04	1.50E-04	1.51E-04	1.51E-04	1.49E-04	1.31E-04	1.26E-04	1.21E-04	4.50E-05	4.32E-05	0.00E+00	0.00E+00
371288.013761408.01	371288.01	3761408.01	1.69E-06	3.47E-05	4.06E-06	5.25E-06	1.76E-04	1.57E-04	1.57E-04	1.57E-04	1.55E-04	1.37E-04	1.31E-04	1.26E-04	4.69E-05	4.50E-05	0.00E+00	0.00E+00
371298.013761408.01	371298.01	3761408.01	1.76E-06	3.62E-05	4.24E-06	5.47E-06	1.83E-04	1.64E-04	1.64E-04	1.64E-04	1.62E-04	1.43E-04	1.37E-04	1.32E-04	4.89E-05	4.70E-05	0.00E+00	0.00E+00
371308.013761408.01	371308.01	3761408.01	1.84E-06	3.79E-05	4.42E-06	5.72E-06	1.91E-04	1.71E-04	1.71E-04	1.71E-04	1.69E-04	1.49E-04	1.43E-04	1.37E-04	5.11E-05	4.91E-05	0.00E+00	0.00E+00
371318.013761408.01	371318.01	3761408.01	1.92E-06	3.96E-05	4.63E-06	5.98E-06	2.00E-04	1.79E-04	1.79E-04	1.79E-04	1.77E-04	1.56E-04	1.50E-04	1.44E-04	5.34E-05	5.13E-05	0.00E+00	0.00E+00
371328.013761408.01	371328.01	3761408.01	2.01E-06	4.14E-05	4.84E-06	6.26E-06	2.09E-04	1.87E-04	1.88E-04	1.88E-04	1.85E-04	1.63E-04	1.57E-04	1.50E-04	5.59E-05	5.37E-05	0.00E+00	0.00E+00
371338.013761408.01	371338.01	3761408.01	2.11E-06	4.34E-05	5.07E-06	6.55E-06	2.19E-04	1.96E-04	1.96E-04	1.96E-04	1.94E-04	1.71E-04	1.64E-04	1.57E-04	5.86E-05	5.62E-05	0.00E+00	0.00E+00
371348.013761408.01	371348.01	3761408.01	2.20E-06	4.54E-05	5.31E-06	6.86E-06	2.30E-04	2.05E-04	2.06E-04	2.06E-04	2.03E-04	1.79E-04	1.72E-04	1.65E-04	6.13E-05	5.89E-05	0.00E+00	0.00E+00
371358.013761408.01	371358.01	3761408.01	2.31E-06	4.75E-05	5.56E-06	7.18E-06	2.40E-04	2.15E-04	2.15E-04	2.15E-04	2.13E-04	1.87E-04	1.80E-04	1.73E-04	6.42E-05	6.16E-05	0.00E+00	0.00E+00
371368.013761408.01	371368.01	3761408.01	2.41E-06	4.97E-05	5.81E-06	7.51E-06	2.51E-04	2.24E-04	2.25E-04	2.25E-04	2.22E-04	1.96E-04	1.88E-04	1.81E-04	6.71E-05	6.45E-05	0.00E+00	0.00E+00
371378.013761408.01	371378.01	3761408.01	2.53E-06	5.21E-05	6.09E-06	7.87E-06	2.63E-04	2.35E-04	2.36E-04	2.36E-04	2.33E-04	2.05E-04	1.97E-04	1.89E-04	7.03E-05	6.75E-05	0.00E+00	0.00E+00
371388.013761408.01	371388.01	3761408.01	2.65E-06	5.47E-05	6.39E-06	8.26E-06	2.76E-04	2.47E-04	2.48E-04	2.48E-04	2.45E-04	2.15E-04	2.07E-04	1.98E-04	7.38E-05	7.09E-05	0.00E+00	0.00E+00
371398.013761410.01	371398.01	3761410.01	2.72E-06	5.60E-05	6.55E-06	8.46E-06	2.83E-04	2.53E-04	2.54E-04	2.54E-04	2.51E-04	2.21E-04	2.12E-04	2.03E-04	7.56E-05	7.26E-05	0.00E+00	0.00E+00
371128.013761418.01	371128.01	3761418.01	1.01E-06	2.08E-05	2.43E-06	3.14E-06	1.05E-04	9.39E-05	9.42E-05	9.42E-05	9.31E-05	8.20E-05	7.87E-05	7.56E-05	2.81E-05	2.70E-05	0.00E+00	0.00E+00
371138.013761418.01	371138.01	3761418.01	1.03E-06	2.13E-05	2.49E-06	3.22E-06	1.08E-04	9.61E-05	9.65E-05	9.65E-05	9.53E-05	8.40E-05	8.05E-05	7.73E-05	2.88E-05	2.76E-05	0.00E+00	0.00E+00
371148.013761418.01	371148.01	3761418.01	1.06E-06	2.18E-05	2.55E-06	3.30E-06	1.10E-04	9.85E-05	9.88E-05	9.88E-05	9.76E-05	8.60E-05	8.25E-05	7.92E-05	2.95E-05	2.83E-05	0.00E+00	0.00E+00
371158.013761418.01	371158.01	3761418.01	1.09E-06	2.24E-05	2.61E-06	3.38E-06	1.13E-04	1.01E-04	1.01E-04	1.01E-04	1.00E-04	8.81E-05	8.45E-05	8.12E-05	3.02E-05	2.90E-05	0.00E+00	0.00E+00
371168.013761418.01	371168.01	3761418.01	1.11E-06	2.29E-05	2.68E-06	3.46E-06	1.16E-04	1.03E-04	1.04E-04	1.04E-04	1.03E-04	9.04E-05	8.67E-05	8.32E-05	3.10E-05	2.97E-05	0.00E+00	0.00E+00
371178.013761418.01	371178.01	3761418.01	1.14E-06	2.35E-05	2.75E-06	3.55E-06	1.19E-04	1.06E-04	1.07E-04	1.07E-04	1.05E-04	9.27E-05	8.89E-05	8.54E-05	3.18E-05	3.05E-05	0.00E+00	0.00E+00
371188.013761418.01	371188.01	3761418.01	1.17E-06	2.42E-05	2.82E-06	3.65E-06	1.22E-04	1.09E-04	1.09E-04	1.09E-04	1.08E-04	9.52E-05	9.13E-05	8.77E-05	3.26E-05	3.13E-05	0.00E+00	0.00E+00
371198.013761418.01	371198.01	3761418.01	1.21E-06	2.48E-05	2.90E-06	3.75E-06	1.26E-04	1.12E-04	1.12E-04	1.12E-04	1.11E-04	9.79E-05	9.39E-05	9.02E-05	3.35E-05	3.22E-05	0.00E+00	0.00E+00
371208.013761418.01	371208.01	3761418.01	1.24E-06	2.55E-05	2.99E-06	3.86E-06	1.29E-04	1.15E-04	1.16E-04	1.16E-04	1.14E-04	1.01E-04	9.66E-05	9.27E-05	3.45E-05	3.31E-05	0.00E+00	0.00E+00
371218.013761418.01	371218.01	3761418.01	1.28E-06	2.63E-05	3.07E-06	3.97E-06	1.33E-04	1.19E-04	1.19E-04	1.19E-04	1.18E-04	1.04E-04	9.94E-05	9.55E-05	3.55E-05	3.41E-05	0.00E+00	0.00E+00
371228.013761418.01	371228.01	3761418.01	1.32E-06	2.71E-05	3.17E-06	4.10E-06	1.37E-04	1.22E-04	1.23E-04	1.23E-04	1.21E-04	1.07E-04	1.02E-04	9.84E-05	3.66E-05	3.51E-05	0.00E+00	0.00E+00
371238.013761418.01	371238.01	3761418.01	1.36E-06	2.80E-05	3.27E-06	4.22E-06	1.41E-04	1.26E-04	1.27E-04	1.27E-04	1.25E-04	1.10E-04	1.06E-04	1.02E-04	3.77E-05	3.63E-05	0.00E+00	0.00E+00
371248.013761418.01	371248.01	3761418.01	1.40E-06	2.89E-05	3.38E-06	4.36E-06	1.46E-04	1.30E-04	1.31E-04	1.31E-04	1.29E-04	1.14E-04	1.09E-04	1.05E-04	3.90E-05	3.74E-05	0.00E+00	0.00E+00
371258.013761418.01	371258.01	3761418.01	1.45E-06	2.99E-05	3.49E-06	4.51E-06	1.51E-04	1.35E-04	1.35E-04	1.35E-04	1.34E-04	1.18E-04	1.13E-04	1.08E-04	4.03E-05	3.87E-05	0.00E+00	0.00E+00
371268.013761418.01	371268.01	3761418.01	1.50E-06	3.09E-05	3.61E-06	4.67E-06	1.56E-04	1.39E-04	1.40E-04	1.40E-04	1.38E-04	1.22E-04	1.17E-04	1.12E-04	4.17E-05	4.01E-05	0.00E+00	0.00E+00
371278.013761418.01	371278.01	3761418.01	1.55E-06	3.20E-05	3.74E-06	4.84E-06	1.62E-04	1.44E-04	1.45E-04	1.45E-04	1.43E-04	1.26E-04	1.21E-04	1.16E-04	4.32E-05	4.15E-05	0.00E+00	0.00E+00
371288.013761418.01	371288.01	3761418.01	1.61E-06	3.32E-05	3.88E-06	5.02E-06	1.68E-04	1.50E-04	1.50E-04	1.50E-04	1.49E-04	1.31E-04	1.26E-04	1.21E-04	4.48E-05	4.31E-05	0.00E+00	0.00E+00
371298.013761418.01	371298.01	3761418.01	1.67E-06	3.45E-05	4.03E-06	5.21E-06	1.74E-04	1.56E-04	1.56E-04	1.56E-04	1.54E-04	1.36E-04	1.30E-04	1.25E-04	4.66E-05	4.47E-05	0.00E+00	0.00E+00
371308.013761418.01	371308.01	3761418.01	1.74E-06	3.59E-05	4.20E-06	5.42E-06	1.81E-04	1.62E-04	1.63E-04	1.63E-04	1.61E-04	1.41E-04	1.36E-04	1.30E-04	4.84E-05	4.65E-05	0.00E+00	0.00E+00
371318.013761418.01	371318.01	3761418.01	1.81E-06	3.74E-05	4.37E-06	5.65E-06	1.89E-04	1.69E-04	1.69E-04	1.69E-04	1.67E-04	1.47E-04	1.41E-04	1.36E-04	5.04E-05	4.84E-05	0.00E+00	0.00E+00
371328.013761418.01	371328.01	3761418.01	1.89E-06	3.89E-05	4.55E-06	5.88E-06	1.97E-04	1.76E-04	1.76E-04	1.76E-04	1.74E-04	1.53E-04	1.47E-04	1.41E-04	5.26E-05	5.05E-05	0.00E+00	0.00E+00
371338.013761418.01	371338.01	3761418.01	1.97E-06	4.06E-05	4.75E-06	6.14E-06	2.05E-04	1.83E-04	1.84E-04	1.84E-04	1.82E-04	1.60E-04	1.54E-04	1.47E-04	5.48E-05	5.27E-05	0.00E+00	0.00E+00
371348.013761418.01	371348.01	3761418.01	2.06E-06	4.24E-05	4.95E-06	6.40E-06	2.14E-04	1.91E-04	1.92E-04	1.92E-04	1.90E-04	1.67E-04	1.60E-04	1.54E-04	5.72E-05	5.49E-05	0.00E+00	0.00E+00
371358.013761418.01	371358.01	3761418.01	2.15E-06	4.42E-05	5.17E-06	6.68E-06	2.23E-04	1.99E-04	2.00E-04	2.00E-04	1.98E-04	1.74E-04	1.67E-04	1.60E-04	5.97E-05	5.73E-05	0.00E+00	0.00E+00
371368.013761418.01	371368.01	3761418.01	2.24E-06	4.62E-05	5.40E-06	6.97E-06	2.33E-04	2.08E-04	2.09E-04	2.09E-04	2.07E-04	1.82E-04	1.75E-04	1.68E-04	6.23E-05	5.99E-05	0.00E+00	0.00E+00
371378.013761418.01	371378.01	3761418.01	2.34E-06	4.83E-05	5.64E-06	7.30E-06	2.44E-04	2.18E-04	2.19E-04	2.19E-04	2.16E-04	1.90E-04	1.83E-04	1.75E-04	6.52E-05	6.26E-05	0.00E+00	0.00E+00
371388.013761418.01	371388.01	3761418.01	2.45E-06	5.04E-05	5.89E-06	7.62E-06	2.55E-04	2.27E-04	2.28E-04	2.28E-04	2.26E-04	1.99E-04	1.91E-04	1.83E-04	6.81E-05	6.54E-05	0.00E+00	0.00E+00
371398.013761418.01	371398.01	3761418.01	2.54E-06	5.23E-05	6.12E-06	7.91E-06	2.65E-04	2.36E-04	2.37E-04	2.37E-04	2.34E-04	2.06E-04	1.98E-04	1.90E-04	7.07E-05	6.79E-05	0.00E+00	0.00E+00
371408.013761418.01	371408.01	3761418.01	2.63E-06	5.41E-05	6.32E-06	8.17E-06	2.73E-04	2.44E-04	2.45E-04	2.45E-04	2.42E-04	2.13E-04	2.05E-04	1.96E-04	7.30E-05	7.02E-05	0.00E+00	0.00E+00
371418.013761419.01	371418.01	3761419.01	2.69E-06	5.54E-05	6.47E-06	8.36E-06	2.80E-04	2.50E-04	2.51E-04	2.51E-04	2.48E-04	2.18E-04	2.09E-04	2.01E-04	7.47E-05	7.18E-05	0.00E+00	0.00E+00
371118.013761428.01	371118.01	3761428.01	9.97E-07	2.05E-05	2.40E-06	3.10E-06	1.04E-04	9.27E-05	9.30E-05	9.30E-05	9.19E-05	8.10E-05	7.76E-05	7.46E-05	2.77E-05	2.66E-05	0.00E+00	0.00E+00
371128.013761428.01	371128.01	3761428.01	1.02E-06	2.10E-05	2.45E-06	3.17E-06	1.06E-04	9.47E-05	9.50E-05	9.50E-05	9.39E-05	8.27E-05	7.93E-05	7.62E-05	2.83E-05	2.72E-05	0.00E+00	0.00E+00
371138.013761428.01	371138.01	3761428.01	1.04E-06	2.14E-05	2.51E-06	3.24E-06	1.08E-04	9.68E-05	9.71E-05	9.71E-05	9.60E-05	8.45E-05	8.11E-05	7.78E-05	2.89E-05	2.78E-05	0.00E+00	0.00E+00
371148.013761428.01	371148.01	3761428.01	1.06E-06	2.19E-05	2.56E-06	3.31E-06	1.11E-04	9.89E-05	9.93E-05	9.93E-05	9.81E-05	8.64E-05	8.29E-05	7.96E-05	2.96E-05	2.84E-05	0.00E+00	0.00E+00
371158.013761428.01	371158.01	3761428.01	1.09E-06	2.24E-05	2.62E-06	3.39E-06	1.13E-04	1.01E-04	1.02E-04	1.02E-04	1.00E-04	8.84E-05	8.48E-05	8.14E-05	3.03E-05	2.91E-05	0.00E+00	0.00E+00
371168.013761428.01	371168.01	3761428.01	1.11E-06	2.30E-05	2.68E-06	3.47E-06	1.16E-04	1.04E-04	1.04E-04	1.04E-04	1.03E-04	9.05E-05	8.68E-05	8.33E-05	3.10E-05	2.98E-05	0.00E+00	0.00E+00
371178.013761428.01	371178.01	3761428.01	1.14E-06	2.35E-05	2.75E-06	3.55E-06	1.19E-04	1.06E-04	1.06E-04	1.06E-04	1.05E-04	9.26E-05	8.88E-05	8.53E-05	3.17E-05	3.05E-05	0.00E+00	0.00E+00
371188.013761428.01	371188.01	3761428.01	1.17E-06	2.41E-05	2.82E-06	3.64E-06	1.22E-04	1.09E-04	1.09E-04	1.09E-04	1.08E-04	9.49E-05	9.10E-05	8.74E-05	3.25E-05	3.12E-05	0.00E+00	0.00E+00
371198.013761428.01	371198.01	3761428.01	1.20E-06	2.47E-05	2.89E-06	3.73E-06	1.25E-04	1.11E-04	1.12E-04	1.12E-04	1.10E-04	9.73E-05	9.33E-05	8.96E-05	3.33E-05	3.20E-05	0.00E+00	0.00E+00
371208.013761428.01	371208.01	3761428.01	1.23E-06	2.53E-05	2.96E-06	3.83E-06	1.28E-04	1.14E-04	1.15E-04	1.15E-04	1.13E-04	9.98E-05	9.57E-05	9.20E-05	3.42E-05	3.28E-05	0.00E+00	0.00E+00
371218.013761428.01	371218.01	3761428.01	1.26E-06	2.60E-05	3.04E-06	3.93E-06	1.31E-04	1.17E-04	1.18E-04	1.18E-04	1.16E-04	1.03E-04	9.83E-05	9.44E-05	3.51E-05	3.37E-05	0.00E+00	0.00E+00
371228.013761428.01	371228.01	3761428.01	1.30E-06	2.67E-05	3.12E-06	4.04E-06	1.35E-04	1.21E-04	1.21E-04	1.21E-04	1.20E-04	1.05E-04	1.01E-04	9.70E-05	3.61E-05	3.46E-05	0.00E+00	0.00E+00
371238.013761428.01	371238.01	3761428.01	1.33E-06	2.75E-05	3.21E-06	4.15E-06	1.39E-04	1.24E-04	1.24E-04	1.24E-04	1.23E-04	1.08E-04	1.04E-04	9.97E-05	3.71E-05	3.56E-05	0.00E+00	0.00E+00
371248.013761428.01	371248.01	3761428.01	1.37E-06	2.83E-05	3.31E-06	4.27E-06	1.43E-04	1.28E-04	1.28E-04	1.28E-04	1.27E-04	1.11E-04	1.07E-04	1.03E-04	3.82E-05	3.67E-05	0.00E+00	0.00E+00
371258.013761428.01	371258.01	3761428.01	1.41E-06	2.91E-05	3.41E-06	4.40E-06	1.47E-04	1.31E-04	1.32E-04	1.32E-04	1.30E-04	1.15E-04	1.10E-04	1.06E-04	3.93E-05	3.78E-05	0.00E+00	0.00E+00
371268.013761428.01	371268.01	3761428.01	1.46E-06	3.00E-05	3.51E-06	4.54E-06	1.52E-04	1.36E-04	1.36E-04	1.36E-04	1.34E-04	1.18E-04	1.14E-04	1.09E-04	4.06E-05	3.89E-05	0.00E+00	0.00E+00
371278.013761428.01	371278.01	3761428.01	1.51E-06	3.10E-05	3.63E-06	4.69E-06	1.57E-04	1.40E-04	1.40E-04	1.40E-04	1.39E-04	1.22E-04	1.17E-04	1.13E-04	4.19E-05	4.02E-05	0.00E+00	0.00E+00
371288.013761428.01	371288.01	3761428.01	1.56E-06	3.21E-05	3.75E-06	4.84E-06	1.62E-04	1.45E-04	1.45E-04	1.45E-04	1.43E-04	1.26E-04	1.21E-04	1.16E-04	4.33E-05	4.16E-05	0.00E+00	0.00E+00
371298.013761428.01	371298.01	3761428.01	1.61E-06	3.32E-05	3.88E-06	5.01E-06	1.68E-04	1.50E-04	1.50E-04	1.50E-04	1.48E-04	1.31E-04	1.25E-04	1.20E-04	4.48E-05	4.30E-05	0.00E+00	0.00E+00
371308.013761428.01	371308.01	3761428.01	1.67E-06	3.44E-05	4.02E-06	5.19E-06	1.74E-04	1.55E-04	1.56E-04	1.56E-04	1.54E-04	1.35E-04	1.30E-04	1.25E-04	4.64E-05	4.45E-05	0.00E+00	0.00E+00
371318.013761428.01	371318.01	3761428.01	1.73E-06	3.56E-05	4.16E-06	5.38E-06	1.80E-04	1.61E-04	1.61E-04	1.61E-04	1.59E-04	1.40E-04	1.35E-04	1.29E-04	4.81E-05	4.62E-05	0.00E+00	0.00E+00
371328.013761428.01	371328.01	3761428.01	1.80E-06	3.70E-05	4.32E-06	5.59E-06	1.87E-04	1.67E-04	1.67E-04	1.67E-04	1.65E-04	1.46E-04	1.40E-04	1.34E-04	4.99E-05	4.80E-05	0.00E+00	0.00E+00
371338.013761428.01	371338.01	3761428.01	1.86E-06	3.84E-05	4.49E-06	5.80E-06	1.94E-04	1.73E-04	1.74E-04	1.74E-04	1.72E-04	1.51E-04	1.45E-04	1.39E-04	5.19E-05	4.98E-05	0.00E+00	0.00E+00
371348.013761428.01	371348.01	3761428.01	1.94E-06	3.99E-05	4.67E-06	6.03E-06	2.02E-04	1.80E-04	1.81E-04	1.81E-04	1.79E-04	1.57E-04	1.51E-04	1.45E-04	5.39E-05	5.18E-05	0.00E+00	0.00E+00
371358.013761428.01	371358.01	3761428.01	2.02E-06	4.15E-05	4.85E-06	6.27E-06	2.10E-04	1.87E-04	1.88E-04	1.88E-04	1.86E-04	1.64E-04	1.57E-04	1.51E-04	5.61E-05	5.38E-05	0.00E+00	0.00E+00
371368.013761428.01	371368.01	3761428.01	2.10E-06	4.33E-05	5.06E-06	6.54E-06	2.19E-04	1.95E-04	1.96E-04	1.96E-04	1.94E-04	1.71E-04	1.64E-04	1.57E-04	5.84E-05	5.61E-05	0.00E+00	0.00E+00
371378.013761428.01	371378.01	3761428.01	2.19E-06	4.51E-05	5.27E-06	6.81E-06	2.28E-04	2.04E-04	2.04E-04	2.04E-04	2.02E-04	1.78E-04	1.70E-04	1.64E-04	6.09E-05	5.85E-05	0.00E+00	0.00E+00
371388.013761428.01	371388.01	3761428.01	2.28E-06	4.69E-05	5.48E-06	7.08E-06	2.37E-04	2.12E-04	2.12E-04	2.12E-04	2.10E-04	1.85E-04	1.77E-04	1.70E-04	6.33E-05	6.08E-05	0.00E+00	0.00E+00
371398.013761428.01	371398.01	3761428.01	2.36E-06	4.86E-05	5.68E-06	7.34E-06	2.45E-04	2.19E-04	2.20E-04	2.20E-04	2.17E-04	1.91E-04	1.84E-04	1.76E-04	6.56E-05	6.30E-05	0.00E+00	0.00E+00
371408.013761428.01

Finishing/Painting-2	Paving			Child Risk					Overlapping Phases - Maximum GLC			
2029	2029			3rd Trimester	0<2	2<16	Total	per million	2026	2027	2028	2029
0.00E+00	6.04E-06			0.00E+00	0.00E+00	2.29E-09	2.29E-09	2.29E-03	5.10E-04	6.09E-04	4.50E-04	2.37E-04
0.00E+00	6.35E-06			0.00E+00	0.00E+00	2.40E-09	2.40E-09	2.40E-03	5.36E-04	6.40E-04	4.73E-04	2.49E-04
0.00E+00	6.67E-06			0.00E+00	0.00E+00	2.52E-09	2.52E-09	2.52E-03	5.62E-04	6.72E-04	4.96E-04	2.61E-04
0.00E+00	7.02E-06			0.00E+00	0.00E+00	2.66E-09	2.66E-09	2.66E-03	5.92E-04	7.07E-04	5.23E-04	2.75E-04
0.00E+00	7.17E-06			0.00E+00	0.00E+00	2.71E-09	2.71E-09	2.71E-03	6.04E-04	7.22E-04	5.33E-04	2.81E-04
0.00E+00	2.74E-06			0.00E+00	0.00E+00	1.04E-09	1.04E-09	1.04E-03	2.31E-04	2.76E-04	2.04E-04	1.07E-04
0.00E+00	2.82E-06			0.00E+00	0.00E+00	1.06E-09	1.06E-09	1.06E-03	2.37E-04	2.83E-04	2.09E-04	1.10E-04
0.00E+00	2.89E-06			0.00E+00	0.00E+00	1.09E-09	1.09E-09	1.09E-03	2.44E-04	2.91E-04	2.15E-04	1.13E-04
0.00E+00	2.97E-06			0.00E+00	0.00E+00	1.12E-09	1.12E-09	1.12E-03	2.50E-04	2.99E-04	2.21E-04	1.16E-04
0.00E+00	3.06E-06			0.00E+00	0.00E+00	1.16E-09	1.16E-09	1.16E-03	2.58E-04	3.08E-04	2.27E-04	1.20E-04
0.00E+00	3.15E-06			0.00E+00	0.00E+00	1.19E-09	1.19E-09	1.19E-03	2.65E-04	3.17E-04	2.34E-04	1.23E-04
0.00E+00	3.24E-06			0.00E+00	0.00E+00	1.23E-09	1.23E-09	1.23E-03	2.73E-04	3.27E-04	2.41E-04	1.27E-04
0.00E+00	3.35E-06			0.00E+00	0.00E+00	1.27E-09	1.27E-09	1.27E-03	2.82E-04	3.37E-04	2.49E-04	1.31E-04
0.00E+00	3.46E-06			0.00E+00	0.00E+00	1.31E-09	1.31E-09	1.31E-03	2.91E-04	3.48E-04	2.57E-04	1.35E-04
0.00E+00	3.57E-06			0.00E+00	0.00E+00	1.35E-09	1.35E-09	1.35E-03	3.01E-04	3.60E-04	2.66E-04	1.40E-04
0.00E+00	3.70E-06			0.00E+00	0.00E+00	1.40E-09	1.40E-09	1.40E-03	3.12E-04	3.73E-04	2.75E-04	1.45E-04
0.00E+00	3.84E-06			0.00E+00	0.00E+00	1.45E-09	1.45E-09	1.45E-03	3.23E-04	3.86E-04	2.85E-04	1.50E-04
0.00E+00	3.98E-06			0.00E+00	0.00E+00	1.51E-09	1.51E-09	1.51E-03	3.36E-04	4.01E-04	2.96E-04	1.56E-04
0.00E+00	4.14E-06			0.00E+00	0.00E+00	1.56E-09	1.56E-09	1.56E-03	3.49E-04	4.17E-04	3.08E-04	1.62E-04
0.00E+00	4.30E-06			0.00E+00	0.00E+00	1.63E-09	1.63E-09	1.63E-03	3.63E-04	4.33E-04	3.20E-04	1.69E-04
0.00E+00	4.48E-06			0.00E+00	0.00E+00	1.70E-09	1.70E-09	1.70E-03	3.78E-04	4.52E-04	3.34E-04	1.76E-04
0.00E+00	4.68E-06			0.00E+00	0.00E+00	1.77E-09	1.77E-09	1.77E-03	3.94E-04	4.71E-04	3.48E-04	1.83E-04
0.00E+00	4.89E-06			0.00E+00	0.00E+00	1.85E-09	1.85E-09	1.85E-03	4.12E-04	4.92E-04	3.64E-04	1.91E-04
0.00E+00	5.11E-06			0.00E+00	0.00E+00	1.93E-09	1.93E-09	1.93E-03	4.31E-04	5.14E-04	3.80E-04	2.00E-04
0.00E+00	5.35E-06			0.00E+00	0.00E+00	2.02E-09	2.02E-09	2.02E-03	4.51E-04	5.38E-04	3.98E-04	2.09E-04
0.00E+00	5.60E-06			0.00E+00	0.00E+00	2.12E-09	2.12E-09	2.12E-03	4.72E-04	5.64E-04	4.17E-04	2.19E-04
0.00E+00	5.86E-06			0.00E+00	0.00E+00	2.22E-09	2.22E-09	2.22E-03	4.94E-04	5.90E-04	4.36E-04	2.30E-04
0.00E+00	6.14E-06			0.00E+00	0.00E+00	2.32E-09	2.32E-09	2.32E-03	5.17E-04	6.18E-04	4.57E-04	2.40E-04
0.00E+00	6.42E-06			0.00E+00	0.00E+00	2.43E-09	2.43E-09	2.43E-03	5.41E-04	6.46E-04	4.78E-04	2.51E-04
0.00E+00	6.73E-06			0.00E+00	0.00E+00	2.54E-09	2.54E-09	2.54E-03	5.67E-04	6.77E-04	5.00E-04	2.63E-04
0.00E+00	7.06E-06			0.00E+00	0.00E+00	2.67E-09	2.67E-09	2.67E-03	5.95E-04	7.11E-04	5.25E-04	2.76E-04
0.00E+00	7.23E-06			0.00E+00	0.00E+00	2.73E-09	2.73E-09	2.73E-03	6.10E-04	7.28E-04	5.38E-04	2.83E-04
0.00E+00	2.69E-06			0.00E+00	0.00E+00	1.02E-09	1.02E-09	1.02E-03	2.27E-04	2.71E-04	2.00E-04	1.05E-04
0.00E+00	2.75E-06			0.00E+00	0.00E+00	1.04E-09	1.04E-09	1.04E-03	2.32E-04	2.77E-04	2.05E-04	1.08E-04
0.00E+00	2.82E-06			0.00E+00	0.00E+00	1.06E-09	1.06E-09	1.06E-03	2.37E-04	2.84E-04	2.10E-04	1.10E-04
0.00E+00	2.89E-06			0.00E+00	0.00E+00	1.09E-09	1.09E-09	1.09E-03	2.43E-04	2.91E-04	2.15E-04	1.13E-04
0.00E+00	2.96E-06			0.00E+00	0.00E+00	1.12E-09	1.12E-09	1.12E-03	2.50E-04	2.98E-04	2.20E-04	1.16E-04
0.00E+00	3.04E-06			0.00E+00	0.00E+00	1.15E-09	1.15E-09	1.15E-03	2.56E-04	3.06E-04	2.26E-04	1.19E-04
0.00E+00	3.12E-06			0.00E+00	0.00E+00	1.18E-09	1.18E-09	1.18E-03	2.63E-04	3.14E-04	2.32E-04	1.22E-04
0.00E+00	3.21E-06			0.00E+00	0.00E+00	1.21E-09	1.21E-09	1.21E-03	2.70E-04	3.23E-04	2.39E-04	1.26E-04
0.00E+00	3.30E-06			0.00E+00	0.00E+00	1.25E-09	1.25E-09	1.25E-03	2.78E-04	3.32E-04	2.45E-04	1.29E-04
0.00E+00	3.40E-06			0.00E+00	0.00E+00	1.28E-09	1.28E-09	1.28E-03	2.86E-04	3.42E-04	2.53E-04	1.33E-04
0.00E+00	3.50E-06			0.00E+00	0.00E+00	1.32E-09	1.32E-09	1.32E-03	2.95E-04	3.52E-04	2.60E-04	1.37E-04
0.00E+00	3.61E-06			0.00E+00	0.00E+00	1.36E-09	1.36E-09	1.36E-03	3.04E-04	3.63E-04	2.69E-04	1.41E-04
0.00E+00	3.73E-06			0.00E+00	0.00E+00	1.41E-09	1.41E-09	1.41E-03	3.14E-04	3.75E-04	2.77E-04	1.46E-04
0.00E+00	3.85E-06			0.00E+00	0.00E+00	1.46E-09	1.46E-09	1.46E-03	3.25E-04	3.88E-04	2.87E-04	1.51E-04
0.00E+00	3.99E-06			0.00E+00	0.00E+00	1.51E-09	1.51E-09	1.51E-03	3.36E-04	4.02E-04	2.97E-04	1.56E-04
0.00E+00	4.13E-06			0.00E+00	0.00E+00	1.56E-09	1.56E-09	1.56E-03	3.48E-04	4.16E-04	3.07E-04	1.62E-04
0.00E+00	4.29E-06			0.00E+00	0.00E+00	1.62E-09	1.62E-09	1.62E-03	3.62E-04	4.32E-04	3.19E-04	1.68E-04
0.00E+00	4.46E-06			0.00E+00	0.00E+00	1.68E-09	1.68E-09	1.68E-03	3.76E-04	4.49E-04	3.31E-04	1.74E-04
0.00E+00	4.63E-06			0.00E+00	0.00E+00	1.75E-09	1.75E-09	1.75E-03	3.91E-04	4.66E-04	3.45E-04	1.81E-04
0.00E+00	4.82E-06			0.00E+00	0.00E+00	1.82E-09	1.82E-09	1.82E-03	4.07E-04	4.86E-04	3.59E-04	1.89E-04
0.00E+00	5.03E-06			0.00E+00	0.00E+00	1.90E-09	1.90E-09	1.90E-03	4.24E-04	5.06E-04	3.74E-04	1.97E-04
0.00E+00	5.24E-06			0.00E+00	0.00E+00	1.98E-09	1.98E-09	1.98E-03	4.42E-04	5.28E-04	3.90E-04	2.05E-04
0.00E+00	5.47E-06			0.00E+00	0.00E+00	2.07E-09	2.07E-09	2.07E-03	4.61E-04	5.51E-04	4.07E-04	2.14E-04
0.00E+00	5.71E-06			0.00E+00	0.00E+00	2.16E-09	2.16E-09	2.16E-03	4.81E-04	5.75E-04	4.25E-04	2.23E-04
0.00E+00	5.96E-06			0.00E+00	0.00E+00	2.25E-09	2.25E-09	2.25E-03	5.02E-04	6.00E-04	4.43E-04	2.33E-04
0.00E+00	6.23E-06			0.00E+00	0.00E+00	2.36E-09	2.36E-09	2.36E-03	5.26E-04	6.28E-04	4.64E-04	2.44E-04
0.00E+00	6.51E-06			0.00E+00	0.00E+00	2.46E-09	2.46E-09	2.46E-03	5.49E-04	6.55E-04	4.84E-04	2.55E-04
0.00E+00	6.76E-06			0.00E+00	0.00E+00	2.55E-09	2.55E-09	2.55E-03	5.70E-04	6.80E-04	5.03E-04	2.65E-04
0.00E+00	6.99E-06			0.00E+00	0.00E+00	2.64E-09	2.64E-09	2.64E-03	5.89E-04	7.03E-04	5.20E-04	2.74E-04
0.00E+00	7.15E-06			0.00E+00	0.00E+00	2.70E-09	2.70E-09	2.70E-03	6.02E-04	7.19E-04	5.32E-04	2.80E-04
0.00E+00	2.65E-06			0.00E+00	0.00E+00	1.00E-09	1.00E-09	1.00E-03	2.24E-04	2.67E-04	1.97E-04	1.04E-04
0.00E+00	2.71E-06			0.00E+00	0.00E+00	1.02E-09	1.02E-09	1.02E-03	2.28E-04	2.73E-04	2.02E-04	1.06E-04
0.00E+00	2.77E-06			0.00E+00	0.00E+00	1.05E-09	1.05E-09	1.05E-03	2.33E-04	2.79E-04	2.06E-04	1.08E-04
0.00E+00	2.83E-06			0.00E+00	0.00E+00	1.07E-09	1.07E-09	1.07E-03	2.39E-04	2.85E-04	2.11E-04	1.11E-04
0.00E+00	2.90E-06			0.00E+00	0.00E+00	1.09E-09	1.09E-09	1.09E-03	2.44E-04	2.92E-04	2.15E-04	1.13E-04
0.00E+00	2.96E-06			0.00E+00	0.00E+00	1.12E-09	1.12E-09	1.12E-03	2.50E-04	2.98E-04	2.20E-04	1.16E-04
0.00E+00	3.03E-06			0.00E+00	0.00E+00	1.15E-09	1.15E-09	1.15E-03	2.56E-04	3.06E-04	2.26E-04	1.19E-04
0.00E+00	3.11E-06			0.00E+00	0.00E+00	1.18E-09	1.18E-09	1.18E-03	2.62E-04	3.13E-04	2.31E-04	1.22E-04
0.00E+00	3.19E-06			0.00E+00	0.00E+00	1.21E-09	1.21E-09	1.21E-03	2.69E-04	3.21E-04	2.37E-04	1.25E-04
0.00E+00	3.27E-06			0.00E+00	0.00E+00	1.24E-09	1.24E-09	1.24E-03	2.76E-04	3.29E-04	2.43E-04	1.28E-04
0.00E+00	3.36E-06			0.00E+00	0.00E+00	1.27E-09	1.27E-09	1.27E-03	2.83E-04	3.38E-04	2.50E-04	1.31E-04
0.00E+00	3.45E-06			0.00E+00	0.00E+00	1.30E-09	1.30E-09	1.30E-03	2.91E-04	3.47E-04	2.57E-04	1.35E-04
0.00E+00	3.55E-06			0.00E+00	0.00E+00	1.34E-09	1.34E-09	1.34E-03	2.99E-04	3.57E-04	2.64E-04	1.39E-04
0.00E+00	3.65E-06			0.00E+00	0.00E+00	1.38E-09	1.38E-09	1.38E-03	3.08E-04	3.68E-04	2.72E-04	1.43E-04
0.00E+00	3.76E-06			0.00E+00	0.00E+00	1.42E-09	1.42E-09	1.42E-03	3.17E-04	3.79E-04	2.80E-04	1.47E-04
0.00E+00	3.88E-06			0.00E+00	0.00E+00	1.47E-09	1.47E-09	1.47E-03	3.27E-04	3.90E-04	2.89E-04	1.52E-04
0.00E+00	4.00E-06			0.00E+00	0.00E+00	1.51E-09	1.51E-09	1.51E-03	3.38E-04	4.03E-04	2.98E-04	1.57E-04
0.00E+00	4.14E-06			0.00E+00	0.00E+00	1.56E-09	1.56E-09	1.56E-03	3.49E-04	4.17E-04	3.08E-04	1.62E-04
0.00E+00	4.28E-06			0.00E+00	0.00E+00	1.62E-09	1.62E-09	1.62E-03	3.61E-04	4.31E-04	3.19E-04	1.68E-04
0.00E+00	4.44E-06			0.00E+00	0.00E+00	1.68E-09	1.68E-09	1.68E-03	3.74E-04	4.47E-04	3.30E-04	1.74E-04
0.00E+00	4.60E-06			0.00E+00	0.00E+00	1.74E-09	1.74E-09	1.74E-03	3.88E-04	4.63E-04	3.42E-04	1.80E-04
0.00E+00	4.77E-06			0.00E+00	0.00E+00	1.81E-09	1.81E-09	1.81E-03	4.03E-04	4.81E-04	3.55E-04	1.87E-04
0.00E+00	4.96E-06			0.00E+00	0.00E+00	1.88E-09	1.88E-09	1.88E-03	4.18E-04	4.99E-04	3.69E-04	1.94E-04
0.00E+00	5.16E-06			0.00E+00	0.00E+00	1.95E-09	1.95E-09	1.95E-03	4.35E-04	5.19E-04	3.84E-04	2.02E-04
0.00E+00	5.36E-06			0.00E+00	0.00E+00	2.03E-09	2.03E-09	2.03E-03	4.52E-04	5.40E-04	3.99E-04	2.10E-04
0.00E+00	5.59E-06			0.00E+00	0.00E+00	2.11E-09	2.11E-09	2.11E-03	4.71E-04	5.63E-04	4.16E-04	2.19E-04
0.00E+00	5.82E-06			0.00E+00	0.00E+00	2.20E-09	2.20E-09	2.20E-03	4.91E-04	5.86E-04	4.33E-04	2.28E-04
0.00E+00	6.05E-06			0.00E+00	0.00E+00	2.29E-09	2.29E-09	2.29E-03	5.10E-04	6.09E-04	4.50E-04	2.37E-04
0.00E+00	6.27E-06			0.00E+00	0.00E+00	2.37E-09	2.37E-09	2.37E-03	5.29E-04	6.31E-04	4.66E-04	2.46E-04
0.00E+00	6.48E-06			0.00E+00	0.00E+00	2.45E-09	2.45E-09	2.45E-03	5.46E-04	6.52E-04	4.82E-04	2.54E-04
0.00E+00	6.67E-06			0.00E+00	0.00E+00	2.52E-09	2.52E-09	2.52E-03	5.63E-04	6.72E-04	4.97E-04	2.61E-04
0.00E+00	6.86E-06			0.00E+00	0.00E+00	2.59E-09	2.59E-09	2.59E-03	5.78E-04	6.90E-04	5.10E-04	2.68E-04
0.00E+00	7.03E-06			0.00E+00	0.00E+00	2.66E-09	2.66E-09	2.66E-03	5.93E-04	7.08E-04	5.23E-04	2.75E-04
0.00E+00	2.69E-06			0.00E+00	0.00E+00	1.02E-09	1.02E-09	1.02E-03	2.27E-04	2.71E-04	2.00E-04	1.05E-04
0.00E+00	2.74E-06			0.00E+00	0.00E+00	1.04E-09	1.04E-09	1.04E-03	2.31E-04	2.76E-04	2.04E-04	1.07E-04
0.00E+00	2.80E-06			0.00E+00	0.00E+00	1.06E-09	1.06E-09	1.06E-03	2.36E-04	2.82E-04	2.08E-04	1.10E-04
0.00E+00	2.86E-06			0.00E+00	0.00E+00	1.08E-09	1.08E-09	1.08E-03	2.41E-04	2.88E-04	2.13E-04	1.12E-04
0.00E+00	2.92E-06			0.00E+00	0.00E+00	1.10E-09	1.10E-09	1.10E-03	2.46E-04	2.94E-04	2.17E-04	1.14E-04
0.00E+00	2.98E-06			0.00E+00	0.00E+00	1.13E-09	1.13E-09	1.13E-03	2.51E-04	3.00E-04	2.22E-04	1.17E-04
0.00E+00	3.05E-06			0.00E+00	0.00E+00	1.15E-09	1.15E-09	1.15E-03	2.57E-04	3.07E-04	2.27E-04	1.19E-04
0.00E+00	3.12E-06			0.00E+00	0.00E+00	1.18E-09	1.18E-09	1.18E-03	2.63E-04	3.14E-04	2.32E-04	1.22E-04
0.00E+00	3.19E-06			0.00E+00	0.00E+00	1.20E-09	1.20E-09	1.20E-03	2.69E-04	3.21E-04	2.37E-04	1.25E-04
0.00E+00	3.26E-06			0.00E+00	0.00E+00	1.23E-09	1.23E-09	1.23E-03	2.75E-04	3.28E-04	2.43E-04	1.28E-04
0.00E+00	3.34E-06			0.00E+00	0.00E+00	1.26E-09	1.26E-09	1.26E-03	2.82E-04	3.36E-04	2.49E-04	1.31E-04
0.00E+00	3.42E-06			0.00E+00	0.00E+00	1.29E-09	1.29E-09	1.29E-03	2.89E-04	3.45E-04	2.55E-04	1.34E-04
0.00E+00	3.51E-06			0.00E+00	0.00E+00	1.33E-09	1.33E-09	1.33E-03	2.96E-04	3.53E-04	2.61E-04	1.37E-04
0.00E+00	3.60E-06			0.00E+00	0.00E+00	1.36E-09	1.36E-09	1.36E-03	3.04E-04	3.63E-04	2.68E-04	1.41E-04
0.00E+00	3.70E-06			0.00E+00	0.00E+00	1.40E-09	1.40E-09	1.40E-03	3.12E-04	3.72E-04	2.75E-04	1.45E-04
0.00E+00	3.80E-06			0.00E+00	0.00E+00	1.44E-09	1.44E-09	1.44E-03	3.20E-04	3.83E-04	2.83E-04	1.49E-04
0.00E+00	3.91E-06			0.00E+00	0.00E+00	1.48E-09	1.48E-09	1.48E-03	3.30E-04	3.94E-04	2.91E-04	1.53E-04
0.00E+00	4.03E-06			0.00E+00	0.00E+00	1.52E-09	1.52E-09	1.52E-03	3.39E-04	4.05E-04	3.00E-04	1.58E-04
0.00E+00	4.15E-06			0.00E+00	0.00E+00	1.57E-09	1.57E-09	1.57E-03	3.50E-04	4.18E-04	3.09E-04	1.63E-04
0.00E+00	4.29E-06			0.00E+00	0.00E+00	1.62E-09	1.62E-09	1.62E-03	3.61E-04	4.31E-04	3.19E-04	1.68E-04
0.00E+00	4.43E-06			0.00E+00	0.00E+00	1.67E-09	1.67E-09	1.67E-03	3.73E-04	4.46E-04	3.29E-04	1.73E-04
0.00E+00	4.58E-06			0.00E+00	0.00E+00	1.73E-09	1.73E-09	1.73E-03	3.86E-04	4.61E-04	3.41E-04	1.79E-04
0.00E+00	4.74E-06			0.00E+00	0.00E+00	1.79E-09	1.79E-09	1.79E-03	3.99E-04	4.77E-04	3.52E-04	1.86E-04
0.00E+00	4.91E-06			0.00E+00	0.00E+00	1.85E-09	1.85E-09	1.85E-03	4.14E-04	4.94E-04	3.65E-04	1.92E-04
0.00E+00	5.09E-06			0.00E+00	0.00E+00	1.92E-09	1.92E-09	1.92E-03	4.29E-04	5.12E-04	3.78E-04	1.99E-04
0.00E+00	5.28E-06			0.00E+00	0.00E+00	2.00E-09	2.00E-09	2.00E-03	4.45E-04	5.32E-04	3.93E-04	2.07E-04
0.00E+00	5.48E-06			0.00E+00	0.00E+00	2.07E-09	2.07E-09	2.07E-03	4.62E-04	5.52E-04	4.08E-04	2.15E-04
0.00E+00	5.68E-06			0.00E+00	0.00E+00	2.15E-09	2.15E-09	2.15E-03	4.79E-04	5.72E-04	4.22E-04	2.22E-04
0.00E+00	5.87E-06			0.00E+00	0.00E+00	2.22E-09	2.22E-09	2.22E-03	4.95E-04	5.91E-04	4.37E-04	2.30E-04
0.00E+00	6.06E-06			0.00E+00	0.00E+00	2.29E-09	2.29E-09	2.29E-03	5.11E-04	6.10E-04	4.51E-04	2.37E-04
0.00E+00	6.24E-06			0.00E+00	0.00E+00	2.36E-09	2.36E-09	2.36E-03	5.26E-04	6.28E-04	4.64E-04	2.44E-04
0.00E+00	6.41E-06			0.00E+00	0.00E+00	2.42E-09	2.42E-09	2.42E-03	5.40E-04	6.45E-04	4.77E-04	2.51E-04
0.00E+00	6.57E-06			0.00E+00	0.00E+00	2.48E-09	2.48E-09	2.48E-03	5.54E-04	6.62E-04	4.89E-04	2.57E-04
0.00E+00	6.72E-06			0.00E+00	0.00E+00	2.54E-09	2.54E-09	2.54E-03	5.67E-04	6.77E-04	5.00E-04	2.63E-04
0.00E+00	6.86E-06			0.00E+00	0.00E+00	2.59E-09	2.59E-09	2.59E-03	5.79E-04	6.91E-04	5.11E-04	2.69E-04

			Demolition	Demolition - Hauling	Site Preparation	Grading/Excavation	Grading/Excavation - Hauling	Concrete - Garage - Trucks	Concrete - Garage - Trucks	Concrete - Podium 1 - Trucks	Concrete - Podium 2 - Trucks	Building Construction-1	Building Construction-1	Building Construction-1	Building Construction-2	Building Construction-2	Finishing/Painting-1	Finishing/Painting-1
Unique Identifier	X (UTM)	Y (UTM)	2026	2026	2026	2026	2026	2026	2027	2027	2028	2027	2028	2029	2028	2029	2028	2029
371468.013761442.01	371468.01	3761442.01	2.57E-06	5.29E-05	6.18E-06	7.99E-06	2.67E-04	2.39E-04	2.40E-04	2.40E-04	2.37E-04	2.09E-04	2.00E-04	1.92E-04	7.14E-05	6.86E-05	0.00E+00	0.00E+00
371488.013761441.01	371488.01	3761441.01	2.65E-06	5.45E-05	6.37E-06	8.23E-06	2.75E-04	2.46E-04	2.47E-04	2.47E-04	2.44E-04	2.15E-04	2.06E-04	1.98E-04	7.36E-05	7.07E-05	0.00E+00	0.00E+00
371498.013761442.01	371498.01	3761442.01	2.65E-06	5.46E-05	6.39E-06	8.26E-06	2.76E-04	2.47E-04	2.47E-04	2.47E-04	2.45E-04	2.15E-04	2.07E-04	1.98E-04	7.38E-05	7.09E-05	0.00E+00	0.00E+00
371118.013761448.01	371118.01	3761448.01	1.03E-06	2.12E-05	2.48E-06	3.20E-06	1.07E-04	9.57E-05	9.60E-05	9.60E-05	9.49E-05	8.36E-05	8.01E-05	7.70E-05	2.86E-05	2.75E-05	0.00E+00	0.00E+00
371128.013761448.01	371128.01	3761448.01	1.05E-06	2.16E-05	2.53E-06	3.27E-06	1.09E-04	9.75E-05	9.79E-05	9.79E-05	9.67E-05	8.52E-05	8.17E-05	7.85E-05	2.92E-05	2.80E-05	0.00E+00	0.00E+00
371138.013761448.01	371138.01	3761448.01	1.07E-06	2.20E-05	2.58E-06	3.33E-06	1.11E-04	9.94E-05	9.98E-05	9.98E-05	9.86E-05	8.68E-05	8.33E-05	8.00E-05	2.97E-05	2.86E-05	0.00E+00	0.00E+00
371148.013761448.01	371148.01	3761448.01	1.09E-06	2.25E-05	2.63E-06	3.39E-06	1.14E-04	1.01E-04	1.02E-04	1.02E-04	1.00E-04	8.85E-05	8.49E-05	8.15E-05	3.03E-05	2.91E-05	0.00E+00	0.00E+00
371158.013761448.01	371158.01	3761448.01	1.11E-06	2.29E-05	2.68E-06	3.46E-06	1.16E-04	1.03E-04	1.04E-04	1.04E-04	1.02E-04	9.03E-05	8.66E-05	8.31E-05	3.09E-05	2.97E-05	0.00E+00	0.00E+00
371168.013761448.01	371168.01	3761448.01	1.13E-06	2.34E-05	2.73E-06	3.53E-06	1.18E-04	1.05E-04	1.06E-04	1.06E-04	1.05E-04	9.21E-05	8.83E-05	8.48E-05	3.15E-05	3.03E-05	0.00E+00	0.00E+00
371178.013761448.01	371178.01	3761448.01	1.16E-06	2.38E-05	2.79E-06	3.60E-06	1.20E-04	1.08E-04	1.08E-04	1.08E-04	1.07E-04	9.39E-05	9.01E-05	8.65E-05	3.22E-05	3.09E-05	0.00E+00	0.00E+00
371188.013761448.01	371188.01	3761448.01	1.18E-06	2.43E-05	2.84E-06	3.67E-06	1.23E-04	1.10E-04	1.10E-04	1.10E-04	1.09E-04	9.59E-05	9.19E-05	8.83E-05	3.28E-05	3.15E-05	0.00E+00	0.00E+00
371198.013761448.01	371198.01	3761448.01	1.21E-06	2.48E-05	2.90E-06	3.75E-06	1.26E-04	1.12E-04	1.12E-04	1.12E-04	1.11E-04	9.79E-05	9.39E-05	9.01E-05	3.35E-05	3.22E-05	0.00E+00	0.00E+00
371208.013761448.01	371208.01	3761448.01	1.23E-06	2.54E-05	2.96E-06	3.83E-06	1.28E-04	1.14E-04	1.15E-04	1.15E-04	1.13E-04	1.00E-04	9.59E-05	9.21E-05	3.42E-05	3.29E-05	0.00E+00	0.00E+00
371218.013761448.01	371218.01	3761448.01	1.26E-06	2.59E-05	3.03E-06	3.91E-06	1.31E-04	1.17E-04	1.17E-04	1.17E-04	1.16E-04	1.02E-04	9.79E-05	9.41E-05	3.50E-05	3.36E-05	0.00E+00	0.00E+00
371228.013761448.01	371228.01	3761448.01	1.29E-06	2.65E-05	3.10E-06	4.00E-06	1.34E-04	1.20E-04	1.20E-04	1.20E-04	1.18E-04	1.04E-04	1.00E-04	9.61E-05	3.58E-05	3.43E-05	0.00E+00	0.00E+00
371238.013761448.01	371238.01	3761448.01	1.31E-06	2.71E-05	3.17E-06	4.09E-06	1.37E-04	1.22E-04	1.23E-04	1.23E-04	1.21E-04	1.07E-04	1.02E-04	9.83E-05	3.66E-05	3.51E-05	0.00E+00	0.00E+00
371248.013761448.01	371248.01	3761448.01	1.35E-06	2.77E-05	3.24E-06	4.19E-06	1.40E-04	1.25E-04	1.26E-04	1.26E-04	1.24E-04	1.09E-04	1.05E-04	1.01E-04	3.74E-05	3.59E-05	0.00E+00	0.00E+00
371258.013761448.01	371258.01	3761448.01	1.38E-06	2.84E-05	3.32E-06	4.29E-06	1.43E-04	1.28E-04	1.29E-04	1.29E-04	1.27E-04	1.12E-04	1.07E-04	1.03E-04	3.83E-05	3.68E-05	0.00E+00	0.00E+00
371268.013761448.01	371268.01	3761448.01	1.41E-06	2.91E-05	3.40E-06	4.39E-06	1.47E-04	1.31E-04	1.32E-04	1.32E-04	1.30E-04	1.15E-04	1.10E-04	1.06E-04	3.93E-05	3.77E-05	0.00E+00	0.00E+00
371278.013761448.01	371278.01	3761448.01	1.45E-06	2.98E-05	3.49E-06	4.51E-06	1.51E-04	1.35E-04	1.35E-04	1.35E-04	1.33E-04	1.18E-04	1.13E-04	1.08E-04	4.03E-05	3.87E-05	0.00E+00	0.00E+00
371288.013761448.01	371288.01	3761448.01	1.49E-06	3.06E-05	3.58E-06	4.63E-06	1.55E-04	1.38E-04	1.39E-04	1.39E-04	1.37E-04	1.21E-04	1.16E-04	1.11E-04	4.13E-05	3.97E-05	0.00E+00	0.00E+00
371298.013761448.01	371298.01	3761448.01	1.53E-06	3.15E-05	3.68E-06	4.75E-06	1.59E-04	1.42E-04	1.42E-04	1.42E-04	1.41E-04	1.24E-04	1.19E-04	1.14E-04	4.25E-05	4.08E-05	0.00E+00	0.00E+00
371308.013761448.01	371308.01	3761448.01	1.57E-06	3.24E-05	3.78E-06	4.89E-06	1.64E-04	1.46E-04	1.47E-04	1.47E-04	1.45E-04	1.28E-04	1.22E-04	1.17E-04	4.37E-05	4.19E-05	0.00E+00	0.00E+00
371318.013761448.01	371318.01	3761448.01	1.62E-06	3.33E-05	3.89E-06	5.03E-06	1.68E-04	1.50E-04	1.51E-04	1.51E-04	1.49E-04	1.31E-04	1.26E-04	1.21E-04	4.50E-05	4.32E-05	0.00E+00	0.00E+00
371328.013761448.01	371328.01	3761448.01	1.67E-06	3.43E-05	4.01E-06	5.18E-06	1.73E-04	1.55E-04	1.55E-04	1.55E-04	1.54E-04	1.35E-04	1.30E-04	1.25E-04	4.63E-05	4.45E-05	0.00E+00	0.00E+00
371338.013761448.01	371338.01	3761448.01	1.72E-06	3.54E-05	4.14E-06	5.35E-06	1.79E-04	1.60E-04	1.60E-04	1.60E-04	1.58E-04	1.39E-04	1.34E-04	1.28E-04	4.78E-05	4.59E-05	0.00E+00	0.00E+00
371348.013761448.01	371348.01	3761448.01	1.77E-06	3.65E-05	4.27E-06	5.52E-06	1.85E-04	1.65E-04	1.65E-04	1.65E-04	1.63E-04	1.44E-04	1.38E-04	1.33E-04	4.93E-05	4.74E-05	0.00E+00	0.00E+00
371358.013761448.01	371358.01	3761448.01	1.83E-06	3.77E-05	4.41E-06	5.70E-06	1.91E-04	1.70E-04	1.71E-04	1.71E-04	1.69E-04	1.49E-04	1.43E-04	1.37E-04	5.09E-05	4.89E-05	0.00E+00	0.00E+00
371368.013761448.01	371368.01	3761448.01	1.89E-06	3.90E-05	4.56E-06	5.90E-06	1.97E-04	1.76E-04	1.77E-04	1.77E-04	1.75E-04	1.54E-04	1.48E-04	1.42E-04	5.27E-05	5.06E-05	0.00E+00	0.00E+00
371378.013761448.01	371378.01	3761448.01	1.96E-06	4.03E-05	4.71E-06	6.09E-06	2.04E-04	1.82E-04	1.83E-04	1.83E-04	1.80E-04	1.59E-04	1.52E-04	1.46E-04	5.44E-05	5.23E-05	0.00E+00	0.00E+00
371388.013761448.01	371388.01	3761448.01	2.02E-06	4.17E-05	4.87E-06	6.29E-06	2.11E-04	1.88E-04	1.89E-04	1.89E-04	1.86E-04	1.64E-04	1.57E-04	1.51E-04	5.62E-05	5.40E-05	0.00E+00	0.00E+00
371398.013761448.01	371398.01	3761448.01	2.09E-06	4.30E-05	5.02E-06	6.49E-06	2.17E-04	1.94E-04	1.95E-04	1.95E-04	1.92E-04	1.69E-04	1.62E-04	1.56E-04	5.80E-05	5.57E-05	0.00E+00	0.00E+00
371408.013761448.01	371408.01	3761448.01	2.15E-06	4.43E-05	5.18E-06	6.69E-06	2.24E-04	2.00E-04	2.01E-04	2.01E-04	1.98E-04	1.75E-04	1.67E-04	1.61E-04	5.98E-05	5.74E-05	0.00E+00	0.00E+00
371418.013761448.01	371418.01	3761448.01	2.21E-06	4.56E-05	5.33E-06	6.88E-06	2.30E-04	2.06E-04	2.06E-04	2.06E-04	2.04E-04	1.80E-04	1.72E-04	1.65E-04	6.15E-05	5.91E-05	0.00E+00	0.00E+00
371428.013761448.01	371428.01	3761448.01	2.27E-06	4.68E-05	5.47E-06	7.07E-06	2.36E-04	2.11E-04	2.12E-04	2.12E-04	2.09E-04	1.84E-04	1.77E-04	1.70E-04	6.32E-05	6.07E-05	0.00E+00	0.00E+00
371438.013761448.01	371438.01	3761448.01	2.33E-06	4.80E-05	5.61E-06	7.25E-06	2.42E-04	2.16E-04	2.17E-04	2.17E-04	2.15E-04	1.89E-04	1.81E-04	1.74E-04	6.48E-05	6.22E-05	0.00E+00	0.00E+00
371448.013761448.01	371448.01	3761448.01	2.38E-06	4.91E-05	5.74E-06	7.42E-06	2.48E-04	2.22E-04	2.22E-04	2.22E-04	2.20E-04	1.93E-04	1.86E-04	1.78E-04	6.63E-05	6.36E-05	0.00E+00	0.00E+00
371458.013761448.01	371458.01	3761448.01	2.43E-06	5.02E-05	5.86E-06	7.58E-06	2.54E-04	2.26E-04	2.27E-04	2.27E-04	2.24E-04	1.98E-04	1.90E-04	1.82E-04	6.77E-05	6.50E-05	0.00E+00	0.00E+00
371468.013761448.01	371468.01	3761448.01	2.48E-06	5.11E-05	5.97E-06	7.72E-06	2.58E-04	2.31E-04	2.31E-04	2.31E-04	2.29E-04	2.01E-04	1.93E-04	1.86E-04	6.90E-05	6.63E-05	0.00E+00	0.00E+00
371478.013761448.01	371478.01	3761448.01	2.52E-06	5.18E-05	6.06E-06	7.83E-06	2.62E-04	2.34E-04	2.35E-04	2.35E-04	2.32E-04	2.04E-04	1.96E-04	1.88E-04	7.00E-05	6.72E-05	0.00E+00	0.00E+00
371488.013761448.01	371488.01	3761448.01	2.54E-06	5.23E-05	6.12E-06	7.91E-06	2.65E-04	2.36E-04	2.37E-04	2.37E-04	2.34E-04	2.06E-04	1.98E-04	1.90E-04	7.06E-05	6.78E-05	0.00E+00	0.00E+00
371498.013761448.01	371498.01	3761448.01	2.57E-06	5.29E-05	6.19E-06	8.00E-06	2.68E-04	2.39E-04	2.40E-04	2.40E-04	2.37E-04	2.09E-04	2.00E-04	1.92E-04	7.15E-05	6.86E-05	0.00E+00	0.00E+00
371138.013761458.01	371138.01	3761458.01	1.09E-06	2.25E-05	2.63E-06	3.40E-06	1.14E-04	1.01E-04	1.02E-04	1.02E-04	1.01E-04	8.86E-05	8.50E-05	8.16E-05	3.04E-05	2.92E-05	0.00E+00	0.00E+00
371148.013761458.01	371148.01	3761458.01	1.11E-06	2.29E-05	2.68E-06	3.46E-06	1.16E-04	1.03E-04	1.04E-04	1.04E-04	1.02E-04	9.03E-05	8.66E-05	8.31E-05	3.09E-05	2.97E-05	0.00E+00	0.00E+00
371158.013761458.01	371158.01	3761458.01	1.13E-06	2.33E-05	2.73E-06	3.52E-06	1.18E-04	1.05E-04	1.06E-04	1.06E-04	1.04E-04	9.19E-05	8.82E-05	8.47E-05	3.15E-05	3.02E-05	0.00E+00	0.00E+00
371168.013761458.01	371168.01	3761458.01	1.15E-06	2.38E-05	2.78E-06	3.59E-06	1.20E-04	1.07E-04	1.08E-04	1.08E-04	1.06E-04	9.36E-05	8.98E-05	8.62E-05	3.21E-05	3.08E-05	0.00E+00	0.00E+00
371178.013761458.01	371178.01	3761458.01	1.17E-06	2.42E-05	2.83E-06	3.66E-06	1.22E-04	1.09E-04	1.10E-04	1.10E-04	1.08E-04	9.54E-05	9.15E-05	8.79E-05	3.27E-05	3.14E-05	0.00E+00	0.00E+00
371188.013761458.01	371188.01	3761458.01	1.20E-06	2.47E-05	2.88E-06	3.73E-06	1.25E-04	1.11E-04	1.12E-04	1.12E-04	1.10E-04	9.72E-05	9.32E-05	8.95E-05	3.33E-05	3.20E-05	0.00E+00	0.00E+00
371198.013761458.01	371198.01	3761458.01	1.22E-06	2.51E-05	2.94E-06	3.80E-06	1.27E-04	1.13E-04	1.14E-04	1.14E-04	1.12E-04	9.91E-05	9.50E-05	9.12E-05	3.39E-05	3.26E-05	0.00E+00	0.00E+00
371208.013761458.01	371208.01	3761458.01	1.24E-06	2.56E-05	2.99E-06	3.87E-06	1.29E-04	1.16E-04	1.16E-04	1.16E-04	1.15E-04	1.01E-04	9.68E-05	9.30E-05	3.46E-05	3.32E-05	0.00E+00	0.00E+00
371218.013761458.01	371218.01	3761458.01	1.27E-06	2.61E-05	3.05E-06	3.95E-06	1.32E-04	1.18E-04	1.18E-04	1.18E-04	1.17E-04	1.03E-04	9.87E-05	9.48E-05	3.53E-05	3.39E-05	0.00E+00	0.00E+00
371228.013761458.01	371228.01	3761458.01	1.29E-06	2.66E-05	3.11E-06	4.02E-06	1.35E-04	1.20E-04	1.21E-04	1.21E-04	1.19E-04	1.05E-04	1.01E-04	9.67E-05	3.60E-05	3.45E-05	0.00E+00	0.00E+00
371238.013761458.01	371238.01	3761458.01	1.32E-06	2.72E-05	3.18E-06	4.11E-06	1.37E-04	1.23E-04	1.23E-04	1.23E-04	1.22E-04	1.07E-04	1.03E-04	9.87E-05	3.67E-05	3.52E-05	0.00E+00	0.00E+00
371248.013761458.01	371248.01	3761458.01	1.35E-06	2.77E-05	3.24E-06	4.19E-06	1.40E-04	1.25E-04	1.26E-04	1.26E-04	1.24E-04	1.09E-04	1.05E-04	1.01E-04	3.74E-05	3.60E-05	0.00E+00	0.00E+00
371258.013761458.01	371258.01	3761458.01	1.38E-06	2.83E-05	3.31E-06	4.28E-06	1.43E-04	1.28E-04	1.28E-04	1.28E-04	1.27E-04	1.12E-04	1.07E-04	1.03E-04	3.82E-05	3.67E-05	0.00E+00	0.00E+00
371268.013761458.01	371268.01	3761458.01	1.41E-06	2.90E-05	3.38E-06	4.37E-06	1.46E-04	1.31E-04	1.31E-04	1.31E-04	1.30E-04	1.14E-04	1.09E-04	1.05E-04	3.91E-05	3.75E-05	0.00E+00	0.00E+00
371278.013761458.01	371278.01	3761458.01	1.44E-06	2.96E-05	3.46E-06	4.47E-06	1.50E-04	1.34E-04	1.34E-04	1.34E-04	1.32E-04	1.17E-04	1.12E-04	1.07E-04	4.00E-05	3.84E-05	0.00E+00	0.00E+00
371288.013761458.01	371288.01	3761458.01	1.47E-06	3.03E-05	3.54E-06	4.58E-06	1.53E-04	1.37E-04	1.37E-04	1.37E-04	1.36E-04	1.19E-04	1.15E-04	1.10E-04	4.09E-05	3.93E-05	0.00E+00	0.00E+00
371298.013761458.01	371298.01	3761458.01	1.51E-06	3.10E-05	3.63E-06	4.69E-06	1.57E-04	1.40E-04	1.41E-04	1.41E-04	1.39E-04	1.22E-04	1.17E-04	1.13E-04	4.19E-05	4.02E-05	0.00E+00	0.00E+00
371308.013761458.01	371308.01	3761458.01	1.54E-06	3.18E-05	3.72E-06	4.81E-06	1.61E-04	1.44E-04	1.44E-04	1.44E-04	1.42E-04	1.25E-04	1.20E-04	1.15E-04	4.29E-05	4.12E-05	0.00E+00	0.00E+00
371318.013761458.01	371318.01	3761458.01	1.58E-06	3.26E-05	3.82E-06	4.93E-06	1.65E-04	1.47E-04	1.48E-04	1.48E-04	1.46E-04	1.29E-04	1.23E-04	1.18E-04	4.41E-05	4.23E-05	0.00E+00	0.00E+00
371328.013761458.01	371328.01	3761458.01	1.63E-06	3.35E-05	3.92E-06	5.06E-06	1.69E-04	1.51E-04	1.52E-04	1.52E-04	1.50E-04	1.32E-04	1.27E-04	1.22E-04	4.52E-05	4.34E-05	0.00E+00	0.00E+00
371338.013761458.01	371338.01	3761458.01	1.67E-06	3.44E-05	4.03E-06	5.20E-06	1.74E-04	1.55E-04	1.56E-04	1.56E-04	1.54E-04	1.36E-04	1.30E-04	1.25E-04	4.65E-05	4.47E-05	0.00E+00	0.00E+00
371348.013761458.01	371348.01	3761458.01	1.72E-06	3.54E-05	4.14E-06	5.35E-06	1.79E-04	1.60E-04	1.60E-04	1.60E-04	1.58E-04	1.40E-04	1.34E-04	1.29E-04	4.78E-05	4.59E-05	0.00E+00	0.00E+00
371358.013761458.01	371358.01	3761458.01	1.77E-06	3.65E-05	4.26E-06	5.51E-06	1.84E-04	1.65E-04	1.65E-04	1.65E-04	1.63E-04	1.44E-04	1.38E-04	1.32E-04	4.92E-05	4.73E-05	0.00E+00	0.00E+00
371368.013761458.01	371368.01	3761458.01	1.82E-06	3.75E-05	4.39E-06	5.67E-06	1.90E-04	1.69E-04	1.70E-04	1.70E-04	1.68E-04	1.48E-04	1.42E-04	1.36E-04	5.07E-05	4.87E-05	0.00E+00	0.00E+00
371378.013761458.01	371378.01	3761458.01	1.88E-06	3.87E-05	4.52E-06	5.84E-06	1.95E-04	1.74E-04	1.75E-04	1.75E-04	1.73E-04	1.52E-04	1.46E-04	1.40E-04	5.22E-05	5.01E-05	0.00E+00	0.00E+00
371388.013761458.01	371388.01	3761458.01	1.93E-06	3.98E-05	4.66E-06	6.02E-06	2.01E-04	1.80E-04	1.80E-04	1.80E-04	1.78E-04	1.57E-04	1.51E-04	1.45E-04	5.38E-05	5.16E-05	0.00E+00	0.00E+00
371398.013761458.01	371398.01	3761458.01	1.99E-06	4.10E-05	4.79E-06	6.19E-06	2.07E-04	1.85E-04	1.86E-04	1.86E-04	1.83E-04	1.62E-04	1.55E-04	1.49E-04	5.53E-05	5.31E-05	0.00E+00	0.00E+00
371408.013761458.01	371408.01	3761458.01	2.05E-06	4.21E-05	4.93E-06	6.37E-06	2.13E-04	1.90E-04	1.91E-04	1.91E-04	1.89E-04	1.66E-04	1.59E-04	1.53E-04	5.69E-05	5.46E-05	0.00E+00	0.00E+00
371418.013761458.01	371418.01	3761458.01	2.10E-06	4.33E-05	5.06E-06	6.54E-06	2.19E-04	1.95E-04	1.96E-04	1.96E-04	1.94E-04	1.71E-04	1.64E-04	1.57E-04	5.85E-05	5.61E-05	0.00E+00	0.00E+00
371428.013761458.01	371428.01	3761458.01	2.16E-06	4.44E-05	5.19E-06	6.71E-06	2.25E-04	2.00E-04	2.01E-04	2.01E-04	1.99E-04	1.75E-04	1.68E-04	1.61E-04	6.00E-05	5.76E-05	0.00E+00	0.00E+00
371438.013761458.01	371438.01	3761458.01	2.21E-06	4.55E-05	5.32E-06	6.88E-06	2.30E-04	2.05E-04	2.06E-04	2.06E-04	2.04E-04	1.79E-04	1.72E-04	1.65E-04	6.15E-05	5.90E-05	0.00E+00	0.00E+00
371448.013761458.01	371448.01	3761458.01	2.26E-06	4.66E-05	5.45E-06	7.04E-06	2.35E-04	2.10E-04	2.11E-04	2.11E-04	2.08E-04	1.84E-04	1.76E-04	1.69E-04	6.29E-05	6.04E-05	0.00E+00	0.00E+00
371458.013761458.01	371458.01	3761458.01	2.31E-06	4.76E-05	5.56E-06	7.19E-06	2.40E-04	2.15E-04	2.15E-04	2.15E-04	2.13E-04	1.87E-04	1.80E-04	1.73E-04	6.42E-05	6.17E-05	0.00E+00	0.00E+00
371468.013761458.01	371468.01	3761458.01	2.35E-06	4.85E-05	5.67E-06	7.32E-06	2.45E-04	2.19E-04	2.19E-04	2.19E-04	2.17E-04	1.91E-04	1.83E-04	1.76E-04	6.54E-05	6.28E-05	0.00E+00	0.00E+00
371478.013761458.01	371478.01	3761458.01	2.39E-06	4.93E-05	5.76E-06	7.44E-06	2.49E-04	2.22E-04	2.23E-04	2.23E-04	2.20E-04	1.94E-04	1.86E-04	1.79E-04	6.65E-05	6.39E-05	0.00E+00	0.00E+00
371488.013761458.01	371488.01	3761458.01	2.42E-06	4.98E-05	5.83E-06	7.53E-06	2.52E-04	2.25E-04	2.26E-04	2.26E-04	2.23E-04	1.96E-04	1.88E-04	1.81E-04	6.73E-05	6.46E-05	0.00E+00	0.00E+00
371498.013761458.01	371498.01	3761458.01	2.45E-06	5.04E-05	5.89E-06	7.61E-06	2.55E-04	2.27E-04	2.28E-04	2.28E-04	2.25E-04	1.99E-04	1.90E-04	1.83E-04	6.80E-05	6.53E-05	0.00E+00	0.00E+00
371508.013761460.01	371508.01	3761460.01	2.46E-06	5.06E-05	5.92E-06	7.65E-06	2.56E-04	2.28E-04	2.29E-04	2.29E-04	2.27E-04	2.00E-04	1.91E-04	1.84E-04	6.83E-05	6.56E-05	0.00E+00	0.00E+00
371158.013761468.01	371158.01	3761468.01	1.16E-06	2.39E-05	2.79E-06	3.61E-06	1.21E-04	1.08E-04	1.08E-04	1.08E-04	1.07E-04	9.41E-05	9.03E-05	8.67E-05	3.22E-05	3.10E-05	0.00E+00	0.00E+00
371168.013761468.01	371168.01	3761468.01	1.18E-06	2.43E-05	2.84E-06	3.67E-06	1.23E-04	1.10E-04	1.10E-04	1.10E-04	1.09E-04	9.58E-05	9.19E-05	8.82E-05	3.28E-05	3.15E-05	0.00E+00	0.00E+00
371178.013761468.01	371178.01	3761468.01	1.20E-06	2.47E-05	2.89E-06	3.74E-06	1.25E-04	1.12E-04	1.12E-04	1.12E-04	1.11E-04	9.75E-05	9.35E-05	8.98E-05	3.34E-05	3.21E-05	0.00E+00	0.00E+00
371188.013761468.01	371188.01	3761468.01	1.22E-06	2.52E-05	2.94E-06	3.80E-06	1.27E-04	1.14E-04	1.14E-04	1.14E-04	1.13E-04	9.91E-05	9.51E-05	9.13E-05	3.40E-05	3.26E-05	0.00E+00	0.00E+00
371198.013761468.01	371198.01	3761468.01	1.24E-06	2.56E-05	2.99E-06	3.87E-06	1.29E-04	1.15E-04	1.16E-04	1.16E-04	1.15E-04	1.01E-04	9.67E-05	9.29E-05	3.45E-05	3.32E-05	0.00E+00	0.00E+00
371208.013761468.01	371208.01	3761468.01	1.26E-06	2.60E-05	3.04E-06	3.93E-06	1.32E-04	1.18E-04	1.18E-04	1.18E-04	1.17E-04	1.03E-04	9.84E-05	9.45E-05	3.52E-05	3.38E-05	0.00E+00	0.00E+00
371218.013761468.01	371218.01	3761468.01	1.29E-06	2.65E-05	3.10E-06	4.00E-06	1.34E-04	1.20E-04	1.20E-04	1.20E-04	1.19E-04	1.04E-04	1.00E-04	9.62E-05	3.58E-05	3.44E-05	0.00E+00	0.00E+00
371228.013761468.01	371228.01	3761468.01	1.31E-06	2.70E-05	3.15E-06	4.08E-06	1.36E-04	1.22E-04	1.22E-04	1.22E-04	1.21E-04	1.06E-04	1.02E-04	9.79E-05	3.64E-05	3.50E-05	0.00E+00	0.00E+00
371238.013761468.01	371238.01	3761468.01	1.33E-06	2.75E-05	3.21E-06	4.15E-06	1.39E-04	1.24E-04	1.24E-04	1.24E-04	1.23E-04	1.08E-04	1.04E-04	9.97E-05	3.71E-05	3.56E-05	0.00E+00	0.00E+00
371248.013761468.01	371248.01	3761468.01	1.36E-06	2.80E-05	3.27E-06	4.23E-06	1.41E-04	1.26E-04	1.27E-04	1.27E-04	1.25E-04	1.10E-04	1.06E-04	1.02E-04	3.78E-05	3.63E-05	0.00E+00	0.00E+00
371258.013761468.01	371258.01	3761468.01	1.38E-06	2.85E-05	3.33E-06	4.31E-06	1.44E-04	1.29E-04	1.29E-04	1.29E-04	1.28E-04	1.12E-04	1.08E-04	1.03E-04	3.85E-05	3.70E-05	0.00E+00	0.00E+00
371268.013761468.01

Finishing/Painting-2	Paving			Child Risk					Overlapping Phases - Maximum GLC			
2029	2029			3rd Trimester	0<2	2<16	Total	per million	2026	2027	2028	2029
0.00E+00	6.83E-06			0.00E+00	0.00E+00	2.58E-09	2.58E-09	2.58E-03	5.76E-04	6.88E-04	5.08E-04	2.67E-04
0.00E+00	7.04E-06			0.00E+00	0.00E+00	2.66E-09	2.66E-09	2.66E-03	5.93E-04	7.08E-04	5.23E-04	2.76E-04
0.00E+00	7.06E-06			0.00E+00	0.00E+00	2.67E-09	2.67E-09	2.67E-03	5.95E-04	7.10E-04	5.25E-04	2.76E-04
0.00E+00	2.74E-06			0.00E+00	0.00E+00	1.03E-09	1.03E-09	1.03E-03	2.31E-04	2.76E-04	2.04E-04	1.07E-04
0.00E+00	2.79E-06			0.00E+00	0.00E+00	1.05E-09	1.05E-09	1.05E-03	2.35E-04	2.81E-04	2.08E-04	1.09E-04
0.00E+00	2.84E-06			0.00E+00	0.00E+00	1.08E-09	1.08E-09	1.08E-03	2.40E-04	2.86E-04	2.12E-04	1.11E-04
0.00E+00	2.90E-06			0.00E+00	0.00E+00	1.10E-09	1.10E-09	1.10E-03	2.44E-04	2.92E-04	2.16E-04	1.14E-04
0.00E+00	2.96E-06			0.00E+00	0.00E+00	1.12E-09	1.12E-09	1.12E-03	2.49E-04	2.98E-04	2.20E-04	1.16E-04
0.00E+00	3.02E-06			0.00E+00	0.00E+00	1.14E-09	1.14E-09	1.14E-03	2.54E-04	3.04E-04	2.24E-04	1.18E-04
0.00E+00	3.08E-06			0.00E+00	0.00E+00	1.16E-09	1.16E-09	1.16E-03	2.59E-04	3.10E-04	2.29E-04	1.21E-04
0.00E+00	3.14E-06			0.00E+00	0.00E+00	1.19E-09	1.19E-09	1.19E-03	2.65E-04	3.16E-04	2.34E-04	1.23E-04
0.00E+00	3.21E-06			0.00E+00	0.00E+00	1.21E-09	1.21E-09	1.21E-03	2.70E-04	3.23E-04	2.39E-04	1.26E-04
0.00E+00	3.27E-06			0.00E+00	0.00E+00	1.24E-09	1.24E-09	1.24E-03	2.76E-04	3.30E-04	2.44E-04	1.28E-04
0.00E+00	3.35E-06			0.00E+00	0.00E+00	1.26E-09	1.26E-09	1.26E-03	2.82E-04	3.37E-04	2.49E-04	1.31E-04
0.00E+00	3.42E-06			0.00E+00	0.00E+00	1.29E-09	1.29E-09	1.29E-03	2.88E-04	3.44E-04	2.54E-04	1.34E-04
0.00E+00	3.50E-06			0.00E+00	0.00E+00	1.32E-09	1.32E-09	1.32E-03	2.95E-04	3.52E-04	2.60E-04	1.37E-04
0.00E+00	3.58E-06			0.00E+00	0.00E+00	1.35E-09	1.35E-09	1.35E-03	3.02E-04	3.60E-04	2.66E-04	1.40E-04
0.00E+00	3.66E-06			0.00E+00	0.00E+00	1.39E-09	1.39E-09	1.39E-03	3.09E-04	3.69E-04	2.73E-04	1.43E-04
0.00E+00	3.75E-06			0.00E+00	0.00E+00	1.42E-09	1.42E-09	1.42E-03	3.16E-04	3.78E-04	2.79E-04	1.47E-04
0.00E+00	3.85E-06			0.00E+00	0.00E+00	1.46E-09	1.46E-09	1.46E-03	3.25E-04	3.88E-04	2.86E-04	1.51E-04
0.00E+00	3.95E-06			0.00E+00	0.00E+00	1.49E-09	1.49E-09	1.49E-03	3.33E-04	3.98E-04	2.94E-04	1.55E-04
0.00E+00	4.06E-06			0.00E+00	0.00E+00	1.54E-09	1.54E-09	1.54E-03	3.42E-04	4.09E-04	3.02E-04	1.59E-04
0.00E+00	4.18E-06			0.00E+00	0.00E+00	1.58E-09	1.58E-09	1.58E-03	3.52E-04	4.21E-04	3.11E-04	1.64E-04
0.00E+00	4.30E-06			0.00E+00	0.00E+00	1.63E-09	1.63E-09	1.63E-03	3.62E-04	4.33E-04	3.20E-04	1.68E-04
0.00E+00	4.43E-06			0.00E+00	0.00E+00	1.67E-09	1.67E-09	1.67E-03	3.73E-04	4.46E-04	3.30E-04	1.73E-04
0.00E+00	4.57E-06			0.00E+00	0.00E+00	1.73E-09	1.73E-09	1.73E-03	3.85E-04	4.60E-04	3.40E-04	1.79E-04
0.00E+00	4.72E-06			0.00E+00	0.00E+00	1.78E-09	1.78E-09	1.78E-03	3.97E-04	4.75E-04	3.51E-04	1.85E-04
0.00E+00	4.87E-06			0.00E+00	0.00E+00	1.84E-09	1.84E-09	1.84E-03	4.11E-04	4.91E-04	3.62E-04	1.91E-04
0.00E+00	5.04E-06			0.00E+00	0.00E+00	1.90E-09	1.90E-09	1.90E-03	4.25E-04	5.07E-04	3.75E-04	1.97E-04
0.00E+00	5.21E-06			0.00E+00	0.00E+00	1.97E-09	1.97E-09	1.97E-03	4.39E-04	5.24E-04	3.87E-04	2.04E-04
0.00E+00	5.38E-06			0.00E+00	0.00E+00	2.03E-09	2.03E-09	2.03E-03	4.53E-04	5.41E-04	4.00E-04	2.11E-04
0.00E+00	5.55E-06			0.00E+00	0.00E+00	2.10E-09	2.10E-09	2.10E-03	4.68E-04	5.59E-04	4.13E-04	2.17E-04
0.00E+00	5.72E-06			0.00E+00	0.00E+00	2.16E-09	2.16E-09	2.16E-03	4.82E-04	5.76E-04	4.25E-04	2.24E-04
0.00E+00	5.88E-06			0.00E+00	0.00E+00	2.22E-09	2.22E-09	2.22E-03	4.96E-04	5.92E-04	4.38E-04	2.30E-04
0.00E+00	6.04E-06			0.00E+00	0.00E+00	2.28E-09	2.28E-09	2.28E-03	5.09E-04	6.08E-04	4.49E-04	2.37E-04
0.00E+00	6.19E-06			0.00E+00	0.00E+00	2.34E-09	2.34E-09	2.34E-03	5.22E-04	6.23E-04	4.61E-04	2.43E-04
0.00E+00	6.34E-06			0.00E+00	0.00E+00	2.40E-09	2.40E-09	2.40E-03	5.34E-04	6.38E-04	4.71E-04	2.48E-04
0.00E+00	6.48E-06			0.00E+00	0.00E+00	2.45E-09	2.45E-09	2.45E-03	5.46E-04	6.52E-04	4.82E-04	2.54E-04
0.00E+00	6.60E-06			0.00E+00	0.00E+00	2.49E-09	2.49E-09	2.49E-03	5.56E-04	6.64E-04	4.91E-04	2.58E-04
0.00E+00	6.69E-06			0.00E+00	0.00E+00	2.53E-09	2.53E-09	2.53E-03	5.64E-04	6.74E-04	4.98E-04	2.62E-04
0.00E+00	6.76E-06			0.00E+00	0.00E+00	2.55E-09	2.55E-09	2.55E-03	5.70E-04	6.80E-04	5.03E-04	2.65E-04
0.00E+00	6.83E-06			0.00E+00	0.00E+00	2.58E-09	2.58E-09	2.58E-03	5.76E-04	6.88E-04	5.08E-04	2.68E-04
0.00E+00	2.90E-06			0.00E+00	0.00E+00	1.10E-09	1.10E-09	1.10E-03	2.45E-04	2.92E-04	2.16E-04	1.14E-04
0.00E+00	2.96E-06			0.00E+00	0.00E+00	1.12E-09	1.12E-09	1.12E-03	2.49E-04	2.98E-04	2.20E-04	1.16E-04
0.00E+00	3.01E-06			0.00E+00	0.00E+00	1.14E-09	1.14E-09	1.14E-03	2.54E-04	3.03E-04	2.24E-04	1.18E-04
0.00E+00	3.07E-06			0.00E+00	0.00E+00	1.16E-09	1.16E-09	1.16E-03	2.59E-04	3.09E-04	2.28E-04	1.20E-04
0.00E+00	3.12E-06			0.00E+00	0.00E+00	1.18E-09	1.18E-09	1.18E-03	2.63E-04	3.15E-04	2.32E-04	1.22E-04
0.00E+00	3.18E-06			0.00E+00	0.00E+00	1.20E-09	1.20E-09	1.20E-03	2.68E-04	3.21E-04	2.37E-04	1.25E-04
0.00E+00	3.24E-06			0.00E+00	0.00E+00	1.23E-09	1.23E-09	1.23E-03	2.74E-04	3.27E-04	2.41E-04	1.27E-04
0.00E+00	3.31E-06			0.00E+00	0.00E+00	1.25E-09	1.25E-09	1.25E-03	2.79E-04	3.33E-04	2.46E-04	1.30E-04
0.00E+00	3.37E-06			0.00E+00	0.00E+00	1.27E-09	1.27E-09	1.27E-03	2.84E-04	3.39E-04	2.51E-04	1.32E-04
0.00E+00	3.44E-06			0.00E+00	0.00E+00	1.30E-09	1.30E-09	1.30E-03	2.90E-04	3.46E-04	2.56E-04	1.35E-04
0.00E+00	3.51E-06			0.00E+00	0.00E+00	1.33E-09	1.33E-09	1.33E-03	2.96E-04	3.53E-04	2.61E-04	1.37E-04
0.00E+00	3.58E-06			0.00E+00	0.00E+00	1.35E-09	1.35E-09	1.35E-03	3.02E-04	3.61E-04	2.66E-04	1.40E-04
0.00E+00	3.66E-06			0.00E+00	0.00E+00	1.38E-09	1.38E-09	1.38E-03	3.08E-04	3.68E-04	2.72E-04	1.43E-04
0.00E+00	3.74E-06			0.00E+00	0.00E+00	1.41E-09	1.41E-09	1.41E-03	3.15E-04	3.76E-04	2.78E-04	1.46E-04
0.00E+00	3.82E-06			0.00E+00	0.00E+00	1.44E-09	1.44E-09	1.44E-03	3.22E-04	3.85E-04	2.84E-04	1.50E-04
0.00E+00	3.91E-06			0.00E+00	0.00E+00	1.48E-09	1.48E-09	1.48E-03	3.30E-04	3.94E-04	2.91E-04	1.53E-04
0.00E+00	4.01E-06			0.00E+00	0.00E+00	1.51E-09	1.51E-09	1.51E-03	3.38E-04	4.03E-04	2.98E-04	1.57E-04
0.00E+00	4.11E-06			0.00E+00	0.00E+00	1.55E-09	1.55E-09	1.55E-03	3.46E-04	4.13E-04	3.06E-04	1.61E-04
0.00E+00	4.21E-06			0.00E+00	0.00E+00	1.59E-09	1.59E-09	1.59E-03	3.55E-04	4.24E-04	3.13E-04	1.65E-04
0.00E+00	4.33E-06			0.00E+00	0.00E+00	1.64E-09	1.64E-09	1.64E-03	3.65E-04	4.36E-04	3.22E-04	1.69E-04
0.00E+00	4.45E-06			0.00E+00	0.00E+00	1.68E-09	1.68E-09	1.68E-03	3.75E-04	4.48E-04	3.31E-04	1.74E-04
0.00E+00	4.57E-06			0.00E+00	0.00E+00	1.73E-09	1.73E-09	1.73E-03	3.86E-04	4.60E-04	3.40E-04	1.79E-04
0.00E+00	4.71E-06			0.00E+00	0.00E+00	1.78E-09	1.78E-09	1.78E-03	3.97E-04	4.74E-04	3.50E-04	1.84E-04
0.00E+00	4.85E-06			0.00E+00	0.00E+00	1.83E-09	1.83E-09	1.83E-03	4.09E-04	4.88E-04	3.61E-04	1.90E-04
0.00E+00	4.99E-06			0.00E+00	0.00E+00	1.89E-09	1.89E-09	1.89E-03	4.21E-04	5.03E-04	3.71E-04	1.96E-04
0.00E+00	5.14E-06			0.00E+00	0.00E+00	1.94E-09	1.94E-09	1.94E-03	4.33E-04	5.18E-04	3.82E-04	2.01E-04
0.00E+00	5.29E-06			0.00E+00	0.00E+00	2.00E-09	2.00E-09	2.00E-03	4.46E-04	5.33E-04	3.94E-04	2.07E-04
0.00E+00	5.44E-06			0.00E+00	0.00E+00	2.06E-09	2.06E-09	2.06E-03	4.59E-04	5.48E-04	4.05E-04	2.13E-04
0.00E+00	5.59E-06			0.00E+00	0.00E+00	2.11E-09	2.11E-09	2.11E-03	4.71E-04	5.63E-04	4.16E-04	2.19E-04
0.00E+00	5.74E-06			0.00E+00	0.00E+00	2.17E-09	2.17E-09	2.17E-03	4.84E-04	5.77E-04	4.27E-04	2.25E-04
0.00E+00	5.88E-06			0.00E+00	0.00E+00	2.22E-09	2.22E-09	2.22E-03	4.96E-04	5.92E-04	4.37E-04	2.30E-04
0.00E+00	6.01E-06			0.00E+00	0.00E+00	2.27E-09	2.27E-09	2.27E-03	5.07E-04	6.06E-04	4.47E-04	2.36E-04
0.00E+00	6.14E-06			0.00E+00	0.00E+00	2.32E-09	2.32E-09	2.32E-03	5.18E-04	6.18E-04	4.57E-04	2.40E-04
0.00E+00	6.26E-06			0.00E+00	0.00E+00	2.37E-09	2.37E-09	2.37E-03	5.27E-04	6.30E-04	4.65E-04	2.45E-04
0.00E+00	6.36E-06			0.00E+00	0.00E+00	2.40E-09	2.40E-09	2.40E-03	5.36E-04	6.40E-04	4.73E-04	2.49E-04
0.00E+00	6.43E-06			0.00E+00	0.00E+00	2.43E-09	2.43E-09	2.43E-03	5.42E-04	6.48E-04	4.79E-04	2.52E-04
0.00E+00	6.50E-06			0.00E+00	0.00E+00	2.46E-09	2.46E-09	2.46E-03	5.48E-04	6.55E-04	4.84E-04	2.55E-04
0.00E+00	6.54E-06			0.00E+00	0.00E+00	2.47E-09	2.47E-09	2.47E-03	5.51E-04	6.58E-04	4.86E-04	2.56E-04
0.00E+00	3.08E-06			0.00E+00	0.00E+00	1.17E-09	1.17E-09	1.17E-03	2.60E-04	3.10E-04	2.29E-04	1.21E-04
0.00E+00	3.14E-06			0.00E+00	0.00E+00	1.19E-09	1.19E-09	1.19E-03	2.64E-04	3.16E-04	2.33E-04	1.23E-04
0.00E+00	3.19E-06			0.00E+00	0.00E+00	1.21E-09	1.21E-09	1.21E-03	2.69E-04	3.21E-04	2.37E-04	1.25E-04
0.00E+00	3.25E-06			0.00E+00	0.00E+00	1.23E-09	1.23E-09	1.23E-03	2.74E-04	3.27E-04	2.42E-04	1.27E-04
0.00E+00	3.30E-06			0.00E+00	0.00E+00	1.25E-09	1.25E-09	1.25E-03	2.79E-04	3.33E-04	2.46E-04	1.29E-04
0.00E+00	3.36E-06			0.00E+00	0.00E+00	1.27E-09	1.27E-09	1.27E-03	2.83E-04	3.39E-04	2.50E-04	1.32E-04
0.00E+00	3.42E-06			0.00E+00	0.00E+00	1.29E-09	1.29E-09	1.29E-03	2.88E-04	3.45E-04	2.55E-04	1.34E-04
0.00E+00	3.48E-06			0.00E+00	0.00E+00	1.32E-09	1.32E-09	1.32E-03	2.94E-04	3.51E-04	2.59E-04	1.36E-04
0.00E+00	3.55E-06			0.00E+00	0.00E+00	1.34E-09	1.34E-09	1.34E-03	2.99E-04	3.57E-04	2.64E-04	1.39E-04
0.00E+00	3.61E-06			0.00E+00	0.00E+00	1.37E-09	1.37E-09	1.37E-03	3.04E-04	3.64E-04	2.69E-04	1.41E-04
0.00E+00	3.68E-06			0.00E+00	0.00E+00	1.39E-09	1.39E-09	1.39E-03	3.10E-04	3.71E-04	2.74E-04	1.44E-04
0.00E+00	3.75E-06			0.00E+00	0.00E+00	1.42E-09	1.42E-09	1.42E-03	3.16E-04	3.78E-04	2.79E-04	1.47E-04
0.00E+00	3.83E-06			0.00E+00	0.00E+00	1.45E-09	1.45E-09	1.45E-03	3.22E-04	3.85E-04	2.85E-04	1.50E-04
0.00E+00	3.90E-06			0.00E+00	0.00E+00	1.48E-09	1.48E-09	1.48E-03	3.29E-04	3.93E-04	2.90E-04	1.53E-04
0.00E+00	3.99E-06			0.00E+00	0.00E+00	1.51E-09	1.51E-09	1.51E-03	3.36E-04	4.01E-04	2.97E-04	1.56E-04
0.00E+00	4.07E-06			0.00E+00	0.00E+00	1.54E-09	1.54E-09	1.54E-03	3.43E-04	4.10E-04	3.03E-04	1.60E-04
0.00E+00	4.17E-06			0.00E+00	0.00E+00	1.57E-09	1.57E-09	1.57E-03	3.51E-04	4.19E-04	3.10E-04	1.63E-04
0.00E+00	4.26E-06			0.00E+00	0.00E+00	1.61E-09	1.61E-09	1.61E-03	3.59E-04	4.29E-04	3.17E-04	1.67E-04
0.00E+00	4.37E-06			0.00E+00	0.00E+00	1.65E-09	1.65E-09	1.65E-03	3.68E-04	4.40E-04	3.25E-04	1.71E-04
0.00E+00	4.48E-06			0.00E+00	0.00E+00	1.69E-09	1.69E-09	1.69E-03	3.77E-04	4.51E-04	3.33E-04	1.75E-04
0.00E+00	4.59E-06			0.00E+00	0.00E+00	1.73E-09	1.73E-09	1.73E-03	3.87E-04	4.62E-04	3.41E-04	1.80E-04
0.00E+00	4.71E-06			0.00E+00	0.00E+00	1.78E-09	1.78E-09	1.78E-03	3.97E-04	4.74E-04	3.50E-04	1.84E-04
0.00E+00	4.83E-06			0.00E+00	0.00E+00	1.83E-09	1.83E-09	1.83E-03	4.08E-04	4.87E-04	3.60E-04	1.89E-04
0.00E+00	4.96E-06			0.00E+00	0.00E+00	1.88E-09	1.88E-09	1.88E-03	4.18E-04	5.00E-04	3.69E-04	1.94E-04
0.00E+00	5.09E-06			0.00E+00	0.00E+00	1.93E-09	1.93E-09	1.93E-03	4.29E-04	5.13E-04	3.79E-04	1.99E-04
0.00E+00	5.23E-06			0.00E+00	0.00E+00	1.98E-09	1.98E-09	1.98E-03	4.41E-04	5.26E-04	3.89E-04	2.05E-04
0.00E+00	5.36E-06			0.00E+00	0.00E+00	2.03E-09	2.03E-09	2.03E-03	4.52E-04	5.39E-04	3.99E-04	2.10E-04
0.00E+00	5.49E-06			0.00E+00	0.00E+00	2.08E-09	2.08E-09	2.08E-03	4.63E-04	5.53E-04	4.08E-04	2.15E-04
0.00E+00	5.62E-06			0.00E+00	0.00E+00	2.12E-09	2.12E-09	2.12E-03	4.74E-04	5.66E-04	4.18E-04	2.20E-04
0.00E+00	5.74E-06			0.00E+00	0.00E+00	2.17E-09	2.17E-09	2.17E-03	4.84E-04	5.78E-04	4.27E-04	2.25E-04
0.00E+00	5.86E-06			0.00E+00	0.00E+00	2.21E-09	2.21E-09	2.21E-03	4.94E-04	5.90E-04	4.36E-04	2.29E-04
0.00E+00	5.97E-06			0.00E+00	0.00E+00	2.26E-09	2.26E-09	2.26E-03	5.03E-04	6.01E-04	4.44E-04	2.34E-04
0.00E+00	6.07E-06			0.00E+00	0.00E+00	2.29E-09	2.29E-09	2.29E-03	5.12E-04	6.11E-04	4.52E-04	2.38E-04
0.00E+00	6.16E-06			0.00E+00	0.00E+00	2.33E-09	2.33E-09	2.33E-03	5.19E-04	6.20E-04	4.58E-04	2.41E-04
0.00E+00	6.22E-06			0.00E+00	0.00E+00	2.35E-09	2.35E-09	2.35E-03	5.25E-04	6.27E-04	4.63E-04	2.44E-04
0.00E+00	6.31E-06			0.00E+00	0.00E+00	2.38E-09	2.38E-09	2.38E-03	5.32E-04	6.35E-04	4.69E-04	2.47E-04
0.00E+00	6.38E-06			0.00E+00	0.00E+00	2.41E-09	2.41E-09	2.41E-03	5.38E-04	6.43E-04	4.75E-04	2.50E-04
0.00E+00	6.36E-06			0.00E+00	0.00E+00	2.40E-09	2.40E-09	2.40E-03	5.36E-04	6.40E-04	4.73E-04	2.49E-04
0.00E+00	3.28E-06			0.00E+00	0.00E+00	1.24E-09	1.24E-09	1.24E-03	2.77E-04	3.30E-04	2.44E-04	1.29E-04
0.00E+00	3.33E-06			0.00E+00	0.00E+00	1.26E-09	1.26E-09	1.26E-03	2.81E-04	3.36E-04	2.48E-04	1.31E-04
0.00E+00	3.39E-06			0.00E+00	0.00E+00	1.28E-09	1.28E-09	1.28E-03	2.86E-04	3.41E-04	2.52E-04	1.33E-04
0.00E+00	3.44E-06			0.00E+00	0.00E+00	1.30E-09	1.30E-09	1.30E-03	2.90E-04	3.47E-04	2.56E-04	1.35E-04
0.00E+00	3.50E-06			0.00E+00	0.00E+00	1.32E-09	1.32E-09	1.32E-03	2.95E-04	3.52E-04	2.60E-04	1.37E-04
0.00E+00	3.55E-06			0.00E+00	0.00E+00	1.34E-09	1.34E-09	1.34E-03	3.00E-04	3.58E-04	2.64E-04	1.39E-04
0.00E+00	3.61E-06			0.00E+00	0.00E+00	1.37E-09	1.37E-09	1.37E-03	3.04E-04	3.64E-04	2.69E-04	1.41E-04
0.00E+00	3.67E-06			0.00E+00	0.00E+00	1.39E-09	1.39E-09	1.39E-03	3.09E-04	3.70E-04	2.73E-04	1.44E-04
0.00E+00	3.73E-06			0.00E+00	0.00E+00	1.41E-09	1.41E-09	1.41E-03	3.15E-04	3.76E-04	2.78E-04	1.46E-04
0.00E+00	3.80E-06			0.00E+00	0.00E+00	1.43E-09	1.43E-09	1.43E-03	3.20E-04	3.82E-04	2.82E-04	1.49E-04
0.00E+00	3.86E-06			0.00E+00	0.00E+00	1.46E-09	1.46E-09	1.46E-03	3.25E-04	3.89E-04	2.87E-04	1.51E-04
0.00E+00	3.93E-06			0.00E+00	0.00E+00	1.49E-09	1.49E-09	1.49E-03	3.31E-04	3.96E-04	2.92E-04	1.54E-04

			Demolition	Demolition - Hauling	Site Preparation	Grading/Excavation	Grading/Excavation - Hauling	Concrete - Garage - Trucks	Concrete - Garage - Trucks	Concrete - Podium 1 - Trucks	Concrete - Podium 2 - Trucks	Building Construction-1	Building Construction-1	Building Construction-1	Building Construction-2	Building Construction-2	Finishing/Painting-1	Finishing/Painting-1
Unique Identifier	X (UTM)	Y (UTM)	2026	2026	2026	2026	2026	2026	2027	2027	2028	2027	2028	2029	2028	2029	2028	2029
371298.013761478.01	371298.01	3761478.01	1.50E-06	3.10E-05	3.62E-06	4.68E-06	1.57E-04	1.40E-04	1.40E-04	1.40E-04	1.39E-04	1.22E-04	1.17E-04	1.12E-04	4.18E-05	4.02E-05	0.00E+00	0.00E+00
371308.013761478.01	371308.01	3761478.01	1.53E-06	3.16E-05	3.69E-06	4.77E-06	1.60E-04	1.42E-04	1.43E-04	1.43E-04	1.41E-04	1.24E-04	1.19E-04	1.15E-04	4.26E-05	4.09E-05	0.00E+00	0.00E+00
371318.013761478.01	371318.01	3761478.01	1.56E-06	3.22E-05	3.76E-06	4.86E-06	1.63E-04	1.45E-04	1.46E-04	1.46E-04	1.44E-04	1.27E-04	1.22E-04	1.17E-04	4.35E-05	4.17E-05	0.00E+00	0.00E+00
371328.013761478.01	371328.01	3761478.01	1.59E-06	3.28E-05	3.84E-06	4.96E-06	1.66E-04	1.48E-04	1.49E-04	1.49E-04	1.47E-04	1.29E-04	1.24E-04	1.19E-04	4.43E-05	4.26E-05	0.00E+00	0.00E+00
371338.013761478.01	371338.01	3761478.01	1.63E-06	3.35E-05	3.92E-06	5.06E-06	1.69E-04	1.51E-04	1.52E-04	1.52E-04	1.50E-04	1.32E-04	1.27E-04	1.22E-04	4.53E-05	4.35E-05	0.00E+00	0.00E+00
371348.013761478.01	371348.01	3761478.01	1.66E-06	3.42E-05	4.00E-06	5.17E-06	1.73E-04	1.55E-04	1.55E-04	1.55E-04	1.53E-04	1.35E-04	1.29E-04	1.24E-04	4.62E-05	4.44E-05	0.00E+00	0.00E+00
371358.013761478.01	371358.01	3761478.01	1.70E-06	3.50E-05	4.09E-06	5.29E-06	1.77E-04	1.58E-04	1.58E-04	1.58E-04	1.57E-04	1.38E-04	1.32E-04	1.27E-04	4.72E-05	4.54E-05	0.00E+00	0.00E+00
371368.013761478.01	371368.01	3761478.01	1.74E-06	3.58E-05	4.18E-06	5.41E-06	1.81E-04	1.61E-04	1.62E-04	1.62E-04	1.60E-04	1.41E-04	1.35E-04	1.30E-04	4.83E-05	4.64E-05	0.00E+00	0.00E+00
371378.013761478.01	371378.01	3761478.01	1.78E-06	3.66E-05	4.28E-06	5.53E-06	1.85E-04	1.65E-04	1.66E-04	1.66E-04	1.64E-04	1.44E-04	1.38E-04	1.33E-04	4.94E-05	4.75E-05	0.00E+00	0.00E+00
371388.013761478.01	371388.01	3761478.01	1.82E-06	3.75E-05	4.38E-06	5.66E-06	1.89E-04	1.69E-04	1.70E-04	1.70E-04	1.68E-04	1.48E-04	1.42E-04	1.36E-04	5.06E-05	4.86E-05	0.00E+00	0.00E+00
371398.013761478.01	371398.01	3761478.01	1.86E-06	3.83E-05	4.48E-06	5.79E-06	1.94E-04	1.73E-04	1.74E-04	1.74E-04	1.72E-04	1.51E-04	1.45E-04	1.39E-04	5.18E-05	4.97E-05	0.00E+00	0.00E+00
371408.013761478.01	371408.01	3761478.01	1.90E-06	3.92E-05	4.59E-06	5.93E-06	1.98E-04	1.77E-04	1.78E-04	1.78E-04	1.76E-04	1.55E-04	1.48E-04	1.42E-04	5.30E-05	5.09E-05	0.00E+00	0.00E+00
371418.013761478.01	371418.01	3761478.01	1.95E-06	4.01E-05	4.69E-06	6.06E-06	2.03E-04	1.81E-04	1.82E-04	1.82E-04	1.80E-04	1.58E-04	1.52E-04	1.46E-04	5.42E-05	5.20E-05	0.00E+00	0.00E+00
371428.013761478.01	371428.01	3761478.01	1.99E-06	4.10E-05	4.80E-06	6.20E-06	2.07E-04	1.85E-04	1.86E-04	1.86E-04	1.84E-04	1.62E-04	1.55E-04	1.49E-04	5.54E-05	5.32E-05	0.00E+00	0.00E+00
371438.013761478.01	371438.01	3761478.01	2.03E-06	4.19E-05	4.90E-06	6.33E-06	2.12E-04	1.89E-04	1.90E-04	1.90E-04	1.88E-04	1.65E-04	1.58E-04	1.52E-04	5.66E-05	5.43E-05	0.00E+00	0.00E+00
371448.013761478.01	371448.01	3761478.01	2.08E-06	4.28E-05	5.00E-06	6.46E-06	2.16E-04	1.93E-04	1.94E-04	1.94E-04	1.91E-04	1.69E-04	1.62E-04	1.55E-04	5.77E-05	5.55E-05	0.00E+00	0.00E+00
371458.013761478.01	371458.01	3761478.01	2.12E-06	4.36E-05	5.10E-06	6.59E-06	2.20E-04	1.97E-04	1.97E-04	1.97E-04	1.95E-04	1.72E-04	1.65E-04	1.58E-04	5.89E-05	5.65E-05	0.00E+00	0.00E+00
371468.013761478.01	371468.01	3761478.01	2.15E-06	4.44E-05	5.19E-06	6.70E-06	2.24E-04	2.00E-04	2.01E-04	2.01E-04	1.99E-04	1.75E-04	1.68E-04	1.61E-04	5.99E-05	5.75E-05	0.00E+00	0.00E+00
371478.013761478.01	371478.01	3761478.01	2.19E-06	4.51E-05	5.27E-06	6.82E-06	2.28E-04	2.04E-04	2.04E-04	2.04E-04	2.02E-04	1.78E-04	1.71E-04	1.64E-04	6.09E-05	5.85E-05	0.00E+00	0.00E+00
371488.013761478.01	371488.01	3761478.01	2.22E-06	4.58E-05	5.35E-06	6.92E-06	2.32E-04	2.07E-04	2.07E-04	2.07E-04	2.05E-04	1.81E-04	1.73E-04	1.66E-04	6.18E-05	5.94E-05	0.00E+00	0.00E+00
371498.013761478.01	371498.01	3761478.01	2.25E-06	4.64E-05	5.42E-06	7.01E-06	2.34E-04	2.09E-04	2.10E-04	2.10E-04	2.07E-04	1.83E-04	1.75E-04	1.68E-04	6.26E-05	6.01E-05	0.00E+00	0.00E+00
371508.013761478.01	371508.01	3761478.01	2.28E-06	4.69E-05	5.48E-06	7.09E-06	2.37E-04	2.12E-04	2.12E-04	2.12E-04	2.10E-04	1.85E-04	1.77E-04	1.70E-04	6.33E-05	6.08E-05	0.00E+00	0.00E+00
371518.013761478.01	371518.01	3761478.01	2.31E-06	4.75E-05	5.55E-06	7.18E-06	2.40E-04	2.14E-04	2.15E-04	2.15E-04	2.13E-04	1.87E-04	1.80E-04	1.72E-04	6.41E-05	6.16E-05	0.00E+00	0.00E+00
371528.013761478.01	371528.01	3761478.01	2.33E-06	4.80E-05	5.61E-06	7.25E-06	2.43E-04	2.17E-04	2.17E-04	2.17E-04	2.15E-04	1.89E-04	1.81E-04	1.74E-04	6.48E-05	6.22E-05	0.00E+00	0.00E+00
371198.013761488.01	371198.01	3761488.01	1.32E-06	2.71E-05	3.17E-06	4.09E-06	1.37E-04	1.22E-04	1.23E-04	1.23E-04	1.21E-04	1.07E-04	1.02E-04	9.84E-05	3.66E-05	3.51E-05	0.00E+00	0.00E+00
371208.013761488.01	371208.01	3761488.01	1.33E-06	2.75E-05	3.21E-06	4.15E-06	1.39E-04	1.24E-04	1.25E-04	1.25E-04	1.23E-04	1.08E-04	1.04E-04	9.98E-05	3.71E-05	3.57E-05	0.00E+00	0.00E+00
371218.013761488.01	371218.01	3761488.01	1.35E-06	2.79E-05	3.26E-06	4.22E-06	1.41E-04	1.26E-04	1.26E-04	1.26E-04	1.25E-04	1.10E-04	1.05E-04	1.01E-04	3.77E-05	3.62E-05	0.00E+00	0.00E+00
371248.013761488.01	371248.01	3761488.01	1.41E-06	2.91E-05	3.41E-06	4.40E-06	1.47E-04	1.31E-04	1.32E-04	1.32E-04	1.30E-04	1.15E-04	1.10E-04	1.06E-04	3.93E-05	3.78E-05	0.00E+00	0.00E+00
371258.013761488.01	371258.01	3761488.01	1.43E-06	2.96E-05	3.46E-06	4.47E-06	1.49E-04	1.33E-04	1.34E-04	1.34E-04	1.32E-04	1.16E-04	1.12E-04	1.07E-04	3.99E-05	3.83E-05	0.00E+00	0.00E+00
371268.013761488.01	371268.01	3761488.01	1.46E-06	3.00E-05	3.51E-06	4.53E-06	1.52E-04	1.35E-04	1.36E-04	1.36E-04	1.34E-04	1.18E-04	1.13E-04	1.09E-04	4.05E-05	3.89E-05	0.00E+00	0.00E+00
371278.013761488.01	371278.01	3761488.01	1.48E-06	3.04E-05	3.56E-06	4.60E-06	1.54E-04	1.37E-04	1.38E-04	1.38E-04	1.36E-04	1.20E-04	1.15E-04	1.10E-04	4.11E-05	3.95E-05	0.00E+00	0.00E+00
371288.013761488.01	371288.01	3761488.01	1.50E-06	3.09E-05	3.61E-06	4.67E-06	1.56E-04	1.39E-04	1.40E-04	1.40E-04	1.38E-04	1.22E-04	1.17E-04	1.12E-04	4.17E-05	4.01E-05	0.00E+00	0.00E+00
371298.013761488.01	371298.01	3761488.01	1.52E-06	3.14E-05	3.67E-06	4.74E-06	1.59E-04	1.42E-04	1.42E-04	1.42E-04	1.40E-04	1.24E-04	1.19E-04	1.14E-04	4.24E-05	4.07E-05	0.00E+00	0.00E+00
371308.013761488.01	371308.01	3761488.01	1.55E-06	3.19E-05	3.73E-06	4.82E-06	1.61E-04	1.44E-04	1.44E-04	1.44E-04	1.43E-04	1.26E-04	1.21E-04	1.16E-04	4.30E-05	4.13E-05	0.00E+00	0.00E+00
371318.013761488.01	371318.01	3761488.01	1.57E-06	3.24E-05	3.79E-06	4.90E-06	1.64E-04	1.46E-04	1.47E-04	1.47E-04	1.45E-04	1.28E-04	1.23E-04	1.18E-04	4.38E-05	4.20E-05	0.00E+00	0.00E+00
371328.013761488.01	371328.01	3761488.01	1.60E-06	3.30E-05	3.85E-06	4.98E-06	1.67E-04	1.49E-04	1.49E-04	1.49E-04	1.47E-04	1.30E-04	1.25E-04	1.20E-04	4.45E-05	4.27E-05	0.00E+00	0.00E+00
371338.013761488.01	371338.01	3761488.01	1.63E-06	3.35E-05	3.92E-06	5.07E-06	1.70E-04	1.51E-04	1.52E-04	1.52E-04	1.50E-04	1.32E-04	1.27E-04	1.22E-04	4.53E-05	4.35E-05	0.00E+00	0.00E+00
371348.013761488.01	371348.01	3761488.01	1.66E-06	3.42E-05	3.99E-06	5.16E-06	1.73E-04	1.54E-04	1.55E-04	1.55E-04	1.53E-04	1.35E-04	1.29E-04	1.24E-04	4.61E-05	4.43E-05	0.00E+00	0.00E+00
371358.013761488.01	371358.01	3761488.01	1.69E-06	3.48E-05	4.07E-06	5.26E-06	1.76E-04	1.57E-04	1.58E-04	1.58E-04	1.56E-04	1.37E-04	1.32E-04	1.26E-04	4.70E-05	4.51E-05	0.00E+00	0.00E+00
371368.013761488.01	371368.01	3761488.01	1.72E-06	3.55E-05	4.15E-06	5.36E-06	1.79E-04	1.60E-04	1.61E-04	1.61E-04	1.59E-04	1.40E-04	1.34E-04	1.29E-04	4.79E-05	4.60E-05	0.00E+00	0.00E+00
371378.013761488.01	371378.01	3761488.01	1.75E-06	3.62E-05	4.23E-06	5.46E-06	1.83E-04	1.63E-04	1.64E-04	1.64E-04	1.62E-04	1.43E-04	1.37E-04	1.31E-04	4.88E-05	4.69E-05	0.00E+00	0.00E+00
371388.013761488.01	371388.01	3761488.01	1.79E-06	3.69E-05	4.31E-06	5.57E-06	1.86E-04	1.66E-04	1.67E-04	1.67E-04	1.65E-04	1.45E-04	1.39E-04	1.34E-04	4.98E-05	4.78E-05	0.00E+00	0.00E+00
371398.013761488.01	371398.01	3761488.01	1.83E-06	3.76E-05	4.40E-06	5.68E-06	1.90E-04	1.70E-04	1.70E-04	1.70E-04	1.68E-04	1.48E-04	1.42E-04	1.37E-04	5.08E-05	4.88E-05	0.00E+00	0.00E+00
371408.013761488.01	371408.01	3761488.01	1.86E-06	3.84E-05	4.49E-06	5.80E-06	1.94E-04	1.73E-04	1.74E-04	1.74E-04	1.72E-04	1.51E-04	1.45E-04	1.39E-04	5.18E-05	4.98E-05	0.00E+00	0.00E+00
371418.013761488.01	371418.01	3761488.01	1.90E-06	3.92E-05	4.58E-06	5.92E-06	1.98E-04	1.77E-04	1.77E-04	1.77E-04	1.75E-04	1.54E-04	1.48E-04	1.42E-04	5.29E-05	5.08E-05	0.00E+00	0.00E+00
371428.013761488.01	371428.01	3761488.01	1.94E-06	3.99E-05	4.67E-06	6.03E-06	2.02E-04	1.80E-04	1.81E-04	1.81E-04	1.79E-04	1.57E-04	1.51E-04	1.45E-04	5.39E-05	5.18E-05	0.00E+00	0.00E+00
371438.013761488.01	371438.01	3761488.01	1.98E-06	4.07E-05	4.76E-06	6.15E-06	2.06E-04	1.84E-04	1.84E-04	1.84E-04	1.82E-04	1.60E-04	1.54E-04	1.48E-04	5.49E-05	5.28E-05	0.00E+00	0.00E+00
371448.013761488.01	371448.01	3761488.01	2.01E-06	4.15E-05	4.85E-06	6.26E-06	2.10E-04	1.87E-04	1.88E-04	1.88E-04	1.86E-04	1.63E-04	1.57E-04	1.51E-04	5.60E-05	5.38E-05	0.00E+00	0.00E+00
371458.013761488.01	371458.01	3761488.01	2.05E-06	4.22E-05	4.93E-06	6.37E-06	2.13E-04	1.90E-04	1.91E-04	1.91E-04	1.89E-04	1.66E-04	1.59E-04	1.53E-04	5.70E-05	5.47E-05	0.00E+00	0.00E+00
371468.013761488.01	371468.01	3761488.01	2.08E-06	4.29E-05	5.02E-06	6.48E-06	2.17E-04	1.94E-04	1.94E-04	1.94E-04	1.92E-04	1.69E-04	1.62E-04	1.56E-04	5.79E-05	5.56E-05	0.00E+00	0.00E+00
371478.013761488.01	371478.01	3761488.01	2.12E-06	4.36E-05	5.09E-06	6.58E-06	2.20E-04	1.97E-04	1.97E-04	1.97E-04	1.95E-04	1.72E-04	1.65E-04	1.58E-04	5.88E-05	5.65E-05	0.00E+00	0.00E+00
371488.013761488.01	371488.01	3761488.01	2.15E-06	4.42E-05	5.17E-06	6.68E-06	2.24E-04	2.00E-04	2.00E-04	2.00E-04	1.98E-04	1.74E-04	1.67E-04	1.61E-04	5.97E-05	5.73E-05	0.00E+00	0.00E+00
371498.013761488.01	371498.01	3761488.01	2.17E-06	4.48E-05	5.24E-06	6.77E-06	2.26E-04	2.02E-04	2.03E-04	2.03E-04	2.00E-04	1.77E-04	1.69E-04	1.63E-04	6.05E-05	5.81E-05	0.00E+00	0.00E+00
371508.013761488.01	371508.01	3761488.01	2.20E-06	4.53E-05	5.30E-06	6.84E-06	2.29E-04	2.04E-04	2.05E-04	2.05E-04	2.03E-04	1.79E-04	1.71E-04	1.64E-04	6.11E-05	5.87E-05	0.00E+00	0.00E+00
371518.013761488.01	371518.01	3761488.01	2.22E-06	4.58E-05	5.36E-06	6.93E-06	2.32E-04	2.07E-04	2.08E-04	2.08E-04	2.05E-04	1.81E-04	1.73E-04	1.66E-04	6.19E-05	5.94E-05	0.00E+00	0.00E+00
371218.013761498.01	371218.01	3761498.01	1.41E-06	2.90E-05	3.39E-06	4.38E-06	1.47E-04	1.31E-04	1.31E-04	1.31E-04	1.30E-04	1.14E-04	1.10E-04	1.05E-04	3.91E-05	3.76E-05	0.00E+00	0.00E+00
371238.013761498.01	371238.01	3761498.01	1.44E-06	2.97E-05	3.48E-06	4.49E-06	1.50E-04	1.34E-04	1.35E-04	1.35E-04	1.33E-04	1.17E-04	1.12E-04	1.08E-04	4.02E-05	3.86E-05	0.00E+00	0.00E+00
371248.013761498.01	371248.01	3761498.01	1.46E-06	3.01E-05	3.52E-06	4.55E-06	1.52E-04	1.36E-04	1.36E-04	1.36E-04	1.35E-04	1.19E-04	1.14E-04	1.09E-04	4.06E-05	3.90E-05	0.00E+00	0.00E+00
371258.013761498.01	371258.01	3761498.01	1.48E-06	3.05E-05	3.56E-06	4.61E-06	1.54E-04	1.38E-04	1.38E-04	1.38E-04	1.36E-04	1.20E-04	1.15E-04	1.11E-04	4.12E-05	3.95E-05	0.00E+00	0.00E+00
371268.013761498.01	371268.01	3761498.01	1.50E-06	3.09E-05	3.61E-06	4.66E-06	1.56E-04	1.39E-04	1.40E-04	1.40E-04	1.38E-04	1.22E-04	1.17E-04	1.12E-04	4.17E-05	4.00E-05	0.00E+00	0.00E+00
371278.013761498.01	371278.01	3761498.01	1.52E-06	3.13E-05	3.66E-06	4.72E-06	1.58E-04	1.41E-04	1.42E-04	1.42E-04	1.40E-04	1.23E-04	1.18E-04	1.14E-04	4.22E-05	4.05E-05	0.00E+00	0.00E+00
371288.013761498.01	371288.01	3761498.01	1.54E-06	3.17E-05	3.70E-06	4.78E-06	1.60E-04	1.43E-04	1.43E-04	1.43E-04	1.42E-04	1.25E-04	1.20E-04	1.15E-04	4.28E-05	4.11E-05	0.00E+00	0.00E+00
371298.013761498.01	371298.01	3761498.01	1.56E-06	3.21E-05	3.75E-06	4.85E-06	1.62E-04	1.45E-04	1.45E-04	1.45E-04	1.44E-04	1.26E-04	1.21E-04	1.16E-04	4.33E-05	4.16E-05	0.00E+00	0.00E+00
371308.013761498.01	371308.01	3761498.01	1.58E-06	3.25E-05	3.80E-06	4.91E-06	1.64E-04	1.47E-04	1.47E-04	1.47E-04	1.45E-04	1.28E-04	1.23E-04	1.18E-04	4.39E-05	4.21E-05	0.00E+00	0.00E+00
371318.013761498.01	371318.01	3761498.01	1.60E-06	3.30E-05	3.85E-06	4.98E-06	1.67E-04	1.49E-04	1.49E-04	1.49E-04	1.47E-04	1.30E-04	1.25E-04	1.20E-04	4.45E-05	4.27E-05	0.00E+00	0.00E+00
371328.013761498.01	371328.01	3761498.01	1.62E-06	3.34E-05	3.91E-06	5.05E-06	1.69E-04	1.51E-04	1.51E-04	1.51E-04	1.50E-04	1.32E-04	1.26E-04	1.21E-04	4.51E-05	4.33E-05	0.00E+00	0.00E+00
371338.013761498.01	371338.01	3761498.01	1.65E-06	3.39E-05	3.96E-06	5.12E-06	1.71E-04	1.53E-04	1.53E-04	1.53E-04	1.52E-04	1.34E-04	1.28E-04	1.23E-04	4.58E-05	4.39E-05	0.00E+00	0.00E+00
371348.013761498.01	371348.01	3761498.01	1.67E-06	3.44E-05	4.02E-06	5.20E-06	1.74E-04	1.55E-04	1.56E-04	1.56E-04	1.54E-04	1.36E-04	1.30E-04	1.25E-04	4.64E-05	4.46E-05	0.00E+00	0.00E+00
371358.013761498.01	371358.01	3761498.01	1.70E-06	3.49E-05	4.08E-06	5.28E-06	1.77E-04	1.58E-04	1.58E-04	1.58E-04	1.56E-04	1.38E-04	1.32E-04	1.27E-04	4.72E-05	4.53E-05	0.00E+00	0.00E+00
371368.013761498.01	371368.01	3761498.01	1.72E-06	3.55E-05	4.15E-06	5.36E-06	1.79E-04	1.60E-04	1.61E-04	1.61E-04	1.59E-04	1.40E-04	1.34E-04	1.29E-04	4.79E-05	4.60E-05	0.00E+00	0.00E+00
371378.013761498.01	371378.01	3761498.01	1.75E-06	3.61E-05	4.22E-06	5.45E-06	1.82E-04	1.63E-04	1.63E-04	1.63E-04	1.61E-04	1.42E-04	1.36E-04	1.31E-04	4.87E-05	4.68E-05	0.00E+00	0.00E+00
371388.013761498.01	371388.01	3761498.01	1.78E-06	3.67E-05	4.29E-06	5.54E-06	1.85E-04	1.65E-04	1.66E-04	1.66E-04	1.64E-04	1.45E-04	1.39E-04	1.33E-04	4.95E-05	4.75E-05	0.00E+00	0.00E+00
371398.013761498.01	371398.01	3761498.01	1.81E-06	3.73E-05	4.36E-06	5.63E-06	1.88E-04	1.68E-04	1.69E-04	1.69E-04	1.67E-04	1.47E-04	1.41E-04	1.35E-04	5.03E-05	4.83E-05	0.00E+00	0.00E+00
371408.013761498.01	371408.01	3761498.01	1.84E-06	3.79E-05	4.43E-06	5.73E-06	1.92E-04	1.71E-04	1.72E-04	1.72E-04	1.70E-04	1.49E-04	1.43E-04	1.38E-04	5.12E-05	4.92E-05	0.00E+00	0.00E+00
371418.013761498.01	371418.01	3761498.01	1.87E-06	3.86E-05	4.51E-06	5.83E-06	1.95E-04	1.74E-04	1.75E-04	1.75E-04	1.73E-04	1.52E-04	1.46E-04	1.40E-04	5.21E-05	5.00E-05	0.00E+00	0.00E+00
371428.013761498.01	371428.01	3761498.01	1.90E-06	3.92E-05	4.59E-06	5.93E-06	1.98E-04	1.77E-04	1.78E-04	1.78E-04	1.76E-04	1.55E-04	1.48E-04	1.42E-04	5.30E-05	5.09E-05	0.00E+00	0.00E+00
371438.013761498.01	371438.01	3761498.01	1.94E-06	3.99E-05	4.66E-06	6.03E-06	2.02E-04	1.80E-04	1.81E-04	1.81E-04	1.78E-04	1.57E-04	1.51E-04	1.45E-04	5.38E-05	5.17E-05	0.00E+00	0.00E+00
371448.013761498.01	371448.01	3761498.01	1.97E-06	4.05E-05	4.74E-06	6.12E-06	2.05E-04	1.83E-04	1.84E-04	1.84E-04	1.81E-04	1.60E-04	1.53E-04	1.47E-04	5.47E-05	5.26E-05	0.00E+00	0.00E+00
371458.013761498.01	371458.01	3761498.01	2.00E-06	4.12E-05	4.81E-06	6.22E-06	2.08E-04	1.86E-04	1.86E-04	1.86E-04	1.84E-04	1.62E-04	1.56E-04	1.49E-04	5.56E-05	5.34E-05	0.00E+00	0.00E+00
371468.013761498.01	371468.01	3761498.01	2.03E-06	4.18E-05	4.89E-06	6.31E-06	2.11E-04	1.89E-04	1.89E-04	1.89E-04	1.87E-04	1.65E-04	1.58E-04	1.52E-04	5.64E-05	5.42E-05	0.00E+00	0.00E+00
371478.013761498.01	371478.01	3761498.01	2.06E-06	4.24E-05	4.96E-06	6.41E-06	2.14E-04	1.91E-04	1.92E-04	1.92E-04	1.90E-04	1.67E-04	1.60E-04	1.54E-04	5.72E-05	5.50E-05	0.00E+00	0.00E+00
371488.013761498.01	371488.01	3761498.01	2.09E-06	4.30E-05	5.02E-06	6.49E-06	2.17E-04	1.94E-04	1.95E-04	1.95E-04	1.92E-04	1.69E-04	1.62E-04	1.56E-04	5.80E-05	5.57E-05	0.00E+00	0.00E+00
371498.013761498.01	371498.01	3761498.01	2.11E-06	4.35E-05	5.09E-06	6.57E-06	2.20E-04	1.96E-04	1.97E-04	1.97E-04	1.95E-04	1.72E-04	1.64E-04	1.58E-04	5.87E-05	5.64E-05	0.00E+00	0.00E+00
371508.013761498.01	371508.01	3761498.01	2.14E-06	4.40E-05	5.14E-06	6.65E-06	2.22E-04	1.99E-04	1.99E-04	1.99E-04	1.97E-04	1.73E-04	1.66E-04	1.60E-04	5.94E-05	5.70E-05	0.00E+00	0.00E+00
371518.013761498.01	371518.01	3761498.01	2.16E-06	4.45E-05	5.20E-06	6.72E-06	2.25E-04	2.01E-04	2.01E-04	2.01E-04	1.99E-04	1.75E-04	1.68E-04	1.61E-04	6.00E-05	5.77E-05	0.00E+00	0.00E+00
371238.013761508.01	371238.01	3761508.01	1.51E-06	3.11E-05	3.63E-06	4.70E-06	1.57E-04	1.40E-04	1.41E-04	1.41E-04	1.39E-04	1.23E-04	1.18E-04	1.13E-04	4.20E-05	4.03E-05	0.00E+00	0.00E+00
371248.013761508.01	371248.01	3761508.01	1.52E-06	3.14E-05	3.67E-06	4.75E-06	1.59E-04	1.42E-04	1.42E-04	1.42E-04	1.41E-04	1.24E-04	1.19E-04	1.14E-04	4.24E-05	4.07E-05	0.00E+00	0.00E+00
371258.013761508.01	371258.01	3761508.01	1.54E-06	3.18E-05	3.71E-06	4.80E-06	1.61E-04	1.43E-04	1.44E-04	1.44E-04	1.42E-04	1.25E-04	1.20E-04	1.15E-04	4.29E-05	4.12E-05	0.00E+00	0.00E+00
371268.013761508.01	371268.01	3761508.01	1.56E-06	3.21E-05	3.75E-06	4.85E-06	1.62E-04	1.45E-04	1.45E-04	1.45E-04	1.44E-04	1.27E-04	1.21E-04	1.17E-04	4.33E-05	4.16E-05	0.00E+00	0.00E+00
371278.013761508.01	371278.01	3761508.01	1.57E-06	3.24E-05	3.79E-06	4.90E-06	1.64E-04	1.46E-04	1.47E-04	1.47E-04	1.45E-04	1.28E-04	1.23E-04	1.18E-04	4.38E-05	4.21E-05	0.00E+00	0.00E+00
371288.013761508.01	371288.01	3761508.01	1.59E-06	3.28E-05	3.83E-06	4.95E-06	1.66E-04	1.48E-04	1.48E-04	1.48E-04	1.47E-04	1.29E-04	1.24E-04	1.19E-04	4.43E-05	4.25E-05	0.00E+00	0.00E+00
371298.013761508.01

Finishing/Painting-2	Paving			Child Risk					Overlapping Phases - Maximum GLC			
2029	2029			3rd Trimester	0<2	2<16	Total	per million	2026	2027	2028	2029
0.00E+00	4.00E-06			0.00E+00	0.00E+00	1.51E-09	1.51E-09	1.51E-03	3.37E-04	4.03E-04	2.98E-04	1.57E-04
0.00E+00	4.08E-06			0.00E+00	0.00E+00	1.54E-09	1.54E-09	1.54E-03	3.44E-04	4.10E-04	3.03E-04	1.60E-04
0.00E+00	4.16E-06			0.00E+00	0.00E+00	1.57E-09	1.57E-09	1.57E-03	3.50E-04	4.18E-04	3.09E-04	1.63E-04
0.00E+00	4.24E-06			0.00E+00	0.00E+00	1.60E-09	1.60E-09	1.60E-03	3.57E-04	4.27E-04	3.15E-04	1.66E-04
0.00E+00	4.33E-06			0.00E+00	0.00E+00	1.64E-09	1.64E-09	1.64E-03	3.65E-04	4.36E-04	3.22E-04	1.69E-04
0.00E+00	4.42E-06			0.00E+00	0.00E+00	1.67E-09	1.67E-09	1.67E-03	3.73E-04	4.45E-04	3.29E-04	1.73E-04
0.00E+00	4.52E-06			0.00E+00	0.00E+00	1.71E-09	1.71E-09	1.71E-03	3.81E-04	4.55E-04	3.36E-04	1.77E-04
0.00E+00	4.62E-06			0.00E+00	0.00E+00	1.75E-09	1.75E-09	1.75E-03	3.89E-04	4.65E-04	3.44E-04	1.81E-04
0.00E+00	4.73E-06			0.00E+00	0.00E+00	1.79E-09	1.79E-09	1.79E-03	3.98E-04	4.76E-04	3.52E-04	1.85E-04
0.00E+00	4.84E-06			0.00E+00	0.00E+00	1.83E-09	1.83E-09	1.83E-03	4.08E-04	4.87E-04	3.60E-04	1.89E-04
0.00E+00	4.95E-06			0.00E+00	0.00E+00	1.87E-09	1.87E-09	1.87E-03	4.17E-04	4.98E-04	3.68E-04	1.94E-04
0.00E+00	5.07E-06			0.00E+00	0.00E+00	1.91E-09	1.91E-09	1.91E-03	4.27E-04	5.10E-04	3.77E-04	1.98E-04
0.00E+00	5.18E-06			0.00E+00	0.00E+00	1.96E-09	1.96E-09	1.96E-03	4.37E-04	5.22E-04	3.85E-04	2.03E-04
0.00E+00	5.30E-06			0.00E+00	0.00E+00	2.00E-09	2.00E-09	2.00E-03	4.47E-04	5.33E-04	3.94E-04	2.07E-04
0.00E+00	5.41E-06			0.00E+00	0.00E+00	2.05E-09	2.05E-09	2.05E-03	4.56E-04	5.45E-04	4.03E-04	2.12E-04
0.00E+00	5.52E-06			0.00E+00	0.00E+00	2.09E-09	2.09E-09	2.09E-03	4.65E-04	5.56E-04	4.11E-04	2.16E-04
0.00E+00	5.63E-06			0.00E+00	0.00E+00	2.13E-09	2.13E-09	2.13E-03	4.74E-04	5.67E-04	4.19E-04	2.20E-04
0.00E+00	5.73E-06			0.00E+00	0.00E+00	2.17E-09	2.17E-09	2.17E-03	4.83E-04	5.77E-04	4.26E-04	2.24E-04
0.00E+00	5.83E-06			0.00E+00	0.00E+00	2.20E-09	2.20E-09	2.20E-03	4.91E-04	5.87E-04	4.33E-04	2.28E-04
0.00E+00	5.91E-06			0.00E+00	0.00E+00	2.24E-09	2.24E-09	2.24E-03	4.99E-04	5.95E-04	4.40E-04	2.32E-04
0.00E+00	5.99E-06			0.00E+00	0.00E+00	2.26E-09	2.26E-09	2.26E-03	5.05E-04	6.03E-04	4.45E-04	2.34E-04
0.00E+00	6.06E-06			0.00E+00	0.00E+00	2.29E-09	2.29E-09	2.29E-03	5.11E-04	6.10E-04	4.51E-04	2.37E-04
0.00E+00	6.13E-06			0.00E+00	0.00E+00	2.32E-09	2.32E-09	2.32E-03	5.17E-04	6.17E-04	4.56E-04	2.40E-04
0.00E+00	6.19E-06			0.00E+00	0.00E+00	2.34E-09	2.34E-09	2.34E-03	5.22E-04	6.24E-04	4.61E-04	2.43E-04
0.00E+00	3.50E-06			0.00E+00	0.00E+00	1.32E-09	1.32E-09	1.32E-03	2.95E-04	3.52E-04	2.60E-04	1.37E-04
0.00E+00	3.55E-06			0.00E+00	0.00E+00	1.34E-09	1.34E-09	1.34E-03	2.99E-04	3.57E-04	2.64E-04	1.39E-04
0.00E+00	3.60E-06			0.00E+00	0.00E+00	1.36E-09	1.36E-09	1.36E-03	3.04E-04	3.63E-04	2.68E-04	1.41E-04
0.00E+00	3.76E-06			0.00E+00	0.00E+00	1.42E-09	1.42E-09	1.42E-03	3.17E-04	3.79E-04	2.80E-04	1.47E-04
0.00E+00	3.82E-06			0.00E+00	0.00E+00	1.44E-09	1.44E-09	1.44E-03	3.22E-04	3.84E-04	2.84E-04	1.49E-04
0.00E+00	3.87E-06			0.00E+00	0.00E+00	1.46E-09	1.46E-09	1.46E-03	3.26E-04	3.90E-04	2.88E-04	1.52E-04
0.00E+00	3.93E-06			0.00E+00	0.00E+00	1.49E-09	1.49E-09	1.49E-03	3.31E-04	3.96E-04	2.92E-04	1.54E-04
0.00E+00	3.99E-06			0.00E+00	0.00E+00	1.51E-09	1.51E-09	1.51E-03	3.36E-04	4.02E-04	2.97E-04	1.56E-04
0.00E+00	4.05E-06			0.00E+00	0.00E+00	1.53E-09	1.53E-09	1.53E-03	3.42E-04	4.08E-04	3.01E-04	1.59E-04
0.00E+00	4.12E-06			0.00E+00	0.00E+00	1.56E-09	1.56E-09	1.56E-03	3.47E-04	4.14E-04	3.06E-04	1.61E-04
0.00E+00	4.18E-06			0.00E+00	0.00E+00	1.58E-09	1.58E-09	1.58E-03	3.53E-04	4.21E-04	3.11E-04	1.64E-04
0.00E+00	4.26E-06			0.00E+00	0.00E+00	1.61E-09	1.61E-09	1.61E-03	3.59E-04	4.28E-04	3.17E-04	1.67E-04
0.00E+00	4.33E-06			0.00E+00	0.00E+00	1.64E-09	1.64E-09	1.64E-03	3.65E-04	4.36E-04	3.22E-04	1.70E-04
0.00E+00	4.41E-06			0.00E+00	0.00E+00	1.67E-09	1.67E-09	1.67E-03	3.72E-04	4.44E-04	3.28E-04	1.73E-04
0.00E+00	4.49E-06			0.00E+00	0.00E+00	1.70E-09	1.70E-09	1.70E-03	3.79E-04	4.52E-04	3.34E-04	1.76E-04
0.00E+00	4.58E-06			0.00E+00	0.00E+00	1.73E-09	1.73E-09	1.73E-03	3.86E-04	4.61E-04	3.41E-04	1.79E-04
0.00E+00	4.67E-06			0.00E+00	0.00E+00	1.76E-09	1.76E-09	1.76E-03	3.93E-04	4.70E-04	3.47E-04	1.83E-04
0.00E+00	4.76E-06			0.00E+00	0.00E+00	1.80E-09	1.80E-09	1.80E-03	4.01E-04	4.79E-04	3.54E-04	1.86E-04
0.00E+00	4.86E-06			0.00E+00	0.00E+00	1.84E-09	1.84E-09	1.84E-03	4.09E-04	4.89E-04	3.61E-04	1.90E-04
0.00E+00	4.96E-06			0.00E+00	0.00E+00	1.87E-09	1.87E-09	1.87E-03	4.18E-04	4.99E-04	3.69E-04	1.94E-04
0.00E+00	5.06E-06			0.00E+00	0.00E+00	1.91E-09	1.91E-09	1.91E-03	4.26E-04	5.09E-04	3.76E-04	1.98E-04
0.00E+00	5.16E-06			0.00E+00	0.00E+00	1.95E-09	1.95E-09	1.95E-03	4.35E-04	5.19E-04	3.84E-04	2.02E-04
0.00E+00	5.25E-06			0.00E+00	0.00E+00	1.99E-09	1.99E-09	1.99E-03	4.43E-04	5.29E-04	3.91E-04	2.06E-04
0.00E+00	5.35E-06			0.00E+00	0.00E+00	2.02E-09	2.02E-09	2.02E-03	4.51E-04	5.39E-04	3.98E-04	2.10E-04
0.00E+00	5.45E-06			0.00E+00	0.00E+00	2.06E-09	2.06E-09	2.06E-03	4.59E-04	5.48E-04	4.05E-04	2.13E-04
0.00E+00	5.54E-06			0.00E+00	0.00E+00	2.09E-09	2.09E-09	2.09E-03	4.67E-04	5.58E-04	4.12E-04	2.17E-04
0.00E+00	5.63E-06			0.00E+00	0.00E+00	2.13E-09	2.13E-09	2.13E-03	4.74E-04	5.67E-04	4.19E-04	2.20E-04
0.00E+00	5.71E-06			0.00E+00	0.00E+00	2.16E-09	2.16E-09	2.16E-03	4.81E-04	5.75E-04	4.25E-04	2.24E-04
0.00E+00	5.78E-06			0.00E+00	0.00E+00	2.19E-09	2.19E-09	2.19E-03	4.88E-04	5.82E-04	4.30E-04	2.27E-04
0.00E+00	5.85E-06			0.00E+00	0.00E+00	2.21E-09	2.21E-09	2.21E-03	4.93E-04	5.89E-04	4.35E-04	2.29E-04
0.00E+00	5.92E-06			0.00E+00	0.00E+00	2.24E-09	2.24E-09	2.24E-03	4.99E-04	5.96E-04	4.40E-04	2.32E-04
0.00E+00	3.74E-06			0.00E+00	0.00E+00	1.41E-09	1.41E-09	1.41E-03	3.15E-04	3.77E-04	2.78E-04	1.47E-04
0.00E+00	3.84E-06			0.00E+00	0.00E+00	1.45E-09	1.45E-09	1.45E-03	3.24E-04	3.87E-04	2.86E-04	1.50E-04
0.00E+00	3.89E-06			0.00E+00	0.00E+00	1.47E-09	1.47E-09	1.47E-03	3.28E-04	3.91E-04	2.89E-04	1.52E-04
0.00E+00	3.94E-06			0.00E+00	0.00E+00	1.49E-09	1.49E-09	1.49E-03	3.32E-04	3.96E-04	2.93E-04	1.54E-04
0.00E+00	3.99E-06			0.00E+00	0.00E+00	1.51E-09	1.51E-09	1.51E-03	3.36E-04	4.01E-04	2.97E-04	1.56E-04
0.00E+00	4.04E-06			0.00E+00	0.00E+00	1.53E-09	1.53E-09	1.53E-03	3.40E-04	4.06E-04	3.00E-04	1.58E-04
0.00E+00	4.09E-06			0.00E+00	0.00E+00	1.55E-09	1.55E-09	1.55E-03	3.45E-04	4.12E-04	3.04E-04	1.60E-04
0.00E+00	4.14E-06			0.00E+00	0.00E+00	1.57E-09	1.57E-09	1.57E-03	3.49E-04	4.17E-04	3.08E-04	1.62E-04
0.00E+00	4.20E-06			0.00E+00	0.00E+00	1.59E-09	1.59E-09	1.59E-03	3.54E-04	4.23E-04	3.12E-04	1.64E-04
0.00E+00	4.25E-06			0.00E+00	0.00E+00	1.61E-09	1.61E-09	1.61E-03	3.59E-04	4.28E-04	3.16E-04	1.67E-04
0.00E+00	4.31E-06			0.00E+00	0.00E+00	1.63E-09	1.63E-09	1.63E-03	3.64E-04	4.34E-04	3.21E-04	1.69E-04
0.00E+00	4.38E-06			0.00E+00	0.00E+00	1.65E-09	1.65E-09	1.65E-03	3.69E-04	4.41E-04	3.26E-04	1.71E-04
0.00E+00	4.44E-06			0.00E+00	0.00E+00	1.68E-09	1.68E-09	1.68E-03	3.74E-04	4.47E-04	3.30E-04	1.74E-04
0.00E+00	4.51E-06			0.00E+00	0.00E+00	1.71E-09	1.71E-09	1.71E-03	3.80E-04	4.54E-04	3.36E-04	1.77E-04
0.00E+00	4.58E-06			0.00E+00	0.00E+00	1.73E-09	1.73E-09	1.73E-03	3.86E-04	4.61E-04	3.41E-04	1.79E-04
0.00E+00	4.66E-06			0.00E+00	0.00E+00	1.76E-09	1.76E-09	1.76E-03	3.93E-04	4.69E-04	3.46E-04	1.82E-04
0.00E+00	4.73E-06			0.00E+00	0.00E+00	1.79E-09	1.79E-09	1.79E-03	3.99E-04	4.77E-04	3.52E-04	1.85E-04
0.00E+00	4.81E-06			0.00E+00	0.00E+00	1.82E-09	1.82E-09	1.82E-03	4.06E-04	4.85E-04	3.58E-04	1.88E-04
0.00E+00	4.89E-06			0.00E+00	0.00E+00	1.85E-09	1.85E-09	1.85E-03	4.13E-04	4.93E-04	3.64E-04	1.92E-04
0.00E+00	4.98E-06			0.00E+00	0.00E+00	1.88E-09	1.88E-09	1.88E-03	4.20E-04	5.01E-04	3.70E-04	1.95E-04
0.00E+00	5.06E-06			0.00E+00	0.00E+00	1.91E-09	1.91E-09	1.91E-03	4.27E-04	5.10E-04	3.77E-04	1.98E-04
0.00E+00	5.15E-06			0.00E+00	0.00E+00	1.95E-09	1.95E-09	1.95E-03	4.34E-04	5.18E-04	3.83E-04	2.02E-04
0.00E+00	5.23E-06			0.00E+00	0.00E+00	1.98E-09	1.98E-09	1.98E-03	4.41E-04	5.27E-04	3.89E-04	2.05E-04
0.00E+00	5.32E-06			0.00E+00	0.00E+00	2.01E-09	2.01E-09	2.01E-03	4.48E-04	5.35E-04	3.95E-04	2.08E-04
0.00E+00	5.40E-06			0.00E+00	0.00E+00	2.04E-09	2.04E-09	2.04E-03	4.55E-04	5.43E-04	4.01E-04	2.11E-04
0.00E+00	5.47E-06			0.00E+00	0.00E+00	2.07E-09	2.07E-09	2.07E-03	4.61E-04	5.51E-04	4.07E-04	2.14E-04
0.00E+00	5.55E-06			0.00E+00	0.00E+00	2.10E-09	2.10E-09	2.10E-03	4.68E-04	5.59E-04	4.13E-04	2.17E-04
0.00E+00	5.62E-06			0.00E+00	0.00E+00	2.12E-09	2.12E-09	2.12E-03	4.74E-04	5.66E-04	4.18E-04	2.20E-04
0.00E+00	5.68E-06			0.00E+00	0.00E+00	2.15E-09	2.15E-09	2.15E-03	4.79E-04	5.72E-04	4.23E-04	2.22E-04
0.00E+00	5.74E-06			0.00E+00	0.00E+00	2.17E-09	2.17E-09	2.17E-03	4.84E-04	5.78E-04	4.27E-04	2.25E-04
0.00E+00	4.01E-06			0.00E+00	0.00E+00	1.52E-09	1.52E-09	1.52E-03	3.38E-04	4.04E-04	2.99E-04	1.57E-04
0.00E+00	4.06E-06			0.00E+00	0.00E+00	1.53E-09	1.53E-09	1.53E-03	3.42E-04	4.08E-04	3.02E-04	1.59E-04
0.00E+00	4.10E-06			0.00E+00	0.00E+00	1.55E-09	1.55E-09	1.55E-03	3.46E-04	4.13E-04	3.05E-04	1.61E-04
0.00E+00	4.14E-06			0.00E+00	0.00E+00	1.57E-09	1.57E-09	1.57E-03	3.49E-04	4.17E-04	3.08E-04	1.62E-04
0.00E+00	4.19E-06			0.00E+00	0.00E+00	1.58E-09	1.58E-09	1.58E-03	3.53E-04	4.22E-04	3.12E-04	1.64E-04
0.00E+00	4.23E-06			0.00E+00	0.00E+00	1.60E-09	1.60E-09	1.60E-03	3.57E-04	4.26E-04	3.15E-04	1.66E-04
0.00E+00	4.28E-06			0.00E+00	0.00E+00	1.62E-09	1.62E-09	1.62E-03	3.60E-04	4.31E-04	3.18E-04	1.67E-04
0.00E+00	4.32E-06			0.00E+00	0.00E+00	1.63E-09	1.63E-09	1.63E-03	3.64E-04	4.35E-04	3.21E-04	1.69E-04
0.00E+00	4.37E-06			0.00E+00	0.00E+00	1.65E-09	1.65E-09	1.65E-03	3.68E-04	4.40E-04	3.25E-04	1.71E-04
0.00E+00	4.42E-06			0.00E+00	0.00E+00	1.67E-09	1.67E-09	1.67E-03	3.72E-04	4.45E-04	3.29E-04	1.73E-04
0.00E+00	4.47E-06			0.00E+00	0.00E+00	1.69E-09	1.69E-09	1.69E-03	3.77E-04	4.50E-04	3.32E-04	1.75E-04
0.00E+00	4.52E-06			0.00E+00	0.00E+00	1.71E-09	1.71E-09	1.71E-03	3.81E-04	4.55E-04	3.36E-04	1.77E-04
0.00E+00	4.58E-06			0.00E+00	0.00E+00	1.73E-09	1.73E-09	1.73E-03	3.86E-04	4.61E-04	3.40E-04	1.79E-04
0.00E+00	4.63E-06			0.00E+00	0.00E+00	1.75E-09	1.75E-09	1.75E-03	3.91E-04	4.67E-04	3.45E-04	1.81E-04
0.00E+00	4.69E-06			0.00E+00	0.00E+00	1.77E-09	1.77E-09	1.77E-03	3.96E-04	4.72E-04	3.49E-04	1.84E-04
0.00E+00	4.76E-06			0.00E+00	0.00E+00	1.80E-09	1.80E-09	1.80E-03	4.01E-04	4.79E-04	3.54E-04	1.86E-04
0.00E+00	4.82E-06			0.00E+00	0.00E+00	1.82E-09	1.82E-09	1.82E-03	4.06E-04	4.85E-04	3.59E-04	1.89E-04
0.00E+00	4.89E-06			0.00E+00	0.00E+00	1.85E-09	1.85E-09	1.85E-03	4.12E-04	4.92E-04	3.64E-04	1.91E-04
0.00E+00	4.96E-06			0.00E+00	0.00E+00	1.87E-09	1.87E-09	1.87E-03	4.18E-04	4.99E-04	3.69E-04	1.94E-04
0.00E+00	5.02E-06			0.00E+00	0.00E+00	1.90E-09	1.90E-09	1.90E-03	4.24E-04	5.06E-04	3.74E-04	1.97E-04
0.00E+00	5.09E-06			0.00E+00	0.00E+00	1.93E-09	1.93E-09	1.93E-03	4.29E-04	5.13E-04	3.79E-04	1.99E-04
0.00E+00	5.16E-06			0.00E+00	0.00E+00	1.95E-09	1.95E-09	1.95E-03	4.35E-04	5.20E-04	3.84E-04	2.02E-04
0.00E+00	5.23E-06			0.00E+00	0.00E+00	1.98E-09	1.98E-09	1.98E-03	4.41E-04	5.27E-04	3.89E-04	2.05E-04
0.00E+00	5.30E-06			0.00E+00	0.00E+00	2.00E-09	2.00E-09	2.00E-03	4.47E-04	5.34E-04	3.94E-04	2.08E-04
0.00E+00	5.37E-06			0.00E+00	0.00E+00	2.03E-09	2.03E-09	2.03E-03	4.52E-04	5.40E-04	3.99E-04	2.10E-04
0.00E+00	5.43E-06			0.00E+00	0.00E+00	2.05E-09	2.05E-09	2.05E-03	4.58E-04	5.47E-04	4.04E-04	2.13E-04
0.00E+00	5.49E-06			0.00E+00	0.00E+00	2.08E-09	2.08E-09	2.08E-03	4.63E-04	5.53E-04	4.08E-04	2.15E-04
0.00E+00	5.55E-06			0.00E+00	0.00E+00	2.10E-09	2.10E-09	2.10E-03	4.68E-04	5.59E-04	4.13E-04	2.17E-04
0.00E+00	4.24E-06			0.00E+00	0.00E+00	1.60E-09	1.60E-09	1.60E-03	3.57E-04	4.27E-04	3.15E-04	1.66E-04
0.00E+00	4.28E-06			0.00E+00	0.00E+00	1.62E-09	1.62E-09	1.62E-03	3.61E-04	4.31E-04	3.18E-04	1.68E-04
0.00E+00	4.32E-06			0.00E+00	0.00E+00	1.63E-09	1.63E-09	1.63E-03	3.64E-04	4.35E-04	3.21E-04	1.69E-04
0.00E+00	4.36E-06			0.00E+00	0.00E+00	1.65E-09	1.65E-09	1.65E-03	3.67E-04	4.39E-04	3.24E-04	1.71E-04
0.00E+00	4.39E-06			0.00E+00	0.00E+00	1.66E-09	1.66E-09	1.66E-03	3.70E-04	4.42E-04	3.27E-04	1.72E-04
0.00E+00	4.43E-06			0.00E+00	0.00E+00	1.67E-09	1.67E-09	1.67E-03	3.73E-04	4.46E-04	3.29E-04	1.73E-04
0.00E+00	4.46E-06			0.00E+00	0.00E+00	1.69E-09	1.69E-09	1.69E-03	3.76E-04	4.49E-04	3.32E-04	1.75E-04
0.00E+00	4.50E-06			0.00E+00	0.00E+00	1.70E-09	1.70E-09	1.70E-03	3.79E-04	4.53E-04	3.35E-04	1.76E-04
0.00E+00	4.54E-06			0.00E+00	0.00E+00	1.72E-09	1.72E-09	1.72E-03	3.82E-04	4.57E-04	3.38E-04	1.78E-04
0.00E+00	4.58E-06			0.00E+00	0.00E+00	1.73E-09	1.73E-09	1.73E-03	3.86E-04	4.61E-04	3.40E-04	1.79E-04
0.00E+00	4.61E-06			0.00E+00	0.00E+00	1.74E-09	1.74E-09	1.74E-03	3.89E-04	4.64E-04	3.43E-04	1.81E-04
0.00E+00	4.65E-06			0.00E+00	0.00E+00	1.76E-09	1.76E-09	1.76E-03	3.92E-04	4.68E-04	3.46E-04	1.82E-04
0.00E+00	4.69E-06			0.00E+00	0.00E+00	1.77E-09	1.77E-09	1.77E-03	3.96E-04	4.73E-04	3.49E-04	1.84E-04
0.00E+00	4.74E-06			0.00E+00	0.00E+00	1.79E-09	1.79E-09	1.79E-03	3.99E-04	4.77E-04	3.52E-04	1.85E-04
0.00E+00	4.78E-06			0.00E+00	0.00E+00	1.81E-09	1.81E-09	1.81E-03	4.03E-04	4.81E-04	3.56E-04	1.87E-04
0.00E+00	4.83E-06			0.00E+00	0.00E+00	1.83E-09	1.83E-09	1.83E-03	4.07E-04	4.86E-04	3.59E-04	1.89E-04
0.00E+00	4.88E-06			0.00E+00	0.00E+00	1.84E-09	1.84E-09	1.84E-03	4.11E-04	4.91E-04	3.63E-04	1.91E-04

Unique Identifier	X (UTM)	Y (UTM)	Demolition 2026	Demolition - Hauling 2026	Site Preparation 2026	Grading/Excavation 2026	Grading/Excavation - Hauling 2026	Concrete - Garage - Trucks 2026	Concrete - Garage - Trucks 2027	Concrete - Podium 1 - Trucks 2027	Concrete - Podium 2 - Trucks 2028	Building Construction-1 2027	Building Construction-1 2028	Building Construction-1 2029	Building Construction-2 2028	Building Construction-2 2029	Finishing/Painting-1 2028	Finishing/Painting-1 2029
371408.013761518.01	371408.01	3761518.01	1.85E-06	3.82E-05	4.46E-06	5.77E-06	1.93E-04	1.72E-04	1.73E-04	1.73E-04	1.71E-04	1.51E-04	1.44E-04	1.39E-04	5.16E-05	4.95E-05	0.00E+00	0.00E+00
371418.013761518.01	371418.01	3761518.01	1.87E-06	3.86E-05	4.51E-06	5.83E-06	1.95E-04	1.74E-04	1.75E-04	1.75E-04	1.73E-04	1.52E-04	1.46E-04	1.40E-04	5.21E-05	5.00E-05	0.00E+00	0.00E+00
371428.013761518.01	371428.01	3761518.01	1.89E-06	3.90E-05	4.56E-06	5.89E-06	1.97E-04	1.76E-04	1.77E-04	1.77E-04	1.75E-04	1.54E-04	1.47E-04	1.42E-04	5.27E-05	5.06E-05	0.00E+00	0.00E+00
371438.013761518.01	371438.01	3761518.01	1.91E-06	3.94E-05	4.61E-06	5.96E-06	1.99E-04	1.78E-04	1.79E-04	1.79E-04	1.76E-04	1.55E-04	1.49E-04	1.43E-04	5.32E-05	5.11E-05	0.00E+00	0.00E+00
371448.013761518.01	371448.01	3761518.01	1.93E-06	3.98E-05	4.66E-06	6.02E-06	2.01E-04	1.80E-04	1.80E-04	1.80E-04	1.78E-04	1.57E-04	1.51E-04	1.45E-04	5.38E-05	5.17E-05	0.00E+00	0.00E+00
371458.013761518.01	371458.01	3761518.01	1.95E-06	4.03E-05	4.71E-06	6.08E-06	2.03E-04	1.82E-04	1.82E-04	1.82E-04	1.80E-04	1.59E-04	1.52E-04	1.46E-04	5.43E-05	5.22E-05	0.00E+00	0.00E+00
371468.013761518.01	371468.01	3761518.01	1.97E-06	4.07E-05	4.75E-06	6.14E-06	2.06E-04	1.84E-04	1.84E-04	1.84E-04	1.82E-04	1.60E-04	1.54E-04	1.48E-04	5.49E-05	5.27E-05	0.00E+00	0.00E+00
371478.013761518.01	371478.01	3761518.01	1.99E-06	4.11E-05	4.80E-06	6.21E-06	2.08E-04	1.85E-04	1.86E-04	1.86E-04	1.84E-04	1.62E-04	1.55E-04	1.49E-04	5.54E-05	5.33E-05	0.00E+00	0.00E+00
371488.013761518.01	371488.01	3761518.01	2.01E-06	4.15E-05	4.85E-06	6.27E-06	2.10E-04	1.87E-04	1.88E-04	1.88E-04	1.86E-04	1.63E-04	1.57E-04	1.51E-04	5.60E-05	5.38E-05	0.00E+00	0.00E+00
371498.013761518.01	371498.01	3761518.01	2.03E-06	4.19E-05	4.89E-06	6.32E-06	2.12E-04	1.89E-04	1.90E-04	1.90E-04	1.87E-04	1.65E-04	1.58E-04	1.52E-04	5.65E-05	5.43E-05	0.00E+00	0.00E+00
371508.013761518.01	371508.01	3761518.01	2.05E-06	4.22E-05	4.94E-06	6.38E-06	2.13E-04	1.91E-04	1.91E-04	1.91E-04	1.89E-04	1.66E-04	1.60E-04	1.53E-04	5.70E-05	5.48E-05	0.00E+00	0.00E+00
371228.013761528.01	371228.01	3761528.01	1.69E-06	3.48E-05	4.07E-06	5.26E-06	1.76E-04	1.57E-04	1.58E-04	1.58E-04	1.56E-04	1.37E-04	1.32E-04	1.26E-04	4.70E-05	4.51E-05	0.00E+00	0.00E+00
371238.013761528.01	371238.01	3761528.01	1.70E-06	3.51E-05	4.10E-06	5.30E-06	1.77E-04	1.58E-04	1.59E-04	1.59E-04	1.57E-04	1.38E-04	1.33E-04	1.27E-04	4.74E-05	4.55E-05	0.00E+00	0.00E+00
371248.013761528.01	371248.01	3761528.01	1.72E-06	3.54E-05	4.14E-06	5.34E-06	1.79E-04	1.60E-04	1.60E-04	1.60E-04	1.58E-04	1.39E-04	1.34E-04	1.28E-04	4.78E-05	4.59E-05	0.00E+00	0.00E+00
371258.013761528.01	371258.01	3761528.01	1.73E-06	3.56E-05	4.17E-06	5.38E-06	1.80E-04	1.61E-04	1.61E-04	1.61E-04	1.59E-04	1.40E-04	1.35E-04	1.29E-04	4.81E-05	4.62E-05	0.00E+00	0.00E+00
371268.013761528.01	371268.01	3761528.01	1.74E-06	3.59E-05	4.20E-06	5.42E-06	1.81E-04	1.62E-04	1.63E-04	1.63E-04	1.61E-04	1.41E-04	1.36E-04	1.30E-04	4.85E-05	4.65E-05	0.00E+00	0.00E+00
371278.013761528.01	371278.01	3761528.01	1.75E-06	3.61E-05	4.22E-06	5.46E-06	1.83E-04	1.63E-04	1.64E-04	1.64E-04	1.62E-04	1.42E-04	1.37E-04	1.31E-04	4.88E-05	4.68E-05	0.00E+00	0.00E+00
371288.013761528.01	371288.01	3761528.01	1.76E-06	3.63E-05	4.25E-06	5.49E-06	1.84E-04	1.64E-04	1.65E-04	1.65E-04	1.63E-04	1.43E-04	1.37E-04	1.32E-04	4.90E-05	4.71E-05	0.00E+00	0.00E+00
371298.013761528.01	371298.01	3761528.01	1.77E-06	3.65E-05	4.27E-06	5.52E-06	1.85E-04	1.65E-04	1.65E-04	1.65E-04	1.63E-04	1.44E-04	1.38E-04	1.33E-04	4.93E-05	4.74E-05	0.00E+00	0.00E+00
371308.013761528.01	371308.01	3761528.01	1.78E-06	3.67E-05	4.30E-06	5.55E-06	1.86E-04	1.66E-04	1.66E-04	1.66E-04	1.64E-04	1.45E-04	1.39E-04	1.33E-04	4.96E-05	4.76E-05	0.00E+00	0.00E+00
371318.013761528.01	371318.01	3761528.01	1.79E-06	3.69E-05	4.32E-06	5.58E-06	1.87E-04	1.67E-04	1.67E-04	1.67E-04	1.65E-04	1.46E-04	1.40E-04	1.34E-04	4.99E-05	4.79E-05	0.00E+00	0.00E+00
371328.013761528.01	371328.01	3761528.01	1.80E-06	3.71E-05	4.34E-06	5.61E-06	1.88E-04	1.68E-04	1.68E-04	1.68E-04	1.66E-04	1.46E-04	1.40E-04	1.35E-04	5.01E-05	4.81E-05	0.00E+00	0.00E+00
371338.013761528.01	371338.01	3761528.01	1.81E-06	3.73E-05	4.36E-06	5.64E-06	1.89E-04	1.68E-04	1.69E-04	1.69E-04	1.67E-04	1.47E-04	1.41E-04	1.36E-04	5.04E-05	4.84E-05	0.00E+00	0.00E+00
371348.013761528.01	371348.01	3761528.01	1.82E-06	3.75E-05	4.39E-06	5.67E-06	1.90E-04	1.69E-04	1.70E-04	1.70E-04	1.68E-04	1.48E-04	1.42E-04	1.36E-04	5.07E-05	4.87E-05	0.00E+00	0.00E+00
371358.013761528.01	371358.01	3761528.01	1.83E-06	3.77E-05	4.41E-06	5.70E-06	1.91E-04	1.70E-04	1.71E-04	1.71E-04	1.69E-04	1.49E-04	1.43E-04	1.37E-04	5.09E-05	4.89E-05	0.00E+00	0.00E+00
371368.013761528.01	371368.01	3761528.01	1.84E-06	3.80E-05	4.44E-06	5.73E-06	1.92E-04	1.71E-04	1.72E-04	1.72E-04	1.70E-04	1.50E-04	1.43E-04	1.38E-04	5.12E-05	4.92E-05	0.00E+00	0.00E+00
371378.013761528.01	371378.01	3761528.01	1.85E-06	3.82E-05	4.46E-06	5.77E-06	1.93E-04	1.72E-04	1.73E-04	1.73E-04	1.71E-04	1.51E-04	1.44E-04	1.39E-04	5.16E-05	4.95E-05	0.00E+00	0.00E+00
371388.013761528.01	371388.01	3761528.01	1.87E-06	3.84E-05	4.49E-06	5.81E-06	1.94E-04	1.73E-04	1.74E-04	1.74E-04	1.72E-04	1.51E-04	1.45E-04	1.40E-04	5.19E-05	4.98E-05	0.00E+00	0.00E+00
371398.013761528.01	371398.01	3761528.01	1.88E-06	3.87E-05	4.52E-06	5.84E-06	1.96E-04	1.75E-04	1.75E-04	1.75E-04	1.73E-04	1.52E-04	1.46E-04	1.40E-04	5.22E-05	5.01E-05	0.00E+00	0.00E+00
371408.013761528.01	371408.01	3761528.01	1.89E-06	3.89E-05	4.55E-06	5.88E-06	1.97E-04	1.76E-04	1.76E-04	1.76E-04	1.74E-04	1.53E-04	1.47E-04	1.41E-04	5.26E-05	5.05E-05	0.00E+00	0.00E+00
371418.013761528.01	371418.01	3761528.01	1.90E-06	3.92E-05	4.58E-06	5.92E-06	1.98E-04	1.77E-04	1.78E-04	1.78E-04	1.75E-04	1.55E-04	1.48E-04	1.42E-04	5.29E-05	5.08E-05	0.00E+00	0.00E+00
371428.013761528.01	371428.01	3761528.01	1.92E-06	3.95E-05	4.62E-06	5.97E-06	2.00E-04	1.78E-04	1.79E-04	1.79E-04	1.77E-04	1.56E-04	1.49E-04	1.43E-04	5.34E-05	5.12E-05	0.00E+00	0.00E+00
371438.013761528.01	371438.01	3761528.01	1.93E-06	3.98E-05	4.65E-06	6.02E-06	2.01E-04	1.80E-04	1.80E-04	1.80E-04	1.78E-04	1.57E-04	1.50E-04	1.45E-04	5.37E-05	5.16E-05	0.00E+00	0.00E+00
371448.013761528.01	371448.01	3761528.01	1.95E-06	4.01E-05	4.69E-06	6.06E-06	2.03E-04	1.81E-04	1.82E-04	1.82E-04	1.79E-04	1.58E-04	1.52E-04	1.46E-04	5.41E-05	5.20E-05	0.00E+00	0.00E+00
371458.013761528.01	371458.01	3761528.01	1.96E-06	4.04E-05	4.72E-06	6.10E-06	2.04E-04	1.82E-04	1.83E-04	1.83E-04	1.81E-04	1.59E-04	1.53E-04	1.47E-04	5.45E-05	5.23E-05	0.00E+00	0.00E+00
371468.013761528.01	371468.01	3761528.01	1.97E-06	4.06E-05	4.75E-06	6.14E-06	2.05E-04	1.83E-04	1.84E-04	1.84E-04	1.82E-04	1.60E-04	1.54E-04	1.48E-04	5.49E-05	5.27E-05	0.00E+00	0.00E+00
371478.013761528.01	371478.01	3761528.01	1.99E-06	4.09E-05	4.78E-06	6.18E-06	2.07E-04	1.85E-04	1.85E-04	1.85E-04	1.83E-04	1.61E-04	1.55E-04	1.49E-04	5.53E-05	5.31E-05	0.00E+00	0.00E+00
371488.013761528.01	371488.01	3761528.01	2.00E-06	4.12E-05	4.82E-06	6.23E-06	2.08E-04	1.86E-04	1.87E-04	1.87E-04	1.84E-04	1.62E-04	1.56E-04	1.50E-04	5.56E-05	5.34E-05	0.00E+00	0.00E+00
371498.013761528.01	371498.01	3761528.01	2.01E-06	4.15E-05	4.85E-06	6.27E-06	2.10E-04	1.87E-04	1.88E-04	1.88E-04	1.86E-04	1.64E-04	1.57E-04	1.51E-04	5.60E-05	5.38E-05	0.00E+00	0.00E+00
371508.013761528.01	371508.01	3761528.01	2.03E-06	4.18E-05	4.88E-06	6.31E-06	2.11E-04	1.89E-04	1.89E-04	1.89E-04	1.87E-04	1.65E-04	1.58E-04	1.52E-04	5.64E-05	5.42E-05	0.00E+00	0.00E+00
371228.013761538.01	371228.01	3761538.01	1.83E-06	3.78E-05	4.41E-06	5.70E-06	1.91E-04	1.70E-04	1.71E-04	1.71E-04	1.69E-04	1.49E-04	1.43E-04	1.37E-04	5.10E-05	4.89E-05	0.00E+00	0.00E+00
371238.013761538.01	371238.01	3761538.01	1.85E-06	3.80E-05	4.45E-06	5.75E-06	1.92E-04	1.72E-04	1.72E-04	1.72E-04	1.70E-04	1.50E-04	1.44E-04	1.38E-04	5.13E-05	4.93E-05	0.00E+00	0.00E+00
371248.013761538.01	371248.01	3761538.01	1.86E-06	3.83E-05	4.48E-06	5.78E-06	1.94E-04	1.73E-04	1.73E-04	1.73E-04	1.71E-04	1.51E-04	1.45E-04	1.39E-04	5.17E-05	4.96E-05	0.00E+00	0.00E+00
371258.013761538.01	371258.01	3761538.01	1.87E-06	3.85E-05	4.50E-06	5.82E-06	1.95E-04	1.74E-04	1.74E-04	1.74E-04	1.72E-04	1.52E-04	1.46E-04	1.40E-04	5.20E-05	4.99E-05	0.00E+00	0.00E+00
371268.013761538.01	371268.01	3761538.01	1.88E-06	3.87E-05	4.53E-06	5.85E-06	1.96E-04	1.75E-04	1.75E-04	1.75E-04	1.73E-04	1.53E-04	1.46E-04	1.41E-04	5.23E-05	5.02E-05	0.00E+00	0.00E+00
371278.013761538.01	371278.01	3761538.01	1.89E-06	3.89E-05	4.55E-06	5.87E-06	1.97E-04	1.75E-04	1.76E-04	1.76E-04	1.74E-04	1.53E-04	1.47E-04	1.41E-04	5.25E-05	5.04E-05	0.00E+00	0.00E+00
371288.013761538.01	371288.01	3761538.01	1.89E-06	3.90E-05	4.56E-06	5.90E-06	1.97E-04	1.76E-04	1.77E-04	1.77E-04	1.75E-04	1.54E-04	1.48E-04	1.42E-04	5.27E-05	5.06E-05	0.00E+00	0.00E+00
371298.013761538.01	371298.01	3761538.01	1.90E-06	3.92E-05	4.58E-06	5.92E-06	1.98E-04	1.77E-04	1.77E-04	1.77E-04	1.75E-04	1.54E-04	1.48E-04	1.42E-04	5.29E-05	5.08E-05	0.00E+00	0.00E+00
371308.013761538.01	371308.01	3761538.01	1.91E-06	3.93E-05	4.59E-06	5.93E-06	1.98E-04	1.77E-04	1.78E-04	1.78E-04	1.76E-04	1.55E-04	1.48E-04	1.43E-04	5.30E-05	5.09E-05	0.00E+00	0.00E+00
371318.013761538.01	371318.01	3761538.01	1.91E-06	3.94E-05	4.60E-06	5.95E-06	1.99E-04	1.78E-04	1.78E-04	1.78E-04	1.76E-04	1.55E-04	1.49E-04	1.43E-04	5.31E-05	5.10E-05	0.00E+00	0.00E+00
371348.013761538.01	371348.01	3761538.01	1.92E-06	3.96E-05	4.63E-06	5.99E-06	2.00E-04	1.79E-04	1.79E-04	1.79E-04	1.77E-04	1.56E-04	1.50E-04	1.44E-04	5.35E-05	5.14E-05	0.00E+00	0.00E+00
371358.013761538.01	371358.01	3761538.01	1.93E-06	3.97E-05	4.64E-06	6.00E-06	2.01E-04	1.79E-04	1.80E-04	1.80E-04	1.78E-04	1.57E-04	1.50E-04	1.44E-04	5.36E-05	5.15E-05	0.00E+00	0.00E+00
371368.013761538.01	371368.01	3761538.01	1.93E-06	3.98E-05	4.65E-06	6.01E-06	2.01E-04	1.80E-04	1.80E-04	1.80E-04	1.78E-04	1.57E-04	1.50E-04	1.44E-04	5.37E-05	5.16E-05	0.00E+00	0.00E+00
371378.013761538.01	371378.01	3761538.01	1.94E-06	3.99E-05	4.66E-06	6.03E-06	2.02E-04	1.80E-04	1.81E-04	1.81E-04	1.79E-04	1.57E-04	1.51E-04	1.45E-04	5.39E-05	5.17E-05	0.00E+00	0.00E+00
371388.013761538.01	371388.01	3761538.01	1.94E-06	4.00E-05	4.68E-06	6.04E-06	2.02E-04	1.81E-04	1.81E-04	1.81E-04	1.79E-04	1.58E-04	1.51E-04	1.45E-04	5.40E-05	5.19E-05	0.00E+00	0.00E+00
371398.013761538.01	371398.01	3761538.01	1.95E-06	4.01E-05	4.69E-06	6.06E-06	2.03E-04	1.81E-04	1.82E-04	1.82E-04	1.79E-04	1.58E-04	1.52E-04	1.46E-04	5.41E-05	5.20E-05	0.00E+00	0.00E+00
371408.013761538.01	371408.01	3761538.01	1.95E-06	4.02E-05	4.70E-06	6.08E-06	2.03E-04	1.82E-04	1.82E-04	1.82E-04	1.80E-04	1.59E-04	1.52E-04	1.46E-04	5.43E-05	5.21E-05	0.00E+00	0.00E+00
371418.013761538.01	371418.01	3761538.01	1.96E-06	4.03E-05	4.72E-06	6.10E-06	2.04E-04	1.82E-04	1.83E-04	1.83E-04	1.81E-04	1.59E-04	1.52E-04	1.46E-04	5.45E-05	5.23E-05	0.00E+00	0.00E+00
371428.013761538.01	371428.01	3761538.01	1.96E-06	4.05E-05	4.73E-06	6.12E-06	2.05E-04	1.83E-04	1.83E-04	1.83E-04	1.81E-04	1.60E-04	1.53E-04	1.47E-04	5.46E-05	5.25E-05	0.00E+00	0.00E+00
371438.013761538.01	371438.01	3761538.01	1.97E-06	4.06E-05	4.75E-06	6.14E-06	2.05E-04	1.83E-04	1.84E-04	1.84E-04	1.82E-04	1.60E-04	1.54E-04	1.47E-04	5.48E-05	5.27E-05	0.00E+00	0.00E+00
371448.013761538.01	371448.01	3761538.01	1.98E-06	4.08E-05	4.77E-06	6.16E-06	2.06E-04	1.84E-04	1.85E-04	1.85E-04	1.83E-04	1.61E-04	1.54E-04	1.48E-04	5.51E-05	5.29E-05	0.00E+00	0.00E+00
371458.013761538.01	371458.01	3761538.01	1.99E-06	4.10E-05	4.79E-06	6.19E-06	2.07E-04	1.85E-04	1.85E-04	1.85E-04	1.83E-04	1.61E-04	1.55E-04	1.49E-04	5.53E-05	5.31E-05	0.00E+00	0.00E+00
371468.013761538.01	371468.01	3761538.01	1.99E-06	4.11E-05	4.80E-06	6.21E-06	2.08E-04	1.85E-04	1.86E-04	1.86E-04	1.84E-04	1.62E-04	1.55E-04	1.49E-04	5.55E-05	5.33E-05	0.00E+00	0.00E+00
371478.013761538.01	371478.01	3761538.01	2.00E-06	4.12E-05	4.82E-06	6.23E-06	2.08E-04	1.86E-04	1.87E-04	1.87E-04	1.84E-04	1.62E-04	1.56E-04	1.50E-04	5.56E-05	5.34E-05	0.00E+00	0.00E+00
371488.013761538.01	371488.01	3761538.01	2.01E-06	4.14E-05	4.84E-06	6.25E-06	2.09E-04	1.87E-04	1.87E-04	1.87E-04	1.85E-04	1.63E-04	1.56E-04	1.50E-04	5.58E-05	5.36E-05	0.00E+00	0.00E+00
371498.013761538.01	371498.01	3761538.01	2.01E-06	4.15E-05	4.85E-06	6.27E-06	2.10E-04	1.87E-04	1.88E-04	1.88E-04	1.86E-04	1.64E-04	1.57E-04	1.51E-04	5.60E-05	5.38E-05	0.00E+00	0.00E+00
371508.013761538.01	371508.01	3761538.01	2.02E-06	4.17E-05	4.87E-06	6.30E-06	2.11E-04	1.88E-04	1.89E-04	1.89E-04	1.87E-04	1.64E-04	1.58E-04	1.51E-04	5.63E-05	5.41E-05	0.00E+00	0.00E+00
371518.013761540.01	371518.01	3761540.01	2.04E-06	4.19E-05	4.90E-06	6.34E-06	2.12E-04	1.89E-04	1.90E-04	1.90E-04	1.88E-04	1.65E-04	1.59E-04	1.52E-04	5.66E-05	5.44E-05	0.00E+00	0.00E+00
371248.013761548.01	371248.01	3761548.01	2.04E-06	4.21E-05	4.93E-06	6.37E-06	2.13E-04	1.90E-04	1.91E-04	1.91E-04	1.89E-04	1.66E-04	1.59E-04	1.53E-04	5.69E-05	5.46E-05	0.00E+00	0.00E+00
371258.013761548.01	371258.01	3761548.01	2.05E-06	4.23E-05	4.95E-06	6.39E-06	2.14E-04	1.91E-04	1.92E-04	1.92E-04	1.89E-04	1.67E-04	1.60E-04	1.54E-04	5.71E-05	5.49E-05	0.00E+00	0.00E+00
371268.013761548.01	371268.01	3761548.01	2.06E-06	4.25E-05	4.96E-06	6.42E-06	2.15E-04	1.92E-04	1.92E-04	1.92E-04	1.90E-04	1.67E-04	1.61E-04	1.54E-04	5.73E-05	5.51E-05	0.00E+00	0.00E+00
371278.013761548.01	371278.01	3761548.01	2.07E-06	4.26E-05	4.97E-06	6.43E-06	2.15E-04	1.92E-04	1.93E-04	1.93E-04	1.90E-04	1.68E-04	1.61E-04	1.54E-04	5.75E-05	5.52E-05	0.00E+00	0.00E+00
371288.013761548.01	371288.01	3761548.01	2.07E-06	4.26E-05	4.98E-06	6.44E-06	2.15E-04	1.92E-04	1.93E-04	1.93E-04	1.91E-04	1.68E-04	1.61E-04	1.55E-04	5.75E-05	5.53E-05	0.00E+00	0.00E+00
371298.013761548.01	371298.01	3761548.01	2.07E-06	4.26E-05	4.98E-06	6.44E-06	2.16E-04	1.92E-04	1.93E-04	1.93E-04	1.91E-04	1.68E-04	1.61E-04	1.55E-04	5.76E-05	5.53E-05	0.00E+00	0.00E+00
371308.013761548.01	371308.01	3761548.01	2.07E-06	4.26E-05	4.98E-06	6.44E-06	2.15E-04	1.92E-04	1.93E-04	1.93E-04	1.91E-04	1.68E-04	1.61E-04	1.55E-04	5.75E-05	5.53E-05	0.00E+00	0.00E+00
371318.013761548.01	371318.01	3761548.01	2.07E-06	4.26E-05	4.98E-06	6.44E-06	2.15E-04	1.92E-04	1.93E-04	1.93E-04	1.91E-04	1.68E-04	1.61E-04	1.55E-04	5.75E-05	5.53E-05	0.00E+00	0.00E+00
371348.013761548.01	371348.01	3761548.01	2.06E-06	4.25E-05	4.97E-06	6.42E-06	2.15E-04	1.92E-04	1.92E-04	1.92E-04	1.90E-04	1.68E-04	1.61E-04	1.54E-04	5.74E-05	5.51E-05	0.00E+00	0.00E+00
371358.013761548.01	371358.01	3761548.01	2.06E-06	4.24E-05	4.96E-06	6.41E-06	2.15E-04	1.92E-04	1.92E-04	1.92E-04	1.90E-04	1.67E-04	1.60E-04	1.54E-04	5.73E-05	5.50E-05	0.00E+00	0.00E+00
371368.013761548.01	371368.01	3761548.01	2.06E-06	4.24E-05	4.95E-06	6.40E-06	2.14E-04	1.91E-04	1.92E-04	1.92E-04	1.90E-04	1.67E-04	1.60E-04	1.54E-04	5.72E-05	5.49E-05	0.00E+00	0.00E+00
371378.013761548.01	371378.01	3761548.01	2.05E-06	4.23E-05	4.95E-06	6.39E-06	2.14E-04	1.91E-04	1.92E-04	1.92E-04	1.89E-04	1.67E-04	1.60E-04	1.54E-04	5.71E-05	5.49E-05	0.00E+00	0.00E+00
371388.013761548.01	371388.01	3761548.01	2.05E-06	4.23E-05	4.94E-06	6.39E-06	2.14E-04	1.91E-04	1.91E-04	1.91E-04	1.89E-04	1.67E-04	1.60E-04	1.53E-04	5.71E-05	5.48E-05	0.00E+00	0.00E+00
371398.013761548.01	371398.01	3761548.01	2.05E-06	4.22E-05	4.93E-06	6.37E-06	2.13E-04	1.90E-04	1.91E-04	1.91E-04	1.89E-04	1.66E-04	1.59E-04	1.53E-04	5.70E-05	5.47E-05	0.00E+00	0.00E+00
371408.013761548.01	371408.01	3761548.01	2.04E-06	4.21E-05	4.93E-06	6.37E-06	2.13E-04	1.90E-04	1.91E-04	1.91E-04	1.89E-04	1.66E-04	1.59E-04	1.53E-04	5.69E-05	5.46E-05	0.00E+00	0.00E+00
371418.013761548.01	371418.01	3761548.01	2.04E-06	4.21E-05	4.92E-06	6.36E-06	2.13E-04	1.90E-04	1.91E-04	1.91E-04	1.88E-04	1.66E-04	1.59E-04	1.53E-04	5.68E-05	5.46E-05	0.00E+00	0.00E+00
371428.013761548.01	371428.01	3761548.01	2.04E-06	4.20E-05	4.91E-06	6.35E-06	2.12E-04	1.90E-04	1.90E-04	1.90E-04	1.88E-04	1.66E-04	1.59E-04	1.53E-04	5.67E-05	5.45E-05	0.00E+00	0.00E+00
371438.013761548.01	371438.01	3761548.01	2.04E-06	4.20E-05	4.91E-06	6.35E-06	2.12E-04	1.90E-04	1.90E-04	1.90E-04	1.88E-04	1.66E-04	1.59E-04	1.52E-04	5.67E-05	5.45E-05	0.00E+00	0.00E+00
371448.013761548.01	371448.01	3761548.01	2.04E-06	4.20E-05	4.91E-06	6.34E-06	2.12E-04	1.89E-04	1.90E-04	1.90E-04	1.88E-04	1.65E-04	1.59E-04	1.52E-04	5.67E-05	5.44E-05	0.00E+00	0.00E+00
371458.013761548.01	371458.01	3761548.01	2.04E-06	4.20E-05	4.91E-06	6.34E-06	2.12E-04	1.89E-04	1.90E-04	1.90E-04	1.88E-04	1.65E-04	1.59E-04	1.52E-04	5.67E-05	5.44E-05	0.00E+00	0.00E+00
371468.013761548.01	371468.01	3761548.01	2.04E-06	4.20E-05	4.91E-06	6.35E-06	2.12E-04	1.90E-04	1.90E-04	1.90E-04	1.88E-04	1.66E-04	1.59E-04	1.53E-04	5.67E-05	5.45E-05	0.00E+00	0.00E+00
371478.013761548.01	371478.01	3761548.01	2.04E-06	4.20E-05	4.91E-06	6.35E-06	2.12E-04	1.90E-04	1.90E-04	1.90E-04	1.88E-04	1.66E-04	1.59E-04	1.53E-04	5.67E-05	5.45E-05	0.00E+00	0.00E+00
371488.013761548.01	371488.01	3761548.01	2.04E-06	4.20E-05	4.91E-06	6.35E-06	2.12E-04	1.90E-04	1.90E-04	1.90E-04	1.88E-04	1.66E-04	1.59E-04	1.53E-04	5.67E-05	5.45E-05	0.00E+00	0.00E+00
371498.013761548.01	371498.01	3761548.01	2.04E-06	4

Finishing/Painting-2	Paving			Child Risk					Overlapping Phases - Maximum GLC			
2029	2029			3rd Trimester	0<2	2<16	Total	per million	2026	2027	2028	2029
0.00E+00	4.93E-06			0.00E+00	0.00E+00	1.86E-09	1.86E-09	1.86E-03	4.16E-04	4.96E-04	3.67E-04	1.93E-04
0.00E+00	4.98E-06			0.00E+00	0.00E+00	1.88E-09	1.88E-09	1.88E-03	4.20E-04	5.02E-04	3.71E-04	1.95E-04
0.00E+00	5.04E-06			0.00E+00	0.00E+00	1.90E-09	1.90E-09	1.90E-03	4.25E-04	5.07E-04	3.75E-04	1.97E-04
0.00E+00	5.09E-06			0.00E+00	0.00E+00	1.92E-09	1.92E-09	1.92E-03	4.29E-04	5.13E-04	3.79E-04	1.99E-04
0.00E+00	5.14E-06			0.00E+00	0.00E+00	1.94E-09	1.94E-09	1.94E-03	4.34E-04	5.18E-04	3.83E-04	2.01E-04
0.00E+00	5.20E-06			0.00E+00	0.00E+00	1.96E-09	1.96E-09	1.96E-03	4.38E-04	5.23E-04	3.87E-04	2.04E-04
0.00E+00	5.25E-06			0.00E+00	0.00E+00	1.98E-09	1.98E-09	1.98E-03	4.43E-04	5.29E-04	3.91E-04	2.06E-04
0.00E+00	5.30E-06			0.00E+00	0.00E+00	2.00E-09	2.00E-09	2.00E-03	4.47E-04	5.34E-04	3.94E-04	2.08E-04
0.00E+00	5.35E-06			0.00E+00	0.00E+00	2.02E-09	2.02E-09	2.02E-03	4.51E-04	5.39E-04	3.98E-04	2.10E-04
0.00E+00	5.40E-06			0.00E+00	0.00E+00	2.04E-09	2.04E-09	2.04E-03	4.56E-04	5.44E-04	4.02E-04	2.12E-04
0.00E+00	5.45E-06			0.00E+00	0.00E+00	2.06E-09	2.06E-09	2.06E-03	4.60E-04	5.49E-04	4.06E-04	2.14E-04
0.00E+00	4.49E-06			0.00E+00	0.00E+00	1.70E-09	1.70E-09	1.70E-03	3.79E-04	4.52E-04	3.34E-04	1.76E-04
0.00E+00	4.53E-06			0.00E+00	0.00E+00	1.71E-09	1.71E-09	1.71E-03	3.82E-04	4.56E-04	3.37E-04	1.77E-04
0.00E+00	4.57E-06			0.00E+00	0.00E+00	1.73E-09	1.73E-09	1.73E-03	3.85E-04	4.60E-04	3.40E-04	1.79E-04
0.00E+00	4.60E-06			0.00E+00	0.00E+00	1.74E-09	1.74E-09	1.74E-03	3.88E-04	4.63E-04	3.42E-04	1.80E-04
0.00E+00	4.63E-06			0.00E+00	0.00E+00	1.75E-09	1.75E-09	1.75E-03	3.91E-04	4.67E-04	3.45E-04	1.81E-04
0.00E+00	4.66E-06			0.00E+00	0.00E+00	1.76E-09	1.76E-09	1.76E-03	3.93E-04	4.70E-04	3.47E-04	1.83E-04
0.00E+00	4.69E-06			0.00E+00	0.00E+00	1.77E-09	1.77E-09	1.77E-03	3.95E-04	4.72E-04	3.49E-04	1.84E-04
0.00E+00	4.72E-06			0.00E+00	0.00E+00	1.78E-09	1.78E-09	1.78E-03	3.98E-04	4.75E-04	3.51E-04	1.85E-04
0.00E+00	4.74E-06			0.00E+00	0.00E+00	1.79E-09	1.79E-09	1.79E-03	4.00E-04	4.78E-04	3.53E-04	1.86E-04
0.00E+00	4.77E-06			0.00E+00	0.00E+00	1.80E-09	1.80E-09	1.80E-03	4.02E-04	4.80E-04	3.55E-04	1.87E-04
0.00E+00	4.79E-06			0.00E+00	0.00E+00	1.81E-09	1.81E-09	1.81E-03	4.04E-04	4.83E-04	3.57E-04	1.88E-04
0.00E+00	4.82E-06			0.00E+00	0.00E+00	1.82E-09	1.82E-09	1.82E-03	4.06E-04	4.85E-04	3.59E-04	1.89E-04
0.00E+00	4.85E-06			0.00E+00	0.00E+00	1.83E-09	1.83E-09	1.83E-03	4.08E-04	4.88E-04	3.60E-04	1.90E-04
0.00E+00	4.87E-06			0.00E+00	0.00E+00	1.84E-09	1.84E-09	1.84E-03	4.11E-04	4.91E-04	3.62E-04	1.91E-04
0.00E+00	4.90E-06			0.00E+00	0.00E+00	1.85E-09	1.85E-09	1.85E-03	4.13E-04	4.93E-04	3.65E-04	1.92E-04
0.00E+00	4.93E-06			0.00E+00	0.00E+00	1.86E-09	1.86E-09	1.86E-03	4.16E-04	4.96E-04	3.67E-04	1.93E-04
0.00E+00	4.96E-06			0.00E+00	0.00E+00	1.88E-09	1.88E-09	1.88E-03	4.18E-04	5.00E-04	3.69E-04	1.94E-04
0.00E+00	4.99E-06			0.00E+00	0.00E+00	1.89E-09	1.89E-09	1.89E-03	4.21E-04	5.03E-04	3.71E-04	1.96E-04
0.00E+00	5.03E-06			0.00E+00	0.00E+00	1.90E-09	1.90E-09	1.90E-03	4.24E-04	5.06E-04	3.74E-04	1.97E-04
0.00E+00	5.06E-06			0.00E+00	0.00E+00	1.91E-09	1.91E-09	1.91E-03	4.27E-04	5.10E-04	3.77E-04	1.98E-04
0.00E+00	5.10E-06			0.00E+00	0.00E+00	1.93E-09	1.93E-09	1.93E-03	4.30E-04	5.14E-04	3.80E-04	2.00E-04
0.00E+00	5.14E-06			0.00E+00	0.00E+00	1.94E-09	1.94E-09	1.94E-03	4.33E-04	5.18E-04	3.82E-04	2.01E-04
0.00E+00	5.18E-06			0.00E+00	0.00E+00	1.96E-09	1.96E-09	1.96E-03	4.36E-04	5.21E-04	3.85E-04	2.03E-04
0.00E+00	5.21E-06			0.00E+00	0.00E+00	1.97E-09	1.97E-09	1.97E-03	4.39E-04	5.25E-04	3.88E-04	2.04E-04
0.00E+00	5.25E-06			0.00E+00	0.00E+00	1.98E-09	1.98E-09	1.98E-03	4.42E-04	5.28E-04	3.90E-04	2.06E-04
0.00E+00	5.28E-06			0.00E+00	0.00E+00	2.00E-09	2.00E-09	2.00E-03	4.45E-04	5.32E-04	3.93E-04	2.07E-04
0.00E+00	5.32E-06			0.00E+00	0.00E+00	2.01E-09	2.01E-09	2.01E-03	4.49E-04	5.36E-04	3.96E-04	2.08E-04
0.00E+00	5.36E-06			0.00E+00	0.00E+00	2.03E-09	2.03E-09	2.03E-03	4.52E-04	5.39E-04	3.99E-04	2.10E-04
0.00E+00	5.39E-06			0.00E+00	0.00E+00	2.04E-09	2.04E-09	2.04E-03	4.55E-04	5.43E-04	4.01E-04	2.11E-04
0.00E+00	4.87E-06			0.00E+00	0.00E+00	1.84E-09	1.84E-09	1.84E-03	4.11E-04	4.91E-04	3.63E-04	1.91E-04
0.00E+00	4.91E-06			0.00E+00	0.00E+00	1.86E-09	1.86E-09	1.86E-03	4.14E-04	4.94E-04	3.65E-04	1.92E-04
0.00E+00	4.94E-06			0.00E+00	0.00E+00	1.87E-09	1.87E-09	1.87E-03	4.17E-04	4.98E-04	3.68E-04	1.94E-04
0.00E+00	4.97E-06			0.00E+00	0.00E+00	1.88E-09	1.88E-09	1.88E-03	4.19E-04	5.01E-04	3.70E-04	1.95E-04
0.00E+00	5.00E-06			0.00E+00	0.00E+00	1.89E-09	1.89E-09	1.89E-03	4.21E-04	5.03E-04	3.72E-04	1.96E-04
0.00E+00	5.02E-06			0.00E+00	0.00E+00	1.90E-09	1.90E-09	1.90E-03	4.23E-04	5.05E-04	3.73E-04	1.97E-04
0.00E+00	5.04E-06			0.00E+00	0.00E+00	1.90E-09	1.90E-09	1.90E-03	4.25E-04	5.07E-04	3.75E-04	1.97E-04
0.00E+00	5.06E-06			0.00E+00	0.00E+00	1.91E-09	1.91E-09	1.91E-03	4.26E-04	5.09E-04	3.76E-04	1.98E-04
0.00E+00	5.07E-06			0.00E+00	0.00E+00	1.92E-09	1.92E-09	1.92E-03	4.27E-04	5.10E-04	3.77E-04	1.99E-04
0.00E+00	5.08E-06			0.00E+00	0.00E+00	1.92E-09	1.92E-09	1.92E-03	4.28E-04	5.12E-04	3.78E-04	1.99E-04
0.00E+00	5.12E-06			0.00E+00	0.00E+00	1.93E-09	1.93E-09	1.93E-03	4.31E-04	5.15E-04	3.81E-04	2.00E-04
0.00E+00	5.13E-06			0.00E+00	0.00E+00	1.94E-09	1.94E-09	1.94E-03	4.32E-04	5.16E-04	3.81E-04	2.01E-04
0.00E+00	5.14E-06			0.00E+00	0.00E+00	1.94E-09	1.94E-09	1.94E-03	4.33E-04	5.17E-04	3.82E-04	2.01E-04
0.00E+00	5.15E-06			0.00E+00	0.00E+00	1.95E-09	1.95E-09	1.95E-03	4.34E-04	5.19E-04	3.83E-04	2.02E-04
0.00E+00	5.17E-06			0.00E+00	0.00E+00	1.95E-09	1.95E-09	1.95E-03	4.35E-04	5.20E-04	3.84E-04	2.02E-04
0.00E+00	5.18E-06			0.00E+00	0.00E+00	1.96E-09	1.96E-09	1.96E-03	4.37E-04	5.21E-04	3.85E-04	2.03E-04
0.00E+00	5.19E-06			0.00E+00	0.00E+00	1.96E-09	1.96E-09	1.96E-03	4.38E-04	5.23E-04	3.86E-04	2.03E-04
0.00E+00	5.21E-06			0.00E+00	0.00E+00	1.97E-09	1.97E-09	1.97E-03	4.39E-04	5.24E-04	3.87E-04	2.04E-04
0.00E+00	5.23E-06			0.00E+00	0.00E+00	1.98E-09	1.98E-09	1.98E-03	4.41E-04	5.26E-04	3.89E-04	2.05E-04
0.00E+00	5.24E-06			0.00E+00	0.00E+00	1.98E-09	1.98E-09	1.98E-03	4.42E-04	5.28E-04	3.90E-04	2.05E-04
0.00E+00	5.27E-06			0.00E+00	0.00E+00	1.99E-09	1.99E-09	1.99E-03	4.44E-04	5.30E-04	3.92E-04	2.06E-04
0.00E+00	5.29E-06			0.00E+00	0.00E+00	2.00E-09	2.00E-09	2.00E-03	4.46E-04	5.32E-04	3.93E-04	2.07E-04
0.00E+00	5.30E-06			0.00E+00	0.00E+00	2.01E-09	2.01E-09	2.01E-03	4.47E-04	5.34E-04	3.95E-04	2.08E-04
0.00E+00	5.32E-06			0.00E+00	0.00E+00	2.01E-09	2.01E-09	2.01E-03	4.49E-04	5.36E-04	3.96E-04	2.08E-04
0.00E+00	5.34E-06			0.00E+00	0.00E+00	2.02E-09	2.02E-09	2.02E-03	4.50E-04	5.38E-04	3.97E-04	2.09E-04
0.00E+00	5.36E-06			0.00E+00	0.00E+00	2.03E-09	2.03E-09	2.03E-03	4.52E-04	5.40E-04	3.99E-04	2.10E-04
0.00E+00	5.38E-06			0.00E+00	0.00E+00	2.03E-09	2.03E-09	2.03E-03	4.54E-04	5.42E-04	4.00E-04	2.11E-04
0.00E+00	5.42E-06			0.00E+00	0.00E+00	2.05E-09	2.05E-09	2.05E-03	4.57E-04	5.45E-04	4.03E-04	2.12E-04
0.00E+00	5.44E-06			0.00E+00	0.00E+00	2.06E-09	2.06E-09	2.06E-03	4.59E-04	5.48E-04	4.05E-04	2.13E-04
0.00E+00	5.46E-06			0.00E+00	0.00E+00	2.07E-09	2.07E-09	2.07E-03	4.61E-04	5.50E-04	4.06E-04	2.14E-04
0.00E+00	5.48E-06			0.00E+00	0.00E+00	2.07E-09	2.07E-09	2.07E-03	4.62E-04	5.52E-04	4.08E-04	2.15E-04
0.00E+00	5.49E-06			0.00E+00	0.00E+00	2.08E-09	2.08E-09	2.08E-03	4.63E-04	5.53E-04	4.09E-04	2.15E-04
0.00E+00	5.50E-06			0.00E+00	0.00E+00	2.08E-09	2.08E-09	2.08E-03	4.64E-04	5.54E-04	4.09E-04	2.15E-04
0.00E+00	5.51E-06			0.00E+00	0.00E+00	2.08E-09	2.08E-09	2.08E-03	4.64E-04	5.54E-04	4.10E-04	2.16E-04
0.00E+00	5.50E-06			0.00E+00	0.00E+00	2.08E-09	2.08E-09	2.08E-03	4.64E-04	5.54E-04	4.09E-04	2.16E-04
0.00E+00	5.50E-06			0.00E+00	0.00E+00	2.08E-09	2.08E-09	2.08E-03	4.64E-04	5.54E-04	4.09E-04	2.16E-04
0.00E+00	5.49E-06			0.00E+00	0.00E+00	2.07E-09	2.07E-09	2.07E-03	4.63E-04	5.52E-04	4.08E-04	2.15E-04
0.00E+00	5.48E-06			0.00E+00	0.00E+00	2.07E-09	2.07E-09	2.07E-03	4.62E-04	5.52E-04	4.08E-04	2.15E-04
0.00E+00	5.47E-06			0.00E+00	0.00E+00	2.07E-09	2.07E-09	2.07E-03	4.61E-04	5.51E-04	4.07E-04	2.14E-04
0.00E+00	5.46E-06			0.00E+00	0.00E+00	2.07E-09	2.07E-09	2.07E-03	4.61E-04	5.50E-04	4.06E-04	2.14E-04
0.00E+00	5.46E-06			0.00E+00	0.00E+00	2.06E-09	2.06E-09	2.06E-03	4.60E-04	5.49E-04	4.06E-04	2.14E-04
0.00E+00	5.45E-06			0.00E+00	0.00E+00	2.06E-09	2.06E-09	2.06E-03	4.59E-04	5.48E-04	4.05E-04	2.13E-04
0.00E+00	5.44E-06			0.00E+00	0.00E+00	2.06E-09	2.06E-09	2.06E-03	4.59E-04	5.48E-04	4.05E-04	2.13E-04
0.00E+00	5.43E-06			0.00E+00	0.00E+00	2.05E-09	2.05E-09	2.05E-03	4.58E-04	5.47E-04	4.04E-04	2.13E-04
0.00E+00	5.43E-06			0.00E+00	0.00E+00	2.05E-09	2.05E-09	2.05E-03	4.58E-04	5.46E-04	4.04E-04	2.13E-04
0.00E+00	5.42E-06			0.00E+00	0.00E+00	2.05E-09	2.05E-09	2.05E-03	4.57E-04	5.46E-04	4.03E-04	2.12E-04
0.00E+00	5.42E-06			0.00E+00	0.00E+00	2.05E-09	2.05E-09	2.05E-03	4.57E-04	5.46E-04	4.03E-04	2.12E-04
0.00E+00	5.42E-06			0.00E+00	0.00E+00	2.05E-09	2.05E-09	2.05E-03	4.57E-04	5.46E-04	4.03E-04	2.12E-04
0.00E+00	5.42E-06			0.00E+00	0.00E+00	2.05E-09	2.05E-09	2.05E-03	4.57E-04	5.46E-04	4.03E-04	2.12E-04
0.00E+00	5.43E-06			0.00E+00	0.00E+00	2.05E-09	2.05E-09	2.05E-03	4.57E-04	5.46E-04	4.04E-04	2.12E-04
0.00E+00	5.42E-06			0.00E+00	0.00E+00	2.05E-09	2.05E-09	2.05E-03	4.57E-04	5.46E-04	4.04E-04	2.12E-04
0.00E+00	5.43E-06			0.00E+00	0.00E+00	2.05E-09	2.05E-09	2.05E-03	4.57E-04	5.46E-04	4.04E-04	2.12E-04
0.00E+00	6.14E-06			0.00E+00	0.00E+00	2.32E-09	2.32E-09	2.32E-03	5.18E-04	6.18E-04	4.57E-04	2.41E-04
0.00E+00	6.14E-06			0.00E+00	0.00E+00	2.32E-09	2.32E-09	2.32E-03	5.17E-04	6.18E-04	4.56E-04	2.40E-04
0.00E+00	6.13E-06			0.00E+00	0.00E+00	2.32E-09	2.32E-09	2.32E-03	5.17E-04	6.17E-04	4.56E-04	2.40E-04
0.00E+00	6.12E-06			0.00E+00	0.00E+00	2.31E-09	2.31E-09	2.31E-03	5.16E-04	6.16E-04	4.55E-04	2.40E-04
0.00E+00	6.10E-06			0.00E+00	0.00E+00	2.31E-09	2.31E-09	2.31E-03	5.15E-04	6.14E-04	4.54E-04	2.39E-04
0.00E+00	5.97E-06			0.00E+00	0.00E+00	2.26E-09	2.26E-09	2.26E-03	5.03E-04	6.01E-04	4.44E-04	2.34E-04
0.00E+00	5.93E-06			0.00E+00	0.00E+00	2.24E-09	2.24E-09	2.24E-03	5.00E-04	5.97E-04	4.41E-04	2.32E-04
0.00E+00	5.90E-06			0.00E+00	0.00E+00	2.23E-09	2.23E-09	2.23E-03	4.97E-04	5.94E-04	4.39E-04	2.31E-04
0.00E+00	5.87E-06			0.00E+00	0.00E+00	2.22E-09	2.22E-09	2.22E-03	4.95E-04	5.91E-04	4.36E-04	2.30E-04
0.00E+00	5.83E-06			0.00E+00	0.00E+00	2.20E-09	2.20E-09	2.20E-03	4.91E-04	5.87E-04	4.34E-04	2.28E-04
0.00E+00	5.79E-06			0.00E+00	0.00E+00	2.19E-09	2.19E-09	2.19E-03	4.88E-04	5.83E-04	4.31E-04	2.27E-04
0.00E+00	5.76E-06			0.00E+00	0.00E+00	2.18E-09	2.18E-09	2.18E-03	4.85E-04	5.80E-04	4.28E-04	2.25E-04
0.00E+00	5.72E-06			0.00E+00	0.00E+00	2.16E-09	2.16E-09	2.16E-03	4.82E-04	5.76E-04	4.26E-04	2.24E-04
0.00E+00	5.69E-06			0.00E+00	0.00E+00	2.15E-09	2.15E-09	2.15E-03	4.80E-04	5.73E-04	4.23E-04	2.23E-04
0.00E+00	5.66E-06			0.00E+00	0.00E+00	2.14E-09	2.14E-09	2.14E-03	4.77E-04	5.70E-04	4.21E-04	2.22E-04
0.00E+00	5.63E-06			0.00E+00	0.00E+00	2.13E-09	2.13E-09	2.13E-03	4.75E-04	5.67E-04	4.19E-04	2.21E-04
0.00E+00	5.61E-06			0.00E+00	0.00E+00	2.12E-09	2.12E-09	2.12E-03	4.73E-04	5.65E-04	4.17E-04	2.20E-04
0.00E+00	5.59E-06			0.00E+00	0.00E+00	2.11E-09	2.11E-09	2.11E-03	4.71E-04	5.63E-04	4.16E-04	2.19E-04
0.00E+00	5.57E-06			0.00E+00	0.00E+00	2.11E-09	2.11E-09	2.11E-03	4.70E-04	5.61E-04	4.15E-04	2.18E-04
0.00E+00	5.56E-06			0.00E+00	0.00E+00	2.10E-09	2.10E-09	2.10E-03	4.68E-04	5.59E-04	4.13E-04	2.18E-04
0.00E+00	6.98E-06			0.00E+00	0.00E+00	2.64E-09	2.64E-09	2.64E-03	5.88E-04	7.03E-04	5.19E-04	2.73E-04
0.00E+00	6.94E-06			0.00E+00	0.00E+00	2.62E-09	2.62E-09	2.62E-03	5.85E-04	6.98E-04	5.16E-04	2.72E-04
0.00E+00	6.51E-06			0.00E+00	0.00E+00	2.46E-09	2.46E-09	2.46E-03	5.48E-04	6.55E-04	4.84E-04	2.55E-04
0.00E+00	6.44E-06			0.00E+00	0.00E+00	2.43E-09	2.43E-09	2.43E-03	5.43E-04	6.48E-04	4.79E-04	2.52E-04
0.00E+00	6.36E-06			0.00E+00	0.00E+00	2.40E-09	2.40E-09	2.40E-03	5.36E-04	6.40E-04	4.73E-04	2.49E-04
0.00E+00	6.29E-06			0.00E+00	0.00E+00	2.38E-09	2.38E-09	2.38E-03	5.30E-04	6.33E-04	4.68E-04	2.46E-04
0.00E+00	6.21E-06			0.00E+00	0.00E+00	2.35E-09	2.35E-09	2.35E-03	5.24E-04	6.26E-04	4.62E-04	2.43E-04
0.00E+00	6.14E-06			0.00E+00	0.00E+00	2.32E-09	2.32E-09	2.32E-03	5.18E-04	6.19E-04	4.57E-04	2.41E-04
0.00E+00	6.07E-06			0.00E+00	0.00E+00	2.30E-09	2.30E-09	2.30E-03	5.12E-04	6.12E-04	4.52E-04	2.38E-04
0.00E+00	6.01E-06			0.00E+00	0.00E+00	2.27E-09	2.27E-09	2.27E-03	5.07E-04	6.05E-04	4.47E-04	2.35E-04
0.00E+00	5.95E-06			0.00E+00	0.00E+00	2.25E-09	2.25E-09	2.25E-03	5.01E-04	5.99E-04	4.42E-04	2.33E-04
0.00E+00	5.89E-06			0.00E+00	0.00E+00	2.23E-09	2.23E-09	2.23E-03	4.97E-04	5.93E-04	4.38E-04	2.31E-04
0.00E+00	5.84E-06			0.00E+00	0.00E+00	2.21E-09	2.21E-09	2.21E-03	4.92E-04	5.88E-04	4.34E-04	2.29E-04
0.00E+00	5.79E-06			0.00E+00	0.00E+00	2.19E-09	2.19E-09	2.19E-03	4.88E-04	5.83E-04	4.31E-04	2.27E-04
0.00E+00	7.11E-06			0.00E+00	0.00E+00	2.69E-09	2.69E-09	2.69E-03	6.00E-04	7.16E-04	5.29E-04	2.79E-04
0.00E+00	6.98E-06			0.00E+00	0.00E+00	2.64E-09	2.64E-09	2.64E-03	5.89E-04	7.03E-04	5.20E-04	2.74E-04
0.00E+00	6.86E-06			0.00E+00	0.00E+00	2.59E-09	2.59E-09	2.59E-03	5.78E-04	6.91E-04	5.10E-04	2.69E-04
0.00E+00	6.74E-06			0.00E+00	0.00E+00	2.55E-09	2.55E-09	2.55E-03	5.68E-04	6.78E-04	5.01E-04	2.64E-04

Unique Identifier	X (UTM)	Y (UTM)	Demolition 2026	Demolition - Hauling 2026	Site Preparation 2026	Grading/Excavation 2026	Grading/Excavation - Hauling 2026	Concrete - Garage - Trucks 2026	Concrete - Garage - Trucks 2027	Concrete - Podium 1 - Trucks 2027	Concrete - Podium 2 - Trucks 2028	Building Construction-1 2027	Building Construction-1 2028	Building Construction-1 2029	Building Construction-2 2028	Building Construction-2 2029	Finishing/Painting-1 2028	Finishing/Painting-1 2029
371438.013761578.01	371438.01	3761578.01	2.49E-06	5.13E-05	5.99E-06	7.74E-06	2.59E-04	2.31E-04	2.32E-04	2.32E-04	2.29E-04	2.02E-04	1.94E-04	1.86E-04	6.92E-05	6.65E-05	0.00E+00	0.00E+00
371448.013761578.01	371448.01	3761578.01	2.44E-06	5.04E-05	5.89E-06	7.61E-06	2.55E-04	2.27E-04	2.28E-04	2.28E-04	2.25E-04	1.99E-04	1.90E-04	1.83E-04	6.80E-05	6.53E-05	0.00E+00	0.00E+00
371458.013761578.01	371458.01	3761578.01	2.40E-06	4.95E-05	5.79E-06	7.48E-06	2.50E-04	2.24E-04	2.24E-04	2.24E-04	2.22E-04	1.95E-04	1.87E-04	1.80E-04	6.69E-05	6.42E-05	0.00E+00	0.00E+00
371468.013761578.01	371468.01	3761578.01	2.37E-06	4.87E-05	5.70E-06	7.36E-06	2.46E-04	2.20E-04	2.21E-04	2.21E-04	2.18E-04	1.92E-04	1.84E-04	1.77E-04	6.58E-05	6.32E-05	0.00E+00	0.00E+00
371478.013761578.01	371478.01	3761578.01	2.33E-06	4.80E-05	5.61E-06	7.26E-06	2.43E-04	2.17E-04	2.17E-04	2.17E-04	2.15E-04	1.89E-04	1.82E-04	1.74E-04	6.48E-05	6.23E-05	0.00E+00	0.00E+00
371408.013761588.01	371408.01	3761588.01	3.01E-06	6.21E-05	7.25E-06	9.38E-06	3.14E-04	2.80E-04	2.81E-04	2.81E-04	2.78E-04	2.45E-04	2.35E-04	2.25E-04	8.38E-05	8.05E-05	0.00E+00	0.00E+00
371418.013761588.01	371418.01	3761588.01	2.93E-06	6.04E-05	7.06E-06	9.12E-06	3.05E-04	2.72E-04	2.73E-04	2.73E-04	2.70E-04	2.38E-04	2.28E-04	2.19E-04	8.15E-05	7.83E-05	0.00E+00	0.00E+00
371428.013761588.01	371428.01	3761588.01	2.85E-06	5.88E-05	6.87E-06	8.88E-06	2.97E-04	2.65E-04	2.66E-04	2.66E-04	2.63E-04	2.32E-04	2.22E-04	2.13E-04	7.93E-05	7.62E-05	0.00E+00	0.00E+00
371438.013761588.01	371438.01	3761588.01	2.78E-06	5.72E-05	6.69E-06	8.65E-06	2.89E-04	2.58E-04	2.59E-04	2.59E-04	2.56E-04	2.26E-04	2.16E-04	2.08E-04	7.73E-05	7.42E-05	0.00E+00	0.00E+00
371448.013761588.01	371448.01	3761588.01	2.71E-06	5.58E-05	6.52E-06	8.43E-06	2.82E-04	2.52E-04	2.53E-04	2.53E-04	2.50E-04	2.20E-04	2.11E-04	2.03E-04	7.53E-05	7.23E-05	0.00E+00	0.00E+00
371458.013761588.01	371458.01	3761588.01	2.64E-06	5.44E-05	6.36E-06	8.22E-06	2.75E-04	2.46E-04	2.46E-04	2.46E-04	2.44E-04	2.15E-04	2.06E-04	1.98E-04	7.35E-05	7.06E-05	0.00E+00	0.00E+00
371468.013761588.01	371468.01	3761588.01	2.58E-06	5.32E-05	6.22E-06	8.03E-06	2.69E-04	2.40E-04	2.41E-04	2.41E-04	2.38E-04	2.10E-04	2.01E-04	1.93E-04	7.18E-05	6.89E-05	0.00E+00	0.00E+00
371478.013761588.01	371478.01	3761588.01	2.52E-06	5.20E-05	6.08E-06	7.86E-06	2.63E-04	2.35E-04	2.35E-04	2.35E-04	2.33E-04	2.05E-04	1.97E-04	1.89E-04	7.02E-05	6.74E-05	0.00E+00	0.00E+00
371428.013761598.01	371428.01	3761598.01	3.33E-06	6.85E-05	8.01E-06	1.04E-05	3.46E-04	3.09E-04	3.10E-04	3.10E-04	3.07E-04	2.70E-04	2.59E-04	2.49E-04	9.25E-05	8.89E-05	0.00E+00	0.00E+00
371438.013761598.01	371438.01	3761598.01	3.21E-06	6.61E-05	7.72E-06	9.98E-06	3.34E-04	2.98E-04	2.99E-04	2.99E-04	2.96E-04	2.60E-04	2.50E-04	2.40E-04	8.92E-05	8.56E-05	0.00E+00	0.00E+00
371448.013761598.01	371448.01	3761598.01	3.09E-06	6.37E-05	7.44E-06	9.62E-06	3.22E-04	2.87E-04	2.88E-04	2.88E-04	2.85E-04	2.51E-04	2.41E-04	2.31E-04	8.59E-05	8.25E-05	0.00E+00	0.00E+00
371458.013761598.01	371458.01	3761598.01	2.98E-06	6.15E-05	7.18E-06	9.29E-06	3.11E-04	2.77E-04	2.78E-04	2.78E-04	2.75E-04	2.42E-04	2.32E-04	2.23E-04	8.30E-05	7.97E-05	0.00E+00	0.00E+00
371468.013761598.01	371468.01	3761598.01	2.88E-06	5.94E-05	6.95E-06	8.98E-06	3.00E-04	2.68E-04	2.69E-04	2.69E-04	2.66E-04	2.34E-04	2.25E-04	2.16E-04	8.02E-05	7.71E-05	0.00E+00	0.00E+00
371478.013761598.01	371478.01	3761598.01	2.80E-06	5.76E-05	6.74E-06	8.71E-06	2.91E-04	2.60E-04	2.61E-04	2.61E-04	2.58E-04	2.27E-04	2.18E-04	2.09E-04	7.78E-05	7.47E-05	0.00E+00	0.00E+00
371458.013761608.01	371458.01	3761608.01	3.49E-06	7.19E-05	8.40E-06	1.09E-05	3.63E-04	3.24E-04	3.25E-04	3.25E-04	3.22E-04	2.83E-04	2.72E-04	2.61E-04	9.70E-05	9.32E-05	0.00E+00	0.00E+00
371468.013761608.01	371468.01	3761608.01	3.33E-06	6.86E-05	8.02E-06	1.04E-05	3.47E-04	3.10E-04	3.11E-04	3.11E-04	3.07E-04	2.70E-04	2.59E-04	2.49E-04	9.26E-05	8.90E-05	0.00E+00	0.00E+00
371468.013761618.01	371468.01	3761618.01	4.02E-06	8.28E-05	9.68E-06	1.25E-05	4.18E-04	3.74E-04	3.75E-04	3.75E-04	3.70E-04	3.26E-04	3.13E-04	3.01E-04	1.12E-04	1.07E-04	0.00E+00	0.00E+00
371050.013761413.01	371050.01	3761413.01	8.47E-07	1.75E-05	2.04E-06	2.64E-06	8.83E-05	7.88E-05	7.91E-05	7.91E-05	7.81E-05	6.88E-05	6.60E-05	6.34E-05	2.36E-05	2.26E-05	0.00E+00	0.00E+00
371050.013761423.01	371050.01	3761423.01	8.61E-07	1.77E-05	2.07E-06	2.68E-06	8.96E-05	8.00E-05	8.03E-05	8.03E-05	7.93E-05	6.99E-05	6.70E-05	6.44E-05	2.39E-05	2.30E-05	0.00E+00	0.00E+00
371056.013761423.01	371056.01	3761423.01	8.71E-07	1.80E-05	2.10E-06	2.71E-06	9.08E-05	8.10E-05	8.13E-05	8.13E-05	8.03E-05	7.08E-05	6.79E-05	6.52E-05	2.42E-05	2.33E-05	0.00E+00	0.00E+00
371040.013761433.01	371040.01	3761433.01	8.61E-07	1.77E-05	2.07E-06	2.68E-06	8.97E-05	8.01E-05	8.04E-05	8.04E-05	7.94E-05	6.99E-05	6.71E-05	6.44E-05	2.40E-05	2.30E-05	0.00E+00	0.00E+00
371050.013761433.01	371050.01	3761433.01	8.78E-07	1.81E-05	2.11E-06	2.73E-06	9.14E-05	8.16E-05	8.19E-05	8.19E-05	8.09E-05	7.13E-05	6.84E-05	6.57E-05	2.44E-05	2.35E-05	0.00E+00	0.00E+00
371057.013761433.01	371057.01	3761433.01	8.90E-07	1.83E-05	2.14E-06	2.77E-06	9.27E-05	8.27E-05	8.30E-05	8.30E-05	8.20E-05	7.23E-05	6.93E-05	6.66E-05	2.48E-05	2.38E-05	0.00E+00	0.00E+00
371040.013761443.01	371040.01	3761443.01	8.81E-07	1.82E-05	2.12E-06	2.74E-06	9.18E-05	8.19E-05	8.22E-05	8.22E-05	8.12E-05	7.16E-05	6.86E-05	6.59E-05	2.45E-05	2.35E-05	0.00E+00	0.00E+00
371050.013761443.01	371050.01	3761443.01	8.98E-07	1.85E-05	2.16E-06	2.80E-06	9.35E-05	8.35E-05	8.38E-05	8.38E-05	8.28E-05	7.29E-05	6.99E-05	6.72E-05	2.50E-05	2.40E-05	0.00E+00	0.00E+00
371058.013761443.01	371058.01	3761443.01	9.12E-07	1.88E-05	2.20E-06	2.84E-06	9.49E-05	8.47E-05	8.50E-05	8.50E-05	8.40E-05	7.40E-05	7.10E-05	6.82E-05	2.54E-05	2.43E-05	0.00E+00	0.00E+00
371040.013761453.01	371040.01	3761453.01	9.05E-07	1.87E-05	2.18E-06	2.82E-06	9.43E-05	8.42E-05	8.45E-05	8.45E-05	8.35E-05	7.35E-05	7.05E-05	6.77E-05	2.52E-05	2.42E-05	0.00E+00	0.00E+00
371050.013761453.01	371050.01	3761453.01	9.22E-07	1.90E-05	2.22E-06	2.87E-06	9.60E-05	8.57E-05	8.60E-05	8.60E-05	8.50E-05	7.49E-05	7.18E-05	6.89E-05	2.56E-05	2.46E-05	0.00E+00	0.00E+00
371060.013761453.01	371060.01	3761453.01	9.38E-07	1.93E-05	2.26E-06	2.92E-06	9.77E-05	8.72E-05	8.75E-05	8.75E-05	8.65E-05	7.62E-05	7.31E-05	7.02E-05	2.61E-05	2.51E-05	0.00E+00	0.00E+00
371010.013761467.01	371010.01	3761467.01	8.96E-07	1.85E-05	2.16E-06	2.79E-06	9.33E-05	8.33E-05	8.36E-05	8.36E-05	8.26E-05	7.28E-05	6.98E-05	6.70E-05	2.49E-05	2.39E-05	0.00E+00	0.00E+00
371020.013761469.01	371020.01	3761469.01	9.19E-07	1.89E-05	2.21E-06	2.86E-06	9.57E-05	8.55E-05	8.58E-05	8.58E-05	8.47E-05	7.46E-05	7.16E-05	6.88E-05	2.56E-05	2.46E-05	0.00E+00	0.00E+00
371040.013761463.01	371040.01	3761463.01	9.33E-07	1.92E-05	2.25E-06	2.91E-06	9.72E-05	8.68E-05	8.71E-05	8.71E-05	8.60E-05	7.58E-05	7.27E-05	6.98E-05	2.60E-05	2.49E-05	0.00E+00	0.00E+00
371050.013761463.01	371050.01	3761463.01	9.49E-07	1.96E-05	2.29E-06	2.95E-06	9.89E-05	8.83E-05	8.86E-05	8.86E-05	8.75E-05	7.71E-05	7.39E-05	7.10E-05	2.64E-05	2.54E-05	0.00E+00	0.00E+00
371060.013761463.01	371060.01	3761463.01	9.66E-07	1.99E-05	2.33E-06	3.01E-06	1.01E-04	8.98E-05	9.01E-05	9.01E-05	8.91E-05	7.85E-05	7.52E-05	7.23E-05	2.69E-05	2.58E-05	0.00E+00	0.00E+00
371010.013761473.01	371010.01	3761473.01	9.16E-07	1.89E-05	2.21E-06	2.85E-06	9.54E-05	8.52E-05	8.55E-05	8.55E-05	8.45E-05	7.44E-05	7.14E-05	6.85E-05	2.55E-05	2.45E-05	0.00E+00	0.00E+00
371020.013761473.01	371020.01	3761473.01	9.33E-07	1.92E-05	2.25E-06	2.90E-06	9.71E-05	8.67E-05	8.70E-05	8.70E-05	8.60E-05	7.58E-05	7.26E-05	6.98E-05	2.59E-05	2.49E-05	0.00E+00	0.00E+00
371000.013761483.01	371000.01	3761483.01	9.37E-07	1.93E-05	2.26E-06	2.92E-06	9.76E-05	8.71E-05	8.74E-05	8.74E-05	8.64E-05	7.61E-05	7.29E-05	7.01E-05	2.61E-05	2.50E-05	0.00E+00	0.00E+00
371010.013761483.01	371010.01	3761483.01	9.54E-07	1.97E-05	2.30E-06	2.97E-06	9.93E-05	8.87E-05	8.90E-05	8.90E-05	8.79E-05	7.75E-05	7.43E-05	7.13E-05	2.65E-05	2.55E-05	0.00E+00	0.00E+00
371020.013761485.01	371020.01	3761485.01	9.79E-07	2.02E-05	2.36E-06	3.05E-06	1.02E-04	9.10E-05	9.13E-05	9.13E-05	9.02E-05	7.95E-05	7.62E-05	7.32E-05	2.72E-05	2.61E-05	0.00E+00	0.00E+00
371040.013761485.01	371040.01	3761485.01	1.01E-06	2.09E-05	2.44E-06	3.16E-06	1.06E-04	9.43E-05	9.46E-05	9.46E-05	9.35E-05	8.23E-05	7.90E-05	7.58E-05	2.82E-05	2.71E-05	0.00E+00	0.00E+00
371050.013761486.01	371050.01	3761486.01	1.03E-06	2.13E-05	2.49E-06	3.22E-06	1.08E-04	9.62E-05	9.66E-05	9.66E-05	9.54E-05	8.40E-05	8.06E-05	7.74E-05	2.88E-05	2.76E-05	0.00E+00	0.00E+00
371060.013761485.01	371060.01	3761485.01	1.05E-06	2.16E-05	2.52E-06	3.26E-06	1.09E-04	9.74E-05	9.77E-05	9.77E-05	9.66E-05	8.51E-05	8.16E-05	7.83E-05	2.91E-05	2.80E-05	0.00E+00	0.00E+00
370991.013761493.01	370991.01	3761493.01	9.63E-07	1.98E-05	2.32E-06	3.00E-06	1.00E-04	8.96E-05	8.99E-05	8.99E-05	8.88E-05	7.82E-05	7.50E-05	7.21E-05	2.68E-05	2.57E-05	0.00E+00	0.00E+00
371000.013761493.01	371000.01	3761493.01	9.79E-07	2.02E-05	2.36E-06	3.05E-06	1.02E-04	9.10E-05	9.14E-05	9.14E-05	9.03E-05	7.95E-05	7.63E-05	7.32E-05	2.72E-05	2.62E-05	0.00E+00	0.00E+00
371010.013761493.01	371010.01	3761493.01	9.97E-07	2.05E-05	2.40E-06	3.10E-06	1.04E-04	9.27E-05	9.30E-05	9.30E-05	9.19E-05	8.10E-05	7.77E-05	7.46E-05	2.77E-05	2.66E-05	0.00E+00	0.00E+00
371020.013761493.01	371020.01	3761493.01	1.01E-06	2.09E-05	2.44E-06	3.16E-06	1.06E-04	9.43E-05	9.47E-05	9.47E-05	9.35E-05	8.24E-05	7.90E-05	7.59E-05	2.82E-05	2.71E-05	0.00E+00	0.00E+00
371040.013761493.01	371040.01	3761493.01	1.05E-06	2.16E-05	2.53E-06	3.27E-06	1.09E-04	9.76E-05	9.79E-05	9.79E-05	9.68E-05	8.53E-05	8.18E-05	7.85E-05	2.92E-05	2.80E-05	0.00E+00	0.00E+00
371050.013761493.01	371050.01	3761493.01	1.07E-06	2.20E-05	2.57E-06	3.33E-06	1.11E-04	9.94E-05	9.97E-05	9.97E-05	9.85E-05	8.68E-05	8.32E-05	7.99E-05	2.97E-05	2.86E-05	0.00E+00	0.00E+00
371060.013761493.01	371060.01	3761493.01	1.09E-06	2.24E-05	2.62E-06	3.38E-06	1.13E-04	1.01E-04	1.01E-04	1.01E-04	1.00E-04	8.82E-05	8.46E-05	8.12E-05	3.02E-05	2.90E-05	0.00E+00	0.00E+00
370990.013761503.01	370990.01	3761503.01	1.01E-06	2.08E-05	2.43E-06	3.15E-06	1.05E-04	9.39E-05	9.43E-05	9.43E-05	9.32E-05	8.21E-05	7.87E-05	7.56E-05	2.81E-05	2.70E-05	0.00E+00	0.00E+00
371000.013761503.01	371000.01	3761503.01	1.03E-06	2.12E-05	2.48E-06	3.20E-06	1.07E-04	9.56E-05	9.60E-05	9.60E-05	9.48E-05	8.35E-05	8.01E-05	7.69E-05	2.86E-05	2.75E-05	0.00E+00	0.00E+00
371010.013761502.01	371010.01	3761502.01	1.04E-06	2.15E-05	2.51E-06	3.24E-06	1.09E-04	9.69E-05	9.72E-05	9.72E-05	9.61E-05	8.46E-05	8.12E-05	7.79E-05	2.90E-05	2.78E-05	0.00E+00	0.00E+00
371020.013761503.01	371020.01	3761503.01	1.07E-06	2.20E-05	2.57E-06	3.32E-06	1.11E-04	9.91E-05	9.95E-05	9.95E-05	9.83E-05	8.66E-05	8.30E-05	7.97E-05	2.96E-05	2.85E-05	0.00E+00	0.00E+00
371040.013761503.01	371040.01	3761503.01	1.10E-06	2.27E-05	2.65E-06	3.43E-06	1.15E-04	1.02E-04	1.03E-04	1.03E-04	1.02E-04	8.95E-05	8.58E-05	8.24E-05	3.07E-05	2.94E-05	0.00E+00	0.00E+00
371050.013761503.01	371050.01	3761503.01	1.12E-06	2.31E-05	2.70E-06	3.50E-06	1.17E-04	1.04E-04	1.05E-04	1.05E-04	1.04E-04	9.12E-05	8.75E-05	8.40E-05	3.12E-05	3.00E-05	0.00E+00	0.00E+00
371060.013761503.01	371060.01	3761503.01	1.14E-06	2.35E-05	2.75E-06	3.56E-06	1.19E-04	1.06E-04	1.07E-04	1.07E-04	1.05E-04	9.28E-05	8.89E-05	8.54E-05	3.18E-05	3.05E-05	0.00E+00	0.00E+00
371065.013761503.01	371065.01	3761503.01	1.15E-06	2.37E-05	2.77E-06	3.58E-06	1.20E-04	1.07E-04	1.07E-04	1.07E-04	1.06E-04	9.35E-05	8.96E-05	8.61E-05	3.20E-05	3.07E-05	0.00E+00	0.00E+00
370980.013761508.01	370980.01	3761508.01	1.02E-06	2.10E-05	2.45E-06	3.17E-06	1.06E-04	9.47E-05	9.50E-05	9.50E-05	9.39E-05	8.27E-05	7.93E-05	7.62E-05	2.83E-05	2.72E-05	0.00E+00	0.00E+00
370990.013761513.01	370990.01	3761513.01	1.07E-06	2.20E-05	2.57E-06	3.32E-06	1.11E-04	9.92E-05	9.96E-05	9.96E-05	9.84E-05	8.67E-05	8.31E-05	7.98E-05	2.97E-05	2.85E-05	0.00E+00	0.00E+00
371000.013761511.01	371000.01	3761511.01	1.07E-06	2.21E-05	2.59E-06	3.34E-06	1.12E-04	9.99E-05	1.00E-04	1.00E-04	9.91E-05	8.73E-05	8.37E-05	8.04E-05	2.99E-05	2.87E-05	0.00E+00	0.00E+00
371022.013761513.01	371022.01	3761513.01	1.13E-06	2.33E-05	2.72E-06	3.52E-06	1.18E-04	1.05E-04	1.05E-04	1.05E-04	1.04E-04	9.18E-05	8.81E-05	8.46E-05	3.14E-05	3.02E-05	0.00E+00	0.00E+00
371028.013761513.01	371028.01	3761513.01	1.14E-06	2.35E-05	2.75E-06	3.56E-06	1.19E-04	1.06E-04	1.07E-04	1.07E-04	1.05E-04	9.28E-05	8.90E-05	8.54E-05	3.18E-05	3.05E-05	0.00E+00	0.00E+00
371040.013761513.01	371040.01	3761513.01	1.17E-06	2.40E-05	2.81E-06	3.63E-06	1.21E-04	1.08E-04	1.09E-04	1.09E-04	1.07E-04	9.47E-05	9.08E-05	8.72E-05	3.24E-05	3.11E-05	0.00E+00	0.00E+00
371050.013761513.01	371050.01	3761513.01	1.19E-06	2.45E-05	2.86E-06	3.70E-06	1.24E-04	1.10E-04	1.11E-04	1.11E-04	1.09E-04	9.64E-05	9.25E-05	8.88E-05	3.30E-05	3.17E-05	0.00E+00	0.00E+00
371060.013761513.01	371060.01	3761513.01	1.21E-06	2.49E-05	2.91E-06	3.76E-06	1.26E-04	1.12E-04	1.13E-04	1.13E-04	1.11E-04	9.81E-05	9.41E-05	9.04E-05	3.36E-05	3.23E-05	0.00E+00	0.00E+00
371065.013761513.01	371065.01	3761513.01	1.22E-06	2.51E-05	2.93E-06	3.79E-06	1.27E-04	1.13E-04	1.14E-04	1.14E-04	1.12E-04	9.88E-05	9.48E-05	9.10E-05	3.38E-05	3.25E-05	0.00E+00	0.00E+00
371007.013761519.01	371007.01	3761519.01	1.14E-06	2.35E-05	2.75E-06	3.55E-06	1.19E-04	1.06E-04	1.06E-04	1.06E-04	1.05E-04	9.27E-05	8.89E-05	8.54E-05	3.17E-05	3.05E-05	0.00E+00	0.00E+00
371020.013761523.01	371020.01	3761523.01	1.20E-06	2.47E-05	2.89E-06	3.73E-06	1.25E-04	1.11E-04	1.12E-04	1.12E-04	1.11E-04	9.74E-05	9.34E-05	8.97E-05	3.33E-05	3.20E-05	0.00E+00	0.00E+00
371030.013761523.01	371030.01	3761523.01	1.22E-06	2.51E-05	2.94E-06	3.80E-06	1.27E-04	1.13E-04	1.14E-04	1.14E-04	1.12E-04	9.91E-05	9.50E-05	9.12E-05	3.39E-05	3.26E-05	0.00E+00	0.00E+00
371040.013761523.01	371040.01	3761523.01	1.24E-06	2.56E-05	2.99E-06	3.86E-06	1.29E-04	1.15E-04	1.16E-04	1.16E-04	1.14E-04	1.01E-04	9.66E-05	9.28E-05	3.45E-05	3.31E-05	0.00E+00	0.00E+00
371050.013761523.01	371050.01	3761523.01	1.27E-06	2.61E-05	3.05E-06	3.94E-06	1.32E-04	1.18E-04	1.18E-04	1.18E-04	1.17E-04	1.03E-04	9.85E-05	9.46E-05	3.52E-05	3.38E-05	0.00E+00	0.00E+00
371060.013761523.01	371060.01	3761523.01	1.29E-06	2.65E-05	3.10E-06	4.01E-06	1.34E-04	1.20E-04	1.20E-04	1.20E-04	1.19E-04	1.05E-04	1.00E-04	9.62E-05	3.58E-05	3.44E-05	0.00E+00	0.00E+00
371068.013761523.01	371068.01	3761523.01	1.30E-06	2.68E-05	3.14E-06	4.05E-06	1.36E-04	1.21E-04	1.21E-04	1.21E-04	1.20E-04	1.06E-04	1.01E-04	9.74E-05	3.62E-05	3.48E-05	0.00E+00	0.00E+00
371010.013761535.01	371010.01	3761535.01	1.28E-06	2.64E-05	3.08E-06	3.98E-06	1.33E-04	1.19E-04	1.19E-04	1.19E-04	1.18E-04	1.04E-04	9.97E-05	9.57E-05	3.56E-05	3.42E-05	0.00E+00	0.00E+00
371030.013761533.01	371030.01	3761533.01	1.31E-06	2.70E-05	3.15E-06	4.07E-06	1.36E-04	1.22E-04	1.22E-04	1.22E-04	1.21E-04	1.06E-04	1.02E-04	9.78E-05	3.64E-05	3.49E-05	0.00E+00	0.00E+00
371034.013761533.01	371034.01	3761533.01	1.32E-06	2.71E-05	3.17E-06	4.10E-06	1.37E-04	1.22E-04	1.23E-04	1.23E-04	1.21E-04	1.07E-04	1.03E-04	9.85E-05	3.66E-05	3.52E-05	0.00E+00	0.00E+00
371050.013761533.01	371050.01	3761533.01	1.36E-06	2.80E-05	3.27E-06	4.23E-06	1.41E-04	1.26E-04	1.27E-04	1.27E-04	1.25E-04	1.10E-04	1.06E-04	1.02E-04	3.78E-05	3.63E-05	0.00E+00	0.00E+00
371060.013761533.01	371060.01	3761533.01	1.38E-06	2.84E-05	3.32E-06	4.29E-06	1.44E-04	1.28E-04	1.29E-04	1.29E-04	1.27E-04	1.12E-04	1.07E-04	1.03E-04	3.83E-05	3.68E-05	0.00E+00	0.00E+00
371067.013761533.01	371067.01	3761533.01	1.40E-06	2.87E-05	3.36E-06	4.34E-06	1.45E-04	1.30E-04	1.30E-04	1.30E-04	1.29E-04	1.13E-04	1.09E-04	1.04E-04	3.88E-05	3.73E-05	0.00E+00	0.00E+00
371010.013761543.01	371010.01	3761543.01	1.36E-06	2.81E-05	3.28E-06	4.24E-06	1.42E-04	1.27E-04	1.27E-04	1.27E-04	1.26E-04	1.11E-04	1.06E-04	1.02E-04	3.79E-05	3.64E-05	0.00E+00	0.00E+00
371020.013761543.01	371020.01	3761543.01	1.39E-06	2.86E-05	3.35E-06	4.32E-06	1.45E-04	1.29E-04	1.30E-04	1.30E-04	1.28E-04	1.13E-04	1.08E-04	1.04E-04	3.86E-05	3.71E-05	0.00E+00	0.00E+00
371030.013761543.01	371030.01	3761543.01	1.42E-06	2.92E-05	3.41E-06	4.41E-06	1.47E-04	1.32E-04	1.32E-04	1.32E-04	1.31E-04	1.15E-04	1.10E-04	1.06E-04	3.94E-05	3.78E-05	0.00E+00	0.00E+00
370991.013761555.01	370991.01	3761555.01	1.46E-06	3.00E-05	3.51E-06	4.53E-06	1.52E-04	1.35E-04	1.36E-04	1.36E-04	1.34E-04	1.18E-04	1.13E-04	1.09E-04	4.05E-05	3.89E-05	0.00E+00	0.00E+00
371000.013761553.01	371000.01	3761553.01	1.46E-06	3.00E-05	3.51E-06	4.53E-06	1.52E-04	1.35E-04	1.36E-04	1.36E-04	1.34E-04	1.18E-04	1.13E-04	1.09E-04	4.05E-05	3.89E-05	0.00E+00	0.00E+00
371010.013761553.01	371010.01	3761553.01	1.49E-06	3.06E-05	3.58E-06	4.63E-06	1.55E-04	1.38E-04	1.39E-04	1.39E-04	1.37E-04	1.21E-04	1.16E-04	1.11E-04	4.13E-05	3.97E-05	0.00E+00	0.00E+00
371020.013761553.01	371020.01	3761553.01	1.52E-06	3.12E-05	3.65E-06	4.72E-06	1.58E-04	1.41E-04	1.42E-04	1.42E-04	1.40E-04	1.23E-04	1.18E-04	1.13E-04	4.22E-05	4.05E-05	0.00E+00	0.00E+00
371030.013761553.01	371030.01	3761553.01	1.55E-06	3

Finishing/Painting-2	Paving			Child Risk					Overlapping Phases - Maximum GLC			
2029	2029			3rd Trimester	0<2	2<16	Total	per million	2026	2027	2028	2029
0.00E+00	6.62E-06			0.00E+00	0.00E+00	2.50E-09	2.50E-09	2.50E-03	5.58E-04	6.66E-04	4.92E-04	2.59E-04
0.00E+00	6.50E-06			0.00E+00	0.00E+00	2.46E-09	2.46E-09	2.46E-03	5.48E-04	6.55E-04	4.84E-04	2.55E-04
0.00E+00	6.39E-06			0.00E+00	0.00E+00	2.42E-09	2.42E-09	2.42E-03	5.39E-04	6.44E-04	4.76E-04	2.50E-04
0.00E+00	6.29E-06			0.00E+00	0.00E+00	2.38E-09	2.38E-09	2.38E-03	5.31E-04	6.34E-04	4.68E-04	2.46E-04
0.00E+00	6.20E-06			0.00E+00	0.00E+00	2.34E-09	2.34E-09	2.34E-03	5.23E-04	6.24E-04	4.61E-04	2.43E-04
0.00E+00	8.01E-06			0.00E+00	0.00E+00	3.03E-09	3.03E-09	3.03E-03	6.75E-04	8.07E-04	5.96E-04	3.14E-04
0.00E+00	7.80E-06			0.00E+00	0.00E+00	2.95E-09	2.95E-09	2.95E-03	6.57E-04	7.85E-04	5.80E-04	3.05E-04
0.00E+00	7.59E-06			0.00E+00	0.00E+00	2.87E-09	2.87E-09	2.87E-03	6.40E-04	7.64E-04	5.64E-04	2.97E-04
0.00E+00	7.39E-06			0.00E+00	0.00E+00	2.79E-09	2.79E-09	2.79E-03	6.23E-04	7.44E-04	5.50E-04	2.89E-04
0.00E+00	7.20E-06			0.00E+00	0.00E+00	2.72E-09	2.72E-09	2.72E-03	6.07E-04	7.25E-04	5.36E-04	2.82E-04
0.00E+00	7.03E-06			0.00E+00	0.00E+00	2.66E-09	2.66E-09	2.66E-03	5.92E-04	7.08E-04	5.23E-04	2.75E-04
0.00E+00	6.86E-06			0.00E+00	0.00E+00	2.59E-09	2.59E-09	2.59E-03	5.79E-04	6.91E-04	5.11E-04	2.69E-04
0.00E+00	6.71E-06			0.00E+00	0.00E+00	2.54E-09	2.54E-09	2.54E-03	5.66E-04	6.76E-04	4.99E-04	2.63E-04
0.00E+00	8.85E-06			0.00E+00	0.00E+00	3.34E-09	3.34E-09	3.34E-03	7.46E-04	8.91E-04	6.58E-04	3.47E-04
0.00E+00	8.53E-06			0.00E+00	0.00E+00	3.22E-09	3.22E-09	3.22E-03	7.19E-04	8.59E-04	6.34E-04	3.34E-04
0.00E+00	8.22E-06			0.00E+00	0.00E+00	3.11E-09	3.11E-09	3.11E-03	6.93E-04	8.28E-04	6.11E-04	3.22E-04
0.00E+00	7.93E-06			0.00E+00	0.00E+00	3.00E-09	3.00E-09	3.00E-03	6.69E-04	7.99E-04	5.90E-04	3.11E-04
0.00E+00	7.67E-06			0.00E+00	0.00E+00	2.90E-09	2.90E-09	2.90E-03	6.47E-04	7.73E-04	5.71E-04	3.01E-04
0.00E+00	7.44E-06			0.00E+00	0.00E+00	2.81E-09	2.81E-09	2.81E-03	6.27E-04	7.49E-04	5.54E-04	2.91E-04
0.00E+00	9.28E-06			0.00E+00	0.00E+00	3.51E-09	3.51E-09	3.51E-03	7.82E-04	9.34E-04	6.90E-04	3.63E-04
0.00E+00	8.86E-06			0.00E+00	0.00E+00	3.35E-09	3.35E-09	3.35E-03	7.47E-04	8.92E-04	6.59E-04	3.47E-04
0.00E+00	1.07E-05			0.00E+00	0.00E+00	4.04E-09	4.04E-09	4.04E-03	9.01E-04	1.08E-03	7.95E-04	4.19E-04
0.00E+00	2.25E-06			0.00E+00	0.00E+00	8.52E-10	8.52E-10	8.52E-04	1.90E-04	2.27E-04	1.68E-04	8.83E-05
0.00E+00	2.29E-06			0.00E+00	0.00E+00	8.66E-10	8.66E-10	8.66E-04	1.93E-04	2.31E-04	1.70E-04	8.97E-05
0.00E+00	2.32E-06			0.00E+00	0.00E+00	8.76E-10	8.76E-10	8.76E-04	1.95E-04	2.33E-04	1.72E-04	9.08E-05
0.00E+00	2.29E-06			0.00E+00	0.00E+00	8.66E-10	8.66E-10	8.66E-04	1.93E-04	2.31E-04	1.70E-04	8.97E-05
0.00E+00	2.34E-06			0.00E+00	0.00E+00	8.83E-10	8.83E-10	8.83E-04	1.97E-04	2.35E-04	1.74E-04	9.14E-05
0.00E+00	2.37E-06			0.00E+00	0.00E+00	8.95E-10	8.95E-10	8.95E-04	2.00E-04	2.38E-04	1.76E-04	9.27E-05
0.00E+00	2.34E-06			0.00E+00	0.00E+00	8.86E-10	8.86E-10	8.86E-04	1.98E-04	2.36E-04	1.74E-04	9.18E-05
0.00E+00	2.39E-06			0.00E+00	0.00E+00	9.03E-10	9.03E-10	9.03E-04	2.01E-04	2.41E-04	1.78E-04	9.36E-05
0.00E+00	2.42E-06			0.00E+00	0.00E+00	9.17E-10	9.17E-10	9.17E-04	2.04E-04	2.44E-04	1.80E-04	9.50E-05
0.00E+00	2.41E-06			0.00E+00	0.00E+00	9.10E-10	9.10E-10	9.10E-04	2.03E-04	2.42E-04	1.79E-04	9.43E-05
0.00E+00	2.45E-06			0.00E+00	0.00E+00	9.27E-10	9.27E-10	9.27E-04	2.07E-04	2.47E-04	1.82E-04	9.60E-05
0.00E+00	2.50E-06			0.00E+00	0.00E+00	9.44E-10	9.44E-10	9.44E-04	2.10E-04	2.51E-04	1.86E-04	9.77E-05
0.00E+00	2.38E-06			0.00E+00	0.00E+00	9.01E-10	9.01E-10	9.01E-04	2.01E-04	2.40E-04	1.77E-04	9.34E-05
0.00E+00	2.45E-06			0.00E+00	0.00E+00	9.24E-10	9.24E-10	9.24E-04	2.06E-04	2.46E-04	1.82E-04	9.58E-05
0.00E+00	2.48E-06			0.00E+00	0.00E+00	9.39E-10	9.39E-10	9.39E-04	2.09E-04	2.50E-04	1.85E-04	9.72E-05
0.00E+00	2.53E-06			0.00E+00	0.00E+00	9.55E-10	9.55E-10	9.55E-04	2.13E-04	2.54E-04	1.88E-04	9.89E-05
0.00E+00	2.57E-06			0.00E+00	0.00E+00	9.71E-10	9.71E-10	9.71E-04	2.17E-04	2.59E-04	1.91E-04	1.01E-04
0.00E+00	2.44E-06			0.00E+00	0.00E+00	9.22E-10	9.22E-10	9.22E-04	2.06E-04	2.45E-04	1.81E-04	9.55E-05
0.00E+00	2.48E-06			0.00E+00	0.00E+00	9.38E-10	9.38E-10	9.38E-04	2.09E-04	2.50E-04	1.85E-04	9.72E-05
0.00E+00	2.49E-06			0.00E+00	0.00E+00	9.42E-10	9.42E-10	9.42E-04	2.10E-04	2.51E-04	1.85E-04	9.76E-05
0.00E+00	2.54E-06			0.00E+00	0.00E+00	9.59E-10	9.59E-10	9.59E-04	2.14E-04	2.55E-04	1.89E-04	9.94E-05
0.00E+00	2.60E-06			0.00E+00	0.00E+00	9.84E-10	9.84E-10	9.84E-04	2.20E-04	2.62E-04	1.94E-04	1.02E-04
0.00E+00	2.70E-06			0.00E+00	0.00E+00	1.02E-09	1.02E-09	1.02E-03	2.27E-04	2.72E-04	2.01E-04	1.06E-04
0.00E+00	2.75E-06			0.00E+00	0.00E+00	1.04E-09	1.04E-09	1.04E-03	2.32E-04	2.77E-04	2.05E-04	1.08E-04
0.00E+00	2.79E-06			0.00E+00	0.00E+00	1.05E-09	1.05E-09	1.05E-03	2.35E-04	2.81E-04	2.07E-04	1.09E-04
0.00E+00	2.56E-06			0.00E+00	0.00E+00	9.69E-10	9.69E-10	9.69E-04	2.16E-04	2.58E-04	1.91E-04	1.00E-04
0.00E+00	2.60E-06			0.00E+00	0.00E+00	9.85E-10	9.85E-10	9.85E-04	2.20E-04	2.62E-04	1.94E-04	1.02E-04
0.00E+00	2.65E-06			0.00E+00	0.00E+00	1.00E-09	1.00E-09	1.00E-03	2.24E-04	2.67E-04	1.97E-04	1.04E-04
0.00E+00	2.70E-06			0.00E+00	0.00E+00	1.02E-09	1.02E-09	1.02E-03	2.28E-04	2.72E-04	2.01E-04	1.06E-04
0.00E+00	2.79E-06			0.00E+00	0.00E+00	1.06E-09	1.06E-09	1.06E-03	2.35E-04	2.81E-04	2.08E-04	1.09E-04
0.00E+00	2.84E-06			0.00E+00	0.00E+00	1.07E-09	1.07E-09	1.07E-03	2.40E-04	2.86E-04	2.12E-04	1.11E-04
0.00E+00	2.89E-06			0.00E+00	0.00E+00	1.09E-09	1.09E-09	1.09E-03	2.44E-04	2.91E-04	2.15E-04	1.13E-04
0.00E+00	2.69E-06			0.00E+00	0.00E+00	1.02E-09	1.02E-09	1.02E-03	2.27E-04	2.71E-04	2.00E-04	1.05E-04
0.00E+00	2.74E-06			0.00E+00	0.00E+00	1.03E-09	1.03E-09	1.03E-03	2.31E-04	2.76E-04	2.04E-04	1.07E-04
0.00E+00	2.77E-06			0.00E+00	0.00E+00	1.05E-09	1.05E-09	1.05E-03	2.34E-04	2.79E-04	2.06E-04	1.09E-04
0.00E+00	2.84E-06			0.00E+00	0.00E+00	1.07E-09	1.07E-09	1.07E-03	2.39E-04	2.85E-04	2.11E-04	1.11E-04
0.00E+00	2.93E-06			0.00E+00	0.00E+00	1.11E-09	1.11E-09	1.11E-03	2.47E-04	2.95E-04	2.18E-04	1.15E-04
0.00E+00	2.99E-06			0.00E+00	0.00E+00	1.13E-09	1.13E-09	1.13E-03	2.52E-04	3.01E-04	2.22E-04	1.17E-04
0.00E+00	3.04E-06			0.00E+00	0.00E+00	1.15E-09	1.15E-09	1.15E-03	2.56E-04	3.06E-04	2.26E-04	1.19E-04
0.00E+00	3.06E-06			0.00E+00	0.00E+00	1.16E-09	1.16E-09	1.16E-03	2.58E-04	3.08E-04	2.28E-04	1.20E-04
0.00E+00	2.71E-06			0.00E+00	0.00E+00	1.02E-09	1.02E-09	1.02E-03	2.28E-04	2.73E-04	2.02E-04	1.06E-04
0.00E+00	2.84E-06			0.00E+00	0.00E+00	1.07E-09	1.07E-09	1.07E-03	2.39E-04	2.86E-04	2.11E-04	1.11E-04
0.00E+00	2.86E-06			0.00E+00	0.00E+00	1.08E-09	1.08E-09	1.08E-03	2.41E-04	2.88E-04	2.13E-04	1.12E-04
0.00E+00	3.01E-06			0.00E+00	0.00E+00	1.14E-09	1.14E-09	1.14E-03	2.54E-04	3.03E-04	2.24E-04	1.18E-04
0.00E+00	3.04E-06			0.00E+00	0.00E+00	1.15E-09	1.15E-09	1.15E-03	2.56E-04	3.06E-04	2.26E-04	1.19E-04
0.00E+00	3.10E-06			0.00E+00	0.00E+00	1.17E-09	1.17E-09	1.17E-03	2.61E-04	3.12E-04	2.31E-04	1.21E-04
0.00E+00	3.16E-06			0.00E+00	0.00E+00	1.19E-09	1.19E-09	1.19E-03	2.66E-04	3.18E-04	2.35E-04	1.24E-04
0.00E+00	3.21E-06			0.00E+00	0.00E+00	1.22E-09	1.22E-09	1.22E-03	2.71E-04	3.24E-04	2.39E-04	1.26E-04
0.00E+00	3.24E-06			0.00E+00	0.00E+00	1.22E-09	1.22E-09	1.22E-03	2.73E-04	3.26E-04	2.41E-04	1.27E-04
0.00E+00	3.04E-06			0.00E+00	0.00E+00	1.15E-09	1.15E-09	1.15E-03	2.56E-04	3.06E-04	2.26E-04	1.19E-04
0.00E+00	3.19E-06			0.00E+00	0.00E+00	1.21E-09	1.21E-09	1.21E-03	2.69E-04	3.21E-04	2.37E-04	1.25E-04
0.00E+00	3.25E-06			0.00E+00	0.00E+00	1.23E-09	1.23E-09	1.23E-03	2.74E-04	3.27E-04	2.41E-04	1.27E-04
0.00E+00	3.30E-06			0.00E+00	0.00E+00	1.25E-09	1.25E-09	1.25E-03	2.78E-04	3.32E-04	2.46E-04	1.29E-04
0.00E+00	3.37E-06			0.00E+00	0.00E+00	1.27E-09	1.27E-09	1.27E-03	2.84E-04	3.39E-04	2.50E-04	1.32E-04
0.00E+00	3.42E-06			0.00E+00	0.00E+00	1.29E-09	1.29E-09	1.29E-03	2.89E-04	3.45E-04	2.55E-04	1.34E-04
0.00E+00	3.46E-06			0.00E+00	0.00E+00	1.31E-09	1.31E-09	1.31E-03	2.92E-04	3.49E-04	2.58E-04	1.36E-04
0.00E+00	3.40E-06			0.00E+00	0.00E+00	1.29E-09	1.29E-09	1.29E-03	2.87E-04	3.43E-04	2.53E-04	1.33E-04
0.00E+00	3.48E-06			0.00E+00	0.00E+00	1.32E-09	1.32E-09	1.32E-03	2.93E-04	3.50E-04	2.59E-04	1.36E-04
0.00E+00	3.50E-06			0.00E+00	0.00E+00	1.32E-09	1.32E-09	1.32E-03	2.95E-04	3.53E-04	2.61E-04	1.37E-04
0.00E+00	3.61E-06			0.00E+00	0.00E+00	1.37E-09	1.37E-09	1.37E-03	3.05E-04	3.64E-04	2.69E-04	1.42E-04
0.00E+00	3.67E-06			0.00E+00	0.00E+00	1.39E-09	1.39E-09	1.39E-03	3.09E-04	3.69E-04	2.73E-04	1.44E-04
0.00E+00	3.71E-06			0.00E+00	0.00E+00	1.40E-09	1.40E-09	1.40E-03	3.13E-04	3.74E-04	2.76E-04	1.45E-04
0.00E+00	3.62E-06			0.00E+00	0.00E+00	1.37E-09	1.37E-09	1.37E-03	3.05E-04	3.65E-04	2.70E-04	1.42E-04
0.00E+00	3.69E-06			0.00E+00	0.00E+00	1.40E-09	1.40E-09	1.40E-03	3.11E-04	3.72E-04	2.75E-04	1.45E-04
0.00E+00	3.77E-06			0.00E+00	0.00E+00	1.42E-09	1.42E-09	1.42E-03	3.17E-04	3.79E-04	2.80E-04	1.47E-04
0.00E+00	3.87E-06			0.00E+00	0.00E+00	1.46E-09	1.46E-09	1.46E-03	3.26E-04	3.90E-04	2.88E-04	1.52E-04
0.00E+00	3.87E-06			0.00E+00	0.00E+00	1.46E-09	1.46E-09	1.46E-03	3.26E-04	3.90E-04	2.88E-04	1.52E-04
0.00E+00	3.95E-06			0.00E+00	0.00E+00	1.49E-09	1.49E-09	1.49E-03	3.33E-04	3.98E-04	2.94E-04	1.55E-04
0.00E+00	4.03E-06			0.00E+00	0.00E+00	1.53E-09	1.53E-09	1.53E-03	3.40E-04	4.06E-04	3.00E-04	1.58E-04
0.00E+00	4.12E-06			0.00E+00	0.00E+00	1.56E-09	1.56E-09	1.56E-03	3.47E-04	4.14E-04	3.06E-04	1.61E-04
0.00E+00	4.20E-06			0.00E+00	0.00E+00	1.59E-09	1.59E-09	1.59E-03	3.54E-04	4.23E-04	3.12E-04	1.64E-04
0.00E+00	4.27E-06			0.00E+00	0.00E+00	1.61E-09	1.61E-09	1.61E-03	3.60E-04	4.30E-04	3.18E-04	1.67E-04
0.00E+00	4.37E-06			0.00E+00	0.00E+00	1.65E-09	1.65E-09	1.65E-03	3.68E-04	4.40E-04	3.25E-04	1.71E-04
0.00E+00	4.46E-06			0.00E+00	0.00E+00	1.69E-09	1.69E-09	1.69E-03	3.76E-04	4.49E-04	3.32E-04	1.75E-04
0.00E+00	4.67E-06			0.00E+00	0.00E+00	1.76E-09	1.76E-09	1.76E-03	3.93E-04	4.70E-04	3.47E-04	1.83E-04
0.00E+00	4.78E-06			0.00E+00	0.00E+00	1.81E-09	1.81E-09	1.81E-03	4.03E-04	4.81E-04	3.56E-04	1.87E-04
0.00E+00	4.89E-06			0.00E+00	0.00E+00	1.85E-09	1.85E-09	1.85E-03	4.12E-04	4.92E-04	3.64E-04	1.91E-04
0.00E+00	5.37E-06			0.00E+00	0.00E+00	2.03E-09	2.03E-09	2.03E-03	4.52E-04	5.40E-04	3.99E-04	2.10E-04
0.00E+00	5.53E-06			0.00E+00	0.00E+00	2.09E-09	2.09E-09	2.09E-03	4.66E-04	5.56E-04	4.11E-04	2.16E-04
0.00E+00	5.61E-06			0.00E+00	0.00E+00	2.12E-09	2.12E-09	2.12E-03	4.73E-04	5.65E-04	4.17E-04	2.20E-04
0.00E+00	5.04E-06			0.00E+00	0.00E+00	1.91E-09	1.91E-09	1.91E-03	4.25E-04	5.07E-04	3.75E-04	1.97E-04
0.00E+00	5.17E-06			0.00E+00	0.00E+00	1.95E-09	1.95E-09	1.95E-03	4.36E-04	5.21E-04	3.85E-04	2.02E-04
0.00E+00	5.30E-06			0.00E+00	0.00E+00	2.00E-09	2.00E-09	2.00E-03	4.47E-04	5.34E-04	3.94E-04	2.08E-04
0.00E+00	5.44E-06			0.00E+00	0.00E+00	2.06E-09	2.06E-09	2.06E-03	4.58E-04	5.48E-04	4.05E-04	2.13E-04
0.00E+00	5.88E-06			0.00E+00	0.00E+00	2.22E-09	2.22E-09	2.22E-03	4.95E-04	5.92E-04	4.37E-04	2.30E-04
0.00E+00	5.91E-06			0.00E+00	0.00E+00	2.24E-09	2.24E-09	2.24E-03	4.98E-04	5.95E-04	4.40E-04	2.32E-04
0.00E+00	6.32E-06			0.00E+00	0.00E+00	2.39E-09	2.39E-09	2.39E-03	5.32E-04	6.36E-04	4.70E-04	2.47E-04
0.00E+00	6.50E-06			0.00E+00	0.00E+00	2.46E-09	2.46E-09	2.46E-03	5.48E-04	6.55E-04	4.84E-04	2.55E-04
0.00E+00	5.83E-06			0.00E+00	0.00E+00	2.20E-09	2.20E-09	2.20E-03	4.92E-04	5.87E-04	4.34E-04	2.28E-04
0.00E+00	6.00E-06			0.00E+00	0.00E+00	2.27E-09	2.27E-09	2.27E-03	5.06E-04	6.04E-04	4.46E-04	2.35E-04
0.00E+00	6.17E-06			0.00E+00	0.00E+00	2.33E-09	2.33E-09	2.33E-03	5.20E-04	6.21E-04	4.59E-04	2.41E-04
0.00E+00	6.34E-06			0.00E+00	0.00E+00	2.40E-09	2.40E-09	2.40E-03	5.34E-04	6.38E-04	4.71E-04	2.48E-04
0.00E+00	6.71E-06			0.00E+00	0.00E+00	2.54E-09	2.54E-09	2.54E-03	5.66E-04	6.76E-04	4.99E-04	2.63E-04
0.00E+00	6.92E-06			0.00E+00	0.00E+00	2.62E-09	2.62E-09	2.62E-03	5.84E-04	6.97E-04	5.15E-04	2.71E-04
0.00E+00	7.52E-06			0.00E+00	0.00E+00	2.84E-09	2.84E-09	2.84E-03	6.34E-04	7.57E-04	5.59E-04	2.94E-04
0.00E+00	7.79E-06			0.00E+00	0.00E+00	2.94E-09	2.94E-09	2.94E-03	6.57E-04	7.84E-04	5.79E-04	3.05E-04
0.00E+00	7.17E-06			0.00E+00	0.00E+00	2.71E-09	2.71E-09	2.71E-03	6.04E-04	7.22E-04	5.33E-04	2.81E-04
0.00E+00	7.39E-06			0.00E+00	0.00E+00	2.79E-09	2.79E-09	2.79E-03	6.23E-04	7.44E-04	5.50E-04	2.89E-04
0.00E+00	7.88E-06			0.00E+00	0.00E+00	2.98E-09	2.98E-09	2.98E-03	6.64E-04	7.93E-04	5.86E-04	3.08E-04
0.00E+00	8.16E-06			0.00E+00	0.00E+00	3.08E-09	3.08E-09	3.08E-03	6.88E-04	8.22E-04	6.07E-04	3.20E-04
0.00E+00	8.45E-06			0.00E+00	0.00E+00	3.19E-09	3.19E-09	3.19E-03	7.12E-04	8.51E-04	6.29E-04	3.31E-04
0.00E+00	9.99E-06			0.00E+00	0.00E+00	3.78E-09	3.78E-09	3.78E-03	8.42E-04	1.01E-03	7.43E-04	3.91E-04
0.00E+00	1.04E-05			0.00E+00	0.00E+00	3.93E-09	3.93E-09	3.93E-03	8.77E-04	1.05E-03	7.74E-04	4.08E-04
0.00E+00	1.08E-05			0.00E+00	0.00E+00	4.10E-09	4.10E-09	4.10E-03	9.14E-04	1.09E-03	8.07E-04	4.25E-04
0.00E+00	1.13E-05			0.00E+00	0.00E+00	4.27E-09	4.27E-09	4.27E-03	9.51E-04	1.14E-03	8.39E-04	4.42E-04
0.00E+00	1.50E-05			0.00E+00	0.00E+00	5.68E-09	5.68E-09	5.68E-03	1.27E-03	1.51E-03	1.12E-03	5.88E-04
0.00E+00	4.03E-05			0.00E+00	0.00E+00	1.52E-08	1.52E-08	1.52E-02	3.40E-03	4.06E-03	3.00E-03	1.58E-03
0.00E+00	4.09E-05			0.00E+00	0.00E+00	1.55E-08	1.55E-08	1.55E-02	3.45E-03	4.12E-03	3.05E-03	1.60E-03

Unique Identifier	X (UTM)	Y (UTM)	Demolition	Demolition - Hauling	Site Preparation	Grading/Excavation	Grading/Excavation - Hauling	Concrete - Garage - Trucks	Concrete - Garage - Trucks	Concrete - Podium 1 - Trucks	Concrete - Podium 2 - Trucks	Building Construction-1	Building Construction-1	Building Construction-1	Building Construction-2	Building Construction-2	Finishing/Painting-1	Finishing/Painting-1
			2026	2026	2026	2026	2026	2026	2027	2027	2028	2027	2028	2029	2028	2029	2028	2029
371401.013761289.01	371401.01	3761289.01	1.45E-05	2.98E-04	3.49E-05	4.51E-05	1.51E-03	1.35E-03	1.35E-03	1.35E-03	1.34E-03	1.18E-03	1.13E-03	1.08E-03	4.03E-04	3.87E-04	0.00E+00	0.00E+00
371411.013761284.01	371411.01	3761284.01	1.49E-05	3.08E-04	3.60E-05	4.65E-05	1.55E-03	1.39E-03	1.39E-03	1.39E-03	1.38E-03	1.21E-03	1.16E-03	1.12E-03	4.15E-04	3.99E-04	0.00E+00	0.00E+00
371421.013761284.01	371421.01	3761284.01	1.38E-05	2.85E-04	3.33E-05	4.31E-05	1.44E-03	1.29E-03	1.29E-03	1.29E-03	1.28E-03	1.12E-03	1.08E-03	1.04E-03	3.85E-04	3.70E-04	0.00E+00	0.00E+00
371431.013761284.01	371431.01	3761284.01	1.28E-05	2.64E-04	3.08E-05	3.98E-05	1.33E-03	1.19E-03	1.19E-03	1.19E-03	1.18E-03	1.04E-03	9.96E-04	9.57E-04	3.56E-04	3.42E-04	0.00E+00	0.00E+00
371381.013761299.01	371381.01	3761299.01	1.11E-05	2.28E-04	2.67E-05	3.45E-05	1.15E-03	1.03E-03	1.03E-03	1.03E-03	1.02E-03	9.00E-04	8.63E-04	8.29E-04	3.08E-04	2.96E-04	0.00E+00	0.00E+00
371391.013761294.01	371391.01	3761294.01	1.33E-05	2.74E-04	3.21E-05	4.15E-05	1.39E-03	1.24E-03	1.24E-03	1.24E-03	1.23E-03	1.08E-03	1.04E-03	9.96E-04	3.70E-04	3.56E-04	0.00E+00	0.00E+00
371401.013761294.01	371401.01	3761294.01	1.32E-05	2.72E-04	3.17E-05	4.10E-05	1.37E-03	1.23E-03	1.23E-03	1.23E-03	1.21E-03	1.07E-03	1.03E-03	9.86E-04	3.67E-04	3.52E-04	0.00E+00	0.00E+00
371411.013761294.01	371411.01	3761294.01	1.25E-05	2.57E-04	3.00E-05	3.88E-05	1.30E-03	1.16E-03	1.16E-03	1.16E-03	1.15E-03	1.01E-03	9.70E-04	9.32E-04	3.47E-04	3.33E-04	0.00E+00	0.00E+00
371421.013761294.01	371421.01	3761294.01	1.17E-05	2.42E-04	2.83E-05	3.66E-05	1.22E-03	1.09E-03	1.10E-03	1.10E-03	1.08E-03	9.54E-04	9.15E-04	8.79E-04	3.27E-04	3.14E-04	0.00E+00	0.00E+00
371431.013761294.01	371431.01	3761294.01	1.10E-05	2.26E-04	2.64E-05	3.41E-05	1.14E-03	1.02E-03	1.02E-03	1.02E-03	1.01E-03	8.90E-04	8.54E-04	8.20E-04	3.05E-04	2.93E-04	0.00E+00	0.00E+00
371361.013761309.01	371361.01	3761309.01	9.23E-06	1.90E-04	2.22E-05	2.87E-05	9.62E-04	8.58E-04	8.61E-04	8.61E-04	8.51E-04	7.50E-04	7.19E-04	6.91E-04	2.57E-04	2.47E-04	0.00E+00	0.00E+00
371371.013761304.01	371371.01	3761304.01	1.01E-05	2.08E-04	2.44E-05	3.15E-05	1.05E-03	9.40E-04	9.43E-04	9.43E-04	9.32E-04	8.21E-04	7.87E-04	7.56E-04	2.81E-04	2.70E-04	0.00E+00	0.00E+00
371381.013761304.01	371381.01	3761304.01	1.02E-05	2.09E-04	2.45E-05	3.16E-05	1.06E-03	9.45E-04	9.48E-04	9.48E-04	9.37E-04	8.25E-04	7.91E-04	7.60E-04	2.83E-04	2.71E-04	0.00E+00	0.00E+00
371391.013761304.01	371391.01	3761304.01	1.07E-05	2.20E-04	2.57E-05	3.32E-05	1.11E-03	9.91E-04	9.95E-04	9.95E-04	9.83E-04	8.66E-04	8.31E-04	7.98E-04	2.97E-04	2.85E-04	0.00E+00	0.00E+00
371401.013761304.01	371401.01	3761304.01	1.10E-05	2.26E-04	2.64E-05	3.41E-05	1.14E-03	1.02E-03	1.02E-03	1.02E-03	1.01E-03	8.90E-04	8.54E-04	8.20E-04	3.05E-04	2.93E-04	0.00E+00	0.00E+00
371411.013761304.01	371411.01	3761304.01	1.06E-05	2.18E-04	2.54E-05	3.29E-05	1.10E-03	9.82E-04	9.86E-04	9.86E-04	9.74E-04	8.58E-04	8.23E-04	7.90E-04	2.94E-04	2.82E-04	0.00E+00	0.00E+00
371421.013761303.01	371421.01	3761303.01	1.03E-05	2.11E-04	2.47E-05	3.19E-05	1.07E-03	9.53E-04	9.57E-04	9.57E-04	9.45E-04	8.33E-04	7.99E-04	7.67E-04	2.85E-04	2.74E-04	0.00E+00	0.00E+00
371431.013761304.01	371431.01	3761304.01	9.54E-06	1.97E-04	2.30E-05	2.97E-05	9.93E-04	8.87E-04	8.90E-04	8.90E-04	8.79E-04	7.75E-04	7.43E-04	7.13E-04	2.65E-04	2.55E-04	0.00E+00	0.00E+00
371361.013761314.01	371361.01	3761314.01	8.33E-06	1.72E-04	2.01E-05	2.59E-05	8.68E-04	7.75E-04	7.78E-04	7.78E-04	7.68E-04	6.77E-04	6.49E-04	6.23E-04	2.32E-04	2.23E-04	0.00E+00	0.00E+00
371371.013761314.01	371371.01	3761314.01	8.38E-06	1.73E-04	2.02E-05	2.61E-05	8.73E-04	7.79E-04	7.82E-04	7.82E-04	7.73E-04	6.81E-04	6.53E-04	6.27E-04	2.33E-04	2.24E-04	0.00E+00	0.00E+00
371381.013761314.01	371381.01	3761314.01	8.60E-06	1.77E-04	2.07E-05	2.68E-05	8.96E-04	8.00E-04	8.03E-04	8.03E-04	7.93E-04	6.99E-04	6.70E-04	6.43E-04	2.39E-04	2.30E-04	0.00E+00	0.00E+00
371391.013761314.01	371391.01	3761314.01	9.06E-06	1.87E-04	2.18E-05	2.82E-05	9.43E-04	8.42E-04	8.45E-04	8.45E-04	8.35E-04	7.36E-04	7.05E-04	6.77E-04	2.52E-04	2.42E-04	0.00E+00	0.00E+00
371431.013761314.01	371431.01	3761314.01	8.16E-06	1.68E-04	1.97E-05	2.54E-05	8.50E-04	7.59E-04	7.61E-04	7.61E-04	7.52E-04	6.63E-04	6.35E-04	6.10E-04	2.27E-04	2.18E-04	0.00E+00	0.00E+00
371371.013761324.01	371371.01	3761324.01	6.97E-06	1.44E-04	1.68E-05	2.17E-05	7.26E-04	6.48E-04	6.51E-04	6.51E-04	6.43E-04	5.66E-04	5.43E-04	5.22E-04	1.94E-04	1.86E-04	0.00E+00	0.00E+00
371381.013761324.01	371381.01	3761324.01	7.24E-06	1.49E-04	1.74E-05	2.25E-05	7.54E-04	6.73E-04	6.76E-04	6.76E-04	6.68E-04	5.88E-04	5.64E-04	5.42E-04	2.01E-04	1.93E-04	0.00E+00	0.00E+00
371391.013761324.01	371391.01	3761324.01	7.57E-06	1.56E-04	1.82E-05	2.36E-05	7.88E-04	7.04E-04	7.06E-04	7.06E-04	6.98E-04	6.15E-04	5.90E-04	5.66E-04	2.11E-04	2.02E-04	0.00E+00	0.00E+00
371401.013761324.01	371401.01	3761324.01	7.44E-06	1.53E-04	1.79E-05	2.32E-05	7.75E-04	6.92E-04	6.94E-04	6.94E-04	6.86E-04	6.04E-04	5.80E-04	5.57E-04	2.07E-04	1.99E-04	0.00E+00	0.00E+00
371421.013761324.01	371421.01	3761324.01	7.13E-06	1.47E-04	1.72E-05	2.22E-05	7.43E-04	6.63E-04	6.66E-04	6.66E-04	6.58E-04	5.79E-04	5.56E-04	5.34E-04	1.98E-04	1.91E-04	0.00E+00	0.00E+00
371431.013761324.01	371431.01	3761324.01	6.96E-06	1.43E-04	1.68E-05	2.17E-05	7.25E-04	6.47E-04	6.49E-04	6.49E-04	6.41E-04	5.65E-04	5.42E-04	5.20E-04	1.94E-04	1.86E-04	0.00E+00	0.00E+00
371391.013761334.01	371391.01	3761334.01	6.28E-06	1.29E-04	1.51E-05	1.96E-05	6.54E-04	5.84E-04	5.86E-04	5.86E-04	5.79E-04	5.10E-04	4.89E-04	4.70E-04	1.75E-04	1.68E-04	0.00E+00	0.00E+00
371401.013761334.01	371401.01	3761334.01	6.35E-06	1.31E-04	1.53E-05	1.98E-05	6.61E-04	5.91E-04	5.93E-04	5.93E-04	5.86E-04	5.16E-04	4.95E-04	4.75E-04	1.77E-04	1.70E-04	0.00E+00	0.00E+00
371411.013761334.01	371411.01	3761334.01	6.37E-06	1.31E-04	1.53E-05	1.98E-05	6.63E-04	5.92E-04	5.94E-04	5.94E-04	5.87E-04	5.17E-04	4.96E-04	4.76E-04	1.77E-04	1.70E-04	0.00E+00	0.00E+00
371421.013761334.01	371421.01	3761334.01	6.33E-06	1.31E-04	1.53E-05	1.97E-05	6.60E-04	5.89E-04	5.91E-04	5.91E-04	5.84E-04	5.14E-04	4.93E-04	4.74E-04	1.76E-04	1.69E-04	0.00E+00	0.00E+00
371431.013761334.01	371431.01	3761334.01	6.25E-06	1.29E-04	1.51E-05	1.95E-05	6.51E-04	5.81E-04	5.83E-04	5.83E-04	5.76E-04	5.08E-04	4.87E-04	4.68E-04	1.74E-04	1.67E-04	0.00E+00	0.00E+00
371401.013761344.01	371401.01	3761344.01	5.52E-06	1.14E-04	1.33E-05	1.72E-05	5.75E-04	5.13E-04	5.15E-04	5.15E-04	5.09E-04	4.48E-04	4.30E-04	4.13E-04	1.53E-04	1.47E-04	0.00E+00	0.00E+00
371411.013761344.01	371411.01	3761344.01	5.60E-06	1.15E-04	1.35E-05	1.74E-05	5.83E-04	5.21E-04	5.23E-04	5.23E-04	5.16E-04	4.55E-04	4.36E-04	4.19E-04	1.56E-04	1.50E-04	0.00E+00	0.00E+00
371421.013761344.01	371421.01	3761344.01	5.63E-06	1.16E-04	1.36E-05	1.75E-05	5.86E-04	5.23E-04	5.25E-04	5.25E-04	5.19E-04	4.57E-04	4.38E-04	4.21E-04	1.57E-04	1.50E-04	0.00E+00	0.00E+00
371431.013761344.01	371431.01	3761344.01	5.62E-06	1.16E-04	1.35E-05	1.75E-05	5.86E-04	5.23E-04	5.25E-04	5.25E-04	5.19E-04	4.57E-04	4.38E-04	4.21E-04	1.56E-04	1.50E-04	0.00E+00	0.00E+00
371421.013761354.01	371421.01	3761354.01	5.02E-06	1.03E-04	1.21E-05	1.56E-05	5.23E-04	4.67E-04	4.69E-04	4.69E-04	4.63E-04	4.08E-04	3.91E-04	3.76E-04	1.40E-04	1.34E-04	0.00E+00	0.00E+00
371431.013761354.01	371431.01	3761354.01	5.08E-06	1.05E-04	1.22E-05	1.58E-05	5.29E-04	4.72E-04	4.74E-04	4.74E-04	4.68E-04	4.12E-04	3.95E-04	3.80E-04	1.41E-04	1.36E-04	0.00E+00	0.00E+00
371528.013761323.01	371528.01	3761323.01	5.61E-06	1.16E-04	1.35E-05	1.75E-05	5.84E-04	5.21E-04	5.23E-04	5.23E-04	5.17E-04	4.55E-04	4.37E-04	4.19E-04	1.56E-04	1.50E-04	0.00E+00	0.00E+00
371538.013761325.01	371538.01	3761325.01	5.61E-06	1.16E-04	1.35E-05	1.75E-05	5.85E-04	5.22E-04	5.24E-04	5.24E-04	5.18E-04	4.56E-04	4.37E-04	4.20E-04	1.56E-04	1.50E-04	0.00E+00	0.00E+00
371528.013761332.01	371528.01	3761332.01	5.30E-06	1.09E-04	1.28E-05	1.65E-05	5.52E-04	4.92E-04	4.94E-04	4.94E-04	4.88E-04	4.30E-04	4.13E-04	3.96E-04	1.47E-04	1.41E-04	0.00E+00	0.00E+00
371538.013761332.01	371538.01	3761332.01	5.32E-06	1.10E-04	1.28E-05	1.66E-05	5.54E-04	4.95E-04	4.96E-04	4.96E-04	4.90E-04	4.32E-04	4.14E-04	3.98E-04	1.48E-04	1.42E-04	0.00E+00	0.00E+00
371547.013761334.01	371547.01	3761334.01	5.34E-06	1.10E-04	1.29E-05	1.66E-05	5.56E-04	4.97E-04	4.98E-04	4.98E-04	4.93E-04	4.34E-04	4.16E-04	4.00E-04	1.49E-04	1.43E-04	0.00E+00	0.00E+00
371523.013761342.01	371523.01	3761342.01	5.05E-06	1.04E-04	1.22E-05	1.57E-05	5.26E-04	4.69E-04	4.71E-04	4.71E-04	4.65E-04	4.10E-04	3.93E-04	3.78E-04	1.40E-04	1.35E-04	0.00E+00	0.00E+00
371528.013761342.01	371528.01	3761342.01	4.94E-06	1.02E-04	1.19E-05	1.54E-05	5.15E-04	4.60E-04	4.61E-04	4.61E-04	4.56E-04	4.01E-04	3.85E-04	3.70E-04	1.38E-04	1.32E-04	0.00E+00	0.00E+00
371538.013761342.01	371538.01	3761342.01	4.95E-06	1.02E-04	1.19E-05	1.54E-05	5.16E-04	4.61E-04	4.62E-04	4.62E-04	4.57E-04	4.02E-04	3.86E-04	3.70E-04	1.38E-04	1.32E-04	0.00E+00	0.00E+00
371546.013761342.01	371546.01	3761342.01	5.01E-06	1.03E-04	1.21E-05	1.56E-05	5.21E-04	4.66E-04	4.67E-04	4.67E-04	4.62E-04	4.07E-04	3.90E-04	3.75E-04	1.39E-04	1.34E-04	0.00E+00	0.00E+00
371520.013761352.01	371520.01	3761352.01	4.66E-06	9.60E-05	1.12E-05	1.45E-05	4.85E-04	4.33E-04	4.35E-04	4.35E-04	4.29E-04	3.78E-04	3.63E-04	3.48E-04	1.30E-04	1.24E-04	0.00E+00	0.00E+00
371528.013761352.01	371528.01	3761352.01	4.65E-06	9.58E-05	1.12E-05	1.45E-05	4.84E-04	4.32E-04	4.34E-04	4.34E-04	4.29E-04	3.78E-04	3.62E-04	3.48E-04	1.29E-04	1.24E-04	0.00E+00	0.00E+00
371538.013761352.01	371538.01	3761352.01	4.67E-06	9.61E-05	1.12E-05	1.45E-05	4.86E-04	4.34E-04	4.35E-04	4.35E-04	4.30E-04	3.79E-04	3.63E-04	3.49E-04	1.30E-04	1.25E-04	0.00E+00	0.00E+00
371548.013761352.01	371548.01	3761352.01	4.71E-06	9.71E-05	1.14E-05	1.47E-05	4.91E-04	4.38E-04	4.40E-04	4.40E-04	4.35E-04	3.83E-04	3.67E-04	3.53E-04	1.31E-04	1.26E-04	0.00E+00	0.00E+00
371518.013761362.01	371518.01	3761362.01	4.47E-06	9.21E-05	1.08E-05	1.39E-05	4.66E-04	4.16E-04	4.17E-04	4.17E-04	4.12E-04	3.63E-04	3.48E-04	3.34E-04	1.24E-04	1.19E-04	0.00E+00	0.00E+00
371528.013761362.01	371528.01	3761362.01	4.45E-06	9.18E-05	1.07E-05	1.39E-05	4.64E-04	4.14E-04	4.16E-04	4.16E-04	4.11E-04	3.62E-04	3.47E-04	3.33E-04	1.24E-04	1.19E-04	0.00E+00	0.00E+00
371538.013761362.01	371538.01	3761362.01	4.47E-06	9.21E-05	1.08E-05	1.39E-05	4.65E-04	4.15E-04	4.17E-04	4.17E-04	4.12E-04	3.63E-04	3.48E-04	3.34E-04	1.24E-04	1.19E-04	0.00E+00	0.00E+00
371548.013761362.01	371548.01	3761362.01	4.47E-06	9.22E-05	1.08E-05	1.39E-05	4.66E-04	4.16E-04	4.17E-04	4.17E-04	4.12E-04	3.63E-04	3.48E-04	3.35E-04	1.24E-04	1.19E-04	0.00E+00	0.00E+00
371558.013761362.01	371558.01	3761362.01	4.51E-06	9.30E-05	1.09E-05	1.41E-05	4.70E-04	4.20E-04	4.21E-04	4.21E-04	4.16E-04	3.67E-04	3.52E-04	3.38E-04	1.26E-04	1.21E-04	0.00E+00	0.00E+00
371518.013761372.01	371518.01	3761372.01	4.23E-06	8.72E-05	1.02E-05	1.32E-05	4.41E-04	3.93E-04	3.95E-04	3.95E-04	3.90E-04	3.44E-04	3.29E-04	3.16E-04	1.18E-04	1.13E-04	0.00E+00	0.00E+00
371528.013761372.01	371528.01	3761372.01	4.23E-06	8.71E-05	1.02E-05	1.32E-05	4.40E-04	3.93E-04	3.95E-04	3.95E-04	3.90E-04	3.43E-04	3.29E-04	3.16E-04	1.18E-04	1.13E-04	0.00E+00	0.00E+00
371538.013761372.01	371538.01	3761372.01	4.24E-06	8.73E-05	1.02E-05	1.32E-05	4.41E-04	3.94E-04	3.95E-04	3.95E-04	3.90E-04	3.44E-04	3.30E-04	3.17E-04	1.18E-04	1.13E-04	0.00E+00	0.00E+00
371548.013761372.01	371548.01	3761372.01	4.25E-06	8.76E-05	1.02E-05	1.32E-05	4.43E-04	3.95E-04	3.97E-04	3.97E-04	3.92E-04	3.45E-04	3.31E-04	3.18E-04	1.18E-04	1.14E-04	0.00E+00	0.00E+00
371558.013761372.01	371558.01	3761372.01	4.27E-06	8.80E-05	1.03E-05	1.33E-05	4.45E-04	3.97E-04	3.99E-04	3.99E-04	3.94E-04	3.47E-04	3.33E-04	3.19E-04	1.19E-04	1.14E-04	0.00E+00	0.00E+00
371568.013761372.01	371568.01	3761372.01	4.27E-06	8.79E-05	1.03E-05	1.33E-05	4.44E-04	3.97E-04	3.98E-04	3.98E-04	3.93E-04	3.47E-04	3.32E-04	3.19E-04	1.19E-04	1.14E-04	0.00E+00	0.00E+00
371538.013761382.01	371538.01	3761382.01	3.98E-06	8.19E-05	9.58E-06	1.24E-05	4.14E-04	3.70E-04	3.71E-04	3.71E-04	3.67E-04	3.23E-04	3.10E-04	2.97E-04	1.11E-04	1.06E-04	0.00E+00	0.00E+00
371548.013761382.01	371548.01	3761382.01	4.00E-06	8.24E-05	9.63E-06	1.24E-05	4.16E-04	3.72E-04	3.73E-04	3.73E-04	3.69E-04	3.25E-04	3.11E-04	2.99E-04	1.11E-04	1.07E-04	0.00E+00	0.00E+00
371558.013761382.01	371558.01	3761382.01	4.03E-06	8.30E-05	9.71E-06	1.25E-05	4.20E-04	3.75E-04	3.76E-04	3.76E-04	3.71E-04	3.27E-04	3.14E-04	3.01E-04	1.12E-04	1.08E-04	0.00E+00	0.00E+00
371568.013761382.01	371568.01	3761382.01	4.02E-06	8.29E-05	9.69E-06	1.25E-05	4.19E-04	3.74E-04	3.75E-04	3.75E-04	3.71E-04	3.27E-04	3.13E-04	3.01E-04	1.12E-04	1.07E-04	0.00E+00	0.00E+00
371629.013761398.01	371629.01	3761398.01	4.22E-06	8.69E-05	1.02E-05	1.31E-05	4.39E-04	3.92E-04	3.93E-04	3.93E-04	3.89E-04	3.42E-04	3.28E-04	3.15E-04	1.17E-04	1.13E-04	0.00E+00	0.00E+00
371639.013761398.01	371639.01	3761398.01	4.38E-06	9.02E-05	1.05E-05	1.36E-05	4.56E-04	4.07E-04	4.08E-04	4.08E-04	4.03E-04	3.55E-04	3.41E-04	3.27E-04	1.22E-04	1.17E-04	0.00E+00	0.00E+00
371639.013761408.01	371639.01	3761408.01	4.01E-06	8.26E-05	9.65E-06	1.25E-05	4.17E-04	3.73E-04	3.74E-04	3.74E-04	3.69E-04	3.25E-04	3.12E-04	3.00E-04	1.11E-04	1.07E-04	0.00E+00	0.00E+00
371649.013761408.01	371649.01	3761408.01	4.15E-06	8.55E-05	1.00E-05	1.29E-05	4.32E-04	3.86E-04	3.87E-04	3.87E-04	3.83E-04	3.37E-04	3.23E-04	3.10E-04	1.15E-04	1.11E-04	0.00E+00	0.00E+00
371659.013761408.01	371659.01	3761408.01	4.31E-06	8.88E-05	1.04E-05	1.34E-05	4.49E-04	4.01E-04	4.02E-04	4.02E-04	3.97E-04	3.50E-04	3.36E-04	3.22E-04	1.20E-04	1.15E-04	0.00E+00	0.00E+00
371639.013761418.01	371639.01	3761418.01	3.72E-06	7.66E-05	8.95E-06	1.16E-05	3.87E-04	3.46E-04	3.47E-04	3.47E-04	3.43E-04	3.02E-04	2.89E-04	2.78E-04	1.03E-04	9.93E-05	0.00E+00	0.00E+00
371649.013761418.01	371649.01	3761418.01	3.83E-06	7.89E-05	9.22E-06	1.19E-05	3.99E-04	3.56E-04	3.57E-04	3.57E-04	3.53E-04	3.11E-04	2.98E-04	2.86E-04	1.07E-04	1.02E-04	0.00E+00	0.00E+00
371659.013761418.01	371659.01	3761418.01	3.96E-06	8.16E-05	9.54E-06	1.23E-05	4.13E-04	3.68E-04	3.70E-04	3.70E-04	3.65E-04	3.22E-04	3.09E-04	2.96E-04	1.10E-04	1.06E-04	0.00E+00	0.00E+00
371669.013761418.01	371669.01	3761418.01	4.10E-06	8.46E-05	9.88E-06	1.28E-05	4.27E-04	3.82E-04	3.83E-04	3.83E-04	3.78E-04	3.33E-04	3.20E-04	3.07E-04	1.14E-04	1.10E-04	0.00E+00	0.00E+00
371679.013761418.01	371679.01	3761418.01	4.26E-06	8.77E-05	1.03E-05	1.33E-05	4.43E-04	3.96E-04	3.97E-04	3.97E-04	3.93E-04	3.46E-04	3.32E-04	3.18E-04	1.18E-04	1.14E-04	0.00E+00	0.00E+00
371639.013761428.01	371639.01	3761428.01	3.47E-06	7.16E-05	8.37E-06	1.08E-05	3.62E-04	3.23E-04	3.24E-04	3.24E-04	3.20E-04	2.82E-04	2.71E-04	2.60E-04	9.66E-05	9.28E-05	0.00E+00	0.00E+00
371649.013761428.01	371649.01	3761428.01	3.56E-06	7.34E-05	8.58E-06	1.11E-05	3.71E-04	3.31E-04	3.32E-04	3.32E-04	3.28E-04	2.89E-04	2.77E-04	2.66E-04	9.90E-05	9.51E-05	0.00E+00	0.00E+00
371669.013761428.01	371669.01	3761428.01	3.78E-06	7.79E-05	9.11E-06	1.18E-05	3.94E-04	3.52E-04	3.53E-04	3.53E-04	3.49E-04	3.07E-04	2.94E-04	2.83E-04	1.05E-04	1.01E-04	0.00E+00	0.00E+00
371679.013761428.01	371679.01	3761428.01	3.91E-06	8.06E-05	9.42E-06	1.22E-05	4.07E-04	3.64E-04	3.65E-04	3.65E-04	3.61E-04	3.18E-04	3.05E-04	2.93E-04	1.09E-04	1.05E-04	0.00E+00	0.00E+00
371649.013761438.01	371649.01	3761438.01	3.34E-06	6.87E-05	8.04E-06	1.04E-05	3.47E-04	3.10E-04	3.11E-04	3.11E-04	3.08E-04	2.71E-04	2.60E-04	2.50E-04	9.28E-05	8.91E-05	0.00E+00	0.00E+00
371669.013761438.01	371669.01	3761438.01	3.52E-06	7.24E-05	8.47E-06	1.09E-05	3.66E-04	3.27E-04	3.28E-04	3.28E-04	3.24E-04	2.86E-04	2.74E-04	2.63E-04	9.78E-05	9.39E-05	0.00E+00	0.00E+00
371649.013761448.01	371649.01	3761448.01	3.13E-06	6.46E-05	7.55E-06	9.76E-06	3.26E-04	2.91E-04	2.92E-04	2.92E-04	2.89E-04	2.55E-04	2.44E-04	2.34E-04	8.72E-05	8.37E-05	0.00E+00	0.00E+00
371659.013761448.01	371659.01	3761448.01	3.21E-06	6.61E-05	7.73E-06	9.99E-06	3.34E-04	2.98E-04	2.99E-04	2.99E-04	2.96E-04	2.61E-04	2.50E-04	2.40E-04	8.93E-05	8.57E-05	0.00E+00	0.00E+00
371669.013761448.01	371669.01	3761448.01	3.29E-06	6.79E-05	7.94E-06	1.03E-05	3.43E-04	3.06E-04	3.07E-04	3.07E-04	3.04E-04	2.68E-04	2.57E-04	2.46E-04	9.16E-05	8.80E-05	0.00E+00	0.00E+00
371659.013761458.01	371659.01	3761458.01	3.03E-06	6.23E-05	7.29E-06	9.42E-06	3.15E-04	2.81E-04	2.82E-04	2.82E-04	2.79E-04	2.46E-04	2.36E-04	2.26E-04	8.41E-05	8.08E-05	0.00E+00	0.00E+00
371738.013761389.01	371738.01	3761389.01	8.32E-06	1.71E-04	2.00E-05	2.59E-05	8.67E-04	7.74E-04	7.77E-04	7.77E-04	7.67E-04	6.76E-04	6.48E-04	6.22E-04	2.31E-04	2.22E-04	0.00E+00	0.00E+00
371730.013761399.01	371730.01	3761399.01	6.72E-06	1.38E-04	1.62E-05	2.09E-05	6.99E-04	6.24E-04	6.27E-04	6.27E-04	6.19E-04	5.45E-04	5.23E-04	5.02E-04	1.87E-04	1.79E-04	0.00E+00	0.00E+00
371738.013761399.01	371738.01	3761399.01	7.04E-06	1.45E-04	1.70E-05	2.19E-05	7.34E-04	6.55E-04	6.57E-04	6.57E-04	6.49E-04	5.72E-04	5.49E-04	5.27E-04	1.96E-04	1.88E-04	0.00E+00	0.00E+00
371748.013761399.01

Finishing/Painting-2	Paving			Child Risk					Overlapping Phases - Maximum GLC			
2029	2029			3rd Trimester	0<2	2<16	Total	per million	2026	2027	2028	2029
0.00E+00	3.85E-05			0.00E+00	0.00E+00	1.46E-08	1.46E-08	1.46E-02	3.25E-03	3.88E-03	2.87E-03	1.51E-03
0.00E+00	3.97E-05			0.00E+00	0.00E+00	1.50E-08	1.50E-08	1.50E-02	3.35E-03	4.00E-03	2.95E-03	1.56E-03
0.00E+00	3.68E-05			0.00E+00	0.00E+00	1.39E-08	1.39E-08	1.39E-02	3.10E-03	3.71E-03	2.74E-03	1.44E-03
0.00E+00	3.40E-05			0.00E+00	0.00E+00	1.29E-08	1.29E-08	1.29E-02	2.87E-03	3.43E-03	2.53E-03	1.33E-03
0.00E+00	2.95E-05			0.00E+00	0.00E+00	1.11E-08	1.11E-08	1.11E-02	2.49E-03	2.97E-03	2.19E-03	1.15E-03
0.00E+00	3.54E-05			0.00E+00	0.00E+00	1.34E-08	1.34E-08	1.34E-02	2.99E-03	3.57E-03	2.64E-03	1.39E-03
0.00E+00	3.51E-05			0.00E+00	0.00E+00	1.33E-08	1.33E-08	1.33E-02	2.96E-03	3.53E-03	2.61E-03	1.37E-03
0.00E+00	3.31E-05			0.00E+00	0.00E+00	1.25E-08	1.25E-08	1.25E-02	2.79E-03	3.34E-03	2.47E-03	1.30E-03
0.00E+00	3.13E-05			0.00E+00	0.00E+00	1.18E-08	1.18E-08	1.18E-02	2.63E-03	3.15E-03	2.32E-03	1.22E-03
0.00E+00	2.92E-05			0.00E+00	0.00E+00	1.10E-08	1.10E-08	1.10E-02	2.46E-03	2.94E-03	2.17E-03	1.14E-03
0.00E+00	2.46E-05			0.00E+00	0.00E+00	9.28E-09	9.28E-09	9.28E-03	2.07E-03	2.47E-03	1.83E-03	9.62E-04
0.00E+00	2.69E-05			0.00E+00	0.00E+00	1.02E-08	1.02E-08	1.02E-02	2.27E-03	2.71E-03	2.00E-03	1.05E-03
0.00E+00	2.70E-05			0.00E+00	0.00E+00	1.02E-08	1.02E-08	1.02E-02	2.28E-03	2.72E-03	2.01E-03	1.06E-03
0.00E+00	2.84E-05			0.00E+00	0.00E+00	1.07E-08	1.07E-08	1.07E-02	2.39E-03	2.86E-03	2.11E-03	1.11E-03
0.00E+00	2.92E-05			0.00E+00	0.00E+00	1.10E-08	1.10E-08	1.10E-02	2.46E-03	2.94E-03	2.17E-03	1.14E-03
0.00E+00	2.81E-05			0.00E+00	0.00E+00	1.06E-08	1.06E-08	1.06E-02	2.37E-03	2.83E-03	2.09E-03	1.10E-03
0.00E+00	2.73E-05			0.00E+00	0.00E+00	1.03E-08	1.03E-08	1.03E-02	2.30E-03	2.75E-03	2.03E-03	1.07E-03
0.00E+00	2.54E-05			0.00E+00	0.00E+00	9.59E-09	9.59E-09	9.59E-03	2.14E-03	2.55E-03	1.89E-03	9.94E-04
0.00E+00	2.22E-05			0.00E+00	0.00E+00	8.38E-09	8.38E-09	8.38E-03	1.87E-03	2.23E-03	1.65E-03	8.68E-04
0.00E+00	2.23E-05			0.00E+00	0.00E+00	8.43E-09	8.43E-09	8.43E-03	1.88E-03	2.25E-03	1.66E-03	8.73E-04
0.00E+00	2.29E-05			0.00E+00	0.00E+00	8.65E-09	8.65E-09	8.65E-03	1.93E-03	2.30E-03	1.70E-03	8.96E-04
0.00E+00	2.41E-05			0.00E+00	0.00E+00	9.11E-09	9.11E-09	9.11E-03	2.03E-03	2.43E-03	1.79E-03	9.43E-04
0.00E+00	2.17E-05			0.00E+00	0.00E+00	8.20E-09	8.20E-09	8.20E-03	1.83E-03	2.19E-03	1.61E-03	8.50E-04
0.00E+00	1.85E-05			0.00E+00	0.00E+00	7.01E-09	7.01E-09	7.01E-03	1.56E-03	1.87E-03	1.38E-03	7.26E-04
0.00E+00	1.93E-05			0.00E+00	0.00E+00	7.28E-09	7.28E-09	7.28E-03	1.62E-03	1.94E-03	1.43E-03	7.54E-04
0.00E+00	2.01E-05			0.00E+00	0.00E+00	7.61E-09	7.61E-09	7.61E-03	1.70E-03	2.03E-03	1.50E-03	7.89E-04
0.00E+00	1.98E-05			0.00E+00	0.00E+00	7.48E-09	7.48E-09	7.48E-03	1.67E-03	1.99E-03	1.47E-03	7.75E-04
0.00E+00	1.90E-05			0.00E+00	0.00E+00	7.17E-09	7.17E-09	7.17E-03	1.60E-03	1.91E-03	1.41E-03	7.43E-04
0.00E+00	1.85E-05			0.00E+00	0.00E+00	7.00E-09	7.00E-09	7.00E-03	1.56E-03	1.86E-03	1.38E-03	7.25E-04
0.00E+00	1.67E-05			0.00E+00	0.00E+00	6.32E-09	6.32E-09	6.32E-03	1.41E-03	1.68E-03	1.24E-03	6.54E-04
0.00E+00	1.69E-05			0.00E+00	0.00E+00	6.39E-09	6.39E-09	6.39E-03	1.42E-03	1.70E-03	1.26E-03	6.62E-04
0.00E+00	1.69E-05			0.00E+00	0.00E+00	6.40E-09	6.40E-09	6.40E-03	1.43E-03	1.70E-03	1.26E-03	6.63E-04
0.00E+00	1.69E-05			0.00E+00	0.00E+00	6.37E-09	6.37E-09	6.37E-03	1.42E-03	1.70E-03	1.25E-03	6.60E-04
0.00E+00	1.66E-05			0.00E+00	0.00E+00	6.29E-09	6.29E-09	6.29E-03	1.40E-03	1.67E-03	1.24E-03	6.51E-04
0.00E+00	1.47E-05			0.00E+00	0.00E+00	5.55E-09	5.55E-09	5.55E-03	1.24E-03	1.48E-03	1.09E-03	5.75E-04
0.00E+00	1.49E-05			0.00E+00	0.00E+00	5.63E-09	5.63E-09	5.63E-03	1.26E-03	1.50E-03	1.11E-03	5.84E-04
0.00E+00	1.50E-05			0.00E+00	0.00E+00	5.66E-09	5.66E-09	5.66E-03	1.26E-03	1.51E-03	1.11E-03	5.86E-04
0.00E+00	1.50E-05			0.00E+00	0.00E+00	5.66E-09	5.66E-09	5.66E-03	1.26E-03	1.51E-03	1.11E-03	5.86E-04
0.00E+00	1.34E-05			0.00E+00	0.00E+00	5.05E-09	5.05E-09	5.05E-03	1.13E-03	1.34E-03	9.94E-04	5.23E-04
0.00E+00	1.35E-05			0.00E+00	0.00E+00	5.11E-09	5.11E-09	5.11E-03	1.14E-03	1.36E-03	1.00E-03	5.29E-04
0.00E+00	1.49E-05			0.00E+00	0.00E+00	5.64E-09	5.64E-09	5.64E-03	1.26E-03	1.50E-03	1.11E-03	5.84E-04
0.00E+00	1.49E-05			0.00E+00	0.00E+00	5.65E-09	5.65E-09	5.65E-03	1.26E-03	1.50E-03	1.11E-03	5.85E-04
0.00E+00	1.41E-05			0.00E+00	0.00E+00	5.33E-09	5.33E-09	5.33E-03	1.19E-03	1.42E-03	1.05E-03	5.52E-04
0.00E+00	1.41E-05			0.00E+00	0.00E+00	5.35E-09	5.35E-09	5.35E-03	1.19E-03	1.42E-03	1.05E-03	5.54E-04
0.00E+00	1.42E-05			0.00E+00	0.00E+00	5.37E-09	5.37E-09	5.37E-03	1.20E-03	1.43E-03	1.06E-03	5.57E-04
0.00E+00	1.34E-05			0.00E+00	0.00E+00	5.08E-09	5.08E-09	5.08E-03	1.13E-03	1.35E-03	9.99E-04	5.26E-04
0.00E+00	1.32E-05			0.00E+00	0.00E+00	4.97E-09	4.97E-09	4.97E-03	1.11E-03	1.32E-03	9.78E-04	5.15E-04
0.00E+00	1.32E-05			0.00E+00	0.00E+00	4.98E-09	4.98E-09	4.98E-03	1.11E-03	1.33E-03	9.80E-04	5.16E-04
0.00E+00	1.33E-05			0.00E+00	0.00E+00	5.04E-09	5.04E-09	5.04E-03	1.12E-03	1.34E-03	9.91E-04	5.22E-04
0.00E+00	1.24E-05			0.00E+00	0.00E+00	4.68E-09	4.68E-09	4.68E-03	1.04E-03	1.25E-03	9.22E-04	4.85E-04
0.00E+00	1.24E-05			0.00E+00	0.00E+00	4.68E-09	4.68E-09	4.68E-03	1.04E-03	1.25E-03	9.20E-04	4.84E-04
0.00E+00	1.24E-05			0.00E+00	0.00E+00	4.69E-09	4.69E-09	4.69E-03	1.05E-03	1.25E-03	9.23E-04	4.86E-04
0.00E+00	1.25E-05			0.00E+00	0.00E+00	4.74E-09	4.74E-09	4.74E-03	1.06E-03	1.26E-03	9.33E-04	4.91E-04
0.00E+00	1.19E-05			0.00E+00	0.00E+00	4.50E-09	4.50E-09	4.50E-03	1.00E-03	1.20E-03	8.85E-04	4.66E-04
0.00E+00	1.19E-05			0.00E+00	0.00E+00	4.48E-09	4.48E-09	4.48E-03	9.99E-04	1.19E-03	8.82E-04	4.64E-04
0.00E+00	1.19E-05			0.00E+00	0.00E+00	4.49E-09	4.49E-09	4.49E-03	1.00E-03	1.20E-03	8.84E-04	4.66E-04
0.00E+00	1.19E-05			0.00E+00	0.00E+00	4.50E-09	4.50E-09	4.50E-03	1.00E-03	1.20E-03	8.85E-04	4.66E-04
0.00E+00	1.20E-05			0.00E+00	0.00E+00	4.54E-09	4.54E-09	4.54E-03	1.01E-03	1.21E-03	8.93E-04	4.70E-04
0.00E+00	1.13E-05			0.00E+00	0.00E+00	4.25E-09	4.25E-09	4.25E-03	9.48E-04	1.13E-03	8.37E-04	4.41E-04
0.00E+00	1.12E-05			0.00E+00	0.00E+00	4.25E-09	4.25E-09	4.25E-03	9.48E-04	1.13E-03	8.37E-04	4.40E-04
0.00E+00	1.13E-05			0.00E+00	0.00E+00	4.26E-09	4.26E-09	4.26E-03	9.50E-04	1.13E-03	8.38E-04	4.41E-04
0.00E+00	1.13E-05			0.00E+00	0.00E+00	4.27E-09	4.27E-09	4.27E-03	9.53E-04	1.14E-03	8.41E-04	4.43E-04
0.00E+00	1.14E-05			0.00E+00	0.00E+00	4.30E-09	4.30E-09	4.30E-03	9.58E-04	1.14E-03	8.45E-04	4.45E-04
0.00E+00	1.14E-05			0.00E+00	0.00E+00	4.29E-09	4.29E-09	4.29E-03	9.57E-04	1.14E-03	8.45E-04	4.45E-04
0.00E+00	1.06E-05			0.00E+00	0.00E+00	4.00E-09	4.00E-09	4.00E-03	8.92E-04	1.07E-03	7.87E-04	4.14E-04
0.00E+00	1.06E-05			0.00E+00	0.00E+00	4.02E-09	4.02E-09	4.02E-03	8.97E-04	1.07E-03	7.91E-04	4.17E-04
0.00E+00	1.07E-05			0.00E+00	0.00E+00	4.05E-09	4.05E-09	4.05E-03	9.04E-04	1.08E-03	7.97E-04	4.20E-04
0.00E+00	1.07E-05			0.00E+00	0.00E+00	4.04E-09	4.04E-09	4.04E-03	9.02E-04	1.08E-03	7.96E-04	4.19E-04
0.00E+00	1.12E-05			0.00E+00	0.00E+00	4.24E-09	4.24E-09	4.24E-03	9.46E-04	1.13E-03	8.34E-04	4.39E-04
0.00E+00	1.16E-05			0.00E+00	0.00E+00	4.40E-09	4.40E-09	4.40E-03	9.81E-04	1.17E-03	8.66E-04	4.56E-04
0.00E+00	1.07E-05			0.00E+00	0.00E+00	4.03E-09	4.03E-09	4.03E-03	8.99E-04	1.07E-03	7.93E-04	4.17E-04
0.00E+00	1.10E-05			0.00E+00	0.00E+00	4.17E-09	4.17E-09	4.17E-03	9.31E-04	1.11E-03	8.21E-04	4.32E-04
0.00E+00	1.15E-05			0.00E+00	0.00E+00	4.33E-09	4.33E-09	4.33E-03	9.67E-04	1.15E-03	8.53E-04	4.49E-04
0.00E+00	9.89E-06			0.00E+00	0.00E+00	3.74E-09	3.74E-09	3.74E-03	8.33E-04	9.95E-04	7.35E-04	3.87E-04
0.00E+00	1.02E-05			0.00E+00	0.00E+00	3.85E-09	3.85E-09	3.85E-03	8.59E-04	1.03E-03	7.58E-04	3.99E-04
0.00E+00	1.05E-05			0.00E+00	0.00E+00	3.98E-09	3.98E-09	3.98E-03	8.88E-04	1.06E-03	7.84E-04	4.13E-04
0.00E+00	1.09E-05			0.00E+00	0.00E+00	4.13E-09	4.13E-09	4.13E-03	9.20E-04	1.10E-03	8.12E-04	4.28E-04
0.00E+00	1.13E-05			0.00E+00	0.00E+00	4.28E-09	4.28E-09	4.28E-03	9.55E-04	1.14E-03	8.43E-04	4.44E-04
0.00E+00	9.24E-06			0.00E+00	0.00E+00	3.49E-09	3.49E-09	3.49E-03	7.79E-04	9.31E-04	6.88E-04	3.62E-04
0.00E+00	9.47E-06			0.00E+00	0.00E+00	3.58E-09	3.58E-09	3.58E-03	7.99E-04	9.54E-04	7.05E-04	3.71E-04
0.00E+00	1.01E-05			0.00E+00	0.00E+00	3.80E-09	3.80E-09	3.80E-03	8.48E-04	1.01E-03	7.48E-04	3.94E-04
0.00E+00	1.04E-05			0.00E+00	0.00E+00	3.93E-09	3.93E-09	3.93E-03	8.77E-04	1.05E-03	7.74E-04	4.08E-04
0.00E+00	8.88E-06			0.00E+00	0.00E+00	3.36E-09	3.36E-09	3.36E-03	7.48E-04	8.94E-04	6.60E-04	3.48E-04
0.00E+00	9.35E-06			0.00E+00	0.00E+00	3.54E-09	3.54E-09	3.54E-03	7.88E-04	9.42E-04	6.96E-04	3.66E-04
0.00E+00	8.34E-06			0.00E+00	0.00E+00	3.15E-09	3.15E-09	3.15E-03	7.03E-04	8.40E-04	6.20E-04	3.27E-04
0.00E+00	8.54E-06			0.00E+00	0.00E+00	3.23E-09	3.23E-09	3.23E-03	7.20E-04	8.59E-04	6.35E-04	3.34E-04
0.00E+00	8.77E-06			0.00E+00	0.00E+00	3.31E-09	3.31E-09	3.31E-03	7.39E-04	8.82E-04	6.52E-04	3.43E-04
0.00E+00	8.05E-06			0.00E+00	0.00E+00	3.04E-09	3.04E-09	3.04E-03	6.78E-04	8.10E-04	5.99E-04	3.15E-04
0.00E+00	2.21E-05			0.00E+00	0.00E+00	8.37E-09	8.37E-09	8.37E-03	1.87E-03	2.23E-03	1.65E-03	8.67E-04
0.00E+00	1.79E-05			0.00E+00	0.00E+00	6.75E-09	6.75E-09	6.75E-03	1.51E-03	1.80E-03	1.33E-03	6.99E-04
0.00E+00	1.87E-05			0.00E+00	0.00E+00	7.08E-09	7.08E-09	7.08E-03	1.58E-03	1.89E-03	1.39E-03	7.34E-04
0.00E+00	2.00E-05			0.00E+00	0.00E+00	7.57E-09	7.57E-09	7.57E-03	1.69E-03	2.02E-03	1.49E-03	7.84E-04
0.00E+00	1.46E-05			0.00E+00	0.00E+00	5.51E-09	5.51E-09	5.51E-03	1.23E-03	1.47E-03	1.08E-03	5.71E-04
0.00E+00	1.63E-05			0.00E+00	0.00E+00	6.17E-09	6.17E-09	6.17E-03	1.38E-03	1.64E-03	1.21E-03	6.39E-04
0.00E+00	1.72E-05			0.00E+00	0.00E+00	6.51E-09	6.51E-09	6.51E-03	1.45E-03	1.74E-03	1.28E-03	6.75E-04
0.00E+00	1.84E-05			0.00E+00	0.00E+00	6.97E-09	6.97E-09	6.97E-03	1.55E-03	1.86E-03	1.37E-03	7.22E-04
0.00E+00	1.99E-05			0.00E+00	0.00E+00	7.52E-09	7.52E-09	7.52E-03	1.68E-03	2.00E-03	1.48E-03	7.79E-04
0.00E+00	1.31E-05			0.00E+00	0.00E+00	4.97E-09	4.97E-09	4.97E-03	1.11E-03	1.32E-03	9.78E-04	5.15E-04
0.00E+00	1.38E-05			0.00E+00	0.00E+00	5.20E-09	5.20E-09	5.20E-03	1.16E-03	1.38E-03	1.02E-03	5.39E-04
0.00E+00	1.44E-05			0.00E+00	0.00E+00	5.45E-09	5.45E-09	5.45E-03	1.22E-03	1.45E-03	1.07E-03	5.65E-04
0.00E+00	1.61E-05			0.00E+00	0.00E+00	6.09E-09	6.09E-09	6.09E-03	1.36E-03	1.62E-03	1.20E-03	6.31E-04
0.00E+00	1.72E-05			0.00E+00	0.00E+00	6.50E-09	6.50E-09	6.50E-03	1.45E-03	1.73E-03	1.28E-03	6.74E-04
0.00E+00	2.01E-05			0.00E+00	0.00E+00	7.61E-09	7.61E-09	7.61E-03	1.70E-03	2.03E-03	1.50E-03	7.88E-04
0.00E+00	1.24E-05			0.00E+00	0.00E+00	4.70E-09	4.70E-09	4.70E-03	1.05E-03	1.25E-03	9.24E-04	4.87E-04
0.00E+00	1.44E-05			0.00E+00	0.00E+00	5.43E-09	5.43E-09	5.43E-03	1.21E-03	1.45E-03	1.07E-03	5.62E-04
0.00E+00	1.52E-05			0.00E+00	0.00E+00	5.74E-09	5.74E-09	5.74E-03	1.28E-03	1.53E-03	1.13E-03	5.95E-04
0.00E+00	1.61E-05			0.00E+00	0.00E+00	6.10E-09	6.10E-09	6.10E-03	1.36E-03	1.62E-03	1.20E-03	6.32E-04
0.00E+00	1.74E-05			0.00E+00	0.00E+00	6.58E-09	6.58E-09	6.58E-03	1.47E-03	1.75E-03	1.30E-03	6.82E-04
0.00E+00	1.91E-05			0.00E+00	0.00E+00	7.23E-09	7.23E-09	7.23E-03	1.61E-03	1.93E-03	1.42E-03	7.49E-04
0.00E+00	1.44E-05			0.00E+00	0.00E+00	5.46E-09	5.46E-09	5.46E-03	1.22E-03	1.45E-03	1.07E-03	5.66E-04
0.00E+00	1.54E-05			0.00E+00	0.00E+00	5.83E-09	5.83E-09	5.83E-03	1.30E-03	1.55E-03	1.15E-03	6.04E-04
0.00E+00	1.84E-05			0.00E+00	0.00E+00	6.97E-09	6.97E-09	6.97E-03	1.56E-03	1.86E-03	1.37E-03	7.22E-04
0.00E+00	9.74E-06			0.00E+00	0.00E+00	3.68E-09	3.68E-09	3.68E-03	8.21E-04	9.81E-04	7.25E-04	3.82E-04
0.00E+00	1.49E-05			0.00E+00	0.00E+00	5.63E-09	5.63E-09	5.63E-03	1.26E-03	1.50E-03	1.11E-03	5.84E-04
0.00E+00	1.62E-05			0.00E+00	0.00E+00	6.14E-09	6.14E-09	6.14E-03	1.37E-03	1.64E-03	1.21E-03	6.36E-04
0.00E+00	1.80E-05			0.00E+00	0.00E+00	6.81E-09	6.81E-09	6.81E-03	1.52E-03	1.81E-03	1.34E-03	7.05E-04
0.00E+00	8.84E-06			0.00E+00	0.00E+00	3.34E-09	3.34E-09	3.34E-03	7.45E-04	8.90E-04	6.58E-04	3.46E-04
0.00E+00	9.08E-06			0.00E+00	0.00E+00	3.43E-09	3.43E-09	3.43E-03	7.66E-04	9.14E-04	6.76E-04	3.56E-04
0.00E+00	9.38E-06			0.00E+00	0.00E+00	3.55E-09	3.55E-09	3.55E-03	7.91E-04	9.45E-04	6.98E-04	3.68E-04
0.00E+00	1.27E-05			0.00E+00	0.00E+00	4.80E-09	4.80E-09	4.80E-03	1.07E-03	1.28E-03	9.44E-04	4.97E-04
0.00E+00	1.46E-05			0.00E+00	0.00E+00	5.51E-09	5.51E-09	5.51E-03	1.23E-03	1.47E-03	1.08E-03	5.71E-04
0.00E+00	1.80E-05			0.00E+00	0.00E+00	6.81E-09	6.81E-09	6.81E-03	1.52E-03	1.81E-03	1.34E-03	7.06E-04
0.00E+00	8.54E-06			0.00E+00	0.00E+00	3.23E-09	3.23E-09	3.23E-03	7.20E-04	8.59E-04	6.35E-04	3.34E-04
0.00E+00	8.80E-06			0.00E+00	0.00E+00	3.33E-09	3.33E-09	3.33E-03	7.42E-04	8.86E-04	6.55E-04	3.45E-04
0.00E+00	9.09E-06			0.00E+00	0.00E+00	3.44E-09	3.44E-09	3.44E-03	7.66E-04	9.15E-04	6.76E-04	3.56E-04
0.00E+00	9.40E-06			0.00E+00	0.00E+00	3.56E-09	3.56E-09	3.56E-03	7.93E-04	9.47E-04	7.00E-04	3.68E-04
0.00E+00	1.17E-05			0.00E+00	0.00E+00	4.42E-09	4.42E-09	4.42E-03	9.86E-04	1.18E-03	8.70E-04	4.58E-04
0.00E+00	1.24E-05			0.00E+00	0.00E+00	4.69E-09	4.69E-09	4.69E-03	1.05E-03	1.25E-03	9.23E-04	4.86E-04
0.00E+00	1.44E-05			0.00E+00	0.00E+00	5.46E-09	5.46E-09	5.46E-03	1.22E-03	1.45E-03	1.07E-03	5.66E-04
0.00E+00	1.60E-05			0.00E+00	0.00E+00	6.06E-09	6.06E-09	6.06E-03	1.35E-03	1.61E-03	1.19E-03	6.27E-04

Unique Identifier	X (UTM)	Y (UTM)	Demolition	Demolition - Hauling	Site Preparation	Grading/Excavation	Grading/Excavation - Hauling	Concrete - Garage - Trucks	Concrete - Garage - Trucks	Concrete - Podium 1 - Trucks	Concrete - Podium 2 - Trucks	Building Construction-1	Building Construction-1	Building Construction-1	Building Construction-2	Building Construction-2	Finishing/Painting-1	Finishing/Painting-1
			2026	2026	2026	2026	2026	2026	2027	2027	2028	2027	2028	2029	2028	2029	2028	2029
371698.013761479.01	371698.01	3761479.01	2.95E-06	6.08E-05	7.11E-06	9.19E-06	3.07E-04	2.74E-04	2.75E-04	2.75E-04	2.72E-04	2.40E-04	2.30E-04	2.21E-04	8.21E-05	7.88E-05	0.00E+00	0.00E+00
371718.013761479.01	371718.01	3761479.01	3.12E-06	6.42E-05	7.51E-06	9.70E-06	3.25E-04	2.90E-04	2.91E-04	2.91E-04	2.87E-04	2.53E-04	2.43E-04	2.33E-04	8.67E-05	8.33E-05	0.00E+00	0.00E+00
371728.013761479.01	371728.01	3761479.01	3.22E-06	6.63E-05	7.75E-06	1.00E-05	3.35E-04	2.99E-04	3.00E-04	3.00E-04	2.96E-04	2.61E-04	2.50E-04	2.41E-04	8.95E-05	8.59E-05	0.00E+00	0.00E+00
371798.013761479.01	371798.01	3761479.01	4.32E-06	8.89E-05	1.04E-05	1.34E-05	4.49E-04	4.01E-04	4.03E-04	4.03E-04	3.98E-04	3.50E-04	3.36E-04	3.23E-04	1.20E-04	1.15E-04	0.00E+00	0.00E+00
371808.013761479.01	371808.01	3761479.01	4.60E-06	9.48E-05	1.11E-05	1.43E-05	4.79E-04	4.28E-04	4.29E-04	4.29E-04	4.24E-04	3.74E-04	3.58E-04	3.44E-04	1.28E-04	1.23E-04	0.00E+00	0.00E+00
371818.013761479.01	371818.01	3761479.01	4.97E-06	1.02E-04	1.20E-05	1.55E-05	5.18E-04	4.62E-04	4.64E-04	4.64E-04	4.58E-04	4.04E-04	3.87E-04	3.72E-04	1.38E-04	1.33E-04	0.00E+00	0.00E+00
371828.013761479.01	371828.01	3761479.01	5.45E-06	1.12E-04	1.31E-05	1.70E-05	5.67E-04	5.07E-04	5.08E-04	5.08E-04	5.02E-04	4.42E-04	4.24E-04	4.08E-04	1.52E-04	1.46E-04	0.00E+00	0.00E+00
371689.013761489.01	371689.01	3761489.01	2.75E-06	5.67E-05	6.63E-06	8.57E-06	2.87E-04	2.56E-04	2.57E-04	2.57E-04	2.54E-04	2.23E-04	2.14E-04	2.06E-04	7.65E-05	7.35E-05	0.00E+00	0.00E+00
371698.013761489.01	371698.01	3761489.01	2.81E-06	5.79E-05	6.76E-06	8.74E-06	2.92E-04	2.61E-04	2.62E-04	2.62E-04	2.59E-04	2.28E-04	2.19E-04	2.10E-04	7.81E-05	7.50E-05	0.00E+00	0.00E+00
371708.013761489.01	371708.01	3761489.01	2.88E-06	5.93E-05	6.93E-06	8.96E-06	3.00E-04	2.68E-04	2.69E-04	2.69E-04	2.65E-04	2.34E-04	2.24E-04	2.15E-04	8.01E-05	7.69E-05	0.00E+00	0.00E+00
371718.013761489.01	371718.01	3761489.01	2.96E-06	6.09E-05	7.12E-06	9.20E-06	3.08E-04	2.75E-04	2.76E-04	2.76E-04	2.73E-04	2.40E-04	2.30E-04	2.21E-04	8.22E-05	7.90E-05	0.00E+00	0.00E+00
371748.013761489.01	371748.01	3761489.01	3.24E-06	6.68E-05	7.81E-06	1.01E-05	3.38E-04	3.02E-04	3.03E-04	3.03E-04	2.99E-04	2.63E-04	2.53E-04	2.43E-04	9.02E-05	8.66E-05	0.00E+00	0.00E+00
371758.013761489.01	371758.01	3761489.01	3.36E-06	6.92E-05	8.09E-06	1.05E-05	3.50E-04	3.12E-04	3.14E-04	3.14E-04	3.10E-04	2.73E-04	2.62E-04	2.51E-04	9.35E-05	8.98E-05	0.00E+00	0.00E+00
371698.013761499.01	371698.01	3761499.01	2.69E-06	5.53E-05	6.47E-06	8.36E-06	2.80E-04	2.50E-04	2.51E-04	2.51E-04	2.48E-04	2.18E-04	2.09E-04	2.01E-04	7.47E-05	7.17E-05	0.00E+00	0.00E+00
371708.013761499.01	371708.01	3761499.01	2.75E-06	5.66E-05	6.62E-06	8.55E-06	2.86E-04	2.55E-04	2.56E-04	2.56E-04	2.53E-04	2.23E-04	2.14E-04	2.05E-04	7.64E-05	7.34E-05	0.00E+00	0.00E+00
371738.013761499.01	371738.01	3761499.01	2.98E-06	6.14E-05	7.18E-06	9.28E-06	3.11E-04	2.77E-04	2.78E-04	2.78E-04	2.75E-04	2.42E-04	2.32E-04	2.23E-04	8.29E-05	7.97E-05	0.00E+00	0.00E+00
371748.013761499.01	371748.01	3761499.01	3.08E-06	6.34E-05	7.41E-06	9.57E-06	3.20E-04	2.86E-04	2.87E-04	2.87E-04	2.83E-04	2.50E-04	2.39E-04	2.30E-04	8.55E-05	8.21E-05	0.00E+00	0.00E+00
371758.013761499.01	371758.01	3761499.01	3.18E-06	6.56E-05	7.67E-06	9.91E-06	3.31E-04	2.96E-04	2.97E-04	2.97E-04	2.93E-04	2.58E-04	2.48E-04	2.38E-04	8.85E-05	8.50E-05	0.00E+00	0.00E+00
371768.013761509.01	371768.01	3761509.01	3.14E-06	6.47E-05	7.56E-06	9.77E-06	3.27E-04	2.92E-04	2.93E-04	2.93E-04	2.89E-04	2.55E-04	2.45E-04	2.35E-04	8.73E-05	8.39E-05	0.00E+00	0.00E+00
371778.013761509.01	371778.01	3761509.01	3.27E-06	6.73E-05	7.87E-06	1.02E-05	3.40E-04	3.04E-04	3.05E-04	3.05E-04	3.01E-04	2.65E-04	2.54E-04	2.44E-04	9.08E-05	8.72E-05	0.00E+00	0.00E+00
371788.013761509.01	371788.01	3761509.01	3.41E-06	7.03E-05	8.21E-06	1.06E-05	3.55E-04	3.17E-04	3.18E-04	3.18E-04	3.14E-04	2.77E-04	2.66E-04	2.55E-04	9.49E-05	9.11E-05	0.00E+00	0.00E+00
371768.013761519.01	371768.01	3761519.01	3.00E-06	6.18E-05	7.23E-06	9.34E-06	3.12E-04	2.79E-04	2.80E-04	2.80E-04	2.77E-04	2.44E-04	2.34E-04	2.24E-04	8.34E-05	8.01E-05	0.00E+00	0.00E+00
371778.013761519.01	371778.01	3761519.01	3.12E-06	6.42E-05	7.50E-06	9.70E-06	3.24E-04	2.90E-04	2.91E-04	2.91E-04	2.87E-04	2.53E-04	2.43E-04	2.33E-04	8.67E-05	8.32E-05	0.00E+00	0.00E+00
371788.013761519.01	371788.01	3761519.01	3.25E-06	6.69E-05	7.82E-06	1.01E-05	3.38E-04	3.02E-04	3.03E-04	3.03E-04	2.99E-04	2.64E-04	2.53E-04	2.43E-04	9.03E-05	8.67E-05	0.00E+00	0.00E+00
371798.013761182.01	371798.01	3761182.01	1.46E-06	3.00E-05	3.51E-06	4.54E-06	1.52E-04	1.36E-04	1.36E-04	1.36E-04	1.34E-04	1.18E-04	1.14E-04	1.09E-04	4.05E-05	3.89E-05	0.00E+00	0.00E+00
371808.013761180.01	371808.01	3761180.01	1.40E-06	2.88E-05	3.37E-06	4.35E-06	1.46E-04	1.30E-04	1.30E-04	1.30E-04	1.29E-04	1.13E-04	1.09E-04	1.05E-04	3.89E-05	3.73E-05	0.00E+00	0.00E+00
371818.013761180.01	371818.01	3761180.01	1.35E-06	2.78E-05	3.25E-06	4.20E-06	1.41E-04	1.25E-04	1.26E-04	1.26E-04	1.24E-04	1.10E-04	1.05E-04	1.01E-04	3.75E-05	3.60E-05	0.00E+00	0.00E+00
371828.013761180.01	371828.01	3761180.01	1.30E-06	2.69E-05	3.14E-06	4.06E-06	1.36E-04	1.21E-04	1.22E-04	1.22E-04	1.20E-04	1.06E-04	1.02E-04	9.75E-05	3.63E-05	3.48E-05	0.00E+00	0.00E+00
371838.013761180.01	371838.01	3761180.01	1.26E-06	2.59E-05	3.03E-06	3.92E-06	1.31E-04	1.17E-04	1.17E-04	1.17E-04	1.16E-04	1.02E-04	9.81E-05	9.42E-05	3.50E-05	3.36E-05	0.00E+00	0.00E+00
371780.013761190.01	371780.01	3761190.01	1.60E-06	3.30E-05	3.85E-06	4.98E-06	1.67E-04	1.49E-04	1.49E-04	1.49E-04	1.48E-04	1.30E-04	1.25E-04	1.20E-04	4.45E-05	4.27E-05	0.00E+00	0.00E+00
371788.013761190.01	371788.01	3761190.01	1.55E-06	3.20E-05	3.74E-06	4.84E-06	1.62E-04	1.45E-04	1.45E-04	1.45E-04	1.43E-04	1.26E-04	1.21E-04	1.16E-04	4.32E-05	4.15E-05	0.00E+00	0.00E+00
371798.013761190.01	371798.01	3761190.01	1.50E-06	3.09E-05	3.61E-06	4.67E-06	1.56E-04	1.39E-04	1.40E-04	1.40E-04	1.38E-04	1.22E-04	1.17E-04	1.12E-04	4.17E-05	4.00E-05	0.00E+00	0.00E+00
371808.013761190.01	371808.01	3761190.01	1.45E-06	2.98E-05	3.48E-06	4.50E-06	1.51E-04	1.35E-04	1.35E-04	1.35E-04	1.33E-04	1.17E-04	1.13E-04	1.08E-04	4.02E-05	3.86E-05	0.00E+00	0.00E+00
371818.013761190.01	371818.01	3761190.01	1.40E-06	2.88E-05	3.36E-06	4.35E-06	1.45E-04	1.30E-04	1.30E-04	1.30E-04	1.29E-04	1.13E-04	1.09E-04	1.04E-04	3.88E-05	3.73E-05	0.00E+00	0.00E+00
371828.013761190.01	371828.01	3761190.01	1.35E-06	2.78E-05	3.25E-06	4.20E-06	1.40E-04	1.25E-04	1.26E-04	1.26E-04	1.24E-04	1.10E-04	1.05E-04	1.01E-04	3.75E-05	3.60E-05	0.00E+00	0.00E+00
371838.013761190.01	371838.01	3761190.01	1.30E-06	2.68E-05	3.14E-06	4.05E-06	1.36E-04	1.21E-04	1.22E-04	1.22E-04	1.20E-04	1.06E-04	1.01E-04	9.74E-05	3.62E-05	3.48E-05	0.00E+00	0.00E+00
371568.013761203.01	371568.01	3761203.01	6.63E-06	1.37E-04	1.60E-05	2.06E-05	6.91E-04	6.17E-04	6.19E-04	6.19E-04	6.11E-04	5.39E-04	5.16E-04	4.96E-04	1.84E-04	1.77E-04	0.00E+00	0.00E+00
371578.013761200.01	371578.01	3761200.01	5.46E-06	1.13E-04	1.32E-05	1.70E-05	5.69E-04	5.08E-04	5.10E-04	5.10E-04	5.04E-04	4.44E-04	4.25E-04	4.09E-04	1.52E-04	1.46E-04	0.00E+00	0.00E+00
371668.013761200.01	371668.01	3761200.01	2.63E-06	5.43E-05	6.35E-06	8.20E-06	2.74E-04	2.45E-04	2.46E-04	2.46E-04	2.43E-04	2.14E-04	2.05E-04	1.97E-04	7.33E-05	7.04E-05	0.00E+00	0.00E+00
371678.013761200.01	371678.01	3761200.01	2.50E-06	5.16E-05	6.03E-06	7.80E-06	2.61E-04	2.33E-04	2.34E-04	2.34E-04	2.31E-04	2.03E-04	1.95E-04	1.87E-04	6.97E-05	6.69E-05	0.00E+00	0.00E+00
371688.013761200.01	371688.01	3761200.01	2.39E-06	4.92E-05	5.76E-06	7.44E-06	2.49E-04	2.22E-04	2.23E-04	2.23E-04	2.20E-04	1.94E-04	1.86E-04	1.79E-04	6.65E-05	6.38E-05	0.00E+00	0.00E+00
371711.013761200.01	371711.01	3761200.01	2.17E-06	4.47E-05	5.22E-06	6.75E-06	2.26E-04	2.02E-04	2.02E-04	2.02E-04	2.00E-04	1.76E-04	1.69E-04	1.62E-04	6.03E-05	5.79E-05	0.00E+00	0.00E+00
371718.013761200.01	371718.01	3761200.01	2.11E-06	4.34E-05	5.07E-06	6.56E-06	2.19E-04	1.96E-04	1.96E-04	1.96E-04	1.94E-04	1.71E-04	1.64E-04	1.58E-04	5.86E-05	5.63E-05	0.00E+00	0.00E+00
371728.013761200.01	371728.01	3761200.01	2.02E-06	4.17E-05	4.87E-06	6.30E-06	2.11E-04	1.88E-04	1.89E-04	1.89E-04	1.87E-04	1.64E-04	1.58E-04	1.51E-04	5.63E-05	5.40E-05	0.00E+00	0.00E+00
371738.013761200.01	371738.01	3761200.01	1.95E-06	4.01E-05	4.69E-06	6.06E-06	2.03E-04	1.81E-04	1.82E-04	1.82E-04	1.79E-04	1.58E-04	1.52E-04	1.46E-04	5.41E-05	5.20E-05	0.00E+00	0.00E+00
371748.013761200.01	371748.01	3761200.01	1.87E-06	3.86E-05	4.51E-06	5.83E-06	1.95E-04	1.74E-04	1.75E-04	1.75E-04	1.73E-04	1.52E-04	1.46E-04	1.40E-04	5.21E-05	5.00E-05	0.00E+00	0.00E+00
371758.013761200.01	371758.01	3761200.01	1.80E-06	3.71E-05	4.34E-06	5.61E-06	1.88E-04	1.68E-04	1.68E-04	1.68E-04	1.66E-04	1.46E-04	1.40E-04	1.35E-04	5.01E-05	4.81E-05	0.00E+00	0.00E+00
371782.013761200.01	371782.01	3761200.01	1.65E-06	3.40E-05	3.98E-06	5.14E-06	1.72E-04	1.54E-04	1.54E-04	1.54E-04	1.52E-04	1.34E-04	1.29E-04	1.24E-04	4.59E-05	4.41E-05	0.00E+00	0.00E+00
371788.013761200.01	371788.01	3761200.01	1.62E-06	3.33E-05	3.89E-06	5.03E-06	1.68E-04	1.50E-04	1.51E-04	1.51E-04	1.49E-04	1.31E-04	1.26E-04	1.21E-04	4.49E-05	4.31E-05	0.00E+00	0.00E+00
371798.013761200.01	371798.01	3761200.01	1.56E-06	3.21E-05	3.75E-06	4.85E-06	1.62E-04	1.45E-04	1.45E-04	1.45E-04	1.44E-04	1.26E-04	1.21E-04	1.16E-04	4.33E-05	4.16E-05	0.00E+00	0.00E+00
371808.013761200.01	371808.01	3761200.01	1.50E-06	3.09E-05	3.62E-06	4.67E-06	1.56E-04	1.40E-04	1.40E-04	1.40E-04	1.38E-04	1.22E-04	1.17E-04	1.12E-04	4.18E-05	4.01E-05	0.00E+00	0.00E+00
371818.013761200.01	371818.01	3761200.01	1.45E-06	2.99E-05	3.49E-06	4.51E-06	1.51E-04	1.35E-04	1.35E-04	1.35E-04	1.34E-04	1.18E-04	1.13E-04	1.08E-04	4.03E-05	3.87E-05	0.00E+00	0.00E+00
371828.013761200.01	371828.01	3761200.01	1.40E-06	2.88E-05	3.37E-06	4.35E-06	1.46E-04	1.30E-04	1.30E-04	1.30E-04	1.29E-04	1.14E-04	1.09E-04	1.05E-04	3.89E-05	3.73E-05	0.00E+00	0.00E+00
371838.013761200.01	371838.01	3761200.01	1.35E-06	2.78E-05	3.25E-06	4.20E-06	1.41E-04	1.25E-04	1.26E-04	1.26E-04	1.24E-04	1.10E-04	1.05E-04	1.01E-04	3.75E-05	3.60E-05	0.00E+00	0.00E+00
371848.013761200.01	371848.01	3761200.01	1.29E-06	2.67E-05	3.12E-06	4.03E-06	1.35E-04	1.20E-04	1.21E-04	1.21E-04	1.19E-04	1.05E-04	1.01E-04	9.68E-05	3.60E-05	3.46E-05	0.00E+00	0.00E+00
371571.013761210.01	371571.01	3761210.01	6.97E-06	1.44E-04	1.68E-05	2.17E-05	7.26E-04	6.48E-04	6.50E-04	6.50E-04	6.43E-04	5.66E-04	5.43E-04	5.21E-04	1.94E-04	1.86E-04	0.00E+00	0.00E+00
371578.013761210.01	371578.01	3761210.01	6.18E-06	1.27E-04	1.49E-05	1.92E-05	6.44E-04	5.75E-04	5.77E-04	5.77E-04	5.70E-04	5.02E-04	4.81E-04	4.62E-04	1.72E-04	1.65E-04	0.00E+00	0.00E+00
371588.013761210.01	371588.01	3761210.01	5.36E-06	1.10E-04	1.29E-05	1.67E-05	5.58E-04	4.98E-04	5.00E-04	5.00E-04	4.94E-04	4.35E-04	4.17E-04	4.01E-04	1.49E-04	1.43E-04	0.00E+00	0.00E+00
371668.013761210.01	371668.01	3761210.01	2.78E-06	5.74E-05	6.71E-06	8.67E-06	2.90E-04	2.59E-04	2.60E-04	2.60E-04	2.57E-04	2.26E-04	2.17E-04	2.08E-04	7.74E-05	7.44E-05	0.00E+00	0.00E+00
371678.013761210.01	371678.01	3761210.01	2.64E-06	5.45E-05	6.37E-06	8.23E-06	2.75E-04	2.46E-04	2.47E-04	2.47E-04	2.44E-04	2.15E-04	2.06E-04	1.98E-04	7.36E-05	7.07E-05	0.00E+00	0.00E+00
371688.013761210.01	371688.01	3761210.01	2.52E-06	5.19E-05	6.07E-06	7.85E-06	2.62E-04	2.34E-04	2.35E-04	2.35E-04	2.32E-04	2.05E-04	1.96E-04	1.89E-04	7.01E-05	6.73E-05	0.00E+00	0.00E+00
371711.013761210.01	371711.01	3761210.01	2.28E-06	4.69E-05	5.49E-06	7.09E-06	2.37E-04	2.12E-04	2.13E-04	2.13E-04	2.10E-04	1.85E-04	1.77E-04	1.70E-04	6.34E-05	6.08E-05	0.00E+00	0.00E+00
371718.013761210.01	371718.01	3761210.01	2.21E-06	4.55E-05	5.32E-06	6.88E-06	2.30E-04	2.06E-04	2.06E-04	2.06E-04	2.04E-04	1.80E-04	1.72E-04	1.65E-04	6.15E-05	5.90E-05	0.00E+00	0.00E+00
371728.013761210.01	371728.01	3761210.01	2.12E-06	4.37E-05	5.11E-06	6.60E-06	2.21E-04	1.97E-04	1.98E-04	1.98E-04	1.95E-04	1.72E-04	1.65E-04	1.59E-04	5.90E-05	5.66E-05	0.00E+00	0.00E+00
371738.013761210.01	371738.01	3761210.01	2.04E-06	4.20E-05	4.91E-06	6.34E-06	2.12E-04	1.89E-04	1.90E-04	1.90E-04	1.88E-04	1.65E-04	1.59E-04	1.52E-04	5.66E-05	5.44E-05	0.00E+00	0.00E+00
371748.013761210.01	371748.01	3761210.01	1.96E-06	4.03E-05	4.72E-06	6.09E-06	2.04E-04	1.82E-04	1.83E-04	1.83E-04	1.81E-04	1.59E-04	1.52E-04	1.46E-04	5.45E-05	5.23E-05	0.00E+00	0.00E+00
371758.013761210.01	371758.01	3761210.01	1.88E-06	3.88E-05	4.54E-06	5.86E-06	1.96E-04	1.75E-04	1.76E-04	1.76E-04	1.74E-04	1.53E-04	1.47E-04	1.41E-04	5.24E-05	5.03E-05	0.00E+00	0.00E+00
371788.013761210.01	371788.01	3761210.01	1.68E-06	3.47E-05	4.06E-06	5.24E-06	1.75E-04	1.57E-04	1.57E-04	1.57E-04	1.55E-04	1.37E-04	1.31E-04	1.26E-04	4.68E-05	4.50E-05	0.00E+00	0.00E+00
371798.013761210.01	371798.01	3761210.01	1.62E-06	3.34E-05	3.91E-06	5.05E-06	1.69E-04	1.51E-04	1.51E-04	1.51E-04	1.49E-04	1.32E-04	1.26E-04	1.21E-04	4.51E-05	4.33E-05	0.00E+00	0.00E+00
371808.013761210.01	371808.01	3761210.01	1.56E-06	3.22E-05	3.76E-06	4.86E-06	1.63E-04	1.45E-04	1.46E-04	1.46E-04	1.44E-04	1.27E-04	1.22E-04	1.17E-04	4.35E-05	4.17E-05	0.00E+00	0.00E+00
371818.013761210.01	371818.01	3761210.01	1.51E-06	3.10E-05	3.63E-06	4.69E-06	1.57E-04	1.40E-04	1.41E-04	1.41E-04	1.39E-04	1.22E-04	1.17E-04	1.13E-04	4.19E-05	4.02E-05	0.00E+00	0.00E+00
371828.013761210.01	371828.01	3761210.01	1.45E-06	2.99E-05	3.50E-06	4.52E-06	1.51E-04	1.35E-04	1.35E-04	1.35E-04	1.34E-04	1.18E-04	1.13E-04	1.09E-04	4.04E-05	3.88E-05	0.00E+00	0.00E+00
371838.013761210.01	371838.01	3761210.01	1.40E-06	2.88E-05	3.37E-06	4.36E-06	1.46E-04	1.30E-04	1.31E-04	1.31E-04	1.29E-04	1.14E-04	1.09E-04	1.05E-04	3.89E-05	3.74E-05	0.00E+00	0.00E+00
371558.013761220.01	371558.01	3761220.01	1.17E-05	2.40E-04	2.81E-05	3.63E-05	1.21E-03	1.08E-03	1.09E-03	1.09E-03	1.07E-03	9.46E-04	9.07E-04	8.71E-04	3.24E-04	3.11E-04	0.00E+00	0.00E+00
371568.013761220.01	371568.01	3761220.01	8.89E-06	1.83E-04	2.14E-05	2.77E-05	9.26E-04	8.26E-04	8.29E-04	8.29E-04	8.19E-04	7.22E-04	6.92E-04	6.65E-04	2.47E-04	2.37E-04	0.00E+00	0.00E+00
371578.013761220.01	371578.01	3761220.01	7.21E-06	1.49E-04	1.74E-05	2.24E-05	7.51E-04	6.71E-04	6.73E-04	6.73E-04	6.65E-04	5.86E-04	5.62E-04	5.39E-04	2.01E-04	1.93E-04	0.00E+00	0.00E+00
371588.013761220.01	371588.01	3761220.01	6.11E-06	1.26E-04	1.47E-05	1.90E-05	6.36E-04	5.68E-04	5.70E-04	5.70E-04	5.63E-04	4.96E-04	4.76E-04	4.57E-04	1.70E-04	1.63E-04	0.00E+00	0.00E+00
371668.013761220.01	371668.01	3761220.01	2.98E-06	6.14E-05	7.17E-06	9.27E-06	3.10E-04	2.77E-04	2.78E-04	2.78E-04	2.75E-04	2.42E-04	2.32E-04	2.23E-04	8.28E-05	7.95E-05	0.00E+00	0.00E+00
371678.013761220.01	371678.01	3761220.01	2.82E-06	5.81E-05	6.79E-06	8.78E-06	2.94E-04	2.62E-04	2.63E-04	2.63E-04	2.60E-04	2.29E-04	2.20E-04	2.11E-04	7.85E-05	7.54E-05	0.00E+00	0.00E+00
371688.013761220.01	371688.01	3761220.01	2.68E-06	5.52E-05	6.46E-06	8.35E-06	2.79E-04	2.49E-04	2.50E-04	2.50E-04	2.47E-04	2.18E-04	2.09E-04	2.01E-04	7.46E-05	7.16E-05	0.00E+00	0.00E+00
371711.013761220.01	371711.01	3761220.01	2.41E-06	4.96E-05	5.80E-06	7.50E-06	2.51E-04	2.24E-04	2.25E-04	2.25E-04	2.22E-04	1.96E-04	1.88E-04	1.80E-04	6.70E-05	6.44E-05	0.00E+00	0.00E+00
371718.013761220.01	371718.01	3761220.01	2.34E-06	4.81E-05	5.63E-06	7.27E-06	2.43E-04	2.17E-04	2.18E-04	2.18E-04	2.15E-04	1.90E-04	1.82E-04	1.75E-04	6.50E-05	6.24E-05	0.00E+00	0.00E+00
371728.013761220.01	371728.01	3761220.01	2.24E-06	4.61E-05	5.39E-06	6.96E-06	2.33E-04	2.08E-04	2.09E-04	2.09E-04	2.06E-04	1.82E-04	1.74E-04	1.67E-04	6.22E-05	5.98E-05	0.00E+00	0.00E+00
371738.013761220.01	371738.01	3761220.01	2.14E-06	4.42E-05	5.16E-06	6.68E-06	2.23E-04	1.99E-04	2.00E-04	2.00E-04	1.98E-04	1.74E-04	1.67E-04	1.60E-04	5.96E-05	5.73E-05	0.00E+00	0.00E+00
371748.013761220.01	371748.01	3761220.01	2.06E-06	4.24E-05	4.96E-06	6.41E-06	2.14E-04	1.91E-04	1.92E-04	1.92E-04	1.90E-04	1.67E-04	1.60E-04	1.54E-04	5.73E-05	5.50E-05	0.00E+00	0.00E+00
371758.013761220.01	371758.01	3761220.01	1.98E-06	4.08E-05	4.77E-06	6.16E-06	2.06E-04	1.84E-04	1.85E-04	1.85E-04	1.82E-04	1.61E-04	1.54E-04	1.48E-04	5.50E-05	5.29E-05	0.00E+00	0.00E+00
371563.013761230.01	371563.01	3761230.01	1.25E-05	2.59E-04	3.02E-05	3.91E-05	1.31E-03	1.17E-03	1.17E-03	1.17E-03	1.16E-03	1.02E-03	9.77E-04	9.38E-04	3.49E-04	3.35E-04	0.00E+00	0.00E+00
371568.013761230.01	371568.01	3761230.01	1.09E-05	2.25E-04	2.63E-05	3.39E-05	1.14E-03	1.01E-03	1.02E-03	1.02E-03	1.00E-03	8.85E-04	8.49E-04	8.15E-04	3.03E-04	2.91E-04	0.00E+00	0.00E+00
371642.013761250.01	371642.01	3761250.01	4.74E-06	9.77E-05	1.14E-05	1.48E-05	4.94E-04	4.41E-04	4.43E-04	4.43E-04	4.37E-04	3.85E-04	3.69E-04	3.55E-04	1.32E-04	1.27E-04	0.00E+00	0.00E+00
371648.013761250.01	371648.01	3761250.01	4.47E-06	9.21E-05	1.08E-05	1.39E-05	4.66E-04	4.16E-04	4.17E-04	4.17E-04	4.12E-04	3.63E-04	3.48E-04	3.34E-04	1.24E-04	1.19E-04	0.00E+00	0.00E+00
371778.013761252.01	371778.01	3761252.01	2.13E-06	4.40E-05	5.14E-06	6.65E-06	2.22E-04	1.98E-04	1.99E-04	1.99E-04	1.97E-04	1.73E-04	1.66E-04	1.60E-04	5.94E-05	5.70E-05	0.00E+00	0.00E+00
371838.013761252.01

Finishing/Painting-2	Paving			Child Risk					Overlapping Phases - Maximum GLC			
2029	2029			3rd Trimester	0<2	2<16	Total	per million	2026	2027	2028	2029
0.00E+00	7.85E-06			0.00E+00	0.00E+00	2.97E-09	2.97E-09	2.97E-03	6.62E-04	7.91E-04	5.84E-04	3.07E-04
0.00E+00	8.29E-06			0.00E+00	0.00E+00	3.13E-09	3.13E-09	3.13E-03	6.99E-04	8.35E-04	6.17E-04	3.25E-04
0.00E+00	8.56E-06			0.00E+00	0.00E+00	3.23E-09	3.23E-09	3.23E-03	7.21E-04	8.61E-04	6.36E-04	3.35E-04
0.00E+00	1.15E-05			0.00E+00	0.00E+00	4.34E-09	4.34E-09	4.34E-03	9.68E-04	1.16E-03	8.54E-04	4.50E-04
0.00E+00	1.22E-05			0.00E+00	0.00E+00	4.63E-09	4.63E-09	4.63E-03	1.03E-03	1.23E-03	9.11E-04	4.80E-04
0.00E+00	1.32E-05			0.00E+00	0.00E+00	5.00E-09	5.00E-09	5.00E-03	1.11E-03	1.33E-03	9.84E-04	5.18E-04
0.00E+00	1.45E-05			0.00E+00	0.00E+00	5.48E-09	5.48E-09	5.48E-03	1.22E-03	1.46E-03	1.08E-03	5.68E-04
0.00E+00	7.32E-06			0.00E+00	0.00E+00	2.77E-09	2.77E-09	2.77E-03	6.17E-04	7.37E-04	5.45E-04	2.87E-04
0.00E+00	7.47E-06			0.00E+00	0.00E+00	2.82E-09	2.82E-09	2.82E-03	6.30E-04	7.52E-04	5.56E-04	2.93E-04
0.00E+00	7.66E-06			0.00E+00	0.00E+00	2.89E-09	2.89E-09	2.89E-03	6.46E-04	7.71E-04	5.70E-04	3.00E-04
0.00E+00	7.87E-06			0.00E+00	0.00E+00	2.97E-09	2.97E-09	2.97E-03	6.63E-04	7.92E-04	5.85E-04	3.08E-04
0.00E+00	8.63E-06			0.00E+00	0.00E+00	3.26E-09	3.26E-09	3.26E-03	7.27E-04	8.69E-04	6.42E-04	3.38E-04
0.00E+00	8.94E-06			0.00E+00	0.00E+00	3.38E-09	3.38E-09	3.38E-03	7.54E-04	9.00E-04	6.65E-04	3.50E-04
0.00E+00	7.14E-06			0.00E+00	0.00E+00	2.70E-09	2.70E-09	2.70E-03	6.02E-04	7.19E-04	5.31E-04	2.80E-04
0.00E+00	7.31E-06			0.00E+00	0.00E+00	2.76E-09	2.76E-09	2.76E-03	6.16E-04	7.36E-04	5.43E-04	2.86E-04
0.00E+00	7.93E-06			0.00E+00	0.00E+00	3.00E-09	3.00E-09	3.00E-03	6.69E-04	7.99E-04	5.90E-04	3.11E-04
0.00E+00	8.18E-06			0.00E+00	0.00E+00	3.09E-09	3.09E-09	3.09E-03	6.90E-04	8.24E-04	6.09E-04	3.20E-04
0.00E+00	8.47E-06			0.00E+00	0.00E+00	3.20E-09	3.20E-09	3.20E-03	7.14E-04	8.52E-04	6.30E-04	3.32E-04
0.00E+00	8.35E-06			0.00E+00	0.00E+00	3.16E-09	3.16E-09	3.16E-03	7.04E-04	8.41E-04	6.21E-04	3.27E-04
0.00E+00	8.69E-06			0.00E+00	0.00E+00	3.28E-09	3.28E-09	3.28E-03	7.32E-04	8.75E-04	6.46E-04	3.40E-04
0.00E+00	9.07E-06			0.00E+00	0.00E+00	3.43E-09	3.43E-09	3.43E-03	7.65E-04	9.13E-04	6.75E-04	3.55E-04
0.00E+00	7.98E-06			0.00E+00	0.00E+00	3.02E-09	3.02E-09	3.02E-03	6.73E-04	8.03E-04	5.94E-04	3.13E-04
0.00E+00	8.29E-06			0.00E+00	0.00E+00	3.13E-09	3.13E-09	3.13E-03	6.99E-04	8.34E-04	6.17E-04	3.25E-04
0.00E+00	8.64E-06			0.00E+00	0.00E+00	3.27E-09	3.27E-09	3.27E-03	7.28E-04	8.70E-04	6.43E-04	3.38E-04
0.00E+00	3.88E-06			0.00E+00	0.00E+00	1.47E-09	1.47E-09	1.47E-03	3.27E-04	3.90E-04	2.88E-04	1.52E-04
0.00E+00	3.72E-06			0.00E+00	0.00E+00	1.41E-09	1.41E-09	1.41E-03	3.13E-04	3.74E-04	2.77E-04	1.46E-04
0.00E+00	3.59E-06			0.00E+00	0.00E+00	1.36E-09	1.36E-09	1.36E-03	3.03E-04	3.61E-04	2.67E-04	1.41E-04
0.00E+00	3.47E-06			0.00E+00	0.00E+00	1.31E-09	1.31E-09	1.31E-03	2.92E-04	3.49E-04	2.58E-04	1.36E-04
0.00E+00	3.35E-06			0.00E+00	0.00E+00	1.27E-09	1.27E-09	1.27E-03	2.82E-04	3.37E-04	2.49E-04	1.31E-04
0.00E+00	4.26E-06			0.00E+00	0.00E+00	1.61E-09	1.61E-09	1.61E-03	3.59E-04	4.29E-04	3.17E-04	1.67E-04
0.00E+00	4.14E-06			0.00E+00	0.00E+00	1.56E-09	1.56E-09	1.56E-03	3.49E-04	4.16E-04	3.08E-04	1.62E-04
0.00E+00	3.99E-06			0.00E+00	0.00E+00	1.51E-09	1.51E-09	1.51E-03	3.36E-04	4.02E-04	2.97E-04	1.56E-04
0.00E+00	3.85E-06			0.00E+00	0.00E+00	1.45E-09	1.45E-09	1.45E-03	3.24E-04	3.87E-04	2.86E-04	1.51E-04
0.00E+00	3.72E-06			0.00E+00	0.00E+00	1.40E-09	1.40E-09	1.40E-03	3.13E-04	3.74E-04	2.76E-04	1.45E-04
0.00E+00	3.59E-06			0.00E+00	0.00E+00	1.36E-09	1.36E-09	1.36E-03	3.02E-04	3.61E-04	2.67E-04	1.40E-04
0.00E+00	3.47E-06			0.00E+00	0.00E+00	1.31E-09	1.31E-09	1.31E-03	2.92E-04	3.49E-04	2.58E-04	1.36E-04
0.00E+00	1.76E-05			0.00E+00	0.00E+00	6.67E-09	6.67E-09	6.67E-03	1.49E-03	1.78E-03	1.31E-03	6.91E-04
0.00E+00	1.45E-05			0.00E+00	0.00E+00	5.49E-09	5.49E-09	5.49E-03	1.22E-03	1.46E-03	1.08E-03	5.69E-04
0.00E+00	7.01E-06			0.00E+00	0.00E+00	2.65E-09	2.65E-09	2.65E-03	5.91E-04	7.06E-04	5.21E-04	2.74E-04
0.00E+00	6.66E-06			0.00E+00	0.00E+00	2.52E-09	2.52E-09	2.52E-03	5.62E-04	6.71E-04	4.96E-04	2.61E-04
0.00E+00	6.36E-06			0.00E+00	0.00E+00	2.40E-09	2.40E-09	2.40E-03	5.36E-04	6.40E-04	4.73E-04	2.49E-04
0.00E+00	5.77E-06			0.00E+00	0.00E+00	2.18E-09	2.18E-09	2.18E-03	4.86E-04	5.81E-04	4.29E-04	2.26E-04
0.00E+00	5.60E-06			0.00E+00	0.00E+00	2.12E-09	2.12E-09	2.12E-03	4.72E-04	5.64E-04	4.17E-04	2.19E-04
0.00E+00	5.38E-06			0.00E+00	0.00E+00	2.03E-09	2.03E-09	2.03E-03	4.54E-04	5.42E-04	4.00E-04	2.11E-04
0.00E+00	5.17E-06			0.00E+00	0.00E+00	1.96E-09	1.96E-09	1.96E-03	4.36E-04	5.21E-04	3.85E-04	2.03E-04
0.00E+00	4.98E-06			0.00E+00	0.00E+00	1.88E-09	1.88E-09	1.88E-03	4.20E-04	5.01E-04	3.70E-04	1.95E-04
0.00E+00	4.79E-06			0.00E+00	0.00E+00	1.81E-09	1.81E-09	1.81E-03	4.04E-04	4.83E-04	3.57E-04	1.88E-04
0.00E+00	4.39E-06			0.00E+00	0.00E+00	1.66E-09	1.66E-09	1.66E-03	3.70E-04	4.42E-04	3.27E-04	1.72E-04
0.00E+00	4.30E-06			0.00E+00	0.00E+00	1.62E-09	1.62E-09	1.62E-03	3.62E-04	4.33E-04	3.20E-04	1.68E-04
0.00E+00	4.14E-06			0.00E+00	0.00E+00	1.57E-09	1.57E-09	1.57E-03	3.49E-04	4.17E-04	3.08E-04	1.62E-04
0.00E+00	3.99E-06			0.00E+00	0.00E+00	1.51E-09	1.51E-09	1.51E-03	3.37E-04	4.02E-04	2.97E-04	1.56E-04
0.00E+00	3.85E-06			0.00E+00	0.00E+00	1.46E-09	1.46E-09	1.46E-03	3.25E-04	3.88E-04	2.87E-04	1.51E-04
0.00E+00	3.72E-06			0.00E+00	0.00E+00	1.41E-09	1.41E-09	1.41E-03	3.13E-04	3.74E-04	2.77E-04	1.46E-04
0.00E+00	3.59E-06			0.00E+00	0.00E+00	1.36E-09	1.36E-09	1.36E-03	3.03E-04	3.61E-04	2.67E-04	1.41E-04
0.00E+00	3.44E-06			0.00E+00	0.00E+00	1.30E-09	1.30E-09	1.30E-03	2.90E-04	3.46E-04	2.56E-04	1.35E-04
0.00E+00	1.85E-05			0.00E+00	0.00E+00	7.01E-09	7.01E-09	7.01E-03	1.56E-03	1.87E-03	1.38E-03	7.26E-04
0.00E+00	1.64E-05			0.00E+00	0.00E+00	6.22E-09	6.22E-09	6.22E-03	1.39E-03	1.66E-03	1.22E-03	6.44E-04
0.00E+00	1.42E-05			0.00E+00	0.00E+00	5.39E-09	5.39E-09	5.39E-03	1.20E-03	1.43E-03	1.06E-03	5.58E-04
0.00E+00	7.41E-06			0.00E+00	0.00E+00	2.80E-09	2.80E-09	2.80E-03	6.24E-04	7.46E-04	5.51E-04	2.90E-04
0.00E+00	7.04E-06			0.00E+00	0.00E+00	2.66E-09	2.66E-09	2.66E-03	5.93E-04	7.08E-04	5.23E-04	2.76E-04
0.00E+00	6.70E-06			0.00E+00	0.00E+00	2.53E-09	2.53E-09	2.53E-03	5.65E-04	6.75E-04	4.99E-04	2.63E-04
0.00E+00	6.06E-06			0.00E+00	0.00E+00	2.29E-09	2.29E-09	2.29E-03	5.11E-04	6.10E-04	4.51E-04	2.37E-04
0.00E+00	5.88E-06			0.00E+00	0.00E+00	2.22E-09	2.22E-09	2.22E-03	4.96E-04	5.92E-04	4.37E-04	2.30E-04
0.00E+00	5.64E-06			0.00E+00	0.00E+00	2.13E-09	2.13E-09	2.13E-03	4.75E-04	5.68E-04	4.20E-04	2.21E-04
0.00E+00	5.42E-06			0.00E+00	0.00E+00	2.05E-09	2.05E-09	2.05E-03	4.57E-04	5.45E-04	4.03E-04	2.12E-04
0.00E+00	5.21E-06			0.00E+00	0.00E+00	1.97E-09	1.97E-09	1.97E-03	4.39E-04	5.24E-04	3.87E-04	2.04E-04
0.00E+00	5.01E-06			0.00E+00	0.00E+00	1.89E-09	1.89E-09	1.89E-03	4.22E-04	5.05E-04	3.73E-04	1.96E-04
0.00E+00	4.48E-06			0.00E+00	0.00E+00	1.69E-09	1.69E-09	1.69E-03	3.78E-04	4.51E-04	3.33E-04	1.75E-04
0.00E+00	4.31E-06			0.00E+00	0.00E+00	1.63E-09	1.63E-09	1.63E-03	3.64E-04	4.34E-04	3.21E-04	1.69E-04
0.00E+00	4.16E-06			0.00E+00	0.00E+00	1.57E-09	1.57E-09	1.57E-03	3.50E-04	4.19E-04	3.09E-04	1.63E-04
0.00E+00	4.01E-06			0.00E+00	0.00E+00	1.51E-09	1.51E-09	1.51E-03	3.38E-04	4.03E-04	2.98E-04	1.57E-04
0.00E+00	3.86E-06			0.00E+00	0.00E+00	1.46E-09	1.46E-09	1.46E-03	3.26E-04	3.89E-04	2.87E-04	1.51E-04
0.00E+00	3.72E-06			0.00E+00	0.00E+00	1.41E-09	1.41E-09	1.41E-03	3.14E-04	3.75E-04	2.77E-04	1.46E-04
0.00E+00	3.10E-05			0.00E+00	0.00E+00	1.17E-08	1.17E-08	1.17E-02	2.61E-03	3.12E-03	2.31E-03	1.21E-03
0.00E+00	2.36E-05			0.00E+00	0.00E+00	8.94E-09	8.94E-09	8.94E-03	1.99E-03	2.38E-03	1.76E-03	9.26E-04
0.00E+00	1.92E-05			0.00E+00	0.00E+00	7.25E-09	7.25E-09	7.25E-03	1.62E-03	1.93E-03	1.43E-03	7.51E-04
0.00E+00	1.62E-05			0.00E+00	0.00E+00	6.14E-09	6.14E-09	6.14E-03	1.37E-03	1.64E-03	1.21E-03	6.36E-04
0.00E+00	7.92E-06			0.00E+00	0.00E+00	2.99E-09	2.99E-09	2.99E-03	6.68E-04	7.97E-04	5.89E-04	3.10E-04
0.00E+00	7.50E-06			0.00E+00	0.00E+00	2.84E-09	2.84E-09	2.84E-03	6.33E-04	7.56E-04	5.58E-04	2.94E-04
0.00E+00	7.13E-06			0.00E+00	0.00E+00	2.70E-09	2.70E-09	2.70E-03	6.01E-04	7.18E-04	5.31E-04	2.79E-04
0.00E+00	6.41E-06			0.00E+00	0.00E+00	2.42E-09	2.42E-09	2.42E-03	5.40E-04	6.45E-04	4.77E-04	2.51E-04
0.00E+00	6.21E-06			0.00E+00	0.00E+00	2.35E-09	2.35E-09	2.35E-03	5.24E-04	6.26E-04	4.62E-04	2.43E-04
0.00E+00	5.95E-06			0.00E+00	0.00E+00	2.25E-09	2.25E-09	2.25E-03	5.02E-04	5.99E-04	4.43E-04	2.33E-04
0.00E+00	5.70E-06			0.00E+00	0.00E+00	2.16E-09	2.16E-09	2.16E-03	4.81E-04	5.74E-04	4.24E-04	2.23E-04
0.00E+00	5.48E-06			0.00E+00	0.00E+00	2.07E-09	2.07E-09	2.07E-03	4.62E-04	5.51E-04	4.07E-04	2.14E-04
0.00E+00	5.26E-06			0.00E+00	0.00E+00	1.99E-09	1.99E-09	1.99E-03	4.44E-04	5.30E-04	3.92E-04	2.06E-04
0.00E+00	3.34E-05			0.00E+00	0.00E+00	1.26E-08	1.26E-08	1.26E-02	2.81E-03	3.36E-03	2.48E-03	1.31E-03
0.00E+00	2.90E-05			0.00E+00	0.00E+00	1.10E-08	1.10E-08	1.10E-02	2.44E-03	2.92E-03	2.16E-03	1.14E-03
0.00E+00	1.26E-05			0.00E+00	0.00E+00	4.77E-09	4.77E-09	4.77E-03	1.06E-03	1.27E-03	9.39E-04	4.94E-04
0.00E+00	1.19E-05			0.00E+00	0.00E+00	4.50E-09	4.50E-09	4.50E-03	1.00E-03	1.20E-03	8.85E-04	4.66E-04
0.00E+00	5.68E-06			0.00E+00	0.00E+00	2.15E-09	2.15E-09	2.15E-03	4.79E-04	5.72E-04	4.22E-04	2.22E-04
0.00E+00	4.28E-06			0.00E+00	0.00E+00	1.62E-09	1.62E-09	1.62E-03	3.61E-04	4.31E-04	3.19E-04	1.68E-04
0.00E+00	4.08E-06			0.00E+00	0.00E+00	1.54E-09	1.54E-09	1.54E-03	3.44E-04	4.11E-04	3.03E-04	1.60E-04
0.00E+00	3.91E-06			0.00E+00	0.00E+00	1.48E-09	1.48E-09	1.48E-03	3.30E-04	3.94E-04	2.91E-04	1.53E-04
0.00E+00	1.71E-05			0.00E+00	0.00E+00	6.47E-09	6.47E-09	6.47E-03	1.44E-03	1.72E-03	1.27E-03	6.70E-04
0.00E+00	1.51E-05			0.00E+00	0.00E+00	5.72E-09	5.72E-09	5.72E-03	1.28E-03	1.52E-03	1.13E-03	5.92E-04
0.00E+00	1.36E-05			0.00E+00	0.00E+00	5.16E-09	5.16E-09	5.16E-03	1.15E-03	1.37E-03	1.02E-03	5.34E-04
0.00E+00	1.24E-05			0.00E+00	0.00E+00	4.70E-09	4.70E-09	4.70E-03	1.05E-03	1.25E-03	9.25E-04	4.87E-04
0.00E+00	1.14E-05			0.00E+00	0.00E+00	4.33E-09	4.33E-09	4.33E-03	9.65E-04	1.15E-03	8.51E-04	4.48E-04
0.00E+00	5.99E-06			0.00E+00	0.00E+00	2.27E-09	2.27E-09	2.27E-03	5.05E-04	6.03E-04	4.46E-04	2.35E-04
0.00E+00	5.74E-06			0.00E+00	0.00E+00	2.17E-09	2.17E-09	2.17E-03	4.83E-04	5.77E-04	4.27E-04	2.25E-04
0.00E+00	5.46E-06			0.00E+00	0.00E+00	2.06E-09	2.06E-09	2.06E-03	4.60E-04	5.50E-04	4.06E-04	2.14E-04
0.00E+00	4.73E-06			0.00E+00	0.00E+00	1.79E-09	1.79E-09	1.79E-03	3.99E-04	4.76E-04	3.52E-04	1.85E-04
0.00E+00	4.49E-06			0.00E+00	0.00E+00	1.70E-09	1.70E-09	1.70E-03	3.78E-04	4.52E-04	3.34E-04	1.76E-04
0.00E+00	4.30E-06			0.00E+00	0.00E+00	1.63E-09	1.63E-09	1.63E-03	3.63E-04	4.33E-04	3.20E-04	1.68E-04
0.00E+00	4.12E-06			0.00E+00	0.00E+00	1.56E-09	1.56E-09	1.56E-03	3.48E-04	4.15E-04	3.07E-04	1.61E-04
0.00E+00	2.18E-05			0.00E+00	0.00E+00	8.22E-09	8.22E-09	8.22E-03	1.83E-03	2.19E-03	1.62E-03	8.52E-04
0.00E+00	2.01E-05			0.00E+00	0.00E+00	7.59E-09	7.59E-09	7.59E-03	1.69E-03	2.02E-03	1.49E-03	7.86E-04
0.00E+00	1.79E-05			0.00E+00	0.00E+00	6.76E-09	6.76E-09	6.76E-03	1.51E-03	1.80E-03	1.33E-03	7.00E-04
0.00E+00	1.61E-05			0.00E+00	0.00E+00	6.07E-09	6.07E-09	6.07E-03	1.35E-03	1.62E-03	1.19E-03	6.29E-04
0.00E+00	1.45E-05			0.00E+00	0.00E+00	5.49E-09	5.49E-09	5.49E-03	1.23E-03	1.46E-03	1.08E-03	5.69E-04
0.00E+00	1.04E-05			0.00E+00	0.00E+00	3.94E-09	3.94E-09	3.94E-03	8.79E-04	1.05E-03	7.76E-04	4.08E-04
0.00E+00	9.73E-06			0.00E+00	0.00E+00	3.68E-09	3.68E-09	3.68E-03	8.20E-04	9.80E-04	7.24E-04	3.81E-04
0.00E+00	9.14E-06			0.00E+00	0.00E+00	3.46E-09	3.46E-09	3.46E-03	7.71E-04	9.20E-04	6.80E-04	3.58E-04
0.00E+00	8.59E-06			0.00E+00	0.00E+00	3.25E-09	3.25E-09	3.25E-03	7.24E-04	8.65E-04	6.39E-04	3.36E-04
0.00E+00	8.13E-06			0.00E+00	0.00E+00	3.07E-09	3.07E-09	3.07E-03	6.85E-04	8.18E-04	6.05E-04	3.18E-04
0.00E+00	6.50E-06			0.00E+00	0.00E+00	2.46E-09	2.46E-09	2.46E-03	5.48E-04	6.54E-04	4.84E-04	2.55E-04
0.00E+00	6.18E-06			0.00E+00	0.00E+00	2.33E-09	2.33E-09	2.33E-03	5.21E-04	6.22E-04	4.59E-04	2.42E-04
0.00E+00	4.78E-06			0.00E+00	0.00E+00	1.81E-09	1.81E-09	1.81E-03	4.03E-04	4.81E-04	3.56E-04	1.87E-04
0.00E+00	4.55E-06			0.00E+00	0.00E+00	1.72E-09	1.72E-09	1.72E-03	3.84E-04	4.58E-04	3.39E-04	1.78E-04
0.00E+00	4.34E-06			0.00E+00	0.00E+00	1.64E-09	1.64E-09	1.64E-03	3.66E-04	4.37E-04	3.23E-04	1.70E-04
0.00E+00	4.13E-06			0.00E+00	0.00E+00	1.56E-09	1.56E-09	1.56E-03	3.49E-04	4.16E-04	3.08E-04	1.62E-04
0.00E+00	3.03E-05			0.00E+00	0.00E+00	1.15E-08	1.15E-08	1.15E-02	2.56E-03	3.05E-03	2.26E-03	1.19E-03
0.00E+00	2.54E-05			0.00E+00	0.00E+00	9.61E-09	9.61E-09	9.61E-03	2.14E-03	2.56E-03	1.89E-03	9.96E-04
0.00E+00	2.21E-05			0.00E+00	0.00E+00	8.36E-09	8.36E-09	8.36E-03	1.86E-03	2.23E-03	1.64E-03	8.66E-04
0.00E+00	1.96E-05			0.00E+00	0.00E+00	7.41E-09	7.41E-09	7.41E-03	1.65E-03	1.97E-03	1.46E-03	7.67E-04
0.00E+00	1.75E-05			0.00E+00	0.00E+00	6.63E-09	6.63E-09	6.63E-03	1.48E-03	1.77E-03	1.31E-03	6.87E-04
0.00E+00	1.20E-05			0.00E+00	0.00E+00	4.53E-09	4.53E-09	4.53E-03	1.01E-03	1.21E-03	8.92E-04	4.69E-04
0.00E+00	1.11E-05			0.00E+00	0.00E+00	4.20E-09	4.20E-09	4.20E-03	9.35E-04	1.12E-03	8.26E-04	4.35E-04
0.00E+00	1.04E-05			0.00E+00	0.00E+00	3.92E-09	3.92E-09	3.92E-03	8.75E-04	1.04E-03	7.72E-04	4.06E-04

Unique Identifier	X (UTM)	Y (UTM)	Demolition 2026	Demolition - Hauling 2026	Site Preparation 2026	Grading/Excavation 2026	Grading/Excavation - Hauling 2026	Concrete - Garage - Trucks 2026	Concrete - Garage - Trucks 2027	Concrete - Podium 1 - Trucks 2027	Concrete - Podium 2 - Trucks 2028	Building Construction-1 2027	Building Construction-1 2028	Building Construction-1 2029	Building Construction-2 2028	Building Construction-2 2029	Finishing/Painting-1 2028	Finishing/Painting-1 2029
371728.013761280.01	371728.01	3761280.01	3.63E-06	7.48E-05	8.74E-06	1.13E-05	3.78E-04	3.37E-04	3.39E-04	3.39E-04	3.35E-04	2.95E-04	2.83E-04	2.71E-04	1.01E-04	9.70E-05	0.00E+00	0.00E+00
371738.013761280.01	371738.01	3761280.01	3.42E-06	7.05E-05	8.24E-06	1.07E-05	3.56E-04	3.18E-04	3.19E-04	3.19E-04	3.15E-04	2.78E-04	2.66E-04	2.56E-04	9.52E-05	9.14E-05	0.00E+00	0.00E+00
371768.013761280.01	371768.01	3761280.01	2.85E-06	5.88E-05	6.87E-06	8.88E-06	2.97E-04	2.65E-04	2.66E-04	2.66E-04	2.63E-04	2.32E-04	2.22E-04	2.13E-04	7.94E-05	7.62E-05	0.00E+00	0.00E+00
371778.013761280.01	371778.01	3761280.01	2.68E-06	5.53E-05	6.46E-06	8.35E-06	2.79E-04	2.49E-04	2.50E-04	2.50E-04	2.47E-04	2.18E-04	2.09E-04	2.01E-04	7.46E-05	7.16E-05	0.00E+00	0.00E+00
371788.013761280.01	371788.01	3761280.01	2.53E-06	5.21E-05	6.09E-06	7.87E-06	2.63E-04	2.35E-04	2.36E-04	2.36E-04	2.33E-04	2.05E-04	1.97E-04	1.89E-04	7.03E-05	6.76E-05	0.00E+00	0.00E+00
371838.013761280.01	371838.01	3761280.01	1.93E-06	3.97E-05	4.64E-06	5.99E-06	2.01E-04	1.79E-04	1.80E-04	1.80E-04	1.77E-04	1.56E-04	1.50E-04	1.44E-04	5.35E-05	5.14E-05	0.00E+00	0.00E+00
371848.013761280.01	371848.01	3761280.01	1.81E-06	3.74E-05	4.37E-06	5.65E-06	1.89E-04	1.69E-04	1.69E-04	1.69E-04	1.67E-04	1.47E-04	1.41E-04	1.36E-04	5.04E-05	4.84E-05	0.00E+00	0.00E+00
371858.013761280.01	371858.01	3761280.01	1.72E-06	3.55E-05	4.15E-06	5.36E-06	1.79E-04	1.60E-04	1.61E-04	1.61E-04	1.59E-04	1.40E-04	1.34E-04	1.29E-04	4.79E-05	4.60E-05	0.00E+00	0.00E+00
371868.013761280.01	371868.01	3761280.01	1.64E-06	3.38E-05	3.95E-06	5.10E-06	1.71E-04	1.52E-04	1.53E-04	1.53E-04	1.51E-04	1.33E-04	1.28E-04	1.23E-04	4.56E-05	4.38E-05	0.00E+00	0.00E+00
371878.013761280.01	371878.01	3761280.01	1.56E-06	3.22E-05	3.77E-06	4.87E-06	1.63E-04	1.45E-04	1.46E-04	1.46E-04	1.44E-04	1.27E-04	1.22E-04	1.17E-04	4.35E-05	4.18E-05	0.00E+00	0.00E+00
371638.013761290.01	371638.01	3761290.01	1.13E-05	2.33E-04	2.73E-05	3.53E-05	1.18E-03	1.05E-03	1.06E-03	1.06E-03	1.04E-03	9.20E-04	8.82E-04	8.48E-04	3.15E-04	3.03E-04	0.00E+00	0.00E+00
371648.013761290.01	371648.01	3761290.01	9.62E-06	1.98E-04	2.32E-05	2.99E-05	1.00E-03	8.94E-04	8.97E-04	8.97E-04	8.87E-04	7.81E-04	7.49E-04	7.19E-04	2.68E-04	2.57E-04	0.00E+00	0.00E+00
371658.013761290.01	371658.01	3761290.01	8.39E-06	1.73E-04	2.02E-05	2.61E-05	8.74E-04	7.80E-04	7.83E-04	7.83E-04	7.74E-04	6.82E-04	6.54E-04	6.28E-04	2.33E-04	2.24E-04	0.00E+00	0.00E+00
371695.013761287.01	371695.01	3761287.01	5.26E-06	1.08E-04	1.27E-05	1.64E-05	5.48E-04	4.89E-04	4.91E-04	4.91E-04	4.85E-04	4.27E-04	4.10E-04	3.94E-04	1.46E-04	1.41E-04	0.00E+00	0.00E+00
371708.013761290.01	371708.01	3761290.01	4.96E-06	1.02E-04	1.19E-05	1.54E-05	5.17E-04	4.61E-04	4.63E-04	4.63E-04	4.57E-04	4.03E-04	3.86E-04	3.71E-04	1.38E-04	1.33E-04	0.00E+00	0.00E+00
371718.013761290.01	371718.01	3761290.01	4.58E-06	9.43E-05	1.10E-05	1.43E-05	4.77E-04	4.26E-04	4.27E-04	4.27E-04	4.22E-04	3.72E-04	3.57E-04	3.42E-04	1.27E-04	1.22E-04	0.00E+00	0.00E+00
371728.013761290.01	371728.01	3761290.01	4.22E-06	8.69E-05	1.02E-05	1.31E-05	4.39E-04	3.92E-04	3.93E-04	3.93E-04	3.89E-04	3.42E-04	3.28E-04	3.15E-04	1.17E-04	1.13E-04	0.00E+00	0.00E+00
371768.013761290.01	371768.01	3761290.01	3.21E-06	6.60E-05	7.72E-06	9.98E-06	3.34E-04	2.98E-04	2.99E-04	2.99E-04	2.95E-04	2.60E-04	2.50E-04	2.40E-04	8.92E-05	8.56E-05	0.00E+00	0.00E+00
371778.013761290.01	371778.01	3761290.01	2.99E-06	6.16E-05	7.20E-06	9.30E-06	3.11E-04	2.78E-04	2.79E-04	2.79E-04	2.76E-04	2.43E-04	2.33E-04	2.24E-04	8.31E-05	7.98E-05	0.00E+00	0.00E+00
371787.013761290.01	371787.01	3761290.01	2.82E-06	5.81E-05	6.80E-06	8.78E-06	2.94E-04	2.62E-04	2.63E-04	2.63E-04	2.60E-04	2.29E-04	2.20E-04	2.11E-04	7.85E-05	7.54E-05	0.00E+00	0.00E+00
371848.013761290.01	371848.01	3761290.01	1.94E-06	3.99E-05	4.67E-06	6.03E-06	2.02E-04	1.80E-04	1.81E-04	1.81E-04	1.79E-04	1.57E-04	1.51E-04	1.45E-04	5.39E-05	5.18E-05	0.00E+00	0.00E+00
371858.013761290.01	371858.01	3761290.01	1.84E-06	3.78E-05	4.42E-06	5.72E-06	1.91E-04	1.71E-04	1.71E-04	1.71E-04	1.69E-04	1.49E-04	1.43E-04	1.37E-04	5.11E-05	4.91E-05	0.00E+00	0.00E+00
371868.013761290.01	371868.01	3761290.01	1.74E-06	3.59E-05	4.20E-06	5.42E-06	1.81E-04	1.62E-04	1.63E-04	1.63E-04	1.61E-04	1.41E-04	1.36E-04	1.30E-04	4.85E-05	4.65E-05	0.00E+00	0.00E+00
371878.013761290.01	371878.01	3761290.01	1.65E-06	3.41E-05	3.99E-06	5.15E-06	1.72E-04	1.54E-04	1.54E-04	1.54E-04	1.53E-04	1.34E-04	1.29E-04	1.24E-04	4.60E-05	4.42E-05	0.00E+00	0.00E+00
371728.013761300.01	371728.01	3761300.01	5.12E-06	1.06E-04	1.23E-05	1.60E-05	5.34E-04	4.76E-04	4.78E-04	4.78E-04	4.72E-04	4.16E-04	3.99E-04	3.83E-04	1.43E-04	1.37E-04	0.00E+00	0.00E+00
371760.013761300.01	371760.01	3761300.01	3.91E-06	8.06E-05	9.42E-06	1.22E-05	4.07E-04	3.64E-04	3.65E-04	3.65E-04	3.61E-04	3.18E-04	3.05E-04	2.93E-04	1.09E-04	1.05E-04	0.00E+00	0.00E+00
371768.013761300.01	371768.01	3761300.01	3.67E-06	7.57E-05	8.84E-06	1.14E-05	3.82E-04	3.41E-04	3.43E-04	3.43E-04	3.39E-04	2.98E-04	2.86E-04	2.75E-04	1.02E-04	9.81E-05	0.00E+00	0.00E+00
371778.013761300.01	371778.01	3761300.01	3.39E-06	6.99E-05	8.17E-06	1.06E-05	3.53E-04	3.15E-04	3.16E-04	3.16E-04	3.13E-04	2.75E-04	2.64E-04	2.54E-04	9.43E-05	9.06E-05	0.00E+00	0.00E+00
371848.013761300.01	371848.01	3761300.01	2.11E-06	4.34E-05	5.07E-06	6.56E-06	2.19E-04	1.96E-04	1.96E-04	1.96E-04	1.94E-04	1.71E-04	1.64E-04	1.58E-04	5.86E-05	5.63E-05	0.00E+00	0.00E+00
371858.013761300.01	371858.01	3761300.01	1.97E-06	4.06E-05	4.75E-06	6.14E-06	2.05E-04	1.83E-04	1.84E-04	1.84E-04	1.82E-04	1.60E-04	1.54E-04	1.48E-04	5.49E-05	5.27E-05	0.00E+00	0.00E+00
371868.013761300.01	371868.01	3761300.01	1.86E-06	3.83E-05	4.48E-06	5.79E-06	1.94E-04	1.73E-04	1.73E-04	1.73E-04	1.71E-04	1.51E-04	1.45E-04	1.39E-04	5.17E-05	4.97E-05	0.00E+00	0.00E+00
371878.013761300.01	371878.01	3761300.01	1.76E-06	3.63E-05	4.25E-06	5.49E-06	1.84E-04	1.64E-04	1.64E-04	1.64E-04	1.63E-04	1.43E-04	1.37E-04	1.32E-04	4.90E-05	4.71E-05	0.00E+00	0.00E+00
371758.013761310.01	371758.01	3761310.01	4.77E-06	9.83E-05	1.15E-05	1.48E-05	4.97E-04	4.44E-04	4.45E-04	4.45E-04	4.40E-04	3.87E-04	3.71E-04	3.57E-04	1.33E-04	1.27E-04	0.00E+00	0.00E+00
371768.013761310.01	371768.01	3761310.01	4.35E-06	8.95E-05	1.05E-05	1.35E-05	4.53E-04	4.04E-04	4.05E-04	4.05E-04	4.01E-04	3.53E-04	3.38E-04	3.25E-04	1.21E-04	1.16E-04	0.00E+00	0.00E+00
371778.013761310.01	371778.01	3761310.01	3.97E-06	8.19E-05	9.57E-06	1.24E-05	4.14E-04	3.69E-04	3.71E-04	3.71E-04	3.66E-04	3.23E-04	3.09E-04	2.97E-04	1.11E-04	1.06E-04	0.00E+00	0.00E+00
371809.013761310.01	371809.01	3761310.01	3.07E-06	6.33E-05	7.40E-06	9.57E-06	3.20E-04	2.86E-04	2.87E-04	2.87E-04	2.83E-04	2.50E-04	2.39E-04	2.30E-04	8.55E-05	8.21E-05	0.00E+00	0.00E+00
371818.013761310.01	371818.01	3761310.01	2.88E-06	5.93E-05	6.93E-06	8.96E-06	3.00E-04	2.68E-04	2.68E-04	2.68E-04	2.65E-04	2.34E-04	2.24E-04	2.15E-04	8.00E-05	7.69E-05	0.00E+00	0.00E+00
371828.013761310.01	371828.01	3761310.01	2.69E-06	5.54E-05	6.48E-06	8.37E-06	2.80E-04	2.50E-04	2.51E-04	2.51E-04	2.48E-04	2.18E-04	2.09E-04	2.01E-04	7.48E-05	7.19E-05	0.00E+00	0.00E+00
371838.013761310.01	371838.01	3761310.01	2.50E-06	5.16E-05	6.03E-06	7.79E-06	2.61E-04	2.33E-04	2.34E-04	2.34E-04	2.31E-04	2.03E-04	1.95E-04	1.87E-04	6.96E-05	6.69E-05	0.00E+00	0.00E+00
371848.013761310.01	371848.01	3761310.01	2.30E-06	4.75E-05	5.55E-06	7.17E-06	2.40E-04	2.14E-04	2.15E-04	2.15E-04	2.12E-04	1.87E-04	1.79E-04	1.72E-04	6.41E-05	6.16E-05	0.00E+00	0.00E+00
371858.013761310.01	371858.01	3761310.01	2.14E-06	4.41E-05	5.16E-06	6.66E-06	2.23E-04	1.99E-04	2.00E-04	2.00E-04	1.97E-04	1.74E-04	1.67E-04	1.60E-04	5.95E-05	5.72E-05	0.00E+00	0.00E+00
371868.013761310.01	371868.01	3761310.01	2.01E-06	4.15E-05	4.85E-06	6.27E-06	2.10E-04	1.87E-04	1.88E-04	1.88E-04	1.86E-04	1.63E-04	1.57E-04	1.51E-04	5.60E-05	5.38E-05	0.00E+00	0.00E+00
371808.013761320.01	371808.01	3761320.01	3.58E-06	7.38E-05	8.63E-06	1.12E-05	3.73E-04	3.33E-04	3.34E-04	3.34E-04	3.30E-04	2.91E-04	2.79E-04	2.68E-04	9.96E-05	9.57E-05	0.00E+00	0.00E+00
371818.013761320.01	371818.01	3761320.01	3.28E-06	6.76E-05	7.90E-06	1.02E-05	3.42E-04	3.05E-04	3.06E-04	3.06E-04	3.02E-04	2.66E-04	2.55E-04	2.45E-04	9.12E-05	8.76E-05	0.00E+00	0.00E+00
371828.013761320.01	371828.01	3761320.01	3.01E-06	6.21E-05	7.26E-06	9.38E-06	3.14E-04	2.80E-04	2.81E-04	2.81E-04	2.78E-04	2.45E-04	2.35E-04	2.25E-04	8.38E-05	8.05E-05	0.00E+00	0.00E+00
371838.013761320.01	371838.01	3761320.01	2.78E-06	5.72E-05	6.68E-06	8.64E-06	2.89E-04	2.58E-04	2.59E-04	2.59E-04	2.56E-04	2.25E-04	2.16E-04	2.08E-04	7.72E-05	7.41E-05	0.00E+00	0.00E+00
371808.013761330.01	371808.01	3761330.01	4.26E-06	8.78E-05	1.03E-05	1.33E-05	4.44E-04	3.96E-04	3.98E-04	3.98E-04	3.93E-04	3.46E-04	3.32E-04	3.19E-04	1.19E-04	1.14E-04	0.00E+00	0.00E+00
371818.013761330.01	371818.01	3761330.01	3.81E-06	7.86E-05	9.19E-06	1.19E-05	3.97E-04	3.55E-04	3.56E-04	3.56E-04	3.52E-04	3.10E-04	2.97E-04	2.85E-04	1.06E-04	1.02E-04	0.00E+00	0.00E+00
371828.013761330.01	371828.01	3761330.01	3.44E-06	7.09E-05	8.29E-06	1.07E-05	3.59E-04	3.20E-04	3.21E-04	3.21E-04	3.17E-04	2.80E-04	2.68E-04	2.58E-04	9.58E-05	9.20E-05	0.00E+00	0.00E+00
371838.013761330.01	371838.01	3761330.01	3.13E-06	6.46E-05	7.55E-06	9.75E-06	3.26E-04	2.91E-04	2.92E-04	2.92E-04	2.89E-04	2.54E-04	2.44E-04	2.34E-04	8.72E-05	8.37E-05	0.00E+00	0.00E+00
371798.013761340.01	371798.01	3761340.01	6.16E-06	1.27E-04	1.48E-05	1.92E-05	6.42E-04	5.73E-04	5.75E-04	5.75E-04	5.68E-04	5.01E-04	4.80E-04	4.61E-04	1.71E-04	1.65E-04	0.00E+00	0.00E+00
371808.013761340.01	371808.01	3761340.01	5.28E-06	1.09E-04	1.27E-05	1.64E-05	5.50E-04	4.91E-04	4.93E-04	4.93E-04	4.87E-04	4.29E-04	4.12E-04	3.95E-04	1.47E-04	1.41E-04	0.00E+00	0.00E+00
371818.013761340.01	371818.01	3761340.01	4.60E-06	9.48E-05	1.11E-05	1.43E-05	4.79E-04	4.28E-04	4.29E-04	4.29E-04	4.24E-04	3.74E-04	3.58E-04	3.44E-04	1.28E-04	1.23E-04	0.00E+00	0.00E+00
371828.013761340.01	371828.01	3761340.01	4.07E-06	8.38E-05	9.79E-06	1.27E-05	4.23E-04	3.78E-04	3.79E-04	3.79E-04	3.75E-04	3.30E-04	3.17E-04	3.04E-04	1.13E-04	1.09E-04	0.00E+00	0.00E+00
371798.013761350.01	371798.01	3761350.01	8.65E-06	1.78E-04	2.08E-05	2.69E-05	9.01E-04	8.04E-04	8.07E-04	8.07E-04	7.97E-04	7.02E-04	6.74E-04	6.47E-04	2.41E-04	2.31E-04	0.00E+00	0.00E+00
371808.013761350.01	371808.01	3761350.01	7.01E-06	1.44E-04	1.69E-05	2.18E-05	7.30E-04	6.52E-04	6.54E-04	6.54E-04	6.46E-04	5.69E-04	5.46E-04	5.24E-04	1.95E-04	1.87E-04	0.00E+00	0.00E+00
371818.013761350.01	371818.01	3761350.01	5.85E-06	1.21E-04	1.41E-05	1.82E-05	6.10E-04	5.44E-04	5.46E-04	5.46E-04	5.40E-04	4.75E-04	4.56E-04	4.38E-04	1.63E-04	1.56E-04	0.00E+00	0.00E+00
371897.013761357.01	371897.01	3761357.01	2.49E-06	5.14E-05	6.00E-06	7.76E-06	2.60E-04	2.32E-04	2.33E-04	2.33E-04	2.30E-04	2.02E-04	1.94E-04	1.86E-04	6.93E-05	6.66E-05	0.00E+00	0.00E+00
371907.013761357.01	371907.01	3761357.01	2.29E-06	4.71E-05	5.50E-06	7.11E-06	2.38E-04	2.12E-04	2.13E-04	2.13E-04	2.11E-04	1.86E-04	1.78E-04	1.71E-04	6.36E-05	6.10E-05	0.00E+00	0.00E+00
371897.013761367.01	371897.01	3761367.01	2.78E-06	5.73E-05	6.70E-06	8.66E-06	2.90E-04	2.59E-04	2.60E-04	2.60E-04	2.57E-04	2.26E-04	2.17E-04	2.08E-04	7.74E-05	7.43E-05	0.00E+00	0.00E+00
371907.013761367.01	371907.01	3761367.01	2.52E-06	5.20E-05	6.08E-06	7.86E-06	2.63E-04	2.35E-04	2.36E-04	2.36E-04	2.33E-04	2.05E-04	1.97E-04	1.89E-04	7.02E-05	6.74E-05	0.00E+00	0.00E+00
371887.013761377.01	371887.01	3761377.01	3.58E-06	7.37E-05	8.62E-06	1.11E-05	3.73E-04	3.33E-04	3.34E-04	3.34E-04	3.30E-04	2.91E-04	2.79E-04	2.68E-04	9.95E-05	9.56E-05	0.00E+00	0.00E+00
371897.013761377.01	371897.01	3761377.01	3.16E-06	6.51E-05	7.61E-06	9.83E-06	3.29E-04	2.94E-04	2.95E-04	2.95E-04	2.91E-04	2.57E-04	2.46E-04	2.36E-04	8.79E-05	8.44E-05	0.00E+00	0.00E+00
371907.013761377.01	371907.01	3761377.01	2.83E-06	5.82E-05	6.81E-06	8.80E-06	2.94E-04	2.63E-04	2.64E-04	2.64E-04	2.60E-04	2.29E-04	2.20E-04	2.11E-04	7.86E-05	7.55E-05	0.00E+00	0.00E+00
371887.013761387.01	371887.01	3761387.01	4.21E-06	8.68E-05	1.01E-05	1.31E-05	4.39E-04	3.92E-04	3.93E-04	3.93E-04	3.88E-04	3.42E-04	3.28E-04	3.15E-04	1.17E-04	1.13E-04	0.00E+00	0.00E+00
371897.013761387.01	371897.01	3761387.01	3.64E-06	7.51E-05	8.78E-06	1.13E-05	3.79E-04	3.39E-04	3.40E-04	3.40E-04	3.36E-04	2.96E-04	2.84E-04	2.73E-04	1.01E-04	9.73E-05	0.00E+00	0.00E+00
371907.013761387.01	371907.01	3761387.01	3.20E-06	6.60E-05	7.71E-06	9.96E-06	3.33E-04	2.98E-04	2.99E-04	2.99E-04	2.95E-04	2.60E-04	2.49E-04	2.39E-04	8.90E-05	8.55E-05	0.00E+00	0.00E+00
371887.013761397.01	371887.01	3761397.01	5.06E-06	1.04E-04	1.22E-05	1.58E-05	5.27E-04	4.71E-04	4.73E-04	4.73E-04	4.67E-04	4.11E-04	3.94E-04	3.79E-04	1.41E-04	1.35E-04	0.00E+00	0.00E+00
371897.013761397.01	371897.01	3761397.01	4.27E-06	8.80E-05	1.03E-05	1.33E-05	4.45E-04	3.97E-04	3.99E-04	3.99E-04	3.94E-04	3.47E-04	3.33E-04	3.19E-04	1.19E-04	1.14E-04	0.00E+00	0.00E+00
371907.013761397.01	371907.01	3761397.01	3.68E-06	7.58E-05	8.87E-06	1.15E-05	3.83E-04	3.42E-04	3.43E-04	3.43E-04	3.39E-04	2.99E-04	2.87E-04	2.75E-04	1.02E-04	9.83E-05	0.00E+00	0.00E+00
371887.013761407.01	371887.01	3761407.01	6.21E-06	1.28E-04	1.50E-05	1.93E-05	6.47E-04	5.78E-04	5.80E-04	5.80E-04	5.73E-04	5.05E-04	4.84E-04	4.65E-04	1.73E-04	1.66E-04	0.00E+00	0.00E+00
371897.013761407.01	371897.01	3761407.01	5.10E-06	1.05E-04	1.23E-05	1.59E-05	5.31E-04	4.74E-04	4.75E-04	4.75E-04	4.70E-04	4.14E-04	3.97E-04	3.81E-04	1.42E-04	1.36E-04	0.00E+00	0.00E+00
371907.013761407.01	371907.01	3761407.01	4.29E-06	8.84E-05	1.03E-05	1.34E-05	4.47E-04	3.99E-04	4.01E-04	4.01E-04	3.96E-04	3.49E-04	3.34E-04	3.21E-04	1.19E-04	1.15E-04	0.00E+00	0.00E+00
371887.013761417.01	371887.01	3761417.01	7.78E-06	1.60E-04	1.87E-05	2.42E-05	8.10E-04	7.23E-04	7.25E-04	7.25E-04	7.17E-04	6.31E-04	6.06E-04	5.82E-04	2.16E-04	2.08E-04	0.00E+00	0.00E+00
371897.013761417.01	371897.01	3761417.01	6.16E-06	1.27E-04	1.48E-05	1.92E-05	6.42E-04	5.73E-04	5.75E-04	5.75E-04	5.68E-04	5.00E-04	4.80E-04	4.61E-04	1.71E-04	1.65E-04	0.00E+00	0.00E+00
371907.013761417.01	371907.01	3761417.01	5.06E-06	1.04E-04	1.22E-05	1.57E-05	5.26E-04	4.70E-04	4.72E-04	4.72E-04	4.66E-04	4.11E-04	3.94E-04	3.78E-04	1.41E-04	1.35E-04	0.00E+00	0.00E+00
371887.013761427.01	371887.01	3761427.01	9.93E-06	2.05E-04	2.39E-05	3.09E-05	1.03E-03	9.23E-04	9.26E-04	9.26E-04	9.15E-04	8.06E-04	7.73E-04	7.43E-04	2.76E-04	2.65E-04	0.00E+00	0.00E+00
371897.013761427.01	371897.01	3761427.01	7.56E-06	1.56E-04	1.82E-05	2.35E-05	7.88E-04	7.03E-04	7.06E-04	7.06E-04	6.97E-04	6.14E-04	5.89E-04	5.66E-04	2.10E-04	2.02E-04	0.00E+00	0.00E+00
371907.013761427.01	371907.01	3761427.01	6.03E-06	1.24E-04	1.45E-05	1.88E-05	6.28E-04	5.61E-04	5.63E-04	5.63E-04	5.56E-04	4.90E-04	4.70E-04	4.51E-04	1.68E-04	1.61E-04	0.00E+00	0.00E+00
371434.013760863.01	371434.01	3760863.01	5.74E-06	1.18E-04	1.38E-05	1.79E-05	5.98E-04	5.34E-04	5.36E-04	5.36E-04	5.29E-04	4.66E-04	4.47E-04	4.29E-04	1.60E-04	1.53E-04	0.00E+00	0.00E+00
371442.013760863.01	371442.01	3760863.01	4.92E-06	1.01E-04	1.19E-05	1.53E-05	5.13E-04	4.58E-04	4.60E-04	4.60E-04	4.54E-04	4.00E-04	3.84E-04	3.68E-04	1.37E-04	1.32E-04	0.00E+00	0.00E+00
371433.013760872.01	371433.01	3760872.01	6.30E-06	1.30E-04	1.52E-05	1.96E-05	6.56E-04	5.86E-04	5.88E-04	5.88E-04	5.81E-04	5.12E-04	4.91E-04	4.71E-04	1.75E-04	1.68E-04	0.00E+00	0.00E+00
371442.013760872.01	371442.01	3760872.01	5.27E-06	1.09E-04	1.27E-05	1.64E-05	5.49E-04	4.90E-04	4.91E-04	4.91E-04	4.86E-04	4.28E-04	4.10E-04	3.94E-04	1.47E-04	1.41E-04	0.00E+00	0.00E+00
371433.013760882.01	371433.01	3760882.01	6.81E-06	1.40E-04	1.64E-05	2.12E-05	7.10E-04	6.33E-04	6.36E-04	6.36E-04	6.28E-04	5.53E-04	5.31E-04	5.10E-04	1.90E-04	1.82E-04	0.00E+00	0.00E+00
371442.013760882.01	371442.01	3760882.01	5.65E-06	1.17E-04	1.36E-05	1.76E-05	5.89E-04	5.26E-04	5.28E-04	5.28E-04	5.21E-04	4.59E-04	4.40E-04	4.23E-04	1.57E-04	1.51E-04	0.00E+00	0.00E+00
371432.013760892.01	371432.01	3760892.01	7.54E-06	1.55E-04	1.82E-05	2.35E-05	7.85E-04	7.01E-04	7.04E-04	7.04E-04	6.95E-04	6.12E-04	5.87E-04	5.64E-04	2.10E-04	2.01E-04	0.00E+00	0.00E+00
371442.013760892.01	371442.01	3760892.01	6.05E-06	1.25E-04	1.46E-05	1.88E-05	6.30E-04	5.63E-04	5.64E-04	5.64E-04	5.58E-04	4.91E-04	4.71E-04	4.53E-04	1.68E-04	1.62E-04	0.00E+00	0.00E+00
371452.013760892.01	371452.01	3760892.01	5.04E-06	1.04E-04	1.21E-05	1.57E-05	5.25E-04	4.69E-04	4.70E-04	4.70E-04	4.65E-04	4.09E-04	3.93E-04	3.77E-04	1.40E-04	1.35E-04	0.00E+00	0.00E+00
371432.013760902.01	371432.01	3760902.01	8.22E-06	1.69E-04	1.98E-05	2.56E-05	8.56E-04	7.64E-04	7.67E-04	7.67E-04	7.58E-04	6.67E-04	6.40E-04	6.15E-04	2.29E-04	2.20E-04	0.00E+00	0.00E+00
371442.013760902.01	371442.01	3760902.01	6.47E-06	1.33E-04	1.56E-05	2.01E-05	6.74E-04	6.02E-04	6.04E-04	6.04E-04	5.97E-04	5.26E-04	5.04E-04	4.84E-04	1.80E-04	1.73E-04	0.00E+00	0.00E+00
371452.013760902.01	371452.01	3760902.01	5.35E-06	1.10E-04	1.29E-05	1.67E-05	5.57E-04	4.98E-04	4.99E-04	4.99E-04	4.93E-04	4.35E-04	4.17E-04	4.00E-04	1.49E-04	1.43E-04	0.00E+00	0.00E+00
371432.013760912.01	371432.01	3760912.01	9.04E-06	1

Finishing/Painting-2	Paving			Child Risk					Overlapping Phases - Maximum GLC			
2029	2029			3rd Trimester	0<2	2<16	Total	per million	2026	2027	2028	2029
0.00E+00	9.65E-06			0.00E+00	0.00E+00	3.65E-09	3.65E-09	3.65E-03	8.14E-04	9.72E-04	7.18E-04	3.78E-04
0.00E+00	9.10E-06			0.00E+00	0.00E+00	3.44E-09	3.44E-09	3.44E-03	7.67E-04	9.16E-04	6.77E-04	3.56E-04
0.00E+00	7.59E-06			0.00E+00	0.00E+00	2.87E-09	2.87E-09	2.87E-03	6.40E-04	7.64E-04	5.65E-04	2.97E-04
0.00E+00	7.13E-06			0.00E+00	0.00E+00	2.70E-09	2.70E-09	2.70E-03	6.01E-04	7.18E-04	5.31E-04	2.79E-04
0.00E+00	6.73E-06			0.00E+00	0.00E+00	2.54E-09	2.54E-09	2.54E-03	5.67E-04	6.77E-04	5.00E-04	2.63E-04
0.00E+00	5.12E-06			0.00E+00	0.00E+00	1.94E-09	1.94E-09	1.94E-03	4.32E-04	5.16E-04	3.81E-04	2.01E-04
0.00E+00	4.82E-06			0.00E+00	0.00E+00	1.82E-09	1.82E-09	1.82E-03	4.07E-04	4.86E-04	3.59E-04	1.89E-04
0.00E+00	4.58E-06			0.00E+00	0.00E+00	1.73E-09	1.73E-09	1.73E-03	3.86E-04	4.62E-04	3.41E-04	1.80E-04
0.00E+00	4.36E-06			0.00E+00	0.00E+00	1.65E-09	1.65E-09	1.65E-03	3.68E-04	4.39E-04	3.24E-04	1.71E-04
0.00E+00	4.16E-06			0.00E+00	0.00E+00	1.57E-09	1.57E-09	1.57E-03	3.51E-04	4.19E-04	3.10E-04	1.63E-04
0.00E+00	3.01E-05			0.00E+00	0.00E+00	1.14E-08	1.14E-08	1.14E-02	2.54E-03	3.03E-03	2.24E-03	1.18E-03
0.00E+00	2.56E-05			0.00E+00	0.00E+00	9.67E-09	9.67E-09	9.67E-03	2.16E-03	2.58E-03	1.90E-03	1.00E-03
0.00E+00	2.23E-05			0.00E+00	0.00E+00	8.44E-09	8.44E-09	8.44E-03	1.88E-03	2.25E-03	1.66E-03	8.74E-04
0.00E+00	1.40E-05			0.00E+00	0.00E+00	5.29E-09	5.29E-09	5.29E-03	1.18E-03	1.41E-03	1.04E-03	5.48E-04
0.00E+00	1.32E-05			0.00E+00	0.00E+00	4.99E-09	4.99E-09	4.99E-03	1.11E-03	1.33E-03	9.82E-04	5.17E-04
0.00E+00	1.22E-05			0.00E+00	0.00E+00	4.60E-09	4.60E-09	4.60E-03	1.03E-03	1.23E-03	9.06E-04	4.77E-04
0.00E+00	1.12E-05			0.00E+00	0.00E+00	4.24E-09	4.24E-09	4.24E-03	9.45E-04	1.13E-03	8.34E-04	4.39E-04
0.00E+00	8.53E-06			0.00E+00	0.00E+00	3.22E-09	3.22E-09	3.22E-03	7.19E-04	8.58E-04	6.34E-04	3.34E-04
0.00E+00	7.95E-06			0.00E+00	0.00E+00	3.01E-09	3.01E-09	3.01E-03	6.70E-04	8.01E-04	5.91E-04	3.11E-04
0.00E+00	7.51E-06			0.00E+00	0.00E+00	2.84E-09	2.84E-09	2.84E-03	6.33E-04	7.56E-04	5.58E-04	2.94E-04
0.00E+00	5.16E-06			0.00E+00	0.00E+00	1.95E-09	1.95E-09	1.95E-03	4.35E-04	5.19E-04	3.84E-04	2.02E-04
0.00E+00	4.89E-06			0.00E+00	0.00E+00	1.85E-09	1.85E-09	1.85E-03	4.12E-04	4.92E-04	3.63E-04	1.91E-04
0.00E+00	4.63E-06			0.00E+00	0.00E+00	1.75E-09	1.75E-09	1.75E-03	3.91E-04	4.67E-04	3.45E-04	1.81E-04
0.00E+00	4.40E-06			0.00E+00	0.00E+00	1.66E-09	1.66E-09	1.66E-03	3.71E-04	4.43E-04	3.27E-04	1.72E-04
0.00E+00	1.36E-05			0.00E+00	0.00E+00	5.15E-09	5.15E-09	5.15E-03	1.15E-03	1.37E-03	1.01E-03	5.34E-04
0.00E+00	1.04E-05			0.00E+00	0.00E+00	3.93E-09	3.93E-09	3.93E-03	8.77E-04	1.05E-03	7.74E-04	4.08E-04
0.00E+00	9.77E-06			0.00E+00	0.00E+00	3.69E-09	3.69E-09	3.69E-03	8.23E-04	9.83E-04	7.27E-04	3.82E-04
0.00E+00	9.02E-06			0.00E+00	0.00E+00	3.41E-09	3.41E-09	3.41E-03	7.60E-04	9.08E-04	6.71E-04	3.53E-04
0.00E+00	5.60E-06			0.00E+00	0.00E+00	2.12E-09	2.12E-09	2.12E-03	4.72E-04	5.64E-04	4.17E-04	2.19E-04
0.00E+00	5.25E-06			0.00E+00	0.00E+00	1.98E-09	1.98E-09	1.98E-03	4.42E-04	5.28E-04	3.90E-04	2.05E-04
0.00E+00	4.95E-06			0.00E+00	0.00E+00	1.87E-09	1.87E-09	1.87E-03	4.17E-04	4.98E-04	3.68E-04	1.94E-04
0.00E+00	4.69E-06			0.00E+00	0.00E+00	1.77E-09	1.77E-09	1.77E-03	3.95E-04	4.72E-04	3.49E-04	1.84E-04
0.00E+00	1.27E-05			0.00E+00	0.00E+00	4.80E-09	4.80E-09	4.80E-03	1.07E-03	1.28E-03	9.44E-04	4.97E-04
0.00E+00	1.16E-05			0.00E+00	0.00E+00	4.37E-09	4.37E-09	4.37E-03	9.74E-04	1.16E-03	8.60E-04	4.53E-04
0.00E+00	1.06E-05			0.00E+00	0.00E+00	4.00E-09	4.00E-09	4.00E-03	8.91E-04	1.06E-03	7.86E-04	4.14E-04
0.00E+00	8.18E-06			0.00E+00	0.00E+00	3.09E-09	3.09E-09	3.09E-03	6.89E-04	8.23E-04	6.08E-04	3.20E-04
0.00E+00	7.65E-06			0.00E+00	0.00E+00	2.89E-09	2.89E-09	2.89E-03	6.45E-04	7.71E-04	5.69E-04	3.00E-04
0.00E+00	7.16E-06			0.00E+00	0.00E+00	2.70E-09	2.70E-09	2.70E-03	6.03E-04	7.20E-04	5.32E-04	2.80E-04
0.00E+00	6.66E-06			0.00E+00	0.00E+00	2.52E-09	2.52E-09	2.52E-03	5.61E-04	6.70E-04	4.95E-04	2.61E-04
0.00E+00	6.13E-06			0.00E+00	0.00E+00	2.32E-09	2.32E-09	2.32E-03	5.17E-04	6.17E-04	4.56E-04	2.40E-04
0.00E+00	5.69E-06			0.00E+00	0.00E+00	2.15E-09	2.15E-09	2.15E-03	4.80E-04	5.73E-04	4.24E-04	2.23E-04
0.00E+00	5.36E-06			0.00E+00	0.00E+00	2.02E-09	2.02E-09	2.02E-03	4.51E-04	5.39E-04	3.98E-04	2.10E-04
0.00E+00	9.53E-06			0.00E+00	0.00E+00	3.60E-09	3.60E-09	3.60E-03	8.03E-04	9.59E-04	7.09E-04	3.73E-04
0.00E+00	8.73E-06			0.00E+00	0.00E+00	3.30E-09	3.30E-09	3.30E-03	7.36E-04	8.79E-04	6.49E-04	3.42E-04
0.00E+00	8.01E-06			0.00E+00	0.00E+00	3.03E-09	3.03E-09	3.03E-03	6.76E-04	8.07E-04	5.96E-04	3.14E-04
0.00E+00	7.38E-06			0.00E+00	0.00E+00	2.79E-09	2.79E-09	2.79E-03	6.22E-04	7.43E-04	5.49E-04	2.89E-04
0.00E+00	1.13E-05			0.00E+00	0.00E+00	4.28E-09	4.28E-09	4.28E-03	9.55E-04	1.14E-03	8.43E-04	4.44E-04
0.00E+00	1.01E-05			0.00E+00	0.00E+00	3.83E-09	3.83E-09	3.83E-03	8.55E-04	1.02E-03	7.55E-04	3.97E-04
0.00E+00	9.16E-06			0.00E+00	0.00E+00	3.46E-09	3.46E-09	3.46E-03	7.72E-04	9.22E-04	6.81E-04	3.59E-04
0.00E+00	8.34E-06			0.00E+00	0.00E+00	3.15E-09	3.15E-09	3.15E-03	7.03E-04	8.39E-04	6.20E-04	3.26E-04
0.00E+00	1.64E-05			0.00E+00	0.00E+00	6.20E-09	6.20E-09	6.20E-03	1.38E-03	1.65E-03	1.22E-03	6.42E-04
0.00E+00	1.41E-05			0.00E+00	0.00E+00	5.31E-09	5.31E-09	5.31E-03	1.19E-03	1.42E-03	1.05E-03	5.50E-04
0.00E+00	1.22E-05			0.00E+00	0.00E+00	4.63E-09	4.63E-09	4.63E-03	1.03E-03	1.23E-03	9.11E-04	4.79E-04
0.00E+00	1.08E-05			0.00E+00	0.00E+00	4.09E-09	4.09E-09	4.09E-03	9.12E-04	1.09E-03	8.04E-04	4.23E-04
0.00E+00	2.30E-05			0.00E+00	0.00E+00	8.70E-09	8.70E-09	8.70E-03	1.94E-03	2.32E-03	1.71E-03	9.01E-04
0.00E+00	1.86E-05			0.00E+00	0.00E+00	7.05E-09	7.05E-09	7.05E-03	1.57E-03	1.88E-03	1.39E-03	7.30E-04
0.00E+00	1.56E-05			0.00E+00	0.00E+00	5.89E-09	5.89E-09	5.89E-03	1.31E-03	1.57E-03	1.16E-03	6.10E-04
0.00E+00	6.63E-06			0.00E+00	0.00E+00	2.51E-09	2.51E-09	2.51E-03	5.59E-04	6.68E-04	4.93E-04	2.60E-04
0.00E+00	6.08E-06			0.00E+00	0.00E+00	2.30E-09	2.30E-09	2.30E-03	5.12E-04	6.12E-04	4.52E-04	2.38E-04
0.00E+00	7.40E-06			0.00E+00	0.00E+00	2.80E-09	2.80E-09	2.80E-03	6.24E-04	7.45E-04	5.51E-04	2.90E-04
0.00E+00	6.71E-06			0.00E+00	0.00E+00	2.54E-09	2.54E-09	2.54E-03	5.66E-04	6.76E-04	4.99E-04	2.63E-04
0.00E+00	9.52E-06			0.00E+00	0.00E+00	3.60E-09	3.60E-09	3.60E-03	8.02E-04	9.58E-04	7.08E-04	3.73E-04
0.00E+00	8.40E-06			0.00E+00	0.00E+00	3.18E-09	3.18E-09	3.18E-03	7.08E-04	8.46E-04	6.25E-04	3.29E-04
0.00E+00	7.52E-06			0.00E+00	0.00E+00	2.84E-09	2.84E-09	2.84E-03	6.34E-04	7.57E-04	5.59E-04	2.94E-04
0.00E+00	1.12E-05			0.00E+00	0.00E+00	4.24E-09	4.24E-09	4.24E-03	9.45E-04	1.13E-03	8.34E-04	4.39E-04
0.00E+00	9.69E-06			0.00E+00	0.00E+00	3.66E-09	3.66E-09	3.66E-03	8.17E-04	9.76E-04	7.21E-04	3.80E-04
0.00E+00	8.51E-06			0.00E+00	0.00E+00	3.22E-09	3.22E-09	3.22E-03	7.18E-04	8.57E-04	6.33E-04	3.33E-04
0.00E+00	1.35E-05			0.00E+00	0.00E+00	5.09E-09	5.09E-09	5.09E-03	1.14E-03	1.36E-03	1.00E-03	5.28E-04
0.00E+00	1.14E-05			0.00E+00	0.00E+00	4.29E-09	4.29E-09	4.29E-03	9.58E-04	1.14E-03	8.45E-04	4.45E-04
0.00E+00	9.79E-06			0.00E+00	0.00E+00	3.70E-09	3.70E-09	3.70E-03	8.25E-04	9.86E-04	7.28E-04	3.83E-04
0.00E+00	1.65E-05			0.00E+00	0.00E+00	6.25E-09	6.25E-09	6.25E-03	1.39E-03	1.66E-03	1.23E-03	6.47E-04
0.00E+00	1.36E-05			0.00E+00	0.00E+00	5.12E-09	5.12E-09	5.12E-03	1.14E-03	1.36E-03	1.01E-03	5.31E-04
0.00E+00	1.14E-05			0.00E+00	0.00E+00	4.32E-09	4.32E-09	4.32E-03	9.63E-04	1.15E-03	8.49E-04	4.47E-04
0.00E+00	2.07E-05			0.00E+00	0.00E+00	7.82E-09	7.82E-09	7.82E-03	1.74E-03	2.08E-03	1.54E-03	8.10E-04
0.00E+00	1.64E-05			0.00E+00	0.00E+00	6.20E-09	6.20E-09	6.20E-03	1.38E-03	1.65E-03	1.22E-03	6.42E-04
0.00E+00	1.34E-05			0.00E+00	0.00E+00	5.08E-09	5.08E-09	5.08E-03	1.13E-03	1.35E-03	1.00E-03	5.27E-04
0.00E+00	2.64E-05			0.00E+00	0.00E+00	9.99E-09	9.99E-09	9.99E-03	2.23E-03	2.66E-03	1.96E-03	1.03E-03
0.00E+00	2.01E-05			0.00E+00	0.00E+00	7.60E-09	7.60E-09	7.60E-03	1.70E-03	2.03E-03	1.50E-03	7.88E-04
0.00E+00	1.60E-05			0.00E+00	0.00E+00	6.07E-09	6.07E-09	6.07E-03	1.35E-03	1.62E-03	1.19E-03	6.28E-04
0.00E+00	1.53E-05			0.00E+00	0.00E+00	5.77E-09	5.77E-09	5.77E-03	1.29E-03	1.54E-03	1.14E-03	5.98E-04
0.00E+00	1.31E-05			0.00E+00	0.00E+00	4.95E-09	4.95E-09	4.95E-03	1.10E-03	1.32E-03	9.75E-04	5.13E-04
0.00E+00	1.68E-05			0.00E+00	0.00E+00	6.34E-09	6.34E-09	6.34E-03	1.41E-03	1.69E-03	1.25E-03	6.57E-04
0.00E+00	1.40E-05			0.00E+00	0.00E+00	5.30E-09	5.30E-09	5.30E-03	1.18E-03	1.41E-03	1.04E-03	5.49E-04
0.00E+00	1.81E-05			0.00E+00	0.00E+00	6.85E-09	6.85E-09	6.85E-03	1.53E-03	1.82E-03	1.35E-03	7.10E-04
0.00E+00	1.50E-05			0.00E+00	0.00E+00	5.69E-09	5.69E-09	5.69E-03	1.27E-03	1.51E-03	1.12E-03	5.89E-04
0.00E+00	2.01E-05			0.00E+00	0.00E+00	7.58E-09	7.58E-09	7.58E-03	1.69E-03	2.02E-03	1.49E-03	7.85E-04
0.00E+00	1.61E-05			0.00E+00	0.00E+00	6.08E-09	6.08E-09	6.08E-03	1.36E-03	1.62E-03	1.20E-03	6.30E-04
0.00E+00	1.34E-05			0.00E+00	0.00E+00	5.07E-09	5.07E-09	5.07E-03	1.13E-03	1.35E-03	9.97E-04	5.25E-04
0.00E+00	2.19E-05			0.00E+00	0.00E+00	8.27E-09	8.27E-09	8.27E-03	1.84E-03	2.20E-03	1.63E-03	8.56E-04
0.00E+00	1.72E-05			0.00E+00	0.00E+00	6.51E-09	6.51E-09	6.51E-03	1.45E-03	1.73E-03	1.28E-03	6.74E-04
0.00E+00	1.42E-05			0.00E+00	0.00E+00	5.38E-09	5.38E-09	5.38E-03	1.20E-03	1.43E-03	1.06E-03	5.58E-04
0.00E+00	2.41E-05			0.00E+00	0.00E+00	9.09E-09	9.09E-09	9.09E-03	2.03E-03	2.42E-03	1.79E-03	9.42E-04
0.00E+00	1.85E-05			0.00E+00	0.00E+00	7.00E-09	7.00E-09	7.00E-03	1.56E-03	1.86E-03	1.38E-03	7.25E-04
0.00E+00	1.51E-05			0.00E+00	0.00E+00	5.72E-09	5.72E-09	5.72E-03	1.28E-03	1.52E-03	1.13E-03	5.92E-04
0.00E+00	2.22E-05			0.00E+00	0.00E+00	8.37E-09	8.37E-09	8.37E-03	1.87E-03	2.23E-03	1.65E-03	8.68E-04
0.00E+00	2.00E-05			0.00E+00	0.00E+00	7.57E-09	7.57E-09	7.57E-03	1.69E-03	2.02E-03	1.49E-03	7.84E-04
0.00E+00	1.61E-05			0.00E+00	0.00E+00	6.09E-09	6.09E-09	6.09E-03	1.36E-03	1.62E-03	1.20E-03	6.30E-04
0.00E+00	2.18E-05			0.00E+00	0.00E+00	8.22E-09	8.22E-09	8.22E-03	1.83E-03	2.19E-03	1.62E-03	8.52E-04
0.00E+00	1.72E-05			0.00E+00	0.00E+00	6.49E-09	6.49E-09	6.49E-03	1.45E-03	1.73E-03	1.28E-03	6.72E-04
0.00E+00	2.38E-05			0.00E+00	0.00E+00	8.99E-09	8.99E-09	8.99E-03	2.00E-03	2.39E-03	1.77E-03	9.31E-04
0.00E+00	1.84E-05			0.00E+00	0.00E+00	6.95E-09	6.95E-09	6.95E-03	1.55E-03	1.85E-03	1.37E-03	7.20E-04
0.00E+00	7.10E-06			0.00E+00	0.00E+00	2.68E-09	2.68E-09	2.68E-03	5.99E-04	7.15E-04	5.28E-04	2.78E-04
0.00E+00	6.58E-06			0.00E+00	0.00E+00	2.49E-09	2.49E-09	2.49E-03	5.54E-04	6.62E-04	4.89E-04	2.58E-04
0.00E+00	7.46E-06			0.00E+00	0.00E+00	2.82E-09	2.82E-09	2.82E-03	6.29E-04	7.51E-04	5.55E-04	2.92E-04
0.00E+00	6.90E-06			0.00E+00	0.00E+00	2.61E-09	2.61E-09	2.61E-03	5.82E-04	6.95E-04	5.14E-04	2.70E-04
0.00E+00	3.99E-06			0.00E+00	0.00E+00	1.51E-09	1.51E-09	1.51E-03	3.36E-04	4.02E-04	2.97E-04	1.56E-04
0.00E+00	7.66E-06			0.00E+00	0.00E+00	2.89E-09	2.89E-09	2.89E-03	6.46E-04	7.71E-04	5.70E-04	3.00E-04
0.00E+00	7.22E-06			0.00E+00	0.00E+00	2.73E-09	2.73E-09	2.73E-03	6.09E-04	7.27E-04	5.37E-04	2.83E-04
0.00E+00	6.91E-06			0.00E+00	0.00E+00	2.61E-09	2.61E-09	2.61E-03	5.82E-04	6.95E-04	5.14E-04	2.70E-04
0.00E+00	4.59E-06			0.00E+00	0.00E+00	1.73E-09	1.73E-09	1.73E-03	3.87E-04	4.62E-04	3.41E-04	1.80E-04
0.00E+00	4.25E-06			0.00E+00	0.00E+00	1.61E-09	1.61E-09	1.61E-03	3.58E-04	4.28E-04	3.16E-04	1.66E-04
0.00E+00	3.89E-06			0.00E+00	0.00E+00	1.47E-09	1.47E-09	1.47E-03	3.28E-04	3.91E-04	2.89E-04	1.52E-04
0.00E+00	7.08E-06			0.00E+00	0.00E+00	2.68E-09	2.68E-09	2.68E-03	5.97E-04	7.13E-04	5.27E-04	2.77E-04
0.00E+00	4.94E-06			0.00E+00	0.00E+00	1.87E-09	1.87E-09	1.87E-03	4.16E-04	4.97E-04	3.67E-04	1.93E-04
0.00E+00	4.67E-06			0.00E+00	0.00E+00	1.76E-09	1.76E-09	1.76E-03	3.94E-04	4.70E-04	3.47E-04	1.83E-04
0.00E+00	4.94E-06			0.00E+00	0.00E+00	1.87E-09	1.87E-09	1.87E-03	4.16E-04	4.97E-04	3.68E-04	1.93E-04
0.00E+00	4.74E-06			0.00E+00	0.00E+00	1.79E-09	1.79E-09	1.79E-03	3.99E-04	4.77E-04	3.52E-04	1.85E-04
0.00E+00	4.44E-06			0.00E+00	0.00E+00	1.68E-09	1.68E-09	1.68E-03	3.74E-04	4.47E-04	3.30E-04	1.74E-04
0.00E+00	4.95E-06			0.00E+00	0.00E+00	1.87E-09	1.87E-09	1.87E-03	4.17E-04	4.98E-04	3.68E-04	1.94E-04
0.00E+00	1.67E-06			0.00E+00	0.00E+00	6.30E-10	6.30E-10	6.30E-04	1.40E-04	1.68E-04	1.24E-04	6.52E-05
0.00E+00	1.56E-06			0.00E+00	0.00E+00	5.90E-10	5.90E-10	5.90E-04	1.32E-04	1.57E-04	1.16E-04	6.11E-05
0.00E+00	5.13E-06			0.00E+00	0.00E+00	1.94E-09	1.94E-09	1.94E-03	4.33E-04	5.17E-04	3.82E-04	2.01E-04
0.00E+00	4.90E-06			0.00E+00	0.00E+00	1.85E-09	1.85E-09	1.85E-03	4.13E-04	4.94E-04	3.65E-04	1.92E-04
0.00E+00	4.68E-06			0.00E+00	0.00E+00	1.77E-09	1.77E-09	1.77E-03	3.94E-04	4.71E-04	3.48E-04	1.83E-04
0.00E+00	1.83E-06			0.00E+00	0.00E+00	6.91E-10	6.91E-10	6.91E-04	1.54E-04	1.84E-04	1.36E-04	7.16E-05
0.00E+00	1.71E-06			0.00E+00	0.00E+00	6.48E-10	6.48E-10	6.48E-04	1.44E-04	1.73E-04	1.27E-04	6.71E-05
0.00E+00	1.61E-06			0.00E+00	0.00E+00	6.09E-10	6.09E-10	6.09E-04	1.36E-04	1.62E-04	1.20E-04	6.31E-05
0.00E+00	1.52E-06			0.00E+00	0.00E+00	5.74E-10	5.74E-10	5.74E-04	1.28E-04	1.53E-04	1.13E-04	5.95E-05
0.00E+00	5.14E-06			0.00E+00	0.00E+00	1.94E-09	1.94E-09	1.94E-03	4.33E-04	5.17E-04	3.82E-04	2.01E-04
0.00E+00	4.93E-06			0.00E+00	0.00E+00	1.86E-09	1.86E-09	1.86E-03	4.15E-04	4.96E-04	3.66E-04	1.93E-04

Unique Identifier	X (UTM)	Y (UTM)	Demolition 2026	Demolition - Hauling 2026	Site Preparation 2026	Grading/Excavation 2026	Grading/Excavation - Hauling 2026	Concrete - Garage - Trucks 2026	Concrete - Garage - Trucks 2027	Concrete - Podium 1 - Trucks 2027	Concrete - Podium 2 - Trucks 2028	Building Construction-1 2027	Building Construction-1 2028	Building Construction-1 2029	Building Construction-2 2028	Building Construction-2 2029	Finishing/Painting-1 2028	Finishing/Painting-1 2029
371588.013760725.01	371588.01	3760725.01	1.77E-06	3.64E-05	4.26E-06	5.50E-06	1.84E-04	1.64E-04	1.65E-04	1.65E-04	1.63E-04	1.44E-04	1.38E-04	1.32E-04	4.92E-05	4.72E-05	0.00E+00	0.00E+00
371598.013760725.01	371598.01	3760725.01	1.69E-06	3.48E-05	4.06E-06	5.25E-06	1.76E-04	1.57E-04	1.57E-04	1.57E-04	1.56E-04	1.37E-04	1.31E-04	1.26E-04	4.69E-05	4.51E-05	0.00E+00	0.00E+00
371608.013760725.01	371608.01	3760725.01	1.61E-06	3.32E-05	3.88E-06	5.02E-06	1.68E-04	1.50E-04	1.50E-04	1.50E-04	1.49E-04	1.31E-04	1.26E-04	1.21E-04	4.48E-05	4.31E-05	0.00E+00	0.00E+00
371758.013760725.01	371758.01	3760725.01	7.44E-07	1.53E-05	1.79E-06	2.32E-06	7.75E-05	6.92E-05	6.95E-05	6.95E-05	6.86E-05	6.05E-05	5.80E-05	5.57E-05	2.07E-05	1.99E-05	0.00E+00	0.00E+00
371768.013760725.01	371768.01	3760725.01	7.02E-07	1.45E-05	1.69E-06	2.18E-06	7.31E-05	6.52E-05	6.55E-05	6.55E-05	6.47E-05	5.70E-05	5.46E-05	5.25E-05	1.95E-05	1.87E-05	0.00E+00	0.00E+00
371778.013760725.01	371778.01	3760725.01	6.62E-07	1.36E-05	1.59E-06	2.06E-06	6.89E-05	6.15E-05	6.17E-05	6.17E-05	6.10E-05	5.37E-05	5.15E-05	4.95E-05	1.84E-05	1.77E-05	0.00E+00	0.00E+00
371788.013760725.01	371788.01	3760725.01	6.24E-07	1.29E-05	1.50E-06	1.94E-06	6.50E-05	5.81E-05	5.83E-05	5.83E-05	5.76E-05	5.07E-05	4.86E-05	4.67E-05	1.74E-05	1.67E-05	0.00E+00	0.00E+00
371798.013760725.01	371798.01	3760725.01	5.90E-07	1.21E-05	1.42E-06	1.84E-06	6.14E-05	5.48E-05	5.50E-05	5.50E-05	5.44E-05	4.79E-05	4.59E-05	4.41E-05	1.64E-05	1.57E-05	0.00E+00	0.00E+00
371808.013760725.01	371808.01	3760725.01	5.57E-07	1.15E-05	1.34E-06	1.73E-06	5.80E-05	5.18E-05	5.20E-05	5.20E-05	5.14E-05	4.53E-05	4.34E-05	4.17E-05	1.55E-05	1.49E-05	0.00E+00	0.00E+00
371528.013760735.01	371528.01	3760735.01	2.24E-06	4.61E-05	5.39E-06	6.97E-06	2.33E-04	2.08E-04	2.09E-04	2.09E-04	2.06E-04	1.82E-04	1.74E-04	1.68E-04	6.23E-05	5.98E-05	0.00E+00	0.00E+00
371538.013760735.01	371538.01	3760735.01	2.13E-06	4.38E-05	5.12E-06	6.62E-06	2.21E-04	1.98E-04	1.98E-04	1.98E-04	1.96E-04	1.73E-04	1.66E-04	1.59E-04	5.91E-05	5.68E-05	0.00E+00	0.00E+00
371578.013760735.01	371578.01	3760735.01	1.78E-06	3.66E-05	4.28E-06	5.53E-06	1.85E-04	1.65E-04	1.66E-04	1.66E-04	1.64E-04	1.44E-04	1.38E-04	1.33E-04	4.94E-05	4.75E-05	0.00E+00	0.00E+00
371588.013760735.01	371588.01	3760735.01	1.70E-06	3.51E-05	4.10E-06	5.30E-06	1.77E-04	1.58E-04	1.59E-04	1.59E-04	1.57E-04	1.38E-04	1.32E-04	1.27E-04	4.73E-05	4.54E-05	0.00E+00	0.00E+00
371598.013760735.01	371598.01	3760735.01	1.63E-06	3.35E-05	3.92E-06	5.06E-06	1.69E-04	1.51E-04	1.52E-04	1.52E-04	1.50E-04	1.32E-04	1.27E-04	1.22E-04	4.52E-05	4.34E-05	0.00E+00	0.00E+00
371608.013760735.01	371608.01	3760735.01	1.56E-06	3.21E-05	3.75E-06	4.84E-06	1.62E-04	1.45E-04	1.45E-04	1.45E-04	1.43E-04	1.26E-04	1.21E-04	1.16E-04	4.33E-05	4.16E-05	0.00E+00	0.00E+00
371748.013760735.01	371748.01	3760735.01	7.96E-07	1.64E-05	1.92E-06	2.48E-06	8.29E-05	7.40E-05	7.42E-05	7.42E-05	7.33E-05	6.46E-05	6.20E-05	5.95E-05	2.21E-05	2.13E-05	0.00E+00	0.00E+00
371758.013760735.01	371758.01	3760735.01	7.54E-07	1.55E-05	1.82E-06	2.35E-06	7.86E-05	7.01E-05	7.04E-05	7.04E-05	6.95E-05	6.13E-05	5.87E-05	5.64E-05	2.10E-05	2.02E-05	0.00E+00	0.00E+00
371768.013760735.01	371768.01	3760735.01	7.15E-07	1.47E-05	1.72E-06	2.22E-06	7.44E-05	6.64E-05	6.67E-05	6.67E-05	6.59E-05	5.80E-05	5.57E-05	5.34E-05	1.99E-05	1.91E-05	0.00E+00	0.00E+00
371778.013760735.01	371778.01	3760735.01	6.76E-07	1.39E-05	1.63E-06	2.11E-06	7.04E-05	6.29E-05	6.31E-05	6.31E-05	6.24E-05	5.49E-05	5.27E-05	5.06E-05	1.88E-05	1.81E-05	0.00E+00	0.00E+00
371788.013760735.01	371788.01	3760735.01	6.40E-07	1.32E-05	1.54E-06	1.99E-06	6.67E-05	5.95E-05	5.97E-05	5.97E-05	5.90E-05	5.20E-05	4.99E-05	4.79E-05	1.78E-05	1.71E-05	0.00E+00	0.00E+00
371798.013760735.01	371798.01	3760735.01	6.05E-07	1.25E-05	1.46E-06	1.88E-06	6.31E-05	5.63E-05	5.65E-05	5.65E-05	5.58E-05	4.92E-05	4.72E-05	4.53E-05	1.68E-05	1.62E-05	0.00E+00	0.00E+00
371808.013760735.01	371808.01	3760735.01	5.73E-07	1.18E-05	1.38E-06	1.78E-06	5.97E-05	5.33E-05	5.35E-05	5.35E-05	5.29E-05	4.66E-05	4.46E-05	4.29E-05	1.59E-05	1.53E-05	0.00E+00	0.00E+00
371818.013760735.01	371818.01	3760735.01	5.44E-07	1.12E-05	1.31E-06	1.69E-06	5.66E-05	5.06E-05	5.07E-05	5.07E-05	5.01E-05	4.42E-05	4.24E-05	4.07E-05	1.51E-05	1.45E-05	0.00E+00	0.00E+00
371518.013760745.01	371518.01	3760745.01	2.27E-06	4.68E-05	5.47E-06	7.07E-06	2.37E-04	2.11E-04	2.12E-04	2.12E-04	2.09E-04	1.84E-04	1.77E-04	1.70E-04	6.32E-05	6.07E-05	0.00E+00	0.00E+00
371528.013760745.01	371528.01	3760745.01	2.15E-06	4.44E-05	5.19E-06	6.70E-06	2.24E-04	2.00E-04	2.01E-04	2.01E-04	1.99E-04	1.75E-04	1.68E-04	1.61E-04	5.99E-05	5.75E-05	0.00E+00	0.00E+00
371538.013760745.01	371538.01	3760745.01	2.05E-06	4.23E-05	4.94E-06	6.38E-06	2.14E-04	1.91E-04	1.91E-04	1.91E-04	1.89E-04	1.67E-04	1.60E-04	1.53E-04	5.70E-05	5.48E-05	0.00E+00	0.00E+00
371578.013760745.01	371578.01	3760745.01	1.71E-06	3.53E-05	4.13E-06	5.33E-06	1.78E-04	1.59E-04	1.60E-04	1.60E-04	1.58E-04	1.39E-04	1.33E-04	1.28E-04	4.76E-05	4.58E-05	0.00E+00	0.00E+00
371588.013760745.01	371588.01	3760745.01	1.64E-06	3.38E-05	3.95E-06	5.11E-06	1.71E-04	1.53E-04	1.53E-04	1.53E-04	1.51E-04	1.33E-04	1.28E-04	1.23E-04	4.57E-05	4.39E-05	0.00E+00	0.00E+00
371748.013760745.01	371748.01	3760745.01	8.01E-07	1.65E-05	1.93E-06	2.49E-06	8.34E-05	7.45E-05	7.48E-05	7.48E-05	7.39E-05	6.51E-05	6.24E-05	5.99E-05	2.23E-05	2.14E-05	0.00E+00	0.00E+00
371758.013760745.01	371758.01	3760745.01	7.63E-07	1.57E-05	1.84E-06	2.37E-06	7.94E-05	7.09E-05	7.12E-05	7.12E-05	7.03E-05	6.19E-05	5.94E-05	5.71E-05	2.12E-05	2.04E-05	0.00E+00	0.00E+00
371768.013760745.01	371768.01	3760745.01	7.25E-07	1.49E-05	1.75E-06	2.26E-06	7.55E-05	6.74E-05	6.76E-05	6.76E-05	6.68E-05	5.89E-05	5.65E-05	5.42E-05	2.02E-05	1.94E-05	0.00E+00	0.00E+00
371778.013760745.01	371778.01	3760745.01	6.89E-07	1.42E-05	1.66E-06	2.14E-06	7.17E-05	6.40E-05	6.42E-05	6.42E-05	6.35E-05	5.59E-05	5.36E-05	5.15E-05	1.92E-05	1.84E-05	0.00E+00	0.00E+00
371788.013760745.01	371788.01	3760745.01	6.53E-07	1.35E-05	1.57E-06	2.03E-06	6.80E-05	6.07E-05	6.09E-05	6.09E-05	6.02E-05	5.30E-05	5.09E-05	4.89E-05	1.82E-05	1.74E-05	0.00E+00	0.00E+00
371798.013760745.01	371798.01	3760745.01	6.19E-07	1.28E-05	1.49E-06	1.93E-06	6.45E-05	5.75E-05	5.78E-05	5.78E-05	5.71E-05	5.03E-05	4.82E-05	4.63E-05	1.72E-05	1.65E-05	0.00E+00	0.00E+00
371498.013760755.01	371498.01	3760755.01	2.46E-06	5.07E-05	5.92E-06	7.66E-06	2.56E-04	2.29E-04	2.30E-04	2.30E-04	2.27E-04	2.00E-04	1.92E-04	1.84E-04	6.84E-05	6.57E-05	0.00E+00	0.00E+00
371508.013760755.01	371508.01	3760755.01	2.32E-06	4.78E-05	5.58E-06	7.22E-06	2.41E-04	2.16E-04	2.16E-04	2.16E-04	2.14E-04	1.88E-04	1.81E-04	1.73E-04	6.45E-05	6.19E-05	0.00E+00	0.00E+00
371518.013760755.01	371518.01	3760755.01	2.20E-06	4.52E-05	5.29E-06	6.83E-06	2.29E-04	2.04E-04	2.05E-04	2.05E-04	2.02E-04	1.78E-04	1.71E-04	1.64E-04	6.11E-05	5.86E-05	0.00E+00	0.00E+00
371528.013760755.01	371528.01	3760755.01	2.08E-06	4.30E-05	5.02E-06	6.49E-06	2.17E-04	1.94E-04	1.95E-04	1.95E-04	1.92E-04	1.69E-04	1.62E-04	1.56E-04	5.80E-05	5.57E-05	0.00E+00	0.00E+00
371538.013760755.01	371538.01	3760755.01	1.99E-06	4.10E-05	4.79E-06	6.20E-06	2.07E-04	1.85E-04	1.86E-04	1.86E-04	1.84E-04	1.62E-04	1.55E-04	1.49E-04	5.54E-05	5.32E-05	0.00E+00	0.00E+00
371708.013760755.01	371708.01	3760755.01	9.55E-07	1.97E-05	2.30E-06	2.97E-06	9.95E-05	8.88E-05	8.91E-05	8.91E-05	8.81E-05	7.76E-05	7.44E-05	7.14E-05	2.66E-05	2.55E-05	0.00E+00	0.00E+00
371718.013760755.01	371718.01	3760755.01	9.15E-07	1.89E-05	2.20E-06	2.85E-06	9.53E-05	8.51E-05	8.54E-05	8.54E-05	8.44E-05	7.43E-05	7.13E-05	6.85E-05	2.55E-05	2.45E-05	0.00E+00	0.00E+00
371728.013760755.01	371728.01	3760755.01	8.77E-07	1.81E-05	2.11E-06	2.73E-06	9.13E-05	8.15E-05	8.18E-05	8.18E-05	8.08E-05	7.12E-05	6.83E-05	6.56E-05	2.44E-05	2.34E-05	0.00E+00	0.00E+00
371738.013760755.01	371738.01	3760755.01	8.40E-07	1.73E-05	2.02E-06	2.62E-06	8.75E-05	7.81E-05	7.84E-05	7.84E-05	7.75E-05	6.82E-05	6.54E-05	6.29E-05	2.34E-05	2.24E-05	0.00E+00	0.00E+00
371748.013760755.01	371748.01	3760755.01	8.05E-07	1.66E-05	1.94E-06	2.50E-06	8.38E-05	7.48E-05	7.51E-05	7.51E-05	7.42E-05	6.54E-05	6.27E-05	6.02E-05	2.24E-05	2.15E-05	0.00E+00	0.00E+00
371758.013760755.01	371758.01	3760755.01	7.69E-07	1.58E-05	1.85E-06	2.39E-06	8.01E-05	7.15E-05	7.17E-05	7.17E-05	7.09E-05	6.24E-05	5.99E-05	5.75E-05	2.14E-05	2.05E-05	0.00E+00	0.00E+00
371768.013760755.01	371768.01	3760755.01	7.33E-07	1.51E-05	1.77E-06	2.28E-06	7.63E-05	6.81E-05	6.84E-05	6.84E-05	6.76E-05	5.95E-05	5.71E-05	5.48E-05	2.04E-05	1.96E-05	0.00E+00	0.00E+00
371778.013760755.01	371778.01	3760755.01	6.98E-07	1.44E-05	1.68E-06	2.17E-06	7.27E-05	6.49E-05	6.51E-05	6.51E-05	6.44E-05	5.67E-05	5.44E-05	5.22E-05	1.94E-05	1.86E-05	0.00E+00	0.00E+00
371788.013760755.01	371788.01	3760755.01	6.64E-07	1.37E-05	1.60E-06	2.07E-06	6.91E-05	6.17E-05	6.19E-05	6.19E-05	6.12E-05	5.39E-05	5.17E-05	4.96E-05	1.85E-05	1.77E-05	0.00E+00	0.00E+00
371478.013760765.01	371478.01	3760765.01	2.70E-06	5.56E-05	6.50E-06	8.40E-06	2.81E-04	2.51E-04	2.52E-04	2.52E-04	2.49E-04	2.19E-04	2.10E-04	2.02E-04	7.50E-05	7.21E-05	0.00E+00	0.00E+00
371488.013760765.01	371488.01	3760765.01	2.53E-06	5.21E-05	6.09E-06	7.87E-06	2.63E-04	2.35E-04	2.36E-04	2.36E-04	2.33E-04	2.05E-04	1.97E-04	1.89E-04	7.03E-05	6.76E-05	0.00E+00	0.00E+00
371498.013760765.01	371498.01	3760765.01	2.38E-06	4.91E-05	5.74E-06	7.41E-06	2.48E-04	2.21E-04	2.22E-04	2.22E-04	2.20E-04	1.93E-04	1.85E-04	1.78E-04	6.62E-05	6.36E-05	0.00E+00	0.00E+00
371508.013760765.01	371508.01	3760765.01	2.25E-06	4.64E-05	5.42E-06	7.00E-06	2.34E-04	2.09E-04	2.10E-04	2.10E-04	2.07E-04	1.83E-04	1.75E-04	1.68E-04	6.26E-05	6.01E-05	0.00E+00	0.00E+00
371518.013760765.01	371518.01	3760765.01	2.13E-06	4.39E-05	5.14E-06	6.64E-06	2.22E-04	1.98E-04	1.99E-04	1.99E-04	1.97E-04	1.73E-04	1.66E-04	1.59E-04	5.93E-05	5.70E-05	0.00E+00	0.00E+00
371528.013760765.01	371528.01	3760765.01	2.03E-06	4.18E-05	4.89E-06	6.31E-06	2.11E-04	1.89E-04	1.89E-04	1.89E-04	1.87E-04	1.65E-04	1.58E-04	1.52E-04	5.64E-05	5.42E-05	0.00E+00	0.00E+00
371538.013760765.01	371538.01	3760765.01	1.95E-06	4.01E-05	4.69E-06	6.06E-06	2.03E-04	1.81E-04	1.82E-04	1.82E-04	1.79E-04	1.58E-04	1.52E-04	1.46E-04	5.41E-05	5.20E-05	0.00E+00	0.00E+00
371702.013760765.01	371702.01	3760765.01	9.70E-07	2.00E-05	2.34E-06	3.02E-06	1.01E-04	9.02E-05	9.05E-05	9.05E-05	8.94E-05	7.88E-05	7.55E-05	7.26E-05	2.70E-05	2.59E-05	0.00E+00	0.00E+00
371708.013760765.01	371708.01	3760765.01	9.46E-07	1.95E-05	2.28E-06	2.95E-06	9.86E-05	8.80E-05	8.83E-05	8.83E-05	8.72E-05	7.68E-05	7.37E-05	7.08E-05	2.63E-05	2.53E-05	0.00E+00	0.00E+00
371718.013760765.01	371718.01	3760765.01	9.10E-07	1.87E-05	2.19E-06	2.83E-06	9.47E-05	8.46E-05	8.49E-05	8.49E-05	8.39E-05	7.39E-05	7.08E-05	6.80E-05	2.53E-05	2.43E-05	0.00E+00	0.00E+00
371728.013760765.01	371728.01	3760765.01	8.74E-07	1.80E-05	2.10E-06	2.72E-06	9.10E-05	8.12E-05	8.15E-05	8.15E-05	8.05E-05	7.09E-05	6.80E-05	6.53E-05	2.43E-05	2.33E-05	0.00E+00	0.00E+00
371738.013760765.01	371738.01	3760765.01	8.39E-07	1.73E-05	2.02E-06	2.61E-06	8.74E-05	7.80E-05	7.83E-05	7.83E-05	7.73E-05	6.81E-05	6.53E-05	6.27E-05	2.33E-05	2.24E-05	0.00E+00	0.00E+00
371748.013760765.01	371748.01	3760765.01	8.06E-07	1.66E-05	1.94E-06	2.51E-06	8.39E-05	7.49E-05	7.52E-05	7.52E-05	7.43E-05	6.55E-05	6.28E-05	6.03E-05	2.24E-05	2.15E-05	0.00E+00	0.00E+00
371758.013760765.01	371758.01	3760765.01	7.73E-07	1.59E-05	1.86E-06	2.40E-06	8.05E-05	7.18E-05	7.21E-05	7.21E-05	7.12E-05	6.27E-05	6.02E-05	5.78E-05	2.15E-05	2.06E-05	0.00E+00	0.00E+00
371768.013760765.01	371768.01	3760765.01	7.39E-07	1.52E-05	1.78E-06	2.30E-06	7.69E-05	6.87E-05	6.89E-05	6.89E-05	6.81E-05	6.00E-05	5.75E-05	5.52E-05	2.05E-05	1.97E-05	0.00E+00	0.00E+00
371778.013760765.01	371778.01	3760765.01	7.05E-07	1.45E-05	1.70E-06	2.19E-06	7.34E-05	6.55E-05	6.58E-05	6.58E-05	6.50E-05	5.72E-05	5.49E-05	5.27E-05	1.96E-05	1.88E-05	0.00E+00	0.00E+00
371458.013760775.01	371458.01	3760775.01	3.03E-06	6.23E-05	7.29E-06	9.42E-06	3.15E-04	2.81E-04	2.82E-04	2.82E-04	2.79E-04	2.46E-04	2.36E-04	2.26E-04	8.42E-05	8.08E-05	0.00E+00	0.00E+00
371468.013760775.01	371468.01	3760775.01	2.81E-06	5.79E-05	6.77E-06	8.75E-06	2.93E-04	2.61E-04	2.62E-04	2.62E-04	2.59E-04	2.28E-04	2.19E-04	2.10E-04	7.82E-05	7.51E-05	0.00E+00	0.00E+00
371478.013760775.01	371478.01	3760775.01	2.62E-06	5.41E-05	6.32E-06	8.17E-06	2.73E-04	2.44E-04	2.45E-04	2.45E-04	2.42E-04	2.13E-04	2.04E-04	1.96E-04	7.30E-05	7.01E-05	0.00E+00	0.00E+00
371488.013760775.01	371488.01	3760775.01	2.46E-06	5.08E-05	5.93E-06	7.67E-06	2.57E-04	2.29E-04	2.30E-04	2.30E-04	2.27E-04	2.00E-04	1.92E-04	1.84E-04	6.85E-05	6.58E-05	0.00E+00	0.00E+00
371498.013760775.01	371498.01	3760775.01	2.32E-06	4.78E-05	5.59E-06	7.22E-06	2.42E-04	2.16E-04	2.16E-04	2.16E-04	2.14E-04	1.88E-04	1.81E-04	1.74E-04	6.45E-05	6.20E-05	0.00E+00	0.00E+00
371508.013760775.01	371508.01	3760775.01	2.19E-06	4.52E-05	5.29E-06	6.83E-06	2.29E-04	2.04E-04	2.05E-04	2.05E-04	2.02E-04	1.78E-04	1.71E-04	1.64E-04	6.10E-05	5.86E-05	0.00E+00	0.00E+00
371518.013760775.01	371518.01	3760775.01	2.08E-06	4.29E-05	5.01E-06	6.48E-06	2.17E-04	1.93E-04	1.94E-04	1.94E-04	1.92E-04	1.69E-04	1.62E-04	1.56E-04	5.79E-05	5.56E-05	0.00E+00	0.00E+00
371528.013760775.01	371528.01	3760775.01	1.98E-06	4.08E-05	4.77E-06	6.17E-06	2.06E-04	1.84E-04	1.85E-04	1.85E-04	1.83E-04	1.61E-04	1.54E-04	1.48E-04	5.51E-05	5.29E-05	0.00E+00	0.00E+00
371538.013760775.01	371538.01	3760775.01	1.90E-06	3.92E-05	4.58E-06	5.91E-06	1.98E-04	1.77E-04	1.77E-04	1.77E-04	1.75E-04	1.54E-04	1.48E-04	1.42E-04	5.29E-05	5.08E-05	0.00E+00	0.00E+00
371703.013760775.01	371703.01	3760775.01	9.57E-07	1.97E-05	2.30E-06	2.98E-06	9.96E-05	8.89E-05	8.93E-05	8.93E-05	8.82E-05	7.77E-05	7.45E-05	7.15E-05	2.66E-05	2.56E-05	0.00E+00	0.00E+00
371708.013760775.01	371708.01	3760775.01	9.39E-07	1.93E-05	2.26E-06	2.92E-06	9.77E-05	8.73E-05	8.76E-05	8.76E-05	8.65E-05	7.62E-05	7.31E-05	7.02E-05	2.61E-05	2.51E-05	0.00E+00	0.00E+00
371718.013760775.01	371718.01	3760775.01	9.05E-07	1.86E-05	2.18E-06	2.82E-06	9.42E-05	8.41E-05	8.44E-05	8.44E-05	8.34E-05	7.35E-05	7.04E-05	6.77E-05	2.52E-05	2.42E-05	0.00E+00	0.00E+00
371728.013760775.01	371728.01	3760775.01	8.71E-07	1.79E-05	2.10E-06	2.71E-06	9.07E-05	8.10E-05	8.12E-05	8.12E-05	8.03E-05	7.07E-05	6.78E-05	6.51E-05	2.42E-05	2.33E-05	0.00E+00	0.00E+00
371738.013760775.01	371738.01	3760775.01	8.37E-07	1.73E-05	2.02E-06	2.61E-06	8.72E-05	7.78E-05	7.81E-05	7.81E-05	7.72E-05	6.80E-05	6.52E-05	6.26E-05	2.33E-05	2.24E-05	0.00E+00	0.00E+00
371748.013760775.01	371748.01	3760775.01	8.05E-07	1.66E-05	1.94E-06	2.51E-06	8.38E-05	7.48E-05	7.51E-05	7.51E-05	7.42E-05	6.54E-05	6.27E-05	6.02E-05	2.24E-05	2.15E-05	0.00E+00	0.00E+00
371758.013760775.01	371758.01	3760775.01	7.74E-07	1.59E-05	1.86E-06	2.41E-06	8.06E-05	7.20E-05	7.22E-05	7.22E-05	7.14E-05	6.29E-05	6.03E-05	5.79E-05	2.15E-05	2.07E-05	0.00E+00	0.00E+00
371768.013760775.01	371768.01	3760775.01	7.43E-07	1.53E-05	1.79E-06	2.31E-06	7.74E-05	6.91E-05	6.93E-05	6.93E-05	6.85E-05	6.03E-05	5.78E-05	5.56E-05	2.07E-05	1.98E-05	0.00E+00	0.00E+00
371458.013760785.01	371458.01	3760785.01	2.98E-06	6.15E-05	7.18E-06	9.28E-06	3.11E-04	2.77E-04	2.78E-04	2.78E-04	2.75E-04	2.42E-04	2.32E-04	2.23E-04	8.30E-05	7.97E-05	0.00E+00	0.00E+00
371468.013760785.01	371468.01	3760785.01	2.76E-06	5.69E-05	6.65E-06	8.60E-06	2.88E-04	2.57E-04	2.58E-04	2.58E-04	2.55E-04	2.24E-04	2.15E-04	2.07E-04	7.68E-05	7.38E-05	0.00E+00	0.00E+00
371478.013760785.01	371478.01	3760785.01	2.57E-06	5.30E-05	6.19E-06	8.00E-06	2.68E-04	2.39E-04	2.40E-04	2.40E-04	2.37E-04	2.09E-04	2.00E-04	1.92E-04	7.15E-05	6.87E-05	0.00E+00	0.00E+00
371488.013760785.01	371488.01	3760785.01	2.41E-06	4.98E-05	5.82E-06	7.52E-06	2.51E-04	2.25E-04	2.25E-04	2.25E-04	2.23E-04	1.96E-04	1.88E-04	1.81E-04	6.72E-05	6.45E-05	0.00E+00	0.00E+00
371498.013760785.01	371498.01	3760785.01	2.27E-06	4.69E-05	5.48E-06	7.08E-06	2.37E-04	2.11E-04	2.12E-04	2.12E-04	2.10E-04	1.85E-04	1.77E-04	1.70E-04	6.33E-05	6.08E-05	0.00E+00	0.00E+00
371508.013760785.01	371508.01	3760785.01	2.15E-06	4.43E-05	5.18E-06	6.69E-06	2.24E-04	2.00E-04	2.01E-04	2.01E-04	1.98E-04	1.75E-04	1.67E-04	1.61E-04	5.98E-05	5.75E-05	0.00E+00	0.00E+00
371518.013760785.01	371518.01	3760785.01	2.04E-06	4.20E-05	4.91E-06	6.35E-06	2.13E-04	1.90E-04	1.90E-04	1.90E-04	1.88E-04	1.66E-04	1.59E-04	1.53E-04	5.68E-05	5.45E-05	0.00E+00	0.00E+00
371528.013760785.01	371528.01	3760785.01	1.94E-06	4.00E-05	4.68E-06	6.05E-06	2.02E-04	1.81E-04	1.81E-04	1.81E-04	1.79E-04	1.58E-04	1.51E-04	1.45E-04	5.40E-05	5.19E-05	0.00E+00	0.00E+00
371538.013760785.01	371538.01	3760785.01	1.86E-06	3.84E-05	4.49E-06	5.80E-06	1.94E-04	1.73E-04	1.74E-04	1.74E-04	1.72E-04	1.51E-04	1.45E-04	1.39E-04	5.19E-05	4.98E-05	0.00E+00	0.00E+00
371704.013760785.01	371704.01	3760785.01	9.47E-07	1.95E-05	2.28E-06	2.95E-06	9.86E-05	8.81E-05	8.84E-05	8.84E-05	8.73E-05	7.69E-05	7.38E-05	7.08E-05	2.63E-05	2.53E-05	0.00E+00	0.00E+00
371708.013760785.01	371708.01	3760785.01	9.34E-07	1

Finishing/Painting-2	Paving			Child Risk					Overlapping Phases - Maximum GLC			
2029	2029			3rd Trimester	0<2	2<16	Total	per million	2026	2027	2028	2029
0.00E+00	4.70E-06			0.00E+00	0.00E+00	1.78E-09	1.78E-09	1.78E-03	3.96E-04	4.73E-04	3.50E-04	1.84E-04
0.00E+00	4.49E-06			0.00E+00	0.00E+00	1.70E-09	1.70E-09	1.70E-03	3.78E-04	4.52E-04	3.34E-04	1.76E-04
0.00E+00	4.29E-06			0.00E+00	0.00E+00	1.62E-09	1.62E-09	1.62E-03	3.61E-04	4.32E-04	3.19E-04	1.68E-04
0.00E+00	1.98E-06			0.00E+00	0.00E+00	7.49E-10	7.49E-10	7.49E-04	1.67E-04	1.99E-04	1.47E-04	7.76E-05
0.00E+00	1.87E-06			0.00E+00	0.00E+00	7.05E-10	7.05E-10	7.05E-04	1.57E-04	1.88E-04	1.39E-04	7.31E-05
0.00E+00	1.76E-06			0.00E+00	0.00E+00	6.65E-10	6.65E-10	6.65E-04	1.48E-04	1.77E-04	1.31E-04	6.89E-05
0.00E+00	1.66E-06			0.00E+00	0.00E+00	6.28E-10	6.28E-10	6.28E-04	1.40E-04	1.67E-04	1.24E-04	6.51E-05
0.00E+00	1.57E-06			0.00E+00	0.00E+00	5.93E-10	5.93E-10	5.93E-04	1.32E-04	1.58E-04	1.17E-04	6.14E-05
0.00E+00	1.48E-06			0.00E+00	0.00E+00	5.60E-10	5.60E-10	5.60E-04	1.25E-04	1.49E-04	1.10E-04	5.81E-05
0.00E+00	5.96E-06			0.00E+00	0.00E+00	2.25E-09	2.25E-09	2.25E-03	5.02E-04	6.00E-04	4.43E-04	2.33E-04
0.00E+00	5.65E-06			0.00E+00	0.00E+00	2.14E-09	2.14E-09	2.14E-03	4.77E-04	5.69E-04	4.21E-04	2.21E-04
0.00E+00	4.73E-06			0.00E+00	0.00E+00	1.79E-09	1.79E-09	1.79E-03	3.99E-04	4.76E-04	3.52E-04	1.85E-04
0.00E+00	4.53E-06			0.00E+00	0.00E+00	1.71E-09	1.71E-09	1.71E-03	3.82E-04	4.56E-04	3.37E-04	1.77E-04
0.00E+00	4.33E-06			0.00E+00	0.00E+00	1.64E-09	1.64E-09	1.64E-03	3.65E-04	4.35E-04	3.22E-04	1.69E-04
0.00E+00	4.14E-06			0.00E+00	0.00E+00	1.57E-09	1.57E-09	1.57E-03	3.49E-04	4.17E-04	3.08E-04	1.62E-04
0.00E+00	2.12E-06			0.00E+00	0.00E+00	8.00E-10	8.00E-10	8.00E-04	1.78E-04	2.13E-04	1.57E-04	8.29E-05
0.00E+00	2.01E-06			0.00E+00	0.00E+00	7.59E-10	7.59E-10	7.59E-04	1.69E-04	2.02E-04	1.49E-04	7.86E-05
0.00E+00	1.90E-06			0.00E+00	0.00E+00	7.19E-10	7.19E-10	7.19E-04	1.60E-04	1.91E-04	1.41E-04	7.44E-05
0.00E+00	1.80E-06			0.00E+00	0.00E+00	6.80E-10	6.80E-10	6.80E-04	1.52E-04	1.81E-04	1.34E-04	7.05E-05
0.00E+00	1.70E-06			0.00E+00	0.00E+00	6.44E-10	6.44E-10	6.44E-04	1.44E-04	1.71E-04	1.27E-04	6.67E-05
0.00E+00	1.61E-06			0.00E+00	0.00E+00	6.09E-10	6.09E-10	6.09E-04	1.36E-04	1.62E-04	1.20E-04	6.31E-05
0.00E+00	1.53E-06			0.00E+00	0.00E+00	5.77E-10	5.77E-10	5.77E-04	1.29E-04	1.54E-04	1.13E-04	5.97E-05
0.00E+00	1.45E-06			0.00E+00	0.00E+00	5.47E-10	5.47E-10	5.47E-04	1.22E-04	1.46E-04	1.08E-04	5.66E-05
0.00E+00	6.04E-06			0.00E+00	0.00E+00	2.28E-09	2.28E-09	2.28E-03	5.09E-04	6.08E-04	4.50E-04	2.37E-04
0.00E+00	5.73E-06			0.00E+00	0.00E+00	2.17E-09	2.17E-09	2.17E-03	4.83E-04	5.77E-04	4.26E-04	2.24E-04
0.00E+00	5.46E-06			0.00E+00	0.00E+00	2.06E-09	2.06E-09	2.06E-03	4.60E-04	5.49E-04	4.06E-04	2.14E-04
0.00E+00	4.56E-06			0.00E+00	0.00E+00	1.72E-09	1.72E-09	1.72E-03	3.84E-04	4.59E-04	3.39E-04	1.78E-04
0.00E+00	4.37E-06			0.00E+00	0.00E+00	1.65E-09	1.65E-09	1.65E-03	3.68E-04	4.40E-04	3.25E-04	1.71E-04
0.00E+00	2.13E-06			0.00E+00	0.00E+00	8.06E-10	8.06E-10	8.06E-04	1.80E-04	2.15E-04	1.59E-04	8.35E-05
0.00E+00	2.03E-06			0.00E+00	0.00E+00	7.67E-10	7.67E-10	7.67E-04	1.71E-04	2.04E-04	1.51E-04	7.95E-05
0.00E+00	1.93E-06			0.00E+00	0.00E+00	7.29E-10	7.29E-10	7.29E-04	1.63E-04	1.94E-04	1.43E-04	7.55E-05
0.00E+00	1.83E-06			0.00E+00	0.00E+00	6.92E-10	6.92E-10	6.92E-04	1.54E-04	1.84E-04	1.36E-04	7.17E-05
0.00E+00	1.74E-06			0.00E+00	0.00E+00	6.57E-10	6.57E-10	6.57E-04	1.46E-04	1.75E-04	1.29E-04	6.80E-05
0.00E+00	1.65E-06			0.00E+00	0.00E+00	6.22E-10	6.22E-10	6.22E-04	1.39E-04	1.66E-04	1.22E-04	6.45E-05
0.00E+00	6.54E-06			0.00E+00	0.00E+00	2.47E-09	2.47E-09	2.47E-03	5.52E-04	6.59E-04	4.87E-04	2.56E-04
0.00E+00	6.17E-06			0.00E+00	0.00E+00	2.33E-09	2.33E-09	2.33E-03	5.20E-04	6.21E-04	4.59E-04	2.42E-04
0.00E+00	5.84E-06			0.00E+00	0.00E+00	2.21E-09	2.21E-09	2.21E-03	4.92E-04	5.88E-04	4.34E-04	2.29E-04
0.00E+00	5.55E-06			0.00E+00	0.00E+00	2.10E-09	2.10E-09	2.10E-03	4.68E-04	5.58E-04	4.13E-04	2.17E-04
0.00E+00	5.30E-06			0.00E+00	0.00E+00	2.00E-09	2.00E-09	2.00E-03	4.46E-04	5.33E-04	3.94E-04	2.07E-04
0.00E+00	2.54E-06			0.00E+00	0.00E+00	9.61E-10	9.61E-10	9.61E-04	2.14E-04	2.56E-04	1.89E-04	9.95E-05
0.00E+00	2.43E-06			0.00E+00	0.00E+00	9.20E-10	9.20E-10	9.20E-04	2.05E-04	2.45E-04	1.81E-04	9.53E-05
0.00E+00	2.33E-06			0.00E+00	0.00E+00	8.82E-10	8.82E-10	8.82E-04	1.97E-04	2.35E-04	1.74E-04	9.13E-05
0.00E+00	2.24E-06			0.00E+00	0.00E+00	8.45E-10	8.45E-10	8.45E-04	1.88E-04	2.25E-04	1.66E-04	8.75E-05
0.00E+00	2.14E-06			0.00E+00	0.00E+00	8.09E-10	8.09E-10	8.09E-04	1.80E-04	2.16E-04	1.59E-04	8.38E-05
0.00E+00	2.05E-06			0.00E+00	0.00E+00	7.73E-10	7.73E-10	7.73E-04	1.72E-04	2.06E-04	1.52E-04	8.01E-05
0.00E+00	1.95E-06			0.00E+00	0.00E+00	7.37E-10	7.37E-10	7.37E-04	1.64E-04	1.96E-04	1.45E-04	7.64E-05
0.00E+00	1.86E-06			0.00E+00	0.00E+00	7.02E-10	7.02E-10	7.02E-04	1.57E-04	1.87E-04	1.38E-04	7.27E-05
0.00E+00	1.77E-06			0.00E+00	0.00E+00	6.67E-10	6.67E-10	6.67E-04	1.49E-04	1.78E-04	1.31E-04	6.91E-05
0.00E+00	7.18E-06			0.00E+00	0.00E+00	2.71E-09	2.71E-09	2.71E-03	6.05E-04	7.23E-04	5.34E-04	2.81E-04
0.00E+00	6.73E-06			0.00E+00	0.00E+00	2.54E-09	2.54E-09	2.54E-03	5.67E-04	6.77E-04	5.01E-04	2.63E-04
0.00E+00	6.33E-06			0.00E+00	0.00E+00	2.39E-09	2.39E-09	2.39E-03	5.34E-04	6.38E-04	4.71E-04	2.48E-04
0.00E+00	5.99E-06			0.00E+00	0.00E+00	2.26E-09	2.26E-09	2.26E-03	5.05E-04	6.03E-04	4.45E-04	2.34E-04
0.00E+00	5.67E-06			0.00E+00	0.00E+00	2.14E-09	2.14E-09	2.14E-03	4.78E-04	5.71E-04	4.22E-04	2.22E-04
0.00E+00	5.40E-06			0.00E+00	0.00E+00	2.04E-09	2.04E-09	2.04E-03	4.55E-04	5.43E-04	4.01E-04	2.11E-04
0.00E+00	5.18E-06			0.00E+00	0.00E+00	1.96E-09	1.96E-09	1.96E-03	4.37E-04	5.21E-04	3.85E-04	2.03E-04
0.00E+00	2.58E-06			0.00E+00	0.00E+00	9.75E-10	9.75E-10	9.75E-04	2.18E-04	2.60E-04	1.92E-04	1.01E-04
0.00E+00	2.52E-06			0.00E+00	0.00E+00	9.52E-10	9.52E-10	9.52E-04	2.12E-04	2.53E-04	1.87E-04	9.86E-05
0.00E+00	2.42E-06			0.00E+00	0.00E+00	9.15E-10	9.15E-10	9.15E-04	2.04E-04	2.44E-04	1.80E-04	9.48E-05
0.00E+00	2.32E-06			0.00E+00	0.00E+00	8.79E-10	8.79E-10	8.79E-04	1.96E-04	2.34E-04	1.73E-04	9.10E-05
0.00E+00	2.23E-06			0.00E+00	0.00E+00	8.43E-10	8.43E-10	8.43E-04	1.88E-04	2.25E-04	1.66E-04	8.74E-05
0.00E+00	2.14E-06			0.00E+00	0.00E+00	8.11E-10	8.11E-10	8.11E-04	1.81E-04	2.16E-04	1.59E-04	8.40E-05
0.00E+00	2.06E-06			0.00E+00	0.00E+00	7.77E-10	7.77E-10	7.77E-04	1.73E-04	2.07E-04	1.53E-04	8.05E-05
0.00E+00	1.96E-06			0.00E+00	0.00E+00	7.43E-10	7.43E-10	7.43E-04	1.66E-04	1.98E-04	1.46E-04	7.69E-05
0.00E+00	1.87E-06			0.00E+00	0.00E+00	7.09E-10	7.09E-10	7.09E-04	1.58E-04	1.89E-04	1.39E-04	7.34E-05
0.00E+00	8.05E-06			0.00E+00	0.00E+00	3.04E-09	3.04E-09	3.04E-03	6.78E-04	8.10E-04	5.99E-04	3.15E-04
0.00E+00	7.48E-06			0.00E+00	0.00E+00	2.83E-09	2.83E-09	2.83E-03	6.31E-04	7.53E-04	5.57E-04	2.93E-04
0.00E+00	6.98E-06			0.00E+00	0.00E+00	2.64E-09	2.64E-09	2.64E-03	5.88E-04	7.03E-04	5.19E-04	2.73E-04
0.00E+00	6.55E-06			0.00E+00	0.00E+00	2.48E-09	2.48E-09	2.48E-03	5.52E-04	6.60E-04	4.87E-04	2.57E-04
0.00E+00	6.17E-06			0.00E+00	0.00E+00	2.33E-09	2.33E-09	2.33E-03	5.20E-04	6.21E-04	4.59E-04	2.42E-04
0.00E+00	5.84E-06			0.00E+00	0.00E+00	2.21E-09	2.21E-09	2.21E-03	4.92E-04	5.88E-04	4.34E-04	2.29E-04
0.00E+00	5.54E-06			0.00E+00	0.00E+00	2.09E-09	2.09E-09	2.09E-03	4.67E-04	5.57E-04	4.12E-04	2.17E-04
0.00E+00	5.27E-06			0.00E+00	0.00E+00	1.99E-09	1.99E-09	1.99E-03	4.44E-04	5.31E-04	3.92E-04	2.06E-04
0.00E+00	5.05E-06			0.00E+00	0.00E+00	1.91E-09	1.91E-09	1.91E-03	4.26E-04	5.09E-04	3.76E-04	1.98E-04
0.00E+00	2.54E-06			0.00E+00	0.00E+00	9.62E-10	9.62E-10	9.62E-04	2.15E-04	2.56E-04	1.89E-04	9.96E-05
0.00E+00	2.50E-06			0.00E+00	0.00E+00	9.44E-10	9.44E-10	9.44E-04	2.10E-04	2.51E-04	1.86E-04	9.78E-05
0.00E+00	2.41E-06			0.00E+00	0.00E+00	9.10E-10	9.10E-10	9.10E-04	2.03E-04	2.42E-04	1.79E-04	9.42E-05
0.00E+00	2.32E-06			0.00E+00	0.00E+00	8.76E-10	8.76E-10	8.76E-04	1.95E-04	2.33E-04	1.72E-04	9.07E-05
0.00E+00	2.23E-06			0.00E+00	0.00E+00	8.42E-10	8.42E-10	8.42E-04	1.88E-04	2.24E-04	1.66E-04	8.72E-05
0.00E+00	2.14E-06			0.00E+00	0.00E+00	8.09E-10	8.09E-10	8.09E-04	1.80E-04	2.16E-04	1.59E-04	8.38E-05
0.00E+00	2.06E-06			0.00E+00	0.00E+00	7.78E-10	7.78E-10	7.78E-04	1.74E-04	2.07E-04	1.53E-04	8.06E-05
0.00E+00	1.98E-06			0.00E+00	0.00E+00	7.47E-10	7.47E-10	7.47E-04	1.67E-04	1.99E-04	1.47E-04	7.74E-05
0.00E+00	7.93E-06			0.00E+00	0.00E+00	3.00E-09	3.00E-09	3.00E-03	6.69E-04	7.99E-04	5.90E-04	3.11E-04
0.00E+00	7.35E-06			0.00E+00	0.00E+00	2.78E-09	2.78E-09	2.78E-03	6.19E-04	7.40E-04	5.47E-04	2.88E-04
0.00E+00	6.84E-06			0.00E+00	0.00E+00	2.58E-09	2.58E-09	2.58E-03	5.76E-04	6.88E-04	5.09E-04	2.68E-04
0.00E+00	6.42E-06			0.00E+00	0.00E+00	2.43E-09	2.43E-09	2.43E-03	5.41E-04	6.47E-04	4.78E-04	2.52E-04
0.00E+00	6.05E-06			0.00E+00	0.00E+00	2.29E-09	2.29E-09	2.29E-03	5.10E-04	6.09E-04	4.50E-04	2.37E-04
0.00E+00	5.72E-06			0.00E+00	0.00E+00	2.16E-09	2.16E-09	2.16E-03	4.82E-04	5.76E-04	4.26E-04	2.24E-04
0.00E+00	5.43E-06			0.00E+00	0.00E+00	2.05E-09	2.05E-09	2.05E-03	4.58E-04	5.46E-04	4.04E-04	2.13E-04
0.00E+00	5.17E-06			0.00E+00	0.00E+00	1.95E-09	1.95E-09	1.95E-03	4.36E-04	5.20E-04	3.84E-04	2.02E-04
0.00E+00	4.96E-06			0.00E+00	0.00E+00	1.87E-09	1.87E-09	1.87E-03	4.18E-04	4.99E-04	3.69E-04	1.94E-04
0.00E+00	2.52E-06			0.00E+00	0.00E+00	9.52E-10	9.52E-10	9.52E-04	2.12E-04	2.54E-04	1.87E-04	9.87E-05
0.00E+00	2.48E-06			0.00E+00	0.00E+00	9.39E-10	9.39E-10	9.39E-04	2.09E-04	2.50E-04	1.85E-04	9.73E-05
0.00E+00	2.40E-06			0.00E+00	0.00E+00	9.06E-10	9.06E-10	9.06E-04	2.02E-04	2.41E-04	1.78E-04	9.39E-05
0.00E+00	2.31E-06			0.00E+00	0.00E+00	8.74E-10	8.74E-10	8.74E-04	1.95E-04	2.33E-04	1.72E-04	9.05E-05
0.00E+00	2.23E-06			0.00E+00	0.00E+00	8.42E-10	8.42E-10	8.42E-04	1.88E-04	2.24E-04	1.66E-04	8.72E-05
0.00E+00	2.14E-06			0.00E+00	0.00E+00	8.10E-10	8.10E-10	8.10E-04	1.81E-04	2.16E-04	1.59E-04	8.39E-05
0.00E+00	7.85E-06			0.00E+00	0.00E+00	2.97E-09	2.97E-09	2.97E-03	6.62E-04	7.90E-04	5.84E-04	3.07E-04
0.00E+00	7.29E-06			0.00E+00	0.00E+00	2.75E-09	2.75E-09	2.75E-03	6.14E-04	7.34E-04	5.42E-04	2.85E-04
0.00E+00	6.80E-06			0.00E+00	0.00E+00	2.57E-09	2.57E-09	2.57E-03	5.73E-04	6.84E-04	5.06E-04	2.66E-04
0.00E+00	6.34E-06			0.00E+00	0.00E+00	2.40E-09	2.40E-09	2.40E-03	5.35E-04	6.39E-04	4.72E-04	2.48E-04
0.00E+00	5.97E-06			0.00E+00	0.00E+00	2.26E-09	2.26E-09	2.26E-03	5.03E-04	6.01E-04	4.44E-04	2.34E-04
0.00E+00	5.64E-06			0.00E+00	0.00E+00	2.13E-09	2.13E-09	2.13E-03	4.76E-04	5.68E-04	4.20E-04	2.21E-04
0.00E+00	5.35E-06			0.00E+00	0.00E+00	2.02E-09	2.02E-09	2.02E-03	4.51E-04	5.39E-04	3.98E-04	2.09E-04
0.00E+00	5.10E-06			0.00E+00	0.00E+00	1.93E-09	1.93E-09	1.93E-03	4.30E-04	5.14E-04	3.80E-04	2.00E-04
0.00E+00	4.89E-06			0.00E+00	0.00E+00	1.85E-09	1.85E-09	1.85E-03	4.12E-04	4.93E-04	3.64E-04	1.92E-04
0.00E+00	4.67E-06			0.00E+00	0.00E+00	1.77E-09	1.77E-09	1.77E-03	3.94E-04	4.70E-04	3.47E-04	1.83E-04
0.00E+00	4.46E-06			0.00E+00	0.00E+00	1.69E-09	1.69E-09	1.69E-03	3.76E-04	4.49E-04	3.32E-04	1.75E-04
0.00E+00	2.53E-06			0.00E+00	0.00E+00	9.57E-10	9.57E-10	9.57E-04	2.13E-04	2.55E-04	1.88E-04	9.91E-05
0.00E+00	2.48E-06			0.00E+00	0.00E+00	9.38E-10	9.38E-10	9.38E-04	2.09E-04	2.50E-04	1.85E-04	9.72E-05
0.00E+00	2.40E-06			0.00E+00	0.00E+00	9.06E-10	9.06E-10	9.06E-04	2.02E-04	2.41E-04	1.78E-04	9.39E-05
0.00E+00	2.31E-06			0.00E+00	0.00E+00	8.74E-10	8.74E-10	8.74E-04	1.95E-04	2.33E-04	1.72E-04	9.06E-05
0.00E+00	7.86E-06			0.00E+00	0.00E+00	2.97E-09	2.97E-09	2.97E-03	6.62E-04	7.91E-04	5.84E-04	3.08E-04
0.00E+00	7.27E-06			0.00E+00	0.00E+00	2.75E-09	2.75E-09	2.75E-03	6.13E-04	7.32E-04	5.41E-04	2.85E-04
0.00E+00	6.76E-06			0.00E+00	0.00E+00	2.56E-09	2.56E-09	2.56E-03	5.70E-04	6.81E-04	5.03E-04	2.65E-04
0.00E+00	6.33E-06			0.00E+00	0.00E+00	2.39E-09	2.39E-09	2.39E-03	5.34E-04	6.37E-04	4.71E-04	2.48E-04
0.00E+00	5.94E-06			0.00E+00	0.00E+00	2.25E-09	2.25E-09	2.25E-03	5.01E-04	5.98E-04	4.42E-04	2.33E-04
0.00E+00	5.60E-06			0.00E+00	0.00E+00	2.12E-09	2.12E-09	2.12E-03	4.72E-04	5.64E-04	4.17E-04	2.19E-04
0.00E+00	5.32E-06			0.00E+00	0.00E+00	2.01E-09	2.01E-09	2.01E-03	4.49E-04	5.36E-04	3.96E-04	2.08E-04
0.00E+00	5.08E-06			0.00E+00	0.00E+00	1.92E-09	1.92E-09	1.92E-03	4.28E-04	5.12E-04	3.78E-04	1.99E-04
0.00E+00	4.85E-06			0.00E+00	0.00E+00	1.83E-09	1.83E-09	1.83E-03	4.09E-04	4.88E-04	3.61E-04	1.90E-04
0.00E+00	4.63E-06			0.00E+00	0.00E+00	1.75E-09	1.75E-09	1.75E-03	3.90E-04	4.66E-04	3.44E-04	1.81E-04
0.00E+00	4.42E-06			0.00E+00	0.00E+00	1.67E-09	1.67E-09	1.67E-03	3.73E-04	4.45E-04	3.29E-04	1.73E-04
0.00E+00	4.24E-06			0.00E+00	0.00E+00	1.60E-09	1.60E-09	1.60E-03	3.57E-04	4.26E-04	3.15E-04	1.66E-04
0.00E+00	2.56E-06			0.00E+00	0.00E+00	9.66E-10	9.66E-10	9.66E-04	2.16E-04	2.57E-04	1.90E-04	1.00E-04
0.00E+00	2.48E-06			0.00E+00	0.00E+00	9.38E-10	9.38E-10	9.38E-04	2.09E-04	2.50E-04	1.85E-04	9.72E-05
0.00E+00	2.40E-06			0.00E+00	0.00E+00	9.07E-10	9.07E-10	9.07E-04	2.02E-04	2.42E-04	1.79E-04	9.40E-05
0.00E+00	2.32E-06			0.00E+00	0.00E+00	8.76E-10	8.76E-10	8.76E-04	1.95E-04	2.33E-04	1.72E-04	9.07E-05
0.00E+00	2.23E-06			0.00E+00	0.00E+00	8.45E-10	8.45E-10	8.45E-04	1.88E-04	2.25E-04	1.66E-04	8.75E-05
0.00E+00	7.97E-06			0.00E+00	0.00E+00	3.01E-09	3.01E-09	3.01E-03	6.72E-04	8.02E-04	5.93E-04	3.12E-04
0.00E+00	7.33E-06			0.00E+00	0.00E+00	2.77E-09	2.77E-09	2.77E-03	6.18E-04	7.38E-04	5.45E-04	2.87E-04

			Demolition	Demolition - Hauling	Site Preparation	Grading/Excavation	Grading/Excavation - Hauling	Concrete - Garage - Trucks	Concrete - Garage - Trucks	Concrete - Podium 1 - Trucks	Concrete - Podium 2 - Trucks	Building Construction-1	Building Construction-1	Building Construction-1	Building Construction-2	Building Construction-2	Finishing/Painting-1	Finishing/Painting-1
Unique Identifier	X (UTM)	Y (UTM)	2026	2026	2026	2026	2026	2026	2027	2027	2028	2027	2028	2029	2028	2029	2028	2029
371478.013760815.01	371478.01	3760815.01	2.55E-06	5.26E-05	6.15E-06	7.95E-06	2.66E-04	2.37E-04	2.38E-04	2.38E-04	2.35E-04	2.07E-04	1.99E-04	1.91E-04	7.11E-05	6.82E-05	0.00E+00	0.00E+00
371488.013760815.01	371488.01	3760815.01	2.38E-06	4.91E-05	5.74E-06	7.42E-06	2.48E-04	2.22E-04	2.22E-04	2.22E-04	2.20E-04	1.93E-04	1.86E-04	1.78E-04	6.63E-05	6.36E-05	0.00E+00	0.00E+00
371498.013760815.01	371498.01	3760815.01	2.23E-06	4.60E-05	5.38E-06	6.96E-06	2.33E-04	2.08E-04	2.09E-04	2.09E-04	2.06E-04	1.81E-04	1.74E-04	1.67E-04	6.22E-05	5.97E-05	0.00E+00	0.00E+00
371508.013760815.01	371508.01	3760815.01	2.11E-06	4.34E-05	5.08E-06	6.56E-06	2.20E-04	1.96E-04	1.97E-04	1.97E-04	1.94E-04	1.71E-04	1.64E-04	1.58E-04	5.86E-05	5.63E-05	0.00E+00	0.00E+00
371558.013760814.01	371558.01	3760814.01	1.65E-06	3.40E-05	3.98E-06	5.14E-06	1.72E-04	1.53E-04	1.54E-04	1.54E-04	1.52E-04	1.34E-04	1.29E-04	1.23E-04	4.59E-05	4.41E-05	0.00E+00	0.00E+00
371568.013760815.01	371568.01	3760815.01	1.58E-06	3.25E-05	3.80E-06	4.92E-06	1.64E-04	1.47E-04	1.47E-04	1.47E-04	1.46E-04	1.28E-04	1.23E-04	1.18E-04	4.39E-05	4.22E-05	0.00E+00	0.00E+00
371708.013760812.01	371708.01	3760812.01	9.33E-07	1.92E-05	2.25E-06	2.90E-06	9.71E-05	8.67E-05	8.70E-05	8.70E-05	8.60E-05	7.57E-05	7.26E-05	6.98E-05	2.59E-05	2.49E-05	0.00E+00	0.00E+00
371718.013760815.01	371718.01	3760815.01	9.03E-07	1.86E-05	2.17E-06	2.81E-06	9.40E-05	8.39E-05	8.42E-05	8.42E-05	8.32E-05	7.33E-05	7.03E-05	6.75E-05	2.51E-05	2.41E-05	0.00E+00	0.00E+00
371728.013760815.01	371728.01	3760815.01	8.72E-07	1.80E-05	2.10E-06	2.72E-06	9.08E-05	8.11E-05	8.14E-05	8.14E-05	8.04E-05	7.08E-05	6.79E-05	6.52E-05	2.43E-05	2.33E-05	0.00E+00	0.00E+00
371738.013760815.01	371738.01	3760815.01	8.42E-07	1.73E-05	2.03E-06	2.62E-06	8.77E-05	7.83E-05	7.86E-05	7.86E-05	7.76E-05	6.84E-05	6.56E-05	6.30E-05	2.34E-05	2.25E-05	0.00E+00	0.00E+00
371458.013760825.01	371458.01	3760825.01	3.08E-06	6.35E-05	7.43E-06	9.60E-06	3.21E-04	2.87E-04	2.88E-04	2.88E-04	2.84E-04	2.50E-04	2.40E-04	2.31E-04	8.58E-05	8.24E-05	0.00E+00	0.00E+00
371468.013760825.01	371468.01	3760825.01	2.81E-06	5.79E-05	6.77E-06	8.75E-06	2.93E-04	2.61E-04	2.62E-04	2.62E-04	2.59E-04	2.28E-04	2.19E-04	2.10E-04	7.82E-05	7.51E-05	0.00E+00	0.00E+00
371478.013760825.01	371478.01	3760825.01	2.59E-06	5.33E-05	6.24E-06	8.06E-06	2.70E-04	2.41E-04	2.42E-04	2.42E-04	2.39E-04	2.10E-04	2.02E-04	1.94E-04	7.20E-05	6.92E-05	0.00E+00	0.00E+00
371488.013760825.01	371488.01	3760825.01	2.41E-06	4.96E-05	5.79E-06	7.49E-06	2.50E-04	2.24E-04	2.24E-04	2.24E-04	2.22E-04	1.95E-04	1.87E-04	1.80E-04	6.69E-05	6.42E-05	0.00E+00	0.00E+00
371498.013760825.01	371498.01	3760825.01	2.25E-06	4.63E-05	5.42E-06	7.00E-06	2.34E-04	2.09E-04	2.10E-04	2.10E-04	2.07E-04	1.83E-04	1.75E-04	1.68E-04	6.25E-05	6.01E-05	0.00E+00	0.00E+00
371508.013760825.01	371508.01	3760825.01	2.12E-06	4.36E-05	5.10E-06	6.59E-06	2.20E-04	1.97E-04	1.98E-04	1.98E-04	1.95E-04	1.72E-04	1.65E-04	1.58E-04	5.89E-05	5.65E-05	0.00E+00	0.00E+00
371728.013760822.01	371728.01	3760822.01	8.74E-07	1.80E-05	2.10E-06	2.72E-06	9.10E-05	8.12E-05	8.15E-05	8.15E-05	8.05E-05	7.10E-05	6.80E-05	6.54E-05	2.43E-05	2.33E-05	0.00E+00	0.00E+00
371738.013760823.01	371738.01	3760823.01	8.44E-07	1.74E-05	2.03E-06	2.63E-06	8.79E-05	7.85E-05	7.88E-05	7.88E-05	7.78E-05	6.86E-05	6.58E-05	6.31E-05	2.35E-05	2.26E-05	0.00E+00	0.00E+00
371808.013760825.01	371808.01	3760825.01	6.67E-07	1.37E-05	1.61E-06	2.08E-06	6.95E-05	6.20E-05	6.22E-05	6.22E-05	6.15E-05	5.42E-05	5.19E-05	4.99E-05	1.86E-05	1.78E-05	0.00E+00	0.00E+00
371818.013760825.01	371818.01	3760825.01	6.46E-07	1.33E-05	1.56E-06	2.01E-06	6.73E-05	6.00E-05	6.03E-05	6.03E-05	5.95E-05	5.24E-05	5.03E-05	4.83E-05	1.80E-05	1.73E-05	0.00E+00	0.00E+00
371458.013760835.01	371458.01	3760835.01	3.22E-06	6.64E-05	7.76E-06	1.00E-05	3.36E-04	3.00E-04	3.01E-04	3.01E-04	2.97E-04	2.62E-04	2.51E-04	2.41E-04	8.97E-05	8.61E-05	0.00E+00	0.00E+00
371468.013760835.01	371468.01	3760835.01	2.91E-06	5.99E-05	7.01E-06	9.06E-06	3.03E-04	2.71E-04	2.71E-04	2.71E-04	2.68E-04	2.36E-04	2.27E-04	2.18E-04	8.09E-05	7.77E-05	0.00E+00	0.00E+00
371478.013760835.01	371478.01	3760835.01	2.66E-06	5.48E-05	6.41E-06	8.28E-06	2.77E-04	2.47E-04	2.48E-04	2.48E-04	2.45E-04	2.16E-04	2.07E-04	1.99E-04	7.40E-05	7.11E-05	0.00E+00	0.00E+00
371488.013760835.01	371488.01	3760835.01	2.46E-06	5.06E-05	5.92E-06	7.65E-06	2.56E-04	2.28E-04	2.29E-04	2.29E-04	2.26E-04	2.00E-04	1.91E-04	1.84E-04	6.83E-05	6.56E-05	0.00E+00	0.00E+00
371498.013760835.01	371498.01	3760835.01	2.29E-06	4.71E-05	5.51E-06	7.12E-06	2.38E-04	2.13E-04	2.13E-04	2.13E-04	2.11E-04	1.86E-04	1.78E-04	1.71E-04	6.36E-05	6.11E-05	0.00E+00	0.00E+00
371508.013760835.01	371508.01	3760835.01	2.14E-06	4.41E-05	5.16E-06	6.67E-06	2.23E-04	1.99E-04	2.00E-04	2.00E-04	1.97E-04	1.74E-04	1.67E-04	1.60E-04	5.96E-05	5.72E-05	0.00E+00	0.00E+00
371778.013760837.01	371778.01	3760837.01	7.44E-07	1.53E-05	1.79E-06	2.32E-06	7.75E-05	6.92E-05	6.94E-05	6.94E-05	6.86E-05	6.04E-05	5.79E-05	5.56E-05	2.07E-05	1.99E-05	0.00E+00	0.00E+00
371788.013760835.01	371788.01	3760835.01	7.20E-07	1.48E-05	1.73E-06	2.24E-06	7.49E-05	6.69E-05	6.71E-05	6.71E-05	6.63E-05	5.84E-05	5.60E-05	5.38E-05	2.00E-05	1.92E-05	0.00E+00	0.00E+00
371798.013760835.01	371798.01	3760835.01	6.98E-07	1.44E-05	1.68E-06	2.17E-06	7.27E-05	6.49E-05	6.51E-05	6.51E-05	6.43E-05	5.67E-05	5.44E-05	5.22E-05	1.94E-05	1.86E-05	0.00E+00	0.00E+00
371458.013760845.01	371458.01	3760845.01	3.41E-06	7.02E-05	8.21E-06	1.06E-05	3.55E-04	3.17E-04	3.18E-04	3.18E-04	3.14E-04	2.77E-04	2.65E-04	2.55E-04	9.48E-05	9.10E-05	0.00E+00	0.00E+00
371468.013760845.01	371468.01	3760845.01	3.04E-06	6.27E-05	7.33E-06	9.47E-06	3.17E-04	2.83E-04	2.84E-04	2.84E-04	2.80E-04	2.47E-04	2.37E-04	2.27E-04	8.46E-05	8.12E-05	0.00E+00	0.00E+00
371478.013760845.01	371478.01	3760845.01	2.76E-06	5.68E-05	6.64E-06	8.58E-06	2.87E-04	2.56E-04	2.57E-04	2.57E-04	2.54E-04	2.24E-04	2.15E-04	2.06E-04	7.67E-05	7.36E-05	0.00E+00	0.00E+00
371488.013760845.01	371488.01	3760845.01	2.53E-06	5.21E-05	6.09E-06	7.86E-06	2.63E-04	2.35E-04	2.36E-04	2.36E-04	2.33E-04	2.05E-04	1.97E-04	1.89E-04	7.03E-05	6.75E-05	0.00E+00	0.00E+00
371773.013760840.01	371773.01	3760840.01	7.59E-07	1.56E-05	1.83E-06	2.36E-06	7.90E-05	7.05E-05	7.08E-05	7.08E-05	6.99E-05	6.16E-05	5.91E-05	5.67E-05	2.11E-05	2.03E-05	0.00E+00	0.00E+00
371778.013760845.01	371778.01	3760845.01	7.51E-07	1.55E-05	1.81E-06	2.34E-06	7.82E-05	6.98E-05	7.00E-05	7.00E-05	6.92E-05	6.10E-05	5.85E-05	5.62E-05	2.09E-05	2.01E-05	0.00E+00	0.00E+00
371458.013760855.01	371458.01	3760855.01	3.63E-06	7.48E-05	8.74E-06	1.13E-05	3.78E-04	3.37E-04	3.39E-04	3.39E-04	3.35E-04	2.95E-04	2.83E-04	2.71E-04	1.01E-04	9.69E-05	0.00E+00	0.00E+00
371468.013760855.01	371468.01	3760855.01	3.21E-06	6.60E-05	7.72E-06	9.98E-06	3.34E-04	2.98E-04	2.99E-04	2.99E-04	2.96E-04	2.60E-04	2.50E-04	2.40E-04	8.92E-05	8.56E-05	0.00E+00	0.00E+00
371478.013760855.01	371478.01	3760855.01	2.88E-06	5.93E-05	6.93E-06	8.96E-06	3.00E-04	2.68E-04	2.69E-04	2.69E-04	2.65E-04	2.34E-04	2.24E-04	2.15E-04	8.01E-05	7.69E-05	0.00E+00	0.00E+00
371488.013760855.01	371488.01	3760855.01	2.62E-06	5.40E-05	6.31E-06	8.16E-06	2.73E-04	2.44E-04	2.44E-04	2.44E-04	2.42E-04	2.13E-04	2.04E-04	1.96E-04	7.29E-05	7.00E-05	0.00E+00	0.00E+00
371458.013760865.01	371458.01	3760865.01	3.87E-06	7.98E-05	9.33E-06	1.21E-05	4.03E-04	3.60E-04	3.61E-04	3.61E-04	3.57E-04	3.15E-04	3.02E-04	2.90E-04	1.08E-04	1.03E-04	0.00E+00	0.00E+00
371468.013760865.01	371468.01	3760865.01	3.39E-06	6.99E-05	8.18E-06	1.06E-05	3.54E-04	3.16E-04	3.17E-04	3.17E-04	3.13E-04	2.76E-04	2.64E-04	2.54E-04	9.44E-05	9.07E-05	0.00E+00	0.00E+00
371478.013760865.01	371478.01	3760865.01	3.03E-06	6.23E-05	7.29E-06	9.42E-06	3.15E-04	2.81E-04	2.82E-04	2.82E-04	2.79E-04	2.46E-04	2.36E-04	2.26E-04	8.42E-05	8.08E-05	0.00E+00	0.00E+00
371488.013760865.01	371488.01	3760865.01	2.73E-06	5.63E-05	6.59E-06	8.51E-06	2.85E-04	2.54E-04	2.55E-04	2.55E-04	2.52E-04	2.22E-04	2.13E-04	2.05E-04	7.61E-05	7.30E-05	0.00E+00	0.00E+00
371458.013760875.01	371458.01	3760875.01	4.13E-06	8.51E-05	9.95E-06	1.29E-05	4.30E-04	3.84E-04	3.85E-04	3.85E-04	3.81E-04	3.35E-04	3.22E-04	3.09E-04	1.15E-04	1.10E-04	0.00E+00	0.00E+00
371468.013760875.01	371468.01	3760875.01	3.60E-06	7.41E-05	8.67E-06	1.12E-05	3.75E-04	3.35E-04	3.36E-04	3.36E-04	3.32E-04	2.92E-04	2.80E-04	2.69E-04	1.00E-04	9.61E-05	0.00E+00	0.00E+00
371478.013760875.01	371478.01	3760875.01	3.19E-06	6.57E-05	7.68E-06	9.92E-06	3.32E-04	2.96E-04	2.97E-04	2.97E-04	2.94E-04	2.59E-04	2.48E-04	2.38E-04	8.87E-05	8.52E-05	0.00E+00	0.00E+00
371488.013760875.01	371488.01	3760875.01	2.86E-06	5.90E-05	6.90E-06	8.92E-06	2.98E-04	2.66E-04	2.67E-04	2.67E-04	2.64E-04	2.33E-04	2.23E-04	2.14E-04	7.97E-05	7.65E-05	0.00E+00	0.00E+00
371458.013760885.01	371458.01	3760885.01	4.39E-06	9.05E-05	1.06E-05	1.37E-05	4.57E-04	4.08E-04	4.10E-04	4.10E-04	4.05E-04	3.57E-04	3.42E-04	3.28E-04	1.22E-04	1.17E-04	0.00E+00	0.00E+00
371468.013760885.01	371468.01	3760885.01	3.81E-06	7.85E-05	9.17E-06	1.19E-05	3.97E-04	3.54E-04	3.55E-04	3.55E-04	3.51E-04	3.09E-04	2.97E-04	2.85E-04	1.06E-04	1.02E-04	0.00E+00	0.00E+00
371478.013760885.01	371478.01	3760885.01	3.36E-06	6.92E-05	8.09E-06	1.05E-05	3.50E-04	3.12E-04	3.13E-04	3.13E-04	3.10E-04	2.73E-04	2.62E-04	2.51E-04	9.34E-05	8.97E-05	0.00E+00	0.00E+00
371488.013760885.01	371488.01	3760885.01	3.01E-06	6.19E-05	7.24E-06	9.35E-06	3.13E-04	2.79E-04	2.80E-04	2.80E-04	2.77E-04	2.44E-04	2.34E-04	2.25E-04	8.36E-05	8.03E-05	0.00E+00	0.00E+00
371458.013760895.01	371458.01	3760895.01	4.65E-06	9.58E-05	1.12E-05	1.45E-05	4.84E-04	4.33E-04	4.34E-04	4.34E-04	4.29E-04	3.78E-04	3.62E-04	3.48E-04	1.29E-04	1.24E-04	0.00E+00	0.00E+00
371468.013760895.01	371468.01	3760895.01	4.02E-06	8.28E-05	9.68E-06	1.25E-05	4.19E-04	3.74E-04	3.75E-04	3.75E-04	3.71E-04	3.26E-04	3.13E-04	3.01E-04	1.12E-04	1.07E-04	0.00E+00	0.00E+00
371478.013760895.01	371478.01	3760895.01	3.53E-06	7.28E-05	8.51E-06	1.10E-05	3.68E-04	3.29E-04	3.30E-04	3.30E-04	3.26E-04	2.87E-04	2.75E-04	2.64E-04	9.83E-05	9.44E-05	0.00E+00	0.00E+00
371488.013760895.01	371488.01	3760895.01	3.15E-06	6.49E-05	7.59E-06	9.81E-06	3.28E-04	2.93E-04	2.94E-04	2.94E-04	2.90E-04	2.56E-04	2.45E-04	2.36E-04	8.76E-05	8.41E-05	0.00E+00	0.00E+00
371458.013760905.01	371458.01	3760905.01	4.92E-06	1.01E-04	1.19E-05	1.53E-05	5.13E-04	4.58E-04	4.59E-04	4.59E-04	4.54E-04	4.00E-04	3.83E-04	3.68E-04	1.37E-04	1.31E-04	0.00E+00	0.00E+00
371468.013760905.01	371468.01	3760905.01	4.23E-06	8.72E-05	1.02E-05	1.32E-05	4.41E-04	3.94E-04	3.95E-04	3.95E-04	3.90E-04	3.44E-04	3.30E-04	3.17E-04	1.18E-04	1.13E-04	0.00E+00	0.00E+00
371478.013760905.01	371478.01	3760905.01	3.71E-06	7.64E-05	8.94E-06	1.15E-05	3.86E-04	3.45E-04	3.46E-04	3.46E-04	3.42E-04	3.01E-04	2.89E-04	2.78E-04	1.03E-04	9.91E-05	0.00E+00	0.00E+00
371488.013760905.01	371488.01	3760905.01	3.30E-06	6.80E-05	7.95E-06	1.03E-05	3.44E-04	3.07E-04	3.08E-04	3.08E-04	3.04E-04	2.68E-04	2.57E-04	2.47E-04	9.18E-05	8.81E-05	0.00E+00	0.00E+00
371458.013760915.01	371458.01	3760915.01	5.20E-06	1.07E-04	1.25E-05	1.62E-05	5.42E-04	4.84E-04	4.85E-04	4.85E-04	4.80E-04	4.22E-04	4.05E-04	3.89E-04	1.45E-04	1.39E-04	0.00E+00	0.00E+00
371468.013760915.01	371468.01	3760915.01	4.45E-06	9.16E-05	1.07E-05	1.38E-05	4.63E-04	4.13E-04	4.15E-04	4.15E-04	4.10E-04	3.61E-04	3.46E-04	3.32E-04	1.24E-04	1.19E-04	0.00E+00	0.00E+00
371478.013760915.01	371478.01	3760915.01	3.88E-06	8.00E-05	9.36E-06	1.21E-05	4.05E-04	3.61E-04	3.62E-04	3.62E-04	3.58E-04	3.15E-04	3.03E-04	2.91E-04	1.08E-04	1.04E-04	0.00E+00	0.00E+00
371488.013760915.01	371488.01	3760915.01	3.45E-06	7.10E-05	8.30E-06	1.07E-05	3.59E-04	3.20E-04	3.21E-04	3.21E-04	3.18E-04	2.80E-04	2.68E-04	2.58E-04	9.58E-05	9.20E-05	0.00E+00	0.00E+00
371458.013760925.01	371458.01	3760925.01	5.49E-06	1.13E-04	1.32E-05	1.71E-05	5.72E-04	5.11E-04	5.12E-04	5.12E-04	5.06E-04	4.46E-04	4.28E-04	4.11E-04	1.53E-04	1.47E-04	0.00E+00	0.00E+00
371468.013760925.01	371468.01	3760925.01	4.67E-06	9.61E-05	1.12E-05	1.45E-05	4.86E-04	4.34E-04	4.35E-04	4.35E-04	4.30E-04	3.79E-04	3.63E-04	3.49E-04	1.30E-04	1.25E-04	0.00E+00	0.00E+00
371478.013760925.01	371478.01	3760925.01	4.07E-06	8.38E-05	9.79E-06	1.27E-05	4.23E-04	3.78E-04	3.79E-04	3.79E-04	3.75E-04	3.30E-04	3.17E-04	3.04E-04	1.13E-04	1.09E-04	0.00E+00	0.00E+00
371458.013760935.01	371458.01	3760935.01	5.82E-06	1.20E-04	1.40E-05	1.81E-05	6.06E-04	5.41E-04	5.43E-04	5.43E-04	5.36E-04	4.72E-04	4.53E-04	4.35E-04	1.62E-04	1.55E-04	0.00E+00	0.00E+00
371468.013760935.01	371468.01	3760935.01	4.91E-06	1.01E-04	1.18E-05	1.53E-05	5.11E-04	4.56E-04	4.58E-04	4.58E-04	4.52E-04	3.98E-04	3.82E-04	3.67E-04	1.36E-04	1.31E-04	0.00E+00	0.00E+00
371478.013760935.01	371478.01	3760935.01	4.26E-06	8.77E-05	1.02E-05	1.32E-05	4.43E-04	3.96E-04	3.97E-04	3.97E-04	3.92E-04	3.46E-04	3.31E-04	3.18E-04	1.18E-04	1.14E-04	0.00E+00	0.00E+00
371458.013760945.01	371458.01	3760945.01	6.20E-06	1.28E-04	1.49E-05	1.93E-05	6.45E-04	5.76E-04	5.78E-04	5.78E-04	5.71E-04	5.03E-04	4.83E-04	4.64E-04	1.72E-04	1.66E-04	0.00E+00	0.00E+00
371468.013760945.01	371468.01	3760945.01	5.18E-06	1.07E-04	1.25E-05	1.61E-05	5.39E-04	4.81E-04	4.83E-04	4.83E-04	4.77E-04	4.20E-04	4.03E-04	3.87E-04	1.44E-04	1.38E-04	0.00E+00	0.00E+00
371478.013760945.01	371478.01	3760945.01	4.46E-06	9.19E-05	1.07E-05	1.39E-05	4.65E-04	4.15E-04	4.16E-04	4.16E-04	4.11E-04	3.62E-04	3.47E-04	3.34E-04	1.24E-04	1.19E-04	0.00E+00	0.00E+00
371458.013760955.01	371458.01	3760955.01	6.62E-06	1.36E-04	1.59E-05	2.06E-05	6.90E-04	6.16E-04	6.18E-04	6.18E-04	6.10E-04	5.38E-04	5.16E-04	4.95E-04	1.84E-04	1.77E-04	0.00E+00	0.00E+00
371468.013760955.01	371468.01	3760955.01	5.47E-06	1.13E-04	1.32E-05	1.70E-05	5.69E-04	5.08E-04	5.10E-04	5.10E-04	5.04E-04	4.44E-04	4.26E-04	4.09E-04	1.52E-04	1.46E-04	0.00E+00	0.00E+00
371478.013760955.01	371478.01	3760955.01	4.68E-06	9.64E-05	1.13E-05	1.46E-05	4.87E-04	4.35E-04	4.37E-04	4.37E-04	4.31E-04	3.80E-04	3.64E-04	3.50E-04	1.30E-04	1.25E-04	0.00E+00	0.00E+00
371458.013760965.01	371458.01	3760965.01	7.11E-06	1.47E-04	1.71E-05	2.21E-05	7.41E-04	6.61E-04	6.64E-04	6.64E-04	6.56E-04	5.78E-04	5.54E-04	5.32E-04	1.98E-04	1.90E-04	0.00E+00	0.00E+00
371468.013760965.01	371468.01	3760965.01	5.79E-06	1.19E-04	1.39E-05	1.80E-05	6.03E-04	5.38E-04	5.40E-04	5.40E-04	5.34E-04	4.70E-04	4.51E-04	4.33E-04	1.61E-04	1.55E-04	0.00E+00	0.00E+00
371478.013760965.01	371478.01	3760965.01	4.90E-06	1.01E-04	1.18E-05	1.53E-05	5.11E-04	4.56E-04	4.58E-04	4.58E-04	4.52E-04	3.98E-04	3.82E-04	3.67E-04	1.36E-04	1.31E-04	0.00E+00	0.00E+00
371458.013760975.01	371458.01	3760975.01	7.70E-06	1.59E-04	1.86E-05	2.40E-05	8.02E-04	7.16E-04	7.19E-04	7.19E-04	7.10E-04	6.25E-04	6.00E-04	5.76E-04	2.14E-04	2.06E-04	0.00E+00	0.00E+00
371468.013760975.01	371468.01	3760975.01	6.15E-06	1.27E-04	1.48E-05	1.92E-05	6.41E-04	5.72E-04	5.74E-04	5.74E-04	5.67E-04	5.00E-04	4.79E-04	4.60E-04	1.71E-04	1.64E-04	0.00E+00	0.00E+00
371478.013760975.01	371478.01	3760975.01	5.16E-06	1.06E-04	1.24E-05	1.61E-05	5.37E-04	4.79E-04	4.81E-04	4.81E-04	4.75E-04	4.19E-04	4.02E-04	3.86E-04	1.43E-04	1.38E-04	0.00E+00	0.00E+00
371458.013760985.01	371458.01	3760985.01	8.43E-06	1.74E-04	2.03E-05	2.62E-05	8.78E-04	7.83E-04	7.86E-04	7.86E-04	7.77E-04	6.84E-04	6.56E-04	6.30E-04	2.34E-04	2.25E-04	0.00E+00	0.00E+00
371468.013760985.01	371468.01	3760985.01	6.59E-06	1.36E-04	1.59E-05	2.05E-05	6.86E-04	6.12E-04	6.15E-04	6.15E-04	6.07E-04	5.35E-04	5.13E-04	4.93E-04	1.83E-04	1.76E-04	0.00E+00	0.00E+00
371478.013760985.01	371478.01	3760985.01	5.45E-06	1.12E-04	1.31E-05	1.70E-05	5.67E-04	5.06E-04	5.08E-04	5.08E-04	5.02E-04	4.42E-04	4.24E-04	4.07E-04	1.51E-04	1.45E-04	0.00E+00	0.00E+00
371458.013760995.01	371458.01	3760995.01	8.13E-06	1.67E-04	1.96E-05	2.53E-05	8.46E-04	7.56E-04	7.58E-04	7.58E-04	7.49E-04	6.60E-04	6.33E-04	6.08E-04	2.26E-04	2.17E-04	0.00E+00	0.00E+00
371468.013760995.01	371468.01	3760995.01	7.09E-06	1.46E-04	1.71E-05	2.21E-05	7.38E-04	6.59E-04	6.62E-04	6.62E-04	6.54E-04	5.76E-04	5.52E-04	5.30E-04	1.97E-04	1.89E-04	0.00E+00	0.00E+00
371478.013760995.01	371478.01	3760995.01	5.75E-06	1.18E-04	1.38E-05	1.79E-05	5.98E-04	5.34E-04	5.36E-04	5.36E-04	5.30E-04	4.67E-04	4.48E-04	4.30E-04	1.60E-04	1.54E-04	0.00E+00	0.00E+00
371858.013760909.01	371858.01	3760909.01	6.33E-07	1.30E-05	1.52E-06	1.97E-06	6.59E-05	5.88E-05	5.90E-05	5.90E-05	5.83E-05	5.14E-05	4.93E-05	4.73E-05	1.76E-05	1.69E-05	0.00E+00	0.00E+00
371858.013760919.01	371858.01	3760919.01	6.43E-07	1.32E-05	1.55E-06	2.00E-06	6.69E-05	5.98E-05	6.00E-05	6.00E-05	5.93E-05	5.22E-05	5.01E-05	4.81E-05	1.79E-05	1.72E-05	0.00E+00	0.00E+00
371857.013760929.01	371857.01	3760929.01	6.56E-07	1.35E-05	1.58E-06	2.04E-06	6.83E-05	6.10E-05	6.12E-05	6.12E-05	6.05E-05	5.33E-05	5.11E-05	4.90E-05	1.82E-05	1.75E-05	0.00E+00	0.00E+00
371857.013760939.01	371857.01	3760939.01	6.67E-07	1.37E-05	1.61E-06	2.07E-06	6.94E-05	6.20E-05	6.22E-05	6.22E-05	6.15E-05	5.41E-05	5.19E-05	4.99E-05	1.85E-05	1.78E-05	0.00E+00	0.00E+00
371857.013760949.01

Finishing/Painting-2	Paving			Child Risk					Overlapping Phases - Maximum GLC			
2029	2029			3rd Trimester	0<2	2<16	Total	per million	2026	2027	2028	2029
0.00E+00	6.80E-06			0.00E+00	0.00E+00	2.57E-09	2.57E-09	2.57E-03	5.73E-04	6.84E-04	5.05E-04	2.66E-04
0.00E+00	6.34E-06			0.00E+00	0.00E+00	2.40E-09	2.40E-09	2.40E-03	5.34E-04	6.38E-04	4.71E-04	2.48E-04
0.00E+00	5.94E-06			0.00E+00	0.00E+00	2.25E-09	2.25E-09	2.25E-03	5.01E-04	5.98E-04	4.42E-04	2.33E-04
0.00E+00	5.61E-06			0.00E+00	0.00E+00	2.12E-09	2.12E-09	2.12E-03	4.73E-04	5.65E-04	4.17E-04	2.20E-04
0.00E+00	4.39E-06			0.00E+00	0.00E+00	1.66E-09	1.66E-09	1.66E-03	3.70E-04	4.42E-04	3.27E-04	1.72E-04
0.00E+00	4.20E-06			0.00E+00	0.00E+00	1.59E-09	1.59E-09	1.59E-03	3.54E-04	4.23E-04	3.13E-04	1.65E-04
0.00E+00	2.48E-06			0.00E+00	0.00E+00	9.38E-10	9.38E-10	9.38E-04	2.09E-04	2.50E-04	1.85E-04	9.71E-05
0.00E+00	2.40E-06			0.00E+00	0.00E+00	9.08E-10	9.08E-10	9.08E-04	2.02E-04	2.42E-04	1.79E-04	9.40E-05
0.00E+00	2.32E-06			0.00E+00	0.00E+00	8.77E-10	8.77E-10	8.77E-04	1.96E-04	2.34E-04	1.73E-04	9.09E-05
0.00E+00	2.24E-06			0.00E+00	0.00E+00	8.47E-10	8.47E-10	8.47E-04	1.89E-04	2.25E-04	1.67E-04	8.77E-05
0.00E+00	8.20E-06			0.00E+00	0.00E+00	3.10E-09	3.10E-09	3.10E-03	6.91E-04	8.26E-04	6.10E-04	3.21E-04
0.00E+00	7.47E-06			0.00E+00	0.00E+00	2.83E-09	2.83E-09	2.83E-03	6.30E-04	7.53E-04	5.56E-04	2.93E-04
0.00E+00	6.89E-06			0.00E+00	0.00E+00	2.60E-09	2.60E-09	2.60E-03	5.81E-04	6.93E-04	5.12E-04	2.70E-04
0.00E+00	6.40E-06			0.00E+00	0.00E+00	2.42E-09	2.42E-09	2.42E-03	5.39E-04	6.44E-04	4.76E-04	2.51E-04
0.00E+00	5.98E-06			0.00E+00	0.00E+00	2.26E-09	2.26E-09	2.26E-03	5.04E-04	6.02E-04	4.45E-04	2.34E-04
0.00E+00	5.63E-06			0.00E+00	0.00E+00	2.13E-09	2.13E-09	2.13E-03	4.75E-04	5.67E-04	4.19E-04	2.21E-04
0.00E+00	2.32E-06			0.00E+00	0.00E+00	8.79E-10	8.79E-10	8.79E-04	1.96E-04	2.34E-04	1.73E-04	9.10E-05
0.00E+00	2.25E-06			0.00E+00	0.00E+00	8.49E-10	8.49E-10	8.49E-04	1.89E-04	2.26E-04	1.67E-04	8.79E-05
0.00E+00	1.77E-06			0.00E+00	0.00E+00	6.71E-10	6.71E-10	6.71E-04	1.50E-04	1.79E-04	1.32E-04	6.95E-05
0.00E+00	1.72E-06			0.00E+00	0.00E+00	6.49E-10	6.49E-10	6.49E-04	1.45E-04	1.73E-04	1.28E-04	6.73E-05
0.00E+00	8.58E-06			0.00E+00	0.00E+00	3.24E-09	3.24E-09	3.24E-03	7.23E-04	8.63E-04	6.38E-04	3.36E-04
0.00E+00	7.74E-06			0.00E+00	0.00E+00	2.93E-09	2.93E-09	2.93E-03	6.52E-04	7.79E-04	5.76E-04	3.03E-04
0.00E+00	7.08E-06			0.00E+00	0.00E+00	2.67E-09	2.67E-09	2.67E-03	5.96E-04	7.12E-04	5.26E-04	2.77E-04
0.00E+00	6.53E-06			0.00E+00	0.00E+00	2.47E-09	2.47E-09	2.47E-03	5.51E-04	6.58E-04	4.86E-04	2.56E-04
0.00E+00	6.08E-06			0.00E+00	0.00E+00	2.30E-09	2.30E-09	2.30E-03	5.13E-04	6.13E-04	4.53E-04	2.38E-04
0.00E+00	5.70E-06			0.00E+00	0.00E+00	2.15E-09	2.15E-09	2.15E-03	4.80E-04	5.74E-04	4.24E-04	2.23E-04
0.00E+00	1.98E-06			0.00E+00	0.00E+00	7.48E-10	7.48E-10	7.48E-04	1.67E-04	1.99E-04	1.47E-04	7.75E-05
0.00E+00	1.91E-06			0.00E+00	0.00E+00	7.24E-10	7.24E-10	7.24E-04	1.61E-04	1.93E-04	1.42E-04	7.50E-05
0.00E+00	1.86E-06			0.00E+00	0.00E+00	7.02E-10	7.02E-10	7.02E-04	1.57E-04	1.87E-04	1.38E-04	7.27E-05
0.00E+00	9.07E-06			0.00E+00	0.00E+00	3.43E-09	3.43E-09	3.43E-03	7.64E-04	9.13E-04	6.74E-04	3.55E-04
0.00E+00	8.09E-06			0.00E+00	0.00E+00	3.06E-09	3.06E-09	3.06E-03	6.82E-04	8.15E-04	6.02E-04	3.17E-04
0.00E+00	7.33E-06			0.00E+00	0.00E+00	2.77E-09	2.77E-09	2.77E-03	6.18E-04	7.38E-04	5.45E-04	2.87E-04
0.00E+00	6.72E-06			0.00E+00	0.00E+00	2.54E-09	2.54E-09	2.54E-03	5.67E-04	6.77E-04	5.00E-04	2.63E-04
0.00E+00	2.02E-06			0.00E+00	0.00E+00	7.63E-10	7.63E-10	7.63E-04	1.70E-04	2.03E-04	1.50E-04	7.90E-05
0.00E+00	2.00E-06			0.00E+00	0.00E+00	7.55E-10	7.55E-10	7.55E-04	1.68E-04	2.01E-04	1.49E-04	7.82E-05
0.00E+00	9.65E-06			0.00E+00	0.00E+00	3.65E-09	3.65E-09	3.65E-03	8.14E-04	9.72E-04	7.18E-04	3.78E-04
0.00E+00	8.53E-06			0.00E+00	0.00E+00	3.22E-09	3.22E-09	3.22E-03	7.19E-04	8.59E-04	6.34E-04	3.34E-04
0.00E+00	7.66E-06			0.00E+00	0.00E+00	2.90E-09	2.90E-09	2.90E-03	6.46E-04	7.71E-04	5.70E-04	3.00E-04
0.00E+00	6.97E-06			0.00E+00	0.00E+00	2.63E-09	2.63E-09	2.63E-03	5.88E-04	7.02E-04	5.18E-04	2.73E-04
0.00E+00	1.03E-05			0.00E+00	0.00E+00	3.89E-09	3.89E-09	3.89E-03	8.69E-04	1.04E-03	7.66E-04	4.03E-04
0.00E+00	9.03E-06			0.00E+00	0.00E+00	3.41E-09	3.41E-09	3.41E-03	7.61E-04	9.09E-04	6.72E-04	3.54E-04
0.00E+00	8.05E-06			0.00E+00	0.00E+00	3.04E-09	3.04E-09	3.04E-03	6.79E-04	8.10E-04	5.99E-04	3.15E-04
0.00E+00	7.27E-06			0.00E+00	0.00E+00	2.75E-09	2.75E-09	2.75E-03	6.13E-04	7.32E-04	5.41E-04	2.85E-04
0.00E+00	1.10E-05			0.00E+00	0.00E+00	4.15E-09	4.15E-09	4.15E-03	9.26E-04	1.11E-03	8.17E-04	4.30E-04
0.00E+00	9.57E-06			0.00E+00	0.00E+00	3.62E-09	3.62E-09	3.62E-03	8.07E-04	9.64E-04	7.12E-04	3.75E-04
0.00E+00	8.48E-06			0.00E+00	0.00E+00	3.21E-09	3.21E-09	3.21E-03	7.15E-04	8.54E-04	6.31E-04	3.32E-04
0.00E+00	7.62E-06			0.00E+00	0.00E+00	2.88E-09	2.88E-09	2.88E-03	6.42E-04	7.67E-04	5.67E-04	2.98E-04
0.00E+00	1.17E-05			0.00E+00	0.00E+00	4.42E-09	4.42E-09	4.42E-03	9.85E-04	1.18E-03	8.69E-04	4.57E-04
0.00E+00	1.01E-05			0.00E+00	0.00E+00	3.83E-09	3.83E-09	3.83E-03	8.54E-04	1.02E-03	7.54E-04	3.97E-04
0.00E+00	8.94E-06			0.00E+00	0.00E+00	3.38E-09	3.38E-09	3.38E-03	7.53E-04	9.00E-04	6.65E-04	3.50E-04
0.00E+00	7.99E-06			0.00E+00	0.00E+00	3.02E-09	3.02E-09	3.02E-03	6.74E-04	8.05E-04	5.95E-04	3.13E-04
0.00E+00	1.24E-05			0.00E+00	0.00E+00	4.68E-09	4.68E-09	4.68E-03	1.04E-03	1.25E-03	9.21E-04	4.85E-04
0.00E+00	1.07E-05			0.00E+00	0.00E+00	4.04E-09	4.04E-09	4.04E-03	9.01E-04	1.08E-03	7.95E-04	4.19E-04
0.00E+00	9.40E-06			0.00E+00	0.00E+00	3.55E-09	3.55E-09	3.55E-03	7.92E-04	9.46E-04	6.99E-04	3.68E-04
0.00E+00	8.38E-06			0.00E+00	0.00E+00	3.17E-09	3.17E-09	3.17E-03	7.06E-04	8.44E-04	6.23E-04	3.28E-04
0.00E+00	1.31E-05			0.00E+00	0.00E+00	4.95E-09	4.95E-09	4.95E-03	1.10E-03	1.32E-03	9.74E-04	5.13E-04
0.00E+00	1.13E-05			0.00E+00	0.00E+00	4.26E-09	4.26E-09	4.26E-03	9.49E-04	1.13E-03	8.38E-04	4.41E-04
0.00E+00	9.87E-06			0.00E+00	0.00E+00	3.73E-09	3.73E-09	3.73E-03	8.32E-04	9.94E-04	7.34E-04	3.86E-04
0.00E+00	8.78E-06			0.00E+00	0.00E+00	3.32E-09	3.32E-09	3.32E-03	7.40E-04	8.83E-04	6.53E-04	3.44E-04
0.00E+00	1.38E-05			0.00E+00	0.00E+00	5.23E-09	5.23E-09	5.23E-03	1.17E-03	1.39E-03	1.03E-03	5.42E-04
0.00E+00	1.18E-05			0.00E+00	0.00E+00	4.47E-09	4.47E-09	4.47E-03	9.97E-04	1.19E-03	8.80E-04	4.63E-04
0.00E+00	1.03E-05			0.00E+00	0.00E+00	3.91E-09	3.91E-09	3.91E-03	8.71E-04	1.04E-03	7.69E-04	4.05E-04
0.00E+00	9.17E-06			0.00E+00	0.00E+00	3.46E-09	3.46E-09	3.46E-03	7.73E-04	9.23E-04	6.82E-04	3.59E-04
0.00E+00	1.46E-05			0.00E+00	0.00E+00	5.52E-09	5.52E-09	5.52E-03	1.23E-03	1.47E-03	1.09E-03	5.72E-04
0.00E+00	1.24E-05			0.00E+00	0.00E+00	4.69E-09	4.69E-09	4.69E-03	1.05E-03	1.25E-03	9.23E-04	4.86E-04
0.00E+00	1.08E-05			0.00E+00	0.00E+00	4.09E-09	4.09E-09	4.09E-03	9.12E-04	1.09E-03	8.04E-04	4.24E-04
0.00E+00	1.55E-05			0.00E+00	0.00E+00	5.85E-09	5.85E-09	5.85E-03	1.30E-03	1.56E-03	1.15E-03	6.06E-04
0.00E+00	1.30E-05			0.00E+00	0.00E+00	4.93E-09	4.93E-09	4.93E-03	1.10E-03	1.31E-03	9.71E-04	5.11E-04
0.00E+00	1.13E-05			0.00E+00	0.00E+00	4.28E-09	4.28E-09	4.28E-03	9.54E-04	1.14E-03	8.42E-04	4.43E-04
0.00E+00	1.65E-05			0.00E+00	0.00E+00	6.23E-09	6.23E-09	6.23E-03	1.39E-03	1.66E-03	1.23E-03	6.46E-04
0.00E+00	1.38E-05			0.00E+00	0.00E+00	5.20E-09	5.20E-09	5.20E-03	1.16E-03	1.39E-03	1.02E-03	5.39E-04
0.00E+00	1.19E-05			0.00E+00	0.00E+00	4.49E-09	4.49E-09	4.49E-03	1.00E-03	1.19E-03	8.83E-04	4.65E-04
0.00E+00	1.76E-05			0.00E+00	0.00E+00	6.66E-09	6.66E-09	6.66E-03	1.48E-03	1.77E-03	1.31E-03	6.90E-04
0.00E+00	1.45E-05			0.00E+00	0.00E+00	5.50E-09	5.50E-09	5.50E-03	1.23E-03	1.46E-03	1.08E-03	5.69E-04
0.00E+00	1.24E-05			0.00E+00	0.00E+00	4.70E-09	4.70E-09	4.70E-03	1.05E-03	1.25E-03	9.26E-04	4.87E-04
0.00E+00	1.89E-05			0.00E+00	0.00E+00	7.15E-09	7.15E-09	7.15E-03	1.59E-03	1.90E-03	1.41E-03	7.41E-04
0.00E+00	1.54E-05			0.00E+00	0.00E+00	5.82E-09	5.82E-09	5.82E-03	1.30E-03	1.55E-03	1.15E-03	6.03E-04
0.00E+00	1.30E-05			0.00E+00	0.00E+00	4.93E-09	4.93E-09	4.93E-03	1.10E-03	1.31E-03	9.70E-04	5.11E-04
0.00E+00	2.05E-05			0.00E+00	0.00E+00	7.75E-09	7.75E-09	7.75E-03	1.73E-03	2.06E-03	1.52E-03	8.02E-04
0.00E+00	1.64E-05			0.00E+00	0.00E+00	6.19E-09	6.19E-09	6.19E-03	1.38E-03	1.65E-03	1.22E-03	6.41E-04
0.00E+00	1.37E-05			0.00E+00	0.00E+00	5.19E-09	5.19E-09	5.19E-03	1.16E-03	1.38E-03	1.02E-03	5.37E-04
0.00E+00	2.24E-05			0.00E+00	0.00E+00	8.47E-09	8.47E-09	8.47E-03	1.89E-03	2.26E-03	1.67E-03	8.78E-04
0.00E+00	1.75E-05			0.00E+00	0.00E+00	6.62E-09	6.62E-09	6.62E-03	1.48E-03	1.76E-03	1.30E-03	6.86E-04
0.00E+00	1.45E-05			0.00E+00	0.00E+00	5.48E-09	5.48E-09	5.48E-03	1.22E-03	1.46E-03	1.08E-03	5.67E-04
0.00E+00	2.16E-05			0.00E+00	0.00E+00	8.17E-09	8.17E-09	8.17E-03	1.82E-03	2.18E-03	1.61E-03	8.47E-04
0.00E+00	1.89E-05			0.00E+00	0.00E+00	7.13E-09	7.13E-09	7.13E-03	1.59E-03	1.90E-03	1.40E-03	7.39E-04
0.00E+00	1.53E-05			0.00E+00	0.00E+00	5.78E-09	5.78E-09	5.78E-03	1.29E-03	1.54E-03	1.14E-03	5.99E-04
0.00E+00	1.68E-06			0.00E+00	0.00E+00	6.36E-10	6.36E-10	6.36E-04	1.42E-04	1.69E-04	1.25E-04	6.59E-05
0.00E+00	1.71E-06			0.00E+00	0.00E+00	6.46E-10	6.46E-10	6.46E-04	1.44E-04	1.72E-04	1.27E-04	6.70E-05
0.00E+00	1.74E-06			0.00E+00	0.00E+00	6.59E-10	6.59E-10	6.59E-04	1.47E-04	1.76E-04	1.30E-04	6.83E-05
0.00E+00	1.77E-06			0.00E+00	0.00E+00	6.70E-10	6.70E-10	6.70E-04	1.49E-04	1.79E-04	1.32E-04	6.94E-05
0.00E+00	1.80E-06			0.00E+00	0.00E+00	6.81E-10	6.81E-10	6.81E-04	1.52E-04	1.81E-04	1.34E-04	7.06E-05
0.00E+00	1.83E-06			0.00E+00	0.00E+00	6.93E-10	6.93E-10	6.93E-04	1.54E-04	1.84E-04	1.36E-04	7.17E-05
0.00E+00	2.22E-06			0.00E+00	0.00E+00	8.39E-10	8.39E-10	8.39E-04	1.87E-04	2.23E-04	1.65E-04	8.69E-05
0.00E+00	2.15E-06			0.00E+00	0.00E+00	8.15E-10	8.15E-10	8.15E-04	1.82E-04	2.17E-04	1.60E-04	8.44E-05
0.00E+00	2.09E-06			0.00E+00	0.00E+00	7.91E-10	7.91E-10	7.91E-04	1.76E-04	2.11E-04	1.56E-04	8.20E-05
0.00E+00	2.03E-06			0.00E+00	0.00E+00	7.69E-10	7.69E-10	7.69E-04	1.71E-04	2.05E-04	1.51E-04	7.96E-05
0.00E+00	1.98E-06			0.00E+00	0.00E+00	7.47E-10	7.47E-10	7.47E-04	1.67E-04	1.99E-04	1.47E-04	7.74E-05
0.00E+00	1.92E-06			0.00E+00	0.00E+00	7.26E-10	7.26E-10	7.26E-04	1.62E-04	1.93E-04	1.43E-04	7.52E-05
0.00E+00	1.87E-06			0.00E+00	0.00E+00	7.06E-10	7.06E-10	7.06E-04	1.57E-04	1.88E-04	1.39E-04	7.31E-05
0.00E+00	1.82E-06			0.00E+00	0.00E+00	6.89E-10	6.89E-10	6.89E-04	1.54E-04	1.83E-04	1.36E-04	7.14E-05
0.00E+00	2.26E-06			0.00E+00	0.00E+00	8.54E-10	8.54E-10	8.54E-04	1.90E-04	2.28E-04	1.68E-04	8.85E-05
0.00E+00	2.19E-06			0.00E+00	0.00E+00	8.30E-10	8.30E-10	8.30E-04	1.85E-04	2.21E-04	1.63E-04	8.59E-05
0.00E+00	2.13E-06			0.00E+00	0.00E+00	8.05E-10	8.05E-10	8.05E-04	1.80E-04	2.14E-04	1.58E-04	8.34E-05
0.00E+00	2.07E-06			0.00E+00	0.00E+00	7.82E-10	7.82E-10	7.82E-04	1.74E-04	2.08E-04	1.54E-04	8.10E-05
0.00E+00	2.01E-06			0.00E+00	0.00E+00	7.60E-10	7.60E-10	7.60E-04	1.69E-04	2.02E-04	1.50E-04	7.87E-05
0.00E+00	1.95E-06			0.00E+00	0.00E+00	7.38E-10	7.38E-10	7.38E-04	1.65E-04	1.97E-04	1.45E-04	7.65E-05
0.00E+00	1.90E-06			0.00E+00	0.00E+00	7.18E-10	7.18E-10	7.18E-04	1.60E-04	1.91E-04	1.41E-04	7.43E-05
0.00E+00	1.86E-06			0.00E+00	0.00E+00	7.02E-10	7.02E-10	7.02E-04	1.57E-04	1.87E-04	1.38E-04	7.27E-05
0.00E+00	1.81E-06			0.00E+00	0.00E+00	6.83E-10	6.83E-10	6.83E-04	1.52E-04	1.82E-04	1.34E-04	7.08E-05
0.00E+00	2.31E-06			0.00E+00	0.00E+00	8.72E-10	8.72E-10	8.72E-04	1.94E-04	2.32E-04	1.72E-04	9.03E-05
0.00E+00	2.24E-06			0.00E+00	0.00E+00	8.46E-10	8.46E-10	8.46E-04	1.89E-04	2.25E-04	1.66E-04	8.76E-05
0.00E+00	2.17E-06			0.00E+00	0.00E+00	8.19E-10	8.19E-10	8.19E-04	1.83E-04	2.18E-04	1.61E-04	8.48E-05
0.00E+00	2.10E-06			0.00E+00	0.00E+00	7.95E-10	7.95E-10	7.95E-04	1.77E-04	2.12E-04	1.56E-04	8.24E-05
0.00E+00	2.05E-06			0.00E+00	0.00E+00	7.74E-10	7.74E-10	7.74E-04	1.73E-04	2.06E-04	1.52E-04	8.02E-05
0.00E+00	1.99E-06			0.00E+00	0.00E+00	7.54E-10	7.54E-10	7.54E-04	1.68E-04	2.01E-04	1.48E-04	7.81E-05
0.00E+00	1.94E-06			0.00E+00	0.00E+00	7.35E-10	7.35E-10	7.35E-04	1.64E-04	1.96E-04	1.45E-04	7.61E-05
0.00E+00	1.88E-06			0.00E+00	0.00E+00	7.12E-10	7.12E-10	7.12E-04	1.59E-04	1.90E-04	1.40E-04	7.37E-05
0.00E+00	1.21E-05			0.00E+00	0.00E+00	4.56E-09	4.56E-09	4.56E-03	1.02E-03	1.21E-03	8.97E-04	4.72E-04
0.00E+00	1.29E-05			0.00E+00	0.00E+00	4.86E-09	4.86E-09	4.86E-03	1.08E-03	1.30E-03	9.57E-04	5.04E-04
0.00E+00	1.12E-05			0.00E+00	0.00E+00	4.24E-09	4.24E-09	4.24E-03	9.46E-04	1.13E-03	8.35E-04	4.39E-04
0.00E+00	1.10E-05			0.00E+00	0.00E+00	4.15E-09	4.15E-09	4.15E-03	9.26E-04	1.11E-03	8.17E-04	4.30E-04
0.00E+00	1.15E-05			0.00E+00	0.00E+00	4.34E-09	4.34E-09	4.34E-03	9.68E-04	1.16E-03	8.55E-04	4.50E-04
0.00E+00	1.24E-05			0.00E+00	0.00E+00	4.68E-09	4.68E-09	4.68E-03	1.04E-03	1.25E-03	9.21E-04	4.85E-04
0.00E+00	1.08E-05			0.00E+00	0.00E+00	4.07E-09	4.07E-09	4.07E-03	9.08E-04	1.08E-03	8.01E-04	4.22E-04
0.00E+00	1.06E-05			0.00E+00	0.00E+00	4.00E-09	4.00E-09	4.00E-03	8.92E-04	1.07E-03	7.87E-04	4.14E-04
0.00E+00	1.05E-05			0.00E+00	0.00E+00	3.98E-09	3.98E-09	3.98E-03	8.87E-04	1.06E-03	7.83E-04	4.12E-04
0.00E+00	1.06E-05			0.00E+00	0.00E+00	4.02E-09	4.02E-09	4.02E-03	8.97E-04	1.07E-03	7.92E-04	4.17E-04
0.00E+00	1.10E-05			0.00E+00	0.00E+00	4.16E-09	4.16E-09	4.16E-03	9.27E-04	1.11E-03	8.18E-04	4.31E-04
0.00E+00	1.17E-05			0.00E+00	0.00E+00	4.44E-09	4.44E-09	4.44E-03	9.90E-04	1.18E-03	8.74E-04	4.60E-04

			Demolition	Demolition - Hauling	Site Preparation	Grading/Excavation	Grading/Excavation - Hauling	Concrete - Garage - Trucks	Concrete - Garage - Trucks	Concrete - Podium 1 - Trucks	Concrete - Podium 2 - Trucks	Building Construction-1	Building Construction-1	Building Construction-1	Building Construction-2	Building Construction-2	Finishing/Painting-1	Finishing/Painting-1
Unique Identifier	X (UTM)	Y (UTM)	2026	2026	2026	2026	2026	2026	2027	2027	2028	2027	2028	2029	2028	2029	2028	2029
371413.013761002.01	371413.01	3761002.01	4.82E-06	9.94E-05	1.16E-05	1.50E-05	5.02E-04	4.49E-04	4.50E-04	4.50E-04	4.45E-04	3.92E-04	3.76E-04	3.61E-04	1.34E-04	1.29E-04	0.00E+00	0.00E+00
371355.013761012.01	371355.01	3761012.01	3.89E-06	8.02E-05	9.37E-06	1.21E-05	4.05E-04	3.62E-04	3.63E-04	3.63E-04	3.59E-04	3.16E-04	3.03E-04	2.91E-04	1.08E-04	1.04E-04	0.00E+00	0.00E+00
371365.013761012.01	371365.01	3761012.01	3.83E-06	7.89E-05	9.22E-06	1.19E-05	3.99E-04	3.56E-04	3.57E-04	3.57E-04	3.53E-04	3.11E-04	2.98E-04	2.86E-04	1.07E-04	1.02E-04	0.00E+00	0.00E+00
371375.013761012.01	371375.01	3761012.01	3.81E-06	7.86E-05	9.18E-06	1.19E-05	3.97E-04	3.55E-04	3.56E-04	3.56E-04	3.52E-04	3.10E-04	2.97E-04	2.85E-04	1.06E-04	1.02E-04	0.00E+00	0.00E+00
371385.013761012.01	371385.01	3761012.01	3.85E-06	7.94E-05	9.28E-06	1.20E-05	4.01E-04	3.58E-04	3.59E-04	3.59E-04	3.55E-04	3.13E-04	3.00E-04	2.88E-04	1.07E-04	1.03E-04	0.00E+00	0.00E+00
371395.013761012.01	371395.01	3761012.01	3.97E-06	8.18E-05	9.56E-06	1.24E-05	4.13E-04	3.69E-04	3.70E-04	3.70E-04	3.66E-04	3.22E-04	3.09E-04	2.97E-04	1.10E-04	1.06E-04	0.00E+00	0.00E+00
371405.013761012.01	371405.01	3761012.01	4.21E-06	8.67E-05	1.01E-05	1.31E-05	4.38E-04	3.91E-04	3.93E-04	3.93E-04	3.88E-04	3.42E-04	3.28E-04	3.15E-04	1.17E-04	1.12E-04	0.00E+00	0.00E+00
371413.013761012.01	371413.01	3761012.01	4.54E-06	9.36E-05	1.09E-05	1.41E-05	4.73E-04	4.22E-04	4.24E-04	4.24E-04	4.19E-04	3.69E-04	3.54E-04	3.40E-04	1.26E-04	1.21E-04	0.00E+00	0.00E+00
371358.013761022.01	371358.01	3761022.01	3.72E-06	7.67E-05	8.97E-06	1.16E-05	3.88E-04	3.46E-04	3.47E-04	3.47E-04	3.43E-04	3.02E-04	2.90E-04	2.78E-04	1.04E-04	9.95E-05	0.00E+00	0.00E+00
371365.013761022.01	371365.01	3761022.01	3.69E-06	7.61E-05	8.89E-06	1.15E-05	3.85E-04	3.43E-04	3.45E-04	3.45E-04	3.40E-04	3.00E-04	2.88E-04	2.76E-04	1.03E-04	9.86E-05	0.00E+00	0.00E+00
371375.013761022.01	371375.01	3761022.01	3.68E-06	7.58E-05	8.87E-06	1.15E-05	3.83E-04	3.42E-04	3.43E-04	3.43E-04	3.39E-04	2.99E-04	2.87E-04	2.75E-04	1.02E-04	9.83E-05	0.00E+00	0.00E+00
371385.013761022.01	371385.01	3761022.01	3.72E-06	7.66E-05	8.95E-06	1.16E-05	3.87E-04	3.46E-04	3.47E-04	3.47E-04	3.43E-04	3.02E-04	2.90E-04	2.78E-04	1.03E-04	9.93E-05	0.00E+00	0.00E+00
371395.013761022.01	371395.01	3761022.01	3.82E-06	7.87E-05	9.21E-06	1.19E-05	3.98E-04	3.55E-04	3.57E-04	3.57E-04	3.52E-04	3.10E-04	2.98E-04	2.86E-04	1.06E-04	1.02E-04	0.00E+00	0.00E+00
371405.013761019.01	371405.01	3761019.01	4.08E-06	8.40E-05	9.82E-06	1.27E-05	4.25E-04	3.79E-04	3.81E-04	3.81E-04	3.76E-04	3.31E-04	3.18E-04	3.05E-04	1.13E-04	1.09E-04	0.00E+00	0.00E+00
371360.013761032.01	371360.01	3761032.01	3.58E-06	7.38E-05	8.63E-06	1.12E-05	3.73E-04	3.33E-04	3.34E-04	3.34E-04	3.30E-04	2.91E-04	2.79E-04	2.68E-04	9.96E-05	9.57E-05	0.00E+00	0.00E+00
371365.013761032.01	371365.01	3761032.01	3.57E-06	7.35E-05	8.59E-06	1.11E-05	3.71E-04	3.32E-04	3.33E-04	3.33E-04	3.29E-04	2.90E-04	2.78E-04	2.67E-04	9.92E-05	9.53E-05	0.00E+00	0.00E+00
371375.013761030.01	371375.01	3761030.01	3.58E-06	7.38E-05	8.63E-06	1.12E-05	3.73E-04	3.33E-04	3.34E-04	3.34E-04	3.30E-04	2.91E-04	2.79E-04	2.68E-04	9.97E-05	9.57E-05	0.00E+00	0.00E+00
370848.013761201.01	370848.01	3761201.01	4.53E-07	9.34E-06	1.09E-06	1.41E-06	4.72E-05	4.21E-05	4.23E-05	4.23E-05	4.18E-05	3.68E-05	3.53E-05	3.39E-05	1.26E-05	1.21E-05	0.00E+00	0.00E+00
370858.013761201.01	370858.01	3761201.01	4.65E-07	9.58E-06	1.12E-06	1.45E-06	4.84E-05	4.32E-05	4.34E-05	4.34E-05	4.29E-05	3.78E-05	3.62E-05	3.48E-05	1.29E-05	1.24E-05	0.00E+00	0.00E+00
370868.013761201.01	370868.01	3761201.01	4.77E-07	9.83E-06	1.15E-06	1.49E-06	4.97E-05	4.44E-05	4.45E-05	4.45E-05	4.40E-05	3.87E-05	3.72E-05	3.57E-05	1.33E-05	1.27E-05	0.00E+00	0.00E+00
370878.013761201.01	370878.01	3761201.01	4.90E-07	1.01E-05	1.18E-06	1.52E-06	5.10E-05	4.55E-05	4.57E-05	4.57E-05	4.52E-05	3.98E-05	3.82E-05	3.66E-05	1.36E-05	1.31E-05	0.00E+00	0.00E+00
370888.013761201.01	370888.01	3761201.01	5.03E-07	1.04E-05	1.21E-06	1.57E-06	5.24E-05	4.68E-05	4.69E-05	4.69E-05	4.64E-05	4.09E-05	3.92E-05	3.76E-05	1.40E-05	1.34E-05	0.00E+00	0.00E+00
370848.013761211.01	370848.01	3761211.01	4.55E-07	9.38E-06	1.10E-06	1.42E-06	4.74E-05	4.23E-05	4.25E-05	4.25E-05	4.19E-05	3.70E-05	3.54E-05	3.40E-05	1.27E-05	1.22E-05	0.00E+00	0.00E+00
370858.013761211.01	370858.01	3761211.01	4.67E-07	9.61E-06	1.12E-06	1.45E-06	4.86E-05	4.34E-05	4.35E-05	4.35E-05	4.30E-05	3.79E-05	3.63E-05	3.49E-05	1.30E-05	1.25E-05	0.00E+00	0.00E+00
370868.013761211.01	370868.01	3761211.01	4.79E-07	9.86E-06	1.15E-06	1.49E-06	4.99E-05	4.45E-05	4.47E-05	4.47E-05	4.41E-05	3.89E-05	3.73E-05	3.58E-05	1.33E-05	1.28E-05	0.00E+00	0.00E+00
370878.013761211.01	370878.01	3761211.01	4.91E-07	1.01E-05	1.18E-06	1.53E-06	5.12E-05	4.57E-05	4.59E-05	4.59E-05	4.53E-05	3.99E-05	3.83E-05	3.68E-05	1.37E-05	1.31E-05	0.00E+00	0.00E+00
370888.013761211.01	370888.01	3761211.01	5.05E-07	1.04E-05	1.22E-06	1.57E-06	5.26E-05	4.69E-05	4.71E-05	4.71E-05	4.65E-05	4.10E-05	3.93E-05	3.77E-05	1.40E-05	1.35E-05	0.00E+00	0.00E+00
370838.013761221.01	370838.01	3761221.01	4.46E-07	9.19E-06	1.07E-06	1.39E-06	4.64E-05	4.15E-05	4.16E-05	4.16E-05	4.11E-05	3.62E-05	3.47E-05	3.34E-05	1.24E-05	1.19E-05	0.00E+00	0.00E+00
370848.013761221.01	370848.01	3761221.01	4.57E-07	9.41E-06	1.10E-06	1.42E-06	4.76E-05	4.25E-05	4.26E-05	4.26E-05	4.21E-05	3.71E-05	3.56E-05	3.42E-05	1.27E-05	1.22E-05	0.00E+00	0.00E+00
370858.013761221.01	370858.01	3761221.01	4.68E-07	9.65E-06	1.13E-06	1.46E-06	4.88E-05	4.36E-05	4.37E-05	4.37E-05	4.32E-05	3.80E-05	3.65E-05	3.50E-05	1.30E-05	1.25E-05	0.00E+00	0.00E+00
370868.013761221.01	370868.01	3761221.01	4.80E-07	9.90E-06	1.16E-06	1.50E-06	5.00E-05	4.47E-05	4.48E-05	4.48E-05	4.43E-05	3.90E-05	3.74E-05	3.59E-05	1.34E-05	1.28E-05	0.00E+00	0.00E+00
370878.013761221.01	370878.01	3761221.01	4.93E-07	1.02E-05	1.19E-06	1.53E-06	5.13E-05	4.58E-05	4.60E-05	4.60E-05	4.55E-05	4.00E-05	3.84E-05	3.69E-05	1.37E-05	1.32E-05	0.00E+00	0.00E+00
370888.013761221.01	370888.01	3761221.01	5.06E-07	1.04E-05	1.22E-06	1.58E-06	5.27E-05	4.71E-05	4.72E-05	4.72E-05	4.67E-05	4.11E-05	3.94E-05	3.79E-05	1.41E-05	1.35E-05	0.00E+00	0.00E+00
370898.013761221.01	370898.01	3761221.01	5.20E-07	1.07E-05	1.25E-06	1.62E-06	5.42E-05	4.84E-05	4.85E-05	4.85E-05	4.80E-05	4.22E-05	4.05E-05	3.89E-05	1.45E-05	1.39E-05	0.00E+00	0.00E+00
370828.013761231.01	370828.01	3761231.01	4.37E-07	9.01E-06	1.05E-06	1.36E-06	4.56E-05	4.07E-05	4.08E-05	4.08E-05	4.03E-05	3.55E-05	3.41E-05	3.27E-05	1.22E-05	1.17E-05	0.00E+00	0.00E+00
370838.013761231.01	370838.01	3761231.01	4.48E-07	9.23E-06	1.08E-06	1.39E-06	4.67E-05	4.16E-05	4.18E-05	4.18E-05	4.13E-05	3.64E-05	3.49E-05	3.35E-05	1.25E-05	1.20E-05	0.00E+00	0.00E+00
370848.013761231.01	370848.01	3761231.01	4.59E-07	9.46E-06	1.11E-06	1.43E-06	4.78E-05	4.27E-05	4.28E-05	4.28E-05	4.23E-05	3.73E-05	3.57E-05	3.43E-05	1.28E-05	1.23E-05	0.00E+00	0.00E+00
370858.013761231.01	370858.01	3761231.01	4.70E-07	9.69E-06	1.13E-06	1.46E-06	4.90E-05	4.37E-05	4.39E-05	4.39E-05	4.34E-05	3.82E-05	3.66E-05	3.52E-05	1.31E-05	1.26E-05	0.00E+00	0.00E+00
370868.013761231.01	370868.01	3761231.01	4.82E-07	9.94E-06	1.16E-06	1.50E-06	5.02E-05	4.48E-05	4.50E-05	4.50E-05	4.45E-05	3.92E-05	3.76E-05	3.61E-05	1.34E-05	1.29E-05	0.00E+00	0.00E+00
370878.013761231.01	370878.01	3761231.01	4.95E-07	1.02E-05	1.19E-06	1.54E-06	5.15E-05	4.60E-05	4.62E-05	4.62E-05	4.56E-05	4.02E-05	3.85E-05	3.70E-05	1.38E-05	1.32E-05	0.00E+00	0.00E+00
370888.013761231.01	370888.01	3761231.01	5.08E-07	1.05E-05	1.22E-06	1.58E-06	5.29E-05	4.72E-05	4.74E-05	4.74E-05	4.68E-05	4.12E-05	3.96E-05	3.80E-05	1.41E-05	1.36E-05	0.00E+00	0.00E+00
370898.013761231.01	370898.01	3761231.01	5.22E-07	1.07E-05	1.26E-06	1.62E-06	5.43E-05	4.85E-05	4.87E-05	4.87E-05	4.81E-05	4.24E-05	4.06E-05	3.90E-05	1.45E-05	1.39E-05	0.00E+00	0.00E+00
370908.013761231.01	370908.01	3761231.01	5.36E-07	1.10E-05	1.29E-06	1.67E-06	5.58E-05	4.98E-05	5.00E-05	5.00E-05	4.94E-05	4.35E-05	4.17E-05	4.01E-05	1.49E-05	1.43E-05	0.00E+00	0.00E+00
370918.013761233.01	370918.01	3761233.01	5.52E-07	1.14E-05	1.33E-06	1.72E-06	5.74E-05	5.13E-05	5.15E-05	5.15E-05	5.08E-05	4.48E-05	4.30E-05	4.13E-05	1.53E-05	1.47E-05	0.00E+00	0.00E+00
370828.013761241.01	370828.01	3761241.01	4.40E-07	9.06E-06	1.06E-06	1.37E-06	4.58E-05	4.09E-05	4.10E-05	4.10E-05	4.05E-05	3.57E-05	3.42E-05	3.29E-05	1.22E-05	1.17E-05	0.00E+00	0.00E+00
370838.013761241.01	370838.01	3761241.01	4.50E-07	9.28E-06	1.08E-06	1.40E-06	4.69E-05	4.19E-05	4.20E-05	4.20E-05	4.15E-05	3.66E-05	3.51E-05	3.37E-05	1.25E-05	1.20E-05	0.00E+00	0.00E+00
370848.013761241.01	370848.01	3761241.01	4.61E-07	9.50E-06	1.11E-06	1.44E-06	4.80E-05	4.29E-05	4.30E-05	4.30E-05	4.25E-05	3.74E-05	3.59E-05	3.45E-05	1.28E-05	1.23E-05	0.00E+00	0.00E+00
370858.013761241.01	370858.01	3761241.01	4.72E-07	9.74E-06	1.14E-06	1.47E-06	4.92E-05	4.39E-05	4.41E-05	4.41E-05	4.36E-05	3.84E-05	3.68E-05	3.53E-05	1.31E-05	1.26E-05	0.00E+00	0.00E+00
370868.013761241.01	370868.01	3761241.01	4.84E-07	9.98E-06	1.17E-06	1.51E-06	5.04E-05	4.50E-05	4.52E-05	4.52E-05	4.47E-05	3.93E-05	3.77E-05	3.62E-05	1.35E-05	1.29E-05	0.00E+00	0.00E+00
370878.013761241.01	370878.01	3761241.01	4.97E-07	1.02E-05	1.20E-06	1.55E-06	5.17E-05	4.62E-05	4.63E-05	4.63E-05	4.58E-05	4.03E-05	3.87E-05	3.72E-05	1.38E-05	1.33E-05	0.00E+00	0.00E+00
370888.013761241.01	370888.01	3761241.01	5.10E-07	1.05E-05	1.23E-06	1.59E-06	5.31E-05	4.74E-05	4.76E-05	4.76E-05	4.70E-05	4.14E-05	3.97E-05	3.81E-05	1.42E-05	1.36E-05	0.00E+00	0.00E+00
370898.013761241.01	370898.01	3761241.01	5.23E-07	1.08E-05	1.26E-06	1.63E-06	5.45E-05	4.86E-05	4.88E-05	4.88E-05	4.82E-05	4.25E-05	4.08E-05	3.91E-05	1.46E-05	1.40E-05	0.00E+00	0.00E+00
370908.013761241.01	370908.01	3761241.01	5.38E-07	1.11E-05	1.29E-06	1.67E-06	5.60E-05	5.00E-05	5.02E-05	5.02E-05	4.96E-05	4.37E-05	4.19E-05	4.02E-05	1.50E-05	1.44E-05	0.00E+00	0.00E+00
370918.013761241.01	370918.01	3761241.01	5.53E-07	1.14E-05	1.33E-06	1.72E-06	5.75E-05	5.14E-05	5.16E-05	5.16E-05	5.09E-05	4.49E-05	4.30E-05	4.13E-05	1.54E-05	1.48E-05	0.00E+00	0.00E+00
370928.013761241.01	370928.01	3761241.01	5.68E-07	1.17E-05	1.37E-06	1.77E-06	5.92E-05	5.28E-05	5.30E-05	5.30E-05	5.24E-05	4.62E-05	4.43E-05	4.25E-05	1.58E-05	1.52E-05	0.00E+00	0.00E+00
370938.013761241.01	370938.01	3761241.01	5.85E-07	1.21E-05	1.41E-06	1.82E-06	6.09E-05	5.44E-05	5.46E-05	5.46E-05	5.39E-05	4.75E-05	4.56E-05	4.38E-05	1.63E-05	1.56E-05	0.00E+00	0.00E+00
370818.013761251.01	370818.01	3761251.01	4.32E-07	8.90E-06	1.04E-06	1.35E-06	4.50E-05	4.02E-05	4.03E-05	4.03E-05	3.98E-05	3.51E-05	3.37E-05	3.23E-05	1.20E-05	1.15E-05	0.00E+00	0.00E+00
370828.013761251.01	370828.01	3761251.01	4.42E-07	9.11E-06	1.06E-06	1.38E-06	4.60E-05	4.11E-05	4.13E-05	4.13E-05	4.08E-05	3.59E-05	3.44E-05	3.31E-05	1.23E-05	1.18E-05	0.00E+00	0.00E+00
370838.013761251.01	370838.01	3761251.01	4.53E-07	9.33E-06	1.09E-06	1.41E-06	4.71E-05	4.21E-05	4.22E-05	4.22E-05	4.17E-05	3.68E-05	3.52E-05	3.39E-05	1.26E-05	1.21E-05	0.00E+00	0.00E+00
370848.013761251.01	370848.01	3761251.01	4.63E-07	9.55E-06	1.12E-06	1.44E-06	4.83E-05	4.31E-05	4.32E-05	4.32E-05	4.27E-05	3.76E-05	3.61E-05	3.47E-05	1.29E-05	1.24E-05	0.00E+00	0.00E+00
370858.013761251.01	370858.01	3761251.01	4.75E-07	9.78E-06	1.14E-06	1.48E-06	4.94E-05	4.41E-05	4.43E-05	4.43E-05	4.38E-05	3.86E-05	3.70E-05	3.55E-05	1.32E-05	1.27E-05	0.00E+00	0.00E+00
370868.013761251.01	370868.01	3761251.01	4.87E-07	1.00E-05	1.17E-06	1.51E-06	5.07E-05	4.52E-05	4.54E-05	4.54E-05	4.49E-05	3.95E-05	3.79E-05	3.64E-05	1.35E-05	1.30E-05	0.00E+00	0.00E+00
370878.013761251.01	370878.01	3761251.01	4.99E-07	1.03E-05	1.20E-06	1.55E-06	5.19E-05	4.64E-05	4.65E-05	4.65E-05	4.60E-05	4.05E-05	3.88E-05	3.73E-05	1.39E-05	1.33E-05	0.00E+00	0.00E+00
370888.013761251.01	370888.01	3761251.01	5.12E-07	1.05E-05	1.23E-06	1.59E-06	5.33E-05	4.76E-05	4.77E-05	4.77E-05	4.72E-05	4.16E-05	3.98E-05	3.83E-05	1.42E-05	1.37E-05	0.00E+00	0.00E+00
370898.013761251.01	370898.01	3761251.01	5.25E-07	1.08E-05	1.26E-06	1.63E-06	5.47E-05	4.88E-05	4.90E-05	4.90E-05	4.84E-05	4.26E-05	4.09E-05	3.93E-05	1.46E-05	1.40E-05	0.00E+00	0.00E+00
370908.013761251.01	370908.01	3761251.01	5.39E-07	1.11E-05	1.30E-06	1.68E-06	5.62E-05	5.01E-05	5.03E-05	5.03E-05	4.97E-05	4.38E-05	4.20E-05	4.03E-05	1.50E-05	1.44E-05	0.00E+00	0.00E+00
370918.013761251.01	370918.01	3761251.01	5.54E-07	1.14E-05	1.33E-06	1.72E-06	5.77E-05	5.15E-05	5.17E-05	5.17E-05	5.11E-05	4.50E-05	4.31E-05	4.14E-05	1.54E-05	1.48E-05	0.00E+00	0.00E+00
370928.013761251.01	370928.01	3761251.01	5.70E-07	1.17E-05	1.37E-06	1.77E-06	5.93E-05	5.30E-05	5.31E-05	5.31E-05	5.25E-05	4.63E-05	4.44E-05	4.26E-05	1.58E-05	1.52E-05	0.00E+00	0.00E+00
370936.013761255.01	370936.01	3761255.01	5.83E-07	1.20E-05	1.40E-06	1.82E-06	6.07E-05	5.42E-05	5.44E-05	5.44E-05	5.38E-05	4.74E-05	4.54E-05	4.36E-05	1.62E-05	1.56E-05	0.00E+00	0.00E+00
370808.013761261.01	370808.01	3761261.01	4.25E-07	8.76E-06	1.02E-06	1.32E-06	4.43E-05	3.95E-05	3.97E-05	3.97E-05	3.92E-05	3.45E-05	3.31E-05	3.18E-05	1.18E-05	1.14E-05	0.00E+00	0.00E+00
370818.013761261.01	370818.01	3761261.01	4.35E-07	8.96E-06	1.05E-06	1.35E-06	4.53E-05	4.04E-05	4.06E-05	4.06E-05	4.01E-05	3.53E-05	3.39E-05	3.25E-05	1.21E-05	1.16E-05	0.00E+00	0.00E+00
370828.013761261.01	370828.01	3761261.01	4.45E-07	9.16E-06	1.07E-06	1.38E-06	4.63E-05	4.14E-05	4.15E-05	4.15E-05	4.10E-05	3.61E-05	3.46E-05	3.33E-05	1.24E-05	1.19E-05	0.00E+00	0.00E+00
370838.013761261.01	370838.01	3761261.01	4.55E-07	9.38E-06	1.10E-06	1.42E-06	4.74E-05	4.23E-05	4.25E-05	4.25E-05	4.20E-05	3.70E-05	3.55E-05	3.40E-05	1.27E-05	1.22E-05	0.00E+00	0.00E+00
370848.013761261.01	370848.01	3761261.01	4.66E-07	9.60E-06	1.12E-06	1.45E-06	4.85E-05	4.33E-05	4.35E-05	4.35E-05	4.30E-05	3.78E-05	3.63E-05	3.49E-05	1.30E-05	1.24E-05	0.00E+00	0.00E+00
370858.013761261.01	370858.01	3761261.01	4.77E-07	9.83E-06	1.15E-06	1.49E-06	4.97E-05	4.44E-05	4.45E-05	4.45E-05	4.40E-05	3.88E-05	3.72E-05	3.57E-05	1.33E-05	1.27E-05	0.00E+00	0.00E+00
370868.013761261.01	370868.01	3761261.01	4.89E-07	1.01E-05	1.18E-06	1.52E-06	5.09E-05	4.55E-05	4.56E-05	4.56E-05	4.51E-05	3.97E-05	3.81E-05	3.66E-05	1.36E-05	1.31E-05	0.00E+00	0.00E+00
370878.013761261.01	370878.01	3761261.01	5.01E-07	1.03E-05	1.21E-06	1.56E-06	5.22E-05	4.66E-05	4.68E-05	4.68E-05	4.62E-05	4.07E-05	3.90E-05	3.75E-05	1.39E-05	1.34E-05	0.00E+00	0.00E+00
370888.013761261.01	370888.01	3761261.01	5.14E-07	1.06E-05	1.24E-06	1.60E-06	5.35E-05	4.78E-05	4.79E-05	4.79E-05	4.74E-05	4.17E-05	4.00E-05	3.84E-05	1.43E-05	1.37E-05	0.00E+00	0.00E+00
370898.013761261.01	370898.01	3761261.01	5.27E-07	1.09E-05	1.27E-06	1.64E-06	5.49E-05	4.90E-05	4.92E-05	4.92E-05	4.86E-05	4.28E-05	4.10E-05	3.94E-05	1.47E-05	1.41E-05	0.00E+00	0.00E+00
370908.013761261.01	370908.01	3761261.01	5.41E-07	1.11E-05	1.30E-06	1.68E-06	5.63E-05	5.03E-05	5.05E-05	5.05E-05	4.99E-05	4.39E-05	4.21E-05	4.05E-05	1.50E-05	1.45E-05	0.00E+00	0.00E+00
370918.013761261.01	370918.01	3761261.01	5.56E-07	1.14E-05	1.34E-06	1.73E-06	5.79E-05	5.17E-05	5.18E-05	5.18E-05	5.12E-05	4.51E-05	4.33E-05	4.16E-05	1.55E-05	1.48E-05	0.00E+00	0.00E+00
370928.013761261.01	370928.01	3761261.01	5.71E-07	1.18E-05	1.38E-06	1.78E-06	5.95E-05	5.31E-05	5.33E-05	5.33E-05	5.26E-05	4.64E-05	4.45E-05	4.27E-05	1.59E-05	1.53E-05	0.00E+00	0.00E+00
370934.013761261.01	370934.01	3761261.01	5.81E-07	1.20E-05	1.40E-06	1.81E-06	6.05E-05	5.40E-05	5.42E-05	5.42E-05	5.35E-05	4.71E-05	4.52E-05	4.34E-05	1.61E-05	1.55E-05	0.00E+00	0.00E+00
370798.013761271.01	370798.01	3761271.01	4.19E-07	8.62E-06	1.01E-06	1.30E-06	4.36E-05	3.89E-05	3.90E-05	3.90E-05	3.86E-05	3.40E-05	3.26E-05	3.13E-05	1.16E-05	1.12E-05	0.00E+00	0.00E+00
370808.013761271.01	370808.01	3761271.01	4.28E-07	8.82E-06	1.03E-06	1.33E-06	4.46E-05	3.98E-05	3.99E-05	3.99E-05	3.94E-05	3.48E-05	3.33E-05	3.20E-05	1.19E-05	1.14E-05	0.00E+00	0.00E+00
370818.013761271.01	370818.01	3761271.01	4.38E-07	9.02E-06	1.05E-06	1.36E-06	4.56E-05	4.07E-05	4.08E-05	4.08E-05	4.03E-05	3.55E-05	3.41E-05	3.27E-05	1.22E-05	1.17E-05	0.00E+00	0.00E+00
370828.013761271.01	370828.01	3761271.01	4.48E-07	9.22E-06	1.08E-06	1.39E-06	4.66E-05	4.16E-05	4.18E-05	4.18E-05	4.13E-05	3.64E-05	3.49E-05	3.35E-05	1.25E-05	1.20E-05	0.00E+00	0.00E+00
370838.013761271.01	370838.01	3761271.01	4.58E-07	9.44E-06	1.10E-06	1.43E-06	4.77E-05	4.26E-05	4.27E-05	4.27E-05	4.22E-05	3.72E-05	3.57E-05	3.43E-05	1.27E-05	1.22E-05	0.00E+00	0.00E+00
370848.013761271.01	370848.01	3761271.01	4.69E-07	9.66E-06	1.13E-06	1.46E-06	4.88E-05	4.36E-05	4.37E-05	4.37E-05	4.32E-05	3.81E-05	3.65E-05	3.51E-05	1.30E-05	1.25E-05	0.00E+00	0.00E+00
370858.013761271.01	370858.01	3761271.01	4.80E-07	9.89E-06	1.16E-06	1.49E-06	5.00E-05	4.46E-05	4.48E-05	4.48E-05	4.43E-05	3.90E-05	3.74E-05	3.59E-05	1.34E-05	1.28E-05	0.00E+00	0.00E+00
370868.013761271.01	370868.01	3761271.01	4.92E-07	1.01E-05	1.18E-06	1.53E-06	5.12E-05	4.57E-05	4.59E-05	4.59E-05	4.53E-05	3.99E-05	3.83E-05	3.68E-05	1.37E-05	1.31E-05	0.00E+00	0.00E+00
370878.013761271.01

Finishing/Painting-2	Paving			Child Risk					Overlapping Phases - Maximum GLC			
2029	2029			3rd Trimester	0<2	2<16	Total	per million	2026	2027	2028	2029
0.00E+00	1.28E-05			0.00E+00	0.00E+00	4.85E-09	4.85E-09	4.85E-03	1.08E-03	1.29E-03	9.55E-04	5.03E-04
0.00E+00	1.04E-05			0.00E+00	0.00E+00	3.91E-09	3.91E-09	3.91E-03	8.73E-04	1.04E-03	7.70E-04	4.05E-04
0.00E+00	1.02E-05			0.00E+00	0.00E+00	3.85E-09	3.85E-09	3.85E-03	8.59E-04	1.03E-03	7.58E-04	3.99E-04
0.00E+00	1.01E-05			0.00E+00	0.00E+00	3.83E-09	3.83E-09	3.83E-03	8.55E-04	1.02E-03	7.55E-04	3.97E-04
0.00E+00	1.02E-05			0.00E+00	0.00E+00	3.87E-09	3.87E-09	3.87E-03	8.64E-04	1.03E-03	7.62E-04	4.01E-04
0.00E+00	1.06E-05			0.00E+00	0.00E+00	3.99E-09	3.99E-09	3.99E-03	8.90E-04	1.06E-03	7.86E-04	4.14E-04
0.00E+00	1.12E-05			0.00E+00	0.00E+00	4.23E-09	4.23E-09	4.23E-03	9.44E-04	1.13E-03	8.33E-04	4.38E-04
0.00E+00	1.21E-05			0.00E+00	0.00E+00	4.57E-09	4.57E-09	4.57E-03	1.02E-03	1.22E-03	8.99E-04	4.73E-04
0.00E+00	9.90E-06			0.00E+00	0.00E+00	3.74E-09	3.74E-09	3.74E-03	8.35E-04	9.97E-04	7.37E-04	3.88E-04
0.00E+00	9.82E-06			0.00E+00	0.00E+00	3.71E-09	3.71E-09	3.71E-03	8.28E-04	9.89E-04	7.31E-04	3.85E-04
0.00E+00	9.79E-06			0.00E+00	0.00E+00	3.70E-09	3.70E-09	3.70E-03	8.26E-04	9.86E-04	7.28E-04	3.83E-04
0.00E+00	9.89E-06			0.00E+00	0.00E+00	3.74E-09	3.74E-09	3.74E-03	8.34E-04	9.96E-04	7.36E-04	3.87E-04
0.00E+00	1.02E-05			0.00E+00	0.00E+00	3.84E-09	3.84E-09	3.84E-03	8.57E-04	1.02E-03	7.56E-04	3.98E-04
0.00E+00	1.08E-05			0.00E+00	0.00E+00	4.10E-09	4.10E-09	4.10E-03	9.15E-04	1.09E-03	8.07E-04	4.25E-04
0.00E+00	9.53E-06			0.00E+00	0.00E+00	3.60E-09	3.60E-09	3.60E-03	8.03E-04	9.59E-04	7.09E-04	3.73E-04
0.00E+00	9.49E-06			0.00E+00	0.00E+00	3.59E-09	3.59E-09	3.59E-03	8.00E-04	9.55E-04	7.06E-04	3.71E-04
0.00E+00	9.53E-06			0.00E+00	0.00E+00	3.60E-09	3.60E-09	3.60E-03	8.04E-04	9.60E-04	7.09E-04	3.73E-04
0.00E+00	1.21E-06			0.00E+00	0.00E+00	4.56E-10	4.56E-10	4.56E-04	1.02E-04	1.21E-04	8.97E-05	4.72E-05
0.00E+00	1.24E-06			0.00E+00	0.00E+00	4.68E-10	4.68E-10	4.68E-04	1.04E-04	1.25E-04	9.20E-05	4.84E-05
0.00E+00	1.27E-06			0.00E+00	0.00E+00	4.80E-10	4.80E-10	4.80E-04	1.07E-04	1.28E-04	9.44E-05	4.97E-05
0.00E+00	1.30E-06			0.00E+00	0.00E+00	4.93E-10	4.93E-10	4.93E-04	1.10E-04	1.31E-04	9.69E-05	5.10E-05
0.00E+00	1.34E-06			0.00E+00	0.00E+00	5.06E-10	5.06E-10	5.06E-04	1.13E-04	1.35E-04	9.95E-05	5.24E-05
0.00E+00	1.21E-06			0.00E+00	0.00E+00	4.58E-10	4.58E-10	4.58E-04	1.02E-04	1.22E-04	9.00E-05	4.74E-05
0.00E+00	1.24E-06			0.00E+00	0.00E+00	4.69E-10	4.69E-10	4.69E-04	1.05E-04	1.25E-04	9.23E-05	4.86E-05
0.00E+00	1.27E-06			0.00E+00	0.00E+00	4.81E-10	4.81E-10	4.81E-04	1.07E-04	1.28E-04	9.47E-05	4.99E-05
0.00E+00	1.31E-06			0.00E+00	0.00E+00	4.94E-10	4.94E-10	4.94E-04	1.10E-04	1.32E-04	9.72E-05	5.12E-05
0.00E+00	1.34E-06			0.00E+00	0.00E+00	5.07E-10	5.07E-10	5.07E-04	1.13E-04	1.35E-04	9.99E-05	5.26E-05
0.00E+00	1.19E-06			0.00E+00	0.00E+00	4.48E-10	4.48E-10	4.48E-04	1.00E-04	1.19E-04	8.82E-05	4.64E-05
0.00E+00	1.22E-06			0.00E+00	0.00E+00	4.59E-10	4.59E-10	4.59E-04	1.02E-04	1.22E-04	9.04E-05	4.76E-05
0.00E+00	1.25E-06			0.00E+00	0.00E+00	4.71E-10	4.71E-10	4.71E-04	1.05E-04	1.25E-04	9.27E-05	4.88E-05
0.00E+00	1.28E-06			0.00E+00	0.00E+00	4.83E-10	4.83E-10	4.83E-04	1.08E-04	1.29E-04	9.51E-05	5.00E-05
0.00E+00	1.31E-06			0.00E+00	0.00E+00	4.96E-10	4.96E-10	4.96E-04	1.11E-04	1.32E-04	9.76E-05	5.14E-05
0.00E+00	1.35E-06			0.00E+00	0.00E+00	5.09E-10	5.09E-10	5.09E-04	1.14E-04	1.36E-04	1.00E-04	5.27E-05
0.00E+00	1.38E-06			0.00E+00	0.00E+00	5.23E-10	5.23E-10	5.23E-04	1.17E-04	1.39E-04	1.03E-04	5.42E-05
0.00E+00	1.16E-06			0.00E+00	0.00E+00	4.40E-10	4.40E-10	4.40E-04	9.81E-05	1.17E-04	8.66E-05	4.56E-05
0.00E+00	1.19E-06			0.00E+00	0.00E+00	4.50E-10	4.50E-10	4.50E-04	1.00E-04	1.20E-04	8.86E-05	4.67E-05
0.00E+00	1.22E-06			0.00E+00	0.00E+00	4.62E-10	4.62E-10	4.62E-04	1.03E-04	1.23E-04	9.08E-05	4.78E-05
0.00E+00	1.25E-06			0.00E+00	0.00E+00	4.73E-10	4.73E-10	4.73E-04	1.05E-04	1.26E-04	9.31E-05	4.90E-05
0.00E+00	1.28E-06			0.00E+00	0.00E+00	4.85E-10	4.85E-10	4.85E-04	1.08E-04	1.29E-04	9.54E-05	5.02E-05
0.00E+00	1.32E-06			0.00E+00	0.00E+00	4.98E-10	4.98E-10	4.98E-04	1.11E-04	1.33E-04	9.79E-05	5.15E-05
0.00E+00	1.35E-06			0.00E+00	0.00E+00	5.11E-10	5.11E-10	5.11E-04	1.14E-04	1.36E-04	1.01E-04	5.29E-05
0.00E+00	1.39E-06			0.00E+00	0.00E+00	5.25E-10	5.25E-10	5.25E-04	1.17E-04	1.40E-04	1.03E-04	5.43E-05
0.00E+00	1.43E-06			0.00E+00	0.00E+00	5.39E-10	5.39E-10	5.39E-04	1.20E-04	1.44E-04	1.06E-04	5.58E-05
0.00E+00	1.47E-06			0.00E+00	0.00E+00	5.55E-10	5.55E-10	5.55E-04	1.24E-04	1.48E-04	1.09E-04	5.75E-05
0.00E+00	1.17E-06			0.00E+00	0.00E+00	4.42E-10	4.42E-10	4.42E-04	9.86E-05	1.18E-04	8.70E-05	4.58E-05
0.00E+00	1.20E-06			0.00E+00	0.00E+00	4.53E-10	4.53E-10	4.53E-04	1.01E-04	1.21E-04	8.91E-05	4.69E-05
0.00E+00	1.23E-06			0.00E+00	0.00E+00	4.64E-10	4.64E-10	4.64E-04	1.03E-04	1.23E-04	9.12E-05	4.80E-05
0.00E+00	1.26E-06			0.00E+00	0.00E+00	4.75E-10	4.75E-10	4.75E-04	1.06E-04	1.27E-04	9.35E-05	4.92E-05
0.00E+00	1.29E-06			0.00E+00	0.00E+00	4.87E-10	4.87E-10	4.87E-04	1.09E-04	1.30E-04	9.58E-05	5.05E-05
0.00E+00	1.32E-06			0.00E+00	0.00E+00	5.00E-10	5.00E-10	5.00E-04	1.11E-04	1.33E-04	9.83E-05	5.17E-05
0.00E+00	1.36E-06			0.00E+00	0.00E+00	5.13E-10	5.13E-10	5.13E-04	1.14E-04	1.36E-04	1.01E-04	5.31E-05
0.00E+00	1.39E-06			0.00E+00	0.00E+00	5.26E-10	5.26E-10	5.26E-04	1.17E-04	1.40E-04	1.04E-04	5.45E-05
0.00E+00	1.43E-06			0.00E+00	0.00E+00	5.41E-10	5.41E-10	5.41E-04	1.21E-04	1.44E-04	1.06E-04	5.60E-05
0.00E+00	1.47E-06			0.00E+00	0.00E+00	5.56E-10	5.56E-10	5.56E-04	1.24E-04	1.48E-04	1.09E-04	5.76E-05
0.00E+00	1.51E-06			0.00E+00	0.00E+00	5.72E-10	5.72E-10	5.72E-04	1.27E-04	1.52E-04	1.12E-04	5.92E-05
0.00E+00	1.56E-06			0.00E+00	0.00E+00	5.88E-10	5.88E-10	5.88E-04	1.31E-04	1.57E-04	1.16E-04	6.10E-05
0.00E+00	1.15E-06			0.00E+00	0.00E+00	4.35E-10	4.35E-10	4.35E-04	9.69E-05	1.16E-04	8.55E-05	4.50E-05
0.00E+00	1.18E-06			0.00E+00	0.00E+00	4.45E-10	4.45E-10	4.45E-04	9.91E-05	1.18E-04	8.75E-05	4.61E-05
0.00E+00	1.20E-06			0.00E+00	0.00E+00	4.55E-10	4.55E-10	4.55E-04	1.01E-04	1.21E-04	8.96E-05	4.71E-05
0.00E+00	1.23E-06			0.00E+00	0.00E+00	4.66E-10	4.66E-10	4.66E-04	1.04E-04	1.24E-04	9.17E-05	4.83E-05
0.00E+00	1.26E-06			0.00E+00	0.00E+00	4.77E-10	4.77E-10	4.77E-04	1.06E-04	1.27E-04	9.39E-05	4.95E-05
0.00E+00	1.29E-06			0.00E+00	0.00E+00	4.89E-10	4.89E-10	4.89E-04	1.09E-04	1.30E-04	9.63E-05	5.07E-05
0.00E+00	1.33E-06			0.00E+00	0.00E+00	5.02E-10	5.02E-10	5.02E-04	1.12E-04	1.34E-04	9.87E-05	5.20E-05
0.00E+00	1.36E-06			0.00E+00	0.00E+00	5.15E-10	5.15E-10	5.15E-04	1.15E-04	1.37E-04	1.01E-04	5.33E-05
0.00E+00	1.40E-06			0.00E+00	0.00E+00	5.28E-10	5.28E-10	5.28E-04	1.18E-04	1.41E-04	1.04E-04	5.47E-05
0.00E+00	1.43E-06			0.00E+00	0.00E+00	5.42E-10	5.42E-10	5.42E-04	1.21E-04	1.44E-04	1.07E-04	5.62E-05
0.00E+00	1.47E-06			0.00E+00	0.00E+00	5.57E-10	5.57E-10	5.57E-04	1.24E-04	1.48E-04	1.10E-04	5.77E-05
0.00E+00	1.52E-06			0.00E+00	0.00E+00	5.73E-10	5.73E-10	5.73E-04	1.28E-04	1.53E-04	1.13E-04	5.93E-05
0.00E+00	1.55E-06			0.00E+00	0.00E+00	5.86E-10	5.86E-10	5.86E-04	1.31E-04	1.56E-04	1.15E-04	6.07E-05
0.00E+00	1.13E-06			0.00E+00	0.00E+00	4.27E-10	4.27E-10	4.27E-04	9.53E-05	1.14E-04	8.41E-05	4.43E-05
0.00E+00	1.16E-06			0.00E+00	0.00E+00	4.37E-10	4.37E-10	4.37E-04	9.75E-05	1.16E-04	8.60E-05	4.53E-05
0.00E+00	1.18E-06			0.00E+00	0.00E+00	4.47E-10	4.47E-10	4.47E-04	9.97E-05	1.19E-04	8.80E-05	4.63E-05
0.00E+00	1.21E-06			0.00E+00	0.00E+00	4.58E-10	4.58E-10	4.58E-04	1.02E-04	1.22E-04	9.01E-05	4.74E-05
0.00E+00	1.24E-06			0.00E+00	0.00E+00	4.69E-10	4.69E-10	4.69E-04	1.05E-04	1.25E-04	9.22E-05	4.85E-05
0.00E+00	1.27E-06			0.00E+00	0.00E+00	4.80E-10	4.80E-10	4.80E-04	1.07E-04	1.28E-04	9.44E-05	4.97E-05
0.00E+00	1.30E-06			0.00E+00	0.00E+00	4.92E-10	4.92E-10	4.92E-04	1.10E-04	1.31E-04	9.68E-05	5.09E-05
0.00E+00	1.33E-06			0.00E+00	0.00E+00	5.04E-10	5.04E-10	5.04E-04	1.12E-04	1.34E-04	9.92E-05	5.22E-05
0.00E+00	1.37E-06			0.00E+00	0.00E+00	5.17E-10	5.17E-10	5.17E-04	1.15E-04	1.38E-04	1.02E-04	5.35E-05
0.00E+00	1.40E-06			0.00E+00	0.00E+00	5.30E-10	5.30E-10	5.30E-04	1.18E-04	1.41E-04	1.04E-04	5.49E-05
0.00E+00	1.44E-06			0.00E+00	0.00E+00	5.44E-10	5.44E-10	5.44E-04	1.21E-04	1.45E-04	1.07E-04	5.64E-05
0.00E+00	1.48E-06			0.00E+00	0.00E+00	5.59E-10	5.59E-10	5.59E-04	1.25E-04	1.49E-04	1.10E-04	5.79E-05
0.00E+00	1.52E-06			0.00E+00	0.00E+00	5.74E-10	5.74E-10	5.74E-04	1.28E-04	1.53E-04	1.13E-04	5.95E-05
0.00E+00	1.54E-06			0.00E+00	0.00E+00	5.84E-10	5.84E-10	5.84E-04	1.30E-04	1.55E-04	1.15E-04	6.05E-05
0.00E+00	1.11E-06			0.00E+00	0.00E+00	4.21E-10	4.21E-10	4.21E-04	9.38E-05	1.12E-04	8.28E-05	4.36E-05
0.00E+00	1.14E-06			0.00E+00	0.00E+00	4.30E-10	4.30E-10	4.30E-04	9.60E-05	1.15E-04	8.47E-05	4.46E-05
0.00E+00	1.16E-06			0.00E+00	0.00E+00	4.40E-10	4.40E-10	4.40E-04	9.81E-05	1.17E-04	8.66E-05	4.56E-05
0.00E+00	1.19E-06			0.00E+00	0.00E+00	4.50E-10	4.50E-10	4.50E-04	1.00E-04	1.20E-04	8.86E-05	4.66E-05
0.00E+00	1.22E-06			0.00E+00	0.00E+00	4.61E-10	4.61E-10	4.61E-04	1.03E-04	1.23E-04	9.06E-05	4.77E-05
0.00E+00	1.25E-06			0.00E+00	0.00E+00	4.71E-10	4.71E-10	4.71E-04	1.05E-04	1.26E-04	9.28E-05	4.88E-05
0.00E+00	1.28E-06			0.00E+00	0.00E+00	4.83E-10	4.83E-10	4.83E-04	1.08E-04	1.29E-04	9.50E-05	5.00E-05
0.00E+00	1.31E-06			0.00E+00	0.00E+00	4.94E-10	4.94E-10	4.94E-04	1.10E-04	1.32E-04	9.73E-05	5.12E-05
0.00E+00	1.34E-06			0.00E+00	0.00E+00	5.06E-10	5.06E-10	5.06E-04	1.13E-04	1.35E-04	9.97E-05	5.25E-05
0.00E+00	1.37E-06			0.00E+00	0.00E+00	5.19E-10	5.19E-10	5.19E-04	1.16E-04	1.38E-04	1.02E-04	5.38E-05
0.00E+00	1.41E-06			0.00E+00	0.00E+00	5.32E-10	5.32E-10	5.32E-04	1.19E-04	1.42E-04	1.05E-04	5.51E-05
0.00E+00	1.44E-06			0.00E+00	0.00E+00	5.46E-10	5.46E-10	5.46E-04	1.22E-04	1.45E-04	1.07E-04	5.66E-05
0.00E+00	1.48E-06			0.00E+00	0.00E+00	5.59E-10	5.59E-10	5.59E-04	1.25E-04	1.49E-04	1.10E-04	5.79E-05
0.00E+00	1.52E-06			0.00E+00	0.00E+00	5.75E-10	5.75E-10	5.75E-04	1.28E-04	1.53E-04	1.13E-04	5.96E-05
0.00E+00	1.15E-06			0.00E+00	0.00E+00	4.33E-10	4.33E-10	4.33E-04	9.67E-05	1.15E-04	8.53E-05	4.49E-05
0.00E+00	1.17E-06			0.00E+00	0.00E+00	4.43E-10	4.43E-10	4.43E-04	9.88E-05	1.18E-04	8.72E-05	4.59E-05
0.00E+00	1.20E-06			0.00E+00	0.00E+00	4.53E-10	4.53E-10	4.53E-04	1.01E-04	1.21E-04	8.92E-05	4.70E-05
0.00E+00	1.23E-06			0.00E+00	0.00E+00	4.64E-10	4.64E-10	4.64E-04	1.03E-04	1.24E-04	9.13E-05	4.80E-05
0.00E+00	1.26E-06			0.00E+00	0.00E+00	4.75E-10	4.75E-10	4.75E-04	1.06E-04	1.26E-04	9.34E-05	4.92E-05
0.00E+00	1.28E-06			0.00E+00	0.00E+00	4.86E-10	4.86E-10	4.86E-04	1.08E-04	1.29E-04	9.56E-05	5.03E-05
0.00E+00	1.32E-06			0.00E+00	0.00E+00	4.97E-10	4.97E-10	4.97E-04	1.11E-04	1.32E-04	9.79E-05	5.15E-05
0.00E+00	1.35E-06			0.00E+00	0.00E+00	5.09E-10	5.09E-10	5.09E-04	1.14E-04	1.36E-04	1.00E-04	5.28E-05
0.00E+00	1.38E-06			0.00E+00	0.00E+00	5.22E-10	5.22E-10	5.22E-04	1.16E-04	1.39E-04	1.03E-04	5.41E-05
0.00E+00	1.42E-06			0.00E+00	0.00E+00	5.35E-10	5.35E-10	5.35E-04	1.19E-04	1.42E-04	1.05E-04	5.54E-05
0.00E+00	1.45E-06			0.00E+00	0.00E+00	5.49E-10	5.49E-10	5.49E-04	1.22E-04	1.46E-04	1.08E-04	5.68E-05
0.00E+00	1.18E-06			0.00E+00	0.00E+00	4.47E-10	4.47E-10	4.47E-04	9.96E-05	1.19E-04	8.79E-05	4.63E-05
0.00E+00	1.21E-06			0.00E+00	0.00E+00	4.57E-10	4.57E-10	4.57E-04	1.02E-04	1.22E-04	8.99E-05	4.73E-05
0.00E+00	1.24E-06			0.00E+00	0.00E+00	4.67E-10	4.67E-10	4.67E-04	1.04E-04	1.24E-04	9.19E-05	4.84E-05
0.00E+00	1.26E-06			0.00E+00	0.00E+00	4.78E-10	4.78E-10	4.78E-04	1.07E-04	1.27E-04	9.41E-05	4.95E-05
0.00E+00	1.29E-06			0.00E+00	0.00E+00	4.89E-10	4.89E-10	4.89E-04	1.09E-04	1.30E-04	9.62E-05	5.07E-05
0.00E+00	1.32E-06			0.00E+00	0.00E+00	5.01E-10	5.01E-10	5.01E-04	1.12E-04	1.33E-04	9.85E-05	5.19E-05
0.00E+00	1.36E-06			0.00E+00	0.00E+00	5.13E-10	5.13E-10	5.13E-04	1.14E-04	1.37E-04	1.01E-04	5.31E-05
0.00E+00	1.39E-06			0.00E+00	0.00E+00	5.25E-10	5.25E-10	5.25E-04	1.17E-04	1.40E-04	1.03E-04	5.44E-05
0.00E+00	1.42E-06			0.00E+00	0.00E+00	5.38E-10	5.38E-10	5.38E-04	1.20E-04	1.43E-04	1.06E-04	5.57E-05
0.00E+00	1.22E-06			0.00E+00	0.00E+00	4.60E-10	4.60E-10	4.60E-04	1.03E-04	1.23E-04	9.06E-05	4.77E-05
0.00E+00	1.25E-06			0.00E+00	0.00E+00	4.71E-10	4.71E-10	4.71E-04	1.05E-04	1.25E-04	9.27E-05	4.88E-05
0.00E+00	1.27E-06			0.00E+00	0.00E+00	4.82E-10	4.82E-10	4.82E-04	1.07E-04	1.28E-04	9.48E-05	4.99E-05
0.00E+00	1.30E-06			0.00E+00	0.00E+00	4.93E-10	4.93E-10	4.93E-04	1.10E-04	1.31E-04	9.70E-05	5.10E-05
0.00E+00	1.33E-06			0.00E+00	0.00E+00	5.04E-10	5.04E-10	5.04E-04	1.12E-04	1.34E-04	9.92E-05	5.22E-05
0.00E+00	1.37E-06			0.00E+00	0.00E+00	5.16E-10	5.16E-10	5.16E-04	1.15E-04	1.37E-04	1.02E-04	5.35E-05
0.00E+00	1.40E-06			0.00E+00	0.00E+00	5.28E-10	5.28E-10	5.28E-04	1.18E-04	1.41E-04	1.04E-04	5.47E-05
0.00E+00	1.26E-06			0.00E+00	0.00E+00	4.75E-10	4.75E-10	4.75E-04	1.06E-04	1.27E-04	9.35E-05	4.92E-05
0.00E+00	1.29E-06			0.00E+00	0.00E+00	4.86E-10	4.86E-10	4.86E-04	1.08E-04	1.29E-04	9.56E-05	5.03E-05
0.00E+00	1.31E-06			0.00E+00	0.00E+00	4.97E-10	4.97E-10	4.97E-04	1.11E-04	1.32E-04	9.78E-05	5.15E-05
0.00E+00	1.34E-06			0.00E+00	0.00E+00	5.08E-10	5.08E-10	5.08E-04	1.13E-04	1.35E-04	1.00E-04	5.27E-05
0.00E+00	1.38E-06			0.00E+00	0.00E+00	5.20E-10	5.20E-10	5.20E-04	1.16E-04	1.39E-04	1.02E-04	5.39E-05
0.00E+00	1.41E-06			0.00E+00	0.00E+00	5.32E-10	5.32E-10	5.32E-04	1.19E-04	1.42E-04	1.05E-04	5.51E-05

Unique Identifier	X (UTM)	Y (UTM)	Demolition	Demolition - Hauling	Site Preparation	Grading/Excavation	Grading/Excavation - Hauling	Concrete - Garage - Trucks	Concrete - Garage - Trucks	Concrete - Podium 1 - Trucks	Concrete - Podium 2 - Trucks	Building Construction-1	Building Construction-1	Building Construction-1	Building Construction-2	Building Construction-2	Finishing/Painting-1	Finishing/Painting-1
			2026	2026	2026	2026	2026	2026	2027	2027	2028	2027	2028	2029	2028	2029	2028	2029
370858.013761321.01	370858.01	3761321.01	4.99E-07	1.03E-05	1.20E-06	1.55E-06	5.19E-05	4.64E-05	4.65E-05	4.65E-05	4.60E-05	4.05E-05	3.88E-05	3.73E-05	1.39E-05	1.33E-05	0.00E+00	0.00E+00
370868.013761321.01	370868.01	3761321.01	5.10E-07	1.05E-05	1.23E-06	1.59E-06	5.31E-05	4.74E-05	4.76E-05	4.76E-05	4.70E-05	4.14E-05	3.97E-05	3.81E-05	1.42E-05	1.36E-05	0.00E+00	0.00E+00
370878.013761321.01	370878.01	3761321.01	5.22E-07	1.07E-05	1.26E-06	1.62E-06	5.43E-05	4.85E-05	4.87E-05	4.87E-05	4.81E-05	4.24E-05	4.06E-05	3.90E-05	1.45E-05	1.39E-05	0.00E+00	0.00E+00
370925.013761137.01	370925.01	3761137.01	5.54E-07	1.14E-05	1.33E-06	1.73E-06	5.77E-05	5.15E-05	5.17E-05	5.17E-05	5.11E-05	4.50E-05	4.32E-05	4.15E-05	1.54E-05	1.48E-05	0.00E+00	0.00E+00
370935.013761137.01	370935.01	3761137.01	5.73E-07	1.18E-05	1.38E-06	1.78E-06	5.97E-05	5.33E-05	5.35E-05	5.35E-05	5.28E-05	4.65E-05	4.46E-05	4.28E-05	1.59E-05	1.53E-05	0.00E+00	0.00E+00
370945.013761137.01	370945.01	3761137.01	5.93E-07	1.22E-05	1.43E-06	1.84E-06	6.17E-05	5.51E-05	5.53E-05	5.53E-05	5.46E-05	4.81E-05	4.62E-05	4.43E-05	1.65E-05	1.58E-05	0.00E+00	0.00E+00
370915.013761147.01	370915.01	3761147.01	5.38E-07	1.11E-05	1.30E-06	1.67E-06	5.60E-05	5.00E-05	5.02E-05	5.02E-05	4.96E-05	4.37E-05	4.19E-05	4.02E-05	1.50E-05	1.44E-05	0.00E+00	0.00E+00
370925.013761147.01	370925.01	3761147.01	5.56E-07	1.14E-05	1.34E-06	1.73E-06	5.79E-05	5.17E-05	5.18E-05	5.18E-05	5.12E-05	4.51E-05	4.33E-05	4.16E-05	1.55E-05	1.48E-05	0.00E+00	0.00E+00
370935.013761147.01	370935.01	3761147.01	5.74E-07	1.18E-05	1.38E-06	1.79E-06	5.98E-05	5.34E-05	5.36E-05	5.36E-05	5.29E-05	4.66E-05	4.47E-05	4.29E-05	1.60E-05	1.53E-05	0.00E+00	0.00E+00
370945.013761147.01	370945.01	3761147.01	5.94E-07	1.22E-05	1.43E-06	1.85E-06	6.18E-05	5.52E-05	5.54E-05	5.54E-05	5.47E-05	4.82E-05	4.62E-05	4.44E-05	1.65E-05	1.59E-05	0.00E+00	0.00E+00
370955.013761147.01	370955.01	3761147.01	6.15E-07	1.27E-05	1.48E-06	1.91E-06	6.40E-05	5.71E-05	5.73E-05	5.73E-05	5.67E-05	4.99E-05	4.79E-05	4.60E-05	1.71E-05	1.64E-05	0.00E+00	0.00E+00
370965.013761147.01	370965.01	3761147.01	6.37E-07	1.31E-05	1.53E-06	1.98E-06	6.63E-05	5.92E-05	5.94E-05	5.94E-05	5.87E-05	5.17E-05	4.96E-05	4.76E-05	1.77E-05	1.70E-05	0.00E+00	0.00E+00
370975.013761147.01	370975.01	3761147.01	6.61E-07	1.36E-05	1.59E-06	2.06E-06	6.89E-05	6.15E-05	6.17E-05	6.17E-05	6.10E-05	5.37E-05	5.15E-05	4.95E-05	1.84E-05	1.77E-05	0.00E+00	0.00E+00
370985.013761147.01	370985.01	3761147.01	6.87E-07	1.42E-05	1.66E-06	2.14E-06	7.16E-05	6.39E-05	6.41E-05	6.41E-05	6.34E-05	5.58E-05	5.35E-05	5.14E-05	1.91E-05	1.84E-05	0.00E+00	0.00E+00
370895.013761157.01	370895.01	3761157.01	5.08E-07	1.05E-05	1.22E-06	1.58E-06	5.29E-05	4.72E-05	4.74E-05	4.74E-05	4.68E-05	4.12E-05	3.96E-05	3.80E-05	1.41E-05	1.36E-05	0.00E+00	0.00E+00
370905.013761157.01	370905.01	3761157.01	5.23E-07	1.08E-05	1.26E-06	1.63E-06	5.45E-05	4.86E-05	4.88E-05	4.88E-05	4.82E-05	4.25E-05	4.07E-05	3.91E-05	1.46E-05	1.40E-05	0.00E+00	0.00E+00
370915.013761157.01	370915.01	3761157.01	5.39E-07	1.11E-05	1.30E-06	1.68E-06	5.62E-05	5.02E-05	5.03E-05	5.03E-05	4.97E-05	4.38E-05	4.20E-05	4.03E-05	1.50E-05	1.44E-05	0.00E+00	0.00E+00
370925.013761157.01	370925.01	3761157.01	5.57E-07	1.15E-05	1.34E-06	1.73E-06	5.80E-05	5.18E-05	5.19E-05	5.19E-05	5.13E-05	4.52E-05	4.34E-05	4.16E-05	1.55E-05	1.49E-05	0.00E+00	0.00E+00
370935.013761157.01	370935.01	3761157.01	5.75E-07	1.19E-05	1.39E-06	1.79E-06	5.99E-05	5.35E-05	5.37E-05	5.37E-05	5.30E-05	4.67E-05	4.48E-05	4.30E-05	1.60E-05	1.54E-05	0.00E+00	0.00E+00
370945.013761157.01	370945.01	3761157.01	5.95E-07	1.23E-05	1.43E-06	1.85E-06	6.19E-05	5.53E-05	5.55E-05	5.55E-05	5.48E-05	4.83E-05	4.63E-05	4.45E-05	1.65E-05	1.59E-05	0.00E+00	0.00E+00
370955.013761157.01	370955.01	3761157.01	6.15E-07	1.27E-05	1.48E-06	1.92E-06	6.41E-05	5.72E-05	5.74E-05	5.74E-05	5.67E-05	5.00E-05	4.79E-05	4.60E-05	1.71E-05	1.64E-05	0.00E+00	0.00E+00
370965.013761157.01	370965.01	3761157.01	6.38E-07	1.31E-05	1.54E-06	1.99E-06	6.64E-05	5.93E-05	5.95E-05	5.95E-05	5.88E-05	5.18E-05	4.97E-05	4.77E-05	1.77E-05	1.70E-05	0.00E+00	0.00E+00
370975.013761157.01	370975.01	3761157.01	6.62E-07	1.36E-05	1.59E-06	2.06E-06	6.89E-05	6.15E-05	6.17E-05	6.17E-05	6.10E-05	5.37E-05	5.15E-05	4.95E-05	1.84E-05	1.77E-05	0.00E+00	0.00E+00
370985.013761157.01	370985.01	3761157.01	6.88E-07	1.42E-05	1.66E-06	2.14E-06	7.16E-05	6.39E-05	6.42E-05	6.42E-05	6.34E-05	5.58E-05	5.36E-05	5.14E-05	1.91E-05	1.84E-05	0.00E+00	0.00E+00
370995.013761157.01	370995.01	3761157.01	7.16E-07	1.48E-05	1.72E-06	2.23E-06	7.46E-05	6.66E-05	6.68E-05	6.68E-05	6.60E-05	5.82E-05	5.58E-05	5.36E-05	1.99E-05	1.91E-05	0.00E+00	0.00E+00
371005.013761157.01	371005.01	3761157.01	7.46E-07	1.54E-05	1.80E-06	2.32E-06	7.77E-05	6.94E-05	6.96E-05	6.96E-05	6.88E-05	6.06E-05	5.81E-05	5.58E-05	2.08E-05	1.99E-05	0.00E+00	0.00E+00
371015.013761157.01	371015.01	3761157.01	7.81E-07	1.61E-05	1.88E-06	2.43E-06	8.14E-05	7.27E-05	7.29E-05	7.29E-05	7.20E-05	6.35E-05	6.09E-05	5.85E-05	2.17E-05	2.09E-05	0.00E+00	0.00E+00
371025.013761157.01	371025.01	3761157.01	8.21E-07	1.69E-05	1.98E-06	2.56E-06	8.55E-05	7.63E-05	7.66E-05	7.66E-05	7.57E-05	6.67E-05	6.39E-05	6.14E-05	2.28E-05	2.19E-05	0.00E+00	0.00E+00
370885.013761167.01	370885.01	3761167.01	4.95E-07	1.02E-05	1.19E-06	1.54E-06	5.15E-05	4.60E-05	4.62E-05	4.62E-05	4.56E-05	4.02E-05	3.85E-05	3.70E-05	1.38E-05	1.32E-05	0.00E+00	0.00E+00
370895.013761167.01	370895.01	3761167.01	5.09E-07	1.05E-05	1.23E-06	1.59E-06	5.30E-05	4.73E-05	4.75E-05	4.75E-05	4.69E-05	4.14E-05	3.97E-05	3.81E-05	1.42E-05	1.36E-05	0.00E+00	0.00E+00
370905.013761167.01	370905.01	3761167.01	5.25E-07	1.08E-05	1.26E-06	1.63E-06	5.46E-05	4.88E-05	4.89E-05	4.89E-05	4.84E-05	4.26E-05	4.09E-05	3.92E-05	1.46E-05	1.40E-05	0.00E+00	0.00E+00
370915.013761167.01	370915.01	3761167.01	5.41E-07	1.11E-05	1.30E-06	1.68E-06	5.63E-05	5.03E-05	5.05E-05	5.05E-05	4.98E-05	4.39E-05	4.21E-05	4.04E-05	1.50E-05	1.44E-05	0.00E+00	0.00E+00
370925.013761167.01	370925.01	3761167.01	5.58E-07	1.15E-05	1.34E-06	1.74E-06	5.81E-05	5.19E-05	5.20E-05	5.20E-05	5.14E-05	4.53E-05	4.34E-05	4.17E-05	1.55E-05	1.49E-05	0.00E+00	0.00E+00
370935.013761167.01	370935.01	3761167.01	5.76E-07	1.19E-05	1.39E-06	1.79E-06	6.00E-05	5.36E-05	5.38E-05	5.38E-05	5.31E-05	4.68E-05	4.49E-05	4.31E-05	1.60E-05	1.54E-05	0.00E+00	0.00E+00
370945.013761167.01	370945.01	3761167.01	5.95E-07	1.23E-05	1.43E-06	1.85E-06	6.20E-05	5.54E-05	5.56E-05	5.56E-05	5.49E-05	4.84E-05	4.64E-05	4.45E-05	1.66E-05	1.59E-05	0.00E+00	0.00E+00
370955.013761167.01	370955.01	3761167.01	6.16E-07	1.27E-05	1.48E-06	1.92E-06	6.42E-05	5.73E-05	5.75E-05	5.75E-05	5.68E-05	5.00E-05	4.80E-05	4.61E-05	1.71E-05	1.65E-05	0.00E+00	0.00E+00
370965.013761167.01	370965.01	3761167.01	6.38E-07	1.32E-05	1.54E-06	1.99E-06	6.65E-05	5.93E-05	5.96E-05	5.96E-05	5.88E-05	5.18E-05	4.97E-05	4.77E-05	1.78E-05	1.71E-05	0.00E+00	0.00E+00
370975.013761167.01	370975.01	3761167.01	6.62E-07	1.36E-05	1.59E-06	2.06E-06	6.90E-05	6.16E-05	6.18E-05	6.18E-05	6.10E-05	5.38E-05	5.16E-05	4.95E-05	1.84E-05	1.77E-05	0.00E+00	0.00E+00
370985.013761167.01	370985.01	3761167.01	6.88E-07	1.42E-05	1.66E-06	2.14E-06	7.17E-05	6.40E-05	6.42E-05	6.42E-05	6.34E-05	5.59E-05	5.36E-05	5.15E-05	1.91E-05	1.84E-05	0.00E+00	0.00E+00
370995.013761167.01	370995.01	3761167.01	7.16E-07	1.48E-05	1.72E-06	2.23E-06	7.46E-05	6.66E-05	6.68E-05	6.68E-05	6.60E-05	5.82E-05	5.58E-05	5.36E-05	1.99E-05	1.91E-05	0.00E+00	0.00E+00
371005.013761167.01	371005.01	3761167.01	7.47E-07	1.54E-05	1.80E-06	2.33E-06	7.78E-05	6.94E-05	6.97E-05	6.97E-05	6.89E-05	6.07E-05	5.82E-05	5.59E-05	2.08E-05	2.00E-05	0.00E+00	0.00E+00
371015.013761167.01	371015.01	3761167.01	7.81E-07	1.61E-05	1.88E-06	2.43E-06	8.14E-05	7.26E-05	7.29E-05	7.29E-05	7.20E-05	6.34E-05	6.08E-05	5.84E-05	2.17E-05	2.09E-05	0.00E+00	0.00E+00
371024.013761167.01	371024.01	3761167.01	8.16E-07	1.68E-05	1.96E-06	2.54E-06	8.50E-05	7.58E-05	7.61E-05	7.61E-05	7.52E-05	6.62E-05	6.35E-05	6.10E-05	2.27E-05	2.18E-05	0.00E+00	0.00E+00
370885.013761177.01	370885.01	3761177.01	4.96E-07	1.02E-05	1.19E-06	1.54E-06	5.17E-05	4.61E-05	4.63E-05	4.63E-05	4.57E-05	4.03E-05	3.86E-05	3.71E-05	1.38E-05	1.33E-05	0.00E+00	0.00E+00
370895.013761177.01	370895.01	3761177.01	5.11E-07	1.05E-05	1.23E-06	1.59E-06	5.32E-05	4.75E-05	4.76E-05	4.76E-05	4.71E-05	4.15E-05	3.98E-05	3.82E-05	1.42E-05	1.36E-05	0.00E+00	0.00E+00
370905.013761177.01	370905.01	3761177.01	5.26E-07	1.08E-05	1.27E-06	1.64E-06	5.48E-05	4.89E-05	4.91E-05	4.91E-05	4.85E-05	4.27E-05	4.09E-05	3.93E-05	1.46E-05	1.40E-05	0.00E+00	0.00E+00
370915.013761177.01	370915.01	3761177.01	5.42E-07	1.12E-05	1.30E-06	1.69E-06	5.64E-05	5.04E-05	5.05E-05	5.05E-05	4.99E-05	4.40E-05	4.22E-05	4.05E-05	1.51E-05	1.45E-05	0.00E+00	0.00E+00
370925.013761177.01	370925.01	3761177.01	5.59E-07	1.15E-05	1.35E-06	1.74E-06	5.82E-05	5.19E-05	5.21E-05	5.21E-05	5.15E-05	4.54E-05	4.35E-05	4.18E-05	1.55E-05	1.49E-05	0.00E+00	0.00E+00
370935.013761177.01	370935.01	3761177.01	5.77E-07	1.19E-05	1.39E-06	1.80E-06	6.01E-05	5.36E-05	5.38E-05	5.38E-05	5.32E-05	4.68E-05	4.49E-05	4.31E-05	1.60E-05	1.54E-05	0.00E+00	0.00E+00
370945.013761177.01	370945.01	3761177.01	5.96E-07	1.23E-05	1.44E-06	1.86E-06	6.21E-05	5.54E-05	5.56E-05	5.56E-05	5.49E-05	4.84E-05	4.64E-05	4.46E-05	1.66E-05	1.59E-05	0.00E+00	0.00E+00
370955.013761177.01	370955.01	3761177.01	6.16E-07	1.27E-05	1.48E-06	1.92E-06	6.42E-05	5.73E-05	5.75E-05	5.75E-05	5.68E-05	5.01E-05	4.80E-05	4.61E-05	1.71E-05	1.65E-05	0.00E+00	0.00E+00
370965.013761177.01	370965.01	3761177.01	6.38E-07	1.32E-05	1.54E-06	1.99E-06	6.65E-05	5.94E-05	5.96E-05	5.96E-05	5.89E-05	5.19E-05	4.97E-05	4.78E-05	1.78E-05	1.71E-05	0.00E+00	0.00E+00
370975.013761177.01	370975.01	3761177.01	6.62E-07	1.36E-05	1.59E-06	2.06E-06	6.90E-05	6.16E-05	6.18E-05	6.18E-05	6.10E-05	5.38E-05	5.16E-05	4.95E-05	1.84E-05	1.77E-05	0.00E+00	0.00E+00
370985.013761177.01	370985.01	3761177.01	6.88E-07	1.42E-05	1.66E-06	2.14E-06	7.16E-05	6.40E-05	6.42E-05	6.42E-05	6.34E-05	5.59E-05	5.36E-05	5.15E-05	1.91E-05	1.84E-05	0.00E+00	0.00E+00
370995.013761177.01	370995.01	3761177.01	7.16E-07	1.47E-05	1.72E-06	2.23E-06	7.46E-05	6.66E-05	6.68E-05	6.68E-05	6.60E-05	5.81E-05	5.57E-05	5.35E-05	1.99E-05	1.91E-05	0.00E+00	0.00E+00
371005.013761177.01	371005.01	3761177.01	7.46E-07	1.54E-05	1.80E-06	2.32E-06	7.77E-05	6.94E-05	6.96E-05	6.96E-05	6.88E-05	6.06E-05	5.81E-05	5.58E-05	2.08E-05	1.99E-05	0.00E+00	0.00E+00
371015.013761177.01	371015.01	3761177.01	7.80E-07	1.61E-05	1.88E-06	2.43E-06	8.12E-05	7.25E-05	7.28E-05	7.28E-05	7.19E-05	6.34E-05	6.08E-05	5.84E-05	2.17E-05	2.08E-05	0.00E+00	0.00E+00
371022.013761177.01	371022.01	3761177.01	8.06E-07	1.66E-05	1.94E-06	2.51E-06	8.39E-05	7.49E-05	7.52E-05	7.52E-05	7.43E-05	6.54E-05	6.28E-05	6.03E-05	2.24E-05	2.15E-05	0.00E+00	0.00E+00
370935.013761187.01	370935.01	3761187.01	5.77E-07	1.19E-05	1.39E-06	1.80E-06	6.01E-05	5.37E-05	5.39E-05	5.39E-05	5.32E-05	4.69E-05	4.50E-05	4.32E-05	1.61E-05	1.54E-05	0.00E+00	0.00E+00
370945.013761187.01	370945.01	3761187.01	5.96E-07	1.23E-05	1.44E-06	1.86E-06	6.21E-05	5.54E-05	5.56E-05	5.56E-05	5.50E-05	4.84E-05	4.64E-05	4.46E-05	1.66E-05	1.59E-05	0.00E+00	0.00E+00
370955.013761187.01	370955.01	3761187.01	6.17E-07	1.27E-05	1.49E-06	1.92E-06	6.42E-05	5.73E-05	5.75E-05	5.75E-05	5.68E-05	5.01E-05	4.80E-05	4.61E-05	1.72E-05	1.65E-05	0.00E+00	0.00E+00
370965.013761187.01	370965.01	3761187.01	6.38E-07	1.32E-05	1.54E-06	1.99E-06	6.65E-05	5.94E-05	5.96E-05	5.96E-05	5.89E-05	5.18E-05	4.97E-05	4.77E-05	1.78E-05	1.71E-05	0.00E+00	0.00E+00
370975.013761187.01	370975.01	3761187.01	6.62E-07	1.36E-05	1.59E-06	2.06E-06	6.89E-05	6.15E-05	6.18E-05	6.18E-05	6.10E-05	5.38E-05	5.15E-05	4.95E-05	1.84E-05	1.77E-05	0.00E+00	0.00E+00
370985.013761187.01	370985.01	3761187.01	6.87E-07	1.42E-05	1.66E-06	2.14E-06	7.16E-05	6.39E-05	6.41E-05	6.41E-05	6.34E-05	5.58E-05	5.35E-05	5.14E-05	1.91E-05	1.84E-05	0.00E+00	0.00E+00
370995.013761187.01	370995.01	3761187.01	7.15E-07	1.47E-05	1.72E-06	2.23E-06	7.45E-05	6.65E-05	6.67E-05	6.67E-05	6.59E-05	5.81E-05	5.57E-05	5.35E-05	1.99E-05	1.91E-05	0.00E+00	0.00E+00
371005.013761187.01	371005.01	3761187.01	7.45E-07	1.54E-05	1.80E-06	2.32E-06	7.76E-05	6.93E-05	6.95E-05	6.95E-05	6.87E-05	6.05E-05	5.80E-05	5.57E-05	2.07E-05	1.99E-05	0.00E+00	0.00E+00
371015.013761187.01	371015.01	3761187.01	7.79E-07	1.60E-05	1.88E-06	2.42E-06	8.11E-05	7.24E-05	7.26E-05	7.26E-05	7.18E-05	6.32E-05	6.06E-05	5.82E-05	2.17E-05	2.08E-05	0.00E+00	0.00E+00
371020.013761187.01	371020.01	3761187.01	7.97E-07	1.64E-05	1.92E-06	2.48E-06	8.30E-05	7.41E-05	7.43E-05	7.43E-05	7.34E-05	6.47E-05	6.20E-05	5.96E-05	2.22E-05	2.13E-05	0.00E+00	0.00E+00
370985.013761197.01	370985.01	3761197.01	6.86E-07	1.41E-05	1.65E-06	2.14E-06	7.15E-05	6.38E-05	6.40E-05	6.40E-05	6.33E-05	5.57E-05	5.35E-05	5.13E-05	1.91E-05	1.83E-05	0.00E+00	0.00E+00
370995.013761197.01	370995.01	3761197.01	7.14E-07	1.47E-05	1.72E-06	2.22E-06	7.43E-05	6.64E-05	6.66E-05	6.66E-05	6.58E-05	5.80E-05	5.56E-05	5.34E-05	1.99E-05	1.91E-05	0.00E+00	0.00E+00
371005.013761197.01	371005.01	3761197.01	7.44E-07	1.53E-05	1.79E-06	2.31E-06	7.74E-05	6.91E-05	6.94E-05	6.94E-05	6.85E-05	6.04E-05	5.79E-05	5.56E-05	2.07E-05	1.99E-05	0.00E+00	0.00E+00
371015.013761197.01	371015.01	3761197.01	7.76E-07	1.60E-05	1.87E-06	2.42E-06	8.08E-05	7.22E-05	7.24E-05	7.24E-05	7.16E-05	6.30E-05	6.05E-05	5.81E-05	2.16E-05	2.07E-05	0.00E+00	0.00E+00
371015.013761204.01	371015.01	3761204.01	7.75E-07	1.60E-05	1.87E-06	2.41E-06	8.07E-05	7.20E-05	7.23E-05	7.23E-05	7.14E-05	6.29E-05	6.03E-05	5.79E-05	2.15E-05	2.07E-05	0.00E+00	0.00E+00
371022.013761053.01	371022.01	3761053.01	7.88E-07	1.62E-05	1.90E-06	2.45E-06	8.21E-05	7.33E-05	7.36E-05	7.36E-05	7.27E-05	6.40E-05	6.14E-05	5.90E-05	2.19E-05	2.11E-05	0.00E+00	0.00E+00
371032.013761055.01	371032.01	3761055.01	8.26E-07	1.70E-05	1.99E-06	2.57E-06	8.60E-05	7.68E-05	7.71E-05	7.71E-05	7.61E-05	6.71E-05	6.43E-05	6.18E-05	2.30E-05	2.21E-05	0.00E+00	0.00E+00
371012.013761063.01	371012.01	3761063.01	7.56E-07	1.56E-05	1.82E-06	2.35E-06	7.87E-05	7.03E-05	7.05E-05	7.05E-05	6.97E-05	6.14E-05	5.88E-05	5.65E-05	2.10E-05	2.02E-05	0.00E+00	0.00E+00
371022.013761063.01	371022.01	3761063.01	7.90E-07	1.63E-05	1.90E-06	2.46E-06	8.23E-05	7.35E-05	7.37E-05	7.37E-05	7.28E-05	6.42E-05	6.15E-05	5.91E-05	2.20E-05	2.11E-05	0.00E+00	0.00E+00
371032.013761063.01	371032.01	3761063.01	8.27E-07	1.70E-05	1.99E-06	2.58E-06	8.62E-05	7.69E-05	7.72E-05	7.72E-05	7.63E-05	6.72E-05	6.44E-05	6.19E-05	2.30E-05	2.21E-05	0.00E+00	0.00E+00
371042.013761063.01	371042.01	3761063.01	8.68E-07	1.79E-05	2.09E-06	2.70E-06	9.04E-05	8.07E-05	8.10E-05	8.10E-05	8.01E-05	7.05E-05	6.76E-05	6.50E-05	2.42E-05	2.32E-05	0.00E+00	0.00E+00
371021.013761073.01	371021.01	3761073.01	7.89E-07	1.62E-05	1.90E-06	2.45E-06	8.21E-05	7.33E-05	7.36E-05	7.36E-05	7.27E-05	6.40E-05	6.14E-05	5.90E-05	2.19E-05	2.11E-05	0.00E+00	0.00E+00
371032.013761073.01	371032.01	3761073.01	8.30E-07	1.71E-05	2.00E-06	2.58E-06	8.64E-05	7.71E-05	7.74E-05	7.74E-05	7.65E-05	6.74E-05	6.46E-05	6.21E-05	2.31E-05	2.22E-05	0.00E+00	0.00E+00
371042.013761073.01	371042.01	3761073.01	8.71E-07	1.79E-05	2.10E-06	2.71E-06	9.07E-05	8.10E-05	8.13E-05	8.13E-05	8.03E-05	7.07E-05	6.78E-05	6.51E-05	2.42E-05	2.33E-05	0.00E+00	0.00E+00
371052.013761073.01	371052.01	3761073.01	9.17E-07	1.89E-05	2.21E-06	2.85E-06	9.55E-05	8.52E-05	8.55E-05	8.55E-05	8.45E-05	7.44E-05	7.14E-05	6.86E-05	2.55E-05	2.45E-05	0.00E+00	0.00E+00
371062.013761073.01	371062.01	3761073.01	9.67E-07	1.99E-05	2.33E-06	3.01E-06	1.01E-04	8.99E-05	9.02E-05	9.02E-05	8.92E-05	7.86E-05	7.53E-05	7.23E-05	2.69E-05	2.58E-05	0.00E+00	0.00E+00
371072.013761076.01	371072.01	3761076.01	1.03E-06	2.11E-05	2.47E-06	3.19E-06	1.07E-04	9.53E-05	9.57E-05	9.57E-05	9.45E-05	8.33E-05	7.99E-05	7.67E-05	2.85E-05	2.74E-05	0.00E+00	0.00E+00
371002.013761083.01	371002.01	3761083.01	7.28E-07	1.50E-05	1.75E-06	2.27E-06	7.58E-05	6.77E-05	6.79E-05	6.79E-05	6.71E-05	5.91E-05	5.67E-05	5.44E-05	2.02E-05	1.94E-05	0.00E+00	0.00E+00
371012.013761086.01	371012.01	3761086.01	7.60E-07	1.57E-05	1.83E-06	2.37E-06	7.92E-05	7.07E-05	7.10E-05	7.10E-05	7.01E-05	6.18E-05	5.92E-05	5.69E-05	2.12E-05	2.03E-05	0.00E+00	0.00E+00
371016.013761083.01	371016.01	3761083.01	7.73E-07	1.59E-05	1.86E-06	2.41E-06	8.05E-05	7.19E-05	7.22E-05	7.22E-05	7.13E-05	6.28E-05	6.02E-05	5.78E-05	2.15E-05	2.07E-05	0.00E+00	0.00E+00
371052.013761083.01	371052.01	3761083.01	9.20E-07	1.90E-05	2.22E-06	2.87E-06	9.59E-05	8.56E-05	8.59E-05	8.59E-05	8.49E-05	7.48E-05	7.17E-05	6.88E-05	2.56E-05	2.46E-05	0.00E+00	0.00E+00
371062.013761083.01	371062.01	3761083.01	9.72E-07	2.00E-05	2.34E-06	3.03E-06	1.01E-04	9.04E-05	9.07E-05	9.07E-05	8.96E-05	7.89E-05	7.57E-05	7.27E-05	2.70E-05	2.60E-05	0.00E+00	0.00E+00
371072.013761083.01	371072.01	3761083.01	1.03E-06	2.12E-05	2.48E-06	3.21E-06	1.07E-04	9.57E-05	9.61E-05	9.61E-05	9.49E-05	8.36E-05	8.02E-05	7.70E-05	2.86E-05	2.75E-05	0.00E+00	0.00E+00
371082.013761083.01

Finishing/Painting-2	Paving			Child Risk					Overlapping Phases - Maximum GLC			
2029	2029			3rd Trimester	0<2	2<16	Total	per million	2026	2027	2028	2029
0.00E+00	1.33E-06			0.00E+00	0.00E+00	5.01E-10	5.01E-10	5.01E-04	1.12E-04	1.34E-04	9.87E-05	5.19E-05
0.00E+00	1.36E-06			0.00E+00	0.00E+00	5.13E-10	5.13E-10	5.13E-04	1.14E-04	1.37E-04	1.01E-04	5.31E-05
0.00E+00	1.39E-06			0.00E+00	0.00E+00	5.25E-10	5.25E-10	5.25E-04	1.17E-04	1.40E-04	1.03E-04	5.43E-05
0.00E+00	1.47E-06			0.00E+00	0.00E+00	5.57E-10	5.57E-10	5.57E-04	1.24E-04	1.48E-04	1.10E-04	5.77E-05
0.00E+00	1.52E-06			0.00E+00	0.00E+00	5.76E-10	5.76E-10	5.76E-04	1.28E-04	1.53E-04	1.13E-04	5.97E-05
0.00E+00	1.58E-06			0.00E+00	0.00E+00	5.96E-10	5.96E-10	5.96E-04	1.33E-04	1.59E-04	1.17E-04	6.17E-05
0.00E+00	1.43E-06			0.00E+00	0.00E+00	5.41E-10	5.41E-10	5.41E-04	1.21E-04	1.44E-04	1.06E-04	5.60E-05
0.00E+00	1.48E-06			0.00E+00	0.00E+00	5.59E-10	5.59E-10	5.59E-04	1.25E-04	1.49E-04	1.10E-04	5.79E-05
0.00E+00	1.53E-06			0.00E+00	0.00E+00	5.77E-10	5.77E-10	5.77E-04	1.29E-04	1.54E-04	1.14E-04	5.98E-05
0.00E+00	1.58E-06			0.00E+00	0.00E+00	5.97E-10	5.97E-10	5.97E-04	1.33E-04	1.59E-04	1.17E-04	6.18E-05
0.00E+00	1.64E-06			0.00E+00	0.00E+00	6.18E-10	6.18E-10	6.18E-04	1.38E-04	1.65E-04	1.22E-04	6.40E-05
0.00E+00	1.69E-06			0.00E+00	0.00E+00	6.41E-10	6.41E-10	6.41E-04	1.43E-04	1.71E-04	1.26E-04	6.64E-05
0.00E+00	1.76E-06			0.00E+00	0.00E+00	6.65E-10	6.65E-10	6.65E-04	1.48E-04	1.77E-04	1.31E-04	6.89E-05
0.00E+00	1.83E-06			0.00E+00	0.00E+00	6.91E-10	6.91E-10	6.91E-04	1.54E-04	1.84E-04	1.36E-04	7.16E-05
0.00E+00	1.35E-06			0.00E+00	0.00E+00	5.11E-10	5.11E-10	5.11E-04	1.14E-04	1.36E-04	1.00E-04	5.29E-05
0.00E+00	1.39E-06			0.00E+00	0.00E+00	5.26E-10	5.26E-10	5.26E-04	1.17E-04	1.40E-04	1.04E-04	5.45E-05
0.00E+00	1.43E-06			0.00E+00	0.00E+00	5.42E-10	5.42E-10	5.42E-04	1.21E-04	1.44E-04	1.07E-04	5.62E-05
0.00E+00	1.48E-06			0.00E+00	0.00E+00	5.60E-10	5.60E-10	5.60E-04	1.25E-04	1.49E-04	1.10E-04	5.80E-05
0.00E+00	1.53E-06			0.00E+00	0.00E+00	5.78E-10	5.78E-10	5.78E-04	1.29E-04	1.54E-04	1.14E-04	5.99E-05
0.00E+00	1.58E-06			0.00E+00	0.00E+00	5.98E-10	5.98E-10	5.98E-04	1.33E-04	1.59E-04	1.18E-04	6.19E-05
0.00E+00	1.64E-06			0.00E+00	0.00E+00	6.19E-10	6.19E-10	6.19E-04	1.38E-04	1.65E-04	1.22E-04	6.41E-05
0.00E+00	1.70E-06			0.00E+00	0.00E+00	6.41E-10	6.41E-10	6.41E-04	1.43E-04	1.71E-04	1.26E-04	6.64E-05
0.00E+00	1.76E-06			0.00E+00	0.00E+00	6.65E-10	6.65E-10	6.65E-04	1.48E-04	1.77E-04	1.31E-04	6.89E-05
0.00E+00	1.83E-06			0.00E+00	0.00E+00	6.92E-10	6.92E-10	6.92E-04	1.54E-04	1.84E-04	1.36E-04	7.16E-05
0.00E+00	1.90E-06			0.00E+00	0.00E+00	7.20E-10	7.20E-10	7.20E-04	1.61E-04	1.92E-04	1.42E-04	7.46E-05
0.00E+00	1.99E-06			0.00E+00	0.00E+00	7.51E-10	7.51E-10	7.51E-04	1.67E-04	2.00E-04	1.48E-04	7.78E-05
0.00E+00	2.08E-06			0.00E+00	0.00E+00	7.86E-10	7.86E-10	7.86E-04	1.75E-04	2.09E-04	1.55E-04	8.14E-05
0.00E+00	2.18E-06			0.00E+00	0.00E+00	8.26E-10	8.26E-10	8.26E-04	1.84E-04	2.20E-04	1.62E-04	8.55E-05
0.00E+00	1.32E-06			0.00E+00	0.00E+00	4.97E-10	4.97E-10	4.97E-04	1.11E-04	1.32E-04	9.79E-05	5.15E-05
0.00E+00	1.35E-06			0.00E+00	0.00E+00	5.12E-10	5.12E-10	5.12E-04	1.14E-04	1.36E-04	1.01E-04	5.30E-05
0.00E+00	1.40E-06			0.00E+00	0.00E+00	5.27E-10	5.27E-10	5.27E-04	1.18E-04	1.40E-04	1.04E-04	5.46E-05
0.00E+00	1.44E-06			0.00E+00	0.00E+00	5.44E-10	5.44E-10	5.44E-04	1.21E-04	1.45E-04	1.07E-04	5.63E-05
0.00E+00	1.48E-06			0.00E+00	0.00E+00	5.61E-10	5.61E-10	5.61E-04	1.25E-04	1.49E-04	1.10E-04	5.81E-05
0.00E+00	1.53E-06			0.00E+00	0.00E+00	5.79E-10	5.79E-10	5.79E-04	1.29E-04	1.54E-04	1.14E-04	6.00E-05
0.00E+00	1.58E-06			0.00E+00	0.00E+00	5.99E-10	5.99E-10	5.99E-04	1.34E-04	1.59E-04	1.18E-04	6.20E-05
0.00E+00	1.64E-06			0.00E+00	0.00E+00	6.20E-10	6.20E-10	6.20E-04	1.38E-04	1.65E-04	1.22E-04	6.42E-05
0.00E+00	1.70E-06			0.00E+00	0.00E+00	6.42E-10	6.42E-10	6.42E-04	1.43E-04	1.71E-04	1.26E-04	6.65E-05
0.00E+00	1.76E-06			0.00E+00	0.00E+00	6.66E-10	6.66E-10	6.66E-04	1.48E-04	1.77E-04	1.31E-04	6.90E-05
0.00E+00	1.83E-06			0.00E+00	0.00E+00	6.92E-10	6.92E-10	6.92E-04	1.54E-04	1.84E-04	1.36E-04	7.17E-05
0.00E+00	1.91E-06			0.00E+00	0.00E+00	7.20E-10	7.20E-10	7.20E-04	1.61E-04	1.92E-04	1.42E-04	7.46E-05
0.00E+00	1.99E-06			0.00E+00	0.00E+00	7.51E-10	7.51E-10	7.51E-04	1.67E-04	2.00E-04	1.48E-04	7.78E-05
0.00E+00	2.08E-06			0.00E+00	0.00E+00	7.86E-10	7.86E-10	7.86E-04	1.75E-04	2.09E-04	1.55E-04	8.14E-05
0.00E+00	2.17E-06			0.00E+00	0.00E+00	8.20E-10	8.20E-10	8.20E-04	1.83E-04	2.18E-04	1.61E-04	8.50E-05
0.00E+00	1.32E-06			0.00E+00	0.00E+00	4.99E-10	4.99E-10	4.99E-04	1.11E-04	1.33E-04	9.82E-05	5.17E-05
0.00E+00	1.36E-06			0.00E+00	0.00E+00	5.13E-10	5.13E-10	5.13E-04	1.14E-04	1.37E-04	1.01E-04	5.32E-05
0.00E+00	1.40E-06			0.00E+00	0.00E+00	5.29E-10	5.29E-10	5.29E-04	1.18E-04	1.41E-04	1.04E-04	5.48E-05
0.00E+00	1.44E-06			0.00E+00	0.00E+00	5.45E-10	5.45E-10	5.45E-04	1.21E-04	1.45E-04	1.07E-04	5.64E-05
0.00E+00	1.49E-06			0.00E+00	0.00E+00	5.62E-10	5.62E-10	5.62E-04	1.25E-04	1.50E-04	1.11E-04	5.82E-05
0.00E+00	1.53E-06			0.00E+00	0.00E+00	5.80E-10	5.80E-10	5.80E-04	1.29E-04	1.54E-04	1.14E-04	6.01E-05
0.00E+00	1.59E-06			0.00E+00	0.00E+00	5.99E-10	5.99E-10	5.99E-04	1.34E-04	1.60E-04	1.18E-04	6.21E-05
0.00E+00	1.64E-06			0.00E+00	0.00E+00	6.20E-10	6.20E-10	6.20E-04	1.38E-04	1.65E-04	1.22E-04	6.42E-05
0.00E+00	1.70E-06			0.00E+00	0.00E+00	6.42E-10	6.42E-10	6.42E-04	1.43E-04	1.71E-04	1.26E-04	6.65E-05
0.00E+00	1.76E-06			0.00E+00	0.00E+00	6.66E-10	6.66E-10	6.66E-04	1.48E-04	1.77E-04	1.31E-04	6.90E-05
0.00E+00	1.83E-06			0.00E+00	0.00E+00	6.92E-10	6.92E-10	6.92E-04	1.54E-04	1.84E-04	1.36E-04	7.17E-05
0.00E+00	1.90E-06			0.00E+00	0.00E+00	7.20E-10	7.20E-10	7.20E-04	1.61E-04	1.92E-04	1.42E-04	7.46E-05
0.00E+00	1.99E-06			0.00E+00	0.00E+00	7.51E-10	7.51E-10	7.51E-04	1.67E-04	2.00E-04	1.48E-04	7.78E-05
0.00E+00	2.08E-06			0.00E+00	0.00E+00	7.85E-10	7.85E-10	7.85E-04	1.75E-04	2.09E-04	1.54E-04	8.13E-05
0.00E+00	2.14E-06			0.00E+00	0.00E+00	8.10E-10	8.10E-10	8.10E-04	1.81E-04	2.16E-04	1.59E-04	8.40E-05
0.00E+00	1.54E-06			0.00E+00	0.00E+00	5.81E-10	5.81E-10	5.81E-04	1.29E-04	1.55E-04	1.14E-04	6.01E-05
0.00E+00	1.59E-06			0.00E+00	0.00E+00	6.00E-10	6.00E-10	6.00E-04	1.34E-04	1.60E-04	1.18E-04	6.21E-05
0.00E+00	1.64E-06			0.00E+00	0.00E+00	6.20E-10	6.20E-10	6.20E-04	1.38E-04	1.65E-04	1.22E-04	6.42E-05
0.00E+00	1.70E-06			0.00E+00	0.00E+00	6.42E-10	6.42E-10	6.42E-04	1.43E-04	1.71E-04	1.26E-04	6.65E-05
0.00E+00	1.76E-06			0.00E+00	0.00E+00	6.66E-10	6.66E-10	6.66E-04	1.48E-04	1.77E-04	1.31E-04	6.89E-05
0.00E+00	1.83E-06			0.00E+00	0.00E+00	6.91E-10	6.91E-10	6.91E-04	1.54E-04	1.84E-04	1.36E-04	7.16E-05
0.00E+00	1.90E-06			0.00E+00	0.00E+00	7.19E-10	7.19E-10	7.19E-04	1.60E-04	1.91E-04	1.41E-04	7.45E-05
0.00E+00	1.98E-06			0.00E+00	0.00E+00	7.49E-10	7.49E-10	7.49E-04	1.67E-04	2.00E-04	1.47E-04	7.76E-05
0.00E+00	2.07E-06			0.00E+00	0.00E+00	7.83E-10	7.83E-10	7.83E-04	1.75E-04	2.09E-04	1.54E-04	8.11E-05
0.00E+00	2.12E-06			0.00E+00	0.00E+00	8.01E-10	8.01E-10	8.01E-04	1.79E-04	2.13E-04	1.58E-04	8.30E-05
0.00E+00	1.83E-06			0.00E+00	0.00E+00	6.90E-10	6.90E-10	6.90E-04	1.54E-04	1.84E-04	1.36E-04	7.15E-05
0.00E+00	1.90E-06			0.00E+00	0.00E+00	7.18E-10	7.18E-10	7.18E-04	1.60E-04	1.91E-04	1.41E-04	7.43E-05
0.00E+00	1.98E-06			0.00E+00	0.00E+00	7.48E-10	7.48E-10	7.48E-04	1.67E-04	1.99E-04	1.47E-04	7.75E-05
0.00E+00	2.07E-06			0.00E+00	0.00E+00	7.81E-10	7.81E-10	7.81E-04	1.74E-04	2.08E-04	1.54E-04	8.09E-05
0.00E+00	2.06E-06			0.00E+00	0.00E+00	7.79E-10	7.79E-10	7.79E-04	1.74E-04	2.07E-04	1.53E-04	8.07E-05
0.00E+00	2.10E-06			0.00E+00	0.00E+00	7.93E-10	7.93E-10	7.93E-04	1.77E-04	2.11E-04	1.56E-04	8.21E-05
0.00E+00	2.20E-06			0.00E+00	0.00E+00	8.31E-10	8.31E-10	8.31E-04	1.85E-04	2.21E-04	1.63E-04	8.60E-05
0.00E+00	2.01E-06			0.00E+00	0.00E+00	7.60E-10	7.60E-10	7.60E-04	1.69E-04	2.02E-04	1.50E-04	7.87E-05
0.00E+00	2.10E-06			0.00E+00	0.00E+00	7.95E-10	7.95E-10	7.95E-04	1.77E-04	2.12E-04	1.56E-04	8.23E-05
0.00E+00	2.20E-06			0.00E+00	0.00E+00	8.32E-10	8.32E-10	8.32E-04	1.86E-04	2.22E-04	1.64E-04	8.62E-05
0.00E+00	2.31E-06			0.00E+00	0.00E+00	8.73E-10	8.73E-10	8.73E-04	1.95E-04	2.33E-04	1.72E-04	9.05E-05
0.00E+00	2.10E-06			0.00E+00	0.00E+00	7.93E-10	7.93E-10	7.93E-04	1.77E-04	2.11E-04	1.56E-04	8.22E-05
0.00E+00	2.21E-06			0.00E+00	0.00E+00	8.34E-10	8.34E-10	8.34E-04	1.86E-04	2.22E-04	1.64E-04	8.64E-05
0.00E+00	2.32E-06			0.00E+00	0.00E+00	8.76E-10	8.76E-10	8.76E-04	1.95E-04	2.33E-04	1.72E-04	9.07E-05
0.00E+00	2.44E-06			0.00E+00	0.00E+00	9.22E-10	9.22E-10	9.22E-04	2.06E-04	2.45E-04	1.81E-04	9.55E-05
0.00E+00	2.57E-06			0.00E+00	0.00E+00	9.73E-10	9.73E-10	9.73E-04	2.17E-04	2.59E-04	1.91E-04	1.01E-04
0.00E+00	2.73E-06			0.00E+00	0.00E+00	1.03E-09	1.03E-09	1.03E-03	2.30E-04	2.75E-04	2.03E-04	1.07E-04
0.00E+00	1.94E-06			0.00E+00	0.00E+00	7.32E-10	7.32E-10	7.32E-04	1.63E-04	1.95E-04	1.44E-04	7.58E-05
0.00E+00	2.02E-06			0.00E+00	0.00E+00	7.65E-10	7.65E-10	7.65E-04	1.71E-04	2.04E-04	1.50E-04	7.92E-05
0.00E+00	2.06E-06			0.00E+00	0.00E+00	7.78E-10	7.78E-10	7.78E-04	1.73E-04	2.07E-04	1.53E-04	8.06E-05
0.00E+00	2.45E-06			0.00E+00	0.00E+00	9.26E-10	9.26E-10	9.26E-04	2.06E-04	2.47E-04	1.82E-04	9.59E-05
0.00E+00	2.59E-06			0.00E+00	0.00E+00	9.78E-10	9.78E-10	9.78E-04	2.18E-04	2.60E-04	1.92E-04	1.01E-04
0.00E+00	2.74E-06			0.00E+00	0.00E+00	1.04E-09	1.04E-09	1.04E-03	2.31E-04	2.76E-04	2.04E-04	1.07E-04
0.00E+00	2.91E-06			0.00E+00	0.00E+00	1.10E-09	1.10E-09	1.10E-03	2.45E-04	2.93E-04	2.17E-04	1.14E-04
0.00E+00	1.79E-06			0.00E+00	0.00E+00	6.76E-10	6.76E-10	6.76E-04	1.51E-04	1.80E-04	1.33E-04	7.01E-05
0.00E+00	1.86E-06			0.00E+00	0.00E+00	7.04E-10	7.04E-10	7.04E-04	1.57E-04	1.87E-04	1.39E-04	7.29E-05
0.00E+00	1.94E-06			0.00E+00	0.00E+00	7.34E-10	7.34E-10	7.34E-04	1.64E-04	1.95E-04	1.44E-04	7.60E-05
0.00E+00	2.03E-06			0.00E+00	0.00E+00	7.66E-10	7.66E-10	7.66E-04	1.71E-04	2.04E-04	1.51E-04	7.94E-05
0.00E+00	2.12E-06			0.00E+00	0.00E+00	8.02E-10	8.02E-10	8.02E-04	1.79E-04	2.14E-04	1.58E-04	8.30E-05
0.00E+00	2.23E-06			0.00E+00	0.00E+00	8.41E-10	8.41E-10	8.41E-04	1.88E-04	2.24E-04	1.66E-04	8.71E-05
0.00E+00	2.60E-06			0.00E+00	0.00E+00	9.82E-10	9.82E-10	9.82E-04	2.19E-04	2.61E-04	1.93E-04	1.02E-04
0.00E+00	2.76E-06			0.00E+00	0.00E+00	1.04E-09	1.04E-09	1.04E-03	2.32E-04	2.78E-04	2.05E-04	1.08E-04
0.00E+00	2.84E-06			0.00E+00	0.00E+00	1.07E-09	1.07E-09	1.07E-03	2.40E-04	2.86E-04	2.11E-04	1.11E-04
0.00E+00	1.79E-06			0.00E+00	0.00E+00	6.78E-10	6.78E-10	6.78E-04	1.51E-04	1.81E-04	1.33E-04	7.02E-05
0.00E+00	1.87E-06			0.00E+00	0.00E+00	7.06E-10	7.06E-10	7.06E-04	1.57E-04	1.88E-04	1.39E-04	7.31E-05
0.00E+00	1.95E-06			0.00E+00	0.00E+00	7.36E-10	7.36E-10	7.36E-04	1.64E-04	1.96E-04	1.45E-04	7.62E-05
0.00E+00	2.03E-06			0.00E+00	0.00E+00	7.68E-10	7.68E-10	7.68E-04	1.71E-04	2.05E-04	1.51E-04	7.96E-05
0.00E+00	2.13E-06			0.00E+00	0.00E+00	8.04E-10	8.04E-10	8.04E-04	1.79E-04	2.14E-04	1.58E-04	8.33E-05
0.00E+00	2.23E-06			0.00E+00	0.00E+00	8.43E-10	8.43E-10	8.43E-04	1.88E-04	2.25E-04	1.66E-04	8.74E-05
0.00E+00	2.29E-06			0.00E+00	0.00E+00	8.64E-10	8.64E-10	8.64E-04	1.93E-04	2.30E-04	1.70E-04	8.95E-05
0.00E+00	1.73E-06			0.00E+00	0.00E+00	6.54E-10	6.54E-10	6.54E-04	1.46E-04	1.74E-04	1.29E-04	6.77E-05
0.00E+00	1.80E-06			0.00E+00	0.00E+00	6.80E-10	6.80E-10	6.80E-04	1.52E-04	1.81E-04	1.34E-04	7.04E-05
0.00E+00	1.87E-06			0.00E+00	0.00E+00	7.07E-10	7.07E-10	7.07E-04	1.58E-04	1.88E-04	1.39E-04	7.33E-05
0.00E+00	1.95E-06			0.00E+00	0.00E+00	7.37E-10	7.37E-10	7.37E-04	1.64E-04	1.96E-04	1.45E-04	7.64E-05
0.00E+00	2.04E-06			0.00E+00	0.00E+00	7.70E-10	7.70E-10	7.70E-04	1.72E-04	2.05E-04	1.52E-04	7.98E-05
0.00E+00	2.13E-06			0.00E+00	0.00E+00	8.06E-10	8.06E-10	8.06E-04	1.80E-04	2.15E-04	1.59E-04	8.35E-05
0.00E+00	2.24E-06			0.00E+00	0.00E+00	8.46E-10	8.46E-10	8.46E-04	1.89E-04	2.25E-04	1.66E-04	8.76E-05
0.00E+00	1.73E-06			0.00E+00	0.00E+00	6.55E-10	6.55E-10	6.55E-04	1.46E-04	1.74E-04	1.29E-04	6.79E-05
0.00E+00	1.80E-06			0.00E+00	0.00E+00	6.81E-10	6.81E-10	6.81E-04	1.52E-04	1.81E-04	1.34E-04	7.05E-05
0.00E+00	1.87E-06			0.00E+00	0.00E+00	7.09E-10	7.09E-10	7.09E-04	1.58E-04	1.89E-04	1.39E-04	7.34E-05
0.00E+00	1.95E-06			0.00E+00	0.00E+00	7.39E-10	7.39E-10	7.39E-04	1.65E-04	1.97E-04	1.45E-04	7.66E-05
0.00E+00	2.04E-06			0.00E+00	0.00E+00	7.72E-10	7.72E-10	7.72E-04	1.72E-04	2.06E-04	1.52E-04	8.00E-05
0.00E+00	2.14E-06			0.00E+00	0.00E+00	8.08E-10	8.08E-10	8.08E-04	1.80E-04	2.15E-04	1.59E-04	8.37E-05
0.00E+00	2.20E-06			0.00E+00	0.00E+00	8.32E-10	8.32E-10	8.32E-04	1.86E-04	2.22E-04	1.64E-04	8.62E-05
0.00E+00	1.88E-06			0.00E+00	0.00E+00	7.10E-10	7.10E-10	7.10E-04	1.58E-04	1.89E-04	1.40E-04	7.35E-05
0.00E+00	1.96E-06			0.00E+00	0.00E+00	7.40E-10	7.40E-10	7.40E-04	1.65E-04	1.97E-04	1.46E-04	7.67E-05
0.00E+00	2.05E-06			0.00E+00	0.00E+00	7.73E-10	7.73E-10	7.73E-04	1.72E-04	2.06E-04	1.52E-04	8.01E-05
0.00E+00	2.14E-06			0.00E+00	0.00E+00	8.10E-10	8.10E-10	8.10E-04	1.81E-04	2.16E-04	1.59E-04	8.39E-05
0.00E+00	2.04E-06			0.00E+00	0.00E+00	7.73E-10	7.73E-10	7.73E-04	1.72E-04	2.06E-04	1.52E-04	8.01E-05
0.00E+00	4.20E-06			0.00E+00	0.00E+00	1.59E-09	1.59E-09	1.59E-03	3.54E-04	4.23E-04	3.13E-04	1.65E-04
0.00E+00	3.74E-06			0.00E+00	0.00E+00	1.41E-09	1.41E-09	1.41E-03	3.15E-04	3.77E-04	2.78E-04	1.47E-04
0.00E+00	4.06E-06			0.00E+00	0.00E+00	1.54E-09	1.54E-09	1.54E-03	3.42E-04	4.09E-04	3.02E-04	1.59E-04

Unique Identifier	X (UTM)	Y (UTM)	Demolition 2026	Demolition - Hauling 2026	Site Preparation 2026	Grading/Excavation 2026	Grading/Excavation - Hauling 2026	Concrete - Garage - Trucks 2026	Concrete - Garage - Trucks 2027	Concrete - Podium 1 - Trucks 2027	Concrete - Podium 2 - Trucks 2028	Building Construction-1 2027	Building Construction-1 2028	Building Construction-1 2029	Building Construction-2 2028	Building Construction-2 2029	Finishing/Painting-1 2028	Finishing/Painting-1 2029
371134.013760983.01	371134.01	3760983.01	1.66E-06	3.43E-05	4.01E-06	5.18E-06	1.73E-04	1.55E-04	1.55E-04	1.55E-04	1.53E-04	1.35E-04	1.30E-04	1.24E-04	4.63E-05	4.44E-05	0.00E+00	0.00E+00
371104.013760993.01	371104.01	3760993.01	1.27E-06	2.62E-05	3.06E-06	3.96E-06	1.32E-04	1.18E-04	1.19E-04	1.19E-04	1.17E-04	1.03E-04	9.91E-05	9.51E-05	3.54E-05	3.40E-05	0.00E+00	0.00E+00
371114.013760993.01	371114.01	3760993.01	1.37E-06	2.82E-05	3.29E-06	4.26E-06	1.42E-04	1.27E-04	1.28E-04	1.28E-04	1.26E-04	1.11E-04	1.07E-04	1.02E-04	3.80E-05	3.65E-05	0.00E+00	0.00E+00
371124.013760993.01	371124.01	3760993.01	1.48E-06	3.04E-05	3.56E-06	4.60E-06	1.54E-04	1.37E-04	1.38E-04	1.38E-04	1.36E-04	1.20E-04	1.15E-04	1.10E-04	4.11E-05	3.95E-05	0.00E+00	0.00E+00
371130.013760993.01	371130.01	3760993.01	1.55E-06	3.19E-05	3.73E-06	4.82E-06	1.61E-04	1.44E-04	1.45E-04	1.45E-04	1.43E-04	1.26E-04	1.21E-04	1.16E-04	4.31E-05	4.14E-05	0.00E+00	0.00E+00
371074.013761003.01	371074.01	3761003.01	1.04E-06	2.13E-05	2.50E-06	3.22E-06	1.08E-04	9.63E-05	9.67E-05	9.67E-05	9.55E-05	8.41E-05	8.07E-05	7.75E-05	2.88E-05	2.77E-05	0.00E+00	0.00E+00
371104.013761003.01	371104.01	3761003.01	1.25E-06	2.58E-05	3.01E-06	3.90E-06	1.30E-04	1.16E-04	1.17E-04	1.17E-04	1.15E-04	1.02E-04	9.75E-05	9.36E-05	3.48E-05	3.34E-05	0.00E+00	0.00E+00
371114.013761003.01	371114.01	3761003.01	1.34E-06	2.77E-05	3.23E-06	4.18E-06	1.40E-04	1.25E-04	1.25E-04	1.25E-04	1.24E-04	1.09E-04	1.05E-04	1.00E-04	3.73E-05	3.59E-05	0.00E+00	0.00E+00
371124.013761003.01	371124.01	3761003.01	1.44E-06	2.98E-05	3.48E-06	4.50E-06	1.50E-04	1.34E-04	1.35E-04	1.35E-04	1.33E-04	1.17E-04	1.12E-04	1.08E-04	4.02E-05	3.86E-05	0.00E+00	0.00E+00
371064.013761013.01	371064.01	3761013.01	9.73E-07	2.01E-05	2.34E-06	3.03E-06	1.01E-04	9.05E-05	9.08E-05	9.08E-05	8.97E-05	7.90E-05	7.58E-05	7.28E-05	2.71E-05	2.60E-05	0.00E+00	0.00E+00
371074.013761013.01	371074.01	3761013.01	1.03E-06	2.12E-05	2.48E-06	3.20E-06	1.07E-04	9.57E-05	9.61E-05	9.61E-05	9.49E-05	8.36E-05	8.02E-05	7.70E-05	2.86E-05	2.75E-05	0.00E+00	0.00E+00
371084.013761013.01	371084.01	3761013.01	1.09E-06	2.25E-05	2.63E-06	3.40E-06	1.14E-04	1.02E-04	1.02E-04	1.02E-04	1.01E-04	8.87E-05	8.50E-05	8.17E-05	3.04E-05	2.92E-05	0.00E+00	0.00E+00
371094.013761013.01	371094.01	3761013.01	1.16E-06	2.39E-05	2.80E-06	3.61E-06	1.21E-04	1.08E-04	1.08E-04	1.08E-04	1.07E-04	9.43E-05	9.04E-05	8.69E-05	3.23E-05	3.10E-05	0.00E+00	0.00E+00
371104.013761013.01	371104.01	3761013.01	1.24E-06	2.55E-05	2.98E-06	3.86E-06	1.29E-04	1.15E-04	1.16E-04	1.16E-04	1.14E-04	1.01E-04	9.65E-05	9.27E-05	3.45E-05	3.31E-05	0.00E+00	0.00E+00
371114.013761013.01	371114.01	3761013.01	1.33E-06	2.73E-05	3.20E-06	4.13E-06	1.38E-04	1.23E-04	1.24E-04	1.24E-04	1.22E-04	1.08E-04	1.03E-04	9.92E-05	3.69E-05	3.54E-05	0.00E+00	0.00E+00
371124.013761013.01	371124.01	3761013.01	1.43E-06	2.94E-05	3.43E-06	4.44E-06	1.48E-04	1.33E-04	1.33E-04	1.33E-04	1.31E-04	1.16E-04	1.11E-04	1.07E-04	3.97E-05	3.81E-05	0.00E+00	0.00E+00
371074.013761023.01	371074.01	3761023.01	1.03E-06	2.11E-05	2.47E-06	3.19E-06	1.07E-04	9.54E-05	9.57E-05	9.57E-05	9.46E-05	8.33E-05	7.99E-05	7.67E-05	2.85E-05	2.74E-05	0.00E+00	0.00E+00
371084.013761023.01	371084.01	3761023.01	1.09E-06	2.24E-05	2.62E-06	3.38E-06	1.13E-04	1.01E-04	1.01E-04	1.01E-04	1.00E-04	8.83E-05	8.47E-05	8.13E-05	3.02E-05	2.90E-05	0.00E+00	0.00E+00
371094.013761023.01	371094.01	3761023.01	1.16E-06	2.38E-05	2.78E-06	3.60E-06	1.20E-04	1.07E-04	1.08E-04	1.08E-04	1.07E-04	9.39E-05	9.00E-05	8.65E-05	3.22E-05	3.09E-05	0.00E+00	0.00E+00
371104.013761023.01	371104.01	3761023.01	1.23E-06	2.54E-05	2.97E-06	3.84E-06	1.28E-04	1.15E-04	1.15E-04	1.15E-04	1.14E-04	1.00E-04	9.60E-05	9.22E-05	3.43E-05	3.29E-05	0.00E+00	0.00E+00
371114.013761023.01	371114.01	3761023.01	1.32E-06	2.72E-05	3.18E-06	4.11E-06	1.37E-04	1.23E-04	1.23E-04	1.23E-04	1.22E-04	1.07E-04	1.03E-04	9.87E-05	3.67E-05	3.52E-05	0.00E+00	0.00E+00
371124.013761023.01	371124.01	3761023.01	1.42E-06	2.92E-05	3.42E-06	4.41E-06	1.48E-04	1.32E-04	1.32E-04	1.32E-04	1.31E-04	1.15E-04	1.10E-04	1.06E-04	3.94E-05	3.79E-05	0.00E+00	0.00E+00
371134.013761023.01	371134.01	3761023.01	1.53E-06	3.16E-05	3.69E-06	4.77E-06	1.60E-04	1.43E-04	1.43E-04	1.43E-04	1.41E-04	1.24E-04	1.19E-04	1.15E-04	4.26E-05	4.10E-05	0.00E+00	0.00E+00
371084.013761032.01	371084.01	3761032.01	1.09E-06	2.24E-05	2.62E-06	3.38E-06	1.13E-04	1.01E-04	1.01E-04	1.01E-04	1.00E-04	8.82E-05	8.46E-05	8.12E-05	3.02E-05	2.90E-05	0.00E+00	0.00E+00
371094.013761033.01	371094.01	3761033.01	1.15E-06	2.38E-05	2.78E-06	3.59E-06	1.20E-04	1.07E-04	1.08E-04	1.08E-04	1.06E-04	9.37E-05	8.99E-05	8.63E-05	3.21E-05	3.08E-05	0.00E+00	0.00E+00
371104.013761033.01	371104.01	3761033.01	1.23E-06	2.54E-05	2.97E-06	3.83E-06	1.28E-04	1.14E-04	1.15E-04	1.15E-04	1.14E-04	1.00E-04	9.59E-05	9.21E-05	3.42E-05	3.29E-05	0.00E+00	0.00E+00
371114.013761033.01	371114.01	3761033.01	1.32E-06	2.72E-05	3.18E-06	4.11E-06	1.37E-04	1.23E-04	1.23E-04	1.23E-04	1.22E-04	1.07E-04	1.03E-04	9.86E-05	3.67E-05	3.52E-05	0.00E+00	0.00E+00
371124.013761033.01	371124.01	3761033.01	1.42E-06	2.92E-05	3.42E-06	4.42E-06	1.48E-04	1.32E-04	1.32E-04	1.32E-04	1.31E-04	1.15E-04	1.11E-04	1.06E-04	3.95E-05	3.79E-05	0.00E+00	0.00E+00
371131.013761033.01	371131.01	3761033.01	1.50E-06	3.09E-05	3.61E-06	4.67E-06	1.56E-04	1.39E-04	1.40E-04	1.40E-04	1.38E-04	1.22E-04	1.17E-04	1.12E-04	4.17E-05	4.01E-05	0.00E+00	0.00E+00
371094.013761043.01	371094.01	3761043.01	1.16E-06	2.38E-05	2.79E-06	3.60E-06	1.20E-04	1.08E-04	1.08E-04	1.08E-04	1.07E-04	9.39E-05	9.01E-05	8.65E-05	3.22E-05	3.09E-05	0.00E+00	0.00E+00
371104.013761043.01	371104.01	3761043.01	1.23E-06	2.54E-05	2.97E-06	3.84E-06	1.29E-04	1.15E-04	1.15E-04	1.15E-04	1.14E-04	1.00E-04	9.62E-05	9.23E-05	3.43E-05	3.30E-05	0.00E+00	0.00E+00
371114.013761043.01	371114.01	3761043.01	1.32E-06	2.73E-05	3.19E-06	4.12E-06	1.38E-04	1.23E-04	1.24E-04	1.24E-04	1.22E-04	1.08E-04	1.03E-04	9.90E-05	3.68E-05	3.54E-05	0.00E+00	0.00E+00
371124.013761039.01	371124.01	3761039.01	1.42E-06	2.93E-05	3.43E-06	4.43E-06	1.48E-04	1.32E-04	1.33E-04	1.33E-04	1.31E-04	1.16E-04	1.11E-04	1.07E-04	3.96E-05	3.80E-05	0.00E+00	0.00E+00
371094.013761053.01	371094.01	3761053.01	1.16E-06	2.39E-05	2.80E-06	3.61E-06	1.21E-04	1.08E-04	1.08E-04	1.08E-04	1.07E-04	9.43E-05	9.04E-05	8.69E-05	3.23E-05	3.10E-05	0.00E+00	0.00E+00
371104.013761053.01	371104.01	3761053.01	1.24E-06	2.56E-05	2.99E-06	3.86E-06	1.29E-04	1.15E-04	1.16E-04	1.16E-04	1.14E-04	1.01E-04	9.67E-05	9.29E-05	3.45E-05	3.32E-05	0.00E+00	0.00E+00
371112.013761053.01	371112.01	3761053.01	1.31E-06	2.71E-05	3.17E-06	4.09E-06	1.37E-04	1.22E-04	1.23E-04	1.23E-04	1.21E-04	1.07E-04	1.02E-04	9.83E-05	3.66E-05	3.51E-05	0.00E+00	0.00E+00
371094.013761063.01	371094.01	3761063.01	1.17E-06	2.41E-05	2.81E-06	3.64E-06	1.22E-04	1.09E-04	1.09E-04	1.09E-04	1.08E-04	9.49E-05	9.10E-05	8.74E-05	3.25E-05	3.12E-05	0.00E+00	0.00E+00
371104.013761063.01	371104.01	3761063.01	1.25E-06	2.58E-05	3.01E-06	3.90E-06	1.30E-04	1.16E-04	1.17E-04	1.17E-04	1.15E-04	1.02E-04	9.75E-05	9.36E-05	3.48E-05	3.34E-05	0.00E+00	0.00E+00
371104.013761068.01	371104.01	3761068.01	1.26E-06	2.59E-05	3.03E-06	3.91E-06	1.31E-04	1.17E-04	1.17E-04	1.17E-04	1.16E-04	1.02E-04	9.79E-05	9.41E-05	3.50E-05	3.36E-05	0.00E+00	0.00E+00
371125.013760837.01	371125.01	3760837.01	1.92E-06	3.96E-05	4.63E-06	5.98E-06	2.00E-04	1.79E-04	1.79E-04	1.79E-04	1.77E-04	1.56E-04	1.50E-04	1.44E-04	5.34E-05	5.13E-05	0.00E+00	0.00E+00
371135.013760837.01	371135.01	3760837.01	2.27E-06	4.69E-05	5.48E-06	7.08E-06	2.37E-04	2.11E-04	2.12E-04	2.12E-04	2.10E-04	1.85E-04	1.77E-04	1.70E-04	6.32E-05	6.07E-05	0.00E+00	0.00E+00
371145.013760837.01	371145.01	3760837.01	2.79E-06	5.76E-05	6.73E-06	8.70E-06	2.91E-04	2.60E-04	2.61E-04	2.61E-04	2.58E-04	2.27E-04	2.18E-04	2.09E-04	7.77E-05	7.46E-05	0.00E+00	0.00E+00
371155.013760837.01	371155.01	3760837.01	3.63E-06	7.48E-05	8.74E-06	1.13E-05	3.78E-04	3.37E-04	3.39E-04	3.39E-04	3.35E-04	2.95E-04	2.83E-04	2.71E-04	1.01E-04	9.70E-05	0.00E+00	0.00E+00
371125.013760847.01	371125.01	3760847.01	1.99E-06	4.10E-05	4.80E-06	6.20E-06	2.07E-04	1.85E-04	1.86E-04	1.86E-04	1.84E-04	1.62E-04	1.55E-04	1.49E-04	5.54E-05	5.32E-05	0.00E+00	0.00E+00
371135.013760847.01	371135.01	3760847.01	2.38E-06	4.90E-05	5.72E-06	7.40E-06	2.48E-04	2.21E-04	2.22E-04	2.22E-04	2.19E-04	1.93E-04	1.85E-04	1.78E-04	6.61E-05	6.35E-05	0.00E+00	0.00E+00
371145.013760847.01	371145.01	3760847.01	2.95E-06	6.08E-05	7.11E-06	9.19E-06	3.07E-04	2.74E-04	2.75E-04	2.75E-04	2.72E-04	2.40E-04	2.30E-04	2.21E-04	8.21E-05	7.89E-05	0.00E+00	0.00E+00
371155.013760847.01	371155.01	3760847.01	3.90E-06	8.03E-05	9.39E-06	1.21E-05	4.06E-04	3.62E-04	3.64E-04	3.64E-04	3.59E-04	3.17E-04	3.04E-04	2.92E-04	1.08E-04	1.04E-04	0.00E+00	0.00E+00
371125.013760852.01	371125.01	3760852.01	2.03E-06	4.18E-05	4.88E-06	6.31E-06	2.11E-04	1.88E-04	1.89E-04	1.89E-04	1.87E-04	1.65E-04	1.58E-04	1.52E-04	5.64E-05	5.42E-05	0.00E+00	0.00E+00
371145.013760852.01	371145.01	3760852.01	3.04E-06	6.26E-05	7.31E-06	9.45E-06	3.16E-04	2.82E-04	2.83E-04	2.83E-04	2.80E-04	2.47E-04	2.36E-04	2.27E-04	8.45E-05	8.11E-05	0.00E+00	0.00E+00
371155.013760857.01	371155.01	3760857.01	4.21E-06	8.68E-05	1.01E-05	1.31E-05	4.39E-04	3.92E-04	3.93E-04	3.93E-04	3.88E-04	3.42E-04	3.28E-04	3.15E-04	1.17E-04	1.13E-04	0.00E+00	0.00E+00
371065.013760867.01	371065.01	3760867.01	1.05E-06	2.17E-05	2.53E-06	3.27E-06	1.09E-04	9.77E-05	9.81E-05	9.81E-05	9.69E-05	8.54E-05	8.19E-05	7.86E-05	2.92E-05	2.81E-05	0.00E+00	0.00E+00
371075.013760867.01	371075.01	3760867.01	1.14E-06	2.36E-05	2.76E-06	3.56E-06	1.19E-04	1.06E-04	1.07E-04	1.07E-04	1.05E-04	9.29E-05	8.91E-05	8.56E-05	3.18E-05	3.06E-05	0.00E+00	0.00E+00
371085.013760867.01	371085.01	3760867.01	1.26E-06	2.59E-05	3.03E-06	3.91E-06	1.31E-04	1.17E-04	1.17E-04	1.17E-04	1.16E-04	1.02E-04	9.79E-05	9.40E-05	3.50E-05	3.36E-05	0.00E+00	0.00E+00
371095.013760867.01	371095.01	3760867.01	1.40E-06	2.88E-05	3.37E-06	4.35E-06	1.46E-04	1.30E-04	1.30E-04	1.30E-04	1.29E-04	1.14E-04	1.09E-04	1.05E-04	3.89E-05	3.73E-05	0.00E+00	0.00E+00
371105.013760867.01	371105.01	3760867.01	1.58E-06	3.25E-05	3.80E-06	4.91E-06	1.64E-04	1.47E-04	1.47E-04	1.47E-04	1.45E-04	1.28E-04	1.23E-04	1.18E-04	4.38E-05	4.21E-05	0.00E+00	0.00E+00
371113.013760867.01	371113.01	3760867.01	1.76E-06	3.62E-05	4.24E-06	5.47E-06	1.83E-04	1.64E-04	1.64E-04	1.64E-04	1.62E-04	1.43E-04	1.37E-04	1.32E-04	4.89E-05	4.70E-05	0.00E+00	0.00E+00
371065.013760877.01	371065.01	3760877.01	1.06E-06	2.18E-05	2.55E-06	3.30E-06	1.10E-04	9.85E-05	9.89E-05	9.89E-05	9.77E-05	8.61E-05	8.25E-05	7.93E-05	2.95E-05	2.83E-05	0.00E+00	0.00E+00
371075.013760877.01	371075.01	3760877.01	1.16E-06	2.38E-05	2.78E-06	3.60E-06	1.20E-04	1.07E-04	1.08E-04	1.08E-04	1.06E-04	9.38E-05	9.00E-05	8.64E-05	3.21E-05	3.09E-05	0.00E+00	0.00E+00
371085.013760877.01	371085.01	3760877.01	1.27E-06	2.62E-05	3.06E-06	3.96E-06	1.32E-04	1.18E-04	1.19E-04	1.19E-04	1.17E-04	1.03E-04	9.90E-05	9.51E-05	3.54E-05	3.40E-05	0.00E+00	0.00E+00
371095.013760877.01	371095.01	3760877.01	1.42E-06	2.92E-05	3.41E-06	4.41E-06	1.48E-04	1.32E-04	1.32E-04	1.32E-04	1.31E-04	1.15E-04	1.10E-04	1.06E-04	3.94E-05	3.78E-05	0.00E+00	0.00E+00
371105.013760877.01	371105.01	3760877.01	1.60E-06	3.30E-05	3.86E-06	4.99E-06	1.67E-04	1.49E-04	1.50E-04	1.50E-04	1.48E-04	1.30E-04	1.25E-04	1.20E-04	4.46E-05	4.28E-05	0.00E+00	0.00E+00
371065.013760887.01	371065.01	3760887.01	1.07E-06	2.19E-05	2.57E-06	3.32E-06	1.11E-04	9.90E-05	9.94E-05	9.94E-05	9.82E-05	8.65E-05	8.30E-05	7.97E-05	2.96E-05	2.85E-05	0.00E+00	0.00E+00
371075.013760887.01	371075.01	3760887.01	1.16E-06	2.39E-05	2.80E-06	3.62E-06	1.21E-04	1.08E-04	1.08E-04	1.08E-04	1.07E-04	9.44E-05	9.05E-05	8.69E-05	3.23E-05	3.10E-05	0.00E+00	0.00E+00
371084.013760887.01	371084.01	3760887.01	1.27E-06	2.61E-05	3.05E-06	3.95E-06	1.32E-04	1.18E-04	1.18E-04	1.18E-04	1.17E-04	1.03E-04	9.87E-05	9.48E-05	3.53E-05	3.39E-05	0.00E+00	0.00E+00
371095.013760882.01	371095.01	3760882.01	1.42E-06	2.93E-05	3.43E-06	4.43E-06	1.48E-04	1.32E-04	1.33E-04	1.33E-04	1.31E-04	1.16E-04	1.11E-04	1.07E-04	3.96E-05	3.80E-05	0.00E+00	0.00E+00
371105.013760882.01	371105.01	3760882.01	1.61E-06	3.33E-05	3.89E-06	5.03E-06	1.68E-04	1.50E-04	1.51E-04	1.51E-04	1.49E-04	1.31E-04	1.26E-04	1.21E-04	4.49E-05	4.31E-05	0.00E+00	0.00E+00
371065.013760897.01	371065.01	3760897.01	1.07E-06	2.20E-05	2.57E-06	3.32E-06	1.11E-04	9.93E-05	9.96E-05	9.96E-05	9.85E-05	8.67E-05	8.32E-05	7.99E-05	2.97E-05	2.85E-05	0.00E+00	0.00E+00
371075.013760897.01	371075.01	3760897.01	1.17E-06	2.40E-05	2.81E-06	3.63E-06	1.21E-04	1.08E-04	1.09E-04	1.09E-04	1.07E-04	9.46E-05	9.07E-05	8.71E-05	3.24E-05	3.11E-05	0.00E+00	0.00E+00
371082.013760897.01	371082.01	3760897.01	1.25E-06	2.57E-05	3.00E-06	3.88E-06	1.30E-04	1.16E-04	1.16E-04	1.16E-04	1.15E-04	1.01E-04	9.70E-05	9.32E-05	3.46E-05	3.33E-05	0.00E+00	0.00E+00
371125.013760900.01	371125.01	3760900.01	2.30E-06	4.75E-05	5.55E-06	7.17E-06	2.40E-04	2.14E-04	2.15E-04	2.15E-04	2.12E-04	1.87E-04	1.79E-04	1.72E-04	6.41E-05	6.15E-05	0.00E+00	0.00E+00
371065.013760907.01	371065.01	3760907.01	1.07E-06	2.20E-05	2.57E-06	3.32E-06	1.11E-04	9.92E-05	9.96E-05	9.96E-05	9.84E-05	8.67E-05	8.31E-05	7.98E-05	2.97E-05	2.85E-05	0.00E+00	0.00E+00
371075.013760907.01	371075.01	3760907.01	1.16E-06	2.40E-05	2.80E-06	3.62E-06	1.21E-04	1.08E-04	1.09E-04	1.09E-04	1.07E-04	9.45E-05	9.06E-05	8.70E-05	3.24E-05	3.11E-05	0.00E+00	0.00E+00
371082.013760906.01	371082.01	3760906.01	1.24E-06	2.56E-05	3.00E-06	3.87E-06	1.30E-04	1.16E-04	1.16E-04	1.16E-04	1.15E-04	1.01E-04	9.69E-05	9.31E-05	3.46E-05	3.32E-05	0.00E+00	0.00E+00
371115.013760907.01	371115.01	3760907.01	1.90E-06	3.92E-05	4.59E-06	5.93E-06	1.98E-04	1.77E-04	1.78E-04	1.78E-04	1.76E-04	1.55E-04	1.48E-04	1.42E-04	5.30E-05	5.09E-05	0.00E+00	0.00E+00
371125.013760907.01	371125.01	3760907.01	2.31E-06	4.76E-05	5.56E-06	7.19E-06	2.41E-04	2.15E-04	2.15E-04	2.15E-04	2.13E-04	1.88E-04	1.80E-04	1.73E-04	6.42E-05	6.17E-05	0.00E+00	0.00E+00
371131.013760903.01	371131.01	3760903.01	2.64E-06	5.45E-05	6.37E-06	8.23E-06	2.75E-04	2.46E-04	2.47E-04	2.47E-04	2.44E-04	2.15E-04	2.06E-04	1.98E-04	7.36E-05	7.07E-05	0.00E+00	0.00E+00
371065.013760917.01	371065.01	3760917.01	1.06E-06	2.19E-05	2.56E-06	3.31E-06	1.11E-04	9.89E-05	9.92E-05	9.92E-05	9.80E-05	8.64E-05	8.28E-05	7.95E-05	2.96E-05	2.84E-05	0.00E+00	0.00E+00
371095.013760917.01	371095.01	3760917.01	1.42E-06	2.92E-05	3.42E-06	4.42E-06	1.48E-04	1.32E-04	1.32E-04	1.32E-04	1.31E-04	1.15E-04	1.11E-04	1.06E-04	3.95E-05	3.79E-05	0.00E+00	0.00E+00
371105.013760917.01	371105.01	3760917.01	1.61E-06	3.32E-05	3.88E-06	5.02E-06	1.68E-04	1.50E-04	1.50E-04	1.50E-04	1.49E-04	1.31E-04	1.26E-04	1.21E-04	4.49E-05	4.31E-05	0.00E+00	0.00E+00
371115.013760917.01	371115.01	3760917.01	1.88E-06	3.88E-05	4.53E-06	5.86E-06	1.96E-04	1.75E-04	1.76E-04	1.76E-04	1.74E-04	1.53E-04	1.47E-04	1.41E-04	5.24E-05	5.03E-05	0.00E+00	0.00E+00
371125.013760912.01	371125.01	3760912.01	2.30E-06	4.75E-05	5.55E-06	7.17E-06	2.40E-04	2.14E-04	2.15E-04	2.15E-04	2.12E-04	1.87E-04	1.79E-04	1.72E-04	6.41E-05	6.15E-05	0.00E+00	0.00E+00
371067.013760927.01	371067.01	3760927.01	1.07E-06	2.21E-05	2.59E-06	3.34E-06	1.12E-04	9.98E-05	1.00E-04	1.00E-04	9.90E-05	8.72E-05	8.36E-05	8.03E-05	2.99E-05	2.87E-05	0.00E+00	0.00E+00
371075.013760927.01	371075.01	3760927.01	1.15E-06	2.36E-05	2.76E-06	3.57E-06	1.20E-04	1.07E-04	1.07E-04	1.07E-04	1.06E-04	9.32E-05	8.94E-05	8.58E-05	3.19E-05	3.07E-05	0.00E+00	0.00E+00
371085.013760927.01	371085.01	3760927.01	1.26E-06	2.59E-05	3.03E-06	3.92E-06	1.31E-04	1.17E-04	1.17E-04	1.17E-04	1.16E-04	1.02E-04	9.80E-05	9.41E-05	3.50E-05	3.36E-05	0.00E+00	0.00E+00
371095.013760927.01	371095.01	3760927.01	1.40E-06	2.88E-05	3.37E-06	4.35E-06	1.46E-04	1.30E-04	1.30E-04	1.30E-04	1.29E-04	1.14E-04	1.09E-04	1.05E-04	3.89E-05	3.73E-05	0.00E+00	0.00E+00
371105.013760923.01	371105.01	3760923.01	1.60E-06	3.29E-05	3.84E-06	4.97E-06	1.66E-04	1.48E-04	1.49E-04	1.49E-04	1.47E-04	1.30E-04	1.24E-04	1.19E-04	4.44E-05	4.26E-05	0.00E+00	0.00E+00
371067.013760937.01	371067.01	3760937.01	1.06E-06	2.19E-05	2.56E-06	3.31E-06	1.11E-04	9.89E-05	9.92E-05	9.92E-05	9.81E-05	8.64E-05	8.28E-05	7.96E-05	2.96E-05	2.84E-05	0.00E+00	0.00E+00
371075.013760937.01	371075.01	3760937.01	1.13E-06	2.34E-05	2.73E-06	3.53E-06	1.18E-04	1.05E-04	1.06E-04	1.06E-04	1.05E-04	9.21E-05	8.83E-05	8.48E-05	3.15E-05	3.03E-05	0.00E+00	0.00E+00
371085.013760935.01	371085.01	3760935.01	1.24E-06	2.56E-05	2.99E-06	3.87E-06	1.29E-04	1.16E-04	1.16E-04	1.16E-04	1.15E-04	1.01E-04	9.68E-05	9.30E-05	3.46E-05	3.32E-05	0.00E+00	0.00E+00
371075.013760941.01	371075.01	3760941.01	1.13E-06	2.32E-05	2.72E-06	3.51E-06	1.17E-04	1.05E-04	1.05E-04	1.05E-04	1.04E-04	9.16E-05	8.78E-05	8.44E-05	3.14E-05	3.01E-05	0.00E+00	0.00E+00
371082.013760792.01	371082.01	3760792.01	1.06E-06	2.19E-05	2.56E-06	3.31E-06	1.11E-04	9.88E-05	9.91E-05	9.91E-05	9.79E-05	8.63E-05	8.27E-05	7.95E-05	2.95E-05	2.84E-05	0.00E+00	0.00E+00
371092.013760792.01	371092.01	3760792.01	1.16E-06	2

Finishing/Painting-2	Paving			Child Risk					Overlapping Phases - Maximum GLC			
2029	2029			3rd Trimester	0<2	2<16	Total	per million	2026	2027	2028	2029
0.00E+00	4.43E-06			0.00E+00	0.00E+00	1.67E-09	1.67E-09	1.67E-03	3.73E-04	4.46E-04	3.29E-04	1.73E-04
0.00E+00	3.38E-06			0.00E+00	0.00E+00	1.28E-09	1.28E-09	1.28E-03	2.85E-04	3.41E-04	2.52E-04	1.32E-04
0.00E+00	3.64E-06			0.00E+00	0.00E+00	1.38E-09	1.38E-09	1.38E-03	3.07E-04	3.66E-04	2.71E-04	1.42E-04
0.00E+00	3.93E-06			0.00E+00	0.00E+00	1.49E-09	1.49E-09	1.49E-03	3.31E-04	3.96E-04	2.92E-04	1.54E-04
0.00E+00	4.12E-06			0.00E+00	0.00E+00	1.56E-09	1.56E-09	1.56E-03	3.47E-04	4.15E-04	3.07E-04	1.61E-04
0.00E+00	2.76E-06			0.00E+00	0.00E+00	1.04E-09	1.04E-09	1.04E-03	2.32E-04	2.77E-04	2.05E-04	1.08E-04
0.00E+00	3.33E-06			0.00E+00	0.00E+00	1.26E-09	1.26E-09	1.26E-03	2.81E-04	3.35E-04	2.48E-04	1.30E-04
0.00E+00	3.57E-06			0.00E+00	0.00E+00	1.35E-09	1.35E-09	1.35E-03	3.01E-04	3.59E-04	2.66E-04	1.40E-04
0.00E+00	3.84E-06			0.00E+00	0.00E+00	1.45E-09	1.45E-09	1.45E-03	3.24E-04	3.87E-04	2.86E-04	1.50E-04
0.00E+00	2.59E-06			0.00E+00	0.00E+00	9.79E-10	9.79E-10	9.79E-04	2.18E-04	2.61E-04	1.93E-04	1.01E-04
0.00E+00	2.74E-06			0.00E+00	0.00E+00	1.04E-09	1.04E-09	1.04E-03	2.31E-04	2.76E-04	2.04E-04	1.07E-04
0.00E+00	2.90E-06			0.00E+00	0.00E+00	1.10E-09	1.10E-09	1.10E-03	2.45E-04	2.92E-04	2.16E-04	1.14E-04
0.00E+00	3.09E-06			0.00E+00	0.00E+00	1.17E-09	1.17E-09	1.17E-03	2.60E-04	3.11E-04	2.30E-04	1.21E-04
0.00E+00	3.30E-06			0.00E+00	0.00E+00	1.25E-09	1.25E-09	1.25E-03	2.78E-04	3.32E-04	2.45E-04	1.29E-04
0.00E+00	3.53E-06			0.00E+00	0.00E+00	1.33E-09	1.33E-09	1.33E-03	2.97E-04	3.55E-04	2.63E-04	1.38E-04
0.00E+00	3.79E-06			0.00E+00	0.00E+00	1.43E-09	1.43E-09	1.43E-03	3.20E-04	3.82E-04	2.82E-04	1.49E-04
0.00E+00	2.73E-06			0.00E+00	0.00E+00	1.03E-09	1.03E-09	1.03E-03	2.30E-04	2.75E-04	2.03E-04	1.07E-04
0.00E+00	2.89E-06			0.00E+00	0.00E+00	1.09E-09	1.09E-09	1.09E-03	2.44E-04	2.91E-04	2.15E-04	1.13E-04
0.00E+00	3.07E-06			0.00E+00	0.00E+00	1.16E-09	1.16E-09	1.16E-03	2.59E-04	3.10E-04	2.29E-04	1.20E-04
0.00E+00	3.28E-06			0.00E+00	0.00E+00	1.24E-09	1.24E-09	1.24E-03	2.76E-04	3.30E-04	2.44E-04	1.28E-04
0.00E+00	3.51E-06			0.00E+00	0.00E+00	1.33E-09	1.33E-09	1.33E-03	2.96E-04	3.53E-04	2.61E-04	1.37E-04
0.00E+00	3.77E-06			0.00E+00	0.00E+00	1.43E-09	1.43E-09	1.43E-03	3.18E-04	3.80E-04	2.81E-04	1.48E-04
0.00E+00	4.08E-06			0.00E+00	0.00E+00	1.54E-09	1.54E-09	1.54E-03	3.44E-04	4.11E-04	3.03E-04	1.60E-04
0.00E+00	2.89E-06			0.00E+00	0.00E+00	1.09E-09	1.09E-09	1.09E-03	2.44E-04	2.91E-04	2.15E-04	1.13E-04
0.00E+00	3.07E-06			0.00E+00	0.00E+00	1.16E-09	1.16E-09	1.16E-03	2.59E-04	3.09E-04	2.28E-04	1.20E-04
0.00E+00	3.28E-06			0.00E+00	0.00E+00	1.24E-09	1.24E-09	1.24E-03	2.76E-04	3.30E-04	2.44E-04	1.28E-04
0.00E+00	3.51E-06			0.00E+00	0.00E+00	1.33E-09	1.33E-09	1.33E-03	2.96E-04	3.53E-04	2.61E-04	1.37E-04
0.00E+00	3.78E-06			0.00E+00	0.00E+00	1.43E-09	1.43E-09	1.43E-03	3.18E-04	3.80E-04	2.81E-04	1.48E-04
0.00E+00	3.99E-06			0.00E+00	0.00E+00	1.51E-09	1.51E-09	1.51E-03	3.36E-04	4.02E-04	2.97E-04	1.56E-04
0.00E+00	3.08E-06			0.00E+00	0.00E+00	1.16E-09	1.16E-09	1.16E-03	2.59E-04	3.10E-04	2.29E-04	1.20E-04
0.00E+00	3.28E-06			0.00E+00	0.00E+00	1.24E-09	1.24E-09	1.24E-03	2.77E-04	3.31E-04	2.44E-04	1.29E-04
0.00E+00	3.52E-06			0.00E+00	0.00E+00	1.33E-09	1.33E-09	1.33E-03	2.97E-04	3.55E-04	2.62E-04	1.38E-04
0.00E+00	3.79E-06			0.00E+00	0.00E+00	1.43E-09	1.43E-09	1.43E-03	3.19E-04	3.81E-04	2.82E-04	1.48E-04
0.00E+00	3.09E-06			0.00E+00	0.00E+00	1.17E-09	1.17E-09	1.17E-03	2.60E-04	3.11E-04	2.30E-04	1.21E-04
0.00E+00	3.30E-06			0.00E+00	0.00E+00	1.25E-09	1.25E-09	1.25E-03	2.78E-04	3.33E-04	2.46E-04	1.29E-04
0.00E+00	3.50E-06			0.00E+00	0.00E+00	1.32E-09	1.32E-09	1.32E-03	2.95E-04	3.52E-04	2.60E-04	1.37E-04
0.00E+00	3.11E-06			0.00E+00	0.00E+00	1.17E-09	1.17E-09	1.17E-03	2.62E-04	3.13E-04	2.31E-04	1.22E-04
0.00E+00	3.33E-06			0.00E+00	0.00E+00	1.26E-09	1.26E-09	1.26E-03	2.81E-04	3.35E-04	2.48E-04	1.30E-04
0.00E+00	3.35E-06			0.00E+00	0.00E+00	1.26E-09	1.26E-09	1.26E-03	2.82E-04	3.37E-04	2.49E-04	1.31E-04
0.00E+00	5.11E-06			0.00E+00	0.00E+00	1.93E-09	1.93E-09	1.93E-03	4.31E-04	5.15E-04	3.80E-04	2.00E-04
0.00E+00	6.05E-06			0.00E+00	0.00E+00	2.29E-09	2.29E-09	2.29E-03	5.10E-04	6.09E-04	4.50E-04	2.37E-04
0.00E+00	7.43E-06			0.00E+00	0.00E+00	2.81E-09	2.81E-09	2.81E-03	6.27E-04	7.48E-04	5.53E-04	2.91E-04
0.00E+00	9.66E-06			0.00E+00	0.00E+00	3.65E-09	3.65E-09	3.65E-03	8.14E-04	9.72E-04	7.18E-04	3.78E-04
0.00E+00	5.30E-06			0.00E+00	0.00E+00	2.00E-09	2.00E-09	2.00E-03	4.47E-04	5.33E-04	3.94E-04	2.07E-04
0.00E+00	6.32E-06			0.00E+00	0.00E+00	2.39E-09	2.39E-09	2.39E-03	5.33E-04	6.37E-04	4.70E-04	2.48E-04
0.00E+00	7.85E-06			0.00E+00	0.00E+00	2.97E-09	2.97E-09	2.97E-03	6.62E-04	7.91E-04	5.84E-04	3.07E-04
0.00E+00	1.04E-05			0.00E+00	0.00E+00	3.92E-09	3.92E-09	3.92E-03	8.74E-04	1.04E-03	7.71E-04	4.06E-04
0.00E+00	5.39E-06			0.00E+00	0.00E+00	2.04E-09	2.04E-09	2.04E-03	4.55E-04	5.43E-04	4.01E-04	2.11E-04
0.00E+00	8.08E-06			0.00E+00	0.00E+00	3.05E-09	3.05E-09	3.05E-03	6.81E-04	8.13E-04	6.01E-04	3.16E-04
0.00E+00	1.12E-05			0.00E+00	0.00E+00	4.24E-09	4.24E-09	4.24E-03	9.44E-04	1.13E-03	8.33E-04	4.39E-04
0.00E+00	2.80E-06			0.00E+00	0.00E+00	1.06E-09	1.06E-09	1.06E-03	2.36E-04	2.82E-04	2.08E-04	1.09E-04
0.00E+00	3.04E-06			0.00E+00	0.00E+00	1.15E-09	1.15E-09	1.15E-03	2.57E-04	3.06E-04	2.26E-04	1.19E-04
0.00E+00	3.34E-06			0.00E+00	0.00E+00	1.26E-09	1.26E-09	1.26E-03	2.82E-04	3.37E-04	2.49E-04	1.31E-04
0.00E+00	3.72E-06			0.00E+00	0.00E+00	1.41E-09	1.41E-09	1.41E-03	3.13E-04	3.74E-04	2.77E-04	1.46E-04
0.00E+00	4.19E-06			0.00E+00	0.00E+00	1.59E-09	1.59E-09	1.59E-03	3.54E-04	4.22E-04	3.12E-04	1.64E-04
0.00E+00	4.68E-06			0.00E+00	0.00E+00	1.77E-09	1.77E-09	1.77E-03	3.94E-04	4.71E-04	3.48E-04	1.83E-04
0.00E+00	2.82E-06			0.00E+00	0.00E+00	1.07E-09	1.07E-09	1.07E-03	2.38E-04	2.84E-04	2.10E-04	1.10E-04
0.00E+00	3.07E-06			0.00E+00	0.00E+00	1.16E-09	1.16E-09	1.16E-03	2.59E-04	3.09E-04	2.29E-04	1.20E-04
0.00E+00	3.38E-06			0.00E+00	0.00E+00	1.28E-09	1.28E-09	1.28E-03	2.85E-04	3.40E-04	2.52E-04	1.32E-04
0.00E+00	3.77E-06			0.00E+00	0.00E+00	1.42E-09	1.42E-09	1.42E-03	3.18E-04	3.79E-04	2.80E-04	1.48E-04
0.00E+00	4.27E-06			0.00E+00	0.00E+00	1.61E-09	1.61E-09	1.61E-03	3.60E-04	4.30E-04	3.17E-04	1.67E-04
0.00E+00	2.83E-06			0.00E+00	0.00E+00	1.07E-09	1.07E-09	1.07E-03	2.39E-04	2.85E-04	2.11E-04	1.11E-04
0.00E+00	3.09E-06			0.00E+00	0.00E+00	1.17E-09	1.17E-09	1.17E-03	2.61E-04	3.11E-04	2.30E-04	1.21E-04
0.00E+00	3.37E-06			0.00E+00	0.00E+00	1.27E-09	1.27E-09	1.27E-03	2.84E-04	3.39E-04	2.51E-04	1.32E-04
0.00E+00	3.79E-06			0.00E+00	0.00E+00	1.43E-09	1.43E-09	1.43E-03	3.19E-04	3.81E-04	2.82E-04	1.48E-04
0.00E+00	4.30E-06			0.00E+00	0.00E+00	1.62E-09	1.62E-09	1.62E-03	3.62E-04	4.32E-04	3.20E-04	1.68E-04
0.00E+00	2.84E-06			0.00E+00	0.00E+00	1.07E-09	1.07E-09	1.07E-03	2.39E-04	2.86E-04	2.11E-04	1.11E-04
0.00E+00	3.10E-06			0.00E+00	0.00E+00	1.17E-09	1.17E-09	1.17E-03	2.61E-04	3.12E-04	2.31E-04	1.21E-04
0.00E+00	3.31E-06			0.00E+00	0.00E+00	1.25E-09	1.25E-09	1.25E-03	2.79E-04	3.34E-04	2.47E-04	1.30E-04
0.00E+00	6.13E-06			0.00E+00	0.00E+00	2.32E-09	2.32E-09	2.32E-03	5.16E-04	6.17E-04	4.56E-04	2.40E-04
0.00E+00	2.84E-06			0.00E+00	0.00E+00	1.07E-09	1.07E-09	1.07E-03	2.39E-04	2.86E-04	2.11E-04	1.11E-04
0.00E+00	3.10E-06			0.00E+00	0.00E+00	1.17E-09	1.17E-09	1.17E-03	2.61E-04	3.12E-04	2.30E-04	1.21E-04
0.00E+00	3.31E-06			0.00E+00	0.00E+00	1.25E-09	1.25E-09	1.25E-03	2.79E-04	3.33E-04	2.46E-04	1.30E-04
0.00E+00	5.07E-06			0.00E+00	0.00E+00	1.92E-09	1.92E-09	1.92E-03	4.27E-04	5.10E-04	3.77E-04	1.98E-04
0.00E+00	6.14E-06			0.00E+00	0.00E+00	2.32E-09	2.32E-09	2.32E-03	5.18E-04	6.19E-04	4.57E-04	2.41E-04
0.00E+00	7.04E-06			0.00E+00	0.00E+00	2.66E-09	2.66E-09	2.66E-03	5.93E-04	7.08E-04	5.23E-04	2.76E-04
0.00E+00	2.83E-06			0.00E+00	0.00E+00	1.07E-09	1.07E-09	1.07E-03	2.38E-04	2.85E-04	2.10E-04	1.11E-04
0.00E+00	3.78E-06			0.00E+00	0.00E+00	1.43E-09	1.43E-09	1.43E-03	3.18E-04	3.80E-04	2.81E-04	1.48E-04
0.00E+00	4.29E-06			0.00E+00	0.00E+00	1.62E-09	1.62E-09	1.62E-03	3.62E-04	4.32E-04	3.19E-04	1.68E-04
0.00E+00	5.01E-06			0.00E+00	0.00E+00	1.89E-09	1.89E-09	1.89E-03	4.22E-04	5.04E-04	3.73E-04	1.96E-04
0.00E+00	6.13E-06			0.00E+00	0.00E+00	2.32E-09	2.32E-09	2.32E-03	5.17E-04	6.17E-04	4.56E-04	2.40E-04
0.00E+00	2.86E-06			0.00E+00	0.00E+00	1.08E-09	1.08E-09	1.08E-03	2.41E-04	2.88E-04	2.12E-04	1.12E-04
0.00E+00	3.05E-06			0.00E+00	0.00E+00	1.15E-09	1.15E-09	1.15E-03	2.57E-04	3.07E-04	2.27E-04	1.20E-04
0.00E+00	3.35E-06			0.00E+00	0.00E+00	1.27E-09	1.27E-09	1.27E-03	2.82E-04	3.37E-04	2.49E-04	1.31E-04
0.00E+00	3.72E-06			0.00E+00	0.00E+00	1.41E-09	1.41E-09	1.41E-03	3.13E-04	3.74E-04	2.77E-04	1.46E-04
0.00E+00	4.24E-06			0.00E+00	0.00E+00	1.60E-09	1.60E-09	1.60E-03	3.58E-04	4.27E-04	3.16E-04	1.66E-04
0.00E+00	2.83E-06			0.00E+00	0.00E+00	1.07E-09	1.07E-09	1.07E-03	2.39E-04	2.85E-04	2.10E-04	1.11E-04
0.00E+00	3.02E-06			0.00E+00	0.00E+00	1.14E-09	1.14E-09	1.14E-03	2.54E-04	3.04E-04	2.24E-04	1.18E-04
0.00E+00	3.31E-06			0.00E+00	0.00E+00	1.25E-09	1.25E-09	1.25E-03	2.79E-04	3.33E-04	2.46E-04	1.29E-04
0.00E+00	3.00E-06			0.00E+00	0.00E+00	1.13E-09	1.13E-09	1.13E-03	2.53E-04	3.02E-04	2.23E-04	1.17E-04
0.00E+00	2.83E-06			0.00E+00	0.00E+00	1.07E-09	1.07E-09	1.07E-03	2.38E-04	2.85E-04	2.10E-04	1.11E-04
0.00E+00	3.07E-06			0.00E+00	0.00E+00	1.16E-09	1.16E-09	1.16E-03	2.59E-04	3.09E-04	2.29E-04	1.20E-04
0.00E+00	3.37E-06			0.00E+00	0.00E+00	1.27E-09	1.27E-09	1.27E-03	2.84E-04	3.39E-04	2.51E-04	1.32E-04
0.00E+00	3.73E-06			0.00E+00	0.00E+00	1.41E-09	1.41E-09	1.41E-03	3.15E-04	3.76E-04	2.78E-04	1.46E-04
0.00E+00	4.19E-06			0.00E+00	0.00E+00	1.58E-09	1.58E-09	1.58E-03	3.53E-04	4.22E-04	3.12E-04	1.64E-04
0.00E+00	4.79E-06			0.00E+00	0.00E+00	1.81E-09	1.81E-09	1.81E-03	4.04E-04	4.82E-04	3.56E-04	1.88E-04
0.00E+00	5.62E-06			0.00E+00	0.00E+00	2.12E-09	2.12E-09	2.12E-03	4.73E-04	5.65E-04	4.18E-04	2.20E-04
0.00E+00	6.83E-06			0.00E+00	0.00E+00	2.58E-09	2.58E-09	2.58E-03	5.76E-04	6.88E-04	5.08E-04	2.68E-04
0.00E+00	8.78E-06			0.00E+00	0.00E+00	3.32E-09	3.32E-09	3.32E-03	7.40E-04	8.84E-04	6.53E-04	3.44E-04
0.00E+00	2.89E-06			0.00E+00	0.00E+00	1.09E-09	1.09E-09	1.09E-03	2.44E-04	2.91E-04	2.15E-04	1.13E-04
0.00E+00	3.15E-06			0.00E+00	0.00E+00	1.19E-09	1.19E-09	1.19E-03	2.65E-04	3.17E-04	2.34E-04	1.23E-04
0.00E+00	3.46E-06			0.00E+00	0.00E+00	1.31E-09	1.31E-09	1.31E-03	2.92E-04	3.48E-04	2.57E-04	1.35E-04
0.00E+00	3.84E-06			0.00E+00	0.00E+00	1.45E-09	1.45E-09	1.45E-03	3.24E-04	3.87E-04	2.86E-04	1.51E-04
0.00E+00	4.33E-06			0.00E+00	0.00E+00	1.64E-09	1.64E-09	1.64E-03	3.65E-04	4.36E-04	3.22E-04	1.70E-04
0.00E+00	4.98E-06			0.00E+00	0.00E+00	1.88E-09	1.88E-09	1.88E-03	4.19E-04	5.01E-04	3.70E-04	1.95E-04
0.00E+00	5.87E-06			0.00E+00	0.00E+00	2.22E-09	2.22E-09	2.22E-03	4.95E-04	5.91E-04	4.37E-04	2.30E-04
0.00E+00	7.21E-06			0.00E+00	0.00E+00	2.73E-09	2.73E-09	2.73E-03	6.08E-04	7.26E-04	5.36E-04	2.82E-04
0.00E+00	9.39E-06			0.00E+00	0.00E+00	3.55E-09	3.55E-09	3.55E-03	7.92E-04	9.46E-04	6.99E-04	3.68E-04
0.00E+00	2.55E-06			0.00E+00	0.00E+00	9.65E-10	9.65E-10	9.65E-04	2.15E-04	2.57E-04	1.90E-04	1.00E-04
0.00E+00	2.76E-06			0.00E+00	0.00E+00	1.04E-09	1.04E-09	1.04E-03	2.32E-04	2.77E-04	2.05E-04	1.08E-04
0.00E+00	3.00E-06			0.00E+00	0.00E+00	1.13E-09	1.13E-09	1.13E-03	2.53E-04	3.02E-04	2.23E-04	1.17E-04
0.00E+00	3.28E-06			0.00E+00	0.00E+00	1.24E-09	1.24E-09	1.24E-03	2.77E-04	3.31E-04	2.44E-04	1.29E-04
0.00E+00	3.64E-06			0.00E+00	0.00E+00	1.38E-09	1.38E-09	1.38E-03	3.07E-04	3.67E-04	2.71E-04	1.43E-04
0.00E+00	4.10E-06			0.00E+00	0.00E+00	1.55E-09	1.55E-09	1.55E-03	3.45E-04	4.13E-04	3.05E-04	1.60E-04
0.00E+00	4.71E-06			0.00E+00	0.00E+00	1.78E-09	1.78E-09	1.78E-03	3.97E-04	4.74E-04	3.50E-04	1.84E-04
0.00E+00	5.57E-06			0.00E+00	0.00E+00	2.10E-09	2.10E-09	2.10E-03	4.69E-04	5.60E-04	4.14E-04	2.18E-04
0.00E+00	2.62E-06			0.00E+00	0.00E+00	9.89E-10	9.89E-10	9.89E-04	2.21E-04	2.63E-04	1.95E-04	1.02E-04
0.00E+00	2.83E-06			0.00E+00	0.00E+00	1.07E-09	1.07E-09	1.07E-03	2.38E-04	2.85E-04	2.10E-04	1.11E-04
0.00E+00	3.08E-06			0.00E+00	0.00E+00	1.16E-09	1.16E-09	1.16E-03	2.60E-04	3.10E-04	2.29E-04	1.21E-04
0.00E+00	3.38E-06			0.00E+00	0.00E+00	1.28E-09	1.28E-09	1.28E-03	2.85E-04	3.41E-04	2.52E-04	1.33E-04
0.00E+00	3.76E-06			0.00E+00	0.00E+00	1.42E-09	1.42E-09	1.42E-03	3.17E-04	3.79E-04	2.80E-04	1.47E-04
0.00E+00	4.24E-06			0.00E+00	0.00E+00	1.60E-09	1.60E-09	1.60E-03	3.58E-04	4.27E-04	3.16E-04	1.66E-04
0.00E+00	4.89E-06			0.00E+00	0.00E+00	1.85E-09	1.85E-09	1.85E-03	4.13E-04	4.93E-04	3.64E-04	1.92E-04
0.00E+00	5.82E-06			0.00E+00	0.00E+00	2.20E-09	2.20E-09	2.20E-03	4.91E-04	5.86E-04	4.33E-04	2.28E-04
0.00E+00	7.27E-06			0.00E+00	0.00E+00	2.75E-09	2.75E-09	2.75E-03	6.13E-04	7.32E-04	5.40E-04	2.85E-04
0.00E+00	2.68E-06			0.00E+00	0.00E+00	1.01E-09	1.01E-09	1.01E-03	2.26E-04	2.70E-04	1.99E-04	1.05E-04
0.00E+00	2.90E-06			0.00E+00	0.00E+00	1.10E-09	1.10E-09	1.10E-03	2.45E-04	2.92E-04	2.16E-04	1.14E-04
0.00E+00	3.17E-06			0.00E+00	0.00E+00	1.20E-09	1.20E-09	1.20E-03	2.67E-04	3.19E-04	2.36E-04	1.24E-04
0.00E+00	3.49E-06			0.00E+00	0.00E+00	1.32E-09	1.32E-09	1.32E-03	2.94E-04	3.51E-04	2.60E-04	1.37E-04
0.00E+00	3.89E-06			0.00E+00	0.00E+00	1.47E-09	1.47E-09	1.47E-03	3.28E-04	3.91E-04	2.89E-04	1.52E-04

Unique Identifier	X (UTM)	Y (UTM)	Demolition 2026	Demolition - Hauling 2026	Site Preparation 2026	Grading/Excavation 2026	Grading/Excavation - Hauling 2026	Concrete - Garage - Trucks 2026	Concrete - Garage - Trucks 2027	Concrete - Podium 1 - Trucks 2027	Concrete - Podium 2 - Trucks 2028	Building Construction-1 2027	Building Construction-1 2028	Building Construction-1 2029	Building Construction-2 2028	Building Construction-2 2029	Finishing/Painting-1 2028	Finishing/Painting-1 2029
371137.013760755.01	371137.01	3760755.01	1.65E-06	3.41E-05	3.99E-06	5.15E-06	1.72E-04	1.54E-04	1.54E-04	1.54E-04	1.53E-04	1.34E-04	1.29E-04	1.24E-04	4.60E-05	4.42E-05	0.00E+00	0.00E+00
371147.013760755.01	371147.01	3760755.01	1.92E-06	3.95E-05	4.62E-06	5.97E-06	2.00E-04	1.78E-04	1.79E-04	1.79E-04	1.77E-04	1.56E-04	1.49E-04	1.43E-04	5.33E-05	5.12E-05	0.00E+00	0.00E+00
371157.013760755.01	371157.01	3760755.01	2.30E-06	4.73E-05	5.53E-06	7.15E-06	2.39E-04	2.14E-04	2.14E-04	2.14E-04	2.12E-04	1.87E-04	1.79E-04	1.72E-04	6.39E-05	6.14E-05	0.00E+00	0.00E+00
371167.013760750.01	371167.01	3760750.01	2.81E-06	5.80E-05	6.77E-06	8.76E-06	2.93E-04	2.62E-04	2.62E-04	2.62E-04	2.59E-04	2.28E-04	2.19E-04	2.10E-04	7.82E-05	7.51E-05	0.00E+00	0.00E+00
371540.013760439.01	371540.01	3760439.01	3.99E-07	8.23E-06	9.62E-07	1.24E-06	4.16E-05	3.71E-05	3.73E-05	3.73E-05	3.68E-05	3.24E-05	3.11E-05	2.99E-05	1.11E-05	1.07E-05	0.00E+00	0.00E+00
371550.013760439.01	371550.01	3760439.01	4.10E-07	8.44E-06	9.87E-07	1.28E-06	4.27E-05	3.81E-05	3.82E-05	3.82E-05	3.78E-05	3.33E-05	3.19E-05	3.07E-05	1.14E-05	1.09E-05	0.00E+00	0.00E+00
371540.013760449.01	371540.01	3760449.01	4.26E-07	8.79E-06	1.03E-06	1.33E-06	4.44E-05	3.96E-05	3.98E-05	3.98E-05	3.93E-05	3.46E-05	3.32E-05	3.19E-05	1.19E-05	1.14E-05	0.00E+00	0.00E+00
371550.013760449.01	371550.01	3760449.01	4.31E-07	8.87E-06	1.04E-06	1.34E-06	4.48E-05	4.00E-05	4.02E-05	4.02E-05	3.97E-05	3.50E-05	3.35E-05	3.22E-05	1.20E-05	1.15E-05	0.00E+00	0.00E+00
371560.013760449.01	371560.01	3760449.01	4.30E-07	8.86E-06	1.04E-06	1.34E-06	4.48E-05	4.00E-05	4.01E-05	4.01E-05	3.97E-05	3.49E-05	3.35E-05	3.22E-05	1.20E-05	1.15E-05	0.00E+00	0.00E+00
371570.013760449.01	371570.01	3760449.01	4.28E-07	8.81E-06	1.03E-06	1.33E-06	4.45E-05	3.98E-05	3.99E-05	3.99E-05	3.94E-05	3.47E-05	3.33E-05	3.20E-05	1.19E-05	1.14E-05	0.00E+00	0.00E+00
371530.013760459.01	371530.01	3760459.01	4.48E-07	9.23E-06	1.08E-06	1.39E-06	4.67E-05	4.17E-05	4.18E-05	4.18E-05	4.13E-05	3.64E-05	3.49E-05	3.35E-05	1.25E-05	1.20E-05	0.00E+00	0.00E+00
371540.013760459.01	371540.01	3760459.01	4.53E-07	9.33E-06	1.09E-06	1.41E-06	4.72E-05	4.21E-05	4.23E-05	4.23E-05	4.18E-05	3.68E-05	3.53E-05	3.39E-05	1.26E-05	1.21E-05	0.00E+00	0.00E+00
371550.013760459.01	371550.01	3760459.01	4.56E-07	9.39E-06	1.10E-06	1.42E-06	4.74E-05	4.24E-05	4.25E-05	4.25E-05	4.20E-05	3.70E-05	3.55E-05	3.41E-05	1.27E-05	1.22E-05	0.00E+00	0.00E+00
371560.013760459.01	371560.01	3760459.01	4.56E-07	9.39E-06	1.10E-06	1.42E-06	4.75E-05	4.24E-05	4.25E-05	4.25E-05	4.20E-05	3.70E-05	3.55E-05	3.41E-05	1.27E-05	1.22E-05	0.00E+00	0.00E+00
371570.013760459.01	371570.01	3760459.01	4.54E-07	9.35E-06	1.09E-06	1.41E-06	4.72E-05	4.22E-05	4.23E-05	4.23E-05	4.18E-05	3.68E-05	3.53E-05	3.39E-05	1.26E-05	1.21E-05	0.00E+00	0.00E+00
371580.013760459.01	371580.01	3760459.01	4.48E-07	9.23E-06	1.08E-06	1.39E-06	4.67E-05	4.17E-05	4.18E-05	4.18E-05	4.13E-05	3.64E-05	3.49E-05	3.35E-05	1.25E-05	1.20E-05	0.00E+00	0.00E+00
371590.013760459.01	371590.01	3760459.01	4.41E-07	9.08E-06	1.06E-06	1.37E-06	4.59E-05	4.10E-05	4.11E-05	4.11E-05	4.06E-05	3.58E-05	3.43E-05	3.30E-05	1.23E-05	1.18E-05	0.00E+00	0.00E+00
371600.013760459.01	371600.01	3760459.01	4.32E-07	8.91E-06	1.04E-06	1.35E-06	4.50E-05	4.02E-05	4.03E-05	4.03E-05	3.99E-05	3.51E-05	3.37E-05	3.23E-05	1.20E-05	1.16E-05	0.00E+00	0.00E+00
371530.013760469.01	371530.01	3760469.01	4.78E-07	9.84E-06	1.15E-06	1.49E-06	4.98E-05	4.44E-05	4.46E-05	4.46E-05	4.40E-05	3.88E-05	3.72E-05	3.57E-05	1.33E-05	1.28E-05	0.00E+00	0.00E+00
371540.013760469.01	371540.01	3760469.01	4.81E-07	9.92E-06	1.16E-06	1.50E-06	5.01E-05	4.47E-05	4.49E-05	4.49E-05	4.44E-05	3.91E-05	3.75E-05	3.60E-05	1.34E-05	1.29E-05	0.00E+00	0.00E+00
371550.013760469.01	371550.01	3760469.01	4.84E-07	9.98E-06	1.17E-06	1.51E-06	5.04E-05	4.50E-05	4.52E-05	4.52E-05	4.47E-05	3.93E-05	3.77E-05	3.62E-05	1.35E-05	1.29E-05	0.00E+00	0.00E+00
371560.013760469.01	371560.01	3760469.01	4.85E-07	9.99E-06	1.17E-06	1.51E-06	5.05E-05	4.51E-05	4.53E-05	4.53E-05	4.47E-05	3.94E-05	3.78E-05	3.63E-05	1.35E-05	1.30E-05	0.00E+00	0.00E+00
371570.013760469.01	371570.01	3760469.01	4.83E-07	9.96E-06	1.16E-06	1.50E-06	5.03E-05	4.49E-05	4.51E-05	4.51E-05	4.46E-05	3.93E-05	3.77E-05	3.62E-05	1.34E-05	1.29E-05	0.00E+00	0.00E+00
371580.013760469.01	371580.01	3760469.01	4.79E-07	9.86E-06	1.15E-06	1.49E-06	4.99E-05	4.45E-05	4.47E-05	4.47E-05	4.41E-05	3.89E-05	3.73E-05	3.58E-05	1.33E-05	1.28E-05	0.00E+00	0.00E+00
371590.013760469.01	371590.01	3760469.01	4.71E-07	9.70E-06	1.13E-06	1.47E-06	4.90E-05	4.38E-05	4.39E-05	4.39E-05	4.34E-05	3.82E-05	3.67E-05	3.52E-05	1.31E-05	1.26E-05	0.00E+00	0.00E+00
371510.013760479.01	371510.01	3760479.01	5.11E-07	1.05E-05	1.23E-06	1.59E-06	5.32E-05	4.75E-05	4.76E-05	4.76E-05	4.71E-05	4.15E-05	3.98E-05	3.82E-05	1.42E-05	1.36E-05	0.00E+00	0.00E+00
371520.013760479.01	371520.01	3760479.01	5.11E-07	1.05E-05	1.23E-06	1.59E-06	5.32E-05	4.75E-05	4.77E-05	4.77E-05	4.71E-05	4.15E-05	3.98E-05	3.82E-05	1.42E-05	1.37E-05	0.00E+00	0.00E+00
371530.013760479.01	371530.01	3760479.01	5.14E-07	1.06E-05	1.24E-06	1.60E-06	5.35E-05	4.78E-05	4.80E-05	4.80E-05	4.74E-05	4.18E-05	4.00E-05	3.85E-05	1.43E-05	1.37E-05	0.00E+00	0.00E+00
371540.013760479.01	371540.01	3760479.01	5.17E-07	1.07E-05	1.25E-06	1.61E-06	5.39E-05	4.81E-05	4.83E-05	4.83E-05	4.77E-05	4.20E-05	4.03E-05	3.87E-05	1.44E-05	1.38E-05	0.00E+00	0.00E+00
371550.013760479.01	371550.01	3760479.01	5.20E-07	1.07E-05	1.25E-06	1.62E-06	5.42E-05	4.84E-05	4.85E-05	4.85E-05	4.80E-05	4.22E-05	4.05E-05	3.89E-05	1.45E-05	1.39E-05	0.00E+00	0.00E+00
371560.013760479.01	371560.01	3760479.01	5.21E-07	1.07E-05	1.25E-06	1.62E-06	5.42E-05	4.84E-05	4.86E-05	4.86E-05	4.80E-05	4.23E-05	4.05E-05	3.89E-05	1.45E-05	1.39E-05	0.00E+00	0.00E+00
371570.013760479.01	371570.01	3760479.01	5.19E-07	1.07E-05	1.25E-06	1.62E-06	5.41E-05	4.83E-05	4.85E-05	4.85E-05	4.79E-05	4.22E-05	4.04E-05	3.88E-05	1.44E-05	1.39E-05	0.00E+00	0.00E+00
371580.013760479.01	371580.01	3760479.01	5.16E-07	1.06E-05	1.24E-06	1.60E-06	5.37E-05	4.79E-05	4.81E-05	4.81E-05	4.75E-05	4.19E-05	4.02E-05	3.86E-05	1.43E-05	1.38E-05	0.00E+00	0.00E+00
371590.013760479.01	371590.01	3760479.01	5.07E-07	1.04E-05	1.22E-06	1.58E-06	5.28E-05	4.71E-05	4.73E-05	4.73E-05	4.67E-05	4.11E-05	3.95E-05	3.79E-05	1.41E-05	1.35E-05	0.00E+00	0.00E+00
371510.013760489.01	371510.01	3760489.01	5.48E-07	1.13E-05	1.32E-06	1.70E-06	5.70E-05	5.09E-05	5.11E-05	5.11E-05	5.05E-05	4.45E-05	4.26E-05	4.10E-05	1.52E-05	1.46E-05	0.00E+00	0.00E+00
371520.013760489.01	371520.01	3760489.01	5.52E-07	1.14E-05	1.33E-06	1.72E-06	5.75E-05	5.13E-05	5.15E-05	5.15E-05	5.09E-05	4.48E-05	4.30E-05	4.13E-05	1.53E-05	1.47E-05	0.00E+00	0.00E+00
371530.013760489.01	371530.01	3760489.01	5.57E-07	1.15E-05	1.34E-06	1.74E-06	5.81E-05	5.18E-05	5.20E-05	5.20E-05	5.14E-05	4.53E-05	4.34E-05	4.17E-05	1.55E-05	1.49E-05	0.00E+00	0.00E+00
371540.013760489.01	371540.01	3760489.01	5.62E-07	1.16E-05	1.35E-06	1.75E-06	5.86E-05	5.23E-05	5.25E-05	5.25E-05	5.18E-05	4.57E-05	4.38E-05	4.21E-05	1.56E-05	1.50E-05	0.00E+00	0.00E+00
371550.013760489.01	371550.01	3760489.01	5.66E-07	1.17E-05	1.36E-06	1.76E-06	5.89E-05	5.26E-05	5.28E-05	5.28E-05	5.21E-05	4.59E-05	4.41E-05	4.23E-05	1.57E-05	1.51E-05	0.00E+00	0.00E+00
371560.013760489.01	371560.01	3760489.01	5.66E-07	1.17E-05	1.36E-06	1.76E-06	5.89E-05	5.26E-05	5.28E-05	5.28E-05	5.22E-05	4.60E-05	4.41E-05	4.23E-05	1.57E-05	1.51E-05	0.00E+00	0.00E+00
371570.013760489.01	371570.01	3760489.01	5.64E-07	1.16E-05	1.36E-06	1.76E-06	5.87E-05	5.24E-05	5.26E-05	5.26E-05	5.20E-05	4.58E-05	4.39E-05	4.22E-05	1.57E-05	1.51E-05	0.00E+00	0.00E+00
371580.013760489.01	371580.01	3760489.01	5.59E-07	1.15E-05	1.35E-06	1.74E-06	5.82E-05	5.20E-05	5.22E-05	5.22E-05	5.16E-05	4.54E-05	4.36E-05	4.18E-05	1.56E-05	1.49E-05	0.00E+00	0.00E+00
371590.013760489.01	371590.01	3760489.01	5.50E-07	1.13E-05	1.33E-06	1.71E-06	5.73E-05	5.12E-05	5.13E-05	5.13E-05	5.07E-05	4.47E-05	4.29E-05	4.12E-05	1.53E-05	1.47E-05	0.00E+00	0.00E+00
371510.013760499.01	371510.01	3760499.01	5.90E-07	1.22E-05	1.42E-06	1.84E-06	6.15E-05	5.49E-05	5.51E-05	5.51E-05	5.44E-05	4.79E-05	4.60E-05	4.42E-05	1.64E-05	1.58E-05	0.00E+00	0.00E+00
371520.013760499.01	371520.01	3760499.01	6.01E-07	1.24E-05	1.45E-06	1.87E-06	6.26E-05	5.59E-05	5.61E-05	5.61E-05	5.54E-05	4.88E-05	4.68E-05	4.50E-05	1.67E-05	1.61E-05	0.00E+00	0.00E+00
371530.013760499.01	371530.01	3760499.01	6.10E-07	1.26E-05	1.47E-06	1.90E-06	6.35E-05	5.67E-05	5.69E-05	5.69E-05	5.62E-05	4.95E-05	4.75E-05	4.56E-05	1.70E-05	1.63E-05	0.00E+00	0.00E+00
371540.013760499.01	371540.01	3760499.01	6.16E-07	1.27E-05	1.48E-06	1.92E-06	6.41E-05	5.73E-05	5.75E-05	5.75E-05	5.68E-05	5.00E-05	4.80E-05	4.61E-05	1.71E-05	1.65E-05	0.00E+00	0.00E+00
371550.013760499.01	371550.01	3760499.01	6.20E-07	1.28E-05	1.49E-06	1.93E-06	6.45E-05	5.76E-05	5.78E-05	5.78E-05	5.71E-05	5.03E-05	4.83E-05	4.63E-05	1.72E-05	1.66E-05	0.00E+00	0.00E+00
371560.013760499.01	371560.01	3760499.01	6.21E-07	1.28E-05	1.50E-06	1.93E-06	6.47E-05	5.78E-05	5.80E-05	5.80E-05	5.73E-05	5.05E-05	4.84E-05	4.65E-05	1.73E-05	1.66E-05	0.00E+00	0.00E+00
371570.013760499.01	371570.01	3760499.01	6.20E-07	1.28E-05	1.49E-06	1.93E-06	6.46E-05	5.76E-05	5.78E-05	5.78E-05	5.71E-05	5.03E-05	4.83E-05	4.64E-05	1.72E-05	1.66E-05	0.00E+00	0.00E+00
371580.013760499.01	371580.01	3760499.01	6.15E-07	1.27E-05	1.48E-06	1.91E-06	6.40E-05	5.72E-05	5.74E-05	5.74E-05	5.67E-05	4.99E-05	4.79E-05	4.60E-05	1.71E-05	1.64E-05	0.00E+00	0.00E+00
371510.013760509.01	371510.01	3760509.01	6.42E-07	1.32E-05	1.55E-06	2.00E-06	6.69E-05	5.97E-05	5.99E-05	5.99E-05	5.92E-05	5.22E-05	5.00E-05	4.81E-05	1.79E-05	1.72E-05	0.00E+00	0.00E+00
371520.013760509.01	371520.01	3760509.01	6.58E-07	1.36E-05	1.59E-06	2.05E-06	6.86E-05	6.12E-05	6.14E-05	6.14E-05	6.07E-05	5.35E-05	5.13E-05	4.92E-05	1.83E-05	1.76E-05	0.00E+00	0.00E+00
371530.013760509.01	371530.01	3760509.01	6.71E-07	1.38E-05	1.62E-06	2.09E-06	6.99E-05	6.24E-05	6.26E-05	6.26E-05	6.18E-05	5.45E-05	5.22E-05	5.02E-05	1.87E-05	1.79E-05	0.00E+00	0.00E+00
371540.013760509.01	371540.01	3760509.01	6.79E-07	1.40E-05	1.64E-06	2.11E-06	7.08E-05	6.32E-05	6.34E-05	6.34E-05	6.26E-05	5.52E-05	5.29E-05	5.08E-05	1.89E-05	1.81E-05	0.00E+00	0.00E+00
371550.013760509.01	371550.01	3760509.01	6.85E-07	1.41E-05	1.65E-06	2.13E-06	7.14E-05	6.37E-05	6.40E-05	6.40E-05	6.32E-05	5.57E-05	5.34E-05	5.13E-05	1.91E-05	1.83E-05	0.00E+00	0.00E+00
371560.013760509.01	371560.01	3760509.01	6.89E-07	1.42E-05	1.66E-06	2.14E-06	7.17E-05	6.40E-05	6.43E-05	6.43E-05	6.35E-05	5.59E-05	5.36E-05	5.15E-05	1.92E-05	1.84E-05	0.00E+00	0.00E+00
371570.013760509.01	371570.01	3760509.01	6.89E-07	1.42E-05	1.66E-06	2.14E-06	7.17E-05	6.40E-05	6.43E-05	6.43E-05	6.35E-05	5.59E-05	5.37E-05	5.15E-05	1.92E-05	1.84E-05	0.00E+00	0.00E+00
371580.013760509.01	371580.01	3760509.01	6.83E-07	1.41E-05	1.64E-06	2.13E-06	7.11E-05	6.35E-05	6.37E-05	6.37E-05	6.29E-05	5.54E-05	5.32E-05	5.11E-05	1.90E-05	1.82E-05	0.00E+00	0.00E+00
371490.013760519.01	371490.01	3760519.01	6.80E-07	1.40E-05	1.64E-06	2.12E-06	7.08E-05	6.32E-05	6.35E-05	6.35E-05	6.27E-05	5.52E-05	5.30E-05	5.09E-05	1.89E-05	1.82E-05	0.00E+00	0.00E+00
371510.013760519.01	371510.01	3760519.01	7.06E-07	1.45E-05	1.70E-06	2.20E-06	7.35E-05	6.56E-05	6.59E-05	6.59E-05	6.51E-05	5.73E-05	5.50E-05	5.28E-05	1.96E-05	1.89E-05	0.00E+00	0.00E+00
371520.013760519.01	371520.01	3760519.01	7.27E-07	1.50E-05	1.75E-06	2.26E-06	7.57E-05	6.75E-05	6.78E-05	6.78E-05	6.70E-05	5.90E-05	5.66E-05	5.43E-05	2.02E-05	1.94E-05	0.00E+00	0.00E+00
371530.013760519.01	371530.01	3760519.01	7.42E-07	1.53E-05	1.79E-06	2.31E-06	7.73E-05	6.90E-05	6.92E-05	6.92E-05	6.84E-05	6.03E-05	5.78E-05	5.55E-05	2.06E-05	1.98E-05	0.00E+00	0.00E+00
371540.013760519.01	371540.01	3760519.01	7.55E-07	1.56E-05	1.82E-06	2.35E-06	7.86E-05	7.02E-05	7.04E-05	7.04E-05	6.96E-05	6.13E-05	5.88E-05	5.65E-05	2.10E-05	2.02E-05	0.00E+00	0.00E+00
371550.013760519.01	371550.01	3760519.01	7.65E-07	1.58E-05	1.84E-06	2.38E-06	7.97E-05	7.11E-05	7.14E-05	7.14E-05	7.05E-05	6.21E-05	5.96E-05	5.72E-05	2.13E-05	2.04E-05	0.00E+00	0.00E+00
371560.013760519.01	371560.01	3760519.01	7.72E-07	1.59E-05	1.86E-06	2.40E-06	8.04E-05	7.18E-05	7.20E-05	7.20E-05	7.12E-05	6.27E-05	6.01E-05	5.77E-05	2.15E-05	2.06E-05	0.00E+00	0.00E+00
371570.013760519.01	371570.01	3760519.01	7.73E-07	1.59E-05	1.86E-06	2.41E-06	8.06E-05	7.19E-05	7.22E-05	7.22E-05	7.13E-05	6.28E-05	6.02E-05	5.79E-05	2.15E-05	2.07E-05	0.00E+00	0.00E+00
371470.013760529.01	371470.01	3760529.01	7.23E-07	1.49E-05	1.74E-06	2.25E-06	7.53E-05	6.72E-05	6.75E-05	6.75E-05	6.67E-05	5.87E-05	5.63E-05	5.41E-05	2.01E-05	1.93E-05	0.00E+00	0.00E+00
371480.013760529.01	371480.01	3760529.01	7.36E-07	1.52E-05	1.77E-06	2.29E-06	7.67E-05	6.85E-05	6.87E-05	6.87E-05	6.79E-05	5.98E-05	5.73E-05	5.51E-05	2.05E-05	1.97E-05	0.00E+00	0.00E+00
371490.013760529.01	371490.01	3760529.01	7.50E-07	1.55E-05	1.81E-06	2.34E-06	7.81E-05	6.98E-05	7.00E-05	7.00E-05	6.92E-05	6.09E-05	5.84E-05	5.61E-05	2.09E-05	2.00E-05	0.00E+00	0.00E+00
371500.013760529.01	371500.01	3760529.01	7.65E-07	1.58E-05	1.84E-06	2.38E-06	7.97E-05	7.12E-05	7.14E-05	7.14E-05	7.06E-05	6.21E-05	5.96E-05	5.72E-05	2.13E-05	2.04E-05	0.00E+00	0.00E+00
371510.013760529.01	371510.01	3760529.01	7.87E-07	1.62E-05	1.90E-06	2.45E-06	8.20E-05	7.32E-05	7.35E-05	7.35E-05	7.26E-05	6.39E-05	6.13E-05	5.89E-05	2.19E-05	2.10E-05	0.00E+00	0.00E+00
371520.013760529.01	371520.01	3760529.01	8.08E-07	1.66E-05	1.95E-06	2.52E-06	8.41E-05	7.51E-05	7.54E-05	7.54E-05	7.45E-05	6.56E-05	6.29E-05	6.04E-05	2.25E-05	2.16E-05	0.00E+00	0.00E+00
371530.013760529.01	371530.01	3760529.01	8.28E-07	1.71E-05	2.00E-06	2.58E-06	8.63E-05	7.70E-05	7.73E-05	7.73E-05	7.64E-05	6.73E-05	6.45E-05	6.20E-05	2.30E-05	2.21E-05	0.00E+00	0.00E+00
371540.013760529.01	371540.01	3760529.01	8.46E-07	1.74E-05	2.04E-06	2.63E-06	8.81E-05	7.87E-05	7.90E-05	7.90E-05	7.80E-05	6.87E-05	6.59E-05	6.33E-05	2.35E-05	2.26E-05	0.00E+00	0.00E+00
371550.013760529.01	371550.01	3760529.01	8.61E-07	1.77E-05	2.07E-06	2.68E-06	8.97E-05	8.01E-05	8.04E-05	8.04E-05	7.94E-05	6.99E-05	6.71E-05	6.44E-05	2.40E-05	2.30E-05	0.00E+00	0.00E+00
371560.013760529.01	371560.01	3760529.01	8.73E-07	1.80E-05	2.10E-06	2.72E-06	9.10E-05	8.12E-05	8.15E-05	8.15E-05	8.05E-05	7.09E-05	6.80E-05	6.53E-05	2.43E-05	2.33E-05	0.00E+00	0.00E+00
371460.013760539.01	371460.01	3760539.01	7.79E-07	1.60E-05	1.88E-06	2.42E-06	8.11E-05	7.24E-05	7.26E-05	7.26E-05	7.18E-05	6.32E-05	6.06E-05	5.82E-05	2.17E-05	2.08E-05	0.00E+00	0.00E+00
371470.013760539.01	371470.01	3760539.01	7.96E-07	1.64E-05	1.92E-06	2.48E-06	8.29E-05	7.41E-05	7.43E-05	7.43E-05	7.34E-05	6.47E-05	6.20E-05	5.96E-05	2.22E-05	2.13E-05	0.00E+00	0.00E+00
371480.013760539.01	371480.01	3760539.01	8.15E-07	1.68E-05	1.96E-06	2.54E-06	8.49E-05	7.58E-05	7.61E-05	7.61E-05	7.52E-05	6.62E-05	6.35E-05	6.10E-05	2.27E-05	2.18E-05	0.00E+00	0.00E+00
371490.013760539.01	371490.01	3760539.01	8.34E-07	1.72E-05	2.01E-06	2.60E-06	8.69E-05	7.76E-05	7.78E-05	7.78E-05	7.69E-05	6.77E-05	6.50E-05	6.24E-05	2.32E-05	2.23E-05	0.00E+00	0.00E+00
371500.013760539.01	371500.01	3760539.01	8.55E-07	1.76E-05	2.06E-06	2.66E-06	8.91E-05	7.95E-05	7.98E-05	7.98E-05	7.89E-05	6.95E-05	6.66E-05	6.40E-05	2.38E-05	2.28E-05	0.00E+00	0.00E+00
371510.013760539.01	371510.01	3760539.01	8.80E-07	1.81E-05	2.12E-06	2.74E-06	9.17E-05	8.18E-05	8.21E-05	8.21E-05	8.11E-05	7.15E-05	6.85E-05	6.58E-05	2.45E-05	2.35E-05	0.00E+00	0.00E+00
371520.013760539.01	371520.01	3760539.01	9.05E-07	1.87E-05	2.18E-06	2.82E-06	9.43E-05	8.42E-05	8.45E-05	8.45E-05	8.35E-05	7.35E-05	7.05E-05	6.77E-05	2.52E-05	2.42E-05	0.00E+00	0.00E+00
371530.013760539.01	371530.01	3760539.01	9.31E-07	1.92E-05	2.24E-06	2.90E-06	9.70E-05	8.66E-05	8.69E-05	8.69E-05	8.59E-05	7.56E-05	7.25E-05	6.97E-05	2.59E-05	2.49E-05	0.00E+00	0.00E+00
371540.013760539.01	371540.01	3760539.01	9.56E-07	1.97E-05	2.30E-06	2.98E-06	9.96E-05	8.89E-05	8.92E-05	8.92E-05	8.81E-05	7.76E-05	7.45E-05	7.15E-05	2.66E-05	2.55E-05	0.00E+00	0.00E+00
371450.013760549.01	371450.01	3760549.01	8.32E-07	1.71E-05	2.00E-06	2.59E-06	8.66E-05	7.73E-05	7.76E-05	7.76E-05	7.67E-05	6.75E-05	6.48E-05	6.22E-05	2.31E-05	2.22E-05	0.00E+00	0.00E+00
371460.013760549.01	371460.01	3760549.01	8.55E-07	1.76E-05	2.06E-06	2.66E-06	8.91E-05	7.95E-05	7.98E-05	7.98E-05	7.89E-05	6.95E-05	6.66E-05	6.40E-05	2.38E-05	2.28E-05	0.00E+00	0.00E+00
371470.013760549.01	371470.01	3760549.01	8.77E-07	1.81E-05	2.11E-06	2.73E-06	9.13E-05	8.15E-05	8.18E-05	8.18E-05	8.08E-05	7.12E-05	6.83E-05	6.56E-05	2.44E-05	2.34E-05	0.00E+00	0.00E+00
371480.013760549.01	371480.01	3760549.01	9.00E-07	1.85E-05	2.17E-06	2.80E-06	9.37E-05	8.37E-05	8.40E-05	8.40E-05	8.30E-05	7.31E-05	7.01E-05	6.73E-05	2.50E-05	2.40E-05	0.00E+00	0.00E+00
371490.013760549.01	371490.01	3760549.01	9.25E-07	1.91E-05	2.23E-06	2.88E-06	9.63E-05	8.60E-05	8.63E-05	8.63E-05	8.53E-05	7.51E-05	7.20E-05	6.92E-05	2.57E-05	2.47E-05	0.00E+00	0.00E+00
371500.013760549.01	371500.01	3760549.01	9.53E-07	1

Finishing/Painting-2	Paving			Child Risk					Overlapping Phases - Maximum GLC			
2029	2029			3rd Trimester	0<2	2<16	Total	per million	2026	2027	2028	2029
0.00E+00	4.40E-06			0.00E+00	0.00E+00	1.66E-09	1.66E-09	1.66E-03	3.71E-04	4.43E-04	3.27E-04	1.72E-04
0.00E+00	5.10E-06			0.00E+00	0.00E+00	1.93E-09	1.93E-09	1.93E-03	4.30E-04	5.13E-04	3.79E-04	2.00E-04
0.00E+00	6.11E-06			0.00E+00	0.00E+00	2.31E-09	2.31E-09	2.31E-03	5.15E-04	6.15E-04	4.55E-04	2.39E-04
0.00E+00	7.48E-06			0.00E+00	0.00E+00	2.83E-09	2.83E-09	2.83E-03	6.31E-04	7.53E-04	5.57E-04	2.93E-04
0.00E+00	1.06E-06			0.00E+00	0.00E+00	4.02E-10	4.02E-10	4.02E-04	8.96E-05	1.07E-04	7.90E-05	4.16E-05
0.00E+00	1.09E-06			0.00E+00	0.00E+00	4.12E-10	4.12E-10	4.12E-04	9.19E-05	1.10E-04	8.11E-05	4.27E-05
0.00E+00	1.13E-06			0.00E+00	0.00E+00	4.29E-10	4.29E-10	4.29E-04	9.56E-05	1.14E-04	8.44E-05	4.44E-05
0.00E+00	1.15E-06			0.00E+00	0.00E+00	4.33E-10	4.33E-10	4.33E-04	9.66E-05	1.15E-04	8.52E-05	4.49E-05
0.00E+00	1.14E-06			0.00E+00	0.00E+00	4.33E-10	4.33E-10	4.33E-04	9.65E-05	1.15E-04	8.51E-05	4.48E-05
0.00E+00	1.14E-06			0.00E+00	0.00E+00	4.30E-10	4.30E-10	4.30E-04	9.59E-05	1.15E-04	8.46E-05	4.45E-05
0.00E+00	1.19E-06			0.00E+00	0.00E+00	4.51E-10	4.51E-10	4.51E-04	1.00E-04	1.20E-04	8.87E-05	4.67E-05
0.00E+00	1.20E-06			0.00E+00	0.00E+00	4.55E-10	4.55E-10	4.55E-04	1.02E-04	1.21E-04	8.96E-05	4.72E-05
0.00E+00	1.21E-06			0.00E+00	0.00E+00	4.58E-10	4.58E-10	4.58E-04	1.02E-04	1.22E-04	9.02E-05	4.75E-05
0.00E+00	1.21E-06			0.00E+00	0.00E+00	4.58E-10	4.58E-10	4.58E-04	1.02E-04	1.22E-04	9.02E-05	4.75E-05
0.00E+00	1.21E-06			0.00E+00	0.00E+00	4.56E-10	4.56E-10	4.56E-04	1.02E-04	1.21E-04	8.98E-05	4.72E-05
0.00E+00	1.19E-06			0.00E+00	0.00E+00	4.51E-10	4.51E-10	4.51E-04	1.00E-04	1.20E-04	8.87E-05	4.67E-05
0.00E+00	1.17E-06			0.00E+00	0.00E+00	4.43E-10	4.43E-10	4.43E-04	9.88E-05	1.18E-04	8.72E-05	4.59E-05
0.00E+00	1.15E-06			0.00E+00	0.00E+00	4.35E-10	4.35E-10	4.35E-04	9.70E-05	1.16E-04	8.56E-05	4.50E-05
0.00E+00	1.27E-06			0.00E+00	0.00E+00	4.80E-10	4.80E-10	4.80E-04	1.07E-04	1.28E-04	9.45E-05	4.98E-05
0.00E+00	1.28E-06			0.00E+00	0.00E+00	4.84E-10	4.84E-10	4.84E-04	1.08E-04	1.29E-04	9.52E-05	5.01E-05
0.00E+00	1.29E-06			0.00E+00	0.00E+00	4.87E-10	4.87E-10	4.87E-04	1.09E-04	1.30E-04	9.58E-05	5.05E-05
0.00E+00	1.29E-06			0.00E+00	0.00E+00	4.88E-10	4.88E-10	4.88E-04	1.09E-04	1.30E-04	9.60E-05	5.05E-05
0.00E+00	1.29E-06			0.00E+00	0.00E+00	4.86E-10	4.86E-10	4.86E-04	1.08E-04	1.29E-04	9.57E-05	5.04E-05
0.00E+00	1.27E-06			0.00E+00	0.00E+00	4.81E-10	4.81E-10	4.81E-04	1.07E-04	1.28E-04	9.47E-05	4.99E-05
0.00E+00	1.25E-06			0.00E+00	0.00E+00	4.73E-10	4.73E-10	4.73E-04	1.06E-04	1.26E-04	9.32E-05	4.90E-05
0.00E+00	1.36E-06			0.00E+00	0.00E+00	5.13E-10	5.13E-10	5.13E-04	1.15E-04	1.37E-04	1.01E-04	5.32E-05
0.00E+00	1.36E-06			0.00E+00	0.00E+00	5.14E-10	5.14E-10	5.14E-04	1.15E-04	1.37E-04	1.01E-04	5.32E-05
0.00E+00	1.37E-06			0.00E+00	0.00E+00	5.17E-10	5.17E-10	5.17E-04	1.15E-04	1.38E-04	1.02E-04	5.36E-05
0.00E+00	1.38E-06			0.00E+00	0.00E+00	5.20E-10	5.20E-10	5.20E-04	1.16E-04	1.39E-04	1.02E-04	5.39E-05
0.00E+00	1.38E-06			0.00E+00	0.00E+00	5.23E-10	5.23E-10	5.23E-04	1.17E-04	1.39E-04	1.03E-04	5.42E-05
0.00E+00	1.38E-06			0.00E+00	0.00E+00	5.23E-10	5.23E-10	5.23E-04	1.17E-04	1.39E-04	1.03E-04	5.42E-05
0.00E+00	1.38E-06			0.00E+00	0.00E+00	5.22E-10	5.22E-10	5.22E-04	1.16E-04	1.39E-04	1.03E-04	5.41E-05
0.00E+00	1.37E-06			0.00E+00	0.00E+00	5.18E-10	5.18E-10	5.18E-04	1.16E-04	1.38E-04	1.02E-04	5.37E-05
0.00E+00	1.35E-06			0.00E+00	0.00E+00	5.10E-10	5.10E-10	5.10E-04	1.14E-04	1.36E-04	1.00E-04	5.28E-05
0.00E+00	1.46E-06			0.00E+00	0.00E+00	5.51E-10	5.51E-10	5.51E-04	1.23E-04	1.47E-04	1.08E-04	5.70E-05
0.00E+00	1.47E-06			0.00E+00	0.00E+00	5.55E-10	5.55E-10	5.55E-04	1.24E-04	1.48E-04	1.09E-04	5.75E-05
0.00E+00	1.48E-06			0.00E+00	0.00E+00	5.61E-10	5.61E-10	5.61E-04	1.25E-04	1.49E-04	1.10E-04	5.81E-05
0.00E+00	1.50E-06			0.00E+00	0.00E+00	5.65E-10	5.65E-10	5.65E-04	1.26E-04	1.51E-04	1.11E-04	5.86E-05
0.00E+00	1.50E-06			0.00E+00	0.00E+00	5.69E-10	5.69E-10	5.69E-04	1.27E-04	1.51E-04	1.12E-04	5.89E-05
0.00E+00	1.51E-06			0.00E+00	0.00E+00	5.69E-10	5.69E-10	5.69E-04	1.27E-04	1.52E-04	1.12E-04	5.90E-05
0.00E+00	1.50E-06			0.00E+00	0.00E+00	5.67E-10	5.67E-10	5.67E-04	1.26E-04	1.51E-04	1.12E-04	5.87E-05
0.00E+00	1.49E-06			0.00E+00	0.00E+00	5.62E-10	5.62E-10	5.62E-04	1.25E-04	1.50E-04	1.11E-04	5.83E-05
0.00E+00	1.46E-06			0.00E+00	0.00E+00	5.53E-10	5.53E-10	5.53E-04	1.23E-04	1.47E-04	1.09E-04	5.73E-05
0.00E+00	1.57E-06			0.00E+00	0.00E+00	5.94E-10	5.94E-10	5.94E-04	1.32E-04	1.58E-04	1.17E-04	6.15E-05
0.00E+00	1.60E-06			0.00E+00	0.00E+00	6.05E-10	6.05E-10	6.05E-04	1.35E-04	1.61E-04	1.19E-04	6.26E-05
0.00E+00	1.62E-06			0.00E+00	0.00E+00	6.13E-10	6.13E-10	6.13E-04	1.37E-04	1.63E-04	1.21E-04	6.35E-05
0.00E+00	1.64E-06			0.00E+00	0.00E+00	6.19E-10	6.19E-10	6.19E-04	1.38E-04	1.65E-04	1.22E-04	6.42E-05
0.00E+00	1.65E-06			0.00E+00	0.00E+00	6.23E-10	6.23E-10	6.23E-04	1.39E-04	1.66E-04	1.23E-04	6.45E-05
0.00E+00	1.65E-06			0.00E+00	0.00E+00	6.25E-10	6.25E-10	6.25E-04	1.39E-04	1.66E-04	1.23E-04	6.47E-05
0.00E+00	1.65E-06			0.00E+00	0.00E+00	6.23E-10	6.23E-10	6.23E-04	1.39E-04	1.66E-04	1.23E-04	6.46E-05
0.00E+00	1.64E-06			0.00E+00	0.00E+00	6.18E-10	6.18E-10	6.18E-04	1.38E-04	1.65E-04	1.22E-04	6.40E-05
0.00E+00	1.71E-06			0.00E+00	0.00E+00	6.46E-10	6.46E-10	6.46E-04	1.44E-04	1.72E-04	1.27E-04	6.69E-05
0.00E+00	1.75E-06			0.00E+00	0.00E+00	6.62E-10	6.62E-10	6.62E-04	1.48E-04	1.76E-04	1.30E-04	6.86E-05
0.00E+00	1.78E-06			0.00E+00	0.00E+00	6.75E-10	6.75E-10	6.75E-04	1.50E-04	1.80E-04	1.33E-04	6.99E-05
0.00E+00	1.81E-06			0.00E+00	0.00E+00	6.83E-10	6.83E-10	6.83E-04	1.52E-04	1.82E-04	1.34E-04	7.08E-05
0.00E+00	1.82E-06			0.00E+00	0.00E+00	6.89E-10	6.89E-10	6.89E-04	1.54E-04	1.84E-04	1.36E-04	7.14E-05
0.00E+00	1.83E-06			0.00E+00	0.00E+00	6.93E-10	6.93E-10	6.93E-04	1.54E-04	1.84E-04	1.36E-04	7.17E-05
0.00E+00	1.83E-06			0.00E+00	0.00E+00	6.93E-10	6.93E-10	6.93E-04	1.54E-04	1.84E-04	1.36E-04	7.18E-05
0.00E+00	1.82E-06			0.00E+00	0.00E+00	6.87E-10	6.87E-10	6.87E-04	1.53E-04	1.83E-04	1.35E-04	7.11E-05
0.00E+00	1.81E-06			0.00E+00	0.00E+00	6.84E-10	6.84E-10	6.84E-04	1.53E-04	1.82E-04	1.35E-04	7.09E-05
0.00E+00	1.88E-06			0.00E+00	0.00E+00	7.10E-10	7.10E-10	7.10E-04	1.58E-04	1.89E-04	1.40E-04	7.35E-05
0.00E+00	1.93E-06			0.00E+00	0.00E+00	7.31E-10	7.31E-10	7.31E-04	1.63E-04	1.95E-04	1.44E-04	7.57E-05
0.00E+00	1.97E-06			0.00E+00	0.00E+00	7.46E-10	7.46E-10	7.46E-04	1.66E-04	1.99E-04	1.47E-04	7.73E-05
0.00E+00	2.01E-06			0.00E+00	0.00E+00	7.59E-10	7.59E-10	7.59E-04	1.69E-04	2.02E-04	1.49E-04	7.87E-05
0.00E+00	2.03E-06			0.00E+00	0.00E+00	7.69E-10	7.69E-10	7.69E-04	1.72E-04	2.05E-04	1.51E-04	7.97E-05
0.00E+00	2.05E-06			0.00E+00	0.00E+00	7.76E-10	7.76E-10	7.76E-04	1.73E-04	2.07E-04	1.53E-04	8.04E-05
0.00E+00	2.06E-06			0.00E+00	0.00E+00	7.78E-10	7.78E-10	7.78E-04	1.73E-04	2.07E-04	1.53E-04	8.06E-05
0.00E+00	1.92E-06			0.00E+00	0.00E+00	7.27E-10	7.27E-10	7.27E-04	1.62E-04	1.94E-04	1.43E-04	7.53E-05
0.00E+00	1.96E-06			0.00E+00	0.00E+00	7.40E-10	7.40E-10	7.40E-04	1.65E-04	1.97E-04	1.46E-04	7.67E-05
0.00E+00	2.00E-06			0.00E+00	0.00E+00	7.55E-10	7.55E-10	7.55E-04	1.68E-04	2.01E-04	1.48E-04	7.82E-05
0.00E+00	2.04E-06			0.00E+00	0.00E+00	7.70E-10	7.70E-10	7.70E-04	1.72E-04	2.05E-04	1.51E-04	7.97E-05
0.00E+00	2.09E-06			0.00E+00	0.00E+00	7.92E-10	7.92E-10	7.92E-04	1.77E-04	2.11E-04	1.56E-04	8.20E-05
0.00E+00	2.15E-06			0.00E+00	0.00E+00	8.13E-10	8.13E-10	8.13E-04	1.81E-04	2.16E-04	1.60E-04	8.42E-05
0.00E+00	2.20E-06			0.00E+00	0.00E+00	8.33E-10	8.33E-10	8.33E-04	1.86E-04	2.22E-04	1.64E-04	8.63E-05
0.00E+00	2.25E-06			0.00E+00	0.00E+00	8.51E-10	8.51E-10	8.51E-04	1.90E-04	2.27E-04	1.67E-04	8.82E-05
0.00E+00	2.29E-06			0.00E+00	0.00E+00	8.66E-10	8.66E-10	8.66E-04	1.93E-04	2.31E-04	1.70E-04	8.97E-05
0.00E+00	2.32E-06			0.00E+00	0.00E+00	8.78E-10	8.78E-10	8.78E-04	1.96E-04	2.34E-04	1.73E-04	9.10E-05
0.00E+00	2.07E-06			0.00E+00	0.00E+00	7.83E-10	7.83E-10	7.83E-04	1.75E-04	2.09E-04	1.54E-04	8.11E-05
0.00E+00	2.12E-06			0.00E+00	0.00E+00	8.01E-10	8.01E-10	8.01E-04	1.79E-04	2.13E-04	1.58E-04	8.30E-05
0.00E+00	2.17E-06			0.00E+00	0.00E+00	8.20E-10	8.20E-10	8.20E-04	1.83E-04	2.18E-04	1.61E-04	8.49E-05
0.00E+00	2.22E-06			0.00E+00	0.00E+00	8.39E-10	8.39E-10	8.39E-04	1.87E-04	2.23E-04	1.65E-04	8.69E-05
0.00E+00	2.28E-06			0.00E+00	0.00E+00	8.60E-10	8.60E-10	8.60E-04	1.92E-04	2.29E-04	1.69E-04	8.91E-05
0.00E+00	2.34E-06			0.00E+00	0.00E+00	8.85E-10	8.85E-10	8.85E-04	1.97E-04	2.36E-04	1.74E-04	9.17E-05
0.00E+00	2.41E-06			0.00E+00	0.00E+00	9.10E-10	9.10E-10	9.10E-04	2.03E-04	2.42E-04	1.79E-04	9.43E-05
0.00E+00	2.48E-06			0.00E+00	0.00E+00	9.37E-10	9.37E-10	9.37E-04	2.09E-04	2.49E-04	1.84E-04	9.70E-05
0.00E+00	2.54E-06			0.00E+00	0.00E+00	9.61E-10	9.61E-10	9.61E-04	2.14E-04	2.56E-04	1.89E-04	9.96E-05
0.00E+00	2.21E-06			0.00E+00	0.00E+00	8.36E-10	8.36E-10	8.36E-04	1.86E-04	2.23E-04	1.65E-04	8.66E-05
0.00E+00	2.28E-06			0.00E+00	0.00E+00	8.60E-10	8.60E-10	8.60E-04	1.92E-04	2.29E-04	1.69E-04	8.91E-05
0.00E+00	2.33E-06			0.00E+00	0.00E+00	8.82E-10	8.82E-10	8.82E-04	1.97E-04	2.35E-04	1.74E-04	9.14E-05
0.00E+00	2.39E-06			0.00E+00	0.00E+00	9.05E-10	9.05E-10	9.05E-04	2.02E-04	2.41E-04	1.78E-04	9.37E-05
0.00E+00	2.46E-06			0.00E+00	0.00E+00	9.30E-10	9.30E-10	9.30E-04	2.07E-04	2.48E-04	1.83E-04	9.64E-05
0.00E+00	2.54E-06			0.00E+00	0.00E+00	9.59E-10	9.59E-10	9.59E-04	2.14E-04	2.55E-04	1.89E-04	9.93E-05
0.00E+00	2.62E-06			0.00E+00	0.00E+00	9.90E-10	9.90E-10	9.90E-04	2.21E-04	2.64E-04	1.95E-04	1.03E-04
0.00E+00	2.71E-06			0.00E+00	0.00E+00	1.02E-09	1.02E-09	1.02E-03	2.28E-04	2.72E-04	2.01E-04	1.06E-04
0.00E+00	2.34E-06			0.00E+00	0.00E+00	8.86E-10	8.86E-10	8.86E-04	1.98E-04	2.36E-04	1.74E-04	9.18E-05
0.00E+00	2.35E-06			0.00E+00	0.00E+00	8.87E-10	8.87E-10	8.87E-04	1.98E-04	2.36E-04	1.75E-04	9.19E-05
0.00E+00	2.38E-06			0.00E+00	0.00E+00	9.00E-10	9.00E-10	9.00E-04	2.01E-04	2.40E-04	1.77E-04	9.33E-05
0.00E+00	2.44E-06			0.00E+00	0.00E+00	9.21E-10	9.21E-10	9.21E-04	2.05E-04	2.45E-04	1.81E-04	9.54E-05
0.00E+00	2.50E-06			0.00E+00	0.00E+00	9.45E-10	9.45E-10	9.45E-04	2.11E-04	2.52E-04	1.86E-04	9.79E-05
0.00E+00	2.57E-06			0.00E+00	0.00E+00	9.73E-10	9.73E-10	9.73E-04	2.17E-04	2.59E-04	1.91E-04	1.01E-04
0.00E+00	2.65E-06			0.00E+00	0.00E+00	1.00E-09	1.00E-09	1.00E-03	2.23E-04	2.67E-04	1.97E-04	1.04E-04
0.00E+00	2.73E-06			0.00E+00	0.00E+00	1.03E-09	1.03E-09	1.03E-03	2.30E-04	2.75E-04	2.03E-04	1.07E-04
0.00E+00	2.83E-06			0.00E+00	0.00E+00	1.07E-09	1.07E-09	1.07E-03	2.38E-04	2.84E-04	2.10E-04	1.11E-04
0.00E+00	2.90E-06			0.00E+00	0.00E+00	1.09E-09	1.09E-09	1.09E-03	2.44E-04	2.91E-04	2.15E-04	1.13E-04
0.00E+00	2.57E-06			0.00E+00	0.00E+00	9.73E-10	9.73E-10	9.73E-04	2.17E-04	2.59E-04	1.91E-04	1.01E-04
0.00E+00	2.55E-06			0.00E+00	0.00E+00	9.66E-10	9.66E-10	9.66E-04	2.15E-04	2.57E-04	1.90E-04	1.00E-04
0.00E+00	2.55E-06			0.00E+00	0.00E+00	9.65E-10	9.65E-10	9.65E-04	2.15E-04	2.57E-04	1.90E-04	9.99E-05
0.00E+00	2.57E-06			0.00E+00	0.00E+00	9.70E-10	9.70E-10	9.70E-04	2.16E-04	2.58E-04	1.91E-04	1.01E-04
0.00E+00	2.60E-06			0.00E+00	0.00E+00	9.84E-10	9.84E-10	9.84E-04	2.20E-04	2.62E-04	1.94E-04	1.02E-04
0.00E+00	2.68E-06			0.00E+00	0.00E+00	1.01E-09	1.01E-09	1.01E-03	2.26E-04	2.70E-04	1.99E-04	1.05E-04
0.00E+00	2.76E-06			0.00E+00	0.00E+00	1.04E-09	1.04E-09	1.04E-03	2.33E-04	2.78E-04	2.05E-04	1.08E-04
0.00E+00	2.84E-06			0.00E+00	0.00E+00	1.08E-09	1.08E-09	1.08E-03	2.40E-04	2.86E-04	2.12E-04	1.11E-04
0.00E+00	2.93E-06			0.00E+00	0.00E+00	1.11E-09	1.11E-09	1.11E-03	2.47E-04	2.95E-04	2.18E-04	1.15E-04
0.00E+00	3.03E-06			0.00E+00	0.00E+00	1.15E-09	1.15E-09	1.15E-03	2.56E-04	3.05E-04	2.26E-04	1.19E-04
0.00E+00	2.82E-06			0.00E+00	0.00E+00	1.07E-09	1.07E-09	1.07E-03	2.38E-04	2.84E-04	2.10E-04	1.11E-04
0.00E+00	2.79E-06			0.00E+00	0.00E+00	1.05E-09	1.05E-09	1.05E-03	2.35E-04	2.80E-04	2.07E-04	1.09E-04
0.00E+00	2.78E-06			0.00E+00	0.00E+00	1.05E-09	1.05E-09	1.05E-03	2.34E-04	2.79E-04	2.07E-04	1.09E-04
0.00E+00	2.79E-06			0.00E+00	0.00E+00	1.05E-09	1.05E-09	1.05E-03	2.35E-04	2.80E-04	2.07E-04	1.09E-04
0.00E+00	2.81E-06			0.00E+00	0.00E+00	1.06E-09	1.06E-09	1.06E-03	2.37E-04	2.83E-04	2.09E-04	1.10E-04
0.00E+00	2.86E-06			0.00E+00	0.00E+00	1.08E-09	1.08E-09	1.08E-03	2.41E-04	2.88E-04	2.13E-04	1.12E-04
0.00E+00	2.95E-06			0.00E+00	0.00E+00	1.11E-09	1.11E-09	1.11E-03	2.48E-04	2.97E-04	2.19E-04	1.15E-04
0.00E+00	3.05E-06			0.00E+00	0.00E+00	1.15E-09	1.15E-09	1.15E-03	2.57E-04	3.07E-04	2.27E-04	1.20E-04
0.00E+00	3.16E-06			0.00E+00	0.00E+00	1.20E-09	1.20E-09	1.20E-03	2.67E-04	3.18E-04	2.35E-04	1.24E-04
0.00E+00	3.05E-06			0.00E+00	0.00E+00	1.15E-09	1.15E-09	1.15E-03	2.57E-04	3.07E-04	2.27E-04	1.19E-04
0.00E+00	3.02E-06			0.00E+00	0.00E+00	1.14E-09	1.14E-09	1.14E-03	2.54E-04	3.04E-04	2.25E-04	1.18E-04
0.00E+00	3.02E-06			0.00E+00	0.00E+00	1.14E-09	1.14E-09	1.14E-03	2.54E-04	3.04E-04	2.24E-04	1.18E-04
0.00E+00	3.04E-06			0.00E+00	0.00E+00	1.15E-09	1.15E-09	1.15E-03	2.57E-04	3.06E-04	2.26E-04	1.19E-04
0.00E+00	3.09E-06			0.00E+00	0.00E+00	1.17E-09	1.17E-09	1.17E-03	2.61E-04	3.11E-04	2.30E-04	1.21E-04
0.00E+00	3.17E-06			0.00E+00	0.00E+00	1.20E-09	1.20E-09	1.20E-03	2.67E-04	3.19E-04	2.35E-04	1.24E-04
0.00E+00	3.27E-06			0.00E+00	0.00E+00	1.24E-09	1.24E-09	1.24E-03	2.76E-04	3.29E-04	2.43E-04	1.28E-04

			Demolition	Demolition - Hauling	Site Preparation	Grading/Excavation	Grading/Excavation - Hauling	Concrete - Garage - Trucks	Concrete - Garage - Trucks	Concrete - Podium 1 - Trucks	Concrete - Podium 2 - Trucks	Building Construction-1	Building Construction-1	Building Construction-1	Building Construction-2	Building Construction-2	Finishing/Painting-1	Finishing/Painting-1
Unique Identifier	X (UTM)	Y (UTM)	2026	2026	2026	2026	2026	2026	2027	2027	2028	2027	2028	2029	2028	2029	2028	2029
371460.013760589.01	371460.01	3760589.01	1.28E-06	2.64E-05	3.08E-06	3.98E-06	1.33E-04	1.19E-04	1.19E-04	1.19E-04	1.18E-04	1.04E-04	9.97E-05	9.57E-05	3.56E-05	3.42E-05	0.00E+00	0.00E+00
371470.013760589.01	371470.01	3760589.01	1.34E-06	2.75E-05	3.22E-06	4.16E-06	1.39E-04	1.24E-04	1.25E-04	1.25E-04	1.23E-04	1.09E-04	1.04E-04	1.00E-04	3.72E-05	3.57E-05	0.00E+00	0.00E+00
371480.013760589.01	371480.01	3760589.01	1.41E-06	2.91E-05	3.40E-06	4.39E-06	1.47E-04	1.31E-04	1.32E-04	1.32E-04	1.30E-04	1.15E-04	1.10E-04	1.05E-04	3.92E-05	3.77E-05	0.00E+00	0.00E+00
371370.013760599.01	371370.01	3760599.01	1.29E-06	2.66E-05	3.11E-06	4.02E-06	1.34E-04	1.20E-04	1.20E-04	1.20E-04	1.19E-04	1.05E-04	1.00E-04	9.65E-05	3.59E-05	3.45E-05	0.00E+00	0.00E+00
371380.013760599.01	371380.01	3760599.01	1.26E-06	2.59E-05	3.03E-06	3.91E-06	1.31E-04	1.17E-04	1.17E-04	1.17E-04	1.16E-04	1.02E-04	9.78E-05	9.40E-05	3.49E-05	3.36E-05	0.00E+00	0.00E+00
371390.013760599.01	371390.01	3760599.01	1.24E-06	2.55E-05	2.98E-06	3.85E-06	1.29E-04	1.15E-04	1.15E-04	1.15E-04	1.14E-04	1.00E-04	9.63E-05	9.25E-05	3.44E-05	3.30E-05	0.00E+00	0.00E+00
371400.013760599.01	371400.01	3760599.01	1.23E-06	2.53E-05	2.96E-06	3.83E-06	1.28E-04	1.14E-04	1.15E-04	1.15E-04	1.13E-04	9.98E-05	9.57E-05	9.19E-05	3.42E-05	3.28E-05	0.00E+00	0.00E+00
371410.013760599.01	371410.01	3760599.01	1.24E-06	2.55E-05	2.98E-06	3.85E-06	1.29E-04	1.15E-04	1.15E-04	1.15E-04	1.14E-04	1.00E-04	9.62E-05	9.24E-05	3.44E-05	3.30E-05	0.00E+00	0.00E+00
371420.013760599.01	371420.01	3760599.01	1.25E-06	2.58E-05	3.02E-06	3.90E-06	1.30E-04	1.16E-04	1.17E-04	1.17E-04	1.15E-04	1.02E-04	9.75E-05	9.37E-05	3.48E-05	3.34E-05	0.00E+00	0.00E+00
371430.013760599.01	371430.01	3760599.01	1.28E-06	2.64E-05	3.08E-06	3.98E-06	1.33E-04	1.19E-04	1.19E-04	1.19E-04	1.18E-04	1.04E-04	9.96E-05	9.57E-05	3.56E-05	3.42E-05	0.00E+00	0.00E+00
371440.013760599.01	371440.01	3760599.01	1.32E-06	2.72E-05	3.18E-06	4.11E-06	1.37E-04	1.23E-04	1.23E-04	1.23E-04	1.22E-04	1.07E-04	1.03E-04	9.87E-05	3.67E-05	3.53E-05	0.00E+00	0.00E+00
371450.013760599.01	371450.01	3760599.01	1.37E-06	2.83E-05	3.31E-06	4.28E-06	1.43E-04	1.28E-04	1.28E-04	1.28E-04	1.27E-04	1.12E-04	1.07E-04	1.03E-04	3.82E-05	3.67E-05	0.00E+00	0.00E+00
371460.013760599.01	371460.01	3760599.01	1.44E-06	2.97E-05	3.48E-06	4.49E-06	1.50E-04	1.34E-04	1.35E-04	1.35E-04	1.33E-04	1.17E-04	1.12E-04	1.08E-04	4.01E-05	3.86E-05	0.00E+00	0.00E+00
371470.013760599.01	371470.01	3760599.01	1.53E-06	3.15E-05	3.68E-06	4.75E-06	1.59E-04	1.42E-04	1.43E-04	1.43E-04	1.41E-04	1.24E-04	1.19E-04	1.14E-04	4.25E-05	4.08E-05	0.00E+00	0.00E+00
371480.013760597.01	371480.01	3760597.01	1.59E-06	3.28E-05	3.84E-06	4.96E-06	1.66E-04	1.48E-04	1.49E-04	1.49E-04	1.47E-04	1.29E-04	1.24E-04	1.19E-04	4.43E-05	4.26E-05	0.00E+00	0.00E+00
371340.013760609.01	371340.01	3760609.01	1.56E-06	3.22E-05	3.77E-06	4.87E-06	1.63E-04	1.45E-04	1.46E-04	1.46E-04	1.44E-04	1.27E-04	1.22E-04	1.17E-04	4.35E-05	4.18E-05	0.00E+00	0.00E+00
371350.013760609.01	371350.01	3760609.01	1.48E-06	3.05E-05	3.57E-06	4.61E-06	1.54E-04	1.38E-04	1.38E-04	1.38E-04	1.37E-04	1.20E-04	1.15E-04	1.11E-04	4.12E-05	3.96E-05	0.00E+00	0.00E+00
371360.013760609.01	371360.01	3760609.01	1.42E-06	2.92E-05	3.42E-06	4.42E-06	1.48E-04	1.32E-04	1.32E-04	1.32E-04	1.31E-04	1.15E-04	1.11E-04	1.06E-04	3.95E-05	3.79E-05	0.00E+00	0.00E+00
371370.013760609.01	371370.01	3760609.01	1.38E-06	2.84E-05	3.32E-06	4.28E-06	1.43E-04	1.28E-04	1.28E-04	1.28E-04	1.27E-04	1.12E-04	1.07E-04	1.03E-04	3.83E-05	3.68E-05	0.00E+00	0.00E+00
371380.013760609.01	371380.01	3760609.01	1.35E-06	2.78E-05	3.25E-06	4.19E-06	1.40E-04	1.25E-04	1.26E-04	1.26E-04	1.24E-04	1.09E-04	1.05E-04	1.01E-04	3.75E-05	3.60E-05	0.00E+00	0.00E+00
371390.013760609.01	371390.01	3760609.01	1.33E-06	2.75E-05	3.21E-06	4.15E-06	1.39E-04	1.24E-04	1.24E-04	1.24E-04	1.23E-04	1.08E-04	1.04E-04	9.97E-05	3.71E-05	3.56E-05	0.00E+00	0.00E+00
371400.013760609.01	371400.01	3760609.01	1.33E-06	2.75E-05	3.21E-06	4.15E-06	1.39E-04	1.24E-04	1.24E-04	1.24E-04	1.23E-04	1.08E-04	1.04E-04	9.98E-05	3.71E-05	3.56E-05	0.00E+00	0.00E+00
371410.013760609.01	371410.01	3760609.01	1.35E-06	2.77E-05	3.24E-06	4.19E-06	1.40E-04	1.25E-04	1.26E-04	1.26E-04	1.24E-04	1.09E-04	1.05E-04	1.01E-04	3.75E-05	3.60E-05	0.00E+00	0.00E+00
371420.013760609.01	371420.01	3760609.01	1.37E-06	2.83E-05	3.31E-06	4.28E-06	1.43E-04	1.28E-04	1.28E-04	1.28E-04	1.27E-04	1.12E-04	1.07E-04	1.03E-04	3.82E-05	3.67E-05	0.00E+00	0.00E+00
371430.013760609.01	371430.01	3760609.01	1.41E-06	2.92E-05	3.41E-06	4.40E-06	1.47E-04	1.32E-04	1.32E-04	1.32E-04	1.30E-04	1.15E-04	1.10E-04	1.06E-04	3.94E-05	3.78E-05	0.00E+00	0.00E+00
371440.013760609.01	371440.01	3760609.01	1.47E-06	3.03E-05	3.55E-06	4.58E-06	1.53E-04	1.37E-04	1.37E-04	1.37E-04	1.36E-04	1.20E-04	1.15E-04	1.10E-04	4.09E-05	3.93E-05	0.00E+00	0.00E+00
371450.013760609.01	371450.01	3760609.01	1.55E-06	3.19E-05	3.73E-06	4.82E-06	1.61E-04	1.44E-04	1.45E-04	1.45E-04	1.43E-04	1.26E-04	1.21E-04	1.16E-04	4.31E-05	4.14E-05	0.00E+00	0.00E+00
371460.013760608.01	371460.01	3760608.01	1.62E-06	3.35E-05	3.91E-06	5.06E-06	1.69E-04	1.51E-04	1.52E-04	1.52E-04	1.50E-04	1.32E-04	1.27E-04	1.22E-04	4.52E-05	4.34E-05	0.00E+00	0.00E+00
371322.013760619.01	371322.01	3760619.01	1.83E-06	3.77E-05	4.41E-06	5.70E-06	1.91E-04	1.70E-04	1.71E-04	1.71E-04	1.69E-04	1.49E-04	1.43E-04	1.37E-04	5.09E-05	4.89E-05	0.00E+00	0.00E+00
371330.013760619.01	371330.01	3760619.01	1.73E-06	3.57E-05	4.17E-06	5.39E-06	1.80E-04	1.61E-04	1.62E-04	1.62E-04	1.60E-04	1.41E-04	1.35E-04	1.30E-04	4.82E-05	4.63E-05	0.00E+00	0.00E+00
371340.013760619.01	371340.01	3760619.01	1.63E-06	3.37E-05	3.93E-06	5.08E-06	1.70E-04	1.52E-04	1.52E-04	1.52E-04	1.51E-04	1.33E-04	1.27E-04	1.22E-04	4.54E-05	4.36E-05	0.00E+00	0.00E+00
371350.013760619.01	371350.01	3760619.01	1.56E-06	3.21E-05	3.75E-06	4.85E-06	1.62E-04	1.45E-04	1.45E-04	1.45E-04	1.44E-04	1.27E-04	1.21E-04	1.17E-04	4.33E-05	4.16E-05	0.00E+00	0.00E+00
371360.013760619.01	371360.01	3760619.01	1.50E-06	3.10E-05	3.62E-06	4.68E-06	1.57E-04	1.40E-04	1.40E-04	1.40E-04	1.39E-04	1.22E-04	1.17E-04	1.12E-04	4.18E-05	4.02E-05	0.00E+00	0.00E+00
371370.013760619.01	371370.01	3760619.01	1.47E-06	3.02E-05	3.53E-06	4.56E-06	1.53E-04	1.36E-04	1.37E-04	1.37E-04	1.35E-04	1.19E-04	1.14E-04	1.10E-04	4.08E-05	3.91E-05	0.00E+00	0.00E+00
371380.013760619.01	371380.01	3760619.01	1.44E-06	2.98E-05	3.48E-06	4.50E-06	1.50E-04	1.34E-04	1.35E-04	1.35E-04	1.33E-04	1.17E-04	1.12E-04	1.08E-04	4.02E-05	3.86E-05	0.00E+00	0.00E+00
371390.013760619.01	371390.01	3760619.01	1.44E-06	2.96E-05	3.46E-06	4.48E-06	1.50E-04	1.34E-04	1.34E-04	1.34E-04	1.33E-04	1.17E-04	1.12E-04	1.08E-04	4.00E-05	3.84E-05	0.00E+00	0.00E+00
371400.013760619.01	371400.01	3760619.01	1.45E-06	2.98E-05	3.49E-06	4.51E-06	1.51E-04	1.35E-04	1.35E-04	1.35E-04	1.33E-04	1.18E-04	1.13E-04	1.08E-04	4.03E-05	3.87E-05	0.00E+00	0.00E+00
371410.013760619.01	371410.01	3760619.01	1.47E-06	3.03E-05	3.55E-06	4.58E-06	1.53E-04	1.37E-04	1.37E-04	1.37E-04	1.36E-04	1.20E-04	1.15E-04	1.10E-04	4.10E-05	3.93E-05	0.00E+00	0.00E+00
371420.013760619.01	371420.01	3760619.01	1.51E-06	3.12E-05	3.65E-06	4.71E-06	1.58E-04	1.41E-04	1.41E-04	1.41E-04	1.40E-04	1.23E-04	1.18E-04	1.13E-04	4.21E-05	4.04E-05	0.00E+00	0.00E+00
371430.013760619.01	371430.01	3760619.01	1.57E-06	3.24E-05	3.79E-06	4.90E-06	1.64E-04	1.46E-04	1.47E-04	1.47E-04	1.45E-04	1.28E-04	1.23E-04	1.18E-04	4.38E-05	4.21E-05	0.00E+00	0.00E+00
371440.013760619.01	371440.01	3760619.01	1.65E-06	3.41E-05	3.98E-06	5.15E-06	1.72E-04	1.54E-04	1.54E-04	1.54E-04	1.53E-04	1.34E-04	1.29E-04	1.24E-04	4.60E-05	4.42E-05	0.00E+00	0.00E+00
371312.013760629.01	371312.01	3760629.01	2.03E-06	4.18E-05	4.89E-06	6.31E-06	2.11E-04	1.89E-04	1.89E-04	1.89E-04	1.87E-04	1.65E-04	1.58E-04	1.52E-04	5.64E-05	5.42E-05	0.00E+00	0.00E+00
371320.013760629.01	371320.01	3760629.01	1.91E-06	3.94E-05	4.61E-06	5.95E-06	1.99E-04	1.78E-04	1.78E-04	1.78E-04	1.76E-04	1.55E-04	1.49E-04	1.43E-04	5.32E-05	5.11E-05	0.00E+00	0.00E+00
371330.013760629.01	371330.01	3760629.01	1.79E-06	3.69E-05	4.32E-06	5.58E-06	1.87E-04	1.67E-04	1.67E-04	1.67E-04	1.65E-04	1.46E-04	1.40E-04	1.34E-04	4.99E-05	4.79E-05	0.00E+00	0.00E+00
371340.013760629.01	371340.01	3760629.01	1.70E-06	3.51E-05	4.10E-06	5.30E-06	1.77E-04	1.58E-04	1.59E-04	1.59E-04	1.57E-04	1.38E-04	1.33E-04	1.27E-04	4.74E-05	4.55E-05	0.00E+00	0.00E+00
371350.013760629.01	371350.01	3760629.01	1.64E-06	3.37E-05	3.94E-06	5.10E-06	1.71E-04	1.52E-04	1.53E-04	1.53E-04	1.51E-04	1.33E-04	1.28E-04	1.22E-04	4.55E-05	4.37E-05	0.00E+00	0.00E+00
371360.013760629.01	371360.01	3760629.01	1.59E-06	3.28E-05	3.83E-06	4.95E-06	1.66E-04	1.48E-04	1.48E-04	1.48E-04	1.47E-04	1.29E-04	1.24E-04	1.19E-04	4.42E-05	4.25E-05	0.00E+00	0.00E+00
371370.013760629.01	371370.01	3760629.01	1.56E-06	3.22E-05	3.76E-06	4.86E-06	1.63E-04	1.45E-04	1.46E-04	1.46E-04	1.44E-04	1.27E-04	1.22E-04	1.17E-04	4.34E-05	4.17E-05	0.00E+00	0.00E+00
371380.013760629.01	371380.01	3760629.01	1.55E-06	3.19E-05	3.73E-06	4.82E-06	1.61E-04	1.44E-04	1.45E-04	1.45E-04	1.43E-04	1.26E-04	1.21E-04	1.16E-04	4.31E-05	4.14E-05	0.00E+00	0.00E+00
371390.013760629.01	371390.01	3760629.01	1.55E-06	3.20E-05	3.74E-06	4.84E-06	1.62E-04	1.44E-04	1.45E-04	1.45E-04	1.43E-04	1.26E-04	1.21E-04	1.16E-04	4.32E-05	4.15E-05	0.00E+00	0.00E+00
371400.013760629.01	371400.01	3760629.01	1.58E-06	3.25E-05	3.80E-06	4.91E-06	1.64E-04	1.47E-04	1.47E-04	1.47E-04	1.45E-04	1.28E-04	1.23E-04	1.18E-04	4.38E-05	4.21E-05	0.00E+00	0.00E+00
371410.013760629.01	371410.01	3760629.01	1.62E-06	3.33E-05	3.89E-06	5.03E-06	1.68E-04	1.50E-04	1.51E-04	1.51E-04	1.49E-04	1.31E-04	1.26E-04	1.21E-04	4.50E-05	4.32E-05	0.00E+00	0.00E+00
371420.013760629.01	371420.01	3760629.01	1.68E-06	3.46E-05	4.04E-06	5.23E-06	1.75E-04	1.56E-04	1.57E-04	1.57E-04	1.55E-04	1.36E-04	1.31E-04	1.26E-04	4.67E-05	4.49E-05	0.00E+00	0.00E+00
371430.013760625.01	371430.01	3760625.01	1.69E-06	3.47E-05	4.06E-06	5.25E-06	1.76E-04	1.57E-04	1.57E-04	1.57E-04	1.55E-04	1.37E-04	1.31E-04	1.26E-04	4.69E-05	4.50E-05	0.00E+00	0.00E+00
371260.013760639.01	371260.01	3760639.01	3.78E-06	7.78E-05	9.10E-06	1.18E-05	3.93E-04	3.51E-04	3.52E-04	3.52E-04	3.48E-04	3.07E-04	2.94E-04	2.83E-04	1.05E-04	1.01E-04	0.00E+00	0.00E+00
371322.013760639.01	371322.01	3760639.01	1.94E-06	4.01E-05	4.68E-06	6.05E-06	2.03E-04	1.81E-04	1.81E-04	1.81E-04	1.79E-04	1.58E-04	1.51E-04	1.45E-04	5.41E-05	5.19E-05	0.00E+00	0.00E+00
371330.013760639.01	371330.01	3760639.01	1.86E-06	3.83E-05	4.48E-06	5.79E-06	1.94E-04	1.73E-04	1.73E-04	1.73E-04	1.71E-04	1.51E-04	1.45E-04	1.39E-04	5.17E-05	4.97E-05	0.00E+00	0.00E+00
371340.013760639.01	371340.01	3760639.01	1.78E-06	3.66E-05	4.28E-06	5.53E-06	1.85E-04	1.65E-04	1.66E-04	1.66E-04	1.64E-04	1.44E-04	1.38E-04	1.33E-04	4.94E-05	4.75E-05	0.00E+00	0.00E+00
371350.013760639.01	371350.01	3760639.01	1.72E-06	3.54E-05	4.14E-06	5.35E-06	1.79E-04	1.60E-04	1.60E-04	1.60E-04	1.58E-04	1.40E-04	1.34E-04	1.29E-04	4.78E-05	4.59E-05	0.00E+00	0.00E+00
371360.013760639.01	371360.01	3760639.01	1.68E-06	3.47E-05	4.05E-06	5.24E-06	1.75E-04	1.56E-04	1.57E-04	1.57E-04	1.55E-04	1.37E-04	1.31E-04	1.26E-04	4.68E-05	4.49E-05	0.00E+00	0.00E+00
371370.013760639.01	371370.01	3760639.01	1.66E-06	3.43E-05	4.01E-06	5.18E-06	1.73E-04	1.55E-04	1.55E-04	1.55E-04	1.53E-04	1.35E-04	1.30E-04	1.24E-04	4.63E-05	4.44E-05	0.00E+00	0.00E+00
371380.013760639.01	371380.01	3760639.01	1.66E-06	3.43E-05	4.01E-06	5.18E-06	1.73E-04	1.55E-04	1.55E-04	1.55E-04	1.53E-04	1.35E-04	1.30E-04	1.24E-04	4.63E-05	4.44E-05	0.00E+00	0.00E+00
371390.013760639.01	371390.01	3760639.01	1.68E-06	3.47E-05	4.05E-06	5.24E-06	1.75E-04	1.56E-04	1.57E-04	1.57E-04	1.55E-04	1.37E-04	1.31E-04	1.26E-04	4.68E-05	4.49E-05	0.00E+00	0.00E+00
371400.013760639.01	371400.01	3760639.01	1.72E-06	3.55E-05	4.15E-06	5.36E-06	1.79E-04	1.60E-04	1.61E-04	1.61E-04	1.59E-04	1.40E-04	1.34E-04	1.29E-04	4.79E-05	4.60E-05	0.00E+00	0.00E+00
371410.013760639.01	371410.01	3760639.01	1.79E-06	3.68E-05	4.30E-06	5.56E-06	1.86E-04	1.66E-04	1.67E-04	1.67E-04	1.65E-04	1.45E-04	1.39E-04	1.34E-04	4.97E-05	4.77E-05	0.00E+00	0.00E+00
371250.013760649.01	371250.01	3760649.01	4.43E-06	9.14E-05	1.07E-05	1.38E-05	4.62E-04	4.12E-04	4.14E-04	4.14E-04	4.09E-04	3.60E-04	3.45E-04	3.32E-04	1.23E-04	1.18E-04	0.00E+00	0.00E+00
371260.013760649.01	371260.01	3760649.01	3.69E-06	7.60E-05	8.89E-06	1.15E-05	3.84E-04	3.43E-04	3.44E-04	3.44E-04	3.40E-04	3.00E-04	2.87E-04	2.76E-04	1.03E-04	9.86E-05	0.00E+00	0.00E+00
371270.013760649.01	371270.01	3760649.01	3.17E-06	6.54E-05	7.64E-06	9.87E-06	3.30E-04	2.95E-04	2.96E-04	2.96E-04	2.92E-04	2.58E-04	2.47E-04	2.37E-04	8.82E-05	8.47E-05	0.00E+00	0.00E+00
371310.013760649.01	371310.01	3760649.01	2.15E-06	4.42E-05	5.17E-06	6.68E-06	2.24E-04	2.00E-04	2.00E-04	2.00E-04	1.98E-04	1.74E-04	1.67E-04	1.61E-04	5.97E-05	5.74E-05	0.00E+00	0.00E+00
371320.013760649.01	371320.01	3760649.01	2.02E-06	4.17E-05	4.87E-06	6.30E-06	2.11E-04	1.88E-04	1.89E-04	1.89E-04	1.86E-04	1.64E-04	1.58E-04	1.51E-04	5.63E-05	5.40E-05	0.00E+00	0.00E+00
371330.013760649.01	371330.01	3760649.01	1.93E-06	3.97E-05	4.64E-06	6.00E-06	2.01E-04	1.79E-04	1.80E-04	1.80E-04	1.78E-04	1.57E-04	1.50E-04	1.44E-04	5.36E-05	5.15E-05	0.00E+00	0.00E+00
371340.013760649.01	371340.01	3760649.01	1.86E-06	3.82E-05	4.47E-06	5.77E-06	1.93E-04	1.72E-04	1.73E-04	1.73E-04	1.71E-04	1.51E-04	1.44E-04	1.39E-04	5.16E-05	4.96E-05	0.00E+00	0.00E+00
371350.013760649.01	371350.01	3760649.01	1.81E-06	3.72E-05	4.35E-06	5.62E-06	1.88E-04	1.68E-04	1.69E-04	1.69E-04	1.66E-04	1.47E-04	1.41E-04	1.35E-04	5.02E-05	4.82E-05	0.00E+00	0.00E+00
371360.013760649.01	371360.01	3760649.01	1.78E-06	3.67E-05	4.29E-06	5.54E-06	1.85E-04	1.65E-04	1.66E-04	1.66E-04	1.64E-04	1.45E-04	1.39E-04	1.33E-04	4.95E-05	4.75E-05	0.00E+00	0.00E+00
371370.013760649.01	371370.01	3760649.01	1.78E-06	3.66E-05	4.28E-06	5.53E-06	1.85E-04	1.65E-04	1.66E-04	1.66E-04	1.64E-04	1.44E-04	1.38E-04	1.33E-04	4.94E-05	4.74E-05	0.00E+00	0.00E+00
371380.013760649.01	371380.01	3760649.01	1.79E-06	3.69E-05	4.31E-06	5.57E-06	1.86E-04	1.66E-04	1.67E-04	1.67E-04	1.65E-04	1.45E-04	1.39E-04	1.34E-04	4.98E-05	4.78E-05	0.00E+00	0.00E+00
371390.013760649.01	371390.01	3760649.01	1.83E-06	3.77E-05	4.40E-06	5.69E-06	1.90E-04	1.70E-04	1.71E-04	1.71E-04	1.69E-04	1.48E-04	1.42E-04	1.37E-04	5.09E-05	4.88E-05	0.00E+00	0.00E+00
371400.013760649.01	371400.01	3760649.01	1.89E-06	3.90E-05	4.56E-06	5.89E-06	1.97E-04	1.76E-04	1.77E-04	1.77E-04	1.74E-04	1.54E-04	1.47E-04	1.42E-04	5.26E-05	5.06E-05	0.00E+00	0.00E+00
371406.013760649.01	371406.01	3760649.01	1.95E-06	4.01E-05	4.69E-06	6.06E-06	2.03E-04	1.81E-04	1.82E-04	1.82E-04	1.80E-04	1.58E-04	1.52E-04	1.46E-04	5.42E-05	5.20E-05	0.00E+00	0.00E+00
371250.013760659.01	371250.01	3760659.01	4.30E-06	8.86E-05	1.04E-05	1.34E-05	4.48E-04	4.00E-04	4.01E-04	4.01E-04	3.97E-04	3.49E-04	3.35E-04	3.22E-04	1.20E-04	1.15E-04	0.00E+00	0.00E+00
371260.013760659.01	371260.01	3760659.01	3.61E-06	7.44E-05	8.70E-06	1.12E-05	3.76E-04	3.36E-04	3.37E-04	3.37E-04	3.33E-04	2.93E-04	2.81E-04	2.70E-04	1.00E-04	9.65E-05	0.00E+00	0.00E+00
371270.013760659.01	371270.01	3760659.01	3.13E-06	6.46E-05	7.55E-06	9.75E-06	3.26E-04	2.91E-04	2.92E-04	2.92E-04	2.89E-04	2.54E-04	2.44E-04	2.34E-04	8.72E-05	8.37E-05	0.00E+00	0.00E+00
371310.013760659.01	371310.01	3760659.01	2.19E-06	4.51E-05	5.27E-06	6.81E-06	2.28E-04	2.04E-04	2.04E-04	2.04E-04	2.02E-04	1.78E-04	1.70E-04	1.64E-04	6.09E-05	5.85E-05	0.00E+00	0.00E+00
371320.013760659.01	371320.01	3760659.01	2.08E-06	4.28E-05	5.00E-06	6.47E-06	2.16E-04	1.93E-04	1.94E-04	1.94E-04	1.92E-04	1.69E-04	1.62E-04	1.55E-04	5.78E-05	5.55E-05	0.00E+00	0.00E+00
371330.013760659.01	371330.01	3760659.01	1.99E-06	4.11E-05	4.80E-06	6.21E-06	2.08E-04	1.85E-04	1.86E-04	1.86E-04	1.84E-04	1.62E-04	1.55E-04	1.49E-04	5.55E-05	5.33E-05	0.00E+00	0.00E+00
371340.013760659.01	371340.01	3760659.01	1.94E-06	3.99E-05	4.66E-06	6.03E-06	2.02E-04	1.80E-04	1.81E-04	1.81E-04	1.78E-04	1.57E-04	1.51E-04	1.45E-04	5.38E-05	5.17E-05	0.00E+00	0.00E+00
371350.013760659.01	371350.01	3760659.01	1.90E-06	3.92E-05	4.58E-06	5.92E-06	1.98E-04	1.77E-04	1.77E-04	1.77E-04	1.75E-04	1.54E-04	1.48E-04	1.42E-04	5.29E-05	5.08E-05	0.00E+00	0.00E+00
371360.013760659.01	371360.01	3760659.01	1.89E-06	3.89E-05	4.55E-06	5.88E-06	1.97E-04	1.76E-04	1.76E-04	1.76E-04	1.74E-04	1.53E-04	1.47E-04	1.41E-04	5.25E-05	5.04E-05	0.00E+00	0.00E+00
371370.013760659.01	371370.01	3760659.01	1.90E-06	3.91E-05	4.57E-06	5.91E-06	1.98E-04	1.77E-04	1.77E-04	1.77E-04	1.75E-04	1.54E-04	1.48E-04	1.42E-04	5.28E-05	5.07E-05	0.00E+00	0.00E+00
371380.013760659.01	371380.01	3760659.01	1.93E-06	3.99E-05	4.66E-06	6.02E-06	2.01E-04	1.80E-04	1.81E-04	1.81E-04	1.78E-04	1.57E-04	1.51E-04	1.45E-04	5.38E-05	5.17E-05	0.00E+00	0.00E+00
371390.013760659.01	371390.01	3760659.01	2.00E-06	4.12E-05	4.81E-06	6.22E-06	2.08E-04	1.86E-04	1.86E-04	1.86E-04	1.84E-04	1.62E-04	1.56E-04	1.49E-04	5.56E-05	5.34E-05	0.00E+00	0.00E+00
371398.013760659.01

Finishing/Painting-2	Paving			Child Risk					Overlapping Phases - Maximum GLC			
2029	2029			3rd Trimester	0<2	2<16	Total	per million	2026	2027	2028	2029
0.00E+00	3.40E-06			0.00E+00	0.00E+00	1.29E-09	1.29E-09	1.29E-03	2.87E-04	3.43E-04	2.53E-04	1.33E-04
0.00E+00	3.56E-06			0.00E+00	0.00E+00	1.34E-09	1.34E-09	1.34E-03	3.00E-04	3.58E-04	2.65E-04	1.39E-04
0.00E+00	3.75E-06			0.00E+00	0.00E+00	1.42E-09	1.42E-09	1.42E-03	3.16E-04	3.78E-04	2.79E-04	1.47E-04
0.00E+00	3.43E-06			0.00E+00	0.00E+00	1.30E-09	1.30E-09	1.30E-03	2.89E-04	3.45E-04	2.55E-04	1.34E-04
0.00E+00	3.34E-06			0.00E+00	0.00E+00	1.26E-09	1.26E-09	1.26E-03	2.82E-04	3.36E-04	2.49E-04	1.31E-04
0.00E+00	3.29E-06			0.00E+00	0.00E+00	1.24E-09	1.24E-09	1.24E-03	2.77E-04	3.31E-04	2.45E-04	1.29E-04
0.00E+00	3.27E-06			0.00E+00	0.00E+00	1.24E-09	1.24E-09	1.24E-03	2.76E-04	3.29E-04	2.43E-04	1.28E-04
0.00E+00	3.29E-06			0.00E+00	0.00E+00	1.24E-09	1.24E-09	1.24E-03	2.77E-04	3.31E-04	2.44E-04	1.29E-04
0.00E+00	3.33E-06			0.00E+00	0.00E+00	1.26E-09	1.26E-09	1.26E-03	2.81E-04	3.35E-04	2.48E-04	1.30E-04
0.00E+00	3.40E-06			0.00E+00	0.00E+00	1.29E-09	1.29E-09	1.29E-03	2.87E-04	3.43E-04	2.53E-04	1.33E-04
0.00E+00	3.51E-06			0.00E+00	0.00E+00	1.33E-09	1.33E-09	1.33E-03	2.96E-04	3.53E-04	2.61E-04	1.37E-04
0.00E+00	3.65E-06			0.00E+00	0.00E+00	1.38E-09	1.38E-09	1.38E-03	3.08E-04	3.68E-04	2.72E-04	1.43E-04
0.00E+00	3.84E-06			0.00E+00	0.00E+00	1.45E-09	1.45E-09	1.45E-03	3.24E-04	3.87E-04	2.86E-04	1.50E-04
0.00E+00	4.06E-06			0.00E+00	0.00E+00	1.54E-09	1.54E-09	1.54E-03	3.43E-04	4.09E-04	3.02E-04	1.59E-04
0.00E+00	4.24E-06			0.00E+00	0.00E+00	1.60E-09	1.60E-09	1.60E-03	3.57E-04	4.27E-04	3.15E-04	1.66E-04
0.00E+00	4.16E-06			0.00E+00	0.00E+00	1.57E-09	1.57E-09	1.57E-03	3.51E-04	4.19E-04	3.09E-04	1.63E-04
0.00E+00	3.94E-06			0.00E+00	0.00E+00	1.49E-09	1.49E-09	1.49E-03	3.32E-04	3.97E-04	2.93E-04	1.54E-04
0.00E+00	3.78E-06			0.00E+00	0.00E+00	1.43E-09	1.43E-09	1.43E-03	3.18E-04	3.80E-04	2.81E-04	1.48E-04
0.00E+00	3.66E-06			0.00E+00	0.00E+00	1.38E-09	1.38E-09	1.38E-03	3.09E-04	3.69E-04	2.72E-04	1.43E-04
0.00E+00	3.58E-06			0.00E+00	0.00E+00	1.35E-09	1.35E-09	1.35E-03	3.02E-04	3.61E-04	2.67E-04	1.40E-04
0.00E+00	3.55E-06			0.00E+00	0.00E+00	1.34E-09	1.34E-09	1.34E-03	2.99E-04	3.57E-04	2.64E-04	1.39E-04
0.00E+00	3.55E-06			0.00E+00	0.00E+00	1.34E-09	1.34E-09	1.34E-03	2.99E-04	3.57E-04	2.64E-04	1.39E-04
0.00E+00	3.58E-06			0.00E+00	0.00E+00	1.35E-09	1.35E-09	1.35E-03	3.02E-04	3.61E-04	2.66E-04	1.40E-04
0.00E+00	3.65E-06			0.00E+00	0.00E+00	1.38E-09	1.38E-09	1.38E-03	3.08E-04	3.68E-04	2.72E-04	1.43E-04
0.00E+00	3.76E-06			0.00E+00	0.00E+00	1.42E-09	1.42E-09	1.42E-03	3.17E-04	3.79E-04	2.80E-04	1.47E-04
0.00E+00	3.92E-06			0.00E+00	0.00E+00	1.48E-09	1.48E-09	1.48E-03	3.30E-04	3.94E-04	2.91E-04	1.53E-04
0.00E+00	4.12E-06			0.00E+00	0.00E+00	1.56E-09	1.56E-09	1.56E-03	3.47E-04	4.15E-04	3.06E-04	1.61E-04
0.00E+00	4.32E-06			0.00E+00	0.00E+00	1.63E-09	1.63E-09	1.63E-03	3.64E-04	4.35E-04	3.22E-04	1.69E-04
0.00E+00	4.87E-06			0.00E+00	0.00E+00	1.84E-09	1.84E-09	1.84E-03	4.11E-04	4.90E-04	3.62E-04	1.91E-04
0.00E+00	4.61E-06			0.00E+00	0.00E+00	1.74E-09	1.74E-09	1.74E-03	3.88E-04	4.64E-04	3.43E-04	1.80E-04
0.00E+00	4.34E-06			0.00E+00	0.00E+00	1.64E-09	1.64E-09	1.64E-03	3.66E-04	4.37E-04	3.23E-04	1.70E-04
0.00E+00	4.15E-06			0.00E+00	0.00E+00	1.57E-09	1.57E-09	1.57E-03	3.49E-04	4.17E-04	3.08E-04	1.62E-04
0.00E+00	4.00E-06			0.00E+00	0.00E+00	1.51E-09	1.51E-09	1.51E-03	3.37E-04	4.03E-04	2.98E-04	1.57E-04
0.00E+00	3.90E-06			0.00E+00	0.00E+00	1.47E-09	1.47E-09	1.47E-03	3.29E-04	3.92E-04	2.90E-04	1.53E-04
0.00E+00	3.84E-06			0.00E+00	0.00E+00	1.45E-09	1.45E-09	1.45E-03	3.24E-04	3.87E-04	2.86E-04	1.50E-04
0.00E+00	3.83E-06			0.00E+00	0.00E+00	1.45E-09	1.45E-09	1.45E-03	3.23E-04	3.85E-04	2.85E-04	1.50E-04
0.00E+00	3.85E-06			0.00E+00	0.00E+00	1.46E-09	1.46E-09	1.46E-03	3.25E-04	3.88E-04	2.86E-04	1.51E-04
0.00E+00	3.92E-06			0.00E+00	0.00E+00	1.48E-09	1.48E-09	1.48E-03	3.30E-04	3.94E-04	2.91E-04	1.53E-04
0.00E+00	4.03E-06			0.00E+00	0.00E+00	1.52E-09	1.52E-09	1.52E-03	3.40E-04	4.05E-04	3.00E-04	1.58E-04
0.00E+00	4.19E-06			0.00E+00	0.00E+00	1.58E-09	1.58E-09	1.58E-03	3.53E-04	4.22E-04	3.12E-04	1.64E-04
0.00E+00	4.40E-06			0.00E+00	0.00E+00	1.66E-09	1.66E-09	1.66E-03	3.71E-04	4.43E-04	3.27E-04	1.72E-04
0.00E+00	5.40E-06			0.00E+00	0.00E+00	2.04E-09	2.04E-09	2.04E-03	4.55E-04	5.43E-04	4.01E-04	2.11E-04
0.00E+00	5.09E-06			0.00E+00	0.00E+00	1.92E-09	1.92E-09	1.92E-03	4.29E-04	5.12E-04	3.79E-04	1.99E-04
0.00E+00	4.77E-06			0.00E+00	0.00E+00	1.80E-09	1.80E-09	1.80E-03	4.02E-04	4.80E-04	3.55E-04	1.87E-04
0.00E+00	4.53E-06			0.00E+00	0.00E+00	1.71E-09	1.71E-09	1.71E-03	3.82E-04	4.56E-04	3.37E-04	1.77E-04
0.00E+00	4.36E-06			0.00E+00	0.00E+00	1.65E-09	1.65E-09	1.65E-03	3.67E-04	4.39E-04	3.24E-04	1.71E-04
0.00E+00	4.23E-06			0.00E+00	0.00E+00	1.60E-09	1.60E-09	1.60E-03	3.57E-04	4.26E-04	3.15E-04	1.66E-04
0.00E+00	4.15E-06			0.00E+00	0.00E+00	1.57E-09	1.57E-09	1.57E-03	3.50E-04	4.18E-04	3.09E-04	1.63E-04
0.00E+00	4.12E-06			0.00E+00	0.00E+00	1.56E-09	1.56E-09	1.56E-03	3.47E-04	4.15E-04	3.07E-04	1.61E-04
0.00E+00	4.13E-06			0.00E+00	0.00E+00	1.56E-09	1.56E-09	1.56E-03	3.48E-04	4.16E-04	3.07E-04	1.62E-04
0.00E+00	4.19E-06			0.00E+00	0.00E+00	1.58E-09	1.58E-09	1.58E-03	3.53E-04	4.22E-04	3.12E-04	1.64E-04
0.00E+00	4.30E-06			0.00E+00	0.00E+00	1.63E-09	1.63E-09	1.63E-03	3.63E-04	4.33E-04	3.20E-04	1.68E-04
0.00E+00	4.47E-06			0.00E+00	0.00E+00	1.69E-09	1.69E-09	1.69E-03	3.77E-04	4.50E-04	3.32E-04	1.75E-04
0.00E+00	4.48E-06			0.00E+00	0.00E+00	1.69E-09	1.69E-09	1.69E-03	3.78E-04	4.51E-04	3.33E-04	1.76E-04
0.00E+00	1.00E-05			0.00E+00	0.00E+00	3.80E-09	3.80E-09	3.80E-03	8.47E-04	1.01E-03	7.47E-04	3.93E-04
0.00E+00	5.17E-06			0.00E+00	0.00E+00	1.96E-09	1.96E-09	1.96E-03	4.36E-04	5.21E-04	3.85E-04	2.03E-04
0.00E+00	4.94E-06			0.00E+00	0.00E+00	1.87E-09	1.87E-09	1.87E-03	4.17E-04	4.98E-04	3.68E-04	1.94E-04
0.00E+00	4.73E-06			0.00E+00	0.00E+00	1.79E-09	1.79E-09	1.79E-03	3.98E-04	4.76E-04	3.52E-04	1.85E-04
0.00E+00	4.57E-06			0.00E+00	0.00E+00	1.73E-09	1.73E-09	1.73E-03	3.85E-04	4.60E-04	3.40E-04	1.79E-04
0.00E+00	4.48E-06			0.00E+00	0.00E+00	1.69E-09	1.69E-09	1.69E-03	3.77E-04	4.51E-04	3.33E-04	1.75E-04
0.00E+00	4.43E-06			0.00E+00	0.00E+00	1.67E-09	1.67E-09	1.67E-03	3.73E-04	4.46E-04	3.29E-04	1.73E-04
0.00E+00	4.42E-06			0.00E+00	0.00E+00	1.67E-09	1.67E-09	1.67E-03	3.73E-04	4.45E-04	3.29E-04	1.73E-04
0.00E+00	4.48E-06			0.00E+00	0.00E+00	1.69E-09	1.69E-09	1.69E-03	3.77E-04	4.51E-04	3.33E-04	1.75E-04
0.00E+00	4.58E-06			0.00E+00	0.00E+00	1.73E-09	1.73E-09	1.73E-03	3.86E-04	4.61E-04	3.41E-04	1.79E-04
0.00E+00	4.75E-06			0.00E+00	0.00E+00	1.80E-09	1.80E-09	1.80E-03	4.01E-04	4.79E-04	3.54E-04	1.86E-04
0.00E+00	1.18E-05			0.00E+00	0.00E+00	4.46E-09	4.46E-09	4.46E-03	9.94E-04	1.19E-03	8.78E-04	4.62E-04
0.00E+00	9.82E-06			0.00E+00	0.00E+00	3.71E-09	3.71E-09	3.71E-03	8.28E-04	9.88E-04	7.30E-04	3.84E-04
0.00E+00	8.44E-06			0.00E+00	0.00E+00	3.19E-09	3.19E-09	3.19E-03	7.11E-04	8.50E-04	6.28E-04	3.30E-04
0.00E+00	5.71E-06			0.00E+00	0.00E+00	2.16E-09	2.16E-09	2.16E-03	4.82E-04	5.75E-04	4.25E-04	2.24E-04
0.00E+00	5.38E-06			0.00E+00	0.00E+00	2.03E-09	2.03E-09	2.03E-03	4.54E-04	5.42E-04	4.00E-04	2.11E-04
0.00E+00	5.13E-06			0.00E+00	0.00E+00	1.94E-09	1.94E-09	1.94E-03	4.32E-04	5.16E-04	3.81E-04	2.01E-04
0.00E+00	4.93E-06			0.00E+00	0.00E+00	1.87E-09	1.87E-09	1.87E-03	4.16E-04	4.97E-04	3.67E-04	1.93E-04
0.00E+00	4.80E-06			0.00E+00	0.00E+00	1.82E-09	1.82E-09	1.82E-03	4.05E-04	4.84E-04	3.57E-04	1.88E-04
0.00E+00	4.73E-06			0.00E+00	0.00E+00	1.79E-09	1.79E-09	1.79E-03	3.99E-04	4.77E-04	3.52E-04	1.85E-04
0.00E+00	4.72E-06			0.00E+00	0.00E+00	1.79E-09	1.79E-09	1.79E-03	3.98E-04	4.75E-04	3.51E-04	1.85E-04
0.00E+00	4.76E-06			0.00E+00	0.00E+00	1.80E-09	1.80E-09	1.80E-03	4.02E-04	4.80E-04	3.54E-04	1.87E-04
0.00E+00	4.86E-06			0.00E+00	0.00E+00	1.84E-09	1.84E-09	1.84E-03	4.10E-04	4.90E-04	3.62E-04	1.90E-04
0.00E+00	5.03E-06			0.00E+00	0.00E+00	1.90E-09	1.90E-09	1.90E-03	4.24E-04	5.07E-04	3.75E-04	1.97E-04
0.00E+00	5.18E-06			0.00E+00	0.00E+00	1.96E-09	1.96E-09	1.96E-03	4.37E-04	5.22E-04	3.85E-04	2.03E-04
0.00E+00	1.14E-05			0.00E+00	0.00E+00	4.33E-09	4.33E-09	4.33E-03	9.64E-04	1.15E-03	8.51E-04	4.48E-04
0.00E+00	9.61E-06			0.00E+00	0.00E+00	3.63E-09	3.63E-09	3.63E-03	8.10E-04	9.68E-04	7.15E-04	3.76E-04
0.00E+00	8.34E-06			0.00E+00	0.00E+00	3.15E-09	3.15E-09	3.15E-03	7.03E-04	8.39E-04	6.20E-04	3.26E-04
0.00E+00	5.82E-06			0.00E+00	0.00E+00	2.20E-09	2.20E-09	2.20E-03	4.91E-04	5.86E-04	4.33E-04	2.28E-04
0.00E+00	5.53E-06			0.00E+00	0.00E+00	2.09E-09	2.09E-09	2.09E-03	4.66E-04	5.56E-04	4.11E-04	2.16E-04
0.00E+00	5.30E-06			0.00E+00	0.00E+00	2.01E-09	2.01E-09	2.01E-03	4.47E-04	5.34E-04	3.95E-04	2.08E-04
0.00E+00	5.15E-06			0.00E+00	0.00E+00	1.95E-09	1.95E-09	1.95E-03	4.34E-04	5.18E-04	3.83E-04	2.02E-04
0.00E+00	5.06E-06			0.00E+00	0.00E+00	1.91E-09	1.91E-09	1.91E-03	4.26E-04	5.09E-04	3.76E-04	1.98E-04
0.00E+00	5.02E-06			0.00E+00	0.00E+00	1.90E-09	1.90E-09	1.90E-03	4.23E-04	5.06E-04	3.74E-04	1.97E-04
0.00E+00	5.05E-06			0.00E+00	0.00E+00	1.91E-09	1.91E-09	1.91E-03	4.26E-04	5.08E-04	3.76E-04	1.98E-04
0.00E+00	5.15E-06			0.00E+00	0.00E+00	1.95E-09	1.95E-09	1.95E-03	4.34E-04	5.18E-04	3.83E-04	2.02E-04
0.00E+00	5.32E-06			0.00E+00	0.00E+00	2.01E-09	2.01E-09	2.01E-03	4.48E-04	5.35E-04	3.95E-04	2.08E-04
0.00E+00	5.52E-06			0.00E+00	0.00E+00	2.09E-09	2.09E-09	2.09E-03	4.65E-04	5.56E-04	4.11E-04	2.16E-04
0.00E+00	1.11E-05			0.00E+00	0.00E+00	4.21E-09	4.21E-09	4.21E-03	9.38E-04	1.12E-03	8.28E-04	4.36E-04
0.00E+00	9.43E-06			0.00E+00	0.00E+00	3.57E-09	3.57E-09	3.57E-03	7.95E-04	9.50E-04	7.02E-04	3.69E-04
0.00E+00	8.25E-06			0.00E+00	0.00E+00	3.12E-09	3.12E-09	3.12E-03	6.95E-04	8.30E-04	6.14E-04	3.23E-04
0.00E+00	5.95E-06			0.00E+00	0.00E+00	2.25E-09	2.25E-09	2.25E-03	5.01E-04	5.99E-04	4.42E-04	2.33E-04
0.00E+00	5.69E-06			0.00E+00	0.00E+00	2.15E-09	2.15E-09	2.15E-03	4.79E-04	5.72E-04	4.23E-04	2.23E-04
0.00E+00	5.50E-06			0.00E+00	0.00E+00	2.08E-09	2.08E-09	2.08E-03	4.63E-04	5.54E-04	4.09E-04	2.15E-04
0.00E+00	5.38E-06			0.00E+00	0.00E+00	2.03E-09	2.03E-09	2.03E-03	4.54E-04	5.42E-04	4.00E-04	2.11E-04
0.00E+00	5.33E-06			0.00E+00	0.00E+00	2.01E-09	2.01E-09	2.01E-03	4.49E-04	5.36E-04	3.96E-04	2.09E-04
0.00E+00	5.34E-06			0.00E+00	0.00E+00	2.02E-09	2.02E-09	2.02E-03	4.50E-04	5.38E-04	3.97E-04	2.09E-04
0.00E+00	5.43E-06			0.00E+00	0.00E+00	2.05E-09	2.05E-09	2.05E-03	4.58E-04	5.46E-04	4.04E-04	2.13E-04
0.00E+00	5.59E-06			0.00E+00	0.00E+00	2.11E-09	2.11E-09	2.11E-03	4.71E-04	5.63E-04	4.16E-04	2.19E-04
0.00E+00	5.83E-06			0.00E+00	0.00E+00	2.20E-09	2.20E-09	2.20E-03	4.92E-04	5.87E-04	4.34E-04	2.28E-04
0.00E+00	1.09E-05			0.00E+00	0.00E+00	4.10E-09	4.10E-09	4.10E-03	9.15E-04	1.09E-03	8.08E-04	4.25E-04
0.00E+00	9.30E-06			0.00E+00	0.00E+00	3.52E-09	3.52E-09	3.52E-03	7.84E-04	9.37E-04	6.92E-04	3.64E-04
0.00E+00	8.38E-06			0.00E+00	0.00E+00	3.17E-09	3.17E-09	3.17E-03	7.06E-04	8.44E-04	6.23E-04	3.28E-04
0.00E+00	6.08E-06			0.00E+00	0.00E+00	2.30E-09	2.30E-09	2.30E-03	5.13E-04	6.12E-04	4.52E-04	2.38E-04
0.00E+00	5.86E-06			0.00E+00	0.00E+00	2.22E-09	2.22E-09	2.22E-03	4.94E-04	5.90E-04	4.36E-04	2.30E-04
0.00E+00	5.71E-06			0.00E+00	0.00E+00	2.16E-09	2.16E-09	2.16E-03	4.82E-04	5.75E-04	4.25E-04	2.24E-04
0.00E+00	5.64E-06			0.00E+00	0.00E+00	2.13E-09	2.13E-09	2.13E-03	4.75E-04	5.67E-04	4.19E-04	2.21E-04
0.00E+00	5.63E-06			0.00E+00	0.00E+00	2.13E-09	2.13E-09	2.13E-03	4.75E-04	5.67E-04	4.19E-04	2.21E-04
0.00E+00	5.70E-06			0.00E+00	0.00E+00	2.16E-09	2.16E-09	2.16E-03	4.81E-04	5.74E-04	4.24E-04	2.23E-04
0.00E+00	5.86E-06			0.00E+00	0.00E+00	2.22E-09	2.22E-09	2.22E-03	4.94E-04	5.90E-04	4.36E-04	2.30E-04
0.00E+00	6.13E-06			0.00E+00	0.00E+00	2.32E-09	2.32E-09	2.32E-03	5.17E-04	6.18E-04	4.56E-04	2.40E-04
0.00E+00	1.27E-05			0.00E+00	0.00E+00	4.82E-09	4.82E-09	4.82E-03	1.07E-03	1.28E-03	9.48E-04	4.99E-04
0.00E+00	1.06E-05			0.00E+00	0.00E+00	4.02E-09	4.02E-09	4.02E-03	8.97E-04	1.07E-03	7.92E-04	4.17E-04
0.00E+00	9.18E-06			0.00E+00	0.00E+00	3.47E-09	3.47E-09	3.47E-03	7.74E-04	9.25E-04	6.83E-04	3.60E-04
0.00E+00	8.42E-06			0.00E+00	0.00E+00	3.18E-09	3.18E-09	3.18E-03	7.10E-04	8.48E-04	6.26E-04	3.30E-04
0.00E+00	6.47E-06			0.00E+00	0.00E+00	2.45E-09	2.45E-09	2.45E-03	5.46E-04	6.52E-04	4.82E-04	2.53E-04
0.00E+00	6.25E-06			0.00E+00	0.00E+00	2.36E-09	2.36E-09	2.36E-03	5.26E-04	6.29E-04	4.65E-04	2.45E-04
0.00E+00	6.06E-06			0.00E+00	0.00E+00	2.29E-09	2.29E-09	2.29E-03	5.11E-04	6.10E-04	4.51E-04	2.37E-04
0.00E+00	5.96E-06			0.00E+00	0.00E+00	2.25E-09	2.25E-09	2.25E-03	5.02E-04	6.00E-04	4.43E-04	2.33E-04
0.00E+00	5.93E-06			0.00E+00	0.00E+00	2.24E-09	2.24E-09	2.24E-03	5.00E-04	5.97E-04	4.41E-04	2.32E-04
0.00E+00	5.98E-06			0.00E+00	0.00E+00	2.26E-09	2.26E-09	2.26E-03	5.04E-04	6.02E-04	4.45E-04	2.34E-04
0.00E+00	6.13E-06			0.00E+00	0.00E+00	2.32E-09	2.32E-09	2.32E-03	5.17E-04	6.17E-04	4.56E-04	2.40E-04
0.00E+00	6.39E-06			0.00E+00	0.00E+00	2.42E-09	2.42E-09	2.42E-03	5.39E-04	6.43E-04	4.75E-04	2.50E-04
0.00E+00	1.24E-05			0.00E+00	0.00E+00	4.69E-09	4.69E-09	4.69E-03	1.05E-03	1.25E-03	9.23E-04	4.86E-04
0.00E+00	1.04E-05			0.00E+00	0.00E+00	3.95E-09	3.95E-09	3.95E-03	8.81E-04	1.05E-03	7.77E-04	4.09E-04
0.00E+00	9.08E-06			0.00E+00	0.00E+00	3.43E-09	3.43E-09	3.43E-03	7.66E-04	9.14E-04	6.76E-04	3.56E-04

			Demolition	Demolition - Hauling	Site Preparation	Grading/Excavation	Grading/Excavation - Hauling	Concrete - Garage - Trucks	Concrete - Garage - Trucks	Concrete - Podium 1 - Trucks	Concrete - Podium 2 - Trucks	Building Construction-1	Building Construction-1	Building Construction-1	Building Construction-2	Building Construction-2	Finishing/Painting-1	Finishing/Painting-1
Unique Identifier	X (UTM)	Y (UTM)	2026	2026	2026	2026	2026	2026	2027	2027	2028	2027	2028	2029	2028	2029	2028	2029
371300.013760699.01	371300.01	3760699.01	2.50E-06	5.15E-05	6.01E-06	7.77E-06	2.60E-04	2.32E-04	2.33E-04	2.33E-04	2.30E-04	2.03E-04	1.94E-04	1.87E-04	6.95E-05	6.67E-05	0.00E+00	0.00E+00
371310.013760699.01	371310.01	3760699.01	2.42E-06	4.98E-05	5.82E-06	7.52E-06	2.52E-04	2.25E-04	2.26E-04	2.26E-04	2.23E-04	1.96E-04	1.88E-04	1.81E-04	6.72E-05	6.46E-05	0.00E+00	0.00E+00
371320.013760699.01	371320.01	3760699.01	2.36E-06	4.87E-05	5.69E-06	7.35E-06	2.46E-04	2.20E-04	2.20E-04	2.20E-04	2.18E-04	1.92E-04	1.84E-04	1.77E-04	6.57E-05	6.31E-05	0.00E+00	0.00E+00
371330.013760699.01	371330.01	3760699.01	2.34E-06	4.82E-05	5.63E-06	7.28E-06	2.43E-04	2.17E-04	2.18E-04	2.18E-04	2.16E-04	1.90E-04	1.82E-04	1.75E-04	6.50E-05	6.25E-05	0.00E+00	0.00E+00
371340.013760699.01	371340.01	3760699.01	2.35E-06	4.84E-05	5.66E-06	7.31E-06	2.45E-04	2.18E-04	2.19E-04	2.19E-04	2.17E-04	1.91E-04	1.83E-04	1.76E-04	6.53E-05	6.27E-05	0.00E+00	0.00E+00
371350.013760699.01	371350.01	3760699.01	2.40E-06	4.94E-05	5.78E-06	7.47E-06	2.50E-04	2.23E-04	2.24E-04	2.24E-04	2.21E-04	1.95E-04	1.87E-04	1.79E-04	6.67E-05	6.41E-05	0.00E+00	0.00E+00
371360.013760699.01	371360.01	3760699.01	2.49E-06	5.14E-05	6.01E-06	7.76E-06	2.60E-04	2.32E-04	2.33E-04	2.33E-04	2.30E-04	2.03E-04	1.94E-04	1.87E-04	6.94E-05	6.66E-05	0.00E+00	0.00E+00
371370.013760699.01	371370.01	3760699.01	2.64E-06	5.43E-05	6.35E-06	8.21E-06	2.75E-04	2.45E-04	2.46E-04	2.46E-04	2.43E-04	2.14E-04	2.05E-04	1.97E-04	7.33E-05	7.04E-05	0.00E+00	0.00E+00
371240.013760709.01	371240.01	3760709.01	4.55E-06	9.38E-05	1.10E-05	1.42E-05	4.74E-04	4.23E-04	4.25E-04	4.25E-04	4.20E-04	3.70E-04	3.54E-04	3.40E-04	1.27E-04	1.22E-04	0.00E+00	0.00E+00
371250.013760709.01	371250.01	3760709.01	3.87E-06	7.96E-05	9.31E-06	1.20E-05	4.03E-04	3.59E-04	3.61E-04	3.61E-04	3.56E-04	3.14E-04	3.01E-04	2.89E-04	1.08E-04	1.03E-04	0.00E+00	0.00E+00
371260.013760709.01	371260.01	3760709.01	3.39E-06	6.98E-05	8.16E-06	1.06E-05	3.53E-04	3.15E-04	3.16E-04	3.16E-04	3.13E-04	2.75E-04	2.64E-04	2.54E-04	9.43E-05	9.06E-05	0.00E+00	0.00E+00
371310.013760709.01	371310.01	3760709.01	2.49E-06	5.14E-05	6.01E-06	7.76E-06	2.60E-04	2.32E-04	2.33E-04	2.33E-04	2.30E-04	2.03E-04	1.94E-04	1.87E-04	6.94E-05	6.66E-05	0.00E+00	0.00E+00
371320.013760709.01	371320.01	3760709.01	2.45E-06	5.05E-05	5.90E-06	7.63E-06	2.55E-04	2.28E-04	2.29E-04	2.29E-04	2.26E-04	1.99E-04	1.91E-04	1.83E-04	6.82E-05	6.55E-05	0.00E+00	0.00E+00
371330.013760709.01	371330.01	3760709.01	2.45E-06	5.04E-05	5.90E-06	7.62E-06	2.55E-04	2.28E-04	2.28E-04	2.28E-04	2.26E-04	1.99E-04	1.91E-04	1.83E-04	6.81E-05	6.54E-05	0.00E+00	0.00E+00
371340.013760709.01	371340.01	3760709.01	2.49E-06	5.13E-05	5.99E-06	7.75E-06	2.59E-04	2.31E-04	2.32E-04	2.32E-04	2.29E-04	2.02E-04	1.94E-04	1.86E-04	6.92E-05	6.65E-05	0.00E+00	0.00E+00
371350.013760709.01	371350.01	3760709.01	2.58E-06	5.31E-05	6.21E-06	8.02E-06	2.68E-04	2.40E-04	2.40E-04	2.40E-04	2.38E-04	2.09E-04	2.01E-04	1.93E-04	7.17E-05	6.88E-05	0.00E+00	0.00E+00
371355.013760709.01	371355.01	3760709.01	2.64E-06	5.44E-05	6.36E-06	8.22E-06	2.75E-04	2.45E-04	2.46E-04	2.46E-04	2.43E-04	2.14E-04	2.06E-04	1.97E-04	7.34E-05	7.05E-05	0.00E+00	0.00E+00
371240.013760719.01	371240.01	3760719.01	4.45E-06	9.16E-05	1.07E-05	1.38E-05	4.63E-04	4.13E-04	4.15E-04	4.15E-04	4.10E-04	3.61E-04	3.46E-04	3.33E-04	1.24E-04	1.19E-04	0.00E+00	0.00E+00
371250.013760719.01	371250.01	3760719.01	3.82E-06	7.88E-05	9.21E-06	1.19E-05	3.98E-04	3.56E-04	3.57E-04	3.57E-04	3.53E-04	3.11E-04	2.98E-04	2.86E-04	1.06E-04	1.02E-04	0.00E+00	0.00E+00
371260.013760719.01	371260.01	3760719.01	3.38E-06	6.97E-05	8.15E-06	1.05E-05	3.52E-04	3.14E-04	3.16E-04	3.16E-04	3.12E-04	2.75E-04	2.63E-04	2.53E-04	9.41E-05	9.03E-05	0.00E+00	0.00E+00
371300.013760719.01	371300.01	3760719.01	2.65E-06	5.46E-05	6.38E-06	8.25E-06	2.76E-04	2.46E-04	2.47E-04	2.47E-04	2.44E-04	2.15E-04	2.06E-04	1.98E-04	7.37E-05	7.08E-05	0.00E+00	0.00E+00
371310.013760719.01	371310.01	3760719.01	2.59E-06	5.34E-05	6.25E-06	8.07E-06	2.70E-04	2.41E-04	2.42E-04	2.42E-04	2.39E-04	2.11E-04	2.02E-04	1.94E-04	7.21E-05	6.93E-05	0.00E+00	0.00E+00
371320.013760719.01	371320.01	3760719.01	2.56E-06	5.27E-05	6.16E-06	7.96E-06	2.66E-04	2.38E-04	2.39E-04	2.39E-04	2.36E-04	2.08E-04	1.99E-04	1.91E-04	7.12E-05	6.83E-05	0.00E+00	0.00E+00
371330.013760719.01	371330.01	3760719.01	2.58E-06	5.31E-05	6.21E-06	8.03E-06	2.69E-04	2.40E-04	2.41E-04	2.41E-04	2.38E-04	2.09E-04	2.01E-04	1.93E-04	7.17E-05	6.89E-05	0.00E+00	0.00E+00
371340.013760719.01	371340.01	3760719.01	2.65E-06	5.47E-05	6.39E-06	8.26E-06	2.76E-04	2.47E-04	2.48E-04	2.48E-04	2.45E-04	2.16E-04	2.07E-04	1.98E-04	7.38E-05	7.09E-05	0.00E+00	0.00E+00
371347.013760719.01	371347.01	3760719.01	2.73E-06	5.63E-05	6.58E-06	8.50E-06	2.84E-04	2.54E-04	2.55E-04	2.55E-04	2.52E-04	2.22E-04	2.13E-04	2.04E-04	7.60E-05	7.30E-05	0.00E+00	0.00E+00
371240.013760729.01	371240.01	3760729.01	4.35E-06	8.97E-05	1.05E-05	1.35E-05	4.53E-04	4.05E-04	4.06E-04	4.06E-04	4.01E-04	3.53E-04	3.39E-04	3.26E-04	1.21E-04	1.16E-04	0.00E+00	0.00E+00
371250.013760729.01	371250.01	3760729.01	3.79E-06	7.80E-05	9.12E-06	1.18E-05	3.94E-04	3.52E-04	3.53E-04	3.53E-04	3.49E-04	3.07E-04	2.95E-04	2.83E-04	1.05E-04	1.01E-04	0.00E+00	0.00E+00
371258.013760729.01	371258.01	3760729.01	3.46E-06	7.13E-05	8.34E-06	1.08E-05	3.61E-04	3.22E-04	3.23E-04	3.23E-04	3.19E-04	2.81E-04	2.70E-04	2.59E-04	9.63E-05	9.25E-05	0.00E+00	0.00E+00
371300.013760729.01	371300.01	3760729.01	2.75E-06	5.67E-05	6.63E-06	8.57E-06	2.87E-04	2.56E-04	2.57E-04	2.57E-04	2.54E-04	2.24E-04	2.14E-04	2.06E-04	7.66E-05	7.35E-05	0.00E+00	0.00E+00
371310.013760729.01	371310.01	3760729.01	2.73E-06	5.62E-05	6.57E-06	8.49E-06	2.84E-04	2.54E-04	2.54E-04	2.54E-04	2.51E-04	2.21E-04	2.12E-04	2.04E-04	7.59E-05	7.29E-05	0.00E+00	0.00E+00
371320.013760729.01	371320.01	3760729.01	2.71E-06	5.59E-05	6.54E-06	8.45E-06	2.83E-04	2.52E-04	2.53E-04	2.53E-04	2.50E-04	2.20E-04	2.11E-04	2.03E-04	7.55E-05	7.25E-05	0.00E+00	0.00E+00
371330.013760729.01	371330.01	3760729.01	2.74E-06	5.65E-05	6.61E-06	8.54E-06	2.86E-04	2.55E-04	2.56E-04	2.56E-04	2.53E-04	2.23E-04	2.14E-04	2.05E-04	7.63E-05	7.33E-05	0.00E+00	0.00E+00
371340.013760727.01	371340.01	3760727.01	2.79E-06	5.75E-05	6.72E-06	8.69E-06	2.91E-04	2.59E-04	2.60E-04	2.60E-04	2.57E-04	2.27E-04	2.17E-04	2.09E-04	7.76E-05	7.46E-05	0.00E+00	0.00E+00
371230.013760739.01	371230.01	3760739.01	5.02E-06	1.03E-04	1.21E-05	1.56E-05	5.23E-04	4.67E-04	4.68E-04	4.68E-04	4.63E-04	4.08E-04	3.91E-04	3.75E-04	1.40E-04	1.34E-04	0.00E+00	0.00E+00
371240.013760739.01	371240.01	3760739.01	4.27E-06	8.80E-05	1.03E-05	1.33E-05	4.45E-04	3.97E-04	3.99E-04	3.99E-04	3.94E-04	3.47E-04	3.33E-04	3.20E-04	1.19E-04	1.14E-04	0.00E+00	0.00E+00
371250.013760739.01	371250.01	3760739.01	3.76E-06	7.74E-05	9.05E-06	1.17E-05	3.91E-04	3.49E-04	3.51E-04	3.51E-04	3.46E-04	3.05E-04	2.93E-04	2.81E-04	1.05E-04	1.00E-04	0.00E+00	0.00E+00
371257.013760739.01	371257.01	3760739.01	3.50E-06	7.20E-05	8.42E-06	1.09E-05	3.64E-04	3.25E-04	3.26E-04	3.26E-04	3.22E-04	2.84E-04	2.72E-04	2.61E-04	9.72E-05	9.34E-05	0.00E+00	0.00E+00
371294.013760739.01	371294.01	3760739.01	2.88E-06	5.94E-05	6.95E-06	8.98E-06	3.00E-04	2.68E-04	2.69E-04	2.69E-04	2.66E-04	2.34E-04	2.25E-04	2.16E-04	8.02E-05	7.70E-05	0.00E+00	0.00E+00
371300.013760739.01	371300.01	3760739.01	2.87E-06	5.90E-05	6.90E-06	8.92E-06	2.98E-04	2.66E-04	2.67E-04	2.67E-04	2.64E-04	2.33E-04	2.23E-04	2.14E-04	7.97E-05	7.65E-05	0.00E+00	0.00E+00
371310.013760739.01	371310.01	3760739.01	2.87E-06	5.92E-05	6.92E-06	8.94E-06	2.99E-04	2.67E-04	2.68E-04	2.68E-04	2.65E-04	2.33E-04	2.24E-04	2.15E-04	7.99E-05	7.67E-05	0.00E+00	0.00E+00
371320.013760739.01	371320.01	3760739.01	2.91E-06	6.00E-05	7.01E-06	9.06E-06	3.03E-04	2.71E-04	2.72E-04	2.72E-04	2.68E-04	2.36E-04	2.27E-04	2.18E-04	8.10E-05	7.78E-05	0.00E+00	0.00E+00
371330.013760739.01	371330.01	3760739.01	2.94E-06	6.06E-05	7.08E-06	9.15E-06	3.06E-04	2.73E-04	2.74E-04	2.74E-04	2.71E-04	2.39E-04	2.29E-04	2.20E-04	8.18E-05	7.85E-05	0.00E+00	0.00E+00
371255.013760744.01	371255.01	3760744.01	3.56E-06	7.34E-05	8.58E-06	1.11E-05	3.71E-04	3.31E-04	3.33E-04	3.33E-04	3.29E-04	2.89E-04	2.78E-04	2.67E-04	9.91E-05	9.52E-05	0.00E+00	0.00E+00
371300.013760749.01	371300.01	3760749.01	3.00E-06	6.19E-05	7.23E-06	9.35E-06	3.13E-04	2.79E-04	2.80E-04	2.80E-04	2.77E-04	2.44E-04	2.34E-04	2.25E-04	8.35E-05	8.02E-05	0.00E+00	0.00E+00
371310.013760749.01	371310.01	3760749.01	3.05E-06	6.28E-05	7.34E-06	9.49E-06	3.17E-04	2.83E-04	2.84E-04	2.84E-04	2.81E-04	2.47E-04	2.37E-04	2.28E-04	8.48E-05	8.14E-05	0.00E+00	0.00E+00
371320.013760749.01	371320.01	3760749.01	3.12E-06	6.42E-05	7.50E-06	9.70E-06	3.24E-04	2.90E-04	2.91E-04	2.91E-04	2.87E-04	2.53E-04	2.43E-04	2.33E-04	8.67E-05	8.32E-05	0.00E+00	0.00E+00
371222.013760767.01	371222.01	3760767.01	5.44E-06	1.12E-04	1.31E-05	1.69E-05	5.67E-04	5.06E-04	5.08E-04	5.08E-04	5.02E-04	4.42E-04	4.24E-04	4.07E-04	1.51E-04	1.45E-04	0.00E+00	0.00E+00
371232.013760767.01	371232.01	3760767.01	4.60E-06	9.47E-05	1.11E-05	1.43E-05	4.79E-04	4.27E-04	4.29E-04	4.29E-04	4.24E-04	3.73E-04	3.58E-04	3.44E-04	1.28E-04	1.23E-04	0.00E+00	0.00E+00
371242.013760767.01	371242.01	3760767.01	4.05E-06	8.34E-05	9.75E-06	1.26E-05	4.22E-04	3.76E-04	3.78E-04	3.78E-04	3.73E-04	3.29E-04	3.15E-04	3.03E-04	1.13E-04	1.08E-04	0.00E+00	0.00E+00
371222.013760777.01	371222.01	3760777.01	5.29E-06	1.09E-04	1.27E-05	1.65E-05	5.50E-04	4.91E-04	4.93E-04	4.93E-04	4.87E-04	4.29E-04	4.12E-04	3.95E-04	1.47E-04	1.41E-04	0.00E+00	0.00E+00
371232.013760777.01	371232.01	3760777.01	4.51E-06	9.29E-05	1.09E-05	1.40E-05	4.70E-04	4.19E-04	4.21E-04	4.21E-04	4.16E-04	3.66E-04	3.51E-04	3.37E-04	1.25E-04	1.20E-04	0.00E+00	0.00E+00
371222.013760787.01	371222.01	3760787.01	5.14E-06	1.06E-04	1.24E-05	1.60E-05	5.36E-04	4.78E-04	4.80E-04	4.80E-04	4.74E-04	4.18E-04	4.01E-04	3.85E-04	1.43E-04	1.37E-04	0.00E+00	0.00E+00
371232.013760787.01	371232.01	3760787.01	4.42E-06	9.10E-05	1.06E-05	1.37E-05	4.60E-04	4.11E-04	4.12E-04	4.12E-04	4.07E-04	3.59E-04	3.44E-04	3.30E-04	1.23E-04	1.18E-04	0.00E+00	0.00E+00
371222.013760797.01	371222.01	3760797.01	5.01E-06	1.03E-04	1.21E-05	1.56E-05	5.22E-04	4.66E-04	4.67E-04	4.67E-04	4.62E-04	4.07E-04	3.90E-04	3.75E-04	1.39E-04	1.34E-04	0.00E+00	0.00E+00
371232.013760797.01	371232.01	3760797.01	4.31E-06	8.88E-05	1.04E-05	1.34E-05	4.49E-04	4.01E-04	4.02E-04	4.02E-04	3.97E-04	3.50E-04	3.36E-04	3.22E-04	1.20E-04	1.15E-04	0.00E+00	0.00E+00
371242.013760797.01	371242.01	3760797.01	3.87E-06	7.98E-05	9.33E-06	1.21E-05	4.03E-04	3.60E-04	3.61E-04	3.61E-04	3.57E-04	3.14E-04	3.02E-04	2.90E-04	1.08E-04	1.03E-04	0.00E+00	0.00E+00
371212.013760807.01	371212.01	3760807.01	5.89E-06	1.21E-04	1.42E-05	1.83E-05	6.13E-04	5.48E-04	5.50E-04	5.50E-04	5.43E-04	4.78E-04	4.59E-04	4.41E-04	1.64E-04	1.57E-04	0.00E+00	0.00E+00
371222.013760807.01	371222.01	3760807.01	4.90E-06	1.01E-04	1.18E-05	1.52E-05	5.10E-04	4.55E-04	4.57E-04	4.57E-04	4.51E-04	3.98E-04	3.81E-04	3.66E-04	1.36E-04	1.31E-04	0.00E+00	0.00E+00
371232.013760807.01	371232.01	3760807.01	4.20E-06	8.66E-05	1.01E-05	1.31E-05	4.38E-04	3.91E-04	3.92E-04	3.92E-04	3.88E-04	3.41E-04	3.27E-04	3.15E-04	1.17E-04	1.12E-04	0.00E+00	0.00E+00
371242.013760807.01	371242.01	3760807.01	3.86E-06	7.95E-05	9.29E-06	1.20E-05	4.02E-04	3.59E-04	3.60E-04	3.60E-04	3.56E-04	3.13E-04	3.00E-04	2.89E-04	1.07E-04	1.03E-04	0.00E+00	0.00E+00
371212.013760817.01	371212.01	3760817.01	5.75E-06	1.19E-04	1.39E-05	1.79E-05	5.99E-04	5.35E-04	5.37E-04	5.37E-04	5.30E-04	4.67E-04	4.48E-04	4.30E-04	1.60E-04	1.54E-04	0.00E+00	0.00E+00
371222.013760817.01	371222.01	3760817.01	4.88E-06	1.00E-04	1.17E-05	1.52E-05	5.08E-04	4.53E-04	4.55E-04	4.55E-04	4.50E-04	3.96E-04	3.80E-04	3.65E-04	1.36E-04	1.30E-04	0.00E+00	0.00E+00
371232.013760817.01	371232.01	3760817.01	4.32E-06	8.90E-05	1.04E-05	1.34E-05	4.50E-04	4.02E-04	4.03E-04	4.03E-04	3.98E-04	3.51E-04	3.36E-04	3.23E-04	1.20E-04	1.15E-04	0.00E+00	0.00E+00
371242.013760817.01	371242.01	3760817.01	3.96E-06	8.15E-05	9.53E-06	1.23E-05	4.12E-04	3.68E-04	3.69E-04	3.69E-04	3.65E-04	3.21E-04	3.08E-04	2.96E-04	1.10E-04	1.06E-04	0.00E+00	0.00E+00
371212.013760827.01	371212.01	3760827.01	5.67E-06	1.17E-04	1.37E-05	1.77E-05	5.91E-04	5.27E-04	5.29E-04	5.29E-04	5.23E-04	4.61E-04	4.42E-04	4.24E-04	1.58E-04	1.51E-04	0.00E+00	0.00E+00
371222.013760827.01	371222.01	3760827.01	4.90E-06	1.01E-04	1.18E-05	1.52E-05	5.10E-04	4.55E-04	4.57E-04	4.57E-04	4.52E-04	3.98E-04	3.82E-04	3.66E-04	1.36E-04	1.31E-04	0.00E+00	0.00E+00
371232.013760827.01	371232.01	3760827.01	4.45E-06	9.16E-05	1.07E-05	1.38E-05	4.63E-04	4.13E-04	4.15E-04	4.15E-04	4.10E-04	3.61E-04	3.46E-04	3.33E-04	1.24E-04	1.19E-04	0.00E+00	0.00E+00
371242.013760827.01	371242.01	3760827.01	4.16E-06	8.57E-05	1.00E-05	1.29E-05	4.33E-04	3.87E-04	3.88E-04	3.88E-04	3.83E-04	3.38E-04	3.24E-04	3.11E-04	1.16E-04	1.11E-04	0.00E+00	0.00E+00
371252.013760827.01	371252.01	3760827.01	4.21E-06	8.67E-05	1.01E-05	1.31E-05	4.38E-04	3.91E-04	3.93E-04	3.93E-04	3.88E-04	3.42E-04	3.28E-04	3.15E-04	1.17E-04	1.12E-04	0.00E+00	0.00E+00
371212.013760837.01	371212.01	3760837.01	5.65E-06	1.16E-04	1.36E-05	1.76E-05	5.88E-04	5.25E-04	5.27E-04	5.27E-04	5.21E-04	4.59E-04	4.40E-04	4.22E-04	1.57E-04	1.51E-04	0.00E+00	0.00E+00
371222.013760837.01	371222.01	3760837.01	5.00E-06	1.03E-04	1.20E-05	1.56E-05	5.20E-04	4.65E-04	4.66E-04	4.66E-04	4.61E-04	4.06E-04	3.89E-04	3.74E-04	1.39E-04	1.33E-04	0.00E+00	0.00E+00
371232.013760837.01	371232.01	3760837.01	4.63E-06	9.54E-05	1.11E-05	1.44E-05	4.82E-04	4.30E-04	4.32E-04	4.32E-04	4.27E-04	3.76E-04	3.60E-04	3.46E-04	1.29E-04	1.24E-04	0.00E+00	0.00E+00
371242.013760837.01	371242.01	3760837.01	4.49E-06	9.24E-05	1.08E-05	1.40E-05	4.67E-04	4.17E-04	4.18E-04	4.18E-04	4.13E-04	3.64E-04	3.49E-04	3.35E-04	1.25E-04	1.20E-04	0.00E+00	0.00E+00
371250.013760837.01	371250.01	3760837.01	4.55E-06	9.38E-05	1.10E-05	1.42E-05	4.74E-04	4.23E-04	4.25E-04	4.25E-04	4.20E-04	3.70E-04	3.54E-04	3.40E-04	1.27E-04	1.22E-04	0.00E+00	0.00E+00
371222.013760847.01	371222.01	3760847.01	5.16E-06	1.06E-04	1.24E-05	1.61E-05	5.37E-04	4.79E-04	4.81E-04	4.81E-04	4.75E-04	4.19E-04	4.02E-04	3.86E-04	1.43E-04	1.38E-04	0.00E+00	0.00E+00
371232.013760847.01	371232.01	3760847.01	4.90E-06	1.01E-04	1.18E-05	1.53E-05	5.11E-04	4.56E-04	4.58E-04	4.58E-04	4.52E-04	3.98E-04	3.82E-04	3.67E-04	1.36E-04	1.31E-04	0.00E+00	0.00E+00
371240.013760847.01	371240.01	3760847.01	4.87E-06	1.00E-04	1.17E-05	1.51E-05	5.07E-04	4.52E-04	4.54E-04	4.54E-04	4.49E-04	3.95E-04	3.79E-04	3.64E-04	1.35E-04	1.30E-04	0.00E+00	0.00E+00

Finishing/Painting-2	Paving			Child Risk					Overlapping Phases - Maximum GLC			
2029	2029			3rd Trimester	0<2	2<16	Total	per million	2026	2027	2028	2029
0.00E+00	6.64E-06			0.00E+00	0.00E+00	2.51E-09	2.51E-09	2.51E-03	5.60E-04	6.69E-04	4.94E-04	2.60E-04
0.00E+00	6.43E-06			0.00E+00	0.00E+00	2.43E-09	2.43E-09	2.43E-03	5.42E-04	6.47E-04	4.78E-04	2.52E-04
0.00E+00	6.28E-06			0.00E+00	0.00E+00	2.37E-09	2.37E-09	2.37E-03	5.30E-04	6.33E-04	4.67E-04	2.46E-04
0.00E+00	6.22E-06			0.00E+00	0.00E+00	2.35E-09	2.35E-09	2.35E-03	5.24E-04	6.26E-04	4.63E-04	2.44E-04
0.00E+00	6.25E-06			0.00E+00	0.00E+00	2.36E-09	2.36E-09	2.36E-03	5.27E-04	6.29E-04	4.65E-04	2.45E-04
0.00E+00	6.38E-06			0.00E+00	0.00E+00	2.41E-09	2.41E-09	2.41E-03	5.38E-04	6.42E-04	4.75E-04	2.50E-04
0.00E+00	6.63E-06			0.00E+00	0.00E+00	2.51E-09	2.51E-09	2.51E-03	5.59E-04	6.68E-04	4.93E-04	2.60E-04
0.00E+00	7.01E-06			0.00E+00	0.00E+00	2.65E-09	2.65E-09	2.65E-03	5.91E-04	7.06E-04	5.22E-04	2.75E-04
0.00E+00	1.21E-05			0.00E+00	0.00E+00	4.58E-09	4.58E-09	4.58E-03	1.02E-03	1.22E-03	9.01E-04	4.74E-04
0.00E+00	1.03E-05			0.00E+00	0.00E+00	3.89E-09	3.89E-09	3.89E-03	8.67E-04	1.04E-03	7.65E-04	4.03E-04
0.00E+00	9.02E-06			0.00E+00	0.00E+00	3.41E-09	3.41E-09	3.41E-03	7.60E-04	9.08E-04	6.71E-04	3.53E-04
0.00E+00	6.63E-06			0.00E+00	0.00E+00	2.51E-09	2.51E-09	2.51E-03	5.59E-04	6.68E-04	4.93E-04	2.60E-04
0.00E+00	6.52E-06			0.00E+00	0.00E+00	2.46E-09	2.46E-09	2.46E-03	5.50E-04	6.56E-04	4.85E-04	2.55E-04
0.00E+00	6.51E-06			0.00E+00	0.00E+00	2.46E-09	2.46E-09	2.46E-03	5.49E-04	6.56E-04	4.84E-04	2.55E-04
0.00E+00	6.62E-06			0.00E+00	0.00E+00	2.50E-09	2.50E-09	2.50E-03	5.58E-04	6.66E-04	4.92E-04	2.59E-04
0.00E+00	6.85E-06			0.00E+00	0.00E+00	2.59E-09	2.59E-09	2.59E-03	5.78E-04	6.90E-04	5.10E-04	2.68E-04
0.00E+00	7.02E-06			0.00E+00	0.00E+00	2.65E-09	2.65E-09	2.65E-03	5.92E-04	7.07E-04	5.22E-04	2.75E-04
0.00E+00	1.18E-05			0.00E+00	0.00E+00	4.47E-09	4.47E-09	4.47E-03	9.97E-04	1.19E-03	8.80E-04	4.63E-04
0.00E+00	1.02E-05			0.00E+00	0.00E+00	3.85E-09	3.85E-09	3.85E-03	8.57E-04	1.02E-03	7.57E-04	3.98E-04
0.00E+00	9.00E-06			0.00E+00	0.00E+00	3.40E-09	3.40E-09	3.40E-03	7.58E-04	9.06E-04	6.69E-04	3.52E-04
0.00E+00	7.05E-06			0.00E+00	0.00E+00	2.67E-09	2.67E-09	2.67E-03	5.94E-04	7.10E-04	5.24E-04	2.76E-04
0.00E+00	6.90E-06			0.00E+00	0.00E+00	2.61E-09	2.61E-09	2.61E-03	5.82E-04	6.95E-04	5.13E-04	2.70E-04
0.00E+00	6.81E-06			0.00E+00	0.00E+00	2.57E-09	2.57E-09	2.57E-03	5.74E-04	6.85E-04	5.06E-04	2.67E-04
0.00E+00	6.86E-06			0.00E+00	0.00E+00	2.59E-09	2.59E-09	2.59E-03	5.78E-04	6.91E-04	5.10E-04	2.69E-04
0.00E+00	7.06E-06			0.00E+00	0.00E+00	2.67E-09	2.67E-09	2.67E-03	5.95E-04	7.11E-04	5.25E-04	2.76E-04
0.00E+00	7.27E-06			0.00E+00	0.00E+00	2.75E-09	2.75E-09	2.75E-03	6.13E-04	7.32E-04	5.41E-04	2.85E-04
0.00E+00	1.16E-05			0.00E+00	0.00E+00	4.38E-09	4.38E-09	4.38E-03	9.76E-04	1.17E-03	8.61E-04	4.53E-04
0.00E+00	1.01E-05			0.00E+00	0.00E+00	3.81E-09	3.81E-09	3.81E-03	8.49E-04	1.01E-03	7.49E-04	3.94E-04
0.00E+00	9.21E-06			0.00E+00	0.00E+00	3.48E-09	3.48E-09	3.48E-03	7.76E-04	9.27E-04	6.85E-04	3.61E-04
0.00E+00	7.32E-06			0.00E+00	0.00E+00	2.77E-09	2.77E-09	2.77E-03	6.17E-04	7.37E-04	5.45E-04	2.87E-04
0.00E+00	7.25E-06			0.00E+00	0.00E+00	2.74E-09	2.74E-09	2.74E-03	6.12E-04	7.30E-04	5.40E-04	2.84E-04
0.00E+00	7.22E-06			0.00E+00	0.00E+00	2.73E-09	2.73E-09	2.73E-03	6.09E-04	7.27E-04	5.37E-04	2.83E-04
0.00E+00	7.30E-06			0.00E+00	0.00E+00	2.76E-09	2.76E-09	2.76E-03	6.15E-04	7.35E-04	5.43E-04	2.86E-04
0.00E+00	7.42E-06			0.00E+00	0.00E+00	2.81E-09	2.81E-09	2.81E-03	6.26E-04	7.47E-04	5.52E-04	2.91E-04
0.00E+00	1.34E-05			0.00E+00	0.00E+00	5.05E-09	5.05E-09	5.05E-03	1.13E-03	1.34E-03	9.93E-04	5.23E-04
0.00E+00	1.14E-05			0.00E+00	0.00E+00	4.30E-09	4.30E-09	4.30E-03	9.58E-04	1.14E-03	8.45E-04	4.45E-04
0.00E+00	1.00E-05			0.00E+00	0.00E+00	3.78E-09	3.78E-09	3.78E-03	8.43E-04	1.01E-03	7.44E-04	3.91E-04
0.00E+00	9.30E-06			0.00E+00	0.00E+00	3.52E-09	3.52E-09	3.52E-03	7.84E-04	9.36E-04	6.92E-04	3.64E-04
0.00E+00	7.67E-06			0.00E+00	0.00E+00	2.90E-09	2.90E-09	2.90E-03	6.47E-04	7.72E-04	5.71E-04	3.00E-04
0.00E+00	7.62E-06			0.00E+00	0.00E+00	2.88E-09	2.88E-09	2.88E-03	6.43E-04	7.67E-04	5.67E-04	2.99E-04
0.00E+00	7.64E-06			0.00E+00	0.00E+00	2.89E-09	2.89E-09	2.89E-03	6.44E-04	7.69E-04	5.68E-04	2.99E-04
0.00E+00	7.75E-06			0.00E+00	0.00E+00	2.93E-09	2.93E-09	2.93E-03	6.53E-04	7.80E-04	5.76E-04	3.03E-04
0.00E+00	7.82E-06			0.00E+00	0.00E+00	2.96E-09	2.96E-09	2.96E-03	6.59E-04	7.87E-04	5.82E-04	3.06E-04
0.00E+00	9.48E-06			0.00E+00	0.00E+00	3.58E-09	3.58E-09	3.58E-03	7.99E-04	9.54E-04	7.05E-04	3.71E-04
0.00E+00	7.99E-06			0.00E+00	0.00E+00	3.02E-09	3.02E-09	3.02E-03	6.74E-04	8.04E-04	5.94E-04	3.13E-04
0.00E+00	8.11E-06			0.00E+00	0.00E+00	3.06E-09	3.06E-09	3.06E-03	6.83E-04	8.16E-04	6.03E-04	3.17E-04
0.00E+00	8.29E-06			0.00E+00	0.00E+00	3.13E-09	3.13E-09	3.13E-03	6.99E-04	8.34E-04	6.16E-04	3.25E-04
0.00E+00	1.45E-05			0.00E+00	0.00E+00	5.47E-09	5.47E-09	5.47E-03	1.22E-03	1.46E-03	1.08E-03	5.67E-04
0.00E+00	1.22E-05			0.00E+00	0.00E+00	4.62E-09	4.62E-09	4.62E-03	1.03E-03	1.23E-03	9.10E-04	4.79E-04
0.00E+00	1.08E-05			0.00E+00	0.00E+00	4.07E-09	4.07E-09	4.07E-03	9.08E-04	1.08E-03	8.01E-04	4.22E-04
0.00E+00	1.41E-05			0.00E+00	0.00E+00	5.32E-09	5.32E-09	5.32E-03	1.19E-03	1.42E-03	1.05E-03	5.51E-04
0.00E+00	1.20E-05			0.00E+00	0.00E+00	4.53E-09	4.53E-09	4.53E-03	1.01E-03	1.21E-03	8.92E-04	4.70E-04
0.00E+00	1.37E-05			0.00E+00	0.00E+00	5.17E-09	5.17E-09	5.17E-03	1.15E-03	1.38E-03	1.02E-03	5.36E-04
0.00E+00	1.17E-05			0.00E+00	0.00E+00	4.44E-09	4.44E-09	4.44E-03	9.90E-04	1.18E-03	8.74E-04	4.60E-04
0.00E+00	1.33E-05			0.00E+00	0.00E+00	5.04E-09	5.04E-09	5.04E-03	1.12E-03	1.34E-03	9.91E-04	5.22E-04
0.00E+00	1.15E-05			0.00E+00	0.00E+00	4.33E-09	4.33E-09	4.33E-03	9.66E-04	1.15E-03	8.53E-04	4.49E-04
0.00E+00	1.03E-05			0.00E+00	0.00E+00	3.89E-09	3.89E-09	3.89E-03	8.68E-04	1.04E-03	7.66E-04	4.03E-04
0.00E+00	1.57E-05			0.00E+00	0.00E+00	5.92E-09	5.92E-09	5.92E-03	1.32E-03	1.58E-03	1.17E-03	6.14E-04
0.00E+00	1.30E-05			0.00E+00	0.00E+00	4.92E-09	4.92E-09	4.92E-03	1.10E-03	1.31E-03	9.69E-04	5.10E-04
0.00E+00	1.12E-05			0.00E+00	0.00E+00	4.23E-09	4.23E-09	4.23E-03	9.43E-04	1.13E-03	8.32E-04	4.38E-04
0.00E+00	1.03E-05			0.00E+00	0.00E+00	3.88E-09	3.88E-09	3.88E-03	8.65E-04	1.03E-03	7.63E-04	4.02E-04
0.00E+00	1.53E-05			0.00E+00	0.00E+00	5.78E-09	5.78E-09	5.78E-03	1.29E-03	1.54E-03	1.14E-03	5.99E-04
0.00E+00	1.30E-05			0.00E+00	0.00E+00	4.90E-09	4.90E-09	4.90E-03	1.09E-03	1.31E-03	9.65E-04	5.08E-04
0.00E+00	1.15E-05			0.00E+00	0.00E+00	4.34E-09	4.34E-09	4.34E-03	9.69E-04	1.16E-03	8.55E-04	4.50E-04
0.00E+00	1.05E-05			0.00E+00	0.00E+00	3.98E-09	3.98E-09	3.98E-03	8.87E-04	1.06E-03	7.83E-04	4.12E-04
0.00E+00	1.51E-05			0.00E+00	0.00E+00	5.70E-09	5.70E-09	5.70E-03	1.27E-03	1.52E-03	1.12E-03	5.91E-04
0.00E+00	1.30E-05			0.00E+00	0.00E+00	4.93E-09	4.93E-09	4.93E-03	1.10E-03	1.31E-03	9.69E-04	5.10E-04
0.00E+00	1.18E-05			0.00E+00	0.00E+00	4.47E-09	4.47E-09	4.47E-03	9.97E-04	1.19E-03	8.80E-04	4.63E-04
0.00E+00	1.11E-05			0.00E+00	0.00E+00	4.18E-09	4.18E-09	4.18E-03	9.32E-04	1.11E-03	8.23E-04	4.33E-04
0.00E+00	1.12E-05			0.00E+00	0.00E+00	4.23E-09	4.23E-09	4.23E-03	9.44E-04	1.13E-03	8.33E-04	4.38E-04
0.00E+00	1.50E-05			0.00E+00	0.00E+00	5.68E-09	5.68E-09	5.68E-03	1.27E-03	1.51E-03	1.12E-03	5.88E-04
0.00E+00	1.33E-05			0.00E+00	0.00E+00	5.02E-09	5.02E-09	5.02E-03	1.12E-03	1.34E-03	9.89E-04	5.21E-04
0.00E+00	1.23E-05			0.00E+00	0.00E+00	4.65E-09	4.65E-09	4.65E-03	1.04E-03	1.24E-03	9.16E-04	4.82E-04
0.00E+00	1.19E-05			0.00E+00	0.00E+00	4.51E-09	4.51E-09	4.51E-03	1.01E-03	1.20E-03	8.88E-04	4.67E-04
0.00E+00	1.21E-05			0.00E+00	0.00E+00	4.58E-09	4.58E-09	4.58E-03	1.02E-03	1.22E-03	9.01E-04	4.74E-04
0.00E+00	1.37E-05			0.00E+00	0.00E+00	5.19E-09	5.19E-09	5.19E-03	1.16E-03	1.38E-03	1.02E-03	5.37E-04
0.00E+00	1.30E-05			0.00E+00	0.00E+00	4.93E-09	4.93E-09	4.93E-03	1.10E-03	1.31E-03	9.71E-04	5.11E-04
0.00E+00	1.29E-05			0.00E+00	0.00E+00	4.89E-09	4.89E-09	4.89E-03	1.09E-03	1.30E-03	9.63E-04	5.07E-04

6201 Bristol Unmitigated

Onroad DPM Emissions, Ground Level Concentrations and Health Risk Calculations

Worker Receptors

Onsite

Phase		Start Date	End Date	Work Days	missions (lbs/da	Emissions (lbs/yr	Emissions (g/s)
Demolition	2026	1/1/2026	3/23/2026	70	0.00E+00	0.00E+00	0.00E+00
Demolition - Hauling	2026	1/1/2026	1/23/2026	20	9.52E-04	1.90E-02	5.00E-06
Site Preparation	2026	6/15/2026	6/20/2026	6	0.00E+00	0.00E+00	0.00E+00
Grading/Excavation	2026	6/21/2026	12/9/2026	147	0.00E+00	0.00E+00	0.00E+00
Grading/Excavation - Hauling	2026	6/21/2026	9/22/2026	80	4.82E-03	3.86E-01	2.53E-05
				323			

Unique Identifier	X (UTM)	Y (UTM)	Demolition 2026	Demolition - Hauling 2026	Site Preparation 2026	Grading/Excavation 2026	Grading/Excavation - Hauling 2026
371286.013761124.01	371286.01	3761124.01	0.00E+00	9.34E-05	0.00E+00	0.00E+00	4.73E-04
371296.013761124.01	371296.01	3761124.01	0.00E+00	1.06E-04	0.00E+00	0.00E+00	5.38E-04
371286.013761130.01	371286.01	3761130.01	0.00E+00	1.02E-04	0.00E+00	0.00E+00	5.18E-04
371296.013761130.01	371296.01	3761130.01	0.00E+00	1.18E-04	0.00E+00	0.00E+00	5.98E-04
371302.013761130.01	371302.01	3761130.01	0.00E+00	1.29E-04	0.00E+00	0.00E+00	6.52E-04
371266.013761140.01	371266.01	3761140.01	0.00E+00	8.60E-05	0.00E+00	0.00E+00	4.36E-04
371276.013761140.01	371276.01	3761140.01	0.00E+00	1.01E-04	0.00E+00	0.00E+00	5.11E-04
371286.013761140.01	371286.01	3761140.01	0.00E+00	1.19E-04	0.00E+00	0.00E+00	6.05E-04
371296.013761140.01	371296.01	3761140.01	0.00E+00	1.42E-04	0.00E+00	0.00E+00	7.19E-04
371256.013761150.01	371256.01	3761150.01	0.00E+00	8.10E-05	0.00E+00	0.00E+00	4.10E-04
371266.013761150.01	371266.01	3761150.01	0.00E+00	9.62E-05	0.00E+00	0.00E+00	4.87E-04
371276.013761150.01	371276.01	3761150.01	0.00E+00	1.15E-04	0.00E+00	0.00E+00	5.83E-04
371286.013761150.01	371286.01	3761150.01	0.00E+00	1.40E-04	0.00E+00	0.00E+00	7.08E-04
371296.013761150.01	371296.01	3761150.01	0.00E+00	1.72E-04	0.00E+00	0.00E+00	8.71E-04
371226.013761163.01	371226.01	3761163.01	0.00E+00	5.58E-05	0.00E+00	0.00E+00	2.83E-04
371256.013761160.01	371256.01	3761160.01	0.00E+00	8.89E-05	0.00E+00	0.00E+00	4.50E-04
371266.013761160.01	371266.01	3761160.01	0.00E+00	1.07E-04	0.00E+00	0.00E+00	5.42E-04
371276.013761160.01	371276.01	3761160.01	0.00E+00	1.31E-04	0.00E+00	0.00E+00	6.63E-04
371286.013761160.01	371286.01	3761160.01	0.00E+00	1.63E-04	0.00E+00	0.00E+00	8.26E-04
371294.013761160.01	371294.01	3761160.01	0.00E+00	1.98E-04	0.00E+00	0.00E+00	1.00E-03
371206.013761174.01	371206.01	3761174.01	0.00E+00	4.41E-05	0.00E+00	0.00E+00	2.23E-04
371219.013761170.01	371219.01	3761170.01	0.00E+00	5.21E-05	0.00E+00	0.00E+00	2.64E-04
371226.013761170.01	371226.01	3761170.01	0.00E+00	5.77E-05	0.00E+00	0.00E+00	2.92E-04
371246.013761170.01	371246.01	3761170.01	0.00E+00	8.05E-05	0.00E+00	0.00E+00	4.08E-04
371256.013761170.01	371256.01	3761170.01	0.00E+00	9.65E-05	0.00E+00	0.00E+00	4.89E-04
371266.013761170.01	371266.01	3761170.01	0.00E+00	1.18E-04	0.00E+00	0.00E+00	5.98E-04
371276.013761170.01	371276.01	3761170.01	0.00E+00	1.47E-04	0.00E+00	0.00E+00	7.47E-04
371286.013761170.01	371286.01	3761170.01	0.00E+00	1.89E-04	0.00E+00	0.00E+00	9.56E-04
371292.013761170.01	371292.01	3761170.01	0.00E+00	2.22E-04	0.00E+00	0.00E+00	1.13E-03
371198.013761178.01	371198.01	3761178.01	0.00E+00	4.01E-05	0.00E+00	0.00E+00	2.03E-04
371206.013761180.01	371206.01	3761180.01	0.00E+00	4.48E-05	0.00E+00	0.00E+00	2.27E-04
371216.013761180.01	371216.01	3761180.01	0.00E+00	5.17E-05	0.00E+00	0.00E+00	2.62E-04
371225.013761180.01	371225.01	3761180.01	0.00E+00	5.92E-05	0.00E+00	0.00E+00	3.00E-04
371246.013761180.01	371246.01	3761180.01	0.00E+00	8.54E-05	0.00E+00	0.00E+00	4.33E-04
371256.013761180.01	371256.01	3761180.01	0.00E+00	1.04E-04	0.00E+00	0.00E+00	5.26E-04
371266.013761180.01	371266.01	3761180.01	0.00E+00	1.29E-04	0.00E+00	0.00E+00	6.52E-04
371276.013761180.01	371276.01	3761180.01	0.00E+00	1.64E-04	0.00E+00	0.00E+00	8.31E-04
371286.013761180.01	371286.01	3761180.01	0.00E+00	2.16E-04	0.00E+00	0.00E+00	1.09E-03
371216.013761185.01	371216.01	3761185.01	0.00E+00	5.24E-05	0.00E+00	0.00E+00	2.65E-04
371223.013761186.01	371223.01	3761186.01	0.00E+00	5.85E-05	0.00E+00	0.00E+00	2.96E-04
371256.013761188.01	371256.01	3761188.01	0.00E+00	1.09E-04	0.00E+00	0.00E+00	5.52E-04
371266.013761190.01	371266.01	3761190.01	0.00E+00	1.39E-04	0.00E+00	0.00E+00	7.03E-04
371276.013761190.01	371276.01	3761190.01	0.00E+00	1.80E-04	0.00E+00	0.00E+00	9.12E-04
371285.013761190.01	371285.01	3761190.01	0.00E+00	2.36E-04	0.00E+00	0.00E+00	1.19E-03
371178.013761250.01	371178.01	3761250.01	0.00E+00	2.94E-05	0.00E+00	0.00E+00	1.49E-04
371188.013761251.01	371188.01	3761251.01	0.00E+00	3.31E-05	0.00E+00	0.00E+00	1.68E-04
371168.013761258.01	371168.01	3761258.01	0.00E+00	2.55E-05	0.00E+00	0.00E+00	1.29E-04
371178.013761258.01	371178.01	3761258.01	0.00E+00	2.85E-05	0.00E+00	0.00E+00	1.44E-04
371188.013761258.01	371188.01	3761258.01	0.00E+00	3.22E-05	0.00E+00	0.00E+00	1.63E-04
371198.013761258.01	371198.01	3761258.01	0.00E+00	3.66E-05	0.00E+00	0.00E+00	1.85E-04
371208.013761262.01	371208.01	3761262.01	0.00E+00	4.11E-05	0.00E+00	0.00E+00	2.08E-04
371158.013761268.01	371158.01	3761268.01	0.00E+00	2.21E-05	0.00E+00	0.00E+00	1.12E-04
371168.013761268.01	371168.01	3761268.01	0.00E+00	2.45E-05	0.00E+00	0.00E+00	1.24E-04
371178.013761268.01	371178.01	3761268.01	0.00E+00	2.73E-05	0.00E+00	0.00E+00	1.39E-04
371188.013761268.01	371188.01	3761268.01	0.00E+00	3.07E-05	0.00E+00	0.00E+00	1.56E-04
371198.013761268.01	371198.01	3761268.01	0.00E+00	3.48E-05	0.00E+00	0.00E+00	1.76E-04
371208.013761268.01	371208.01	3761268.01	0.00E+00	3.97E-05	0.00E+00	0.00E+00	2.01E-04
371218.013761268.01	371218.01	3761268.01	0.00E+00	4.59E-05	0.00E+00	0.00E+00	2.33E-04
371148.013761278.01	371148.01	3761278.01	0.00E+00	1.94E-05	0.00E+00	0.00E+00	9.83E-05
371158.013761278.01	371158.01	3761278.01	0.00E+00	2.13E-05	0.00E+00	0.00E+00	1.08E-04
371168.013761278.01	371168.01	3761278.01	0.00E+00	2.35E-05	0.00E+00	0.00E+00	1.19E-04
371178.013761278.01	371178.01	3761278.01	0.00E+00	2.61E-05	0.00E+00	0.00E+00	1.32E-04
371188.013761278.01	371188.01	3761278.01	0.00E+00	2.91E-05	0.00E+00	0.00E+00	1.48E-04
371198.013761278.01	371198.01	3761278.01	0.00E+00	3.28E-05	0.00E+00	0.00E+00	1.66E-04
371208.013761278.01	371208.01	3761278.01	0.00E+00	3.72E-05	0.00E+00	0.00E+00	1.89E-04
371218.013761278.01	371218.01	3761278.01	0.00E+00	4.27E-05	0.00E+00	0.00E+00	2.16E-04
371228.013761279.01	371228.01	3761279.01	0.00E+00	4.90E-05	0.00E+00	0.00E+00	2.48E-04
371148.013761288.01	371148.01	3761288.01	0.00E+00	1.86E-05	0.00E+00	0.00E+00	9.44E-05
371158.013761288.01	371158.01	3761288.01	0.00E+00	2.04E-05	0.00E+00	0.00E+00	1.03E-04
371168.013761288.01	371168.01	3761288.01	0.00E+00	2.24E-05	0.00E+00	0.00E+00	1.14E-04
371178.013761288.01	371178.01	3761288.01	0.00E+00	2.47E-05	0.00E+00	0.00E+00	1.25E-04
371188.013761288.01	371188.01	3761288.01	0.00E+00	2.75E-05	0.00E+00	0.00E+00	1.39E-04
371198.013761288.01	371198.01	3761288.01	0.00E+00	3.07E-05	0.00E+00	0.00E+00	1.56E-04
371208.013761288.01	371208.01	3761288.01	0.00E+00	3.46E-05	0.00E+00	0.00E+00	1.75E-04
371218.013761288.01	371218.01	3761288.01	0.00E+00	3.92E-05	0.00E+00	0.00E+00	1.99E-04
371228.013761288.01	371228.01	3761288.01	0.00E+00	4.49E-05	0.00E+00	0.00E+00	2.27E-04
371238.013761291.01	371238.01	3761291.01	0.00E+00	4.99E-05	0.00E+00	0.00E+00	2.53E-04
371138.013761298.01	371138.01	3761298.01	0.00E+00	1.65E-05	0.00E+00	0.00E+00	8.35E-05
371148.013761298.01	371148.01	3761298.01	0.00E+00	1.78E-05	0.00E+00	0.00E+00	9.04E-05
371158.013761298.01	371158.01	3761298.01	0.00E+00	1.94E-05	0.00E+00	0.00E+00	9.85E-05
371168.013761298.01	371168.01	3761298.01	0.00E+00	2.13E-05	0.00E+00	0.00E+00	1.08E-04
371178.013761298.01	371178.01	3761298.01	0.00E+00	2.34E-05	0.00E+00	0.00E+00	1.18E-04
371188.013761298.01	371188.01	3761298.01	0.00E+00	2.58E-05	0.00E+00	0.00E+00	1.31E-04
371198.013761298.01	371198.01	3761298.01	0.00E+00	2.86E-05	0.00E+00	0.00E+00	1.45E-04
371208.013761298.01	371208.01	3761298.01	0.00E+00	3.19E-05	0.00E+00	0.00E+00	1.62E-04
371218.013761298.01	371218.01	3761298.01	0.00E+00	3.58E-05	0.00E+00	0.00E+00	1.81E-04
371228.013761298.01	371228.01	3761298.01	0.00E+00	4.04E-05	0.00E+00	0.00E+00	2.05E-04
371238.013761298.01	371238.01	3761298.01	0.00E+00	4.60E-05	0.00E+00	0.00E+00	2.33E-04
371248.013761303.01	371248.01	3761303.01	0.00E+00	4.91E-05	0.00E+00	0.00E+00	2.49E-04
371128.013761308.01	371128.01	3761308.01	0.00E+00	1.47E-05	0.00E+00	0.00E+00	7.44E-05
371138.013761308.01	371138.01	3761308.01	0.00E+00	1.58E-05	0.00E+00	0.00E+00	8.00E-05
371148.013761308.01	371148.01	3761308.01	0.00E+00	1.70E-05	0.00E+00	0.00E+00	8.63E-05
371158.013761308.01	371158.01	3761308.01	0.00E+00	1.85E-05	0.00E+00	0.00E+00	9.36E-05
371168.013761308.01	371168.01	3761308.01	0.00E+00	2.01E-05	0.00E+00	0.00E+00	1.02E-04
371178.013761308.01	371178.01	3761308.01	0.00E+00	2.20E-05	0.00E+00	0.00E+00	1.11E-04
371188.013761308.01	371188.01	3761308.01	0.00E+00	2.41E-05	0.00E+00	0.00E+00	1.22E-04
371198.013761308.01	371198.01	3761308.01	0.00E+00	2.66E-05	0.00E+00	0.00E+00	1.35E-04
371208.013761308.01	371208.01	3761308.01	0.00E+00	2.94E-05	0.00E+00	0.00E+00	1.49E-04
371218.013761308.01	371218.01	3761308.01	0.00E+00	3.26E-05	0.00E+00	0.00E+00	1.65E-04
371228.013761308.01	371228.01	3761308.01	0.00E+00	3.64E-05	0.00E+00	0.00E+00	1.85E-04
371238.013761308.01	371238.01	3761308.01	0.00E+00	4.07E-05	0.00E+00	0.00E+00	2.06E-04
371248.013761308.01	371248.01	3761308.01	0.00E+00	4.56E-05	0.00E+00	0.00E+00	2.31E-04
371118.013761318.01	371118.01	3761318.01	0.00E+00	1.32E-05	0.00E+00	0.00E+00	6.67E-05
371128.013761318.01	371128.01	3761318.01	0.00E+00	1.41E-05	0.00E+00	0.00E+00	7.13E-05
371138.013761318.01	371138.01	3761318.01	0.00E+00	1.51E-05	0.00E+00	0.00E+00	7.64E-05
371148.013761318.01	371148.01	3761318.01	0.00E+00	1.62E-05	0.00E+00	0.00E+00	8.22E-05
371158.013761318.01	371158.01	3761318.01	0.00E+00	1.75E-05	0.00E+00	0.00E+00	8.88E-05
371168.013761318.01	371168.01	3761318.01	0.00E+00	1.90E-05	0.00E+00	0.00E+00	9.63E-05
371178.013761318.01	371178.01	3761318.01	0.00E+00	2.07E-05	0.00E+00	0.00E+00	1.05E-04
371188.013761318.01	371188.01	3761318.01	0.00E+00	2.25E-05	0.00E+00	0.00E+00	1.14E-04
371198.013761318.01	371198.01	3761318.01	0.00E+00	2.46E-05	0.00E+00	0.00E+00	1.25E-04
371208.013761318.01	371208.01	3761318.01	0.00E+00	2.70E-05	0.00E+00	0.00E+00	1.37E-04
371218.013761318.01	371218.01	3761318.01	0.00E+00	2.96E-05	0.00E+00	0.00E+00	1.50E-04
371228.013761318.01	371228.01	3761318.01	0.00E+00	3.26E-05	0.00E+00	0.00E+00	1.65E-04
371238.013761318.01	371238.01	3761318.01	0.00E+00	3.58E-05	0.00E+00	0.00E+00	1.82E-04
371248.013761318.01	371248.01	3761318.01	0.00E+00	3.94E-05	0.00E+00	0.00E+00	2.00E-04
371258.013761318.01	371258.01	3761318.01	0.00E+00	4.40E-05	0.00E+00	0.00E+00	2.23E-04
371118.013761328.01	371118.01	3761328.01	0.00E+00	1.26E-05	0.00E+00	0.00E+00	6.40E-05
371128.013761328.01	371128.01	3761328.01	0.00E+00	1.35E-05	0.00E+00	0.00E+00	6.82E-05
371138.013761328.01	371138.01	3761328.01	0.00E+00	1.44E-05	0.00E+00	0.00E+00	7.29E-05
371148.013761328.01	371148.01	3761328.01	0.00E+00	1.54E-05	0.00E+00	0.00E+00	7.81E-05
371158.013761328.01	371158.01	3761328.01	0.00E+00	1.66E-05	0.00E+00	0.00E+00	8.41E-05
371168.013761328.01	371168.01	3761328.01	0.00E+00	1.79E-05	0.00E+00	0.00E+00	9.08E-05
371178.013761328.01	371178.01	3761328.01	0.00E+00	1.94E-05	0.00E+00	0.00E+00	9.82E-05
371188.013761328.01	371188.01	3761328.01	0.00E+00	2.10E-05	0.00E+00	0.00E+00	1.06E-04
371198.013761328.01	371198.01	3761328.01	0.00E+00	2.27E-05	0.00E+00	0.00E+00	1.15E-04
371208.013761328.01	371208.01	3761328.01	0.00E+00	2.47E-05	0.00E+00	0.00E+00	1.25E-04
371218.013761328.01	371218.01	3761328.01	0.00E+00	2.67E-05	0.00E+00	0.00E+00	1.36E-04
371228.013761328.01	371228.01	3761328.01	0.00E+00	2.90E-05	0.00E+00	0.00E+00	1.47E-04
371238.013761328.01	371238.01	3761328.01	0.00E+00	3.15E-05	0.00E+00	0.00E+00	1.60E-04

Unique Identifier	X (UTM)	Y (UTM)	Demolition	Demolition - Hauling	Site Preparation	Grading/Excavation	Grading/Excavation - Hauling
			2026	2026	2026	2026	2026
371248.013761328.01	371248.01	3761328.01	0.00E+00	3.42E-05	0.00E+00	0.00E+00	1.73E-04
371258.013761328.01	371258.01	3761328.01	0.00E+00	3.75E-05	0.00E+00	0.00E+00	1.90E-04
371268.013761328.01	371268.01	3761328.01	0.00E+00	4.21E-05	0.00E+00	0.00E+00	2.13E-04
371128.013761338.01	371128.01	3761338.01	0.00E+00	1.29E-05	0.00E+00	0.00E+00	6.52E-05
371138.013761338.01	371138.01	3761338.01	0.00E+00	1.37E-05	0.00E+00	0.00E+00	6.95E-05
371148.013761338.01	371148.01	3761338.01	0.00E+00	1.46E-05	0.00E+00	0.00E+00	7.42E-05
371158.013761338.01	371158.01	3761338.01	0.00E+00	1.57E-05	0.00E+00	0.00E+00	7.95E-05
371168.013761338.01	371168.01	3761338.01	0.00E+00	1.68E-05	0.00E+00	0.00E+00	8.53E-05
371178.013761338.01	371178.01	3761338.01	0.00E+00	1.81E-05	0.00E+00	0.00E+00	9.16E-05
371188.013761338.01	371188.01	3761338.01	0.00E+00	1.94E-05	0.00E+00	0.00E+00	9.84E-05
371198.013761338.01	371198.01	3761338.01	0.00E+00	2.08E-05	0.00E+00	0.00E+00	1.06E-04
371208.013761338.01	371208.01	3761338.01	0.00E+00	2.24E-05	0.00E+00	0.00E+00	1.14E-04
371218.013761338.01	371218.01	3761338.01	0.00E+00	2.41E-05	0.00E+00	0.00E+00	1.22E-04
371228.013761338.01	371228.01	3761338.01	0.00E+00	2.59E-05	0.00E+00	0.00E+00	1.31E-04
371238.013761338.01	371238.01	3761338.01	0.00E+00	2.79E-05	0.00E+00	0.00E+00	1.41E-04
371248.013761338.01	371248.01	3761338.01	0.00E+00	3.00E-05	0.00E+00	0.00E+00	1.52E-04
371258.013761338.01	371258.01	3761338.01	0.00E+00	3.23E-05	0.00E+00	0.00E+00	1.64E-04
371138.013761348.01	371138.01	3761348.01	0.00E+00	1.31E-05	0.00E+00	0.00E+00	6.61E-05
371148.013761348.01	371148.01	3761348.01	0.00E+00	1.39E-05	0.00E+00	0.00E+00	7.04E-05
371158.013761348.01	371158.01	3761348.01	0.00E+00	1.48E-05	0.00E+00	0.00E+00	7.50E-05
371168.013761348.01	371168.01	3761348.01	0.00E+00	1.58E-05	0.00E+00	0.00E+00	7.99E-05
371178.013761348.01	371178.01	3761348.01	0.00E+00	1.68E-05	0.00E+00	0.00E+00	8.52E-05
371188.013761348.01	371188.01	3761348.01	0.00E+00	1.80E-05	0.00E+00	0.00E+00	9.10E-05
371198.013761348.01	371198.01	3761348.01	0.00E+00	1.92E-05	0.00E+00	0.00E+00	9.71E-05
371208.013761348.01	371208.01	3761348.01	0.00E+00	2.05E-05	0.00E+00	0.00E+00	1.04E-04
371218.013761348.01	371218.01	3761348.01	0.00E+00	2.19E-05	0.00E+00	0.00E+00	1.11E-04
371228.013761348.01	371228.01	3761348.01	0.00E+00	2.34E-05	0.00E+00	0.00E+00	1.18E-04
371238.013761348.01	371238.01	3761348.01	0.00E+00	2.49E-05	0.00E+00	0.00E+00	1.26E-04
371248.013761348.01	371248.01	3761348.01	0.00E+00	2.66E-05	0.00E+00	0.00E+00	1.35E-04
371258.013761348.01	371258.01	3761348.01	0.00E+00	2.84E-05	0.00E+00	0.00E+00	1.44E-04
371268.013761351.01	371268.01	3761351.01	0.00E+00	2.93E-05	0.00E+00	0.00E+00	1.49E-04
371138.013761358.01	371138.01	3761358.01	0.00E+00	1.24E-05	0.00E+00	0.00E+00	6.29E-05
371148.013761358.01	371148.01	3761358.01	0.00E+00	1.32E-05	0.00E+00	0.00E+00	6.67E-05
371158.013761358.01	371158.01	3761358.01	0.00E+00	1.40E-05	0.00E+00	0.00E+00	7.07E-05
371168.013761358.01	371168.01	3761358.01	0.00E+00	1.48E-05	0.00E+00	0.00E+00	7.51E-05
371178.013761358.01	371178.01	3761358.01	0.00E+00	1.57E-05	0.00E+00	0.00E+00	7.97E-05
371188.013761358.01	371188.01	3761358.01	0.00E+00	1.67E-05	0.00E+00	0.00E+00	8.47E-05
371198.013761358.01	371198.01	3761358.01	0.00E+00	1.78E-05	0.00E+00	0.00E+00	9.00E-05
371208.013761358.01	371208.01	3761358.01	0.00E+00	1.89E-05	0.00E+00	0.00E+00	9.56E-05
371218.013761358.01	371218.01	3761358.01	0.00E+00	2.00E-05	0.00E+00	0.00E+00	1.02E-04
371228.013761358.01	371228.01	3761358.01	0.00E+00	2.13E-05	0.00E+00	0.00E+00	1.08E-04
371238.013761358.01	371238.01	3761358.01	0.00E+00	2.26E-05	0.00E+00	0.00E+00	1.14E-04
371248.013761358.01	371248.01	3761358.01	0.00E+00	2.40E-05	0.00E+00	0.00E+00	1.22E-04
371258.013761358.01	371258.01	3761358.01	0.00E+00	2.54E-05	0.00E+00	0.00E+00	1.29E-04
371268.013761358.01	371268.01	3761358.01	0.00E+00	2.70E-05	0.00E+00	0.00E+00	1.37E-04
371278.013761358.01	371278.01	3761358.01	0.00E+00	2.90E-05	0.00E+00	0.00E+00	1.47E-04
371288.013761360.01	371288.01	3761360.01	0.00E+00	3.06E-05	0.00E+00	0.00E+00	1.55E-04
371138.013761368.01	371138.01	3761368.01	0.00E+00	1.18E-05	0.00E+00	0.00E+00	5.98E-05
371148.013761368.01	371148.01	3761368.01	0.00E+00	1.25E-05	0.00E+00	0.00E+00	6.32E-05
371158.013761368.01	371158.01	3761368.01	0.00E+00	1.32E-05	0.00E+00	0.00E+00	6.68E-05
371168.013761368.01	371168.01	3761368.01	0.00E+00	1.40E-05	0.00E+00	0.00E+00	7.07E-05
371178.013761368.01	371178.01	3761368.01	0.00E+00	1.48E-05	0.00E+00	0.00E+00	7.48E-05
371188.013761368.01	371188.01	3761368.01	0.00E+00	1.56E-05	0.00E+00	0.00E+00	7.91E-05
371198.013761368.01	371198.01	3761368.01	0.00E+00	1.65E-05	0.00E+00	0.00E+00	8.37E-05
371208.013761368.01	371208.01	3761368.01	0.00E+00	1.75E-05	0.00E+00	0.00E+00	8.85E-05
371218.013761368.01	371218.01	3761368.01	0.00E+00	1.85E-05	0.00E+00	0.00E+00	9.35E-05
371228.013761368.01	371228.01	3761368.01	0.00E+00	1.95E-05	0.00E+00	0.00E+00	9.89E-05
371238.013761368.01	371238.01	3761368.01	0.00E+00	2.06E-05	0.00E+00	0.00E+00	1.04E-04
371248.013761368.01	371248.01	3761368.01	0.00E+00	2.18E-05	0.00E+00	0.00E+00	1.10E-04
371258.013761368.01	371258.01	3761368.01	0.00E+00	2.30E-05	0.00E+00	0.00E+00	1.17E-04
371268.013761368.01	371268.01	3761368.01	0.00E+00	2.43E-05	0.00E+00	0.00E+00	1.23E-04
371278.013761368.01	371278.01	3761368.01	0.00E+00	2.59E-05	0.00E+00	0.00E+00	1.31E-04
371288.013761368.01	371288.01	3761368.01	0.00E+00	2.76E-05	0.00E+00	0.00E+00	1.40E-04
371298.013761368.01	371298.01	3761368.01	0.00E+00	2.98E-05	0.00E+00	0.00E+00	1.51E-04
371308.013761369.01	371308.01	3761369.01	0.00E+00	3.23E-05	0.00E+00	0.00E+00	1.64E-04
371138.013761378.01	371138.01	3761378.01	0.00E+00	1.12E-05	0.00E+00	0.00E+00	5.69E-05
371148.013761378.01	371148.01	3761378.01	0.00E+00	1.18E-05	0.00E+00	0.00E+00	6.00E-05
371158.013761378.01	371158.01	3761378.01	0.00E+00	1.25E-05	0.00E+00	0.00E+00	6.32E-05
371168.013761378.01	371168.01	3761378.01	0.00E+00	1.31E-05	0.00E+00	0.00E+00	6.66E-05
371178.013761378.01	371178.01	3761378.01	0.00E+00	1.39E-05	0.00E+00	0.00E+00	7.02E-05
371188.013761378.01	371188.01	3761378.01	0.00E+00	1.46E-05	0.00E+00	0.00E+00	7.40E-05
371198.013761378.01	371198.01	3761378.01	0.00E+00	1.54E-05	0.00E+00	0.00E+00	7.79E-05
371208.013761378.01	371208.01	3761378.01	0.00E+00	1.62E-05	0.00E+00	0.00E+00	8.21E-05
371218.013761378.01	371218.01	3761378.01	0.00E+00	1.71E-05	0.00E+00	0.00E+00	8.64E-05
371228.013761378.01	371228.01	3761378.01	0.00E+00	1.79E-05	0.00E+00	0.00E+00	9.09E-05
371238.013761378.01	371238.01	3761378.01	0.00E+00	1.89E-05	0.00E+00	0.00E+00	9.57E-05
371248.013761378.01	371248.01	3761378.01	0.00E+00	1.99E-05	0.00E+00	0.00E+00	1.01E-04
371258.013761378.01	371258.01	3761378.01	0.00E+00	2.09E-05	0.00E+00	0.00E+00	1.06E-04
371268.013761378.01	371268.01	3761378.01	0.00E+00	2.21E-05	0.00E+00	0.00E+00	1.12E-04
371278.013761378.01	371278.01	3761378.01	0.00E+00	2.34E-05	0.00E+00	0.00E+00	1.18E-04
371288.013761378.01	371288.01	3761378.01	0.00E+00	2.48E-05	0.00E+00	0.00E+00	1.26E-04
371298.013761378.01	371298.01	3761378.01	0.00E+00	2.66E-05	0.00E+00	0.00E+00	1.35E-04
371308.013761378.01	371308.01	3761378.01	0.00E+00	2.86E-05	0.00E+00	0.00E+00	1.45E-04
371318.013761378.01	371318.01	3761378.01	0.00E+00	3.10E-05	0.00E+00	0.00E+00	1.57E-04
371328.013761378.01	371328.01	3761378.01	0.00E+00	3.43E-05	0.00E+00	0.00E+00	1.74E-04
371338.013761383.01	371338.01	3761383.01	0.00E+00	3.44E-05	0.00E+00	0.00E+00	1.74E-04
371138.013761388.01	371138.01	3761388.01	0.00E+00	1.07E-05	0.00E+00	0.00E+00	5.42E-05
371148.013761388.01	371148.01	3761388.01	0.00E+00	1.12E-05	0.00E+00	0.00E+00	5.69E-05
371158.013761388.01	371158.01	3761388.01	0.00E+00	1.18E-05	0.00E+00	0.00E+00	5.98E-05
371168.013761388.01	371168.01	3761388.01	0.00E+00	1.24E-05	0.00E+00	0.00E+00	6.28E-05
371178.013761388.01	371178.01	3761388.01	0.00E+00	1.30E-05	0.00E+00	0.00E+00	6.60E-05
371188.013761388.01	371188.01	3761388.01	0.00E+00	1.37E-05	0.00E+00	0.00E+00	6.93E-05
371198.013761388.01	371198.01	3761388.01	0.00E+00	1.44E-05	0.00E+00	0.00E+00	7.27E-05
371208.013761388.01	371208.01	3761388.01	0.00E+00	1.51E-05	0.00E+00	0.00E+00	7.63E-05
371218.013761388.01	371218.01	3761388.01	0.00E+00	1.58E-05	0.00E+00	0.00E+00	8.00E-05
371228.013761388.01	371228.01	3761388.01	0.00E+00	1.66E-05	0.00E+00	0.00E+00	8.39E-05
371238.013761388.01	371238.01	3761388.01	0.00E+00	1.74E-05	0.00E+00	0.00E+00	8.80E-05
371248.013761388.01	371248.01	3761388.01	0.00E+00	1.82E-05	0.00E+00	0.00E+00	9.22E-05
371258.013761388.01	371258.01	3761388.01	0.00E+00	1.91E-05	0.00E+00	0.00E+00	9.68E-05
371268.013761388.01	371268.01	3761388.01	0.00E+00	2.01E-05	0.00E+00	0.00E+00	1.02E-04
371278.013761388.01	371278.01	3761388.01	0.00E+00	2.12E-05	0.00E+00	0.00E+00	1.07E-04
371288.013761388.01	371288.01	3761388.01	0.00E+00	2.25E-05	0.00E+00	0.00E+00	1.14E-04
371298.013761388.01	371298.01	3761388.01	0.00E+00	2.39E-05	0.00E+00	0.00E+00	1.21E-04
371308.013761388.01	371308.01	3761388.01	0.00E+00	2.56E-05	0.00E+00	0.00E+00	1.30E-04
371318.013761388.01	371318.01	3761388.01	0.00E+00	2.75E-05	0.00E+00	0.00E+00	1.39E-04
371328.013761388.01	371328.01	3761388.01	0.00E+00	2.98E-05	0.00E+00	0.00E+00	1.51E-04
371338.013761388.01	371338.01	3761388.01	0.00E+00	3.23E-05	0.00E+00	0.00E+00	1.64E-04
371348.013761388.01	371348.01	3761388.01	0.00E+00	3.56E-05	0.00E+00	0.00E+00	1.80E-04
371128.013761398.01	371128.01	3761398.01	0.00E+00	9.71E-06	0.00E+00	0.00E+00	4.92E-05
371138.013761398.01	371138.01	3761398.01	0.00E+00	1.02E-05	0.00E+00	0.00E+00	5.15E-05
371148.013761398.01	371148.01	3761398.01	0.00E+00	1.07E-05	0.00E+00	0.00E+00	5.40E-05
371158.013761398.01	371158.01	3761398.01	0.00E+00	1.12E-05	0.00E+00	0.00E+00	5.66E-05
371168.013761398.01	371168.01	3761398.01	0.00E+00	1.17E-05	0.00E+00	0.00E+00	5.92E-05
371178.013761398.01	371178.01	3761398.01	0.00E+00	1.22E-05	0.00E+00	0.00E+00	6.20E-05
371188.013761398.01	371188.01	3761398.01	0.00E+00	1.28E-05	0.00E+00	0.00E+00	6.50E-05
371198.013761398.01	371198.01	3761398.01	0.00E+00	1.34E-05	0.00E+00	0.00E+00	6.80E-05
371208.013761398.01	371208.01	3761398.01	0.00E+00	1.40E-05	0.00E+00	0.00E+00	7.11E-05
371218.013761398.01	371218.01	3761398.01	0.00E+00	1.47E-05	0.00E+00	0.00E+00	7.44E-05
371228.013761398.01	371228.01	3761398.01	0.00E+00	1.53E-05	0.00E+00	0.00E+00	7.77E-05
371238.013761398.01	371238.01	3761398.01	0.00E+00	1.60E-05	0.00E+00	0.00E+00	8.12E-05
371248.013761398.01	371248.01	3761398.01	0.00E+00	1.68E-05	0.00E+00	0.00E+00	8.49E-05
371258.013761398.01	371258.01	3761398.01	0.00E+00	1.75E-05	0.00E+00	0.00E+00	8.89E-05
371268.013761398.01	371268.01	3761398.01	0.00E+00	1.84E-05	0.00E+00	0.00E+00	9.32E-05
371278.013761398.01	371278.01	3761398.01	0.00E+00	1.94E-05	0.00E+00	0.00E+00	9.80E-05
371288.013761398.01	371288.01	3761398.01	0.00E+00	2.04E-05	0.00E+00	0.00E+00	1.03E-04
371298.013761398.01	371298.01	3761398.01	0.00E+00	2.17E-05	0.00E+00	0.00E+00	1.10E-04
371308.013761398.01	371308.01	3761398.01	0.00E+00	2.31E-05	0.00E+00	0.00E+00	1.17E-04
371318.013761398.01	371318.01	3761398.01	0.00E+00	2.47E-05	0.00E+00	0.00E+00	1.25E-04
371328.013761398.01	371328.01	3761398.01	0.00E+00	2.65E-05	0.00E+00	0.00E+00	1.34E-04
371338.013761398.01	371338.01	3761398.01	0.00E+00	2.86E-05	0.00E+00	0.00E+00	1.45E-04

Unique Identifier	X (UTM)	Y (UTM)	Demolition	Demolition - Hauling	Site Preparation	Grading/Excavation	Grading/Excavation - Hauling
			2026	2026	2026	2026	2026
371348.013761398.01	371348.01	3761398.01	0.00E+00	3.09E-05	0.00E+00	0.00E+00	1.57E-04
371358.013761398.01	371358.01	3761398.01	0.00E+00	3.34E-05	0.00E+00	0.00E+00	1.69E-04
371368.013761398.01	371368.01	3761398.01	0.00E+00	3.62E-05	0.00E+00	0.00E+00	1.84E-04
371378.013761401.01	371378.01	3761401.01	0.00E+00	3.76E-05	0.00E+00	0.00E+00	1.91E-04
371138.013761408.01	371138.01	3761408.01	0.00E+00	9.68E-06	0.00E+00	0.00E+00	4.90E-05
371148.013761408.01	371148.01	3761408.01	0.00E+00	1.01E-05	0.00E+00	0.00E+00	5.13E-05
371158.013761408.01	371158.01	3761408.01	0.00E+00	1.06E-05	0.00E+00	0.00E+00	5.36E-05
371168.013761408.01	371168.01	3761408.01	0.00E+00	1.10E-05	0.00E+00	0.00E+00	5.59E-05
371178.013761408.01	371178.01	3761408.01	0.00E+00	1.15E-05	0.00E+00	0.00E+00	5.84E-05
371188.013761408.01	371188.01	3761408.01	0.00E+00	1.20E-05	0.00E+00	0.00E+00	6.10E-05
371198.013761408.01	371198.01	3761408.01	0.00E+00	1.26E-05	0.00E+00	0.00E+00	6.37E-05
371208.013761408.01	371208.01	3761408.01	0.00E+00	1.31E-05	0.00E+00	0.00E+00	6.64E-05
371218.013761408.01	371218.01	3761408.01	0.00E+00	1.37E-05	0.00E+00	0.00E+00	6.92E-05
371228.013761408.01	371228.01	3761408.01	0.00E+00	1.42E-05	0.00E+00	0.00E+00	7.22E-05
371238.013761408.01	371238.01	3761408.01	0.00E+00	1.48E-05	0.00E+00	0.00E+00	7.52E-05
371248.013761408.01	371248.01	3761408.01	0.00E+00	1.55E-05	0.00E+00	0.00E+00	7.84E-05
371258.013761408.01	371258.01	3761408.01	0.00E+00	1.62E-05	0.00E+00	0.00E+00	8.19E-05
371268.013761408.01	371268.01	3761408.01	0.00E+00	1.69E-05	0.00E+00	0.00E+00	8.57E-05
371278.013761408.01	371278.01	3761408.01	0.00E+00	1.77E-05	0.00E+00	0.00E+00	8.99E-05
371288.013761408.01	371288.01	3761408.01	0.00E+00	1.87E-05	0.00E+00	0.00E+00	9.46E-05
371298.013761408.01	371298.01	3761408.01	0.00E+00	1.97E-05	0.00E+00	0.00E+00	9.99E-05
371308.013761408.01	371308.01	3761408.01	0.00E+00	2.09E-05	0.00E+00	0.00E+00	1.06E-04
371318.013761408.01	371318.01	3761408.01	0.00E+00	2.23E-05	0.00E+00	0.00E+00	1.13E-04
371328.013761408.01	371328.01	3761408.01	0.00E+00	2.38E-05	0.00E+00	0.00E+00	1.21E-04
371338.013761408.01	371338.01	3761408.01	0.00E+00	2.56E-05	0.00E+00	0.00E+00	1.30E-04
371348.013761408.01	371348.01	3761408.01	0.00E+00	2.75E-05	0.00E+00	0.00E+00	1.39E-04
371358.013761408.01	371358.01	3761408.01	0.00E+00	2.96E-05	0.00E+00	0.00E+00	1.50E-04
371368.013761408.01	371368.01	3761408.01	0.00E+00	3.18E-05	0.00E+00	0.00E+00	1.61E-04
371378.013761408.01	371378.01	3761408.01	0.00E+00	3.43E-05	0.00E+00	0.00E+00	1.74E-04
371388.013761408.01	371388.01	3761408.01	0.00E+00	3.71E-05	0.00E+00	0.00E+00	1.88E-04
371398.013761410.01	371398.01	3761410.01	0.00E+00	3.87E-05	0.00E+00	0.00E+00	1.96E-04
371128.013761418.01	371128.01	3761418.01	0.00E+00	8.84E-06	0.00E+00	0.00E+00	4.48E-05
371138.013761418.01	371138.01	3761418.01	0.00E+00	9.22E-06	0.00E+00	0.00E+00	4.67E-05
371148.013761418.01	371148.01	3761418.01	0.00E+00	9.61E-06	0.00E+00	0.00E+00	4.87E-05
371158.013761418.01	371158.01	3761418.01	0.00E+00	1.00E-05	0.00E+00	0.00E+00	5.08E-05
371168.013761418.01	371168.01	3761418.01	0.00E+00	1.04E-05	0.00E+00	0.00E+00	5.29E-05
371178.013761418.01	371178.01	3761418.01	0.00E+00	1.09E-05	0.00E+00	0.00E+00	5.51E-05
371188.013761418.01	371188.01	3761418.01	0.00E+00	1.13E-05	0.00E+00	0.00E+00	5.74E-05
371198.013761418.01	371198.01	3761418.01	0.00E+00	1.18E-05	0.00E+00	0.00E+00	5.97E-05
371208.013761418.01	371208.01	3761418.01	0.00E+00	1.23E-05	0.00E+00	0.00E+00	6.21E-05
371218.013761418.01	371218.01	3761418.01	0.00E+00	1.28E-05	0.00E+00	0.00E+00	6.46E-05
371228.013761418.01	371228.01	3761418.01	0.00E+00	1.33E-05	0.00E+00	0.00E+00	6.72E-05
371238.013761418.01	371238.01	3761418.01	0.00E+00	1.38E-05	0.00E+00	0.00E+00	6.99E-05
371248.013761418.01	371248.01	3761418.01	0.00E+00	1.44E-05	0.00E+00	0.00E+00	7.27E-05
371258.013761418.01	371258.01	3761418.01	0.00E+00	1.50E-05	0.00E+00	0.00E+00	7.58E-05
371268.013761418.01	371268.01	3761418.01	0.00E+00	1.56E-05	0.00E+00	0.00E+00	7.91E-05
371278.013761418.01	371278.01	3761418.01	0.00E+00	1.63E-05	0.00E+00	0.00E+00	8.28E-05
371288.013761418.01	371288.01	3761418.01	0.00E+00	1.71E-05	0.00E+00	0.00E+00	8.69E-05
371298.013761418.01	371298.01	3761418.01	0.00E+00	1.81E-05	0.00E+00	0.00E+00	9.15E-05
371308.013761418.01	371308.01	3761418.01	0.00E+00	1.91E-05	0.00E+00	0.00E+00	9.67E-05
371318.013761418.01	371318.01	3761418.01	0.00E+00	2.03E-05	0.00E+00	0.00E+00	1.03E-04
371328.013761418.01	371328.01	3761418.01	0.00E+00	2.16E-05	0.00E+00	0.00E+00	1.09E-04
371338.013761418.01	371338.01	3761418.01	0.00E+00	2.30E-05	0.00E+00	0.00E+00	1.17E-04
371348.013761418.01	371348.01	3761418.01	0.00E+00	2.47E-05	0.00E+00	0.00E+00	1.25E-04
371358.013761418.01	371358.01	3761418.01	0.00E+00	2.64E-05	0.00E+00	0.00E+00	1.34E-04
371368.013761418.01	371368.01	3761418.01	0.00E+00	2.84E-05	0.00E+00	0.00E+00	1.44E-04
371378.013761418.01	371378.01	3761418.01	0.00E+00	3.06E-05	0.00E+00	0.00E+00	1.55E-04
371388.013761418.01	371388.01	3761418.01	0.00E+00	3.29E-05	0.00E+00	0.00E+00	1.66E-04
371398.013761418.01	371398.01	3761418.01	0.00E+00	3.49E-05	0.00E+00	0.00E+00	1.77E-04
371408.013761418.01	371408.01	3761418.01	0.00E+00	3.69E-05	0.00E+00	0.00E+00	1.87E-04
371418.013761419.01	371418.01	3761419.01	0.00E+00	3.83E-05	0.00E+00	0.00E+00	1.94E-04
371118.013761428.01	371118.01	3761428.01	0.00E+00	8.11E-06	0.00E+00	0.00E+00	4.11E-05
371128.013761428.01	371128.01	3761428.01	0.00E+00	8.43E-06	0.00E+00	0.00E+00	4.27E-05
371138.013761428.01	371138.01	3761428.01	0.00E+00	8.78E-06	0.00E+00	0.00E+00	4.45E-05
371148.013761428.01	371148.01	3761428.01	0.00E+00	9.14E-06	0.00E+00	0.00E+00	4.63E-05
371158.013761428.01	371158.01	3761428.01	0.00E+00	9.50E-06	0.00E+00	0.00E+00	4.81E-05
371168.013761428.01	371168.01	3761428.01	0.00E+00	9.88E-06	0.00E+00	0.00E+00	5.01E-05
371178.013761428.01	371178.01	3761428.01	0.00E+00	1.03E-05	0.00E+00	0.00E+00	5.20E-05
371188.013761428.01	371188.01	3761428.01	0.00E+00	1.07E-05	0.00E+00	0.00E+00	5.41E-05
371198.013761428.01	371198.01	3761428.01	0.00E+00	1.11E-05	0.00E+00	0.00E+00	5.61E-05
371208.013761428.01	371208.01	3761428.01	0.00E+00	1.15E-05	0.00E+00	0.00E+00	5.83E-05
371218.013761428.01	371218.01	3761428.01	0.00E+00	1.19E-05	0.00E+00	0.00E+00	6.05E-05
371228.013761428.01	371228.01	3761428.01	0.00E+00	1.24E-05	0.00E+00	0.00E+00	6.28E-05
371238.013761428.01	371238.01	3761428.01	0.00E+00	1.29E-05	0.00E+00	0.00E+00	6.51E-05
371248.013761428.01	371248.01	3761428.01	0.00E+00	1.34E-05	0.00E+00	0.00E+00	6.77E-05
371258.013761428.01	371258.01	3761428.01	0.00E+00	1.39E-05	0.00E+00	0.00E+00	7.04E-05
371268.013761428.01	371268.01	3761428.01	0.00E+00	1.45E-05	0.00E+00	0.00E+00	7.33E-05
371278.013761428.01	371278.01	3761428.01	0.00E+00	1.51E-05	0.00E+00	0.00E+00	7.65E-05
371288.013761428.01	371288.01	3761428.01	0.00E+00	1.58E-05	0.00E+00	0.00E+00	8.01E-05
371298.013761428.01	371298.01	3761428.01	0.00E+00	1.66E-05	0.00E+00	0.00E+00	8.41E-05
371308.013761428.01	371308.01	3761428.01	0.00E+00	1.75E-05	0.00E+00	0.00E+00	8.86E-05
371318.013761428.01	371318.01	3761428.01	0.00E+00	1.85E-05	0.00E+00	0.00E+00	9.37E-05
371328.013761428.01	371328.01	3761428.01	0.00E+00	1.96E-05	0.00E+00	0.00E+00	9.94E-05
371338.013761428.01	371338.01	3761428.01	0.00E+00	2.09E-05	0.00E+00	0.00E+00	1.06E-04
371348.013761428.01	371348.01	3761428.01	0.00E+00	2.22E-05	0.00E+00	0.00E+00	1.13E-04
371358.013761428.01	371358.01	3761428.01	0.00E+00	2.38E-05	0.00E+00	0.00E+00	1.20E-04
371368.013761428.01	371368.01	3761428.01	0.00E+00	2.55E-05	0.00E+00	0.00E+00	1.29E-04
371378.013761428.01	371378.01	3761428.01	0.00E+00	2.74E-05	0.00E+00	0.00E+00	1.39E-04
371388.013761428.01	371388.01	3761428.01	0.00E+00	2.93E-05	0.00E+00	0.00E+00	1.48E-04
371398.013761428.01	371398.01	3761428.01	0.00E+00	3.11E-05	0.00E+00	0.00E+00	1.57E-04
371408.013761428.01	371408.01	3761428.01	0.00E+00	3.28E-05	0.00E+00	0.00E+00	1.66E-04
371418.013761428.01	371418.01	3761428.01	0.00E+00	3.45E-05	0.00E+00	0.00E+00	1.75E-04
371428.013761428.01	371428.01	3761428.01	0.00E+00	3.61E-05	0.00E+00	0.00E+00	1.83E-04
371438.013761428.01	371438.01	3761428.01	0.00E+00	3.76E-05	0.00E+00	0.00E+00	1.91E-04
371118.013761438.01	371118.01	3761438.01	0.00E+00	7.76E-06	0.00E+00	0.00E+00	3.93E-05
371128.013761438.01	371128.01	3761438.01	0.00E+00	8.06E-06	0.00E+00	0.00E+00	4.08E-05
371138.013761438.01	371138.01	3761438.01	0.00E+00	8.37E-06	0.00E+00	0.00E+00	4.24E-05
371148.013761438.01	371148.01	3761438.01	0.00E+00	8.69E-06	0.00E+00	0.00E+00	4.40E-05
371158.013761438.01	371158.01	3761438.01	0.00E+00	9.02E-06	0.00E+00	0.00E+00	4.57E-05
371168.013761438.01	371168.01	3761438.01	0.00E+00	9.36E-06	0.00E+00	0.00E+00	4.74E-05
371178.013761438.01	371178.01	3761438.01	0.00E+00	9.71E-06	0.00E+00	0.00E+00	4.92E-05
371188.013761438.01	371188.01	3761438.01	0.00E+00	1.01E-05	0.00E+00	0.00E+00	5.10E-05
371198.013761438.01	371198.01	3761438.01	0.00E+00	1.04E-05	0.00E+00	0.00E+00	5.28E-05
371208.013761438.01	371208.01	3761438.01	0.00E+00	1.08E-05	0.00E+00	0.00E+00	5.47E-05
371218.013761438.01	371218.01	3761438.01	0.00E+00	1.12E-05	0.00E+00	0.00E+00	5.67E-05
371228.013761438.01	371228.01	3761438.01	0.00E+00	1.16E-05	0.00E+00	0.00E+00	5.87E-05
371238.013761438.01	371238.01	3761438.01	0.00E+00	1.20E-05	0.00E+00	0.00E+00	6.09E-05
371248.013761438.01	371248.01	3761438.01	0.00E+00	1.25E-05	0.00E+00	0.00E+00	6.31E-05
371258.013761438.01	371258.01	3761438.01	0.00E+00	1.29E-05	0.00E+00	0.00E+00	6.55E-05
371268.013761438.01	371268.01	3761438.01	0.00E+00	1.34E-05	0.00E+00	0.00E+00	6.81E-05
371278.013761438.01	371278.01	3761438.01	0.00E+00	1.40E-05	0.00E+00	0.00E+00	7.10E-05
371288.013761438.01	371288.01	3761438.01	0.00E+00	1.46E-05	0.00E+00	0.00E+00	7.41E-05
371298.013761438.01	371298.01	3761438.01	0.00E+00	1.53E-05	0.00E+00	0.00E+00	7.77E-05
371308.013761438.01	371308.01	3761438.01	0.00E+00	1.61E-05	0.00E+00	0.00E+00	8.16E-05
371318.013761438.01	371318.01	3761438.01	0.00E+00	1.70E-05	0.00E+00	0.00E+00	8.60E-05
371328.013761438.01	371328.01	3761438.01	0.00E+00	1.79E-05	0.00E+00	0.00E+00	9.09E-05
371338.013761438.01	371338.01	3761438.01	0.00E+00	1.90E-05	0.00E+00	0.00E+00	9.63E-05
371348.013761438.01	371348.01	3761438.01	0.00E+00	2.02E-05	0.00E+00	0.00E+00	1.02E-04
371358.013761438.01	371358.01	3761438.01	0.00E+00	2.15E-05	0.00E+00	0.00E+00	1.09E-04
371368.013761438.01	371368.01	3761438.01	0.00E+00	2.30E-05	0.00E+00	0.00E+00	1.17E-04
371378.013761438.01	371378.01	3761438.01	0.00E+00	2.46E-05	0.00E+00	0.00E+00	1.25E-04
371388.013761438.01	371388.01	3761438.01	0.00E+00	2.62E-05	0.00E+00	0.00E+00	1.33E-04
371398.013761438.01	371398.01	3761438.01	0.00E+00	2.78E-05	0.00E+00	0.00E+00	1.41E-04
371408.013761438.01	371408.01	3761438.01	0.00E+00	2.93E-05	0.00E+00	0.00E+00	1.49E-04
371418.013761438.01	371418.01	3761438.01	0.00E+00	3.09E-05	0.00E+00	0.00E+00	1.56E-04
371428.013761438.01	371428.01	3761438.01	0.00E+00	3.23E-05	0.00E+00	0.00E+00	1.64E-04
371438.013761438.01	371438.01	3761438.01	0.00E+00	3.38E-05	0.00E+00	0.00E+00	1.71E-04
371448.013761438.01	371448.01	3761438.01	0.00E+00	3.51E-05	0.00E+00	0.00E+00	1.78E-04
371458.013761438.01	371458.01	3761438.01	0.00E+00	3.63E-05	0.00E+00	0.00E+00	1.84E-04
371468.013761442.01	371468.01	3761442.01	0.00E+00	3.60E-05	0.00E+00	0.00E+00	1.83E-04

Unique Identifier	X (UTM)	Y (UTM)	Demolition	Demolition - Hauling	Site Preparation	Grading/Excavation	Grading/Excavation - Hauling
			2026	2026	2026	2026	2026
371488.013761441.01	371488.01	3761441.01	0.00E+00	3.80E-05	0.00E+00	0.00E+00	1.92E-04
371498.013761442.01	371498.01	3761442.01	0.00E+00	3.82E-05	0.00E+00	0.00E+00	1.93E-04
371118.013761448.01	371118.01	3761448.01	0.00E+00	7.43E-06	0.00E+00	0.00E+00	3.76E-05
371128.013761448.01	371128.01	3761448.01	0.00E+00	7.70E-06	0.00E+00	0.00E+00	3.90E-05
371138.013761448.01	371138.01	3761448.01	0.00E+00	7.98E-06	0.00E+00	0.00E+00	4.04E-05
371148.013761448.01	371148.01	3761448.01	0.00E+00	8.27E-06	0.00E+00	0.00E+00	4.19E-05
371158.013761448.01	371158.01	3761448.01	0.00E+00	8.57E-06	0.00E+00	0.00E+00	4.34E-05
371168.013761448.01	371168.01	3761448.01	0.00E+00	8.88E-06	0.00E+00	0.00E+00	4.50E-05
371178.013761448.01	371178.01	3761448.01	0.00E+00	9.19E-06	0.00E+00	0.00E+00	4.66E-05
371188.013761448.01	371188.01	3761448.01	0.00E+00	9.51E-06	0.00E+00	0.00E+00	4.82E-05
371198.013761448.01	371198.01	3761448.01	0.00E+00	9.84E-06	0.00E+00	0.00E+00	4.98E-05
371208.013761448.01	371208.01	3761448.01	0.00E+00	1.02E-05	0.00E+00	0.00E+00	5.15E-05
371218.013761448.01	371218.01	3761448.01	0.00E+00	1.05E-05	0.00E+00	0.00E+00	5.33E-05
371228.013761448.01	371228.01	3761448.01	0.00E+00	1.09E-05	0.00E+00	0.00E+00	5.51E-05
371238.013761448.01	371238.01	3761448.01	0.00E+00	1.12E-05	0.00E+00	0.00E+00	5.70E-05
371248.013761448.01	371248.01	3761448.01	0.00E+00	1.16E-05	0.00E+00	0.00E+00	5.90E-05
371258.013761448.01	371258.01	3761448.01	0.00E+00	1.21E-05	0.00E+00	0.00E+00	6.12E-05
371268.013761448.01	371268.01	3761448.01	0.00E+00	1.25E-05	0.00E+00	0.00E+00	6.35E-05
371278.013761448.01	371278.01	3761448.01	0.00E+00	1.30E-05	0.00E+00	0.00E+00	6.60E-05
371288.013761448.01	371288.01	3761448.01	0.00E+00	1.36E-05	0.00E+00	0.00E+00	6.88E-05
371298.013761448.01	371298.01	3761448.01	0.00E+00	1.42E-05	0.00E+00	0.00E+00	7.19E-05
371308.013761448.01	371308.01	3761448.01	0.00E+00	1.49E-05	0.00E+00	0.00E+00	7.54E-05
371318.013761448.01	371318.01	3761448.01	0.00E+00	1.56E-05	0.00E+00	0.00E+00	7.93E-05
371328.013761448.01	371328.01	3761448.01	0.00E+00	1.65E-05	0.00E+00	0.00E+00	8.35E-05
371338.013761448.01	371338.01	3761448.01	0.00E+00	1.74E-05	0.00E+00	0.00E+00	8.82E-05
371348.013761448.01	371348.01	3761448.01	0.00E+00	1.84E-05	0.00E+00	0.00E+00	9.34E-05
371358.013761448.01	371358.01	3761448.01	0.00E+00	1.96E-05	0.00E+00	0.00E+00	9.94E-05
371368.013761448.01	371368.01	3761448.01	0.00E+00	2.09E-05	0.00E+00	0.00E+00	1.06E-04
371378.013761448.01	371378.01	3761448.01	0.00E+00	2.22E-05	0.00E+00	0.00E+00	1.13E-04
371388.013761448.01	371388.01	3761448.01	0.00E+00	2.36E-05	0.00E+00	0.00E+00	1.19E-04
371398.013761448.01	371398.01	3761448.01	0.00E+00	2.50E-05	0.00E+00	0.00E+00	1.26E-04
371408.013761448.01	371408.01	3761448.01	0.00E+00	2.63E-05	0.00E+00	0.00E+00	1.33E-04
371418.013761448.01	371418.01	3761448.01	0.00E+00	2.77E-05	0.00E+00	0.00E+00	1.41E-04
371428.013761448.01	371428.01	3761448.01	0.00E+00	2.91E-05	0.00E+00	0.00E+00	1.47E-04
371438.013761448.01	371438.01	3761448.01	0.00E+00	3.04E-05	0.00E+00	0.00E+00	1.54E-04
371448.013761448.01	371448.01	3761448.01	0.00E+00	3.17E-05	0.00E+00	0.00E+00	1.61E-04
371458.013761448.01	371458.01	3761448.01	0.00E+00	3.29E-05	0.00E+00	0.00E+00	1.67E-04
371468.013761448.01	371468.01	3761448.01	0.00E+00	3.40E-05	0.00E+00	0.00E+00	1.72E-04
371478.013761448.01	371478.01	3761448.01	0.00E+00	3.49E-05	0.00E+00	0.00E+00	1.77E-04
371488.013761448.01	371488.01	3761448.01	0.00E+00	3.55E-05	0.00E+00	0.00E+00	1.80E-04
371498.013761448.01	371498.01	3761448.01	0.00E+00	3.62E-05	0.00E+00	0.00E+00	1.83E-04
371138.013761458.01	371138.01	3761458.01	0.00E+00	7.62E-06	0.00E+00	0.00E+00	3.86E-05
371148.013761458.01	371148.01	3761458.01	0.00E+00	7.88E-06	0.00E+00	0.00E+00	3.99E-05
371158.013761458.01	371158.01	3761458.01	0.00E+00	8.15E-06	0.00E+00	0.00E+00	4.13E-05
371168.013761458.01	371168.01	3761458.01	0.00E+00	8.43E-06	0.00E+00	0.00E+00	4.27E-05
371178.013761458.01	371178.01	3761458.01	0.00E+00	8.71E-06	0.00E+00	0.00E+00	4.41E-05
371188.013761458.01	371188.01	3761458.01	0.00E+00	9.00E-06	0.00E+00	0.00E+00	4.56E-05
371198.013761458.01	371198.01	3761458.01	0.00E+00	9.29E-06	0.00E+00	0.00E+00	4.71E-05
371208.013761458.01	371208.01	3761458.01	0.00E+00	9.59E-06	0.00E+00	0.00E+00	4.86E-05
371218.013761458.01	371218.01	3761458.01	0.00E+00	9.90E-06	0.00E+00	0.00E+00	5.02E-05
371228.013761458.01	371228.01	3761458.01	0.00E+00	1.02E-05	0.00E+00	0.00E+00	5.18E-05
371238.013761458.01	371238.01	3761458.01	0.00E+00	1.06E-05	0.00E+00	0.00E+00	5.35E-05
371248.013761458.01	371248.01	3761458.01	0.00E+00	1.09E-05	0.00E+00	0.00E+00	5.53E-05
371258.013761458.01	371258.01	3761458.01	0.00E+00	1.13E-05	0.00E+00	0.00E+00	5.72E-05
371268.013761458.01	371268.01	3761458.01	0.00E+00	1.17E-05	0.00E+00	0.00E+00	5.93E-05
371278.013761458.01	371278.01	3761458.01	0.00E+00	1.22E-05	0.00E+00	0.00E+00	6.16E-05
371288.013761458.01	371288.01	3761458.01	0.00E+00	1.27E-05	0.00E+00	0.00E+00	6.41E-05
371298.013761458.01	371298.01	3761458.01	0.00E+00	1.32E-05	0.00E+00	0.00E+00	6.69E-05
371308.013761458.01	371308.01	3761458.01	0.00E+00	1.38E-05	0.00E+00	0.00E+00	6.99E-05
371318.013761458.01	371318.01	3761458.01	0.00E+00	1.45E-05	0.00E+00	0.00E+00	7.33E-05
371328.013761458.01	371328.01	3761458.01	0.00E+00	1.52E-05	0.00E+00	0.00E+00	7.70E-05
371338.013761458.01	371338.01	3761458.01	0.00E+00	1.60E-05	0.00E+00	0.00E+00	8.12E-05
371348.013761458.01	371348.01	3761458.01	0.00E+00	1.69E-05	0.00E+00	0.00E+00	8.58E-05
371358.013761458.01	371358.01	3761458.01	0.00E+00	1.79E-05	0.00E+00	0.00E+00	9.09E-05
371368.013761458.01	371368.01	3761458.01	0.00E+00	1.90E-05	0.00E+00	0.00E+00	9.63E-05
371378.013761458.01	371378.01	3761458.01	0.00E+00	2.01E-05	0.00E+00	0.00E+00	1.02E-04
371388.013761458.01	371388.01	3761458.01	0.00E+00	2.13E-05	0.00E+00	0.00E+00	1.08E-04
371398.013761458.01	371398.01	3761458.01	0.00E+00	2.25E-05	0.00E+00	0.00E+00	1.14E-04
371408.013761458.01	371408.01	3761458.01	0.00E+00	2.38E-05	0.00E+00	0.00E+00	1.20E-04
371418.013761458.01	371418.01	3761458.01	0.00E+00	2.50E-05	0.00E+00	0.00E+00	1.27E-04
371428.013761458.01	371428.01	3761458.01	0.00E+00	2.63E-05	0.00E+00	0.00E+00	1.33E-04
371438.013761458.01	371438.01	3761458.01	0.00E+00	2.75E-05	0.00E+00	0.00E+00	1.40E-04
371448.013761458.01	371448.01	3761458.01	0.00E+00	2.87E-05	0.00E+00	0.00E+00	1.46E-04
371458.013761458.01	371458.01	3761458.01	0.00E+00	2.99E-05	0.00E+00	0.00E+00	1.51E-04
371468.013761458.01	371468.01	3761458.01	0.00E+00	3.09E-05	0.00E+00	0.00E+00	1.56E-04
371478.013761458.01	371478.01	3761458.01	0.00E+00	3.18E-05	0.00E+00	0.00E+00	1.61E-04
371488.013761458.01	371488.01	3761458.01	0.00E+00	3.25E-05	0.00E+00	0.00E+00	1.65E-04
371498.013761458.01	371498.01	3761458.01	0.00E+00	3.31E-05	0.00E+00	0.00E+00	1.68E-04
371508.013761460.01	371508.01	3761460.01	0.00E+00	3.33E-05	0.00E+00	0.00E+00	1.69E-04
371158.013761468.01	371158.01	3761468.01	0.00E+00	7.76E-06	0.00E+00	0.00E+00	3.93E-05
371168.013761468.01	371168.01	3761468.01	0.00E+00	8.01E-06	0.00E+00	0.00E+00	4.06E-05
371178.013761468.01	371178.01	3761468.01	0.00E+00	8.27E-06	0.00E+00	0.00E+00	4.19E-05
371188.013761468.01	371188.01	3761468.01	0.00E+00	8.53E-06	0.00E+00	0.00E+00	4.32E-05
371198.013761468.01	371198.01	3761468.01	0.00E+00	8.79E-06	0.00E+00	0.00E+00	4.45E-05
371208.013761468.01	371208.01	3761468.01	0.00E+00	9.06E-06	0.00E+00	0.00E+00	4.59E-05
371218.013761468.01	371218.01	3761468.01	0.00E+00	9.34E-06	0.00E+00	0.00E+00	4.73E-05
371228.013761468.01	371228.01	3761468.01	0.00E+00	9.63E-06	0.00E+00	0.00E+00	4.88E-05
371238.013761468.01	371238.01	3761468.01	0.00E+00	9.93E-06	0.00E+00	0.00E+00	5.03E-05
371248.013761468.01	371248.01	3761468.01	0.00E+00	1.03E-05	0.00E+00	0.00E+00	5.20E-05
371258.013761468.01	371258.01	3761468.01	0.00E+00	1.06E-05	0.00E+00	0.00E+00	5.37E-05
371268.013761468.01	371268.01	3761468.01	0.00E+00	1.10E-05	0.00E+00	0.00E+00	5.56E-05
371278.013761468.01	371278.01	3761468.01	0.00E+00	1.14E-05	0.00E+00	0.00E+00	5.76E-05
371288.013761468.01	371288.01	3761468.01	0.00E+00	1.18E-05	0.00E+00	0.00E+00	5.99E-05
371298.013761468.01	371298.01	3761468.01	0.00E+00	1.23E-05	0.00E+00	0.00E+00	6.23E-05
371308.013761468.01	371308.01	3761468.01	0.00E+00	1.28E-05	0.00E+00	0.00E+00	6.51E-05
371318.013761468.01	371318.01	3761468.01	0.00E+00	1.34E-05	0.00E+00	0.00E+00	6.80E-05
371328.013761468.01	371328.01	3761468.01	0.00E+00	1.41E-05	0.00E+00	0.00E+00	7.13E-05
371338.013761468.01	371338.01	3761468.01	0.00E+00	1.48E-05	0.00E+00	0.00E+00	7.49E-05
371348.013761468.01	371348.01	3761468.01	0.00E+00	1.56E-05	0.00E+00	0.00E+00	7.90E-05
371358.013761468.01	371358.01	3761468.01	0.00E+00	1.64E-05	0.00E+00	0.00E+00	8.33E-05
371368.013761468.01	371368.01	3761468.01	0.00E+00	1.74E-05	0.00E+00	0.00E+00	8.80E-05
371378.013761468.01	371378.01	3761468.01	0.00E+00	1.84E-05	0.00E+00	0.00E+00	9.30E-05
371388.013761468.01	371388.01	3761468.01	0.00E+00	1.94E-05	0.00E+00	0.00E+00	9.83E-05
371398.013761468.01	371398.01	3761468.01	0.00E+00	2.05E-05	0.00E+00	0.00E+00	1.04E-04
371408.013761468.01	371408.01	3761468.01	0.00E+00	2.16E-05	0.00E+00	0.00E+00	1.09E-04
371418.013761468.01	371418.01	3761468.01	0.00E+00	2.27E-05	0.00E+00	0.00E+00	1.15E-04
371428.013761468.01	371428.01	3761468.01	0.00E+00	2.39E-05	0.00E+00	0.00E+00	1.21E-04
371438.013761468.01	371438.01	3761468.01	0.00E+00	2.50E-05	0.00E+00	0.00E+00	1.27E-04
371448.013761468.01	371448.01	3761468.01	0.00E+00	2.61E-05	0.00E+00	0.00E+00	1.32E-04
371458.013761468.01	371458.01	3761468.01	0.00E+00	2.71E-05	0.00E+00	0.00E+00	1.37E-04
371468.013761468.01	371468.01	3761468.01	0.00E+00	2.81E-05	0.00E+00	0.00E+00	1.42E-04
371478.013761468.01	371478.01	3761468.01	0.00E+00	2.90E-05	0.00E+00	0.00E+00	1.47E-04
371488.013761468.01	371488.01	3761468.01	0.00E+00	2.98E-05	0.00E+00	0.00E+00	1.51E-04
371498.013761468.01	371498.01	3761468.01	0.00E+00	3.04E-05	0.00E+00	0.00E+00	1.54E-04
371508.013761468.01	371508.01	3761468.01	0.00E+00	3.11E-05	0.00E+00	0.00E+00	1.58E-04
371518.013761468.01	371518.01	3761468.01	0.00E+00	3.18E-05	0.00E+00	0.00E+00	1.61E-04
371528.013761471.01	371528.01	3761471.01	0.00E+00	3.15E-05	0.00E+00	0.00E+00	1.60E-04
371178.013761478.01	371178.01	3761478.01	0.00E+00	7.85E-06	0.00E+00	0.00E+00	3.98E-05
371188.013761478.01	371188.01	3761478.01	0.00E+00	8.09E-06	0.00E+00	0.00E+00	4.10E-05
371198.013761478.01	371198.01	3761478.01	0.00E+00	8.33E-06	0.00E+00	0.00E+00	4.22E-05
371208.013761478.01	371208.01	3761478.01	0.00E+00	8.58E-06	0.00E+00	0.00E+00	4.34E-05
371218.013761478.01	371218.01	3761478.01	0.00E+00	8.83E-06	0.00E+00	0.00E+00	4.47E-05
371228.013761478.01	371228.01	3761478.01	0.00E+00	9.09E-06	0.00E+00	0.00E+00	4.61E-05
371238.013761478.01	371238.01	3761478.01	0.00E+00	9.36E-06	0.00E+00	0.00E+00	4.74E-05
371248.013761478.01	371248.01	3761478.01	0.00E+00	9.65E-06	0.00E+00	0.00E+00	4.89E-05
371258.013761478.01	371258.01	3761478.01	0.00E+00	9.96E-06	0.00E+00	0.00E+00	5.05E-05
371268.013761478.01	371268.01	3761478.01	0.00E+00	1.03E-05	0.00E+00	0.00E+00	5.22E-05
371278.013761478.01	371278.01	3761478.01	0.00E+00	1.07E-05	0.00E+00	0.00E+00	5.40E-05
371288.013761478.01	371288.01	3761478.01	0.00E+00	1.11E-05	0.00E+00	0.00E+00	5.60E-05
371298.013761478.01	371298.01	3761478.01	0.00E+00	1.15E-05	0.00E+00	0.00E+00	5.82E-05

Unique Identifier	X (UTM)	Y (UTM)	Demolition 2026	Demolition - Hauling 2026	Site Preparation 2026	Grading/Excavation 2026	Grading/Excavation - Hauling 2026
371308.013761478.01	371308.01	3761478.01	0.00E+00	1.20E-05	0.00E+00	0.00E+00	6.07E-05
371318.013761478.01	371318.01	3761478.01	0.00E+00	1.25E-05	0.00E+00	0.00E+00	6.33E-05
371328.013761478.01	371328.01	3761478.01	0.00E+00	1.31E-05	0.00E+00	0.00E+00	6.62E-05
371338.013761478.01	371338.01	3761478.01	0.00E+00	1.37E-05	0.00E+00	0.00E+00	6.94E-05
371348.013761478.01	371348.01	3761478.01	0.00E+00	1.44E-05	0.00E+00	0.00E+00	7.29E-05
371358.013761478.01	371358.01	3761478.01	0.00E+00	1.51E-05	0.00E+00	0.00E+00	7.67E-05
371368.013761478.01	371368.01	3761478.01	0.00E+00	1.60E-05	0.00E+00	0.00E+00	8.08E-05
371378.013761478.01	371378.01	3761478.01	0.00E+00	1.68E-05	0.00E+00	0.00E+00	8.52E-05
371388.013761478.01	371388.01	3761478.01	0.00E+00	1.77E-05	0.00E+00	0.00E+00	8.98E-05
371398.013761478.01	371398.01	3761478.01	0.00E+00	1.87E-05	0.00E+00	0.00E+00	9.46E-05
371408.013761478.01	371408.01	3761478.01	0.00E+00	1.97E-05	0.00E+00	0.00E+00	9.96E-05
371418.013761478.01	371418.01	3761478.01	0.00E+00	2.07E-05	0.00E+00	0.00E+00	1.05E-04
371428.013761478.01	371428.01	3761478.01	0.00E+00	2.17E-05	0.00E+00	0.00E+00	1.10E-04
371438.013761478.01	371438.01	3761478.01	0.00E+00	2.27E-05	0.00E+00	0.00E+00	1.15E-04
371448.013761478.01	371448.01	3761478.01	0.00E+00	2.37E-05	0.00E+00	0.00E+00	1.20E-04
371458.013761478.01	371458.01	3761478.01	0.00E+00	2.47E-05	0.00E+00	0.00E+00	1.25E-04
371468.013761478.01	371468.01	3761478.01	0.00E+00	2.56E-05	0.00E+00	0.00E+00	1.30E-04
371478.013761478.01	371478.01	3761478.01	0.00E+00	2.65E-05	0.00E+00	0.00E+00	1.34E-04
371488.013761478.01	371488.01	3761478.01	0.00E+00	2.73E-05	0.00E+00	0.00E+00	1.38E-04
371498.013761478.01	371498.01	3761478.01	0.00E+00	2.80E-05	0.00E+00	0.00E+00	1.42E-04
371508.013761478.01	371508.01	3761478.01	0.00E+00	2.86E-05	0.00E+00	0.00E+00	1.45E-04
371518.013761478.01	371518.01	3761478.01	0.00E+00	2.93E-05	0.00E+00	0.00E+00	1.48E-04
371528.013761478.01	371528.01	3761478.01	0.00E+00	2.98E-05	0.00E+00	0.00E+00	1.51E-04
371198.013761488.01	371198.01	3761488.01	0.00E+00	7.90E-06	0.00E+00	0.00E+00	4.00E-05
371208.013761488.01	371208.01	3761488.01	0.00E+00	8.13E-06	0.00E+00	0.00E+00	4.12E-05
371218.013761488.01	371218.01	3761488.01	0.00E+00	8.36E-06	0.00E+00	0.00E+00	4.23E-05
371248.013761488.01	371248.01	3761488.01	0.00E+00	9.11E-06	0.00E+00	0.00E+00	4.61E-05
371258.013761488.01	371258.01	3761488.01	0.00E+00	9.39E-06	0.00E+00	0.00E+00	4.76E-05
371268.013761488.01	371268.01	3761488.01	0.00E+00	9.69E-06	0.00E+00	0.00E+00	4.91E-05
371278.013761488.01	371278.01	3761488.01	0.00E+00	1.00E-05	0.00E+00	0.00E+00	5.08E-05
371288.013761488.01	371288.01	3761488.01	0.00E+00	1.04E-05	0.00E+00	0.00E+00	5.26E-05
371298.013761488.01	371298.01	3761488.01	0.00E+00	1.08E-05	0.00E+00	0.00E+00	5.46E-05
371308.013761488.01	371308.01	3761488.01	0.00E+00	1.12E-05	0.00E+00	0.00E+00	5.68E-05
371318.013761488.01	371318.01	3761488.01	0.00E+00	1.17E-05	0.00E+00	0.00E+00	5.91E-05
371328.013761488.01	371328.01	3761488.01	0.00E+00	1.22E-05	0.00E+00	0.00E+00	6.17E-05
371338.013761488.01	371338.01	3761488.01	0.00E+00	1.27E-05	0.00E+00	0.00E+00	6.46E-05
371348.013761488.01	371348.01	3761488.01	0.00E+00	1.33E-05	0.00E+00	0.00E+00	6.76E-05
371358.013761488.01	371358.01	3761488.01	0.00E+00	1.40E-05	0.00E+00	0.00E+00	7.09E-05
371368.013761488.01	371368.01	3761488.01	0.00E+00	1.47E-05	0.00E+00	0.00E+00	7.45E-05
371378.013761488.01	371378.01	3761488.01	0.00E+00	1.55E-05	0.00E+00	0.00E+00	7.84E-05
371388.013761488.01	371388.01	3761488.01	0.00E+00	1.63E-05	0.00E+00	0.00E+00	8.24E-05
371398.013761488.01	371398.01	3761488.01	0.00E+00	1.71E-05	0.00E+00	0.00E+00	8.67E-05
371408.013761488.01	371408.01	3761488.01	0.00E+00	1.80E-05	0.00E+00	0.00E+00	9.12E-05
371418.013761488.01	371418.01	3761488.01	0.00E+00	1.89E-05	0.00E+00	0.00E+00	9.58E-05
371428.013761488.01	371428.01	3761488.01	0.00E+00	1.98E-05	0.00E+00	0.00E+00	1.00E-04
371438.013761488.01	371438.01	3761488.01	0.00E+00	2.07E-05	0.00E+00	0.00E+00	1.05E-04
371448.013761488.01	371448.01	3761488.01	0.00E+00	2.16E-05	0.00E+00	0.00E+00	1.10E-04
371458.013761488.01	371458.01	3761488.01	0.00E+00	2.25E-05	0.00E+00	0.00E+00	1.14E-04
371468.013761488.01	371468.01	3761488.01	0.00E+00	2.34E-05	0.00E+00	0.00E+00	1.19E-04
371478.013761488.01	371478.01	3761488.01	0.00E+00	2.43E-05	0.00E+00	0.00E+00	1.23E-04
371488.013761488.01	371488.01	3761488.01	0.00E+00	2.50E-05	0.00E+00	0.00E+00	1.27E-04
371498.013761488.01	371498.01	3761488.01	0.00E+00	2.58E-05	0.00E+00	0.00E+00	1.30E-04
371508.013761488.01	371508.01	3761488.01	0.00E+00	2.64E-05	0.00E+00	0.00E+00	1.34E-04
371518.013761488.01	371518.01	3761488.01	0.00E+00	2.70E-05	0.00E+00	0.00E+00	1.37E-04
371218.013761498.01	371218.01	3761498.01	0.00E+00	7.92E-06	0.00E+00	0.00E+00	4.01E-05
371238.013761498.01	371238.01	3761498.01	0.00E+00	8.36E-06	0.00E+00	0.00E+00	4.24E-05
371248.013761498.01	371248.01	3761498.01	0.00E+00	8.61E-06	0.00E+00	0.00E+00	4.36E-05
371258.013761498.01	371258.01	3761498.01	0.00E+00	8.87E-06	0.00E+00	0.00E+00	4.49E-05
371268.013761498.01	371268.01	3761498.01	0.00E+00	9.14E-06	0.00E+00	0.00E+00	4.63E-05
371278.013761498.01	371278.01	3761498.01	0.00E+00	9.44E-06	0.00E+00	0.00E+00	4.78E-05
371288.013761498.01	371288.01	3761498.01	0.00E+00	9.76E-06	0.00E+00	0.00E+00	4.95E-05
371298.013761498.01	371298.01	3761498.01	0.00E+00	1.01E-05	0.00E+00	0.00E+00	5.13E-05
371308.013761498.01	371308.01	3761498.01	0.00E+00	1.05E-05	0.00E+00	0.00E+00	5.32E-05
371318.013761498.01	371318.01	3761498.01	0.00E+00	1.09E-05	0.00E+00	0.00E+00	5.53E-05
371328.013761498.01	371328.01	3761498.01	0.00E+00	1.14E-05	0.00E+00	0.00E+00	5.77E-05
371338.013761498.01	371338.01	3761498.01	0.00E+00	1.19E-05	0.00E+00	0.00E+00	6.02E-05
371348.013761498.01	371348.01	3761498.01	0.00E+00	1.24E-05	0.00E+00	0.00E+00	6.29E-05
371358.013761498.01	371358.01	3761498.01	0.00E+00	1.30E-05	0.00E+00	0.00E+00	6.58E-05
371368.013761498.01	371368.01	3761498.01	0.00E+00	1.36E-05	0.00E+00	0.00E+00	6.90E-05
371378.013761498.01	371378.01	3761498.01	0.00E+00	1.43E-05	0.00E+00	0.00E+00	7.24E-05
371388.013761498.01	371388.01	3761498.01	0.00E+00	1.50E-05	0.00E+00	0.00E+00	7.60E-05
371398.013761498.01	371398.01	3761498.01	0.00E+00	1.57E-05	0.00E+00	0.00E+00	7.98E-05
371408.013761498.01	371408.01	3761498.01	0.00E+00	1.65E-05	0.00E+00	0.00E+00	8.38E-05
371418.013761498.01	371418.01	3761498.01	0.00E+00	1.73E-05	0.00E+00	0.00E+00	8.78E-05
371428.013761498.01	371428.01	3761498.01	0.00E+00	1.81E-05	0.00E+00	0.00E+00	9.20E-05
371438.013761498.01	371438.01	3761498.01	0.00E+00	1.90E-05	0.00E+00	0.00E+00	9.62E-05
371448.013761498.01	371448.01	3761498.01	0.00E+00	1.98E-05	0.00E+00	0.00E+00	1.00E-04
371458.013761498.01	371458.01	3761498.01	0.00E+00	2.06E-05	0.00E+00	0.00E+00	1.05E-04
371468.013761498.01	371468.01	3761498.01	0.00E+00	2.14E-05	0.00E+00	0.00E+00	1.09E-04
371478.013761498.01	371478.01	3761498.01	0.00E+00	2.22E-05	0.00E+00	0.00E+00	1.13E-04
371488.013761498.01	371488.01	3761498.01	0.00E+00	2.30E-05	0.00E+00	0.00E+00	1.16E-04
371498.013761498.01	371498.01	3761498.01	0.00E+00	2.37E-05	0.00E+00	0.00E+00	1.20E-04
371508.013761498.01	371508.01	3761498.01	0.00E+00	2.43E-05	0.00E+00	0.00E+00	1.23E-04
371518.013761498.01	371518.01	3761498.01	0.00E+00	2.50E-05	0.00E+00	0.00E+00	1.26E-04
371238.013761508.01	371238.01	3761508.01	0.00E+00	7.93E-06	0.00E+00	0.00E+00	4.02E-05
371248.013761508.01	371248.01	3761508.01	0.00E+00	8.15E-06	0.00E+00	0.00E+00	4.13E-05
371258.013761508.01	371258.01	3761508.01	0.00E+00	8.38E-06	0.00E+00	0.00E+00	4.25E-05
371268.013761508.01	371268.01	3761508.01	0.00E+00	8.64E-06	0.00E+00	0.00E+00	4.38E-05
371278.013761508.01	371278.01	3761508.01	0.00E+00	8.91E-06	0.00E+00	0.00E+00	4.51E-05
371288.013761508.01	371288.01	3761508.01	0.00E+00	9.20E-06	0.00E+00	0.00E+00	4.66E-05
371298.013761508.01	371298.01	3761508.01	0.00E+00	9.52E-06	0.00E+00	0.00E+00	4.83E-05
371308.013761508.01	371308.01	3761508.01	0.00E+00	9.87E-06	0.00E+00	0.00E+00	5.00E-05
371318.013761508.01	371318.01	3761508.01	0.00E+00	1.03E-05	0.00E+00	0.00E+00	5.19E-05
371328.013761508.01	371328.01	3761508.01	0.00E+00	1.07E-05	0.00E+00	0.00E+00	5.40E-05
371338.013761508.01	371338.01	3761508.01	0.00E+00	1.11E-05	0.00E+00	0.00E+00	5.63E-05
371348.013761508.01	371348.01	3761508.01	0.00E+00	1.16E-05	0.00E+00	0.00E+00	5.87E-05
371358.013761508.01	371358.01	3761508.01	0.00E+00	1.21E-05	0.00E+00	0.00E+00	6.13E-05
371368.013761508.01	371368.01	3761508.01	0.00E+00	1.27E-05	0.00E+00	0.00E+00	6.41E-05
371378.013761508.01	371378.01	3761508.01	0.00E+00	1.33E-05	0.00E+00	0.00E+00	6.71E-05
371388.013761508.01	371388.01	3761508.01	0.00E+00	1.39E-05	0.00E+00	0.00E+00	7.03E-05
371398.013761508.01	371398.01	3761508.01	0.00E+00	1.45E-05	0.00E+00	0.00E+00	7.37E-05
371408.013761508.01	371408.01	3761508.01	0.00E+00	1.52E-05	0.00E+00	0.00E+00	7.72E-05
371418.013761508.01	371418.01	3761508.01	0.00E+00	1.59E-05	0.00E+00	0.00E+00	8.08E-05
371428.013761508.01	371428.01	3761508.01	0.00E+00	1.67E-05	0.00E+00	0.00E+00	8.45E-05
371438.013761508.01	371438.01	3761508.01	0.00E+00	1.74E-05	0.00E+00	0.00E+00	8.83E-05
371448.013761508.01	371448.01	3761508.01	0.00E+00	1.82E-05	0.00E+00	0.00E+00	9.22E-05
371458.013761508.01	371458.01	3761508.01	0.00E+00	1.89E-05	0.00E+00	0.00E+00	9.60E-05
371468.013761508.01	371468.01	3761508.01	0.00E+00	1.97E-05	0.00E+00	0.00E+00	9.98E-05
371478.013761508.01	371478.01	3761508.01	0.00E+00	2.04E-05	0.00E+00	0.00E+00	1.04E-04
371488.013761508.01	371488.01	3761508.01	0.00E+00	2.11E-05	0.00E+00	0.00E+00	1.07E-04
371498.013761508.01	371498.01	3761508.01	0.00E+00	2.18E-05	0.00E+00	0.00E+00	1.11E-04
371508.013761508.01	371508.01	3761508.01	0.00E+00	2.25E-05	0.00E+00	0.00E+00	1.14E-04
371238.013761518.01	371238.01	3761518.01	0.00E+00	7.52E-06	0.00E+00	0.00E+00	3.81E-05
371248.013761518.01	371248.01	3761518.01	0.00E+00	7.73E-06	0.00E+00	0.00E+00	3.92E-05
371258.013761518.01	371258.01	3761518.01	0.00E+00	7.94E-06	0.00E+00	0.00E+00	4.02E-05
371268.013761518.01	371268.01	3761518.01	0.00E+00	8.17E-06	0.00E+00	0.00E+00	4.14E-05
371278.013761518.01	371278.01	3761518.01	0.00E+00	8.42E-06	0.00E+00	0.00E+00	4.27E-05
371288.013761518.01	371288.01	3761518.01	0.00E+00	8.69E-06	0.00E+00	0.00E+00	4.40E-05
371298.013761518.01	371298.01	3761518.01	0.00E+00	8.98E-06	0.00E+00	0.00E+00	4.55E-05
371308.013761518.01	371308.01	3761518.01	0.00E+00	9.30E-06	0.00E+00	0.00E+00	4.71E-05
371318.013761518.01	371318.01	3761518.01	0.00E+00	9.64E-06	0.00E+00	0.00E+00	4.88E-05
371328.013761518.01	371328.01	3761518.01	0.00E+00	1.00E-05	0.00E+00	0.00E+00	5.07E-05
371338.013761518.01	371338.01	3761518.01	0.00E+00	1.04E-05	0.00E+00	0.00E+00	5.27E-05
371348.013761518.01	371348.01	3761518.01	0.00E+00	1.08E-05	0.00E+00	0.00E+00	5.49E-05
371358.013761518.01	371358.01	3761518.01	0.00E+00	1.13E-05	0.00E+00	0.00E+00	5.73E-05
371368.013761518.01	371368.01	3761518.01	0.00E+00	1.18E-05	0.00E+00	0.00E+00	5.98E-05
371378.013761518.01	371378.01	3761518.01	0.00E+00	1.23E-05	0.00E+00	0.00E+00	6.25E-05
371388.013761518.01	371388.01	3761518.01	0.00E+00	1.29E-05	0.00E+00	0.00E+00	6.53E-05
371398.013761518.01	371398.01	3761518.01	0.00E+00	1.35E-05	0.00E+00	0.00E+00	6.83E-05
371408.013761518.01	371408.01	3761518.01	0.00E+00	1.41E-05	0.00E+00	0.00E+00	7.14E-05

Unique Identifier	X (UTM)	Y (UTM)	Demolition 2026	Demolition - Hauling 2026	Site Preparation 2026	Grading/Excavation 2026	Grading/Excavation - Hauling 2026
371418.013761518.01	371418.01	3761518.01	0.00E+00	1.47E-05	0.00E+00	0.00E+00	7.46E-05
371428.013761518.01	371428.01	3761518.01	0.00E+00	1.54E-05	0.00E+00	0.00E+00	7.80E-05
371438.013761518.01	371438.01	3761518.01	0.00E+00	1.61E-05	0.00E+00	0.00E+00	8.14E-05
371448.013761518.01	371448.01	3761518.01	0.00E+00	1.67E-05	0.00E+00	0.00E+00	8.49E-05
371458.013761518.01	371458.01	3761518.01	0.00E+00	1.74E-05	0.00E+00	0.00E+00	8.84E-05
371468.013761518.01	371468.01	3761518.01	0.00E+00	1.81E-05	0.00E+00	0.00E+00	9.19E-05
371478.013761518.01	371478.01	3761518.01	0.00E+00	1.88E-05	0.00E+00	0.00E+00	9.53E-05
371488.013761518.01	371488.01	3761518.01	0.00E+00	1.95E-05	0.00E+00	0.00E+00	9.87E-05
371498.013761518.01	371498.01	3761518.01	0.00E+00	2.01E-05	0.00E+00	0.00E+00	1.02E-04
371508.013761518.01	371508.01	3761518.01	0.00E+00	2.08E-05	0.00E+00	0.00E+00	1.05E-04
371228.013761528.01	371228.01	3761528.01	0.00E+00	6.97E-06	0.00E+00	0.00E+00	3.53E-05
371238.013761528.01	371238.01	3761528.01	0.00E+00	7.15E-06	0.00E+00	0.00E+00	3.62E-05
371248.013761528.01	371248.01	3761528.01	0.00E+00	7.34E-06	0.00E+00	0.00E+00	3.72E-05
371258.013761528.01	371258.01	3761528.01	0.00E+00	7.54E-06	0.00E+00	0.00E+00	3.82E-05
371268.013761528.01	371268.01	3761528.01	0.00E+00	7.75E-06	0.00E+00	0.00E+00	3.93E-05
371278.013761528.01	371278.01	3761528.01	0.00E+00	7.98E-06	0.00E+00	0.00E+00	4.04E-05
371288.013761528.01	371288.01	3761528.01	0.00E+00	8.22E-06	0.00E+00	0.00E+00	4.17E-05
371298.013761528.01	371298.01	3761528.01	0.00E+00	8.49E-06	0.00E+00	0.00E+00	4.30E-05
371308.013761528.01	371308.01	3761528.01	0.00E+00	8.78E-06	0.00E+00	0.00E+00	4.45E-05
371318.013761528.01	371318.01	3761528.01	0.00E+00	9.09E-06	0.00E+00	0.00E+00	4.60E-05
371328.013761528.01	371328.01	3761528.01	0.00E+00	9.42E-06	0.00E+00	0.00E+00	4.77E-05
371338.013761528.01	371338.01	3761528.01	0.00E+00	9.78E-06	0.00E+00	0.00E+00	4.96E-05
371348.013761528.01	371348.01	3761528.01	0.00E+00	1.02E-05	0.00E+00	0.00E+00	5.16E-05
371358.013761528.01	371358.01	3761528.01	0.00E+00	1.06E-05	0.00E+00	0.00E+00	5.37E-05
371368.013761528.01	371368.01	3761528.01	0.00E+00	1.10E-05	0.00E+00	0.00E+00	5.59E-05
371378.013761528.01	371378.01	3761528.01	0.00E+00	1.15E-05	0.00E+00	0.00E+00	5.83E-05
371388.013761528.01	371388.01	3761528.01	0.00E+00	1.20E-05	0.00E+00	0.00E+00	6.09E-05
371398.013761528.01	371398.01	3761528.01	0.00E+00	1.25E-05	0.00E+00	0.00E+00	6.35E-05
371408.013761528.01	371408.01	3761528.01	0.00E+00	1.31E-05	0.00E+00	0.00E+00	6.64E-05
371418.013761528.01	371418.01	3761528.01	0.00E+00	1.37E-05	0.00E+00	0.00E+00	6.93E-05
371428.013761528.01	371428.01	3761528.01	0.00E+00	1.43E-05	0.00E+00	0.00E+00	7.23E-05
371438.013761528.01	371438.01	3761528.01	0.00E+00	1.49E-05	0.00E+00	0.00E+00	7.53E-05
371448.013761528.01	371448.01	3761528.01	0.00E+00	1.55E-05	0.00E+00	0.00E+00	7.84E-05
371458.013761528.01	371458.01	3761528.01	0.00E+00	1.61E-05	0.00E+00	0.00E+00	8.16E-05
371468.013761528.01	371468.01	3761528.01	0.00E+00	1.67E-05	0.00E+00	0.00E+00	8.48E-05
371478.013761528.01	371478.01	3761528.01	0.00E+00	1.74E-05	0.00E+00	0.00E+00	8.80E-05
371488.013761528.01	371488.01	3761528.01	0.00E+00	1.80E-05	0.00E+00	0.00E+00	9.11E-05
371498.013761528.01	371498.01	3761528.01	0.00E+00	1.86E-05	0.00E+00	0.00E+00	9.42E-05
371508.013761528.01	371508.01	3761528.01	0.00E+00	1.92E-05	0.00E+00	0.00E+00	9.72E-05
371228.013761538.01	371228.01	3761538.01	0.00E+00	6.64E-06	0.00E+00	0.00E+00	3.37E-05
371238.013761538.01	371238.01	3761538.01	0.00E+00	6.81E-06	0.00E+00	0.00E+00	3.45E-05
371248.013761538.01	371248.01	3761538.01	0.00E+00	6.98E-06	0.00E+00	0.00E+00	3.54E-05
371258.013761538.01	371258.01	3761538.01	0.00E+00	7.16E-06	0.00E+00	0.00E+00	3.63E-05
371268.013761538.01	371268.01	3761538.01	0.00E+00	7.36E-06	0.00E+00	0.00E+00	3.73E-05
371278.013761538.01	371278.01	3761538.01	0.00E+00	7.57E-06	0.00E+00	0.00E+00	3.83E-05
371288.013761538.01	371288.01	3761538.01	0.00E+00	7.79E-06	0.00E+00	0.00E+00	3.95E-05
371298.013761538.01	371298.01	3761538.01	0.00E+00	8.04E-06	0.00E+00	0.00E+00	4.07E-05
371308.013761538.01	371308.01	3761538.01	0.00E+00	8.30E-06	0.00E+00	0.00E+00	4.20E-05
371318.013761538.01	371318.01	3761538.01	0.00E+00	8.58E-06	0.00E+00	0.00E+00	4.35E-05
371348.013761538.01	371348.01	3761538.01	0.00E+00	9.57E-06	0.00E+00	0.00E+00	4.85E-05
371358.013761538.01	371358.01	3761538.01	0.00E+00	9.94E-06	0.00E+00	0.00E+00	5.04E-05
371368.013761538.01	371368.01	3761538.01	0.00E+00	1.03E-05	0.00E+00	0.00E+00	5.24E-05
371378.013761538.01	371378.01	3761538.01	0.00E+00	1.08E-05	0.00E+00	0.00E+00	5.46E-05
371388.013761538.01	371388.01	3761538.01	0.00E+00	1.12E-05	0.00E+00	0.00E+00	5.69E-05
371398.013761538.01	371398.01	3761538.01	0.00E+00	1.17E-05	0.00E+00	0.00E+00	5.93E-05
371408.013761538.01	371408.01	3761538.01	0.00E+00	1.22E-05	0.00E+00	0.00E+00	6.18E-05
371418.013761538.01	371418.01	3761538.01	0.00E+00	1.27E-05	0.00E+00	0.00E+00	6.45E-05
371428.013761538.01	371428.01	3761538.01	0.00E+00	1.33E-05	0.00E+00	0.00E+00	6.72E-05
371438.013761538.01	371438.01	3761538.01	0.00E+00	1.38E-05	0.00E+00	0.00E+00	7.00E-05
371448.013761538.01	371448.01	3761538.01	0.00E+00	1.44E-05	0.00E+00	0.00E+00	7.29E-05
371458.013761538.01	371458.01	3761538.01	0.00E+00	1.49E-05	0.00E+00	0.00E+00	7.57E-05
371468.013761538.01	371468.01	3761538.01	0.00E+00	1.55E-05	0.00E+00	0.00E+00	7.86E-05
371478.013761538.01	371478.01	3761538.01	0.00E+00	1.61E-05	0.00E+00	0.00E+00	8.15E-05
371488.013761538.01	371488.01	3761538.01	0.00E+00	1.67E-05	0.00E+00	0.00E+00	8.44E-05
371498.013761538.01	371498.01	3761538.01	0.00E+00	1.72E-05	0.00E+00	0.00E+00	8.72E-05
371508.013761538.01	371508.01	3761538.01	0.00E+00	1.78E-05	0.00E+00	0.00E+00	9.01E-05
371518.013761540.01	371518.01	3761540.01	0.00E+00	1.81E-05	0.00E+00	0.00E+00	9.16E-05
371248.013761548.01	371248.01	3761548.01	0.00E+00	6.65E-06	0.00E+00	0.00E+00	3.37E-05
371258.013761548.01	371258.01	3761548.01	0.00E+00	6.81E-06	0.00E+00	0.00E+00	3.45E-05
371268.013761548.01	371268.01	3761548.01	0.00E+00	6.99E-06	0.00E+00	0.00E+00	3.54E-05
371278.013761548.01	371278.01	3761548.01	0.00E+00	7.19E-06	0.00E+00	0.00E+00	3.64E-05
371288.013761548.01	371288.01	3761548.01	0.00E+00	7.40E-06	0.00E+00	0.00E+00	3.75E-05
371298.013761548.01	371298.01	3761548.01	0.00E+00	7.62E-06	0.00E+00	0.00E+00	3.86E-05
371308.013761548.01	371308.01	3761548.01	0.00E+00	7.86E-06	0.00E+00	0.00E+00	3.98E-05
371318.013761548.01	371318.01	3761548.01	0.00E+00	8.12E-06	0.00E+00	0.00E+00	4.11E-05
371348.013761548.01	371348.01	3761548.01	0.00E+00	9.02E-06	0.00E+00	0.00E+00	4.57E-05
371358.013761548.01	371358.01	3761548.01	0.00E+00	9.36E-06	0.00E+00	0.00E+00	4.74E-05
371368.013761548.01	371368.01	3761548.01	0.00E+00	9.72E-06	0.00E+00	0.00E+00	4.93E-05
371378.013761548.01	371378.01	3761548.01	0.00E+00	1.01E-05	0.00E+00	0.00E+00	5.12E-05
371388.013761548.01	371388.01	3761548.01	0.00E+00	1.05E-05	0.00E+00	0.00E+00	5.33E-05
371398.013761548.01	371398.01	3761548.01	0.00E+00	1.09E-05	0.00E+00	0.00E+00	5.55E-05
371408.013761548.01	371408.01	3761548.01	0.00E+00	1.14E-05	0.00E+00	0.00E+00	5.77E-05
371418.013761548.01	371418.01	3761548.01	0.00E+00	1.19E-05	0.00E+00	0.00E+00	6.01E-05
371428.013761548.01	371428.01	3761548.01	0.00E+00	1.24E-05	0.00E+00	0.00E+00	6.26E-05
371438.013761548.01	371438.01	3761548.01	0.00E+00	1.29E-05	0.00E+00	0.00E+00	6.52E-05
371448.013761548.01	371448.01	3761548.01	0.00E+00	1.34E-05	0.00E+00	0.00E+00	6.78E-05
371458.013761548.01	371458.01	3761548.01	0.00E+00	1.39E-05	0.00E+00	0.00E+00	7.05E-05
371468.013761548.01	371468.01	3761548.01	0.00E+00	1.44E-05	0.00E+00	0.00E+00	7.32E-05
371478.013761548.01	371478.01	3761548.01	0.00E+00	1.50E-05	0.00E+00	0.00E+00	7.59E-05
371488.013761548.01	371488.01	3761548.01	0.00E+00	1.55E-05	0.00E+00	0.00E+00	7.85E-05
371498.013761548.01	371498.01	3761548.01	0.00E+00	1.60E-05	0.00E+00	0.00E+00	8.11E-05
371268.013761558.01	371268.01	3761558.01	0.00E+00	6.66E-06	0.00E+00	0.00E+00	3.37E-05
371278.013761558.01	371278.01	3761558.01	0.00E+00	6.84E-06	0.00E+00	0.00E+00	3.47E-05
371288.013761558.01	371288.01	3761558.01	0.00E+00	7.03E-06	0.00E+00	0.00E+00	3.56E-05
371298.013761558.01	371298.01	3761558.01	0.00E+00	7.24E-06	0.00E+00	0.00E+00	3.67E-05
371308.013761558.01	371308.01	3761558.01	0.00E+00	7.46E-06	0.00E+00	0.00E+00	3.78E-05
371358.013761558.01	371358.01	3761558.01	0.00E+00	8.82E-06	0.00E+00	0.00E+00	4.47E-05
371368.013761558.01	371368.01	3761558.01	0.00E+00	9.15E-06	0.00E+00	0.00E+00	4.64E-05
371378.013761558.01	371378.01	3761558.01	0.00E+00	9.50E-06	0.00E+00	0.00E+00	4.81E-05
371388.013761558.01	371388.01	3761558.01	0.00E+00	9.87E-06	0.00E+00	0.00E+00	5.00E-05
371398.013761558.01	371398.01	3761558.01	0.00E+00	1.03E-05	0.00E+00	0.00E+00	5.20E-05
371408.013761558.01	371408.01	3761558.01	0.00E+00	1.07E-05	0.00E+00	0.00E+00	5.41E-05
371418.013761558.01	371418.01	3761558.01	0.00E+00	1.11E-05	0.00E+00	0.00E+00	5.62E-05
371428.013761558.01	371428.01	3761558.01	0.00E+00	1.15E-05	0.00E+00	0.00E+00	5.85E-05
371438.013761558.01	371438.01	3761558.01	0.00E+00	1.20E-05	0.00E+00	0.00E+00	6.08E-05
371448.013761558.01	371448.01	3761558.01	0.00E+00	1.25E-05	0.00E+00	0.00E+00	6.33E-05
371458.013761558.01	371458.01	3761558.01	0.00E+00	1.30E-05	0.00E+00	0.00E+00	6.57E-05
371468.013761558.01	371468.01	3761558.01	0.00E+00	1.35E-05	0.00E+00	0.00E+00	6.82E-05
371478.013761558.01	371478.01	3761558.01	0.00E+00	1.40E-05	0.00E+00	0.00E+00	7.07E-05
371488.013761558.01	371488.01	3761558.01	0.00E+00	1.45E-05	0.00E+00	0.00E+00	7.32E-05
371498.013761558.01	371498.01	3761558.01	0.00E+00	1.49E-05	0.00E+00	0.00E+00	7.57E-05
371298.013761568.01	371298.01	3761568.01	0.00E+00	6.88E-06	0.00E+00	0.00E+00	3.49E-05
371308.013761568.01	371308.01	3761568.01	0.00E+00	7.08E-06	0.00E+00	0.00E+00	3.59E-05
371378.013761568.01	371378.01	3761568.01	0.00E+00	8.95E-06	0.00E+00	0.00E+00	4.54E-05
371388.013761568.01	371388.01	3761568.01	0.00E+00	9.29E-06	0.00E+00	0.00E+00	4.71E-05
371398.013761568.01	371398.01	3761568.01	0.00E+00	9.65E-06	0.00E+00	0.00E+00	4.89E-05
371408.013761568.01	371408.01	3761568.01	0.00E+00	1.00E-05	0.00E+00	0.00E+00	5.08E-05
371418.013761568.01	371418.01	3761568.01	0.00E+00	1.04E-05	0.00E+00	0.00E+00	5.27E-05
371428.013761568.01	371428.01	3761568.01	0.00E+00	1.08E-05	0.00E+00	0.00E+00	5.48E-05
371438.013761568.01	371438.01	3761568.01	0.00E+00	1.12E-05	0.00E+00	0.00E+00	5.69E-05
371448.013761568.01	371448.01	3761568.01	0.00E+00	1.17E-05	0.00E+00	0.00E+00	5.91E-05
371458.013761568.01	371458.01	3761568.01	0.00E+00	1.21E-05	0.00E+00	0.00E+00	6.14E-05
371468.013761568.01	371468.01	3761568.01	0.00E+00	1.26E-05	0.00E+00	0.00E+00	6.37E-05
371478.013761568.01	371478.01	3761568.01	0.00E+00	1.30E-05	0.00E+00	0.00E+00	6.60E-05
371488.013761568.01	371488.01	3761568.01	0.00E+00	1.35E-05	0.00E+00	0.00E+00	6.83E-05
371398.013761578.01	371398.01	3761578.01	0.00E+00	9.08E-06	0.00E+00	0.00E+00	4.60E-05
371408.013761578.01	371408.01	3761578.01	0.00E+00	9.42E-06	0.00E+00	0.00E+00	4.77E-05
371418.013761578.01	371418.01	3761578.01	0.00E+00	9.78E-06	0.00E+00	0.00E+00	4.95E-05
371428.013761578.01	371428.01	3761578.01	0.00E+00	1.01E-05	0.00E+00	0.00E+00	5.14E-05
371438.013761578.01	371438.01	3761578.01	0.00E+00	1.05E-05	0.00E+00	0.00E+00	5.34E-05

Unique Identifier	X (UTM)	Y (UTM)	Demolition 2026	Demolition - Hauling 2026	Site Preparation 2026	Grading/Excavation 2026	Grading/Excavation - Hauling 2026
371448.013761578.01	371448.01	3761578.01	0.00E+00	1.09E-05	0.00E+00	0.00E+00	5.54E-05
371458.013761578.01	371458.01	3761578.01	0.00E+00	1.13E-05	0.00E+00	0.00E+00	5.74E-05
371468.013761578.01	371468.01	3761578.01	0.00E+00	1.18E-05	0.00E+00	0.00E+00	5.95E-05
371478.013761578.01	371478.01	3761578.01	0.00E+00	1.22E-05	0.00E+00	0.00E+00	6.17E-05
371408.013761588.01	371408.01	3761588.01	0.00E+00	8.88E-06	0.00E+00	0.00E+00	4.50E-05
371418.013761588.01	371418.01	3761588.01	0.00E+00	9.21E-06	0.00E+00	0.00E+00	4.66E-05
371428.013761588.01	371428.01	3761588.01	0.00E+00	9.54E-06	0.00E+00	0.00E+00	4.84E-05
371438.013761588.01	371438.01	3761588.01	0.00E+00	9.89E-06	0.00E+00	0.00E+00	5.01E-05
371448.013761588.01	371448.01	3761588.01	0.00E+00	1.03E-05	0.00E+00	0.00E+00	5.20E-05
371458.013761588.01	371458.01	3761588.01	0.00E+00	1.06E-05	0.00E+00	0.00E+00	5.39E-05
371468.013761588.01	371468.01	3761588.01	0.00E+00	1.10E-05	0.00E+00	0.00E+00	5.58E-05
371478.013761588.01	371478.01	3761588.01	0.00E+00	1.14E-05	0.00E+00	0.00E+00	5.78E-05
371428.013761598.01	371428.01	3761598.01	0.00E+00	8.99E-06	0.00E+00	0.00E+00	4.56E-05
371438.013761598.01	371438.01	3761598.01	0.00E+00	9.31E-06	0.00E+00	0.00E+00	4.72E-05
371448.013761598.01	371448.01	3761598.01	0.00E+00	9.65E-06	0.00E+00	0.00E+00	4.89E-05
371458.013761598.01	371458.01	3761598.01	0.00E+00	9.99E-06	0.00E+00	0.00E+00	5.06E-05
371468.013761598.01	371468.01	3761598.01	0.00E+00	1.03E-05	0.00E+00	0.00E+00	5.24E-05
371478.013761598.01	371478.01	3761598.01	0.00E+00	1.07E-05	0.00E+00	0.00E+00	5.42E-05
371458.013761608.01	371458.01	3761608.01	0.00E+00	9.41E-06	0.00E+00	0.00E+00	4.77E-05
371468.013761608.01	371468.01	3761608.01	0.00E+00	9.73E-06	0.00E+00	0.00E+00	4.93E-05
371468.013761618.01	371468.01	3761618.01	0.00E+00	9.17E-06	0.00E+00	0.00E+00	4.65E-05
371050.013761413.01	371050.01	3761413.01	0.00E+00	6.51E-06	0.00E+00	0.00E+00	3.30E-05
371050.013761423.01	371050.01	3761423.01	0.00E+00	6.30E-06	0.00E+00	0.00E+00	3.19E-05
371056.013761423.01	371056.01	3761423.01	0.00E+00	6.44E-06	0.00E+00	0.00E+00	3.26E-05
371040.013761433.01	371040.01	3761433.01	0.00E+00	5.84E-06	0.00E+00	0.00E+00	2.96E-05
371050.013761433.01	371050.01	3761433.01	0.00E+00	6.07E-06	0.00E+00	0.00E+00	3.08E-05
371057.013761433.01	371057.01	3761433.01	0.00E+00	6.24E-06	0.00E+00	0.00E+00	3.16E-05
371040.013761443.01	371040.01	3761443.01	0.00E+00	5.64E-06	0.00E+00	0.00E+00	2.86E-05
371050.013761443.01	371050.01	3761443.01	0.00E+00	5.86E-06	0.00E+00	0.00E+00	2.97E-05
371058.013761443.01	371058.01	3761443.01	0.00E+00	6.04E-06	0.00E+00	0.00E+00	3.06E-05
371040.013761453.01	371040.01	3761453.01	0.00E+00	5.47E-06	0.00E+00	0.00E+00	2.77E-05
371050.013761453.01	371050.01	3761453.01	0.00E+00	5.67E-06	0.00E+00	0.00E+00	2.87E-05
371060.013761453.01	371060.01	3761453.01	0.00E+00	5.88E-06	0.00E+00	0.00E+00	2.98E-05
371010.013761467.01	371010.01	3761467.01	0.00E+00	4.73E-06	0.00E+00	0.00E+00	2.40E-05
371020.013761469.01	371020.01	3761469.01	0.00E+00	4.86E-06	0.00E+00	0.00E+00	2.46E-05
371040.013761463.01	371040.01	3761463.01	0.00E+00	5.30E-06	0.00E+00	0.00E+00	2.69E-05
371050.013761463.01	371050.01	3761463.01	0.00E+00	5.50E-06	0.00E+00	0.00E+00	2.78E-05
371060.013761463.01	371060.01	3761463.01	0.00E+00	5.69E-06	0.00E+00	0.00E+00	2.88E-05
371010.013761473.01	371010.01	3761473.01	0.00E+00	4.65E-06	0.00E+00	0.00E+00	2.36E-05
371020.013761473.01	371020.01	3761473.01	0.00E+00	4.80E-06	0.00E+00	0.00E+00	2.43E-05
371000.013761483.01	371000.01	3761483.01	0.00E+00	4.38E-06	0.00E+00	0.00E+00	2.22E-05
371010.013761483.01	371010.01	3761483.01	0.00E+00	4.52E-06	0.00E+00	0.00E+00	2.29E-05
371020.013761485.01	371020.01	3761485.01	0.00E+00	4.63E-06	0.00E+00	0.00E+00	2.35E-05
371040.013761485.01	371040.01	3761485.01	0.00E+00	4.93E-06	0.00E+00	0.00E+00	2.50E-05
371050.013761486.01	371050.01	3761486.01	0.00E+00	5.09E-06	0.00E+00	0.00E+00	2.58E-05
371060.013761485.01	371060.01	3761485.01	0.00E+00	5.27E-06	0.00E+00	0.00E+00	2.67E-05
370991.013761493.01	370991.01	3761493.01	0.00E+00	4.14E-06	0.00E+00	0.00E+00	2.10E-05
371000.013761493.01	371000.01	3761493.01	0.00E+00	4.26E-06	0.00E+00	0.00E+00	2.16E-05
371010.013761493.01	371010.01	3761493.01	0.00E+00	4.39E-06	0.00E+00	0.00E+00	2.22E-05
371020.013761493.01	371020.01	3761493.01	0.00E+00	4.52E-06	0.00E+00	0.00E+00	2.29E-05
371040.013761493.01	371040.01	3761493.01	0.00E+00	4.80E-06	0.00E+00	0.00E+00	2.43E-05
371050.013761493.01	371050.01	3761493.01	0.00E+00	4.96E-06	0.00E+00	0.00E+00	2.51E-05
371060.013761493.01	371060.01	3761493.01	0.00E+00	5.13E-06	0.00E+00	0.00E+00	2.60E-05
370990.013761503.01	370990.01	3761503.01	0.00E+00	4.02E-06	0.00E+00	0.00E+00	2.04E-05
371000.013761503.01	371000.01	3761503.01	0.00E+00	4.14E-06	0.00E+00	0.00E+00	2.10E-05
371010.013761502.01	371010.01	3761502.01	0.00E+00	4.28E-06	0.00E+00	0.00E+00	2.17E-05
371020.013761503.01	371020.01	3761503.01	0.00E+00	4.39E-06	0.00E+00	0.00E+00	2.22E-05
371040.013761503.01	371040.01	3761503.01	0.00E+00	4.64E-06	0.00E+00	0.00E+00	2.35E-05
371050.013761503.01	371050.01	3761503.01	0.00E+00	4.79E-06	0.00E+00	0.00E+00	2.43E-05
371060.013761503.01	371060.01	3761503.01	0.00E+00	4.95E-06	0.00E+00	0.00E+00	2.51E-05
371065.013761503.01	371065.01	3761503.01	0.00E+00	5.03E-06	0.00E+00	0.00E+00	2.55E-05
370980.013761508.01	370980.01	3761508.01	0.00E+00	3.86E-06	0.00E+00	0.00E+00	1.95E-05
370990.013761513.01	370990.01	3761513.01	0.00E+00	3.92E-06	0.00E+00	0.00E+00	1.98E-05
371000.013761511.01	371000.01	3761511.01	0.00E+00	4.05E-06	0.00E+00	0.00E+00	2.05E-05
371022.013761513.01	371022.01	3761513.01	0.00E+00	4.28E-06	0.00E+00	0.00E+00	2.17E-05
371028.013761513.01	371028.01	3761513.01	0.00E+00	4.35E-06	0.00E+00	0.00E+00	2.21E-05
371040.013761513.01	371040.01	3761513.01	0.00E+00	4.50E-06	0.00E+00	0.00E+00	2.28E-05
371050.013761513.01	371050.01	3761513.01	0.00E+00	4.64E-06	0.00E+00	0.00E+00	2.35E-05
371060.013761513.01	371060.01	3761513.01	0.00E+00	4.79E-06	0.00E+00	0.00E+00	2.42E-05
371065.013761513.01	371065.01	3761513.01	0.00E+00	4.86E-06	0.00E+00	0.00E+00	2.46E-05
371007.013761519.01	371007.01	3761519.01	0.00E+00	4.04E-06	0.00E+00	0.00E+00	2.05E-05
371020.013761523.01	371020.01	3761523.01	0.00E+00	4.14E-06	0.00E+00	0.00E+00	2.10E-05
371030.013761523.01	371030.01	3761523.01	0.00E+00	4.25E-06	0.00E+00	0.00E+00	2.15E-05
371040.013761523.01	371040.01	3761523.01	0.00E+00	4.36E-06	0.00E+00	0.00E+00	2.21E-05
371050.013761523.01	371050.01	3761523.01	0.00E+00	4.49E-06	0.00E+00	0.00E+00	2.28E-05
371060.013761523.01	371060.01	3761523.01	0.00E+00	4.63E-06	0.00E+00	0.00E+00	2.35E-05
371068.013761523.01	371068.01	3761523.01	0.00E+00	4.74E-06	0.00E+00	0.00E+00	2.40E-05
371010.013761535.01	371010.01	3761535.01	0.00E+00	3.89E-06	0.00E+00	0.00E+00	1.97E-05
371030.013761533.01	371030.01	3761533.01	0.00E+00	4.12E-06	0.00E+00	0.00E+00	2.09E-05
371034.013761533.01	371034.01	3761533.01	0.00E+00	4.16E-06	0.00E+00	0.00E+00	2.11E-05
371050.013761533.01	371050.01	3761533.01	0.00E+00	4.36E-06	0.00E+00	0.00E+00	2.21E-05
371060.013761533.01	371060.01	3761533.01	0.00E+00	4.49E-06	0.00E+00	0.00E+00	2.27E-05
371067.013761533.01	371067.01	3761533.01	0.00E+00	4.57E-06	0.00E+00	0.00E+00	2.32E-05
371010.013761543.01	371010.01	3761543.01	0.00E+00	3.80E-06	0.00E+00	0.00E+00	1.93E-05
371020.013761543.01	371020.01	3761543.01	0.00E+00	3.90E-06	0.00E+00	0.00E+00	1.98E-05
371030.013761543.01	371030.01	3761543.01	0.00E+00	4.00E-06	0.00E+00	0.00E+00	2.03E-05
370991.013761555.01	370991.01	3761555.01	0.00E+00	3.51E-06	0.00E+00	0.00E+00	1.78E-05
371000.013761553.01	371000.01	3761553.01	0.00E+00	3.60E-06	0.00E+00	0.00E+00	1.83E-05
371010.013761553.01	371010.01	3761553.01	0.00E+00	3.69E-06	0.00E+00	0.00E+00	1.87E-05
371020.013761553.01	371020.01	3761553.01	0.00E+00	3.79E-06	0.00E+00	0.00E+00	1.92E-05
371030.013761553.01	371030.01	3761553.01	0.00E+00	3.88E-06	0.00E+00	0.00E+00	1.97E-05
370992.013761563.01	370992.01	3761563.01	0.00E+00	3.44E-06	0.00E+00	0.00E+00	1.74E-05
371000.013761563.01	371000.01	3761563.01	0.00E+00	3.51E-06	0.00E+00	0.00E+00	1.78E-05
371010.013761563.01	371010.01	3761563.01	0.00E+00	3.59E-06	0.00E+00	0.00E+00	1.82E-05
371020.013761563.01	371020.01	3761563.01	0.00E+00	3.68E-06	0.00E+00	0.00E+00	1.86E-05
370990.013761573.01	370990.01	3761573.01	0.00E+00	3.33E-06	0.00E+00	0.00E+00	1.69E-05
371000.013761573.01	371000.01	3761573.01	0.00E+00	3.41E-06	0.00E+00	0.00E+00	1.73E-05
371010.013761573.01	371010.01	3761573.01	0.00E+00	3.49E-06	0.00E+00	0.00E+00	1.77E-05
371033.013761576.01	371033.01	3761576.01	0.00E+00	3.65E-06	0.00E+00	0.00E+00	1.85E-05
371064.013761573.01	371064.01	3761573.01	0.00E+00	3.98E-06	0.00E+00	0.00E+00	2.02E-05
371070.013761573.01	371070.01	3761573.01	0.00E+00	4.03E-06	0.00E+00	0.00E+00	2.04E-05
370970.013761583.01	370970.01	3761583.01	0.00E+00	3.10E-06	0.00E+00	0.00E+00	1.57E-05
370980.013761583.01	370980.01	3761583.01	0.00E+00	3.17E-06	0.00E+00	0.00E+00	1.61E-05
370990.013761583.01	370990.01	3761583.01	0.00E+00	3.25E-06	0.00E+00	0.00E+00	1.64E-05
371000.013761583.01	371000.01	3761583.01	0.00E+00	3.32E-06	0.00E+00	0.00E+00	1.68E-05
371030.013761583.01	371030.01	3761583.01	0.00E+00	3.55E-06	0.00E+00	0.00E+00	1.80E-05
371038.013761582.01	371038.01	3761582.01	0.00E+00	3.63E-06	0.00E+00	0.00E+00	1.84E-05
371060.013761583.01	371060.01	3761583.01	0.00E+00	3.82E-06	0.00E+00	0.00E+00	1.94E-05
371070.013761583.01	371070.01	3761583.01	0.00E+00	3.91E-06	0.00E+00	0.00E+00	1.98E-05
370970.013761593.01	370970.01	3761593.01	0.00E+00	3.03E-06	0.00E+00	0.00E+00	1.53E-05
370980.013761593.01	370980.01	3761593.01	0.00E+00	3.09E-06	0.00E+00	0.00E+00	1.57E-05
370990.013761593.01	370990.01	3761593.01	0.00E+00	3.16E-06	0.00E+00	0.00E+00	1.60E-05
371000.013761593.01	371000.01	3761593.01	0.00E+00	3.23E-06	0.00E+00	0.00E+00	1.64E-05
371020.013761593.01	371020.01	3761593.01	0.00E+00	3.38E-06	0.00E+00	0.00E+00	1.71E-05
371030.013761593.01	371030.01	3761593.01	0.00E+00	3.46E-06	0.00E+00	0.00E+00	1.75E-05
371060.013761593.01	371060.01	3761593.01	0.00E+00	3.70E-06	0.00E+00	0.00E+00	1.88E-05
371070.013761593.01	371070.01	3761593.01	0.00E+00	3.78E-06	0.00E+00	0.00E+00	1.92E-05
370980.013761603.01	370980.01	3761603.01	0.00E+00	3.02E-06	0.00E+00	0.00E+00	1.53E-05
370990.013761603.01	370990.01	3761603.01	0.00E+00	3.08E-06	0.00E+00	0.00E+00	1.56E-05
371010.013761603.01	371010.01	3761603.01	0.00E+00	3.21E-06	0.00E+00	0.00E+00	1.63E-05
371020.013761603.01	371020.01	3761603.01	0.00E+00	3.29E-06	0.00E+00	0.00E+00	1.67E-05
371030.013761603.01	371030.01	3761603.01	0.00E+00	3.36E-06	0.00E+00	0.00E+00	1.70E-05
371010.013761613.01	371010.01	3761613.01	0.00E+00	3.13E-06	0.00E+00	0.00E+00	1.59E-05
371020.013761613.01	371020.01	3761613.01	0.00E+00	3.20E-06	0.00E+00	0.00E+00	1.62E-05
371030.013761613.01	371030.01	3761613.01	0.00E+00	3.26E-06	0.00E+00	0.00E+00	1.65E-05
371040.013761613.01	371040.01	3761613.01	0.00E+00	3.33E-06	0.00E+00	0.00E+00	1.69E-05
371030.013761623.01	371030.01	3761623.01	0.00E+00	3.17E-06	0.00E+00	0.00E+00	1.61E-05
371421.013761279.01	371421.01	3761279.01	0.00E+00	1.77E-04	0.00E+00	0.00E+00	8.99E-04
371431.013761274.01	371431.01	3761274.01	0.00E+00	1.77E-04	0.00E+00	0.00E+00	8.99E-04
371401.013761289.01	371401.01	3761289.01	0.00E+00	1.81E-04	0.00E+00	0.00E+00	9.17E-04

Unique Identifier	X (UTM)	Y (UTM)	Demolition 2026	Demolition - Hauling 2026	Site Preparation 2026	Grading/Excavation 2026	Grading/Excavation - Hauling 2026
371411.013761284.01	371411.01	3761284.01	0.00E+00	1.79E-04	0.00E+00	0.00E+00	9.07E-04
371421.013761284.01	371421.01	3761284.01	0.00E+00	1.71E-04	0.00E+00	0.00E+00	8.67E-04
371431.013761284.01	371431.01	3761284.01	0.00E+00	1.64E-04	0.00E+00	0.00E+00	8.30E-04
371381.013761299.01	371381.01	3761299.01	0.00E+00	1.65E-04	0.00E+00	0.00E+00	8.37E-04
371391.013761294.01	371391.01	3761294.01	0.00E+00	1.77E-04	0.00E+00	0.00E+00	8.97E-04
371401.013761294.01	371401.01	3761294.01	0.00E+00	1.74E-04	0.00E+00	0.00E+00	8.80E-04
371411.013761294.01	371411.01	3761294.01	0.00E+00	1.66E-04	0.00E+00	0.00E+00	8.40E-04
371421.013761294.01	371421.01	3761294.01	0.00E+00	1.59E-04	0.00E+00	0.00E+00	8.06E-04
371431.013761294.01	371431.01	3761294.01	0.00E+00	1.52E-04	0.00E+00	0.00E+00	7.71E-04
371361.013761309.01	371361.01	3761309.01	0.00E+00	1.43E-04	0.00E+00	0.00E+00	7.25E-04
371371.013761304.01	371371.01	3761304.01	0.00E+00	1.56E-04	0.00E+00	0.00E+00	7.91E-04
371381.013761304.01	371381.01	3761304.01	0.00E+00	1.55E-04	0.00E+00	0.00E+00	7.85E-04
371391.013761304.01	371391.01	3761304.01	0.00E+00	1.56E-04	0.00E+00	0.00E+00	7.91E-04
371401.013761304.01	371401.01	3761304.01	0.00E+00	1.57E-04	0.00E+00	0.00E+00	7.97E-04
371411.013761304.01	371411.01	3761304.01	0.00E+00	1.52E-04	0.00E+00	0.00E+00	7.71E-04
371421.013761303.01	371421.01	3761303.01	0.00E+00	1.48E-04	0.00E+00	0.00E+00	7.50E-04
371431.013761304.01	371431.01	3761304.01	0.00E+00	1.41E-04	0.00E+00	0.00E+00	7.14E-04
371361.013761314.01	371361.01	3761314.01	0.00E+00	1.29E-04	0.00E+00	0.00E+00	6.55E-04
371371.013761314.01	371371.01	3761314.01	0.00E+00	1.32E-04	0.00E+00	0.00E+00	6.68E-04
371381.013761314.01	371381.01	3761314.01	0.00E+00	1.35E-04	0.00E+00	0.00E+00	6.83E-04
371391.013761314.01	371391.01	3761314.01	0.00E+00	1.38E-04	0.00E+00	0.00E+00	7.02E-04
371431.013761314.01	371431.01	3761314.01	0.00E+00	1.27E-04	0.00E+00	0.00E+00	6.44E-04
371371.013761324.01	371371.01	3761324.01	0.00E+00	1.10E-04	0.00E+00	0.00E+00	5.56E-04
371381.013761324.01	371381.01	3761324.01	0.00E+00	1.15E-04	0.00E+00	0.00E+00	5.82E-04
371391.013761324.01	371391.01	3761324.01	0.00E+00	1.19E-04	0.00E+00	0.00E+00	6.04E-04
371401.013761324.01	371401.01	3761324.01	0.00E+00	1.18E-04	0.00E+00	0.00E+00	5.99E-04
371421.013761324.01	371421.01	3761324.01	0.00E+00	1.15E-04	0.00E+00	0.00E+00	5.81E-04
371431.013761324.01	371431.01	3761324.01	0.00E+00	1.12E-04	0.00E+00	0.00E+00	5.69E-04
371391.013761334.01	371391.01	3761334.01	0.00E+00	1.00E-04	0.00E+00	0.00E+00	5.09E-04
371401.013761334.01	371401.01	3761334.01	0.00E+00	1.02E-04	0.00E+00	0.00E+00	5.19E-04
371411.013761334.01	371411.01	3761334.01	0.00E+00	1.03E-04	0.00E+00	0.00E+00	5.23E-04
371421.013761334.01	371421.01	3761334.01	0.00E+00	1.03E-04	0.00E+00	0.00E+00	5.22E-04
371431.013761334.01	371431.01	3761334.01	0.00E+00	1.02E-04	0.00E+00	0.00E+00	5.18E-04
371401.013761344.01	371401.01	3761344.01	0.00E+00	8.88E-05	0.00E+00	0.00E+00	4.50E-04
371411.013761344.01	371411.01	3761344.01	0.00E+00	9.09E-05	0.00E+00	0.00E+00	4.60E-04
371421.013761344.01	371421.01	3761344.01	0.00E+00	9.19E-05	0.00E+00	0.00E+00	4.66E-04
371431.013761344.01	371431.01	3761344.01	0.00E+00	9.24E-05	0.00E+00	0.00E+00	4.68E-04
371421.013761354.01	371421.01	3761354.01	0.00E+00	8.16E-05	0.00E+00	0.00E+00	4.13E-04
371431.013761354.01	371431.01	3761354.01	0.00E+00	8.30E-05	0.00E+00	0.00E+00	4.21E-04
371528.013761323.01	371528.01	3761323.01	0.00E+00	8.74E-05	0.00E+00	0.00E+00	4.43E-04
371538.013761325.01	371538.01	3761325.01	0.00E+00	8.41E-05	0.00E+00	0.00E+00	4.26E-04
371528.013761332.01	371528.01	3761332.01	0.00E+00	8.36E-05	0.00E+00	0.00E+00	4.24E-04
371538.013761332.01	371538.01	3761332.01	0.00E+00	8.12E-05	0.00E+00	0.00E+00	4.11E-04
371547.013761334.01	371547.01	3761334.01	0.00E+00	7.84E-05	0.00E+00	0.00E+00	3.97E-04
371523.013761342.01	371523.01	3761342.01	0.00E+00	8.12E-05	0.00E+00	0.00E+00	4.11E-04
371528.013761342.01	371528.01	3761342.01	0.00E+00	7.91E-05	0.00E+00	0.00E+00	4.01E-04
371538.013761342.01	371538.01	3761342.01	0.00E+00	7.71E-05	0.00E+00	0.00E+00	3.91E-04
371546.013761342.01	371546.01	3761342.01	0.00E+00	7.55E-05	0.00E+00	0.00E+00	3.83E-04
371520.013761352.01	371520.01	3761352.01	0.00E+00	7.62E-05	0.00E+00	0.00E+00	3.86E-04
371528.013761352.01	371528.01	3761352.01	0.00E+00	7.50E-05	0.00E+00	0.00E+00	3.80E-04
371538.013761352.01	371538.01	3761352.01	0.00E+00	7.34E-05	0.00E+00	0.00E+00	3.72E-04
371548.013761352.01	371548.01	3761352.01	0.00E+00	7.17E-05	0.00E+00	0.00E+00	3.63E-04
371518.013761362.01	371518.01	3761362.01	0.00E+00	7.31E-05	0.00E+00	0.00E+00	3.70E-04
371528.013761362.01	371528.01	3761362.01	0.00E+00	7.18E-05	0.00E+00	0.00E+00	3.64E-04
371538.013761362.01	371538.01	3761362.01	0.00E+00	7.05E-05	0.00E+00	0.00E+00	3.57E-04
371548.013761362.01	371548.01	3761362.01	0.00E+00	6.87E-05	0.00E+00	0.00E+00	3.48E-04
371558.013761362.01	371558.01	3761362.01	0.00E+00	6.70E-05	0.00E+00	0.00E+00	3.40E-04
371518.013761372.01	371518.01	3761372.01	0.00E+00	6.94E-05	0.00E+00	0.00E+00	3.52E-04
371528.013761372.01	371528.01	3761372.01	0.00E+00	6.83E-05	0.00E+00	0.00E+00	3.46E-04
371538.013761372.01	371538.01	3761372.01	0.00E+00	6.71E-05	0.00E+00	0.00E+00	3.40E-04
371548.013761372.01	371548.01	3761372.01	0.00E+00	6.58E-05	0.00E+00	0.00E+00	3.33E-04
371558.013761372.01	371558.01	3761372.01	0.00E+00	6.42E-05	0.00E+00	0.00E+00	3.25E-04
371568.013761372.01	371568.01	3761372.01	0.00E+00	6.22E-05	0.00E+00	0.00E+00	3.15E-04
371538.013761382.01	371538.01	3761382.01	0.00E+00	6.33E-05	0.00E+00	0.00E+00	3.21E-04
371548.013761382.01	371548.01	3761382.01	0.00E+00	6.23E-05	0.00E+00	0.00E+00	3.16E-04
371558.013761382.01	371558.01	3761382.01	0.00E+00	6.12E-05	0.00E+00	0.00E+00	3.10E-04
371568.013761382.01	371568.01	3761382.01	0.00E+00	5.94E-05	0.00E+00	0.00E+00	3.01E-04
371629.013761398.01	371629.01	3761398.01	0.00E+00	4.83E-05	0.00E+00	0.00E+00	2.45E-04
371639.013761398.01	371639.01	3761398.01	0.00E+00	4.70E-05	0.00E+00	0.00E+00	2.38E-04
371639.013761408.01	371639.01	3761408.01	0.00E+00	4.54E-05	0.00E+00	0.00E+00	2.30E-04
371649.013761408.01	371649.01	3761408.01	0.00E+00	4.42E-05	0.00E+00	0.00E+00	2.24E-04
371659.013761408.01	371659.01	3761408.01	0.00E+00	4.30E-05	0.00E+00	0.00E+00	2.18E-04
371639.013761418.01	371639.01	3761418.01	0.00E+00	4.38E-05	0.00E+00	0.00E+00	2.22E-04
371649.013761418.01	371649.01	3761418.01	0.00E+00	4.27E-05	0.00E+00	0.00E+00	2.17E-04
371659.013761418.01	371659.01	3761418.01	0.00E+00	4.17E-05	0.00E+00	0.00E+00	2.11E-04
371669.013761418.01	371669.01	3761418.01	0.00E+00	4.06E-05	0.00E+00	0.00E+00	2.06E-04
371679.013761418.01	371679.01	3761418.01	0.00E+00	3.95E-05	0.00E+00	0.00E+00	2.00E-04
371639.013761428.01	371639.01	3761428.01	0.00E+00	4.21E-05	0.00E+00	0.00E+00	2.13E-04
371649.013761428.01	371649.01	3761428.01	0.00E+00	4.12E-05	0.00E+00	0.00E+00	2.09E-04
371669.013761428.01	371669.01	3761428.01	0.00E+00	3.94E-05	0.00E+00	0.00E+00	2.00E-04
371679.013761428.01	371679.01	3761428.01	0.00E+00	3.84E-05	0.00E+00	0.00E+00	1.95E-04
371649.013761438.01	371649.01	3761438.01	0.00E+00	3.96E-05	0.00E+00	0.00E+00	2.01E-04
371669.013761438.01	371669.01	3761438.01	0.00E+00	3.81E-05	0.00E+00	0.00E+00	1.93E-04
371649.013761448.01	371649.01	3761448.01	0.00E+00	3.80E-05	0.00E+00	0.00E+00	1.92E-04
371659.013761448.01	371659.01	3761448.01	0.00E+00	3.74E-05	0.00E+00	0.00E+00	1.89E-04
371669.013761448.01	371669.01	3761448.01	0.00E+00	3.67E-05	0.00E+00	0.00E+00	1.86E-04
371659.013761458.01	371659.01	3761458.01	0.00E+00	3.58E-05	0.00E+00	0.00E+00	1.81E-04
371738.013761389.01	371738.01	3761389.01	0.00E+00	3.26E-05	0.00E+00	0.00E+00	1.65E-04
371730.013761399.01	371730.01	3761399.01	0.00E+00	3.38E-05	0.00E+00	0.00E+00	1.71E-04
371738.013761399.01	371738.01	3761399.01	0.00E+00	3.26E-05	0.00E+00	0.00E+00	1.65E-04
371748.013761399.01	371748.01	3761399.01	0.00E+00	3.12E-05	0.00E+00	0.00E+00	1.58E-04
371721.013761411.01	371721.01	3761411.01	0.00E+00	3.48E-05	0.00E+00	0.00E+00	1.76E-04
371738.013761409.01	371738.01	3761409.01	0.00E+00	3.25E-05	0.00E+00	0.00E+00	1.65E-04
371748.013761409.01	371748.01	3761409.01	0.00E+00	3.12E-05	0.00E+00	0.00E+00	1.58E-04
371758.013761409.01	371758.01	3761409.01	0.00E+00	2.99E-05	0.00E+00	0.00E+00	1.51E-04
371768.013761409.01	371768.01	3761409.01	0.00E+00	2.85E-05	0.00E+00	0.00E+00	1.45E-04
371718.013761419.01	371718.01	3761419.01	0.00E+00	3.47E-05	0.00E+00	0.00E+00	1.76E-04
371728.013761419.01	371728.01	3761419.01	0.00E+00	3.35E-05	0.00E+00	0.00E+00	1.70E-04
371738.013761419.01	371738.01	3761419.01	0.00E+00	3.23E-05	0.00E+00	0.00E+00	1.64E-04
371758.013761419.01	371758.01	3761419.01	0.00E+00	2.98E-05	0.00E+00	0.00E+00	1.51E-04
371768.013761419.01	371768.01	3761419.01	0.00E+00	2.86E-05	0.00E+00	0.00E+00	1.45E-04
371788.013761419.01	371788.01	3761419.01	0.00E+00	2.62E-05	0.00E+00	0.00E+00	1.33E-04
371728.013761429.01	371728.01	3761429.01	0.00E+00	3.31E-05	0.00E+00	0.00E+00	1.68E-04
371758.013761429.01	371758.01	3761429.01	0.00E+00	2.97E-05	0.00E+00	0.00E+00	1.51E-04
371768.013761429.01	371768.01	3761429.01	0.00E+00	2.86E-05	0.00E+00	0.00E+00	1.45E-04
371778.013761429.01	371778.01	3761429.01	0.00E+00	2.74E-05	0.00E+00	0.00E+00	1.39E-04
371788.013761429.01	371788.01	3761429.01	0.00E+00	2.63E-05	0.00E+00	0.00E+00	1.33E-04
371798.013761429.01	371798.01	3761429.01	0.00E+00	2.52E-05	0.00E+00	0.00E+00	1.28E-04
371778.013761439.01	371778.01	3761439.01	0.00E+00	2.74E-05	0.00E+00	0.00E+00	1.39E-04
371788.013761439.01	371788.01	3761439.01	0.00E+00	2.63E-05	0.00E+00	0.00E+00	1.33E-04
371808.013761439.01	371808.01	3761439.01	0.00E+00	2.43E-05	0.00E+00	0.00E+00	1.23E-04
371708.013761449.01	371708.01	3761449.01	0.00E+00	3.36E-05	0.00E+00	0.00E+00	1.70E-04
371798.013761449.01	371798.01	3761449.01	0.00E+00	2.53E-05	0.00E+00	0.00E+00	1.28E-04
371808.013761449.01	371808.01	3761449.01	0.00E+00	2.44E-05	0.00E+00	0.00E+00	1.23E-04
371818.013761449.01	371818.01	3761449.01	0.00E+00	2.34E-05	0.00E+00	0.00E+00	1.19E-04
371699.013761459.01	371699.01	3761459.01	0.00E+00	3.32E-05	0.00E+00	0.00E+00	1.68E-04
371708.013761459.01	371708.01	3761459.01	0.00E+00	3.26E-05	0.00E+00	0.00E+00	1.65E-04
371718.013761459.01	371718.01	3761459.01	0.00E+00	3.19E-05	0.00E+00	0.00E+00	1.62E-04
371788.013761459.01	371788.01	3761459.01	0.00E+00	2.61E-05	0.00E+00	0.00E+00	1.32E-04
371808.013761459.01	371808.01	3761459.01	0.00E+00	2.43E-05	0.00E+00	0.00E+00	1.23E-04
371828.013761459.01	371828.01	3761459.01	0.00E+00	2.26E-05	0.00E+00	0.00E+00	1.14E-04
371708.013761469.01	371708.01	3761469.01	0.00E+00	3.16E-05	0.00E+00	0.00E+00	1.60E-04
371718.013761469.01	371718.01	3761469.01	0.00E+00	3.10E-05	0.00E+00	0.00E+00	1.57E-04
371728.013761469.01	371728.01	3761469.01	0.00E+00	3.04E-05	0.00E+00	0.00E+00	1.54E-04
371738.013761469.01	371738.01	3761469.01	0.00E+00	2.97E-05	0.00E+00	0.00E+00	1.50E-04
371788.013761469.01	371788.01	3761469.01	0.00E+00	2.59E-05	0.00E+00	0.00E+00	1.31E-04
371798.013761469.01	371798.01	3761469.01	0.00E+00	2.51E-05	0.00E+00	0.00E+00	1.27E-04
371818.013761469.01	371818.01	3761469.01	0.00E+00	2.34E-05	0.00E+00	0.00E+00	1.19E-04
371828.013761469.01	371828.01	3761469.01	0.00E+00	2.26E-05	0.00E+00	0.00E+00	1.15E-04
371698.013761479.01	371698.01	3761479.01	0.00E+00	3.11E-05	0.00E+00	0.00E+00	1.57E-04

Unique Identifier	X (UTM)	Y (UTM)	Demolition 2026	Demolition - Hauling 2026	Site Preparation 2026	Grading/Excavation 2026	Grading/Excavation - Hauling 2026
371718.013761479.01	371718.01	3761479.01	0.00E+00	3.01E-05	0.00E+00	0.00E+00	1.52E-04
371728.013761479.01	371728.01	3761479.01	0.00E+00	2.95E-05	0.00E+00	0.00E+00	1.50E-04
371798.013761479.01	371798.01	3761479.01	0.00E+00	2.48E-05	0.00E+00	0.00E+00	1.26E-04
371808.013761479.01	371808.01	3761479.01	0.00E+00	2.41E-05	0.00E+00	0.00E+00	1.22E-04
371818.013761479.01	371818.01	3761479.01	0.00E+00	2.33E-05	0.00E+00	0.00E+00	1.18E-04
371828.013761479.01	371828.01	3761479.01	0.00E+00	2.26E-05	0.00E+00	0.00E+00	1.14E-04
371689.013761489.01	371689.01	3761489.01	0.00E+00	3.02E-05	0.00E+00	0.00E+00	1.53E-04
371698.013761489.01	371698.01	3761489.01	0.00E+00	2.99E-05	0.00E+00	0.00E+00	1.52E-04
371708.013761489.01	371708.01	3761489.01	0.00E+00	2.95E-05	0.00E+00	0.00E+00	1.50E-04
371718.013761489.01	371718.01	3761489.01	0.00E+00	2.91E-05	0.00E+00	0.00E+00	1.47E-04
371748.013761489.01	371748.01	3761489.01	0.00E+00	2.76E-05	0.00E+00	0.00E+00	1.40E-04
371758.013761489.01	371758.01	3761489.01	0.00E+00	2.70E-05	0.00E+00	0.00E+00	1.37E-04
371698.013761499.01	371698.01	3761499.01	0.00E+00	2.88E-05	0.00E+00	0.00E+00	1.46E-04
371708.013761499.01	371708.01	3761499.01	0.00E+00	2.84E-05	0.00E+00	0.00E+00	1.44E-04
371738.013761499.01	371738.01	3761499.01	0.00E+00	2.73E-05	0.00E+00	0.00E+00	1.38E-04
371748.013761499.01	371748.01	3761499.01	0.00E+00	2.68E-05	0.00E+00	0.00E+00	1.36E-04
371758.013761499.01	371758.01	3761499.01	0.00E+00	2.63E-05	0.00E+00	0.00E+00	1.34E-04
371768.013761509.01	371768.01	3761509.01	0.00E+00	2.52E-05	0.00E+00	0.00E+00	1.28E-04
371778.013761509.01	371778.01	3761509.01	0.00E+00	2.47E-05	0.00E+00	0.00E+00	1.25E-04
371788.013761509.01	371788.01	3761509.01	0.00E+00	2.42E-05	0.00E+00	0.00E+00	1.23E-04
371768.013761519.01	371768.01	3761519.01	0.00E+00	2.45E-05	0.00E+00	0.00E+00	1.24E-04
371778.013761519.01	371778.01	3761519.01	0.00E+00	2.41E-05	0.00E+00	0.00E+00	1.22E-04
371788.013761519.01	371788.01	3761519.01	0.00E+00	2.37E-05	0.00E+00	0.00E+00	1.20E-04
371798.013761182.01	371798.01	3761182.01	0.00E+00	6.94E-06	0.00E+00	0.00E+00	3.52E-05
371808.013761180.01	371808.01	3761180.01	0.00E+00	6.48E-06	0.00E+00	0.00E+00	3.28E-05
371818.013761180.01	371818.01	3761180.01	0.00E+00	6.13E-06	0.00E+00	0.00E+00	3.11E-05
371828.013761180.01	371828.01	3761180.01	0.00E+00	5.82E-06	0.00E+00	0.00E+00	2.95E-05
371838.013761180.01	371838.01	3761180.01	0.00E+00	5.52E-06	0.00E+00	0.00E+00	2.80E-05
371780.013761190.01	371780.01	3761190.01	0.00E+00	8.16E-06	0.00E+00	0.00E+00	4.13E-05
371788.013761190.01	371788.01	3761190.01	0.00E+00	7.76E-06	0.00E+00	0.00E+00	3.93E-05
371798.013761190.01	371798.01	3761190.01	0.00E+00	7.30E-06	0.00E+00	0.00E+00	3.70E-05
371808.013761190.01	371808.01	3761190.01	0.00E+00	6.89E-06	0.00E+00	0.00E+00	3.49E-05
371818.013761190.01	371818.01	3761190.01	0.00E+00	6.51E-06	0.00E+00	0.00E+00	3.30E-05
371828.013761190.01	371828.01	3761190.01	0.00E+00	6.16E-06	0.00E+00	0.00E+00	3.12E-05
371838.013761190.01	371838.01	3761190.01	0.00E+00	5.84E-06	0.00E+00	0.00E+00	2.96E-05
371568.013761203.01	371568.01	3761203.01	0.00E+00	8.84E-05	0.00E+00	0.00E+00	4.48E-04
371578.013761200.01	371578.01	3761200.01	0.00E+00	7.36E-05	0.00E+00	0.00E+00	3.73E-04
371668.013761200.01	371668.01	3761200.01	0.00E+00	2.23E-05	0.00E+00	0.00E+00	1.13E-04
371678.013761200.01	371678.01	3761200.01	0.00E+00	2.01E-05	0.00E+00	0.00E+00	1.02E-04
371688.013761200.01	371688.01	3761200.01	0.00E+00	1.82E-05	0.00E+00	0.00E+00	9.20E-05
371711.013761200.01	371711.01	3761200.01	0.00E+00	1.47E-05	0.00E+00	0.00E+00	7.46E-05
371718.013761200.01	371718.01	3761200.01	0.00E+00	1.39E-05	0.00E+00	0.00E+00	7.03E-05
371728.013761200.01	371728.01	3761200.01	0.00E+00	1.28E-05	0.00E+00	0.00E+00	6.47E-05
371738.013761200.01	371738.01	3761200.01	0.00E+00	1.18E-05	0.00E+00	0.00E+00	5.98E-05
371748.013761200.01	371748.01	3761200.01	0.00E+00	1.09E-05	0.00E+00	0.00E+00	5.54E-05
371758.013761200.01	371758.01	3761200.01	0.00E+00	1.02E-05	0.00E+00	0.00E+00	5.15E-05
371782.013761200.01	371782.01	3761200.01	0.00E+00	8.65E-06	0.00E+00	0.00E+00	4.38E-05
371788.013761200.01	371788.01	3761200.01	0.00E+00	8.32E-06	0.00E+00	0.00E+00	4.21E-05
371798.013761200.01	371798.01	3761200.01	0.00E+00	7.81E-06	0.00E+00	0.00E+00	3.96E-05
371808.013761200.01	371808.01	3761200.01	0.00E+00	7.35E-06	0.00E+00	0.00E+00	3.72E-05
371818.013761200.01	371818.01	3761200.01	0.00E+00	6.93E-06	0.00E+00	0.00E+00	3.51E-05
371828.013761200.01	371828.01	3761200.01	0.00E+00	6.55E-06	0.00E+00	0.00E+00	3.32E-05
371838.013761200.01	371838.01	3761200.01	0.00E+00	6.20E-06	0.00E+00	0.00E+00	3.14E-05
371848.013761200.01	371848.01	3761200.01	0.00E+00	5.86E-06	0.00E+00	0.00E+00	2.97E-05
371571.013761210.01	371571.01	3761210.01	0.00E+00	8.84E-05	0.00E+00	0.00E+00	4.48E-04
371578.013761210.01	371578.01	3761210.01	0.00E+00	7.97E-05	0.00E+00	0.00E+00	4.04E-04
371588.013761210.01	371588.01	3761210.01	0.00E+00	6.89E-05	0.00E+00	0.00E+00	3.49E-04
371668.013761210.01	371668.01	3761210.01	0.00E+00	2.48E-05	0.00E+00	0.00E+00	1.25E-04
371678.013761210.01	371678.01	3761210.01	0.00E+00	2.23E-05	0.00E+00	0.00E+00	1.13E-04
371688.013761210.01	371688.01	3761210.01	0.00E+00	2.01E-05	0.00E+00	0.00E+00	1.02E-04
371711.013761210.01	371711.01	3761210.01	0.00E+00	1.62E-05	0.00E+00	0.00E+00	8.20E-05
371718.013761210.01	371718.01	3761210.01	0.00E+00	1.52E-05	0.00E+00	0.00E+00	7.71E-05
371728.013761210.01	371728.01	3761210.01	0.00E+00	1.40E-05	0.00E+00	0.00E+00	7.08E-05
371738.013761210.01	371738.01	3761210.01	0.00E+00	1.29E-05	0.00E+00	0.00E+00	6.52E-05
371748.013761210.01	371748.01	3761210.01	0.00E+00	1.19E-05	0.00E+00	0.00E+00	6.03E-05
371758.013761210.01	371758.01	3761210.01	0.00E+00	1.10E-05	0.00E+00	0.00E+00	5.59E-05
371788.013761210.01	371788.01	3761210.01	0.00E+00	8.95E-06	0.00E+00	0.00E+00	4.53E-05
371798.013761210.01	371798.01	3761210.01	0.00E+00	8.38E-06	0.00E+00	0.00E+00	4.25E-05
371808.013761210.01	371808.01	3761210.01	0.00E+00	7.87E-06	0.00E+00	0.00E+00	3.99E-05
371818.013761210.01	371818.01	3761210.01	0.00E+00	7.41E-06	0.00E+00	0.00E+00	3.75E-05
371828.013761210.01	371828.01	3761210.01	0.00E+00	6.98E-06	0.00E+00	0.00E+00	3.54E-05
371838.013761210.01	371838.01	3761210.01	0.00E+00	6.60E-06	0.00E+00	0.00E+00	3.34E-05
371558.013761220.01	371558.01	3761220.01	0.00E+00	1.09E-04	0.00E+00	0.00E+00	5.54E-04
371568.013761220.01	371568.01	3761220.01	0.00E+00	9.62E-05	0.00E+00	0.00E+00	4.87E-04
371578.013761220.01	371578.01	3761220.01	0.00E+00	8.42E-05	0.00E+00	0.00E+00	4.27E-04
371588.013761220.01	371588.01	3761220.01	0.00E+00	7.37E-05	0.00E+00	0.00E+00	3.73E-04
371668.013761220.01	371668.01	3761220.01	0.00E+00	2.74E-05	0.00E+00	0.00E+00	1.39E-04
371678.013761220.01	371678.01	3761220.01	0.00E+00	2.46E-05	0.00E+00	0.00E+00	1.25E-04
371688.013761220.01	371688.01	3761220.01	0.00E+00	2.22E-05	0.00E+00	0.00E+00	1.13E-04
371711.013761220.01	371711.01	3761220.01	0.00E+00	1.78E-05	0.00E+00	0.00E+00	9.02E-05
371718.013761220.01	371718.01	3761220.01	0.00E+00	1.67E-05	0.00E+00	0.00E+00	8.46E-05
371728.013761220.01	371728.01	3761220.01	0.00E+00	1.53E-05	0.00E+00	0.00E+00	7.75E-05
371738.013761220.01	371738.01	3761220.01	0.00E+00	1.41E-05	0.00E+00	0.00E+00	7.12E-05
371748.013761220.01	371748.01	3761220.01	0.00E+00	1.30E-05	0.00E+00	0.00E+00	6.57E-05
371758.013761220.01	371758.01	3761220.01	0.00E+00	1.20E-05	0.00E+00	0.00E+00	6.07E-05
371563.013761230.01	371563.01	3761230.01	0.00E+00	1.04E-04	0.00E+00	0.00E+00	5.26E-04
371568.013761230.01	371568.01	3761230.01	0.00E+00	9.82E-05	0.00E+00	0.00E+00	4.98E-04
371642.013761250.01	371642.01	3761250.01	0.00E+00	4.66E-05	0.00E+00	0.00E+00	2.36E-04
371648.013761250.01	371648.01	3761250.01	0.00E+00	4.37E-05	0.00E+00	0.00E+00	2.21E-04
371778.013761252.01	371778.01	3761252.01	0.00E+00	1.33E-05	0.00E+00	0.00E+00	6.72E-05
371838.013761252.01	371838.01	3761252.01	0.00E+00	8.69E-06	0.00E+00	0.00E+00	4.40E-05
371848.013761250.01	371848.01	3761250.01	0.00E+00	8.06E-06	0.00E+00	0.00E+00	4.08E-05
371858.013761250.01	371858.01	3761250.01	0.00E+00	7.59E-06	0.00E+00	0.00E+00	3.84E-05
371628.013761261.01	371628.01	3761261.01	0.00E+00	5.65E-05	0.00E+00	0.00E+00	2.86E-04
371638.013761260.01	371638.01	3761260.01	0.00E+00	5.10E-05	0.00E+00	0.00E+00	2.59E-04
371648.013761260.01	371648.01	3761260.01	0.00E+00	4.62E-05	0.00E+00	0.00E+00	2.34E-04
371658.013761260.01	371658.01	3761260.01	0.00E+00	4.18E-05	0.00E+00	0.00E+00	2.12E-04
371668.013761260.01	371668.01	3761260.01	0.00E+00	3.78E-05	0.00E+00	0.00E+00	1.92E-04
371778.013761260.01	371778.01	3761260.01	0.00E+00	1.41E-05	0.00E+00	0.00E+00	7.15E-05
371788.013761260.01	371788.01	3761260.01	0.00E+00	1.31E-05	0.00E+00	0.00E+00	6.63E-05
371798.013761260.01	371798.01	3761260.01	0.00E+00	1.22E-05	0.00E+00	0.00E+00	6.16E-05
371828.013761260.01	371828.01	3761260.01	0.00E+00	9.84E-06	0.00E+00	0.00E+00	4.99E-05
371838.013761260.01	371838.01	3761260.01	0.00E+00	9.20E-06	0.00E+00	0.00E+00	4.66E-05
371848.013761260.01	371848.01	3761260.01	0.00E+00	8.64E-06	0.00E+00	0.00E+00	4.38E-05
371858.013761260.01	371858.01	3761260.01	0.00E+00	8.13E-06	0.00E+00	0.00E+00	4.12E-05
371622.013761270.01	371622.01	3761270.01	0.00E+00	6.12E-05	0.00E+00	0.00E+00	3.10E-04
371628.013761270.01	371628.01	3761270.01	0.00E+00	5.80E-05	0.00E+00	0.00E+00	2.94E-04
371638.013761270.01	371638.01	3761270.01	0.00E+00	5.30E-05	0.00E+00	0.00E+00	2.69E-04
371648.013761270.01	371648.01	3761270.01	0.00E+00	4.83E-05	0.00E+00	0.00E+00	2.45E-04
371658.013761270.01	371658.01	3761270.01	0.00E+00	4.40E-05	0.00E+00	0.00E+00	2.23E-04
371698.013761270.01	371698.01	3761270.01	0.00E+00	3.03E-05	0.00E+00	0.00E+00	1.53E-04
371708.013761270.01	371708.01	3761270.01	0.00E+00	2.76E-05	0.00E+00	0.00E+00	1.40E-04
371718.013761270.01	371718.01	3761270.01	0.00E+00	2.52E-05	0.00E+00	0.00E+00	1.28E-04
371728.013761270.01	371728.01	3761270.01	0.00E+00	2.31E-05	0.00E+00	0.00E+00	1.17E-04
371738.013761270.01	371738.01	3761270.01	0.00E+00	2.12E-05	0.00E+00	0.00E+00	1.07E-04
371778.013761270.01	371778.01	3761270.01	0.00E+00	1.52E-05	0.00E+00	0.00E+00	7.73E-05
371788.013761270.01	371788.01	3761270.01	0.00E+00	1.41E-05	0.00E+00	0.00E+00	7.15E-05
371838.013761270.01	371838.01	3761270.01	0.00E+00	9.89E-06	0.00E+00	0.00E+00	5.01E-05
371848.013761270.01	371848.01	3761270.01	0.00E+00	9.27E-06	0.00E+00	0.00E+00	4.70E-05
371858.013761270.01	371858.01	3761270.01	0.00E+00	8.70E-06	0.00E+00	0.00E+00	4.41E-05
371868.013761270.01	371868.01	3761270.01	0.00E+00	8.18E-06	0.00E+00	0.00E+00	4.15E-05
371618.013761280.01	371618.01	3761280.01	0.00E+00	6.43E-05	0.00E+00	0.00E+00	3.26E-04
371628.013761280.01	371628.01	3761280.01	0.00E+00	5.92E-05	0.00E+00	0.00E+00	3.00E-04
371638.013761280.01	371638.01	3761280.01	0.00E+00	5.45E-05	0.00E+00	0.00E+00	2.76E-04
371648.013761280.01	371648.01	3761280.01	0.00E+00	5.00E-05	0.00E+00	0.00E+00	2.53E-04
371658.013761280.01	371658.01	3761280.01	0.00E+00	4.59E-05	0.00E+00	0.00E+00	2.32E-04
371698.013761280.01	371698.01	3761280.01	0.00E+00	3.21E-05	0.00E+00	0.00E+00	1.63E-04
371708.013761280.01	371708.01	3761280.01	0.00E+00	2.94E-05	0.00E+00	0.00E+00	1.49E-04
371718.013761280.01	371718.01	3761280.01	0.00E+00	2.70E-05	0.00E+00	0.00E+00	1.37E-04
371728.013761280.01	371728.01	3761280.01	0.00E+00	2.47E-05	0.00E+00	0.00E+00	1.25E-04

Unique Identifier	X (UTM)	Y (UTM)	Demolition 2026	Demolition - Hauling 2026	Site Preparation 2026	Grading/Excavation 2026	Grading/Excavation - Hauling 2026
371738.013761280.01	371738.01	3761280.01	0.00E+00	2.27E-05	0.00E+00	0.00E+00	1.15E-04
371768.013761280.01	371768.01	3761280.01	0.00E+00	1.78E-05	0.00E+00	0.00E+00	9.01E-05
371778.013761280.01	371778.01	3761280.01	0.00E+00	1.64E-05	0.00E+00	0.00E+00	8.32E-05
371788.013761280.01	371788.01	3761280.01	0.00E+00	1.52E-05	0.00E+00	0.00E+00	7.70E-05
371838.013761280.01	371838.01	3761280.01	0.00E+00	1.06E-05	0.00E+00	0.00E+00	5.38E-05
371848.013761280.01	371848.01	3761280.01	0.00E+00	9.93E-06	0.00E+00	0.00E+00	5.03E-05
371858.013761280.01	371858.01	3761280.01	0.00E+00	9.31E-06	0.00E+00	0.00E+00	4.72E-05
371868.013761280.01	371868.01	3761280.01	0.00E+00	8.75E-06	0.00E+00	0.00E+00	4.43E-05
371878.013761280.01	371878.01	3761280.01	0.00E+00	8.23E-06	0.00E+00	0.00E+00	4.17E-05
371638.013761290.01	371638.01	3761290.01	0.00E+00	5.55E-05	0.00E+00	0.00E+00	2.81E-04
371648.013761290.01	371648.01	3761290.01	0.00E+00	5.13E-05	0.00E+00	0.00E+00	2.60E-04
371658.013761290.01	371658.01	3761290.01	0.00E+00	4.73E-05	0.00E+00	0.00E+00	2.40E-04
371695.013761287.01	371695.01	3761287.01	0.00E+00	3.42E-05	0.00E+00	0.00E+00	1.74E-04
371708.013761290.01	371708.01	3761290.01	0.00E+00	3.11E-05	0.00E+00	0.00E+00	1.58E-04
371718.013761290.01	371718.01	3761290.01	0.00E+00	2.86E-05	0.00E+00	0.00E+00	1.45E-04
371728.013761290.01	371728.01	3761290.01	0.00E+00	2.63E-05	0.00E+00	0.00E+00	1.33E-04
371768.013761290.01	371768.01	3761290.01	0.00E+00	1.90E-05	0.00E+00	0.00E+00	9.65E-05
371778.013761290.01	371778.01	3761290.01	0.00E+00	1.76E-05	0.00E+00	0.00E+00	8.92E-05
371787.013761290.01	371787.01	3761290.01	0.00E+00	1.64E-05	0.00E+00	0.00E+00	8.33E-05
371848.013761290.01	371848.01	3761290.01	0.00E+00	1.06E-05	0.00E+00	0.00E+00	5.39E-05
371858.013761290.01	371858.01	3761290.01	0.00E+00	9.96E-06	0.00E+00	0.00E+00	5.05E-05
371868.013761290.01	371868.01	3761290.01	0.00E+00	9.35E-06	0.00E+00	0.00E+00	4.74E-05
371878.013761290.01	371878.01	3761290.01	0.00E+00	8.79E-06	0.00E+00	0.00E+00	4.45E-05
371728.013761300.01	371728.01	3761300.01	0.00E+00	2.78E-05	0.00E+00	0.00E+00	1.41E-04
371760.013761300.01	371760.01	3761300.01	0.00E+00	2.16E-05	0.00E+00	0.00E+00	1.09E-04
371768.013761300.01	371768.01	3761300.01	0.00E+00	2.03E-05	0.00E+00	0.00E+00	1.03E-04
371778.013761300.01	371778.01	3761300.01	0.00E+00	1.88E-05	0.00E+00	0.00E+00	9.52E-05
371848.013761300.01	371848.01	3761300.01	0.00E+00	1.14E-05	0.00E+00	0.00E+00	5.77E-05
371858.013761300.01	371858.01	3761300.01	0.00E+00	1.06E-05	0.00E+00	0.00E+00	5.40E-05
371868.013761300.01	371868.01	3761300.01	0.00E+00	9.99E-06	0.00E+00	0.00E+00	5.06E-05
371878.013761300.01	371878.01	3761300.01	0.00E+00	9.38E-06	0.00E+00	0.00E+00	4.75E-05
371758.013761310.01	371758.01	3761310.01	0.00E+00	2.32E-05	0.00E+00	0.00E+00	1.18E-04
371768.013761310.01	371768.01	3761310.01	0.00E+00	2.15E-05	0.00E+00	0.00E+00	1.09E-04
371778.013761310.01	371778.01	3761310.01	0.00E+00	2.00E-05	0.00E+00	0.00E+00	1.01E-04
371809.013761310.01	371809.01	3761310.01	0.00E+00	1.59E-05	0.00E+00	0.00E+00	8.06E-05
371818.013761310.01	371818.01	3761310.01	0.00E+00	1.49E-05	0.00E+00	0.00E+00	7.57E-05
371828.013761310.01	371828.01	3761310.01	0.00E+00	1.39E-05	0.00E+00	0.00E+00	7.06E-05
371838.013761310.01	371838.01	3761310.01	0.00E+00	1.30E-05	0.00E+00	0.00E+00	6.59E-05
371848.013761310.01	371848.01	3761310.01	0.00E+00	1.22E-05	0.00E+00	0.00E+00	6.16E-05
371858.013761310.01	371858.01	3761310.01	0.00E+00	1.14E-05	0.00E+00	0.00E+00	5.76E-05
371868.013761310.01	371868.01	3761310.01	0.00E+00	1.07E-05	0.00E+00	0.00E+00	5.40E-05
371808.013761320.01	371808.01	3761320.01	0.00E+00	1.70E-05	0.00E+00	0.00E+00	8.62E-05
371818.013761320.01	371818.01	3761320.01	0.00E+00	1.59E-05	0.00E+00	0.00E+00	8.04E-05
371828.013761320.01	371828.01	3761320.01	0.00E+00	1.48E-05	0.00E+00	0.00E+00	7.50E-05
371838.013761320.01	371838.01	3761320.01	0.00E+00	1.38E-05	0.00E+00	0.00E+00	7.01E-05
371808.013761330.01	371808.01	3761330.01	0.00E+00	1.80E-05	0.00E+00	0.00E+00	9.11E-05
371818.013761330.01	371818.01	3761330.01	0.00E+00	1.68E-05	0.00E+00	0.00E+00	8.51E-05
371828.013761330.01	371828.01	3761330.01	0.00E+00	1.57E-05	0.00E+00	0.00E+00	7.95E-05
371838.013761330.01	371838.01	3761330.01	0.00E+00	1.47E-05	0.00E+00	0.00E+00	7.43E-05
371798.013761340.01	371798.01	3761340.01	0.00E+00	2.02E-05	0.00E+00	0.00E+00	1.03E-04
371808.013761340.01	371808.01	3761340.01	0.00E+00	1.89E-05	0.00E+00	0.00E+00	9.58E-05
371818.013761340.01	371818.01	3761340.01	0.00E+00	1.77E-05	0.00E+00	0.00E+00	8.96E-05
371828.013761340.01	371828.01	3761340.01	0.00E+00	1.65E-05	0.00E+00	0.00E+00	8.38E-05
371798.013761350.01	371798.01	3761350.01	0.00E+00	2.11E-05	0.00E+00	0.00E+00	1.07E-04
371808.013761350.01	371808.01	3761350.01	0.00E+00	1.98E-05	0.00E+00	0.00E+00	1.00E-04
371818.013761350.01	371818.01	3761350.01	0.00E+00	1.86E-05	0.00E+00	0.00E+00	9.40E-05
371897.013761357.01	371897.01	3761357.01	0.00E+00	1.17E-05	0.00E+00	0.00E+00	5.93E-05
371907.013761357.01	371907.01	3761357.01	0.00E+00	1.10E-05	0.00E+00	0.00E+00	5.59E-05
371897.013761367.01	371897.01	3761367.01	0.00E+00	1.23E-05	0.00E+00	0.00E+00	6.24E-05
371907.013761367.01	371907.01	3761367.01	0.00E+00	1.16E-05	0.00E+00	0.00E+00	5.89E-05
371887.013761377.01	371887.01	3761377.01	0.00E+00	1.37E-05	0.00E+00	0.00E+00	6.95E-05
371897.013761377.01	371897.01	3761377.01	0.00E+00	1.29E-05	0.00E+00	0.00E+00	6.55E-05
371907.013761377.01	371907.01	3761377.01	0.00E+00	1.22E-05	0.00E+00	0.00E+00	6.18E-05
371887.013761387.01	371887.01	3761387.01	0.00E+00	1.43E-05	0.00E+00	0.00E+00	7.26E-05
371897.013761387.01	371897.01	3761387.01	0.00E+00	1.35E-05	0.00E+00	0.00E+00	6.85E-05
371907.013761387.01	371907.01	3761387.01	0.00E+00	1.28E-05	0.00E+00	0.00E+00	6.48E-05
371887.013761397.01	371887.01	3761397.01	0.00E+00	1.49E-05	0.00E+00	0.00E+00	7.56E-05
371897.013761397.01	371897.01	3761397.01	0.00E+00	1.41E-05	0.00E+00	0.00E+00	7.15E-05
371907.013761397.01	371907.01	3761397.01	0.00E+00	1.33E-05	0.00E+00	0.00E+00	6.76E-05
371887.013761407.01	371887.01	3761407.01	0.00E+00	1.55E-05	0.00E+00	0.00E+00	7.84E-05
371897.013761407.01	371897.01	3761407.01	0.00E+00	1.47E-05	0.00E+00	0.00E+00	7.43E-05
371907.013761407.01	371907.01	3761407.01	0.00E+00	1.39E-05	0.00E+00	0.00E+00	7.03E-05
371887.013761417.01	371887.01	3761417.01	0.00E+00	1.60E-05	0.00E+00	0.00E+00	8.10E-05
371897.013761417.01	371897.01	3761417.01	0.00E+00	1.52E-05	0.00E+00	0.00E+00	7.69E-05
371907.013761417.01	371907.01	3761417.01	0.00E+00	1.44E-05	0.00E+00	0.00E+00	7.30E-05
371887.013761427.01	371887.01	3761427.01	0.00E+00	1.65E-05	0.00E+00	0.00E+00	8.34E-05
371897.013761427.01	371897.01	3761427.01	0.00E+00	1.57E-05	0.00E+00	0.00E+00	7.93E-05
371907.013761427.01	371907.01	3761427.01	0.00E+00	1.49E-05	0.00E+00	0.00E+00	7.54E-05
371434.013760863.01	371434.01	3760863.01	0.00E+00	9.20E-06	0.00E+00	0.00E+00	4.66E-05
371442.013760863.01	371442.01	3760863.01	0.00E+00	9.11E-06	0.00E+00	0.00E+00	4.61E-05
371433.013760872.01	371433.01	3760872.01	0.00E+00	9.73E-06	0.00E+00	0.00E+00	4.93E-05
371442.013760872.01	371442.01	3760872.01	0.00E+00	9.62E-06	0.00E+00	0.00E+00	4.87E-05
371433.013760882.01	371433.01	3760882.01	0.00E+00	1.04E-05	0.00E+00	0.00E+00	5.26E-05
371442.013760882.01	371442.01	3760882.01	0.00E+00	1.02E-05	0.00E+00	0.00E+00	5.19E-05
371432.013760892.01	371432.01	3760892.01	0.00E+00	1.11E-05	0.00E+00	0.00E+00	5.63E-05
371442.013760892.01	371442.01	3760892.01	0.00E+00	1.10E-05	0.00E+00	0.00E+00	5.55E-05
371452.013760892.01	371452.01	3760892.01	0.00E+00	1.08E-05	0.00E+00	0.00E+00	5.46E-05
371432.013760902.01	371432.01	3760902.01	0.00E+00	1.19E-05	0.00E+00	0.00E+00	6.03E-05
371442.013760902.01	371442.01	3760902.01	0.00E+00	1.17E-05	0.00E+00	0.00E+00	5.95E-05
371452.013760902.01	371452.01	3760902.01	0.00E+00	1.15E-05	0.00E+00	0.00E+00	5.84E-05
371432.013760912.01	371432.01	3760912.01	0.00E+00	1.28E-05	0.00E+00	0.00E+00	6.47E-05
371442.013760912.01	371442.01	3760912.01	0.00E+00	1.26E-05	0.00E+00	0.00E+00	6.38E-05
371452.013760912.01	371452.01	3760912.01	0.00E+00	1.24E-05	0.00E+00	0.00E+00	6.26E-05
371433.013760922.01	371433.01	3760922.01	0.00E+00	1.37E-05	0.00E+00	0.00E+00	6.96E-05
371442.013760922.01	371442.01	3760922.01	0.00E+00	1.36E-05	0.00E+00	0.00E+00	6.87E-05
371452.013760922.01	371452.01	3760922.01	0.00E+00	1.33E-05	0.00E+00	0.00E+00	6.74E-05
371442.013760932.01	371442.01	3760932.01	0.00E+00	1.46E-05	0.00E+00	0.00E+00	7.41E-05
371452.013760932.01	371452.01	3760932.01	0.00E+00	1.43E-05	0.00E+00	0.00E+00	7.27E-05
371442.013760942.01	371442.01	3760942.01	0.00E+00	1.58E-05	0.00E+00	0.00E+00	8.02E-05
371452.013760942.01	371452.01	3760942.01	0.00E+00	1.55E-05	0.00E+00	0.00E+00	7.86E-05
371608.013760645.01	371608.01	3760645.01	0.00E+00	2.84E-06	0.00E+00	0.00E+00	1.44E-05
371618.013760645.01	371618.01	3760645.01	0.00E+00	2.79E-06	0.00E+00	0.00E+00	1.42E-05
371588.013760655.01	371588.01	3760655.01	0.00E+00	3.01E-06	0.00E+00	0.00E+00	1.53E-05
371598.013760655.01	371598.01	3760655.01	0.00E+00	2.97E-06	0.00E+00	0.00E+00	1.50E-05
371668.013760655.01	371668.01	3760655.01	0.00E+00	2.65E-06	0.00E+00	0.00E+00	1.34E-05
371568.013760667.01	371568.01	3760667.01	0.00E+00	3.22E-06	0.00E+00	0.00E+00	1.63E-05
371578.013760665.01	371578.01	3760665.01	0.00E+00	3.15E-06	0.00E+00	0.00E+00	1.60E-05
371588.013760662.01	371588.01	3760662.01	0.00E+00	3.07E-06	0.00E+00	0.00E+00	1.56E-05
371648.013760665.01	371648.01	3760665.01	0.00E+00	2.82E-06	0.00E+00	0.00E+00	1.43E-05
371658.013760665.01	371658.01	3760665.01	0.00E+00	2.77E-06	0.00E+00	0.00E+00	1.40E-05
371668.013760665.01	371668.01	3760665.01	0.00E+00	2.72E-06	0.00E+00	0.00E+00	1.38E-05
371567.013760675.01	371567.01	3760675.01	0.00E+00	3.30E-06	0.00E+00	0.00E+00	1.67E-05
371628.013760675.01	371628.01	3760675.01	0.00E+00	3.00E-06	0.00E+00	0.00E+00	1.52E-05
371638.013760675.01	371638.01	3760675.01	0.00E+00	2.95E-06	0.00E+00	0.00E+00	1.49E-05
371618.013760685.01	371618.01	3760685.01	0.00E+00	3.14E-06	0.00E+00	0.00E+00	1.59E-05
371628.013760683.01	371628.01	3760683.01	0.00E+00	3.07E-06	0.00E+00	0.00E+00	1.55E-05
371638.013760685.01	371638.01	3760685.01	0.00E+00	3.03E-06	0.00E+00	0.00E+00	1.54E-05
371613.013760690.01	371613.01	3760690.01	0.00E+00	3.22E-06	0.00E+00	0.00E+00	1.63E-05
371778.013760705.01	371778.01	3760705.01	0.00E+00	2.34E-06	0.00E+00	0.00E+00	1.18E-05
371788.013760705.01	371788.01	3760705.01	0.00E+00	2.28E-06	0.00E+00	0.00E+00	1.16E-05
371578.013760715.01	371578.01	3760715.01	0.00E+00	3.70E-06	0.00E+00	0.00E+00	1.88E-05
371588.013760715.01	371588.01	3760715.01	0.00E+00	3.64E-06	0.00E+00	0.00E+00	1.84E-05
371598.013760715.01	371598.01	3760715.01	0.00E+00	3.57E-06	0.00E+00	0.00E+00	1.81E-05
371768.013760715.01	371768.01	3760715.01	0.00E+00	2.43E-06	0.00E+00	0.00E+00	1.23E-05
371778.013760715.01	371778.01	3760715.01	0.00E+00	2.34E-06	0.00E+00	0.00E+00	1.19E-05
371788.013760715.01	371788.01	3760715.01	0.00E+00	2.29E-06	0.00E+00	0.00E+00	1.16E-05
371798.013760715.01	371798.01	3760715.01	0.00E+00	2.25E-06	0.00E+00	0.00E+00	1.14E-05
371568.013760725.01	371568.01	3760725.01	0.00E+00	3.90E-06	0.00E+00	0.00E+00	1.97E-05
371578.013760725.01	371578.01	3760725.01	0.00E+00	3.83E-06	0.00E+00	0.00E+00	1.94E-05
371588.013760725.01	371588.01	3760725.01	0.00E+00	3.76E-06	0.00E+00	0.00E+00	1.91E-05

Unique Identifier	X (UTM)	Y (UTM)	Demolition	Demolition - Hauling	Site Preparation	Grading/Excavation	Grading/Excavation - Hauling
			2026	2026	2026	2026	2026
371598.013760725.01	371598.01	3760725.01	0.00E+00	3.69E-06	0.00E+00	0.00E+00	1.87E-05
371608.013760725.01	371608.01	3760725.01	0.00E+00	3.62E-06	0.00E+00	0.00E+00	1.83E-05
371758.013760725.01	371758.01	3760725.01	0.00E+00	2.52E-06	0.00E+00	0.00E+00	1.28E-05
371768.013760725.01	371768.01	3760725.01	0.00E+00	2.44E-06	0.00E+00	0.00E+00	1.24E-05
371778.013760725.01	371778.01	3760725.01	0.00E+00	2.38E-06	0.00E+00	0.00E+00	1.20E-05
371788.013760725.01	371788.01	3760725.01	0.00E+00	2.32E-06	0.00E+00	0.00E+00	1.18E-05
371798.013760725.01	371798.01	3760725.01	0.00E+00	2.26E-06	0.00E+00	0.00E+00	1.15E-05
371808.013760725.01	371808.01	3760725.01	0.00E+00	2.21E-06	0.00E+00	0.00E+00	1.12E-05
371528.013760735.01	371528.01	3760735.01	0.00E+00	4.31E-06	0.00E+00	0.00E+00	2.19E-05
371538.013760735.01	371538.01	3760735.01	0.00E+00	4.25E-06	0.00E+00	0.00E+00	2.15E-05
371578.013760735.01	371578.01	3760735.01	0.00E+00	3.97E-06	0.00E+00	0.00E+00	2.01E-05
371588.013760735.01	371588.01	3760735.01	0.00E+00	3.89E-06	0.00E+00	0.00E+00	1.97E-05
371598.013760735.01	371598.01	3760735.01	0.00E+00	3.81E-06	0.00E+00	0.00E+00	1.93E-05
371608.013760735.01	371608.01	3760735.01	0.00E+00	3.74E-06	0.00E+00	0.00E+00	1.89E-05
371748.013760735.01	371748.01	3760735.01	0.00E+00	2.58E-06	0.00E+00	0.00E+00	1.31E-05
371758.013760735.01	371758.01	3760735.01	0.00E+00	2.54E-06	0.00E+00	0.00E+00	1.29E-05
371768.013760735.01	371768.01	3760735.01	0.00E+00	2.49E-06	0.00E+00	0.00E+00	1.26E-05
371778.013760735.01	371778.01	3760735.01	0.00E+00	2.42E-06	0.00E+00	0.00E+00	1.22E-05
371788.013760735.01	371788.01	3760735.01	0.00E+00	2.34E-06	0.00E+00	0.00E+00	1.18E-05
371798.013760735.01	371798.01	3760735.01	0.00E+00	2.17E-06	0.00E+00	0.00E+00	1.10E-05
371808.013760735.01	371808.01	3760735.01	0.00E+00	2.08E-06	0.00E+00	0.00E+00	1.05E-05
371818.013760735.01	371818.01	3760735.01	0.00E+00	2.03E-06	0.00E+00	0.00E+00	1.03E-05
371518.013760745.01	371518.01	3760745.01	0.00E+00	4.55E-06	0.00E+00	0.00E+00	2.31E-05
371528.013760745.01	371528.01	3760745.01	0.00E+00	4.48E-06	0.00E+00	0.00E+00	2.27E-05
371538.013760745.01	371538.01	3760745.01	0.00E+00	4.41E-06	0.00E+00	0.00E+00	2.24E-05
371578.013760745.01	371578.01	3760745.01	0.00E+00	4.10E-06	0.00E+00	0.00E+00	2.08E-05
371588.013760745.01	371588.01	3760745.01	0.00E+00	4.02E-06	0.00E+00	0.00E+00	2.04E-05
371748.013760745.01	371748.01	3760745.01	0.00E+00	2.64E-06	0.00E+00	0.00E+00	1.34E-05
371758.013760745.01	371758.01	3760745.01	0.00E+00	2.60E-06	0.00E+00	0.00E+00	1.32E-05
371768.013760745.01	371768.01	3760745.01	0.00E+00	2.53E-06	0.00E+00	0.00E+00	1.28E-05
371778.013760745.01	371778.01	3760745.01	0.00E+00	2.42E-06	0.00E+00	0.00E+00	1.23E-05
371788.013760745.01	371788.01	3760745.01	0.00E+00	2.25E-06	0.00E+00	0.00E+00	1.14E-05
371798.013760745.01	371798.01	3760745.01	0.00E+00	2.13E-06	0.00E+00	0.00E+00	1.08E-05
371498.013760755.01	371498.01	3760755.01	0.00E+00	4.89E-06	0.00E+00	0.00E+00	2.48E-05
371508.013760755.01	371508.01	3760755.01	0.00E+00	4.81E-06	0.00E+00	0.00E+00	2.44E-05
371518.013760755.01	371518.01	3760755.01	0.00E+00	4.74E-06	0.00E+00	0.00E+00	2.40E-05
371528.013760755.01	371528.01	3760755.01	0.00E+00	4.66E-06	0.00E+00	0.00E+00	2.36E-05
371538.013760755.01	371538.01	3760755.01	0.00E+00	4.59E-06	0.00E+00	0.00E+00	2.32E-05
371708.013760755.01	371708.01	3760755.01	0.00E+00	2.76E-06	0.00E+00	0.00E+00	1.40E-05
371718.013760755.01	371718.01	3760755.01	0.00E+00	2.67E-06	0.00E+00	0.00E+00	1.35E-05
371728.013760755.01	371728.01	3760755.01	0.00E+00	2.61E-06	0.00E+00	0.00E+00	1.32E-05
371738.013760755.01	371738.01	3760755.01	0.00E+00	2.58E-06	0.00E+00	0.00E+00	1.31E-05
371748.013760755.01	371748.01	3760755.01	0.00E+00	2.65E-06	0.00E+00	0.00E+00	1.34E-05
371758.013760755.01	371758.01	3760755.01	0.00E+00	2.62E-06	0.00E+00	0.00E+00	1.33E-05
371768.013760755.01	371768.01	3760755.01	0.00E+00	2.49E-06	0.00E+00	0.00E+00	1.26E-05
371778.013760755.01	371778.01	3760755.01	0.00E+00	2.34E-06	0.00E+00	0.00E+00	1.19E-05
371788.013760755.01	371788.01	3760755.01	0.00E+00	2.23E-06	0.00E+00	0.00E+00	1.13E-05
371478.013760765.01	371478.01	3760765.01	0.00E+00	5.24E-06	0.00E+00	0.00E+00	2.65E-05
371488.013760765.01	371488.01	3760765.01	0.00E+00	5.17E-06	0.00E+00	0.00E+00	2.62E-05
371498.013760765.01	371498.01	3760765.01	0.00E+00	5.10E-06	0.00E+00	0.00E+00	2.58E-05
371508.013760765.01	371508.01	3760765.01	0.00E+00	5.02E-06	0.00E+00	0.00E+00	2.54E-05
371518.013760765.01	371518.01	3760765.01	0.00E+00	4.94E-06	0.00E+00	0.00E+00	2.50E-05
371528.013760765.01	371528.01	3760765.01	0.00E+00	4.86E-06	0.00E+00	0.00E+00	2.46E-05
371538.013760765.01	371538.01	3760765.01	0.00E+00	4.78E-06	0.00E+00	0.00E+00	2.42E-05
371702.013760765.01	371702.01	3760765.01	0.00E+00	2.85E-06	0.00E+00	0.00E+00	1.44E-05
371708.013760765.01	371708.01	3760765.01	0.00E+00	2.79E-06	0.00E+00	0.00E+00	1.41E-05
371718.013760765.01	371718.01	3760765.01	0.00E+00	2.71E-06	0.00E+00	0.00E+00	1.37E-05
371728.013760765.01	371728.01	3760765.01	0.00E+00	2.64E-06	0.00E+00	0.00E+00	1.34E-05
371738.013760765.01	371738.01	3760765.01	0.00E+00	2.58E-06	0.00E+00	0.00E+00	1.31E-05
371748.013760765.01	371748.01	3760765.01	0.00E+00	2.56E-06	0.00E+00	0.00E+00	1.30E-05
371758.013760765.01	371758.01	3760765.01	0.00E+00	2.52E-06	0.00E+00	0.00E+00	1.27E-05
371768.013760765.01	371768.01	3760765.01	0.00E+00	2.42E-06	0.00E+00	0.00E+00	1.22E-05
371778.013760765.01	371778.01	3760765.01	0.00E+00	2.32E-06	0.00E+00	0.00E+00	1.18E-05
371458.013760775.01	371458.01	3760775.01	0.00E+00	5.60E-06	0.00E+00	0.00E+00	2.84E-05
371468.013760775.01	371468.01	3760775.01	0.00E+00	5.54E-06	0.00E+00	0.00E+00	2.81E-05
371478.013760775.01	371478.01	3760775.01	0.00E+00	5.47E-06	0.00E+00	0.00E+00	2.77E-05
371488.013760775.01	371488.01	3760775.01	0.00E+00	5.40E-06	0.00E+00	0.00E+00	2.74E-05
371498.013760775.01	371498.01	3760775.01	0.00E+00	5.32E-06	0.00E+00	0.00E+00	2.69E-05
371508.013760775.01	371508.01	3760775.01	0.00E+00	5.23E-06	0.00E+00	0.00E+00	2.65E-05
371518.013760775.01	371518.01	3760775.01	0.00E+00	5.15E-06	0.00E+00	0.00E+00	2.61E-05
371528.013760775.01	371528.01	3760775.01	0.00E+00	5.06E-06	0.00E+00	0.00E+00	2.56E-05
371538.013760775.01	371538.01	3760775.01	0.00E+00	4.98E-06	0.00E+00	0.00E+00	2.52E-05
371703.013760775.01	371703.01	3760775.01	0.00E+00	2.86E-06	0.00E+00	0.00E+00	1.45E-05
371708.013760775.01	371708.01	3760775.01	0.00E+00	2.81E-06	0.00E+00	0.00E+00	1.42E-05
371718.013760775.01	371718.01	3760775.01	0.00E+00	2.74E-06	0.00E+00	0.00E+00	1.39E-05
371728.013760775.01	371728.01	3760775.01	0.00E+00	2.66E-06	0.00E+00	0.00E+00	1.35E-05
371738.013760775.01	371738.01	3760775.01	0.00E+00	2.59E-06	0.00E+00	0.00E+00	1.31E-05
371748.013760775.01	371748.01	3760775.01	0.00E+00	2.52E-06	0.00E+00	0.00E+00	1.28E-05
371758.013760775.01	371758.01	3760775.01	0.00E+00	2.48E-06	0.00E+00	0.00E+00	1.26E-05
371768.013760775.01	371768.01	3760775.01	0.00E+00	2.41E-06	0.00E+00	0.00E+00	1.22E-05
371458.013760785.01	371458.01	3760785.01	0.00E+00	5.88E-06	0.00E+00	0.00E+00	2.98E-05
371468.013760785.01	371468.01	3760785.01	0.00E+00	5.81E-06	0.00E+00	0.00E+00	2.94E-05
371478.013760785.01	371478.01	3760785.01	0.00E+00	5.72E-06	0.00E+00	0.00E+00	2.90E-05
371488.013760785.01	371488.01	3760785.01	0.00E+00	5.64E-06	0.00E+00	0.00E+00	2.86E-05
371498.013760785.01	371498.01	3760785.01	0.00E+00	5.56E-06	0.00E+00	0.00E+00	2.81E-05
371508.013760785.01	371508.01	3760785.01	0.00E+00	5.46E-06	0.00E+00	0.00E+00	2.77E-05
371518.013760785.01	371518.01	3760785.01	0.00E+00	5.37E-06	0.00E+00	0.00E+00	2.72E-05
371528.013760785.01	371528.01	3760785.01	0.00E+00	5.27E-06	0.00E+00	0.00E+00	2.67E-05
371538.013760785.01	371538.01	3760785.01	0.00E+00	5.18E-06	0.00E+00	0.00E+00	2.63E-05
371704.013760785.01	371704.01	3760785.01	0.00E+00	2.91E-06	0.00E+00	0.00E+00	1.48E-05
371708.013760785.01	371708.01	3760785.01	0.00E+00	2.88E-06	0.00E+00	0.00E+00	1.46E-05
371718.013760785.01	371718.01	3760785.01	0.00E+00	2.80E-06	0.00E+00	0.00E+00	1.42E-05
371728.013760785.01	371728.01	3760785.01	0.00E+00	2.72E-06	0.00E+00	0.00E+00	1.38E-05
371738.013760785.01	371738.01	3760785.01	0.00E+00	2.63E-06	0.00E+00	0.00E+00	1.33E-05
371748.013760785.01	371748.01	3760785.01	0.00E+00	2.52E-06	0.00E+00	0.00E+00	1.28E-05
371458.013760795.01	371458.01	3760795.01	0.00E+00	6.17E-06	0.00E+00	0.00E+00	3.12E-05
371468.013760795.01	371468.01	3760795.01	0.00E+00	6.09E-06	0.00E+00	0.00E+00	3.09E-05
371478.013760795.01	371478.01	3760795.01	0.00E+00	6.01E-06	0.00E+00	0.00E+00	3.04E-05
371488.013760795.01	371488.01	3760795.01	0.00E+00	5.91E-06	0.00E+00	0.00E+00	2.99E-05
371498.013760795.01	371498.01	3760795.01	0.00E+00	5.81E-06	0.00E+00	0.00E+00	2.94E-05
371508.013760795.01	371508.01	3760795.01	0.00E+00	5.71E-06	0.00E+00	0.00E+00	2.89E-05
371518.013760795.01	371518.01	3760795.01	0.00E+00	5.60E-06	0.00E+00	0.00E+00	2.84E-05
371528.013760795.01	371528.01	3760795.01	0.00E+00	5.50E-06	0.00E+00	0.00E+00	2.79E-05
371538.013760795.01	371538.01	3760795.01	0.00E+00	5.41E-06	0.00E+00	0.00E+00	2.74E-05
371548.013760795.01	371548.01	3760795.01	0.00E+00	5.30E-06	0.00E+00	0.00E+00	2.68E-05
371558.013760795.01	371558.01	3760795.01	0.00E+00	5.18E-06	0.00E+00	0.00E+00	2.62E-05
371702.013760795.01	371702.01	3760795.01	0.00E+00	3.07E-06	0.00E+00	0.00E+00	1.55E-05
371708.013760795.01	371708.01	3760795.01	0.00E+00	3.02E-06	0.00E+00	0.00E+00	1.53E-05
371718.013760795.01	371718.01	3760795.01	0.00E+00	2.93E-06	0.00E+00	0.00E+00	1.48E-05
371728.013760795.01	371728.01	3760795.01	0.00E+00	2.82E-06	0.00E+00	0.00E+00	1.43E-05
371458.013760805.01	371458.01	3760805.01	0.00E+00	6.47E-06	0.00E+00	0.00E+00	3.28E-05
371468.013760805.01	371468.01	3760805.01	0.00E+00	6.39E-06	0.00E+00	0.00E+00	3.24E-05
371478.013760805.01	371478.01	3760805.01	0.00E+00	6.30E-06	0.00E+00	0.00E+00	3.19E-05
371488.013760805.01	371488.01	3760805.01	0.00E+00	6.20E-06	0.00E+00	0.00E+00	3.14E-05
371498.013760805.01	371498.01	3760805.01	0.00E+00	6.09E-06	0.00E+00	0.00E+00	3.09E-05
371508.013760805.01	371508.01	3760805.01	0.00E+00	5.98E-06	0.00E+00	0.00E+00	3.03E-05
371518.013760805.01	371518.01	3760805.01	0.00E+00	5.87E-06	0.00E+00	0.00E+00	2.97E-05
371528.013760805.01	371528.01	3760805.01	0.00E+00	5.77E-06	0.00E+00	0.00E+00	2.92E-05
371538.013760805.01	371538.01	3760805.01	0.00E+00	5.66E-06	0.00E+00	0.00E+00	2.87E-05
371548.013760805.01	371548.01	3760805.01	0.00E+00	5.53E-06	0.00E+00	0.00E+00	2.80E-05
371558.013760805.01	371558.01	3760805.01	0.00E+00	5.41E-06	0.00E+00	0.00E+00	2.74E-05
371568.013760805.01	371568.01	3760805.01	0.00E+00	5.28E-06	0.00E+00	0.00E+00	2.68E-05
371699.013760805.01	371699.01	3760805.01	0.00E+00	3.31E-06	0.00E+00	0.00E+00	1.68E-05
371708.013760805.01	371708.01	3760805.01	0.00E+00	3.21E-06	0.00E+00	0.00E+00	1.63E-05
371718.013760805.01	371718.01	3760805.01	0.00E+00	3.08E-06	0.00E+00	0.00E+00	1.56E-05
371728.013760805.01	371728.01	3760805.01	0.00E+00	2.94E-06	0.00E+00	0.00E+00	1.49E-05
371738.013760805.01	371738.01	3760805.01	0.00E+00	2.77E-06	0.00E+00	0.00E+00	1.41E-05
371458.013760815.01	371458.01	3760815.01	0.00E+00	6.81E-06	0.00E+00	0.00E+00	3.45E-05
371468.013760815.01	371468.01	3760815.01	0.00E+00	6.72E-06	0.00E+00	0.00E+00	3.40E-05
371478.013760815.01	371478.01	3760815.01	0.00E+00	6.62E-06	0.00E+00	0.00E+00	3.35E-05

Unique Identifier	X (UTM)	Y (UTM)	Demolition	Demolition - Hauling	Site Preparation	Grading/Excavation	Grading/Excavation - Hauling
			2026	2026	2026	2026	2026
371488.013760815.01	371488.01	3760815.01	0.00E+00	6.51E-06	0.00E+00	0.00E+00	3.30E-05
371498.013760815.01	371498.01	3760815.01	0.00E+00	6.39E-06	0.00E+00	0.00E+00	3.24E-05
371508.013760815.01	371508.01	3760815.01	0.00E+00	6.27E-06	0.00E+00	0.00E+00	3.18E-05
371558.013760814.01	371558.01	3760814.01	0.00E+00	5.62E-06	0.00E+00	0.00E+00	2.85E-05
371568.013760815.01	371568.01	3760815.01	0.00E+00	5.50E-06	0.00E+00	0.00E+00	2.79E-05
371708.013760812.01	371708.01	3760812.01	0.00E+00	3.44E-06	0.00E+00	0.00E+00	1.74E-05
371718.013760815.01	371718.01	3760815.01	0.00E+00	3.27E-06	0.00E+00	0.00E+00	1.66E-05
371728.013760815.01	371728.01	3760815.01	0.00E+00	3.04E-06	0.00E+00	0.00E+00	1.54E-05
371738.013760815.01	371738.01	3760815.01	0.00E+00	2.86E-06	0.00E+00	0.00E+00	1.45E-05
371458.013760825.01	371458.01	3760825.01	0.00E+00	7.17E-06	0.00E+00	0.00E+00	3.63E-05
371468.013760825.01	371468.01	3760825.01	0.00E+00	7.07E-06	0.00E+00	0.00E+00	3.58E-05
371478.013760825.01	371478.01	3760825.01	0.00E+00	6.95E-06	0.00E+00	0.00E+00	3.52E-05
371488.013760825.01	371488.01	3760825.01	0.00E+00	6.83E-06	0.00E+00	0.00E+00	3.46E-05
371498.013760825.01	371498.01	3760825.01	0.00E+00	6.71E-06	0.00E+00	0.00E+00	3.40E-05
371508.013760825.01	371508.01	3760825.01	0.00E+00	6.58E-06	0.00E+00	0.00E+00	3.34E-05
371728.013760822.01	371728.01	3760822.01	0.00E+00	3.12E-06	0.00E+00	0.00E+00	1.58E-05
371738.013760823.01	371738.01	3760823.01	0.00E+00	2.94E-06	0.00E+00	0.00E+00	1.49E-05
371808.013760825.01	371808.01	3760825.01	0.00E+00	2.27E-06	0.00E+00	0.00E+00	1.15E-05
371818.013760825.01	371818.01	3760825.01	0.00E+00	2.23E-06	0.00E+00	0.00E+00	1.13E-05
371458.013760835.01	371458.01	3760835.01	0.00E+00	7.58E-06	0.00E+00	0.00E+00	3.84E-05
371468.013760835.01	371468.01	3760835.01	0.00E+00	7.46E-06	0.00E+00	0.00E+00	3.78E-05
371478.013760835.01	371478.01	3760835.01	0.00E+00	7.34E-06	0.00E+00	0.00E+00	3.72E-05
371488.013760835.01	371488.01	3760835.01	0.00E+00	7.21E-06	0.00E+00	0.00E+00	3.65E-05
371498.013760835.01	371498.01	3760835.01	0.00E+00	7.07E-06	0.00E+00	0.00E+00	3.58E-05
371508.013760835.01	371508.01	3760835.01	0.00E+00	6.92E-06	0.00E+00	0.00E+00	3.51E-05
371778.013760837.01	371778.01	3760837.01	0.00E+00	2.53E-06	0.00E+00	0.00E+00	1.28E-05
371788.013760835.01	371788.01	3760835.01	0.00E+00	2.45E-06	0.00E+00	0.00E+00	1.24E-05
371798.013760835.01	371798.01	3760835.01	0.00E+00	2.40E-06	0.00E+00	0.00E+00	1.22E-05
371458.013760845.01	371458.01	3760845.01	0.00E+00	8.01E-06	0.00E+00	0.00E+00	4.06E-05
371468.013760845.01	371468.01	3760845.01	0.00E+00	7.88E-06	0.00E+00	0.00E+00	3.99E-05
371478.013760845.01	371478.01	3760845.01	0.00E+00	7.74E-06	0.00E+00	0.00E+00	3.92E-05
371488.013760845.01	371488.01	3760845.01	0.00E+00	7.59E-06	0.00E+00	0.00E+00	3.85E-05
371773.013760840.01	371773.01	3760840.01	0.00E+00	2.61E-06	0.00E+00	0.00E+00	1.32E-05
371778.013760845.01	371778.01	3760845.01	0.00E+00	2.62E-06	0.00E+00	0.00E+00	1.33E-05
371458.013760855.01	371458.01	3760855.01	0.00E+00	8.48E-06	0.00E+00	0.00E+00	4.30E-05
371468.013760855.01	371468.01	3760855.01	0.00E+00	8.33E-06	0.00E+00	0.00E+00	4.22E-05
371478.013760855.01	371478.01	3760855.01	0.00E+00	8.18E-06	0.00E+00	0.00E+00	4.14E-05
371488.013760855.01	371488.01	3760855.01	0.00E+00	8.01E-06	0.00E+00	0.00E+00	4.06E-05
371458.013760865.01	371458.01	3760865.01	0.00E+00	9.00E-06	0.00E+00	0.00E+00	4.56E-05
371468.013760865.01	371468.01	3760865.01	0.00E+00	8.84E-06	0.00E+00	0.00E+00	4.48E-05
371478.013760865.01	371478.01	3760865.01	0.00E+00	8.67E-06	0.00E+00	0.00E+00	4.39E-05
371488.013760865.01	371488.01	3760865.01	0.00E+00	8.48E-06	0.00E+00	0.00E+00	4.30E-05
371458.013760875.01	371458.01	3760875.01	0.00E+00	9.56E-06	0.00E+00	0.00E+00	4.84E-05
371468.013760875.01	371468.01	3760875.01	0.00E+00	9.39E-06	0.00E+00	0.00E+00	4.76E-05
371478.013760875.01	371478.01	3760875.01	0.00E+00	9.20E-06	0.00E+00	0.00E+00	4.66E-05
371488.013760875.01	371488.01	3760875.01	0.00E+00	8.99E-06	0.00E+00	0.00E+00	4.56E-05
371458.013760885.01	371458.01	3760885.01	0.00E+00	1.02E-05	0.00E+00	0.00E+00	5.15E-05
371468.013760885.01	371468.01	3760885.01	0.00E+00	9.98E-06	0.00E+00	0.00E+00	5.06E-05
371478.013760885.01	371478.01	3760885.01	0.00E+00	9.77E-06	0.00E+00	0.00E+00	4.95E-05
371488.013760885.01	371488.01	3760885.01	0.00E+00	9.54E-06	0.00E+00	0.00E+00	4.83E-05
371458.013760895.01	371458.01	3760895.01	0.00E+00	1.09E-05	0.00E+00	0.00E+00	5.51E-05
371468.013760895.01	371468.01	3760895.01	0.00E+00	1.07E-05	0.00E+00	0.00E+00	5.40E-05
371478.013760895.01	371478.01	3760895.01	0.00E+00	1.04E-05	0.00E+00	0.00E+00	5.28E-05
371488.013760895.01	371488.01	3760895.01	0.00E+00	1.02E-05	0.00E+00	0.00E+00	5.15E-05
371458.013760905.01	371458.01	3760905.01	0.00E+00	1.16E-05	0.00E+00	0.00E+00	5.90E-05
371468.013760905.01	371468.01	3760905.01	0.00E+00	1.14E-05	0.00E+00	0.00E+00	5.77E-05
371478.013760905.01	371478.01	3760905.01	0.00E+00	1.11E-05	0.00E+00	0.00E+00	5.64E-05
371488.013760905.01	371488.01	3760905.01	0.00E+00	1.08E-05	0.00E+00	0.00E+00	5.49E-05
371458.013760915.01	371458.01	3760915.01	0.00E+00	1.25E-05	0.00E+00	0.00E+00	6.33E-05
371468.013760915.01	371468.01	3760915.01	0.00E+00	1.22E-05	0.00E+00	0.00E+00	6.19E-05
371478.013760915.01	371478.01	3760915.01	0.00E+00	1.19E-05	0.00E+00	0.00E+00	6.04E-05
371488.013760915.01	371488.01	3760915.01	0.00E+00	1.16E-05	0.00E+00	0.00E+00	5.87E-05
371458.013760925.01	371458.01	3760925.01	0.00E+00	1.35E-05	0.00E+00	0.00E+00	6.82E-05
371468.013760925.01	371468.01	3760925.01	0.00E+00	1.32E-05	0.00E+00	0.00E+00	6.67E-05
371478.013760925.01	371478.01	3760925.01	0.00E+00	1.28E-05	0.00E+00	0.00E+00	6.49E-05
371458.013760935.01	371458.01	3760935.01	0.00E+00	1.45E-05	0.00E+00	0.00E+00	7.36E-05
371468.013760935.01	371468.01	3760935.01	0.00E+00	1.42E-05	0.00E+00	0.00E+00	7.20E-05
371478.013760935.01	371478.01	3760935.01	0.00E+00	1.38E-05	0.00E+00	0.00E+00	6.99E-05
371458.013760945.01	371458.01	3760945.01	0.00E+00	1.57E-05	0.00E+00	0.00E+00	7.96E-05
371468.013760945.01	371468.01	3760945.01	0.00E+00	1.53E-05	0.00E+00	0.00E+00	7.77E-05
371478.013760945.01	371478.01	3760945.01	0.00E+00	1.49E-05	0.00E+00	0.00E+00	7.54E-05
371458.013760955.01	371458.01	3760955.01	0.00E+00	1.71E-05	0.00E+00	0.00E+00	8.64E-05
371468.013760955.01	371468.01	3760955.01	0.00E+00	1.66E-05	0.00E+00	0.00E+00	8.42E-05
371478.013760955.01	371478.01	3760955.01	0.00E+00	1.61E-05	0.00E+00	0.00E+00	8.15E-05
371458.013760965.01	371458.01	3760965.01	0.00E+00	1.86E-05	0.00E+00	0.00E+00	9.43E-05
371468.013760965.01	371468.01	3760965.01	0.00E+00	1.81E-05	0.00E+00	0.00E+00	9.16E-05
371478.013760965.01	371478.01	3760965.01	0.00E+00	1.75E-05	0.00E+00	0.00E+00	8.85E-05
371458.013760975.01	371458.01	3760975.01	0.00E+00	2.04E-05	0.00E+00	0.00E+00	1.03E-04
371468.013760975.01	371468.01	3760975.01	0.00E+00	1.98E-05	0.00E+00	0.00E+00	1.00E-04
371478.013760975.01	371478.01	3760975.01	0.00E+00	1.91E-05	0.00E+00	0.00E+00	9.66E-05
371458.013760985.01	371458.01	3760985.01	0.00E+00	2.25E-05	0.00E+00	0.00E+00	1.14E-04
371468.013760985.01	371468.01	3760985.01	0.00E+00	2.18E-05	0.00E+00	0.00E+00	1.10E-04
371478.013760985.01	371478.01	3760985.01	0.00E+00	2.09E-05	0.00E+00	0.00E+00	1.06E-04
371458.013760995.01	371458.01	3760995.01	0.00E+00	2.50E-05	0.00E+00	0.00E+00	1.26E-04
371468.013760995.01	371468.01	3760995.01	0.00E+00	2.41E-05	0.00E+00	0.00E+00	1.22E-04
371478.013760995.01	371478.01	3760995.01	0.00E+00	2.32E-05	0.00E+00	0.00E+00	1.18E-04
371858.013760909.01	371858.01	3760909.01	0.00E+00	2.96E-06	0.00E+00	0.00E+00	1.50E-05
371858.013760919.01	371858.01	3760919.01	0.00E+00	3.01E-06	0.00E+00	0.00E+00	1.52E-05
371857.013760929.01	371857.01	3760929.01	0.00E+00	3.08E-06	0.00E+00	0.00E+00	1.56E-05
371857.013760939.01	371857.01	3760939.01	0.00E+00	3.14E-06	0.00E+00	0.00E+00	1.59E-05
371857.013760949.01	371857.01	3760949.01	0.00E+00	3.19E-06	0.00E+00	0.00E+00	1.62E-05
371857.013760959.01	371857.01	3760959.01	0.00E+00	3.24E-06	0.00E+00	0.00E+00	1.64E-05
371796.013760969.01	371796.01	3760969.01	0.00E+00	4.09E-06	0.00E+00	0.00E+00	2.07E-05
371806.013760969.01	371806.01	3760969.01	0.00E+00	3.94E-06	0.00E+00	0.00E+00	2.00E-05
371816.013760969.01	371816.01	3760969.01	0.00E+00	3.80E-06	0.00E+00	0.00E+00	1.93E-05
371826.013760969.01	371826.01	3760969.01	0.00E+00	3.67E-06	0.00E+00	0.00E+00	1.86E-05
371836.013760969.01	371836.01	3760969.01	0.00E+00	3.54E-06	0.00E+00	0.00E+00	1.79E-05
371846.013760969.01	371846.01	3760969.01	0.00E+00	3.42E-06	0.00E+00	0.00E+00	1.73E-05
371856.013760969.01	371856.01	3760969.01	0.00E+00	3.30E-06	0.00E+00	0.00E+00	1.67E-05
371866.013760969.01	371866.01	3760969.01	0.00E+00	3.12E-06	0.00E+00	0.00E+00	1.58E-05
371796.013760979.01	371796.01	3760979.01	0.00E+00	4.17E-06	0.00E+00	0.00E+00	2.11E-05
371806.013760979.01	371806.01	3760979.01	0.00E+00	4.01E-06	0.00E+00	0.00E+00	2.03E-05
371816.013760979.01	371816.01	3760979.01	0.00E+00	3.87E-06	0.00E+00	0.00E+00	1.96E-05
371826.013760979.01	371826.01	3760979.01	0.00E+00	3.73E-06	0.00E+00	0.00E+00	1.89E-05
371836.013760979.01	371836.01	3760979.01	0.00E+00	3.59E-06	0.00E+00	0.00E+00	1.82E-05
371846.013760979.01	371846.01	3760979.01	0.00E+00	3.46E-06	0.00E+00	0.00E+00	1.75E-05
371856.013760979.01	371856.01	3760979.01	0.00E+00	3.32E-06	0.00E+00	0.00E+00	1.68E-05
371866.013760979.01	371866.01	3760979.01	0.00E+00	3.15E-06	0.00E+00	0.00E+00	1.60E-05
371876.013760979.01	371876.01	3760979.01	0.00E+00	3.05E-06	0.00E+00	0.00E+00	1.55E-05
371796.013760989.01	371796.01	3760989.01	0.00E+00	4.25E-06	0.00E+00	0.00E+00	2.15E-05
371806.013760989.01	371806.01	3760989.01	0.00E+00	4.09E-06	0.00E+00	0.00E+00	2.07E-05
371816.013760988.01	371816.01	3760988.01	0.00E+00	3.91E-06	0.00E+00	0.00E+00	1.98E-05
371826.013760988.01	371826.01	3760988.01	0.00E+00	3.75E-06	0.00E+00	0.00E+00	1.90E-05
371836.013760988.01	371836.01	3760988.01	0.00E+00	3.58E-06	0.00E+00	0.00E+00	1.81E-05
371846.013760988.01	371846.01	3760988.01	0.00E+00	3.43E-06	0.00E+00	0.00E+00	1.74E-05
371856.013760988.01	371856.01	3760988.01	0.00E+00	3.27E-06	0.00E+00	0.00E+00	1.65E-05
371866.013760986.01	371866.01	3760986.01	0.00E+00	3.16E-06	0.00E+00	0.00E+00	1.60E-05
371395.013760982.01	371395.01	3760982.01	0.00E+00	2.44E-05	0.00E+00	0.00E+00	1.24E-04
371403.013760982.01	371403.01	3760982.01	0.00E+00	2.43E-05	0.00E+00	0.00E+00	1.23E-04
371355.013760992.01	371355.01	3760992.01	0.00E+00	2.65E-05	0.00E+00	0.00E+00	1.34E-04
371365.013760992.01	371365.01	3760992.01	0.00E+00	2.69E-05	0.00E+00	0.00E+00	1.36E-04
371395.013760992.01	371395.01	3760992.01	0.00E+00	2.72E-05	0.00E+00	0.00E+00	1.38E-04
371405.013760992.01	371405.01	3760992.01	0.00E+00	2.71E-05	0.00E+00	0.00E+00	1.37E-04
371355.013761002.01	371355.01	3761002.01	0.00E+00	2.94E-05	0.00E+00	0.00E+00	1.49E-04
371365.013761002.01	371365.01	3761002.01	0.00E+00	2.98E-05	0.00E+00	0.00E+00	1.51E-04
371375.013761002.01	371375.01	3761002.01	0.00E+00	3.01E-05	0.00E+00	0.00E+00	1.53E-04
371385.013761002.01	371385.01	3761002.01	0.00E+00	3.03E-05	0.00E+00	0.00E+00	1.54E-04
371395.013761002.01	371395.01	3761002.01	0.00E+00	3.04E-05	0.00E+00	0.00E+00	1.54E-04
371405.013761002.01	371405.01	3761002.01	0.00E+00	3.03E-05	0.00E+00	0.00E+00	1.54E-04
371413.013761002.01	371413.01	3761002.01	0.00E+00	3.01E-05	0.00E+00	0.00E+00	1.52E-04

Unique Identifier	X (UTM)	Y (UTM)	Demolition 2026	Demolition - Hauling 2026	Site Preparation 2026	Grading/Excavation 2026	Grading/Excavation - Hauling 2026
371355.013761012.01	371355.01	3761012.01	0.00E+00	3.27E-05	0.00E+00	0.00E+00	1.66E-04
371365.013761012.01	371365.01	3761012.01	0.00E+00	3.33E-05	0.00E+00	0.00E+00	1.69E-04
371375.013761012.01	371375.01	3761012.01	0.00E+00	3.38E-05	0.00E+00	0.00E+00	1.71E-04
371385.013761012.01	371385.01	3761012.01	0.00E+00	3.41E-05	0.00E+00	0.00E+00	1.73E-04
371395.013761012.01	371395.01	3761012.01	0.00E+00	3.42E-05	0.00E+00	0.00E+00	1.73E-04
371405.013761012.01	371405.01	3761012.01	0.00E+00	3.42E-05	0.00E+00	0.00E+00	1.73E-04
371413.013761012.01	371413.01	3761012.01	0.00E+00	3.40E-05	0.00E+00	0.00E+00	1.72E-04
371358.013761022.01	371358.01	3761022.01	0.00E+00	3.70E-05	0.00E+00	0.00E+00	1.88E-04
371365.013761022.01	371365.01	3761022.01	0.00E+00	3.76E-05	0.00E+00	0.00E+00	1.90E-04
371375.013761022.01	371375.01	3761022.01	0.00E+00	3.82E-05	0.00E+00	0.00E+00	1.93E-04
371385.013761022.01	371385.01	3761022.01	0.00E+00	3.86E-05	0.00E+00	0.00E+00	1.96E-04
371395.013761022.01	371395.01	3761022.01	0.00E+00	3.88E-05	0.00E+00	0.00E+00	1.97E-04
371405.013761019.01	371405.01	3761019.01	0.00E+00	3.73E-05	0.00E+00	0.00E+00	1.89E-04
371360.013761032.01	371360.01	3761032.01	0.00E+00	4.21E-05	0.00E+00	0.00E+00	2.13E-04
371365.013761032.01	371365.01	3761032.01	0.00E+00	4.26E-05	0.00E+00	0.00E+00	2.16E-04
371375.013761030.01	371375.01	3761030.01	0.00E+00	4.23E-05	0.00E+00	0.00E+00	2.14E-04
370848.013761201.01	370848.01	3761201.01	0.00E+00	4.06E-06	0.00E+00	0.00E+00	2.06E-05
370858.013761201.01	370858.01	3761201.01	0.00E+00	4.22E-06	0.00E+00	0.00E+00	2.14E-05
370868.013761201.01	370868.01	3761201.01	0.00E+00	4.38E-06	0.00E+00	0.00E+00	2.22E-05
370878.013761201.01	370878.01	3761201.01	0.00E+00	4.55E-06	0.00E+00	0.00E+00	2.31E-05
370888.013761201.01	370888.01	3761201.01	0.00E+00	4.73E-06	0.00E+00	0.00E+00	2.40E-05
370848.013761211.01	370848.01	3761211.01	0.00E+00	4.04E-06	0.00E+00	0.00E+00	2.05E-05
370858.013761211.01	370858.01	3761211.01	0.00E+00	4.20E-06	0.00E+00	0.00E+00	2.13E-05
370868.013761211.01	370868.01	3761211.01	0.00E+00	4.36E-06	0.00E+00	0.00E+00	2.21E-05
370878.013761211.01	370878.01	3761211.01	0.00E+00	4.53E-06	0.00E+00	0.00E+00	2.30E-05
370888.013761211.01	370888.01	3761211.01	0.00E+00	4.71E-06	0.00E+00	0.00E+00	2.39E-05
370838.013761221.01	370838.01	3761221.01	0.00E+00	3.88E-06	0.00E+00	0.00E+00	1.96E-05
370848.013761221.01	370848.01	3761221.01	0.00E+00	4.02E-06	0.00E+00	0.00E+00	2.04E-05
370858.013761221.01	370858.01	3761221.01	0.00E+00	4.17E-06	0.00E+00	0.00E+00	2.11E-05
370868.013761221.01	370868.01	3761221.01	0.00E+00	4.33E-06	0.00E+00	0.00E+00	2.20E-05
370878.013761221.01	370878.01	3761221.01	0.00E+00	4.51E-06	0.00E+00	0.00E+00	2.28E-05
370888.013761221.01	370888.01	3761221.01	0.00E+00	4.69E-06	0.00E+00	0.00E+00	2.38E-05
370898.013761221.01	370898.01	3761221.01	0.00E+00	4.88E-06	0.00E+00	0.00E+00	2.47E-05
370828.013761231.01	370828.01	3761231.01	0.00E+00	3.72E-06	0.00E+00	0.00E+00	1.88E-05
370838.013761231.01	370838.01	3761231.01	0.00E+00	3.85E-06	0.00E+00	0.00E+00	1.95E-05
370848.013761231.01	370848.01	3761231.01	0.00E+00	4.00E-06	0.00E+00	0.00E+00	2.02E-05
370858.013761231.01	370858.01	3761231.01	0.00E+00	4.15E-06	0.00E+00	0.00E+00	2.10E-05
370868.013761231.01	370868.01	3761231.01	0.00E+00	4.31E-06	0.00E+00	0.00E+00	2.18E-05
370878.013761231.01	370878.01	3761231.01	0.00E+00	4.48E-06	0.00E+00	0.00E+00	2.27E-05
370888.013761231.01	370888.01	3761231.01	0.00E+00	4.66E-06	0.00E+00	0.00E+00	2.36E-05
370898.013761231.01	370898.01	3761231.01	0.00E+00	4.85E-06	0.00E+00	0.00E+00	2.46E-05
370908.013761231.01	370908.01	3761231.01	0.00E+00	5.05E-06	0.00E+00	0.00E+00	2.56E-05
370918.013761233.01	370918.01	3761233.01	0.00E+00	5.27E-06	0.00E+00	0.00E+00	2.67E-05
370828.013761241.01	370828.01	3761241.01	0.00E+00	3.69E-06	0.00E+00	0.00E+00	1.87E-05
370838.013761241.01	370838.01	3761241.01	0.00E+00	3.83E-06	0.00E+00	0.00E+00	1.94E-05
370848.013761241.01	370848.01	3761241.01	0.00E+00	3.97E-06	0.00E+00	0.00E+00	2.01E-05
370858.013761241.01	370858.01	3761241.01	0.00E+00	4.12E-06	0.00E+00	0.00E+00	2.09E-05
370868.013761241.01	370868.01	3761241.01	0.00E+00	4.28E-06	0.00E+00	0.00E+00	2.17E-05
370878.013761241.01	370878.01	3761241.01	0.00E+00	4.44E-06	0.00E+00	0.00E+00	2.25E-05
370888.013761241.01	370888.01	3761241.01	0.00E+00	4.62E-06	0.00E+00	0.00E+00	2.34E-05
370898.013761241.01	370898.01	3761241.01	0.00E+00	4.81E-06	0.00E+00	0.00E+00	2.44E-05
370908.013761241.01	370908.01	3761241.01	0.00E+00	5.01E-06	0.00E+00	0.00E+00	2.54E-05
370918.013761241.01	370918.01	3761241.01	0.00E+00	5.23E-06	0.00E+00	0.00E+00	2.65E-05
370928.013761241.01	370928.01	3761241.01	0.00E+00	5.46E-06	0.00E+00	0.00E+00	2.77E-05
370938.013761241.01	370938.01	3761241.01	0.00E+00	5.70E-06	0.00E+00	0.00E+00	2.89E-05
370818.013761251.01	370818.01	3761251.01	0.00E+00	3.54E-06	0.00E+00	0.00E+00	1.80E-05
370828.013761251.01	370828.01	3761251.01	0.00E+00	3.67E-06	0.00E+00	0.00E+00	1.86E-05
370838.013761251.01	370838.01	3761251.01	0.00E+00	3.80E-06	0.00E+00	0.00E+00	1.92E-05
370848.013761251.01	370848.01	3761251.01	0.00E+00	3.94E-06	0.00E+00	0.00E+00	2.00E-05
370858.013761251.01	370858.01	3761251.01	0.00E+00	4.09E-06	0.00E+00	0.00E+00	2.07E-05
370868.013761251.01	370868.01	3761251.01	0.00E+00	4.24E-06	0.00E+00	0.00E+00	2.15E-05
370878.013761251.01	370878.01	3761251.01	0.00E+00	4.41E-06	0.00E+00	0.00E+00	2.23E-05
370888.013761251.01	370888.01	3761251.01	0.00E+00	4.58E-06	0.00E+00	0.00E+00	2.32E-05
370898.013761251.01	370898.01	3761251.01	0.00E+00	4.77E-06	0.00E+00	0.00E+00	2.42E-05
370908.013761251.01	370908.01	3761251.01	0.00E+00	4.97E-06	0.00E+00	0.00E+00	2.52E-05
370918.013761251.01	370918.01	3761251.01	0.00E+00	5.18E-06	0.00E+00	0.00E+00	2.62E-05
370928.013761251.01	370928.01	3761251.01	0.00E+00	5.41E-06	0.00E+00	0.00E+00	2.74E-05
370936.013761255.01	370936.01	3761255.01	0.00E+00	5.58E-06	0.00E+00	0.00E+00	2.82E-05
370808.013761261.01	370808.01	3761261.01	0.00E+00	3.40E-06	0.00E+00	0.00E+00	1.72E-05
370818.013761261.01	370818.01	3761261.01	0.00E+00	3.52E-06	0.00E+00	0.00E+00	1.78E-05
370828.013761261.01	370828.01	3761261.01	0.00E+00	3.64E-06	0.00E+00	0.00E+00	1.84E-05
370838.013761261.01	370838.01	3761261.01	0.00E+00	3.77E-06	0.00E+00	0.00E+00	1.91E-05
370848.013761261.01	370848.01	3761261.01	0.00E+00	3.91E-06	0.00E+00	0.00E+00	1.98E-05
370858.013761261.01	370858.01	3761261.01	0.00E+00	4.05E-06	0.00E+00	0.00E+00	2.05E-05
370868.013761261.01	370868.01	3761261.01	0.00E+00	4.20E-06	0.00E+00	0.00E+00	2.13E-05
370878.013761261.01	370878.01	3761261.01	0.00E+00	4.37E-06	0.00E+00	0.00E+00	2.21E-05
370888.013761261.01	370888.01	3761261.01	0.00E+00	4.54E-06	0.00E+00	0.00E+00	2.30E-05
370898.013761261.01	370898.01	3761261.01	0.00E+00	4.72E-06	0.00E+00	0.00E+00	2.39E-05
370908.013761261.01	370908.01	3761261.01	0.00E+00	4.92E-06	0.00E+00	0.00E+00	2.49E-05
370918.013761261.01	370918.01	3761261.01	0.00E+00	5.13E-06	0.00E+00	0.00E+00	2.60E-05
370928.013761261.01	370928.01	3761261.01	0.00E+00	5.35E-06	0.00E+00	0.00E+00	2.71E-05
370934.013761261.01	370934.01	3761261.01	0.00E+00	5.49E-06	0.00E+00	0.00E+00	2.78E-05
370798.013761271.01	370798.01	3761271.01	0.00E+00	3.26E-06	0.00E+00	0.00E+00	1.65E-05
370808.013761271.01	370808.01	3761271.01	0.00E+00	3.37E-06	0.00E+00	0.00E+00	1.71E-05
370818.013761271.01	370818.01	3761271.01	0.00E+00	3.49E-06	0.00E+00	0.00E+00	1.77E-05
370828.013761271.01	370828.01	3761271.01	0.00E+00	3.61E-06	0.00E+00	0.00E+00	1.83E-05
370838.013761271.01	370838.01	3761271.01	0.00E+00	3.73E-06	0.00E+00	0.00E+00	1.89E-05
370848.013761271.01	370848.01	3761271.01	0.00E+00	3.87E-06	0.00E+00	0.00E+00	1.96E-05
370858.013761271.01	370858.01	3761271.01	0.00E+00	4.01E-06	0.00E+00	0.00E+00	2.03E-05
370868.013761271.01	370868.01	3761271.01	0.00E+00	4.16E-06	0.00E+00	0.00E+00	2.11E-05
370878.013761271.01	370878.01	3761271.01	0.00E+00	4.32E-06	0.00E+00	0.00E+00	2.19E-05
370888.013761271.01	370888.01	3761271.01	0.00E+00	4.49E-06	0.00E+00	0.00E+00	2.28E-05
370898.013761271.01	370898.01	3761271.01	0.00E+00	4.67E-06	0.00E+00	0.00E+00	2.37E-05
370908.013761271.01	370908.01	3761271.01	0.00E+00	4.87E-06	0.00E+00	0.00E+00	2.47E-05
370917.013761271.01	370917.01	3761271.01	0.00E+00	5.05E-06	0.00E+00	0.00E+00	2.56E-05
370928.013761268.01	370928.01	3761268.01	0.00E+00	5.30E-06	0.00E+00	0.00E+00	2.69E-05
370808.013761281.01	370808.01	3761281.01	0.00E+00	3.34E-06	0.00E+00	0.00E+00	1.69E-05
370818.013761281.01	370818.01	3761281.01	0.00E+00	3.46E-06	0.00E+00	0.00E+00	1.75E-05
370828.013761281.01	370828.01	3761281.01	0.00E+00	3.57E-06	0.00E+00	0.00E+00	1.81E-05
370838.013761281.01	370838.01	3761281.01	0.00E+00	3.70E-06	0.00E+00	0.00E+00	1.87E-05
370848.013761281.01	370848.01	3761281.01	0.00E+00	3.83E-06	0.00E+00	0.00E+00	1.94E-05
370858.013761281.01	370858.01	3761281.01	0.00E+00	3.97E-06	0.00E+00	0.00E+00	2.01E-05
370868.013761281.01	370868.01	3761281.01	0.00E+00	4.12E-06	0.00E+00	0.00E+00	2.09E-05
370878.013761281.01	370878.01	3761281.01	0.00E+00	4.28E-06	0.00E+00	0.00E+00	2.17E-05
370888.013761281.01	370888.01	3761281.01	0.00E+00	4.44E-06	0.00E+00	0.00E+00	2.25E-05
370898.013761281.01	370898.01	3761281.01	0.00E+00	4.62E-06	0.00E+00	0.00E+00	2.34E-05
370908.013761281.01	370908.01	3761281.01	0.00E+00	4.81E-06	0.00E+00	0.00E+00	2.44E-05
370818.013761291.01	370818.01	3761291.01	0.00E+00	3.42E-06	0.00E+00	0.00E+00	1.73E-05
370828.013761291.01	370828.01	3761291.01	0.00E+00	3.54E-06	0.00E+00	0.00E+00	1.79E-05
370838.013761291.01	370838.01	3761291.01	0.00E+00	3.66E-06	0.00E+00	0.00E+00	1.86E-05
370848.013761291.01	370848.01	3761291.01	0.00E+00	3.79E-06	0.00E+00	0.00E+00	1.92E-05
370858.013761291.01	370858.01	3761291.01	0.00E+00	3.93E-06	0.00E+00	0.00E+00	1.99E-05
370868.013761291.01	370868.01	3761291.01	0.00E+00	4.07E-06	0.00E+00	0.00E+00	2.06E-05
370878.013761291.01	370878.01	3761291.01	0.00E+00	4.23E-06	0.00E+00	0.00E+00	2.14E-05
370888.013761291.01	370888.01	3761291.01	0.00E+00	4.39E-06	0.00E+00	0.00E+00	2.22E-05
370898.013761291.01	370898.01	3761291.01	0.00E+00	4.56E-06	0.00E+00	0.00E+00	2.31E-05
370828.013761301.01	370828.01	3761301.01	0.00E+00	3.50E-06	0.00E+00	0.00E+00	1.77E-05
370838.013761301.01	370838.01	3761301.01	0.00E+00	3.62E-06	0.00E+00	0.00E+00	1.84E-05
370848.013761301.01	370848.01	3761301.01	0.00E+00	3.75E-06	0.00E+00	0.00E+00	1.90E-05
370858.013761301.01	370858.01	3761301.01	0.00E+00	3.88E-06	0.00E+00	0.00E+00	1.97E-05
370868.013761301.01	370868.01	3761301.01	0.00E+00	4.03E-06	0.00E+00	0.00E+00	2.04E-05
370878.013761301.01	370878.01	3761301.01	0.00E+00	4.18E-06	0.00E+00	0.00E+00	2.12E-05
370888.013761301.01	370888.01	3761301.01	0.00E+00	4.34E-06	0.00E+00	0.00E+00	2.20E-05
370838.013761311.01	370838.01	3761311.01	0.00E+00	3.58E-06	0.00E+00	0.00E+00	1.81E-05
370848.013761311.01	370848.01	3761311.01	0.00E+00	3.71E-06	0.00E+00	0.00E+00	1.88E-05
370858.013761311.01	370858.01	3761311.01	0.00E+00	3.84E-06	0.00E+00	0.00E+00	1.94E-05
370868.013761311.01	370868.01	3761311.01	0.00E+00	3.98E-06	0.00E+00	0.00E+00	2.01E-05
370878.013761311.01	370878.01	3761311.01	0.00E+00	4.12E-06	0.00E+00	0.00E+00	2.09E-05
370888.013761311.01	370888.01	3761311.01	0.00E+00	4.27E-06	0.00E+00	0.00E+00	2.16E-05
370858.013761321.01	370858.01	3761321.01	0.00E+00	3.79E-06	0.00E+00	0.00E+00	1.92E-05

Unique Identifier	X (UTM)	Y (UTM)	Demolition 2026	Demolition - Hauling 2026	Site Preparation 2026	Grading/Excavation 2026	Grading/Excavation - Hauling 2026
370868.013761321.01	370868.01	3761321.01	0.00E+00	3.92E-06	0.00E+00	0.00E+00	1.99E-05
370878.013761321.01	370878.01	3761321.01	0.00E+00	4.07E-06	0.00E+00	0.00E+00	2.06E-05
370925.013761137.01	370925.01	3761137.01	0.00E+00	5.57E-06	0.00E+00	0.00E+00	2.82E-05
370935.013761137.01	370935.01	3761137.01	0.00E+00	5.83E-06	0.00E+00	0.00E+00	2.95E-05
370945.013761137.01	370945.01	3761137.01	0.00E+00	6.10E-06	0.00E+00	0.00E+00	3.09E-05
370915.013761147.01	370915.01	3761147.01	0.00E+00	5.35E-06	0.00E+00	0.00E+00	2.71E-05
370925.013761147.01	370925.01	3761147.01	0.00E+00	5.59E-06	0.00E+00	0.00E+00	2.83E-05
370935.013761147.01	370935.01	3761147.01	0.00E+00	5.85E-06	0.00E+00	0.00E+00	2.97E-05
370945.013761147.01	370945.01	3761147.01	0.00E+00	6.13E-06	0.00E+00	0.00E+00	3.10E-05
370955.013761147.01	370955.01	3761147.01	0.00E+00	6.42E-06	0.00E+00	0.00E+00	3.25E-05
370965.013761147.01	370965.01	3761147.01	0.00E+00	6.73E-06	0.00E+00	0.00E+00	3.41E-05
370975.013761147.01	370975.01	3761147.01	0.00E+00	7.07E-06	0.00E+00	0.00E+00	3.58E-05
370985.013761147.01	370985.01	3761147.01	0.00E+00	7.43E-06	0.00E+00	0.00E+00	3.76E-05
370895.013761157.01	370895.01	3761157.01	0.00E+00	4.93E-06	0.00E+00	0.00E+00	2.50E-05
370905.013761157.01	370905.01	3761157.01	0.00E+00	5.14E-06	0.00E+00	0.00E+00	2.60E-05
370915.013761157.01	370915.01	3761157.01	0.00E+00	5.36E-06	0.00E+00	0.00E+00	2.72E-05
370925.013761157.01	370925.01	3761157.01	0.00E+00	5.61E-06	0.00E+00	0.00E+00	2.84E-05
370935.013761157.01	370935.01	3761157.01	0.00E+00	5.87E-06	0.00E+00	0.00E+00	2.97E-05
370945.013761157.01	370945.01	3761157.01	0.00E+00	6.14E-06	0.00E+00	0.00E+00	3.11E-05
370955.013761157.01	370955.01	3761157.01	0.00E+00	6.43E-06	0.00E+00	0.00E+00	3.26E-05
370965.013761157.01	370965.01	3761157.01	0.00E+00	6.75E-06	0.00E+00	0.00E+00	3.42E-05
370975.013761157.01	370975.01	3761157.01	0.00E+00	7.08E-06	0.00E+00	0.00E+00	3.59E-05
370985.013761157.01	370985.01	3761157.01	0.00E+00	7.44E-06	0.00E+00	0.00E+00	3.77E-05
370995.013761157.01	370995.01	3761157.01	0.00E+00	7.84E-06	0.00E+00	0.00E+00	3.97E-05
371005.013761157.01	371005.01	3761157.01	0.00E+00	8.25E-06	0.00E+00	0.00E+00	4.18E-05
371015.013761157.01	371015.01	3761157.01	0.00E+00	8.73E-06	0.00E+00	0.00E+00	4.42E-05
371025.013761157.01	371025.01	3761157.01	0.00E+00	9.29E-06	0.00E+00	0.00E+00	4.71E-05
370885.013761167.01	370885.01	3761167.01	0.00E+00	4.73E-06	0.00E+00	0.00E+00	2.39E-05
370895.013761167.01	370895.01	3761167.01	0.00E+00	4.93E-06	0.00E+00	0.00E+00	2.50E-05
370905.013761167.01	370905.01	3761167.01	0.00E+00	5.14E-06	0.00E+00	0.00E+00	2.60E-05
370915.013761167.01	370915.01	3761167.01	0.00E+00	5.37E-06	0.00E+00	0.00E+00	2.72E-05
370925.013761167.01	370925.01	3761167.01	0.00E+00	5.61E-06	0.00E+00	0.00E+00	2.84E-05
370935.013761167.01	370935.01	3761167.01	0.00E+00	5.87E-06	0.00E+00	0.00E+00	2.97E-05
370945.013761167.01	370945.01	3761167.01	0.00E+00	6.15E-06	0.00E+00	0.00E+00	3.11E-05
370955.013761167.01	370955.01	3761167.01	0.00E+00	6.44E-06	0.00E+00	0.00E+00	3.26E-05
370965.013761167.01	370965.01	3761167.01	0.00E+00	6.75E-06	0.00E+00	0.00E+00	3.42E-05
370975.013761167.01	370975.01	3761167.01	0.00E+00	7.09E-06	0.00E+00	0.00E+00	3.59E-05
370985.013761167.01	370985.01	3761167.01	0.00E+00	7.46E-06	0.00E+00	0.00E+00	3.78E-05
370995.013761167.01	370995.01	3761167.01	0.00E+00	7.85E-06	0.00E+00	0.00E+00	3.98E-05
371005.013761167.01	371005.01	3761167.01	0.00E+00	8.28E-06	0.00E+00	0.00E+00	4.19E-05
371015.013761167.01	371015.01	3761167.01	0.00E+00	8.75E-06	0.00E+00	0.00E+00	4.43E-05
371024.013761167.01	371024.01	3761167.01	0.00E+00	9.22E-06	0.00E+00	0.00E+00	4.67E-05
370885.013761177.01	370885.01	3761177.01	0.00E+00	4.72E-06	0.00E+00	0.00E+00	2.39E-05
370895.013761177.01	370895.01	3761177.01	0.00E+00	4.92E-06	0.00E+00	0.00E+00	2.49E-05
370905.013761177.01	370905.01	3761177.01	0.00E+00	5.14E-06	0.00E+00	0.00E+00	2.60E-05
370915.013761177.01	370915.01	3761177.01	0.00E+00	5.36E-06	0.00E+00	0.00E+00	2.72E-05
370925.013761177.01	370925.01	3761177.01	0.00E+00	5.61E-06	0.00E+00	0.00E+00	2.84E-05
370935.013761177.01	370935.01	3761177.01	0.00E+00	5.87E-06	0.00E+00	0.00E+00	2.97E-05
370945.013761177.01	370945.01	3761177.01	0.00E+00	6.14E-06	0.00E+00	0.00E+00	3.11E-05
370955.013761177.01	370955.01	3761177.01	0.00E+00	6.43E-06	0.00E+00	0.00E+00	3.26E-05
370965.013761177.01	370965.01	3761177.01	0.00E+00	6.75E-06	0.00E+00	0.00E+00	3.42E-05
370975.013761177.01	370975.01	3761177.01	0.00E+00	7.09E-06	0.00E+00	0.00E+00	3.59E-05
370985.013761177.01	370985.01	3761177.01	0.00E+00	7.46E-06	0.00E+00	0.00E+00	3.78E-05
370995.013761177.01	370995.01	3761177.01	0.00E+00	7.85E-06	0.00E+00	0.00E+00	3.98E-05
371005.013761177.01	371005.01	3761177.01	0.00E+00	8.28E-06	0.00E+00	0.00E+00	4.20E-05
371015.013761177.01	371015.01	3761177.01	0.00E+00	8.75E-06	0.00E+00	0.00E+00	4.43E-05
371022.013761177.01	371022.01	3761177.01	0.00E+00	9.10E-06	0.00E+00	0.00E+00	4.61E-05
370935.013761187.01	370935.01	3761187.01	0.00E+00	5.85E-06	0.00E+00	0.00E+00	2.96E-05
370945.013761187.01	370945.01	3761187.01	0.00E+00	6.12E-06	0.00E+00	0.00E+00	3.10E-05
370955.013761187.01	370955.01	3761187.01	0.00E+00	6.41E-06	0.00E+00	0.00E+00	3.25E-05
370965.013761187.01	370965.01	3761187.01	0.00E+00	6.73E-06	0.00E+00	0.00E+00	3.41E-05
370975.013761187.01	370975.01	3761187.01	0.00E+00	7.07E-06	0.00E+00	0.00E+00	3.58E-05
370985.013761187.01	370985.01	3761187.01	0.00E+00	7.44E-06	0.00E+00	0.00E+00	3.77E-05
370995.013761187.01	370995.01	3761187.01	0.00E+00	7.83E-06	0.00E+00	0.00E+00	3.97E-05
371005.013761187.01	371005.01	3761187.01	0.00E+00	8.26E-06	0.00E+00	0.00E+00	4.19E-05
371015.013761187.01	371015.01	3761187.01	0.00E+00	8.73E-06	0.00E+00	0.00E+00	4.42E-05
371020.013761187.01	371020.01	3761187.01	0.00E+00	8.98E-06	0.00E+00	0.00E+00	4.55E-05
370985.013761197.01	370985.01	3761197.01	0.00E+00	7.41E-06	0.00E+00	0.00E+00	3.75E-05
370995.013761197.01	370995.01	3761197.01	0.00E+00	7.80E-06	0.00E+00	0.00E+00	3.95E-05
371005.013761197.01	371005.01	3761197.01	0.00E+00	8.23E-06	0.00E+00	0.00E+00	4.17E-05
371015.013761197.01	371015.01	3761197.01	0.00E+00	8.69E-06	0.00E+00	0.00E+00	4.40E-05
371015.013761204.01	371015.01	3761204.01	0.00E+00	8.66E-06	0.00E+00	0.00E+00	4.39E-05
371022.013761053.01	371022.01	3761053.01	0.00E+00	7.88E-06	0.00E+00	0.00E+00	3.99E-05
371032.013761055.01	371032.01	3761055.01	0.00E+00	8.30E-06	0.00E+00	0.00E+00	4.21E-05
371012.013761063.01	371012.01	3761063.01	0.00E+00	7.67E-06	0.00E+00	0.00E+00	3.89E-05
371022.013761063.01	371022.01	3761063.01	0.00E+00	8.05E-06	0.00E+00	0.00E+00	4.08E-05
371032.013761063.01	371032.01	3761063.01	0.00E+00	8.45E-06	0.00E+00	0.00E+00	4.28E-05
371042.013761063.01	371042.01	3761063.01	0.00E+00	8.88E-06	0.00E+00	0.00E+00	4.50E-05
371021.013761073.01	371021.01	3761073.01	0.00E+00	8.18E-06	0.00E+00	0.00E+00	4.14E-05
371032.013761073.01	371032.01	3761073.01	0.00E+00	8.63E-06	0.00E+00	0.00E+00	4.37E-05
371042.013761073.01	371042.01	3761073.01	0.00E+00	9.08E-06	0.00E+00	0.00E+00	4.60E-05
371052.013761073.01	371052.01	3761073.01	0.00E+00	9.57E-06	0.00E+00	0.00E+00	4.85E-05
371062.013761073.01	371062.01	3761073.01	0.00E+00	1.01E-05	0.00E+00	0.00E+00	5.12E-05
371072.013761076.01	371072.01	3761076.01	0.00E+00	1.07E-05	0.00E+00	0.00E+00	5.44E-05
371002.013761083.01	371002.01	3761083.01	0.00E+00	7.58E-06	0.00E+00	0.00E+00	3.84E-05
371012.013761086.01	371012.01	3761086.01	0.00E+00	8.00E-06	0.00E+00	0.00E+00	4.05E-05
371016.013761083.01	371016.01	3761083.01	0.00E+00	8.12E-06	0.00E+00	0.00E+00	4.12E-05
371052.013761083.01	371052.01	3761083.01	0.00E+00	9.78E-06	0.00E+00	0.00E+00	4.96E-05
371062.013761083.01	371062.01	3761083.01	0.00E+00	1.03E-05	0.00E+00	0.00E+00	5.24E-05
371072.013761083.01	371072.01	3761083.01	0.00E+00	1.09E-05	0.00E+00	0.00E+00	5.54E-05
371082.013761083.01	371082.01	3761083.01	0.00E+00	1.16E-05	0.00E+00	0.00E+00	5.87E-05
370982.013761093.01	370982.01	3761093.01	0.00E+00	6.99E-06	0.00E+00	0.00E+00	3.54E-05
370992.013761093.01	370992.01	3761093.01	0.00E+00	7.33E-06	0.00E+00	0.00E+00	3.72E-05
371002.013761093.01	371002.01	3761093.01	0.00E+00	7.70E-06	0.00E+00	0.00E+00	3.90E-05
371012.013761093.01	371012.01	3761093.01	0.00E+00	8.09E-06	0.00E+00	0.00E+00	4.10E-05
371022.013761093.01	371022.01	3761093.01	0.00E+00	8.52E-06	0.00E+00	0.00E+00	4.32E-05
371032.013761096.01	371032.01	3761096.01	0.00E+00	9.02E-06	0.00E+00	0.00E+00	4.57E-05
371062.013761092.01	371062.01	3761092.01	0.00E+00	1.05E-05	0.00E+00	0.00E+00	5.34E-05
371072.013761093.01	371072.01	3761093.01	0.00E+00	1.12E-05	0.00E+00	0.00E+00	5.67E-05
371077.013761093.01	371077.01	3761093.01	0.00E+00	1.15E-05	0.00E+00	0.00E+00	5.84E-05
370982.013761103.01	370982.01	3761103.01	0.00E+00	7.08E-06	0.00E+00	0.00E+00	3.59E-05
370992.013761103.01	370992.01	3761103.01	0.00E+00	7.43E-06	0.00E+00	0.00E+00	3.76E-05
371002.013761103.01	371002.01	3761103.01	0.00E+00	7.80E-06	0.00E+00	0.00E+00	3.95E-05
371012.013761103.01	371012.01	3761103.01	0.00E+00	8.21E-06	0.00E+00	0.00E+00	4.16E-05
371022.013761103.01	371022.01	3761103.01	0.00E+00	8.65E-06	0.00E+00	0.00E+00	4.38E-05
371032.013761103.01	371032.01	3761103.01	0.00E+00	9.12E-06	0.00E+00	0.00E+00	4.62E-05
371037.013761103.01	371037.01	3761103.01	0.00E+00	9.37E-06	0.00E+00	0.00E+00	4.75E-05
370972.013761113.01	370972.01	3761113.01	0.00E+00	6.81E-06	0.00E+00	0.00E+00	3.45E-05
370982.013761113.01	370982.01	3761113.01	0.00E+00	7.15E-06	0.00E+00	0.00E+00	3.62E-05
370992.013761113.01	370992.01	3761113.01	0.00E+00	7.51E-06	0.00E+00	0.00E+00	3.80E-05
371002.013761113.01	371002.01	3761113.01	0.00E+00	7.90E-06	0.00E+00	0.00E+00	4.00E-05
371012.013761113.01	371012.01	3761113.01	0.00E+00	8.31E-06	0.00E+00	0.00E+00	4.21E-05
371022.013761113.01	371022.01	3761113.01	0.00E+00	8.77E-06	0.00E+00	0.00E+00	4.44E-05
371032.013761113.01	371032.01	3761113.01	0.00E+00	9.25E-06	0.00E+00	0.00E+00	4.69E-05
370972.013761121.01	370972.01	3761121.01	0.00E+00	6.86E-06	0.00E+00	0.00E+00	3.48E-05
370982.013761123.01	370982.01	3761123.01	0.00E+00	7.21E-06	0.00E+00	0.00E+00	3.65E-05
370992.013761123.01	370992.01	3761123.01	0.00E+00	7.58E-06	0.00E+00	0.00E+00	3.84E-05
371002.013761123.01	371002.01	3761123.01	0.00E+00	7.98E-06	0.00E+00	0.00E+00	4.04E-05
371012.013761123.01	371012.01	3761123.01	0.00E+00	8.40E-06	0.00E+00	0.00E+00	4.26E-05
371022.013761123.01	371022.01	3761123.01	0.00E+00	8.87E-06	0.00E+00	0.00E+00	4.49E-05
371028.013761123.01	371028.01	3761123.01	0.00E+00	9.16E-06	0.00E+00	0.00E+00	4.64E-05
370992.013761133.01	370992.01	3761133.01	0.00E+00	7.64E-06	0.00E+00	0.00E+00	3.87E-05
371002.013761133.01	371002.01	3761133.01	0.00E+00	8.04E-06	0.00E+00	0.00E+00	4.07E-05
371012.013761133.01	371012.01	3761133.01	0.00E+00	8.47E-06	0.00E+00	0.00E+00	4.29E-05
371022.013761133.01	371022.01	3761133.01	0.00E+00	8.95E-06	0.00E+00	0.00E+00	4.54E-05
371012.013761143.01	371012.01	3761143.01	0.00E+00	8.50E-06	0.00E+00	0.00E+00	4.31E-05
371124.013760975.01	371124.01	3760975.01	0.00E+00	9.73E-06	0.00E+00	0.00E+00	4.93E-05
371114.013760983.01	371114.01	3760983.01	0.00E+00	9.64E-06	0.00E+00	0.00E+00	4.88E-05
371124.013760983.01	371124.01	3760983.01	0.00E+00	1.01E-05	0.00E+00	0.00E+00	5.10E-05
371134.013760983.01	371134.01	3760983.01	0.00E+00	1.05E-05	0.00E+00	0.00E+00	5.33E-05

Unique Identifier	X (UTM)	Y (UTM)	Demolition 2026	Demolition - Hauling 2026	Site Preparation 2026	Grading/Excavation 2026	Grading/Excavation - Hauling 2026
371104.013760993.01	371104.01	3760993.01	0.00E+00	9.62E-06	0.00E+00	0.00E+00	4.88E-05
371114.013760993.01	371114.01	3760993.01	0.00E+00	1.01E-05	0.00E+00	0.00E+00	5.09E-05
371124.013760993.01	371124.01	3760993.01	0.00E+00	1.05E-05	0.00E+00	0.00E+00	5.33E-05
371130.013760993.01	371130.01	3760993.01	0.00E+00	1.08E-05	0.00E+00	0.00E+00	5.47E-05
371074.013761003.01	371074.01	3761003.01	0.00E+00	8.73E-06	0.00E+00	0.00E+00	4.42E-05
371104.013761003.01	371104.01	3761003.01	0.00E+00	1.00E-05	0.00E+00	0.00E+00	5.07E-05
371114.013761003.01	371114.01	3761003.01	0.00E+00	1.05E-05	0.00E+00	0.00E+00	5.31E-05
371124.013761003.01	371124.01	3761003.01	0.00E+00	1.10E-05	0.00E+00	0.00E+00	5.56E-05
371064.013761013.01	371064.01	3761013.01	0.00E+00	8.64E-06	0.00E+00	0.00E+00	4.38E-05
371074.013761013.01	371074.01	3761013.01	0.00E+00	9.04E-06	0.00E+00	0.00E+00	4.58E-05
371084.013761013.01	371084.01	3761013.01	0.00E+00	9.47E-06	0.00E+00	0.00E+00	4.80E-05
371094.013761013.01	371094.01	3761013.01	0.00E+00	9.92E-06	0.00E+00	0.00E+00	5.03E-05
371104.013761013.01	371104.01	3761013.01	0.00E+00	1.04E-05	0.00E+00	0.00E+00	5.27E-05
371114.013761013.01	371114.01	3761013.01	0.00E+00	1.09E-05	0.00E+00	0.00E+00	5.53E-05
371124.013761013.01	371124.01	3761013.01	0.00E+00	1.14E-05	0.00E+00	0.00E+00	5.80E-05
371074.013761023.01	371074.01	3761023.01	0.00E+00	9.34E-06	0.00E+00	0.00E+00	4.73E-05
371084.013761023.01	371084.01	3761023.01	0.00E+00	9.81E-06	0.00E+00	0.00E+00	4.97E-05
371094.013761023.01	371094.01	3761023.01	0.00E+00	1.03E-05	0.00E+00	0.00E+00	5.21E-05
371104.013761023.01	371104.01	3761023.01	0.00E+00	1.08E-05	0.00E+00	0.00E+00	5.47E-05
371114.013761023.01	371114.01	3761023.01	0.00E+00	1.13E-05	0.00E+00	0.00E+00	5.75E-05
371124.013761023.01	371124.01	3761023.01	0.00E+00	1.19E-05	0.00E+00	0.00E+00	6.05E-05
371134.013761023.01	371134.01	3761023.01	0.00E+00	1.25E-05	0.00E+00	0.00E+00	6.36E-05
371084.013761032.01	371084.01	3761032.01	0.00E+00	1.01E-05	0.00E+00	0.00E+00	5.12E-05
371094.013761033.01	371094.01	3761033.01	0.00E+00	1.06E-05	0.00E+00	0.00E+00	5.39E-05
371104.013761033.01	371104.01	3761033.01	0.00E+00	1.12E-05	0.00E+00	0.00E+00	5.68E-05
371114.013761033.01	371114.01	3761033.01	0.00E+00	1.18E-05	0.00E+00	0.00E+00	5.98E-05
371124.013761033.01	371124.01	3761033.01	0.00E+00	1.24E-05	0.00E+00	0.00E+00	6.30E-05
371131.013761033.01	371131.01	3761033.01	0.00E+00	1.29E-05	0.00E+00	0.00E+00	6.54E-05
371094.013761043.01	371094.01	3761043.01	0.00E+00	1.10E-05	0.00E+00	0.00E+00	5.59E-05
371104.013761043.01	371104.01	3761043.01	0.00E+00	1.16E-05	0.00E+00	0.00E+00	5.89E-05
371114.013761043.01	371114.01	3761043.01	0.00E+00	1.23E-05	0.00E+00	0.00E+00	6.21E-05
371124.013761039.01	371124.01	3761039.01	0.00E+00	1.27E-05	0.00E+00	0.00E+00	6.46E-05
371094.013761053.01	371094.01	3761053.01	0.00E+00	1.14E-05	0.00E+00	0.00E+00	5.78E-05
371104.013761053.01	371104.01	3761053.01	0.00E+00	1.20E-05	0.00E+00	0.00E+00	6.10E-05
371112.013761053.01	371112.01	3761053.01	0.00E+00	1.26E-05	0.00E+00	0.00E+00	6.38E-05
371094.013761063.01	371094.01	3761063.01	0.00E+00	1.18E-05	0.00E+00	0.00E+00	5.96E-05
371104.013761063.01	371104.01	3761063.01	0.00E+00	1.25E-05	0.00E+00	0.00E+00	6.31E-05
371104.013761068.01	371104.01	3761068.01	0.00E+00	1.27E-05	0.00E+00	0.00E+00	6.42E-05
371125.013760837.01	371125.01	3760837.01	0.00E+00	5.52E-06	0.00E+00	0.00E+00	2.80E-05
371135.013760837.01	371135.01	3760837.01	0.00E+00	5.65E-06	0.00E+00	0.00E+00	2.86E-05
371145.013760837.01	371145.01	3760837.01	0.00E+00	5.79E-06	0.00E+00	0.00E+00	2.93E-05
371155.013760837.01	371155.01	3760837.01	0.00E+00	5.92E-06	0.00E+00	0.00E+00	3.00E-05
371125.013760847.01	371125.01	3760847.01	0.00E+00	5.74E-06	0.00E+00	0.00E+00	2.91E-05
371135.013760847.01	371135.01	3760847.01	0.00E+00	5.88E-06	0.00E+00	0.00E+00	2.98E-05
371145.013760847.01	371145.01	3760847.01	0.00E+00	6.03E-06	0.00E+00	0.00E+00	3.05E-05
371155.013760847.01	371155.01	3760847.01	0.00E+00	6.17E-06	0.00E+00	0.00E+00	3.13E-05
371125.013760852.01	371125.01	3760852.01	0.00E+00	5.85E-06	0.00E+00	0.00E+00	2.96E-05
371145.013760852.01	371145.01	3760852.01	0.00E+00	6.15E-06	0.00E+00	0.00E+00	3.12E-05
371155.013760857.01	371155.01	3760857.01	0.00E+00	6.43E-06	0.00E+00	0.00E+00	3.26E-05
371065.013760867.01	371065.01	3760867.01	0.00E+00	5.27E-06	0.00E+00	0.00E+00	2.67E-05
371075.013760867.01	371075.01	3760867.01	0.00E+00	5.42E-06	0.00E+00	0.00E+00	2.74E-05
371085.013760867.01	371085.01	3760867.01	0.00E+00	5.56E-06	0.00E+00	0.00E+00	2.82E-05
371095.013760867.01	371095.01	3760867.01	0.00E+00	5.72E-06	0.00E+00	0.00E+00	2.90E-05
371105.013760867.01	371105.01	3760867.01	0.00E+00	5.88E-06	0.00E+00	0.00E+00	2.98E-05
371113.013760867.01	371113.01	3760867.01	0.00E+00	6.00E-06	0.00E+00	0.00E+00	3.04E-05
371065.013760877.01	371065.01	3760877.01	0.00E+00	5.45E-06	0.00E+00	0.00E+00	2.76E-05
371075.013760877.01	371075.01	3760877.01	0.00E+00	5.61E-06	0.00E+00	0.00E+00	2.84E-05
371085.013760877.01	371085.01	3760877.01	0.00E+00	5.77E-06	0.00E+00	0.00E+00	2.92E-05
371095.013760877.01	371095.01	3760877.01	0.00E+00	5.94E-06	0.00E+00	0.00E+00	3.01E-05
371105.013760877.01	371105.01	3760877.01	0.00E+00	6.11E-06	0.00E+00	0.00E+00	3.09E-05
371065.013760887.01	371065.01	3760887.01	0.00E+00	5.64E-06	0.00E+00	0.00E+00	2.86E-05
371075.013760887.01	371075.01	3760887.01	0.00E+00	5.81E-06	0.00E+00	0.00E+00	2.95E-05
371084.013760887.01	371084.01	3760887.01	0.00E+00	5.97E-06	0.00E+00	0.00E+00	3.02E-05
371095.013760882.01	371095.01	3760882.01	0.00E+00	6.05E-06	0.00E+00	0.00E+00	3.06E-05
371105.013760882.01	371105.01	3760882.01	0.00E+00	6.22E-06	0.00E+00	0.00E+00	3.15E-05
371065.013760897.01	371065.01	3760897.01	0.00E+00	5.84E-06	0.00E+00	0.00E+00	2.96E-05
371075.013760897.01	371075.01	3760897.01	0.00E+00	6.02E-06	0.00E+00	0.00E+00	3.05E-05
371082.013760897.01	371082.01	3760897.01	0.00E+00	6.15E-06	0.00E+00	0.00E+00	3.12E-05
371125.013760900.01	371125.01	3760900.01	0.00E+00	7.09E-06	0.00E+00	0.00E+00	3.59E-05
371065.013760907.01	371065.01	3760907.01	0.00E+00	6.04E-06	0.00E+00	0.00E+00	3.06E-05
371075.013760907.01	371075.01	3760907.01	0.00E+00	6.24E-06	0.00E+00	0.00E+00	3.16E-05
371082.013760906.01	371082.01	3760906.01	0.00E+00	6.35E-06	0.00E+00	0.00E+00	3.22E-05
371115.013760907.01	371115.01	3760907.01	0.00E+00	7.08E-06	0.00E+00	0.00E+00	3.59E-05
371125.013760907.01	371125.01	3760907.01	0.00E+00	7.30E-06	0.00E+00	0.00E+00	3.70E-05
371131.013760903.01	371131.01	3760903.01	0.00E+00	7.32E-06	0.00E+00	0.00E+00	3.71E-05
371065.013760917.01	371065.01	3760917.01	0.00E+00	6.26E-06	0.00E+00	0.00E+00	3.17E-05
371095.013760917.01	371095.01	3760917.01	0.00E+00	6.90E-06	0.00E+00	0.00E+00	3.50E-05
371105.013760917.01	371105.01	3760917.01	0.00E+00	7.13E-06	0.00E+00	0.00E+00	3.61E-05
371115.013760917.01	371115.01	3760917.01	0.00E+00	7.36E-06	0.00E+00	0.00E+00	3.73E-05
371125.013760912.01	371125.01	3760912.01	0.00E+00	7.45E-06	0.00E+00	0.00E+00	3.78E-05
371067.013760927.01	371067.01	3760927.01	0.00E+00	6.52E-06	0.00E+00	0.00E+00	3.30E-05
371075.013760927.01	371075.01	3760927.01	0.00E+00	6.70E-06	0.00E+00	0.00E+00	3.40E-05
371085.013760927.01	371085.01	3760927.01	0.00E+00	6.94E-06	0.00E+00	0.00E+00	3.51E-05
371095.013760927.01	371095.01	3760927.01	0.00E+00	7.17E-06	0.00E+00	0.00E+00	3.63E-05
371105.013760923.01	371105.01	3760923.01	0.00E+00	7.30E-06	0.00E+00	0.00E+00	3.70E-05
371067.013760937.01	371067.01	3760937.01	0.00E+00	6.75E-06	0.00E+00	0.00E+00	3.42E-05
371075.013760937.01	371075.01	3760937.01	0.00E+00	6.94E-06	0.00E+00	0.00E+00	3.52E-05
371085.013760935.01	371085.01	3760935.01	0.00E+00	7.14E-06	0.00E+00	0.00E+00	3.62E-05
371075.013760941.01	371075.01	3760941.01	0.00E+00	7.04E-06	0.00E+00	0.00E+00	3.57E-05
371082.013760792.01	371082.01	3760792.01	0.00E+00	4.28E-06	0.00E+00	0.00E+00	2.17E-05
371092.013760792.01	371092.01	3760792.01	0.00E+00	4.37E-06	0.00E+00	0.00E+00	2.22E-05
371102.013760792.01	371102.01	3760792.01	0.00E+00	4.47E-06	0.00E+00	0.00E+00	2.26E-05
371112.013760792.01	371112.01	3760792.01	0.00E+00	4.56E-06	0.00E+00	0.00E+00	2.31E-05
371122.013760792.01	371122.01	3760792.01	0.00E+00	4.65E-06	0.00E+00	0.00E+00	2.36E-05
371132.013760792.01	371132.01	3760792.01	0.00E+00	4.75E-06	0.00E+00	0.00E+00	2.41E-05
371142.013760792.01	371142.01	3760792.01	0.00E+00	4.84E-06	0.00E+00	0.00E+00	2.45E-05
371152.013760792.01	371152.01	3760792.01	0.00E+00	4.94E-06	0.00E+00	0.00E+00	2.50E-05
371162.013760792.01	371162.01	3760792.01	0.00E+00	5.03E-06	0.00E+00	0.00E+00	2.55E-05
371082.013760802.01	371082.01	3760802.01	0.00E+00	4.42E-06	0.00E+00	0.00E+00	2.24E-05
371092.013760802.01	371092.01	3760802.01	0.00E+00	4.52E-06	0.00E+00	0.00E+00	2.29E-05
371102.013760802.01	371102.01	3760802.01	0.00E+00	4.62E-06	0.00E+00	0.00E+00	2.34E-05
371112.013760802.01	371112.01	3760802.01	0.00E+00	4.72E-06	0.00E+00	0.00E+00	2.39E-05
371122.013760802.01	371122.01	3760802.01	0.00E+00	4.82E-06	0.00E+00	0.00E+00	2.44E-05
371132.013760802.01	371132.01	3760802.01	0.00E+00	4.93E-06	0.00E+00	0.00E+00	2.50E-05
371142.013760802.01	371142.01	3760802.01	0.00E+00	5.03E-06	0.00E+00	0.00E+00	2.55E-05
371152.013760802.01	371152.01	3760802.01	0.00E+00	5.13E-06	0.00E+00	0.00E+00	2.60E-05
371162.013760802.01	371162.01	3760802.01	0.00E+00	5.23E-06	0.00E+00	0.00E+00	2.65E-05
371087.013760735.01	371087.01	3760735.01	0.00E+00	3.62E-06	0.00E+00	0.00E+00	1.84E-05
371097.013760735.01	371097.01	3760735.01	0.00E+00	3.69E-06	0.00E+00	0.00E+00	1.87E-05
371107.013760735.01	371107.01	3760735.01	0.00E+00	3.75E-06	0.00E+00	0.00E+00	1.90E-05
371117.013760735.01	371117.01	3760735.01	0.00E+00	3.82E-06	0.00E+00	0.00E+00	1.93E-05
371127.013760735.01	371127.01	3760735.01	0.00E+00	3.88E-06	0.00E+00	0.00E+00	1.97E-05
371137.013760735.01	371137.01	3760735.01	0.00E+00	3.95E-06	0.00E+00	0.00E+00	2.00E-05
371147.013760735.01	371147.01	3760735.01	0.00E+00	4.01E-06	0.00E+00	0.00E+00	2.03E-05
371157.013760735.01	371157.01	3760735.01	0.00E+00	4.07E-06	0.00E+00	0.00E+00	2.06E-05
371087.013760745.01	371087.01	3760745.01	0.00E+00	3.74E-06	0.00E+00	0.00E+00	1.89E-05
371097.013760745.01	371097.01	3760745.01	0.00E+00	3.81E-06	0.00E+00	0.00E+00	1.93E-05
371107.013760745.01	371107.01	3760745.01	0.00E+00	3.88E-06	0.00E+00	0.00E+00	1.96E-05
371117.013760745.01	371117.01	3760745.01	0.00E+00	3.95E-06	0.00E+00	0.00E+00	2.00E-05
371127.013760745.01	371127.01	3760745.01	0.00E+00	4.01E-06	0.00E+00	0.00E+00	2.03E-05
371137.013760745.01	371137.01	3760745.01	0.00E+00	4.08E-06	0.00E+00	0.00E+00	2.07E-05
371147.013760745.01	371147.01	3760745.01	0.00E+00	4.15E-06	0.00E+00	0.00E+00	2.10E-05
371157.013760745.01	371157.01	3760745.01	0.00E+00	4.22E-06	0.00E+00	0.00E+00	2.14E-05
371167.013760745.01	371167.01	3760745.01	0.00E+00	4.29E-06	0.00E+00	0.00E+00	2.17E-05
371087.013760755.01	371087.01	3760755.01	0.00E+00	3.86E-06	0.00E+00	0.00E+00	1.96E-05
371097.013760755.01	371097.01	3760755.01	0.00E+00	3.93E-06	0.00E+00	0.00E+00	1.99E-05
371107.013760755.01	371107.01	3760755.01	0.00E+00	4.01E-06	0.00E+00	0.00E+00	2.03E-05
371117.013760755.01	371117.01	3760755.01	0.00E+00	4.08E-06	0.00E+00	0.00E+00	2.07E-05
371127.013760755.01	371127.01	3760755.01	0.00E+00	4.15E-06	0.00E+00	0.00E+00	2.10E-05
371137.013760755.01	371137.01	3760755.01	0.00E+00	4.23E-06	0.00E+00	0.00E+00	2.14E-05

Unique Identifier	X (UTM)	Y (UTM)	Demolition 2026	Demolition - Hauling 2026	Site Preparation 2026	Grading/Excavation 2026	Grading/Excavation - Hauling 2026
371147.013760755.01	371147.01	3760755.01	0.00E+00	4.30E-06	0.00E+00	0.00E+00	2.18E-05
371157.013760755.01	371157.01	3760755.01	0.00E+00	4.37E-06	0.00E+00	0.00E+00	2.22E-05
371167.013760750.01	371167.01	3760750.01	0.00E+00	4.37E-06	0.00E+00	0.00E+00	2.21E-05
371540.013760439.01	371540.01	3760439.01	0.00E+00	1.80E-06	0.00E+00	0.00E+00	9.12E-06
371550.013760439.01	371550.01	3760439.01	0.00E+00	1.79E-06	0.00E+00	0.00E+00	9.05E-06
371540.013760449.01	371540.01	3760449.01	0.00E+00	1.84E-06	0.00E+00	0.00E+00	9.34E-06
371550.013760449.01	371550.01	3760449.01	0.00E+00	1.83E-06	0.00E+00	0.00E+00	9.26E-06
371560.013760449.01	371560.01	3760449.01	0.00E+00	1.81E-06	0.00E+00	0.00E+00	9.18E-06
371570.013760449.01	371570.01	3760449.01	0.00E+00	1.80E-06	0.00E+00	0.00E+00	9.10E-06
371530.013760459.01	371530.01	3760459.01	0.00E+00	1.90E-06	0.00E+00	0.00E+00	9.62E-06
371540.013760459.01	371540.01	3760459.01	0.00E+00	1.89E-06	0.00E+00	0.00E+00	9.56E-06
371550.013760459.01	371550.01	3760459.01	0.00E+00	1.87E-06	0.00E+00	0.00E+00	9.49E-06
371560.013760459.01	371560.01	3760459.01	0.00E+00	1.86E-06	0.00E+00	0.00E+00	9.41E-06
371570.013760459.01	371570.01	3760459.01	0.00E+00	1.84E-06	0.00E+00	0.00E+00	9.32E-06
371580.013760459.01	371580.01	3760459.01	0.00E+00	1.82E-06	0.00E+00	0.00E+00	9.23E-06
371590.013760459.01	371590.01	3760459.01	0.00E+00	1.81E-06	0.00E+00	0.00E+00	9.15E-06
371600.013760459.01	371600.01	3760459.01	0.00E+00	1.79E-06	0.00E+00	0.00E+00	9.07E-06
371530.013760469.01	371530.01	3760469.01	0.00E+00	1.95E-06	0.00E+00	0.00E+00	9.86E-06
371540.013760469.01	371540.01	3760469.01	0.00E+00	1.93E-06	0.00E+00	0.00E+00	9.79E-06
371550.013760469.01	371550.01	3760469.01	0.00E+00	1.92E-06	0.00E+00	0.00E+00	9.72E-06
371560.013760469.01	371560.01	3760469.01	0.00E+00	1.90E-06	0.00E+00	0.00E+00	9.64E-06
371570.013760469.01	371570.01	3760469.01	0.00E+00	1.88E-06	0.00E+00	0.00E+00	9.55E-06
371580.013760469.01	371580.01	3760469.01	0.00E+00	1.87E-06	0.00E+00	0.00E+00	9.45E-06
371590.013760469.01	371590.01	3760469.01	0.00E+00	1.85E-06	0.00E+00	0.00E+00	9.36E-06
371510.013760479.01	371510.01	3760479.01	0.00E+00	2.02E-06	0.00E+00	0.00E+00	1.02E-05
371520.013760479.01	371520.01	3760479.01	0.00E+00	2.01E-06	0.00E+00	0.00E+00	1.02E-05
371530.013760479.01	371530.01	3760479.01	0.00E+00	2.00E-06	0.00E+00	0.00E+00	1.01E-05
371540.013760479.01	371540.01	3760479.01	0.00E+00	1.98E-06	0.00E+00	0.00E+00	1.00E-05
371550.013760479.01	371550.01	3760479.01	0.00E+00	1.97E-06	0.00E+00	0.00E+00	9.96E-06
371560.013760479.01	371560.01	3760479.01	0.00E+00	1.95E-06	0.00E+00	0.00E+00	9.87E-06
371570.013760479.01	371570.01	3760479.01	0.00E+00	1.93E-06	0.00E+00	0.00E+00	9.78E-06
371580.013760479.01	371580.01	3760479.01	0.00E+00	1.91E-06	0.00E+00	0.00E+00	9.68E-06
371590.013760479.01	371590.01	3760479.01	0.00E+00	1.89E-06	0.00E+00	0.00E+00	9.59E-06
371510.013760489.01	371510.01	3760489.01	0.00E+00	2.07E-06	0.00E+00	0.00E+00	1.05E-05
371520.013760489.01	371520.01	3760489.01	0.00E+00	2.06E-06	0.00E+00	0.00E+00	1.04E-05
371530.013760489.01	371530.01	3760489.01	0.00E+00	2.05E-06	0.00E+00	0.00E+00	1.04E-05
371540.013760489.01	371540.01	3760489.01	0.00E+00	2.03E-06	0.00E+00	0.00E+00	1.03E-05
371550.013760489.01	371550.01	3760489.01	0.00E+00	2.01E-06	0.00E+00	0.00E+00	1.02E-05
371560.013760489.01	371560.01	3760489.01	0.00E+00	2.00E-06	0.00E+00	0.00E+00	1.01E-05
371570.013760489.01	371570.01	3760489.01	0.00E+00	1.98E-06	0.00E+00	0.00E+00	1.00E-05
371580.013760489.01	371580.01	3760489.01	0.00E+00	1.96E-06	0.00E+00	0.00E+00	9.92E-06
371590.013760489.01	371590.01	3760489.01	0.00E+00	1.94E-06	0.00E+00	0.00E+00	9.82E-06
371510.013760499.01	371510.01	3760499.01	0.00E+00	2.13E-06	0.00E+00	0.00E+00	1.08E-05
371520.013760499.01	371520.01	3760499.01	0.00E+00	2.11E-06	0.00E+00	0.00E+00	1.07E-05
371530.013760499.01	371530.01	3760499.01	0.00E+00	2.10E-06	0.00E+00	0.00E+00	1.06E-05
371540.013760499.01	371540.01	3760499.01	0.00E+00	2.08E-06	0.00E+00	0.00E+00	1.05E-05
371550.013760499.01	371550.01	3760499.01	0.00E+00	2.06E-06	0.00E+00	0.00E+00	1.05E-05
371560.013760499.01	371560.01	3760499.01	0.00E+00	2.05E-06	0.00E+00	0.00E+00	1.04E-05
371570.013760499.01	371570.01	3760499.01	0.00E+00	2.03E-06	0.00E+00	0.00E+00	1.03E-05
371580.013760499.01	371580.01	3760499.01	0.00E+00	2.00E-06	0.00E+00	0.00E+00	1.02E-05
371510.013760509.01	371510.01	3760509.01	0.00E+00	2.18E-06	0.00E+00	0.00E+00	1.11E-05
371520.013760509.01	371520.01	3760509.01	0.00E+00	2.17E-06	0.00E+00	0.00E+00	1.10E-05
371530.013760509.01	371530.01	3760509.01	0.00E+00	2.15E-06	0.00E+00	0.00E+00	1.09E-05
371540.013760509.01	371540.01	3760509.01	0.00E+00	2.13E-06	0.00E+00	0.00E+00	1.08E-05
371550.013760509.01	371550.01	3760509.01	0.00E+00	2.12E-06	0.00E+00	0.00E+00	1.07E-05
371560.013760509.01	371560.01	3760509.01	0.00E+00	2.10E-06	0.00E+00	0.00E+00	1.06E-05
371570.013760509.01	371570.01	3760509.01	0.00E+00	2.07E-06	0.00E+00	0.00E+00	1.05E-05
371580.013760509.01	371580.01	3760509.01	0.00E+00	2.05E-06	0.00E+00	0.00E+00	1.04E-05
371490.013760519.01	371490.01	3760519.01	0.00E+00	2.27E-06	0.00E+00	0.00E+00	1.15E-05
371510.013760519.01	371510.01	3760519.01	0.00E+00	2.24E-06	0.00E+00	0.00E+00	1.14E-05
371520.013760519.01	371520.01	3760519.01	0.00E+00	2.23E-06	0.00E+00	0.00E+00	1.13E-05
371530.013760519.01	371530.01	3760519.01	0.00E+00	2.21E-06	0.00E+00	0.00E+00	1.12E-05
371540.013760519.01	371540.01	3760519.01	0.00E+00	2.19E-06	0.00E+00	0.00E+00	1.11E-05
371550.013760519.01	371550.01	3760519.01	0.00E+00	2.17E-06	0.00E+00	0.00E+00	1.10E-05
371560.013760519.01	371560.01	3760519.01	0.00E+00	2.15E-06	0.00E+00	0.00E+00	1.09E-05
371570.013760519.01	371570.01	3760519.01	0.00E+00	2.13E-06	0.00E+00	0.00E+00	1.08E-05
371470.013760529.01	371470.01	3760529.01	0.00E+00	2.36E-06	0.00E+00	0.00E+00	1.20E-05
371480.013760529.01	371480.01	3760529.01	0.00E+00	2.35E-06	0.00E+00	0.00E+00	1.19E-05
371490.013760529.01	371490.01	3760529.01	0.00E+00	2.34E-06	0.00E+00	0.00E+00	1.18E-05
371500.013760529.01	371500.01	3760529.01	0.00E+00	2.32E-06	0.00E+00	0.00E+00	1.18E-05
371510.013760529.01	371510.01	3760529.01	0.00E+00	2.30E-06	0.00E+00	0.00E+00	1.17E-05
371520.013760529.01	371520.01	3760529.01	0.00E+00	2.29E-06	0.00E+00	0.00E+00	1.16E-05
371530.013760529.01	371530.01	3760529.01	0.00E+00	2.27E-06	0.00E+00	0.00E+00	1.15E-05
371540.013760529.01	371540.01	3760529.01	0.00E+00	2.24E-06	0.00E+00	0.00E+00	1.14E-05
371550.013760529.01	371550.01	3760529.01	0.00E+00	2.22E-06	0.00E+00	0.00E+00	1.13E-05
371560.013760529.01	371560.01	3760529.01	0.00E+00	2.20E-06	0.00E+00	0.00E+00	1.12E-05
371460.013760539.01	371460.01	3760539.01	0.00E+00	2.44E-06	0.00E+00	0.00E+00	1.24E-05
371470.013760539.01	371470.01	3760539.01	0.00E+00	2.43E-06	0.00E+00	0.00E+00	1.23E-05
371480.013760539.01	371480.01	3760539.01	0.00E+00	2.42E-06	0.00E+00	0.00E+00	1.22E-05
371490.013760539.01	371490.01	3760539.01	0.00E+00	2.40E-06	0.00E+00	0.00E+00	1.22E-05
371500.013760539.01	371500.01	3760539.01	0.00E+00	2.38E-06	0.00E+00	0.00E+00	1.21E-05
371510.013760539.01	371510.01	3760539.01	0.00E+00	2.37E-06	0.00E+00	0.00E+00	1.20E-05
371520.013760539.01	371520.01	3760539.01	0.00E+00	2.35E-06	0.00E+00	0.00E+00	1.19E-05
371530.013760539.01	371530.01	3760539.01	0.00E+00	2.32E-06	0.00E+00	0.00E+00	1.18E-05
371540.013760539.01	371540.01	3760539.01	0.00E+00	2.30E-06	0.00E+00	0.00E+00	1.17E-05
371450.013760549.01	371450.01	3760549.01	0.00E+00	2.53E-06	0.00E+00	0.00E+00	1.28E-05
371460.013760549.01	371460.01	3760549.01	0.00E+00	2.51E-06	0.00E+00	0.00E+00	1.27E-05
371470.013760549.01	371470.01	3760549.01	0.00E+00	2.50E-06	0.00E+00	0.00E+00	1.27E-05
371480.013760549.01	371480.01	3760549.01	0.00E+00	2.48E-06	0.00E+00	0.00E+00	1.26E-05
371490.013760549.01	371490.01	3760549.01	0.00E+00	2.47E-06	0.00E+00	0.00E+00	1.25E-05
371500.013760549.01	371500.01	3760549.01	0.00E+00	2.45E-06	0.00E+00	0.00E+00	1.24E-05
371510.013760549.01	371510.01	3760549.01	0.00E+00	2.43E-06	0.00E+00	0.00E+00	1.23E-05
371520.013760549.01	371520.01	3760549.01	0.00E+00	2.41E-06	0.00E+00	0.00E+00	1.22E-05
371420.013760559.01	371420.01	3760559.01	0.00E+00	2.63E-06	0.00E+00	0.00E+00	1.33E-05
371430.013760559.01	371430.01	3760559.01	0.00E+00	2.62E-06	0.00E+00	0.00E+00	1.33E-05
371440.013760559.01	371440.01	3760559.01	0.00E+00	2.61E-06	0.00E+00	0.00E+00	1.32E-05
371450.013760559.01	371450.01	3760559.01	0.00E+00	2.60E-06	0.00E+00	0.00E+00	1.32E-05
371460.013760559.01	371460.01	3760559.01	0.00E+00	2.59E-06	0.00E+00	0.00E+00	1.31E-05
371470.013760559.01	371470.01	3760559.01	0.00E+00	2.57E-06	0.00E+00	0.00E+00	1.30E-05
371480.013760559.01	371480.01	3760559.01	0.00E+00	2.55E-06	0.00E+00	0.00E+00	1.29E-05
371490.013760559.01	371490.01	3760559.01	0.00E+00	2.53E-06	0.00E+00	0.00E+00	1.28E-05
371500.013760559.01	371500.01	3760559.01	0.00E+00	2.51E-06	0.00E+00	0.00E+00	1.27E-05
371507.013760559.01	371507.01	3760559.01	0.00E+00	2.50E-06	0.00E+00	0.00E+00	1.27E-05
371400.013760569.01	371400.01	3760569.01	0.00E+00	2.73E-06	0.00E+00	0.00E+00	1.38E-05
371410.013760569.01	371410.01	3760569.01	0.00E+00	2.72E-06	0.00E+00	0.00E+00	1.38E-05
371420.013760569.01	371420.01	3760569.01	0.00E+00	2.71E-06	0.00E+00	0.00E+00	1.37E-05
371430.013760569.01	371430.01	3760569.01	0.00E+00	2.70E-06	0.00E+00	0.00E+00	1.37E-05
371440.013760569.01	371440.01	3760569.01	0.00E+00	2.69E-06	0.00E+00	0.00E+00	1.36E-05
371450.013760569.01	371450.01	3760569.01	0.00E+00	2.68E-06	0.00E+00	0.00E+00	1.36E-05
371460.013760569.01	371460.01	3760569.01	0.00E+00	2.66E-06	0.00E+00	0.00E+00	1.35E-05
371470.013760569.01	371470.01	3760569.01	0.00E+00	2.64E-06	0.00E+00	0.00E+00	1.34E-05
371480.013760569.01	371480.01	3760569.01	0.00E+00	2.62E-06	0.00E+00	0.00E+00	1.33E-05
371490.013760569.01	371490.01	3760569.01	0.00E+00	2.60E-06	0.00E+00	0.00E+00	1.32E-05
371390.013760579.01	371390.01	3760579.01	0.00E+00	2.82E-06	0.00E+00	0.00E+00	1.43E-05
371400.013760579.01	371400.01	3760579.01	0.00E+00	2.81E-06	0.00E+00	0.00E+00	1.42E-05
371410.013760579.01	371410.01	3760579.01	0.00E+00	2.81E-06	0.00E+00	0.00E+00	1.42E-05
371420.013760579.01	371420.01	3760579.01	0.00E+00	2.80E-06	0.00E+00	0.00E+00	1.42E-05
371430.013760579.01	371430.01	3760579.01	0.00E+00	2.79E-06	0.00E+00	0.00E+00	1.41E-05
371440.013760579.01	371440.01	3760579.01	0.00E+00	2.78E-06	0.00E+00	0.00E+00	1.41E-05
371450.013760579.01	371450.01	3760579.01	0.00E+00	2.76E-06	0.00E+00	0.00E+00	1.40E-05
371460.013760579.01	371460.01	3760579.01	0.00E+00	2.75E-06	0.00E+00	0.00E+00	1.39E-05
371470.013760579.01	371470.01	3760579.01	0.00E+00	2.72E-06	0.00E+00	0.00E+00	1.38E-05
371390.013760589.01	371390.01	3760589.01	0.00E+00	2.91E-06	0.00E+00	0.00E+00	1.47E-05
371400.013760589.01	371400.01	3760589.01	0.00E+00	2.90E-06	0.00E+00	0.00E+00	1.47E-05
371410.013760589.01	371410.01	3760589.01	0.00E+00	2.90E-06	0.00E+00	0.00E+00	1.47E-05
371420.013760589.01	371420.01	3760589.01	0.00E+00	2.89E-06	0.00E+00	0.00E+00	1.46E-05
371430.013760589.01	371430.01	3760589.01	0.00E+00	2.88E-06	0.00E+00	0.00E+00	1.46E-05
371440.013760589.01	371440.01	3760589.01	0.00E+00	2.86E-06	0.00E+00	0.00E+00	1.45E-05
371450.013760589.01	371450.01	3760589.01	0.00E+00	2.85E-06	0.00E+00	0.00E+00	1.44E-05
371460.013760589.01	371460.01	3760589.01	0.00E+00	2.83E-06	0.00E+00	0.00E+00	1.43E-05

Unique Identifier	X (UTM)	Y (UTM)	Demolition	Demolition - Hauling	Site Preparation	Grading/Excavation	Grading/Excavation - Hauling
			2026	2026	2026	2026	2026
371470.013760589.01	371470.01	3760589.01	0.00E+00	2.81E-06	0.00E+00	0.00E+00	1.42E-05
371480.013760589.01	371480.01	3760589.01	0.00E+00	2.79E-06	0.00E+00	0.00E+00	1.41E-05
371370.013760599.01	371370.01	3760599.01	0.00E+00	3.01E-06	0.00E+00	0.00E+00	1.52E-05
371380.013760599.01	371380.01	3760599.01	0.00E+00	3.01E-06	0.00E+00	0.00E+00	1.52E-05
371390.013760599.01	371390.01	3760599.01	0.00E+00	3.00E-06	0.00E+00	0.00E+00	1.52E-05
371400.013760599.01	371400.01	3760599.01	0.00E+00	3.00E-06	0.00E+00	0.00E+00	1.52E-05
371410.013760599.01	371410.01	3760599.01	0.00E+00	2.99E-06	0.00E+00	0.00E+00	1.51E-05
371420.013760599.01	371420.01	3760599.01	0.00E+00	2.98E-06	0.00E+00	0.00E+00	1.51E-05
371430.013760599.01	371430.01	3760599.01	0.00E+00	2.97E-06	0.00E+00	0.00E+00	1.50E-05
371440.013760599.01	371440.01	3760599.01	0.00E+00	2.95E-06	0.00E+00	0.00E+00	1.50E-05
371450.013760599.01	371450.01	3760599.01	0.00E+00	2.94E-06	0.00E+00	0.00E+00	1.49E-05
371460.013760599.01	371460.01	3760599.01	0.00E+00	2.92E-06	0.00E+00	0.00E+00	1.48E-05
371470.013760599.01	371470.01	3760599.01	0.00E+00	2.90E-06	0.00E+00	0.00E+00	1.47E-05
371480.013760597.01	371480.01	3760597.01	0.00E+00	2.87E-06	0.00E+00	0.00E+00	1.45E-05
371340.013760609.01	371340.01	3760609.01	0.00E+00	3.10E-06	0.00E+00	0.00E+00	1.57E-05
371350.013760609.01	371350.01	3760609.01	0.00E+00	3.10E-06	0.00E+00	0.00E+00	1.57E-05
371360.013760609.01	371360.01	3760609.01	0.00E+00	3.11E-06	0.00E+00	0.00E+00	1.57E-05
371370.013760609.01	371370.01	3760609.01	0.00E+00	3.11E-06	0.00E+00	0.00E+00	1.57E-05
371380.013760609.01	371380.01	3760609.01	0.00E+00	3.11E-06	0.00E+00	0.00E+00	1.57E-05
371390.013760609.01	371390.01	3760609.01	0.00E+00	3.10E-06	0.00E+00	0.00E+00	1.57E-05
371400.013760609.01	371400.01	3760609.01	0.00E+00	3.10E-06	0.00E+00	0.00E+00	1.57E-05
371410.013760609.01	371410.01	3760609.01	0.00E+00	3.09E-06	0.00E+00	0.00E+00	1.56E-05
371420.013760609.01	371420.01	3760609.01	0.00E+00	3.08E-06	0.00E+00	0.00E+00	1.56E-05
371430.013760609.01	371430.01	3760609.01	0.00E+00	3.06E-06	0.00E+00	0.00E+00	1.55E-05
371440.013760609.01	371440.01	3760609.01	0.00E+00	3.05E-06	0.00E+00	0.00E+00	1.54E-05
371450.013760609.01	371450.01	3760609.01	0.00E+00	3.03E-06	0.00E+00	0.00E+00	1.54E-05
371460.013760608.01	371460.01	3760608.01	0.00E+00	3.01E-06	0.00E+00	0.00E+00	1.52E-05
371322.013760619.01	371322.01	3760619.01	0.00E+00	3.19E-06	0.00E+00	0.00E+00	1.62E-05
371330.013760619.01	371330.01	3760619.01	0.00E+00	3.20E-06	0.00E+00	0.00E+00	1.62E-05
371340.013760619.01	371340.01	3760619.01	0.00E+00	3.20E-06	0.00E+00	0.00E+00	1.62E-05
371350.013760619.01	371350.01	3760619.01	0.00E+00	3.21E-06	0.00E+00	0.00E+00	1.63E-05
371360.013760619.01	371360.01	3760619.01	0.00E+00	3.21E-06	0.00E+00	0.00E+00	1.63E-05
371370.013760619.01	371370.01	3760619.01	0.00E+00	3.21E-06	0.00E+00	0.00E+00	1.63E-05
371380.013760619.01	371380.01	3760619.01	0.00E+00	3.21E-06	0.00E+00	0.00E+00	1.63E-05
371390.013760619.01	371390.01	3760619.01	0.00E+00	3.21E-06	0.00E+00	0.00E+00	1.62E-05
371400.013760619.01	371400.01	3760619.01	0.00E+00	3.20E-06	0.00E+00	0.00E+00	1.62E-05
371410.013760619.01	371410.01	3760619.01	0.00E+00	3.19E-06	0.00E+00	0.00E+00	1.62E-05
371420.013760619.01	371420.01	3760619.01	0.00E+00	3.18E-06	0.00E+00	0.00E+00	1.61E-05
371430.013760619.01	371430.01	3760619.01	0.00E+00	3.16E-06	0.00E+00	0.00E+00	1.60E-05
371440.013760619.01	371440.01	3760619.01	0.00E+00	3.15E-06	0.00E+00	0.00E+00	1.59E-05
371312.013760629.01	371312.01	3760629.01	0.00E+00	3.29E-06	0.00E+00	0.00E+00	1.67E-05
371320.013760629.01	371320.01	3760629.01	0.00E+00	3.30E-06	0.00E+00	0.00E+00	1.67E-05
371330.013760629.01	371330.01	3760629.01	0.00E+00	3.31E-06	0.00E+00	0.00E+00	1.68E-05
371340.013760629.01	371340.01	3760629.01	0.00E+00	3.31E-06	0.00E+00	0.00E+00	1.68E-05
371350.013760629.01	371350.01	3760629.01	0.00E+00	3.32E-06	0.00E+00	0.00E+00	1.68E-05
371360.013760629.01	371360.01	3760629.01	0.00E+00	3.32E-06	0.00E+00	0.00E+00	1.68E-05
371370.013760629.01	371370.01	3760629.01	0.00E+00	3.32E-06	0.00E+00	0.00E+00	1.68E-05
371380.013760629.01	371380.01	3760629.01	0.00E+00	3.32E-06	0.00E+00	0.00E+00	1.68E-05
371390.013760629.01	371390.01	3760629.01	0.00E+00	3.32E-06	0.00E+00	0.00E+00	1.68E-05
371400.013760629.01	371400.01	3760629.01	0.00E+00	3.31E-06	0.00E+00	0.00E+00	1.68E-05
371410.013760629.01	371410.01	3760629.01	0.00E+00	3.30E-06	0.00E+00	0.00E+00	1.67E-05
371420.013760629.01	371420.01	3760629.01	0.00E+00	3.29E-06	0.00E+00	0.00E+00	1.67E-05
371430.013760625.01	371430.01	3760625.01	0.00E+00	3.23E-06	0.00E+00	0.00E+00	1.64E-05
371260.013760639.01	371260.01	3760639.01	0.00E+00	3.31E-06	0.00E+00	0.00E+00	1.68E-05
371322.013760639.01	371322.01	3760639.01	0.00E+00	3.42E-06	0.00E+00	0.00E+00	1.73E-05
371330.013760639.01	371330.01	3760639.01	0.00E+00	3.42E-06	0.00E+00	0.00E+00	1.73E-05
371340.013760639.01	371340.01	3760639.01	0.00E+00	3.43E-06	0.00E+00	0.00E+00	1.74E-05
371350.013760639.01	371350.01	3760639.01	0.00E+00	3.44E-06	0.00E+00	0.00E+00	1.74E-05
371360.013760639.01	371360.01	3760639.01	0.00E+00	3.44E-06	0.00E+00	0.00E+00	1.74E-05
371370.013760639.01	371370.01	3760639.01	0.00E+00	3.44E-06	0.00E+00	0.00E+00	1.74E-05
371380.013760639.01	371380.01	3760639.01	0.00E+00	3.44E-06	0.00E+00	0.00E+00	1.74E-05
371390.013760639.01	371390.01	3760639.01	0.00E+00	3.43E-06	0.00E+00	0.00E+00	1.74E-05
371400.013760639.01	371400.01	3760639.01	0.00E+00	3.42E-06	0.00E+00	0.00E+00	1.73E-05
371410.013760639.01	371410.01	3760639.01	0.00E+00	3.41E-06	0.00E+00	0.00E+00	1.73E-05
371250.013760649.01	371250.01	3760649.01	0.00E+00	3.40E-06	0.00E+00	0.00E+00	1.72E-05
371260.013760649.01	371260.01	3760649.01	0.00E+00	3.42E-06	0.00E+00	0.00E+00	1.73E-05
371270.013760649.01	371270.01	3760649.01	0.00E+00	3.45E-06	0.00E+00	0.00E+00	1.75E-05
371310.013760649.01	371310.01	3760649.01	0.00E+00	3.52E-06	0.00E+00	0.00E+00	1.78E-05
371320.013760649.01	371320.01	3760649.01	0.00E+00	3.53E-06	0.00E+00	0.00E+00	1.79E-05
371330.013760649.01	371330.01	3760649.01	0.00E+00	3.54E-06	0.00E+00	0.00E+00	1.80E-05
371340.013760649.01	371340.01	3760649.01	0.00E+00	3.55E-06	0.00E+00	0.00E+00	1.80E-05
371350.013760649.01	371350.01	3760649.01	0.00E+00	3.56E-06	0.00E+00	0.00E+00	1.80E-05
371360.013760649.01	371360.01	3760649.01	0.00E+00	3.56E-06	0.00E+00	0.00E+00	1.80E-05
371370.013760649.01	371370.01	3760649.01	0.00E+00	3.56E-06	0.00E+00	0.00E+00	1.80E-05
371380.013760649.01	371380.01	3760649.01	0.00E+00	3.56E-06	0.00E+00	0.00E+00	1.80E-05
371390.013760649.01	371390.01	3760649.01	0.00E+00	3.55E-06	0.00E+00	0.00E+00	1.80E-05
371400.013760649.01	371400.01	3760649.01	0.00E+00	3.55E-06	0.00E+00	0.00E+00	1.80E-05
371406.013760649.01	371406.01	3760649.01	0.00E+00	3.54E-06	0.00E+00	0.00E+00	1.79E-05
371250.013760659.01	371250.01	3760659.01	0.00E+00	3.51E-06	0.00E+00	0.00E+00	1.78E-05
371260.013760659.01	371260.01	3760659.01	0.00E+00	3.54E-06	0.00E+00	0.00E+00	1.79E-05
371270.013760659.01	371270.01	3760659.01	0.00E+00	3.57E-06	0.00E+00	0.00E+00	1.81E-05
371310.013760659.01	371310.01	3760659.01	0.00E+00	3.65E-06	0.00E+00	0.00E+00	1.85E-05
371320.013760659.01	371320.01	3760659.01	0.00E+00	3.66E-06	0.00E+00	0.00E+00	1.85E-05
371330.013760659.01	371330.01	3760659.01	0.00E+00	3.67E-06	0.00E+00	0.00E+00	1.86E-05
371340.013760659.01	371340.01	3760659.01	0.00E+00	3.68E-06	0.00E+00	0.00E+00	1.87E-05
371350.013760659.01	371350.01	3760659.01	0.00E+00	3.69E-06	0.00E+00	0.00E+00	1.87E-05
371360.013760659.01	371360.01	3760659.01	0.00E+00	3.69E-06	0.00E+00	0.00E+00	1.87E-05
371370.013760659.01	371370.01	3760659.01	0.00E+00	3.69E-06	0.00E+00	0.00E+00	1.87E-05
371380.013760659.01	371380.01	3760659.01	0.00E+00	3.69E-06	0.00E+00	0.00E+00	1.87E-05
371390.013760659.01	371390.01	3760659.01	0.00E+00	3.68E-06	0.00E+00	0.00E+00	1.87E-05
371398.013760659.01	371398.01	3760659.01	0.00E+00	3.68E-06	0.00E+00	0.00E+00	1.86E-05
371250.013760669.01	371250.01	3760669.01	0.00E+00	3.63E-06	0.00E+00	0.00E+00	1.84E-05
371260.013760669.01	371260.01	3760669.01	0.00E+00	3.67E-06	0.00E+00	0.00E+00	1.86E-05
371270.013760669.01	371270.01	3760669.01	0.00E+00	3.69E-06	0.00E+00	0.00E+00	1.87E-05
371310.013760669.01	371310.01	3760669.01	0.00E+00	3.78E-06	0.00E+00	0.00E+00	1.91E-05
371320.013760669.01	371320.01	3760669.01	0.00E+00	3.79E-06	0.00E+00	0.00E+00	1.92E-05
371330.013760669.01	371330.01	3760669.01	0.00E+00	3.81E-06	0.00E+00	0.00E+00	1.93E-05
371340.013760669.01	371340.01	3760669.01	0.00E+00	3.82E-06	0.00E+00	0.00E+00	1.93E-05
371350.013760669.01	371350.01	3760669.01	0.00E+00	3.82E-06	0.00E+00	0.00E+00	1.94E-05
371360.013760669.01	371360.01	3760669.01	0.00E+00	3.83E-06	0.00E+00	0.00E+00	1.94E-05
371370.013760669.01	371370.01	3760669.01	0.00E+00	3.83E-06	0.00E+00	0.00E+00	1.94E-05
371380.013760669.01	371380.01	3760669.01	0.00E+00	3.83E-06	0.00E+00	0.00E+00	1.94E-05
371389.013760669.01	371389.01	3760669.01	0.00E+00	3.82E-06	0.00E+00	0.00E+00	1.94E-05
371250.013760679.01	371250.01	3760679.01	0.00E+00	3.76E-06	0.00E+00	0.00E+00	1.91E-05
371260.013760679.01	371260.01	3760679.01	0.00E+00	3.80E-06	0.00E+00	0.00E+00	1.92E-05
371268.013760679.01	371268.01	3760679.01	0.00E+00	3.82E-06	0.00E+00	0.00E+00	1.94E-05
371310.013760679.01	371310.01	3760679.01	0.00E+00	3.92E-06	0.00E+00	0.00E+00	1.99E-05
371320.013760679.01	371320.01	3760679.01	0.00E+00	3.94E-06	0.00E+00	0.00E+00	1.99E-05
371330.013760679.01	371330.01	3760679.01	0.00E+00	3.95E-06	0.00E+00	0.00E+00	2.00E-05
371340.013760679.01	371340.01	3760679.01	0.00E+00	3.96E-06	0.00E+00	0.00E+00	2.01E-05
371350.013760679.01	371350.01	3760679.01	0.00E+00	3.97E-06	0.00E+00	0.00E+00	2.01E-05
371360.013760679.01	371360.01	3760679.01	0.00E+00	3.97E-06	0.00E+00	0.00E+00	2.01E-05
371370.013760679.01	371370.01	3760679.01	0.00E+00	3.97E-06	0.00E+00	0.00E+00	2.01E-05
371380.013760679.01	371380.01	3760679.01	0.00E+00	3.97E-06	0.00E+00	0.00E+00	2.01E-05
371240.013760689.01	371240.01	3760689.01	0.00E+00	3.86E-06	0.00E+00	0.00E+00	1.95E-05
371250.013760689.01	371250.01	3760689.01	0.00E+00	3.90E-06	0.00E+00	0.00E+00	1.97E-05
371260.013760689.01	371260.01	3760689.01	0.00E+00	3.94E-06	0.00E+00	0.00E+00	1.99E-05
371267.013760689.01	371267.01	3760689.01	0.00E+00	3.96E-06	0.00E+00	0.00E+00	2.01E-05
371301.013760689.01	371301.01	3760689.01	0.00E+00	4.05E-06	0.00E+00	0.00E+00	2.05E-05
371310.013760689.01	371310.01	3760689.01	0.00E+00	4.07E-06	0.00E+00	0.00E+00	2.06E-05
371320.013760689.01	371320.01	3760689.01	0.00E+00	4.09E-06	0.00E+00	0.00E+00	2.07E-05
371330.013760689.01	371330.01	3760689.01	0.00E+00	4.10E-06	0.00E+00	0.00E+00	2.08E-05
371340.013760689.01	371340.01	3760689.01	0.00E+00	4.11E-06	0.00E+00	0.00E+00	2.08E-05
371350.013760689.01	371350.01	3760689.01	0.00E+00	4.12E-06	0.00E+00	0.00E+00	2.09E-05
371360.013760689.01	371360.01	3760689.01	0.00E+00	4.13E-06	0.00E+00	0.00E+00	2.09E-05
371370.013760689.01	371370.01	3760689.01	0.00E+00	4.13E-06	0.00E+00	0.00E+00	2.09E-05
371240.013760699.01	371240.01	3760699.01	0.00E+00	4.00E-06	0.00E+00	0.00E+00	2.02E-05
371250.013760699.01	371250.01	3760699.01	0.00E+00	4.04E-06	0.00E+00	0.00E+00	2.05E-05
371260.013760699.01	371260.01	3760699.01	0.00E+00	4.08E-06	0.00E+00	0.00E+00	2.07E-05
371300.013760699.01	371300.01	3760699.01	0.00E+00	4.21E-06	0.00E+00	0.00E+00	2.13E-05

Unique Identifier	X (UTM)	Y (UTM)	Demolition 2026	Demolition - Hauling 2026	Site Preparation 2026	Grading/Excavation 2026	Grading/Excavation - Hauling 2026
371310.013760699.01	371310.01	3760699.01	0.00E+00	4.23E-06	0.00E+00	0.00E+00	2.14E-05
371320.013760699.01	371320.01	3760699.01	0.00E+00	4.25E-06	0.00E+00	0.00E+00	2.15E-05
371330.013760699.01	371330.01	3760699.01	0.00E+00	4.26E-06	0.00E+00	0.00E+00	2.16E-05
371340.013760699.01	371340.01	3760699.01	0.00E+00	4.28E-06	0.00E+00	0.00E+00	2.17E-05
371350.013760699.01	371350.01	3760699.01	0.00E+00	4.29E-06	0.00E+00	0.00E+00	2.17E-05
371360.013760699.01	371360.01	3760699.01	0.00E+00	4.29E-06	0.00E+00	0.00E+00	2.18E-05
371370.013760699.01	371370.01	3760699.01	0.00E+00	4.30E-06	0.00E+00	0.00E+00	2.18E-05
371240.013760709.01	371240.01	3760709.01	0.00E+00	4.15E-06	0.00E+00	0.00E+00	2.10E-05
371250.013760709.01	371250.01	3760709.01	0.00E+00	4.19E-06	0.00E+00	0.00E+00	2.12E-05
371260.013760709.01	371260.01	3760709.01	0.00E+00	4.24E-06	0.00E+00	0.00E+00	2.15E-05
371310.013760709.01	371310.01	3760709.01	0.00E+00	4.39E-06	0.00E+00	0.00E+00	2.23E-05
371320.013760709.01	371320.01	3760709.01	0.00E+00	4.42E-06	0.00E+00	0.00E+00	2.24E-05
371330.013760709.01	371330.01	3760709.01	0.00E+00	4.44E-06	0.00E+00	0.00E+00	2.25E-05
371340.013760709.01	371340.01	3760709.01	0.00E+00	4.45E-06	0.00E+00	0.00E+00	2.26E-05
371350.013760709.01	371350.01	3760709.01	0.00E+00	4.47E-06	0.00E+00	0.00E+00	2.26E-05
371355.013760709.01	371355.01	3760709.01	0.00E+00	4.47E-06	0.00E+00	0.00E+00	2.26E-05
371240.013760719.01	371240.01	3760719.01	0.00E+00	4.30E-06	0.00E+00	0.00E+00	2.18E-05
371250.013760719.01	371250.01	3760719.01	0.00E+00	4.35E-06	0.00E+00	0.00E+00	2.20E-05
371260.013760719.01	371260.01	3760719.01	0.00E+00	4.40E-06	0.00E+00	0.00E+00	2.23E-05
371300.013760719.01	371300.01	3760719.01	0.00E+00	4.54E-06	0.00E+00	0.00E+00	2.30E-05
371310.013760719.01	371310.01	3760719.01	0.00E+00	4.57E-06	0.00E+00	0.00E+00	2.32E-05
371320.013760719.01	371320.01	3760719.01	0.00E+00	4.60E-06	0.00E+00	0.00E+00	2.33E-05
371330.013760719.01	371330.01	3760719.01	0.00E+00	4.62E-06	0.00E+00	0.00E+00	2.34E-05
371340.013760719.01	371340.01	3760719.01	0.00E+00	4.64E-06	0.00E+00	0.00E+00	2.35E-05
371347.013760719.01	371347.01	3760719.01	0.00E+00	4.65E-06	0.00E+00	0.00E+00	2.36E-05
371240.013760729.01	371240.01	3760729.01	0.00E+00	4.46E-06	0.00E+00	0.00E+00	2.26E-05
371250.013760729.01	371250.01	3760729.01	0.00E+00	4.52E-06	0.00E+00	0.00E+00	2.29E-05
371258.013760729.01	371258.01	3760729.01	0.00E+00	4.56E-06	0.00E+00	0.00E+00	2.31E-05
371300.013760729.01	371300.01	3760729.01	0.00E+00	4.72E-06	0.00E+00	0.00E+00	2.39E-05
371310.013760729.01	371310.01	3760729.01	0.00E+00	4.75E-06	0.00E+00	0.00E+00	2.41E-05
371320.013760729.01	371320.01	3760729.01	0.00E+00	4.79E-06	0.00E+00	0.00E+00	2.43E-05
371330.013760729.01	371330.01	3760729.01	0.00E+00	4.82E-06	0.00E+00	0.00E+00	2.44E-05
371340.013760727.01	371340.01	3760727.01	0.00E+00	4.80E-06	0.00E+00	0.00E+00	2.43E-05
371230.013760739.01	371230.01	3760739.01	0.00E+00	4.57E-06	0.00E+00	0.00E+00	2.32E-05
371240.013760739.01	371240.01	3760739.01	0.00E+00	4.63E-06	0.00E+00	0.00E+00	2.35E-05
371250.013760739.01	371250.01	3760739.01	0.00E+00	4.69E-06	0.00E+00	0.00E+00	2.38E-05
371257.013760739.01	371257.01	3760739.01	0.00E+00	4.73E-06	0.00E+00	0.00E+00	2.40E-05
371294.013760739.01	371294.01	3760739.01	0.00E+00	4.89E-06	0.00E+00	0.00E+00	2.48E-05
371300.013760739.01	371300.01	3760739.01	0.00E+00	4.90E-06	0.00E+00	0.00E+00	2.48E-05
371310.013760739.01	371310.01	3760739.01	0.00E+00	4.94E-06	0.00E+00	0.00E+00	2.50E-05
371320.013760739.01	371320.01	3760739.01	0.00E+00	4.99E-06	0.00E+00	0.00E+00	2.53E-05
371330.013760739.01	371330.01	3760739.01	0.00E+00	5.03E-06	0.00E+00	0.00E+00	2.55E-05
371255.013760744.01	371255.01	3760744.01	0.00E+00	4.81E-06	0.00E+00	0.00E+00	2.44E-05
371300.013760749.01	371300.01	3760749.01	0.00E+00	5.10E-06	0.00E+00	0.00E+00	2.58E-05
371310.013760749.01	371310.01	3760749.01	0.00E+00	5.14E-06	0.00E+00	0.00E+00	2.61E-05
371320.013760749.01	371320.01	3760749.01	0.00E+00	5.21E-06	0.00E+00	0.00E+00	2.64E-05
371222.013760767.01	371222.01	3760767.01	0.00E+00	5.05E-06	0.00E+00	0.00E+00	2.56E-05
371232.013760767.01	371232.01	3760767.01	0.00E+00	5.13E-06	0.00E+00	0.00E+00	2.60E-05
371242.013760767.01	371242.01	3760767.01	0.00E+00	5.21E-06	0.00E+00	0.00E+00	2.64E-05
371222.013760777.01	371222.01	3760777.01	0.00E+00	5.27E-06	0.00E+00	0.00E+00	2.67E-05
371232.013760777.01	371232.01	3760777.01	0.00E+00	5.37E-06	0.00E+00	0.00E+00	2.72E-05
371222.013760787.01	371222.01	3760787.01	0.00E+00	5.51E-06	0.00E+00	0.00E+00	2.79E-05
371232.013760787.01	371232.01	3760787.01	0.00E+00	5.61E-06	0.00E+00	0.00E+00	2.84E-05
371222.013760797.01	371222.01	3760797.01	0.00E+00	5.76E-06	0.00E+00	0.00E+00	2.92E-05
371232.013760797.01	371232.01	3760797.01	0.00E+00	5.87E-06	0.00E+00	0.00E+00	2.98E-05
371242.013760797.01	371242.01	3760797.01	0.00E+00	5.97E-06	0.00E+00	0.00E+00	3.03E-05
371212.013760807.01	371212.01	3760807.01	0.00E+00	5.88E-06	0.00E+00	0.00E+00	2.98E-05
371222.013760807.01	371222.01	3760807.01	0.00E+00	6.02E-06	0.00E+00	0.00E+00	3.05E-05
371232.013760807.01	371232.01	3760807.01	0.00E+00	6.15E-06	0.00E+00	0.00E+00	3.12E-05
371242.013760807.01	371242.01	3760807.01	0.00E+00	6.26E-06	0.00E+00	0.00E+00	3.17E-05
371212.013760817.01	371212.01	3760817.01	0.00E+00	6.15E-06	0.00E+00	0.00E+00	3.12E-05
371222.013760817.01	371222.01	3760817.01	0.00E+00	6.30E-06	0.00E+00	0.00E+00	3.19E-05
371232.013760817.01	371232.01	3760817.01	0.00E+00	6.43E-06	0.00E+00	0.00E+00	3.26E-05
371242.013760817.01	371242.01	3760817.01	0.00E+00	6.56E-06	0.00E+00	0.00E+00	3.32E-05
371212.013760827.01	371212.01	3760827.01	0.00E+00	6.44E-06	0.00E+00	0.00E+00	3.26E-05
371222.013760827.01	371222.01	3760827.01	0.00E+00	6.59E-06	0.00E+00	0.00E+00	3.34E-05
371232.013760827.01	371232.01	3760827.01	0.00E+00	6.73E-06	0.00E+00	0.00E+00	3.41E-05
371242.013760827.01	371242.01	3760827.01	0.00E+00	6.86E-06	0.00E+00	0.00E+00	3.48E-05
371252.013760827.01	371252.01	3760827.01	0.00E+00	6.96E-06	0.00E+00	0.00E+00	3.53E-05
371212.013760837.01	371212.01	3760837.01	0.00E+00	6.73E-06	0.00E+00	0.00E+00	3.41E-05
371222.013760837.01	371222.01	3760837.01	0.00E+00	6.89E-06	0.00E+00	0.00E+00	3.49E-05
371232.013760837.01	371232.01	3760837.01	0.00E+00	7.04E-06	0.00E+00	0.00E+00	3.57E-05
371242.013760837.01	371242.01	3760837.01	0.00E+00	7.18E-06	0.00E+00	0.00E+00	3.64E-05
371250.013760837.01	371250.01	3760837.01	0.00E+00	7.25E-06	0.00E+00	0.00E+00	3.68E-05
371222.013760847.01	371222.01	3760847.01	0.00E+00	7.21E-06	0.00E+00	0.00E+00	3.65E-05
371232.013760847.01	371232.01	3760847.01	0.00E+00	7.37E-06	0.00E+00	0.00E+00	3.73E-05
371240.013760847.01	371240.01	3760847.01	0.00E+00	7.48E-06	0.00E+00	0.00E+00	3.79E-05

Child Risk				
3rd Trimester	0<2	2<16	Total	per million
0.00E+00	0.00E+00	7.38E-10	7.38E-10	7.38E-04
0.00E+00	0.00E+00	8.38E-10	8.38E-10	8.38E-04
0.00E+00	0.00E+00	8.08E-10	8.08E-10	8.08E-04
0.00E+00	0.00E+00	9.33E-10	9.33E-10	9.33E-04
0.00E+00	0.00E+00	1.02E-09	1.02E-09	1.02E-03
0.00E+00	0.00E+00	6.79E-10	6.79E-10	6.79E-04
0.00E+00	0.00E+00	7.97E-10	7.97E-10	7.97E-04
0.00E+00	0.00E+00	9.43E-10	9.43E-10	9.43E-04
0.00E+00	0.00E+00	1.12E-09	1.12E-09	1.12E-03
0.00E+00	0.00E+00	6.40E-10	6.40E-10	6.40E-04
0.00E+00	0.00E+00	7.60E-10	7.60E-10	7.60E-04
0.00E+00	0.00E+00	9.10E-10	9.10E-10	9.10E-04
0.00E+00	0.00E+00	1.10E-09	1.10E-09	1.10E-03
0.00E+00	0.00E+00	1.36E-09	1.36E-09	1.36E-03
0.00E+00	0.00E+00	4.41E-10	4.41E-10	4.41E-04
0.00E+00	0.00E+00	7.02E-10	7.02E-10	7.02E-04
0.00E+00	0.00E+00	8.45E-10	8.45E-10	8.45E-04
0.00E+00	0.00E+00	1.03E-09	1.03E-09	1.03E-03
0.00E+00	0.00E+00	1.29E-09	1.29E-09	1.29E-03
0.00E+00	0.00E+00	1.56E-09	1.56E-09	1.56E-03
0.00E+00	0.00E+00	3.48E-10	3.48E-10	3.48E-04
0.00E+00	0.00E+00	4.12E-10	4.12E-10	4.12E-04
0.00E+00	0.00E+00	4.56E-10	4.56E-10	4.56E-04
0.00E+00	0.00E+00	6.36E-10	6.36E-10	6.36E-04
0.00E+00	0.00E+00	7.63E-10	7.63E-10	7.63E-04
0.00E+00	0.00E+00	9.33E-10	9.33E-10	9.33E-04
0.00E+00	0.00E+00	1.17E-09	1.17E-09	1.17E-03
0.00E+00	0.00E+00	1.49E-09	1.49E-09	1.49E-03
0.00E+00	0.00E+00	1.76E-09	1.76E-09	1.76E-03
0.00E+00	0.00E+00	3.17E-10	3.17E-10	3.17E-04
0.00E+00	0.00E+00	3.54E-10	3.54E-10	3.54E-04
0.00E+00	0.00E+00	4.08E-10	4.08E-10	4.08E-04
0.00E+00	0.00E+00	4.68E-10	4.68E-10	4.68E-04
0.00E+00	0.00E+00	6.75E-10	6.75E-10	6.75E-04
0.00E+00	0.00E+00	8.20E-10	8.20E-10	8.20E-04
0.00E+00	0.00E+00	1.02E-09	1.02E-09	1.02E-03
0.00E+00	0.00E+00	1.30E-09	1.30E-09	1.30E-03
0.00E+00	0.00E+00	1.71E-09	1.71E-09	1.71E-03
0.00E+00	0.00E+00	4.14E-10	4.14E-10	4.14E-04
0.00E+00	0.00E+00	4.62E-10	4.62E-10	4.62E-04
0.00E+00	0.00E+00	8.61E-10	8.61E-10	8.61E-04
0.00E+00	0.00E+00	1.10E-09	1.10E-09	1.10E-03
0.00E+00	0.00E+00	1.42E-09	1.42E-09	1.42E-03
0.00E+00	0.00E+00	1.86E-09	1.86E-09	1.86E-03
0.00E+00	0.00E+00	2.32E-10	2.32E-10	2.32E-04
0.00E+00	0.00E+00	2.61E-10	2.61E-10	2.61E-04
0.00E+00	0.00E+00	2.01E-10	2.01E-10	2.01E-04
0.00E+00	0.00E+00	2.25E-10	2.25E-10	2.25E-04
0.00E+00	0.00E+00	2.54E-10	2.54E-10	2.54E-04
0.00E+00	0.00E+00	2.89E-10	2.89E-10	2.89E-04
0.00E+00	0.00E+00	3.25E-10	3.25E-10	3.25E-04
0.00E+00	0.00E+00	1.75E-10	1.75E-10	1.75E-04
0.00E+00	0.00E+00	1.94E-10	1.94E-10	1.94E-04
0.00E+00	0.00E+00	2.16E-10	2.16E-10	2.16E-04
0.00E+00	0.00E+00	2.43E-10	2.43E-10	2.43E-04
0.00E+00	0.00E+00	2.75E-10	2.75E-10	2.75E-04
0.00E+00	0.00E+00	3.14E-10	3.14E-10	3.14E-04
0.00E+00	0.00E+00	3.63E-10	3.63E-10	3.63E-04
0.00E+00	0.00E+00	1.53E-10	1.53E-10	1.53E-04
0.00E+00	0.00E+00	1.68E-10	1.68E-10	1.68E-04
0.00E+00	0.00E+00	1.86E-10	1.86E-10	1.86E-04
0.00E+00	0.00E+00	2.06E-10	2.06E-10	2.06E-04
0.00E+00	0.00E+00	2.30E-10	2.30E-10	2.30E-04
0.00E+00	0.00E+00	2.59E-10	2.59E-10	2.59E-04
0.00E+00	0.00E+00	2.94E-10	2.94E-10	2.94E-04
0.00E+00	0.00E+00	3.37E-10	3.37E-10	3.37E-04
0.00E+00	0.00E+00	3.87E-10	3.87E-10	3.87E-04
0.00E+00	0.00E+00	1.47E-10	1.47E-10	1.47E-04
0.00E+00	0.00E+00	1.61E-10	1.61E-10	1.61E-04
0.00E+00	0.00E+00	1.77E-10	1.77E-10	1.77E-04
0.00E+00	0.00E+00	1.96E-10	1.96E-10	1.96E-04
0.00E+00	0.00E+00	2.17E-10	2.17E-10	2.17E-04
0.00E+00	0.00E+00	2.43E-10	2.43E-10	2.43E-04
0.00E+00	0.00E+00	2.73E-10	2.73E-10	2.73E-04
0.00E+00	0.00E+00	3.10E-10	3.10E-10	3.10E-04
0.00E+00	0.00E+00	3.54E-10	3.54E-10	3.54E-04
0.00E+00	0.00E+00	3.95E-10	3.95E-10	3.95E-04
0.00E+00	0.00E+00	1.30E-10	1.30E-10	1.30E-04
0.00E+00	0.00E+00	1.41E-10	1.41E-10	1.41E-04
0.00E+00	0.00E+00	1.54E-10	1.54E-10	1.54E-04
0.00E+00	0.00E+00	1.68E-10	1.68E-10	1.68E-04
0.00E+00	0.00E+00	1.85E-10	1.85E-10	1.85E-04
0.00E+00	0.00E+00	2.04E-10	2.04E-10	2.04E-04
0.00E+00	0.00E+00	2.26E-10	2.26E-10	2.26E-04
0.00E+00	0.00E+00	2.52E-10	2.52E-10	2.52E-04
0.00E+00	0.00E+00	2.83E-10	2.83E-10	2.83E-04
0.00E+00	0.00E+00	3.19E-10	3.19E-10	3.19E-04
0.00E+00	0.00E+00	3.63E-10	3.63E-10	3.63E-04
0.00E+00	0.00E+00	3.88E-10	3.88E-10	3.88E-04
0.00E+00	0.00E+00	1.16E-10	1.16E-10	1.16E-04
0.00E+00	0.00E+00	1.25E-10	1.25E-10	1.25E-04
0.00E+00	0.00E+00	1.35E-10	1.35E-10	1.35E-04
0.00E+00	0.00E+00	1.46E-10	1.46E-10	1.46E-04
0.00E+00	0.00E+00	1.59E-10	1.59E-10	1.59E-04
0.00E+00	0.00E+00	1.74E-10	1.74E-10	1.74E-04
0.00E+00	0.00E+00	1.91E-10	1.91E-10	1.91E-04
0.00E+00	0.00E+00	2.10E-10	2.10E-10	2.10E-04
0.00E+00	0.00E+00	2.32E-10	2.32E-10	2.32E-04
0.00E+00	0.00E+00	2.58E-10	2.58E-10	2.58E-04
0.00E+00	0.00E+00	2.88E-10	2.88E-10	2.88E-04
0.00E+00	0.00E+00	3.22E-10	3.22E-10	3.22E-04
0.00E+00	0.00E+00	3.61E-10	3.61E-10	3.61E-04
0.00E+00	0.00E+00	1.04E-10	1.04E-10	1.04E-04
0.00E+00	0.00E+00	1.11E-10	1.11E-10	1.11E-04
0.00E+00	0.00E+00	1.19E-10	1.19E-10	1.19E-04
0.00E+00	0.00E+00	1.28E-10	1.28E-10	1.28E-04
0.00E+00	0.00E+00	1.38E-10	1.38E-10	1.38E-04
0.00E+00	0.00E+00	1.50E-10	1.50E-10	1.50E-04
0.00E+00	0.00E+00	1.63E-10	1.63E-10	1.63E-04
0.00E+00	0.00E+00	1.78E-10	1.78E-10	1.78E-04
0.00E+00	0.00E+00	1.95E-10	1.95E-10	1.95E-04
0.00E+00	0.00E+00	2.13E-10	2.13E-10	2.13E-04
0.00E+00	0.00E+00	2.34E-10	2.34E-10	2.34E-04
0.00E+00	0.00E+00	2.58E-10	2.58E-10	2.58E-04
0.00E+00	0.00E+00	2.83E-10	2.83E-10	2.83E-04
0.00E+00	0.00E+00	3.12E-10	3.12E-10	3.12E-04
0.00E+00	0.00E+00	3.47E-10	3.47E-10	3.47E-04
0.00E+00	0.00E+00	9.98E-11	9.98E-11	9.98E-05
0.00E+00	0.00E+00	1.06E-10	1.06E-10	1.06E-04
0.00E+00	0.00E+00	1.14E-10	1.14E-10	1.14E-04
0.00E+00	0.00E+00	1.22E-10	1.22E-10	1.22E-04
0.00E+00	0.00E+00	1.31E-10	1.31E-10	1.31E-04
0.00E+00	0.00E+00	1.42E-10	1.42E-10	1.42E-04
0.00E+00	0.00E+00	1.53E-10	1.53E-10	1.53E-04
0.00E+00	0.00E+00	1.66E-10	1.66E-10	1.66E-04
0.00E+00	0.00E+00	1.80E-10	1.80E-10	1.80E-04
0.00E+00	0.00E+00	1.95E-10	1.95E-10	1.95E-04
0.00E+00	0.00E+00	2.11E-10	2.11E-10	2.11E-04
0.00E+00	0.00E+00	2.29E-10	2.29E-10	2.29E-04
0.00E+00	0.00E+00	2.49E-10	2.49E-10	2.49E-04

Child Risk				
3rd Trimester	0<2	2<16	Total	per million
0.00E+00	0.00E+00	2.70E-10	2.70E-10	2.70E-04
0.00E+00	0.00E+00	2.96E-10	2.96E-10	2.96E-04
0.00E+00	0.00E+00	3.32E-10	3.32E-10	3.32E-04
0.00E+00	0.00E+00	1.02E-10	1.02E-10	1.02E-04
0.00E+00	0.00E+00	1.08E-10	1.08E-10	1.08E-04
0.00E+00	0.00E+00	1.16E-10	1.16E-10	1.16E-04
0.00E+00	0.00E+00	1.24E-10	1.24E-10	1.24E-04
0.00E+00	0.00E+00	1.33E-10	1.33E-10	1.33E-04
0.00E+00	0.00E+00	1.43E-10	1.43E-10	1.43E-04
0.00E+00	0.00E+00	1.53E-10	1.53E-10	1.53E-04
0.00E+00	0.00E+00	1.65E-10	1.65E-10	1.65E-04
0.00E+00	0.00E+00	1.77E-10	1.77E-10	1.77E-04
0.00E+00	0.00E+00	1.90E-10	1.90E-10	1.90E-04
0.00E+00	0.00E+00	2.05E-10	2.05E-10	2.05E-04
0.00E+00	0.00E+00	2.20E-10	2.20E-10	2.20E-04
0.00E+00	0.00E+00	2.37E-10	2.37E-10	2.37E-04
0.00E+00	0.00E+00	2.56E-10	2.56E-10	2.56E-04
0.00E+00	0.00E+00	1.03E-10	1.03E-10	1.03E-04
0.00E+00	0.00E+00	1.10E-10	1.10E-10	1.10E-04
0.00E+00	0.00E+00	1.17E-10	1.17E-10	1.17E-04
0.00E+00	0.00E+00	1.25E-10	1.25E-10	1.25E-04
0.00E+00	0.00E+00	1.33E-10	1.33E-10	1.33E-04
0.00E+00	0.00E+00	1.42E-10	1.42E-10	1.42E-04
0.00E+00	0.00E+00	1.51E-10	1.51E-10	1.51E-04
0.00E+00	0.00E+00	1.62E-10	1.62E-10	1.62E-04
0.00E+00	0.00E+00	1.73E-10	1.73E-10	1.73E-04
0.00E+00	0.00E+00	1.85E-10	1.85E-10	1.85E-04
0.00E+00	0.00E+00	1.97E-10	1.97E-10	1.97E-04
0.00E+00	0.00E+00	2.10E-10	2.10E-10	2.10E-04
0.00E+00	0.00E+00	2.25E-10	2.25E-10	2.25E-04
0.00E+00	0.00E+00	2.32E-10	2.32E-10	2.32E-04
0.00E+00	0.00E+00	9.81E-11	9.81E-11	9.81E-05
0.00E+00	0.00E+00	1.04E-10	1.04E-10	1.04E-04
0.00E+00	0.00E+00	1.10E-10	1.10E-10	1.10E-04
0.00E+00	0.00E+00	1.17E-10	1.17E-10	1.17E-04
0.00E+00	0.00E+00	1.24E-10	1.24E-10	1.24E-04
0.00E+00	0.00E+00	1.32E-10	1.32E-10	1.32E-04
0.00E+00	0.00E+00	1.40E-10	1.40E-10	1.40E-04
0.00E+00	0.00E+00	1.49E-10	1.49E-10	1.49E-04
0.00E+00	0.00E+00	1.58E-10	1.58E-10	1.58E-04
0.00E+00	0.00E+00	1.68E-10	1.68E-10	1.68E-04
0.00E+00	0.00E+00	1.79E-10	1.79E-10	1.79E-04
0.00E+00	0.00E+00	1.89E-10	1.89E-10	1.89E-04
0.00E+00	0.00E+00	2.01E-10	2.01E-10	2.01E-04
0.00E+00	0.00E+00	2.14E-10	2.14E-10	2.14E-04
0.00E+00	0.00E+00	2.29E-10	2.29E-10	2.29E-04
0.00E+00	0.00E+00	2.42E-10	2.42E-10	2.42E-04
0.00E+00	0.00E+00	9.33E-11	9.33E-11	9.33E-05
0.00E+00	0.00E+00	9.86E-11	9.86E-11	9.86E-05
0.00E+00	0.00E+00	1.04E-10	1.04E-10	1.04E-04
0.00E+00	0.00E+00	1.10E-10	1.10E-10	1.10E-04
0.00E+00	0.00E+00	1.17E-10	1.17E-10	1.17E-04
0.00E+00	0.00E+00	1.23E-10	1.23E-10	1.23E-04
0.00E+00	0.00E+00	1.30E-10	1.30E-10	1.30E-04
0.00E+00	0.00E+00	1.38E-10	1.38E-10	1.38E-04
0.00E+00	0.00E+00	1.46E-10	1.46E-10	1.46E-04
0.00E+00	0.00E+00	1.54E-10	1.54E-10	1.54E-04
0.00E+00	0.00E+00	1.63E-10	1.63E-10	1.63E-04
0.00E+00	0.00E+00	1.72E-10	1.72E-10	1.72E-04
0.00E+00	0.00E+00	1.82E-10	1.82E-10	1.82E-04
0.00E+00	0.00E+00	1.92E-10	1.92E-10	1.92E-04
0.00E+00	0.00E+00	2.04E-10	2.04E-10	2.04E-04
0.00E+00	0.00E+00	2.18E-10	2.18E-10	2.18E-04
0.00E+00	0.00E+00	2.35E-10	2.35E-10	2.35E-04
0.00E+00	0.00E+00	2.55E-10	2.55E-10	2.55E-04
0.00E+00	0.00E+00	8.88E-11	8.88E-11	8.88E-05
0.00E+00	0.00E+00	9.35E-11	9.35E-11	9.35E-05
0.00E+00	0.00E+00	9.85E-11	9.85E-11	9.85E-05
0.00E+00	0.00E+00	1.04E-10	1.04E-10	1.04E-04
0.00E+00	0.00E+00	1.09E-10	1.09E-10	1.09E-04
0.00E+00	0.00E+00	1.15E-10	1.15E-10	1.15E-04
0.00E+00	0.00E+00	1.22E-10	1.22E-10	1.22E-04
0.00E+00	0.00E+00	1.28E-10	1.28E-10	1.28E-04
0.00E+00	0.00E+00	1.35E-10	1.35E-10	1.35E-04
0.00E+00	0.00E+00	1.42E-10	1.42E-10	1.42E-04
0.00E+00	0.00E+00	1.49E-10	1.49E-10	1.49E-04
0.00E+00	0.00E+00	1.57E-10	1.57E-10	1.57E-04
0.00E+00	0.00E+00	1.65E-10	1.65E-10	1.65E-04
0.00E+00	0.00E+00	1.74E-10	1.74E-10	1.74E-04
0.00E+00	0.00E+00	1.85E-10	1.85E-10	1.85E-04
0.00E+00	0.00E+00	1.96E-10	1.96E-10	1.96E-04
0.00E+00	0.00E+00	2.10E-10	2.10E-10	2.10E-04
0.00E+00	0.00E+00	2.26E-10	2.26E-10	2.26E-04
0.00E+00	0.00E+00	2.45E-10	2.45E-10	2.45E-04
0.00E+00	0.00E+00	2.71E-10	2.71E-10	2.71E-04
0.00E+00	0.00E+00	2.72E-10	2.72E-10	2.72E-04
0.00E+00	0.00E+00	8.45E-11	8.45E-11	8.45E-05
0.00E+00	0.00E+00	8.87E-11	8.87E-11	8.87E-05
0.00E+00	0.00E+00	9.32E-11	9.32E-11	9.32E-05
0.00E+00	0.00E+00	9.79E-11	9.79E-11	9.79E-05
0.00E+00	0.00E+00	1.03E-10	1.03E-10	1.03E-04
0.00E+00	0.00E+00	1.08E-10	1.08E-10	1.08E-04
0.00E+00	0.00E+00	1.13E-10	1.13E-10	1.13E-04
0.00E+00	0.00E+00	1.19E-10	1.19E-10	1.19E-04
0.00E+00	0.00E+00	1.25E-10	1.25E-10	1.25E-04
0.00E+00	0.00E+00	1.31E-10	1.31E-10	1.31E-04
0.00E+00	0.00E+00	1.37E-10	1.37E-10	1.37E-04
0.00E+00	0.00E+00	1.44E-10	1.44E-10	1.44E-04
0.00E+00	0.00E+00	1.51E-10	1.51E-10	1.51E-04
0.00E+00	0.00E+00	1.59E-10	1.59E-10	1.59E-04
0.00E+00	0.00E+00	1.68E-10	1.68E-10	1.68E-04
0.00E+00	0.00E+00	1.77E-10	1.77E-10	1.77E-04
0.00E+00	0.00E+00	1.89E-10	1.89E-10	1.89E-04
0.00E+00	0.00E+00	2.02E-10	2.02E-10	2.02E-04
0.00E+00	0.00E+00	2.17E-10	2.17E-10	2.17E-04
0.00E+00	0.00E+00	2.35E-10	2.35E-10	2.35E-04
0.00E+00	0.00E+00	2.55E-10	2.55E-10	2.55E-04
0.00E+00	0.00E+00	2.81E-10	2.81E-10	2.81E-04
0.00E+00	0.00E+00	7.67E-11	7.67E-11	7.67E-05
0.00E+00	0.00E+00	8.03E-11	8.03E-11	8.03E-05
0.00E+00	0.00E+00	8.42E-11	8.42E-11	8.42E-05
0.00E+00	0.00E+00	8.82E-11	8.82E-11	8.82E-05
0.00E+00	0.00E+00	9.24E-11	9.24E-11	9.24E-05
0.00E+00	0.00E+00	9.68E-11	9.68E-11	9.68E-05
0.00E+00	0.00E+00	1.01E-10	1.01E-10	1.01E-04
0.00E+00	0.00E+00	1.06E-10	1.06E-10	1.06E-04
0.00E+00	0.00E+00	1.11E-10	1.11E-10	1.11E-04
0.00E+00	0.00E+00	1.16E-10	1.16E-10	1.16E-04
0.00E+00	0.00E+00	1.21E-10	1.21E-10	1.21E-04
0.00E+00	0.00E+00	1.27E-10	1.27E-10	1.27E-04
0.00E+00	0.00E+00	1.32E-10	1.32E-10	1.32E-04
0.00E+00	0.00E+00	1.39E-10	1.39E-10	1.39E-04
0.00E+00	0.00E+00	1.45E-10	1.45E-10	1.45E-04
0.00E+00	0.00E+00	1.53E-10	1.53E-10	1.53E-04
0.00E+00	0.00E+00	1.61E-10	1.61E-10	1.61E-04
0.00E+00	0.00E+00	1.71E-10	1.71E-10	1.71E-04
0.00E+00	0.00E+00	1.82E-10	1.82E-10	1.82E-04
0.00E+00	0.00E+00	1.95E-10	1.95E-10	1.95E-04
0.00E+00	0.00E+00	2.10E-10	2.10E-10	2.10E-04
0.00E+00	0.00E+00	2.26E-10	2.26E-10	2.26E-04

Child Risk				
3rd Trimester	0<2	2<16	Total	per million
0.00E+00	0.00E+00	2.44E-10	2.44E-10	2.44E-04
0.00E+00	0.00E+00	2.64E-10	2.64E-10	2.64E-04
0.00E+00	0.00E+00	2.86E-10	2.86E-10	2.86E-04
0.00E+00	0.00E+00	2.97E-10	2.97E-10	2.97E-04
0.00E+00	0.00E+00	7.65E-11	7.65E-11	7.65E-05
0.00E+00	0.00E+00	7.99E-11	7.99E-11	7.99E-05
0.00E+00	0.00E+00	8.35E-11	8.35E-11	8.35E-05
0.00E+00	0.00E+00	8.72E-11	8.72E-11	8.72E-05
0.00E+00	0.00E+00	9.11E-11	9.11E-11	9.11E-05
0.00E+00	0.00E+00	9.51E-11	9.51E-11	9.51E-05
0.00E+00	0.00E+00	9.93E-11	9.93E-11	9.93E-05
0.00E+00	0.00E+00	1.04E-10	1.04E-10	1.04E-04
0.00E+00	0.00E+00	1.08E-10	1.08E-10	1.08E-04
0.00E+00	0.00E+00	1.13E-10	1.13E-10	1.13E-04
0.00E+00	0.00E+00	1.17E-10	1.17E-10	1.17E-04
0.00E+00	0.00E+00	1.22E-10	1.22E-10	1.22E-04
0.00E+00	0.00E+00	1.28E-10	1.28E-10	1.28E-04
0.00E+00	0.00E+00	1.34E-10	1.34E-10	1.34E-04
0.00E+00	0.00E+00	1.40E-10	1.40E-10	1.40E-04
0.00E+00	0.00E+00	1.48E-10	1.48E-10	1.48E-04
0.00E+00	0.00E+00	1.56E-10	1.56E-10	1.56E-04
0.00E+00	0.00E+00	1.65E-10	1.65E-10	1.65E-04
0.00E+00	0.00E+00	1.76E-10	1.76E-10	1.76E-04
0.00E+00	0.00E+00	1.88E-10	1.88E-10	1.88E-04
0.00E+00	0.00E+00	2.02E-10	2.02E-10	2.02E-04
0.00E+00	0.00E+00	2.17E-10	2.17E-10	2.17E-04
0.00E+00	0.00E+00	2.34E-10	2.34E-10	2.34E-04
0.00E+00	0.00E+00	2.51E-10	2.51E-10	2.51E-04
0.00E+00	0.00E+00	2.71E-10	2.71E-10	2.71E-04
0.00E+00	0.00E+00	2.93E-10	2.93E-10	2.93E-04
0.00E+00	0.00E+00	3.05E-10	3.05E-10	3.05E-04
0.00E+00	0.00E+00	6.98E-11	6.98E-11	6.98E-05
0.00E+00	0.00E+00	7.28E-11	7.28E-11	7.28E-05
0.00E+00	0.00E+00	7.59E-11	7.59E-11	7.59E-05
0.00E+00	0.00E+00	7.92E-11	7.92E-11	7.92E-05
0.00E+00	0.00E+00	8.25E-11	8.25E-11	8.25E-05
0.00E+00	0.00E+00	8.59E-11	8.59E-11	8.59E-05
0.00E+00	0.00E+00	8.95E-11	8.95E-11	8.95E-05
0.00E+00	0.00E+00	9.31E-11	9.31E-11	9.31E-05
0.00E+00	0.00E+00	9.69E-11	9.69E-11	9.69E-05
0.00E+00	0.00E+00	1.01E-10	1.01E-10	1.01E-04
0.00E+00	0.00E+00	1.05E-10	1.05E-10	1.05E-04
0.00E+00	0.00E+00	1.09E-10	1.09E-10	1.09E-04
0.00E+00	0.00E+00	1.13E-10	1.13E-10	1.13E-04
0.00E+00	0.00E+00	1.18E-10	1.18E-10	1.18E-04
0.00E+00	0.00E+00	1.23E-10	1.23E-10	1.23E-04
0.00E+00	0.00E+00	1.29E-10	1.29E-10	1.29E-04
0.00E+00	0.00E+00	1.35E-10	1.35E-10	1.35E-04
0.00E+00	0.00E+00	1.43E-10	1.43E-10	1.43E-04
0.00E+00	0.00E+00	1.51E-10	1.51E-10	1.51E-04
0.00E+00	0.00E+00	1.60E-10	1.60E-10	1.60E-04
0.00E+00	0.00E+00	1.70E-10	1.70E-10	1.70E-04
0.00E+00	0.00E+00	1.82E-10	1.82E-10	1.82E-04
0.00E+00	0.00E+00	1.95E-10	1.95E-10	1.95E-04
0.00E+00	0.00E+00	2.09E-10	2.09E-10	2.09E-04
0.00E+00	0.00E+00	2.24E-10	2.24E-10	2.24E-04
0.00E+00	0.00E+00	2.42E-10	2.42E-10	2.42E-04
0.00E+00	0.00E+00	2.60E-10	2.60E-10	2.60E-04
0.00E+00	0.00E+00	2.76E-10	2.76E-10	2.76E-04
0.00E+00	0.00E+00	2.92E-10	2.92E-10	2.92E-04
0.00E+00	0.00E+00	3.03E-10	3.03E-10	3.03E-04
0.00E+00	0.00E+00	6.40E-11	6.40E-11	6.40E-05
0.00E+00	0.00E+00	6.66E-11	6.66E-11	6.66E-05
0.00E+00	0.00E+00	6.94E-11	6.94E-11	6.94E-05
0.00E+00	0.00E+00	7.22E-11	7.22E-11	7.22E-05
0.00E+00	0.00E+00	7.51E-11	7.51E-11	7.51E-05
0.00E+00	0.00E+00	7.81E-11	7.81E-11	7.81E-05
0.00E+00	0.00E+00	8.11E-11	8.11E-11	8.11E-05
0.00E+00	0.00E+00	8.43E-11	8.43E-11	8.43E-05
0.00E+00	0.00E+00	8.75E-11	8.75E-11	8.75E-05
0.00E+00	0.00E+00	9.09E-11	9.09E-11	9.09E-05
0.00E+00	0.00E+00	9.43E-11	9.43E-11	9.43E-05
0.00E+00	0.00E+00	9.79E-11	9.79E-11	9.79E-05
0.00E+00	0.00E+00	1.02E-10	1.02E-10	1.02E-04
0.00E+00	0.00E+00	1.06E-10	1.06E-10	1.06E-04
0.00E+00	0.00E+00	1.10E-10	1.10E-10	1.10E-04
0.00E+00	0.00E+00	1.14E-10	1.14E-10	1.14E-04
0.00E+00	0.00E+00	1.19E-10	1.19E-10	1.19E-04
0.00E+00	0.00E+00	1.25E-10	1.25E-10	1.25E-04
0.00E+00	0.00E+00	1.31E-10	1.31E-10	1.31E-04
0.00E+00	0.00E+00	1.38E-10	1.38E-10	1.38E-04
0.00E+00	0.00E+00	1.46E-10	1.46E-10	1.46E-04
0.00E+00	0.00E+00	1.55E-10	1.55E-10	1.55E-04
0.00E+00	0.00E+00	1.65E-10	1.65E-10	1.65E-04
0.00E+00	0.00E+00	1.76E-10	1.76E-10	1.76E-04
0.00E+00	0.00E+00	1.88E-10	1.88E-10	1.88E-04
0.00E+00	0.00E+00	2.02E-10	2.02E-10	2.02E-04
0.00E+00	0.00E+00	2.16E-10	2.16E-10	2.16E-04
0.00E+00	0.00E+00	2.31E-10	2.31E-10	2.31E-04
0.00E+00	0.00E+00	2.45E-10	2.45E-10	2.45E-04
0.00E+00	0.00E+00	2.59E-10	2.59E-10	2.59E-04
0.00E+00	0.00E+00	2.73E-10	2.73E-10	2.73E-04
0.00E+00	0.00E+00	2.85E-10	2.85E-10	2.85E-04
0.00E+00	0.00E+00	2.97E-10	2.97E-10	2.97E-04
0.00E+00	0.00E+00	6.13E-11	6.13E-11	6.13E-05
0.00E+00	0.00E+00	6.37E-11	6.37E-11	6.37E-05
0.00E+00	0.00E+00	6.61E-11	6.61E-11	6.61E-05
0.00E+00	0.00E+00	6.87E-11	6.87E-11	6.87E-05
0.00E+00	0.00E+00	7.13E-11	7.13E-11	7.13E-05
0.00E+00	0.00E+00	7.40E-11	7.40E-11	7.40E-05
0.00E+00	0.00E+00	7.67E-11	7.67E-11	7.67E-05
0.00E+00	0.00E+00	7.95E-11	7.95E-11	7.95E-05
0.00E+00	0.00E+00	8.24E-11	8.24E-11	8.24E-05
0.00E+00	0.00E+00	8.54E-11	8.54E-11	8.54E-05
0.00E+00	0.00E+00	8.84E-11	8.84E-11	8.84E-05
0.00E+00	0.00E+00	9.16E-11	9.16E-11	9.16E-05
0.00E+00	0.00E+00	9.49E-11	9.49E-11	9.49E-05
0.00E+00	0.00E+00	9.84E-11	9.84E-11	9.84E-05
0.00E+00	0.00E+00	1.02E-10	1.02E-10	1.02E-04
0.00E+00	0.00E+00	1.06E-10	1.06E-10	1.06E-04
0.00E+00	0.00E+00	1.11E-10	1.11E-10	1.11E-04
0.00E+00	0.00E+00	1.16E-10	1.16E-10	1.16E-04
0.00E+00	0.00E+00	1.21E-10	1.21E-10	1.21E-04
0.00E+00	0.00E+00	1.27E-10	1.27E-10	1.27E-04
0.00E+00	0.00E+00	1.34E-10	1.34E-10	1.34E-04
0.00E+00	0.00E+00	1.42E-10	1.42E-10	1.42E-04
0.00E+00	0.00E+00	1.50E-10	1.50E-10	1.50E-04
0.00E+00	0.00E+00	1.60E-10	1.60E-10	1.60E-04
0.00E+00	0.00E+00	1.70E-10	1.70E-10	1.70E-04
0.00E+00	0.00E+00	1.82E-10	1.82E-10	1.82E-04
0.00E+00	0.00E+00	1.94E-10	1.94E-10	1.94E-04
0.00E+00	0.00E+00	2.07E-10	2.07E-10	2.07E-04
0.00E+00	0.00E+00	2.19E-10	2.19E-10	2.19E-04
0.00E+00	0.00E+00	2.32E-10	2.32E-10	2.32E-04
0.00E+00	0.00E+00	2.44E-10	2.44E-10	2.44E-04
0.00E+00	0.00E+00	2.56E-10	2.56E-10	2.56E-04
0.00E+00	0.00E+00	2.67E-10	2.67E-10	2.67E-04
0.00E+00	0.00E+00	2.77E-10	2.77E-10	2.77E-04
0.00E+00	0.00E+00	2.87E-10	2.87E-10	2.87E-04
0.00E+00	0.00E+00	2.85E-10	2.85E-10	2.85E-04

Child Risk				
3rd Trimester	0<2	2<16	Total	per million
0.00E+00	0.00E+00	3.00E-10	3.00E-10	3.00E-04
0.00E+00	0.00E+00	3.01E-10	3.01E-10	3.01E-04
0.00E+00	0.00E+00	5.87E-11	5.87E-11	5.87E-05
0.00E+00	0.00E+00	6.08E-11	6.08E-11	6.08E-05
0.00E+00	0.00E+00	6.31E-11	6.31E-11	6.31E-05
0.00E+00	0.00E+00	6.54E-11	6.54E-11	6.54E-05
0.00E+00	0.00E+00	6.77E-11	6.77E-11	6.77E-05
0.00E+00	0.00E+00	7.01E-11	7.01E-11	7.01E-05
0.00E+00	0.00E+00	7.26E-11	7.26E-11	7.26E-05
0.00E+00	0.00E+00	7.51E-11	7.51E-11	7.51E-05
0.00E+00	0.00E+00	7.77E-11	7.77E-11	7.77E-05
0.00E+00	0.00E+00	8.04E-11	8.04E-11	8.04E-05
0.00E+00	0.00E+00	8.31E-11	8.31E-11	8.31E-05
0.00E+00	0.00E+00	8.59E-11	8.59E-11	8.59E-05
0.00E+00	0.00E+00	8.89E-11	8.89E-11	8.89E-05
0.00E+00	0.00E+00	9.20E-11	9.20E-11	9.20E-05
0.00E+00	0.00E+00	9.54E-11	9.54E-11	9.54E-05
0.00E+00	0.00E+00	9.90E-11	9.90E-11	9.90E-05
0.00E+00	0.00E+00	1.03E-10	1.03E-10	1.03E-04
0.00E+00	0.00E+00	1.07E-10	1.07E-10	1.07E-04
0.00E+00	0.00E+00	1.12E-10	1.12E-10	1.12E-04
0.00E+00	0.00E+00	1.18E-10	1.18E-10	1.18E-04
0.00E+00	0.00E+00	1.24E-10	1.24E-10	1.24E-04
0.00E+00	0.00E+00	1.30E-10	1.30E-10	1.30E-04
0.00E+00	0.00E+00	1.38E-10	1.38E-10	1.38E-04
0.00E+00	0.00E+00	1.46E-10	1.46E-10	1.46E-04
0.00E+00	0.00E+00	1.55E-10	1.55E-10	1.55E-04
0.00E+00	0.00E+00	1.65E-10	1.65E-10	1.65E-04
0.00E+00	0.00E+00	1.75E-10	1.75E-10	1.75E-04
0.00E+00	0.00E+00	1.86E-10	1.86E-10	1.86E-04
0.00E+00	0.00E+00	1.97E-10	1.97E-10	1.97E-04
0.00E+00	0.00E+00	2.08E-10	2.08E-10	2.08E-04
0.00E+00	0.00E+00	2.19E-10	2.19E-10	2.19E-04
0.00E+00	0.00E+00	2.30E-10	2.30E-10	2.30E-04
0.00E+00	0.00E+00	2.40E-10	2.40E-10	2.40E-04
0.00E+00	0.00E+00	2.51E-10	2.51E-10	2.51E-04
0.00E+00	0.00E+00	2.60E-10	2.60E-10	2.60E-04
0.00E+00	0.00E+00	2.69E-10	2.69E-10	2.69E-04
0.00E+00	0.00E+00	2.75E-10	2.75E-10	2.75E-04
0.00E+00	0.00E+00	2.80E-10	2.80E-10	2.80E-04
0.00E+00	0.00E+00	2.86E-10	2.86E-10	2.86E-04
0.00E+00	0.00E+00	6.02E-11	6.02E-11	6.02E-05
0.00E+00	0.00E+00	6.23E-11	6.23E-11	6.23E-05
0.00E+00	0.00E+00	6.44E-11	6.44E-11	6.44E-05
0.00E+00	0.00E+00	6.66E-11	6.66E-11	6.66E-05
0.00E+00	0.00E+00	6.88E-11	6.88E-11	6.88E-05
0.00E+00	0.00E+00	7.11E-11	7.11E-11	7.11E-05
0.00E+00	0.00E+00	7.34E-11	7.34E-11	7.34E-05
0.00E+00	0.00E+00	7.58E-11	7.58E-11	7.58E-05
0.00E+00	0.00E+00	7.82E-11	7.82E-11	7.82E-05
0.00E+00	0.00E+00	8.08E-11	8.08E-11	8.08E-05
0.00E+00	0.00E+00	8.34E-11	8.34E-11	8.34E-05
0.00E+00	0.00E+00	8.62E-11	8.62E-11	8.62E-05
0.00E+00	0.00E+00	8.92E-11	8.92E-11	8.92E-05
0.00E+00	0.00E+00	9.25E-11	9.25E-11	9.25E-05
0.00E+00	0.00E+00	9.61E-11	9.61E-11	9.61E-05
0.00E+00	0.00E+00	1.00E-10	1.00E-10	1.00E-04
0.00E+00	0.00E+00	1.04E-10	1.04E-10	1.04E-04
0.00E+00	0.00E+00	1.09E-10	1.09E-10	1.09E-04
0.00E+00	0.00E+00	1.14E-10	1.14E-10	1.14E-04
0.00E+00	0.00E+00	1.20E-10	1.20E-10	1.20E-04
0.00E+00	0.00E+00	1.27E-10	1.27E-10	1.27E-04
0.00E+00	0.00E+00	1.34E-10	1.34E-10	1.34E-04
0.00E+00	0.00E+00	1.42E-10	1.42E-10	1.42E-04
0.00E+00	0.00E+00	1.50E-10	1.50E-10	1.50E-04
0.00E+00	0.00E+00	1.59E-10	1.59E-10	1.59E-04
0.00E+00	0.00E+00	1.68E-10	1.68E-10	1.68E-04
0.00E+00	0.00E+00	1.78E-10	1.78E-10	1.78E-04
0.00E+00	0.00E+00	1.88E-10	1.88E-10	1.88E-04
0.00E+00	0.00E+00	1.98E-10	1.98E-10	1.98E-04
0.00E+00	0.00E+00	2.08E-10	2.08E-10	2.08E-04
0.00E+00	0.00E+00	2.18E-10	2.18E-10	2.18E-04
0.00E+00	0.00E+00	2.27E-10	2.27E-10	2.27E-04
0.00E+00	0.00E+00	2.36E-10	2.36E-10	2.36E-04
0.00E+00	0.00E+00	2.44E-10	2.44E-10	2.44E-04
0.00E+00	0.00E+00	2.51E-10	2.51E-10	2.51E-04
0.00E+00	0.00E+00	2.57E-10	2.57E-10	2.57E-04
0.00E+00	0.00E+00	2.62E-10	2.62E-10	2.62E-04
0.00E+00	0.00E+00	2.63E-10	2.63E-10	2.63E-04
0.00E+00	0.00E+00	6.13E-11	6.13E-11	6.13E-05
0.00E+00	0.00E+00	6.33E-11	6.33E-11	6.33E-05
0.00E+00	0.00E+00	6.53E-11	6.53E-11	6.53E-05
0.00E+00	0.00E+00	6.74E-11	6.74E-11	6.74E-05
0.00E+00	0.00E+00	6.95E-11	6.95E-11	6.95E-05
0.00E+00	0.00E+00	7.16E-11	7.16E-11	7.16E-05
0.00E+00	0.00E+00	7.38E-11	7.38E-11	7.38E-05
0.00E+00	0.00E+00	7.61E-11	7.61E-11	7.61E-05
0.00E+00	0.00E+00	7.85E-11	7.85E-11	7.85E-05
0.00E+00	0.00E+00	8.10E-11	8.10E-11	8.10E-05
0.00E+00	0.00E+00	8.37E-11	8.37E-11	8.37E-05
0.00E+00	0.00E+00	8.66E-11	8.66E-11	8.66E-05
0.00E+00	0.00E+00	8.98E-11	8.98E-11	8.98E-05
0.00E+00	0.00E+00	9.33E-11	9.33E-11	9.33E-05
0.00E+00	0.00E+00	9.72E-11	9.72E-11	9.72E-05
0.00E+00	0.00E+00	1.01E-10	1.01E-10	1.01E-04
0.00E+00	0.00E+00	1.06E-10	1.06E-10	1.06E-04
0.00E+00	0.00E+00	1.11E-10	1.11E-10	1.11E-04
0.00E+00	0.00E+00	1.17E-10	1.17E-10	1.17E-04
0.00E+00	0.00E+00	1.23E-10	1.23E-10	1.23E-04
0.00E+00	0.00E+00	1.30E-10	1.30E-10	1.30E-04
0.00E+00	0.00E+00	1.37E-10	1.37E-10	1.37E-04
0.00E+00	0.00E+00	1.45E-10	1.45E-10	1.45E-04
0.00E+00	0.00E+00	1.53E-10	1.53E-10	1.53E-04
0.00E+00	0.00E+00	1.62E-10	1.62E-10	1.62E-04
0.00E+00	0.00E+00	1.70E-10	1.70E-10	1.70E-04
0.00E+00	0.00E+00	1.79E-10	1.79E-10	1.79E-04
0.00E+00	0.00E+00	1.88E-10	1.88E-10	1.88E-04
0.00E+00	0.00E+00	1.97E-10	1.97E-10	1.97E-04
0.00E+00	0.00E+00	2.06E-10	2.06E-10	2.06E-04
0.00E+00	0.00E+00	2.14E-10	2.14E-10	2.14E-04
0.00E+00	0.00E+00	2.22E-10	2.22E-10	2.22E-04
0.00E+00	0.00E+00	2.29E-10	2.29E-10	2.29E-04
0.00E+00	0.00E+00	2.35E-10	2.35E-10	2.35E-04
0.00E+00	0.00E+00	2.40E-10	2.40E-10	2.40E-04
0.00E+00	0.00E+00	2.46E-10	2.46E-10	2.46E-04
0.00E+00	0.00E+00	2.51E-10	2.51E-10	2.51E-04
0.00E+00	0.00E+00	2.49E-10	2.49E-10	2.49E-04
0.00E+00	0.00E+00	6.21E-11	6.21E-11	6.21E-05
0.00E+00	0.00E+00	6.39E-11	6.39E-11	6.39E-05
0.00E+00	0.00E+00	6.58E-11	6.58E-11	6.58E-05
0.00E+00	0.00E+00	6.78E-11	6.78E-11	6.78E-05
0.00E+00	0.00E+00	6.97E-11	6.97E-11	6.97E-05
0.00E+00	0.00E+00	7.18E-11	7.18E-11	7.18E-05
0.00E+00	0.00E+00	7.40E-11	7.40E-11	7.40E-05
0.00E+00	0.00E+00	7.63E-11	7.63E-11	7.63E-05
0.00E+00	0.00E+00	7.87E-11	7.87E-11	7.87E-05
0.00E+00	0.00E+00	8.14E-11	8.14E-11	8.14E-05
0.00E+00	0.00E+00	8.42E-11	8.42E-11	8.42E-05
0.00E+00	0.00E+00	8.74E-11	8.74E-11	8.74E-05
0.00E+00	0.00E+00	9.08E-11	9.08E-11	9.08E-05

Child Risk				
3rd Trimester	0<2	2<16	Total	per million
0.00E+00	0.00E+00	9.46E-11	9.46E-11	9.46E-05
0.00E+00	0.00E+00	9.88E-11	9.88E-11	9.88E-05
0.00E+00	0.00E+00	1.03E-10	1.03E-10	1.03E-04
0.00E+00	0.00E+00	1.08E-10	1.08E-10	1.08E-04
0.00E+00	0.00E+00	1.14E-10	1.14E-10	1.14E-04
0.00E+00	0.00E+00	1.20E-10	1.20E-10	1.20E-04
0.00E+00	0.00E+00	1.26E-10	1.26E-10	1.26E-04
0.00E+00	0.00E+00	1.33E-10	1.33E-10	1.33E-04
0.00E+00	0.00E+00	1.40E-10	1.40E-10	1.40E-04
0.00E+00	0.00E+00	1.48E-10	1.48E-10	1.48E-04
0.00E+00	0.00E+00	1.55E-10	1.55E-10	1.55E-04
0.00E+00	0.00E+00	1.63E-10	1.63E-10	1.63E-04
0.00E+00	0.00E+00	1.72E-10	1.72E-10	1.72E-04
0.00E+00	0.00E+00	1.80E-10	1.80E-10	1.80E-04
0.00E+00	0.00E+00	1.87E-10	1.87E-10	1.87E-04
0.00E+00	0.00E+00	1.95E-10	1.95E-10	1.95E-04
0.00E+00	0.00E+00	2.02E-10	2.02E-10	2.02E-04
0.00E+00	0.00E+00	2.09E-10	2.09E-10	2.09E-04
0.00E+00	0.00E+00	2.16E-10	2.16E-10	2.16E-04
0.00E+00	0.00E+00	2.21E-10	2.21E-10	2.21E-04
0.00E+00	0.00E+00	2.26E-10	2.26E-10	2.26E-04
0.00E+00	0.00E+00	2.32E-10	2.32E-10	2.32E-04
0.00E+00	0.00E+00	2.36E-10	2.36E-10	2.36E-04
0.00E+00	0.00E+00	6.25E-11	6.25E-11	6.25E-05
0.00E+00	0.00E+00	6.42E-11	6.42E-11	6.42E-05
0.00E+00	0.00E+00	6.60E-11	6.60E-11	6.60E-05
0.00E+00	0.00E+00	7.20E-11	7.20E-11	7.20E-05
0.00E+00	0.00E+00	7.42E-11	7.42E-11	7.42E-05
0.00E+00	0.00E+00	7.66E-11	7.66E-11	7.66E-05
0.00E+00	0.00E+00	7.92E-11	7.92E-11	7.92E-05
0.00E+00	0.00E+00	8.20E-11	8.20E-11	8.20E-05
0.00E+00	0.00E+00	8.51E-11	8.51E-11	8.51E-05
0.00E+00	0.00E+00	8.85E-11	8.85E-11	8.85E-05
0.00E+00	0.00E+00	9.22E-11	9.22E-11	9.22E-05
0.00E+00	0.00E+00	9.63E-11	9.63E-11	9.63E-05
0.00E+00	0.00E+00	1.01E-10	1.01E-10	1.01E-04
0.00E+00	0.00E+00	1.05E-10	1.05E-10	1.05E-04
0.00E+00	0.00E+00	1.11E-10	1.11E-10	1.11E-04
0.00E+00	0.00E+00	1.16E-10	1.16E-10	1.16E-04
0.00E+00	0.00E+00	1.22E-10	1.22E-10	1.22E-04
0.00E+00	0.00E+00	1.29E-10	1.29E-10	1.29E-04
0.00E+00	0.00E+00	1.35E-10	1.35E-10	1.35E-04
0.00E+00	0.00E+00	1.42E-10	1.42E-10	1.42E-04
0.00E+00	0.00E+00	1.49E-10	1.49E-10	1.49E-04
0.00E+00	0.00E+00	1.57E-10	1.57E-10	1.57E-04
0.00E+00	0.00E+00	1.64E-10	1.64E-10	1.64E-04
0.00E+00	0.00E+00	1.71E-10	1.71E-10	1.71E-04
0.00E+00	0.00E+00	1.78E-10	1.78E-10	1.78E-04
0.00E+00	0.00E+00	1.85E-10	1.85E-10	1.85E-04
0.00E+00	0.00E+00	1.92E-10	1.92E-10	1.92E-04
0.00E+00	0.00E+00	1.98E-10	1.98E-10	1.98E-04
0.00E+00	0.00E+00	2.04E-10	2.04E-10	2.04E-04
0.00E+00	0.00E+00	2.08E-10	2.08E-10	2.08E-04
0.00E+00	0.00E+00	2.14E-10	2.14E-10	2.14E-04
0.00E+00	0.00E+00	6.26E-11	6.26E-11	6.26E-05
0.00E+00	0.00E+00	6.61E-11	6.61E-11	6.61E-05
0.00E+00	0.00E+00	6.80E-11	6.80E-11	6.80E-05
0.00E+00	0.00E+00	7.00E-11	7.00E-11	7.00E-05
0.00E+00	0.00E+00	7.22E-11	7.22E-11	7.22E-05
0.00E+00	0.00E+00	7.46E-11	7.46E-11	7.46E-05
0.00E+00	0.00E+00	7.71E-11	7.71E-11	7.71E-05
0.00E+00	0.00E+00	7.99E-11	7.99E-11	7.99E-05
0.00E+00	0.00E+00	8.30E-11	8.30E-11	8.30E-05
0.00E+00	0.00E+00	8.63E-11	8.63E-11	8.63E-05
0.00E+00	0.00E+00	8.99E-11	8.99E-11	8.99E-05
0.00E+00	0.00E+00	9.39E-11	9.39E-11	9.39E-05
0.00E+00	0.00E+00	9.81E-11	9.81E-11	9.81E-05
0.00E+00	0.00E+00	1.03E-10	1.03E-10	1.03E-04
0.00E+00	0.00E+00	1.08E-10	1.08E-10	1.08E-04
0.00E+00	0.00E+00	1.13E-10	1.13E-10	1.13E-04
0.00E+00	0.00E+00	1.19E-10	1.19E-10	1.19E-04
0.00E+00	0.00E+00	1.24E-10	1.24E-10	1.24E-04
0.00E+00	0.00E+00	1.31E-10	1.31E-10	1.31E-04
0.00E+00	0.00E+00	1.37E-10	1.37E-10	1.37E-04
0.00E+00	0.00E+00	1.43E-10	1.43E-10	1.43E-04
0.00E+00	0.00E+00	1.50E-10	1.50E-10	1.50E-04
0.00E+00	0.00E+00	1.57E-10	1.57E-10	1.57E-04
0.00E+00	0.00E+00	1.63E-10	1.63E-10	1.63E-04
0.00E+00	0.00E+00	1.69E-10	1.69E-10	1.69E-04
0.00E+00	0.00E+00	1.76E-10	1.76E-10	1.76E-04
0.00E+00	0.00E+00	1.82E-10	1.82E-10	1.82E-04
0.00E+00	0.00E+00	1.87E-10	1.87E-10	1.87E-04
0.00E+00	0.00E+00	1.92E-10	1.92E-10	1.92E-04
0.00E+00	0.00E+00	1.97E-10	1.97E-10	1.97E-04
0.00E+00	0.00E+00	6.26E-11	6.26E-11	6.26E-05
0.00E+00	0.00E+00	6.44E-11	6.44E-11	6.44E-05
0.00E+00	0.00E+00	6.62E-11	6.62E-11	6.62E-05
0.00E+00	0.00E+00	6.82E-11	6.82E-11	6.82E-05
0.00E+00	0.00E+00	7.04E-11	7.04E-11	7.04E-05
0.00E+00	0.00E+00	7.27E-11	7.27E-11	7.27E-05
0.00E+00	0.00E+00	7.52E-11	7.52E-11	7.52E-05
0.00E+00	0.00E+00	7.80E-11	7.80E-11	7.80E-05
0.00E+00	0.00E+00	8.10E-11	8.10E-11	8.10E-05
0.00E+00	0.00E+00	8.42E-11	8.42E-11	8.42E-05
0.00E+00	0.00E+00	8.78E-11	8.78E-11	8.78E-05
0.00E+00	0.00E+00	9.15E-11	9.15E-11	9.15E-05
0.00E+00	0.00E+00	9.56E-11	9.56E-11	9.56E-05
0.00E+00	0.00E+00	1.00E-10	1.00E-10	1.00E-04
0.00E+00	0.00E+00	1.05E-10	1.05E-10	1.05E-04
0.00E+00	0.00E+00	1.10E-10	1.10E-10	1.10E-04
0.00E+00	0.00E+00	1.15E-10	1.15E-10	1.15E-04
0.00E+00	0.00E+00	1.20E-10	1.20E-10	1.20E-04
0.00E+00	0.00E+00	1.26E-10	1.26E-10	1.26E-04
0.00E+00	0.00E+00	1.32E-10	1.32E-10	1.32E-04
0.00E+00	0.00E+00	1.38E-10	1.38E-10	1.38E-04
0.00E+00	0.00E+00	1.44E-10	1.44E-10	1.44E-04
0.00E+00	0.00E+00	1.50E-10	1.50E-10	1.50E-04
0.00E+00	0.00E+00	1.56E-10	1.56E-10	1.56E-04
0.00E+00	0.00E+00	1.61E-10	1.61E-10	1.61E-04
0.00E+00	0.00E+00	1.67E-10	1.67E-10	1.67E-04
0.00E+00	0.00E+00	1.72E-10	1.72E-10	1.72E-04
0.00E+00	0.00E+00	1.78E-10	1.78E-10	1.78E-04
0.00E+00	0.00E+00	5.94E-11	5.94E-11	5.94E-05
0.00E+00	0.00E+00	6.11E-11	6.11E-11	6.11E-05
0.00E+00	0.00E+00	6.28E-11	6.28E-11	6.28E-05
0.00E+00	0.00E+00	6.46E-11	6.46E-11	6.46E-05
0.00E+00	0.00E+00	6.65E-11	6.65E-11	6.65E-05
0.00E+00	0.00E+00	6.87E-11	6.87E-11	6.87E-05
0.00E+00	0.00E+00	7.10E-11	7.10E-11	7.10E-05
0.00E+00	0.00E+00	7.35E-11	7.35E-11	7.35E-05
0.00E+00	0.00E+00	7.62E-11	7.62E-11	7.62E-05
0.00E+00	0.00E+00	7.91E-11	7.91E-11	7.91E-05
0.00E+00	0.00E+00	8.23E-11	8.23E-11	8.23E-05
0.00E+00	0.00E+00	8.57E-11	8.57E-11	8.57E-05
0.00E+00	0.00E+00	8.93E-11	8.93E-11	8.93E-05
0.00E+00	0.00E+00	9.33E-11	9.33E-11	9.33E-05
0.00E+00	0.00E+00	9.74E-11	9.74E-11	9.74E-05
0.00E+00	0.00E+00	1.02E-10	1.02E-10	1.02E-04
0.00E+00	0.00E+00	1.06E-10	1.06E-10	1.06E-04
0.00E+00	0.00E+00	1.11E-10	1.11E-10	1.11E-04

Child Risk				
3rd Trimester	0<2	2<16	Total	per million
0.00E+00	0.00E+00	1.16E-10	1.16E-10	1.16E-04
0.00E+00	0.00E+00	1.22E-10	1.22E-10	1.22E-04
0.00E+00	0.00E+00	1.27E-10	1.27E-10	1.27E-04
0.00E+00	0.00E+00	1.32E-10	1.32E-10	1.32E-04
0.00E+00	0.00E+00	1.38E-10	1.38E-10	1.38E-04
0.00E+00	0.00E+00	1.43E-10	1.43E-10	1.43E-04
0.00E+00	0.00E+00	1.49E-10	1.49E-10	1.49E-04
0.00E+00	0.00E+00	1.54E-10	1.54E-10	1.54E-04
0.00E+00	0.00E+00	1.59E-10	1.59E-10	1.59E-04
0.00E+00	0.00E+00	1.64E-10	1.64E-10	1.64E-04
0.00E+00	0.00E+00	5.51E-11	5.51E-11	5.51E-05
0.00E+00	0.00E+00	5.65E-11	5.65E-11	5.65E-05
0.00E+00	0.00E+00	5.80E-11	5.80E-11	5.80E-05
0.00E+00	0.00E+00	5.95E-11	5.95E-11	5.95E-05
0.00E+00	0.00E+00	6.12E-11	6.12E-11	6.12E-05
0.00E+00	0.00E+00	6.30E-11	6.30E-11	6.30E-05
0.00E+00	0.00E+00	6.50E-11	6.50E-11	6.50E-05
0.00E+00	0.00E+00	6.71E-11	6.71E-11	6.71E-05
0.00E+00	0.00E+00	6.93E-11	6.93E-11	6.93E-05
0.00E+00	0.00E+00	7.18E-11	7.18E-11	7.18E-05
0.00E+00	0.00E+00	7.44E-11	7.44E-11	7.44E-05
0.00E+00	0.00E+00	7.73E-11	7.73E-11	7.73E-05
0.00E+00	0.00E+00	8.04E-11	8.04E-11	8.04E-05
0.00E+00	0.00E+00	8.37E-11	8.37E-11	8.37E-05
0.00E+00	0.00E+00	8.72E-11	8.72E-11	8.72E-05
0.00E+00	0.00E+00	9.09E-11	9.09E-11	9.09E-05
0.00E+00	0.00E+00	9.49E-11	9.49E-11	9.49E-05
0.00E+00	0.00E+00	9.91E-11	9.91E-11	9.91E-05
0.00E+00	0.00E+00	1.03E-10	1.03E-10	1.03E-04
0.00E+00	0.00E+00	1.08E-10	1.08E-10	1.08E-04
0.00E+00	0.00E+00	1.13E-10	1.13E-10	1.13E-04
0.00E+00	0.00E+00	1.17E-10	1.17E-10	1.17E-04
0.00E+00	0.00E+00	1.22E-10	1.22E-10	1.22E-04
0.00E+00	0.00E+00	1.27E-10	1.27E-10	1.27E-04
0.00E+00	0.00E+00	1.32E-10	1.32E-10	1.32E-04
0.00E+00	0.00E+00	1.37E-10	1.37E-10	1.37E-04
0.00E+00	0.00E+00	1.42E-10	1.42E-10	1.42E-04
0.00E+00	0.00E+00	1.47E-10	1.47E-10	1.47E-04
0.00E+00	0.00E+00	1.52E-10	1.52E-10	1.52E-04
0.00E+00	0.00E+00	5.25E-11	5.25E-11	5.25E-05
0.00E+00	0.00E+00	5.38E-11	5.38E-11	5.38E-05
0.00E+00	0.00E+00	5.51E-11	5.51E-11	5.51E-05
0.00E+00	0.00E+00	5.66E-11	5.66E-11	5.66E-05
0.00E+00	0.00E+00	5.81E-11	5.81E-11	5.81E-05
0.00E+00	0.00E+00	5.98E-11	5.98E-11	5.98E-05
0.00E+00	0.00E+00	6.16E-11	6.16E-11	6.16E-05
0.00E+00	0.00E+00	6.35E-11	6.35E-11	6.35E-05
0.00E+00	0.00E+00	6.56E-11	6.56E-11	6.56E-05
0.00E+00	0.00E+00	6.78E-11	6.78E-11	6.78E-05
0.00E+00	0.00E+00	7.56E-11	7.56E-11	7.56E-05
0.00E+00	0.00E+00	7.86E-11	7.86E-11	7.86E-05
0.00E+00	0.00E+00	8.17E-11	8.17E-11	8.17E-05
0.00E+00	0.00E+00	8.51E-11	8.51E-11	8.51E-05
0.00E+00	0.00E+00	8.87E-11	8.87E-11	8.87E-05
0.00E+00	0.00E+00	9.24E-11	9.24E-11	9.24E-05
0.00E+00	0.00E+00	9.64E-11	9.64E-11	9.64E-05
0.00E+00	0.00E+00	1.01E-10	1.01E-10	1.01E-04
0.00E+00	0.00E+00	1.05E-10	1.05E-10	1.05E-04
0.00E+00	0.00E+00	1.09E-10	1.09E-10	1.09E-04
0.00E+00	0.00E+00	1.14E-10	1.14E-10	1.14E-04
0.00E+00	0.00E+00	1.18E-10	1.18E-10	1.18E-04
0.00E+00	0.00E+00	1.23E-10	1.23E-10	1.23E-04
0.00E+00	0.00E+00	1.27E-10	1.27E-10	1.27E-04
0.00E+00	0.00E+00	1.32E-10	1.32E-10	1.32E-04
0.00E+00	0.00E+00	1.36E-10	1.36E-10	1.36E-04
0.00E+00	0.00E+00	1.40E-10	1.40E-10	1.40E-04
0.00E+00	0.00E+00	1.43E-10	1.43E-10	1.43E-04
0.00E+00	0.00E+00	5.25E-11	5.25E-11	5.25E-05
0.00E+00	0.00E+00	5.38E-11	5.38E-11	5.38E-05
0.00E+00	0.00E+00	5.53E-11	5.53E-11	5.53E-05
0.00E+00	0.00E+00	5.68E-11	5.68E-11	5.68E-05
0.00E+00	0.00E+00	5.84E-11	5.84E-11	5.84E-05
0.00E+00	0.00E+00	6.02E-11	6.02E-11	6.02E-05
0.00E+00	0.00E+00	6.21E-11	6.21E-11	6.21E-05
0.00E+00	0.00E+00	6.42E-11	6.42E-11	6.42E-05
0.00E+00	0.00E+00	7.12E-11	7.12E-11	7.12E-05
0.00E+00	0.00E+00	7.39E-11	7.39E-11	7.39E-05
0.00E+00	0.00E+00	7.68E-11	7.68E-11	7.68E-05
0.00E+00	0.00E+00	7.98E-11	7.98E-11	7.98E-05
0.00E+00	0.00E+00	8.31E-11	8.31E-11	8.31E-05
0.00E+00	0.00E+00	8.65E-11	8.65E-11	8.65E-05
0.00E+00	0.00E+00	9.00E-11	9.00E-11	9.00E-05
0.00E+00	0.00E+00	9.38E-11	9.38E-11	9.38E-05
0.00E+00	0.00E+00	9.77E-11	9.77E-11	9.77E-05
0.00E+00	0.00E+00	1.02E-10	1.02E-10	1.02E-04
0.00E+00	0.00E+00	1.06E-10	1.06E-10	1.06E-04
0.00E+00	0.00E+00	1.10E-10	1.10E-10	1.10E-04
0.00E+00	0.00E+00	1.14E-10	1.14E-10	1.14E-04
0.00E+00	0.00E+00	1.18E-10	1.18E-10	1.18E-04
0.00E+00	0.00E+00	1.22E-10	1.22E-10	1.22E-04
0.00E+00	0.00E+00	1.27E-10	1.27E-10	1.27E-04
0.00E+00	0.00E+00	5.26E-11	5.26E-11	5.26E-05
0.00E+00	0.00E+00	5.40E-11	5.40E-11	5.40E-05
0.00E+00	0.00E+00	5.55E-11	5.55E-11	5.55E-05
0.00E+00	0.00E+00	5.72E-11	5.72E-11	5.72E-05
0.00E+00	0.00E+00	5.89E-11	5.89E-11	5.89E-05
0.00E+00	0.00E+00	6.97E-11	6.97E-11	6.97E-05
0.00E+00	0.00E+00	7.23E-11	7.23E-11	7.23E-05
0.00E+00	0.00E+00	7.51E-11	7.51E-11	7.51E-05
0.00E+00	0.00E+00	7.80E-11	7.80E-11	7.80E-05
0.00E+00	0.00E+00	8.11E-11	8.11E-11	8.11E-05
0.00E+00	0.00E+00	8.43E-11	8.43E-11	8.43E-05
0.00E+00	0.00E+00	8.77E-11	8.77E-11	8.77E-05
0.00E+00	0.00E+00	9.12E-11	9.12E-11	9.12E-05
0.00E+00	0.00E+00	9.49E-11	9.49E-11	9.49E-05
0.00E+00	0.00E+00	9.86E-11	9.86E-11	9.86E-05
0.00E+00	0.00E+00	1.02E-10	1.02E-10	1.02E-04
0.00E+00	0.00E+00	1.06E-10	1.06E-10	1.06E-04
0.00E+00	0.00E+00	1.10E-10	1.10E-10	1.10E-04
0.00E+00	0.00E+00	1.14E-10	1.14E-10	1.14E-04
0.00E+00	0.00E+00	1.18E-10	1.18E-10	1.18E-04
0.00E+00	0.00E+00	5.44E-11	5.44E-11	5.44E-05
0.00E+00	0.00E+00	5.60E-11	5.60E-11	5.60E-05
0.00E+00	0.00E+00	7.07E-11	7.07E-11	7.07E-05
0.00E+00	0.00E+00	7.34E-11	7.34E-11	7.34E-05
0.00E+00	0.00E+00	7.62E-11	7.62E-11	7.62E-05
0.00E+00	0.00E+00	7.92E-11	7.92E-11	7.92E-05
0.00E+00	0.00E+00	8.22E-11	8.22E-11	8.22E-05
0.00E+00	0.00E+00	8.54E-11	8.54E-11	8.54E-05
0.00E+00	0.00E+00	8.88E-11	8.88E-11	8.88E-05
0.00E+00	0.00E+00	9.22E-11	9.22E-11	9.22E-05
0.00E+00	0.00E+00	9.57E-11	9.57E-11	9.57E-05
0.00E+00	0.00E+00	9.93E-11	9.93E-11	9.93E-05
0.00E+00	0.00E+00	1.03E-10	1.03E-10	1.03E-04
0.00E+00	0.00E+00	1.07E-10	1.07E-10	1.07E-04
0.00E+00	0.00E+00	7.18E-11	7.18E-11	7.18E-05
0.00E+00	0.00E+00	7.45E-11	7.45E-11	7.45E-05
0.00E+00	0.00E+00	7.73E-11	7.73E-11	7.73E-05
0.00E+00	0.00E+00	8.02E-11	8.02E-11	8.02E-05
0.00E+00	0.00E+00	8.32E-11	8.32E-11	8.32E-05

Child Risk				
3rd Trimester	0<2	2<16	Total	per million
0.00E+00	0.00E+00	8.63E-11	8.63E-11	8.63E-05
0.00E+00	0.00E+00	8.96E-11	8.96E-11	8.96E-05
0.00E+00	0.00E+00	9.28E-11	9.28E-11	9.28E-05
0.00E+00	0.00E+00	9.62E-11	9.62E-11	9.62E-05
0.00E+00	0.00E+00	7.02E-11	7.02E-11	7.02E-05
0.00E+00	0.00E+00	7.27E-11	7.27E-11	7.27E-05
0.00E+00	0.00E+00	7.54E-11	7.54E-11	7.54E-05
0.00E+00	0.00E+00	7.82E-11	7.82E-11	7.82E-05
0.00E+00	0.00E+00	8.10E-11	8.10E-11	8.10E-05
0.00E+00	0.00E+00	8.40E-11	8.40E-11	8.40E-05
0.00E+00	0.00E+00	8.70E-11	8.70E-11	8.70E-05
0.00E+00	0.00E+00	9.01E-11	9.01E-11	9.01E-05
0.00E+00	0.00E+00	7.11E-11	7.11E-11	7.11E-05
0.00E+00	0.00E+00	7.36E-11	7.36E-11	7.36E-05
0.00E+00	0.00E+00	7.62E-11	7.62E-11	7.62E-05
0.00E+00	0.00E+00	7.89E-11	7.89E-11	7.89E-05
0.00E+00	0.00E+00	8.17E-11	8.17E-11	8.17E-05
0.00E+00	0.00E+00	8.45E-11	8.45E-11	8.45E-05
0.00E+00	0.00E+00	7.43E-11	7.43E-11	7.43E-05
0.00E+00	0.00E+00	7.69E-11	7.69E-11	7.69E-05
0.00E+00	0.00E+00	7.24E-11	7.24E-11	7.24E-05
0.00E+00	0.00E+00	5.15E-11	5.15E-11	5.15E-05
0.00E+00	0.00E+00	4.98E-11	4.98E-11	4.98E-05
0.00E+00	0.00E+00	5.09E-11	5.09E-11	5.09E-05
0.00E+00	0.00E+00	4.62E-11	4.62E-11	4.62E-05
0.00E+00	0.00E+00	4.80E-11	4.80E-11	4.80E-05
0.00E+00	0.00E+00	4.93E-11	4.93E-11	4.93E-05
0.00E+00	0.00E+00	4.46E-11	4.46E-11	4.46E-05
0.00E+00	0.00E+00	4.63E-11	4.63E-11	4.63E-05
0.00E+00	0.00E+00	4.77E-11	4.77E-11	4.77E-05
0.00E+00	0.00E+00	4.32E-11	4.32E-11	4.32E-05
0.00E+00	0.00E+00	4.48E-11	4.48E-11	4.48E-05
0.00E+00	0.00E+00	4.65E-11	4.65E-11	4.65E-05
0.00E+00	0.00E+00	3.73E-11	3.73E-11	3.73E-05
0.00E+00	0.00E+00	3.84E-11	3.84E-11	3.84E-05
0.00E+00	0.00E+00	4.19E-11	4.19E-11	4.19E-05
0.00E+00	0.00E+00	4.34E-11	4.34E-11	4.34E-05
0.00E+00	0.00E+00	4.49E-11	4.49E-11	4.49E-05
0.00E+00	0.00E+00	3.67E-11	3.67E-11	3.67E-05
0.00E+00	0.00E+00	3.79E-11	3.79E-11	3.79E-05
0.00E+00	0.00E+00	3.46E-11	3.46E-11	3.46E-05
0.00E+00	0.00E+00	3.57E-11	3.57E-11	3.57E-05
0.00E+00	0.00E+00	3.66E-11	3.66E-11	3.66E-05
0.00E+00	0.00E+00	3.90E-11	3.90E-11	3.90E-05
0.00E+00	0.00E+00	4.02E-11	4.02E-11	4.02E-05
0.00E+00	0.00E+00	4.16E-11	4.16E-11	4.16E-05
0.00E+00	0.00E+00	3.27E-11	3.27E-11	3.27E-05
0.00E+00	0.00E+00	3.36E-11	3.36E-11	3.36E-05
0.00E+00	0.00E+00	3.47E-11	3.47E-11	3.47E-05
0.00E+00	0.00E+00	3.57E-11	3.57E-11	3.57E-05
0.00E+00	0.00E+00	3.79E-11	3.79E-11	3.79E-05
0.00E+00	0.00E+00	3.92E-11	3.92E-11	3.92E-05
0.00E+00	0.00E+00	4.05E-11	4.05E-11	4.05E-05
0.00E+00	0.00E+00	3.18E-11	3.18E-11	3.18E-05
0.00E+00	0.00E+00	3.27E-11	3.27E-11	3.27E-05
0.00E+00	0.00E+00	3.38E-11	3.38E-11	3.38E-05
0.00E+00	0.00E+00	3.47E-11	3.47E-11	3.47E-05
0.00E+00	0.00E+00	3.67E-11	3.67E-11	3.67E-05
0.00E+00	0.00E+00	3.79E-11	3.79E-11	3.79E-05
0.00E+00	0.00E+00	3.91E-11	3.91E-11	3.91E-05
0.00E+00	0.00E+00	3.97E-11	3.97E-11	3.97E-05
0.00E+00	0.00E+00	3.05E-11	3.05E-11	3.05E-05
0.00E+00	0.00E+00	3.09E-11	3.09E-11	3.09E-05
0.00E+00	0.00E+00	3.20E-11	3.20E-11	3.20E-05
0.00E+00	0.00E+00	3.38E-11	3.38E-11	3.38E-05
0.00E+00	0.00E+00	3.44E-11	3.44E-11	3.44E-05
0.00E+00	0.00E+00	3.55E-11	3.55E-11	3.55E-05
0.00E+00	0.00E+00	3.66E-11	3.66E-11	3.66E-05
0.00E+00	0.00E+00	3.78E-11	3.78E-11	3.78E-05
0.00E+00	0.00E+00	3.84E-11	3.84E-11	3.84E-05
0.00E+00	0.00E+00	3.19E-11	3.19E-11	3.19E-05
0.00E+00	0.00E+00	3.27E-11	3.27E-11	3.27E-05
0.00E+00	0.00E+00	3.36E-11	3.36E-11	3.36E-05
0.00E+00	0.00E+00	3.44E-11	3.44E-11	3.44E-05
0.00E+00	0.00E+00	3.55E-11	3.55E-11	3.55E-05
0.00E+00	0.00E+00	3.66E-11	3.66E-11	3.66E-05
0.00E+00	0.00E+00	3.75E-11	3.75E-11	3.75E-05
0.00E+00	0.00E+00	3.07E-11	3.07E-11	3.07E-05
0.00E+00	0.00E+00	3.26E-11	3.26E-11	3.26E-05
0.00E+00	0.00E+00	3.29E-11	3.29E-11	3.29E-05
0.00E+00	0.00E+00	3.44E-11	3.44E-11	3.44E-05
0.00E+00	0.00E+00	3.55E-11	3.55E-11	3.55E-05
0.00E+00	0.00E+00	3.61E-11	3.61E-11	3.61E-05
0.00E+00	0.00E+00	3.00E-11	3.00E-11	3.00E-05
0.00E+00	0.00E+00	3.08E-11	3.08E-11	3.08E-05
0.00E+00	0.00E+00	3.16E-11	3.16E-11	3.16E-05
0.00E+00	0.00E+00	2.77E-11	2.77E-11	2.77E-05
0.00E+00	0.00E+00	2.85E-11	2.85E-11	2.85E-05
0.00E+00	0.00E+00	2.92E-11	2.92E-11	2.92E-05
0.00E+00	0.00E+00	2.99E-11	2.99E-11	2.99E-05
0.00E+00	0.00E+00	3.07E-11	3.07E-11	3.07E-05
0.00E+00	0.00E+00	2.72E-11	2.72E-11	2.72E-05
0.00E+00	0.00E+00	2.77E-11	2.77E-11	2.77E-05
0.00E+00	0.00E+00	2.84E-11	2.84E-11	2.84E-05
0.00E+00	0.00E+00	2.91E-11	2.91E-11	2.91E-05
0.00E+00	0.00E+00	2.63E-11	2.63E-11	2.63E-05
0.00E+00	0.00E+00	2.70E-11	2.70E-11	2.70E-05
0.00E+00	0.00E+00	2.76E-11	2.76E-11	2.76E-05
0.00E+00	0.00E+00	2.89E-11	2.89E-11	2.89E-05
0.00E+00	0.00E+00	3.14E-11	3.14E-11	3.14E-05
0.00E+00	0.00E+00	3.19E-11	3.19E-11	3.19E-05
0.00E+00	0.00E+00	2.45E-11	2.45E-11	2.45E-05
0.00E+00	0.00E+00	2.51E-11	2.51E-11	2.51E-05
0.00E+00	0.00E+00	2.56E-11	2.56E-11	2.56E-05
0.00E+00	0.00E+00	2.62E-11	2.62E-11	2.62E-05
0.00E+00	0.00E+00	2.81E-11	2.81E-11	2.81E-05
0.00E+00	0.00E+00	2.87E-11	2.87E-11	2.87E-05
0.00E+00	0.00E+00	3.02E-11	3.02E-11	3.02E-05
0.00E+00	0.00E+00	3.09E-11	3.09E-11	3.09E-05
0.00E+00	0.00E+00	2.39E-11	2.39E-11	2.39E-05
0.00E+00	0.00E+00	2.44E-11	2.44E-11	2.44E-05
0.00E+00	0.00E+00	2.50E-11	2.50E-11	2.50E-05
0.00E+00	0.00E+00	2.55E-11	2.55E-11	2.55E-05
0.00E+00	0.00E+00	2.67E-11	2.67E-11	2.67E-05
0.00E+00	0.00E+00	2.73E-11	2.73E-11	2.73E-05
0.00E+00	0.00E+00	2.93E-11	2.93E-11	2.93E-05
0.00E+00	0.00E+00	2.99E-11	2.99E-11	2.99E-05
0.00E+00	0.00E+00	2.38E-11	2.38E-11	2.38E-05
0.00E+00	0.00E+00	2.43E-11	2.43E-11	2.43E-05
0.00E+00	0.00E+00	2.54E-11	2.54E-11	2.54E-05
0.00E+00	0.00E+00	2.60E-11	2.60E-11	2.60E-05
0.00E+00	0.00E+00	2.65E-11	2.65E-11	2.65E-05
0.00E+00	0.00E+00	2.47E-11	2.47E-11	2.47E-05
0.00E+00	0.00E+00	2.53E-11	2.53E-11	2.53E-05
0.00E+00	0.00E+00	2.58E-11	2.58E-11	2.58E-05
0.00E+00	0.00E+00	2.63E-11	2.63E-11	2.63E-05
0.00E+00	0.00E+00	2.51E-11	2.51E-11	2.51E-05
0.00E+00	0.00E+00	1.40E-09	1.40E-09	1.40E-03
0.00E+00	0.00E+00	1.40E-09	1.40E-09	1.40E-03
0.00E+00	0.00E+00	1.43E-09	1.43E-09	1.43E-03

Child Risk				
3rd Trimester	0<2	2<16	Total	per million
0.00E+00	0.00E+00	1.42E-09	1.42E-09	1.42E-03
0.00E+00	0.00E+00	1.35E-09	1.35E-09	1.35E-03
0.00E+00	0.00E+00	1.29E-09	1.29E-09	1.29E-03
0.00E+00	0.00E+00	1.30E-09	1.30E-09	1.30E-03
0.00E+00	0.00E+00	1.40E-09	1.40E-09	1.40E-03
0.00E+00	0.00E+00	1.37E-09	1.37E-09	1.37E-03
0.00E+00	0.00E+00	1.31E-09	1.31E-09	1.31E-03
0.00E+00	0.00E+00	1.26E-09	1.26E-09	1.26E-03
0.00E+00	0.00E+00	1.20E-09	1.20E-09	1.20E-03
0.00E+00	0.00E+00	1.13E-09	1.13E-09	1.13E-03
0.00E+00	0.00E+00	1.23E-09	1.23E-09	1.23E-03
0.00E+00	0.00E+00	1.22E-09	1.22E-09	1.22E-03
0.00E+00	0.00E+00	1.23E-09	1.23E-09	1.23E-03
0.00E+00	0.00E+00	1.24E-09	1.24E-09	1.24E-03
0.00E+00	0.00E+00	1.20E-09	1.20E-09	1.20E-03
0.00E+00	0.00E+00	1.17E-09	1.17E-09	1.17E-03
0.00E+00	0.00E+00	1.11E-09	1.11E-09	1.11E-03
0.00E+00	0.00E+00	1.02E-09	1.02E-09	1.02E-03
0.00E+00	0.00E+00	1.04E-09	1.04E-09	1.04E-03
0.00E+00	0.00E+00	1.07E-09	1.07E-09	1.07E-03
0.00E+00	0.00E+00	1.09E-09	1.09E-09	1.09E-03
0.00E+00	0.00E+00	1.00E-09	1.00E-09	1.00E-03
0.00E+00	0.00E+00	8.68E-10	8.68E-10	8.68E-04
0.00E+00	0.00E+00	9.07E-10	9.07E-10	9.07E-04
0.00E+00	0.00E+00	9.42E-10	9.42E-10	9.42E-04
0.00E+00	0.00E+00	9.34E-10	9.34E-10	9.34E-04
0.00E+00	0.00E+00	9.05E-10	9.05E-10	9.05E-04
0.00E+00	0.00E+00	8.88E-10	8.88E-10	8.88E-04
0.00E+00	0.00E+00	7.94E-10	7.94E-10	7.94E-04
0.00E+00	0.00E+00	8.09E-10	8.09E-10	8.09E-04
0.00E+00	0.00E+00	8.15E-10	8.15E-10	8.15E-04
0.00E+00	0.00E+00	8.15E-10	8.15E-10	8.15E-04
0.00E+00	0.00E+00	8.08E-10	8.08E-10	8.08E-04
0.00E+00	0.00E+00	7.01E-10	7.01E-10	7.01E-04
0.00E+00	0.00E+00	7.18E-10	7.18E-10	7.18E-04
0.00E+00	0.00E+00	7.26E-10	7.26E-10	7.26E-04
0.00E+00	0.00E+00	7.30E-10	7.30E-10	7.30E-04
0.00E+00	0.00E+00	6.45E-10	6.45E-10	6.45E-04
0.00E+00	0.00E+00	6.56E-10	6.56E-10	6.56E-04
0.00E+00	0.00E+00	6.91E-10	6.91E-10	6.91E-04
0.00E+00	0.00E+00	6.65E-10	6.65E-10	6.65E-04
0.00E+00	0.00E+00	6.61E-10	6.61E-10	6.61E-04
0.00E+00	0.00E+00	6.41E-10	6.41E-10	6.41E-04
0.00E+00	0.00E+00	6.20E-10	6.20E-10	6.20E-04
0.00E+00	0.00E+00	6.41E-10	6.41E-10	6.41E-04
0.00E+00	0.00E+00	6.25E-10	6.25E-10	6.25E-04
0.00E+00	0.00E+00	6.09E-10	6.09E-10	6.09E-04
0.00E+00	0.00E+00	5.97E-10	5.97E-10	5.97E-04
0.00E+00	0.00E+00	6.02E-10	6.02E-10	6.02E-04
0.00E+00	0.00E+00	5.93E-10	5.93E-10	5.93E-04
0.00E+00	0.00E+00	5.80E-10	5.80E-10	5.80E-04
0.00E+00	0.00E+00	5.67E-10	5.67E-10	5.67E-04
0.00E+00	0.00E+00	5.77E-10	5.77E-10	5.77E-04
0.00E+00	0.00E+00	5.67E-10	5.67E-10	5.67E-04
0.00E+00	0.00E+00	5.57E-10	5.57E-10	5.57E-04
0.00E+00	0.00E+00	5.43E-10	5.43E-10	5.43E-04
0.00E+00	0.00E+00	5.30E-10	5.30E-10	5.30E-04
0.00E+00	0.00E+00	5.49E-10	5.49E-10	5.49E-04
0.00E+00	0.00E+00	5.40E-10	5.40E-10	5.40E-04
0.00E+00	0.00E+00	5.30E-10	5.30E-10	5.30E-04
0.00E+00	0.00E+00	5.20E-10	5.20E-10	5.20E-04
0.00E+00	0.00E+00	5.07E-10	5.07E-10	5.07E-04
0.00E+00	0.00E+00	4.91E-10	4.91E-10	4.91E-04
0.00E+00	0.00E+00	5.00E-10	5.00E-10	5.00E-04
0.00E+00	0.00E+00	4.92E-10	4.92E-10	4.92E-04
0.00E+00	0.00E+00	4.84E-10	4.84E-10	4.84E-04
0.00E+00	0.00E+00	4.69E-10	4.69E-10	4.69E-04
0.00E+00	0.00E+00	3.82E-10	3.82E-10	3.82E-04
0.00E+00	0.00E+00	3.71E-10	3.71E-10	3.71E-04
0.00E+00	0.00E+00	3.59E-10	3.59E-10	3.59E-04
0.00E+00	0.00E+00	3.49E-10	3.49E-10	3.49E-04
0.00E+00	0.00E+00	3.40E-10	3.40E-10	3.40E-04
0.00E+00	0.00E+00	3.46E-10	3.46E-10	3.46E-04
0.00E+00	0.00E+00	3.38E-10	3.38E-10	3.38E-04
0.00E+00	0.00E+00	3.30E-10	3.30E-10	3.30E-04
0.00E+00	0.00E+00	3.21E-10	3.21E-10	3.21E-04
0.00E+00	0.00E+00	3.12E-10	3.12E-10	3.12E-04
0.00E+00	0.00E+00	3.33E-10	3.33E-10	3.33E-04
0.00E+00	0.00E+00	3.26E-10	3.26E-10	3.26E-04
0.00E+00	0.00E+00	3.11E-10	3.11E-10	3.11E-04
0.00E+00	0.00E+00	3.03E-10	3.03E-10	3.03E-04
0.00E+00	0.00E+00	3.13E-10	3.13E-10	3.13E-04
0.00E+00	0.00E+00	3.01E-10	3.01E-10	3.01E-04
0.00E+00	0.00E+00	3.00E-10	3.00E-10	3.00E-04
0.00E+00	0.00E+00	2.95E-10	2.95E-10	2.95E-04
0.00E+00	0.00E+00	2.90E-10	2.90E-10	2.90E-04
0.00E+00	0.00E+00	2.83E-10	2.83E-10	2.83E-04
0.00E+00	0.00E+00	2.58E-10	2.58E-10	2.58E-04
0.00E+00	0.00E+00	2.67E-10	2.67E-10	2.67E-04
0.00E+00	0.00E+00	2.58E-10	2.58E-10	2.58E-04
0.00E+00	0.00E+00	2.46E-10	2.46E-10	2.46E-04
0.00E+00	0.00E+00	2.75E-10	2.75E-10	2.75E-04
0.00E+00	0.00E+00	2.57E-10	2.57E-10	2.57E-04
0.00E+00	0.00E+00	2.46E-10	2.46E-10	2.46E-04
0.00E+00	0.00E+00	2.36E-10	2.36E-10	2.36E-04
0.00E+00	0.00E+00	2.26E-10	2.26E-10	2.26E-04
0.00E+00	0.00E+00	2.74E-10	2.74E-10	2.74E-04
0.00E+00	0.00E+00	2.65E-10	2.65E-10	2.65E-04
0.00E+00	0.00E+00	2.55E-10	2.55E-10	2.55E-04
0.00E+00	0.00E+00	2.36E-10	2.36E-10	2.36E-04
0.00E+00	0.00E+00	2.26E-10	2.26E-10	2.26E-04
0.00E+00	0.00E+00	2.07E-10	2.07E-10	2.07E-04
0.00E+00	0.00E+00	2.61E-10	2.61E-10	2.61E-04
0.00E+00	0.00E+00	2.35E-10	2.35E-10	2.35E-04
0.00E+00	0.00E+00	2.26E-10	2.26E-10	2.26E-04
0.00E+00	0.00E+00	2.17E-10	2.17E-10	2.17E-04
0.00E+00	0.00E+00	2.08E-10	2.08E-10	2.08E-04
0.00E+00	0.00E+00	1.99E-10	1.99E-10	1.99E-04
0.00E+00	0.00E+00	2.16E-10	2.16E-10	2.16E-04
0.00E+00	0.00E+00	2.08E-10	2.08E-10	2.08E-04
0.00E+00	0.00E+00	1.92E-10	1.92E-10	1.92E-04
0.00E+00	0.00E+00	2.65E-10	2.65E-10	2.65E-04
0.00E+00	0.00E+00	2.00E-10	2.00E-10	2.00E-04
0.00E+00	0.00E+00	1.92E-10	1.92E-10	1.92E-04
0.00E+00	0.00E+00	1.85E-10	1.85E-10	1.85E-04
0.00E+00	0.00E+00	2.63E-10	2.63E-10	2.63E-04
0.00E+00	0.00E+00	2.58E-10	2.58E-10	2.58E-04
0.00E+00	0.00E+00	2.52E-10	2.52E-10	2.52E-04
0.00E+00	0.00E+00	2.06E-10	2.06E-10	2.06E-04
0.00E+00	0.00E+00	1.92E-10	1.92E-10	1.92E-04
0.00E+00	0.00E+00	1.78E-10	1.78E-10	1.78E-04
0.00E+00	0.00E+00	2.50E-10	2.50E-10	2.50E-04
0.00E+00	0.00E+00	2.45E-10	2.45E-10	2.45E-04
0.00E+00	0.00E+00	2.40E-10	2.40E-10	2.40E-04
0.00E+00	0.00E+00	2.35E-10	2.35E-10	2.35E-04
0.00E+00	0.00E+00	2.05E-10	2.05E-10	2.05E-04
0.00E+00	0.00E+00	1.98E-10	1.98E-10	1.98E-04
0.00E+00	0.00E+00	1.85E-10	1.85E-10	1.85E-04
0.00E+00	0.00E+00	1.79E-10	1.79E-10	1.79E-04
0.00E+00	0.00E+00	2.45E-10	2.45E-10	2.45E-04

Child Risk				
3rd Trimester	0<2	2<16	Total	per million
0.00E+00	0.00E+00	2.38E-10	2.38E-10	2.38E-04
0.00E+00	0.00E+00	2.33E-10	2.33E-10	2.33E-04
0.00E+00	0.00E+00	1.96E-10	1.96E-10	1.96E-04
0.00E+00	0.00E+00	1.90E-10	1.90E-10	1.90E-04
0.00E+00	0.00E+00	1.84E-10	1.84E-10	1.84E-04
0.00E+00	0.00E+00	1.78E-10	1.78E-10	1.78E-04
0.00E+00	0.00E+00	2.39E-10	2.39E-10	2.39E-04
0.00E+00	0.00E+00	2.36E-10	2.36E-10	2.36E-04
0.00E+00	0.00E+00	2.33E-10	2.33E-10	2.33E-04
0.00E+00	0.00E+00	2.30E-10	2.30E-10	2.30E-04
0.00E+00	0.00E+00	2.18E-10	2.18E-10	2.18E-04
0.00E+00	0.00E+00	2.13E-10	2.13E-10	2.13E-04
0.00E+00	0.00E+00	2.27E-10	2.27E-10	2.27E-04
0.00E+00	0.00E+00	2.25E-10	2.25E-10	2.25E-04
0.00E+00	0.00E+00	2.16E-10	2.16E-10	2.16E-04
0.00E+00	0.00E+00	2.12E-10	2.12E-10	2.12E-04
0.00E+00	0.00E+00	2.08E-10	2.08E-10	2.08E-04
0.00E+00	0.00E+00	1.99E-10	1.99E-10	1.99E-04
0.00E+00	0.00E+00	1.95E-10	1.95E-10	1.95E-04
0.00E+00	0.00E+00	1.91E-10	1.91E-10	1.91E-04
0.00E+00	0.00E+00	1.94E-10	1.94E-10	1.94E-04
0.00E+00	0.00E+00	1.91E-10	1.91E-10	1.91E-04
0.00E+00	0.00E+00	1.87E-10	1.87E-10	1.87E-04
0.00E+00	0.00E+00	5.48E-11	5.48E-11	5.48E-05
0.00E+00	0.00E+00	5.12E-11	5.12E-11	5.12E-05
0.00E+00	0.00E+00	4.84E-11	4.84E-11	4.84E-05
0.00E+00	0.00E+00	4.60E-11	4.60E-11	4.60E-05
0.00E+00	0.00E+00	4.36E-11	4.36E-11	4.36E-05
0.00E+00	0.00E+00	6.44E-11	6.44E-11	6.44E-05
0.00E+00	0.00E+00	6.13E-11	6.13E-11	6.13E-05
0.00E+00	0.00E+00	5.77E-11	5.77E-11	5.77E-05
0.00E+00	0.00E+00	5.44E-11	5.44E-11	5.44E-05
0.00E+00	0.00E+00	5.14E-11	5.14E-11	5.14E-05
0.00E+00	0.00E+00	4.87E-11	4.87E-11	4.87E-05
0.00E+00	0.00E+00	4.62E-11	4.62E-11	4.62E-05
0.00E+00	0.00E+00	6.98E-10	6.98E-10	6.98E-04
0.00E+00	0.00E+00	5.81E-10	5.81E-10	5.81E-04
0.00E+00	0.00E+00	1.76E-10	1.76E-10	1.76E-04
0.00E+00	0.00E+00	1.58E-10	1.58E-10	1.58E-04
0.00E+00	0.00E+00	1.43E-10	1.43E-10	1.43E-04
0.00E+00	0.00E+00	1.16E-10	1.16E-10	1.16E-04
0.00E+00	0.00E+00	1.10E-10	1.10E-10	1.10E-04
0.00E+00	0.00E+00	1.01E-10	1.01E-10	1.01E-04
0.00E+00	0.00E+00	9.33E-11	9.33E-11	9.33E-05
0.00E+00	0.00E+00	8.65E-11	8.65E-11	8.65E-05
0.00E+00	0.00E+00	8.04E-11	8.04E-11	8.04E-05
0.00E+00	0.00E+00	6.83E-11	6.83E-11	6.83E-05
0.00E+00	0.00E+00	6.57E-11	6.57E-11	6.57E-05
0.00E+00	0.00E+00	6.17E-11	6.17E-11	6.17E-05
0.00E+00	0.00E+00	5.81E-11	5.81E-11	5.81E-05
0.00E+00	0.00E+00	5.48E-11	5.48E-11	5.48E-05
0.00E+00	0.00E+00	5.18E-11	5.18E-11	5.18E-05
0.00E+00	0.00E+00	4.90E-11	4.90E-11	4.90E-05
0.00E+00	0.00E+00	4.63E-11	4.63E-11	4.63E-05
0.00E+00	0.00E+00	6.98E-10	6.98E-10	6.98E-04
0.00E+00	0.00E+00	6.30E-10	6.30E-10	6.30E-04
0.00E+00	0.00E+00	5.44E-10	5.44E-10	5.44E-04
0.00E+00	0.00E+00	1.96E-10	1.96E-10	1.96E-04
0.00E+00	0.00E+00	1.76E-10	1.76E-10	1.76E-04
0.00E+00	0.00E+00	1.59E-10	1.59E-10	1.59E-04
0.00E+00	0.00E+00	1.28E-10	1.28E-10	1.28E-04
0.00E+00	0.00E+00	1.20E-10	1.20E-10	1.20E-04
0.00E+00	0.00E+00	1.10E-10	1.10E-10	1.10E-04
0.00E+00	0.00E+00	1.02E-10	1.02E-10	1.02E-04
0.00E+00	0.00E+00	9.40E-11	9.40E-11	9.40E-05
0.00E+00	0.00E+00	8.72E-11	8.72E-11	8.72E-05
0.00E+00	0.00E+00	7.07E-11	7.07E-11	7.07E-05
0.00E+00	0.00E+00	6.62E-11	6.62E-11	6.62E-05
0.00E+00	0.00E+00	6.22E-11	6.22E-11	6.22E-05
0.00E+00	0.00E+00	5.85E-11	5.85E-11	5.85E-05
0.00E+00	0.00E+00	5.52E-11	5.52E-11	5.52E-05
0.00E+00	0.00E+00	5.21E-11	5.21E-11	5.21E-05
0.00E+00	0.00E+00	8.64E-10	8.64E-10	8.64E-04
0.00E+00	0.00E+00	7.60E-10	7.60E-10	7.60E-04
0.00E+00	0.00E+00	6.65E-10	6.65E-10	6.65E-04
0.00E+00	0.00E+00	5.82E-10	5.82E-10	5.82E-04
0.00E+00	0.00E+00	2.17E-10	2.17E-10	2.17E-04
0.00E+00	0.00E+00	1.95E-10	1.95E-10	1.95E-04
0.00E+00	0.00E+00	1.76E-10	1.76E-10	1.76E-04
0.00E+00	0.00E+00	1.41E-10	1.41E-10	1.41E-04
0.00E+00	0.00E+00	1.32E-10	1.32E-10	1.32E-04
0.00E+00	0.00E+00	1.21E-10	1.21E-10	1.21E-04
0.00E+00	0.00E+00	1.11E-10	1.11E-10	1.11E-04
0.00E+00	0.00E+00	1.02E-10	1.02E-10	1.02E-04
0.00E+00	0.00E+00	9.47E-11	9.47E-11	9.47E-05
0.00E+00	0.00E+00	8.20E-10	8.20E-10	8.20E-04
0.00E+00	0.00E+00	7.76E-10	7.76E-10	7.76E-04
0.00E+00	0.00E+00	3.68E-10	3.68E-10	3.68E-04
0.00E+00	0.00E+00	3.45E-10	3.45E-10	3.45E-04
0.00E+00	0.00E+00	1.05E-10	1.05E-10	1.05E-04
0.00E+00	0.00E+00	6.86E-11	6.86E-11	6.86E-05
0.00E+00	0.00E+00	6.37E-11	6.37E-11	6.37E-05
0.00E+00	0.00E+00	5.99E-11	5.99E-11	5.99E-05
0.00E+00	0.00E+00	4.47E-10	4.47E-10	4.47E-04
0.00E+00	0.00E+00	4.03E-10	4.03E-10	4.03E-04
0.00E+00	0.00E+00	3.65E-10	3.65E-10	3.65E-04
0.00E+00	0.00E+00	3.30E-10	3.30E-10	3.30E-04
0.00E+00	0.00E+00	2.99E-10	2.99E-10	2.99E-04
0.00E+00	0.00E+00	1.12E-10	1.12E-10	1.12E-04
0.00E+00	0.00E+00	1.03E-10	1.03E-10	1.03E-04
0.00E+00	0.00E+00	9.60E-11	9.60E-11	9.60E-05
0.00E+00	0.00E+00	7.78E-11	7.78E-11	7.78E-05
0.00E+00	0.00E+00	7.27E-11	7.27E-11	7.27E-05
0.00E+00	0.00E+00	6.83E-11	6.83E-11	6.83E-05
0.00E+00	0.00E+00	6.42E-11	6.42E-11	6.42E-05
0.00E+00	0.00E+00	4.84E-10	4.84E-10	4.84E-04
0.00E+00	0.00E+00	4.59E-10	4.59E-10	4.59E-04
0.00E+00	0.00E+00	4.19E-10	4.19E-10	4.19E-04
0.00E+00	0.00E+00	3.82E-10	3.82E-10	3.82E-04
0.00E+00	0.00E+00	3.48E-10	3.48E-10	3.48E-04
0.00E+00	0.00E+00	2.39E-10	2.39E-10	2.39E-04
0.00E+00	0.00E+00	2.18E-10	2.18E-10	2.18E-04
0.00E+00	0.00E+00	1.99E-10	1.99E-10	1.99E-04
0.00E+00	0.00E+00	1.83E-10	1.83E-10	1.83E-04
0.00E+00	0.00E+00	1.67E-10	1.67E-10	1.67E-04
0.00E+00	0.00E+00	1.20E-10	1.20E-10	1.20E-04
0.00E+00	0.00E+00	1.12E-10	1.12E-10	1.12E-04
0.00E+00	0.00E+00	7.82E-11	7.82E-11	7.82E-05
0.00E+00	0.00E+00	7.32E-11	7.32E-11	7.32E-05
0.00E+00	0.00E+00	6.87E-11	6.87E-11	6.87E-05
0.00E+00	0.00E+00	6.46E-11	6.46E-11	6.46E-05
0.00E+00	0.00E+00	5.08E-10	5.08E-10	5.08E-04
0.00E+00	0.00E+00	4.68E-10	4.68E-10	4.68E-04
0.00E+00	0.00E+00	4.31E-10	4.31E-10	4.31E-04
0.00E+00	0.00E+00	3.95E-10	3.95E-10	3.95E-04
0.00E+00	0.00E+00	3.62E-10	3.62E-10	3.62E-04
0.00E+00	0.00E+00	2.54E-10	2.54E-10	2.54E-04
0.00E+00	0.00E+00	2.32E-10	2.32E-10	2.32E-04
0.00E+00	0.00E+00	2.13E-10	2.13E-10	2.13E-04
0.00E+00	0.00E+00	1.95E-10	1.95E-10	1.95E-04

Child Risk				
3rd Trimester	0<2	2<16	Total	per million
0.00E+00	0.00E+00	1.80E-10	1.80E-10	1.80E-04
0.00E+00	0.00E+00	1.40E-10	1.40E-10	1.40E-04
0.00E+00	0.00E+00	1.30E-10	1.30E-10	1.30E-04
0.00E+00	0.00E+00	1.20E-10	1.20E-10	1.20E-04
0.00E+00	0.00E+00	8.39E-11	8.39E-11	8.39E-05
0.00E+00	0.00E+00	7.85E-11	7.85E-11	7.85E-05
0.00E+00	0.00E+00	7.36E-11	7.36E-11	7.36E-05
0.00E+00	0.00E+00	6.91E-11	6.91E-11	6.91E-05
0.00E+00	0.00E+00	6.51E-11	6.51E-11	6.51E-05
0.00E+00	0.00E+00	4.39E-10	4.39E-10	4.39E-04
0.00E+00	0.00E+00	4.05E-10	4.05E-10	4.05E-04
0.00E+00	0.00E+00	3.74E-10	3.74E-10	3.74E-04
0.00E+00	0.00E+00	2.71E-10	2.71E-10	2.71E-04
0.00E+00	0.00E+00	2.46E-10	2.46E-10	2.46E-04
0.00E+00	0.00E+00	2.26E-10	2.26E-10	2.26E-04
0.00E+00	0.00E+00	2.08E-10	2.08E-10	2.08E-04
0.00E+00	0.00E+00	1.50E-10	1.50E-10	1.50E-04
0.00E+00	0.00E+00	1.39E-10	1.39E-10	1.39E-04
0.00E+00	0.00E+00	1.30E-10	1.30E-10	1.30E-04
0.00E+00	0.00E+00	8.40E-11	8.40E-11	8.40E-05
0.00E+00	0.00E+00	7.87E-11	7.87E-11	7.87E-05
0.00E+00	0.00E+00	7.39E-11	7.39E-11	7.39E-05
0.00E+00	0.00E+00	6.95E-11	6.95E-11	6.95E-05
0.00E+00	0.00E+00	2.20E-10	2.20E-10	2.20E-04
0.00E+00	0.00E+00	1.71E-10	1.71E-10	1.71E-04
0.00E+00	0.00E+00	1.60E-10	1.60E-10	1.60E-04
0.00E+00	0.00E+00	1.48E-10	1.48E-10	1.48E-04
0.00E+00	0.00E+00	8.99E-11	8.99E-11	8.99E-05
0.00E+00	0.00E+00	8.41E-11	8.41E-11	8.41E-05
0.00E+00	0.00E+00	7.89E-11	7.89E-11	7.89E-05
0.00E+00	0.00E+00	7.41E-11	7.41E-11	7.41E-05
0.00E+00	0.00E+00	1.83E-10	1.83E-10	1.83E-04
0.00E+00	0.00E+00	1.70E-10	1.70E-10	1.70E-04
0.00E+00	0.00E+00	1.58E-10	1.58E-10	1.58E-04
0.00E+00	0.00E+00	1.26E-10	1.26E-10	1.26E-04
0.00E+00	0.00E+00	1.18E-10	1.18E-10	1.18E-04
0.00E+00	0.00E+00	1.10E-10	1.10E-10	1.10E-04
0.00E+00	0.00E+00	1.03E-10	1.03E-10	1.03E-04
0.00E+00	0.00E+00	9.60E-11	9.60E-11	9.60E-05
0.00E+00	0.00E+00	8.98E-11	8.98E-11	8.98E-05
0.00E+00	0.00E+00	8.42E-11	8.42E-11	8.42E-05
0.00E+00	0.00E+00	1.34E-10	1.34E-10	1.34E-04
0.00E+00	0.00E+00	1.25E-10	1.25E-10	1.25E-04
0.00E+00	0.00E+00	1.17E-10	1.17E-10	1.17E-04
0.00E+00	0.00E+00	1.09E-10	1.09E-10	1.09E-04
0.00E+00	0.00E+00	1.42E-10	1.42E-10	1.42E-04
0.00E+00	0.00E+00	1.33E-10	1.33E-10	1.33E-04
0.00E+00	0.00E+00	1.24E-10	1.24E-10	1.24E-04
0.00E+00	0.00E+00	1.16E-10	1.16E-10	1.16E-04
0.00E+00	0.00E+00	1.60E-10	1.60E-10	1.60E-04
0.00E+00	0.00E+00	1.49E-10	1.49E-10	1.49E-04
0.00E+00	0.00E+00	1.40E-10	1.40E-10	1.40E-04
0.00E+00	0.00E+00	1.31E-10	1.31E-10	1.31E-04
0.00E+00	0.00E+00	1.67E-10	1.67E-10	1.67E-04
0.00E+00	0.00E+00	1.56E-10	1.56E-10	1.56E-04
0.00E+00	0.00E+00	1.47E-10	1.47E-10	1.47E-04
0.00E+00	0.00E+00	9.25E-11	9.25E-11	9.25E-05
0.00E+00	0.00E+00	8.72E-11	8.72E-11	8.72E-05
0.00E+00	0.00E+00	9.74E-11	9.74E-11	9.74E-05
0.00E+00	0.00E+00	9.18E-11	9.18E-11	9.18E-05
0.00E+00	0.00E+00	1.08E-10	1.08E-10	1.08E-04
0.00E+00	0.00E+00	1.02E-10	1.02E-10	1.02E-04
0.00E+00	0.00E+00	9.64E-11	9.64E-11	9.64E-05
0.00E+00	0.00E+00	1.13E-10	1.13E-10	1.13E-04
0.00E+00	0.00E+00	1.07E-10	1.07E-10	1.07E-04
0.00E+00	0.00E+00	1.01E-10	1.01E-10	1.01E-04
0.00E+00	0.00E+00	1.18E-10	1.18E-10	1.18E-04
0.00E+00	0.00E+00	1.11E-10	1.11E-10	1.11E-04
0.00E+00	0.00E+00	1.05E-10	1.05E-10	1.05E-04
0.00E+00	0.00E+00	1.22E-10	1.22E-10	1.22E-04
0.00E+00	0.00E+00	1.16E-10	1.16E-10	1.16E-04
0.00E+00	0.00E+00	1.10E-10	1.10E-10	1.10E-04
0.00E+00	0.00E+00	1.26E-10	1.26E-10	1.26E-04
0.00E+00	0.00E+00	1.20E-10	1.20E-10	1.20E-04
0.00E+00	0.00E+00	1.14E-10	1.14E-10	1.14E-04
0.00E+00	0.00E+00	1.30E-10	1.30E-10	1.30E-04
0.00E+00	0.00E+00	1.24E-10	1.24E-10	1.24E-04
0.00E+00	0.00E+00	1.18E-10	1.18E-10	1.18E-04
0.00E+00	0.00E+00	7.27E-11	7.27E-11	7.27E-05
0.00E+00	0.00E+00	7.20E-11	7.20E-11	7.20E-05
0.00E+00	0.00E+00	7.69E-11	7.69E-11	7.69E-05
0.00E+00	0.00E+00	7.60E-11	7.60E-11	7.60E-05
0.00E+00	0.00E+00	8.20E-11	8.20E-11	8.20E-05
0.00E+00	0.00E+00	8.10E-11	8.10E-11	8.10E-05
0.00E+00	0.00E+00	8.78E-11	8.78E-11	8.78E-05
0.00E+00	0.00E+00	8.65E-11	8.65E-11	8.65E-05
0.00E+00	0.00E+00	8.51E-11	8.51E-11	8.51E-05
0.00E+00	0.00E+00	9.41E-11	9.41E-11	9.41E-05
0.00E+00	0.00E+00	9.28E-11	9.28E-11	9.28E-05
0.00E+00	0.00E+00	9.11E-11	9.11E-11	9.11E-05
0.00E+00	0.00E+00	1.01E-10	1.01E-10	1.01E-04
0.00E+00	0.00E+00	9.96E-11	9.96E-11	9.96E-05
0.00E+00	0.00E+00	9.77E-11	9.77E-11	9.77E-05
0.00E+00	0.00E+00	1.09E-10	1.09E-10	1.09E-04
0.00E+00	0.00E+00	1.07E-10	1.07E-10	1.07E-04
0.00E+00	0.00E+00	1.05E-10	1.05E-10	1.05E-04
0.00E+00	0.00E+00	1.16E-10	1.16E-10	1.16E-04
0.00E+00	0.00E+00	1.13E-10	1.13E-10	1.13E-04
0.00E+00	0.00E+00	1.25E-10	1.25E-10	1.25E-04
0.00E+00	0.00E+00	1.23E-10	1.23E-10	1.23E-04
0.00E+00	0.00E+00	2.24E-11	2.24E-11	2.24E-05
0.00E+00	0.00E+00	2.21E-11	2.21E-11	2.21E-05
0.00E+00	0.00E+00	2.38E-11	2.38E-11	2.38E-05
0.00E+00	0.00E+00	2.34E-11	2.34E-11	2.34E-05
0.00E+00	0.00E+00	2.09E-11	2.09E-11	2.09E-05
0.00E+00	0.00E+00	2.54E-11	2.54E-11	2.54E-05
0.00E+00	0.00E+00	2.49E-11	2.49E-11	2.49E-05
0.00E+00	0.00E+00	2.43E-11	2.43E-11	2.43E-05
0.00E+00	0.00E+00	2.22E-11	2.22E-11	2.22E-05
0.00E+00	0.00E+00	2.19E-11	2.19E-11	2.19E-05
0.00E+00	0.00E+00	2.15E-11	2.15E-11	2.15E-05
0.00E+00	0.00E+00	2.61E-11	2.61E-11	2.61E-05
0.00E+00	0.00E+00	2.37E-11	2.37E-11	2.37E-05
0.00E+00	0.00E+00	2.33E-11	2.33E-11	2.33E-05
0.00E+00	0.00E+00	2.48E-11	2.48E-11	2.48E-05
0.00E+00	0.00E+00	2.42E-11	2.42E-11	2.42E-05
0.00E+00	0.00E+00	2.40E-11	2.40E-11	2.40E-05
0.00E+00	0.00E+00	2.54E-11	2.54E-11	2.54E-05
0.00E+00	0.00E+00	1.85E-11	1.85E-11	1.85E-05
0.00E+00	0.00E+00	1.80E-11	1.80E-11	1.80E-05
0.00E+00	0.00E+00	2.92E-11	2.92E-11	2.92E-05
0.00E+00	0.00E+00	2.87E-11	2.87E-11	2.87E-05
0.00E+00	0.00E+00	2.82E-11	2.82E-11	2.82E-05
0.00E+00	0.00E+00	1.92E-11	1.92E-11	1.92E-05
0.00E+00	0.00E+00	1.85E-11	1.85E-11	1.85E-05
0.00E+00	0.00E+00	1.81E-11	1.81E-11	1.81E-05
0.00E+00	0.00E+00	1.78E-11	1.78E-11	1.78E-05
0.00E+00	0.00E+00	3.08E-11	3.08E-11	3.08E-05
0.00E+00	0.00E+00	3.03E-11	3.03E-11	3.03E-05
0.00E+00	0.00E+00	2.97E-11	2.97E-11	2.97E-05

Child Risk				
3rd Trimester	0<2	2<16	Total	per million
0.00E+00	0.00E+00	2.91E-11	2.91E-11	2.91E-05
0.00E+00	0.00E+00	2.86E-11	2.86E-11	2.86E-05
0.00E+00	0.00E+00	1.99E-11	1.99E-11	1.99E-05
0.00E+00	0.00E+00	1.93E-11	1.93E-11	1.93E-05
0.00E+00	0.00E+00	1.88E-11	1.88E-11	1.88E-05
0.00E+00	0.00E+00	1.84E-11	1.84E-11	1.84E-05
0.00E+00	0.00E+00	1.79E-11	1.79E-11	1.79E-05
0.00E+00	0.00E+00	1.75E-11	1.75E-11	1.75E-05
0.00E+00	0.00E+00	3.41E-11	3.41E-11	3.41E-05
0.00E+00	0.00E+00	3.35E-11	3.35E-11	3.35E-05
0.00E+00	0.00E+00	3.13E-11	3.13E-11	3.13E-05
0.00E+00	0.00E+00	3.07E-11	3.07E-11	3.07E-05
0.00E+00	0.00E+00	3.01E-11	3.01E-11	3.01E-05
0.00E+00	0.00E+00	2.95E-11	2.95E-11	2.95E-05
0.00E+00	0.00E+00	2.04E-11	2.04E-11	2.04E-05
0.00E+00	0.00E+00	2.01E-11	2.01E-11	2.01E-05
0.00E+00	0.00E+00	1.97E-11	1.97E-11	1.97E-05
0.00E+00	0.00E+00	1.91E-11	1.91E-11	1.91E-05
0.00E+00	0.00E+00	1.85E-11	1.85E-11	1.85E-05
0.00E+00	0.00E+00	1.71E-11	1.71E-11	1.71E-05
0.00E+00	0.00E+00	1.64E-11	1.64E-11	1.64E-05
0.00E+00	0.00E+00	1.61E-11	1.61E-11	1.61E-05
0.00E+00	0.00E+00	3.60E-11	3.60E-11	3.60E-05
0.00E+00	0.00E+00	3.54E-11	3.54E-11	3.54E-05
0.00E+00	0.00E+00	3.49E-11	3.49E-11	3.49E-05
0.00E+00	0.00E+00	3.24E-11	3.24E-11	3.24E-05
0.00E+00	0.00E+00	3.18E-11	3.18E-11	3.18E-05
0.00E+00	0.00E+00	2.09E-11	2.09E-11	2.09E-05
0.00E+00	0.00E+00	2.05E-11	2.05E-11	2.05E-05
0.00E+00	0.00E+00	2.00E-11	2.00E-11	2.00E-05
0.00E+00	0.00E+00	1.91E-11	1.91E-11	1.91E-05
0.00E+00	0.00E+00	1.78E-11	1.78E-11	1.78E-05
0.00E+00	0.00E+00	1.68E-11	1.68E-11	1.68E-05
0.00E+00	0.00E+00	3.86E-11	3.86E-11	3.86E-05
0.00E+00	0.00E+00	3.80E-11	3.80E-11	3.80E-05
0.00E+00	0.00E+00	3.75E-11	3.75E-11	3.75E-05
0.00E+00	0.00E+00	3.68E-11	3.68E-11	3.68E-05
0.00E+00	0.00E+00	3.63E-11	3.63E-11	3.63E-05
0.00E+00	0.00E+00	2.18E-11	2.18E-11	2.18E-05
0.00E+00	0.00E+00	2.11E-11	2.11E-11	2.11E-05
0.00E+00	0.00E+00	2.06E-11	2.06E-11	2.06E-05
0.00E+00	0.00E+00	2.04E-11	2.04E-11	2.04E-05
0.00E+00	0.00E+00	2.09E-11	2.09E-11	2.09E-05
0.00E+00	0.00E+00	2.07E-11	2.07E-11	2.07E-05
0.00E+00	0.00E+00	1.97E-11	1.97E-11	1.97E-05
0.00E+00	0.00E+00	1.85E-11	1.85E-11	1.85E-05
0.00E+00	0.00E+00	1.76E-11	1.76E-11	1.76E-05
0.00E+00	0.00E+00	4.14E-11	4.14E-11	4.14E-05
0.00E+00	0.00E+00	4.08E-11	4.08E-11	4.08E-05
0.00E+00	0.00E+00	4.03E-11	4.03E-11	4.03E-05
0.00E+00	0.00E+00	3.97E-11	3.97E-11	3.97E-05
0.00E+00	0.00E+00	3.90E-11	3.90E-11	3.90E-05
0.00E+00	0.00E+00	3.84E-11	3.84E-11	3.84E-05
0.00E+00	0.00E+00	3.78E-11	3.78E-11	3.78E-05
0.00E+00	0.00E+00	2.25E-11	2.25E-11	2.25E-05
0.00E+00	0.00E+00	2.20E-11	2.20E-11	2.20E-05
0.00E+00	0.00E+00	2.14E-11	2.14E-11	2.14E-05
0.00E+00	0.00E+00	2.09E-11	2.09E-11	2.09E-05
0.00E+00	0.00E+00	2.04E-11	2.04E-11	2.04E-05
0.00E+00	0.00E+00	2.02E-11	2.02E-11	2.02E-05
0.00E+00	0.00E+00	1.99E-11	1.99E-11	1.99E-05
0.00E+00	0.00E+00	1.91E-11	1.91E-11	1.91E-05
0.00E+00	0.00E+00	1.83E-11	1.83E-11	1.83E-05
0.00E+00	0.00E+00	4.43E-11	4.43E-11	4.43E-05
0.00E+00	0.00E+00	4.38E-11	4.38E-11	4.38E-05
0.00E+00	0.00E+00	4.32E-11	4.32E-11	4.32E-05
0.00E+00	0.00E+00	4.27E-11	4.27E-11	4.27E-05
0.00E+00	0.00E+00	4.20E-11	4.20E-11	4.20E-05
0.00E+00	0.00E+00	4.14E-11	4.14E-11	4.14E-05
0.00E+00	0.00E+00	4.07E-11	4.07E-11	4.07E-05
0.00E+00	0.00E+00	4.00E-11	4.00E-11	4.00E-05
0.00E+00	0.00E+00	3.93E-11	3.93E-11	3.93E-05
0.00E+00	0.00E+00	2.26E-11	2.26E-11	2.26E-05
0.00E+00	0.00E+00	2.22E-11	2.22E-11	2.22E-05
0.00E+00	0.00E+00	2.16E-11	2.16E-11	2.16E-05
0.00E+00	0.00E+00	2.10E-11	2.10E-11	2.10E-05
0.00E+00	0.00E+00	2.04E-11	2.04E-11	2.04E-05
0.00E+00	0.00E+00	1.99E-11	1.99E-11	1.99E-05
0.00E+00	0.00E+00	1.96E-11	1.96E-11	1.96E-05
0.00E+00	0.00E+00	1.90E-11	1.90E-11	1.90E-05
0.00E+00	0.00E+00	4.65E-11	4.65E-11	4.65E-05
0.00E+00	0.00E+00	4.59E-11	4.59E-11	4.59E-05
0.00E+00	0.00E+00	4.52E-11	4.52E-11	4.52E-05
0.00E+00	0.00E+00	4.46E-11	4.46E-11	4.46E-05
0.00E+00	0.00E+00	4.39E-11	4.39E-11	4.39E-05
0.00E+00	0.00E+00	4.32E-11	4.32E-11	4.32E-05
0.00E+00	0.00E+00	4.24E-11	4.24E-11	4.24E-05
0.00E+00	0.00E+00	4.16E-11	4.16E-11	4.16E-05
0.00E+00	0.00E+00	4.10E-11	4.10E-11	4.10E-05
0.00E+00	0.00E+00	2.30E-11	2.30E-11	2.30E-05
0.00E+00	0.00E+00	2.28E-11	2.28E-11	2.28E-05
0.00E+00	0.00E+00	2.21E-11	2.21E-11	2.21E-05
0.00E+00	0.00E+00	2.15E-11	2.15E-11	2.15E-05
0.00E+00	0.00E+00	2.07E-11	2.07E-11	2.07E-05
0.00E+00	0.00E+00	1.99E-11	1.99E-11	1.99E-05
0.00E+00	0.00E+00	4.87E-11	4.87E-11	4.87E-05
0.00E+00	0.00E+00	4.81E-11	4.81E-11	4.81E-05
0.00E+00	0.00E+00	4.75E-11	4.75E-11	4.75E-05
0.00E+00	0.00E+00	4.67E-11	4.67E-11	4.67E-05
0.00E+00	0.00E+00	4.59E-11	4.59E-11	4.59E-05
0.00E+00	0.00E+00	4.51E-11	4.51E-11	4.51E-05
0.00E+00	0.00E+00	4.43E-11	4.43E-11	4.43E-05
0.00E+00	0.00E+00	4.35E-11	4.35E-11	4.35E-05
0.00E+00	0.00E+00	4.28E-11	4.28E-11	4.28E-05
0.00E+00	0.00E+00	4.19E-11	4.19E-11	4.19E-05
0.00E+00	0.00E+00	4.09E-11	4.09E-11	4.09E-05
0.00E+00	0.00E+00	2.42E-11	2.42E-11	2.42E-05
0.00E+00	0.00E+00	2.38E-11	2.38E-11	2.38E-05
0.00E+00	0.00E+00	2.31E-11	2.31E-11	2.31E-05
0.00E+00	0.00E+00	2.23E-11	2.23E-11	2.23E-05
0.00E+00	0.00E+00	5.11E-11	5.11E-11	5.11E-05
0.00E+00	0.00E+00	5.05E-11	5.05E-11	5.05E-05
0.00E+00	0.00E+00	4.98E-11	4.98E-11	4.98E-05
0.00E+00	0.00E+00	4.90E-11	4.90E-11	4.90E-05
0.00E+00	0.00E+00	4.81E-11	4.81E-11	4.81E-05
0.00E+00	0.00E+00	4.72E-11	4.72E-11	4.72E-05
0.00E+00	0.00E+00	4.64E-11	4.64E-11	4.64E-05
0.00E+00	0.00E+00	4.56E-11	4.56E-11	4.56E-05
0.00E+00	0.00E+00	4.47E-11	4.47E-11	4.47E-05
0.00E+00	0.00E+00	4.37E-11	4.37E-11	4.37E-05
0.00E+00	0.00E+00	4.27E-11	4.27E-11	4.27E-05
0.00E+00	0.00E+00	4.17E-11	4.17E-11	4.17E-05
0.00E+00	0.00E+00	2.62E-11	2.62E-11	2.62E-05
0.00E+00	0.00E+00	2.54E-11	2.54E-11	2.54E-05
0.00E+00	0.00E+00	2.43E-11	2.43E-11	2.43E-05
0.00E+00	0.00E+00	2.32E-11	2.32E-11	2.32E-05
0.00E+00	0.00E+00	2.19E-11	2.19E-11	2.19E-05
0.00E+00	0.00E+00	5.38E-11	5.38E-11	5.38E-05
0.00E+00	0.00E+00	5.31E-11	5.31E-11	5.31E-05
0.00E+00	0.00E+00	5.23E-11	5.23E-11	5.23E-05

Child Risk				
3rd Trimester	0<2	2<16	Total	per million
0.00E+00	0.00E+00	5.14E-11	5.14E-11	5.14E-05
0.00E+00	0.00E+00	5.05E-11	5.05E-11	5.05E-05
0.00E+00	0.00E+00	4.96E-11	4.96E-11	4.96E-05
0.00E+00	0.00E+00	4.44E-11	4.44E-11	4.44E-05
0.00E+00	0.00E+00	4.35E-11	4.35E-11	4.35E-05
0.00E+00	0.00E+00	2.72E-11	2.72E-11	2.72E-05
0.00E+00	0.00E+00	2.58E-11	2.58E-11	2.58E-05
0.00E+00	0.00E+00	2.40E-11	2.40E-11	2.40E-05
0.00E+00	0.00E+00	2.26E-11	2.26E-11	2.26E-05
0.00E+00	0.00E+00	5.67E-11	5.67E-11	5.67E-05
0.00E+00	0.00E+00	5.58E-11	5.58E-11	5.58E-05
0.00E+00	0.00E+00	5.49E-11	5.49E-11	5.49E-05
0.00E+00	0.00E+00	5.40E-11	5.40E-11	5.40E-05
0.00E+00	0.00E+00	5.30E-11	5.30E-11	5.30E-05
0.00E+00	0.00E+00	5.20E-11	5.20E-11	5.20E-05
0.00E+00	0.00E+00	2.46E-11	2.46E-11	2.46E-05
0.00E+00	0.00E+00	2.33E-11	2.33E-11	2.33E-05
0.00E+00	0.00E+00	1.79E-11	1.79E-11	1.79E-05
0.00E+00	0.00E+00	1.76E-11	1.76E-11	1.76E-05
0.00E+00	0.00E+00	5.99E-11	5.99E-11	5.99E-05
0.00E+00	0.00E+00	5.90E-11	5.90E-11	5.90E-05
0.00E+00	0.00E+00	5.80E-11	5.80E-11	5.80E-05
0.00E+00	0.00E+00	5.69E-11	5.69E-11	5.69E-05
0.00E+00	0.00E+00	5.59E-11	5.59E-11	5.59E-05
0.00E+00	0.00E+00	5.47E-11	5.47E-11	5.47E-05
0.00E+00	0.00E+00	2.00E-11	2.00E-11	2.00E-05
0.00E+00	0.00E+00	1.94E-11	1.94E-11	1.94E-05
0.00E+00	0.00E+00	1.90E-11	1.90E-11	1.90E-05
0.00E+00	0.00E+00	6.33E-11	6.33E-11	6.33E-05
0.00E+00	0.00E+00	6.22E-11	6.22E-11	6.22E-05
0.00E+00	0.00E+00	6.12E-11	6.12E-11	6.12E-05
0.00E+00	0.00E+00	6.00E-11	6.00E-11	6.00E-05
0.00E+00	0.00E+00	2.06E-11	2.06E-11	2.06E-05
0.00E+00	0.00E+00	2.07E-11	2.07E-11	2.07E-05
0.00E+00	0.00E+00	6.70E-11	6.70E-11	6.70E-05
0.00E+00	0.00E+00	6.58E-11	6.58E-11	6.58E-05
0.00E+00	0.00E+00	6.46E-11	6.46E-11	6.46E-05
0.00E+00	0.00E+00	6.33E-11	6.33E-11	6.33E-05
0.00E+00	0.00E+00	7.11E-11	7.11E-11	7.11E-05
0.00E+00	0.00E+00	6.98E-11	6.98E-11	6.98E-05
0.00E+00	0.00E+00	6.85E-11	6.85E-11	6.85E-05
0.00E+00	0.00E+00	6.70E-11	6.70E-11	6.70E-05
0.00E+00	0.00E+00	7.55E-11	7.55E-11	7.55E-05
0.00E+00	0.00E+00	7.42E-11	7.42E-11	7.42E-05
0.00E+00	0.00E+00	7.27E-11	7.27E-11	7.27E-05
0.00E+00	0.00E+00	7.10E-11	7.10E-11	7.10E-05
0.00E+00	0.00E+00	8.04E-11	8.04E-11	8.04E-05
0.00E+00	0.00E+00	7.88E-11	7.88E-11	7.88E-05
0.00E+00	0.00E+00	7.72E-11	7.72E-11	7.72E-05
0.00E+00	0.00E+00	7.54E-11	7.54E-11	7.54E-05
0.00E+00	0.00E+00	8.59E-11	8.59E-11	8.59E-05
0.00E+00	0.00E+00	8.42E-11	8.42E-11	8.42E-05
0.00E+00	0.00E+00	8.23E-11	8.23E-11	8.23E-05
0.00E+00	0.00E+00	8.03E-11	8.03E-11	8.03E-05
0.00E+00	0.00E+00	9.19E-11	9.19E-11	9.19E-05
0.00E+00	0.00E+00	9.00E-11	9.00E-11	9.00E-05
0.00E+00	0.00E+00	8.79E-11	8.79E-11	8.79E-05
0.00E+00	0.00E+00	8.56E-11	8.56E-11	8.56E-05
0.00E+00	0.00E+00	9.87E-11	9.87E-11	9.87E-05
0.00E+00	0.00E+00	9.66E-11	9.66E-11	9.66E-05
0.00E+00	0.00E+00	9.42E-11	9.42E-11	9.42E-05
0.00E+00	0.00E+00	9.16E-11	9.16E-11	9.16E-05
0.00E+00	0.00E+00	1.06E-10	1.06E-10	1.06E-04
0.00E+00	0.00E+00	1.04E-10	1.04E-10	1.04E-04
0.00E+00	0.00E+00	1.01E-10	1.01E-10	1.01E-04
0.00E+00	0.00E+00	1.15E-10	1.15E-10	1.15E-04
0.00E+00	0.00E+00	1.12E-10	1.12E-10	1.12E-04
0.00E+00	0.00E+00	1.09E-10	1.09E-10	1.09E-04
0.00E+00	0.00E+00	1.24E-10	1.24E-10	1.24E-04
0.00E+00	0.00E+00	1.21E-10	1.21E-10	1.21E-04
0.00E+00	0.00E+00	1.18E-10	1.18E-10	1.18E-04
0.00E+00	0.00E+00	1.35E-10	1.35E-10	1.35E-04
0.00E+00	0.00E+00	1.31E-10	1.31E-10	1.31E-04
0.00E+00	0.00E+00	1.27E-10	1.27E-10	1.27E-04
0.00E+00	0.00E+00	1.47E-10	1.47E-10	1.47E-04
0.00E+00	0.00E+00	1.43E-10	1.43E-10	1.43E-04
0.00E+00	0.00E+00	1.38E-10	1.38E-10	1.38E-04
0.00E+00	0.00E+00	1.61E-10	1.61E-10	1.61E-04
0.00E+00	0.00E+00	1.56E-10	1.56E-10	1.56E-04
0.00E+00	0.00E+00	1.51E-10	1.51E-10	1.51E-04
0.00E+00	0.00E+00	1.78E-10	1.78E-10	1.78E-04
0.00E+00	0.00E+00	1.72E-10	1.72E-10	1.72E-04
0.00E+00	0.00E+00	1.65E-10	1.65E-10	1.65E-04
0.00E+00	0.00E+00	1.97E-10	1.97E-10	1.97E-04
0.00E+00	0.00E+00	1.91E-10	1.91E-10	1.91E-04
0.00E+00	0.00E+00	1.83E-10	1.83E-10	1.83E-04
0.00E+00	0.00E+00	2.33E-11	2.33E-11	2.33E-05
0.00E+00	0.00E+00	2.38E-11	2.38E-11	2.38E-05
0.00E+00	0.00E+00	2.43E-11	2.43E-11	2.43E-05
0.00E+00	0.00E+00	2.48E-11	2.48E-11	2.48E-05
0.00E+00	0.00E+00	2.52E-11	2.52E-11	2.52E-05
0.00E+00	0.00E+00	2.56E-11	2.56E-11	2.56E-05
0.00E+00	0.00E+00	3.23E-11	3.23E-11	3.23E-05
0.00E+00	0.00E+00	3.11E-11	3.11E-11	3.11E-05
0.00E+00	0.00E+00	3.00E-11	3.00E-11	3.00E-05
0.00E+00	0.00E+00	2.90E-11	2.90E-11	2.90E-05
0.00E+00	0.00E+00	2.80E-11	2.80E-11	2.80E-05
0.00E+00	0.00E+00	2.70E-11	2.70E-11	2.70E-05
0.00E+00	0.00E+00	2.61E-11	2.61E-11	2.61E-05
0.00E+00	0.00E+00	2.46E-11	2.46E-11	2.46E-05
0.00E+00	0.00E+00	3.29E-11	3.29E-11	3.29E-05
0.00E+00	0.00E+00	3.17E-11	3.17E-11	3.17E-05
0.00E+00	0.00E+00	3.06E-11	3.06E-11	3.06E-05
0.00E+00	0.00E+00	2.94E-11	2.94E-11	2.94E-05
0.00E+00	0.00E+00	2.83E-11	2.83E-11	2.83E-05
0.00E+00	0.00E+00	2.73E-11	2.73E-11	2.73E-05
0.00E+00	0.00E+00	2.63E-11	2.63E-11	2.63E-05
0.00E+00	0.00E+00	2.49E-11	2.49E-11	2.49E-05
0.00E+00	0.00E+00	2.41E-11	2.41E-11	2.41E-05
0.00E+00	0.00E+00	3.36E-11	3.36E-11	3.36E-05
0.00E+00	0.00E+00	3.23E-11	3.23E-11	3.23E-05
0.00E+00	0.00E+00	3.09E-11	3.09E-11	3.09E-05
0.00E+00	0.00E+00	2.96E-11	2.96E-11	2.96E-05
0.00E+00	0.00E+00	2.83E-11	2.83E-11	2.83E-05
0.00E+00	0.00E+00	2.71E-11	2.71E-11	2.71E-05
0.00E+00	0.00E+00	2.58E-11	2.58E-11	2.58E-05
0.00E+00	0.00E+00	2.50E-11	2.50E-11	2.50E-05
0.00E+00	0.00E+00	1.93E-10	1.93E-10	1.93E-04
0.00E+00	0.00E+00	1.92E-10	1.92E-10	1.92E-04
0.00E+00	0.00E+00	2.09E-10	2.09E-10	2.09E-04
0.00E+00	0.00E+00	2.12E-10	2.12E-10	2.12E-04
0.00E+00	0.00E+00	2.15E-10	2.15E-10	2.15E-04
0.00E+00	0.00E+00	2.14E-10	2.14E-10	2.14E-04
0.00E+00	0.00E+00	2.32E-10	2.32E-10	2.32E-04
0.00E+00	0.00E+00	2.36E-10	2.36E-10	2.36E-04
0.00E+00	0.00E+00	2.38E-10	2.38E-10	2.38E-04
0.00E+00	0.00E+00	2.40E-10	2.40E-10	2.40E-04
0.00E+00	0.00E+00	2.40E-10	2.40E-10	2.40E-04
0.00E+00	0.00E+00	2.39E-10	2.39E-10	2.39E-04
0.00E+00	0.00E+00	2.38E-10	2.38E-10	2.38E-04

Child Risk				
3rd Trimester	0<2	2<16	Total	per million
0.00E+00	0.00E+00	2.59E-10	2.59E-10	2.59E-04
0.00E+00	0.00E+00	2.63E-10	2.63E-10	2.63E-04
0.00E+00	0.00E+00	2.67E-10	2.67E-10	2.67E-04
0.00E+00	0.00E+00	2.69E-10	2.69E-10	2.69E-04
0.00E+00	0.00E+00	2.70E-10	2.70E-10	2.70E-04
0.00E+00	0.00E+00	2.70E-10	2.70E-10	2.70E-04
0.00E+00	0.00E+00	2.68E-10	2.68E-10	2.68E-04
0.00E+00	0.00E+00	2.92E-10	2.92E-10	2.92E-04
0.00E+00	0.00E+00	2.97E-10	2.97E-10	2.97E-04
0.00E+00	0.00E+00	3.02E-10	3.02E-10	3.02E-04
0.00E+00	0.00E+00	3.05E-10	3.05E-10	3.05E-04
0.00E+00	0.00E+00	3.07E-10	3.07E-10	3.07E-04
0.00E+00	0.00E+00	2.95E-10	2.95E-10	2.95E-04
0.00E+00	0.00E+00	3.33E-10	3.33E-10	3.33E-04
0.00E+00	0.00E+00	3.37E-10	3.37E-10	3.37E-04
0.00E+00	0.00E+00	3.34E-10	3.34E-10	3.34E-04
0.00E+00	0.00E+00	3.21E-11	3.21E-11	3.21E-05
0.00E+00	0.00E+00	3.33E-11	3.33E-11	3.33E-05
0.00E+00	0.00E+00	3.46E-11	3.46E-11	3.46E-05
0.00E+00	0.00E+00	3.60E-11	3.60E-11	3.60E-05
0.00E+00	0.00E+00	3.74E-11	3.74E-11	3.74E-05
0.00E+00	0.00E+00	3.19E-11	3.19E-11	3.19E-05
0.00E+00	0.00E+00	3.32E-11	3.32E-11	3.32E-05
0.00E+00	0.00E+00	3.44E-11	3.44E-11	3.44E-05
0.00E+00	0.00E+00	3.58E-11	3.58E-11	3.58E-05
0.00E+00	0.00E+00	3.73E-11	3.73E-11	3.73E-05
0.00E+00	0.00E+00	3.06E-11	3.06E-11	3.06E-05
0.00E+00	0.00E+00	3.18E-11	3.18E-11	3.18E-05
0.00E+00	0.00E+00	3.30E-11	3.30E-11	3.30E-05
0.00E+00	0.00E+00	3.42E-11	3.42E-11	3.42E-05
0.00E+00	0.00E+00	3.56E-11	3.56E-11	3.56E-05
0.00E+00	0.00E+00	3.71E-11	3.71E-11	3.71E-05
0.00E+00	0.00E+00	3.86E-11	3.86E-11	3.86E-05
0.00E+00	0.00E+00	2.94E-11	2.94E-11	2.94E-05
0.00E+00	0.00E+00	3.04E-11	3.04E-11	3.04E-05
0.00E+00	0.00E+00	3.16E-11	3.16E-11	3.16E-05
0.00E+00	0.00E+00	3.28E-11	3.28E-11	3.28E-05
0.00E+00	0.00E+00	3.40E-11	3.40E-11	3.40E-05
0.00E+00	0.00E+00	3.54E-11	3.54E-11	3.54E-05
0.00E+00	0.00E+00	3.68E-11	3.68E-11	3.68E-05
0.00E+00	0.00E+00	3.83E-11	3.83E-11	3.83E-05
0.00E+00	0.00E+00	3.99E-11	3.99E-11	3.99E-05
0.00E+00	0.00E+00	4.16E-11	4.16E-11	4.16E-05
0.00E+00	0.00E+00	2.92E-11	2.92E-11	2.92E-05
0.00E+00	0.00E+00	3.02E-11	3.02E-11	3.02E-05
0.00E+00	0.00E+00	3.14E-11	3.14E-11	3.14E-05
0.00E+00	0.00E+00	3.25E-11	3.25E-11	3.25E-05
0.00E+00	0.00E+00	3.38E-11	3.38E-11	3.38E-05
0.00E+00	0.00E+00	3.51E-11	3.51E-11	3.51E-05
0.00E+00	0.00E+00	3.65E-11	3.65E-11	3.65E-05
0.00E+00	0.00E+00	3.80E-11	3.80E-11	3.80E-05
0.00E+00	0.00E+00	3.96E-11	3.96E-11	3.96E-05
0.00E+00	0.00E+00	4.13E-11	4.13E-11	4.13E-05
0.00E+00	0.00E+00	4.31E-11	4.31E-11	4.31E-05
0.00E+00	0.00E+00	4.51E-11	4.51E-11	4.51E-05
0.00E+00	0.00E+00	2.80E-11	2.80E-11	2.80E-05
0.00E+00	0.00E+00	2.90E-11	2.90E-11	2.90E-05
0.00E+00	0.00E+00	3.00E-11	3.00E-11	3.00E-05
0.00E+00	0.00E+00	3.11E-11	3.11E-11	3.11E-05
0.00E+00	0.00E+00	3.23E-11	3.23E-11	3.23E-05
0.00E+00	0.00E+00	3.35E-11	3.35E-11	3.35E-05
0.00E+00	0.00E+00	3.48E-11	3.48E-11	3.48E-05
0.00E+00	0.00E+00	3.62E-11	3.62E-11	3.62E-05
0.00E+00	0.00E+00	3.77E-11	3.77E-11	3.77E-05
0.00E+00	0.00E+00	3.93E-11	3.93E-11	3.93E-05
0.00E+00	0.00E+00	4.09E-11	4.09E-11	4.09E-05
0.00E+00	0.00E+00	4.27E-11	4.27E-11	4.27E-05
0.00E+00	0.00E+00	4.41E-11	4.41E-11	4.41E-05
0.00E+00	0.00E+00	2.69E-11	2.69E-11	2.69E-05
0.00E+00	0.00E+00	2.78E-11	2.78E-11	2.78E-05
0.00E+00	0.00E+00	2.87E-11	2.87E-11	2.87E-05
0.00E+00	0.00E+00	2.98E-11	2.98E-11	2.98E-05
0.00E+00	0.00E+00	3.09E-11	3.09E-11	3.09E-05
0.00E+00	0.00E+00	3.20E-11	3.20E-11	3.20E-05
0.00E+00	0.00E+00	3.32E-11	3.32E-11	3.32E-05
0.00E+00	0.00E+00	3.45E-11	3.45E-11	3.45E-05
0.00E+00	0.00E+00	3.59E-11	3.59E-11	3.59E-05
0.00E+00	0.00E+00	3.73E-11	3.73E-11	3.73E-05
0.00E+00	0.00E+00	3.89E-11	3.89E-11	3.89E-05
0.00E+00	0.00E+00	4.05E-11	4.05E-11	4.05E-05
0.00E+00	0.00E+00	4.23E-11	4.23E-11	4.23E-05
0.00E+00	0.00E+00	4.34E-11	4.34E-11	4.34E-05
0.00E+00	0.00E+00	2.58E-11	2.58E-11	2.58E-05
0.00E+00	0.00E+00	2.66E-11	2.66E-11	2.66E-05
0.00E+00	0.00E+00	2.75E-11	2.75E-11	2.75E-05
0.00E+00	0.00E+00	2.85E-11	2.85E-11	2.85E-05
0.00E+00	0.00E+00	2.95E-11	2.95E-11	2.95E-05
0.00E+00	0.00E+00	3.06E-11	3.06E-11	3.06E-05
0.00E+00	0.00E+00	3.17E-11	3.17E-11	3.17E-05
0.00E+00	0.00E+00	3.29E-11	3.29E-11	3.29E-05
0.00E+00	0.00E+00	3.42E-11	3.42E-11	3.42E-05
0.00E+00	0.00E+00	3.55E-11	3.55E-11	3.55E-05
0.00E+00	0.00E+00	3.69E-11	3.69E-11	3.69E-05
0.00E+00	0.00E+00	3.84E-11	3.84E-11	3.84E-05
0.00E+00	0.00E+00	3.99E-11	3.99E-11	3.99E-05
0.00E+00	0.00E+00	4.19E-11	4.19E-11	4.19E-05
0.00E+00	0.00E+00	2.64E-11	2.64E-11	2.64E-05
0.00E+00	0.00E+00	2.73E-11	2.73E-11	2.73E-05
0.00E+00	0.00E+00	2.82E-11	2.82E-11	2.82E-05
0.00E+00	0.00E+00	2.92E-11	2.92E-11	2.92E-05
0.00E+00	0.00E+00	3.03E-11	3.03E-11	3.03E-05
0.00E+00	0.00E+00	3.14E-11	3.14E-11	3.14E-05
0.00E+00	0.00E+00	3.26E-11	3.26E-11	3.26E-05
0.00E+00	0.00E+00	3.38E-11	3.38E-11	3.38E-05
0.00E+00	0.00E+00	3.51E-11	3.51E-11	3.51E-05
0.00E+00	0.00E+00	3.65E-11	3.65E-11	3.65E-05
0.00E+00	0.00E+00	3.80E-11	3.80E-11	3.80E-05
0.00E+00	0.00E+00	2.70E-11	2.70E-11	2.70E-05
0.00E+00	0.00E+00	2.80E-11	2.80E-11	2.80E-05
0.00E+00	0.00E+00	2.89E-11	2.89E-11	2.89E-05
0.00E+00	0.00E+00	3.00E-11	3.00E-11	3.00E-05
0.00E+00	0.00E+00	3.10E-11	3.10E-11	3.10E-05
0.00E+00	0.00E+00	3.22E-11	3.22E-11	3.22E-05
0.00E+00	0.00E+00	3.34E-11	3.34E-11	3.34E-05
0.00E+00	0.00E+00	3.47E-11	3.47E-11	3.47E-05
0.00E+00	0.00E+00	3.61E-11	3.61E-11	3.61E-05
0.00E+00	0.00E+00	2.77E-11	2.77E-11	2.77E-05
0.00E+00	0.00E+00	2.86E-11	2.86E-11	2.86E-05
0.00E+00	0.00E+00	2.96E-11	2.96E-11	2.96E-05
0.00E+00	0.00E+00	3.07E-11	3.07E-11	3.07E-05
0.00E+00	0.00E+00	3.18E-11	3.18E-11	3.18E-05
0.00E+00	0.00E+00	3.30E-11	3.30E-11	3.30E-05
0.00E+00	0.00E+00	3.43E-11	3.43E-11	3.43E-05
0.00E+00	0.00E+00	2.83E-11	2.83E-11	2.83E-05
0.00E+00	0.00E+00	2.93E-11	2.93E-11	2.93E-05
0.00E+00	0.00E+00	3.03E-11	3.03E-11	3.03E-05
0.00E+00	0.00E+00	3.14E-11	3.14E-11	3.14E-05
0.00E+00	0.00E+00	3.26E-11	3.26E-11	3.26E-05
0.00E+00	0.00E+00	3.37E-11	3.37E-11	3.37E-05
0.00E+00	0.00E+00	2.99E-11	2.99E-11	2.99E-05

Child Risk				
3rd Trimester	0<2	2<16	Total	per million
0.00E+00	0.00E+00	3.10E-11	3.10E-11	3.10E-05
0.00E+00	0.00E+00	3.21E-11	3.21E-11	3.21E-05
0.00E+00	0.00E+00	4.40E-11	4.40E-11	4.40E-05
0.00E+00	0.00E+00	4.61E-11	4.61E-11	4.61E-05
0.00E+00	0.00E+00	4.82E-11	4.82E-11	4.82E-05
0.00E+00	0.00E+00	4.23E-11	4.23E-11	4.23E-05
0.00E+00	0.00E+00	4.42E-11	4.42E-11	4.42E-05
0.00E+00	0.00E+00	4.62E-11	4.62E-11	4.62E-05
0.00E+00	0.00E+00	4.84E-11	4.84E-11	4.84E-05
0.00E+00	0.00E+00	5.07E-11	5.07E-11	5.07E-05
0.00E+00	0.00E+00	5.32E-11	5.32E-11	5.32E-05
0.00E+00	0.00E+00	5.58E-11	5.58E-11	5.58E-05
0.00E+00	0.00E+00	5.87E-11	5.87E-11	5.87E-05
0.00E+00	0.00E+00	3.89E-11	3.89E-11	3.89E-05
0.00E+00	0.00E+00	4.06E-11	4.06E-11	4.06E-05
0.00E+00	0.00E+00	4.24E-11	4.24E-11	4.24E-05
0.00E+00	0.00E+00	4.43E-11	4.43E-11	4.43E-05
0.00E+00	0.00E+00	4.63E-11	4.63E-11	4.63E-05
0.00E+00	0.00E+00	4.85E-11	4.85E-11	4.85E-05
0.00E+00	0.00E+00	5.08E-11	5.08E-11	5.08E-05
0.00E+00	0.00E+00	5.33E-11	5.33E-11	5.33E-05
0.00E+00	0.00E+00	5.60E-11	5.60E-11	5.60E-05
0.00E+00	0.00E+00	5.88E-11	5.88E-11	5.88E-05
0.00E+00	0.00E+00	6.19E-11	6.19E-11	6.19E-05
0.00E+00	0.00E+00	6.52E-11	6.52E-11	6.52E-05
0.00E+00	0.00E+00	6.90E-11	6.90E-11	6.90E-05
0.00E+00	0.00E+00	7.34E-11	7.34E-11	7.34E-05
0.00E+00	0.00E+00	3.73E-11	3.73E-11	3.73E-05
0.00E+00	0.00E+00	3.89E-11	3.89E-11	3.89E-05
0.00E+00	0.00E+00	4.06E-11	4.06E-11	4.06E-05
0.00E+00	0.00E+00	4.24E-11	4.24E-11	4.24E-05
0.00E+00	0.00E+00	4.43E-11	4.43E-11	4.43E-05
0.00E+00	0.00E+00	4.64E-11	4.64E-11	4.64E-05
0.00E+00	0.00E+00	4.86E-11	4.86E-11	4.86E-05
0.00E+00	0.00E+00	5.09E-11	5.09E-11	5.09E-05
0.00E+00	0.00E+00	5.34E-11	5.34E-11	5.34E-05
0.00E+00	0.00E+00	5.60E-11	5.60E-11	5.60E-05
0.00E+00	0.00E+00	5.89E-11	5.89E-11	5.89E-05
0.00E+00	0.00E+00	6.20E-11	6.20E-11	6.20E-05
0.00E+00	0.00E+00	6.54E-11	6.54E-11	6.54E-05
0.00E+00	0.00E+00	6.91E-11	6.91E-11	6.91E-05
0.00E+00	0.00E+00	7.29E-11	7.29E-11	7.29E-05
0.00E+00	0.00E+00	3.73E-11	3.73E-11	3.73E-05
0.00E+00	0.00E+00	3.89E-11	3.89E-11	3.89E-05
0.00E+00	0.00E+00	4.06E-11	4.06E-11	4.06E-05
0.00E+00	0.00E+00	4.24E-11	4.24E-11	4.24E-05
0.00E+00	0.00E+00	4.43E-11	4.43E-11	4.43E-05
0.00E+00	0.00E+00	4.63E-11	4.63E-11	4.63E-05
0.00E+00	0.00E+00	4.85E-11	4.85E-11	4.85E-05
0.00E+00	0.00E+00	5.08E-11	5.08E-11	5.08E-05
0.00E+00	0.00E+00	5.33E-11	5.33E-11	5.33E-05
0.00E+00	0.00E+00	5.60E-11	5.60E-11	5.60E-05
0.00E+00	0.00E+00	5.89E-11	5.89E-11	5.89E-05
0.00E+00	0.00E+00	6.20E-11	6.20E-11	6.20E-05
0.00E+00	0.00E+00	6.54E-11	6.54E-11	6.54E-05
0.00E+00	0.00E+00	6.91E-11	6.91E-11	6.91E-05
0.00E+00	0.00E+00	7.19E-11	7.19E-11	7.19E-05
0.00E+00	0.00E+00	4.62E-11	4.62E-11	4.62E-05
0.00E+00	0.00E+00	4.84E-11	4.84E-11	4.84E-05
0.00E+00	0.00E+00	5.07E-11	5.07E-11	5.07E-05
0.00E+00	0.00E+00	5.32E-11	5.32E-11	5.32E-05
0.00E+00	0.00E+00	5.59E-11	5.59E-11	5.59E-05
0.00E+00	0.00E+00	5.88E-11	5.88E-11	5.88E-05
0.00E+00	0.00E+00	6.19E-11	6.19E-11	6.19E-05
0.00E+00	0.00E+00	6.53E-11	6.53E-11	6.53E-05
0.00E+00	0.00E+00	6.90E-11	6.90E-11	6.90E-05
0.00E+00	0.00E+00	7.09E-11	7.09E-11	7.09E-05
0.00E+00	0.00E+00	5.85E-11	5.85E-11	5.85E-05
0.00E+00	0.00E+00	6.16E-11	6.16E-11	6.16E-05
0.00E+00	0.00E+00	6.50E-11	6.50E-11	6.50E-05
0.00E+00	0.00E+00	6.87E-11	6.87E-11	6.87E-05
0.00E+00	0.00E+00	6.84E-11	6.84E-11	6.84E-05
0.00E+00	0.00E+00	6.23E-11	6.23E-11	6.23E-05
0.00E+00	0.00E+00	6.56E-11	6.56E-11	6.56E-05
0.00E+00	0.00E+00	6.06E-11	6.06E-11	6.06E-05
0.00E+00	0.00E+00	6.36E-11	6.36E-11	6.36E-05
0.00E+00	0.00E+00	6.68E-11	6.68E-11	6.68E-05
0.00E+00	0.00E+00	7.02E-11	7.02E-11	7.02E-05
0.00E+00	0.00E+00	6.46E-11	6.46E-11	6.46E-05
0.00E+00	0.00E+00	6.82E-11	6.82E-11	6.82E-05
0.00E+00	0.00E+00	7.18E-11	7.18E-11	7.18E-05
0.00E+00	0.00E+00	7.56E-11	7.56E-11	7.56E-05
0.00E+00	0.00E+00	7.98E-11	7.98E-11	7.98E-05
0.00E+00	0.00E+00	8.49E-11	8.49E-11	8.49E-05
0.00E+00	0.00E+00	5.99E-11	5.99E-11	5.99E-05
0.00E+00	0.00E+00	6.32E-11	6.32E-11	6.32E-05
0.00E+00	0.00E+00	6.42E-11	6.42E-11	6.42E-05
0.00E+00	0.00E+00	7.73E-11	7.73E-11	7.73E-05
0.00E+00	0.00E+00	8.17E-11	8.17E-11	8.17E-05
0.00E+00	0.00E+00	8.64E-11	8.64E-11	8.64E-05
0.00E+00	0.00E+00	9.15E-11	9.15E-11	9.15E-05
0.00E+00	0.00E+00	5.52E-11	5.52E-11	5.52E-05
0.00E+00	0.00E+00	5.80E-11	5.80E-11	5.80E-05
0.00E+00	0.00E+00	6.08E-11	6.08E-11	6.08E-05
0.00E+00	0.00E+00	6.40E-11	6.40E-11	6.40E-05
0.00E+00	0.00E+00	6.73E-11	6.73E-11	6.73E-05
0.00E+00	0.00E+00	7.12E-11	7.12E-11	7.12E-05
0.00E+00	0.00E+00	8.32E-11	8.32E-11	8.32E-05
0.00E+00	0.00E+00	8.84E-11	8.84E-11	8.84E-05
0.00E+00	0.00E+00	9.10E-11	9.10E-11	9.10E-05
0.00E+00	0.00E+00	5.59E-11	5.59E-11	5.59E-05
0.00E+00	0.00E+00	5.87E-11	5.87E-11	5.87E-05
0.00E+00	0.00E+00	6.17E-11	6.17E-11	6.17E-05
0.00E+00	0.00E+00	6.49E-11	6.49E-11	6.49E-05
0.00E+00	0.00E+00	6.83E-11	6.83E-11	6.83E-05
0.00E+00	0.00E+00	7.21E-11	7.21E-11	7.21E-05
0.00E+00	0.00E+00	7.40E-11	7.40E-11	7.40E-05
0.00E+00	0.00E+00	5.38E-11	5.38E-11	5.38E-05
0.00E+00	0.00E+00	5.65E-11	5.65E-11	5.65E-05
0.00E+00	0.00E+00	5.93E-11	5.93E-11	5.93E-05
0.00E+00	0.00E+00	6.24E-11	6.24E-11	6.24E-05
0.00E+00	0.00E+00	6.57E-11	6.57E-11	6.57E-05
0.00E+00	0.00E+00	6.93E-11	6.93E-11	6.93E-05
0.00E+00	0.00E+00	7.31E-11	7.31E-11	7.31E-05
0.00E+00	0.00E+00	5.42E-11	5.42E-11	5.42E-05
0.00E+00	0.00E+00	5.70E-11	5.70E-11	5.70E-05
0.00E+00	0.00E+00	5.99E-11	5.99E-11	5.99E-05
0.00E+00	0.00E+00	6.30E-11	6.30E-11	6.30E-05
0.00E+00	0.00E+00	6.64E-11	6.64E-11	6.64E-05
0.00E+00	0.00E+00	7.01E-11	7.01E-11	7.01E-05
0.00E+00	0.00E+00	7.24E-11	7.24E-11	7.24E-05
0.00E+00	0.00E+00	6.03E-11	6.03E-11	6.03E-05
0.00E+00	0.00E+00	6.35E-11	6.35E-11	6.35E-05
0.00E+00	0.00E+00	6.69E-11	6.69E-11	6.69E-05
0.00E+00	0.00E+00	7.07E-11	7.07E-11	7.07E-05
0.00E+00	0.00E+00	6.72E-11	6.72E-11	6.72E-05
0.00E+00	0.00E+00	7.69E-11	7.69E-11	7.69E-05
0.00E+00	0.00E+00	7.62E-11	7.62E-11	7.62E-05
0.00E+00	0.00E+00	7.96E-11	7.96E-11	7.96E-05
0.00E+00	0.00E+00	8.31E-11	8.31E-11	8.31E-05

Child Risk				
3rd Trimester	0<2	2<16	Total	per million
0.00E+00	0.00E+00	7.60E-11	7.60E-11	7.60E-05
0.00E+00	0.00E+00	7.94E-11	7.94E-11	7.94E-05
0.00E+00	0.00E+00	8.31E-11	8.31E-11	8.31E-05
0.00E+00	0.00E+00	8.53E-11	8.53E-11	8.53E-05
0.00E+00	0.00E+00	6.90E-11	6.90E-11	6.90E-05
0.00E+00	0.00E+00	7.91E-11	7.91E-11	7.91E-05
0.00E+00	0.00E+00	8.28E-11	8.28E-11	8.28E-05
0.00E+00	0.00E+00	8.67E-11	8.67E-11	8.67E-05
0.00E+00	0.00E+00	6.83E-11	6.83E-11	6.83E-05
0.00E+00	0.00E+00	7.14E-11	7.14E-11	7.14E-05
0.00E+00	0.00E+00	7.49E-11	7.49E-11	7.49E-05
0.00E+00	0.00E+00	7.84E-11	7.84E-11	7.84E-05
0.00E+00	0.00E+00	8.22E-11	8.22E-11	8.22E-05
0.00E+00	0.00E+00	8.62E-11	8.62E-11	8.62E-05
0.00E+00	0.00E+00	9.04E-11	9.04E-11	9.04E-05
0.00E+00	0.00E+00	7.38E-11	7.38E-11	7.38E-05
0.00E+00	0.00E+00	7.75E-11	7.75E-11	7.75E-05
0.00E+00	0.00E+00	8.13E-11	8.13E-11	8.13E-05
0.00E+00	0.00E+00	8.53E-11	8.53E-11	8.53E-05
0.00E+00	0.00E+00	8.96E-11	8.96E-11	8.96E-05
0.00E+00	0.00E+00	9.43E-11	9.43E-11	9.43E-05
0.00E+00	0.00E+00	9.91E-11	9.91E-11	9.91E-05
0.00E+00	0.00E+00	7.98E-11	7.98E-11	7.98E-05
0.00E+00	0.00E+00	8.41E-11	8.41E-11	8.41E-05
0.00E+00	0.00E+00	8.85E-11	8.85E-11	8.85E-05
0.00E+00	0.00E+00	9.32E-11	9.32E-11	9.32E-05
0.00E+00	0.00E+00	9.83E-11	9.83E-11	9.83E-05
0.00E+00	0.00E+00	1.02E-10	1.02E-10	1.02E-04
0.00E+00	0.00E+00	8.71E-11	8.71E-11	8.71E-05
0.00E+00	0.00E+00	9.19E-11	9.19E-11	9.19E-05
0.00E+00	0.00E+00	9.69E-11	9.69E-11	9.69E-05
0.00E+00	0.00E+00	1.01E-10	1.01E-10	1.01E-04
0.00E+00	0.00E+00	9.01E-11	9.01E-11	9.01E-05
0.00E+00	0.00E+00	9.52E-11	9.52E-11	9.52E-05
0.00E+00	0.00E+00	9.95E-11	9.95E-11	9.95E-05
0.00E+00	0.00E+00	9.29E-11	9.29E-11	9.29E-05
0.00E+00	0.00E+00	9.84E-11	9.84E-11	9.84E-05
0.00E+00	0.00E+00	1.00E-10	1.00E-10	1.00E-04
0.00E+00	0.00E+00	4.36E-11	4.36E-11	4.36E-05
0.00E+00	0.00E+00	4.47E-11	4.47E-11	4.47E-05
0.00E+00	0.00E+00	4.57E-11	4.57E-11	4.57E-05
0.00E+00	0.00E+00	4.68E-11	4.68E-11	4.68E-05
0.00E+00	0.00E+00	4.53E-11	4.53E-11	4.53E-05
0.00E+00	0.00E+00	4.65E-11	4.65E-11	4.65E-05
0.00E+00	0.00E+00	4.76E-11	4.76E-11	4.76E-05
0.00E+00	0.00E+00	4.88E-11	4.88E-11	4.88E-05
0.00E+00	0.00E+00	4.62E-11	4.62E-11	4.62E-05
0.00E+00	0.00E+00	4.86E-11	4.86E-11	4.86E-05
0.00E+00	0.00E+00	5.08E-11	5.08E-11	5.08E-05
0.00E+00	0.00E+00	4.17E-11	4.17E-11	4.17E-05
0.00E+00	0.00E+00	4.28E-11	4.28E-11	4.28E-05
0.00E+00	0.00E+00	4.40E-11	4.40E-11	4.40E-05
0.00E+00	0.00E+00	4.52E-11	4.52E-11	4.52E-05
0.00E+00	0.00E+00	4.64E-11	4.64E-11	4.64E-05
0.00E+00	0.00E+00	4.74E-11	4.74E-11	4.74E-05
0.00E+00	0.00E+00	4.31E-11	4.31E-11	4.31E-05
0.00E+00	0.00E+00	4.43E-11	4.43E-11	4.43E-05
0.00E+00	0.00E+00	4.56E-11	4.56E-11	4.56E-05
0.00E+00	0.00E+00	4.69E-11	4.69E-11	4.69E-05
0.00E+00	0.00E+00	4.82E-11	4.82E-11	4.82E-05
0.00E+00	0.00E+00	4.46E-11	4.46E-11	4.46E-05
0.00E+00	0.00E+00	4.59E-11	4.59E-11	4.59E-05
0.00E+00	0.00E+00	4.71E-11	4.71E-11	4.71E-05
0.00E+00	0.00E+00	4.78E-11	4.78E-11	4.78E-05
0.00E+00	0.00E+00	4.92E-11	4.92E-11	4.92E-05
0.00E+00	0.00E+00	4.61E-11	4.61E-11	4.61E-05
0.00E+00	0.00E+00	4.76E-11	4.76E-11	4.76E-05
0.00E+00	0.00E+00	4.86E-11	4.86E-11	4.86E-05
0.00E+00	0.00E+00	5.60E-11	5.60E-11	5.60E-05
0.00E+00	0.00E+00	4.78E-11	4.78E-11	4.78E-05
0.00E+00	0.00E+00	4.93E-11	4.93E-11	4.93E-05
0.00E+00	0.00E+00	5.02E-11	5.02E-11	5.02E-05
0.00E+00	0.00E+00	5.59E-11	5.59E-11	5.59E-05
0.00E+00	0.00E+00	5.77E-11	5.77E-11	5.77E-05
0.00E+00	0.00E+00	5.78E-11	5.78E-11	5.78E-05
0.00E+00	0.00E+00	4.94E-11	4.94E-11	4.94E-05
0.00E+00	0.00E+00	5.46E-11	5.46E-11	5.46E-05
0.00E+00	0.00E+00	5.64E-11	5.64E-11	5.64E-05
0.00E+00	0.00E+00	5.82E-11	5.82E-11	5.82E-05
0.00E+00	0.00E+00	5.89E-11	5.89E-11	5.89E-05
0.00E+00	0.00E+00	5.15E-11	5.15E-11	5.15E-05
0.00E+00	0.00E+00	5.30E-11	5.30E-11	5.30E-05
0.00E+00	0.00E+00	5.48E-11	5.48E-11	5.48E-05
0.00E+00	0.00E+00	5.66E-11	5.66E-11	5.66E-05
0.00E+00	0.00E+00	5.77E-11	5.77E-11	5.77E-05
0.00E+00	0.00E+00	5.33E-11	5.33E-11	5.33E-05
0.00E+00	0.00E+00	5.49E-11	5.49E-11	5.49E-05
0.00E+00	0.00E+00	5.64E-11	5.64E-11	5.64E-05
0.00E+00	0.00E+00	5.56E-11	5.56E-11	5.56E-05
0.00E+00	0.00E+00	3.38E-11	3.38E-11	3.38E-05
0.00E+00	0.00E+00	3.46E-11	3.46E-11	3.46E-05
0.00E+00	0.00E+00	3.53E-11	3.53E-11	3.53E-05
0.00E+00	0.00E+00	3.60E-11	3.60E-11	3.60E-05
0.00E+00	0.00E+00	3.68E-11	3.68E-11	3.68E-05
0.00E+00	0.00E+00	3.75E-11	3.75E-11	3.75E-05
0.00E+00	0.00E+00	3.83E-11	3.83E-11	3.83E-05
0.00E+00	0.00E+00	3.90E-11	3.90E-11	3.90E-05
0.00E+00	0.00E+00	3.98E-11	3.98E-11	3.98E-05
0.00E+00	0.00E+00	3.50E-11	3.50E-11	3.50E-05
0.00E+00	0.00E+00	3.57E-11	3.57E-11	3.57E-05
0.00E+00	0.00E+00	3.65E-11	3.65E-11	3.65E-05
0.00E+00	0.00E+00	3.73E-11	3.73E-11	3.73E-05
0.00E+00	0.00E+00	3.81E-11	3.81E-11	3.81E-05
0.00E+00	0.00E+00	3.89E-11	3.89E-11	3.89E-05
0.00E+00	0.00E+00	3.97E-11	3.97E-11	3.97E-05
0.00E+00	0.00E+00	4.05E-11	4.05E-11	4.05E-05
0.00E+00	0.00E+00	4.13E-11	4.13E-11	4.13E-05
0.00E+00	0.00E+00	2.86E-11	2.86E-11	2.86E-05
0.00E+00	0.00E+00	2.91E-11	2.91E-11	2.91E-05
0.00E+00	0.00E+00	2.96E-11	2.96E-11	2.96E-05
0.00E+00	0.00E+00	3.02E-11	3.02E-11	3.02E-05
0.00E+00	0.00E+00	3.07E-11	3.07E-11	3.07E-05
0.00E+00	0.00E+00	3.12E-11	3.12E-11	3.12E-05
0.00E+00	0.00E+00	3.17E-11	3.17E-11	3.17E-05
0.00E+00	0.00E+00	3.22E-11	3.22E-11	3.22E-05
0.00E+00	0.00E+00	2.95E-11	2.95E-11	2.95E-05
0.00E+00	0.00E+00	3.01E-11	3.01E-11	3.01E-05
0.00E+00	0.00E+00	3.06E-11	3.06E-11	3.06E-05
0.00E+00	0.00E+00	3.12E-11	3.12E-11	3.12E-05
0.00E+00	0.00E+00	3.17E-11	3.17E-11	3.17E-05
0.00E+00	0.00E+00	3.23E-11	3.23E-11	3.23E-05
0.00E+00	0.00E+00	3.28E-11	3.28E-11	3.28E-05
0.00E+00	0.00E+00	3.34E-11	3.34E-11	3.34E-05
0.00E+00	0.00E+00	3.39E-11	3.39E-11	3.39E-05
0.00E+00	0.00E+00	3.05E-11	3.05E-11	3.05E-05
0.00E+00	0.00E+00	3.11E-11	3.11E-11	3.11E-05
0.00E+00	0.00E+00	3.16E-11	3.16E-11	3.16E-05
0.00E+00	0.00E+00	3.22E-11	3.22E-11	3.22E-05
0.00E+00	0.00E+00	3.28E-11	3.28E-11	3.28E-05
0.00E+00	0.00E+00	3.34E-11	3.34E-11	3.34E-05

Child Risk				
3rd Trimester	0<2	2<16	Total	per million
0.00E+00	0.00E+00	3.40E-11	3.40E-11	3.40E-05
0.00E+00	0.00E+00	3.46E-11	3.46E-11	3.46E-05
0.00E+00	0.00E+00	3.45E-11	3.45E-11	3.45E-05
0.00E+00	0.00E+00	1.42E-11	1.42E-11	1.42E-05
0.00E+00	0.00E+00	1.41E-11	1.41E-11	1.41E-05
0.00E+00	0.00E+00	1.46E-11	1.46E-11	1.46E-05
0.00E+00	0.00E+00	1.44E-11	1.44E-11	1.44E-05
0.00E+00	0.00E+00	1.43E-11	1.43E-11	1.43E-05
0.00E+00	0.00E+00	1.42E-11	1.42E-11	1.42E-05
0.00E+00	0.00E+00	1.50E-11	1.50E-11	1.50E-05
0.00E+00	0.00E+00	1.49E-11	1.49E-11	1.49E-05
0.00E+00	0.00E+00	1.48E-11	1.48E-11	1.48E-05
0.00E+00	0.00E+00	1.47E-11	1.47E-11	1.47E-05
0.00E+00	0.00E+00	1.45E-11	1.45E-11	1.45E-05
0.00E+00	0.00E+00	1.44E-11	1.44E-11	1.44E-05
0.00E+00	0.00E+00	1.43E-11	1.43E-11	1.43E-05
0.00E+00	0.00E+00	1.41E-11	1.41E-11	1.41E-05
0.00E+00	0.00E+00	1.54E-11	1.54E-11	1.54E-05
0.00E+00	0.00E+00	1.53E-11	1.53E-11	1.53E-05
0.00E+00	0.00E+00	1.52E-11	1.52E-11	1.52E-05
0.00E+00	0.00E+00	1.50E-11	1.50E-11	1.50E-05
0.00E+00	0.00E+00	1.49E-11	1.49E-11	1.49E-05
0.00E+00	0.00E+00	1.47E-11	1.47E-11	1.47E-05
0.00E+00	0.00E+00	1.46E-11	1.46E-11	1.46E-05
0.00E+00	0.00E+00	1.60E-11	1.60E-11	1.60E-05
0.00E+00	0.00E+00	1.59E-11	1.59E-11	1.59E-05
0.00E+00	0.00E+00	1.58E-11	1.58E-11	1.58E-05
0.00E+00	0.00E+00	1.57E-11	1.57E-11	1.57E-05
0.00E+00	0.00E+00	1.55E-11	1.55E-11	1.55E-05
0.00E+00	0.00E+00	1.54E-11	1.54E-11	1.54E-05
0.00E+00	0.00E+00	1.53E-11	1.53E-11	1.53E-05
0.00E+00	0.00E+00	1.51E-11	1.51E-11	1.51E-05
0.00E+00	0.00E+00	1.49E-11	1.49E-11	1.49E-05
0.00E+00	0.00E+00	1.64E-11	1.64E-11	1.64E-05
0.00E+00	0.00E+00	1.63E-11	1.63E-11	1.63E-05
0.00E+00	0.00E+00	1.62E-11	1.62E-11	1.62E-05
0.00E+00	0.00E+00	1.60E-11	1.60E-11	1.60E-05
0.00E+00	0.00E+00	1.59E-11	1.59E-11	1.59E-05
0.00E+00	0.00E+00	1.58E-11	1.58E-11	1.58E-05
0.00E+00	0.00E+00	1.56E-11	1.56E-11	1.56E-05
0.00E+00	0.00E+00	1.55E-11	1.55E-11	1.55E-05
0.00E+00	0.00E+00	1.53E-11	1.53E-11	1.53E-05
0.00E+00	0.00E+00	1.68E-11	1.68E-11	1.68E-05
0.00E+00	0.00E+00	1.67E-11	1.67E-11	1.67E-05
0.00E+00	0.00E+00	1.66E-11	1.66E-11	1.66E-05
0.00E+00	0.00E+00	1.64E-11	1.64E-11	1.64E-05
0.00E+00	0.00E+00	1.63E-11	1.63E-11	1.63E-05
0.00E+00	0.00E+00	1.62E-11	1.62E-11	1.62E-05
0.00E+00	0.00E+00	1.60E-11	1.60E-11	1.60E-05
0.00E+00	0.00E+00	1.58E-11	1.58E-11	1.58E-05
0.00E+00	0.00E+00	1.73E-11	1.73E-11	1.73E-05
0.00E+00	0.00E+00	1.71E-11	1.71E-11	1.71E-05
0.00E+00	0.00E+00	1.70E-11	1.70E-11	1.70E-05
0.00E+00	0.00E+00	1.69E-11	1.69E-11	1.69E-05
0.00E+00	0.00E+00	1.67E-11	1.67E-11	1.67E-05
0.00E+00	0.00E+00	1.66E-11	1.66E-11	1.66E-05
0.00E+00	0.00E+00	1.64E-11	1.64E-11	1.64E-05
0.00E+00	0.00E+00	1.62E-11	1.62E-11	1.62E-05
0.00E+00	0.00E+00	1.79E-11	1.79E-11	1.79E-05
0.00E+00	0.00E+00	1.77E-11	1.77E-11	1.77E-05
0.00E+00	0.00E+00	1.76E-11	1.76E-11	1.76E-05
0.00E+00	0.00E+00	1.74E-11	1.74E-11	1.74E-05
0.00E+00	0.00E+00	1.73E-11	1.73E-11	1.73E-05
0.00E+00	0.00E+00	1.71E-11	1.71E-11	1.71E-05
0.00E+00	0.00E+00	1.70E-11	1.70E-11	1.70E-05
0.00E+00	0.00E+00	1.68E-11	1.68E-11	1.68E-05
0.00E+00	0.00E+00	1.87E-11	1.87E-11	1.87E-05
0.00E+00	0.00E+00	1.86E-11	1.86E-11	1.86E-05
0.00E+00	0.00E+00	1.85E-11	1.85E-11	1.85E-05
0.00E+00	0.00E+00	1.83E-11	1.83E-11	1.83E-05
0.00E+00	0.00E+00	1.82E-11	1.82E-11	1.82E-05
0.00E+00	0.00E+00	1.81E-11	1.81E-11	1.81E-05
0.00E+00	0.00E+00	1.79E-11	1.79E-11	1.79E-05
0.00E+00	0.00E+00	1.77E-11	1.77E-11	1.77E-05
0.00E+00	0.00E+00	1.76E-11	1.76E-11	1.76E-05
0.00E+00	0.00E+00	1.74E-11	1.74E-11	1.74E-05
0.00E+00	0.00E+00	1.93E-11	1.93E-11	1.93E-05
0.00E+00	0.00E+00	1.92E-11	1.92E-11	1.92E-05
0.00E+00	0.00E+00	1.91E-11	1.91E-11	1.91E-05
0.00E+00	0.00E+00	1.90E-11	1.90E-11	1.90E-05
0.00E+00	0.00E+00	1.88E-11	1.88E-11	1.88E-05
0.00E+00	0.00E+00	1.87E-11	1.87E-11	1.87E-05
0.00E+00	0.00E+00	1.85E-11	1.85E-11	1.85E-05
0.00E+00	0.00E+00	1.84E-11	1.84E-11	1.84E-05
0.00E+00	0.00E+00	1.82E-11	1.82E-11	1.82E-05
0.00E+00	0.00E+00	2.00E-11	2.00E-11	2.00E-05
0.00E+00	0.00E+00	1.99E-11	1.99E-11	1.99E-05
0.00E+00	0.00E+00	1.98E-11	1.98E-11	1.98E-05
0.00E+00	0.00E+00	1.96E-11	1.96E-11	1.96E-05
0.00E+00	0.00E+00	1.95E-11	1.95E-11	1.95E-05
0.00E+00	0.00E+00	1.93E-11	1.93E-11	1.93E-05
0.00E+00	0.00E+00	1.92E-11	1.92E-11	1.92E-05
0.00E+00	0.00E+00	1.90E-11	1.90E-11	1.90E-05
0.00E+00	0.00E+00	2.08E-11	2.08E-11	2.08E-05
0.00E+00	0.00E+00	2.07E-11	2.07E-11	2.07E-05
0.00E+00	0.00E+00	2.06E-11	2.06E-11	2.06E-05
0.00E+00	0.00E+00	2.06E-11	2.06E-11	2.06E-05
0.00E+00	0.00E+00	2.04E-11	2.04E-11	2.04E-05
0.00E+00	0.00E+00	2.03E-11	2.03E-11	2.03E-05
0.00E+00	0.00E+00	2.02E-11	2.02E-11	2.02E-05
0.00E+00	0.00E+00	2.00E-11	2.00E-11	2.00E-05
0.00E+00	0.00E+00	1.99E-11	1.99E-11	1.99E-05
0.00E+00	0.00E+00	1.97E-11	1.97E-11	1.97E-05
0.00E+00	0.00E+00	2.15E-11	2.15E-11	2.15E-05
0.00E+00	0.00E+00	2.15E-11	2.15E-11	2.15E-05
0.00E+00	0.00E+00	2.14E-11	2.14E-11	2.14E-05
0.00E+00	0.00E+00	2.14E-11	2.14E-11	2.14E-05
0.00E+00	0.00E+00	2.13E-11	2.13E-11	2.13E-05
0.00E+00	0.00E+00	2.12E-11	2.12E-11	2.12E-05
0.00E+00	0.00E+00	2.10E-11	2.10E-11	2.10E-05
0.00E+00	0.00E+00	2.09E-11	2.09E-11	2.09E-05
0.00E+00	0.00E+00	2.07E-11	2.07E-11	2.07E-05
0.00E+00	0.00E+00	2.06E-11	2.06E-11	2.06E-05
0.00E+00	0.00E+00	2.23E-11	2.23E-11	2.23E-05
0.00E+00	0.00E+00	2.22E-11	2.22E-11	2.22E-05
0.00E+00	0.00E+00	2.22E-11	2.22E-11	2.22E-05
0.00E+00	0.00E+00	2.21E-11	2.21E-11	2.21E-05
0.00E+00	0.00E+00	2.20E-11	2.20E-11	2.20E-05
0.00E+00	0.00E+00	2.19E-11	2.19E-11	2.19E-05
0.00E+00	0.00E+00	2.18E-11	2.18E-11	2.18E-05
0.00E+00	0.00E+00	2.17E-11	2.17E-11	2.17E-05
0.00E+00	0.00E+00	2.15E-11	2.15E-11	2.15E-05
0.00E+00	0.00E+00	2.30E-11	2.30E-11	2.30E-05
0.00E+00	0.00E+00	2.29E-11	2.29E-11	2.29E-05
0.00E+00	0.00E+00	2.29E-11	2.29E-11	2.29E-05
0.00E+00	0.00E+00	2.28E-11	2.28E-11	2.28E-05
0.00E+00	0.00E+00	2.27E-11	2.27E-11	2.27E-05
0.00E+00	0.00E+00	2.26E-11	2.26E-11	2.26E-05
0.00E+00	0.00E+00	2.25E-11	2.25E-11	2.25E-05
0.00E+00	0.00E+00	2.24E-11	2.24E-11	2.24E-05

Child Risk				
3rd Trimester	0<2	2<16	Total	per million
0.00E+00	0.00E+00	2.22E-11	2.22E-11	2.22E-05
0.00E+00	0.00E+00	2.20E-11	2.20E-11	2.20E-05
0.00E+00	0.00E+00	2.38E-11	2.38E-11	2.38E-05
0.00E+00	0.00E+00	2.37E-11	2.37E-11	2.37E-05
0.00E+00	0.00E+00	2.37E-11	2.37E-11	2.37E-05
0.00E+00	0.00E+00	2.37E-11	2.37E-11	2.37E-05
0.00E+00	0.00E+00	2.36E-11	2.36E-11	2.36E-05
0.00E+00	0.00E+00	2.35E-11	2.35E-11	2.35E-05
0.00E+00	0.00E+00	2.34E-11	2.34E-11	2.34E-05
0.00E+00	0.00E+00	2.33E-11	2.33E-11	2.33E-05
0.00E+00	0.00E+00	2.32E-11	2.32E-11	2.32E-05
0.00E+00	0.00E+00	2.31E-11	2.31E-11	2.31E-05
0.00E+00	0.00E+00	2.29E-11	2.29E-11	2.29E-05
0.00E+00	0.00E+00	2.26E-11	2.26E-11	2.26E-05
0.00E+00	0.00E+00	2.45E-11	2.45E-11	2.45E-05
0.00E+00	0.00E+00	2.45E-11	2.45E-11	2.45E-05
0.00E+00	0.00E+00	2.45E-11	2.45E-11	2.45E-05
0.00E+00	0.00E+00	2.45E-11	2.45E-11	2.45E-05
0.00E+00	0.00E+00	2.45E-11	2.45E-11	2.45E-05
0.00E+00	0.00E+00	2.45E-11	2.45E-11	2.45E-05
0.00E+00	0.00E+00	2.45E-11	2.45E-11	2.45E-05
0.00E+00	0.00E+00	2.44E-11	2.44E-11	2.44E-05
0.00E+00	0.00E+00	2.43E-11	2.43E-11	2.43E-05
0.00E+00	0.00E+00	2.42E-11	2.42E-11	2.42E-05
0.00E+00	0.00E+00	2.41E-11	2.41E-11	2.41E-05
0.00E+00	0.00E+00	2.40E-11	2.40E-11	2.40E-05
0.00E+00	0.00E+00	2.37E-11	2.37E-11	2.37E-05
0.00E+00	0.00E+00	2.52E-11	2.52E-11	2.52E-05
0.00E+00	0.00E+00	2.53E-11	2.53E-11	2.53E-05
0.00E+00	0.00E+00	2.53E-11	2.53E-11	2.53E-05
0.00E+00	0.00E+00	2.54E-11	2.54E-11	2.54E-05
0.00E+00	0.00E+00	2.54E-11	2.54E-11	2.54E-05
0.00E+00	0.00E+00	2.54E-11	2.54E-11	2.54E-05
0.00E+00	0.00E+00	2.54E-11	2.54E-11	2.54E-05
0.00E+00	0.00E+00	2.53E-11	2.53E-11	2.53E-05
0.00E+00	0.00E+00	2.53E-11	2.53E-11	2.53E-05
0.00E+00	0.00E+00	2.52E-11	2.52E-11	2.52E-05
0.00E+00	0.00E+00	2.51E-11	2.51E-11	2.51E-05
0.00E+00	0.00E+00	2.50E-11	2.50E-11	2.50E-05
0.00E+00	0.00E+00	2.49E-11	2.49E-11	2.49E-05
0.00E+00	0.00E+00	2.60E-11	2.60E-11	2.60E-05
0.00E+00	0.00E+00	2.61E-11	2.61E-11	2.61E-05
0.00E+00	0.00E+00	2.61E-11	2.61E-11	2.61E-05
0.00E+00	0.00E+00	2.62E-11	2.62E-11	2.62E-05
0.00E+00	0.00E+00	2.62E-11	2.62E-11	2.62E-05
0.00E+00	0.00E+00	2.63E-11	2.63E-11	2.63E-05
0.00E+00	0.00E+00	2.63E-11	2.63E-11	2.63E-05
0.00E+00	0.00E+00	2.62E-11	2.62E-11	2.62E-05
0.00E+00	0.00E+00	2.62E-11	2.62E-11	2.62E-05
0.00E+00	0.00E+00	2.61E-11	2.61E-11	2.61E-05
0.00E+00	0.00E+00	2.61E-11	2.61E-11	2.61E-05
0.00E+00	0.00E+00	2.60E-11	2.60E-11	2.60E-05
0.00E+00	0.00E+00	2.55E-11	2.55E-11	2.55E-05
0.00E+00	0.00E+00	2.62E-11	2.62E-11	2.62E-05
0.00E+00	0.00E+00	2.70E-11	2.70E-11	2.70E-05
0.00E+00	0.00E+00	2.70E-11	2.70E-11	2.70E-05
0.00E+00	0.00E+00	2.71E-11	2.71E-11	2.71E-05
0.00E+00	0.00E+00	2.72E-11	2.72E-11	2.72E-05
0.00E+00	0.00E+00	2.72E-11	2.72E-11	2.72E-05
0.00E+00	0.00E+00	2.72E-11	2.72E-11	2.72E-05
0.00E+00	0.00E+00	2.72E-11	2.72E-11	2.72E-05
0.00E+00	0.00E+00	2.71E-11	2.71E-11	2.71E-05
0.00E+00	0.00E+00	2.71E-11	2.71E-11	2.71E-05
0.00E+00	0.00E+00	2.70E-11	2.70E-11	2.70E-05
0.00E+00	0.00E+00	2.68E-11	2.68E-11	2.68E-05
0.00E+00	0.00E+00	2.70E-11	2.70E-11	2.70E-05
0.00E+00	0.00E+00	2.72E-11	2.72E-11	2.72E-05
0.00E+00	0.00E+00	2.78E-11	2.78E-11	2.78E-05
0.00E+00	0.00E+00	2.79E-11	2.79E-11	2.79E-05
0.00E+00	0.00E+00	2.80E-11	2.80E-11	2.80E-05
0.00E+00	0.00E+00	2.81E-11	2.81E-11	2.81E-05
0.00E+00	0.00E+00	2.81E-11	2.81E-11	2.81E-05
0.00E+00	0.00E+00	2.81E-11	2.81E-11	2.81E-05
0.00E+00	0.00E+00	2.81E-11	2.81E-11	2.81E-05
0.00E+00	0.00E+00	2.81E-11	2.81E-11	2.81E-05
0.00E+00	0.00E+00	2.81E-11	2.81E-11	2.81E-05
0.00E+00	0.00E+00	2.80E-11	2.80E-11	2.80E-05
0.00E+00	0.00E+00	2.80E-11	2.80E-11	2.80E-05
0.00E+00	0.00E+00	2.78E-11	2.78E-11	2.78E-05
0.00E+00	0.00E+00	2.80E-11	2.80E-11	2.80E-05
0.00E+00	0.00E+00	2.82E-11	2.82E-11	2.82E-05
0.00E+00	0.00E+00	2.88E-11	2.88E-11	2.88E-05
0.00E+00	0.00E+00	2.89E-11	2.89E-11	2.89E-05
0.00E+00	0.00E+00	2.90E-11	2.90E-11	2.90E-05
0.00E+00	0.00E+00	2.91E-11	2.91E-11	2.91E-05
0.00E+00	0.00E+00	2.91E-11	2.91E-11	2.91E-05
0.00E+00	0.00E+00	2.92E-11	2.92E-11	2.92E-05
0.00E+00	0.00E+00	2.92E-11	2.92E-11	2.92E-05
0.00E+00	0.00E+00	2.91E-11	2.91E-11	2.91E-05
0.00E+00	0.00E+00	2.91E-11	2.91E-11	2.91E-05
0.00E+00	0.00E+00	2.91E-11	2.91E-11	2.91E-05
0.00E+00	0.00E+00	2.87E-11	2.87E-11	2.87E-05
0.00E+00	0.00E+00	2.90E-11	2.90E-11	2.90E-05
0.00E+00	0.00E+00	2.92E-11	2.92E-11	2.92E-05
0.00E+00	0.00E+00	2.99E-11	2.99E-11	2.99E-05
0.00E+00	0.00E+00	3.00E-11	3.00E-11	3.00E-05
0.00E+00	0.00E+00	3.01E-11	3.01E-11	3.01E-05
0.00E+00	0.00E+00	3.02E-11	3.02E-11	3.02E-05
0.00E+00	0.00E+00	3.02E-11	3.02E-11	3.02E-05
0.00E+00	0.00E+00	3.02E-11	3.02E-11	3.02E-05
0.00E+00	0.00E+00	3.02E-11	3.02E-11	3.02E-05
0.00E+00	0.00E+00	3.02E-11	3.02E-11	3.02E-05
0.00E+00	0.00E+00	3.02E-11	3.02E-11	3.02E-05
0.00E+00	0.00E+00	2.97E-11	2.97E-11	2.97E-05
0.00E+00	0.00E+00	3.00E-11	3.00E-11	3.00E-05
0.00E+00	0.00E+00	3.02E-11	3.02E-11	3.02E-05
0.00E+00	0.00E+00	3.10E-11	3.10E-11	3.10E-05
0.00E+00	0.00E+00	3.11E-11	3.11E-11	3.11E-05
0.00E+00	0.00E+00	3.12E-11	3.12E-11	3.12E-05
0.00E+00	0.00E+00	3.13E-11	3.13E-11	3.13E-05
0.00E+00	0.00E+00	3.14E-11	3.14E-11	3.14E-05
0.00E+00	0.00E+00	3.14E-11	3.14E-11	3.14E-05
0.00E+00	0.00E+00	3.14E-11	3.14E-11	3.14E-05
0.00E+00	0.00E+00	3.14E-11	3.14E-11	3.14E-05
0.00E+00	0.00E+00	3.05E-11	3.05E-11	3.05E-05
0.00E+00	0.00E+00	3.08E-11	3.08E-11	3.08E-05
0.00E+00	0.00E+00	3.11E-11	3.11E-11	3.11E-05
0.00E+00	0.00E+00	3.13E-11	3.13E-11	3.13E-05
0.00E+00	0.00E+00	3.20E-11	3.20E-11	3.20E-05
0.00E+00	0.00E+00	3.21E-11	3.21E-11	3.21E-05
0.00E+00	0.00E+00	3.23E-11	3.23E-11	3.23E-05
0.00E+00	0.00E+00	3.24E-11	3.24E-11	3.24E-05
0.00E+00	0.00E+00	3.25E-11	3.25E-11	3.25E-05
0.00E+00	0.00E+00	3.26E-11	3.26E-11	3.26E-05
0.00E+00	0.00E+00	3.26E-11	3.26E-11	3.26E-05
0.00E+00	0.00E+00	3.26E-11	3.26E-11	3.26E-05
0.00E+00	0.00E+00	3.16E-11	3.16E-11	3.16E-05
0.00E+00	0.00E+00	3.19E-11	3.19E-11	3.19E-05
0.00E+00	0.00E+00	3.23E-11	3.23E-11	3.23E-05
0.00E+00	0.00E+00	3.32E-11	3.32E-11	3.32E-05

Child Risk				
3rd Trimester	0<2	2<16	Total	per million
0.00E+00	0.00E+00	3.34E-11	3.34E-11	3.34E-05
0.00E+00	0.00E+00	3.36E-11	3.36E-11	3.36E-05
0.00E+00	0.00E+00	3.37E-11	3.37E-11	3.37E-05
0.00E+00	0.00E+00	3.38E-11	3.38E-11	3.38E-05
0.00E+00	0.00E+00	3.39E-11	3.39E-11	3.39E-05
0.00E+00	0.00E+00	3.39E-11	3.39E-11	3.39E-05
0.00E+00	0.00E+00	3.40E-11	3.40E-11	3.40E-05
0.00E+00	0.00E+00	3.28E-11	3.28E-11	3.28E-05
0.00E+00	0.00E+00	3.31E-11	3.31E-11	3.31E-05
0.00E+00	0.00E+00	3.35E-11	3.35E-11	3.35E-05
0.00E+00	0.00E+00	3.47E-11	3.47E-11	3.47E-05
0.00E+00	0.00E+00	3.49E-11	3.49E-11	3.49E-05
0.00E+00	0.00E+00	3.51E-11	3.51E-11	3.51E-05
0.00E+00	0.00E+00	3.52E-11	3.52E-11	3.52E-05
0.00E+00	0.00E+00	3.53E-11	3.53E-11	3.53E-05
0.00E+00	0.00E+00	3.53E-11	3.53E-11	3.53E-05
0.00E+00	0.00E+00	3.40E-11	3.40E-11	3.40E-05
0.00E+00	0.00E+00	3.44E-11	3.44E-11	3.44E-05
0.00E+00	0.00E+00	3.48E-11	3.48E-11	3.48E-05
0.00E+00	0.00E+00	3.59E-11	3.59E-11	3.59E-05
0.00E+00	0.00E+00	3.61E-11	3.61E-11	3.61E-05
0.00E+00	0.00E+00	3.64E-11	3.64E-11	3.64E-05
0.00E+00	0.00E+00	3.65E-11	3.65E-11	3.65E-05
0.00E+00	0.00E+00	3.67E-11	3.67E-11	3.67E-05
0.00E+00	0.00E+00	3.67E-11	3.67E-11	3.67E-05
0.00E+00	0.00E+00	3.52E-11	3.52E-11	3.52E-05
0.00E+00	0.00E+00	3.57E-11	3.57E-11	3.57E-05
0.00E+00	0.00E+00	3.60E-11	3.60E-11	3.60E-05
0.00E+00	0.00E+00	3.73E-11	3.73E-11	3.73E-05
0.00E+00	0.00E+00	3.75E-11	3.75E-11	3.75E-05
0.00E+00	0.00E+00	3.79E-11	3.79E-11	3.79E-05
0.00E+00	0.00E+00	3.81E-11	3.81E-11	3.81E-05
0.00E+00	0.00E+00	3.79E-11	3.79E-11	3.79E-05
0.00E+00	0.00E+00	3.61E-11	3.61E-11	3.61E-05
0.00E+00	0.00E+00	3.66E-11	3.66E-11	3.66E-05
0.00E+00	0.00E+00	3.71E-11	3.71E-11	3.71E-05
0.00E+00	0.00E+00	3.74E-11	3.74E-11	3.74E-05
0.00E+00	0.00E+00	3.87E-11	3.87E-11	3.87E-05
0.00E+00	0.00E+00	3.87E-11	3.87E-11	3.87E-05
0.00E+00	0.00E+00	3.90E-11	3.90E-11	3.90E-05
0.00E+00	0.00E+00	3.94E-11	3.94E-11	3.94E-05
0.00E+00	0.00E+00	3.97E-11	3.97E-11	3.97E-05
0.00E+00	0.00E+00	3.80E-11	3.80E-11	3.80E-05
0.00E+00	0.00E+00	4.03E-11	4.03E-11	4.03E-05
0.00E+00	0.00E+00	4.06E-11	4.06E-11	4.06E-05
0.00E+00	0.00E+00	4.12E-11	4.12E-11	4.12E-05
0.00E+00	0.00E+00	3.99E-11	3.99E-11	3.99E-05
0.00E+00	0.00E+00	4.05E-11	4.05E-11	4.05E-05
0.00E+00	0.00E+00	4.12E-11	4.12E-11	4.12E-05
0.00E+00	0.00E+00	4.17E-11	4.17E-11	4.17E-05
0.00E+00	0.00E+00	4.24E-11	4.24E-11	4.24E-05
0.00E+00	0.00E+00	4.35E-11	4.35E-11	4.35E-05
0.00E+00	0.00E+00	4.43E-11	4.43E-11	4.43E-05
0.00E+00	0.00E+00	4.55E-11	4.55E-11	4.55E-05
0.00E+00	0.00E+00	4.64E-11	4.64E-11	4.64E-05
0.00E+00	0.00E+00	4.72E-11	4.72E-11	4.72E-05
0.00E+00	0.00E+00	4.65E-11	4.65E-11	4.65E-05
0.00E+00	0.00E+00	4.76E-11	4.76E-11	4.76E-05
0.00E+00	0.00E+00	4.86E-11	4.86E-11	4.86E-05
0.00E+00	0.00E+00	4.95E-11	4.95E-11	4.95E-05
0.00E+00	0.00E+00	4.86E-11	4.86E-11	4.86E-05
0.00E+00	0.00E+00	4.98E-11	4.98E-11	4.98E-05
0.00E+00	0.00E+00	5.08E-11	5.08E-11	5.08E-05
0.00E+00	0.00E+00	5.18E-11	5.18E-11	5.18E-05
0.00E+00	0.00E+00	5.08E-11	5.08E-11	5.08E-05
0.00E+00	0.00E+00	5.21E-11	5.21E-11	5.21E-05
0.00E+00	0.00E+00	5.32E-11	5.32E-11	5.32E-05
0.00E+00	0.00E+00	5.42E-11	5.42E-11	5.42E-05
0.00E+00	0.00E+00	5.50E-11	5.50E-11	5.50E-05
0.00E+00	0.00E+00	5.32E-11	5.32E-11	5.32E-05
0.00E+00	0.00E+00	5.44E-11	5.44E-11	5.44E-05
0.00E+00	0.00E+00	5.56E-11	5.56E-11	5.56E-05
0.00E+00	0.00E+00	5.67E-11	5.67E-11	5.67E-05
0.00E+00	0.00E+00	5.73E-11	5.73E-11	5.73E-05
0.00E+00	0.00E+00	5.70E-11	5.70E-11	5.70E-05
0.00E+00	0.00E+00	5.82E-11	5.82E-11	5.82E-05
0.00E+00	0.00E+00	5.91E-11	5.91E-11	5.91E-05

6201 Bristol Unmitigated

Health Risk Assessment Results Summary

Worker Receptors

		MAX:	0.017	2.242	2.259
Unique Identifier	X (UTM)	Y (UTM)	Onroad	Offroad	Total Risk
371286.013761124.01	371286.01	3761124.01	0.004	0.599	0.603
371296.013761124.01	371296.01	3761124.01	0.004	0.694	0.698
371286.013761130.01	371286.01	3761130.01	0.004	0.619	0.623
371296.013761130.01	371296.01	3761130.01	0.004	0.722	0.726
371302.013761130.01	371302.01	3761130.01	0.004	0.794	0.798
371266.013761140.01	371266.01	3761140.01	0.004	0.482	0.487
371276.013761140.01	371276.01	3761140.01	0.004	0.558	0.562
371286.013761140.01	371286.01	3761140.01	0.004	0.651	0.655
371296.013761140.01	371296.01	3761140.01	0.004	0.765	0.770
371256.013761150.01	371256.01	3761150.01	0.005	0.432	0.436
371266.013761150.01	371266.01	3761150.01	0.004	0.499	0.503
371276.013761150.01	371276.01	3761150.01	0.004	0.580	0.584
371286.013761150.01	371286.01	3761150.01	0.005	0.681	0.686
371296.013761150.01	371296.01	3761150.01	0.005	0.807	0.812
371226.013761163.01	371226.01	3761163.01	0.006	0.297	0.303
371256.013761160.01	371256.01	3761160.01	0.005	0.442	0.447
371266.013761160.01	371266.01	3761160.01	0.005	0.513	0.517
371276.013761160.01	371276.01	3761160.01	0.005	0.600	0.605
371286.013761160.01	371286.01	3761160.01	0.005	0.709	0.714
371294.013761160.01	371294.01	3761160.01	0.005	0.816	0.821
371206.013761174.01	371206.01	3761174.01	0.008	0.234	0.241
371219.013761170.01	371219.01	3761170.01	0.006	0.273	0.279
371226.013761170.01	371226.01	3761170.01	0.006	0.297	0.303
371246.013761170.01	371246.01	3761170.01	0.005	0.389	0.394
371256.013761170.01	371256.01	3761170.01	0.005	0.450	0.454
371266.013761170.01	371266.01	3761170.01	0.005	0.525	0.529
371276.013761170.01	371276.01	3761170.01	0.005	0.619	0.624
371286.013761170.01	371286.01	3761170.01	0.005	0.736	0.741
371292.013761170.01	371292.01	3761170.01	0.005	0.819	0.825
371198.013761178.01	371198.01	3761178.01	0.009	0.213	0.222
371206.013761180.01	371206.01	3761180.01	0.007	0.232	0.240
371216.013761180.01	371216.01	3761180.01	0.006	0.262	0.268
371225.013761180.01	371225.01	3761180.01	0.006	0.293	0.299
371246.013761180.01	371246.01	3761180.01	0.005	0.391	0.396
371256.013761180.01	371256.01	3761180.01	0.005	0.455	0.460
371266.013761180.01	371266.01	3761180.01	0.005	0.533	0.538
371276.013761180.01	371276.01	3761180.01	0.005	0.633	0.638
371286.013761180.01	371286.01	3761180.01	0.006	0.761	0.766
371216.013761185.01	371216.01	3761185.01	0.006	0.260	0.267
371223.013761186.01	371223.01	3761186.01	0.006	0.284	0.290
371256.013761188.01	371256.01	3761188.01	0.005	0.456	0.461
371266.013761190.01	371266.01	3761190.01	0.005	0.539	0.544
371276.013761190.01	371276.01	3761190.01	0.006	0.644	0.650
371285.013761190.01	371285.01	3761190.01	0.006	0.766	0.772
371178.013761250.01	371178.01	3761250.01	0.003	0.133	0.136
371188.013761251.01	371188.01	3761251.01	0.004	0.146	0.150
371168.013761258.01	371168.01	3761258.01	0.002	0.116	0.118
371178.013761258.01	371178.01	3761258.01	0.003	0.127	0.130
371188.013761258.01	371188.01	3761258.01	0.004	0.140	0.143
371198.013761258.01	371198.01	3761258.01	0.004	0.155	0.159
371208.013761262.01	371208.01	3761262.01	0.005	0.168	0.173
371158.013761268.01	371158.01	3761268.01	0.002	0.100	0.102
371168.013761268.01	371168.01	3761268.01	0.002	0.109	0.111
371178.013761268.01	371178.01	3761268.01	0.003	0.119	0.122
371188.013761268.01	371188.01	3761268.01	0.003	0.131	0.134
371198.013761268.01	371198.01	3761268.01	0.004	0.145	0.148
371208.013761268.01	371208.01	3761268.01	0.004	0.161	0.165
371218.013761268.01	371218.01	3761268.01	0.005	0.180	0.185
371148.013761278.01	371148.01	3761278.01	0.002	0.088	0.090
371158.013761278.01	371158.01	3761278.01	0.002	0.095	0.097
371168.013761278.01	371168.01	3761278.01	0.002	0.103	0.105
371178.013761278.01	371178.01	3761278.01	0.002	0.112	0.114
371188.013761278.01	371188.01	3761278.01	0.003	0.122	0.125
371198.013761278.01	371198.01	3761278.01	0.003	0.134	0.138
371208.013761278.01	371208.01	3761278.01	0.004	0.148	0.152
371218.013761278.01	371218.01	3761278.01	0.004	0.165	0.169
371228.013761279.01	371228.01	3761279.01	0.005	0.182	0.187
371148.013761288.01	371148.01	3761288.01	0.002	0.083	0.085
371158.013761288.01	371158.01	3761288.01	0.002	0.090	0.091
371168.013761288.01	371168.01	3761288.01	0.002	0.097	0.099

6201 Bristol Unmitigated

Health Risk Assessment Results Summary

RESIDENTIAL RECEPTORS ONLY MAX: 2.259

Unique Identifier	X (UTM)	Y (UTM)	Total Risk
371286.013761124.01	371286	3761124.01	0.603
371296.013761124.01	371296	3761124.01	0.698
371286.013761130.01	371286	3761130.01	0.623
371296.013761130.01	371296	3761130.01	0.726
371302.013761130.01	371302	3761130.01	0.798
371266.013761140.01	371266	3761140.01	0.487
371276.013761140.01	371276	3761140.01	0.562
371286.013761140.01	371286	3761140.01	0.655
371296.013761140.01	371296	3761140.01	0.770
371256.013761150.01	371256	3761150.01	0.436
371266.013761150.01	371266	3761150.01	0.503
371276.013761150.01	371276	3761150.01	0.584
371286.013761150.01	371286	3761150.01	0.686
371296.013761150.01	371296	3761150.01	0.812
371226.013761163.01	371226	3761163.01	0.303
371256.013761160.01	371256	3761160.01	0.447
371266.013761160.01	371266	3761160.01	0.517
371276.013761160.01	371276	3761160.01	0.605
371286.013761160.01	371286	3761160.01	0.714
371294.013761160.01	371294	3761160.01	0.821
371206.013761174.01	371206	3761174.01	0.241
371219.013761170.01	371219	3761170.01	0.279
371226.013761170.01	371226	3761170.01	0.303
371246.013761170.01	371246	3761170.01	0.394
371256.013761170.01	371256	3761170.01	0.454
371266.013761170.01	371266	3761170.01	0.529
371276.013761170.01	371276	3761170.01	0.624
371286.013761170.01	371286	3761170.01	0.741
371292.013761170.01	371292	3761170.01	0.825
371198.013761178.01	371198	3761178.01	0.222
371206.013761180.01	371206	3761180.01	0.240
371216.013761180.01	371216	3761180.01	0.268
371225.013761180.01	371225	3761180.01	0.299
371246.013761180.01	371246	3761180.01	0.396
371256.013761180.01	371256	3761180.01	0.460
371266.013761180.01	371266	3761180.01	0.538
371276.013761180.01	371276	3761180.01	0.638
371286.013761180.01	371286	3761180.01	0.766
371216.013761185.01	371216	3761185.01	0.267
371223.013761186.01	371223	3761186.01	0.290
371256.013761188.01	371256	3761188.01	0.461
371266.013761190.01	371266	3761190.01	0.544
371276.013761190.01	371276	3761190.01	0.650
371285.013761190.01	371285	3761190.01	0.772
371178.013761250.01	371178	3761250.01	0.136
371188.013761251.01	371188	3761251.01	0.150
371168.013761258.01	371168	3761258.01	0.118
371178.013761258.01	371178	3761258.01	0.130
371188.013761258.01	371188	3761258.01	0.143
371198.013761258.01	371198	3761258.01	0.159
371208.013761262.01	371208	3761262.01	0.173
371158.013761268.01	371158	3761268.01	0.102
371168.013761268.01	371168	3761268.01	0.111
371178.013761268.01	371178	3761268.01	0.122
371188.013761268.01	371188	3761268.01	0.134
371198.013761268.01	371198	3761268.01	0.148
371208.013761268.01	371208	3761268.01	0.165
371218.013761268.01	371218	3761268.01	0.185
371148.013761278.01	371148	3761278.01	0.090
371158.013761278.01	371158	3761278.01	0.097
371168.013761278.01	371168	3761278.01	0.105
371178.013761278.01	371178	3761278.01	0.114
371188.013761278.01	371188	3761278.01	0.125
371198.013761278.01	371198	3761278.01	0.138
371208.013761278.01	371208	3761278.01	0.152
371218.013761278.01	371218	3761278.01	0.169
371228.013761279.01	371228	3761279.01	0.187
371148.013761288.01	371148	3761288.01	0.085
371158.013761288.01	371158	3761288.01	0.091
371168.013761288.01	371168	3761288.01	0.099

6201 Bristol Unmitigated

Health Risk Assessment Results Summary

Worker Receptors

		MAX:	0.017	2.242	2.259
Unique Identifier	X (UTM)	Y (UTM)	Onroad	Offroad	Total Risk
371178.013761288.01	371178.01	3761288.01	0.002	0.105	0.107
371188.013761288.01	371188.01	3761288.01	0.002	0.114	0.117
371198.013761288.01	371198.01	3761288.01	0.003	0.125	0.127
371208.013761288.01	371208.01	3761288.01	0.003	0.137	0.140
371218.013761288.01	371218.01	3761288.01	0.004	0.151	0.154
371228.013761288.01	371228.01	3761288.01	0.004	0.167	0.171
371238.013761291.01	371238.01	3761291.01	0.004	0.179	0.184
371138.013761298.01	371138.01	3761298.01	0.001	0.074	0.075
371148.013761298.01	371148.01	3761298.01	0.002	0.079	0.080
371158.013761298.01	371158.01	3761298.01	0.002	0.084	0.086
371168.013761298.01	371168.01	3761298.01	0.002	0.091	0.093
371178.013761298.01	371178.01	3761298.01	0.002	0.098	0.100
371188.013761298.01	371188.01	3761298.01	0.002	0.106	0.108
371198.013761298.01	371198.01	3761298.01	0.002	0.115	0.118
371208.013761298.01	371208.01	3761298.01	0.003	0.126	0.128
371218.013761298.01	371218.01	3761298.01	0.003	0.137	0.140
371228.013761298.01	371228.01	3761298.01	0.003	0.151	0.154
371238.013761298.01	371238.01	3761298.01	0.004	0.166	0.170
371248.013761303.01	371248.01	3761303.01	0.004	0.173	0.177
371128.013761308.01	371128.01	3761308.01	0.001	0.065	0.067
371138.013761308.01	371138.01	3761308.01	0.001	0.070	0.071
371148.013761308.01	371148.01	3761308.01	0.001	0.074	0.076
371158.013761308.01	371158.01	3761308.01	0.002	0.079	0.081
371168.013761308.01	371168.01	3761308.01	0.002	0.085	0.087
371178.013761308.01	371178.01	3761308.01	0.002	0.092	0.093
371188.013761308.01	371188.01	3761308.01	0.002	0.099	0.101
371198.013761308.01	371198.01	3761308.01	0.002	0.107	0.109
371208.013761308.01	371208.01	3761308.01	0.002	0.115	0.118
371218.013761308.01	371218.01	3761308.01	0.003	0.125	0.128
371228.013761308.01	371228.01	3761308.01	0.003	0.136	0.139
371238.013761308.01	371238.01	3761308.01	0.003	0.149	0.152
371248.013761308.01	371248.01	3761308.01	0.004	0.163	0.166
371118.013761318.01	371118.01	3761318.01	0.001	0.059	0.060
371128.013761318.01	371128.01	3761318.01	0.001	0.062	0.063
371138.013761318.01	371138.01	3761318.01	0.001	0.066	0.067
371148.013761318.01	371148.01	3761318.01	0.001	0.070	0.071
371158.013761318.01	371158.01	3761318.01	0.001	0.075	0.076
371168.013761318.01	371168.01	3761318.01	0.002	0.080	0.081
371178.013761318.01	371178.01	3761318.01	0.002	0.086	0.087
371188.013761318.01	371188.01	3761318.01	0.002	0.092	0.094
371198.013761318.01	371198.01	3761318.01	0.002	0.099	0.101
371208.013761318.01	371208.01	3761318.01	0.002	0.106	0.108
371218.013761318.01	371218.01	3761318.01	0.002	0.114	0.117
371228.013761318.01	371228.01	3761318.01	0.003	0.123	0.126
371238.013761318.01	371238.01	3761318.01	0.003	0.133	0.136
371248.013761318.01	371248.01	3761318.01	0.003	0.144	0.148
371258.013761318.01	371258.01	3761318.01	0.004	0.158	0.162
371118.013761328.01	371118.01	3761328.01	0.001	0.056	0.057
371128.013761328.01	371128.01	3761328.01	0.001	0.059	0.060
371138.013761328.01	371138.01	3761328.01	0.001	0.062	0.064
371148.013761328.01	371148.01	3761328.01	0.001	0.066	0.068
371158.013761328.01	371158.01	3761328.01	0.001	0.070	0.072
371168.013761328.01	371168.01	3761328.01	0.002	0.075	0.076
371178.013761328.01	371178.01	3761328.01	0.002	0.080	0.081
371188.013761328.01	371188.01	3761328.01	0.002	0.085	0.087
371198.013761328.01	371198.01	3761328.01	0.002	0.091	0.093
371208.013761328.01	371208.01	3761328.01	0.002	0.097	0.099
371218.013761328.01	371218.01	3761328.01	0.002	0.104	0.106
371228.013761328.01	371228.01	3761328.01	0.002	0.111	0.114
371238.013761328.01	371238.01	3761328.01	0.003	0.120	0.122
371248.013761328.01	371248.01	3761328.01	0.003	0.129	0.132
371258.013761328.01	371258.01	3761328.01	0.003	0.140	0.143
371268.013761328.01	371268.01	3761328.01	0.004	0.155	0.158
371128.013761338.01	371128.01	3761338.01	0.001	0.056	0.057
371138.013761338.01	371138.01	3761338.01	0.001	0.059	0.060
371148.013761338.01	371148.01	3761338.01	0.001	0.062	0.064
371158.013761338.01	371158.01	3761338.01	0.001	0.066	0.068
371168.013761338.01	371168.01	3761338.01	0.001	0.070	0.072
371178.013761338.01	371178.01	3761338.01	0.002	0.074	0.076
371188.013761338.01	371188.01	3761338.01	0.002	0.079	0.081

6201 Bristol Unmitigated

Health Risk Assessment Results Summary

RESIDENTIAL RECEPTORS ONLY MAX: 2.259

Unique Identifier	X (UTM)	Y (UTM)	Total Risk
371178.013761288.01	371178	3761288.01	0.107
371188.013761288.01	371188	3761288.01	0.117
371198.013761288.01	371198	3761288.01	0.127
371208.013761288.01	371208	3761288.01	0.140
371218.013761288.01	371218	3761288.01	0.154
371228.013761288.01	371228	3761288.01	0.171
371238.013761291.01	371238	3761291.01	0.184
371138.013761298.01	371138	3761298.01	0.075
371148.013761298.01	371148	3761298.01	0.080
371158.013761298.01	371158	3761298.01	0.086
371168.013761298.01	371168	3761298.01	0.093
371178.013761298.01	371178	3761298.01	0.100
371188.013761298.01	371188	3761298.01	0.108
371198.013761298.01	371198	3761298.01	0.118
371208.013761298.01	371208	3761298.01	0.128
371218.013761298.01	371218	3761298.01	0.140
371228.013761298.01	371228	3761298.01	0.154
371238.013761298.01	371238	3761298.01	0.170
371248.013761303.01	371248	3761303.01	0.177
371128.013761308.01	371128	3761308.01	0.067
371138.013761308.01	371138	3761308.01	0.071
371148.013761308.01	371148	3761308.01	0.076
371158.013761308.01	371158	3761308.01	0.081
371168.013761308.01	371168	3761308.01	0.087
371178.013761308.01	371178	3761308.01	0.093
371188.013761308.01	371188	3761308.01	0.101
371198.013761308.01	371198	3761308.01	0.109
371208.013761308.01	371208	3761308.01	0.118
371218.013761308.01	371218	3761308.01	0.128
371228.013761308.01	371228	3761308.01	0.139
371238.013761308.01	371238	3761308.01	0.152
371248.013761308.01	371248	3761308.01	0.166
371118.013761318.01	371118	3761318.01	0.060
371128.013761318.01	371128	3761318.01	0.063
371138.013761318.01	371138	3761318.01	0.067
371148.013761318.01	371148	3761318.01	0.071
371158.013761318.01	371158	3761318.01	0.076
371168.013761318.01	371168	3761318.01	0.081
371178.013761318.01	371178	3761318.01	0.087
371188.013761318.01	371188	3761318.01	0.094
371198.013761318.01	371198	3761318.01	0.101
371208.013761318.01	371208	3761318.01	0.108
371218.013761318.01	371218	3761318.01	0.117
371228.013761318.01	371228	3761318.01	0.126
371238.013761318.01	371238	3761318.01	0.136
371248.013761318.01	371248	3761318.01	0.148
371258.013761318.01	371258	3761318.01	0.162
371118.013761328.01	371118	3761328.01	0.057
371128.013761328.01	371128	3761328.01	0.060
371138.013761328.01	371138	3761328.01	0.064
371148.013761328.01	371148	3761328.01	0.068
371158.013761328.01	371158	3761328.01	0.072
371168.013761328.01	371168	3761328.01	0.076
371178.013761328.01	371178	3761328.01	0.081
371188.013761328.01	371188	3761328.01	0.087
371198.013761328.01	371198	3761328.01	0.093
371208.013761328.01	371208	3761328.01	0.099
371218.013761328.01	371218	3761328.01	0.106
371228.013761328.01	371228	3761328.01	0.114
371238.013761328.01	371238	3761328.01	0.122
371248.013761328.01	371248	3761328.01	0.132
371258.013761328.01	371258	3761328.01	0.143
371268.013761328.01	371268	3761328.01	0.158
371128.013761338.01	371128	3761338.01	0.057
371138.013761338.01	371138	3761338.01	0.060
371148.013761338.01	371148	3761338.01	0.064
371158.013761338.01	371158	3761338.01	0.068
371168.013761338.01	371168	3761338.01	0.072
371178.013761338.01	371178	3761338.01	0.076
371188.013761338.01	371188	3761338.01	0.081

6201 Bristol Unmitigated

Health Risk Assessment Results Summary

Worker Receptors

		MAX:	0.017	2.242	2.259
Unique Identifier	X (UTM)	Y (UTM)	Onroad	Offroad	Total Risk
371198.013761338.01	371198.01	3761338.01	0.002	0.084	0.086
371208.013761338.01	371208.01	3761338.01	0.002	0.089	0.091
371218.013761338.01	371218.01	3761338.01	0.002	0.095	0.097
371228.013761338.01	371228.01	3761338.01	0.002	0.101	0.103
371238.013761338.01	371238.01	3761338.01	0.002	0.108	0.110
371248.013761338.01	371248.01	3761338.01	0.003	0.116	0.118
371258.013761338.01	371258.01	3761338.01	0.003	0.125	0.127
371138.013761348.01	371138.01	3761348.01	0.001	0.056	0.057
371148.013761348.01	371148.01	3761348.01	0.001	0.059	0.060
371158.013761348.01	371158.01	3761348.01	0.001	0.062	0.064
371168.013761348.01	371168.01	3761348.01	0.001	0.066	0.067
371178.013761348.01	371178.01	3761348.01	0.001	0.069	0.071
371188.013761348.01	371188.01	3761348.01	0.002	0.073	0.075
371198.013761348.01	371198.01	3761348.01	0.002	0.078	0.079
371208.013761348.01	371208.01	3761348.01	0.002	0.082	0.084
371218.013761348.01	371218.01	3761348.01	0.002	0.087	0.089
371228.013761348.01	371228.01	3761348.01	0.002	0.092	0.094
371238.013761348.01	371238.01	3761348.01	0.002	0.098	0.100
371248.013761348.01	371248.01	3761348.01	0.002	0.105	0.107
371258.013761348.01	371258.01	3761348.01	0.002	0.112	0.115
371268.013761351.01	371268.01	3761351.01	0.003	0.118	0.120
371138.013761358.01	371138.01	3761358.01	0.001	0.053	0.054
371148.013761358.01	371148.01	3761358.01	0.001	0.056	0.057
371158.013761358.01	371158.01	3761358.01	0.001	0.059	0.060
371168.013761358.01	371168.01	3761358.01	0.001	0.062	0.063
371178.013761358.01	371178.01	3761358.01	0.001	0.065	0.066
371188.013761358.01	371188.01	3761358.01	0.001	0.068	0.070
371198.013761358.01	371198.01	3761358.01	0.002	0.072	0.074
371208.013761358.01	371208.01	3761358.01	0.002	0.076	0.078
371218.013761358.01	371218.01	3761358.01	0.002	0.080	0.082
371228.013761358.01	371228.01	3761358.01	0.002	0.085	0.087
371238.013761358.01	371238.01	3761358.01	0.002	0.090	0.092
371248.013761358.01	371248.01	3761358.01	0.002	0.096	0.098
371258.013761358.01	371258.01	3761358.01	0.002	0.102	0.105
371268.013761358.01	371268.01	3761358.01	0.002	0.110	0.112
371278.013761358.01	371278.01	3761358.01	0.003	0.120	0.123
371288.013761360.01	371288.01	3761360.01	0.003	0.130	0.133
371138.013761368.01	371138.01	3761368.01	0.001	0.050	0.051
371148.013761368.01	371148.01	3761368.01	0.001	0.053	0.054
371158.013761368.01	371158.01	3761368.01	0.001	0.055	0.057
371168.013761368.01	371168.01	3761368.01	0.001	0.058	0.059
371178.013761368.01	371178.01	3761368.01	0.001	0.061	0.062
371188.013761368.01	371188.01	3761368.01	0.001	0.064	0.065
371198.013761368.01	371198.01	3761368.01	0.001	0.067	0.069
371208.013761368.01	371208.01	3761368.01	0.002	0.071	0.072
371218.013761368.01	371218.01	3761368.01	0.002	0.075	0.076
371228.013761368.01	371228.01	3761368.01	0.002	0.079	0.080
371238.013761368.01	371238.01	3761368.01	0.002	0.083	0.085
371248.013761368.01	371248.01	3761368.01	0.002	0.088	0.090
371258.013761368.01	371258.01	3761368.01	0.002	0.094	0.096
371268.013761368.01	371268.01	3761368.01	0.002	0.101	0.103
371278.013761368.01	371278.01	3761368.01	0.002	0.109	0.112
371288.013761368.01	371288.01	3761368.01	0.002	0.120	0.122
371298.013761368.01	371298.01	3761368.01	0.003	0.133	0.135
371308.013761369.01	371308.01	3761369.01	0.003	0.149	0.152
371138.013761378.01	371138.01	3761378.01	0.001	0.048	0.049
371148.013761378.01	371148.01	3761378.01	0.001	0.050	0.051
371158.013761378.01	371158.01	3761378.01	0.001	0.052	0.053
371168.013761378.01	371168.01	3761378.01	0.001	0.055	0.056
371178.013761378.01	371178.01	3761378.01	0.001	0.057	0.059
371188.013761378.01	371188.01	3761378.01	0.001	0.060	0.061
371198.013761378.01	371198.01	3761378.01	0.001	0.063	0.064
371208.013761378.01	371208.01	3761378.01	0.001	0.066	0.068
371218.013761378.01	371218.01	3761378.01	0.002	0.069	0.071
371228.013761378.01	371228.01	3761378.01	0.002	0.073	0.075
371238.013761378.01	371238.01	3761378.01	0.002	0.077	0.079
371248.013761378.01	371248.01	3761378.01	0.002	0.082	0.083
371258.013761378.01	371258.01	3761378.01	0.002	0.087	0.089
371268.013761378.01	371268.01	3761378.01	0.002	0.093	0.095
371278.013761378.01	371278.01	3761378.01	0.002	0.100	0.102

6201 Bristol Unmitigated

Health Risk Assessment Results Summary

RESIDENTIAL RECEPTORS ONLY MAX: 2.259

Unique Identifier	X (UTM)	Y (UTM)	Total Risk
371198.013761338.01	371198	3761338.01	0.086
371208.013761338.01	371208	3761338.01	0.091
371218.013761338.01	371218	3761338.01	0.097
371228.013761338.01	371228	3761338.01	0.103
371238.013761338.01	371238	3761338.01	0.110
371248.013761338.01	371248	3761338.01	0.118
371258.013761338.01	371258	3761338.01	0.127
371138.013761348.01	371138	3761348.01	0.057
371148.013761348.01	371148	3761348.01	0.060
371158.013761348.01	371158	3761348.01	0.064
371168.013761348.01	371168	3761348.01	0.067
371178.013761348.01	371178	3761348.01	0.071
371188.013761348.01	371188	3761348.01	0.075
371198.013761348.01	371198	3761348.01	0.079
371208.013761348.01	371208	3761348.01	0.084
371218.013761348.01	371218	3761348.01	0.089
371228.013761348.01	371228	3761348.01	0.094
371238.013761348.01	371238	3761348.01	0.100
371248.013761348.01	371248	3761348.01	0.107
371258.013761348.01	371258	3761348.01	0.115
371268.013761351.01	371268	3761351.01	0.120
371138.013761358.01	371138	3761358.01	0.054
371148.013761358.01	371148	3761358.01	0.057
371158.013761358.01	371158	3761358.01	0.060
371168.013761358.01	371168	3761358.01	0.063
371178.013761358.01	371178	3761358.01	0.066
371188.013761358.01	371188	3761358.01	0.070
371198.013761358.01	371198	3761358.01	0.074
371208.013761358.01	371208	3761358.01	0.078
371218.013761358.01	371218	3761358.01	0.082
371228.013761358.01	371228	3761358.01	0.087
371238.013761358.01	371238	3761358.01	0.092
371248.013761358.01	371248	3761358.01	0.098
371258.013761358.01	371258	3761358.01	0.105
371268.013761358.01	371268	3761358.01	0.112
371278.013761358.01	371278	3761358.01	0.123
371288.013761360.01	371288	3761360.01	0.133
371138.013761368.01	371138	3761368.01	0.051
371148.013761368.01	371148	3761368.01	0.054
371158.013761368.01	371158	3761368.01	0.057
371168.013761368.01	371168	3761368.01	0.059
371178.013761368.01	371178	3761368.01	0.062
371188.013761368.01	371188	3761368.01	0.065
371198.013761368.01	371198	3761368.01	0.069
371208.013761368.01	371208	3761368.01	0.072
371218.013761368.01	371218	3761368.01	0.076
371228.013761368.01	371228	3761368.01	0.080
371238.013761368.01	371238	3761368.01	0.085
371248.013761368.01	371248	3761368.01	0.090
371258.013761368.01	371258	3761368.01	0.096
371268.013761368.01	371268	3761368.01	0.103
371278.013761368.01	371278	3761368.01	0.112
371288.013761368.01	371288	3761368.01	0.122
371298.013761368.01	371298	3761368.01	0.135
371308.013761369.01	371308	3761369.01	0.152
371138.013761378.01	371138	3761378.01	0.049
371148.013761378.01	371148	3761378.01	0.051
371158.013761378.01	371158	3761378.01	0.053
371168.013761378.01	371168	3761378.01	0.056
371178.013761378.01	371178	3761378.01	0.059
371188.013761378.01	371188	3761378.01	0.061
371198.013761378.01	371198	3761378.01	0.064
371208.013761378.01	371208	3761378.01	0.068
371218.013761378.01	371218	3761378.01	0.071
371228.013761378.01	371228	3761378.01	0.075
371238.013761378.01	371238	3761378.01	0.079
371248.013761378.01	371248	3761378.01	0.083
371258.013761378.01	371258	3761378.01	0.089
371268.013761378.01	371268	3761378.01	0.095
371278.013761378.01	371278	3761378.01	0.102

6201 Bristol Unmitigated

Health Risk Assessment Results Summary

Worker Receptors

		MAX:	0.017	2.242	2.259
Unique Identifier	X (UTM)	Y (UTM)	Onroad	Offroad	Total Risk
371288.013761378.01	371288.01	3761378.01	0.002	0.109	0.112
371298.013761378.01	371298.01	3761378.01	0.002	0.121	0.123
371308.013761378.01	371308.01	3761378.01	0.003	0.134	0.137
371318.013761378.01	371318.01	3761378.01	0.003	0.152	0.155
371328.013761378.01	371328.01	3761378.01	0.003	0.176	0.179
371338.013761383.01	371338.01	3761383.01	0.003	0.187	0.190
371138.013761388.01	371138.01	3761388.01	0.001	0.045	0.046
371148.013761388.01	371148.01	3761388.01	0.001	0.047	0.048
371158.013761388.01	371158.01	3761388.01	0.001	0.049	0.051
371168.013761388.01	371168.01	3761388.01	0.001	0.052	0.053
371178.013761388.01	371178.01	3761388.01	0.001	0.054	0.055
371188.013761388.01	371188.01	3761388.01	0.001	0.056	0.058
371198.013761388.01	371198.01	3761388.01	0.001	0.059	0.060
371208.013761388.01	371208.01	3761388.01	0.001	0.062	0.063
371218.013761388.01	371218.01	3761388.01	0.002	0.065	0.066
371228.013761388.01	371228.01	3761388.01	0.002	0.068	0.070
371238.013761388.01	371238.01	3761388.01	0.002	0.072	0.073
371248.013761388.01	371248.01	3761388.01	0.002	0.076	0.077
371258.013761388.01	371258.01	3761388.01	0.002	0.080	0.082
371268.013761388.01	371268.01	3761388.01	0.002	0.086	0.088
371278.013761388.01	371278.01	3761388.01	0.002	0.093	0.094
371288.013761388.01	371288.01	3761388.01	0.002	0.101	0.103
371298.013761388.01	371298.01	3761388.01	0.002	0.110	0.113
371308.013761388.01	371308.01	3761388.01	0.002	0.122	0.125
371318.013761388.01	371318.01	3761388.01	0.002	0.137	0.140
371328.013761388.01	371328.01	3761388.01	0.003	0.155	0.158
371338.013761388.01	371338.01	3761388.01	0.003	0.176	0.179
371348.013761388.01	371348.01	3761388.01	0.003	0.204	0.207
371128.013761398.01	371128.01	3761398.01	0.001	0.041	0.042
371138.013761398.01	371138.01	3761398.01	0.001	0.043	0.044
371148.013761398.01	371148.01	3761398.01	0.001	0.045	0.046
371158.013761398.01	371158.01	3761398.01	0.001	0.047	0.048
371168.013761398.01	371168.01	3761398.01	0.001	0.049	0.050
371178.013761398.01	371178.01	3761398.01	0.001	0.051	0.052
371188.013761398.01	371188.01	3761398.01	0.001	0.053	0.054
371198.013761398.01	371198.01	3761398.01	0.001	0.055	0.057
371208.013761398.01	371208.01	3761398.01	0.001	0.058	0.059
371218.013761398.01	371218.01	3761398.01	0.001	0.061	0.062
371228.013761398.01	371228.01	3761398.01	0.002	0.063	0.065
371238.013761398.01	371238.01	3761398.01	0.002	0.067	0.068
371248.013761398.01	371248.01	3761398.01	0.002	0.070	0.072
371258.013761398.01	371258.01	3761398.01	0.002	0.075	0.076
371268.013761398.01	371268.01	3761398.01	0.002	0.080	0.081
371278.013761398.01	371278.01	3761398.01	0.002	0.086	0.088
371288.013761398.01	371288.01	3761398.01	0.002	0.093	0.095
371298.013761398.01	371298.01	3761398.01	0.002	0.101	0.104
371308.013761398.01	371308.01	3761398.01	0.002	0.112	0.114
371318.013761398.01	371318.01	3761398.01	0.002	0.125	0.127
371328.013761398.01	371328.01	3761398.01	0.002	0.140	0.142
371338.013761398.01	371338.01	3761398.01	0.003	0.158	0.161
371348.013761398.01	371348.01	3761398.01	0.003	0.179	0.182
371358.013761398.01	371358.01	3761398.01	0.003	0.203	0.206
371368.013761398.01	371368.01	3761398.01	0.003	0.232	0.235
371378.013761401.01	371378.01	3761401.01	0.003	0.254	0.257
371138.013761408.01	371138.01	3761408.01	0.001	0.041	0.042
371148.013761408.01	371148.01	3761408.01	0.001	0.043	0.044
371158.013761408.01	371158.01	3761408.01	0.001	0.044	0.045
371168.013761408.01	371168.01	3761408.01	0.001	0.046	0.047
371178.013761408.01	371178.01	3761408.01	0.001	0.048	0.049
371188.013761408.01	371188.01	3761408.01	0.001	0.050	0.051
371198.013761408.01	371198.01	3761408.01	0.001	0.052	0.053
371208.013761408.01	371208.01	3761408.01	0.001	0.054	0.056
371218.013761408.01	371218.01	3761408.01	0.001	0.057	0.058
371228.013761408.01	371228.01	3761408.01	0.001	0.059	0.061
371238.013761408.01	371238.01	3761408.01	0.002	0.062	0.064
371248.013761408.01	371248.01	3761408.01	0.002	0.066	0.067
371258.013761408.01	371258.01	3761408.01	0.002	0.070	0.071
371268.013761408.01	371268.01	3761408.01	0.002	0.074	0.076
371278.013761408.01	371278.01	3761408.01	0.002	0.080	0.081
371288.013761408.01	371288.01	3761408.01	0.002	0.086	0.088

6201 Bristol Unmitigated

Health Risk Assessment Results Summary

RESIDENTIAL RECEPTORS ONLY MAX: 2.259

Unique Identifier	X (UTM)	Y (UTM)	Total Risk
371288.013761378.01	371288	3761378.01	0.112
371298.013761378.01	371298	3761378.01	0.123
371308.013761378.01	371308	3761378.01	0.137
371318.013761378.01	371318	3761378.01	0.155
371328.013761378.01	371328	3761378.01	0.179
371338.013761383.01	371338	3761383.01	0.190
371138.013761388.01	371138	3761388.01	0.046
371148.013761388.01	371148	3761388.01	0.048
371158.013761388.01	371158	3761388.01	0.051
371168.013761388.01	371168	3761388.01	0.053
371178.013761388.01	371178	3761388.01	0.055
371188.013761388.01	371188	3761388.01	0.058
371198.013761388.01	371198	3761388.01	0.060
371208.013761388.01	371208	3761388.01	0.063
371218.013761388.01	371218	3761388.01	0.066
371228.013761388.01	371228	3761388.01	0.070
371238.013761388.01	371238	3761388.01	0.073
371248.013761388.01	371248	3761388.01	0.077
371258.013761388.01	371258	3761388.01	0.082
371268.013761388.01	371268	3761388.01	0.088
371278.013761388.01	371278	3761388.01	0.094
371288.013761388.01	371288	3761388.01	0.103
371298.013761388.01	371298	3761388.01	0.113
371308.013761388.01	371308	3761388.01	0.125
371318.013761388.01	371318	3761388.01	0.140
371328.013761388.01	371328	3761388.01	0.158
371338.013761388.01	371338	3761388.01	0.179
371348.013761388.01	371348	3761388.01	0.207
371128.013761398.01	371128	3761398.01	0.042
371138.013761398.01	371138	3761398.01	0.044
371148.013761398.01	371148	3761398.01	0.046
371158.013761398.01	371158	3761398.01	0.048
371168.013761398.01	371168	3761398.01	0.050
371178.013761398.01	371178	3761398.01	0.052
371188.013761398.01	371188	3761398.01	0.054
371198.013761398.01	371198	3761398.01	0.057
371208.013761398.01	371208	3761398.01	0.059
371218.013761398.01	371218	3761398.01	0.062
371228.013761398.01	371228	3761398.01	0.065
371238.013761398.01	371238	3761398.01	0.068
371248.013761398.01	371248	3761398.01	0.072
371258.013761398.01	371258	3761398.01	0.076
371268.013761398.01	371268	3761398.01	0.081
371278.013761398.01	371278	3761398.01	0.088
371288.013761398.01	371288	3761398.01	0.095
371298.013761398.01	371298	3761398.01	0.104
371308.013761398.01	371308	3761398.01	0.114
371318.013761398.01	371318	3761398.01	0.127
371328.013761398.01	371328	3761398.01	0.142
371338.013761398.01	371338	3761398.01	0.161
371348.013761398.01	371348	3761398.01	0.182
371358.013761398.01	371358	3761398.01	0.206
371368.013761398.01	371368	3761398.01	0.235
371378.013761401.01	371378	3761401.01	0.257
371138.013761408.01	371138	3761408.01	0.042
371148.013761408.01	371148	3761408.01	0.044
371158.013761408.01	371158	3761408.01	0.045
371168.013761408.01	371168	3761408.01	0.047
371178.013761408.01	371178	3761408.01	0.049
371188.013761408.01	371188	3761408.01	0.051
371198.013761408.01	371198	3761408.01	0.053
371208.013761408.01	371208	3761408.01	0.056
371218.013761408.01	371218	3761408.01	0.058
371228.013761408.01	371228	3761408.01	0.061
371238.013761408.01	371238	3761408.01	0.064
371248.013761408.01	371248	3761408.01	0.067
371258.013761408.01	371258	3761408.01	0.071
371268.013761408.01	371268	3761408.01	0.076
371278.013761408.01	371278	3761408.01	0.081
371288.013761408.01	371288	3761408.01	0.088

6201 Bristol Unmitigated

Health Risk Assessment Results Summary

Worker Receptors

		MAX:	0.017	2.242	2.259
Unique Identifier	X (UTM)	Y (UTM)	Onroad	Offroad	Total Risk
371298.013761408.01	371298.01	3761408.01	0.002	0.094	0.096
371308.013761408.01	371308.01	3761408.01	0.002	0.103	0.105
371318.013761408.01	371318.01	3761408.01	0.002	0.114	0.116
371328.013761408.01	371328.01	3761408.01	0.002	0.127	0.130
371338.013761408.01	371338.01	3761408.01	0.002	0.143	0.145
371348.013761408.01	371348.01	3761408.01	0.002	0.161	0.164
371358.013761408.01	371358.01	3761408.01	0.003	0.182	0.184
371368.013761408.01	371368.01	3761408.01	0.003	0.205	0.208
371378.013761408.01	371378.01	3761408.01	0.003	0.232	0.235
371388.013761408.01	371388.01	3761408.01	0.003	0.264	0.267
371398.013761410.01	371398.01	3761410.01	0.003	0.289	0.292
371128.013761418.01	371128.01	3761418.01	0.001	0.037	0.039
371138.013761418.01	371138.01	3761418.01	0.001	0.039	0.040
371148.013761418.01	371148.01	3761418.01	0.001	0.040	0.042
371158.013761418.01	371158.01	3761418.01	0.001	0.042	0.043
371168.013761418.01	371168.01	3761418.01	0.001	0.044	0.045
371178.013761418.01	371178.01	3761418.01	0.001	0.045	0.047
371188.013761418.01	371188.01	3761418.01	0.001	0.047	0.048
371198.013761418.01	371198.01	3761418.01	0.001	0.049	0.050
371208.013761418.01	371208.01	3761418.01	0.001	0.051	0.052
371218.013761418.01	371218.01	3761418.01	0.001	0.053	0.055
371228.013761418.01	371228.01	3761418.01	0.001	0.056	0.057
371238.013761418.01	371238.01	3761418.01	0.001	0.059	0.060
371248.013761418.01	371248.01	3761418.01	0.002	0.062	0.063
371258.013761418.01	371258.01	3761418.01	0.002	0.065	0.067
371268.013761418.01	371268.01	3761418.01	0.002	0.069	0.071
371278.013761418.01	371278.01	3761418.01	0.002	0.074	0.076
371288.013761418.01	371288.01	3761418.01	0.002	0.080	0.082
371298.013761418.01	371298.01	3761418.01	0.002	0.087	0.089
371308.013761418.01	371308.01	3761418.01	0.002	0.095	0.097
371318.013761418.01	371318.01	3761418.01	0.002	0.105	0.107
371328.013761418.01	371328.01	3761418.01	0.002	0.117	0.119
371338.013761418.01	371338.01	3761418.01	0.002	0.130	0.132
371348.013761418.01	371348.01	3761418.01	0.002	0.146	0.148
371358.013761418.01	371358.01	3761418.01	0.002	0.164	0.166
371368.013761418.01	371368.01	3761418.01	0.002	0.184	0.187
371378.013761418.01	371378.01	3761418.01	0.003	0.208	0.211
371388.013761418.01	371388.01	3761418.01	0.003	0.234	0.237
371398.013761418.01	371398.01	3761418.01	0.003	0.261	0.264
371408.013761418.01	371408.01	3761418.01	0.003	0.289	0.291
371418.013761419.01	371418.01	3761419.01	0.003	0.313	0.316
371118.013761428.01	371118.01	3761428.01	0.001	0.034	0.036
371128.013761428.01	371128.01	3761428.01	0.001	0.036	0.037
371138.013761428.01	371138.01	3761428.01	0.001	0.037	0.038
371148.013761428.01	371148.01	3761428.01	0.001	0.038	0.040
371158.013761428.01	371158.01	3761428.01	0.001	0.040	0.041
371168.013761428.01	371168.01	3761428.01	0.001	0.041	0.043
371178.013761428.01	371178.01	3761428.01	0.001	0.043	0.044
371188.013761428.01	371188.01	3761428.01	0.001	0.045	0.046
371198.013761428.01	371198.01	3761428.01	0.001	0.046	0.048
371208.013761428.01	371208.01	3761428.01	0.001	0.048	0.050
371218.013761428.01	371218.01	3761428.01	0.001	0.050	0.052
371228.013761428.01	371228.01	3761428.01	0.001	0.052	0.054
371238.013761428.01	371238.01	3761428.01	0.001	0.055	0.056
371248.013761428.01	371248.01	3761428.01	0.001	0.058	0.059
371258.013761428.01	371258.01	3761428.01	0.002	0.061	0.063
371268.013761428.01	371268.01	3761428.01	0.002	0.065	0.066
371278.013761428.01	371278.01	3761428.01	0.002	0.069	0.071
371288.013761428.01	371288.01	3761428.01	0.002	0.075	0.076
371298.013761428.01	371298.01	3761428.01	0.002	0.081	0.083
371308.013761428.01	371308.01	3761428.01	0.002	0.088	0.090
371318.013761428.01	371318.01	3761428.01	0.002	0.097	0.099
371328.013761428.01	371328.01	3761428.01	0.002	0.107	0.109
371338.013761428.01	371338.01	3761428.01	0.002	0.119	0.121
371348.013761428.01	371348.01	3761428.01	0.002	0.133	0.135
371358.013761428.01	371358.01	3761428.01	0.002	0.148	0.150
371368.013761428.01	371368.01	3761428.01	0.002	0.167	0.169
371378.013761428.01	371378.01	3761428.01	0.002	0.187	0.190
371388.013761428.01	371388.01	3761428.01	0.003	0.209	0.212
371398.013761428.01	371398.01	3761428.01	0.003	0.232	0.235

6201 Bristol Unmitigated

Health Risk Assessment Results Summary

RESIDENTIAL RECEPTORS ONLY

		MAX:	2.259
Unique Identifier	X (UTM)	Y (UTM)	Total Risk
371298.013761408.01	371298	3761408.01	0.096
371308.013761408.01	371308	3761408.01	0.105
371318.013761408.01	371318	3761408.01	0.116
371328.013761408.01	371328	3761408.01	0.130
371338.013761408.01	371338	3761408.01	0.145
371348.013761408.01	371348	3761408.01	0.164
371358.013761408.01	371358	3761408.01	0.184
371368.013761408.01	371368	3761408.01	0.208
371378.013761408.01	371378	3761408.01	0.235
371388.013761408.01	371388	3761408.01	0.267
371398.013761410.01	371398	3761410.01	0.292
371128.013761418.01	371128	3761418.01	0.039
371138.013761418.01	371138	3761418.01	0.040
371148.013761418.01	371148	3761418.01	0.042
371158.013761418.01	371158	3761418.01	0.043
371168.013761418.01	371168	3761418.01	0.045
371178.013761418.01	371178	3761418.01	0.047
371188.013761418.01	371188	3761418.01	0.048
371198.013761418.01	371198	3761418.01	0.050
371208.013761418.01	371208	3761418.01	0.052
371218.013761418.01	371218	3761418.01	0.055
371228.013761418.01	371228	3761418.01	0.057
371238.013761418.01	371238	3761418.01	0.060
371248.013761418.01	371248	3761418.01	0.063
371258.013761418.01	371258	3761418.01	0.067
371268.013761418.01	371268	3761418.01	0.071
371278.013761418.01	371278	3761418.01	0.076
371288.013761418.01	371288	3761418.01	0.082
371298.013761418.01	371298	3761418.01	0.089
371308.013761418.01	371308	3761418.01	0.097
371318.013761418.01	371318	3761418.01	0.107
371328.013761418.01	371328	3761418.01	0.119
371338.013761418.01	371338	3761418.01	0.132
371348.013761418.01	371348	3761418.01	0.148
371358.013761418.01	371358	3761418.01	0.166
371368.013761418.01	371368	3761418.01	0.187
371378.013761418.01	371378	3761418.01	0.211
371388.013761418.01	371388	3761418.01	0.237
371398.013761418.01	371398	3761418.01	0.264
371408.013761418.01	371408	3761418.01	0.291
371418.013761419.01	371418	3761419.01	0.316
371118.013761428.01	371118	3761428.01	0.036
371128.013761428.01	371128	3761428.01	0.037
371138.013761428.01	371138	3761428.01	0.038
371148.013761428.01	371148	3761428.01	0.040
371158.013761428.01	371158	3761428.01	0.041
371168.013761428.01	371168	3761428.01	0.043
371178.013761428.01	371178	3761428.01	0.044
371188.013761428.01	371188	3761428.01	0.046
371198.013761428.01	371198	3761428.01	0.048
371208.013761428.01	371208	3761428.01	0.050
371218.013761428.01	371218	3761428.01	0.052
371228.013761428.01	371228	3761428.01	0.054
371238.013761428.01	371238	3761428.01	0.056
371248.013761428.01	371248	3761428.01	0.059
371258.013761428.01	371258	3761428.01	0.063
371268.013761428.01	371268	3761428.01	0.066
371278.013761428.01	371278	3761428.01	0.071
371288.013761428.01	371288	3761428.01	0.076
371298.013761428.01	371298	3761428.01	0.083
371308.013761428.01	371308	3761428.01	0.090
371318.013761428.01	371318	3761428.01	0.099
371328.013761428.01	371328	3761428.01	0.109
371338.013761428.01	371338	3761428.01	0.121
371348.013761428.01	371348	3761428.01	0.135
371358.013761428.01	371358	3761428.01	0.150
371368.013761428.01	371368	3761428.01	0.169
371378.013761428.01	371378	3761428.01	0.190
371388.013761428.01	371388	3761428.01	0.212
371398.013761428.01	371398	3761428.01	0.235

6201 Bristol Unmitigated

Health Risk Assessment Results Summary

Worker Receptors

		MAX:	0.017	2.242	2.259
Unique Identifier	X (UTM)	Y (UTM)	Onroad	Offroad	Total Risk
371408.013761428.01	371408.01	3761428.01	0.003	0.256	0.259
371418.013761428.01	371418.01	3761428.01	0.003	0.281	0.284
371428.013761428.01	371428.01	3761428.01	0.003	0.306	0.309
371438.013761428.01	371438.01	3761428.01	0.003	0.333	0.336
371118.013761438.01	371118.01	3761438.01	0.001	0.033	0.034
371128.013761438.01	371128.01	3761438.01	0.001	0.034	0.035
371138.013761438.01	371138.01	3761438.01	0.001	0.035	0.036
371148.013761438.01	371148.01	3761438.01	0.001	0.037	0.038
371158.013761438.01	371158.01	3761438.01	0.001	0.038	0.039
371168.013761438.01	371168.01	3761438.01	0.001	0.039	0.040
371178.013761438.01	371178.01	3761438.01	0.001	0.041	0.042
371188.013761438.01	371188.01	3761438.01	0.001	0.042	0.043
371198.013761438.01	371198.01	3761438.01	0.001	0.044	0.045
371208.013761438.01	371208.01	3761438.01	0.001	0.046	0.047
371218.013761438.01	371218.01	3761438.01	0.001	0.047	0.049
371228.013761438.01	371228.01	3761438.01	0.001	0.049	0.051
371238.013761438.01	371238.01	3761438.01	0.001	0.052	0.053
371248.013761438.01	371248.01	3761438.01	0.001	0.054	0.056
371258.013761438.01	371258.01	3761438.01	0.002	0.057	0.059
371268.013761438.01	371268.01	3761438.01	0.002	0.061	0.062
371278.013761438.01	371278.01	3761438.01	0.002	0.065	0.067
371288.013761438.01	371288.01	3761438.01	0.002	0.070	0.071
371298.013761438.01	371298.01	3761438.01	0.002	0.075	0.077
371308.013761438.01	371308.01	3761438.01	0.002	0.082	0.084
371318.013761438.01	371318.01	3761438.01	0.002	0.090	0.092
371328.013761438.01	371328.01	3761438.01	0.002	0.099	0.101
371338.013761438.01	371338.01	3761438.01	0.002	0.109	0.111
371348.013761438.01	371348.01	3761438.01	0.002	0.121	0.123
371358.013761438.01	371358.01	3761438.01	0.002	0.135	0.137
371368.013761438.01	371368.01	3761438.01	0.002	0.151	0.154
371378.013761438.01	371378.01	3761438.01	0.002	0.169	0.171
371388.013761438.01	371388.01	3761438.01	0.002	0.188	0.190
371398.013761438.01	371398.01	3761438.01	0.002	0.208	0.210
371408.013761438.01	371408.01	3761438.01	0.003	0.229	0.231
371418.013761438.01	371418.01	3761438.01	0.003	0.251	0.253
371428.013761438.01	371428.01	3761438.01	0.003	0.274	0.276
371438.013761438.01	371438.01	3761438.01	0.003	0.297	0.299
371448.013761438.01	371448.01	3761438.01	0.003	0.320	0.323
371458.013761438.01	371458.01	3761438.01	0.003	0.344	0.346
371468.013761442.01	371468.01	3761442.01	0.003	0.352	0.354
371488.013761441.01	371488.01	3761441.01	0.003	0.394	0.397
371498.013761442.01	371498.01	3761442.01	0.003	0.407	0.410
371118.013761448.01	371118.01	3761448.01	0.001	0.032	0.033
371128.013761448.01	371128.01	3761448.01	0.001	0.033	0.034
371138.013761448.01	371138.01	3761448.01	0.001	0.034	0.035
371148.013761448.01	371148.01	3761448.01	0.001	0.035	0.036
371158.013761448.01	371158.01	3761448.01	0.001	0.036	0.037
371168.013761448.01	371168.01	3761448.01	0.001	0.037	0.039
371178.013761448.01	371178.01	3761448.01	0.001	0.039	0.040
371188.013761448.01	371188.01	3761448.01	0.001	0.040	0.041
371198.013761448.01	371198.01	3761448.01	0.001	0.042	0.043
371208.013761448.01	371208.01	3761448.01	0.001	0.043	0.044
371218.013761448.01	371218.01	3761448.01	0.001	0.045	0.046
371228.013761448.01	371228.01	3761448.01	0.001	0.047	0.048
371238.013761448.01	371238.01	3761448.01	0.001	0.049	0.050
371248.013761448.01	371248.01	3761448.01	0.001	0.051	0.053
371258.013761448.01	371258.01	3761448.01	0.001	0.054	0.056
371268.013761448.01	371268.01	3761448.01	0.002	0.057	0.059
371278.013761448.01	371278.01	3761448.01	0.002	0.061	0.063
371288.013761448.01	371288.01	3761448.01	0.002	0.065	0.067
371298.013761448.01	371298.01	3761448.01	0.002	0.071	0.072
371308.013761448.01	371308.01	3761448.01	0.002	0.077	0.078
371318.013761448.01	371318.01	3761448.01	0.002	0.083	0.085
371328.013761448.01	371328.01	3761448.01	0.002	0.092	0.093
371338.013761448.01	371338.01	3761448.01	0.002	0.101	0.103
371348.013761448.01	371348.01	3761448.01	0.002	0.111	0.113
371358.013761448.01	371358.01	3761448.01	0.002	0.124	0.126
371368.013761448.01	371368.01	3761448.01	0.002	0.138	0.140
371378.013761448.01	371378.01	3761448.01	0.002	0.153	0.155
371388.013761448.01	371388.01	3761448.01	0.002	0.169	0.172

6201 Bristol Unmitigated

Health Risk Assessment Results Summary

RESIDENTIAL RECEPTORS ONLY MAX: 2.259

Unique Identifier	X (UTM)	Y (UTM)	Total Risk
371408.013761428.01	371408	3761428.01	0.259
371418.013761428.01	371418	3761428.01	0.284
371428.013761428.01	371428	3761428.01	0.309
371438.013761428.01	371438	3761428.01	0.336
371118.013761438.01	371118	3761438.01	0.034
371128.013761438.01	371128	3761438.01	0.035
371138.013761438.01	371138	3761438.01	0.036
371148.013761438.01	371148	3761438.01	0.038
371158.013761438.01	371158	3761438.01	0.039
371168.013761438.01	371168	3761438.01	0.040
371178.013761438.01	371178	3761438.01	0.042
371188.013761438.01	371188	3761438.01	0.043
371198.013761438.01	371198	3761438.01	0.045
371208.013761438.01	371208	3761438.01	0.047
371218.013761438.01	371218	3761438.01	0.049
371228.013761438.01	371228	3761438.01	0.051
371238.013761438.01	371238	3761438.01	0.053
371248.013761438.01	371248	3761438.01	0.056
371258.013761438.01	371258	3761438.01	0.059
371268.013761438.01	371268	3761438.01	0.062
371278.013761438.01	371278	3761438.01	0.067
371288.013761438.01	371288	3761438.01	0.071
371298.013761438.01	371298	3761438.01	0.077
371308.013761438.01	371308	3761438.01	0.084
371318.013761438.01	371318	3761438.01	0.092
371328.013761438.01	371328	3761438.01	0.101
371338.013761438.01	371338	3761438.01	0.111
371348.013761438.01	371348	3761438.01	0.123
371358.013761438.01	371358	3761438.01	0.137
371368.013761438.01	371368	3761438.01	0.154
371378.013761438.01	371378	3761438.01	0.171
371388.013761438.01	371388	3761438.01	0.190
371398.013761438.01	371398	3761438.01	0.210
371408.013761438.01	371408	3761438.01	0.231
371418.013761438.01	371418	3761438.01	0.253
371428.013761438.01	371428	3761438.01	0.276
371438.013761438.01	371438	3761438.01	0.299
371448.013761438.01	371448	3761438.01	0.323
371458.013761438.01	371458	3761438.01	0.346
371468.013761442.01	371468	3761442.01	0.354
371488.013761441.01	371488	3761441.01	0.397
371498.013761442.01	371498	3761442.01	0.410
371118.013761448.01	371118	3761448.01	0.033
371128.013761448.01	371128	3761448.01	0.034
371138.013761448.01	371138	3761448.01	0.035
371148.013761448.01	371148	3761448.01	0.036
371158.013761448.01	371158	3761448.01	0.037
371168.013761448.01	371168	3761448.01	0.039
371178.013761448.01	371178	3761448.01	0.040
371188.013761448.01	371188	3761448.01	0.041
371198.013761448.01	371198	3761448.01	0.043
371208.013761448.01	371208	3761448.01	0.044
371218.013761448.01	371218	3761448.01	0.046
371228.013761448.01	371228	3761448.01	0.048
371238.013761448.01	371238	3761448.01	0.050
371248.013761448.01	371248	3761448.01	0.053
371258.013761448.01	371258	3761448.01	0.056
371268.013761448.01	371268	3761448.01	0.059
371278.013761448.01	371278	3761448.01	0.063
371288.013761448.01	371288	3761448.01	0.067
371298.013761448.01	371298	3761448.01	0.072
371308.013761448.01	371308	3761448.01	0.078
371318.013761448.01	371318	3761448.01	0.085
371328.013761448.01	371328	3761448.01	0.093
371338.013761448.01	371338	3761448.01	0.103
371348.013761448.01	371348	3761448.01	0.113
371358.013761448.01	371358	3761448.01	0.126
371368.013761448.01	371368	3761448.01	0.140
371378.013761448.01	371378	3761448.01	0.155
371388.013761448.01	371388	3761448.01	0.172

6201 Bristol Unmitigated

Health Risk Assessment Results Summary

Worker Receptors

		MAX:	0.017	2.242	2.259
Unique Identifier	X (UTM)	Y (UTM)	Onroad	Offroad	Total Risk
371398.013761448.01	371398.01	3761448.01	0.002	0.187	0.189
371408.013761448.01	371408.01	3761448.01	0.002	0.206	0.208
371418.013761448.01	371418.01	3761448.01	0.002	0.225	0.228
371428.013761448.01	371428.01	3761448.01	0.003	0.245	0.248
371438.013761448.01	371438.01	3761448.01	0.003	0.266	0.269
371448.013761448.01	371448.01	3761448.01	0.003	0.287	0.290
371458.013761448.01	371458.01	3761448.01	0.003	0.309	0.312
371468.013761448.01	371468.01	3761448.01	0.003	0.330	0.333
371478.013761448.01	371478.01	3761448.01	0.003	0.349	0.352
371488.013761448.01	371488.01	3761448.01	0.003	0.366	0.368
371498.013761448.01	371498.01	3761448.01	0.003	0.383	0.386
371138.013761458.01	371138.01	3761458.01	0.001	0.032	0.033
371148.013761458.01	371148.01	3761458.01	0.001	0.033	0.034
371158.013761458.01	371158.01	3761458.01	0.001	0.034	0.036
371168.013761458.01	371168.01	3761458.01	0.001	0.036	0.037
371178.013761458.01	371178.01	3761458.01	0.001	0.037	0.038
371188.013761458.01	371188.01	3761458.01	0.001	0.038	0.039
371198.013761458.01	371198.01	3761458.01	0.001	0.039	0.041
371208.013761458.01	371208.01	3761458.01	0.001	0.041	0.042
371218.013761458.01	371218.01	3761458.01	0.001	0.042	0.044
371228.013761458.01	371228.01	3761458.01	0.001	0.044	0.046
371238.013761458.01	371238.01	3761458.01	0.001	0.046	0.048
371248.013761458.01	371248.01	3761458.01	0.001	0.049	0.050
371258.013761458.01	371258.01	3761458.01	0.001	0.051	0.053
371268.013761458.01	371268.01	3761458.01	0.002	0.054	0.056
371278.013761458.01	371278.01	3761458.01	0.002	0.058	0.059
371288.013761458.01	371288.01	3761458.01	0.002	0.062	0.063
371298.013761458.01	371298.01	3761458.01	0.002	0.066	0.068
371308.013761458.01	371308.01	3761458.01	0.002	0.072	0.073
371318.013761458.01	371318.01	3761458.01	0.002	0.078	0.080
371328.013761458.01	371328.01	3761458.01	0.002	0.085	0.087
371338.013761458.01	371338.01	3761458.01	0.002	0.093	0.095
371348.013761458.01	371348.01	3761458.01	0.002	0.103	0.105
371358.013761458.01	371358.01	3761458.01	0.002	0.114	0.116
371368.013761458.01	371368.01	3761458.01	0.002	0.126	0.128
371378.013761458.01	371378.01	3761458.01	0.002	0.139	0.141
371388.013761458.01	371388.01	3761458.01	0.002	0.154	0.156
371398.013761458.01	371398.01	3761458.01	0.002	0.169	0.171
371408.013761458.01	371408.01	3761458.01	0.002	0.186	0.188
371418.013761458.01	371418.01	3761458.01	0.002	0.203	0.205
371428.013761458.01	371428.01	3761458.01	0.002	0.221	0.224
371438.013761458.01	371438.01	3761458.01	0.002	0.240	0.243
371448.013761458.01	371448.01	3761458.01	0.003	0.259	0.262
371458.013761458.01	371458.01	3761458.01	0.003	0.279	0.281
371468.013761458.01	371468.01	3761458.01	0.003	0.297	0.300
371478.013761458.01	371478.01	3761458.01	0.003	0.316	0.318
371488.013761458.01	371488.01	3761458.01	0.003	0.332	0.334
371498.013761458.01	371498.01	3761458.01	0.003	0.348	0.350
371508.013761460.01	371508.01	3761460.01	0.003	0.358	0.361
371158.013761468.01	371158.01	3761468.01	0.001	0.033	0.034
371168.013761468.01	371168.01	3761468.01	0.001	0.034	0.035
371178.013761468.01	371178.01	3761468.01	0.001	0.035	0.036
371188.013761468.01	371188.01	3761468.01	0.001	0.036	0.037
371198.013761468.01	371198.01	3761468.01	0.001	0.037	0.039
371208.013761468.01	371208.01	3761468.01	0.001	0.039	0.040
371218.013761468.01	371218.01	3761468.01	0.001	0.040	0.042
371228.013761468.01	371228.01	3761468.01	0.001	0.042	0.043
371238.013761468.01	371238.01	3761468.01	0.001	0.044	0.045
371248.013761468.01	371248.01	3761468.01	0.001	0.046	0.047
371258.013761468.01	371258.01	3761468.01	0.001	0.048	0.050
371268.013761468.01	371268.01	3761468.01	0.002	0.051	0.053
371278.013761468.01	371278.01	3761468.01	0.002	0.054	0.056
371288.013761468.01	371288.01	3761468.01	0.002	0.058	0.060
371298.013761468.01	371298.01	3761468.01	0.002	0.062	0.064
371308.013761468.01	371308.01	3761468.01	0.002	0.067	0.069
371318.013761468.01	371318.01	3761468.01	0.002	0.073	0.075
371328.013761468.01	371328.01	3761468.01	0.002	0.079	0.081
371338.013761468.01	371338.01	3761468.01	0.002	0.087	0.089
371348.013761468.01	371348.01	3761468.01	0.002	0.095	0.097
371358.013761468.01	371358.01	3761468.01	0.002	0.105	0.107

6201 Bristol Unmitigated

Health Risk Assessment Results Summary

RESIDENTIAL RECEPTORS ONLY

		MAX:	2.259
Unique Identifier	X (UTM)	Y (UTM)	Total Risk
371398.013761448.01	371398	3761448.01	0.189
371408.013761448.01	371408	3761448.01	0.208
371418.013761448.01	371418	3761448.01	0.228
371428.013761448.01	371428	3761448.01	0.248
371438.013761448.01	371438	3761448.01	0.269
371448.013761448.01	371448	3761448.01	0.290
371458.013761448.01	371458	3761448.01	0.312
371468.013761448.01	371468	3761448.01	0.333
371478.013761448.01	371478	3761448.01	0.352
371488.013761448.01	371488	3761448.01	0.368
371498.013761448.01	371498	3761448.01	0.386
371138.013761458.01	371138	3761458.01	0.033
371148.013761458.01	371148	3761458.01	0.034
371158.013761458.01	371158	3761458.01	0.036
371168.013761458.01	371168	3761458.01	0.037
371178.013761458.01	371178	3761458.01	0.038
371188.013761458.01	371188	3761458.01	0.039
371198.013761458.01	371198	3761458.01	0.041
371208.013761458.01	371208	3761458.01	0.042
371218.013761458.01	371218	3761458.01	0.044
371228.013761458.01	371228	3761458.01	0.046
371238.013761458.01	371238	3761458.01	0.048
371248.013761458.01	371248	3761458.01	0.050
371258.013761458.01	371258	3761458.01	0.053
371268.013761458.01	371268	3761458.01	0.056
371278.013761458.01	371278	3761458.01	0.059
371288.013761458.01	371288	3761458.01	0.063
371298.013761458.01	371298	3761458.01	0.068
371308.013761458.01	371308	3761458.01	0.073
371318.013761458.01	371318	3761458.01	0.080
371328.013761458.01	371328	3761458.01	0.087
371338.013761458.01	371338	3761458.01	0.095
371348.013761458.01	371348	3761458.01	0.105
371358.013761458.01	371358	3761458.01	0.116
371368.013761458.01	371368	3761458.01	0.128
371378.013761458.01	371378	3761458.01	0.141
371388.013761458.01	371388	3761458.01	0.156
371398.013761458.01	371398	3761458.01	0.171
371408.013761458.01	371408	3761458.01	0.188
371418.013761458.01	371418	3761458.01	0.205
371428.013761458.01	371428	3761458.01	0.224
371438.013761458.01	371438	3761458.01	0.243
371448.013761458.01	371448	3761458.01	0.262
371458.013761458.01	371458	3761458.01	0.281
371468.013761458.01	371468	3761458.01	0.300
371478.013761458.01	371478	3761458.01	0.318
371488.013761458.01	371488	3761458.01	0.334
371498.013761458.01	371498	3761458.01	0.350
371508.013761460.01	371508	3761460.01	0.361
371158.013761468.01	371158	3761468.01	0.034
371168.013761468.01	371168	3761468.01	0.035
371178.013761468.01	371178	3761468.01	0.036
371188.013761468.01	371188	3761468.01	0.037
371198.013761468.01	371198	3761468.01	0.039
371208.013761468.01	371208	3761468.01	0.040
371218.013761468.01	371218	3761468.01	0.042
371228.013761468.01	371228	3761468.01	0.043
371238.013761468.01	371238	3761468.01	0.045
371248.013761468.01	371248	3761468.01	0.047
371258.013761468.01	371258	3761468.01	0.050
371268.013761468.01	371268	3761468.01	0.053
371278.013761468.01	371278	3761468.01	0.056
371288.013761468.01	371288	3761468.01	0.060
371298.013761468.01	371298	3761468.01	0.064
371308.013761468.01	371308	3761468.01	0.069
371318.013761468.01	371318	3761468.01	0.075
371328.013761468.01	371328	3761468.01	0.081
371338.013761468.01	371338	3761468.01	0.089
371348.013761468.01	371348	3761468.01	0.097
371358.013761468.01	371358	3761468.01	0.107

6201 Bristol Unmitigated

Health Risk Assessment Results Summary

Worker Receptors

		MAX:	0.017	2.242	2.259
Unique Identifier	X (UTM)	Y (UTM)	Onroad	Offroad	Total Risk
371368.013761468.01	371368.01	3761468.01	0.002	0.116	0.118
371378.013761468.01	371378.01	3761468.01	0.002	0.127	0.129
371388.013761468.01	371388.01	3761468.01	0.002	0.140	0.142
371398.013761468.01	371398.01	3761468.01	0.002	0.154	0.156
371408.013761468.01	371408.01	3761468.01	0.002	0.169	0.171
371418.013761468.01	371418.01	3761468.01	0.002	0.184	0.186
371428.013761468.01	371428.01	3761468.01	0.002	0.201	0.203
371438.013761468.01	371438.01	3761468.01	0.002	0.217	0.220
371448.013761468.01	371448.01	3761468.01	0.002	0.235	0.237
371458.013761468.01	371458.01	3761468.01	0.002	0.252	0.254
371468.013761468.01	371468.01	3761468.01	0.002	0.269	0.271
371478.013761468.01	371478.01	3761468.01	0.003	0.286	0.289
371488.013761468.01	371488.01	3761468.01	0.003	0.302	0.305
371498.013761468.01	371498.01	3761468.01	0.003	0.316	0.319
371508.013761468.01	371508.01	3761468.01	0.003	0.332	0.335
371518.013761468.01	371518.01	3761468.01	0.003	0.348	0.350
371528.013761471.01	371528.01	3761471.01	0.003	0.351	0.354
371178.013761478.01	371178.01	3761478.01	0.001	0.033	0.035
371188.013761478.01	371188.01	3761478.01	0.001	0.034	0.036
371198.013761478.01	371198.01	3761478.01	0.001	0.036	0.037
371208.013761478.01	371208.01	3761478.01	0.001	0.037	0.038
371218.013761478.01	371218.01	3761478.01	0.001	0.038	0.040
371228.013761478.01	371228.01	3761478.01	0.001	0.040	0.041
371238.013761478.01	371238.01	3761478.01	0.001	0.042	0.043
371248.013761478.01	371248.01	3761478.01	0.001	0.044	0.045
371258.013761478.01	371258.01	3761478.01	0.001	0.046	0.047
371268.013761478.01	371268.01	3761478.01	0.002	0.048	0.050
371278.013761478.01	371278.01	3761478.01	0.002	0.051	0.053
371288.013761478.01	371288.01	3761478.01	0.002	0.055	0.056
371298.013761478.01	371298.01	3761478.01	0.002	0.059	0.060
371308.013761478.01	371308.01	3761478.01	0.002	0.063	0.065
371318.013761478.01	371318.01	3761478.01	0.002	0.068	0.070
371328.013761478.01	371328.01	3761478.01	0.002	0.074	0.076
371338.013761478.01	371338.01	3761478.01	0.002	0.081	0.083
371348.013761478.01	371348.01	3761478.01	0.002	0.088	0.090
371358.013761478.01	371358.01	3761478.01	0.002	0.097	0.099
371368.013761478.01	371368.01	3761478.01	0.002	0.107	0.108
371378.013761478.01	371378.01	3761478.01	0.002	0.117	0.119
371388.013761478.01	371388.01	3761478.01	0.002	0.128	0.130
371398.013761478.01	371398.01	3761478.01	0.002	0.141	0.143
371408.013761478.01	371408.01	3761478.01	0.002	0.154	0.156
371418.013761478.01	371418.01	3761478.01	0.002	0.168	0.170
371428.013761478.01	371428.01	3761478.01	0.002	0.182	0.185
371438.013761478.01	371438.01	3761478.01	0.002	0.197	0.200
371448.013761478.01	371448.01	3761478.01	0.002	0.213	0.215
371458.013761478.01	371458.01	3761478.01	0.002	0.228	0.231
371468.013761478.01	371468.01	3761478.01	0.002	0.244	0.246
371478.013761478.01	371478.01	3761478.01	0.002	0.260	0.262
371488.013761478.01	371488.01	3761478.01	0.002	0.275	0.277
371498.013761478.01	371498.01	3761478.01	0.002	0.289	0.291
371508.013761478.01	371508.01	3761478.01	0.003	0.303	0.306
371518.013761478.01	371518.01	3761478.01	0.003	0.317	0.320
371528.013761478.01	371528.01	3761478.01	0.003	0.330	0.333
371198.013761488.01	371198.01	3761488.01	0.001	0.034	0.035
371208.013761488.01	371208.01	3761488.01	0.001	0.035	0.037
371218.013761488.01	371218.01	3761488.01	0.001	0.036	0.038
371248.013761488.01	371248.01	3761488.01	0.001	0.041	0.043
371258.013761488.01	371258.01	3761488.01	0.002	0.043	0.045
371268.013761488.01	371268.01	3761488.01	0.002	0.046	0.047
371278.013761488.01	371278.01	3761488.01	0.002	0.049	0.050
371288.013761488.01	371288.01	3761488.01	0.002	0.052	0.053
371298.013761488.01	371298.01	3761488.01	0.002	0.055	0.057
371308.013761488.01	371308.01	3761488.01	0.002	0.060	0.061
371318.013761488.01	371318.01	3761488.01	0.002	0.064	0.066
371328.013761488.01	371328.01	3761488.01	0.002	0.070	0.071
371338.013761488.01	371338.01	3761488.01	0.002	0.076	0.077
371348.013761488.01	371348.01	3761488.01	0.002	0.082	0.084
371358.013761488.01	371358.01	3761488.01	0.002	0.090	0.092
371368.013761488.01	371368.01	3761488.01	0.002	0.099	0.100
371378.013761488.01	371378.01	3761488.01	0.002	0.108	0.110

6201 Bristol Unmitigated

Health Risk Assessment Results Summary

RESIDENTIAL RECEPTORS ONLY

		MAX:	2.259
Unique Identifier	X (UTM)	Y (UTM)	Total Risk
371368.013761468.01	371368	3761468.01	0.118
371378.013761468.01	371378	3761468.01	0.129
371388.013761468.01	371388	3761468.01	0.142
371398.013761468.01	371398	3761468.01	0.156
371408.013761468.01	371408	3761468.01	0.171
371418.013761468.01	371418	3761468.01	0.186
371428.013761468.01	371428	3761468.01	0.203
371438.013761468.01	371438	3761468.01	0.220
371448.013761468.01	371448	3761468.01	0.237
371458.013761468.01	371458	3761468.01	0.254
371468.013761468.01	371468	3761468.01	0.271
371478.013761468.01	371478	3761468.01	0.289
371488.013761468.01	371488	3761468.01	0.305
371498.013761468.01	371498	3761468.01	0.319
371508.013761468.01	371508	3761468.01	0.335
371518.013761468.01	371518	3761468.01	0.350
371528.013761471.01	371528	3761471.01	0.354
371178.013761478.01	371178	3761478.01	0.035
371188.013761478.01	371188	3761478.01	0.036
371198.013761478.01	371198	3761478.01	0.037
371208.013761478.01	371208	3761478.01	0.038
371218.013761478.01	371218	3761478.01	0.040
371228.013761478.01	371228	3761478.01	0.041
371238.013761478.01	371238	3761478.01	0.043
371248.013761478.01	371248	3761478.01	0.045
371258.013761478.01	371258	3761478.01	0.047
371268.013761478.01	371268	3761478.01	0.050
371278.013761478.01	371278	3761478.01	0.053
371288.013761478.01	371288	3761478.01	0.056
371298.013761478.01	371298	3761478.01	0.060
371308.013761478.01	371308	3761478.01	0.065
371318.013761478.01	371318	3761478.01	0.070
371328.013761478.01	371328	3761478.01	0.076
371338.013761478.01	371338	3761478.01	0.083
371348.013761478.01	371348	3761478.01	0.090
371358.013761478.01	371358	3761478.01	0.099
371368.013761478.01	371368	3761478.01	0.108
371378.013761478.01	371378	3761478.01	0.119
371388.013761478.01	371388	3761478.01	0.130
371398.013761478.01	371398	3761478.01	0.143
371408.013761478.01	371408	3761478.01	0.156
371418.013761478.01	371418	3761478.01	0.170
371428.013761478.01	371428	3761478.01	0.185
371438.013761478.01	371438	3761478.01	0.200
371448.013761478.01	371448	3761478.01	0.215
371458.013761478.01	371458	3761478.01	0.231
371468.013761478.01	371468	3761478.01	0.246
371478.013761478.01	371478	3761478.01	0.262
371488.013761478.01	371488	3761478.01	0.277
371498.013761478.01	371498	3761478.01	0.291
371508.013761478.01	371508	3761478.01	0.306
371518.013761478.01	371518	3761478.01	0.320
371528.013761478.01	371528	3761478.01	0.333
371198.013761488.01	371198	3761488.01	0.035
371208.013761488.01	371208	3761488.01	0.037
371218.013761488.01	371218	3761488.01	0.038
371248.013761488.01	371248	3761488.01	0.043
371258.013761488.01	371258	3761488.01	0.045
371268.013761488.01	371268	3761488.01	0.047
371278.013761488.01	371278	3761488.01	0.050
371288.013761488.01	371288	3761488.01	0.053
371298.013761488.01	371298	3761488.01	0.057
371308.013761488.01	371308	3761488.01	0.061
371318.013761488.01	371318	3761488.01	0.066
371328.013761488.01	371328	3761488.01	0.071
371338.013761488.01	371338	3761488.01	0.077
371348.013761488.01	371348	3761488.01	0.084
371358.013761488.01	371358	3761488.01	0.092
371368.013761488.01	371368	3761488.01	0.100
371378.013761488.01	371378	3761488.01	0.110

6201 Bristol Unmitigated

Health Risk Assessment Results Summary

Worker Receptors

		MAX:	0.017	2.242	2.259
Unique Identifier	X (UTM)	Y (UTM)	Onroad	Offroad	Total Risk
371388.013761488.01	371388.01	3761488.01	0.002	0.118	0.120
371398.013761488.01	371398.01	3761488.01	0.002	0.129	0.131
371408.013761488.01	371408.01	3761488.01	0.002	0.141	0.143
371418.013761488.01	371418.01	3761488.01	0.002	0.153	0.155
371428.013761488.01	371428.01	3761488.01	0.002	0.166	0.168
371438.013761488.01	371438.01	3761488.01	0.002	0.180	0.182
371448.013761488.01	371448.01	3761488.01	0.002	0.194	0.196
371458.013761488.01	371458.01	3761488.01	0.002	0.208	0.210
371468.013761488.01	371468.01	3761488.01	0.002	0.222	0.224
371478.013761488.01	371478.01	3761488.01	0.002	0.236	0.239
371488.013761488.01	371488.01	3761488.01	0.002	0.251	0.253
371498.013761488.01	371498.01	3761488.01	0.002	0.264	0.267
371508.013761488.01	371508.01	3761488.01	0.002	0.277	0.279
371518.013761488.01	371518.01	3761488.01	0.002	0.290	0.293
371218.013761498.01	371218.01	3761498.01	0.001	0.035	0.036
371238.013761498.01	371238.01	3761498.01	0.002	0.038	0.039
371248.013761498.01	371248.01	3761498.01	0.002	0.039	0.041
371258.013761498.01	371258.01	3761498.01	0.002	0.041	0.043
371268.013761498.01	371268.01	3761498.01	0.002	0.044	0.045
371278.013761498.01	371278.01	3761498.01	0.002	0.046	0.048
371288.013761498.01	371288.01	3761498.01	0.002	0.049	0.051
371298.013761498.01	371298.01	3761498.01	0.002	0.052	0.054
371308.013761498.01	371308.01	3761498.01	0.002	0.056	0.058
371318.013761498.01	371318.01	3761498.01	0.002	0.061	0.062
371328.013761498.01	371328.01	3761498.01	0.002	0.065	0.067
371338.013761498.01	371338.01	3761498.01	0.002	0.071	0.073
371348.013761498.01	371348.01	3761498.01	0.002	0.077	0.079
371358.013761498.01	371358.01	3761498.01	0.002	0.084	0.086
371368.013761498.01	371368.01	3761498.01	0.002	0.092	0.093
371378.013761498.01	371378.01	3761498.01	0.002	0.100	0.102
371388.013761498.01	371388.01	3761498.01	0.002	0.109	0.111
371398.013761498.01	371398.01	3761498.01	0.002	0.119	0.121
371408.013761498.01	371408.01	3761498.01	0.002	0.129	0.131
371418.013761498.01	371418.01	3761498.01	0.002	0.140	0.143
371428.013761498.01	371428.01	3761498.01	0.002	0.152	0.154
371438.013761498.01	371438.01	3761498.01	0.002	0.164	0.166
371448.013761498.01	371448.01	3761498.01	0.002	0.177	0.179
371458.013761498.01	371458.01	3761498.01	0.002	0.190	0.192
371468.013761498.01	371468.01	3761498.01	0.002	0.203	0.205
371478.013761498.01	371478.01	3761498.01	0.002	0.216	0.218
371488.013761498.01	371488.01	3761498.01	0.002	0.229	0.231
371498.013761498.01	371498.01	3761498.01	0.002	0.242	0.244
371508.013761498.01	371508.01	3761498.01	0.002	0.254	0.256
371518.013761498.01	371518.01	3761498.01	0.002	0.267	0.269
371238.013761508.01	371238.01	3761508.01	0.002	0.036	0.037
371248.013761508.01	371248.01	3761508.01	0.002	0.038	0.039
371258.013761508.01	371258.01	3761508.01	0.002	0.039	0.041
371268.013761508.01	371268.01	3761508.01	0.002	0.041	0.043
371278.013761508.01	371278.01	3761508.01	0.002	0.044	0.046
371288.013761508.01	371288.01	3761508.01	0.002	0.047	0.048
371298.013761508.01	371298.01	3761508.01	0.002	0.050	0.051
371308.013761508.01	371308.01	3761508.01	0.002	0.053	0.055
371318.013761508.01	371318.01	3761508.01	0.002	0.057	0.059
371328.013761508.01	371328.01	3761508.01	0.002	0.062	0.063
371338.013761508.01	371338.01	3761508.01	0.002	0.067	0.068
371348.013761508.01	371348.01	3761508.01	0.002	0.072	0.074
371358.013761508.01	371358.01	3761508.01	0.002	0.078	0.080
371368.013761508.01	371368.01	3761508.01	0.002	0.085	0.087
371378.013761508.01	371378.01	3761508.01	0.002	0.093	0.095
371388.013761508.01	371388.01	3761508.01	0.002	0.101	0.103
371398.013761508.01	371398.01	3761508.01	0.002	0.110	0.112
371408.013761508.01	371408.01	3761508.01	0.002	0.119	0.121
371418.013761508.01	371418.01	3761508.01	0.002	0.129	0.131
371428.013761508.01	371428.01	3761508.01	0.002	0.140	0.142
371438.013761508.01	371438.01	3761508.01	0.002	0.151	0.153
371448.013761508.01	371448.01	3761508.01	0.002	0.162	0.164
371458.013761508.01	371458.01	3761508.01	0.002	0.174	0.176
371468.013761508.01	371468.01	3761508.01	0.002	0.186	0.188
371478.013761508.01	371478.01	3761508.01	0.002	0.198	0.200
371488.013761508.01	371488.01	3761508.01	0.002	0.210	0.212

6201 Bristol Unmitigated

Health Risk Assessment Results Summary

RESIDENTIAL RECEPTORS ONLY MAX: 2.259

Unique Identifier	X (UTM)	Y (UTM)	Total Risk
371388.013761488.01	371388	3761488.01	0.120
371398.013761488.01	371398	3761488.01	0.131
371408.013761488.01	371408	3761488.01	0.143
371418.013761488.01	371418	3761488.01	0.155
371428.013761488.01	371428	3761488.01	0.168
371438.013761488.01	371438	3761488.01	0.182
371448.013761488.01	371448	3761488.01	0.196
371458.013761488.01	371458	3761488.01	0.210
371468.013761488.01	371468	3761488.01	0.224
371478.013761488.01	371478	3761488.01	0.239
371488.013761488.01	371488	3761488.01	0.253
371498.013761488.01	371498	3761488.01	0.267
371508.013761488.01	371508	3761488.01	0.279
371518.013761488.01	371518	3761488.01	0.293
371218.013761498.01	371218	3761498.01	0.036
371238.013761498.01	371238	3761498.01	0.039
371248.013761498.01	371248	3761498.01	0.041
371258.013761498.01	371258	3761498.01	0.043
371268.013761498.01	371268	3761498.01	0.045
371278.013761498.01	371278	3761498.01	0.048
371288.013761498.01	371288	3761498.01	0.051
371298.013761498.01	371298	3761498.01	0.054
371308.013761498.01	371308	3761498.01	0.058
371318.013761498.01	371318	3761498.01	0.062
371328.013761498.01	371328	3761498.01	0.067
371338.013761498.01	371338	3761498.01	0.073
371348.013761498.01	371348	3761498.01	0.079
371358.013761498.01	371358	3761498.01	0.086
371368.013761498.01	371368	3761498.01	0.093
371378.013761498.01	371378	3761498.01	0.102
371388.013761498.01	371388	3761498.01	0.111
371398.013761498.01	371398	3761498.01	0.121
371408.013761498.01	371408	3761498.01	0.131
371418.013761498.01	371418	3761498.01	0.143
371428.013761498.01	371428	3761498.01	0.154
371438.013761498.01	371438	3761498.01	0.166
371448.013761498.01	371448	3761498.01	0.179
371458.013761498.01	371458	3761498.01	0.192
371468.013761498.01	371468	3761498.01	0.205
371478.013761498.01	371478	3761498.01	0.218
371488.013761498.01	371488	3761498.01	0.231
371498.013761498.01	371498	3761498.01	0.244
371508.013761498.01	371508	3761498.01	0.256
371518.013761498.01	371518	3761498.01	0.269
371238.013761508.01	371238	3761508.01	0.037
371248.013761508.01	371248	3761508.01	0.039
371258.013761508.01	371258	3761508.01	0.041
371268.013761508.01	371268	3761508.01	0.043
371278.013761508.01	371278	3761508.01	0.046
371288.013761508.01	371288	3761508.01	0.048
371298.013761508.01	371298	3761508.01	0.051
371308.013761508.01	371308	3761508.01	0.055
371318.013761508.01	371318	3761508.01	0.059
371328.013761508.01	371328	3761508.01	0.063
371338.013761508.01	371338	3761508.01	0.068
371348.013761508.01	371348	3761508.01	0.074
371358.013761508.01	371358	3761508.01	0.080
371368.013761508.01	371368	3761508.01	0.087
371378.013761508.01	371378	3761508.01	0.095
371388.013761508.01	371388	3761508.01	0.103
371398.013761508.01	371398	3761508.01	0.112
371408.013761508.01	371408	3761508.01	0.121
371418.013761508.01	371418	3761508.01	0.131
371428.013761508.01	371428	3761508.01	0.142
371438.013761508.01	371438	3761508.01	0.153
371448.013761508.01	371448	3761508.01	0.164
371458.013761508.01	371458	3761508.01	0.176
371468.013761508.01	371468	3761508.01	0.188
371478.013761508.01	371478	3761508.01	0.200
371488.013761508.01	371488	3761508.01	0.212

6201 Bristol Unmitigated

Health Risk Assessment Results Summary

Worker Receptors

		MAX:	0.017	2.242	2.259
Unique Identifier	X (UTM)	Y (UTM)	Onroad	Offroad	Total Risk
371498.013761508.01	371498.01	3761508.01	0.002	0.222	0.224
371508.013761508.01	371508.01	3761508.01	0.002	0.233	0.236
371238.013761518.01	371238.01	3761518.01	0.002	0.034	0.036
371248.013761518.01	371248.01	3761518.01	0.002	0.036	0.038
371258.013761518.01	371258.01	3761518.01	0.002	0.038	0.039
371268.013761518.01	371268.01	3761518.01	0.002	0.040	0.041
371278.013761518.01	371278.01	3761518.01	0.002	0.042	0.043
371288.013761518.01	371288.01	3761518.01	0.002	0.044	0.046
371298.013761518.01	371298.01	3761518.01	0.002	0.047	0.049
371308.013761518.01	371308.01	3761518.01	0.002	0.050	0.052
371318.013761518.01	371318.01	3761518.01	0.002	0.054	0.056
371328.013761518.01	371328.01	3761518.01	0.002	0.058	0.060
371338.013761518.01	371338.01	3761518.01	0.002	0.063	0.065
371348.013761518.01	371348.01	3761518.01	0.002	0.068	0.070
371358.013761518.01	371358.01	3761518.01	0.002	0.074	0.075
371368.013761518.01	371368.01	3761518.01	0.002	0.080	0.082
371378.013761518.01	371378.01	3761518.01	0.002	0.087	0.088
371388.013761518.01	371388.01	3761518.01	0.002	0.094	0.096
371398.013761518.01	371398.01	3761518.01	0.002	0.102	0.104
371408.013761518.01	371408.01	3761518.01	0.002	0.110	0.112
371418.013761518.01	371418.01	3761518.01	0.002	0.119	0.121
371428.013761518.01	371428.01	3761518.01	0.002	0.129	0.131
371438.013761518.01	371438.01	3761518.01	0.002	0.139	0.141
371448.013761518.01	371448.01	3761518.01	0.002	0.149	0.151
371458.013761518.01	371458.01	3761518.01	0.002	0.160	0.162
371468.013761518.01	371468.01	3761518.01	0.002	0.170	0.173
371478.013761518.01	371478.01	3761518.01	0.002	0.181	0.184
371488.013761518.01	371488.01	3761518.01	0.002	0.193	0.195
371498.013761518.01	371498.01	3761518.01	0.002	0.204	0.206
371508.013761518.01	371508.01	3761518.01	0.002	0.215	0.217
371228.013761528.01	371228.01	3761528.01	0.002	0.031	0.033
371238.013761528.01	371238.01	3761528.01	0.002	0.033	0.035
371248.013761528.01	371248.01	3761528.01	0.002	0.034	0.036
371258.013761528.01	371258.01	3761528.01	0.002	0.036	0.038
371268.013761528.01	371268.01	3761528.01	0.002	0.038	0.040
371278.013761528.01	371278.01	3761528.01	0.002	0.040	0.042
371288.013761528.01	371288.01	3761528.01	0.002	0.042	0.044
371298.013761528.01	371298.01	3761528.01	0.002	0.045	0.047
371308.013761528.01	371308.01	3761528.01	0.002	0.048	0.050
371318.013761528.01	371318.01	3761528.01	0.002	0.051	0.053
371328.013761528.01	371328.01	3761528.01	0.002	0.055	0.057
371338.013761528.01	371338.01	3761528.01	0.002	0.059	0.061
371348.013761528.01	371348.01	3761528.01	0.002	0.064	0.066
371358.013761528.01	371358.01	3761528.01	0.002	0.069	0.071
371368.013761528.01	371368.01	3761528.01	0.002	0.075	0.077
371378.013761528.01	371378.01	3761528.01	0.002	0.081	0.083
371388.013761528.01	371388.01	3761528.01	0.002	0.088	0.090
371398.013761528.01	371398.01	3761528.01	0.002	0.095	0.097
371408.013761528.01	371408.01	3761528.01	0.002	0.103	0.105
371418.013761528.01	371418.01	3761528.01	0.002	0.111	0.113
371428.013761528.01	371428.01	3761528.01	0.002	0.119	0.121
371438.013761528.01	371438.01	3761528.01	0.002	0.128	0.130
371448.013761528.01	371448.01	3761528.01	0.002	0.137	0.140
371458.013761528.01	371458.01	3761528.01	0.002	0.147	0.149
371468.013761528.01	371468.01	3761528.01	0.002	0.157	0.159
371478.013761528.01	371478.01	3761528.01	0.002	0.167	0.169
371488.013761528.01	371488.01	3761528.01	0.002	0.177	0.179
371498.013761528.01	371498.01	3761528.01	0.002	0.187	0.190
371508.013761528.01	371508.01	3761528.01	0.002	0.198	0.200
371228.013761538.01	371228.01	3761538.01	0.002	0.030	0.032
371238.013761538.01	371238.01	3761538.01	0.002	0.031	0.033
371248.013761538.01	371248.01	3761538.01	0.002	0.033	0.035
371258.013761538.01	371258.01	3761538.01	0.002	0.034	0.036
371268.013761538.01	371268.01	3761538.01	0.002	0.036	0.038
371278.013761538.01	371278.01	3761538.01	0.002	0.038	0.040
371288.013761538.01	371288.01	3761538.01	0.002	0.040	0.042
371298.013761538.01	371298.01	3761538.01	0.002	0.043	0.045
371308.013761538.01	371308.01	3761538.01	0.002	0.045	0.047
371318.013761538.01	371318.01	3761538.01	0.002	0.049	0.051
371348.013761538.01	371348.01	3761538.01	0.002	0.060	0.062

6201 Bristol Unmitigated

Health Risk Assessment Results Summary

RESIDENTIAL RECEPTORS ONLY MAX: 2.259

Unique Identifier	X (UTM)	Y (UTM)	Total Risk
371498.013761508.01	371498	3761508.01	0.224
371508.013761508.01	371508	3761508.01	0.236
371238.013761518.01	371238	3761518.01	0.036
371248.013761518.01	371248	3761518.01	0.038
371258.013761518.01	371258	3761518.01	0.039
371268.013761518.01	371268	3761518.01	0.041
371278.013761518.01	371278	3761518.01	0.043
371288.013761518.01	371288	3761518.01	0.046
371298.013761518.01	371298	3761518.01	0.049
371308.013761518.01	371308	3761518.01	0.052
371318.013761518.01	371318	3761518.01	0.056
371328.013761518.01	371328	3761518.01	0.060
371338.013761518.01	371338	3761518.01	0.065
371348.013761518.01	371348	3761518.01	0.070
371358.013761518.01	371358	3761518.01	0.075
371368.013761518.01	371368	3761518.01	0.082
371378.013761518.01	371378	3761518.01	0.088
371388.013761518.01	371388	3761518.01	0.096
371398.013761518.01	371398	3761518.01	0.104
371408.013761518.01	371408	3761518.01	0.112
371418.013761518.01	371418	3761518.01	0.121
371428.013761518.01	371428	3761518.01	0.131
371438.013761518.01	371438	3761518.01	0.141
371448.013761518.01	371448	3761518.01	0.151
371458.013761518.01	371458	3761518.01	0.162
371468.013761518.01	371468	3761518.01	0.173
371478.013761518.01	371478	3761518.01	0.184
371488.013761518.01	371488	3761518.01	0.195
371498.013761518.01	371498	3761518.01	0.206
371508.013761518.01	371508	3761518.01	0.217
371228.013761528.01	371228	3761528.01	0.033
371238.013761528.01	371238	3761528.01	0.035
371248.013761528.01	371248	3761528.01	0.036
371258.013761528.01	371258	3761528.01	0.038
371268.013761528.01	371268	3761528.01	0.040
371278.013761528.01	371278	3761528.01	0.042
371288.013761528.01	371288	3761528.01	0.044
371298.013761528.01	371298	3761528.01	0.047
371308.013761528.01	371308	3761528.01	0.050
371318.013761528.01	371318	3761528.01	0.053
371328.013761528.01	371328	3761528.01	0.057
371338.013761528.01	371338	3761528.01	0.061
371348.013761528.01	371348	3761528.01	0.066
371358.013761528.01	371358	3761528.01	0.071
371368.013761528.01	371368	3761528.01	0.077
371378.013761528.01	371378	3761528.01	0.083
371388.013761528.01	371388	3761528.01	0.090
371398.013761528.01	371398	3761528.01	0.097
371408.013761528.01	371408	3761528.01	0.105
371418.013761528.01	371418	3761528.01	0.113
371428.013761528.01	371428	3761528.01	0.121
371438.013761528.01	371438	3761528.01	0.130
371448.013761528.01	371448	3761528.01	0.140
371458.013761528.01	371458	3761528.01	0.149
371468.013761528.01	371468	3761528.01	0.159
371478.013761528.01	371478	3761528.01	0.169
371488.013761528.01	371488	3761528.01	0.179
371498.013761528.01	371498	3761528.01	0.190
371508.013761528.01	371508	3761528.01	0.200
371228.013761538.01	371228	3761538.01	0.032
371238.013761538.01	371238	3761538.01	0.033
371248.013761538.01	371248	3761538.01	0.035
371258.013761538.01	371258	3761538.01	0.036
371268.013761538.01	371268	3761538.01	0.038
371278.013761538.01	371278	3761538.01	0.040
371288.013761538.01	371288	3761538.01	0.042
371298.013761538.01	371298	3761538.01	0.045
371308.013761538.01	371308	3761538.01	0.047
371318.013761538.01	371318	3761538.01	0.051
371348.013761538.01	371348	3761538.01	0.062

6201 Bristol Unmitigated

Health Risk Assessment Results Summary

Worker Receptors

		MAX:	0.017	2.242	2.259
Unique Identifier	X (UTM)	Y (UTM)	Onroad	Offroad	Total Risk
371358.013761538.01	371358.01	3761538.01	0.002	0.065	0.067
371368.013761538.01	371368.01	3761538.01	0.002	0.070	0.072
371378.013761538.01	371378.01	3761538.01	0.002	0.076	0.078
371388.013761538.01	371388.01	3761538.01	0.002	0.082	0.084
371398.013761538.01	371398.01	3761538.01	0.002	0.089	0.091
371408.013761538.01	371408.01	3761538.01	0.002	0.096	0.098
371418.013761538.01	371418.01	3761538.01	0.002	0.103	0.105
371428.013761538.01	371428.01	3761538.01	0.002	0.111	0.113
371438.013761538.01	371438.01	3761538.01	0.002	0.119	0.121
371448.013761538.01	371448.01	3761538.01	0.002	0.128	0.130
371458.013761538.01	371458.01	3761538.01	0.002	0.136	0.138
371468.013761538.01	371468.01	3761538.01	0.002	0.145	0.147
371478.013761538.01	371478.01	3761538.01	0.002	0.154	0.156
371488.013761538.01	371488.01	3761538.01	0.002	0.164	0.166
371498.013761538.01	371498.01	3761538.01	0.002	0.173	0.175
371508.013761538.01	371508.01	3761538.01	0.002	0.182	0.185
371518.013761540.01	371518.01	3761540.01	0.002	0.189	0.191
371248.013761548.01	371248.01	3761548.01	0.002	0.031	0.033
371258.013761548.01	371258.01	3761548.01	0.002	0.033	0.035
371268.013761548.01	371268.01	3761548.01	0.002	0.034	0.037
371278.013761548.01	371278.01	3761548.01	0.002	0.036	0.038
371288.013761548.01	371288.01	3761548.01	0.002	0.038	0.041
371298.013761548.01	371298.01	3761548.01	0.002	0.041	0.043
371308.013761548.01	371308.01	3761548.01	0.002	0.043	0.045
371318.013761548.01	371318.01	3761548.01	0.002	0.046	0.048
371348.013761548.01	371348.01	3761548.01	0.002	0.057	0.059
371358.013761548.01	371358.01	3761548.01	0.002	0.061	0.064
371368.013761548.01	371368.01	3761548.01	0.002	0.066	0.068
371378.013761548.01	371378.01	3761548.01	0.002	0.071	0.073
371388.013761548.01	371388.01	3761548.01	0.002	0.077	0.079
371398.013761548.01	371398.01	3761548.01	0.002	0.083	0.085
371408.013761548.01	371408.01	3761548.01	0.002	0.089	0.091
371418.013761548.01	371418.01	3761548.01	0.002	0.096	0.098
371428.013761548.01	371428.01	3761548.01	0.002	0.103	0.105
371438.013761548.01	371438.01	3761548.01	0.002	0.111	0.113
371448.013761548.01	371448.01	3761548.01	0.002	0.119	0.121
371458.013761548.01	371458.01	3761548.01	0.002	0.127	0.129
371468.013761548.01	371468.01	3761548.01	0.002	0.135	0.137
371478.013761548.01	371478.01	3761548.01	0.002	0.143	0.146
371488.013761548.01	371488.01	3761548.01	0.002	0.152	0.154
371498.013761548.01	371498.01	3761548.01	0.002	0.160	0.163
371268.013761558.01	371268.01	3761558.01	0.002	0.033	0.035
371278.013761558.01	371278.01	3761558.01	0.002	0.035	0.037
371288.013761558.01	371288.01	3761558.01	0.002	0.037	0.039
371298.013761558.01	371298.01	3761558.01	0.002	0.039	0.041
371308.013761558.01	371308.01	3761558.01	0.002	0.041	0.044
371358.013761558.01	371358.01	3761558.01	0.002	0.058	0.060
371368.013761558.01	371368.01	3761558.01	0.002	0.062	0.065
371378.013761558.01	371378.01	3761558.01	0.002	0.067	0.069
371388.013761558.01	371388.01	3761558.01	0.002	0.072	0.075
371398.013761558.01	371398.01	3761558.01	0.002	0.078	0.080
371408.013761558.01	371408.01	3761558.01	0.002	0.084	0.086
371418.013761558.01	371418.01	3761558.01	0.002	0.090	0.092
371428.013761558.01	371428.01	3761558.01	0.002	0.096	0.099
371438.013761558.01	371438.01	3761558.01	0.002	0.103	0.105
371448.013761558.01	371448.01	3761558.01	0.002	0.110	0.113
371458.013761558.01	371458.01	3761558.01	0.002	0.118	0.120
371468.013761558.01	371468.01	3761558.01	0.002	0.126	0.128
371478.013761558.01	371478.01	3761558.01	0.002	0.133	0.136
371488.013761558.01	371488.01	3761558.01	0.002	0.141	0.144
371498.013761558.01	371498.01	3761558.01	0.002	0.149	0.152
371298.013761568.01	371298.01	3761568.01	0.003	0.037	0.040
371308.013761568.01	371308.01	3761568.01	0.003	0.039	0.042
371378.013761568.01	371378.01	3761568.01	0.003	0.063	0.066
371388.013761568.01	371388.01	3761568.01	0.003	0.068	0.071
371398.013761568.01	371398.01	3761568.01	0.002	0.073	0.076
371408.013761568.01	371408.01	3761568.01	0.002	0.078	0.081
371418.013761568.01	371418.01	3761568.01	0.002	0.084	0.087
371428.013761568.01	371428.01	3761568.01	0.002	0.090	0.093
371438.013761568.01	371438.01	3761568.01	0.002	0.096	0.099

6201 Bristol Unmitigated

Health Risk Assessment Results Summary

RESIDENTIAL RECEPTORS ONLY

		MAX:	2.259
Unique Identifier	X (UTM)	Y (UTM)	Total Risk
371358.013761538.01	371358	3761538.01	0.067
371368.013761538.01	371368	3761538.01	0.072
371378.013761538.01	371378	3761538.01	0.078
371388.013761538.01	371388	3761538.01	0.084
371398.013761538.01	371398	3761538.01	0.091
371408.013761538.01	371408	3761538.01	0.098
371418.013761538.01	371418	3761538.01	0.105
371428.013761538.01	371428	3761538.01	0.113
371438.013761538.01	371438	3761538.01	0.121
371448.013761538.01	371448	3761538.01	0.130
371458.013761538.01	371458	3761538.01	0.138
371468.013761538.01	371468	3761538.01	0.147
371478.013761538.01	371478	3761538.01	0.156
371488.013761538.01	371488	3761538.01	0.166
371498.013761538.01	371498	3761538.01	0.175
371508.013761538.01	371508	3761538.01	0.185
371518.013761540.01	371518	3761540.01	0.191
371248.013761548.01	371248	3761548.01	0.033
371258.013761548.01	371258	3761548.01	0.035
371268.013761548.01	371268	3761548.01	0.037
371278.013761548.01	371278	3761548.01	0.038
371288.013761548.01	371288	3761548.01	0.041
371298.013761548.01	371298	3761548.01	0.043
371308.013761548.01	371308	3761548.01	0.045
371318.013761548.01	371318	3761548.01	0.048
371348.013761548.01	371348	3761548.01	0.059
371358.013761548.01	371358	3761548.01	0.064
371368.013761548.01	371368	3761548.01	0.068
371378.013761548.01	371378	3761548.01	0.073
371388.013761548.01	371388	3761548.01	0.079
371398.013761548.01	371398	3761548.01	0.085
371408.013761548.01	371408	3761548.01	0.091
371418.013761548.01	371418	3761548.01	0.098
371428.013761548.01	371428	3761548.01	0.105
371438.013761548.01	371438	3761548.01	0.113
371448.013761548.01	371448	3761548.01	0.121
371458.013761548.01	371458	3761548.01	0.129
371468.013761548.01	371468	3761548.01	0.137
371478.013761548.01	371478	3761548.01	0.146
371488.013761548.01	371488	3761548.01	0.154
371498.013761548.01	371498	3761548.01	0.163
371268.013761558.01	371268	3761558.01	0.035
371278.013761558.01	371278	3761558.01	0.037
371288.013761558.01	371288	3761558.01	0.039
371298.013761558.01	371298	3761558.01	0.041
371308.013761558.01	371308	3761558.01	0.044
371358.013761558.01	371358	3761558.01	0.060
371368.013761558.01	371368	3761558.01	0.065
371378.013761558.01	371378	3761558.01	0.069
371388.013761558.01	371388	3761558.01	0.075
371398.013761558.01	371398	3761558.01	0.080
371408.013761558.01	371408	3761558.01	0.086
371418.013761558.01	371418	3761558.01	0.092
371428.013761558.01	371428	3761558.01	0.099
371438.013761558.01	371438	3761558.01	0.105
371448.013761558.01	371448	3761558.01	0.113
371458.013761558.01	371458	3761558.01	0.120
371468.013761558.01	371468	3761558.01	0.128
371478.013761558.01	371478	3761558.01	0.136
371488.013761558.01	371488	3761558.01	0.144
371498.013761558.01	371498	3761558.01	0.152
371298.013761568.01	371298	3761568.01	0.040
371308.013761568.01	371308	3761568.01	0.042
371378.013761568.01	371378	3761568.01	0.066
371388.013761568.01	371388	3761568.01	0.071
371398.013761568.01	371398	3761568.01	0.076
371408.013761568.01	371408	3761568.01	0.081
371418.013761568.01	371418	3761568.01	0.087
371428.013761568.01	371428	3761568.01	0.093
371438.013761568.01	371438	3761568.01	0.099

6201 Bristol Unmitigated

Health Risk Assessment Results Summary

Worker Receptors

		MAX:	0.017	2.242	2.259
Unique Identifier	X (UTM)	Y (UTM)	Onroad	Offroad	Total Risk
371448.013761568.01	371448.01	3761568.01	0.002	0.103	0.105
371458.013761568.01	371458.01	3761568.01	0.002	0.110	0.112
371468.013761568.01	371468.01	3761568.01	0.002	0.117	0.119
371478.013761568.01	371478.01	3761568.01	0.002	0.124	0.127
371488.013761568.01	371488.01	3761568.01	0.002	0.132	0.134
371398.013761578.01	371398.01	3761578.01	0.003	0.069	0.072
371408.013761578.01	371408.01	3761578.01	0.003	0.074	0.076
371418.013761578.01	371418.01	3761578.01	0.003	0.079	0.082
371428.013761578.01	371428.01	3761578.01	0.003	0.085	0.087
371438.013761578.01	371438.01	3761578.01	0.003	0.090	0.093
371448.013761578.01	371448.01	3761578.01	0.003	0.096	0.099
371458.013761578.01	371458.01	3761578.01	0.003	0.103	0.105
371468.013761578.01	371468.01	3761578.01	0.002	0.109	0.112
371478.013761578.01	371478.01	3761578.01	0.002	0.116	0.118
371408.013761588.01	371408.01	3761588.01	0.003	0.069	0.073
371418.013761588.01	371418.01	3761588.01	0.003	0.074	0.077
371428.013761588.01	371428.01	3761588.01	0.003	0.079	0.082
371438.013761588.01	371438.01	3761588.01	0.003	0.085	0.088
371448.013761588.01	371448.01	3761588.01	0.003	0.090	0.093
371458.013761588.01	371458.01	3761588.01	0.003	0.096	0.099
371468.013761588.01	371468.01	3761588.01	0.003	0.102	0.105
371478.013761588.01	371478.01	3761588.01	0.003	0.108	0.111
371428.013761598.01	371428.01	3761598.01	0.003	0.075	0.078
371438.013761598.01	371438.01	3761598.01	0.003	0.080	0.083
371448.013761598.01	371448.01	3761598.01	0.003	0.085	0.088
371458.013761598.01	371458.01	3761598.01	0.003	0.090	0.093
371468.013761598.01	371468.01	3761598.01	0.003	0.096	0.099
371478.013761598.01	371478.01	3761598.01	0.003	0.101	0.104
371458.013761608.01	371458.01	3761608.01	0.004	0.085	0.088
371468.013761608.01	371468.01	3761608.01	0.003	0.090	0.093
371468.013761618.01	371468.01	3761618.01	0.004	0.084	0.089
371050.013761413.01	371050.01	3761413.01	0.001	0.028	0.029
371050.013761423.01	371050.01	3761423.01	0.001	0.027	0.028
371056.013761423.01	371056.01	3761423.01	0.001	0.028	0.029
371040.013761433.01	371040.01	3761433.01	0.001	0.026	0.026
371050.013761433.01	371050.01	3761433.01	0.001	0.026	0.027
371057.013761433.01	371057.01	3761433.01	0.001	0.027	0.028
371040.013761443.01	371040.01	3761443.01	0.001	0.025	0.026
371050.013761443.01	371050.01	3761443.01	0.001	0.025	0.026
371058.013761443.01	371058.01	3761443.01	0.001	0.026	0.027
371040.013761453.01	371040.01	3761453.01	0.001	0.024	0.025
371050.013761453.01	371050.01	3761453.01	0.001	0.025	0.026
371060.013761453.01	371060.01	3761453.01	0.001	0.025	0.026
371010.013761467.01	371010.01	3761467.01	0.001	0.021	0.022
371020.013761469.01	371020.01	3761469.01	0.001	0.021	0.022
371040.013761463.01	371040.01	3761463.01	0.001	0.023	0.024
371050.013761463.01	371050.01	3761463.01	0.001	0.024	0.025
371060.013761463.01	371060.01	3761463.01	0.001	0.025	0.026
371010.013761473.01	371010.01	3761473.01	0.001	0.020	0.021
371020.013761473.01	371020.01	3761473.01	0.001	0.021	0.022
371000.013761483.01	371000.01	3761483.01	0.001	0.019	0.020
371010.013761483.01	371010.01	3761483.01	0.001	0.020	0.021
371020.013761485.01	371020.01	3761485.01	0.001	0.020	0.021
371040.013761485.01	371040.01	3761485.01	0.001	0.021	0.022
371050.013761486.01	371050.01	3761486.01	0.001	0.022	0.023
371060.013761485.01	371060.01	3761485.01	0.001	0.023	0.024
370991.013761493.01	370991.01	3761493.01	0.001	0.018	0.019
371000.013761493.01	371000.01	3761493.01	0.001	0.019	0.020
371010.013761493.01	371010.01	3761493.01	0.001	0.019	0.020
371020.013761493.01	371020.01	3761493.01	0.001	0.020	0.021
371040.013761493.01	371040.01	3761493.01	0.001	0.021	0.022
371050.013761493.01	371050.01	3761493.01	0.001	0.021	0.023
371060.013761493.01	371060.01	3761493.01	0.001	0.022	0.023
370990.013761503.01	370990.01	3761503.01	0.001	0.018	0.019
371000.013761503.01	371000.01	3761503.01	0.001	0.018	0.019
371010.013761502.01	371010.01	3761502.01	0.001	0.019	0.020
371020.013761503.01	371020.01	3761503.01	0.001	0.019	0.020
371040.013761503.01	371040.01	3761503.01	0.001	0.020	0.021
371050.013761503.01	371050.01	3761503.01	0.001	0.021	0.022
371060.013761503.01	371060.01	3761503.01	0.001	0.021	0.022

6201 Bristol Unmitigated

Health Risk Assessment Results Summary

RESIDENTIAL RECEPTORS ONLY MAX: 2.259

Unique Identifier	X (UTM)	Y (UTM)	Total Risk
371448.013761568.01	371448	3761568.01	0.105
371458.013761568.01	371458	3761568.01	0.112
371468.013761568.01	371468	3761568.01	0.119
371478.013761568.01	371478	3761568.01	0.127
371488.013761568.01	371488	3761568.01	0.134
371398.013761578.01	371398	3761578.01	0.072
371408.013761578.01	371408	3761578.01	0.076
371418.013761578.01	371418	3761578.01	0.082
371428.013761578.01	371428	3761578.01	0.087
371438.013761578.01	371438	3761578.01	0.093
371448.013761578.01	371448	3761578.01	0.099
371458.013761578.01	371458	3761578.01	0.105
371468.013761578.01	371468	3761578.01	0.112
371478.013761578.01	371478	3761578.01	0.118
371408.013761588.01	371408	3761588.01	0.073
371418.013761588.01	371418	3761588.01	0.077
371428.013761588.01	371428	3761588.01	0.082
371438.013761588.01	371438	3761588.01	0.088
371448.013761588.01	371448	3761588.01	0.093
371458.013761588.01	371458	3761588.01	0.099
371468.013761588.01	371468	3761588.01	0.105
371478.013761588.01	371478	3761588.01	0.111
371428.013761598.01	371428	3761598.01	0.078
371438.013761598.01	371438	3761598.01	0.083
371448.013761598.01	371448	3761598.01	0.088
371458.013761598.01	371458	3761598.01	0.093
371468.013761598.01	371468	3761598.01	0.099
371478.013761598.01	371478	3761598.01	0.104
371458.013761608.01	371458	3761608.01	0.088
371468.013761608.01	371468	3761608.01	0.093
371468.013761618.01	371468	3761618.01	0.089
371050.013761413.01	371050	3761413.01	0.029
371050.013761423.01	371050	3761423.01	0.028
371056.013761423.01	371056	3761423.01	0.029
371040.013761433.01	371040	3761433.01	0.026
371050.013761433.01	371050	3761433.01	0.027
371057.013761433.01	371057	3761433.01	0.028
371040.013761443.01	371040	3761443.01	0.026
371050.013761443.01	371050	3761443.01	0.026
371058.013761443.01	371058	3761443.01	0.027
371040.013761453.01	371040	3761453.01	0.025
371050.013761453.01	371050	3761453.01	0.026
371060.013761453.01	371060	3761453.01	0.026
371010.013761467.01	371010	3761467.01	0.022
371020.013761469.01	371020	3761469.01	0.022
371040.013761463.01	371040	3761463.01	0.024
371050.013761463.01	371050	3761463.01	0.025
371060.013761463.01	371060	3761463.01	0.026
371010.013761473.01	371010	3761473.01	0.021
371020.013761473.01	371020	3761473.01	0.022
371000.013761483.01	371000	3761483.01	0.020
371010.013761483.01	371010	3761483.01	0.021
371020.013761485.01	371020	3761485.01	0.021
371040.013761485.01	371040	3761485.01	0.022
371050.013761486.01	371050	3761486.01	0.023
371060.013761485.01	371060	3761485.01	0.024
370991.013761493.01	370991	3761493.01	0.019
371000.013761493.01	371000	3761493.01	0.020
371010.013761493.01	371010	3761493.01	0.020
371020.013761493.01	371020	3761493.01	0.021
371040.013761493.01	371040	3761493.01	0.022
371050.013761493.01	371050	3761493.01	0.023
371060.013761493.01	371060	3761493.01	0.023
370990.013761503.01	370990	3761503.01	0.019
371000.013761503.01	371000	3761503.01	0.019
371010.013761502.01	371010	3761502.01	0.020
371020.013761503.01	371020	3761503.01	0.020
371040.013761503.01	371040	3761503.01	0.021
371050.013761503.01	371050	3761503.01	0.022
371060.013761503.01	371060	3761503.01	0.022

6201 Bristol Unmitigated

Health Risk Assessment Results Summary

Worker Receptors

		MAX:	0.017	2.242	2.259
Unique Identifier	X (UTM)	Y (UTM)	Onroad	Offroad	Total Risk
371065.013761503.01	371065.01	3761503.01	0.001	0.022	0.023
370980.013761508.01	370980.01	3761508.01	0.001	0.017	0.018
370990.013761513.01	370990.01	3761513.01	0.001	0.017	0.018
371000.013761511.01	371000.01	3761511.01	0.001	0.018	0.019
371022.013761513.01	371022.01	3761513.01	0.001	0.019	0.020
371028.013761513.01	371028.01	3761513.01	0.001	0.019	0.020
371040.013761513.01	371040.01	3761513.01	0.001	0.019	0.021
371050.013761513.01	371050.01	3761513.01	0.001	0.020	0.021
371060.013761513.01	371060.01	3761513.01	0.001	0.021	0.022
371065.013761513.01	371065.01	3761513.01	0.001	0.021	0.022
371007.013761519.01	371007.01	3761519.01	0.001	0.018	0.019
371020.013761523.01	371020.01	3761523.01	0.001	0.018	0.019
371030.013761523.01	371030.01	3761523.01	0.001	0.018	0.020
371040.013761523.01	371040.01	3761523.01	0.001	0.019	0.020
371050.013761523.01	371050.01	3761523.01	0.001	0.019	0.021
371060.013761523.01	371060.01	3761523.01	0.001	0.020	0.021
371068.013761523.01	371068.01	3761523.01	0.001	0.020	0.022
371010.013761535.01	371010.01	3761535.01	0.001	0.017	0.018
371030.013761533.01	371030.01	3761533.01	0.001	0.018	0.019
371034.013761533.01	371034.01	3761533.01	0.001	0.018	0.019
371050.013761533.01	371050.01	3761533.01	0.001	0.019	0.020
371060.013761533.01	371060.01	3761533.01	0.001	0.019	0.021
371067.013761533.01	371067.01	3761533.01	0.001	0.020	0.021
371010.013761543.01	371010.01	3761543.01	0.001	0.016	0.018
371020.013761543.01	371020.01	3761543.01	0.001	0.017	0.018
371030.013761543.01	371030.01	3761543.01	0.001	0.017	0.019
370991.013761555.01	370991.01	3761555.01	0.001	0.015	0.017
371000.013761553.01	371000.01	3761553.01	0.001	0.016	0.017
371010.013761553.01	371010.01	3761553.01	0.002	0.016	0.018
371020.013761553.01	371020.01	3761553.01	0.002	0.016	0.018
371030.013761553.01	371030.01	3761553.01	0.002	0.017	0.018
370992.013761563.01	370992.01	3761563.01	0.002	0.015	0.017
371000.013761563.01	371000.01	3761563.01	0.002	0.015	0.017
371010.013761563.01	371010.01	3761563.01	0.002	0.016	0.017
371020.013761563.01	371020.01	3761563.01	0.002	0.016	0.018
370990.013761573.01	370990.01	3761573.01	0.002	0.014	0.016
371000.013761573.01	371000.01	3761573.01	0.002	0.015	0.017
371010.013761573.01	371010.01	3761573.01	0.002	0.015	0.017
371033.013761576.01	371033.01	3761576.01	0.002	0.016	0.018
371064.013761573.01	371064.01	3761573.01	0.002	0.017	0.019
371070.013761573.01	371070.01	3761573.01	0.002	0.017	0.019
370970.013761583.01	370970.01	3761583.01	0.002	0.013	0.015
370980.013761583.01	370980.01	3761583.01	0.002	0.014	0.016
370990.013761583.01	370990.01	3761583.01	0.002	0.014	0.016
371000.013761583.01	371000.01	3761583.01	0.002	0.014	0.016
371030.013761583.01	371030.01	3761583.01	0.002	0.015	0.018
371038.013761582.01	371038.01	3761582.01	0.002	0.016	0.018
371060.013761583.01	371060.01	3761583.01	0.002	0.016	0.019
371070.013761583.01	371070.01	3761583.01	0.002	0.017	0.019
370970.013761593.01	370970.01	3761593.01	0.002	0.013	0.015
370980.013761593.01	370980.01	3761593.01	0.002	0.013	0.016
370990.013761593.01	370990.01	3761593.01	0.002	0.014	0.016
371000.013761593.01	371000.01	3761593.01	0.002	0.014	0.016
371020.013761593.01	371020.01	3761593.01	0.003	0.015	0.017
371030.013761593.01	371030.01	3761593.01	0.003	0.015	0.018
371060.013761593.01	371060.01	3761593.01	0.003	0.016	0.019
371070.013761593.01	371070.01	3761593.01	0.003	0.016	0.019
370980.013761603.01	370980.01	3761603.01	0.003	0.013	0.016
370990.013761603.01	370990.01	3761603.01	0.003	0.013	0.016
371010.013761603.01	371010.01	3761603.01	0.003	0.014	0.017
371020.013761603.01	371020.01	3761603.01	0.003	0.014	0.017
371030.013761603.01	371030.01	3761603.01	0.003	0.015	0.018
371010.013761613.01	371010.01	3761613.01	0.004	0.014	0.017
371020.013761613.01	371020.01	3761613.01	0.004	0.014	0.018
371030.013761613.01	371030.01	3761613.01	0.004	0.014	0.018
371040.013761613.01	371040.01	3761613.01	0.004	0.014	0.019
371030.013761623.01	371030.01	3761623.01	0.006	0.014	0.019
371421.013761279.01	371421.01	3761279.01	0.017	2.086	2.103
371431.013761274.01	371431.01	3761274.01	0.017	2.242	2.259
371401.013761289.01	371401.01	3761289.01	0.016	1.717	1.733

6201 Bristol Unmitigated

Health Risk Assessment Results Summary

RESIDENTIAL RECEPTORS ONLY

		MAX:	2.259
Unique Identifier	X (UTM)	Y (UTM)	Total Risk
371065.013761503.01	371065	3761503.01	0.023
370980.013761508.01	370980	3761508.01	0.018
370990.013761513.01	370990	3761513.01	0.018
371000.013761511.01	371000	3761511.01	0.019
371022.013761513.01	371022	3761513.01	0.020
371028.013761513.01	371028	3761513.01	0.020
371040.013761513.01	371040	3761513.01	0.021
371050.013761513.01	371050	3761513.01	0.021
371060.013761513.01	371060	3761513.01	0.022
371065.013761513.01	371065	3761513.01	0.022
371007.013761519.01	371007	3761519.01	0.019
371020.013761523.01	371020	3761523.01	0.019
371030.013761523.01	371030	3761523.01	0.020
371040.013761523.01	371040	3761523.01	0.020
371050.013761523.01	371050	3761523.01	0.021
371060.013761523.01	371060	3761523.01	0.021
371068.013761523.01	371068	3761523.01	0.022
371010.013761535.01	371010	3761535.01	0.018
371030.013761533.01	371030	3761533.01	0.019
371034.013761533.01	371034	3761533.01	0.019
371050.013761533.01	371050	3761533.01	0.020
371060.013761533.01	371060	3761533.01	0.021
371067.013761533.01	371067	3761533.01	0.021
371010.013761543.01	371010	3761543.01	0.018
371020.013761543.01	371020	3761543.01	0.018
371030.013761543.01	371030	3761543.01	0.019
370991.013761555.01	370991	3761555.01	0.017
371000.013761553.01	371000	3761553.01	0.017
371010.013761553.01	371010	3761553.01	0.018
371020.013761553.01	371020	3761553.01	0.018
371030.013761553.01	371030	3761553.01	0.018
370992.013761563.01	370992	3761563.01	0.017
371000.013761563.01	371000	3761563.01	0.017
371010.013761563.01	371010	3761563.01	0.017
371020.013761563.01	371020	3761563.01	0.018
370990.013761573.01	370990	3761573.01	0.016
371000.013761573.01	371000	3761573.01	0.017
371010.013761573.01	371010	3761573.01	0.017
371033.013761576.01	371033	3761576.01	0.018
371064.013761573.01	371064	3761573.01	0.019
371070.013761573.01	371070	3761573.01	0.019
370970.013761583.01	370970	3761583.01	0.015
370980.013761583.01	370980	3761583.01	0.016
370990.013761583.01	370990	3761583.01	0.016
371000.013761583.01	371000	3761583.01	0.016
371030.013761583.01	371030	3761583.01	0.018
371038.013761582.01	371038	3761582.01	0.018
371060.013761583.01	371060	3761583.01	0.019
371070.013761583.01	371070	3761583.01	0.019
370970.013761593.01	370970	3761593.01	0.015
370980.013761593.01	370980	3761593.01	0.016
370990.013761593.01	370990	3761593.01	0.016
371000.013761593.01	371000	3761593.01	0.016
371020.013761593.01	371020	3761593.01	0.017
371030.013761593.01	371030	3761593.01	0.018
371060.013761593.01	371060	3761593.01	0.019
371070.013761593.01	371070	3761593.01	0.019
370980.013761603.01	370980	3761603.01	0.016
370990.013761603.01	370990	3761603.01	0.016
371010.013761603.01	371010	3761603.01	0.017
371020.013761603.01	371020	3761603.01	0.017
371030.013761603.01	371030	3761603.01	0.018
371010.013761613.01	371010	3761613.01	0.017
371020.013761613.01	371020	3761613.01	0.018
371030.013761613.01	371030	3761613.01	0.018
371040.013761613.01	371040	3761613.01	0.019
371030.013761623.01	371030	3761623.01	0.019
371421.013761279.01	371421	3761279.01	2.103
371431.013761274.01	371431	3761274.01	2.259
371401.013761289.01	371401	3761289.01	1.733

6201 Bristol Unmitigated

Health Risk Assessment Results Summary

Worker Receptors

		MAX:	0.017	2.242	2.259
Unique Identifier	X (UTM)	Y (UTM)	Onroad	Offroad	Total Risk
371411.013761284.01	371411.01	3761284.01	0.016	1.923	1.940
371421.013761284.01	371421.01	3761284.01	0.015	1.956	1.972
371431.013761284.01	371431.01	3761284.01	0.014	1.964	1.978
371381.013761299.01	371381.01	3761299.01	0.012	1.089	1.102
371391.013761294.01	371391.01	3761294.01	0.015	1.412	1.427
371401.013761294.01	371401.01	3761294.01	0.015	1.579	1.594
371411.013761294.01	371411.01	3761294.01	0.014	1.649	1.663
371421.013761294.01	371421.01	3761294.01	0.013	1.707	1.720
371431.013761294.01	371431.01	3761294.01	0.012	1.721	1.733
371361.013761309.01	371361.01	3761309.01	0.010	0.700	0.710
371371.013761304.01	371371.01	3761304.01	0.011	0.876	0.887
371381.013761304.01	371381.01	3761304.01	0.011	0.985	0.996
371391.013761304.01	371391.01	3761304.01	0.012	1.130	1.142
371401.013761304.01	371401.01	3761304.01	0.012	1.304	1.316
371411.013761304.01	371411.01	3761304.01	0.012	1.395	1.407
371421.013761303.01	371421.01	3761303.01	0.011	1.490	1.502
371431.013761304.01	371431.01	3761304.01	0.011	1.495	1.506
371361.013761314.01	371361.01	3761314.01	0.009	0.627	0.637
371371.013761314.01	371371.01	3761314.01	0.009	0.708	0.717
371381.013761314.01	371381.01	3761314.01	0.010	0.808	0.818
371391.013761314.01	371391.01	3761314.01	0.010	0.936	0.946
371431.013761314.01	371431.01	3761314.01	0.009	1.220	1.229
371371.013761324.01	371371.01	3761324.01	0.008	0.577	0.585
371381.013761324.01	371381.01	3761324.01	0.008	0.662	0.670
371391.013761324.01	371391.01	3761324.01	0.009	0.761	0.770
371401.013761324.01	371401.01	3761324.01	0.008	0.823	0.832
371421.013761324.01	371421.01	3761324.01	0.008	0.936	0.944
371431.013761324.01	371431.01	3761324.01	0.008	0.983	0.991
371391.013761334.01	371391.01	3761334.01	0.007	0.615	0.622
371401.013761334.01	371401.01	3761334.01	0.007	0.679	0.686
371411.013761334.01	371411.01	3761334.01	0.007	0.741	0.748
371421.013761334.01	371421.01	3761334.01	0.007	0.799	0.806
371431.013761334.01	371431.01	3761334.01	0.007	0.849	0.856
371401.013761344.01	371401.01	3761344.01	0.006	0.572	0.578
371411.013761344.01	371411.01	3761344.01	0.006	0.629	0.636
371421.013761344.01	371421.01	3761344.01	0.006	0.682	0.689
371431.013761344.01	371431.01	3761344.01	0.006	0.734	0.740
371421.013761354.01	371421.01	3761354.01	0.006	0.588	0.593
371431.013761354.01	371431.01	3761354.01	0.006	0.638	0.643
371528.013761323.01	371528.01	3761323.01	0.006	1.064	1.070
371538.013761325.01	371538.01	3761325.01	0.006	1.036	1.042
371528.013761332.01	371528.01	3761332.01	0.006	0.997	1.003
371538.013761332.01	371538.01	3761332.01	0.006	0.982	0.988
371547.013761334.01	371547.01	3761334.01	0.006	0.958	0.964
371523.013761342.01	371523.01	3761342.01	0.006	0.943	0.948
371528.013761342.01	371528.01	3761342.01	0.006	0.917	0.923
371538.013761342.01	371538.01	3761342.01	0.006	0.910	0.915
371546.013761342.01	371546.01	3761342.01	0.006	0.903	0.909
371520.013761352.01	371520.01	3761352.01	0.005	0.845	0.850
371528.013761352.01	371528.01	3761352.01	0.005	0.847	0.852
371538.013761352.01	371538.01	3761352.01	0.005	0.846	0.851
371548.013761352.01	371548.01	3761352.01	0.005	0.842	0.847
371518.013761362.01	371518.01	3761362.01	0.005	0.793	0.798
371528.013761362.01	371528.01	3761362.01	0.005	0.799	0.804
371538.013761362.01	371538.01	3761362.01	0.005	0.803	0.808
371548.013761362.01	371548.01	3761362.01	0.005	0.795	0.800
371558.013761362.01	371558.01	3761362.01	0.005	0.787	0.792
371518.013761372.01	371518.01	3761372.01	0.005	0.750	0.755
371528.013761372.01	371528.01	3761372.01	0.005	0.754	0.759
371538.013761372.01	371538.01	3761372.01	0.005	0.756	0.761
371548.013761372.01	371548.01	3761372.01	0.005	0.753	0.758
371558.013761372.01	371558.01	3761372.01	0.005	0.745	0.750
371568.013761372.01	371568.01	3761372.01	0.005	0.723	0.727
371538.013761382.01	371538.01	3761382.01	0.004	0.698	0.703
371548.013761382.01	371548.01	3761382.01	0.005	0.702	0.706
371558.013761382.01	371558.01	3761382.01	0.005	0.701	0.705
371568.013761382.01	371568.01	3761382.01	0.005	0.678	0.682
371629.013761398.01	371629.01	3761398.01	0.005	0.581	0.585
371639.013761398.01	371639.01	3761398.01	0.005	0.569	0.574
371639.013761408.01	371639.01	3761408.01	0.004	0.540	0.544

6201 Bristol Unmitigated

Health Risk Assessment Results Summary

RESIDENTIAL RECEPTORS ONLY MAX: 2.259

Unique Identifier	X (UTM)	Y (UTM)	Total Risk
371411.013761284.01	371411	3761284.01	1.940
371421.013761284.01	371421	3761284.01	1.972
371431.013761284.01	371431	3761284.01	1.978
371381.013761299.01	371381	3761299.01	1.102
371391.013761294.01	371391	3761294.01	1.427
371401.013761294.01	371401	3761294.01	1.594
371411.013761294.01	371411	3761294.01	1.663
371421.013761294.01	371421	3761294.01	1.720
371431.013761294.01	371431	3761294.01	1.733
371361.013761309.01	371361	3761309.01	0.710
371371.013761304.01	371371	3761304.01	0.887
371381.013761304.01	371381	3761304.01	0.996
371391.013761304.01	371391	3761304.01	1.142
371401.013761304.01	371401	3761304.01	1.316
371411.013761304.01	371411	3761304.01	1.407
371421.013761303.01	371421	3761303.01	1.502
371431.013761304.01	371431	3761304.01	1.506
371361.013761314.01	371361	3761314.01	0.637
371371.013761314.01	371371	3761314.01	0.717
371381.013761314.01	371381	3761314.01	0.818
371391.013761314.01	371391	3761314.01	0.946
371431.013761314.01	371431	3761314.01	1.229
371371.013761324.01	371371	3761324.01	0.585
371381.013761324.01	371381	3761324.01	0.670
371391.013761324.01	371391	3761324.01	0.770
371401.013761324.01	371401	3761324.01	0.832
371421.013761324.01	371421	3761324.01	0.944
371431.013761324.01	371431	3761324.01	0.991
371391.013761334.01	371391	3761334.01	0.622
371401.013761334.01	371401	3761334.01	0.686
371411.013761334.01	371411	3761334.01	0.748
371421.013761334.01	371421	3761334.01	0.806
371431.013761334.01	371431	3761334.01	0.856
371401.013761344.01	371401	3761344.01	0.578
371411.013761344.01	371411	3761344.01	0.636
371421.013761344.01	371421	3761344.01	0.689
371431.013761344.01	371431	3761344.01	0.740
371421.013761354.01	371421	3761354.01	0.593
371431.013761354.01	371431	3761354.01	0.643
371528.013761323.01	371528	3761323.01	1.070
371538.013761325.01	371538	3761325.01	1.042
371528.013761332.01	371528	3761332.01	1.003
371538.013761332.01	371538	3761332.01	0.988
371547.013761334.01	371547	3761334.01	0.964
371523.013761342.01	371523	3761342.01	0.948
371528.013761342.01	371528	3761342.01	0.923
371538.013761342.01	371538	3761342.01	0.915
371546.013761342.01	371546	3761342.01	0.909
371520.013761352.01	371520	3761352.01	0.850
371528.013761352.01	371528	3761352.01	0.852
371538.013761352.01	371538	3761352.01	0.851
371548.013761352.01	371548	3761352.01	0.847
371518.013761362.01	371518	3761362.01	0.798
371528.013761362.01	371528	3761362.01	0.804
371538.013761362.01	371538	3761362.01	0.808
371548.013761362.01	371548	3761362.01	0.800
371558.013761362.01	371558	3761362.01	0.792
371518.013761372.01	371518	3761372.01	0.755
371528.013761372.01	371528	3761372.01	0.759
371538.013761372.01	371538	3761372.01	0.761
371548.013761372.01	371548	3761372.01	0.758
371558.013761372.01	371558	3761372.01	0.750
371568.013761372.01	371568	3761372.01	0.727
371538.013761382.01	371538	3761382.01	0.703
371548.013761382.01	371548	3761382.01	0.706
371558.013761382.01	371558	3761382.01	0.705
371568.013761382.01	371568	3761382.01	0.682
371629.013761398.01	371629	3761398.01	0.585
371639.013761398.01	371639	3761398.01	0.574
371639.013761408.01	371639	3761408.01	0.544

6201 Bristol Unmitigated

Health Risk Assessment Results Summary

Worker Receptors

		MAX:	0.017	2.242	2.259
Unique Identifier	X (UTM)	Y (UTM)	Onroad	Offroad	Total Risk
371649.013761408.01	371649.01	3761408.01	0.005	0.530	0.534
371659.013761408.01	371659.01	3761408.01	0.005	0.519	0.524
371639.013761418.01	371639.01	3761418.01	0.004	0.513	0.517
371649.013761418.01	371649.01	3761418.01	0.004	0.505	0.509
371659.013761418.01	371659.01	3761418.01	0.004	0.497	0.502
371669.013761418.01	371669.01	3761418.01	0.004	0.488	0.493
371679.013761418.01	371679.01	3761418.01	0.005	0.477	0.481
371639.013761428.01	371639.01	3761428.01	0.004	0.486	0.490
371649.013761428.01	371649.01	3761428.01	0.004	0.479	0.483
371669.013761428.01	371669.01	3761428.01	0.004	0.466	0.470
371679.013761428.01	371679.01	3761428.01	0.004	0.458	0.462
371649.013761438.01	371649.01	3761438.01	0.004	0.454	0.458
371669.013761438.01	371669.01	3761438.01	0.004	0.444	0.448
371649.013761448.01	371649.01	3761448.01	0.003	0.426	0.430
371659.013761448.01	371659.01	3761448.01	0.004	0.424	0.428
371669.013761448.01	371669.01	3761448.01	0.004	0.422	0.426
371659.013761458.01	371659.01	3761458.01	0.003	0.400	0.403
371738.013761389.01	371738.01	3761389.01	0.009	0.421	0.430
371730.013761399.01	371730.01	3761399.01	0.007	0.430	0.437
371738.013761399.01	371738.01	3761399.01	0.007	0.417	0.424
371748.013761399.01	371748.01	3761399.01	0.008	0.400	0.408
371721.013761411.01	371721.01	3761411.01	0.006	0.435	0.441
371738.013761409.01	371738.01	3761409.01	0.006	0.412	0.418
371748.013761409.01	371748.01	3761409.01	0.007	0.395	0.402
371758.013761409.01	371758.01	3761409.01	0.007	0.382	0.389
371768.013761409.01	371768.01	3761409.01	0.008	0.367	0.374
371718.013761419.01	371718.01	3761419.01	0.005	0.428	0.433
371728.013761419.01	371728.01	3761419.01	0.005	0.416	0.422
371738.013761419.01	371738.01	3761419.01	0.006	0.403	0.408
371758.013761419.01	371758.01	3761419.01	0.006	0.378	0.384
371768.013761419.01	371768.01	3761419.01	0.007	0.364	0.371
371788.013761419.01	371788.01	3761419.01	0.008	0.335	0.342
371728.013761429.01	371728.01	3761429.01	0.005	0.406	0.411
371758.013761429.01	371758.01	3761429.01	0.006	0.372	0.378
371768.013761429.01	371768.01	3761429.01	0.006	0.359	0.365
371778.013761429.01	371778.01	3761429.01	0.006	0.345	0.351
371788.013761429.01	371788.01	3761429.01	0.007	0.333	0.339
371798.013761429.01	371798.01	3761429.01	0.007	0.320	0.328
371778.013761439.01	371778.01	3761439.01	0.006	0.341	0.347
371788.013761439.01	371788.01	3761439.01	0.006	0.329	0.335
371808.013761439.01	371808.01	3761439.01	0.007	0.307	0.314
371708.013761449.01	371708.01	3761449.01	0.004	0.395	0.399
371798.013761449.01	371798.01	3761449.01	0.006	0.314	0.320
371808.013761449.01	371808.01	3761449.01	0.006	0.305	0.311
371818.013761449.01	371818.01	3761449.01	0.007	0.294	0.301
371699.013761459.01	371699.01	3761459.01	0.004	0.383	0.386
371708.013761459.01	371708.01	3761459.01	0.004	0.378	0.382
371718.013761459.01	371718.01	3761459.01	0.004	0.373	0.377
371788.013761459.01	371788.01	3761459.01	0.005	0.321	0.326
371808.013761459.01	371808.01	3761459.01	0.006	0.301	0.307
371828.013761459.01	371828.01	3761459.01	0.007	0.283	0.290
371708.013761469.01	371708.01	3761469.01	0.003	0.362	0.365
371718.013761469.01	371718.01	3761469.01	0.004	0.358	0.362
371728.013761469.01	371728.01	3761469.01	0.004	0.353	0.357
371738.013761469.01	371738.01	3761469.01	0.004	0.348	0.352
371788.013761469.01	371788.01	3761469.01	0.005	0.314	0.319
371798.013761469.01	371798.01	3761469.01	0.005	0.306	0.311
371818.013761469.01	371818.01	3761469.01	0.006	0.289	0.294
371828.013761469.01	371828.01	3761469.01	0.006	0.280	0.286
371698.013761479.01	371698.01	3761479.01	0.003	0.348	0.351
371718.013761479.01	371718.01	3761479.01	0.003	0.342	0.346
371728.013761479.01	371728.01	3761479.01	0.003	0.339	0.343
371798.013761479.01	371798.01	3761479.01	0.005	0.299	0.304
371808.013761479.01	371808.01	3761479.01	0.005	0.292	0.297
371818.013761479.01	371818.01	3761479.01	0.005	0.285	0.290
371828.013761479.01	371828.01	3761479.01	0.006	0.277	0.282
371689.013761489.01	371689.01	3761489.01	0.003	0.332	0.335
371698.013761489.01	371698.01	3761489.01	0.003	0.331	0.334
371708.013761489.01	371708.01	3761489.01	0.003	0.330	0.333
371718.013761489.01	371718.01	3761489.01	0.003	0.328	0.331

6201 Bristol Unmitigated

Health Risk Assessment Results Summary

RESIDENTIAL RECEPTORS ONLY

		MAX:	2.259
Unique Identifier	X (UTM)	Y (UTM)	Total Risk
371649.013761408.01	371649	3761408.01	0.534
371659.013761408.01	371659	3761408.01	0.524
371639.013761418.01	371639	3761418.01	0.517
371649.013761418.01	371649	3761418.01	0.509
371659.013761418.01	371659	3761418.01	0.502
371669.013761418.01	371669	3761418.01	0.493
371679.013761418.01	371679	3761418.01	0.481
371639.013761428.01	371639	3761428.01	0.490
371649.013761428.01	371649	3761428.01	0.483
371669.013761428.01	371669	3761428.01	0.470
371679.013761428.01	371679	3761428.01	0.462
371649.013761438.01	371649	3761438.01	0.458
371669.013761438.01	371669	3761438.01	0.448
371649.013761448.01	371649	3761448.01	0.430
371659.013761448.01	371659	3761448.01	0.428
371669.013761448.01	371669	3761448.01	0.426
371659.013761458.01	371659	3761458.01	0.403
371738.013761389.01	371738	3761389.01	0.430
371730.013761399.01	371730	3761399.01	0.437
371738.013761399.01	371738	3761399.01	0.424
371748.013761399.01	371748	3761399.01	0.408
371721.013761411.01	371721	3761411.01	0.441
371738.013761409.01	371738	3761409.01	0.418
371748.013761409.01	371748	3761409.01	0.402
371758.013761409.01	371758	3761409.01	0.389
371768.013761409.01	371768	3761409.01	0.374
371718.013761419.01	371718	3761419.01	0.433
371728.013761419.01	371728	3761419.01	0.422
371738.013761419.01	371738	3761419.01	0.408
371758.013761419.01	371758	3761419.01	0.384
371768.013761419.01	371768	3761419.01	0.371
371788.013761419.01	371788	3761419.01	0.342
371728.013761429.01	371728	3761429.01	0.411
371758.013761429.01	371758	3761429.01	0.378
371768.013761429.01	371768	3761429.01	0.365
371778.013761429.01	371778	3761429.01	0.351
371788.013761429.01	371788	3761429.01	0.339
371798.013761429.01	371798	3761429.01	0.328
371778.013761439.01	371778	3761439.01	0.347
371788.013761439.01	371788	3761439.01	0.335
371808.013761439.01	371808	3761439.01	0.314
371708.013761449.01	371708	3761449.01	0.399
371798.013761449.01	371798	3761449.01	0.320
371808.013761449.01	371808	3761449.01	0.311
371818.013761449.01	371818	3761449.01	0.301
371699.013761459.01	371699	3761459.01	0.386
371708.013761459.01	371708	3761459.01	0.382
371718.013761459.01	371718	3761459.01	0.377
371788.013761459.01	371788	3761459.01	0.326
371808.013761459.01	371808	3761459.01	0.307
371828.013761459.01	371828	3761459.01	0.290
371708.013761469.01	371708	3761469.01	0.365
371718.013761469.01	371718	3761469.01	0.362
371728.013761469.01	371728	3761469.01	0.357
371738.013761469.01	371738	3761469.01	0.352
371788.013761469.01	371788	3761469.01	0.319
371798.013761469.01	371798	3761469.01	0.311
371818.013761469.01	371818	3761469.01	0.294
371828.013761469.01	371828	3761469.01	0.286
371698.013761479.01	371698	3761479.01	0.351
371718.013761479.01	371718	3761479.01	0.346
371728.013761479.01	371728	3761479.01	0.343
371798.013761479.01	371798	3761479.01	0.304
371808.013761479.01	371808	3761479.01	0.297
371818.013761479.01	371818	3761479.01	0.290
371828.013761479.01	371828	3761479.01	0.282
371689.013761489.01	371689	3761489.01	0.335
371698.013761489.01	371698	3761489.01	0.334
371708.013761489.01	371708	3761489.01	0.333
371718.013761489.01	371718	3761489.01	0.331

6201 Bristol Unmitigated

Health Risk Assessment Results Summary

Worker Receptors

		MAX:	0.017	2.242	2.259
Unique Identifier	X (UTM)	Y (UTM)	Onroad	Offroad	Total Risk
371748.013761489.01	371748.01	3761489.01	0.003	0.318	0.321
371758.013761489.01	371758.01	3761489.01	0.004	0.313	0.317
371698.013761499.01	371698.01	3761499.01	0.003	0.315	0.318
371708.013761499.01	371708.01	3761499.01	0.003	0.314	0.317
371738.013761499.01	371738.01	3761499.01	0.003	0.309	0.312
371748.013761499.01	371748.01	3761499.01	0.003	0.306	0.309
371758.013761499.01	371758.01	3761499.01	0.003	0.302	0.306
371768.013761509.01	371768.01	3761509.01	0.003	0.288	0.291
371778.013761509.01	371778.01	3761509.01	0.003	0.285	0.288
371788.013761509.01	371788.01	3761509.01	0.004	0.281	0.285
371768.013761519.01	371768.01	3761519.01	0.003	0.278	0.281
371778.013761519.01	371778.01	3761519.01	0.003	0.275	0.279
371788.013761519.01	371788.01	3761519.01	0.003	0.272	0.275
371798.013761182.01	371798.01	3761182.01	0.002	0.100	0.101
371808.013761180.01	371808.01	3761180.01	0.001	0.092	0.093
371818.013761180.01	371818.01	3761180.01	0.001	0.086	0.088
371828.013761180.01	371828.01	3761180.01	0.001	0.082	0.083
371838.013761180.01	371838.01	3761180.01	0.001	0.077	0.078
371780.013761190.01	371780.01	3761190.01	0.002	0.121	0.123
371788.013761190.01	371788.01	3761190.01	0.002	0.115	0.116
371798.013761190.01	371798.01	3761190.01	0.002	0.107	0.108
371808.013761190.01	371808.01	3761190.01	0.002	0.100	0.102
371818.013761190.01	371818.01	3761190.01	0.001	0.094	0.095
371828.013761190.01	371828.01	3761190.01	0.001	0.088	0.090
371838.013761190.01	371838.01	3761190.01	0.001	0.083	0.085
371568.013761203.01	371568.01	3761203.01	0.007	1.283	1.291
371578.013761200.01	371578.01	3761200.01	0.006	1.076	1.082
371668.013761200.01	371668.01	3761200.01	0.003	0.347	0.350
371678.013761200.01	371678.01	3761200.01	0.003	0.312	0.315
371688.013761200.01	371688.01	3761200.01	0.003	0.283	0.285
371711.013761200.01	371711.01	3761200.01	0.002	0.229	0.231
371718.013761200.01	371718.01	3761200.01	0.002	0.215	0.217
371728.013761200.01	371728.01	3761200.01	0.002	0.197	0.199
371738.013761200.01	371738.01	3761200.01	0.002	0.182	0.184
371748.013761200.01	371748.01	3761200.01	0.002	0.168	0.170
371758.013761200.01	371758.01	3761200.01	0.002	0.155	0.157
371782.013761200.01	371782.01	3761200.01	0.002	0.131	0.132
371788.013761200.01	371788.01	3761200.01	0.002	0.125	0.127
371798.013761200.01	371798.01	3761200.01	0.002	0.117	0.118
371808.013761200.01	371808.01	3761200.01	0.002	0.109	0.111
371818.013761200.01	371818.01	3761200.01	0.002	0.102	0.104
371828.013761200.01	371828.01	3761200.01	0.001	0.096	0.098
371838.013761200.01	371838.01	3761200.01	0.001	0.090	0.092
371848.013761200.01	371848.01	3761200.01	0.001	0.084	0.085
371571.013761210.01	371571.01	3761210.01	0.008	1.295	1.302
371578.013761210.01	371578.01	3761210.01	0.007	1.171	1.178
371588.013761210.01	371588.01	3761210.01	0.006	1.021	1.027
371668.013761210.01	371668.01	3761210.01	0.003	0.383	0.386
371678.013761210.01	371678.01	3761210.01	0.003	0.346	0.348
371688.013761210.01	371688.01	3761210.01	0.003	0.313	0.315
371711.013761210.01	371711.01	3761210.01	0.002	0.253	0.255
371718.013761210.01	371718.01	3761210.01	0.002	0.237	0.239
371728.013761210.01	371728.01	3761210.01	0.002	0.217	0.219
371738.013761210.01	371738.01	3761210.01	0.002	0.199	0.202
371748.013761210.01	371748.01	3761210.01	0.002	0.184	0.186
371758.013761210.01	371758.01	3761210.01	0.002	0.170	0.172
371788.013761210.01	371788.01	3761210.01	0.002	0.137	0.138
371798.013761210.01	371798.01	3761210.01	0.002	0.127	0.129
371808.013761210.01	371808.01	3761210.01	0.002	0.119	0.120
371818.013761210.01	371818.01	3761210.01	0.002	0.111	0.113
371828.013761210.01	371828.01	3761210.01	0.002	0.104	0.106
371838.013761210.01	371838.01	3761210.01	0.001	0.098	0.099
371558.013761220.01	371558.01	3761220.01	0.013	1.667	1.679
371568.013761220.01	371568.01	3761220.01	0.010	1.442	1.452
371578.013761220.01	371578.01	3761220.01	0.008	1.257	1.265
371588.013761220.01	371588.01	3761220.01	0.007	1.103	1.110
371668.013761220.01	371668.01	3761220.01	0.003	0.422	0.425
371678.013761220.01	371678.01	3761220.01	0.003	0.381	0.384
371688.013761220.01	371688.01	3761220.01	0.003	0.345	0.348
371711.013761220.01	371711.01	3761220.01	0.003	0.278	0.280

6201 Bristol Unmitigated

Health Risk Assessment Results Summary

RESIDENTIAL RECEPTORS ONLY MAX: 2.259

Unique Identifier	X (UTM)	Y (UTM)	Total Risk
371748.013761489.01	371748	3761489.01	0.321
371758.013761489.01	371758	3761489.01	0.317
371698.013761499.01	371698	3761499.01	0.318
371708.013761499.01	371708	3761499.01	0.317
371738.013761499.01	371738	3761499.01	0.312
371748.013761499.01	371748	3761499.01	0.309
371758.013761499.01	371758	3761499.01	0.306
371768.013761509.01	371768	3761509.01	0.291
371778.013761509.01	371778	3761509.01	0.288
371788.013761509.01	371788	3761509.01	0.285
371768.013761519.01	371768	3761519.01	0.281
371778.013761519.01	371778	3761519.01	0.279
371788.013761519.01	371788	3761519.01	0.275
371798.013761182.01	371798	3761182.01	0.101
371808.013761180.01	371808	3761180.01	0.093
371818.013761180.01	371818	3761180.01	0.088
371828.013761180.01	371828	3761180.01	0.083
371838.013761180.01	371838	3761180.01	0.078
371780.013761190.01	371780	3761190.01	0.123
371788.013761190.01	371788	3761190.01	0.116
371798.013761190.01	371798	3761190.01	0.108
371808.013761190.01	371808	3761190.01	0.102
371818.013761190.01	371818	3761190.01	0.095
371828.013761190.01	371828	3761190.01	0.090
371838.013761190.01	371838	3761190.01	0.085
371568.013761203.01	371568	3761203.01	1.291
371578.013761200.01	371578	3761200.01	1.082
371668.013761200.01	371668	3761200.01	0.350
371678.013761200.01	371678	3761200.01	0.315
371688.013761200.01	371688	3761200.01	0.285
371711.013761200.01	371711	3761200.01	0.231
371718.013761200.01	371718	3761200.01	0.217
371728.013761200.01	371728	3761200.01	0.199
371738.013761200.01	371738	3761200.01	0.184
371748.013761200.01	371748	3761200.01	0.170
371758.013761200.01	371758	3761200.01	0.157
371782.013761200.01	371782	3761200.01	0.132
371788.013761200.01	371788	3761200.01	0.127
371798.013761200.01	371798	3761200.01	0.118
371808.013761200.01	371808	3761200.01	0.111
371818.013761200.01	371818	3761200.01	0.104
371828.013761200.01	371828	3761200.01	0.098
371838.013761200.01	371838	3761200.01	0.092
371848.013761200.01	371848	3761200.01	0.085
371571.013761210.01	371571	3761210.01	1.302
371578.013761210.01	371578	3761210.01	1.178
371588.013761210.01	371588	3761210.01	1.027
371668.013761210.01	371668	3761210.01	0.386
371678.013761210.01	371678	3761210.01	0.348
371688.013761210.01	371688	3761210.01	0.315
371711.013761210.01	371711	3761210.01	0.255
371718.013761210.01	371718	3761210.01	0.239
371728.013761210.01	371728	3761210.01	0.219
371738.013761210.01	371738	3761210.01	0.202
371748.013761210.01	371748	3761210.01	0.186
371758.013761210.01	371758	3761210.01	0.172
371788.013761210.01	371788	3761210.01	0.138
371798.013761210.01	371798	3761210.01	0.129
371808.013761210.01	371808	3761210.01	0.120
371818.013761210.01	371818	3761210.01	0.113
371828.013761210.01	371828	3761210.01	0.106
371838.013761210.01	371838	3761210.01	0.099
371558.013761220.01	371558	3761220.01	1.679
371568.013761220.01	371568	3761220.01	1.452
371578.013761220.01	371578	3761220.01	1.265
371588.013761220.01	371588	3761220.01	1.110
371668.013761220.01	371668	3761220.01	0.425
371678.013761220.01	371678	3761220.01	0.384
371688.013761220.01	371688	3761220.01	0.348
371711.013761220.01	371711	3761220.01	0.280

6201 Bristol Unmitigated

Health Risk Assessment Results Summary

Worker Receptors

		MAX:	0.017	2.242	2.259
Unique Identifier	X (UTM)	Y (UTM)	Onroad	Offroad	Total Risk
371718.013761220.01	371718.01	3761220.01	0.002	0.260	0.263
371728.013761220.01	371728.01	3761220.01	0.002	0.238	0.241
371738.013761220.01	371738.01	3761220.01	0.002	0.219	0.221
371748.013761220.01	371748.01	3761220.01	0.002	0.201	0.204
371758.013761220.01	371758.01	3761220.01	0.002	0.186	0.188
371563.013761230.01	371563.01	3761230.01	0.013	1.606	1.619
371568.013761230.01	371568.01	3761230.01	0.012	1.506	1.518
371642.013761250.01	371642.01	3761250.01	0.005	0.682	0.687
371648.013761250.01	371648.01	3761250.01	0.005	0.638	0.643
371778.013761252.01	371778.01	3761252.01	0.002	0.199	0.201
371838.013761252.01	371838.01	3761252.01	0.002	0.127	0.129
371848.013761250.01	371848.01	3761250.01	0.002	0.118	0.119
371858.013761250.01	371858.01	3761250.01	0.002	0.110	0.112
371628.013761261.01	371628.01	3761261.01	0.007	0.818	0.825
371638.013761260.01	371638.01	3761260.01	0.006	0.743	0.749
371648.013761260.01	371648.01	3761260.01	0.006	0.672	0.677
371658.013761260.01	371658.01	3761260.01	0.005	0.607	0.612
371668.013761260.01	371668.01	3761260.01	0.005	0.550	0.555
371778.013761260.01	371778.01	3761260.01	0.002	0.210	0.213
371788.013761260.01	371788.01	3761260.01	0.002	0.196	0.198
371798.013761260.01	371798.01	3761260.01	0.002	0.181	0.183
371828.013761260.01	371828.01	3761260.01	0.002	0.146	0.148
371838.013761260.01	371838.01	3761260.01	0.002	0.135	0.137
371848.013761260.01	371848.01	3761260.01	0.002	0.127	0.129
371858.013761260.01	371858.01	3761260.01	0.002	0.119	0.121
371622.013761270.01	371622.01	3761270.01	0.009	0.875	0.884
371628.013761270.01	371628.01	3761270.01	0.008	0.831	0.839
371638.013761270.01	371638.01	3761270.01	0.007	0.764	0.771
371648.013761270.01	371648.01	3761270.01	0.006	0.699	0.705
371658.013761270.01	371658.01	3761270.01	0.006	0.637	0.642
371698.013761270.01	371698.01	3761270.01	0.004	0.439	0.443
371708.013761270.01	371708.01	3761270.01	0.004	0.401	0.405
371718.013761270.01	371718.01	3761270.01	0.004	0.369	0.372
371728.013761270.01	371728.01	3761270.01	0.003	0.338	0.342
371738.013761270.01	371738.01	3761270.01	0.003	0.312	0.315
371778.013761270.01	371778.01	3761270.01	0.003	0.226	0.229
371788.013761270.01	371788.01	3761270.01	0.002	0.210	0.212
371838.013761270.01	371838.01	3761270.01	0.002	0.146	0.148
371848.013761270.01	371848.01	3761270.01	0.002	0.136	0.138
371858.013761270.01	371858.01	3761270.01	0.002	0.128	0.129
371868.013761270.01	371868.01	3761270.01	0.002	0.120	0.121
371618.013761280.01	371618.01	3761280.01	0.012	0.921	0.933
371628.013761280.01	371628.01	3761280.01	0.010	0.842	0.852
371638.013761280.01	371638.01	3761280.01	0.009	0.778	0.787
371648.013761280.01	371648.01	3761280.01	0.008	0.718	0.726
371658.013761280.01	371658.01	3761280.01	0.007	0.659	0.666
371698.013761280.01	371698.01	3761280.01	0.005	0.460	0.465
371708.013761280.01	371708.01	3761280.01	0.004	0.422	0.427
371718.013761280.01	371718.01	3761280.01	0.004	0.389	0.394
371728.013761280.01	371728.01	3761280.01	0.004	0.358	0.361
371738.013761280.01	371738.01	3761280.01	0.004	0.331	0.335
371768.013761280.01	371768.01	3761280.01	0.003	0.262	0.265
371778.013761280.01	371778.01	3761280.01	0.003	0.242	0.244
371788.013761280.01	371788.01	3761280.01	0.003	0.224	0.227
371838.013761280.01	371838.01	3761280.01	0.002	0.157	0.159
371848.013761280.01	371848.01	3761280.01	0.002	0.146	0.148
371858.013761280.01	371858.01	3761280.01	0.002	0.136	0.138
371868.013761280.01	371868.01	3761280.01	0.002	0.128	0.130
371878.013761280.01	371878.01	3761280.01	0.002	0.120	0.122
371638.013761290.01	371638.01	3761290.01	0.012	0.792	0.804
371648.013761290.01	371648.01	3761290.01	0.010	0.730	0.741
371658.013761290.01	371658.01	3761290.01	0.009	0.674	0.683
371695.013761287.01	371695.01	3761287.01	0.006	0.489	0.494
371708.013761290.01	371708.01	3761290.01	0.005	0.444	0.449
371718.013761290.01	371718.01	3761290.01	0.005	0.410	0.415
371728.013761290.01	371728.01	3761290.01	0.004	0.377	0.382
371768.013761290.01	371768.01	3761290.01	0.003	0.278	0.281
371778.013761290.01	371778.01	3761290.01	0.003	0.257	0.260
371787.013761290.01	371787.01	3761290.01	0.003	0.241	0.244
371848.013761290.01	371848.01	3761290.01	0.002	0.155	0.157

6201 Bristol Unmitigated

Health Risk Assessment Results Summary

RESIDENTIAL RECEPTORS ONLY MAX: 2.259

Unique Identifier	X (UTM)	Y (UTM)	Total Risk
371718.013761220.01	371718	3761220.01	0.263
371728.013761220.01	371728	3761220.01	0.241
371738.013761220.01	371738	3761220.01	0.221
371748.013761220.01	371748	3761220.01	0.204
371758.013761220.01	371758	3761220.01	0.188
371563.013761230.01	371563	3761230.01	1.619
371568.013761230.01	371568	3761230.01	1.518
371642.013761250.01	371642	3761250.01	0.687
371648.013761250.01	371648	3761250.01	0.643
371778.013761252.01	371778	3761252.01	0.201
371838.013761252.01	371838	3761252.01	0.129
371848.013761250.01	371848	3761250.01	0.119
371858.013761250.01	371858	3761250.01	0.112
371628.013761261.01	371628	3761261.01	0.825
371638.013761260.01	371638	3761260.01	0.749
371648.013761260.01	371648	3761260.01	0.677
371658.013761260.01	371658	3761260.01	0.612
371668.013761260.01	371668	3761260.01	0.555
371778.013761260.01	371778	3761260.01	0.213
371788.013761260.01	371788	3761260.01	0.198
371798.013761260.01	371798	3761260.01	0.183
371828.013761260.01	371828	3761260.01	0.148
371838.013761260.01	371838	3761260.01	0.137
371848.013761260.01	371848	3761260.01	0.129
371858.013761260.01	371858	3761260.01	0.121
371622.013761270.01	371622	3761270.01	0.884
371628.013761270.01	371628	3761270.01	0.839
371638.013761270.01	371638	3761270.01	0.771
371648.013761270.01	371648	3761270.01	0.705
371658.013761270.01	371658	3761270.01	0.642
371698.013761270.01	371698	3761270.01	0.443
371708.013761270.01	371708	3761270.01	0.405
371718.013761270.01	371718	3761270.01	0.372
371728.013761270.01	371728	3761270.01	0.342
371738.013761270.01	371738	3761270.01	0.315
371778.013761270.01	371778	3761270.01	0.229
371788.013761270.01	371788	3761270.01	0.212
371838.013761270.01	371838	3761270.01	0.148
371848.013761270.01	371848	3761270.01	0.138
371858.013761270.01	371858	3761270.01	0.129
371868.013761270.01	371868	3761270.01	0.121
371618.013761280.01	371618	3761280.01	0.933
371628.013761280.01	371628	3761280.01	0.852
371638.013761280.01	371638	3761280.01	0.787
371648.013761280.01	371648	3761280.01	0.726
371658.013761280.01	371658	3761280.01	0.666
371698.013761280.01	371698	3761280.01	0.465
371708.013761280.01	371708	3761280.01	0.427
371718.013761280.01	371718	3761280.01	0.394
371728.013761280.01	371728	3761280.01	0.361
371738.013761280.01	371738	3761280.01	0.335
371768.013761280.01	371768	3761280.01	0.265
371778.013761280.01	371778	3761280.01	0.244
371788.013761280.01	371788	3761280.01	0.227
371838.013761280.01	371838	3761280.01	0.159
371848.013761280.01	371848	3761280.01	0.148
371858.013761280.01	371858	3761280.01	0.138
371868.013761280.01	371868	3761280.01	0.130
371878.013761280.01	371878	3761280.01	0.122
371638.013761290.01	371638	3761290.01	0.804
371648.013761290.01	371648	3761290.01	0.741
371658.013761290.01	371658	3761290.01	0.683
371695.013761287.01	371695	3761287.01	0.494
371708.013761290.01	371708	3761290.01	0.449
371718.013761290.01	371718	3761290.01	0.415
371728.013761290.01	371728	3761290.01	0.382
371768.013761290.01	371768	3761290.01	0.281
371778.013761290.01	371778	3761290.01	0.260
371787.013761290.01	371787	3761290.01	0.244
371848.013761290.01	371848	3761290.01	0.157

6201 Bristol Unmitigated

Health Risk Assessment Results Summary

Worker Receptors

		MAX:	0.017	2.242	2.259
Unique Identifier	X (UTM)	Y (UTM)	Onroad	Offroad	Total Risk
371858.013761290.01	371858.01	3761290.01	0.002	0.146	0.148
371868.013761290.01	371868.01	3761290.01	0.002	0.137	0.138
371878.013761290.01	371878.01	3761290.01	0.002	0.128	0.130
371728.013761300.01	371728.01	3761300.01	0.005	0.397	0.403
371760.013761300.01	371760.01	3761300.01	0.004	0.311	0.316
371768.013761300.01	371768.01	3761300.01	0.004	0.293	0.297
371778.013761300.01	371778.01	3761300.01	0.004	0.272	0.275
371848.013761300.01	371848.01	3761300.01	0.002	0.166	0.168
371858.013761300.01	371858.01	3761300.01	0.002	0.155	0.157
371868.013761300.01	371868.01	3761300.01	0.002	0.145	0.147
371878.013761300.01	371878.01	3761300.01	0.002	0.137	0.139
371758.013761310.01	371758.01	3761310.01	0.005	0.331	0.336
371768.013761310.01	371768.01	3761310.01	0.005	0.308	0.312
371778.013761310.01	371778.01	3761310.01	0.004	0.286	0.291
371809.013761310.01	371809.01	3761310.01	0.003	0.230	0.234
371818.013761310.01	371818.01	3761310.01	0.003	0.217	0.220
371828.013761310.01	371828.01	3761310.01	0.003	0.204	0.206
371838.013761310.01	371838.01	3761310.01	0.003	0.190	0.193
371848.013761310.01	371848.01	3761310.01	0.002	0.177	0.179
371858.013761310.01	371858.01	3761310.01	0.002	0.165	0.167
371868.013761310.01	371868.01	3761310.01	0.002	0.155	0.157
371808.013761320.01	371808.01	3761320.01	0.004	0.244	0.248
371818.013761320.01	371818.01	3761320.01	0.003	0.229	0.232
371828.013761320.01	371828.01	3761320.01	0.003	0.214	0.217
371838.013761320.01	371838.01	3761320.01	0.003	0.200	0.203
371808.013761330.01	371808.01	3761330.01	0.004	0.255	0.260
371818.013761330.01	371818.01	3761330.01	0.004	0.239	0.243
371828.013761330.01	371828.01	3761330.01	0.004	0.224	0.228
371838.013761330.01	371838.01	3761330.01	0.003	0.210	0.214
371798.013761340.01	371798.01	3761340.01	0.006	0.284	0.290
371808.013761340.01	371808.01	3761340.01	0.005	0.266	0.271
371818.013761340.01	371818.01	3761340.01	0.005	0.249	0.254
371828.013761340.01	371828.01	3761340.01	0.004	0.234	0.238
371798.013761350.01	371798.01	3761350.01	0.009	0.294	0.303
371808.013761350.01	371808.01	3761350.01	0.007	0.275	0.283
371818.013761350.01	371818.01	3761350.01	0.006	0.259	0.265
371897.013761357.01	371897.01	3761357.01	0.003	0.166	0.169
371907.013761357.01	371907.01	3761357.01	0.002	0.157	0.160
371897.013761367.01	371897.01	3761367.01	0.003	0.174	0.176
371907.013761367.01	371907.01	3761367.01	0.003	0.164	0.167
371887.013761377.01	371887.01	3761377.01	0.004	0.191	0.194
371897.013761377.01	371897.01	3761377.01	0.003	0.181	0.184
371907.013761377.01	371907.01	3761377.01	0.003	0.171	0.174
371887.013761387.01	371887.01	3761387.01	0.004	0.197	0.202
371897.013761387.01	371897.01	3761387.01	0.004	0.187	0.191
371907.013761387.01	371907.01	3761387.01	0.003	0.177	0.181
371887.013761397.01	371887.01	3761397.01	0.005	0.203	0.209
371897.013761397.01	371897.01	3761397.01	0.004	0.193	0.198
371907.013761397.01	371907.01	3761397.01	0.004	0.183	0.187
371887.013761407.01	371887.01	3761407.01	0.006	0.209	0.215
371897.013761407.01	371897.01	3761407.01	0.005	0.199	0.204
371907.013761407.01	371907.01	3761407.01	0.004	0.189	0.193
371887.013761417.01	371887.01	3761417.01	0.008	0.214	0.222
371897.013761417.01	371897.01	3761417.01	0.006	0.204	0.210
371907.013761417.01	371907.01	3761417.01	0.005	0.194	0.199
371887.013761427.01	371887.01	3761427.01	0.010	0.218	0.228
371897.013761427.01	371897.01	3761427.01	0.008	0.208	0.216
371907.013761427.01	371907.01	3761427.01	0.006	0.199	0.205
371434.013760863.01	371434.01	3760863.01	0.006	0.057	0.063
371442.013760863.01	371442.01	3760863.01	0.005	0.056	0.061
371433.013760872.01	371433.01	3760872.01	0.006	0.061	0.067
371442.013760872.01	371442.01	3760872.01	0.005	0.059	0.064
371433.013760882.01	371433.01	3760882.01	0.007	0.065	0.072
371442.013760882.01	371442.01	3760882.01	0.006	0.063	0.069
371432.013760892.01	371432.01	3760892.01	0.008	0.070	0.078
371442.013760892.01	371442.01	3760892.01	0.006	0.068	0.074
371452.013760892.01	371452.01	3760892.01	0.005	0.065	0.071
371432.013760902.01	371432.01	3760902.01	0.008	0.076	0.084
371442.013760902.01	371442.01	3760902.01	0.007	0.073	0.080
371452.013760902.01	371452.01	3760902.01	0.005	0.070	0.076

6201 Bristol Unmitigated

Health Risk Assessment Results Summary

RESIDENTIAL RECEPTORS ONLY

		MAX:	2.259
Unique Identifier	X (UTM)	Y (UTM)	Total Risk
371858.013761290.01	371858	3761290.01	0.148
371868.013761290.01	371868	3761290.01	0.138
371878.013761290.01	371878	3761290.01	0.130
371728.013761300.01	371728	3761300.01	0.403
371760.013761300.01	371760	3761300.01	0.316
371768.013761300.01	371768	3761300.01	0.297
371778.013761300.01	371778	3761300.01	0.275
371848.013761300.01	371848	3761300.01	0.168
371858.013761300.01	371858	3761300.01	0.157
371868.013761300.01	371868	3761300.01	0.147
371878.013761300.01	371878	3761300.01	0.139
371758.013761310.01	371758	3761310.01	0.336
371768.013761310.01	371768	3761310.01	0.312
371778.013761310.01	371778	3761310.01	0.291
371809.013761310.01	371809	3761310.01	0.234
371818.013761310.01	371818	3761310.01	0.220
371828.013761310.01	371828	3761310.01	0.206
371838.013761310.01	371838	3761310.01	0.193
371848.013761310.01	371848	3761310.01	0.179
371858.013761310.01	371858	3761310.01	0.167
371868.013761310.01	371868	3761310.01	0.157
371808.013761320.01	371808	3761320.01	0.248
371818.013761320.01	371818	3761320.01	0.232
371828.013761320.01	371828	3761320.01	0.217
371838.013761320.01	371838	3761320.01	0.203
371808.013761330.01	371808	3761330.01	0.260
371818.013761330.01	371818	3761330.01	0.243
371828.013761330.01	371828	3761330.01	0.228
371838.013761330.01	371838	3761330.01	0.214
371798.013761340.01	371798	3761340.01	0.290
371808.013761340.01	371808	3761340.01	0.271
371818.013761340.01	371818	3761340.01	0.254
371828.013761340.01	371828	3761340.01	0.238
371798.013761350.01	371798	3761350.01	0.303
371808.013761350.01	371808	3761350.01	0.283
371818.013761350.01	371818	3761350.01	0.265
371897.013761357.01	371897	3761357.01	0.169
371907.013761357.01	371907	3761357.01	0.160
371897.013761367.01	371897	3761367.01	0.176
371907.013761367.01	371907	3761367.01	0.167
371887.013761377.01	371887	3761377.01	0.194
371897.013761377.01	371897	3761377.01	0.184
371907.013761377.01	371907	3761377.01	0.174
371887.013761387.01	371887	3761387.01	0.202
371897.013761387.01	371897	3761387.01	0.191
371907.013761387.01	371907	3761387.01	0.181
371887.013761397.01	371887	3761397.01	0.209
371897.013761397.01	371897	3761397.01	0.198
371907.013761397.01	371907	3761397.01	0.187
371887.013761407.01	371887	3761407.01	0.215
371897.013761407.01	371897	3761407.01	0.204
371907.013761407.01	371907	3761407.01	0.193
371887.013761417.01	371887	3761417.01	0.222
371897.013761417.01	371897	3761417.01	0.210
371907.013761417.01	371907	3761417.01	0.199
371887.013761427.01	371887	3761427.01	0.228
371897.013761427.01	371897	3761427.01	0.216
371907.013761427.01	371907	3761427.01	0.205
371434.013760863.01	371434	3760863.01	0.063
371442.013760863.01	371442	3760863.01	0.061
371433.013760872.01	371433	3760872.01	0.067
371442.013760872.01	371442	3760872.01	0.064
371433.013760882.01	371433	3760882.01	0.072
371442.013760882.01	371442	3760882.01	0.069
371432.013760892.01	371432	3760892.01	0.078
371442.013760892.01	371442	3760892.01	0.074
371452.013760892.01	371452	3760892.01	0.071
371432.013760902.01	371432	3760902.01	0.084
371442.013760902.01	371442	3760902.01	0.080
371452.013760902.01	371452	3760902.01	0.076

6201 Bristol Unmitigated

Health Risk Assessment Results Summary

Worker Receptors

		MAX:	0.017	2.242	2.259
Unique Identifier	X (UTM)	Y (UTM)	Onroad	Offroad	Total Risk
371432.013760912.01	371432.01	3760912.01	0.009	0.082	0.091
371442.013760912.01	371442.01	3760912.01	0.007	0.079	0.086
371452.013760912.01	371452.01	3760912.01	0.006	0.076	0.082
371433.013760922.01	371433.01	3760922.01	0.008	0.089	0.097
371442.013760922.01	371442.01	3760922.01	0.008	0.086	0.093
371452.013760922.01	371452.01	3760922.01	0.006	0.082	0.088
371442.013760932.01	371442.01	3760932.01	0.008	0.093	0.102
371452.013760932.01	371452.01	3760932.01	0.007	0.089	0.096
371442.013760942.01	371442.01	3760942.01	0.009	0.102	0.111
371452.013760942.01	371452.01	3760942.01	0.007	0.097	0.104
371608.013760645.01	371608.01	3760645.01	0.003	0.014	0.017
371618.013760645.01	371618.01	3760645.01	0.003	0.014	0.017
371588.013760655.01	371588.01	3760655.01	0.003	0.015	0.018
371598.013760655.01	371598.01	3760655.01	0.003	0.015	0.018
371668.013760655.01	371668.01	3760655.01	0.002	0.013	0.014
371568.013760667.01	371568.01	3760667.01	0.003	0.017	0.020
371578.013760665.01	371578.01	3760665.01	0.003	0.016	0.019
371588.013760662.01	371588.01	3760662.01	0.003	0.016	0.018
371648.013760665.01	371648.01	3760665.01	0.002	0.014	0.015
371658.013760665.01	371658.01	3760665.01	0.002	0.013	0.015
371668.013760665.01	371668.01	3760665.01	0.001	0.013	0.015
371567.013760675.01	371567.01	3760675.01	0.003	0.017	0.020
371628.013760675.01	371628.01	3760675.01	0.002	0.015	0.017
371638.013760675.01	371638.01	3760675.01	0.002	0.014	0.016
371618.013760685.01	371618.01	3760685.01	0.002	0.016	0.017
371628.013760683.01	371628.01	3760683.01	0.002	0.015	0.017
371638.013760685.01	371638.01	3760685.01	0.002	0.015	0.017
371613.013760690.01	371613.01	3760690.01	0.002	0.016	0.018
371778.013760705.01	371778.01	3760705.01	0.001	0.010	0.011
371788.013760705.01	371788.01	3760705.01	0.001	0.010	0.011
371578.013760715.01	371578.01	3760715.01	0.002	0.019	0.021
371588.013760715.01	371588.01	3760715.01	0.002	0.018	0.020
371598.013760715.01	371598.01	3760715.01	0.002	0.018	0.020
371768.013760715.01	371768.01	3760715.01	0.001	0.011	0.012
371778.013760715.01	371778.01	3760715.01	0.001	0.011	0.011
371788.013760715.01	371788.01	3760715.01	0.001	0.010	0.011
371798.013760715.01	371798.01	3760715.01	0.001	0.010	0.011
371568.013760725.01	371568.01	3760725.01	0.002	0.020	0.022
371578.013760725.01	371578.01	3760725.01	0.002	0.020	0.021
371588.013760725.01	371588.01	3760725.01	0.002	0.019	0.021
371598.013760725.01	371598.01	3760725.01	0.002	0.018	0.020
371608.013760725.01	371608.01	3760725.01	0.002	0.018	0.020
371758.013760725.01	371758.01	3760725.01	0.001	0.011	0.012
371768.013760725.01	371768.01	3760725.01	0.001	0.011	0.012
371778.013760725.01	371778.01	3760725.01	0.001	0.011	0.012
371788.013760725.01	371788.01	3760725.01	0.001	0.011	0.011
371798.013760725.01	371798.01	3760725.01	0.001	0.010	0.011
371808.013760725.01	371808.01	3760725.01	0.001	0.010	0.011
371528.013760735.01	371528.01	3760735.01	0.002	0.023	0.025
371538.013760735.01	371538.01	3760735.01	0.002	0.023	0.025
371578.013760735.01	371578.01	3760735.01	0.002	0.020	0.022
371588.013760735.01	371588.01	3760735.01	0.002	0.020	0.021
371598.013760735.01	371598.01	3760735.01	0.002	0.019	0.021
371608.013760735.01	371608.01	3760735.01	0.002	0.019	0.020
371748.013760735.01	371748.01	3760735.01	0.001	0.012	0.013
371758.013760735.01	371758.01	3760735.01	0.001	0.012	0.012
371768.013760735.01	371768.01	3760735.01	0.001	0.011	0.012
371778.013760735.01	371778.01	3760735.01	0.001	0.011	0.012
371788.013760735.01	371788.01	3760735.01	0.001	0.011	0.012
371798.013760735.01	371798.01	3760735.01	0.001	0.010	0.011
371808.013760735.01	371808.01	3760735.01	0.001	0.010	0.011
371818.013760735.01	371818.01	3760735.01	0.001	0.010	0.010
371518.013760745.01	371518.01	3760745.01	0.002	0.025	0.027
371528.013760745.01	371528.01	3760745.01	0.002	0.024	0.026
371538.013760745.01	371538.01	3760745.01	0.002	0.023	0.025
371578.013760745.01	371578.01	3760745.01	0.002	0.021	0.023
371588.013760745.01	371588.01	3760745.01	0.002	0.020	0.022
371748.013760745.01	371748.01	3760745.01	0.001	0.012	0.013
371758.013760745.01	371758.01	3760745.01	0.001	0.012	0.013
371768.013760745.01	371768.01	3760745.01	0.001	0.012	0.012

6201 Bristol Unmitigated

Health Risk Assessment Results Summary

RESIDENTIAL RECEPTORS ONLY MAX: 2.259

Unique Identifier	X (UTM)	Y (UTM)	Total Risk
371432.013760912.01	371432	3760912.01	0.091
371442.013760912.01	371442	3760912.01	0.086
371452.013760912.01	371452	3760912.01	0.082
371433.013760922.01	371433	3760922.01	0.097
371442.013760922.01	371442	3760922.01	0.093
371452.013760922.01	371452	3760922.01	0.088
371442.013760932.01	371442	3760932.01	0.102
371452.013760932.01	371452	3760932.01	0.096
371442.013760942.01	371442	3760942.01	0.111
371452.013760942.01	371452	3760942.01	0.104
371608.013760645.01	371608	3760645.01	0.017
371618.013760645.01	371618	3760645.01	0.017
371588.013760655.01	371588	3760655.01	0.018
371598.013760655.01	371598	3760655.01	0.018
371668.013760655.01	371668	3760655.01	0.014
371568.013760667.01	371568	3760667.01	0.020
371578.013760665.01	371578	3760665.01	0.019
371588.013760662.01	371588	3760662.01	0.018
371648.013760665.01	371648	3760665.01	0.015
371658.013760665.01	371658	3760665.01	0.015
371668.013760665.01	371668	3760665.01	0.015
371567.013760675.01	371567	3760675.01	0.020
371628.013760675.01	371628	3760675.01	0.017
371638.013760675.01	371638	3760675.01	0.016
371618.013760685.01	371618	3760685.01	0.017
371628.013760683.01	371628	3760683.01	0.017
371638.013760685.01	371638	3760685.01	0.017
371613.013760690.01	371613	3760690.01	0.018
371778.013760705.01	371778	3760705.01	0.011
371788.013760705.01	371788	3760705.01	0.011
371578.013760715.01	371578	3760715.01	0.021
371588.013760715.01	371588	3760715.01	0.020
371598.013760715.01	371598	3760715.01	0.020
371768.013760715.01	371768	3760715.01	0.012
371778.013760715.01	371778	3760715.01	0.011
371788.013760715.01	371788	3760715.01	0.011
371798.013760715.01	371798	3760715.01	0.011
371568.013760725.01	371568	3760725.01	0.022
371578.013760725.01	371578	3760725.01	0.021
371588.013760725.01	371588	3760725.01	0.021
371598.013760725.01	371598	3760725.01	0.020
371608.013760725.01	371608	3760725.01	0.020
371758.013760725.01	371758	3760725.01	0.012
371768.013760725.01	371768	3760725.01	0.012
371778.013760725.01	371778	3760725.01	0.012
371788.013760725.01	371788	3760725.01	0.011
371798.013760725.01	371798	3760725.01	0.011
371808.013760725.01	371808	3760725.01	0.011
371528.013760735.01	371528	3760735.01	0.025
371538.013760735.01	371538	3760735.01	0.025
371578.013760735.01	371578	3760735.01	0.022
371588.013760735.01	371588	3760735.01	0.021
371598.013760735.01	371598	3760735.01	0.021
371608.013760735.01	371608	3760735.01	0.020
371748.013760735.01	371748	3760735.01	0.013
371758.013760735.01	371758	3760735.01	0.012
371768.013760735.01	371768	3760735.01	0.012
371778.013760735.01	371778	3760735.01	0.012
371788.013760735.01	371788	3760735.01	0.012
371798.013760735.01	371798	3760735.01	0.011
371808.013760735.01	371808	3760735.01	0.011
371818.013760735.01	371818	3760735.01	0.010
371518.013760745.01	371518	3760745.01	0.027
371528.013760745.01	371528	3760745.01	0.026
371538.013760745.01	371538	3760745.01	0.025
371578.013760745.01	371578	3760745.01	0.023
371588.013760745.01	371588	3760745.01	0.022
371748.013760745.01	371748	3760745.01	0.013
371758.013760745.01	371758	3760745.01	0.013
371768.013760745.01	371768	3760745.01	0.012

6201 Bristol Unmitigated

Health Risk Assessment Results Summary

Worker Receptors

		MAX:	0.017	2.242	2.259
Unique Identifier	X (UTM)	Y (UTM)	Onroad	Offroad	Total Risk
371778.013760745.01	371778.01	3760745.01	0.001	0.011	0.012
371788.013760745.01	371788.01	3760745.01	0.001	0.011	0.012
371798.013760745.01	371798.01	3760745.01	0.001	0.011	0.011
371498.013760755.01	371498.01	3760755.01	0.003	0.027	0.030
371508.013760755.01	371508.01	3760755.01	0.002	0.026	0.029
371518.013760755.01	371518.01	3760755.01	0.002	0.026	0.028
371528.013760755.01	371528.01	3760755.01	0.002	0.025	0.027
371538.013760755.01	371538.01	3760755.01	0.002	0.024	0.026
371708.013760755.01	371708.01	3760755.01	0.001	0.014	0.015
371718.013760755.01	371718.01	3760755.01	0.001	0.013	0.014
371728.013760755.01	371728.01	3760755.01	0.001	0.013	0.014
371738.013760755.01	371738.01	3760755.01	0.001	0.013	0.013
371748.013760755.01	371748.01	3760755.01	0.001	0.013	0.013
371758.013760755.01	371758.01	3760755.01	0.001	0.012	0.013
371768.013760755.01	371768.01	3760755.01	0.001	0.012	0.012
371778.013760755.01	371778.01	3760755.01	0.001	0.011	0.012
371788.013760755.01	371788.01	3760755.01	0.001	0.011	0.012
371478.013760765.01	371478.01	3760765.01	0.003	0.030	0.033
371488.013760765.01	371488.01	3760765.01	0.003	0.029	0.032
371498.013760765.01	371498.01	3760765.01	0.002	0.028	0.031
371508.013760765.01	371508.01	3760765.01	0.002	0.027	0.030
371518.013760765.01	371518.01	3760765.01	0.002	0.027	0.029
371528.013760765.01	371528.01	3760765.01	0.002	0.026	0.028
371538.013760765.01	371538.01	3760765.01	0.002	0.025	0.027
371702.013760765.01	371702.01	3760765.01	0.001	0.014	0.015
371708.013760765.01	371708.01	3760765.01	0.001	0.014	0.015
371718.013760765.01	371718.01	3760765.01	0.001	0.014	0.015
371728.013760765.01	371728.01	3760765.01	0.001	0.013	0.014
371738.013760765.01	371738.01	3760765.01	0.001	0.013	0.014
371748.013760765.01	371748.01	3760765.01	0.001	0.013	0.013
371758.013760765.01	371758.01	3760765.01	0.001	0.012	0.013
371768.013760765.01	371768.01	3760765.01	0.001	0.012	0.013
371778.013760765.01	371778.01	3760765.01	0.001	0.012	0.012
371458.013760775.01	371458.01	3760775.01	0.003	0.033	0.036
371468.013760775.01	371468.01	3760775.01	0.003	0.032	0.035
371478.013760775.01	371478.01	3760775.01	0.003	0.031	0.034
371488.013760775.01	371488.01	3760775.01	0.003	0.030	0.033
371498.013760775.01	371498.01	3760775.01	0.002	0.029	0.032
371508.013760775.01	371508.01	3760775.01	0.002	0.029	0.031
371518.013760775.01	371518.01	3760775.01	0.002	0.028	0.030
371528.013760775.01	371528.01	3760775.01	0.002	0.027	0.029
371538.013760775.01	371538.01	3760775.01	0.002	0.026	0.028
371703.013760775.01	371703.01	3760775.01	0.001	0.015	0.016
371708.013760775.01	371708.01	3760775.01	0.001	0.014	0.015
371718.013760775.01	371718.01	3760775.01	0.001	0.014	0.015
371728.013760775.01	371728.01	3760775.01	0.001	0.013	0.014
371738.013760775.01	371738.01	3760775.01	0.001	0.013	0.014
371748.013760775.01	371748.01	3760775.01	0.001	0.013	0.014
371758.013760775.01	371758.01	3760775.01	0.001	0.012	0.013
371768.013760775.01	371768.01	3760775.01	0.001	0.012	0.013
371458.013760785.01	371458.01	3760785.01	0.003	0.034	0.037
371468.013760785.01	371468.01	3760785.01	0.003	0.033	0.036
371478.013760785.01	371478.01	3760785.01	0.003	0.033	0.035
371488.013760785.01	371488.01	3760785.01	0.002	0.032	0.034
371498.013760785.01	371498.01	3760785.01	0.002	0.031	0.033
371508.013760785.01	371508.01	3760785.01	0.002	0.030	0.032
371518.013760785.01	371518.01	3760785.01	0.002	0.029	0.031
371528.013760785.01	371528.01	3760785.01	0.002	0.028	0.030
371538.013760785.01	371538.01	3760785.01	0.002	0.027	0.029
371704.013760785.01	371704.01	3760785.01	0.001	0.015	0.016
371708.013760785.01	371708.01	3760785.01	0.001	0.015	0.016
371718.013760785.01	371718.01	3760785.01	0.001	0.014	0.015
371728.013760785.01	371728.01	3760785.01	0.001	0.014	0.015
371738.013760785.01	371738.01	3760785.01	0.001	0.013	0.014
371748.013760785.01	371748.01	3760785.01	0.001	0.013	0.014
371458.013760795.01	371458.01	3760795.01	0.003	0.036	0.039
371468.013760795.01	371468.01	3760795.01	0.003	0.035	0.038
371478.013760795.01	371478.01	3760795.01	0.003	0.034	0.037
371488.013760795.01	371488.01	3760795.01	0.002	0.033	0.036
371498.013760795.01	371498.01	3760795.01	0.002	0.032	0.034

6201 Bristol Unmitigated

Health Risk Assessment Results Summary

RESIDENTIAL RECEPTORS ONLY MAX: 2.259

Unique Identifier	X (UTM)	Y (UTM)	Total Risk
371778.013760745.01	371778	3760745.01	0.012
371788.013760745.01	371788	3760745.01	0.012
371798.013760745.01	371798	3760745.01	0.011
371498.013760755.01	371498	3760755.01	0.030
371508.013760755.01	371508	3760755.01	0.029
371518.013760755.01	371518	3760755.01	0.028
371528.013760755.01	371528	3760755.01	0.027
371538.013760755.01	371538	3760755.01	0.026
371708.013760755.01	371708	3760755.01	0.015
371718.013760755.01	371718	3760755.01	0.014
371728.013760755.01	371728	3760755.01	0.014
371738.013760755.01	371738	3760755.01	0.013
371748.013760755.01	371748	3760755.01	0.013
371758.013760755.01	371758	3760755.01	0.013
371768.013760755.01	371768	3760755.01	0.012
371778.013760755.01	371778	3760755.01	0.012
371788.013760755.01	371788	3760755.01	0.012
371478.013760765.01	371478	3760765.01	0.033
371488.013760765.01	371488	3760765.01	0.032
371498.013760765.01	371498	3760765.01	0.031
371508.013760765.01	371508	3760765.01	0.030
371518.013760765.01	371518	3760765.01	0.029
371528.013760765.01	371528	3760765.01	0.028
371538.013760765.01	371538	3760765.01	0.027
371702.013760765.01	371702	3760765.01	0.015
371708.013760765.01	371708	3760765.01	0.015
371718.013760765.01	371718	3760765.01	0.015
371728.013760765.01	371728	3760765.01	0.014
371738.013760765.01	371738	3760765.01	0.014
371748.013760765.01	371748	3760765.01	0.013
371758.013760765.01	371758	3760765.01	0.013
371768.013760765.01	371768	3760765.01	0.013
371778.013760765.01	371778	3760765.01	0.012
371458.013760775.01	371458	3760775.01	0.036
371468.013760775.01	371468	3760775.01	0.035
371478.013760775.01	371478	3760775.01	0.034
371488.013760775.01	371488	3760775.01	0.033
371498.013760775.01	371498	3760775.01	0.032
371508.013760775.01	371508	3760775.01	0.031
371518.013760775.01	371518	3760775.01	0.030
371528.013760775.01	371528	3760775.01	0.029
371538.013760775.01	371538	3760775.01	0.028
371703.013760775.01	371703	3760775.01	0.016
371708.013760775.01	371708	3760775.01	0.015
371718.013760775.01	371718	3760775.01	0.015
371728.013760775.01	371728	3760775.01	0.014
371738.013760775.01	371738	3760775.01	0.014
371748.013760775.01	371748	3760775.01	0.014
371758.013760775.01	371758	3760775.01	0.013
371768.013760775.01	371768	3760775.01	0.013
371458.013760785.01	371458	3760785.01	0.037
371468.013760785.01	371468	3760785.01	0.036
371478.013760785.01	371478	3760785.01	0.035
371488.013760785.01	371488	3760785.01	0.034
371498.013760785.01	371498	3760785.01	0.033
371508.013760785.01	371508	3760785.01	0.032
371518.013760785.01	371518	3760785.01	0.031
371528.013760785.01	371528	3760785.01	0.030
371538.013760785.01	371538	3760785.01	0.029
371704.013760785.01	371704	3760785.01	0.016
371708.013760785.01	371708	3760785.01	0.016
371718.013760785.01	371718	3760785.01	0.015
371728.013760785.01	371728	3760785.01	0.015
371738.013760785.01	371738	3760785.01	0.014
371748.013760785.01	371748	3760785.01	0.014
371458.013760795.01	371458	3760795.01	0.039
371468.013760795.01	371468	3760795.01	0.038
371478.013760795.01	371478	3760795.01	0.037
371488.013760795.01	371488	3760795.01	0.036
371498.013760795.01	371498	3760795.01	0.034

6201 Bristol Unmitigated

Health Risk Assessment Results Summary

Worker Receptors

		MAX:	0.017	2.242	2.259
Unique Identifier	X (UTM)	Y (UTM)	Onroad	Offroad	Total Risk
371508.013760795.01	371508.01	3760795.01	0.002	0.031	0.033
371518.013760795.01	371518.01	3760795.01	0.002	0.030	0.032
371528.013760795.01	371528.01	3760795.01	0.002	0.029	0.031
371538.013760795.01	371538.01	3760795.01	0.002	0.028	0.030
371548.013760795.01	371548.01	3760795.01	0.002	0.028	0.029
371558.013760795.01	371558.01	3760795.01	0.002	0.027	0.028
371702.013760795.01	371702.01	3760795.01	0.001	0.015	0.016
371708.013760795.01	371708.01	3760795.01	0.001	0.015	0.016
371718.013760795.01	371718.01	3760795.01	0.001	0.015	0.016
371728.013760795.01	371728.01	3760795.01	0.001	0.014	0.015
371458.013760805.01	371458.01	3760805.01	0.003	0.038	0.041
371468.013760805.01	371468.01	3760805.01	0.003	0.037	0.040
371478.013760805.01	371478.01	3760805.01	0.003	0.036	0.039
371488.013760805.01	371488.01	3760805.01	0.002	0.035	0.037
371498.013760805.01	371498.01	3760805.01	0.002	0.034	0.036
371508.013760805.01	371508.01	3760805.01	0.002	0.033	0.035
371518.013760805.01	371518.01	3760805.01	0.002	0.032	0.034
371528.013760805.01	371528.01	3760805.01	0.002	0.031	0.033
371538.013760805.01	371538.01	3760805.01	0.002	0.030	0.032
371548.013760805.01	371548.01	3760805.01	0.002	0.029	0.030
371558.013760805.01	371558.01	3760805.01	0.002	0.028	0.029
371568.013760805.01	371568.01	3760805.01	0.002	0.027	0.028
371699.013760805.01	371699.01	3760805.01	0.001	0.016	0.017
371708.013760805.01	371708.01	3760805.01	0.001	0.016	0.017
371718.013760805.01	371718.01	3760805.01	0.001	0.015	0.016
371728.013760805.01	371728.01	3760805.01	0.001	0.015	0.015
371738.013760805.01	371738.01	3760805.01	0.001	0.014	0.015
371458.013760815.01	371458.01	3760815.01	0.003	0.040	0.043
371468.013760815.01	371468.01	3760815.01	0.003	0.039	0.042
371478.013760815.01	371478.01	3760815.01	0.003	0.038	0.040
371488.013760815.01	371488.01	3760815.01	0.002	0.037	0.039
371498.013760815.01	371498.01	3760815.01	0.002	0.035	0.038
371508.013760815.01	371508.01	3760815.01	0.002	0.034	0.036
371558.013760814.01	371558.01	3760814.01	0.002	0.029	0.030
371568.013760815.01	371568.01	3760815.01	0.002	0.028	0.029
371708.013760812.01	371708.01	3760812.01	0.001	0.016	0.017
371718.013760815.01	371718.01	3760815.01	0.001	0.016	0.016
371728.013760815.01	371728.01	3760815.01	0.001	0.015	0.016
371738.013760815.01	371738.01	3760815.01	0.001	0.014	0.015
371458.013760825.01	371458.01	3760825.01	0.003	0.042	0.045
371468.013760825.01	371468.01	3760825.01	0.003	0.041	0.044
371478.013760825.01	371478.01	3760825.01	0.003	0.040	0.042
371488.013760825.01	371488.01	3760825.01	0.002	0.038	0.041
371498.013760825.01	371498.01	3760825.01	0.002	0.037	0.039
371508.013760825.01	371508.01	3760825.01	0.002	0.036	0.038
371728.013760822.01	371728.01	3760822.01	0.001	0.015	0.016
371738.013760823.01	371738.01	3760823.01	0.001	0.015	0.016
371808.013760825.01	371808.01	3760825.01	0.001	0.012	0.013
371818.013760825.01	371818.01	3760825.01	0.001	0.012	0.013
371458.013760835.01	371458.01	3760835.01	0.003	0.045	0.048
371468.013760835.01	371468.01	3760835.01	0.003	0.043	0.046
371478.013760835.01	371478.01	3760835.01	0.003	0.042	0.045
371488.013760835.01	371488.01	3760835.01	0.003	0.040	0.043
371498.013760835.01	371498.01	3760835.01	0.002	0.039	0.041
371508.013760835.01	371508.01	3760835.01	0.002	0.038	0.040
371778.013760837.01	371778.01	3760837.01	0.001	0.014	0.014
371788.013760835.01	371788.01	3760835.01	0.001	0.013	0.014
371798.013760835.01	371798.01	3760835.01	0.001	0.013	0.014
371458.013760845.01	371458.01	3760845.01	0.003	0.047	0.051
371468.013760845.01	371468.01	3760845.01	0.003	0.046	0.049
371478.013760845.01	371478.01	3760845.01	0.003	0.044	0.047
371488.013760845.01	371488.01	3760845.01	0.003	0.043	0.045
371773.013760840.01	371773.01	3760840.01	0.001	0.014	0.015
371778.013760845.01	371778.01	3760845.01	0.001	0.014	0.015
371458.013760855.01	371458.01	3760855.01	0.004	0.050	0.054
371468.013760855.01	371468.01	3760855.01	0.003	0.048	0.052
371478.013760855.01	371478.01	3760855.01	0.003	0.047	0.050
371488.013760855.01	371488.01	3760855.01	0.003	0.045	0.048
371458.013760865.01	371458.01	3760865.01	0.004	0.053	0.057
371468.013760865.01	371468.01	3760865.01	0.003	0.052	0.055

6201 Bristol Unmitigated

Health Risk Assessment Results Summary

RESIDENTIAL RECEPTORS ONLY MAX: 2.259

Unique Identifier	X (UTM)	Y (UTM)	Total Risk
371508.013760795.01	371508	3760795.01	0.033
371518.013760795.01	371518	3760795.01	0.032
371528.013760795.01	371528	3760795.01	0.031
371538.013760795.01	371538	3760795.01	0.030
371548.013760795.01	371548	3760795.01	0.029
371558.013760795.01	371558	3760795.01	0.028
371702.013760795.01	371702	3760795.01	0.016
371708.013760795.01	371708	3760795.01	0.016
371718.013760795.01	371718	3760795.01	0.016
371728.013760795.01	371728	3760795.01	0.015
371458.013760805.01	371458	3760805.01	0.041
371468.013760805.01	371468	3760805.01	0.040
371478.013760805.01	371478	3760805.01	0.039
371488.013760805.01	371488	3760805.01	0.037
371498.013760805.01	371498	3760805.01	0.036
371508.013760805.01	371508	3760805.01	0.035
371518.013760805.01	371518	3760805.01	0.034
371528.013760805.01	371528	3760805.01	0.033
371538.013760805.01	371538	3760805.01	0.032
371548.013760805.01	371548	3760805.01	0.030
371558.013760805.01	371558	3760805.01	0.029
371568.013760805.01	371568	3760805.01	0.028
371699.013760805.01	371699	3760805.01	0.017
371708.013760805.01	371708	3760805.01	0.017
371718.013760805.01	371718	3760805.01	0.016
371728.013760805.01	371728	3760805.01	0.015
371738.013760805.01	371738	3760805.01	0.015
371458.013760815.01	371458	3760815.01	0.043
371468.013760815.01	371468	3760815.01	0.042
371478.013760815.01	371478	3760815.01	0.040
371488.013760815.01	371488	3760815.01	0.039
371498.013760815.01	371498	3760815.01	0.038
371508.013760815.01	371508	3760815.01	0.036
371558.013760814.01	371558	3760814.01	0.030
371568.013760815.01	371568	3760815.01	0.029
371708.013760812.01	371708	3760812.01	0.017
371718.013760815.01	371718	3760815.01	0.016
371728.013760815.01	371728	3760815.01	0.016
371738.013760815.01	371738	3760815.01	0.015
371458.013760825.01	371458	3760825.01	0.045
371468.013760825.01	371468	3760825.01	0.044
371478.013760825.01	371478	3760825.01	0.042
371488.013760825.01	371488	3760825.01	0.041
371498.013760825.01	371498	3760825.01	0.039
371508.013760825.01	371508	3760825.01	0.038
371728.013760822.01	371728	3760822.01	0.016
371738.013760823.01	371738	3760823.01	0.016
371808.013760825.01	371808	3760825.01	0.013
371818.013760825.01	371818	3760825.01	0.013
371458.013760835.01	371458	3760835.01	0.048
371468.013760835.01	371468	3760835.01	0.046
371478.013760835.01	371478	3760835.01	0.045
371488.013760835.01	371488	3760835.01	0.043
371498.013760835.01	371498	3760835.01	0.041
371508.013760835.01	371508	3760835.01	0.040
371778.013760837.01	371778	3760837.01	0.014
371788.013760835.01	371788	3760835.01	0.014
371798.013760835.01	371798	3760835.01	0.014
371458.013760845.01	371458	3760845.01	0.051
371468.013760845.01	371468	3760845.01	0.049
371478.013760845.01	371478	3760845.01	0.047
371488.013760845.01	371488	3760845.01	0.045
371773.013760840.01	371773	3760840.01	0.015
371778.013760845.01	371778	3760845.01	0.015
371458.013760855.01	371458	3760855.01	0.054
371468.013760855.01	371468	3760855.01	0.052
371478.013760855.01	371478	3760855.01	0.050
371488.013760855.01	371488	3760855.01	0.048
371458.013760865.01	371458	3760865.01	0.057
371468.013760865.01	371468	3760865.01	0.055

6201 Bristol Unmitigated

Health Risk Assessment Results Summary

Worker Receptors

		MAX:	0.017	2.242	2.259
Unique Identifier	X (UTM)	Y (UTM)	Onroad	Offroad	Total Risk
371478.013760865.01	371478.01	3760865.01	0.003	0.050	0.053
371488.013760865.01	371488.01	3760865.01	0.003	0.048	0.051
371458.013760875.01	371458.01	3760875.01	0.004	0.057	0.061
371468.013760875.01	371468.01	3760875.01	0.004	0.055	0.059
371478.013760875.01	371478.01	3760875.01	0.003	0.053	0.056
371488.013760875.01	371488.01	3760875.01	0.003	0.051	0.054
371458.013760885.01	371458.01	3760885.01	0.004	0.061	0.065
371468.013760885.01	371468.01	3760885.01	0.004	0.058	0.062
371478.013760885.01	371478.01	3760885.01	0.003	0.056	0.059
371488.013760885.01	371488.01	3760885.01	0.003	0.054	0.057
371458.013760895.01	371458.01	3760895.01	0.005	0.065	0.070
371468.013760895.01	371468.01	3760895.01	0.004	0.063	0.067
371478.013760895.01	371478.01	3760895.01	0.004	0.060	0.063
371488.013760895.01	371488.01	3760895.01	0.003	0.057	0.060
371458.013760905.01	371458.01	3760905.01	0.005	0.070	0.075
371468.013760905.01	371468.01	3760905.01	0.004	0.067	0.071
371478.013760905.01	371478.01	3760905.01	0.004	0.064	0.068
371488.013760905.01	371488.01	3760905.01	0.003	0.061	0.064
371458.013760915.01	371458.01	3760915.01	0.005	0.076	0.081
371468.013760915.01	371468.01	3760915.01	0.005	0.072	0.077
371478.013760915.01	371478.01	3760915.01	0.004	0.069	0.073
371488.013760915.01	371488.01	3760915.01	0.004	0.065	0.069
371458.013760925.01	371458.01	3760925.01	0.006	0.082	0.087
371468.013760925.01	371468.01	3760925.01	0.005	0.078	0.083
371478.013760925.01	371478.01	3760925.01	0.004	0.074	0.078
371458.013760935.01	371458.01	3760935.01	0.006	0.089	0.095
371468.013760935.01	371468.01	3760935.01	0.005	0.085	0.090
371478.013760935.01	371478.01	3760935.01	0.004	0.080	0.084
371458.013760945.01	371458.01	3760945.01	0.006	0.097	0.103
371468.013760945.01	371468.01	3760945.01	0.005	0.092	0.097
371478.013760945.01	371478.01	3760945.01	0.005	0.087	0.091
371458.013760955.01	371458.01	3760955.01	0.007	0.106	0.113
371468.013760955.01	371468.01	3760955.01	0.006	0.100	0.106
371478.013760955.01	371478.01	3760955.01	0.005	0.094	0.099
371458.013760965.01	371458.01	3760965.01	0.007	0.117	0.124
371468.013760965.01	371468.01	3760965.01	0.006	0.110	0.116
371478.013760965.01	371478.01	3760965.01	0.005	0.103	0.108
371458.013760975.01	371458.01	3760975.01	0.008	0.130	0.138
371468.013760975.01	371468.01	3760975.01	0.006	0.121	0.128
371478.013760975.01	371478.01	3760975.01	0.005	0.113	0.118
371458.013760985.01	371458.01	3760985.01	0.009	0.145	0.154
371468.013760985.01	371468.01	3760985.01	0.007	0.135	0.142
371478.013760985.01	371478.01	3760985.01	0.006	0.125	0.131
371458.013760995.01	371458.01	3760995.01	0.008	0.164	0.173
371468.013760995.01	371468.01	3760995.01	0.007	0.152	0.160
371478.013760995.01	371478.01	3760995.01	0.006	0.141	0.147
371858.013760909.01	371858.01	3760909.01	0.001	0.018	0.019
371858.013760919.01	371858.01	3760919.01	0.001	0.019	0.020
371857.013760929.01	371857.01	3760929.01	0.001	0.020	0.020
371857.013760939.01	371857.01	3760939.01	0.001	0.021	0.021
371857.013760949.01	371857.01	3760949.01	0.001	0.022	0.022
371857.013760959.01	371857.01	3760959.01	0.001	0.023	0.023
371796.013760969.01	371796.01	3760969.01	0.001	0.028	0.029
371806.013760969.01	371806.01	3760969.01	0.001	0.027	0.028
371816.013760969.01	371816.01	3760969.01	0.001	0.026	0.027
371826.013760969.01	371826.01	3760969.01	0.001	0.026	0.026
371836.013760969.01	371836.01	3760969.01	0.001	0.025	0.026
371846.013760969.01	371846.01	3760969.01	0.001	0.024	0.025
371856.013760969.01	371856.01	3760969.01	0.001	0.024	0.025
371866.013760969.01	371866.01	3760969.01	0.001	0.020	0.020
371796.013760979.01	371796.01	3760979.01	0.001	0.029	0.030
371806.013760979.01	371806.01	3760979.01	0.001	0.028	0.029
371816.013760979.01	371816.01	3760979.01	0.001	0.028	0.029
371826.013760979.01	371826.01	3760979.01	0.001	0.027	0.028
371836.013760979.01	371836.01	3760979.01	0.001	0.026	0.027
371846.013760979.01	371846.01	3760979.01	0.001	0.026	0.026
371856.013760979.01	371856.01	3760979.01	0.001	0.022	0.022
371866.013760979.01	371866.01	3760979.01	0.001	0.021	0.021
371876.013760979.01	371876.01	3760979.01	0.001	0.020	0.021
371796.013760989.01	371796.01	3760989.01	0.001	0.031	0.032

6201 Bristol Unmitigated

Health Risk Assessment Results Summary

RESIDENTIAL RECEPTORS ONLY

		MAX:	2.259
Unique Identifier	X (UTM)	Y (UTM)	Total Risk
371478.013760865.01	371478	3760865.01	0.053
371488.013760865.01	371488	3760865.01	0.051
371458.013760875.01	371458	3760875.01	0.061
371468.013760875.01	371468	3760875.01	0.059
371478.013760875.01	371478	3760875.01	0.056
371488.013760875.01	371488	3760875.01	0.054
371458.013760885.01	371458	3760885.01	0.065
371468.013760885.01	371468	3760885.01	0.062
371478.013760885.01	371478	3760885.01	0.059
371488.013760885.01	371488	3760885.01	0.057
371458.013760895.01	371458	3760895.01	0.070
371468.013760895.01	371468	3760895.01	0.067
371478.013760895.01	371478	3760895.01	0.063
371488.013760895.01	371488	3760895.01	0.060
371458.013760905.01	371458	3760905.01	0.075
371468.013760905.01	371468	3760905.01	0.071
371478.013760905.01	371478	3760905.01	0.068
371488.013760905.01	371488	3760905.01	0.064
371458.013760915.01	371458	3760915.01	0.081
371468.013760915.01	371468	3760915.01	0.077
371478.013760915.01	371478	3760915.01	0.073
371488.013760915.01	371488	3760915.01	0.069
371458.013760925.01	371458	3760925.01	0.087
371468.013760925.01	371468	3760925.01	0.083
371478.013760925.01	371478	3760925.01	0.078
371458.013760935.01	371458	3760935.01	0.095
371468.013760935.01	371468	3760935.01	0.090
371478.013760935.01	371478	3760935.01	0.084
371458.013760945.01	371458	3760945.01	0.103
371468.013760945.01	371468	3760945.01	0.097
371478.013760945.01	371478	3760945.01	0.091
371458.013760955.01	371458	3760955.01	0.113
371468.013760955.01	371468	3760955.01	0.106
371478.013760955.01	371478	3760955.01	0.099
371458.013760965.01	371458	3760965.01	0.124
371468.013760965.01	371468	3760965.01	0.116
371478.013760965.01	371478	3760965.01	0.108
371458.013760975.01	371458	3760975.01	0.138
371468.013760975.01	371468	3760975.01	0.128
371478.013760975.01	371478	3760975.01	0.118
371458.013760985.01	371458	3760985.01	0.154
371468.013760985.01	371468	3760985.01	0.142
371478.013760985.01	371478	3760985.01	0.131
371458.013760995.01	371458	3760995.01	0.173
371468.013760995.01	371468	3760995.01	0.160
371478.013760995.01	371478	3760995.01	0.147
371858.013760909.01	371858	3760909.01	0.019
371858.013760919.01	371858	3760919.01	0.020
371857.013760929.01	371857	3760929.01	0.020
371857.013760939.01	371857	3760939.01	0.021
371857.013760949.01	371857	3760949.01	0.022
371857.013760959.01	371857	3760959.01	0.023
371796.013760969.01	371796	3760969.01	0.029
371806.013760969.01	371806	3760969.01	0.028
371816.013760969.01	371816	3760969.01	0.027
371826.013760969.01	371826	3760969.01	0.026
371836.013760969.01	371836	3760969.01	0.026
371846.013760969.01	371846	3760969.01	0.025
371856.013760969.01	371856	3760969.01	0.025
371866.013760969.01	371866	3760969.01	0.020
371796.013760979.01	371796	3760979.01	0.030
371806.013760979.01	371806	3760979.01	0.029
371816.013760979.01	371816	3760979.01	0.029
371826.013760979.01	371826	3760979.01	0.028
371836.013760979.01	371836	3760979.01	0.027
371846.013760979.01	371846	3760979.01	0.026
371856.013760979.01	371856	3760979.01	0.022
371866.013760979.01	371866	3760979.01	0.021
371876.013760979.01	371876	3760979.01	0.021
371796.013760989.01	371796	3760989.01	0.032

6201 Bristol Unmitigated

Health Risk Assessment Results Summary

Worker Receptors

		MAX:	0.017	2.242	2.259
Unique Identifier	X (UTM)	Y (UTM)	Onroad	Offroad	Total Risk
371806.013760989.01	371806.01	3760989.01	0.001	0.030	0.031
371816.013760988.01	371816.01	3760988.01	0.001	0.029	0.030
371826.013760988.01	371826.01	3760988.01	0.001	0.024	0.025
371836.013760988.01	371836.01	3760988.01	0.001	0.023	0.024
371846.013760988.01	371846.01	3760988.01	0.001	0.023	0.023
371856.013760988.01	371856.01	3760988.01	0.001	0.022	0.023
371866.013760986.01	371866.01	3760986.01	0.001	0.021	0.022
371395.013760982.01	371395.01	3760982.01	0.005	0.195	0.199
371403.013760982.01	371403.01	3760982.01	0.005	0.190	0.195
371355.013760992.01	371355.01	3760992.01	0.004	0.237	0.241
371365.013760992.01	371365.01	3760992.01	0.004	0.236	0.240
371395.013760992.01	371395.01	3760992.01	0.005	0.223	0.227
371405.013760992.01	371405.01	3760992.01	0.005	0.216	0.221
371355.013761002.01	371355.01	3761002.01	0.004	0.271	0.275
371365.013761002.01	371365.01	3761002.01	0.004	0.270	0.274
371375.013761002.01	371375.01	3761002.01	0.004	0.267	0.272
371385.013761002.01	371385.01	3761002.01	0.004	0.263	0.267
371395.013761002.01	371395.01	3761002.01	0.004	0.258	0.262
371405.013761002.01	371405.01	3761002.01	0.005	0.250	0.255
371413.013761002.01	371413.01	3761002.01	0.005	0.242	0.247
371355.013761012.01	371355.01	3761012.01	0.004	0.311	0.316
371365.013761012.01	371365.01	3761012.01	0.004	0.312	0.317
371375.013761012.01	371375.01	3761012.01	0.004	0.311	0.315
371385.013761012.01	371385.01	3761012.01	0.004	0.307	0.311
371395.013761012.01	371395.01	3761012.01	0.004	0.301	0.305
371405.013761012.01	371405.01	3761012.01	0.005	0.293	0.297
371413.013761012.01	371413.01	3761012.01	0.005	0.285	0.290
371358.013761022.01	371358.01	3761022.01	0.004	0.365	0.369
371365.013761022.01	371365.01	3761022.01	0.004	0.366	0.370
371375.013761022.01	371375.01	3761022.01	0.004	0.365	0.369
371385.013761022.01	371385.01	3761022.01	0.004	0.361	0.365
371395.013761022.01	371395.01	3761022.01	0.004	0.356	0.360
371405.013761019.01	371405.01	3761019.01	0.004	0.330	0.334
371360.013761032.01	371360.01	3761032.01	0.004	0.433	0.437
371365.013761032.01	371365.01	3761032.01	0.004	0.435	0.439
371375.013761030.01	371375.01	3761030.01	0.004	0.419	0.423
370848.013761201.01	370848.01	3761201.01	0.000	0.024	0.024
370858.013761201.01	370858.01	3761201.01	0.001	0.025	0.025
370868.013761201.01	370868.01	3761201.01	0.001	0.026	0.026
370878.013761201.01	370878.01	3761201.01	0.001	0.027	0.027
370888.013761201.01	370888.01	3761201.01	0.001	0.028	0.028
370848.013761211.01	370848.01	3761211.01	0.000	0.023	0.024
370858.013761211.01	370858.01	3761211.01	0.001	0.024	0.025
370868.013761211.01	370868.01	3761211.01	0.001	0.025	0.026
370878.013761211.01	370878.01	3761211.01	0.001	0.026	0.027
370888.013761211.01	370888.01	3761211.01	0.001	0.027	0.028
370838.013761221.01	370838.01	3761221.01	0.000	0.022	0.023
370848.013761221.01	370848.01	3761221.01	0.000	0.023	0.023
370858.013761221.01	370858.01	3761221.01	0.001	0.024	0.024
370868.013761221.01	370868.01	3761221.01	0.001	0.025	0.025
370878.013761221.01	370878.01	3761221.01	0.001	0.026	0.026
370888.013761221.01	370888.01	3761221.01	0.001	0.027	0.027
370898.013761221.01	370898.01	3761221.01	0.001	0.028	0.028
370828.013761231.01	370828.01	3761231.01	0.000	0.021	0.021
370838.013761231.01	370838.01	3761231.01	0.000	0.022	0.022
370848.013761231.01	370848.01	3761231.01	0.000	0.023	0.023
370858.013761231.01	370858.01	3761231.01	0.001	0.023	0.024
370868.013761231.01	370868.01	3761231.01	0.001	0.024	0.025
370878.013761231.01	370878.01	3761231.01	0.001	0.025	0.026
370888.013761231.01	370888.01	3761231.01	0.001	0.026	0.027
370898.013761231.01	370898.01	3761231.01	0.001	0.027	0.028
370908.013761231.01	370908.01	3761231.01	0.001	0.028	0.029
370918.013761233.01	370918.01	3761233.01	0.001	0.029	0.030
370828.013761241.01	370828.01	3761241.01	0.000	0.021	0.021
370838.013761241.01	370838.01	3761241.01	0.000	0.021	0.022
370848.013761241.01	370848.01	3761241.01	0.000	0.022	0.023
370858.013761241.01	370858.01	3761241.01	0.001	0.023	0.023
370868.013761241.01	370868.01	3761241.01	0.001	0.024	0.024
370878.013761241.01	370878.01	3761241.01	0.001	0.025	0.025
370888.013761241.01	370888.01	3761241.01	0.001	0.026	0.026

6201 Bristol Unmitigated

Health Risk Assessment Results Summary

RESIDENTIAL RECEPTORS ONLY

		MAX:	2.259
Unique Identifier	X (UTM)	Y (UTM)	Total Risk
371806.013760989.01	371806	3760989.01	0.031
371816.013760988.01	371816	3760988.01	0.030
371826.013760988.01	371826	3760988.01	0.025
371836.013760988.01	371836	3760988.01	0.024
371846.013760988.01	371846	3760988.01	0.023
371856.013760988.01	371856	3760988.01	0.023
371866.013760986.01	371866	3760986.01	0.022
371395.013760982.01	371395	3760982.01	0.199
371403.013760982.01	371403	3760982.01	0.195
371355.013760992.01	371355	3760992.01	0.241
371365.013760992.01	371365	3760992.01	0.240
371395.013760992.01	371395	3760992.01	0.227
371405.013760992.01	371405	3760992.01	0.221
371355.013761002.01	371355	3761002.01	0.275
371365.013761002.01	371365	3761002.01	0.274
371375.013761002.01	371375	3761002.01	0.272
371385.013761002.01	371385	3761002.01	0.267
371395.013761002.01	371395	3761002.01	0.262
371405.013761002.01	371405	3761002.01	0.255
371413.013761002.01	371413	3761002.01	0.247
371355.013761012.01	371355	3761012.01	0.316
371365.013761012.01	371365	3761012.01	0.317
371375.013761012.01	371375	3761012.01	0.315
371385.013761012.01	371385	3761012.01	0.311
371395.013761012.01	371395	3761012.01	0.305
371405.013761012.01	371405	3761012.01	0.297
371413.013761012.01	371413	3761012.01	0.290
371358.013761022.01	371358	3761022.01	0.369
371365.013761022.01	371365	3761022.01	0.370
371375.013761022.01	371375	3761022.01	0.369
371385.013761022.01	371385	3761022.01	0.365
371395.013761022.01	371395	3761022.01	0.360
371405.013761019.01	371405	3761019.01	0.334
371360.013761032.01	371360	3761032.01	0.437
371365.013761032.01	371365	3761032.01	0.439
371375.013761030.01	371375	3761030.01	0.423
370848.013761201.01	370848	3761201.01	0.024
370858.013761201.01	370858	3761201.01	0.025
370868.013761201.01	370868	3761201.01	0.026
370878.013761201.01	370878	3761201.01	0.027
370888.013761201.01	370888	3761201.01	0.028
370848.013761211.01	370848	3761211.01	0.024
370858.013761211.01	370858	3761211.01	0.025
370868.013761211.01	370868	3761211.01	0.026
370878.013761211.01	370878	3761211.01	0.027
370888.013761211.01	370888	3761211.01	0.028
370838.013761221.01	370838	3761221.01	0.023
370848.013761221.01	370848	3761221.01	0.023
370858.013761221.01	370858	3761221.01	0.024
370868.013761221.01	370868	3761221.01	0.025
370878.013761221.01	370878	3761221.01	0.026
370888.013761221.01	370888	3761221.01	0.027
370898.013761221.01	370898	3761221.01	0.028
370828.013761231.01	370828	3761231.01	0.021
370838.013761231.01	370838	3761231.01	0.022
370848.013761231.01	370848	3761231.01	0.023
370858.013761231.01	370858	3761231.01	0.024
370868.013761231.01	370868	3761231.01	0.025
370878.013761231.01	370878	3761231.01	0.026
370888.013761231.01	370888	3761231.01	0.027
370898.013761231.01	370898	3761231.01	0.028
370908.013761231.01	370908	3761231.01	0.029
370918.013761233.01	370918	3761233.01	0.030
370828.013761241.01	370828	3761241.01	0.021
370838.013761241.01	370838	3761241.01	0.022
370848.013761241.01	370848	3761241.01	0.023
370858.013761241.01	370858	3761241.01	0.023
370868.013761241.01	370868	3761241.01	0.024
370878.013761241.01	370878	3761241.01	0.025
370888.013761241.01	370888	3761241.01	0.026

6201 Bristol Unmitigated

Health Risk Assessment Results Summary

Worker Receptors

		MAX:	0.017	2.242	2.259
Unique Identifier	X (UTM)	Y (UTM)	Onroad	Offroad	Total Risk
370898.013761241.01	370898.01	3761241.01	0.001	0.027	0.027
370908.013761241.01	370908.01	3761241.01	0.001	0.028	0.028
370918.013761241.01	370918.01	3761241.01	0.001	0.029	0.029
370928.013761241.01	370928.01	3761241.01	0.001	0.030	0.031
370938.013761241.01	370938.01	3761241.01	0.001	0.031	0.032
370818.013761251.01	370818.01	3761251.01	0.000	0.019	0.020
370828.013761251.01	370828.01	3761251.01	0.000	0.020	0.021
370838.013761251.01	370838.01	3761251.01	0.000	0.021	0.021
370848.013761251.01	370848.01	3761251.01	0.000	0.022	0.022
370858.013761251.01	370858.01	3761251.01	0.001	0.022	0.023
370868.013761251.01	370868.01	3761251.01	0.001	0.023	0.024
370878.013761251.01	370878.01	3761251.01	0.001	0.024	0.025
370888.013761251.01	370888.01	3761251.01	0.001	0.025	0.025
370898.013761251.01	370898.01	3761251.01	0.001	0.026	0.026
370908.013761251.01	370908.01	3761251.01	0.001	0.027	0.027
370918.013761251.01	370918.01	3761251.01	0.001	0.028	0.029
370928.013761251.01	370928.01	3761251.01	0.001	0.029	0.030
370936.013761255.01	370936.01	3761255.01	0.001	0.030	0.030
370808.013761261.01	370808.01	3761261.01	0.000	0.018	0.019
370818.013761261.01	370818.01	3761261.01	0.000	0.019	0.020
370828.013761261.01	370828.01	3761261.01	0.000	0.020	0.020
370838.013761261.01	370838.01	3761261.01	0.000	0.020	0.021
370848.013761261.01	370848.01	3761261.01	0.000	0.021	0.022
370858.013761261.01	370858.01	3761261.01	0.001	0.022	0.022
370868.013761261.01	370868.01	3761261.01	0.001	0.023	0.023
370878.013761261.01	370878.01	3761261.01	0.001	0.023	0.024
370888.013761261.01	370888.01	3761261.01	0.001	0.024	0.025
370898.013761261.01	370898.01	3761261.01	0.001	0.025	0.026
370908.013761261.01	370908.01	3761261.01	0.001	0.026	0.027
370918.013761261.01	370918.01	3761261.01	0.001	0.027	0.028
370928.013761261.01	370928.01	3761261.01	0.001	0.028	0.029
370934.013761261.01	370934.01	3761261.01	0.001	0.029	0.030
370798.013761271.01	370798.01	3761271.01	0.000	0.018	0.018
370808.013761271.01	370808.01	3761271.01	0.000	0.018	0.019
370818.013761271.01	370818.01	3761271.01	0.000	0.019	0.019
370828.013761271.01	370828.01	3761271.01	0.000	0.019	0.020
370838.013761271.01	370838.01	3761271.01	0.000	0.020	0.020
370848.013761271.01	370848.01	3761271.01	0.001	0.021	0.021
370858.013761271.01	370858.01	3761271.01	0.001	0.021	0.022
370868.013761271.01	370868.01	3761271.01	0.001	0.022	0.023
370878.013761271.01	370878.01	3761271.01	0.001	0.023	0.023
370888.013761271.01	370888.01	3761271.01	0.001	0.024	0.024
370898.013761271.01	370898.01	3761271.01	0.001	0.025	0.025
370908.013761271.01	370908.01	3761271.01	0.001	0.026	0.026
370917.013761271.01	370917.01	3761271.01	0.001	0.026	0.027
370928.013761268.01	370928.01	3761268.01	0.001	0.028	0.028
370808.013761281.01	370808.01	3761281.01	0.000	0.018	0.018
370818.013761281.01	370818.01	3761281.01	0.000	0.018	0.019
370828.013761281.01	370828.01	3761281.01	0.000	0.019	0.019
370838.013761281.01	370838.01	3761281.01	0.000	0.019	0.020
370848.013761281.01	370848.01	3761281.01	0.001	0.020	0.021
370858.013761281.01	370858.01	3761281.01	0.001	0.021	0.021
370868.013761281.01	370868.01	3761281.01	0.001	0.022	0.022
370878.013761281.01	370878.01	3761281.01	0.001	0.022	0.023
370888.013761281.01	370888.01	3761281.01	0.001	0.023	0.024
370898.013761281.01	370898.01	3761281.01	0.001	0.024	0.025
370908.013761281.01	370908.01	3761281.01	0.001	0.025	0.026
370818.013761291.01	370818.01	3761291.01	0.000	0.018	0.018
370828.013761291.01	370828.01	3761291.01	0.000	0.018	0.019
370838.013761291.01	370838.01	3761291.01	0.000	0.019	0.020
370848.013761291.01	370848.01	3761291.01	0.001	0.020	0.020
370858.013761291.01	370858.01	3761291.01	0.001	0.020	0.021
370868.013761291.01	370868.01	3761291.01	0.001	0.021	0.022
370878.013761291.01	370878.01	3761291.01	0.001	0.022	0.022
370888.013761291.01	370888.01	3761291.01	0.001	0.023	0.023
370898.013761291.01	370898.01	3761291.01	0.001	0.023	0.024
370828.013761301.01	370828.01	3761301.01	0.000	0.018	0.018
370838.013761301.01	370838.01	3761301.01	0.000	0.019	0.019
370848.013761301.01	370848.01	3761301.01	0.001	0.019	0.020
370858.013761301.01	370858.01	3761301.01	0.001	0.020	0.020

6201 Bristol Unmitigated

Health Risk Assessment Results Summary

RESIDENTIAL RECEPTORS ONLY MAX: 2.259

Unique Identifier	X (UTM)	Y (UTM)	Total Risk
370898.013761241.01	370898	3761241.01	0.027
370908.013761241.01	370908	3761241.01	0.028
370918.013761241.01	370918	3761241.01	0.029
370928.013761241.01	370928	3761241.01	0.031
370938.013761241.01	370938	3761241.01	0.032
370818.013761251.01	370818	3761251.01	0.020
370828.013761251.01	370828	3761251.01	0.021
370838.013761251.01	370838	3761251.01	0.021
370848.013761251.01	370848	3761251.01	0.022
370858.013761251.01	370858	3761251.01	0.023
370868.013761251.01	370868	3761251.01	0.024
370878.013761251.01	370878	3761251.01	0.025
370888.013761251.01	370888	3761251.01	0.025
370898.013761251.01	370898	3761251.01	0.026
370908.013761251.01	370908	3761251.01	0.027
370918.013761251.01	370918	3761251.01	0.029
370928.013761251.01	370928	3761251.01	0.030
370936.013761255.01	370936	3761255.01	0.030
370808.013761261.01	370808	3761261.01	0.019
370818.013761261.01	370818	3761261.01	0.020
370828.013761261.01	370828	3761261.01	0.020
370838.013761261.01	370838	3761261.01	0.021
370848.013761261.01	370848	3761261.01	0.022
370858.013761261.01	370858	3761261.01	0.022
370868.013761261.01	370868	3761261.01	0.023
370878.013761261.01	370878	3761261.01	0.024
370888.013761261.01	370888	3761261.01	0.025
370898.013761261.01	370898	3761261.01	0.026
370908.013761261.01	370908	3761261.01	0.027
370918.013761261.01	370918	3761261.01	0.028
370928.013761261.01	370928	3761261.01	0.029
370934.013761261.01	370934	3761261.01	0.030
370798.013761271.01	370798	3761271.01	0.018
370808.013761271.01	370808	3761271.01	0.019
370818.013761271.01	370818	3761271.01	0.019
370828.013761271.01	370828	3761271.01	0.020
370838.013761271.01	370838	3761271.01	0.020
370848.013761271.01	370848	3761271.01	0.021
370858.013761271.01	370858	3761271.01	0.022
370868.013761271.01	370868	3761271.01	0.023
370878.013761271.01	370878	3761271.01	0.023
370888.013761271.01	370888	3761271.01	0.024
370898.013761271.01	370898	3761271.01	0.025
370908.013761271.01	370908	3761271.01	0.026
370917.013761271.01	370917	3761271.01	0.027
370928.013761268.01	370928	3761268.01	0.028
370808.013761281.01	370808	3761281.01	0.018
370818.013761281.01	370818	3761281.01	0.019
370828.013761281.01	370828	3761281.01	0.019
370838.013761281.01	370838	3761281.01	0.020
370848.013761281.01	370848	3761281.01	0.021
370858.013761281.01	370858	3761281.01	0.021
370868.013761281.01	370868	3761281.01	0.022
370878.013761281.01	370878	3761281.01	0.023
370888.013761281.01	370888	3761281.01	0.024
370898.013761281.01	370898	3761281.01	0.025
370908.013761281.01	370908	3761281.01	0.026
370818.013761291.01	370818	3761291.01	0.018
370828.013761291.01	370828	3761291.01	0.019
370838.013761291.01	370838	3761291.01	0.020
370848.013761291.01	370848	3761291.01	0.020
370858.013761291.01	370858	3761291.01	0.021
370868.013761291.01	370868	3761291.01	0.022
370878.013761291.01	370878	3761291.01	0.022
370888.013761291.01	370888	3761291.01	0.023
370898.013761291.01	370898	3761291.01	0.024
370828.013761301.01	370828	3761301.01	0.018
370838.013761301.01	370838	3761301.01	0.019
370848.013761301.01	370848	3761301.01	0.020
370858.013761301.01	370858	3761301.01	0.020

6201 Bristol Unmitigated

Health Risk Assessment Results Summary

Worker Receptors

		MAX:	0.017	2.242	2.259
Unique Identifier	X (UTM)	Y (UTM)	Onroad	Offroad	Total Risk
370868.013761301.01	370868.01	3761301.01	0.001	0.021	0.021
370878.013761301.01	370878.01	3761301.01	0.001	0.021	0.022
370888.013761301.01	370888.01	3761301.01	0.001	0.022	0.023
370838.013761311.01	370838.01	3761311.01	0.001	0.018	0.019
370848.013761311.01	370848.01	3761311.01	0.001	0.019	0.019
370858.013761311.01	370858.01	3761311.01	0.001	0.019	0.020
370868.013761311.01	370868.01	3761311.01	0.001	0.020	0.021
370878.013761311.01	370878.01	3761311.01	0.001	0.021	0.021
370888.013761311.01	370888.01	3761311.01	0.001	0.021	0.022
370858.013761321.01	370858.01	3761321.01	0.001	0.019	0.019
370868.013761321.01	370868.01	3761321.01	0.001	0.020	0.020
370878.013761321.01	370878.01	3761321.01	0.001	0.020	0.021
370925.013761137.01	370925.01	3761137.01	0.001	0.036	0.037
370935.013761137.01	370935.01	3761137.01	0.001	0.038	0.039
370945.013761137.01	370945.01	3761137.01	0.001	0.040	0.041
370915.013761147.01	370915.01	3761147.01	0.001	0.034	0.035
370925.013761147.01	370925.01	3761147.01	0.001	0.036	0.036
370935.013761147.01	370935.01	3761147.01	0.001	0.038	0.038
370945.013761147.01	370945.01	3761147.01	0.001	0.039	0.040
370955.013761147.01	370955.01	3761147.01	0.001	0.041	0.042
370965.013761147.01	370965.01	3761147.01	0.001	0.043	0.044
370975.013761147.01	370975.01	3761147.01	0.001	0.045	0.046
370985.013761147.01	370985.01	3761147.01	0.001	0.048	0.048
370895.013761157.01	370895.01	3761157.01	0.001	0.031	0.032
370905.013761157.01	370905.01	3761157.01	0.001	0.032	0.033
370915.013761157.01	370915.01	3761157.01	0.001	0.034	0.034
370925.013761157.01	370925.01	3761157.01	0.001	0.035	0.036
370935.013761157.01	370935.01	3761157.01	0.001	0.037	0.038
370945.013761157.01	370945.01	3761157.01	0.001	0.039	0.039
370955.013761157.01	370955.01	3761157.01	0.001	0.041	0.041
370965.013761157.01	370965.01	3761157.01	0.001	0.042	0.043
370975.013761157.01	370975.01	3761157.01	0.001	0.045	0.045
370985.013761157.01	370985.01	3761157.01	0.001	0.047	0.048
370995.013761157.01	370995.01	3761157.01	0.001	0.049	0.050
371005.013761157.01	371005.01	3761157.01	0.001	0.052	0.053
371015.013761157.01	371015.01	3761157.01	0.001	0.055	0.056
371025.013761157.01	371025.01	3761157.01	0.001	0.058	0.059
370885.013761167.01	370885.01	3761167.01	0.001	0.029	0.030
370895.013761167.01	370895.01	3761167.01	0.001	0.031	0.031
370905.013761167.01	370905.01	3761167.01	0.001	0.032	0.032
370915.013761167.01	370915.01	3761167.01	0.001	0.033	0.034
370925.013761167.01	370925.01	3761167.01	0.001	0.035	0.035
370935.013761167.01	370935.01	3761167.01	0.001	0.036	0.037
370945.013761167.01	370945.01	3761167.01	0.001	0.038	0.039
370955.013761167.01	370955.01	3761167.01	0.001	0.040	0.040
370965.013761167.01	370965.01	3761167.01	0.001	0.042	0.042
370975.013761167.01	370975.01	3761167.01	0.001	0.044	0.045
370985.013761167.01	370985.01	3761167.01	0.001	0.046	0.047
370995.013761167.01	370995.01	3761167.01	0.001	0.048	0.049
371005.013761167.01	371005.01	3761167.01	0.001	0.051	0.052
371015.013761167.01	371015.01	3761167.01	0.001	0.054	0.055
371024.013761167.01	371024.01	3761167.01	0.001	0.057	0.058
370885.013761177.01	370885.01	3761177.01	0.001	0.029	0.029
370895.013761177.01	370895.01	3761177.01	0.001	0.030	0.031
370905.013761177.01	370905.01	3761177.01	0.001	0.031	0.032
370915.013761177.01	370915.01	3761177.01	0.001	0.033	0.033
370925.013761177.01	370925.01	3761177.01	0.001	0.034	0.035
370935.013761177.01	370935.01	3761177.01	0.001	0.036	0.036
370945.013761177.01	370945.01	3761177.01	0.001	0.037	0.038
370955.013761177.01	370955.01	3761177.01	0.001	0.039	0.040
370965.013761177.01	370965.01	3761177.01	0.001	0.041	0.042
370975.013761177.01	370975.01	3761177.01	0.001	0.043	0.044
370985.013761177.01	370985.01	3761177.01	0.001	0.045	0.046
370995.013761177.01	370995.01	3761177.01	0.001	0.048	0.048
371005.013761177.01	371005.01	3761177.01	0.001	0.050	0.051
371015.013761177.01	371015.01	3761177.01	0.001	0.053	0.054
371022.013761177.01	371022.01	3761177.01	0.001	0.055	0.056
370935.013761187.01	370935.01	3761187.01	0.001	0.035	0.036
370945.013761187.01	370945.01	3761187.01	0.001	0.037	0.037
370955.013761187.01	370955.01	3761187.01	0.001	0.038	0.039

6201 Bristol Unmitigated

Health Risk Assessment Results Summary

RESIDENTIAL RECEPTORS ONLY MAX: 2.259

Unique Identifier	X (UTM)	Y (UTM)	Total Risk
370868.013761301.01	370868	3761301.01	0.021
370878.013761301.01	370878	3761301.01	0.022
370888.013761301.01	370888	3761301.01	0.023
370838.013761311.01	370838	3761311.01	0.019
370848.013761311.01	370848	3761311.01	0.019
370858.013761311.01	370858	3761311.01	0.020
370868.013761311.01	370868	3761311.01	0.021
370878.013761311.01	370878	3761311.01	0.021
370888.013761311.01	370888	3761311.01	0.022
370858.013761321.01	370858	3761321.01	0.019
370868.013761321.01	370868	3761321.01	0.020
370878.013761321.01	370878	3761321.01	0.021
370925.013761137.01	370925	3761137.01	0.037
370935.013761137.01	370935	3761137.01	0.039
370945.013761137.01	370945	3761137.01	0.041
370915.013761147.01	370915	3761147.01	0.035
370925.013761147.01	370925	3761147.01	0.036
370935.013761147.01	370935	3761147.01	0.038
370945.013761147.01	370945	3761147.01	0.040
370955.013761147.01	370955	3761147.01	0.042
370965.013761147.01	370965	3761147.01	0.044
370975.013761147.01	370975	3761147.01	0.046
370985.013761147.01	370985	3761147.01	0.048
370895.013761157.01	370895	3761157.01	0.032
370905.013761157.01	370905	3761157.01	0.033
370915.013761157.01	370915	3761157.01	0.034
370925.013761157.01	370925	3761157.01	0.036
370935.013761157.01	370935	3761157.01	0.038
370945.013761157.01	370945	3761157.01	0.039
370955.013761157.01	370955	3761157.01	0.041
370965.013761157.01	370965	3761157.01	0.043
370975.013761157.01	370975	3761157.01	0.045
370985.013761157.01	370985	3761157.01	0.048
370995.013761157.01	370995	3761157.01	0.050
371005.013761157.01	371005	3761157.01	0.053
371015.013761157.01	371015	3761157.01	0.056
371025.013761157.01	371025	3761157.01	0.059
370885.013761167.01	370885	3761167.01	0.030
370895.013761167.01	370895	3761167.01	0.031
370905.013761167.01	370905	3761167.01	0.032
370915.013761167.01	370915	3761167.01	0.034
370925.013761167.01	370925	3761167.01	0.035
370935.013761167.01	370935	3761167.01	0.037
370945.013761167.01	370945	3761167.01	0.039
370955.013761167.01	370955	3761167.01	0.040
370965.013761167.01	370965	3761167.01	0.042
370975.013761167.01	370975	3761167.01	0.045
370985.013761167.01	370985	3761167.01	0.047
370995.013761167.01	370995	3761167.01	0.049
371005.013761167.01	371005	3761167.01	0.052
371015.013761167.01	371015	3761167.01	0.055
371024.013761167.01	371024	3761167.01	0.058
370885.013761177.01	370885	3761177.01	0.029
370895.013761177.01	370895	3761177.01	0.031
370905.013761177.01	370905	3761177.01	0.032
370915.013761177.01	370915	3761177.01	0.033
370925.013761177.01	370925	3761177.01	0.035
370935.013761177.01	370935	3761177.01	0.036
370945.013761177.01	370945	3761177.01	0.038
370955.013761177.01	370955	3761177.01	0.040
370965.013761177.01	370965	3761177.01	0.042
370975.013761177.01	370975	3761177.01	0.044
370985.013761177.01	370985	3761177.01	0.046
370995.013761177.01	370995	3761177.01	0.048
371005.013761177.01	371005	3761177.01	0.051
371015.013761177.01	371015	3761177.01	0.054
371022.013761177.01	371022	3761177.01	0.056
370935.013761187.01	370935	3761187.01	0.036
370945.013761187.01	370945	3761187.01	0.037
370955.013761187.01	370955	3761187.01	0.039

6201 Bristol Unmitigated

Health Risk Assessment Results Summary

Worker Receptors

		MAX:	0.017	2.242	2.259
Unique Identifier	X (UTM)	Y (UTM)	Onroad	Offroad	Total Risk
370965.013761187.01	370965.01	3761187.01	0.001	0.040	0.041
370975.013761187.01	370975.01	3761187.01	0.001	0.042	0.043
370985.013761187.01	370985.01	3761187.01	0.001	0.044	0.045
370995.013761187.01	370995.01	3761187.01	0.001	0.047	0.047
371005.013761187.01	371005.01	3761187.01	0.001	0.049	0.050
371015.013761187.01	371015.01	3761187.01	0.001	0.052	0.053
371020.013761187.01	371020.01	3761187.01	0.001	0.053	0.054
370985.013761197.01	370985.01	3761197.01	0.001	0.043	0.044
370995.013761197.01	370995.01	3761197.01	0.001	0.045	0.046
371005.013761197.01	371005.01	3761197.01	0.001	0.048	0.049
371015.013761197.01	371015.01	3761197.01	0.001	0.050	0.051
371015.013761204.01	371015.01	3761204.01	0.001	0.050	0.050
371022.013761053.01	371022.01	3761053.01	0.001	0.061	0.061
371032.013761055.01	371032.01	3761055.01	0.001	0.064	0.065
371012.013761063.01	371012.01	3761063.01	0.001	0.058	0.059
371022.013761063.01	371022.01	3761063.01	0.001	0.061	0.062
371032.013761063.01	371032.01	3761063.01	0.001	0.064	0.065
371042.013761063.01	371042.01	3761063.01	0.001	0.067	0.068
371021.013761073.01	371021.01	3761073.01	0.001	0.061	0.061
371032.013761073.01	371032.01	3761073.01	0.001	0.064	0.065
371042.013761073.01	371042.01	3761073.01	0.001	0.068	0.069
371052.013761073.01	371052.01	3761073.01	0.001	0.071	0.072
371062.013761073.01	371062.01	3761073.01	0.001	0.075	0.077
371072.013761076.01	371072.01	3761076.01	0.001	0.080	0.081
371002.013761083.01	371002.01	3761083.01	0.001	0.055	0.056
371012.013761086.01	371012.01	3761086.01	0.001	0.058	0.059
371016.013761083.01	371016.01	3761083.01	0.001	0.059	0.060
371052.013761083.01	371052.01	3761083.01	0.001	0.072	0.073
371062.013761083.01	371062.01	3761083.01	0.001	0.076	0.077
371072.013761083.01	371072.01	3761083.01	0.001	0.080	0.081
371082.013761083.01	371082.01	3761083.01	0.001	0.085	0.086
370982.013761093.01	370982.01	3761093.01	0.001	0.050	0.050
370992.013761093.01	370992.01	3761093.01	0.001	0.052	0.053
371002.013761093.01	371002.01	3761093.01	0.001	0.055	0.056
371012.013761093.01	371012.01	3761093.01	0.001	0.058	0.059
371022.013761093.01	371022.01	3761093.01	0.001	0.061	0.062
371032.013761096.01	371032.01	3761096.01	0.001	0.064	0.065
371062.013761092.01	371062.01	3761092.01	0.001	0.076	0.077
371072.013761093.01	371072.01	3761093.01	0.001	0.080	0.082
371077.013761093.01	371077.01	3761093.01	0.001	0.083	0.084
370982.013761103.01	370982.01	3761103.01	0.001	0.049	0.050
370992.013761103.01	370992.01	3761103.01	0.001	0.052	0.053
371002.013761103.01	371002.01	3761103.01	0.001	0.054	0.055
371012.013761103.01	371012.01	3761103.01	0.001	0.057	0.058
371022.013761103.01	371022.01	3761103.01	0.001	0.061	0.061
371032.013761103.01	371032.01	3761103.01	0.001	0.064	0.065
371037.013761103.01	371037.01	3761103.01	0.001	0.066	0.067
370972.013761113.01	370972.01	3761113.01	0.001	0.047	0.047
370982.013761113.01	370982.01	3761113.01	0.001	0.049	0.050
370992.013761113.01	370992.01	3761113.01	0.001	0.051	0.052
371002.013761113.01	371002.01	3761113.01	0.001	0.054	0.055
371012.013761113.01	371012.01	3761113.01	0.001	0.057	0.058
371022.013761113.01	371022.01	3761113.01	0.001	0.060	0.061
371032.013761113.01	371032.01	3761113.01	0.001	0.064	0.064
370972.013761121.01	370972.01	3761121.01	0.001	0.046	0.047
370982.013761123.01	370982.01	3761123.01	0.001	0.048	0.049
370992.013761123.01	370992.01	3761123.01	0.001	0.051	0.052
371002.013761123.01	371002.01	3761123.01	0.001	0.054	0.054
371012.013761123.01	371012.01	3761123.01	0.001	0.056	0.057
371022.013761123.01	371022.01	3761123.01	0.001	0.060	0.061
371028.013761123.01	371028.01	3761123.01	0.001	0.062	0.063
370992.013761133.01	370992.01	3761133.01	0.001	0.050	0.051
371002.013761133.01	371002.01	3761133.01	0.001	0.053	0.054
371012.013761133.01	371012.01	3761133.01	0.001	0.056	0.057
371022.013761133.01	371022.01	3761133.01	0.001	0.059	0.060
371012.013761143.01	371012.01	3761143.01	0.001	0.055	0.056
371124.013760975.01	371124.01	3760975.01	0.002	0.086	0.087
371114.013760983.01	371114.01	3760983.01	0.001	0.084	0.086
371124.013760983.01	371124.01	3760983.01	0.002	0.088	0.090
371134.013760983.01	371134.01	3760983.01	0.002	0.092	0.094

6201 Bristol Unmitigated

Health Risk Assessment Results Summary

RESIDENTIAL RECEPTORS ONLY

		MAX:	2.259
Unique Identifier	X (UTM)	Y (UTM)	Total Risk
370965.013761187.01	370965	3761187.01	0.041
370975.013761187.01	370975	3761187.01	0.043
370985.013761187.01	370985	3761187.01	0.045
370995.013761187.01	370995	3761187.01	0.047
371005.013761187.01	371005	3761187.01	0.050
371015.013761187.01	371015	3761187.01	0.053
371020.013761187.01	371020	3761187.01	0.054
370985.013761197.01	370985	3761197.01	0.044
370995.013761197.01	370995	3761197.01	0.046
371005.013761197.01	371005	3761197.01	0.049
371015.013761197.01	371015	3761197.01	0.051
371015.013761204.01	371015	3761204.01	0.050
371022.013761053.01	371022	3761053.01	0.061
371032.013761055.01	371032	3761055.01	0.065
371012.013761063.01	371012	3761063.01	0.059
371022.013761063.01	371022	3761063.01	0.062
371032.013761063.01	371032	3761063.01	0.065
371042.013761063.01	371042	3761063.01	0.068
371021.013761073.01	371021	3761073.01	0.061
371032.013761073.01	371032	3761073.01	0.065
371042.013761073.01	371042	3761073.01	0.069
371052.013761073.01	371052	3761073.01	0.072
371062.013761073.01	371062	3761073.01	0.077
371072.013761076.01	371072	3761076.01	0.081
371002.013761083.01	371002	3761083.01	0.056
371012.013761086.01	371012	3761086.01	0.059
371016.013761083.01	371016	3761083.01	0.060
371052.013761083.01	371052	3761083.01	0.073
371062.013761083.01	371062	3761083.01	0.077
371072.013761083.01	371072	3761083.01	0.081
371082.013761083.01	371082	3761083.01	0.086
370982.013761093.01	370982	3761093.01	0.050
370992.013761093.01	370992	3761093.01	0.053
371002.013761093.01	371002	3761093.01	0.056
371012.013761093.01	371012	3761093.01	0.059
371022.013761093.01	371022	3761093.01	0.062
371032.013761096.01	371032	3761096.01	0.065
371062.013761092.01	371062	3761092.01	0.077
371072.013761093.01	371072	3761093.01	0.082
371077.013761093.01	371077	3761093.01	0.084
370982.013761103.01	370982	3761103.01	0.050
370992.013761103.01	370992	3761103.01	0.053
371002.013761103.01	371002	3761103.01	0.055
371012.013761103.01	371012	3761103.01	0.058
371022.013761103.01	371022	3761103.01	0.061
371032.013761103.01	371032	3761103.01	0.065
371037.013761103.01	371037	3761103.01	0.067
370972.013761113.01	370972	3761113.01	0.047
370982.013761113.01	370982	3761113.01	0.050
370992.013761113.01	370992	3761113.01	0.052
371002.013761113.01	371002	3761113.01	0.055
371012.013761113.01	371012	3761113.01	0.058
371022.013761113.01	371022	3761113.01	0.061
371032.013761113.01	371032	3761113.01	0.064
370972.013761121.01	370972	3761121.01	0.047
370982.013761123.01	370982	3761123.01	0.049
370992.013761123.01	370992	3761123.01	0.052
371002.013761123.01	371002	3761123.01	0.054
371012.013761123.01	371012	3761123.01	0.057
371022.013761123.01	371022	3761123.01	0.061
371028.013761123.01	371028	3761123.01	0.063
370992.013761133.01	370992	3761133.01	0.051
371002.013761133.01	371002	3761133.01	0.054
371012.013761133.01	371012	3761133.01	0.057
371022.013761133.01	371022	3761133.01	0.060
371012.013761143.01	371012	3761143.01	0.056
371124.013760975.01	371124	3760975.01	0.087
371114.013760983.01	371114	3760983.01	0.086
371124.013760983.01	371124	3760983.01	0.090
371134.013760983.01	371134	3760983.01	0.094

6201 Bristol Unmitigated

Health Risk Assessment Results Summary

Worker Receptors

		MAX:	0.017	2.242	2.259
Unique Identifier	X (UTM)	Y (UTM)	Onroad	Offroad	Total Risk
371104.013760993.01	371104.01	3760993.01	0.001	0.083	0.084
371114.013760993.01	371114.01	3760993.01	0.001	0.087	0.088
371124.013760993.01	371124.01	3760993.01	0.002	0.091	0.093
371130.013760993.01	371130.01	3760993.01	0.002	0.094	0.095
371074.013761003.01	371074.01	3761003.01	0.001	0.074	0.075
371104.013761003.01	371104.01	3761003.01	0.001	0.085	0.086
371114.013761003.01	371114.01	3761003.01	0.001	0.089	0.091
371124.013761003.01	371124.01	3761003.01	0.002	0.094	0.095
371064.013761013.01	371064.01	3761013.01	0.001	0.072	0.073
371074.013761013.01	371074.01	3761013.01	0.001	0.075	0.076
371084.013761013.01	371084.01	3761013.01	0.001	0.079	0.080
371094.013761013.01	371094.01	3761013.01	0.001	0.083	0.084
371104.013761013.01	371104.01	3761013.01	0.001	0.087	0.089
371114.013761013.01	371114.01	3761013.01	0.001	0.092	0.093
371124.013761013.01	371124.01	3761013.01	0.002	0.097	0.098
371074.013761023.01	371074.01	3761023.01	0.001	0.076	0.078
371084.013761023.01	371084.01	3761023.01	0.001	0.080	0.082
371094.013761023.01	371094.01	3761023.01	0.001	0.085	0.086
371104.013761023.01	371104.01	3761023.01	0.001	0.089	0.091
371114.013761023.01	371114.01	3761023.01	0.001	0.094	0.095
371124.013761023.01	371124.01	3761023.01	0.002	0.099	0.101
371134.013761023.01	371134.01	3761023.01	0.002	0.105	0.106
371084.013761032.01	371084.01	3761032.01	0.001	0.082	0.083
371094.013761033.01	371094.01	3761033.01	0.001	0.086	0.088
371104.013761033.01	371104.01	3761033.01	0.001	0.091	0.092
371114.013761033.01	371114.01	3761033.01	0.001	0.096	0.098
371124.013761033.01	371124.01	3761033.01	0.002	0.102	0.103
371131.013761033.01	371131.01	3761033.01	0.002	0.106	0.108
371094.013761043.01	371094.01	3761043.01	0.001	0.088	0.089
371104.013761043.01	371104.01	3761043.01	0.001	0.093	0.094
371114.013761043.01	371114.01	3761043.01	0.001	0.098	0.100
371124.013761039.01	371124.01	3761039.01	0.002	0.103	0.105
371094.013761053.01	371094.01	3761053.01	0.001	0.089	0.090
371104.013761053.01	371104.01	3761053.01	0.001	0.094	0.096
371112.013761053.01	371112.01	3761053.01	0.001	0.099	0.100
371094.013761063.01	371094.01	3761063.01	0.001	0.090	0.091
371104.013761063.01	371104.01	3761063.01	0.001	0.096	0.097
371104.013761068.01	371104.01	3761068.01	0.001	0.096	0.098
371125.013760837.01	371125.01	3760837.01	0.002	0.050	0.052
371135.013760837.01	371135.01	3760837.01	0.002	0.051	0.053
371145.013760837.01	371145.01	3760837.01	0.003	0.052	0.055
371155.013760837.01	371155.01	3760837.01	0.004	0.053	0.057
371125.013760847.01	371125.01	3760847.01	0.002	0.052	0.054
371135.013760847.01	371135.01	3760847.01	0.002	0.053	0.056
371145.013760847.01	371145.01	3760847.01	0.003	0.054	0.057
371155.013760847.01	371155.01	3760847.01	0.004	0.055	0.059
371125.013760852.01	371125.01	3760852.01	0.002	0.053	0.055
371145.013760852.01	371145.01	3760852.01	0.003	0.056	0.059
371155.013760857.01	371155.01	3760857.01	0.004	0.058	0.062
371065.013760867.01	371065.01	3760867.01	0.001	0.049	0.050
371075.013760867.01	371075.01	3760867.01	0.001	0.050	0.051
371085.013760867.01	371085.01	3760867.01	0.001	0.051	0.053
371095.013760867.01	371095.01	3760867.01	0.001	0.053	0.054
371105.013760867.01	371105.01	3760867.01	0.002	0.054	0.056
371113.013760867.01	371113.01	3760867.01	0.002	0.055	0.057
371065.013760877.01	371065.01	3760877.01	0.001	0.050	0.052
371075.013760877.01	371075.01	3760877.01	0.001	0.052	0.053
371085.013760877.01	371085.01	3760877.01	0.001	0.053	0.055
371095.013760877.01	371095.01	3760877.01	0.001	0.055	0.056
371105.013760877.01	371105.01	3760877.01	0.002	0.056	0.058
371065.013760887.01	371065.01	3760887.01	0.001	0.052	0.053
371075.013760887.01	371075.01	3760887.01	0.001	0.054	0.055
371084.013760887.01	371084.01	3760887.01	0.001	0.055	0.056
371095.013760882.01	371095.01	3760882.01	0.001	0.056	0.057
371105.013760882.01	371105.01	3760882.01	0.002	0.057	0.059
371065.013760897.01	371065.01	3760897.01	0.001	0.054	0.055
371075.013760897.01	371075.01	3760897.01	0.001	0.055	0.057
371082.013760897.01	371082.01	3760897.01	0.001	0.056	0.058
371125.013760900.01	371125.01	3760900.01	0.002	0.065	0.067
371065.013760907.01	371065.01	3760907.01	0.001	0.055	0.056

6201 Bristol Unmitigated

Health Risk Assessment Results Summary

RESIDENTIAL RECEPTORS ONLY

		MAX:	2.259
Unique Identifier	X (UTM)	Y (UTM)	Total Risk
371104.013760993.01	371104	3760993.01	0.084
371114.013760993.01	371114	3760993.01	0.088
371124.013760993.01	371124	3760993.01	0.093
371130.013760993.01	371130	3760993.01	0.095
371074.013761003.01	371074	3761003.01	0.075
371104.013761003.01	371104	3761003.01	0.086
371114.013761003.01	371114	3761003.01	0.091
371124.013761003.01	371124	3761003.01	0.095
371064.013761013.01	371064	3761013.01	0.073
371074.013761013.01	371074	3761013.01	0.076
371084.013761013.01	371084	3761013.01	0.080
371094.013761013.01	371094	3761013.01	0.084
371104.013761013.01	371104	3761013.01	0.089
371114.013761013.01	371114	3761013.01	0.093
371124.013761013.01	371124	3761013.01	0.098
371074.013761023.01	371074	3761023.01	0.078
371084.013761023.01	371084	3761023.01	0.082
371094.013761023.01	371094	3761023.01	0.086
371104.013761023.01	371104	3761023.01	0.091
371114.013761023.01	371114	3761023.01	0.095
371124.013761023.01	371124	3761023.01	0.101
371134.013761023.01	371134	3761023.01	0.106
371084.013761032.01	371084	3761032.01	0.083
371094.013761033.01	371094	3761033.01	0.088
371104.013761033.01	371104	3761033.01	0.092
371114.013761033.01	371114	3761033.01	0.098
371124.013761033.01	371124	3761033.01	0.103
371131.013761033.01	371131	3761033.01	0.108
371094.013761043.01	371094	3761043.01	0.089
371104.013761043.01	371104	3761043.01	0.094
371114.013761043.01	371114	3761043.01	0.100
371124.013761039.01	371124	3761039.01	0.105
371094.013761053.01	371094	3761053.01	0.090
371104.013761053.01	371104	3761053.01	0.096
371112.013761053.01	371112	3761053.01	0.100
371094.013761063.01	371094	3761063.01	0.091
371104.013761063.01	371104	3761063.01	0.097
371104.013761068.01	371104	3761068.01	0.098
371125.013760837.01	371125	3760837.01	0.052
371135.013760837.01	371135	3760837.01	0.053
371145.013760837.01	371145	3760837.01	0.055
371155.013760837.01	371155	3760837.01	0.057
371125.013760847.01	371125	3760847.01	0.054
371135.013760847.01	371135	3760847.01	0.056
371145.013760847.01	371145	3760847.01	0.057
371155.013760847.01	371155	3760847.01	0.059
371125.013760852.01	371125	3760852.01	0.055
371145.013760852.01	371145	3760852.01	0.059
371155.013760857.01	371155	3760857.01	0.062
371065.013760867.01	371065	3760867.01	0.050
371075.013760867.01	371075	3760867.01	0.051
371085.013760867.01	371085	3760867.01	0.053
371095.013760867.01	371095	3760867.01	0.054
371105.013760867.01	371105	3760867.01	0.056
371113.013760867.01	371113	3760867.01	0.057
371065.013760877.01	371065	3760877.01	0.052
371075.013760877.01	371075	3760877.01	0.053
371085.013760877.01	371085	3760877.01	0.055
371095.013760877.01	371095	3760877.01	0.056
371105.013760877.01	371105	3760877.01	0.058
371065.013760887.01	371065	3760887.01	0.053
371075.013760887.01	371075	3760887.01	0.055
371084.013760887.01	371084	3760887.01	0.056
371095.013760882.01	371095	3760882.01	0.057
371105.013760882.01	371105	3760882.01	0.059
371065.013760897.01	371065	3760897.01	0.055
371075.013760897.01	371075	3760897.01	0.057
371082.013760897.01	371082	3760897.01	0.058
371125.013760900.01	371125	3760900.01	0.067
371065.013760907.01	371065	3760907.01	0.056

6201 Bristol Unmitigated

Health Risk Assessment Results Summary

Worker Receptors

		MAX:	0.017	2.242	2.259
Unique Identifier	X (UTM)	Y (UTM)	Onroad	Offroad	Total Risk
371075.013760907.01	371075.01	3760907.01	0.001	0.057	0.058
371082.013760906.01	371082.01	3760906.01	0.001	0.058	0.059
371115.013760907.01	371115.01	3760907.01	0.002	0.065	0.067
371125.013760907.01	371125.01	3760907.01	0.002	0.067	0.069
371131.013760903.01	371131.01	3760903.01	0.003	0.067	0.069
371065.013760917.01	371065.01	3760917.01	0.001	0.057	0.058
371095.013760917.01	371095.01	3760917.01	0.001	0.063	0.064
371105.013760917.01	371105.01	3760917.01	0.002	0.065	0.067
371115.013760917.01	371115.01	3760917.01	0.002	0.067	0.069
371125.013760912.01	371125.01	3760912.01	0.002	0.068	0.070
371067.013760927.01	371067.01	3760927.01	0.001	0.059	0.060
371075.013760927.01	371075.01	3760927.01	0.001	0.061	0.062
371085.013760927.01	371085.01	3760927.01	0.001	0.063	0.064
371095.013760927.01	371095.01	3760927.01	0.001	0.065	0.067
371105.013760923.01	371105.01	3760923.01	0.002	0.066	0.068
371067.013760937.01	371067.01	3760937.01	0.001	0.061	0.062
371075.013760937.01	371075.01	3760937.01	0.001	0.062	0.064
371085.013760935.01	371085.01	3760935.01	0.001	0.064	0.066
371075.013760941.01	371075.01	3760941.01	0.001	0.063	0.064
371082.013760792.01	371082.01	3760792.01	0.001	0.039	0.040
371092.013760792.01	371092.01	3760792.01	0.001	0.040	0.041
371102.013760792.01	371102.01	3760792.01	0.001	0.041	0.042
371112.013760792.01	371112.01	3760792.01	0.001	0.041	0.043
371122.013760792.01	371122.01	3760792.01	0.002	0.042	0.043
371132.013760792.01	371132.01	3760792.01	0.002	0.042	0.044
371142.013760792.01	371142.01	3760792.01	0.002	0.043	0.045
371152.013760792.01	371152.01	3760792.01	0.003	0.043	0.046
371162.013760792.01	371162.01	3760792.01	0.003	0.044	0.047
371082.013760802.01	371082.01	3760802.01	0.001	0.041	0.042
371092.013760802.01	371092.01	3760802.01	0.001	0.041	0.043
371102.013760802.01	371102.01	3760802.01	0.001	0.042	0.043
371112.013760802.01	371112.01	3760802.01	0.001	0.043	0.044
371122.013760802.01	371122.01	3760802.01	0.002	0.043	0.045
371132.013760802.01	371132.01	3760802.01	0.002	0.044	0.046
371142.013760802.01	371142.01	3760802.01	0.002	0.045	0.047
371152.013760802.01	371152.01	3760802.01	0.003	0.045	0.048
371162.013760802.01	371162.01	3760802.01	0.004	0.046	0.049
371087.013760735.01	371087.01	3760735.01	0.001	0.033	0.034
371097.013760735.01	371097.01	3760735.01	0.001	0.033	0.034
371107.013760735.01	371107.01	3760735.01	0.001	0.033	0.034
371117.013760735.01	371117.01	3760735.01	0.001	0.034	0.035
371127.013760735.01	371127.01	3760735.01	0.001	0.034	0.035
371137.013760735.01	371137.01	3760735.01	0.002	0.034	0.036
371147.013760735.01	371147.01	3760735.01	0.002	0.034	0.036
371157.013760735.01	371157.01	3760735.01	0.002	0.035	0.037
371087.013760745.01	371087.01	3760745.01	0.001	0.034	0.035
371097.013760745.01	371097.01	3760745.01	0.001	0.034	0.035
371107.013760745.01	371107.01	3760745.01	0.001	0.034	0.036
371117.013760745.01	371117.01	3760745.01	0.001	0.035	0.036
371127.013760745.01	371127.01	3760745.01	0.001	0.035	0.037
371137.013760745.01	371137.01	3760745.01	0.002	0.035	0.037
371147.013760745.01	371147.01	3760745.01	0.002	0.036	0.038
371157.013760745.01	371157.01	3760745.01	0.002	0.036	0.038
371167.013760745.01	371167.01	3760745.01	0.003	0.036	0.039
371087.013760755.01	371087.01	3760755.01	0.001	0.035	0.036
371097.013760755.01	371097.01	3760755.01	0.001	0.035	0.036
371107.013760755.01	371107.01	3760755.01	0.001	0.036	0.037
371117.013760755.01	371117.01	3760755.01	0.001	0.036	0.037
371127.013760755.01	371127.01	3760755.01	0.002	0.037	0.038
371137.013760755.01	371137.01	3760755.01	0.002	0.037	0.039
371147.013760755.01	371147.01	3760755.01	0.002	0.037	0.039
371157.013760755.01	371157.01	3760755.01	0.002	0.037	0.040
371167.013760750.01	371167.01	3760750.01	0.003	0.037	0.040
371540.013760439.01	371540.01	3760439.01	0.000	0.010	0.010
371550.013760439.01	371550.01	3760439.01	0.000	0.010	0.010
371540.013760449.01	371540.01	3760449.01	0.000	0.010	0.010
371550.013760449.01	371550.01	3760449.01	0.000	0.010	0.010
371560.013760449.01	371560.01	3760449.01	0.000	0.010	0.010
371570.013760449.01	371570.01	3760449.01	0.000	0.009	0.010
371530.013760459.01	371530.01	3760459.01	0.000	0.010	0.011

6201 Bristol Unmitigated

Health Risk Assessment Results Summary

RESIDENTIAL RECEPTORS ONLY MAX: 2.259

Unique Identifier	X (UTM)	Y (UTM)	Total Risk
371075.013760907.01	371075	3760907.01	0.058
371082.013760906.01	371082	3760906.01	0.059
371115.013760907.01	371115	3760907.01	0.067
371125.013760907.01	371125	3760907.01	0.069
371131.013760903.01	371131	3760903.01	0.069
371065.013760917.01	371065	3760917.01	0.058
371095.013760917.01	371095	3760917.01	0.064
371105.013760917.01	371105	3760917.01	0.067
371115.013760917.01	371115	3760917.01	0.069
371125.013760912.01	371125	3760912.01	0.070
371067.013760927.01	371067	3760927.01	0.060
371075.013760927.01	371075	3760927.01	0.062
371085.013760927.01	371085	3760927.01	0.064
371095.013760927.01	371095	3760927.01	0.067
371105.013760923.01	371105	3760923.01	0.068
371067.013760937.01	371067	3760937.01	0.062
371075.013760937.01	371075	3760937.01	0.064
371085.013760935.01	371085	3760935.01	0.066
371075.013760941.01	371075	3760941.01	0.064
371082.013760792.01	371082	3760792.01	0.040
371092.013760792.01	371092	3760792.01	0.041
371102.013760792.01	371102	3760792.01	0.042
371112.013760792.01	371112	3760792.01	0.043
371122.013760792.01	371122	3760792.01	0.043
371132.013760792.01	371132	3760792.01	0.044
371142.013760792.01	371142	3760792.01	0.045
371152.013760792.01	371152	3760792.01	0.046
371162.013760792.01	371162	3760792.01	0.047
371082.013760802.01	371082	3760802.01	0.042
371092.013760802.01	371092	3760802.01	0.043
371102.013760802.01	371102	3760802.01	0.043
371112.013760802.01	371112	3760802.01	0.044
371122.013760802.01	371122	3760802.01	0.045
371132.013760802.01	371132	3760802.01	0.046
371142.013760802.01	371142	3760802.01	0.047
371152.013760802.01	371152	3760802.01	0.048
371162.013760802.01	371162	3760802.01	0.049
371087.013760735.01	371087	3760735.01	0.034
371097.013760735.01	371097	3760735.01	0.034
371107.013760735.01	371107	3760735.01	0.034
371117.013760735.01	371117	3760735.01	0.035
371127.013760735.01	371127	3760735.01	0.035
371137.013760735.01	371137	3760735.01	0.036
371147.013760735.01	371147	3760735.01	0.036
371157.013760735.01	371157	3760735.01	0.037
371087.013760745.01	371087	3760745.01	0.035
371097.013760745.01	371097	3760745.01	0.035
371107.013760745.01	371107	3760745.01	0.036
371117.013760745.01	371117	3760745.01	0.036
371127.013760745.01	371127	3760745.01	0.037
371137.013760745.01	371137	3760745.01	0.037
371147.013760745.01	371147	3760745.01	0.038
371157.013760745.01	371157	3760745.01	0.038
371167.013760745.01	371167	3760745.01	0.039
371087.013760755.01	371087	3760755.01	0.036
371097.013760755.01	371097	3760755.01	0.036
371107.013760755.01	371107	3760755.01	0.037
371117.013760755.01	371117	3760755.01	0.037
371127.013760755.01	371127	3760755.01	0.038
371137.013760755.01	371137	3760755.01	0.039
371147.013760755.01	371147	3760755.01	0.039
371157.013760755.01	371157	3760755.01	0.040
371167.013760750.01	371167	3760750.01	0.040
371540.013760439.01	371540	3760439.01	0.010
371550.013760439.01	371550	3760439.01	0.010
371540.013760449.01	371540	3760449.01	0.010
371550.013760449.01	371550	3760449.01	0.010
371560.013760449.01	371560	3760449.01	0.010
371570.013760449.01	371570	3760449.01	0.010
371530.013760459.01	371530	3760459.01	0.011

6201 Bristol Unmitigated

Health Risk Assessment Results Summary

Worker Receptors

		MAX:	0.017	2.242	2.259
Unique Identifier	X (UTM)	Y (UTM)	Onroad	Offroad	Total Risk
371540.013760459.01	371540.01	3760459.01	0.000	0.010	0.011
371550.013760459.01	371550.01	3760459.01	0.000	0.010	0.010
371560.013760459.01	371560.01	3760459.01	0.000	0.010	0.010
371570.013760459.01	371570.01	3760459.01	0.000	0.010	0.010
371580.013760459.01	371580.01	3760459.01	0.000	0.010	0.010
371590.013760459.01	371590.01	3760459.01	0.000	0.009	0.010
371600.013760459.01	371600.01	3760459.01	0.000	0.009	0.010
371530.013760469.01	371530.01	3760469.01	0.000	0.010	0.011
371540.013760469.01	371540.01	3760469.01	0.000	0.010	0.011
371550.013760469.01	371550.01	3760469.01	0.001	0.010	0.011
371560.013760469.01	371560.01	3760469.01	0.001	0.010	0.011
371570.013760469.01	371570.01	3760469.01	0.001	0.010	0.010
371580.013760469.01	371580.01	3760469.01	0.000	0.010	0.010
371590.013760469.01	371590.01	3760469.01	0.000	0.010	0.010
371510.013760479.01	371510.01	3760479.01	0.001	0.011	0.012
371520.013760479.01	371520.01	3760479.01	0.001	0.011	0.011
371530.013760479.01	371530.01	3760479.01	0.001	0.011	0.011
371540.013760479.01	371540.01	3760479.01	0.001	0.011	0.011
371550.013760479.01	371550.01	3760479.01	0.001	0.010	0.011
371560.013760479.01	371560.01	3760479.01	0.001	0.010	0.011
371570.013760479.01	371570.01	3760479.01	0.001	0.010	0.011
371580.013760479.01	371580.01	3760479.01	0.001	0.010	0.011
371590.013760479.01	371590.01	3760479.01	0.001	0.010	0.010
371510.013760489.01	371510.01	3760489.01	0.001	0.011	0.012
371520.013760489.01	371520.01	3760489.01	0.001	0.011	0.012
371530.013760489.01	371530.01	3760489.01	0.001	0.011	0.012
371540.013760489.01	371540.01	3760489.01	0.001	0.011	0.011
371550.013760489.01	371550.01	3760489.01	0.001	0.011	0.011
371560.013760489.01	371560.01	3760489.01	0.001	0.011	0.011
371570.013760489.01	371570.01	3760489.01	0.001	0.010	0.011
371580.013760489.01	371580.01	3760489.01	0.001	0.010	0.011
371590.013760489.01	371590.01	3760489.01	0.001	0.010	0.011
371510.013760499.01	371510.01	3760499.01	0.001	0.012	0.012
371520.013760499.01	371520.01	3760499.01	0.001	0.011	0.012
371530.013760499.01	371530.01	3760499.01	0.001	0.011	0.012
371540.013760499.01	371540.01	3760499.01	0.001	0.011	0.012
371550.013760499.01	371550.01	3760499.01	0.001	0.011	0.012
371560.013760499.01	371560.01	3760499.01	0.001	0.011	0.011
371570.013760499.01	371570.01	3760499.01	0.001	0.011	0.011
371580.013760499.01	371580.01	3760499.01	0.001	0.010	0.011
371510.013760509.01	371510.01	3760509.01	0.001	0.012	0.013
371520.013760509.01	371520.01	3760509.01	0.001	0.012	0.012
371530.013760509.01	371530.01	3760509.01	0.001	0.012	0.012
371540.013760509.01	371540.01	3760509.01	0.001	0.011	0.012
371550.013760509.01	371550.01	3760509.01	0.001	0.011	0.012
371560.013760509.01	371560.01	3760509.01	0.001	0.011	0.012
371570.013760509.01	371570.01	3760509.01	0.001	0.011	0.012
371580.013760509.01	371580.01	3760509.01	0.001	0.011	0.011
371490.013760519.01	371490.01	3760519.01	0.001	0.013	0.013
371510.013760519.01	371510.01	3760519.01	0.001	0.012	0.013
371520.013760519.01	371520.01	3760519.01	0.001	0.012	0.013
371530.013760519.01	371530.01	3760519.01	0.001	0.012	0.013
371540.013760519.01	371540.01	3760519.01	0.001	0.012	0.013
371550.013760519.01	371550.01	3760519.01	0.001	0.012	0.012
371560.013760519.01	371560.01	3760519.01	0.001	0.011	0.012
371570.013760519.01	371570.01	3760519.01	0.001	0.011	0.012
371470.013760529.01	371470.01	3760529.01	0.001	0.013	0.014
371480.013760529.01	371480.01	3760529.01	0.001	0.013	0.014
371490.013760529.01	371490.01	3760529.01	0.001	0.013	0.014
371500.013760529.01	371500.01	3760529.01	0.001	0.013	0.014
371510.013760529.01	371510.01	3760529.01	0.001	0.013	0.013
371520.013760529.01	371520.01	3760529.01	0.001	0.012	0.013
371530.013760529.01	371530.01	3760529.01	0.001	0.012	0.013
371540.013760529.01	371540.01	3760529.01	0.001	0.012	0.013
371550.013760529.01	371550.01	3760529.01	0.001	0.012	0.013
371560.013760529.01	371560.01	3760529.01	0.001	0.012	0.013
371460.013760539.01	371460.01	3760539.01	0.001	0.014	0.015
371470.013760539.01	371470.01	3760539.01	0.001	0.014	0.014
371480.013760539.01	371480.01	3760539.01	0.001	0.013	0.014
371490.013760539.01	371490.01	3760539.01	0.001	0.013	0.014

6201 Bristol Unmitigated

Health Risk Assessment Results Summary

RESIDENTIAL RECEPTORS ONLY

		MAX:	2.259
Unique Identifier	X (UTM)	Y (UTM)	Total Risk
371540.013760459.01	371540	3760459.01	0.011
371550.013760459.01	371550	3760459.01	0.010
371560.013760459.01	371560	3760459.01	0.010
371570.013760459.01	371570	3760459.01	0.010
371580.013760459.01	371580	3760459.01	0.010
371590.013760459.01	371590	3760459.01	0.010
371600.013760459.01	371600	3760459.01	0.010
371530.013760469.01	371530	3760469.01	0.011
371540.013760469.01	371540	3760469.01	0.011
371550.013760469.01	371550	3760469.01	0.011
371560.013760469.01	371560	3760469.01	0.011
371570.013760469.01	371570	3760469.01	0.010
371580.013760469.01	371580	3760469.01	0.010
371590.013760469.01	371590	3760469.01	0.010
371510.013760479.01	371510	3760479.01	0.012
371520.013760479.01	371520	3760479.01	0.011
371530.013760479.01	371530	3760479.01	0.011
371540.013760479.01	371540	3760479.01	0.011
371550.013760479.01	371550	3760479.01	0.011
371560.013760479.01	371560	3760479.01	0.011
371570.013760479.01	371570	3760479.01	0.011
371580.013760479.01	371580	3760479.01	0.011
371590.013760479.01	371590	3760479.01	0.010
371510.013760489.01	371510	3760489.01	0.012
371520.013760489.01	371520	3760489.01	0.012
371530.013760489.01	371530	3760489.01	0.012
371540.013760489.01	371540	3760489.01	0.011
371550.013760489.01	371550	3760489.01	0.011
371560.013760489.01	371560	3760489.01	0.011
371570.013760489.01	371570	3760489.01	0.011
371580.013760489.01	371580	3760489.01	0.011
371590.013760489.01	371590	3760489.01	0.011
371510.013760499.01	371510	3760499.01	0.012
371520.013760499.01	371520	3760499.01	0.012
371530.013760499.01	371530	3760499.01	0.012
371540.013760499.01	371540	3760499.01	0.012
371550.013760499.01	371550	3760499.01	0.012
371560.013760499.01	371560	3760499.01	0.011
371570.013760499.01	371570	3760499.01	0.011
371580.013760499.01	371580	3760499.01	0.011
371510.013760509.01	371510	3760509.01	0.013
371520.013760509.01	371520	3760509.01	0.012
371530.013760509.01	371530	3760509.01	0.012
371540.013760509.01	371540	3760509.01	0.012
371550.013760509.01	371550	3760509.01	0.012
371560.013760509.01	371560	3760509.01	0.012
371570.013760509.01	371570	3760509.01	0.012
371580.013760509.01	371580	3760509.01	0.011
371490.013760519.01	371490	3760519.01	0.013
371510.013760519.01	371510	3760519.01	0.013
371520.013760519.01	371520	3760519.01	0.013
371530.013760519.01	371530	3760519.01	0.013
371540.013760519.01	371540	3760519.01	0.013
371550.013760519.01	371550	3760519.01	0.012
371560.013760519.01	371560	3760519.01	0.012
371570.013760519.01	371570	3760519.01	0.012
371470.013760529.01	371470	3760529.01	0.014
371480.013760529.01	371480	3760529.01	0.014
371490.013760529.01	371490	3760529.01	0.014
371500.013760529.01	371500	3760529.01	0.014
371510.013760529.01	371510	3760529.01	0.013
371520.013760529.01	371520	3760529.01	0.013
371530.013760529.01	371530	3760529.01	0.013
371540.013760529.01	371540	3760529.01	0.013
371550.013760529.01	371550	3760529.01	0.013
371560.013760529.01	371560	3760529.01	0.013
371460.013760539.01	371460	3760539.01	0.015
371470.013760539.01	371470	3760539.01	0.014
371480.013760539.01	371480	3760539.01	0.014
371490.013760539.01	371490	3760539.01	0.014

6201 Bristol Unmitigated

Health Risk Assessment Results Summary

Worker Receptors

		MAX:	0.017	2.242	2.259
Unique Identifier	X (UTM)	Y (UTM)	Onroad	Offroad	Total Risk
371500.013760539.01	371500.01	3760539.01	0.001	0.013	0.014
371510.013760539.01	371510.01	3760539.01	0.001	0.013	0.014
371520.013760539.01	371520.01	3760539.01	0.001	0.013	0.014
371530.013760539.01	371530.01	3760539.01	0.001	0.013	0.013
371540.013760539.01	371540.01	3760539.01	0.001	0.012	0.013
371450.013760549.01	371450.01	3760549.01	0.001	0.014	0.015
371460.013760549.01	371460.01	3760549.01	0.001	0.014	0.015
371470.013760549.01	371470.01	3760549.01	0.001	0.014	0.015
371480.013760549.01	371480.01	3760549.01	0.001	0.014	0.015
371490.013760549.01	371490.01	3760549.01	0.001	0.014	0.015
371500.013760549.01	371500.01	3760549.01	0.001	0.013	0.014
371510.013760549.01	371510.01	3760549.01	0.001	0.013	0.014
371520.013760549.01	371520.01	3760549.01	0.001	0.013	0.014
371420.013760559.01	371420.01	3760559.01	0.001	0.015	0.016
371430.013760559.01	371430.01	3760559.01	0.001	0.015	0.016
371440.013760559.01	371440.01	3760559.01	0.001	0.015	0.016
371450.013760559.01	371450.01	3760559.01	0.001	0.015	0.016
371460.013760559.01	371460.01	3760559.01	0.001	0.015	0.016
371470.013760559.01	371470.01	3760559.01	0.001	0.014	0.015
371480.013760559.01	371480.01	3760559.01	0.001	0.014	0.015
371490.013760559.01	371490.01	3760559.01	0.001	0.014	0.015
371500.013760559.01	371500.01	3760559.01	0.001	0.014	0.015
371507.013760559.01	371507.01	3760559.01	0.001	0.014	0.015
371400.013760569.01	371400.01	3760569.01	0.001	0.016	0.017
371410.013760569.01	371410.01	3760569.01	0.001	0.016	0.017
371420.013760569.01	371420.01	3760569.01	0.001	0.016	0.017
371430.013760569.01	371430.01	3760569.01	0.001	0.016	0.017
371440.013760569.01	371440.01	3760569.01	0.001	0.016	0.017
371450.013760569.01	371450.01	3760569.01	0.001	0.015	0.016
371460.013760569.01	371460.01	3760569.01	0.001	0.015	0.016
371470.013760569.01	371470.01	3760569.01	0.001	0.015	0.016
371480.013760569.01	371480.01	3760569.01	0.001	0.015	0.016
371490.013760569.01	371490.01	3760569.01	0.001	0.014	0.016
371390.013760579.01	371390.01	3760579.01	0.001	0.017	0.018
371400.013760579.01	371400.01	3760579.01	0.001	0.017	0.018
371410.013760579.01	371410.01	3760579.01	0.001	0.017	0.018
371420.013760579.01	371420.01	3760579.01	0.001	0.016	0.017
371430.013760579.01	371430.01	3760579.01	0.001	0.016	0.017
371440.013760579.01	371440.01	3760579.01	0.001	0.016	0.017
371450.013760579.01	371450.01	3760579.01	0.001	0.016	0.017
371460.013760579.01	371460.01	3760579.01	0.001	0.016	0.017
371470.013760579.01	371470.01	3760579.01	0.001	0.015	0.017
371390.013760589.01	371390.01	3760589.01	0.001	0.018	0.019
371400.013760589.01	371400.01	3760589.01	0.001	0.017	0.019
371410.013760589.01	371410.01	3760589.01	0.001	0.017	0.018
371420.013760589.01	371420.01	3760589.01	0.001	0.017	0.018
371430.013760589.01	371430.01	3760589.01	0.001	0.017	0.018
371440.013760589.01	371440.01	3760589.01	0.001	0.017	0.018
371450.013760589.01	371450.01	3760589.01	0.001	0.016	0.018
371460.013760589.01	371460.01	3760589.01	0.001	0.016	0.017
371470.013760589.01	371470.01	3760589.01	0.001	0.016	0.017
371480.013760589.01	371480.01	3760589.01	0.001	0.016	0.017
371370.013760599.01	371370.01	3760599.01	0.001	0.019	0.020
371380.013760599.01	371380.01	3760599.01	0.001	0.018	0.020
371390.013760599.01	371390.01	3760599.01	0.001	0.018	0.019
371400.013760599.01	371400.01	3760599.01	0.001	0.018	0.019
371410.013760599.01	371410.01	3760599.01	0.001	0.018	0.019
371420.013760599.01	371420.01	3760599.01	0.001	0.018	0.019
371430.013760599.01	371430.01	3760599.01	0.001	0.017	0.019
371440.013760599.01	371440.01	3760599.01	0.001	0.017	0.018
371450.013760599.01	371450.01	3760599.01	0.001	0.017	0.018
371460.013760599.01	371460.01	3760599.01	0.001	0.017	0.018
371470.013760599.01	371470.01	3760599.01	0.002	0.016	0.018
371480.013760597.01	371480.01	3760597.01	0.002	0.016	0.018
371340.013760609.01	371340.01	3760609.01	0.002	0.020	0.021
371350.013760609.01	371350.01	3760609.01	0.002	0.020	0.021
371360.013760609.01	371360.01	3760609.01	0.001	0.019	0.021
371370.013760609.01	371370.01	3760609.01	0.001	0.019	0.021
371380.013760609.01	371380.01	3760609.01	0.001	0.019	0.020
371390.013760609.01	371390.01	3760609.01	0.001	0.019	0.020

6201 Bristol Unmitigated

Health Risk Assessment Results Summary

RESIDENTIAL RECEPTORS ONLY

		MAX:	2.259
Unique Identifier	X (UTM)	Y (UTM)	Total Risk
371500.013760539.01	371500	3760539.01	0.014
371510.013760539.01	371510	3760539.01	0.014
371520.013760539.01	371520	3760539.01	0.014
371530.013760539.01	371530	3760539.01	0.013
371540.013760539.01	371540	3760539.01	0.013
371450.013760549.01	371450	3760549.01	0.015
371460.013760549.01	371460	3760549.01	0.015
371470.013760549.01	371470	3760549.01	0.015
371480.013760549.01	371480	3760549.01	0.015
371490.013760549.01	371490	3760549.01	0.015
371500.013760549.01	371500	3760549.01	0.014
371510.013760549.01	371510	3760549.01	0.014
371520.013760549.01	371520	3760549.01	0.014
371420.013760559.01	371420	3760559.01	0.016
371430.013760559.01	371430	3760559.01	0.016
371440.013760559.01	371440	3760559.01	0.016
371450.013760559.01	371450	3760559.01	0.016
371460.013760559.01	371460	3760559.01	0.016
371470.013760559.01	371470	3760559.01	0.015
371480.013760559.01	371480	3760559.01	0.015
371490.013760559.01	371490	3760559.01	0.015
371500.013760559.01	371500	3760559.01	0.015
371507.013760559.01	371507	3760559.01	0.015
371400.013760569.01	371400	3760569.01	0.017
371410.013760569.01	371410	3760569.01	0.017
371420.013760569.01	371420	3760569.01	0.017
371430.013760569.01	371430	3760569.01	0.017
371440.013760569.01	371440	3760569.01	0.017
371450.013760569.01	371450	3760569.01	0.016
371460.013760569.01	371460	3760569.01	0.016
371470.013760569.01	371470	3760569.01	0.016
371480.013760569.01	371480	3760569.01	0.016
371490.013760569.01	371490	3760569.01	0.016
371390.013760579.01	371390	3760579.01	0.018
371400.013760579.01	371400	3760579.01	0.018
371410.013760579.01	371410	3760579.01	0.018
371420.013760579.01	371420	3760579.01	0.017
371430.013760579.01	371430	3760579.01	0.017
371440.013760579.01	371440	3760579.01	0.017
371450.013760579.01	371450	3760579.01	0.017
371460.013760579.01	371460	3760579.01	0.017
371470.013760579.01	371470	3760579.01	0.017
371390.013760589.01	371390	3760589.01	0.019
371400.013760589.01	371400	3760589.01	0.019
371410.013760589.01	371410	3760589.01	0.018
371420.013760589.01	371420	3760589.01	0.018
371430.013760589.01	371430	3760589.01	0.018
371440.013760589.01	371440	3760589.01	0.018
371450.013760589.01	371450	3760589.01	0.018
371460.013760589.01	371460	3760589.01	0.017
371470.013760589.01	371470	3760589.01	0.017
371480.013760589.01	371480	3760589.01	0.017
371370.013760599.01	371370	3760599.01	0.020
371380.013760599.01	371380	3760599.01	0.020
371390.013760599.01	371390	3760599.01	0.019
371400.013760599.01	371400	3760599.01	0.019
371410.013760599.01	371410	3760599.01	0.019
371420.013760599.01	371420	3760599.01	0.019
371430.013760599.01	371430	3760599.01	0.019
371440.013760599.01	371440	3760599.01	0.018
371450.013760599.01	371450	3760599.01	0.018
371460.013760599.01	371460	3760599.01	0.018
371470.013760599.01	371470	3760599.01	0.018
371480.013760597.01	371480	3760597.01	0.018
371340.013760609.01	371340	3760609.01	0.021
371350.013760609.01	371350	3760609.01	0.021
371360.013760609.01	371360	3760609.01	0.021
371370.013760609.01	371370	3760609.01	0.021
371380.013760609.01	371380	3760609.01	0.020
371390.013760609.01	371390	3760609.01	0.020

6201 Bristol Unmitigated

Health Risk Assessment Results Summary

Worker Receptors

		MAX:	0.017	2.242	2.259
Unique Identifier	X (UTM)	Y (UTM)	Onroad	Offroad	Total Risk
371400.013760609.01	371400.01	3760609.01	0.001	0.019	0.020
371410.013760609.01	371410.01	3760609.01	0.001	0.018	0.020
371420.013760609.01	371420.01	3760609.01	0.001	0.018	0.020
371430.013760609.01	371430.01	3760609.01	0.001	0.018	0.019
371440.013760609.01	371440.01	3760609.01	0.002	0.018	0.019
371450.013760609.01	371450.01	3760609.01	0.002	0.017	0.019
371460.013760608.01	371460.01	3760608.01	0.002	0.017	0.019
371322.013760619.01	371322.01	3760619.01	0.002	0.021	0.023
371330.013760619.01	371330.01	3760619.01	0.002	0.021	0.022
371340.013760619.01	371340.01	3760619.01	0.002	0.021	0.022
371350.013760619.01	371350.01	3760619.01	0.002	0.020	0.022
371360.013760619.01	371360.01	3760619.01	0.002	0.020	0.022
371370.013760619.01	371370.01	3760619.01	0.001	0.020	0.021
371380.013760619.01	371380.01	3760619.01	0.001	0.020	0.021
371390.013760619.01	371390.01	3760619.01	0.001	0.019	0.021
371400.013760619.01	371400.01	3760619.01	0.001	0.019	0.021
371410.013760619.01	371410.01	3760619.01	0.002	0.019	0.021
371420.013760619.01	371420.01	3760619.01	0.002	0.019	0.020
371430.013760619.01	371430.01	3760619.01	0.002	0.019	0.020
371440.013760619.01	371440.01	3760619.01	0.002	0.018	0.020
371312.013760629.01	371312.01	3760629.01	0.002	0.022	0.024
371320.013760629.01	371320.01	3760629.01	0.002	0.022	0.024
371330.013760629.01	371330.01	3760629.01	0.002	0.022	0.023
371340.013760629.01	371340.01	3760629.01	0.002	0.021	0.023
371350.013760629.01	371350.01	3760629.01	0.002	0.021	0.023
371360.013760629.01	371360.01	3760629.01	0.002	0.021	0.023
371370.013760629.01	371370.01	3760629.01	0.002	0.021	0.022
371380.013760629.01	371380.01	3760629.01	0.002	0.020	0.022
371390.013760629.01	371390.01	3760629.01	0.002	0.020	0.022
371400.013760629.01	371400.01	3760629.01	0.002	0.020	0.022
371410.013760629.01	371410.01	3760629.01	0.002	0.020	0.021
371420.013760629.01	371420.01	3760629.01	0.002	0.019	0.021
371430.013760625.01	371430.01	3760625.01	0.002	0.019	0.021
371260.013760639.01	371260.01	3760639.01	0.004	0.024	0.027
371322.013760639.01	371322.01	3760639.01	0.002	0.023	0.025
371330.013760639.01	371330.01	3760639.01	0.002	0.022	0.024
371340.013760639.01	371340.01	3760639.01	0.002	0.022	0.024
371350.013760639.01	371350.01	3760639.01	0.002	0.022	0.024
371360.013760639.01	371360.01	3760639.01	0.002	0.022	0.023
371370.013760639.01	371370.01	3760639.01	0.002	0.021	0.023
371380.013760639.01	371380.01	3760639.01	0.002	0.021	0.023
371390.013760639.01	371390.01	3760639.01	0.002	0.021	0.023
371400.013760639.01	371400.01	3760639.01	0.002	0.021	0.022
371410.013760639.01	371410.01	3760639.01	0.002	0.020	0.022
371250.013760649.01	371250.01	3760649.01	0.004	0.025	0.029
371260.013760649.01	371260.01	3760649.01	0.004	0.024	0.028
371270.013760649.01	371270.01	3760649.01	0.003	0.024	0.028
371310.013760649.01	371310.01	3760649.01	0.002	0.024	0.026
371320.013760649.01	371320.01	3760649.01	0.002	0.023	0.026
371330.013760649.01	371330.01	3760649.01	0.002	0.023	0.025
371340.013760649.01	371340.01	3760649.01	0.002	0.023	0.025
371350.013760649.01	371350.01	3760649.01	0.002	0.023	0.025
371360.013760649.01	371360.01	3760649.01	0.002	0.023	0.024
371370.013760649.01	371370.01	3760649.01	0.002	0.022	0.024
371380.013760649.01	371380.01	3760649.01	0.002	0.022	0.024
371390.013760649.01	371390.01	3760649.01	0.002	0.022	0.024
371400.013760649.01	371400.01	3760649.01	0.002	0.022	0.023
371406.013760649.01	371406.01	3760649.01	0.002	0.021	0.023
371250.013760659.01	371250.01	3760659.01	0.004	0.026	0.030
371260.013760659.01	371260.01	3760659.01	0.004	0.025	0.029
371270.013760659.01	371270.01	3760659.01	0.003	0.025	0.028
371310.013760659.01	371310.01	3760659.01	0.002	0.025	0.027
371320.013760659.01	371320.01	3760659.01	0.002	0.024	0.027
371330.013760659.01	371330.01	3760659.01	0.002	0.024	0.026
371340.013760659.01	371340.01	3760659.01	0.002	0.024	0.026
371350.013760659.01	371350.01	3760659.01	0.002	0.024	0.026
371360.013760659.01	371360.01	3760659.01	0.002	0.023	0.025
371370.013760659.01	371370.01	3760659.01	0.002	0.023	0.025
371380.013760659.01	371380.01	3760659.01	0.002	0.023	0.025
371390.013760659.01	371390.01	3760659.01	0.002	0.023	0.025

6201 Bristol Unmitigated

Health Risk Assessment Results Summary

RESIDENTIAL RECEPTORS ONLY MAX: 2.259

Unique Identifier	X (UTM)	Y (UTM)	Total Risk
371400.013760609.01	371400	3760609.01	0.020
371410.013760609.01	371410	3760609.01	0.020
371420.013760609.01	371420	3760609.01	0.020
371430.013760609.01	371430	3760609.01	0.019
371440.013760609.01	371440	3760609.01	0.019
371450.013760609.01	371450	3760609.01	0.019
371460.013760608.01	371460	3760608.01	0.019
371322.013760619.01	371322	3760619.01	0.023
371330.013760619.01	371330	3760619.01	0.022
371340.013760619.01	371340	3760619.01	0.022
371350.013760619.01	371350	3760619.01	0.022
371360.013760619.01	371360	3760619.01	0.022
371370.013760619.01	371370	3760619.01	0.021
371380.013760619.01	371380	3760619.01	0.021
371390.013760619.01	371390	3760619.01	0.021
371400.013760619.01	371400	3760619.01	0.021
371410.013760619.01	371410	3760619.01	0.021
371420.013760619.01	371420	3760619.01	0.020
371430.013760619.01	371430	3760619.01	0.020
371440.013760619.01	371440	3760619.01	0.020
371312.013760629.01	371312	3760629.01	0.024
371320.013760629.01	371320	3760629.01	0.024
371330.013760629.01	371330	3760629.01	0.023
371340.013760629.01	371340	3760629.01	0.023
371350.013760629.01	371350	3760629.01	0.023
371360.013760629.01	371360	3760629.01	0.023
371370.013760629.01	371370	3760629.01	0.022
371380.013760629.01	371380	3760629.01	0.022
371390.013760629.01	371390	3760629.01	0.022
371400.013760629.01	371400	3760629.01	0.022
371410.013760629.01	371410	3760629.01	0.021
371420.013760629.01	371420	3760629.01	0.021
371430.013760625.01	371430	3760625.01	0.021
371260.013760639.01	371260	3760639.01	0.027
371322.013760639.01	371322	3760639.01	0.025
371330.013760639.01	371330	3760639.01	0.024
371340.013760639.01	371340	3760639.01	0.024
371350.013760639.01	371350	3760639.01	0.024
371360.013760639.01	371360	3760639.01	0.023
371370.013760639.01	371370	3760639.01	0.023
371380.013760639.01	371380	3760639.01	0.023
371390.013760639.01	371390	3760639.01	0.023
371400.013760639.01	371400	3760639.01	0.022
371410.013760639.01	371410	3760639.01	0.022
371250.013760649.01	371250	3760649.01	0.029
371260.013760649.01	371260	3760649.01	0.028
371270.013760649.01	371270	3760649.01	0.028
371310.013760649.01	371310	3760649.01	0.026
371320.013760649.01	371320	3760649.01	0.026
371330.013760649.01	371330	3760649.01	0.025
371340.013760649.01	371340	3760649.01	0.025
371350.013760649.01	371350	3760649.01	0.025
371360.013760649.01	371360	3760649.01	0.024
371370.013760649.01	371370	3760649.01	0.024
371380.013760649.01	371380	3760649.01	0.024
371390.013760649.01	371390	3760649.01	0.024
371400.013760649.01	371400	3760649.01	0.023
371406.013760649.01	371406	3760649.01	0.023
371250.013760659.01	371250	3760659.01	0.030
371260.013760659.01	371260	3760659.01	0.029
371270.013760659.01	371270	3760659.01	0.028
371310.013760659.01	371310	3760659.01	0.027
371320.013760659.01	371320	3760659.01	0.027
371330.013760659.01	371330	3760659.01	0.026
371340.013760659.01	371340	3760659.01	0.026
371350.013760659.01	371350	3760659.01	0.026
371360.013760659.01	371360	3760659.01	0.025
371370.013760659.01	371370	3760659.01	0.025
371380.013760659.01	371380	3760659.01	0.025
371390.013760659.01	371390	3760659.01	0.025

6201 Bristol Unmitigated

Health Risk Assessment Results Summary

Worker Receptors

		MAX:	0.017	2.242	2.259
Unique Identifier	X (UTM)	Y (UTM)	Onroad	Offroad	Total Risk
371398.013760659.01	371398.01	3760659.01	0.002	0.022	0.025
371250.013760669.01	371250.01	3760669.01	0.004	0.027	0.031
371260.013760669.01	371260.01	3760669.01	0.004	0.026	0.030
371270.013760669.01	371270.01	3760669.01	0.003	0.026	0.029
371310.013760669.01	371310.01	3760669.01	0.002	0.026	0.028
371320.013760669.01	371320.01	3760669.01	0.002	0.025	0.028
371330.013760669.01	371330.01	3760669.01	0.002	0.025	0.027
371340.013760669.01	371340.01	3760669.01	0.002	0.025	0.027
371350.013760669.01	371350.01	3760669.01	0.002	0.025	0.027
371360.013760669.01	371360.01	3760669.01	0.002	0.024	0.026
371370.013760669.01	371370.01	3760669.01	0.002	0.024	0.026
371380.013760669.01	371380.01	3760669.01	0.002	0.024	0.026
371389.013760669.01	371389.01	3760669.01	0.002	0.024	0.026
371250.013760679.01	371250.01	3760679.01	0.004	0.028	0.032
371260.013760679.01	371260.01	3760679.01	0.004	0.028	0.031
371268.013760679.01	371268.01	3760679.01	0.003	0.027	0.031
371310.013760679.01	371310.01	3760679.01	0.002	0.027	0.029
371320.013760679.01	371320.01	3760679.01	0.002	0.027	0.029
371330.013760679.01	371330.01	3760679.01	0.002	0.026	0.028
371340.013760679.01	371340.01	3760679.01	0.002	0.026	0.028
371350.013760679.01	371350.01	3760679.01	0.002	0.026	0.028
371360.013760679.01	371360.01	3760679.01	0.002	0.025	0.028
371370.013760679.01	371370.01	3760679.01	0.002	0.025	0.027
371380.013760679.01	371380.01	3760679.01	0.002	0.025	0.027
371240.013760689.01	371240.01	3760689.01	0.005	0.029	0.034
371250.013760689.01	371250.01	3760689.01	0.004	0.029	0.033
371260.013760689.01	371260.01	3760689.01	0.004	0.029	0.032
371267.013760689.01	371267.01	3760689.01	0.003	0.029	0.032
371301.013760689.01	371301.01	3760689.01	0.002	0.028	0.031
371310.013760689.01	371310.01	3760689.01	0.002	0.028	0.030
371320.013760689.01	371320.01	3760689.01	0.002	0.028	0.030
371330.013760689.01	371330.01	3760689.01	0.002	0.027	0.030
371340.013760689.01	371340.01	3760689.01	0.002	0.027	0.029
371350.013760689.01	371350.01	3760689.01	0.002	0.027	0.029
371360.013760689.01	371360.01	3760689.01	0.002	0.027	0.029
371370.013760689.01	371370.01	3760689.01	0.002	0.026	0.029
371240.013760699.01	371240.01	3760699.01	0.005	0.030	0.035
371250.013760699.01	371250.01	3760699.01	0.004	0.030	0.034
371260.013760699.01	371260.01	3760699.01	0.003	0.030	0.033
371300.013760699.01	371300.01	3760699.01	0.003	0.029	0.032
371310.013760699.01	371310.01	3760699.01	0.002	0.029	0.032
371320.013760699.01	371320.01	3760699.01	0.002	0.029	0.031
371330.013760699.01	371330.01	3760699.01	0.002	0.029	0.031
371340.013760699.01	371340.01	3760699.01	0.002	0.028	0.031
371350.013760699.01	371350.01	3760699.01	0.002	0.028	0.030
371360.013760699.01	371360.01	3760699.01	0.003	0.028	0.030
371370.013760699.01	371370.01	3760699.01	0.003	0.027	0.030
371240.013760709.01	371240.01	3760709.01	0.005	0.031	0.036
371250.013760709.01	371250.01	3760709.01	0.004	0.031	0.035
371260.013760709.01	371260.01	3760709.01	0.003	0.031	0.035
371310.013760709.01	371310.01	3760709.01	0.003	0.030	0.033
371320.013760709.01	371320.01	3760709.01	0.002	0.030	0.033
371330.013760709.01	371330.01	3760709.01	0.002	0.030	0.032
371340.013760709.01	371340.01	3760709.01	0.003	0.030	0.032
371350.013760709.01	371350.01	3760709.01	0.003	0.029	0.032
371355.013760709.01	371355.01	3760709.01	0.003	0.029	0.032
371240.013760719.01	371240.01	3760719.01	0.005	0.033	0.037
371250.013760719.01	371250.01	3760719.01	0.004	0.033	0.037
371260.013760719.01	371260.01	3760719.01	0.003	0.033	0.036
371300.013760719.01	371300.01	3760719.01	0.003	0.032	0.035
371310.013760719.01	371310.01	3760719.01	0.003	0.032	0.034
371320.013760719.01	371320.01	3760719.01	0.003	0.032	0.034
371330.013760719.01	371330.01	3760719.01	0.003	0.031	0.034
371340.013760719.01	371340.01	3760719.01	0.003	0.031	0.034
371347.013760719.01	371347.01	3760719.01	0.003	0.031	0.033
371240.013760729.01	371240.01	3760729.01	0.004	0.034	0.039
371250.013760729.01	371250.01	3760729.01	0.004	0.034	0.038
371258.013760729.01	371258.01	3760729.01	0.004	0.034	0.038
371300.013760729.01	371300.01	3760729.01	0.003	0.033	0.036
371310.013760729.01	371310.01	3760729.01	0.003	0.033	0.036

6201 Bristol Unmitigated

Health Risk Assessment Results Summary

RESIDENTIAL RECEPTORS ONLY

		MAX:	2.259
Unique Identifier	X (UTM)	Y (UTM)	Total Risk
371398.013760659.01	371398	3760659.01	0.025
371250.013760669.01	371250	3760669.01	0.031
371260.013760669.01	371260	3760669.01	0.030
371270.013760669.01	371270	3760669.01	0.029
371310.013760669.01	371310	3760669.01	0.028
371320.013760669.01	371320	3760669.01	0.028
371330.013760669.01	371330	3760669.01	0.027
371340.013760669.01	371340	3760669.01	0.027
371350.013760669.01	371350	3760669.01	0.027
371360.013760669.01	371360	3760669.01	0.026
371370.013760669.01	371370	3760669.01	0.026
371380.013760669.01	371380	3760669.01	0.026
371389.013760669.01	371389	3760669.01	0.026
371250.013760679.01	371250	3760679.01	0.032
371260.013760679.01	371260	3760679.01	0.031
371268.013760679.01	371268	3760679.01	0.031
371310.013760679.01	371310	3760679.01	0.029
371320.013760679.01	371320	3760679.01	0.029
371330.013760679.01	371330	3760679.01	0.028
371340.013760679.01	371340	3760679.01	0.028
371350.013760679.01	371350	3760679.01	0.028
371360.013760679.01	371360	3760679.01	0.028
371370.013760679.01	371370	3760679.01	0.027
371380.013760679.01	371380	3760679.01	0.027
371240.013760689.01	371240	3760689.01	0.034
371250.013760689.01	371250	3760689.01	0.033
371260.013760689.01	371260	3760689.01	0.032
371267.013760689.01	371267	3760689.01	0.032
371301.013760689.01	371301	3760689.01	0.031
371310.013760689.01	371310	3760689.01	0.030
371320.013760689.01	371320	3760689.01	0.030
371330.013760689.01	371330	3760689.01	0.030
371340.013760689.01	371340	3760689.01	0.029
371350.013760689.01	371350	3760689.01	0.029
371360.013760689.01	371360	3760689.01	0.029
371370.013760689.01	371370	3760689.01	0.029
371240.013760699.01	371240	3760699.01	0.035
371250.013760699.01	371250	3760699.01	0.034
371260.013760699.01	371260	3760699.01	0.033
371300.013760699.01	371300	3760699.01	0.032
371310.013760699.01	371310	3760699.01	0.032
371320.013760699.01	371320	3760699.01	0.031
371330.013760699.01	371330	3760699.01	0.031
371340.013760699.01	371340	3760699.01	0.031
371350.013760699.01	371350	3760699.01	0.030
371360.013760699.01	371360	3760699.01	0.030
371370.013760699.01	371370	3760699.01	0.030
371240.013760709.01	371240	3760709.01	0.036
371250.013760709.01	371250	3760709.01	0.035
371260.013760709.01	371260	3760709.01	0.035
371310.013760709.01	371310	3760709.01	0.033
371320.013760709.01	371320	3760709.01	0.033
371330.013760709.01	371330	3760709.01	0.032
371340.013760709.01	371340	3760709.01	0.032
371350.013760709.01	371350	3760709.01	0.032
371355.013760709.01	371355	3760709.01	0.032
371240.013760719.01	371240	3760719.01	0.037
371250.013760719.01	371250	3760719.01	0.037
371260.013760719.01	371260	3760719.01	0.036
371300.013760719.01	371300	3760719.01	0.035
371310.013760719.01	371310	3760719.01	0.034
371320.013760719.01	371320	3760719.01	0.034
371330.013760719.01	371330	3760719.01	0.034
371340.013760719.01	371340	3760719.01	0.034
371347.013760719.01	371347	3760719.01	0.033
371240.013760729.01	371240	3760729.01	0.039
371250.013760729.01	371250	3760729.01	0.038
371258.013760729.01	371258	3760729.01	0.038
371300.013760729.01	371300	3760729.01	0.036
371310.013760729.01	371310	3760729.01	0.036

6201 Bristol Unmitigated

Health Risk Assessment Results Summary

Worker Receptors

		MAX:	0.017	2.242	2.259
Unique Identifier	X (UTM)	Y (UTM)	Onroad	Offroad	Total Risk
371320.013760729.01	371320.01	3760729.01	0.003	0.033	0.036
371330.013760729.01	371330.01	3760729.01	0.003	0.033	0.036
371340.013760727.01	371340.01	3760727.01	0.003	0.032	0.035
371230.013760739.01	371230.01	3760739.01	0.005	0.036	0.041
371240.013760739.01	371240.01	3760739.01	0.004	0.036	0.040
371250.013760739.01	371250.01	3760739.01	0.004	0.036	0.040
371257.013760739.01	371257.01	3760739.01	0.004	0.036	0.039
371294.013760739.01	371294.01	3760739.01	0.003	0.035	0.038
371300.013760739.01	371300.01	3760739.01	0.003	0.035	0.038
371310.013760739.01	371310.01	3760739.01	0.003	0.035	0.038
371320.013760739.01	371320.01	3760739.01	0.003	0.035	0.038
371330.013760739.01	371330.01	3760739.01	0.003	0.034	0.037
371255.013760744.01	371255.01	3760744.01	0.004	0.037	0.040
371300.013760749.01	371300.01	3760749.01	0.003	0.037	0.040
371310.013760749.01	371310.01	3760749.01	0.003	0.036	0.040
371320.013760749.01	371320.01	3760749.01	0.003	0.036	0.040
371222.013760767.01	371222.01	3760767.01	0.006	0.041	0.046
371232.013760767.01	371232.01	3760767.01	0.005	0.041	0.046
371242.013760767.01	371242.01	3760767.01	0.004	0.041	0.045
371222.013760777.01	371222.01	3760777.01	0.005	0.043	0.048
371232.013760777.01	371232.01	3760777.01	0.005	0.043	0.048
371222.013760787.01	371222.01	3760787.01	0.005	0.045	0.050
371232.013760787.01	371232.01	3760787.01	0.004	0.045	0.050
371222.013760797.01	371222.01	3760797.01	0.005	0.047	0.052
371232.013760797.01	371232.01	3760797.01	0.004	0.048	0.052
371242.013760797.01	371242.01	3760797.01	0.004	0.048	0.052
371212.013760807.01	371212.01	3760807.01	0.006	0.049	0.055
371222.013760807.01	371222.01	3760807.01	0.005	0.050	0.055
371232.013760807.01	371232.01	3760807.01	0.004	0.050	0.055
371242.013760807.01	371242.01	3760807.01	0.004	0.051	0.054
371212.013760817.01	371212.01	3760817.01	0.006	0.052	0.058
371222.013760817.01	371222.01	3760817.01	0.005	0.052	0.057
371232.013760817.01	371232.01	3760817.01	0.004	0.053	0.057
371242.013760817.01	371242.01	3760817.01	0.004	0.053	0.057
371212.013760827.01	371212.01	3760827.01	0.006	0.055	0.060
371222.013760827.01	371222.01	3760827.01	0.005	0.055	0.060
371232.013760827.01	371232.01	3760827.01	0.005	0.056	0.060
371242.013760827.01	371242.01	3760827.01	0.004	0.056	0.060
371252.013760827.01	371252.01	3760827.01	0.004	0.056	0.061
371212.013760837.01	371212.01	3760837.01	0.006	0.057	0.063
371222.013760837.01	371222.01	3760837.01	0.005	0.058	0.063
371232.013760837.01	371232.01	3760837.01	0.005	0.059	0.064
371242.013760837.01	371242.01	3760837.01	0.005	0.059	0.064
371250.013760837.01	371250.01	3760837.01	0.005	0.059	0.064
371222.013760847.01	371222.01	3760847.01	0.005	0.061	0.067
371232.013760847.01	371232.01	3760847.01	0.005	0.062	0.067
371240.013760847.01	371240.01	3760847.01	0.005	0.062	0.067

6201 Bristol Unmitigated

Health Risk Assessment Results Summary

RESIDENTIAL RECEPTORS ONLY MAX: 2.259

Unique Identifier	X (UTM)	Y (UTM)	Total Risk
371320.013760729.01	371320	3760729.01	0.036
371330.013760729.01	371330	3760729.01	0.036
371340.013760727.01	371340	3760727.01	0.035
371230.013760739.01	371230	3760739.01	0.041
371240.013760739.01	371240	3760739.01	0.040
371250.013760739.01	371250	3760739.01	0.040
371257.013760739.01	371257	3760739.01	0.039
371294.013760739.01	371294	3760739.01	0.038
371300.013760739.01	371300	3760739.01	0.038
371310.013760739.01	371310	3760739.01	0.038
371320.013760739.01	371320	3760739.01	0.038
371330.013760739.01	371330	3760739.01	0.037
371255.013760744.01	371255	3760744.01	0.040
371300.013760749.01	371300	3760749.01	0.040
371310.013760749.01	371310	3760749.01	0.040
371320.013760749.01	371320	3760749.01	0.040
371222.013760767.01	371222	3760767.01	0.046
371232.013760767.01	371232	3760767.01	0.046
371242.013760767.01	371242	3760767.01	0.045
371222.013760777.01	371222	3760777.01	0.048
371232.013760777.01	371232	3760777.01	0.048
371222.013760787.01	371222	3760787.01	0.050
371232.013760787.01	371232	3760787.01	0.050
371222.013760797.01	371222	3760797.01	0.052
371232.013760797.01	371232	3760797.01	0.052
371242.013760797.01	371242	3760797.01	0.052
371212.013760807.01	371212	3760807.01	0.055
371222.013760807.01	371222	3760807.01	0.055
371232.013760807.01	371232	3760807.01	0.055
371242.013760807.01	371242	3760807.01	0.054
371212.013760817.01	371212	3760817.01	0.058
371222.013760817.01	371222	3760817.01	0.057
371232.013760817.01	371232	3760817.01	0.057
371242.013760817.01	371242	3760817.01	0.057
371212.013760827.01	371212	3760827.01	0.060
371222.013760827.01	371222	3760827.01	0.060
371232.013760827.01	371232	3760827.01	0.060
371242.013760827.01	371242	3760827.01	0.060
371252.013760827.01	371252	3760827.01	0.061
371212.013760837.01	371212	3760837.01	0.063
371222.013760837.01	371222	3760837.01	0.063
371232.013760837.01	371232	3760837.01	0.064
371242.013760837.01	371242	3760837.01	0.064
371250.013760837.01	371250	3760837.01	0.064
371222.013760847.01	371222	3760847.01	0.067
371232.013760847.01	371232	3760847.01	0.067
371240.013760847.01	371240	3760847.01	0.067

6201 Bristol Unmitigated

Maximum Individual Non-Cancer Impact Calculations - (Impact at all other sensitive receptors would be less than shown)

Worker Receptors

Maximum Non-cancer Chronic Hazards / Toxicological Endpoints*

Receptor Group	Pollutant	CREL[1]	CONC	WFrac	$CONC_{WF}$	HI		ALIM	BN	CVS	DEV	ENDC	EYE	HEM	IMMUN	KIDN	NS	REPRO	RESP	SK
Project:																				
MEI - Max	DPM	5.00E+00	4.15E-01	1.00E+00	4.15E-01	8.30E-02		-	-	-	-	-	-	-	-	-	-	-	8.30E-02	-
							Total Risk				-			-				-	0.083	
							Threshold				1.00			1.00				1.00	1.00	
							Over?				NO			NO				NO	NO	

Notes:

1. California Air Resources Board, "Consolidated Table of OEHHA/ARB Approved Risk Assessment Health Values," "OEHHA/ARB Approved Chronic Reference Exposure Levels and Target Organs," "OEHHA/ARB Approved Acute Reference Exposure Levels and Target Organs," and "OEHHA/ARB Approved 8-Hour Reference Exposure Levels and Target Organs," http://www.arb.ca.gov/toxics/healthval/healthval.htm. Tables last updated: August 18, 2025 and July 20, 2025.

Source: ESA, 2025

Where:

$CONC_{WF}$	Pollutant Concentration ($\mu g/m^3$) multiplied by the weight fraction
CREL	Chronic Reference Exposure Level
HI	Hazard Index
MEI	Maximally Exposed Individual
WFrac	Weight fraction of speciated component

* Key to Toxicological Endpoints

ALIM	Alimentary Tract	EYE	Eye	NS	Nervous System
BN	Bone	HEM	Hematologic System	REPRO	Reproductive System
CVS	Cardiovascular System	IMMUN	Immune System	RESP	Respiratory System
DEV	Developmental System	KIDN	Kidney	SK	Skin
ENDC	Endocrine System				

B.5 Construction Greenhouse Gas Calculations and Modeling

6201 Bristol Parkway

GHG Construction Summary - Maximum equipment

Unmitigated

Year	Annual Total
Year 1	1,740
Year 2	1,029
Year 3	2,531
Year 4	1,052
Grand Total	**6,353**
Amortized 30-Years	**212**

6201 Bristol Parkway
Construction Energy Analysis
Off-Road Equipment - Electric

Construction Year	Construction Phase	Equipment	Fuel Type	Number	Hours/Day	HP	Load	Days	Electric Conversion (kW/HP)	Electric Demand (kWh)
2026	Concrete (Garage and Podium)	Cranes	Electric	2	10	367	0.29	19	0.745701	30,159
2027	Concrete (Garage and Podium)	Cranes	Electric	2	10	367	0.29	313	0.745701	496,825
2028	Concrete (Garage and Podium)	Cranes	Electric	2	10	367	0.29	160	0.745701	253,968
2027	Building Construction (framing, roofing, MEPs)	Aerial Lifts	Electric	2	10	46	0.31	10	0.745701	2,127
2027	Building Construction (framing, roofing, MEPs)	Cranes	Electric	2	10	367	0.29	10	0.745701	15,873
2028	Building Construction (framing, roofing, MEPs)	Aerial Lifts	Electric	2	10	46	0.31	313	0.745701	66,567
2028	Building Construction (framing, roofing, MEPs)	Cranes	Electric	2	10	367	0.29	313	0.745701	496,825
2029	Building Construction (framing, roofing, MEPs)	Aerial Lifts	Electric	2	10	46	0.31	186	0.745701	39,557
2029	Building Construction (framing, roofing, MEPs)	Cranes	Electric	2	10	367	0.29	186	0.745701	295,238
									Total Electricity	**1,697,137**
									Average per Year	-

Electricity Emission Factor	Electricity Emission Factor[1]	Total GHG Emissions
(MT CO2/MWh)	(lbs CO2/MWh)	268.06
0.16	346.20	
(MT CH4/MWh)	(lbs CH4/MWh)	
1.50E-05	0.033	
(MT N2O/MWh)	(lbs N2O/MWh)	
1.81E-06	0.004	

1 Source: Electricity Emission Factors from CalEEMod, 2022.1

Year	Electricity Per Year (kWh)	GHG Emissions Per Construction Year
2026	30,159	4.76
2027	514,824	81.32
2028	817,359	129.12
2029	334,795	52.88
Total	1,697,137	268.06

6201 Bristol Parkway
Construction GHG/Energy Analysis

Temporary Construction Trailer - Electricity

Land Use	Square Feet	Energy Use per year (kWh)	Total Energy Use (kWh)	GHG Emissions/year (MTCO2e)	Total GHG Emissions for Construction Duration	Energy Use per SF
General Office	2,000	40,936	163,296.18	6.5	25.7	20.5

Note: Energy use per sf is derived from CalEEMod User Guide, Appendix G, Table G-28 for the Statewide average for General Office Building land use

Electricity Emission Factor	Electricity Emission Factor 1	Total GHG Emissions Per Year	Year	Proportion of Year Worked	GHG Emissions Per Construction Year
(MT CO2/MWh)	**(lbs CO2/MWh)**	6.47	2026	1.00	6.45
0.16	346.20		2027	1.00	6.45
(MT CH4/MWh)	**(lbs CH4/MWh)**		2028	1.00	6.47
1.50E-05	0.033		2029	0.99	6.38
(MT N2O/MWh)	**(lbs N2O/MWh)**				
1.81E-06	0.004				

1 Source: Electricity Emission Factors from CalEEMod, 2022.1

6201 Bristol Parkway
Construction GHG/Energy Analysis

Construction Water Energy Estimates

Source	Acreage/Day	Number of Work Days	Total Construction Water Use (Mgal)	Electricity Demand from Water Conveyance (MWh)	Annual Electricity Demand from Water Conveyance (MWh)
Demolition	7.05	70	1.481	10.1	3.3
Grading/Excavation	7.05	147	3.109	21.2	6.9
Total			**4.590**	**31.2**	**10.1**

CalEEMod Water Electricity Factors	Electricity Intensity Factor To Supply (kWh/Mgal)	Electricity Intensity Factor To Treat (kWh/Mgal)	Electricity Intensity Factor To Distribute (kWh/Mgal)	Electricity Intensity Factor For Wastewater Treatment (kWh/Mgal)
	3,044	725	1537	1501

Year	Construction Water GHG Emissions Total	Electricity Emission	Electricity Emission
2026	4.93	**(MT CO2e/MWh)**	**(lbs CO2e/MWh)**
		0.16	348.22

Sources and Assumptions:

Conservatively assumed acerage per day would be the same as the site acerage
-Electricity Intensity Factors - California Emissions Estimator Model (CalEEMod).
-Estimated construction water use assumed to be generally equivalent to landscape irrigation, based on a factor of 20.94 gallons per year per square foot of landscaped area within the Los Angeles area (Mediterranean climate), which assumes high water demand landscaping materials and an irrigation system efficiency of 85%. Factor is therefore (20.94 GAL/SF/year) x (43,560 SF/acre) / (365 days/year) / (0.85) = 2,940 gallons/acre/day, rounded up to 3,000 gallons/acre/day. (U.S. Department of Energy, Energy Efficiency & Renewable Energy, Federal Energy Management Program. "Guidelines for Estimating Unmetered Landscaping Water Use." July 2010. Page 12, Table 4 - Annual Irrigation Factor – Landscaped Areas with High Water Requirements).

B.6 Operational Greenhouse Gas Calculations and Modeling

6201 Bristol Parkway

Greenhouse Gas Emissions Summary - Project

Project Operations Summary (Full Buildout Year 2030)	
Category	**$mTCO_2e/yr$**
Mobile	4,026
Area	39
Energy (Natural Gas)	534
Energy (Electricity)	682
EV Charging	23
Water	144
Waste	211
Construction - Amortized	212
Project Total	**5,871**

$mTCO_2e$ = Metric Tons Carbon Dioxide equivalents

6201 Bristol Parkway
Operational Energy Analysis
Project Estimated Electricity demand from Electric Vehicle Supply Equipment (EVSE)

Land Use Type	Number of EVSE Charging Spaces	Average Charge (kWh/day) [a]	Days/Year	Electricity Demand (kWh/yr)	Electricity Demand (MWh/yr)
Total	**121**	**4.40**	**365.00**	194326	194.33

Notes:

Operational year
2030

Electricity Emission Factor (MT CO2/MWh)	Electricity Emission Factor (lbs CO2/MWh)	Total EV Charging GHG Emissions Per Year
0.12	260.79	23.17
(MT CH4/MWh)	**(lbs CH4/MWh)**	
1.50E-05	0.033	
(MT N2O/MWh)	**(lbs N2O/MWh)**	
1.81E-06	0.004	

a. Estimated based on reference sources listed below. GHG emission factors based on forcast 2030 factors.

b. The project would install 10% of the total 1192 parking spaces as required by Title 24 CalGreen Building Code

Sources:

US Department of Energy. Alternative Fuels Data Center, 2016. Hybrid and Plug-In Electric Vehicle Emissions Data Sources and Assumptions.
Available at: https://www.afdc.energy.gov/vehicles/electric_emissions_sources.html.

US Department of Energy. Smith, Margaret, 2016. Level 1 Electric Vehicle Charging Stations at the Workplace.
Available at: https://www.afdc.energy.gov/uploads/publication/WPCC_L1ChargingAtTheWorkplace_0716.pdf.

UCLA Luskin Center for Innovation. Williams, Brett and JR deShazo, 2013. Pricing Workplace Charging: Financial Viability and Fueling Costs.
Available at: http://luskin.ucla.edu/sites/default/files/Luskin-WPC-TRB-13-11-15d.pdf.

California Air Resources Board, CalEEMod, Version 2020.4.0.

B.7 Construction Energy Calculations and Modeling

6201 Bristol Parkway
Construction Energy Analysis

Annual Fuel Summary

	Heavy-Duty Construction Equipment
259,501	Total Project Consumption
65,053	Annual Consumption
	Haul Trucks
145,670	Total Project Consumption
36,518	Annual Consumption
	Vendor Trucks
105,278	Total Project Consumption
26,392	Annual Consumption
	Workers
149,060	Total Project Consumption
37,367	Annual Consumption
250,948	Project Consumption of diesel for Haul Trucks and Vendors
62,909	Annual Consumption
510,449	Total Gallons Diesel
149,060	Total Gallons Gasoline

3.99 Estimated Project Construction Duration (years)

127,963 Annual Average Gallons Diesel
37,367 Annual Average Gallons Gasoline

Los Angeles County (2023)			Percent of Annual Project Compared to Los Angeles County
Source	**Fuel Type**	**Gallons**	
Workers	Gasoline	3,039,000,000	0.0012%
Off-Road/Vendor/Haul Trucks	Diesel	455,974,843	0.028%

Notes:

1 Gasoline and diesel amounts from CEC, 2024. Available: https://www.energy.ca.gov/data-reports/energy-almanac/transportation-energy/california-retail-fuel-outlet-annual-reporting

Annual Electricity Summary

Temporary Construction Trailer - Electricity	40,936	kWh/year
Water Conveyance for Dust Control	10,127	kWh/year
Electric construction Equipment	425,450	kWh/year
Annual Total	**476,513**	**kWh/year**

SCE, 2023 Annual report, 2024. Available: https://www.edison.com/_gallery/get_file/?file_id=65f32cca3d6332cf05413d08&file_ext=.pdf&page_id=

79,256,000,000
0.00060% Project percentage of SCE
79,256,000

6201 Bristol Parkway

Total On-Road Fuel Consumption

			gal/mile
2025	2025Worker	Worker	0.04303093
2025	2025Vendor	Vendor	0.13801228
2025	2025Hauling	Hauling	0.16258308
2026	2026Worker	Worker	0.04245451
2026	2026Vendor	Vendor	0.13629641
2026	2026Hauling	Hauling	0.15958011
2027	2027Worker	Worker	0.04193717
2027	2027Vendor	Vendor	0.13460314
2027	2027Hauling	Hauling	0.1565946
2028	2028Worker	Worker	0.04142193
2028	2028Vendor	Vendor	0.13279881
2028	2028Hauling	Hauling	0.15354682
2029	2029Worker	Worker	0.04097179
2029	2029Vendor	Vendor	0.13110765
2029	2029Hauling	Hauling	0.15075689

Source	Fuel Type
Hauling	Diesel
Vendor	Diesel
Worker	Gasoline

Fuel Type	Total Fuel Use
Diesel	250,317
Gasoline	149,060

Duration of Construction	
Start	1/1/2026
End	12/27/2029
4.0	years

Construction Phase	Daily One-Way Trips	Haul Days per Phase (days)	One-Way Trip Distance per Day (miles)	Fuel Use and Emission Factors gal/mile	gal/day	Total Gallons/yr
Demolition	2026					
Hauling	0	70	20	0.16	0	0
Vendor	2	70	10.2	0.14	3	195
Worker	16	70	18.5	0.04	13	880
Demolition - Hauling (GHG)	2026					
Hauling	30	20	61.8	0.16	296	5,917
Vendor	0	20	10.2	0.14	0	0
Worker	0	20	18.5	0.04	0	0
Site Preperation	2026					
Hauling	0	6	20	0.16	0	0
Vendor	2	6	10.2	0.14	3	17
Worker	16	6	18.5	0.04	13	75
Grading/Excavation	2026					
Hauling	0	147	20	0.16	0	0
Vendor	2	147	10.2	0.14	3	409
Worker	24	147	18.5	0.04	19	2,771
Grading/Excavation - Hauling (GHG)	2026					
Hauling	152	80	49.9	0.16	1,210	96,831
Vendor	0	80	10.2	0.14	0	0
Worker	0	80	18.5	0.04	0	0
Concrete - Garage 2026	2026					
Hauling	0	19	20	0.16	0	0
Vendor	0	19	10.2	0.14	0	0
Worker	50	19	18.5	0.04	39	746
Concrete - Garage 2027	2027					
Hauling	0	313	20	0.16	0	0
Vendor	0	313	10.2	0.13	0	0
Worker	50	313	18.5	0.04	39	12,142
Concrete - Garage 2028	2028					
Hauling	0	120	20	0.15	0	0
Vendor	0	120	10.2	0.13	0	0
Worker	50	120	18.5	0.04	38	4,598
Concrete - Podium 1 2027	2027					
Hauling	0	73	20	0.16	0	0
Vendor	0	73	10.2	0.13	0	0
Worker	70	73	18.5	0.04	54	3,965
Concrete - Podium 1 2028	2028					
Hauling	0	16	20	0.15	0	0
Vendor	0	16	10.2	0.13	0	0
Worker	70	16	18.5	0.04	54	858
Concrete - Podium 2 2028	2028					
Hauling	0	144	20	0.15	0	0
Vendor	0	144	10.2	0.13	0	0
Worker	70	144	18.5	0.04	54	7,724
Concrete - Garage - Trucks 2026	2026					
Hauling	134	19	20	0.16	428	8,126
Vendor	0	19	10.2	0.14	0	0
Worker	0	19	18.5	0.04	0	0
Concrete - Garage - Trucks 2027	2027					
Hauling	134	36	20	0.16	420	15,108
Vendor	0	36	10.2	0.13	0	0
Worker	0	36	18.5	0.04	0	0
Concrete - Podium 1 - Trucks 2027	2027					
Hauling	134	18	20	0.16	420	7,554
Vendor	0	18	10.2	0.13	0	0
Worker	0	18	18.5	0.04	0	0
Concrete - Podium 2 - Trucks 2028	2028					
Hauling	134	27	20	0.15	412	11,111
Vendor	0	27	10.2	0.13	0	0
Worker	0	27	18.5	0.04	0	0
Building Construction-1 2027	2027					
Hauling	0	10	20	0.16	0	0
Vendor	168	10	10.2	0.13	231	2,307
Worker	110	10	18.5	0.04	85	853
Building Construction-1 2028	2028					
Hauling	0	313	20	0.15	0	0
Vendor	168	313	10.2	0.13	228	71,228
Worker	110	313	18.5	0.04	84	26,384
Building Construction-1 2029	2029					
Hauling	0	17	20	0.15	0	0
Vendor	168	17	10.2	0.13	225	3,819
Worker	110	17	18.5	0.04	83	1,417
Building Construction-2 2028	2028					
Hauling	0	178	20	0.15	0	0
Vendor	60	178	10.2	0.13	81	14,467
Worker	110	178	18.5	0.04	84	15,004
Building Construction-2 2029	2029					
Hauling	0	160	20	0.15	0	0
Vendor	60	160	10.2	0.13	80	12,838
Worker	110	160	18.5	0.04	83	13,340
Finishing/Painting-1 2028	2028					
Hauling	0	102	20	0.15	0	0
Vendor	0	102	10.2	0.13	0	0
Worker	140	102	18.5	0.04	107	10,943
Finishing/Painting-1 2029	2029					
Hauling	0	167	20	0.15	0	0
Vendor	0	167	10.2	0.13	0	0
Worker	140	167	18.5	0.04	106	17,722
Finishing/Painting-2 2029	2029					
Hauling	0	270	20	0.15	0	0
Vendor	0	270	10.2	0.13	0	0
Worker	140	270	18.5	0.04	106	28,652
Paving 2029	2029					
Hauling	2	65	20	0.15	6	392
Vendor	0	65	10.2	0.13	0	0
Worker	20	65	18.5	0.04	15	985

6201 Bristol Parkway

Total On-Site Fuel Consumption

			gal/mile
2025	2025Worker	Worker	0.04303093
2025	2025Vendor	Vendor	0.13801228
2025	2025Hauling	Hauling	0.16258308
2026	2026Worker	Worker	0.04245451
2026	2026Vendor	Vendor	0.13629641
2026	2026Hauling	Hauling	0.15958011
2027	2027Worker	Worker	0.04193717
2027	2027Vendor	Vendor	0.13460314
2027	2027Hauling	Hauling	0.1565946
2028	2028Worker	Worker	0.04142193
2028	2028Vendor	Vendor	0.13279881
2028	2028Hauling	Hauling	0.15354682
2029	2029Worker	Worker	0.04097179
2029	2029Vendor	Vendor	0.13110765
2029	2029Hauling	Hauling	0.15075689

Source	Fuel Type	Total Fuel Use (gal)
Hauling	Diesel	631
Vendor	Diesel	0
Worker	Gasoline	0

Fuel Type	Total Fuel Use	Annual Fuel Use
Diesel	631	158
Gasoline	0	0

Duration of Construction	
Start	1/1/2026
End	12/27/2029
4.0	years

Construction Phase	Daily One-Way Trips	Haul Days per Phase (days)	One-Way Trip Distance per Day (miles)	Fuel Use and Emission Factors		
				gal/mile	gal/day	Total Gallons/yr
Demolition - Onsite	2026					
Hauling	30	20	0.31	0.16	1	30
Vendor	0	20	0.00	0.14	0	0
Worker	0	20	0.00	0.04	0	0
Grading - Onsite	2026					
Hauling	152	80	0.31	0.16	8	602
Vendor	0	80	0.00	0.14	0	0
Worker	0	80	0.00	0.04	0	0

6201 Bristol Parkway
Construction Energy Analysis

Off-Road Equipment

Equipment ≤ 100 hp		
pounds diesel fuel/hp-hr (lb/hp-hr):[1]	0.408	lb/hp-hr
diesel density (lb/gal):[1]	7.11	lb/gal
diesel gallons/hp-hr:	0.0574	gal/hp-hr
Total <100	2,060,060	hp-hr
Total diesel gallons:	118,233	gal
Equipment > 100 hp		
pounds diesel fuel/hp-hr (lb/hp-hr):[1]	0.367	lb/hp-hr
diesel density (lb/gal):[1]	7.11	lb/gal
diesel gallons/hp-hr:	0.0516	gal/hp-hr
Total >100	2,736,409	hp-hr
Total diesel gallons:	141,268	gal
Total diesel gallons (off-road equipment):	**259,501**	**gal**

1/1/2026
9/14/2029

1. OFFROAD2017 Emission Factor Documentation

Construction Phase	Equipment	Number	Hours/Day	HP	Load	Days	Total hp-hr
Demolition	Excavators	1.0	10.0	362.0	0.4	70.0	96292.0
Demolition	Rubber Tired Loaders	1.0	10.0	150.0	0.4	70.0	37800.0
Demolition	Tractors/Loaders/Backhoes	1.0	10.0	84.0	0.4	70.0	21756.0
Grading/Excavation	Excavators	2.0	10.0	362.0	0.4	147.0	404426.4
Grading/Excavation	Rollers	1.0	10.0	36.0	0.4	147.0	20109.6
Grading/Excavation	Rubber Tired Loaders	2.0	10.0	150.0	0.4	147.0	158760.0
Grading/Excavation	Scrapers	1.0	10.0	423.0	0.5	147.0	298468.8
Grading/Excavation	Skid Steer Loaders	1.0	10.0	71.0	0.4	147.0	38616.9
Concrete (Garage and Podium)	Cranes	1.0	10.0	367.0	0.3	492.0	523635.6
Concrete (Garage and Podium)	Pumps	1.0	10.0	11.0	0.7	492.0	40048.8
Concrete (Garage and Podium)	Rough Terrain Forklifts	4.0	10.0	96.0	0.4	492.0	755712.0
Concrete (Garage and Podium)	Forklifts	1.0	10.0	82.0	0.2	492.0	80688.0
Concrete (Garage and Podium)	Off-Highway Trucks	1.0	10.0	376.0	0.4	492.0	702969.6
Building Construction (framing, roofir	Rough Terrain Forklifts	3.0	10.0	96.0	0.4	483.0	556416.0
Building Construction (framing, roofir	Cranes	1.0	10.0	367.0	0.3	483.0	514056.9
Paving	Cement and Mortar Mixers	1.0	10.0	10.0	0.6	65.0	3640.0
Paving	Pavers	1.0	10.0	81.0	0.4	65.0	22113.0
Paving	Paving Equipment	1.0	10.0	89.0	0.4	65.0	20826.0
Paving	Rollers	1.0	10.0	36.0	0.4	65.0	8892.0
Paving	Tractors/Loaders/Backhoes	1.0	10.0	84.0	0.4	65.0	20202.0
Finishing/Painting (Equipment Only)	Tractors/Loaders/Backhoes	2.0	10.0	84.0	0.4	412.0	256099.2
Finishing/Painting (Equipment Only)	Pumps	1.0	10.0	11.0	0.7	412.0	33536.8
Finishing/Painting (Equipment Only)	Skid Steer Loaders	1.0	10.0	71.0	0.4	412.0	108232.4
Finishing/Painting (Equipment Only)	Air Compressors	1.0	10.0	37.0	0.5	412.0	73171.2

Total >100	2,736,409
Total <100	2,060,060

6201 Bristol Parkway
Construction Energy Analysis
Off-Road Equipment - Electric

Construction	Construction Phase	Equipment	Fuel Type	Number	Hours/Day	HP	Load	Days	Electric Conversion (kW/HP)	Electric Demand (kWh)
2026	Concrete (Garage and Podium)	Cranes	Electric	2	10	367	0.29	19	0.745701	30,159
2027	Concrete (Garage and Podium)	Cranes	Electric	2	10	367	0.29	313	0.745701	496,825
2028	Concrete (Garage and Podium)	Cranes	Electric	2	10	367	0.29	160	0.745701	253,968
2027	Building Construction (framing, roofing, MEPs)	Aerial Lifts	Electric	2	10	46	0.31	10	0.745701	2,127
2027	Building Construction (framing, roofing, MEPs)	Cranes	Electric	2	10	367	0.29	10	0.745701	15,873
2028	Building Construction (framing, roofing, MEPs)	Aerial Lifts	Electric	2	10	46	0.31	313	0.745701	66,567
2028	Building Construction (framing, roofing, MEPs)	Cranes	Electric	2	10	367	0.29	313	0.745701	496,825
2029	Building Construction (framing, roofing, MEPs)	Aerial Lifts	Electric	2	10	46	0.31	186	0.745701	39,557
2029	Building Construction (framing, roofing, MEPs)	Cranes	Electric	2	10	367	0.29	186	0.745701	295,238
									Total Electricity	**1,697,137**
									Average per Year	**425,450**

Electricity Emission Factor	Electricity Emission Factor 1	Total GHG Emissions
(MT CO2/MWh)	**(lbs CO2/MWh)**	268.06
0.16	346.20	
(MT CH4/MWh)	**(lbs CH4/MWh)**	
1.50E-05	0.033	
(MT N2O/MWh)	**(lbs N2O/MWh)**	
1.81E-06	0.004	

1 Source: Electricity Emission Factors from CalEEMod, 2022.1

Year	Electricity Per Year (kWh)	GHG Emissions Per Construction Year
2026	30,159	4.76
2027	514,824	81.32
2028	817,359	129.10
2029	334,795	52.88
Total	1,697,137	268.06

6201 Bristol Parkway
Construction Energy Analysis

Temporary Construction Trailer - Electricity

Land Use	Square Feet	Energy Use per year (kWh)	Total Energy Use (kWh)	GHG Emissions/year (MTCO2e)	Total GHG Emissions for Construction Duration	Energy Use per SF
General Office	2,000	40,936	163,296.18	6.5	25.7	20.5

Note: Energy use per sf is derived from CalEEMod User Guide, Appendix G, Table G-28 for the Statewide average for General Office Building land use

Electricity Emission Factor	Electricity Emission Factor [1]
(MT CO2/MWh)	**(lbs CO2/MWh)**
0.16	346.20
(MT CH4/MWh)	**(lbs CH4/MWh)**
1.50E-05	0.033
(MT N2O/MWh)	**(lbs N2O/MWh)**
1.81E-06	0.004

1 Source: Electricity Emission Factors from CalEEMod, 2022.1

Total GHG Emissions Per Year	Year	Proportion of Year Worked	GHG Emissions Per Construction Year
6.47	2026	1.00	6.45
	2027	1.00	6.45
	2028	1.00	6.47
	2029	0.99	6.38

6201 Bristol Parkway
Construction Energy

Construction Water Energy Estimates

Source	Acreage/Day	Number of Days	Total Construction Water Use (Mgal)	Electricity Demand from Water Conveyance (MWh)	Annual Electricity Demand from Water Conveyance (MWh)
Demolition	7.05	70	1.481	10.1	3.3
Grading/Excavation	7.05	147	3.109	21.2	6.9
Total			**4.590**	**31.2**	**10.1**

CalEEMod Water Electricity Factors	Electricity Intensity Factor To Supply (kWh/Mgal)	Electricity Intensity Factor To Treat (kWh/Mgal)	Electricity Intensity Factor To Distribute (kWh/Mgal)	Electricity Intensity Factor For Wastewater Treatment (kWh/Mgal)
	3,044	725	1537	1501

Year	Construction Water GHG Emissions Total	Electricity Emission	Electricity Emission
2026	4.93	**(MT CO2e/MWh)**	**(lbs CO2e/MWh)**
		0.16	348.22

Sources and Assumptions:

CalEEMod Appendix A, Pg. 8, based on given piece of equipment can pass over in an 8-hour workday

Conservatively assumed acerage per day would be the same as the site acerage

-Electricity Intensity Factors - California Emissions Estimator Model (CalEEMod).

-Estimated construction water use assumed to be generally equivalent to landscape irrigation, based on a factor of 20.94 gallons per year per square foot of landscaped area within the Los Angeles area (Mediterranean climate), which assumes high water demand landscaping materials and an irrigation system efficiency of 85%. Factor is therefore (20.94 GAL/SF/year) x (43,560 SF/acre) / (365 days/year) / (0.85) = 2,940 gallons/acre/day, rounded up to 3,000 gallons/acre/day. (U.S. Department of Energy, Energy Efficiency & Renewable Energy, Federal Energy Management Program. "Guidelines for Estimating Unmetered Landscaping Water Use." July 2010. Page 12, Table 4 - Annual Irrigation Factor – Landscaped Areas with High Water Requirements).

B.8 Operational Energy Calculations and Modeling

6201 Bristol Parkway
Project Operational Energy Demand

Electricity	kWh/yr	MWh/yr
Project		
Condo/Townhouse High Rise	2777836	2,778
High Turnover (Sit Down Restaurant)	371494	371
General Office Building	444078	444
Other Non-Asphalt Surfaces	150160	150
Other Asphalt Surfaces	8935	9
Enclosed Parking with Elevator	1971575	1,972
EV Charging (see worksheet)	194326	194
Project Total Building Energy	**5,724,078**	**5,724**
Project Total	**5,918,404**	**5,918**
Total (including water, see below)	**6,373,955**	**6,374**

Source: California Air Resources Board, CalEEMod, Version 2022.1

Electricity	MWh/yr (Supplied)
Total SCE, 2030	120,169,000
Project Annual	6,374
Percent Project of SCE	0.0053%

Source: CEC, CED 2023 Baseline Forecast – SCE, California Energy Demand Forecast, 2023 - 2040 Baseline Forecast. https://efiling.energy.ca.gov/GetDocument.aspx?tn=254247&DocumentContentId=89615. Accessed May 2025.

Water	Mgal/yr	MWh/yr
Project		
Condo/Townhouse High Rise	53	363.76
High Turnover (Sit Down Restaurant)	5	31.05
General Office Building	3	21.99
Other Non-Asphalt Surfaces	6	37.88
Other Asphalt Surfaces	0	-
Enclosed Parking with Elevator	0	0.87
Project Total	**66.924**	**455.55**

Electricity Intensity Factors	kWh/Mgal
Electricity Factor - Supply	3,044
Electricity Factor - Treat	725
Electricity Factor - Distribute	1,537
Electricity Factor - Wastewater Treatment	1,501

Source: California Air Resources Board, CalEEMod, Version 2022.1.
Water Demand based on Water Supply Assessment for the 6201 Bristol Parkway Project (EKI Environment & Water, 2025).
Sewage Facilities Charge, Sewage Generation Factor for Residential and Commercial Categories, 2012.

Natural Gas	kBtu/yr	cubic foot (cf)/yr
Project		
Condo/Townhouse High Rise	8,396,854	8,112,902
High Turnover (Sit Down Restaurant)	1,080,486	1,043,948
General Office Building	560,141	541,199
Other Non-Asphalt Surfaces	0	0
Other Asphalt Surfaces	0	-
Enclosed Parking with Elevator	0	
Mobile Sources	1,095,876	1,058,818
Total	**11,133,357**	**10,756,867**
Project Building total	**10,037,481**	**9,698,049**

Source: California Air Resources Board, CalEEMod, Version 2022.1
Conversion factor of 1,035 Btu per cubic foot based on United States Energy Information Administration data (see: USEIA, Natural Gas, Heat Content of Natural Gas Consumed, February 28, 2018, https://www.eia.gov/dnav/ng/ng_cons_heat_a_EPG0_VGTH_btucf_a.htm. Accessed March 2020.)

Natural Gas	million cubic foot (cf)
SoCalGas 2030	769,055
Project Annual	10.757
Percent Project of SoCalGas	0.0005%

Source: California Gas and Electric Utilities, 2024 California Gas Report, p. 145,2020.

6201 Bristol Parkway
Operational Energy Analysis
Project Estimated Electricity demand from Electric Vehicle Supply Equipment (EVSE)

Land Use Type	Number of EVSE Charging Spaces	Average Charge (kWh/day) [a]	Days/Year	Electricity Demand (kWh/yr)	Electricity Demand (MWh/yr)
Total	**121**	**4.40**	**365.00**	194326	194.33

Notes:

Operational year
2030

Electricity Emission Factor	Electricity Emission Factor	Total EV Charging GHG Emissions Per Year
(MT CO2/MWh)	**(lbs CO2/MWh)**	23.17
0.12	260.79	
(MT CH4/MWh)	**(lbs CH4/MWh)**	
1.50E-05	0.033	
(MT N2O/MWh)	**(lbs N2O/MWh)**	
1.81E-06	0.004	

a. Estimated based on reference sources listed below. GHG emission factors based on forcast 2030 factors.

b. The project would install 10% of the total 1201 parking spaces as required bvy Title 24 CalGreen Building Code

Sources:

US Department of Energy. Alternative Fuels Data Center, 2016. Hybrid and Plug-In Electric Vehicle Emissions Data Sources and Assumptions.
Available at: https://www.afdc.energy.gov/vehicles/electric_emissions_sources.html.
US Department of Energy. Smith, Margaret, 2016. Level 1 Electric Vehicle Charging Stations at the Workplace.
Available at: https://www.afdc.energy.gov/uploads/publication/WPCC_L1ChargingAtTheWorkplace_0716.pdf.
UCLA Luskin Center for Innovation. Williams, Brett and JR deShazo, 2013. Pricing Workplace Charging: Financial Viability and Fueling Costs.
Available at: http://luskin.ucla.edu/sites/default/files/Luskin-WPC-TRB-13-11-15d.pdf.
California Air Resources Board, CalEEMod, Version 2022.1

6201 Bristol Parkway
Project Operation Energy Demand Analysis (2030)
Fuel Usage from VMT

Annual VMT (Traffic Study)[4]: 12,248,697 miles/year

Fuel Type:[1]	Gasoline	Diesel	Electricity	Natural Gas	Plug-in Hybrid
Percent:	86.1%	5.3%	5.8%	0.3%	2.5%
Miles per Gallon Fuel:	27.3	9.2	-	4.6	62.0
Annual VMT by Fuel Type (miles):	10,545,031	649,771	708,237	35,237	310,421
Annual Fuel Usage (gallons):	386,091	70,782	-	1,095,876	5,003

	Los Angeles County Fuel Consumption [3]	
	Gasoline	Diesel
Los Angeles County:	3,039,000,000	455,974,843
Project Total	391,094	70,782
Percent Net Project of Los Angeles County:	0.013%	0.016%

Notes:

1. California Air Resources Board, EMFAC2021 (LA County; Annual; 2030, Aggregate Fleet).
2. Assumes electric vehicles would replace traditional gasoline-fueled vehicles.
3. California Energy Commission, California Retail Fuel Outlet Annual Reporting (CEC-A15) Results, 2024. Available at: https://ww2.energy.ca.gov/almanac/transportation_data/gasoline/piira_retail_survey.html. Accessed January 2025. Diesel is adjusted to account for retail (48%) and non-retail (52%) diesel sales.
4. Gibson Transportation Consulting, TS, 2025.

B.9 CalEEMod Construction Output Files

B.9-1 CalEEMod Construction Output Files – Maximum Unmitigated

6201 Bristol Parkway - Construction MAX Unmitigated Detailed Report

Table of Contents

1. Basic Project Information

1.1. Basic Project Information

1.2. Land Use Types

1.3. User-Selected Emission Reduction Measures by Emissions Sector

2. Emissions Summary

2.1. Construction Emissions Compared Against Thresholds

2.2. Construction Emissions by Year, Unmitigated

3. Construction Emissions Details

3.1. Demolition (2026) - Unmitigated

3.3. Site Preparation (2026) - Unmitigated

3.5. Grading/Excavation (2026) - Unmitigated

3.7. Concrete (Garage and Podium) (2026) - Unmitigated

3.9. Concrete (Garage and Podium) (2027) - Unmitigated

3.11. Concrete (Garage and Podium) (2028) - Unmitigated

3.13. Building Construction (framing, roofing, MEPs) (2027) - Unmitigated

3.15. Building Construction (framing, roofing, MEPs) (2028) - Unmitigated

3.17. Building Construction (framing, roofing, MEPs) (2029) - Unmitigated

3.19. Paving (2029) - Unmitigated

3.21. Finishing/Painting 1 (2028) - Unmitigated

3.23. Finishing/Painting 1 (2029) - Unmitigated

3.25. Finishing/Painting 2 (2029) - Unmitigated

3.27. Finishing/Painting (Equipment Only) (2028) - Unmitigated

3.29. Finishing/Painting (Equipment Only) (2029) - Unmitigated

4. Operations Emissions Details

4.10. Soil Carbon Accumulation By Vegetation Type

4.10.1. Soil Carbon Accumulation By Vegetation Type - Unmitigated

4.10.2. Above and Belowground Carbon Accumulation by Land Use Type - Unmitigated

4.10.3. Avoided and Sequestered Emissions by Species - Unmitigated

5. Activity Data

5.1. Construction Schedule

5.2. Off-Road Equipment

5.2.1. Unmitigated

5.3. Construction Vehicles

5.3.1. Unmitigated

5.4. Vehicles

5.4.1. Construction Vehicle Control Strategies

5.5. Architectural Coatings

5.6. Dust Mitigation

5.6.1. Construction Earthmoving Activities

5.6.2. Construction Earthmoving Control Strategies

5.7. Construction Paving

5.8. Construction Electricity Consumption and Emissions Factors

5.18. Vegetation

5.18.1. Land Use Change

5.18.1.1. Unmitigated

5.18.1. Biomass Cover Type

5.18.1.1. Unmitigated

5.18.2. Sequestration

5.18.2.1. Unmitigated

6. Climate Risk Detailed Report

6.1. Climate Risk Summary

6.2. Initial Climate Risk Scores

6.3. Adjusted Climate Risk Scores

6.4. Climate Risk Reduction Measures

7. Health and Equity Details

7.1. CalEnviroScreen 4.0 Scores

7.2. Healthy Places Index Scores

7.3. Overall Health & Equity Scores

7.4. Health & Equity Measures

7.5. Evaluation Scorecard

7.6. Health & Equity Custom Measures

8. User Changes to Default Data

1. Basic Project Information

1.1. Basic Project Information

Data Field	Value
Project Name	6201 Bristol Parkway - Construction MAX Unmitigated
Construction Start Date	1/1/2026
Lead Agency	—
Land Use Scale	Project/site
Analysis Level for Defaults	County
Windspeed (m/s)	3.50
Precipitation (days)	8.20
Location	6201 Bristol Pkwy, Culver City, CA 90230, USA
County	Los Angeles-South Coast
City	Culver City
Air District	South Coast AQMD
Air Basin	South Coast
TAZ	4436
EDFZ	16
Electric Utility	Southern California Edison
Gas Utility	Southern California Gas
App Version	2022.1.1.30

1.2. Land Use Types

Land Use Subtype	Size	Unit	Lot Acreage	Building Area (sq ft)	Landscape Area (sq ft)	Special Landscape Area (sq ft)	Population	Description
Condo/Townhouse High Rise	846	Dwelling Unit	4.62	995,136	0.00	—	2,504	—

High Turnover (Sit Down Restaurant)	11.4	1000sqft	0.10	11,406	0.00	—	—	—
General Office Building	27.9	1000sqft	0.20	27,879	0.00	—	—	—
Other Non-Asphalt Surfaces	171	1000sqft	1.59	171,415	73,834	—	—	—
Other Asphalt Surfaces	10.2	1000sqft	0.24	10,200	0.00	—	—	—
Enclosed Parking with Elevator	534	1000sqft	0.30	534,095	0.00	—	—	—

1.3. User-Selected Emission Reduction Measures by Emissions Sector

No measures selected

2. Emissions Summary

2.1. Construction Emissions Compared Against Thresholds

Criteria Pollutants (lb/day for daily, ton/yr for annual) and GHGs (lb/day for daily, MT/yr for annual)

Un/Mit.	TOG	ROG	NOx	CO	SO2	PM10E	PM10D	PM10T	PM2.5E	PM2.5D	PM2.5T	BCO2	NBCO2	CO2T	CH4	N2O	R	CO2e
Daily, Summer (Max)	—	—	—	—	—	—	—	—	—	—	—	—	—	—	—	—	—	—
Unmit.	30.5	30.2	21.2	32.2	0.07	0.70	0.53	1.23	0.64	0.06	0.70	—	7,571	7,571	0.31	0.06	0.00	7,597
Daily, Winter (Max)	—	—	—	—	—	—	—	—	—	—	—	—	—	—	—	—	—	—
Unmit.	29.8	29.6	22.4	32.2	0.07	0.70	2.49	2.69	0.64	0.38	0.70	—	7,571	7,571	0.31	0.06	0.00	7,597
Average Daily (Max)	—	—	—	—	—	—	—	—	—	—	—	—	—	—	—	—	—	—
Unmit.	17.1	16.9	14.1	21.7	0.04	0.42	0.69	1.04	0.38	0.10	0.41	—	4,791	4,791	0.19	0.04	0.00	4,807
Annual (Max)	—	—	—	—	—	—	—	—	—	—	—	—	—	—	—	—	—	—

Unmit.	3.12	3.09	2.57	3.96	0.01	0.08	0.13	0.19	0.07	0.02	0.08	—	793	793	0.03	0.01	0.00	796

2.2. Construction Emissions by Year, Unmitigated

Criteria Pollutants (lb/day for daily, ton/yr for annual) and GHGs (lb/day for daily, MT/yr for annual)

Year	TOG	ROG	NOx	CO	SO2	PM10E	PM10D	PM10T	PM2.5E	PM2.5D	PM2.5T	BCO2	NBCO2	CO2T	CH4	N2O	R	CO2e
Daily - Summer (Max)	—	—	—	—	—	—	—	—	—	—	—	—	—	—	—	—	—	—
2026	2.76	2.32	17.4	24.2	0.07	0.70	0.53	1.23	0.64	0.06	0.70	—	7,303	7,303	0.30	0.06	0.00	7,329
2027	1.88	1.58	14.2	20.2	0.05	0.45	0.00	0.45	0.41	0.00	0.41	—	4,990	4,990	0.20	0.04	0.00	5,008
2028	18.8	18.6	21.2	32.2	0.07	0.64	0.00	0.64	0.59	0.00	0.59	—	7,571	7,571	0.31	0.06	0.00	7,597
2029	30.5	30.2	18.6	30.0	0.05	0.55	0.00	0.55	0.51	0.00	0.51	—	5,315	5,315	0.22	0.04	0.00	5,333
Daily - Winter (Max)	—	—	—	—	—	—	—	—	—	—	—	—	—	—	—	—	—	—
2026	2.76	2.32	17.4	24.2	0.07	0.70	2.49	2.69	0.64	0.38	0.70	—	7,303	7,303	0.30	0.06	0.00	7,329
2027	2.77	2.32	22.4	32.2	0.07	0.70	0.00	0.70	0.64	0.00	0.64	—	7,571	7,571	0.31	0.06	0.00	7,597
2028	18.8	18.6	21.2	32.2	0.07	0.64	0.00	0.64	0.59	0.00	0.59	—	7,571	7,571	0.31	0.06	0.00	7,597
2029	29.8	29.6	12.8	21.0	0.04	0.35	0.00	0.35	0.32	0.00	0.32	—	3,938	3,938	0.16	0.03	0.00	3,951
Average Daily	—	—	—	—	—	—	—	—	—	—	—	—	—	—	—	—	—	—
2026	1.37	1.15	8.73	12.6	0.03	0.35	0.69	1.04	0.32	0.10	0.41	—	3,696	3,696	0.15	0.03	0.00	3,709
2027	1.64	1.37	12.4	17.7	0.04	0.39	0.00	0.39	0.36	0.00	0.36	—	4,344	4,344	0.18	0.04	0.00	4,359
2028	6.57	6.29	14.1	21.7	0.04	0.42	0.00	0.42	0.38	0.00	0.38	—	4,791	4,791	0.19	0.04	0.00	4,807
2029	17.1	16.9	8.85	14.5	0.02	0.24	0.00	0.24	0.22	0.00	0.22	—	2,524	2,524	0.10	0.02	0.00	2,533
Annual	—	—	—	—	—	—	—	—	—	—	—	—	—	—	—	—	—	—
2026	0.25	0.21	1.59	2.30	0.01	0.06	0.13	0.19	0.06	0.02	0.08	—	612	612	0.02	< 0.005	0.00	614
2027	0.30	0.25	2.26	3.22	0.01	0.07	0.00	0.07	0.07	0.00	0.07	—	719	719	0.03	0.01	0.00	722
2028	1.20	1.15	2.57	3.96	0.01	0.08	0.00	0.08	0.07	0.00	0.07	—	793	793	0.03	0.01	0.00	796
2029	3.12	3.09	1.61	2.64	< 0.005	0.04	0.00	0.04	0.04	0.00	0.04	—	418	418	0.02	< 0.005	0.00	419

3. Construction Emissions Details

3.1. Demolition (2026) - Unmitigated

Criteria Pollutants (lb/day for daily, ton/yr for annual) and GHGs (lb/day for daily, MT/yr for annual)

Location	TOG	ROG	NOx	CO	SO2	PM10E	PM10D	PM10T	PM2.5E	PM2.5D	PM2.5T	BCO2	NBCO2	CO2T	CH4	N2O	R	CO2e
Onsite	—	—	—	—	—	—	—	—	—	—	—	—	—	—	—	—	—	—
Daily, Summer (Max)	—	—	—	—	—	—	—	—	—	—	—	—	—	—	—	—	—	—
Daily, Winter (Max)	—	—	—	—	—	—	—	—	—	—	—	—	—	—	—	—	—	—
Off-Road Equipment	0.86	0.72	5.02	9.47	0.02	0.20	—	0.20	0.19	—	0.19	—	2,588	2,588	0.10	0.02	—	2,597
Demolition	—	—	—	—	—	—	2.49	2.49	—	0.38	0.38	—	—	—	—	—	—	—
Onsite truck	0.00	0.00	0.00	0.00	0.00	0.00	0.00	0.00	0.00	0.00	0.00	—	0.00	0.00	0.00	0.00	0.00	0.00
Average Daily	—	—	—	—	—	—	—	—	—	—	—	—	—	—	—	—	—	—
Off-Road Equipment	0.17	0.14	0.96	1.82	< 0.005	0.04	—	0.04	0.04	—	0.04	—	496	496	0.02	< 0.005	—	498
Demolition	—	—	—	—	—	—	0.48	0.48	—	0.07	0.07	—	—	—	—	—	—	—
Onsite truck	0.00	0.00	0.00	0.00	0.00	0.00	0.00	0.00	0.00	0.00	0.00	—	0.00	0.00	0.00	0.00	0.00	0.00
Annual	—	—	—	—	—	—	—	—	—	—	—	—	—	—	—	—	—	—

Off-Road Equipment	0.03	0.03	0.18	0.33	< 0.005	0.01	—	0.01	0.01	—	0.01	—	82.2	82.2	< 0.005	< 0.005	—	82.5
Demolition	—	—	—	—	—	—	0.09	0.09	—	0.01	0.01	—	—	—	—	—	—	—
Onsite truck	0.00	0.00	0.00	0.00	0.00	0.00	0.00	0.00	0.00	0.00	0.00	—	0.00	0.00	0.00	0.00	0.00	0.00
Offsite	—	—	—	—	—	—	—	—	—	—	—	—	—	—	—	—	—	—
Daily, Summer (Max)	—	—	—	—	—	—	—	—	—	—	—	—	—	—	—	—	—	—
Daily, Winter (Max)	—	—	—	—	—	—	—	—	—	—	—	—	—	—	—	—	—	—
Worker	0.00	0.00	0.00	0.00	0.00	0.00	0.00	0.00	0.00	0.00	0.00	—	0.00	0.00	0.00	0.00	0.00	0.00
Vendor	0.00	0.00	0.00	0.00	0.00	0.00	0.00	0.00	0.00	0.00	0.00	—	0.00	0.00	0.00	0.00	0.00	0.00
Hauling	0.00	0.00	0.00	0.00	0.00	0.00	0.00	0.00	0.00	0.00	0.00	—	0.00	0.00	0.00	0.00	0.00	0.00
Average Daily	—	—	—	—	—	—	—	—	—	—	—	—	—	—	—	—	—	—
Worker	0.00	0.00	0.00	0.00	0.00	0.00	0.00	0.00	0.00	0.00	0.00	—	0.00	0.00	0.00	0.00	0.00	0.00
Vendor	0.00	0.00	0.00	0.00	0.00	0.00	0.00	0.00	0.00	0.00	0.00	—	0.00	0.00	0.00	0.00	0.00	0.00
Hauling	0.00	0.00	0.00	0.00	0.00	0.00	0.00	0.00	0.00	0.00	0.00	—	0.00	0.00	0.00	0.00	0.00	0.00
Annual	—	—	—	—	—	—	—	—	—	—	—	—	—	—	—	—	—	—
Worker	0.00	0.00	0.00	0.00	0.00	0.00	0.00	0.00	0.00	0.00	0.00	—	0.00	0.00	0.00	0.00	0.00	0.00
Vendor	0.00	0.00	0.00	0.00	0.00	0.00	0.00	0.00	0.00	0.00	0.00	—	0.00	0.00	0.00	0.00	0.00	0.00
Hauling	0.00	0.00	0.00	0.00	0.00	0.00	0.00	0.00	0.00	0.00	0.00	—	0.00	0.00	0.00	0.00	0.00	0.00

3.3. Site Preparation (2026) - Unmitigated

Criteria Pollutants (lb/day for daily, ton/yr for annual) and GHGs (lb/day for daily, MT/yr for annual)

Location	TOG	ROG	NOx	CO	SO2	PM10E	PM10D	PM10T	PM2.5E	PM2.5D	PM2.5T	BCO2	NBCO2	CO2T	CH4	N2O	R	CO2e
Onsite	—	—	—	—	—	—	—	—	—	—	—	—	—	—	—	—	—	—

Daily, Summer (Max)	—	—	—	—	—	—	—	—	—	—	—	—	—	—	—	—	—	—
Onsite truck	0.00	0.00	0.00	0.00	0.00	0.00	0.00	0.00	0.00	0.00	0.00	—	0.00	0.00	0.00	0.00	0.00	0.00
Daily, Winter (Max)	—	—	—	—	—	—	—	—	—	—	—	—	—	—	—	—	—	—
Average Daily	—	—	—	—	—	—	—	—	—	—	—	—	—	—	—	—	—	—
Onsite truck	0.00	0.00	0.00	0.00	0.00	0.00	0.00	0.00	0.00	0.00	0.00	—	0.00	0.00	0.00	0.00	0.00	0.00
Annual	—	—	—	—	—	—	—	—	—	—	—	—	—	—	—	—	—	—
Onsite truck	0.00	0.00	0.00	0.00	0.00	0.00	0.00	0.00	0.00	0.00	0.00	—	0.00	0.00	0.00	0.00	0.00	0.00
Offsite	—	—	—	—	—	—	—	—	—	—	—	—	—	—	—	—	—	—
Daily, Summer (Max)	—	—	—	—	—	—	—	—	—	—	—	—	—	—	—	—	—	—
Worker	0.00	0.00	0.00	0.00	0.00	0.00	0.00	0.00	0.00	0.00	0.00	—	0.00	0.00	0.00	0.00	0.00	0.00
Vendor	0.00	0.00	0.00	0.00	0.00	0.00	0.00	0.00	0.00	0.00	0.00	—	0.00	0.00	0.00	0.00	0.00	0.00
Hauling	0.00	0.00	0.00	0.00	0.00	0.00	0.00	0.00	0.00	0.00	0.00	—	0.00	0.00	0.00	0.00	0.00	0.00
Daily, Winter (Max)	—	—	—	—	—	—	—	—	—	—	—	—	—	—	—	—	—	—
Average Daily	—	—	—	—	—	—	—	—	—	—	—	—	—	—	—	—	—	—
Worker	0.00	0.00	0.00	0.00	0.00	0.00	0.00	0.00	0.00	0.00	0.00	—	0.00	0.00	0.00	0.00	0.00	0.00
Vendor	0.00	0.00	0.00	0.00	0.00	0.00	0.00	0.00	0.00	0.00	0.00	—	0.00	0.00	0.00	0.00	0.00	0.00
Hauling	0.00	0.00	0.00	0.00	0.00	0.00	0.00	0.00	0.00	0.00	0.00	—	0.00	0.00	0.00	0.00	0.00	0.00
Annual	—	—	—	—	—	—	—	—	—	—	—	—	—	—	—	—	—	—
Worker	0.00	0.00	0.00	0.00	0.00	0.00	0.00	0.00	0.00	0.00	0.00	—	0.00	0.00	0.00	0.00	0.00	0.00
Vendor	0.00	0.00	0.00	0.00	0.00	0.00	0.00	0.00	0.00	0.00	0.00	—	0.00	0.00	0.00	0.00	0.00	0.00

Hauling	0.00	0.00	0.00	0.00	0.00	0.00	0.00	0.00	0.00	0.00	0.00	—	0.00	0.00	0.00	0.00	0.00	0.00

3.5. Grading/Excavation (2026) - Unmitigated

Criteria Pollutants (lb/day for daily, ton/yr for annual) and GHGs (lb/day for daily, MT/yr for annual)

Location	TOG	ROG	NOx	CO	SO2	PM10E	PM10D	PM10T	PM2.5E	PM2.5D	PM2.5T	BCO2	NBCO2	CO2T	CH4	N2O	R	CO2e
Onsite	—	—	—	—	—	—	—	—	—	—	—	—	—	—	—	—	—	—
Daily, Summer (Max)	—	—	—	—	—	—	—	—	—	—	—	—	—	—	—	—	—	—
Off-Road Equipment	2.76	2.32	17.4	24.2	0.07	0.70	—	0.70	0.64	—	0.64	—	7,301	7,301	0.30	0.06	—	7,326
Dust From Material Movement	—	—	—	—	—	—	0.53	0.53	—	0.06	0.06	—	—	—	—	—	—	—
Onsite truck	0.00	0.00	0.00	0.00	0.00	0.00	0.00	0.00	0.00	0.00	0.00	—	0.00	0.00	0.00	0.00	0.00	0.00
Daily, Winter (Max)	—	—	—	—	—	—	—	—	—	—	—	—	—	—	—	—	—	—
Off-Road Equipment	2.76	2.32	17.4	24.2	0.07	0.70	—	0.70	0.64	—	0.64	—	7,301	7,301	0.30	0.06	—	7,326
Dust From Material Movement	—	—	—	—	—	—	0.53	0.53	—	0.06	0.06	—	—	—	—	—	—	—
Onsite truck	0.00	0.00	0.00	0.00	0.00	0.00	0.00	0.00	0.00	0.00	0.00	—	0.00	0.00	0.00	0.00	0.00	0.00
Average Daily	—	—	—	—	—	—	—	—	—	—	—	—	—	—	—	—	—	—

Off-Road	1.11	0.93	7.00	9.74	0.03	0.28	—	0.28	0.26	—	0.26	—	2,940	2,940	0.12	0.02	—	2,951
Dust From Material Movement	—	—	—	—	—	—	0.21	0.21	—	0.02	0.02	—	—	—	—	—	—	—
Onsite truck	0.00	0.00	0.00	0.00	0.00	0.00	0.00	0.00	0.00	0.00	0.00	—	0.00	0.00	0.00	0.00	0.00	0.00
Annual	—	—	—	—	—	—	—	—	—	—	—	—	—	—	—	—	—	—
Off-Road Equipment	0.20	0.17	1.28	1.78	< 0.005	0.05	—	0.05	0.05	—	0.05	—	487	487	0.02	< 0.005	—	489
Dust From Material Movement	—	—	—	—	—	—	0.04	0.04	—	< 0.005	< 0.005	—	—	—	—	—	—	—
Onsite truck	0.00	0.00	0.00	0.00	0.00	0.00	0.00	0.00	0.00	0.00	0.00	—	0.00	0.00	0.00	0.00	0.00	0.00
Offsite	—	—	—	—	—	—	—	—	—	—	—	—	—	—	—	—	—	—
Daily, Summer (Max)	—	—	—	—	—	—	—	—	—	—	—	—	—	—	—	—	—	—
Worker	0.00	0.00	0.00	0.00	0.00	0.00	0.00	0.00	0.00	0.00	0.00	—	0.00	0.00	0.00	0.00	0.00	0.00
Vendor	0.00	0.00	0.00	0.00	0.00	0.00	0.00	0.00	0.00	0.00	0.00	—	0.00	0.00	0.00	0.00	0.00	0.00
Hauling	0.00	0.00	0.00	0.00	0.00	0.00	0.00	0.00	0.00	0.00	0.00	—	0.00	0.00	0.00	0.00	0.00	0.00
Daily, Winter (Max)	—	—	—	—	—	—	—	—	—	—	—	—	—	—	—	—	—	—
Worker	0.00	0.00	0.00	0.00	0.00	0.00	0.00	0.00	0.00	0.00	0.00	—	0.00	0.00	0.00	0.00	0.00	0.00
Vendor	0.00	0.00	0.00	0.00	0.00	0.00	0.00	0.00	0.00	0.00	0.00	—	0.00	0.00	0.00	0.00	0.00	0.00
Hauling	0.00	0.00	0.00	0.00	0.00	0.00	0.00	0.00	0.00	0.00	0.00	—	0.00	0.00	0.00	0.00	0.00	0.00
Average Daily	—	—	—	—	—	—	—	—	—	—	—	—	—	—	—	—	—	—
Worker	0.00	0.00	0.00	0.00	0.00	0.00	0.00	0.00	0.00	0.00	0.00	—	0.00	0.00	0.00	0.00	0.00	0.00

Vendor	0.00	0.00	0.00	0.00	0.00	0.00	0.00	0.00	0.00	0.00	0.00	—	0.00	0.00	0.00	0.00	0.00	0.00
Hauling	0.00	0.00	0.00	0.00	0.00	0.00	0.00	0.00	0.00	0.00	0.00	—	0.00	0.00	0.00	0.00	0.00	0.00
Annual	—	—	—	—	—	—	—	—	—	—	—	—	—	—	—	—	—	—
Worker	0.00	0.00	0.00	0.00	0.00	0.00	0.00	0.00	0.00	0.00	0.00	—	0.00	0.00	0.00	0.00	0.00	0.00
Vendor	0.00	0.00	0.00	0.00	0.00	0.00	0.00	0.00	0.00	0.00	0.00	—	0.00	0.00	0.00	0.00	0.00	0.00
Hauling	0.00	0.00	0.00	0.00	0.00	0.00	0.00	0.00	0.00	0.00	0.00	—	0.00	0.00	0.00	0.00	0.00	0.00

3.7. Concrete (Garage and Podium) (2026) - Unmitigated

Criteria Pollutants (lb/day for daily, ton/yr for annual) and GHGs (lb/day for daily, MT/yr for annual)

Location	TOG	ROG	NOx	CO	SO2	PM10E	PM10D	PM10T	PM2.5E	PM2.5D	PM2.5T	BCO2	NBCO2	CO2T	CH4	N2O	R	CO2e
Onsite	—	—	—	—	—	—	—	—	—	—	—	—	—	—	—	—	—	—
Daily, Summer (Max)	—	—	—	—	—	—	—	—	—	—	—	—	—	—	—	—	—	—
Daily, Winter (Max)	—	—	—	—	—	—	—	—	—	—	—	—	—	—	—	—	—	—
Off-Road Equipment	1.90	1.60	14.7	20.3	0.05	0.47	—	0.47	0.44	—	0.44	—	4,988	4,988	0.20	0.04	—	5,005
Onsite truck	0.00	0.00	0.00	0.00	0.00	0.00	0.00	0.00	0.00	0.00	0.00	—	0.00	0.00	0.00	0.00	0.00	0.00
Average Daily	—	—	—	—	—	—	—	—	—	—	—	—	—	—	—	—	—	—
Off-Road Equipment	0.10	0.08	0.76	1.05	< 0.005	0.02	—	0.02	0.02	—	0.02	—	258	258	0.01	< 0.005	—	259
Onsite truck	0.00	0.00	0.00	0.00	0.00	0.00	0.00	0.00	0.00	0.00	0.00	—	0.00	0.00	0.00	0.00	0.00	0.00
Annual	—	—	—	—	—	—	—	—	—	—	—	—	—	—	—	—	—	—

Off-Road	0.02	0.02	0.14	0.19	< 0.005	< 0.005	—	< 0.005	< 0.005	—	< 0.005	—	42.7	42.7	< 0.005	< 0.005	—	42.8
Onsite truck	0.00	0.00	0.00	0.00	0.00	0.00	0.00	0.00	0.00	0.00	0.00	—	0.00	0.00	0.00	0.00	0.00	0.00
Offsite	—	—	—	—	—	—	—	—	—	—	—	—	—	—	—	—	—	—
Daily, Summer (Max)	—	—	—	—	—	—	—	—	—	—	—	—	—	—	—	—	—	—
Daily, Winter (Max)	—	—	—	—	—	—	—	—	—	—	—	—	—	—	—	—	—	—
Worker	0.00	0.00	0.00	0.00	0.00	0.00	0.00	0.00	0.00	0.00	0.00	—	0.00	0.00	0.00	0.00	0.00	0.00
Vendor	0.00	0.00	0.00	0.00	0.00	0.00	0.00	0.00	0.00	0.00	0.00	—	0.00	0.00	0.00	0.00	0.00	0.00
Hauling	0.00	0.00	0.00	0.00	0.00	0.00	0.00	0.00	0.00	0.00	0.00	—	0.00	0.00	0.00	0.00	0.00	0.00
Average Daily	—	—	—	—	—	—	—	—	—	—	—	—	—	—	—	—	—	—
Worker	0.00	0.00	0.00	0.00	0.00	0.00	0.00	0.00	0.00	0.00	0.00	—	0.00	0.00	0.00	0.00	0.00	0.00
Vendor	0.00	0.00	0.00	0.00	0.00	0.00	0.00	0.00	0.00	0.00	0.00	—	0.00	0.00	0.00	0.00	0.00	0.00
Hauling	0.00	0.00	0.00	0.00	0.00	0.00	0.00	0.00	0.00	0.00	0.00	—	0.00	0.00	0.00	0.00	0.00	0.00
Annual	—	—	—	—	—	—	—	—	—	—	—	—	—	—	—	—	—	—
Worker	0.00	0.00	0.00	0.00	0.00	0.00	0.00	0.00	0.00	0.00	0.00	—	0.00	0.00	0.00	0.00	0.00	0.00
Vendor	0.00	0.00	0.00	0.00	0.00	0.00	0.00	0.00	0.00	0.00	0.00	—	0.00	0.00	0.00	0.00	0.00	0.00
Hauling	0.00	0.00	0.00	0.00	0.00	0.00	0.00	0.00	0.00	0.00	0.00	—	0.00	0.00	0.00	0.00	0.00	0.00

3.9. Concrete (Garage and Podium) (2027) - Unmitigated

Criteria Pollutants (lb/day for daily, ton/yr for annual) and GHGs (lb/day for daily, MT/yr for annual)

Location	TOG	ROG	NOx	CO	SO2	PM10E	PM10D	PM10T	PM2.5E	PM2.5D	PM2.5T	BCO2	NBCO2	CO2T	CH4	N2O	R	CO2e
Onsite	—	—	—	—	—	—	—	—	—	—	—	—	—	—	—	—	—	—
Daily, Summer (Max)	—	—	—	—	—	—	—	—	—	—	—	—	—	—	—	—	—	—

Off-Roa Equipment	1.88	1.58	14.2	20.2	0.05	0.45	—	0.45	0.41	—	0.41	—	4,987	4,987	0.20	0.04	—	5,004
Onsite truck	0.00	0.00	0.00	0.00	0.00	0.00	0.00	0.00	0.00	0.00	0.00	—	0.00	0.00	0.00	0.00	0.00	0.00
Daily, Winter (Max)	—	—	—	—	—	—	—	—	—	—	—	—	—	—	—	—	—	—
Off-Roa d Equipm ent	1.88	1.58	14.2	20.2	0.05	0.45	—	0.45	0.41	—	0.41	—	4,987	4,987	0.20	0.04	—	5,004
Onsite truck	0.00	0.00	0.00	0.00	0.00	0.00	0.00	0.00	0.00	0.00	0.00	—	0.00	0.00	0.00	0.00	0.00	0.00
Average Daily	—	—	—	—	—	—	—	—	—	—	—	—	—	—	—	—	—	—
Off-Roa d Equipm ent	1.61	1.35	12.1	17.4	0.04	0.38	—	0.38	0.35	—	0.35	—	4,274	4,274	0.17	0.03	—	4,289
Onsite truck	0.00	0.00	0.00	0.00	0.00	0.00	0.00	0.00	0.00	0.00	0.00	—	0.00	0.00	0.00	0.00	0.00	0.00
Annual	—	—	—	—	—	—	—	—	—	—	—	—	—	—	—	—	—	—
Off-Roa d Equipm ent	0.29	0.25	2.22	3.17	0.01	0.07	—	0.07	0.06	—	0.06	—	708	708	0.03	0.01	—	710
Onsite truck	0.00	0.00	0.00	0.00	0.00	0.00	0.00	0.00	0.00	0.00	0.00	—	0.00	0.00	0.00	0.00	0.00	0.00
Offsite	—	—	—	—	—	—	—	—	—	—	—	—	—	—	—	—	—	—
Daily, Summer (Max)	—	—	—	—	—	—	—	—	—	—	—	—	—	—	—	—	—	—
Worker	0.00	0.00	0.00	0.00	0.00	0.00	0.00	0.00	0.00	0.00	0.00	—	0.00	0.00	0.00	0.00	0.00	0.00
Vendor	0.00	0.00	0.00	0.00	0.00	0.00	0.00	0.00	0.00	0.00	0.00	—	0.00	0.00	0.00	0.00	0.00	0.00
Hauling	0.00	0.00	0.00	0.00	0.00	0.00	0.00	0.00	0.00	0.00	0.00	—	0.00	0.00	0.00	0.00	0.00	0.00

Daily, Winter (Max)	—	—	—	—	—	—	—	—	—	—	—	—	—	—	—	—	—	—
Worker	0.00	0.00	0.00	0.00	0.00	0.00	0.00	0.00	0.00	0.00	0.00	—	0.00	0.00	0.00	0.00	0.00	0.00
Vendor	0.00	0.00	0.00	0.00	0.00	0.00	0.00	0.00	0.00	0.00	0.00	—	0.00	0.00	0.00	0.00	0.00	0.00
Hauling	0.00	0.00	0.00	0.00	0.00	0.00	0.00	0.00	0.00	0.00	0.00	—	0.00	0.00	0.00	0.00	0.00	0.00
Average Daily	—	—	—	—	—	—	—	—	—	—	—	—	—	—	—	—	—	—
Worker	0.00	0.00	0.00	0.00	0.00	0.00	0.00	0.00	0.00	0.00	0.00	—	0.00	0.00	0.00	0.00	0.00	0.00
Vendor	0.00	0.00	0.00	0.00	0.00	0.00	0.00	0.00	0.00	0.00	0.00	—	0.00	0.00	0.00	0.00	0.00	0.00
Hauling	0.00	0.00	0.00	0.00	0.00	0.00	0.00	0.00	0.00	0.00	0.00	—	0.00	0.00	0.00	0.00	0.00	0.00
Annual	—	—	—	—	—	—	—	—	—	—	—	—	—	—	—	—	—	—
Worker	0.00	0.00	0.00	0.00	0.00	0.00	0.00	0.00	0.00	0.00	0.00	—	0.00	0.00	0.00	0.00	0.00	0.00
Vendor	0.00	0.00	0.00	0.00	0.00	0.00	0.00	0.00	0.00	0.00	0.00	—	0.00	0.00	0.00	0.00	0.00	0.00
Hauling	0.00	0.00	0.00	0.00	0.00	0.00	0.00	0.00	0.00	0.00	0.00	—	0.00	0.00	0.00	0.00	0.00	0.00

3.11. Concrete (Garage and Podium) (2028) - Unmitigated

Criteria Pollutants (lb/day for daily, ton/yr for annual) and GHGs (lb/day for daily, MT/yr for annual)

Location	TOG	ROG	NOx	CO	SO2	PM10E	PM10D	PM10T	PM2.5E	PM2.5D	PM2.5T	BCO2	NBCO2	CO2T	CH4	N2O	R	CO2e
Onsite	—	—	—	—	—	—	—	—	—	—	—	—	—	—	—	—	—	—
Daily, Summer (Max)	—	—	—	—	—	—	—	—	—	—	—	—	—	—	—	—	—	—
Off-Road Equipment	1.83	1.54	13.4	20.2	0.05	0.41	—	0.41	0.38	—	0.38	—	4,988	4,988	0.20	0.04	—	5,005
Onsite truck	0.00	0.00	0.00	0.00	0.00	0.00	0.00	0.00	0.00	0.00	0.00	—	0.00	0.00	0.00	0.00	0.00	0.00
Daily, Winter (Max)	—	—	—	—	—	—	—	—	—	—	—	—	—	—	—	—	—	—

Off-Roa Equipment	1.83	1.54	13.4	20.2	0.05	0.41	—	0.41	0.38	—	0.38	—	4,988	4,988	0.20	0.04	—	5,005
Onsite truck	0.00	0.00	0.00	0.00	0.00	0.00	0.00	0.00	0.00	0.00	0.00	—	0.00	0.00	0.00	0.00	0.00	0.00
Average Daily	—	—	—	—	—	—	—	—	—	—	—	—	—	—	—	—	—	—
Off-Roa d Equipm ent	0.80	0.68	5.88	8.87	0.02	0.18	—	0.18	0.17	—	0.17	—	2,190	2,190	0.09	0.02	—	2,198
Onsite truck	0.00	0.00	0.00	0.00	0.00	0.00	0.00	0.00	0.00	0.00	0.00	—	0.00	0.00	0.00	0.00	0.00	0.00
Annual	—	—	—	—	—	—	—	—	—	—	—	—	—	—	—	—	—	—
Off-Roa d Equipm ent	0.15	0.12	1.07	1.62	< 0.005	0.03	—	0.03	0.03	—	0.03	—	363	363	0.01	< 0.005	—	364
Onsite truck	0.00	0.00	0.00	0.00	0.00	0.00	0.00	0.00	0.00	0.00	0.00	—	0.00	0.00	0.00	0.00	0.00	0.00
Offsite	—	—	—	—	—	—	—	—	—	—	—	—	—	—	—	—	—	—
Daily, Summer (Max)	—	—	—	—	—	—	—	—	—	—	—	—	—	—	—	—	—	—
Worker	0.00	0.00	0.00	0.00	0.00	0.00	0.00	0.00	0.00	0.00	0.00	—	0.00	0.00	0.00	0.00	0.00	0.00
Vendor	0.00	0.00	0.00	0.00	0.00	0.00	0.00	0.00	0.00	0.00	0.00	—	0.00	0.00	0.00	0.00	0.00	0.00
Hauling	0.00	0.00	0.00	0.00	0.00	0.00	0.00	0.00	0.00	0.00	0.00	—	0.00	0.00	0.00	0.00	0.00	0.00
Daily, Winter (Max)	—	—	—	—	—	—	—	—	—	—	—	—	—	—	—	—	—	—
Worker	0.00	0.00	0.00	0.00	0.00	0.00	0.00	0.00	0.00	0.00	0.00	—	0.00	0.00	0.00	0.00	0.00	0.00
Vendor	0.00	0.00	0.00	0.00	0.00	0.00	0.00	0.00	0.00	0.00	0.00	—	0.00	0.00	0.00	0.00	0.00	0.00
Hauling	0.00	0.00	0.00	0.00	0.00	0.00	0.00	0.00	0.00	0.00	0.00	—	0.00	0.00	0.00	0.00	0.00	0.00
Average Daily	—	—	—	—	—	—	—	—	—	—	—	—	—	—	—	—	—	—

Worker	0.00	0.00	0.00	0.00	0.00	0.00	0.00	0.00	0.00	0.00	0.00	—	0.00	0.00	0.00	0.00	0.00	0.00
Vendor	0.00	0.00	0.00	0.00	0.00	0.00	0.00	0.00	0.00	0.00	0.00	—	0.00	0.00	0.00	0.00	0.00	0.00
Hauling	0.00	0.00	0.00	0.00	0.00	0.00	0.00	0.00	0.00	0.00	0.00	—	0.00	0.00	0.00	0.00	0.00	0.00
Annual	—	—	—	—	—	—	—	—	—	—	—	—	—	—	—	—	—	—
Worker	0.00	0.00	0.00	0.00	0.00	0.00	0.00	0.00	0.00	0.00	0.00	—	0.00	0.00	0.00	0.00	0.00	0.00
Vendor	0.00	0.00	0.00	0.00	0.00	0.00	0.00	0.00	0.00	0.00	0.00	—	0.00	0.00	0.00	0.00	0.00	0.00
Hauling	0.00	0.00	0.00	0.00	0.00	0.00	0.00	0.00	0.00	0.00	0.00	—	0.00	0.00	0.00	0.00	0.00	0.00

3.13. Building Construction (framing, roofing, MEPs) (2027) - Unmitigated

Criteria Pollutants (lb/day for daily, ton/yr for annual) and GHGs (lb/day for daily, MT/yr for annual)

Location	TOG	ROG	NOx	CO	SO2	PM10E	PM10D	PM10T	PM2.5E	PM2.5D	PM2.5T	BCO2	NBCO2	CO2T	CH4	N2O	R	CO2e
Onsite	—	—	—	—	—	—	—	—	—	—	—	—	—	—	—	—	—	—
Daily, Summer (Max)	—	—	—	—	—	—	—	—	—	—	—	—	—	—	—	—	—	—
Daily, Winter (Max)	—	—	—	—	—	—	—	—	—	—	—	—	—	—	—	—	—	—
Off-Road Equipment	0.88	0.74	8.21	12.0	0.02	0.25	—	0.25	0.23	—	0.23	—	2,580	2,580	0.10	0.02	—	2,589
Onsite truck	0.00	0.00	0.00	0.00	0.00	0.00	0.00	0.00	0.00	0.00	0.00	—	0.00	0.00	0.00	0.00	0.00	0.00
Average Daily	—	—	—	—	—	—	—	—	—	—	—	—	—	—	—	—	—	—
Off-Road Equipment	0.02	0.02	0.21	0.31	< 0.005	0.01	—	0.01	0.01	—	0.01	—	66.7	66.7	< 0.005	< 0.005	—	66.9
Onsite truck	0.00	0.00	0.00	0.00	0.00	0.00	0.00	0.00	0.00	0.00	0.00	—	0.00	0.00	0.00	0.00	0.00	0.00
Annual	—	—	—	—	—	—	—	—	—	—	—	—	—	—	—	—	—	—

Off-Roa Equipment	< 0.005	< 0.005	0.04	0.06	< 0.005	< 0.005	—	< 0.005	< 0.005	—	< 0.005	—	11.0	11.0	< 0.005	< 0.005	—	11.1
Onsite truck	0.00	0.00	0.00	0.00	0.00	0.00	0.00	0.00	0.00	0.00	0.00	—	0.00	0.00	0.00	0.00	0.00	0.00
Offsite	—	—	—	—	—	—	—	—	—	—	—	—	—	—	—	—	—	—
Daily, Summer (Max)	—	—	—	—	—	—	—	—	—	—	—	—	—	—	—	—	—	—
Daily, Winter (Max)	—	—	—	—	—	—	—	—	—	—	—	—	—	—	—	—	—	—
Worker	0.00	0.00	0.00	0.00	0.00	0.00	0.00	0.00	0.00	0.00	0.00	—	0.00	0.00	0.00	0.00	0.00	0.00
Vendor	0.00	0.00	0.00	0.00	0.00	0.00	0.00	0.00	0.00	0.00	0.00	—	0.00	0.00	0.00	0.00	0.00	0.00
Hauling	0.00	0.00	0.00	0.00	0.00	0.00	0.00	0.00	0.00	0.00	0.00	—	0.00	0.00	0.00	0.00	0.00	0.00
Average Daily	—	—	—	—	—	—	—	—	—	—	—	—	—	—	—	—	—	—
Worker	0.00	0.00	0.00	0.00	0.00	0.00	0.00	0.00	0.00	0.00	0.00	—	0.00	0.00	0.00	0.00	0.00	0.00
Vendor	0.00	0.00	0.00	0.00	0.00	0.00	0.00	0.00	0.00	0.00	0.00	—	0.00	0.00	0.00	0.00	0.00	0.00
Hauling	0.00	0.00	0.00	0.00	0.00	0.00	0.00	0.00	0.00	0.00	0.00	—	0.00	0.00	0.00	0.00	0.00	0.00
Annual	—	—	—	—	—	—	—	—	—	—	—	—	—	—	—	—	—	—
Worker	0.00	0.00	0.00	0.00	0.00	0.00	0.00	0.00	0.00	0.00	0.00	—	0.00	0.00	0.00	0.00	0.00	0.00
Vendor	0.00	0.00	0.00	0.00	0.00	0.00	0.00	0.00	0.00	0.00	0.00	—	0.00	0.00	0.00	0.00	0.00	0.00
Hauling	0.00	0.00	0.00	0.00	0.00	0.00	0.00	0.00	0.00	0.00	0.00	—	0.00	0.00	0.00	0.00	0.00	0.00

3.15. Building Construction (framing, roofing, MEPs) (2028) - Unmitigated

Criteria Pollutants (lb/day for daily, ton/yr for annual) and GHGs (lb/day for daily, MT/yr for annual)

Location	TOG	ROG	NOx	CO	SO2	PM10E	PM10D	PM10T	PM2.5E	PM2.5D	PM2.5T	BCO2	NBCO2	CO2T	CH4	N2O	R	CO2e
Onsite	—	—	—	—	—	—	—	—	—	—	—	—	—	—	—	—	—	—
Daily, Summer (Max)	—	—	—	—	—	—	—	—	—	—	—	—	—	—	—	—	—	—

Off-Roa Equipment	0.85	0.72	7.76	12.0	0.02	0.23	—	0.23	0.21	—	0.21	—	2,581	2,581	0.10	0.02	—	2,590
Onsite truck	0.00	0.00	0.00	0.00	0.00	0.00	0.00	0.00	0.00	0.00	0.00	—	0.00	0.00	0.00	0.00	0.00	0.00
Daily, Winter (Max)	—	—	—	—	—	—	—	—	—	—	—	—	—	—	—	—	—	—
Off-Roa d Equipm ent	0.85	0.72	7.76	12.0	0.02	0.23	—	0.23	0.21	—	0.21	—	2,581	2,581	0.10	0.02	—	2,590
Onsite truck	0.00	0.00	0.00	0.00	0.00	0.00	0.00	0.00	0.00	0.00	0.00	—	0.00	0.00	0.00	0.00	0.00	0.00
Average Daily	—	—	—	—	—	—	—	—	—	—	—	—	—	—	—	—	—	—
Off-Roa d Equipm ent	0.73	0.62	6.67	10.3	0.02	0.20	—	0.20	0.18	—	0.18	—	2,218	2,218	0.09	0.02	—	2,226
Onsite truck	0.00	0.00	0.00	0.00	0.00	0.00	0.00	0.00	0.00	0.00	0.00	—	0.00	0.00	0.00	0.00	0.00	0.00
Annual	—	—	—	—	—	—	—	—	—	—	—	—	—	—	—	—	—	—
Off-Roa d Equipm ent	0.13	0.11	1.22	1.88	< 0.005	0.04	—	0.04	0.03	—	0.03	—	367	367	0.01	< 0.005	—	369
Onsite truck	0.00	0.00	0.00	0.00	0.00	0.00	0.00	0.00	0.00	0.00	0.00	—	0.00	0.00	0.00	0.00	0.00	0.00
Offsite	—	—	—	—	—	—	—	—	—	—	—	—	—	—	—	—	—	—
Daily, Summer (Max)	—	—	—	—	—	—	—	—	—	—	—	—	—	—	—	—	—	—
Worker	0.00	0.00	0.00	0.00	0.00	0.00	0.00	0.00	0.00	0.00	0.00	—	0.00	0.00	0.00	0.00	0.00	0.00
Vendor	0.00	0.00	0.00	0.00	0.00	0.00	0.00	0.00	0.00	0.00	0.00	—	0.00	0.00	0.00	0.00	0.00	0.00
Hauling	0.00	0.00	0.00	0.00	0.00	0.00	0.00	0.00	0.00	0.00	0.00	—	0.00	0.00	0.00	0.00	0.00	0.00

Daily, Winter (Max)	—	—	—	—	—	—	—	—	—	—	—	—	—	—	—	—	—	—
Worker	0.00	0.00	0.00	0.00	0.00	0.00	0.00	0.00	0.00	0.00	0.00	—	0.00	0.00	0.00	0.00	0.00	0.00
Vendor	0.00	0.00	0.00	0.00	0.00	0.00	0.00	0.00	0.00	0.00	0.00	—	0.00	0.00	0.00	0.00	0.00	0.00
Hauling	0.00	0.00	0.00	0.00	0.00	0.00	0.00	0.00	0.00	0.00	0.00	—	0.00	0.00	0.00	0.00	0.00	0.00
Average Daily	—	—	—	—	—	—	—	—	—	—	—	—	—	—	—	—	—	—
Worker	0.00	0.00	0.00	0.00	0.00	0.00	0.00	0.00	0.00	0.00	0.00	—	0.00	0.00	0.00	0.00	0.00	0.00
Vendor	0.00	0.00	0.00	0.00	0.00	0.00	0.00	0.00	0.00	0.00	0.00	—	0.00	0.00	0.00	0.00	0.00	0.00
Hauling	0.00	0.00	0.00	0.00	0.00	0.00	0.00	0.00	0.00	0.00	0.00	—	0.00	0.00	0.00	0.00	0.00	0.00
Annual	—	—	—	—	—	—	—	—	—	—	—	—	—	—	—	—	—	—
Worker	0.00	0.00	0.00	0.00	0.00	0.00	0.00	0.00	0.00	0.00	0.00	—	0.00	0.00	0.00	0.00	0.00	0.00
Vendor	0.00	0.00	0.00	0.00	0.00	0.00	0.00	0.00	0.00	0.00	0.00	—	0.00	0.00	0.00	0.00	0.00	0.00
Hauling	0.00	0.00	0.00	0.00	0.00	0.00	0.00	0.00	0.00	0.00	0.00	—	0.00	0.00	0.00	0.00	0.00	0.00

3.17. Building Construction (framing, roofing, MEPs) (2029) - Unmitigated

Criteria Pollutants (lb/day for daily, ton/yr for annual) and GHGs (lb/day for daily, MT/yr for annual)

Location	TOG	ROG	NOx	CO	SO2	PM10E	PM10D	PM10T	PM2.5E	PM2.5D	PM2.5T	BCO2	NBCO2	CO2T	CH4	N2O	R	CO2e
Onsite	—	—	—	—	—	—	—	—	—	—	—	—	—	—	—	—	—	—
Daily, Summer (Max)	—	—	—	—	—	—	—	—	—	—	—	—	—	—	—	—	—	—
Off-Road Equipment	0.83	0.69	7.44	11.9	0.02	0.21	—	0.21	0.20	—	0.20	—	2,581	2,581	0.10	0.02	—	2,590
Onsite truck	0.00	0.00	0.00	0.00	0.00	0.00	0.00	0.00	0.00	0.00	0.00	—	0.00	0.00	0.00	0.00	0.00	0.00
Daily, Winter (Max)	—	—	—	—	—	—	—	—	—	—	—	—	—	—	—	—	—	—

Off-Roa Equipment	0.83	0.69	7.44	11.9	0.02	0.21	—	0.21	0.20	—	0.20	—	2,581	2,581	0.10	0.02	—	2,590
Onsite truck	0.00	0.00	0.00	0.00	0.00	0.00	0.00	0.00	0.00	0.00	0.00	—	0.00	0.00	0.00	0.00	0.00	0.00
Average Daily	—	—	—	—	—	—	—	—	—	—	—	—	—	—	—	—	—	—
Off-Roa d Equipm ent	0.36	0.30	3.25	5.19	0.01	0.09	—	0.09	0.09	—	0.09	—	1,127	1,127	0.05	0.01	—	1,131
Onsite truck	0.00	0.00	0.00	0.00	0.00	0.00	0.00	0.00	0.00	0.00	0.00	—	0.00	0.00	0.00	0.00	0.00	0.00
Annual	—	—	—	—	—	—	—	—	—	—	—	—	—	—	—	—	—	—
Off-Roa d Equipm ent	0.07	0.06	0.59	0.95	< 0.005	0.02	—	0.02	0.02	—	0.02	—	187	187	0.01	< 0.005	—	187
Onsite truck	0.00	0.00	0.00	0.00	0.00	0.00	0.00	0.00	0.00	0.00	0.00	—	0.00	0.00	0.00	0.00	0.00	0.00
Offsite	—	—	—	—	—	—	—	—	—	—	—	—	—	—	—	—	—	—
Daily, Summer (Max)	—	—	—	—	—	—	—	—	—	—	—	—	—	—	—	—	—	—
Worker	0.00	0.00	0.00	0.00	0.00	0.00	0.00	0.00	0.00	0.00	0.00	—	0.00	0.00	0.00	0.00	0.00	0.00
Vendor	0.00	0.00	0.00	0.00	0.00	0.00	0.00	0.00	0.00	0.00	0.00	—	0.00	0.00	0.00	0.00	0.00	0.00
Hauling	0.00	0.00	0.00	0.00	0.00	0.00	0.00	0.00	0.00	0.00	0.00	—	0.00	0.00	0.00	0.00	0.00	0.00
Daily, Winter (Max)	—	—	—	—	—	—	—	—	—	—	—	—	—	—	—	—	—	—
Worker	0.00	0.00	0.00	0.00	0.00	0.00	0.00	0.00	0.00	0.00	0.00	—	0.00	0.00	0.00	0.00	0.00	0.00
Vendor	0.00	0.00	0.00	0.00	0.00	0.00	0.00	0.00	0.00	0.00	0.00	—	0.00	0.00	0.00	0.00	0.00	0.00
Hauling	0.00	0.00	0.00	0.00	0.00	0.00	0.00	0.00	0.00	0.00	0.00	—	0.00	0.00	0.00	0.00	0.00	0.00
Average Daily	—	—	—	—	—	—	—	—	—	—	—	—	—	—	—	—	—	—

Worker	0.00	0.00	0.00	0.00	0.00	0.00	0.00	0.00	0.00	0.00	0.00	—	0.00	0.00	0.00	0.00	0.00	0.00
Vendor	0.00	0.00	0.00	0.00	0.00	0.00	0.00	0.00	0.00	0.00	0.00	—	0.00	0.00	0.00	0.00	0.00	0.00
Hauling	0.00	0.00	0.00	0.00	0.00	0.00	0.00	0.00	0.00	0.00	0.00	—	0.00	0.00	0.00	0.00	0.00	0.00
Annual	—	—	—	—	—	—	—	—	—	—	—	—	—	—	—	—	—	—
Worker	0.00	0.00	0.00	0.00	0.00	0.00	0.00	0.00	0.00	0.00	0.00	—	0.00	0.00	0.00	0.00	0.00	0.00
Vendor	0.00	0.00	0.00	0.00	0.00	0.00	0.00	0.00	0.00	0.00	0.00	—	0.00	0.00	0.00	0.00	0.00	0.00
Hauling	0.00	0.00	0.00	0.00	0.00	0.00	0.00	0.00	0.00	0.00	0.00	—	0.00	0.00	0.00	0.00	0.00	0.00

3.19. Paving (2029) - Unmitigated

Criteria Pollutants (lb/day for daily, ton/yr for annual) and GHGs (lb/day for daily, MT/yr for annual)

Location	TOG	ROG	NOx	CO	SO2	PM10E	PM10D	PM10T	PM2.5E	PM2.5D	PM2.5T	BCO2	NBCO2	CO2T	CH4	N2O	R	CO2e
Onsite	—	—	—	—	—	—	—	—	—	—	—	—	—	—	—	—	—	—
Daily, Summer (Max)	—	—	—	—	—	—	—	—	—	—	—	—	—	—	—	—	—	—
Off-Road Equipment	0.72	0.61	5.72	9.00	0.01	0.20	—	0.20	0.18	—	0.18	—	1,377	1,377	0.06	0.01	—	1,382
Paving	0.01	0.01	—	—	—	—	—	—	—	—	—	—	—	—	—	—	—	—
Onsite truck	0.00	0.00	0.00	0.00	0.00	0.00	0.00	0.00	0.00	0.00	0.00	—	0.00	0.00	0.00	0.00	0.00	0.00
Daily, Winter (Max)	—	—	—	—	—	—	—	—	—	—	—	—	—	—	—	—	—	—
Average Daily	—	—	—	—	—	—	—	—	—	—	—	—	—	—	—	—	—	—
Off-Road Equipment	0.13	0.11	1.02	1.60	< 0.005	0.04	—	0.04	0.03	—	0.03	—	245	245	0.01	< 0.005	—	246
Paving	< 0.005	< 0.005	—	—	—	—	—	—	—	—	—	—	—	—	—	—	—	—

Onsite truck	0.00	0.00	0.00	0.00	0.00	0.00	0.00	0.00	0.00	0.00	0.00	—	0.00	0.00	0.00	0.00	0.00	0.00
Annual	—	—	—	—	—	—	—	—	—	—	—	—	—	—	—	—	—	—
Off-Road Equipment	0.02	0.02	0.19	0.29	< 0.005	0.01	—	0.01	0.01	—	0.01	—	40.6	40.6	< 0.005	< 0.005	—	40.7
Paving	< 0.005	< 0.005	—	—	—	—	—	—	—	—	—	—	—	—	—	—	—	—
Onsite truck	0.00	0.00	0.00	0.00	0.00	0.00	0.00	0.00	0.00	0.00	0.00	—	0.00	0.00	0.00	0.00	0.00	0.00
Offsite	—	—	—	—	—	—	—	—	—	—	—	—	—	—	—	—	—	—
Daily, Summer (Max)	—	—	—	—	—	—	—	—	—	—	—	—	—	—	—	—	—	—
Worker	0.00	0.00	0.00	0.00	0.00	0.00	0.00	0.00	0.00	0.00	0.00	—	0.00	0.00	0.00	0.00	0.00	0.00
Vendor	0.00	0.00	0.00	0.00	0.00	0.00	0.00	0.00	0.00	0.00	0.00	—	0.00	0.00	0.00	0.00	0.00	0.00
Hauling	0.00	0.00	0.00	0.00	0.00	0.00	0.00	0.00	0.00	0.00	0.00	—	0.00	0.00	0.00	0.00	0.00	0.00
Daily, Winter (Max)	—	—	—	—	—	—	—	—	—	—	—	—	—	—	—	—	—	—
Average Daily	—	—	—	—	—	—	—	—	—	—	—	—	—	—	—	—	—	—
Worker	0.00	0.00	0.00	0.00	0.00	0.00	0.00	0.00	0.00	0.00	0.00	—	0.00	0.00	0.00	0.00	0.00	0.00
Vendor	0.00	0.00	0.00	0.00	0.00	0.00	0.00	0.00	0.00	0.00	0.00	—	0.00	0.00	0.00	0.00	0.00	0.00
Hauling	0.00	0.00	0.00	0.00	0.00	0.00	0.00	0.00	0.00	0.00	0.00	—	0.00	0.00	0.00	0.00	0.00	0.00
Annual	—	—	—	—	—	—	—	—	—	—	—	—	—	—	—	—	—	—
Worker	0.00	0.00	0.00	0.00	0.00	0.00	0.00	0.00	0.00	0.00	0.00	—	0.00	0.00	0.00	0.00	0.00	0.00
Vendor	0.00	0.00	0.00	0.00	0.00	0.00	0.00	0.00	0.00	0.00	0.00	—	0.00	0.00	0.00	0.00	0.00	0.00
Hauling	0.00	0.00	0.00	0.00	0.00	0.00	0.00	0.00	0.00	0.00	0.00	—	0.00	0.00	0.00	0.00	0.00	0.00

3.21. Finishing/Painting 1 (2028) - Unmitigated

Criteria Pollutants (lb/day for daily, ton/yr for annual) and GHGs (lb/day for daily, MT/yr for annual)

Location	TOG	ROG	NOx	CO	SO2	PM10E	PM10D	PM10T	PM2.5E	PM2.5D	PM2.5T	BCO2	NBCO2	CO2T	CH4	N2O	R	CO2e
Onsite	—	—	—	—	—	—	—	—	—	—	—	—	—	—	—	—	—	—
Daily, Summer (Max)	—	—	—	—	—	—	—	—	—	—	—	—	—	—	—	—	—	—
Architectural Coatings	17.3	17.3	—	—	—	—	—	—	—	—	—	—	—	—	—	—	—	—
Onsite truck	0.00	0.00	0.00	0.00	0.00	0.00	0.00	0.00	0.00	0.00	0.00	—	0.00	0.00	0.00	0.00	0.00	0.00
Daily, Winter (Max)	—	—	—	—	—	—	—	—	—	—	—	—	—	—	—	—	—	—
Architectural Coatings	17.3	17.3	—	—	—	—	—	—	—	—	—	—	—	—	—	—	—	—
Onsite truck	0.00	0.00	0.00	0.00	0.00	0.00	0.00	0.00	0.00	0.00	0.00	—	0.00	0.00	0.00	0.00	0.00	0.00
Average Daily	—	—	—	—	—	—	—	—	—	—	—	—	—	—	—	—	—	—
Architectural Coatings	4.83	4.83	—	—	—	—	—	—	—	—	—	—	—	—	—	—	—	—
Onsite truck	0.00	0.00	0.00	0.00	0.00	0.00	0.00	0.00	0.00	0.00	0.00	—	0.00	0.00	0.00	0.00	0.00	0.00
Annual	—	—	—	—	—	—	—	—	—	—	—	—	—	—	—	—	—	—
Architectural Coatings	0.88	0.88	—	—	—	—	—	—	—	—	—	—	—	—	—	—	—	—
Onsite truck	0.00	0.00	0.00	0.00	0.00	0.00	0.00	0.00	0.00	0.00	0.00	—	0.00	0.00	0.00	0.00	0.00	0.00
Offsite	—	—	—	—	—	—	—	—	—	—	—	—	—	—	—	—	—	—

Daily, Summer (Max)	—	—	—	—	—	—	—	—	—	—	—	—	—	—	—	—	—	—
Worker	0.00	0.00	0.00	0.00	0.00	0.00	0.00	0.00	0.00	0.00	0.00	—	0.00	0.00	0.00	0.00	0.00	0.00
Vendor	0.00	0.00	0.00	0.00	0.00	0.00	0.00	0.00	0.00	0.00	0.00	—	0.00	0.00	0.00	0.00	0.00	0.00
Hauling	0.00	0.00	0.00	0.00	0.00	0.00	0.00	0.00	0.00	0.00	0.00	—	0.00	0.00	0.00	0.00	0.00	0.00
Daily, Winter (Max)	—	—	—	—	—	—	—	—	—	—	—	—	—	—	—	—	—	—
Worker	0.00	0.00	0.00	0.00	0.00	0.00	0.00	0.00	0.00	0.00	0.00	—	0.00	0.00	0.00	0.00	0.00	0.00
Vendor	0.00	0.00	0.00	0.00	0.00	0.00	0.00	0.00	0.00	0.00	0.00	—	0.00	0.00	0.00	0.00	0.00	0.00
Hauling	0.00	0.00	0.00	0.00	0.00	0.00	0.00	0.00	0.00	0.00	0.00	—	0.00	0.00	0.00	0.00	0.00	0.00
Average Daily	—	—	—	—	—	—	—	—	—	—	—	—	—	—	—	—	—	—
Worker	0.00	0.00	0.00	0.00	0.00	0.00	0.00	0.00	0.00	0.00	0.00	—	0.00	0.00	0.00	0.00	0.00	0.00
Vendor	0.00	0.00	0.00	0.00	0.00	0.00	0.00	0.00	0.00	0.00	0.00	—	0.00	0.00	0.00	0.00	0.00	0.00
Hauling	0.00	0.00	0.00	0.00	0.00	0.00	0.00	0.00	0.00	0.00	0.00	—	0.00	0.00	0.00	0.00	0.00	0.00
Annual	—	—	—	—	—	—	—	—	—	—	—	—	—	—	—	—	—	—
Worker	0.00	0.00	0.00	0.00	0.00	0.00	0.00	0.00	0.00	0.00	0.00	—	0.00	0.00	0.00	0.00	0.00	0.00
Vendor	0.00	0.00	0.00	0.00	0.00	0.00	0.00	0.00	0.00	0.00	0.00	—	0.00	0.00	0.00	0.00	0.00	0.00
Hauling	0.00	0.00	0.00	0.00	0.00	0.00	0.00	0.00	0.00	0.00	0.00	—	0.00	0.00	0.00	0.00	0.00	0.00

3.23. Finishing/Painting 1 (2029) - Unmitigated

Criteria Pollutants (lb/day for daily, ton/yr for annual) and GHGs (lb/day for daily, MT/yr for annual)

Location	TOG	ROG	NOx	CO	SO2	PM10E	PM10D	PM10T	PM2.5E	PM2.5D	PM2.5T	BCO2	NBCO2	CO2T	CH4	N2O	R	CO2e
Onsite	—	—	—	—	—	—	—	—	—	—	—	—	—	—	—	—	—	—
Daily, Summer (Max)	—	—	—	—	—	—	—	—	—	—	—	—	—	—	—	—	—	—

Architectural Coating	17.3	17.3	—	—	—	—	—	—	—	—	—	—	—	—	—	—	—	—
Onsite truck	0.00	0.00	0.00	0.00	0.00	0.00	0.00	0.00	0.00	0.00	0.00	—	0.00	0.00	0.00	0.00	0.00	0.00
Daily, Winter (Max)	—	—	—	—	—	—	—	—	—	—	—	—	—	—	—	—	—	—
Architectural Coatings	17.3	17.3	—	—	—	—	—	—	—	—	—	—	—	—	—	—	—	—
Onsite truck	0.00	0.00	0.00	0.00	0.00	0.00	0.00	0.00	0.00	0.00	0.00	—	0.00	0.00	0.00	0.00	0.00	0.00
Average Daily	—	—	—	—	—	—	—	—	—	—	—	—	—	—	—	—	—	—
Architectural Coatings	7.87	7.87	—	—	—	—	—	—	—	—	—	—	—	—	—	—	—	—
Onsite truck	0.00	0.00	0.00	0.00	0.00	0.00	0.00	0.00	0.00	0.00	0.00	—	0.00	0.00	0.00	0.00	0.00	0.00
Annual	—	—	—	—	—	—	—	—	—	—	—	—	—	—	—	—	—	—
Architectural Coatings	1.44	1.44	—	—	—	—	—	—	—	—	—	—	—	—	—	—	—	—
Onsite truck	0.00	0.00	0.00	0.00	0.00	0.00	0.00	0.00	0.00	0.00	0.00	—	0.00	0.00	0.00	0.00	0.00	0.00
Offsite	—	—	—	—	—	—	—	—	—	—	—	—	—	—	—	—	—	—
Daily, Summer (Max)	—	—	—	—	—	—	—	—	—	—	—	—	—	—	—	—	—	—
Worker	0.00	0.00	0.00	0.00	0.00	0.00	0.00	0.00	0.00	0.00	0.00	—	0.00	0.00	0.00	0.00	0.00	0.00
Vendor	0.00	0.00	0.00	0.00	0.00	0.00	0.00	0.00	0.00	0.00	0.00	—	0.00	0.00	0.00	0.00	0.00	0.00
Hauling	0.00	0.00	0.00	0.00	0.00	0.00	0.00	0.00	0.00	0.00	0.00	—	0.00	0.00	0.00	0.00	0.00	0.00

Daily, Winter (Max)	—	—	—	—	—	—	—	—	—	—	—	—	—	—	—	—	—	—
Worker	0.00	0.00	0.00	0.00	0.00	0.00	0.00	0.00	0.00	0.00	0.00	—	0.00	0.00	0.00	0.00	0.00	0.00
Vendor	0.00	0.00	0.00	0.00	0.00	0.00	0.00	0.00	0.00	0.00	0.00	—	0.00	0.00	0.00	0.00	0.00	0.00
Hauling	0.00	0.00	0.00	0.00	0.00	0.00	0.00	0.00	0.00	0.00	0.00	—	0.00	0.00	0.00	0.00	0.00	0.00
Average Daily	—	—	—	—	—	—	—	—	—	—	—	—	—	—	—	—	—	—
Worker	0.00	0.00	0.00	0.00	0.00	0.00	0.00	0.00	0.00	0.00	0.00	—	0.00	0.00	0.00	0.00	0.00	0.00
Vendor	0.00	0.00	0.00	0.00	0.00	0.00	0.00	0.00	0.00	0.00	0.00	—	0.00	0.00	0.00	0.00	0.00	0.00
Hauling	0.00	0.00	0.00	0.00	0.00	0.00	0.00	0.00	0.00	0.00	0.00	—	0.00	0.00	0.00	0.00	0.00	0.00
Annual	—	—	—	—	—	—	—	—	—	—	—	—	—	—	—	—	—	—
Worker	0.00	0.00	0.00	0.00	0.00	0.00	0.00	0.00	0.00	0.00	0.00	—	0.00	0.00	0.00	0.00	0.00	0.00
Vendor	0.00	0.00	0.00	0.00	0.00	0.00	0.00	0.00	0.00	0.00	0.00	—	0.00	0.00	0.00	0.00	0.00	0.00
Hauling	0.00	0.00	0.00	0.00	0.00	0.00	0.00	0.00	0.00	0.00	0.00	—	0.00	0.00	0.00	0.00	0.00	0.00

3.25. Finishing/Painting 2 (2029) - Unmitigated

Criteria Pollutants (lb/day for daily, ton/yr for annual) and GHGs (lb/day for daily, MT/yr for annual)

Location	TOG	ROG	NOx	CO	SO2	PM10E	PM10D	PM10T	PM2.5E	PM2.5D	PM2.5T	BCO2	NBCO2	CO2T	CH4	N2O	R	CO2e
Onsite	—	—	—	—	—	—	—	—	—	—	—	—	—	—	—	—	—	—
Daily, Summer (Max)	—	—	—	—	—	—	—	—	—	—	—	—	—	—	—	—	—	—
Architectural Coatings	11.0	11.0	—	—	—	—	—	—	—	—	—	—	—	—	—	—	—	—
Onsite truck	0.00	0.00	0.00	0.00	0.00	0.00	0.00	0.00	0.00	0.00	0.00	—	0.00	0.00	0.00	0.00	0.00	0.00
Daily, Winter (Max)	—	—	—	—	—	—	—	—	—	—	—	—	—	—	—	—	—	—

Architect Coatings	11.0	11.0	—	—	—	—	—	—	—	—	—	—	—	—	—	—	—	—
Onsite truck	0.00	0.00	0.00	0.00	0.00	0.00	0.00	0.00	0.00	0.00	0.00	—	0.00	0.00	0.00	0.00	0.00	0.00
Average Daily	—	—	—	—	—	—	—	—	—	—	—	—	—	—	—	—	—	—
Architectural Coatings	8.14	8.14	—	—	—	—	—	—	—	—	—	—	—	—	—	—	—	—
Onsite truck	0.00	0.00	0.00	0.00	0.00	0.00	0.00	0.00	0.00	0.00	0.00	—	0.00	0.00	0.00	0.00	0.00	0.00
Annual	—	—	—	—	—	—	—	—	—	—	—	—	—	—	—	—	—	—
Architectural Coatings	1.49	1.49	—	—	—	—	—	—	—	—	—	—	—	—	—	—	—	—
Onsite truck	0.00	0.00	0.00	0.00	0.00	0.00	0.00	0.00	0.00	0.00	0.00	—	0.00	0.00	0.00	0.00	0.00	0.00
Offsite	—	—	—	—	—	—	—	—	—	—	—	—	—	—	—	—	—	—
Daily, Summer (Max)	—	—	—	—	—	—	—	—	—	—	—	—	—	—	—	—	—	—
Worker	0.00	0.00	0.00	0.00	0.00	0.00	0.00	0.00	0.00	0.00	0.00	—	0.00	0.00	0.00	0.00	0.00	0.00
Vendor	0.00	0.00	0.00	0.00	0.00	0.00	0.00	0.00	0.00	0.00	0.00	—	0.00	0.00	0.00	0.00	0.00	0.00
Hauling	0.00	0.00	0.00	0.00	0.00	0.00	0.00	0.00	0.00	0.00	0.00	—	0.00	0.00	0.00	0.00	0.00	0.00
Daily, Winter (Max)	—	—	—	—	—	—	—	—	—	—	—	—	—	—	—	—	—	—
Worker	0.00	0.00	0.00	0.00	0.00	0.00	0.00	0.00	0.00	0.00	0.00	—	0.00	0.00	0.00	0.00	0.00	0.00
Vendor	0.00	0.00	0.00	0.00	0.00	0.00	0.00	0.00	0.00	0.00	0.00	—	0.00	0.00	0.00	0.00	0.00	0.00
Hauling	0.00	0.00	0.00	0.00	0.00	0.00	0.00	0.00	0.00	0.00	0.00	—	0.00	0.00	0.00	0.00	0.00	0.00
Average Daily	—	—	—	—	—	—	—	—	—	—	—	—	—	—	—	—	—	—

Worker	0.00	0.00	0.00	0.00	0.00	0.00	0.00	0.00	0.00	0.00	0.00	—	0.00	0.00	0.00	0.00	0.00	0.00
Vendor	0.00	0.00	0.00	0.00	0.00	0.00	0.00	0.00	0.00	0.00	0.00	—	0.00	0.00	0.00	0.00	0.00	0.00
Hauling	0.00	0.00	0.00	0.00	0.00	0.00	0.00	0.00	0.00	0.00	0.00	—	0.00	0.00	0.00	0.00	0.00	0.00
Annual	—	—	—	—	—	—	—	—	—	—	—	—	—	—	—	—	—	—
Worker	0.00	0.00	0.00	0.00	0.00	0.00	0.00	0.00	0.00	0.00	0.00	—	0.00	0.00	0.00	0.00	0.00	0.00
Vendor	0.00	0.00	0.00	0.00	0.00	0.00	0.00	0.00	0.00	0.00	0.00	—	0.00	0.00	0.00	0.00	0.00	0.00
Hauling	0.00	0.00	0.00	0.00	0.00	0.00	0.00	0.00	0.00	0.00	0.00	—	0.00	0.00	0.00	0.00	0.00	0.00

3.27. Finishing/Painting (Equipment Only) (2028) - Unmitigated

Criteria Pollutants (lb/day for daily, ton/yr for annual) and GHGs (lb/day for daily, MT/yr for annual)

Location	TOG	ROG	NOx	CO	SO2	PM10E	PM10D	PM10T	PM2.5E	PM2.5D	PM2.5T	BCO2	NBCO2	CO2T	CH4	N2O	R	CO2e
Onsite	—	—	—	—	—	—	—	—	—	—	—	—	—	—	—	—	—	—
Daily, Summer (Max)	—	—	—	—	—	—	—	—	—	—	—	—	—	—	—	—	—	—
Off-Road Equipment	0.71	0.59	5.50	9.07	0.01	0.15	—	0.15	0.13	—	0.13	—	1,356	1,356	0.06	0.01	—	1,361
Onsite truck	0.00	0.00	0.00	0.00	0.00	0.00	0.00	0.00	0.00	0.00	0.00	—	0.00	0.00	0.00	0.00	0.00	0.00
Daily, Winter (Max)	—	—	—	—	—	—	—	—	—	—	—	—	—	—	—	—	—	—
Off-Road Equipment	0.71	0.59	5.50	9.07	0.01	0.15	—	0.15	0.13	—	0.13	—	1,356	1,356	0.06	0.01	—	1,361
Onsite truck	0.00	0.00	0.00	0.00	0.00	0.00	0.00	0.00	0.00	0.00	0.00	—	0.00	0.00	0.00	0.00	0.00	0.00
Average Daily	—	—	—	—	—	—	—	—	—	—	—	—	—	—	—	—	—	—

Off-Road	0.20	0.16	1.54	2.53	< 0.005	0.04	—	0.04	0.04	—	0.04	—	379	379	0.02	< 0.005	—	380
Onsite truck	0.00	0.00	0.00	0.00	0.00	0.00	0.00	0.00	0.00	0.00	0.00	—	0.00	0.00	0.00	0.00	0.00	0.00
Annual	—	—	—	—	—	—	—	—	—	—	—	—	—	—	—	—	—	—
Off-Road Equipment	0.04	0.03	0.28	0.46	< 0.005	0.01	—	0.01	0.01	—	0.01	—	62.8	62.8	< 0.005	< 0.005	—	63.0
Onsite truck	0.00	0.00	0.00	0.00	0.00	0.00	0.00	0.00	0.00	0.00	0.00	—	0.00	0.00	0.00	0.00	0.00	0.00
Offsite	—	—	—	—	—	—	—	—	—	—	—	—	—	—	—	—	—	—
Daily, Summer (Max)	—	—	—	—	—	—	—	—	—	—	—	—	—	—	—	—	—	—
Worker	0.00	0.00	0.00	0.00	0.00	0.00	0.00	0.00	0.00	0.00	0.00	—	0.00	0.00	0.00	0.00	0.00	0.00
Vendor	0.00	0.00	0.00	0.00	0.00	0.00	0.00	0.00	0.00	0.00	0.00	—	0.00	0.00	0.00	0.00	0.00	0.00
Hauling	0.00	0.00	0.00	0.00	0.00	0.00	0.00	0.00	0.00	0.00	0.00	—	0.00	0.00	0.00	0.00	0.00	0.00
Daily, Winter (Max)	—	—	—	—	—	—	—	—	—	—	—	—	—	—	—	—	—	—
Worker	0.00	0.00	0.00	0.00	0.00	0.00	0.00	0.00	0.00	0.00	0.00	—	0.00	0.00	0.00	0.00	0.00	0.00
Vendor	0.00	0.00	0.00	0.00	0.00	0.00	0.00	0.00	0.00	0.00	0.00	—	0.00	0.00	0.00	0.00	0.00	0.00
Hauling	0.00	0.00	0.00	0.00	0.00	0.00	0.00	0.00	0.00	0.00	0.00	—	0.00	0.00	0.00	0.00	0.00	0.00
Average Daily	—	—	—	—	—	—	—	—	—	—	—	—	—	—	—	—	—	—
Worker	0.00	0.00	0.00	0.00	0.00	0.00	0.00	0.00	0.00	0.00	0.00	—	0.00	0.00	0.00	0.00	0.00	0.00
Vendor	0.00	0.00	0.00	0.00	0.00	0.00	0.00	0.00	0.00	0.00	0.00	—	0.00	0.00	0.00	0.00	0.00	0.00
Hauling	0.00	0.00	0.00	0.00	0.00	0.00	0.00	0.00	0.00	0.00	0.00	—	0.00	0.00	0.00	0.00	0.00	0.00
Annual	—	—	—	—	—	—	—	—	—	—	—	—	—	—	—	—	—	—
Worker	0.00	0.00	0.00	0.00	0.00	0.00	0.00	0.00	0.00	0.00	0.00	—	0.00	0.00	0.00	0.00	0.00	0.00
Vendor	0.00	0.00	0.00	0.00	0.00	0.00	0.00	0.00	0.00	0.00	0.00	—	0.00	0.00	0.00	0.00	0.00	0.00

Hauling	0.00	0.00	0.00	0.00	0.00	0.00	0.00	0.00	0.00	0.00	0.00	—	0.00	0.00	0.00	0.00	0.00	0.00

3.29. Finishing/Painting (Equipment Only) (2029) - Unmitigated

Criteria Pollutants (lb/day for daily, ton/yr for annual) and GHGs (lb/day for daily, MT/yr for annual)

Location	TOG	ROG	NOx	CO	SO2	PM10E	PM10D	PM10T	PM2.5E	PM2.5D	PM2.5T	BCO2	NBCO2	CO2T	CH4	N2O	R	CO2e
Onsite	—	—	—	—	—	—	—	—	—	—	—	—	—	—	—	—	—	—
Daily, Summer (Max)	—	—	—	—	—	—	—	—	—	—	—	—	—	—	—	—	—	—
Off-Road Equipment	0.69	0.58	5.40	9.07	0.01	0.13	—	0.13	0.12	—	0.12	—	1,356	1,356	0.06	0.01	—	1,361
Onsite truck	0.00	0.00	0.00	0.00	0.00	0.00	0.00	0.00	0.00	0.00	0.00	—	0.00	0.00	0.00	0.00	0.00	0.00
Daily, Winter (Max)	—	—	—	—	—	—	—	—	—	—	—	—	—	—	—	—	—	—
Off-Road Equipment	0.69	0.58	5.40	9.07	0.01	0.13	—	0.13	0.12	—	0.12	—	1,356	1,356	0.06	0.01	—	1,361
Onsite truck	0.00	0.00	0.00	0.00	0.00	0.00	0.00	0.00	0.00	0.00	0.00	—	0.00	0.00	0.00	0.00	0.00	0.00
Average Daily	—	—	—	—	—	—	—	—	—	—	—	—	—	—	—	—	—	—
Off-Road Equipment	0.59	0.49	4.58	7.69	0.01	0.11	—	0.11	0.11	—	0.11	—	1,150	1,150	0.05	0.01	—	1,154
Onsite truck	0.00	0.00	0.00	0.00	0.00	0.00	0.00	0.00	0.00	0.00	0.00	—	0.00	0.00	0.00	0.00	0.00	0.00
Annual	—	—	—	—	—	—	—	—	—	—	—	—	—	—	—	—	—	—

Off-Road Equipm	0.11	0.09	0.84	1.40	< 0.005	0.02	—	0.02	0.02	—	0.02	—	190	190	0.01	< 0.005	—	191
Onsite truck	0.00	0.00	0.00	0.00	0.00	0.00	0.00	0.00	0.00	0.00	0.00	—	0.00	0.00	0.00	0.00	0.00	0.00
Offsite	—	—	—	—	—	—	—	—	—	—	—	—	—	—	—	—	—	—
Daily, Summer (Max)	—	—	—	—	—	—	—	—	—	—	—	—	—	—	—	—	—	—
Worker	0.00	0.00	0.00	0.00	0.00	0.00	0.00	0.00	0.00	0.00	0.00	—	0.00	0.00	0.00	0.00	0.00	0.00
Vendor	0.00	0.00	0.00	0.00	0.00	0.00	0.00	0.00	0.00	0.00	0.00	—	0.00	0.00	0.00	0.00	0.00	0.00
Hauling	0.00	0.00	0.00	0.00	0.00	0.00	0.00	0.00	0.00	0.00	0.00	—	0.00	0.00	0.00	0.00	0.00	0.00
Daily, Winter (Max)	—	—	—	—	—	—	—	—	—	—	—	—	—	—	—	—	—	—
Worker	0.00	0.00	0.00	0.00	0.00	0.00	0.00	0.00	0.00	0.00	0.00	—	0.00	0.00	0.00	0.00	0.00	0.00
Vendor	0.00	0.00	0.00	0.00	0.00	0.00	0.00	0.00	0.00	0.00	0.00	—	0.00	0.00	0.00	0.00	0.00	0.00
Hauling	0.00	0.00	0.00	0.00	0.00	0.00	0.00	0.00	0.00	0.00	0.00	—	0.00	0.00	0.00	0.00	0.00	0.00
Average Daily	—	—	—	—	—	—	—	—	—	—	—	—	—	—	—	—	—	—
Worker	0.00	0.00	0.00	0.00	0.00	0.00	0.00	0.00	0.00	0.00	0.00	—	0.00	0.00	0.00	0.00	0.00	0.00
Vendor	0.00	0.00	0.00	0.00	0.00	0.00	0.00	0.00	0.00	0.00	0.00	—	0.00	0.00	0.00	0.00	0.00	0.00
Hauling	0.00	0.00	0.00	0.00	0.00	0.00	0.00	0.00	0.00	0.00	0.00	—	0.00	0.00	0.00	0.00	0.00	0.00
Annual	—	—	—	—	—	—	—	—	—	—	—	—	—	—	—	—	—	—
Worker	0.00	0.00	0.00	0.00	0.00	0.00	0.00	0.00	0.00	0.00	0.00	—	0.00	0.00	0.00	0.00	0.00	0.00
Vendor	0.00	0.00	0.00	0.00	0.00	0.00	0.00	0.00	0.00	0.00	0.00	—	0.00	0.00	0.00	0.00	0.00	0.00
Hauling	0.00	0.00	0.00	0.00	0.00	0.00	0.00	0.00	0.00	0.00	0.00	—	0.00	0.00	0.00	0.00	0.00	0.00

4. Operations Emissions Details

4.10. Soil Carbon Accumulation By Vegetation Type

4.10.1. Soil Carbon Accumulation By Vegetation Type - Unmitigated

Criteria Pollutants (lb/day for daily, ton/yr for annual) and GHGs (lb/day for daily, MT/yr for annual)

Vegetation	TOG	ROG	NOx	CO	SO2	PM10E	PM10D	PM10T	PM2.5E	PM2.5D	PM2.5T	BCO2	NBCO2	CO2T	CH4	N2O	R	CO2e
Daily, Summer (Max)	—	—	—	—	—	—	—	—	—	—	—	—	—	—	—	—	—	—
Total	—	—	—	—	—	—	—	—	—	—	—	—	—	—	—	—	—	—
Daily, Winter (Max)	—	—	—	—	—	—	—	—	—	—	—	—	—	—	—	—	—	—
Total	—	—	—	—	—	—	—	—	—	—	—	—	—	—	—	—	—	—
Annual	—	—	—	—	—	—	—	—	—	—	—	—	—	—	—	—	—	—
Total	—	—	—	—	—	—	—	—	—	—	—	—	—	—	—	—	—	—

4.10.2. Above and Belowground Carbon Accumulation by Land Use Type - Unmitigated

Criteria Pollutants (lb/day for daily, ton/yr for annual) and GHGs (lb/day for daily, MT/yr for annual)

Land Use	TOG	ROG	NOx	CO	SO2	PM10E	PM10D	PM10T	PM2.5E	PM2.5D	PM2.5T	BCO2	NBCO2	CO2T	CH4	N2O	R	CO2e
Daily, Summer (Max)	—	—	—	—	—	—	—	—	—	—	—	—	—	—	—	—	—	—
Total	—	—	—	—	—	—	—	—	—	—	—	—	—	—	—	—	—	—
Daily, Winter (Max)	—	—	—	—	—	—	—	—	—	—	—	—	—	—	—	—	—	—
Total	—	—	—	—	—	—	—	—	—	—	—	—	—	—	—	—	—	—
Annual	—	—	—	—	—	—	—	—	—	—	—	—	—	—	—	—	—	—
Total	—	—	—	—	—	—	—	—	—	—	—	—	—	—	—	—	—	—

4.10.3. Avoided and Sequestered Emissions by Species - Unmitigated

Criteria Pollutants (lb/day for daily, ton/yr for annual) and GHGs (lb/day for daily, MT/yr for annual)

Species	TOG	ROG	NOx	CO	SO2	PM10E	PM10D	PM10T	PM2.5E	PM2.5D	PM2.5T	BCO2	NBCO2	CO2T	CH4	N2O	R	CO2e
Daily, Summer (Max)	—	—	—	—	—	—	—	—	—	—	—	—	—	—	—	—	—	—
Avoided	—	—	—	—	—	—	—	—	—	—	—	—	—	—	—	—	—	—
Subtotal	—	—	—	—	—	—	—	—	—	—	—	—	—	—	—	—	—	—
Sequestered	—	—	—	—	—	—	—	—	—	—	—	—	—	—	—	—	—	—
Subtotal	—	—	—	—	—	—	—	—	—	—	—	—	—	—	—	—	—	—
Removed	—	—	—	—	—	—	—	—	—	—	—	—	—	—	—	—	—	—
Subtotal	—	—	—	—	—	—	—	—	—	—	—	—	—	—	—	—	—	—
—	—	—	—	—	—	—	—	—	—	—	—	—	—	—	—	—	—	—
Daily, Winter (Max)	—	—	—	—	—	—	—	—	—	—	—	—	—	—	—	—	—	—
Avoided	—	—	—	—	—	—	—	—	—	—	—	—	—	—	—	—	—	—
Subtotal	—	—	—	—	—	—	—	—	—	—	—	—	—	—	—	—	—	—
Sequestered	—	—	—	—	—	—	—	—	—	—	—	—	—	—	—	—	—	—
Subtotal	—	—	—	—	—	—	—	—	—	—	—	—	—	—	—	—	—	—
Removed	—	—	—	—	—	—	—	—	—	—	—	—	—	—	—	—	—	—
Subtotal	—	—	—	—	—	—	—	—	—	—	—	—	—	—	—	—	—	—
—	—	—	—	—	—	—	—	—	—	—	—	—	—	—	—	—	—	—
Annual	—	—	—	—	—	—	—	—	—	—	—	—	—	—	—	—	—	—
Avoided	—	—	—	—	—	—	—	—	—	—	—	—	—	—	—	—	—	—
Subtotal	—	—	—	—	—	—	—	—	—	—	—	—	—	—	—	—	—	—
Sequestered	—	—	—	—	—	—	—	—	—	—	—	—	—	—	—	—	—	—
Subtotal	—	—	—	—	—	—	—	—	—	—	—	—	—	—	—	—	—	—

Remove	—	—	—	—	—	—	—	—	—	—	—	—	—	—	—	—	—	—
Subtotal	—	—	—	—	—	—	—	—	—	—	—	—	—	—	—	—	—	—
—	—	—	—	—	—	—	—	—	—	—	—	—	—	—	—	—	—	—

5. Activity Data

5.1. Construction Schedule

Phase Name	Phase Type	Start Date	End Date	Days Per Week	Work Days per Phase	Phase Description
Demolition	Demolition	1/1/2026	3/23/2026	6.00	70.0	—
Site Preparation	Site Preparation	6/15/2026	6/20/2026	6.00	6.00	—
Grading/Excavation	Grading	6/21/2026	12/9/2026	6.00	147	—
Concrete (Garage and Podium)	Building Construction	12/10/2026	7/5/2028	6.00	492	—
Building Construction (framing, roofing, MEPs)	Building Construction	12/21/2027	7/5/2029	6.00	483	—
Paving	Paving	7/1/2029	9/14/2029	6.00	65.0	—
Finishing/Painting 1	Architectural Coating	9/4/2028	7/13/2029	6.00	269	—
Finishing/Painting 2	Architectural Coating	2/16/2029	12/27/2029	6.00	270	—
Finishing/Painting (Equipment Only)	Architectural Coating	9/4/2028	12/27/2029	6.00	412	—

5.2. Off-Road Equipment

5.2.1. Unmitigated

Phase Name	Equipment Type	Fuel Type	Engine Tier	Number per Day	Hours Per Day	Horsepower	Load Factor
Demolition	Excavators	Diesel	Average	1.00	10.0	362	0.38
Demolition	Rubber Tired Loaders	Diesel	Average	1.00	10.0	150	0.36
Demolition	Tractors/Loaders/Backhoes	Diesel	Average	1.00	10.0	84.0	0.37

Grading/Excavation	Excavators	Diesel	Average	2.00	10.0	362	0.38
Grading/Excavation	Rollers	Diesel	Average	1.00	10.0	36.0	0.38
Grading/Excavation	Rubber Tired Loaders	Diesel	Average	2.00	10.0	150	0.36
Grading/Excavation	Scrapers	Diesel	Average	1.00	10.0	423	0.48
Grading/Excavation	Skid Steer Loaders	Diesel	Average	1.00	10.0	71.0	0.37
Concrete (Garage and Podium)	Cranes	Electric	Average	2.00	10.0	367	0.29
Concrete (Garage and Podium)	Cranes	Diesel	Average	1.00	10.0	367	0.29
Concrete (Garage and Podium)	Pumps	Diesel	Average	1.00	10.0	11.0	0.74
Concrete (Garage and Podium)	Rough Terrain Forklifts	Diesel	Average	4.00	10.0	96.0	0.40
Concrete (Garage and Podium)	Forklifts	Diesel	Average	1.00	10.0	82.0	0.20
Concrete (Garage and Podium)	Off-Highway Trucks	Diesel	Average	1.00	10.0	376	0.38
Building Construction (framing, roofing, MEPs)	Aerial Lifts	Electric	Average	2.00	10.0	46.0	0.31
Building Construction (framing, roofing, MEPs)	Cranes	Electric	Average	2.00	10.0	367	0.29
Building Construction (framing, roofing, MEPs)	Rough Terrain Forklifts	Diesel	Average	3.00	10.0	96.0	0.40
Building Construction (framing, roofing, MEPs)	Cranes	Diesel	Average	1.00	10.0	367	0.29
Paving	Cement and Mortar Mixers	Diesel	Average	1.00	10.0	10.0	0.56
Paving	Pavers	Diesel	Average	1.00	10.0	81.0	0.42
Paving	Paving Equipment	Diesel	Average	1.00	10.0	89.0	0.36
Paving	Rollers	Diesel	Average	1.00	10.0	36.0	0.38

Paving	Tractors/Loaders/Back	Diesel	Average	1.00	10.0	84.0	0.37
Finishing/Painting (Equipment Only)	Tractors/Loaders/Backhoes	Diesel	Average	2.00	10.0	84.0	0.37
Finishing/Painting (Equipment Only)	Pumps	Diesel	Average	1.00	10.0	11.0	0.74
Finishing/Painting (Equipment Only)	Skid Steer Loaders	Diesel	Average	1.00	10.0	71.0	0.37
Finishing/Painting (Equipment Only)	Air Compressors	Diesel	Average	1.00	10.0	37.0	0.48

5.3. Construction Vehicles

5.3.1. Unmitigated

Phase Name	Trip Type	One-Way Trips per Day	Miles per Trip	Vehicle Mix
Demolition	—	—	—	—
Demolition	Worker	0.00	18.5	LDA,LDT1,LDT2
Demolition	Vendor	—	10.2	HHDT,MHDT
Demolition	Hauling	0.00	20.0	HHDT
Demolition	Onsite truck	—	—	HHDT
Site Preparation	—	—	—	—
Site Preparation	Worker	0.00	18.5	LDA,LDT1,LDT2
Site Preparation	Vendor	—	10.2	HHDT,MHDT
Site Preparation	Hauling	0.00	20.0	HHDT
Site Preparation	Onsite truck	—	—	HHDT
Grading/Excavation	—	—	—	—
Grading/Excavation	Worker	0.00	18.5	LDA,LDT1,LDT2
Grading/Excavation	Vendor	—	10.2	HHDT,MHDT
Grading/Excavation	Hauling	0.00	20.0	HHDT
Grading/Excavation	Onsite truck	—	—	HHDT
Concrete (Garage and Podium)	—	—	—	—

Concrete (Garage and Podium)	Worker	0.00	18.5	LDA,LDT1,LDT2
Concrete (Garage and Podium)	Vendor	0.00	10.2	HHDT,MHDT
Concrete (Garage and Podium)	Hauling	0.00	20.0	HHDT
Concrete (Garage and Podium)	Onsite truck	—	—	HHDT
Finishing/Painting 1	—	—	—	—
Finishing/Painting 1	Worker	0.00	18.5	LDA,LDT1,LDT2
Finishing/Painting 1	Vendor	—	10.2	HHDT,MHDT
Finishing/Painting 1	Hauling	0.00	20.0	HHDT
Finishing/Painting 1	Onsite truck	—	—	HHDT
Building Construction (framing, roofing, MEPs)	—	—	—	—
Building Construction (framing, roofing, MEPs)	Worker	0.00	18.5	LDA,LDT1,LDT2
Building Construction (framing, roofing, MEPs)	Vendor	0.00	10.2	HHDT,MHDT
Building Construction (framing, roofing, MEPs)	Hauling	0.00	20.0	HHDT
Building Construction (framing, roofing, MEPs)	Onsite truck	—	—	HHDT
Paving	—	—	—	—
Paving	Worker	0.00	18.5	LDA,LDT1,LDT2
Paving	Vendor	—	10.2	HHDT,MHDT
Paving	Hauling	0.00	20.0	HHDT
Paving	Onsite truck	—	—	HHDT
Finishing/Painting 2	—	—	—	—
Finishing/Painting 2	Worker	0.00	18.5	LDA,LDT1,LDT2
Finishing/Painting 2	Vendor	—	10.2	HHDT,MHDT
Finishing/Painting 2	Hauling	0.00	20.0	HHDT
Finishing/Painting 2	Onsite truck	—	—	HHDT
Finishing/Painting (Equipment Only)	—	—	—	—

Finishing/Painting (Equipment Only)	Worker	0.00	18.5	LDA,LDT1,LDT2
Finishing/Painting (Equipment Only)	Vendor	—	10.2	HHDT,MHDT
Finishing/Painting (Equipment Only)	Hauling	0.00	20.0	HHDT
Finishing/Painting (Equipment Only)	Onsite truck	—	—	HHDT

5.4. Vehicles

5.4.1. Construction Vehicle Control Strategies

Control Strategies Applied	PM10 Reduction	PM2.5 Reduction
Water unpaved roads twice daily	55%	55%
Limit vehicle speeds on unpaved roads to 25 mph	44%	44%

5.5. Architectural Coatings

Phase Name	Residential Interior Area Coated (sq ft)	Residential Exterior Area Coated (sq ft)	Non-Residential Interior Area Coated (sq ft)	Non-Residential Exterior Area Coated (sq ft)	Parking Area Coated (sq ft)
Finishing/Painting 1	1,137,226	379,075	160,695	47,483	36,504
Finishing/Painting 2	877,925	292,642	40,425	13,158	1,906

5.6. Dust Mitigation

5.6.1. Construction Earthmoving Activities

Phase Name	Material Imported (Cubic Yards)	Material Exported (Cubic Yards)	Acres Graded (acres)	Material Demolished (Ton of Debris)	Acres Paved (acres)
Demolition	0.00	0.00	0.00	12,187	—
Grading/Excavation	—	66,838	276	0.00	—
Paving	0.00	0.00	0.00	0.00	0.24

5.6.2. Construction Earthmoving Control Strategies

Control Strategies Applied	Frequency (per day)	PM10 Reduction	PM2.5 Reduction
Water Exposed Area	2	61%	61%
Water Demolished Area	2	36%	36%

5.7. Construction Paving

Land Use	Area Paved (acres)	% Asphalt
Condo/Townhouse High Rise	—	0%
High Turnover (Sit Down Restaurant)	0.00	0%
General Office Building	0.00	0%
Other Non-Asphalt Surfaces	0.00	0%
Other Asphalt Surfaces	0.24	100%
Enclosed Parking with Elevator	0.00	0%

5.8. Construction Electricity Consumption and Emissions Factors

kWh per Year and Emission Factor (lb/MWh)

Year	kWh per Year	CO2	CH4	N2O
2026	1,587	346	0.03	< 0.005
2027	3,387	346	0.03	< 0.005
2028	3,387	346	0.03	< 0.005
2029	1,800	346	0.03	< 0.005

5.18. Vegetation

5.18.1. Land Use Change

5.18.1.1. Unmitigated

Vegetation Land Use Type	Vegetation Soil Type	Initial Acres	Final Acres

5.18.1. Biomass Cover Type

5.18.1.1. Unmitigated

Biomass Cover Type	Initial Acres	Final Acres

5.18.2. Sequestration

5.18.2.1. Unmitigated

Tree Type	Number	Electricity Saved (kWh/year)	Natural Gas Saved (btu/year)

6. Climate Risk Detailed Report

6.1. Climate Risk Summary

Cal-Adapt midcentury 2040–2059 average projections for four hazards are reported below for your project location. These are under Representation Concentration Pathway (RCP) 8.5 which assumes GHG emissions will continue to rise strongly through 2050 and then plateau around 2100.

Climate Hazard	Result for Project Location	Unit
Temperature and Extreme Heat	5.27	annual days of extreme heat
Extreme Precipitation	5.20	annual days with precipitation above 20 mm
Sea Level Rise	—	meters of inundation depth
Wildfire	0.00	annual hectares burned

Temperature and Extreme Heat data are for grid cell in which your project are located. The projection is based on the 98th historical percentile of daily maximum/minimum temperatures from observed historical data (32 climate model ensemble from Cal-Adapt, 2040–2059 average under RCP 8.5). Each grid cell is 6 kilometers (km) by 6 km, or 3.7 miles (mi) by 3.7 mi.
Extreme Precipitation data are for the grid cell in which your project are located. The threshold of 20 mm is equivalent to about ¾ an inch of rain, which would be light to moderate rainfall if received over a full day or heavy rain if received over a period of 2 to 4 hours. Each grid cell is 6 kilometers (km) by 6 km, or 3.7 miles (mi) by 3.7 mi.
Sea Level Rise data are for the grid cell in which your project are located. The projections are from Radke et al. (2017), as reported in Cal-Adapt (Radke et al., 2017, CEC-500-2017-008), and consider inundation location and depth for the San Francisco Bay, the Sacramento-San Joaquin River Delta and California coast resulting different increments of sea level rise coupled with extreme storm events. Users may select from four scenarios to view the range in potential inundation depth for the grid cell. The four scenarios are: No rise, 0.5 meter, 1.0 meter, 1.41 meters
Wildfire data are for the grid cell in which your project are located. The projections are from UC Davis, as reported in Cal-Adapt (2040–2059 average under RCP 8.5), and consider historical data of climate, vegetation, population density, and large (> 400 ha) fire history. Users may select from four model simulations to view the range in potential wildfire probabilities for the grid cell. The four simulations make different assumptions about expected rainfall and temperature are: Warmer/drier (HadGEM2-ES), Cooler/wetter (CNRM-CM5), Average conditions (CanESM2), Range of different rainfall and temperature possibilities (MIROC5). Each grid cell is 6 kilometers (km) by 6 km, or 3.7 miles (mi) by 3.7 mi.

6.2. Initial Climate Risk Scores

Climate Hazard	Exposure Score	Sensitivity Score	Adaptive Capacity Score	Vulnerability Score
Temperature and Extreme Heat	1	0	0	N/A
Extreme Precipitation	N/A	N/A	N/A	N/A
Sea Level Rise	1	0	0	N/A
Wildfire	1	0	0	N/A
Flooding	N/A	N/A	N/A	N/A
Drought	N/A	N/A	N/A	N/A
Snowpack Reduction	N/A	N/A	N/A	N/A
Air Quality Degradation	0	0	0	N/A

The sensitivity score reflects the extent to which a project would be adversely affected by exposure to a climate hazard. Exposure is rated on a scale of 1 to 5, with a score of 5 representing the greatest exposure.
The adaptive capacity of a project refers to its ability to manage and reduce vulnerabilities from projected climate hazards. Adaptive capacity is rated on a scale of 1 to 5, with a score of 5 representing the greatest ability to adapt.
The overall vulnerability scores are calculated based on the potential impacts and adaptive capacity assessments for each hazard. Scores do not include implementation of climate risk reduction measures.

6.3. Adjusted Climate Risk Scores

Climate Hazard	Exposure Score	Sensitivity Score	Adaptive Capacity Score	Vulnerability Score
Temperature and Extreme Heat	1	1	1	2
Extreme Precipitation	N/A	N/A	N/A	N/A
Sea Level Rise	1	1	1	2
Wildfire	1	1	1	2
Flooding	N/A	N/A	N/A	N/A
Drought	N/A	N/A	N/A	N/A
Snowpack Reduction	N/A	N/A	N/A	N/A
Air Quality Degradation	1	1	1	2

The sensitivity score reflects the extent to which a project would be adversely affected by exposure to a climate hazard. Exposure is rated on a scale of 1 to 5, with a score of 5 representing the greatest exposure.

The adaptive capacity of a project refers to its ability to manage and reduce vulnerabilities from projected climate hazards. Adaptive capacity is rated on a scale of 1 to 5, with a score of 5 representing the greatest ability to adapt.
The overall vulnerability scores are calculated based on the potential impacts and adaptive capacity assessments for each hazard. Scores include implementation of climate risk reduction measures.

6.4. Climate Risk Reduction Measures

7. Health and Equity Details

7.1. CalEnviroScreen 4.0 Scores

The maximum CalEnviroScreen score is 100. A high score (i.e., greater than 50) reflects a higher pollution burden compared to other census tracts in the state.

Indicator	Result for Project Census Tract
Exposure Indicators	—
AQ-Ozone	37.6
AQ-PM	66.0
AQ-DPM	59.9
Drinking Water	25.9
Lead Risk Housing	32.9
Pesticides	0.00
Toxic Releases	82.1
Traffic	93.2
Effect Indicators	—
CleanUp Sites	78.3
Groundwater	90.0
Haz Waste Facilities/Generators	78.1
Impaired Water Bodies	66.7
Solid Waste	84.7
Sensitive Population	—
Asthma	40.7
Cardio-vascular	24.2
Low Birth Weights	67.2

Socioeconomic Factor Indicators	—
Education	3.87
Housing	40.9
Linguistic	6.27
Poverty	4.91
Unemployment	49.9

7.2. Healthy Places Index Scores

The maximum Health Places Index score is 100. A high score (i.e., greater than 50) reflects healthier community conditions compared to other census tracts in the state.

Indicator	Result for Project Census Tract
Economic	—
Above Poverty	75.96561016
Employed	94.55921981
Median HI	69.22879507
Education	—
Bachelor's or higher	91.08174002
High school enrollment	100
Preschool enrollment	95.7141024
Transportation	—
Auto Access	75.69613756
Active commuting	57.01270371
Social	—
2-parent households	21.94276915
Voting	84.46041319
Neighborhood	—
Alcohol availability	54.74143462
Park access	40.97266778
Retail density	53.88168869

Supermarket access	56.55075067
Tree canopy	51.31528295
Housing	—
Homeownership	34.58231746
Housing habitability	47.32452201
Low-inc homeowner severe housing cost burden	35.35223919
Low-inc renter severe housing cost burden	55.01090722
Uncrowded housing	58.11625818
Health Outcomes	—
Insured adults	71.16643141
Arthritis	0.0
Asthma ER Admissions	69.6
High Blood Pressure	0.0
Cancer (excluding skin)	0.0
Asthma	0.0
Coronary Heart Disease	0.0
Chronic Obstructive Pulmonary Disease	0.0
Diagnosed Diabetes	0.0
Life Expectancy at Birth	79.5
Cognitively Disabled	48.3
Physically Disabled	50.9
Heart Attack ER Admissions	76.9
Mental Health Not Good	0.0
Chronic Kidney Disease	0.0
Obesity	0.0
Pedestrian Injuries	65.7
Physical Health Not Good	0.0
Stroke	0.0

Health Risk Behaviors	—
Binge Drinking	0.0
Current Smoker	0.0
No Leisure Time for Physical Activity	0.0
Climate Change Exposures	—
Wildfire Risk	0.0
SLR Inundation Area	0.0
Children	59.5
Elderly	53.8
English Speaking	73.2
Foreign-born	56.3
Outdoor Workers	98.2
Climate Change Adaptive Capacity	—
Impervious Surface Cover	12.7
Traffic Density	89.9
Traffic Access	74.7
Other Indices	—
Hardship	15.0
Other Decision Support	—
2016 Voting	63.0

7.3. Overall Health & Equity Scores

Metric	Result for Project Census Tract
CalEnviroScreen 4.0 Score for Project Location (a)	48.0
Healthy Places Index Score for Project Location (b)	84.0
Project Located in a Designated Disadvantaged Community (Senate Bill 535)	No
Project Located in a Low-Income Community (Assembly Bill 1550)	No
Project Located in a Community Air Protection Program Community (Assembly Bill 617)	No

a: The maximum CalEnviroScreen score is 100. A high score (i.e., greater than 50) reflects a higher pollution burden compared to other census tracts in the state.
b: The maximum Health Places Index score is 100. A high score (i.e., greater than 50) reflects healthier community conditions compared to other census tracts in the state.

7.4. Health & Equity Measures

No Health & Equity Measures selected.

7.5. Evaluation Scorecard

Health & Equity Evaluation Scorecard not completed.

7.6. Health & Equity Custom Measures

No Health & Equity Custom Measures created.

8. User Changes to Default Data

Screen	Justification
Land Use	See Project assumptions for land use
Construction: Construction Phases	See Project assumptions for schedule
Construction: Off-Road Equipment	See Project assumptions for equipment list
Construction: Dust From Material Movement	See Project assumptions for quanitites
Construction: Demolition	See Project assumptions
Construction: Trips and VMT	Trips and VMT emissions calulated outside of CalEEMod.
Construction: Architectural Coatings	See Project assumptions for architectural coating
Construction: Paving	See Project assumptions for Paving

B.9-1 CalEEMod Construction Output Files – Average Mitigated

6201 Bristol Parkway - Construction AVG Mitigated Detailed Report

Table of Contents

1. Basic Project Information

1.1. Basic Project Information

1.2. Land Use Types

1.3. User-Selected Emission Reduction Measures by Emissions Sector

2. Emissions Summary

2.1. Construction Emissions Compared Against Thresholds

2.2. Construction Emissions by Year, Unmitigated

3. Construction Emissions Details

3.1. Demolition (2026) - Unmitigated

3.3. Site Preparation (2026) - Unmitigated

3.5. Grading/Excavation (2026) - Unmitigated

3.7. Concrete (Garage and Podium) (2026) - Unmitigated

3.9. Concrete (Garage and Podium) (2027) - Unmitigated

3.11. Concrete (Garage and Podium) (2028) - Unmitigated

3.13. Building Construction (framing, roofing, MEPs) (2027) - Unmitigated

3.15. Building Construction (framing, roofing, MEPs) (2028) - Unmitigated

3.17. Building Construction (framing, roofing, MEPs) (2029) - Unmitigated

3.19. Paving (2029) - Unmitigated

3.21. Finishing/Painting 1 (2028) - Unmitigated

3.23. Finishing/Painting 1 (2029) - Unmitigated

3.25. Finishing/Painting 2 (2029) - Unmitigated

3.27. Finishing/Painting (Equipment Only) (2028) - Unmitigated

3.29. Finishing/Painting (Equipment Only) (2029) - Unmitigated

4. Operations Emissions Details

4.10. Soil Carbon Accumulation By Vegetation Type

4.10.1. Soil Carbon Accumulation By Vegetation Type - Unmitigated

4.10.2. Above and Belowground Carbon Accumulation by Land Use Type - Unmitigated

4.10.3. Avoided and Sequestered Emissions by Species - Unmitigated

5. Activity Data

5.1. Construction Schedule

5.2. Off-Road Equipment

5.2.1. Unmitigated

5.3. Construction Vehicles

5.3.1. Unmitigated

5.4. Vehicles

5.4.1. Construction Vehicle Control Strategies

5.5. Architectural Coatings

5.6. Dust Mitigation

5.6.1. Construction Earthmoving Activities

5.6.2. Construction Earthmoving Control Strategies

5.7. Construction Paving

5.8. Construction Electricity Consumption and Emissions Factors

5.18. Vegetation

5.18.1. Land Use Change

5.18.1.1. Unmitigated

5.18.1. Biomass Cover Type

5.18.1.1. Unmitigated

5.18.2. Sequestration

5.18.2.1. Unmitigated

6. Climate Risk Detailed Report

6.1. Climate Risk Summary

6.2. Initial Climate Risk Scores

6.3. Adjusted Climate Risk Scores

6.4. Climate Risk Reduction Measures

7. Health and Equity Details

7.1. CalEnviroScreen 4.0 Scores

7.2. Healthy Places Index Scores

7.3. Overall Health & Equity Scores

7.4. Health & Equity Measures

7.5. Evaluation Scorecard

7.6. Health & Equity Custom Measures

8. User Changes to Default Data

1. Basic Project Information

1.1. Basic Project Information

Data Field	Value
Project Name	6201 Bristol Parkway - Construction AVG Mitigated
Construction Start Date	1/1/2026
Lead Agency	—
Land Use Scale	Project/site
Analysis Level for Defaults	County
Windspeed (m/s)	3.50
Precipitation (days)	8.20
Location	6201 Bristol Pkwy, Culver City, CA 90230, USA
County	Los Angeles-South Coast
City	Culver City
Air District	South Coast AQMD
Air Basin	South Coast
TAZ	4436
EDFZ	16
Electric Utility	Southern California Edison
Gas Utility	Southern California Gas
App Version	2022.1.1.30

1.2. Land Use Types

Land Use Subtype	Size	Unit	Lot Acreage	Building Area (sq ft)	Landscape Area (sq ft)	Special Landscape Area (sq ft)	Population	Description
Condo/Townhouse High Rise	846	Dwelling Unit	4.62	995,136	0.00	—	2,504	—

High Turnover (Sit Down Restaurant)	11.4	1000sqft	0.10	11,406	0.00	—	—	—
General Office Building	27.9	1000sqft	0.20	27,879	0.00	—	—	—
Other Non-Asphalt Surfaces	171	1000sqft	1.59	171,415	73,834	—	—	—
Other Asphalt Surfaces	10.2	1000sqft	0.24	10,200	0.00	—	—	—
Enclosed Parking with Elevator	534	1000sqft	0.30	534,095	0.00	—	—	—

1.3. User-Selected Emission Reduction Measures by Emissions Sector

No measures selected

2. Emissions Summary

2.1. Construction Emissions Compared Against Thresholds

Criteria Pollutants (lb/day for daily, ton/yr for annual) and GHGs (lb/day for daily, MT/yr for annual)

Un/Mit.	TOG	ROG	NOx	CO	SO2	PM10E	PM10D	PM10T	PM2.5E	PM2.5D	PM2.5T	BCO2	NBCO2	CO2T	CH4	N2O	R	CO2e
Daily, Summer (Max)	—	—	—	—	—	—	—	—	—	—	—	—	—	—	—	—	—	—
Unmit.	28.4	28.4	1.74	17.1	0.03	0.06	0.07	0.12	0.06	0.01	0.07	—	3,082	3,082	0.13	0.03	0.00	3,093
Daily, Winter (Max)	—	—	—	—	—	—	—	—	—	—	—	—	—	—	—	—	—	—
Unmit.	28.3	28.3	1.74	17.1	0.03	0.06	2.49	2.51	0.06	0.38	0.40	—	3,082	3,082	0.13	0.03	0.00	3,093
Average Daily (Max)	—	—	—	—	—	—	—	—	—	—	—	—	—	—	—	—	—	—
Unmit.	16.1	16.1	0.87	8.77	0.01	0.03	0.50	0.53	0.03	0.08	0.11	—	1,576	1,576	0.06	0.01	0.00	1,582
Annual (Max)	—	—	—	—	—	—	—	—	—	—	—	—	—	—	—	—	—	—

Unmit.	2.93	2.93	0.16	1.60	< 0.005	0.01	0.09	0.10	0.01	0.01	0.02	—	261	261	0.01	< 0.005	0.00	262

2.2. Construction Emissions by Year, Unmitigated

Criteria Pollutants (lb/day for daily, ton/yr for annual) and GHGs (lb/day for daily, MT/yr for annual)

Year	TOG	ROG	NOx	CO	SO2	PM10E	PM10D	PM10T	PM2.5E	PM2.5D	PM2.5T	BCO2	NBCO2	CO2T	CH4	N2O	R	CO2e
Daily - Summer (Max)	—	—	—	—	—	—	—	—	—	—	—	—	—	—	—	—	—	—
2026	0.30	0.30	1.74	17.1	0.03	0.06	0.07	0.12	0.06	0.01	0.07	—	3,082	3,082	0.13	0.03	0.00	3,093
2027	0.11	0.11	0.58	6.72	0.01	0.02	0.00	0.02	0.02	0.00	0.02	—	1,034	1,034	0.04	0.01	0.00	1,037
2028	17.3	17.3	0.77	9.21	0.01	0.03	0.00	0.03	0.03	0.00	0.03	—	1,425	1,425	0.06	0.01	0.00	1,429
2029	28.4	28.4	0.62	3.90	0.01	0.02	0.00	0.02	0.02	0.00	0.02	—	600	600	0.02	< 0.005	0.00	602
Daily - Winter (Max)	—	—	—	—	—	—	—	—	—	—	—	—	—	—	—	—	—	—
2026	0.30	0.30	1.74	17.1	0.03	0.06	2.49	2.51	0.06	0.38	0.40	—	3,082	3,082	0.13	0.03	0.00	3,093
2027	0.15	0.14	0.77	9.21	0.01	0.03	0.00	0.03	0.03	0.00	0.03	—	1,426	1,426	0.06	0.01	0.00	1,431
2028	17.3	17.3	0.77	9.21	0.01	0.03	0.00	0.03	0.03	0.00	0.03	—	1,425	1,425	0.06	0.01	0.00	1,429
2029	28.3	28.3	0.44	3.24	< 0.005	0.01	0.00	0.01	0.01	0.00	0.01	—	502	502	0.02	< 0.005	0.00	504
Average Daily	—	—	—	—	—	—	—	—	—	—	—	—	—	—	—	—	—	—
2026	0.15	0.15	0.87	8.77	0.01	0.03	0.50	0.53	0.03	0.08	0.11	—	1,576	1,576	0.06	0.01	0.00	1,582
2027	0.09	0.09	0.50	5.83	0.01	0.02	0.00	0.02	0.02	0.00	0.02	—	896	896	0.04	0.01	0.00	899
2028	4.92	4.91	0.49	5.30	0.01	0.02	0.00	0.02	0.02	0.00	0.02	—	823	823	0.03	0.01	0.00	826
2029	16.1	16.1	0.32	1.84	< 0.005	0.01	0.00	0.01	0.01	0.00	0.01	—	282	282	0.01	< 0.005	0.00	283
Annual	—	—	—	—	—	—	—	—	—	—	—	—	—	—	—	—	—	—
2026	0.03	0.03	0.16	1.60	< 0.005	0.01	0.09	0.10	0.01	0.01	0.02	—	261	261	0.01	< 0.005	0.00	262
2027	0.02	0.02	0.09	1.06	< 0.005	< 0.005	0.00	< 0.005	< 0.005	0.00	< 0.005	—	148	148	0.01	< 0.005	0.00	149
2028	0.90	0.90	0.09	0.97	< 0.005	< 0.005	0.00	< 0.005	< 0.005	0.00	< 0.005	—	136	136	0.01	< 0.005	0.00	137
2029	2.93	2.93	0.06	0.34	< 0.005	< 0.005	0.00	< 0.005	< 0.005	0.00	< 0.005	—	46.8	46.8	< 0.005	< 0.005	0.00	46.9

3. Construction Emissions Details

3.1. Demolition (2026) - Unmitigated

Criteria Pollutants (lb/day for daily, ton/yr for annual) and GHGs (lb/day for daily, MT/yr for annual)

Location	TOG	ROG	NOx	CO	SO2	PM10E	PM10D	PM10T	PM2.5E	PM2.5D	PM2.5T	BCO2	NBCO2	CO2T	CH4	N2O	R	CO2e
Onsite	—	—	—	—	—	—	—	—	—	—	—	—	—	—	—	—	—	—
Daily, Summer (Max)	—	—	—	—	—	—	—	—	—	—	—	—	—	—	—	—	—	—
Daily, Winter (Max)	—	—	—	—	—	—	—	—	—	—	—	—	—	—	—	—	—	—
Off-Road Equipment	0.14	0.14	0.72	7.95	0.01	0.03	—	0.03	0.03	—	0.03	—	1,465	1,465	0.06	0.01	—	1,470
Demolition	—	—	—	—	—	—	2.49	2.49	—	0.38	0.38	—	—	—	—	—	—	—
Onsite truck	0.00	0.00	0.00	0.00	0.00	0.00	0.00	0.00	0.00	0.00	0.00	—	0.00	0.00	0.00	0.00	0.00	0.00
Average Daily	—	—	—	—	—	—	—	—	—	—	—	—	—	—	—	—	—	—
Off-Road Equipment	0.03	0.03	0.14	1.52	< 0.005	0.01	—	0.01	0.01	—	0.01	—	281	281	0.01	< 0.005	—	282
Demolition	—	—	—	—	—	—	0.48	0.48	—	0.07	0.07	—	—	—	—	—	—	—
Onsite truck	0.00	0.00	0.00	0.00	0.00	0.00	0.00	0.00	0.00	0.00	0.00	—	0.00	0.00	0.00	0.00	0.00	0.00
Annual	—	—	—	—	—	—	—	—	—	—	—	—	—	—	—	—	—	—

Off-Road Equipment	< 0.005	< 0.005	0.03	0.28	< 0.005	< 0.005	—	< 0.005	< 0.005	—	< 0.005	—	46.5	46.5	< 0.005	< 0.005	—	46.7
Demolition	—	—	—	—	—	—	0.09	0.09	—	0.01	0.01	—	—	—	—	—	—	—
Onsite truck	0.00	0.00	0.00	0.00	0.00	0.00	0.00	0.00	0.00	0.00	0.00	—	0.00	0.00	0.00	0.00	0.00	0.00
Offsite	—	—	—	—	—	—	—	—	—	—	—	—	—	—	—	—	—	—
Daily, Summer (Max)	—	—	—	—	—	—	—	—	—	—	—	—	—	—	—	—	—	—
Daily, Winter (Max)	—	—	—	—	—	—	—	—	—	—	—	—	—	—	—	—	—	—
Worker	0.00	0.00	0.00	0.00	0.00	0.00	0.00	0.00	0.00	0.00	0.00	—	0.00	0.00	0.00	0.00	0.00	0.00
Vendor	0.00	0.00	0.00	0.00	0.00	0.00	0.00	0.00	0.00	0.00	0.00	—	0.00	0.00	0.00	0.00	0.00	0.00
Hauling	0.00	0.00	0.00	0.00	0.00	0.00	0.00	0.00	0.00	0.00	0.00	—	0.00	0.00	0.00	0.00	0.00	0.00
Average Daily	—	—	—	—	—	—	—	—	—	—	—	—	—	—	—	—	—	—
Worker	0.00	0.00	0.00	0.00	0.00	0.00	0.00	0.00	0.00	0.00	0.00	—	0.00	0.00	0.00	0.00	0.00	0.00
Vendor	0.00	0.00	0.00	0.00	0.00	0.00	0.00	0.00	0.00	0.00	0.00	—	0.00	0.00	0.00	0.00	0.00	0.00
Hauling	0.00	0.00	0.00	0.00	0.00	0.00	0.00	0.00	0.00	0.00	0.00	—	0.00	0.00	0.00	0.00	0.00	0.00
Annual	—	—	—	—	—	—	—	—	—	—	—	—	—	—	—	—	—	—
Worker	0.00	0.00	0.00	0.00	0.00	0.00	0.00	0.00	0.00	0.00	0.00	—	0.00	0.00	0.00	0.00	0.00	0.00
Vendor	0.00	0.00	0.00	0.00	0.00	0.00	0.00	0.00	0.00	0.00	0.00	—	0.00	0.00	0.00	0.00	0.00	0.00
Hauling	0.00	0.00	0.00	0.00	0.00	0.00	0.00	0.00	0.00	0.00	0.00	—	0.00	0.00	0.00	0.00	0.00	0.00

3.3. Site Preparation (2026) - Unmitigated

Criteria Pollutants (lb/day for daily, ton/yr for annual) and GHGs (lb/day for daily, MT/yr for annual)

Location	TOG	ROG	NOx	CO	SO2	PM10E	PM10D	PM10T	PM2.5E	PM2.5D	PM2.5T	BCO2	NBCO2	CO2T	CH4	N2O	R	CO2e
Onsite	—	—	—	—	—	—	—	—	—	—	—	—	—	—	—	—	—	—

Daily, Summer (Max)	—	—	—	—	—	—	—	—	—	—	—	—	—	—	—	—	—	—
Onsite truck	0.00	0.00	0.00	0.00	0.00	0.00	0.00	0.00	0.00	0.00	0.00	—	0.00	0.00	0.00	0.00	0.00	0.00
Daily, Winter (Max)	—	—	—	—	—	—	—	—	—	—	—	—	—	—	—	—	—	—
Average Daily	—	—	—	—	—	—	—	—	—	—	—	—	—	—	—	—	—	—
Onsite truck	0.00	0.00	0.00	0.00	0.00	0.00	0.00	0.00	0.00	0.00	0.00	—	0.00	0.00	0.00	0.00	0.00	0.00
Annual	—	—	—	—	—	—	—	—	—	—	—	—	—	—	—	—	—	—
Onsite truck	0.00	0.00	0.00	0.00	0.00	0.00	0.00	0.00	0.00	0.00	0.00	—	0.00	0.00	0.00	0.00	0.00	0.00
Offsite	—	—	—	—	—	—	—	—	—	—	—	—	—	—	—	—	—	—
Daily, Summer (Max)	—	—	—	—	—	—	—	—	—	—	—	—	—	—	—	—	—	—
Worker	0.00	0.00	0.00	0.00	0.00	0.00	0.00	0.00	0.00	0.00	0.00	—	0.00	0.00	0.00	0.00	0.00	0.00
Vendor	0.00	0.00	0.00	0.00	0.00	0.00	0.00	0.00	0.00	0.00	0.00	—	0.00	0.00	0.00	0.00	0.00	0.00
Hauling	0.00	0.00	0.00	0.00	0.00	0.00	0.00	0.00	0.00	0.00	0.00	—	0.00	0.00	0.00	0.00	0.00	0.00
Daily, Winter (Max)	—	—	—	—	—	—	—	—	—	—	—	—	—	—	—	—	—	—
Average Daily	—	—	—	—	—	—	—	—	—	—	—	—	—	—	—	—	—	—
Worker	0.00	0.00	0.00	0.00	0.00	0.00	0.00	0.00	0.00	0.00	0.00	—	0.00	0.00	0.00	0.00	0.00	0.00
Vendor	0.00	0.00	0.00	0.00	0.00	0.00	0.00	0.00	0.00	0.00	0.00	—	0.00	0.00	0.00	0.00	0.00	0.00
Hauling	0.00	0.00	0.00	0.00	0.00	0.00	0.00	0.00	0.00	0.00	0.00	—	0.00	0.00	0.00	0.00	0.00	0.00
Annual	—	—	—	—	—	—	—	—	—	—	—	—	—	—	—	—	—	—
Worker	0.00	0.00	0.00	0.00	0.00	0.00	0.00	0.00	0.00	0.00	0.00	—	0.00	0.00	0.00	0.00	0.00	0.00
Vendor	0.00	0.00	0.00	0.00	0.00	0.00	0.00	0.00	0.00	0.00	0.00	—	0.00	0.00	0.00	0.00	0.00	0.00

Hauling	0.00	0.00	0.00	0.00	0.00	0.00	0.00	0.00	0.00	0.00	0.00	—	0.00	0.00	0.00	0.00	0.00	0.00

3.5. Grading/Excavation (2026) - Unmitigated

Criteria Pollutants (lb/day for daily, ton/yr for annual) and GHGs (lb/day for daily, MT/yr for annual)

Location	TOG	ROG	NOx	CO	SO2	PM10E	PM10D	PM10T	PM2.5E	PM2.5D	PM2.5T	BCO2	NBCO2	CO2T	CH4	N2O	R	CO2e
Onsite	—	—	—	—	—	—	—	—	—	—	—	—	—	—	—	—	—	—
Daily, Summer (Max)	—	—	—	—	—	—	—	—	—	—	—	—	—	—	—	—	—	—
Off-Road Equipment	0.30	0.30	1.74	17.1	0.03	0.06	—	0.06	0.06	—	0.06	—	3,081	3,081	0.12	0.02	—	3,091
Dust From Material Movement	—	—	—	—	—	—	0.07	0.07	—	0.01	0.01	—	—	—	—	—	—	—
Onsite truck	0.00	0.00	0.00	0.00	0.00	0.00	0.00	0.00	0.00	0.00	0.00	—	0.00	0.00	0.00	0.00	0.00	0.00
Daily, Winter (Max)	—	—	—	—	—	—	—	—	—	—	—	—	—	—	—	—	—	—
Off-Road Equipment	0.30	0.30	1.74	17.1	0.03	0.06	—	0.06	0.06	—	0.06	—	3,081	3,081	0.12	0.02	—	3,091
Dust From Material Movement	—	—	—	—	—	—	0.07	0.07	—	0.01	0.01	—	—	—	—	—	—	—
Onsite truck	0.00	0.00	0.00	0.00	0.00	0.00	0.00	0.00	0.00	0.00	0.00	—	0.00	0.00	0.00	0.00	0.00	0.00
Average Daily	—	—	—	—	—	—	—	—	—	—	—	—	—	—	—	—	—	—

Off-Road	0.12	0.12	0.70	6.90	0.01	0.02	—	0.02	0.02	—	0.02	—	1,241	1,241	0.05	0.01	—	1,245
Dust From Material Movement	—	—	—	—	—	—	0.03	0.03	—	< 0.005	< 0.005	—	—	—	—	—	—	—
Onsite truck	0.00	0.00	0.00	0.00	0.00	0.00	0.00	0.00	0.00	0.00	0.00	—	0.00	0.00	0.00	0.00	0.00	0.00
Annual	—	—	—	—	—	—	—	—	—	—	—	—	—	—	—	—	—	—
Off-Road Equipment	0.02	0.02	0.13	1.26	< 0.005	< 0.005	—	< 0.005	< 0.005	—	< 0.005	—	205	205	0.01	< 0.005	—	206
Dust From Material Movement	—	—	—	—	—	—	< 0.005	< 0.005	—	< 0.005	< 0.005	—	—	—	—	—	—	—
Onsite truck	0.00	0.00	0.00	0.00	0.00	0.00	0.00	0.00	0.00	0.00	0.00	—	0.00	0.00	0.00	0.00	0.00	0.00
Offsite	—	—	—	—	—	—	—	—	—	—	—	—	—	—	—	—	—	—
Daily, Summer (Max)	—	—	—	—	—	—	—	—	—	—	—	—	—	—	—	—	—	—
Worker	0.00	0.00	0.00	0.00	0.00	0.00	0.00	0.00	0.00	0.00	0.00	—	0.00	0.00	0.00	0.00	0.00	0.00
Vendor	0.00	0.00	0.00	0.00	0.00	0.00	0.00	0.00	0.00	0.00	0.00	—	0.00	0.00	0.00	0.00	0.00	0.00
Hauling	0.00	0.00	0.00	0.00	0.00	0.00	0.00	0.00	0.00	0.00	0.00	—	0.00	0.00	0.00	0.00	0.00	0.00
Daily, Winter (Max)	—	—	—	—	—	—	—	—	—	—	—	—	—	—	—	—	—	—
Worker	0.00	0.00	0.00	0.00	0.00	0.00	0.00	0.00	0.00	0.00	0.00	—	0.00	0.00	0.00	0.00	0.00	0.00
Vendor	0.00	0.00	0.00	0.00	0.00	0.00	0.00	0.00	0.00	0.00	0.00	—	0.00	0.00	0.00	0.00	0.00	0.00
Hauling	0.00	0.00	0.00	0.00	0.00	0.00	0.00	0.00	0.00	0.00	0.00	—	0.00	0.00	0.00	0.00	0.00	0.00
Average Daily	—	—	—	—	—	—	—	—	—	—	—	—	—	—	—	—	—	—
Worker	0.00	0.00	0.00	0.00	0.00	0.00	0.00	0.00	0.00	0.00	0.00	—	0.00	0.00	0.00	0.00	0.00	0.00

Vendor	0.00	0.00	0.00	0.00	0.00	0.00	0.00	0.00	0.00	0.00	0.00	—	0.00	0.00	0.00	0.00	0.00	0.00
Hauling	0.00	0.00	0.00	0.00	0.00	0.00	0.00	0.00	0.00	0.00	0.00	—	0.00	0.00	0.00	0.00	0.00	0.00
Annual	—	—	—	—	—	—	—	—	—	—	—	—	—	—	—	—	—	—
Worker	0.00	0.00	0.00	0.00	0.00	0.00	0.00	0.00	0.00	0.00	0.00	—	0.00	0.00	0.00	0.00	0.00	0.00
Vendor	0.00	0.00	0.00	0.00	0.00	0.00	0.00	0.00	0.00	0.00	0.00	—	0.00	0.00	0.00	0.00	0.00	0.00
Hauling	0.00	0.00	0.00	0.00	0.00	0.00	0.00	0.00	0.00	0.00	0.00	—	0.00	0.00	0.00	0.00	0.00	0.00

3.7. Concrete (Garage and Podium) (2026) - Unmitigated

Criteria Pollutants (lb/day for daily, ton/yr for annual) and GHGs (lb/day for daily, MT/yr for annual)

Location	TOG	ROG	NOx	CO	SO2	PM10E	PM10D	PM10T	PM2.5E	PM2.5D	PM2.5T	BCO2	NBCO2	CO2T	CH4	N2O	R	CO2e
Onsite	—	—	—	—	—	—	—	—	—	—	—	—	—	—	—	—	—	—
Daily, Summer (Max)	—	—	—	—	—	—	—	—	—	—	—	—	—	—	—	—	—	—
Daily, Winter (Max)	—	—	—	—	—	—	—	—	—	—	—	—	—	—	—	—	—	—
Off-Road Equipment	0.11	0.11	0.58	6.72	0.01	0.02	—	0.02	0.02	—	0.02	—	1,031	1,031	0.04	0.01	—	1,035
Onsite truck	0.00	0.00	0.00	0.00	0.00	0.00	0.00	0.00	0.00	0.00	0.00	—	0.00	0.00	0.00	0.00	0.00	0.00
Average Daily	—	—	—	—	—	—	—	—	—	—	—	—	—	—	—	—	—	—
Off-Road Equipment	0.01	0.01	0.03	0.35	< 0.005	< 0.005	—	< 0.005	< 0.005	—	< 0.005	—	53.3	53.3	< 0.005	< 0.005	—	53.5
Onsite truck	0.00	0.00	0.00	0.00	0.00	0.00	0.00	0.00	0.00	0.00	0.00	—	0.00	0.00	0.00	0.00	0.00	0.00
Annual	—	—	—	—	—	—	—	—	—	—	—	—	—	—	—	—	—	—

Off-Road	< 0.005	< 0.005	0.01	0.06	< 0.005	< 0.005	—	< 0.005	< 0.005	—	< 0.005	—	8.82	8.82	< 0.005	< 0.005	—	8.85
Onsite truck	0.00	0.00	0.00	0.00	0.00	0.00	0.00	0.00	0.00	0.00	0.00	—	0.00	0.00	0.00	0.00	0.00	0.00
Offsite	—	—	—	—	—	—	—	—	—	—	—	—	—	—	—	—	—	—
Daily, Summer (Max)	—	—	—	—	—	—	—	—	—	—	—	—	—	—	—	—	—	—
Daily, Winter (Max)	—	—	—	—	—	—	—	—	—	—	—	—	—	—	—	—	—	—
Worker	0.00	0.00	0.00	0.00	0.00	0.00	0.00	0.00	0.00	0.00	0.00	—	0.00	0.00	0.00	0.00	0.00	0.00
Vendor	0.00	0.00	0.00	0.00	0.00	0.00	0.00	0.00	0.00	0.00	0.00	—	0.00	0.00	0.00	0.00	0.00	0.00
Hauling	0.00	0.00	0.00	0.00	0.00	0.00	0.00	0.00	0.00	0.00	0.00	—	0.00	0.00	0.00	0.00	0.00	0.00
Average Daily	—	—	—	—	—	—	—	—	—	—	—	—	—	—	—	—	—	—
Worker	0.00	0.00	0.00	0.00	0.00	0.00	0.00	0.00	0.00	0.00	0.00	—	0.00	0.00	0.00	0.00	0.00	0.00
Vendor	0.00	0.00	0.00	0.00	0.00	0.00	0.00	0.00	0.00	0.00	0.00	—	0.00	0.00	0.00	0.00	0.00	0.00
Hauling	0.00	0.00	0.00	0.00	0.00	0.00	0.00	0.00	0.00	0.00	0.00	—	0.00	0.00	0.00	0.00	0.00	0.00
Annual	—	—	—	—	—	—	—	—	—	—	—	—	—	—	—	—	—	—
Worker	0.00	0.00	0.00	0.00	0.00	0.00	0.00	0.00	0.00	0.00	0.00	—	0.00	0.00	0.00	0.00	0.00	0.00
Vendor	0.00	0.00	0.00	0.00	0.00	0.00	0.00	0.00	0.00	0.00	0.00	—	0.00	0.00	0.00	0.00	0.00	0.00
Hauling	0.00	0.00	0.00	0.00	0.00	0.00	0.00	0.00	0.00	0.00	0.00	—	0.00	0.00	0.00	0.00	0.00	0.00

3.9. Concrete (Garage and Podium) (2027) - Unmitigated

Criteria Pollutants (lb/day for daily, ton/yr for annual) and GHGs (lb/day for daily, MT/yr for annual)

Location	TOG	ROG	NOx	CO	SO2	PM10E	PM10D	PM10T	PM2.5E	PM2.5D	PM2.5T	BCO2	NBCO2	CO2T	CH4	N2O	R	CO2e
Onsite	—	—	—	—	—	—	—	—	—	—	—	—	—	—	—	—	—	—
Daily, Summer (Max)	—	—	—	—	—	—	—	—	—	—	—	—	—	—	—	—	—	—

Off-Roa Equipment	0.11	0.11	0.58	6.72	0.01	0.02	—	0.02	0.02	—	0.02	—	1,031	1,031	0.04	0.01	—	1,035
Onsite truck	0.00	0.00	0.00	0.00	0.00	0.00	0.00	0.00	0.00	0.00	0.00	—	0.00	0.00	0.00	0.00	0.00	0.00
Daily, Winter (Max)	—	—	—	—	—	—	—	—	—	—	—	—	—	—	—	—	—	—
Off-Roa d Equipm ent	0.11	0.11	0.58	6.72	0.01	0.02	—	0.02	0.02	—	0.02	—	1,031	1,031	0.04	0.01	—	1,035
Onsite truck	0.00	0.00	0.00	0.00	0.00	0.00	0.00	0.00	0.00	0.00	0.00	—	0.00	0.00	0.00	0.00	0.00	0.00
Average Daily	—	—	—	—	—	—	—	—	—	—	—	—	—	—	—	—	—	—
Off-Roa d Equipm ent	0.09	0.09	0.50	5.76	0.01	0.02	—	0.02	0.02	—	0.02	—	884	884	0.04	0.01	—	887
Onsite truck	0.00	0.00	0.00	0.00	0.00	0.00	0.00	0.00	0.00	0.00	0.00	—	0.00	0.00	0.00	0.00	0.00	0.00
Annual	—	—	—	—	—	—	—	—	—	—	—	—	—	—	—	—	—	—
Off-Roa d Equipm ent	0.02	0.02	0.09	1.05	< 0.005	< 0.005	—	< 0.005	< 0.005	—	< 0.005	—	146	146	0.01	< 0.005	—	147
Onsite truck	0.00	0.00	0.00	0.00	0.00	0.00	0.00	0.00	0.00	0.00	0.00	—	0.00	0.00	0.00	0.00	0.00	0.00
Offsite	—	—	—	—	—	—	—	—	—	—	—	—	—	—	—	—	—	—
Daily, Summer (Max)	—	—	—	—	—	—	—	—	—	—	—	—	—	—	—	—	—	—
Worker	0.00	0.00	0.00	0.00	0.00	0.00	0.00	0.00	0.00	0.00	0.00	—	0.00	0.00	0.00	0.00	0.00	0.00
Vendor	0.00	0.00	0.00	0.00	0.00	0.00	0.00	0.00	0.00	0.00	0.00	—	0.00	0.00	0.00	0.00	0.00	0.00
Hauling	0.00	0.00	0.00	0.00	0.00	0.00	0.00	0.00	0.00	0.00	0.00	—	0.00	0.00	0.00	0.00	0.00	0.00

Daily, Winter (Max)	—	—	—	—	—	—	—	—	—	—	—	—	—	—	—	—	—	—
Worker	0.00	0.00	0.00	0.00	0.00	0.00	0.00	0.00	0.00	0.00	0.00	—	0.00	0.00	0.00	0.00	0.00	0.00
Vendor	0.00	0.00	0.00	0.00	0.00	0.00	0.00	0.00	0.00	0.00	0.00	—	0.00	0.00	0.00	0.00	0.00	0.00
Hauling	0.00	0.00	0.00	0.00	0.00	0.00	0.00	0.00	0.00	0.00	0.00	—	0.00	0.00	0.00	0.00	0.00	0.00
Average Daily	—	—	—	—	—	—	—	—	—	—	—	—	—	—	—	—	—	—
Worker	0.00	0.00	0.00	0.00	0.00	0.00	0.00	0.00	0.00	0.00	0.00	—	0.00	0.00	0.00	0.00	0.00	0.00
Vendor	0.00	0.00	0.00	0.00	0.00	0.00	0.00	0.00	0.00	0.00	0.00	—	0.00	0.00	0.00	0.00	0.00	0.00
Hauling	0.00	0.00	0.00	0.00	0.00	0.00	0.00	0.00	0.00	0.00	0.00	—	0.00	0.00	0.00	0.00	0.00	0.00
Annual	—	—	—	—	—	—	—	—	—	—	—	—	—	—	—	—	—	—
Worker	0.00	0.00	0.00	0.00	0.00	0.00	0.00	0.00	0.00	0.00	0.00	—	0.00	0.00	0.00	0.00	0.00	0.00
Vendor	0.00	0.00	0.00	0.00	0.00	0.00	0.00	0.00	0.00	0.00	0.00	—	0.00	0.00	0.00	0.00	0.00	0.00
Hauling	0.00	0.00	0.00	0.00	0.00	0.00	0.00	0.00	0.00	0.00	0.00	—	0.00	0.00	0.00	0.00	0.00	0.00

3.11. Concrete (Garage and Podium) (2028) - Unmitigated

Criteria Pollutants (lb/day for daily, ton/yr for annual) and GHGs (lb/day for daily, MT/yr for annual)

Location	TOG	ROG	NOx	CO	SO2	PM10E	PM10D	PM10T	PM2.5E	PM2.5D	PM2.5T	BCO2	NBCO2	CO2T	CH4	N2O	R	CO2e
Onsite	—	—	—	—	—	—	—	—	—	—	—	—	—	—	—	—	—	—
Daily, Summer (Max)	—	—	—	—	—	—	—	—	—	—	—	—	—	—	—	—	—	—
Off-Road Equipment	0.11	0.11	0.58	6.72	0.01	0.02	—	0.02	0.02	—	0.02	—	1,031	1,031	0.04	0.01	—	1,035
Onsite truck	0.00	0.00	0.00	0.00	0.00	0.00	0.00	0.00	0.00	0.00	0.00	—	0.00	0.00	0.00	0.00	0.00	0.00
Daily, Winter (Max)	—	—	—	—	—	—	—	—	—	—	—	—	—	—	—	—	—	—

Off-Roa Equipment	0.11	0.11	0.58	6.72	0.01	0.02	—	0.02	0.02	—	0.02	—	1,031	1,031	0.04	0.01	—	1,035
Onsite truck	0.00	0.00	0.00	0.00	0.00	0.00	0.00	0.00	0.00	0.00	0.00	—	0.00	0.00	0.00	0.00	0.00	0.00
Average Daily	—	—	—	—	—	—	—	—	—	—	—	—	—	—	—	—	—	—
Off-Roa d Equipm ent	0.05	0.05	0.25	2.95	< 0.005	0.01	—	0.01	0.01	—	0.01	—	453	453	0.02	< 0.005	—	454
Onsite truck	0.00	0.00	0.00	0.00	0.00	0.00	0.00	0.00	0.00	0.00	0.00	—	0.00	0.00	0.00	0.00	0.00	0.00
Annual	—	—	—	—	—	—	—	—	—	—	—	—	—	—	—	—	—	—
Off-Roa d Equipm ent	0.01	0.01	0.05	0.54	< 0.005	< 0.005	—	< 0.005	< 0.005	—	< 0.005	—	75.0	75.0	< 0.005	< 0.005	—	75.2
Onsite truck	0.00	0.00	0.00	0.00	0.00	0.00	0.00	0.00	0.00	0.00	0.00	—	0.00	0.00	0.00	0.00	0.00	0.00
Offsite	—	—	—	—	—	—	—	—	—	—	—	—	—	—	—	—	—	—
Daily, Summer (Max)	—	—	—	—	—	—	—	—	—	—	—	—	—	—	—	—	—	—
Worker	0.00	0.00	0.00	0.00	0.00	0.00	0.00	0.00	0.00	0.00	0.00	—	0.00	0.00	0.00	0.00	0.00	0.00
Vendor	0.00	0.00	0.00	0.00	0.00	0.00	0.00	0.00	0.00	0.00	0.00	—	0.00	0.00	0.00	0.00	0.00	0.00
Hauling	0.00	0.00	0.00	0.00	0.00	0.00	0.00	0.00	0.00	0.00	0.00	—	0.00	0.00	0.00	0.00	0.00	0.00
Daily, Winter (Max)	—	—	—	—	—	—	—	—	—	—	—	—	—	—	—	—	—	—
Worker	0.00	0.00	0.00	0.00	0.00	0.00	0.00	0.00	0.00	0.00	0.00	—	0.00	0.00	0.00	0.00	0.00	0.00
Vendor	0.00	0.00	0.00	0.00	0.00	0.00	0.00	0.00	0.00	0.00	0.00	—	0.00	0.00	0.00	0.00	0.00	0.00
Hauling	0.00	0.00	0.00	0.00	0.00	0.00	0.00	0.00	0.00	0.00	0.00	—	0.00	0.00	0.00	0.00	0.00	0.00
Average Daily	—	—	—	—	—	—	—	—	—	—	—	—	—	—	—	—	—	—

Worker	0.00	0.00	0.00	0.00	0.00	0.00	0.00	0.00	0.00	0.00	0.00	—	0.00	0.00	0.00	0.00	0.00	0.00
Vendor	0.00	0.00	0.00	0.00	0.00	0.00	0.00	0.00	0.00	0.00	0.00	—	0.00	0.00	0.00	0.00	0.00	0.00
Hauling	0.00	0.00	0.00	0.00	0.00	0.00	0.00	0.00	0.00	0.00	0.00	—	0.00	0.00	0.00	0.00	0.00	0.00
Annual	—	—	—	—	—	—	—	—	—	—	—	—	—	—	—	—	—	—
Worker	0.00	0.00	0.00	0.00	0.00	0.00	0.00	0.00	0.00	0.00	0.00	—	0.00	0.00	0.00	0.00	0.00	0.00
Vendor	0.00	0.00	0.00	0.00	0.00	0.00	0.00	0.00	0.00	0.00	0.00	—	0.00	0.00	0.00	0.00	0.00	0.00
Hauling	0.00	0.00	0.00	0.00	0.00	0.00	0.00	0.00	0.00	0.00	0.00	—	0.00	0.00	0.00	0.00	0.00	0.00

3.13. Building Construction (framing, roofing, MEPs) (2027) - Unmitigated

Criteria Pollutants (lb/day for daily, ton/yr for annual) and GHGs (lb/day for daily, MT/yr for annual)

Location	TOG	ROG	NOx	CO	SO2	PM10E	PM10D	PM10T	PM2.5E	PM2.5D	PM2.5T	BCO2	NBCO2	CO2T	CH4	N2O	R	CO2e
Onsite	—	—	—	—	—	—	—	—	—	—	—	—	—	—	—	—	—	—
Daily, Summer (Max)	—	—	—	—	—	—	—	—	—	—	—	—	—	—	—	—	—	—
Daily, Winter (Max)	—	—	—	—	—	—	—	—	—	—	—	—	—	—	—	—	—	—
Off-Road Equipment	0.04	0.04	0.19	2.49	< 0.005	0.01	—	0.01	0.01	—	0.01	—	392	392	0.02	< 0.005	—	394
Onsite truck	0.00	0.00	0.00	0.00	0.00	0.00	0.00	0.00	0.00	0.00	0.00	—	0.00	0.00	0.00	0.00	0.00	0.00
Average Daily	—	—	—	—	—	—	—	—	—	—	—	—	—	—	—	—	—	—
Off-Road Equipment	< 0.005	< 0.005	< 0.005	0.06	< 0.005	< 0.005	—	< 0.005	< 0.005	—	< 0.005	—	10.1	10.1	< 0.005	< 0.005	—	10.2
Onsite truck	0.00	0.00	0.00	0.00	0.00	0.00	0.00	0.00	0.00	0.00	0.00	—	0.00	0.00	0.00	0.00	0.00	0.00
Annual	—	—	—	—	—	—	—	—	—	—	—	—	—	—	—	—	—	—

Off-Roa Equipment	< 0.005	< 0.005	< 0.005	0.01	< 0.005	< 0.005	—	< 0.005	< 0.005	—	< 0.005	—	1.68	1.68	< 0.005	< 0.005	—	1.68
Onsite truck	0.00	0.00	0.00	0.00	0.00	0.00	0.00	0.00	0.00	0.00	0.00	—	0.00	0.00	0.00	0.00	0.00	0.00
Offsite	—	—	—	—	—	—	—	—	—	—	—	—	—	—	—	—	—	—
Daily, Summer (Max)	—	—	—	—	—	—	—	—	—	—	—	—	—	—	—	—	—	—
Daily, Winter (Max)	—	—	—	—	—	—	—	—	—	—	—	—	—	—	—	—	—	—
Worker	0.00	0.00	0.00	0.00	0.00	0.00	0.00	0.00	0.00	0.00	0.00	—	0.00	0.00	0.00	0.00	0.00	0.00
Vendor	0.00	0.00	0.00	0.00	0.00	0.00	0.00	0.00	0.00	0.00	0.00	—	0.00	0.00	0.00	0.00	0.00	0.00
Hauling	0.00	0.00	0.00	0.00	0.00	0.00	0.00	0.00	0.00	0.00	0.00	—	0.00	0.00	0.00	0.00	0.00	0.00
Average Daily	—	—	—	—	—	—	—	—	—	—	—	—	—	—	—	—	—	—
Worker	0.00	0.00	0.00	0.00	0.00	0.00	0.00	0.00	0.00	0.00	0.00	—	0.00	0.00	0.00	0.00	0.00	0.00
Vendor	0.00	0.00	0.00	0.00	0.00	0.00	0.00	0.00	0.00	0.00	0.00	—	0.00	0.00	0.00	0.00	0.00	0.00
Hauling	0.00	0.00	0.00	0.00	0.00	0.00	0.00	0.00	0.00	0.00	0.00	—	0.00	0.00	0.00	0.00	0.00	0.00
Annual	—	—	—	—	—	—	—	—	—	—	—	—	—	—	—	—	—	—
Worker	0.00	0.00	0.00	0.00	0.00	0.00	0.00	0.00	0.00	0.00	0.00	—	0.00	0.00	0.00	0.00	0.00	0.00
Vendor	0.00	0.00	0.00	0.00	0.00	0.00	0.00	0.00	0.00	0.00	0.00	—	0.00	0.00	0.00	0.00	0.00	0.00
Hauling	0.00	0.00	0.00	0.00	0.00	0.00	0.00	0.00	0.00	0.00	0.00	—	0.00	0.00	0.00	0.00	0.00	0.00

3.15. Building Construction (framing, roofing, MEPs) (2028) - Unmitigated

Criteria Pollutants (lb/day for daily, ton/yr for annual) and GHGs (lb/day for daily, MT/yr for annual)

Location	TOG	ROG	NOx	CO	SO2	PM10E	PM10D	PM10T	PM2.5E	PM2.5D	PM2.5T	BCO2	NBCO2	CO2T	CH4	N2O	R	CO2e
Onsite	—	—	—	—	—	—	—	—	—	—	—	—	—	—	—	—	—	—
Daily, Summer (Max)	—	—	—	—	—	—	—	—	—	—	—	—	—	—	—	—	—	—

Off-Roa Equipment	0.04	0.04	0.19	2.49	< 0.005	0.01	—	0.01	0.01	—	0.01	—	392	392	0.02	< 0.005	—	394
Onsite truck	0.00	0.00	0.00	0.00	0.00	0.00	0.00	0.00	0.00	0.00	0.00	—	0.00	0.00	0.00	0.00	0.00	0.00
Daily, Winter (Max)	—	—	—	—	—	—	—	—	—	—	—	—	—	—	—	—	—	—
Off-Roa d Equipm ent	0.04	0.04	0.19	2.49	< 0.005	0.01	—	0.01	0.01	—	0.01	—	392	392	0.02	< 0.005	—	394
Onsite truck	0.00	0.00	0.00	0.00	0.00	0.00	0.00	0.00	0.00	0.00	0.00	—	0.00	0.00	0.00	0.00	0.00	0.00
Average Daily	—	—	—	—	—	—	—	—	—	—	—	—	—	—	—	—	—	—
Off-Roa d Equipm ent	0.03	0.03	0.17	2.14	< 0.005	0.01	—	0.01	0.01	—	0.01	—	337	337	0.01	< 0.005	—	338
Onsite truck	0.00	0.00	0.00	0.00	0.00	0.00	0.00	0.00	0.00	0.00	0.00	—	0.00	0.00	0.00	0.00	0.00	0.00
Annual	—	—	—	—	—	—	—	—	—	—	—	—	—	—	—	—	—	—
Off-Roa d Equipm ent	0.01	0.01	0.03	0.39	< 0.005	< 0.005	—	< 0.005	< 0.005	—	< 0.005	—	55.8	55.8	< 0.005	< 0.005	—	56.0
Onsite truck	0.00	0.00	0.00	0.00	0.00	0.00	0.00	0.00	0.00	0.00	0.00	—	0.00	0.00	0.00	0.00	0.00	0.00
Offsite	—	—	—	—	—	—	—	—	—	—	—	—	—	—	—	—	—	—
Daily, Summer (Max)	—	—	—	—	—	—	—	—	—	—	—	—	—	—	—	—	—	—
Worker	0.00	0.00	0.00	0.00	0.00	0.00	0.00	0.00	0.00	0.00	0.00	—	0.00	0.00	0.00	0.00	0.00	0.00
Vendor	0.00	0.00	0.00	0.00	0.00	0.00	0.00	0.00	0.00	0.00	0.00	—	0.00	0.00	0.00	0.00	0.00	0.00
Hauling	0.00	0.00	0.00	0.00	0.00	0.00	0.00	0.00	0.00	0.00	0.00	—	0.00	0.00	0.00	0.00	0.00	0.00

Daily, Winter (Max)	—	—	—	—	—	—	—	—	—	—	—	—	—	—	—	—	—	—
Worker	0.00	0.00	0.00	0.00	0.00	0.00	0.00	0.00	0.00	0.00	0.00	—	0.00	0.00	0.00	0.00	0.00	0.00
Vendor	0.00	0.00	0.00	0.00	0.00	0.00	0.00	0.00	0.00	0.00	0.00	—	0.00	0.00	0.00	0.00	0.00	0.00
Hauling	0.00	0.00	0.00	0.00	0.00	0.00	0.00	0.00	0.00	0.00	0.00	—	0.00	0.00	0.00	0.00	0.00	0.00
Average Daily	—	—	—	—	—	—	—	—	—	—	—	—	—	—	—	—	—	—
Worker	0.00	0.00	0.00	0.00	0.00	0.00	0.00	0.00	0.00	0.00	0.00	—	0.00	0.00	0.00	0.00	0.00	0.00
Vendor	0.00	0.00	0.00	0.00	0.00	0.00	0.00	0.00	0.00	0.00	0.00	—	0.00	0.00	0.00	0.00	0.00	0.00
Hauling	0.00	0.00	0.00	0.00	0.00	0.00	0.00	0.00	0.00	0.00	0.00	—	0.00	0.00	0.00	0.00	0.00	0.00
Annual	—	—	—	—	—	—	—	—	—	—	—	—	—	—	—	—	—	—
Worker	0.00	0.00	0.00	0.00	0.00	0.00	0.00	0.00	0.00	0.00	0.00	—	0.00	0.00	0.00	0.00	0.00	0.00
Vendor	0.00	0.00	0.00	0.00	0.00	0.00	0.00	0.00	0.00	0.00	0.00	—	0.00	0.00	0.00	0.00	0.00	0.00
Hauling	0.00	0.00	0.00	0.00	0.00	0.00	0.00	0.00	0.00	0.00	0.00	—	0.00	0.00	0.00	0.00	0.00	0.00

3.17. Building Construction (framing, roofing, MEPs) (2029) - Unmitigated

Criteria Pollutants (lb/day for daily, ton/yr for annual) and GHGs (lb/day for daily, MT/yr for annual)

Location	TOG	ROG	NOx	CO	SO2	PM10E	PM10D	PM10T	PM2.5E	PM2.5D	PM2.5T	BCO2	NBCO2	CO2T	CH4	N2O	R	CO2e
Onsite	—	—	—	—	—	—	—	—	—	—	—	—	—	—	—	—	—	—
Daily, Summer (Max)	—	—	—	—	—	—	—	—	—	—	—	—	—	—	—	—	—	—
Off-Road Equipment	0.04	0.04	0.19	2.49	< 0.005	0.01	—	0.01	0.01	—	0.01	—	392	392	0.02	< 0.005	—	394
Onsite truck	0.00	0.00	0.00	0.00	0.00	0.00	0.00	0.00	0.00	0.00	0.00	—	0.00	0.00	0.00	0.00	0.00	0.00
Daily, Winter (Max)	—	—	—	—	—	—	—	—	—	—	—	—	—	—	—	—	—	—

Off-Roa Equipment	0.04	0.04	0.19	2.49	< 0.005	0.01	—	0.01	0.01	—	0.01	—	392	392	0.02	< 0.005	—	394
Onsite truck	0.00	0.00	0.00	0.00	0.00	0.00	0.00	0.00	0.00	0.00	0.00	—	0.00	0.00	0.00	0.00	0.00	0.00
Average Daily	—	—	—	—	—	—	—	—	—	—	—	—	—	—	—	—	—	—
Off-Roa d Equipm ent	0.02	0.02	0.08	1.09	< 0.005	< 0.005	—	< 0.005	< 0.005	—	< 0.005	—	171	171	0.01	< 0.005	—	172
Onsite truck	0.00	0.00	0.00	0.00	0.00	0.00	0.00	0.00	0.00	0.00	0.00	—	0.00	0.00	0.00	0.00	0.00	0.00
Annual	—	—	—	—	—	—	—	—	—	—	—	—	—	—	—	—	—	—
Off-Roa d Equipm ent	< 0.005	< 0.005	0.02	0.20	< 0.005	< 0.005	—	< 0.005	< 0.005	—	< 0.005	—	28.4	28.4	< 0.005	< 0.005	—	28.5
Onsite truck	0.00	0.00	0.00	0.00	0.00	0.00	0.00	0.00	0.00	0.00	0.00	—	0.00	0.00	0.00	0.00	0.00	0.00
Offsite	—	—	—	—	—	—	—	—	—	—	—	—	—	—	—	—	—	—
Daily, Summer (Max)	—	—	—	—	—	—	—	—	—	—	—	—	—	—	—	—	—	—
Worker	0.00	0.00	0.00	0.00	0.00	0.00	0.00	0.00	0.00	0.00	0.00	—	0.00	0.00	0.00	0.00	0.00	0.00
Vendor	0.00	0.00	0.00	0.00	0.00	0.00	0.00	0.00	0.00	0.00	0.00	—	0.00	0.00	0.00	0.00	0.00	0.00
Hauling	0.00	0.00	0.00	0.00	0.00	0.00	0.00	0.00	0.00	0.00	0.00	—	0.00	0.00	0.00	0.00	0.00	0.00
Daily, Winter (Max)	—	—	—	—	—	—	—	—	—	—	—	—	—	—	—	—	—	—
Worker	0.00	0.00	0.00	0.00	0.00	0.00	0.00	0.00	0.00	0.00	0.00	—	0.00	0.00	0.00	0.00	0.00	0.00
Vendor	0.00	0.00	0.00	0.00	0.00	0.00	0.00	0.00	0.00	0.00	0.00	—	0.00	0.00	0.00	0.00	0.00	0.00
Hauling	0.00	0.00	0.00	0.00	0.00	0.00	0.00	0.00	0.00	0.00	0.00	—	0.00	0.00	0.00	0.00	0.00	0.00
Average Daily	—	—	—	—	—	—	—	—	—	—	—	—	—	—	—	—	—	—

Worker	0.00	0.00	0.00	0.00	0.00	0.00	0.00	0.00	0.00	0.00	0.00	—	0.00	0.00	0.00	0.00	0.00	0.00
Vendor	0.00	0.00	0.00	0.00	0.00	0.00	0.00	0.00	0.00	0.00	0.00	—	0.00	0.00	0.00	0.00	0.00	0.00
Hauling	0.00	0.00	0.00	0.00	0.00	0.00	0.00	0.00	0.00	0.00	0.00	—	0.00	0.00	0.00	0.00	0.00	0.00
Annual	—	—	—	—	—	—	—	—	—	—	—	—	—	—	—	—	—	—
Worker	0.00	0.00	0.00	0.00	0.00	0.00	0.00	0.00	0.00	0.00	0.00	—	0.00	0.00	0.00	0.00	0.00	0.00
Vendor	0.00	0.00	0.00	0.00	0.00	0.00	0.00	0.00	0.00	0.00	0.00	—	0.00	0.00	0.00	0.00	0.00	0.00
Hauling	0.00	0.00	0.00	0.00	0.00	0.00	0.00	0.00	0.00	0.00	0.00	—	0.00	0.00	0.00	0.00	0.00	0.00

3.19. Paving (2029) - Unmitigated

Criteria Pollutants (lb/day for daily, ton/yr for annual) and GHGs (lb/day for daily, MT/yr for annual)

Location	TOG	ROG	NOx	CO	SO2	PM10E	PM10D	PM10T	PM2.5E	PM2.5D	PM2.5T	BCO2	NBCO2	CO2T	CH4	N2O	R	CO2e
Onsite	—	—	—	—	—	—	—	—	—	—	—	—	—	—	—	—	—	—
Daily, Summer (Max)	—	—	—	—	—	—	—	—	—	—	—	—	—	—	—	—	—	—
Off-Road Equipment	0.02	0.02	0.18	0.67	< 0.005	0.01	—	0.01	0.01	—	0.01	—	97.6	97.6	< 0.005	< 0.005	—	97.9
Paving	0.01	0.01	—	—	—	—	—	—	—	—	—	—	—	—	—	—	—	—
Onsite truck	0.00	0.00	0.00	0.00	0.00	0.00	0.00	0.00	0.00	0.00	0.00	—	0.00	0.00	0.00	0.00	0.00	0.00
Daily, Winter (Max)	—	—	—	—	—	—	—	—	—	—	—	—	—	—	—	—	—	—
Average Daily	—	—	—	—	—	—	—	—	—	—	—	—	—	—	—	—	—	—
Off-Road Equipment	< 0.005	< 0.005	0.03	0.12	< 0.005	< 0.005	—	< 0.005	< 0.005	—	< 0.005	—	17.4	17.4	< 0.005	< 0.005	—	17.4
Paving	< 0.005	< 0.005	—	—	—	—	—	—	—	—	—	—	—	—	—	—	—	—

Onsite truck	0.00	0.00	0.00	0.00	0.00	0.00	0.00	0.00	0.00	0.00	0.00	—	0.00	0.00	0.00	0.00	0.00	0.00
Annual	—	—	—	—	—	—	—	—	—	—	—	—	—	—	—	—	—	—
Off-Road Equipment	< 0.005	< 0.005	0.01	0.02	< 0.005	< 0.005	—	< 0.005	< 0.005	—	< 0.005	—	2.88	2.88	< 0.005	< 0.005	—	2.89
Paving	< 0.005	< 0.005	—	—	—	—	—	—	—	—	—	—	—	—	—	—	—	—
Onsite truck	0.00	0.00	0.00	0.00	0.00	0.00	0.00	0.00	0.00	0.00	0.00	—	0.00	0.00	0.00	0.00	0.00	0.00
Offsite	—	—	—	—	—	—	—	—	—	—	—	—	—	—	—	—	—	—
Daily, Summer (Max)	—	—	—	—	—	—	—	—	—	—	—	—	—	—	—	—	—	—
Worker	0.00	0.00	0.00	0.00	0.00	0.00	0.00	0.00	0.00	0.00	0.00	—	0.00	0.00	0.00	0.00	0.00	0.00
Vendor	0.00	0.00	0.00	0.00	0.00	0.00	0.00	0.00	0.00	0.00	0.00	—	0.00	0.00	0.00	0.00	0.00	0.00
Hauling	0.00	0.00	0.00	0.00	0.00	0.00	0.00	0.00	0.00	0.00	0.00	—	0.00	0.00	0.00	0.00	0.00	0.00
Daily, Winter (Max)	—	—	—	—	—	—	—	—	—	—	—	—	—	—	—	—	—	—
Average Daily	—	—	—	—	—	—	—	—	—	—	—	—	—	—	—	—	—	—
Worker	0.00	0.00	0.00	0.00	0.00	0.00	0.00	0.00	0.00	0.00	0.00	—	0.00	0.00	0.00	0.00	0.00	0.00
Vendor	0.00	0.00	0.00	0.00	0.00	0.00	0.00	0.00	0.00	0.00	0.00	—	0.00	0.00	0.00	0.00	0.00	0.00
Hauling	0.00	0.00	0.00	0.00	0.00	0.00	0.00	0.00	0.00	0.00	0.00	—	0.00	0.00	0.00	0.00	0.00	0.00
Annual	—	—	—	—	—	—	—	—	—	—	—	—	—	—	—	—	—	—
Worker	0.00	0.00	0.00	0.00	0.00	0.00	0.00	0.00	0.00	0.00	0.00	—	0.00	0.00	0.00	0.00	0.00	0.00
Vendor	0.00	0.00	0.00	0.00	0.00	0.00	0.00	0.00	0.00	0.00	0.00	—	0.00	0.00	0.00	0.00	0.00	0.00
Hauling	0.00	0.00	0.00	0.00	0.00	0.00	0.00	0.00	0.00	0.00	0.00	—	0.00	0.00	0.00	0.00	0.00	0.00

3.21. Finishing/Painting 1 (2028) - Unmitigated

Criteria Pollutants (lb/day for daily, ton/yr for annual) and GHGs (lb/day for daily, MT/yr for annual)

Location	TOG	ROG	NOx	CO	SO2	PM10E	PM10D	PM10T	PM2.5E	PM2.5D	PM2.5T	BCO2	NBCO2	CO2T	CH4	N2O	R	CO2e
Onsite	—	—	—	—	—	—	—	—	—	—	—	—	—	—	—	—	—	—
Daily, Summer (Max)	—	—	—	—	—	—	—	—	—	—	—	—	—	—	—	—	—	—
Architectural Coatings	17.3	17.3	—	—	—	—	—	—	—	—	—	—	—	—	—	—	—	—
Onsite truck	0.00	0.00	0.00	0.00	0.00	0.00	0.00	0.00	0.00	0.00	0.00	—	0.00	0.00	0.00	0.00	0.00	0.00
Daily, Winter (Max)	—	—	—	—	—	—	—	—	—	—	—	—	—	—	—	—	—	—
Architectural Coatings	17.3	17.3	—	—	—	—	—	—	—	—	—	—	—	—	—	—	—	—
Onsite truck	0.00	0.00	0.00	0.00	0.00	0.00	0.00	0.00	0.00	0.00	0.00	—	0.00	0.00	0.00	0.00	0.00	0.00
Average Daily	—	—	—	—	—	—	—	—	—	—	—	—	—	—	—	—	—	—
Architectural Coatings	4.83	4.83	—	—	—	—	—	—	—	—	—	—	—	—	—	—	—	—
Onsite truck	0.00	0.00	0.00	0.00	0.00	0.00	0.00	0.00	0.00	0.00	0.00	—	0.00	0.00	0.00	0.00	0.00	0.00
Annual	—	—	—	—	—	—	—	—	—	—	—	—	—	—	—	—	—	—
Architectural Coatings	0.88	0.88	—	—	—	—	—	—	—	—	—	—	—	—	—	—	—	—
Onsite truck	0.00	0.00	0.00	0.00	0.00	0.00	0.00	0.00	0.00	0.00	0.00	—	0.00	0.00	0.00	0.00	0.00	0.00
Offsite	—	—	—	—	—	—	—	—	—	—	—	—	—	—	—	—	—	—

Daily, Summer (Max)	—	—	—	—	—	—	—	—	—	—	—	—	—	—	—	—	—	—
Worker	0.00	0.00	0.00	0.00	0.00	0.00	0.00	0.00	0.00	0.00	0.00	—	0.00	0.00	0.00	0.00	0.00	0.00
Vendor	0.00	0.00	0.00	0.00	0.00	0.00	0.00	0.00	0.00	0.00	0.00	—	0.00	0.00	0.00	0.00	0.00	0.00
Hauling	0.00	0.00	0.00	0.00	0.00	0.00	0.00	0.00	0.00	0.00	0.00	—	0.00	0.00	0.00	0.00	0.00	0.00
Daily, Winter (Max)	—	—	—	—	—	—	—	—	—	—	—	—	—	—	—	—	—	—
Worker	0.00	0.00	0.00	0.00	0.00	0.00	0.00	0.00	0.00	0.00	0.00	—	0.00	0.00	0.00	0.00	0.00	0.00
Vendor	0.00	0.00	0.00	0.00	0.00	0.00	0.00	0.00	0.00	0.00	0.00	—	0.00	0.00	0.00	0.00	0.00	0.00
Hauling	0.00	0.00	0.00	0.00	0.00	0.00	0.00	0.00	0.00	0.00	0.00	—	0.00	0.00	0.00	0.00	0.00	0.00
Average Daily	—	—	—	—	—	—	—	—	—	—	—	—	—	—	—	—	—	—
Worker	0.00	0.00	0.00	0.00	0.00	0.00	0.00	0.00	0.00	0.00	0.00	—	0.00	0.00	0.00	0.00	0.00	0.00
Vendor	0.00	0.00	0.00	0.00	0.00	0.00	0.00	0.00	0.00	0.00	0.00	—	0.00	0.00	0.00	0.00	0.00	0.00
Hauling	0.00	0.00	0.00	0.00	0.00	0.00	0.00	0.00	0.00	0.00	0.00	—	0.00	0.00	0.00	0.00	0.00	0.00
Annual	—	—	—	—	—	—	—	—	—	—	—	—	—	—	—	—	—	—
Worker	0.00	0.00	0.00	0.00	0.00	0.00	0.00	0.00	0.00	0.00	0.00	—	0.00	0.00	0.00	0.00	0.00	0.00
Vendor	0.00	0.00	0.00	0.00	0.00	0.00	0.00	0.00	0.00	0.00	0.00	—	0.00	0.00	0.00	0.00	0.00	0.00
Hauling	0.00	0.00	0.00	0.00	0.00	0.00	0.00	0.00	0.00	0.00	0.00	—	0.00	0.00	0.00	0.00	0.00	0.00

3.23. Finishing/Painting 1 (2029) - Unmitigated

Criteria Pollutants (lb/day for daily, ton/yr for annual) and GHGs (lb/day for daily, MT/yr for annual)

Location	TOG	ROG	NOx	CO	SO2	PM10E	PM10D	PM10T	PM2.5E	PM2.5D	PM2.5T	BCO2	NBCO2	CO2T	CH4	N2O	R	CO2e
Onsite	—	—	—	—	—	—	—	—	—	—	—	—	—	—	—	—	—	—
Daily, Summer (Max)	—	—	—	—	—	—	—	—	—	—	—	—	—	—	—	—	—	—

Architectural Coating	17.3	17.3	—	—	—	—	—	—	—	—	—	—	—	—	—	—	—	—
Onsite truck	0.00	0.00	0.00	0.00	0.00	0.00	0.00	0.00	0.00	0.00	0.00	—	0.00	0.00	0.00	0.00	0.00	0.00
Daily, Winter (Max)	—	—	—	—	—	—	—	—	—	—	—	—	—	—	—	—	—	—
Architectural Coatings	17.3	17.3	—	—	—	—	—	—	—	—	—	—	—	—	—	—	—	—
Onsite truck	0.00	0.00	0.00	0.00	0.00	0.00	0.00	0.00	0.00	0.00	0.00	—	0.00	0.00	0.00	0.00	0.00	0.00
Average Daily	—	—	—	—	—	—	—	—	—	—	—	—	—	—	—	—	—	—
Architectural Coatings	7.87	7.87	—	—	—	—	—	—	—	—	—	—	—	—	—	—	—	—
Onsite truck	0.00	0.00	0.00	0.00	0.00	0.00	0.00	0.00	0.00	0.00	0.00	—	0.00	0.00	0.00	0.00	0.00	0.00
Annual	—	—	—	—	—	—	—	—	—	—	—	—	—	—	—	—	—	—
Architectural Coatings	1.44	1.44	—	—	—	—	—	—	—	—	—	—	—	—	—	—	—	—
Onsite truck	0.00	0.00	0.00	0.00	0.00	0.00	0.00	0.00	0.00	0.00	0.00	—	0.00	0.00	0.00	0.00	0.00	0.00
Offsite	—	—	—	—	—	—	—	—	—	—	—	—	—	—	—	—	—	—
Daily, Summer (Max)	—	—	—	—	—	—	—	—	—	—	—	—	—	—	—	—	—	—
Worker	0.00	0.00	0.00	0.00	0.00	0.00	0.00	0.00	0.00	0.00	0.00	—	0.00	0.00	0.00	0.00	0.00	0.00
Vendor	0.00	0.00	0.00	0.00	0.00	0.00	0.00	0.00	0.00	0.00	0.00	—	0.00	0.00	0.00	0.00	0.00	0.00
Hauling	0.00	0.00	0.00	0.00	0.00	0.00	0.00	0.00	0.00	0.00	0.00	—	0.00	0.00	0.00	0.00	0.00	0.00

Daily, Winter (Max)	—	—	—	—	—	—	—	—	—	—	—	—	—	—	—	—	—	—
Worker	0.00	0.00	0.00	0.00	0.00	0.00	0.00	0.00	0.00	0.00	0.00	—	0.00	0.00	0.00	0.00	0.00	0.00
Vendor	0.00	0.00	0.00	0.00	0.00	0.00	0.00	0.00	0.00	0.00	0.00	—	0.00	0.00	0.00	0.00	0.00	0.00
Hauling	0.00	0.00	0.00	0.00	0.00	0.00	0.00	0.00	0.00	0.00	0.00	—	0.00	0.00	0.00	0.00	0.00	0.00
Average Daily	—	—	—	—	—	—	—	—	—	—	—	—	—	—	—	—	—	—
Worker	0.00	0.00	0.00	0.00	0.00	0.00	0.00	0.00	0.00	0.00	0.00	—	0.00	0.00	0.00	0.00	0.00	0.00
Vendor	0.00	0.00	0.00	0.00	0.00	0.00	0.00	0.00	0.00	0.00	0.00	—	0.00	0.00	0.00	0.00	0.00	0.00
Hauling	0.00	0.00	0.00	0.00	0.00	0.00	0.00	0.00	0.00	0.00	0.00	—	0.00	0.00	0.00	0.00	0.00	0.00
Annual	—	—	—	—	—	—	—	—	—	—	—	—	—	—	—	—	—	—
Worker	0.00	0.00	0.00	0.00	0.00	0.00	0.00	0.00	0.00	0.00	0.00	—	0.00	0.00	0.00	0.00	0.00	0.00
Vendor	0.00	0.00	0.00	0.00	0.00	0.00	0.00	0.00	0.00	0.00	0.00	—	0.00	0.00	0.00	0.00	0.00	0.00
Hauling	0.00	0.00	0.00	0.00	0.00	0.00	0.00	0.00	0.00	0.00	0.00	—	0.00	0.00	0.00	0.00	0.00	0.00

3.25. Finishing/Painting 2 (2029) - Unmitigated

Criteria Pollutants (lb/day for daily, ton/yr for annual) and GHGs (lb/day for daily, MT/yr for annual)

Location	TOG	ROG	NOx	CO	SO2	PM10E	PM10D	PM10T	PM2.5E	PM2.5D	PM2.5T	BCO2	NBCO2	CO2T	CH4	N2O	R	CO2e
Onsite	—	—	—	—	—	—	—	—	—	—	—	—	—	—	—	—	—	—
Daily, Summer (Max)	—	—	—	—	—	—	—	—	—	—	—	—	—	—	—	—	—	—
Architectural Coatings	11.0	11.0	—	—	—	—	—	—	—	—	—	—	—	—	—	—	—	—
Onsite truck	0.00	0.00	0.00	0.00	0.00	0.00	0.00	0.00	0.00	0.00	0.00	—	0.00	0.00	0.00	0.00	0.00	0.00
Daily, Winter (Max)	—	—	—	—	—	—	—	—	—	—	—	—	—	—	—	—	—	—

Architect Coatings	11.0	11.0	—	—	—	—	—	—	—	—	—	—	—	—	—	—	—	—
Onsite truck	0.00	0.00	0.00	0.00	0.00	0.00	0.00	0.00	0.00	0.00	0.00	—	0.00	0.00	0.00	0.00	0.00	0.00
Average Daily	—	—	—	—	—	—	—	—	—	—	—	—	—	—	—	—	—	—
Architectural Coatings	8.14	8.14	—	—	—	—	—	—	—	—	—	—	—	—	—	—	—	—
Onsite truck	0.00	0.00	0.00	0.00	0.00	0.00	0.00	0.00	0.00	0.00	0.00	—	0.00	0.00	0.00	0.00	0.00	0.00
Annual	—	—	—	—	—	—	—	—	—	—	—	—	—	—	—	—	—	—
Architectural Coatings	1.49	1.49	—	—	—	—	—	—	—	—	—	—	—	—	—	—	—	—
Onsite truck	0.00	0.00	0.00	0.00	0.00	0.00	0.00	0.00	0.00	0.00	0.00	—	0.00	0.00	0.00	0.00	0.00	0.00
Offsite	—	—	—	—	—	—	—	—	—	—	—	—	—	—	—	—	—	—
Daily, Summer (Max)	—	—	—	—	—	—	—	—	—	—	—	—	—	—	—	—	—	—
Worker	0.00	0.00	0.00	0.00	0.00	0.00	0.00	0.00	0.00	0.00	0.00	—	0.00	0.00	0.00	0.00	0.00	0.00
Vendor	0.00	0.00	0.00	0.00	0.00	0.00	0.00	0.00	0.00	0.00	0.00	—	0.00	0.00	0.00	0.00	0.00	0.00
Hauling	0.00	0.00	0.00	0.00	0.00	0.00	0.00	0.00	0.00	0.00	0.00	—	0.00	0.00	0.00	0.00	0.00	0.00
Daily, Winter (Max)	—	—	—	—	—	—	—	—	—	—	—	—	—	—	—	—	—	—
Worker	0.00	0.00	0.00	0.00	0.00	0.00	0.00	0.00	0.00	0.00	0.00	—	0.00	0.00	0.00	0.00	0.00	0.00
Vendor	0.00	0.00	0.00	0.00	0.00	0.00	0.00	0.00	0.00	0.00	0.00	—	0.00	0.00	0.00	0.00	0.00	0.00
Hauling	0.00	0.00	0.00	0.00	0.00	0.00	0.00	0.00	0.00	0.00	0.00	—	0.00	0.00	0.00	0.00	0.00	0.00
Average Daily	—	—	—	—	—	—	—	—	—	—	—	—	—	—	—	—	—	—

Worker	0.00	0.00	0.00	0.00	0.00	0.00	0.00	0.00	0.00	0.00	0.00	—	0.00	0.00	0.00	0.00	0.00	0.00
Vendor	0.00	0.00	0.00	0.00	0.00	0.00	0.00	0.00	0.00	0.00	0.00	—	0.00	0.00	0.00	0.00	0.00	0.00
Hauling	0.00	0.00	0.00	0.00	0.00	0.00	0.00	0.00	0.00	0.00	0.00	—	0.00	0.00	0.00	0.00	0.00	0.00
Annual	—	—	—	—	—	—	—	—	—	—	—	—	—	—	—	—	—	—
Worker	0.00	0.00	0.00	0.00	0.00	0.00	0.00	0.00	0.00	0.00	0.00	—	0.00	0.00	0.00	0.00	0.00	0.00
Vendor	0.00	0.00	0.00	0.00	0.00	0.00	0.00	0.00	0.00	0.00	0.00	—	0.00	0.00	0.00	0.00	0.00	0.00
Hauling	0.00	0.00	0.00	0.00	0.00	0.00	0.00	0.00	0.00	0.00	0.00	—	0.00	0.00	0.00	0.00	0.00	0.00

3.27. Finishing/Painting (Equipment Only) (2028) - Unmitigated

Criteria Pollutants (lb/day for daily, ton/yr for annual) and GHGs (lb/day for daily, MT/yr for annual)

Location	TOG	ROG	NOx	CO	SO2	PM10E	PM10D	PM10T	PM2.5E	PM2.5D	PM2.5T	BCO2	NBCO2	CO2T	CH4	N2O	R	CO2e
Onsite	—	—	—	—	—	—	—	—	—	—	—	—	—	—	—	—	—	—
Daily, Summer (Max)	—	—	—	—	—	—	—	—	—	—	—	—	—	—	—	—	—	—
Off-Road Equipment	0.02	0.02	0.25	0.75	< 0.005	< 0.005	—	< 0.005	< 0.005	—	< 0.005	—	109	109	< 0.005	< 0.005	—	110
Onsite truck	0.00	0.00	0.00	0.00	0.00	0.00	0.00	0.00	0.00	0.00	0.00	—	0.00	0.00	0.00	0.00	0.00	0.00
Daily, Winter (Max)	—	—	—	—	—	—	—	—	—	—	—	—	—	—	—	—	—	—
Off-Road Equipment	0.02	0.02	0.25	0.75	< 0.005	< 0.005	—	< 0.005	< 0.005	—	< 0.005	—	109	109	< 0.005	< 0.005	—	110
Onsite truck	0.00	0.00	0.00	0.00	0.00	0.00	0.00	0.00	0.00	0.00	0.00	—	0.00	0.00	0.00	0.00	0.00	0.00
Average Daily	—	—	—	—	—	—	—	—	—	—	—	—	—	—	—	—	—	—

Off-Road	0.01	0.01	0.07	0.21	< 0.005	< 0.005	—	< 0.005	< 0.005	—	< 0.005	—	30.5	30.5	< 0.005	< 0.005	—	30.6
Onsite truck	0.00	0.00	0.00	0.00	0.00	0.00	0.00	0.00	0.00	0.00	0.00	—	0.00	0.00	0.00	0.00	0.00	0.00
Annual	—	—	—	—	—	—	—	—	—	—	—	—	—	—	—	—	—	—
Off-Road Equipment	< 0.005	< 0.005	0.01	0.04	< 0.005	< 0.005	—	< 0.005	< 0.005	—	< 0.005	—	5.05	5.05	< 0.005	< 0.005	—	5.07
Onsite truck	0.00	0.00	0.00	0.00	0.00	0.00	0.00	0.00	0.00	0.00	0.00	—	0.00	0.00	0.00	0.00	0.00	0.00
Offsite	—	—	—	—	—	—	—	—	—	—	—	—	—	—	—	—	—	—
Daily, Summer (Max)	—	—	—	—	—	—	—	—	—	—	—	—	—	—	—	—	—	—
Worker	0.00	0.00	0.00	0.00	0.00	0.00	0.00	0.00	0.00	0.00	0.00	—	0.00	0.00	0.00	0.00	0.00	0.00
Vendor	0.00	0.00	0.00	0.00	0.00	0.00	0.00	0.00	0.00	0.00	0.00	—	0.00	0.00	0.00	0.00	0.00	0.00
Hauling	0.00	0.00	0.00	0.00	0.00	0.00	0.00	0.00	0.00	0.00	0.00	—	0.00	0.00	0.00	0.00	0.00	0.00
Daily, Winter (Max)	—	—	—	—	—	—	—	—	—	—	—	—	—	—	—	—	—	—
Worker	0.00	0.00	0.00	0.00	0.00	0.00	0.00	0.00	0.00	0.00	0.00	—	0.00	0.00	0.00	0.00	0.00	0.00
Vendor	0.00	0.00	0.00	0.00	0.00	0.00	0.00	0.00	0.00	0.00	0.00	—	0.00	0.00	0.00	0.00	0.00	0.00
Hauling	0.00	0.00	0.00	0.00	0.00	0.00	0.00	0.00	0.00	0.00	0.00	—	0.00	0.00	0.00	0.00	0.00	0.00
Average Daily	—	—	—	—	—	—	—	—	—	—	—	—	—	—	—	—	—	—
Worker	0.00	0.00	0.00	0.00	0.00	0.00	0.00	0.00	0.00	0.00	0.00	—	0.00	0.00	0.00	0.00	0.00	0.00
Vendor	0.00	0.00	0.00	0.00	0.00	0.00	0.00	0.00	0.00	0.00	0.00	—	0.00	0.00	0.00	0.00	0.00	0.00
Hauling	0.00	0.00	0.00	0.00	0.00	0.00	0.00	0.00	0.00	0.00	0.00	—	0.00	0.00	0.00	0.00	0.00	0.00
Annual	—	—	—	—	—	—	—	—	—	—	—	—	—	—	—	—	—	—
Worker	0.00	0.00	0.00	0.00	0.00	0.00	0.00	0.00	0.00	0.00	0.00	—	0.00	0.00	0.00	0.00	0.00	0.00
Vendor	0.00	0.00	0.00	0.00	0.00	0.00	0.00	0.00	0.00	0.00	0.00	—	0.00	0.00	0.00	0.00	0.00	0.00

Hauling	0.00	0.00	0.00	0.00	0.00	0.00	0.00	0.00	0.00	0.00	0.00	—	0.00	0.00	0.00	0.00	0.00	0.00

3.29. Finishing/Painting (Equipment Only) (2029) - Unmitigated

Criteria Pollutants (lb/day for daily, ton/yr for annual) and GHGs (lb/day for daily, MT/yr for annual)

Location	TOG	ROG	NOx	CO	SO2	PM10E	PM10D	PM10T	PM2.5E	PM2.5D	PM2.5T	BCO2	NBCO2	CO2T	CH4	N2O	R	CO2e
Onsite	—	—	—	—	—	—	—	—	—	—	—	—	—	—	—	—	—	—
Daily, Summer (Max)	—	—	—	—	—	—	—	—	—	—	—	—	—	—	—	—	—	—
Off-Road Equipment	0.02	0.02	0.25	0.75	< 0.005	< 0.005	—	< 0.005	< 0.005	—	< 0.005	—	109	109	< 0.005	< 0.005	—	110
Onsite truck	0.00	0.00	0.00	0.00	0.00	0.00	0.00	0.00	0.00	0.00	0.00	—	0.00	0.00	0.00	0.00	0.00	0.00
Daily, Winter (Max)	—	—	—	—	—	—	—	—	—	—	—	—	—	—	—	—	—	—
Off-Road Equipment	0.02	0.02	0.25	0.75	< 0.005	< 0.005	—	< 0.005	< 0.005	—	< 0.005	—	109	109	< 0.005	< 0.005	—	110
Onsite truck	0.00	0.00	0.00	0.00	0.00	0.00	0.00	0.00	0.00	0.00	0.00	—	0.00	0.00	0.00	0.00	0.00	0.00
Average Daily	—	—	—	—	—	—	—	—	—	—	—	—	—	—	—	—	—	—
Off-Road Equipment	0.02	0.02	0.21	0.63	< 0.005	< 0.005	—	< 0.005	< 0.005	—	< 0.005	—	92.6	92.6	< 0.005	< 0.005	—	92.9
Onsite truck	0.00	0.00	0.00	0.00	0.00	0.00	0.00	0.00	0.00	0.00	0.00	—	0.00	0.00	0.00	0.00	0.00	0.00
Annual	—	—	—	—	—	—	—	—	—	—	—	—	—	—	—	—	—	—

Off-Road Equipm	< 0.005	< 0.005	0.04	0.12	< 0.005	< 0.005	—	< 0.005	< 0.005	—	< 0.005	—	15.3	15.3	< 0.005	< 0.005	—	15.4
Onsite truck	0.00	0.00	0.00	0.00	0.00	0.00	0.00	0.00	0.00	0.00	0.00	—	0.00	0.00	0.00	0.00	0.00	0.00
Offsite	—	—	—	—	—	—	—	—	—	—	—	—	—	—	—	—	—	—
Daily, Summer (Max)	—	—	—	—	—	—	—	—	—	—	—	—	—	—	—	—	—	—
Worker	0.00	0.00	0.00	0.00	0.00	0.00	0.00	0.00	0.00	0.00	0.00	—	0.00	0.00	0.00	0.00	0.00	0.00
Vendor	0.00	0.00	0.00	0.00	0.00	0.00	0.00	0.00	0.00	0.00	0.00	—	0.00	0.00	0.00	0.00	0.00	0.00
Hauling	0.00	0.00	0.00	0.00	0.00	0.00	0.00	0.00	0.00	0.00	0.00	—	0.00	0.00	0.00	0.00	0.00	0.00
Daily, Winter (Max)	—	—	—	—	—	—	—	—	—	—	—	—	—	—	—	—	—	—
Worker	0.00	0.00	0.00	0.00	0.00	0.00	0.00	0.00	0.00	0.00	0.00	—	0.00	0.00	0.00	0.00	0.00	0.00
Vendor	0.00	0.00	0.00	0.00	0.00	0.00	0.00	0.00	0.00	0.00	0.00	—	0.00	0.00	0.00	0.00	0.00	0.00
Hauling	0.00	0.00	0.00	0.00	0.00	0.00	0.00	0.00	0.00	0.00	0.00	—	0.00	0.00	0.00	0.00	0.00	0.00
Average Daily	—	—	—	—	—	—	—	—	—	—	—	—	—	—	—	—	—	—
Worker	0.00	0.00	0.00	0.00	0.00	0.00	0.00	0.00	0.00	0.00	0.00	—	0.00	0.00	0.00	0.00	0.00	0.00
Vendor	0.00	0.00	0.00	0.00	0.00	0.00	0.00	0.00	0.00	0.00	0.00	—	0.00	0.00	0.00	0.00	0.00	0.00
Hauling	0.00	0.00	0.00	0.00	0.00	0.00	0.00	0.00	0.00	0.00	0.00	—	0.00	0.00	0.00	0.00	0.00	0.00
Annual	—	—	—	—	—	—	—	—	—	—	—	—	—	—	—	—	—	—
Worker	0.00	0.00	0.00	0.00	0.00	0.00	0.00	0.00	0.00	0.00	0.00	—	0.00	0.00	0.00	0.00	0.00	0.00
Vendor	0.00	0.00	0.00	0.00	0.00	0.00	0.00	0.00	0.00	0.00	0.00	—	0.00	0.00	0.00	0.00	0.00	0.00
Hauling	0.00	0.00	0.00	0.00	0.00	0.00	0.00	0.00	0.00	0.00	0.00	—	0.00	0.00	0.00	0.00	0.00	0.00

4. Operations Emissions Details

4.10. Soil Carbon Accumulation By Vegetation Type

4.10.1. Soil Carbon Accumulation By Vegetation Type - Unmitigated

Criteria Pollutants (lb/day for daily, ton/yr for annual) and GHGs (lb/day for daily, MT/yr for annual)

Vegetation	TOG	ROG	NOx	CO	SO2	PM10E	PM10D	PM10T	PM2.5E	PM2.5D	PM2.5T	BCO2	NBCO2	CO2T	CH4	N2O	R	CO2e
Daily, Summer (Max)	—	—	—	—	—	—	—	—	—	—	—	—	—	—	—	—	—	—
Total	—	—	—	—	—	—	—	—	—	—	—	—	—	—	—	—	—	—
Daily, Winter (Max)	—	—	—	—	—	—	—	—	—	—	—	—	—	—	—	—	—	—
Total	—	—	—	—	—	—	—	—	—	—	—	—	—	—	—	—	—	—
Annual	—	—	—	—	—	—	—	—	—	—	—	—	—	—	—	—	—	—
Total	—	—	—	—	—	—	—	—	—	—	—	—	—	—	—	—	—	—

4.10.2. Above and Belowground Carbon Accumulation by Land Use Type - Unmitigated

Criteria Pollutants (lb/day for daily, ton/yr for annual) and GHGs (lb/day for daily, MT/yr for annual)

Land Use	TOG	ROG	NOx	CO	SO2	PM10E	PM10D	PM10T	PM2.5E	PM2.5D	PM2.5T	BCO2	NBCO2	CO2T	CH4	N2O	R	CO2e
Daily, Summer (Max)	—	—	—	—	—	—	—	—	—	—	—	—	—	—	—	—	—	—
Total	—	—	—	—	—	—	—	—	—	—	—	—	—	—	—	—	—	—
Daily, Winter (Max)	—	—	—	—	—	—	—	—	—	—	—	—	—	—	—	—	—	—
Total	—	—	—	—	—	—	—	—	—	—	—	—	—	—	—	—	—	—
Annual	—	—	—	—	—	—	—	—	—	—	—	—	—	—	—	—	—	—
Total	—	—	—	—	—	—	—	—	—	—	—	—	—	—	—	—	—	—

4.10.3. Avoided and Sequestered Emissions by Species - Unmitigated

Criteria Pollutants (lb/day for daily, ton/yr for annual) and GHGs (lb/day for daily, MT/yr for annual)

Species	TOG	ROG	NOx	CO	SO2	PM10E	PM10D	PM10T	PM2.5E	PM2.5D	PM2.5T	BCO2	NBCO2	CO2T	CH4	N2O	R	CO2e
Daily, Summer (Max)	—	—	—	—	—	—	—	—	—	—	—	—	—	—	—	—	—	—
Avoided	—	—	—	—	—	—	—	—	—	—	—	—	—	—	—	—	—	—
Subtotal	—	—	—	—	—	—	—	—	—	—	—	—	—	—	—	—	—	—
Sequestered	—	—	—	—	—	—	—	—	—	—	—	—	—	—	—	—	—	—
Subtotal	—	—	—	—	—	—	—	—	—	—	—	—	—	—	—	—	—	—
Removed	—	—	—	—	—	—	—	—	—	—	—	—	—	—	—	—	—	—
Subtotal	—	—	—	—	—	—	—	—	—	—	—	—	—	—	—	—	—	—
—	—	—	—	—	—	—	—	—	—	—	—	—	—	—	—	—	—	—
Daily, Winter (Max)	—	—	—	—	—	—	—	—	—	—	—	—	—	—	—	—	—	—
Avoided	—	—	—	—	—	—	—	—	—	—	—	—	—	—	—	—	—	—
Subtotal	—	—	—	—	—	—	—	—	—	—	—	—	—	—	—	—	—	—
Sequestered	—	—	—	—	—	—	—	—	—	—	—	—	—	—	—	—	—	—
Subtotal	—	—	—	—	—	—	—	—	—	—	—	—	—	—	—	—	—	—
Removed	—	—	—	—	—	—	—	—	—	—	—	—	—	—	—	—	—	—
Subtotal	—	—	—	—	—	—	—	—	—	—	—	—	—	—	—	—	—	—
—	—	—	—	—	—	—	—	—	—	—	—	—	—	—	—	—	—	—
Annual	—	—	—	—	—	—	—	—	—	—	—	—	—	—	—	—	—	—
Avoided	—	—	—	—	—	—	—	—	—	—	—	—	—	—	—	—	—	—
Subtotal	—	—	—	—	—	—	—	—	—	—	—	—	—	—	—	—	—	—
Sequestered	—	—	—	—	—	—	—	—	—	—	—	—	—	—	—	—	—	—
Subtotal	—	—	—	—	—	—	—	—	—	—	—	—	—	—	—	—	—	—

Remove	—	—	—	—	—	—	—	—	—	—	—	—	—	—	—	—	—	—
Subtotal	—	—	—	—	—	—	—	—	—	—	—	—	—	—	—	—	—	—
—	—	—	—	—	—	—	—	—	—	—	—	—	—	—	—	—	—	—

5. Activity Data

5.1. Construction Schedule

Phase Name	Phase Type	Start Date	End Date	Days Per Week	Work Days per Phase	Phase Description
Demolition	Demolition	1/1/2026	3/23/2026	6.00	70.0	—
Site Preparation	Site Preparation	6/15/2026	6/20/2026	6.00	6.00	—
Grading/Excavation	Grading	6/21/2026	12/9/2026	6.00	147	—
Concrete (Garage and Podium)	Building Construction	12/10/2026	7/5/2028	6.00	492	—
Building Construction (framing, roofing, MEPs)	Building Construction	12/21/2027	7/5/2029	6.00	483	—
Paving	Paving	7/1/2029	9/14/2029	6.00	65.0	—
Finishing/Painting 1	Architectural Coating	9/4/2028	7/13/2029	6.00	269	—
Finishing/Painting 2	Architectural Coating	2/16/2029	12/27/2029	6.00	270	—
Finishing/Painting (Equipment Only)	Architectural Coating	9/4/2028	12/27/2029	6.00	412	—

5.2. Off-Road Equipment

5.2.1. Unmitigated

Phase Name	Equipment Type	Fuel Type	Engine Tier	Number per Day	Hours Per Day	Horsepower	Load Factor
Demolition	Excavators	Diesel	Tier 4 Final	1.00	7.00	362	0.38
Demolition	Rubber Tired Loaders	Diesel	Tier 4 Final	1.00	3.50	150	0.36
Demolition	Tractors/Loaders/Backhoes	Diesel	Tier 4 Final	1.00	3.50	84.0	0.37

Grading/Excavation	Excavators	Diesel	Tier 4 Final	2.00	6.00	362	0.38
Grading/Excavation	Rollers	Diesel	Tier 4 Final	1.00	1.00	36.0	0.38
Grading/Excavation	Rubber Tired Loaders	Diesel	Tier 4 Final	2.00	7.00	150	0.36
Grading/Excavation	Scrapers	Diesel	Tier 4 Final	1.00	1.00	423	0.48
Grading/Excavation	Skid Steer Loaders	Diesel	Tier 4 Final	1.00	1.00	71.0	0.37
Concrete (Garage and Podium)	Cranes	Electric	Average	2.00	7.00	367	0.29
Concrete (Garage and Podium)	Cranes	Diesel	Tier 4 Final	1.00	0.50	367	0.29
Concrete (Garage and Podium)	Pumps	Diesel	Average	1.00	1.00	11.0	0.74
Concrete (Garage and Podium)	Rough Terrain Forklifts	Diesel	Tier 4 Final	4.00	4.00	96.0	0.40
Concrete (Garage and Podium)	Forklifts	Diesel	Tier 4 Final	1.00	4.00	82.0	0.20
Concrete (Garage and Podium)	Off-Highway Trucks	Diesel	Tier 4 Final	1.00	1.00	376	0.38
Building Construction (framing, roofing, MEPs)	Aerial Lifts	Electric	Average	2.00	6.00	46.0	0.31
Building Construction (framing, roofing, MEPs)	Cranes	Electric	Average	2.00	7.00	367	0.29
Building Construction (framing, roofing, MEPs)	Rough Terrain Forklifts	Diesel	Tier 4 Final	3.00	2.00	96.0	0.40
Building Construction (framing, roofing, MEPs)	Cranes	Diesel	Tier 4 Final	1.00	1.00	367	0.29
Paving	Cement and Mortar Mixers	Diesel	Average	1.00	2.00	10.0	0.56
Paving	Pavers	Diesel	Tier 4 Final	1.00	0.50	81.0	0.42
Paving	Paving Equipment	Diesel	Tier 4 Final	1.00	0.50	89.0	0.36
Paving	Rollers	Diesel	Tier 4 Final	1.00	0.50	36.0	0.38

Paving	Tractors/Loaders/Back	Diesel	Tier 4 Final	1.00	1.00	84.0	0.37
Finishing/Painting (Equipment Only)	Tractors/Loaders/Backhoes	Diesel	Tier 4 Final	2.00	1.00	84.0	0.37
Finishing/Painting (Equipment Only)	Pumps	Diesel	Average	1.00	1.00	11.0	0.74
Finishing/Painting (Equipment Only)	Skid Steer Loaders	Diesel	Tier 4 Final	1.00	0.50	71.0	0.37
Finishing/Painting (Equipment Only)	Air Compressors	Diesel	Tier 4 Final	1.00	0.50	37.0	0.48

5.3. Construction Vehicles

5.3.1. Unmitigated

Phase Name	Trip Type	One-Way Trips per Day	Miles per Trip	Vehicle Mix
Demolition	—	—	—	—
Demolition	Worker	0.00	18.5	LDA,LDT1,LDT2
Demolition	Vendor	—	10.2	HHDT,MHDT
Demolition	Hauling	0.00	20.0	HHDT
Demolition	Onsite truck	—	—	HHDT
Site Preparation	—	—	—	—
Site Preparation	Worker	0.00	18.5	LDA,LDT1,LDT2
Site Preparation	Vendor	—	10.2	HHDT,MHDT
Site Preparation	Hauling	0.00	20.0	HHDT
Site Preparation	Onsite truck	—	—	HHDT
Grading/Excavation	—	—	—	—
Grading/Excavation	Worker	0.00	18.5	LDA,LDT1,LDT2
Grading/Excavation	Vendor	—	10.2	HHDT,MHDT
Grading/Excavation	Hauling	0.00	20.0	HHDT
Grading/Excavation	Onsite truck	—	—	HHDT
Concrete (Garage and Podium)	—	—	—	—

Concrete (Garage and Podium)	Worker	0.00	18.5	LDA,LDT1,LDT2
Concrete (Garage and Podium)	Vendor	0.00	10.2	HHDT,MHDT
Concrete (Garage and Podium)	Hauling	0.00	20.0	HHDT
Concrete (Garage and Podium)	Onsite truck	—	—	HHDT
Finishing/Painting 1	—	—	—	—
Finishing/Painting 1	Worker	0.00	18.5	LDA,LDT1,LDT2
Finishing/Painting 1	Vendor	—	10.2	HHDT,MHDT
Finishing/Painting 1	Hauling	0.00	20.0	HHDT
Finishing/Painting 1	Onsite truck	—	—	HHDT
Building Construction (framing, roofing, MEPs)	—	—	—	—
Building Construction (framing, roofing, MEPs)	Worker	0.00	18.5	LDA,LDT1,LDT2
Building Construction (framing, roofing, MEPs)	Vendor	0.00	10.2	HHDT,MHDT
Building Construction (framing, roofing, MEPs)	Hauling	0.00	20.0	HHDT
Building Construction (framing, roofing, MEPs)	Onsite truck	—	—	HHDT
Paving	—	—	—	—
Paving	Worker	0.00	18.5	LDA,LDT1,LDT2
Paving	Vendor	—	10.2	HHDT,MHDT
Paving	Hauling	0.00	20.0	HHDT
Paving	Onsite truck	—	—	HHDT
Finishing/Painting 2	—	—	—	—
Finishing/Painting 2	Worker	0.00	18.5	LDA,LDT1,LDT2
Finishing/Painting 2	Vendor	—	10.2	HHDT,MHDT
Finishing/Painting 2	Hauling	0.00	20.0	HHDT
Finishing/Painting 2	Onsite truck	—	—	HHDT
Finishing/Painting (Equipment Only)	—	—	—	—

Finishing/Painting (Equipment Only)	Worker	0.00	18.5	LDA,LDT1,LDT2
Finishing/Painting (Equipment Only)	Vendor	—	10.2	HHDT,MHDT
Finishing/Painting (Equipment Only)	Hauling	0.00	20.0	HHDT
Finishing/Painting (Equipment Only)	Onsite truck	—	—	HHDT

5.4. Vehicles

5.4.1. Construction Vehicle Control Strategies

Control Strategies Applied	PM10 Reduction	PM2.5 Reduction
Water unpaved roads twice daily	55%	55%
Limit vehicle speeds on unpaved roads to 25 mph	44%	44%

5.5. Architectural Coatings

Phase Name	Residential Interior Area Coated (sq ft)	Residential Exterior Area Coated (sq ft)	Non-Residential Interior Area Coated (sq ft)	Non-Residential Exterior Area Coated (sq ft)	Parking Area Coated (sq ft)
Finishing/Painting 1	1,137,226	379,075	160,695	47,483	36,504
Finishing/Painting 2	877,925	292,642	40,425	13,158	1,906

5.6. Dust Mitigation

5.6.1. Construction Earthmoving Activities

Phase Name	Material Imported (Cubic Yards)	Material Exported (Cubic Yards)	Acres Graded (acres)	Material Demolished (Ton of Debris)	Acres Paved (acres)
Demolition	0.00	0.00	0.00	12,187	—
Grading/Excavation	—	66,838	276	0.00	—
Paving	0.00	0.00	0.00	0.00	0.24

5.6.2. Construction Earthmoving Control Strategies

Control Strategies Applied	Frequency (per day)	PM10 Reduction	PM2.5 Reduction
Water Exposed Area	2	61%	61%
Water Demolished Area	2	36%	36%

5.7. Construction Paving

Land Use	Area Paved (acres)	% Asphalt
Condo/Townhouse High Rise	—	0%
High Turnover (Sit Down Restaurant)	0.00	0%
General Office Building	0.00	0%
Other Non-Asphalt Surfaces	0.00	0%
Other Asphalt Surfaces	0.24	100%
Enclosed Parking with Elevator	0.00	0%

5.8. Construction Electricity Consumption and Emissions Factors

kWh per Year and Emission Factor (lb/MWh)

Year	kWh per Year	CO2	CH4	N2O
2026	1,111	346	0.03	< 0.005
2027	2,350	346	0.03	< 0.005
2028	2,350	346	0.03	< 0.005
2029	1,239	346	0.03	< 0.005

5.18. Vegetation

5.18.1. Land Use Change

5.18.1.1. Unmitigated

Vegetation Land Use Type	Vegetation Soil Type	Initial Acres	Final Acres

5.18.1. Biomass Cover Type

5.18.1.1. Unmitigated

Biomass Cover Type	Initial Acres	Final Acres

5.18.2. Sequestration

5.18.2.1. Unmitigated

Tree Type	Number	Electricity Saved (kWh/year)	Natural Gas Saved (btu/year)

6. Climate Risk Detailed Report

6.1. Climate Risk Summary

Cal-Adapt midcentury 2040–2059 average projections for four hazards are reported below for your project location. These are under Representation Concentration Pathway (RCP) 8.5 which assumes GHG emissions will continue to rise strongly through 2050 and then plateau around 2100.

Climate Hazard	Result for Project Location	Unit
Temperature and Extreme Heat	5.27	annual days of extreme heat
Extreme Precipitation	5.20	annual days with precipitation above 20 mm
Sea Level Rise	—	meters of inundation depth
Wildfire	0.00	annual hectares burned

Temperature and Extreme Heat data are for grid cell in which your project are located. The projection is based on the 98th historical percentile of daily maximum/minimum temperatures from observed historical data (32 climate model ensemble from Cal-Adapt, 2040–2059 average under RCP 8.5). Each grid cell is 6 kilometers (km) by 6 km, or 3.7 miles (mi) by 3.7 mi.
Extreme Precipitation data are for the grid cell in which your project are located. The threshold of 20 mm is equivalent to about ¾ an inch of rain, which would be light to moderate rainfall if received over a full day or heavy rain if received over a period of 2 to 4 hours. Each grid cell is 6 kilometers (km) by 6 km, or 3.7 miles (mi) by 3.7 mi.
Sea Level Rise data are for the grid cell in which your project are located. The projections are from Radke et al. (2017), as reported in Cal-Adapt (Radke et al., 2017, CEC-500-2017-008), and consider inundation location and depth for the San Francisco Bay, the Sacramento-San Joaquin River Delta and California coast resulting different increments of sea level rise coupled with extreme storm events. Users may select from four scenarios to view the range in potential inundation depth for the grid cell. The four scenarios are: No rise, 0.5 meter, 1.0 meter, 1.41 meters
Wildfire data are for the grid cell in which your project are located. The projections are from UC Davis, as reported in Cal-Adapt (2040–2059 average under RCP 8.5), and consider historical data of climate, vegetation, population density, and large (> 400 ha) fire history. Users may select from four model simulations to view the range in potential wildfire probabilities for the grid cell. The four simulations make different assumptions about expected rainfall and temperature are: Warmer/drier (HadGEM2-ES), Cooler/wetter (CNRM-CM5), Average conditions (CanESM2), Range of different rainfall and temperature possibilities (MIROC5). Each grid cell is 6 kilometers (km) by 6 km, or 3.7 miles (mi) by 3.7 mi.

6.2. Initial Climate Risk Scores

Climate Hazard	Exposure Score	Sensitivity Score	Adaptive Capacity Score	Vulnerability Score
Temperature and Extreme Heat	1	0	0	N/A
Extreme Precipitation	N/A	N/A	N/A	N/A
Sea Level Rise	1	0	0	N/A
Wildfire	1	0	0	N/A
Flooding	N/A	N/A	N/A	N/A
Drought	N/A	N/A	N/A	N/A
Snowpack Reduction	N/A	N/A	N/A	N/A
Air Quality Degradation	0	0	0	N/A

The sensitivity score reflects the extent to which a project would be adversely affected by exposure to a climate hazard. Exposure is rated on a scale of 1 to 5, with a score of 5 representing the greatest exposure.
The adaptive capacity of a project refers to its ability to manage and reduce vulnerabilities from projected climate hazards. Adaptive capacity is rated on a scale of 1 to 5, with a score of 5 representing the greatest ability to adapt.
The overall vulnerability scores are calculated based on the potential impacts and adaptive capacity assessments for each hazard. Scores do not include implementation of climate risk reduction measures.

6.3. Adjusted Climate Risk Scores

Climate Hazard	Exposure Score	Sensitivity Score	Adaptive Capacity Score	Vulnerability Score
Temperature and Extreme Heat	1	1	1	2
Extreme Precipitation	N/A	N/A	N/A	N/A
Sea Level Rise	1	1	1	2
Wildfire	1	1	1	2
Flooding	N/A	N/A	N/A	N/A
Drought	N/A	N/A	N/A	N/A
Snowpack Reduction	N/A	N/A	N/A	N/A
Air Quality Degradation	1	1	1	2

The sensitivity score reflects the extent to which a project would be adversely affected by exposure to a climate hazard. Exposure is rated on a scale of 1 to 5, with a score of 5 representing the greatest exposure.

The adaptive capacity of a project refers to its ability to manage and reduce vulnerabilities from projected climate hazards. Adaptive capacity is rated on a scale of 1 to 5, with a score of 5 representing the greatest ability to adapt.
The overall vulnerability scores are calculated based on the potential impacts and adaptive capacity assessments for each hazard. Scores include implementation of climate risk reduction measures.

6.4. Climate Risk Reduction Measures

7. Health and Equity Details

7.1. CalEnviroScreen 4.0 Scores

The maximum CalEnviroScreen score is 100. A high score (i.e., greater than 50) reflects a higher pollution burden compared to other census tracts in the state.

Indicator	Result for Project Census Tract
Exposure Indicators	—
AQ-Ozone	37.6
AQ-PM	66.0
AQ-DPM	59.9
Drinking Water	25.9
Lead Risk Housing	32.9
Pesticides	0.00
Toxic Releases	82.1
Traffic	93.2
Effect Indicators	—
CleanUp Sites	78.3
Groundwater	90.0
Haz Waste Facilities/Generators	78.1
Impaired Water Bodies	66.7
Solid Waste	84.7
Sensitive Population	—
Asthma	40.7
Cardio-vascular	24.2
Low Birth Weights	67.2

Socioeconomic Factor Indicators	—
Education	3.87
Housing	40.9
Linguistic	6.27
Poverty	4.91
Unemployment	49.9

7.2. Healthy Places Index Scores

The maximum Health Places Index score is 100. A high score (i.e., greater than 50) reflects healthier community conditions compared to other census tracts in the state.

Indicator	Result for Project Census Tract
Economic	—
Above Poverty	75.96561016
Employed	94.55921981
Median HI	69.22879507
Education	—
Bachelor's or higher	91.08174002
High school enrollment	100
Preschool enrollment	95.7141024
Transportation	—
Auto Access	75.69613756
Active commuting	57.01270371
Social	—
2-parent households	21.94276915
Voting	84.46041319
Neighborhood	—
Alcohol availability	54.74143462
Park access	40.97266778
Retail density	53.88168869

Supermarket access	56.55075067
Tree canopy	51.31528295
Housing	—
Homeownership	34.58231746
Housing habitability	47.32452201
Low-inc homeowner severe housing cost burden	35.35223919
Low-inc renter severe housing cost burden	55.01090722
Uncrowded housing	58.11625818
Health Outcomes	—
Insured adults	71.16643141
Arthritis	0.0
Asthma ER Admissions	69.6
High Blood Pressure	0.0
Cancer (excluding skin)	0.0
Asthma	0.0
Coronary Heart Disease	0.0
Chronic Obstructive Pulmonary Disease	0.0
Diagnosed Diabetes	0.0
Life Expectancy at Birth	79.5
Cognitively Disabled	48.3
Physically Disabled	50.9
Heart Attack ER Admissions	76.9
Mental Health Not Good	0.0
Chronic Kidney Disease	0.0
Obesity	0.0
Pedestrian Injuries	65.7
Physical Health Not Good	0.0
Stroke	0.0

Health Risk Behaviors	—
Binge Drinking	0.0
Current Smoker	0.0
No Leisure Time for Physical Activity	0.0
Climate Change Exposures	—
Wildfire Risk	0.0
SLR Inundation Area	0.0
Children	59.5
Elderly	53.8
English Speaking	73.2
Foreign-born	56.3
Outdoor Workers	98.2
Climate Change Adaptive Capacity	—
Impervious Surface Cover	12.7
Traffic Density	89.9
Traffic Access	74.7
Other Indices	—
Hardship	15.0
Other Decision Support	—
2016 Voting	63.0

7.3. Overall Health & Equity Scores

Metric	Result for Project Census Tract
CalEnviroScreen 4.0 Score for Project Location (a)	48.0
Healthy Places Index Score for Project Location (b)	84.0
Project Located in a Designated Disadvantaged Community (Senate Bill 535)	No
Project Located in a Low-Income Community (Assembly Bill 1550)	No
Project Located in a Community Air Protection Program Community (Assembly Bill 617)	No

a: The maximum CalEnviroScreen score is 100. A high score (i.e., greater than 50) reflects a higher pollution burden compared to other census tracts in the state.
b: The maximum Health Places Index score is 100. A high score (i.e., greater than 50) reflects healthier community conditions compared to other census tracts in the state.

7.4. Health & Equity Measures

No Health & Equity Measures selected.

7.5. Evaluation Scorecard

Health & Equity Evaluation Scorecard not completed.

7.6. Health & Equity Custom Measures

No Health & Equity Custom Measures created.

8. User Changes to Default Data

Screen	Justification
Land Use	See Project assumptions for land use
Construction: Construction Phases	See Project assumptions for schedule
Construction: Off-Road Equipment	See Project assumptions for equipment list
Construction: Dust From Material Movement	See Project assumptions for quanitites
Construction: Demolition	See Project assumptions
Construction: Trips and VMT	Trips and VMT emissions calulated outside of CalEEMod.
Construction: Architectural Coatings	See Project assumptions for architectural coating
Construction: Paving	See Project assumptions for Paving

B.10 CalEEMod Operational Output Files

B.10-1 CalEEMod Operational Output Files – Total Project Operations

6201 Bristol Parkway - Total Operation Detailed Report

Table of Contents

1. Basic Project Information

1.1. Basic Project Information

1.2. Land Use Types

1.3. User-Selected Emission Reduction Measures by Emissions Sector

2. Emissions Summary

2.4. Operations Emissions Compared Against Thresholds

2.5. Operations Emissions by Sector, Unmitigated

4. Operations Emissions Details

4.1. Mobile Emissions by Land Use

4.1.1. Unmitigated

4.2. Energy

4.2.1. Electricity Emissions By Land Use - Unmitigated

4.2.3. Natural Gas Emissions By Land Use - Unmitigated

4.3. Area Emissions by Source

4.3.1. Unmitigated

4.4. Water Emissions by Land Use

4.4.1. Unmitigated

4.5. Waste Emissions by Land Use

4.5.1. Unmitigated

4.6. Refrigerant Emissions by Land Use

4.6.1. Unmitigated

4.7. Offroad Emissions By Equipment Type

4.7.1. Unmitigated

4.8. Stationary Emissions By Equipment Type

4.8.1. Unmitigated

4.9. User Defined Emissions By Equipment Type

4.9.1. Unmitigated

4.10. Soil Carbon Accumulation By Vegetation Type

4.10.1. Soil Carbon Accumulation By Vegetation Type - Unmitigated

4.10.2. Above and Belowground Carbon Accumulation by Land Use Type - Unmitigated

4.10.3. Avoided and Sequestered Emissions by Species - Unmitigated

5. Activity Data

5.9. Operational Mobile Sources

5.9.1. Unmitigated

5.10. Operational Area Sources

5.10.1. Hearths

5.10.1.1. Unmitigated

5.10.2. Architectural Coatings

5.10.3. Landscape Equipment

5.11. Operational Energy Consumption

5.11.1. Unmitigated

5.12. Operational Water and Wastewater Consumption

5.12.1. Unmitigated

5.13. Operational Waste Generation

5.13.1. Unmitigated

5.14. Operational Refrigeration and Air Conditioning Equipment

5.14.1. Unmitigated

5.15. Operational Off-Road Equipment

5.15.1. Unmitigated

5.16. Stationary Sources

5.16.1. Emergency Generators and Fire Pumps

5.16.2. Process Boilers

5.17. User Defined

5.18. Vegetation

5.18.1. Land Use Change

5.18.1.1. Unmitigated

5.18.1. Biomass Cover Type

5.18.1.1. Unmitigated

5.18.2. Sequestration

5.18.2.1. Unmitigated

6. Climate Risk Detailed Report

6.1. Climate Risk Summary

6.2. Initial Climate Risk Scores

6.3. Adjusted Climate Risk Scores

6.4. Climate Risk Reduction Measures

7. Health and Equity Details

7.1. CalEnviroScreen 4.0 Scores

7.2. Healthy Places Index Scores

7.3. Overall Health & Equity Scores

7.4. Health & Equity Measures

7.5. Evaluation Scorecard

7.6. Health & Equity Custom Measures

8. User Changes to Default Data

1. Basic Project Information

1.1. Basic Project Information

Data Field	Value
Project Name	6201 Bristol Parkway - Total Operation
Operational Year	2030
Lead Agency	—
Land Use Scale	Project/site
Analysis Level for Defaults	County
Windspeed (m/s)	3.50
Precipitation (days)	8.20
Location	6201 Bristol Pkwy, Culver City, CA 90230, USA
County	Los Angeles-South Coast
City	Culver City
Air District	South Coast AQMD
Air Basin	South Coast
TAZ	4436
EDFZ	16
Electric Utility	Southern California Edison
Gas Utility	Southern California Gas
App Version	2022.1.1.30

1.2. Land Use Types

Land Use Subtype	Size	Unit	Lot Acreage	Building Area (sq ft)	Landscape Area (sq ft)	Special Landscape Area (sq ft)	Population	Description
Condo/Townhouse High Rise	846	Dwelling Unit	4.62	995,136	0.00	—	2,504	—

High Turnover (Sit Down Restaurant)	11.4	1000sqft	0.10	11,406	0.00	—	—	—
General Office Building	27.9	1000sqft	0.20	27,879	0.00	—	—	—
Other Non-Asphalt Surfaces	171	1000sqft	1.59	171,415	73,834	—	—	—
Other Asphalt Surfaces	10.2	1000sqft	0.24	10,200	0.00	—	—	—
Enclosed Parking with Elevator	534	1000sqft	0.30	534,095	0.00	—	—	—

1.3. User-Selected Emission Reduction Measures by Emissions Sector

No measures selected

2. Emissions Summary

2.4. Operations Emissions Compared Against Thresholds

Criteria Pollutants (lb/day for daily, ton/yr for annual) and GHGs (lb/day for daily, MT/yr for annual)

Un/Mit.	TOG	ROG	NOx	CO	SO2	PM10E	PM10D	PM10T	PM2.5E	PM2.5D	PM2.5T	BCO2	NBCO2	CO2T	CH4	N2O	R	CO2e
Daily, Summer (Max)	—	—	—	—	—	—	—	—	—	—	—	—	—	—	—	—	—	—
Unmit.	47.8	45.8	11.8	183	0.28	0.46	25.6	26.1	0.43	6.51	6.93	491	34,850	35,341	51.4	1.40	84.2	37,128
Daily, Winter (Max)	—	—	—	—	—	—	—	—	—	—	—	—	—	—	—	—	—	—
Unmit.	37.5	36.1	11.8	94.3	0.27	0.38	25.6	26.0	0.37	6.51	6.87	491	33,494	33,985	51.5	1.44	26.6	35,729
Average Daily (Max)	—	—	—	—	—	—	—	—	—	—	—	—	—	—	—	—	—	—
Unmit.	44.1	42.4	11.6	147	0.25	0.40	23.7	24.1	0.37	6.01	6.39	491	31,804	32,295	51.4	1.39	48.8	34,044
Annual (Max)	—	—	—	—	—	—	—	—	—	—	—	—	—	—	—	—	—	—

Unmit.	8.05	7.73	2.12	26.8	0.05	0.07	4.32	4.39	0.07	1.10	1.17	81.3	5,266	5,347	8.51	0.23	8.07	5,636

2.5. Operations Emissions by Sector, Unmitigated

Criteria Pollutants (lb/day for daily, ton/yr for annual) and GHGs (lb/day for daily, MT/yr for annual)

Sector	TOG	ROG	NOx	CO	SO2	PM10E	PM10D	PM10T	PM2.5E	PM2.5D	PM2.5T	BCO2	NBCO2	CO2T	CH4	N2O	R	CO2e
Daily, Summer (Max)	—	—	—	—	—	—	—	—	—	—	—	—	—	—	—	—	—	—
Mobile	13.0	11.8	8.14	101	0.26	0.14	25.6	25.8	0.13	6.51	6.64	—	26,535	26,535	1.19	1.01	59.2	26,926
Area	34.5	33.8	1.06	81.1	0.01	0.11	—	0.11	0.09	—	0.09	0.00	684	684	0.02	< 0.005	—	686
Energy	0.30	0.15	2.56	1.27	0.02	0.20	—	0.20	0.20	—	0.20	—	7,307	7,307	0.80	0.07	—	7,347
Water	—	—	—	—	—	—	—	—	—	—	—	126	324	450	13.0	0.31	—	868
Waste	—	—	—	—	—	—	—	—	—	—	—	365	0.00	365	36.5	0.00	—	1,277
Refrig.	—	—	—	—	—	—	—	—	—	—	—	—	—	—	—	—	25.0	25.0
Total	47.8	45.8	11.8	183	0.28	0.46	25.6	26.1	0.43	6.51	6.93	491	34,850	35,341	51.4	1.40	84.2	37,128
Daily, Winter (Max)	—	—	—	—	—	—	—	—	—	—	—	—	—	—	—	—	—	—
Mobile	12.9	11.7	8.90	92.9	0.25	0.14	25.6	25.8	0.13	6.51	6.64	—	25,442	25,442	1.23	1.06	1.53	25,791
Area	24.3	24.3	0.33	0.14	< 0.005	0.03	—	0.03	0.03	—	0.03	0.00	421	421	0.01	< 0.005	—	422
Energy	0.30	0.15	2.56	1.27	0.02	0.20	—	0.20	0.20	—	0.20	—	7,307	7,307	0.80	0.07	—	7,347
Water	—	—	—	—	—	—	—	—	—	—	—	126	324	450	13.0	0.31	—	868
Waste	—	—	—	—	—	—	—	—	—	—	—	365	0.00	365	36.5	0.00	—	1,277
Refrig.	—	—	—	—	—	—	—	—	—	—	—	—	—	—	—	—	25.0	25.0
Total	37.5	36.1	11.8	94.3	0.27	0.38	25.6	26.0	0.37	6.51	6.87	491	33,494	33,985	51.5	1.44	26.6	35,729
Average Daily	—	—	—	—	—	—	—	—	—	—	—	—	—	—	—	—	—	—
Mobile	12.6	11.4	8.53	90.2	0.23	0.14	23.7	23.8	0.13	6.01	6.14	—	23,964	23,964	1.18	1.01	23.7	24,318
Area	31.2	30.8	0.52	55.5	< 0.005	0.06	—	0.06	0.04	—	0.04	0.00	209	209	0.01	< 0.005	—	210
Energy	0.30	0.15	2.56	1.27	0.02	0.20	—	0.20	0.20	—	0.20	—	7,307	7,307	0.80	0.07	—	7,347

Water	—	—	—	—	—	—	—	—	—	—	—	126	324	450	13.0	0.31	—	868
Waste	—	—	—	—	—	—	—	—	—	—	—	365	0.00	365	36.5	0.00	—	1,277
Refrig.	—	—	—	—	—	—	—	—	—	—	—	—	—	—	—	—	25.0	25.0
Total	44.1	42.4	11.6	147	0.25	0.40	23.7	24.1	0.37	6.01	6.39	491	31,804	32,295	51.4	1.39	48.8	34,044
Annual	—	—	—	—	—	—	—	—	—	—	—	—	—	—	—	—	—	—
Mobile	2.30	2.09	1.56	16.5	0.04	0.02	4.32	4.35	0.02	1.10	1.12	—	3,968	3,968	0.19	0.17	3.93	4,026
Area	5.70	5.62	0.09	10.1	< 0.005	0.01	—	0.01	0.01	—	0.01	0.00	34.6	34.6	< 0.005	< 0.005	—	34.8
Energy	0.05	0.03	0.47	0.23	< 0.005	0.04	—	0.04	0.04	—	0.04	—	1,210	1,210	0.13	0.01	—	1,216
Water	—	—	—	—	—	—	—	—	—	—	—	20.9	53.7	74.6	2.15	0.05	—	144
Waste	—	—	—	—	—	—	—	—	—	—	—	60.4	0.00	60.4	6.04	0.00	—	211
Refrig.	—	—	—	—	—	—	—	—	—	—	—	—	—	—	—	—	4.14	4.14
Total	8.05	7.73	2.12	26.8	0.05	0.07	4.32	4.39	0.07	1.10	1.17	81.3	5,266	5,347	8.51	0.23	8.07	5,636

4. Operations Emissions Details

4.1. Mobile Emissions by Land Use

4.1.1. Unmitigated

Criteria Pollutants (lb/day for daily, ton/yr for annual) and GHGs (lb/day for daily, MT/yr for annual)

Land Use	TOG	ROG	NOx	CO	SO2	PM10E	PM10D	PM10T	PM2.5E	PM2.5D	PM2.5T	BCO2	NBCO2	CO2T	CH4	N2O	R	CO2e
Daily, Summer (Max)	—	—	—	—	—	—	—	—	—	—	—	—	—	—	—	—	—	—
Condo/Townhouse High Rise	10.7	9.68	6.74	83.6	0.22	0.12	21.4	21.5	0.11	5.43	5.54	—	22,124	22,124	0.98	0.84	49.4	22,449

High Turnover (Sit Down Restaurant)	2.35	2.15	1.40	17.1	0.04	0.02	4.24	4.27	0.02	1.08	1.10	—	4,410	4,410	0.21	0.17	9.80	4,477
General Office Building	0.00	0.00	0.00	0.00	0.00	0.00	0.00	0.00	0.00	0.00	0.00	—	0.00	0.00	0.00	0.00	0.00	0.00
Other Non-Asphalt Surfaces	0.00	0.00	0.00	0.00	0.00	0.00	0.00	0.00	0.00	0.00	0.00	—	0.00	0.00	0.00	0.00	0.00	0.00
Other Asphalt Surfaces	0.00	0.00	0.00	0.00	0.00	0.00	0.00	0.00	0.00	0.00	0.00	—	0.00	0.00	0.00	0.00	0.00	0.00
Enclosed Parking with Elevator	0.00	0.00	0.00	0.00	0.00	0.00	0.00	0.00	0.00	0.00	0.00	—	0.00	0.00	0.00	0.00	0.00	0.00
Total	13.0	11.8	8.14	101	0.26	0.14	25.6	25.8	0.13	6.51	6.64	—	26,535	26,535	1.19	1.01	59.2	26,926
Daily, Winter (Max)	—	—	—	—	—	—	—	—	—	—	—	—	—	—	—	—	—	—
Condo/Townhouse High Rise	10.6	9.59	7.37	77.1	0.21	0.12	21.4	21.5	0.11	5.43	5.54	—	21,213	21,213	1.02	0.88	1.28	21,502
High Turnover (Sit Down Restaurant)	2.34	2.13	1.53	15.9	0.04	0.02	4.24	4.27	0.02	1.08	1.10	—	4,230	4,230	0.22	0.18	0.25	4,289
General Office Building	0.00	0.00	0.00	0.00	0.00	0.00	0.00	0.00	0.00	0.00	0.00	—	0.00	0.00	0.00	0.00	0.00	0.00
Other Non-Asphalt Surfaces	0.00	0.00	0.00	0.00	0.00	0.00	0.00	0.00	0.00	0.00	0.00	—	0.00	0.00	0.00	0.00	0.00	0.00

Other Asphalt Surfaces	0.00	0.00	0.00	0.00	0.00	0.00	0.00	0.00	0.00	0.00	0.00	—	0.00	0.00	0.00	0.00	0.00	0.00
Enclosed Parking with Elevator	0.00	0.00	0.00	0.00	0.00	0.00	0.00	0.00	0.00	0.00	0.00	—	0.00	0.00	0.00	0.00	0.00	0.00
Total	12.9	11.7	8.90	92.9	0.25	0.14	25.6	25.8	0.13	6.51	6.64	—	25,442	25,442	1.23	1.06	1.53	25,791
Annual	—	—	—	—	—	—	—	—	—	—	—	—	—	—	—	—	—	—
Condo/Townhouse High Rise	1.92	1.74	1.36	14.4	0.04	0.02	3.88	3.90	0.02	0.99	1.01	—	3,553	3,553	0.17	0.15	3.53	3,604
High Turnover (Sit Down Restaurant)	0.38	0.35	0.20	2.03	< 0.005	< 0.005	0.44	0.44	< 0.005	0.11	0.11	—	415	415	0.03	0.02	0.40	422
General Office Building	0.00	0.00	0.00	0.00	0.00	0.00	0.00	0.00	0.00	0.00	0.00	—	0.00	0.00	0.00	0.00	0.00	0.00
Other Non-Asphalt Surfaces	0.00	0.00	0.00	0.00	0.00	0.00	0.00	0.00	0.00	0.00	0.00	—	0.00	0.00	0.00	0.00	0.00	0.00
Other Asphalt Surfaces	0.00	0.00	0.00	0.00	0.00	0.00	0.00	0.00	0.00	0.00	0.00	—	0.00	0.00	0.00	0.00	0.00	0.00
Enclosed Parking with Elevator	0.00	0.00	0.00	0.00	0.00	0.00	0.00	0.00	0.00	0.00	0.00	—	0.00	0.00	0.00	0.00	0.00	0.00
Total	2.30	2.09	1.56	16.5	0.04	0.02	4.32	4.35	0.02	1.10	1.12	—	3,968	3,968	0.19	0.17	3.93	4,026

4.2. Energy

4.2.1. Electricity Emissions By Land Use - Unmitigated

Criteria Pollutants (lb/day for daily, ton/yr for annual) and GHGs (lb/day for daily, MT/yr for annual)

Land Use	TOG	ROG	NOx	CO	SO2	PM10E	PM10D	PM10T	PM2.5E	PM2.5D	PM2.5T	BCO2	NBCO2	CO2T	CH4	N2O	R	CO2e
Daily, Summer (Max)	—	—	—	—	—	—	—	—	—	—	—	—	—	—	—	—	—	—
Condo/Townhouse High Rise	—	—	—	—	—	—	—	—	—	—	—	—	1,985	1,985	0.25	0.03	—	2,000
High Turnover (Sit Down Restaurant)	—	—	—	—	—	—	—	—	—	—	—	—	265	265	0.03	< 0.005	—	267
General Office Building	—	—	—	—	—	—	—	—	—	—	—	—	317	317	0.04	< 0.005	—	320
Other Non-Asphalt Surfaces	—	—	—	—	—	—	—	—	—	—	—	—	107	107	0.01	< 0.005	—	108
Other Asphalt Surfaces	—	—	—	—	—	—	—	—	—	—	—	—	6.38	6.38	< 0.005	< 0.005	—	6.43
Enclosed Parking with Elevator	—	—	—	—	—	—	—	—	—	—	—	—	1,409	1,409	0.18	0.02	—	1,420
Total	—	—	—	—	—	—	—	—	—	—	—	—	4,090	4,090	0.52	0.06	—	4,121
Daily, Winter (Max)	—	—	—	—	—	—	—	—	—	—	—	—	—	—	—	—	—	—

Condo/Townhouse	—	—	—	—	—	—	—	—	—	—	—	—	1,985	1,985	0.25	0.03	—	2,000
High Turnover (Sit Down Restaurant)	—	—	—	—	—	—	—	—	—	—	—	—	265	265	0.03	< 0.005	—	267
General Office Building	—	—	—	—	—	—	—	—	—	—	—	—	317	317	0.04	< 0.005	—	320
Other Non-Asphalt Surfaces	—	—	—	—	—	—	—	—	—	—	—	—	107	107	0.01	< 0.005	—	108
Other Asphalt Surfaces	—	—	—	—	—	—	—	—	—	—	—	—	6.38	6.38	< 0.005	< 0.005	—	6.43
Enclosed Parking with Elevator	—	—	—	—	—	—	—	—	—	—	—	—	1,409	1,409	0.18	0.02	—	1,420
Total	—	—	—	—	—	—	—	—	—	—	—	—	4,090	4,090	0.52	0.06	—	4,121
Annual	—	—	—	—	—	—	—	—	—	—	—	—	—	—	—	—	—	—
Condo/Townhouse High Rise	—	—	—	—	—	—	—	—	—	—	—	—	329	329	0.04	0.01	—	331
High Turnover (Sit Down Restaurant)	—	—	—	—	—	—	—	—	—	—	—	—	43.9	43.9	0.01	< 0.005	—	44.3
General Office Building	—	—	—	—	—	—	—	—	—	—	—	—	52.5	52.5	0.01	< 0.005	—	52.9

Other Non-Asphalt Surfaces	—	—	—	—	—	—	—	—	—	—	—	—	17.8	17.8	< 0.005	< 0.005	—	17.9
Other Asphalt Surfaces	—	—	—	—	—	—	—	—	—	—	—	—	1.06	1.06	< 0.005	< 0.005	—	1.07
Enclosed Parking with Elevator	—	—	—	—	—	—	—	—	—	—	—	—	233	233	0.03	< 0.005	—	235
Total	—	—	—	—	—	—	—	—	—	—	—	—	677	677	0.09	0.01	—	682

4.2.3. Natural Gas Emissions By Land Use - Unmitigated

Criteria Pollutants (lb/day for daily, ton/yr for annual) and GHGs (lb/day for daily, MT/yr for annual)

Land Use	TOG	ROG	NOx	CO	SO2	PM10E	PM10D	PM10T	PM2.5E	PM2.5D	PM2.5T	BCO2	NBCO2	CO2T	CH4	N2O	R	CO2e
Daily, Summer (Max)	—	—	—	—	—	—	—	—	—	—	—	—	—	—	—	—	—	—
Condo/Townhouse High Rise	0.25	0.12	2.12	0.90	0.01	0.17	—	0.17	0.17	—	0.17	—	2,691	2,691	0.24	0.01	—	2,699
High Turnover (Sit Down Restaurant)	0.03	0.02	0.29	0.24	< 0.005	0.02	—	0.02	0.02	—	0.02	—	346	346	0.03	< 0.005	—	347
General Office Building	0.02	0.01	0.15	0.13	< 0.005	0.01	—	0.01	0.01	—	0.01	—	180	180	0.02	< 0.005	—	180
Other Non-Asphalt Surfaces	0.00	0.00	0.00	0.00	0.00	0.00	—	0.00	0.00	—	0.00	—	0.00	0.00	0.00	0.00	—	0.00

Other Asphalt Surfaces	0.00	0.00	0.00	0.00	0.00	0.00	—	0.00	0.00	—	0.00	—	0.00	0.00	0.00	0.00	—	0.00
Enclosed Parking with Elevator	0.00	0.00	0.00	0.00	0.00	0.00	—	0.00	0.00	—	0.00	—	0.00	0.00	0.00	0.00	—	0.00
Total	0.30	0.15	2.56	1.27	0.02	0.20	—	0.20	0.20	—	0.20	—	3,217	3,217	0.28	0.01	—	3,226
Daily, Winter (Max)	—	—	—	—	—	—	—	—	—	—	—	—	—	—	—	—	—	—
Condo/Townhouse High Rise	0.25	0.12	2.12	0.90	0.01	0.17	—	0.17	0.17	—	0.17	—	2,691	2,691	0.24	0.01	—	2,699
High Turnover (Sit Down Restaurant)	0.03	0.02	0.29	0.24	< 0.005	0.02	—	0.02	0.02	—	0.02	—	346	346	0.03	< 0.005	—	347
General Office Building	0.02	0.01	0.15	0.13	< 0.005	0.01	—	0.01	0.01	—	0.01	—	180	180	0.02	< 0.005	—	180
Other Non-Asphalt Surfaces	0.00	0.00	0.00	0.00	0.00	0.00	—	0.00	0.00	—	0.00	—	0.00	0.00	0.00	0.00	—	0.00
Other Asphalt Surfaces	0.00	0.00	0.00	0.00	0.00	0.00	—	0.00	0.00	—	0.00	—	0.00	0.00	0.00	0.00	—	0.00
Enclosed Parking with Elevator	0.00	0.00	0.00	0.00	0.00	0.00	—	0.00	0.00	—	0.00	—	0.00	0.00	0.00	0.00	—	0.00
Total	0.30	0.15	2.56	1.27	0.02	0.20	—	0.20	0.20	—	0.20	—	3,217	3,217	0.28	0.01	—	3,226
Annual	—	—	—	—	—	—	—	—	—	—	—	—	—	—	—	—	—	—

Condo/T High Rise	0.05	0.02	0.39	0.16	< 0.005	0.03	—	0.03	0.03	—	0.03	—	446	446	0.04	< 0.005	—	447
High Turnover (Sit Down Restaurant)	0.01	< 0.005	0.05	0.04	< 0.005	< 0.005	—	< 0.005	< 0.005	—	< 0.005	—	57.3	57.3	0.01	< 0.005	—	57.5
General Office Building	< 0.005	< 0.005	0.03	0.02	< 0.005	< 0.005	—	< 0.005	< 0.005	—	< 0.005	—	29.7	29.7	< 0.005	< 0.005	—	29.8
Other Non-Asphalt Surfaces	0.00	0.00	0.00	0.00	0.00	0.00	—	0.00	0.00	—	0.00	—	0.00	0.00	0.00	0.00	—	0.00
Other Asphalt Surfaces	0.00	0.00	0.00	0.00	0.00	0.00	—	0.00	0.00	—	0.00	—	0.00	0.00	0.00	0.00	—	0.00
Enclosed Parking with Elevator	0.00	0.00	0.00	0.00	0.00	0.00	—	0.00	0.00	—	0.00	—	0.00	0.00	0.00	0.00	—	0.00
Total	0.05	0.03	0.47	0.23	< 0.005	0.04	—	0.04	0.04	—	0.04	—	533	533	0.05	< 0.005	—	534

4.3. Area Emissions by Source

4.3.1. Unmitigated

Criteria Pollutants (lb/day for daily, ton/yr for annual) and GHGs (lb/day for daily, MT/yr for annual)

Source	TOG	ROG	NOx	CO	SO2	PM10E	PM10D	PM10T	PM2.5E	PM2.5D	PM2.5T	BCO2	NBCO2	CO2T	CH4	N2O	R	CO2e
Daily, Summer (Max)	—	—	—	—	—	—	—	—	—	—	—	—	—	—	—	—	—	—
Hearths	0.04	0.02	0.33	0.14	< 0.005	0.03	—	0.03	0.03	—	0.03	0.00	421	421	0.01	< 0.005	—	422

Consumer Products	22.1	22.1	—	—	—	—	—	—	—	—	—	—	—	—	—	—	—	—
Architectural Coatings	2.09	2.09	—	—	—	—	—	—	—	—	—	—	—	—	—	—	—	—
Landscape Equipment	10.2	9.55	0.72	81.0	< 0.005	0.08	—	0.08	0.06	—	0.06	—	263	263	0.01	< 0.005	—	264
Total	34.5	33.8	1.06	81.1	0.01	0.11	—	0.11	0.09	—	0.09	0.00	684	684	0.02	< 0.005	—	686
Daily, Winter (Max)	—	—	—	—	—	—	—	—	—	—	—	—	—	—	—	—	—	—
Hearths	0.04	0.02	0.33	0.14	< 0.005	0.03	—	0.03	0.03	—	0.03	0.00	421	421	0.01	< 0.005	—	422
Consumer Products	22.1	22.1	—	—	—	—	—	—	—	—	—	—	—	—	—	—	—	—
Architectural Coatings	2.09	2.09	—	—	—	—	—	—	—	—	—	—	—	—	—	—	—	—
Total	24.3	24.3	0.33	0.14	< 0.005	0.03	—	0.03	0.03	—	0.03	0.00	421	421	0.01	< 0.005	—	422
Annual	—	—	—	—	—	—	—	—	—	—	—	—	—	—	—	—	—	—
Hearths	< 0.005	< 0.005	< 0.005	< 0.005	< 0.005	< 0.005	—	< 0.005	< 0.005	—	< 0.005	0.00	4.78	4.78	< 0.005	< 0.005	—	4.78
Consumer Products	4.04	4.04	—	—	—	—	—	—	—	—	—	—	—	—	—	—	—	—
Architectural Coatings	0.38	0.38	—	—	—	—	—	—	—	—	—	—	—	—	—	—	—	—

Landscape	1.28	1.19	0.09	10.1	< 0.005	0.01	—	0.01	0.01	—	0.01	—	29.9	29.9	< 0.005	< 0.005	—	30.0
Total	5.70	5.62	0.09	10.1	< 0.005	0.01	—	0.01	0.01	—	0.01	0.00	34.6	34.6	< 0.005	< 0.005	—	34.8

4.4. Water Emissions by Land Use

4.4.1. Unmitigated

Criteria Pollutants (lb/day for daily, ton/yr for annual) and GHGs (lb/day for daily, MT/yr for annual)

Land Use	TOG	ROG	NOx	CO	SO2	PM10E	PM10D	PM10T	PM2.5E	PM2.5D	PM2.5T	BCO2	NBCO2	CO2T	CH4	N2O	R	CO2e
Daily, Summer (Max)	—	—	—	—	—	—	—	—	—	—	—	—	—	—	—	—	—	—
Condo/Townhouse High Rise	—	—	—	—	—	—	—	—	—	—	—	102	260	362	10.5	0.25	—	701
High Turnover (Sit Down Restaurant)	—	—	—	—	—	—	—	—	—	—	—	8.74	22.2	30.9	0.90	0.02	—	59.9
General Office Building	—	—	—	—	—	—	—	—	—	—	—	6.19	15.7	21.9	0.64	0.02	—	42.4
Other Non-Asphalt Surfaces	—	—	—	—	—	—	—	—	—	—	—	8.74	26.0	34.7	0.90	0.02	—	63.7
Other Asphalt Surfaces	—	—	—	—	—	—	—	—	—	—	—	0.00	0.00	0.00	0.00	0.00	—	0.00
Enclosed Parking with Elevator	—	—	—	—	—	—	—	—	—	—	—	0.00	0.48	0.48	< 0.005	< 0.005	—	0.49

Total	—	—	—	—	—	—	—	—	—	—	—	126	324	450	13.0	0.31	—	868
Daily, Winter (Max)	—	—	—	—	—	—	—	—	—	—	—	—	—	—	—	—	—	—
Condo/Townhouse High Rise	—	—	—	—	—	—	—	—	—	—	—	102	260	362	10.5	0.25	—	701
High Turnover (Sit Down Restaurant)	—	—	—	—	—	—	—	—	—	—	—	8.74	22.2	30.9	0.90	0.02	—	59.9
General Office Building	—	—	—	—	—	—	—	—	—	—	—	6.19	15.7	21.9	0.64	0.02	—	42.4
Other Non-Asphalt Surfaces	—	—	—	—	—	—	—	—	—	—	—	8.74	26.0	34.7	0.90	0.02	—	63.7
Other Asphalt Surfaces	—	—	—	—	—	—	—	—	—	—	—	0.00	0.00	0.00	0.00	0.00	—	0.00
Enclosed Parking with Elevator	—	—	—	—	—	—	—	—	—	—	—	0.00	0.48	0.48	< 0.005	< 0.005	—	0.49
Total	—	—	—	—	—	—	—	—	—	—	—	126	324	450	13.0	0.31	—	868
Annual	—	—	—	—	—	—	—	—	—	—	—	—	—	—	—	—	—	—
Condo/Townhouse High Rise	—	—	—	—	—	—	—	—	—	—	—	17.0	43.0	60.0	1.74	0.04	—	116

High Turnover (Sit Down Restaurant)	—	—	—	—	—	—	—	—	—	—	—	1.45	3.67	5.12	0.15	< 0.005	—	9.91
General Office Building	—	—	—	—	—	—	—	—	—	—	—	1.02	2.60	3.63	0.11	< 0.005	—	7.02
Other Non-Asphalt Surfaces	—	—	—	—	—	—	—	—	—	—	—	1.45	4.30	5.75	0.15	< 0.005	—	10.5
Other Asphalt Surfaces	—	—	—	—	—	—	—	—	—	—	—	0.00	0.00	0.00	0.00	0.00	—	0.00
Enclosed Parking with Elevator	—	—	—	—	—	—	—	—	—	—	—	0.00	0.08	0.08	< 0.005	< 0.005	—	0.08
Total	—	—	—	—	—	—	—	—	—	—	—	20.9	53.7	74.6	2.15	0.05	—	144

4.5. Waste Emissions by Land Use

4.5.1. Unmitigated

Criteria Pollutants (lb/day for daily, ton/yr for annual) and GHGs (lb/day for daily, MT/yr for annual)

Land Use	TOG	ROG	NOx	CO	SO2	PM10E	PM10D	PM10T	PM2.5E	PM2.5D	PM2.5T	BCO2	NBCO2	CO2T	CH4	N2O	R	CO2e
Daily, Summer (Max)	—	—	—	—	—	—	—	—	—	—	—	—	—	—	—	—	—	—
Condo/Townhouse High Rise	—	—	—	—	—	—	—	—	—	—	—	337	0.00	337	33.7	0.00	—	1,180

High Turnover (Sit Down Restaurant)	—	—	—	—	—	—	—	—	—	—	—	27.5	0.00	27.5	2.75	0.00	—	96.4
General Office Building	—	—	—	—	—	—	—	—	—	—	—	0.00	0.00	0.00	0.00	0.00	—	0.00
Other Non-Asphalt Surfaces	—	—	—	—	—	—	—	—	—	—	—	0.00	0.00	0.00	0.00	0.00	—	0.00
Other Asphalt Surfaces	—	—	—	—	—	—	—	—	—	—	—	0.00	0.00	0.00	0.00	0.00	—	0.00
Enclosed Parking with Elevator	—	—	—	—	—	—	—	—	—	—	—	0.00	0.00	0.00	0.00	0.00	—	0.00
Total	—	—	—	—	—	—	—	—	—	—	—	365	0.00	365	36.5	0.00	—	1,277
Daily, Winter (Max)	—	—	—	—	—	—	—	—	—	—	—	—	—	—	—	—	—	—
Condo/Townhouse High Rise	—	—	—	—	—	—	—	—	—	—	—	337	0.00	337	33.7	0.00	—	1,180
High Turnover (Sit Down Restaurant)	—	—	—	—	—	—	—	—	—	—	—	27.5	0.00	27.5	2.75	0.00	—	96.4
General Office Building	—	—	—	—	—	—	—	—	—	—	—	0.00	0.00	0.00	0.00	0.00	—	0.00
Other Non-Asphalt Surfaces	—	—	—	—	—	—	—	—	—	—	—	0.00	0.00	0.00	0.00	0.00	—	0.00

Other Asphalt Surfaces	—	—	—	—	—	—	—	—	—	—	—	0.00	0.00	0.00	0.00	0.00	—	0.00
Enclosed Parking with Elevator	—	—	—	—	—	—	—	—	—	—	—	0.00	0.00	0.00	0.00	0.00	—	0.00
Total	—	—	—	—	—	—	—	—	—	—	—	365	0.00	365	36.5	0.00	—	1,277
Annual	—	—	—	—	—	—	—	—	—	—	—	—	—	—	—	—	—	—
Condo/Townhouse High Rise	—	—	—	—	—	—	—	—	—	—	—	55.9	0.00	55.9	5.58	0.00	—	195
High Turnover (Sit Down Restaurant)	—	—	—	—	—	—	—	—	—	—	—	4.56	0.00	4.56	0.46	0.00	—	16.0
General Office Building	—	—	—	—	—	—	—	—	—	—	—	0.00	0.00	0.00	0.00	0.00	—	0.00
Other Non-Asphalt Surfaces	—	—	—	—	—	—	—	—	—	—	—	0.00	0.00	0.00	0.00	0.00	—	0.00
Other Asphalt Surfaces	—	—	—	—	—	—	—	—	—	—	—	0.00	0.00	0.00	0.00	0.00	—	0.00
Enclosed Parking with Elevator	—	—	—	—	—	—	—	—	—	—	—	0.00	0.00	0.00	0.00	0.00	—	0.00
Total	—	—	—	—	—	—	—	—	—	—	—	60.4	0.00	60.4	6.04	0.00	—	211

4.6. Refrigerant Emissions by Land Use

4.6.1. Unmitigated

Criteria Pollutants (lb/day for daily, ton/yr for annual) and GHGs (lb/day for daily, MT/yr for annual)

Land Use	TOG	ROG	NOx	CO	SO2	PM10E	PM10D	PM10T	PM2.5E	PM2.5D	PM2.5T	BCO2	NBCO2	CO2T	CH4	N2O	R	CO2e
Daily, Summer (Max)	—	—	—	—	—	—	—	—	—	—	—	—	—	—	—	—	—	—
Condo/Townhouse High Rise	—	—	—	—	—	—	—	—	—	—	—	—	—	—	—	—	7.13	7.13
High Turnover (Sit Down Restaurant)	—	—	—	—	—	—	—	—	—	—	—	—	—	—	—	—	17.8	17.8
General Office Building	—	—	—	—	—	—	—	—	—	—	—	—	—	—	—	—	0.07	0.07
Total	—	—	—	—	—	—	—	—	—	—	—	—	—	—	—	—	25.0	25.0
Daily, Winter (Max)	—	—	—	—	—	—	—	—	—	—	—	—	—	—	—	—	—	—
Condo/Townhouse High Rise	—	—	—	—	—	—	—	—	—	—	—	—	—	—	—	—	7.13	7.13
High Turnover (Sit Down Restaurant)	—	—	—	—	—	—	—	—	—	—	—	—	—	—	—	—	17.8	17.8
General Office Building	—	—	—	—	—	—	—	—	—	—	—	—	—	—	—	—	0.07	0.07

Total	—	—	—	—	—	—	—	—	—	—	—	—	—	—	—	—	25.0	25.0
Annual	—	—	—	—	—	—	—	—	—	—	—	—	—	—	—	—	—	—
Condo/Townhouse High Rise	—	—	—	—	—	—	—	—	—	—	—	—	—	—	—	—	1.18	1.18
High Turnover (Sit Down Restaurant)	—	—	—	—	—	—	—	—	—	—	—	—	—	—	—	—	2.95	2.95
General Office Building	—	—	—	—	—	—	—	—	—	—	—	—	—	—	—	—	0.01	0.01
Total	—	—	—	—	—	—	—	—	—	—	—	—	—	—	—	—	4.14	4.14

4.7. Offroad Emissions By Equipment Type

4.7.1. Unmitigated

Criteria Pollutants (lb/day for daily, ton/yr for annual) and GHGs (lb/day for daily, MT/yr for annual)

Equipment Type	TOG	ROG	NOx	CO	SO2	PM10E	PM10D	PM10T	PM2.5E	PM2.5D	PM2.5T	BCO2	NBCO2	CO2T	CH4	N2O	R	CO2e
Daily, Summer (Max)	—	—	—	—	—	—	—	—	—	—	—	—	—	—	—	—	—	—
Total	—	—	—	—	—	—	—	—	—	—	—	—	—	—	—	—	—	—
Daily, Winter (Max)	—	—	—	—	—	—	—	—	—	—	—	—	—	—	—	—	—	—
Total	—	—	—	—	—	—	—	—	—	—	—	—	—	—	—	—	—	—
Annual	—	—	—	—	—	—	—	—	—	—	—	—	—	—	—	—	—	—
Total	—	—	—	—	—	—	—	—	—	—	—	—	—	—	—	—	—	—

4.8. Stationary Emissions By Equipment Type

4.8.1. Unmitigated

Criteria Pollutants (lb/day for daily, ton/yr for annual) and GHGs (lb/day for daily, MT/yr for annual)

Equipment Type	TOG	ROG	NOx	CO	SO2	PM10E	PM10D	PM10T	PM2.5E	PM2.5D	PM2.5T	BCO2	NBCO2	CO2T	CH4	N2O	R	CO2e
Daily, Summer (Max)	—	—	—	—	—	—	—	—	—	—	—	—	—	—	—	—	—	—
Total	—	—	—	—	—	—	—	—	—	—	—	—	—	—	—	—	—	—
Daily, Winter (Max)	—	—	—	—	—	—	—	—	—	—	—	—	—	—	—	—	—	—
Total	—	—	—	—	—	—	—	—	—	—	—	—	—	—	—	—	—	—
Annual	—	—	—	—	—	—	—	—	—	—	—	—	—	—	—	—	—	—
Total	—	—	—	—	—	—	—	—	—	—	—	—	—	—	—	—	—	—

4.9. User Defined Emissions By Equipment Type

4.9.1. Unmitigated

Criteria Pollutants (lb/day for daily, ton/yr for annual) and GHGs (lb/day for daily, MT/yr for annual)

Equipment Type	TOG	ROG	NOx	CO	SO2	PM10E	PM10D	PM10T	PM2.5E	PM2.5D	PM2.5T	BCO2	NBCO2	CO2T	CH4	N2O	R	CO2e
Daily, Summer (Max)	—	—	—	—	—	—	—	—	—	—	—	—	—	—	—	—	—	—
Total	—	—	—	—	—	—	—	—	—	—	—	—	—	—	—	—	—	—
Daily, Winter (Max)	—	—	—	—	—	—	—	—	—	—	—	—	—	—	—	—	—	—
Total	—	—	—	—	—	—	—	—	—	—	—	—	—	—	—	—	—	—

Annual	—	—	—	—	—	—	—	—	—	—	—	—	—	—	—	—	—	—
Total	—	—	—	—	—	—	—	—	—	—	—	—	—	—	—	—	—	—

4.10. Soil Carbon Accumulation By Vegetation Type

4.10.1. Soil Carbon Accumulation By Vegetation Type - Unmitigated

Criteria Pollutants (lb/day for daily, ton/yr for annual) and GHGs (lb/day for daily, MT/yr for annual)

Vegetation	TOG	ROG	NOx	CO	SO2	PM10E	PM10D	PM10T	PM2.5E	PM2.5D	PM2.5T	BCO2	NBCO2	CO2T	CH4	N2O	R	CO2e
Daily, Summer (Max)	—	—	—	—	—	—	—	—	—	—	—	—	—	—	—	—	—	—
Total	—	—	—	—	—	—	—	—	—	—	—	—	—	—	—	—	—	—
Daily, Winter (Max)	—	—	—	—	—	—	—	—	—	—	—	—	—	—	—	—	—	—
Total	—	—	—	—	—	—	—	—	—	—	—	—	—	—	—	—	—	—
Annual	—	—	—	—	—	—	—	—	—	—	—	—	—	—	—	—	—	—
Total	—	—	—	—	—	—	—	—	—	—	—	—	—	—	—	—	—	—

4.10.2. Above and Belowground Carbon Accumulation by Land Use Type - Unmitigated

Criteria Pollutants (lb/day for daily, ton/yr for annual) and GHGs (lb/day for daily, MT/yr for annual)

Land Use	TOG	ROG	NOx	CO	SO2	PM10E	PM10D	PM10T	PM2.5E	PM2.5D	PM2.5T	BCO2	NBCO2	CO2T	CH4	N2O	R	CO2e
Daily, Summer (Max)	—	—	—	—	—	—	—	—	—	—	—	—	—	—	—	—	—	—
Total	—	—	—	—	—	—	—	—	—	—	—	—	—	—	—	—	—	—
Daily, Winter (Max)	—	—	—	—	—	—	—	—	—	—	—	—	—	—	—	—	—	—
Total	—	—	—	—	—	—	—	—	—	—	—	—	—	—	—	—	—	—

Annual	—	—	—	—	—	—	—	—	—	—	—	—	—	—	—	—	—	—
Total	—	—	—	—	—	—	—	—	—	—	—	—	—	—	—	—	—	—

4.10.3. Avoided and Sequestered Emissions by Species - Unmitigated

Criteria Pollutants (lb/day for daily, ton/yr for annual) and GHGs (lb/day for daily, MT/yr for annual)

Species	TOG	ROG	NOx	CO	SO2	PM10E	PM10D	PM10T	PM2.5E	PM2.5D	PM2.5T	BCO2	NBCO2	CO2T	CH4	N2O	R	CO2e
Daily, Summer (Max)	—	—	—	—	—	—	—	—	—	—	—	—	—	—	—	—	—	—
Avoided	—	—	—	—	—	—	—	—	—	—	—	—	—	—	—	—	—	—
Subtotal	—	—	—	—	—	—	—	—	—	—	—	—	—	—	—	—	—	—
Sequestered	—	—	—	—	—	—	—	—	—	—	—	—	—	—	—	—	—	—
Subtotal	—	—	—	—	—	—	—	—	—	—	—	—	—	—	—	—	—	—
Removed	—	—	—	—	—	—	—	—	—	—	—	—	—	—	—	—	—	—
Subtotal	—	—	—	—	—	—	—	—	—	—	—	—	—	—	—	—	—	—
—	—	—	—	—	—	—	—	—	—	—	—	—	—	—	—	—	—	—
Daily, Winter (Max)	—	—	—	—	—	—	—	—	—	—	—	—	—	—	—	—	—	—
Avoided	—	—	—	—	—	—	—	—	—	—	—	—	—	—	—	—	—	—
Subtotal	—	—	—	—	—	—	—	—	—	—	—	—	—	—	—	—	—	—
Sequestered	—	—	—	—	—	—	—	—	—	—	—	—	—	—	—	—	—	—
Subtotal	—	—	—	—	—	—	—	—	—	—	—	—	—	—	—	—	—	—
Removed	—	—	—	—	—	—	—	—	—	—	—	—	—	—	—	—	—	—
Subtotal	—	—	—	—	—	—	—	—	—	—	—	—	—	—	—	—	—	—
—	—	—	—	—	—	—	—	—	—	—	—	—	—	—	—	—	—	—
Annual	—	—	—	—	—	—	—	—	—	—	—	—	—	—	—	—	—	—

Avoided	—	—	—	—	—	—	—	—	—	—	—	—	—	—	—	—	—	—
Subtotal	—	—	—	—	—	—	—	—	—	—	—	—	—	—	—	—	—	—
Sequestered	—	—	—	—	—	—	—	—	—	—	—	—	—	—	—	—	—	—
Subtotal	—	—	—	—	—	—	—	—	—	—	—	—	—	—	—	—	—	—
Removed	—	—	—	—	—	—	—	—	—	—	—	—	—	—	—	—	—	—
Subtotal	—	—	—	—	—	—	—	—	—	—	—	—	—	—	—	—	—	—
—	—	—	—	—	—	—	—	—	—	—	—	—	—	—	—	—	—	—

5. Activity Data

5.9. Operational Mobile Sources

5.9.1. Unmitigated

Land Use Type	Trips/Weekday	Trips/Saturday	Trips/Sunday	Trips/Year	VMT/Weekday	VMT/Saturday	VMT/Sunday	VMT/Year
Condo/Townhouse High Rise	3,465	3,465	3,465	1,264,804	30,131	30,131	30,131	10,997,807
High Turnover (Sit Down Restaurant)	793	793	793	289,446	2,405	5,983	5,983	1,250,890
General Office Building	0.00	0.00	0.00	0.00	0.00	0.00	0.00	0.00
Other Non-Asphalt Surfaces	0.00	0.00	0.00	0.00	0.00	0.00	0.00	0.00
Other Asphalt Surfaces	0.00	0.00	0.00	0.00	0.00	0.00	0.00	0.00
Enclosed Parking with Elevator	0.00	0.00	0.00	0.00	0.00	0.00	0.00	0.00

5.10. Operational Area Sources

5.10.1. Hearths

5.10.1.1. Unmitigated

Hearth Type	Unmitigated (number)
Condo/Townhouse High Rise	—
Wood Fireplaces	0
Gas Fireplaces	20
Propane Fireplaces	0
Electric Fireplaces	0
No Fireplaces	0

5.10.2. Architectural Coatings

Residential Interior Area Coated (sq ft)	Residential Exterior Area Coated (sq ft)	Non-Residential Interior Area Coated (sq ft)	Non-Residential Exterior Area Coated (sq ft)	Parking Area Coated (sq ft)
2015150.4	671,717	201,120	60,641	38,410

5.10.3. Landscape Equipment

Season	Unit	Value
Snow Days	day/yr	0.00
Summer Days	day/yr	250

5.11. Operational Energy Consumption

5.11.1. Unmitigated

Electricity (kWh/yr) and CO2 and CH4 and N2O and Natural Gas (kBTU/yr)

Land Use	Electricity (kWh/yr)	CO2	CH4	N2O	Natural Gas (kBTU/yr)
Condo/Townhouse High Rise	2,777,836	261	0.0330	0.0040	8,396,854

High Turnover (Sit Down Restaurant)	371,494	261	0.0330	0.0040	1,080,486
General Office Building	444,078	261	0.0330	0.0040	560,141
Other Non-Asphalt Surfaces	150,160	261	0.0330	0.0040	0.00
Other Asphalt Surfaces	8,935	261	0.0330	0.0040	0.00
Enclosed Parking with Elevator	1,971,575	261	0.0330	0.0040	0.00

5.12. Operational Water and Wastewater Consumption

5.12.1. Unmitigated

Land Use	Indoor Water (gal/year)	Outdoor Water (gal/year)
Condo/Townhouse High Rise	53,439,564	0.00
High Turnover (Sit Down Restaurant)	4,561,914	0.00
General Office Building	3,229,837	0.00
Other Non-Asphalt Surfaces	4,561,914	1,003,622
Other Asphalt Surfaces	0.00	0.00
Enclosed Parking with Elevator	0.00	127,082

5.13. Operational Waste Generation

5.13.1. Unmitigated

Land Use	Waste (ton/year)	Cogeneration (kWh/year)
Condo/Townhouse High Rise	626	—
High Turnover (Sit Down Restaurant)	51.1	—
General Office Building	0.00	—
Other Non-Asphalt Surfaces	0.00	—
Other Asphalt Surfaces	0.00	—
Enclosed Parking with Elevator	0.00	—

5.14. Operational Refrigeration and Air Conditioning Equipment

5.14.1. Unmitigated

Land Use Type	Equipment Type	Refrigerant	GWP	Quantity (kg)	Operations Leak Rate	Service Leak Rate	Times Serviced
Condo/Townhouse High Rise	Average room A/C & Other residential A/C and heat pumps	R-410A	2,088	< 0.005	2.50	2.50	10.0
Condo/Townhouse High Rise	Household refrigerators and/or freezers	R-134a	1,430	0.12	0.60	0.00	1.00
High Turnover (Sit Down Restaurant)	Household refrigerators and/or freezers	R-134a	1,430	0.00	0.60	0.00	1.00
High Turnover (Sit Down Restaurant)	Other commercial A/C and heat pumps	R-410A	2,088	1.80	4.00	4.00	18.0
High Turnover (Sit Down Restaurant)	Walk-in refrigerators and freezers	R-404A	3,922	< 0.005	7.50	7.50	20.0
General Office Building	Household refrigerators and/or freezers	R-134a	1,430	0.02	0.60	0.00	1.00
General Office Building	Other commercial A/C and heat pumps	R-410A	2,088	< 0.005	4.00	4.00	18.0

5.15. Operational Off-Road Equipment

5.15.1. Unmitigated

Equipment Type	Fuel Type	Engine Tier	Number per Day	Hours Per Day	Horsepower	Load Factor

5.16. Stationary Sources

5.16.1. Emergency Generators and Fire Pumps

Equipment Type	Fuel Type	Number per Day	Hours per Day	Hours per Year	Horsepower	Load Factor

5.16.2. Process Boilers

Equipment Type	Fuel Type	Number	Boiler Rating (MMBtu/hr)	Daily Heat Input (MMBtu/day)	Annual Heat Input (MMBtu/yr)

5.17. User Defined

Equipment Type	Fuel Type

5.18. Vegetation

5.18.1. Land Use Change

5.18.1.1. Unmitigated

Vegetation Land Use Type	Vegetation Soil Type	Initial Acres	Final Acres

5.18.1. Biomass Cover Type

5.18.1.1. Unmitigated

Biomass Cover Type	Initial Acres	Final Acres

5.18.2. Sequestration

5.18.2.1. Unmitigated

Tree Type	Number	Electricity Saved (kWh/year)	Natural Gas Saved (btu/year)

6. Climate Risk Detailed Report

6.1. Climate Risk Summary

Cal-Adapt midcentury 2040–2059 average projections for four hazards are reported below for your project location. These are under Representation Concentration Pathway (RCP) 8.5 which assumes GHG emissions will continue to rise strongly through 2050 and then plateau around 2100.

Climate Hazard	Result for Project Location	Unit
Temperature and Extreme Heat	5.27	annual days of extreme heat
Extreme Precipitation	5.20	annual days with precipitation above 20 mm
Sea Level Rise	—	meters of inundation depth
Wildfire	0.00	annual hectares burned

Temperature and Extreme Heat data are for grid cell in which your project are located. The projection is based on the 98th historical percentile of daily maximum/minimum temperatures from observed historical data (32 climate model ensemble from Cal-Adapt, 2040–2059 average under RCP 8.5). Each grid cell is 6 kilometers (km) by 6 km, or 3.7 miles (mi) by 3.7 mi.
Extreme Precipitation data are for the grid cell in which your project are located. The threshold of 20 mm is equivalent to about ¾ an inch of rain, which would be light to moderate rainfall if received over a full day or heavy rain if received over a period of 2 to 4 hours. Each grid cell is 6 kilometers (km) by 6 km, or 3.7 miles (mi) by 3.7 mi.
Sea Level Rise data are for the grid cell in which your project are located. The projections are from Radke et al. (2017), as reported in Cal-Adapt (Radke et al., 2017, CEC-500-2017-008), and consider inundation location and depth for the San Francisco Bay, the Sacramento-San Joaquin River Delta and California coast resulting different increments of sea level rise coupled with extreme storm events. Users may select from four scenarios to view the range in potential inundation depth for the grid cell. The four scenarios are: No rise, 0.5 meter, 1.0 meter, 1.41 meters
Wildfire data are for the grid cell in which your project are located. The projections are from UC Davis, as reported in Cal-Adapt (2040–2059 average under RCP 8.5), and consider historical data of climate, vegetation, population density, and large (> 400 ha) fire history. Users may select from four model simulations to view the range in potential wildfire probabilities for the grid cell. The four simulations make different assumptions about expected rainfall and temperature are: Warmer/drier (HadGEM2-ES), Cooler/wetter (CNRM-CM5), Average conditions (CanESM2), Range of different rainfall and temperature possibilities (MIROC5). Each grid cell is 6 kilometers (km) by 6 km, or 3.7 miles (mi) by 3.7 mi.

6.2. Initial Climate Risk Scores

Climate Hazard	Exposure Score	Sensitivity Score	Adaptive Capacity Score	Vulnerability Score
Temperature and Extreme Heat	1	0	0	N/A
Extreme Precipitation	N/A	N/A	N/A	N/A
Sea Level Rise	1	0	0	N/A
Wildfire	1	0	0	N/A
Flooding	N/A	N/A	N/A	N/A
Drought	N/A	N/A	N/A	N/A
Snowpack Reduction	N/A	N/A	N/A	N/A
Air Quality Degradation	0	0	0	N/A

The sensitivity score reflects the extent to which a project would be adversely affected by exposure to a climate hazard. Exposure is rated on a scale of 1 to 5, with a score of 5 representing the greatest exposure.
The adaptive capacity of a project refers to its ability to manage and reduce vulnerabilities from projected climate hazards. Adaptive capacity is rated on a scale of 1 to 5, with a score of 5 representing the greatest ability to adapt.
The overall vulnerability scores are calculated based on the potential impacts and adaptive capacity assessments for each hazard. Scores do not include implementation of climate risk reduction measures.

6.3. Adjusted Climate Risk Scores

Climate Hazard	Exposure Score	Sensitivity Score	Adaptive Capacity Score	Vulnerability Score
Temperature and Extreme Heat	1	1	1	2
Extreme Precipitation	N/A	N/A	N/A	N/A
Sea Level Rise	1	1	1	2
Wildfire	1	1	1	2
Flooding	N/A	N/A	N/A	N/A
Drought	N/A	N/A	N/A	N/A
Snowpack Reduction	N/A	N/A	N/A	N/A
Air Quality Degradation	1	1	1	2

The sensitivity score reflects the extent to which a project would be adversely affected by exposure to a climate hazard. Exposure is rated on a scale of 1 to 5, with a score of 5 representing the greatest exposure.
The adaptive capacity of a project refers to its ability to manage and reduce vulnerabilities from projected climate hazards. Adaptive capacity is rated on a scale of 1 to 5, with a score of 5 representing the greatest ability to adapt.
The overall vulnerability scores are calculated based on the potential impacts and adaptive capacity assessments for each hazard. Scores include implementation of climate risk reduction measures.

6.4. Climate Risk Reduction Measures

7. Health and Equity Details

7.1. CalEnviroScreen 4.0 Scores

The maximum CalEnviroScreen score is 100. A high score (i.e., greater than 50) reflects a higher pollution burden compared to other census tracts in the state.

Indicator	Result for Project Census Tract
Exposure Indicators	—
AQ-Ozone	37.6
AQ-PM	66.0
AQ-DPM	59.9
Drinking Water	25.9
Lead Risk Housing	32.9

Pesticides	0.00
Toxic Releases	82.1
Traffic	93.2
Effect Indicators	—
CleanUp Sites	78.3
Groundwater	90.0
Haz Waste Facilities/Generators	78.1
Impaired Water Bodies	66.7
Solid Waste	84.7
Sensitive Population	—
Asthma	40.7
Cardio-vascular	24.2
Low Birth Weights	67.2
Socioeconomic Factor Indicators	—
Education	3.87
Housing	40.9
Linguistic	6.27
Poverty	4.91
Unemployment	49.9

7.2. Healthy Places Index Scores

The maximum Health Places Index score is 100. A high score (i.e., greater than 50) reflects healthier community conditions compared to other census tracts in the state.

Indicator	Result for Project Census Tract
Economic	—
Above Poverty	75.96561016
Employed	94.55921981
Median HI	69.22879507
Education	—

Bachelor's or higher	91.08174002
High school enrollment	100
Preschool enrollment	95.7141024
Transportation	—
Auto Access	75.69613756
Active commuting	57.01270371
Social	—
2-parent households	21.94276915
Voting	84.46041319
Neighborhood	—
Alcohol availability	54.74143462
Park access	40.97266778
Retail density	53.88168869
Supermarket access	56.55075067
Tree canopy	51.31528295
Housing	—
Homeownership	34.58231746
Housing habitability	47.32452201
Low-inc homeowner severe housing cost burden	35.35223919
Low-inc renter severe housing cost burden	55.01090722
Uncrowded housing	58.11625818
Health Outcomes	—
Insured adults	71.16643141
Arthritis	0.0
Asthma ER Admissions	69.6
High Blood Pressure	0.0
Cancer (excluding skin)	0.0
Asthma	0.0

Coronary Heart Disease	0.0
Chronic Obstructive Pulmonary Disease	0.0
Diagnosed Diabetes	0.0
Life Expectancy at Birth	79.5
Cognitively Disabled	48.3
Physically Disabled	50.9
Heart Attack ER Admissions	76.9
Mental Health Not Good	0.0
Chronic Kidney Disease	0.0
Obesity	0.0
Pedestrian Injuries	65.7
Physical Health Not Good	0.0
Stroke	0.0
Health Risk Behaviors	—
Binge Drinking	0.0
Current Smoker	0.0
No Leisure Time for Physical Activity	0.0
Climate Change Exposures	—
Wildfire Risk	0.0
SLR Inundation Area	0.0
Children	59.5
Elderly	53.8
English Speaking	73.2
Foreign-born	56.3
Outdoor Workers	98.2
Climate Change Adaptive Capacity	—
Impervious Surface Cover	12.7
Traffic Density	89.9

Traffic Access	74.7
Other Indices	—
Hardship	15.0
Other Decision Support	—
2016 Voting	63.0

7.3. Overall Health & Equity Scores

Metric	Result for Project Census Tract
CalEnviroScreen 4.0 Score for Project Location (a)	48.0
Healthy Places Index Score for Project Location (b)	84.0
Project Located in a Designated Disadvantaged Community (Senate Bill 535)	No
Project Located in a Low-Income Community (Assembly Bill 1550)	No
Project Located in a Community Air Protection Program Community (Assembly Bill 617)	No

a: The maximum CalEnviroScreen score is 100. A high score (i.e., greater than 50) reflects a higher pollution burden compared to other census tracts in the state.
b: The maximum Health Places Index score is 100. A high score (i.e., greater than 50) reflects healthier community conditions compared to other census tracts in the state.

7.4. Health & Equity Measures

No Health & Equity Measures selected.

7.5. Evaluation Scorecard

Health & Equity Evaluation Scorecard not completed.

7.6. Health & Equity Custom Measures

No Health & Equity Custom Measures created.

8. User Changes to Default Data

Screen	Justification
Land Use	See Project assumptions for land use
Construction: Construction Phases	See Project assumptions for schedule
Construction: Off-Road Equipment	See Project assumptions for equipment list

Construction: Dust From Material Movement	See Project assumptions for quanitites
Construction: Demolition	See Project assumptions
Construction: Trips and VMT	Trips and VMT emissions calulated outside of CalEEMod.
Construction: Architectural Coatings	See Project assumptions for architectural coating
Construction: Paving	See Project assumptions for Paving
Operations: Vehicle Data	See project assumptions
Operations: Hearths	See project assumptions
Operations: Energy Use	See Project assumptions
Operations: Solid Waste	See Project assumptions
Operations: Water and Waste Water	See Project assumptions
Operations: Architectural Coatings	See project assumptions

B.10-2 CalEEMod Operational Output Files – Interim Project Operations

6201 Bristol Parkway - Phase 1 Operational Detailed Report

Table of Contents

1. Basic Project Information

1.1. Basic Project Information

1.2. Land Use Types

1.3. User-Selected Emission Reduction Measures by Emissions Sector

2. Emissions Summary

2.4. Operations Emissions Compared Against Thresholds

2.5. Operations Emissions by Sector, Unmitigated

4. Operations Emissions Details

4.1. Mobile Emissions by Land Use

4.1.1. Unmitigated

4.2. Energy

4.2.1. Electricity Emissions By Land Use - Unmitigated

4.2.3. Natural Gas Emissions By Land Use - Unmitigated

4.3. Area Emissions by Source

4.3.1. Unmitigated

4.4. Water Emissions by Land Use

4.4.1. Unmitigated

4.5. Waste Emissions by Land Use

4.5.1. Unmitigated

4.6. Refrigerant Emissions by Land Use

4.6.1. Unmitigated

4.7. Offroad Emissions By Equipment Type

4.7.1. Unmitigated

4.8. Stationary Emissions By Equipment Type

4.8.1. Unmitigated

4.9. User Defined Emissions By Equipment Type

4.9.1. Unmitigated

4.10. Soil Carbon Accumulation By Vegetation Type

4.10.1. Soil Carbon Accumulation By Vegetation Type - Unmitigated

4.10.2. Above and Belowground Carbon Accumulation by Land Use Type - Unmitigated

4.10.3. Avoided and Sequestered Emissions by Species - Unmitigated

5. Activity Data

5.9. Operational Mobile Sources

5.9.1. Unmitigated

5.10. Operational Area Sources

5.10.1. Hearths

5.10.1.1. Unmitigated

5.10.2. Architectural Coatings

5.10.3. Landscape Equipment

5.11. Operational Energy Consumption

5.11.1. Unmitigated

5.12. Operational Water and Wastewater Consumption

5.12.1. Unmitigated

5.13. Operational Waste Generation

5.13.1. Unmitigated

5.14. Operational Refrigeration and Air Conditioning Equipment

5.14.1. Unmitigated

5.15. Operational Off-Road Equipment

5.15.1. Unmitigated

5.16. Stationary Sources

5.16.1. Emergency Generators and Fire Pumps

5.16.2. Process Boilers

5.17. User Defined

5.18. Vegetation

5.18.1. Land Use Change

5.18.1.1. Unmitigated

5.18.1. Biomass Cover Type

5.18.1.1. Unmitigated

5.18.2. Sequestration

5.18.2.1. Unmitigated

6. Climate Risk Detailed Report

6.1. Climate Risk Summary

6.2. Initial Climate Risk Scores

6.3. Adjusted Climate Risk Scores

6.4. Climate Risk Reduction Measures

7. Health and Equity Details

7.1. CalEnviroScreen 4.0 Scores

7.2. Healthy Places Index Scores

7.3. Overall Health & Equity Scores

7.4. Health & Equity Measures

7.5. Evaluation Scorecard

7.6. Health & Equity Custom Measures

8. User Changes to Default Data

1. Basic Project Information

1.1. Basic Project Information

Data Field	Value
Project Name	6201 Bristol Parkway - Phase 1 Operational
Operational Year	2029
Lead Agency	—
Land Use Scale	Project/site
Analysis Level for Defaults	County
Windspeed (m/s)	3.50
Precipitation (days)	8.20
Location	6201 Bristol Pkwy, Culver City, CA 90230, USA
County	Los Angeles-South Coast
City	Culver City
Air District	South Coast AQMD
Air Basin	South Coast
TAZ	4436
EDFZ	16
Electric Utility	Southern California Edison
Gas Utility	Southern California Gas
App Version	2022.1.1.30

1.2. Land Use Types

Land Use Subtype	Size	Unit	Lot Acreage	Building Area (sq ft)	Landscape Area (sq ft)	Special Landscape Area (sq ft)	Population	Description
Condo/Townhouse High Rise	452	Dwelling Unit	3.32	561,593	0.00	—	1,338	—

High Turnover (Sit Down Restaurant)	11.4	1000sqft	0.10	11,406	0.00	—	—	—
General Office Building	27.3	1000sqft	0.15	27,301	0.00	—	—	—
Other Non-Asphalt Surfaces	114	1000sqft	0.91	114,252	47,860	—	—	—
Other Asphalt Surfaces	10.2	1000sqft	0.24	10,200	0.00	—	—	—
Enclosed Parking with Elevator	534	1000sqft	0.30	534,095	0.00	—	—	—

1.3. User-Selected Emission Reduction Measures by Emissions Sector

No measures selected

2. Emissions Summary

2.4. Operations Emissions Compared Against Thresholds

Criteria Pollutants (lb/day for daily, ton/yr for annual) and GHGs (lb/day for daily, MT/yr for annual)

Un/Mit.	TOG	ROG	NOx	CO	SO2	PM10E	PM10D	PM10T	PM2.5E	PM2.5D	PM2.5T	BCO2	NBCO2	CO2T	CH4	N2O	R	CO2e
Daily, Summer (Max)	—	—	—	—	—	—	—	—	—	—	—	—	—	—	—	—	—	—
Unmit.	30.5	29.1	7.51	121	0.18	0.30	15.7	16.0	0.27	3.99	4.26	315	24,047	24,362	33.1	0.82	63.1	25,497
Daily, Winter (Max)	—	—	—	—	—	—	—	—	—	—	—	—	—	—	—	—	—	—
Unmit.	22.6	21.8	7.50	60.1	0.17	0.23	15.7	15.9	0.23	3.99	4.21	315	23,172	23,487	33.1	0.85	23.0	24,591
Average Daily (Max)	—	—	—	—	—	—	—	—	—	—	—	—	—	—	—	—	—	—
Unmit.	27.6	26.5	7.27	94.6	0.15	0.25	13.8	14.1	0.24	3.51	3.74	315	21,490	21,805	33.0	0.80	37.6	22,906
Annual (Max)	—	—	—	—	—	—	—	—	—	—	—	—	—	—	—	—	—	—

Unmit.	5.04	4.83	1.33	17.3	0.03	0.05	2.52	2.57	0.04	0.64	0.68	52.2	3,558	3,610	5.47	0.13	6.23	3,792

2.5. Operations Emissions by Sector, Unmitigated

Criteria Pollutants (lb/day for daily, ton/yr for annual) and GHGs (lb/day for daily, MT/yr for annual)

Sector	TOG	ROG	NOx	CO	SO2	PM10E	PM10D	PM10T	PM2.5E	PM2.5D	PM2.5T	BCO2	NBCO2	CO2T	CH4	N2O	R	CO2e
Daily, Summer (Max)	—	—	—	—	—	—	—	—	—	—	—	—	—	—	—	—	—	—
Mobile	8.39	7.62	5.28	64.0	0.16	0.09	15.7	15.8	0.09	3.99	4.07	—	16,532	16,532	0.76	0.64	41.2	16,783
Area	21.9	21.3	0.66	56.1	< 0.005	0.08	—	0.08	0.06	—	0.06	0.00	404	404	0.01	< 0.005	—	405
Energy	0.18	0.09	1.57	0.85	0.01	0.12	—	0.12	0.12	—	0.12	—	6,945	6,945	0.65	0.06	—	6,979
Water	—	—	—	—	—	—	—	—	—	—	—	48.2	166	214	4.96	0.12	—	374
Waste	—	—	—	—	—	—	—	—	—	—	—	267	0.00	267	26.7	0.00	—	934
Refrig.	—	—	—	—	—	—	—	—	—	—	—	—	—	—	—	—	21.9	21.9
Total	30.5	29.1	7.51	121	0.18	0.30	15.7	16.0	0.27	3.99	4.26	315	24,047	24,362	33.1	0.82	63.1	25,497
Daily, Winter (Max)	—	—	—	—	—	—	—	—	—	—	—	—	—	—	—	—	—	—
Mobile	8.32	7.54	5.77	59.2	0.15	0.09	15.7	15.8	0.09	3.99	4.07	—	15,851	15,851	0.79	0.67	1.07	16,071
Area	14.1	14.1	0.17	0.07	< 0.005	0.01	—	0.01	0.01	—	0.01	0.00	211	211	< 0.005	< 0.005	—	211
Energy	0.18	0.09	1.57	0.85	0.01	0.12	—	0.12	0.12	—	0.12	—	6,945	6,945	0.65	0.06	—	6,979
Water	—	—	—	—	—	—	—	—	—	—	—	48.2	166	214	4.96	0.12	—	374
Waste	—	—	—	—	—	—	—	—	—	—	—	267	0.00	267	26.7	0.00	—	934
Refrig.	—	—	—	—	—	—	—	—	—	—	—	—	—	—	—	—	21.9	21.9
Total	22.6	21.8	7.50	60.1	0.17	0.23	15.7	15.9	0.23	3.99	4.21	315	23,172	23,487	33.1	0.85	23.0	24,591
Average Daily	—	—	—	—	—	—	—	—	—	—	—	—	—	—	—	—	—	—
Mobile	8.00	7.30	5.35	55.4	0.14	0.08	13.8	13.9	0.08	3.51	3.58	—	14,232	14,232	0.74	0.61	15.7	14,449
Area	19.4	19.1	0.35	38.4	< 0.005	0.05	—	0.05	0.03	—	0.03	0.00	147	147	0.01	< 0.005	—	147
Energy	0.18	0.09	1.57	0.85	0.01	0.12	—	0.12	0.12	—	0.12	—	6,945	6,945	0.65	0.06	—	6,979

Water	—	—	—	—	—	—	—	—	—	—	—	48.2	166	214	4.96	0.12	—	374
Waste	—	—	—	—	—	—	—	—	—	—	—	267	0.00	267	26.7	0.00	—	934
Refrig.	—	—	—	—	—	—	—	—	—	—	—	—	—	—	—	—	21.9	21.9
Total	27.6	26.5	7.27	94.6	0.15	0.25	13.8	14.1	0.24	3.51	3.74	315	21,490	21,805	33.0	0.80	37.6	22,906
Annual	—	—	—	—	—	—	—	—	—	—	—	—	—	—	—	—	—	—
Mobile	1.46	1.33	0.98	10.1	0.03	0.02	2.52	2.53	0.01	0.64	0.65	—	2,356	2,356	0.12	0.10	2.60	2,392
Area	3.55	3.48	0.06	7.01	< 0.005	0.01	—	0.01	0.01	—	0.01	0.00	24.3	24.3	< 0.005	< 0.005	—	24.4
Energy	0.03	0.02	0.29	0.16	< 0.005	0.02	—	0.02	0.02	—	0.02	—	1,150	1,150	0.11	0.01	—	1,155
Water	—	—	—	—	—	—	—	—	—	—	—	7.98	27.5	35.4	0.82	0.02	—	61.9
Waste	—	—	—	—	—	—	—	—	—	—	—	44.2	0.00	44.2	4.42	0.00	—	155
Refrig.	—	—	—	—	—	—	—	—	—	—	—	—	—	—	—	—	3.63	3.63
Total	5.04	4.83	1.33	17.3	0.03	0.05	2.52	2.57	0.04	0.64	0.68	52.2	3,558	3,610	5.47	0.13	6.23	3,792

4. Operations Emissions Details

4.1. Mobile Emissions by Land Use

4.1.1. Unmitigated

Criteria Pollutants (lb/day for daily, ton/yr for annual) and GHGs (lb/day for daily, MT/yr for annual)

Land Use	TOG	ROG	NOx	CO	SO2	PM10E	PM10D	PM10T	PM2.5E	PM2.5D	PM2.5T	BCO2	NBCO2	CO2T	CH4	N2O	R	CO2e
Daily, Summer (Max)	—	—	—	—	—	—	—	—	—	—	—	—	—	—	—	—	—	—
Condo/Townhouse High Rise	5.94	5.39	3.80	46.4	0.12	0.07	11.4	11.5	0.06	2.91	2.97	—	12,048	12,048	0.55	0.46	30.0	12,229

High Turnover (Sit Down Restaurant)	2.45	2.24	1.48	17.7	0.04	0.03	4.24	4.27	0.02	1.08	1.10	—	4,484	4,484	0.22	0.18	11.1	4,554
General Office Building	0.00	0.00	0.00	0.00	0.00	0.00	0.00	0.00	0.00	0.00	0.00	—	0.00	0.00	0.00	0.00	0.00	0.00
Other Non-Asphalt Surfaces	0.00	0.00	0.00	0.00	0.00	0.00	0.00	0.00	0.00	0.00	0.00	—	0.00	0.00	0.00	0.00	0.00	0.00
Other Asphalt Surfaces	0.00	0.00	0.00	0.00	0.00	0.00	0.00	0.00	0.00	0.00	0.00	—	0.00	0.00	0.00	0.00	0.00	0.00
Enclosed Parking with Elevator	0.00	0.00	0.00	0.00	0.00	0.00	0.00	0.00	0.00	0.00	0.00	—	0.00	0.00	0.00	0.00	0.00	0.00
Total	8.39	7.62	5.28	64.0	0.16	0.09	15.7	15.8	0.09	3.99	4.07	—	16,532	16,532	0.76	0.64	41.2	16,783
Daily, Winter (Max)	—	—	—	—	—	—	—	—	—	—	—	—	—	—	—	—	—	—
Condo/Townhouse High Rise	5.89	5.33	4.16	42.7	0.11	0.07	11.4	11.5	0.06	2.91	2.97	—	11,551	11,551	0.57	0.48	0.78	11,710
High Turnover (Sit Down Restaurant)	2.43	2.21	1.61	16.4	0.04	0.03	4.24	4.27	0.02	1.08	1.10	—	4,300	4,300	0.22	0.19	0.29	4,361
General Office Building	0.00	0.00	0.00	0.00	0.00	0.00	0.00	0.00	0.00	0.00	0.00	—	0.00	0.00	0.00	0.00	0.00	0.00
Other Non-Asphalt Surfaces	0.00	0.00	0.00	0.00	0.00	0.00	0.00	0.00	0.00	0.00	0.00	—	0.00	0.00	0.00	0.00	0.00	0.00

Other Asphalt Surfaces	0.00	0.00	0.00	0.00	0.00	0.00	0.00	0.00	0.00	0.00	0.00	—	0.00	0.00	0.00	0.00	0.00	0.00
Enclosed Parking with Elevator	0.00	0.00	0.00	0.00	0.00	0.00	0.00	0.00	0.00	0.00	0.00	—	0.00	0.00	0.00	0.00	0.00	0.00
Total	8.32	7.54	5.77	59.2	0.15	0.09	15.7	15.8	0.09	3.99	4.07	—	15,851	15,851	0.79	0.67	1.07	16,071
Annual	—	—	—	—	—	—	—	—	—	—	—	—	—	—	—	—	—	—
Condo/Townhouse High Rise	1.07	0.97	0.77	8.00	0.02	0.01	2.08	2.09	0.01	0.53	0.54	—	1,935	1,935	0.09	0.08	2.15	1,963
High Turnover (Sit Down Restaurant)	0.39	0.37	0.21	2.11	< 0.005	< 0.005	0.44	0.44	< 0.005	0.11	0.11	—	422	422	0.03	0.02	0.46	429
General Office Building	0.00	0.00	0.00	0.00	0.00	0.00	0.00	0.00	0.00	0.00	0.00	—	0.00	0.00	0.00	0.00	0.00	0.00
Other Non-Asphalt Surfaces	0.00	0.00	0.00	0.00	0.00	0.00	0.00	0.00	0.00	0.00	0.00	—	0.00	0.00	0.00	0.00	0.00	0.00
Other Asphalt Surfaces	0.00	0.00	0.00	0.00	0.00	0.00	0.00	0.00	0.00	0.00	0.00	—	0.00	0.00	0.00	0.00	0.00	0.00
Enclosed Parking with Elevator	0.00	0.00	0.00	0.00	0.00	0.00	0.00	0.00	0.00	0.00	0.00	—	0.00	0.00	0.00	0.00	0.00	0.00
Total	1.46	1.33	0.98	10.1	0.03	0.02	2.52	2.53	0.01	0.64	0.65	—	2,356	2,356	0.12	0.10	2.60	2,392

4.2. Energy

4.2.1. Electricity Emissions By Land Use - Unmitigated

Criteria Pollutants (lb/day for daily, ton/yr for annual) and GHGs (lb/day for daily, MT/yr for annual)

Land Use	TOG	ROG	NOx	CO	SO2	PM10E	PM10D	PM10T	PM2.5E	PM2.5D	PM2.5T	BCO2	NBCO2	CO2T	CH4	N2O	R	CO2e
Daily, Summer (Max)	—	—	—	—	—	—	—	—	—	—	—	—	—	—	—	—	—	—
Condo/Townhouse High Rise	—	—	—	—	—	—	—	—	—	—	—	—	1,408	1,408	0.13	0.02	—	1,416
High Turnover (Sit Down Restaurant)	—	—	—	—	—	—	—	—	—	—	—	—	352	352	0.03	< 0.005	—	354
General Office Building	—	—	—	—	—	—	—	—	—	—	—	—	412	412	0.04	< 0.005	—	415
Other Non-Asphalt Surfaces	—	—	—	—	—	—	—	—	—	—	—	—	94.9	94.9	0.01	< 0.005	—	95.5
Other Asphalt Surfaces	—	—	—	—	—	—	—	—	—	—	—	—	847	847	0.08	0.01	—	852
Enclosed Parking with Elevator	—	—	—	—	—	—	—	—	—	—	—	—	1,870	1,870	0.18	0.02	—	1,881
Total	—	—	—	—	—	—	—	—	—	—	—	—	4,985	4,985	0.48	0.06	—	5,014
Daily, Winter (Max)	—	—	—	—	—	—	—	—	—	—	—	—	—	—	—	—	—	—

Condo/Townhouse	—	—	—	—	—	—	—	—	—	—	—	—	1,408	1,408	0.13	0.02	—	1,416
High Turnover (Sit Down Restaurant)	—	—	—	—	—	—	—	—	—	—	—	—	352	352	0.03	< 0.005	—	354
General Office Building	—	—	—	—	—	—	—	—	—	—	—	—	412	412	0.04	< 0.005	—	415
Other Non-Asphalt Surfaces	—	—	—	—	—	—	—	—	—	—	—	—	94.9	94.9	0.01	< 0.005	—	95.5
Other Asphalt Surfaces	—	—	—	—	—	—	—	—	—	—	—	—	847	847	0.08	0.01	—	852
Enclosed Parking with Elevator	—	—	—	—	—	—	—	—	—	—	—	—	1,870	1,870	0.18	0.02	—	1,881
Total	—	—	—	—	—	—	—	—	—	—	—	—	4,985	4,985	0.48	0.06	—	5,014
Annual	—	—	—	—	—	—	—	—	—	—	—	—	—	—	—	—	—	—
Condo/Townhouse High Rise	—	—	—	—	—	—	—	—	—	—	—	—	233	233	0.02	< 0.005	—	234
High Turnover (Sit Down Restaurant)	—	—	—	—	—	—	—	—	—	—	—	—	58.3	58.3	0.01	< 0.005	—	58.7
General Office Building	—	—	—	—	—	—	—	—	—	—	—	—	68.3	68.3	0.01	< 0.005	—	68.7

Other Non-Asphalt Surfaces	—	—	—	—	—	—	—	—	—	—	—	—	15.7	15.7	< 0.005	< 0.005	—	15.8
Other Asphalt Surfaces	—	—	—	—	—	—	—	—	—	—	—	—	140	140	0.01	< 0.005	—	141
Enclosed Parking with Elevator	—	—	—	—	—	—	—	—	—	—	—	—	310	310	0.03	< 0.005	—	311
Total	—	—	—	—	—	—	—	—	—	—	—	—	825	825	0.08	0.01	—	830

4.2.3. Natural Gas Emissions By Land Use - Unmitigated

Criteria Pollutants (lb/day for daily, ton/yr for annual) and GHGs (lb/day for daily, MT/yr for annual)

Land Use	TOG	ROG	NOx	CO	SO2	PM10E	PM10D	PM10T	PM2.5E	PM2.5D	PM2.5T	BCO2	NBCO2	CO2T	CH4	N2O	R	CO2e
Daily, Summer (Max)	—	—	—	—	—	—	—	—	—	—	—	—	—	—	—	—	—	—
Condo/Townhouse High Rise	0.13	0.07	1.13	0.48	0.01	0.09	—	0.09	0.09	—	0.09	—	1,438	1,438	0.13	< 0.005	—	1,442
High Turnover (Sit Down Restaurant)	0.03	0.02	0.29	0.24	< 0.005	0.02	—	0.02	0.02	—	0.02	—	346	346	0.03	< 0.005	—	347
General Office Building	0.02	0.01	0.15	0.12	< 0.005	0.01	—	0.01	0.01	—	0.01	—	176	176	0.02	< 0.005	—	176
Other Non-Asphalt Surfaces	0.00	0.00	0.00	0.00	0.00	0.00	—	0.00	0.00	—	0.00	—	0.00	0.00	0.00	0.00	—	0.00

Other Asphalt Surfaces	0.00	0.00	0.00	0.00	0.00	0.00	—	0.00	0.00	—	0.00	—	0.00	0.00	0.00	0.00	—	0.00
Enclosed Parking with Elevator	0.00	0.00	0.00	0.00	0.00	0.00	—	0.00	0.00	—	0.00	—	0.00	0.00	0.00	0.00	—	0.00
Total	0.18	0.09	1.57	0.85	0.01	0.12	—	0.12	0.12	—	0.12	—	1,960	1,960	0.17	< 0.005	—	1,965
Daily, Winter (Max)	—	—	—	—	—	—	—	—	—	—	—	—	—	—	—	—	—	—
Condo/Townhouse High Rise	0.13	0.07	1.13	0.48	0.01	0.09	—	0.09	0.09	—	0.09	—	1,438	1,438	0.13	< 0.005	—	1,442
High Turnover (Sit Down Restaurant)	0.03	0.02	0.29	0.24	< 0.005	0.02	—	0.02	0.02	—	0.02	—	346	346	0.03	< 0.005	—	347
General Office Building	0.02	0.01	0.15	0.12	< 0.005	0.01	—	0.01	0.01	—	0.01	—	176	176	0.02	< 0.005	—	176
Other Non-Asphalt Surfaces	0.00	0.00	0.00	0.00	0.00	0.00	—	0.00	0.00	—	0.00	—	0.00	0.00	0.00	0.00	—	0.00
Other Asphalt Surfaces	0.00	0.00	0.00	0.00	0.00	0.00	—	0.00	0.00	—	0.00	—	0.00	0.00	0.00	0.00	—	0.00
Enclosed Parking with Elevator	0.00	0.00	0.00	0.00	0.00	0.00	—	0.00	0.00	—	0.00	—	0.00	0.00	0.00	0.00	—	0.00
Total	0.18	0.09	1.57	0.85	0.01	0.12	—	0.12	0.12	—	0.12	—	1,960	1,960	0.17	< 0.005	—	1,965
Annual	—	—	—	—	—	—	—	—	—	—	—	—	—	—	—	—	—	—

Condo/T High Rise	0.02	0.01	0.21	0.09	< 0.005	0.02	—	0.02	0.02	—	0.02	—	238	238	0.02	< 0.005	—	239
High Turnover (Sit Down Restaurant)	0.01	< 0.005	0.05	0.04	< 0.005	< 0.005	—	< 0.005	< 0.005	—	< 0.005	—	57.3	57.3	0.01	< 0.005	—	57.5
General Office Building	< 0.005	< 0.005	0.03	0.02	< 0.005	< 0.005	—	< 0.005	< 0.005	—	< 0.005	—	29.1	29.1	< 0.005	< 0.005	—	29.2
Other Non-Asphalt Surfaces	0.00	0.00	0.00	0.00	0.00	0.00	—	0.00	0.00	—	0.00	—	0.00	0.00	0.00	0.00	—	0.00
Other Asphalt Surfaces	0.00	0.00	0.00	0.00	0.00	0.00	—	0.00	0.00	—	0.00	—	0.00	0.00	0.00	0.00	—	0.00
Enclosed Parking with Elevator	0.00	0.00	0.00	0.00	0.00	0.00	—	0.00	0.00	—	0.00	—	0.00	0.00	0.00	0.00	—	0.00
Total	0.03	0.02	0.29	0.16	< 0.005	0.02	—	0.02	0.02	—	0.02	—	324	324	0.03	< 0.005	—	325

4.3. Area Emissions by Source

4.3.1. Unmitigated

Criteria Pollutants (lb/day for daily, ton/yr for annual) and GHGs (lb/day for daily, MT/yr for annual)

Source	TOG	ROG	NOx	CO	SO2	PM10E	PM10D	PM10T	PM2.5E	PM2.5D	PM2.5T	BCO2	NBCO2	CO2T	CH4	N2O	R	CO2e
Daily, Summer (Max)	—	—	—	—	—	—	—	—	—	—	—	—	—	—	—	—	—	—
Hearths	0.02	0.01	0.17	0.07	< 0.005	0.01	—	0.01	0.01	—	0.01	0.00	211	211	< 0.005	< 0.005	—	211

Consumer Products	12.9	12.9	—	—	—	—	—	—	—	—	—	—	—	—	—	—	—	—
Architectural Coatings	1.27	1.27	—	—	—	—	—	—	—	—	—	—	—	—	—	—	—	—
Landscape Equipment	7.75	7.21	0.50	56.0	< 0.005	0.07	—	0.07	0.05	—	0.05	—	193	193	0.01	< 0.005	—	194
Total	21.9	21.3	0.66	56.1	< 0.005	0.08	—	0.08	0.06	—	0.06	0.00	404	404	0.01	< 0.005	—	405
Daily, Winter (Max)	—	—	—	—	—	—	—	—	—	—	—	—	—	—	—	—	—	—
Hearths	0.02	0.01	0.17	0.07	< 0.005	0.01	—	0.01	0.01	—	0.01	0.00	211	211	< 0.005	< 0.005	—	211
Consumer Products	12.9	12.9	—	—	—	—	—	—	—	—	—	—	—	—	—	—	—	—
Architectural Coatings	1.27	1.27	—	—	—	—	—	—	—	—	—	—	—	—	—	—	—	—
Total	14.1	14.1	0.17	0.07	< 0.005	0.01	—	0.01	0.01	—	0.01	0.00	211	211	< 0.005	< 0.005	—	211
Annual	—	—	—	—	—	—	—	—	—	—	—	—	—	—	—	—	—	—
Hearths	< 0.005	< 0.005	< 0.005	< 0.005	< 0.005	< 0.005	—	< 0.005	< 0.005	—	< 0.005	0.00	2.39	2.39	< 0.005	< 0.005	—	2.39
Consumer Products	2.35	2.35	—	—	—	—	—	—	—	—	—	—	—	—	—	—	—	—
Architectural Coatings	0.23	0.23	—	—	—	—	—	—	—	—	—	—	—	—	—	—	—	—

Landscape	0.97	0.90	0.06	7.00	< 0.005	0.01	—	0.01	0.01	—	0.01	—	21.9	21.9	< 0.005	< 0.005	—	22.0
Total	3.55	3.48	0.06	7.01	< 0.005	0.01	—	0.01	0.01	—	0.01	0.00	24.3	24.3	< 0.005	< 0.005	—	24.4

4.4. Water Emissions by Land Use

4.4.1. Unmitigated

Criteria Pollutants (lb/day for daily, ton/yr for annual) and GHGs (lb/day for daily, MT/yr for annual)

Land Use	TOG	ROG	NOx	CO	SO2	PM10E	PM10D	PM10T	PM2.5E	PM2.5D	PM2.5T	BCO2	NBCO2	CO2T	CH4	N2O	R	CO2e
Daily, Summer (Max)	—	—	—	—	—	—	—	—	—	—	—	—	—	—	—	—	—	—
Condo/Townhouse High Rise	—	—	—	—	—	—	—	—	—	—	—	32.3	109	141	3.32	0.08	—	248
High Turnover (Sit Down Restaurant)	—	—	—	—	—	—	—	—	—	—	—	6.63	22.4	29.0	0.68	0.02	—	50.9
General Office Building	—	—	—	—	—	—	—	—	—	—	—	9.30	31.3	40.6	0.96	0.02	—	71.4
Other Non-Asphalt Surfaces	—	—	—	—	—	—	—	—	—	—	—	0.00	3.38	3.38	< 0.005	< 0.005	—	3.40
Other Asphalt Surfaces	—	—	—	—	—	—	—	—	—	—	—	0.00	0.00	0.00	0.00	0.00	—	0.00
Enclosed Parking with Elevator	—	—	—	—	—	—	—	—	—	—	—	0.00	0.00	0.00	0.00	0.00	—	0.00

Total	—	—	—	—	—	—	—	—	—	—	—	48.2	166	214	4.96	0.12	—	374
Daily, Winter (Max)	—	—	—	—	—	—	—	—	—	—	—	—	—	—	—	—	—	—
Condo/Townhouse High Rise	—	—	—	—	—	—	—	—	—	—	—	32.3	109	141	3.32	0.08	—	248
High Turnover (Sit Down Restaurant)	—	—	—	—	—	—	—	—	—	—	—	6.63	22.4	29.0	0.68	0.02	—	50.9
General Office Building	—	—	—	—	—	—	—	—	—	—	—	9.30	31.3	40.6	0.96	0.02	—	71.4
Other Non-Asphalt Surfaces	—	—	—	—	—	—	—	—	—	—	—	0.00	3.38	3.38	< 0.005	< 0.005	—	3.40
Other Asphalt Surfaces	—	—	—	—	—	—	—	—	—	—	—	0.00	0.00	0.00	0.00	0.00	—	0.00
Enclosed Parking with Elevator	—	—	—	—	—	—	—	—	—	—	—	0.00	0.00	0.00	0.00	0.00	—	0.00
Total	—	—	—	—	—	—	—	—	—	—	—	48.2	166	214	4.96	0.12	—	374
Annual	—	—	—	—	—	—	—	—	—	—	—	—	—	—	—	—	—	—
Condo/Townhouse High Rise	—	—	—	—	—	—	—	—	—	—	—	5.35	18.0	23.4	0.55	0.01	—	41.0

High Turnover (Sit Down Restaurant)	—	—	—	—	—	—	—	—	—	—	—	1.10	3.70	4.80	0.11	< 0.005	—	8.43
General Office Building	—	—	—	—	—	—	—	—	—	—	—	1.54	5.19	6.73	0.16	< 0.005	—	11.8
Other Non-Asphalt Surfaces	—	—	—	—	—	—	—	—	—	—	—	0.00	0.56	0.56	< 0.005	< 0.005	—	0.56
Other Asphalt Surfaces	—	—	—	—	—	—	—	—	—	—	—	0.00	0.00	0.00	0.00	0.00	—	0.00
Enclosed Parking with Elevator	—	—	—	—	—	—	—	—	—	—	—	0.00	0.00	0.00	0.00	0.00	—	0.00
Total	—	—	—	—	—	—	—	—	—	—	—	7.98	27.5	35.4	0.82	0.02	—	61.9

4.5. Waste Emissions by Land Use

4.5.1. Unmitigated

Criteria Pollutants (lb/day for daily, ton/yr for annual) and GHGs (lb/day for daily, MT/yr for annual)

Land Use	TOG	ROG	NOx	CO	SO2	PM10E	PM10D	PM10T	PM2.5E	PM2.5D	PM2.5T	BCO2	NBCO2	CO2T	CH4	N2O	R	CO2e
Daily, Summer (Max)	—	—	—	—	—	—	—	—	—	—	—	—	—	—	—	—	—	—
Condo/Townhouse High Rise	—	—	—	—	—	—	—	—	—	—	—	180	0.00	180	18.0	0.00	—	630

High Turnover (Sit Down Restaurant)	—	—	—	—	—	—	—	—	—	—	—	73.2	0.00	73.2	7.31	0.00	—	256
General Office Building	—	—	—	—	—	—	—	—	—	—	—	13.7	0.00	13.7	1.37	0.00	—	47.9
Other Non-Asphalt Surfaces	—	—	—	—	—	—	—	—	—	—	—	0.00	0.00	0.00	0.00	0.00	—	0.00
Other Asphalt Surfaces	—	—	—	—	—	—	—	—	—	—	—	0.00	0.00	0.00	0.00	0.00	—	0.00
Enclosed Parking with Elevator	—	—	—	—	—	—	—	—	—	—	—	0.00	0.00	0.00	0.00	0.00	—	0.00
Total	—	—	—	—	—	—	—	—	—	—	—	267	0.00	267	26.7	0.00	—	934
Daily, Winter (Max)	—	—	—	—	—	—	—	—	—	—	—	—	—	—	—	—	—	—
Condo/Townhouse High Rise	—	—	—	—	—	—	—	—	—	—	—	180	0.00	180	18.0	0.00	—	630
High Turnover (Sit Down Restaurant)	—	—	—	—	—	—	—	—	—	—	—	73.2	0.00	73.2	7.31	0.00	—	256
General Office Building	—	—	—	—	—	—	—	—	—	—	—	13.7	0.00	13.7	1.37	0.00	—	47.9
Other Non-Asphalt Surfaces	—	—	—	—	—	—	—	—	—	—	—	0.00	0.00	0.00	0.00	0.00	—	0.00

Other Asphalt Surfaces	—	—	—	—	—	—	—	—	—	—	—	0.00	0.00	0.00	0.00	0.00	—	0.00
Enclosed Parking with Elevator	—	—	—	—	—	—	—	—	—	—	—	0.00	0.00	0.00	0.00	0.00	—	0.00
Total	—	—	—	—	—	—	—	—	—	—	—	267	0.00	267	26.7	0.00	—	934
Annual	—	—	—	—	—	—	—	—	—	—	—	—	—	—	—	—	—	—
Condo/Townhouse High Rise	—	—	—	—	—	—	—	—	—	—	—	29.8	0.00	29.8	2.98	0.00	—	104
High Turnover (Sit Down Restaurant)	—	—	—	—	—	—	—	—	—	—	—	12.1	0.00	12.1	1.21	0.00	—	42.4
General Office Building	—	—	—	—	—	—	—	—	—	—	—	2.27	0.00	2.27	0.23	0.00	—	7.93
Other Non-Asphalt Surfaces	—	—	—	—	—	—	—	—	—	—	—	0.00	0.00	0.00	0.00	0.00	—	0.00
Other Asphalt Surfaces	—	—	—	—	—	—	—	—	—	—	—	0.00	0.00	0.00	0.00	0.00	—	0.00
Enclosed Parking with Elevator	—	—	—	—	—	—	—	—	—	—	—	0.00	0.00	0.00	0.00	0.00	—	0.00
Total	—	—	—	—	—	—	—	—	—	—	—	44.2	0.00	44.2	4.42	0.00	—	155

4.6. Refrigerant Emissions by Land Use

4.6.1. Unmitigated

Criteria Pollutants (lb/day for daily, ton/yr for annual) and GHGs (lb/day for daily, MT/yr for annual)

Land Use	TOG	ROG	NOx	CO	SO2	PM10E	PM10D	PM10T	PM2.5E	PM2.5D	PM2.5T	BCO2	NBCO2	CO2T	CH4	N2O	R	CO2e
Daily, Summer (Max)	—	—	—	—	—	—	—	—	—	—	—	—	—	—	—	—	—	—
Condo/Townhouse High Rise	—	—	—	—	—	—	—	—	—	—	—	—	—	—	—	—	4.02	4.02
High Turnover (Sit Down Restaurant)	—	—	—	—	—	—	—	—	—	—	—	—	—	—	—	—	17.8	17.8
General Office Building	—	—	—	—	—	—	—	—	—	—	—	—	—	—	—	—	0.07	0.07
Total	—	—	—	—	—	—	—	—	—	—	—	—	—	—	—	—	21.9	21.9
Daily, Winter (Max)	—	—	—	—	—	—	—	—	—	—	—	—	—	—	—	—	—	—
Condo/Townhouse High Rise	—	—	—	—	—	—	—	—	—	—	—	—	—	—	—	—	4.02	4.02
High Turnover (Sit Down Restaurant)	—	—	—	—	—	—	—	—	—	—	—	—	—	—	—	—	17.8	17.8
General Office Building	—	—	—	—	—	—	—	—	—	—	—	—	—	—	—	—	0.07	0.07

Total	—	—	—	—	—	—	—	—	—	—	—	—	—	—	—	—	21.9	21.9
Annual	—	—	—	—	—	—	—	—	—	—	—	—	—	—	—	—	—	—
Condo/Townhouse High Rise	—	—	—	—	—	—	—	—	—	—	—	—	—	—	—	—	0.67	0.67
High Turnover (Sit Down Restaurant)	—	—	—	—	—	—	—	—	—	—	—	—	—	—	—	—	2.95	2.95
General Office Building	—	—	—	—	—	—	—	—	—	—	—	—	—	—	—	—	0.01	0.01
Total	—	—	—	—	—	—	—	—	—	—	—	—	—	—	—	—	3.63	3.63

4.7. Offroad Emissions By Equipment Type

4.7.1. Unmitigated

Criteria Pollutants (lb/day for daily, ton/yr for annual) and GHGs (lb/day for daily, MT/yr for annual)

Equipment Type	TOG	ROG	NOx	CO	SO2	PM10E	PM10D	PM10T	PM2.5E	PM2.5D	PM2.5T	BCO2	NBCO2	CO2T	CH4	N2O	R	CO2e
Daily, Summer (Max)	—	—	—	—	—	—	—	—	—	—	—	—	—	—	—	—	—	—
Total	—	—	—	—	—	—	—	—	—	—	—	—	—	—	—	—	—	—
Daily, Winter (Max)	—	—	—	—	—	—	—	—	—	—	—	—	—	—	—	—	—	—
Total	—	—	—	—	—	—	—	—	—	—	—	—	—	—	—	—	—	—
Annual	—	—	—	—	—	—	—	—	—	—	—	—	—	—	—	—	—	—
Total	—	—	—	—	—	—	—	—	—	—	—	—	—	—	—	—	—	—

4.8. Stationary Emissions By Equipment Type

4.8.1. Unmitigated

Criteria Pollutants (lb/day for daily, ton/yr for annual) and GHGs (lb/day for daily, MT/yr for annual)

Equipment Type	TOG	ROG	NOx	CO	SO2	PM10E	PM10D	PM10T	PM2.5E	PM2.5D	PM2.5T	BCO2	NBCO2	CO2T	CH4	N2O	R	CO2e
Daily, Summer (Max)	—	—	—	—	—	—	—	—	—	—	—	—	—	—	—	—	—	—
Total	—	—	—	—	—	—	—	—	—	—	—	—	—	—	—	—	—	—
Daily, Winter (Max)	—	—	—	—	—	—	—	—	—	—	—	—	—	—	—	—	—	—
Total	—	—	—	—	—	—	—	—	—	—	—	—	—	—	—	—	—	—
Annual	—	—	—	—	—	—	—	—	—	—	—	—	—	—	—	—	—	—
Total	—	—	—	—	—	—	—	—	—	—	—	—	—	—	—	—	—	—

4.9. User Defined Emissions By Equipment Type

4.9.1. Unmitigated

Criteria Pollutants (lb/day for daily, ton/yr for annual) and GHGs (lb/day for daily, MT/yr for annual)

Equipment Type	TOG	ROG	NOx	CO	SO2	PM10E	PM10D	PM10T	PM2.5E	PM2.5D	PM2.5T	BCO2	NBCO2	CO2T	CH4	N2O	R	CO2e
Daily, Summer (Max)	—	—	—	—	—	—	—	—	—	—	—	—	—	—	—	—	—	—
Total	—	—	—	—	—	—	—	—	—	—	—	—	—	—	—	—	—	—
Daily, Winter (Max)	—	—	—	—	—	—	—	—	—	—	—	—	—	—	—	—	—	—
Total	—	—	—	—	—	—	—	—	—	—	—	—	—	—	—	—	—	—

Annual	—	—	—	—	—	—	—	—	—	—	—	—	—	—	—	—	—	—
Total	—	—	—	—	—	—	—	—	—	—	—	—	—	—	—	—	—	—

4.10. Soil Carbon Accumulation By Vegetation Type

4.10.1. Soil Carbon Accumulation By Vegetation Type - Unmitigated

Criteria Pollutants (lb/day for daily, ton/yr for annual) and GHGs (lb/day for daily, MT/yr for annual)

Vegetation	TOG	ROG	NOx	CO	SO2	PM10E	PM10D	PM10T	PM2.5E	PM2.5D	PM2.5T	BCO2	NBCO2	CO2T	CH4	N2O	R	CO2e
Daily, Summer (Max)	—	—	—	—	—	—	—	—	—	—	—	—	—	—	—	—	—	—
Total	—	—	—	—	—	—	—	—	—	—	—	—	—	—	—	—	—	—
Daily, Winter (Max)	—	—	—	—	—	—	—	—	—	—	—	—	—	—	—	—	—	—
Total	—	—	—	—	—	—	—	—	—	—	—	—	—	—	—	—	—	—
Annual	—	—	—	—	—	—	—	—	—	—	—	—	—	—	—	—	—	—
Total	—	—	—	—	—	—	—	—	—	—	—	—	—	—	—	—	—	—

4.10.2. Above and Belowground Carbon Accumulation by Land Use Type - Unmitigated

Criteria Pollutants (lb/day for daily, ton/yr for annual) and GHGs (lb/day for daily, MT/yr for annual)

Land Use	TOG	ROG	NOx	CO	SO2	PM10E	PM10D	PM10T	PM2.5E	PM2.5D	PM2.5T	BCO2	NBCO2	CO2T	CH4	N2O	R	CO2e
Daily, Summer (Max)	—	—	—	—	—	—	—	—	—	—	—	—	—	—	—	—	—	—
Total	—	—	—	—	—	—	—	—	—	—	—	—	—	—	—	—	—	—
Daily, Winter (Max)	—	—	—	—	—	—	—	—	—	—	—	—	—	—	—	—	—	—
Total	—	—	—	—	—	—	—	—	—	—	—	—	—	—	—	—	—	—

Annual	—	—	—	—	—	—	—	—	—	—	—	—	—	—	—	—	—	—
Total	—	—	—	—	—	—	—	—	—	—	—	—	—	—	—	—	—	—

4.10.3. Avoided and Sequestered Emissions by Species - Unmitigated

Criteria Pollutants (lb/day for daily, ton/yr for annual) and GHGs (lb/day for daily, MT/yr for annual)

Species	TOG	ROG	NOx	CO	SO2	PM10E	PM10D	PM10T	PM2.5E	PM2.5D	PM2.5T	BCO2	NBCO2	CO2T	CH4	N2O	R	CO2e
Daily, Summer (Max)	—	—	—	—	—	—	—	—	—	—	—	—	—	—	—	—	—	—
Avoided	—	—	—	—	—	—	—	—	—	—	—	—	—	—	—	—	—	—
Subtotal	—	—	—	—	—	—	—	—	—	—	—	—	—	—	—	—	—	—
Sequestered	—	—	—	—	—	—	—	—	—	—	—	—	—	—	—	—	—	—
Subtotal	—	—	—	—	—	—	—	—	—	—	—	—	—	—	—	—	—	—
Removed	—	—	—	—	—	—	—	—	—	—	—	—	—	—	—	—	—	—
Subtotal	—	—	—	—	—	—	—	—	—	—	—	—	—	—	—	—	—	—
—	—	—	—	—	—	—	—	—	—	—	—	—	—	—	—	—	—	—
Daily, Winter (Max)	—	—	—	—	—	—	—	—	—	—	—	—	—	—	—	—	—	—
Avoided	—	—	—	—	—	—	—	—	—	—	—	—	—	—	—	—	—	—
Subtotal	—	—	—	—	—	—	—	—	—	—	—	—	—	—	—	—	—	—
Sequestered	—	—	—	—	—	—	—	—	—	—	—	—	—	—	—	—	—	—
Subtotal	—	—	—	—	—	—	—	—	—	—	—	—	—	—	—	—	—	—
Removed	—	—	—	—	—	—	—	—	—	—	—	—	—	—	—	—	—	—
Subtotal	—	—	—	—	—	—	—	—	—	—	—	—	—	—	—	—	—	—
—	—	—	—	—	—	—	—	—	—	—	—	—	—	—	—	—	—	—
Annual	—	—	—	—	—	—	—	—	—	—	—	—	—	—	—	—	—	—

Avoided	—	—	—	—	—	—	—	—	—	—	—	—	—	—	—	—	—	—
Subtotal	—	—	—	—	—	—	—	—	—	—	—	—	—	—	—	—	—	—
Sequestered	—	—	—	—	—	—	—	—	—	—	—	—	—	—	—	—	—	—
Subtotal	—	—	—	—	—	—	—	—	—	—	—	—	—	—	—	—	—	—
Removed	—	—	—	—	—	—	—	—	—	—	—	—	—	—	—	—	—	—
Subtotal	—	—	—	—	—	—	—	—	—	—	—	—	—	—	—	—	—	—
—	—	—	—	—	—	—	—	—	—	—	—	—	—	—	—	—	—	—

5. Activity Data

5.9. Operational Mobile Sources

5.9.1. Unmitigated

Land Use Type	Trips/Weekday	Trips/Saturday	Trips/Sunday	Trips/Year	VMT/Weekday	VMT/Saturday	VMT/Sunday	VMT/Year
Condo/Townhouse High Rise	1,856	1,856	1,856	677,408	16,138	16,138	16,138	5,890,242
High Turnover (Sit Down Restaurant)	793	793	793	289,446	2,405	5,983	5,983	1,250,890
General Office Building	0.00	0.00	0.00	0.00	0.00	0.00	0.00	0.00
Other Non-Asphalt Surfaces	0.00	0.00	0.00	0.00	0.00	0.00	0.00	0.00
Other Asphalt Surfaces	0.00	0.00	0.00	0.00	0.00	0.00	0.00	0.00
Enclosed Parking with Elevator	0.00	0.00	0.00	0.00	0.00	0.00	0.00	0.00

5.10. Operational Area Sources

5.10.1. Hearths

5.10.1.1. Unmitigated

Hearth Type	Unmitigated (number)
Condo/Townhouse High Rise	—
Wood Fireplaces	0
Gas Fireplaces	10
Propane Fireplaces	0
Electric Fireplaces	0
No Fireplaces	0

5.10.2. Architectural Coatings

Residential Interior Area Coated (sq ft)	Residential Exterior Area Coated (sq ft)	Non-Residential Interior Area Coated (sq ft)	Non-Residential Exterior Area Coated (sq ft)	Parking Area Coated (sq ft)
1137226	379,075	160,695	47,483	36,504

5.10.3. Landscape Equipment

Season	Unit	Value
Snow Days	day/yr	0.00
Summer Days	day/yr	250

5.11. Operational Energy Consumption

5.11.1. Unmitigated

Electricity (kWh/yr) and CO2 and CH4 and N2O and Natural Gas (kBTU/yr)

Land Use	Electricity (kWh/yr)	CO2	CH4	N2O	Natural Gas (kBTU/yr)
Condo/Townhouse High Rise	1,484,139	346	0.0330	0.0040	4,486,262

High Turnover (Sit Down Restaurant)	371,494	346	0.0330	0.0040	1,080,486
General Office Building	434,871	346	0.0330	0.0040	548,528
Other Non-Asphalt Surfaces	100,085	346	0.0330	0.0040	0.00
Other Asphalt Surfaces	893,520	346	0.0330	0.0040	0.00
Enclosed Parking with Elevator	1,971,575	346	0.0330	0.0040	0.00

5.12. Operational Water and Wastewater Consumption

5.12.1. Unmitigated

Land Use	Indoor Water (gal/year)	Outdoor Water (gal/year)
Condo/Townhouse High Rise	16,847,758	0.00
High Turnover (Sit Down Restaurant)	3,462,106	0.00
General Office Building	4,852,309	0.00
Other Non-Asphalt Surfaces	0.00	671,217
Other Asphalt Surfaces	0.00	0.00
Enclosed Parking with Elevator	0.00	0.00

5.13. Operational Waste Generation

5.13.1. Unmitigated

Land Use	Waste (ton/year)	Cogeneration (kWh/year)
Condo/Townhouse High Rise	334	—
High Turnover (Sit Down Restaurant)	136	—
General Office Building	25.4	—
Other Non-Asphalt Surfaces	0.00	—
Other Asphalt Surfaces	0.00	—
Enclosed Parking with Elevator	0.00	—

5.14. Operational Refrigeration and Air Conditioning Equipment

5.14.1. Unmitigated

Land Use Type	Equipment Type	Refrigerant	GWP	Quantity (kg)	Operations Leak Rate	Service Leak Rate	Times Serviced
Condo/Townhouse High Rise	Average room A/C & Other residential A/C and heat pumps	R-410A	2,088	< 0.005	2.50	2.50	10.0
Condo/Townhouse High Rise	Household refrigerators and/or freezers	R-134a	1,430	0.12	0.60	0.00	1.00
High Turnover (Sit Down Restaurant)	Household refrigerators and/or freezers	R-134a	1,430	0.00	0.60	0.00	1.00
High Turnover (Sit Down Restaurant)	Other commercial A/C and heat pumps	R-410A	2,088	1.80	4.00	4.00	18.0
High Turnover (Sit Down Restaurant)	Walk-in refrigerators and freezers	R-404A	3,922	< 0.005	7.50	7.50	20.0
General Office Building	Household refrigerators and/or freezers	R-134a	1,430	0.02	0.60	0.00	1.00
General Office Building	Other commercial A/C and heat pumps	R-410A	2,088	< 0.005	4.00	4.00	18.0

5.15. Operational Off-Road Equipment

5.15.1. Unmitigated

Equipment Type	Fuel Type	Engine Tier	Number per Day	Hours Per Day	Horsepower	Load Factor

5.16. Stationary Sources

5.16.1. Emergency Generators and Fire Pumps

Equipment Type	Fuel Type	Number per Day	Hours per Day	Hours per Year	Horsepower	Load Factor

5.16.2. Process Boilers

Equipment Type	Fuel Type	Number	Boiler Rating (MMBtu/hr)	Daily Heat Input (MMBtu/day)	Annual Heat Input (MMBtu/yr)

5.17. User Defined

Equipment Type	Fuel Type

5.18. Vegetation

5.18.1. Land Use Change

5.18.1.1. Unmitigated

Vegetation Land Use Type	Vegetation Soil Type	Initial Acres	Final Acres

5.18.1. Biomass Cover Type

5.18.1.1. Unmitigated

Biomass Cover Type	Initial Acres	Final Acres

5.18.2. Sequestration

5.18.2.1. Unmitigated

Tree Type	Number	Electricity Saved (kWh/year)	Natural Gas Saved (btu/year)

6. Climate Risk Detailed Report

6.1. Climate Risk Summary

Cal-Adapt midcentury 2040–2059 average projections for four hazards are reported below for your project location. These are under Representation Concentration Pathway (RCP) 8.5 which assumes GHG emissions will continue to rise strongly through 2050 and then plateau around 2100.

Climate Hazard	Result for Project Location	Unit
Temperature and Extreme Heat	5.27	annual days of extreme heat
Extreme Precipitation	5.20	annual days with precipitation above 20 mm
Sea Level Rise	—	meters of inundation depth
Wildfire	0.00	annual hectares burned

Temperature and Extreme Heat data are for grid cell in which your project are located. The projection is based on the 98th historical percentile of daily maximum/minimum temperatures from observed historical data (32 climate model ensemble from Cal-Adapt, 2040–2059 average under RCP 8.5). Each grid cell is 6 kilometers (km) by 6 km, or 3.7 miles (mi) by 3.7 mi.
Extreme Precipitation data are for the grid cell in which your project are located. The threshold of 20 mm is equivalent to about ¾ an inch of rain, which would be light to moderate rainfall if received over a full day or heavy rain if received over a period of 2 to 4 hours. Each grid cell is 6 kilometers (km) by 6 km, or 3.7 miles (mi) by 3.7 mi.
Sea Level Rise data are for the grid cell in which your project are located. The projections are from Radke et al. (2017), as reported in Cal-Adapt (Radke et al., 2017, CEC-500-2017-008), and consider inundation location and depth for the San Francisco Bay, the Sacramento-San Joaquin River Delta and California coast resulting different increments of sea level rise coupled with extreme storm events. Users may select from four scenarios to view the range in potential inundation depth for the grid cell. The four scenarios are: No rise, 0.5 meter, 1.0 meter, 1.41 meters
Wildfire data are for the grid cell in which your project are located. The projections are from UC Davis, as reported in Cal-Adapt (2040–2059 average under RCP 8.5), and consider historical data of climate, vegetation, population density, and large (> 400 ha) fire history. Users may select from four model simulations to view the range in potential wildfire probabilities for the grid cell. The four simulations make different assumptions about expected rainfall and temperature are: Warmer/drier (HadGEM2-ES), Cooler/wetter (CNRM-CM5), Average conditions (CanESM2), Range of different rainfall and temperature possibilities (MIROC5). Each grid cell is 6 kilometers (km) by 6 km, or 3.7 miles (mi) by 3.7 mi.

6.2. Initial Climate Risk Scores

Climate Hazard	Exposure Score	Sensitivity Score	Adaptive Capacity Score	Vulnerability Score
Temperature and Extreme Heat	1	0	0	N/A
Extreme Precipitation	N/A	N/A	N/A	N/A
Sea Level Rise	1	0	0	N/A
Wildfire	1	0	0	N/A
Flooding	N/A	N/A	N/A	N/A
Drought	N/A	N/A	N/A	N/A
Snowpack Reduction	N/A	N/A	N/A	N/A
Air Quality Degradation	0	0	0	N/A

The sensitivity score reflects the extent to which a project would be adversely affected by exposure to a climate hazard. Exposure is rated on a scale of 1 to 5, with a score of 5 representing the greatest exposure.
The adaptive capacity of a project refers to its ability to manage and reduce vulnerabilities from projected climate hazards. Adaptive capacity is rated on a scale of 1 to 5, with a score of 5 representing the greatest ability to adapt.
The overall vulnerability scores are calculated based on the potential impacts and adaptive capacity assessments for each hazard. Scores do not include implementation of climate risk reduction measures.

6.3. Adjusted Climate Risk Scores

Climate Hazard	Exposure Score	Sensitivity Score	Adaptive Capacity Score	Vulnerability Score
Temperature and Extreme Heat	1	1	1	2
Extreme Precipitation	N/A	N/A	N/A	N/A
Sea Level Rise	1	1	1	2
Wildfire	1	1	1	2
Flooding	N/A	N/A	N/A	N/A
Drought	N/A	N/A	N/A	N/A
Snowpack Reduction	N/A	N/A	N/A	N/A
Air Quality Degradation	1	1	1	2

The sensitivity score reflects the extent to which a project would be adversely affected by exposure to a climate hazard. Exposure is rated on a scale of 1 to 5, with a score of 5 representing the greatest exposure.
The adaptive capacity of a project refers to its ability to manage and reduce vulnerabilities from projected climate hazards. Adaptive capacity is rated on a scale of 1 to 5, with a score of 5 representing the greatest ability to adapt.
The overall vulnerability scores are calculated based on the potential impacts and adaptive capacity assessments for each hazard. Scores include implementation of climate risk reduction measures.

6.4. Climate Risk Reduction Measures

7. Health and Equity Details

7.1. CalEnviroScreen 4.0 Scores

The maximum CalEnviroScreen score is 100. A high score (i.e., greater than 50) reflects a higher pollution burden compared to other census tracts in the state.

Indicator	Result for Project Census Tract
Exposure Indicators	—
AQ-Ozone	37.6
AQ-PM	66.0
AQ-DPM	59.9
Drinking Water	25.9
Lead Risk Housing	32.9

Pesticides	0.00
Toxic Releases	82.1
Traffic	93.2
Effect Indicators	—
CleanUp Sites	78.3
Groundwater	90.0
Haz Waste Facilities/Generators	78.1
Impaired Water Bodies	66.7
Solid Waste	84.7
Sensitive Population	—
Asthma	40.7
Cardio-vascular	24.2
Low Birth Weights	67.2
Socioeconomic Factor Indicators	—
Education	3.87
Housing	40.9
Linguistic	6.27
Poverty	4.91
Unemployment	49.9

7.2. Healthy Places Index Scores

The maximum Health Places Index score is 100. A high score (i.e., greater than 50) reflects healthier community conditions compared to other census tracts in the state.

Indicator	Result for Project Census Tract
Economic	—
Above Poverty	75.96561016
Employed	94.55921981
Median HI	69.22879507
Education	—

Bachelor's or higher	91.08174002
High school enrollment	100
Preschool enrollment	95.7141024
Transportation	—
Auto Access	75.69613756
Active commuting	57.01270371
Social	—
2-parent households	21.94276915
Voting	84.46041319
Neighborhood	—
Alcohol availability	54.74143462
Park access	40.97266778
Retail density	53.88168869
Supermarket access	56.55075067
Tree canopy	51.31528295
Housing	—
Homeownership	34.58231746
Housing habitability	47.32452201
Low-inc homeowner severe housing cost burden	35.35223919
Low-inc renter severe housing cost burden	55.01090722
Uncrowded housing	58.11625818
Health Outcomes	—
Insured adults	71.16643141
Arthritis	0.0
Asthma ER Admissions	69.6
High Blood Pressure	0.0
Cancer (excluding skin)	0.0
Asthma	0.0

Coronary Heart Disease	0.0
Chronic Obstructive Pulmonary Disease	0.0
Diagnosed Diabetes	0.0
Life Expectancy at Birth	79.5
Cognitively Disabled	48.3
Physically Disabled	50.9
Heart Attack ER Admissions	76.9
Mental Health Not Good	0.0
Chronic Kidney Disease	0.0
Obesity	0.0
Pedestrian Injuries	65.7
Physical Health Not Good	0.0
Stroke	0.0
Health Risk Behaviors	—
Binge Drinking	0.0
Current Smoker	0.0
No Leisure Time for Physical Activity	0.0
Climate Change Exposures	—
Wildfire Risk	0.0
SLR Inundation Area	0.0
Children	59.5
Elderly	53.8
English Speaking	73.2
Foreign-born	56.3
Outdoor Workers	98.2
Climate Change Adaptive Capacity	—
Impervious Surface Cover	12.7
Traffic Density	89.9

Traffic Access	74.7
Other Indices	—
Hardship	15.0
Other Decision Support	—
2016 Voting	63.0

7.3. Overall Health & Equity Scores

Metric	Result for Project Census Tract
CalEnviroScreen 4.0 Score for Project Location (a)	48.0
Healthy Places Index Score for Project Location (b)	84.0
Project Located in a Designated Disadvantaged Community (Senate Bill 535)	No
Project Located in a Low-Income Community (Assembly Bill 1550)	No
Project Located in a Community Air Protection Program Community (Assembly Bill 617)	No

a: The maximum CalEnviroScreen score is 100. A high score (i.e., greater than 50) reflects a higher pollution burden compared to other census tracts in the state.
b: The maximum Health Places Index score is 100. A high score (i.e., greater than 50) reflects healthier community conditions compared to other census tracts in the state.

7.4. Health & Equity Measures

No Health & Equity Measures selected.

7.5. Evaluation Scorecard

Health & Equity Evaluation Scorecard not completed.

7.6. Health & Equity Custom Measures

No Health & Equity Custom Measures created.

8. User Changes to Default Data

Screen	Justification
Land Use	See Project assumptions for land use
Construction: Construction Phases	See Project assumptions for schedule
Construction: Off-Road Equipment	See Project assumptions for equipment list

Construction: Dust From Material Movement	See Project assumptions for quanitites
Construction: Demolition	See Project assumptions
Construction: Trips and VMT	See Project assumptions. Trips and VMT emissions calulated with EMFAC 2025 outside of CalEEMod.
Construction: Architectural Coatings	See Project assumptions for architectural coating
Construction: Paving	See Project assumptions for Paving
Operations: Hearths	See Project assumptions
Operations: Architectural Coatings	See project assumptions
Operations: Vehicle Data	See Project assumptions
Operations: Energy Use	See Project assumptions
Operations: Water and Waste Water	See Project assumptions
Operations: Solid Waste	See Project assumptions

Appendix C
Arborist Report

ATLAS
TREE SERVICE

C-999

January 15, 2025

Burton Studio
Attn: Matt Uyeda
307 S. Cedros Avenue
Solana Beach, CA 92075
858-794-7204 office
760-613-1324 mobile
matt@burton-studio.com

Re: 6201 Bristol Parkway; Culver City, Burton job #24.049

Dear Matt,

This report has been prepared following my site visit and visual assessment of various trees at and adjacent to the above-referenced project location. The purpose of the visit was to evaluate the overall condition of the trees, identify and comment on any health or structural concerns, and provide recommendations based on an upcoming redevelopment project at the site.

The findings in this report are based on visual inspections conducted during the site visit (1-7-25), taking into consideration factors such as tree species, age, size, current health, and environmental conditions. My observations and recommendations are intended to support the long-term health and safety of the trees while aligning with the goals of the project. Please find the assessment summary and recommendations outlined in the sections below.

Note: This report is best viewed in color. Any copies in black and white may make some details difficult to properly interpret and/or understand. Atlas accepts no responsibility for misunderstandings due to the reading of a black and white copy of this report.

Summary

This report evaluates the condition and potential impacts on trees located in the city parkway adjacent to the site as well as the suitability of select on-site trees for relocation as part of the proposed construction project.

City Parkway Trees

There are 11 trees located in the city parkway, identified as follows:

- **Species Composition**:
  - 5 *Podocarpus macrophyllus* (commonly known as yew pines).
  - 6 *Pinus canariensis* (commonly known as Canary Island pines).

The potential impact to these trees is directly related to the treatment of the existing city sidewalk during construction:

1. **Retention of the Existing Sidewalk:**
   - If the current sidewalk is left in place, there will be minimal disturbance to the root zones of the trees. This scenario allows the trees to remain in place with little or no adverse effects.
2. **Removal and Replacement of the Sidewalk:**
   - If the sidewalk is removed and replaced, significant root zone disturbance is expected. This level of disruption will likely compromise the structural stability and health of the trees, necessitating their removal.

On-Site Trees for Relocation

Six Canary Island pines (labeled A-F) have been identified on-site as candidates for relocation within the project area. The condition and suitability for transplanting these trees are as follows:

9032 Olive Drive, Spring Valley, CA 91977 | t 619.463.1707 f 619.463.1961 | CA Contractor's Lic. #593660 |

- **Three trees** (A, C, and D) are in good condition and ideal candidates for successful transplanting.
- **Two trees** (B, E) are in fair condition and are viable for relocation with appropriate preparation and post-transplant care.
- **One tree** (F) is in poor condition and is not recommended for relocation due to its low likelihood of survival post-transplant.

Conclusions and Recommendations

1. **City Parkway Trees**: To preserve the health and viability of the 11 city parkway trees, it is recommended to retain the existing sidewalk where feasible. Minimizing root zone disturbance will ensure their continued health and stability.
2. **On-Site Relocation**: Focus on relocating the three trees in good condition (A, C, and D) and the two in fair condition (B, E) to maximize success rates. Trees in poor condition should not be considered for transplanting, as their likelihood of survival is significantly reduced, even with enhanced preparation such as proactive root pruning, soil amendments, and diligent post-transplant care.

This summary highlights some of the potential risks and opportunities associated with the project. Further consultation and collaboration are encouraged to ensure the best outcomes for the trees and the broader project objectives.

Introduction/Background

The property located at 6201 Bristol Parkway is a currently vacant commercial strip mall with an expansive parking lot containing numerous mature trees. This site is situated at the southeast corner of Green Valley Circle and Bristol Parkway in Culver City. The property is slated for significant redevelopment, transitioning into a modern 8-story mixed-use development that will incorporate both residential and commercial spaces.

9032 Olive Drive, Spring Valley, CA 91977 | T 619.463.1707 F 619.463.1961 | CA Contractor's Lic. #593660 |

As part of the pre-construction planning process, a comprehensive assessment of select existing trees is required to guide decisions regarding preservation, removal, and relocation:

1. **Street Trees**: A review of the street trees located within the city parkway (the area between the curb and sidewalk) along the perimeter of the project is necessary. These trees will potentially be impacted by construction activities, requiring an evaluation of their current health and structural stability, as well as the feasibility of their preservation.
2. **On-Site Trees for Relocation**: There are six significant trees located within the property that have been identified as potential candidates for on-site relocation. Assessing their current condition, suitability for transplanting, and likelihood of survival post-relocation is critical for informed decision-making and ensuring the success of the project's landscaping plan.

This report aims to provide an evaluation of the trees, offering insights and recommendations to balance development needs with the preservation of urban greenery and tree health.

Assignment

Via our proposal #12003, we agreed I would:

A) Perform a visual assessment for approximately 15 trees located throughout the property site and in the Right-of-Way (streetside).
   a. Includes approx. 7 trees in the ROW, per the PRC Comments to 'address the health of the existing street trees and if it can withstand the shock of the root removal that will take place when the existing curb, gutter, and sidewalk are relocated'.

9032 Olive Drive, Spring Valley, CA 91977 | T 619.463.1707 F 619.463.1961 | CA Contractor's Lic. #593660 |

b. Includes approx. 6 pine trees on site to review for health and on-site relocation potential for the new project.

B) Provide a written report summarizing the assessment process, findings, and relevant recommendations.

General Observations of Site and Trees

On January 7, 2025, I conducted a site visit and assessment of the trees associated with this project and assignment. My observations and findings are based on conditions visible at the time of the visit. As part of this evaluation, only trees with a trunk diameter greater than 6 inches were included in the assessment.

The site is currently a vacant strip mall located at the intersection of Green Valley Circle and Bristol Parkway in Culver City, California. The property spans a relatively flat area, characteristic of urban development, and is enclosed with temporary fencing. During my visit, there was an on-site security guard, providing additional oversight of the property.

The site appears to have been established approximately 35 to 50 years ago, based on the age and maturity of the existing structures and vegetation. The trees within the property reflect this timeframe, with several specimens exhibiting characteristics of prolonged growth in an urban environment. The observed tree conditions are consistent with their age, site history, and current level of care.

Street Trees

There are 11 street trees (between the curb and sidewalk) adjacent to this project. These trees are located along both Green Valley Circle and along Bristol Parkway (see marked site aerial for tree locations). The following list inventories these trees:

9032 Olive Drive, Spring Valley, CA 91977 | T 619.463.1707 F 619.463.1961 | CA Contractor's Lic. #593660 |

Tree ID	Tree Name	Trunk Diameter(s)
1	*Podocarpus macrophylla*	4.5", 7"
2	*Podocarpus macrophylla*	7", 8"
3	*Podocarpus macrophylla*	5", 5.5", 11"
4	*Podocarpus macrophylla*	4", 5"
5	*Podocarpus macrophylla*	6", 6", 7", 15"
6	*Pinus canariensis*	23"
7	*Pinus canariensis*	24"
8	*Pinus canariensis*	24"
9	*Pinus canariensis*	18"
10	*Pinus canariensis*	20"
11	*Pinus canariensis*	17"

At right, I have labeled this Google aerial, oriented north, to indicate the 11 perimeter street trees adjacent to this project.

9032 Olive Drive, Spring Valley, CA 91977 | T 619.463.1707 F 619.463.1961 | CA Contractor's Lic. #593660 | atlastree.com

Tree Assessment

The street trees associated with this project are mature and have reached or are near the full size expected for their respective species. All trees are in average health and display good overall structural condition, which suggests they have been able to adapt reasonably well to their urban environment. However, all *Podocarpus macrophyllus* trees show varying levels of sooty mold on their foliage. This condition, while not immediately life-threatening, can indicate underlying issues such as high levels of honeydew secreted by pests like aphids or scale insects.

Sidewalk and Root Interaction

For both *Podocarpus macrophyllus* and *Pinus canariensis*, there are visible instances of sidewalk lifting, caused by root growth beneath the pavement. The proximity of the trees to the sidewalk is notable, with the usual sidewalk edge being approximately 12 to 18 inches from the base of the trees, with some even closer.

- **If the Existing Infrastructure Remains**:
  If the curb, gutter, and sidewalk remain undisturbed, the level of root interference will be minimal. Consequently, the root systems of the trees should remain largely intact, preserving their structural stability and health. Under these conditions, minimal trauma to the trees is expected.

- **If the Infrastructure is Removed and Replaced**:
  Should the curb, gutter, and/or sidewalk be removed and replaced in the same location, significant root disturbance is expected to occur. This process would likely involve cutting through major structural roots, many of which are located near the base of each tree. Such extensive root loss would:
    - Severely compromise the structural integrity and anchoring ability of the trees.

9032 Olive Drive, Spring Valley, CA 91977 | T 619.463.1707 F 619.463.1961 | CA Contractor's Lic. #593660 |

- Increase the risk of tree instability, leading to potential hazards in the future.
- Likely result in the decline or death of the trees due to stress and insufficient support.

Given the extent of trauma anticipated under these conditions, it is recommended that the affected trees be **removed** if this construction process (sidewalk removal and replacement) is pursued. Removal would ensure safety and eliminate the risks associated with destabilized or declining trees.

Parking Lot Trees

Assessment of Pine Trees for On-Site Relocation

Six Canary Island pine trees (*Pinus canariensis*) have been identified for potential on-site relocation and transplanting as part of the site redevelopment. These trees are currently situated in the parking lot area within ground-level planters, which are evenly distributed throughout the site.

You provided an aerial image that clearly marks the trees under consideration for relocation. These trees are labeled A through F on the attached image for reference. Their current locations are spread across the parking lot, reflecting their original placement as part of the landscaping design for the strip mall.

The condition, transplant viability, and strategic importance of these trees was assessed based on their health, structural stability, and suitability for relocation. Their positions within the parking lot provide relatively confined root zones, which may influence their adaptability during the transplanting process. Recommendations for each tree, including the feasibility of successful relocation, will be detailed in the following section of this report.

These pines are notable for their resilience in urban settings and their aesthetic contribution, making them a valuable consideration for retention within the new development.

9032 Olive Drive, Spring Valley, CA 91977 | T 619.463.1707 F 619.463.1961 | CA Contractor's Lic. #593660 | arbstrategies.com

The following classifications are used to evaluate each tree's condition and its potential for successful transplantation. These assessments consider the tree's health, structural condition, and the likelihood of thriving after relocation. These are general classifications, and not every tree will fit perfectly into one category. Each tree may exhibit unique characteristics that may fall between these classifications.

Good:

A tree classified as "Good" exhibits robust health and strong structural integrity. It shows no significant signs of disease, damage, or stress, and its overall condition supports a high likelihood of survival and successful establishment after transplantation. Trees in this category are excellent candidates for relocation, requiring general and standard preparatory care to ensure success.

Fair:

A tree classified as "Fair" displays moderate health and/or structural condition. It may present minor health or structural issues, such as small wounds, slight canopy thinning, or early-stage pest activity, which can typically be mitigated through appropriate treatment. While not ideal, these trees still have reasonable potential for successful transplantation, provided additional care and monitoring are implemented during and after the process.

Poor:

A tree classified as "Poor" has significant health and/or structural deficiencies. It may be severely affected by disease, advanced decay, major structural instability, or other challenges that are difficult or impractical to resolve. Trees in this category have a low likelihood of surviving transplantation and are not recommended for relocation due to the high risk of failure and potential safety concerns.

9032 Olive Drive, Spring Valley, CA 91977 | 619.463.1707 | 619.463.1961 | CA Contractor's Lic. #593660 |

These suitability factors guide the decision-making process for which trees should be prioritized for relocation, require further evaluation, or are unsuitable for transplant efforts.

The following list inventories these trees.

Tree ID	Trunk Diameter	Suitability For On-Site Relocation
A	21"	Good
B	12"	Fair
C	20"	Good
D	17"	Good
E	16"	Fair
F	18"	Poor

At right, I have labeled this Google aerial, oriented north, to indicate the 6 parking lot pine trees considered for relocation within this project.

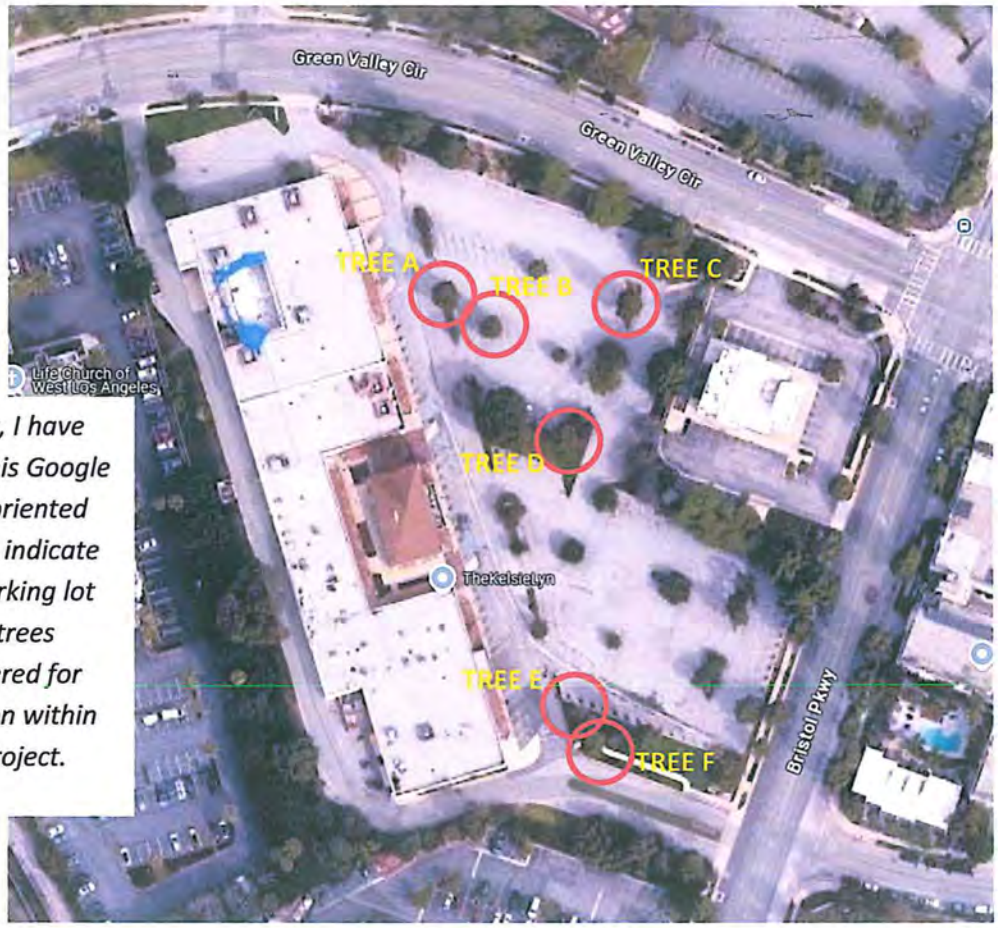

9032 Olive Drive, Spring Valley, CA 91977 | T 619.463.1707 F 619.463.1961 | CA Contractor's Lic. #593660 | atlastree.com

Notes:

A) Trees E and F appear to have been recently affected by root loss due to a new concrete walkway installed between them.
B) Transplant potential (success) does not consider the cost or practicality of the on-site relocation process.
C) The recommended root ball size for large tree transplanting is approximately one foot of root ball diameter for every one inch of trunk diameter.

Conclusion

Following my site visit and visual assessment of the subject trees in the adjacent parkway and throughout the parking lot of the property, I have reached the following conclusions regarding the potential impact on these trees and their suitability for relocation.

Street Trees:

The 11 street trees, which include both *Podocarpus macrophyllus* and *Pinus canariensis*, will experience minimal impact if the existing curb, gutter, and sidewalk are left intact. In this scenario, the trees' root zones will remain largely undisturbed, and they should continue to thrive with minimal disruption. However, if the existing curb, gutter, or sidewalk is removed and replaced in the same location, it will result in considerable disturbance to the root zones of these trees. This disturbance could compromise their root structure and stability, leading to a high likelihood that these trees would need to be removed to preserve the overall safety and structural integrity of the site.

On-Site Relocation of Pine Trees:

As for the six Canary Island pine trees identified as potential candidates for on-site

9032 Olive Drive, Spring Valley, CA 91977 | T 619.463.1707 F 619.463.1961 | CA Contractor's Lic. #593660 |

relocation, they have been evaluated based on their health, structural integrity, and overall suitability for transplant. The trees have been categorized as follows:

- Three trees exhibit good suitability, indicating they are in strong health and structural condition, and they have a high potential for successful transplantation.
- Two trees have a fair suitability, meaning they are in reasonable health but may require some treatment or monitoring during the relocation process to ensure success.
- One tree has a poor suitability, indicating it is in poor health or has significant structural issues that would likely hinder its success as a transplant.

In summary, the 11 street trees will likely need to be removed if the sidewalk and surrounding infrastructure are altered. Of the six pine trees considered for relocation, three are highly suitable, two are moderately suitable, and one is not recommended for transplant. These findings provide an overview of the tree conditions and may offer a path forward for the development project.

Recommendation

Following my site visit and analysis of the trees within the project area, I offer the following recommendations to help ensure the health and longevity of the trees, as well as the success of the site redevelopment:

Street Trees: I recommend that Culver City consider preserving the existing curb, gutter, and sidewalk infrastructure rather than removing and replacing them, as doing so would minimize disturbance to the 11 street trees located along the perimeter of the project area. By keeping these features in place, the root zones of the trees will experience minimal disruption, allowing the trees to remain healthy and stable throughout the construction process.

9032 Olive Drive, Spring Valley, CA 91977 | T 619.463.1707 F 619.463.1961 | CA Contractor's Lic. #593660 |

However, should the city choose to move forward with the removal and replacement of the curb, gutter, and/or sidewalk, it will be important to carefully evaluate the potential and actual impact on the trees' root systems. The city should establish clear guidelines and thresholds for acceptable levels of root disturbance during construction activities. This proactive approach will help determine whether the existing trees can be preserved without compromising their stability or long-term health. If the anticipated root disturbance exceeds these thresholds, the city should consider the removal of the affected trees to mitigate the risk of future structural failure or hazardous conditions, such as falling limbs or toppled trees. Establishing these parameters ensures a balanced approach to tree preservation and public safety.

On-Site Relocation of Pine Trees: Regarding the six Canary Island pine trees being considered for on-site relocation within the parking lot, I recommend that the five trees identified as having good or fair transplant suitability be preserved and relocated on the redeveloped site. These trees exhibit adequate health and structural integrity, making them positive candidates for transplantation. Relocating these trees to a suitable location within the new development would help maintain the site's natural landscape and provide long-term benefits for both the environment and the community.

If you have any questions, please do not hesitate to contact me.

Sincerely,

Ron Matranga

ASCA|RCA #488
Registered Consulting Arborist®
ISA Board-Certified Master Arborist
ISA Tree Risk Assessment Qualified
ASCA Tree and Plant Appraisal Qualified

9032 Olive Drive, Spring Valley, CA 91977 | T 619.463.1707 F 619.463.1961 | CA Contractor's Lic. #593660 |

Appendix D
Historic Resources Assessment

6201 BRISTOL PARKWAY PROJECT

Historic Resource Assessment Report

Prepared for
2BBristol Parkway Propco, LLC

April 2025

6201 BRISTOL PARKWAY PROJECT

Historic Resource Assessment Report

Prepared for
Bristol Parkway Propco, LLC

April 2025

633 West 5th Street
Suite 830
Los Angeles, CA 90071
213.599.4300
esassoc.com

Bend	**Pasadena**	**San Francisco**
Irvine	**Pensacola**	**San Jose**
Los Angeles	**Petaluma**	**Santa Barbara**
Mobile	**Portland**	**Sarasota**
Oakland	**Rancho Cucamonga**	**Seattle**
Orlando	**Sacramento**	**Tampa**
Palm Beach County	**San Diego**	**Thousand Oaks**

OUR COMMITMENT TO SUSTAINABILITY | ESA helps a variety of public and private sector clients plan and prepare for climate change and emerging regulations that limit GHG emissions. ESA is a registered assessor with the California Climate Action Registry, a Climate Leader, and founding reporter for the Climate Registry. ESA is also a corporate member of the U.S. Green Building Council and the Business Council on Climate Change (BC3). Internally, ESA has adopted a Sustainability Vision and Policy Statement and a plan to reduce waste and energy within our operations. This document was produced using recycled paper.

CONTENTS

6201 Bristol Parkway Project

Historic Resource Assessment

Page

Introduction 1
- Executive Summary 1
- Project Description 2
- Project Location 3
- Research and Field Methodology 7

Regulatory Framework 8
- Federal Eligibility Criteria and Integrity Aspects 8
- State Register and Eligibility Criteria 10
- Local Ordinance and Eligibility Criteria 12

Identification of Potential Historical Resources within the Subject Property and Surrounding Area 15
- Previous Evaluations of the Subject Properties 15
- Archival Research 15
- Results 16

Environmental Setting 16
- Historic Setting 16
- History of Project Site 20

Historic Context: Postwar Neighborhood Shopping Centers and the Automobile, 1936-1975 22

Project Site Development and Construction Chronology 24
- Historic Map and Aerial Photograph Review 24
- Building Permits 24

Architectural Description 34
- Fox Hills Plaza Shopping Center 35
- Hillside Memorial Park 43

Significance Evaluation 44
- Indirect Impact Evaluation 48
- **Hillside Memorial Park (Cemetery)** 48

Summary of Results and Recommended Mitigation Measures 48

Bibliography 50

Figures

Figure 1 Regional and Subject Property Vicinity Map 4
Figure 2 Aerial Photograph of Subject Property and Vicinity 5

Figure 3 Project Location....6
Figure 4 The triangular intersection at Washington and Culver Boulevards, c. 1930s....19
Figure 5 The triangular intersection at Washington and Culver Boulevards, c. 1930-40s. 19
Figure 6 Hillside Memorial Park, c. 1941....21
Figure 7 Aerial of Fox Hills, 1970. 21
Figure 8 Plaza Arcade Shopping Center, c. 1970.....23
Figure 9 Zodys Department Store, Anaheim (1966) 33
Figure 10 Security Pacific Bank Building, Riverside (1973)....34
Figure 11 Harbor Bank Building, Long Beach (1983) 34
Figure 12 Project site (outlined in yellow), indirect impacts study area (outlined in red).....35
Figure 13 Aerial of the Fox Hills Plaza Shopping Center and site. Oriented north. Buildings labeled by number....36
Figure 14 South Component of the Primary (east) façade of Building 1, looking west 38
Figure 15 North Component of the Primary (east) façade of Building 1, looking west....38
Figure 16 Center Component of the Primary (east) façade of Building 1, looking south. 39
Figure 17 North façade of Building 1, looking south. 39
Figure 18 Rear (west) façade of Building 1, looking southeast. 40
Figure 19 South façade of Building 1, looking northeast. 40
Figure 20 Primary (east) façade of Building 2, looking southwest. 41
Figure 21 North façade of Building 2, looking southwest. 42
Figure 22 Rear (west) façade of Building 2, looking northeast 42
Figure 23 South façade of Building 2, looking west 43
Figure 24 View of the Hillside Memorial Cemetery (right) from the Project Site, looking east. 44

Tables

Table 1 6201 and 6221-6299 Bristol Parkway Culver City Building Safety Division Permits 25

Appendices

A. Professional Qualifications
B. Tract Maps
C. Building Permits
D. California Department of Parks and Recreation (DPR) 523 Form Set

6201 BRISTOL PARKWAY PROJECT

Historic Resource Assessment

Introduction

Executive Summary

Environmental Science Associates (ESA) has been retained by Bristol Parkway Propco, LLC (Applicant) to conduct a historic resources assessment of the Project Site to identify and evaluate the potential impacts to historical resources associated with the proposed Project in support of a Categorical Exemption under the California Environmental Quality Act (CEQA) for the proposed development of a mixed-use residential and commercial Project on an approximately 7.049-acre (307,054 square foot) site (Project Site) located at 6201-6299 Bristol Parkway within the Fox Hills neighborhood of Culver City. The Project Site is located on Assessor Parcel Numbers (APN) 4134-018-004, 4134-018-005 and 4134-018-006. The scope of work for this assessment included a cultural resources records search through the California Historical Resource Inventory System (CHRIS) at the South Central Coastal Information Center (SCCIC), land use and property history research, other archival research, and pedestrian surveys of the Project Site.

An archival resources records search was conducted on January 13, 2025, by staff at the SCCIC housed at California State University, Fullerton. The results of the archival records search determined that no previously recorded historic architectural resources exist within a half-mile radius of the Project site. An intensive pedestrian survey of the Project Site was conducted by a qualified ESA architectural historian to determine whether the Project Site or immediate vicinity contained any previously unevaluated potential historical resources, and to analyze the potential for the Project to impact such resources, if any, in the Project vicinity (i.e., 500 feet radius).

A review of aerial photographs shows that the Chase Bank Building (6201 Bristol Parkway) was originally constructed ca. 1974; however, the original bank building was demolished in 2013 and entirely rebuilt in 2013-2014 as a contemporary bank building for Chase Bank, currently exhibiting no indication of its original structure, design, or materials. As it does not meet the 45-year age cut-off to be considered a potential historic resource pursuant to CEQA, no further evaluation and analysis of this building is presented.

During the pedestrian survey, ESA identified one potential historic architectural resource within the Project Site, 6221-6229 Bristol Parkway- the Fox Hills Plaza Shopping Center (Fox Hills Plaza) (constructed in 1974), and one potential historical resource in the Project vicinity, Hillside Memorial Park (founded in 1941). Based on the results of the survey and research investigations and significance evaluation conducted for these potential resources and presented in this report, the Fox Hills Shopping Center does not meet the threshold of eligibility for listing in the National Register, California Register,

or as a Culver City Landmark and does not qualify as a historical resource in accordance CEQA Guidelines Section 15064.5(a)(1) or (2). Therefore, impacts to it from the Project do not constitute a significant impact on the environment, and no further work or mitigation is required.

Furthermore, the Project is located across Bristol Parkway from the Hillside Memorial Park and would not demolish or materially alter any of the character-defining features that contribute to the potential eligibility of Hillside Memorial Park as a historical resource under CEQA. Upon Project completion, the Hillside Memorial Park would retain its eligibility as a potential historical resource in accordance CEQA Guidelines Section 15064.5(a)(1) or (2). Thus, the Project would have no adverse indirect impact to Hillside Memorial Park as a potential historical resource and no further work or mitigation is required.

In summary, impacts from the Project on historic architectural resources do not constitute a significant impact on the environment, and no further work or mitigation is required.

Project Description

Environmental Science Associates (ESA) has been retained by Bristol Parkway Propco, LLC. (the "Applicant") to prepare a historic resources assessment to identify potential impacts to historic architectural resources associated with the proposed Project for the purpose of complying with the California Environmental Quality Act (CEQA). This assessment also serves to support the Environmental Impact Report (EIR) for the Project. The Applicant. proposes development of a mixed-use residential and commercial Project on an approximately 7.049-acre (307,054 square foot) site (Project Site) located at 6201-6299 Bristol Parkway within the Fox Hills neighborhood of Culver City. The Project Site is located on Assessor Parcel Numbers (APN) 4134-018-004, 4134-018-005 and 4134-018-006. The City of Culver City (the "City") is the CEQA lead agency for the Project.

The Project would demolish the existing structures and construct a new 8-story (up to a height of 90-feet) mixed-use building over two levels of subterranean parking with a total of 846 residential units (including 36 very low-income affordable units) and approximately 11,406 sf of community-serving commercial space. The Project would contain 84,600 square feet of open space that features an 8,460 square foot publicly accessible plaza at the corner of Green Valley Circle and Bristol Parkway, 53,644 square feet of common exterior open space for residents that include multiple courtyards, pool, and roof deck, 12,720 square feet of private resident balconies, and 9,776 square feet of interior common spaces that include a resident lobby and amenity areas.

The Project would include a total of 1,220 vehicular parking spaces (1,162 residential and 58 commercial) within an internal parking structure, with two subterranean levels and eight partial above-grade levels wrapped by the residential units, commercial spaces, and resident amenity spaces that would shield the parking from public view. Three points of vehicular access would be provided to the Project Site, including a residential-only driveway along Green Valley Circle and a commercial and residential driveway along Bristol Parkway. The Project would also provide 249 bicycle spaces, consisting of 34 short-term and 215 long-term bicycle parking spaces in compliance with Culver City Municipal Code (CCMC) requirements.

Project Location

The Project site is located within the southernmost portion of Culver City in the community of Fox Hills (**Figure 1**). The Project Site is located on Assessor Parcel Numbers (APN) 4134-018-004, 4134-018-005 and 4134-018-006. The Project Site is comprised of two parcels that are developed with a vacant one-story commercial building formerly occupied by a Chase bank and a vacant one-story multi-tenant commercial strip building formerly anchored by a Marshall's store, which combined comprises 68,610 square feet along with associated surface parking. The existing uses consist of commercial floor area, surface parking lots, and landscaping. The Project Site is bound by Green Valley Circle to the north, Bristol Parkway to the east, a 12-story hotel and associated surface parking to the south, and an 8-story hotel and associated surface parking to the west. (**Figure 2**). As shown of Figure 2, the Project site is surrounded by commercial, residential, and hotel uses. More specifically, the Project site is located within Section 19 of Township 2 South, Range 14 West, on the Venice, CA 7.5-minute topographic quadrangle map (**Figure 3**).

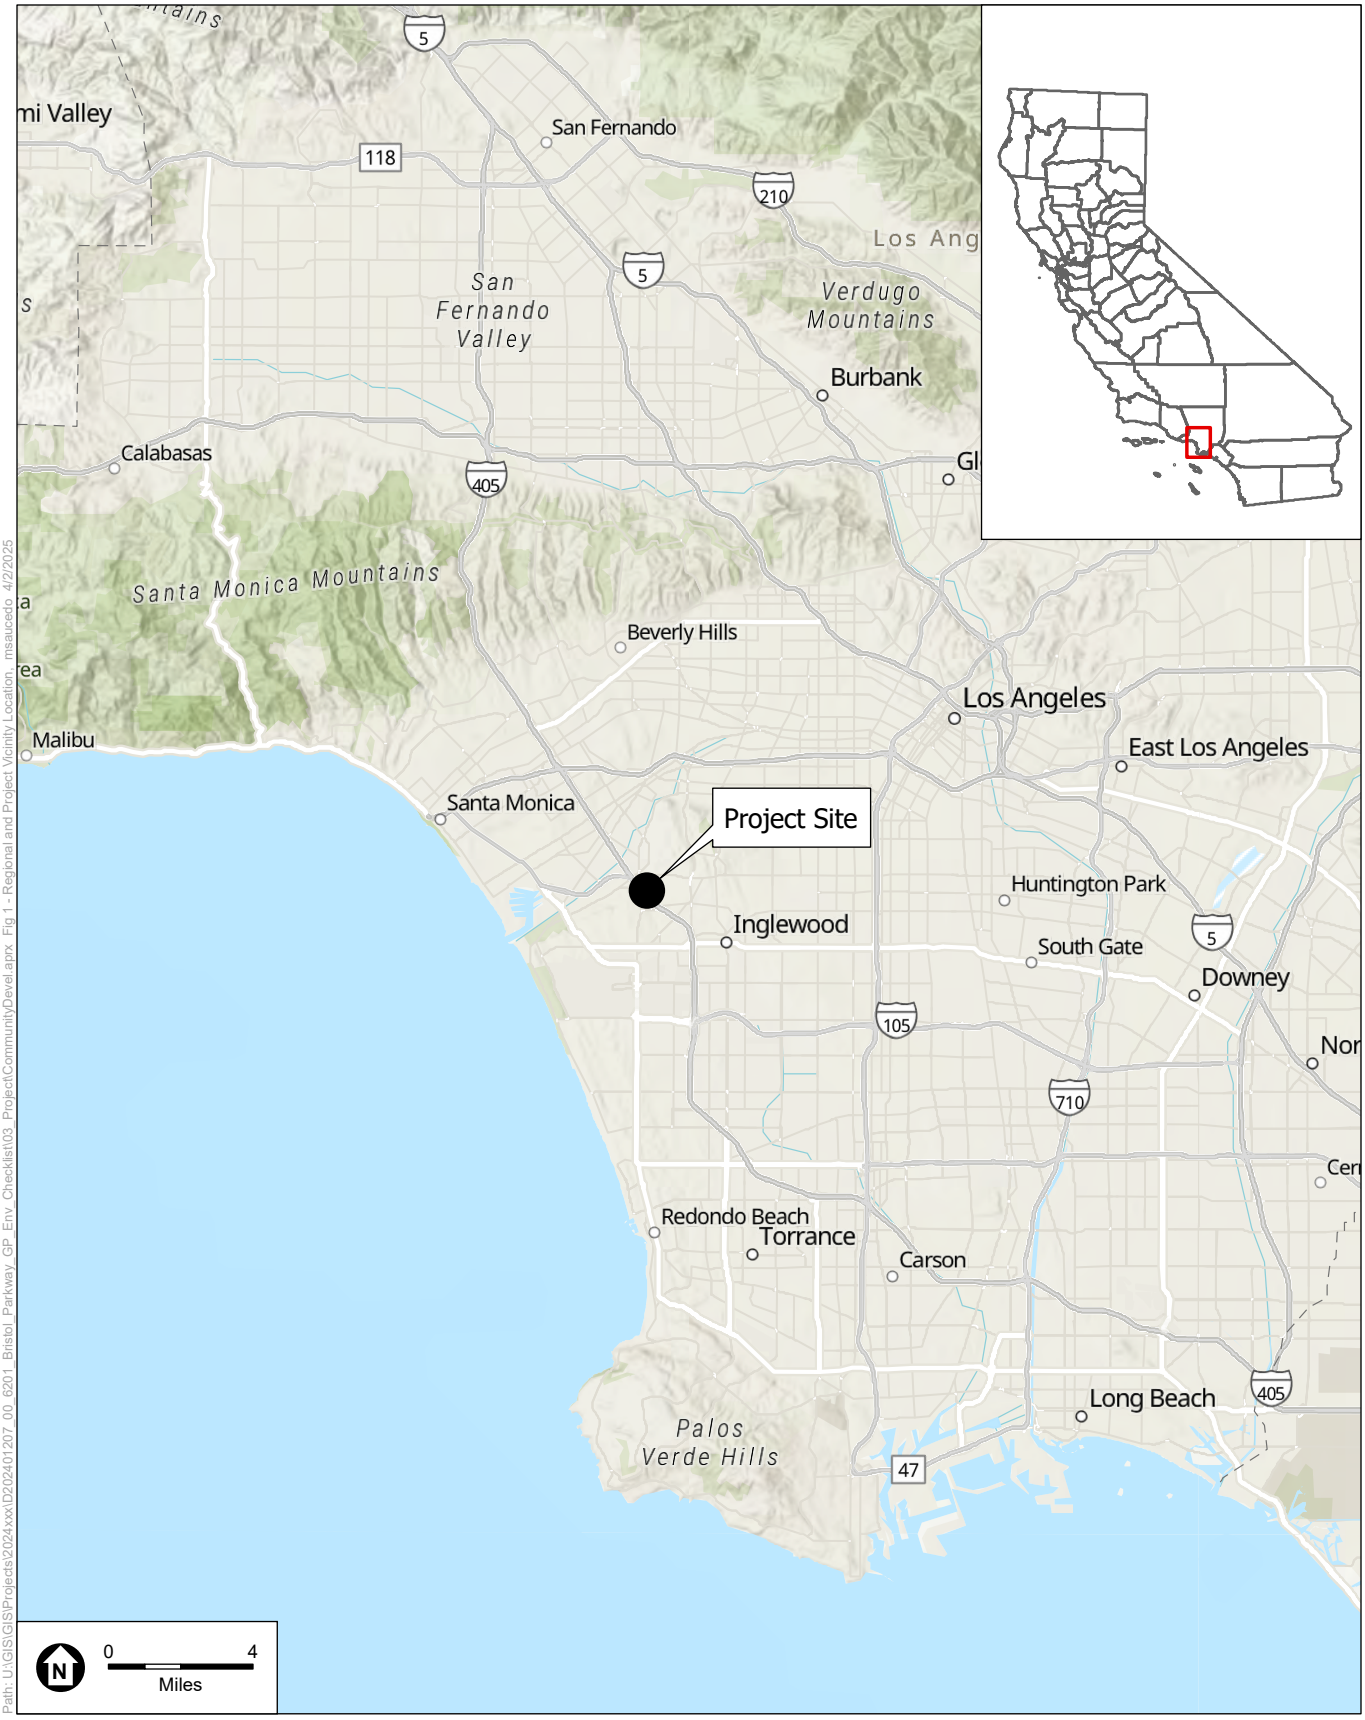

SOURCE: Esri, 2024; ESA, 2025

6201 Bristol Parkway

Figure 1
Regional and Project Vicinity Location

ESA

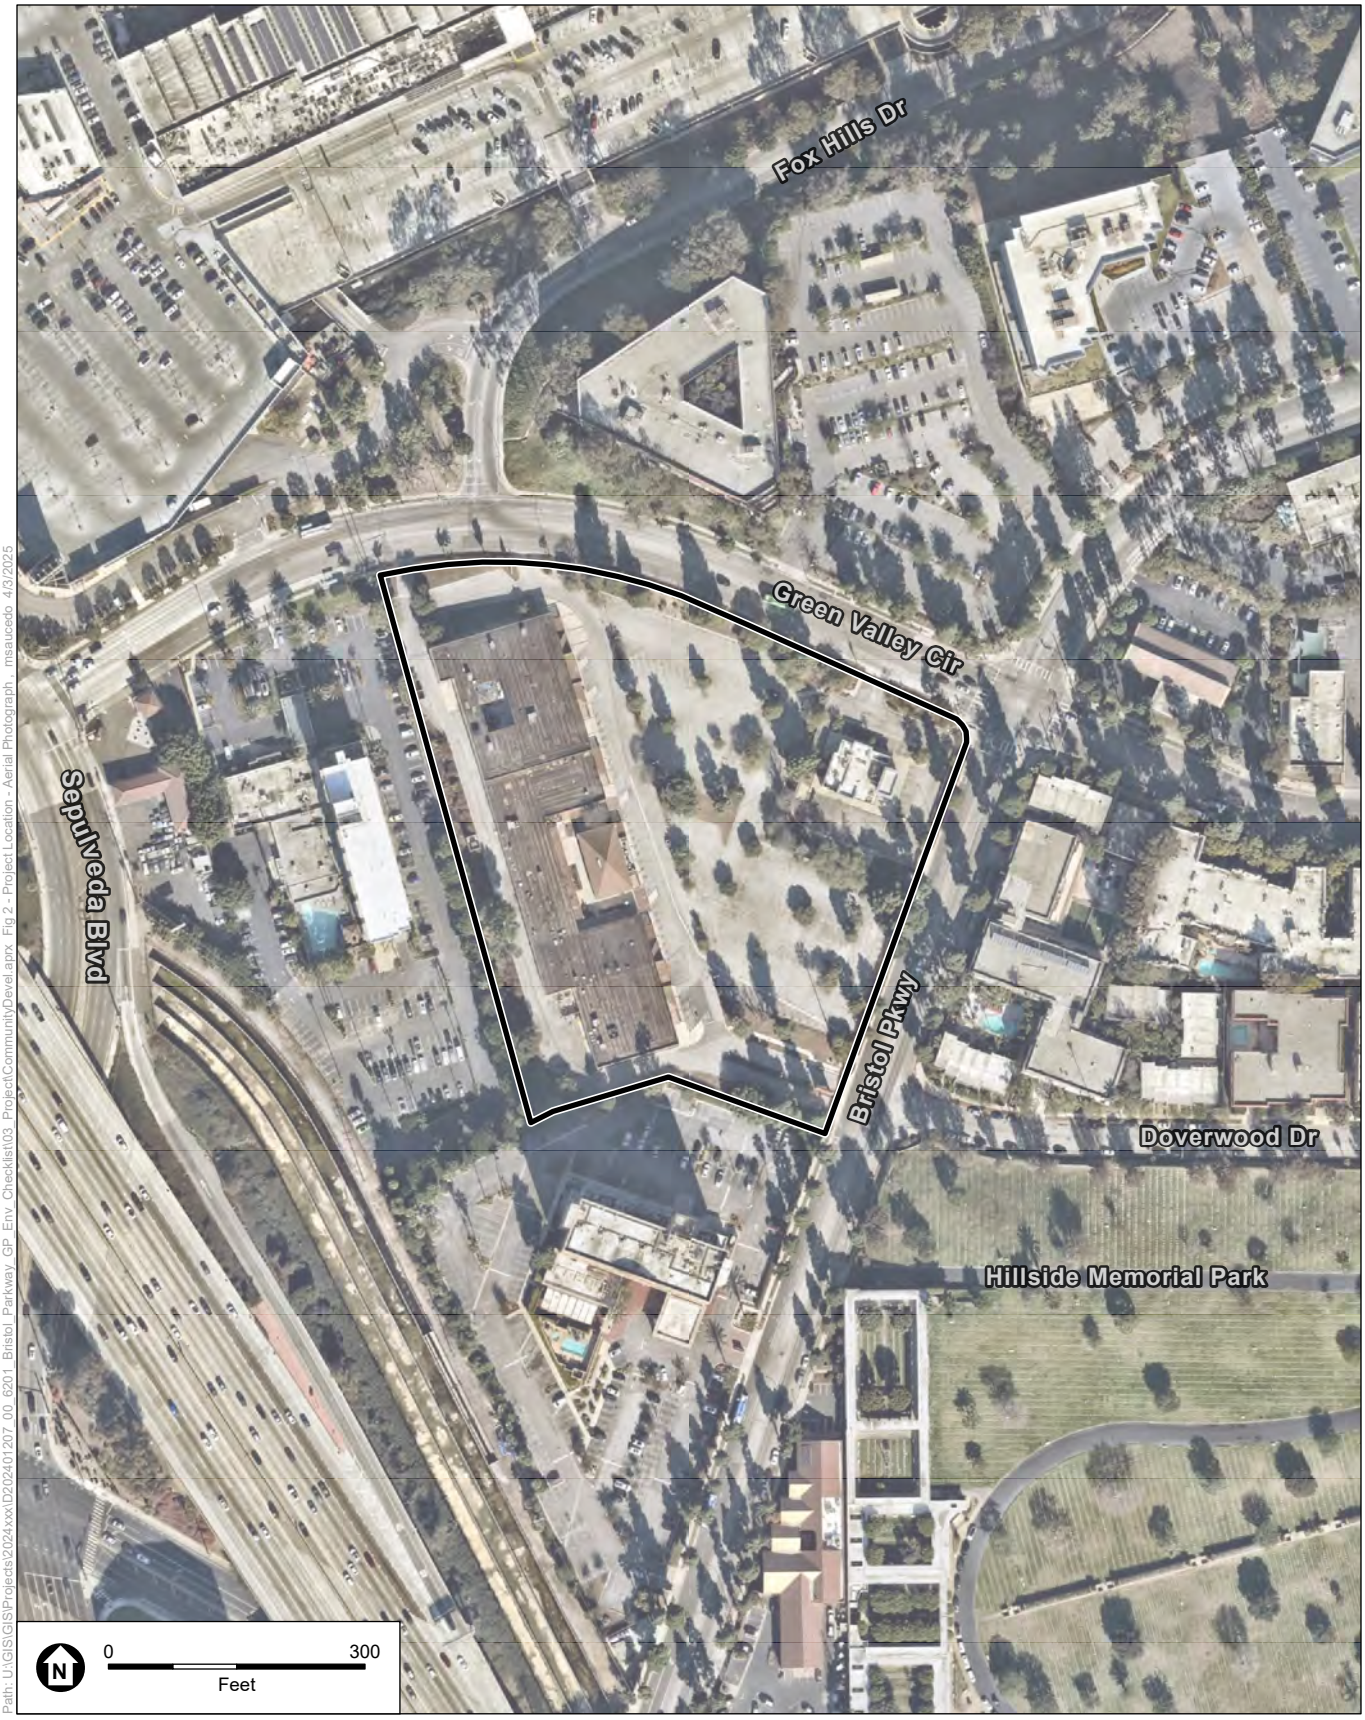

Path: U:\GIS\GIS\Projects\2024xxx\D20240120?_00_6201_Bristol_Parkway_GP_Env_Checklist\03_Project\CommunityDevel.aprx Fig 2 - Project Location - Aerial Photograph , msauceda 4/3/2025

SOURCE: NearMap, 2025; ESA, 2025

6201 Bristol Parkway

Figure 2
Aerial Photograph

ESA

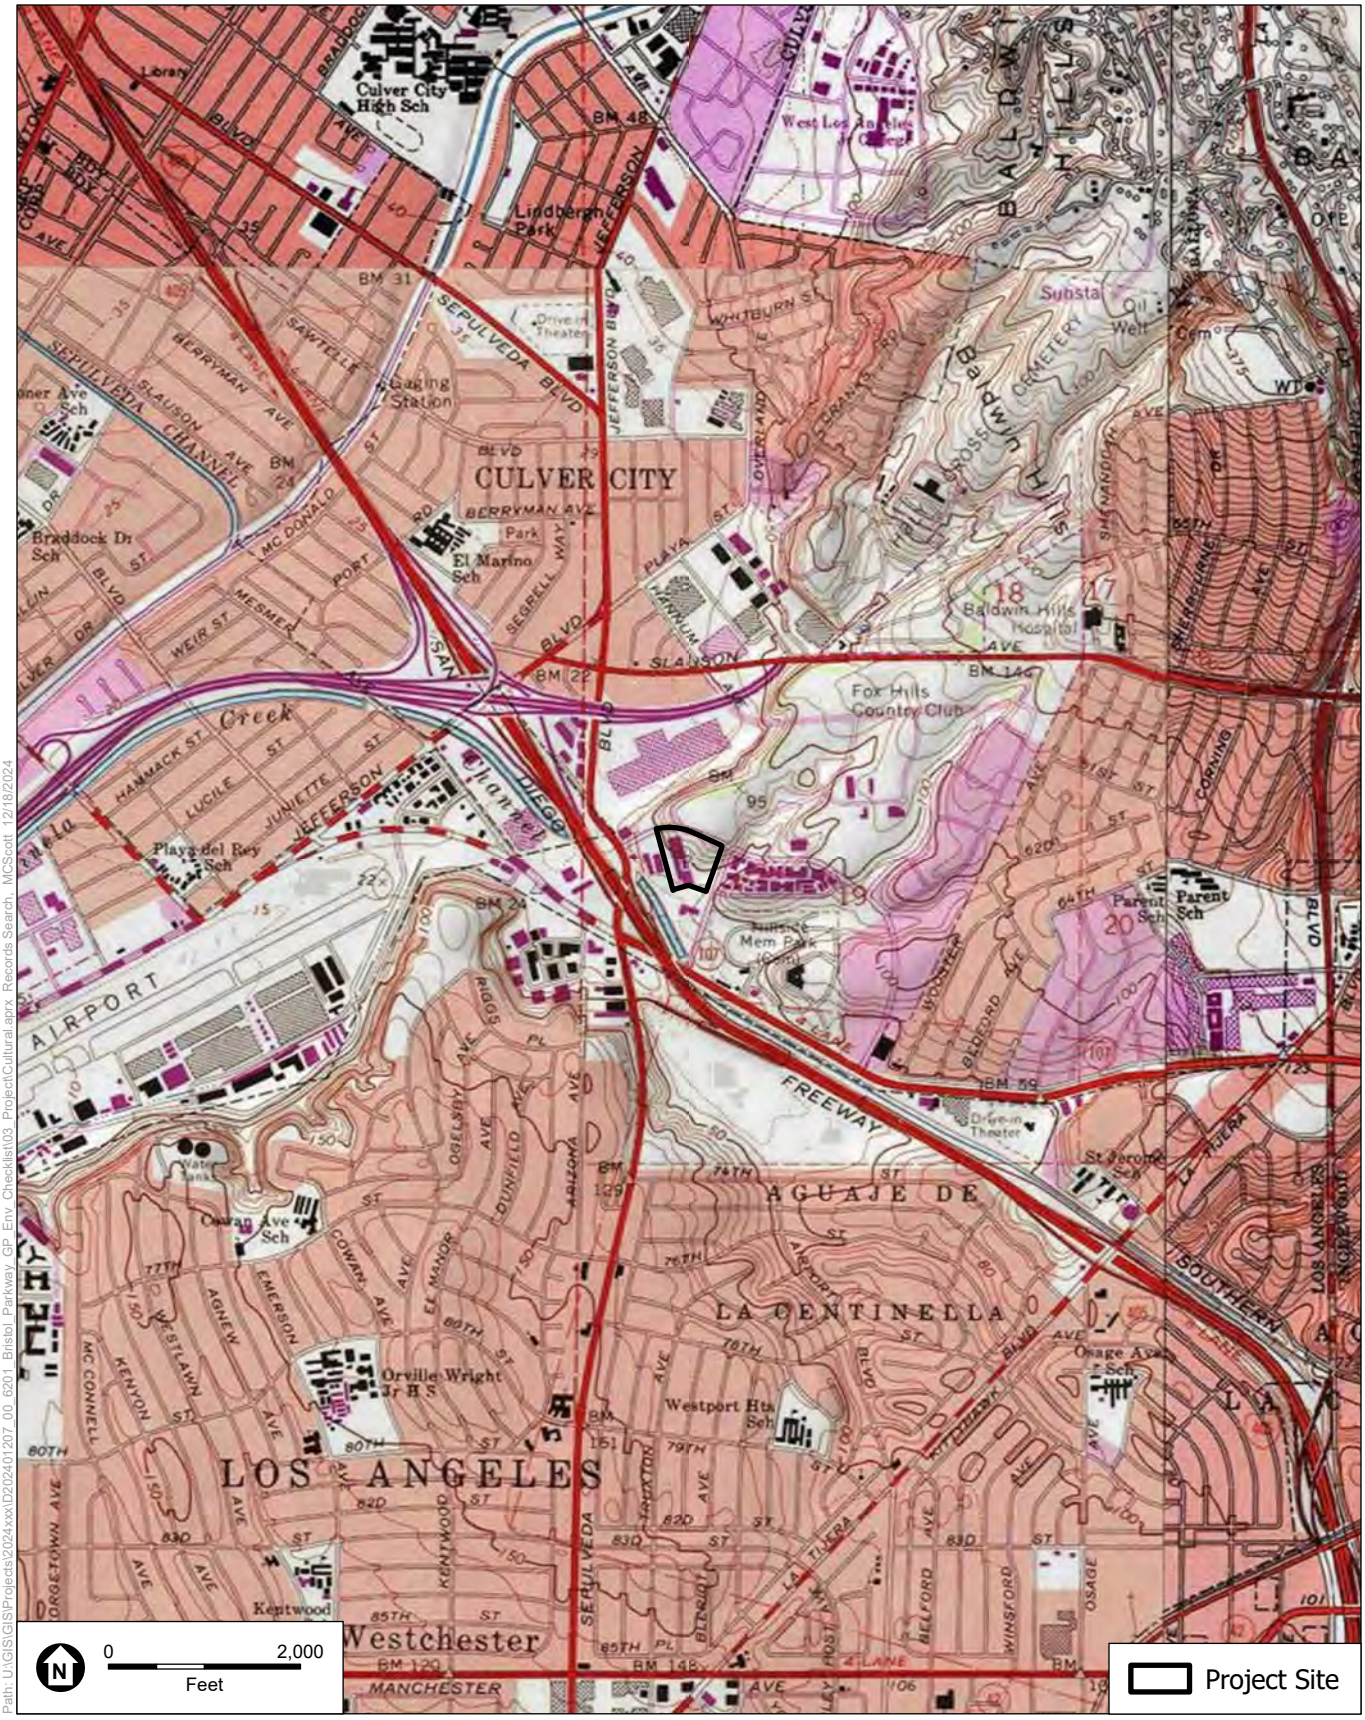

Path: U:\GIS\GIS\Projects\2024xxx\D202401207_00_6201 Bristol Parkway_GP_Env_Checklist\03_Project\Cultural aprx Records Search_MCScott 12/18/2024

SOURCE: ESA, 2024; USGS Topoquad: Venice, 1982

6201 Bristol Parkway

Figure 3
Project Location

ESA

Research and Field Methodology

This Report was prepared by a team of ESA's architectural historians—including Shannon L. Papin, M.A., Architectural History Program Manager for Southern California; Antonette Hrycyk, M.S., Architectural Historian; and Valerie Smith, M.S., Architectural Historian—whom meet and exceed the *Secretary of the Interior's Professional Qualification Standards* in history and architectural history. Professional qualifications are provided in **Appendix A**.

ESA conducted research on the Subject Property's construction and occupancy history and analyzed its history within the context of the development of Culver City, specifically the subdivision of the Rancho La Baloona, Rancho Rincon de los Bueyes, Tract Numbers 9883 and 30946, and Parcel Map Number 3773 of Culver City within Los Angeles County (see tract maps in **Appendix B** and Building Permits in **Appendix C**).

Ms. Smith conducted a site survey of the Project Site and Subject Properties on April 10, 2025. This survey documented the existing conditions of the Subject Property and vicinity. As part of the survey, the Subject Property was documented with digital photography and recorded on California Department of Parks and Recreation (DPR) forms (see **Appendix D**).

Preparation of the Report also involved a review of the National Register of Historic Places and its annual updates, the California Register of Historical Resources, the California Built Environment Resources Database (BERD) maintained by the State Office of Historic Preservation (OHP), the Culver City General Plan, and the 1990 Culver City Historic Preservation Advisory Committee Report and Survey and its subsequent updates. These sources were utilized to identify previously recorded properties within or near the Subject Property. An intensive-level pedestrian survey was also undertaken to document the existing conditions of the Subject Property and its vicinity. In addition, other tasks performed for the study included:

- Field inspections of the Subject Property utilizing the survey methodology of the State OHP.
- Photography of the Subject Property and associated landscape features and examination of other properties in the vicinity that exhibited potential architectural and/or historical associations.
- Site-specific research on the property utilizing building permits from the Culver City Building Safety Division, City directories, historical photographs, Online Archive of California, Calisphere, Los Angeles Public Library Photo Collection, Culver City Julian Dixon Library, University of Southern California (USC) Digital Collections, the historical *Los Angeles Times*, and other published sources.
- Records searches were conducted through the South Central Coastal Information Center (SCCIC), the BERD, and the Culver City Historic Preservation Advisory Committee Report and Survey Inventory to identify historic resources within 0.25-miles of the Subject Property.
- Review and analysis of ordinances, statutes, regulations, bulletins, and technical materials relating to federal, state, and local historic preservation, designation assessment processes, and related programs.
- Evaluation of potential historical resources based upon criteria used by the National Register and California Register.

Regulatory Framework

Historical resources fall within the jurisdiction of the federal, state, and local designation programs. Federal laws provide the framework for the identification of historical resources, and in certain instances, protection. State and local jurisdictions play active roles in the identification, documentation, and protection of such resources within their communities. The National Historic Preservation Act (NHPA) of 1966, as amended, and the California Public Resources Code (PRC), Section 5024.1, are the primary federal and state laws governing the evaluation and significance of historical resources of national, state, regional, and local importance in the state of California. The 1991 Culver City Historic Preservation Ordinance governs the evaluation of historical resources in Culver City. Descriptions of these relevant laws and regulations are presented below.

Federal Eligibility Criteria and Integrity Aspects

National Register of Historic Places

The National Register was established by the NHPA as "an authoritative guide to be used by Federal, State, and Local governments, private groups and citizens to identify the Nation's cultural resources and to indicate what properties should be considered for protection from destruction or impairment."[1] The National Register recognizes properties that are significant at the national, state, and/or local levels.

To be eligible for listing in the National Register, a resource must be significant in American history, architecture, archaeology, engineering, or culture. Four criteria for evaluation have been established to determine the significance of a resource. They include the following:

Criterion A. Associated with events that have made a significant contribution to the broad patterns of our history;

Criterion B. Associated with the lives of persons significant in our past;

Criterion C. Embodies the distinctive characteristics of a type, period, or method of construction or that represent the work of a master, or that possess high artistic values, or that represent a significant and distinguishable entity whose components may lack individual distinction;

Criterion D. Yields, or may be likely to yield, information important in prehistory or history.[2]

Districts, sites, buildings, structures, and objects that are 50 years in age or older must meet one or more of the above criteria ***and*** retain integrity of location, design, setting, materials, workmanship, feeling, and association to be eligible for listing.

Within the concept of integrity, the National Register recognizes seven aspects or qualities that, in various combinations, define integrity: Location, Design, Setting, Materials, Workmanship, Feeling, and Association:

[1] 36 CFR Section 60.2.

[2] "Guidelines for Completing National Register Forms," in National Register Bulletin 16, U.S. Department of Interior, National Park Service, September 30, 1986. This bulletin contains technical information on comprehensive planning, survey of cultural resources and registration in the NRHP.

Location is the place where the historic property was constructed or the place where the historic event occurred. The relationship between the property and its location is often important to understanding why the property was created or why something happened. The actual location of a historic property, complemented by its setting, is particularly important in recapturing the sense of historic events and persons. Except in rare cases, the relationship between a property and its historic associations is destroyed if the property is moved.

Design is the combination of elements that create the form, plan, space, structure, and style of a property. It results from conscious decisions made during the original conception and planning of a property (or its significant alteration) and applies to activities as diverse as community planning, engineering, architecture, and landscape architecture. Design includes such elements as organization of space, proportion, scale, technology, ornamentation, and materials. A property's design reflects historic functions and technologies, as well as aesthetics. It includes such considerations as the structural system; massing; arrangement of spaces; pattern of fenestration; textures and colors of surface materials; type, amount and style of ornamental detailing; and arrangement and type of plantings in a designed landscape.

Setting is the physical environment of a historic property. Whereas location refers to the specific place where a property was built or an event occurred, setting refers to the *character* of the place in which the property played its historic role. It involves *how*, not just where, the property is situated and its relationship to surrounding features and open space.

Workmanship is the physical evidence of the crafts of a particular culture or people during any given period in history or prehistory. It is the evidence of artisans' labor and skill in constructing or altering a building, structure, object, or site. Workmanship can apply to the property as a whole or to its individual components.

Materials are the physical elements that were combined or deposited during a particular period of time and in a particular pattern or configuration to form a historic property.

The choice and combination of materials reveal the preferences of those who created the property and indicate the availability of particular types of materials and technologies. A property must retain key exterior materials dating from the period of its historic significance.

Feeling is a property's expression of the aesthetic or historic sense of a particular period of time. It results from the presence of physical features that, taken together, convey the property's historic character.

Association is the direct link between an important historic event or person and historic property. A property retains association if it is the place where the event or activity occurred and is sufficiently intact to convey that relationship to an observer.[3]

To retain historic integrity, a property will always possess most of the aspects described above. Depending upon its significance, retention of specific aspects of integrity may be paramount for a property to convey its

[3] National Register Bulletin 15: How to Apply the National Register Criteria for Evaluation, 44–45, accessed April 3, 2025, https://www.nps.gov/subjects/nationalregister/upload/NRB-15_web508.pdf.

significance.[4] Determining which of these aspects are most important to a particular property requires knowing why, where and when a property is significant.[5] For properties that are considered significant under National Register Criteria A and B, *National Register Bulletin 15: How to Apply the National Register Criteria for Evaluation (National Register Bulletin 15)* explains, "a property that is significant for its historic association is eligible if it retains the essential physical features that made up its character or appearance during the period of its association with the important event, historical pattern, or person(s)."[6] In assessing the integrity of properties that are considered significant under National Register Criterion C, *National Register Bulletin 15* states, "a property important for illustrating a particular architectural style or construction technique must retain most of the physical features that constitute that style or technique."[7]

Under the National Register, alterations to a structure do not necessarily disqualify a property from a potential listing. A property can be significant not only for the way it was originally constructed, but also for the way it was adapted at a later period, or for the way it illustrates changing tastes, attitudes, and uses over a period of time.[8]

State Register and Eligibility Criteria

California Register of Historical Resources

The California Register was created by Assembly Bill 2881 which was signed into law on September 27, 1992. The California Register is "an authoritative listing and guide to be used by state and local agencies, private groups, and citizens in identifying the existing historical resources of the state and to indicate which resources deserve to be protected, to the extent prudent and feasible, from substantial adverse change."[9] The criteria for eligibility for the California Register are based upon National Register criteria.[10]

The California Register consists of resources that are listed automatically and those that must be nominated through an application and public hearing process. The California Register automatically includes the following:

- California properties listed on the National Register and those formally Determined Eligible for the National Register; [11]

---

4 The National Register defines a property as an "area of land containing a single historic resource or a group of resources and constituting a single entry in the National Register of Historic Places." A "Historic Property" is defined as "any prehistoric or historic district, site, building, structure, or object at the time it attained historic significance." Glossary of National Register Terms, accessed April 3, 2025, https://www.nps.gov/subjects/nationalregister/upload/NRB16A-Complete.pdf

5 National Register Bulletin 15, p. 44.

6 "A property retains association if it is the place where the event or activity occurred and is sufficiently intact to convey that relationship to an observer. Like feeling, association requires the presence of physical features that convey a property's historic character. Because feeling and association depend on individual perceptions, their retention alone is never sufficient to support eligibility of a property for the National Register." National Register Bulletin 15, p. 46.

7 "A property that has lost some historic materials or details can be eligible if it retains the majority of the features that illustrate its style in terms of the massing, spatial relationships, proportion, pattern of windows and doors, texture of materials, and ornamentation. The property is not eligible, however, if it retains some basic features conveying massing but has lost the majority of the features that once characterized its style." National Register Bulletin 15.

8 National Register Bulletin 15, p. 19.

9 PRC Section 5024.1(a).

10 PRC Section 5024.1(b).

11 PRC Section 5024.1(d).

- California Registered Historical Landmarks from No. 770 onward;
- Those California Points of Historical Interest (PHI) that have been evaluated by the OHP and have been recommended to the State Historical Commission for inclusion on the California Register.[12]

Other resources which may be nominated to the California Register include:

- Individual historical resources;
- Historical resources contributing to historic districts;
- Historical resources identified as significant in historical resources surveys which meet California OHP procedures and requirements and have been determined to have a significance ratings of Category 1 through 5 on a Department of Parks and Recreation (DPR) Form 523;
- Historical resources designated or listed as city or county landmarks or historic properties or districts pursuant to any city or county ordinance;
- Historic resources designated under any municipal or county ordinance.[13]

To be eligible for the California Register, a historical resource must be significant at the local, state, or national level, under one or more of the following four criteria:

1. Is associated with events that have made a significant contribution to the broad patterns of California's history and cultural heritage;
2. Is associated with the lives of persons important in our past;
3. Embodies the distinctive characteristics of a type, period, region, or method of construction, or represents the work of an important creative individual, or possesses high artistic values; or
4. Has yielded, or may be likely to yield, information important in prehistory or history.

Additionally, a historical resource eligible for listing in the California Register must meet one or more of the criteria of significance described above and retain enough of its historic character or appearance to be recognizable as a historical resource and to convey the reasons for its significance. Historical resources that have been rehabilitated or restored may be evaluated for listing. Integrity is evaluated with regard to the retention of seven aspects of integrity similar to the National Register (location, design, setting, materials, workmanship, feeling, and association). Also like the National Register, it must be judged in context to the particular criteria under which a resource is proposed for eligibility. Alterations over time to a resource or historic changes in its use may themselves have historical, cultural, or architectural significance.

Also implemented at the state level, the California Environmental Quality Act (CEQA) requires Projects to identify any substantial adverse impacts which may affect the significance of identified historical resources.

[12] PRC Section 5024.1(d).

[13] PRC Section 5024.1(e)

Local Ordinance and Eligibility Criteria

City of Culver City Cultural Resources

Culver City enacted a Historic Preservation Ordinance in 1991 which defines Cultural Resources. The Historic Preservation Ordinance (Chapter 15.05 of the City's Municipal Code) is administered through the City's Community Development Department by Cultural Affairs staff.[14] The Cultural Affairs Commission has the authority to recommend to the City Council the designation of structures as cultural resources. Any alterations to the exterior of "Landmark" or "Significant" structures require Cultural Affairs staff comment as part of the review process. The Ordinance outlines a designation process, criteria, and procedures for altering or modifying designated Cultural Resources. Pursuant to the City's Ordinance, a Cultural Resource is a property that has aesthetic, cultural, architectural, or historical significance to the city, state, or nation, and may have been designated as a Landmark Structure, Significant Structure, or Recognized Structure. After satisfying at least one of the threshold criteria, classification is based on a ranking system, currently outlined in Resolution No. 91-R015.

A **Landmark Structure** is defined as a structure designated as an exceptional example of the highest architectural, historical, or cultural significance of the community. A Landmark structure or district may be designated without owner consent.

A **Significant Structure** is defined as a structure designated as being of substantial architectural, historical, or cultural significance to the community. If residential, a "Significant" structure or district shall be designated with written consent of the owner, provided that the consent of only a majority of the owners shall be required for a "Significant district" designation. Once the designation has been made and the designation document has been filed for recondition, owner consent is irrevocable. If the owner consent is not obtained, a residential structure or district may be designated "Recognized." If nonresidential, a structure may be designated without owner consent.

All structures with "Landmark" or "Significant" designations are required to display a plaque identifying that building or district as either "Landmark" or "Significant."

A **Recognized Structure** is defined as a structure designated as being of architectural, historical, or cultural interest. A structure or district may be designated as "Recognized" without the consent of the owner. No other requirements apply to Recognized structures.

The Ordinance also identifies historic districts as falling into one of three different types: a "Landmark District," a "Significant District," or a "Recognized District," with similar criteria for designation for each one. A historic district is described as a designated area consisting of one or more contiguous parcels improved with structures at which events occurred that made a significant contribution to the city, state, or national history or culture, or an area that contains structures that are collectively significant examples of period, style, or method of construction that provide distinguishing characteristics of the architectural type or period represented.

[14] "Historic Preservation Program," City of Culver City, Accessed April 3, 2025, https://www.culvercity.org/Explore/Arts-Culture/Preservation.

The Culver City Historic Preservation Ordinance (Section 15.02.020) establishes criteria for designating local historical resources and districts as Cultural Resources. To be considered for designation, a structure must be at least 50 years old, and the exterior of the structure is accessible or visible to the public, or the structure or district has special importance to the City.

A. Threshold criteria. To be considered for designation, the structure(s) must meet one of the following criteria:
    1. The structure(s) is at least 50 years old and the exterior of the structure is accessible or visible to the public; or
    2. The structure or district has special importance to the City.

B. Assessment criteria. After satisfying the threshold criteria, a structure or district shall be reviewed for compliance with one or more of the following criteria, as defined under Section 15.05.010 of this Chapter:
    1. Is the structure(s) of "architectural significance"?
    2. Is the structure(s) of "historical or cultural significance"?
    3. Do the structures in the district collectively meet 1. or 2. above?

Structures and districts which meet the requirements of Section 15.05.020, above, shall be classified as "recognized," "significant," or "landmark." Each structure or district shall be so classified by applying a ranking system which shall be adopted by resolution of the City Council.

Culver City General Plan 2045

Cultural resources are discussed in Element 10: Conservation of the 2045 Culver City General Plan, adopted October 4, 2024.[15]

> ***Goal C-1: Cultural resources.*** *Culver City's cultural resources are protected and enhanced through proactive measures.*[16]
>
> C-1.1: **Cultural resource catalog.** Maintain a catalog of cultural resources within the city.
>
> C-1.2: **Cultural and historic resource inventory**. Continue to inventory at regular intervals cultural and historical resources, including buildings, structures, districts, objects, and sites.
>
> C-1.3: **Historic resources in databases**. Continue to work with Building and Planning Divisions and with the County Recorder's Office to ensure all historical resources are flagged in relevant databases.

[15] "General Plan 2045," City of Culver City, Accessed April 21, 2025, https://www.culvercity.org/Services/Building-Development/General-Plan

[16] City of Culver City, *Final 2045 General Plan*, Approved August 26, 2024, https://www.culvercity.org/files/content/public/v/12/have-your-say/general-plan-2045/general-plan-2045.pdf.

C-1.4: **Historic materials cataloging**. Encourage that historic materials are cataloged and available for public access.

C-1.5: **Building plaques**. Continue to work with the Cultural Affairs Division to ensure plaques are positioned on newly-designated cultural resources.

C-1.6: **Historic sign ordinance**. Continue implementation of the historic sign ordinance.

C-1.7: **Cultural resource funding**. Identify and acquire funding to preserve cultural resources.

C-1.8: **Incentives for developers**. Promote the use of incentives for developers to maintain, restore, rebuild, or rehabilitate historic structures within commercial and residential areas.

C-1.9: **Cultural resource preservation**. Preserve the city's cultural resources.

C-1.10: **Maintain and preserve historic structures and artifacts**. Encourage maintenance and preservation of historic structures and artifacts and develop disincentives to demolish historic buildings or destroy artifacts.

C-1.11: **Preservation in the planning and development review process**. Coordinate with the Cultural Affairs Division to integrate preservation into the planning and development review process to ensure that cultural heritage concerns are identified at an early stage and addressed, as warranted, throughout the process. Encourage ordinances and policies that contribute to preservation goals and amend codes, where necessary, to reflect preservation goals.

C-1.12: **Historic standards and building codes**. Apply the Secretary of the Interior's Standards and/or the alternative building codes, such as the Uniform Code for Building Conservation (UCBC) and/or the State Historic Building Code, to qualified historic properties.

C-1.13: **Demolition of historic structures**. Expand existing laws and regulations as necessary to prevent demolition of historically significant structures by neglect.

C-1.14: **Historic property protection in natural disasters**. Comply with California Public Resources Code Section 5028 (Natural Disaster Damage to Historic Property).

C-1.15: **Public knowledge promotion**. Promote public knowledge and understanding of cultural resources (including archaeological, tribal cultural resources, historic resources, and paleontological resources) present within the city.

C-1.16: **Tribal consultation**. Continue to consult with Native American groups in accordance with Senate Bill 18 and Assembly Bill 52 to identify Tribal Cultural Resources.

C-1.17: **Educational institution cooperation**. Cooperate with the educational institutions and other interested parties to build awareness of the legacy of the city's past and the necessity of its retention.

C-1.18: **Historical Preservation Program awareness**. Continue to expand information on the Historic Preservation Program available via the City's website.

C-1.19: **Historic resource information for property owners**. Provide technical information that will help property owners in planning new additions that are complementary to the existing historic structures and conform with the Secretary of the Interior's Standards.

C-1.20: **Document and resource sharing**. Solicit residents to share or donate historic documents relating to Culver City to the historical society archives or other appropriate institutional oral history program.

C-1.21: **Protect Archaeological, Paleontological, and Tribal Cultural Resources**. Promote programs and policies to protect known archaeological and paleontological sites and Tribal Cultural Resources.

C-1.22: **Preserve government agency historic properties**. Encourage government agencies to maintain historic properties they own in the city

Identification of Potential Historical Resources within the Subject Property and Surrounding Area

Previous Evaluations of the Subject Properties

The extant buildings on the Project Site have not been identified in any previous surveys, nor were they documented in the State's BERD, or in Culver City's 1990 Historic Preservation Advisory Committee Report or in any of its subsequent updates, nor is the Subject Property mentioned in the Culver City 2045 General Plan.

Archival Research

Methods

ESA cultural resource specialists conducted a cultural resources records search on January 13, 2025, at the CHRIS-SCCIC, housed at California State University, Fullerton. The SCCIC record search provides the basis for an assessment of archaeological resources and covers a 0.50-mile radius but was also used to identify historic architectural resources within a 0.25-mile radius used in this report for consideration of potential indirect impacts on historic resources. A 0.25-mile radius is a standard distance for identifying nearby historic resources in a dense, urban environment that could potentially result in indirect impacts from development Projects.

An additional records search was conducted by ESA staff on April 3, 2025, through the BERD. The records search included a review of all previously documented historic architectural resources and studies

on or within a 0.25-mile radius of the Project Site. ESA staff also reviewed the 1990 Culver City Historic Preservation Advisory Committee Report (HPAC) and its subsequent updates, which identified all structures in Culver City that have been classified as "Landmark," "Significant," or "Recognized," to identify any structures within a 0.25-mile radius of the Project Site.

Results

A review of the 1990 Culver City HPAC and its subsequent updates reveals that there are no recognized locally designated resources within 0.25 miles, nor did a review of the BERD reveal any previously surveyed resources within 0.25 miles. Additionally, the SCCIC records search did not reveal any previously recorded historical resources within 0.25 miles of the Project site.

Environmental Setting

Historic Setting

Development and Incorporation of Culver City

The land encompassing modern-day Culver City was first settled with the implementation of Spanish land grants in the 1800s. These grants allowed Mexican ranchos and later Anglo settlers to settle and cultivate the land, usually for agricultural purposes. The two major ranchos constituting present-day Culver City were the *Rancho La Ballona* and the *Rancho Rincon de los Bueyes*.[17] In the early 1900s, oil was discovered in the area and soon became the area's primary industry.[18] By 1912, developers began to subdivide the land in the *Rancho La Ballona*. The early subdivisions created the boundaries of what would become Culver City. Its accessibility via electric railways helped expand light industry and housing in the area, and a city sprang out of what had previously been 200 acres of barley fields.[19]

Culver City did not receive its name, however, until 1913. The namesake was its founder, Harry H. Culver (1880–1946), born in Milford, Nebraska, on January 22, 1880. The middle child of five, Culver was raised on a farm by his father, Jacob Hazel Culver, a brigadier general in the National Guard and a strict disciplinarian. Culver followed in his father's footsteps, enlisting in the military during the Spanish-American War. He studied at Duane College before spending 3 years at the University of Nebraska. In 1901, Culver traveled to the Philippines, where he worked in the mercantile business as a reporter for the *Manila Times* and served as a special agent for the customs department. After more than 3 years in the Philippines, Culver returned to the United States, and continued working for the customs department in Detroit and Saint Louis. He moved to California in 1910 and worked for real estate giant I.N. Van Nuys. "As the story goes, after Van Nuys offered to make him a manager because of his exemplary work, Culver decided to venture out on his own. After intense study, Harry Culver pinpointed the area between Los Angeles and Abbot Kinney's resort of Venice for his city."[20]

---

17 Nathan Masters, "Culver City: From Barley Fields to the Heart of Screenland," KCET, June 6, 2012, https://www.kcet.org/shows/lost-la/culver-city-from-barley-fields-to-the-heart-of-screenland.

18 Masters, "Culver City: From Barley Fields."; "Culver City Timeline: A Work in Progress," Culver City Historical Society, June 2014, Accessed April 3, 2025, https://www.culvercityhistoricalsociety.org/about/culver-city-timeline/; "About Culver City," City of Culver City, Accessed April 3, 2025, https://www.culvercity.org/Explore/About-Culver-City.

19 W.W. Robinson, *Title Guarantee and Trust Company*, Culver City, 1939, 16.

20 Julie Lugo Cerra, *Culver City Chronicles*, (Charleston: History Press, 2013).

At the California Club in 1913, Harry Culver announced his plans to develop a city west of downtown Los Angeles. Culver saw an opportunity to capitalize on the excitement generated by Abbot Kinney's "Venice of America" development along the California coast south of Santa Monica. Between Venice and Los Angeles sat open land, and, as the relationship between Los Angeles and Venice took shape, Culver saw a spot in between that was ideal for a new town site. Culver stated in a speech to potential investors: "If you draw a line from the Story Building to the Ocean Front at Venice, at the halfway mark you will find three intersecting electric lines—the logical center for where we propose to develop a townsite."[21] The Venice Short Line, the Del Rey Line, and the Santa Monica Air Line all converged at Washington, National, and Venice Boulevards.

Culver's argument was a convincing one, and investors and developers began to purchase and develop lots in the area. Culver continued to promote his new community by holding special events like "prettiest baby" contests and an annual marathon race, and newspaper advertisements exclaimed, "All Roads Lead to Culver City!" Culver City's prime location, as well as these aggressive advertising campaigns, helped spur the area's quick development, and Culver City was officially established in October 1913.[22] In 1914, nearby Palms voted to become a part of Los Angeles. Culver City, however, voted to remain independent, and continued to grow exponentially over the years. [23] Originally established on 93 acres with 250 residential lots in 1914, the city had grown to 770 acres by 1917, the year it was officially incorporated.[24] Over the years, more than forty annexations increased the size of the city from 1.2 square miles to about 5 square miles.[25]

The early economics of Culver City were supported by movie studios. Harry Culver reportedly had a particular interest in Culver City being a hub for the motion picture industry, personally petitioning Thomas Ince, a silent film era producer and actor, to open his studios in Culver City. Ince agreed and constructed Ince/Triangle Studios at what became Washington Boulevard at Jasmine Avenue (present-day Culver Studios; Culver City Historic Site #7; 9336 Washington Boulevard; extant).[26] The studio subsequently became the Metro-Goldwyn-Mayer Studio (MGM). In 1922, Hal Roach constructed his studio at 8822 Washington Boulevard (demolished). The film industry was such an important early economic driver of Culver City that the city became known as the "heart of screenland."[27] Residential development also occurred rapidly, in part as a result of the Hoover administration's push for residential construction via the nationwide "Better Homes Program."[28]

The city grew outward from the downtown commercial area and adjacent film studios in the 1920s and 1930s, during which time commercial development proliferated, notably along Culver and Washington Boulevards. Downtown Culver City was centered on a main street (Washington Boulevard), anchored by a six-story hotel, fire and police departments, a city hall, banks, restaurants, and stores. During prohibition

---

21 Quoted in Martha Groves, "Cultivating Culver City," *Los Angeles Times*, April 7, 2008, https://www.latimes.com/archives/la-xpm-2008-apr-07-me-culver7-story.html.

22 Groves, "Cultivating Culver City".

23 "Culver City Timeline: A Work in Progress," Culver City Historical Society.

24 "Culver City Timeline: A Work in Progress," Culver City Historical Society.

25 Julie Lugo Cerra, *Images of America: Culver City*, (Charleston: Arcadia Publishing, 2004).

26 "Culver City Timeline: A Work in Progress," Culver City Historical Society.

27 Groves, "Cultivating Culver City".

28 Greg Hise, *Magnetic Los Angeles: Planning the Twentieth Century Metropolis*, (Baltimore: John Hopkins University, 1997), 40.

of the 1920s and 1930s, Culver City was more permissive of night-life activities than other parts of Los Angeles. While alcohol consumption was banned in the city of Los Angeles, Culver City allowed night clubs and bars to open, with a concentration on Washington Boulevard. Night clubs included the "London Club Roadhouse" at 8747 Washington Boulevard; Fatty Arbuckle's Plantation, formerly located at 11700 Washington Boulevard; and the Green Mill.[29] Industry first arrived with the Western Stove Company in 1922, and then the Helms Bakeries on Washington Boulevard in 1930.[30]

Commercial development spread from Culver Boulevard to Washington Boulevard in the 1940s and 1950s. In addition to this industry expansion, the type of commercial businesses occupying Washington Boulevard began to change in the 1950s. To promote job growth in the post–World War II economy, and in response to disinvestment after the production needs from the war effort subsided, Washington Boulevard was developed with numerous car dealerships and associated businesses. The area was still a hub for the motion picture industry, and the Desilu Studios, owned by Lucille Ball and her husband Desi Arnaz, opened a second studio site at 9336 Washington Boulevard in 1957 (located at present-day Culver Studios).[31] The 1960s saw development of condominiums and new, larger-scale housing throughout the city, as well as the closing of several notable local businesses like Helms Bakery, which shuttered in 1969.[32]

Additional notable changes to Culver City occurred in the 1970s, when the Culver City Redevelopment Agency was established, resulting in many large-scale commercial properties, including Fox Hills Mall.[33] Also in 1970, Desilu Studios officially became Culver Studios, which was bought by Laird International Studios in 1977.[34] In the 1980s, Culver City Park was developed. Additional changes included the construction of the Filmland Corporate Center (1985; today, Sony Pictures Plaza; 10202 Washington Boulevard).[35]

The 1990s saw the loss of major industries in the city, resulting in the abandonment of many buildings and the loss of jobs.[36] To help combat these issues, Culver City's government began to offer economic development and tax incentives, which helped to facilitate increased investment in the city. Over the succeeding decades, Culver City has rebounded from this downturn and has become a hub for technology and the arts, facilitated in part by the construction of a metro line connecting Culver City with Los Angeles proper in 2012.[37] The city has attracted large companies such as Amazon and Apple and continues to develop and evolve.

[29] "Culver City Timeline: A Work in Progress," Culver City Historical Society.

[30] "Culver City Timeline: A Work in Progress," Culver City Historical Society.

[31] "Culver City Timeline: A Work in Progress," Culver City Historical Society, N.D, https://www.culvercityhistoricalsociety.org/about/culver-city-timeline/.

[32] "Culver City Timeline: A Work in Progress," Culver City Historical Society.

[33] Ibid; Martha Groves, "Culver City Has a Small Town Feel," Los Angeles Times, April 26, 1996, https://www.latimes.com/archives/la-xpm-1996-04-26-me-62997-story.html.

[34] "Culver City Timeline: A Work in Progress," Culver City Historical Society.

[35] "Culver City Timeline: A Work in Progress," Culver City Historical Society.

[36] "Culver City Timeline: A Work in Progress," Culver City Historical Society; Masters, "Culver City: From Barley Fields"; Groves, "Cultivating Culver City."

[37] Groves, "Cultivating Culver City."

Source: Sony Pictures Museum

Figure 4
The triangular intersection at Washington and Culver Boulevards, c. 1930s.

Source: Sony Pictures Museum

Figure 5
The triangular intersection at Washington and Culver Boulevards, c. 1930-40s.

History of Project Site

Fox Hills

The Project site is located within the Fox Hills neighborhood of Culver City, which was annexed to the city in 1964, and contains just over 300 acres of undeveloped land.[38] The land contained lush open space, the Fox Hills Country Club, Red Riding Stables, and two cemeteries, including the B'nai Memorial Park (now Hillside Memorial Park). B'nai Memorial Park was founded in 1941 by Lazare F. Bernhard and brothers Robert and Harry Groman to meet the funerary needs of Los Angeles' expanding Jewish population.[39] The cemetery is comprised of 35 acres of rolling hills and features the Jolson Memorial designed by Master architect Paul R. Williams.[40] The cemetery is one of the remaining early developed areas in the Fox Hills area and has become a prominent landmark (**Figure 6**).

The Project site is located on the western boundary of the Fox Hills Country Club's golf course, which opened in 1926 and at one time contained 45 holes. The golf course was one of the most competitive courses in Southern California and hosted the L.A. Open in 1954.[41] Due to its proximity to the new highways that were constructed in the 1960s, most notably Interstate-405 and State Route 90, the land was sold for development by the Home Savings and Loan Association to the Upland Industries Corporation, an Omaha-based subsidiary of Union Pacific Corporation.[42] Once the land was sold for development, the new owners planned to spend $75 to 80 million to construct 4,000 apartments on the golf course lands.[43] (**Figure 7**). The Home Savings and Loan Association sold all but 15 acres (including the Project site), which was earmarked for commercial development, such as neighborhood businesses and grocery stores.

Development of Fox Hills progressed from the southern and eastern edge of the annexation, beginning with garden apartments and condominium complexes in the 1960s and the Fox Hills Shopping Plaza and Fox Hills Mall opening in 1974 and 1975, respectively.[44] The Culver City Redevelopment Agency, formed in 1971, took an active role in developing Fox Hills, and the remaining undeveloped parcels were primarily developed as office parks throughout the 1980s.[45] In the 2010s, the Fox Hills neighborhood was a focus of the controversial 6122 Bristol Parkway redevelopment, a high-rise, high-density development Project which was ultimately withdrawn after resident criticism.[46]

[38] Julie Lugo Cerra, "Fox Hills connection with Culver City dates to '60s," *CulverCityNews.com*, November 29, 2018, https://www.culvercitynews.org/looking-back-with-julie-lugo-cerra-fox-hills-connection-with-culver-city-dates-to-60s/

[39] Hadley Mears, "Hillside Memorial Park: A Jewish Modernism Masterpiece in the Midst of the City," *PBS SoCal*, March 14, 2014, https://www.pbssocal.org/history-society/hillside-memorial-park-a-jewish-modernist-masterpiece-in-the-midst-of-the-city

[40] Mears, "Hillside Memorial Park."

[41] Herb Vida, "Old Friends Play Final Round to Close Fox Hills Country Club," January 8, 1970, 134.

[42] Steve Kline, "$80 Million Project Planned for Fox Hills," *Los Angeles Times*, January 8, 1970, 133.

[43] Kline, "$80 Million Project Planned for Fox Hills."

[44] Cerra, "Fox Hills connection."

[45] Urban Land Institute Technical Advisory Panel, *Reimagine Fox Hills*, 2019, 77.

[46] *Reimagine Fox Hills*, 77.

Source: Hillside Memorial Park

Figure 6
Hillside Memorial Park, c. 1941.

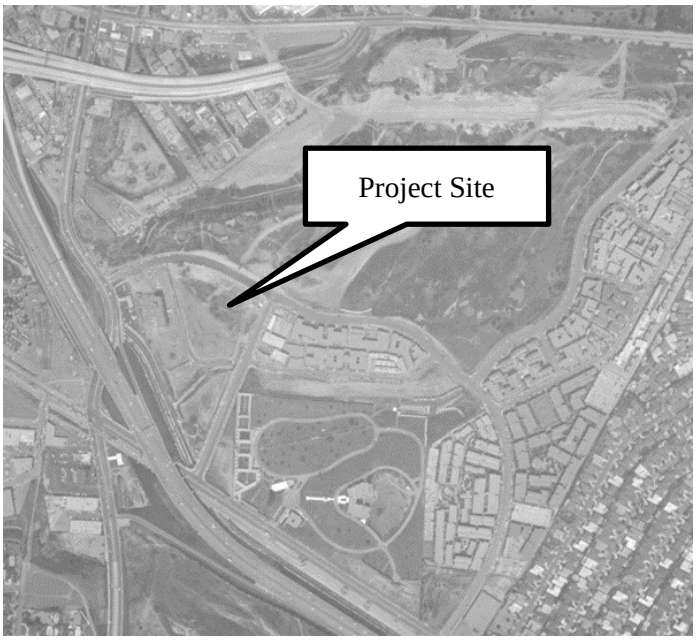

Source: UCSB Frame Finder

Figure 7
Aerial of Fox Hills, 1970.

Fox Hills Plaza Shopping Center

The Project site was first developed in from 1970 to 1971 with an eight-story Howard Johnson motor lodge and restaurant, designed by the Miami, Florida architecture firm of Charles Giller Associates with Stephson Pacific serving as the contractor.[47] The hotel featured 300 guest rooms and parking for 300

[47] "$3.5 million Lodge Rising in Culver City," *Los Angeles Times,* August 2, 1970, 130.

cars.[48] Development of the 11-acre Fox Hills Plaza Shopping Center began in 1973 and was completed in July 1974.[49] The Plaza featured a 12-story Ramada Inn, now a Courtyard Marriot, with 266 rooms, in addition to a 68,000-square foot shopping center.[50] The Plaza was a co-venture between architect Robert Clements and Associates, based in Los Angeles, and Stewart Stein, the vice president of the architecture department for Ramada Development Company.[51] The Fox Hills Plaza Shopping Center followed the contemporary design trends and site layout of many shopping centers developed in the 1960s, with a main retailer or anchor store and smaller independent stores and services that were setback from the road with ample parking at the front.[52] The Fox Hills Plaza also featured a 10,700-square foot Bank of America Branch, designed by Robert Clements & Associates for the Ramada Development Company for a cost of $480,000.[53]

Historic Context: Postwar Neighborhood Shopping Centers and the Automobile, 1936-1975

The emergence of the automobile in the 1910s shaped the layout of Culver City and the greater Los Angeles County shifting development patterns from an agricultural landscape with pockets of development to a sprawling metropolis. During this period there was a gradual transition away from rail to automobile transportation. After the post-World War II period, Los Angeles County went through a significant population boom due to the influx of veterans arriving home and the growth of new jobs in the area. The population increase lead to the demand for more housing in underdeveloped areas such as the Fox Hills. As the area developed, many public infrastructure projects were undertaken, thanks in large part to the Collier-Burns Highway Act in 1947 that allowed a fuel tax.[54] This fuel tax provided highway funding, which helped to fund the construction of State Road 90 and the 405 in the 1960s.[55]

Along these corridors, new neighborhood shopping centers were created that were different than their predecessors in design and layout. Early neighborhoods shopping centers in the 1930s and 1940s, which catered to customers arriving both by rail and automobile, were transitional in their layouts, as they combined traditional storefronts for pedestrian traffic from streetcars with automobile parking in the rear for their other customers arriving by car.[56] One example of a transitional shopping center from the 1940s period was the Westchester Business Center, located West of Culver City, which followed the Los Angeles Department of City Planning scheme for an ideal neighborhood. Construction for Westchester

[48] "$3.5 million Lodge."

[49] "July Opening Slated for Fox Hills Project," *Los Angeles Times*, April 21, 1974, 122.

[50] "July Opening."

[51] "July Opening."

[52] Richard Longstreth, "Stores Make the Mall," excerpted from *The American Department Store Transformed, 1920-1960*, (Yale University Press: 2010), DocomomoUS, August 25, 2022, https://www.docomomo-us.org/news/stores-make-the-mall

[53] "Bank Will Open Branch in Fox Hills," *Los Angeles Times*, November 3, 1974, 121.

[54] Nathan Masters, "L.A.'s First Freeways," PBS SoCal, August 15, 2012, https://www.pbssocal.org/shows/lost-la/l-a-s-first-freeways

[55] Masters, "L.A.'s First Freeways."

[56] City of Los Angeles Office of Historic Resources, "Los Angeles Citywide Historic Context Statement Commercial Development, 1859-1980, Neighborhood Commercial Development, 1880-1980," City of Los Angeles Department of City Planning, August 2017, 47.

began in 1942 and was completed in 1947. When completed it contained stores flush to the street, with plenty of parking in the rear for customers.[57]

After World War II, the focus shifted from parking at the rear of the neighborhood shopping center to parking at the front, to better accommodate increasing automobile traffic. One of the earliest examples in Los Angeles Country is the Plaza Arcade Shopping Center at 6651 Laurel Canyon Boulevard in the neighborhood of North Hollywood built between 1951 and 1952 (**Figure 8**).

In 1951, a pivotal book was published on the design of neighborhood shopping center. Written by Geoffrey Baker and Bruno Funero, *Shopping Centers: Design and Operation* recommended that a shopping center should contain a supermarket, drugstore, and smaller retailers such as hair dressers, variety stores, and shoe repairs.[58] One early example of this site plan is the Baldwin Hills Village built between 1948 and 1953.[59] Many neighborhood shopping centers during the post-World War II period were designed and organized in this manner. Shopping centers followed popular architectural trends and usually had a unified architectural design. They usually featured one or two anchor stores that were architecturally distinct along with any number of smaller shops, all setback from the street with parking in the front. After the 1960s, and 1970s, many shopping centers evolved to include limited street front parking or offer parking structures, underground parking and multi-stories of shops.[60]

Source: Los Angeles Public Library

Figure 8
Plaza Arcade Shopping Center, c. 1970.

[57] City of Los Angeles Office of Historic Resources, "Los Angeles Citywide Historic Context Statement Commercial Development, 1859-1980, Neighborhood Commercial Development, 1880-1980," 47.

[58] City of Los Angeles Office of Historic Resources, "Los Angeles Citywide Historic Context Statement Commercial Development, 1859-1980, Neighborhood Commercial Development, 1880-1980," 50.

[59] Los Angeles Conservancy, "Baldwin Hills Crenshaw Plaza," Accessed April 4, 2025, https://www.laconservancy.org/learn/historic-places/baldwin-hills-crenshaw-plaza/

[60] Longstreth, Richard. "Stores Make the Mall."

Project Site Development and Construction Chronology

Historic Map and Aerial Photograph Review

Historic maps and aerial photographs were examined to provide historical information about prior land uses at the Project site and to contribute to an assessment of the Project site's archaeological sensitivity with respect to its potential to retain buried archaeological resources. The available historic topographic map includes the USGS 1924 Inglewood and the USGS 1934 Venice 7.5-minute quadrangles. Available historic aerials from 1924, 1952, 1953, 1963, and 1972 were also reviewed.[61]

Review of the 1924 historic map indicates that the Project site was undeveloped and was located within a steep slope area. Two drainages (Centinela Creek and an unnamed drainage) are also depicted on this map as located 0.15 to 0.50 miles south of the Project site. Review of the 1934 historic map indicates that the Project site was located approximately 1.35 miles east of Ballona Creek.

Review of the 1952, 1953, and 1963 historic aerials indicates that the Project site is still undeveloped by this time. However, the 1972 historic aerial shows that buildings and a parking lot are present by this time in the adjacent property located immediately to the west. The 1980 historic aerial depicts the Project site as developed with a large rectangular building on the western portion, a small building on the northeast corner, and a large parking lot in between the two buildings. A review of the draft of the Comprehensive Plan submitted to the City indicates that the on-site buildings at the Project site were constructed in 1973.

Building Permits

The original building permits for the construction of the Fox Hills Plaza were issued to Ramada Inns, Inc. on October 20, 1972. The contractor was RADCO Construction. The first permit called for a 60,268 square foot two-story shopping center with a drug store valued at $800,000 with a slump stone and stucco exterior and tile roof. **Table 1** summarizes the building permits for the Shopping Center. A detailed construction history is included below. Copies of the building permits are provided in **Appendix D** of this report.

[61] HistoricAerials.com.

TABLE 1
6201 AND 6221-6299 BRISTOL PARKWAY
CULVER CITY BUILDING SAFETY DIVISION PERMITS[62]

Address	Issued	Permit	Owner	Contractor/ Engineer/ Architect	Valuation ($)	Description
6221-6299	10/20/72	Permit #a18430	Ramada Inns, Inc.	RADCO Construction	$800,000	Shopping center including drug store to be 60,268 square feet. Soil B/V=2000 pounds per square foot at 18" minimum. Structural engineers are Robert Clements and Associates.
6201	10/26/73	Permit #a18913	Bank of America	-	$300,000	Construction of a new bank to be 65'x116 square feet with a second floor.
6221	10/27/73	Permit #a18951	Safeway Stores	Heath & Co.	$2,700	Wall signs: "SAFEWAY" individual letters 3 feet high, sing is 46 feet long. "Vonde Kamps" 2'6"x6'1"; Liquor sign 2' X 8'1"
6201	2/27/74	Permit #a19071	Bank of America	Brite Lite Neon	-	Install signs: two 5'6"x8'10" pole signs, two sets of 17' non-illuminated letters, and one non-illuminated logo
6221	5/31/74	Permit #a19446	Ramada Inns Inc.	Ramada Development Company	$5,000	
6201	6/28/74	Permit # a19297	Ramada Inns, Inc.	Ramada Development Co.	-	Block wall
6221	7/12/74	Permit #a19337	Safeway	Heath & Co.	$500	Wall signs
6201	8/2/74	Permit #a19373	Ramada Inns, Inc.	Ramada Development Co.	-	Construction of a new trash enclosure f
6201	8/7/74	Permit #a19388	Ramada Inn	So.Calif. Flagpole Maint	-	Flag poles
6221-6295	1/22/75	Permit #a19699	Ramada Inn	Heath & Co.	$1,200	Wall sign: 19'6"x3' 4 ¾" rear wall sign- 8' in from corner of Tenant Plaza and 2' below top of parapet wall
6221-6299	2/7/75	Permit #A-19730	Ramada Inn	Heath & Co.	$400	2 sigs; 5' high, 2'x3 ½ ", single face, non-illuminated tenant directory signs
6221-6299	7/8/75	Permit #a20068	Ramada Inn	Heath & Co.	$4,000	Director signs
6201	9/28/76	Permit #a20969	Continental Service Co.	-	-	Add interior fixtures and re-work night deposit receptacles for the bank building.
6201	6/13/80	Permit #a24279	Bank of America	A-1 Steel Rence Co	-	Build ornamental iron security fence

[62] Documentation exists for all permits and certificates of occupancy listed in this table.

Address	Issued	Permit	Owner	Contractor/ Engineer/ Architect	Valuation ($)	Description
6221	12/20/83	Permit#b02778	Safeway Stores	Henderson Refrigeration	$6,000	
6221	9/13/85	Permit #b08324	Best Products Inc.	Frank Lucas & Associates Inc.	$120,000	Remove interior partitions
6221	10/25/85	Permit #b08772	Marshall's Dept. Store	Tony Crawford Construction	$2,600	Screening for roof top AC Units: Red wood and metal siding to match existing
6221	10/30/85	Permit #b08811	Marshall's	Tony Crawford Construction	$3,000	Trash container enclosure
6221	11/11/85	Permit #b08900	Marshall's Dept. Store	American Sign & Lighting	$6,500	Install channel letters; one set 5'x3' and two pylon inserts: Above marquee 4' (max) high by 30' long as proposed.
6221	12/33/85	Permit # B09238	Marshall's Dept. Store	American Sign & Lighting	$5,300	2 sets, channel letters 4'6" for north elevations
6221	5/33/86	Permit # b10367	Marshall's Dept. Store	Ad/Art Inc.	$3,451	Install face wall sign
6201	6/20/86	Permit #b10507	Centinela Hospital Medical Center	Garcia-Bently Construction, Hillman, Biddison & Loevenquth Engineers, and Parkin Architects	$90,000	Interior tenant improvements for a medical urgent care center
6201	8/19/86	Permit #b10984	Centinela Hospital Medical Center	Garcia-Bently Construction, Hillman, Biddison & Loevenquth Engineers, and Parkin Architects	$20,000	Tenant improvement Phase II of previously checked plans
6201	11/28/86	Permit #b11720	Centinela Hospital Medical Center	Shore Signs and Parkin Architects	$95,000	Two sets of letters E&N elevations, one monument sign, all illuminated. South elevation non-illuminated set of letters and two non-illuminated signs
6201	12/12/86	Permit #b11881	Centinela Valley Health Services	Garcia Bentley Contractors, Brad Hawn Engineer, Omar G. Siller, AIA	$20,000	New ceiling, wall addition, and repair on second floor: no additional square feet, just tenement interior improvements in corner section to medical center. Site improvements
6221	2/17/87	Permit#b12319	Marshall's Dept. Store	Brusan Corp	$40,000	reroofing
6201	3/2/87	Permit #b12425	Centinela Health Services	Don Shores Signs, Inc.	$3,000	One set of individually illuminated channel letters
6201	8/19/87	Permit #b13869	Centinela Hospital Medical Center	Don Shores Signs	$6,000	Two sets of letters on E&N elevations

Address	Issued	Permit	Owner	Contractor/ Engineer/ Architect	Valuation ($)	Description
6201	7/13/90	Permit #b22066	Centinela Medical Center Fox Hills	Don Shore Signs	$6,000	Remove and replace existing signs in same location
6221	2/18/93	Permit #b50584 (?)	Leeds & Strouss Enterprises	Full Spectrum Communications	$1,500	Satellite dish on roof of building
6221	9/30/93	Permit #b32515	Marshall's Dept Store	Risou Construction	$10,500	Add 67' slat wall; frame two walls for lay away, frame steel false wall 17'x67'
6221	4/22/97	Permit #043214	The Marmaxx Group	Contractor: Gluck Development co. Engineer: L Liston & Associates	$250,000	Remove bearing wall and replace with frame and other structural miscellaneous
6221	4/24/97	Permit #043233	The Marmaxx Group	Gluck Development Company	$145,000	Internal renovation
6221	5/13/97	Permit #043358	Marmaxx Group	Gluck Development Company	$13,000	Proposed closure of 3 storefronts to match existing slump stone design and material of existing building façade. Planters to be provided to soften the slump stone façade. All roof top equipment shall be screened and material and design of screening to match existing design and color of respective color of walls.
6227	11/6/07	Permit #71019	Center Business MGMT	Nite-Lite Signs, Inc.	$6,500	Installing 1 13'x12' double sided freestanding pole sign. Sign is 20' to top of sign to grade. Sign to replace sign blown down in winds.*
6221	10/26/09	Permit #76247	Center Business MGMT	S.B.R., Inc.	$118,000	Reroof of commercial shopping center. Remove roof over Marshall's, lay 2nd layer over remainder of complex, install class APP modified roof system.
6221	3/8/10	Permit #76424	Matthew Strauss	Owner/builder	$275,000	Façade remodel and minor site improvements
6221	10/12/10	Permit #77820	M.C. Strauss Co.	Jacor Const., Inc. Engineer: Gary Electric		Replacing/relocating exterior lighting/39 electrical devices
6221	11/16/10	Permit #78415	Centers Business MGMT	The Signs and Services Company	$7,000	1 illuminated wall sign
6221	12/6/10	Permit #78517	Centers Business MGMT	Signs & Services Co.	$6,000	Installation of one illuminated channel letter wall sign
6221	9/30/11	Permit #80363	CBM MGMT Inc.	Don Meyers Construction	$3,000	2 illuminated wall signs*

Address	Issued	Permit	Owner	Contractor/ Engineer/ Architect	Valuation ($)	Description
6221	2/21/13	Permit #83732	TJX Companies	Murray Woodcraft Inc.	$28,000	Tenant improvement (675 sq. ft.) Renovate existing dressing room area, ADA compliant
6201	5/8/13	Permit #84254	Christie Parker	Signtech Ele. Advertising	$35,000	Installing one illuminated pylon sign, six illuminated wall signs, ten illuminated awnings, two illuminated ATM topper cabinets, three non-illuminated directional signs and handicap parking signs
6201	7/1/13	Permit #84575	Matthew C. Strauss Co Tr	Morrissey Construction Company Inc.	-	Demolition permit for a complete on-site building demolition
6201	7/22/13	Permit #83337	Strauss Trust	Morrissey Construction Company Inc., Ken Okamoto & Assoc. Engineers, and Paul Morford, Architect	$400,000	Demolishing one story building. Construction of a new 4,275 square foot one-story building for Chase Bank. New trash enclosure, new drive thru ATM with canopy and instillation of onsite light posts
6221	10/9/15	Permit #B15-0259	Leeds, Adam TR	Nite-Lite Signs, Inc.	$8,000	Install new sign on existing pole
6223	6/3/75	Permit #a19970	Ray Husein	Lamb Signs	$661	Plex sign
6225	4/17/75	Permit #a19839	Ramada Development Co	Ramada Development Co	$30,000	Tenant improvement
6225	7/23/75	Certificate of Occupancy #5540 with building permit #a19893			$30,000	Dry cleaners
6225	6/29/76	Permit #a20840		Lamb Signs	$3,000	Install 10 signs 20”x7’; 1 sign 20”x15’*
6225	10/20/94	Permit #35777	De Voe Travel	Joe Villar	$15,600	Alter for security; add studs 16” between existing. Remove 4 doors and frames; add wing wall and drive
6227	9/2/75	Permit #a20265	Ramada Inns, Inc.	Ramada Development Co	$6,000	Future lease area
6227	1/14/76	Certificate of Occupancy #5611 with building permit #a20265			$6,000	Retail commercial store
6229	7/18/74	Permit #a19369	Ramada Inns, Inc.	Ramada Development Co	$6,000	Tenant improvement; sign “SHOE REPAIR” in block letters in compliance with approved signage for shopping center
6229	10/28.74	Permit #a19571	Danny Nardini	Lamb Signs Co	$600	Flex sign

Address	Issued	Permit	Owner	Contractor/ Engineer/ Architect	Valuation ($)	Description
6237	9/24/74	Permit #a19807	Ramada Development Co	Remada Development co	$40,000	Future health spa
6237	3/27/75	Permit #a19822	Ramada Dev Co	Calif Pools, Inc.	$3,000	12x2-312 square foot pool; 8x9-64 square foot spa
6237	8/20/75	Permit #a20189	The Fitness Factory	Radco Construction	$200	2 under canopy signs
6237	10/22/76	Permit #a21010	Evr Grau	Robert D Swartz	$3,500	Replace pre cast shower pans and metal enclosures with hot mopped pans and wood walls covered with ceramic tile
6237	6/29/82	Permit #a26226	Fox Hill Plaza	Luminart Neon	$2,500	Sign
6237	9/7/82	Permit #a26393	Fitness Factory	DARR Contractors	$14,000	Remove and relocate and add new walls. Counter and remove planters. Cut in one new door.
6243	2/13/75	Permit #a19808	Ramada Development Co	Ramada Development Co	$8,800	New commercial; install interior portions
6245	2/13/75	Permit #a19809	Ramada Development Co	Ramada Development Co	$11,000	Commercial
6245	2/13/75	Permit #a19810	Ramada Development Co	Ramada Development Co	$6,000	Commercial
6245	6/18/76	Permit #a20778	Ramada Inns, Inc.	Ramada Development Co	$3,000	Interior partitions and finish for two rooms. One 8'x15' and the other 12 ¾'x13'
6247	1/7/76	Permit #a20455	Ramada Inns, Inc.	Rad Co		Make this area a separate bus reference ?
6249	2/13/75	Permit #a19811	Ramada Development Co	Ramada Development Co	$9,500	Commercial: internal partitions and finishing
6249	9/14/74	Permit #a19444	Ramada Development Co	Ramada Development Co	$9,970	Low profile roof- mounted equipment required so as not to be visible from adjacent properties
6251	1/28/74	Permit #a19298	Ramada Inns, Inc.	Ramada Development Co	$7,000	Tenant improvements
6251	5/28/74	Permit #a19255	Brentwood Savings	Triple A Signs	$1,000	1'8"x15' sign
6251	9/16/77	Permit # a21583	N. Washington	Owner	$3,000	Convert store to restaurant
6351	11/6/78	Permit # a22588	Nick Washington		$2,000	Remodel
6251	11/3/04	Permit #63292	C.B.M.	Owner/builder	$3,500	Installing registered trademark sign and logo for restaurant. Existing sign will be removed

Address	Issued	Permit	Owner	Contractor/ Engineer/ Architect	Valuation ($)	Description
6257	5/20/74	Permit #a19299	Ramada inn-dress shop	Hermsen Inc. and Ramada Development Co	$7,000	Interior and façade work
6257	8/12/74	Permit #19394	Teris Fashions	Abel Sign	$1,000	Sign
6257	5/10/76	Permit #a20704		Moorfield Construction	$4,500	Install interior walls
6257	11/27/07	Permit #55257		Emad Wahba		New screen for exhaust fan*
6257	11/1/12	Permit #82982	Dan Hirsch	Alfred Akopyan	$2,200	Illuminated channel letter sign*
6261	5/20/74	Permit #a19300	Ramada Inns, Inc.	Ramada Development Co	$7,000	Interior and facade work
6261	11/12/74	Permit #a19603	Don Maris Flowers	Lamb Sign Maint.	$600	Plex Sign: 15'x20" above-marquee sign, centered on vertical column below, and painted dark brown cabinet to match other existing signs.
6267	2/13/75	Permit #a19812	Ramada Inns, Inc.	Ramada Development Co	$9,000	Interior partition
6271	7/18/74	Permit #a19368	Ramada Inns, Inc.	Ramada Development Co	$25,000	Tenant Improvement for a bicycle shop
6271	5/24/76	Permit #a20726	Bob Love and Don Beets	Owner	$1,800	Install masonry cooking pit
6271	7/20/76	Permit #a20866	Ramada Inns Inc.	Ramada Development co	$25,00	Interior partitions
6273	8/14/74	Permit #a19446	Ramada Inns Inc.	Ramada Development Co	$8,500	Interior remodel
6281	5/12/75	Permit #a19940	Ramada Inns, Inc.	Ramada Development Co	$40,000	Dental office interior
6283	8/30/74	Permit #a19522	Ramada Inns, Inc.	Ramada Development Co	$13,000	Interior modification (physician's office)
6285	2/13/75	Permit #a19813	Ramada Inns, Inc.	Ramada Development Co	$11,000	Interior partitions
6287	6/18/74	Permit #a19370	Ramada Inns, Inc.	Ramada Development Co	$7,200	Beauty salon tenant improvement
6287	5/24/84	Permit #b04034	Ne Plus Ultra Inc.	Owner	$100	Door location change*
6295	6/14/74	Permit #a19284	Regal Liquor	Custom Signs	$350	Install S/F sign
6295	6/28/74	Permit #a19301	Ramada Inns, Inc.	Ramada Development Co	$20,000	Interior & façade work
6299	10/3/86	Permit #b11302	CVS Pharmacy	Triple "A" Neon Co	$3,200	S/F illuminated sign reading "CVS/Pharmacy"
6299	1/12/86	Permit #b12039	CVS Pharmacy	James Construction	$101,000	Making a larger stockroom, enlarging pharmacy, adding office
6299	10/8/92	Permit #b29476	Sav-On Drug Stores	Heath & Co	$3,500	Reface signs
6299	4/26/93	Permit #b31112	Leeds & Strauss Enterprises	Full Spectrum Communications	$2,000	Install a roof mounted satellite antenna (4' diameter) with screen wall (10'x10'-5' high)

Address	Issued	Permit	Owner	Contractor/ Engineer/ Architect	Valuation ($)	Description
6299	9/8/06	Permit #68105	CVS Realty Inc.	P.S Services, Inc.	$2,000	Installing one new illuminated channel letter sign, refacing 5 existing signs.
6299	10/2/06	Permit #68123	CVS Pharmacy	Contractor: Fortney & Weygandt, Inc. Engineer: Ample, Inc. Architect: MCG Architecture	$60,000	Installing new checkout counters and photo lab in existing drug store
6299	11/10/10	Permit #78383	Strauss, Matthew C CO TR	Reyner Sign and Lighting	$2,800	1 channel letter illuminated sign

Construction History

The original building permits for the construction of the Fox Hills Plaza were issued to Ramada Inns, Inc. on October 20, 1972. The contractor was RADCO Construction. The first permit called for a 60,268 two-story square foot shopping center with a drug store valued at $800,000 with a slump stone and stucco exterior and tile roof.

Fox Hills Plaza, which encompasses the addresses of 6221 – 6299 Bristol Parkway, has seen many commercial tenants come and go over the years resulting in many interior tenant improvements, the signage has been replaced many times, the exterior has been remodeled and updated, and the buildings reroofed. There have been many building permits issued since the shopping center's construction in 1972 that document these alterations. An early permit for 6221 Bristol Parkway was issued for the installation of a wall sign reading "SAFEWAY" in 1973. In 1975, new wall signs and a tenant directory sign were permitted. In 1984, there was a permit issued for new screening for rooftop air conditioning units and a trash container enclosure. In 1985, two new channel letter signs were installed. In 1987, building 1 was permitted for a reroof and in 1993, a satellite dish was installed on the roof. In 1997, three storefronts were closed and faced with slump stone to match the existing design and material of the existing building facades and all rooftop equipment was screened in material to match existing design and color of respective walls. In 2007, a permit was issued for a new pole sign to replace a previous sign that had blown down in winds. The shopping center was permitted for a reroof in 2009. In 2010, a permit was issued for a façade remodel with minor site improvements and exterior lights and 39 electrical devices were replaced and relocated. Two new illuminated wall signs were permitted in 2010 and one in 2011. A new sign was installed on the existing pole in 2015. Tenant improvements and interior renovations were permitted in 1985, 1993, 1997, and 2013.

In 1975, 6223 Bristol Parkway was permitted for a new plex sign. In 1976, 6225 Bristol Parkway was issued a permit for ten signs; and permits for interior work in 1975 and 1994. The store at 6227 Bristol Parkway had permits for leasing the space in 1975 and 1976. The store at 6229 Bristol Parkway was issued two permits for signs in 1974. At 6237 Bristol Parkway permits were issued in 1975 for a pool and a foot spa and two under canopy signs. In 1982, there was a permit issued for a new sign and to cut in one new door. Interior improvement permits were issued in 1974, 1976, and 1982. In 1975, 6245 Bristol

Parkway was issued three permits for interior improvements, and another was issued in 1976. The store at 6251 Bristol Parkway was issued a permit for a new sign in 1974 and 2004. Interior work and tenant improvement permits were issued in 1974, 1977, and 1978. The store at 6257 Bristol Parkway was permitted in 1974 for interior and façade work and a new sign. New interior walls were approved in 1976. In 2007, a new screen for an exhaust fan was installed, and in 2012, a new sign was installed on the building. In 1974, 6261 Bristol Parkway was issued permits for interior and façade work and a new plex sign. In 1975, 6267 Bristol Parkway was permitted for interior partitions. The store at 6271 Bristol Parkway was issued permits for interior improvements in 1974, and two in 1976. There were several interior remodel permits issued in 1974 and 1975 for the stores at 6237, 6281, 6283, 6285, and 6287 Bristol Parkway. In 1984, 6287 was issued a permit for a door location change. In 1974, 6295 Bristol Parkway was issued a new S/F sign permit and a permit for interior and façade work. Four new sign permits were issued for 6299 Bristol Parkway: in 1986 for a new storefront illuminated sign reading "CVS/Pharmacy"; in 1992 for refacing signs; in 2006 for illuminated channel letter signs and the refacing of 5 existing signs; and in 2010 for a channel letter illuminated sign. A permit for a roof satellite antenna was issued in 1993. Permits for interior work were issued in 1986 and 2006.

The original building permit for 6201 Bristol Parkway was for the construction of a bank building issued to Bank of America on October 26, 1973. There was no contractor listed. The first permit called for a 65'x116 square foot, one an ½ story tall building valued at $300,000 with a stucco exterior and tile roof. A permit for signs was issued in 1974. A permit for a block wall and a permit for new wall signs were issued in 1974 to Ramada Inns, Co. A new trash enclosure and new flag poles were also constructed that year. In 1976, a permit was issued to Continental Service Co. for new interior fixtures and the reworking of night deposit receptacles for the bank building. In 1980, an ornamental iron security fence was constructed on the site.

In 1986, the structure was converted into a medical center and urgent care center. A permit was issued on June 20, 1986 and a permit was issued for phase II on August 19, 1986 for interior tenant improvements. Permits for new signage were issued in 1986 and 1987.

New permits were not issued until May 8, 2013 when a permit was issued to install new signs. In August of 1913, permits were issued for the demolition of the existing building at 6201 Bristol Parkway and the construction of a new 4,275 square foot one-story bank building for Chase Bank. A new trash enclosure, new drive through ATM with canopy and onsite light posts were also issued in the same permit.

Architect-Engineers: Robert Clements & Associates

Robert Clements was Principal of Robert Clements & Associates, Architects-Engineers, which designed the Fox Hills Shopping Plaza and the related buildings at 6201 Bristol Parkway and 6333 Bristol Parkway. Born in Los Angeles in 1918, Robert Oliver Clements was the son of architect Stiles Oliver Clements who founded the firm. Stiles moved from his native Maryland to Los Angeles in 1911 to practice architecture, and was a partner in the firm Morgan, Walls and Clements along with Los Angeles architects Octavius Morgan, Senior, and John A. Walls.[63] Stiles then opened his own firm, Stiles O. Clements and Associates, in 1937. Robert attended the University of Southern California School of

[63] "Stiles Oliver Clements (Architect)," Pacific Coast Architectural Database, https://pcad.lib.washington.edu/person/116/, Accessed April 3, 2025.

Architecture and while at USC, Robert helped found the university's architectural guild.[64] After graduating with the Bachelor of Architecture in 1941, Robert served in the Marine Corps in World War II.[65] He was also a member of the Southern California chapter of the American Institute of Architects (AIA) from 1949 until his death in 1987.[66]

Robert joined his father's firm in 1945 and worked as a designer until 1955.[67] From 1955 to 1966, he was the partner to his father at Stiles & Robert Clements Architects until his father's death in 1966.[68] Their firm specialized in commercial architecture such as the Norwalk Square Shopping Center in Norwalk.[69] He succeeded his father in 1966 as Principal of the newly renamed Robert Clements & Associates, Architects-Engineers, until 1987.[70] Robert's firm continued to specialize in commercial architecture. According to Robert's obituary in the *Los Angeles Times*, "the firm designed a number of Sears and Montgomery Ward Department Stores as well as grocery stores for the chains Safeway/Vons, Hughes, and Ralphs."[71] A sample of other projects designed by Robert Clements & Associates by decade include Zodys Department Store in Anaheim (1966) (**Figure 9**); Sears, Roebuck and Co. Department Store in El Centro (1968); the Security Pacific Bank Building in Riverside (1973) (**Figure 10**); and the Harbor Bank Building in Long Beach (1983) (**Figure 11**). While Morgan, Walls & Clements and Stiles Clements are significant in the world of architecture, they are best known for their work on larger, less vernacular projects in the Los Angeles area, such as the Mayan Theater, the Wiltern Theater, and the Richfield Tower. Robert Clements is best represented in their high-quality commercial projects that provided a standard of commercial design enjoyed by generations, but he cannot be considered a significant architect in his own right.

Source: *Los Angeles Times*

Figure 9
Zodys Department Store, Anaheim (1966)

[64] "Architect Robert O. Clements, 69, Dies," *Los Angeles Times*, May 8, 1987, 103.

[65] "Robert Oliver Clements (Architect)," Pacific Coast Architectural Database, http://pcad.lib.washington.edu/person/190, Accessed April 3, 2025.

[66] "Robert Oliver Clements (Architect)," Pacific Coast Architectural Database.

[67] "Robert Oliver Clements (Architect)," Pacific Coast Architectural Database.

[68] "Miracle Mile Designer Stiles Clements Dies," *Los Angeles Times*, January 16, 1966, 5.

[69] "Robert Oliver Clements (Architect)," Pacific Coast Architectural Database.

[70] "Architect Robert O. Clements, 69, Dies,"

[71] "Architect Robert O. Clements, 69, Dies,"

Source: *Los Angeles Times*

Figure 10
Security Pacific Bank Building, Riverside (1973)

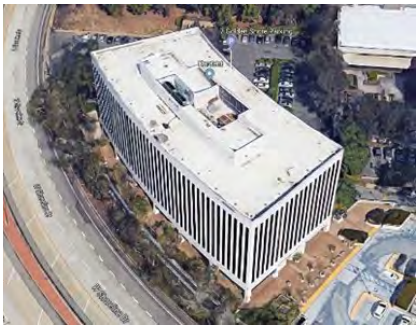

Source: GoogleEarth

Figure 11
Harbor Bank Building, Long Beach (1983)

Architectural Description

A historic architectural resources survey of the Project site was conducted on April 10, 2025, by ESA Architectural Historian Valerie Smith, M.S. The survey was conducted to identify potential historic architectural resources within or immediately adjacent to the Project. Existing on-site buildings and structures, as well as the immediate surroundings, were photographed. In addition, a pedestrian survey of the surrounding Project area, which included photographic documentation of potential historic architectural resources, was conducted in order to assess the potential for a historic district and to assist in the assessment of indirect impacts (**Figure 12**). All resources meeting the OHP's 45-year age threshold were documented on California Department of Parks and Recreation (DPR) 523 forms (**Appendix E**).

One historic architectural resource identified as the "The Fox Hills Plaza Shopping Center" was identified within the Project site as a result of the survey. It is further described and evaluated for significance in the following sections in this report. One potential historic architectural resource was identified within 500 feet of the Project site; the Hillside Memorial Park. This resource is also described below. The Chase bank building at 6201 Bristol Parkway was constructed in 2013/2014 and is therefore not a historic resource.

Fox Hills Plaza Shopping Center

The Fox Hills Plaza Shopping Center is located at the southwest corner of Bristol Parkway and Green Valley Circle and occupies two parcels (APNs 4134-018-005 and -006). It contains the two subject buildings (Building 1 and Building 2) and a large, paved parking lot (**Figure 13**). Vehicular access to the parking lot is provided by two driveways on Green Valley Circle and one more extensive driveway on Bristol Parkway. The parking lot is bordered by sidewalks and planted areas with mature trees and shrubs. There are several islands within the parking lot in geometric and irregular shapes. Building 2 is nested within a U-shaped area on the east façade of Building 1. A pathway separates the two buildings within the U-shaped area.

The two subject buildings and associated parking lot and landscape comprise a commercial center that is designed in a modern Commercial Vernacular style with some Mediterranean-inspired details. The vast majority of retail spaces are vacant, and the Project Site is fenced in to prevent unauthorized access.

Source: Google Earth

Figure 12
Project site (outlined in yellow), indirect impacts study area (outlined in red).

Source: Google Earth

Figure 13
Aerial of the Fox Hills Plaza Shopping Center and site. Oriented north. Buildings labeled by number

Building 1

Building 1 occupies both subject parcels and features an irregular plan (previously referenced **Figure 13**). It is capped by stepped flat roofs covered by built-up roofing, and some of the rooftop mechanical equipment is obscured from view behind faux-mansard enclosures. It is one story in height with horizontal massing. It has a concrete foundation and a steel structural system.

The primary (east) façade of Building 1 is composed of three components: a south and north component, which were both previously occupied by anchor stores such as CVS Pharmacy and Marshall, and a center component, which is recessed between the other two components and partially obscured from view by Building 2.

The south component of the east façade is dominated by an entrance colonnade consisting of a monumental rectangular arch over the main entrance doors, and stone veneer at its base (alteration). The entrance colonnade also comprises a sheltered pedestrian walkway that is supported by six concrete piers, also with stone veneer at the base, and covered by a wood trellis and hipped roofs (alteration –building permit #76247). The wall behind the colonnade is a slump stone and stucco exterior, and the northernmost expanse of wall is also clad in painted concrete masonry units (**Figure 14**). The primary entry is located in the center of the façade. The recessed entry is composed of a pair of glazed aluminum doors with a fixed transom flanked by fixed windows within a wood frame. South of the entry is a bank of six fixed

windows within a wood frame. At the north end of the façade is a bank of fixed, multi-light windows with a transom above. The façade terminates in metal coping at the roofline.

The north component of the east façade is similar to the south component (**Figure 15**). Notable differences are that the north component features a recessed entry composed of two pairs of glazed aluminum doors flanked by large banks of fixed windows within wood frames, a single glazed pedestrian door is located north of the recessed entry, and a flush metal pedestrian door is located south of the recessed entry. The façade terminates in metal coping at the stepped roofline.

The center component of the east façade is composed of three walls that face pedestrian walkways and Building 2 (Figure 14/aerial image). The walls are clad in oversized painted brick with painted concrete masonry units above. Each wall features either single or pairs of glazed aluminum doors flanked by fixed windows within wood frames. Covered walkways span the three walls, and timber trellises are supported by rectangular concrete piers with stone veneer at the base (**Figure 16**).

The north façade faces a paved parking lot accessed from Green Valley Circle. The façade is clad in oversized painted brick and terminates in metal coping at the roofline (**Figure 17**). A single flush metal door accessed by brick and concrete steps is located near the west end of the façade. In 1997, three store fronts were closed and were covered with the same slump stone design of the rest of the building (alteration-building permit #043358).

The rear (west) façade faces a utility driveway along the western property line (**Figure 18**). The northernmost portion of the façade is clad in oversized painted brick, and the remainder of the façade is clad in painted concrete masonry units. It features pairs and single flush metal pedestrian doors that are variously accessed by single concrete steps or by concrete ramps. A loading dock with a roll-up metal door and a single flush metal door accessed by concrete steps is located at the north end of the façade. There are three rectangular areas below the roofline (likely former window or vent openings) that have been infilled with concrete masonry units. The façade terminates in metal coping at the roofline.

The south façade faces a utility driveway along the southern property line. The façade is clad in oversized painted brick and terminates in metal coping at the roofline (**Figure 19**). There are no window or door openings on the façade.

Source: ESA, 2025

Figure 14
South Component of the Primary (east) façade of Building 1, looking west

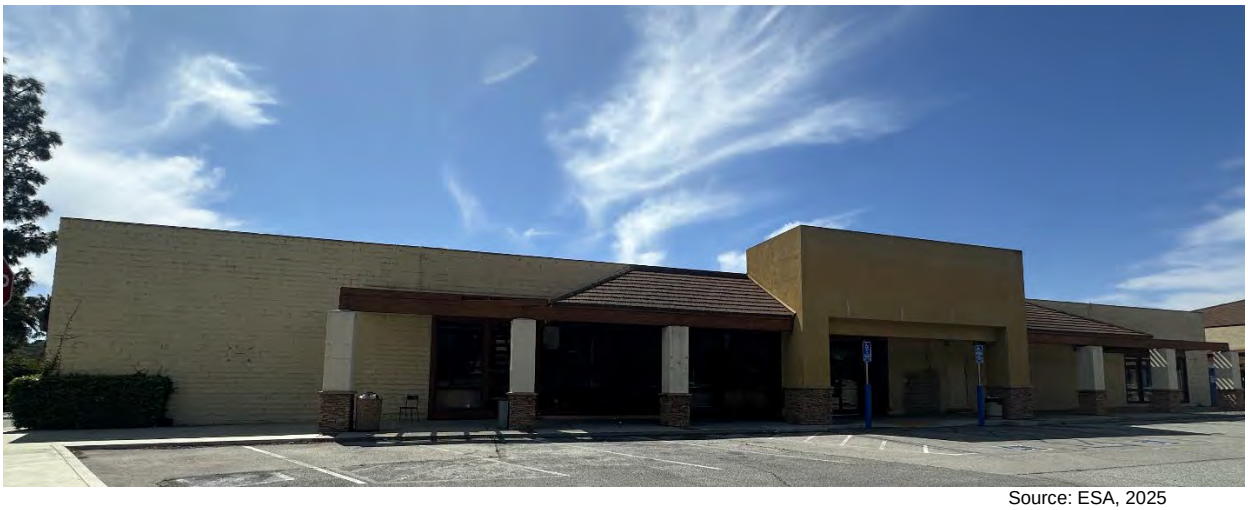

Source: ESA, 2025

Figure 15
North Component of the Primary (east) façade of Building 1, looking west

Source: ESA, 2025

Figure 16
Center Component of the Primary (east) façade of Building 1, looking south.

Source: ESA, 2025

Figure 17
North façade of Building 1, looking south.

Source: ESA, 2025

Figure 18
Rear (west) façade of Building 1, looking southeast.

Source: ESA, 2025

Figure 19
South façade of Building 1, looking northeast.

Building 2

Building 2 occupies part of a rectangular inset on the east side of Building 1 (Figure 13/aerial image). It is one-story, rectangular in plan, and capped by a hipped roof covered in composition shingles. It has a steel structural system and a concrete foundation. The lower two-thirds of the exterior walls are clad in oversized painted brick in a stretcher (or running) bond; the upper one-third of the walls are clad in painted concrete masonry units.

The primary (east) elevation faces the main parking lot of the shopping center. The east façade features four banks of storefront windows composed of fixed, multi-light, wood-frame windows (**Figure 20**). An entrance colonnade with six rectangular concrete piers supporting timber trellises covers the pedestrian entrance and walkway. Like those of Building 1, the stone piers have stone veneer at the base. The entrance is marked by a parapet wall above the three center bays of the colonnade. Two of the banks of windows have angled fabric awnings above. The façade terminates in metal coping below the edge of the hipped roof. Mechanical equipment is mounted above the covered walkway and is obscured from view by parapet walls clad in stucco.

The north façade is accessed by a pedestrian walkway (**Figure 21**) and features two storefront assemblies with single glazed pedestrian doors and three fixed, multi-light, wood-frame windows with transoms above. One of the storefronts has two angled fabric awnings above. The façade terminates in metal coping below the edge of the hipped roof.

The rear (west) elevation faces a pedestrian walkway (**Figure 22**) and features a storefront with four banks of windows composed of fixed, multi-light, three-part wood-frame windows with transoms above. Two banks of windows also have single, glazed pedestrian doors. The façade terminates in metal coping below the edge of the hipped roof.

The south elevation faces a pedestrian walkway and an outdoor dining area (**Figure 23**) and features two storefront assemblies with single, glazed pedestrian doors and fixed, multi-light, wood-frame windows with transoms above. The façade terminates in metal coping below the edge of the hipped roof.

Source: ESA, 2025

Figure 20
Primary (east) façade of Building 2, looking southwest.

Source: ESA, 2018

Figure 21
North façade of Building 2, looking southwest.

Source: ESA, 2025

Figure 22
Rear (west) façade of Building 2, looking northeast

Source: ESA, 2025

Figure 23
South façade of Building 2, looking west

Hillside Memorial Park

The Hillside Memorial Park (cemetery) (formerly B'nai Memorial Park) was founded in 1941 by Lazare F. Bernhard, and Robert and Harry Groman. The cemetery, which consists of 35 acres of rolling hills, features the Jolson Memorial designed by master architect Paul R. Williams. The Hillside Memorial Park is located within 100 feet southeast of the Project site and has a direct view of the Project site from the northeast corner of the cemetery as shown in **Figure 24**. The cemetery was recorded on Department of Parks and Recreation (DPR) Primary Form, Building Structure, Object (BSO) form and is included in **Appendix E** of this report.

Source: ESA, 2025

Figure 24
View of the Hillside Memorial Cemetery (right) from the Project Site, looking east.

Significance Evaluation

The Fox Hills Plaza Shopping Center designed by architect Robert Clements in 1973 for the Ramada Inn Company was part of the larger redevelopment of Culver City in the 1960s and 1970s, which was initiated by the City's newly formed Redevelopment agency (CCRA) after the City fell on economic hardship after MGM closed their studio. The Fox Hills Plaza Shopping Center, which was very similar to many other neighborhood shopping centers of the time period, was designed with a large parking lot for automobiles, with the shopping plaza set back from the main road. The Fox Hills Plaza Shopping Plaza is a modest example of the modern Commercial Vernacular style, with minor Mediterranean style influences. The Fox Hills Plaza Shopping Center, which opened to the public in 1974, served the neighborhood of Fox Hills, in addition to the guests of the Ramada Inn and Howard Johnson, while benefiting from the automobile traffic from the I-405 and U.S. Route 90.

The property history, architectural description, and historic contexts included in this report provide the background necessary to evaluate the historic and architectural significance of Fox Hills Plaza Shopping Center, including the history of their construction and alterations. ESA also researched the Project Site's occupancy history. To be eligible as a historical resource under CEQA, an existing property must have both significance and integrity. ESA evaluated the Fox Hills Plaza Shopping Center as an individual resource against the criteria for listing in the National Register and the California Register, as well as for its eligibility under the Culver City's criteria (see Section 2.0). As the Fox Hills Plaza Shopping Center is over 50 years of it and consequently meets Culver City's Threshold Criteria A-1, it will be evaluated below under Culver City's Assessment Criteria B-1 and B-2.

Broad Patterns of History

When examining the Subject Property in the context of broad patterns of history, the following are the relevant criteria:

- **National Register Criterion A:** Is associated with events that have made a significant contribution to the broad patterns of our history.
- **California Register Criterion 1:** Is associated with events that have made a significant contribution to the broad patterns of California's history and cultural heritage.
- **Culver City Assessment Criterion B-1:** Is the structure(s) of "historical or cultural significance"?

Incorporated in 1913, Culver City's commercial center was first established in the downtown core in the 1920s and spread to Washington Boulevard in the 1940s and 1950s. Fox Hills was later annexed to Culver City in 1964 when over 300 acres of land were sold by the Home Savings and Loan Company, making large tracts of land available for new development. Due to its location near the Los Angeles International Airport (LAX), Howard Johnson and Ramada Inn saw the opportunity to invest in commercial development. The Ramada Inn Company purchased eleven acres from the Home Savings and Loans Company to develop a hotel, shopping plaza, and bank near the 405 and Marine Highway within the Fox Hills area. At the heart of Screenland, the economic health of Culver City has always been strongly tied to the movie industry. Following the closure of MGM Studios, the City was looking for ways to spur economic development. The Fox Hills Plaza shopping center was the first Project to be supported by Culver City's newly installed Redevelopment Agency (CCRA).

In 1973 when Ramada Inn developed a hotel, bank and the Fox Hills Plaza Shopping Center, it was the second commercial development to be built among several others during the Post-World War II period. The Fox Hills Plaza shopping center was later superseded by more recent shopping centers (Westfield, Platform etc.) that are now more popular and have been renovated and/or newly built while the Fox Hills Plaza shopping center has remained primarily a neighborhood shopping center due to its location on the outskirts of the City and outmoded design. The Fox Hills Plaza shopping center was an important neighborhood shopping center for the area after its development in the early 1970s. The Fox Hills Shopping Center reflected contemporary trends in commercial design at the time, but it does not appear to have made a significant contribution to the larger economic or commercial development of Culver City which had already been well established by the 1970s.

Therefore, the Fox Hills Plaza Shopping Center does not appear to meet the thresholds of significance for individual eligibility under National Register Criterion A, California Register Criterion 1, or Culver City Assessment Criterion B-2.

Significant Persons

Regarding associations with important persons, the following are the relevant criteria:

- **National Register Criterion B:** Is associated with the lives of persons significant in our past.
- **California Register Criterion 2:** Is associated with the lives of persons important in our past.
- **Culver City Assessment Criterion B-1:** Is the structure(s) of "historical or cultural significance"?

There does not appear to be any evidence to suggest that the Shopping Center is associated with the productive lives of historic personages. The original owners of the Shopping Center were the Ramada Inn Company, who leased the two anchor stores (now Marshalls and CVS) and other stores to small businesses.

Therefore, the Fox Hills Plaza Shopping Center does not appear to meet the thresholds of significance for individual eligibility under National Register Criterion B, California Register Criterion 2, or Culver City Assessment Criterion B-2.

Architecture

Regarding the Subject Property's architecture, design, or construction, the following are the relevant criteria:

- **National Register Criterion C:** Embodies the distinctive characteristics of a type, period, or method of construction or that represent the work of a master, or that possess high artistic values, or that represent a significant and distinguishable entity whose components may lack individual distinction.
- **California Register Criterion 3:** Embodies the distinctive characteristics of a type, period, region, or method of construction, or represents the work of an important creative individual, or possesses high artistic values.
- **Culver City Assessment Criterion B-2:** Is the structure(s) of "architectural significance"?

The Fox Hills Plaza Shopping Center was evaluated for potential eligibility as an example of a property type, a Post War Neighborhood Shopping Center, and as a work of a master architect, engineer, or builder.

The Fox Hills Shopping Center was designed by well-known Los Angeles architect Robert Clements, Principal of the firm founded by his father, master architect Stiles O. Clements. The firm was well known, especially for its commercial projects, and achieved continued success under Robert's leadership. The Fox Hills Plaza Shopping Center, completed in 1973 in the Modern Vernacular style, was a low-cost utilitarian design. While it followed the prevailing ideas in commercial design and layout, it was not trend-setting or influential in the development of commercial architecture in Culver City or among the works of Robert Clements. One of his first neighborhood shopping Projects was the Norwalk Square Shopping Center in Norwalk, California (1957, extant). Another extant and earlier example of his work is the old Zody's Shopping Center in Anaheim (now occupied by Walmart). Both of these examples

incorporated contemporary shopping mall design, including stores set back from the road and large parking areas at the front of the stores. Clements completed numerous commercial Projects for Sears and Montgomery Ward Department Stores, as well as grocery stores for the chains Safeway/Vons, Hughes, and Ralphs, all across Southern California. The Fox Hills Shopping Center is not an outstanding, distinctive, or significant example of his work. Among his most well-known Projects are those in the Corporate International style, including the Harbor Bank Building in Long Beach and the Security Pacific Bank Building in downtown Riverside. While Morgan, Walls & Clements and Stiles Clements are significant in the world of architecture, they are best known for their work on larger, less vernacular projects in the Los Angeles area, such as the Mayan Theater, the Wiltern Theater, and the Richfield Tower. Robert Clements is best represented in their high-quality commercial projects discussed above,, he cannot be considered a significant architect in his own right.

The Fox Hills Shopping Center follows the basic design principles of the post war neighborhood shopping center, as outlined by Geoffrey Baker and Bruno Funero in their 1951 book *Shopping Centers: Design and Operation*, including anchor stores and smaller retailers, a shopping plaza setback from the road, and a large parking lot at the front shopping plaza. Although it follows the popular design trends of the time, it was not an influential or trend setting shopping center at the time it was completed. It was not published in any architectural journals and did not win any design awards, and it is not referenced in any publications on the history of commercial architecture. Furthermore, it was not one of the earliest shopping centers in the city or region and did not influence the designs of later shopping centers. One of the earliest neighborhood shopping centers was Culver Center off of Venice Boulevard (built 1949); another example is the Plaza La Cienega (built in 1970) at 1801 La Cienega Boulevard, northeast of Culver City. As such, the Fox Hills Plaza Shopping Center does not possess sufficient architectural merit as an outstanding or distinctive example of its type or style or significance in the history of design to reach the threshold of significance as a historical resource either individually or as contributing members of potential district, under any of the applicable federal, state or local eligibility criteria.

Therefore, the Fox Hills Plaza Shopping Center does not appear to meet eligibility requirements for individual eligibility under National Register Criterion C, California Register Criterion 3, or Culver City Assessment Criterion B-2.

Data

- **National Register Criterion D:** It yields, or may be likely to yield, information important in prehistory or history.
- **California Register Criterion 4:** Has yielded, or may be likely to yield, information important in prehistory or history.

While most often applied to archaeological districts and sites, Criterion D/4 can also apply to buildings, structures, and objects that contain important information. For these types of properties to be eligible under Criterion D/4, they themselves must be, or must have been, the principal source of the important information. The Fox Hills Plaza Shopping Center does not appear to yield significant information that would expand our current knowledge or theories of design, methods of construction, operation, or other information that is not already known about the period in which they were constructed, their method of construction, or their design. The Fox Hills Plaza Shopping Center reflects common building practices and materials of the early 20th century, which have already been well documented.

Therefore, the Fox Hills Plaza Shopping Center does not meet the eligibility requirements under National Register Criterion D or California Register Criterion 4.

Integrity Analysis

Since the Fox Hills Plaza Shopping Center were not identified as significant under any of the applicable National Register, California Register, or Culver City Assessment criteria, an integrity analysis was not conducted.

Indirect Impact Evaluation

ESA conducted an analysis of the Project's potential indirect impacts to determine if the Project would result in a substantial material change to the integrity and significance of historical resources or their contributing setting within 500 feet of the Project site. To identify known resources within the Project site or vicinity, ESA reviewed the cultural resources records search conducted through the SCCIC and Culver City's list of historical resources and properties identified in historical resources surveys. No recorded historical resources were identified in this search; however, one potential historical resource was identified by ESA during the pedestrian survey - the Hillside Memorial Park. It is discussed in the following section.

Hillside Memorial Park (Cemetery)

The only potential indirect impact from the Project would be a change in setting at the northeast corner of the Hillside Memorial Park, as the new Project would introduce a new visual element directly across the road. However, due to the natural landscape of the cemetery (the rolling hills), a large portion of the Project would not be visible from important historical architectural aspects of the cemetery. Most importantly, the Project Site would not be visible from the main entrance of the cemetery. Furthermore, the built environment surrounding the cemetery has been substantially compromised by the construction of the I-405, and infill development from the 1960s and 1970s, which surrounds the cemetery. Finally, the Project would not demolish or materially alter any character-defining features that contribute to the potential eligibility of Hillside Memorial Park as a historical resource. Upon Project completion, the Hillside Memorial Park would retain its eligibility as a potential National Register, California Register, or local designation. Therefore, no indirect impact to the cemetery would result from the construction of the Project.

Summary of Results and Recommended Mitigation Measures

During the assessment, ESA identified one potential historic architectural resource within the Project site - the Fox Hills Plaza Shopping Center. ESA evaluated the resource under National Register, California Register, and Culver City local criteria to determine whether the resource constituted a historical resource under CEQA as an individual resource and as a contributor to a potential historic district.

Fox Hills Plaza Shopping Center does not appear to meet eligibility requirements for individual eligibility under National Register Criteria A, B, C, or D; California Register Criteria 1, 2, 3, or 4. While the Fox Hills Plaza Shopping Center meets the age eligibility requirements for individual eligibility under Culver City Assessment Criterion A, it does not appear to meet the eligibility requirements for individual

eligibility under Culver City Assessment Criteria B-1 or B-2. ESA has assigned the Fox Hills Plaza Shopping Center the California Historical Resource Status Code of 6Z, meaning it was found ineligible for National Register, California Register, and/or local designation through survey evaluation. As such, the Fox Hills Shopping Center does not qualify as a historical resource in accordance CEQA Guidelines Section 15064.5(a)(1) or (2) and; therefore, impacts to it from the Project do not constitute a significant impact on the environment and no further work or mitigation is required.

Furthermore, ESA identified one potential historic architectural resource within 500 feet of the Project site - the Hillside Memorial Park. However, upon Project completion, the Hillside Memorial Park would retain its eligibility as a potential historical resource for designation at the federal, state, and local levels. As such, the Project would not demolish or materially alter any of the character-defining features that contribute to the potential eligibility of Hillside Memorial Park as a historical resource and no mitigation measures to prevent impacts to any historic resources are needed.

In summary, impacts from the Project on historic architectural resources do not constitute a significant impact on the environment, and no further work or mitigation is required.

Bibliography

Cerra, Julie Lugo. “Fox Hills connection with Culver City dates to ‘60s.” *CulverCityNews.com*. November 29, 2018. https://www.culvercitynews.org/looking-back-with-julie-lugo-cerra-fox-hills-connection-with-culver-city-dates-to-60s/

———. *Culver City Chronicles*. History Press, 2013.

———. *Images of America: Culver City*. Arcadia Publishing, 2004.

City of Culver City. "About Culver City." Accessed April 3, 2025. https://www.culvercity.org/Explore/About-Culver-City.

———. “Historic Preservation Program.” Accessed April 3, 2025. https://www.culvercity.org/Explore/Arts-Culture/Preservation.

———. *Final 2045 General Plan*. Approved August 26, 2024. https://www.culvercity.org/files/content/public/v/12/have-your-say/general-plan-2045/general-plan-2045.pdf.

———. “General Plan 2045.” Accessed April 21, 2025. https://www.culvercity.org/Services/Building-Development/General-Plan.

City of Los Angeles Office of Historic Resources. “Los Angeles Citywide Historic Context Statement Commercial Development, 1859-1980, Neighborhood Commercial Development, 1880-1980.” City of Los Angeles Department of City Planning. August 2017.

Culver City Historical Society. "Culver City Timeline: A Work in Progress." June 2014. https://www.culvercityhistoricalsociety.org/about/culver-city-timeline/

Groves, Martha. “Cultivating Culver City.” *Los Angeles Times*. April 7, 2008. (43)

Hise, Greg. *Magnetic Los Angeles: Planning the Twentieth Century Metropolis*. John Hopkins University, 1997.

Kline, Steve. “$80 Million Project Planned for Fox Hills.” *Los Angeles Times*, January 8, 1970.

Longstreth, Richard. “Stores Make the Mall.” Excerpted from *The American Department Store Transformed, 1920-1960*, DocomomoUS. August 25, 2022. https://www.docomomo-us.org/news/stores-make-the-mall.

Los Angeles Conservancy. “Baldwin Hills Crenshaw Plaza.” Accessed April 4, 2025. https://www.laconservancy.org/learn/historic-places/baldwin-hills-crenshaw-plaza/

Los Angeles Times. “$3.5 million Lodge Rising in Culver City.” August 2, 1970.

———. “Architect Robert O. Clements, 69, Dies.” May 8, 1987.

———. “Bank Will Open Branch in Fox Hills.” November 3, 1974.

———. “July Opening Slated for Fox Hills Project.” April 21, 1974.

———. “Miracle Mile Designer Stiles Clements Dies.” January 16, 1966.

Mears, Hadley. “Hillside Memorial Park: A Jewish Modernism Masterpiece in the Midst of the City.” *PBS SoCal*. March 14, 2014. https://www.pbssocal.org/history-society/hillside-memorial-park-a-jewish-modernist-masterpiece-in-the-midst-of-the-city

Moore, Mary. “Community Profile: Culver City.” *Los Angeles Times*. April 26, 1996. 24.

Masters, Nathan. "Culver City: From Barley Fields to the Heart of Screenland.” PBS SoCal. June 6, 2012, https://www.pbssocal.org/shows/lost-la/culver-city-from-barley-fields-to-the-heart-of-screenland

————. “L.A.’s First Freeways.” PBS SoCal. August 15, 2012. https://www.pbssocal.org/shows/lost-la/l-a-s-first-freeways

Pacific Coast Architectural Database. “Robert Oliver Clements (Architect).”. Accessed April 3, 2025. http://pcad.lib.washington.edu/person/190.

————. “Stiles Oliver Clements (Architect).” Accessed April 3, 2025. https://pcad.lib.washington.edu/person/116/.

Robinson, W.W. *Culver City: A Calendar of Events in which is included, also, the story of Palms and Playa Del Rey together with Rancho La Ballona and Rancho Rincon de los Bueyes*. Title Guarantee and Trust Company, 1939.

U.S. Department of Interior. *National Register Bulletin 15: How to Apply the National Register Criteria for Evaluation*. National Park Service. 1990, revised 1991, 1995, 1997. https://www.nps.gov/subjects/nationalregister/upload/NRB-15_web508.pdf

U.S. Department of Interior. *National Register Bulletin 16: How to Complete the National Register Registration Form.* National Park Service. 1999. https://www.nps.gov/subjects/nationalregister/upload/NRB16A-Complete.pdf

Urban Land Institute Technical Advisory Panel, *Reimagine Fox Hills*, 2019.

Vida, Herb. “Old Friends Play Final Round to Close Fox Hills Country Club.” *Los Angeles Times.* January 8, 1970.

Appendix A

Resumes

Shannon L. Papin

Architectural History Program Manager, Southern California

EDUCATION

M.A., in Historic Preservation (American Studies Department) George Washington University Washington, DC.

B.A., in English (Writing) Rhodes College Memphis, TN.

25 YEARS' EXPERIENCE

CERTIFICATIONS/ REGISTRATION

Approved Consultant, California Historical Resources Information System Consultant List (History & Architectural History)

Certified Historian & Architectural Historian, New Mexico SHPO Directory

Approved Historian, City of Santa Fe, NM

PROFESSIONAL AFFILIATIONS

Society of Architectural Historians, Member

National Trust for Historic Preservation and NTHP Forum, Member

Preservation Action, Member

Shannon L. Papin is a Senior Architectural Historian and Cultural Resource Specialist with 25 years of professional experience in architectural history, historic resource management, and historic preservation planning, policy, and economics. Her qualifications meet and exceed the Secretary of the Interior's Professional Qualification Standards in History and Architectural History. Shannon has a proven track record of historic resources management and preservation consultation services for all stages of project development, preparation of required documentation for environmental compliance, project review and permitting, and implementation of mitigation measures. She has authored numerous historic resource assessments, State and National Register Nominations, historic structure reports, CEQA Impacts Analysis, historic resource technical reports, feasibility studies, LAHCM nominations, and HABS/HAER reports. She has managed and conducted planning and technical studies for a broad range of clients and projects throughout Southern California, New Mexico, and South Dakota.

Previous Experience

California Environmental Quality Act

Alhambra Health Center, Historic Resource Assessment and Focused EIR, Alhambra, California. *Project Manager for Historic Resource/Principal Architectural Historian.* Shannon led the historic resource analysis for the Alhambra Health Center EIR, prepared by ESA for the City of Alhambra. The project would redevelop a 23,000-sf medical facility constructed in 1930 and found eligible for the National Register of Historic Places. ESA's environmental analysis found the project would result in a significant and unavoidable impact. In addition to the initial assessment of the building, Shannon was responsible for developing a range of feasible alternatives to avoid or reduce impacts, authoring architectural studies on the adaptive reuse and rehabilitation of the structure, and assisting in the public review process including conducted several public outreach meetings with community stakeholders and preservation advocates.

West San Gabriel Valley Area Plan, San Gabriel Valley, California. *Project Manager for Historic Resource/Principal Architectural Historian.* Shannon led the preparation of a historic context and reconnaissance level architectural survey of eight areas of unincorporated Los Angeles County in the West San Gabriel Valley. She also was responsible for crafting the Historic Preservation element of the Area Plan.

Culver Crossings Historic Resource Assessment and EIR, Culver City and Los Angeles, California. *Senior Architectural Historian.* Shannon authored a historic resource assessment of a large industrial site located on the border of Los Angeles and Culver City for a proposed redevelopment. Work involved research on the property and its history as well as an evaluation of the site's eligibility and CEQA impacts analysis for the Project, including the National Register eligible Helms Bakery Complex located immediately adjacent.

Shannon L. Papin (Continued)

Architectural History Program Manager, Southern California

Silver Lake Reservoir Complex EIR and Impacts Analysis, Los Angeles, CA. *Senior Architectural Historian.* Shannon conducted research on the historic development of the Silver Lake Reservoir Complex and identified all previously identified historic resources within 0.25-mile of the perimeter of the site to conduct a direct, indirect, and cumulative impacts analysis for the Complex's proposed master plan.

615 East Ocean Boulevard, Historic Resource Assessment and MND, Long Beach, California. *Senior Architectural Historian.* Shannon authored a historic resource assessment of a restaurant located in Long Beach for a proposed redevelopment. Work involved research on the property and its history and an evaluation of the site's eligibility and impact assessment for a historic apartment building adjacent to the site.

1715 – 1739 Bronson Avenue, CEQA Impacts Analysis, Los Angeles, CA. *Project Manager.* Shannon analyzed the potential impacts of construction of a 24-story, mixed-use project in Hollywood, adjacent to the historic Lombardi House for compliance with CEQA impacts threshold and for conformance with the SOI Standards.

3623 Hayden Place Historic Resource Assessment and MND, Culver City, California. *Senior Architectural Historian.* Shannon authored a historic resource assessment of three former industrial buildings in the Hayden Tract of Culver City for a proposed demolition. Work involved research on the properties, their history, construction and alterations, and the significant tenants that originally constructed the building. The report included an evaluation of the site's eligibility and potential impacts on adjacent historic resources.

3550 Hayden Place Historic Resource Assessment and MND, Culver City, California. *Senior Architectural Historian.* Shannon authored a historic resource assessment of a large industrial site located in the Hayden Tract of Culver City for demolition. Work involved research on the property and its history as well as an evaluation of the site's eligibility and potential impacts on adjacent historical resources.

1600 Naud and 1635 – 1639 Main Street Historic Resource Assessment and MND, Los Angeles, CA. *Senior Architectural Historian*. Shannon managed cultural portion of CEQA environmental review process for a former Carnation milk and ice cream campus as a potential historic district, as well as four individual eligibility evaluations, analysis of projects impacts and recommendations on adaptive reuse and mitigation.

Section 106 and NEPA

San Manuel Land Exchange, San Bernardino National Forest, Big Bear, California. *Senior Architectural Historian.* Shannon managed the Historic portion of a multi-year project that entailed a land swap between the U.S. Forest Service and the San Manuel tribe. She authored historic resource assessments of multiple rural land parcels in the San Bernardino National Forest. Work involved research on the mining and recreational history of the region as well as an evaluation of the site's eligibility.

LA River Phase IV Bike Path CEQA/NEPA, Los Angeles, California. *Senior Architectural Historian.* Shannon managed the Historic portion of a project developing a bike and pedestrian path located in Griffith Park and areas of South Burbank. She worked with CalTrans and the City of Los Angeles to manage the project approvals for work within historic Griffith Park and the equestrian community of Burbank.

Union Pacific Railroad, Crestmore Cement Plant, Riverside, CA

Shannon authored a historic resource assessment of rail spur located on the site of a 1908 cement plant in Riverside, CA.

EWMP Addendum, Compton Boulevard Historic Survey, Compton, CA. *Project Manager.* Shannon conducted an architectural survey of a seven square mile area in Compton, including the identification of potentially significant resources for state, local, and national eligibility, integrity evaluation, and research and writing of an accompanying historical context. The Report included a CEQA impacts analysis in preparation for a planned streetscape project.

Historic Preservation

Isadore House Significance Evaluation and Historic Structure Report, Isadore House, Los Angeles, CA. *Project Manager.* Shannon prepared a structural assessment, documentation, and evaluation of Isadore House, a historic property owned by the Recreation and Parks of the City of Los Angeles. The Report included a CEQA impacts analysis in preparation for a planned redevelopment.

Sunshine House Historic Structure Report, Los Angeles, CA. *Project Manager.* Shannon prepared a structural assessment, documentation, and evaluation of the Sunshine House, the former caretaker's residence at the Silver Lake Reservoir Complex, owned by LADWP.

Garvanza Pump Station, Historic Structure Report, Los Angeles, CA. *Project Manager.* Shannon prepared a structural assessment, documentation, and evaluation of the Garvanza Pump Station, a historic building associated with the former Garvanza Reservoir in northeast Los Angeles, owned by LADWP.

Hermon Park Building Evaluations, Los Angeles, CA. *Project Manager.* Shannon prepared a memorandum that included structural assessments, documentations, and evaluations of two fire-damaged buildings located within Hermon Park, a National Register-eligible property that is part of the Arroyo Seco Park system and owned by the City of Los Angeles. This project was done under an on-call contract with City of Los Angeles Recreation and Parks.

Seismic Retrofit Project, Lockwood Elementary School, Los Angeles, CA. *Project Manager*. Shannon managed a documentation project for LAUSD campus in Hollywood in preparation for a planned seismic retrofit. Project deliverables includes character-defining matrixes and California DPR forms for multiple historical resources.

Seismic Retrofit Project, First Street Elementary School, Los Angeles, CA. *Project Manager*. Shannon managed a documentation project for LAUSD campuses in Boyle Heights in preparation for a planned seismic retrofit. Project deliverables includes character-defining matrixes and California DPR forms for multiple historical resources.

Historic Structure Report, New Mexico Veteran's Home, Truth or Consequences. *Project Manager.* Shannon served as the Project Manager on the preparation of an Historic Structure Report for a 1937 hospital for crippled children, including historic narrative and context, evaluation of significance, documentation of original construction and later modifications, and historic preservation recommendations.

Historic Resource Assessments

3916 Martin Luther King Jr. Boulevard Historic Resource Assessment, Los Angeles, California. *Project Director.* Shannon managed and authored a historic resource assessment of the historic office building of the first African-American-owned bank in Los Angeles for a proposed redevelopment. Work involved research on the property and its history and an evaluation of the site's eligibility. Associated historic contexts included the history of financial services in the African-American community of Los Angeles.

1038 Venice Boulevard Historic Resource Assessment, Los Angeles, California. *Project Manager.* Shannon authored a historic resource assessment of a 1920 commercial office building in Los Angeles for a proposed redevelopment. Work

involved research on the property and its history as well as an evaluation of the site's eligibility and potential impacts on the adjacent historic district.

1000 – 1018 Croft Avenue Historic Resource Assessment, Hollywood, California. *Project Manager.* Shannon managed historic resource assessments for four historic multi-family properties located on the border of West Hollywood. Work involved research on the properties and their histories as well as an evaluation of the sites' eligibility.

133 Vieudelou Avenue, Historic Resource Assessment, Avalon, CA. *Project Manager.* Shannon authored a documentation and evaluation of the oldest private residence in the City of Avalon, Catalina, a Folk Victorian style single-family residence constructed in 1888.

301 Beacon Street, Historic Resource Assessment, Avalon, CA. *Project Manager.* Shannon prepared a documentation and evaluation of a 1923 Mediterranean Revival apartment building located in the City of Avalon, Catalina.

High Desert Hospital, Historic Resource Assessment, Lancaster, CA. *Project Manager.* Shannon authored a documentation and evaluation of High Desert Hospital and Coroner's Office, a historic property owned by the LADPW. The Report included a CEQA impacts analysis in preparation for a planned redevelopment.

Mayfield Junior School Historic Resource Evaluation, Pasadena, CA. *Project Manager.* Shannon surveyed entire campus and prepared an evaluation of three historic resources under an on-call contract with the City of Pasadena including CEQA impacts analysis for a proposed master plan.

8025 Santa Monica Boulevard Historic Resource Assessment and CEQA Impacts Analysis, West Hollywood, CA. *Project Manager.* Shannon analyzed the potential impacts of construction of a 24-story, mixed-use project in Hollywood, adjacent to the historic Lombardi House for compliance with CEQA impacts threshold and for conformance with the SOI Standards.

910 North Roxbury Drive Historic Resource Assessment, Beverly Hills, CA. *Project Manager Shannon* assessed the eligibility of an American Colonial Revival residence designed by master architect Robert V. Derrah in Beverly Hills. The report involved digital and archival research and an assessment of the home's integrity using historic plans and images.

1707 Tropical Drive Historic Resource Assessment, Beverly Hills, CA. *Architectural Historian.* Claire assessed the eligibility of an American Colonial Revival residence built by Carleton Lyle Burgess and occupied by Edward Paul Dentzel. Research included construction chronology and identification of alterations, research on the builder and occupants, and analysis of neighborhood integrity.

448 West Cypress Historic Resource Assessment, Glendale, CA. *Project Manager* Shannon authored a Historic Resource Assessment of an industrial warehouse constructed in the Tropico neighborhood of Glendale in 1908. Research included an integrity evaluation, research on Tropico's history as an early agricultural center, and the strawberry industry.

28307 Agoura Road Historic Resource Assessment, Agoura Hills, CA. *Project Manager.* Shannon authored a Historic Resource Assessment for a 1940s commercial property in Agoura Hills. Work involved researching the rural character and history of Agoura Hills, conducting research at the Agoura Hills Library and Building Division, identifying occupants of the structure, and assessing the property's eligibility.

Nominations

Shannon L. Papin (Continued)

Architectural History Program Manager, Southern California

Kun House II Los Angeles Historic Cultural Monument Nomination, Los Angeles, CA. *Project Manager.* Shannon prepared LAHCM nomination for the Joseph Kun House II, 1950 residence designed by Richard Neutra and presented the nomination to the Cultural Heritage Commission.

1828 Edgemont Street Los Angeles Historic Cultural Monument Nomination, Hollywood, CA. *Project Manager.* Shannon prepared LAHCM nomination for a 1940 Garden Apartment complex in Hollywood and presented the nomination to the Cultural Heritage Commission.

Pasadena Avenue Historic District, Pasadena, CA. *Project Manager.* Shannon completed re-survey and prepared State and National Register Nomination of historic district that included approximately 130 residential resources.

State & National Register Nomination, Ashley Pond Residence (535 East Palace Avenue), Santa Fe, NM. *Project Manager.* Shannon prepared State and National Register nomination of a 1925 residence and compound designed by John Gaw Meem.

Multiple Property Documentation Form for the Cañon neighborhood, Taos, NM. *Project Manager.* Shannon performed the initial neighborhood survey, individual nominations for three resources, and associated historic context. The properties listed included a residential compound, a guesthouse/hotel and a community chapel.

Architectural Surveys

Architectural Survey of the Sioux Falls Historic District & Pettigrew Heights neighborhood, Sioux Falls, SD. *Project Manager.* Shannon served as the Project Manager on the re-survey of a 1974 National Register district, including approximately 240 residential resources. New survey of an adjoining neighborhood with approximately 120 residential resources. She also prepared survey reports with recommendations on district expansion and new district possibilities.

County-wide Architectural Surveys, South Dakota. *Project Manager.* Shannon served as the Project Manager on four county-wide architectural surveys, including integrity evaluation, identification of potentially significant resources for inclusion in the National Register of Historic Places; research and writing of an accompanying historic context.

- Tripp County: 1,617 square miles, 351 surveyed resources.
- McPherson County: 1,152 square miles, 168 surveyed resources.
- Walworth County: 745 square miles, 211 surveyed resources.
- Moody County: 521 square miles, 204 surveyed resources

Cultural Resource Surveys. Shannon performed cultural resource surveys for a variety of compliance documents including Environmental Impacts Reports, Section 106, Section 4F, and NEPA compliance. Project duties included consultation with states, local municipalities, tribes and planning consultants, as well as overseeing the archaeological portion of the survey.

- Cold War Era Properties Survey, Shaw Air Force Base, Sumter, SC
- Property Surveys for EA, Fort Bliss Army Base, El Paso, TX
- Portales Railroad Depot Focus Area, Portales, NM
- Washington Avenue Pedestrian Improvements, Lovington, NM
- Environmental Assessment, Water Control Facilities, Montezuma, NM
- Interstate 25 Landscape Improvements, Glorieta/Rowe, NM
- 12.68-mile Pipeline Expansion, Bosque, NM
- Housing Rehabilitation Project, Santo Domingo Pueblo
- NM Visual Impact Assessment, various Plateau Cell Towers, NM

Shannon L. Papin (Continued)

Architectural History Program Manager, Southern California

- Construction at Day School Complex, Picuris Pueblo, Penasco, NM
- Santa Fe County Courthouse, Santa Fe, NM

Historic American Building Surveys, Walker Air Force Base, Roswell, NM. *Project Manager*. Shannon prepared the building documentation (HABS Level III standard) of three buildings at the former Walker Air Force Base as well as the former Roswell Airfield Terminal Building

Historic American Building Surveys, Kirtland Air Force Base, Albuquerque, NM. *Project Manager*. Shannon prepared the building documentation (HABS Level II standard) of the 21st EOD Headquarters at Kirtland Air Force Base.

Historic American Building Surveys, White Sands Missile Range, Alamogordo, New Mexico. *Architectural Historian*. Shannon prepared the building documentation (HABS Level II standards) of the old Officer's Club at White Sands Missile Range.

National Conference of State Historic Preservation Officers,Washington D.C. *Director of Communications and State Services.* Shannon served as the primary liaison and resource for all fifty-nine State Historic Preservation Offices and represented NCSHPO to Congress and the federal government as well as the press, partner organizations and general public. Worked extensively with the National Park Service and the Advisory Council onHistoric Preservation and served on task forces dealing with the Section 106 review process, the Secretary of the Interior's Standards for Rehabilitation of Historic Buildings, and National Register Criteria and Processes.

CarrAmerica Urban Development, Inc., Washington, DC. *Development Associate.* Shannon was the assistant for multiple downtown development projects including a mixed-use project of approximately 450,000 square feet combining office, residential, andpreferred arts retail in the redevelopment of three historic buildings. Duties included assistance with project approvals, design review, due diligence,acquisition and development documents, pro forma analysis as well as workingwith public and private groups to garner support and necessary approvals.

Valerie Smith

Architectural Historian

EDUCATION

MS, Historic Preservation, Columbia University

Advanced Architecture Certificate, Columbia University

BA, Studio Art, Hope College

4 YEARS' EXPERIENCE (HISTORIC PRESERVATION)

23 YEARS' EXPERIENCE (PHOTOGRAPHY)

18 YEARS' EXPERIENCE (FINANCIAL SERVICES)

PROFESSIONAL AFFILIATIONS

GSAPP Preservation Alumni, Columbia University, Board Member

Manhattan Beach Historical Society, Board Member

GSAPP Mentorship Committee, Columbia University, Board Member

California Preservation Foundation, Member

National Trust for Historic Preservation, Member

DOCOMOMO US, Member

Association for Preservation Technology (APT), Member

Valerie Smith is an architectural historian with experience in historic preservation that includes archival research, historic resource assessments, historic preservation consulting such as plan reviews and construction monitoring, feasibility studies, resource surveys, conservation projects, conditions assessment reports, and knowledge of materials science. Valerie's Master's Thesis was about architect-designed house plans and model houses from the 1920s. Her focused research and interest in the small house typology have resulted in extensive knowledge of single-family houses from 1920-1945. Research projects and her coursework at Columbia University in Paris and New York City gave her extensive knowledge of Modernist architecture, which she has continued to expand upon in Los Angeles. Valerie's studio art background and photography training have proven helpful for onsite documentation and HABS photography. In addition to historic preservation and photography, Valerie has 18 years of professional experience in finance and investor relations, with strong client and project management skills.

Relevant Experience

AGBU Manoogian-Demirdjian School Improvements, Categorical Exemption, Canoga Park, CA. *Architectural Historian*. Valerie provided research, wrote historical contexts, conducted a site visit, and compiled a Department of Parks and Recreation form 523 and Notice of Exemption for an Armenian American school in Canoga Park. The school is operated by the Armenian General Benevolent Union (AGBU), and the organization purchased the parcel in 1985. The campus was originally an LAUSD campus, and the AGBU has made improvements to accommodate the Armenian student body occupying the campus. The buildings are a mixture of 1962 Mid-Century Modern and post-1996 buildings.

Lake Elsinore Historic Resources Inventory Update and Historic Context Statement, Lake Elsinore, CA (underway). *Architectural Historian*. Valerie participated in tasks for ESA's update to the Lake Elsinore Historic Resource Inventory, created in 1991. This effort involved a systematic historic survey of over 3000 parcels within the City of Lake Elsinore and its sphere of influence, documentation of potentially historic structures, and a re-evaluation of all structures previously evaluated. Valerie helped evaluate residential and commercial properties for architectural significance and wrote architectural descriptions compiled in DPR forms for each property.

West San Gabriel Valley, Historic Context Statement, Los Angeles County, CA. *Architectural Historian*. Valerie authored the residential section of the West San Gabriel Historic Context Statement which involved extensive research, and the development of architectural context narratives and residential resource registration requirements. Valerie conducted an archival record search at the South Central Coastal Information Center (SCCIC) to determine the presence of cultural resources in eight unincorporated study areas.

Valerie Smith (Continued)

Architectural Historian

Inglewood High School Historic Resource Assessment, Inglewood, CA (underway). *Architectural Historian.* Valerie co-authored a Historic Resource Assessment which determined the eligibility of the high school campus buildings as a district and for individual eligibility. The campus contains a variety of architectural styles including a fine arts building that was given a "facelift" after the 1933 Long Beach Earthquake from a Classical Revival facade to the PWA Moderne style. Other buildings include Mid-century modern classrooms and a daylight factory shop building by master architect H.L. Gogerty. Valerie conducted archival research on the campus building construction, site development, and three master architects. She conducted an extensive survey and documented the campus with photography and wrote architectural descriptions for sixteen campus buildings.

Fairview Affordable Housing Project, Section 106 Historic Resource Assessment, Burbank, CA. *Architectural Historian.* Valerie served as the deputy project manager and author of a Section 106 Historic Resource Assessment in Burbank. The project was to demolish four parcels of seven buildings to construct affordable housing in the northwest portion of Burbank. Valerie researched the area history, evaluated the buildings, conducted an impacts analysis, and coordinated project workflow both internally and externally with HUD and the City of Burbank.

The Groves (Fred Nelles), Preservation Consulting, Whittier, CA. *Architectural Historian*. ESA served as a historic preservation consultant to the City of Whittier and the contractor who renovated the former Fred Nelles School for Boys as part of an adaptive reuse project. The project converted Tudor Revival-style buildings from the 1920s to commercial properties including a coffee shop and bank. Valerie evaluated proposed tenant improvement modifications and reviewed proposed plans for Secretary of Interior Standards compliance. Valerie conducted construction monitoring visits to document and review the progress and a final walk-through once the project was completed. Valerie wrote preliminary and final completion reports that enabled the contractor to receive a Certificate of Appropriateness and provided guidance on a management plan for future tenant improvements.

1101 N Vermont Avenue, Preservation Consulting/ Historic Resource Assessment and Plan Review, Los Angeles, CA. *Architectural Historian.* Valerie was the lead researcher and author of a character-defining features assessment, and plan review for the Priester Building, a historic commercial property in Hollywood that was constructed in 1924. The report included a CEQA impacts analysis and a renovation plan review at various stages of the project to ensure historic features were retained as part of a planned redevelopment. Valerie and the team worked closely with the architects and client to guide them through the process of restoring a historic building in accordance with the Secretary of Interior Standards for Rehabilitation.

1000-1018 N. Croft Avenue, Historic Resource Assessment, Los Angeles, CA. *Architectural Historian*. Valerie provided research, wrote historical contexts, and compiled a Historic Resource Assessment for four multi-family properties in Hollywood. One property was designed in a Mediterranean Style using a house stock plan from the local company Bungalowcraft. Two of the properties are Spanish Colonial Revival duplexes constructed in the 1920s and 1930s. The fourth property was designed in 1940 by a notable Los Angeles architect who became known for his unique window treatment and Minimal Traditional designs. The four properties were found significant as early dwellings in the Hollywood Scenic Tract under Criterion A, and as excellent examples of three different architectural styles applied multi-family properties under Criterion C.

Single-Family Residence, Preservation Consulting/Plan Review, Venice, CA (underway). *Architectural Historian.* Valerie prepared a character-defining features assessment, documentation, and evaluation of a Dutch Colonial Revival single-family residence constructed in 1907. The report included a CEQA impacts analysis and a renovation plan review

at various stages of the project to ensure historic features were retained as part of a planned redevelopment. Valerie served as the project manager and worked closely with the architects and client to guide them through the process of constructing an addition and restoring the historic building in accordance with the Secretary of Interior Standards for Rehabilitation.

Los Angeles Central Library, Preservation Consulting/Plan Review, Los Angeles, CA (underway) *Architectural Historian.* Valerie catalogued the historic features of the Goodhue wing of the Los Angeles Central Library and authored a character-defining features matrix and plan review memo that included the history and analyzed the proposed changes for the first and fourth floor of the library. The building consists of an original 1924 wing and an addition, the Tom Bradley Wing. ESA reviewed the rehabilitation plans and recommendations were given to ensure the historic features are retained in accordance with the Secretary of Interior Standards for Rehabilitation.

Single-family residence, Preservation Consulting/ Plan Review, Hancock Park, Los Angeles, CA. *Architectural Historian.* Valerie authored a Plan Review for compliance with the Hancock Park HPOZ Preservation Plan and Historical Resource CEQA Impacts Analysis for a proposed project located at 252 S. June Street. The lot was improved with a two-story single-family residence constructed in 1933 in the Monterey Revival style that was badly damaged by fire and was to be demolished for a new residence. The new residence was designed in a contemporary style with Tudor Revival references. ESA made some recommendations of modifications to the plans that would allow the new construction to fit more seamlessly into the historic neighborhood.

Single-family residence, California Register Nomination, Orange County, CA. *Architectural Historian*. Valerie provided architectural historian services which included research, the development of historical contexts, and the preparation of a nomination for the California Register of Historical Resources for a property in Emerald Bay. The property was constructed in a planned coastal “garden suburb” that was developed beginning in 1929. The community was designed by renowned landscape architect Mark Daniels and notable Pasadena architects such as Roland Coate and H. Palmer Sabin. The house in Emerald Bay contributed to the early development of the neighborhood and is one of the last remaining intact examples of the Mediterranean Revival aesthetic developed by the architectural review board and original developer. Valerie presented at Orange County zoning and planning meetings on behalf of the client in support of the nomination of the property to the California Register.

Emma Wicker Auditorium, Preservation Consulting/Plan Review, Whittier, CA. *Architectural Historian.* Valerie authored a character-defining features and conditions assessment document for the historic East Whittier School Auditorium, now the Emma Wicker Auditorium. Valerie assisted and the team met with the architects to help develop recommendations in compliance with the Secretary of Interior Standards to sensitively guide ongoing preservation efforts.

Alamitos Energy Station, CEQA Historic Resource Assessment, Long Beach, CA. *Architectural Historian.* Valerie authored a Historic Resource Assessment for a power plant in Long Beach that was constructed in the 1950s. She conducted a record search at the CHRIS center in Fullerton and surveyed the site for eligible buildings on site and in the surrounding area.

UWCD Extraction Barrier and Brackish Water Treatment Project, Section 106 Historic Resource Assessment, Ventura, CA. *Architectural Historian.* Valerie authored a section 106 report with the archeology team Historic Resource to determine the significance of resources at the Point Mugu naval base. The project was to construct a groundwater

extraction well field to intercept the intrusion of seawater. The report effort involved the survey, documentation, and evaluation of the buildings and structures located on the naval base within the APE.

LADWP Stormwater Capture Section 106/CEQA Historic Resource Assessment, Los Angeles, CA. *Architectural Historian.* Valerie served as the lead historic researcher and author of a Historic Resource Assessment for nine Los Angeles County parks. The project was developed to capture stormwater surface flows at the parks some of which were historic districts or were situated near historic resources. Valerie wrote an extensive impacts analysis to ensure sensitivity for a number of designated and eligible historic resources including the North Hollywood Library, and the associated historic park district.

LA River Bike Trail, Section 106/CEQA Historic Resource Assessment, Los Angeles, CA. *Architectural Historian.* Valerie served as the lead historic researcher and author of a combined Cultural Resources Evaluation Assessment for resources within the Project Site and adjacent to the Los Angeles River Channel. The project was developed to implement a bike and pedestrian path located in Griffith Park and areas of South Burbank. Valerie worked with CALTRANS and the City of Los Angeles to gain project approvals for work within historic Griffith Park and within the equestrian community of Burbank. Valerie wrote an extensive impacts analysis to ensure sensitivity for a number of designated and eligible historic resources including the Los Angeles River Channel and contributors to the Griffith Park historic district.

San Diego and Barranca Trail, CEQA Historic Resource Assessment, Irvine, CA. *Architectural Historian.* Valerie authored a Historic Resource Assessment to determine the significance of a flood channel in Irvine, CA. The report effort involved the survey, documentation, and impacts analysis of the concrete channel, bridges, culverts, and planned communities alongside the linear channel. The project will update the bike path that extends parallel to the flood channel.

Rancho Lilac, Cultural Resource Management Plan, San Diego County Dept. of Parks & Recreation, San Diego County, CA *Architectural Historian.* Valerie served as an author of a cultural resource management plan report for a historic ranch property in east San Diego County. She coordinated efforts to document the rural historic district which included 28 built resources comprising a former ranching complex. Valerie surveyed and documented the ranch buildings and structures with photographs and compiled character-defining features report which will guide future preservation and management efforts.

3916 Martin Luther King Jr, Historic Resource Assessment, Los Angeles, CA. *Architectural Historian.* Valerie co-authored the production of a Historic Resource Evaluation (HRA) to establish the building's historic significance in the Crenshaw neighborhood of Los Angeles. Valerie's research provided context for a 1962 bank building in the International Style that was occupied by a Black-owned savings and loan company for over twenty years. The founder, Peter Dauterive was instrumental in race relations in Los Angeles and provided financial services to underserved communities, served on the board of various foundations, and started a scholarship fund at USC for minority students.

Single-family residence, Historic Resource Assessment, Catalina Island, CA. *Architectural Historian*. Valerie researched the oldest house in Avalon, Catalina Island and compiled a Historic Resource Assessment. The house belonged to a family who settled on the island during the early days of development into a resort town. The house is Folk Victorian style and constructed in 1888. The property was found eligible for the National Register and California Register for its significance under Criterion A, B, and C.

Multi-family residence, Historic Resource Assessment, Catalina Island, CA. *Architectural Historian*. Valerie researched a multi-family property on Beacon Street in Avalon, Catalina Island and compiled a Historic Resource Assessment. The

dwelling has been owned by the same family who constructed it in 1923. The style is vernacular with elements of Italianate and Mediterranean Revival. It was called the White House Apartments and housed the original family and other short-term guests visiting the island. The property was found eligible as a rare example of a multi-family property from the 1920s in Avalon, Catalina Island.

Single-family residence, Peer Review, Laguna Beach, CA. *Architectural Historian*. Valerie peer-reviewed a California Register of Historical Resources nomination that had been drafted by other historians for a house in Laguna Beach. As part of the peer review, Valerie wrote a historic context statement for modernist architecture in Laguna Beach, focusing on 1960s and 1970s expressionist /organic single-family properties. The house was representative of a local, regional, and national trend for the design of houses by architects practicing in a modernist style. Valere drafted a script and provided guidance to the client and team for the presentation to the California State Historical Resources Commission at the quarterly meeting.

Eastmont Theatre, Historic Resource Evaluation, Oakland, CA. *Architectural Historian*. Valerie provided research, wrote historical contexts, and compiled a Historic Resource Evaluation for the Eastmont Theatre. The Eastmont Theatre was constructed in 1926 during the rise of Art Deco theaters in the United States. The theater is a modest version of the movie palaces of the era and was evaluated for its significance in the city of Oakland and the larger context of Art Deco theaters.

615 E. Ocean Boulevard, Historic Resource Assessment, and Impacts, Long Beach, CA. *Architectural Historian.* Valerie researched and evaluated a 1970s commercial vernacular restaurant that was originally a Copper Penny Family Restaurant. The building design was a modest interpretation of the Late Hollywood Regency style and consisted of a simple box design capped with a mansard roof.

448 West Cypress Street, Historic Resource Evaluation, Glendale, CA. *Architectural Historian.* Valerie provided research, wrote historic contexts, and compiled the Historic Resource Assessment report for the property at 448 West Cypress Street. 448 West Cypress was identified as a historic vernacular warehouse from c. 1907 located in the Tropico section of Glendale, CA.

Single-family residence, Historic Resource Assessment and Impacts, Laguna Beach, CA. *Architectural Historian.* Valerie provided research and updated an existing impact assessment for a 1918 Beach Cottage on Cliff Drive with a Craftsman-influenced style in Laguna Beach. Valerie evaluated the property using the new Laguna Beach Historic Preservation Ordinance and assessed the impact of a pending addition to the property's historic fabric.

Single-family residence, Historic Resource Assessment and Impacts, Laguna Beach, CA. *Architectural Historian.* Valerie provided research and updated an existing impact assessment for a 1920s Beach Cottage on Marine Drive with a Craftsman-influenced style in Laguna Beach. Valerie evaluated the property using the new Laguna Beach Historic Preservation Ordinance and assessed the impact of a pending addition to the property's historic fabric.

Ventura County Transportation Commission, US 101 Improvement Project, Ventura County, CA. *Architectural Historian*. While working for ICF, Valerie assisted with a large-scale Cultural Heritage Survey as part of the US 101 Improvement Project. The project included the survey of over 100 buildings in the study area located throughout San Buenaventura (Ventura), Camarillo and Oxnard, California. As part of this effort, Valerie wrote historic context statements on various property types and architectural styles including manufactured homes, post-war restaurants, commercial buildings, and Mid-Century Modern-style architecture. She researched, documented, and evaluated the individual properties and prepared compliance reports and DPR forms.

Valerie Smith (Continued)

Architectural Historian

Los Angeles Housing Department (LAHD), Section 106 Reviews, Los Angeles County, CA. *Architectural Historian*. At a previous firm, Valerie surveyed and researched buildings within areas of potential effect for various projects as part of the Section 106 requirements for the City of Los Angeles. She drafted DPR documents and completed deliverables for development projects. As part of her responsibilities, she wrote building descriptions, conducted site visits, conducted research, and evaluated buildings located in the vicinity of development projects.

Venice Coastal Zone Survey, Los Angeles County, CA. *Architectural Historian***.** At a previous firm, Valerie expanded on existing research included in SurveyLA to evaluate contributing/non-contributing members of the Millwood Historic district of Venice, CA. Survey, documentation, and research was conducted on a large number of bungalow-style homes within the historic district.

Columbia University, The Harlem Renaissance: Preservation, Spatial Encounter, and Anti-Racism, Harlem, NY. *Architectural Historian/Student*. As a graduate student, Valerie contributed to a group research report that examined the legacy of the Harlem Renaissance, its significance in anti-Black racism histories and its place-based associations. This included an in-depth study of the era, Harlem as the Black mecca, and the exploration of preservation through an innovative community lens. The goal of the report was to instrumentalize the heritage of the Harlem Renaissance toward anti-racism and social justice while also identifying and preserving key assets for the Black community.

Columbia University, Historic Paint Sample Analysis, Jay Heritage Center. *Architectural Historian/Student*. As a graduate student, Valerie contributed to a group conservation project that examined the layers of paint in the historic Jay Estate. The Jay Estate requested that Columbia's Historic Preservation graduate students help date various parts of the 1838 Greek Revival mansion. Paint samples were collected, and the multiple layers of paint and architectural finishes were examined using microscopes in the historic preservation laboratory at the University.

Columbia University, National Register Nomination, Bronx, NY. *Architectural Historian/Student*. As a graduate student Valerie wrote a National Register Nomination for a church in the Bronx. The nomination is in review by the New York State Historic Preservation Office. The nomination detailed the history and significance of Creston Avenue Baptist, a historically black church constructed c. 1905, and designed in a Chateauesque style.

Columbia University, Woodlawn Cemetery Research Report, Bronx, NY. *Architectural Historian/Student*. As a graduate student, Valerie wrote a section of a group report for the Woodlawn Cemetery in the Bronx. The report included a detailed evaluation of the materials, stained glass window, and biographical family account of the Livingston mausoleum. One key goal was to determine if the window was created by Louis Comfort Tiffany's company, and the other was to construct a vital historical account needed to create a preservation plan for the historic mausoleum.

Photography

Trained as a photographer, with a B.A. in Studio Art from Hope College, Valerie has 23 years of photography experience. She has a large portfolio of architectural photographs from site visits, college courses and fine art photography exploration. She completed an architectural photography course at UCLA in 2018, and she is currently being trained as a Historic American Buildings Survey (HABS) photographer.

California Historical Resources Information System (CHRIS) – Authorized Researcher

Valerie is authorized to perform record searches to uncover archeological and historic resources at one of the twelve Information Centers managed by the California Office of Historic Preservation. Valerie has been trained to review 7.5

Valerie Smith (Continued)

Architectural Historian

USGS Quadrangle Maps, historical resource records and reports, and computerized data housed at the South Central Coastal Information Center at California State University, Fullerton.

Publications and Presentations

California Preservation Foundation webinar, “Architect Plan Books and the Small House Movement: Preserving Small Houses of the 1920s,” July 2024.

Preserve Orange County, *Tracts* “Better Homes in America in Anaheim,” December 23, 2022.

Columbia University Master’s Thesis, “The Small House Movement of the 1920s: Preserving Small ‘Better’ Houses,” 2022.

Appendix B

Tract Maps

BOOK 53 PAGE 41

SCALE: 1" = 100'

PARCEL MAP NO. 3773

IN THE CITY OF CULVER CITY
STATE OF CALIFORNIA

SHEET 1 OF 1 SHEET

FILED
AT REQUEST OF
RAMADA INN
JULY 11, 1974
47 MIN. 3 PM
IN BOOK 53
AT PAGE 41
OF MAPS
LOS ANGELES COUNTY, CALIF.
COUNTY RECORDER
BY C. Lemmings Deputy
$5.00

BEING A DIVISION OF LOT 1, TRACT NO. 30946 AS SHOWN ON MAP FILED IN BOOK 809, PAGES 56 AND 57, OF MAPS, IN THE OFFICE OF THE RECORDER OF THE COUNTY OF LOS ANGELES.

THIS MAP WAS PREPARED BY ME, OR UNDER MY DIRECTION AND WAS COMPILED FROM RECORD DATA IN CONFORMANCE WITH THE REQUIREMENTS OF THE SUBDIVISION MAP ACT AT THE REQUEST OF RAMADA INN, IN JANUARY, 1974. I HEREBY CERTIFY THAT IT CONFORMS TO THE APPROVED TENTATIVE MAP AND THE CONDITIONS OF APPROVAL THEREOF; THAT ALL PROVISIONS OF APPLICABLE STATE LAW AND LOCAL ORDINANCES HAVE BEEN COMPLIED WITH.

JAMES J. TRINDLE R.C.E. 7771

RECORD DATA IS FROM TRACT NO. 30946, M.B. 809-56/57
RECORD OWNER IS RAMADA INNS, INC.

CITY ENGINEER'S CERTIFICATE:
THIS MAP HAS BEEN EXAMINED THIS 4 DAY OF APRIL 1974 FOR CONFORMANCE WITH THE REQUIREMENTS OF SECTION 11575 OF THE SUBDIVISION MAP ACT.

LOUIS A. MOLNAR R.C.E. 6071
CITY ENGINEER, CITY OF CULVER CITY

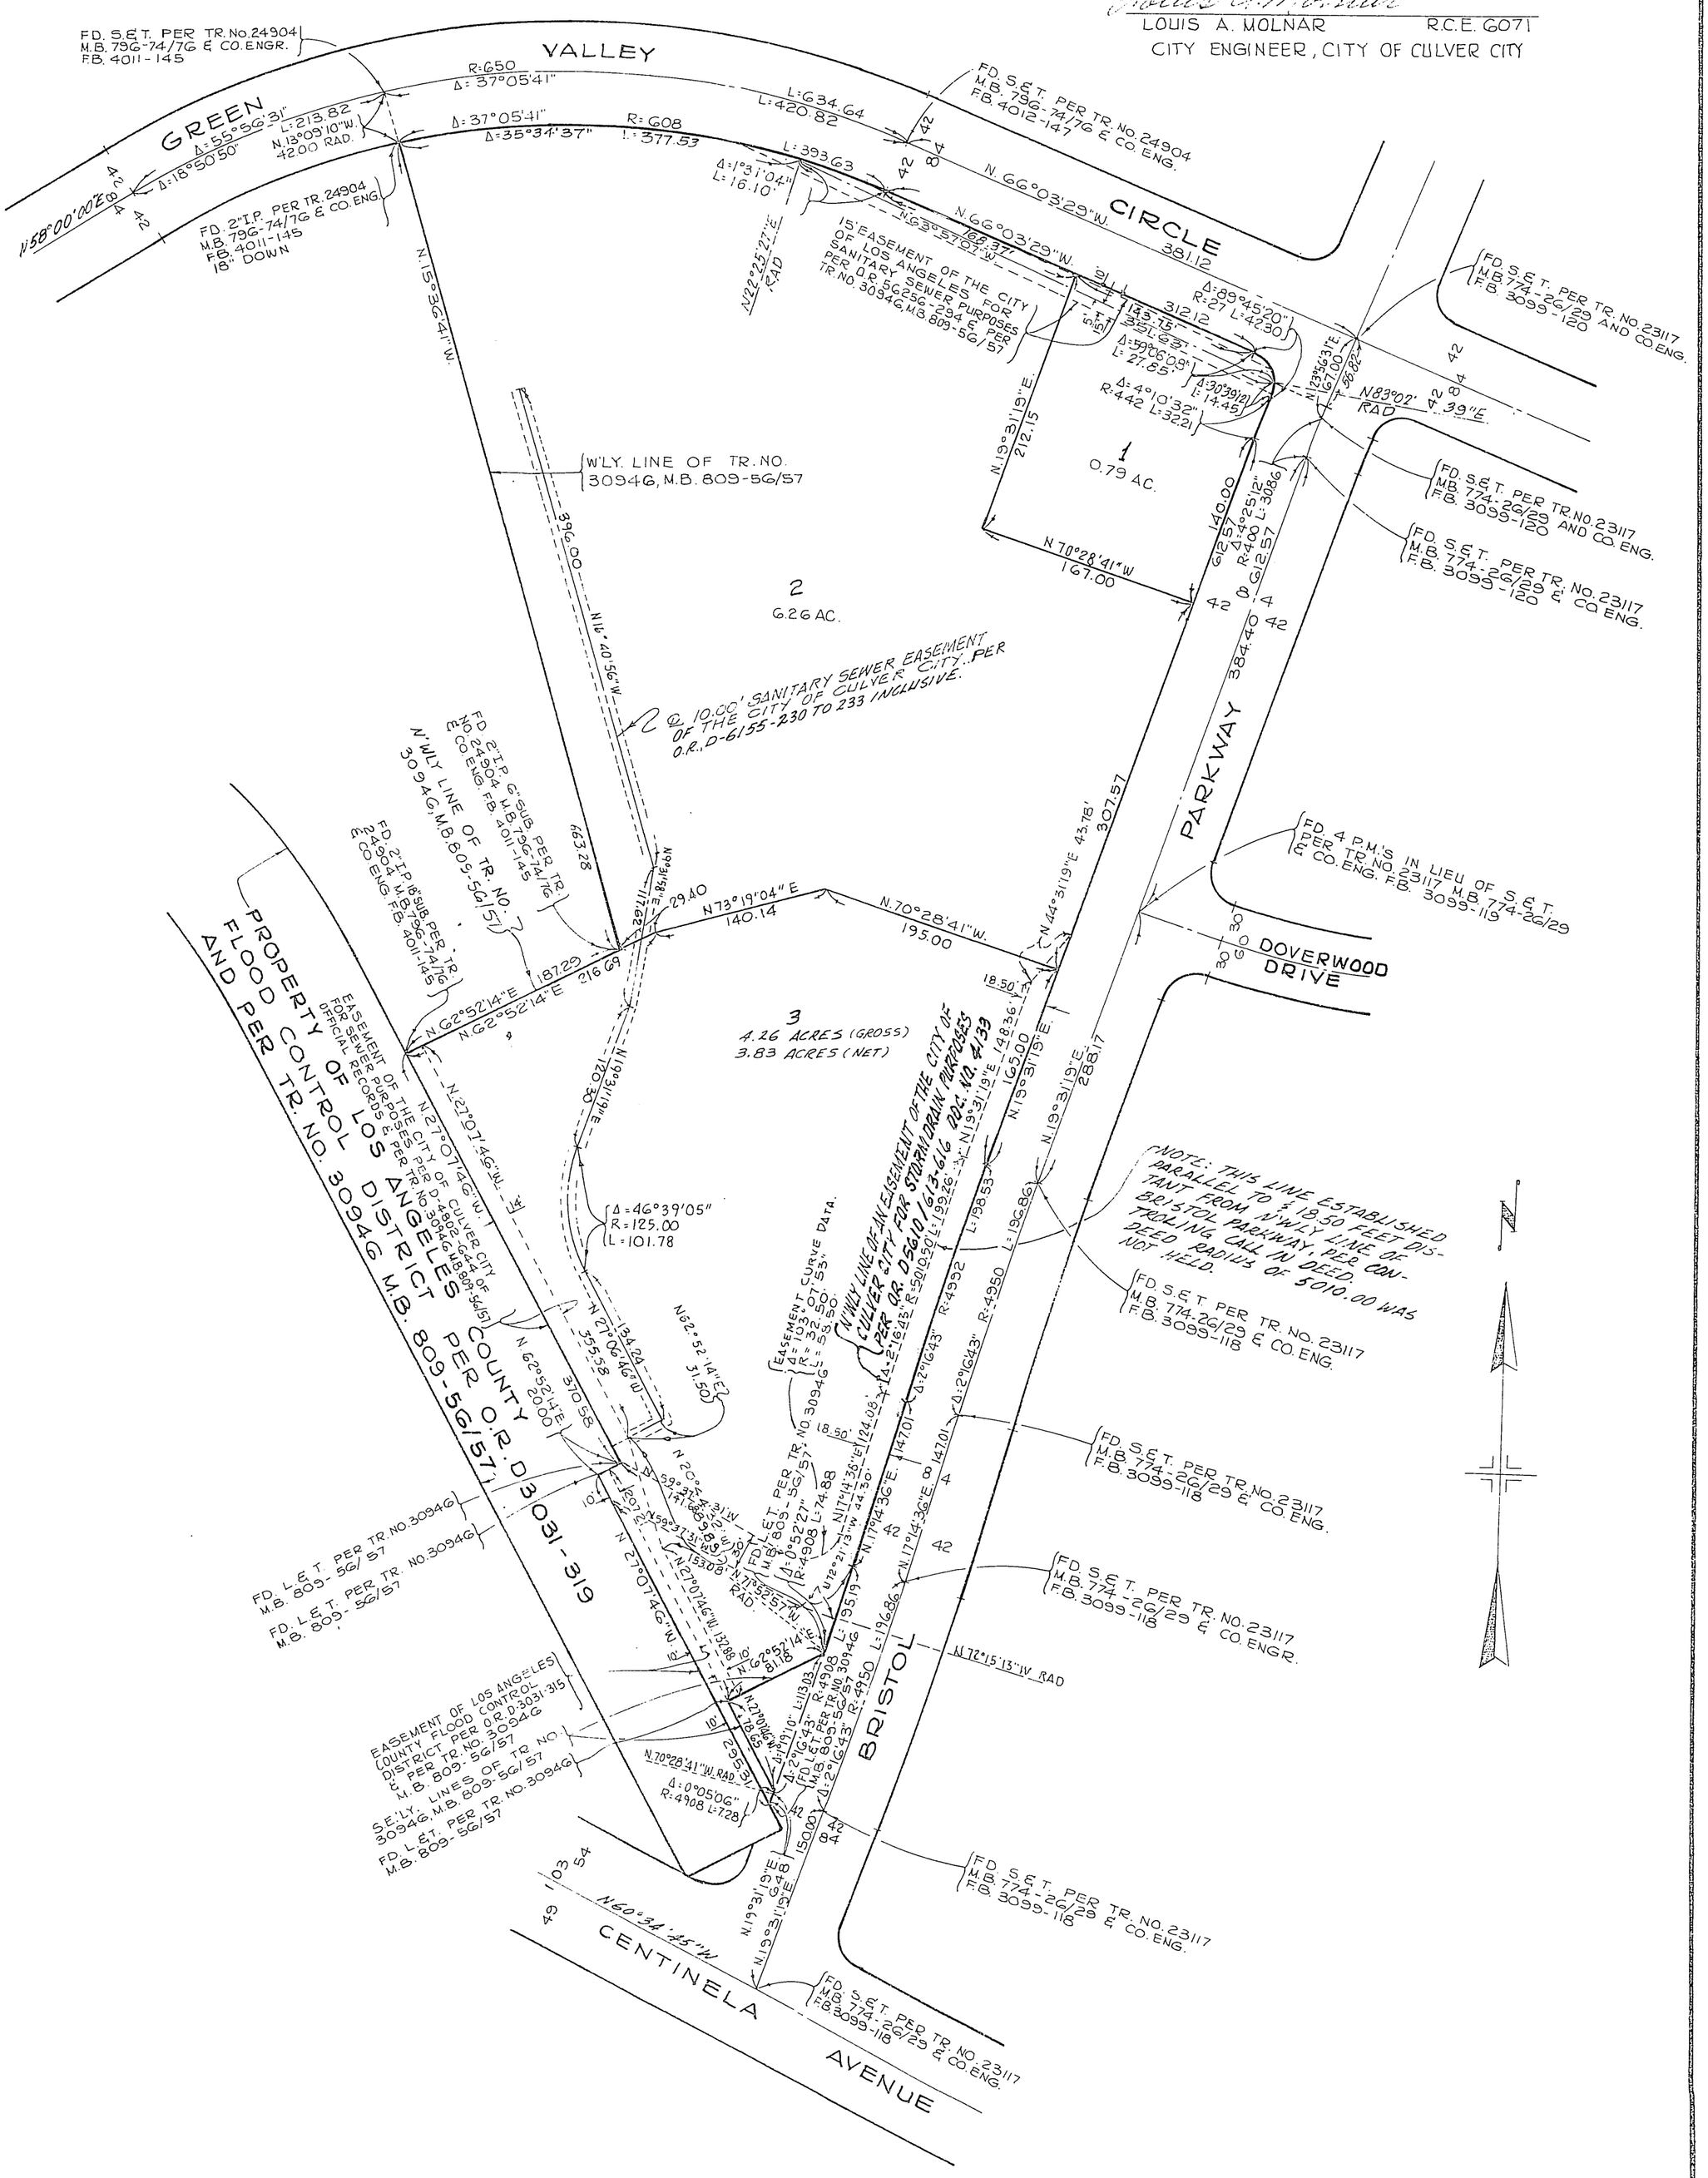

SHEET NO. 1.

TRACT NO 9883

IN THE COUNTY OF LOS ANGELES

SUBDIVISION OF A PORTION FRACTIONAL SECTION 18 T2S R14W SBB&M A PORTION OF FRACTIONAL SECTION 19 T2S R14W SBB&M AND A PORTION OF ASCENSION MACHADO 31.596795 ACRE ALLOTMENT AS PER MAP RECORDED IN BOOK 3, PAGES 204 TO 209, MISCELLANEOUS RECORDS OF LOS ANGELES COUNTY, CALIFORNIA.

OCTOBER 1928. SCALE 1 IN. = 400FT. R. B. BLUM, SURVEYOR.

We hereby certify that we are the owners of or interested in the land included within the subdivision shown on the annexed map and that we are the only persons whose consent is necessary to pass a clear title to said land and we consent to the making of said map and subdivision as shown within the colored border lines.

Sentous Holding Co.

By Bernadette Sentous President

Narcisse A. Garnier Secretary

Top Hill Country Club

By [illegible] Pres.

By [illegible] Secy

Bernadette Sentous, Marie

Narcisse S Garnier

I, R.B. Blum, hereby certify that I am a Licensed Surveyor of the State of California and that this map consisting of two sheets correctly represents a survey made under my supervision October 1928, and that all the monuments shown thereon actually exist and their positions are correctly shown.

R. B. Blum.

STATE OF CALIFORNIA } S.S.
COUNTY OF LOS ANGELES }

On this 12 day of February in the year one thousand nine hundred and twenty nine, before me W Burr Schorr a Notary Public in and for said County of Los Angeles, State of California, residing therein duly commissioned and sworn, personally appeared Bernadette Sentous Marie-louise Lanet Narcisse S. Garnier Narcisse Garnier known to me to be the persons whose names are subscribed to the within instrument and acknowledged to me that they executed the same.

In Witness Whereof, I have hereunto set my hand and affixed my official seal, the day and year in this certificate first above written.

W Burr Schorr

Notary Public in and for Los Angeles County, State of California.

STATE OF CALIFORNIA } S.S.
COUNTY OF LOS ANGELES }

On this 12th day of February in the year one thousand nine hundred and twenty-nine before me, W Burr Schorr a Notary Public in and for said County of Los Angeles, State of California, residing therein, duly commissioned and sworn, personally appeared Bernadette Sentous, known to me to be the President, and Narcisse S. Garnier, known to me to be the Secretary of the Sentous Holding Company the corporation that executed the within instrument and known to me to be the persons whose names are subscribed thereto and acknowledged to me that such corporation executed the same.

In Witness Whereof, I have hereunto set my hand and affixed my official seal the day and year in this certificate first above written

W Burr Schorr

Notary Public in and for Los Angeles County, State of California.

STATE OF CALIFORNIA } S.S.
COUNTY OF LOS ANGELES }

On this ____ day of _____ in the year one thousand nine hundred and twenty-nine before me, _____ a Notary Public in and for said County of Los Angeles, State of California, residing therein, duly commissioned and sworn, personally appeared _____, known to me to be the President, and _____, known to me to be the Secretary of the _____, the corporation that executed the within instrument and known to me to be the persons whose names are subscribed thereto and acknowledged to me that such corporation executed the same.

In Witness Whereof, I have hereunto set my hand and affixed my official seal, the day and year in this certificate first above written.

_____

Notary Public in and for Los Angeles County, State of California.

Tract No 9883

Tract No 9883

Graves

March 4. 1929

Mary Glenn

SHEET NO. 2.

TRACT NO. 9883

IN THE COUNTY OF LOS ANGELES, CALIFORNIA.

SCALE 1-INCH = 400-FEET

The bearing of the North Line of Section 19, as shown on C.S.8950 was taken as the basis of bearings for this map.

160+8
25° 10
160
8

Gantenbein

PLAYA STREET
JEFFERSON BLVD. as per C.S.8752
N 52°51'40" E 294.89'
Found 1" pipe per C.S.8950-Sheet 1
593.45'
Found 4"x4" Stake Per C.S.8950-Sheet 1
501.45'
Found 2" Iron Pipe per L.S. Map 24-23
Found 2"x2" Stake per C.S.8950-Sheet 1
Set 1" Iron Pipe in Concrete

Portion of Ascension Machado 31.5967 Ac. Allotment.
N 37°08'25" W 1706.54'
19.97 Ac.
N 36°57'50" W 1744.47'
Not a part of this Subdivision
Set 2" Iron Pipe in Concrete 1.09 S.E'ly of A. Machado Allotment Cor.
Found Nail in Stump 1.09 S.E'ly of A. Machado Allotment Cor.
Found 4"x4" Stake as per C.S.8950-Sheet 2
N 48°39'10" E 508.18'
1335.04
Set 1" Iron Pipe 1.25 S.W'ly from Old 3"x3"
Not a part of this Subdivision.
415.08'
2258.30
Set 2" Iron Pipe
Fnd 3"x3" per C.S. Fb. 269-115
Fnd Old 2"x4" as per C.S.8950 Fb. 269-24

1
2
24.98 Ac
3
237.74 Ac

Found 1½" I. Pipe per C.S. Map 8950 Sheet 1
N 65° 13' E 1174.46'
Found 2"x2" Stake & Wall Line 0.69' W'ly Set 1" Iron Pipe on true corner
Found 2" Iron Pipe per L.S. Map 24-23
(Pt. C.S.8950 Sheet 1)
S 0°41'20" E 770.90'
S 0°51'20" E 1254.66'
S 89°32'40" W 2820.20'
1744.40'
(Found 2"x2" Stk per C.S. Map 8950. Set 1" pipe)
1073.80
Fnd 6" pipe filled with Concrete. N.E. Cor. Sec. 19 T2S R14W per Tract No 7937, M.B. 120-24-25
18
17
19
20
Not a part of this Subdivision.

Found 2" Iron Fence Post. N 89°19'55" W 1320.55'
Set in Concrete.
(Found old 4"x4" Stake per L.S. Map 24-23 Reset in Concrete)
S 0°55'10" E 769.63'
792.83'
(Set 2" Pipe in Concrete N 0°55'10" W 23.20' from Corner.)
Not a part of this Subdivision.
N 1°41'05" W 1091.66'
N 84°11'05" W 707.45'
Found 1¼" Iron Pipe Set in Concrete S.E. Cor. Lot 5 Sec. 19 T.2S., R.14W.
Fnd 8" Concrete Monument with L&T
4457.60'
Fnd 5"x W Sta. 107+38.53 Rd Dept. F.R. 297.53
Fnd Lt. on & Centinella at Dam ± S.K. 31' as per Tr. No 9576 M.B. 134-45-47
4184.25'
S 25°13'55" W

Found ½" pipe per L.S. 12-47 Reset in Concrete
Found 6" Iron Pipe Filled with Concrete No 4 Rancho La Ballona as per C.S.B. 180
N 23°18'05" E 263.20'
Found 2 Iron Pipes (1¼) Corner of Jose de la Luz Machado 36.89 Ac. Allotment
S 83°20' W 226.86'
Found 2"x2" Stake
1377.57'
862.76'
N 0°43'35" W 1404.59'
Found 2"x2" Stake
Fnd L&T in pavement Sta 89+01.0 Rd. Dept. F.O. 185 Pge 43
15°25'32"
NORTHERLY BOUNDARY OF THE CITY OF LOS ANGELES
CENTINELA PACIFIC ELECTRIC RAILWAY RIGHT OF WAY
Set 1" Iron Pipe
N 60°28'20" W 554.72'
Set Nail & Tin in Eucalyptus Tree
N 84°11'05" W 394.71'
Set 1½" Iron Pipe
2446.07'
Sta 71+61.0 Reset from Tie's Road Dept F.O. 185 Pge 42
Not a part of this Subdivision
N 0°43'35" W 1404.59'
N 12°43'35" W 1377.57'
N 60°28'20" W 529.06'
Not a part of this Subdivision.
N 84°11'05" W 394.71'
℄ CENTINELA AVENUE
℄ PACIFIC ELECTRIC RAILWAY R.O.W.
NORTHERLY BOUNDARY LINE OF THE CITY OF LOS ANGELES.

BOOK 809 PAGE 56

TRACT NO. 30946

IN THE CITY OF CULVER CITY
STATE OF CALIFORNIA

BEING A SUBDIVISION OF A PORTION OF LOT 3 TRACT NO. 9883, PER MAP RECORDED IN BOOK 160 PAGES 7 AND 8 OF MAPS, RECORDS OF LOS ANGELES COUNTY.

AT [illegible] P.M. JULY 15, 1971
SURVEY 3PM
BOOK 809
PAGE 56
#7.00

WE HEREBY CERTIFY THAT WE ARE THE OWNERS OF OR ARE INTERESTED IN THE LAND INCLUDED WITHIN THE SUBDIVISION SHOWN ON THE ANNEXED MAP AND WE CONSENT TO THE PREPARATION AND FILING OF SAID SUBDIVISION AS SHOWN WITHIN THE COLORED BORDER LINES. AND WE HEREBY GRANT AND DEDICATE TO THE CITY OF CULVER CITY THE EASEMENTS FOR DRAINAGE PURPOSES OVER THE STRIPS OF LAND SO DESIGNATED ON SAID MAP AND ALL USES INCIDENT THERETO, INCLUDING THE RIGHT TO MAKE CONNECTIONS THEREWITH FROM ANY ADJOINING PROPERTIES.
WE DECLARE THAT THE LAND AREA IN THIS SUBDIVISION SHALL ONLY BE USED FOR NON-RESIDENTIAL USES UNLESS A DIFFERENT USE IS APPROVED BY THE CITY OF CULVER CITY.

HOME SAVINGS AND LOAN ASSOCIATION, A CORPORATION (OWNER)

LEONARD R. LOCKHART, ~~FIRST VICE PRESIDENT~~

JEAN RAIMIST, ASSISTANT SECRETARY

SOILS REPORT HAS BEEN PREPARED BY:

GEOLABS INC.
5650 VAN NUYS BLVD.
VAN NUYS, CALIFORNIA 91401

ENGINEER: G.S. KOVACKS R.C.E. 13503
DATE: SEPTEMBER 15, 1969.

THE SIGNATURE OF CITY OF LOS ANGELES, A MUNICIPAL CORPORATION, EASEMENT HOLDER UNDER JUDGMENT AND FINAL ORDER OF CONDEMNATION RECORDED IN BOOK 56256 PAGE 294, OF OFFICIAL RECORDS OF LOS ANGELES COUNTY HAS BEEN OMITTED UNDER THE PROVISIONS OF SECTION 11587, SUBSECTION (d) OF THE SUBDIVISION MAP ACT. THE INTEREST IS SUCH THAT IT CANNOT RIPEN INTO A FEE TITLE AND SAID SIGNATURE IS NOT REQUIRED BY THE CITY OF CULVER CITY.

THE SIGNATURE OF THE CITY OF CULVER CITY, A MUNICIPAL CORPORATION, EASEMENT HOLDER BY DEED RECORDED IN BOOK D-4892 PAGE 644, OF OFFICIAL RECORDS OF LOS ANGELES COUNTY, HAS BEEN OMITTED UNDER THE PROVISIONS OF SECTION 11587, SUBSECTION (a) OF THE SUBDIVISION MAP ACT, THE INTEREST IS SUCH THAT IT CANNOT RIPEN INTO A FEE TITLE AND SAID SIGNATURE IS NOT REQUIRED BY THE CITY OF CULVER CITY.

THE SIGNATURE OF THE LOS ANGELES COUNTY FLOOD CONTROL DISTRICT, EASEMENT HOLDER BY DEED RECORDED IN BOOK D-3031 PAGE 315, OF OFFICIAL RECORDS OF LOS ANGELES COUNTY, HAS BEEN OMITTED UNDER THE PROVISIONS OF SECTION 11587, SUBSECTION (a) OF THE SUBDIVISION MAP ACT, THE INTEREST IS SUCH THAT IT CANNOT RIPEN INTO A FEE TITLE AND SAID SIGNATURE IS NOT REQUIRED BY THE CITY OF CULVER CITY.

I HEREBY CERTIFY THAT I AM A REGISTERED CIVIL ENGINEER OF THE STATE OF CALIFORNIA THAT THIS MAP CONSISTING OF 2 SHEETS CORRECTLY REPRESENTS A TRUE AND COMPLETE SURVEY MADE UNDER MY SUPERVISION IN MARCH '71, THAT THE MONUMENTS OF THE CHARACTER AND LOCATIONS SHOWN HEREON ARE IN PLACE, ——— THAT SAID MONUMENTS ARE SUFFICIENT TO ENABLE THE SURVEY TO BE READILY RETRACED.

JAMES J. TRINDLE R.C.E. 7771

THE BEARING N 66°03'29" W OF THE CENTERLINE OF GREEN VALLEY CIRCLE AS SHOWN ON THE MAP OF TRACT NO. 23117, FILED IN BOOK 774 PAGES 26 TO 29 INCLUSIVE OF MAPS, RECORDS OF LOS ANGELES COUNTY WAS TAKEN AS THE BASIS OF BEARINGS SHOWN ON THIS MAP.

STATE OF CALIFORNIA } SS
COUNTY OF LOS ANGELES }
ON THIS 31 DAY OF March 1971, BEFORE ME Charlene E. Clay A NOTARY PUBLIC IN AND FOR SAID COUNTY AND STATE, PERSONALLY APPEARED LEONARD R. LOCKHART, KNOWN TO ME TO BE THE FIRST VICE PRESIDENT, AND JEAN RAIMIST KNOWN TO ME TO BE THE ASSISTANT SECRETARY OF HOME SAVINGS AND LOAN ASSOCIATION, THE CORPORATION THAT EXECUTED THE WITHIN INSTRUMENT, AND KNOWN TO ME TO BE THE PERSONS WHO EXECUTED THE WITHIN INSTRUMENT ON BEHALF OF THE CORPORATION HEREIN NAMED AND ACKNOWLEDGED TO ME THAT SAID CORPORATION EXECUTED THE SAME, AS OWNER.

CHARLENE E. CLAY NOTARY PUBLIC
MY COMMISSION EXPIRES October 7, 1974

I HEREBY CERTIFY THAT THE CITY COUNCIL OF THE CITY OF CULVER CITY BY RESOLUTION NO. CS-6591 PASSED ON THE 12TH DAY OF July 1971 APPROVED THE ATTACHED MAP AND ACCEPTED THE EASEMENTS FOR DRAINAGE PURPOSES.

DATED 7-14-71 Agnes V. Christensen
CITY CLERK OF THE CITY OF CULVER CITY

I HEREBY CERTIFY THAT THIS FINAL MAP IS IN SUBSTANTIAL CONFORMANCE WITH THE TENTATIVE MAP WHICH WAS APPROVED BY THE CULVER CITY COUNCIL

DATED JUNE 21, 1971 William Phelps
PLANNING AND COMMUNITY DIRECTOR OF CITY OF CULVER CITY

I HEREBY CERTIFY THAT ALL SPECIAL ASSESSMENTS LEVIED UNDER THE JURISDICTION OF THE CITY OF CULVER CITY TO WHICH THE LAND INCLUDED WITHIN THE SUBDIVISION OR ANY PART THEREOF IS SUBJECT AND WHICH MAY BE PAID IN FULL, HAVE BEEN PAID IN FULL.

DATED 6-21-71 Lee Herrera
CITY TREASURER OF THE CITY OF CULVER CITY

I HEREBY CERTIFY THAT I HAVE EXAMINED THIS MAP, THAT IT CONFORMS SUBSTANTIALLY TO THE TENTATIVE MAP AND ALL APPROVED ALTERATIONS THEREOF, THAT ALL PROVISIONS OF APPLICABLE SUBDIVISION ORDINANCES OF THE CITY OF CULVER CITY HAVE BEEN COMPLIED WITH, AND THAT I AM SATISFIED THAT THIS MAP IS TECHNICALLY CORRECT WITH RESPECT TO CITY RECORDS

DATED June 21, 1971 Louis A. Molnar
CITY ENGINEER OF THE CITY OF CULVER CITY

I hereby certify that a good and sufficient bond in the sum of $ 46,375.00 has been approved by the Board of Supervisors of the County of Los Angeles, and filed with said Board as security for the payment of taxes and special assessments collected as taxes on land shown on map of Tract No. 30946 as required by law.

[illegible]
Clerk of the Board of Supervisors of the County of Los Angeles, California
By Violet Mack Deputy

I hereby certify that I have examined this map that it complies with applicable provisions of the Subdivision Map Act and that this map is technically correct, and certified to [illegible]

Dated: July 15, 1971

By Ralph L. Kennedy Deputy

BOOK 809 PAGE 57

SCALE 1" = 100'

TRACT NO. 30946

IN THE CITY OF CULVER CITY
STATE OF CALIFORNIA

SHEET 2 OF 2 SHEETS

GREEN VALLEY CIRCLE

FD. S&T PER TR. NO. 24904 M.B. 796-74/76 & CO. ENG. F.B. 4011-145

R: 650 Δ: 18°50'50" L: 213.82 N 13°09'10" W 42.00 RAD.

247.78

N 58°00'00" E. ℄ RAD.

FD. S&T PER TR. NO. 24904 M.B. 796-74/76 & CO. ENG. F.B. 4012-146

FD. 2"I.P. PER TR. NO. 24904 M.B. 796-74/76 & CO. ENG. F.B. 4011-145 18" DOWN

R: 608 Δ: 37°05'41" L: 393.63

Δ: 55°56'31" L: 634.64

Δ: 37°05'41" L: 420.82

N 65°57'36" W

FD. S&T PER TR. NO. 24904 M.B. 796-74/76 & CO. ENG. F.B. 4012-147

N 66°03'29" W 506.26

15' EASEMENT OF THE CITY OF LOS ANGELES FOR SANITARY SEWER PURPOSES PER O.R. 562256-294.

381.12

312.12

N 15°36'41" W

E'LY. LINE OF TR. NO. 24904, M.B. 796-74/76

N 39°20'58" W 247.39

FD. STATE DIV. OF HWYS. BRASS CAP MON. AT ℄ P.I. PER ST. DIV. OF HWYS. F.B. A 285.003-47

T: 247.39 L: 459.49 Δ: 52°39'02" R: 500

247.39 665.38

SEPULVEDA BOULEVARD

N 13°18'04" E 417.99

FD. STATE DIV. OF HWYS BRASS CAP MON. PER ST. DIV. OF HWYS. F.B. A-285.003-45

N 12°46'22" W 117.00

FD. S.C.D. SURV. MON. PER L.A. C.E.F.B. 20335-37

N 60°34'45" W

CENTINELA

1215

FD. L&T PER L.A.C.F.C.D. F.B. 2072-8

N 60°34'45" W ℄ CENTINELA AVENUE SHOWN ON MAP OF TR. NO. 9883, M.B. 160-7/8

SUBDIVISION OF A PART OF THIS PROPERTY NOT OF LOS ANGELES COUNTY FLOOD CONTROL DISTRICT O.R. D 3031-319.

11.31 ACRES GROSS
10.83 ACRES NET

663.25

FD. 2"I.P. E.F.C. BRASS PLUG PER L.A. CO. F.C.F.B. F.C. 2072-207 S 13°03'24" E 0.16'

FD. 2"I.P. 18" SUB PER TR. NO. 24904 M.B. 796-74/76 F.CO. ENG. F.B. 4011-145

FD. 2"I.P. 6" SUB PER TR. NO. 24904 M.B. 796-74/76 F.CO. ENG. F.B. 4011-145

187.29

N 62°52'14" E

S'LY. LINE OF TR. NO. 24904 M.B. 796-74/76

N 27°07'46" W

EASEMENT OF THE CITY OF CULVER CITY FOR SEWER PURPOSES PER D-4802-645 OF OFFICIAL RECORDS.

N 27°07'46" W 237.00

N 42°52'00" E 213.54

R: 215 L: 167.55 Δ: 44°39'00"

℄ OF A 25' EASEMENT TO THE CITY OF CULVER CITY FOR DRAINAGE PURPOSES.

N 62°52'14" E 2000

370.55

N 20°44'32" W 69.89

EASEMENT OF LOS ANGELES COUNTY FLOOD CONTROL DISTRICT PER O.R. D 3031-315

N'WLY. AND S'WLY. LINES OF LAND DESCRIBED IN DEED RECORDED 5-12-71 AS INSTRUMENT NO. 708.

℄ OF 25' EASEMENT TO THE CITY OF CULVER CITY FOR DRAINAGE PURPOSES - SEE DETAIL AT LEFT.

Δ: 0°02'11" L: 34.53

N 27°07'46" W 132.88

SET L&T

84.50

104.50

N 27°07'46" W

N 87°31'00" E 63.90

N 19°31'19" E 228.17

BRISTOL

151.20

R: 4992 L: 98.53 Δ: 2°16'43"

R: 4950 L: 196.86

CENTERLINE OF A 30' EASEMENT OF THE CITY OF LOS ANGELES FOR SANITARY SEWER PURPOSES PER O.R. 562256-294.

FD. S&T PER TR. NO. 23117 M.B. 774-26/29 & CO. ENG. F.B. 3099-118

N 19°31'19" E 147.01

N 77°14'36" E 147.01

FD. S&T PER TR. NO. 23117 M.B. 774-26/29 & CO. ENG. F.B. 3099-118

FD. 4 P.M.S IN LIEU OF S&T PER TR. NO. 23117 M.B. 774-26/29 & CO. ENG. F.B. 3099-119

DOVERWOOD DRIVE

N 19°31'19" E 6.48

FD. S&T PER TR. NO. 23117 M.B. 774-26/29 & CO. ENG. F.B. 3099-118

SE-LY

N 19°31'19" E 150.00

N 59°23'41" E

N 58°20'28" E

Δ = 1°03'19" R = 994 L = 18.31

BAB.

818.89

888.09

FD. S&T PER TR. NO. 23117 M.B. 774-26/29 & CO. ENG. F.B. 3099-118

AVENUE

N 60°34'45" W

FD. S&T PER TR. NO. 26701. M.B 760-54/58

SW'LY. BOUNDARY OF THE CITY OF CULVER CITY & NE'LY. BOUNDARY OF THE CITY OF LOS ANGELES

PROPERTY OF LOS ANGELES COUNTY FLOOD CONTROL DISTRICT PER O.R. D-3031-319

104.50

351

N 8°50'00" W 41.38

R: 100 Δ: 55°55'00" L: 97.59

R: 4908 Δ: 0°02'11" L: 34.53

42'

PARKWAY

R: 100 Δ: 41°05'00" L: 71.70

N 79°21'13" W R.A.D.

84.50

N 67°00'00" W 628'

BRISTOL

DETAIL OF DRAINAGE EASEMENT
SCALE 1" = 100'

FD. S&T PER TR. NO. 23117 M.B. 774-26/29 & CO. ENG. F.B. 3099-120.

GREEN VALLEY CIRCLE

W 23°56'31" E 67.00

S 23°56'31" E 65.93

FD. S&T PER TR. NO. 23117 M.B. 774-26/29 & CO. ENG. F.B. 3099-120.

R: 400 Δ: 4°25'12" L: 30.86

FD. S&T PER TR. NO. 23117 M.B. 774-26/29 & CO. ENG. F.B. 3099-120

6/12.57 6/12.57 PARKWAY

304.24

R: 27 Δ: 89°45'20" L: 42.30

R: 442 Δ: 4°10'32" L: 32.21

R: 400 Δ: 4°25'12" L: 30.86

Appendix C

Building Permits available upon request. Omitted due to size (915 KB).

Appendix D

DPR Forms

State of California — The Resources Agency
DEPARTMENT OF PARKS AND RECREATION

PRIMARY RECORD

Primary
HRI #
Trinomial
NRHP Status Code

Other Listings
Review Code Reviewer Date

 ***Resource Name or #:** Fox Hills Plaza Shopping Center

P1. Other Identifier: 6221-6229 Bristol Parkway

*__P2. Location:__ ☐ **Not for Publication** ☐ **Unrestricted**

- ***a. County** Los Angeles
- ***b. USGS 7.5' Quad** Venice, CA **Date** 2018 **T** 2S **R** 14W**, Sec**. 19
- c. Address: 6221-6229 Bristol Parkway City: Culver City Zip: 90230
- d. UTM: Zone 11S, 371367.24 mE/ 3761146.24 mN; NAD 83
- e. Other Locational Data: Los Angeles County Assessor Parcel Numbers (APN) 4134-018-005 and 4134-018-006.

***P3a. Description:** The Fox Hills Plaza Shopping Center is located at the southwest corner of Bristol Parkway and Green Valley Circle and occupies two parcels (APNs 4134-018-005 and -006). It contains the two subject buildings (Building 1 and Building 2) and a large, paved parking lot. Vehicular access to the parking lot is provided by two driveways on Green Valley Circle and one larger driveway on Bristol Parkway. The parking lot is bordered by sidewalks and planted areas with mature trees and shrubs. There are several islands within the parking lot in geometric and irregular shapes. Building 2 is nested within a U-shaped area on the east façade of Building 1. A pathway separates the two buildings within the U-shaped area.

The two subject buildings and associated parking lot and landscape comprise a commercial center that is designed in a modern Commercial Vernacular style with some Mediterranean-inspired details. The vast majority of retail spaces are vacant and the Project Site is fenced in to prevent unauthorized access.

***P3b. Resource Attributes:** HP6: 1-3 story commercial building

***P4. Resources Present:** ☒ Building ☐ Structure ☐ Object ☐ Site ☐ District ☐ Element of District ☐ Other (Isolates, etc.)

P5b. Description of Photo:
Top: South Component of the Primary (east) façade of Building 1, looking west.
Bottom: North Component of the Primary (east) façade of Building 1, looking west.
(ESA, 2025)

***P6. Date Constructed/Age and Source:**
☒ Historic ☐ Prehistoric
☐ Both
1974 (Building Permits)

***P7. Owner and Address:**
Bristol Parkway Investors, LLC.
5862 West 3rd Street
Los Angeles, CA 90036

P8. Recorded by:
Valerie Smith, M.S.
Environmental Science Associates
633 West 5th Street, Suite 830
Los Angeles, CA 90071

***P9. Date Recorded:** April 10, 2025

***P10. Survey Type:** Intensive pedestrian

***P11. Report Citation**: Environmental Science Associates. *6201 Bristol Parkway Project Historic Resource Assessment*. Prepared for Bristol Parkway Propco, LLC. April 2025. On File at Environmental Science Associates.

***Attachments:** ☐ NONE ☐ Location Map ☐ Sketch Map ☒ Continuation Sheet ☒ Building, Structure, and Object Record
☐ Archaeological Record ☐ District Record ☐ Linear Feature Record ☐ Milling Station Record ☐ Rock Art Record
☐ Artifact Record ☐ Photograph Record ☐ Other (List):

BUILDING, STRUCTURE, AND OBJECT RECORD

***Resource Name or #** Fox Hills Plaza Shopping Center ***NRHP Status Code** 6Z

B1. Historic Name: Fox Hills Plaza Shopping Center
B2. Common Name: Fox Hills Plaza
B3. Original Use: Commercial shopping center B4. Present Use: Vacant
***B5. Architectural Style:** Modern Commercial Vernacular style with some Mediterranean-inspired details
***B6. Construction History:** (Construction date, alterations, and date of alterations)
See continuation page.

***B7. Moved?** ☒ **No** ☐ **Yes** ☐ **Unknown** **Date:** **Original Location:**
***B8. Related Features:**
HP6: 1-3 story commercial building.

B9a. Architect: Robert Clements b. Builder: RADCO Construction
***B10. Significance:** **Theme** Postwar Neighborhood Shopping Centers and the Automobile (1936-1975)
Area: Fox Hills, Culver City
Period of Significance: 1974
Property Type: Commercial shopping center **Applicable Criteria:** N/A
(Discuss importance in terms of historical or architectural context as defined by theme, period, and geographic scope. Also address integrity.)

The Fox Hills Plaza Shopping Center is recommended ineligible for listing in the National Register, California Register, and as a Culver City Landmark under all criteria.

See continuation sheet.

B11. Additional Resource Attributes: (List attributes and codes) n/a
***B12. References:**
See continuation sheet.

B13. Remarks: n/a

***B14. Evaluator:**
Antonette Hrycyk, M.S.
Environmental Science Associates
633 W 5th Street, Suite 830
Los Angeles, CA 90071

***Date of Evaluation:** April 2025

*Recorded by: A. Hrycyk, Environmental Science Associates *Date: April 2025 ☒ Continuation ☐ Update

*P3a. Description: (Continued from page 1)

Building 1

Building 1 occupies both subject parcels and features an irregular plan. It is capped by stepped flat roofs covered by built-up roofing, and some of the rooftop mechanical equipment is obscured from view behind faux-mansard enclosures. It is one story in height with horizontal massing. It has a concrete foundation and a steel structural system.

The primary (east) façade of Building 1 is composed of three components, a south component and north component, which both were previously occupied by anchor stores such as CVS Pharmacy and Marshall, and a center component, which is recessed between the other two components and is partially obscured from view by Building 2.

The south component of the east façade is dominated by an entrance colonnade consisting of a monumental rectangular arch over the main entrance doors, and stone veneer at its base (alteration). The entrance colonnade also comprises a sheltered pedestrian walkway that is supported by six concrete piers, also with stone veneer at the base, and covered by a wood trellis and hipped roofs (alteration –building permit #76247). The wall behind the colonnade is slump stone and stucco exterior; and the northernmost expanse of wall is also clad in painted concrete masonry units (**Figure 1**). The primary entry is located in the center of the façade. The recessed entry is composed of a pair of glazed aluminum doors with a fixed transom flanked by fixed windows within a wood frame. South of the entry is a bank of six fixed windows within a wood frame. At the north end of the façade is a bank of fixed, multi-light windows with a transom above. The façade terminates in metal coping at the roofline.

The north component of the east façade is similar to the south component (**Figure 2**). Notable differences are that the north component features a recessed entry composed of two pairs of glazed aluminum doors flanked by large banks of fixed windows within wood frames, a single glazed pedestrian door is located north of the recessed entry, and a flush metal pedestrian door is located south of the recessed entry. The façade terminates in metal coping at the stepped roofline.

The center component of the east façade is composed of three walls that face pedestrian walkways and Building 2.The walls are clad in oversized painted brick with painted concrete masonry units above. Each wall features either single or pairs of glazed aluminum doors flanked by fixed windows within wood frames. Covered walkways span the three walls, and timber trellises are supported by rectangular concrete piers with stone veneer at the base (**Figure 3**).

The north façade faces a paved parking lot that is accessed from Green Valley Circle. The façade is clad in oversized painted brick and terminates in metal coping at the roofline (**Figure 4**). A single flush metal door accessed by brick and concrete steps is located near the west end of the façade. In 1997, three store fronts were closed and were covered with the same slump stone design of the rest of the building (alteration-building permit #043358).

The rear (west) façade faces a utility driveway along the western property line (**Figure 5**). The northernmost portion of the façade is clad in oversized painted brick, and the remainder of the façade is clad in painted concrete masonry units. It features pairs and single flush metal pedestrian doors that are variously accessed by single concrete steps or by concrete ramps. A loading dock with a roll-up metal door and a single flush metal door accessed by concrete steps is located at the north end of the façade. There are three rectangular areas below the roofline (likely former window or vent openings) that have been infilled with concrete masonry units. The façade terminates in metal coping at the roofline.

The south façade faces a utility driveway along the southern property line. The façade is clad in oversized painted brick and terminates in metal coping at the roofline (**Figure 6**). There are no window or door openings on the façade.

Figure 1: South Component of the Primary (east) façade of Building 1, looking west.
(*Source: ESA, 2025)*

Figure 2: North Component of the Primary (east) façade of Building 1, looking west.
(*Source: ESA, 2025)*

Figure 3: Center Component of the Primary (east) façade of Building 1, looking south.
(*Source: ESA, 2025)*

Figure 4: North façade of Building 1, looking south.
(*Source: ESA, 2025)*

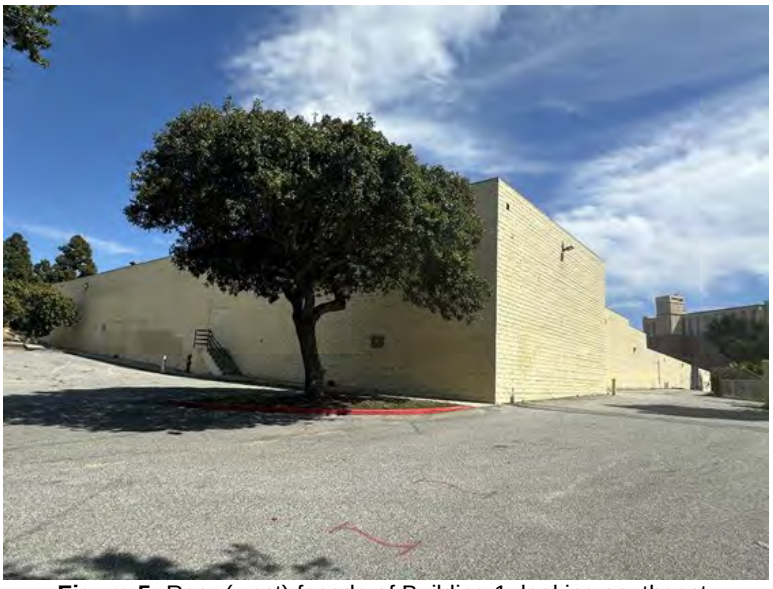

Figure 5: Rear (west) façade of Building 1, looking southeast.
(*Source: ESA, 2025)*

Figure 6: South façade of Building 1, looking northeast.
(*Source: ESA, 2025)*

Building 2

Building 2 occupies part of a rectangular inset on the east side of Building 1. Building 2 is one-story, rectangular in plan and is capped by a hipped roof covered in composition shingles. It has a steel structural system and a concrete foundation. The lower two-thirds of the exterior walls are clad in oversized painted brick in a stretcher (or running) bond; the upper one-third of the walls are clad in painted concrete masonry units.

The primary (east) elevation faces the main parking lot of the shopping center. The east façade features four banks of storefront windows composed of fixed, multi-light, wood-frame windows (**Figure 7**). An entrance colonnade with six rectangular concrete piers supporting timber trellises covers the pedestrian entrance and walkway. Like those of Building 1, the stone piers have stone veneer at the base. The entrance is marked by a parapet wall above the three center bays of the colonnade. Two of the banks of windows have angled fabric awnings above. The façade terminates in metal coping below the edge of the hipped roof. Mechanical equipment is mounted above the covered walkway and is obscured from view by parapet walls clad in stucco.

The north façade is accessed by a pedestrian walkway (**Figure 8**) and features two storefront assemblies with single glazed pedestrian doors and three fixed, multi-light, wood-frame windows with transoms above. One of the storefronts has two angled fabric awnings above. The façade terminates in metal coping below the edge of the hipped roof.

The rear (west) elevation faces a pedestrian walkway (**Figure 9**) and features a storefront with four banks of windows composed of fixed, multi-light, three-part wood-frame windows with transoms above. Two banks of windows also have single, glazed pedestrian doors. The façade terminates in metal coping below the edge of the hipped roof.

The south elevation faces a pedestrian walkway and an outdoor dining area (**Figure 10**) and features two storefront assemblies with single, glazed pedestrian doors and fixed, multi-light, wood-frame windows with transoms above. The façade terminates in metal coping below the edge of the hipped roof.

Figure 7: Primary (east) façade of Building 2, looking southwest.
(*Source: ESA, 2025)*

Figure 8: North façade of Building 2, looking southwest.
(*Source: ESA, 2025)*

Figure 9: Rear (west) façade of Building 2, looking northeast.
(*Source: ESA, 2025)*

Figure 10: South façade of Building 2, looking west.
(*Source: ESA, 2025)*

***B6. Construction History:**

The original building permits for the construction of the Fox Hills Plaza were issued to Ramada Inns, Inc. on October 20, 1972. The contractor was RADCO Construction. The first permit called for a 60,268 two-story square foot shopping center with a drug store valued at $800,000 with a slump stone and stucco exterior and tile roof.

Fox Hills Plaza, which encompasses the addresses of 6221 – 6299 Bristol Parkway, has seen many commercial tenants come and go over the years resulting in many interior tenant improvements, the signage has been replaced many times, the exterior has been remodeled and updated, and the buildings reroofed. There have been many building permits issued since the shopping center's construction in 1972 that document these alterations. An early permit for 6221 Bristol Parkway was issued for the installation of a wall sign reading "SAFEWAY" in 1973. In 1975, new wall signs and a tenant directory sign were permitted. In 1984, there was a permit issued for new screening for rooftop air conditioning units and a trash container enclosure. In 1985, two

new channel letter signs were installed. In 1987, building 1 was permitted for a reroof and in 1993, a satellite dish was installed on the roof. In 1997, three storefronts were closed and faced with slump stone to match the existing design and material of the existing building facades and all rooftop equipment was screened in material to match existing design and color of respective walls. In 2007, a permit was issued for a new pole sign to replace a previous sign that had blown down in winds. The shopping center was permitted for a reroof in 2009. In 2010, a permit was issued for a façade remodel with minor site improvements and exterior lights and 39 electrical devices were replaced and relocated. Two new illuminated wall signs were permitted in 2010 and one in 2011. A new sign was installed on the existing pole in 2015. Tenant improvements and interior renovations were permitted in 1985, 1993, 1997, and 2013.

In 1975, 6223 Bristol Parkway was permitted for a new plex sign. In 1976, 6225 Bristol Parkway was issued a permit for ten signs; and permits for interior work in 1975 and 1994. The store at 6227 Bristol Parkway had permits for leasing the space in 1975 and 1976. The store at 6229 Bristol Parkway was issued two permits for signs in 1974. At 6237 Bristol Parkway permits were issued in 1975 for a pool and a foot spa and two under canopy signs. In 1982, there was a permit issued for a new sign and to cut in one new door. Interior improvement permits were issued in 1974, 1976, and 1982. In 1975, 6245 Bristol Parkway was issued three permits for interior improvements, and another was issued in 1976. The store at 6251 Bristol Parkway was issued a permit for a new sign in 1974 and 2004. Interior work and tenant improvement permits were issued in 1974, 1977, and 1978. The store at 6257 Bristol Parkway was permitted in 1974 for interior and façade work and a new sign. New interior walls were approved in 1976. In 2007, a new screen for an exhaust fan was installed, and in 2012, a new sign was installed on the building. In 1974, 6261 Bristol Parkway was issued permits for interior and façade work and a new plex sign. In 1975, 6267 Bristol Parkway was permitted for interior partitions. The store at 6271 Bristol Parkway was issued permits for interior improvements in 1974, and two in 1976. There were several interior remodel permits issued in 1974 and 1975 for the stores at 6237, 6281, 6283, 6285, and 6287 Bristol Parkway. In 1984, 6287 was issued a permit for a door location change. In 1974, 6295 Bristol Parkway was issued a new S/F sign permit and a permit for interior and façade work. Four new sign permits were issued for 6299 Bristol Parkway: in 1986 for a new storefront illuminated sign reading “CVS/Pharmacy”; in 1992 for refacing signs; in 2006 for illuminated channel letter signs and the refacing of 5 existing signs; and in 2010 for a channel letter illuminated sign. A permit for a roof satellite antenna was issued in 1993. Permits for interior work were issued in 1986 and 2006.

The original building permit for 6201 Bristol Parkway was for the construction of a bank building issued to Bank of America on October 26, 1973. There was no contractor listed. The first permit called for a 65’x116 square foot, one an ½ story tall building valued at $300,000 with a stucco exterior and tile roof. A permit for signs was issued in 1974. A permit for a block wall and a permit for new wall signs were issued in 1974 to Ramada Inns, Co. A new trash enclosure and new flag poles were also constructed that year. In 1976, a permit was issued to Continental Service Co. for new interior fixtures and the reworking of night deposit receptacles for the bank building. In 1980, an ornamental iron security fence was constructed on the site.

In 1986, the structure was converted into a medical center and urgent care center. A permit was issued on June 20, 1986 and a permit was issued for phase II on August 19, 1986 for interior tenant improvements. Permits for new signage were issued in 1986 and 1987.

New permits were not issued until May 8, 2013 when a permit was issued to install new signs. In August of 1913, permits were issued for the demolition of the existing building at 6201 Bristol Parkway and the construction of a new 4,275 square foot one-story bank building for Chase Bank. A new trash enclosure, new drive through ATM with canopy and onsite light posts were also issued in the same permit.

Building Permits obtained from the City of Culver City are summarized below.

Address	Issued	Permit	Owner	Contractor/ Engineer/ Architect	Valuation ($)	Description
6221-6299	10/20/72	Permit #a18430	Ramada Inns, Inc.	RADCO Construction	$800,000	Shopping center including drug store to be 60,268 square feet. Soil B/V=2000 pounds per square foot at 18” minimum. Structural engineers are Robert Clements and Associates.
6201	10/26/73	Permit #a18913	Bank of America	-	$300,000	Construction of a new bank to be 65’x116 square feet with a second floor.

Address	Issued	Permit	Owner	Contractor/ Engineer/ Architect	Valuation ($)	Description
6221	10/27/73	Permit #a18951	Safeway Stores	Heath & Co.	$2,700	Wall signs: “SAFEWAY” individual letters 3 feet high, sing is 46 feet long. “Vonde Kamps” 2’6”x6’1”; Liquor sign 2’ X 8’1”
6201	2/27/74	Permit #a19071	Bank of America	Brite Lite Neon	-	Install signs: two 5’6”x8’10” pole signs, two sets of 17’ non-illuminated letters, and one non-illuminated logo
6221	5/31/74	Permit #a19446	Ramada Inns Inc.	Ramada Development Company	$5,000	
6201	6/28/74	Permit # a19297	Ramada Inns, Inc.	Ramada Development Co.	-	Block wall
6221	7/12/74	Permit #a19337	Safeway	Heath & Co.	$500	Wall signs
6201	8/2/74	Permit #a19373	Ramada Inns, Inc.	Ramada Development Co.	-	Construction of a new trash enclosure f
6201	8/7/74	Permit #a19388	Ramada Inn	So.Calif. Flagpole Maint	-	Flag poles
6221-6295	1/22/75	Permit #a19699	Ramada Inn	Heath & Co.	$1,200	Wall sign: 19’6”x3’ 4 ¾” rear wall sign- 8’ in from corner of Tenant Plaza and 2’ below top of parapet wall
6221-6299	2/7/75	Permit #A-19730	Ramada Inn	Heath & Co.	$400	2 sigs; 5’ high, 2’x3 ½ “, single face, non-illuminated tenant directory signs
6221-6299	7/8/75	Permit #a20068	Ramada Inn	Heath & Co.	$4,000	Director signs
6201	9/28/76	Permit #a20969	Continental Service Co.	-	-	Add interior fixtures and re-work night deposit receptacles for the bank building.
6201	6/13/80	Permit #a24279	Bank of America	A-1 Steel Rence Co	-	Build ornamental iron security fence
6221	12/20/83	Permit#b02778	Safeway Stores	Henderson Refrigeration	$6,000	
6221	9/13/85	Permit #b08324	Best Products Inc.	Frank Lucas & Associates Inc.	$120,000	Remove interior partitions
6221	10/25/85	Permit #b08772	Marshall’s Dept. Store	Tony Crawford Construction	$2,600	Screening for roof top AC Units: Red wood and metal siding to match existing
6221	10/30/85	Permit #b08811	Marshall’s	Tony Crawford Construction	$3,000	Trash container enclosure
6221	11/11/85	Permit #b08900	Marshall’s Dept. Store	American Sign & Lighting	$6,500	Install channel letters; one set 5’x3’ and two pylon inserts: Above marquee 4’ (max) high by 30’ long as proposed.

Address	Issued	Permit	Owner	Contractor/ Engineer/ Architect	Valuation ($)	Description
6221	12/33/85	Permit # B09238	Marshall's Dept. Store	American Sign & Lighting	$5,300	2 sets, channel letters 4'6" for north elevations
6221	5/33/86	Permit # b10367	Marshall's Dept. Store	Ad/Art Inc.	$3,451	Install face wall sign
6201	6/20/86	Permit #b10507	Centinela Hospital Medical Center	Garcia-Bently Construction, Hillman, Biddison & Loevenquth Engineers, and Parkin Architects	$90,000	Interior tenant improvements for a medical urgent care center
6201	8/19/86	Permit #b10984	Centinela Hospital Medical Center	Garcia-Bently Construction, Hillman, Biddison & Loevenquth Engineers, and Parkin Architects	$20,000	Tenant improvement Phase II of previously checked plans
6201	11/28/86	Permit #b11720	Centinela Hospital Medical Center	Shore Signs and Parkin Architects	$95,000	Two sets of letters E&N elevations, one monument sign, all illuminated. South elevation non-illuminated set of letters and two non-illuminated signs
6201	12/12/86	Permit #b11881	Centinela Valley Health Services	Garcia Bentley Contractors, Brad Hawn Engineer, Omar G. Siller, AIA	$20,000	New ceiling, wall addition, and repair on second floor: no additional square feet, just tenement interior improvements in corner section to medical center. Site improvements
6221	2/17/87	Permit#b12319	Marshall's Dept. Store	Brusan Corp	$40,000	reroofing
6201	3/2/87	Permit #b12425	Centinela Health Services	Don Shores Signs, Inc.	$3,000	One set of individually illuminated channel letters
6201	8/19/87	Permit #b13869	Centinela Hospital Medical Center	Don Shores Signs	$6,000	Two sets of letters on E&N elevations
6201	7/13/90	Permit #b22066	Centinela Medical Center Fox Hills	Don Shore Signs	$6,000	Remove and replace existing signs in same location
6221	2/18/93	Permit #b50584 (?)	Leeds & Strouss Enterprises	Full Spectrum Communications	$1,500	Satellite dish on roof of building
6221	9/30/93	Permit #b32515	Marshall's Dept Store	Risou Construction	$10,500	Add 67' slat wall; frame two walls for lay away, frame steel false wall 17'x67'
6221	4/22/97	Permit #043214	The Marmaxx Group	Contractor: Gluck Development co. Engineer: L	$250,000	Remove bearing wall and replace with frame and other structural miscellaneous

Address	Issued	Permit	Owner	Contractor/ Engineer/ Architect	Valuation ($)	Description
				Liston & Associates		
6221	4/24/97	Permit #043233	The Marmaxx Group	Gluck Development Company	$145,000	Internal renovation
6221	5/13/97	Permit #043358	Marmaxx Group	Gluck Development Company	$13,000	Proposed closure of 3 storefronts to match existing slump stone design and material of existing building façade. Planters to be provided to soften the slump stone façade. All roof top equipment shall be screened and material and design of screening to match existing design and color of respective color of walls.
6227	11/6/07	Permit #71019	Center Business MGMT	Nite-Lite Signs, Inc.	$6,500	Installing 1 13'x12' double sided freestanding pole sign. Sign is 20' to top of sign to grade. Sign to replace sign blown down in winds.*
6221	10/26/09	Permit #76247	Center Business MGMT	S.B.R., Inc.	$118,000	Reroof of commercial shopping center. Remove roof over Marshall's, lay 2nd layer over remainder of complex, install class APP modified roof system.
6221	3/8/10	Permit #76424	Matthew Strauss	Owner/builder	$275,000	Façade remodel and minor site improvements
6221	10/12/10	Permit #77820	M.C. Strauss Co.	Jacor Const., Inc. Engineer: Gary Electric		Replacing/relocating exterior lighting/39 electrical devices
6221	11/16/10	Permit #78415	Centers Business MGMT	The Signs and Services Company	$7,000	1 illuminated wall sign
6221	12/6/10	Permit #78517	Centers Business MGMT	Signs & Services Co.	$6,000	Installation of one illuminated channel letter wall sign
6221	9/30/11	Permit #80363	CBM MGMT Inc.	Don Meyers Construction	$3,000	2 illuminated wall signs*
6221	2/21/13	Permit #83732	TJX Companies	Murray Woodcraft Inc.	$28,000	Tenant improvement (675 sq. ft.) Renovate existing dressing room area, ADA compliant
6201	5/8/13	Permit #84254	Christie Parker	Signtech Ele. Advertising	$35,000	Installing one illuminated pylon sign, six illuminated wall signs, ten illuminated awnings, two illuminated ATM topper cabinets, three non-illuminated directional signs and handicap parking signs

Address	Issued	Permit	Owner	Contractor/ Engineer/ Architect	Valuation ($)	Description
6201	7/1/13	Permit #84575	Matthew C. Strauss Co Tr	Morrissey Construction Company Inc.	-	Demolition permit for a complete on-site building demolition
6201	7/22/13	Permit #83337	Strauss Trust	Morrissey Construction Company Inc., Ken Okamoto & Assoc. Engineers, and Paul Morford, Architect	$400,000	Demolishing one story building. Construction of a new 4,275 square foot one-story building for Chase Bank. New trash enclosure, new drive thru ATM with canopy and instillation of onsite light posts
6221	10/9/15	Permit #B15-0259	Leeds, Adam TR	Nite-Lite Signs, Inc.	$8,000	Install new sign on existing pole
6223	6/3/75	Permit #a19970	Ray Husein	Lamb Signs	$661	Plex sign
6225	4/17/75	Permit #a19839	Ramada Development Co	Ramada Development Co	$30,000	Tenant improvement
6225	7/23/75	Certificate of Occupancy #5540 with building permit #a19893			$30,000	Dry cleaners
6225	6/29/76	Permit #a20840		Lamb Signs	$3,000	Install 10 signs 20”x7’; 1 sign 20”x15’*
6225	10/20/94	Permit #35777	De Voe Travel	Joe Villar	$15,600	Alter for security; add studs 16” between existing. Remove 4 doors and frames; add wing wall and drive
6227	9/2/75	Permit #a20265	Ramada Inns, Inc.	Ramada Development Co	$6,000	Future lease area
6227	1/14/76	Certificate of Occupancy #5611 with building permit #a20265			$6,000	Retail commercial store
6229	7/18/74	Permit #a19369	Ramada Inns, Inc.	Ramada Development Co	$6,000	Tenant improvement; sign “SHOE REPAIR” in block letters in compliance with approved signage for shopping center
6229	10/28.74	Permit #a19571	Danny Nardini	Lamb Signs Co	$600	Flex sign
6237	9/24/74	Permit #a19807	Ramada Development Co	Remada Development co	$40,000	Future health spa
6237	3/27/75	Permit #a19822	Ramada Dev Co	Calif Pools, Inc.	$3,000	12x2-312 square foot pool; 8x9-64 square foot spa
6237	8/20/75	Permit #a20189	The Fitness Factory	Radco Construction	$200	2 under canopy signs

Address	Issued	Permit	Owner	Contractor/ Engineer/ Architect	Valuation ($)	Description
6237	10/22/76	Permit #a21010	Evr Grau	Robert D Swartz	$3,500	Replace pre cast shower pans and metal enclosures with hot mopped pans and wood walls covered with ceramic tile
6237	6/29/82	Permit #a26226	Fox Hill Plaza	Luminart Neon	$2,500	Sign
6237	9/7/82	Permit #a26393	Fitness Factory	DARR Contractors	$14,000	Remove and relocate and add new walls. Counter and remove planters. Cut in one new door.
6243	2/13/75	Permit #a19808	Ramada Development Co	Ramada Development Co	$8,800	New commercial; install interior portions
6245	2/13/75	Permit #a19809	Ramada Development Co	Ramada Development Co	$11,000	Commercial
6245	2/13/75	Permit #a19810	Ramada Development Co	Ramada Development Co	$6,000	Commercial
6245	6/18/76	Permit #a20778	Ramada Inns, Inc.	Ramada Development Co	$3,000	Interior partitions and finish for two rooms. One 8'x15' and the other 12 ¾'x13'
6247	1/7/76	Permit #a20455	Ramada Inns, Inc.	Rad Co		Make this area a separate bus reference ?
6249	2/13/75	Permit #a19811	Ramada Development Co	Ramada Development Co	$9,500	Commercial: internal partitions and finishing
6249	9/14/74	Permit #a19444	Ramada Development Co	Ramada Development Co	$9,970	Low profile roof- mounted equipment required so as not to be visible from adjacent properties
6251	1/28/74	Permit #a19298	Ramada Inns, Inc.	Ramada Development Co	$7,000	Tenant improvements
6251	5/28/74	Permit #a19255	Brentwood Savings	Triple A Signs	$1,000	1'8"x15' sign
6251	9/16/77	Permit # a21583	N. Washington	Owner	$3,000	Convert store to restaurant
6351	11/6/78	Permit # a22588	Nick Washington		$2,000	Remodel
6251	11/3/04	Permit #63292	C.B.M.	Owner/builder	$3,500	Installing registered trademark sign and logo for restaurant. Existing sign will be removed
6257	5/20/74	Permit #a19299	Ramada inn-dress shop	Hermsen Inc. and Ramada Development Co	$7,000	Interior and façade work
6257	8/12/74	Permit #19394	Teris Fashions	Abel Sign	$1,000	Sign
6257	5/10/76	Permit #a20704		Moorfield Construction	$4,500	Install interior walls
6257	11/27/07	Permit #55257		Emad Wahba		New screen for exhaust fan*

Address	Issued	Permit	Owner	Contractor/ Engineer/ Architect	Valuation ($)	Description
6257	11/1/12	Permit #82982	Dan Hirsch	Alfred Akopyan	$2,200	Illuminated channel letter sign*
6261	5/20/74	Permit #a19300	Ramada Inns, Inc.	Ramada Development Co	$7,000	Interior and facade work
6261	11/12/74	Permit #a19603	Don Maris Flowers	Lamb Sign Maint.	$600	Plex Sign: 15'x20" above-marquee sign, centered on vertical column below, and painted dark brown cabinet to match other existing signs.
6267	2/13/75	Permit #a19812	Ramada Inns, Inc.	Ramada Development Co	$9,000	Interior partition
6271	7/18/74	Permit #a19368	Ramada Inns, Inc.	Ramada Development Co	$25,000	Tenant Improvement for a bicycle shop
6271	5/24/76	Permit #a20726	Bob Love and Don Beets	Owner	$1,800	Install masonry cooking pit
6271	7/20/76	Permit #a20866	Ramada Inns Inc.	Ramada Development co	$25,00	Interior partitions
6273	8/14/74	Permit #a19446	Ramada Inns Inc.	Ramada Development Co	$8,500	Interior remodel
6281	5/12/75	Permit #a19940	Ramada Inns, Inc.	Ramada Development Co	$40,000	Dental office interior
6283	8/30/74	Permit #a19522	Ramada Inns, Inc.	Ramada Development Co	$13,000	Interior modification (physician's office)
6285	2/13/75	Permit #a19813	Ramada Inns, Inc.	Ramada Development Co	$11,000	Interior partitions
6287	6/18/74	Permit #a19370	Ramada Inns, Inc.	Ramada Development Co	$7,200	Beauty salon tenant improvement
6287	5/24/84	Permit #b04034	Ne Plus Ultra Inc.	Owner	$100	Door location change*
6295	6/14/74	Permit #a19284	Regal Liquor	Custom Signs	$350	Install S/F sign
6295	6/28/74	Permit #a19301	Ramada Inns, Inc.	Ramada Development Co	$20,000	Interior & façade work
6299	10/3/86	Permit #b11302	CVS Pharmacy	Triple "A" Neon Co	$3,200	S/F illuminated sign reading "CVS/Pharmacy"
6299	1/12/86	Permit #b12039	CVS Pharmacy	James Construction	$101,000	Making a larger stockroom, enlarging pharmacy, adding office
6299	10/8/92	Permit #b29476	Sav-On Drug Stores	Heath & Co	$3,500	Reface signs
6299	4/26/93	Permit #b31112	Leeds & Strauss Enterprises	Full Spectrum Communications	$2,000	Install a roof mounted satellite antenna (4' diameter) with screen wall (10'x10'-5' high)
6299	9/8/06	Permit #68105	CVS Realty Inc.	P.S Services, Inc.	$2,000	Installing one new illuminated channel letter sign, refacing 5 existing signs.
6299	10/2/06	Permit #68123	CVS Pharmacy	Contractor: Fortney & Weygandt, Inc.	$60,000	Installing new checkout counters and photo lab in existing drug store

***Recorded by:** A. Hrycyk, Environmental Science Associates ***Date:** April 2025 ☒ Continuation ☐ Update

Address	Issued	Permit	Owner	Contractor/ Engineer/ Architect	Valuation ($)	Description
				Engineer: Ample, Inc. Architect: MCG Architecture		
6299	11/10/10	Permit #78383	Strauss, Matthew C CO TR	Reyner Sign and Lighting	$2,800	1 channel letter illuminated sign

***B10. Significance:** (Continued from page 2)

Fox Hills Plaza Shopping Center

The project site was first developed in from 1970 to 1971 with an eight-story Howard Johnson motor lodge and restaurant, designed by the Miami, Florida architecture firm of Charles Giller Associates with Stephson Pacific serving as the contractor.[1] The hotel featured 300 guest rooms and parking for 300 cars.[2] Development of the 11-acre Fox Hills Plaza Shopping Center began in 1973 and was completed in July of 1974.[3] The Plaza featured a 12-story Ramada Inn, now a Courtyard Marriot, with 266 rooms, in addition to a 68,000-square foot shopping center.[4] The Plaza was a co-venture between architect Robert Clements and Associates, based in Los Angeles, and Stewart Stein, the vice president of the architecture department for Ramada Development Company.[5] The Fox Hills Plaza Shopping Center followed the contemporary design trends and site layout of many shopping centers developed in the 1960s, with a main retailer or anchor store and smaller independent stores and services that were setback from the road with ample parking at the front.[6] The Fox Hills Plaza also featured a 10,700-square foot Bank of America Branch, designed by Robert Clements & Associates for the Ramada Development Company for a cost of $480,000.[7]

Architect-Engineers: Robert Clements & Associates

Robert Clements was Principal of Robert Clements & Associates, Architects-Engineers, which designed the Fox Hills Shopping Plaza and the related buildings at 6201 Bristol Parkway and 6333 Bristol Parkway. Born in Los Angeles in 1918, Robert Oliver Clements was the son of architect Stiles Oliver Clements who founded the firm. Stiles moved from his native Maryland to Los Angeles in 1911 to practice architecture, and was a partner in the firm Morgan, Walls and Clements along with Los Angeles architects Octavius Morgan, Senior, and John A. Walls.[8] Stiles then opened his own firm, Stiles O. Clements and Associates, in 1937. Robert attended the University of Southern California School of Architecture and while at USC, Robert helped found the university's architectural guild.[9] After graduating with the Bachelor of Architecture in 1941, Robert served in the Marine Corps in World War II.[10] He was also a member of the Southern California chapter of the American Institute of Architects (AIA) from 1949 until his death in 1987.[11]

[1] "$3.5 million Lodge Rising in Culver City," *Los Angeles Times*, August 2, 1970, 130.
[2] "$3.5 million Lodge."
[3] "July Opening Slated for Fox Hills Project," *Los Angeles Times*, April 21, 1974, 122.
[4] "July Opening."
[5] "July Opening."
[6] Richard Longstreth, "Stores Make the Mall," excerpted from *The American Department Store Transformed, 1920-1960*, (Yale University Press: 2010), DocomomoUS, August 25, 2022, https://www.docomomo-us.org/news/stores-make-the-mall
[7] "Bank Will Open Branch in Fox Hills," *Los Angeles Times*, November 3, 1974, 121.
[8] "Stiles Oliver Clements (Architect)," Pacific Coast Architectural Database, https://pcad.lib.washington.edu/person/116/, Accessed April 3, 2025.
[9] "Architect Robert O. Clements, 69, Dies," *Los Angeles Times*, May 8, 1987, 103.
[10] "Robert Oliver Clements (Architect)," Pacific Coast Architectural Database, http://pcad.lib.washington.edu/person/190, Accessed April 3, 2025.
[11] "Robert Oliver Clements (Architect)," Pacific Coast Architectural Database.

Robert joined his father's firm in 1945 and worked as a designer until 1955.[12] From 1955 to 1966, he was the partner to his father at Stiles & Robert Clements Architects until his father's death in 1966.[13] Their firm specialized in commercial architecture such as the Norwalk Square Shopping Center in Norwalk.[14] He succeeded his father in 1966 as Principal of the newly renamed Robert Clements & Associates, Architects-Engineers, until 1987.[15] Robert's firm continued to specialize in commercial architecture. According to Robert's obituary in the *Los Angeles Times*, "the firm designed a number of Sears and Montgomery Ward Department Stores as well as grocery stores for the chains Safeway/Vons, Hughes, and Ralphs."[16] A sample of other projects designed by Robert Clements & Associates by decade include Zodys Department Store in Anaheim (1966) (**Figure 11**); Sears, Roebuck and Co. Department Store in El Centro (1968); the Security Pacific Bank Building in Riverside (1973) (**Figure 12**); and the Harbor Bank Building in Long Beach (1983) (**Figure 13**). The legacy of Stiles and Robert Clements is best represented in their high-quality commercial projects that provided a standard of commercial design enjoyed by generations.

Figure 11: Zodys Department Store, Anaheim (1966).
(*Source: Los Angeles Times)*

Figure 12: Security Pacific Bank Building, Riverside (1973).
(*Source: Los Angeles Times)*

[12] "Robert Oliver Clements (Architect)," Pacific Coast Architectural Database.
[13] "Miracle Mile Designer Stiles Clements Dies," *Los Angeles Times*, January 16, 1966, 5.
[14] "Robert Oliver Clements (Architect)," Pacific Coast Architectural Database.
[15] "Architect Robert O. Clements, 69, Dies,"
[16] "Architect Robert O. Clements, 69, Dies,"

Figure 13: Harbor Bank Building, Long Beach (1983).
(*Source: GoogleEarth)*

The Fox Hills Plaza Shopping Center designed by architect Robert Clements in 1973 for the Ramada Inn Company was part of the larger redevelopment of Culver City in the 1960s and 1970s, which was initiated by the City's newly formed Redevelopment agency (CCRA) after the City fell on economic hardship after MGM closed their studio. The Fox Hills Plaza Shopping Center, which was very similar to many other neighborhood shopping centers of the time period, was designed with a large parking lot for automobiles, with the shopping plaza setback from the main road. The Fox Hills Plaza Shopping Plaza is a very modest example of the modern Commercial Vernacular style, with minor Mediterranean style influences. The Fox Hills Plaza Shopping Center, which opened to the public in 1974, served the neighborhood of Fox Hills, in addition to the guests of the Ramada Inn and Howard Johnson, while benefitting from the automobile traffic from the I-405 and U.S. Route 90.

The property history, architectural description, and historic contexts included in this report provide the background necessary to evaluate the historic and architectural significance of Fox Hills Plaza Shopping Center, including the history of their construction and alterations. ESA also conducted research on the Project Site's occupancy history. To be eligible as a historical resource under CEQA, an existing property must have both significance and integrity. ESA evaluated the Fox Hills Plaza Shopping Center as an individual resource against the criteria for listing in the National Register and the California Register, as well as for its eligibility under the Culver City's criteria (see Section 2.0). As the Fox Hills Plaza Shopping Center is over 50 years of it and consequently meets Culver City's Threshold Criteria A-1, it will be evaluated below under Culver City's Assessment Criteria B-1 and B-2.

Broad Patterns of History

When examining the Subject Property in the context of broad patterns of history, the following are the relevant criteria:

- National Register Criterion A: Is associated with events that have made a significant contribution to the broad patterns of our history.
- California Register Criterion 1: Is associated with events that have made a significant contribution to the broad patterns of California's history and cultural heritage.
- Culver City Assessment Criterion B-1: Is the structure(s) of "historical or cultural significance"?

Incorporated in 1913, the City's commercial center was first established in the downtown core in the 1920s and spread to Washington Boulevard in the 1940s and 1950s. Fox Hills was later annexed to Culver City in 1964 when over 300 acres of land was sold by the Home Savings and Loan Company making large tracts of land available for new development. Due to its location near the Los Angeles International Airport (LAX), Howard Johnson and Ramada Inn saw the opportunity to invest in commercial development. The Ramada Inn Company purchased eleven acres from the Home Savings and Loans Company to develop a hotel, shopping plaza, and bank near the 405 and Marine Highway within the Fox Hills area. At the heart of Screenland, the economic health of Culver City has always been strongly tied to the movie industry. Following the closure of MGM Studios, the City was looking for ways to spur economic development. The Fox Hills Plaza shopping center was the first project to be supported by Culver City's newly installed Redevelopment Agency (CCRA).

***Recorded by:** A. Hrycyk, Environmental Science Associates ***Date:** April 2025 ☒ Continuation ☐ Update

In 1973 when Ramada Inn developed a hotel, bank and the Fox Hills Plaza Shopping Center, it was the second commercial development to be built among several others during the Post-World War II period. The Fox Hills Plaza shopping center was later superseded by more recent shopping centers (Westfield, Platform etc.) that are now more popular and have been renovated and/or newly built while the Fox Hills Plaza shopping center has remained primarily a neighborhood shopping center due to its location on the outskirts of the City and outmoded design. The Fox Hills Plaza shopping center was an important neighborhood shopping center for the area after its development in the early 1970s. The Fox Hills Shopping Center reflected contemporary trends in commercial design at the time, but it does not appear to have made a significant contribution to the larger economic or commercial development of Culver City which had already been well established by the 1970s.

Therefore, the Fox Hills Plaza Shopping Center does not appear to meet the thresholds of significance for individual eligibility under National Register Criterion A, California Register Criterion 1, or Culver City Assessment Criterion B-2.

Significant Persons

Regarding associations with important persons, the following are the relevant criteria:

- National Register Criterion B: Is associated with the lives of persons significant in our past.
- California Register Criterion 2: Is associated with the lives of persons important in our past.
- Culver City Assessment Criterion B-1: Is the structure(s) of "historical or cultural significance"?

There does not appear to be any evidence to suggest that the Shopping Center is associated with the productive lives of historic personages. The original owners of the Shopping Center were the Ramada Inn Company, who leased the two anchor stores (now Marshalls and CVS) and other stores to small businesses.

Therefore, the Fox Hills Plaza Shopping Center does not appear to meet the thresholds of significance for individual eligibility under National Register Criterion B, California Register Criterion 2, or Culver City Assessment Criterion B-2.

Architecture

Regarding the Subject Property's architecture, design, or construction, the following are the relevant criteria:

- National Register Criterion C: Embodies the distinctive characteristics of a type, period, or method of construction or that represent the work of a master, or that possess high artistic values, or that represent a significant and distinguishable entity whose components may lack individual distinction.
- California Register Criterion 3: Embodies the distinctive characteristics of a type, period, region, or method of construction, or represents the work of an important creative individual, or possesses high artistic values.
- Culver City Assessment Criterion B-2: Is the structure(s) of "architectural significance"?

The Fox Hills Plaza Shopping Center was evaluated for potential eligibility as an example of a property type, a Post War Neighborhood Shopping Center, and as a work of a master architect, engineer or builder.

The Fox Hills Shopping Center was designed by well-known Los Angeles architect, Robert Clements, Principal of the firm founded by his father, master architect Stiles O. Clements. The firm was well known, especially for their commercial projects and achieved continued success under Robert's leadership. The Fox Hills Plaza Shopping Center completed in 1973 in the Modern Vernacular style was a low-cost utilitarian design. While it followed the prevailing ideas in commercial design and layout it was not trend setting or influential in the development of commercial architecture in Culver City or among the works of Robert Clements. One of his first neighborhood shopping projects was the Norwalk Square Shopping Center in Norwalk, California in 1957 (extant). Another extant and earlier example of his work is the old Zody's Shopping Center in Anaheim (now occupied by Walmart). Both of these examples incorporated contemporary shopping mall design including stores set back from the road and large parking areas at the front of the stores. Clements completed numerous commercial projects for Sears and Montgomery Ward Department Stores as well as grocery stores for the chains Safeway/Vons, Hughes, and Ralphs all across Southern California. The Fox Hills Shopping Center is not an outstanding, distinctive or significant example of his work. Among his most well-known projects are those in the Corporate International style, including the Harbor Bank Building in Long Beach, and the Security Pacific Bank Building in downtown Riverside.

***Recorded by:** A. Hrycyk, Environmental Science Associates ***Date:** April 2025 ☒ Continuation ☐ Update

The Fox Hills Shopping Center follows the basic design principals of the post war neighborhood shopping center, as outlined by Geoffrey Baker and Bruno Funero in their 1951 book *Shopping Centers: Design and Operation*, including anchor stores and smaller retailers, a shopping plaza setback from the road, and a large parking lot at the front shopping plaza. Although it follows the popular design trends of the time, it was not an influential or trend setting shopping center at the time it was completed. It was not published in any architectural journals and did not win any design awards, and it is not referenced in any publications on the history of commercial architecture. Furthermore, it was not one of the earliest shopping centers in the city or region and did not influence the designs of later shopping centers. One of the earliest neighborhood shopping centers was Culver Center off of Venice Boulevard (built 1949); another example is the Plaza La Cienega (built in 1970) at 1801 La Cienega Boulevard, northeast of Culver City. As such, the Fox Hills Plaza Shopping Center does not possess sufficient architectural merit as an outstanding or distinctive example of its type or style or significance in the history of design to reach the threshold of significance as a historical resource either individually or as contributing members of potential district, under any of the applicable federal, state or local eligibility criteria.

Therefore, the Fox Hills Plaza Shopping Center does not appear to meet eligibility requirements for individual eligibility under National Register Criterion C, California Register Criterion 3, or Culver City Assessment Criterion B-2.

Data

- National Register Criterion D: It yields, or may be likely to yield, information important in prehistory or history.
- California Register Criterion 4: Has yielded, or may be likely to yield, information important in prehistory or history**.**

While most often applied to archaeological districts and sites, Criterion D/4 can also apply to buildings, structures, and objects that contain important information. For these types of properties to be eligible under Criterion D/4, they themselves must be, or must have been, the principal source of the important information. The Fox Hills Plaza Shopping Center does not appear to yield significant information that would expand our current knowledge or theories of design, methods of construction, operation, or other information that is not already known about the period in which they were constructed, their method of construction, or their design. The Fox Hills Plaza Shopping Center reflects common building practices and materials of the early 20th century, which have already been well documented.

Therefore, the Fox Hills Plaza Shopping Center does not meet the eligibility requirements under National Register Criterion D or California Register Criterion 4.

Integrity Analysis

Since the Fox Hills Plaza Shopping Center were not identified as significant under any of the applicable National Register, California Register, or Culver City Assessment criteria, an integrity analysis was not conducted.

***B12. References:** (Continued from page 2)

Cerra, Julie Lugo. “Fox Hills connection with Culver City dates to ‘60s.” *CulverCityNews.com*. November 29, 2018. https://www.culvercitynews.org/looking-back-with-julie-lugo-cerra-fox-hills-connection-with-culver-city-dates-to-60s/

———. *Culver City Chronicles*. History Press, 2013.

———. *Images of America: Culver City*. Arcadia Publishing, 2004.

City of Culver City. "About Culver City." Accessed April 3, 2025. https://www.culvercity.org/Explore/About-Culver-City.

———. “Historic Preservation Program.” Accessed April 3, 2025. https://www.culvercity.org/Explore/Arts-Culture/Preservation.

———. *Final 2045 General Plan*. Approved August 26, 2024. https://www.culvercity.org/files/content/public/v/12/have-your-say/general-plan-2045/general-plan-2045.pdf.

———. “General Plan 2045.” Accessed April 21, 2025. https://www.culvercity.org/Services/Building-Development/General-Plan.

City of Los Angeles Office of Historic Resources. “Los Angeles Citywide Historic Context Statement Commercial Development, 1859-1980, Neighborhood Commercial Development, 1880-1980.” City of Los Angeles Department of City Planning. August 2017.

Culver City Historical Society. "Culver City Timeline: A Work in Progress." June 2014. https://www.culvercityhistoricalsociety.org/about/culver-city-timeline/

Groves, Martha. “Cultivating Culver City.” *Los Angeles Times*. April 7, 2008. (43)

Hise, Greg. *Magnetic Los Angeles: Planning the Twentieth Century Metropolis*. John Hopkins University, 1997.

Kline, Steve. “$80 Million Project Planned for Fox Hills.” *Los Angeles Times*, January 8, 1970.

Longstreth, Richard. “Stores Make the Mall.” Excerpted from *The American Department Store Transformed, 1920-1960*, DocomomoUS. August 25, 2022. https://www.docomomo-us.org/news/stores-make-the-mall.

Los Angeles Conservancy. “Baldwin Hills Crenshaw Plaza.” Accessed April 4, 2025. https://www.laconservancy.org/learn/historic-places/baldwin-hills-crenshaw-plaza/

Los Angeles Times. “$3.5 million Lodge Rising in Culver City.” August 2, 1970.

———. “Architect Robert O. Clements, 69, Dies.” May 8, 1987.

———. “Bank Will Open Branch in Fox Hills.” November 3, 1974.

———. “July Opening Slated for Fox Hills Project.” April 21, 1974.

———. “Miracle Mile Designer Stiles Clements Dies.” January 16, 1966.

Mears, Hadley. “Hillside Memorial Park: A Jewish Modernism Masterpiece in the Midst of the City.” *PBS SoCal*. March 14, 2014. https://www.pbssocal.org/history-society/hillside-memorial-park-a-jewish-modernist-masterpiece-in-the-midst-of-the-city

Moore, Mary. “Community Profile: Culver City.” *Los Angeles Times*. April 26, 1996. 24.

Masters, Nathan. "Culver City: From Barley Fields to the Heart of Screenland.” PBS SoCal. June 6, 2012, https://www.pbssocal.org/shows/lost-la/culver-city-from-barley-fields-to-the-heart-of-screenland

———. “L.A.’s First Freeways.” PBS SoCal. August 15, 2012. https://www.pbssocal.org/shows/lost-la/l-a-s-first-freeways

Pacific Coast Architectural Database. “Robert Oliver Clements (Architect).”. Accessed April 3, 2025. http://pcad.lib.washington.edu/person/190.

———. “Stiles Oliver Clements (Architect).” Accessed April 3, 2025. https://pcad.lib.washington.edu/person/116/.

Robinson, W.W. *Culver City: A Calendar of Events in which is included, also, the story of Palms and Playa Del Rey together with Rancho La Ballona and Rancho Rincon de los Bueyes*. Title Guarantee and Trust Company, 1939.

U.S. Department of Interior. *National Register Bulletin 15: How to Apply the National Register Criteria for Evaluation*. National Park Service. 1990, revised 1991, 1995, 1997. https://www.nps.gov/subjects/nationalregister/upload/NRB-15_web508.pdf

U.S. Department of Interior. *National Register Bulletin 16: How to Complete the National Register Registration Form.* National Park Service. 1999. https://www.nps.gov/subjects/nationalregister/upload/NRB16A-Complete.pdf

Urban Land Institute Technical Advisory Panel, *Reimagine Fox Hills*, 2019.

Vida, Herb. “Old Friends Play Final Round to Close Fox Hills Country Club.” *Los Angeles Times.* January 8, 1970.

State of California — The Resources Agency
DEPARTMENT OF PARKS AND RECREATION

PRIMARY RECORD

Primary
HRI #
Trinomial
NRHP Status Code

Other Listings
Review Code Reviewer Date

 ***Resource Name or #:** Hillside Memorial Park

P1. Other Identifier: B'nai Memorial Park

***P2. Location:** ☐ **Not for Publication** ☒ **Unrestricted**

- ***a. County** Los Angeles
- ***b. USGS 7.5' Quad** Venice, CA **Date** 2018 **T** 2S **R** 14W**, Sec**. 19
- c. Address 6001 West Centinela Avenue City: Los Angeles Zip: 90045
- d. UTM: Zone 11S, 371653.44 mE/ 3760859.86 mN; NAD 83
- e. Other Locational Data:

***P3a. Description:** The Hillside Memorial Park (cemetery) (Formally B'nai Memorial Park) was founded in 1941 by Lazare F. Bernhard, and Robert and Harry Groman. The cemetery, which consists of 35 acres of rolling hills, features the Jolson Memorial designed by master architect Paul R. Williams. The Hillside Memorial Park is located within 100 feet southeast of the project site and has a direct view of the project site from the northeast corner of the cemetery.

***P3b. Resource Attributes:** HP40: Cemetery

***P4. Resources Present:** ☐ Building ☒ Structure ☒ Object ☐ Site ☐ District ☐ Element of District ☐ Other (Isolates, etc.)

P5b. Description of Photo: Aerial view of Hillside Memorial Park (GoogleEarth, 2025).

***P6. Date Constructed/Age and Source:**
☒ Historic ☐ Prehistoric
☐ Both
1941 (Hadley Mears, "Hillside Memorial Park: A Jewish Modernism Masterpiece in the Midst of the City," *PBS SoCal*, March 14, 2014)

***P7. Owner and Address:**
Temple Israel of Hollywood
7300 Hollywood Boulevard
Los Angeles, CA 90046

P8. Recorded by:
Valerie Smith, M.S.
Environmental Science Associates
633 West 5th Street, Suite 830
Los Angeles, CA 90071

***P9. Date Recorded:** April 10, 2025

***P10. Survey Type:** Pedestrian

***P11. Report Citation**: Environmental Science Associates. *6201 Bristol Parkway Project Historic Resource Assessment*. Prepared for Bristol Parkway Propco, LLC. April 2025. On File at Environmental Science Associates.

***Attachments:** ☐ NONE ☐ Location Map ☐ Sketch Map ☐ Continuation Sheet ☒ Building, Structure, and Object Record
☐ Archaeological Record ☐ District Record ☐ Linear Feature Record ☐ Milling Station Record ☐ Rock Art Record
☐ Artifact Record ☐ Photograph Record ☐ Other (List):

State of California — The Resources Agency Primary #
DEPARTMENT OF PARKS AND RECREATION HRI#

BUILDING, STRUCTURE, AND OBJECT RECORD

***Resource Name or #** Hillside Memorial Park ***NRHP Status Code** 7R
Page **2** of **2**
B1. Historic Name: B'nai Memorial Park
B2. Common Name: Hillside Memorial Park
B3. Original Use: B4. Present Use:
***B5. Architectural Style:**
***B6. Construction History:** (Construction date, alterations, and date of alterations)

***B7. Moved?** ☐ **No** ☐ **Yes** ☐ **Unknown** **Date:** **Original Location:**
***B8. Related Features:**

B9a. Architect: Lazar F. Berhard, Robert Groman, Harry Groman, Paul R. Williams b. Builder: Unknown
***B10. Significance: Theme** n/a **Area** n/a
Period of Significance n/a **Property Type** n/a **Applicable Criteria** n/a
(Discuss importance in terms of historical or architectural context as defined by theme, period, and geographic scope. Also address integrity.)

The Hillside Memorial Park was identified as a potential historic resource in the area of potential impacts from the 6201 Bristol Parkway Project. The only potential indirect impact from the project would be a change in setting at the northeast corner of the Hillside Memorial Park, as the new project would introduce a new visual element directly across the road. However, due to the natural landscape of the cemetery (the rolling hills), a large portion of the Project would not be visible from important historical architectural aspects of the cemetery. Most importantly, the Project Site would not be visible from the main entrance of the cemetery. Furthermore, the built environment setting surrounding the cemetery has been substantially compromised by infill development from the 1960s and 1970s, which surrounds the cemetery and the construction of the I-405. Finally, the Project would not demolish or materially alter any of the character-defining features that contribute to the potential eligibility of Hillside Memorial Park as a historical resource. Upon Project completion the Hillside Memorial Park would retain its eligibility as a potential National Register, California Register, or local designation. Therefore, no indirect impact to the cemetery would result from construction of the Project.

B11. Additional Resource Attributes: (List attributes and codes) n/a
***B12. References:**
Mears, Hadley. "Hillside Memorial Park: A Jewish Modernism Masterpiece in the Midst of the City." *PBS SoCal*. March 14, 2014. https://www.pbssocal.org/history-society/hillside-memorial-park-a-jewish-modernist-masterpiece-in-the-midst-of-the-city

B13. Remarks: n/a

***B14. Evaluator:**
Antonette Hrycyk, M.S.
Environmental Science Associates
633 W 5th Street, Suite 830
Los Angeles, CA 90071

***Date of Evaluation:** April 2025

Appendix E

Archaeological Resources Assessment

ESA

633 West 5th Street
Suite 830
Los Angeles, CA 90071
213.599.4300 phone
213.599.4301 fax

esassoc.com

June 5, 2025

Bristol Parkway Propco, LLC
5979 West 3rd Street, Suite 205
Los Angeles, CA 90036

Subject: Archaeological Resources Assessment for the 6201 Bristol Parkway Project; City of Culver City, Los Angeles County, California.

This letter report presents the methods, results, and recommendations of an archaeological resources assessment conducted by Environmental Science Associates (ESA) to comply with the California Environmental Quality Act (CEQA) for the 6201 Bristol Parkway Project (Project) on a7.049-acre property (Project Site).

The City of Culver City (City) certified a programmatic Environmental Impact Report (Programmatic EIR) to evaluate the potential environmental impacts of approving the Culver City General Plan 2045 and Zoning Code Update Project in September 2024. The General Plan 2045 and Zoning Code Update Program EIR (State Clearinghouse No. 2022030144) (Programmatic EIR or Certified PEIR) evaluated the anticipated future development within the City, including the anticipated development on the Project Site. Section 15168(c) of the CEQA Guidelines sets forth criteria to utilize a Program EIR for "later activities" within the scope of a Program EIR. This archaeological assessment included a cultural resources records search through the South Central Coastal Information Center (SCCIC), a Sacred Lands File (SLF) search through the Native American Heritage Commission (NAHC), a pedestrian survey, land use history research, and a subsurface sensitivity assessment for archaeological resources.

This report was prepared by ESA Cultural Resources Specialist/Archaeologist Fatima Clark, B.A. Contributions to the report were made by Salpi Bocchieriyan, M.A., RPA. ESA Principal Archaeologist, Kyle Garcia, M.A., RPA, provided senior review of this report. Mr. Garcia is a Registered Professional Archaeologist and meets the Secretary of the Interior's Professional Qualification Standards for prehistoric and historic archaeology. ESA GIS Analyst Chance Scott created the figures contained in this document. Resumes of key personnel are provided in **Appendix A**.

Project Location and Description

The Project Site is located within the southeastern part of Culver City in the community of Fox Hills (**Figure 1**). The Project Site encompasses approximately 7.049 acres and three lots [Assessor Parcel Numbers (APN) 4134-018-004, 4134-018-005 and 4134-018-006] and is prominently located at the southwest corner of Bristol Parkway and Green Valley Circle (**Figure 2**). More specifically, the Project Site is located within Section 19 of Township 2 South, Range 14 West, on the Venice, California 7.5-minute topographic quadrangle map (**Figure 3**).

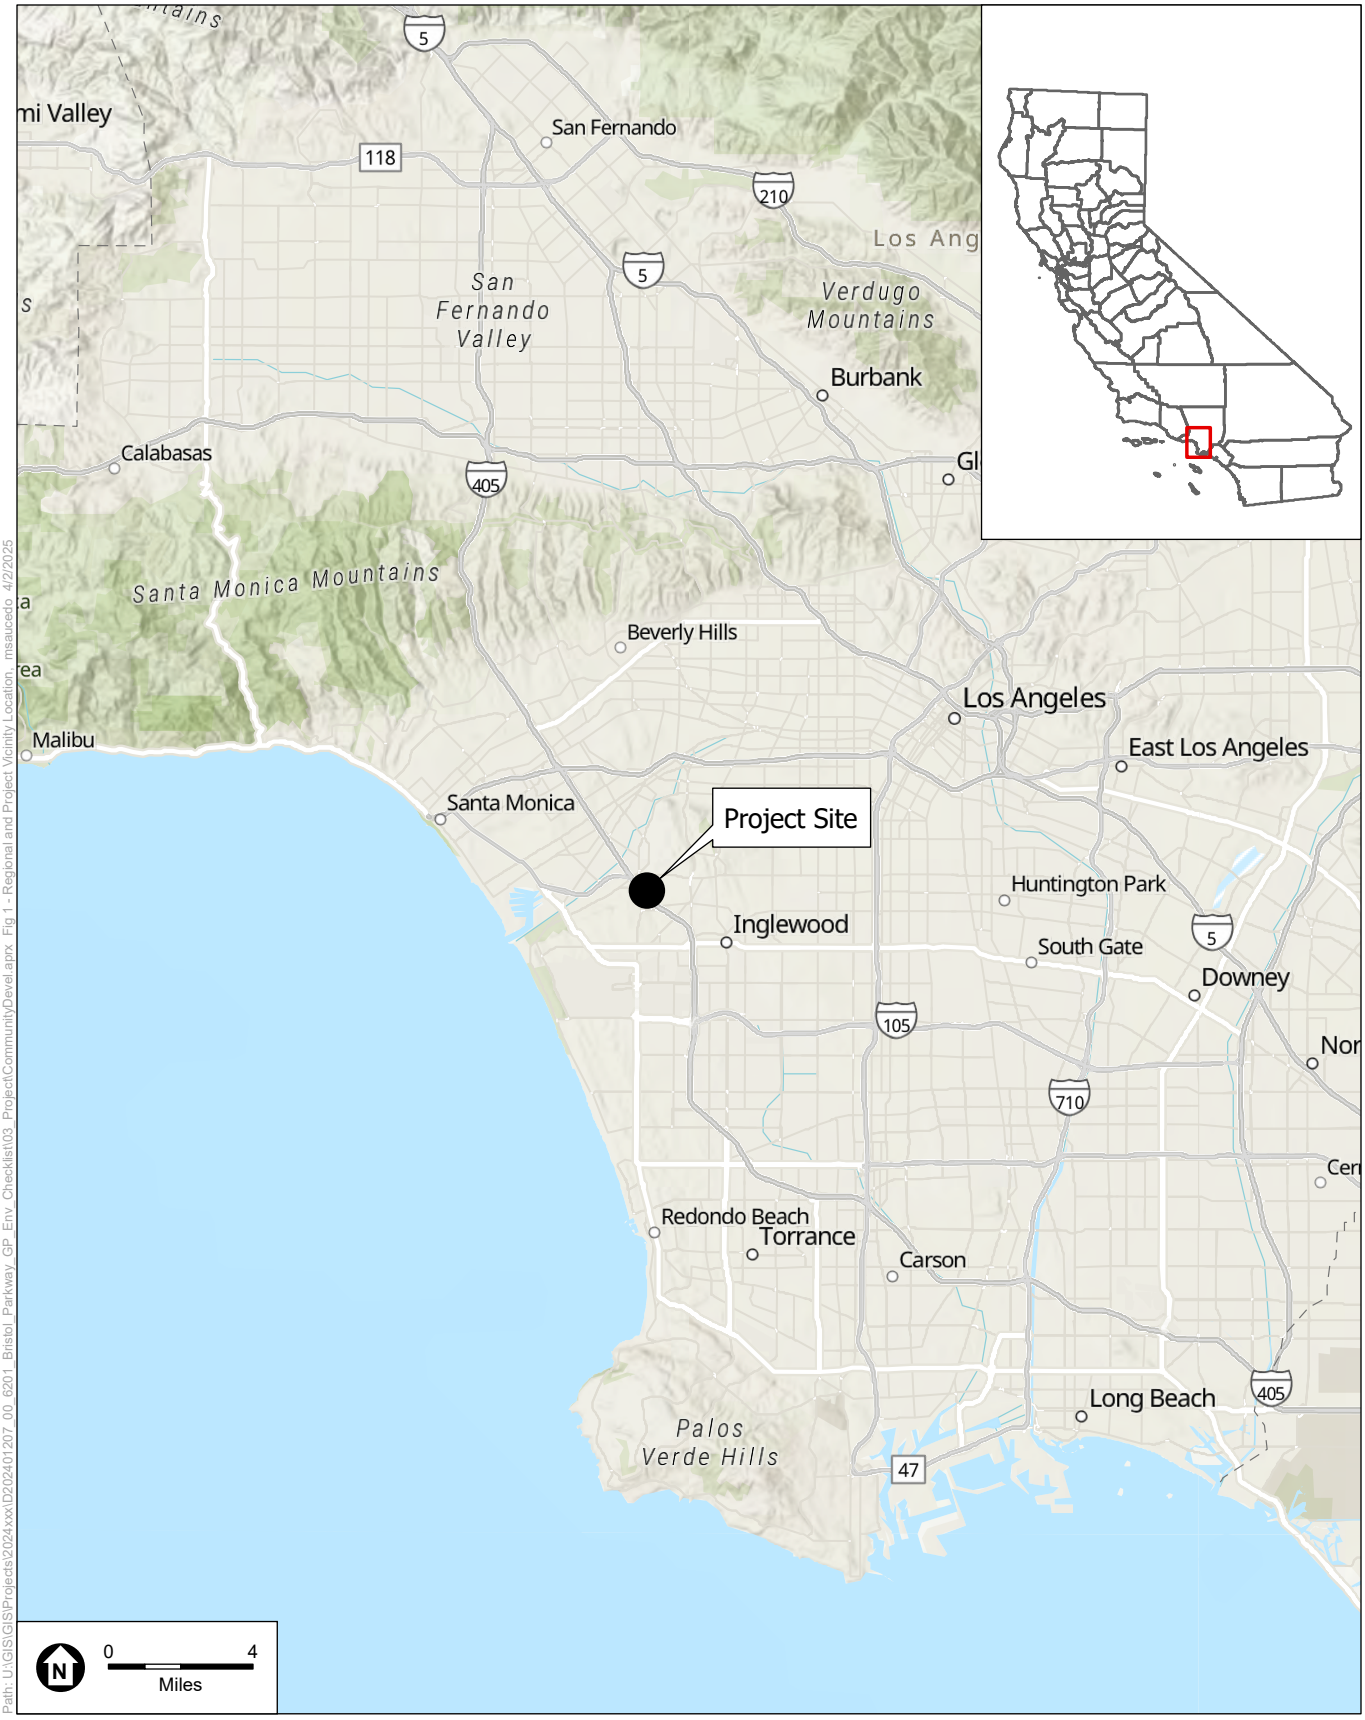

SOURCE: Esri, 2024; ESA, 2025

6201 Bristol Parkway

Figure 1
Regional and Project Vicinity Location

ESA

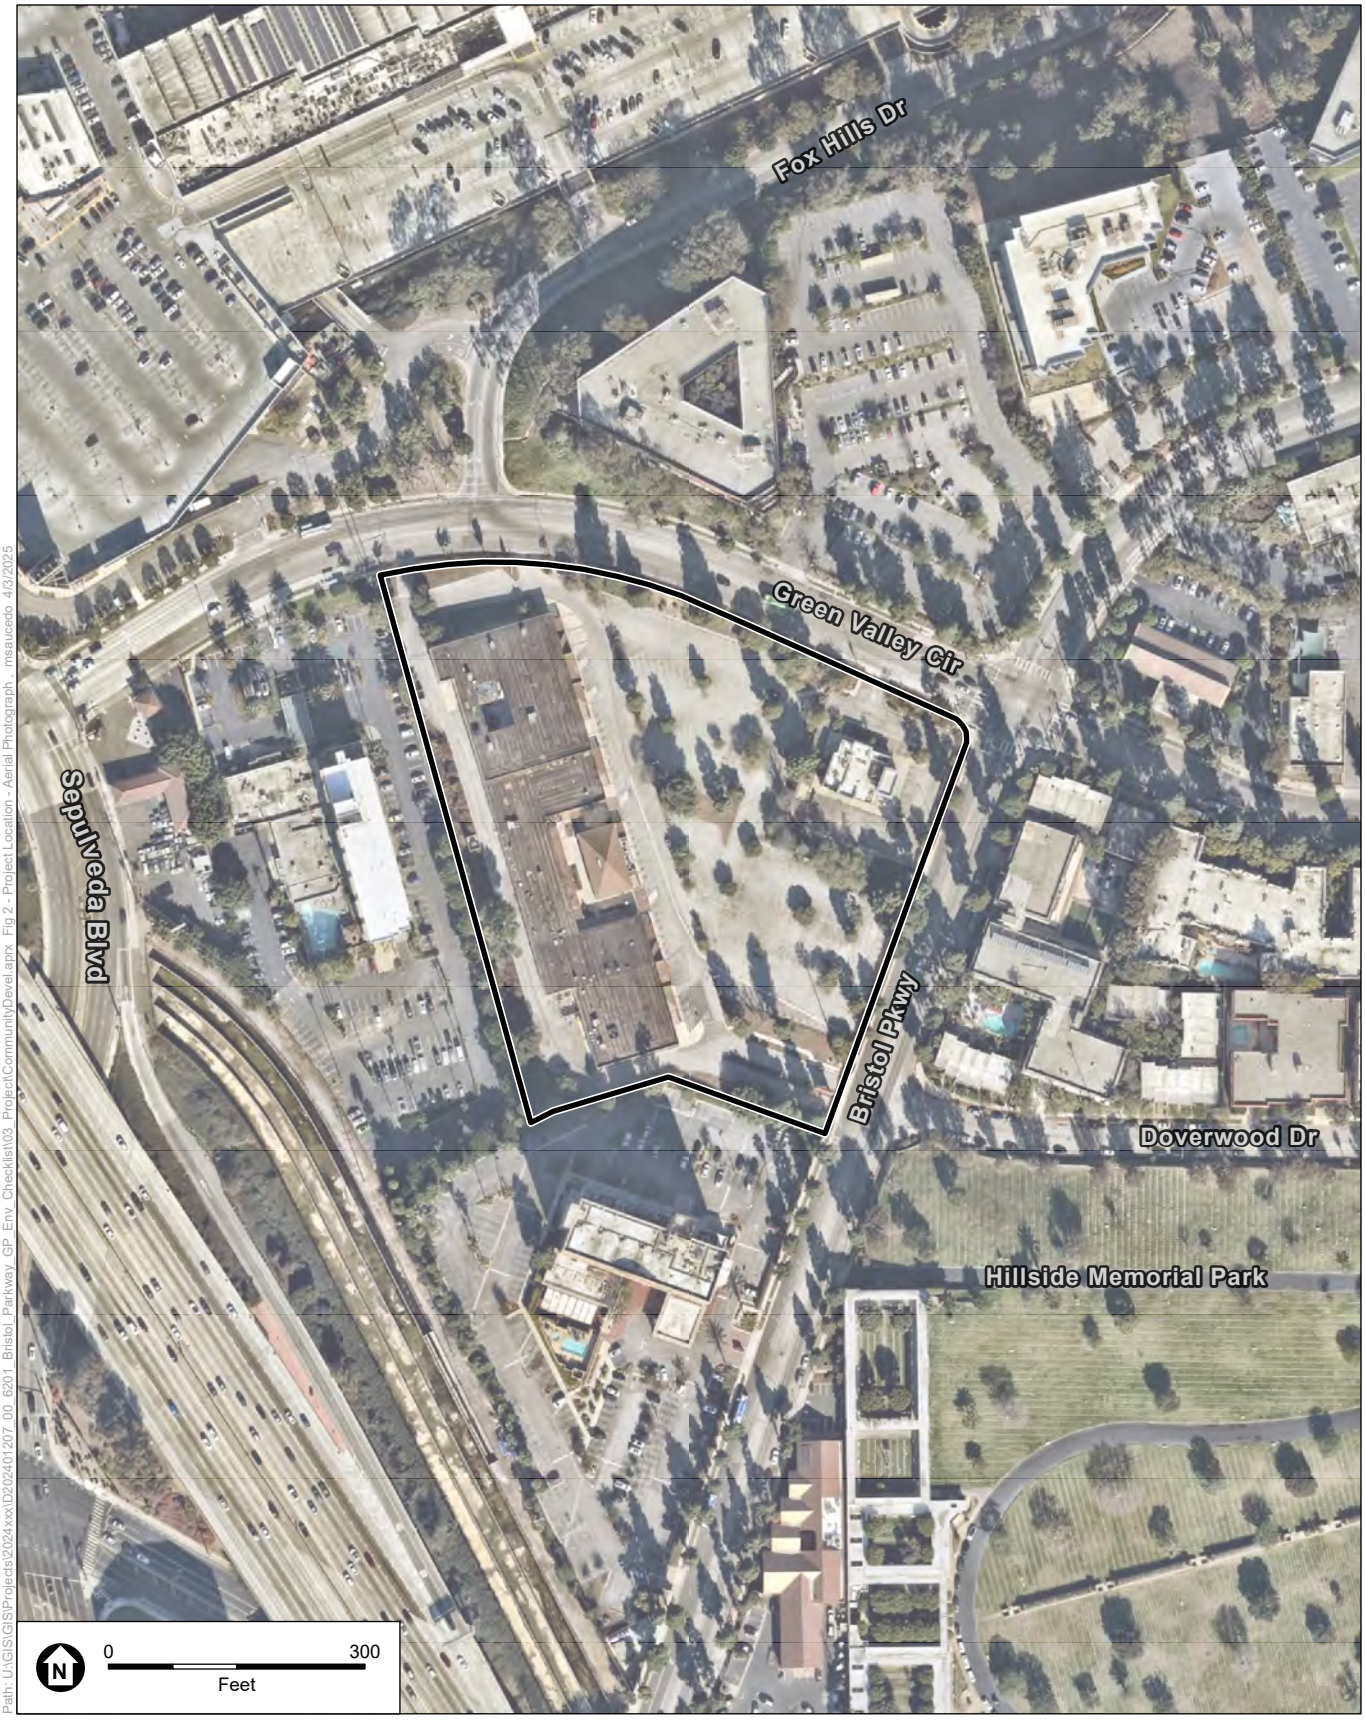

Path: U:\GIS\GIS\Projects\2024xxx\D20240120?_00_6201_Bristol_Parkway_GP_Env_Checklist\03_Project\CommunityDevel.aprx Fig 2 - Project Location - Aerial Photograph , msauceda 4/3/2025

SOURCE: NearMap, 2025; ESA, 2025

6201 Bristol Parkway

Figure 2
Aerial Photograph

ESA

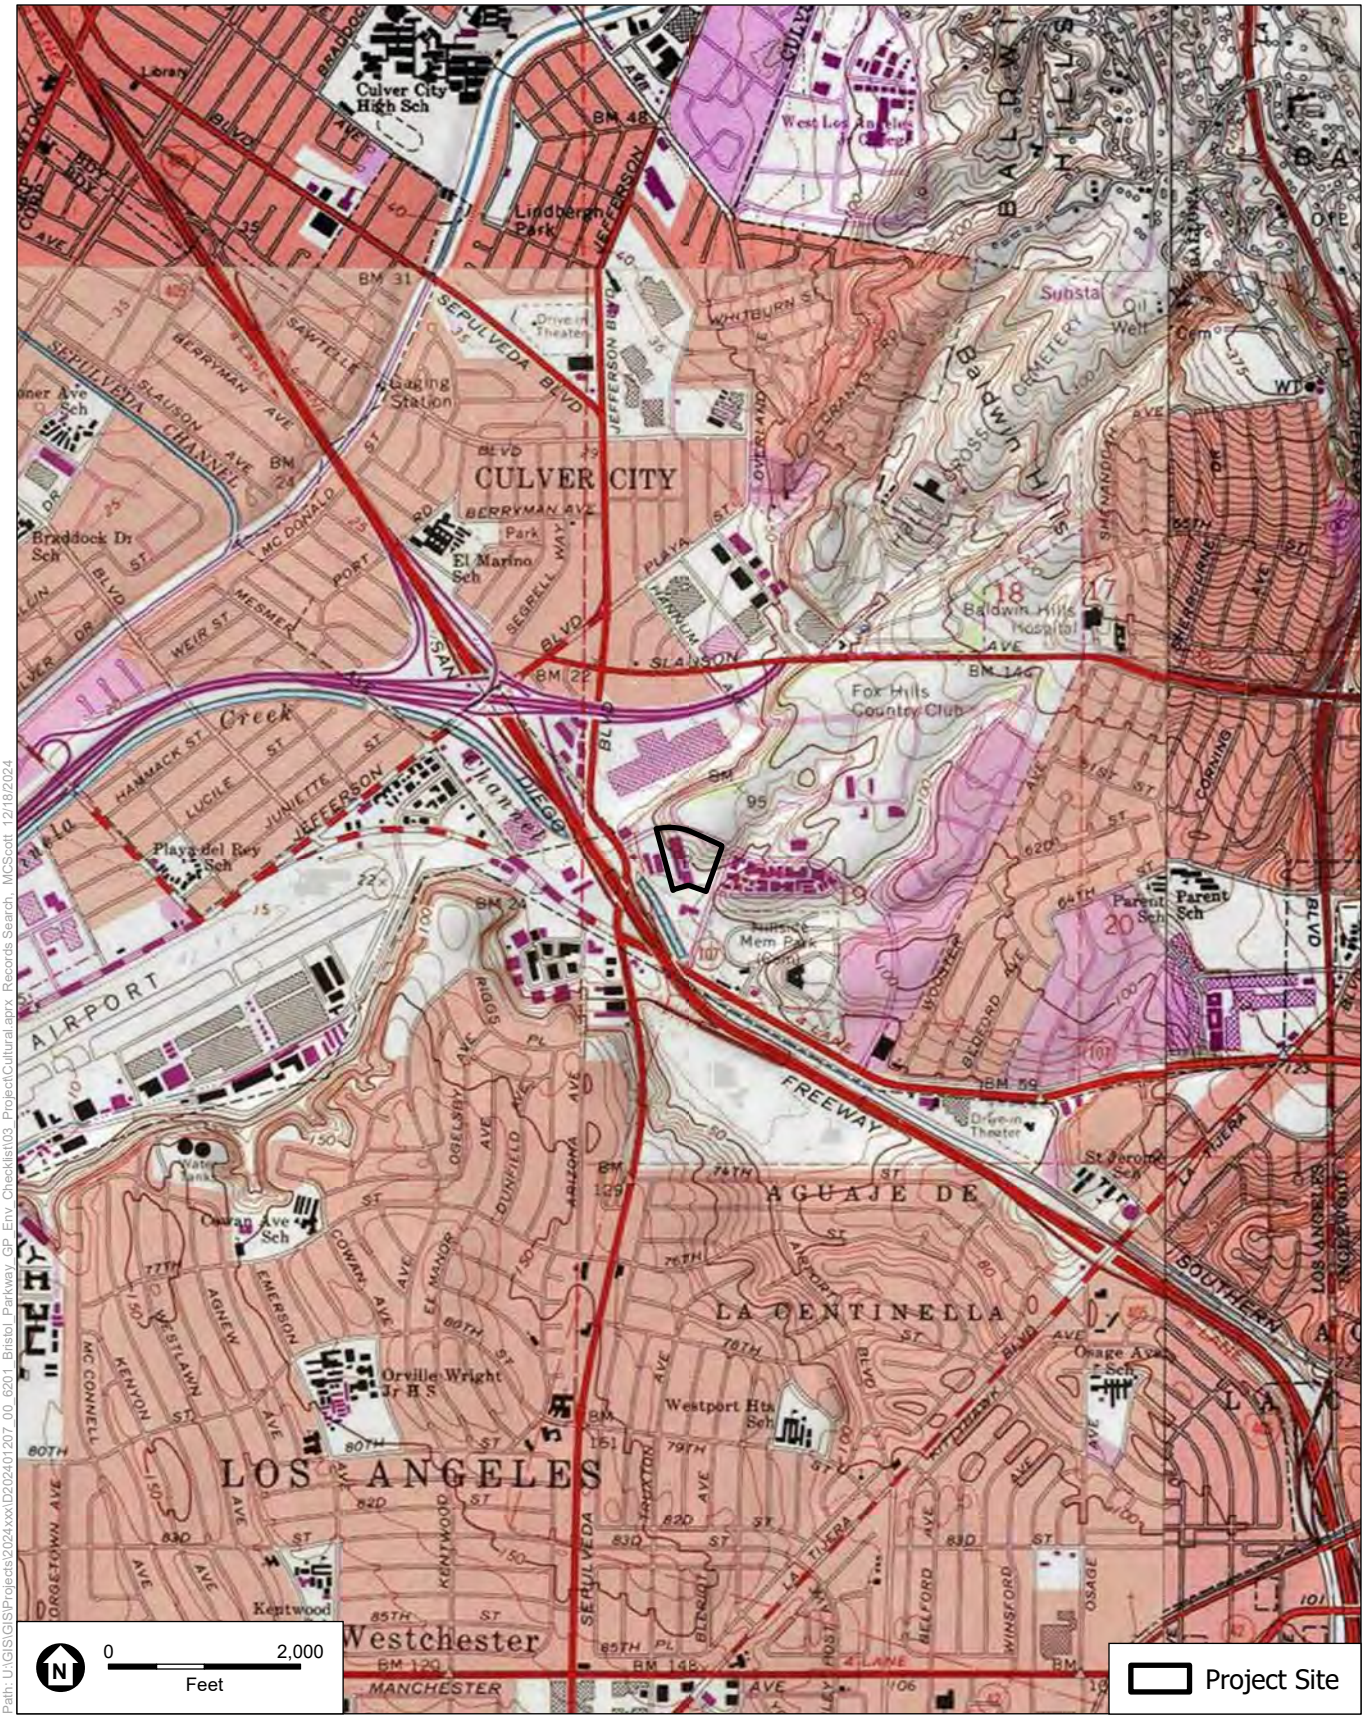

Path: U:\GIS\GIS\Projects\2024xxx\D202401207_00_6201 Bristol Parkway_GP_Env_Checklist\03_Project\Cultural aprx Records Search_MCScott 12/18/2024

SOURCE: ESA, 2024; USGS Topoquad: Venice, 1982

6201 Bristol Parkway

Figure 3
Project Location

ESA

Project Description

Bristol Parkway Propco, LLC, the Applicant, proposes the development of a mixed-use residential and commercial project on the approximately 7.049-acre Project Site. The Project Site is comprised of two parcels that are developed with a vacant one-story commercial building formerly occupied by a Chase bank and a vacant one-story multi-tenant commercial strip building formerly anchored by a Marshall's store along with associated surface parking. The Project would demolish the existing structures and construct a new 8-story mixed-use building over two levels of subterranean parking and community serving commercial space. The Project would contain open space that features a publicly accessible plaza at the corner of Green Valley Circle and Bristol Parkway, common exterior open space for residents that include multiple courtyards, pool, and roof deck, private resident balconies, and interior common spaces that include a resident lobby and amenity areas. The Project would require excavation to accommodate two levels of subterranean parking, footings, and foundations. Earthwork would require a net export of approximately 66,838 cubic yards (cy) of soil. The Project would excavate to a maximum depth of 39 feet below ground surface (bgs).

Regulatory Framework

Cultural resources fall within the jurisdiction of several levels of government. The framework for the identification and, in certain instances, protection of cultural resources is established at the federal level, while the identification, documentation, and protection of such resources are often undertaken by state and local governments. As described below, the principal State, and local laws governing and influencing the preservation of cultural resources of national, State, regional, and local significance include the following:

1. The California Environmental Quality Act
2. The California Register of Historical Resources
3. The California Health and Safety Code
4. The California Public Resources Code
5. City of Culver City General Plan

State

California Environmental Quality Act

CEQA is the principal statute governing environmental review of projects occurring in the state and is codified in Public Resources Code (PRC) Section 21000 et seq. CEQA requires lead agencies to determine if a proposed project would have a significant effect on the environment, including significant effects on historical or unique archaeological resources. Under CEQA Section 21084.1, a project that may cause a substantial adverse change in the significance of a historical resource is a project that may have a significant effect on the environment.

CEQA Guidelines Section 15064.5 recognizes that historical resources include: (1) resources listed in, or determined to be eligible by the State Historical Resources Commission, for listing in the California Register of

Historical Resources; (2) resources included in a local register of historical resources, as defined in PRC Section 5020.1(k) or identified as significant in a historical resource survey meeting the requirements of PRC Section 5024.1(g); and (3) any objects, buildings, structures, sites, areas, places, records, or manuscripts which a lead agency determines to be historically significant or significant in the architectural, engineering, scientific, economic, agricultural, educational, social, political, military, or cultural annals of California by the lead agency, provided the lead agency's determination is supported by substantial evidence in light of the whole record.

If a lead agency determines that an archaeological site is a historical resource, the provisions of PRC Section 21084.1 and CEQA Guidelines Section 15064.5 apply. If an archaeological site does not meet the criteria for a historical resource contained in the CEQA Guidelines, then the site may be treated in accordance with the provisions of PRC Section 21083, if it meets the criteria of a unique archaeological resource. As defined in PRC Section 21083.2, a unique archaeological resource is an archaeological artifact, object, or site, about which it can be clearly demonstrated that without merely adding to the current body of knowledge, there is a high probability that it meets any of the following criteria:

- Contains information needed to answer important scientific research questions and there is a demonstrable public interest in that information;
- Has a special and particular quality such as being the oldest of its type or the best available example of its type; or
- Is directly associated with a scientifically recognized important prehistoric or historic event or person.

If an archaeological site meets the criteria for a unique archaeological resource as defined in PRC Section 21083.2, then the site is to be treated in accordance with the provisions of PRC Section 21083.2, which state that if the lead agency determines that a project would have a significant effect on unique archaeological resources, the lead agency may require reasonable efforts be made to permit any or all of these resources to be preserved in place.[1] If preservation in place is not feasible, mitigation measures shall be required. The CEQA Guidelines note that if an archaeological resource is neither a unique archaeological nor a historical resource, the effects of the project on those resources shall not be considered a significant effect on the environment.[2]

A significant effect under CEQA would occur if a project results in a substantial adverse change in the significance of a historical resource as defined in CEQA Guidelines Section 15064.5(a). Substantial adverse change is defined as "physical demolition, destruction, relocation, or alteration of the resource or its immediate surroundings such that the significance of a historical resource would be materially impaired".[3] According to CEQA Guidelines Section 15064.5(b)(2), the significance of a historical resource is materially impaired when a project demolishes or materially alters in an adverse manner those physical characteristics that:

---

1 California Public Resources Code Section 21083.1(a), http://leginfo.legislature.ca.gov/faces/codes_displaySection.xhtml?lawCode=PRC&sectionNum=21083.2. Accessed February 9, 2021.

2 State CEQA Statute and Guidelines, Section 15064.5(c)(4).

3 State CEQA Guidelines, Section 15064.5(b)(1).

A. Convey its historical significance and that justify its inclusion in, or eligibility for, inclusion in the California Register; or

B. Account for its inclusion in a local register of historical resources pursuant to PRC Section 5020.1(k) or its identification in a historical resources survey meeting the requirements of PRC Section 5024.1(g) Code, unless the public agency reviewing the effects of the project establishes by a preponderance of evidence that the resource is not historically or culturally significant; or

C. Convey its historical significance and that justify its eligibility for inclusion in the California Register as determined by a Lead Agency for purposes of CEQA.

In general, a project that complies with the Secretary of the Interior's Standards for the Treatment of Historic Properties with Guidelines for Preserving, Rehabilitating, Restoring, and Reconstructing Historic Buildings is considered to have impacts that are less than significant.[4]

California Register of Historical Resources

The California Register of Historical Resources (California Register) is "an authoritative listing and guide to be used by State and local agencies, private groups, and citizens in identifying the existing historical resources of the State and to indicate which resources deserve to be protected, to the extent prudent and feasible, from substantial adverse change."[5] The California Register was enacted in 1992, and its regulations became official on January 1, 1998. The California Register is administered by the California Office of Historic Preservation (OHP). The criteria for eligibility for the California Register are based upon National Register of Historic Places (National Register) criteria.[6] Certain resources are determined to be automatically included in the California Register, including California properties formally determined eligible for, or listed in, the National Register. To be eligible for the California Register, a precontact or historic-period property must be significant at the local, State, and/or federal level under one or more of the following four criteria:

1. Is associated with events that have made a significant contribution to the broad patterns of California's history and cultural heritage;
2. Is associated with the lives of persons important in our past;
3. Embodies the distinctive characteristics of a type, period, region, or method of construction, or represents the work of an important creative individual, or possesses high artistic values; or
4. Has yielded, or may be likely to yield, information important in prehistory or history.

A resource eligible for the California Register must meet one of the criteria of significance described above, and retain enough of its historic character or appearance (integrity) to be recognizable as a historical resource and to convey the reason for its significance. It is possible that a historic resource may not retain sufficient integrity to

---

4 State CEQA Guidelines, 15064.5(b)(3).

5 California Public Resources Code, Section 5024.1[a]. http://leginfo.legislature.ca.gov/faces/codes_displaySection.xhtml?lawCode=PRC&sectionNum=5024.1. Accessed February 9, 2021.

6 California Public Resources Code, Section 5024.1[b] http://leginfo.legislature.ca.gov/faces/codes_displaySection.xhtml?lawCode=PRC&sectionNum=5024.1. Accessed February 9, 2021.

meet the criteria for listing in the National Register, but it may still be eligible for listing in the California Register.

Additionally, the California Register consists of resources that are listed automatically and those that must be nominated through an application and public hearing process. The California Register automatically includes the following:

- California properties listed on the National Register and those formally determined eligible for the National Register;
- California Registered Historical Landmarks from No. 770 onward; and,
- Those California Points of Historical Interest that have been evaluated by the State Office of Historic Preservation (OHP) and have been recommended to the State Historical Resources Commission for inclusion on the California Register.

Other resources that may be nominated to the California Register include:

- Historical resources with a significance rating of Category 3 through 5 (those properties identified as eligible for listing in the National Register, the California Register, and/or a local jurisdiction register);
- Individual historical resources;
- Historic districts; and,
- Historical resources designated or listed as local landmarks, or designated under any local ordinance, such as an historic preservation overlay zone.

California Health and Safety Code

California Health and Safety Code Sections 7050.5, 7051, and 7054 address the illegality of interference with human burial remains (except as allowed under applicable PRC Sections), and the disposition of Native American burials in archaeological sites. These regulations protect such remains from disturbance, vandalism, or inadvertent destruction, and establish procedures to be implemented if Native American skeletal remains are discovered during construction of a project, including treatment of the remains prior to, during, and after evaluation, and reburial procedures.

California Public Resources Code (PRC)

California PRC Section 5097.98, as amended by Assembly Bill 2641, provides procedures in the event human remains of Native American origin are discovered during project implementation. PRC Section 5097.98 requires that no further disturbances occur in the immediate vicinity of the discovery, that the discovery is adequately protected according to generally accepted cultural and archaeological standards, and that further activities take into account the possibility of multiple burials. PRC Section 5097.98 further requires the Native American Heritage Commission (NAHC), upon notification by a County Coroner, designate and notify a Most Likely Descendant (MLD) regarding the discovery of Native American human remains. Once the MLD has been granted

access to the site by the landowner and inspected the discovery, the MLD then has 48 hours to provide recommendations to the landowner for the treatment of the human remains and any associated grave goods. In the event that no descendant is identified, or the descendant fails to make a recommendation for disposition, or if the landowner rejects the recommendation of the descendant, the landowner may, with appropriate dignity, reinter the remains and burial items on the property in a location that will not be subject to further disturbance.

Local

City of Culver City General Plan

The City's General Plan 2045 approved in August 26, 2024 has one goal (Goal C-1) for cultural resources (including archaeological resources), which indicates that "cultural resources are protected and enhanced through proactive measures" (City of Culver City, 2024:248). Measures C-1.15, C-1.16, and C-1.21 provided below are focused on the protection of archaeological resources.

- **C-1.15: Public knowledge promotion.** Promote public knowledge and understanding of cultural resources (including archaeological, tribal cultural resources, historic resources, and paleontological resources) present within the city.
- **C-1.16: Tribal consultation.** Continue to consult with Native American groups in accordance with Senate Bill 18 and Assembly Bill 52 to identify Tribal Cultural Resources.
- **C-1.21: Protect Archaeological, Paleontological, and Tribal Cultural Resources.** Promote programs and policies to protect known archaeological and paleontological sites and Tribal Cultural Resources.

The City's General Plan also includes the following implementation actions for the preservation of archaeological resources.

- **IA.C-8: Historic discretionary review.** Require that projects subject to discretionary review are screened to Cultural Affairs to determine if further evaluation by cultural affairs is warranted and, if so, require that projects undergo historic, archaeological, and paleontological assessments and are documented in technical studies by qualified experts to identify the potential for resources to be negatively affected during project implementation and to ensure steps are taken, where warranted, to protect resources.
- **IA.C-10: Standard conditions of development approval.** Continue to implement standard conditions of approval that require and specify the steps to be taken to avoid damage and promote preservation if unknown archaeological or paleontological resources, or Tribal Cultural Resource are uncovered during construction.

Precontact Setting

The chronology of Southern California is typically divided into three general time periods: the Early Holocene (9,600 cal B.C. to 5,600 cal B.C.), the Middle Holocene (5,600 cal B.C. to 1,650 cal B.C.), and the Late Holocene

(1,650 cal B.C. to cal A.D. 1769). This chronology is manifested in the archaeological record by particular artifacts and burial practices that indicate specific technologies, economic systems, trade networks, and other aspects of culture.

While it is not certain when humans first came to California, their presence in Southern California by about 9,600 cal B.C. has been well documented. At Daisy Cave, on San Miguel Island, cultural remains have been radiocarbon dated to between 9,150 and 9,000 cal B.C. (Byrd and Raab, 2007). During the Early Holocene (9,600 cal B.C. to 5,600 cal B.C.), the climate of Southern California became warmer and more arid and the human populations, who were represented by small hunter gathers until this point and resided mainly in coastal or inland desert areas, began exploiting a wider range of plant and animal resources (Byrd and Raab, 2007).

During the Late Holocene (1,650 cal B.C. to cal A.D. 1769), many aspects of Millingstone culture persisted, but a number of socioeconomic changes occurred (Erlandson, 1994; Wallace 1955; Warren, 1968). The native populations of Southern California were becoming less mobile and populations began to gather in small sedentary villages with satellite resource-gathering camps. Increasing population size necessitated the intensified use of existing terrestrial and marine resources (Erlandson, 1994). Evidence indicates that the overexploitation of larger, high-ranked food resources may have led to a shift in subsistence, towards a focus on acquiring greater amounts of smaller resources, such as shellfish and small-seeded plants (Byrd and Raab, 2007). Between about A.D. 800 and A.D. 1350, there was an episode of sustained drought, known as the Medieval Climatic Anomaly (MCA) (Jones et al., 1999). While this climatic event did not appear to reduce the human population, it did lead to a change in subsistence strategies in order to deal with the substantial stress on resources.

Given the increasing sedentism and growing populations during the Late Holocene, territorial conscription and competition became acute. Primary settlements or village sites were typically established in areas with available freshwater, and where two or more ecological zones intersected (McCawley, 1996). This strategic placement of living space provided a degree of security in that when subsistence resources associated with one ecological zone failed, the resources of another could be exploited (McCawley, 1996). Villages typically claimed and carefully defended fixed territories that may have averaged 30-square miles in size encompassing a variety of ecological zones that could be exploited for subsistence resources (McCawley, 1996).

The Late Holocene marks a period in which specialization in labor emerged, trading networks became an increasingly important means by which both utilitarian and non-utilitarian materials were acquired, and travel routes were extended. Trade during this period reached its zenith as asphaltum (tar), seashells, and steatite were traded from Catalina Island (*Pimu* or *Pimugna)* and coastal Southern California to the Great Basin. Major technological changes appeared as well, particularly with the advent of the bow and arrow sometime after cal A.D. 500, which largely replaced the use of the dart and atlatl (Byrd and Raab, 2007).

Ethnographic Setting

The Project Site is located in a region traditionally occupied by the Gabrielino. The term “Gabrielino” is a general term that refers to those Native Americans who were administered by the Spanish at the Mission San Gabriel

Arcángel. Prior to European colonization, the Gabrielino occupied a diverse area that included: the watersheds of the Los Angeles, San Gabriel, and Santa Ana rivers; the Los Angeles basin; and the islands of San Clemente, San Nicolas, and Santa Catalina (Kroeber, 1925). Their neighbors included the Chumash and Tataviam to the north, the Juañeno to the south, and the Serrano and Cahuilla to the east. The Gabrielino language was part of the Takic branch of the Uto-Aztecan language family.

The Gabrielino Indians were hunter-gatherers and lived in permanent communities located near the presence of a stable food supply. Subsistence consisted of hunting, fishing, and gathering. Small terrestrial game was hunted with deadfalls, rabbit drives, and by burning undergrowth, while larger game such as deer were hunted using bows and arrows. Fish were taken by hook and line, nets, traps, spears, and poison (Bean and Smith, 1978). The primary plant resources were the acorn, gathered in the fall and processed in mortars and pestles, and various seeds that were harvested in late spring and summer and ground with manos and metates. The seeds included chia and other sages, various grasses, and islay or holly-leafed cherry. Community populations generally ranged from 50 to 100 inhabitants, although larger settlements may have existed. The Gabrielino are estimated to have had a population numbering around 5,000 in the pre-contact period (Kroeber, 1925).

The Late Precontact period, spanning from approximately 1,500 years B.P. to the Mission Era, is the period associated with the florescence of the Gabrielino (Wallace, 1955). Coming ashore near Malibu Lagoon or Mugu Lagoon in October of 1542, Juan Rodriguez Cabrillo was the first European to make contact with the Gabrielino Indians. The Gabrielino are reported to have been second only to their Chumash neighbors in terms of population size, regional influence, and degree of sedentism (Bean and Smith, 1978).

Maps produced by early explorers indicate that at least 26 Gabrielino villages were within proximity to known Los Angeles River courses, while an additional 18 villages were reasonably close to the river (Gumprecht, 2001). The closest named settlements to the Project Site are *Saa'anga* and *Waachnga.* Review of a map titled *Gabrielino Communities Located on the Los Angeles-Santa Ana Plain* by William McCawley (1996) indicates that the settlement of *Saa'anga* was located approximately 1.5 miles from the Project Site, while the settlement of *Waachnga* was situated approximately 0.80 miles away. Both of these settlements are depicted as located close to Ballona Creek.

Archival Research

SCCIC Records Search

A cultural resources records search was conducted on January 13, 2025 at the SCCIC housed at California State University, Fullerton. The records search included a review of all recorded archaeological resources and previous investigations within a 0.50-mile radius of the Project Site.

Previous Cultural Resources Investigations

The records search results indicate that 33 cultural resources studies have been previously conducted within a 0.50 radius of the Project Site. Approximately less than 50 percent of the half-mile records search radius has been included in these studies. None of the 33 previous studies have encompassed the Project Site.

Previously Recorded Cultural Resources

The records search results indicate that a total of four archaeological resources have been previously recorded within the 0.50-mile radius of the Project Site (**Table 1**). The archaeological resources consist of three precontact archaeological sites (CA-LAN-59, -60, and -216) and one multi-component resource[7] (CA-LAN-2768/H). However, none of these resources are located within the Project Site.

TABLE 1
PREVIOUSLY RECORDED CULTURAL RESOURCES WITHIN 0.50-MILE RADIUS OF THE PROJECT SITE

P-Number (P-19/CA-LAN-)	Description	Date Recorded/ Updated	Eligibility
000059/59	Precontact archaeological resource: village site with artifacts such as a steatite bowl, a clear quartz crystal point, “arrowpoints”, mortar and steatite fragments, manos, pestles, shell, hammerstones, scrapers, and perforated pebbles.	1950	unknown
000060/60	Precontact archaeological site: described as a camping area with artifacts such as “chips”, mortar fragments, hammerstones, choppers, and pieces of steatite.	1950	unknown
000216/216	Precontact archaeological site: described as consisting of mortars	1953	unknown
002768/2768/H	Multi-component site: precontact components include three human burials with 79 thermal or non-thermal rock clusters, including hearth cleanouts. The artifacts from the features include lithic materials, fire-affected rock, manuports, ground stone artifacts (manos, metates, pestles, mortars and bowl fragments), chipped stone tools, debris (core, flakes, flaked stone tools). Historic-period components include structural remains, trash pits, and artifacts (ceramics, glass, metal, bottle fragments).	1999; 2000-2007; 2013; 2014	unknown

Other Research

Additional archaeological resources (the report for which have not yet been archived at the SCCIC as it is still in progress) were identified approximately 2.8-miles from the Project Site during ground disturbing activities in connection with a development project in Downtown Culver City (ESA, 2022). These include two isolated

[7] A multicomponent resource can contain precontact and historic-period archaeological components and/or built environment components.

precontact metates that were recovered in the upper six feet of disturbed fill sediments in an area of the property that had been previously developed with a large warehouse building.

Sacred Lands File Search

The NAHC maintains a confidential SLF database which contains sites of traditional, cultural, or religious value to the Native American community. The NAHC was contacted by ESA on December 24, 2024 to request a search of the SLF database. On January 16, 2025, the NAHC indicated that the results of the SLF search yielded negative results but mentioned that the absence of specific site information does not mean absence of cultural resources in a project (**Appendix B**).

Land Use History Research

Historic maps and aerial photographs were examined to understand the development of the Project Site and vicinity and to contribute to an assessment of the Project Site's potential to retain buried archaeological resources. Available topographic maps include the 1896 Redondo 15-minute topographic quadrangle, 1924 Inglewood 7.5-minute topographic quadrangle and the 1930 Venice 7.5-minute topographic quadrangle (TopoView, 2025). Available historic aerials from 1952, 1953, 1963, 1972, and 1980 were also reviewed (Historicaerials.com, 2025).

Review of the 1896 historic map shows the Project Site as undeveloped. The 1924, 1930, and 1948 historic maps indicate that the Project Site was undeveloped and that portions of the Project Site (northern and eastern portions) exhibited a hilly terrain. An unnamed drainage is depicted as located 500 feet southeast of the Project Site and Centinela Creek is depicted as situated 0.35 miles south of the Project Site on the 1924 map (**Figure 4**). Reviews of the 1952, 1953, 1963, and 1972 aerial photographs indicate that the Project Site was still undeveloped by at time these maps were published. However, the 1980 aerial photograph shows the Project Site developed with a large rectangular building on the western portion, a small building on the northeast corner, and a large parking lot between the two buildings.

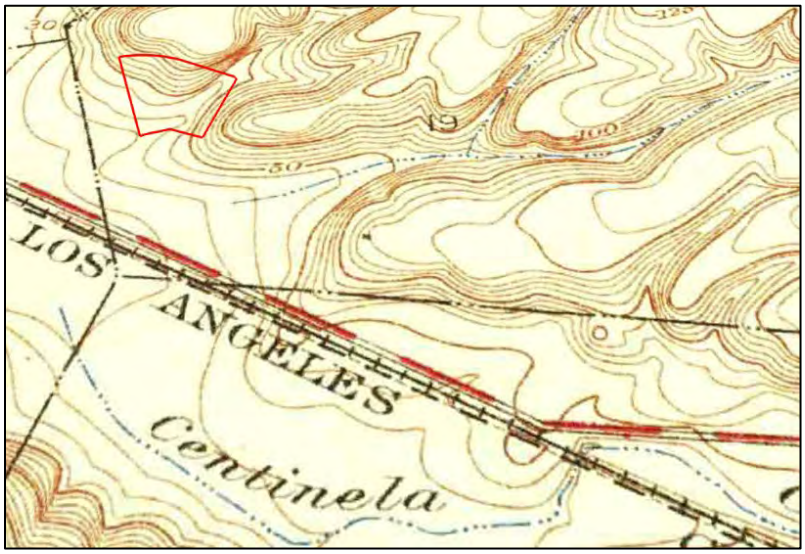

6201 Bristol Parkway Project / D202401207.00

SOURCE: TopoView, 2025

Figure 4
Overview of Project Site (in red) on the 1924 topographic map.

Geologic Map Review

Geologic mapping by Dibblee and Minch (2007) at a scale of 1:24,000 indicates the surficial geology of the Project Site consists of younger alluvium (**Qa**) in the south and older alluvium (**Qoa**) in the north. The Paleosol in Baldwin Hills (**Qop**) is mapped on the north edge of the Project Site. **Qa** is described as "alluvial gravel, sand, and clay, derived mostly from the Santa Monica Mountains," (Dibblee and Minch, 2007). **Qoa** is described as "Older alluvium of gray to light brown pebble-gravel, sand, and silt-clay, elevated and dissected; in Baldwin Hills designated as Baldwin Hills sandy gravel," (Dibblee and Minch, 2007). **Qop** is described as the "Paleosol in Baldwin Hills… [and consisting of a] "gray to rusty brown, sandy, locally pebbly, moderately indurated "hard pan" on **Qoa**" (Dibblee and Minch, 2007). The first mention of the paleosol was by Weber et al. (1982) who named it the Fox Hills relict paleosol. No exposures of marine sediments are mapped in the immediate area of the Project, but marine fossils were found very near to the Project Site at a shallow depth. **Qop** could occur within the Project's northern region. Where **Qop** does occur, it lies atop the **Qoa**.

Bandy and Marinkovich (1973) documented marine deposits in the Baldwin Hills dated at 36,200 ±2,750 radiocarbon years and 28,450 ±2,600 radiocarbon years. Thus, the uplift of the Baldwin Hills postdates those dates. The **Qa** and **Qop** certainly postdate the beginning of the uplift. If the **Qoa** unit encompasses marine sediments as well as non-marine, some parts of Qoa could predate, while other parts of Qoa could postdate the 28,000-year radiocarbon date.

Geotechnical Report Review

Review of the geotechnical report by Geocon West, Inc. (2024) indicates that a total of nine 8-inch-diameter borings were excavated at the Project Site. The borings were drilled to a depth ranging between 10.5 and 60.5 feet bgs using a truck-mounted hollow-stem auger drilling machine and target locations throughout the Project Site (Geocon West, Inc. 2024). Artificial fill materials (consisting of a mixture of silt, silty sand, clayey sand and sandy clay) were found to depths ranging between 3 and 17.5 feet bgs. It was noted that deeper fill could be present in unexplored areas of the Project Site. Two strata of native alluvial soils (consisting of poorly graded sands, silts, and clays) were found beneath the fill. Immediately underlying the fill, younger alluvium was encountered up to 32.5 feet bgs. Beneath the younger alluvium and fill, Pleistocene-age older alluvium deposits were encountered to the maximum depth of excavations at 60.5 feet bgs (Geocon West, Inc. 2024). No attempt was made to assign any of these sediments to known geologic formations discussed in the previous section.

Pedestrian Survey

A cultural resources pedestrian survey of the Project Site was conducted on February 12, 2025, by ESA Cultural Resources Specialist Vincent Gentile, B.A. The survey aimed at identifying archaeological resources within the Project Site. A systematic survey was not possible given the developed nature of the majority of the Project Site and lack of ground visibility. Approximately 10 percent of the Project Site was subject to an opportunistic survey, which targeted small sections of land with exposed ground surface (e.g., landscape areas). The remaining 90 percent of the Project Site is paved and developed with buildings, parking lots, and lacked ground surface visibility. Ground surface visibility for the surveyed portion of the Project Site was poor and ranged from 0 to 10 percent due the leaf litter, sod, and other vegetation that obstructed the surveyor’s view of the ground surface . No archaeological resources were observed during the survey. **Figures 5-7** depict the existing conditions of the Project Site at the time of the pedestrian survey.

6201 Bristol Project / D202401207.00

SOURCE: ESA, 2025

Figure 5
Overview of Project Site entrance on Bristol Parkway, view north.

6201 Bristol Project / D202401207.00

SOURCE: ESA, 2025

Figure 6
Close up of ground surface in Project Site, view southeast.

6201 Bristol Project / D202401207.00

SOURCE: ESA, 2025

Figure 7
Overview of northeastern portion of Project Site showing limited areas of exposed ground surface, view west.

Subsurface Sensitivity Assessment

Precontact Archaeological Analysis

Results of the SCCIC records search have indicated that three precontact archaeological resources and one multicomponent resource (with a precontact component and historic-period component) have been recorded within a 0.50-mile radius of the Project Site. These precontact resources include villages or camp sites with human burials, lithic materials, ground stone, etc. Additionally, two Native American villages (*Saa'anga* and *Waachnga*) are situated in the general vicinity of the Project Site. The review of historic maps indicates that an unnamed creek was located approximately 500 feet away and Centinela Creek approximately 0.35 miles away from the Project Site. These bodies of water would have attracted precontact inhabitants to the area for fresh water sources, along with floral and faunal resources. Geologic mapping by Dibblee and Minch (2007) indicates the surficial geology of the Project Site consists of younger alluvium (**Qa**) in the south and older alluvium (**Qoa**) in the north. The Paleosol in Baldwin Hills (**Qop**) is mapped on the north edge of the Project Site (and may or may not be present within the Project Site) and it is likely that Qop is younger than 28,000 years in age. Review of the geotechnical report indicates that artificial fill materials were found to depths ranging between 3 and 17.5 feet bgs, followed by younger alluvium to 32.5 feet bgs. Beneath the younger alluvium and fill, Pleistocene-aged older alluvium deposits were encountered to the maximum depth of excavations at 60.5 feet bgs. The Pleistocene-aged older alluvium deposits

(which could be potentially unearthed in the Project Site) are too old to be conducive to the preservation of precontact archaeological deposits. However, the Paleosol soils (**Qop**) and younger Quaternary alluvium (**Qa**) currently have an unknown age and could date to the Late Pleistocene or Early Holocene – a period for which there is widely accepted evidence for human occupation of Southern California (Byrd and Raab, 2007)- and; therefore, has the potential to yield buried precontact archaeological deposits. Moreover, precontact archaeological resources can become intermixed within historic fill materials such as in the case with two precontact metate artifacts that were encountered during monitoring in connection with a development project in Downtown Culver City located approximately 2.8 miles from the Project Site. For these reasons and those stated above (e.g., four known archaeological resources in the vicinity, the former presence of a fresh water source nearby, and former presence of Native American villages in the vicinity), the potential to encounter buried precontact archaeological resources within the Project Site is considered moderate to high.

Historical Archaeological Analysis

Results of the SCCIC records search have indicated that one multicomponent resource with a historic-period component [including structural remains, trash pits, and artifacts (ceramics, glass, metal, bottle fragments)] has been recorded within a 0.50-mile radius of the Project Site. However, the land use history research (review of historic topographic maps and aerial photographs) indicates that no historic period uses existed within the Project Site or immediate vicinity. Based on the lack of previous historic period uses within the Project Site, the potential to encounter historic-period archaeological resources within the Project Site is considered low.

Summary of Results and Recommended Mitigation Measures

The archaeological sensitivity assessment has indicated that the potential for encountering precontact archaeological resources is moderate to high across the Project Site, while the potential for historic-period archaeological resources is considered low. Therefore, impacts to previously unknown buried archaeological resources would be potentially significant, and the following mitigation measures are recommended in order to reduce impacts to archaeological resources to a less-than-significant level under CEQA.

- **Mitigation Measure CUL-1**: Prior to the issuance of a demolition permit, the Applicant shall retain an archaeologist who meets the Secretary of the Interior's Professional Qualifications Standards for Archaeology (Qualified Archaeologist) to oversee an archaeological monitor who shall be present during initial Project construction work such as site demolition (e.g., building footings/foundations, subsurface utilities, surface parking lots, sidewalks, etc.), clearing/grubbing, grading, trenching, or related moving of soils within the Project Site (collectively, ground disturbing activities); provided, however, that ground disturbing activities shall not include any moving of soils after they have been initially disturbed or displaced by Project-related construction. The Qualified Archaeologist shall determine the frequency of monitoring based on the rate of excavation and grading activities, proximity to known archaeological resources, the materials being excavated, and the depth of excavation, and if found, the abundance and type of archaeological resources encountered. The frequency of monitoring can be reduced to part-time inspections or ceased entirely if determined appropriate by the Qualified Archaeologist. Prior to commencement of excavation activities, an Archaeological and Cultural Resources Sensitivity Training shall be given for construction personnel. The

training session shall be carried out by the Qualified Archaeologist and shall focus on how to identify archaeological resources that may be encountered during earthmoving activities and the procedures to be followed in such an event.

- **Mitigation Measure CUL-2**: In the event that historic or precontact archaeological resources are unearthed, ground-disturbing activities shall be halted or diverted away from the vicinity of the find so that the find can be evaluated. After consulting with the Applicant, the Qualified Archeologist shall establish an appropriate buffer in accordance with industry standards, reasonable assumptions regarding the potential for additional discoveries in the vicinity, and safety considerations for those making an evaluation and potential recovery of the discovery. This buffer area shall be established around the discovery where construction activities shall not be allowed to continue. Work within the buffer area shall only be allowed to continue after the evaluation and recovery efforts are completed. Work shall be allowed to continue outside of the buffer area. All archaeological resources unearthed by Project construction activities shall be evaluated by the Qualified Archaeologist. If the Qualified Archaeologist determines the find to constitute a "historical resource" pursuant to CEQA Guidelines Section 15064.5(a) or a "unique archaeological resource" pursuant to Public Resources Code Section 21083.2(g), the Qualified Archaeologist shall coordinate with the Applicant and the City of Culver City (City) to develop a formal treatment plan that would serve to reduce impacts to the resources and that provides for or the adequate recovery of the scientifically consequential information contained in the resources along with subsequent laboratory processing, analysis, evaluation, and reporting. The treatment plan established for the resources shall be in accordance with CEQA Guidelines Section 15064.5(f) for historical resources and Public Resources Code Sections 21083.2(b) for unique archaeological resources. The treatment plan shall also include measures regarding the curation of the recovered resources that may include curation at a public, non-profit institution with a research interest in the materials, such as the Natural History Museum of Los Angeles County or the Fowler Museum, if such an institution agrees to accept the material. If no institution accepts the resources, they may be donated to a local school or historical society in the area (such as the Culver City Historical Society) for educational purposes.

- **Mitigation Measure CUL-3**: The Qualified Archaeologist shall prepare a final report and appropriate California Department of Parks and Recreation Site Forms at the conclusion of archaeological monitoring. The report shall include a description of resources unearthed, if any, treatment of the resources, results of the artifact processing, analysis, and research, and evaluation of the resources with respect to the California Register of Historical Resources and CEQA. The report and the Site Forms shall be submitted by the Applicant to the City, the South Central Coastal Information Center, and representatives of other appropriate or concerned agencies to signify the satisfactory completion of the Project and required mitigation measures.

References

Bandy, O. L., and L. Marinkovich, Jr. 1973. Rates of Late Cenozoic Uplift, Baldwin Hills, Los Angeles, California. Science 181:653-655.

Bean, Lowell J., and Charles R. Smith. 1978. Gabrielino, in *California*, edited by R.F. Heizer, pp. 538-549 Handbook of North American Indians, Vol. 8, W. C. Sturtevant, general editor, Smithsonian Institution, Washington, D.C.

Byrd, Brian F., and L. Mark Raab. 2007. Prehistory of the Southern Bight: Models for a New Millennium, in *California Prehistory: Colonization, Culture, and Complexity*, edited by Terry L. Jones and Kathryn A. Klar, pp 215-227. AltaMira Press, Lanham, MD.

City of Culver City. 2024. Culver City General Plan. https://www.culvercity.org/files/content/public/v/11/have-your-say/general-plan-2045/general-plan-2045.pdf, accessed December 16, 2024.

Dibblee, T. W. and J. A. Minch. 2007. *Geologic map of the Venice and Inglewood quadrangles, Los Angeles County, California*. Dibblee Foundation Map DF-322. Scale 1: 24,000.

Erlandson, Jon M. 1994. *Early Hunter-Gatherers of the California Coast*, Plenum Press, New York.

ESA. 2022. (*in progress*) Archaeological and Paleontological Monitoring Report for the Culver Studios Innovation Plan Project, City of Culver City, California. Report on file with ESA, Irvine, CA.

Geotechnologies Inc. 2024. *Preliminary Geotechnical Engineering Investigation, Proposed Mixed Use Development*, 5757 Uplander Way, Culver City, California.

Gumprecht, Blake. 2001. *Los Angeles River: Its Life, and Possible Rebirth*, The Johns Hopkins University Press, Baltimore, 1999, Reprinted 2001.

Historicaerials.com. 2025. Historic aerials for 6201 Bristol Parkway Project including the years 1952, 1953, 1963, 1972, and 1980. https://www.historicaerials.com/viewer, accessed April 14, 2025.

Jones, Terry L., Gary M. Brown, L. Mark Raab, Janet L. McVickar, W. Geoffrey Spaulding, Douglas J. Kennett, Andrew York, and Phillip L. Walker. 1999. Environmental Imperatives Reconsidered: Demographic Crises in Western North America during the Medieval Climactic Anomaly. *Current Anthropology*, 40(2): 137-70.

Kroeber, A. L. 1925. *Handbook of the Indians of California*. Bureau of American Ethnology, Bulletin 78. Smithsonian Institution, Washington, D.C.

McCawley, William.1996. *The First Angelinos: The Gabrielino Indians of Los Angeles*, Malki Museum Press, Banning, California.

TopoView. 2025. Historic topographic maps for 6201 Bristol Parkway Project including: 1896 Redondo 15-minute topographic quadrangle, 1924 Inglewood 7.5-minute topographic quadrangle and the 1930 Venice 7.5-minute topographic quadrangle, https://ngmdb.usgs.gov/topoview/viewer/#15/33.9833/-118.3915, accessed April 14, 2025.

Wallace, William J. 1955. A Suggested Chronology for Southern California Coastal Archaeology. *Southwestern Journal of Anthropology* 11:214-230.

Warren, Claude N. 1968. Cultural Tradition and Ecological Adaptation on the Southern California Coast. In Archaic Prehistory in the Western United States, C. Irwin-Williams, ed, pp. 1-4. *Eastern New Mexico University* Contributions *in Anthropology*. Portales.

Appendix A
Personnel

Kyle Garcia, MA, RPA

Principal Archaeologist

EDUCATION

MA, Anthropology (Archaeology Option), California State University Los Angeles

BA, Anthropology, (Physical/ Biological Emphasis), University of California, Santa Barbara

21 YEARS' EXPERIENCE

CERTIFICATIONS/ REGISTRATION

Registered Professional Archaeologist, #4587

Secretary of Interior-Qualified Archaeologist

Riverside County Registered Archaeologist #202 and Paleontologist

Orange County Certified Archaeologist

Orange County Certified Paleontologist

Santa Barbara County-Certified Archaeologist

40-Hour HAZWOPER Training – Update, 2023

PROFESSIONAL AFFILIATIONS

Society for American Archaeology

Society for California Archaeology

Pacific Coast Archaeological Society

Kyle Garcia has over 21 years of experience in the archaeology and prehistory of southern California, and meets and exceeds the Secretary of Interior Standards qualificaitons for a prehistoric and historic archaeolgoist. During his career, he has authored or contributed to more than 800 projects subject to the requirements of the California Environmental Quality Act, the National Environmental Policy Act (NEPA), and regulations implementing Section 106 of the National Historic Preservation Act (Section 106 of the NHPA). He is well-versed in the archaeological resources of California's coastal, interior, and island settings. He is skilled in evaluation historic and prehistoric archaeological resources; agency and Native American consultation; pedestrian surveys, testing and evaluation excavations as well as archaeological and paleontological construction monitoring, and laboratory processing. During his tenure, he has authored or contributed to more than 400 technical reports and sections to support all levels of CEQA and NEPA documents. Kyle's portfolio of projects includes energy, water, and transportation infrastructure as well as residential, commercial, mixed-use, institutional, and urban redevelopment serving public and private sector clients. Kyle has conducted archaeological work throughout California and is a certified archaeologist and paleontologist in Riverside, Santa Barbara, and Orange counties.

Relevant Experience

Archaeological/Paleontological Monitoring. Kyle has managed more than 120 archaeological and/or paleontological construction monitoring projects in Los Angeles, Orange, Riverside, San Bernardino, and Ventura counties. He has a commanding knowledge of the procedures to implement in the event of an inadvertent discovery during construction, and how to navigate an applicant or lead agency though that process to ensure compliance with the project's mitigation measures or conditions of approval and to reach consensus on treatment of the discovery, especially if the discovery is Native American in origin.

Paleontology. In addition to his archaeological work, Kyle has been cross-trained in paleontological mitigation monitoring and assisted in the excavations of a Miocene whale fossil near Irvine and a new species of extinct tuna in Laguna Niguel, California. Kyle has also managed or conducted more than 200 paleontological assessments and 40 paleontological monitoring projects throughout southern California. He has assisted ESA's paleontologists with the preparation of paleontological reports in compliance with CEQA and local paleontological guidelines, including guidelines for the Society for Vertebrate Paleontology.

Project Experience

Archaeological and Paleontological Monitoring for the LAX Crossfield Taxiway Improvements, Los Angeles, CA. *Project Manager/Archaeological Monitor.* Between 2009-2010, Kyle performed archaeological and paleontological monitoring services during

earthmoving operations associated with the development of the Crossfield Taxiway project in accordance with established mitigation measures from the LAX Crossfield Taxiway Project (CFTP) EIR. PCR conducted archaeological and paleontological field visits, paleontological sediment sampling, and monitoring of earthmoving operations associated with the construction of CFTP until activities requiring monitoring ended. These operations included excavations for filter boxes, water pipeline installation, and the realignment of World Way West. In addition to monitoring, Kyle performed an archaeology and paleontology training session for appropriate project personnel involved with construction of the project. The training session focused on how to identify archaeological and paleontological resources that may be encountered during earthmoving activities, and the procedures to be followed in such an event. No resources were identified during the monitoring effort and these findings were summarized in a report that was submitted to Los Angeles World Airports. Kyle served as project director/manager, crew chief, monitor, and co-author of the final report.

University High School Beautification Project, Los Angeles, CA. *Archaeologist*. Kyle performed archaeological monitoring during earth-moving activities on the campus. The archaeological monitoring program ensured the protection of the village site and springs, and resulted in the discovery of remains of the original portico of the Administration Building which was destroyed by the Long Beach Earthquake of 1933.

Rancho Campana High School and Performing Arts Center Construction Monitoring, Camarillo, CA. *Project Manager*. Kyle led the archaeological and paleontological monitoring for the project as a part of ESA's on-call contract with Oxnard Union High School. He managed and coordinated the effort and prepared the associated report. ESA identified two archaeological resources (56-001512/CA-VEN-1512 and 56-001513/CA-VEN-1513H) during monitoring efforts and several paleontological localities during the monitoring and sediment screening activities and worked together with the Ventureño Chumash regarding treatment for the archaeological resources. Although several archaeological and paleontological resources were encountered during the construction monitoring efforts, the resources were treated in accordance with the mitigation measures and, as a result, the impacts to the resources were reduced to a less than significant level pursuant to the CEQA.

Citron (Stella Park) Townhome Development, Escondido, CA: *Project Manager.* Kyle served as the project manager responsible for overseeing the archaeological and Native American monitoring at the project in accordance with the Conditions of Approval. The project included the construction of a 65-unit townhome development on a vacant 2.29-acre site in the City of Escondido.

Archaeological Monitoring, Test Excavations, and Data Recovery Excavations During Construction of the Crystal Geyser Roxane Cabin Bar Ranch Water Bottling Facility, Olancha, Inyo County, CA. *Principal Investigator/Project Director/Manager/Crew Chief.* Kyle managed/directed archaeological construction monitoring services in accordance with the Cultural Resources mitigation measures in the Mitigation Monitoring and Reporting Program (MMRP) of the EIR for the project. During initial clearing and grubbing activities associated with the project, five prehistoric archeological resources were encountered. Kyle assisted the Applicant in developing a cultural resources treatment plan to address identify, evaluate, and mitigate project impacts to these resources to a less than significant level. Pursuant to the MMRP, this treatment plan was developed in coordination with ESA (Kyle), the County, CG Roxane, and the Lone-Pine Pauite-Shoshone Reservation. The treatment plan included measures for resource avoidance, additional survey, and the excavation of nine controlled excavation units and multiple mechanical backhoe trenches across the project site. More than a 1,000 artifacts have been recovered from this project. This project began in 2015 and continues today.

Fatima Clark

Archaeologist

EDUCATION

BA, Anthropology, California State University, Fullerton

17 YEARS' EXPERIENCE

CERTIFICATIONS/ REGISTRATION

Orange County Certified Archaeologist

HAZWOPER Certified

PROFESSIONAL AFFILIATIONS

Society for California Archaeology

Fatima has 17 years of hands-on archaeological experience and is practiced in project management and client and agency coordination. Her field experience is complimented by the course study and participation in numerous archaeological excavations in California, Arizona, and Peru. Fatima has written California Environmental Quality Act (CEQA)-level technical reports, Environmental Impact Report (EIR) sections, Initial Study sections, archaeological peer reviews, archaeological monitoring reports, and reports pursuant to California Department of Transportation (Caltrans) requirements. She is also experienced in performing archaeological testing, site recordation, laboratory analysis, pedestrian surveys, records searches through several California Historical Resources Information Systems-Information Centers, and monitoring for a wide variety of projects, including mixed-use, residential, and energy, water, and road infrastructure projects. In addition to her archaeology background, Fatima has been cross-trained in conducting paleontological surveys and monitoring and has co-authored and managed associated reports.

Relevant Experience

Los Angeles Department of Water and Power, Fort Independence Travel Plaza Power Project, Independence (Owens Valley), CA. *Project Manager*. Fatima is in the process of preparing the cultural resources assessment in compliance with NEPA, Section 106, and CEQA. LADWP proposes to install 13 new temporary poles, one (1) anchor, and replace one (1) existing pole for a 34.5 kV line extension to provide power during construction of a new Travel Center at 141 N. Highway 395 in Fort Independence, Inyo County, California.

Landify ECT Corporation, Lower Sweetwater Park Project, City of Chula Vista, CA. *Project Manager*. Fatima has prepared a cultural resources assessment in compliance with CEQA. The Project proposes to redevelop the existing 21.3 acre Project Site with sports facilities within the City of Chula Vista.

County of Los Angeles, Department of Public Works, Whittier Boulevard Underground Utility Project, Los Angeles County, CA. *Project Co-Manager.* Fatima prepared the cultural resources assessment in support of a Class 2 Categorical Exemption. The project consists of the removal of utility poles and overhead lines, and the excavation for underground utility lines along Whittier Boulevard right-of-way. One historical resource, the early-to-mid 20th century Los Angeles Railway (or Yellow Cars), was identified in the project area as a result of archival research and geotechnical investigations. Fatima also managed the archaeological monitoring of construction activities and prepared the monitoring report.

City of Carson, Avocet Energy Storage System Project, City of Carson, CA. *Archaeologist.* Fatima managed the preparation of the archaeological and paleontological resources assessment reports in compliance with CEQA. The proposed Project includes the development of an approximately 200-megawatt battery energy storage system on a

6.96-acre site (BESS site), improvements and upgrades to the existing SCE Hinson Substation (SCE Hinson Substation site), the construction of a gen-tie line to connect to substation to the BESS site (proposed gen-tie line route), and other associated improvements. The proposed gen-tie route would cross three jurisdictions including: the City of Carson, the City of Los Angeles, and the City of Long Beach.

Storm Properties, Inc. Storm Hill Lane Project, Rolling Hills, CA. *Project Manager.* Fatima managed the day-to-day coordination for the monitoring and preparation of the archaeological/paleontological monitoring report pursuant to CEQA. As a result of the monitoring, several fossils were identified and these are currently being analyzed. The Project requires the reconstruction and expansion of Storm Hill Lane from the currently addressed and developed lot at 4 Storm Hill Lane to the three undeveloped lots.

Kiewit Infrastructure West Co., Ballona Wetlands Sequence 1 & 2 Restoration, Culver City, CA. *Project Manager.* Fatima managed the coordination for the monitoring with the archaeological and biological monitors, as well as coordination with the client. ESA's monitors were present during trenching and grading within portions of Ballona Creek in Culver City.

Southern California Association of Governments (SCAG) 2024 Connect SoCal Program PEIR, Los Angeles, Riverside, San Bernardino, Orange, Imperial and Ventura, CA. *Deputy Project Manager.* Fatima led the preparation of the PEIR Sections (cultural, paleontological, and tribal resources), as well as coordinated the Native American consultation efforts. Connect SoCal 2024 is a long-range comprehensive plan for the region's multi-modal transportation system. Preparing the Plan is one of SCAG's primary statutory responsibilities under federal and state law. A regional transportation plan (RTP) is the mechanism used in California by both metropolitan planning organizations and regional transportation planning agencies to conduct long-range (at least 20-year) planning in their regions. SCAG must adopt an RTP and update it every four years, or more frequently, if the region is to receive federal and state transportation dollars for public transit, streets/roads, and bicycle and pedestrian improvements.

Culver City, Crossings Campus (Culver City & City of Los Angeles, CA). *Deputy Project Manager.* Fatima led the preparation of the archaeological resources report and coordinated the preparation of the paleontological resources report. Fatima also led the preparation of the EIR sections (cultural, paleo, tribal). Culver Crossings Properties LLC, the Applicant, proposes to develop an office project (Project) on an approximately 4.46-acre site (Project Site) comprised of two properties: one 1.63-acre parcel is located in the City of Culver City (City), while the second 2.83-acre parcel is located in the City of Los Angeles.

County of San Diego Department of Parks and Recreation, Sweetwater Campground Geotech Boring Monitoring, San Diego County, CA. *Project Co- Manager.* Fatima co-managed the archaeological monitoring and coordinated with Red Tail for Native American monitoring and the County of San Diego Department of Parks and Recreation during Geotech borings for the Project.

Los Angeles County Department of Regional Planning, East San Gabriel Valley Area Plan (ESGVAP) Program EIR, Eastern Portion of Los Angeles County, CA. *Deputy Project Manager.* Fatima managed the preparation of the PEIR Sections (cultural, paleontological, and tribal resources). The ESGVAP is part of the Los Angeles County 2035 General Plan, which will require an amendment. The ESGVAP is a long-range policy document developed to guide long-term growth of the area through development of a guiding vision, goals, policies, and implementation actions for the unincorporated communities in the East San Gabriel Valley. The ESGVAP's planning area consists of 24 unincorporated islands and communities and encompasses a total land area of 210.5 square miles.

Fatima Clark (Continued)

Archaeologist

Los Angeles County Department of Regional Planning, Los Angeles County 2045 Climate Action Plan (CAP) Update and PEIR, Los Angeles County, CA. *Deputy Project Manager.* Fatima managed the preparation of the PEIR Sections (cultural, paleontological, and tribal resources). The County adopted the *Unincorporated Los Angeles County Community Climate Action Plan 2020* (2020 CCAP) in 2015 as a component of the Air Quality Element of the General Plan. The 2020 CCAP aligned with General Plan goals, policies, and programs, as well as several other existing programs in Los Angeles County. The 2020 CCAP was the first attempt to set greenhouse gas (GHG) emissions reduction goals in Los Angeles County. Although the targets for the 2020 CCAP were ultimately not fully met, the plan provided a road map for implementing the County's GHG reduction measures. The 2020 CCAP actions were implemented through County Code amendments and programs related to climate action. The Draft 2045 CAP builds on previous work and defines new reduction targets beyond the year 2020.

Eastern Municipal Water District, San Jacinto Valley Groundwater Treatment Facility Project, San Jacinto, CA. *Archaeologist.* Fatima assisted with the Phase II archaeological testing for the Project. The site was the location of the region's first trading post/general store, established ca. 1868. It later became the Palma Hotel, constructed by Henry T. Hewitt. The hotel was also used as a Riverside County hospital before it was destroyed in an earthquake in 1899.

San Manuel Band of Mission Indians, Sand Canyon Flood Control Permitting Project, San Bernardino County, CA. *Archaeologist.* Fatima was in charge of preparing the cultural resources assessment in compliance with Section 106. Fatima also conducted the pedestrian survey. The San Manuel Band of Mission Indians is considering taking over operation and maintenance of a concrete-lined channel and debris basin (known as Sand Creek) along Sand Canyon, within unincorporated San Bernardino County.

City of Long Beach, 615 E. Ocean Boulevard Project, Long Beach, CA. *Deputy Project Manager.* Fatima led the preparation of the cultural and paleontological resources reports in support of an addendum to the Certified City of Long Beach Downtown Plan Program Environmental Impact Report. The Project would develop a 21-story high-rise residential building on an approximately 0.4-acre site located at 615 East Ocean Boulevard within the City's limits (Project site).

City of Long Beach Department of Development Services, Planning Bureau, 7250 Carson Street Project, City of Long Beach, CA. *Deputy Project Manager.* Fatima led the preparation of the cultural and paleontological resources reports in compliance with CEQA. The Project Applicant proposes to subdivide a 20-acre parcel into two parcels (Parcel A and Parcel B). Other than the approval of the tentative parcel map to subdivide the existing parcel, no proposed improvements or development for Parcel A are included as part of the Project. Development of Parcel B (Project Site) would include the development of two fast-food restaurants and parking spaces.

City of Diamond Bar, Crooked Creek Residential Subdivision Project, Los Angeles County, CA. *Archaeologist.* Fatima conducted the archaeological and paleontological resources assessments in compliance with CEQA and the City of Diamond Bar General Plan Policy RC-P-42. The studies included records searches, pedestrian survey, and subsurface sensitivity assessments. No cultural resources were identified in the project site, but the area was found to have the potential to contain subsurface prehistoric archaeological resources and paleontological resources. The project consisted of the development of seven single-family residences and associated infrastructure on approximately 2.5 acres. The project required approval of a Vesting Tentative Tract Map, Conditional Use Permit, Tree Permit, and Development Review.

Salpi Bocchieriyan, RPA

Senior Cultural Resources Specialist

EDUCATION

MA, Archaeology, Cornell University, 2020

BA, Anthropology, University of Colorado, Boulder, 2016

8 YEARS' EXPERIENCE

CERTIFICATIONS/ REGISTRATION

Implementing the National Environmental Policy Act and National Historic Preservation Act

Register of Professional Archaeologists #18203

PROFESSIONAL AFFILIATIONS

American Research Institute of the South Caucasus 2017-2024

Society for American Archaeology 2017-2024

Society for California Archaeology 2023-2024

LICENSES/PERMITS

BLM California CRUP # CA-21-27

Salpi Bocchieriyan is a cultural resources specialist with over 8 years of experience working on archaeological surveys, data recovery, and monitoring projects. Salpi is experienced at planning fieldwork and leading field teams in survey, data collection, and resource recordation. She regularly prepares site forms, conducts presence/absence and evaluation testing efforts and data recovery excavation, and prepares technical reports documenting those efforts and presenting them to clients. Salpi has experience with energy and water infrastructure and other development projects across southern California, western Arizona, southern Nevada, and Texas and is an expert in identifying and documenting resources in these geographies. She is familiar with the National Historic Preservation Act Section 106 (Section 106), National Environmental Protection Act (NEPA), and California Environmental Quality Act (CEQA) cultural resource compliance processes and has worked closely with federal and state agencies, private developers, tribes, and other stakeholders in implementing cultural resources requirements.

Relevant Experience

California State Coastal Conservancy/The Nature Conservancy/City of Oxnard, Ormond Beach Restoration and Public Access Plan, Ventura County, CA. *Senior Cultural Resources Specialist. (July 2024- Present)* ESA is preparing an archaeological resources assessment for the Ormond Beach Restoration and Public Access Plan in compliance with Section 106. The project involves a restoration and access plan that balances habitat restoration and protection of sensitive plant and animal species with improved and increased public access. The cultural resources component includes supporting the California State Coastal Conservancy, The Nature Conservancy, and the City of Oxnard with tribal outreach and consultation. The project is statutorily exempt from CEQA. Salpi drafted outreach letters, planned and led pedestrian surveys, and assisted with archival research. Salpi served as a primary report author.

Rancon Group, San Pedro Farm Residential Development Project Addendum, Riverside County, CA. *Project Manager. (March 2024- August 2024)* ESA prepared an archaeological resources assessment addendum in compliance with CEQA. The project involved archival research as well as pedestrian survey, coordination with Pechanga and Soboba throughout the project, and coordination with the County of Riverside regarding identified resources. Salpi served as the Project Manager, surveyor, and report author for this project.

Bureau of Land Management (Carson City District Office), Pine Nut Range Fuels Treatments, Carson City, NV. *Senior Cultural Resources Specialist (August 2024- January 2025).* ESA prepared a Class III Cultural Inventory for the Pine Nut Range Fuels Treatments Project in compliance with Section 106. The project involved intensive pedestrian survey and a desktop study of archival materials and maps. Salpi planned and led a portion of the

survey efforts, documented and evaluated over 30 sites and coordinated and drafted much of the final report.

Delaney Colorado River Transmission LLC, Ten West Link Transmission Line Project, Riverside County, CA and La Paz County, AZ. *Senior Cultural Resources Specialist (November 2022 – May 2024).* ESA provided archaeological monitoring during construction as well as perform archaeological and historic architectural resource documentation and evaluation in compliance with Section 106, NEPA, and CEQA requirements. The project involves the construction of 125 miles of high voltage electrical transmission line from Tonopah, AZ, to Blythe, CA. The corridor spans numerous federal, state, and private jurisdictions with varied cultural resource requirements necessitating sophisticated tracking and implementation of numerous agency jurisdiction–specific mitigations. The project passes through many Abandoned Mine Land areas and ESA's team has identified, documented, and evaluated a wide array of historic mining and mining related features such as prospects, cairns and claim markers, roads and trails, mine openings, can and other refuse scatters, and other mining related infrastructure. The project footprint also encompasses culturally sensitive areas important to multiple tribes including the Colorado River Indian Tribes (CRIT). ESA's team is working alongside the construction contractor, tribal monitors from multiple tribes, and with the BLM in two states. Salpi serves as the Field Lead and Deputy Project Manager for the Project where she co-directs a crew of up to 20 archaeogists and coordinates with up to 10 CRIT tribal monitors.

City of Carson, Avocet Battery Energy Storage System Project, Carson, CA. *Senior Cultural Resources Specialist (September 2023 – December 2023).* ESA prepared the Initial Study to support a Mitigated Negative Declaration for the Avocet Energy Storage Project in Carson, California. This project aims to establish a 200-megawatt battery energy storage system on a nearly 7-acre site, designed to efficiently capture and manage renewable energy in a cost-effective and commercially viable manner. By storing energy from the grid and discharging it when needed, the project will help California achieve its greenhouse gas emission reduction targets for 2020 and 2030. ESA prepared a comprehensive suite of technical studies, including assessments of air quality, cultural resources, greenhouse gas emissions, noise, energy, and addressed community fire concerns. Salpi authored the archaeological testing plan.

Related Bristol Specific Plan Project, City of Santa Ana, CA. *Senior Cultural Resources Specialist (October 2022 – January 2023).* Environmental Science Associates (ESA) was retained by RCR Bristol, LLC to conduct an archaeological resources inventory for Related Bristol Specific Plan (Project) pursuant to the California Environmental Quality Act (CEQA). The proposed Project would redevelop a 41.1-acre Project Site in Santa Ana for a walkable mixed-use neighborhood of residential, retail, hotel and senior living uses under a Specific Plan entitlement process in the City of Santa Ana. Salpi served as co-author and surveyor for cultural resources inventory.

Newport Center Project, Orange County, CA. *Senior Cultural Resources Specialist (October 2021).* Environmental Science Associates (ESA) has been retained by the Lyon Living Development Company to prepare an EIR addendum by providing historic, cultural, and biological resources technical evaluations, as well as California Environmental Quality Act (CEQA) consultation services. Salpi completed the records search requests for this project.

Norwalk Bicycle Master Plan Project, City of Norwalk, CA. *Senior Cultural Resources Specialist (October 2021 – December 2021).* Environmental Science Associates (ESA) has been retained by Kittelson & Associates to completed a streamlined Initial Study (completion of the CEQA Environmental Checklist Form), leading to a Negative Declaration. Salpi prepared the record search requests and completed the record search result portion of the report.

Appendix B
Sacred Lands File Search

NATIVE AMERICAN HERITAGE COMMISSION

CHAIRPERSON
Reginald Pagaling
Chumash

VICE-CHAIRPERSON
Buffy McQuillen
Yokayo Pomo, Yuki, Nomlaki

SECRETARY
Sara Dutschke
Miwok

PARLIAMENTARIAN
Wayne Nelson
Luiseño

COMMISSIONER
Isaac Bojorquez
Ohlone-Costanoan

COMMISSIONER
Stanley Rodriguez
Kumeyaay

COMMISSIONER
Laurena Bolden
Serrano

COMMISSIONER
Reid Milanovich
Cahuilla

COMMISSIONER
Bennae Calac
Pauma-Yuima Band of Luiseño Indians

ACTING EXECUTIVE SECRETARY
STEVEN QUINN

NAHC HEADQUARTERS
1550 Harbor Boulevard
Suite 100
West Sacramento,
California 95691
(916) 373-3710
nahc@nahc.ca.gov

January 16, 2025

Fatima Clark
ESA

Via Email to: fclark@esassoc.com

Re: 6201 Bristol Parkway Project, Los Angeles County

To Whom It May Concern:

A record search of the Native American Heritage Commission (NAHC) Sacred Lands File (SLF) was completed for the information you have submitted for the above referenced project. The results were negative. However, the absence of specific site information in the SLF does not indicate the absence of cultural resources in any project area. Other sources of cultural resources should also be contacted for information regarding known and recorded sites.

Attached is a list of Native American tribes who may also have knowledge of cultural resources in the project area. This list should provide a starting place in locating areas of potential adverse impact within the proposed project area. I suggest you contact all of those indicated; if they cannot supply information, they might recommend others with specific knowledge. By contacting all those listed, your organization will be better able to respond to claims of failure to consult with the appropriate tribe. If a response has not been received within two weeks of notification, the Commission requests that you follow-up with a telephone call or email to ensure that the project information has been received.

If you receive notification of change of addresses and phone numbers from tribes, please notify me. With your assistance, we can assure that our lists contain current information.

If you have any questions or need additional information, please contact me at my email address: melina.carlos@nahc.ca.gov

Sincerely,

Melina Carlos

Melina Carlos
Cultural Resources Analyst

Attachment

Native American Heritage Commission
Native American Contact List
Los Angeles County
1/16/2025

County	Tribe Name	Fed (F) Non-Fed (N)	Contact Person	Contact Address	Phone #	Fax #	Email Address	Cultural Affiliation	Counties	Last Updated
Los Angeles	Cahuilla Band of Indians	F	Anthony Madrigal, Tribal Historic Preservation Officer	52701 CA Highway 371 Anza, CA, 92539	(951) 763-5549		anthonymad2002@gmail.com	Cahuilla	Imperial,Los Angeles,Orange, Riverside,San Bernardino,San Diego	6/28/2023
	Cahuilla Band of Indians	F	Erica Schenk, Chairperson	52701 CA Highway 371 Anza, CA, 92539	(951) 590-0942	(951) 763-2808	chair@cahuilla-nsn.gov	Cahuilla	Imperial,Los Angeles,Orange, Riverside,San Bernardino,San Diego	2/1/2024
	Cahuilla Band of Indians	F	BobbyRay Esparza, Cultural Director	52701 CA Highway 371 Anza, CA, 92539	(951) 763-5549		besparza@cahuilla-nsn.gov	Cahuilla	Imperial,Los Angeles,Orange, Riverside,San Bernardino,San Diego	6/28/2023
	Gabrieleno Band of Mission Indians - Kizh Nation	N	Christina Swindall Martinez, Secretary	P.O. Box 393 Covina, CA, 91723	(844) 390-0787		admin@gabrielenoindians.org	Gabrieleno	Los Angeles,Orange, Riverside,San Bernardino,Santa Barbara,Ventura	8/18/2023
	Gabrieleno Band of Mission Indians - Kizh Nation	N	Andrew Salas, Chairperson	P.O. Box 393 Covina, CA, 91723	(844) 390-0787		admin@gabrielenoindians.org	Gabrieleno	Los Angeles,Orange, Riverside,San Bernardino,Santa Barbara,Ventura	8/18/2023
	Gabrieleno/Tongva San Gabriel Band of Mission Indians	N	Anthony Morales, Chairperson	P.O. Box 693 San Gabriel, CA, 91778	(626) 483-3564	(626) 286-1262	GTTribalcouncil@aol.com	Gabrieleno	Los Angeles,Orange, Riverside,San Bernardino,Santa Barbara,Ventura	12/4/2023
	Gabrielino Tongva Indians of California Tribal Council	N	Christina Conley, Cultural Resource Administrator	P.O. Box 941078 Simi Valley, CA, 93094	(626) 407-8761		christina.marsden@alumni.usc.edu	Gabrielino	Los Angeles,Orange, Riverside,San Bernardino,Santa Barbara,Ventura	3/16/2023

	Gabrielino Tongva Indians of California Tribal Council	N	Robert Dorame, Chairperson	P.O. Box 490 Bellflower, CA, 90707	(562) 761-6417	(562) 761-6417	gtongva@gmail.com	Gabrielino	Los Angeles,Orange, Riverside,San Bernardino,Santa Barbara,Ventura	3/16/2023
	Gabrielino/Tongva Nation	N	Sandonne Goad, Chairperson	106 1/2 Judge John Aiso St., #231 Los Angeles, CA, 90012	(951) 807-0479		sgoad@gabrielino-tongva.com	Gabrielino	Los Angeles,Orange, Riverside,San Bernardino,Santa Barbara,Ventura	3/28/2023
	Gabrielino-Tongva Tribe	N	Sam Dunlap, Cultural Resource Director	P.O. Box 3919 Seal Beach, CA, 90740	(909) 262-9351		tongvatcr@gmail.com	Gabrielino	Los Angeles,Orange, Riverside,San Bernardino,Santa Barbara,Ventura	5/30/2023
	Gabrielino-Tongva Tribe	N	Charles Alvarez, Chairperson	23454 Vanowen Street West Hills, CA, 91307	(310) 403-6048		Chavez1956metro@gmail.com	Gabrielino	Los Angeles,Orange, Riverside,San Bernardino,Santa Barbara,Ventura	5/30/2023
	Santa Rosa Band of Cahuilla Indians	F	Steven Estrada, Tribal Chairman	P.O. Box 391820 Anza, CA, 92539	(951) 659-2700	(951) 659-2228	sestrada@santarosa-nsn.gov	Cahuilla	Imperial,Los Angeles,Orange, Riverside,San Bernardino,San Diego	4/8/2024
	Santa Rosa Band of Cahuilla Indians	F	Vanessa Minott, Tribal Administrator	P.O. Box 391820 Anza, CA, 92539	(951) 659-2700	(951) 659-2228	vminott@santarosa-nsn.gov	Cahuilla	Imperial,Los Angeles,Orange, Riverside,San Bernardino,San Diego	4/8/2024
	Soboba Band of Luiseno Indians	F	Joseph Ontiveros, Tribal Historic Preservation Officer	P.O. Box 487 San Jacinto, CA, 92581	(951) 663-5279	(951) 654-4198	jontiveros@soboba-nsn.gov	Cahuilla Luiseno	Imperial,Los Angeles,Orange, Riverside,San Bernardino,San Diego	7/14/2023
	Soboba Band of Luiseno Indians	F	Jessica Valdez, Cultural Resource Specialist	P.O. Box 487 San Jacinto, CA, 92581	(951) 663-6261	(951) 654-4198	jvaldez@soboba-nsn.gov	Cahuilla Luiseno	Imperial,Los Angeles,Orange, Riverside,San Bernardino,San Diego	7/14/2023

This list is current only as of the date of this document. Distribution of this list does not relieve any person of statutory responsibility as defined in Section 7050.5 of the Health and Safety Code, Section 5097.94 of the Public Resources Code and Section 5097.98 of the Public Resources Code.

This list is only applicable for contacting local Native Americans with regard to cultural resources assessment for the proposed 6201 Bristol Parkway Project, Los Angeles County.

Record: PROJ-2025-000271
Report Type: List of Tribes
Counties: Los Angeles
NAHC Group: All

Appendix F
Geotechnical Investigation

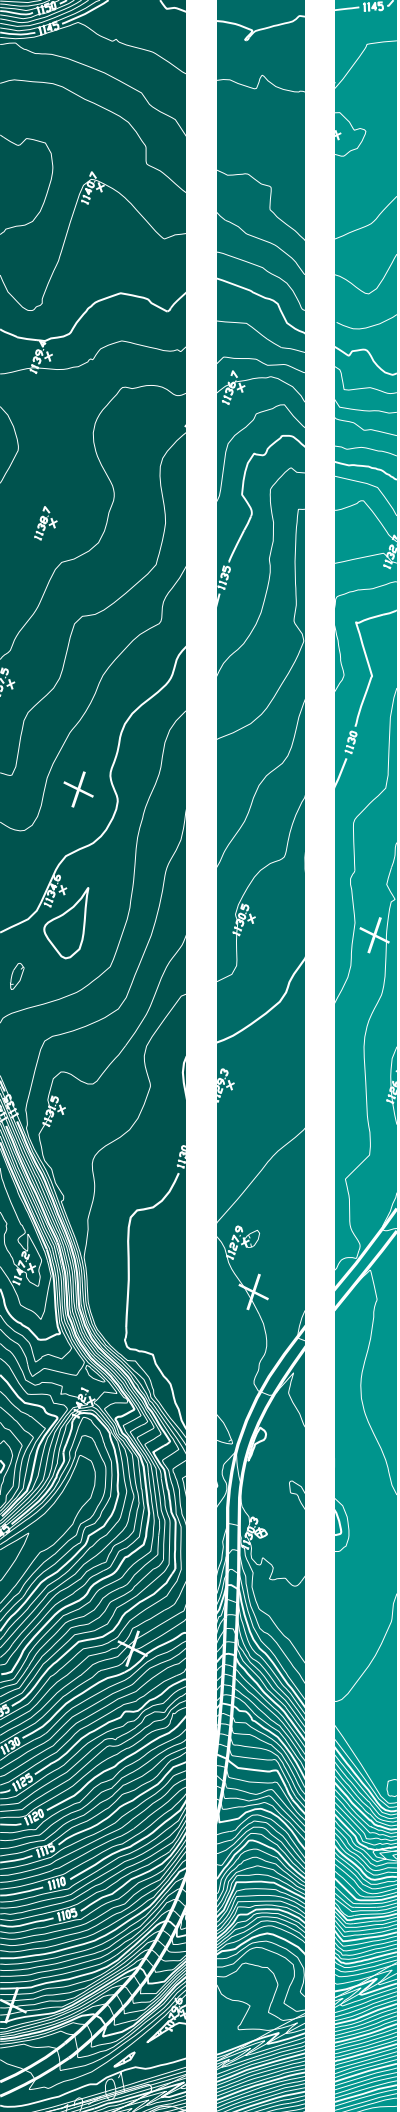

GEOCON

GEOTECHNICAL INVESTIGATION

PROPOSED MULTI-FAMILY
RESIDENTIAL DEVELOPMENT
6201 BRISTOL PARKWAY
CULVER CITY, CALIFORNIA

REVISED SEPTEMBER 4, 2025
PROJECT NO. W1973-06-01A

PREPARED FOR:
REDA Residential, LLC
Newport Beach, California

Project No. W1973-06-01A
Revised September 4, 2025

Mr. Nate Johnson
Reda Residential, LLC
4450 MacArthur Blvd., Suite 100
Newport Beach, CA 92660

Subject: GEOTECHNICAL INVESTIGATION
PROPOSED MULTI-FAMILY RESIDENTIAL DEVELOPMENT
6201 BRISTOL PARKWAY
CULVER CITY, CALIFORNIA

Dear Mr. Johnson:

In accordance with your authorization of our proposal dated July 22, 2024, we have performed a geotechnical investigation for proposed multi-family residential development located at 6201 Bristol Parkway in the City of Culver City, California. The accompanying report presents the findings of our study and our conclusions and recommendations pertaining to the geotechnical aspects of proposed design and construction. Based on the results of our investigation, it is our opinion that the site can be developed as proposed, provided the recommendations in this report are followed and implemented during design and construction.

If you have any questions regarding this report, or if we may be of further service, please contact the undersigned.

Very truly yours,

GEOCON WEST, INC.

REGISTERED PROFESSIONAL ENGINEER
NEAL D. BERLINER
2576
GEOTECHNICAL
STATE OF CALIFORNIA

PROFESSIONAL GEOLOGIST
GERALD KASMAN
NO. 2251
CERTIFIED ENGINEERING GEOLOGIST
STATE OF CALIFORNIA

Celine Treyes
Staff Engineer

Neal Berliner
GE 2567

Gerald A. Kasman
CEG 2251

(email) Addressee

TABLE OF CONTENTS

1. PURPOSE AND SCOPE 1
2. SITE AND PROJECT DESCRIPTION 2
3. GEOLOGIC SETTING 3
4. SOIL AND GEOLOGIC CONDITIONS 3
   4.1 Artificial Fill 3
   4.2 Younger Alluvium 3
   4.3 Older Alluvium 3
5. GROUNDWATER 4
6. GEOLOGIC HAZARDS 5
   6.1 Surface Fault Rupture 5
   6.2 Seismicity 6
   6.3 Seismic Design Criteria 6
   6.4 Liquefaction Potential 8
   6.5 Slope Stability 9
   6.6 Earthquake-Induced Flooding 10
   6.7 Tsunamis, Seiches, and Flooding 10
   6.8 Oil Fields & Methane Potential 10
   6.9 Subsidence 11
7. CONCLUSIONS AND RECOMMENDATIONS 12
   7.1 General 12
   7.2 Soil and Excavation Characteristics 16
   7.3 Minimum Resistivity, pH, and Water-Soluble Sulfate 17
   7.4 Grading 17
   7.5 Conventional Foundation Design 21
   7.6 Deepened Foundation Design 24
   7.7 Deepened Foundation Installation 26
   7.8 Miscellaneous Foundations 28
   7.9 Lateral Design 28
   7.10 Concrete Slabs-on-Grade 29
   7.11 Preliminary Pavement Recommendations 31
   7.12 Retaining Wall Design 33
   7.13 Dynamic (Seismic) Lateral Forces 34
   7.14 Retaining Wall Drainage 35
   7.15 Swimming Pool / Spa 35
   7.16 Elevator Pit Design 37
   7.17 Elevator Piston 37
   7.18 Temporary Excavations 38
   7.19 Shoring – Soldier Pile Design and Installation 39
   7.20 Temporary Tie-Back Anchors 45
   7.21 Anchor Installation 46
   7.22 Anchor Testing 46
   7.23 Internal Bracing 47
   7.24 Surcharge from Adjacent Structures and Improvements 47
   7.25 Stormwater Infiltration 49
   7.26 Surface Drainage 52
   7.27 Plan Review 52

TABLE OF CONTENTS (CONTINUED)

LIMITATIONS AND UNIFORMITY OF CONDITIONS

LIST OF REFERENCES

MAPS AND ILLUSTRATIONS
- Figure 1, Vicinity Map
- Figure 2A, Site Plan
- Figure 2B, Artificial Fill Depth Contours
- Figure 3, Regional Fault Map
- Figure 4, Regional Seismicity Map
- Figures 5 through 8, DE Empirical Estimation of Liquefaction Potential
- Figures 9 through 12, MCE Empirical Estimation of Liquefaction Potential
- Figures 13 and 14, Retaining Wall Drain Detail
- Figures 15 through 19, Percolation Test Results and Calculations

APPENDIX A
- FIELD INVESTIGATION
- Figures A1 through A17, Boring Logs

APPENDIX B
- LABORATORY TESTING
- Figures B1 through B14, Direct Shear Test Results
- Figures B15 through B37, Consolidation Test Results
- Figure B38, Atterberg Limits
- Figure B39, Grain Size Analysis
- Figures B40 and B41, Compaction Characteristics Using Modified Effort Test Results
- Figures B42 and B43, Expansion Index Test Results
- Figure B44, Corrosivity Test Results

GEOTECHNICAL INVESTIGATION

1. PURPOSE AND SCOPE

This report presents the results of a geotechnical investigation for the proposed multi-family residential development located at 6201 Bristol Parkway in the City of Culver City, California (see Vicinity Map, Figure 1). The purpose of the investigation was to evaluate subsurface soil and geologic conditions underlying the site and, based on conditions encountered, to provide conclusions and recommendations pertaining to the geotechnical aspects of proposed design and construction.

The scope of this investigation included a site reconnaissance, field exploration, laboratory testing, engineering analysis, and the preparation of this report. The site was explored on July 29 and 30, 2024, by excavating nine 8-inch-diameter borings using a truck-mounted hollow-stem auger drilling machine to depths ranging between approximately 10½ and 60½ feet beneath the ground surface. Supplemental site exploration was performed on January 14 and 15, 2025, by excavating eight 8-inch diameter borings using a truck-mounted hollow-stem auger drilling machine to depths between approximately 8 and 61 feet below the ground surface. The approximate locations of the exploratory borings are depicted on the Site Plan (see Figure 2A). A detailed discussion of the field investigation, including boring logs, is presented in Appendix A.

Laboratory tests were performed on selected soil samples obtained during the investigation to determine pertinent physical and chemical soil properties. Appendix B presents a summary of the laboratory test results.

The recommendations presented herein are based on analysis of the data obtained during the investigation and our experience with similar soil and geologic conditions. References reviewed to prepare this report are provided in the *List of References* section.

If project details vary significantly from those described herein, Geocon should be contacted to determine the necessity for review and possible revision of this report.

2. SITE AND PROJECT DESCRIPTION

The subject site is located at 6201 Bristol Parkway in the City of Culver City, California. The site is currently occupied by a shopping plaza with two single-story commercial structures and associated asphalt parking lots. The site is bounded by Green Valley Circle to the north, hotels with associated parking lots to the west and south, and Bristol Parkway to the east. The site is comprised of two terraced pads that gently slope towards to the west with approximately 39 feet of total relief across the site. A 5- to 10-foot-high slope separates the upper pad in the northeast corner from the lower pad on the west. A 15- to 20-foot-high slope descends from the subject site to the adjacent property to the west. Surface water drainage at the site appears to be by sheet flow along the existing ground contours to the city streets. Vegetation consists of grass lawn and trees located in planter areas.

Based on the information provided by the Client, it is our understanding that the proposed development consists of 4 to 8 levels of multi-family residential housing units with ground floor commercial retail wrapped around an 8-story parking structure. A rooftop pool, gym, and amenity area will also be constructed. Due to the gently sloping nature of the site, it is anticipated that the proposed structure will be tucked into the existing site grade. Based on the plans provided to us, it is anticipated that the lowest level will be constructed on the west side at an approximate elevation of 46 feet above mean sea level (MSL), which is approximately 5 to 12 feet below the existing site grade and up to 20 feet below proposed site grade. It is our understanding the finished grade will be approximately 51½ feet MSL. The northeastern portion of the site will be constructed near existing site grade at approximately the same elevation as Green Valley Circle and Bristol Parkway. The proposed development is shown on the Site Plan (see Figure 2A). The proposed development with assumed artificial fill depth contours is shown in Figure 2B.

Based on the preliminary nature of the design at this time, wall and column loads were not available. It is anticipated that column loads for the proposed residential structures will be up to 700 kips and wall loads will be up to 7 kips per linear foot. It is anticipated that column loads for the proposed parking structure will be up to 1050 kips and wall loads will be up to 10 kips per linear foot.

Once the design phase and foundation loading configuration proceeds to a more finalized plan, the recommendations within this report should be reviewed and revised, if necessary. Any changes in the design, location or elevation of any structure, as outlined in this report, should be reviewed by this office. Geocon should be contacted to determine the necessity for review and possible revision of this report.

3. GEOLOGIC SETTING

The site is located in the western region of the Los Angeles Basin. The Los Angeles Basin is a coastal plain between the Santa Monica Mountains to the north, the Elysian Hills and Repetto Hills to the northeast, the Puente Hills and Whittier Fault to the east, the Palos Verdes Peninsula and Pacific Ocean on the west and south, and the Santa Ana Mountains and San Joaquin Hills on the southeast. Regionally, the site is located within the Peninsular Ranges geomorphic province, characterized by northwest-trending physiographic and geologic structures such as the nearby Whittier Fault and Newport-Inglewood Fault Zone.

4. SOIL AND GEOLOGIC CONDITIONS

Based on published geologic maps of the area, the site is underlain by younger Holocene age alluvium and older alluvium of Pleistocene age that consists of grey to light brown pebble-gravel, sand, and silt-clay (Dibblee 2007). Detailed stratigraphic profiles of the materials encountered at the site are provided on the boring logs in Appendix A.

4.1 Artificial Fill

The depth of artificial fill encountered varied between approximately 3 and 17½ feet below the existing ground surface. The artificial fill generally consists of brown to dark brown silt to silty sand with clayey sand to sandy clay. The fill soil can be characterized as slightly moist and loose to dense. The fill is likely the result of past grading or construction activities at the site. Deeper fill may exist between excavations and in other portions of the site that were not directly explored.

4.2 Younger Alluvium

Younger alluvium was encountered beneath the artificial fill to depths up to 32½ feet below grade. The younger alluvium consists of brown to dark brown silty and poorly graded sands, silts, and clays, which are slightly moist and generally medium dense or firm to stiff.

4.3 Older Alluvium

Pleistocene age alluvial fan deposits were encountered beneath the fill and younger alluvium to the maximum depth explored of 61 feet below grade. The older alluvium generally consists of thickly bedded poorly graded sand, silty sand, silt, and clay, which is predominantly brown to yellow brown, with localized greyish brown fine grained layers. These soils can be characterized as slightly moist to moist, medium dense to very dense or stiff to hard.

5. GROUNDWATER

Review of the Seismic Hazard Zone Report for the Venice Quadrangle (California Division of Mines and Geology [CDMG], 1998) indicates that the historically highest groundwater level in the area is approximately 30 to 40 feet beneath the existing ground surface. Groundwater information presented in this document is generated from data collected in the early 1900's to the late 1990s.

Groundwater was encountered in our borings at depths of approximately 54, 60, 51, and 46½ feet beneath the ground surface in borings B3, B5A, B6A, and B7 respectively. Based on the depth of groundwater in our borings, the reported historic high groundwater levels in the immediate area (CDMG, 1998), and the depth of proposed construction, static groundwater is neither expected to be encountered during construction, nor have a detrimental effect on the project. However, it is not uncommon for groundwater levels to vary seasonally or for groundwater seepage conditions to develop where none previously existed (especially in impermeable fine-grained soils which are heavily irrigated or after seasonal rainfall), groundwater seepage levels encountered during construction may be actually higher than those encountered during our investigation. In addition, recent requirements for storm water infiltration could result in shallower seepage conditions in the region. Proper surface drainage of irrigation and precipitation will be critical for the future performance of the project. Recommendations for drainage are provided in the *Surface Drainage* section of this report (see Section 7.26).

6. GEOLOGIC HAZARDS

6.1 Surface Fault Rupture

The numerous faults in Southern California include Holocene-active, pre-Holocene, and inactive faults. The criteria for these major groups are based on criteria developed by the California Geological Survey (CGS, formerly known as CDMG) for the Alquist-Priolo Earthquake Fault Zone Program (CGS, 2018). By definition, a Holocene-active fault is one that has had surface displacement within Holocene time (about the last 11,700 years). A pre-Holocene fault has demonstrated surface displacement during Quaternary time (approximately the last 1.6 million years) but has had no known Holocene movement. Faults that have not moved in the last 1.6 million years are considered inactive.

The site is not within a state-designated Alquist-Priolo Earthquake Fault Zone (CGS, 2024a; 2024b) for surface fault rupture hazards. No Holocene-active or pre-Holocene faults with the potential for surface fault rupture are known to pass directly beneath the site. Therefore, the potential for surface rupture due to faulting occurring beneath the site during the design life of the proposed development is considered low. However, the site is located in the seismically active Southern California region and could be subjected to moderate to strong ground shaking in the event of an earthquake on one of the many active Southern California faults. The faults in the vicinity of the site are shown in Figure 3, Regional Fault Map.

The closest trace of a Holocene-active fault to the site is the Newport-Inglewood fault located approximately 1.6 miles to the east (Jennings & Bryant, 2010). Other nearby active faults are the Santa Monica Fault, Hollywood Fault, Raymond Fault, Palos Verdes Fault, and the Whittier Fault located 5 miles northwest, 7 miles northeast, 15 miles northeast, 16 miles south, and 23 miles east, respectively. The active San Andreas Fault Zone is located approximately 41 miles northeast of the site.

Several buried thrust faults, commonly referred to as blind thrusts, underlie the Los Angeles Basin at depth. These faults are not exposed at the ground surface and are typically identified at depths greater than 3.0 kilometers. The October 1, 1987, Mw 5.9 Whittier Narrows earthquake and the January 17, 1994, Mw 6.7 Northridge earthquake were a result of movement on the Puente Hills Blind Thrust and the Northridge Thrust, respectively. These thrust faults and others in the greater Los Angeles area are not exposed at the surface and do not present a potential surface fault rupture hazard at the site; however, these deep thrust faults are considered active features capable of generating future earthquakes that could result in moderate to significant ground shaking at the site.

6.2 Seismicity

As with all of Southern California, the site has experienced historic earthquakes from various regional faults. The seismicity of the region surrounding the site was formulated based on research of an electronic database of earthquake data. The epicenters of recorded earthquakes with magnitudes equal to or greater than 5.0 in the site vicinity are depicted on Figure 4, Regional Seismicity Map. A partial list of moderate to major magnitude earthquakes that have occurred in the Southern California area within the last 100 years is included in the following table.

LIST OF HISTORIC EARTHQUAKES

Earthquake (Oldest to Youngest)	Date of Earthquake	Magnitude	Distance to Epicenter (Miles)	Direction to Epicenter
Long Beach	March 10, 1933	6.4	35	SE
Tehachapi	July 21, 1952	7.5	79	NW
San Fernando	February 9, 1971	6.6	30	N
Whittier Narrows	October 1, 1987	5.9	19	ENE
Sierra Madre	June 28, 1991	5.8	29	NE
Landers	June 28, 1992	7.3	113	E
Big Bear	June 28, 1992	6.4	91	E
Northridge	January 17, 1994	6.7	18	NW
Hector Mine	October 16, 1999	7.1	128	ENE
Ridgecrest China Lake Fault	July 5, 2019	7.1	131	NNE

The site could be subjected to strong ground shaking in the event of an earthquake. However, this hazard is common in Southern California and the effects of ground shaking can be minimized if the proposed structures are designed and constructed in conformance with current building codes and engineering practices.

6.3 Seismic Design Criteria

The following table summarizes the site-specific design criteria obtained from the 2022 California Building Code (CBC; Based on the 2021 International Building Code [IBC] and ASCE 7-16), Chapter 16 Structural Design, Section 1613 Earthquake Loads. The data was calculated using the online application U.S. Seismic Design Maps, provided by the Structural Engineers Association of California (SEAOC). The short spectral response uses a period of 0.2 second. We evaluated the Site Class based on the discussion in Section 1613.2.2 of the 2022 CBC and Table 20.3-1 of ASCE 7-16. The values presented on the following page are for the risk-targeted maximum considered earthquake (MCE_R).

2022 CBC SEISMIC DESIGN PARAMETERS

Parameter	Value	2022 CBC Reference
Site Class	D	Section 1613.2.2
MCE_R Ground Motion Spectral Response Acceleration – Class B (short), S_S	1.893g	Figure 1613.2.1(1)
MCE_R Ground Motion Spectral Response Acceleration – Class B (1 sec), S_1	0.667g	Figure 1613.2.1(3)
Site Coefficient, F_A	1	Table 1613.2.3(1)
Site Coefficient, F_V	1.7	Table 1613.2.3(2)
Site Class Modified MCE_R Spectral Response Acceleration (short), S_{MS}	1.893g	Section 1613.2.3 (Eqn 16-20)
Site Class Modified MCE_R Spectral Response Acceleration – (1 sec), S_{M1}	1.133g*	Section 1613.2.3 (Eqn 16-21)
5% Damped Design Spectral Response Acceleration (short), S_{DS}	1.262g	Section 1613.2.4 (Eqn 16-22)
5% Damped Design Spectral Response Acceleration (1 sec), S_{D1}	0.755g*	Section 1613.2.4 (Eqn 16-23)

*Per Supplement 3 of ASCE 7-16, a ground motion hazard analysis (GMHA) shall be performed for projects on Site Class "D" sites with 1-second spectral acceleration (S_1) greater than or equal to 0.2g, which is true for this site. However, Supplement 3 of ASCE 7-16 provides an exception stating that that the GMHA may be waived provided that the parameter S_{M1} is increased by 50% for all applications of S_{M1}. The values for parameters S_{M1} and S_{D1} presented above have not been increased in accordance with Supplement 3 of ASCE 7-16.

The table on the following page presents the mapped maximum considered geometric mean (MCE_G) seismic design parameters for projects located in Seismic Design Categories of D through F in accordance with ASCE 7-16.

ASCE 7-16 PEAK GROUND ACCELERATION

Parameter	Value	ASCE 7-16 Reference
Mapped MCE_G Peak Ground Acceleration, PGA	0.81g	Figure 22-9
Site Coefficient, F_{PGA}	1.1	Table 11.8-1
Site Class Modified MCEG Peak Ground Acceleration, PGA_M	0.891g	Section 11.8.3 (Eqn 11.8-1)

Deaggregation of the Maximum Considered Earthquake (MCE) peak ground acceleration was performed using the USGS online Unified Hazard Tool, 2014 Conterminous U.S. Dynamic edition (v4.2.0). The result of the deaggregation analysis indicates that the mean earthquake contributing to the MCE peak ground acceleration is characterized as a 6.68 magnitude event occurring at a hypocentral distance of 8.65 kilometers from the site.

Deaggregation was also performed for the Design Earthquake (DE) peak ground acceleration, and the result of the analysis indicates that the mean earthquake contributing to the DE peak ground acceleration is characterized as a 6.6 magnitude occurring at a hypocentral distance of 12.45 kilometers from the site.

Conformance to the criteria in the above tables for seismic design does not constitute any kind of guarantee or assurance that significant structural damage or ground failure will not occur if a large earthquake occurs. The primary goal of seismic design is to protect life, not to avoid all damage, since such design may be economically prohibitive.

6.4 Liquefaction Potential

Liquefaction is a phenomenon in which loose, saturated, relatively cohesionless soil deposits lose shear strength during strong ground motions. Primary factors controlling liquefaction include intensity and duration of ground motion, gradation characteristics of the subsurface soils, in-situ stress conditions, and the depth to groundwater. Liquefaction is typified by a loss of shear strength in the liquefied layers due to rapid increases in pore water pressure generated by earthquake accelerations.

The current standard of practice, as outlined in the “Recommended Procedures for Implementation of DMG Special Publication 117, Guidelines for Analyzing and Mitigating Liquefaction in California” and “Special Publication 117A, Guidelines for Evaluating and Mitigating Seismic Hazards in California” requires liquefaction analysis to a depth of 50 feet below the lowest portion of the proposed structure. Liquefaction typically occurs in areas where the soils below the water table are composed of poorly consolidated, fine- to medium-grained, primarily sandy soil. In addition to the requisite soil conditions, the ground acceleration and duration of the earthquake must also be of a sufficient level to induce liquefaction.

A review of the State of California Seismic Hazard Zone Map for the Venice Quadrangle indicates that the site is located within an area designated as having a potential for liquefaction.

Liquefaction analysis of the soils underlying the site was performed using the 1996 NCEER method of analysis with the updates by Youd et al. (2001). This semi-empirical method is based on a correlation between values of Standard Penetration Test (SPT) resistance and field performance data. In order to supplement the SPT blow count data, select California Modified Sampler blow count data were converted to equivalent SPT blow counts based on a correlation factor of 0.55 (Rogers, 2006).

The liquefaction analysis was performed for a Design Earthquake level by using a high groundwater table of 30 feet below the ground surface, a magnitude 6.60 earthquake, and a peak horizontal acceleration of 0.594g (⅔PGA_M). The enclosed liquefaction analyses, included herein for borings B3 and B7, indicate that the alluvium below the historic high groundwater level would be susceptible to up to approximately 0.2 inch of liquefaction settlement during a Design Earthquake ground motion (see enclosed calculation sheets, Figures 5 through 8).

It is our understanding that the intent of the Building Code is to maintain "Life Safety" during Maximum Considered Earthquake level events. Therefore, additional analysis was performed to evaluate the potential for liquefaction during a MCE event. The structural engineer should evaluate the proposed structure for the anticipated MCE liquefaction induced settlements and verify that anticipated deformations would not cause the foundation system to lose the ability to support the gravity loads and/or cause collapse of the structure.

The liquefaction analysis was also performed for Maximum Considered Earthquake levels by using a historic high groundwater table of 30 feet below the ground surface, a magnitude 6.68 earthquake, and a peak horizontal acceleration of 0.891g (PGA_M). The enclosed liquefaction analyses, included herein for borings B3 and B7, indicate that the alluvium below the historic high groundwater level would be susceptible to up to approximately 0.3 inch of liquefaction settlement during Maximum Considered Earthquake ground motion, (see enclosed calculation sheets, Figures 9 through 12).

6.5 Slope Stability

The topography at the site is relatively level and the topography in the immediate site vicinity slopes very gently to the south-southwest. The site is not within an area identified as having a potential for slope stability hazards or seismic slope instability hazards (CDMG, 1999). There are no known landslides near the site, nor is the site in the path of any known or potential landslides. Therefore, the potential for slope stability hazards to adversely affect the proposed development is considered low.

6.6 Earthquake-Induced Flooding

Earthquake-induced flooding is inundation caused by failure of dams or other water-retaining structures due to earthquakes. A review of the California Department of Water Resources, Dam Breach inundation Map Web Publisher indicates that the site is not located within the inundation boundaries of upgradient dams, rivers, creeks, or reservoirs. The probability of earthquake-induced flooding is considered very low.

6.7 Tsunamis, Seiches, and Flooding

The site is located approximately 3¾ miles from the Pacific Ocean at an average elevation of approximately 58 feet above mean sea level. Due to the site elevation, tsunamis are not considered a significant hazard at the site.

Seiches are large waves generated in enclosed bodies of water in response to ground shaking. No major water-retaining structures are located immediately up gradient from the project site. Therefore, flooding resulting from a seismically induced seiche is considered unlikely.

The site is not within an area of minimal flooding (Zone X) as defined by the Federal Emergency Management Agency (FEMA, 2024; LADPW, 2024).

6.8 Oil Fields & Methane Potential

Based on a review of the California Geologic Energy Management Division (CalGEM) Well Finder Website, the site is not located within an oil field. However, a “plugged” oil & gas well is located approximately 1,000 feet north of the site. The well record indicates this well was abandoned and closed in 1926 (CalGEM, 2024). Due to the voluntary nature of record reporting by the oil well drilling companies, wells may be improperly located or not shown on the location map and undocumented wells could be encountered during construction. Any wells encountered during construction will need to be properly abandoned in accordance with the current requirements of the CalGEM.

Since the site is not located within the boundaries of a known oil field, the potential for the presence of methane or other volatile gases at the site is considered low. However, should it be determined that a methane study is required for the proposed development it is recommended that a qualified methane consultant be retained to perform the study and provide mitigation measures as necessary.

6.9 Subsidence

Subsidence occurs when a large portion of land is displaced vertically, usually due to the withdrawal of groundwater, oil, or natural gas. Soils that are particularly subject to subsidence include those with high silt or clay content. The site is not located within an area of known ground subsidence (CDWR, 2024). Subsidence related to groundwater pumping commonly occurs in such small magnitudes and over such large areas that it is generally imperceptible at an individual locality. Accordingly, it affects only regionally extensive structures sensitive to slight elevation changes, such as canals and pipelines. The rate of elevation change is usually uniform over a large enough area that it does not result in differential settlements that would cause damage to individual buildings. Therefore, the potential for subsidence to adversely impact the proposed project is considered low.

7. CONCLUSIONS AND RECOMMENDATIONS

7.1 General

7.1.1 It is our opinion that neither soil nor geologic conditions were encountered during the investigation that would preclude the construction of the proposed development provided the recommendations presented herein are followed and implemented during design and construction.

7.1.2 In general, up to 6½ feet of existing artificial fill was encountered during the site investigation. Locally, up to 7½ feet of existing artificial fill was encountered at the location of boring B6, and within the southwest corner of the site, existing artificial fill was encountered at depths up to 15 feet at the location of boring B14, 16½ feet at the location of boring B13, 17 feet at the location of boring B10, and 17½ feet at the location of boring B3. The existing fill is believed to be the result of past grading and/or construction activities at the site. Deeper fill may exist in other areas of the site that were not directly explored. It is our opinion that the existing fill, in its present condition, is not suitable for direct support of the proposed foundations and slabs. The existing fill and site soils are suitable for re-use as engineered fill provided the recommendations in the *Grading* section of this report are followed (see Section 7.4).

7.1.3 The enclosed liquefaction analyses indicate that the alluviums underlying the site could be susceptible to approximately 0.2 inch of total settlement as a result of the Design Earthquake peak ground acceleration (PGA_M). The resulting differential settlement at the ground surface is anticipated to be less than 0.1 inch over a distance of 30 feet. The foundation recommendations presented herein are intended to reduce the effects of settlement on proposed improvements.

7.1.4 Excavations for subterranean levels are anticipated to penetrate through the existing artificial fill and expose undisturbed alluvium throughout the excavation bottom.

7.1.5 Based on these considerations, the proposed structures may be supported on a conventional foundation system. At the subterranean levels, the conventional foundation system may derive support in competent alluvium generally found at and below a depth of 6 feet. For on-grade portions of the structure, the conventional foundation system may derive support in newly placed engineered fill. The transition area for the on-grade portion to the subterranean portion of the structure should be more heavily reinforced to resist differential settlement stresses which could cause cracking. All foundation excavations must be observed and approved in writing by the Geotechnical Engineer prior to placement of steel or concrete. Recommendations for the design of a conventional foundation system are provided in Section 7.5.

7.1.6 As a minimum, it is recommended that the upper 6 feet of existing earth materials within the proposed on-grade building footprint areas be excavated and properly compacted for foundation and slab support. Deeper excavations should be conducted as necessary to remove existing artificial fill or soft soils at the direction of the Geotechnical Engineer (a representative of Geocon). The excavation should extend laterally a minimum distance of 3 feet beyond the building footprint area, including building appurtenances, or for a distance equal to the depth of fill below the foundation, whichever is greater. The limits of existing fill and/or soft soil removal will be verified by the Geocon representative during site grading activities. Recommendations for earthwork are provided in the *Grading* section of this report (see Section 7.4).

7.1.7 The contractor should be aware that 6½, 7½, 15, 16½, 17, and 17½ feet of existing artificial fill was encountered at the locations of borings B12, B6, B14, B13, B10, and B3, respectively; therefore, deeper excavations will be required to reach competent alluvium.

7.1.8 Where excavation and grading cannot be accomplished due to property line constraints, conventional foundations should be deepened as necessary to derive support in competent alluvium generally found at and below a depth of 6 feet.

7.1.9 Due to the presence of deep artificial fill within the southwest corner of the site (at the locations of borings B3, B10, B13, and B14), if complete excavation and proper compaction of the existing fill is not performed then the proposed structure may be supported on drilled, cast-in-place friction piles deriving support in competent alluvium. Recommendations for the design and construction of a deepened foundation system are provided in Sections 7.6 and 7.7 of this report.

7.1.10 It is the intent of the Geotechnical Engineer to allow foundations to derive support in both competent alluvium and newly placed engineered fill for this project, if project conditions warrant such an occurrence. All foundation excavations must be observed and approved in writing by the Geotechnical Engineer (a representative of Geocon), prior to placing steel or concrete.

7.1.11 All excavations must be observed and approved in writing by the Geotechnical Engineer (a representative of Geocon). Prior to placing any fill or foundation construction, the excavation bottom must be proof-rolled with heavy equipment in the presence of the Geotechnical Engineer (a representative of Geocon West, Inc.).

7.1.12 Where miscellaneous subterranean improvements are planned (elevator pits and swimming pool/spa), these structures may be supported on a conventional foundation system deriving support in competent alluvium generally found at and below a depth of 6 feet. If necessary, these miscellaneous improvements may derive support in a combination of newly placed engineered fill and competent alluvium. It is the intent of the Geotechnical Engineer to allow miscellaneous subterranean structures to derive support in both engineered fill and competent alluvium if project conditions warrant such an occurrence. Recommendations for swimming pool and elevator pit design are provided in Sections 7.15 and 7.16 of this report, respectively.

7.1.13 Excavations up to 15 feet in vertical height are anticipated for construction of the subterranean levels, including foundation depths. Due to the depth of the excavation and the proximity to the property lines, city streets and adjacent offsite structures, excavation of the proposed subterranean level will likely require sloping and shoring measures in order to provide a stable excavation. Where shoring is required, it is recommended that a soldier pile shoring system be utilized. In addition, where the proposed excavation will be deeper than and adjacent to an offsite structure, the proposed shoring should be designed to resist the surcharge imposed by the adjacent offsite structure. Recommendations for shoring are provided in Section 7.19 of this report.

7.1.14 Due to the nature of the proposed design and intent for a subterranean level, waterproofing of subterranean walls and slabs is suggested. Particular care should be taken in the design and installation of waterproofing to avoid moisture problems, or actual water seepage into the structure through any normal shrinkage cracks which may develop in the concrete walls, floor slab, foundations and/or construction joints. The design and inspection of the waterproofing is not the responsibility of the geotechnical engineer. A waterproofing consultant should be retained in order to recommend a product or method which would provide protection to subterranean walls, floor slabs and foundations.

7.1.15 Foundations for small outlying structures, such as block walls up to 6 feet high, planter walls or trash enclosures, which will not be tied to the proposed structure, may be supported on conventional foundations bearing on a minimum of 12 inches of newly placed engineered fill which extends laterally at least 12 inches beyond the foundation area. Where excavation and proper compaction cannot be performed, foundations may derive support directly in undisturbed alluvium and should be deepened as necessary to maintain a minimum of 12-inch embedment into recommended bearing materials. If the soils exposed in the excavation bottom are soft or loose, compaction of the soft soils will be required prior to placing steel or concrete. Compaction of the foundation excavation bottom is typically accomplished with a compaction wheel or mechanical whacker and must be observed and approved in writing by a Geocon representative.

7.1.16 Where new paving is to be placed, it is recommended that all existing fill and soft soils be excavated and properly compacted for paving support. The client should be aware that excavation and compaction of all existing fill and soft soils in the area of new paving is not required; however, paving constructed over existing uncertified fill or unsuitable soil may experience increased settlement and/or cracking and may therefore have a shorter design life and increased maintenance costs. As a minimum, the upper 12 inches of subgrade soil should be scarified and properly compacted for paving support. Paving recommendations are provided in the *Preliminary Pavement Recommendations* section of this report (see Section 7.11).

7.1.17 Based on the results of the percolation testing, a stormwater infiltration system is considered feasible for this project. Recommendations for infiltration are provided in the *Stormwater Infiltration* section of this report (see Section 7.25).

7.1.18 Once the design and foundation loading configuration for the proposed structures proceeds to a more finalized plan, the recommendations within this report should be reviewed and revised, if necessary. Based on the final foundation loading configurations, the potential for settlement should be re-evaluated by this office.

7.1.19 Any changes in the design, location or elevation, as outlined in this report, should be reviewed by this office. Geocon should be contacted to determine the necessity for review and possible revision of this report.

7.1.20 The most recent ASTM standards apply to this project and must be utilized, even if older ASTM standards are indicated in this report.

7.2 Soil and Excavation Characteristics

7.2.1 The in-situ soils can be excavated with moderate effort using conventional excavation equipment. Caving should be anticipated in unshored excavations, especially where granular soils are encountered.

7.2.2 It is the responsibility of the contractor to ensure that all excavations and trenches are properly shored and maintained in accordance with applicable OSHA rules and regulations to maintain safety and maintain the stability of existing adjacent improvements.

7.2.3 All onsite excavations must be conducted in such a manner that potential surcharges from existing structures, construction equipment, and vehicle loads are resisted. The surcharge area may be defined by a 1:1 projection down and away from the bottom of an existing foundation or vehicle load. Penetrations below this 1:1 projection will require special excavation measures such as sloping or shoring. Excavation recommendations are provided in the *Temporary Excavations* section of this report (see Section 7.18).

7.2.4 The upper five feet of existing site soils encountered during the investigation are considered to have a “very low” (EI = 0) to “low” (EI = 26) expansive potential and are classified as “non expansive” to “expansive” in accordance with the 2022 California Building Code (CBC) Section 1803.5.3. The recommendations presented herein assume that foundations and slabs will derive support in the “low” expansive materials.

7.3 Minimum Resistivity, pH, and Water-Soluble Sulfate

7.3.1 Potential of Hydrogen (pH) and resistivity testing as well as chloride content testing were performed on representative samples of soil to generally evaluate the corrosion potential to surface utilities. The tests were performed in accordance with California Test Method Nos. 643 and 422 and indicate that the soils are considered "moderately corrosive" to "corrosive" with respect to corrosion of buried ferrous metals on site. The results are presented in Appendix B (Figure B44) and should be considered for design of underground structures. Due to the corrosive potential of the soils, it is recommended that PVC, ABS or other approved plastic piping be utilized in lieu of cast-iron when in direct contact with the site soils.

7.3.2 Laboratory tests were performed on representative samples of the on-site soil to measure the percentage of water-soluble sulfate content. Results from the laboratory water-soluble sulfate tests are presented in Appendix B (Figure B44) and indicate that the on-site soil possess a sulfate exposure class of "S0" to concrete structures as defined by 2022 CBC Section 1904 and ACI 318-19 Chapter 19.

7.3.3 Geocon West, Inc. does not practice in the field of corrosion engineering and mitigation. If corrosion sensitive improvements are planned, it is recommended that a corrosion engineer be retained to evaluate corrosion test results and incorporate the necessary precautions to avoid premature corrosion of buried metal pipes and concrete structures in direct contact with the soils.

7.4 Grading

7.4.1 A preconstruction conference should be held at the site prior to the beginning of excavation operations with the owner, contractor, civil engineer, geotechnical engineer, and building official in attendance. Special soil handling requirements can be discussed at that time.

7.4.2 Earthwork should be observed, and compacted fill tested by representatives of Geocon West, Inc. The existing fill and alluvium encountered during exploration is suitable for re-use as an engineered fill, provided any encountered oversize material (greater than 6 inches) and any encountered deleterious debris is removed.

7.4.3 Grading should commence with the removal of all existing improvements from the area to be graded. Deleterious debris such as wood and root structures should be exported from the site and should not be mixed with the fill soils. Asphalt and concrete should not be mixed with the fill soils unless approved by the Geotechnical Engineer. All existing underground improvements planned for removal should be completely excavated and the resulting depressions properly backfilled in accordance with the procedures described herein. Once a clean excavation bottom has been established it must be observed and approved in writing by the Geotechnical Engineer (a representative of Geocon West, Inc.).

7.4.4 The proposed structures may be supported on conventional foundation systems. At the subterranean levels, the conventional foundation system may derive support in competent alluvium generally found at and below a depth of 6 feet. For on-grade portions of the structure, the conventional foundation system may derive support in either newly placed engineered fill or competent alluvium generally found at and below a depth of 6 feet.

7.4.5 As a minimum, it is recommended that the upper 6 feet of existing earth materials in the proposed on-grade building footprint areas be excavated and properly compacted for foundation and slab support. Deeper excavations should be conducted as necessary to remove deeper artificial fill or soft soil at the direction of the Geotechnical Engineer (a representative of Geocon). The excavation should extend laterally a minimum distance of 3 feet beyond the building footprint area, including building appurtenances, or for a distance equal to the depth of fill below the foundation, whichever is greater. The limits of existing fill and/or soft soil removal will be verified by the Geocon representative during site grading activities.

7.4.6 The contractor should be aware that 6½, 7½, 15, 16½, 17, and 17½ feet of existing artificial fill was encountered at the locations of borings B12, B6, B14, B13, B10, and B3, respectively; therefore, deeper excavations will be required to reach competent alluvium.

7.4.7 Where excavation and grading cannot be accomplished due to property line constraints, conventional foundations should be deepened as necessary to derive support in competent alluvium generally found at and below a depth of 6 feet.

7.4.8 All excavations must be observed and approved in writing by the Geotechnical Engineer (a representative of Geocon). Prior to placing any fill or foundation construction, the excavation bottom must be proof-rolled with heavy equipment in the presence of the Geotechnical Engineer (a representative of Geocon West, Inc.).

7.4.9 All fill and backfill soils should be placed in horizontal loose layers approximately 6 to 8 inches thick, moisture conditioned to near optimum moisture content, and properly compacted to a minimum 90 percent of the maximum dry density in accordance with ASTM D 1557 (latest edition).

7.4.10 Conditions could change seasonally. If the soils are in excess of 3 percent above optimum moisture content at the time of construction, the soils will likely require some spreading and drying activities in order to achieve proper compaction.

7.4.11 All imported fill shall be observed, tested, and approved by Geocon West, Inc. prior to bringing soil to the site. Import fill should consist of the characteristics presented in the table below. Import soils placed in the building area should be placed uniformly across the building pad or in a manner that is approved by the Geotechnical Engineer (a representative of Geocon).

SUMMARY OF IMPORT FILL RECOMMENDATIONS

Soil Characteristic	Values
Expansion Potential	"Low" (Expansion Index of 50 or less)
Particle Size	Maximum Dimension Less Than 6 Inches
	Free of Debris
Corrosivity	Equal to or Less Detrimental Than Existing Onsite Soils (see Figure B44)

7.4.12. Where new paving is to be placed, it is recommended that all existing fill and soft soils be excavated and properly compacted for paving support. As a minimum, the upper 12 inches of soil should be scarified, moisture conditioned to near optimum moisture content, and compacted to at least 95 percent relative compaction, as determined by ASTM Test Method D 1557 (latest edition). Paving recommendations are provided in the *Preliminary Pavement Recommendations* section of this report (see Section 7.11).

7.4.13 Foundations for small outlying structures, such as block walls up to 6 feet high, planter walls or trash enclosures, which will not be tied to the proposed structure, may be supported on conventional foundations deriving support on a minimum of 12 inches of newly placed engineered fill which extends laterally at least 12 inches beyond the foundation area. Where excavation and proper compaction cannot be performed, foundations may derive support directly in undisturbed alluvium and should be deepened as necessary to maintain a minimum 12-inch embedment into the recommended bearing materials. If the soils exposed in the excavation bottom are soft or loose, compaction of the soils will be required prior to placing steel or concrete. Compaction of the foundation excavation bottom is typically accomplished with a compaction wheel or mechanical whacker and must be observed and approved by a Geocon representative.

7.4.14 Utility trenches should be properly backfilled in accordance with the following requirements. The pipe should be bedded with clean sands (Sand Equivalent greater than 30) to a depth of at least 1 foot over the pipe, and the bedding material must be inspected and approved in writing by the Geotechnical Engineer (a representative of Geocon). The use of gravel is not acceptable unless used in conjunction with filter fabric to prevent the gravel from having direct contact with soil. The remainder of the trench backfill may be derived from onsite soil or approved import soil, compacted as necessary, until the required compaction is obtained. The use of minimum 2-sack slurry as backfill is also acceptable. Prior to placing any bedding materials or pipes, the excavation bottom must be observed and approved in writing by the Geotechnical Engineer (a representative of Geocon).

7.4.15 All trench and foundation excavation bottoms must be observed and approved in writing by the Geotechnical Engineer (a representative of Geocon), prior to placing bedding materials, fill, steel, gravel, or concrete.

7.5 Conventional Foundation Design

7.5.1 At the subterranean levels, the conventional foundation system may derive support in competent alluvium generally found at and below a depth of 6 feet. Subsequent to the recommended grading the on-grade portions of the structure may be supported by a conventional foundation system deriving support in either newly placed engineered fill or competent alluvium generally found at and below a depth of 6 feet. The transition area for the on-grade portion to the subterranean portion of the structure should be more heavily reinforced to resist differential settlement stresses which could cause cracking. All foundation excavations must be observed and approved in writing by the Geotechnical Engineer prior to placement of steel or concrete.

7.5.2 The contractor should be aware that 6½, 7½, 15, 16½, 17, and 17½ feet of existing artificial fill was encountered at the locations of borings B12, B6, B14, B13, B10, and B3, respectively; therefore, deeper excavations will be required to reach competent alluvium.

7.5.3 Where excavation and grading cannot be accomplished due to property line constraints, conventional foundations should be deepened as necessary to derive support in competent alluvium generally found at and below a depth of 6 feet.

7.5.4 It is the intent of the Geotechnical Engineer to allow foundations to derive support in both competent alluvium and newly placed engineered fill for this project, if project conditions warrant such an occurrence. All foundation excavations must be observed and approved in writing by the Geotechnical Engineer (a representative of Geocon), prior to placing steel or concrete.

7.5.5 Conventional shallow spread foundations for the proposed residential structures should consist of continuous strip footings and/or isolated spread footings and should be designed using the parameters in the table on the following page.

SUMMARY OF FOUNDATION RECOMMENDATIONS
PROPOSED RESIDENTIAL STRUCTURES

Parameter	Value
Minimum Continuous Foundation Width	12 Inches
Minimum Isolated Foundation Width	24 Inches
Minimum Foundation Depth	18 Inches Below Lowest Adjacent Grade & 12 Inches into Recommended Bearing Material
Minimum Steel Reinforcement	4 No. 4 Bars, 2 Top and 2 Bottom
Allowable Bearing Pressure – Continuous Foundation	2,250 psf
Allowable Bearing Pressure – Isolated Foundation	2,750 psf
Bearing Pressure Increase	250 psf per Foot of Width
	500 psf per Foot of Depth
Maximum Allowable Bearing Pressure	4,000 psf
Estimated Static Settlement	1¼ Inches
Estimated Seismic Settlement	¼ Inch
Estimated Combined Differential Settlement	¾ Inch over 20 Feet

7.5.6 Conventional shallow spread foundations for the proposed parking structures should consist of continuous strip footings and/or isolated spread footings and should be designed using the parameters in the following table.

SUMMARY OF FOUNDATION RECOMMENDATIONS
PROPOSED PARKING STRUCTURE

Parameter	Value
Minimum Continuous Foundation Width	12 Inches
Minimum Isolated Foundation Width	24 Inches
Minimum Foundation Depth	18 Inches Below Lowest Adjacent Grade & 12 Inches into Recommended Bearing Material
Minimum Steel Reinforcement	4 No. 4 Bars, 2 Top and 2 Bottom
Allowable Bearing Pressure – Continuous Foundation	2,250 psf
Allowable Bearing Pressure – Isolated Foundation	2,750 psf
Bearing Pressure Increase	250 psf per Foot of Width
	500 psf per Foot of Depth
Maximum Allowable Bearing Pressure	5,000 psf
Estimated Static Settlement	1¼ Inches
Estimated Seismic Settlement	¼ Inch
Estimated Combined Differential Settlement	¾ Inch over 20 Feet

7.5.7 The above foundation dimensions and minimum reinforcement recommendations are based on soil conditions and building code requirements only and are not intended to be used in lieu of those required for structural purposes.

7.5.8 The allowable bearing pressures may be increased by one-third for transient loads due to wind or seismic forces.

7.7.9 If depth increases are utilized for the exterior wall footings, this office should be provided a copy of the final construction plans so that the excavation recommendations presented herein could be properly reviewed and revised if necessary.

7.5.9 Once the design and foundation loading configurations for the proposed structures proceeds to a more finalized plan, the estimated settlements presented in this report should be reviewed and revised, if necessary. If the final foundation loading configurations are greater than the assumed loading conditions, the potential for settlement should be reevaluated by this office.

7.5.10 If side-by-side construction is planned for the residential structure and parking structure, it is recommended that the parking structure be constructed prior to the adjacent residential structure in order to allow the majority of the static settlement to occur in the parking structure. This will help to minimize differential settlements between the two structures. It is recommended that either a seismic separation or flexible connection be utilized where the residential structures and parking structure may be attached. The design of the connection is at the discretion of the project structural engineer. Additional settlement analyses should be performed once the foundation loading configuration for the proposed structures is established to further evaluate the potential for differential settlement between the residential structure and parking structure. The transition area for the on-grade portion to the subterranean portion of the structure, and between the residential structure and concrete parking garage, should be more heavily reinforced to resist differential settlement stresses which could cause cracking. The utilization of a lesser bearing value or increasing the thickness of engineered fill below the foundations, would further reduce the anticipated settlements and could be evaluated once the design becomes more finalized.

7.5.11 No special subgrade presaturation is required prior to placement of concrete. However, the moisture in the foundation subgrade should be sprinkled as necessary to maintain a moist condition at the time of concrete placement.

7.5.12 Foundation excavations should be observed and approved in writing by the Geotechnical Engineer (a representative of Geocon West, Inc.), prior to the placement of reinforcing steel and concrete to verify that the excavations and exposed soil conditions are consistent with those anticipated. If unanticipated soil conditions are encountered, foundation modifications may be required.

7.5.13 This office should be provided with a copy of the final construction plans so that the excavation recommendations presented herein could be properly reviewed and revised if necessary.

7.6 Deepened Foundation Design

7.6.1 Due to the presence of deep artificial fill within the southwest corner of the site (at the locations of borings B3, B10, B13, and B14), if complete excavation and proper compaction of the existing fill is not performed then the proposed structure may be supported on drilled, cast-in-place friction piles deriving support in competent alluvium. It is the intent of the Geotechnical Engineer to allow foundations to derive support on both shallow and deep foundations systems, provided anticipated differential settlements are within the allowable structural tolerance.

7.6.2 For preliminary design purposes, 18-, 24-, and 36-inch diameter drilled cast-in-place friction piles have been evaluated. Friction piles should be embedded a minimum of 10 feet into competent alluvium. The allowable axial capacities for pile embedment into competent alluvium are provided in the following chart.

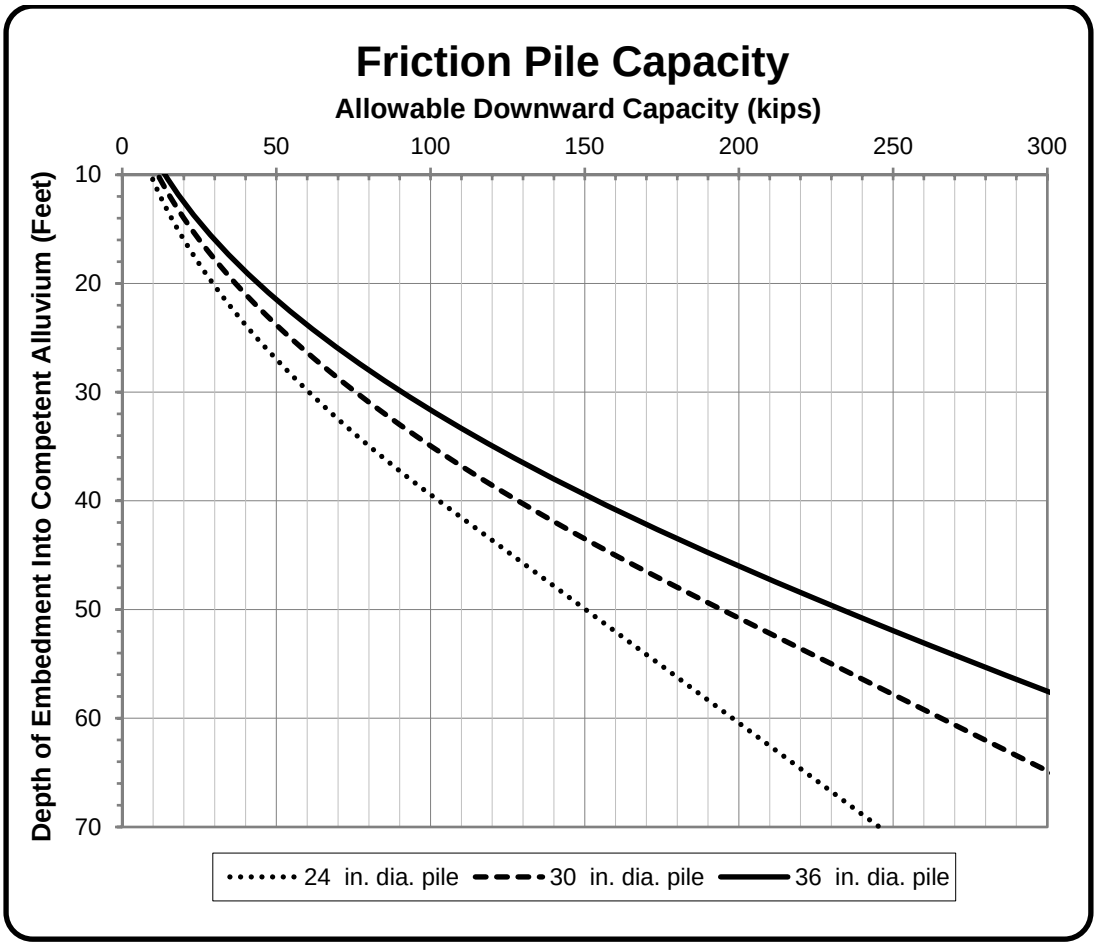

7.6.3 Uplift capacity may be assumed to be ½ the axial capacity in compression. The allowable downward capacity and allowable uplift capacity may be increased by one-third when considering transient wind or seismic loads.

7.6.4 The maximum expected static settlement for a structure supported on friction piles is estimated to be less than ½ inch. Differential settlement between adjacent pile foundations is not expected to exceed ¼ inch. Differential settlement between conventional foundations and pile foundations is expected to be less than ¾ inch.

7.6.5 All drilled pile excavations should be continuously observed by personnel of this firm to verify adequate penetration into the recommended bearing materials. The capacity presented is based on the strength of the soils. The compressive and tensile strength of the pile sections should be checked to verify the structural capacity of the piles.

7.6.6 A continuous grade beam foundation and/or a structural slab may be placed across the top of the pile foundations to tie the piles in two directions, and the appropriate span between caissons should be determined by a qualified structural engineer.

7.6.7 If piles are spaced at least at least 3 diameters on center, no reduction in axial capacity is considered necessary for group effects. If pile spacing is closer than 3 pile diameters, an evaluation for group effects including appropriate reductions should be incorporated into the pile design based on pile dimension, spacing, and the direction of loading.

7.6.8 All drilled pile excavations should be continuously observed by personnel of this firm to verify adequate penetration into the recommended bearing materials. The capacity presented is based on the strength of the soils. The compressive and tensile strength of the pile sections should be checked to verify the structural capacity of the piles.

7.7 Deepened Foundation Installation

7.7.1 Friction piles do not require the complete removal of all loose earth materials from the bottom of the excavation since the end-bearing capacity is not being considered for design. However, a cleanout of the excavation bottom will be required.

7.7.2 Casing may be required if caving occurs during deep drilled excavation. The contractor should have casing available and should be prepared to use it. If casing is used, extreme care should be employed so that the pile is not pulled apart as the casing is withdrawn. At no time should the distance between the surface of the concrete and the bottom of the casing be less than 5 feet. Continuous observation of the drilling and pouring of the piles by the Geotechnical Engineer (a representative of Geocon West, Inc.), is required.

7.7.3 Groundwater was encountered at depths of approximately 46½, 51, 54, and 60 feet below the existing ground surface. The contractor should be prepared for groundwater during pile installation. In addition, local seepage may be encountered during excavations for the proposed piles, especially if conducted during the rainy season. If more than 6 inches of water is present in the bottom of the excavation, a tremie is required to place the concrete into the bottom of the hole. A tremie should consist of a rigid, water-tight tube having a diameter of not less than 6 inches with a hopper at the top. The tube should be equipped with a device that will close the discharge end and prevent water from entering the tube while it is being charged with concrete. The tremie should be supported so as to permit free movement of the discharge end over the entire top surface of the work and to permit rapid lowering when necessary to retard or stop the flow of concrete. The discharge end should be closed at the start of the work to prevent water entering the tube and should be entirely sealed at all times, except when the concrete is being placed. The tremie tube should be kept full of concrete. The flow should be continuous until the work is completed, and the resulting concrete seal should be monolithic and homogeneous. The tip of the tremie tube should always be kept about 5 feet below the surface of the concrete and definite steps and safeguards should be taken to ensure that the tip of the tremie tube is never raised above the surface of the concrete.

7.7.4 A special concrete mix should be used for concrete to be placed below water. The design shall provide for concrete with a strength of 1,000 pounds per square inch (psi) over the initial job specification. An admixture that reduces the problem of segregation of paste/aggregates and dilution of paste shall be included. The slump shall be commensurate to any research report for the admixture, provided that it shall also be the minimum for a reasonable consistency for placing when water is present. Extreme care should be employed so that the pile is not pulled apart as the casing is withdrawn. At no time should the distance between the surface of the concrete and the bottom of the casing be less than 5 feet. Continuous observation of the drilling and pouring of the piles by a representative of this firm is required.

7.7.5 Closely spaced piles should be drilled and filled alternately, with the concrete permitted to set at least eight hours before drilling an adjacent hole. Pile excavations should be filled with concrete as soon after drilling and inspection as possible; the holes should not be left open overnight.

7.8 Miscellaneous Foundations

7.8.1 Foundations for small outlying structures, such as block walls up to 6 feet in height, planter walls or trash enclosures, which will not be tied to the proposed structure, may be supported on conventional foundations deriving support on a minimum of 12 inches of newly placed engineered fill which extends laterally at least 12 inches beyond the foundation area. Where excavation and compaction cannot be performed, foundations may derive support directly in undisturbed alluvium and should be deepened as necessary to maintain a minimum 12-inch embedment into the recommended bearing materials.

7.8.2 If the soils exposed in the excavation bottom are soft, compaction of the soft soils will be required prior to placing steel or concrete. Compaction of the foundation excavation bottom is typically accomplished with a compaction wheel or mechanical whacker and must be observed and approved by a Geocon representative. Miscellaneous foundations may be designed for a bearing value of 1,500 psf and should be a minimum of 12 inches in width, 18 inches in depth below the lowest adjacent grade, and 12 inches into the recommended bearing material. The allowable bearing pressure may be increased by up to one-third for transient loads due to wind or seismic forces.

7.8.3 Foundation excavations should be observed and approved in writing by the Geotechnical Engineer (a representative of Geocon West, Inc.), prior to the placement of reinforcing steel and concrete to verify that the excavations and exposed soil conditions are consistent with those anticipated.

7.9 Lateral Design

7.9.1 Resistance to lateral loading may be provided by friction acting at the base of foundations, slabs and by passive earth pressure. An allowable coefficient of friction of 0.35 may be used with the dead load forces in newly placed engineered fill or undisturbed alluvium.

7.9.2 Passive earth pressure for the sides of foundations and slabs poured against newly placed engineered fill or undisturbed alluvium may be computed as an equivalent fluid having a density of 240 pounds per cubic foot (pcf) with a maximum earth pressure of 2,400 psf. When combining passive and friction for lateral resistance, the passive component should be reduced by one-third. A one-third increase in the passive value may be used for wind or seismic loads.

7.9.3 Ultimate lateral capacities for ¼ inch deflection of fixed and free-head drilled cast-in place piles are presented in the table below. No factors of safety have been applied to the lateral load values calculated to induce ¼-inch lateral deflection. Lateral capacities provided are for 24-, 30-, and 36-inch diameter drilled cast-in-place concrete piles, penetrating the earth materials encountered during the course of this investigation. Assumed as part of these lateral capacity calculations are a concrete modulus of elasticity of at least 3,000,000 psi.

LATERAL LOAD CAPACITIES OF DRILLED CAST-IN-PLACE PILES

FIXED HEAD (NO HEAD ROTATION)

PILE NUMBER	PILE DIAMETER (INCHES)	Lateral Load Capacity "P" (KIPS)	Maximum Positive Moment "Mp" (LAT FORCE =P)	Maximum Negative Moment "Mp" (LAT FORCE =P)	Depth to Max Pos. Moment (Feet)	Depth to Zero Moment (Feet)	Depth to Inflection Point (Feet)	MINIMUM PILE LENGTH FOR APPLICABILITY OF LATERAL DESIGN DATA (FEET)
1	24	**43**	**1.4** P	**-5.1** P	**12**	**23**	**6.4**	**23**
2	30	**61**	**1.7** P	**-6.1** P	**15**	**28**	**7.6**	**28**
3	36	**81**	**1.9** P	**-7.1** P	**17**	**32**	**8.8**	**32**

FREE HEAD (HINGED)

PILE NUMBER	PILE DIAMETER (INCHES)	Lateral Load Capacity "P" (KIPS)	Maximum Moment "Mp" (LAT FORCE =P)	Depth to Zero Moment (Feet)	Depth to Maximum Moment (Feet)
1	24	**17**	**4.3** P	**23**	**7**
2	30	**25**	**5.2** P	**28**	**9**
3	36	**33**	**6.0** P	**32**	**10**

Lateral capacities are based on 1/4-inch deflection.
Moment magnitudes are presented as a function of the applied lateral load "P".
"P" is entered in units of kips and the moment magnitude will be in units of kip-feet.
The maximum negative moment is at the rigid, pile to pile cap or grade beam connection at the top of the pile.

7.10 Concrete Slabs-on-Grade

7.10.1 Exterior concrete slabs-on-grade subject to vehicle loading should be designed in accordance with the recommendations in the *Preliminary Pavement Recommendations* section of this report (Section 7.11).

7.10.2 Unless specifically evaluated and designed by a qualified structural engineer, concrete slabs-on-grade for structures, not subject to vehicle loading, should be a minimum of 4 inches thick and minimum slab reinforcement should consist of No. 3 steel reinforcing bars placed 18 inches on center in both horizontal directions. The slab-on-grade subject to vehicle loading should be a minimum of 5 inches thick and minimum slab reinforcement should consist of No. 3 steel reinforcing bars placed 18 inches on center in both horizontal directions. Steel reinforcing should be positioned vertically near the slab midpoint. The finished subgrade must be observed and be approved in writing prior to placement of a vapor retarder, reinforcing steel, or concrete.

7.10.3 Slabs-on-grade at the ground surface that may receive moisture-sensitive floor coverings or may be used to store moisture-sensitive materials should be underlain by a vapor retarder placed directly beneath the slab. The vapor retarder and acceptable permeance should be specified by the project architect or developer based on the type of floor covering that will be installed. The vapor retarder design should be consistent with the guidelines presented in Section 9.3 of the American Concrete Institute's (ACI) Guide for Concrete Slabs that Receive Moisture-Sensitive Flooring Materials (ACI 302.2R-06) well as ASTM E1745 and should be installed in general conformance with ASTM E 1643 (latest edition) and the manufacturer's recommendations. A minimum thickness of 15 mils extruded polyolefin plastic is recommended; vapor retarders which contain recycled content or woven materials are not recommended. The vapor retarder should have a permeance of less than 0.01 perms demonstrated by testing before and after mandatory conditioning. The vapor retarder should be installed in direct contact with the concrete slab with proper perimeter seal. If the California Green Building Code requirements apply to this project, the vapor retarder should be underlain by 4 inches of clean aggregate. It is important that the vapor retarder be puncture resistant since it will be in direct contact with angular gravel. As an alternative to the clean aggregate suggested in the California Green Building Code, it is our opinion that the concrete slab-on-grade may be underlain by a vapor retarder over 4 inches of clean sand (sand equivalent greater than 30), since the sand will serve a capillary break and will minimize the potential for punctures and damage to the vapor barrier.

7.10.4 For seismic design purposes, a coefficient of friction of 0.35 may be utilized between concrete slabs and subgrade soils without a moisture barrier, and 0.15 for slabs underlain by a moisture barrier.

7.10.5 Exterior slabs for walkways and flatwork, not subject to traffic loads, should be at least 4 inches thick and reinforced with No. 3 steel reinforcing bars placed 18 inches on center in both horizontal directions, positioned near the slab midpoint. Prior to construction of slabs, the upper 12 inches of subgrade should be moistened to near optimum moisture content and properly compacted to at least 95 percent relative compaction, as determined by ASTM Test Method D 1557 (latest edition). Crack control joints should be spaced at intervals not greater than 10 feet and should be constructed using saw-cuts or other methods as soon as practical following concrete placement. Crack control joints should extend a minimum depth of one-fourth the slab thickness. Construction joints should be designed by the project structural engineer.

7.10.6 The moisture content of the slab subgrade should be maintained and sprinkled as necessary to maintain a moist condition as would be expected in any concrete placement.

7.10.7 The recommendations of this report are intended to reduce the potential for cracking of slabs due to settlement. However, even with the incorporation of the recommendations presented herein, foundations, stucco walls, and slabs-on-grade may exhibit some cracking due to minor soil movement and/or concrete shrinkage. The occurrence of concrete shrinkage cracks is independent of the supporting soil characteristics. Their occurrence may be reduced and/or controlled by limiting the slump of the concrete, proper concrete placement and curing, and by the placement of crack control joints at periodic intervals, in particular, where re-entrant slab corners occur.

7.11 Preliminary Pavement Recommendations

7.11.1 Where new paving is to be placed, it is recommended that all existing fill and soft soils be excavated and properly compacted for paving support. The client should be aware that excavation and compaction of all existing artificial fill and soft soils in the area of new paving is not required; however, paving constructed over existing uncertified fill or unsuitable soils may experience increased settlement and/or cracking, and may therefore have a shorter design life and increased maintenance costs. As a minimum, the upper 12 inches of paving subgrade should be scarified, moisture conditioned to near optimum moisture content, and properly compacted to at least 95 percent relative compaction, as determined by ASTM Test Method D 1557 (latest edition).

7.11.2 The following pavement sections are based on an assumed R-Value of 35. Once site grading activities are complete an R-Value should be obtained by laboratory testing to confirm the properties of the soils serving as paving subgrade, prior to placing pavement.

7.11.3 The Traffic Indices listed below are estimates. Geocon does not practice in the field of traffic engineering. The actual Traffic Index for each area should be determined by the project civil engineer. If pavement sections for Traffic Indices other than those listed below are required, Geocon should be contacted to provide additional recommendations. Pavement thicknesses were determined following procedures outlined in the *California Highway Design Manual* (Caltrans). It is anticipated that the majority of traffic will consist of automobile and large truck traffic.

PRELIMINARY PAVEMENT DESIGN SECTIONS

Location	Estimated Traffic Index (TI)	Asphalt Concrete (inches)	Class 2 Aggregate Base (inches)
Automobile Parking and Driveways	4.0	3.0	4.0
Trash Truck & Fire Lanes	7.0	4.0	9.0

7.11.4 Asphalt concrete should conform to Section 203-6 of the "*Standard Specifications for Public Works Construction*" (Green Book). Class 2 aggregate base materials should conform to Section 26-1.02A of the "*Standard Specifications of the State of California, Department of Transportation*" (Caltrans). The use of Crushed Miscellaneous Base (CMB) in lieu of Class 2 aggregate base is acceptable. Crushed Miscellaneous Base should conform to Section 200-2.4 of the "*Standard Specifications for Public Works Construction*" (Green Book).

7.11.5 Unless specifically designed and evaluated by the project structural engineer, where exterior concrete paving will be utilized for support of vehicles, it is recommended that the concrete be a minimum of 6 inches of concrete reinforced with No. 3 steel reinforcing bars placed 18 inches on center in both horizontal directions. Concrete paving supporting vehicular traffic should be underlain by a minimum of 4 inches of aggregate base and a properly compacted subgrade. The subgrade and base material should be compacted to 95 percent relative compaction as determined by ASTM Test Method D 1557 (latest edition).

7.11.6 The performance of pavements is highly dependent upon providing positive surface drainage away from the edge of pavements. Ponding of water on or adjacent to the pavement will likely result in saturation of the subgrade materials and subsequent cracking, subsidence and pavement distress. If planters are planned adjacent to paving, it is recommended that the perimeter curb be extended at least 12 inches below the bottom of the aggregate base to minimize the introduction of water beneath the paving.

7.12 Retaining Wall Design

7.12.1 The recommendations presented below are generally applicable to the design of rigid concrete or masonry retaining walls having a maximum height of 20 feet. In the event that walls higher than 20 feet are planned, Geocon should be contacted for additional recommendations.

7.12.2 Retaining wall foundations may be designed in accordance with the recommendations provided in the *Conventional Foundation Design* section of this report (see Section 7.5).

7.12.3 Retaining walls with a level backfill surface that are not restrained at the top should be designed utilizing a triangular distribution of pressure (active pressure). Restrained walls are those that are not allowed to rotate more than 0.001H (where H equals the height of the retaining portion of the wall in feet) at the top of the wall. Where walls are restrained from movement at the top, walls may be designed utilizing a triangular distribution of pressure (at-rest pressure). The table below presents recommended pressures to be used in retaining wall design, assuming that proper drainage will be maintained.

RETAINING WALL WITH LEVEL BACKFILL SURFACE

HEIGHT OF RETAINING WALL (Feet)	ACTIVE PRESSURE EQUIVALENT FLUID PRESSURE (Pounds Per Cubic Foot)	AT-REST PRESSURE EQUIVALENT FLUID PRESSURE (Pounds Per Cubic Foot)
Up to 10	43	65
10 – 20	52	65

7.12.4 The wall pressures provided above assume that the retaining wall will be properly drained preventing the buildup of hydrostatic pressure. If retaining wall drainage is not implemented, an at-rest equivalent fluid pressure of 95 pcf should be used in design of undrained, restrained walls for the full height of the wall. The value includes hydrostatic pressures plus buoyant lateral earth pressures. If a partially drained wall is proposed, Geocon should be contacted to provide additional recommendations.

7.12.5 The wall pressures provided above assume that the proposed retaining walls will support relatively undisturbed alluvium or engineered fill derived from onsite soils. If import soil will be used to backfill proposed retaining walls, revised earth pressures may be required to account for the geotechnical properties of the import soil used as engineered fill. This should be evaluated once the use of import soil is established. All imported fill shall be observed, tested, and approved by Geocon West, Inc. prior to bringing soil to the site.

7.12.6 Additional pressure should be added for a surcharge condition due to sloping ground, vehicular traffic or adjacent structures and should be designed for each condition as the project progresses. The surcharge pressure should be evaluated in accordance with the recommendations in Section 7.24 of this report.

7.12.7 In addition to the recommended earth pressure, the upper 10 feet of the retaining wall adjacent to the street or driveway areas should be designed to resist a uniform lateral pressure of 100 psf, acting as a result of an assumed 300 psf surcharge behind the wall due to normal street traffic. If the traffic is kept back at least 10 feet from the wall, the traffic surcharge may be neglected.

7.12.8 Seismic lateral forces will be required for any retaining walls in excess of 6 feet. Recommendations for seismic lateral forces are presented in the following section.

7.13 Dynamic (Seismic) Lateral Forces

7.13.1 The structural engineer should determine the seismic design category for the project in accordance with Section 1613 of the CBC. If the project possesses a seismic design category of D, E, or F, proposed retaining walls in excess of 6 feet in height should be designed with seismic lateral pressure (Section 1803.5.12 of the 2022 CBC).

7.13.2 A seismic load of 10 pcf should be used for design of walls that support more than 6 feet of backfill in accordance with Section 1803.5.12 of the 2022 CBC. The seismic load is applied as an equivalent fluid pressure along the height of the wall and the calculated loads result in a maximum load exerted at the base of the wall and zero at the top of the wall. This seismic load should be applied in addition to the active earth pressure. The earth pressure is based on half of two-thirds of PGA_M calculated from ASCE 7-16 Section 11.8.3.

7.14 Retaining Wall Drainage

7.14.1 Where not designed for hydrostatic pressure, retaining walls should be provided with a drainage system extended at least two-thirds the height of the wall. At the base of the drain system, a subdrain covered with a minimum of 12 inches of gravel should be installed, and a compacted fill blanket or other seal placed at the surface (see Figure 13). The clean bottom and subdrain pipe, behind a retaining wall, should be observed by the Geotechnical Engineer (a representative of Geocon), prior to placement of gravel or compacting backfill.

7.14.2 As an alternative, a plastic drainage composite such as Miradrain or equivalent may be installed in continuous, 4-foot wide columns along the entire back face of the wall, at 8 feet on center. The top of these drainage composite columns should terminate approximately 18 inches below the ground surface, where either hardscape or a minimum of 18 inches of relatively cohesive material should be placed as a cap (see Figure 14). These vertical columns of drainage material would then be connected at the bottom of the wall to a collection panel or a 1-cubic-foot rock pocket drained by a 4-inch subdrain pipe.

7.14.3 Subdrainage pipes at the base of the retaining wall drainage system should outlet to an acceptable location via controlled drainage structures. Drainage should not be allowed to flow uncontrolled over descending slopes.

7.14.4 Moisture affecting below grade walls is one of the most common post-construction complaints. Poorly applied or omitted waterproofing can lead to efflorescence or standing water. Particular care should be taken in the design and installation of waterproofing to avoid moisture problems, or actual water seepage into the structure through any normal shrinkage cracks which may develop in the concrete walls, floor slab, foundations and/or construction joints. The design and inspection of the waterproofing is not the responsibility of the geotechnical engineer. A waterproofing consultant should be retained in order to recommend a product or method, which would provide protection to subterranean walls, floor slabs and foundations.

7.15 Swimming Pool / Spa

7.15.1 The proposed swimming pools or spas should be designed as free-standing structures deriving support in newly placed engineered fill and/or the competent alluvium generally found at and below a depth of 6 feet.

7.15.2 Swimming pool or spa foundations and walls may be designed in accordance with the foundation design recommendations below and the retaining wall design recommendations provided in Section 7.12. The proposed pools or spas should be constructed utilizing an expansive soils design, and a hydrostatic relief valve should be considered as part of the pool/spa design unless a gravity drain system can be placed beneath the pool/spa shell.

7.15.3 If a swimming pool is proposed, the spa should be constructed independent of the swimming pool and must not be cantilevered from the swimming pool shell.

7.15.4 A reinforced concrete mat foundation may be utilized for support of the proposed swimming pool or spa. The mat foundation for the pool/spa may derive support in competent alluvium generally found at and below a depth of 6 feet. If necessary, these miscellaneous improvements may derive support in a combination of newly placed engineered fill and competent alluvium.

7.15.5 It is anticipated that the proposed mat foundation will impart an average pressure of less than 1,500 psf. The recommended maximum allowable bearing value is 1,500 psf. The allowable bearing pressure may be increased by up to one-third for transient loads due to wind or seismic forces.

7.15.6 It is recommended that a modulus of subgrade reaction of 150 pounds per cubic inch be utilized for the design of the mat foundation bearing on competent alluvium and/or newly placed engineered fill. This value is a unit value for use with a one-foot square footing. The modulus should be reduced in accordance with the following equation when used with larger foundations:

$$K_R = K\left[\frac{B+1}{2B}\right]^2$$

where: K_R = reduced subgrade modulus
K = unit subgrade modulus
B = foundation width (in feet)

7.15.7 The thickness of and reinforcement for the mat foundation should be designed by the project structural engineer.

7.15.8 Based on the soil overburden load that will be removed during excavation of the swimming pool/spa, anticipated settlements are expected to be small. We estimate the total settlements for a mat foundation to be less than ½ inch, with differential settlements on the order of ¼ inch over a horizontal distance of 40 feet.

7.15.9 Foundation excavations should be observed by Geocon, prior to the placement of reinforcing steel and concrete to verify that the exposed soil conditions are consistent with those anticipated. If unanticipated soil conditions are encountered, foundation modifications may be required.

7.16 Elevator Pit Design

7.16.1 The elevator pit slab and retaining wall should be designed by the project structural engineer. Elevator pits may be designed in accordance with the recommendations in the *Conventional Foundation Design* and *Retaining Wall Design* sections of this report (see Sections 7.5 and 7.12).

7.16.2 Additional pressure should be added for a surcharge condition due to sloping ground, vehicular traffic, or adjacent foundations and should be designed for each condition as the project progresses.

7.16.3 If retaining wall drainage is to be provided, the drainage system should be designed in accordance with the *Retaining Wall Drainage* section of this report (see Section 7.14).

7.16.4 Subdrainage pipes at the base of the retaining wall drainage system should outlet to a location acceptable to the building official.

7.16.5 It is suggested that the exterior walls and slab be waterproofed to prevent excessive moisture inside of the elevator pit. Waterproofing design and installation is not the responsibility of the geotechnical engineer.

7.17 Elevator Piston

7.17.1 If a plunger-type elevator piston is installed for this project, a deep drilled excavation will be required. It is important to verify that the drilled excavation is not situated immediately adjacent to a foundation or shoring pile, or the drilled excavation could compromise the existing foundation or pile support, especially if the drilling is performed subsequent to the foundation or pile construction.

7.17.2 Caving could occur in deep drilled excavations. The contractor should be prepared to use casing and should have it readily available at the commencement of drilling activities. Continuous observation of the drilling and installation of the elevator piston by the Geotechnical Engineer (a representative of Geocon West, Inc.) is required.

7.17.3 The annular space between the piston casing and drilled excavation wall should be filled with a minimum of 1½-sack slurry pumped from the bottom up. As an alternative, pea gravel may be utilized. The use of soil to backfill the annular space is not acceptable.

7.18 Temporary Excavations

7.18.1 Excavations on the order of 15 feet in height are anticipated for excavation and construction of the proposed subterranean levels and foundation system. The excavations are expected to expose artificial fill and alluvium, which are suitable for vertical excavations up to 5 feet in height where loose soils or caving sands are not present, and where not surcharged by adjacent traffic or structures.

7.18.2 Vertical excavations greater than 5 feet or where surcharged by existing structures will require sloping or shoring measures in order to provide a stable excavation. Where sufficient space is available, temporary unsurcharged embankments could be sloped back at a uniform 1:1 slope gradient or flatter up to a maximum of 10 feet in height. Alternatively, temporary unsurcharged embankments could be sloped back at a uniform 1½:1 slope gradient or flatter up to a maximum of 15 feet in height. A uniform slope does not have a vertical portion. Where space is limited, shoring measures will be required. *Shoring* data is provided in Section 7.19 of this report.

7.18.3 Where temporary construction slopes are utilized, the top of the slope should be barricaded to prevent vehicles and storage loads at the top of the slope within a horizontal distance equal to the height of the slope. If the temporary construction slopes are to be maintained during the rainy season, berms are suggested along the tops of the slopes where necessary to prevent runoff water from entering the excavation and eroding the slope faces. The soils exposed in the cut slopes should be inspected during excavation by our personnel and the contractor's competent person so that modifications of the slopes can be made if variations in the soil conditions occur. All excavations should be stabilized within 30 days of initial excavation.

7.19 Shoring – Soldier Pile Design and Installation

7.19.1 The following information on the design and installation of shoring is preliminary. Review of the final shoring plans and specifications should be made by this office prior to bidding or negotiating with a shoring contractor.

7.19.2 One method of shoring would consist of steel soldier piles, placed in drilled holes and backfilled with concrete. The steel soldier piles may also be installed utilizing high frequency vibration. Where maximum excavation heights are less than 12 feet the soldier piles are typically designed as cantilevers. Where excavations exceed 12 feet or are surcharged, soldier piles may require lateral bracing utilizing drilled tie-back anchors or raker braces to maintain an economical steel beam size and prevent excessive deflection. The size of the steel beam, the need for lateral bracing, and the acceptable shoring deflection should be determined by the project shoring engineer.

7.19.3 The design embedment of the shoring pile toes must be maintained during excavation activities. The toes of the perimeter shoring piles should be deepened to take into account any required excavations necessary for foundation excavations and/or adjacent drainage systems.

7.19.4 The proposed soldier piles may also be designed as permanent piles. The required pile depths, dimensions, and spacing should be determined and designed by the project structural and shoring engineers. All piles utilized for shoring can also be incorporated into a permanent retaining wall system (shotcrete wall) and should be designed in accordance with the earth pressure provided in the *Retaining Wall Design* section of this report (see Section 7.12).

7.19.5 Drilled cast-in-place soldier piles should be placed no closer than 3 diameters on center. The minimum diameter of the piles is 18 inches. Structural concrete should be used for the soldier piles below the excavation; lean-mix concrete may be employed above that level. As an alternative, lean-mix concrete may be used throughout the pile where the reinforcing consists of a wideflange section. The slurry must be of sufficient strength to impart the lateral bearing pressure developed by the wideflange section to the soil. For design purposes, an allowable passive value for the soils below the bottom plane of excavation may be assumed to be 240 psf per foot. Where piles are installed by vibration techniques, the passive pressure may be assumed to mobilize across a width equal to the two times the dimension of the beam flange. The allowable passive value may be doubled for isolated piles spaced a minimum of three times the pile diameter. To develop the full lateral value, provisions should be implemented to assure firm contact between the soldier piles and the undisturbed alluvium.

7.19.6 Groundwater was encountered at depths of approximately 46½, 51, 54, and 60 feet beneath the ground surface. The contractor should be prepared for groundwater during pile installation should the need arise. If more than 6 inches of water is present in the bottom of the excavation, a tremie is required to place the concrete into the bottom of the hole. A tremie should consist of a rigid, water-tight tube having a diameter of not less than 6 inches with a hopper at the top. The tube should be equipped with a device that will close the discharge end and prevent water from entering the tube while it is being charged with concrete. The tremie should be supported so as to permit free movement of the discharge end over the entire top surface of the work and to permit rapid lowering when necessary to retard or stop the flow of concrete. The discharge end should be closed at the start of the work to prevent water entering the tube and should be entirely sealed at all times, except when the concrete is being placed. The tremie tube should be kept full of concrete. The flow should be continuous until the work is completed, and the resulting concrete seal should be monolithic and homogeneous. The tip of the tremie tube should always be kept about 5 feet below the surface of the concrete and definite steps and safeguards should be taken to ensure that the tip of the tremie tube is never raised above the surface of the concrete.

7.19.7 A special concrete mix should be used for concrete to be placed below water. The design should provide for concrete with an unconfined compressive strength pounds per square inch (psi) of 1,000 psi over the initial job specification. An admixture that reduces the problem of segregation of paste/aggregates and dilution of paste should be included. The slump should be commensurate to any research report for the admixture, provided that it should also be the minimum for a reasonable consistency for placing when water is present.

7.19.8 Casing may be required if caving is experienced in the drilled excavation. The contractor should have casing available prior to commencement of pile excavation. When casing is used, extreme care should be employed so that the pile is not pulled apart as the casing is withdrawn. At no time should the distance between the surface of the concrete and the bottom of the casing be less than 5 feet. As an alternative, piles may be vibrated into place; however, there is always a risk that excessive vibrations in sandy soils could induce settlements and distress to adjacent offsite improvements. Continuous observation of the drilling and pouring of the piles by the Geotechnical Engineer (a representative of Geocon West, Inc.), is required.

7.19.9 If a vibratory method of solider pile installation is utilized, predrilling may be performed prior to installation of the steel beams. If predrilling is performed, it is recommended that the bore diameter be at least 2 inches smaller than the largest dimension of the pile to prevent excessive loss in the frictional component of the pile capacity. Predrilling should not be conducted below the proposed excavation bottom.

7.19.10 If a vibratory method is utilized, the owner should be aware of the potential risks associated with vibratory efforts, which typically involve inducing settlement within the vicinity of the pile which could result in a potential for damage to existing improvements in the area.

7.19.11 The level of vibration that results from the installation of the piles should not exceed a threshold where occupants of nearby structures are disturbed, despite higher vibration tolerances that a building may endure without deformation or damage. The main parameter used for vibration assessment is peak particle velocity in units of inch per second (in/sec). The acceptable range of peak particle velocity should be evaluated based on the age and condition of adjacent structures, as well as the tolerance of human response to vibration.

7.19.12 Based on Table 19 of the *Transportation and Construction Vibration Guidance Manual* (Caltrans 2020), a continuous source of vibrations (ex. vibratory pile driving) which generates a maximum peak particle velocity of 0.5 in/sec is considered tolerable for modern industrial/commercial buildings and new residential structures. The Client should be aware that a lower value may be necessary if older or fragile structures are in the immediate vicinity of the site.

7.19.13 Vibrations should be monitored and record with seismographs during pile installation to detect the magnitude of vibration and oscillation experienced by adjacent structures. If the vibrations exceed the acceptable range during installation, the shoring contractor should modify the installation procedure to reduce the values to within the acceptable range. Vibration monitoring is not the responsibility of the Geotechnical Engineer.

7.19.14 Geocon offers vibration monitoring services to assist contractors in adhering to established vibration thresholds during construction. Our advanced equipment features live remote sensing and notification capabilities, ensuring immediate alerts if thresholds are exceeded. This technology allows for real-time monitoring of ground vibrations and oscillations, providing essential support for maintaining compliance and reducing potential impacts.

7.19.15 The frictional resistance between the soldier piles and retained soil may be used to resist the vertical component of the load. The coefficient of friction may be taken as 0.35 based on uniform contact between the steel beam and lean-mix concrete and retained earth. The portion of soldier piles below the plane of excavation may also be employed to resist the downward loads. The downward capacity may be determined using a frictional resistance of 440 psf per foot.

7.19.16 Due to the nature of the site soils, it is expected that continuous lagging between soldier piles will be required.

7.19.17 The time between lagging excavation and lagging placement should be as short as possible soldier piles should be designed for the full-anticipated pressures. Due to arching in the soils, the pressure on the lagging will be less. It is recommended that the lagging be designed for the full design pressure but be limited to a maximum of 400 psf.

7.19.18 For the design of shoring, it is recommended that an equivalent fluid pressure based on the following table, be utilized for design. A trapezoidal distribution of lateral earth pressure may be used where shoring will be restrained by bracing or tie-backs. The recommended active and trapezoidal pressure are provided in the following table. A diagram depicting the trapezoidal pressure distribution of lateral earth pressure is provided below the table.

SHORING WITH LEVEL BACKFILL SURFACE

HEIGHT OF SHORING (FEET)	EQUIVALENT FLUID PRESSURE (Pounds Per Cubic Foot) (ACTIVE PRESSURE)	EQUIVALENT FLUID PRESSURE Trapezoidal (Where H is the height of the shoring in feet)
Up to 12	30	19H
12 – 22	40	25H

Trapezoidal Distribution of Pressure

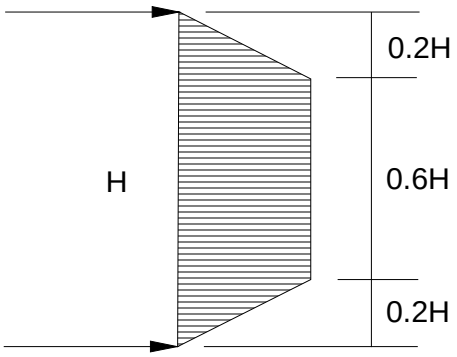

7.19.19 Where a combination of sloped embankment and shoring is utilized, the pressure will be greater and must be determined for each combination. Additional pressure should be added for a surcharge condition due to sloping ground, vehicular traffic, or adjacent structures and must be determined for each combination. Recommendations for the incorporation of surcharges are provided in Section 7.24 of this report.

7.19.20 In addition to the recommended earth pressure, the upper 10 feet of the shoring adjacent to the street or driveway areas should be designed to resist a uniform lateral pressure of 100 psf, acting as a result of an assumed 300 psf surcharge behind the shoring due to normal street traffic. If the traffic is kept back at least 10 feet from the shoring, the traffic surcharge may be neglected.

7.19.21 It is difficult to accurately predict the amount of deflection of a shored embankment. It should be realized that some deflection will occur. It is recommended that the deflection be minimized to prevent damage to existing structures and adjacent improvements. Where public rights-of-way are present or adjacent offsite structures do not surcharge the shoring excavation, the shoring deflection should be limited to less than 1 inch at the top of the shored embankment. Where offsite structures are within the shoring surcharge area it is recommended that the beam deflection be limited to less than ½ inch at the elevation of the adjacent offsite foundation, and no deflection at all if deflections will damage existing structures. The allowable deflection is dependent on many factors, such as the presence of structures and utilities near the top of the embankment, and will be assessed and designed by the project shoring engineer.

7.19.22 Because of the depth of the excavation, some means of monitoring the performance of the shoring system is suggested. The monitoring should consist of periodic surveying of the lateral and vertical locations of the tops of all soldier piles and the lateral movement along the entire lengths of selected soldier piles.

7.19.23 Due to the depth of the excavation and proximity to adjacent structures, it is suggested that prior to excavation the existing improvements be inspected and their present condition be documented. For documentation purposes, photographs should be taken of preconstruction distress conditions and level surveys of adjacent grade and pavement should be considered. During excavation activities, the adjacent structures and pavement should be periodically inspected for signs of distress. In the event that distress or settlement is observed, an investigation should be performed and corrective measures taken so that continued or worsened distress or settlement is mitigated. Documentation and monitoring of the offsite structures and improvements is not the responsibility of the geotechnical engineer.

7.20 Temporary Tie-Back Anchors

7.20.1 Temporary tie-back anchors may be used with the solider pile wall system to resist lateral loads. Post-grouted friction anchors are recommended. For design purposes, it may be assumed that the active wedge adjacent to the shoring is defined by a plane drawn 35 degrees with the vertical through the bottom plane of the excavation. Friction anchors should extend a minimum of 20 feet beyond the potentially active wedge and to greater lengths if necessary to develop the desired capacities. The locations and depths of all offsite utilities should be thoroughly checked and incorporated into the drilling angle design for the tie-back anchors.

7.20.2 The capacities of the anchors should be determined by testing of the initial anchors as outlined in a following section. Only the frictional resistance developed beyond the active wedge would be effective in resisting lateral loads. Anchors should be placed at least 6 feet on center to be considered isolated. For preliminary design purposes, it is estimated that drilled friction anchors constructed without utilizing post-grouting techniques will develop average skin frictions as follows:

- 7 feet below the top of the excavation – 720 pounds per square foot
- 15 feet below the top of the excavation – 1,150 pounds per square foot

7.20.3 Depending on the techniques utilized, and the experience of the contractor performing the installation, a maximum allowable friction capacity of 2.3 kips per linear foot for post-grouted anchors (for a minimum 20-foot length beyond the active wedge) may be assumed for design purposes. Only the frictional resistance developed beyond the active wedge should be utilized in resisting lateral loads.

7.21 Anchor Installation

7.21.1 Tied-back anchors are typically installed between 20 and 40 degrees below the horizontal; however, occasionally alternative angles are necessary to avoid existing improvements and utilities. The locations and depths of all offsite utilities should be thoroughly checked prior to design and installation of the tie-back anchors. Caving of the anchor shafts, particularly within sand and gravel deposits or seepage zones, should be anticipated during installation and provisions should be implemented in order to minimize such caving. It is suggested that hollow-stem auger drilling equipment be used to install the anchors. The anchor shafts should be filled with concrete by pumping from the tip out, and the concrete should extend from the tip of the anchor to the active wedge. In order to minimize the chances of caving, it is recommended that the portion of the anchor shaft within the active wedge be backfilled with sand before testing the anchor. This portion of the shaft should be filled tightly and flush with the face of the excavation. The sand backfill should be placed by pumping; the sand may contain a small amount of cement to facilitate pumping.

7.22 Anchor Testing

7.22.1 All of the anchors should be tested to at least 150 percent of design load. The total deflection during this test should not exceed 12 inches. The rate of creep under the 150 percent test load should not exceed 0.1 inch over a 15-minute period in order for the anchor to be approved for the design loading.

7.22.2 At least 10 percent of the anchors should be selected for "quick" 200 percent tests and three additional anchors should be selected for 24-hour 200 percent tests. The purpose of the 200 percent tests is to verify the friction value assumed in design. The anchors should be tested to develop twice the assumed friction value. These tests should be performed prior to installation of additional tiebacks. Where satisfactory tests are not achieved on the initial anchors, the anchor diameter and/or length should be increased until satisfactory test results are obtained.

7.22.3 The total deflection during the 24-hour 200 percent test should not exceed 12 inches. During the 24-hour tests, the anchor deflection should not exceed 0.75 inches measured after the 200 percent test load is applied.

7.22.4 For the "quick" 200 percent tests, the 200 percent test load should be maintained for 30 minutes. The total deflection of the anchor during the 200 percent quick tests should not exceed 12 inches; the deflection after the 200 percent load has been applied should not exceed 0.25 inch during the 30-minute period.

7.22.5 After a satisfactory test, each anchor should be locked-off at the design load. This should be verified by rechecking the load in the anchor. The load should be within 10 percent of the design load. A representative of this firm should observe the installation and testing of the anchors.

7.23 Internal Bracing

7.23.1 Rakers may be utilized to brace the soldier piles in lieu of tieback anchors. The raker bracing could be supported laterally by temporary concrete footings (deadmen) or by the permanent, interior footings. For design of such temporary footings or deadmen, poured with the bearing surface normal to rakers inclined at 45 degrees, a bearing value of 1,500 psf may be used, provided the shallowest point of the footing is at least one foot below the lowest adjacent grade. The structural engineer should review the shoring plans to determine if raker footings conflict with the structural foundation system. The client should be aware that the utilization of rakers could significantly impact the construction schedule due to their intrusion into the construction site and potential interference with equipment.

7.24 Surcharge from Adjacent Structures and Improvements

7.24.1 Additional pressure should be added for a surcharge condition due to sloping ground, vehicular traffic or adjacent structures and should be designed for each condition as the project progresses.

7.24.2 It is recommended that line-load surcharges from adjacent wall footings, use horizontal pressures generated from NAV-FAC DM 7.2. The governing equations are:

$$For\ {}^{x}/_{H} \leq 0.4$$

$$\sigma_H(z) = \frac{0.20 \times \left(\frac{z}{H}\right)}{\left[0.16 + \left(\frac{z}{H}\right)^2\right]^2} \times \frac{Q_L}{H}$$

and

$$For\ {}^{x}/_{H} > 0.4$$

$$\sigma_H(z) = \frac{1.28 \times \left(\frac{x}{H}\right)^2 \times \left(\frac{z}{H}\right)}{\left[\left(\frac{x}{H}\right)^2 + \left(\frac{z}{H}\right)^2\right]^2} \times \frac{Q_L}{H}$$

where *x* is the distance from the face of the excavation or wall to the vertical line-load, *H* is the distance from the bottom of the footing to the bottom of excavation or wall, *z* is the depth at which the horizontal pressure is desired, Q_L is the vertical line-load and $\sigma_H(z)$ is the horizontal pressure at depth *z*.

7.24.3 It is recommended that vertical point-loads, from construction equipment outriggers or adjacent building columns use horizontal pressures generated from NAV-FAC DM 7.2. The governing equations are:

$$For\ {}^{x}/_{H} \leq 0.4$$

$$\sigma_H(z) = \frac{0.28 \times \left(\frac{z}{H}\right)^2}{\left[0.16 + \left(\frac{z}{H}\right)^2\right]^3} \times \frac{Q_P}{H^2}$$

and

$$For\ {}^{x}/_{H} > 0.4$$

$$\sigma_H(z) = \frac{1.77 \times \left(\frac{x}{H}\right)^2 \times \left(\frac{z}{H}\right)^2}{\left[\left(\frac{x}{H}\right)^2 + \left(\frac{z}{H}\right)^2\right]^3} \times \frac{Q_P}{H^2}$$

then

$$\sigma'_H(z) = \sigma_H(z) cos^2(1.1\theta)$$

where *x* is the distance from the face of the excavation/wall to the vertical point-load, *H* is distance from the outrigger/bottom of column footing to the bottom of excavation, *z* is the depth at which the horizontal pressure is desired, *Qp* is the vertical point-load, $\sigma_H(z)$ is the horizontal pressure at depth *z*, *Θ* is the angle between a line perpendicular to the excavation/wall and a line from the point-load to location on the excavation/wall where the surcharge is being evaluated, and $\sigma_H(z)$ is the horizontal pressure at depth *z*.

7.25 Stormwater Infiltration

7.25.1 During the site exploration on July 29, 2024, and January 14, 2025, borings B2, B8, B5A, B6A, and B9A were utilized to perform percolation testing. The borings were excavated and backfilled to the approximate depths listed in the following table. Slotted casing was placed in the borings, and the borings were then filled with water to pre-saturate the soils. On July 31, 2024, and January 15, 2025, the casings were refilled with water and percolation test readings were performed after repeated flooding of the cased excavation.

7.25.2 Based on the test results, the measured infiltration rate and design infiltration rate, for the earth materials encountered, are provided in the following table. These values have been calculated in accordance with the Small Diameter Boring Infiltration Test Procedure in the County of Los Angeles Department of Public Works GMED *Guidelines for Geotechnical Investigation and Reporting, Low Impact Development Stormwater Infiltration* (June 2021). Percolation test results are provided on Figures 15 through 19.

Boring	Soil Type	Infiltration Depth (ft)	Measured Percolation Rate (in / hour)	Average Infiltration Rate (in / hour)
B2	Silty Sand (SM)	15 – 30	0.98	0.33
B8	Silty Sand (SM)	10 – 20	5.47	1.82
B5A	Sand (SP) / Silt (ML)	40 – 50	0.20	0.07
B6A	Clayey Sand (SC)	30 – 40	0.65	0.22
B9A	Sandy Silt (ML)	40 – 50	0.24	0.08

7.25.3 Based on the test method utilized (Small Diameter Boring), the reduction factor RF_t may be taken as 1.0 in the infiltration system design. Based on the number zof tests performed and consistency of the soils throughout the site, it is suggested that the reduction factor RF_v be taken as 1.0. In addition, provided proper maintenance is performed to minimize long-term siltation and plugging, the reduction factor RF_s may be taken as 1.0. Additional reduction factors may be required and should be applied by the engineer in responsible charge of the design of the stormwater infiltration system and based on applicable guidelines.

7.25.4 The results of the percolation testing indicate that the soils at the locations of B2 and B8 are conducive to infiltration. It is our opinion that the soil zones encountered at the depths and locations of borings B2 and B8 as listed in the table above are suitable for infiltration of stormwater.

7.25.5 The results of the percolation testing indicate that the soils at the locations of B5A, B6A, and B9A are not conducive to infiltration. The infiltration rate within the alluvial soils at these depths and locations is less than the accepted minimum infiltration rate of 0.3 inches per hour.

7.25.6 It is our opinion that the introduction of stormwater at the depths and locations of borings B2 and B8 will not induce excessive hydro-consolidation (see Figures B15 through B37), will not create a perched groundwater condition, will not affect soil structure interaction of existing or proposed foundations due to expansive soils, will not saturate soils supported by existing or proposed retaining walls, and will not increase the potential for liquefaction. Resulting settlements are anticipated to be less than ¼ inch, if any.

7.25.7 Where infiltration systems will be utilized, it is recommended that a minimum 10-foot horizontal and vertical setback be maintained from existing or proposed foundations. Additional setbacks may be required by the governing jurisdiction and should be incorporated into the stormwater infiltration system design as necessary.

7.25.8 Where the 10-foot horizontal setback cannot be maintained between the infiltration system and an adjacent footing, and the infiltration system penetrates below the foundation influence line, the proposed stormwater infiltration system must be designed to resist the surcharge from the adjacent foundation. The foundation surcharge line may be assumed to project down away from the bottom of the foundation at a 1:1 gradient. The stormwater infiltration system must still be sufficiently deep to maintain the 10-foot vertical offset between the bottom of the footing and the zone of saturation.

7.25.9 Subsequent to the placement of the infiltration system, it is acceptable to backfill the resulting void space between the excavation sidewalls and the infiltration system with minimum two-sack slurry provided the slurry is not placed in the infiltration zone. It is recommended that pea gravel be utilized adjacent to the infiltration zone so communication of water to the soil is not hindered.

7.25.10 Due to the preliminary nature of the project at this time, the type of stormwater infiltration system and location of the stormwater infiltration systems has not yet been determined. The design drawings should be reviewed and approved by the Geotechnical Engineer. The installation of the stormwater infiltration system should be observed and approved by the Geotechnical Engineer (a representative of Geocon).

7.26 Surface Drainage

7.26.1 Proper surface drainage is critical to the future performance of the project. Uncontrolled infiltration of irrigation excess and storm runoff into the soils can adversely affect the performance of the planned improvements. Saturation of a soil can cause it to lose internal shear strength and increase its compressibility, resulting in a change in the original designed engineering properties. Proper drainage should be maintained at all times.

7.26.2 All site drainage should be collected and controlled in non-erosive drainage devices. Drainage should not be allowed to pond anywhere on the site, and especially not against any foundation or retaining wall. The site should be graded and maintained such that surface drainage is directed away from structures in accordance with 2022 CBC 1804.4 or other applicable standards. In addition, drainage should not be allowed to flow uncontrolled over any descending slope. Discharge from downspouts, roof drains and scuppers are not recommended onto unprotected soils within 5 feet of the building perimeter. Planters which are located adjacent to foundations should be sealed to prevent moisture intrusion into the soils providing foundation support. Landscape irrigation is not recommended within 5 feet of the building perimeter footings except when enclosed in protected planters.

7.26.3 Positive site drainage should be provided away from structures, pavement, and the tops of slopes to swales or other controlled drainage structures. The building pad and pavement areas should be fine graded such that water is not allowed to pond.

7.26.4 Landscaping planters immediately adjacent to paved areas are not recommended due to the potential for surface or irrigation water to infiltrate the pavement's subgrade and base course. Either a subdrain, which collects excess irrigation water and transmits it to drainage structures, or impervious above-grade planter boxes should be used. In addition, where landscaping is planned adjacent to the pavement, it is recommended that consideration be given to providing a cutoff wall along the edge of the pavement that extends at least 12 inches below the base material.

7.27 Plan Review

7.27.1 Grading, foundation, and shoring plans should be reviewed by the Geotechnical Engineer (a representative of Geocon West, Inc.), prior to finalization to verify that the plans have been prepared in substantial conformance with the recommendations of this report and to provide additional analyses or recommendations.

LIMITATIONS AND UNIFORMITY OF CONDITIONS

1. The firm that performed the geotechnical investigation for the project should be retained to provide testing and observation services during construction to provide continuity of geotechnical interpretation and to check that the recommendations presented for geotechnical aspects of site development are incorporated during site grading, construction of improvements, and excavation of foundations. If another geotechnical firm is selected to perform the testing and observation services during construction operations, that firm should prepare a letter indicating their intent to assume the responsibilities of project geotechnical engineer of record. A copy of the letter should be provided to the regulatory agency for their records. In addition, that firm should provide revised recommendations concerning the geotechnical aspects of the proposed development, or a written acknowledgement of their concurrence with the recommendations presented in our report. They should also perform additional analyses deemed necessary to assume the role of Geotechnical Engineer of Record.

2. The recommendations of this report pertain only to the site investigated and are based upon the assumption that the soil conditions do not deviate from those disclosed in the investigation. If any variations or undesirable conditions are encountered during construction, or if the proposed construction will differ from that anticipated herein, Geocon Incorporated should be notified so that supplemental recommendations can be given. The evaluation or identification of the potential presence of hazardous or corrosive materials was not part of the scope of services provided by Geocon Incorporated.

3. This report is issued with the understanding that it is the responsibility of the owner or his representative to ensure that the information and recommendations contained herein are brought to the attention of the architect and engineer for the project and incorporated into the plans, and the necessary steps are taken to see that the contractor and subcontractors carry out such recommendations in the field.

4. The findings of this report are valid as of the date of this report. However, changes in the conditions of a property can occur with the passage of time, whether they be due to natural processes or the works of man on this or adjacent properties. In addition, changes in applicable or appropriate standards may occur, whether they result from legislation or the broadening of knowledge. Accordingly, the findings of this report may be invalidated wholly or partially by changes outside our control. Therefore, this report is subject to review and should not be relied upon after a period of three years.

LIST OF REFERENCES

1. California Department of Conservation, 1998, *Seismic Hazard Zone Report for the Venice 7.5-Minute Quadrangle, Los Angeles County, California*.

2. California Department of Water Resources, 2024, *Areas of Land Subsidence in California*.

3. California Department of Water Resources, *Dam Breach Inundation Maps Web Publisher*, accessed August 2024.

4. California Division of Mines and Geology, 1999; *State of California Seismic Hazard Zones*, Venice Quadrangle, Official Map dated March 25.

5. California Geologic Energy Management Division, 2024, Geologic Energy Management Division Well Finder, http://maps.conservation.ca.gov.calgem/index.html#close.

6. California Geological Survey, 2024a, *CGS Information Warehouse*, Regulatory Map Portal, http://maps.conservation.ca.gov/cgs/informationwarehouse/index.html?map=regulatorymaps.

7. California Geological Survey, 2024b, *Earthquake Zones of Required Investigation*, http://maps.conservation.ca.gov.doggr/index.html#close.

8. California Geological Survey, 2018, *Earthquake Fault Zones, A Guide for Government Agencies*, Property Owners/Developers, and Geoscience Practitioners for Assessing Fault Rupture Hazards in California, Special Publication 42, Revised 2018.

9. Dibblee, T.W., and Minch, J.A., 2007 *Geologic Map of the Venice and Inglewood Quadrangles, Los Angeles County, California* DF-322.

10. FEMA, 2024, Online Flood Hazard Maps, http://www.esri.com/hazards/index.html.

11. OSHPD Seismic Design Maps Web Application, https://seismicmaps.org/, accessed July 2024.

12. Rogers, J. David. “Subsurface Exploration Using the Standard Penetration Test and Cone Penetrometer Test.” Environmental and Engineering Geoscience, vol. XII, no. No.2, May 2006, pp. 161–79.

13. Toppozada, T. R., Bennett, J. H., Borchardt, G. A., Saul, R., and Davis, J .F., 1988, *Planning Scenario for a Major Earthquake on the Newport–Inglewood Fault Zone,* California Division of Mines and Geology Special Publication 99.

14. USGS, Unified Hazard Tool, https://earthquake.usgs.gov/hazards/interactive/, accessed July 2024.

15. Ziony, J.I., and Jones, L.M., 1989, *Map Showing Late Quaternary Faults and 1978–1984 Seismicity of the Los Angeles Region, California*, U.S. Geological Survey Miscellaneous Field Studies Map MF-1964.

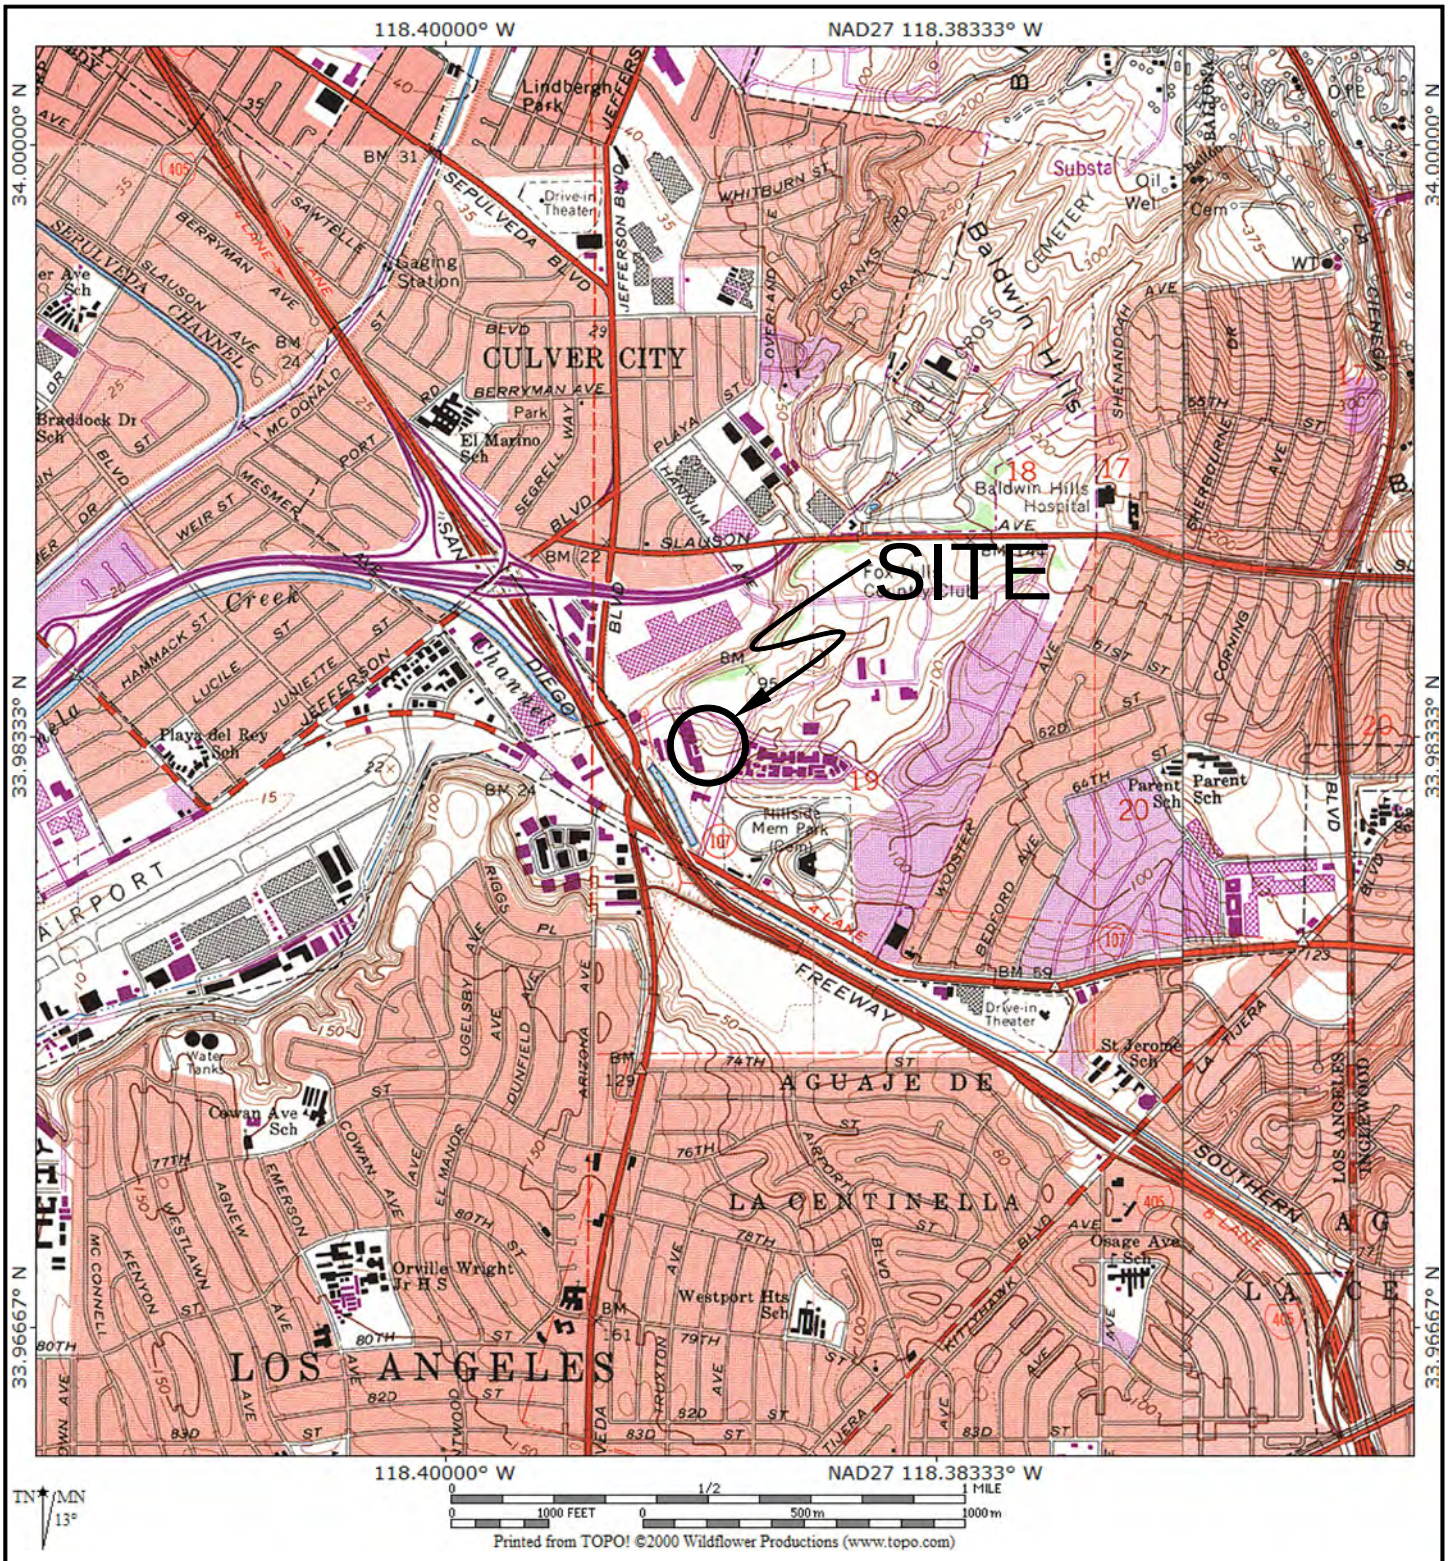

REFERENCE: U.S.G.S. TOPOGRAPHIC MAPS, 7.5 MINUTE SERIES, VENICE AND INGLEWOOD, CA QUADRANGLE

GEOCON WEST, INC.

ENVIRONMENTAL GEOTECHNICAL MATERIALS
500 N. VICTORY BOULEVARD, BURBANK, CA 91502
PHONE (818) 841-8388 - FAX (818) 841-1704

VICINITY MAP

6201 BRISTOL PARKWAY
CULVER CITY, CALIFORNIA

DRAFTED BY: JAO	CHECKED BY: GK

SEPT. 2025	PROJECT NO. W1973-06-01A	FIG. 1

LEGEND

Approximate Site Limits

Approximate Liquefaction Zone

B14 Approximate Boring Locations

B9A Approximate Percolation Testing Locations

5 Depth of Fill (feet)

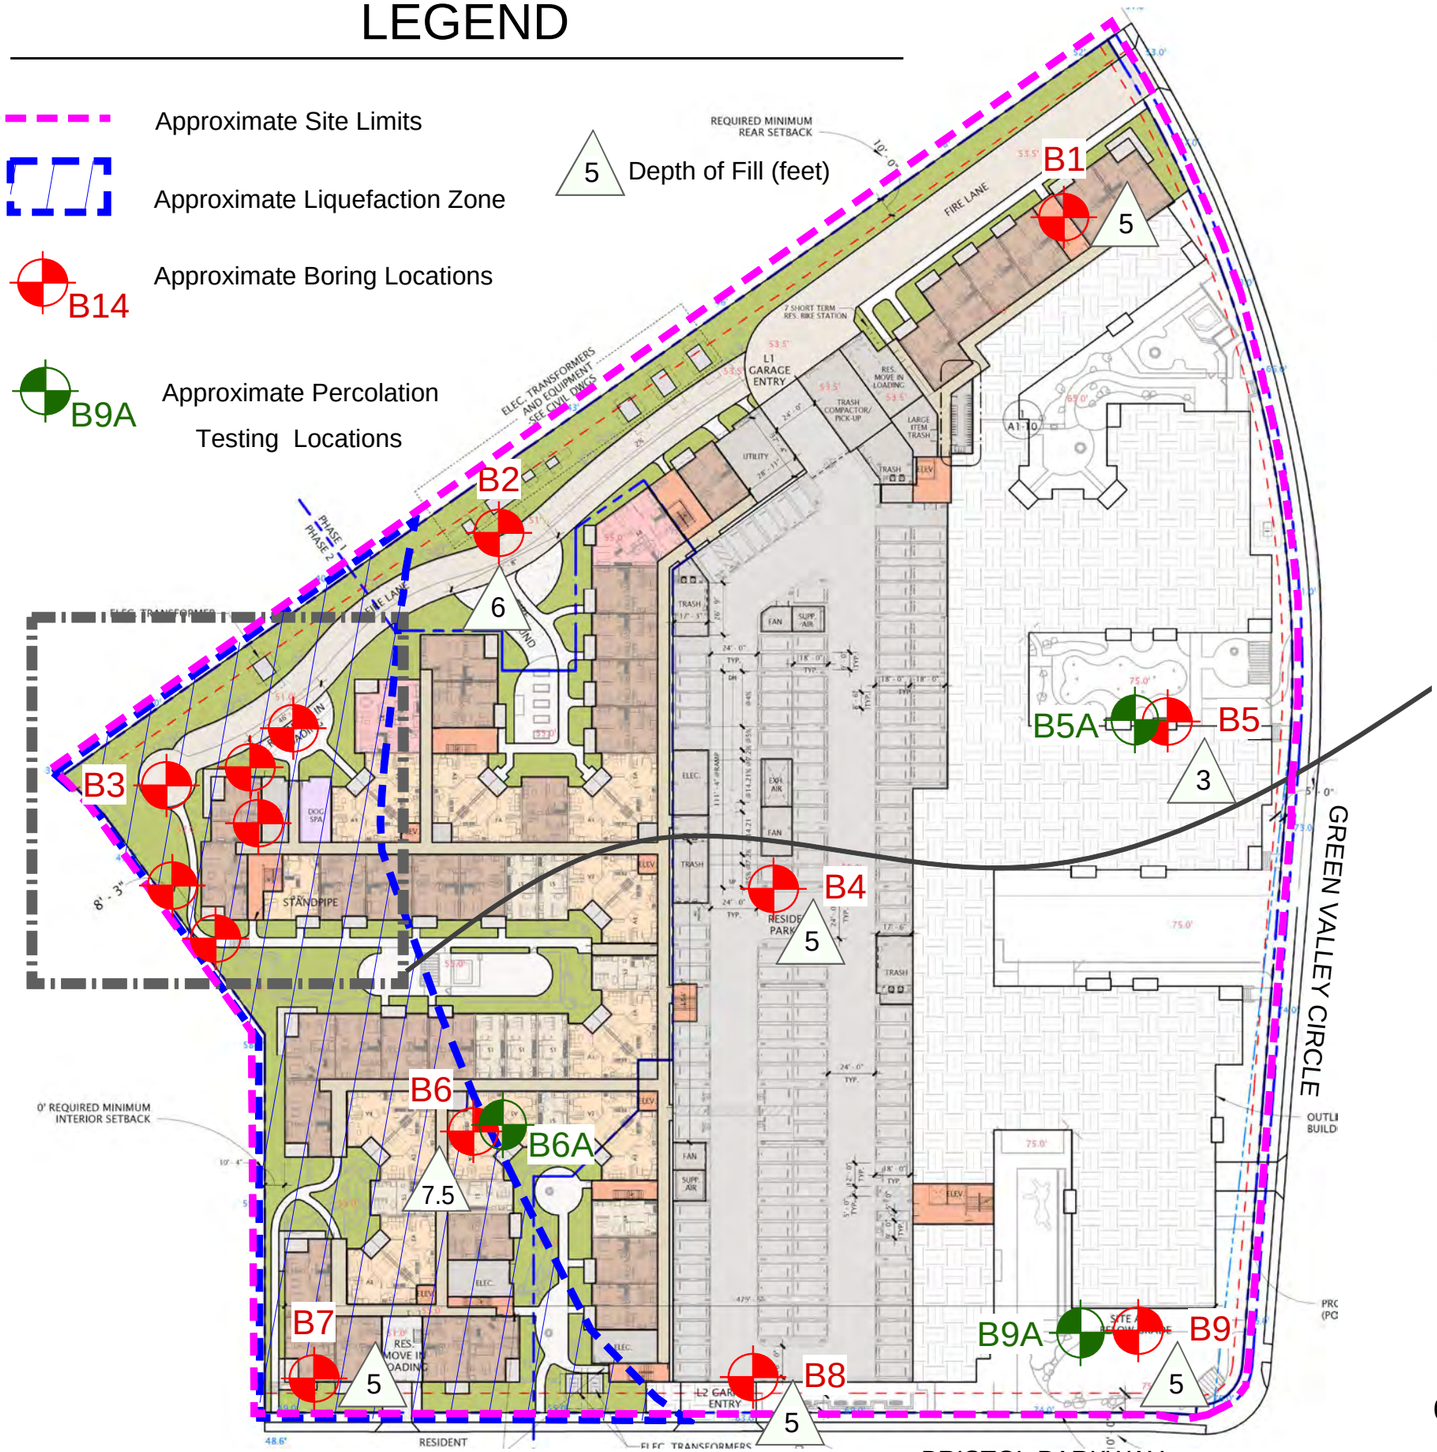

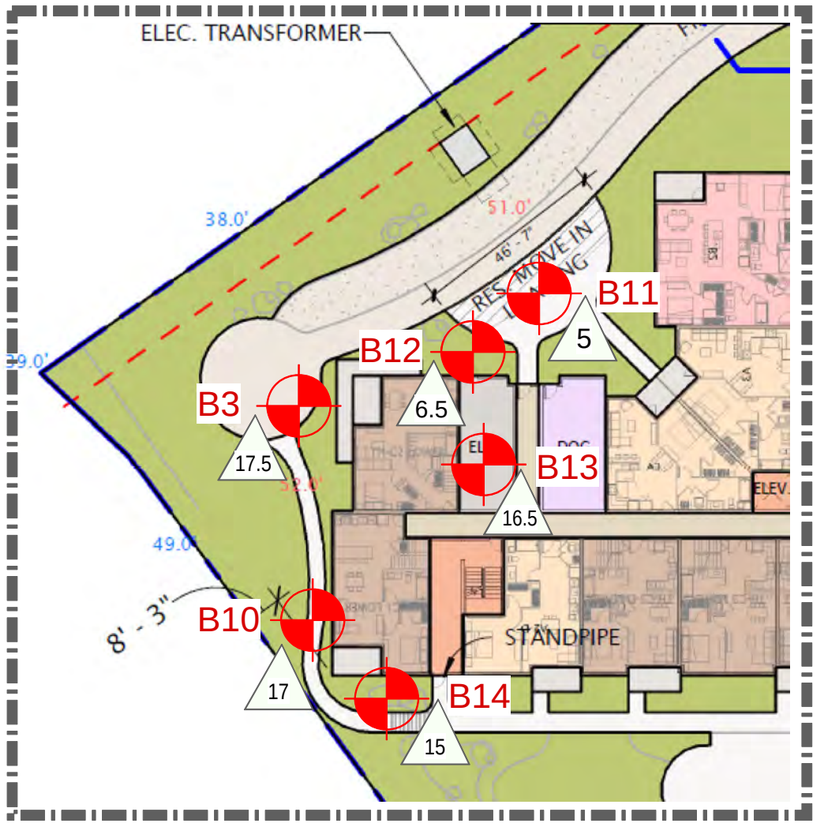

NORTH

0 80' 160'

GEOCON WEST, INC.

ENVIRONMENTAL GEOTECHNICAL MATERIALS
500 N. VICTORY BOULEVARD, BURBANK, CA 91502
PHONE (818) 841-8388 - FAX (818) 841-1704

DRAFTED BY: CT	CHECKED BY: NDB

SITE PLAN

6201 BRISTOL PARKWAY
CULVER CITY, CALIFORNIA

SEPT. 2025	PROJECT NO. W1973-06-01A	FIG. 2A

LEGEND

Approximate Site Limits

Approximate Liquefaction Zone

B14 Approximate Boring Locations

B9A Approximate Percolation Testing Locations

5 Depth of Fill (feet)

5 Approximate Contour Line (feet)

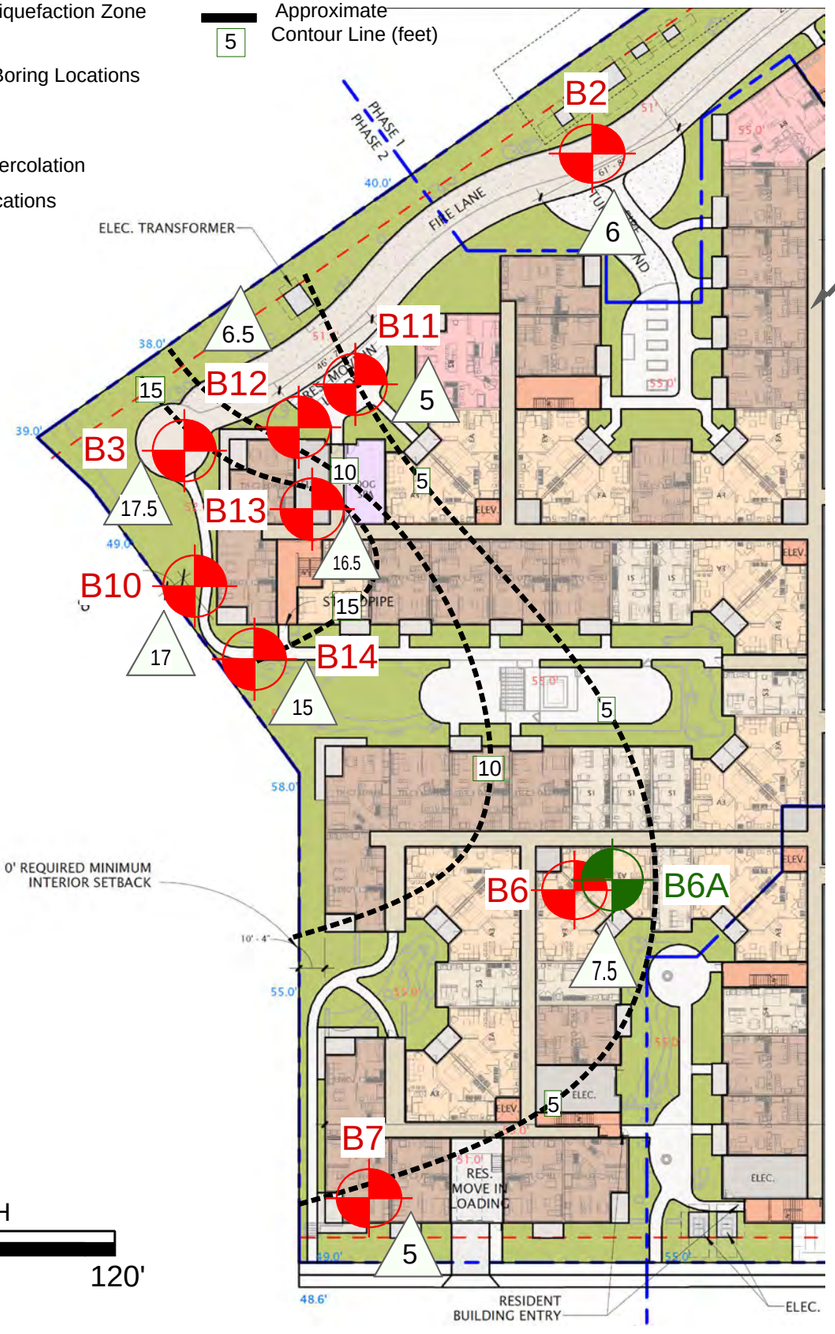

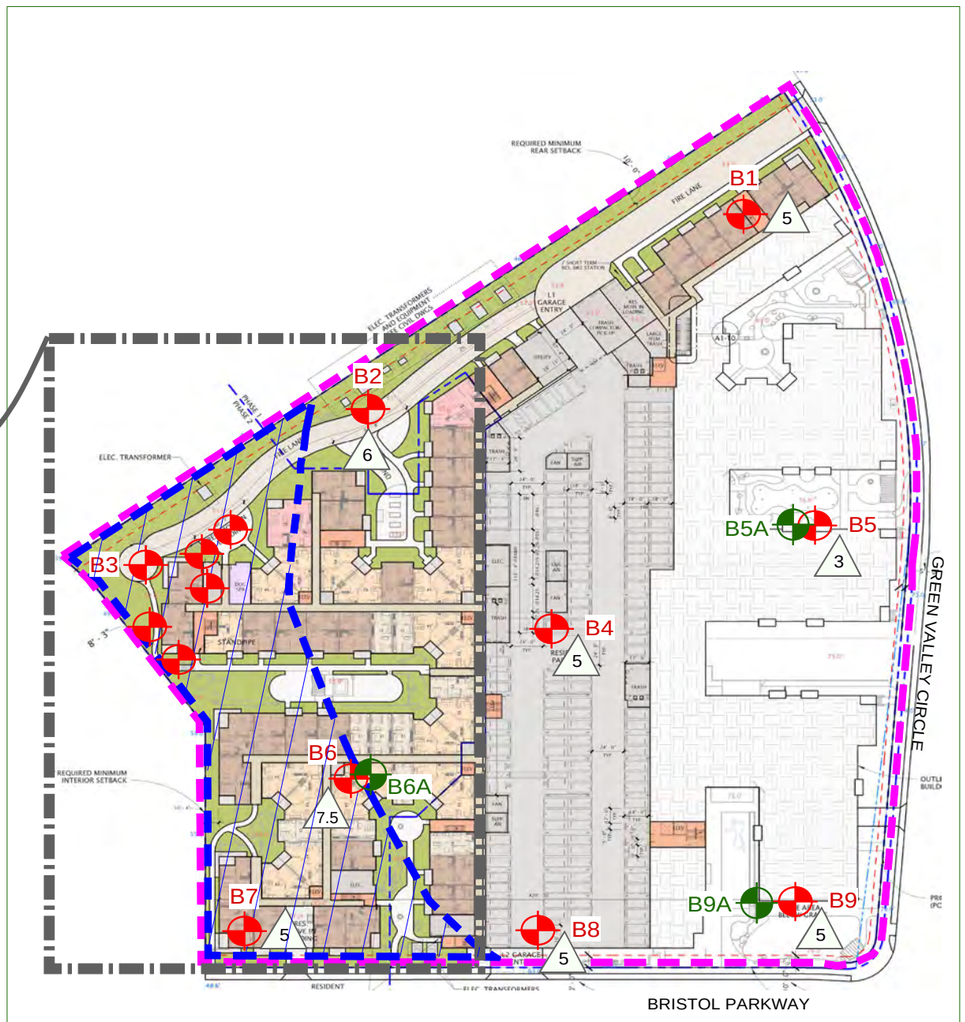

NOT TO SCALE

NORTH

0 60' 120'

GEOCON WEST, INC.

ENVIRONMENTAL GEOTECHNICAL MATERIALS
500 N. VICTORY BOULEVARD, BURBANK, CA 91502
PHONE (818) 841-8388 - FAX (818) 841-1704

DRAFTED BY: CT	CHECKED BY: NDB

ARTIFICIAL FILL DEPTH CONTOURS

6201 BRISTOL PARKWAY
CULVER CITY, CALIFORNIA

SEPT. 2025	PROJECT NO. W1973-06-01A	FIG. 2B

Reference: Jennings, C.W. and Bryant, W. A., 2010, Fault Activity Map of California, California Geological Survey Geologic Data Map No. 6.

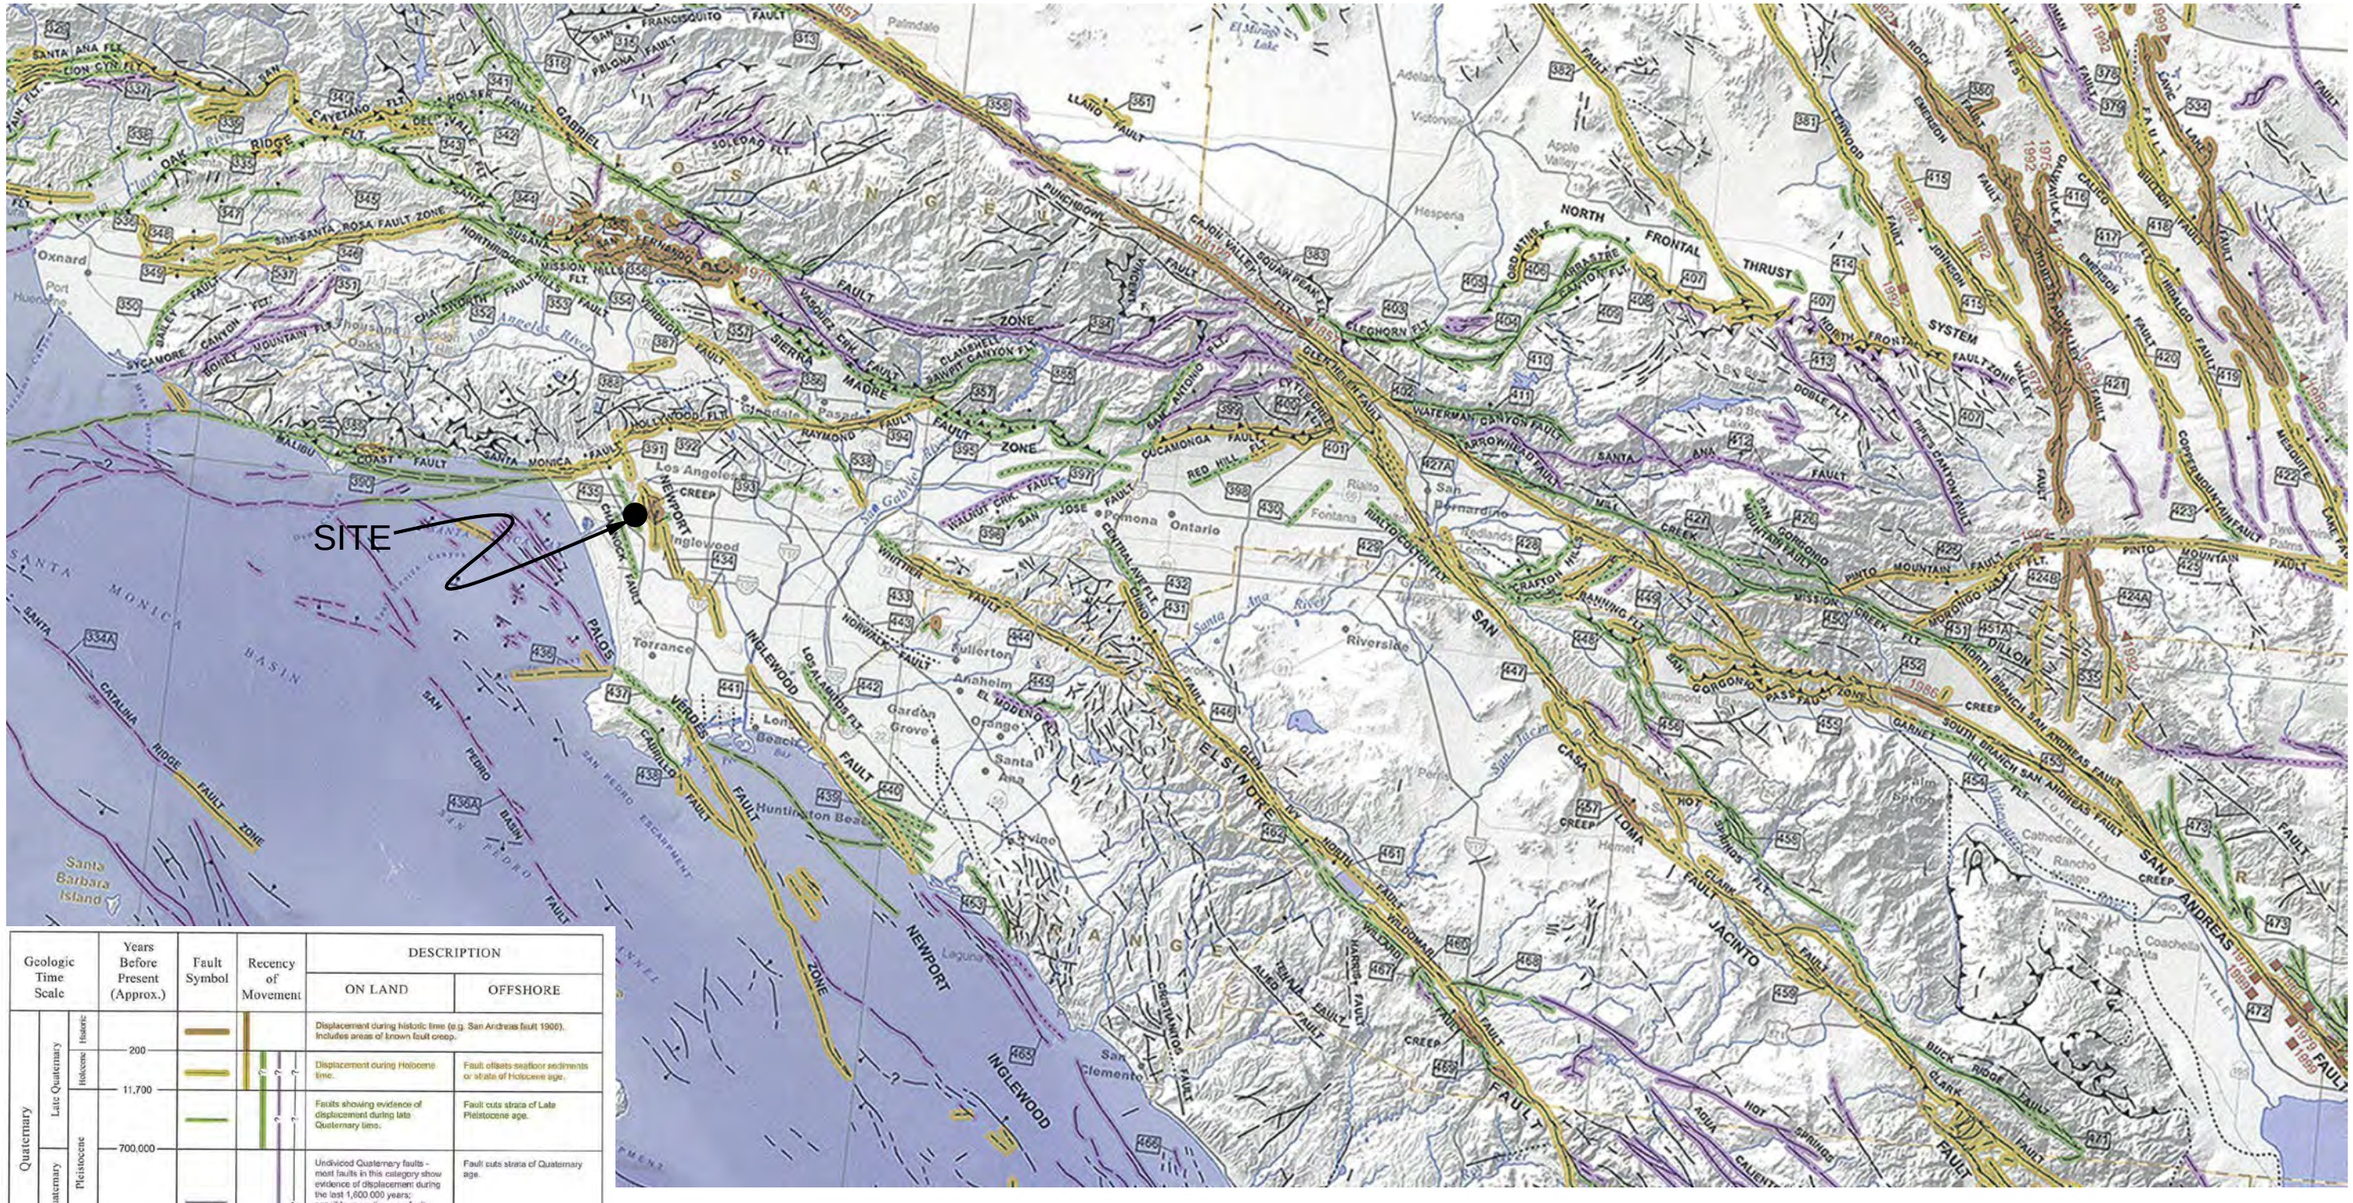

Geologic Time Scale			Years Before Present (Approx.)	Fault Symbol	Recency of Movement	DESCRIPTION	
						ON LAND	OFFSHORE
Quaternary	Late Quaternary	Historic				Displacement during historic time (e.g. San Andreas fault 1906). Includes areas of known fault creep.	
		Holocene	200			Displacement during Holocene time.	Fault offsets seafloor sediments or strata of Holocene age.
			11,700			Faults showing evidence of displacement during late Quaternary time.	Fault cuts strata of Late Pleistocene age.
	Early Quaternary	Pleistocene	700,000			Undivided Quaternary faults - most faults in this category show evidence of displacement during the last 1,600,000 years; possible exceptions are faults which displace rocks of undifferentiated Plio-Pleistocene age.	Fault cuts strata of Quaternary age.
			1,600,000*			Faults without recognized Quaternary displacement or showing evidence of no displacement during Quaternary time. Not necessarily inactive.	Fault cuts strata of Pliocene or older age.
Pre-Quaternary			4.5 billion (Age of Earth)				

* Quaternary now recognized as extending to 2.6 Ma (Walker and Geissman, 2009). Quaternary faults in this map were established using the previous 1.8 Ma criterion.

N

0 12 24 Miles

GEOCON WEST, INC.

ENVIRONMENTAL GEOTECHNICAL MATERIALS
500 N. VICTORY BOULEVARD, BURBANK, CA 91502
PHONE (818) 841-8388 - FAX (818) 841-1704

DRAFTED BY: JAO | CHECKED BY: GK

REGIONAL FAULT MAP

6201 BRISTOL PARKWAY
CULVER CITY, CALIFORNIA

SEPT. 2025 | PROJECT NO. W1973-06-01A | FIG. 3

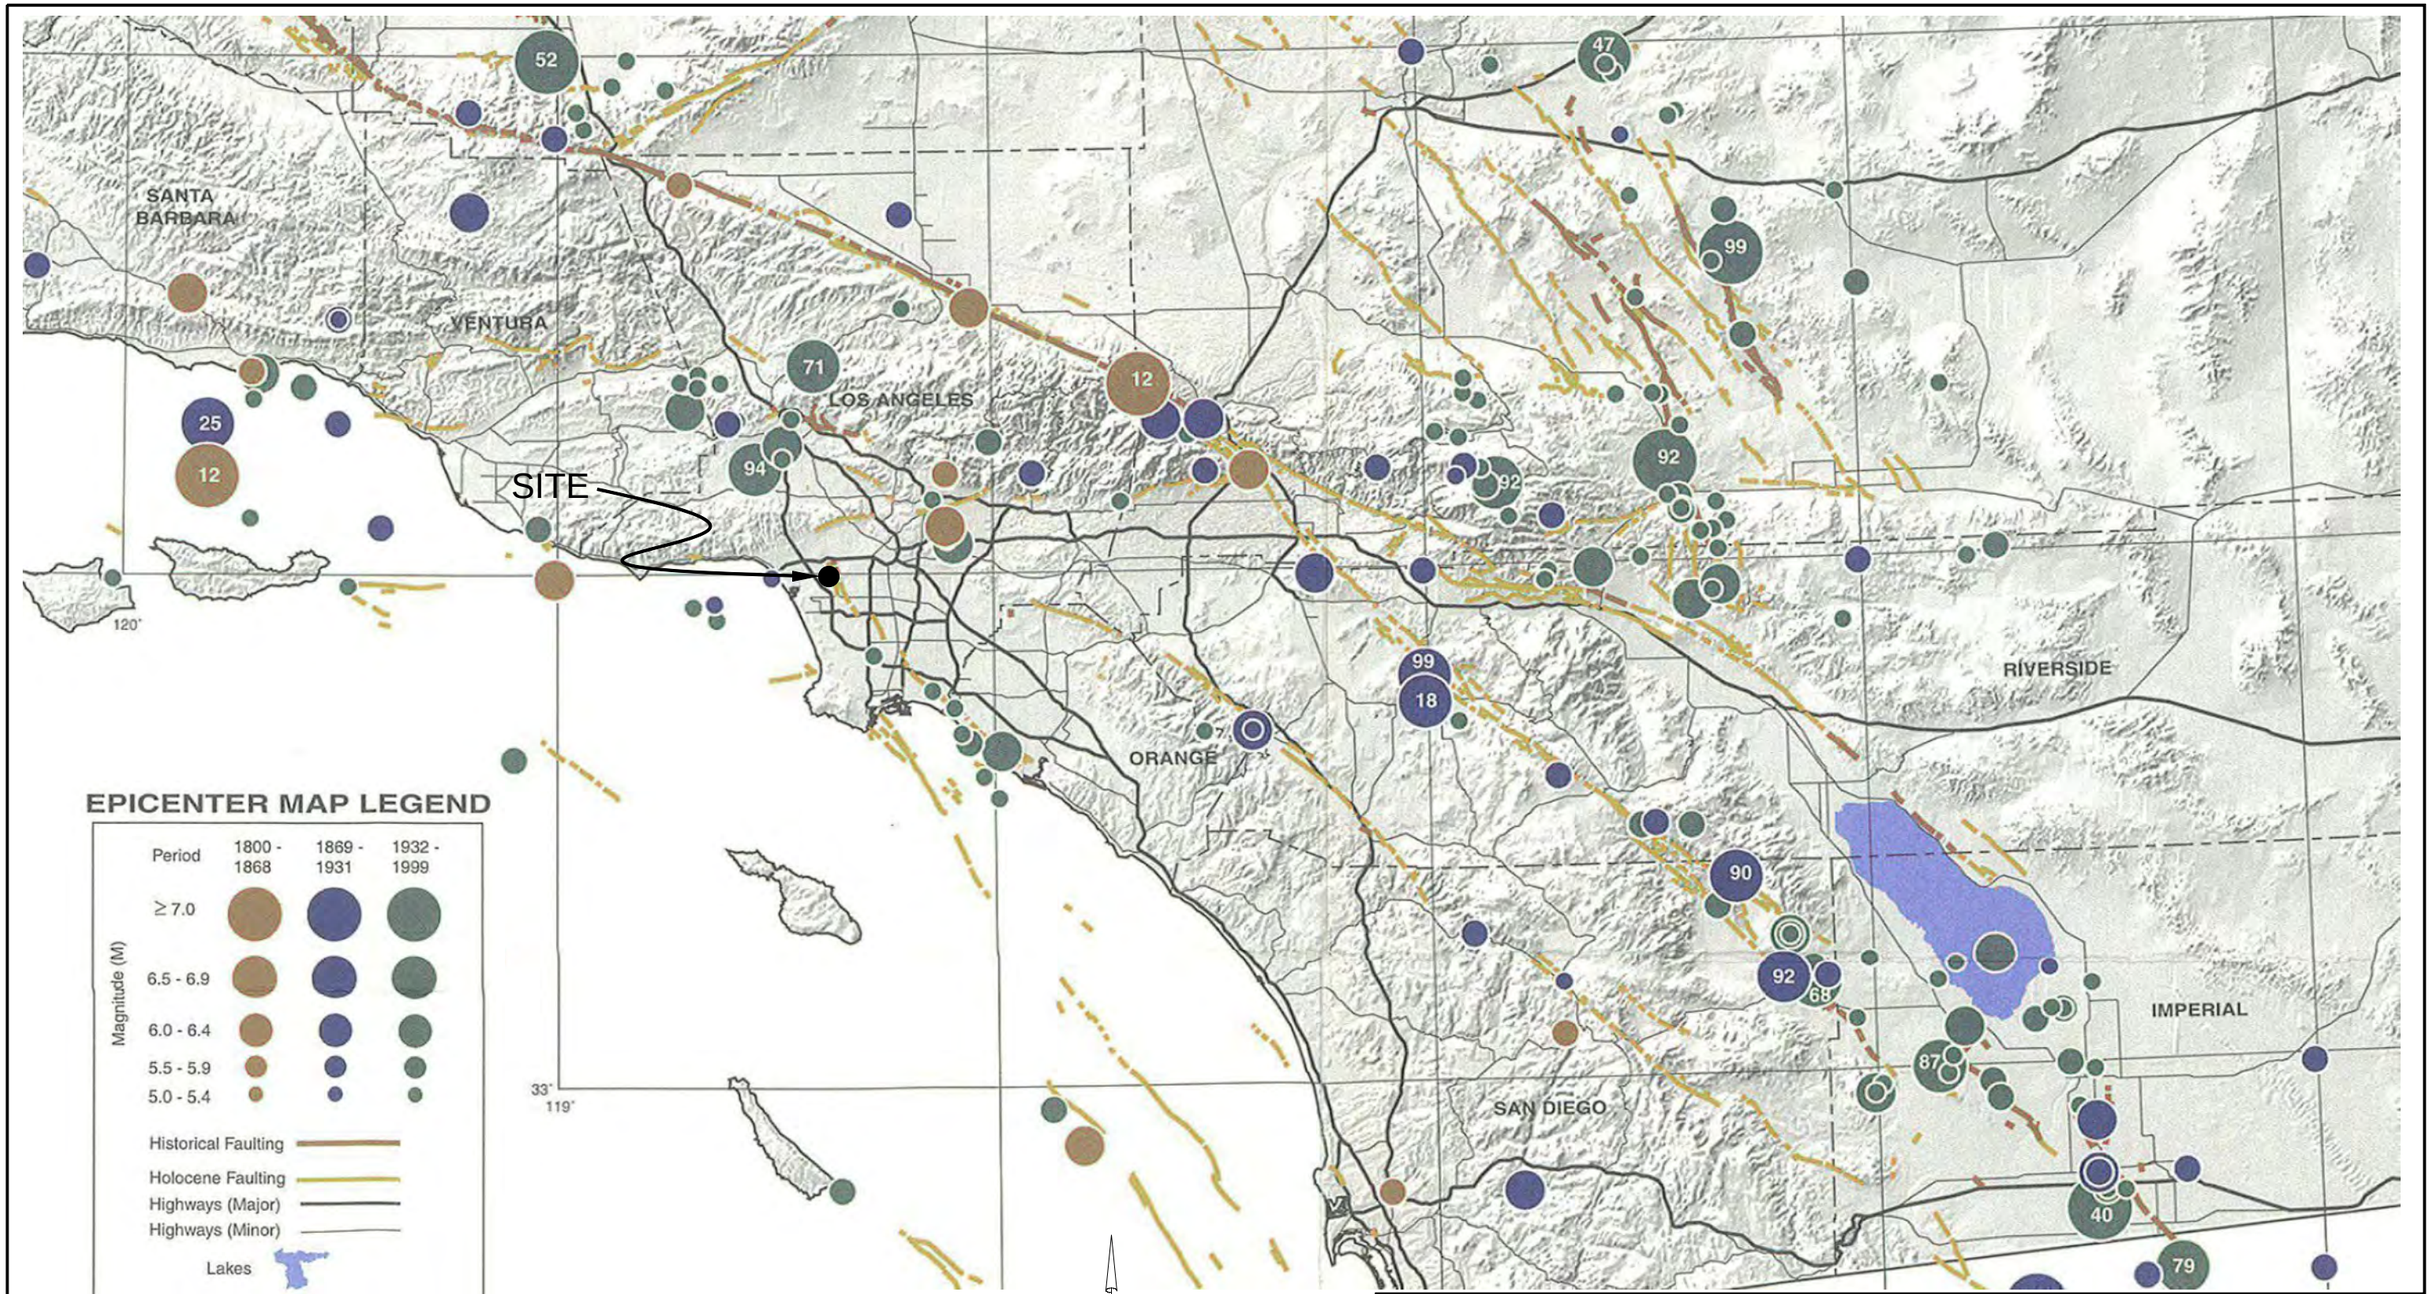

EPICENTER MAP LEGEND

Period	1800 - 1868	1869 - 1931	1932 - 1999
≥ 7.0			
6.5 - 6.9			
6.0 - 6.4			
5.5 - 5.9			
5.0 - 5.4			

Magnitude (M)

Historical Faulting

Holocene Faulting

Highways (Major)

Highways (Minor)

Lakes

65 Last two digits of M ≥ 6.5 earthquake year

Reference: Toppozada, T., Branum, D., Petersen, M., Hallstrom, C., Cramer, C., and Reichle, M., 2000, Epicenters and Areas Damaged by M≥5 California Earthquakes, 1800 - 1999, California Geological Survey, Map Sheet 49.

0 20 40 Miles

GEOCON WEST, INC.

ENVIRONMENTAL GEOTECHNICAL MATERIALS
500 N. VICTORY BOULEVARD, BURBANK, CA 91502
PHONE (818) 841-8388 - FAX (818) 841-1704

DRAFTED BY: JAO | CHECKED BY: GK

REGIONAL SEISMICITY MAP

6201 BRISTOL PARKWAY
CULVER CITY, CALIFORNIA

SEPT. 2025 | PROJECT NO. W1973-06-01 | FIG. 4

GEOCON

Project Name : 6201 Bristol Parkway
Project No : W1973-06-01A
Boring : 3

EMPIRICAL ESTIMATION OF LIQUEFACTION POTENTIAL
DESIGN EARTHQUAKE

NCEER (1996) METHOD W 2001 UPDATES

EARTHQUAKE INFORMATION:

Earthquake Magnitude:	6.60
Peak Horiz. Acceleration PGA_M (g):	0.891
2/3 PGA_M (g):	0.594
Magnitude Scaling Factor:	1.387
Historic High Groundwater:	30.0
Groundwater Depth During Exploration:	54.0

ENERGY & ROD CORRECTIONS:

Energy Correction (CE) for N60:	1.25
Rod Len.Corr.(CR) (0-no or 1-yes):	1
Bore Dia. Corr. (CB):	1.00
Sampler Corr. (CS):	1.20
Use Ksigma (0-no or 1-yes):	1

LIQUEFACTION CALCULATIONS:

Unit Wt. Water (pcf): 62.4

Depth to Base (ft)	Total Unit Wt. (pcf)	Water (0 or 1)	FIELD SPT (N)	Depth of SPT (ft)	Liq.Sus. (0 or 1)	-200 (%)	Est. Dr (%)	CN Factor	Corrected (N1)60	Eff. Unit Wt. (psf)	Resist. CRR 7.5	rd Factor	Induced CSR	Liquefac. Safe.Fact.
1.0	123.7	0	20.0	2.5	1		102	1.700	38.3	123.7	Infin.	1.000	0.386	--
2.0	123.7	0	20.0	2.5	1		102	1.700	38.3	123.7	Infin.	0.998	0.386	--
3.0	123.7	0	20.0	2.5	1		102	1.700	38.3	123.7	Infin.	0.996	0.385	--
4.0	123.7	0	20.0	2.5	1		102	1.700	38.3	123.7	Infin.	0.994	0.384	--
5.0	123.7	0	20.0	2.5	1		102	1.700	38.3	123.7	Infin.	0.991	0.383	--
6.0	123.7	0	20.0	2.5	1		102	1.700	38.3	123.7	Infin.	0.989	0.382	--
7.0	123.7	0	19.0	7.5	1		89	1.611	34.4	123.7	Infin.	0.987	0.381	--
8.0	123.7	0	19.0	7.5	1		89	1.500	32.1	123.7	Infin.	0.985	0.380	--
9.0	123.7	0	19.0	7.5	1		89	1.409	30.1	123.7	Infin.	0.982	0.379	--
10.0	123.7	0	19.0	7.5	1		89	1.333	28.5	123.7	0.388	0.980	0.379	--
11.0	135.8	0	11.0	10.0	1		65	1.265	15.7	135.8	0.167	0.978	0.378	--
12.5	135.8	0	11.0	10.0	1		65	1.190	14.7	135.8	0.157	0.975	0.377	--
13.0	135.8	0	22.0	12.5	1		87	1.163	28.8	135.8	0.401	0.973	0.376	--
14.0	135.8	0	22.0	12.5	1		87	1.104	27.3	135.8	0.348	0.972	0.375	--
15.0	135.8	0	22.0	12.5	1		87	1.063	26.3	135.8	0.320	0.970	0.375	--
16.0	133.5	0	20.0	15.0	1		79	1.026	24.8	133.5	0.289	0.967	0.374	--
17.5	133.5	0	20.0	15.0	1		79	0.985	23.8	133.5	0.271	0.965	0.373	--
18.0	134.9	0	10.0	17.5	1		54	0.970	12.5	134.9	0.135	0.962	0.372	--
19.0	134.9	0	10.0	17.5	1		54	0.936	12.0	134.9	0.131	0.961	0.371	--
20.0	134.9	0	49.0	22.5	1		110	0.910	62.1	134.9	Infin.	0.958	0.370	--
21.0	134.9	0	49.0	22.5	1		110	0.887	60.5	134.9	Infin.	0.956	0.369	--
22.0	134.9	0	49.0	22.5	1		110	0.865	59.0	134.9	Infin.	0.953	0.368	--
23.0	134.9	0	49.0	22.5	1		110	0.845	57.6	134.9	Infin.	0.950	0.367	--
24.0	134.9	0	49.0	22.5	1		110	0.826	56.3	134.9	Infin.	0.947	0.366	--
25.0	119.5	0	44.0	27.5	1		98	0.809	52.3	119.5	Infin.	0.944	0.364	--
26.0	119.5	0	44.0	27.5	1		98	0.795	51.3	119.5	Infin.	0.940	0.363	--
27.0	119.5	0	44.0	27.5	1		98	0.781	50.4	119.5	Infin.	0.936	0.362	--
28.0	119.5	0	44.0	27.5	1		98	0.767	49.6	119.5	Infin.	0.932	0.360	--
29.0	119.5	0	44.0	27.5	1		98	0.755	48.8	119.5	Infin.	0.928	0.358	--
30.0	117.3	0	44.0	27.5	1		98	0.743	48.0	117.3	Infin.	0.923	0.357	--
31.0	117.3	1	44.0	27.5	1		98	0.732	47.3	54.9	Infin.	0.918	0.357	Non-Liq.
32.5	117.3	1	44.0	27.5	1		98	0.718	46.4	54.9	Infin.	0.911	0.362	Non-Liq.
33.0	124.0	1	12.0	32.5	0	91		0.713	20.4	61.6	~	0.905	0.362	~
34.0	124.0	1	12.0	32.5	0	91		0.700	20.1	61.6	~	0.900	0.367	~
35.0	124.0	1	12.0	32.5	0	91		0.690	19.9	61.6	~	0.894	0.369	~
36.0	124.0	1	50.0	35.0	1		99	0.680	51.0	61.6	Infin.	0.887	0.371	Non-Liq.
37.5	124.0	1	50.0	35.0	1		99	0.669	50.2	61.6	Infin.	0.878	0.373	Non-Liq.
38.0	112.8	1	65.0	37.5	1		112	0.665	64.8	50.4	Infin.	0.870	0.372	Non-Liq.
39.0	112.8	1	65.0	37.5	1		112	0.655	63.9	50.4	Infin.	0.864	0.374	Non-Liq.
40.0	112.8	1	65.0	37.5	1		112	0.648	63.1	50.4	Infin.	0.855	0.375	Non-Liq.
41.0	112.8	1	65.0	37.5	1		112	0.640	62.4	50.4	Infin.	0.846	0.375	Non-Liq.
42.0	112.8	1	32.0	42.5	1		77	0.633	30.4	50.4	Infin.	0.837	0.375	Non-Liq.
43.0	112.8	1	32.0	42.5	1		77	0.627	30.1	50.4	Infin.	0.828	0.375	Non-Liq.
44.0	112.8	1	32.0	42.5	1		77	0.620	29.8	50.4	0.452	0.818	0.374	1.16
45.0	112.2	1	50.0	45.0	1		95	0.614	46.0	49.8	Infin.	0.808	0.373	Non-Liq.
46.0	112.2	1	50.0	45.0	1		95	0.608	45.6	49.8	Infin.	0.798	0.372	Non-Liq.
47.0	112.2	1	50.0	45.0	1		95	0.602	45.1	49.8	Infin.	0.788	0.371	Non-Liq.
48.0	121.2	1	28.0	47.5	1	74	71	0.596	35.0	58.8	Infin.	0.778	0.369	Non-Liq.
49.0	121.2	1	28.0	47.5	1	74	71	0.590	34.7	58.8	Infin.	0.768	0.367	Non-Liq.
50.5	121.2	1	28.0	47.5	1	74	71	0.582	34.4	58.8	Infin.	0.755	0.365	Non-Liq.
51.0	121.2	1	28.0	47.5	1	74	71	0.580	34.2	58.8	Infin.	0.745	0.361	Non-Liq.
52.5	121.2	1	28.0	47.5	1	74	71	0.571	33.8	58.8	Infin.	0.735	0.360	Non-Liq.
53.0	132.6	1	70.0	52.5	1		110	0.568	59.7	70.2	Infin.	0.725	0.357	Non-Liq.
54.0	132.6	1	70.0	52.5	1		110	0.563	59.1	70.2	Infin.	0.717	0.356	Non-Liq.
55.0	132.6	1	70.0	52.5	1		110	0.560	58.8	70.2	Infin.	0.708	0.353	Non-Liq.
56.0	132.6	1	70.0	52.5	1		110	0.557	58.5	70.2	Infin.	0.698	0.351	Non-Liq.
57.0	132.6	1	50.0	57.5	1		90	0.554	41.5	70.2	Infin.	0.689	0.348	Non-Liq.
58.0	132.6	1	50.0	57.5	1		90	0.551	41.3	70.2	Infin.	0.680	0.346	Non-Liq.
59.0	132.6	1	50.0	57.5	1		90	0.548	41.1	70.2	Infin.	0.671	0.343	Non-Liq.
60.5	132.6	1	50.0	57.5	1		90	0.545	40.9	70.2	Infin.	0.661	0.340	Non-Liq.

Figure 5

GEOCON

Project Name : 6201 Bristol Parkway
Project No : W1973-06-01A
Boring : 3

LIQUEFACTION SETTLEMENT ANALYSIS
DESIGN EARTHQUAKE

NCEER (1996) METHOD W 2001 UPDATES
EARTHQUAKE INFORMATION:

Earthquake Magnitude:	6.60
PGA_M (g):	0.891
2/3 PGA_M (g):	0.59
Magnitude Scaling Factor:	1.387
Historic High Groundwater:	30.0
Groundwater @ Exploration:	54.0

DEPTH TO BASE	BLOW COUNT N	WET DENSITY (PCF)	TOTAL STRESS O (TSF)	EFFECT STRESS O' (TSF)	REL. DEN. Dr (%)	ADJUST BLOWS (N1)60	Tav/σ'o	LIQUEFACTION SAFETY FACTOR	VOL. STRAIN [e_{15}} (%)	EQ. SETTLE. Pe (in.)
1.0	20	123.7	0.031	0.031	102	38	0.386	--	0.00	0.00
2.0	20	123.7	0.093	0.093	102	38	0.386	--	0.00	0.00
3.0	20	123.7	0.155	0.155	102	38	0.386	--	0.00	0.00
4.0	20	123.7	0.217	0.217	102	38	0.386	--	0.00	0.00
5.0	20	123.7	0.278	0.278	102	38	0.386	--	0.00	0.00
6.0	20	123.7	0.340	0.340	102	38	0.386	--	0.00	0.00
7.0	19	123.7	0.402	0.402	89	34	0.386	--	0.00	0.00
8.0	19	123.7	0.464	0.464	89	32	0.386	--	0.00	0.00
9.0	19	123.7	0.526	0.526	89	30	0.386	--	0.00	0.00
10.0	19	123.7	0.588	0.588	89	28	0.386	--	0.00	0.00
11.0	11	135.8	0.653	0.653	65	16	0.386	--	0.00	0.00
12.5	11	135.8	0.738	0.738	65	15	0.386	--	0.00	0.00
13.0	22	135.8	0.771	0.771	87	29	0.386	--	0.00	0.00
14.0	22	135.8	0.856	0.856	87	27	0.386	--	0.00	0.00
15.0	22	135.8	0.924	0.924	87	26	0.386	--	0.00	0.00
16.0	20	133.5	0.992	0.992	79	25	0.386	--	0.00	0.00
17.5	20	133.5	1.075	1.075	79	24	0.386	--	0.00	0.00
18.0	10	134.9	1.109	1.109	54	12	0.386	--	0.00	0.00
19.0	10	134.9	1.193	1.193	54	12	0.386	--	0.00	0.00
20.0	49	134.9	1.260	1.260	110	62	0.386	--	0.00	0.00
21.0	49	134.9	1.328	1.328	110	60	0.386	--	0.00	0.00
22.0	49	134.9	1.395	1.395	110	59	0.386	--	0.00	0.00
23.0	49	134.9	1.463	1.463	110	58	0.386	--	0.00	0.00
24.0	49	134.9	1.530	1.530	110	56	0.386	--	0.00	0.00
25.0	44	119.5	1.594	1.594	98	52	0.386	--	0.00	0.00
26.0	44	119.5	1.653	1.653	98	51	0.386	--	0.00	0.00
27.0	44	119.5	1.713	1.713	98	50	0.386	--	0.00	0.00
28.0	44	119.5	1.773	1.773	98	50	0.386	--	0.00	0.00
29.0	44	119.5	1.833	1.833	98	49	0.386	--	0.00	0.00
30.0	44	117.3	1.892	1.892	98	48	0.386	--	0.00	0.00
31.0	44	117.3	1.950	1.935	98	47	0.389	Non-Liq.	0.00	0.00
32.5	44	117.3	2.024	1.969	98	46	0.397	Non-Liq.	0.00	0.00
33.0	12	124.0	2.054	1.984		20	0.400	~	0.00	0.00
34.0	12	124.0	2.131	2.022		20	0.407	~	0.00	0.00
35.0	12	124.0	2.193	2.053		20	0.413	~	0.00	0.00
36.0	50	124.0	2.255	2.084	99	51	0.418	Non-Liq.	0.00	0.00
37.5	50	124.0	2.333	2.122	99	50	0.425	Non-Liq.	0.00	0.00
38.0	65	112.8	2.362	2.136	112	65	0.427	Non-Liq.	0.00	0.00
39.0	65	112.8	2.433	2.168	112	64	0.434	Non-Liq.	0.00	0.00
40.0	65	112.8	2.489	2.193	112	63	0.439	Non-Liq.	0.00	0.00
41.0	65	112.8	2.546	2.218	112	62	0.443	Non-Liq.	0.00	0.00
42.0	32	112.8	2.602	2.243	77	30	0.448	Non-Liq.	0.00	0.00
43.0	32	112.8	2.659	2.269	77	30	0.453	Non-Liq.	0.00	0.00
44.0	32	112.8	2.715	2.294	77	30	0.457	1.16	0.00	0.00
45.0	50	112.2	2.771	2.319	95	46	0.462	Non-Liq.	0.00	0.00
46.0	50	112.2	2.827	2.344	95	46	0.466	Non-Liq.	0.00	0.00
47.0	50	112.2	2.883	2.369	95	45	0.470	Non-Liq.	0.00	0.00
48.0	28	121.2	2.942	2.396	71	35	0.474	Non-Liq.	0.00	0.00
49.0	28	121.2	3.002	2.425	71	35	0.478	Non-Liq.	0.00	0.00
50.5	28	121.2	3.078	2.462	71	34	0.483	Non-Liq.	0.00	0.00
51.0	28	121.2	3.108	2.477	71	34	0.485	Non-Liq.	0.00	0.00
52.5	28	121.2	3.199	2.521	71	34	0.490	Non-Liq.	0.00	0.00
53.0	70	132.6	3.231	2.537	110	60	0.492	Non-Liq.	0.00	0.00
54.0	70	132.6	3.314	2.581	110	59	0.496	Non-Liq.	0.00	0.00
55.0	70	132.6	3.380	2.616	110	59	0.499	Non-Liq.	0.00	0.00
56.0	70	132.6	3.447	2.651	110	58	0.502	Non-Liq.	0.00	0.00
57.0	50	132.6	3.513	2.686	90	42	0.505	Non-Liq.	0.00	0.00
58.0	50	132.6	3.579	2.721	90	41	0.508	Non-Liq.	0.00	0.00
59.0	50	132.6	3.645	2.756	90	41	0.511	Non-Liq.	0.00	0.00
60.5	50	132.6	3.728	2.800	90	41	0.514	Non-Liq.	0.00	0.00

TOTAL SETTLEMENT = 0.0 INCHES

Figure 6

GEOCON

Project Name : 6201 Bristol Parkway
Project No : W1973-06-01A
Boring : 7

EMPIRICAL ESTIMATION OF LIQUEFACTION POTENTIAL
DESIGN EARTHQUAKE

NCEER (1996) METHOD W 2001 UPDATES

EARTHQUAKE INFORMATION:

Earthquake Magnitude:	6.60
Peak Horiz. Acceleration PGA_M (g):	0.891
2/3 PGA_M (g):	0.594
Magnitude Scaling Factor:	1.387
Historic High Groundwater:	30.0
Groundwater Depth During Exploration:	46.5

ENERGY & ROD CORRECTIONS:

Energy Correction (CE) for N60:	1.25
Rod Len.Corr.(CR) (0-no or 1-yes):	1
Bore Dia. Corr. (CB):	1.00
Sampler Corr. (CS):	1.20
Use Ksigma (0-no or 1-yes):	1

LIQUEFACTION CALCULATIONS:

Unit Wt. Water (pcf): 62.4

Depth to Base (ft)	Total Unit Wt. (pcf)	Water (0 or 1)	FIELD SPT (N)	Depth of SPT (ft)	Liq.Sus. (0 or 1)	-200 (%)	Est. Dr (%)	CN Factor	Corrected (N1)60	Eff. Unit Wt. (psf)	Resist. CRR 7.5	rd Factor	Induced CSR	Liquefac. Safe.Fact.
1.0	117.0	0	11.0	2.5	1		76	1.700	21.0	117.0	0.229	1.000	0.386	--
2.0	117.0	0	11.0	2.5	1		76	1.700	21.0	117.0	0.229	0.998	0.386	--
3.0	117.0	0	11.0	2.5	1		76	1.700	21.0	117.0	0.229	0.996	0.385	--
4.0	117.0	0	11.0	2.5	1		76	1.700	21.0	117.0	0.229	0.994	0.384	--
5.0	117.0	0	11.0	2.5	1		76	1.700	21.0	117.0	0.229	0.991	0.383	--
6.0	140.0	0	11.0	5.0	1	30	73	1.700	29.1	140.0	0.413	0.989	0.382	--
7.0	140.0	0	11.0	5.0	1	30	73	1.621	27.9	140.0	0.367	0.987	0.381	--
8.0	140.0	0	33.0	10.0	1	30	112	1.495	68.9	140.0	Infin.	0.985	0.380	--
9.0	140.0	0	33.0	10.0	1	30	112	1.394	64.6	140.0	Infin.	0.982	0.379	--
10.0	124.8	0	33.0	10.0	1	30	112	1.315	61.2	124.8	Infin.	0.980	0.379	--
11.0	124.8	0	33.0	10.0	1	30	112	1.252	58.5	124.8	Infin.	0.978	0.378	--
12.0	124.8	0	11.0	15.0	1	30	59	1.197	23.2	124.8	0.259	0.976	0.377	--
13.0	124.8	0	11.0	15.0	1	30	59	1.149	22.4	124.8	0.248	0.974	0.376	--
14.0	124.8	0	11.0	15.0	1	30	59	1.106	21.8	124.8	0.239	0.972	0.375	--
15.0	124.8	0	11.0	15.0	1	30	59	1.068	21.2	124.8	0.230	0.970	0.375	--
16.0	124.8	0	11.0	15.0	1	30	59	1.033	20.6	124.8	0.223	0.967	0.374	--
17.0	139.5	0	17.0	20.0	1	30	68	1.000	31.1	139.5	Infin.	0.965	0.373	--
18.0	139.5	0	17.0	20.0	1	30	68	0.968	30.3	139.5	Infin.	0.963	0.372	--
19.0	139.5	0	17.0	20.0	1	30	68	0.939	29.5	139.5	0.437	0.961	0.371	--
20.0	139.5	0	17.0	20.0	1	30	68	0.913	28.8	139.5	0.402	0.958	0.370	--
21.0	139.5	0	17.0	20.0	1	30	68	0.888	28.2	139.5	0.376	0.956	0.369	--
22.0	134.0	0	17.0	20.0	1	30	68	0.866	27.6	134.0	0.356	0.953	0.368	--
23.0	134.0	0	17.0	20.0	1	30	68	0.846	27.1	134.0	0.340	0.950	0.367	--
24.0	134.0	0	17.0	20.0	1	30	68	0.827	26.6	134.0	0.327	0.947	0.366	--
25.0	134.0	0	15.0	25.0	1	30	59	0.810	24.9	134.0	0.289	0.944	0.364	--
26.0	134.0	0	15.0	25.0	1	30	59	0.793	24.4	134.0	0.281	0.940	0.363	--
27.0	130.7	0	15.0	25.0	1	30	59	0.778	24.1	130.7	0.275	0.936	0.362	--
28.0	130.7	0	15.0	25.0	1	30	59	0.764	23.7	130.7	0.268	0.932	0.360	--
29.0	130.7	0	15.0	25.0	1	30	59	0.750	23.4	130.7	0.263	0.928	0.358	--
30.0	130.7	0	15.0	25.0	1	30	59	0.737	23.1	130.7	0.258	0.923	0.357	--
31.0	131.1	1	16.0	30.0	1	54	58	0.725	25.9	68.7	0.310	0.918	0.357	1.00
32.5	131.1	1	16.0	30.0	1	54	58	0.710	25.5	68.7	0.301	0.911	0.361	0.95
33.0	131.1	1	37.0	35.0	1		85	0.705	39.1	68.7	Infin.	0.905	0.362	Non-Liq.
34.0	131.1	1	37.0	35.0	1		85	0.691	38.4	68.7	Infin.	0.900	0.366	Non-Liq.
35.0	131.1	1	37.0	35.0	1		85	0.681	37.8	68.7	Infin.	0.894	0.368	Non-Liq.
36.0	131.1	1	37.0	35.0	1		85	0.672	37.3	68.7	Infin.	0.887	0.370	Non-Liq.
37.5	131.1	1	37.0	35.0	1		85	0.660	36.6	68.7	Infin.	0.878	0.372	Non-Liq.
38.0	117.8	1	39.0	40.0	1		85	0.656	38.4	55.4	Infin.	0.870	0.371	Non-Liq.
39.0	117.8	1	39.0	40.0	1		85	0.646	37.8	55.4	Infin.	0.864	0.373	Non-Liq.
40.0	117.8	1	39.0	40.0	1		85	0.639	37.4	55.4	Infin.	0.855	0.374	Non-Liq.
41.0	117.8	1	39.0	40.0	1		85	0.631	36.9	55.4	Infin.	0.846	0.374	Non-Liq.
42.5	117.8	1	39.0	40.0	1		85	0.623	36.4	55.4	Infin.	0.835	0.373	Non-Liq.
43.0	124.8	1	50.0	42.5	1		95	0.619	46.4	62.4	Infin.	0.825	0.371	Non-Liq.
44.0	124.8	1	50.0	42.5	1		95	0.611	45.8	62.4	Infin.	0.818	0.372	Non-Liq.
45.0	124.8	1	50.0	42.5	1		95	0.604	45.3	62.4	Infin.	0.808	0.371	Non-Liq.
46.0	117.7	1	39.0	45.0	1		83	0.598	35.0	55.3	Infin.	0.798	0.369	Non-Liq.
47.0	117.7	1	39.0	45.0	1		83	0.593	34.7	55.3	Infin.	0.788	0.368	Non-Liq.
48.0	117.7	1	39.0	45.0	1		83	0.590	34.5	55.3	Infin.	0.778	0.366	Non-Liq.
49.0	117.7	1	39.0	45.0	1		83	0.588	34.4	55.3	Infin.	0.768	0.364	Non-Liq.
50.0	117.7	1	39.0	45.0	1		83	0.585	34.2	55.3	Infin.	0.757	0.362	Non-Liq.
51.0	117.7	1	50.0	50.0	1		92	0.582	43.7	55.3	Infin.	0.747	0.360	Non-Liq.
52.0	117.7	1	50.0	50.0	1		92	0.580	43.5	55.3	Infin.	0.737	0.358	Non-Liq.
53.0	117.7	1	50.0	50.0	1		92	0.577	43.3	55.3	Infin.	0.727	0.356	Non-Liq.
54.0	117.7	1	50.0	50.0	1		92	0.575	43.1	55.3	Infin.	0.717	0.353	Non-Liq.
55.0	117.7	1	50.0	55.0	1		90	0.572	42.9	55.3	Infin.	0.708	0.351	Non-Liq.
56.0	117.7	1	50.0	55.0	1		90	0.570	42.7	55.3	Infin.	0.698	0.349	Non-Liq.

Figure 7

GEOCON

Project Name : 6201 Bristol Parkway
Project No : W1973-06-01A
Boring : 7

LIQUEFACTION SETTLEMENT ANALYSIS
DESIGN EARTHQUAKE

NCEER (1996) METHOD W 2001 UPDATES
EARTHQUAKE INFORMATION:

Earthquake Magnitude:	6.60
PGA_M (g):	0.891
2/3 PGA_M (g):	0.59
Magnitude Scaling Factor:	1.387
Historic High Groundwater:	30.0
Groundwater @ Exploration:	46.5

DEPTH TO BASE	BLOW COUNT N	WET DENSITY (PCF)	TOTAL STRESS O (TSF)	EFFECT STRESS O' (TSF)	REL. DEN. Dr (%)	ADJUST BLOWS (N1)60	Tav/σ'o	LIQUEFACTION SAFETY FACTOR	VOL. STRAIN [e_{15}} (%)	EQ. SETTLE. Pe (in.)
1.0	11	117.0	0.029	0.029	76	21	0.386	--	0.00	0.00
2.0	11	117.0	0.088	0.088	76	21	0.386	--	0.00	0.00
3.0	11	117.0	0.146	0.146	76	21	0.386	--	0.00	0.00
4.0	11	117.0	0.205	0.205	76	21	0.386	--	0.00	0.00
5.0	11	117.0	0.263	0.263	76	21	0.386	--	0.00	0.00
6.0	11	140.0	0.327	0.327	73	29	0.386	--	0.00	0.00
7.0	11	140.0	0.397	0.397	73	28	0.386	--	0.00	0.00
8.0	33	140.0	0.467	0.467	112	69	0.386	--	0.00	0.00
9.0	33	140.0	0.537	0.537	112	65	0.386	--	0.00	0.00
10.0	33	124.8	0.604	0.604	112	61	0.386	--	0.00	0.00
11.0	33	124.8	0.666	0.666	112	58	0.386	--	0.00	0.00
12.0	11	124.8	0.728	0.728	59	23	0.386	--	0.00	0.00
13.0	11	124.8	0.791	0.791	59	22	0.386	--	0.00	0.00
14.0	11	124.8	0.853	0.853	59	22	0.386	--	0.00	0.00
15.0	11	124.8	0.916	0.916	59	21	0.386	--	0.00	0.00
16.0	11	124.8	0.978	0.978	59	21	0.386	--	0.00	0.00
17.0	17	139.5	1.044	1.044	68	31	0.386	--	0.00	0.00
18.0	17	139.5	1.114	1.114	68	30	0.386	--	0.00	0.00
19.0	17	139.5	1.183	1.183	68	30	0.386	--	0.00	0.00
20.0	17	139.5	1.253	1.253	68	29	0.386	--	0.00	0.00
21.0	17	139.5	1.323	1.323	68	28	0.386	--	0.00	0.00
22.0	17	134.0	1.391	1.391	68	28	0.386	--	0.00	0.00
23.0	17	134.0	1.458	1.458	68	27	0.386	--	0.00	0.00
24.0	17	134.0	1.525	1.525	68	27	0.386	--	0.00	0.00
25.0	15	134.0	1.592	1.592	59	25	0.386	--	0.00	0.00
26.0	15	134.0	1.659	1.659	59	24	0.386	--	0.00	0.00
27.0	15	130.7	1.725	1.725	59	24	0.386	--	0.00	0.00
28.0	15	130.7	1.791	1.791	59	24	0.386	--	0.00	0.00
29.0	15	130.7	1.856	1.856	59	23	0.386	--	0.00	0.00
30.0	15	130.7	1.921	1.921	59	23	0.386	--	0.00	0.00
31.0	16	131.1	1.987	1.971	58	26	0.389	1.00	0.80	0.10
32.5	16	131.1	2.069	2.014	58	25	0.397	0.95	0.80	0.14
33.0	37	131.1	2.102	2.031	85	39	0.400	Non-Liq.	0.00	0.00
34.0	37	131.1	2.184	2.074	85	38	0.407	Non-Liq.	0.00	0.00
35.0	37	131.1	2.249	2.109	85	38	0.412	Non-Liq.	0.00	0.00
36.0	37	131.1	2.315	2.143	85	37	0.417	Non-Liq.	0.00	0.00
37.5	37	131.1	2.397	2.186	85	37	0.424	Non-Liq.	0.00	0.00
38.0	39	117.8	2.428	2.201	85	38	0.426	Non-Liq.	0.00	0.00
39.0	39	117.8	2.501	2.236	85	38	0.432	Non-Liq.	0.00	0.00
40.0	39	117.8	2.560	2.264	85	37	0.437	Non-Liq.	0.00	0.00
41.0	39	117.8	2.619	2.291	85	37	0.442	Non-Liq.	0.00	0.00
42.5	39	117.8	2.693	2.326	85	36	0.447	Non-Liq.	0.00	0.00
43.0	50	124.8	2.723	2.341	95	46	0.449	Non-Liq.	0.00	0.00
44.0	50	124.8	2.801	2.380	95	46	0.455	Non-Liq.	0.00	0.00
45.0	50	124.8	2.863	2.411	95	45	0.459	Non-Liq.	0.00	0.00
46.0	39	117.7	2.924	2.440	83	35	0.463	Non-Liq.	0.00	0.00
47.0	39	117.7	2.983	2.468	83	35	0.467	Non-Liq.	0.00	0.00
48.0	39	117.7	3.042	2.496	83	35	0.471	Non-Liq.	0.00	0.00
49.0	39	117.7	3.101	2.523	83	34	0.475	Non-Liq.	0.00	0.00
50.0	39	117.7	3.159	2.551	83	34	0.478	Non-Liq.	0.00	0.00
51.0	50	117.7	3.218	2.579	92	44	0.482	Non-Liq.	0.00	0.00
52.0	50	117.7	3.277	2.606	92	43	0.486	Non-Liq.	0.00	0.00
53.0	50	117.7	3.336	2.634	92	43	0.489	Non-Liq.	0.00	0.00
54.0	50	117.7	3.395	2.661	92	43	0.493	Non-Liq.	0.00	0.00
55.0	50	117.7	3.454	2.689	90	43	0.496	Non-Liq.	0.00	0.00
56.0	50	117.7	3.512	2.717	90	43	0.499	Non-Liq.	0.00	0.00

TOTAL SETTLEMENT = 0.2 INCHES

Figure 8

GEOCON

Project Name : 6201 Bristol Parkway
Project No : W1973-06-01A
Boring : 3

EMPIRICAL ESTIMATION OF LIQUEFACTION POTENTIAL
MAXIMUM CONSIDERED EARTHQUAKE

NCEER (1996) METHOD W 2001 UPDATES

EARTHQUAKE INFORMATION:

Earthquake Magnitude:	6.68
Peak Horiz. Acceleration PGA_M (g):	0.891
Magnitude Scaling Factor:	1.345
Historic High Groundwater:	30.0
Groundwater Depth During Exploration:	54.0

ENERGY & ROD CORRECTIONS:

Energy Correction (CE) for N60:	1.25
Rod Len.Corr.(CR) (0-no or 1-yes):	1
Bore Dia. Corr. (CB):	1.00
Sampler Corr. (CS):	1.20
Use Ksigma (0-no or 1-yes):	1

LIQUEFACTION CALCULATIONS:

Unit Wt. Water (pcf): 62.4

Depth to Base (ft)	Total Unit Wt. (pcf)	Water (0 or 1)	Field SPT (N)	Depth of SPT (ft)	Liq.Sus. (0 or 1)	-200 (%)	Est. Dr (%)	CN Factor	Corrected (N1)60cs	Eff. Unit Wt. (psf)	Resist. CRR 7.5	rd Factor	Induced CSR	Liquefac. Safe.Fact.
1.0	123.7	0	20.0	2.5	1		102	1.700	38.3	123.7	Infin.	1.000	0.579	--
2.0	123.7	0	20.0	2.5	1		102	1.700	38.3	123.7	Infin.	0.998	0.578	--
3.0	123.7	0	20.0	2.5	1		102	1.700	38.3	123.7	Infin.	0.996	0.577	--
4.0	123.7	0	20.0	2.5	1		102	1.700	38.3	123.7	Infin.	0.994	0.576	--
5.0	123.7	0	20.0	2.5	1		102	1.700	38.3	123.7	Infin.	0.991	0.574	--
6.0	123.7	0	20.0	2.5	1		102	1.700	38.3	123.7	Infin.	0.989	0.573	--
7.0	123.7	0	19.0	7.5	1		89	1.611	34.4	123.7	Infin.	0.987	0.571	--
8.0	123.7	0	19.0	7.5	1		89	1.500	32.1	123.7	Infin.	0.985	0.570	--
9.0	123.7	0	19.0	7.5	1		89	1.409	30.1	123.7	Infin.	0.982	0.569	--
10.0	123.7	0	19.0	7.5	1		89	1.333	28.5	123.7	0.388	0.980	0.568	--
11.0	135.8	0	11.0	10.0	1		65	1.265	15.7	135.8	0.167	0.978	0.566	--
12.5	135.8	0	11.0	10.0	1		65	1.190	14.7	135.8	0.157	0.975	0.565	--
13.0	135.8	0	22.0	12.5	1		87	1.163	28.8	135.8	0.401	0.973	0.564	--
14.0	135.8	0	22.0	12.5	1		87	1.104	27.3	135.8	0.348	0.972	0.563	--
15.0	135.8	0	22.0	12.5	1		87	1.063	26.3	135.8	0.320	0.970	0.562	--
16.0	133.5	0	20.0	15.0	1		79	1.026	24.8	133.5	0.289	0.967	0.560	--
17.5	133.5	0	20.0	15.0	1		79	0.985	23.8	133.5	0.271	0.965	0.559	--
18.0	134.9	0	10.0	17.5	1		54	0.970	12.5	134.9	0.135	0.962	0.557	--
19.0	134.9	0	10.0	17.5	1		54	0.936	12.0	134.9	0.131	0.961	0.556	--
20.0	134.9	0	49.0	22.5	1		110	0.910	62.1	134.9	Infin.	0.958	0.555	--
21.0	134.9	0	49.0	22.5	1		110	0.887	60.5	134.9	Infin.	0.956	0.553	--
22.0	134.9	0	49.0	22.5	1		110	0.865	59.0	134.9	Infin.	0.953	0.552	--
23.0	134.9	0	49.0	22.5	1		110	0.845	57.6	134.9	Infin.	0.950	0.550	--
24.0	134.9	0	49.0	22.5	1		110	0.826	56.3	134.9	Infin.	0.947	0.548	--
25.0	119.5	0	44.0	27.5	1		98	0.809	52.3	119.5	Infin.	0.944	0.546	--
26.0	119.5	0	44.0	27.5	1		98	0.795	51.3	119.5	Infin.	0.940	0.544	--
27.0	119.5	0	44.0	27.5	1		98	0.781	50.4	119.5	Infin.	0.936	0.542	--
28.0	119.5	0	44.0	27.5	1		98	0.767	49.6	119.5	Infin.	0.932	0.540	--
29.0	119.5	0	44.0	27.5	1		98	0.755	48.8	119.5	Infin.	0.928	0.537	--
30.0	117.3	0	44.0	27.5	1		98	0.743	48.0	117.3	Infin.	0.923	0.535	--
31.0	117.3	1	44.0	27.5	1		98	0.732	47.3	54.9	Infin.	0.918	0.536	Non-Liq.
32.5	117.3	1	44.0	27.5	1		98	0.718	46.4	54.9	Infin.	0.911	0.542	Non-Liq.
33.0	124.0	1	12.0	32.5	0	91		0.713	20.4	61.6	~	0.905	0.543	~
34.0	124.0	1	12.0	32.5	0	91		0.700	20.1	61.6	~	0.900	0.550	~
35.0	124.0	1	12.0	32.5	0	91		0.690	19.9	61.6	~	0.894	0.553	~
36.0	124.0	1	50.0	35.0	1		99	0.680	51.0	61.6	Infin.	0.887	0.556	Non-Liq.
37.5	124.0	1	50.0	35.0	1		99	0.669	50.2	61.6	Infin.	0.878	0.559	Non-Liq.
38.0	112.8	1	65.0	37.5	1		112	0.665	64.8	50.4	Infin.	0.870	0.557	Non-Liq.
39.0	112.8	1	65.0	37.5	1		112	0.655	63.9	50.4	Infin.	0.864	0.561	Non-Liq.
40.0	112.8	1	65.0	37.5	1		112	0.648	63.1	50.4	Infin.	0.855	0.562	Non-Liq.
41.0	112.8	1	65.0	37.5	1		112	0.640	62.4	50.4	Infin.	0.846	0.563	Non-Liq.
42.0	112.8	1	32.0	42.5	1		77	0.633	30.4	50.4	Infin.	0.837	0.562	Non-Liq.
43.0	112.8	1	32.0	42.5	1		77	0.627	30.1	50.4	Infin.	0.828	0.562	Non-Liq.
44.0	112.8	1	32.0	42.5	1		77	0.620	29.8	50.4	0.452	0.818	0.561	0.75
45.0	112.2	1	50.0	45.0	1		95	0.614	46.0	49.8	Infin.	0.808	0.559	Non-Liq.
46.0	112.2	1	50.0	45.0	1		95	0.608	45.6	49.8	Infin.	0.798	0.558	Non-Liq.
47.0	112.2	1	50.0	45.0	1		95	0.602	45.1	49.8	Infin.	0.788	0.556	Non-Liq.
48.0	121.2	1	28.0	47.5	1	74	71	0.596	35.0	58.8	Infin.	0.778	0.553	Non-Liq.
49.0	121.2	1	28.0	47.5	1	74	71	0.590	34.7	58.8	Infin.	0.768	0.550	Non-Liq.
50.5	121.2	1	28.0	47.5	1	74	71	0.582	34.4	58.8	Infin.	0.755	0.547	Non-Liq.
51.0	121.2	1	28.0	47.5	1	74	71	0.580	34.2	58.8	Infin.	0.745	0.541	Non-Liq.
52.5	121.2	1	28.0	47.5	1	74	71	0.571	33.8	58.8	Infin.	0.735	0.540	Non-Liq.
53.0	132.6	1	70.0	52.5	1		110	0.568	59.7	70.2	Infin.	0.725	0.535	Non-Liq.
54.0	132.6	1	70.0	52.5	1		110	0.563	59.1	70.2	Infin.	0.717	0.534	Non-Liq.
55.0	132.6	1	70.0	52.5	1		110	0.560	58.8	70.2	Infin.	0.708	0.530	Non-Liq.
56.0	132.6	1	70.0	52.5	1		110	0.557	58.5	70.2	Infin.	0.698	0.526	Non-Liq.
57.0	132.6	1	50.0	57.5	1		90	0.554	41.5	70.2	Infin.	0.689	0.522	Non-Liq.
58.0	132.6	1	50.0	57.5	1		90	0.551	41.3	70.2	Infin.	0.680	0.518	Non-Liq.
59.0	132.6	1	50.0	57.5	1		90	0.548	41.1	70.2	Infin.	0.671	0.514	Non-Liq.
60.5	132.6	1	50.0	57.5	1		90	0.545	40.9	70.2	Infin.	0.661	0.510	Non-Liq.

Figure 9

GEOCON

Project Name : 6201 Bristol Parkway
Project No : W1973-06-01A
Boring : 3

LIQUEFACTION SETTLEMENT ANALYSIS
MAXIMUM CONSIDERED EARTHQUAKE

NCEER (1996) METHOD W 2001 UPDATES
EARTHQUAKE INFORMATION:

Earthquake Magnitude:	6.68
PGA_M (g):	0.891
Magnitude Scaling Factor:	1.345
Historic High Groundwater:	30.0
Groundwater @ Exploration:	54.0

DEPTH TO BASE	BLOW COUNT N	WET DENSITY (PCF)	TOTAL STRESS O (TSF)	EFFECT STRESS O' (TSF)	REL. DEN. Dr (%)	ADJUST BLOWS (N1)60	Tav/σ'$_o$	LIQUEFACTION SAFETY FACTOR	VOL. STRAIN [e_{15}} (%)	EQ. SETTLE. Pe (in.)
1.0	20	123.7	0.031	0.031	102	38	0.579	--	0.00	0.00
2.0	20	123.7	0.093	0.093	102	38	0.579	--	0.00	0.00
3.0	20	123.7	0.155	0.155	102	38	0.579	--	0.00	0.00
4.0	20	123.7	0.217	0.217	102	38	0.579	--	0.00	0.00
5.0	20	123.7	0.278	0.278	102	38	0.579	--	0.00	0.00
6.0	20	123.7	0.340	0.340	102	38	0.579	--	0.00	0.00
7.0	19	123.7	0.402	0.402	89	34	0.579	--	0.00	0.00
8.0	19	123.7	0.464	0.464	89	32	0.579	--	0.00	0.00
9.0	19	123.7	0.526	0.526	89	30	0.579	--	0.00	0.00
10.0	19	123.7	0.588	0.588	89	28	0.579	--	0.00	0.00
11.0	11	135.8	0.653	0.653	65	16	0.579	--	0.00	0.00
12.5	11	135.8	0.738	0.738	65	15	0.579	--	0.00	0.00
13.0	22	135.8	0.771	0.771	87	29	0.579	--	0.00	0.00
14.0	22	135.8	0.856	0.856	87	27	0.579	--	0.00	0.00
15.0	22	135.8	0.924	0.924	87	26	0.579	--	0.00	0.00
16.0	20	133.5	0.992	0.992	79	25	0.579	--	0.00	0.00
17.5	20	133.5	1.075	1.075	79	24	0.579	--	0.00	0.00
18.0	10	134.9	1.109	1.109	54	12	0.579	--	0.00	0.00
19.0	10	134.9	1.193	1.193	54	12	0.579	--	0.00	0.00
20.0	49	134.9	1.260	1.260	110	62	0.579	--	0.00	0.00
21.0	49	134.9	1.328	1.328	110	60	0.579	--	0.00	0.00
22.0	49	134.9	1.395	1.395	110	59	0.579	--	0.00	0.00
23.0	49	134.9	1.463	1.463	110	58	0.579	--	0.00	0.00
24.0	49	134.9	1.530	1.530	110	56	0.579	--	0.00	0.00
25.0	44	119.5	1.594	1.594	98	52	0.579	--	0.00	0.00
26.0	44	119.5	1.653	1.653	98	51	0.579	--	0.00	0.00
27.0	44	119.5	1.713	1.713	98	50	0.579	--	0.00	0.00
28.0	44	119.5	1.773	1.773	98	50	0.579	--	0.00	0.00
29.0	44	119.5	1.833	1.833	98	49	0.579	--	0.00	0.00
30.0	44	117.3	1.892	1.892	98	48	0.579	--	0.00	0.00
31.0	44	117.3	1.950	1.935	98	47	0.584	Non-Liq.	0.00	0.00
32.5	44	117.3	2.024	1.969	98	46	0.595	Non-Liq.	0.00	0.00
33.0	12	124.0	2.054	1.984		20	0.600	~	0.00	0.00
34.0	12	124.0	2.131	2.022		20	0.610	~	0.00	0.00
35.0	12	124.0	2.193	2.053		20	0.619	~	0.00	0.00
36.0	50	124.0	2.255	2.084	99	51	0.627	Non-Liq.	0.00	0.00
37.5	50	124.0	2.333	2.122	99	50	0.637	Non-Liq.	0.00	0.00
38.0	65	112.8	2.362	2.136	112	65	0.640	Non-Liq.	0.00	0.00
39.0	65	112.8	2.433	2.168	112	64	0.650	Non-Liq.	0.00	0.00
40.0	65	112.8	2.489	2.193	112	63	0.657	Non-Liq.	0.00	0.00
41.0	65	112.8	2.546	2.218	112	62	0.665	Non-Liq.	0.00	0.00
42.0	32	112.8	2.602	2.243	77	30	0.672	Non-Liq.	0.00	0.00
43.0	32	112.8	2.659	2.269	77	30	0.679	Non-Liq.	0.00	0.00
44.0	32	112.8	2.715	2.294	77	30	0.685	0.75	0.75	0.09
45.0	50	112.2	2.771	2.319	95	46	0.692	Non-Liq.	0.00	0.00
46.0	50	112.2	2.827	2.344	95	46	0.699	Non-Liq.	0.00	0.00
47.0	50	112.2	2.883	2.369	95	45	0.705	Non-Liq.	0.00	0.00
48.0	28	121.2	2.942	2.396	71	35	0.711	Non-Liq.	0.00	0.00
49.0	28	121.2	3.002	2.425	71	35	0.717	Non-Liq.	0.00	0.00
50.5	28	121.2	3.078	2.462	71	34	0.724	Non-Liq.	0.00	0.00
51.0	28	121.2	3.108	2.477	71	34	0.727	Non-Liq.	0.00	0.00
52.5	28	121.2	3.199	2.521	71	34	0.735	Non-Liq.	0.00	0.00
53.0	70	132.6	3.231	2.537	110	60	0.738	Non-Liq.	0.00	0.00
54.0	70	132.6	3.314	2.581	110	59	0.744	Non-Liq.	0.00	0.00
55.0	70	132.6	3.380	2.616	110	59	0.748	Non-Liq.	0.00	0.00
56.0	70	132.6	3.447	2.651	110	58	0.753	Non-Liq.	0.00	0.00
57.0	50	132.6	3.513	2.686	90	42	0.757	Non-Liq.	0.00	0.00
58.0	50	132.6	3.579	2.721	90	41	0.762	Non-Liq.	0.00	0.00
59.0	50	132.6	3.645	2.756	90	41	0.766	Non-Liq.	0.00	0.00
60.5	50	132.6	3.728	2.800	90	41	0.771	Non-Liq.	0.00	0.00

TOTAL SETTLEMENT = 0.1 INCHES

Figure 10

GEOCON

Project Name : 6201 Bristol Parkway
Project No : W1973-06-01A
Boring : 7

EMPIRICAL ESTIMATION OF LIQUEFACTION POTENTIAL
MAXIMUM CONSIDERED EARTHQUAKE

NCEER (1996) METHOD W 2001 UPDATES

EARTHQUAKE INFORMATION:

Earthquake Magnitude:	6.68
Peak Horiz. Acceleration PGA_M (g):	0.891
Magnitude Scaling Factor:	1.345
Historic High Groundwater:	30.0
Groundwater Depth During Exploration:	46.5

ENERGY & ROD CORRECTIONS:

Energy Correction (CE) for N60:	1.25
Rod Len.Corr.(CR) (0-no or 1-yes):	1
Bore Dia. Corr. (CB):	1.00
Sampler Corr. (CS):	1.20
Use Ksigma (0-no or 1-yes):	1

LIQUEFACTION CALCULATIONS:

Unit Wt. Water (pcf): 62.4

Depth to Base (ft)	Total Unit Wt. (pcf)	Water (0 or 1)	Field SPT (N)	Depth of SPT (ft)	Liq.Sus. (0 or 1)	-200 (%)	Est. Dr (%)	CN Factor	Corrected (N1)60cs	Eff. Unit Wt. (psf)	Resist. CRR 7.5	rd Factor	Induced CSR	Liquefac. Safe.Fact.
1.0	117.0	0	11.0	2.5	1		76	1.700	21.0	117.0	0.229	1.000	0.579	--
2.0	117.0	0	11.0	2.5	1		76	1.700	21.0	117.0	0.229	0.998	0.578	--
3.0	117.0	0	11.0	2.5	1		76	1.700	21.0	117.0	0.229	0.996	0.577	--
4.0	117.0	0	11.0	2.5	1		76	1.700	21.0	117.0	0.229	0.994	0.576	--
5.0	117.0	0	11.0	2.5	1		76	1.700	21.0	117.0	0.229	0.991	0.574	--
6.0	140.0	0	11.0	5.0	1	30	73	1.700	29.1	140.0	0.413	0.989	0.573	--
7.0	140.0	0	11.0	5.0	1	30	73	1.621	27.9	140.0	0.367	0.987	0.571	--
8.0	140.0	0	33.0	10.0	1	30	112	1.495	68.9	140.0	Infin.	0.985	0.570	--
9.0	140.0	0	33.0	10.0	1	30	112	1.394	64.6	140.0	Infin.	0.982	0.569	--
10.0	124.8	0	33.0	10.0	1	30	112	1.315	61.2	124.8	Infin.	0.980	0.568	--
11.0	124.8	0	33.0	10.0	1	30	112	1.252	58.5	124.8	Infin.	0.978	0.566	--
12.0	124.8	0	11.0	15.0	1	30	59	1.197	23.2	124.8	0.259	0.976	0.565	--
13.0	124.8	0	11.0	15.0	1	30	59	1.149	22.4	124.8	0.248	0.974	0.564	--
14.0	124.8	0	11.0	15.0	1	30	59	1.106	21.8	124.8	0.239	0.972	0.563	--
15.0	124.8	0	11.0	15.0	1	30	59	1.068	21.2	124.8	0.230	0.970	0.562	--
16.0	124.8	0	11.0	15.0	1	30	59	1.033	20.6	124.8	0.223	0.967	0.560	--
17.0	139.5	0	17.0	20.0	1	30	68	1.000	31.1	139.5	Infin.	0.965	0.559	--
18.0	139.5	0	17.0	20.0	1	30	68	0.968	30.3	139.5	Infin.	0.963	0.558	--
19.0	139.5	0	17.0	20.0	1	30	68	0.939	29.5	139.5	0.437	0.961	0.556	--
20.0	139.5	0	17.0	20.0	1	30	68	0.913	28.8	139.5	0.402	0.958	0.555	--
21.0	139.5	0	17.0	20.0	1	30	68	0.888	28.2	139.5	0.376	0.956	0.553	--
22.0	134.0	0	17.0	20.0	1	30	68	0.866	27.6	134.0	0.356	0.953	0.552	--
23.0	134.0	0	17.0	20.0	1	30	68	0.846	27.1	134.0	0.340	0.950	0.550	--
24.0	134.0	0	17.0	20.0	1	30	68	0.827	26.6	134.0	0.327	0.947	0.548	--
25.0	134.0	0	15.0	25.0	1	30	59	0.810	24.9	134.0	0.289	0.944	0.546	--
26.0	134.0	0	15.0	25.0	1	30	59	0.793	24.4	134.0	0.281	0.940	0.544	--
27.0	130.7	0	15.0	25.0	1	30	59	0.778	24.1	130.7	0.275	0.936	0.542	--
28.0	130.7	0	15.0	25.0	1	30	59	0.764	23.7	130.7	0.268	0.932	0.540	--
29.0	130.7	0	15.0	25.0	1	30	59	0.750	23.4	130.7	0.263	0.928	0.537	--
30.0	130.7	0	15.0	25.0	1	30	59	0.737	23.1	130.7	0.258	0.923	0.535	--
31.0	131.1	1	16.0	30.0	1	54	58	0.725	25.9	68.7	0.310	0.918	0.536	0.65
32.5	131.1	1	16.0	30.0	1	54	58	0.710	25.5	68.7	0.301	0.911	0.542	0.61
33.0	131.1	1	37.0	35.0	1		85	0.705	39.1	68.7	Infin.	0.905	0.542	Non-Liq.
34.0	131.1	1	37.0	35.0	1		85	0.691	38.4	68.7	Infin.	0.900	0.549	Non-Liq.
35.0	131.1	1	37.0	35.0	1		85	0.681	37.8	68.7	Infin.	0.894	0.552	Non-Liq.
36.0	131.1	1	37.0	35.0	1		85	0.672	37.3	68.7	Infin.	0.887	0.555	Non-Liq.
37.5	131.1	1	37.0	35.0	1		85	0.660	36.6	68.7	Infin.	0.878	0.557	Non-Liq.
38.0	117.8	1	39.0	40.0	1		85	0.656	38.4	55.4	Infin.	0.870	0.556	Non-Liq.
39.0	117.8	1	39.0	40.0	1		85	0.646	37.8	55.4	Infin.	0.864	0.560	Non-Liq.
40.0	117.8	1	39.0	40.0	1		85	0.639	37.4	55.4	Infin.	0.855	0.560	Non-Liq.
41.0	117.8	1	39.0	40.0	1		85	0.631	36.9	55.4	Infin.	0.846	0.560	Non-Liq.
42.5	117.8	1	39.0	40.0	1		85	0.623	36.4	55.4	Infin.	0.835	0.560	Non-Liq.
43.0	124.8	1	50.0	42.5	1		95	0.619	46.4	62.4	Infin.	0.825	0.556	Non-Liq.
44.0	124.8	1	50.0	42.5	1		95	0.611	45.8	62.4	Infin.	0.818	0.558	Non-Liq.
45.0	124.8	1	50.0	42.5	1		95	0.604	45.3	62.4	Infin.	0.808	0.556	Non-Liq.
46.0	117.7	1	39.0	45.0	1		83	0.598	35.0	55.3	Infin.	0.798	0.554	Non-Liq.
47.0	117.7	1	39.0	45.0	1		83	0.593	34.7	55.3	Infin.	0.788	0.552	Non-Liq.
48.0	117.7	1	39.0	45.0	1		83	0.590	34.5	55.3	Infin.	0.778	0.549	Non-Liq.
49.0	117.7	1	39.0	45.0	1		83	0.588	34.4	55.3	Infin.	0.768	0.546	Non-Liq.
50.0	117.7	1	39.0	45.0	1		83	0.585	34.2	55.3	Infin.	0.757	0.543	Non-Liq.
51.0	117.7	1	50.0	50.0	1		92	0.582	43.7	55.3	Infin.	0.747	0.540	Non-Liq.
52.0	117.7	1	50.0	50.0	1		92	0.580	43.5	55.3	Infin.	0.737	0.537	Non-Liq.
53.0	117.7	1	50.0	50.0	1		92	0.577	43.3	55.3	Infin.	0.727	0.533	Non-Liq.
54.0	117.7	1	50.0	50.0	1		92	0.575	43.1	55.3	Infin.	0.717	0.530	Non-Liq.
55.0	117.7	1	50.0	55.0	1		90	0.572	42.9	55.3	Infin.	0.708	0.526	Non-Liq.
56.0	117.7	1	50.0	55.0	1		90	0.570	42.7	55.3	Infin.	0.698	0.523	Non-Liq.

Figure 11

GEOCON

Project Name : 6201 Bristol Parkway
Project No : W1973-06-01A
Boring : 7

LIQUEFACTION SETTLEMENT ANALYSIS
MAXIMUM CONSIDERED EARTHQUAKE

NCEER (1996) METHOD W 2001 UPDATES
EARTHQUAKE INFORMATION:

Earthquake Magnitude:	6.68
PGA_M (g):	0.891
Magnitude Scaling Factor:	1.345
Historic High Groundwater:	30.0
Groundwater @ Exploration:	46.5

DEPTH TO BASE	BLOW COUNT N	WET DENSITY (PCF)	TOTAL STRESS O (TSF)	EFFECT STRESS O' (TSF)	REL. DEN. Dr (%)	ADJUST BLOWS (N1)60	Tav/σ'o	LIQUEFACTION SAFETY FACTOR	VOL. STRAIN [e_{15}} (%)	EQ. SETTLE. Pe (in.)
1.0	11	117.0	0.029	0.029	76	21	0.579	--	0.00	0.00
2.0	11	117.0	0.088	0.088	76	21	0.579	--	0.00	0.00
3.0	11	117.0	0.146	0.146	76	21	0.579	--	0.00	0.00
4.0	11	117.0	0.205	0.205	76	21	0.579	--	0.00	0.00
5.0	11	117.0	0.263	0.263	76	21	0.579	--	0.00	0.00
6.0	11	140.0	0.327	0.327	73	29	0.579	--	0.00	0.00
7.0	11	140.0	0.397	0.397	73	28	0.579	--	0.00	0.00
8.0	33	140.0	0.467	0.467	112	69	0.579	--	0.00	0.00
9.0	33	140.0	0.537	0.537	112	65	0.579	--	0.00	0.00
10.0	33	124.8	0.604	0.604	112	61	0.579	--	0.00	0.00
11.0	33	124.8	0.666	0.666	112	58	0.579	--	0.00	0.00
12.0	11	124.8	0.728	0.728	59	23	0.579	--	0.00	0.00
13.0	11	124.8	0.791	0.791	59	22	0.579	--	0.00	0.00
14.0	11	124.8	0.853	0.853	59	22	0.579	--	0.00	0.00
15.0	11	124.8	0.916	0.916	59	21	0.579	--	0.00	0.00
16.0	11	124.8	0.978	0.978	59	21	0.579	--	0.00	0.00
17.0	17	139.5	1.044	1.044	68	31	0.579	--	0.00	0.00
18.0	17	139.5	1.114	1.114	68	30	0.579	--	0.00	0.00
19.0	17	139.5	1.183	1.183	68	30	0.579	--	0.00	0.00
20.0	17	139.5	1.253	1.253	68	29	0.579	--	0.00	0.00
21.0	17	139.5	1.323	1.323	68	28	0.579	--	0.00	0.00
22.0	17	134.0	1.391	1.391	68	28	0.579	--	0.00	0.00
23.0	17	134.0	1.458	1.458	68	27	0.579	--	0.00	0.00
24.0	17	134.0	1.525	1.525	68	27	0.579	--	0.00	0.00
25.0	15	134.0	1.592	1.592	59	25	0.579	--	0.00	0.00
26.0	15	134.0	1.659	1.659	59	24	0.579	--	0.00	0.00
27.0	15	130.7	1.725	1.725	59	24	0.579	--	0.00	0.00
28.0	15	130.7	1.791	1.791	59	24	0.579	--	0.00	0.00
29.0	15	130.7	1.856	1.856	59	23	0.579	--	0.00	0.00
30.0	15	130.7	1.921	1.921	59	23	0.579	--	0.00	0.00
31.0	16	131.1	1.987	1.971	58	26	0.584	0.65	1.10	0.13
32.5	16	131.1	2.069	2.014	58	25	0.595	0.61	1.10	0.20
33.0	37	131.1	2.102	2.031	85	39	0.599	Non-Liq.	0.00	0.00
34.0	37	131.1	2.184	2.074	85	38	0.610	Non-Liq.	0.00	0.00
35.0	37	131.1	2.249	2.109	85	38	0.618	Non-Liq.	0.00	0.00
36.0	37	131.1	2.315	2.143	85	37	0.626	Non-Liq.	0.00	0.00
37.5	37	131.1	2.397	2.186	85	37	0.635	Non-Liq.	0.00	0.00
38.0	39	117.8	2.428	2.201	85	38	0.639	Non-Liq.	0.00	0.00
39.0	39	117.8	2.501	2.236	85	38	0.648	Non-Liq.	0.00	0.00
40.0	39	117.8	2.560	2.264	85	37	0.655	Non-Liq.	0.00	0.00
41.0	39	117.8	2.619	2.291	85	37	0.662	Non-Liq.	0.00	0.00
42.5	39	117.8	2.693	2.326	85	36	0.670	Non-Liq.	0.00	0.00
43.0	50	124.8	2.723	2.341	95	46	0.674	Non-Liq.	0.00	0.00
44.0	50	124.8	2.801	2.380	95	46	0.682	Non-Liq.	0.00	0.00
45.0	50	124.8	2.863	2.411	95	45	0.688	Non-Liq.	0.00	0.00
46.0	39	117.7	2.924	2.440	83	35	0.694	Non-Liq.	0.00	0.00
47.0	39	117.7	2.983	2.468	83	35	0.700	Non-Liq.	0.00	0.00
48.0	39	117.7	3.042	2.496	83	35	0.706	Non-Liq.	0.00	0.00
49.0	39	117.7	3.101	2.523	83	34	0.712	Non-Liq.	0.00	0.00
50.0	39	117.7	3.159	2.551	83	34	0.717	Non-Liq.	0.00	0.00
51.0	50	117.7	3.218	2.579	92	44	0.723	Non-Liq.	0.00	0.00
52.0	50	117.7	3.277	2.606	92	43	0.728	Non-Liq.	0.00	0.00
53.0	50	117.7	3.336	2.634	92	43	0.734	Non-Liq.	0.00	0.00
54.0	50	117.7	3.395	2.661	92	43	0.739	Non-Liq.	0.00	0.00
55.0	50	117.7	3.454	2.689	90	43	0.744	Non-Liq.	0.00	0.00
56.0	50	117.7	3.512	2.717	90	43	0.749	Non-Liq.	0.00	0.00

TOTAL SETTLEMENT = 0.3 INCHES

Figure 12

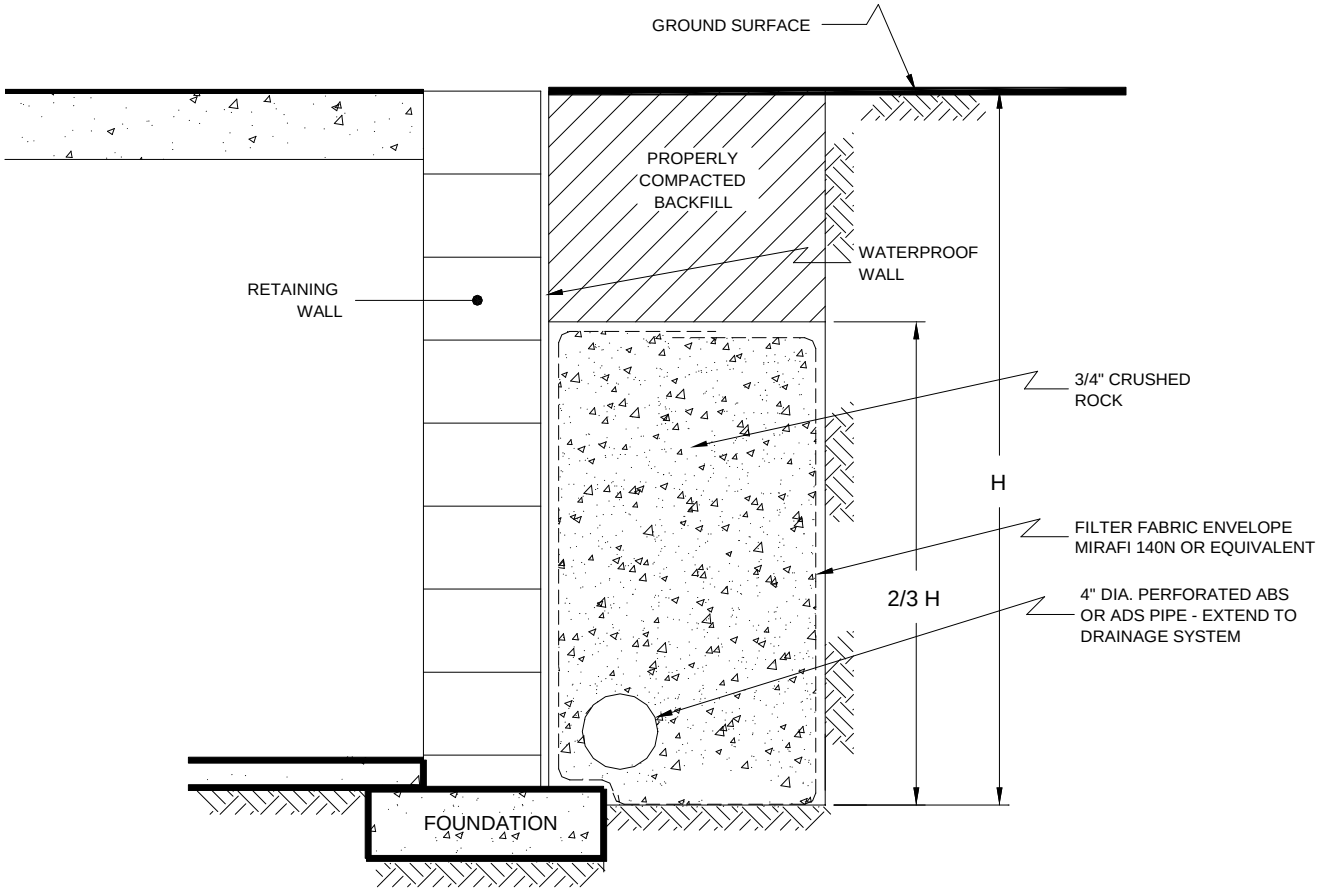

NO SCALE

GEOCON WEST, INC.

ENVIRONMENTAL GEOTECHNICAL MATERIALS
500 N. VICTORY BOULEVARD, BURBANK, CA 91502
PHONE (818) 841-8388 - FAX (818) 841-1704

DRAFTED BY: CT	CHECKED BY: NDB

RETAINING WALL DRAIN DETAIL

6201 BRISTOL PARKWAY
CULVER CITY, CALIFORNIA

SEPT. 2025	PROJECT NO. W1973-06-01A	FIG. 13

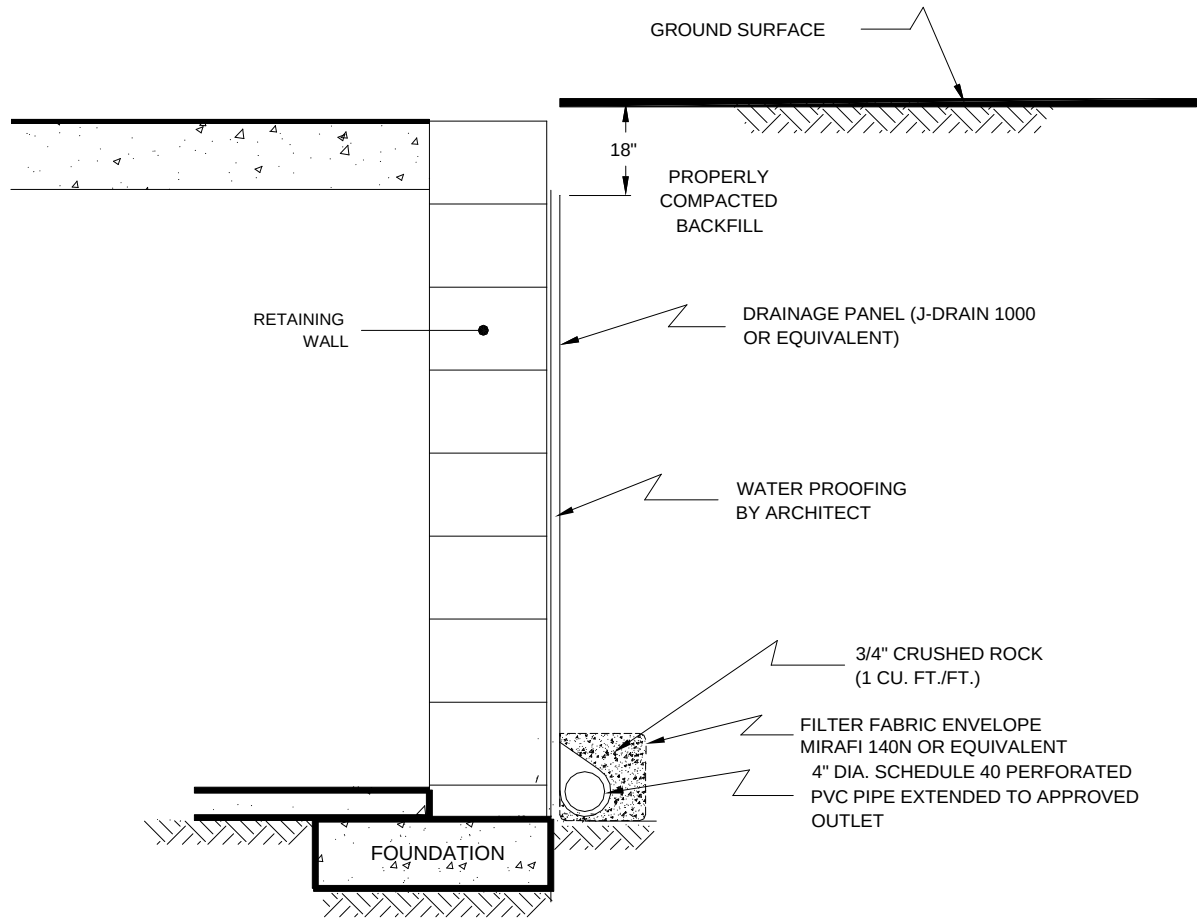

NO SCALE

GEOCON WEST, INC.

ENVIRONMENTAL GEOTECHNICAL MATERIALS
500 N. VICTORY BOULEVARD, BURBANK, CA 91502
PHONE (818) 841-8388 - FAX (818) 841-1704

DRAFTED BY: CT	CHECKED BY: NDB

RETAINING WALL DRAIN DETAIL

6201 BRISTOL PARKWAY
CULVER CITY, CALIFORNIA

SEPT. 2025	PROJECT NO. W1973-06-01A	FIG. 14

BORING PERCOLATION TEST FIELD LOG

Date:	Wednesday, July 31, 2024	**Boring/Test Number:**	Boring 2 / Test 1	
Project Number:	W1973-06-01	**Diameter of Boring:**	8	inches
Project Location:	6201 Bristol Parkway	**Diameter of Casing:**	2	inches
Earth Description:	SM	**Depth of Boring:**	30	feet
Tested By:	LW	**Depth to Invert of BMP:**	15	feet
Liquid Description:	Water	**Depth to Water Table:**	54	feet
Measurement Method:	Sounder	**Depth to Initial Water Depth (d_1)**	187.7	inches

Start Time for Pre-Soak:	12:30:00 PM on July 30, 2024	**Water Remaining in Boring (Y/N):**	Yes
Start Time for Standard:	8:40 AM	**Standard Time Interval Between Readings:**	10 min

Reading Number	Start Time (hh:mm)	Time End (hh:mm)	Elasped Time Δtime (min)	Water Drop During Standard Time Interval, Δd (in)	Soil Despcription Notes Comments
1	9:45 AM	9:55 AM	10	15.6	
2	9:57 AM	10:07 AM	10	16.9	
3	10:10 AM	10:20 AM	10	16.4	Stabilized Readings
4	10:23 AM	10:33 AM	10	16.4	Achieved with Readings
5	10:35 AM	10:45 AM	10	14.2	4, 5, and 6
6	11:48 AM	11:58 AM	10	12.1	

MEASURED PERCOLATION RATE AND DESIGN INFILTRATION RATE CALCULATIONS*

* Calculations Below Based on Stabilized Readings Only

Boring Radius, r: **4** inches
Test Section Height, h: **172.3** inches

$$Test\ Section\ Surface\ Area, A = 2\pi rh + \pi r^2$$

A= **4381** in^2

$$Discharged\ Water\ Volume, V = \pi r^2 \Delta d$$

$$Percolation\ Rate = \left(\frac{V/A}{\Delta T}\right)$$

Reading 4	V= **826**	in^3	Percolation Rate = 1.13	inches/hour
Reading 5	V= **712**	in^3	Percolation Rate = 0.97	inches/hour
Reading 6	V= **609**	in^3	Percolation Rate = 0.83	inches/hour

Measured Percolation Rate = **0.98** inches/hour

Reduction Factors

Small Diameter Boring, RF_t = 1
Site Variability, RF_v = 1
Long Term Siltation, RF_s = 1

$$Total\ Reduction\ Factor, RF = RF_t + RF_v + RF_s$$

Total Reduction Factor = 3

Design Infiltration Rate

Design Infiltration Rate = **0.33** inches/hour

GEOCON WEST, INC.
ENVIRONMENTAL GEOTECHNICAL MATERIALS
500 NORTH VICTORY BOULEVARD - BURBANK, CA 91502
PHONE: 818-841-8388 FAX: 818-841-1704

PERCOLATION TEST RESULTS AND CALCULATIONS

6201 BRISTOL PARKWAY
CULVER CITY, CA

DRAFTED BY: CT	CHECKED BY: NDB	SEPT. 2025	PROJECT NO. W1973-06-01A	FIG. 15

BORING PERCOLATION TEST FIELD LOG

Date:	Wednesday, July 31, 2024		**Boring/Test Number:**	Boring 8 / Test 2	
Project Number:	W1973-06-01		**Diameter of Boring:**	8	inches
Project Location:	6201 Bristol Parkway		**Diameter of Casing:**	2	inches
Earth Description:	SM		**Depth of Boring:**	20	feet
Tested By:	LW		**Depth to Invert of BMP:**	10	feet
Liquid Description:	Water		**Depth to Water Table:**	46.5	feet
Measurement Method:	Sounder		**Depth to Initial Water Depth (d_1)**	123.7	inches

Start Time for Pre-Soak:	2:00:00 PM on July 30, 2024	**Water Remaining in Boring (Y/N):**	Yes
Start Time for Standard:	12:15 PM	**Standard Time Interval Between Readings:**	10 min

Reading Number	Start Time (hh:mm)	Time End (hh:mm)	Elasped Time Δtime (min)	Water Drop During Standard Time Interval, Δd (in)	Soil Despcription Notes Comments
1	1:17 PM	1:27 PM	10	73.1	
2	1:28 PM	1:38 PM	10	75.1	
3	1:40 PM	1:50 PM	10	62.4	
4	1:52 PM	2:02 PM	10	62.8	
5	2:03 PM	2:13 PM	10	52.7	
6	2:15 PM	2:25 PM	10	46.4	Stabilized Readings
7	2:27 PM	2:37 PM	10	41.5	Achieved with Readings
8	2:39 PM	2:49 PM	10	39.6	6, 7 and 8

MEASURED PERCOLATION RATE AND DESIGN INFILTRATION RATE CALCULATIONS*

* Calculations Below Based on Stabilized Readings Only

Boring Radius, r: **4** inches
Test Section Height, h **116.3** inches

$$Test\ Section\ Surface\ Area, A = 2\pi rh + \pi r^2$$

A= **2973** in^2

$$Discharged\ Water\ Volume, V = \pi r^2 \Delta d$$

$$Percolation\ Rate = \left(\frac{V/A}{\Delta T}\right)$$

Reading 4	V= **3155** in^3	Percolation Rate =	6.37 inches/hour
Reading 5	V= **2648** in^3	Percolation Rate =	5.34 inches/hour
Reading 6	V= **2334** in^3	Percolation Rate =	4.71 inches/hour

Measured Percolation Rate = **5.47** inches/hour

Reduction Factors

Small Diameter Boring, RF_t = 1
Site Variability, RF_v = 1
Long Term Siltation, RF_s = 1

$$Total\ Reduction\ Factor, RF = RF_t + RF_v + RF_s$$

Total Reduction Factor = 3

Design Infiltration Rate

Design Infiltration Rate = **1.82** inches/hour

GEOCON WEST, INC.
ENVIRONMENTAL GEOTECHNICAL MATERIALS
500 NORTH VICTORY BOULEVARD - BURBANK, CA 91502
PHONE: 818-841-8388 FAX: 818-841-1704

PERCOLATION TEST RESULTS AND CALCULATIONS

6201 BRISTOL PARKWAY
CULVER CITY, CA

DRAFTED BY: CT	CHECKED BY: NDB	SEPT. 2025	PROJECT NO. W1973-06-01A	FIG. 16

BORING PERCOLATION TEST FIELD LOG

Date:	Wednesday, January 15, 2025		**Boring/Test Number:**	Boring 5A	
Project Number:	W1973-06-01A		**Diameter of Boring:**	8	inches
Project Location:	6201 Bristol Parkway		**Diameter of Casing:**	2	inches
Earth Description:	SP / ML		**Depth of Boring:**	50	feet
Tested By:	IA		**Depth to Invert of BMP:**	40	feet
Liquid Description:	Water		**Depth to Water Table:**	60	feet
Measurement Method:	Sounder		**Depth to Initial Water Depth (d_1)**	480	inches
Start Time for Pre-Soak:	11:00:00 AM on 1-14-2025		**Water Remaining in Boring (Y/N):**	Yes	
Start Time for Standard:	7:30 AM		**Standard Time Interval Between Readings:**	30 min	

Reading Number	Start Time (hh:mm)	Time End (hh:mm)	Elasped Time Δtime (min)	Water Drop During Standard Time Interval, Δd (in)	Soil Despcription Notes Comments
1	8:15 AM	8:45 AM	30	7.2	
2	8:49 AM	9:19 AM	30	7.8	
3	9:23 AM	9:53 AM	30	7.2	Stabilized Readings
4	9:57 AM	10:27 AM	30	7.0	Achieved with Readings
5	10:31 AM	11:01 AM	30	7.4	6, 7, and 8
6	11:05 AM	11:35 AM	30	6.0	
7	11:40 AM	12:10 PM	30	6.0	
8	12:15 PM	12:45 PM	30	6.0	

MEASURED PERCOLATION RATE AND DESIGN INFILTRATION RATE CALCULATIONS*

* Calculations Below Based on Stabilized Readings Only

Boring Radius, r: **4** inches
Test Section Height, h: **120** inches

$$Test\ Section\ Surface\ Area, A = 2\pi rh + \pi r^2$$

A= **3066** in^2

$$Discharged\ Water\ Volume, V = \pi r^2 \Delta d$$

$$Percolation\ Rate = \left(\frac{V/A}{\Delta T}\right)$$

Reading 4	V= **302** in^3	Percolation Rate =	0.20 inches/hour
Reading 5	V= **302** in^3	Percolation Rate =	0.20 inches/hour
Reading 6	V= **302** in^3	Percolation Rate =	0.20 inches/hour

Measured Percolation Rate = **0.20** inches/hour

Reduction Factors

Small Diameter Boring, RF_t = 1
Site Variability, RF_v = 1
Long Term Siltation, RF_s = 1

$$Total\ Reduction\ Factor, RF = RF_t + RF_v + RF_s$$

Total Reduction Factor = 3

Design Infiltration Rate

Design Infiltration Rate = **0.07** inches/hour

GEOCON WEST, INC.
ENVIRONMENTAL GEOTECHNICAL MATERIALS
500 NORTH VICTORY BOULEVARD - BURBANK, CA 91502
PHONE: 818-841-8388 FAX: 818-841-1704

PERCOLATION TEST RESULTS AND CALCULATIONS

6201 BRISTOL PARKWAY
CULVER CITY, CA

DRAFTED BY: CT	CHECKED BY: NDB	SEPT. 2025	PROJECT NO. W1973-06-01A	FIG. 17

BORING PERCOLATION TEST FIELD LOG

Date:	Wednesday, January 15, 2025	**Boring/Test Number:**	Boring 6A	
Project Number:	W1973-06-01A	**Diameter of Boring:**	8	inches
Project Location:	6201 Bristol Parkway	**Diameter of Casing:**	2	inches
Earth Description:	SC	**Depth of Boring:**	40	feet
Tested By:	IA	**Depth to Invert of BMP:**	30	feet
Liquid Description:	Water	**Depth to Water Table:**	51	feet
Measurement Method:	Sounder	**Depth to Initial Water Depth (d_1)**	360	inches

Start Time for Pre-Soak:	9:00:00 AM on 1-14-2025	**Water Remaining in Boring (Y/N):**	No
Start Time for Standard:	7:15 AM	**Standard Time Interval Between Readings:**	10 min

Reading Number	Start Time (hh:mm)	Time End (hh:mm)	Elasped Time Δtime (min)	Water Drop During Standard Time Interval, Δd (in)	Soil Despcription Notes Comments
1	8:02 AM	8:12 AM	10	9.0	
2	8:20 AM	8:30 AM	10	8.4	
3	8:32 AM	8:42 AM	10	8.4	Stabilized Readings
4	8:55 AM	9:05 AM	10	8.4	Achieved with Readings
5	9:28 AM	9:38 AM	10	9.6	6, 7, and 8
6	9:40 AM	9:50 AM	10	6.6	
7	10:00 AM	10:10 AM	10	6.6	
8	10:15 AM	10:25 AM	10	6.6	

MEASURED PERCOLATION RATE AND DESIGN INFILTRATION RATE CALCULATIONS*

* Calculations Below Based on Stabilized Readings Only

Boring Radius, r: **4** inches
Test Section Height, h: **120** inches

$$Test\ Section\ Surface\ Area, A = 2\pi rh + \pi r^2$$

A= **3066** in^2

$$Discharged\ Water\ Volume, V = \pi r^2 \Delta d$$

Reading 4	V= **332**	in^3
Reading 5	V= **332**	in^3
Reading 6	V= **332**	in^3

$$Percolation\ Rate = \left(\frac{V/A}{\Delta T}\right)$$

Percolation Rate =	0.65	inches/hour
Percolation Rate =	0.65	inches/hour
Percolation Rate =	0.65	inches/hour

Measured Percolation Rate = **0.65** inches/hour

Reduction Factors

Small Diameter Boring, RF_t =	1
Site Variability, RF_v =	1
Long Term Siltation, RF_s =	1

$$Total\ Reduction\ Factor, RF = RF_t + RF_v + RF_s$$

Total Reduction Factor = 3

Design Infiltration Rate

Design Infiltration Rate = **0.22** inches/hour

GEOCON WEST, INC.
ENVIRONMENTAL GEOTECHNICAL MATERIALS
500 NORTH VICTORY BOULEVARD - BURBANK, CA 91502
PHONE: 818-841-8388 FAX: 818-841-1704

PERCOLATION TEST RESULTS AND CALCULATIONS

6201 BRISTOL PARKWAY
CULVER CITY, CA

DRAFTED BY: CT	CHECKED BY: NDB	SEPT. 2025	PROJECT NO. W1973-06-01A	FIG. 18

BORING PERCOLATION TEST FIELD LOG

Date:	Wednesday, January 15, 2025	**Boring/Test Number:**	Boring 9A	
Project Number:	W1973-06-01A	**Diameter of Boring:**	8	inches
Project Location:	6201 Bristol Parkway	**Diameter of Casing:**	2	inches
Earth Description:	ML	**Depth of Boring:**	50	feet
Tested By:	IA	**Depth to Invert of BMP:**	40	feet
Liquid Description:	Water	**Depth to Water Table:**	N/A	feet
Measurement Method:	Sounder	**Depth to Initial Water Depth (d_1)**	480	inches

Start Time for Pre-Soak:	1:00:00 PM on 1-14-2025	**Water Remaining in Boring (Y/N):**	Yes
Start Time for Standard:	7:45 AM	**Standard Time Interval Between Readings:**	30 min

Reading Number	Start Time (hh:mm)	Time End (hh:mm)	Elasped Time Δtime (min)	Water Drop During Standard Time Interval, Δd (in)	Soil Despcription Notes Comments
1	8:40 AM	9:10 AM	30	4.2	
2	9:15 AM	9:45 AM	30	8.4	
3	9:50 AM	10:20 AM	30	6.0	Stabilized Readings
4	10:40 AM	11:10 AM	30	14.4	Achieved with Readings
5	11:15 AM	11:45 AM	30	9.6	6, 7, and 8
6	11:50 AM	12:20 PM	30	8.4	
7	12:35 PM	1:05 PM	30	7.4	
8	1:10 PM	1:40 PM	30	6.0	

MEASURED PERCOLATION RATE AND DESIGN INFILTRATION RATE CALCULATIONS*

* Calculations Below Based on Stabilized Readings Only

Boring Radius, r: **4** inches
Test Section Height, h: **120** inches

$$Test\ Section\ Surface\ Area, A = 2\pi rh + \pi r^2$$

A= **3066** in^2

$$Discharged\ Water\ Volume, V = \pi r^2 \Delta d$$

Reading 4	V= **422**	in^3
Reading 5	V= **374**	in^3
Reading 6	V= **302**	in^3

$$Percolation\ Rate = \left(\frac{V/A}{\Delta T}\right)$$

Percolation Rate =	0.28	inches/hour
Percolation Rate =	0.24	inches/hour
Percolation Rate =	0.20	inches/hour

Measured Percolation Rate = **0.24** inches/hour

Reduction Factors

Small Diameter Boring, RF_t =	1
Site Variability, RF_v =	1
Long Term Siltation, RF_s =	1

$$Total\ Reduction\ Factor, RF = RF_t + RF_v + RF_s$$

Total Reduction Factor = 3

Design Infiltration Rate

Design Infiltration Rate = **0.08** inches/hour

GEOCON WEST, INC.
ENVIRONMENTAL GEOTECHNICAL MATERIALS
500 NORTH VICTORY BOULEVARD - BURBANK, CA 91502
PHONE: 818-841-8388 FAX: 818-841-1704

DRAFTED BY: CT	CHECKED BY: NDB

PERCOLATION TEST RESULTS AND CALCULATIONS

6201 BRISTOL PARKWAY
CULVER CITY, CA

SEPT. 2025	PROJECT NO. W1973-06-01A	FIG. 19

APPENDIX A

APPENDIX A
FIELD INVESTIGATION

The site was explored on July 29 and 30, 2024, by excavating nine 8-inch-diameter borings using a truck-mounted hollow-stem auger drilling machine to depths ranging between approximately 10½ and 60½ feet beneath the ground surface. Supplemental site exploration was performed on January 14 and 15, 2025 by excavating eight 8-inch diameter borings using a truck-mounted hollow-stem auger drilling machine to depths between approximately 8 and 61 feet below the ground surface. Representative and relatively undisturbed samples were obtained by driving a 3-inch, O. D., California Modified Sampler into the "undisturbed" soil mass with blows from a 140-pound auto-hammer falling 30 inches. The California Modified Sampler was equipped with 1-inch by $2^{3}/_{8}$-inch diameter brass sampler rings to facilitate soil removal and testing. Standard Penetration Tests (SPTs) were performed in borings B3 and B7. Bulk samples were also obtained.

The soil conditions encountered in the borings were visually examined, classified and logged in general accordance with the Unified Soil Classification System (USCS). The logs of the borings are presented on Figures A1 through A17. The logs depict the soil and geologic conditions encountered and the depth at which samples were obtained. The logs also include our interpretation of the conditions between sampling intervals. Therefore, the logs contain both observed and interpreted data. We determined the lines designating the interface between soil materials on the logs using visual observations, penetration rates, excavation characteristics and other factors. The transition between materials may be abrupt or gradual. Where applicable, the logs were revised based on subsequent laboratory testing. The approximate locations of the borings are shown on Figure 2A.

PROJECT NO. W1973-06-01A

BORING 1

ELEV. (MSL.) 56 DATE COMPLETED 07/30/2024

EQUIPMENT HOLLOW STEM AUGER BY: ACS

DEPTH IN FEET	SAMPLE NO.	LITHOLOGY	GROUNDWATER	SOIL CLASS (USCS)	MATERIAL DESCRIPTION	PENETRATION RESISTANCE (BLOWS/FT*)	DRY DENSITY (P.C.F.)	MOISTURE CONTENT (%)
0	BULK 0-5'				**ASPHALT: 3.5" BASE: 7"** **ARTIFICIAL FILL** Silty Sand, loose, slightly moist, dark brown, fine- to medium-grained.			
2	B1@2.5'					11	100.0	7.5
4								
6	B1@5'				**OLDER ALLUVIUM** Sand, poorly graded, medium dense, slightly moist, brown, fine- to medium-grained.	21	117.4	7.3
8	B1@7.5'				- dense	54	120.4	5.2
10	B1@10'				- trace fine gravel	62	113.5	9.1
12								
14								
16	B1@15'			SP	- very dense, fine-grained	50 (5")	94.9	7.2
18								
20	B1@20'				- white, fine-grained	87 (9")	98.5	6.5
22								
24								
26	B1@25'				- brown to light brown, fine- to medium-grained	50 (4")	105.2	10.1
28								

W1973-06-01A BORING LOGS.GPJ

Figure A1,
Log of Boring 1, Page 1 of 2

SAMPLE SYMBOLS

- ☐ ... SAMPLING UNSUCCESSFUL
- ◧ ... STANDARD PENETRATION TEST
- ■ ... DRIVE SAMPLE (UNDISTURBED)
- ⊠ ... DISTURBED OR BAG SAMPLE
- ◥ ... CHUNK SAMPLE
- ▼ ... WATER TABLE OR SEEPAGE

NOTE: THE LOG OF SUBSURFACE CONDITIONS SHOWN HEREON APPLIES ONLY AT THE SPECIFIC BORING OR TRENCH LOCATION AND AT THE DATE INDICATED. IT IS NOT WARRANTED TO BE REPRESENTATIVE OF SUBSURFACE CONDITIONS AT OTHER LOCATIONS AND TIMES.

GEOCON

PROJECT NO. W1973-06-01A

DEPTH IN FEET	SAMPLE NO.	LITHOLOGY	GROUNDWATER	SOIL CLASS (USCS)	**BORING 1** ELEV. (MSL.) **56** DATE COMPLETED **07/30/2024** EQUIPMENT **HOLLOW STEM AUGER** BY: **ACS**	PENETRATION RESISTANCE (BLOWS/FT*)	DRY DENSITY (P.C.F.)	MOISTURE CONTENT (%)
					MATERIAL DESCRIPTION			
30	B1@30'			SP		50 (5")	108.8	18.2
					Total depth of boring: 30.5 feet Fill to 5 feet. No groundwater encountered. Backfilled with soil cuttings and tamped. Asphalt patched. *Penetration resistance for 140-pound hammer falling 30 inches by auto-hammer. NOTE: The stratification lines presented herein represent the approximate boundary between earth types; the transitions may be gradual.			

W1973-06-01A BORING LOGS.GPJ

Figure A1,
Log of Boring 1, Page 2 of 2

SAMPLE SYMBOLS

- ☐ ... SAMPLING UNSUCCESSFUL
- ◧ ... STANDARD PENETRATION TEST
- ■ ... DRIVE SAMPLE (UNDISTURBED)
- ⊠ ... DISTURBED OR BAG SAMPLE
- ◪ ... CHUNK SAMPLE
- ▼ ... WATER TABLE OR SEEPAGE

NOTE: THE LOG OF SUBSURFACE CONDITIONS SHOWN HEREON APPLIES ONLY AT THE SPECIFIC BORING OR TRENCH LOCATION AND AT THE DATE INDICATED. IT IS NOT WARRANTED TO BE REPRESENTATIVE OF SUBSURFACE CONDITIONS AT OTHER LOCATIONS AND TIMES.

GEOCON

PROJECT NO. W1973-06-01A

BORING 2

ELEV. (MSL.) 47 DATE COMPLETED 07/29/2024

EQUIPMENT HOLLOW STEM AUGER BY: ACS

DEPTH IN FEET	SAMPLE NO.	LITHOLOGY	GROUNDWATER	SOIL CLASS (USCS)	MATERIAL DESCRIPTION	PENETRATION RESISTANCE (BLOWS/FT*)	DRY DENSITY (P.C.F.)	MOISTURE CONTENT (%)
0					**ASPHALT: 6" BASE: 4"**			
2					**ARTIFICIAL FILL** Silty Sand, loose to medium dense, slightly moist, light to dark brown, fine- to medium-grained.			
4								
6	B2@5'				- medium dense	35	113.1	11.4
8	B2@7.5'			SM	**YOUNGER ALLUVIUM** Silty Sand, loose, slightly moist, brown, fine- to medium-grained, trace clay.	15	104.7	10.4
10	B2@10'				Clayey Sand, medium dense, slightly moist, brown to light brown, fine- to medium-grained.	35	112.6	14.2
12				SC				
14					Sandy Clay, stiff, slightly moist, brown, fine- to medium-grained.			
16	B2@15'			CL		41	107.9	13.7
18								
20	B2@20'				**OLDER ALLUVIUM** Silty Sand, medium dense, slightly moist, brown to yellowish brown, fine- to medium-grained.	40	107.6	4.0
22								
24				SM				
26	B2@25'				- very dense, fine- to coarse-grained	85 (10")	119.4	7.4
28					- fine-grained			

W1973-06-01A BORING LOGS.GPJ

Figure A2,
Log of Boring 2, Page 1 of 2

SAMPLE SYMBOLS

- ☐ ... SAMPLING UNSUCCESSFUL
- ◧ ... STANDARD PENETRATION TEST
- ■ ... DRIVE SAMPLE (UNDISTURBED)
- ⊠ ... DISTURBED OR BAG SAMPLE
- ◥ ... CHUNK SAMPLE
- ▼ ... WATER TABLE OR SEEPAGE

NOTE: THE LOG OF SUBSURFACE CONDITIONS SHOWN HEREON APPLIES ONLY AT THE SPECIFIC BORING OR TRENCH LOCATION AND AT THE DATE INDICATED. IT IS NOT WARRANTED TO BE REPRESENTATIVE OF SUBSURFACE CONDITIONS AT OTHER LOCATIONS AND TIMES.

GEOCON

PROJECT NO. W1973-06-01A

DEPTH IN FEET	SAMPLE NO.	LITHOLOGY	GROUNDWATER	SOIL CLASS (USCS)	**BORING 2** ELEV. (MSL.) **47** DATE COMPLETED **07/29/2024** EQUIPMENT **HOLLOW STEM AUGER** BY: **ACS**	PENETRATION RESISTANCE (BLOWS/FT*)	DRY DENSITY (P.C.F.)	MOISTURE CONTENT (%)
					MATERIAL DESCRIPTION			
30	B2@30'			SM	- light brown	50 (5")	99.6	5.7
					Total depth of boring: 30.5 feet Fill to 6 feet. No groundwater encountered. Backfilled with soil cuttings and tamped. Percolation testing performed. *Penetration resistance for 140-pound hammer falling 30 inches by auto-hammer. NOTE: The stratification lines presented herein represent the approximate boundary between earth types; the transitions may be gradual.			

W1973-06-01A BORING LOGS.GPJ

Figure A2,
Log of Boring 2, Page 2 of 2

SAMPLE SYMBOLS

- ☐ ... SAMPLING UNSUCCESSFUL
- ◧ ... STANDARD PENETRATION TEST
- ■ ... DRIVE SAMPLE (UNDISTURBED)
- ⊠ ... DISTURBED OR BAG SAMPLE
- ◪ ... CHUNK SAMPLE
- ▼ ... WATER TABLE OR SEEPAGE

NOTE: THE LOG OF SUBSURFACE CONDITIONS SHOWN HEREON APPLIES ONLY AT THE SPECIFIC BORING OR TRENCH LOCATION AND AT THE DATE INDICATED. IT IS NOT WARRANTED TO BE REPRESENTATIVE OF SUBSURFACE CONDITIONS AT OTHER LOCATIONS AND TIMES.

GEOCON

PROJECT NO. W1973-06-01A

BORING 3

ELEV. (MSL.) 49 DATE COMPLETED 07/29/2024

EQUIPMENT HOLLOW STEM AUGER BY: ACS

DEPTH IN FEET	SAMPLE NO.	LITHOLOGY	GROUNDWATER	SOIL CLASS (USCS)	MATERIAL DESCRIPTION	PENETRATION RESISTANCE (BLOWS/FT*)	DRY DENSITY (P.C.F.)	MOISTURE CONTENT (%)
0	BULK 0-5'				**ASPHALT: 4.5" BASE: 4.5"** **ARTIFICIAL FILL** Silty Sand, medium dense, slightly moist, brown, fine- to medium-grained, trace clay.			
2	B3@2.5'					20		10.1
4								
6	B3@5'				- very dense	94 (9")	115.0	7.6
8	B3@7.5'					19		7.5
10	B3@10'				Clayey Sand, medium dense, slightly moist, mottled dark brown and brown, fine- to medium-grained.	21	119.1	14.0
12	B3@12.5'				Silty Sand, medium dense, slightly moist, mottled dark brown and light brown, fine- to medium-grained, trace clay.	22		6.5
14	B3@15'				Sandy Clay, stiff, slightly moist, mottled dark brown and brown, fine-grained.	37	120.2	11.1
16								
18	B3@17.5'				**OLDER ALLUVIUM** Silty Sand, loose, slightly moist, dark gray, fine- to medium-grained, slight odor.	10		8.6
20	B3@20'				- very dense, fine- grained	85 (10")	126.9	6.3
22	B3@22.5'			SM	- dense, brown	49		5.1
24								
26	B3@25'				- light brown	84	116.2	2.8
28	B3@27.5'					44		7.7

W1973-06-01A BORING LOGS.GPJ

Figure A3,
Log of Boring 3, Page 1 of 3

SAMPLE SYMBOLS

- ... SAMPLING UNSUCCESSFUL
- ... STANDARD PENETRATION TEST
- ... DRIVE SAMPLE (UNDISTURBED)
- ... DISTURBED OR BAG SAMPLE
- ... CHUNK SAMPLE
- ... WATER TABLE OR SEEPAGE

NOTE: THE LOG OF SUBSURFACE CONDITIONS SHOWN HEREON APPLIES ONLY AT THE SPECIFIC BORING OR TRENCH LOCATION AND AT THE DATE INDICATED. IT IS NOT WARRANTED TO BE REPRESENTATIVE OF SUBSURFACE CONDITIONS AT OTHER LOCATIONS AND TIMES.

GEOCON

PROJECT NO. W1973-06-01A

BORING 3

ELEV. (MSL.) 49 DATE COMPLETED 07/29/2024

EQUIPMENT HOLLOW STEM AUGER BY: ACS

DEPTH IN FEET	SAMPLE NO.	LITHOLOGY	GROUNDWATER	SOIL CLASS (USCS)	MATERIAL DESCRIPTION	PENETRATION RESISTANCE (BLOWS/FT*)	DRY DENSITY (P.C.F.)	MOISTURE CONTENT (%)
30	B3@30'			SM	- very dense, yellowish brown	50 (5")	107.7	8.9
32	B3@32.5'			CH	Clay, stiff, slightly moist, brown to gray.	12		30.3
34	B3@35'			CL-ML	Silty Clay, hard, slightly moist, brown to gray. - hard	50 (4")	93.5	32.6
36	B3@37.5'			SM	Silty Sand, dense, slightly moist, gray, fine-grained.	65		19.1
38	B3@40'			SM	- very dense	50 (3")	103.6	8.9
40	B3@42.5'			SM	- dense	32		11.2
42	B3@45'			SM	- very dense	50 (6")	99.2	13.1
44	B3@47.5'			ML	Silt with Sand, stiff, slightly moist, gray, fine-grained.	28		31.5
46	B3@50'			ML	- hard, moist	74 (10")	92.1	31.6
48	B3@52.5'		▼	SM	Silty Sand, dense, moist, gray, fine- to medium-grained. - groundwater encountered	70		24.2
50	B3@55'			SM	- very dense, medium-grained	50 (5")	114.9	15.4
52	B3@57.5'			SM	- medium- to coarse-grained	50 (6")		11.9
54								
56								
58								

W1973-06-01A BORING LOGS.GPJ

Figure A3,
Log of Boring 3, Page 2 of 3

SAMPLE SYMBOLS

- ☐ ... SAMPLING UNSUCCESSFUL
- ◧ ... STANDARD PENETRATION TEST
- ■ ... DRIVE SAMPLE (UNDISTURBED)
- ⊠ ... DISTURBED OR BAG SAMPLE
- ◪ ... CHUNK SAMPLE
- ▼ ... WATER TABLE OR SEEPAGE

NOTE: THE LOG OF SUBSURFACE CONDITIONS SHOWN HEREON APPLIES ONLY AT THE SPECIFIC BORING OR TRENCH LOCATION AND AT THE DATE INDICATED. IT IS NOT WARRANTED TO BE REPRESENTATIVE OF SUBSURFACE CONDITIONS AT OTHER LOCATIONS AND TIMES.

GEOCON

PROJECT NO. W1973-06-01A

DEPTH IN FEET	SAMPLE NO.	LITHOLOGY	GROUNDWATER	SOIL CLASS (USCS)	**BORING 3** ELEV. (MSL.) **49** DATE COMPLETED **07/29/2024** EQUIPMENT **HOLLOW STEM AUGER** BY: **ACS**	PENETRATION RESISTANCE (BLOWS/FT*)	DRY DENSITY (P.C.F.)	MOISTURE CONTENT (%)
					MATERIAL DESCRIPTION			
60	B3@60'			SM	- coarse-grained	50 (6")		9.6
					Total depth of boring: 60.5 feet Fill to 17.5 feet. Groundwater encountered at 54 feet. Backfilled with soil cuttings and tamped. Asphalt patched. *Penetration resistance for 140-pound hammer falling 30 inches by auto-hammer. NOTE: The stratification lines presented herein represent the approximate boundary between earth types; the transitions may be gradual.			

W1973-06-01A BORING LOGS.GPJ

Figure A3,
Log of Boring 3, Page 3 of 3

SAMPLE SYMBOLS

- ☐ ... SAMPLING UNSUCCESSFUL
- ◧ ... STANDARD PENETRATION TEST
- ■ ... DRIVE SAMPLE (UNDISTURBED)
- ⊠ ... DISTURBED OR BAG SAMPLE
- ◥ ... CHUNK SAMPLE
- ▼ ... WATER TABLE OR SEEPAGE

NOTE: THE LOG OF SUBSURFACE CONDITIONS SHOWN HEREON APPLIES ONLY AT THE SPECIFIC BORING OR TRENCH LOCATION AND AT THE DATE INDICATED. IT IS NOT WARRANTED TO BE REPRESENTATIVE OF SUBSURFACE CONDITIONS AT OTHER LOCATIONS AND TIMES.

GEOCON

PROJECT NO. W1973-06-01A

BORING 4

ELEV. (MSL.) 60 DATE COMPLETED 07/30/2024

EQUIPMENT HOLLOW STEM AUGER BY: ACS

DEPTH IN FEET	SAMPLE NO.	LITHOLOGY	GROUNDWATER	SOIL CLASS (USCS)	MATERIAL DESCRIPTION	PENETRATION RESISTANCE (BLOWS/FT*)	DRY DENSITY (P.C.F.)	MOISTURE CONTENT (%)
0	BULK 0-5'				**ASPHALT: 4" BASE: 3"**			
					ARTIFICIAL FILL			
2					Sandy Clay, firm, slightly moist, black, fine- to medium-grained.			
	B4@2.5'				Silty Sand, medium dense, slightly moist, black, fine-grained, trace clay.	18	106.9	18.6
4								
	B4@5'				**YOUNGER ALLUVIUM**	24	109.7	20.3
6					Sandy Clay, stiff, moist, dark brown, fine-grained.			
				CL				
8	B4@7.5'				- hard	74	123.2	14.2
10	B4@10'				**OLDER ALLUVIUM**	68	106.5	10.2
					Silty Sand, dense, slightly moist, brown, fine- to medium-grained.			
12								
14								
	B4@15'				- very dense, dark to light brown, fine- to coarse-grained	50 (6")	111.7	4.6
16								
18				SM				
20	B4@20'				- yellow to orange, fine-grained	50 (4")	95.2	6.4
22								
24								
	B4@25'					50 (4")	100.3	7.3
26								
28								

W1973-06-01A BORING LOGS.GPJ

Figure A4,
Log of Boring 4, Page 1 of 2

SAMPLE SYMBOLS

- ☐ ... SAMPLING UNSUCCESSFUL
- ◧ ... STANDARD PENETRATION TEST
- ■ ... DRIVE SAMPLE (UNDISTURBED)
- ⊠ ... DISTURBED OR BAG SAMPLE
- ◪ ... CHUNK SAMPLE
- ▼ ... WATER TABLE OR SEEPAGE

NOTE: THE LOG OF SUBSURFACE CONDITIONS SHOWN HEREON APPLIES ONLY AT THE SPECIFIC BORING OR TRENCH LOCATION AND AT THE DATE INDICATED. IT IS NOT WARRANTED TO BE REPRESENTATIVE OF SUBSURFACE CONDITIONS AT OTHER LOCATIONS AND TIMES.

GEOCON

PROJECT NO. W1973-06-01A

DEPTH IN FEET	SAMPLE NO.	LITHOLOGY	GROUNDWATER	SOIL CLASS (USCS)	**BORING 4** ELEV. (MSL.) **60** DATE COMPLETED **07/30/2024** EQUIPMENT **HOLLOW STEM AUGER** BY: **ACS**	PENETRATION RESISTANCE (BLOWS/FT*)	DRY DENSITY (P.C.F.)	MOISTURE CONTENT (%)
					MATERIAL DESCRIPTION			
30	B4@30'			SM		50 (3")	106.1	12.5
					Total depth of boring: 30.5 feet Fill to 5 feet. No groundwater encountered. Backfilled with soil cuttings and tamped. Asphalt patched. *Penetration resistance for 140-pound hammer falling 30 inches by auto-hammer. NOTE: The stratification lines presented herein represent the approximate boundary between earth types; the transitions may be gradual.			

W1973-06-01A BORING LOGS.GPJ

Figure A4,
Log of Boring 4, Page 2 of 2

SAMPLE SYMBOLS

- ☐ ... SAMPLING UNSUCCESSFUL
- ◧ ... STANDARD PENETRATION TEST
- ■ ... DRIVE SAMPLE (UNDISTURBED)
- ⊠ ... DISTURBED OR BAG SAMPLE
- ◥ ... CHUNK SAMPLE
- ▼ ... WATER TABLE OR SEEPAGE

NOTE: THE LOG OF SUBSURFACE CONDITIONS SHOWN HEREON APPLIES ONLY AT THE SPECIFIC BORING OR TRENCH LOCATION AND AT THE DATE INDICATED. IT IS NOT WARRANTED TO BE REPRESENTATIVE OF SUBSURFACE CONDITIONS AT OTHER LOCATIONS AND TIMES.

GEOCON

PROJECT NO. W1973-06-01A

BORING 5

ELEV. (MSL.) 62 DATE COMPLETED 07/30/2024

EQUIPMENT HOLLOW STEM AUGER BY: ACS

DEPTH IN FEET	SAMPLE NO.	LITHOLOGY	GROUNDWATER	SOIL CLASS (USCS)	MATERIAL DESCRIPTION	PENETRATION RESISTANCE (BLOWS/FT*)	DRY DENSITY (P.C.F.)	MOISTURE CONTENT (%)
0	BULK 0-5'				**AC: 3.5" BASE: 7"** **ARTIFICIAL FILL** Silty Sand, medium dense, slightly moist, light brown, fine- to medium-grained.			
2								
4					**OLDER ALLUVIUM** Sand, poorly graded, very dense, slightly moist, light brown, fine- to medium-grained.			
6	B5@5'					76 (11")	100.9	6.9
8								
10	B5@10'				- fine-grained	84 (10")	108.7	3.7
12								
14				SP				
16	B5@15'					50 (5")	101.4	2.7
18								
20	B5@20'					50 (5")	98.6	4.6
22								
24								
26	B5@25'					50 (4")	91.5	6.1
28								

W1973-06-01A BORING LOGS.GPJ

Figure A5,
Log of Boring 5, Page 1 of 2

SAMPLE SYMBOLS

- ☐ ... SAMPLING UNSUCCESSFUL
- ◧ ... STANDARD PENETRATION TEST
- ■ ... DRIVE SAMPLE (UNDISTURBED)
- ⊠ ... DISTURBED OR BAG SAMPLE
- ◥ ... CHUNK SAMPLE
- ▼ ... WATER TABLE OR SEEPAGE

NOTE: THE LOG OF SUBSURFACE CONDITIONS SHOWN HEREON APPLIES ONLY AT THE SPECIFIC BORING OR TRENCH LOCATION AND AT THE DATE INDICATED. IT IS NOT WARRANTED TO BE REPRESENTATIVE OF SUBSURFACE CONDITIONS AT OTHER LOCATIONS AND TIMES.

GEOCON

PROJECT NO. W1973-06-01A

DEPTH IN FEET	SAMPLE NO.	LITHOLOGY	GROUNDWATER	SOIL CLASS (USCS)	**BORING 5** ELEV. (MSL.) **62** DATE COMPLETED **07/30/2024** EQUIPMENT **HOLLOW STEM AUGER** BY: **ACS**	PENETRATION RESISTANCE (BLOWS/FT*)	DRY DENSITY (P.C.F.)	MOISTURE CONTENT (%)
					MATERIAL DESCRIPTION			
30	B5@30'			SP	- gray	86 (10")	101.9	19.4
					Total depth of boring: 30.5 feet Fill to 3 feet. No groundwater encountered. Backfilled with soil cuttings and tamped. *Penetration resistance for 140-pound hammer falling 30 inches by auto-hammer. NOTE: The stratification lines presented herein represent the approximate boundary between earth types; the transitions may be gradual.			

W1973-06-01A BORING LOGS.GPJ

Figure A5,
Log of Boring 5, Page 2 of 2

SAMPLE SYMBOLS

- ☐ ... SAMPLING UNSUCCESSFUL
- ◧ ... STANDARD PENETRATION TEST
- ■ ... DRIVE SAMPLE (UNDISTURBED)
- ⊠ ... DISTURBED OR BAG SAMPLE
- ◪ ... CHUNK SAMPLE
- ▼ ... WATER TABLE OR SEEPAGE

NOTE: THE LOG OF SUBSURFACE CONDITIONS SHOWN HEREON APPLIES ONLY AT THE SPECIFIC BORING OR TRENCH LOCATION AND AT THE DATE INDICATED. IT IS NOT WARRANTED TO BE REPRESENTATIVE OF SUBSURFACE CONDITIONS AT OTHER LOCATIONS AND TIMES.

PROJECT NO. W1973-06-01A

DEPTH IN FEET	SAMPLE NO.	LITHOLOGY	GROUNDWATER	SOIL CLASS (USCS)	**BORING 5A** ELEV. (MSL.) _____ DATE COMPLETED **01/14/2025** EQUIPMENT **HOLLOW STEM AUGER** BY: **CT**	PENETRATION RESISTANCE (BLOWS/FT*)	DRY DENSITY (P.C.F.)	MOISTURE CONTENT (%)
					MATERIAL DESCRIPTION			
0					Boring drilled to depths of 40 feet to 61 feet for percolation testing.			
2								
4								
6								
8								
10								
12								
14								
16								
18								
20								
22								
24								
26								
28								

W1973-06-01A BORING LOGS.GPJ

Figure A6,
Log of Boring 5A, Page 1 of 3

SAMPLE SYMBOLS

- ☐ ... SAMPLING UNSUCCESSFUL
- ◧ ... STANDARD PENETRATION TEST
- ■ ... DRIVE SAMPLE (UNDISTURBED)
- ⊠ ... DISTURBED OR BAG SAMPLE
- ◥ ... CHUNK SAMPLE
- ▼ ... WATER TABLE OR SEEPAGE

NOTE: THE LOG OF SUBSURFACE CONDITIONS SHOWN HEREON APPLIES ONLY AT THE SPECIFIC BORING OR TRENCH LOCATION AND AT THE DATE INDICATED. IT IS NOT WARRANTED TO BE REPRESENTATIVE OF SUBSURFACE CONDITIONS AT OTHER LOCATIONS AND TIMES.

GEOCON

PROJECT NO. W1973-06-01A

BORING 5A

ELEV. (MSL.) _____ DATE COMPLETED **01/14/2025**

EQUIPMENT **HOLLOW STEM AUGER** BY: **CT**

DEPTH IN FEET	SAMPLE NO.	LITHOLOGY	GROUNDWATER	SOIL CLASS (USCS)	MATERIAL DESCRIPTION	PENETRATION RESISTANCE (BLOWS/FT*)	DRY DENSITY (P.C.F.)	MOISTURE CONTENT (%)
30					Boring drilled to depths of 40 feet to 61 feet for percolation testing.			
32								
34								
36								
38								
40					**OLDER ALLUVIUM** Sand, poorly graded, medium dense, slightly moist, reddish yellow to brown, fine- to medium-grained.			
42								
44				SP				
46	B5A@45'					50 (3")		
48					Silt, hard, slightly moist to moist, dark gray.			
50	B5A@50'			ML		57	90.7	33.9
52								
54					Sand, poorly graded, dense, slightly moist, light grayish brown, fine- to medium-grained.			
56	B5A@55'			SP	- fine-grained	82	100.8	7.4
58								

W1973-06-01A BORING LOGS.GPJ

Figure A6,
Log of Boring 5A, Page 2 of 3

SAMPLE SYMBOLS

- ☐ ... SAMPLING UNSUCCESSFUL
- ◧ ... STANDARD PENETRATION TEST
- ■ ... DRIVE SAMPLE (UNDISTURBED)
- ⊠ ... DISTURBED OR BAG SAMPLE
- ◪ ... CHUNK SAMPLE
- ▼ ... WATER TABLE OR SEEPAGE

NOTE: THE LOG OF SUBSURFACE CONDITIONS SHOWN HEREON APPLIES ONLY AT THE SPECIFIC BORING OR TRENCH LOCATION AND AT THE DATE INDICATED. IT IS NOT WARRANTED TO BE REPRESENTATIVE OF SUBSURFACE CONDITIONS AT OTHER LOCATIONS AND TIMES.

GEOCON

PROJECT NO. W1973-06-01A

DEPTH IN FEET	SAMPLE NO.	LITHOLOGY	GROUNDWATER	SOIL CLASS (USCS)	**BORING 5A** ELEV. (MSL.) _____ DATE COMPLETED **01/14/2025** EQUIPMENT **HOLLOW STEM AUGER** BY: **CT**	PENETRATION RESISTANCE (BLOWS/FT*)	DRY DENSITY (P.C.F.)	MOISTURE CONTENT (%)
					MATERIAL DESCRIPTION			
60	B5A@60'			SP	- saturated	82	109.5	17.9
					Total depth of boring: 61 feet Groundwater encountered at 60 feet. Percolation testing performed. Backfilled with soil cuttings and tamped. Patched with AC. *Penetration resistance for 140-pound hammer falling 30 inches by auto-hammer. NOTE: The stratification lines presented herein represent the approximate boundary between earth types; the transitions may be gradual.			

W1973-06-01A BORING LOGS.GPJ

Figure A6,
Log of Boring 5A, Page 3 of 3

SAMPLE SYMBOLS

- ☐ ... SAMPLING UNSUCCESSFUL
- ◧ ... STANDARD PENETRATION TEST
- ■ ... DRIVE SAMPLE (UNDISTURBED)
- ⊠ ... DISTURBED OR BAG SAMPLE
- ◥ ... CHUNK SAMPLE
- ▼ ... WATER TABLE OR SEEPAGE

NOTE: THE LOG OF SUBSURFACE CONDITIONS SHOWN HEREON APPLIES ONLY AT THE SPECIFIC BORING OR TRENCH LOCATION AND AT THE DATE INDICATED. IT IS NOT WARRANTED TO BE REPRESENTATIVE OF SUBSURFACE CONDITIONS AT OTHER LOCATIONS AND TIMES.

GEOCON

PROJECT NO. W1973-06-01A

BORING 6

ELEV. (MSL.) **54** DATE COMPLETED **07/30/2024**

EQUIPMENT **HOLLOW STEM AUGER** BY: **ACS**

DEPTH IN FEET	SAMPLE NO.	LITHOLOGY	GROUNDWATER	SOIL CLASS (USCS)	MATERIAL DESCRIPTION	PENETRATION RESISTANCE (BLOWS/FT*)	DRY DENSITY (P.C.F.)	MOISTURE CONTENT (%)
0					**ASPHALT: 4" BASE: 4"**			
					ARTIFICIAL FILL			
2					Silty Sand, medium dense, slightly moist, dark to light brown, fine- to medium-grained, trace clay.			
	B6@2.5'					22	113.5	12.4
4								
	B6@5'				- gray, some clay	26	114.3	17.3
6								
	B6@7.5'				**YOUNGER ALLUVIUM**	32	115.2	20.9
8				CL	Sandy Clay, stiff, moist, brown gray, fine-grained.			
10	B6@10'			SM	Silty Sand, dense, moist, black gray, fine-grained.	65	113.2	18.6

Total depth of boring: 10.5 feet
Fill to 7.5 feet.
No groundwater encountered.
Backfilled with soil cuttings and tamped.
Asphalt patched.

*Penetration resistance for 140-pound hammer falling 30 inches by auto-hammer.
NOTE: The stratification lines presented herein represent the approximate boundary between earth types; the transitions may be gradual.

W1973-06-01A BORING LOGS.GPJ

Figure A7,
Log of Boring 6, Page 1 of 1

SAMPLE SYMBOLS

- ☐ ... SAMPLING UNSUCCESSFUL
- ◧ ... STANDARD PENETRATION TEST
- ■ ... DRIVE SAMPLE (UNDISTURBED)
- ⊠ ... DISTURBED OR BAG SAMPLE
- ◥ ... CHUNK SAMPLE
- ▼ ... WATER TABLE OR SEEPAGE

NOTE: THE LOG OF SUBSURFACE CONDITIONS SHOWN HEREON APPLIES ONLY AT THE SPECIFIC BORING OR TRENCH LOCATION AND AT THE DATE INDICATED. IT IS NOT WARRANTED TO BE REPRESENTATIVE OF SUBSURFACE CONDITIONS AT OTHER LOCATIONS AND TIMES.

GEOCON

PROJECT NO. W1973-06-01A

DEPTH IN FEET	SAMPLE NO.	LITHOLOGY	GROUNDWATER	SOIL CLASS (USCS)	**BORING 6A** ELEV. (MSL.) _____ DATE COMPLETED **01/14/2025** EQUIPMENT **HOLLOW STEM AUGER** BY: **CT**	PENETRATION RESISTANCE (BLOWS/FT*)	DRY DENSITY (P.C.F.)	MOISTURE CONTENT (%)
					MATERIAL DESCRIPTION			
0					Boring drilled to depths of 20 feet to 56 feet for percolation testing.			
2								
4								
6								
8								
10								
12								
14								
16								
18								
20					**OLDER ALLUVIUM** Silty Sand, medium dense, slightly moist, brown, fine- to medium-grained, trace clay.			
22								
24				SM				
26								
28					- light brown, fine-grained			

W1973-06-01A BORING LOGS.GPJ

Figure A8,
Log of Boring 6A, Page 1 of 3

SAMPLE SYMBOLS

- ☐ ... SAMPLING UNSUCCESSFUL
- ◧ ... STANDARD PENETRATION TEST
- ■ ... DRIVE SAMPLE (UNDISTURBED)
- ⊠ ... DISTURBED OR BAG SAMPLE
- ◥ ... CHUNK SAMPLE
- ▼ ... WATER TABLE OR SEEPAGE

NOTE: THE LOG OF SUBSURFACE CONDITIONS SHOWN HEREON APPLIES ONLY AT THE SPECIFIC BORING OR TRENCH LOCATION AND AT THE DATE INDICATED. IT IS NOT WARRANTED TO BE REPRESENTATIVE OF SUBSURFACE CONDITIONS AT OTHER LOCATIONS AND TIMES.

GEOCON

PROJECT NO. W1973-06-01A

BORING 6A

ELEV. (MSL.) _____ DATE COMPLETED **01/14/2025**

EQUIPMENT **HOLLOW STEM AUGER** BY: **CT**

DEPTH IN FEET	SAMPLE NO.	LITHOLOGY	GROUNDWATER	SOIL CLASS (USCS)	MATERIAL DESCRIPTION	PENETRATION RESISTANCE (BLOWS/FT*)	DRY DENSITY (P.C.F.)	MOISTURE CONTENT (%)
30								
32				SM				
34					Clayey Sand, medium dense, slightly moist, light brown, fine-grained.			
36				SC				
38								
40	B6A@40'			ML	Silt with Sand, hard, slightly moist, grayish brown, fine-grained, oxidation staining.	50 (3")	101.5	21.2
42					Sand, poorly graded, medium dense, slightly moist, light brown, fine-grained.			
44				SP				
46	B6A@45'				- moist, gray	50 (5")	91.6	24.7
48								
50	B6A@50'		▼		Silt, hard, moist, gray.	50 (4")		
52				ML				
54								
56	B6A@55'			SP	Sand, poorly graded, medium dense, saturated, brown, fine- to medium-grained, trace coarse-grained.	50 (5")		
					Total depth of boring: 56 feet Groundwater encountered at 51 feet. Percolation testing performed. Backfilled with soil cuttings and tamped. Patched with AC.			

W1973-06-01A BORING LOGS.GPJ

Figure A8,
Log of Boring 6A, Page 2 of 3

SAMPLE SYMBOLS

- ☐ ... SAMPLING UNSUCCESSFUL
- ◧ ... STANDARD PENETRATION TEST
- ■ ... DRIVE SAMPLE (UNDISTURBED)
- ⊠ ... DISTURBED OR BAG SAMPLE
- ◥ ... CHUNK SAMPLE
- ▼ ... WATER TABLE OR SEEPAGE

NOTE: THE LOG OF SUBSURFACE CONDITIONS SHOWN HEREON APPLIES ONLY AT THE SPECIFIC BORING OR TRENCH LOCATION AND AT THE DATE INDICATED. IT IS NOT WARRANTED TO BE REPRESENTATIVE OF SUBSURFACE CONDITIONS AT OTHER LOCATIONS AND TIMES.

GEOCON

PROJECT NO. W1973-06-01A

DEPTH IN FEET	SAMPLE NO.	LITHOLOGY	GROUNDWATER	SOIL CLASS (USCS)	**BORING 6A** ELEV. (MSL.) _____ DATE COMPLETED **01/14/2025** EQUIPMENT **HOLLOW STEM AUGER** BY: **CT**	PENETRATION RESISTANCE (BLOWS/FT*)	DRY DENSITY (P.C.F.)	MOISTURE CONTENT (%)
					MATERIAL DESCRIPTION			
					*Penetration resistance for 140-pound hammer falling 30 inches by auto-hammer. NOTE: The stratification lines presented herein represent the approximate boundary between earth types; the transitions may be gradual.			

W1973-06-01A BORING LOGS.GPJ

Figure A8,
Log of Boring 6A, Page 3 of 3

SAMPLE SYMBOLS

☐ ... SAMPLING UNSUCCESSFUL
◧ ... STANDARD PENETRATION TEST
■ ... DRIVE SAMPLE (UNDISTURBED)
⊠ ... DISTURBED OR BAG SAMPLE
◥ ... CHUNK SAMPLE
▼ ... WATER TABLE OR SEEPAGE

NOTE: THE LOG OF SUBSURFACE CONDITIONS SHOWN HEREON APPLIES ONLY AT THE SPECIFIC BORING OR TRENCH LOCATION AND AT THE DATE INDICATED. IT IS NOT WARRANTED TO BE REPRESENTATIVE OF SUBSURFACE CONDITIONS AT OTHER LOCATIONS AND TIMES.

PROJECT NO. W1973-06-01A

BORING 7

ELEV. (MSL.) 52 DATE COMPLETED 07/30/2024

EQUIPMENT HOLLOW STEM AUGER BY: ACS

DEPTH IN FEET	SAMPLE NO.	LITHOLOGY	GROUNDWATER	SOIL CLASS (USCS)	MATERIAL DESCRIPTION	PENETRATION RESISTANCE (BLOWS/FT*)	DRY DENSITY (P.C.F.)	MOISTURE CONTENT (%)
0	BULK 0-5'				**ASPHALT: 5" BASE: 4"** **ARTIFICIAL FILL** Silty Sand, medium dense, slightly moist, dark brown, fine- to medium-grained.			
2	B7@2.5'				- brown to light brown	20	108.0	8.3
4								
6	B7@5'				**YOUNGER ALLUVIUM** Silty Sand, loose, slightly moist, brown, fine- to medium-grained.	11		9.8
8	B7@7.5'				- very dense, dark gray	77 (5")	127.0	10.2
10	B7@10'				- dense, slight odor, fine-grained	33		9.5
12	B7@12.5'				- medium dense	20	108.9	14.6
14				SM				
16	B7@15'				- moist	11		10.9
18	B7@17.5'					35	123.2	13.2
20	B7@20'				- medium dense	17		16.7
22	B7@22.5'				- dark brown	31	116.0	15.5
24	B7@25'					15		12.1
26	B7@27.5'					23	110.2	18.6
28								

W1973-06-01A BORING LOGS.GPJ

Figure A9,
Log of Boring 7, Page 1 of 3

SAMPLE SYMBOLS

- ... SAMPLING UNSUCCESSFUL
- ... STANDARD PENETRATION TEST
- ... DRIVE SAMPLE (UNDISTURBED)
- ... DISTURBED OR BAG SAMPLE
- ... CHUNK SAMPLE
- ... WATER TABLE OR SEEPAGE

NOTE: THE LOG OF SUBSURFACE CONDITIONS SHOWN HEREON APPLIES ONLY AT THE SPECIFIC BORING OR TRENCH LOCATION AND AT THE DATE INDICATED. IT IS NOT WARRANTED TO BE REPRESENTATIVE OF SUBSURFACE CONDITIONS AT OTHER LOCATIONS AND TIMES.

GEOCON

PROJECT NO. W1973-06-01A

BORING 7

ELEV. (MSL.) 52 DATE COMPLETED 07/30/2024

EQUIPMENT HOLLOW STEM AUGER BY: ACS

DEPTH IN FEET	SAMPLE NO.	LITHOLOGY	GROUNDWATER	SOIL CLASS (USCS)	MATERIAL DESCRIPTION	PENETRATION RESISTANCE (BLOWS/FT*)	DRY DENSITY (P.C.F.)	MOISTURE CONTENT (%)
30	B7@30'			CL-ML	Silty Clay, stiff, moist, brown, fine-grained.	16		21.2
32	B7@32.5'			ML	**OLDER ALLUVIUM** Silt, hard, moist, brown.	87 (11")	108.6	20.7
34	B7@35'					37		24.3
36								
38	B7@37.5'			SP	Sand, poorly graded, very dense, slightly moist, light brown, fine-grained.	87 (10")	106.8	10.3
40	B7@40'				- dense, brown, moist	39		29.5
42	B7@42.5'			ML	Sandy Silt, hard, moist, brown, fine-grained.	90 (12")	98.2	27.1
44	B7@45'			SM	Silty Sand, dense, moist, brown, fine-grained.	39		25.7
46			▼		- groundwater encountered			
48	B7@47.5'				- very dense	50 (4")	91.0	29.3
50	B7@50'			SP	Sand, poorly graded, very dense, wet, gray, medium-grained.	50 (5")		16.3
52								
54								
56	B7@55'				- medium- to coarse-grained, trace fine gravel	94 (9")		15.5
					Total depth of boring: 56 feet Fill to 5 feet. Groundwater encountered at 46.5 feet. Backfilled with soil cuttings and tamped. Asphalt patched.			

W1973-06-01A BORING LOGS.GPJ

Figure A9,
Log of Boring 7, Page 2 of 3

SAMPLE SYMBOLS

- ☐ ... SAMPLING UNSUCCESSFUL
- ◧ ... STANDARD PENETRATION TEST
- ■ ... DRIVE SAMPLE (UNDISTURBED)
- ⊠ ... DISTURBED OR BAG SAMPLE
- ◪ ... CHUNK SAMPLE
- ▼ ... WATER TABLE OR SEEPAGE

NOTE: THE LOG OF SUBSURFACE CONDITIONS SHOWN HEREON APPLIES ONLY AT THE SPECIFIC BORING OR TRENCH LOCATION AND AT THE DATE INDICATED. IT IS NOT WARRANTED TO BE REPRESENTATIVE OF SUBSURFACE CONDITIONS AT OTHER LOCATIONS AND TIMES.

GEOCON

PROJECT NO. W1973-06-01A

DEPTH IN FEET	SAMPLE NO.	LITHOLOGY	GROUNDWATER	SOIL CLASS (USCS)	**BORING 7** ELEV. (MSL.) **52** DATE COMPLETED **07/30/2024** EQUIPMENT **HOLLOW STEM AUGER** BY: **ACS**	PENETRATION RESISTANCE (BLOWS/FT*)	DRY DENSITY (P.C.F.)	MOISTURE CONTENT (%)
					MATERIAL DESCRIPTION			
					*Penetration resistance for 140-pound hammer falling 30 inches by auto-hammer. NOTE: The stratification lines presented herein represent the approximate boundary between earth types; the transitions may be gradual.			

W1973-06-01A BORING LOGS.GPJ

Figure A9,
Log of Boring 7, Page 3 of 3

SAMPLE SYMBOLS

- ☐ ... SAMPLING UNSUCCESSFUL
- ◧ ... STANDARD PENETRATION TEST
- ■ ... DRIVE SAMPLE (UNDISTURBED)
- ⊠ ... DISTURBED OR BAG SAMPLE
- ◪ ... CHUNK SAMPLE
- ▼ ... WATER TABLE OR SEEPAGE

NOTE: THE LOG OF SUBSURFACE CONDITIONS SHOWN HEREON APPLIES ONLY AT THE SPECIFIC BORING OR TRENCH LOCATION AND AT THE DATE INDICATED. IT IS NOT WARRANTED TO BE REPRESENTATIVE OF SUBSURFACE CONDITIONS AT OTHER LOCATIONS AND TIMES.

GEOCON

PROJECT NO. W1973-06-01A

BORING 8

ELEV. (MSL.) 59 DATE COMPLETED 07/29/2024

EQUIPMENT HOLLOW STEM AUGER BY: ACS

DEPTH IN FEET	SAMPLE NO.	LITHOLOGY	GROUNDWATER	SOIL CLASS (USCS)	MATERIAL DESCRIPTION	PENETRATION RESISTANCE (BLOWS/FT*)	DRY DENSITY (P.C.F.)	MOISTURE CONTENT (%)
0	BULK 0-5'				**ASPHALT: 2.5" BASE: 4.5"** **ARTIFICIAL FILL** Silty Sand, medium dense, slightly moist, brown, fine- to medium-grained.			
2	B8@2.5'				- asphalt debris	20	96.7	6.9
4								
6	B8@5'			CL	**YOUNGER ALLUVIUM** Sandy Clay, stiff, slightly moist, dense, brown, fine- to medium-grained.	33	115.3	7.1
8	B8@7.5'				**OLDER ALLUVIUM** Silty Sand, very dense, slightly moist, light brown, fine- to medium-grained.	50 (6")	95.1	5.5
10	B8@10'					50 (6")	102.4	3.5
12				SM				
14								
16	B8@15'				- fine-grained, yellowish brown	50 (6")	93.7	2.4
18								
20	B8@20'					50 (4")	97.0	3.0
					Total depth of boring: 20.5 feet Fill to 5 feet. No groundwater encountered. Backfilled with soil cuttings and tamped. Percolation testing performed. Asphalt patched. *Penetration resistance for 140-pound hammer falling 30 inches by auto-hammer. NOTE: The stratification lines presented herein represent the approximate boundary between earth types; the transitions may be gradual.			

W1973-06-01A BORING LOGS.GPJ

Figure A10,
Log of Boring 8, Page 1 of 1

SAMPLE SYMBOLS

- ☐ ... SAMPLING UNSUCCESSFUL
- ◧ ... STANDARD PENETRATION TEST
- ■ ... DRIVE SAMPLE (UNDISTURBED)
- ⊠ ... DISTURBED OR BAG SAMPLE
- ◪ ... CHUNK SAMPLE
- ▼ ... WATER TABLE OR SEEPAGE

NOTE: THE LOG OF SUBSURFACE CONDITIONS SHOWN HEREON APPLIES ONLY AT THE SPECIFIC BORING OR TRENCH LOCATION AND AT THE DATE INDICATED. IT IS NOT WARRANTED TO BE REPRESENTATIVE OF SUBSURFACE CONDITIONS AT OTHER LOCATIONS AND TIMES.

GEOCON

PROJECT NO. W1973-06-01A

BORING 9

ELEV. (MSL.) 72 DATE COMPLETED 07/30/2024

EQUIPMENT HOLLOW STEM AUGER BY: ACS

DEPTH IN FEET	SAMPLE NO.	LITHOLOGY	GROUNDWATER	SOIL CLASS (USCS)	MATERIAL DESCRIPTION	PENETRATION RESISTANCE (BLOWS/FT*)	DRY DENSITY (P.C.F.)	MOISTURE CONTENT (%)
0	BULK 0-5'				**ASPHALT: 4" BASE: 8"** **ARTIFICIAL FILL** Silty Sand, medium dense, slightly moist, brown, fine- to medium-grained.			
2	B9@2.5'				- dense	69	111.9	6.4
4								
6	B9@5'				**OLDER ALLUVIUM** Sand, poorly graded, very dense, slightly moist, light brown, fine- to medium-grained.	81 (10")	112.8	8.2
8	B9@7.5'				- fine-grained	50 (5")	101.5	4.1
10	B9@10'					50 (4")	100.8	3.9
12								
14								
16	B9@15'			SP		50 (4")	104.6	5.9
18								
20	B9@20'					50 (5")	100.6	3.8
22								
24								
26	B9@25'					50 (4")	94.9	6.3
28								

W1973-06-01A BORING LOGS.GPJ

Figure A11,
Log of Boring 9, Page 1 of 2

SAMPLE SYMBOLS

- ☐ ... SAMPLING UNSUCCESSFUL
- ◧ ... STANDARD PENETRATION TEST
- ■ ... DRIVE SAMPLE (UNDISTURBED)
- ⊠ ... DISTURBED OR BAG SAMPLE
- ◥ ... CHUNK SAMPLE
- ▼ ... WATER TABLE OR SEEPAGE

NOTE: THE LOG OF SUBSURFACE CONDITIONS SHOWN HEREON APPLIES ONLY AT THE SPECIFIC BORING OR TRENCH LOCATION AND AT THE DATE INDICATED. IT IS NOT WARRANTED TO BE REPRESENTATIVE OF SUBSURFACE CONDITIONS AT OTHER LOCATIONS AND TIMES.

PROJECT NO. W1973-06-01A

DEPTH IN FEET	SAMPLE NO.	LITHOLOGY	GROUNDWATER	SOIL CLASS (USCS)	**BORING 9** ELEV. (MSL.) **72** DATE COMPLETED **07/30/2024** EQUIPMENT **HOLLOW STEM AUGER** BY: **ACS**	PENETRATION RESISTANCE (BLOWS/FT*)	DRY DENSITY (P.C.F.)	MOISTURE CONTENT (%)
					MATERIAL DESCRIPTION			
30	B9@30'			SP		50 (4")	95.9	5.1

Total depth of boring: 30.5 feet
Fill to 5 feet.
No groundwater encountered.
Backfilled with soil cuttings and tamped.
Asphalt patched.

*Penetration resistance for 140-pound hammer falling 30 inches by auto-hammer.
NOTE: The stratification lines presented herein represent the approximate boundary between earth types; the transitions may be gradual.

W1973-06-01A BORING LOGS.GPJ

Figure A11,
Log of Boring 9, Page 2 of 2

SAMPLE SYMBOLS

- ☐ ... SAMPLING UNSUCCESSFUL
- ◧ ... STANDARD PENETRATION TEST
- ■ ... DRIVE SAMPLE (UNDISTURBED)
- ⊠ ... DISTURBED OR BAG SAMPLE
- ◪ ... CHUNK SAMPLE
- ▼ ... WATER TABLE OR SEEPAGE

NOTE: THE LOG OF SUBSURFACE CONDITIONS SHOWN HEREON APPLIES ONLY AT THE SPECIFIC BORING OR TRENCH LOCATION AND AT THE DATE INDICATED. IT IS NOT WARRANTED TO BE REPRESENTATIVE OF SUBSURFACE CONDITIONS AT OTHER LOCATIONS AND TIMES.

PROJECT NO. W1973-06-01A

DEPTH IN FEET	SAMPLE NO.	LITHOLOGY	GROUNDWATER	SOIL CLASS (USCS)	**BORING 9A** ELEV. (MSL.) _____ DATE COMPLETED **01/14/2025** EQUIPMENT **HOLLOW STEM AUGER** BY: **CT**	PENETRATION RESISTANCE (BLOWS/FT*)	DRY DENSITY (P.C.F.)	MOISTURE CONTENT (%)
					MATERIAL DESCRIPTION			
0					Boring drilled to depths of 40 feet to 61 feet for percolation testing.			
2								
4								
6								
8								
10								
12								
14								
16								
18								
20								
22								
24								
26								
28								

W1973-06-01A BORING LOGS.GPJ

Figure A12,
Log of Boring 9A, Page 1 of 3

SAMPLE SYMBOLS

- ☐ ... SAMPLING UNSUCCESSFUL
- ◧ ... STANDARD PENETRATION TEST
- ■ ... DRIVE SAMPLE (UNDISTURBED)
- ⊠ ... DISTURBED OR BAG SAMPLE
- ◥ ... CHUNK SAMPLE
- ▼ ... WATER TABLE OR SEEPAGE

NOTE: THE LOG OF SUBSURFACE CONDITIONS SHOWN HEREON APPLIES ONLY AT THE SPECIFIC BORING OR TRENCH LOCATION AND AT THE DATE INDICATED. IT IS NOT WARRANTED TO BE REPRESENTATIVE OF SUBSURFACE CONDITIONS AT OTHER LOCATIONS AND TIMES.

PROJECT NO. W1973-06-01A

BORING 9A

ELEV. (MSL.) _____ DATE COMPLETED **01/14/2025**

EQUIPMENT **HOLLOW STEM AUGER** BY: **CT**

DEPTH IN FEET	SAMPLE NO.	LITHOLOGY	GROUNDWATER	SOIL CLASS (USCS)	MATERIAL DESCRIPTION	PENETRATION RESISTANCE (BLOWS/FT*)	DRY DENSITY (P.C.F.)	MOISTURE CONTENT (%)
30					Boring drilled to depths of 40 feet to 61 feet for percolation testing.			
32								
34								
36								
38								
40					**OLDER ALLUVIUM** Sandy Silt, hard, moist, grayish brown, fine-grained.			
42				ML				
44					Silt, hard, moist, grayish brown.			
46	B9A@45'			ML		50 (4")		
48								
50	B9A@50'					50 (3")	105.4	25.0
52				SP	Sand, poorly graded, medium dense, slightly moist, brown, fine-grained.			
54				ML	Sandy Silt, hard, moist, grayish brown, fine-grained.			
56	B9A@55'			SP	Sand, poorly graded, medium dense, moist, brown, fine-grained.	50 (4")	101.4	12.0
58								

W1973-06-01A BORING LOGS.GPJ

Figure A12,
Log of Boring 9A, Page 2 of 3

SAMPLE SYMBOLS

- ☐ ... SAMPLING UNSUCCESSFUL
- ◧ ... STANDARD PENETRATION TEST
- ■ ... DRIVE SAMPLE (UNDISTURBED)
- ⊠ ... DISTURBED OR BAG SAMPLE
- ◹ ... CHUNK SAMPLE
- ▼ ... WATER TABLE OR SEEPAGE

NOTE: THE LOG OF SUBSURFACE CONDITIONS SHOWN HEREON APPLIES ONLY AT THE SPECIFIC BORING OR TRENCH LOCATION AND AT THE DATE INDICATED. IT IS NOT WARRANTED TO BE REPRESENTATIVE OF SUBSURFACE CONDITIONS AT OTHER LOCATIONS AND TIMES.

GEOCON

PROJECT NO. W1973-06-01A

DEPTH IN FEET	SAMPLE NO.	LITHOLOGY	GROUNDWATER	SOIL CLASS (USCS)	**BORING 9A** ELEV. (MSL.) _____ DATE COMPLETED **01/14/2025** EQUIPMENT **HOLLOW STEM AUGER** BY: **CT**	PENETRATION RESISTANCE (BLOWS/FT*)	DRY DENSITY (P.C.F.)	MOISTURE CONTENT (%)
					MATERIAL DESCRIPTION			
60	B9A@60'			SP	- light brown	50 (6")	101.1	7.3
					Total depth of boring: 61 feet No groundwater encountered. Percolation testing performed. Backfilled with soil cuttings and tamped. Patched with AC. *Penetration resistance for 140-pound hammer falling 30 inches by auto-hammer. NOTE: The stratification lines presented herein represent the approximate boundary between earth types; the transitions may be gradual.			

W1973-06-01A BORING LOGS.GPJ

Figure A12,
Log of Boring 9A, Page 3 of 3

SAMPLE SYMBOLS

- ☐ ... SAMPLING UNSUCCESSFUL
- ◧ ... STANDARD PENETRATION TEST
- ■ ... DRIVE SAMPLE (UNDISTURBED)
- ⊠ ... DISTURBED OR BAG SAMPLE
- ◥ ... CHUNK SAMPLE
- ▼ ... WATER TABLE OR SEEPAGE

NOTE: THE LOG OF SUBSURFACE CONDITIONS SHOWN HEREON APPLIES ONLY AT THE SPECIFIC BORING OR TRENCH LOCATION AND AT THE DATE INDICATED. IT IS NOT WARRANTED TO BE REPRESENTATIVE OF SUBSURFACE CONDITIONS AT OTHER LOCATIONS AND TIMES.

GEOCON

SOIL BORING NUMBER: B - 10

PROJECT NAME 6201 Bristol Parkway
LOGGED BY CT
PROJECT NUMBER W1973-06-01A
LATITUDE / LONGITUDE -, -
BORIN DATE 01/15/2025 **FIGURE NUMBER** A13
DEPTH 21' **SURFACE ELEVATION** N/A
LOCATIO 6201 Bristol Parkway, Culver City, CA
DRILLING FIRM -
EQUIPMENT Hollow Stem Auger
METHOD Cal-Mod **BORING DIAMETER** 8 in
HAMMER TYPE -
HAMMER WEIGHT / DROP 140 / 30

Depth (ft)	Water Levels	Graphic Log	USCS	Material Description	Bulk	Driven	Sample Number	Blow Counts/6"	Dry Density (pcf)	Moisture Content (%)
0			Fill	**ARTIFICIAL FILL** (**AC: 4.5" BASE: 4.5"**) **Silty SAND**, medium dense, slightly moist, brown, fine- to medium-grained, trace clay						
2						■	B10@2.5'	17 36 50/4"		
4										
5						■	B10@5'	11 17 22		
6			Fill	**Clayey SAND**, medium dense, slightly moist, dark brown with grayish brown mottles, fine-grained						
7.5						■	B10@7.5'	8 16 24		
8										
10			Fill	**Sandy CLAY**, stiff, slightly moist, gray with dark brown mottles, fine-grained		■	B10@10'	7 13 19		
12				black with brown mottles		■	B10@12.5'	8 12 15		
14										
15						■	B10@15'	8 14 30		
16										
17.5			SM	**OLDER ALLUVIUM** **Silty SAND**, dense, slightly moist, dark brown, fine- to medium-grained		■	B10@17.5'	17 27 46		
18										

NOTE: THE LOG OF SUBSURFACE CONDITIONS SHOWN HEREON APPLIES ONLY AT THE SPECIFIC BORING OR TRENCH LOCATION AND AT THE DATE INDICATED. IT IS NOT WARRANTED TO BE REPRESENTATIVE OF SUBSURFACE CONDITIONS AT OTHER LOCATIONS AND TIMES. THE STRATIFICATION LINES PRESENTED HEREIN REPRESENT THE APPROXIMATE BOUNDARY BETWEEN EARTH TYPES; THE TRANSITIONS MAY BE GRADUAL.

GEOCON

SOIL BORING: B-10

Depth (ft)	Water Levels	Graphic Log	USCS	Material Description	Bulk	Driven	Sample Number	Blow Counts/6"	Dry Density (pcf)	Moisture Content (%)
			SM			■	B10@20'	13 30 34	18.9	8.8
				Total depth of boring: 21 feet Fill to 17 feet. No groundwater encountered. Backfilled with soil cuttings and tamped. Patched with AC.						
22										
24										
26										
28										
30										
32										
34										
36										
38										

NOTE: THE LOG OF SUBSURFACE CONDITIONS SHOWN HEREON APPLIES ONLY AT THE SPECIFIC BORING OR TRENCH LOCATION AND AT THE DATE INDICATED. IT IS NOT WARRANTED TO BE REPRESENTATIVE OF SUBSURFACE CONDITIONS AT OTHER LOCATIONS AND TIMES. THE STRATIFICATION LINES PRESENTED HEREIN REPRESENT THE APPROXIMATE BOUNDARY BETWEEN EARTH TYPES; THE TRANSITIONS MAY BE GRADUAL.

SOIL BORING NUMBER: B - 1 1

PROJECT NAME 6201 Bristol Parkway
LOGGED BY CT
PROJECT NUMBER W1973-06-01A
LATITUDE / LONGITUDE -, -
BORIN DATE 01/15/2025 **FIGURE NUMBER** A14
DEPTH 8' **SURFACE ELEVATION** N/A
LOCATIO 6201 Bristol Parkway, Culver City, CA
DRILLING FIRM -
EQUIPMENT Hollow Stem Auger
METHOD Cal-Mod **BORING DIAMETER** 8 in
HAMMER TYPE -
HAMMER WEIGHT / DROP 140 / 30

Depth (ft)	Water Levels	Graphic Log	USCS	Material Description	Bulk	Driven	Sample Number	Blow Counts/6"	Dry Density (pcf)	Moisture Content (%)
0			Fill	**ARTIFICIAL FILL** (**AC: 6" BASE: 6"**) **Silty SAND**, medium dense, slightly moist, light brown with brown and grayish brown mottles, fine- to medium-grained, trace clay						
2						■	B11@2.5'	12 12 14		
4										
5			SM	**YOUNGER ALLUVIUM** **Silty SAND**, medium dense, slightly moist, light brown, fine- to medium-grained		■	B11@5'	17 29 26	106.8	8.0
6			SC	**Clayey SAND**, medium dense, slightly moist, dark brown, fine- to medium-grained						
8						■	B11@7.5'	17 17 23	115.5	6.4
				Total depth of boring: 8 feet Fill to 5 feet. No groundwater encountered. Backfilled with soil cuttings and tamped. Patched with AC.						
10										
12										
14										
16										
18										

NOTE: THE LOG OF SUBSURFACE CONDITIONS SHOWN HEREON APPLIES ONLY AT THE SPECIFIC BORING OR TRENCH LOCATION AND AT THE DATE INDICATED. IT IS NOT WARRANTED TO BE REPRESENTATIVE OF SUBSURFACE CONDITIONS AT OTHER LOCATIONS AND TIMES. THE STRATIFICATION LINES PRESENTED HEREIN REPRESENT THE APPROXIMATE BOUNDARY BETWEEN EARTH TYPES; THE TRANSITIONS MAY BE GRADUAL.

SOIL BORING NUMBER: B - 1 2

PROJECT NAME 6201 Bristol Parkway
LOGGED BY CT
PROJECT NUMBER W1973-06-01A
LATITUDE / LONGITUDE -, -
BORIN DATE 01/15/2025 **FIGURE NUMBER** A15
DEPTH 11.5' **SURFACE ELEVATION** N/A
LOCATIO 6201 Bristol Parkway, Culver City, CA
DRILLING FIRM -
EQUIPMENT Hollow Stem Auger
METHOD Cal-Mod **BORING DIAMETER** 8 in
HAMMER TYPE -
HAMMER WEIGHT / DROP 140 / 30

Depth (ft)	Water Levels	Graphic Log	USCS	Material Description	Bulk	Driven	Sample Number	Blow Counts/6"	Dry Density (pcf)	Moisture Content (%)
0			Fill	**ARTIFICIAL FILL** (**AC: 4" BASE: 3"**) **Clayey SAND**, medium dense, slightly moist, brown with grayish brown and dark brown mottles						
2						■	B12@2.5'	15 39 50/4"		
4										
6						■	B12@5'	18 27 44		
			SM	**YOUNGER ALLUVIUM** **Silty SAND**, dense, slightly moist, light brown, fine- to medium-grained						
8						■	B12@7.5'	21 37 39	109.6	6.6
10				medium dense, dark brown, trace clay		■	B12@10'	9 14 21	112.0	7.4
12				Total depth of boring: 11.5 feet Fill to 6.5 feet. No groundwater encountered. Backfilled with soil cuttings and tamped. Patched with AC.						
14										
16										
18										

NOTE: THE LOG OF SUBSURFACE CONDITIONS SHOWN HEREON APPLIES ONLY AT THE SPECIFIC BORING OR TRENCH LOCATION AND AT THE DATE INDICATED. IT IS NOT WARRANTED TO BE REPRESENTATIVE OF SUBSURFACE CONDITIONS AT OTHER LOCATIONS AND TIMES. THE STRATIFICATION LINES PRESENTED HEREIN REPRESENT THE APPROXIMATE BOUNDARY BETWEEN EARTH TYPES; THE TRANSITIONS MAY BE GRADUAL.

SOIL BORING NUMBER: B - 1 3

PROJECT NAME 6201 Bristol Parkway
LOGGED BY CT
PROJECT NUMBER W1973-06-01A
LATITUDE / LONGITUDE -, -
BORIN DATE 01/15/2025 **FIGURE NUMBER** A16
DEPTH 21' **SURFACE ELEVATION** N/A
LOCATIO 6201 Bristol Parkway, Culver City, CA
DRILLING FIRM -
EQUIPMENT Hollow Stem Auger
METHOD Cal-Mod **BORING DIAMETER** 8 in
HAMMER TYPE -
HAMMER WEIGHT / DROP 140 / 30

Depth (ft)	USCS	Material Description	Sample Number	Blow Counts/6"	Dry Density (pcf)	Moisture Content (%)
0	Fill	**ARTIFICIAL FILL** (**AC: 5.5" BASE: 4"**) **Silty SAND**, medium dense, moist, light brown, fine- to medium-grained				
2			B13@2.5'	9 16 22		
4		gray with dark gray mottles, slight odor present	B13@5'	10 10 9		
6	Fill	**CLAY**, firm, slightly moist, dark brown with brown mottles				
8			B13@7.5'	4 9 10		
	Fill	**Silty CLAY**, firm, slightly moist, gray with grayish brown mottles				
	Fill	**Silty SAND**, medium dense, slightly moist, dark gray, fine- to medium-grained				
10			B13@10'	12 27 28		
12	Fill	**Sandy CLAY**, stiff, slightly moist, dark brown with brown mottles, fine- to medium-grained	B13@12.5'	18 19 22		
14						
	Fill	**Silty SAND**, dense, slightly moist, dark gray and brown, fine- to medium-grained	B13@15'	18 26 36		
16	Fill	**Sandy CLAY**, hard, slightly moist, dark brown with brown mottles, fine- to medium-grained				
	SM	**OLDER ALLUVIUM** **Silty SAND**, dense, slightly moist, dark brown, fine- to medium-grained	B13@17.5'	21 31 40	124.7	8.3
18						

NOTE: THE LOG OF SUBSURFACE CONDITIONS SHOWN HEREON APPLIES ONLY AT THE SPECIFIC BORING OR TRENCH LOCATION AND AT THE DATE INDICATED. IT IS NOT WARRANTED TO BE REPRESENTATIVE OF SUBSURFACE CONDITIONS AT OTHER LOCATIONS AND TIMES. THE STRATIFICATION LINES PRESENTED HEREIN REPRESENT THE APPROXIMATE BOUNDARY BETWEEN EARTH TYPES; THE TRANSITIONS MAY BE GRADUAL.

GEOCON

SOIL BORING: B-13

Depth (ft)	Water Levels	Graphic Log	USCS	Material Description	Bulk	Driven	Sample Number	Blow Counts/6"	Dry Density (pcf)	Moisture Content (%)
			SM			■	B13@20'	19 28 46	122.9	7.6
				Total depth of boring: 21 feet Fill to 16.5 feet. No groundwater encountered. Backfilled with soil cuttings and tamped. Patched with AC.						
22										
24										
26										
28										
30										
32										
34										
36										
38										

NOTE: THE LOG OF SUBSURFACE CONDITIONS SHOWN HEREON APPLIES ONLY AT THE SPECIFIC BORING OR TRENCH LOCATION AND AT THE DATE INDICATED. IT IS NOT WARRANTED TO BE REPRESENTATIVE OF SUBSURFACE CONDITIONS AT OTHER LOCATIONS AND TIMES. THE STRATIFICATION LINES PRESENTED HEREIN REPRESENT THE APPROXIMATE BOUNDARY BETWEEN EARTH TYPES; THE TRANSITIONS MAY BE GRADUAL.

SOIL BORING NUMBER: B - 1 4

PROJECT NAME 6201 Bristol Parkway
LOGGED BY CT
PROJECT NUMBER W1973-06-01A
LATITUDE / LONGITUDE -, -
BORIN DATE 01/15/2025 **FIGURE NUMBER** A17
DEPTH 18.5' **SURFACE ELEVATION** N/A
LOCATIO 6201 Bristol Parkway, Culver City, CA
DRILLING FIRM -
EQUIPMENT Hollow Stem Auger
METHOD Cal-Mod **BORING DIAMETER** 8 in
HAMMER TYPE -
HAMMER WEIGHT / DROP 140 / 30

Depth (ft)	Water Levels	Graphic Log	USCS	Material Description	Bulk	Driven	Sample Number	Blow Counts/6"	Dry Density (pcf)	Moisture Content (%)
0			Fill	**ARTIFICIAL FILL** (**AC: 5.5" BASE: 4"**) **Silty SAND**, medium dense, slightly moist, light brown with brown mottles, fine- to medium-grained						
2						■	B14@2.5'	17 29 23		
4				light brown, trace clay						
			Fill	**Clayey SAND**, medium dense, slightly moist, dark gray with dark brown mottles, fine- to medium-grained		■	B14@5'	15 18		
6			Fill	**Silty SAND**, medium dense, slightly moist, dark gray with dark brown mottles				23		
				moist						
8			Fill	**CLAY**, stiff, moist, grayish brown with brown mottles		■	B14@7.5'	6 10		
			Fill	**Silty SAND**, medium dense, slightly moist, dark gray with dark brown mottles				12		
10						■	B14@10'	5 11		
				moist				13		
12			Fill	**CLAY**, stiff, moist, brown with dark brown mottles		■	B14@12.5'	9 12		
14								20		
			SC	**OLDER ALLUVIUM** **Clayey SAND**, medium dense, moist, dark brown		■	B14@15'	10 19	117.6	15.8
16								29		
			SM	**Silty SAND**, medium dense, moist, dark brown, fine- to medium-grained		■	B14@17.5'	18 29	123.8	8.1
18								50/4"		
				Total depth of boring 18.5 feet. Fill to 15 feet. No groundwater encountered. Backfilled with soil cuttings and tamped. Patched with AC.						

NOTE: THE LOG OF SUBSURFACE CONDITIONS SHOWN HEREON APPLIES ONLY AT THE SPECIFIC BORING OR TRENCH LOCATION AND AT THE DATE INDICATED. IT IS NOT WARRANTED TO BE REPRESENTATIVE OF SUBSURFACE CONDITIONS AT OTHER LOCATIONS AND TIMES. THE STRATIFICATION LINES PRESENTED HEREIN REPRESENT THE APPROXIMATE BOUNDARY BETWEEN EARTH TYPES; THE TRANSITIONS MAY BE GRADUAL.

APPENDIX B

APPENDIX B
LABORATORY TESTING

Laboratory tests were performed in accordance with “American Society for Testing and Materials (ASTM)”, or other suggested procedures Selected samples were tested for direct shear strength, consolidation and expansion characteristics, maximum dry density and optimum moisture content relationship, in-situ dry density and moisture content. The results of the laboratory tests are summarized in Figures B1 through B44. The in-place dry density and moisture content of the samples tested are presented on the boring logs, Appendix A.

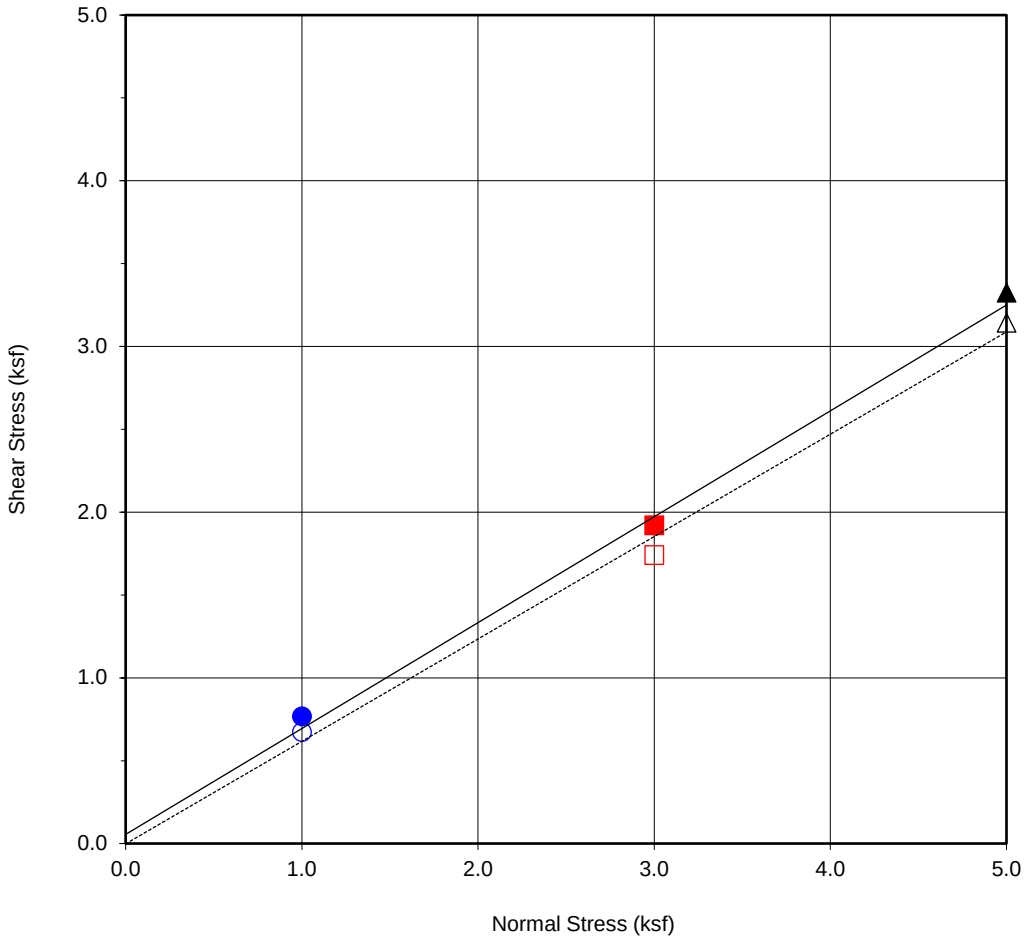

Boring No.	**B1**
Sample No.	**B1@5'**
Depth (ft)	**5'**
Sample Type:	RING

Soil Identification:		
Sand, poorly graded (SP)		
Strength Parameters		
	C (psf)	ϕ (^{o})
Peak	55	33
Ultimate	0	32

Normal Stress (kip/ft²)	1	3	5
Peak Shear Stress (kip/ft²)	● 0.77	■ 1.92	▲ 3.32
Shear Stress @ End of Test (ksf)	○ 0.67	□ 1.74	△ 3.14
Deformation Rate (in./min.)	0.05	0.05	0.05
Initial Sample Height (in.)	1.0	1.0	1.0
Ring Inside Diameter (in.)	2.375	2.375	2.375
Initial Moisture Content (%)	11.4	12.4	13.3
Initial Dry Density (pcf)	112.1	109.2	110.9
Initial Degree of Saturation (%)	61.4	61.8	69.1
Soil Height Before Shearing (in.)	1.2	1.2	1.2
Final Moisture Content (%)	12.9	12.8	12.6

GEOCON

DIRECT SHEAR TEST RESULTS

Consolidated Drained ASTM D-3080

Checked by: CT

Project No.: W1973-06-01A

6201 BRISTOL PARKWAY
CULVER CITY, CALIFORNIA

SEPT. 2025 Figure B1

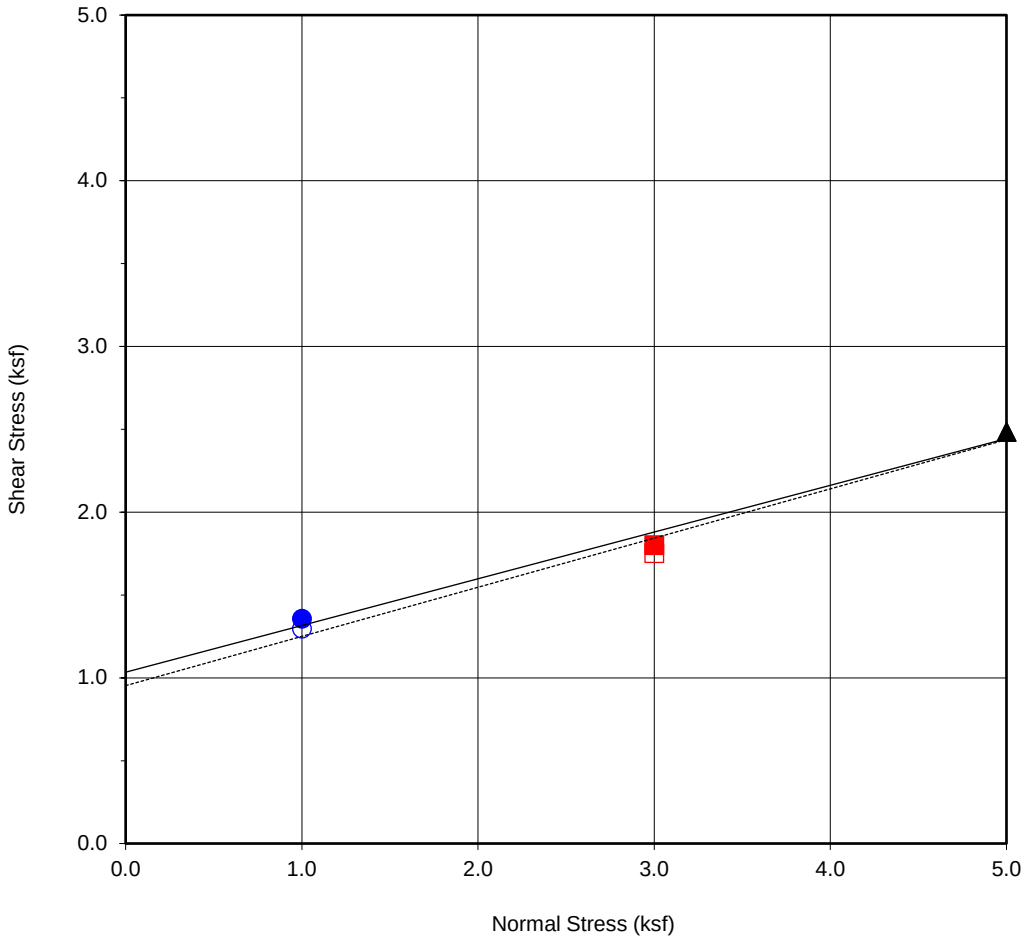

Boring No.	**B4**
Sample No.	**B4@5'**
Depth (ft)	**5'**
Sample Type:	RING

Soil Identification:
Sandy Clay (CL)

Strength Parameters

	C (psf)	ϕ (^{o})
Peak	1034	16
Ultimate	953	17

Normal Stress (kip/ft²)	1	3	5
Peak Shear Stress (kip/ft²)	● 1.36	■ 1.80	▲ 2.48
Shear Stress @ End of Test (ksf)	○ 1.30	□ 1.75	△ 2.48
Deformation Rate (in./min.)	0.05	0.05	0.05
Initial Sample Height (in.)	1.0	1.0	1.0
Ring Inside Diameter (in.)	2.375	2.375	2.375
Initial Moisture Content (%)	16.1	17.7	18.6
Initial Dry Density (pcf)	113.8	110.6	116.4
Initial Degree of Saturation (%)	90.3	91.0	111.9
Soil Height Before Shearing (in.)	1.2	1.2	1.2
Final Moisture Content (%)	22.2	21.0	18.2

GEOCON

DIRECT SHEAR TEST RESULTS

Consolidated Drained ASTM D-3080

Checked by: CT

Project No.: W1973-06-01A

6201 BRISTOL PARKWAY
CULVER CITY, CALIFORNIA

SEPT. 2025 Figure B2

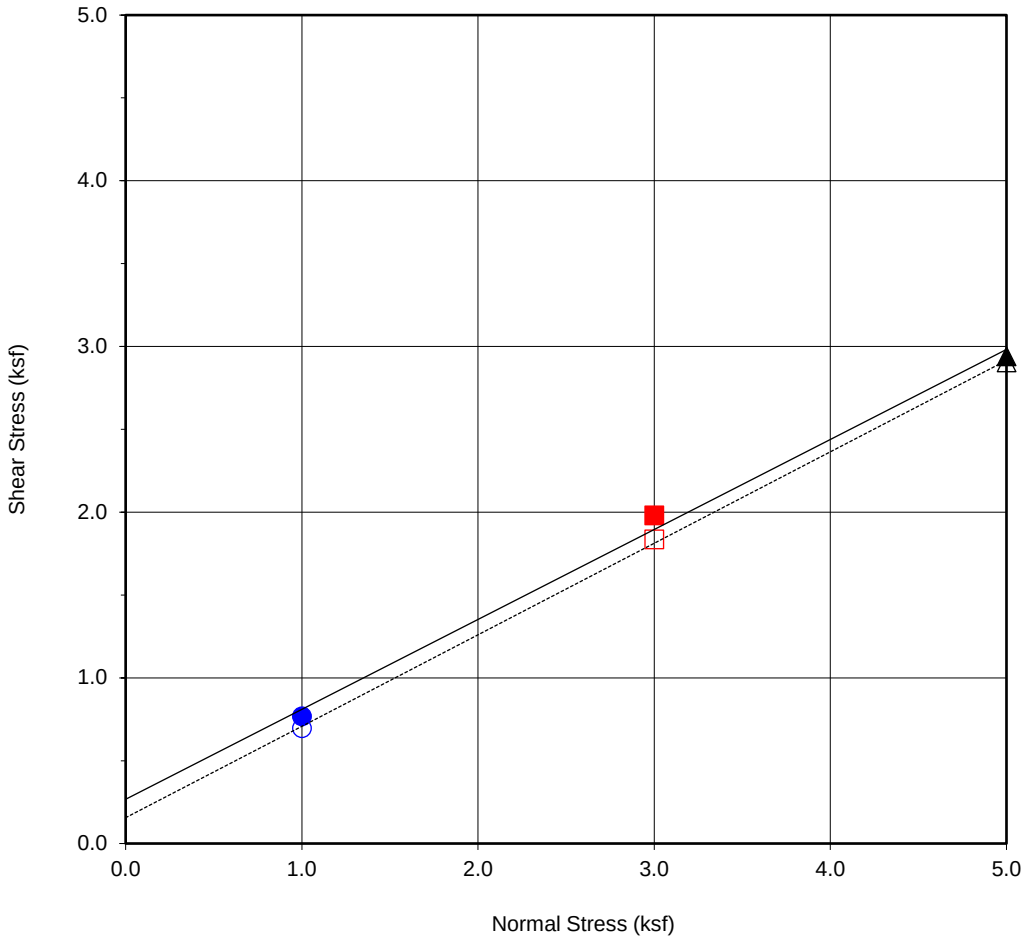

Boring No.	**B8**
Sample No.	**B8@5'**
Depth (ft)	**5'**
Sample Type:	RING

Soil Identification:		
Sandy Clay (CL)		
Strength Parameters		
	C (psf)	ϕ (^{o})
Peak	267	29
Ultimate	156	29

Normal Stress (kip/ft²)	1	3	5
Peak Shear Stress (kip/ft²)	● 0.77	■ 1.98	▲ 2.94
Shear Stress @ End of Test (ksf)	○ 0.70	□ 1.84	△ 2.90
Deformation Rate (in./min.)	0.05	0.05	0.05
Initial Sample Height (in.)	1.0	1.0	1.0
Ring Inside Diameter (in.)	2.375	2.375	2.375
Initial Moisture Content (%)	9.0	5.2	20.6
Initial Dry Density (pcf)	104.6	107.7	105.0
Initial Degree of Saturation (%)	39.9	25.0	92.0
Soil Height Before Shearing (in.)	1.2	1.2	1.2
Final Moisture Content (%)	14.9	20.2	15.5

GEOCON

DIRECT SHEAR TEST RESULTS

Consolidated Drained ASTM D-3080

Checked by: CT

Project No.: W1973-06-01A

6201 BRISTOL PARKWAY
CULVER CITY, CALIFORNIA

SEPT. 2025 Figure B3

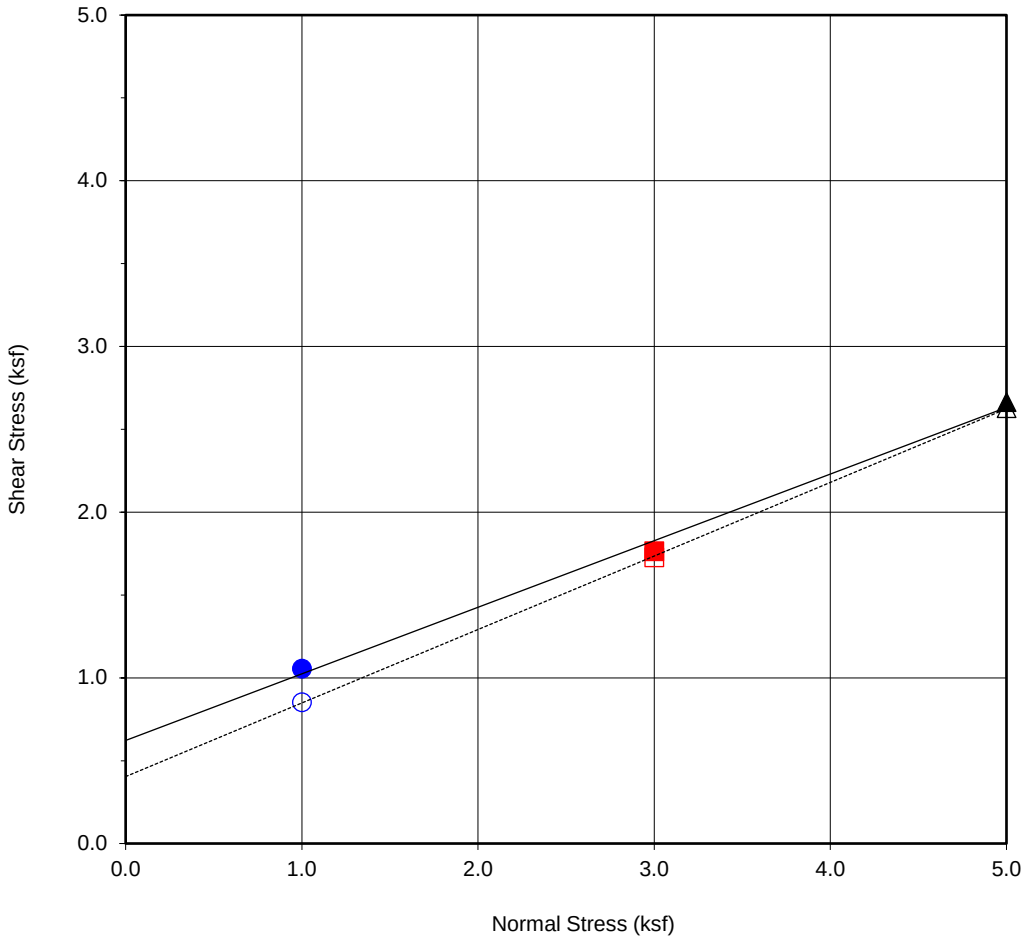

Boring No.	**B6**
Sample No.	**B6@7.5'**
Depth (ft)	**7.5'**
Sample Type:	RING

Soil Identification:		
Sandy Clay (CL)		
Strength Parameters		
	C (psf)	ϕ (^{o})
Peak	622	22
Ultimate	404	24

Normal Stress (kip/ft²)	1	3	5
Peak Shear Stress (kip/ft²)	● 1.06	■ 1.76	▲ 2.66
Shear Stress @ End of Test (ksf)	○ 0.85	□ 1.73	△ 2.63
Deformation Rate (in./min.)	0.05	0.05	0.05
Initial Sample Height (in.)	1.0	1.0	1.0
Ring Inside Diameter (in.)	2.375	2.375	2.375
Initial Moisture Content (%)	18.4	19.2	18.4
Initial Dry Density (pcf)	114.0	113.3	113.9
Initial Degree of Saturation (%)	103.9	106.2	103.4
Soil Height Before Shearing (in.)	1.2	1.2	1.2
Final Moisture Content (%)	20.4	19.3	18.3

GEOCON

DIRECT SHEAR TEST RESULTS

Consolidated Drained ASTM D-3080

Checked by: CT

Project No.: W1973-06-01A

6201 BRISTOL PARKWAY
CULVER CITY, CALIFORNIA

SEPT. 2025 Figure B4

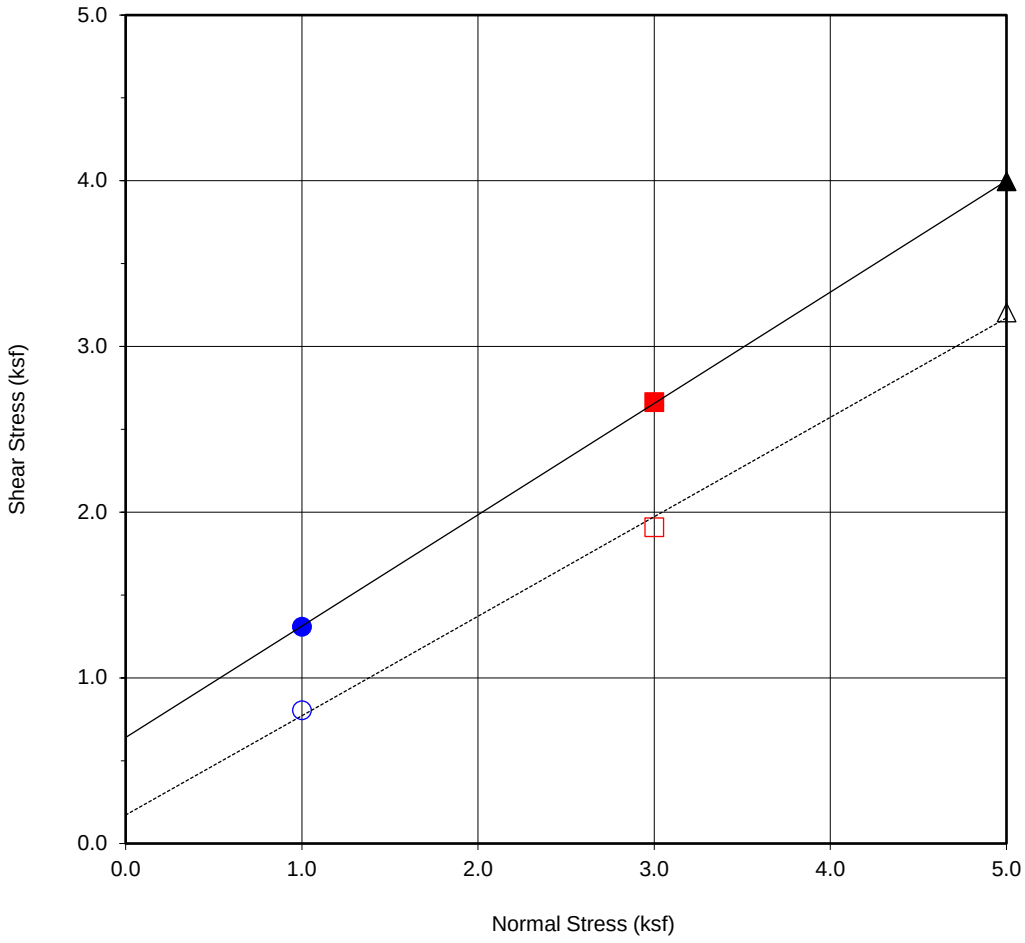

Boring No.	**B7**
Sample No.	**B7@7.5'**
Depth (ft)	**7.5'**
Sample Type:	RING

Soil Identification:		
Silty Sand (SM)		
Strength Parameters		
	C (psf)	ϕ (^{o})
Peak	640	34
Ultimate	172	31

Normal Stress (kip/ft²)	1	3	5
Peak Shear Stress (kip/ft²)	● 1.31	■ 2.66	▲ 4.00
Shear Stress @ End of Test (ksf)	○ 0.80	□ 1.91	△ 3.20
Deformation Rate (in./min.)	0.05	0.05	0.05
Initial Sample Height (in.)	1.0	1.0	1.0
Ring Inside Diameter (in.)	2.375	2.375	2.375
Initial Moisture Content (%)	11.2	11.6	10.4
Initial Dry Density (pcf)	124.7	124.1	126.9
Initial Degree of Saturation (%)	86.0	87.4	85.4
Soil Height Before Shearing (in.)	1.2	1.2	1.2
Final Moisture Content (%)	12.8	13.9	12.0

GEOCON

DIRECT SHEAR TEST RESULTS

Consolidated Drained ASTM D-3080

Checked by: CT

Project No.: W1973-06-01A

6201 BRISTOL PARKWAY
CULVER CITY, CALIFORNIA

SEPT. 2025 Figure B5

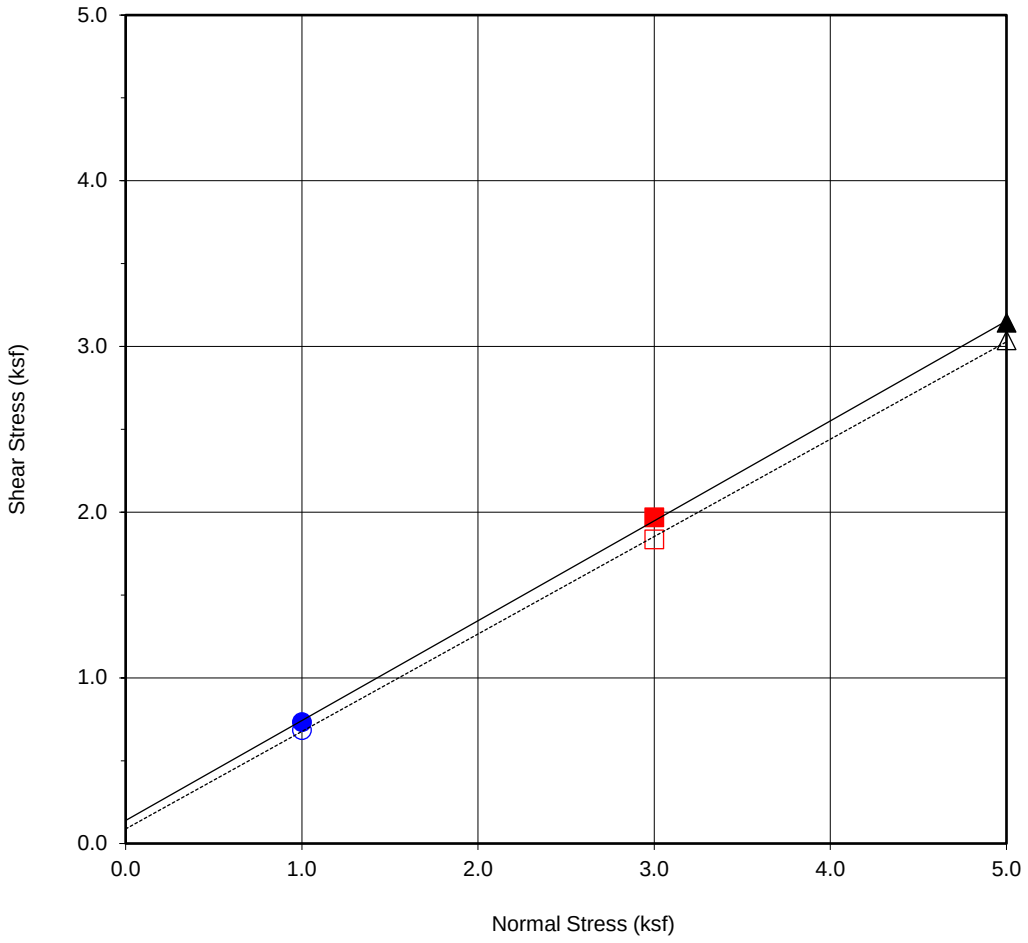

Boring No.	**B8**
Sample No.	**B8@7.5'**
Depth (ft)	**7.5'**
Sample Type:	RING

Soil Identification:		
Silty Sand (SM)		
Strength Parameters		
	C (psf)	ϕ (^{o})
Peak	139	31
Ultimate	88	30

Normal Stress (kip/ft²)	1	3	5
Peak Shear Stress (kip/ft²)	● 0.73	■ 1.97	▲ 3.14
Shear Stress @ End of Test (ksf)	○ 0.68	□ 1.84	△ 3.04
Deformation Rate (in./min.)	0.05	0.05	0.05
Initial Sample Height (in.)	1.0	1.0	1.0
Ring Inside Diameter (in.)	2.375	2.375	2.375
Initial Moisture Content (%)	9.5	11.6	13.0
Initial Dry Density (pcf)	94.6	93.6	91.3
Initial Degree of Saturation (%)	32.8	39.2	41.4
Soil Height Before Shearing (in.)	1.2	1.2	1.2
Final Moisture Content (%)	20.0	19.3	18.6

GEOCON

DIRECT SHEAR TEST RESULTS

Consolidated Drained ASTM D-3080

Checked by: CT

Project No.: W1973-06-01

6201 BRISTOL PARKWAY
CULVER CITY, CALIFORNIA

SEPT. 2025 Figure B6

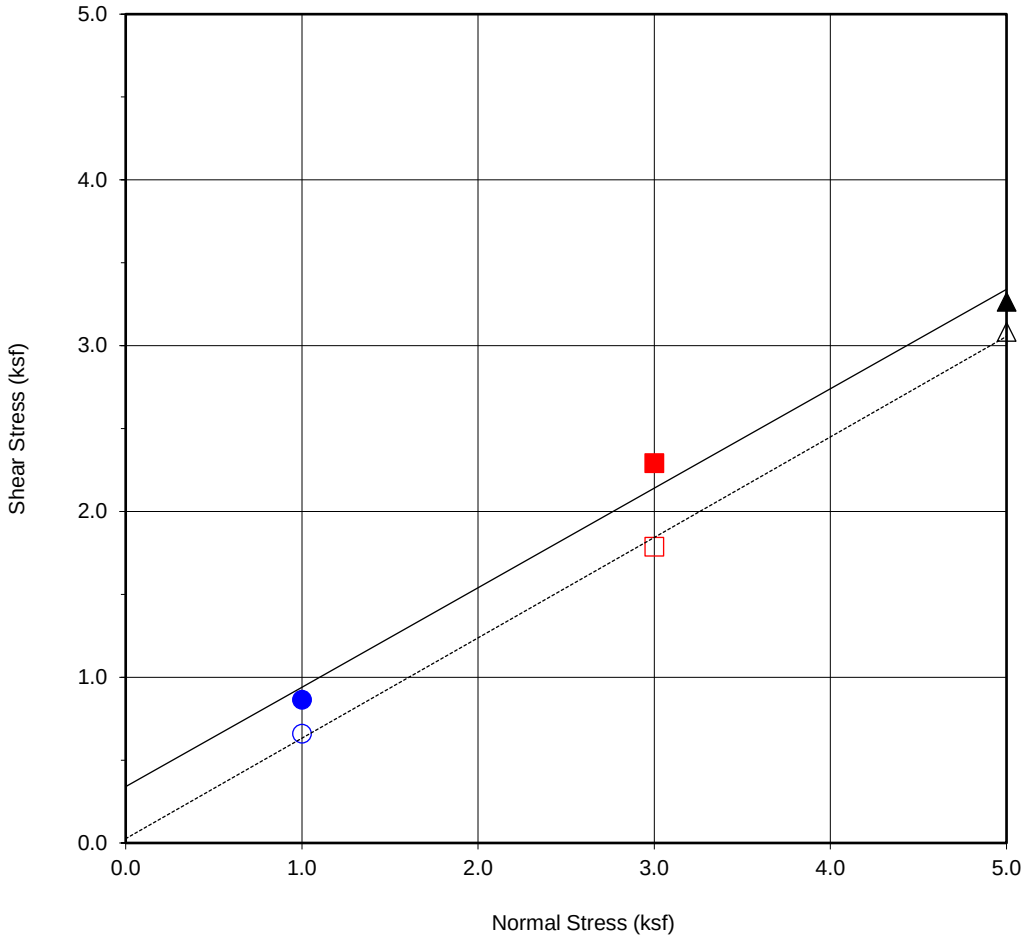

Boring No.	**B12**
Sample No.	**B12@7.5'**
Depth (ft)	**7.5'**
Sample Type:	RING

Soil Identification:		
Silty Sand (SM)		
Strength Parameters		
	C (psf)	ϕ (^{o})
Peak	340	31
Ultimate	26	31

Normal Stress (kip/ft²)	1	3	5
Peak Shear Stress (kip/ft²)	● 0.86	■ 2.29	▲ 3.26
Shear Stress @ End of Test (ksf)	○ 0.66	□ 1.79	△ 3.08
Deformation Rate (in./min.)	0.05	0.05	0.05
Initial Sample Height (in.)	1.0	1.0	1.0
Ring Inside Diameter (in.)	2.375	2.375	2.375
Initial Moisture Content (%)	11.6	10.6	10.8
Initial Dry Density (pcf)	108.3	110.3	109.7
Initial Degree of Saturation (%)	56.3	53.9	54.5
Soil Height Before Shearing (in.)	1.2	1.2	1.2
Final Moisture Content (%)	17.7	16.6	16.9

GEOCON

DIRECT SHEAR TEST RESULTS

Consolidated Drained ASTM D-3080

Checked by: CT

Project No.: W1973-06-01A

6201 BRISTOL PARKWAY
CULVER CITY, CALIFORNIA

SEPT. 2025 Figure B7

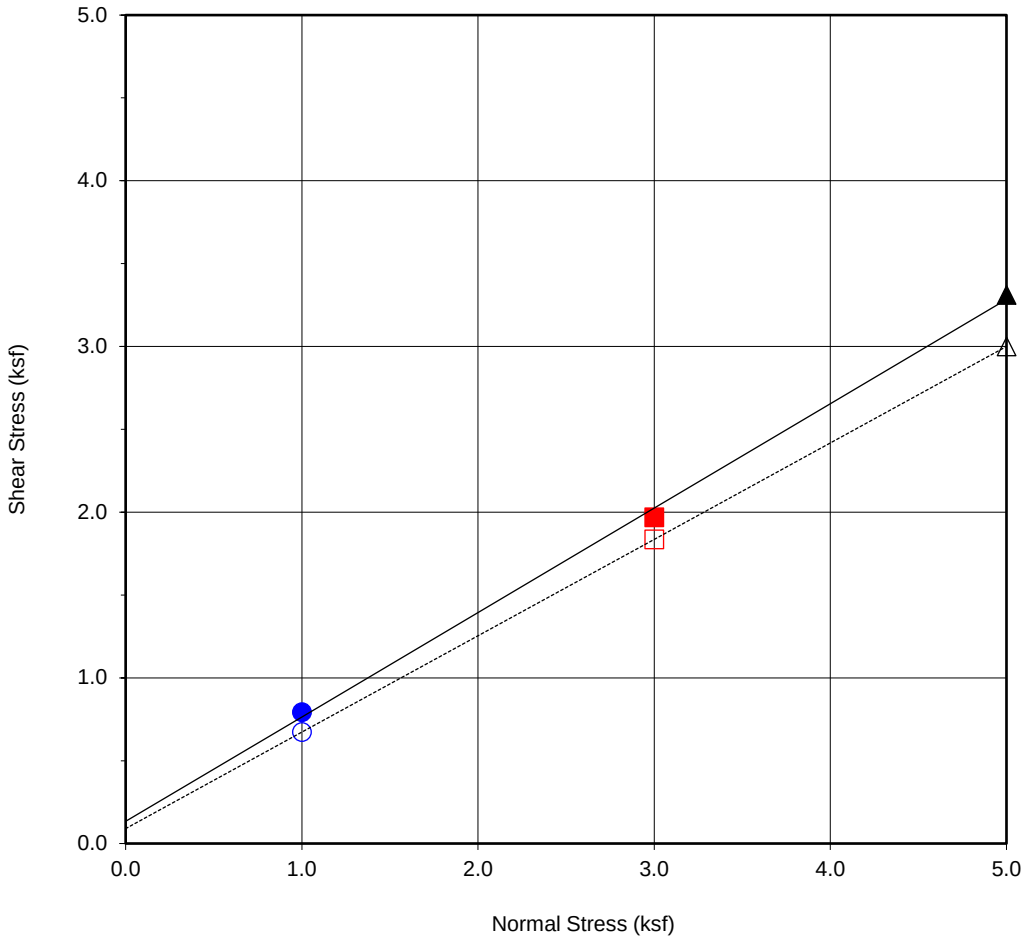

Boring No.	**B4**
Sample No.	**B4@10'**
Depth (ft)	**10'**
Sample Type:	RING

Soil Identification:		
Silty Sand (SM)		
Strength Parameters		
	C (psf)	ϕ (^{o})
Peak	134	32
Ultimate	90	30

Normal Stress (kip/ft²)	1	3	5
Peak Shear Stress (kip/ft²)	● 0.79	■ 1.97	▲ 3.31
Shear Stress @ End of Test (ksf)	○ 0.67	□ 1.84	△ 3.00
Deformation Rate (in./min.)	0.05	0.05	0.05
Initial Sample Height (in.)	1.0	1.0	1.0
Ring Inside Diameter (in.)	2.375	2.375	2.375
Initial Moisture Content (%)	9.3	12.0	10.0
Initial Dry Density (pcf)	107.7	101.2	105.2
Initial Degree of Saturation (%)	44.5	48.6	45.0
Soil Height Before Shearing (in.)	1.2	1.2	1.2
Final Moisture Content (%)	17.2	17.0	17.2

GEOCON

DIRECT SHEAR TEST RESULTS

Consolidated Drained ASTM D-3080

Checked by: CT

Project No.: W1973-06-01A

6201 BRISTOL PARKWAY
CULVER CITY, CALIFORNIA

SEPT. 2025 Figure B8

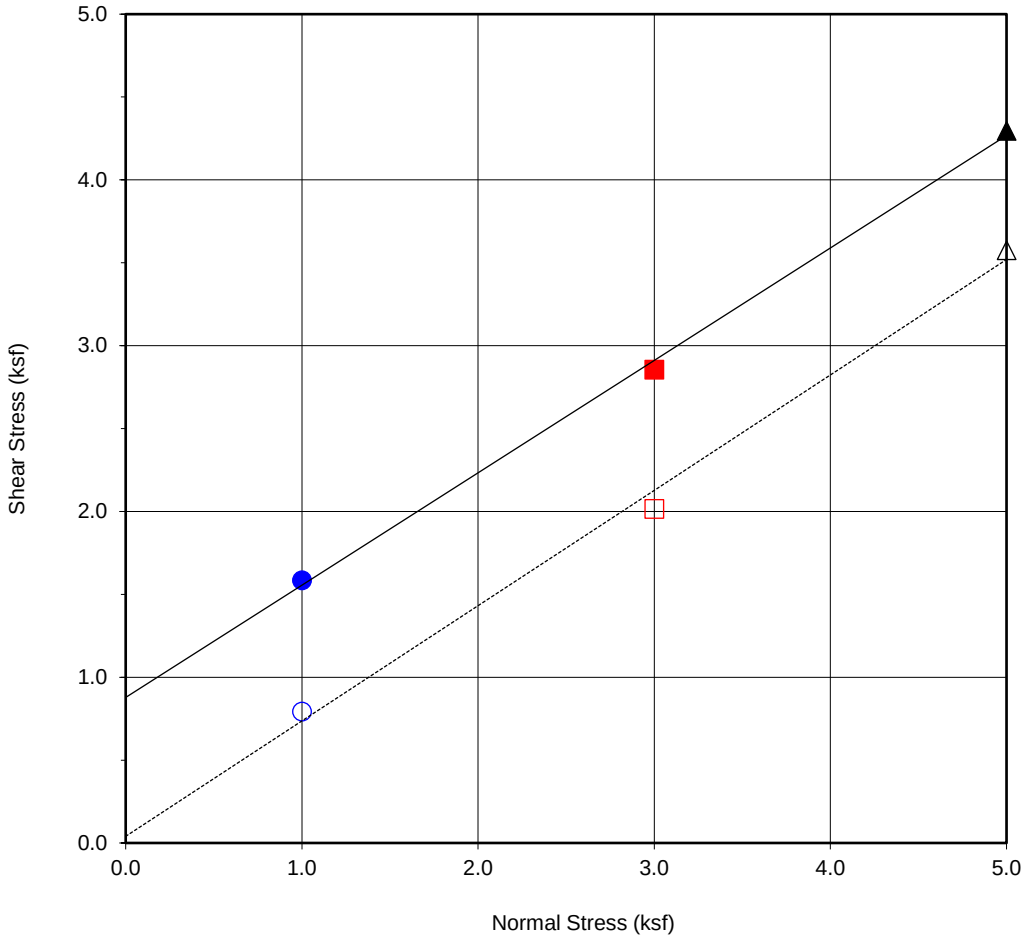

Boring No.	**B10**
Sample No.	**B10@17.5'**
Depth (ft)	**17.5'**
Sample Type:	RING

Soil Identification:		
Silty Sand (SM)		
Strength Parameters		
	C (psf)	ϕ (^{o})
Peak	878	34
Ultimate	40	35

Normal Stress (kip/ft²)	1	3	5
Peak Shear Stress (kip/ft²)	● 1.58	■ 2.86	▲ 4.30
Shear Stress @ End of Test (ksf)	○ 0.79	□ 2.02	△ 3.58
Deformation Rate (in./min.)	0.05	0.05	0.05
Initial Sample Height (in.)	1.0	1.0	1.0
Ring Inside Diameter (in.)	2.375	2.375	2.375
Initial Moisture Content (%)	10.2	10.2	10.4
Initial Dry Density (pcf)	129.5	127.4	128.7
Initial Degree of Saturation (%)	91.6	85.0	90.3
Soil Height Before Shearing (in.)	1.2	1.2	1.2
Final Moisture Content (%)	11.7	11.7	11.7

GEOCON

DIRECT SHEAR TEST RESULTS

Consolidated Drained ASTM D-3080

Checked by: CT

Project No.: W1973-06-01A

6201 BRISTOL PARKWAY
CULVER CITY, CALIFORNIA

SEPT. 2025 Figure B9

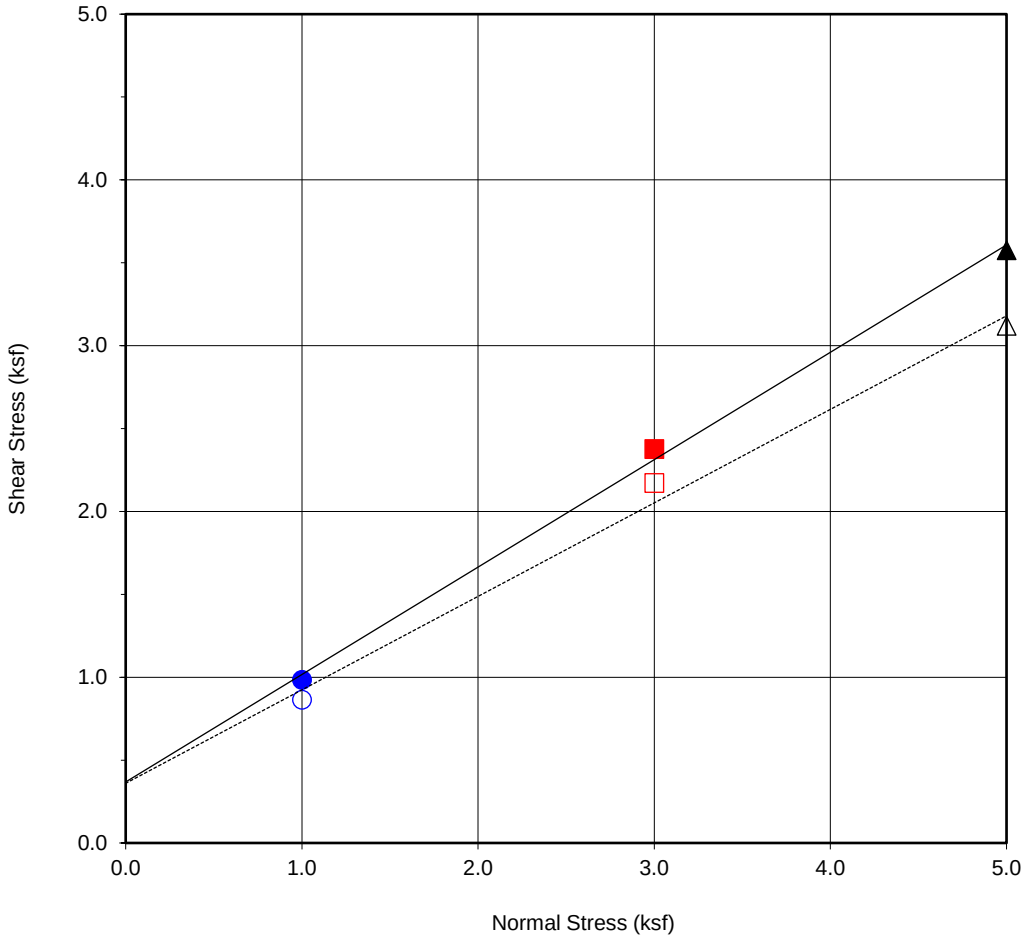

Boring No.	**B14**
Sample No.	**B14@17.5'**
Depth (ft)	**17.5'**
Sample Type:	RING

Soil Identification:		
Silty Sand (SM)		
Strength Parameters		
	C (psf)	ϕ (^{o})
Peak	368	33
Ultimate	360	29

Normal Stress (kip/ft²)	1	3	5
Peak Shear Stress (kip/ft²)	● 0.98	■ 2.38	▲ 3.58
Shear Stress @ End of Test (ksf)	○ 0.86	□ 2.17	△ 3.12
Deformation Rate (in./min.)	0.05	0.05	0.05
Initial Sample Height (in.)	1.0	1.0	1.0
Ring Inside Diameter (in.)	2.375	2.375	2.375
Initial Moisture Content (%)	11.5	10.2	11.5
Initial Dry Density (pcf)	123.5	122.2	123.4
Initial Degree of Saturation (%)	85.5	72.3	84.8
Soil Height Before Shearing (in.)	1.2	1.2	1.2
Final Moisture Content (%)	13.1	12.6	12.7

GEOCON

DIRECT SHEAR TEST RESULTS

Consolidated Drained ASTM D-3080

Checked by: CT

Project No.: W1973-06-01A

6201 BRISTOL PARKWAY
CULVER CITY, CALIFORNIA

SEPT. 2025 Figure B10

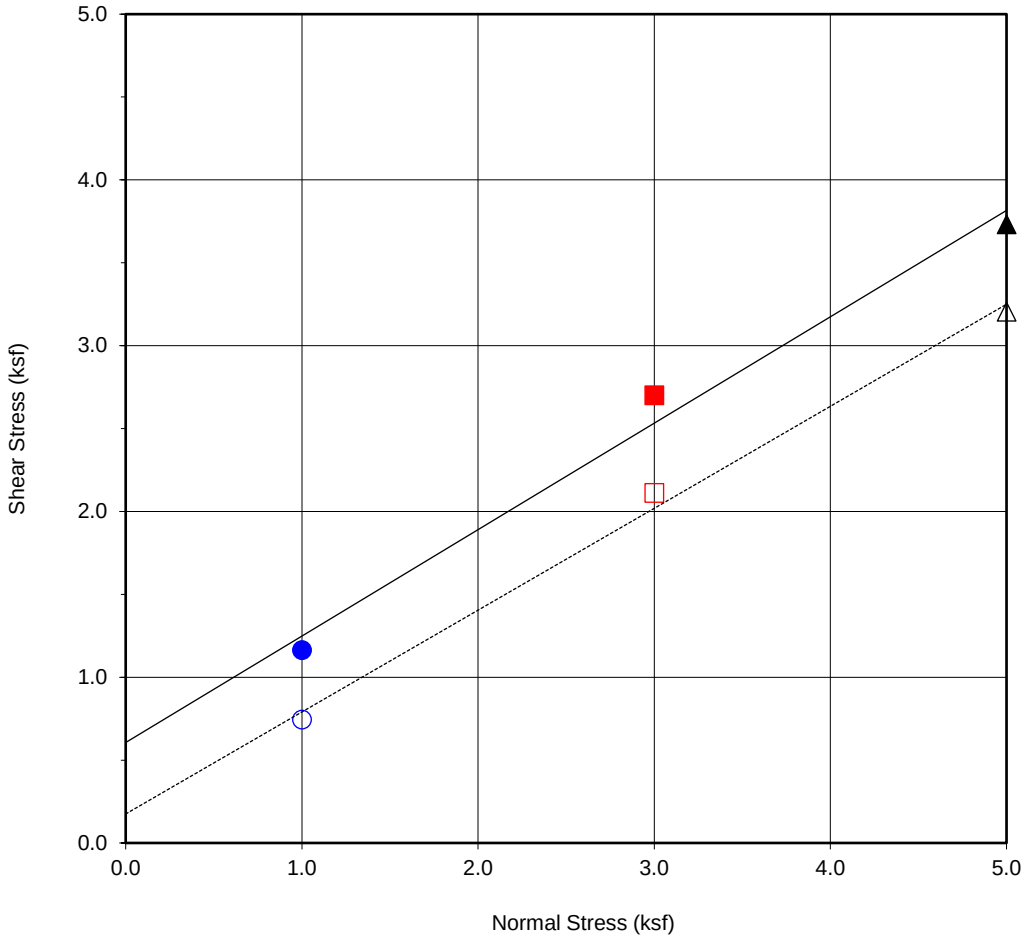

Boring No.	**B13**
Sample No.	**B13@20'**
Depth (ft)	**20'**
Sample Type:	RING

Soil Identification:
Silty Sand (SM)

Strength Parameters

	C (psf)	ϕ (^{o})
Peak	606	33
Ultimate	175	32

Normal Stress (kip/ft²)	1	3	5
Peak Shear Stress (kip/ft²)	● 1.16	■ 2.70	▲ 3.73
Shear Stress @ End of Test (ksf)	○ 0.74	□ 2.11	△ 3.20
Deformation Rate (in./min.)	0.05	0.05	0.05
Initial Sample Height (in.)	1.0	1.0	1.0
Ring Inside Diameter (in.)	2.375	2.375	2.375
Initial Moisture Content (%)	10.0	9.9	9.8
Initial Dry Density (pcf)	123.7	126.2	120.5
Initial Degree of Saturation (%)	74.2	79.3	66.5
Soil Height Before Shearing (in.)	1.2	1.2	1.2
Final Moisture Content (%)	12.7	12.0	13.2

GEOCON

DIRECT SHEAR TEST RESULTS

Consolidated Drained ASTM D-3080

Checked by: CT

Project No.: W1973-06-01A

6201 BRISTOL PARKWAY
CULVER CITY, CALIFORNIA

SEPT. 2025 Figure B11

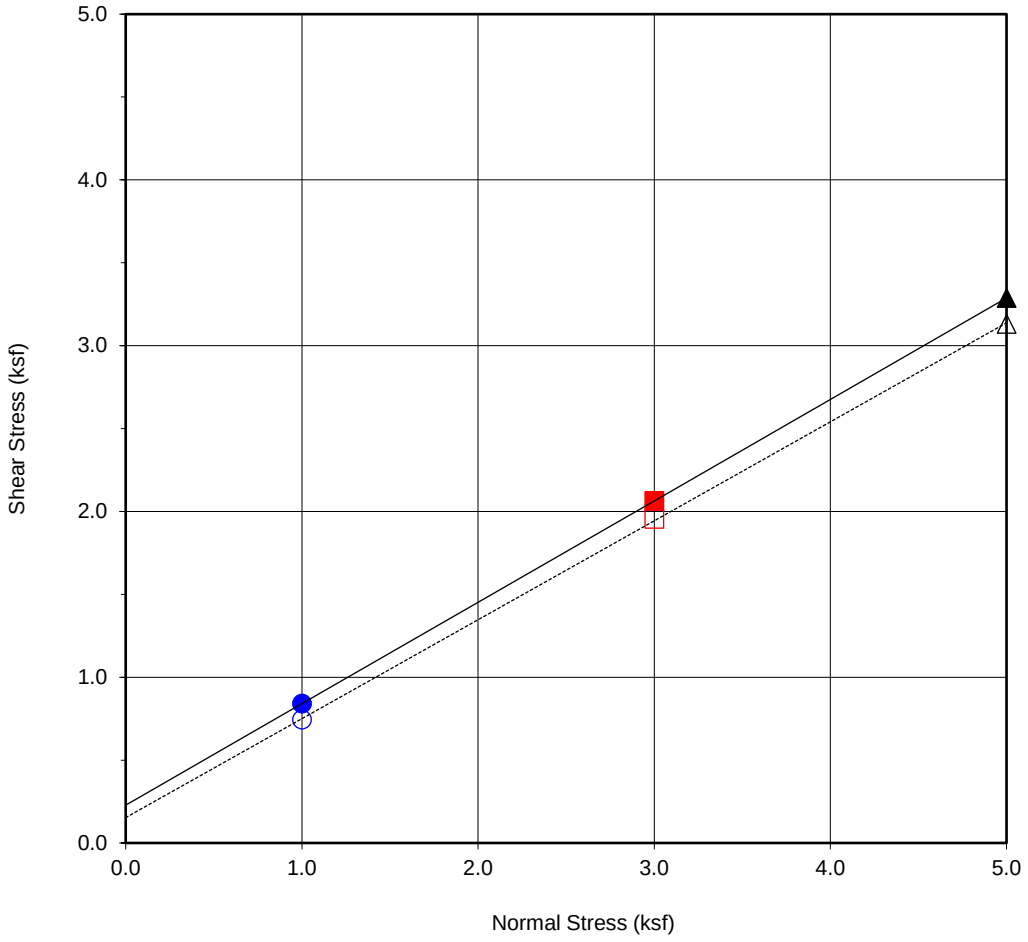

Boring No.	**B9A**
Sample No.	**B9A@60'**
Depth (ft)	**60'**
Sample Type:	RING

Soil Identification:

Sand, poorly graded (SP)

Strength Parameters

	C (psf)	ϕ (^{o})
Peak	228	31
Ultimate	153	31

Normal Stress (kip/ft²)	1	3	5
Peak Shear Stress (kip/ft²)	● 0.84	■ 2.06	▲ 3.29
Shear Stress @ End of Test (ksf)	○ 0.74	□ 1.96	△ 3.13
Deformation Rate (in./min.)	0.05	0.05	0.05
Initial Sample Height (in.)	1.0	1.0	1.0
Ring Inside Diameter (in.)	2.375	2.375	2.375
Initial Moisture Content (%)	11.0	15.8	19.9
Initial Dry Density (pcf)	93.9	92.8	90.8
Initial Degree of Saturation (%)	37.2	52.3	62.9
Soil Height Before Shearing (in.)	1.2	1.2	1.2
Final Moisture Content (%)	26.6	25.8	26.6

GEOCON

DIRECT SHEAR TEST RESULTS

Consolidated Drained ASTM D-3080

Checked by: CT

Project No.: W1973-06-01A

6201 BRISTOL PARKWAY
CULVER CITY, CALIFORNIA

SEPT. 2025 Figure B12

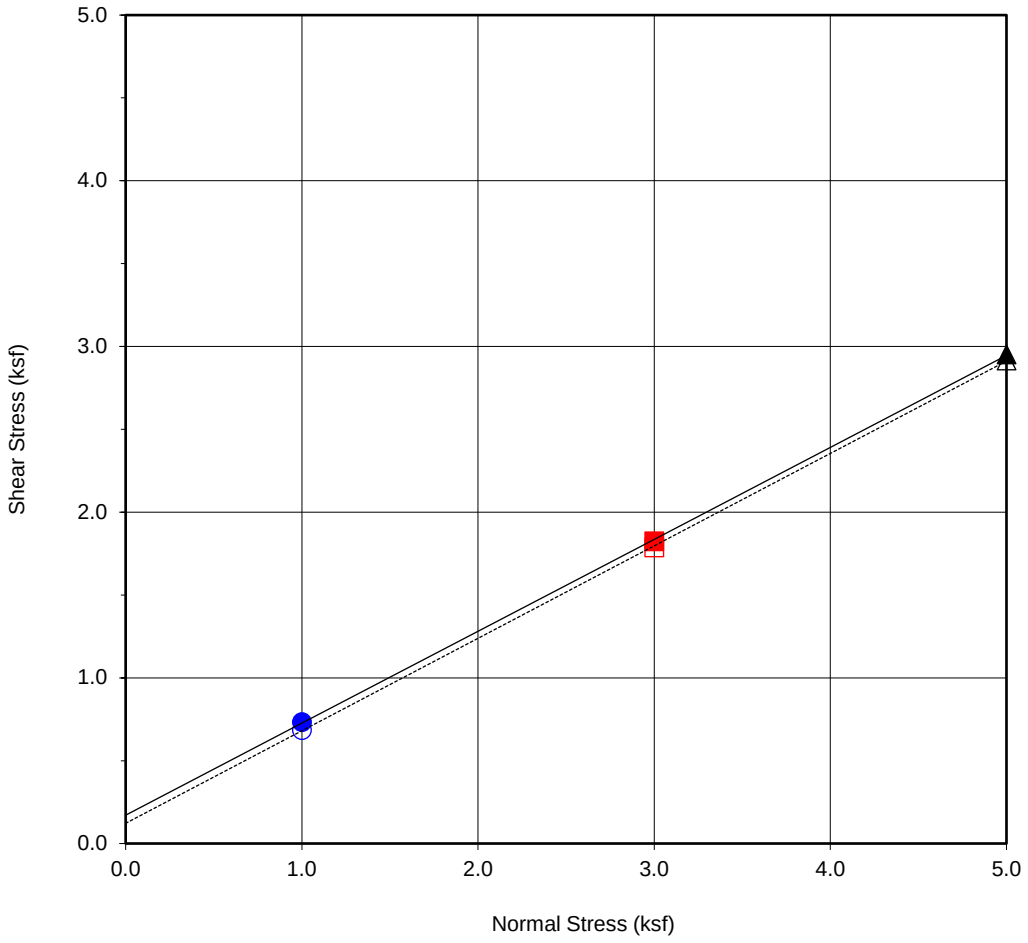

Boring No.	**B1+B5**
Sample No.	**B1+B5 MIX**
Depth (ft)	**0-5'**
Sample Type:	REMOLD

Soil Identification:
Silty Sand (SM)

Strength Parameters

	C (psf)	ϕ (^{o})
Peak	171	29
Ultimate	122	29

Normal Stress (kip/ft²)	1	3	5
Peak Shear Stress (kip/ft²)	● 0.73	■ 1.82	▲ 2.95
Shear Stress @ End of Test (ksf)	○ 0.68	□ 1.79	△ 2.92
Deformation Rate (in./min.)	0.05	0.05	0.05
Initial Sample Height (in.)	1.0	1.0	1.0
Ring Inside Diameter (in.)	2.375	2.375	2.375
Initial Moisture Content (%)	10.9	11.5	12.3
Initial Dry Density (pcf)	107.5	106.9	106.2
Initial Degree of Saturation (%)	51.8	53.6	56.6
Soil Height Before Shearing (in.)	1.2	1.2	1.2
Final Moisture Content (%)	17.3	16.7	16.5

GEOCON

DIRECT SHEAR TEST RESULTS

Consolidated Drained ASTM D-3080

Checked by: CT

Project No.: W1973-06-01A

6201 BRISTOL PARKWAY
CULVER CITY, CALIFORNIA

SEPT. 2025 Figure B13

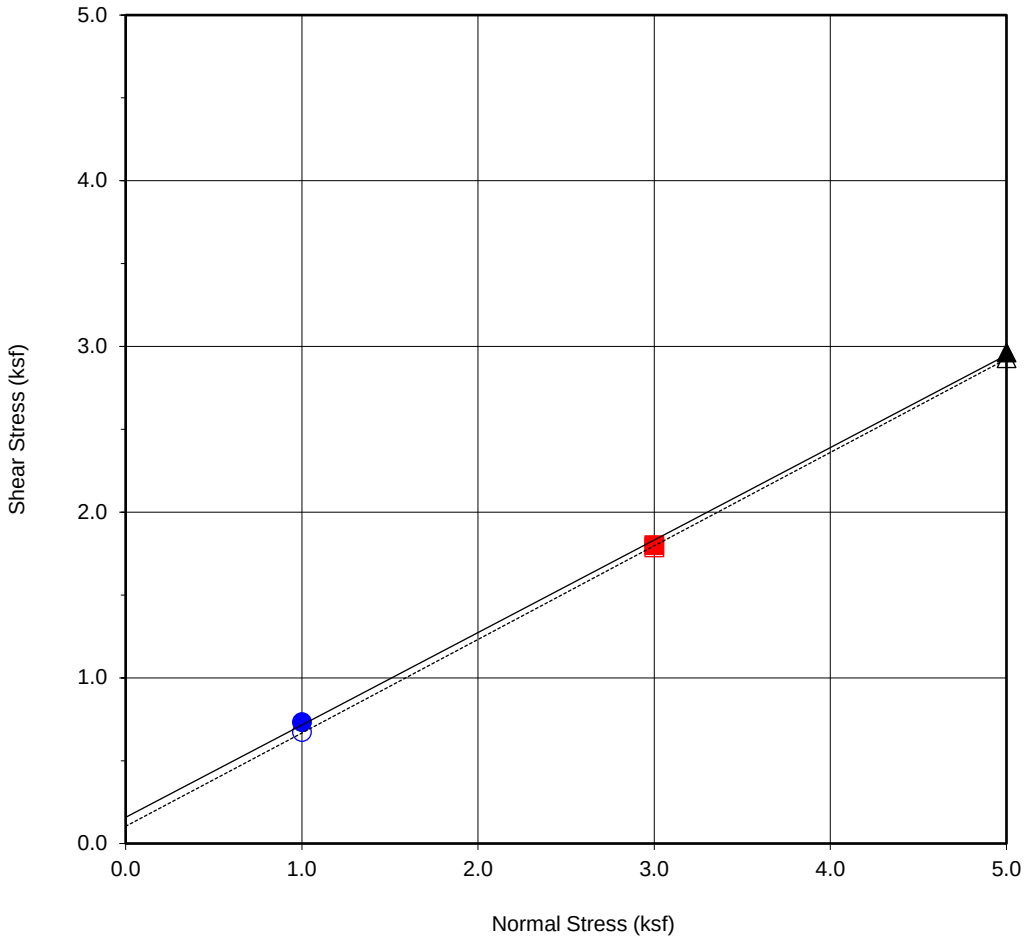

Boring No.	**B3+B4+B7**
Sample No.	**B3+B4+B7 MIX**
Depth (ft)	**0-5'**
Sample Type:	REMOLD

Soil Identification:
Silty Sand (SM)

Strength Parameters

	C (psf)	ϕ (^{o})
Peak	158	29
Ultimate	104	29

Normal Stress (kip/ft²)	1	3	5
Peak Shear Stress (kip/ft²)	● 0.73	■ 1.80	▲ 2.96
Shear Stress @ End of Test (ksf)	○ 0.67	□ 1.79	△ 2.93
Deformation Rate (in./min.)	0.05	0.05	0.05
Initial Sample Height (in.)	1.0	1.0	1.0
Ring Inside Diameter (in.)	2.375	2.375	2.375
Initial Moisture Content (%)	10.3	10.4	10.7
Initial Dry Density (pcf)	114.8	114.8	114.4
Initial Degree of Saturation (%)	59.2	59.8	61.1
Soil Height Before Shearing (in.)	1.2	1.2	1.2
Final Moisture Content (%)	18.7	18.7	18.8

GEOCON

DIRECT SHEAR TEST RESULTS

Consolidated Drained ASTM D-3080

Checked by: CT

Project No.: W1973-06-01A

6201 BRISTOL PARKWAY
CULVER CITY, CALIFORNIA

SEPT. 2025 Figure B14

WATER ADDED AT 1.0 KSF

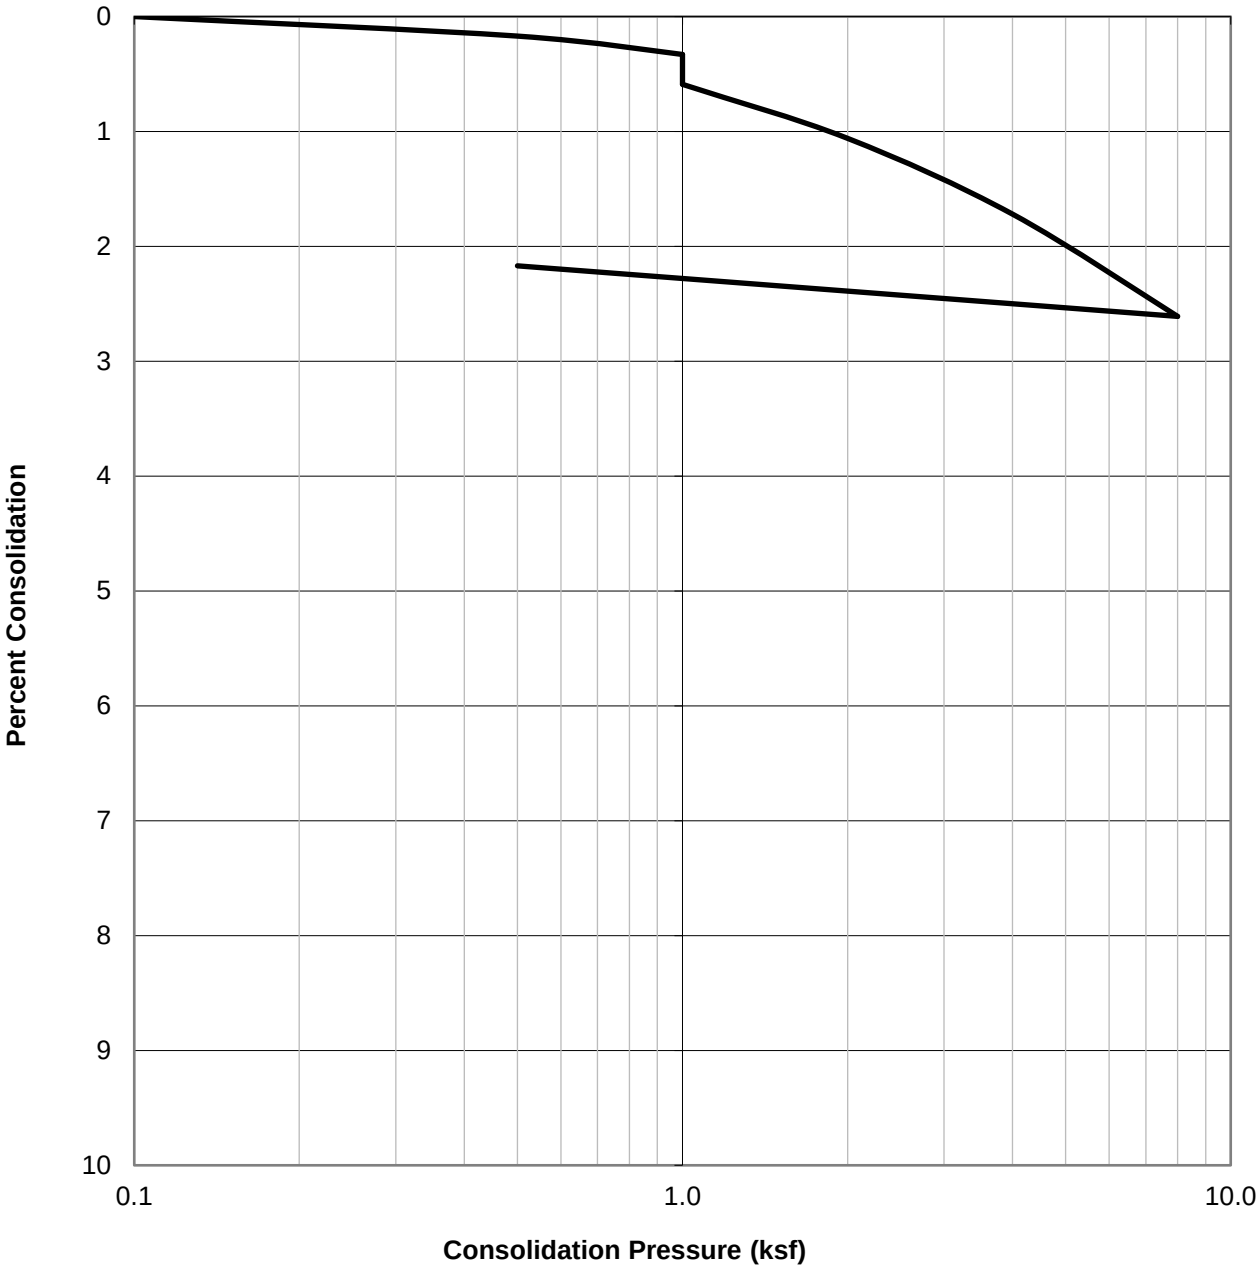

SAMPLE ID.	SOIL TYPE	DRY DENSITY (PCF)	INITIAL MOISTURE (%)	FINAL MOISTURE (%)
B1@5'	Sand, poorly graded (SP)	114.6	10.1	12.9

GEOCON

CONSOLIDATION TEST RESULTS

ASTM D-2435

Checked by: CT

Project No.: W1973-06-01A

6201 BRISTOL PARKWAY
CULVER CITY, CALIFORNIA

SEPT. 2025 Figure B15

WATER ADDED AT 1.0 KSF

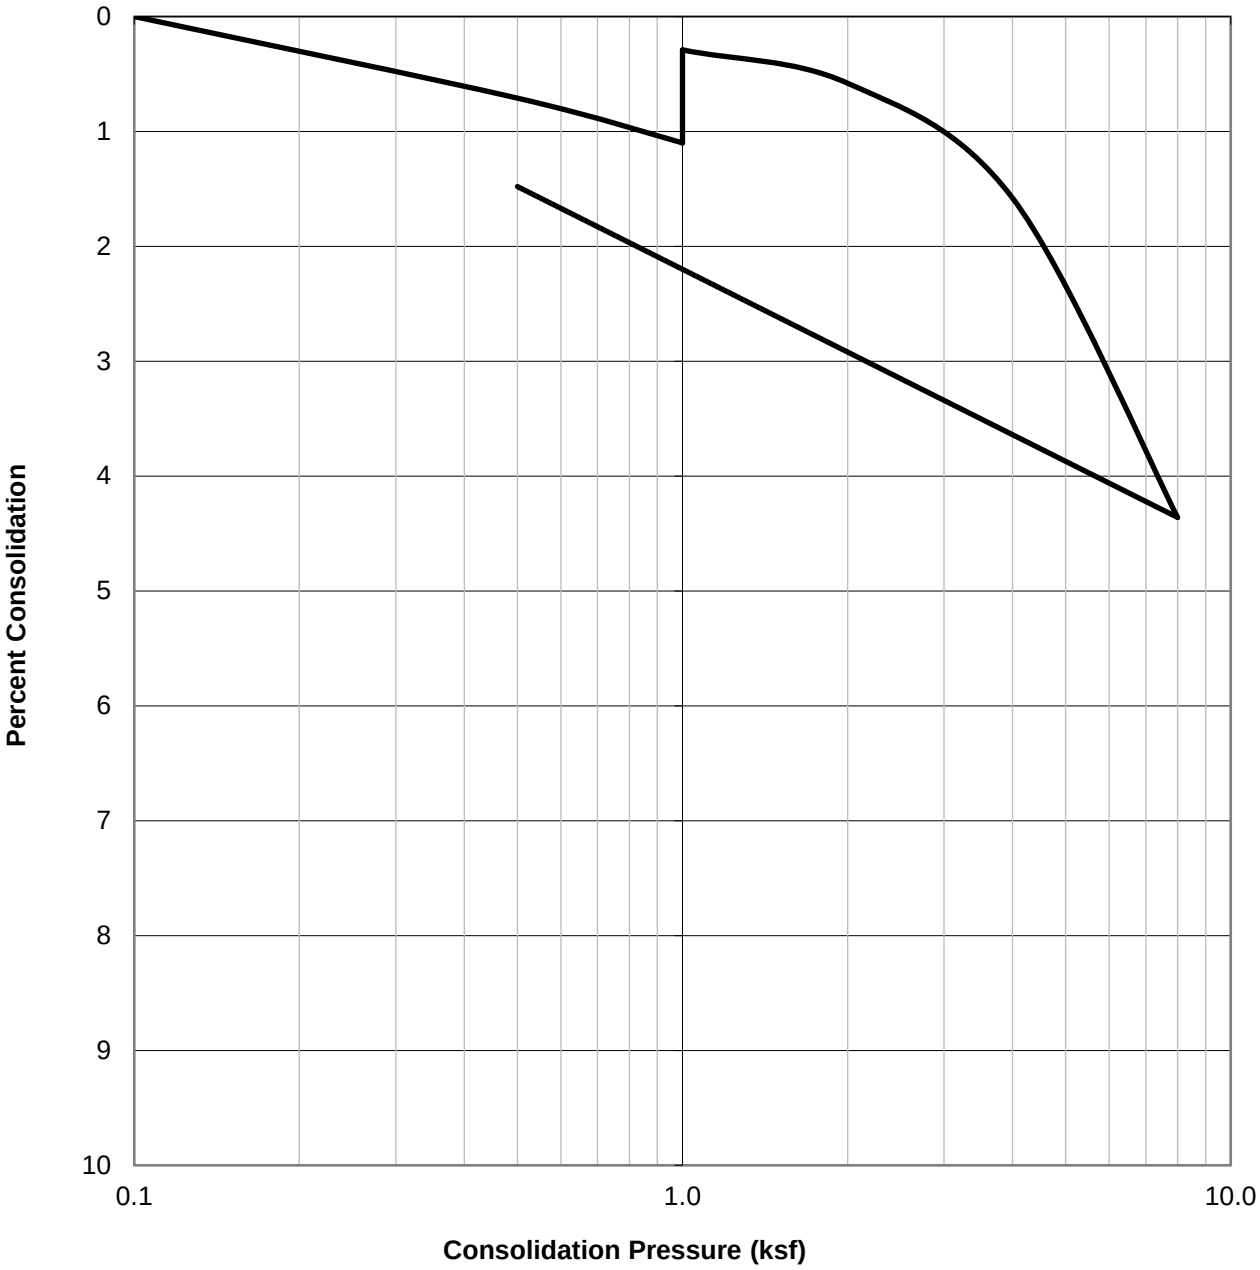

SAMPLE ID.	SOIL TYPE	DRY DENSITY (PCF)	INITIAL MOISTURE (%)	FINAL MOISTURE (%)
B4@5'	Sandy Clay (CL)	109.6	20.8	23.3

GEOCON

CONSOLIDATION TEST RESULTS

ASTM D-2435

Checked by: CT

Project No.: W1973-06-01A

6201 BRISTOL PARKWAY
CULVER CITY, CALIFORNIA

SEPT. 2025 Figure B16

WATER ADDED AT 1.0 KSF

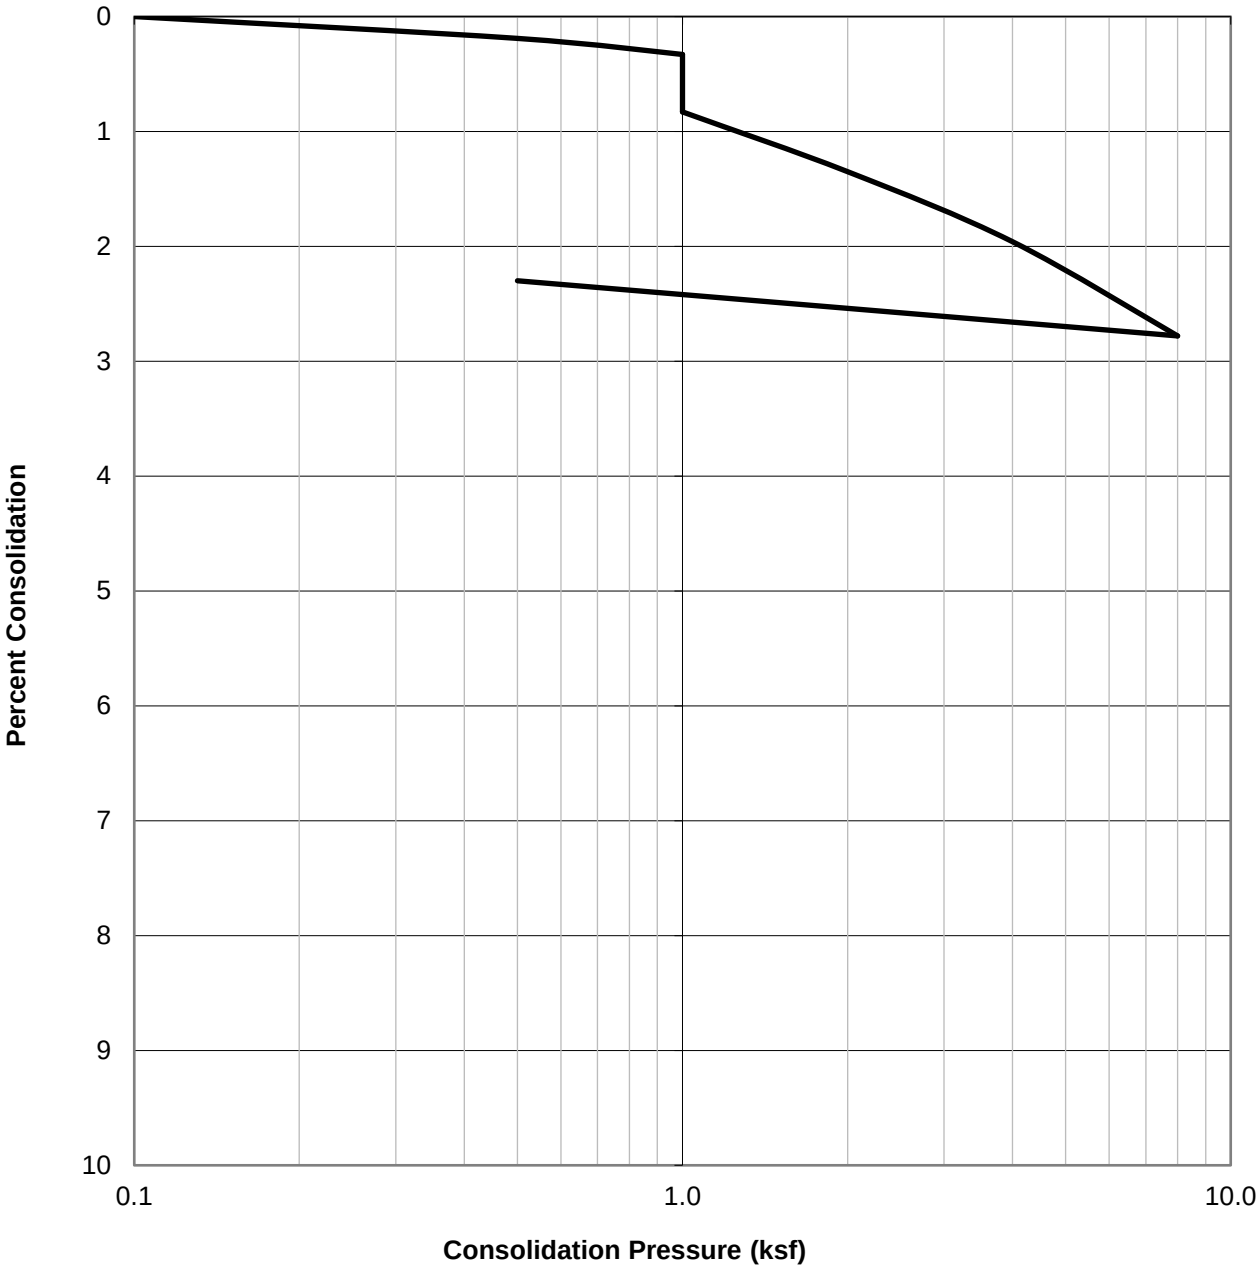

SAMPLE ID.	SOIL TYPE	DRY DENSITY (PCF)	INITIAL MOISTURE (%)	FINAL MOISTURE (%)
B5@5'	Sand, poorly graded (SP)	89.5	12.8	29.1

GEOCON

CONSOLIDATION TEST RESULTS

ASTM D-2435

Checked by: CT

Project No.: W1973-06-01A

6201 BRISTOL PARKWAY
CULVER CITY, CALIFORNIA

SEPT. 2025 Figure B17

WATER ADDED AT 1.0 KSF

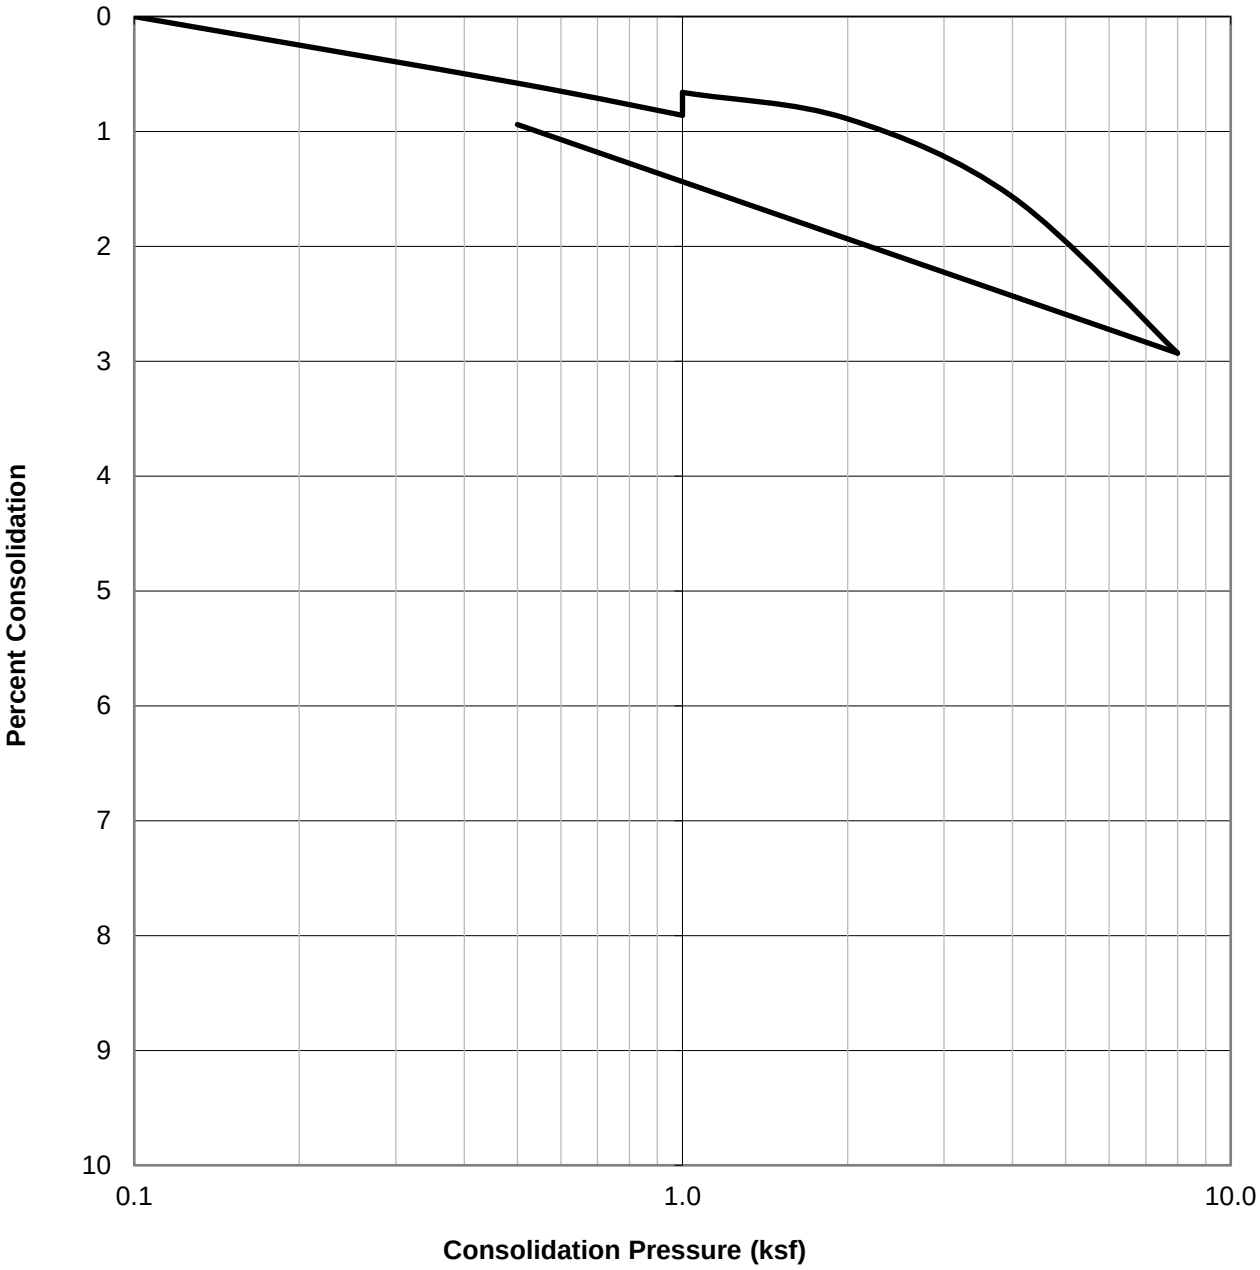

SAMPLE ID.	SOIL TYPE	DRY DENSITY (PCF)	INITIAL MOISTURE (%)	FINAL MOISTURE (%)
B6@7.5'	Sandy Clay (CL)	117.1	16.8	18.4

GEOCON

CONSOLIDATION TEST RESULTS

ASTM D-2435

Checked by: CT

Project No.: W1973-06-01A

6201 BRISTOL PARKWAY
CULVER CITY, CALIFORNIA

SEPT. 2025 Figure B18

WATER ADDED AT 1.0 KSF

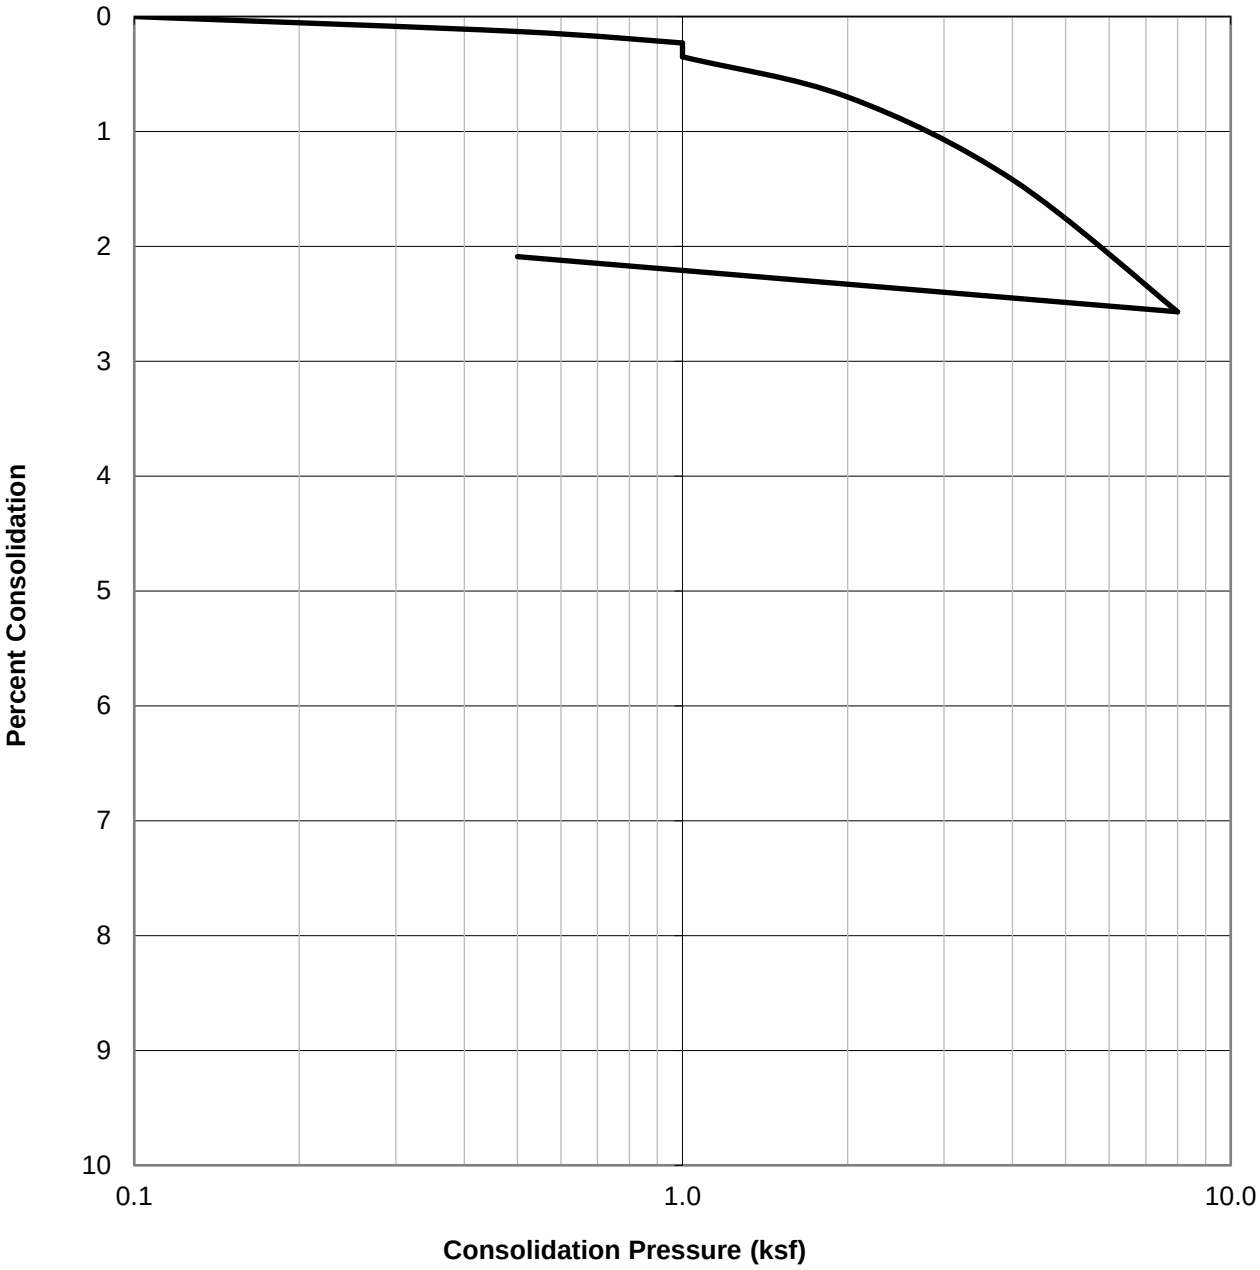

SAMPLE ID.	SOIL TYPE	DRY DENSITY (PCF)	INITIAL MOISTURE (%)	FINAL MOISTURE (%)
B1@10'	Sand, poorly graded (SP)	114.8	9.0	14.1

GEOCON

CONSOLIDATION TEST RESULTS

ASTM D-2435

Checked by: CT

Project No.: W1973-06-01A

6201 BRISTOL PARKWAY
CULVER CITY, CALIFORNIA

SEPT. 2025 Figure B19

WATER ADDED AT 1.0 KSF

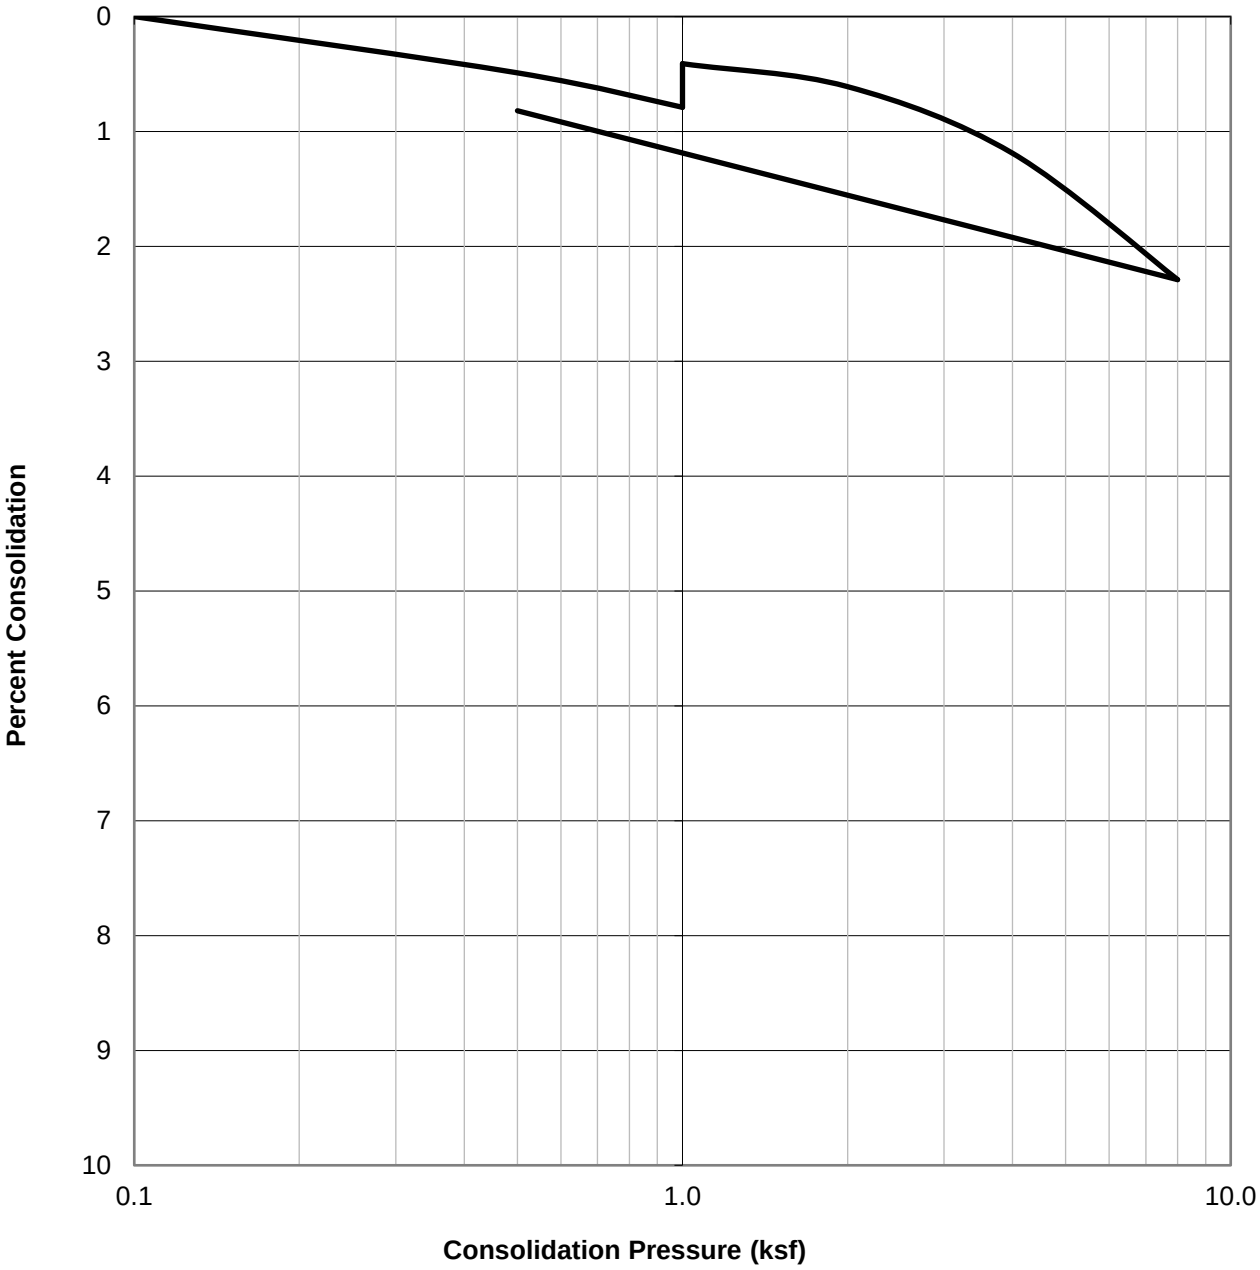

SAMPLE ID.	SOIL TYPE	DRY DENSITY (PCF)	INITIAL MOISTURE (%)	FINAL MOISTURE (%)
B3@10'	Clayey Sand (SC)	121.3	14.6	16.2

GEOCON

CONSOLIDATION TEST RESULTS

ASTM D-2435

Checked by: CT

Project No.: W1973-06-01A

6201 BRISTOL PARKWAY
CULVER CITY, CALIFORNIA

SEPT. 2025 Figure B20

WATER ADDED AT 1.0 KSF

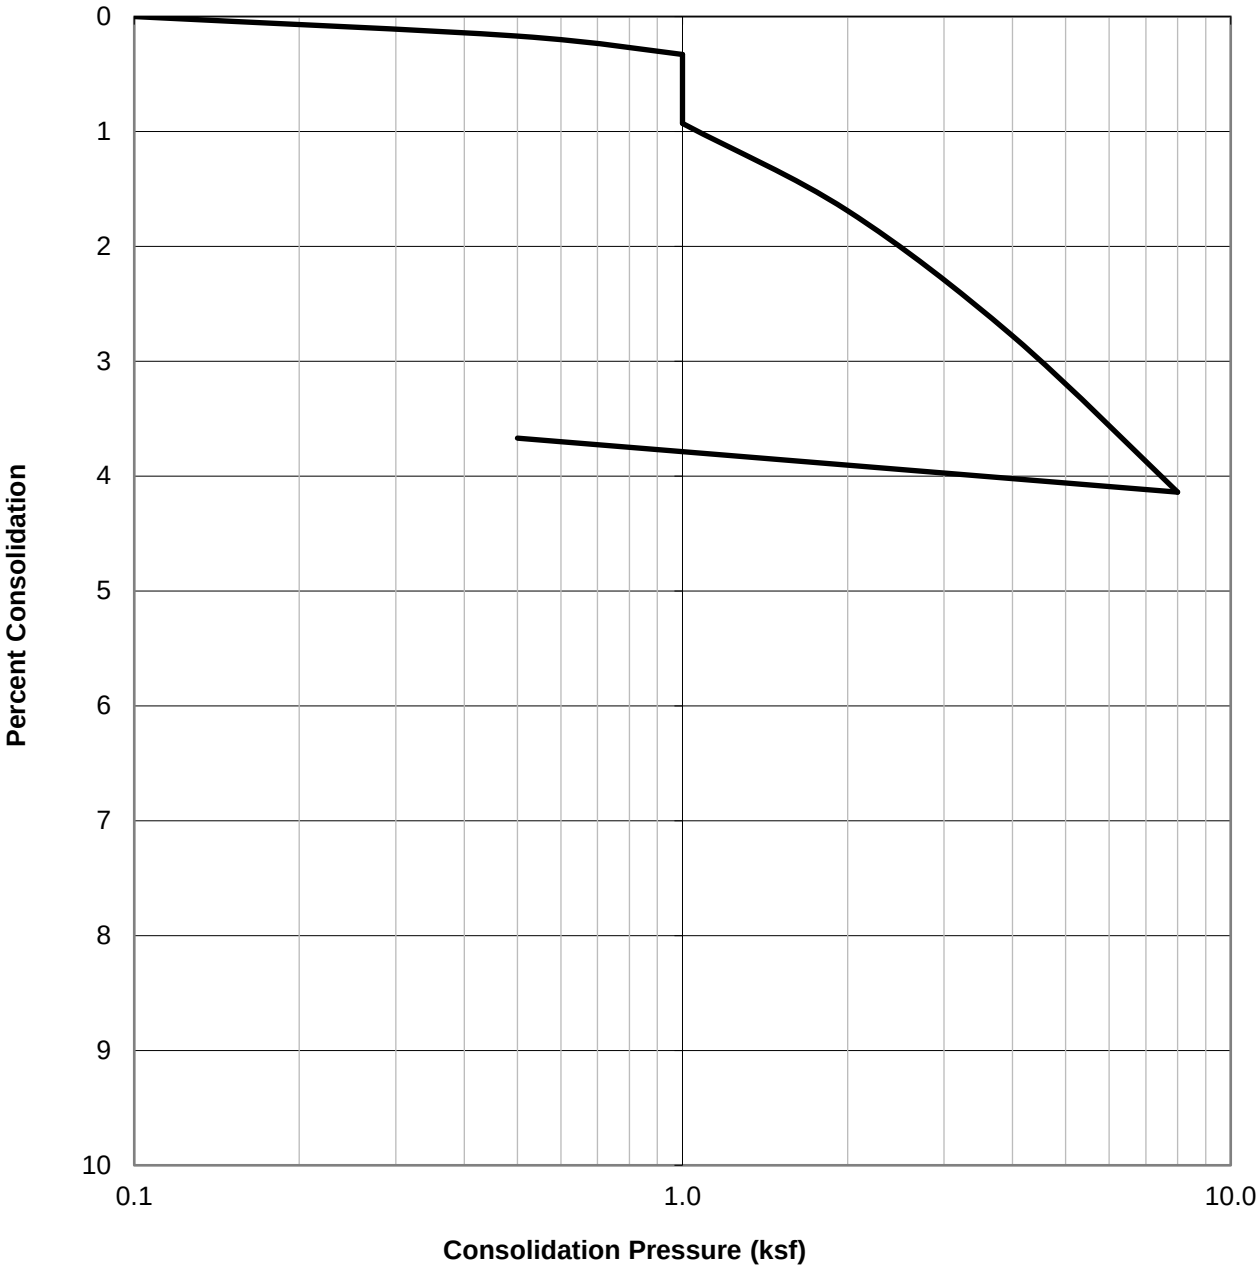

SAMPLE ID.	SOIL TYPE	DRY DENSITY (PCF)	INITIAL MOISTURE (%)	FINAL MOISTURE (%)
B4@10'	Silty Sand (SM)	108.0	7.1	16.0

GEOCON

CONSOLIDATION TEST RESULTS

ASTM D-2435

Checked by: CT

Project No.: W1973-06-01A

6201 BRISTOL PARKWAY
CULVER CITY, CALIFORNIA

SEPT. 2025 Figure B21

WATER ADDED AT 1.0 KSF

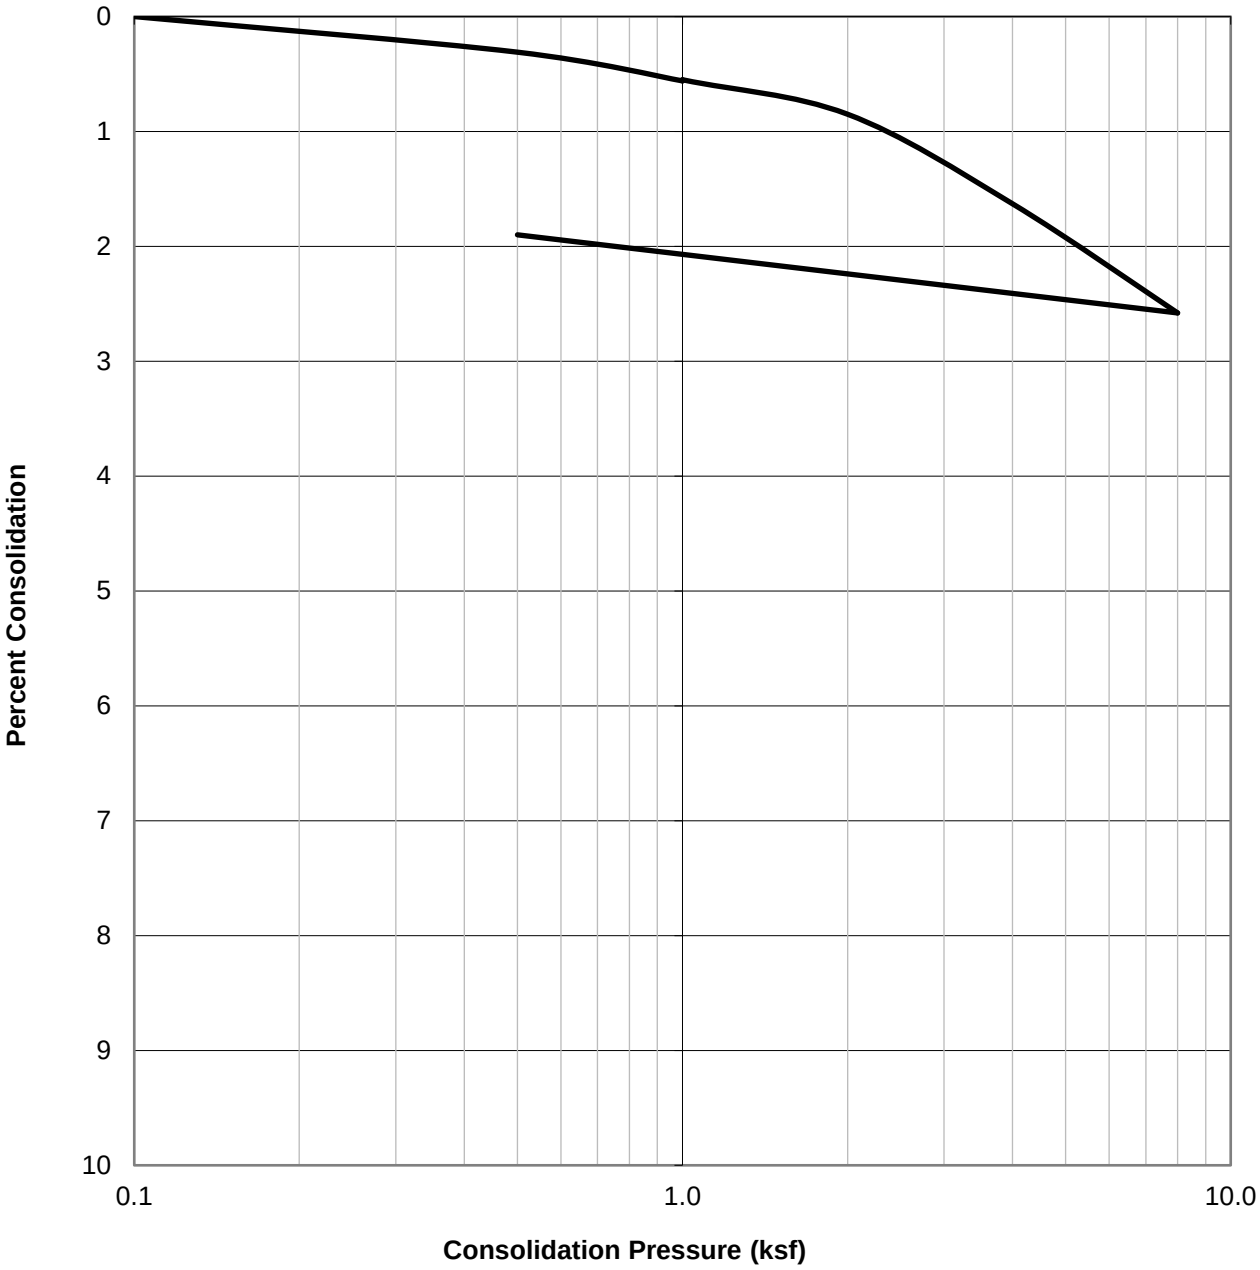

SAMPLE ID.	SOIL TYPE	DRY DENSITY (PCF)	INITIAL MOISTURE (%)	FINAL MOISTURE (%)
B7@12.5'	Silty Sand (SM)	109.5	15.3	17.1

GEOCON

CONSOLIDATION TEST RESULTS

ASTM D-2435

Checked by: CT

Project No.: W1973-06-01A

6201 BRISTOL PARKWAY
CULVER CITY, CALIFORNIA

SEPT. 2025 Figure B22

WATER ADDED AT 1.0 KSF

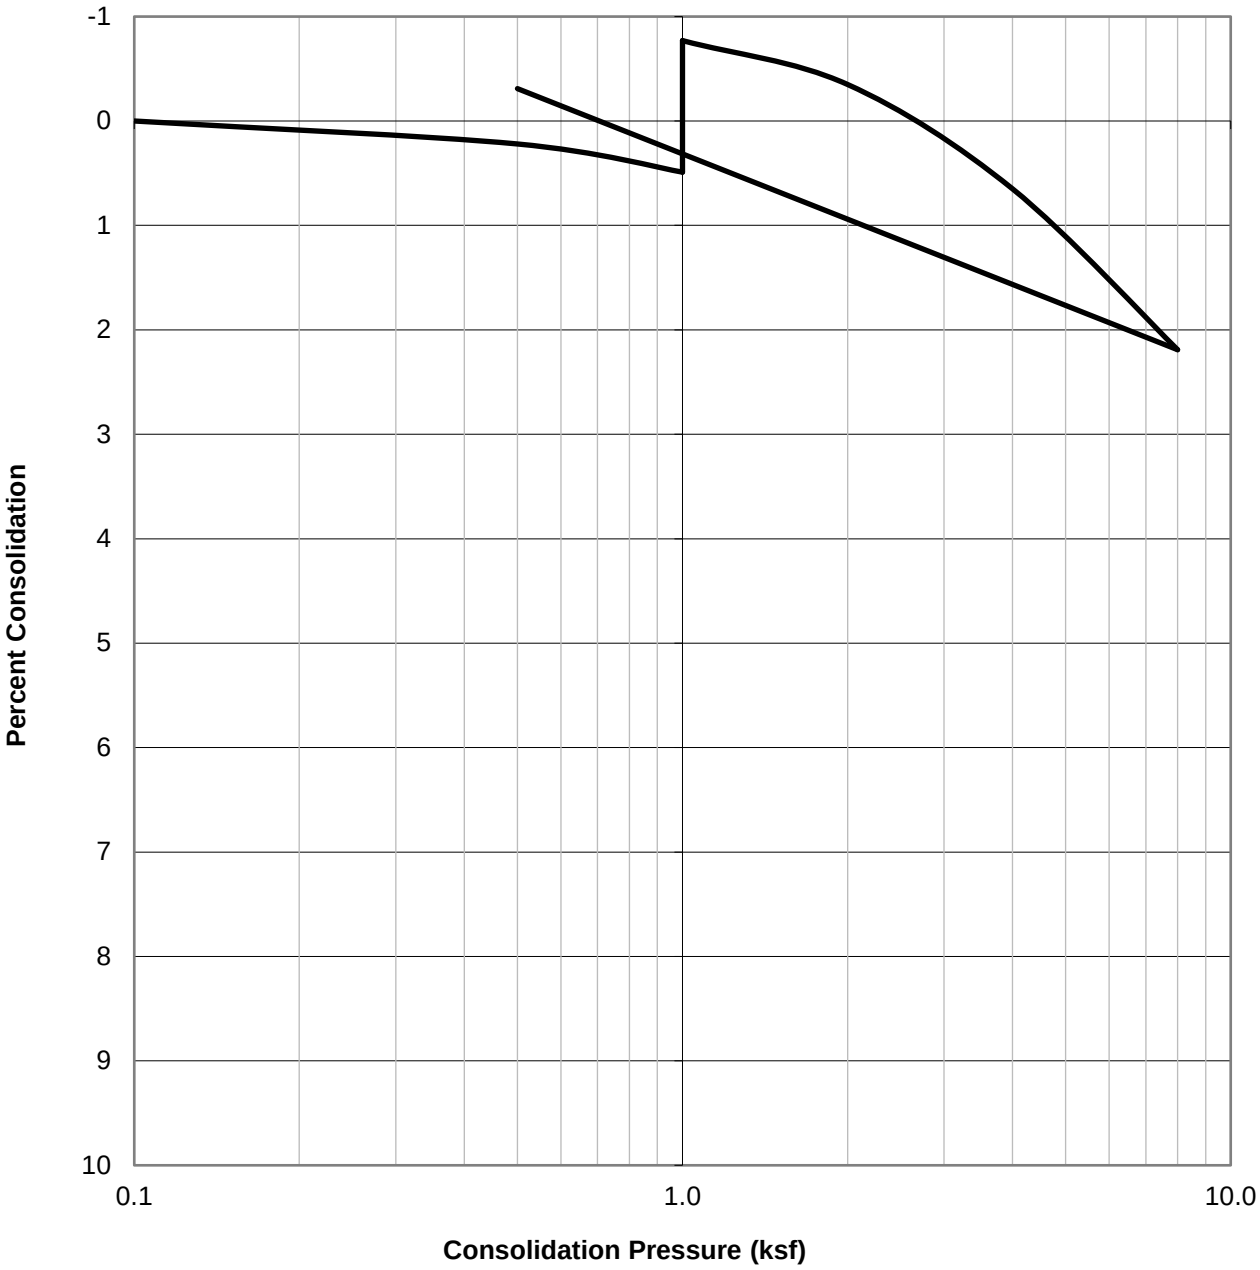

SAMPLE ID.	SOIL TYPE	DRY DENSITY (PCF)	INITIAL MOISTURE (%)	FINAL MOISTURE (%)
B3@15'	Sandy Clay (CL)	119.9	12.2	17.5

GEOCON

CONSOLIDATION TEST RESULTS

ASTM D-2435

Checked by: CT

Project No.: W1973-06-01A

6201 BRISTOL PARKWAY
CULVER CITY, CALIFORNIA

SEPT. 2025 Figure B23

WATER ADDED AT 1.0 KSF

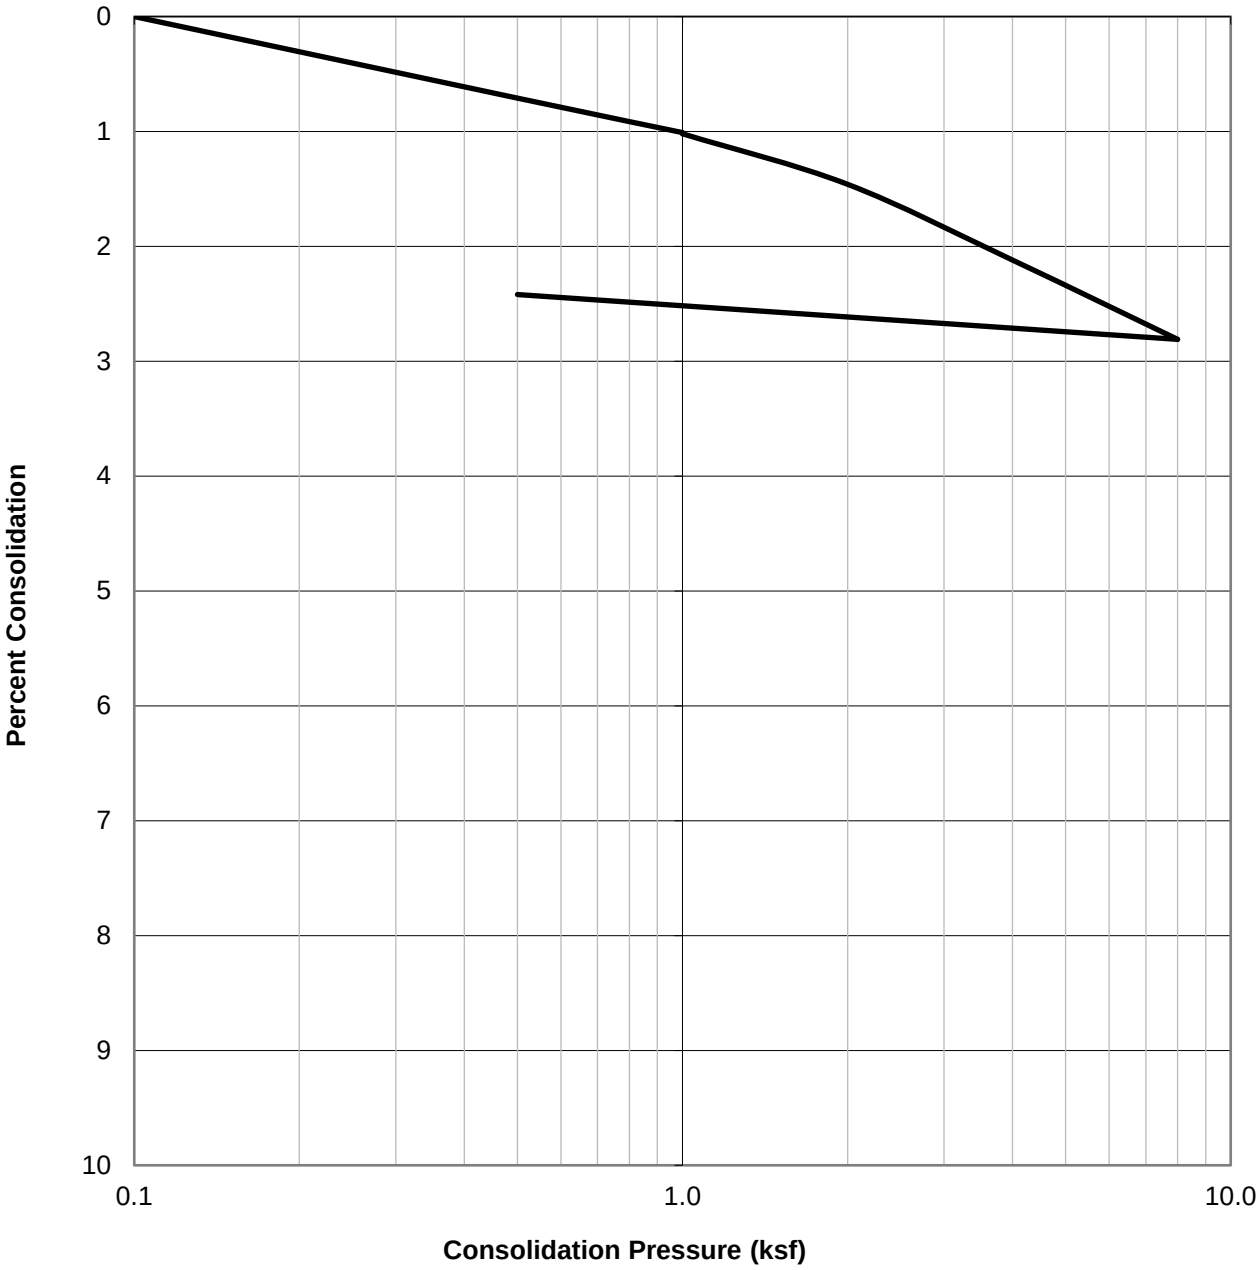

SAMPLE ID.	SOIL TYPE	DRY DENSITY (PCF)	INITIAL MOISTURE (%)	FINAL MOISTURE (%)
B7@17.5'	Silty Sand (SM)	125.1	13.2	13.0

GEOCON

CONSOLIDATION TEST RESULTS

ASTM D-2435

Checked by: CT

Project No.: W1973-06-01A

6201 BRISTOL PARKWAY
CULVER CITY, CALIFORNIA

SEPT. 2025 Figure B24

WATER ADDED AT 1.0 KSF

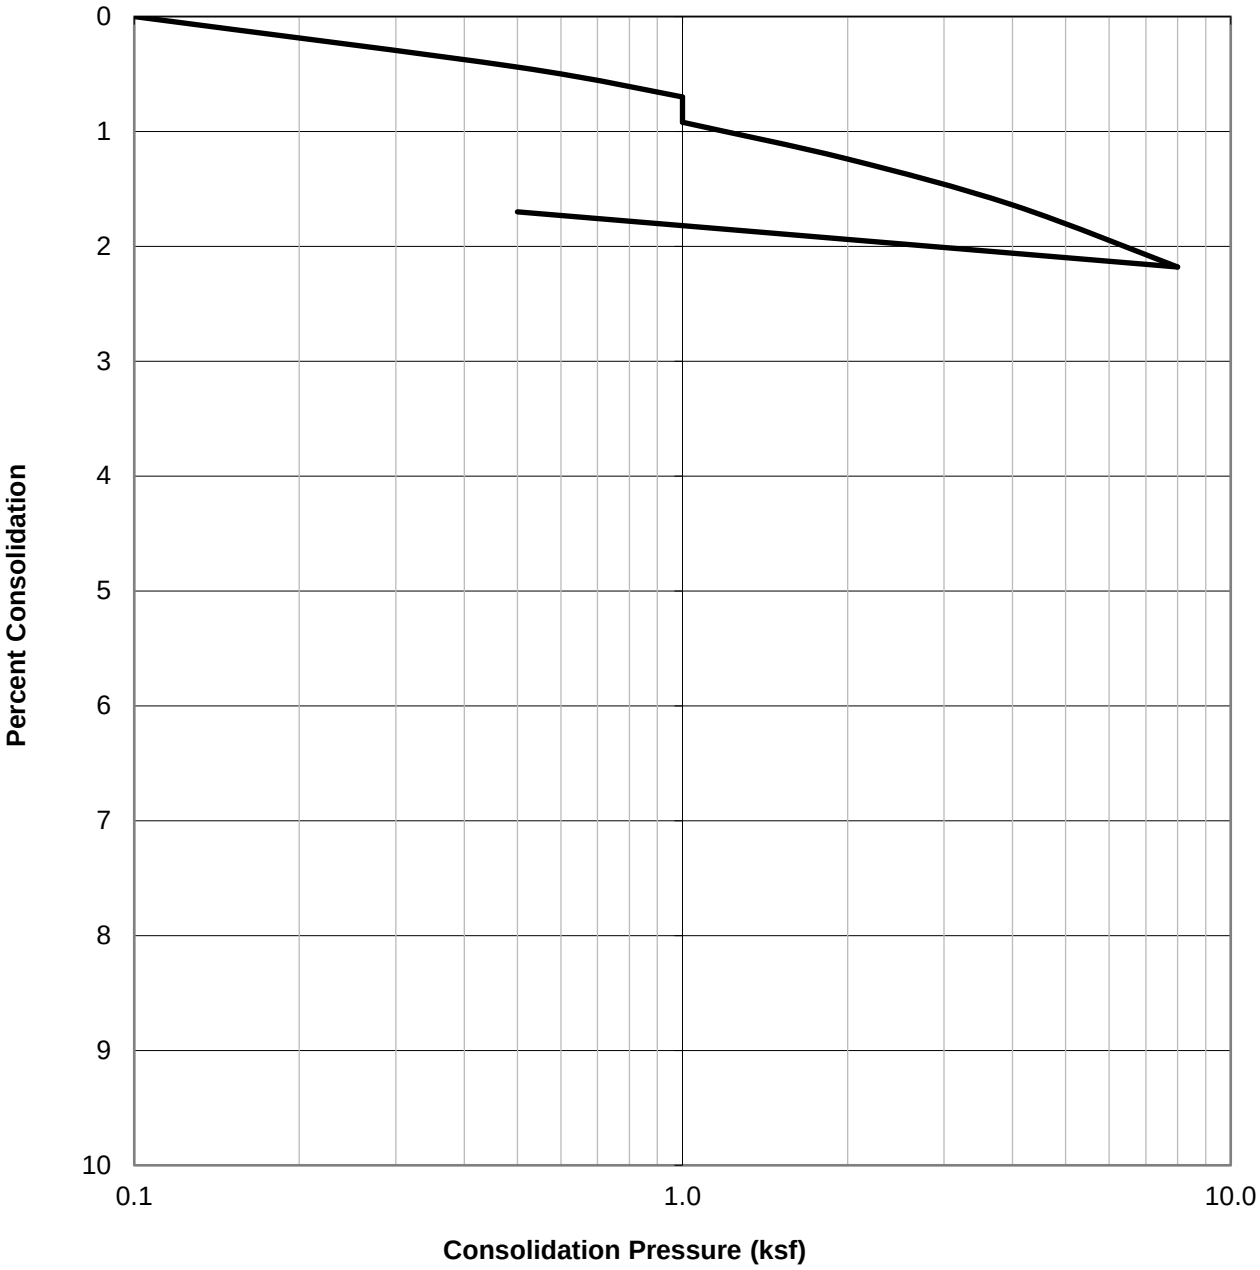

SAMPLE ID.	SOIL TYPE	DRY DENSITY (PCF)	INITIAL MOISTURE (%)	FINAL MOISTURE (%)
B3@20'	Silty Sand (SM)	124.7	7.6	11.1

GEOCON

CONSOLIDATION TEST RESULTS

ASTM D-2435

Checked by: CT

Project No.: W1973-06-01A

6201 BRISTOL PARKWAY
CULVER CITY, CALIFORNIA

SEPT. 2025 Figure B25

WATER ADDED AT 1.0 KSF

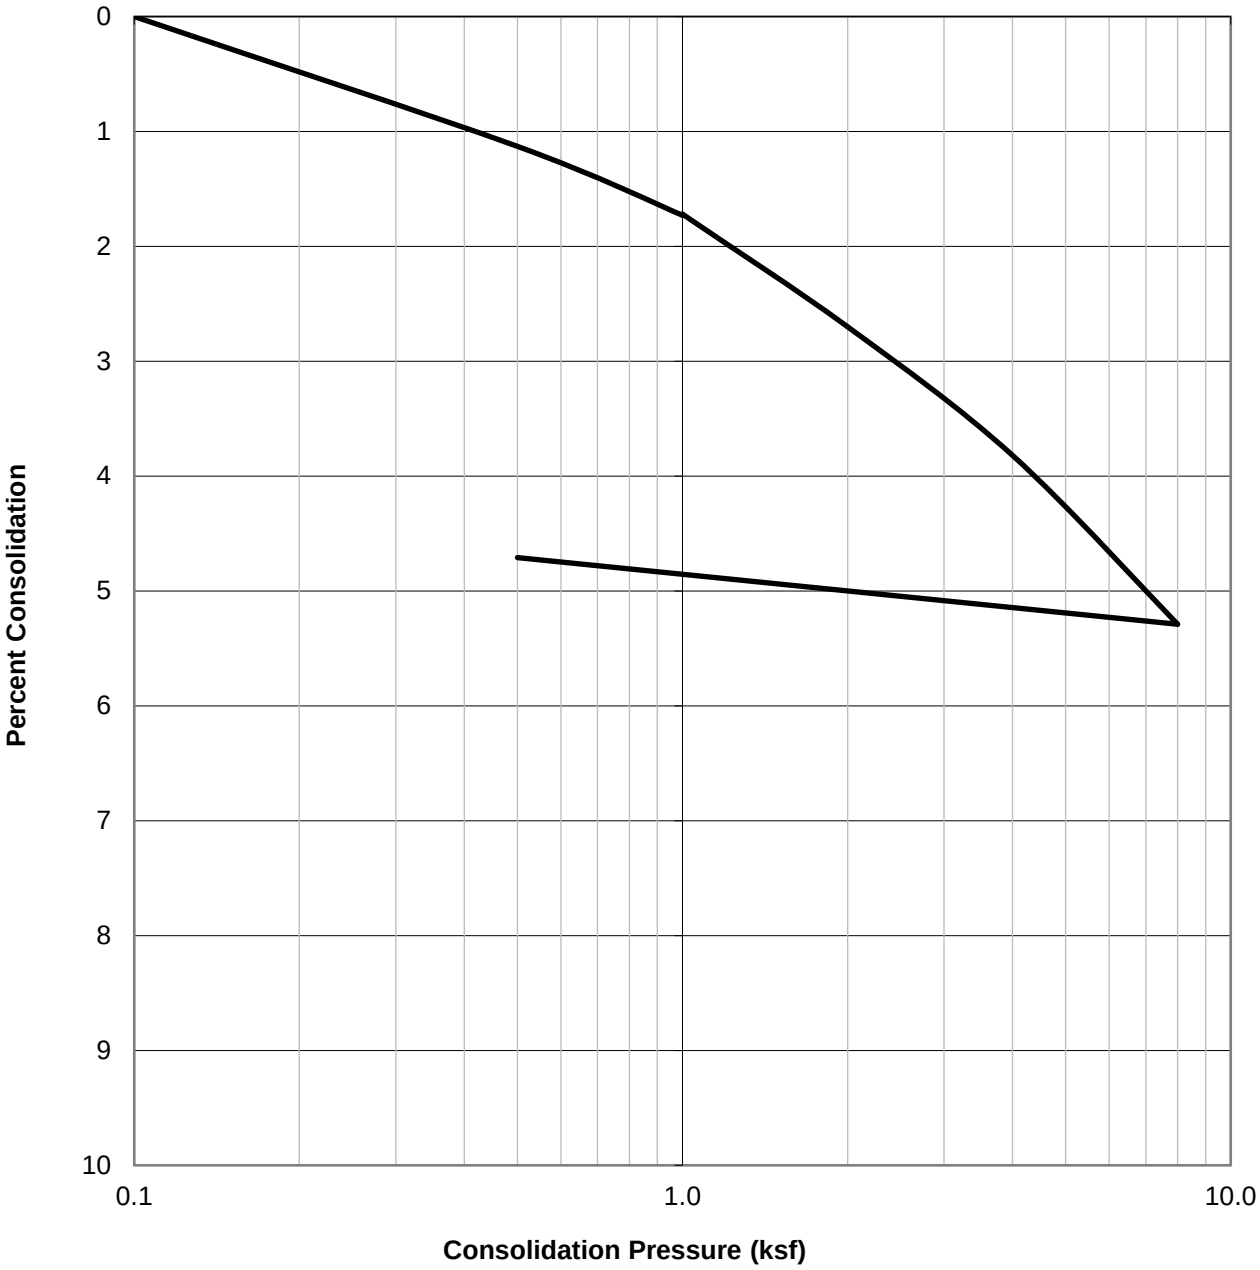

SAMPLE ID.	SOIL TYPE	DRY DENSITY (PCF)	INITIAL MOISTURE (%)	FINAL MOISTURE (%)
B7@22.5'	Silty Sand (SM)	116.1	16.6	15.2

GEOCON

CONSOLIDATION TEST RESULTS

ASTM D-2435

Checked by: CT

Project No.: W1973-06-01A

6201 BRISTOL PARKWAY
CULVER CITY, CALIFORNIA

SEPT. 2025 Figure B26

WATER ADDED AT 1.0 KSF

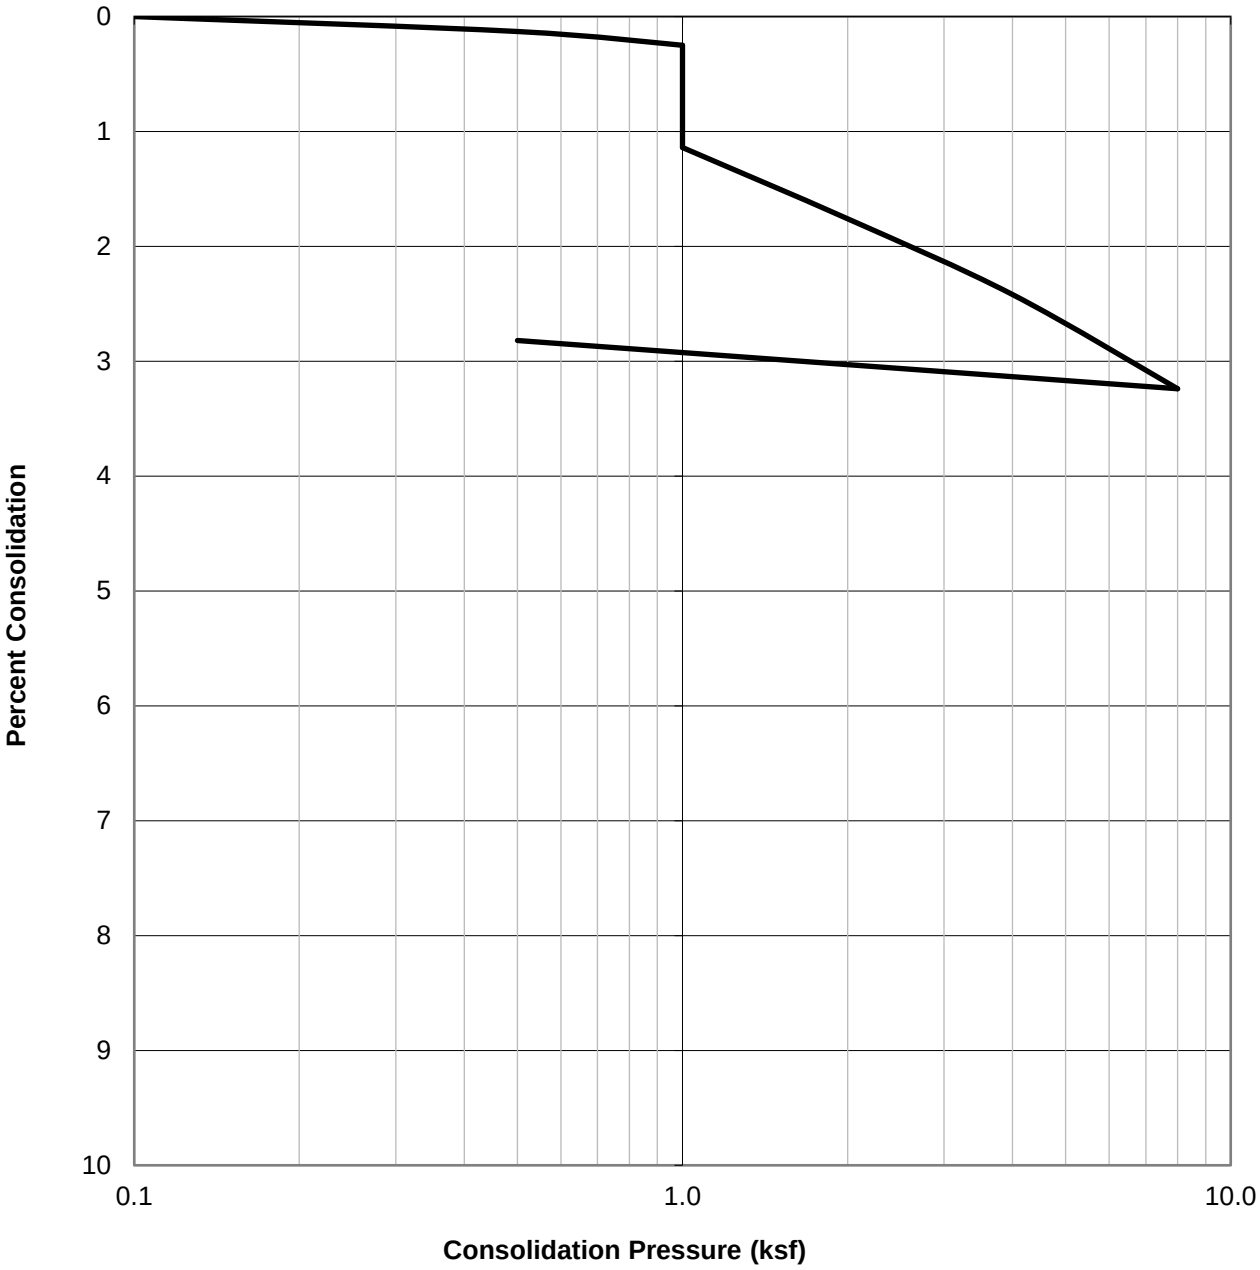

SAMPLE ID.	SOIL TYPE	DRY DENSITY (PCF)	INITIAL MOISTURE (%)	FINAL MOISTURE (%)
B3@25'	Silty Sand (SM)	113.3	4.5	14.0

GEOCON

CONSOLIDATION TEST RESULTS

ASTM D-2435

Checked by: CT

Project No.: W1973-06-01A

6201 BRISTOL PARKWAY
CULVER CITY, CALIFORNIA

SEPT. 2025 Figure B27

WATER ADDED AT 1.0 KSF

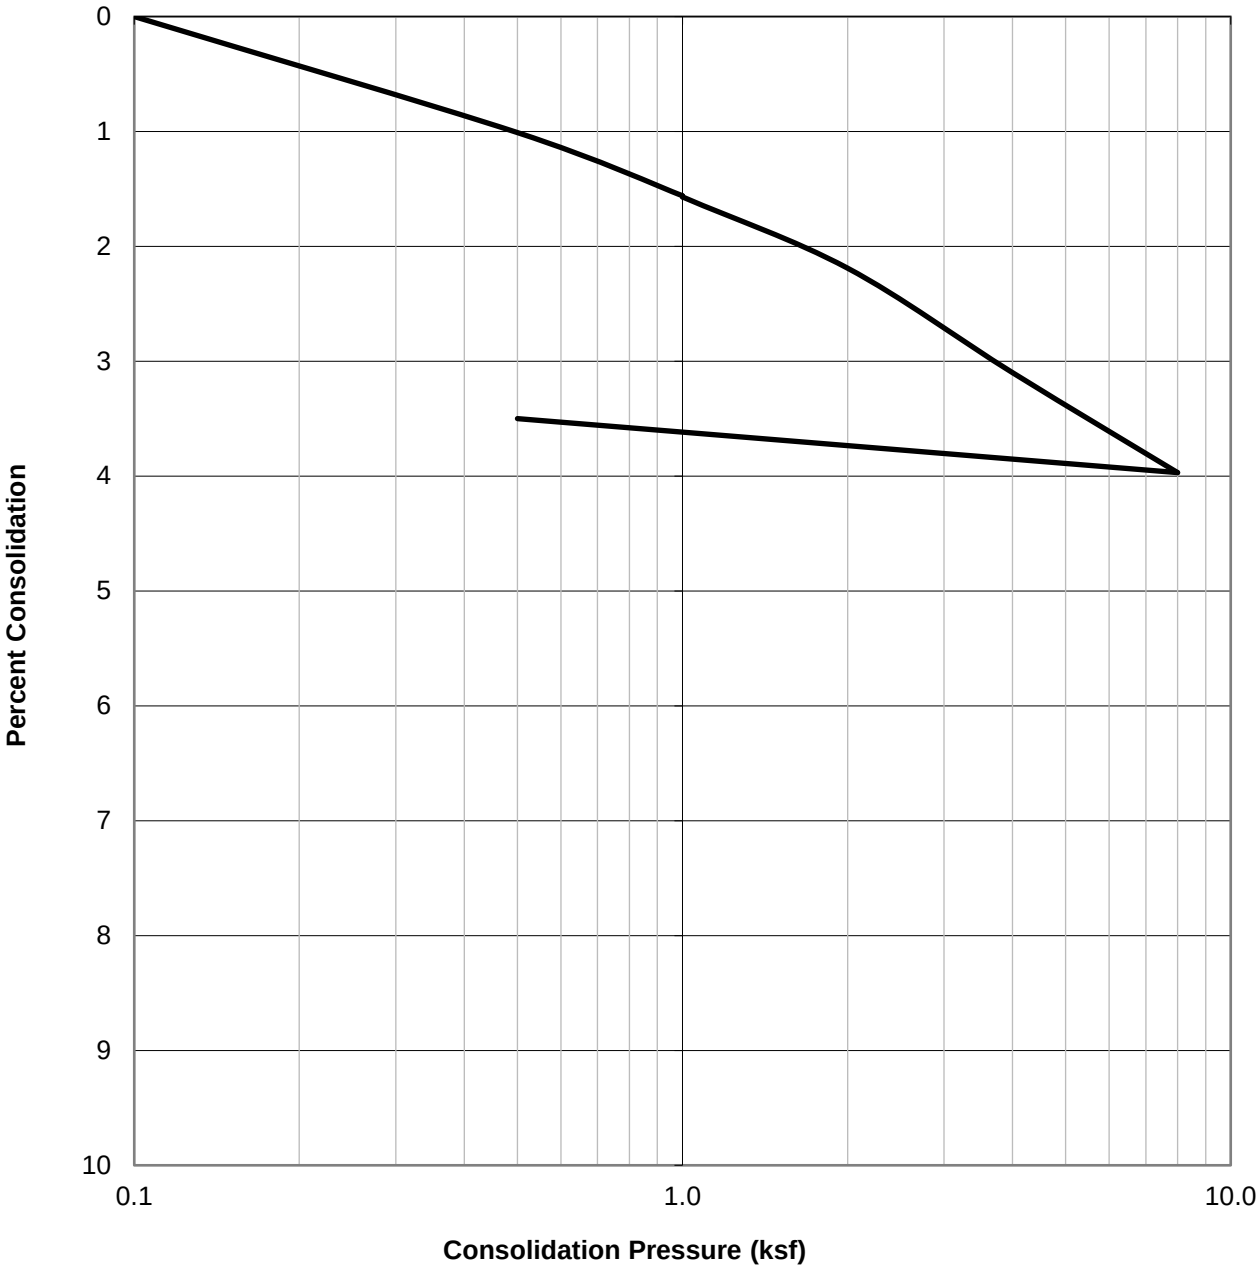

SAMPLE ID.	SOIL TYPE	DRY DENSITY (PCF)	INITIAL MOISTURE (%)	FINAL MOISTURE (%)
B7@27.5'	Silty Sand (SM)	114.6	17.4	16.8

GEOCON

CONSOLIDATION TEST RESULTS

ASTM D-2435

Checked by: CT

Project No.: W1973-06-01A

6201 BRISTOL PARKWAY
CULVER CITY, CALIFORNIA

SEPT. 2025 Figure B28

WATER ADDED AT 1.0 KSF

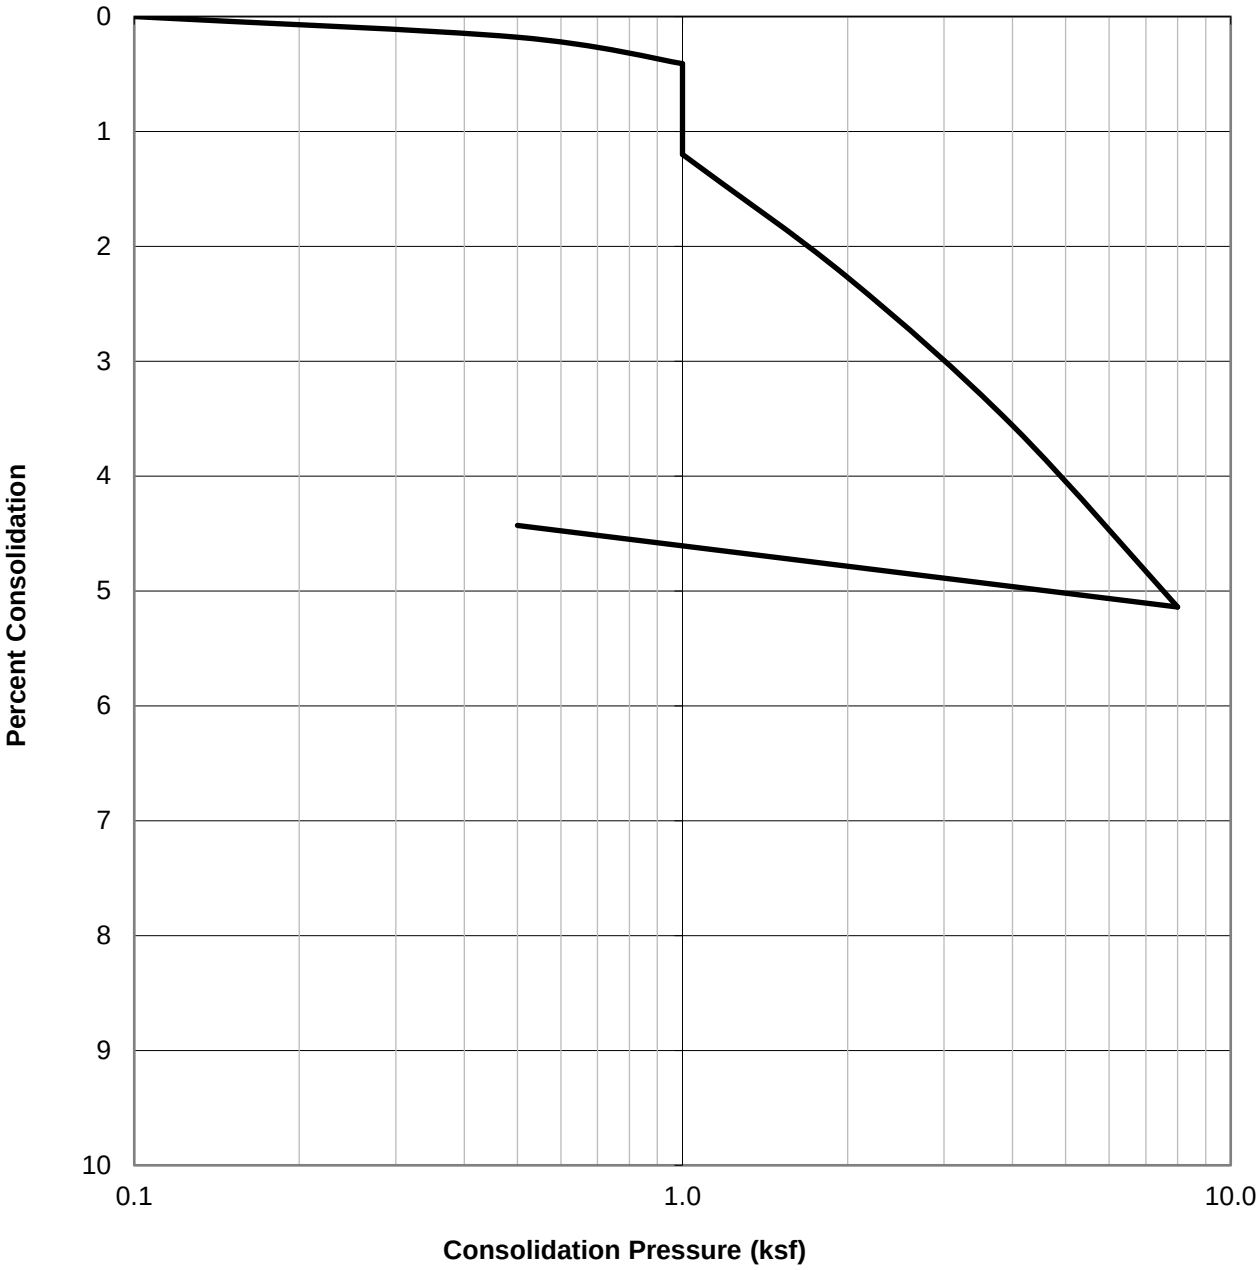

SAMPLE ID.	SOIL TYPE	DRY DENSITY (PCF)	INITIAL MOISTURE (%)	FINAL MOISTURE (%)
B3@30'	Silty Sand (SM)	96.2	14.1	24.8

GEOCON

CONSOLIDATION TEST RESULTS

ASTM D-2435

Checked by: CT

Project No.: W1973-06-01A

6201 BRISTOL PARKWAY
CULVER CITY, CALIFORNIA

SEPT. 2025 Figure B29

WATER ADDED AT 1.0 KSF

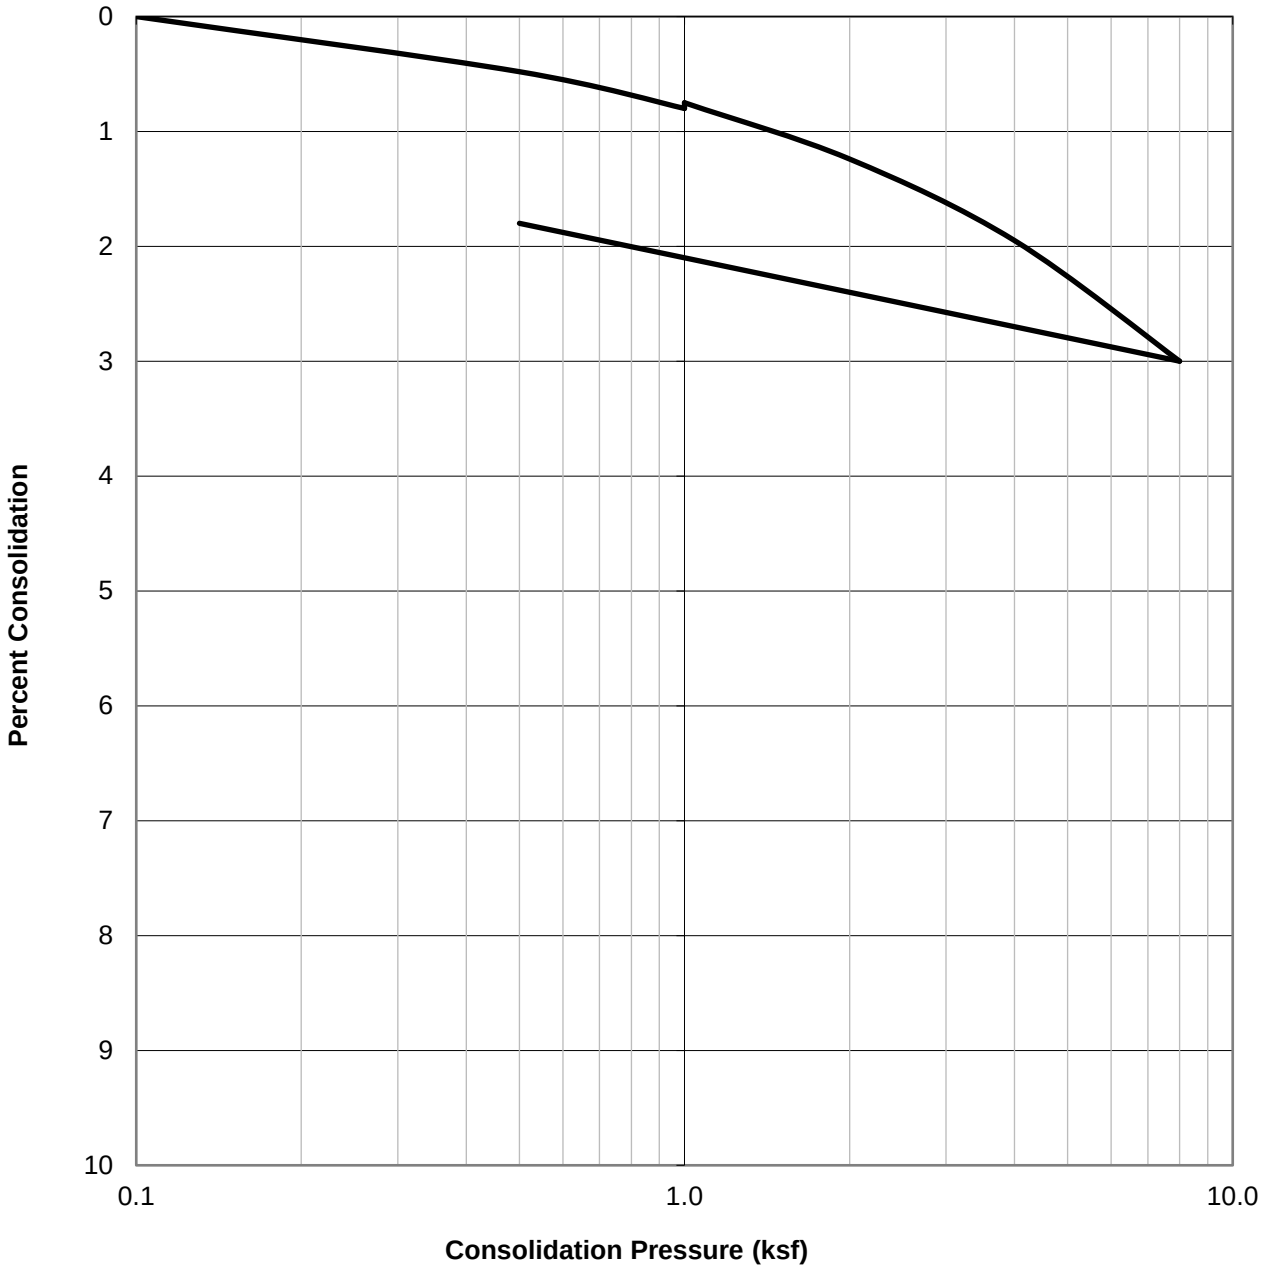

SAMPLE ID.	SOIL TYPE	DRY DENSITY (PCF)	INITIAL MOISTURE (%)	FINAL MOISTURE (%)
B7@32.5'	Silt (ML)	108.8	21.7	22.3

GEOCON

CONSOLIDATION TEST RESULTS

ASTM D-2435

Checked by: CT

Project No.: W1973-06-01A

6201 BRISTOL PARKWAY
CULVER CITY, CALIFORNIA

SEPT. 2025 Figure B30

WATER ADDED AT 1.0 KSF

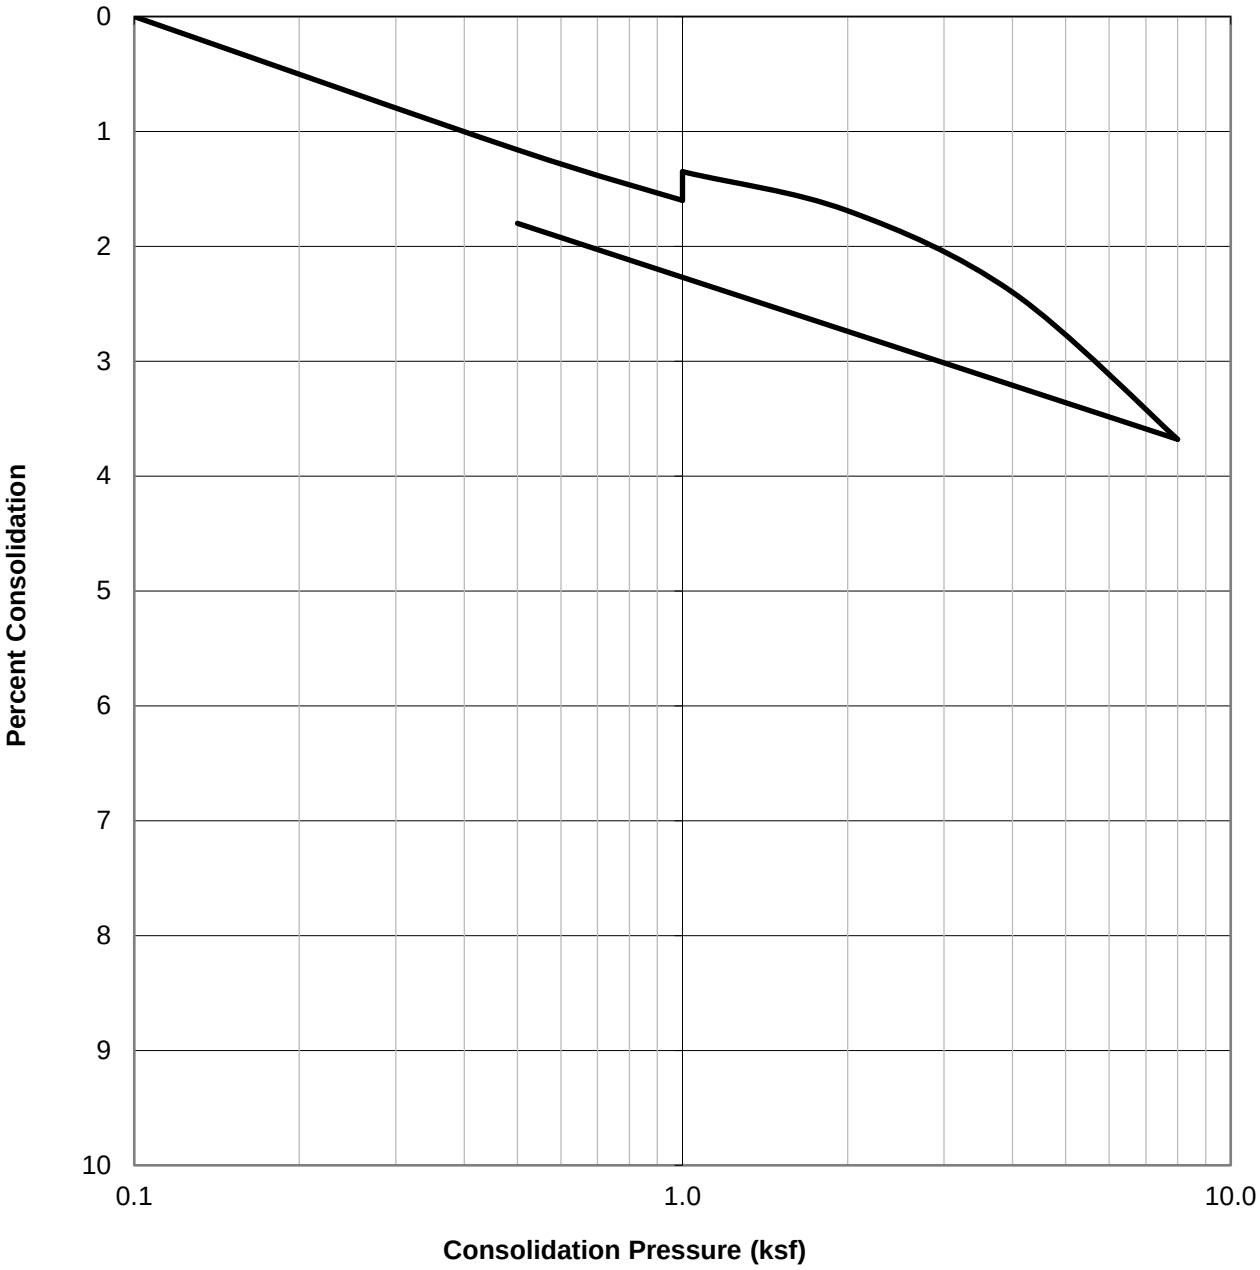

SAMPLE ID.	SOIL TYPE	DRY DENSITY (PCF)	INITIAL MOISTURE (%)	FINAL MOISTURE (%)
B3@35'	Silty Clay (CL-ML)	90.9	33.4	36.4

GEOCON

CONSOLIDATION TEST RESULTS

ASTM D-2435

Checked by: CT

Project No.: W1973-06-01A

6201 BRISTOL PARKWAY
CULVER CITY, CALIFORNIA

SEPT. 2025 Figure B31

WATER ADDED AT 2.0 KSF

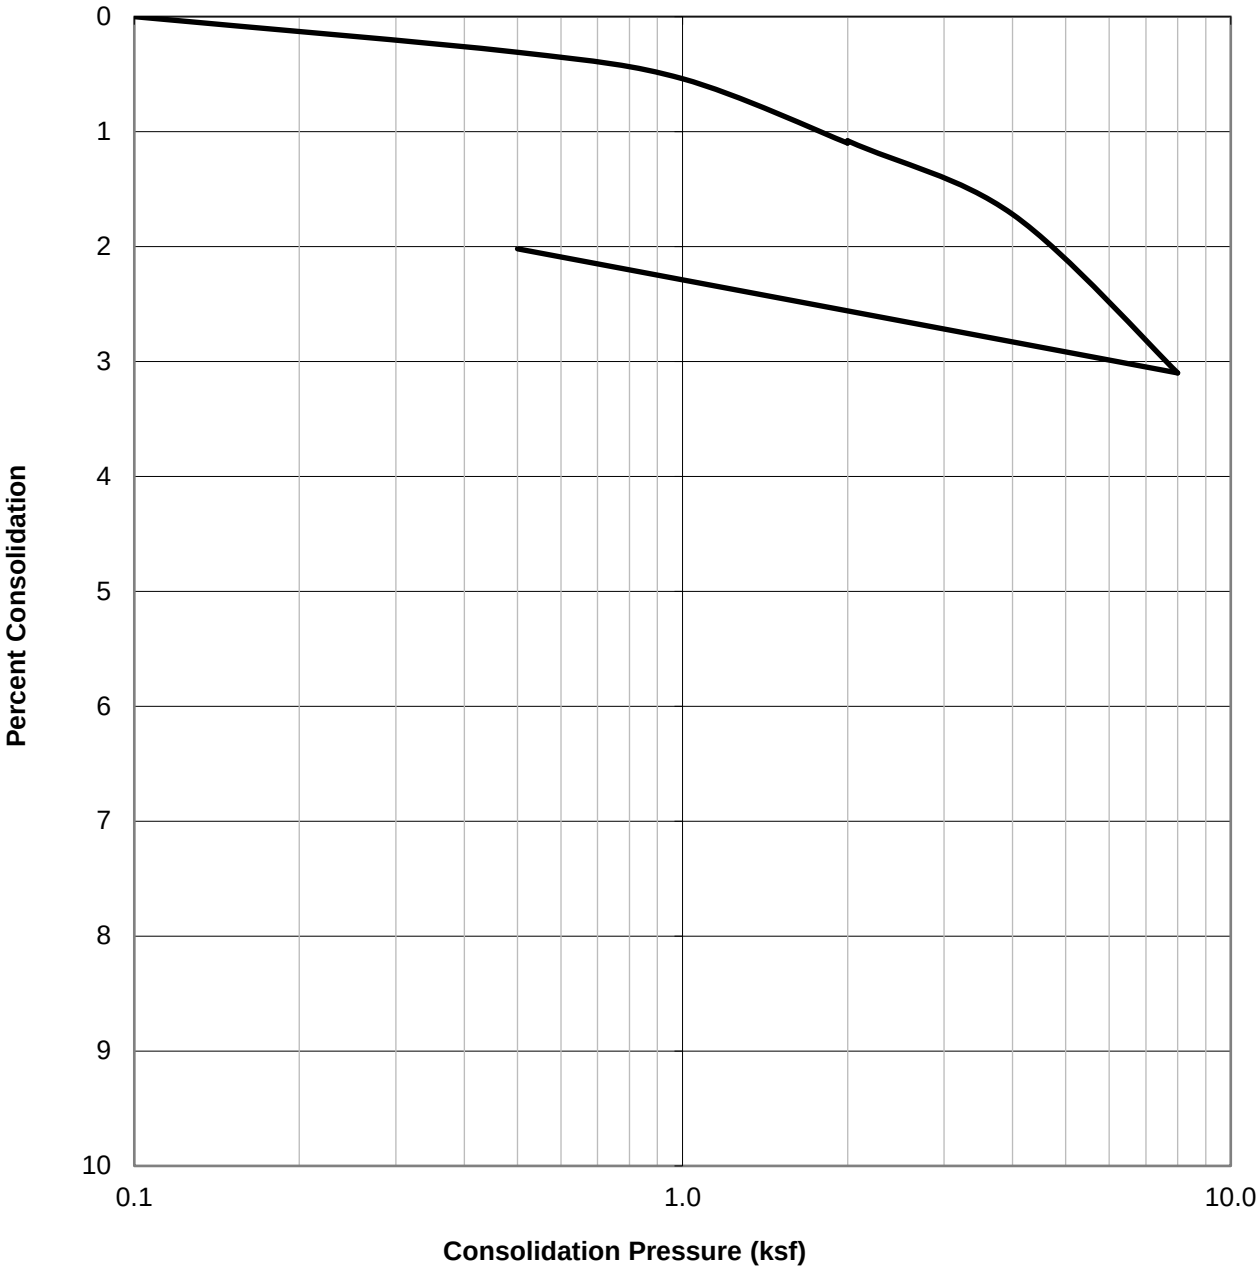

SAMPLE ID.	SOIL TYPE	DRY DENSITY (PCF)	INITIAL MOISTURE (%)	FINAL MOISTURE (%)
B6A@40'	Silt w/ Sand (ML)	104.5	18.6	22.0

GEOCON

CONSOLIDATION TEST RESULTS

ASTM D-2435

Checked by: CT

Project No.: W1973-06-01A

6201 BRISTOL PARKWAY
CULVER CITY, CALIFORNIA

SEPT. 2025 Figure B32

WATER ADDED AT 2.0 KSF

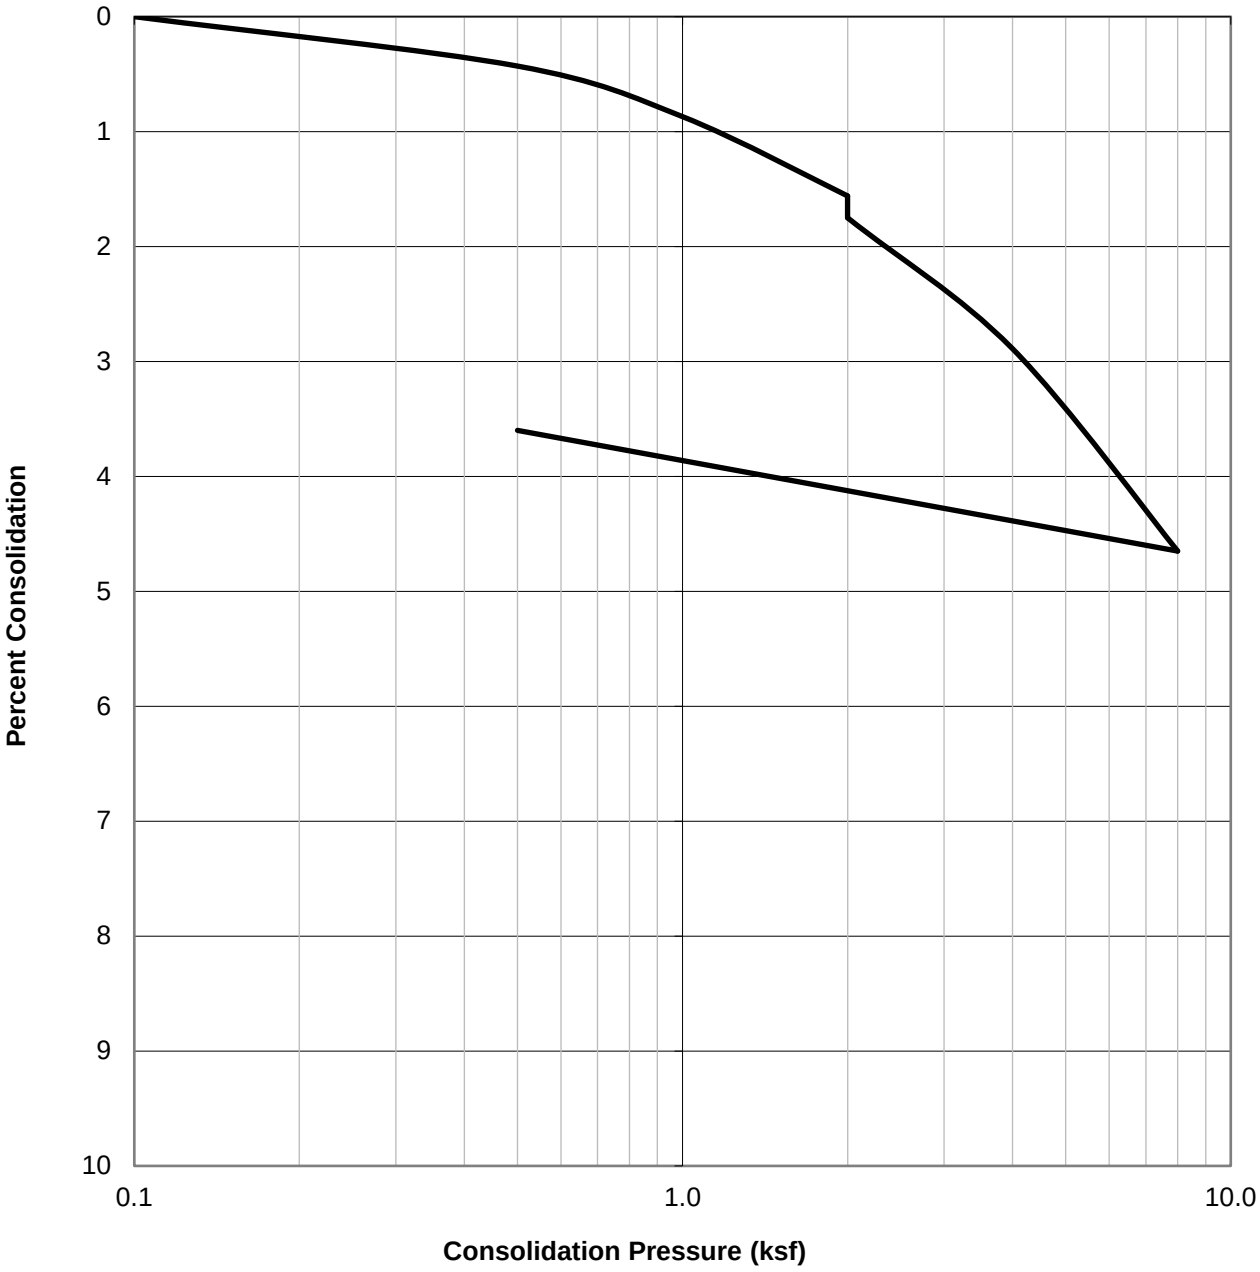

SAMPLE ID.	SOIL TYPE	DRY DENSITY (PCF)	INITIAL MOISTURE (%)	FINAL MOISTURE (%)
B6A@45'	Sand, poorly graded (SP)	94.4	23.4	28.1

GEOCON

CONSOLIDATION TEST RESULTS

ASTM D-2435

Checked by: CT

Project No.: W1973-06-01A

6201 BRISTOL PARKWAY
CULVER CITY, CALIFORNIA

SEPT. 2025 Figure B33

WATER ADDED AT 2.0 KSF

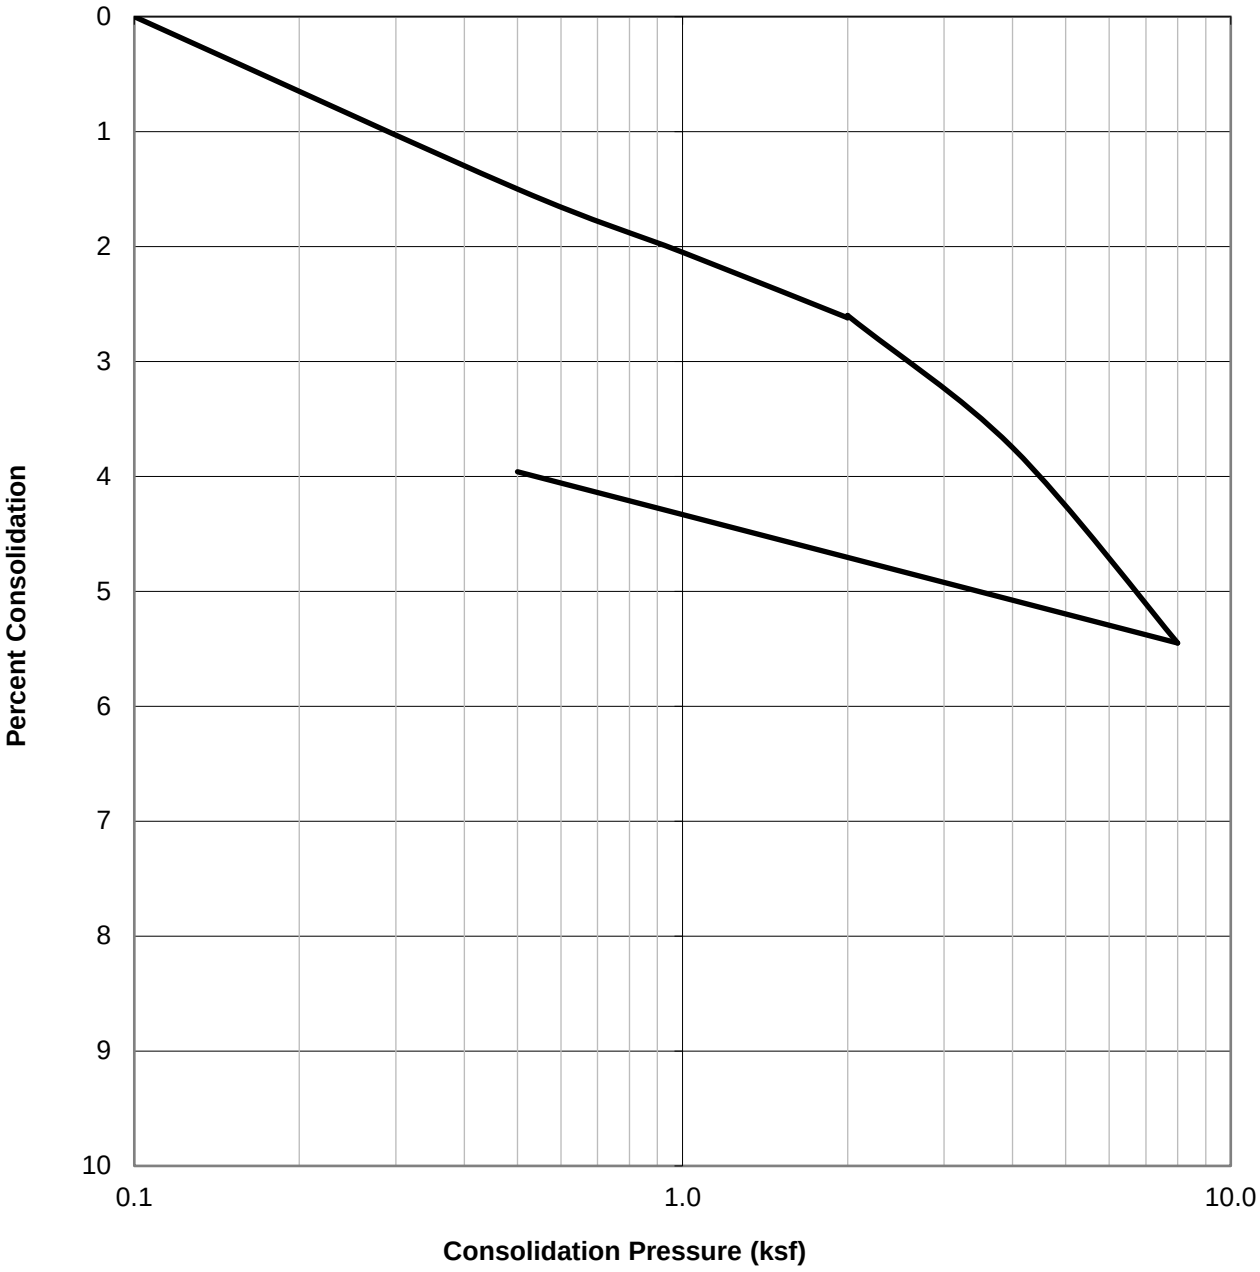

SAMPLE ID.	SOIL TYPE	DRY DENSITY (PCF)	INITIAL MOISTURE (%)	FINAL MOISTURE (%)
B5A@50'	Silt (ML)	91.2	33.3	32.3

GEOCON

CONSOLIDATION TEST RESULTS

ASTM D-2435

Checked by: CT

Project No.: W1973-06-01A

6201 BRISTOL PARKWAY
CULVER CITY, CALIFORNIA

SEPT. 2025 Figure B34

WATER ADDED AT 2.0 KSF

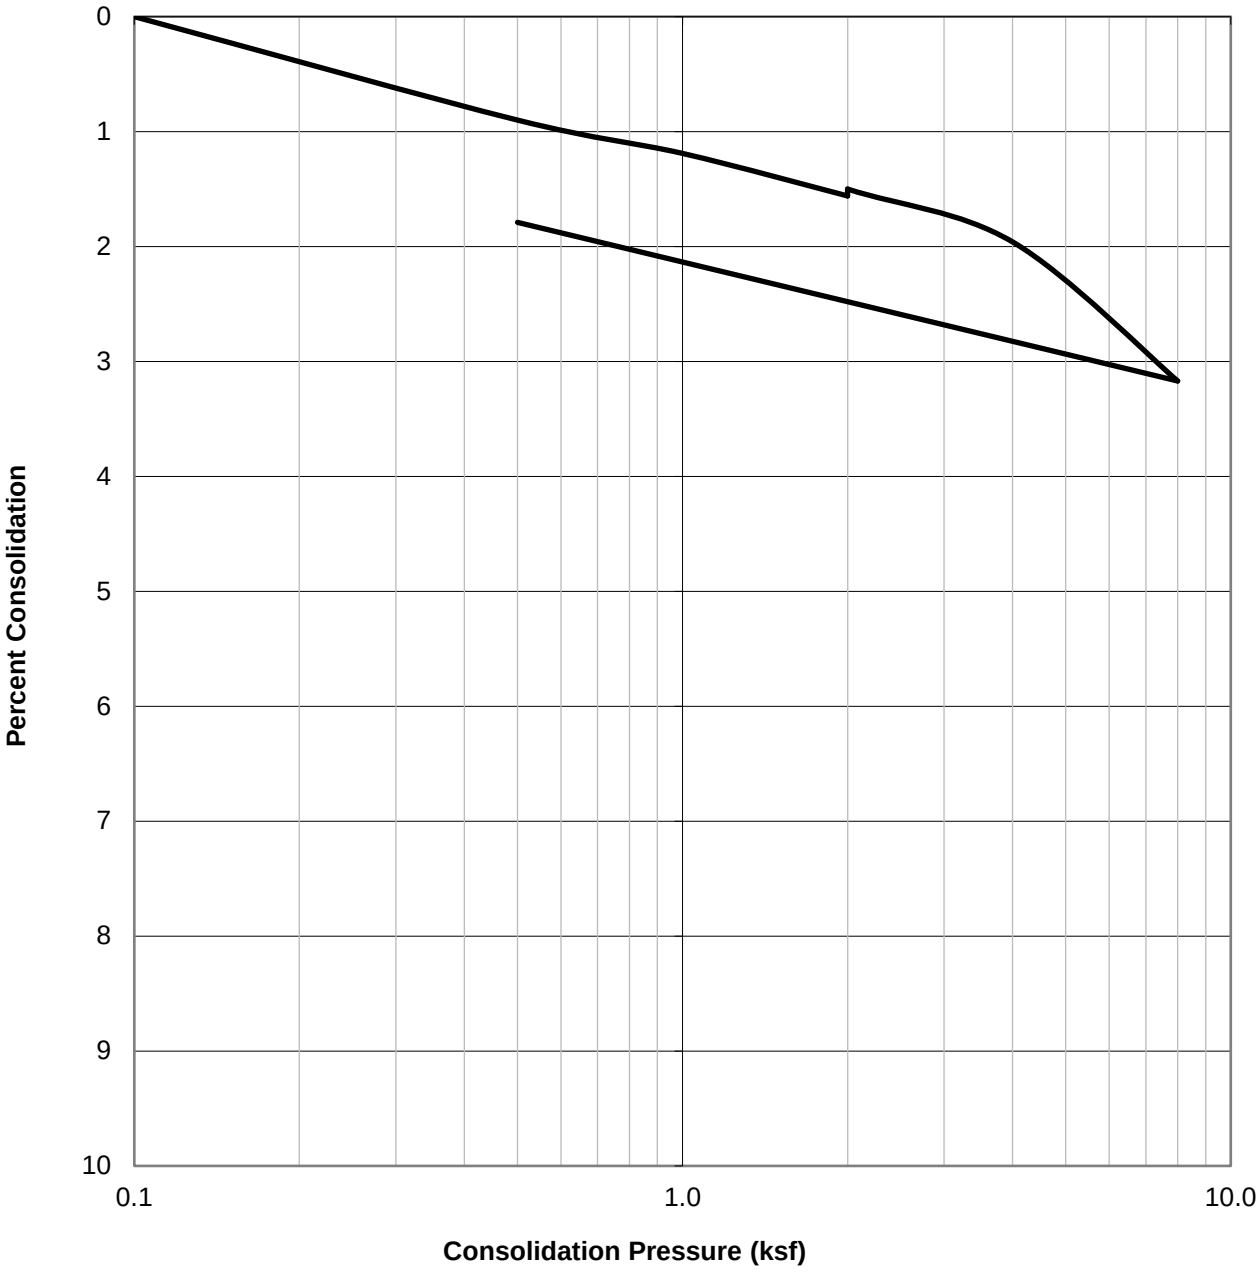

SAMPLE ID.	SOIL TYPE	DRY DENSITY (PCF)	INITIAL MOISTURE (%)	FINAL MOISTURE (%)
B9A@50'	Silt (ML)	99.7	26.7	26.8

GEOCON

CONSOLIDATION TEST RESULTS

ASTM D-2435

Checked by: CT

Project No.: W1973-06-01A

6201 BRISTOL PARKWAY
CULVER CITY, CALIFORNIA

SEPT. 2025 Figure B35

WATER ADDED AT 2.0 KSF

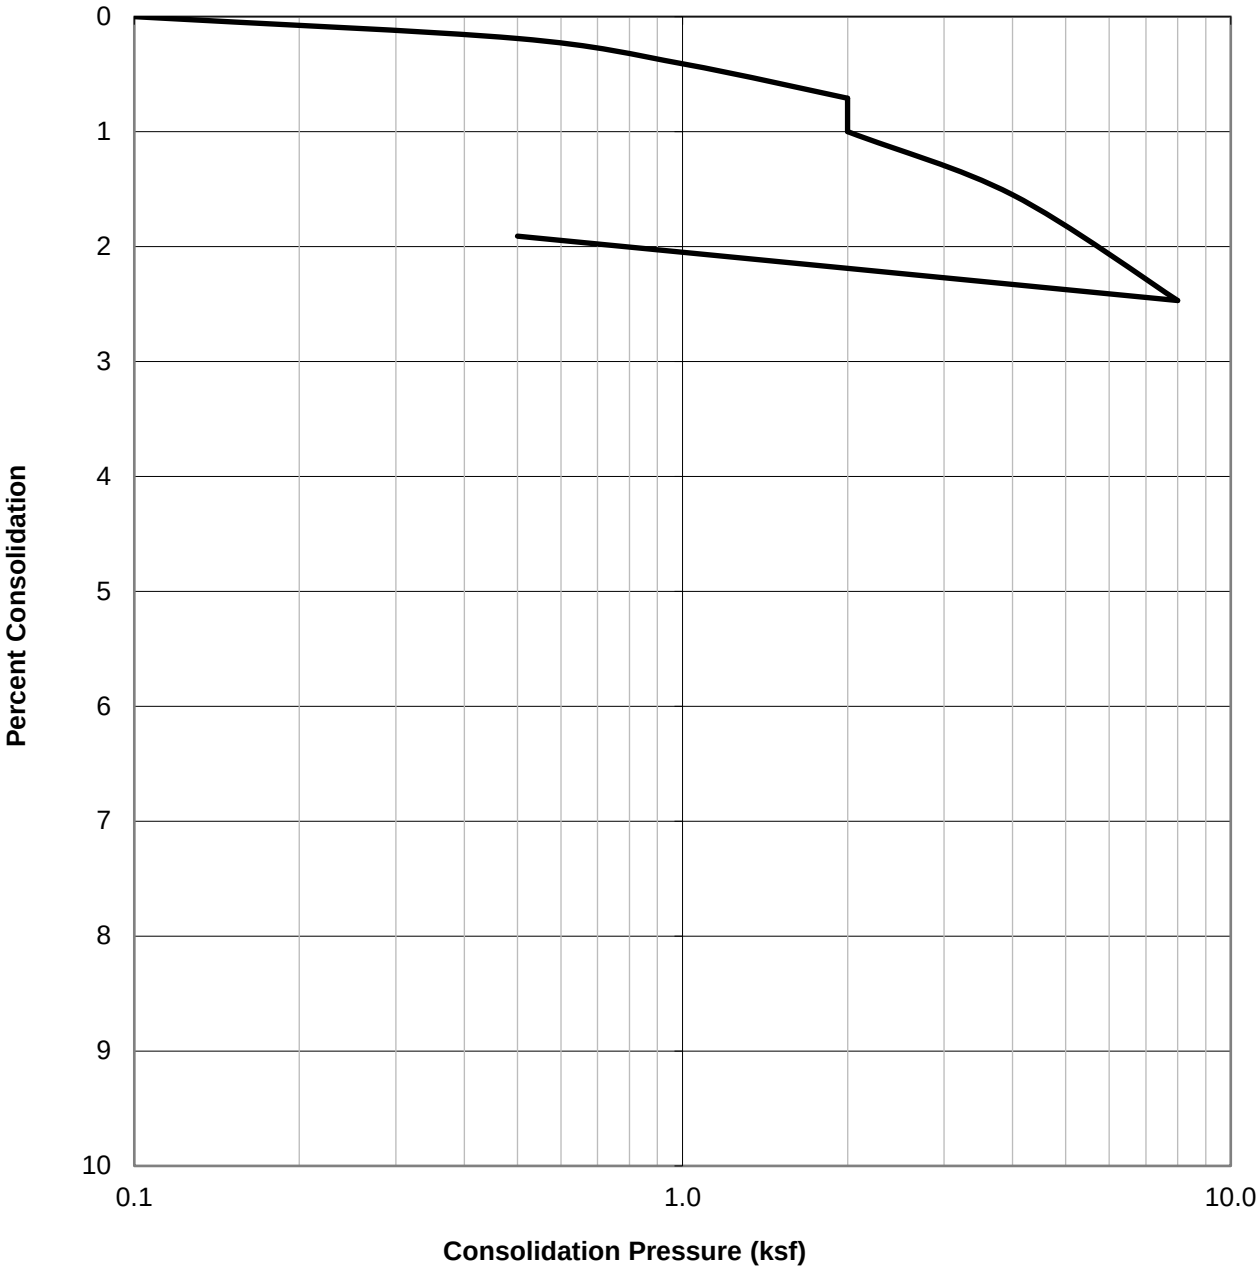

SAMPLE ID.	SOIL TYPE	DRY DENSITY (PCF)	INITIAL MOISTURE (%)	FINAL MOISTURE (%)
B5A@55'	Sand, poorly graded (SP)	96.1	10.0	25.0

GEOCON

CONSOLIDATION TEST RESULTS

ASTM D-2435

Checked by: CT

Project No.: W1973-06-01A

6201 BRISTOL PARKWAY
CULVER CITY, CALIFORNIA

SEPT. 2025 Figure B36

WATER ADDED AT 2.0 KSF

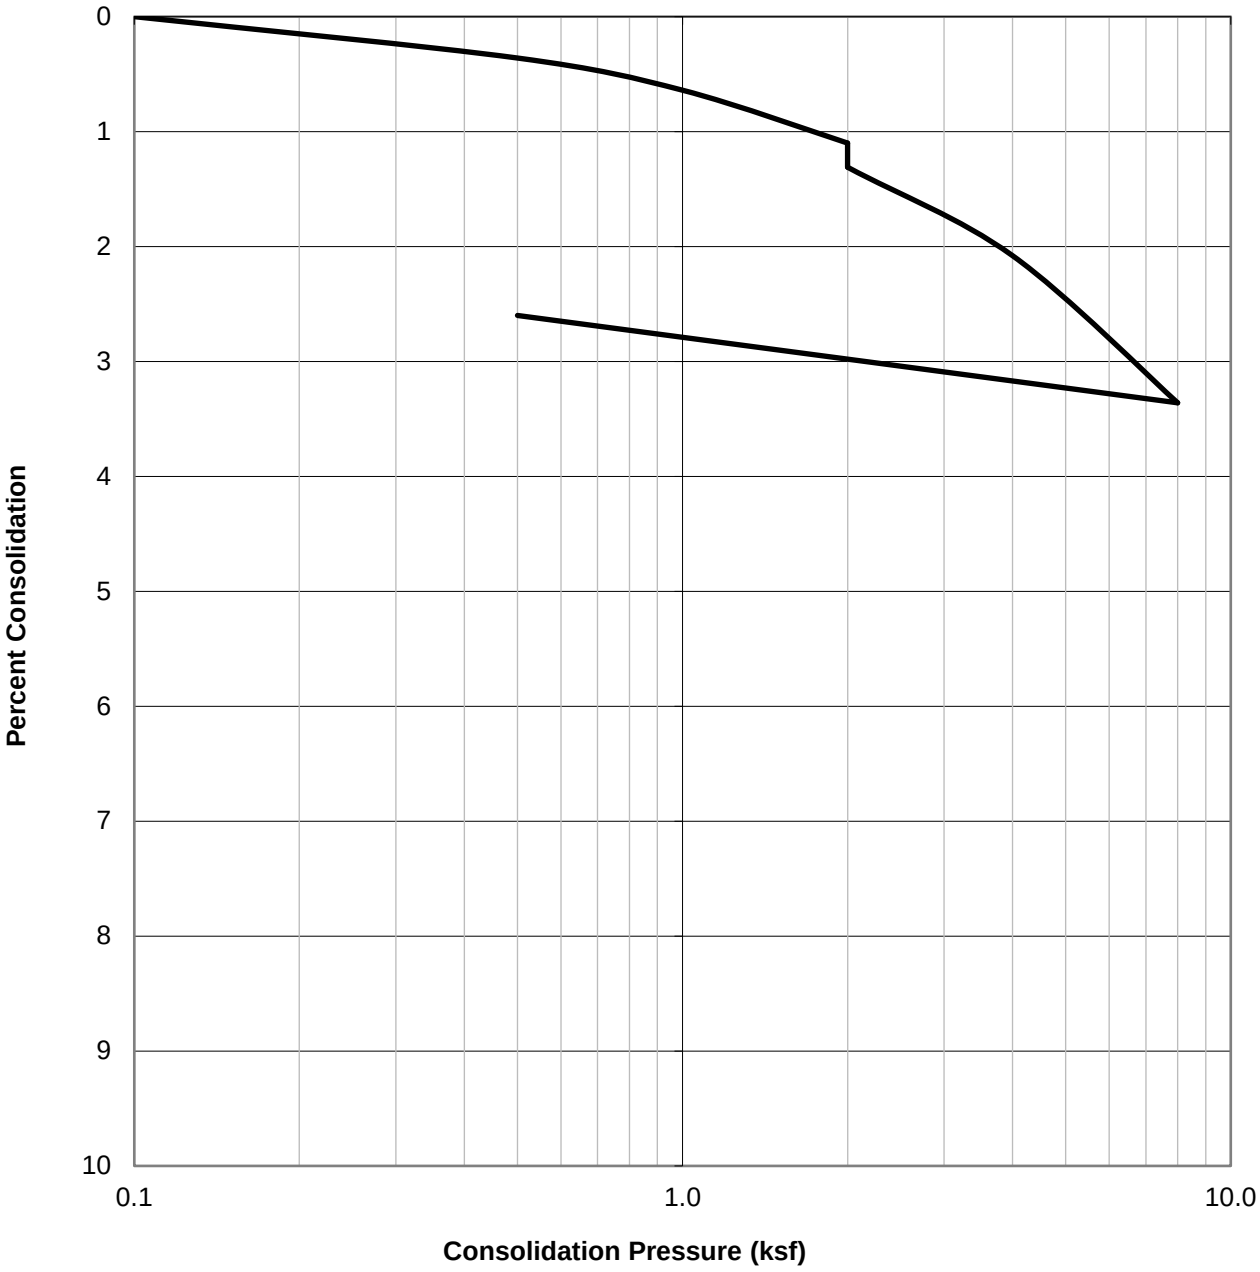

SAMPLE ID.	SOIL TYPE	DRY DENSITY (PCF)	INITIAL MOISTURE (%)	FINAL MOISTURE (%)
B9A@55'	Sand, poorly graded (SP)	98.0	12.8	26.1

GEOCON

CONSOLIDATION TEST RESULTS

ASTM D-2435

Checked by: CT

Project No.: W1973-06-01A

6201 BRISTOL PARKWAY
CULVER CITY, CALIFORNIA

SEPT. 2025 Figure B37

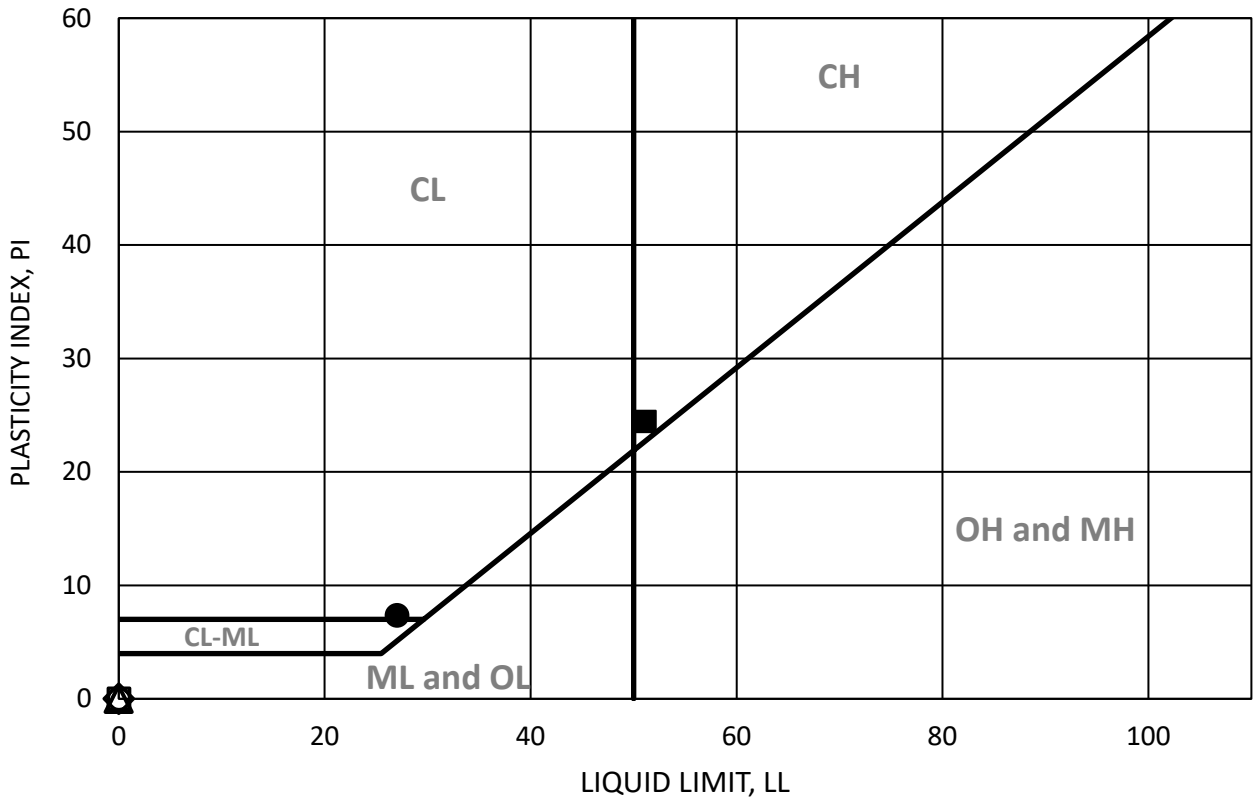

SYMBOL	BORING	DEPTH (ft)	LL	PL	PI	MOISTURE CONTENT AT SATURATION	SOIL BEHAVIOR
■	B3	32.5'	51	27	24		CH
◆	B3	47.5'	N/P	N/P	N/P		N/P
▲	B7	25'	N/P	N/P	N/P		N/P
●	B7	30'	27	20	7		CL-ML

N/P = Non-Plastic

GEOCON

ATTERBERG LIMITS

ASTM D-4318

Checked by: CT

Project No.: W1973-06-01A

6201 BRISTOL PARKWAY
CULVER CITY, CALIFORNIA

SEPT. 2025 Figure B38

GRAVEL		SAND			SILT AND CLAY
COARSE	FINE	COARSE	MEDIUM	FINE	

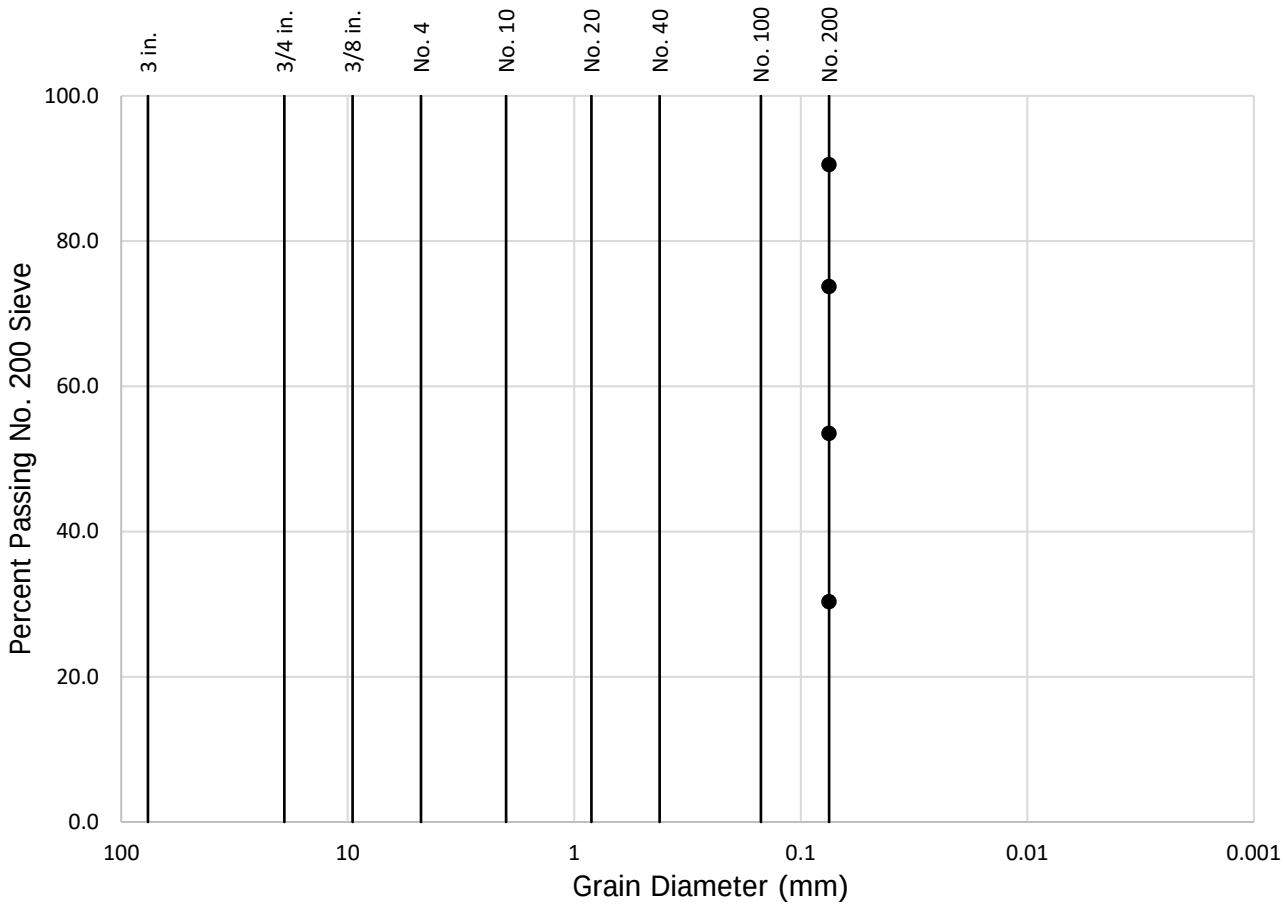

Sample No.	Percent Passing No. 200 Sieve
B3 @ 32.5'	90.5
B3 @ 47.5'	73.8
B7 @ 25'	30.3
B7 @ 30'	53.5

GEOCON

GRAIN SIZE ANALYSIS

ASTM D-1140

Checked by: CT

Project No.: W1973-06-01A

6201 BRISTOL PARKWAY
CULVER CITY, CALIFORNIA

SEPT. 2025 Figure B39

Sample No:

B1+B5 @ 0-5'	Silty Sand (SM)

TEST NO.		1	2	3	4	5	6
Wt. Compacted Soil + Mold	(g)	6294	6282	6146	6238		
Weight of Mold	(g)	4282	4282	4282	4282		
Net Weight of Soil	(g)	2012	2000	1864	1956		
Wet Weight of Soil + Cont.	(g)	2432.1	2417.5	2283.8	2373.5		
Dry Weight of Soil + Cont.	(g)	2258.3	2213.5	2191.4	2238.6		
Weight of Container	(g)	409.5	411.6	408.2	409.6		
Moisture Content	(%)	9.4	11.3	5.2	7.4		
Wet Density	(pcf)	133.2	132.4	123.4	129.5		
Dry Density	(pcf)	121.8	118.9	117.3	120.6		

Maximum Dry Density (pcf)	**122.0**	**Optimum Moisture Content (%)**	**8.4**

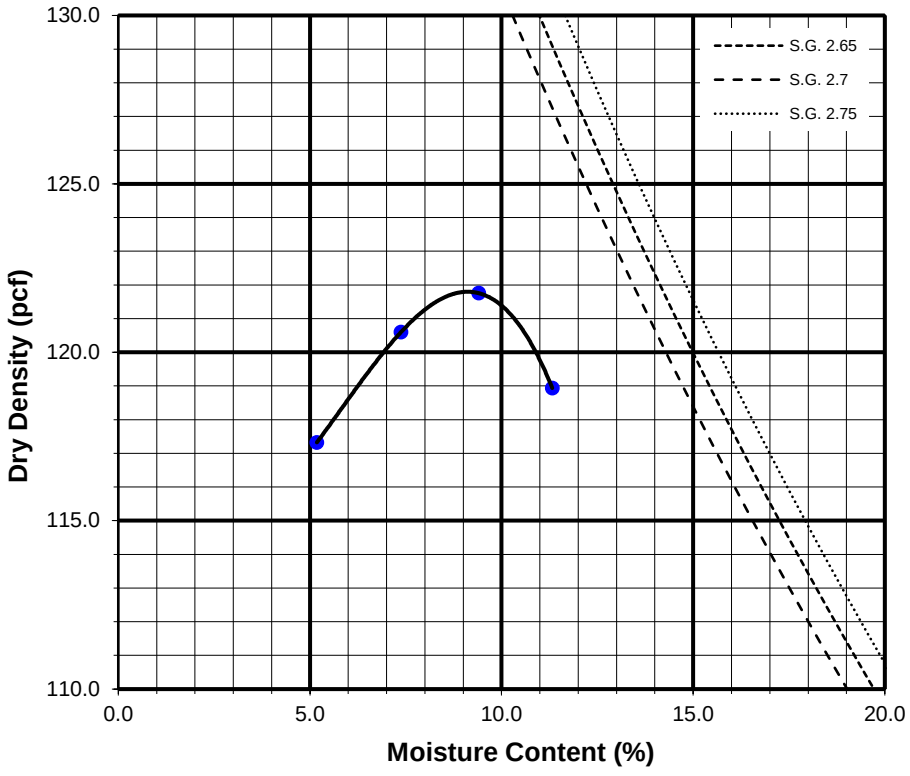

Preparation Method: A

GEOCON

COMPACTION CHARACTERISTICS USING MODIFIED EFFORT TEST RESULTS

ASTM D-1557

Checked by: CT

Project No.: W1973-06-01A

6201 BRISTOL PARKWAY
CULVER CITY, CALIFORNIA

SEPT. 2025 Figure B40

Sample No:

B3+B4+B7 @ 0-5'	Silty Sand (SM)

TEST NO.		1	2	3	4	5	6
Wt. Compacted Soil + Mold	(g)	6120	6298	6356	6328		
Weight of Mold	(g)	4282	4282	4282	4282		
Net Weight of Soil	(g)	1838	2016	2074	2046		
Wet Weight of Soil + Cont.	(g)	2260.8	2434.9	2460.8	2463.9		
Dry Weight of Soil + Cont.	(g)	2161.8	2292.1	2280.0	2252.2		
Weight of Container	(g)	408.4	407.6	378.4	409.5		
Moisture Content	(%)	5.6	7.6	9.5	11.5		
Wet Density	(pcf)	121.7	133.5	137.3	135.5		
Dry Density	(pcf)	115.2	124.1	125.4	121.5		

Maximum Dry Density (pcf)	**125.6**

Optimum Moisture Content (%)	**8.5**

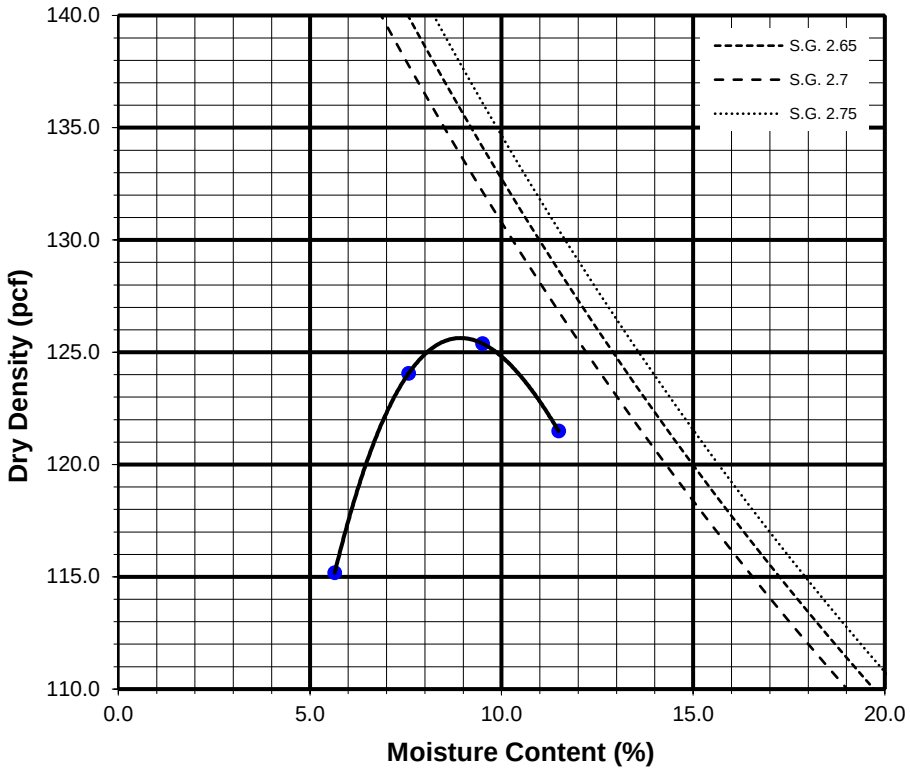

Preparation Method: A

GEOCON

COMPACTION CHARACTERISTICS USING MODIFIED EFFORT TEST RESULTS

ASTM D-1557

Checked by: CT

Project No.: W1973-06-01A

6201 BRISTOL PARKWAY
CULVER CITY, CALIFORNIA

SEPT. 2025 Figure B41

B1+B5 @ 0-5'

MOLDED SPECIMEN		BEFORE TEST	AFTER TEST
Specimen Diameter	(in.)	4.0	4.0
Specimen Height	(in.)	1.0	1.0
Wt. Comp. Soil + Mold	(gm)	627.9	654.3
Wt. of Mold	(gm)	200.8	200.8
Specific Gravity	(Assumed)	2.7	2.7
Wet Wt. of Soil + Cont.	(gm)	306.9	654.3
Dry Wt. of Soil + Cont.	(gm)	286.2	397.7
Wt. of Container	(gm)	6.9	200.8
Moisture Content	(%)	7.4	14.0
Wet Density	(pcf)	128.8	136.6
Dry Density	(pcf)	120.0	119.8
Void Ratio		0.4	0.4
Total Porosity		0.3	0.3
Pore Volume	(cc)	59.7	58.5
Degree of Saturation	(%) [S_{meas}]	49.7	95.5

Date	Time	Pressure (psi)	Elapsed Time (min)	Dial Readings (in.)
8/9/2024	10:00	1.0	0	0.4516
8/9/2024	10:10	1.0	10	0.4516
Add Distilled Water to the Specimen				
8/10/2024	10:00	1.0	1430	0.4456
8/10/2024	11:00	1.0	1490	0.4456

Expansion Index (EI meas) =	-6
Expansion Index (Report) =	**0**

Expansion Index, EI_{50}	CBC CLASSIFICATION *	UBC CLASSIFICATION **
0-20	Non-Expansive	Very Low
21-50	Expansive	Low
51-90	Expansive	Medium
91-130	Expansive	High
>130	Expansive	Very High

* Reference: 2022 California Building Code, Section 1803.5.3

** Reference: 1997 Uniform Building Code, Table 18-I-B.

GEOCON

EXPANSION INDEX TEST RESULTS

ASTM D-4829

Checked by: CT

Project No.: W1973-06-01A

6201 BRISTOL PARKWAY
CULVER CITY, CALIFORNIA

SEPT. 2025 Figure B42

B3+B4+B7 @ 0-5'

MOLDED SPECIMEN		BEFORE TEST	AFTER TEST
Specimen Diameter	(in.)	4.0	4.0
Specimen Height	(in.)	1.0	1.0
Wt. Comp. Soil + Mold	(gm)	621.4	646.0
Wt. of Mold	(gm)	203.2	203.2
Specific Gravity	(Assumed)	2.7	2.7
Wet Wt. of Soil + Cont.	(gm)	308.9	646.0
Dry Wt. of Soil + Cont.	(gm)	285.4	385.4
Wt. of Container	(gm)	8.9	203.2
Moisture Content	(%)	8.5	14.9
Wet Density	(pcf)	126.1	133.4
Dry Density	(pcf)	116.3	116.1
Void Ratio		0.4	0.5
Total Porosity		0.3	0.3
Pore Volume	(cc)	64.2	69.5
Degree of Saturation	(%) [S_{meas}]	51.4	82.5

Date	Time	Pressure (psi)	Elapsed Time (min)	Dial Readings (in.)
8/12/2024	10:00	1.0	0	0.4496
8/12/2024	10:10	1.0	10	0.4496
Add Distilled Water to the Specimen				
8/13/2024	10:00	1.0	1430	0.4752
8/13/2024	11:00	1.0	1490	0.4752

Expansion Index (EI meas) =	25.6
Expansion Index (Report) =	**26**

Expansion Index, EI_{50}	CBC CLASSIFICATION *	UBC CLASSIFICATION **
0-20	Non-Expansive	Very Low
21-50	Expansive	Low
51-90	Expansive	Medium
91-130	Expansive	High
>130	Expansive	Very High

* Reference: 2022 California Building Code, Section 1803.5.3

** Reference: 1997 Uniform Building Code, Table 18-I-B.

GEOCON

EXPANSION INDEX TEST RESULTS

ASTM D-4829

Checked by: CT

Project No.: W1973-06-01A

6201 BRISTOL PARKWAY
CULVER CITY, CALIFORNIA

SEPT. 2025 Figure B43

SUMMARY OF LABORATORY
POTENTIAL OF HYDROGEN (pH) AND RESISTIVITY TEST RESULTS
AASHTO T289 ASTM D4972 and AASHTO T288 ASTM G187

Sample No.	pH	Resistivity (ohm centimeters)
B1+B5@0-5'	8.6	2200 (Moderately Corrosive)
B3+B4+B7@0-5'	8.7	1900 (Corrosive)

SUMMARY OF LABORATORY CHLORIDE CONTENT TEST RESULTS
AASHTO T291 ASTM C1218

Sample No.	Chloride Ion Content (%)
B1+B5 @ 0-5'	0.005
B3+B4+B7 @ 0-5'	0.004

SUMMARY OF LABORATORY WATER SOLUBLE SULFATE TEST RESULTS
AASHTO T290 ASTM C1580

Sample No.	Water Soluble Sulfate (% SO_4)	Sulfate Exposure
B1+B5 @ 0-5'	0.000	S0
B3+B4+B7 @ 0-5'	0.000	S0

GEOCON

CORROSIVITY TEST RESULTS

Checked by: CT

Project No.: W1973-06-01A

6201 BRISTOL PARKWAY
CULVER CITY, CALIFORNIA

SEPT. 2025 Figure B44

Appendix G

Paleontological Resources Assessment

ESA

633 West 5th Street
Suite 830
Los Angeles, CA 90071
213.599.4300 phone
213.599.4301 fax

esassoc.com

June 5, 2025

Bristol Parkway Propco, LLC
5979 West 3rd Street, Suite 205
Los Angeles, CA 90036

Subject: Paleontological Resources Assessment for the 6201 Bristol Parkway Project; City of Culver City, Los Angeles County, California.

This letter report presents the methods, results, and recommendations of a paleontological resources assessment conducted by Environmental Science Associates (ESA) to comply with the California Environmental Quality Act (CEQA) for the 6201 Bristol Parkway Project (Project) on a 7.049-acre property (Project Site). The City of Culver City (City) certified a programmatic Environmental Impact Report (Programmatic EIR) to evaluate the potential environmental impacts of approving the Culver City General Plan 2045 and Zoning Code Update Project in September 2024. The General Plan 2045 and Zoning Code Update Program EIR (State Clearinghouse No. 2022030144) (Programmatic EIR or Certified PEIR) evaluated the anticipated future development within the City, including the anticipated development on the Project Site. The Programmatic EIR listed one mitigation measure (GEO-1) for paleontological resources. Section 15168(c) of the CEQA Guidelines sets forth criteria to utilize a Program EIR for "later activities" within the scope of a Program EIR. This assessment has been prepared in compliance with CEQA and Mitigation Measure GEO-1, provided below:

> *Prior to development of individual projects that are subject to CEQA review and involve ground disturbance, the project proponent shall retain a Qualified Paleontologist, defined as an individual meeting the Society of vertebrate Paleontology (SVP) Standard, to conduct a site-specific paleontological resources assessment. This assessment shall include a records search at the Natura History Museum of Los Angeles County and/or other appropriate facilities, geologic map and scientific literature and/or a local register. If a resource is determined to be significant and the Project would cause a potentially significant impact to the resource, then mitigation measures shall be prescribed to reduce impacts from the Project to that resource. An analysis regarding the Project's potential to encounter buried resources during the construction shall be conducted. If there is a potential to encounter resources during construction of the Project, paleontological construction monitoring shall be prescribed as a mitigation measure. The methods and results of the paleontological assessment shall be included in a technical report that is prepared prior to the city's approval of project plans and publication of subsequent CEQA documents.*

The paleontological resources assessment is in partial fulfillment of Mitigation Measure GEO-1 and includes a geologic map review, a literature review, review of the geotechnical report prepared for the Project, a paleontological resources records search through the Natural History Museum of Los Angeles County (NHMLAC), and a paleontological sensitivity analysis.

This report was prepared by ESA Principal Paleontologist J.D. Stewart, Ph.D. and Cultural Resources Specialist/Archaeologist Fatima Clark, B.A. Dr. Stewart meets the Society of Vertebrate Paleontology (SVP) definition for Qualified Professional Paleontologist. ESA Principal Archaeologist, Kyle Garcia M.A., RPA, provided senior review of this report. Resumes of key personnel are provided in **Appendix A**.

Project Location

The Project Site is located in the southeastern part of Culver City in the community of Fox Hills (**Figure 1**). The Project Site encompasses approximately 7.049 acres and three lots [Assessor Parcel Numbers (APN) 4134-018-004, 4134-018-005 and 4134-018-006] and is prominently located at the southwest corner of Bristol Parkway and Green Valley Circle (**Figure 2**). More specifically, the Project Site is located within Section 19 of Township 2 South, Range 14 West, on the Venice, California 7.5-minute topographic quadrangle map (**Figure 3**).

Project Description

Bristol Parkway Propco, LLC, the Applicant, proposes the development of a mixed-use residential and commercial project on the approximately 7.049-acre Project Site. The Project Site is comprised of two parcels that are developed with a vacant one-story commercial building formerly occupied by a Chase bank and a vacant one-story multi-tenant commercial strip building formerly anchored by a Marshall's store along with associated surface parking. The Project would demolish the existing structures and construct a new 8-story mixed-use building over two levels of subterranean parking and community serving commercial space. The Project would contain open space that features a publicly accessible plaza at the corner of Green Valley Circle and Bristol Parkway, common exterior open space for residents that include multiple courtyards, pool, and roof deck, private resident balconies, and interior common spaces that include a resident lobby and amenity areas. The Project would require excavation to accommodate two levels of subterranean parking, footings, and foundations. Earthwork would require a net export of approximately 66,838 cubic yards (cy) of soil. The Project would excavate to a maximum depth of 39 feet below ground surface (bgs).

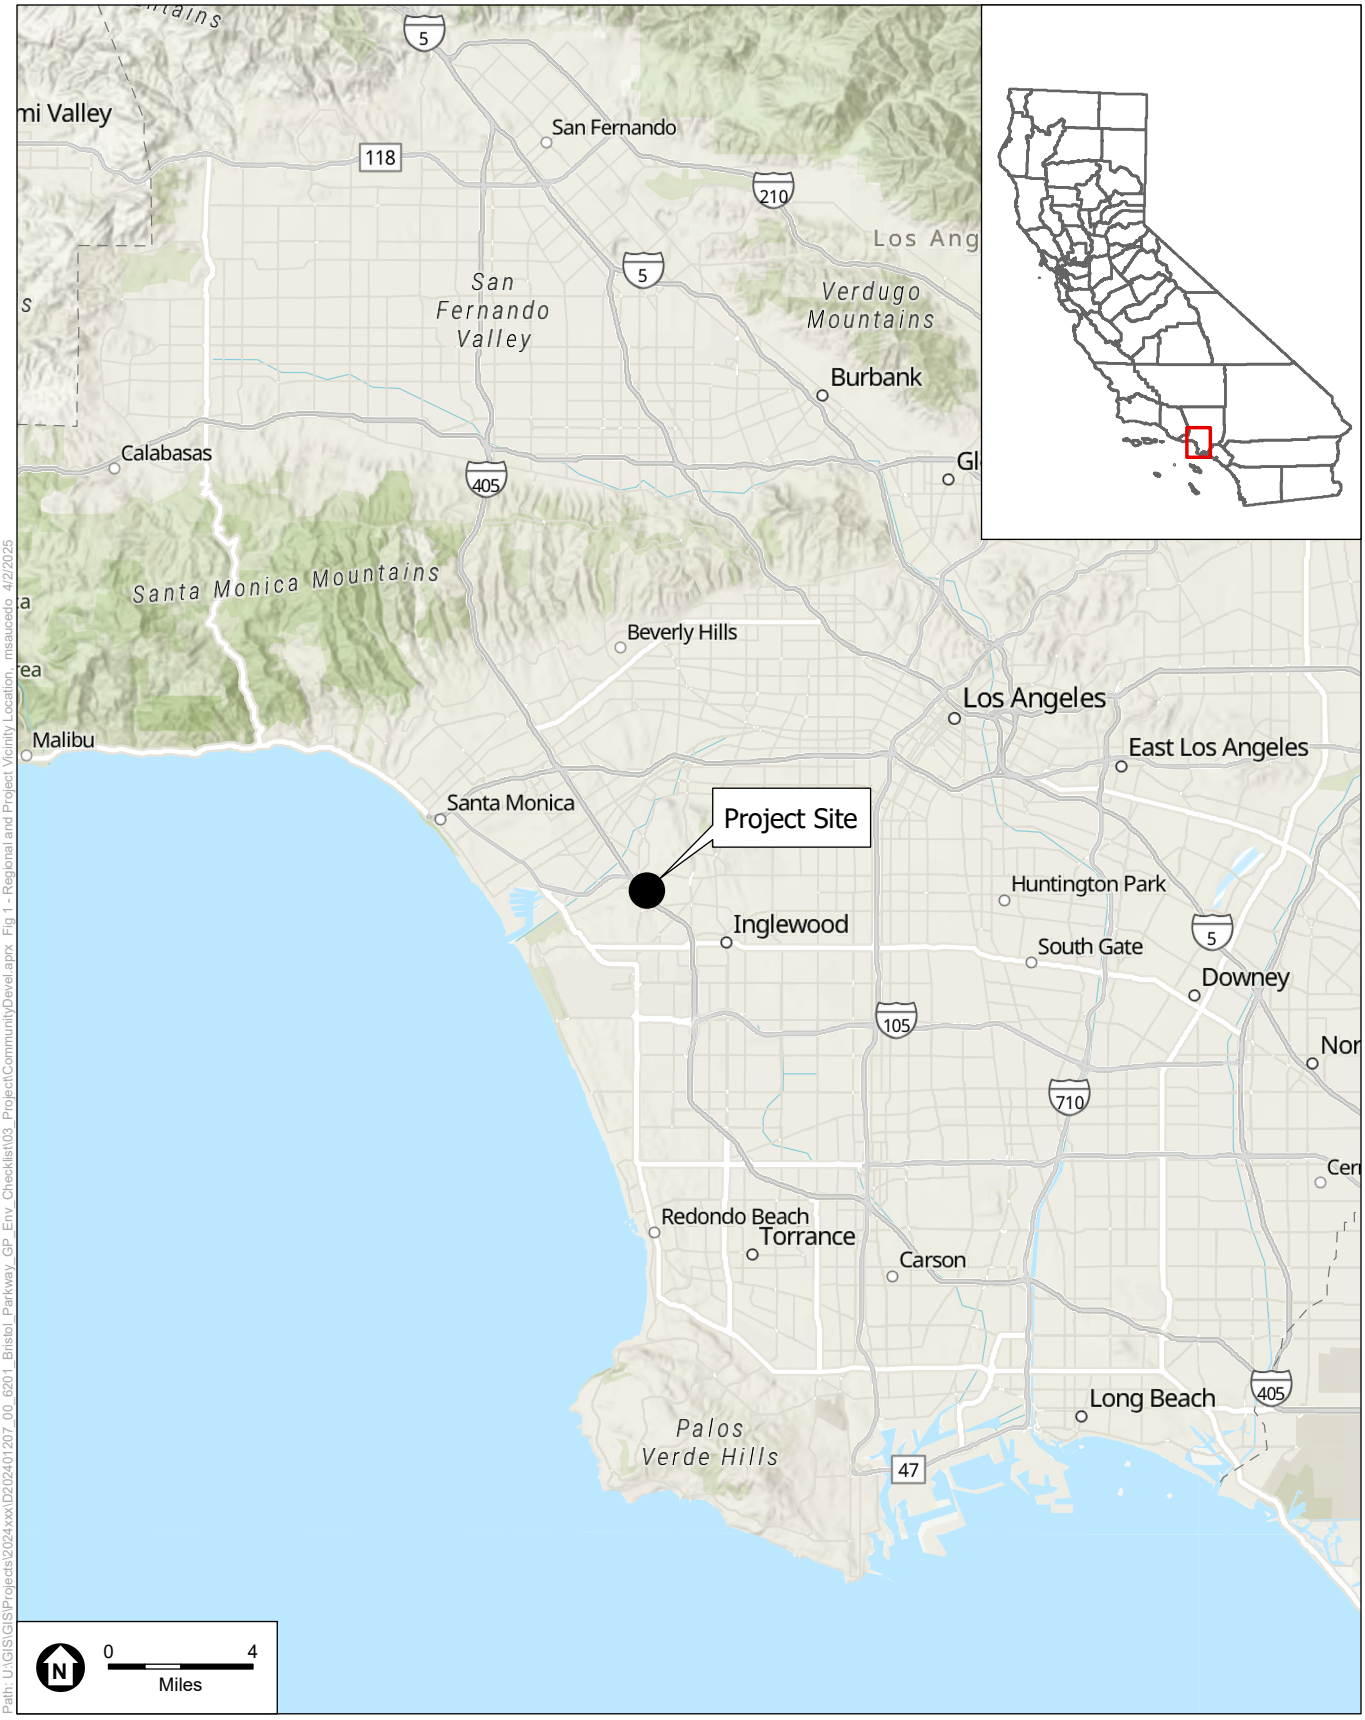

SOURCE: Esri, 2024; ESA, 2025

6201 Bristol Parkway

Figure 1
Regional and Project Vicinity Location

ESA

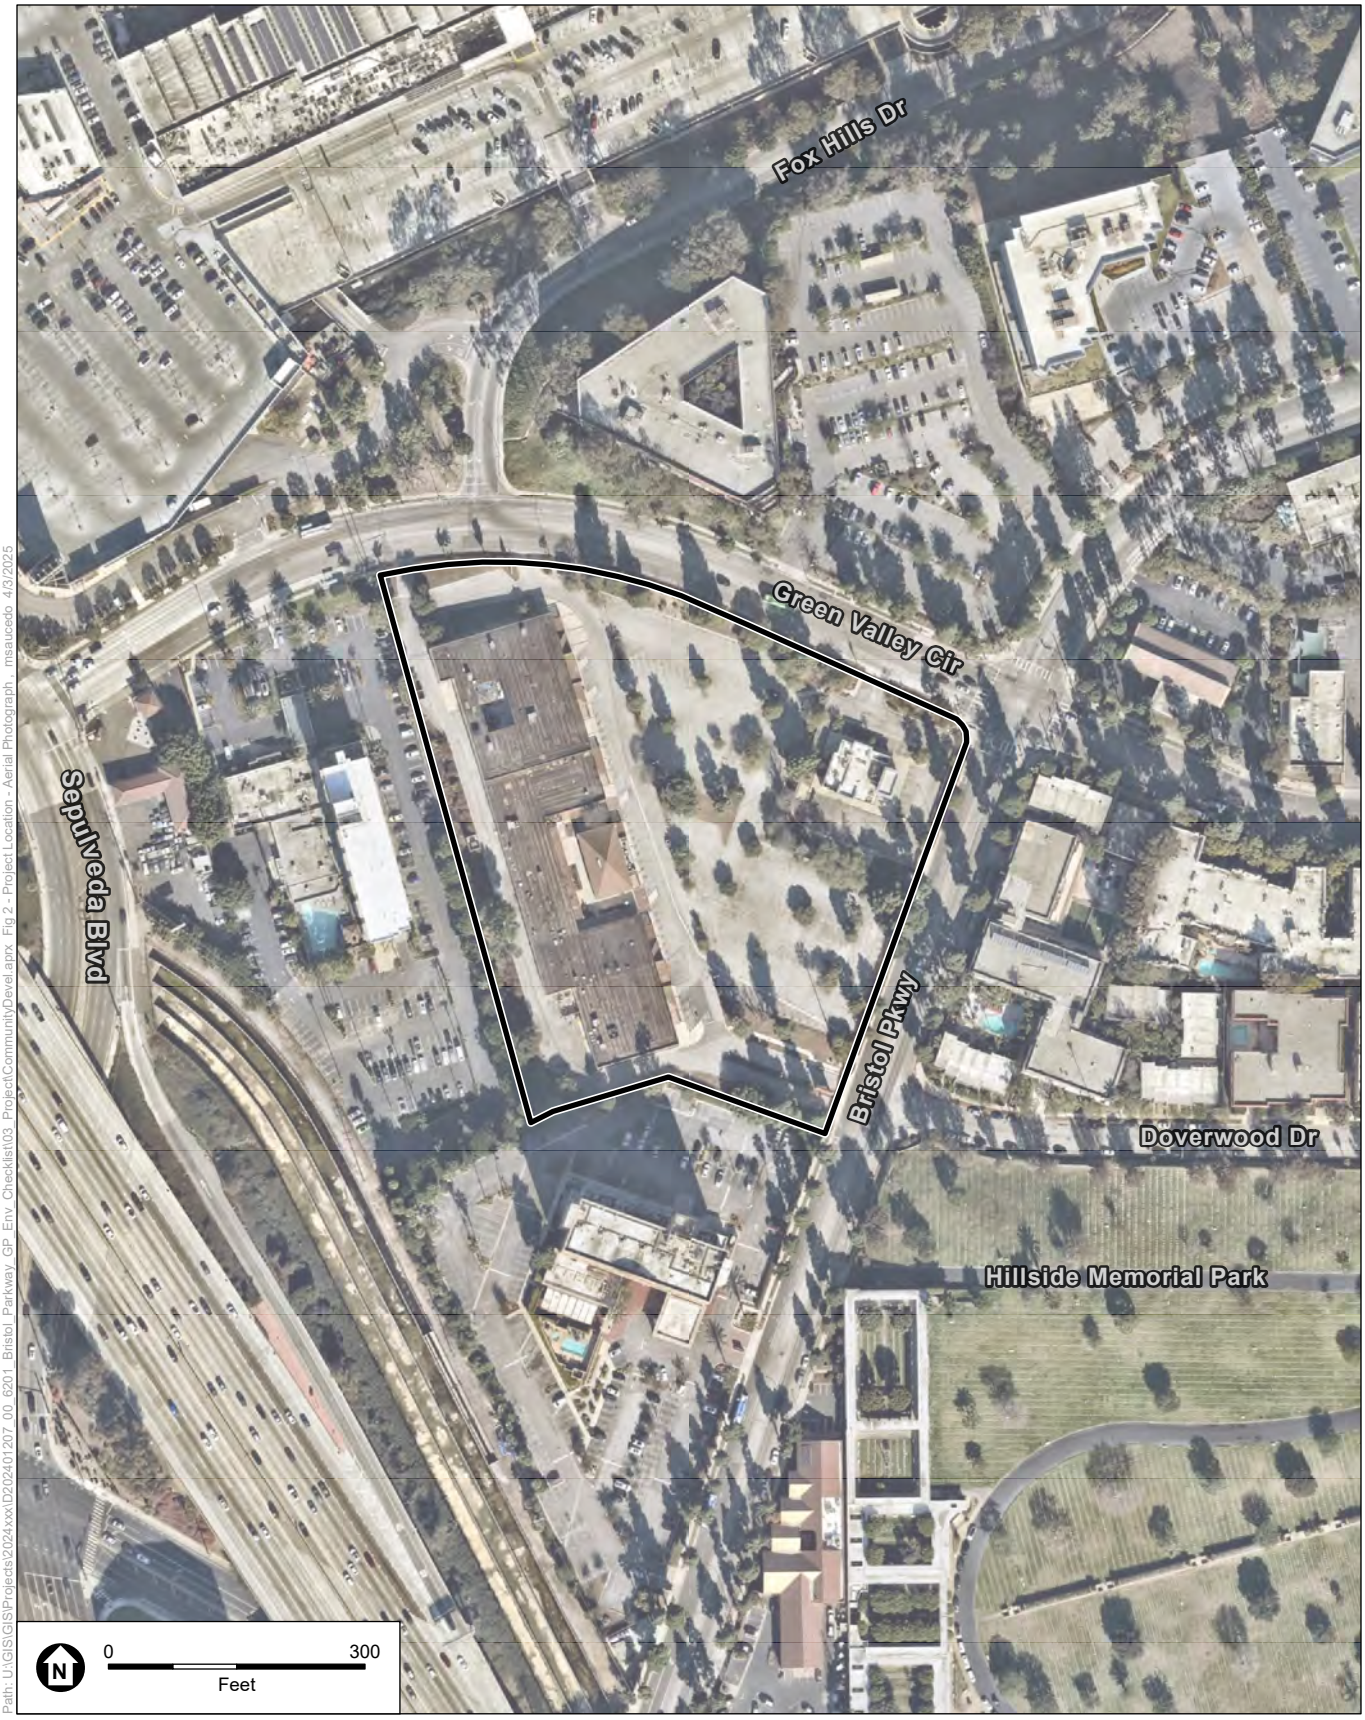

Path: U:\GIS\GIS\Projects\2024xxx\D20240120?_00_6201_Bristol_Parkway_GP_Env_Checklist\03_Project\CommunityDevel.aprx Fig 2 - Project Location - Aerial Photograph , msauceda 4/3/2025

SOURCE: NearMap, 2025; ESA, 2025

6201 Bristol Parkway

Figure 2
Aerial Photograph

ESA

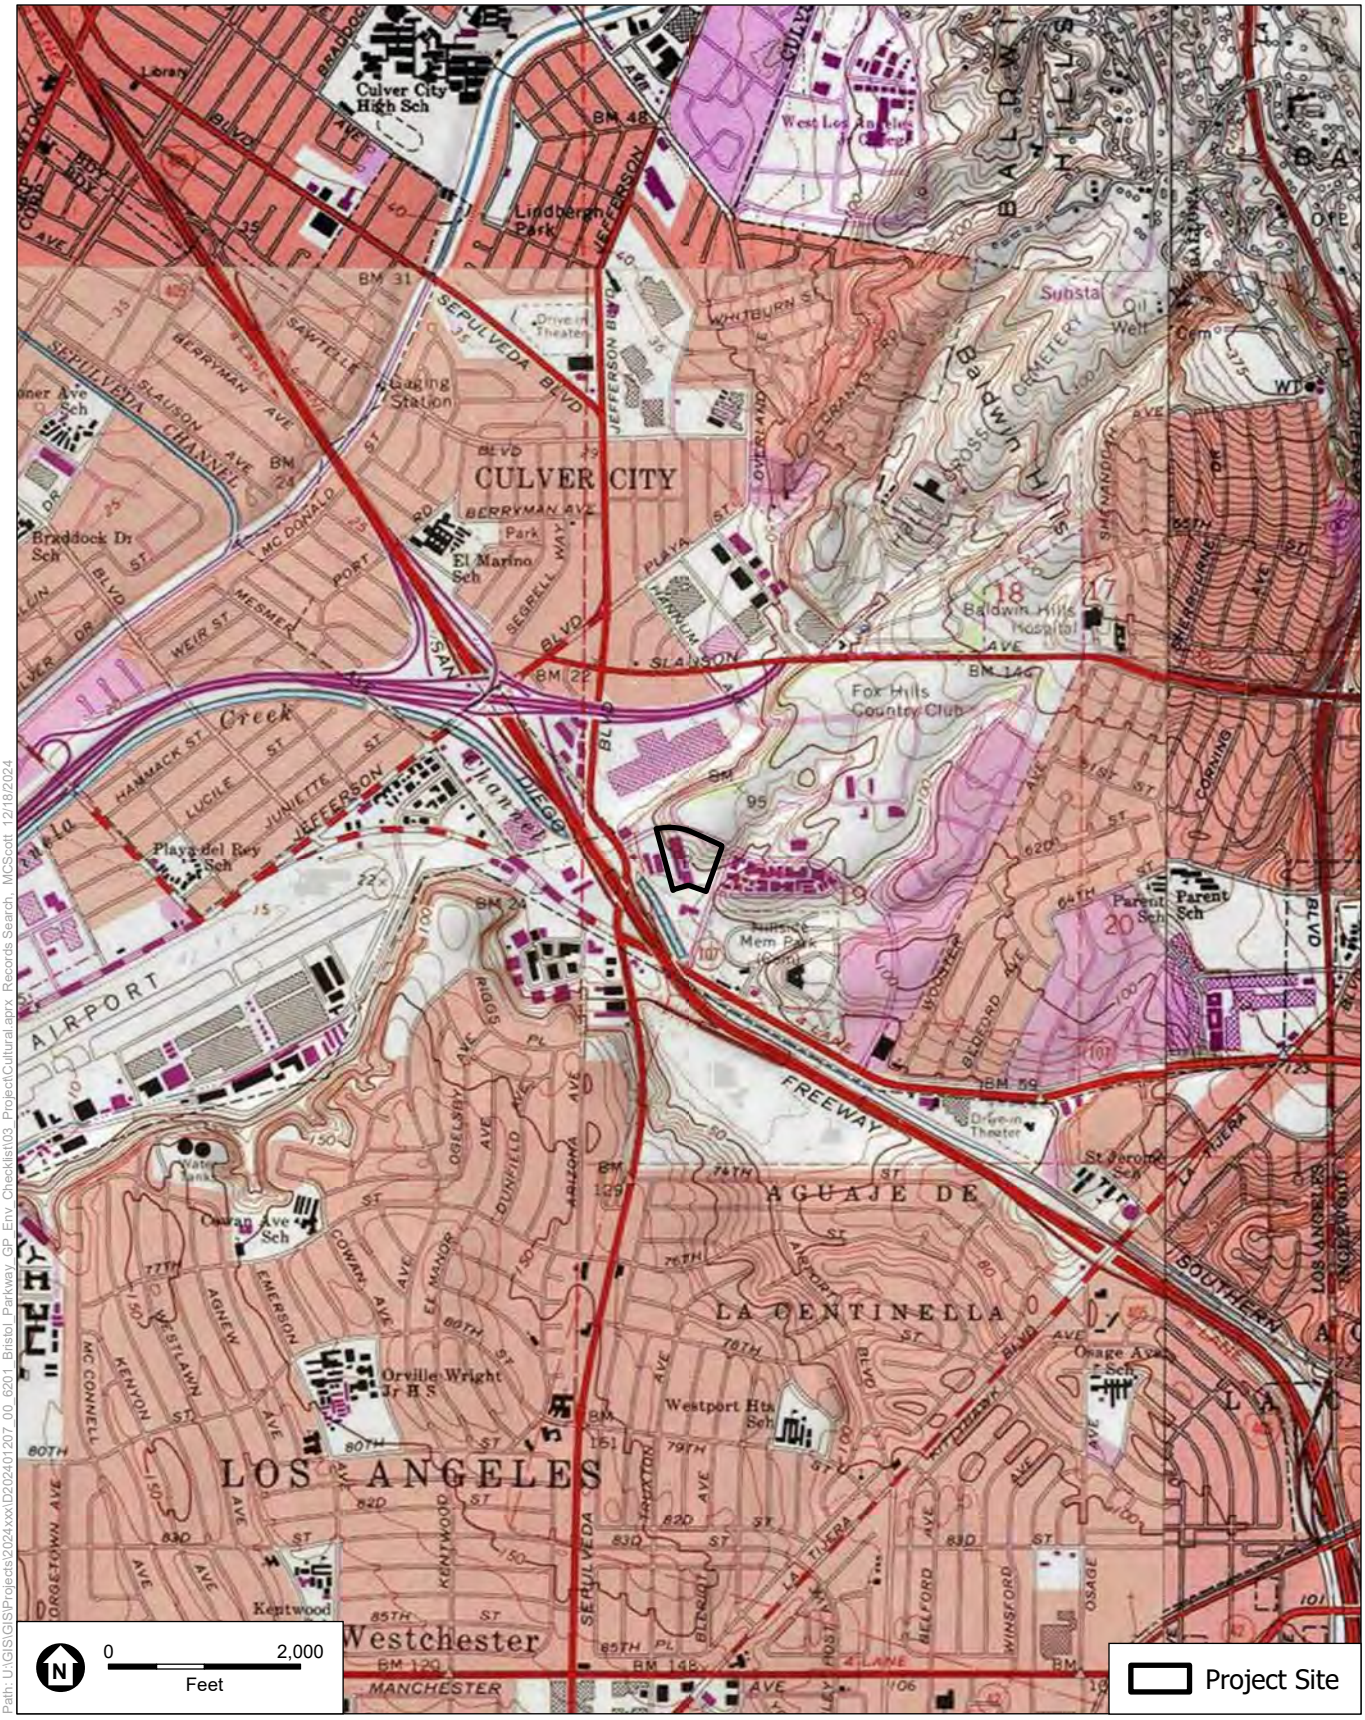

Path: U:\GIS\GIS\Projects\2024xxx\D202401207_00_6201 Bristol Parkway_GP_Env_Checklist\03_Project\Cultural aprx Records Search_MCScott 12/18/2024

SOURCE: ESA, 2024; USGS Topoquad: Venice, 1982

6201 Bristol Parkway

Figure 3
Project Location

ESA

Regulatory Framework

Paleontological resources are limited, nonrenewable resources of scientific, cultural, and educational value that are afforded protection under state laws and regulations. The following section summarizes the applicable state laws and regulations, as well as professional standards and guidelines related to paleontological resources.

State

California Environmental Quality Act

The CEQA Guidelines (California Code of Regulations Title 14, Chapter 3, Section 15000 et seq.), define the procedures, types of activities, individuals, and public agencies required to comply with CEQA. As part of CEQA's Initial Study process, one of the questions that must be answered by the lead agency relates to paleontological resources: "Will the proposed project directly or indirectly destroy a unique paleontological resource or site or unique geologic feature?" (CEQA Guidelines Appendix G, Section VII, Part f).

The loss of a significant paleontological resource, which includes any identifiable fossil that is unique, unusual, rare, uncommon, diagnostically, or stratigraphically important, and/or those that add to an existing body of knowledge in specific areas—stratigraphically, taxonomically, and/or regionally—would be a significant environmental impact. Direct impacts to paleontological resources primarily concern the potential destruction of nonrenewable paleontological resources and the loss of information associated with these resources. This includes the unauthorized collection of fossil remains. If potentially fossiliferous bedrock or surficial sediments are disturbed, the disturbance could result in the destruction of paleontological resources and subsequent loss of information.

The CEQA threshold of significance for a significant impact to paleontological resources is reached when a project is determined to "directly or indirectly destroy a significant paleontological resource or unique geologic feature" (CEQA Guidelines Appendix G, Section VII, Part f). In general, for project sites that are underlain by paleontologically sensitive geologic units, the greater the amount of ground disturbance, the higher the potential for significant impacts to paleontological resources.

California Penal Code Section 622.5

California Penal Code Section 622.5 provides the following: "Every person, not the owner thereof, who willfully injures, disfigures, defaces, or destroys any object or thing of archeological or historical interest or value, whether situated on private lands or within any public park or place, is guilty of a misdemeanor."

California PRC Section 5097.5

California Public Resources Code (PRC) Section 5097.5 provides protection for paleontological resources on public lands, where Section 5097.5(a) states, in part, that:

> *No person shall knowingly and willfully excavate upon, or remove, destroy, injure, or deface, any historic or prehistoric ruins, burial grounds, paleontological or vertebrate paleontological site, including fossilized footprints, inscriptions made by human agency, rock art, or any other paleontological, paleontological or historical feature, situated on public lands, except with the express permission of the public agency having jurisdiction over the lands.*

Local

City of Culver City General Plan

The City's General Plan 2045 has one goal (Goal C-1) for cultural resources (including paleontological resources), which indicates that "cultural resources are protected and enhanced through proactive measures" (City of Culver City, 2024:248). Measures C-1.15 and C-1.21 provided below are focused on the protection of paleontological resources.

- **C-1.15: Public knowledge promotion.** Promote public knowledge and understanding of cultural resources (including archaeological, tribal cultural resources, historic resources, and paleontological resources) present within the city.

- **C-1.21: Protect Archaeological, Paleontological, and Tribal Cultural Resources.** Promote programs and policies to protect known archaeological and paleontological sites and Tribal Cultural Resources.

The City's General Plan also includes the following implementation actions for the preservation of paleontological resources.

- **IA.C-8: Historic discretionary review.** Require that projects subject to discretionary review are screened to Cultural Affairs to determine if further evaluation by cultural affairs is warranted and, if so, require that projects undergo historic, archaeological, and paleontological assessments and are documented in technical studies by qualified experts to identify the potential for resources to be negatively affected during project implementation and to ensure steps are taken, where warranted, to protect resources.

- **IA.C-10: Standard conditions of development approval.** Continue to implement standard conditions of approval that require and specify the steps to be taken to avoid damage and promote preservation if unknown archaeological or paleontological resources, or Tribal Cultural Resources are uncovered during construction.

Society for Vertebrate Paleontology Standard Guidelines

The SVP Guidelines (SVP, 2010) outline professional protocols and practices for conducting paleontological resource assessments and surveys, monitoring and mitigation, data and fossil recovery, sampling procedures, specimen preparation, identification, analysis, and curation. Most practicing professional vertebrate paleontologists adhere closely to the SVP's assessment, mitigation, and monitoring requirements as specifically provided in its standard guidelines. Most state and local regulatory agencies accept and use the professional standards set forth by the SVP.

Paleontological Resources Significance Criteria

As defined by the SVP (2010:11), significant nonrenewable paleontological resources are:

> *Fossils and fossiliferous deposits, here defined as consisting of identifiable vertebrate fossils, large or small, uncommon invertebrate, plant, and trace fossils, and other data that provide taphonomic, taxonomic, phylogenetic, paleoecologic, stratigraphic, and/or biochronologic information. Paleontological resources are considered to be older than recorded human history and/or older than middle Holocene (i.e., older than about 5,000 radiocarbon years).*

Thus, any identifiable vertebrate fossil older than 5,000 years is considered significant.

Multiple paleontological studies have additional criteria for the assessment of significance for fossil discoveries (e.g., Murphey et al., 2019; Murphey and Daitch, 2007; Scott and Springer, 2003). In general, these studies assess fossils as significant if one or more of the following criteria apply:

1. The fossils provide information on the evolutionary relationships and developmental trends among organisms, living or extinct.
2. The fossils provide data useful in determining the age(s) of the rock unit or sedimentary stratum, including data important in determining the depositional history of the region and the timing of geologic events therein.
3. The fossils provide data regarding the development of biological communities or interaction between paleobotanical and paleozoological biotas.
4. The fossils demonstrate unusual or spectacular circumstances in the history of life.
5. The fossils are in short supply and/or in danger of being depleted or destroyed by the elements, vandalism, or commercial exploitation, and are not found in other geographic locations.

In summary, significant paleontological resources are determined to be fossils or assemblages of fossils that are unique, unusual, rare, uncommon, or diagnostically important (Murphey et al., 2019; Murphey and Daitch, 2007; Scott and Springer, 2003). Any identifiable vertebrate fossil is significant (SVP, 2010). Significant fossils can include remains of large to very small aquatic and terrestrial vertebrates or remains of plants and animals previously not represented in certain portions of the stratigraphy. Assemblages of fossils that might aid

stratigraphic correlation, particularly those offering data for the interpretation of tectonic events, geomorphologic evolution, and paleoclimatology are also critically important (Scott and Springer, 2003; Scott et al., 2004).

Paleontological Potential

Paleontological potential is defined as the potential for a geologic unit to produce scientifically significant fossils. This is determined by rock type, the past history of the geologic unit in producing significant fossils, and the fossil localities recorded from that unit. Paleontological potential is derived from the known fossil data collected from the entire geologic unit and not just from one specific survey. In its "Standard Procedures for the Assessment and Mitigation of Adverse Impacts to Paleontological Resources," the SVP (2010) defines four categories of paleontological sensitivity (potential) for rock units: high, low, undetermined, and no potential.

- **High Potential.** Rock units from which vertebrate or significant invertebrate, plant, or trace fossils have been recovered are considered to have a high potential for containing additional significant paleontological resources. Rocks units classified as having high potential for producing paleontological resources include, but are not limited to, sedimentary formations and some volcaniclastic formations (e. g., ashes or tephras), and some low-grade metamorphic rocks which contain significant paleontological resources anywhere within their geographical extent, and sedimentary rock units temporally or lithologically suitable for the preservation of fossils (e. g., middle Holocene and older, fine-grained fluvial sandstones, argillaceous and carbonate-rich paleosols, cross-bedded point bar sandstones, fine-grained marine sandstones, etc.).
- **Low Potential.** Reports in the paleontological literature or field surveys by a qualified professional paleontologist may allow determination that some rock units have low potential for yielding significant fossils. Such rock units will be poorly represented by fossil specimens in institutional collections, or based on general scientific consensus only preserve fossils in rare circumstances and the presence of fossils is the exception not the rule, e. g. basalt flows or Recent colluvium. Rock units with low potential typically will not require impact mitigation measures to protect fossils.
- **Undetermined Potential.** Rock units for which little information is available concerning their paleontological content, geologic age, and depositional environment are considered to have undetermined potential. Further study is necessary to determine if these rock units have high or low potential to contain significant paleontological resources. A field survey by a qualified professional paleontologist to specifically determine the paleontological resource potential of these rock units is required before a paleontological resource impact mitigation program can be developed. In cases where no subsurface data are available, paleontological potential can sometimes be determined by strategically located excavations into subsurface stratigraphy.
- **No Potential.** Some rock units have no potential to contain significant paleontological resources, for instance high-grade metamorphic rocks (such as gneisses and schists) and plutonic igneous rocks (such as granites and diorites). Rock units with no potential require no protection nor impact mitigation measures relative to paleontological resources.

For geologic units with high potential, full-time monitoring is generally recommended during any project-related ground disturbance. For geologic units with low potential, monitoring will not generally be required. For geologic units with undetermined potential, field surveys by a qualified vertebrate paleontologist should be conducted to specifically determine the paleontological potential of the rock units present within the study area.

Methods

The Project Site was the subject of thorough background research and analysis to assess its paleontological sensitivity. The research included geologic map and literature review, review of the geotechnical report prepared for the Project, and a paleontological records search conducted by the NHMLAC.

Results

Geologic Setting

The Project Site is situated in the northern portion of the Los Angeles Basin (Basin), a structural depression approximately 50 miles long and 20 miles wide (Yerkes et al., 1965; Ingersoll and Rumelhart, 1999). The Basin is within the Transverse Ranges physiographic-structural province, a series of east-west trending mountains and valleys that interrupt the northwest-southeast orientation of other major California ranges, including the Peninsular Ranges, Coast Ranges, and the Sierra Nevada. The Basin is bounded on the north by the Santa Monica Mountains, the Elysian, Repetto, and Puente Hills and on the east, and by the Santa Ana Mountains and San Joaquin Hills to the southeast. The Basin formed between 18 and 3 million years ago as a result of tectonic subsidence (Critelli et al., 1995). Continuous sedimentation into the Basin began during the middle Miocene around 13 million years ago, as thousands of feet of sediments were deposited in a marine environment (Yerkes et al., 1965). Deposition of terrestrial alluvial sediments commenced during the Pleistocene. Sea level fluctuated during the Pleistocene Epoch, thus exposing, submerging, and re-exposing parts of what is today Culver City.

Geologic Map and Literature Review

Geologic mapping by Dibblee and Minch (2007) at a scale of 1:24,000 indicates the surficial geology of the Project Site consists of younger alluvium (**Qa**) in the south and older alluvium (**Qoa**) in the north. The Paleosol in Baldwin Hills (**Qop**) is mapped on the north edge of the Project Site (**Figure 4**). **Qa** is described as “alluvial gravel, sand, and clay, derived mostly from the Santa Monica Mountains,” (Dibblee and Minch, 2007). **Qoa** is described as “Older alluvium of gray to light brown pebble-gravel, sand, and silt-clay, elevated and dissected; in Baldwin Hills designated as Baldwin Hills sandy gravel,” (Dibblee and Minch, 2007). **Qop** is described as the “Paleosol in Baldwin Hills… [and consisting of a] “gray to rusty brown, sandy, locally pebbly, moderately indurated “hard pan” on **Qoa**” (Dibblee and Minch, 2007). The first mention of the paleosol was by Weber et al. (1982) who named it the Fox Hills relict paleosol. No exposures of marine sediments are mapped in the immediate area of the Project, but marine fossils were found very near to the Project Site at a shallow depth. **Qop** could occur within the Project’s northern region. Where **Qop** does occur, it lies atop the **Qoa**.

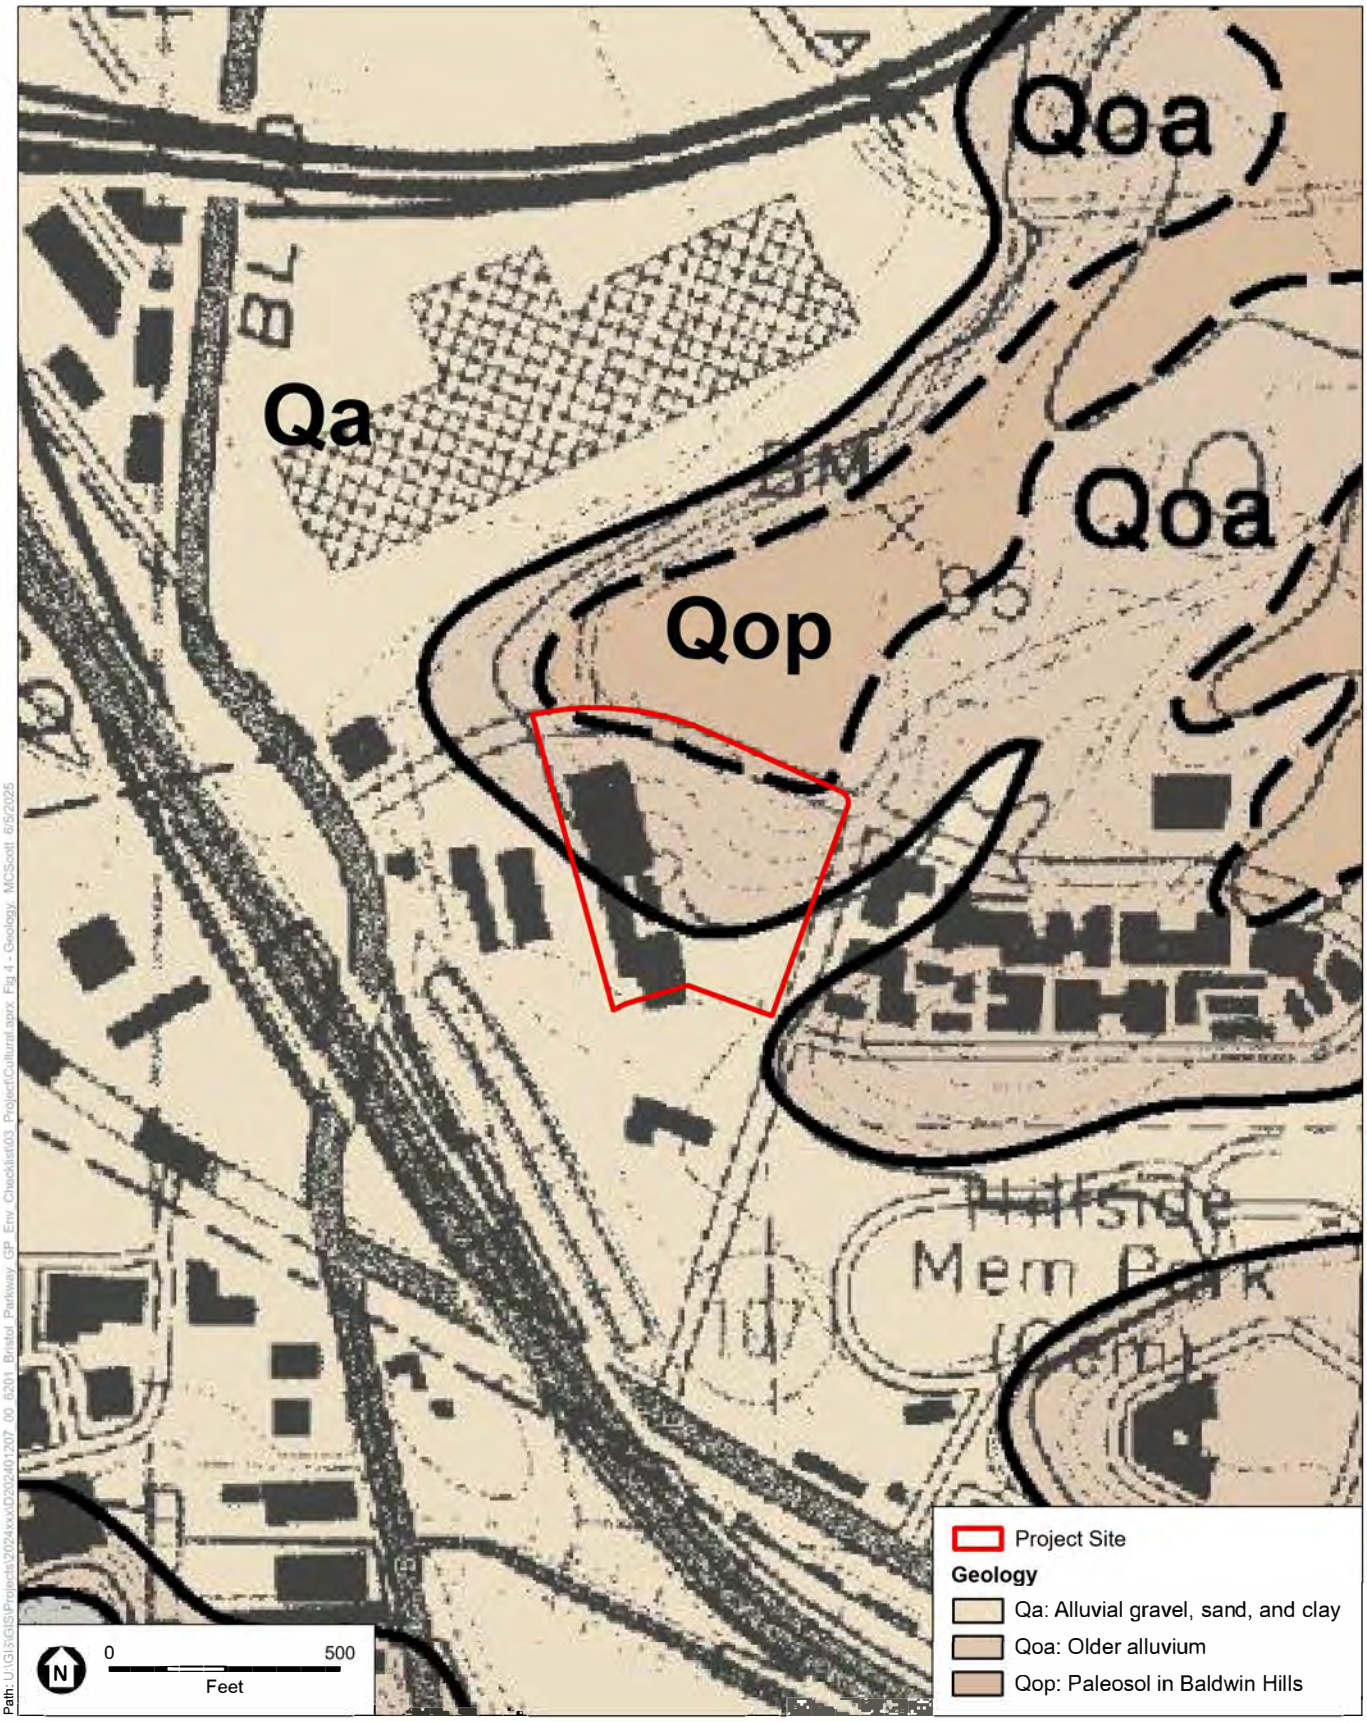

SOURCE: ESA, 2024; USGS, 2025; Bedrossian, 2012

6201 Bristol Parkway

Figure 4
Geologic Map

ESA

It is possible that the mapping of **Qoa** includes marine sediments. Bandy and Marinkovich (1973) documented marine deposits in the Baldwin Hills dated at 36,200 ±2,750 radiocarbon years and 28,450 ±2,600 radiocarbon years. Thus, the uplift of the Baldwin Hills postdates those dates. The **Qa** and **Qop** certainly postdate the beginning of the uplift. If the **Qoa** unit encompasses marine sediments as well as non-marine, some parts of Qoa could predate, while other parts of Qoa could postdate the 28,000-year radiocarbon date.

Pebbles of the Santa Monica Schist are common in the Pleistocene sediments found in portions of Culver City. It is probable that these pebbles of the Santa Monica Schist could also be encountered during excavations because the Baldwin Hills were submerged prior to their Late Pleistocene uplift. Dibblee and Minch (2007) maintain that the **Qa** unit contains sediments derived from the Santa Monica Mountains. If this is true, then the **Qoa** unit also has to contain sediments derived from that source because those transported Santa Monica sediments had to be emplaced in that footprint prior to the Baldwin Hills uplift. No natural event could have transmitted the Santa Monica sediments from the source to the Baldwin Hills after the uplift event.

Neither of the compendia of California Pleistocene non-marine vertebrate fossil localities (Jefferson, 1991a, 1991b) have any entries from the Baldwin Hills. Per review of the NHMLAC's records, there are many known vertebrate fossil localities, but all those are in the general vicinity of Culver City, and not specifically within the Baldwin Hills area. It is possible that Pleistocene terrestrial vertebrate fossils could be unearthed in the Baldwin Hills and these could be potentially discovered during screening of sediment samples. Furthermore, marine invertebrate fossils were found near the Project Site at shallow depths. When such marine invertebrate fossils occur in sandy deposits, micro vertebrate fossils can be recovered through wet screening.

There is a growing list of Pleistocene paleosols that have produced vertebrate fossils in southern California. Many of these paleosols have been found in desert settings (Stewart et al., 2012; Raum et al., 2014; Stewart and Hakel, 2016; Stewart and Hakel 2017; Stewart and Hakel, 2019), while others have been found in a coastal setting (Stewart, 2018; 2024). There is no record of paleontologists testing the Paleosol in the Baldwin Hills for fossils.

Review of the Geotechnical Report

Review of the geotechnical report by Geocon West, Inc. (2024) indicates that a total of nine 8-inch-diameter borings were excavated at the Project Site. The borings were drilled to a depth ranging between 10.5 and 60.5 feet bgs, using a truck-mounted hollow-stem auger drilling machine and target locations throughout the Project Site (Geocon West, Inc. 2024). Artificial fill materials (consisting of a mixture of silt, silty sand, clayey sand and sandy clay) were found to depths ranging between 3 and 17.5 feet bgs. It was noted that deeper fill could be present in unexplored areas of the Project Site. Two strata of native alluvial soils (consisting of poorly graded sands, silts, and clays) were found beneath the fill. Immediately underlying the fill, younger alluvium was encountered up to 32.5 feet bgs. Beneath the younger alluvium and fill, Pleistocene-age older alluvium deposits were encountered to the maximum depth of excavations at 60.5 feet bgs (Geocon West, Inc. 2024). No attempt was made to assign any of these sediments to known geologic formations discussed in the previous section.

Paleontological Resources Records Search

A paleontological resources records search was conducted by the NHMLAC on December 30, 2024 (Bell, 2024). The search entailed an examination of current geologic maps and known fossil localities within the Project Site and vicinity. The purpose of the records search was to: (1) determine whether any previously recorded fossil localities occur in the Project Site or vicinity; (2) assess the potential for disturbance of these localities during construction; and (3) assist in evaluating the paleontological sensitivity of the Project.

The results indicate that no fossil localities fall within the Project Site, but that fossil localities do exist nearby from the same sedimentary deposits that occur in the Project Site, either at surface or at depth, in addition to those provided in the previous search conducted in 2017.[1] The fossil localities are described in **Table 1,** below. Localities of invertebrate marine fossils (LACM IP 42394 – 42408) were found in the immediate vicinity of the Project Site. Vertebrate fossil localities (LACM 1180 and 4942) producing horse, mammoth, bison, and rabbit are situated approximately 1.6 miles away from the Project Site. Fossil locality LACM 3789 produced mammoth, rodent, and marine fish fossils located approximately 2.25 miles away from the Project Site. Fossil locality LACM 7332 yielded a fossil baby mammoth located approximately 2.5 miles away from the Project Site while LACM 3264 produced an elephant fossil situated approximately 3 miles away from the Project Site. Lastly, LACM IP 23224 produced a variety of invertebrate fossils located approximately 1.3 miles away from the Project Site. These localities were found at unknown depths and depths ranging from 1.6 to 40 feet bgs. The records search results letter from the NHMLAC is provided in **Appendix B** of this report.

TABLE 1
SUMMARY OF LACM FOSSIL LOCALITIES

Locality Number	Formation	Taxa	Depth
LACM 1180 and 4942	Unknown formation (Older Quaternary Alluvium)	Horse (*Equus*), mammoth (*Mammuthus*), bison (*Bison*), and rabbit (Lepus)	13-16 feet bgs
LACM 3789	Unknown formation (Older Quaternary Alluvium)	mammoth (*Mammuthus*), rodent (Rodentia), and speckled sanddab (*Citharichthys stigmaeus*)	14 feet bgs
LACM 7332	Unknown formation (Older Quaternary Alluvium)	fossil baby mammoth (*Mammuthus*)	40 feet bgs
LACM 3264	Unknown formation (Older Quaternary Alluvium)	elephant (Proboscidea)	25 feet bgs
LACM IP 23224	Unknown formation (Pleistocene)	Cerith (*Lirobittium*), dove snail (*Amphissa*), nutclam (*Acila [Truncacila*]), wentletrap (*Hirtoscala*), bivalve (*Saccella*), slipper shell (*Crepidula*), top snail (*Calliostoma, Norrisia*), scallop (*Leptopecten*), jewel boxes (*Chama*), horn snail (*Bittium*), cardita (*Cyclocardia*), hatchet shell (*Thyasira*), venus clam (*Compsomyax*), tower shell (*Turritella*), nut clam (*Nuculana*)	Unknown

[1] In 2017, a paleontological resources database search was conducted by the NHMLAC for this Project, which did not include a building and parking lot located in the northeast corner of the Project.

Locality Number	Formation	Taxa	Depth
LACM IP 42394 - 42408	Pleistocene terrace deposits	Sponge trace (Entobia), oysters (Ostrea), scallops (Leptopecten, Chlamys), and other unsorted invertebrates	1.6– 9.8 feet bgs

SOURCE: Bell, 2024; McLeod, 2017

Paleontological Sensitivity Analysis

The literature and geologic mapping review and the records search results presented above were used to assign paleontological sensitivity to the geologic units at surface and underlying the Project Site, following the guidelines of the SVP (2010):

- **Fill Material:** As indicated by geotechnical testing (Geocon West, Inc. 2024), fill material is present at the surface of the Project Site and extends to depths between 3 and 17.5 feet bgs. It is unclear as to where the fill material came from and so assigning an age is not possible. Given that the fill is described as artificial and is likely the result of past grading or construction activities at the Project Site, it is unlikely to contain intact fossiliferous deposits. Therefore, this unit is assigned **No Potential** to contain significant paleontological resources.
- **Younger alluvium (Qa).** These sediments consist of unconsolidated gravel, sand, and clay derived from the Santa Monica Mountains (Dibblee and Minch, 2007). These deposits date from recent times to the beginning of the Holocene. Portions of the **Qa** are too young to preserve fossil resources, which have been defined by the SVP as over 5,000 years old (SVP, 2010). However, any parts of the **Qa** that are older than 5,000 years before present are of an age to preserve fossil resources (see below). Therefore, the Qa unit is assigned a **Low Potential** to contain significant paleontological resources in the upper parts, but the potential increases with depth.
- **Paleosol of Baldwin Hills (Qop).** This unit may or may not be present on the northern edge of the Project. This unit is described as gray to rusty brown, sandy, locally pebbly, moderately indurated "hardpan" on **Qoa**. This unit is assigned a High Potential to contain paleontological resources because the SVP guidelines (SVP, 2010) specifically call out calcic[2] paleosols as sensitive. There is no record of paleontologists ever having tested the Paleosol in the Baldwin Hills for fossils. Therefore, the Qop unit is assigned an **Unknown Potential** to contain significant paleontological resources.
- **Older Alluvium (Qoa)**. Dibblee and Minch (2007) describe this unit as "Older alluvium of gray to light brown pebble-gravel, sand, and silt-clay, elevated and dissected; in Baldwin Hills designated as Baldwin Hills sandy gravel by Weber et al., 1982." Many significant fossils have been recovered from **Qoa** in Culver City. Therefore, the Qoa unit is assigned a **High Potential** for significant paleontological resources.
- **Marine Deposits**. Dibblee and Minch (2007) did not map any marine deposits in the vicinity of the Project and the geotechnical report for the Project (Geocon West, Inc. 2024) did not mention any subsurface marine deposits. Additionally, at a nearby project, Geotechnologies, Inc. (2024) also did not mention encountering

[2] Indicates that it may be rich in calcium.

any marine alluvium; however, a fossil locality (LACM IP 42394 – 42408) less than 1500 feet (one block away) from the Project Site produced Pleistocene marine fossils at less than two feet bgs. It is very likely that marine alluvium occurs within the Project Site, but at unknown depths.

Summary of Findings and Recommendations

The geotechnical report (Geocon West, Inc. 2024) for the Project indicates that the surface of the Project Site is underlain by 3-17.5 feet of fill material, which has **No Potential** for significant paleontological resources. Beneath the fill lies the **Qa** sediments. Disturbance of the **Qa** sediments should be spot checked. The Paleosol of Baldwin Hills (**Qop**) which has an **Unknown Potential** to retain paleontological resources could underlie the Qa sediments. Qop is not mapped on the Project Site, but is mapped immediately north of it. Therefore, it is possible that Qop overlaps with the Project footprint. Geotechnical studies indicate that beneath the Qop lies the older alluvium (**Qoa**) which has a high potential for paleontological resources. The **Qoa** units will be monitored for paleontological resources since excavations for the Project are expected to extend to a maximum depth of 39 feet bgs to accommodate two levels of subterranean parking, footings, and foundations. Pleistocene marine fossils could also occur below the **Qoa** because they have been found at shallow depths not far away. Therefore, as the Project could directly or indirectly destroy unique paleontological resources, impacts on buried paleontological resources are considered potentially significant. As such, the following recommendations are provided below in order to reduce impacts to paleontological resources to a less than significant level under CEQA.

1. **Mitigation Measure GEO-1:** Prior to the issuance of demolition and grading permits, the Applicant shall retain a Qualified Paleontologist meeting the Society of Vertebrate Paleontology (SVP) standards for a Professional Paleontologist. The Qualified Paleontologist shall provide technical and compliance oversight of all work as it relates to paleontological resources. The Qualified Paleontologist shall examine construction plans and prepare a Paleontological Resources Impact Mitigation Plan (Plan). This Plan shall include geological and paleontological contextual information, methods for paleontological construction monitoring, protocols for inadvertent discoveries, methods for sediment sampling and screening, including requirements for the radiocarbon dating of specimens or other materials, and final reporting requirements. The Qualified Paleontologist shall attend a pre-construction meeting to discuss the monitoring requirements to construction personnel and shall be responsible for overseeing paleontological monitors (meeting SVP standards) that will observe grading and excavation activities.

2. **Mitigation Measure GEO-2:** Spot-check paleontological monitoring shall be conducted during construction excavations into undisturbed younger alluvial sediments while full-time paleontological monitoring shall be conducted during excavations into previously undisturbed Baldwin Hills Paleosol materials, older alluvium, and Pleistocene marine sediments. Monitoring shall consist of visually inspecting fresh exposures of sediment for larger fossil remains and, where appropriate, collecting and wet screening sediment samples of promising horizons for smaller fossil remains. The Qualified Paleontologist will regularly process the concentrate samples by inspecting them with a 10x microscope. If significant vertebrate fossils are found by screening, it will be necessary to collect a 6,000-pound sample for screening, per Society of Vertebrate Paleontology guidelines (SVP, 2010) from each geologic unit producing significant fossils. The sample can be collected by construction machinery and stockpiled and processed in a safe location on site or transported to another site for processing. The frequency of monitoring inspections shall be determined by the Qualified Paleontologist

and shall be based on the rate of excavation and grading activities, the materials being excavated, and the depth of excavation, and if found, the abundance and type of fossils encountered. Full-time monitoring can be reduced to part-time inspections, or ceased entirely, if determined adequate by the Qualified Paleontologist. If a potential fossil is found, the Qualified Paleontologist shall have authority to temporarily stop excavation activity or to temporarily divert or redirect grading and excavation activities in the area of the exposed fossil to facilitate evaluation of the discovery. An appropriate buffer area shall be established by the Qualified Paleontologist around the find where construction activities shall not be allowed to continue. Work shall be allowed to continue outside of the buffer area. At the Qualified Paleontologist's discretion, and to reduce any construction delay, the grading and excavation contractor shall assist in removing rock/sediment samples for initial processing and evaluation. If preservation in place is not feasible, the Qualified Paleontologist shall implement a paleontological salvage program to remove the resources from their location.

3. **Mitigation Measure GEO-3:** Any fossils recovered during Project-related excavations shall be prepared to the point of identification. The residue from sediment samples shall be dried and sorted with a binocular dissecting microscope. Both macrofossils and vertebrate microfossils shall be prepared to the point of identification, identified, and curated into an accredited repository, such as the Natural History Museum of Los Angeles County. The Qualified Paleontologist shall prepare a final report summarizing the results of the monitoring and salvaging efforts, the methodology used in these efforts, as well as a description of the fossils collected and their significance. The report shall accompany the specimens to the accredited repository. The report shall also be submitted by the Applicant to the City of Culver City to signify the satisfactory completion of the Project and required mitigation measures.

References Cited

Bandy, O. L., and L. Marinkovich, Jr. 1973. Rates of Late Cenozoic Uplift, Baldwin Hills, Los Angeles, California. Science 181:653-655.

Bell, Alyssa. 2024. Paleontological resources for the 201 Bristol Parkway Project. Prepared for Environmental Science Associates by the Natural History Museum of Los Angeles County.

City of Culver City. Culver City General Plan. https://www.culvercity.org/files/content/public/v/11/have-your-say/general-plan-2045/general-plan-2045.pdf, accessed December April 1, 2025.

Critelli, S., P. E. Rumelhart, and R. V. Ingersoll. 1995. Petrofacies and Provenance of the Puente Formation (Middle to Upper Miocene), Los Angeles basin, southern California: Implications for rapid uplift and accumulation rtes. Journal of Sedimentary Research. A65:656-667.

Dibblee, T. W. and J. A. Minch. 2007. *Geologic map of the Venice and Inglewood quadrangles, Los Angeles County, California*. Dibblee Foundation Map DF-322. Scale 1: 24,000.

Geocon West, Inc. 2024. *Geotechnical Investigation Proposed Multi-Family Residential Development 6201 Bristol Parkway Culver City, California*. Prepared for: REDA Residential, LLC Newport Beach, California. Project No. W1973-06-01.

Geotechnologies, Inc. 2024. *Preliminary Geotechnical Engineering Investigation, Proposed Mixed Use Development*, 5757 Uplander Way, Culver City, California.

Ingersoll, R. V. and P. E. Rumelhart. 1999. Three-stage basin evolution of the Los Angeles basin, southern California. Geology 27: 593–596.

Jefferson, G.T. 1991a. *A catalogue of Late Quaternary Vertebrates from California: Part One, nonmarine lower vertebrate and avian taxa*. Natural History Museum of Los Angeles County Technical Reports No. 5.

——. 1991b. *A catalogue of Late Quaternary Vertebrates from California: Part Two, Mammals*. Natural History Museum of Los Angeles County Technical Reports No. 7.

Murphey, P. C., and D. Daitch. 2007. Paleontological overview of oil shale and tar sands areas in Colorado, Utah and Wyoming. Scale 1:500,000. U.S. Department of Energy, Argonne National Laboratory. Report prepared for the U.S. Department of Interior Bureau of Land Management.

Murphey, P. C., G. E. Knauss, L. H. Fisk, T A. Deméré, and R. E. Reynolds. 2019. Best Practices in Mitigation Paleontology. Proceedings of the San Diego Society of Natural History no. 47.

Raum, J., G. L. Aron, and R.E. Reynolds. 2014. Vertebrate Fossils from Desert Center, Chuckwalla Valley, California. Desert Symposium Proceedings 2014:68-70.

Scott, E. and K. Springer. 2003. CEQA and Fossil Preservation in California. The Environmental Monitor. Fall 2003:4-10.

Society of Vertebrate Paleontology (SVP). 2010. Standard procedures for the assessment and mitigation of adverse impacts to paleontological resources.

Stewart, J. D. 2018. Paleontological Resources Evaluation for the Upper Newport Bay East Bluff Drainage Repair Project. Prepared for: Orange County Parks Planning & Design, Irvine, CA. Prepared by: AECOM, 999 W. Town and Country Road, Orange, CA. 92868. 16 p.

Stewart, J. D. 2024. Paleontological Resource Evaluation for the Superior Avenue Pedestrian and Bicycle Bridge and Parking Lot Project, Newport Beach, California. Prepared for: City of Newport Beach, 100 Civic Center Drive, Newport Beach, CA 92660. Prepared by: Chambers Group, 3151 Airway Avenue, Suite F208, Santa Ana, CA 92707.

Stewart, J. D., and M. E. Hakel. 2016. Pleistocene paleosol developed on ancestral Mojave River sediments near Hinkley, California. Paleobios 33 Supplement: 15.

Stewart, J. D., and M. Hakel. 2017. First record of vertebrate fossils in the Searles Basin: in another desert paleosol. California State University Desert Symposium Proceedings 2017:341.

Stewart, J. D., and M. E. Hakel. 2019. The first Pleistocene paleosol vertebrate fossils in Ridgecrest, Kern County, CA. Desert Symposium Proceedings 2019:204-205.

Stewart, J. D., M. Williams, M. Hakel, and S. Musick. 2012. Was it Washed In? New Evidence for the Genesis of Pleistocene Fossil Vertebrate Remains in the Mojave Desert of Southern California. California State University Desert Symposium Proceedings 2012:140-143.

Yerkes, R. F., T. H. McCulloh, J. E. Schoellhamer, and J. G. Vedder. 1965. Geology of the Los Angeles Basin – an introduction. U.S. Geological Survey Professional paper 420-A. 64 pp.

Appendix A
Personnel

J.D. Stewart, Ph.D.

Principal Paleontologist

EDUCATION

PhD, Systematics & Ecology, University of Kansas

MA, Systematics and Ecology, University of Kansas

BA Degree, Biology, University of Kansas

40 YEARS' EXPERIENCE

CERTIFICATIONS/ REGISTRATION

Meets Society of Vertebrate Paleontology definition of qualified professional paleontologist

Orange County Certified Paleontologist

PROFESSIONAL AFFILIATIONS

Society of Vertebrate Paleontology

Research Associate, Natural History Museum of Los Angeles County

Dr. J.D. Stewart has more than 40 years' experience in the field of paleontology, with 30 years' experience in California. He has authored or co-authored 40 peer-reviewed articles for scientific journals and books. Within these, he has authored or co-authored descriptions of three new genera and three new species.

He is a recognized authority on fossil fishes of Cretaceous rocks of North America and Cenozoic rocks of the western coast of North America. As a result, Dr. Stewart is often called upon to identify paleontological and archaeological specimens. He has served as expert witness for the U.S. Department of Justice.

Dr. Stewart has extensive experience finding and excavating fossils for county, state, and provincial institutions. His field work includes projects in cooperation with the U.S. Bureau of Land Management, National Parks Service, U.S. Army Corps of Engineers, U.S. Navy, U. S. Department of Energy, Federal Aviation Administration, California Energy Commission, Caltrans, and California State Parks. The Bureau of Land Management's national website features one of his excavations from 2004. He has supervised monitoring of construction activity in numerous California counties and municipalities. In addition to fieldwork, he has experience in the supervision of preparators, surveyors, curatorial assistants, and excavators. He also has extensive experience preparing fossils, and has processed, recovered, and identified thousands of microvertebrate fossils.

Relevant Experience

Salton Sea Mitigation Implementation Plan, Riverside and Imperial Counties, CA. *Paleontologist.* ESA prepared an adaptive management and monitoring plan for the Salton Sea basin for the Salton Sea Management Program, which is a partnership between the California Natural Resources Agency, DWR, and CDFW. The monitoring plan will prioritize and guide monitoring for biological resources, including avian species, fish and invertebrates, as well as water quality, hydrology, air quality, and socioeconomics. The monitoring plan will inform status and trends of resources, as well as the implementation of future habitat and dust suppression projects. JD compiled the paleontological resource mitigation and monitoring plan and prepared the team for monitoring.

California Water Service Company, Palos Verdes Peninsula Water Reliability Project, Rolling Hills Estates, CA. Paleontologist. ESA provided a full suite of environmental services for the Palos Verdes Peninsula Water Reliability project. The proposed project involves the construction of approximately seven miles of buried potable water pipelines and a new booster pump station to replace the current water distribution system serving the Palos Verdes Peninsula. The large 7-mile utility/infrastructure project, which crossed multiple jurisdictions, including the cities of Rolling Hills Estates and Rancho Palos Verdes, and the County of Los Angeles. JD oversaw paleontological monitoring for reaches 3 and 4 and the pump station, coordinating finds, identifying fossils, and processing the fossils at the lab.

J.D. Stewart, Ph.D. (Continued)

Principal Paleontologist

Syphon Reservoir Geotechnical Investigations Project IS/MND, Orange County, CA. *Principal Paleontologist.* IRWD implemented the Geotechnical Investigations Project to characterize the geologic and geotechnical conditions of the Syphon Reservoir site to support the potential development of a future reservoir expansion. The Project included a combination of exploratory test pits, borings, and geophysical surveys to characterize the subsurface conditions of the soil at the Syphon Reservoir site and verified the characteristics of the Center Valley Fault. ESA provided extensive biological surveys and cultural surveys, assisted IRWD with AB 52 process for Tribal consultation. Dr. Stewart supervised paleontological monitoring during geotechnical explorations (including borings, exploratory test pits, and abutment/seismic trenches) at the Syphon Reservoir, as the project is located within geologic formations (Silverado and Sespe/Vaqueros) that have a high paleontological potential for yielding paleontological resources. Sediment sampling was conducted to identify the presence/absence of microvertebrate fossils.

Goetz Road Potable Water Storage Tank and Pipeline Project EIR, Riverside, CA. *Paleontologist.* ESA prepared an EIR and conducted supporting biological, archaeological, and paleontological surveys, as well as prepared visual simulations and a shade and shadow report for the Goetz Road Potable Water Storage Tank and Pipeline project. The project would involve construction and operation of an 8-million-gallon potable water storage tank in the City of Perris. JD led the paleontology survey.

City of Menifee, On-Call Consulting and Peer Review Services, Menifee, CA. *Paleontologist.* For 5 years, ESA has provided on-call peer reviews of more than 30 applicant-prepared cultural resources technical reports. ESA has become a trusted advisor to the City. JD has provided peer review of paleontology sections and reports for the City.

Rosedale-Rio Bravo Water Storage District, Onyx Ranch South Fork Valley Water Project EIR, Kern County, CA. *Paleontologist.* ESA prepared the EIR and associated technical studies to support the Onyx Ranch South Fork Valley Water Project. RRBWSD proposes to change the point of diversion and place of use for the water rights associated with Onyx Ranch and Smith Ranch on the South Fork of the Kern River. The intent of the project is to allow water to be delivered in the RRBWSD service area on the San Joaquin Valley floor and used for irrigation and groundwater recharge. The proposed project would assist the RRBWSD in meeting its sustainability goals under the Sustainable Groundwater Management Act. JD prepared the paleontology report to support the CEQA section.

Guild GC, 8777 Washington Boulevard MND, Culver City, CA. *Paleontologist.* ESA prepared an MND to address the proposed redevelopment of an approximately 1-acre property at 8777 Washington Boulevard north of the intersection at Washington Boulevard and National Boulevard in Culver City. The project is proposing a four-story building up to 56 feet. The project is proposing approximately 128,000 square feet of office space on Levels 2 through 4 and 4,500 square feet of retail/food retail on the ground level. JD provided monitoring oversight, oversaw fossil discovery, and processed fossil samples.

I-805 Managed Lanes South Project, Caltrans District 11, San Diego County, CA. *Paleontologist.* Dr. Stewart supervised the pedestrian survey of the project footprint and wrote the Paleontological Resource Assessment.

I-805 North Corridor Project, Caltrans District 11, San Diego County, CA. *Paleontologist.* Dr. Stewart supervised the pedestrian survey of the project footprint and wrote the Paleontological Resource Assessment.

Crestavilla Retirement and Assisted Living Community Project, Laguna Niguel, CA. *Principal Paleontologist.* Dr. Stewart supervised paleontological monitoring during the construction of a new 224-unit retirement and assisted living facility and an approximately 1,870 square-foot Spiritual Resource Center (Shepherd of the Hills Church) within a four-story structure located over a one-level subterranean parking structure. The monitoring led to the identification of a

remarkable collection of vertebrate fossils, including the first record of a gulper shark (*Centrophorus*) from any Neogene sediments of coastal California and the first reported specimens of the cookie-cutter shark (*Isistius*) from the Capistrano Formation. Additionally, the project yielded the most complete fossil tuna ever found in California and it probably represents a species new to science.

Palos Verdes Peninsula Water Reliability Project, Palos Verdes Peninsula, CA. *Principal Paleontologist.* Dr. Stewart supervised paleontological monitoring during construction of new potable water pipelines and a new booster pump station to replace the current water distribution system serving the Palos Verdes Peninsula. The monitoring led to the identification and salvage of numerous fossils from Altamira Shale deposits of the Monterey Formation, including fossils of leaf imprints, sardine scales, fish parts (vertebrae, dentary, mandible) and the fossil appendage (dactyl) of a type of Mantis shrimp (Stomatopod). The Mantis shrimp specimen is believed to be the only second known occurrence in southern California of *Angelosquilla altamierensis*, and the only one with a known precise locality and provenience.

Oaks at Monte Nido, Santa Monica Mountains, Unincorporated Los Angeles County, CA. *Principal Paleontologist.* Dr. Stewart was in charge of the preparation of the Paleontological Resources Assessment Report, which included a pedestrian survey. The pedestrian survey yielded the identification of a sandstone boulder that contains a fossil impression of the skull of a small-toothed cetacean “dolphin” and the identification of fossilized shells of pelecypods (e.g., bivalves such as clams, mussels, oysters, and cockles) and gastropods (e.g., snails and slugs). The project proposes the development of 15 single-family residences on separate individual recorded parcels within the Monte Nido Community, along the scenic route of Piuma Road.

Heritage Fields/Great Park Paleontological Review, Orange County, CA. *Principal Paleontologist.* Dr. Stewart conducted Phase I and II paleontological assessments at the Heritage Fields / Great Park in Orange County, California where he and his team discovered significant portions of a Miocene-aged (15 million years ago) whale fossil, and a Pleistocene microvertebrate fauna dating to before 28,000 years ago.

Calnev Pipeline Project, San Bernardino County, CA, and Clark County, NV. *Principal Paleontologist.* Dr. Stewart directed paleontological survey of a 234-mile-long project area in San Bernardino County, California and Clark County, Nevada and wrote the paleontological assessment.

Kyle Garcia, MA, RPA

Principal Archaeologist

EDUCATION

MA, Anthropology (Archaeology Option), California State University Los Angeles

BA, Anthropology, (Physical/ Biological Emphasis), University of California, Santa Barbara

21 YEARS' EXPERIENCE

CERTIFICATIONS/ REGISTRATION

Registered Professional Archaeologist, #4587

Secretary of Interior-Qualified Archaeologist

Riverside County Registered Archaeologist #202 and Paleontologist

Orange County Certified Archaeologist

Orange County Certified Paleontologist

Santa Barbara County-Certified Archaeologist

40-Hour HAZWOPER Training – Update, 2023

PROFESSIONAL AFFILIATIONS

Society for American Archaeology

Society for California Archaeology

Pacific Coast Archaeological Society

Kyle Garcia has over 21 years of experience in the archaeology and prehistory of southern California, and meets and exceeds the Secretary of Interior Standards qualificaitons for a prehistoric and historic archaeolgoist. During his career, he has authored or contributed to more than 800 projects subject to the requirements of the California Environmental Quality Act, the National Environmental Policy Act (NEPA), and regulations implementing Section 106 of the National Historic Preservation Act (Section 106 of the NHPA). He is well-versed in the archaeological resources of California's coastal, interior, and island settings. He is skilled in evaluation historic and prehistoric archaeological resources; agency and Native American consultation; pedestrian surveys, testing and evaluation excavations as well as archaeological and paleontological construction monitoring, and laboratory processing. During his tenure, he has authored or contributed to more than 400 technical reports and sections to support all levels of CEQA and NEPA documents. Kyle's portfolio of projects includes energy, water, and transportation infrastructure as well as residential, commercial, mixed-use, institutional, and urban redevelopment serving public and private sector clients. Kyle has conducted archaeological work throughout California and is a certified archaeologist and paleontologist in Riverside, Santa Barbara, and Orange counties.

Relevant Experience

Archaeological/Paleontological Monitoring. Kyle has managed more than 120 archaeological and/or paleontological construction monitoring projects in Los Angeles, Orange, Riverside, San Bernardino, and Ventura counties. He has a commanding knowledge of the procedures to implement in the event of an inadvertent discovery during construction, and how to navigate an applicant or lead agency though that process to ensure compliance with the project's mitigation measures or conditions of approval and to reach consensus on treatment of the discovery, especially if the discovery is Native American in origin.

Paleontology. In addition to his archaeological work, Kyle has been cross-trained in paleontological mitigation monitoring and assisted in the excavations of a Miocene whale fossil near Irvine and a new species of extinct tuna in Laguna Niguel, California. Kyle has also managed or conducted more than 200 paleontological assessments and 40 paleontological monitoring projects throughout southern California. He has assisted ESA's paleontologists with the preparation of paleontological reports in compliance with CEQA and local paleontological guidelines, including guidelines for the Society for Vertebrate Paleontology.

Project Experience

Archaeological and Paleontological Monitoring for the LAX Crossfield Taxiway Improvements, Los Angeles, CA. *Project Manager/Archaeological Monitor.* Between 2009-2010, Kyle performed archaeological and paleontological monitoring services during

earthmoving operations associated with the development of the Crossfield Taxiway project in accordance with established mitigation measures from the LAX Crossfield Taxiway Project (CFTP) EIR. PCR conducted archaeological and paleontological field visits, paleontological sediment sampling, and monitoring of earthmoving operations associated with the construction of CFTP until activities requiring monitoring ended. These operations included excavations for filter boxes, water pipeline installation, and the realignment of World Way West. In addition to monitoring, Kyle performed an archaeology and paleontology training session for appropriate project personnel involved with construction of the project. The training session focused on how to identify archaeological and paleontological resources that may be encountered during earthmoving activities, and the procedures to be followed in such an event. No resources were identified during the monitoring effort and these findings were summarized in a report that was submitted to Los Angeles World Airports. Kyle served as project director/manager, crew chief, monitor, and co-author of the final report.

University High School Beautification Project, Los Angeles, CA. *Archaeologist*. Kyle performed archaeological monitoring during earth-moving activities on the campus. The archaeological monitoring program ensured the protection of the village site and springs, and resulted in the discovery of remains of the original portico of the Administration Building which was destroyed by the Long Beach Earthquake of 1933.

Rancho Campana High School and Performing Arts Center Construction Monitoring, Camarillo, CA. *Project Manager*. Kyle led the archaeological and paleontological monitoring for the project as a part of ESA's on-call contract with Oxnard Union High School. He managed and coordinated the effort and prepared the associated report. ESA identified two archaeological resources (56-001512/CA-VEN-1512 and 56-001513/CA-VEN-1513H) during monitoring efforts and several paleontological localities during the monitoring and sediment screening activities and worked together with the Ventureño Chumash regarding treatment for the archaeological resources. Although several archaeological and paleontological resources were encountered during the construction monitoring efforts, the resources were treated in accordance with the mitigation measures and, as a result, the impacts to the resources were reduced to a less than significant level pursuant to the CEQA.

Citron (Stella Park) Townhome Development, Escondido, CA: *Project Manager.* Kyle served as the project manager responsible for overseeing the archaeological and Native American monitoring at the project in accordance with the Conditions of Approval. The project included the construction of a 65-unit townhome development on a vacant 2.29-acre site in the City of Escondido.

Archaeological Monitoring, Test Excavations, and Data Recovery Excavations During Construction of the Crystal Geyser Roxane Cabin Bar Ranch Water Bottling Facility, Olancha, Inyo County, CA. *Principal Investigator/Project Director/Manager/Crew Chief.* Kyle managed/directed archaeological construction monitoring services in accordance with the Cultural Resources mitigation measures in the Mitigation Monitoring and Reporting Program (MMRP) of the EIR for the project. During initial clearing and grubbing activities associated with the project, five prehistoric archeological resources were encountered. Kyle assisted the Applicant in developing a cultural resources treatment plan to address identify, evaluate, and mitigate project impacts to these resources to a less than significant level. Pursuant to the MMRP, this treatment plan was developed in coordination with ESA (Kyle), the County, CG Roxane, and the Lone-Pine Pauite-Shoshone Reservation. The treatment plan included measures for resource avoidance, additional survey, and the excavation of nine controlled excavation units and multiple mechanical backhoe trenches across the project site. More than a 1,000 artifacts have been recovered from this project. This project began in 2015 and continues today.

Fatima Clark

Archaeologist

EDUCATION

BA, Anthropology, California State University, Fullerton

17 YEARS' EXPERIENCE

CERTIFICATIONS/ REGISTRATION

Orange County Certified Archaeologist

HAZWOPER Certified

PROFESSIONAL AFFILIATIONS

Society for California Archaeology

Fatima has 17 years of hands-on archaeological experience and is practiced in project management and client and agency coordination. Her field experience is complimented by the course study and participation in numerous archaeological excavations in California, Arizona, and Peru. Fatima has written California Environmental Quality Act (CEQA)-level technical reports, Environmental Impact Report (EIR) sections, Initial Study sections, archaeological peer reviews, archaeological monitoring reports, and reports pursuant to California Department of Transportation (Caltrans) requirements. She is also experienced in performing archaeological testing, site recordation, laboratory analysis, pedestrian surveys, records searches through several California Historical Resources Information Systems-Information Centers, and monitoring for a wide variety of projects, including mixed-use, residential, and energy, water, and road infrastructure projects. In addition to her archaeology background, Fatima has been cross-trained in conducting paleontological surveys and monitoring and has co-authored and managed associated reports.

Relevant Experience

Los Angeles Department of Water and Power, Fort Independence Travel Plaza Power Project, Independence (Owens Valley), CA. *Project Manager*. Fatima is in the process of preparing the cultural resources assessment in compliance with NEPA, Section 106, and CEQA. LADWP proposes to install 13 new temporary poles, one (1) anchor, and replace one (1) existing pole for a 34.5 kV line extension to provide power during construction of a new Travel Center at 141 N. Highway 395 in Fort Independence, Inyo County, California.

Landify ECT Corporation, Lower Sweetwater Park Project, City of Chula Vista, CA. *Project Manager*. Fatima has prepared a cultural resources assessment in compliance with CEQA. The Project proposes to redevelop the existing 21.3 acre Project Site with sports facilities within the City of Chula Vista.

County of Los Angeles, Department of Public Works, Whittier Boulevard Underground Utility Project, Los Angeles County, CA. *Project Co-Manager.* Fatima prepared the cultural resources assessment in support of a Class 2 Categorical Exemption. The project consists of the removal of utility poles and overhead lines, and the excavation for underground utility lines along Whittier Boulevard right-of-way. One historical resource, the early-to-mid 20th century Los Angeles Railway (or Yellow Cars), was identified in the project area as a result of archival research and geotechnical investigations. Fatima also managed the archaeological monitoring of construction activities and prepared the monitoring report.

City of Carson, Avocet Energy Storage System Project, City of Carson, CA. *Archaeologist.* Fatima managed the preparation of the archaeological and paleontological resources assessment reports in compliance with CEQA. The proposed Project includes the development of an approximately 200-megawatt battery energy storage system on a

6.96-acre site (BESS site), improvements and upgrades to the existing SCE Hinson Substation (SCE Hinson Substation site), the construction of a gen-tie line to connect to substation to the BESS site (proposed gen-tie line route), and other associated improvements. The proposed gen-tie route would cross three jurisdictions including: the City of Carson, the City of Los Angeles, and the City of Long Beach.

Storm Properties, Inc. Storm Hill Lane Project, Rolling Hills, CA. *Project Manager.* Fatima managed the day-to-day coordination for the monitoring and preparation of the archaeological/paleontological monitoring report pursuant to CEQA. As a result of the monitoring, several fossils were identified and these are currently being analyzed. The Project requires the reconstruction and expansion of Storm Hill Lane from the currently addressed and developed lot at 4 Storm Hill Lane to the three undeveloped lots.

Kiewit Infrastructure West Co., Ballona Wetlands Sequence 1 & 2 Restoration, Culver City, CA. *Project Manager.* Fatima managed the coordination for the monitoring with the archaeological and biological monitors, as well as coordination with the client. ESA's monitors were present during trenching and grading within portions of Ballona Creek in Culver City.

Southern California Association of Governments (SCAG) 2024 Connect SoCal Program PEIR, Los Angeles, Riverside, San Bernardino, Orange, Imperial and Ventura, CA. *Deputy Project Manager.* Fatima led the preparation of the PEIR Sections (cultural, paleontological, and tribal resources), as well as coordinated the Native American consultation efforts. Connect SoCal 2024 is a long-range comprehensive plan for the region's multi-modal transportation system. Preparing the Plan is one of SCAG's primary statutory responsibilities under federal and state law. A regional transportation plan (RTP) is the mechanism used in California by both metropolitan planning organizations and regional transportation planning agencies to conduct long-range (at least 20-year) planning in their regions. SCAG must adopt an RTP and update it every four years, or more frequently, if the region is to receive federal and state transportation dollars for public transit, streets/roads, and bicycle and pedestrian improvements.

Culver City, Crossings Campus (Culver City & City of Los Angeles, CA). *Deputy Project Manager.* Fatima led the preparation of the archaeological resources report and coordinated the preparation of the paleontological resources report. Fatima also led the preparation of the EIR sections (cultural, paleo, tribal). Culver Crossings Properties LLC, the Applicant, proposes to develop an office project (Project) on an approximately 4.46-acre site (Project Site) comprised of two properties: one 1.63-acre parcel is located in the City of Culver City (City), while the second 2.83-acre parcel is located in the City of Los Angeles.

County of San Diego Department of Parks and Recreation, Sweetwater Campground Geotech Boring Monitoring, San Diego County, CA. *Project Co- Manager.* Fatima co-managed the archaeological monitoring and coordinated with Red Tail for Native American monitoring and the County of San Diego Department of Parks and Recreation during Geotech borings for the Project.

Los Angeles County Department of Regional Planning, East San Gabriel Valley Area Plan (ESGVAP) Program EIR, Eastern Portion of Los Angeles County, CA. *Deputy Project Manager.* Fatima managed the preparation of the PEIR Sections (cultural, paleontological, and tribal resources). The ESGVAP is part of the Los Angeles County 2035 General Plan, which will require an amendment. The ESGVAP is a long-range policy document developed to guide long-term growth of the area through development of a guiding vision, goals, policies, and implementation actions for the unincorporated communities in the East San Gabriel Valley. The ESGVAP's planning area consists of 24 unincorporated islands and communities and encompasses a total land area of 210.5 square miles.

Fatima Clark (Continued)

Archaeologist

Los Angeles County Department of Regional Planning, Los Angeles County 2045 Climate Action Plan (CAP) Update and PEIR, Los Angeles County, CA. *Deputy Project Manager.* Fatima managed the preparation of the PEIR Sections (cultural, paleontological, and tribal resources). The County adopted the *Unincorporated Los Angeles County Community Climate Action Plan 2020* (2020 CCAP) in 2015 as a component of the Air Quality Element of the General Plan. The 2020 CCAP aligned with General Plan goals, policies, and programs, as well as several other existing programs in Los Angeles County. The 2020 CCAP was the first attempt to set greenhouse gas (GHG) emissions reduction goals in Los Angeles County. Although the targets for the 2020 CCAP were ultimately not fully met, the plan provided a road map for implementing the County's GHG reduction measures. The 2020 CCAP actions were implemented through County Code amendments and programs related to climate action. The Draft 2045 CAP builds on previous work and defines new reduction targets beyond the year 2020.

Eastern Municipal Water District, San Jacinto Valley Groundwater Treatment Facility Project, San Jacinto, CA. *Archaeologist.* Fatima assisted with the Phase II archaeological testing for the Project. The site was the location of the region's first trading post/general store, established ca. 1868. It later became the Palma Hotel, constructed by Henry T. Hewitt. The hotel was also used as a Riverside County hospital before it was destroyed in an earthquake in 1899.

San Manuel Band of Mission Indians, Sand Canyon Flood Control Permitting Project, San Bernardino County, CA. *Archaeologist.* Fatima was in charge of preparing the cultural resources assessment in compliance with Section 106. Fatima also conducted the pedestrian survey. The San Manuel Band of Mission Indians is considering taking over operation and maintenance of a concrete-lined channel and debris basin (known as Sand Creek) along Sand Canyon, within unincorporated San Bernardino County.

City of Long Beach, 615 E. Ocean Boulevard Project, Long Beach, CA. *Deputy Project Manager.* Fatima led the preparation of the cultural and paleontological resources reports in support of an addendum to the Certified City of Long Beach Downtown Plan Program Environmental Impact Report. The Project would develop a 21-story high-rise residential building on an approximately 0.4-acre site located at 615 East Ocean Boulevard within the City's limits (Project site).

City of Long Beach Department of Development Services, Planning Bureau, 7250 Carson Street Project, City of Long Beach, CA. *Deputy Project Manager.* Fatima led the preparation of the cultural and paleontological resources reports in compliance with CEQA. The Project Applicant proposes to subdivide a 20-acre parcel into two parcels (Parcel A and Parcel B). Other than the approval of the tentative parcel map to subdivide the existing parcel, no proposed improvements or development for Parcel A are included as part of the Project. Development of Parcel B (Project Site) would include the development of two fast-food restaurants and parking spaces.

City of Diamond Bar, Crooked Creek Residential Subdivision Project, Los Angeles County, CA. *Archaeologist.* Fatima conducted the archaeological and paleontological resources assessments in compliance with CEQA and the City of Diamond Bar General Plan Policy RC-P-42. The studies included records searches, pedestrian survey, and subsurface sensitivity assessments. No cultural resources were identified in the project site, but the area was found to have the potential to contain subsurface prehistoric archaeological resources and paleontological resources. The project consisted of the development of seven single-family residences and associated infrastructure on approximately 2.5 acres. The project required approval of a Vesting Tentative Tract Map, Conditional Use Permit, Tree Permit, and Development Review.

Salpi Bocchieriyan, RPA

Senior Cultural Resources Specialist

EDUCATION

MA, Archaeology, Cornell University, 2020

BA, Anthropology, University of Colorado, Boulder, 2016

8 YEARS' EXPERIENCE

CERTIFICATIONS/ REGISTRATION

Implementing the National Environmental Policy Act and National Historic Preservation Act

Register of Professional Archaeologists #18203

PROFESSIONAL AFFILIATIONS

American Research Institute of the South Caucasus 2017-2024

Society for American Archaeology 2017-2024

Society for California Archaeology 2023-2024

LICENSES/PERMITS

BLM California CRUP # CA-21-27

Salpi Bocchieriyan is a cultural resources specialist with over 8 years of experience working on archaeological surveys, data recovery, and monitoring projects. Salpi is experienced at planning fieldwork and leading field teams in survey, data collection, and resource recordation. She regularly prepares site forms, conducts presence/absence and evaluation testing efforts and data recovery excavation, and prepares technical reports documenting those efforts and presenting them to clients. Salpi has experience with energy and water infrastructure and other development projects across southern California, western Arizona, southern Nevada, and Texas and is an expert in identifying and documenting resources in these geographies. She is familiar with the National Historic Preservation Act Section 106 (Section 106), National Environmental Protection Act (NEPA), and California Environmental Quality Act (CEQA) cultural resource compliance processes and has worked closely with federal and state agencies, private developers, tribes, and other stakeholders in implementing cultural resources requirements.

Relevant Experience

California State Coastal Conservancy/The Nature Conservancy/City of Oxnard, Ormond Beach Restoration and Public Access Plan, Ventura County, CA. *Senior Cultural Resources Specialist. (July 2024- Present)* ESA is preparing an archaeological resources assessment for the Ormond Beach Restoration and Public Access Plan in compliance with Section 106. The project involves a restoration and access plan that balances habitat restoration and protection of sensitive plant and animal species with improved and increased public access. The cultural resources component includes supporting the California State Coastal Conservancy, The Nature Conservancy, and the City of Oxnard with tribal outreach and consultation. The project is statutorily exempt from CEQA. Salpi drafted outreach letters, planned and led pedestrian surveys, and assisted with archival research. Salpi served as a primary report author.

Rancon Group, San Pedro Farm Residential Development Project Addendum, Riverside County, CA. *Project Manager. (March 2024- August 2024)* ESA prepared an archaeological resources assessment addendum in compliance with CEQA. The project involved archival research as well as pedestrian survey, coordination with Pechanga and Soboba throughout the project, and coordination with the County of Riverside regarding identified resources. Salpi served as the Project Manager, surveyor, and report author for this project.

Bureau of Land Management (Carson City District Office), Pine Nut Range Fuels Treatments, Carson City, NV. *Senior Cultural Resources Specialist (August 2024- January 2025).* ESA prepared a Class III Cultural Inventory for the Pine Nut Range Fuels Treatments Project in compliance with Section 106. The project involved intensive pedestrian survey and a desktop study of archival materials and maps. Salpi planned and led a portion of the

survey efforts, documented and evaluated over 30 sites and coordinated and drafted much of the final report.

Delaney Colorado River Transmission LLC, Ten West Link Transmission Line Project, Riverside County, CA and La Paz County, AZ. *Senior Cultural Resources Specialist (November 2022 – May 2024).* ESA provided archaeological monitoring during construction as well as perform archaeological and historic architectural resource documentation and evaluation in compliance with Section 106, NEPA, and CEQA requirements. The project involves the construction of 125 miles of high voltage electrical transmission line from Tonopah, AZ, to Blythe, CA. The corridor spans numerous federal, state, and private jurisdictions with varied cultural resource requirements necessitating sophisticated tracking and implementation of numerous agency jurisdiction–specific mitigations. The project passes through many Abandoned Mine Land areas and ESA's team has identified, documented, and evaluated a wide array of historic mining and mining related features such as prospects, cairns and claim markers, roads and trails, mine openings, can and other refuse scatters, and other mining related infrastructure. The project footprint also encompasses culturally sensitive areas important to multiple tribes including the Colorado River Indian Tribes (CRIT). ESA's team is working alongside the construction contractor, tribal monitors from multiple tribes, and with the BLM in two states. Salpi serves as the Field Lead and Deputy Project Manager for the Project where she co-directs a crew of up to 20 archaeogists and coordinates with up to 10 CRIT tribal monitors.

City of Carson, Avocet Battery Energy Storage System Project, Carson, CA. *Senior Cultural Resources Specialist (September 2023 – December 2023).* ESA prepared the Initial Study to support a Mitigated Negative Declaration for the Avocet Energy Storage Project in Carson, California. This project aims to establish a 200-megawatt battery energy storage system on a nearly 7-acre site, designed to efficiently capture and manage renewable energy in a cost-effective and commercially viable manner. By storing energy from the grid and discharging it when needed, the project will help California achieve its greenhouse gas emission reduction targets for 2020 and 2030. ESA prepared a comprehensive suite of technical studies, including assessments of air quality, cultural resources, greenhouse gas emissions, noise, energy, and addressed community fire concerns. Salpi authored the archaeological testing plan.

Related Bristol Specific Plan Project, City of Santa Ana, CA. *Senior Cultural Resources Specialist (October 2022 – January 2023).* Environmental Science Associates (ESA) was retained by RCR Bristol, LLC to conduct an archaeological resources inventory for Related Bristol Specific Plan (Project) pursuant to the California Environmental Quality Act (CEQA). The proposed Project would redevelop a 41.1-acre Project Site in Santa Ana for a walkable mixed-use neighborhood of residential, retail, hotel and senior living uses under a Specific Plan entitlement process in the City of Santa Ana. Salpi served as co-author and surveyor for cultural resources inventory.

Newport Center Project, Orange County, CA. *Senior Cultural Resources Specialist (October 2021).* Environmental Science Associates (ESA) has been retained by the Lyon Living Development Company to prepare an EIR addendum by providing historic, cultural, and biological resources technical evaluations, as well as California Environmental Quality Act (CEQA) consultation services. Salpi completed the records search requests for this project.

Norwalk Bicycle Master Plan Project, City of Norwalk, CA. *Senior Cultural Resources Specialist (October 2021 – December 2021).* Environmental Science Associates (ESA) has been retained by Kittelson & Associates to completed a streamlined Initial Study (completion of the CEQA Environmental Checklist Form), leading to a Negative Declaration. Salpi prepared the record search requests and completed the record search result portion of the report.

Appendix B (Confidential)

NHMLAC Records Search Results

Appendix H

Phase I Environmental Site Assessment

ADVANCED ENVIRONMENTAL CONCEPTS INC

Phase I Environmental Site Assessment

for

Fox Hills Plaza
6201 – 6299 Bristol Parkway
County of Los Angeles • Culver City, California

This report has been prepared for:

Reda Residential, LLC
Mr. Nate Johnson

Prepared: September 23, 2024
Revised: October 21, 2024

220 E. TRUXTUN AVENUE BAKERSFIELD, CA 93305 661/395-1646 FAX 661/395-1616

TABLE OF CONTENTS

EXECUTIVE SUMMARY I

1.0 INTRODUCTION 1

2.0 PURPOSE 1

3.0 SCOPE OF SERVICES 1

4.0 SPECIAL TERMS AND CONDITIONS 2

5.0 LIMITATIONS AND ASSUMPTIONS 2

6.0 GENERAL SITE CHARACTERISTICS 3

6.1 Site Location and General Site Description 3
6.2 Current Use of the Property 3
6.3 Past Uses of the Property 3
6.4 Current and Past Uses of Adjoining Properties 4

7.0 SITE AND VICINITY CHARACTERISTICS 4

7.1 Physiographic Setting 4

8.0 SITE DESCRIPTION AND INSPECTION 5

8.1 Hazardous Substances 5
8.2 Natural Drainage 6
8.3 Disturbed Areas 6
8.4 Hydraulic Equipment 6
8.5 Electrical Equipment 6
8.6 Wastewater 6
8.7 Solid Waste Disposal 7
8.8 Water Supply 7
8.9 Designated Wetlands 7
8.10 Asbestos-Containing Materials (ACMs) 7
8.11 Radon 7
8.12 Lead 8
8.13 Odors 8
8.14 Heating and Cooling 8
8.15 Stressed Vegetation 8

9.0 INTERVIEWS, DATA GAPS, AND PRIOR REPORTS 8

9.1 Interviews 8
9.2 Data Gaps 9
9.3 Prior Reports 9

10.0 SITE HISTORY 16

10.1 Aerial Photograph and Topographic Map Review 16

11.0 ENVIRONMENTAL DATABASE AND AGENCY FILE REVIEW 19

11.1 Review of Federal, State, Tribal, and Local Government Databases 19
11.2 City Directories 22
11.3 Regulatory Agency Records 27

12.0 VAPOR ENCROACHMENT SCREENING 31

12.1 VES Tier I 31

220 E. TRUXTUN AVENUE BAKERSFIELD, CA 93305 661/395-1646 FAX 661/395-1616

12.2 VES TIER II 31
13.0 USER PROVIDED INFORMATION 32
13.1 TITLE RECORDS 32
13.2 ENVIRONMENTAL LIENS OR ACTIVITY AND USE LIMITATIONS 32
13.3 SPECIALIZED KNOWLEDGE 32
13.4 VALUATION REDUCTION FOR ENVIRONMENTAL ISSUES 32
14.0 FINDINGS AND CONCLUSION 33
15.0 REFERENCES 35
16.0 SIGNATURES OF ENVIRONMENTAL PROFESSIONALS 36
17.0 QUALIFICATIONS OF ENVIRONMENTAL PROFESSIONALS 37

APPENDICES

Appendix A: Figures and Site Photographs
Appendix B: EDR Environmental Database Survey
Appendix C: Tabulated Groundwater Results and Laboratory Report
Appendix D: Culver City Building Permits
Appendix E: Culver City Fire Department Records
Appendix F: LA County Public Works Records
Appendix G: LA County Fire Department Records
Appendix H: Well Log Reports for MW-1 to MW-4
Appendix I: Site Questionnaires

220 E. TRUXTUN AVENUE BAKERSFIELD, CA 93305 661/395-1646 FAX 661/395-1616

EXECUTIVE SUMMARY

On behalf of Reda Residential, LLC, Advanced Environmental Concepts, Inc. (AEC) performed a Phase I Environmental Site Assessment (ESA) during September 2024 at the Fox Hills Plaza having street addresses of 6201-6299 Bristol Parkway in Culver City, California. Also, the site is described by three Los Angeles County Assessor's Parcel Numbers (APNs) of 4134-018-004 (0.79-ac), -005 (5.73-ac), and -006 (0.52-ac). In addition, the site is within a small portion of the South Half of the Northwest Quarter of Section 19; Township 2 South, Range 14 West of the San Bernardino Base & Meridian System (SBB&M). The subject 7.04-acre development is bordered to the north by Green Valley Circle, to the east by Bristol Parkway, and to the west and south by hotels.

The subject property is developed with a shopping center described as Fox Hills Plaza consisting of two buildings, a large asphalt-paved parking lot, and landscaped areas. The larger building (approximately 60,268-square feet) is along the west boundary of the site and has current addresses of 6221 to 6299 Bristol Parkway; this building was constructed between 1973-1974 and consists of wood and steel framing with masonry block walls. The interior finishes vary by tenant but generally consist of bare concrete, ceramic tile and/or carpet flooring, painted drywall walls, and acoustical ceiling tiles. The smaller stand-alone building (approximately 4,275-square feet) has an address of 6201 Bristol Parkway and is at the northeast corner of the property. A two-story building was previously developed in the northeast portion of the property during 1973-1974; however, it was demolished during 2013 and replaced with the existing single-story building. This building is constructed with wood and/or steel framing with a stucco exterior. The interior finishes consist of ceramic tile and carpet flooring, painted drywall walls, and acoustical ceiling tiles. Near each building are dumpster enclosures and pad-mounted electrical transformers.

The shopping center includes numerous commercial tenant spaces that have been occupied by a mixture of commercial, retail, professional services, and food service tenants since the site was developed; the majority of the tenant spaces were vacant at the time of AEC's site inspection. Current tenants during this September 2024 Phase I ESA include a staffing agency at 6245 Bristol Parkway (now vacant), an inactive juice bar (Juice Bae) at 6249 Bristol Parkway, an inactive bakery (Varsity Bakers) at 6271 Bristol Parkway, and LA Jiu Jitsu Academy at 6295 Bristol Parkway.

Tenants that recently vacated the shopping center included Marshalls department store at 6221 Bristol Parkway (from the early 1990s until 2020), California Roll & Sushi restaurant at 6251 Bristol Parkway (from the early 2000s until 2023), Quiznos Sub restaurant at 6257 Bristol Parkway (from approximately 2005 to 2023), Mandarin Dish restaurant at 6271 Bristol Parkway (from the early-1990s until around 2020), and CVS Pharmacy at 6299 Bristol Parkway (from the early 1990s until 2022). Also, the building at the northeast corner of the property (6201 Bristol Parkway) is currently vacant but was most recently occupied by Chase Bank (from 2013 until around 2020).

In addition to the tenants described above, some of the long-term (10 years or longer) tenants that historically occupied the site have included Photo Fast at 6247 Bristol Parkway (from the early 1990s to 2004), a dentist office at 6281 Bristol Parkway (from at least 1980 until around 2014), and Regal Liquors at 6295 Bristol Parkway (from 1975 to around 2014). Also, the space at 6223 Bristol Parkway was formerly occupied by a dry cleaner from 1975 to 2021. The dry cleaner was operated by several different individuals, but has primarily been under the same business name of Fox Hills Plaza Cleaners. The use of a dry cleaning plant that incorporated tetrachloroethylene (PCE) as the dry-cleaning solvent has prompted several subsurface investigations at the subject facility and surrounding property.

The ESA process under ASTM (Current Standard E1527-21) was created to identify *recognized environmental conditions* (RECs). The descriptive term "recognized environmental condition" is defined as (1) the presence of hazardous substances or petroleum products in, on, or at the subject property due to a release to the environment; (2) the likely presence of hazardous substances or petroleum products in, on, or at the subject property due to a release or likely release to the environment; or (3) the presence of hazardous substances or petroleum products in, on, or at the subject property under conditions that pose a material threat of a future release to the environment. The ESA process additionally identifies *controlled recognized environmental conditions* as a REC resulting from a past release that has been addressed to

the satisfaction of the applicable regulatory authority with hazardous substances allowed to remain in place subject to institutional controls. Also, a *historical recognized environmental condition*, i.e. an HREC is defined as a previous *release* of *hazardous substances* or *petroleum products* affecting the subject *property* that has been addressed to the satisfaction of the applicable regulatory authority or authorities and meeting unrestricted use criteria established by the applicable regulatory authority or authorities without subjecting the *subject property* to any controls (for example, *activity and use limitations* or other *property use limitations*). Finally, a *de minimis condition* is not a recognized environmental condition; however, AEC will identify non-ASTM conditions which are considered de minimis and do not present a material risk of harm to public health or the environment and would not be the subject of an enforcement action if brought to the attention of an appropriate governmental agency.

The results of this investigation have identified no *de minimis conditions,* one *recognized environmental condition (REC),* no *controlled recognized environmental conditions*, and no *historical recognized environmental conditions.*

Recognized Environmental Condition

- The space at 6223 Bristol Parkway was formerly occupied by a dry cleaner from 1975 to 2021. The dry cleaner was operated by several different individuals, but has primarily been under the same business name of Fox Hills Plaza Cleaners. The former use of a dry-cleaning plant incorporating tetrachloroethylene (PCE) as the dry-cleaning solvent has initiated several subsurface investigations at the subject and surrounding property. See Section 9.3 of this report for a discussion of the various investigations and reports prepared for the subject property.

  In short, Volatile Organic Compounds (VOCs) including PCE and trichloroethylene (TCE) have been identified in soil, soil vapor, and groundwater at the subject property. The concentrations in soil and soil vapor exceed multiple screening criteria for residential and/or commercial/industrial-use properties. The higher concentrations of PCE and TCE are identified within an approximately 60' x 60' area in subsurface soil beneath the footprint of the former cleaners between 5' and 25' below ground surface (bgs). However, there are no appreciable soil vapor results below 25' bgs. Also, the plume appears to currently have an areal extent of approximately 250' x 250' although the margins have not been defined to the extent practical.

  Based on the concentrations that have been identified onsite, a Soil Vapor Extraction (SVE) pilot study was performed by Roux Associates, Inc. (Roux) on October 4 and 5, 2022 to confirm the applicability of the remedial technology to reduce concentrations of VOCs, specifically PCE, in soil and soil vapor at the subject property. Roux had previously installed a triple-nested vapor extraction well during September 2022. The well (SVE-1) was constructed with three screen intervals set from 5' to 15' bgs (shallow), 25' to 35' bgs (middle), and 45' to 50' bgs (deep). Roux conducted an SVE stepped-rate test at extraction well SVE-1 using different applied vacuums and flow rates at each of the individual well depths to determine the most effective approach for extracting the contaminant mass. Following completion of the pilot test, Roux concluded that the subject property is an excellent candidate for remediation using SVE technology. AEC concurs that vapor extraction is a viable treatment option.

  During AEC's site inspection on September 4, 2024, water samples were collected from two groundwater monitoring wells observed in the parking lot east of the large shopping center building. One well was labeled MW-2 and is located approximately 100-feet east of the Jiu Jitsu unit (6295 Bristol Parkway) and southeast of the vacant Quiznos Sub (6257 Bristol Parkway). Another well was observed approximately 75-feet east of the northern portion of the former Marshalls (6221 Bristol Parkway); however, this well was not labeled. A subsequent review of a prior Well Log Report identified during this site assessment indicates this well is MW-1. Although no information was provided to AEC regarding the onsite monitoring wells, AEC identified Well Log Reports for the installation of four groundwater monitoring wells onsite (see Appendix H). The Well Log Reports indicate that MW-1, MW-2, MW-3, and MW-4 were drilled by Layne Christensen Company between October 4-15, 2007. Boring logs and a map prepared by Geomatrix are attached to each of the Well Log Reports and indicate that MW-1 was drilled to a total depth of 61.5' bgs and screened from 46.9'-61.3' bgs. MW-2 was drilled to

220 E. TRUXTUN AVENUE BAKERSFIELD, CA 93305 661/395-1646 FAX 661/395-1616

a total depth of 59.5' bgs and screened from 43.9'-58.3' bgs. MW-3 was drilled to a total depth of 56' bgs and screened from 40'-54.4' bgs. This well is described on the figure in the area of the dumpster enclosure along the west side of the southwest portion of the building, however, this well was not identified by AEC during the site inspection. Lastly, MW-4 was drilled to a total depth of 56.5' bgs and screened from 41' to 55.5' bgs; this well is depicted along the south side of the building; again, AEC did not identify this well during the site inspection. As previously stated, AEC has not received any reports regarding this investigation and sampling conducted by Geomatrix during 2007 and only identified this monitoring well information through the Groundwater Ambient Monitoring & Assessment program (GAMA) website under the Well Completion Report Map Application section.

The two water samples collected by AEC from MW-1 (identified in the field by AEC as MW-??) and MW-2 were analyzed for Volatile Organic Compounds (VOCs) by EPA Method 8260B. The water sample collected from MW-2 exhibited non-detectable concentrations of all VOCs analyzed. However, the water sample from MW-1 exhibited detections of Chloromethane (2.4 ug/L), Dichlorodifluoromethane (0.20 J ug/L), PCE (8.4 ug/L), and TCE (1.3 ug/L). Also, AEC re-visited the site on October 14, 2024 and identified the location of MW-3 (west of, and adjacent to the dumpster enclosure wall associated with the former CVS Pharmacy building) and MW-4 (in the asphalt-paved access drive near the south wall of the former CVS-occupied building). AEC measured depth to groundwater (approximately 51.5' bgs); collected samples of groundwater from both wells; and transported the samples to Pace Analytical Laboratories for analysis of VOCs by EPA Method 8260B. The analytical results indicated no detectable concentrations of any VOCs, including the contaminant of concern PCE.

However, the concentrations of PCE in MW-1 exceed multiple screening criteria when compared to the January 2019, Revision 2 San Francisco Bay Regional Water Quality Control Board Environmental Screening Levels (SFBRWQCB ESLs) for a direct exposure risk level and groundwater vapor intrusion risk levels for a residential and/or commercial property. TCE also exceeds two of these criteria for a direct exposure tapwater cancer risk and a residential cancer risk from groundwater vapor intrusion. (See attached Table 1 in Appendix C).

It is the opinion of AEC that the groundwater plume has not been adequately defined to the east and west of the footprint of the former dry cleaners. Also, due to the conversion of land-use at this property from commercial to residential, AEC recommends presenting the prior report data to either the DTSC or the RWQCB and enter into the selected-agency Voluntary Cleanup Program. Once the selected agency has reviewed the previously prepared reports, AEC will know if additional investigation is going to be required (most likely groundwater-related) or if the site can go directly to vapor extraction remediation.

AEC has conducted this Phase I Environmental Site Assessment at the Fox Hills Plaza having street addresses of 6201-6299 Bristol Parkway in Culver City, California (the Property) in conformance with the scope and limitations of ASTM Standard E1527-21. Any exceptions to, or deletions from this practice are described in Section 5.0 of this report. This assessment has revealed evidence of a recognized environmental condition in connection with the subject property. Therefore, based on the results of our assessment, AEC recommends further investigation is warranted for the subject property.

• ENVIRONMENTAL CONCEPTS WITH DESIGN IN MIND •

220 E. TRUXTUN AVENUE BAKERSFIELD, CA 93305 661/395-1646 FAX 661/395-1616

1.0 INTRODUCTION

Advanced Environmental Concepts, Inc. (AEC) was retained by Reda Residential, LLC ("User") to prepare this Phase I Environmental Site Assessment at the Fox Hills Plaza having street addresses of 6201-6299 Bristol Parkway in Culver City, California (the "Property"). A location map for the Property is presented as Figure 1 in Appendix A. This assessment was performed in conformance with 40 CFR 312, Standards for Conducting All Appropriate Inquiries, and general conformance with ASTM E1527-21.

2.0 PURPOSE

The purpose of this assessment is to identify recognized environmental conditions located at the subject site or adjacent properties which could present material risk of harm to public health or to the environment.

This assessment is intended to constitute appropriate inquiry into the previous ownership and uses of the property, as required to support the assertion of the innocent landowner, contiguous property owner, and/or bona fide prospective purchaser defenses to liability (collectively the Landowner Liability Protections, or LLPs) under the Comprehensive Environmental Response, Compensation, and Liability Act of 1980 (CERCLA a.k.a. Superfund), as amended by the Superfund Amendments and Reauthorization Act of 1986 (SARA) and the Small Business Liability Relief and Brownfields Revitalization Act of 2002.

If known or suspected contamination is identified, Users seeking to maintain Landowner Liability Protections have responsibilities in addition to completing an AAI-compliant Phase I Environmental Site Assessment. These "continuing obligations" include taking "appropriate care" and "reasonable steps" with respect to known or suspected releases of hazardous substances during the tenure of property ownership. In addition to these requirements under Federal law there are also different requirements under state law with respect to liability protections. On request, Advanced Environmental Concepts, Inc. can provide support for clients with continuing obligations, as appropriate.

3.0 SCOPE OF SERVICES

To evaluate the potential presence of recognized environmental conditions, this preliminary investigation consisted of the following:

- Contacting appropriate regulatory agencies for hazardous materials information concerning the subject site and surrounding areas located within an approximate 1-mile radius of the site boundaries. Inquiries were made regarding documentation of: (a) toxic spills; (b) underground storage tanks; (c) the use, storage (including aboveground storage tanks), generation, and/or disposal of hazardous materials; (d) the presence of disposal wells and/or leach fields, drain fields, and septic systems; and, (e) violations of applicable environmental control standards;

- Conducting interviews and researching historical site usage for information regarding past or present recognized environmental conditions;

- Reviewing selected database reports, maps, and aerial photographs for information pertaining to potential sources or visual indications of soil and groundwater contamination;

- Conducting an on-site inspection and off-site reconnaissance to identify visible evidence of the generation, use, storage, spills, or disposal of hazardous materials;

- Evaluating investigational findings and the preparation of a detailed report inclusive of findings and recommendations.

4.0 SPECIAL TERMS AND CONDITIONS

The information included in this report is intended for use exclusively as a preliminary assessment of potential environmental and human health concerns at the project site. Data is generally obtained through telephone conversations, personal interviews, public records, public information, general maps and aerial photographs. These services have been rendered by Advanced Environmental Concepts, Inc. (AEC) in accordance with generally accepted practices by professional geologists and environmental specialists. Also, the report has been prepared in accordance with the care and skill generally exercised by reputable professionals, under similar circumstances, in this or similar localities. Because of the limited nature of this investigation, the firm is precluded from providing a warranty, expressed or implied, regarding the presence of hazardous materials that could potentially adversely affect the subject site.

This report is provided with the understanding that it is the responsibility of the owner to convey the information and recommendations contained herein, to the appropriate regulatory agencies, as required. The services performed in the scope of this project are for the sole use of our client. Others who seek to rely on the findings contained within this report have a duty to determine the adequacy of the information presented herein, for their time, location, and intended use.

5.0 LIMITATIONS AND ASSUMPTIONS

This report presents the results of a Phase I Environmental Site Assessment conducted by **Advanced Environmental Concepts, Inc.** (**AEC**) for Reda Residential, LLC (client) on the following property:

Fox Hills Plaza
6201 – 6299 Bristol Parkway
County of Los Angeles • Culver City, California

No other properties were included within the scope of this assessment except as required for the off-site reconnaissance and for the regulatory agency database and file review pertaining to potential sources of offsite recognized environmental concerns. Historical information regarding the subject parcels is limited to review of maps, public documents, interviews with people knowledgeable with the past and present uses of the property, and aerial photography review.

The investigation focused on releases and threatened releases of hazardous substances or petroleum products that could be considered a recognized environmental condition and/or a liability due to their possible presence in significant concentrations (e.g., above acceptable limits set by the Federal or state government) or due to the potential for contaminant migration through exposure pathways (e.g., groundwater). Materials that may contain substances which are not currently deemed hazardous by the federal or state of California EPA were not considered as part of this study.

Unless specifically included in our scope of services, formal surveys for asbestos-containing materials, lead-based paints, fire safety, vapor intrusion, indoor air quality, mold, and similar matters were not part of this assessment. The Property was not evaluated for compliance with land use, zoning, wetlands, or similar laws. This report is not intended to be an environmental compliance audit.

Hazardous substances naturally occurring in plants, soils, and rocks, (e.g., heavy metals, naturally occurring asbestos, or radon) are not typically considered in these investigations. Similarly, construction debris (e.g., discarded concrete, asphalt) is not considered to be of concern unless observation determined that hazardous substances are likely to be present in “actionable” concentrations.

Unless otherwise noted, sampling and laboratory analyses of soil, water, air, building materials, or other media, were not performed as part of this investigation. Quantitative identification of hazardous substances can only be accomplished through sampling and appropriate laboratory analysis.

220 E. TRUXTUN AVENUE BAKERSFIELD, CA 93305 661/395-1646 FAX 661/395-1616

AEC assumes no responsibility for the accuracy of information obtained from, compiled by, or provided by third-party sources, such as regulatory agency listings. AEC assumes that information collected during this environmental site assessment is accurate and correct. Unless warranted, information collected has not been independently validated as part of this assessment.

The information regarding "purchase price" to "fair market value" is the responsibility of the User (40 CFR 312.22) and is not included in this Phase I Environmental Site Assessment Report.

The following limitations/restrictions were placed on AEC:

- There were no limiting factors that impeded access to AEC for the entire property with the exception that AEC did not inspect the interior of all tenant spaces. However, it is the opinion of AEC that the absence of these interior inspections will not alter the conclusions and recommendations presented in this report and does not constitute a significant data gap.

6.0 GENERAL SITE CHARACTERISTICS

6.1 Site Location and General Site Description

The subject property is described as the Fox Hills Plaza having street addresses of 6201-6299 Bristol Parkway in Culver City, California. Also, the site is identified by three Los Angeles County Assessor's Parcel Numbers (APNs)[1] of 4134-018-004 (0.79-ac), -005 (5.73-ac), and -006 (0.52-ac). In addition, the site is within a small portion of the South Half of the Northwest Quarter of Section 19; Township 2 South, Range 14 West of the San Bernardino Base & Meridian System (SBB&M). The subject 7.04-acre development is bordered to the north by Green Valley Circle, to the east by Bristol Parkway, and to the west and south by hotels.

The current property owner is identified as:

Bristol Parkway Investors, LLC
5862 West 3rd Street
Los Angeles, CA 90036

6.2 Current Use of the Property

The subject property is developed with a shopping center described as the Fox Hills Plaza. The shopping center includes numerous commercial tenant spaces that have been occupied by a mixture of commercial, retail, professional services, and food service tenants; the majority of the tenant spaces are currently vacant.

6.3 Past Uses of the Property

The subject property consisted of undeveloped native ground prior to 1923. By 1928, the subject property was part of the Fox Hills Golf Course; the golf course operated into the 1960s and then closed shortly after Fox Hills was annexed in 1964. According to a review of building permits, the property was proposed for commercial development by the early 1970s and a site plan review was completed in 1972. Two buildings were constructed during 1974 by the owner at the time, Ramada Inns, Inc./Ramada Development Company.

The larger building along the west boundary has been occupied by various commercial, retail, professional services, and food service tenants since development including a Marshalls department store at 6221 Bristol Parkway from the early 1990s until 2020, a dry cleaner (Fox Hills Plaza Cleaners) at 6223 Bristol Parkway from 1975 to 2021, a photo processing shop (Photo Fast) at 6247 Bristol Parkway from the early 1990s to 2004, California Roll & Sushi restaurant at 6251

Bristol Parkway from the early 2000s until 2023, Quiznos Sub restaurant at 6257 Bristol Parkway from approximately 2005 until 2023, Mandarin Dish restaurant at 6271 Brisol Parkway from the early-1990s until around 2020, a dentist office at 6281 Bristol Parkway from at least 1980 until around 2014, a liquor store (Regal Liquors) at 6295 Bristol Parkway from 1975 to around 2014, and CVS Pharmacy at 6299 Bristol Parkway from the early 1990s until 2022.

The building at 6201 Bristol Parkway in the northeast portion of the property was originally a two-story structure occupied by Bank of America and then during 1986, it was converted to a medical facility/urgent care (Centinela Medical Center) in 1986. During 2013, the building was demolished and Chase Bank constructed a new one-story building in its place which still exists today; however, the building has been vacant since approximately 2020.

6.4 Current and Past Uses of Adjoining Properties

Adjoining properties primarily consisted of undeveloped native ground with some agricultural production of irrigated row/cover crops during the early 1920s. By 1928, the immediately adjoining properties were part of the Fox Hills Golf Course along with the subject property. Commercial development commenced to the north and west as early as 1947 and the Hillside Memorial Park Cemetery was also developed to the southeast by this time. By 1977, the eastern adjoining apartment complex was developed, the Westfield Shopping Mall had been constructed to the north, and hotels had been developed to the west and south of the subject property.

North: Green Valley Circle borders the property to the north followed by the Westfield Shopping Mall and a social services building (Westside Regional Center).

South: The southern adjoining property is the Courtyard by Marriott Hotel.

East: Bristol Parkway adjoins the property to the east followed by the Parkway Plaza Apartments.

West: The western adjoining property is the Four Points by Sheraton Hotel.

7.0 SITE AND VICINITY CHARACTERISTICS

7.1 Physiographic Setting

The subject property is in Culver City, California and approximately 0.5-miles west of the Baldwin Hills within the southwest portion of Los Angeles County. The Baldwin Hills represent a surface expression of the Newport/Inglewood Fault, formed over the past several million years. West of the Baldwin Hills, the Ballona Escarpment, created over time by erosional activity of Ballona Creek which generally forms the southern edge of the Ballona Creek Watershed. (Los Angeles County Public Works, Ballona Creek Watershed Management Plan, 2004)

The subject property is within the Coastal Plain of Los Angeles County. The Coastal Plain is generally of mild slope and contains relatively few depressions or natural ponding areas. The slopes of main river systems crossing the Coastal Plain, such as the San Gabriel River, Los Angeles River, and Ballona Creek, range from 4 to 14 feet per mile. The groundwater basins in the Coastal Plain are divided by geological features into the Central (includes the Montebello and Los Angeles Forebays), West Coast, Santa Monica, and Hollywood Basins. The subject property is within the West Coast Basin which is the second largest basin underlying the Coastal Plain. (Los Angeles County Public Works, Hydrologic Report, 2022-2023).

The nearest body of surface water is the concrete-lined, westward flowing Centinela Creek, located approximately 300 feet southwest of the subject property. Groundwater was encountered at the subject property during a 2022 Phase II investigation (Roux Associates, Inc.) at approximately 60’

• ENVIRONMENTAL CONCEPTS WITH DESIGN IN MIND •
220 E. TRUXTUN AVENUE BAKERSFIELD, CA 93305 661/395-1646 FAX 661/395-1616

below ground surface (bgs). AEC's recent sampling of MW-1 and MW-2 on September 4, 2024 and subsequent sampling of October 14, 2024 indicated a depth to water of around 52' to 53' bgs. Also, prior reports prepared by AEI Consultants during 2007 describe groundwater flow direction beneath the site to be toward the west-southwest. However, according to a Site Conceptual Model/Closure Request prepared by Blaes Environmental dated October 27, 2017 at the nearby Mobil service station (6100 Sepulveda Boulevard), "groundwater flow direction has historically been to the southeast with a nearly flat horizontal gradient; however, in the recent years, the flow direction had been changing to north, northeast (2014 -2017)". The latest Groundwater Monitoring Report prepared for the Mobil service station prior to case closure is dated May 7, 2018; this report calculated flow direction to the northwest.

The subject property has an average elevation of 62-feet above mean sea level with a topographic gradient to the west.[2]

8.0 SITE DESCRIPTION AND INSPECTION

An inspection of the Property and reconnaissance of the surrounding area was conducted on September 4, 2024 by Jonathan Buck, Principal Geologist, of Advanced Environmental Concepts (AEC). The subject property is developed with a shopping center described as Fox Hills Plaza consisting of two buildings, a large asphalt-paved parking lot, and landscaped areas. The larger building (approximately 60,268-square feet) is along the west boundary of the site and has current addresses of 6221 to 6299 Bristol Parkway; this building was constructed between 1973-1974 and consists of wood and steel framing with masonry block walls. The interior finishes vary by tenant but generally consist of bare concrete, ceramic tile and/or carpet flooring, painted drywall walls, and acoustical ceiling tiles. The smaller stand-alone building (approximately 4,275-square feet) has an address of 6201 Bristol Parkway and is at the northeast corner of the property. A two-story building was previously developed in the northeast portion of the property during 1973-1974; however, it was demolished during 2013 and replaced with the existing single-story building. This building is constructed with wood and/or steel framing with a stucco exterior. The interior finishes consist of ceramic tile and carpet flooring, painted drywall walls, and acoustical ceiling tiles. Near each building are dumpster enclosures and pad-mounted electrical transformers.

8.1 Hazardous Substances

There were no visual indications of the presence of hazardous materials located within the limits of the subject site during the property inspection associated with an identified or unidentified use.

There are historical tenants that have used hazardous substance and generated hazardous waste. These tenants include the Fox Hills Dry Cleaners which used PCE, Photo Fast which generated waste silver, and the medical facilities/pharmacies that developed X-rays and handled/disposed of biohazardous waste.

Several subsurface investigations have been conducted related to the historical use of PCE at the subject property and are discussed throughout this report. Also, there is no indication that the photo processing solution, X-rays development fluids, and/or biohazardous waste were handled inappropriately at the subject property.

8.1.1 Storage Tanks

There were no fill tubes, vent lines, dispensers, islands, or other visual indications of the existence of underground or aboveground storage tanks observed within the limits of the subject property at the time of AEC's site inspection.

8.1.2 Stains or Corrosion

AEC did not identify any obvious stains or corrosion during this site assessment that would be considered greater than a de minimis concern.

220 E. TRUXTUN AVENUE BAKERSFIELD, CA 93305 661/395-1646 FAX 661/395-1616

8.2 Natural Drainage

Natural drainage mirrors the topographic gradient of the site and flows generally to the west and then enters the municipal stormwater collection system.

8.3 Disturbed Areas

The subject property is improved with the footprint of the two buildings, asphalt-paved parking lots, and landscaped areas.

8.4 Hydraulic Equipment

No in-ground hydraulic equipment was observed on the subject property.

8.5 Electrical Equipment

Pad-mounted electrical transformers were observed adjacent to the two buildings. Regional electrical transformers are owned and operated by Southern California Edison (SCE).[3] According to information obtained from SCE, all transformers within the SCE power distribution network suspected of containing PCBs in concentrations exceeding 50 parts per million were removed and replaced by 1987. Manufacture of PCB-containing electric power transformers was discontinued in 1984.

Testing of transformers for the presence of PCBs is not included within the scope of this assessment; however, testing is not recommended based on the absence of a leaking transformer.

8.6 Wastewater

There were no current indications of industrial wastewater disposal at the subject site. Historically, there was tenant at 6247 Bristol Parkway (Photo Fast) that developed and printed photos. Installed in the tenant space was a silver recovery unit that electrolytically removed silver from the photoprocessing solution, then the solution would pass through metal exchange filters to reduce silver concentrations to below 5 parts per million (ppm), so that it could be discharged into the municipal sewer system.

8.6.1 Sewage Disposal Systems

The subject property is connected to the municipal sewage disposal system. No septic systems were identified during AEC's site assessment.

8.6.2 Pools of Liquid

AEC did not identify any areas of standing surface water during this site assessment.

8.6.3 Pits, Ponds, or Lagoons

AEC did not identify any onsite pits, ponds, or lagoons during this site assessment.

8.6.4 Drains and Sumps

AEC did not identify any drains or sumps during this site assessment. However, there are/were three floors sinks and a sample box at 6247 Bristol Parkway associated with the film rinse disposal process. Review of Los Angeles County Fire Department indicate the facility operated a silver recovery unit that electrolytically removed silver from the photoprocessing solution, then the solution would pass through metal exchange filters to

reduce silver concentrations to below 5 parts per million (ppm) so that it could be discharged into the sewer system.

8.7 Solid Waste Disposal

When generated, solid waste is placed in the dumpsters adjacent to each of the buildings and disposed on a scheduled basis by the local solid waste contractor.

8.8 Water Supply

Currently, there are no domestic and/or irrigation wells at the subject property. Water is supplied by the local municipal provider.

8.9 Designated Wetlands

Under the U. S. Army Corps of Engineers regulations, wetlands[4] are defined as "those areas that are inundated or saturated by surface or ground water at a frequency and duration sufficient to support, and that under normal circumstances do support, a prevalence of vegetation typically adapted for life in saturated soil conditions." Wetlands generally include swamps, marshes, bogs and similar areas such as sloughs, prairie potholes, wet meadows, river overflows, mud flats, and natural ponds.

Based on review of the subject site, there are no areas on the subject or nearby property that would be defined as Designated Wetlands Areas.

8.10 Asbestos-Containing Materials (ACMs)

Asbestos Containing Materials (ACMs) were commonly used in a wide variety of building products such as roofing shingles, composite siding, linoleum flooring, acoustic ceiling tiles, furnace and water heater exhaust piping and insulation, glues and mastics, stucco, joint compounds, and composite wallboard prior to 1980; however, use of ACMs post 1980 is known to have occurred at many locations. ACMs can be divided into material considered friable (easily crumbled or reduced to powder) and non-friable. Friable ACMs are regulated as hazardous materials due to the elevated long-term risk of developing lung cancer upon respiratory exposure and must be properly removed prior to renovation or demolition of any structure containing these materials. Also, ACMs have also been found in 'Transite' irrigation piping commonly used in many agricultural areas of California. No indications of Transite irrigation piping were noted within the subject property during this assessment. Based on the construction date of the larger building along the west boundary (1974), ACM is suspected. The smaller building at 6201 Bristol Parkway was constructed during 2013; therefore, ACM is not suspected at this structure.

In addition, a review of the EDR Radius Map indicates that Marmaxx Group disposed of asbestos during 1997-1998 from 6221 Bristol Parkway.

Asbestos sampling and laboratory analyses are beyond the scope of this site assessment conducted by AEC; however, sampling is recommended prior to demolition and/or renovation at the larger building.

8.11 Radon

Radon[5] is a colorless, odorless, tasteless, naturally occurring radioactive gas formed by the decay of uranium in soil and bedrock. Because uranium and radon occur naturally in varying amounts within rocks and soils found throughout the United States, radon is present in all the air that we breathe. Long-term exposure to elevated concentrations of radon in confined areas has been associated with an increased risk of lung cancer. The present action levels require exposure to

concentrations of at least four picocuries/liter (4 pCi/L) of radon over an extended period of time. The State of California Department of Health Services conducted radon surveys across portions of Los Angeles County, during 1990. Los Angeles County has been classified as Zone 2 which has a predicted average indoor radon screening level between 2 and 4 pCi/L. Sampling in the area of the subject property (Zip Code 90230) indicated that 6 out of 43 tests exhibited concentrations higher than 4 pCi/L.

Radon sampling and laboratory analysis is beyond the scope of this assessment; however, based on the results of prior testing in the vicinity of the subject property, it is the opinion of AEC that radon sampling is not necessary.

8.12 Lead

According to information published by the United States Department of Housing and Urban Development (HUD),[6] approximately three out of every four pre-1978 buildings contain lead-based paint and/or lead plumbing components. Based on the construction date of the larger building along the west boundary (1974), lead-based paint or plumbing is suspected. Also, the tenant space at 6281 Bristol Parkway was occupied by a dentist office that performed X-rays from at least 1980 until around 2014; there may be lead-lined walls at this address that would shield radiation. The smaller building at 6201 Bristol Parkway was constructed during 2013; therefore, lead-based paint is not suspected at this structure.

Lead sampling and laboratory analyses are beyond the scope of this site assessment; however, sampling for lead-based paint is recommend prior to demolition and/or renovations at the larger building. Also, if lead-lined drywall is identified during demolition, the lead sheeting should be disposed at a recycling facility.

8.13 Odors

Strong, pungent, or noxious odors were not identified at the subject property during this site assessment.

8.14 Heating and Cooling

There are roof-mounted HVAC (Heating, Ventilation, and Air Conditioning) units at the both buildings.

8.15 Stressed Vegetation

AEC did not observe any areas with stressed vegetation during this site assessment.

9.0 INTERVIEWS, DATA GAPS, AND PRIOR REPORTS

9.1 Interviews

9.1.1 Interview with Owner and/or Site Representative

On September 19, 2024, AEC conducted an interview with the Property Manager, Ms. Loren Garcia of Spectrum Commercial Real Estate, Inc. According to Ms. Garcia, they have only managed the property for a few years and when they took over management, the majority of the tenant spaces were already vacant; therefore, her knowledge of prior tenants is limited. She said that the property has sold twice since they have managed it and the owners are investors that are not familiar with daily onsite operations. She also indicated that there are four spaces that are still being rented; however, the businesses are

inactive and only being used for storage with the exception of the Jiu Jitsu space which remains open for business. In addition, she had no knowledge of any former or current presence of underground storage tanks (USTs) at the site and was unaware of any releases of hazardous substances at the subject property.

9.1.2 Interview with User

As the prospective purchaser of the subject property, the User, Mr. Nate Johnson of Reda Residential, LLC would only be aware of environmental concerns if disclosed. The User is aware that PCE and TCE have been identified onsite during the various subsurface investigations due to the former presence of a dry cleaner onsite. Also, Mr. Johnson completed the Site Questionnaires which are attached in Appendix I.

9.1.3 Interview with Local Government Officials

AEC contacted the Culver City Building Safety Division, Culver City Fire Department, Los Angeles County Fire Department (LACoFD), Los Angeles Public Works Department, South Coast Air Quality Management District, and Regional Water Quality Control Board. Email and letter responses were received from these agencies; however, telephone interviews were not conducted. Refer to Section 11.3 for details on the file reviews.

9.2 Data Gaps

A data gap is generally defined as a lack of or inability to obtain information required by this practice despite good faith efforts by the environmental professional to gather such information. Data gaps may include insufficient historical information, the inability to interview person(s) with direct site knowledge, or lack of access to all areas during the investigation.

AEC did not inspect the interior of all tenant spaces and did not receive records from the RWQCB which constitutes a data gap. Also, AEC is aware that a prior investigation was conducted onsite during 2007 by Geomatrix; however, AEC was not able to find the reports, only the well logs were available for review. Although there are reporting data gaps, AEC does not identify the absence of reports as significant since the majority of the missing documents (with the exception of the Geomatrix report) are referenced in background sections of the various other reports reviewed by AEC. Therefore, it is the opinion of AEC that there are no significant data gaps that would alter the conclusion and recommendations presented in this report.

9.3 Prior Reports

AEC was provided with multiple reports that have been prepared for the subject property. These reports include the following:

- Phase I Environmental Site Assessment; prepared by AEI Consultants; dated July 9, 2007: AEI conducted a Phase I ESA and identified the following recognized environmental condition (REC):

  - "During the onsite investigation, AEI noted the presence of a dry cleaning facility known as Fox Hills Dry Cleaners in Building 2. According to historic information, this site has operated as a dry cleaning facility since at least 1975 (approximately 32 years). The current store owner, Mr. Sang Son, has reportedly owned the dry cleaners for approximately 6 years. Dry cleaning operations typically use chlorinated solvents, particularly tetrachloroethylene (PCE), during the dry cleaning process. These solvents, even when properly stored and disposed of, can be released from these facilities in small, frequent releases through floor drains, cracked concrete, and sewer systems. Chlorinated solvents are highly mobile chemicals that can easily accumulate in soil. AEI observed one (1) 55-gallon drum used to store waste PCE solvent adjacent to the dry cleaning machine. No secondary containment

is utilized by the waste PCE drum. Additionally, multiple small-quantity containers of solvent were observed next to a spotting table on the west side of the dry cleaning machine. The cement floor appeared to utilize an epoxy covering, however evidence of staining was observed on the floor below the spotting table. According to the most recent waste manifest on-site, United Fabric Care Supply, a licensed transporter of hazardous waste, collects the spent PCE solvent approximately every 1 month. Additionally, a previous Phase II Environmental Investigation completed in 1990 by Ralph Stone and Company, Inc. (RSC) was provided by the report user, Mr. Reuben Berman. This report states that the following contaminants were detected in a boring placed next to the former location of a PCE waste drum: 160 parts per billion (ppb) of PCE at 1 foot; 96 ppb of PCE at 2 feet; and 8.5 ppb of Trichlorethylene (TCE) at 2 feet. All levels found were below action levels and therefore RSC recommended no further action for the site other than sealing the floor and floor cracks. Refer to Section 4.2.5 for additional information regarding previous environmental investigations. Based on the known minor release in 1990 as well as the length of time the dry cleaners has occupied the subject property since the last subsurface investigation, the presence of Fox Hills Dry Cleaners represents; a recognized environmental concern."

Based on this finding, a Phase II Subsurface Investigation was conducted by AEI which is discussed below.

AEI's Phase I ESA also identified the following environmental concerns that warranted discussion but did not qualify as recognized environmental conditions:

- "Based upon aerial photographs, the subject property was developed with a golf course from as early as 1928 until as late as 1962. Onsite operations associated with golf courses typically involve the application, storage, and mixing of pesticides and herbicides at the subject property to service the golf greens/fairways. Based on the duration of use as a golf course and the tendency of these constituents to remain in near surface soils, the use and storage of pesticides and herbicides at the subject property may have impacted the subject property. However, the entire area of the subject property is either paved over or covered by improvements that make direct contact with any potential remaining concentrations in the soil unlikely. Furthermore, the subject property is developed and used for commercial purposes and thus no further action related to the former golf course is warranted at this time. If redevelopment of the subject property is planned for residential use, the owner/user of the report should contact the local planning department to determine whether sampling relating to the former golf course is required."

  It is the opinion of AEC that since the site has already been significantly disturbed when graded and subsequently developed with the Fox Hills Plaza, collecting soil samples to be analyzed for agricultural chemicals is not warranted.

- "A former tenant, Arnold Jewelers, occupied Building 2 from as early as 1976 until as late as 1986 (approximately 10 years). Onsite operations typically involve the use of hazardous materials including acids and bases presumably in small quantities. No hazardous material types were listed in the regulatory database, and no records indicating storage violations or spills were reviewed by AEI at the Air Quality Management District (AQMD) or South Coast Regional Water Quality Control Board (RWQC). Due to the calcium carbonate component of concrete flooring and the basic properties of clay in the soil, any spilled acids are neutralized upon contact with the concrete and/or clay. Based on a lack of records indicating a past release or spill and the presumed small quantities of hazardous materials likely used at the subject property, the historic storage and use of these hazardous materials at the subject property is not expected to represent a significant environmental concern."

  AEC concurs that no further investigation is warranted regarding the former jeweler operations at the subject property.

- "Photo Fast, a former tenant of the subject property, occupied Building 1 from as early as 1986 until as late as 1991 (approximately 5 years). Photo developing facilities are known to store small quantities of hazardous materials onsite including photo fixer and developer as part of the day-to-day operations. This site was listed on the governmental database as a small-quantity generator of hazardous waste. In addition, inspection reports dated between 1983 and 2002 were on file with the Los Angeles Department of Public Works (DPW). The inspection reports state that a former sample box located in the Photo Fast tenant space was closed in place and received closure status on December 26, 2002. No further details were available. Based on the lack of a documented release and the small quantities of hazardous materials typically associated with photo developing facilities, the former presence of this facility does not represent a significant environmental concern."

  AEC concurs that no further investigation is warranted regarding the former photo processing operations at the subject property.

- Phase II Subsurface Investigation; prepared by AEI Consultants; dated August 8, 2007: Based on AEI's findings during their Phase I ESA, they conducted a Phase II Subsurface investigation to determine whether or not additional releases have occurred from the dry cleaners. The scope included advancing six soil borings (AEI-BI through AEI-B6) to varying depths ranging between 12' bgs and 19' bgs. Soil samples were collected at four to five depths from each boring (2', 5', 10', 12', 15', 16', and/or 19'). A discussion of the results presented by AEI is as follows:

  "Laboratory reportable levels of PCE were found in 23 of the soil samples with a peak concentration of 11,900 µg/kg. Laboratory reportable levels of trichloroethene (TCE) were found in nine of the soil samples with a peak concentration of 1,300 µg/kg. Laboratory reportable levels of cis-1,2-dichloroethene (DCE) were found in 16 of the soil samples with a peak concentration of 2,040 µg/kg. Laboratory reportable levels of trans-1,2- DCE were found in two of the soil samples with a peak concentration of 18.2 µg/kg. A laboratory reportable level of vinyl chloride was found in one of the soil samples at 3.2 µg/kg. Laboratory reportable levels of 1,2,4-trimethylbenzene (TMB) were found in two of the soil samples with a peak concentration of 18.2 µg/kg. A laboratory reportable level of acetone was found in one of the soil samples at 140 µg/kg. Additionally, soil sample AEI-B1-10' contained laboratory reportable levels of benzene at 2.2 µg/kg; toluene at 4.5 µg/kg; ethylbenzene at 87.3 µg/kg; total xylenes at 129 µg/kg; isopropylbenzene (lPB) at 9.2 µg/kg; n-propylbenzene (n-PB) at 40.8 µg/kg; 1,3,5-TMB at 19.8 µg/kg; n-butylbenzene at 14.3 µg/kg; and naphthalene at 20.8 µg/kg. Please sec Figure 4 for the distribution of select detected contaminant concentrations."

  AEI compared the analytical results to the Preliminary Remediation Goals (PRGs) and Site-Specific Screening Levels (SSLs) and made the following conclusion:

  "During this investigation, six soil borings were advanced throughout the subject property in the area of the current dry cleaners. A total of 26 soil samples were analyzed for VOCs.

  "PCE was detected in most of the soil samples with concentrations in 10 samples above the residential PRG, five samples above the industrial PRG, and 21 samples above SSLs. TCE, a PCE breakdown product, was detected in 12 of the soil samples with concentrations in five samples above the residential PRG, four samples above the industrial PRG, and nine samples above SSLs. Additionally, cis-1,2-DCE; trans-1,2-DCE; and vinyl chloride (also PCE breakdown products) were detected in 21, 5, and 3 of the analyzed soil samples, respectively. A total of 11 samples containing cis-1,2-DCE were above SSLs, though cis-1,2-DCE was not detected above residential or industrial PRGs. One sample containing vinyl chloride was above SSLs, though vinyl chloride was not detected above residential or industrial PRGs. None of the remaining target contaminants were detected above residential and industrial PRGs or SSLs.

  "The results of this investigation indicate that a release of PCE has occurred from the current on-site dry cleaning operations. The detected contaminant concentrations are significantly

elevated and the release point appears to be in the vicinity of the dry cleaning machine. The PCE release appears to be degrading based on the detectable concentrations of TCE and other degradation products. Based on the significantly elevated contaminant concentrations and the continued on-site dry cleaning activities to potentially add to the release, AEI concludes that the detected subsurface contamination appears to represent a significant environmental concern. AEI recommends further investigation to determine the extent of the contamination beneath the subject property and determine if groundwater has been impacted."

- Monitoring Well Installation, conducted by Geomatrix, October, 2007: Although no information was provided to AEC regarding the onsite monitoring wells, AEC identified Well Log Reports for the installation of four groundwater monitoring wells onsite (see Appendix H). The Well Log Reports indicate that MW-1, MW-2, MW-3, and MW-4 were drilled by Layne Christensen Company between October 4-15, 2007. Boring logs and a map prepared by Geomatrix are attached to each of the Well Log Reports and indicate that MW-1 was drilled to a total depth of 61.5' bgs and screened from 46.9'-61.3' bgs; this well is located in the parking lot east of the northern portion of the western building. MW-2 was drilled to a total depth of 59.5' bgs and screened from 43.9'-58.3' bgs; this well is located east of the southern portion of the western building. MW-3 was drilled to a total depth of 56' bgs and screened from 40'-54.4' bgs; this well is depicted west of the southern portion of the western building. Lastly, MW-4 was drilled to a total depth of 56.5' bgs and screened from 41' to 55.5' bgs; this well is depicted south of the western building. As previously stated, AEC has not received any reports regarding this investigation and sampling conducted by Geomatrix during 2007. AEC identified two of these monitoring wells (MW-1 and MW-2) during our September 4, 2024 site inspection and collected water samples. Also, the other two monitoring wells (MW-3 & MW-4) were identified and sampled during a site visit on October 14, 2024. The analytical results are discussed in the Executive Summary of this report.

- Geotechnical Engineering Exploration; prepared by Byer Geotechnical, Inc.; dated June 6, 2017: This report was prepared based on the proposed construction of a seven-story mixed-use building over one to three subterranean parking levels. A hollow stem auger drill rig equipped with an electronic piezocone penetrometer (CPT) was used to advance six borings and two CPT sounds to depths of 31 to 71.5' bgs at the property, the soil collected during the geotechnical investigation was analyzed from an engineering standpoint. Groundwater was encountered in one of the borings at 52' bgs and another boring at 28' bgs. The findings presented by Byer Geotechnical indicated that the proposed development is feasible.

- Report on Review and Updating Previous Phase I Environmental and Phase II Assessments; prepared by Ralph Stone and Company, Inc. (RSC); dated January 31, 2018: This report was prepared to update the tenant listings and Environmental Data Review of the subject property; the address of 6201 Bristol Parkway was excluded from this 2018 assessment report. It also provided a list of additional investigations/reports that were prepared by RSC and others. The prior reports prepared by RSC are listed below; however, they were not provided to AEC for review.

  - Phase I Inspection of the property in 1990 (report dated November 5, 1990). This investigation included testing of building materials for asbestos.
  - Phase II Limited Soil Investigation at Unit 6223 in October 1990.
  - Phase I Update of the property in 1996 (report dated November 15, 1996).

  RSC stated that the condition of the property during their 2018 assessment is as follows:

  "There have been several beauty parlor/spas for people and pets at the property since 2006. These types of businesses are considered low concerns.

"No high concern tenants, other than the dry cleaners, are listed between 2006 and 2017. No high concern tenants, other than the dry cleaners, was noted during the RSC site inspection conducted on January 26, 2018.

"The flooring within the dry cleaners unit (6223) shows signs of cracking and the floor coating has been removed in large patches throughout the unit. Currently, RSC estimates that up to 30% of the floor coating is no longer present. The dry cleaning machine was set on a secondary containment pan."

The 2018 RSC Update concluded: "There have been no significant potential environmental impact changes since the AEI 2007 Phase I and Phase II Investigations.

"Concerning the dry cleaners, the house-keeping practices appears to not have changed since the 1996 RSC inspection. Based upon the current site conditions and the previous reports, RSC agrees with the 2007 AEI reports and recommendations and would also state that the levels of PCE in soil would require disclosure to DTSC and/or RWQCB and remedial actions would likely be necessary.

"An asbestos survey was conducted in 1990 and asbestos was found on the property. No abatement reports were presented to RSC at the time of this report, and therefore, it should be assumed the ACMs are still present on the property.

"No other areas of concern were noted during this Review.

"No nearby known listed contaminated site is likely to have a negative environmental impact the property.

"The structures located on the property were constructed prior to the bans on PCBs, Friable Asbestos Containing Building Materials (FACBMs) and Lead-Based Paints (LBP) and therefore they likely to be present on the property."

- Phase II Soil and Groundwater Investigation, prepared by Ramboll; dated July 22, 2020: AEC was not provided with this report, however, summary tables of VOCs identified in soil vapor, soil, and groundwater between January 2020 to May 2020 investigation was provided along with a map that depicts the sample locations.

  The soil vapor sample results (Table 1) indicate that PCE was detected at all eleven locations and at every sample depth (between 5' and 25'). Also, multiple soil vapor samples exhibited concentrations of VOCs that exceed the DTSC-recommended screening levels presented by Ramboll for a commercial/industrial property. The VOCs detected in soil vapor that exceed the comparative criteria consisted of benzene, bromodichloromethane, chloroform, dibromochloromethane, cis-1,2-dichloroethene, trans-1,2-dichloroethene, PCE, TCE, and vinyl chloride.

  The soil sample results (Table 2) indicate that out of the twenty-six multi-depth soil samples collected by Ramboll, PCE was detected in ten of them; TCE was detected in three of the samples and cis-1,2-dichloroethene was detected in seven of the samples. One PCE detection (225 ug/kg), one TCE detection (23.6 ug/kg), and five cis-1,2-dichloroethene detections (ranging from 16.1 ug/kg to 82.6 ug/kg) exceeded the selected screening criteria.

  The "grab" groundwater sample results (Table 3) indicate that PCE was detected in all three water samples, TCE was detected in two water samples, cis-1,2-dichloroethene was detected in one water sample, and dibromochloromethane was detected in one water sample. PCE was detected above the Maximum Concentration Levels (MCLs) at one location (GW-3); this location exhibited the most VOC detections.

220 E. TRUXTUN AVENUE BAKERSFIELD, CA 93305 661/395-1646 FAX 661/395-1616

- Additional Delineation Letter Report; prepared by Roux Associates, Inc.; dated October 13, 2022: This report was prepared following an investigation and sampling by Roux in April and May 2022, presented in the Phase II Subsurface Investigation Letter Report dated May 16, 2022 (note that AEC was not provided a copy of this report). Roux indicated that the investigation "confirmed that a release occurred beneath the former dry-cleaner suite with resulting impacts to soil vapor Concentrations of VOCs in soil did not exceed applicable screening levels (SLs). Groundwater, which was encountered at approximately 60 feet below ground surface (bgs) during the Phase II investigation, exhibited PCE concentrations only slightly above the Maximum Contaminant Level, and consistent with previous findings, indicated on-Site releases had not significantly impacted groundwater."

  Therefore, Roux performed an additional investigation during September 2022 to further define the lateral and vertical extents of the PCE soil vapor plume ahead of soil vapor extraction (SVE) pilot testing which included the installation of eleven new permanent multi-nested soil vapor probes at the subject property. A triple-nested extraction well (SVE-1) was also installed during this investigation.

  During this investigation, sixty-six soil samples were collected by Roux and analyzed for VOCs. PCE, TCE and cis-1,2-dichloroethene were detected in multiple samples. The maximum concentration of PCE in the soil samples during this investigation was 62 µg/kg in sample SV-4-25, which was collected in the sidewalk area outside and immediately east of the former dry-cleaner suite. None of the maximum reported concentrations exceeded DTSC Commercial/Industrial Screening Levels (SLs) or USEPA Industrial Regional Screening Levels (RSLs).

  Also, sixty-one soil vapor samples were collected by Roux and analyzed for VOCs. The soil vapor samples indicated detections of multiple VOCs, many of which were also previously detected by Ramboll. The results of this additional delineation by Roux indicated PCE and TCE are present in soil vapor at concentrations that exceed their respective USEPA Industrial RSLs and/or DTSC Commercial/Industrial SLs.

  Based on the results of the September 2022 investigation, Roux made the following conclusions:

  1. "PCE was the primary VOC detected in soil. Concentrations of VOCs in soil, including PCE, did not exceed applicable SLs. Consistent with past findings, VOCs in soil were detected only at locations proximate to the former dry cleaner suite."

  2. "The highest concentrations of VOCs in soil vapor are centered beneath the former dry cleaner suite. The maximum PCE concentrations were detected between 15 to 25 feet bgs beneath or immediately adjacent to the former dry cleaner suite."

  3. "Soil vapor PCE concentrations attenuated with depth."

  4. "The soil vapor PCE plume is well defined vertically and laterally."

  5. "Previous groundwater data in addition to soil and soil vapor data collected during this investigation confirm that PCE has not significantly impacted groundwater."

- Soil Vapor Extraction Pilot Test Technical Memorandum; prepared by Roux Associates, Inc.; dated October 17, 2022: A Soil Vapor Extraction (SVE) pilot study was performed by Roux on October 4 and 5, 2022 to confirm the applicability of the remedial technology to reduce concentrations of VOCs, specifically PCE, in soil and soil vapor at the subject property. Roux had previously installed a triple-nested vapor extraction well during September 2022. The well (SVE-1) was constructed with three screen intervals set from 5 to 15 feet bgs (shallow), 25 to 35 feet bgs (middle), and 45 to 50 feet bgs (deep). Roux conducted an SVE stepped-rate test

at extraction well SVE-1 using different applied vacuums and flow rates at each of the individual well depths to determine the most effective approach for extracting the contaminant mass. Following completion of the pilot test, Roux concluded that the subject property is an excellent candidate for remediation using SVE technology.

- Letter Regarding Status of the Contamination at the Property; prepared by Kenneth A. Ehrlich of Elkins Kalt Weintraub Reuben Gartside LLP; dated October 18, 2022: Following completion and review of the SVE pilot test, Kenneth Ehrlich, Attorney with Elkins Kalt prepared a letter addressed to Laurie Lustig-Bower of CBRE. AEC reviewed this letter and prepared responses for the prospective purchaser on July 23, 2024; AEC's responses to Mr. Ehrlich's statements are also included below in *italics*.

  Mr. Ehrlich stated: "To date, multiple Phase I Environmental Site Assessments (non-invasive), at least four (4) rounds of invasive environmental assessment (including soil, soil vapor, and groundwater sampling), and a Remediation Pilot Study have occurred at the Property. The reports are encouraging as they confirm a variety of points regarding the existing contamination:"

  1. "The PCE contamination is relatively localized under the former dry cleaner between 15' and 25' below ground surface."

  AEC response: The higher concentrations of PCE/TCE are identified in an approximately 60' x 60' area beneath the footprint of the former cleaners between 5' & 25' bgs. However, there are no soil vapor results below 25' bgs. Also, the plume appears to currently have an areal extent of approximately 250' x 250' although the margins have not been defined to the extent practical. The attached Table 1 presents VOC concentrations in soil vapor.

  2. "The PCE contamination has not spread to groundwater; appreciable amounts of contamination do not exist lower than 25' below ground surface and groundwater lies at approximately 60' below ground surface."

  AEC response: The attached Figure 1 presented by Ramboll, dated 7/22/2020, along with the groundwater results indicates the following VOC concentrations in groundwater. In downgradient monitoring well GW-3 there is 9.8 ug/L of PCE; 4.8 ug/L of TCE; 1.37 ug/L of cis-1,2-DCE and 1.43 ug/L of Dibromochloromethane. The Dibromochloromethane can be attributed as a byproduct of chlorinated drinking water that has permeated the subsurface. There are only three groundwater wells onsite and it is unknown to AEC their current status and accessibility. Since monitoring well GW-3 indicates the highest VOC concentrations, it is the opinion of AEC that the groundwater plume has not been adequately defined. **Note: AEC discovered at a later date that these were "grab" groundwater samples collected from a Geoprobe drill rig, not from dedicated monitoring wells.**

  3. "The contamination is in the exact location where our consultants thought it would be based on prior testing— no phantom plume(s)."

  AEC response: Duly noted, the data supports that the contamination is from the dry cleaners.

  4. "The soil and soil vapor beneath the site are quite porous and provide a near-perfect medium for soil vapor extraction remediation."

  AEC response: The subsurface soil is reported to be permeable, therefore, conducive to vapor extraction. Obviously, the soil vapor is not "quite porous". AEC concurs that vapor extraction is the recommended treatment option.

  5. "Generally homogenous, permeable soils beneath the site— further justifying a soil vapor extraction remedy."

AEC response: Duly noted.

6. “Nothing indicates a migration of the contamination off-site in any direction.”

AEC response: The higher PCE/TCE concentrations in groundwater in GW-3 indicates the potential for offsite migration to the west.

“Roux conducted a vapor extraction pilot study during October 2022 and concluded the following:

“Based on the results of the SVE pilot test, SVE was confirmed as an effective technology for remediation of VOC-impacted soil vapor at the Site.

- “The estimated ROI at 5 feet bgs was approximately 140 feet.
- “The estimated ROI at 15 feet bgs was approximately 143 feet.
- “The estimated ROI at 25 feet bgs was approximately 106 feet.
- “The estimated ROI at 40 feet bgs was approximately 118 feet.
- “The estimated ROI at 50 feet bgs was approximately 118 feet.

“These ROIs are considered adequate for full-scale design and application of SVE technology. The SVE blower would be expected to be operated at a vacuum of approximately 60 in-w.c. with a corresponding flow rate of approximately 144 CFM in SVE-1-S, 47 CFM in SVE-1-M, and 112 CFM in SVE-1-D.”

It is the opinion of AEC that the Radius of Influence (ROI) is very good at this site regardless of depth and that vapor extraction is a viable treatment option. However, due to the conversion of land-use at this property from commercial to residential, AEC recommends presenting the prior report data to either the DTSC or the RWQCB and enter into the selected-agency Voluntary Cleanup Program. Once the selected agency has reviewed the previously prepared reports, AEC will know if additional investigation is going to be required (most likely groundwater-related) or if the site can go directly to vapor extraction remediation.

10.0 SITE HISTORY

10.1 Aerial Photograph and Topographic Map Review

Historical aerial photographs and USGS Topographic Maps of the site were reviewed by an AEC representative who noted the following observations:

Map Date: 1896 **Quad: Redondo/Santa Monica** **Scale: 1"=5,208'**

The subject property and surrounding area are primarily undeveloped and depicted in an area described as Mesmer. Railroad tracks are nearby to the south followed by Centinela Creek.

Flight Date: 1923 **Flyer: FAIR** **Scale: 1"=630'**

The subject property and adjoining properties consist of undeveloped native ground. The outlying areas appear to be in agricultural production of irrigated row/cover crops. There are some rural structures visible in the general area.

Map Date: 1924/1925 **Quad: Inglewood et al.** **Scale: 1"=2,000'**

Again, the subject property and surrounding area are primarily undeveloped. Centinela Road is now depicted nearby to the south along with the City of Los Angeles boundary line, railroad tracks, and Centinela Creek.

Flight Date: 1928 **Flyer: FAIR** **Scale: 1"=595'**

By 1928, the subject property and immediately adjoining properties to the north, south, east and west are part of a golf course. There are no structures developed onsite at this time. The clubhouse associated with the golf course is evident to the northeast. Some of the outlying areas still appear to be in agricultural production of irrigated row/cover crops and scattered rural structures remain visible in the general area.

Map Date: 1930/1934 **Quad: Inglewood et al.** **Scale: 1"=2,000'**

The subject property and surrounding area are still primarily undeveloped; however, based on a review of aerial photographs, the subject property is part of the Fox Hills Golf Course by this time. The Fox Hills Country Club is now evident to the north along Slauson Avenue. Centinela Road is now depicted nearby to the south along with the City of Los Angeles boundary line, railroad tracks, and Centinela Creek. Culver City is encroaching on the subject property from the west.

Flight Date: 1938 **Flyer: USDA** **Scale: 1"=630'**

Again, the subject property and immediately adjoining properties to the north, south, east and west are part of a golf course. There are still no structures developed onsite. The clubhouse associated with the golf course remains evident to the northeast. A small area to the southeast still appears to be in agricultural production of irrigated row/cover crops and the area north of the subject property has been improved with roads in preparation of structural development.

Flight Date: 1947 **Flyer: FAIR** **Scale: 1"=630'**

The subject property and immediately adjoining properties to the north, south, east and west are part of a golf course. There are still no structures developed onsite. The clubhouse associated with the golf course remains evident to the northeast. A cemetery is now visible to the southeast and commercial properties are being developed in the area north of the subject property. Also, west of the subject property a freeway has been constructed and development is occurring along the east and west sides of the freeway.

Map Date: 1950 **Quad: Beverly Hills et al.** **Scale: 1"=2,000'**

The subject property and immediately surrounding area are still most likely part of the Fox Hills Golf Course. A significant increase in development has occurred to the west and south including airports, schools, residential neighborhoods. Multiple freeways have been constructed to the north, south, east and west of the subject property. The Hillside Memorial Park Cemetery is now depicted to the southeast.

Flight Date: 1952 **Flyer: USDA** **Scale: 1"=630'**

The subject property and immediately adjoining properties to the north, south, east and west are still part of a golf course. There are still no structures developed onsite. The clubhouse associated with the golf course remains evident to the northeast and the cemetery is still visible to the southeast. Commercial development is increasing in the general area and the nearby property to the west now appears to be used as a parking lot for large recreation vehicles/trailers or busses.

Flight Date: 1963 **Flyer: USGS** **Scale: 1"=630'**

As before, the subject property and immediately adjoining properties to the north, south, east and west are part of a golf course. There are still no structures developed onsite. The clubhouse associated with the golf course remains evident to the northeast and the cemetery is still visible to the southeast. Commercial development is increasing in the general area and the nearby property to the west that was used as a parking lot for large recreation vehicles/trailers or busses has been demolished and is now improved with the Centinela Creek Channel and the 405 Freeway.

Map Date: 1964/1966 **Quad: Beverly Hills et al.** **Scale: 1"=2,000'**

The subject property and immediately surrounding area remain part of the Fox Hills Golf Course. Development continues to increase in the general area. Multiple freeways continue to surround the property and now include the 405 Freeway. The Centinela Creek has now been channeled and trends along the freeway to the southwest of the subject property. The Hillside Memorial Park Cemetery remains depicted to the southeast.

Flight Date: 1970 **Flyer: EDR Proprietary Brewster Pacific** **Scale: 1"=630'**

Although the subject property still appears to be part of a golf course, the golf course is no longer operational and portions have been removed and are in the process of being developed, specifically to the south and east. Bristol Parkway has now been constructed and forms the east boundary to the subject property. Development continues to increase in the general area.

Map Date: 1972 **Quad: Beverly Hills et al.** **Scale: 1"=2,000'**

The subject property remains undeveloped; however, the Fox Hills Golf Course no longer appears to be operating as development of a hotel has occurred on the western adjoining property and an apartment complex on the eastern adjoining property. Bristol Parkway now borders the property to the east and Green Valley Circle forms the north boundary to the subject property. Development continues to increase in the general area. Multiple freeways continue to surround the property. The Hillside Memorial Park Cemetery remains depicted to the southeast.

Flight Date: 1977 **Flyer: EDR Proprietary Brewster Pacific** **Scale: 1"=615'**

By 1977, the property has been improved with a large shopping center building along the west boundary, an asphalt-paved parking lot, and another building at the northeast corner. Green Valley Circle has been constructed along the north boundary and across the road, the Westfield Shopping Mall has been developed. An apartment complex has been developed east of Bristol Parkway and hotels have been developed to the west and south of the subject property. The area to the northeast remains undeveloped.

Map Date: 1981 **Quad: Beverly Hills et al.** **Scale: 1"=2,000'**

By 1981, the subject property has been developed with a large building along the west boundary. Bristol Parkway borders the property to the east and Green Valley Circle forms the north boundary to the subject property. Commercial development has increased to the north, south and west of the subject property and the apartment complex remains evident to the east. Multiple freeways continue to surround the property and the Hillside Memorial Park Cemetery remains depicted to the southeast.

Flight Date: 1989 **Flyer: USDA** **Scale: 1"=630'**

The subject property continues to be improved with a large shopping center building along the west boundary, an asphalt-paved parking lot, and another building at the northeast corner. Green Valley Circle forms the north boundary and across the road is the Westfield Shopping Mall. The apartment

complex remains visible east of Bristol Parkway along with the hotels to the west and south. The area to the northeast has now been developed with commercial offices buildings. The cemetery remains evident to the southeast.

Flight Date: 1994 **Flyer: USGS/DOQQ** **Scale: 1"=615'**

The subject property and surrounding area appear similar to the previous photograph and no significant change is noted.

Flight Date: 2003 **Flyer: Google** **Scale: 1"=125'**

As before, the subject property is improved with a large shopping center building along the west boundary, an asphalt-paved parking lot, and another building at the northeast corner. Green Valley Circle forms the north boundary and across the road is the Westfield Shopping Mall. The apartment complex remains visible east of Bristol Parkway along with the hotels to the west and south. The area to the northeast has now been developed with commercial offices buildings. The cemetery remains evident to the southeast.

Flight Date: 2009 **Flyer: Google** **Scale: 1"=125'**

Again, the subject property is improved with a large shopping center building along the west boundary, an asphalt-paved parking lot, and another building at the northeast corner. Green Valley Circle forms the north boundary and across the road is the Westfield Shopping Mall. The apartment complex remains visible east of Bristol Parkway along with the hotels to the west and south. The area to the northeast has now been developed with commercial offices buildings. The cemetery remains evident to the southeast.

Map Date: 2012 **Quad: Beverly Hills et al.** **Scale: 1"=2,000'**

Structural details are not depicted on this map. The subject property continues to be bordered by Bristol Parkway to the east and Green Valley Circle to the north. Multiple freeways remain evident in the general area.

Flight Date: 2016 **Flyer: Google** **Scale: 1"=125'**

The subject property and surrounding area appear similar to the previous photograph. The most significant change is the original building at the northeast corner of the property has been demolished and the existing building in that area has been constructed in its place.

Map Date: 2021/2022 **Quad: Beverly Hills et al.** **Scale: 1"=2,000'**

As before, structural details are not depicted on this map. The subject property continues to be bordered by Bristol Parkway to the east and Green Valley Circle to the north. Multiple freeways remain evident in the general area.

Flight Date: 2024 **Flyer: Google** **Scale: 1"=125'**

The subject and surrounding property generally appear as it does today.

11.0 ENVIRONMENTAL DATABASE AND AGENCY FILE REVIEW

11.1 Review of Federal, State, Tribal, and Local Government Databases

AEC contracted Environmental Data Resources (EDR)[7] to perform database searches of readily available Federal, State, and Local database information systems for the purpose of identifying

known recognized environmental conditions present on nearby properties which have the potential to adversely impact the site being assessed in this study.

A database search for sites listed on various federal, state, tribal, and local databases in the area around the Property was obtained. A description of each of the databases searched is included in the report, which is attached as Appendix B. Among the databases included in the EDR report are NPL (federal, tribal, and state-equivalent), proposed and delisted NPL, CORRACTS (RCRA facilities subject to corrective actions), hazardous waste sites identified for investigation or remediation (CERCLIS, State CERCLIS, VCP, Brownfields, Calsites, etc.), LUST, sites with engineering controls, former CERCLIS (NFRAP), RCRA and state hazardous waste generators, ERNS, SWLF, USTs, and Toxic Pits.

The review of the records satisfies all requirements as set forth in 40 CFR Section 312.26 (b) and (c) with regard to the review of federal, tribal, and state government records of databases of such government records and local government records and databases of such records pertaining to both the subject property and the nearby or adjoining properties. Further, the search distances for each particular database are as specified in 40 CFR 312.26.

Any known or suspected contaminated sites included on these lists within 0.25-miles of the Property are discussed in the following text. As a general rule, sites beyond 0.25-miles are not anticipated to impact a site significantly. Any sites beyond 0.25-miles with a high potential to impact the Property are also discussed. (Please note: the distances and directions listed in this report have been field verified and might not always match those in the EDR report.)

Sites such as TSD facilities, hazardous waste generators, HAZNET, FINDS, SQGs, LQGs, USTs, HIST UST, RCRA violations, and TRIS facilities with toxic chemical releases (generally in accordance with permitting requirements - into the air, water, or land as reported under SARA Title III) use or store hazardous materials and thus may pose a potential problem in the event of a spill or leak. However, unless these sites also appear in an agency list of contaminated sites, there is no evidence of any problems at this time. Therefore, sites on these lists will not be discussed unless on or in close proximity to the Property.

A review of the EDR Radius Map Report indicates that the subject property (6201-6299 Bristol Parkway) is listed under the following names and addresses:

- Centinela Med Ctr Fox Hills and Centinela Fitness Institute (6201 Bristol Parkway): This address is listed as a physician’s office that historically recycled/disposed of hazardous waste (metal sludge, alkaline solution).

- Safeway Market, Marmaxx Group, and Marshalls (6221 Bristol Parkway): Safeway Market was previously enrolled with Los Angeles County for hazardous materials management (Facility ID 006923-I07158) and Marshalls is listed for handling/disposing of hazardous waste (off-specification, aged, or surplus organics). Marmaxx Group is described for disposing of asbestos containing waste between 1997-1998.

- Fox Hill Dry Cleaners, Fox Hills Plaza Cleaners, Sang Y Son DBA, Lee Kim DBA (6223 Bristol Parkway): This facility is listed as a dry-cleaning facility that previously used perchloroethylene (PCE). They also reported pollutant air emissions to the South Coast AQMD and recycled/disposed of hazardous waste (halogenated solvents such as chloroforms, methyl chloride, perchloroethylene, etc. and hydrocarbon solvents such as benzene, hexane, Stoddard, etc., and other liquid wastes).

- Photo Fast (6247 Bristol Parkway): This address is listed for historically conducting photofinishing operations, being enrolled with Los Angeles County for hazardous materials management (Facility ID 006962-I07200) and for recycling/disposing of hazardous waste (metal sludge, alkaline, solution and photochemicals/photoprocessing wastes).

- David F Fong DDS (6281 Bristol Parkway): This facility is listed for being enrolled with Los Angeles County for hazardous materials management (Facility ID 036660-067889) and for disposing of hazardous waste (unspecified organic liquid mixture and oxygenated solvents such as acetone, butanol, ethyl acetate, etc., and other inorganic solid waste).

- CVS Pharmacy (6299 South Bristol Parkway): This address is listed for disposing of hazardous waste (unspecified solvent mixture, pharmaceutical waste, alkaline solution without metals, off-specification, aged, or surplus inorganics).

In addition, there are numerous offsite properties with 0.25-miles of the subject property that store, generate, and/or dispose of hazardous substances. Also, there are multiple offsite properties listed for operating USTs. Four of these sites within 0.25-miles of the subject property that currently or historically operated USTs have had releases.

The Circle K/Mobil at 6100 Sepulveda Boulevard is a gasoline service station that had a gasoline release identified during piping and dispenser upgrades in 2001. The site was investigated and remediated to the satisfaction of the applicable regulatory agencies and case closure was issued on October 25, 2018.

The Ramada Hotel at 6333 Bristol Parkway had a gasoline release identified during the UST removal process in 1990. The release apparently affected soil only and after it was investigated to the satisfaction of the applicable regulatory agency, case closure was issued on August 1, 1991.

Also, there are two sites described as H & H Property at 6530 Sepulveda Boulevard and Howard Hughes Prop Lot #2 at 6540 Sepulveda Boulevard (both Howard Hughes properties) that were investigated and received case closure on July 17, 1996. The EDR Radius Map also indicates that a second closure letter was issued on March 14, 1997 and included both of these addresses (6530 & 6540 Sepulveda Boulevard).

There is no indication that the subject property has been adversely impacted by these offsite releases.

Below is a listing of the databases researched.

Databases Reviewed	Search Distance (SD)	Number of Sites Within SD
Federal National Priorities List (NPL) Site List	1-Mile	0
Federal Delisted NPL Site List	1-Mile	0
Federal Comprehensive Environmental Response, Compensation, and Liability Information System (CERCLIS)	1/2-Mile	0
Federal CERCLIS No Further Remedial Action Planned (NFRAP) Sites	1/2-Mile	5
Federal RCRA CORRACTS List	1-Mile	0
Federal RCRA non-CORRACTs TSD List	1/2-Mile	0
Federal RCRA Generators List	1/4-Mile	16
Federal Institutional/Engineering Control Registries	1/2-Mile	0
Federal ERNS List	On-Site	0
California and Tribal Lists of NPL Equivalent Hazardous Waste Sites Identified for Investigation and/or Remediation	1-Mile	0
California and Tribal Lists of CERCLIS Equivalent Hazardous Waste Sites Identified for Investigation and/or Remediation	1-Mile	7
California and Tribal Landfills or Solid Waste Facilities List	1/2-Mile	1
California and Tribal Leaking Underground Storage Tank (LUST) Facility List	1/2-Mile	27
California and Tribal Registered Storage Tank Facility List	1/4-Mile	10

Databases Reviewed	Search Distance (SD)	Number of Sites Within SD
California and Tribal Voluntary Cleanup Sites	1/2-Mile	1
Local Brownfields Sites	1/2-Mile	0
Local Landfill/Solid Waste Disposal Sites	On-Site to 1/2-Mile	0
Local List of Hazardous Waste/Contaminated Sites	On-Site to 1-Mile	1
Local List of Registered Storage Tanks	1/4-Mile	14
Local Land Records	On-Site to 1/2-Mile	36
Records of Emergency Release Reports	On-Site	0
Other Ascertainable Records/Cortese	On-Site to 1-Mile	218

11.2 City Directories

AEC reviewed historical city directories for the subject street addresses of 6201, 6217, 6221, 6223, 6225, 6229, 6245, 6247, 6249, 6251, 6257, 6261, 6267, 6271, 6273, 6281, 6283, 6285, 6287, 6295, and 6299 Bristol Parkway and identified the following site occupants.

6201 Bristol Parkway

Date	Name	Source
1975	Beverly Hills District Trust Office	Pacific Telephone
1980	Checking & Savings Account; Fox Hills Branch; Information Loan Department	Pacific Telephone
1991	Fox Hills Medical Clinic; Fox Hills Pet Clnc	Pacific Bell
1992	Bales, Jackson N; Centinela Mdcl Ct	Cole Information
1995	Annie Rosano; Bales, Jackson N; Fox Hills Medical Clinic	Cole Information
2001	Bales Jackson NM	Haines & Company, Inc.
2005	Centinela Medical Center; Denise Roberts Foundation; Fox Hills Shopping Center; Fox Hills Shopping Ctr; Jeffery Harris MD	Cole Information
2006	Cancer Fndtn; Denise R Breast; Dikedk Anthony	Haines Co., Inc.
2010	Centinela Medical Ctr; Meridian Holdings Inc	Cole Information
2020	Barbara Rudd; David Butler; Elizabeth Compus; Fernando Patolsky; Harry Nyanteh; Hector Aranda; Jonathan Yuan; Kevin Benson; Richard Costenbader; Tennyson Heaven; Chase Bank	EDR Digital Archive

6217 Bristol Parkway – Not Listed

6221 Bristol Parkway

Date	Name	Source
1980	Safeway Stores Inc	Pacific Telephone
1992	Marshalls Culvr Cty	Cole Information
1995	Marshalls	Cole Information
2001	Marshnllsculvr	Haines & Company, Inc.
2005	Marshalls	Cole Information
2006	Culver City Marshalls of	Haines Co., Inc.
2010	Marshalls	Cole Information
2014	Marshalls	Cole Information
2020	Marshalls	EDR Digital Archive

6223 Bristol Parkway

Date	Name	Source
1980	Fox Hills Dry Cleaners	Pacific Telephone

Date	Name	Source
1992	Fox Hlls Dry Clnrs	Cole Information
1995	Fox Hills Dry Cleaners	Cole Information
2000	Myung Koo	Cole Information
2005	Fox Hill Plaza Cleaners	Cole Information
2006	Cleaner; Fox Hills Plaza	Haines Co., Inc.
2010	Fox Hills Plaza Cleaner	Cole Information
2014	Fox Hills Plaza Cleaner	Cole Information
2020	Fox Hills Plaza Cleaner	EDR Digital Archive

6225 Bristol Parkway

Date	Name	Source
2001	Devoetravel	Haines & Company, Inc.
2005	Devoe Travel Service; RBG; Real Black Girls	Cole Information
2006	Plaza Toursand; Travel	Haines Co., Inc.
2010	Plaza Tours & Travel	Cole Information
2014	Dianya Spa	Cole Information

6229 Bristol Parkway

Date	Name	Source
1975	Dannys Shoe Repair	Pacific Telephone Co
1980	Dannys Shoe Repair	Pacific Telephone Co
1986	Devoe Travel Service Inc CC	Pacific Bell
1990	De Voe Travel Service CC	Pacific Bell
1992	Devoe Travel Serv	Cole Information
1995	De Voe Travel SVC	Cole Information
2001	XXXX	Haines & Company, Inc.

6245 Bristol Parkway

Date	Name	Source
1980	De Pierre Interior Designs; Depilatron Beverly Hilton Hotel Beverly Hills; Depierre Interior Designs;	Pacific Telephone
1990	Coast To Coast Technologies	Pacific Bell
1991	Mail Plus; Mailplus; Ofc	Pacific Bell
1992	Dannys Shoe Repair; Mail Plus; Pac Facility Constr	Cole Information
1995	Cole, Quentin; Dannys Shoe Repair; Dowell, Sarita; Farwell, Baron; Gardner, Clara; Graves, Penny; Mail Plus; Moore, Gary; Mosely, Adell; Myers, Scott; Riojas, Luis; Singh, C; Spencer, Alex; Terelak, Steve; Wall, K	Cole Information
2001	Dannys Shoe Repair	Haines & Company, Inc.
2005	4D Publishing; Adnil Systems; Bulls Eye Search; Construction Inspection Training & R; Cuban Fabulous Fashions; Cubit Inc; Dannys Shoe Repair; Davis; Broadband Group Inc; Ens; Gail Lawrence Investments; Glen Anthony Photography; Harvey Lawrence; Holdings LLC; Home Stays Mexico; Immaculate Images Inc; Infinite Resource Entps LLC; Inner Attainment Medical; Inter Tel Management; IPM Holdings LLC; Justifiable Films; Kaufman A Keith; Kingston Books And Prints; Mail Plus; Mcclinton Neal Productions; Mega Clutch; Modi Vvndi; Residential Cr Inc; Perkins Afria; Phoenix Caribbean; Partner LLC; Platinum Digital Corp; Pros International Inc; Quantum Sports Group; Timeley Entertainment Inc; Underwood Loss Control Inc; Word Monitor	Cole Information

Date	Name	Source
2006	Bulls Eye Search; Dannys Shoe; Entertainment; Images Inc; Immaculate; Investments; Kaufman A Keith; Mail Plus; Markus Dane; Repair; Timeley	Haines Co., Inc.
2010	Bulls Eye Search; Cubit Inc; Dane Makus Investments; Dannys Shoe Repair; J E Holdings Inc; Kaufman A Keith; Mail Plus; Metro Travel; Panache Images; Playa Vista Lifestyle; Purrs & Wags SVC; Randys Environmental SVC; Ray Snowden Insurance; Simplified Management Tools; Tenland Inc	Cole Information
2014	AA All Repair Water Damage Restorati; Kaufman A Keith	Cole Information
2020	Cheryl Lang; Randy Freeman; Robert Stevenson; AA All Repair Water Damage; Baker Group; Express Employment Pro; Gale Maura; Hair International; Kaleidoscope Consulting Group; Mega Clutch; Panache Images; Purrs & Wags SVC; Randy's Environmental SVC; Simplified Management Tools; Timeley Entertainment Inc	EDR Digital Archive

6247 Bristol Parkway

Date	Name	Source
1980	Jeans N Seams	Pacific Telephone
1992	Photo Fast	Cole Information
1995	Photo Fast	Cole Information
2001	Photo Fast	Haines & Company, Inc.
2014	Lyntons Uniforms	Cole Information
2020	Strands	EDR Digital Archive

6249 Bristol Parkway

Date	Name	Source
1980	Karl Van Weiss Clothing Brokers	Pacific Telephone
1985	Software Pluss Video	Pacific Bell
1986	Software Pluss Video CC	Pacific Bell
1992	Culver Cty Golf Shp	Cole Information
2001	XXXX	Haines & Company, Inc.
2005	N Motion Health & Beauty	Cole Information
2006	Hillertony &; Lynn Salon	Haines Co., Inc.
2010	Hiller & Hiller Salon; Knit Sewing Club Usa Inc; Leeds & Strauss Ent	Cole Information
2014	Leeds & Strauss Ent	Cole Information
2020	Kelsie Cardwell; Penny Debreceni; Leeds & Strauss Ent	EDR Digital Archive

6251 Bristol Parkway

Date	Name	Source
1975	Brentwood Savings & Loan Assn	Pacific Telephone Co
1980	Nicks Restaurant	Pacific Telephone
1992	Nicks Restaurant	Cole Information
1995	Nicks Restaurant	Cole Information
2001	Nicks Restaurant	Haines & Company, Inc.
2005	California Roll & Sushi	Cole Information
2006	Caroll&Sushi	Haines Co., Inc.
2010	California Roll & Sushi; One Emergency Towing	Cole Information
2014	California Roll & Sushi	Cole Information
2020	California Roll & Sushi	EDR Digital Archive

6257 Bristol Parkway

Date	Name	Source
1975	Teris Casuals	Pacific Telephone Co
1980	Kronick Kenneth A Dr	Pacific Telephone
1992	Kronick, Kenneth A; Swanzis Gift Ideas; Tropic Shield	Cole Information
1995	Occupant Unknownn; Pacific First Financial Group	Cole Information
2001	On Highergrounds	Haines & Company, Inc.
2005	Quiznos Classic Subs	Cole Information
2006	Quiznos	Haines Co., Inc.
2010	Quiznos	Cole Information
2014	Quiznos	Cole Information
2020	Emmanuel Martinez; Wilber Compos; Quiznos; Stelina LLC	EDR Digital Archive

6261 Bristol Parkway

Date	Name	Source
1975	Flowers By Don Mario	Pacific Telephone Co
1980	Plaza Flowers	Pacific Telephone
1985	Plaza Flowers	Pacific Bell
1991	Plaza Flowers	Pacific Bell
1992	Plaza Flowers	Cole Information
1995	Plaza Flowers	Cole Information
2001	XXXX	Haines & Company, Inc.
2005	Newman Richard; State Farm Insurance	Cole Information
2006	Companies; Newm An Richard; State Farm Ins	Haines Co., Inc.
2010	State Farm Insurance	Cole Information
2014	Newman Richard Ins; Richard Newman State Farm Insuranc; State Farm Insurance	Cole Information
2020	Richard Newman; Estaphany Michel-State Farm	EDR Digital Archive

6267 Bristol Parkway

Date	Name	Source
1975	Ramada Development Co	Pacific Telephone Co
1980	Affair	Pacific Telephone
1992	West Love	Cole Information
2001	XXXX	Haines & Company, Inc.

6271 Bristol Parkway

Date	Name	Source
1975	Free Wheelers Ltd No	Pacific Telephone Co
1980	Hickory Fox Restaurant	Pacific Telephone
1985	Charue S In The Back Restaurant	Pacific Bell
1992	Mandarin Dish	Cole Information
1995	Mandarin Dish	Cole Information
2001	Mandarin Dish	Haines & Company, Inc.
2005	Lim & Hau Inc	Cole Information
2006	Mandarindish	Haines Co., Inc.
2010	Mandarin Dish	Cole Information
2014	Mandarin Dish	Cole Information
2020	K H L Corp; Mandarian Dish	EDR Digital Archive

6273 Bristol Parkway

Date	Name	Source
1975	Arnold Jewelers	Pacific Telephone Co
1980	Marquee Records	Pacific Telephone

Date	Name	Source
1992	Fox Hls Rlty&Invst; Kazco Development; Manhattan No Invsts	Cole Information
2001	XXXX	Haines & Company, Inc.
2005	Lucille B Hoyt & Associates; Online Funding	Cole Information
2006	On Time Capital	Haines Co., Inc.
2010	Golf TV Usa; Neves Oscar Felipe	Cole Information
2020	Oscar Neves; Maid Pro; Neves Oscar Felipe	EDR Digital Archive

6281 Bristol Parkway

Date	Name	Source
1980	Fort Edward T DDS; Moyer Kar E DDS; Fort Edward T DDS	Pacific Telephone
1985	Fort Edward T DDS; Moyer Karl E DDS	Pacific Bell
1991	Fong David F DDS; Fong Evan K 6559; Fort Edward T DDS Inc	Pacific Bell
1992	Fong David F DDS	Cole Information
1995	David F Fong DDS; Edward T Fort DDS	Cole Information
2001	Fong David F DDS	Haines & Company, Inc.
2005	Fong David F DDS	Cole Information
2006	Fong David F DDS; Fortedwardt	Haines Co., Inc.
2010	Fong David F DDS	Cole Information
2014	Fort Edward T DDS Inc	Cole Information
2020	Naild LA	EDR Digital Archive

6283 Bristol Parkway

Date	Name	Source
1975	Custer W Castleberry MD	Pacific Telephone Co
1980	Custer W Castleberry MD	Pacific Telephone
2001	XXXX	Haines & Company, Inc.
2005	Chansnow Inc; Weight Watchers International	Cole Information
2006	Chansnowinc	Haines Co., Inc.
2020	Seidman Gallery Custom Framing	EDR Digital Archive

6285 Bristol Parkway

Date	Name	Source
1980	Pams Beauty Supplies	Pacific Telephone
1991	Plaza Instant Print	Pacific Bell
1992	Plaza Instant Print	Cole Information
1995	Plaza Instant Print	Cole Information
2001	Westechcollege	Haines & Company, Inc.
2006	Irvine; Westech College	Haines Co., Inc.
2020	Connie Nguyen; Xuan Nguyen; Shield Women's Self Defense	EDR Digital Archive

6287 Bristol Parkway

Date	Name	Source
1975	Bernadettes Sculptured Nails; Fox Hills Plaza Hair Styling Studio	Pacific Telephone Co
1980	Fox Hills Hair Styling Studio; Hairstyling Studio	Pacific Telephone
1985	Salon Inlernational	Pacific Bell
1991	Salon International	Pacific Bell
1992	Salon International	Cole Information
1995	Graves, Ronnie; Ronnie Graves; Salon International	Cole Information
2001	Capalad Glora	Haines & Company, Inc.

Date	Name	Source
2005	Salon International	Cole Information
2006	Capalad Gloria; International; Intimate Image; Salon	Haines Co., Inc.
2010	Salon International	Cole Information

6295 Bristol Parkway

Date	Name	Source
1975	Regal Liquor	Pacific Telephone Co
1980	Regal Liguor; Regal Liquor	Pacific Telephone
1985	Regal Liquor	Pacific Bell
1991	Regal Liquor; Regalliquor	Pacific Bell
1992	Regal Liquor	Cole Information
1995	Regal Liquor	Cole Information
2001	Re Galliquor	Haines & Company, Inc.
2005	Regal Liquor	Cole Information
2006	Regal Liquor	Haines Co., Inc.
2010	Regal Fine Spirits; Regal Liquor	Cole Information
2014	Regal Fine Spirits	Cole Information
2020	Best After Sch Prgm For Girls	EDR Digital Archive

6299 Bristol Parkway

Date	Name	Source
1992	C V S Phar	Cole Information
1995	Savon Express	Cole Information
2001	Savonexpressgen	Haines & Company, Inc.
2005	Sav On Express	Cole Information
2006	Sav On Express	Haines Co., Inc.
2010	CVS Pharmacy	Cole Information
2014	CVS Pharmacy Savon Express	Cole Information
2020	Amerigas Propane Exchange; Assadi Somayehossa; CVS/Pharmacy	EDR Digital Archive

11.3 Regulatory Agency Records

11.3.1 Culver City Building Safety Division[8]

The Culver City Building Safety Division maintains records of building permits issued for construction undertaken in the incorporated areas of Culver City. AEC requested building permits for the subject property on August 29, 2024 (#24-597) and identified numerous building permits for the subject property. The documents date back to 1972 when the plan review for the subject buildings occurred. Both buildings were constructed during 1974 by the owner at the time, Ramada Development Company. The building at 6201 Bristol Parkway was originally a two-story structure occupied by Bank of America and then during 1986, it was converted to a medical facility/urgent care (Centinela Medical Center). During 2013, the building was demolished and Chase Bank constructed a new one-story building. The larger building along the west boundary has been occupied by various tenants and there are numerous permits for tenant improvements. One of the tenant improvements was for a dry-cleaners during 1975. The building permits are attached to this report in Appendix D.

11.3.2 Culver City Fire Department[9]

The Culver City Fire Department (CCFD) maintains records of hazardous materials releases from underground storage tanks and/or emergency responses. AEC requested records for the subject property on August 29, 2024 and on September 9, 2024 AEC was provided with the following records for 6223 Bristol Parkway.

- **6223 Bristol Parkway:** The records included Hazardous Materials Business Plans from 1993, 1995, and 1996 for Fox Hills Dry Cleaners.

  Also, there is an Emergency Chemical Information Form that is to be used during incidents involving hazardous substances. This form was completed on three occasions (dates are not listed) for the dry cleaning chemical perchloroethylene. Next to the line on the form for "amount of chemical spilled or released" is a handwritten note indicating "100-gallons" on one occasion, "80-gallons" on another occasion, and "50-gallons" on the third incident.

  In addition, there is an Order to Comply dated August 17, 1998 requesting that the Fox Hills Dry Cleaners provide a Hazardous Materials Business Plan. Another Order to Comply was issued at the dry cleaners for extension cords and wiring on April 24, 2006; there is also a note to check if hazardous materials are stored onsite because their file indicates that the business has been inactive since December 31, 1998.

11.3.3 Los Angeles County Public Works Department[10]

The Los Angeles County Public Works Department manages Water Resources, Transportation, Environmental Services, Municipal Services, and Construction Management throughout the County. AEC requested records for the subject property on August 29, 2024 and AEC was provided with the following records:

- **6221 Bristol Parkway:** There is an Application for an Industrial Waste Permit at 6221 through 6299 Bristol Parkway under the name Ramada Inns, Inc. dated December 4, 1972. The application indicates that the liquid wastes will include condensate from air conditioning units and a garbage disposal that will be diluted with cold tap water and discharged to the sewer system. An inspection report dated November 8, 1985 indicates that Safeway had vacated the building and the garbage grinder had been removed.

- **6247 Bristol Parkway:** There is an Application for an Industrial Waste Permit at 6247 Bristol Parkway under the name Photo Fast dated April 21, 1982. The application indicates that the liquid wastes will include film processing solution from the photo development and printing process. A survey indicates that the pretreatment facilities consisted of three floors sinks and a sample box that were constructed according the approved plans with the exception of one location which was corrected after a notice to comply in 1983. Review of Los Angeles County Fire Department indicate the facility operated a silver recovery unit that electrolytically removed silver from the photoprocessing solutions, then the solution would pass through metal exchange filters to reduce silver concentrations to below 5 parts per million (ppm), and then eventually discharge to the sewer system. There are inspection reports for the facility during 1999, 2000, and 2002. The latest inspection on October 23, 2002 indicates that the sample box was "closed in place".

11.3.4 Los Angeles County Fire Department[11]

The Los Angeles County Fire Department (LACoFD) – Health Hazardous Materials Division maintains records of hazardous materials releases from underground storage

tanks and/or emergency responses. AEC requested records for the subject property on August 29, 2024 (#H066419-082924) and on August 30, 2024, AEC received records for 6221, 6223, 6247, and 6299 Bristol Parkway. The records provided for each of these addresses are described below:

- **6221 Bristol Parkway:** The Marshalls department store was enrolled with the LACoFD CUPA (Facility ID FA0045718 / CERS ID 10486609) as a hazardous waste generator. Inspection reports were provided to AEC for 2013, 2014, 2016 and 2020. There was a violation during the 2013 inspection and Marshalls was required to provide receipts/manifests for hazardous waste disposal. Also, the last inspection on July 28, 2020 did not identify any violations and indicated that Marshalls was no longer in business at the subject property.

- **6223 Bristol Parkway:** There are hazardous waste documents dating back to 1983 for the former dry-cleaning plant that operated at this address. The dry cleaning business, Fox Hills Cleaners, was owned/operated by Mr. Edward Noe (Facility ID 408360) during 1983. Mr. Kyu Lee (Facility ID 566994) began operating onsite as Fox Hills Dry Cleaners during 1990. There is a Notice of Violation dated July 6, 1994 for 5-gallon containers of waste oil having oily labels that were unreadable; the violation was corrected the same month. Another violation was issued on October 3, 1997 for improper labeling, storage, and timely disposal of Perc waste; this violation was correction on November 1, 1997. Mr. Lee ceased operations in 1999. Sang Youl Son took over the business, operating under the same name Fox Hills Dry Cleaners during the early 2000s. He was enrolled with the LACoFD CUPA (Facility ID FA0005704 / CERS ID 10300183) as a hazardous waste generator. Inspection reports were provided to AEC for 2004, 2007, 2010, 2013, 2014, 2016, 2019 and 2021. There was a violation during these inspections. Also, the last inspection on March 30, 2021 indicated that the dry-cleaning business closed in February 2021. The dry cleaning machine had been returned to its manufactures and all hazardous waste was disposed prior to the facility closure.

- **6247 Bristol Parkway:** Photo Fast was enrolled with the LACoFD CUPA (Facility ID FA0005703) as a hazardous waste generator (silver only). The facility operated a silver recovery unit that electrolytically removed silver from the photoprocessing solutions, then the solution would pass through metal exchange filters to reduce silver concentrations to below 5 parts per million (ppm), and then eventually discharge to the sewer system. Inspections were conducted at the facility during 1997 and 2000; a violation was issued during the 2000 inspection and requested that Photo Fast properly document the waste silver management. The business was inactive effective November 2004. Also, there is a Facility Information Report for California Roll & Sushi at this same address from 2006 regarding the use of propane heaters; however, the restaurant owners were informed that Culver City Fire Department would manage the storage of propane.

- **6299 Bristol Parkway:** The CVS Pharmacy was enrolled with the LACoFD CUPA (Facility ID FA0045092 / CERS ID 10301791) as a hazardous waste generator. Inspection reports were provided to AEC for 2016, 2019, and 2022. There is a CERS submittal from 2016 that indicates the facility generated hazardous waste. Also, the last inspection on June 28, 2022 did not identify any violations and indicated that CVS Pharmacy was no longer in business at the subject property.

11.3.4 South Coast Air Quality Management District[12]

The South Coast Air Quality Management District (SCAQMD) maintains records of permits related to pollutant air emissions for facilities located throughout the SCAQMD. AEC reviewed the online database on August 29, 2024 and identified Fox Hills Dry Cleaners at

6223 Bristol Parkway as an inactive facility (ID 14056) for the operation of the dry cleaning equipment. No violations or notices to comply were identified in the database.

11.3.5 California Department of Conservation – Geologic Energy Management Division (CalGEM)[13]

According to the CalGEM (formerly DOGGR) Map No. W1-5, no oil wells have been drilled at the subject property. Also, the subject property is not within the Administrative Boundary of an Oil or Gas Field.

11.3.6 Los Angeles Regional Water Quality Control Board[14]

The Los Angeles RWQCB maintains similar records of underground storage tanks (USTs) and incidents of unauthorized releases of hazardous materials from underground storage tanks at the subject site and surrounding areas. A review of RWQCB GeoTracker records contained no reference to past or present underground storage tanks or monitoring wells related to the subject site under review. Also, AEC submitted a request for records to the RWQCB on August 29, 2024. The email response on September 9, 2024 indicates that there are potential records regarding a trash complaint for 6299 Bristol Parkway. However, the RWQCB needed additional time to review the records for privilege; therefore, AEC was unable to receive the records prior to the completion of this report. Since AEC was not provided records prior to completion of this report, this constitutes a data gap; however, it is the opinion of AEC that the absence of this file review will not alter the conclusions and recommendations presented in this report.

In addition, there are four offsite properties identified in the GeoTracker database within 1,000-feet of the subject property. The Circle K/Mobil at 6100 Sepulveda Boulevard is a gasoline service station that had a gasoline release identified during piping and dispenser upgrades in 2001. The site was investigated and remediated to the satisfaction of the applicable regulatory agencies and case closure was issued on October 25, 2018.

The Ramada Hotel at 6333 Bristol Parkway had a gasoline release identified during the UST removal process in 1990. The release apparently affected soil only and after it was investigated to the satisfaction of the applicable regulatory agency, case closure was issued on August 1, 1991.

Also, there are two sites described as H & H Property at 6530 Sepulveda Boulevard and Howard Hughes Prop Lot #2 at 6540 Sepulveda Boulevard (both Howard Hughes properties) that were investigated and received case closure on July 17, 1996. The EDR Radius Map also indicates that a second closure letter was issued on March 14, 1997 and included both of these addresses (6530 & 6540 Sepulveda Boulevard).

There is no indication that the subject property has been adversely impacted by the releases at these offsite properties.

11.3.7 Office of the State Fire Marshal Pipeline Safety Division[15]

AEC located the subject property on the National Pipeline Mapping System and determined that there are no natural gas or hazardous liquid pipelines wither bordering or traversing the subject property.

12.0 VAPOR ENCROACHMENT SCREENING

ASTM Standard E 2600-22 Standard Guide for Vapor Encroachment Screening on Property Involved in Real Estate Transactions (VES) was used as guidance for conducting a VES for the subject property. The purpose of the screening is to determine whether a Vapor Encroachment Condition (VEC) exists from chemicals of concern (COC) that may migrate as vapors onto a property as a result of contaminated soil and groundwater on or near the subject property. The screening involves a two-tiered approach to assessing VEC risk as described below.

12.1 VES Tier I

12.1.1 Search Distance Test/Chemicals of Concern Test

The search distance test is conducted in conjunction with the Phase I ESA using ASTM E1527 and involves a review of the regulatory database report and available historical records to make a determination if any *known or suspect potentially contaminated* properties exist within the Area of Concern (AOC). High risk sites are typically current and former gas stations, former and current dry cleaners, manufactured gas plants, and industrial sites (Brownfields). The AOC is defined by the approximate minimum search distance of 1/3-mile surrounding the target property or 1/10-mile for petroleum hydrocarbon products. Note: the default AOC may be expanded or reduced by AEC using experience and professional judgement based on consideration of groundwater flow direction, subsurface characteristics, surficial features and/or man-made features.

If no known or potentially contaminated sites with Contaminants of Concern (COCs) exist within the AOC, a VEC does not exist and no further inquiry is necessary. If the contamination is evident at the known site, or the potentially contaminated site within the AOC consists of COCs, then a Vapor Encroachment Condition (VEC) exists and Tier II is recommended.

12.2 VES Tier II

12.2.1 Data Collection

Tier II applies numeric screening criteria to existing or newly collected soil, soil gas, and/or groundwater testing results to provide greater certainty to whether or not a VEC exists using non-invasive and invasive data collection. The non-invasive investigation includes review of available regulatory files to identify the source of contamination and the migration pathway of the COC. If this information is not accessible, invasive data collection can be conducted and may include sampling of soil, soil gas, and/or groundwater on the target property, target property boundary, and/or offsite.

12.2.2 Plume Test

The Plume Test assesses whether or not a plume is close enough to the property to result in a VEC using information obtained from non-invasive data collection.

1. Critical Distance Determination – Determine lineal distance from property to edge of plume in any direction (vertical, horizontal, lateral).

2. VEC exists if a plume of volatile organic compounds (VOCs), semi-volatile organic compounds (S-VOCs), or Volatile Inorganic compounds or free petroleum product accumulating above water table within 100-feet of the property or if a plume of dissolved volatile petroleum hydrocarbons within 30-feet of the property.

It is the opinion of AEC that a Vapor Encroachment Condition exists based on the former presence of the dry cleaner from 1975 to 2021 and as validated using empirical data from multiple subsurface investigations. Soil Vapor Extraction is the recommended treatment option.

13.0 USER PROVIDED INFORMATION

Specific information provided by the User is discussed below.

13.1 Title Records

A chain-of-title report was not provided to AEC for review.

13.2 Environmental Liens or Activity and Use Limitations

No information pertaining to environmental liens or activity/use limitations filed against the Property was provided by the User or identified by AEC during this assessment.

13.3 Specialized Knowledge

The User provided AEC with the various reports outlined in Section 9.3 of this report.

13.4 Valuation Reduction for Environmental Issues

No information pertaining to Property valuation was provided by the User.

14.0 FINDINGS AND CONCLUSION

The results of this investigation have identified no *de minimis conditions,* one *recognized environmental condition (REC),* no *controlled recognized environmental conditions*, and no *historical recognized environmental conditions.*

Recognized Environmental Condition

- The space at 6223 Bristol Parkway was formerly occupied by a dry cleaner from 1975 to 2021. The dry cleaner was operated by several different individuals, but has primarily been under the same business name of Fox Hills Plaza Cleaners. The former use of a dry-cleaning plant incorporating tetrachloroethylene (PCE) as the dry-cleaning solvent has initiated several subsurface investigations at the subject and surrounding property. See Section 9.3 of this report for a discussion of the various investigations and reports prepared for the subject property.

  In short, Volatile Organic Compounds (VOCs) including PCE and trichloroethylene (TCE) have been identified in soil, soil vapor, and groundwater at the subject property. The concentrations in soil and soil vapor exceed multiple screening criteria for residential and/or commercial/industrial-use properties. The higher concentrations of PCE and TCE are identified within an approximately 60' x 60' area in subsurface soil beneath the footprint of the former cleaners between 5' and 25' below ground surface (bgs). However, there are no appreciable soil vapor results below 25' bgs. Also, the plume appears to currently have an areal extent of approximately 250' x 250' although the margins have not been defined to the extent practical.

  Based on the concentrations that have been identified onsite, a Soil Vapor Extraction (SVE) pilot study was performed by Roux Associates, Inc. (Roux) on October 4 and 5, 2022 to confirm the applicability of the remedial technology to reduce concentrations of VOCs, specifically PCE, in soil and soil vapor at the subject property. Roux had previously installed a triple-nested vapor extraction well during September 2022. The well (SVE-1) was constructed with three screen intervals set from 5' to 15' bgs (shallow), 25' to 35' bgs (middle), and 45' to 50' bgs (deep). Roux conducted an SVE stepped-rate test at extraction well SVE-1 using different applied vacuums and flow rates at each of the individual well depths to determine the most effective approach for extracting the contaminant mass. Following completion of the pilot test, Roux concluded that the subject property is an excellent candidate for remediation using SVE technology. AEC concurs that vapor extraction is a viable treatment option.

  During AEC's site inspection on September 4, 2024, water samples were collected from two groundwater monitoring wells observed in the parking lot east of the large shopping center building. One well was labeled MW-2 and is located approximately 100-feet east of the Jiu Jitsu unit (6295 Bristol Parkway) and southeast of the vacant Quiznos Sub (6257 Bristol Parkway). Another well was observed approximately 75-feet east of the northern portion of the former Marshalls (6221 Bristol Parkway); however, this well was not labeled. A subsequent review of a prior Well Log Report identified during this site assessment indicates this well is MW-1. Although no information was provided to AEC regarding the onsite monitoring wells, AEC identified Well Log Reports for the installation of four groundwater monitoring wells onsite (see Appendix H). The Well Log Reports indicate that MW-1, MW-2, MW-3, and MW-4 were drilled by Layne Christensen Company between October 4-15, 2007. Boring logs and a map prepared by Geomatrix are attached to each of the Well Log Reports and indicate that MW-1 was drilled to a total depth of 61.5' bgs and screened from 46.9'-61.3' bgs. MW-2 was drilled to a total depth of 59.5' bgs and screened from 43.9'-58.3' bgs. MW-3 was drilled to a total depth of 56' bgs and screened from 40'-54.4' bgs. This well is described on the figure in the area of the dumpster enclosure along the west side of the southwest portion of the building, however, this well was not identified by AEC during the site inspection. Lastly, MW-4 was drilled to a total depth of 56.5' bgs and screened from 41' to 55.5' bgs; this well is depicted along the south side of the building; again, AEC did not identify this well during the site inspection. As previously stated, AEC has not received any reports regarding this investigation and sampling conducted by Geomatrix during 2007 and only identified this monitoring well information through the Groundwater Ambient Monitoring & Assessment program (GAMA) website under the Well Completion Report Map Application section.

The two water samples collected by AEC from MW-1 (identified in the field by AEC as MW-??) and MW-2 were analyzed for Volatile Organic Compounds (VOCs) by EPA Method 8260B. The water sample collected from MW-2 exhibited non-detectable concentrations of all VOCs analyzed. However, the water sample from MW-1 exhibited detections of Chloromethane (2.4 ug/L), Dichlorodifluoromethane (0.20 J ug/L), PCE (8.4 ug/L), and TCE (1.3 ug/L). Also, AEC re-visited the site on October 14, 2024 and identified the location of MW-3 (west of, and adjacent to the dumpster enclosure wall associated with the former CVS Pharmacy building) and MW-4 (in the asphalt-paved access drive near the south wall of the former CVS-occupied building). AEC measured depth to groundwater (approximately 51.5' bgs); collected samples of groundwater from both wells; and transported the samples to Pace Analytical Laboratories for analysis of VOCs by EPA Method 8260B. The analytical results indicated no detectable concentrations of any VOCs, including the contaminant of concern PCE.

However, the concentrations of PCE in MW-1 exceed multiple screening criteria when compared to the January 2019, Revision 2 San Francisco Bay Regional Water Quality Control Board Environmental Screening Levels (SFBRWQCB ESLs) for a direct exposure risk level and groundwater vapor intrusion risk levels for a residential and/or commercial property. TCE also exceeds two of these criteria for a direct exposure tapwater cancer risk and a residential cancer risk from groundwater vapor intrusion. (See attached Table 1 in Appendix C).

It is the opinion of AEC that the groundwater plume has not been adequately defined to the east and west of the footprint of the former dry cleaners. Also, due to the conversion of land-use at this property from commercial to residential, AEC recommends presenting the prior report data to either the DTSC or the RWQCB and enter into the selected-agency Voluntary Cleanup Program. Once the selected agency has reviewed the previously prepared reports, AEC will know if additional investigation is going to be required (most likely groundwater-related) or if the site can go directly to vapor extraction remediation.

AEC has conducted this Phase I Environmental Site Assessment at the Fox Hills Plaza having street addresses of 6201-6299 Bristol Parkway in Culver City, California (the Property) in conformance with the scope and limitations of ASTM Standard E1527-21. Any exceptions to, or deletions from this practice are described in Section 5.0 of this report. This assessment has revealed evidence of a recognized environmental condition in connection with the subject property. Therefore, based on the results of our assessment, AEC recommends further investigation is warranted for the subject property.

220 E. TRUXTUN AVENUE BAKERSFIELD, CA 93305 661/395-1646 FAX 661/395-1616

15.0 REFERENCES

1) Los Angeles County Assessor Department; 500 W. Temple Street, Room 225; Los Angeles, California 90012-2770; (213) 974-2111.

2) United States Geological Survey - 7.5 Series Topographic Quadrangle Map Publications (Beverly Hills, Hollywood, Venice, Inglewood, Sawtelle, Redondo, and Santa Monica Quadrangles; 7.5- and 15-minute Series).

3) Southern California Edison; P. O. Box 410; Long Beach, California 90802; (310) 491-2391.

4) Wetlands Law Tests Government Plan; Gregor I. McGregor, Esq.; Environmental Protection Volume 3, Number 9 - November 1992; Stevens Publishing Corporation; 225 North New Road; Waco, Texas 76710; (817) 776-9000.

5) California Statewide Radon Survey Screening Results; State of California Department of Health Services; 601 North 7th Street; Sacramento, California 95814; (916) 322-2040.

6) United States Department of Housing and Urban Development (HUD); 451 7th Street, S.W.; Washington, DC 20410; (202) 708-1112.

7) EDR Environmental Data Resources; 6 Armstrong Road, Shelton, Connecticut 06484; (203) 783-0300.

8) Culver City Building Safety Division – City Hall, 2nd Floor; 9770 Culver Boulevard, Culver City, California 90232; (310) 253-5800.

9) Culver City Fire Department; P.O. Box 507; 9770 Culver Boulevard, Culver City, California 90232; (310) 253-5930.

10) Los Angeles County Public Works Building and Safety Division – 3rd Floor; 900 S. Fremont Avenue; Alhambra, CA 91803; (626) 458-3173.

11) Los Angeles County Fire Department – Health Hazardous Materials Division, 5825 Rickenbacker Road; Commerce, California 90040; (323) 890-4045.

12) South Coast Air Quality Management District; 21865 Copley Drive; Diamond Bar, CA 91765; (909) 396-2000.

13) State of California Department of Conservation – Geologic Energy Management Division; 4800 Stockdale Highway; Bakersfield, California 93309; (661) 322-4031.

14) Los Angeles Regional Water Quality Control Board; 320 W. Fourth Street, Suite 200; Los Angeles, California 90013; (213) 576-6600.

15) Office of the State Fire Marshal Pipeline Safety Division; P.O. Box 944246 Sacramento, California 94244-2460; (916) 445-8477.

16.0 SIGNATURES OF ENVIRONMENTAL PROFESSIONALS

Advanced Environmental Concepts, Inc. appreciates the opportunity to provide our professional assistance to Reda Residential, LLC on this project. If you have any questions regarding this assessment or if AEC can be of further service, please call us at (661) 395-1646.

In addition, I declare to the best of my professional knowledge and belief, I meet the definition of Environmental Professional as defined in Section 312.10 of 40 Code of Federal Regulations (CFR) 312. I have the specific qualifications based on education, training, and experience to assess a property of the nature, history, and setting of the subject site. I have developed and performed the all-appropriate inquiries in conformance with the standards and practices set forth in 40 CFR 312.

Sincerely,

Advanced Environmental Concepts, Inc.

This report has been prepared by:

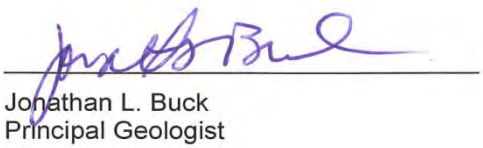

Jonathan L. Buck
Principal Geologist

6201-6299 Bristol Parkway

17.0 QUALIFICATIONS OF ENVIRONMENTAL PROFESSIONALS

AEC staff is composed of three primary environmental professionals that perform Phase I Environmental Site Assessments on a routine basis. Qualifications profile for these individuals is provided in the following section.

Jonathan L. Buck

Mr. Buck received a Bachelor of Science degree in Geology from the University of California, Santa Barbara, in 1981 and was professionally engaged in the petroleum industry in various capacities through 1985. Mr. Buck joined the environmental industry in 1985 and formed **Advanced Environmental Concepts Inc.** in 1989. Since its inception, **AEC** has been a full service environmental consulting firm specializing in Phase I Environmental Site Assessments, UST programs, and soil and groundwater assessment and cleanup programs. Mr. Buck is a State of California Registered Geologist (#7468) and has performed numerous ESAs on diverse properties throughout California, Arizona, Oregon, and Washington.

April J. Saceaux

Ms. Saceaux joined AEC in June 2008 and is in her fourteenth year as a Project Manager preparing Environmental Site Assessments under the direct supervision of a California Registered Geologist.

Anthony R. Buck

Anthony Buck has three years of experience as a Project Manager under the direct supervision of a California Registered Geologist. His environmental industry experience entails soil and groundwater characterization studies, removal of soils impacted with petroleum hydrocarbons, groundwater monitoring well construction, sampling and analysis as well as conducting Phase I Environmental Site Assessments.

Appendix A

FIGURES AND SITE PHOTOGRAPHS

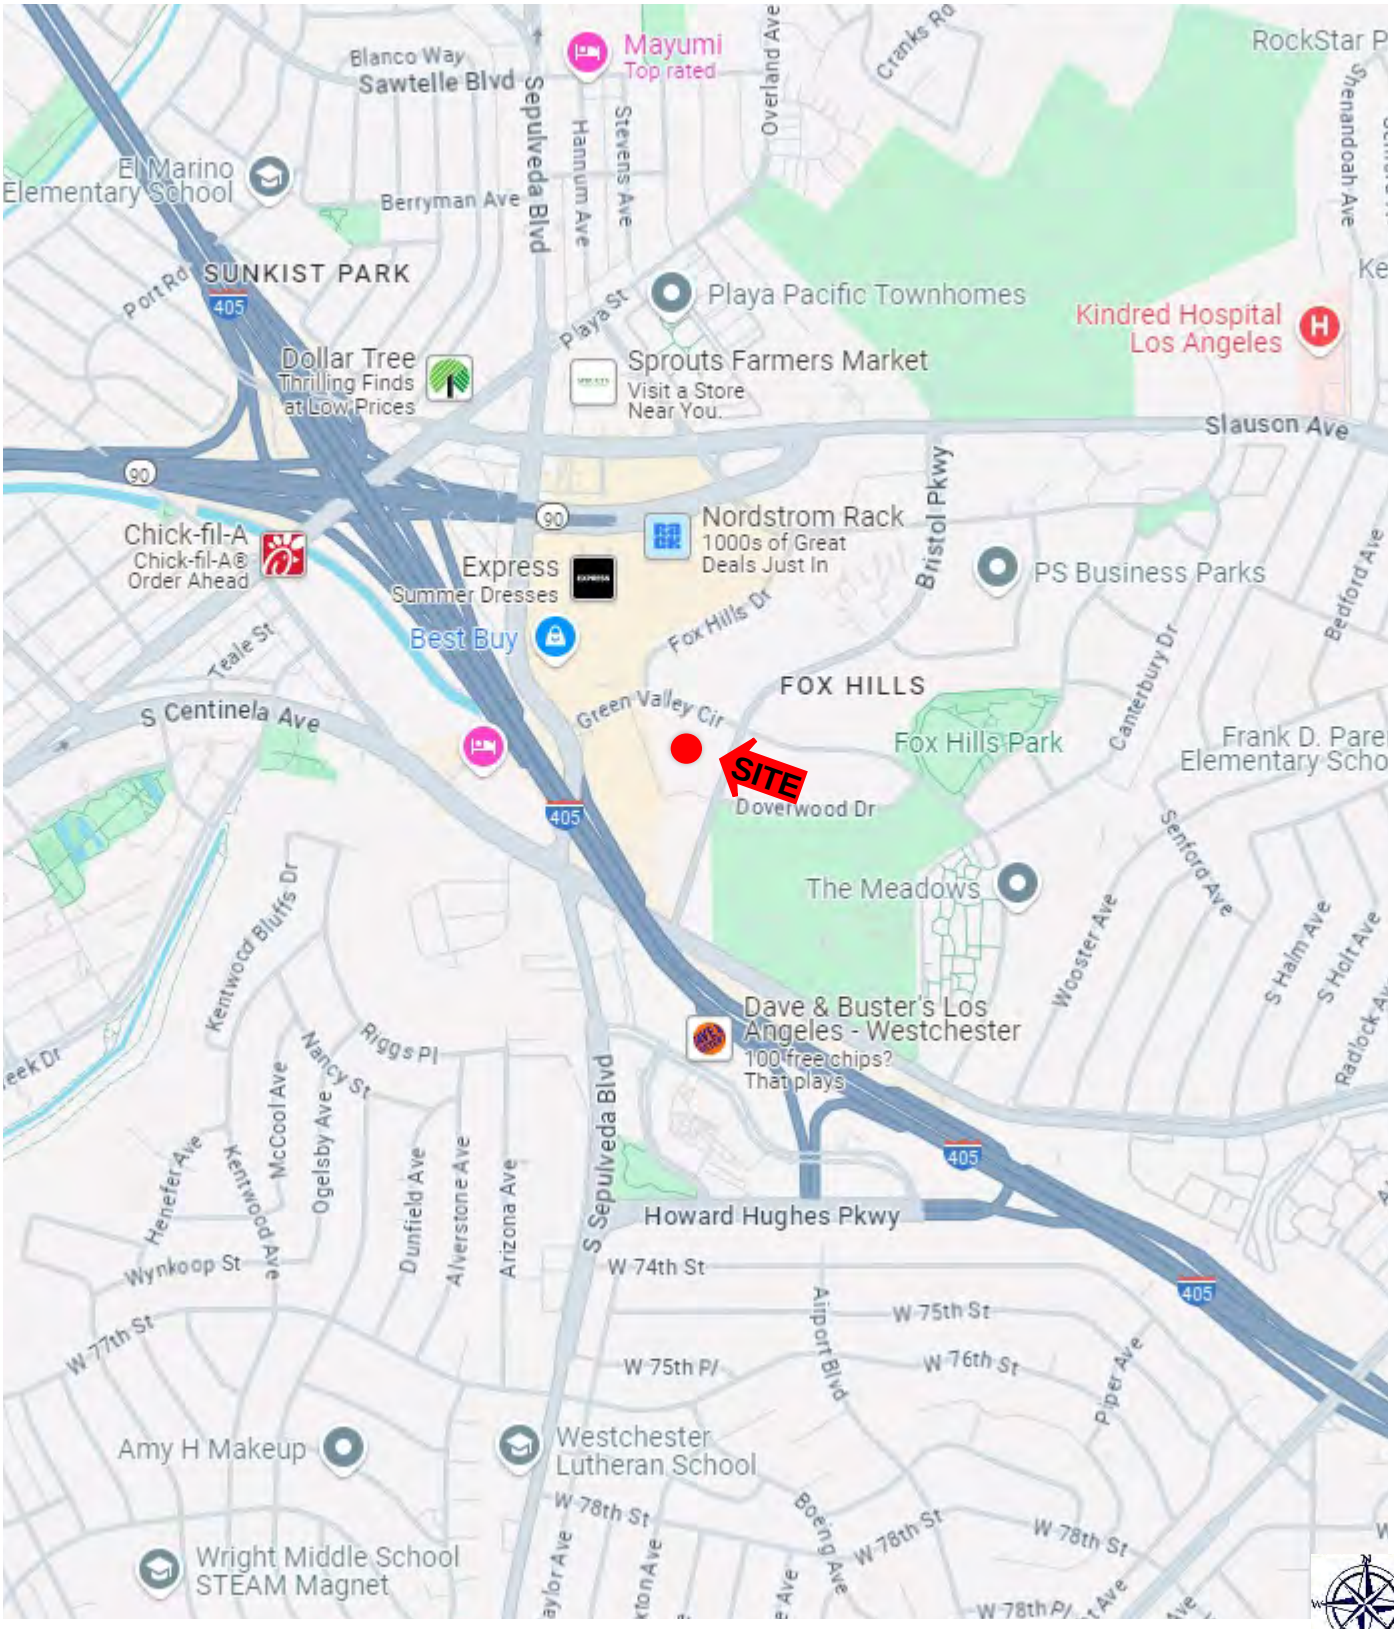

ADVANCED ENVIRONMENTAL CONCEPTS INC

220 East Truxtun Avenue
Bakersfield, California 93305
(661) 395-1646

Site Location Map

Fox Hills Plaza
6201-6299 Bristol Parkway
County of Los Angeles ● Culver City, California

FIGURE

1

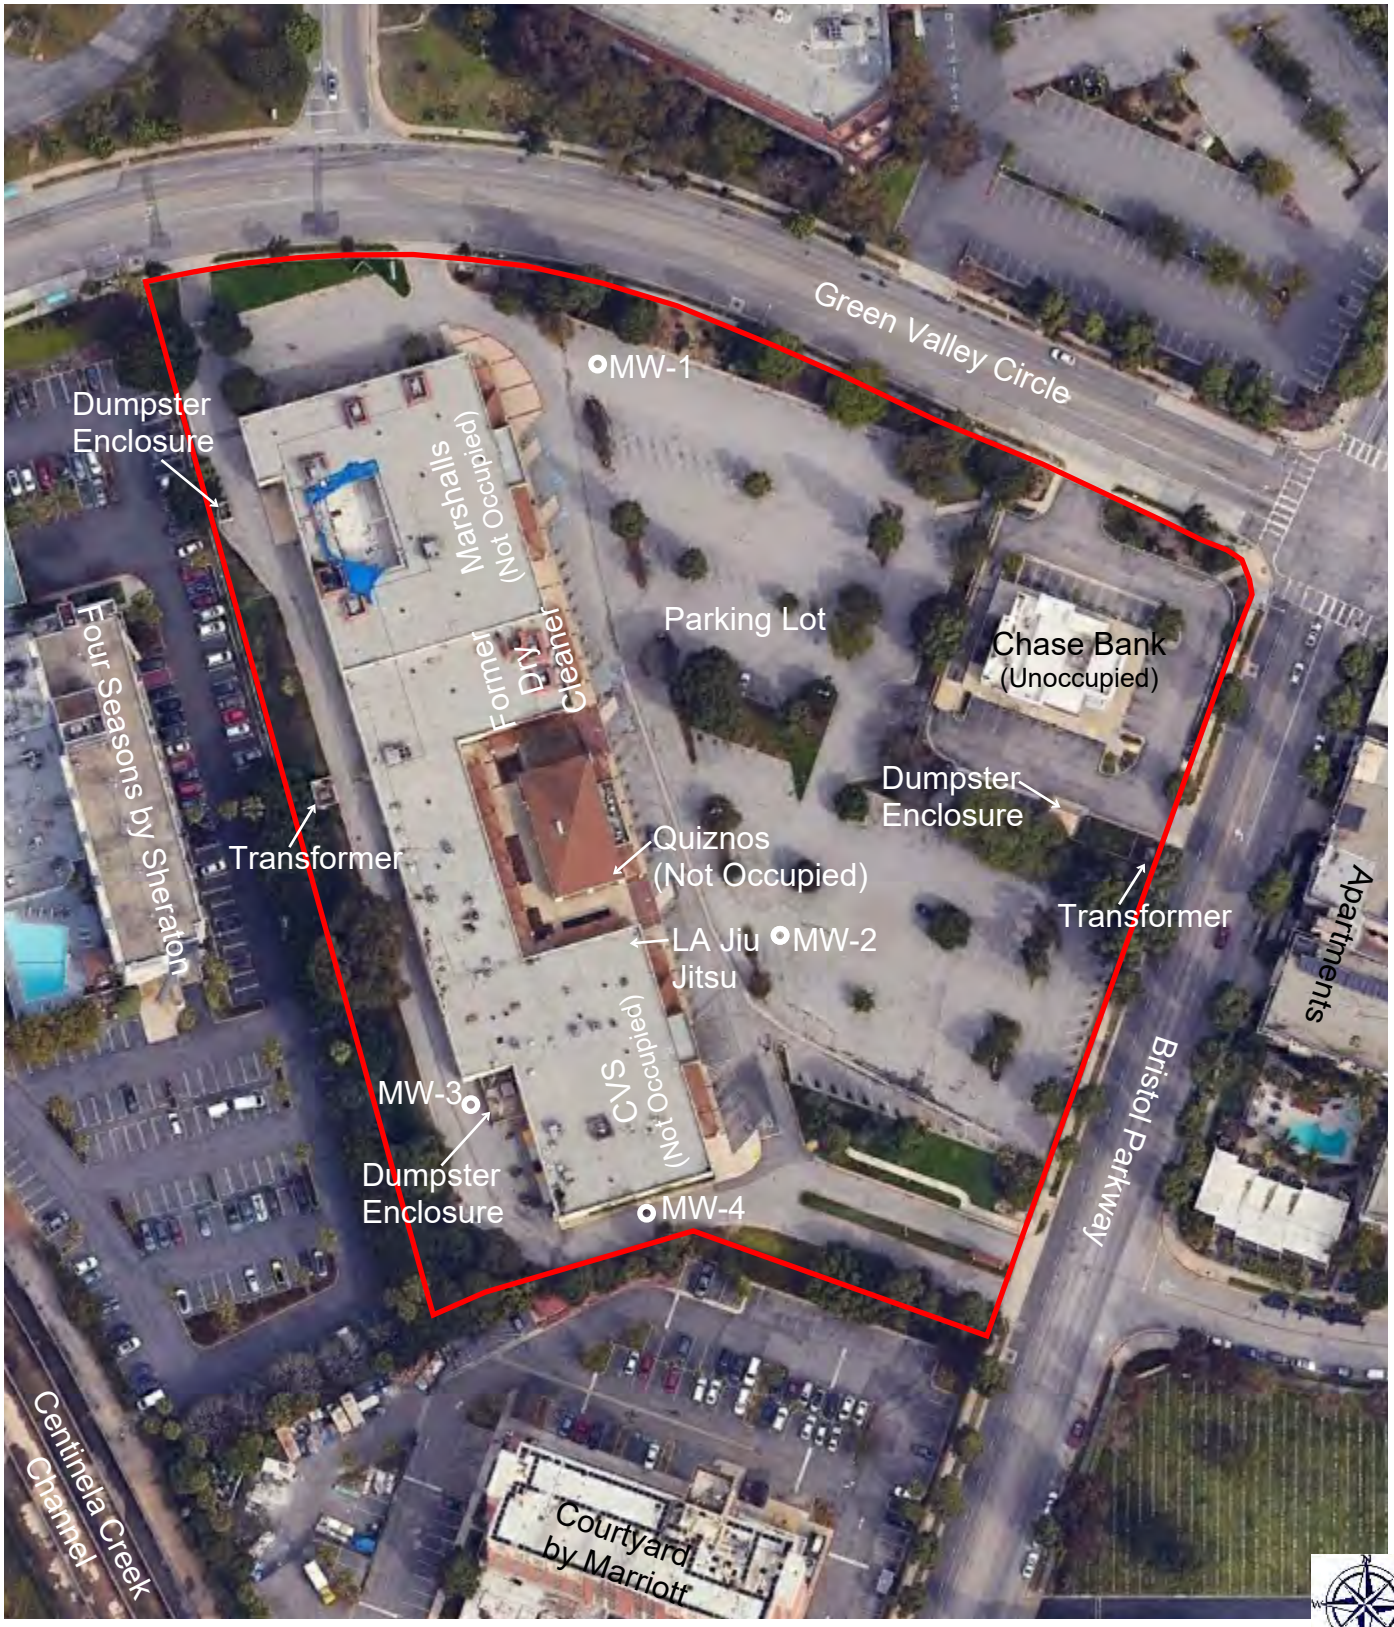

ADVANCED ENVIRONMENTAL CONCEPTS INC
220 East Truxtun Avenue
Bakersfield, California 93305
(661) 395-1646

Site Map

Fox Hills Plaza
6201-6299 Bristol Parkway
County of Los Angeles • Culver City, California

FIGURE

1a

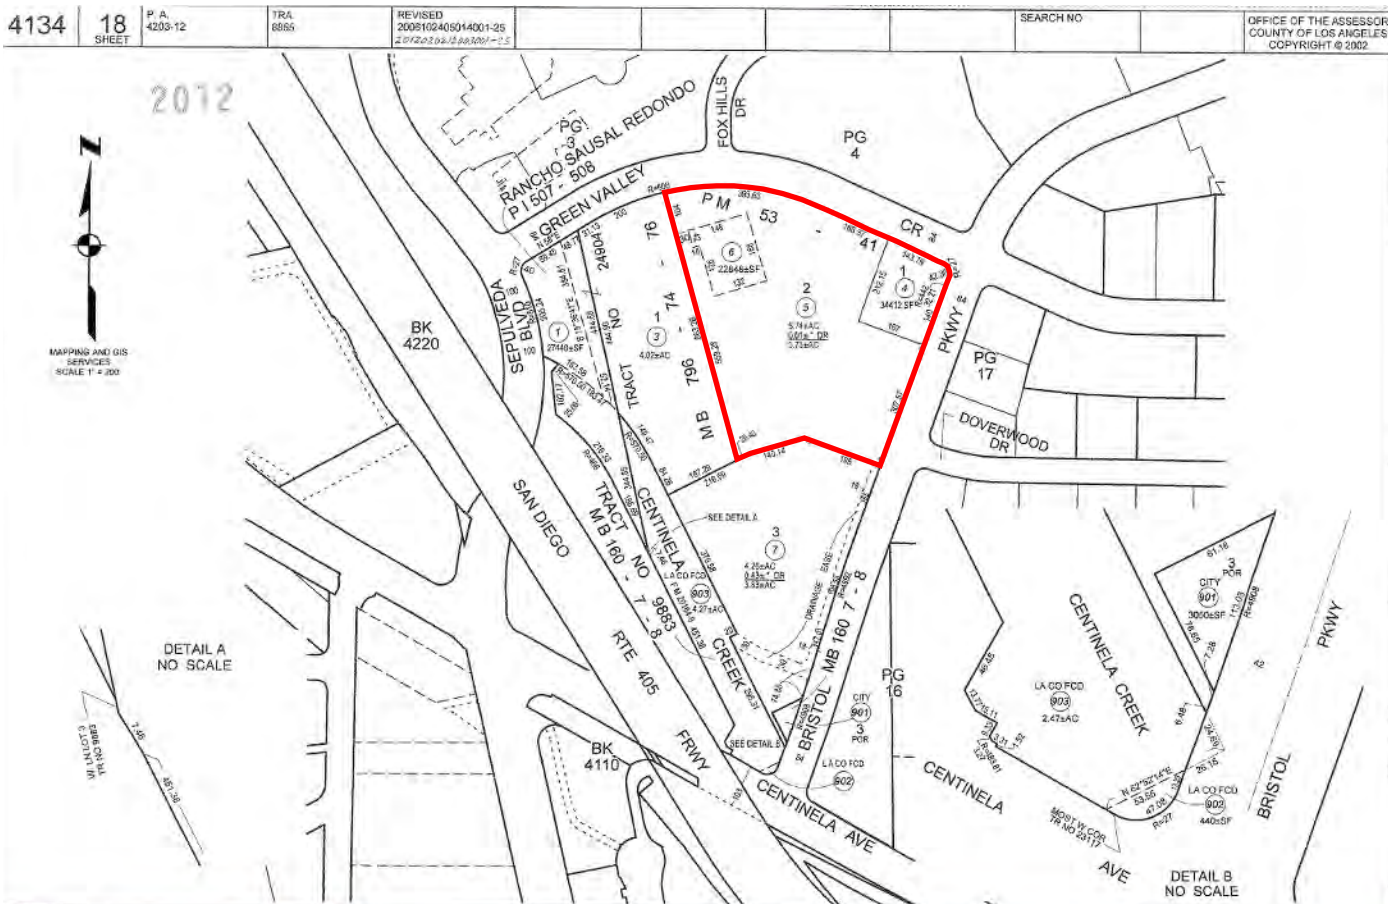

ADVANCED ENVIRONMENTAL CONCEPTS INC

220 East Truxtun Avenue
Bakersfield, California 93305
(661) 395-1646

Assessor's Parcel Map

Fox Hills Plaza
6201-6299 Bristol Parkway
County of Los Angeles ● Culver City, California

FIGURE

2

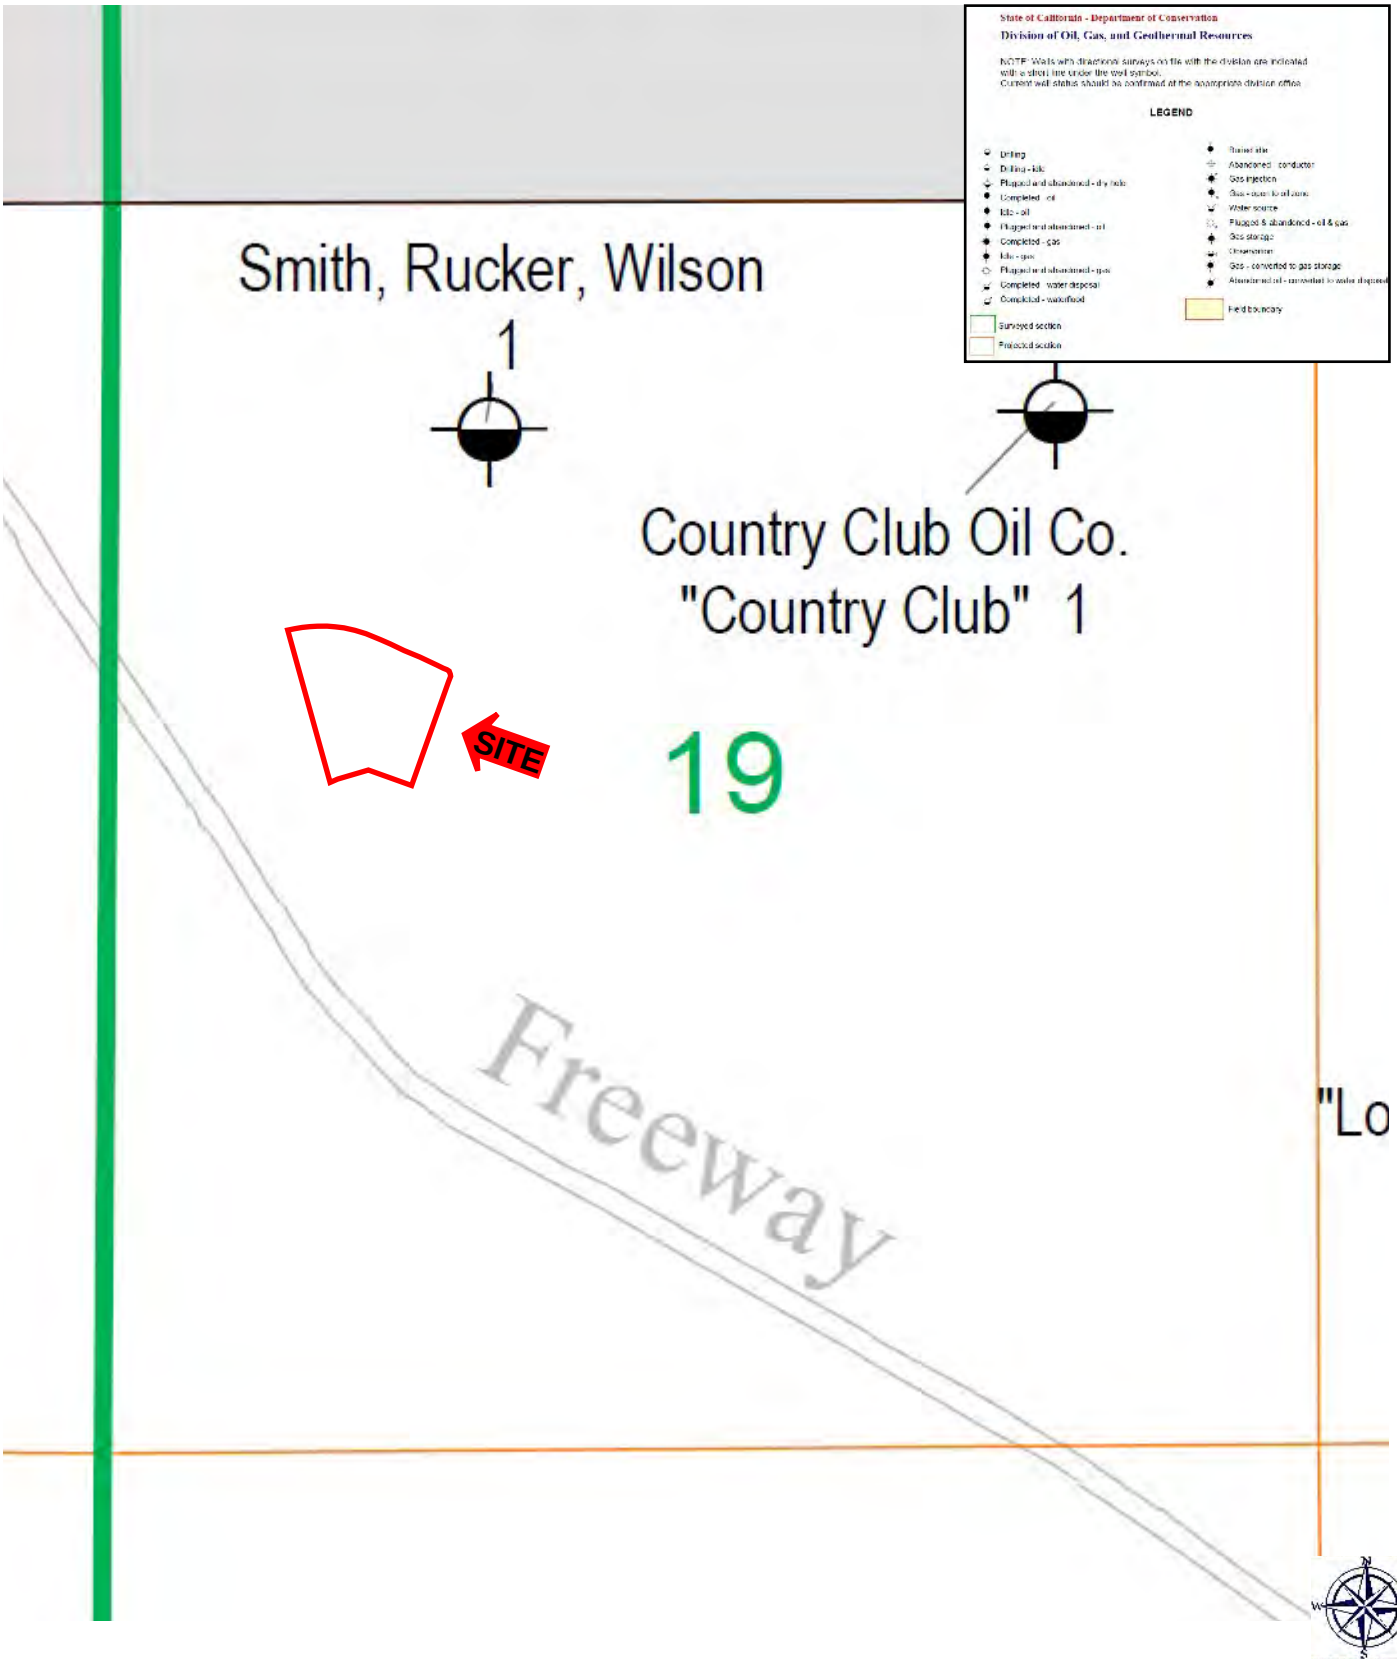

ADVANCED ENVIRONMENTAL CONCEPTS INC
220 East Truxtun Avenue
Bakersfield, California 93305
(661) 395-1646

Division of Oil & Gas Map No. W1-5

Fox Hills Plaza
6201-6299 Bristol Parkway
County of Los Angeles ● Culver City, California

FIGURE

3

ADVANCED ENVIRONMENTAL CONCEPTS INC

220 East Truxtun Avenue
Bakersfield, California 93305
(661) 395-1646

National Pipeline Map

Fox Hills Plaza
6201-6299 Bristol Parkway
County of Los Angeles ● Culver City, California

FIGURE

4

Scale: 1" = 5,208' Quadrangle: Redondo/Santa Monica

ADVANCED ENVIRONMENTAL CONCEPTS INC
220 East Truxtun Avenue
Bakersfield, California 93305
(661) 395-1646

1896 Topographic Map

Fox Hills Plaza
6201-6299 Bristol Parkway
County of Los Angeles • Culver City, California

FIGURE

5

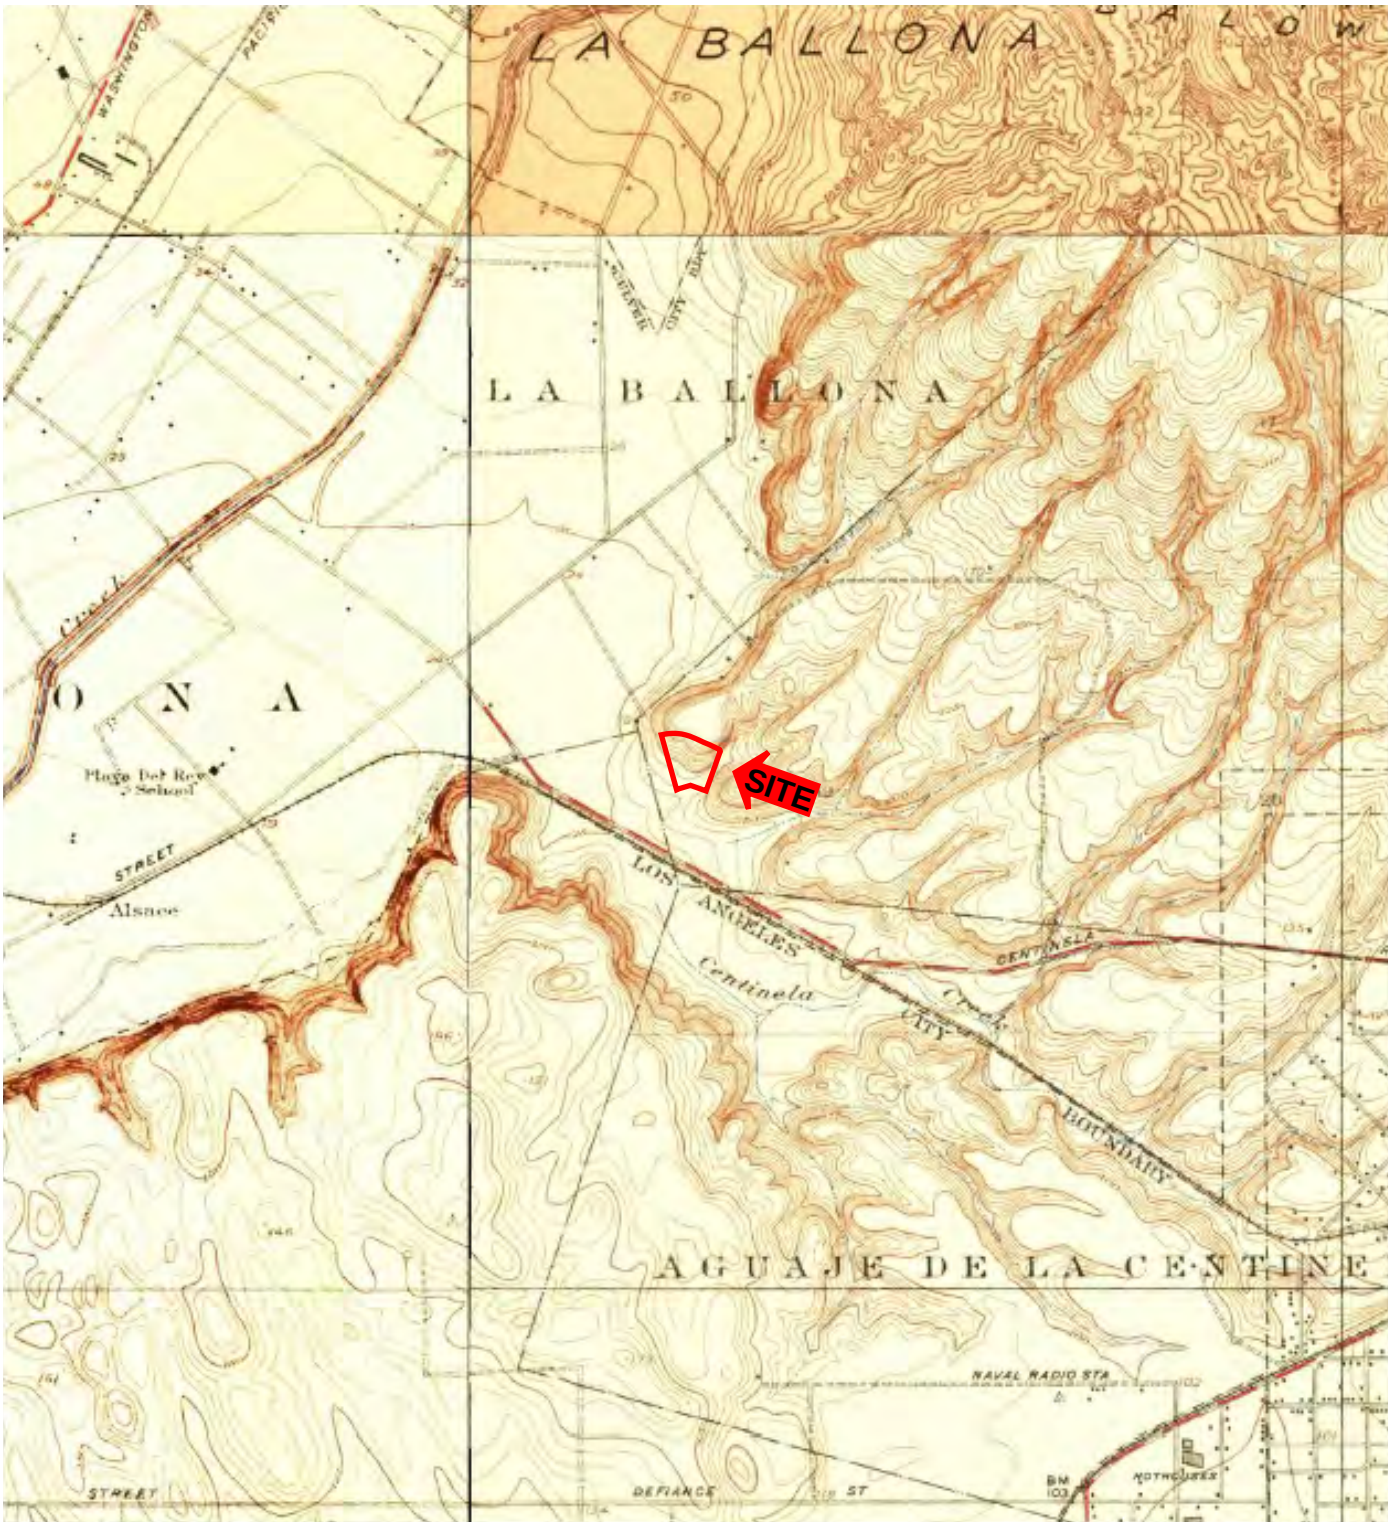

Scale: 1" = 2,000' Quadrangle: Inglewood/Venice/Hollywood/Sawtelle

ADVANCED ENVIRONMENTAL CONCEPTS INC
220 East Truxtun Avenue
Bakersfield, California 93305
(661) 395-1646

1924/1925 Topographic Map

Fox Hills Plaza
6201-6299 Bristol Parkway
County of Los Angeles ● Culver City, California

FIGURE

6

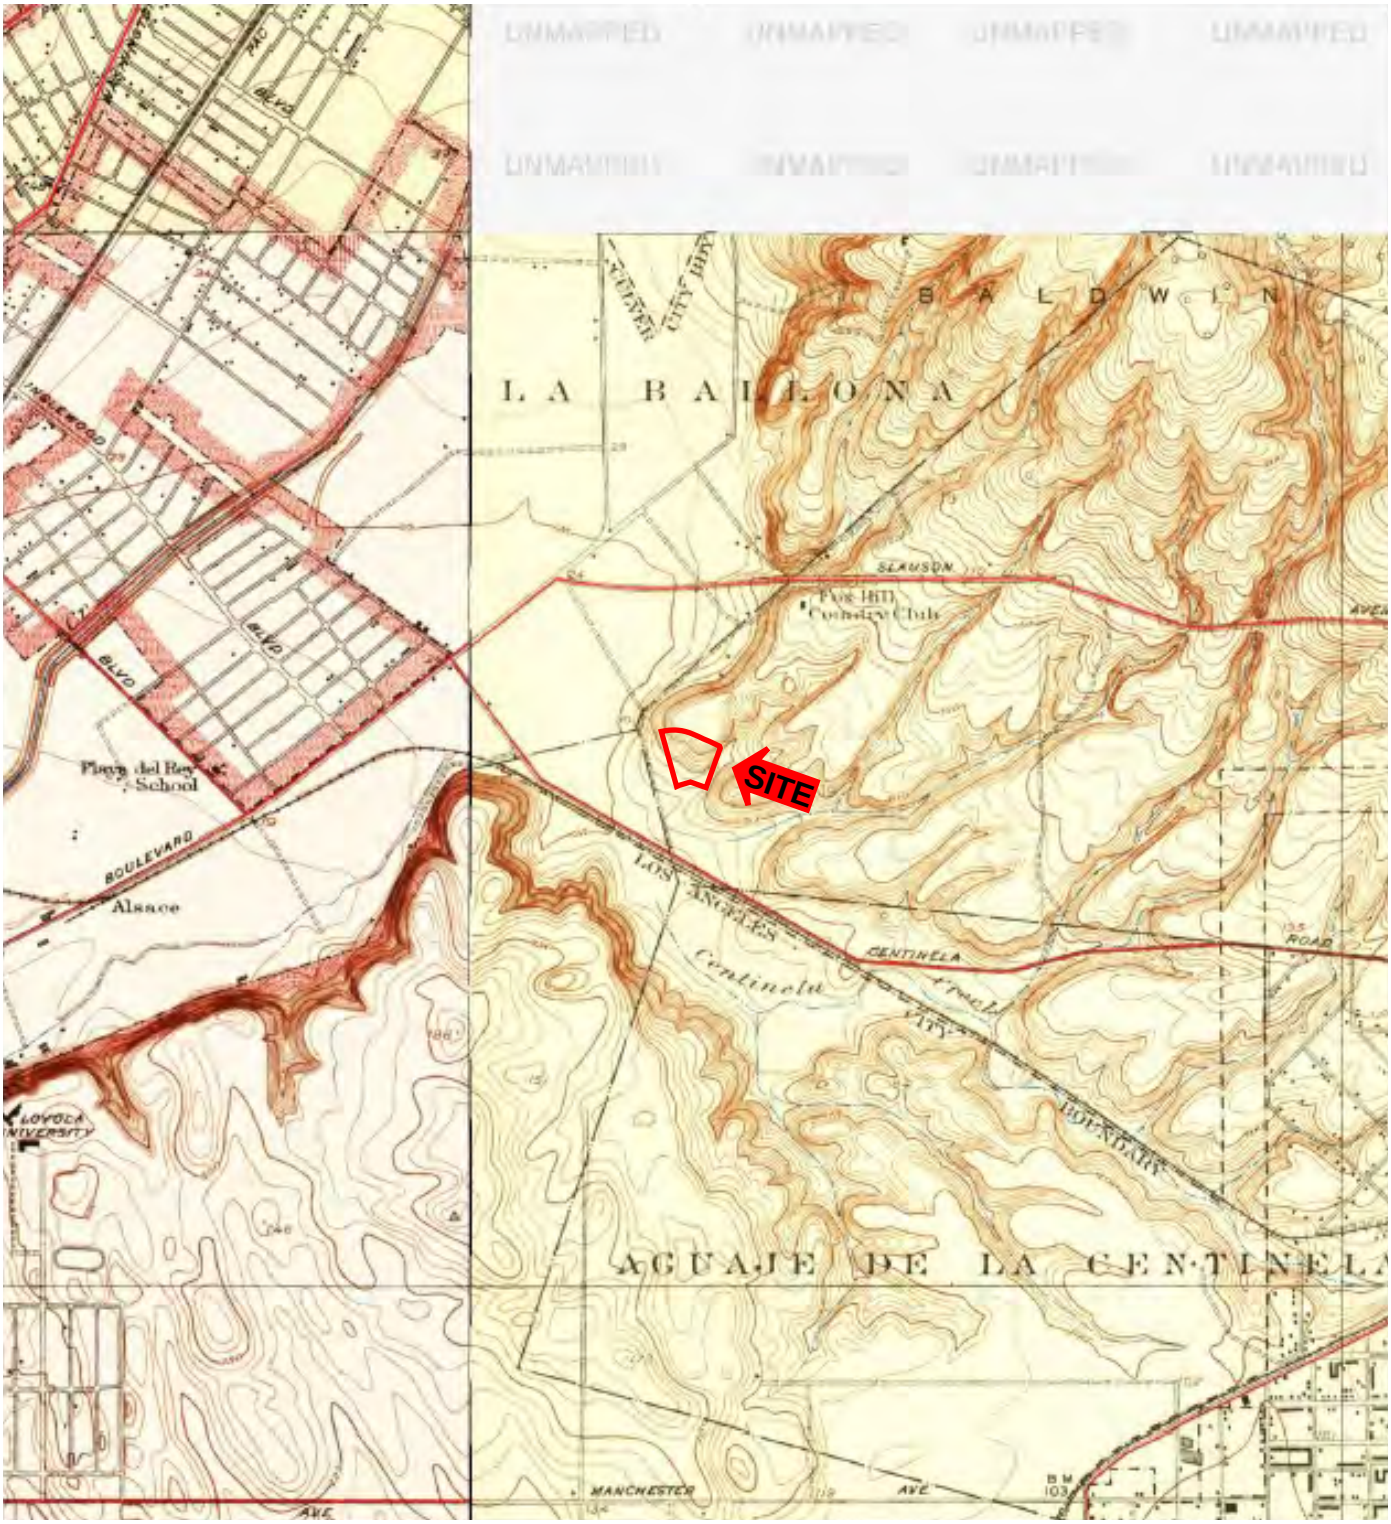

Scale: 1" = 2,000' Quadrangle: Inglewood/Venice/Sawtelle

ADVANCED ENVIRONMENTAL CONCEPTS INC
220 East Truxtun Avenue
Bakersfield, California 93305
(661) 395-1646

1930/1934 Topographic Map

Fox Hills Plaza
6201-6299 Bristol Parkway
County of Los Angeles ● Culver City, California

FIGURE

7

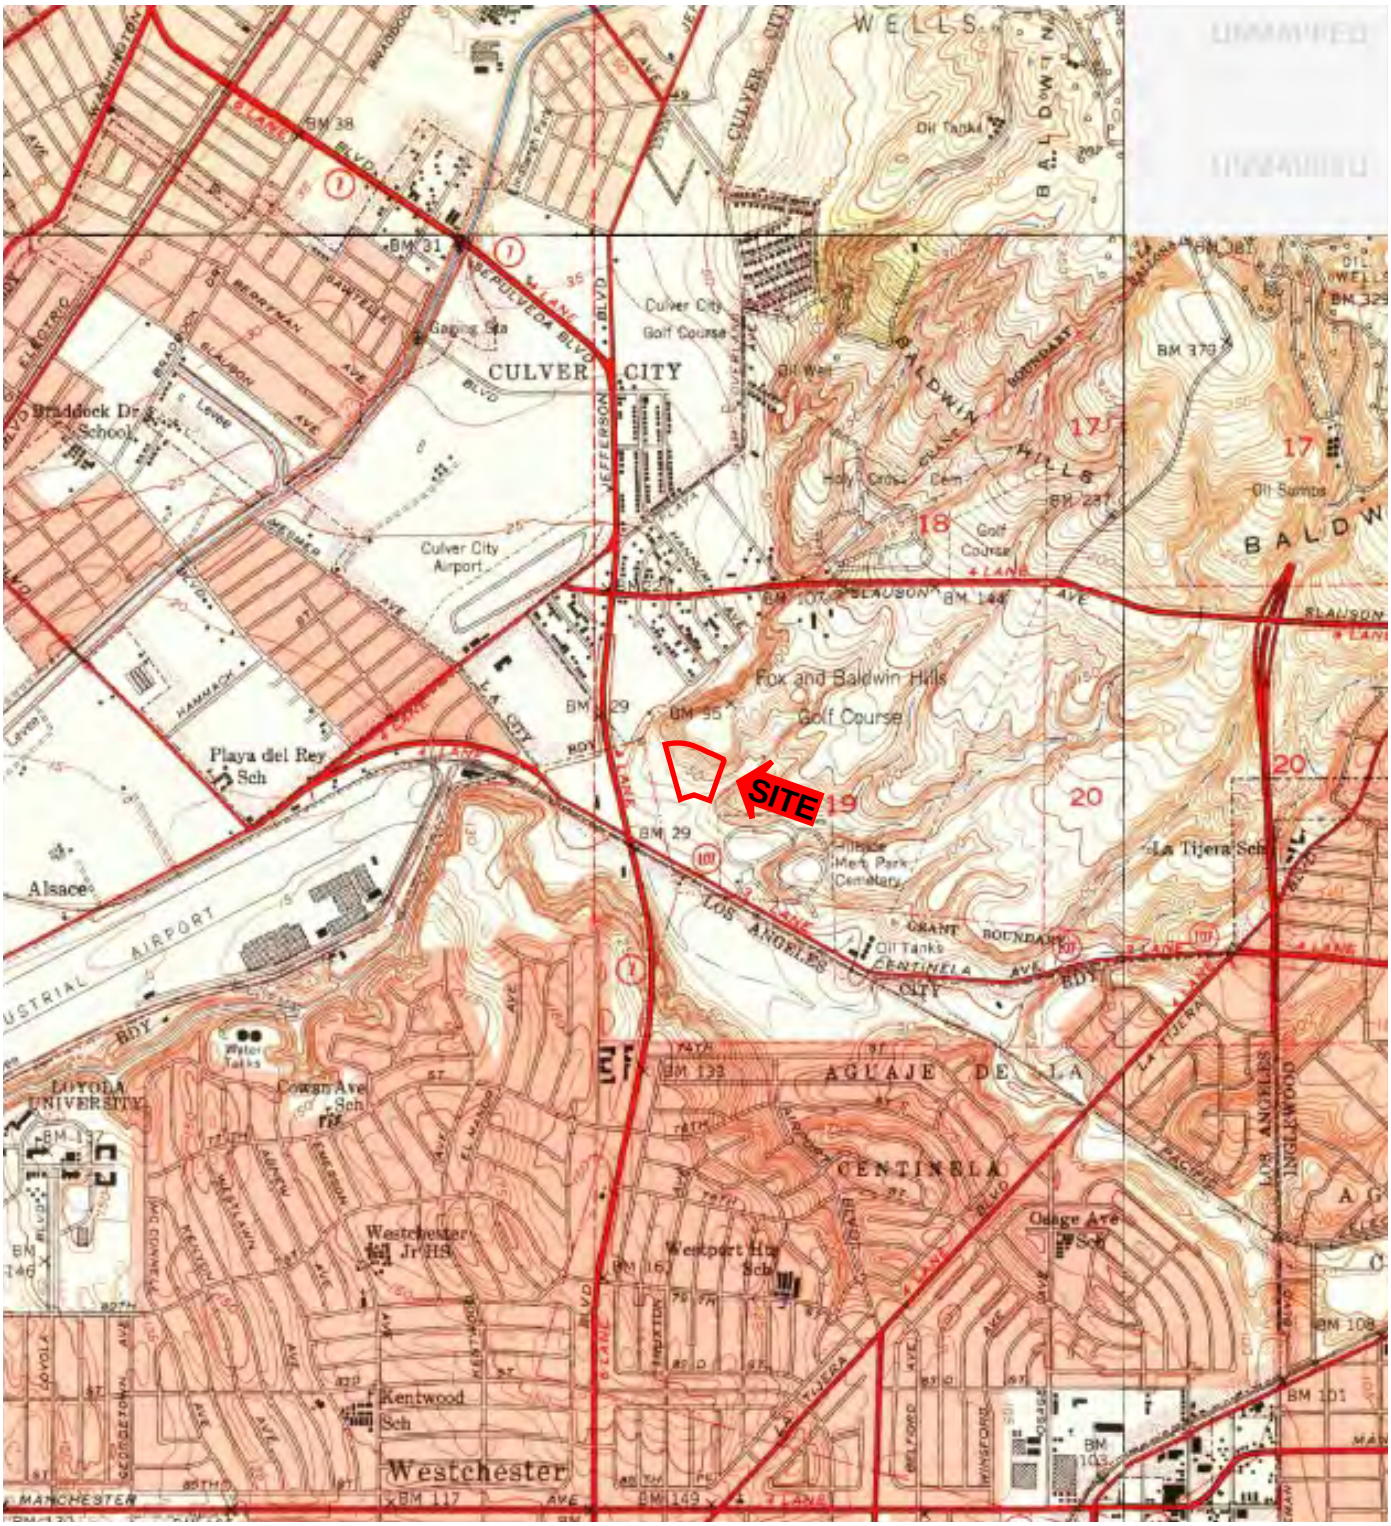

Scale: 1" = 2,000' Quadrangle: Beverly Hills/Inglewood/Venice

ADVANCED ENVIRONMENTAL CONCEPTS INC

220 East Truxtun Avenue
Bakersfield, California 93305
(661) 395-1646

1950 Topographic Map

Fox Hills Plaza
6201-6299 Bristol Parkway
County of Los Angeles ● Culver City, California

FIGURE

8

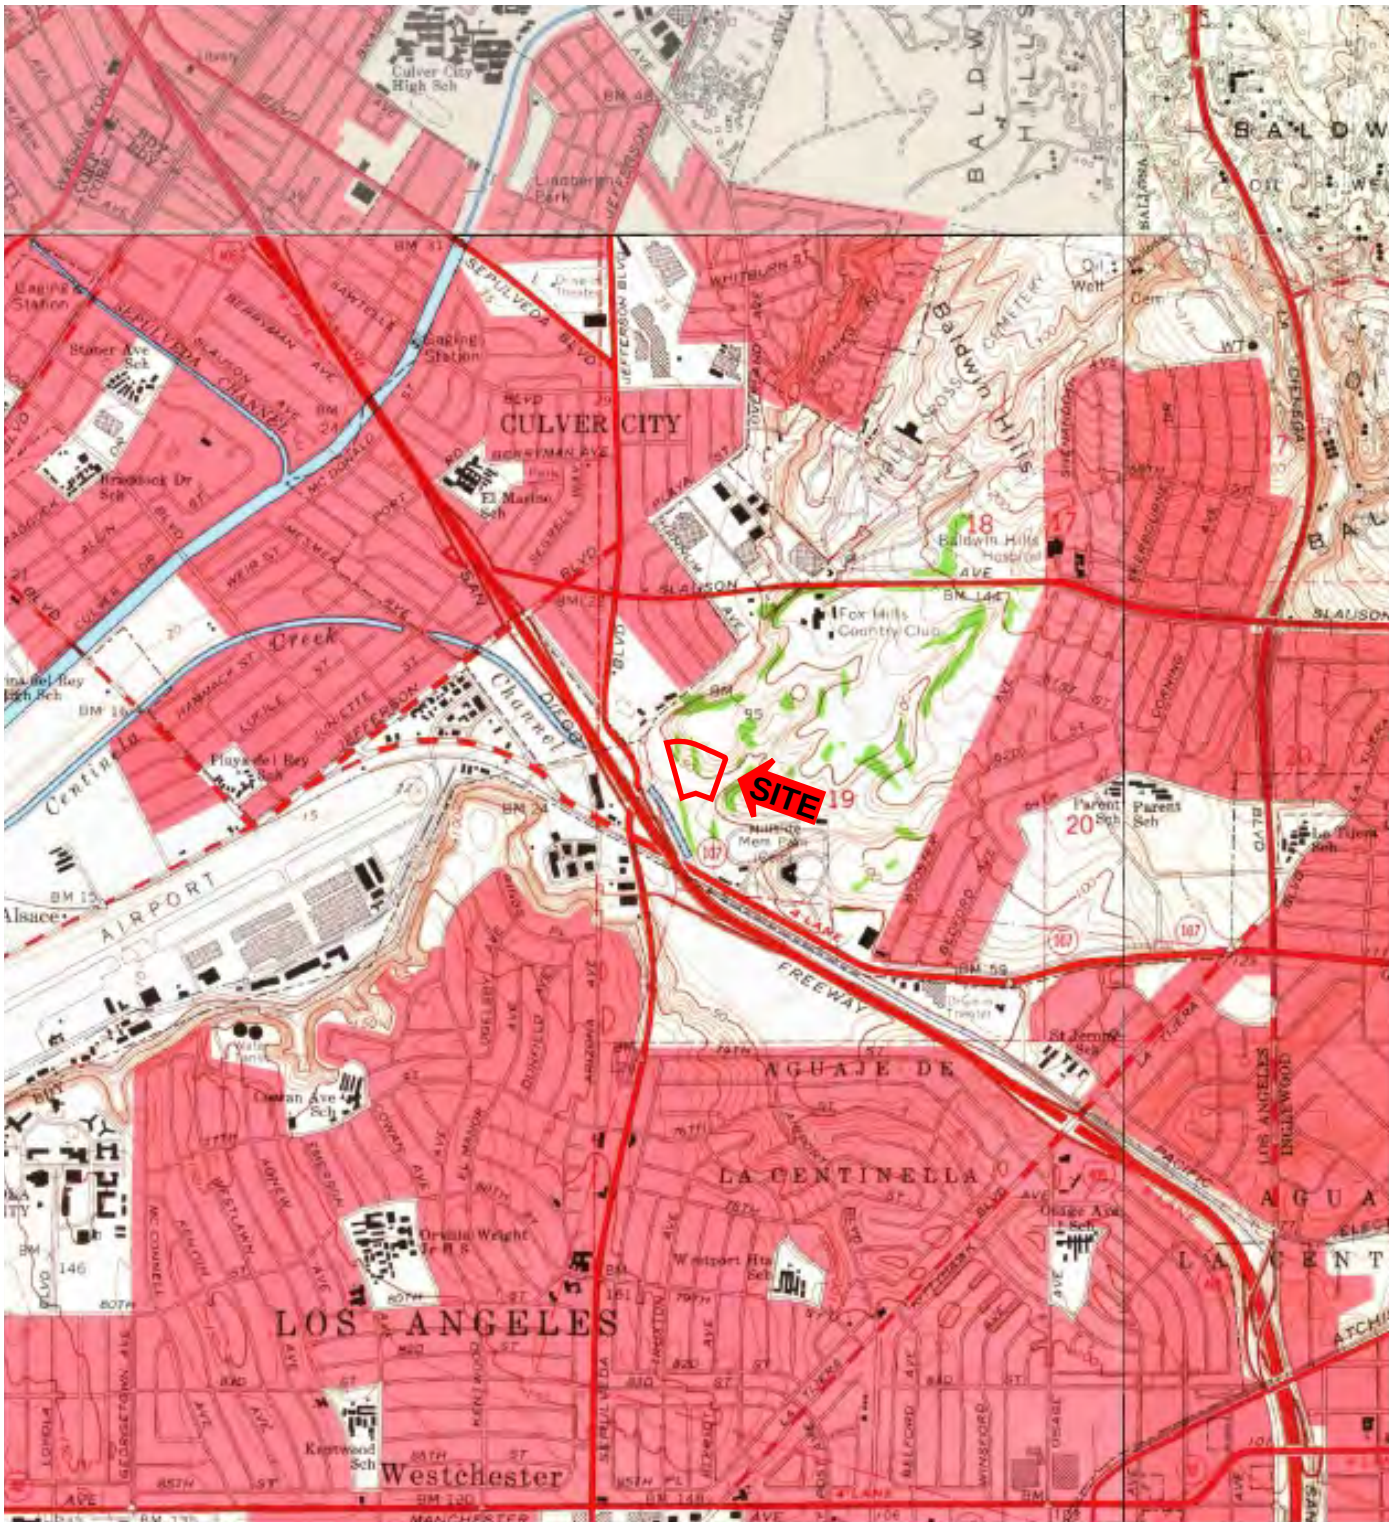
SITE
CULVER CITY
LOS ANGELES
Westchester
AIRPORT
FREEWAY
LA CENTINELLA
AGUAJE DE
Baldwin Hills
Fox Hills Country Club
Playa del Rey
Creek
Ballona
Culver City High Sch
Loyola Marymount Univ
Parent Sch
Kenwood Sch
Orville Wright Jr H S
Westport Hts Sch
Osage Ave Sch
Oaman Ave Sch
St Jerome Sch
Lindbergh Park
El Marino Sch
Braddock Dr Sch
Stoner Ave Sch
Playa del Rey Sch
Alsace
Centinela
Chaparel
Jefferson
Sepulveda
Slauson
Manchester
Imperial
Los Angeles
Inglewood
Pacific
Atchison
Topeka
Santa Fe
Cemetery
Golf
Course
Oil Well
Cem
Tr
Sch
Hosp
Park
Theatre
Station
Bridge
Tunnel
Ramp
Lane
Ave
Blvd
St
Pl
Dr
Rd
Ct
Terr
Way
Cir
Sq
Pkwy
Hwy
Fwy
Expy
Trwy
Ln
Alley
Path
Trail
Walk
Steps
Stairs
Gate
Fence
Wall
Hedge
Tree
Palm
Pine
Oak
Willow
Eucalyptus
Cypress
Redwood
Fir
Spruce
Maple
Elm
Ash
Birch
Beech
Hickory
Walnut
Chestnut
Poplar
Cottonwood
Sycamore
Aspen
Alder
Cedar
Juniper
Hemlock
Larch
Tamarack
Yew
Ginkgo
Magnolia
Dogwood
Redbud
Hawthorn
Crabapple
Peach
Plum
Cherry
Apricot
Almond
Pecan
Walnut
Chestnut
Hickory
Beech
Birch

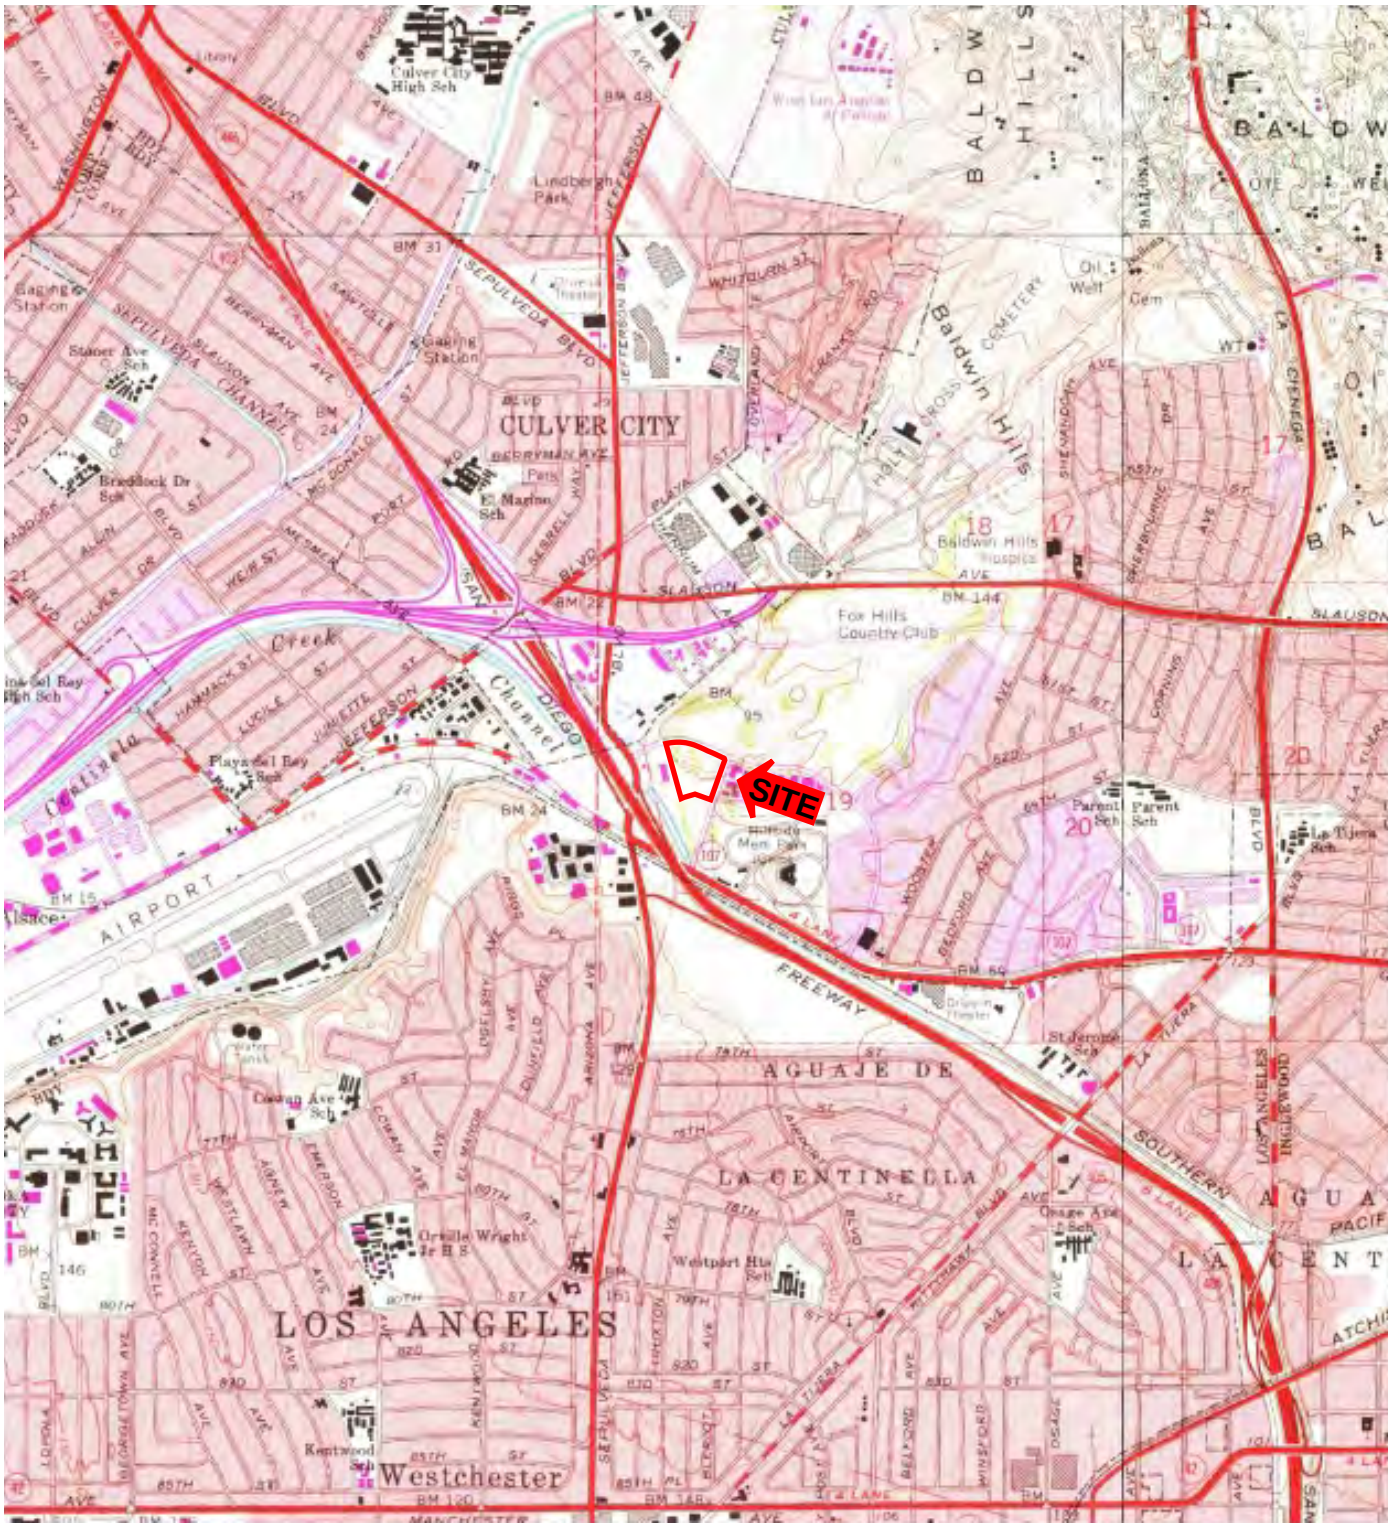

Scale: 1" = 2,000' Quadrangle: Beverly Hills/Inglewood/Venice/Hollywood

ADVANCED ENVIRONMENTAL CONCEPTS INC

220 East Truxtun Avenue
Bakersfield, California 93305
(661) 395-1646

1972 Topographic Map

Fox Hills Plaza
6201-6299 Bristol Parkway
County of Los Angeles ● Culver City, California

FIGURE

10

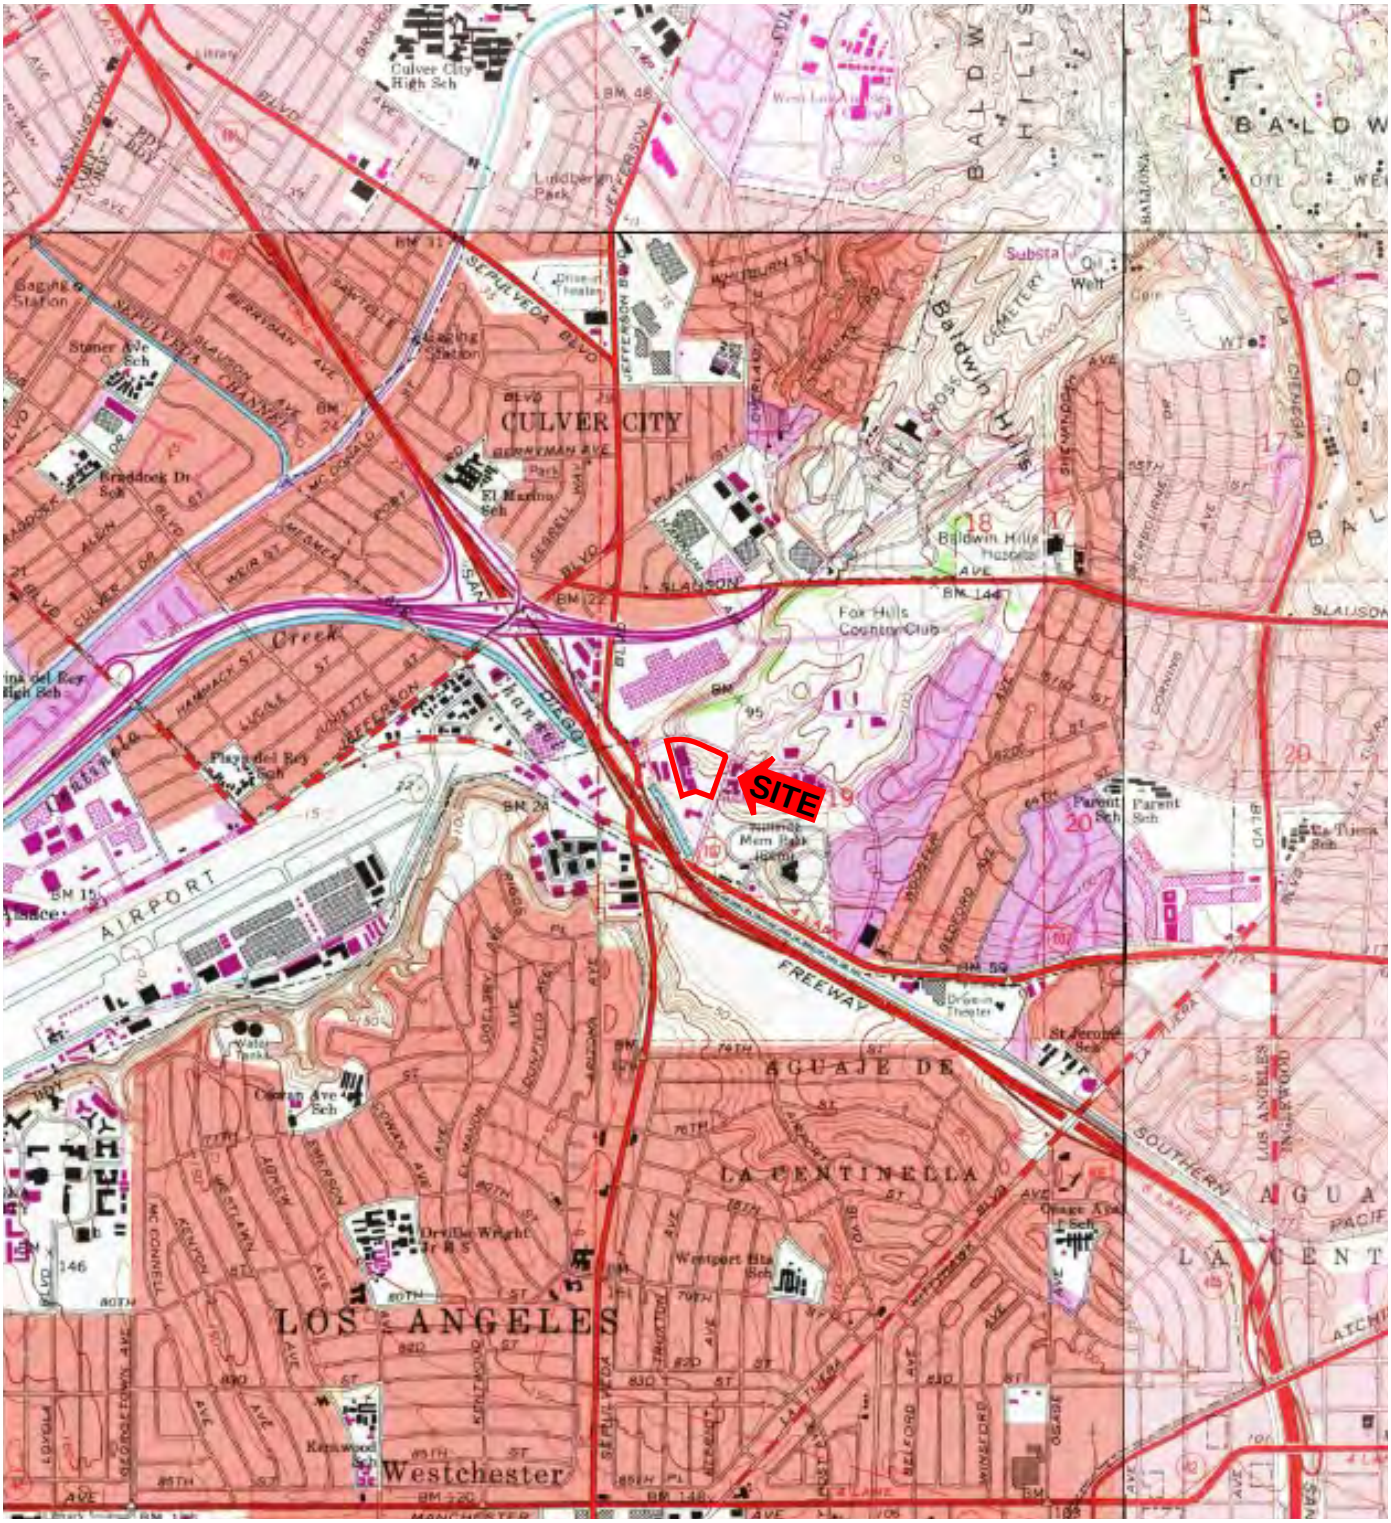

Scale: 1" = 2,000' Quadrangle: Beverly Hills/Inglewood/Venice/Hollywood

ADVANCED ENVIRONMENTAL CONCEPTS INC

220 East Truxtun Avenue
Bakersfield, California 93305
(661) 395-1646

1981 Topographic Map

Fox Hills Plaza
6201-6299 Bristol Parkway
County of Los Angeles ● Culver City, California

FIGURE

11

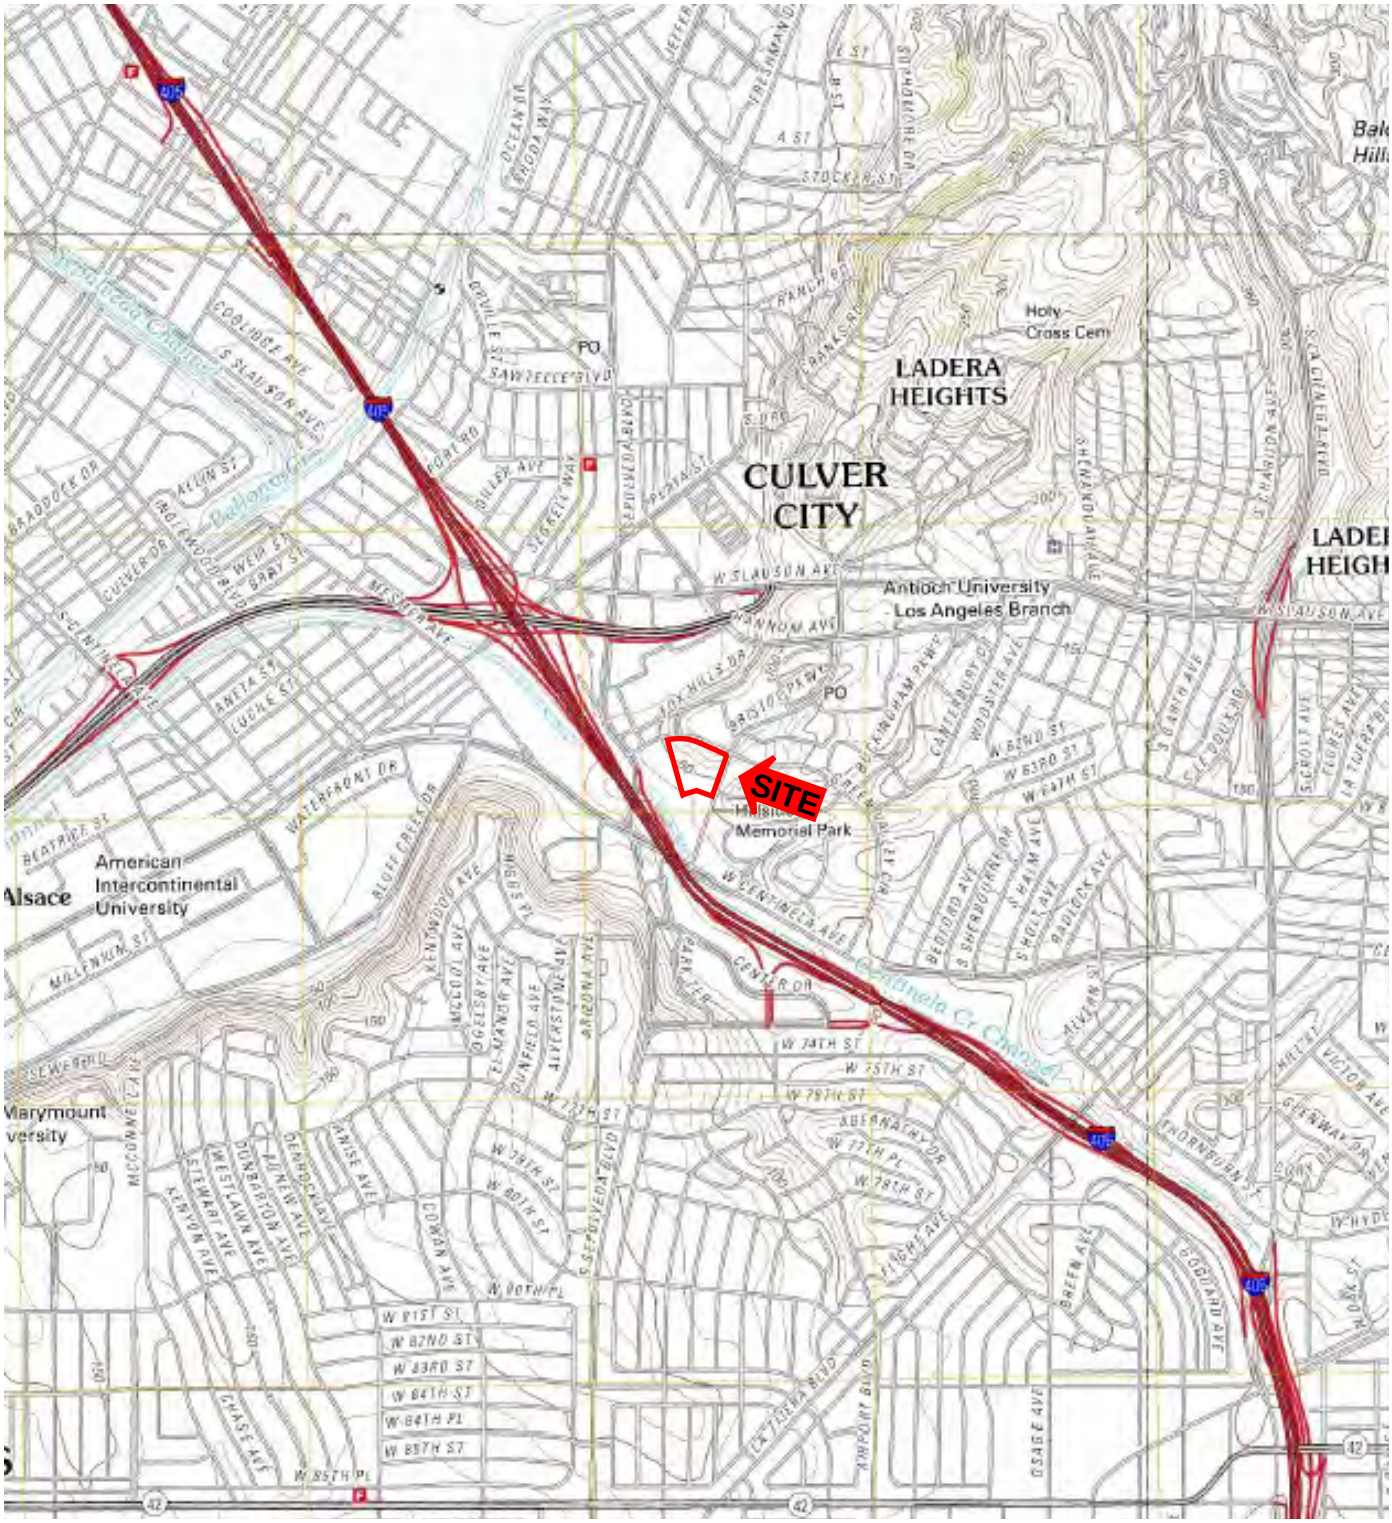

Scale: 1" = 2,000' Quadrangle: Beverly Hills/Inglewood/Venice/Hollywood

ADVANCED ENVIRONMENTAL CONCEPTS INC

220 East Truxtun Avenue
Bakersfield, California 93305
(661) 395-1646

2012 Topographic Map

Fox Hills Plaza
6201-6299 Bristol Parkway
County of Los Angeles ● Culver City, California

FIGURE

12

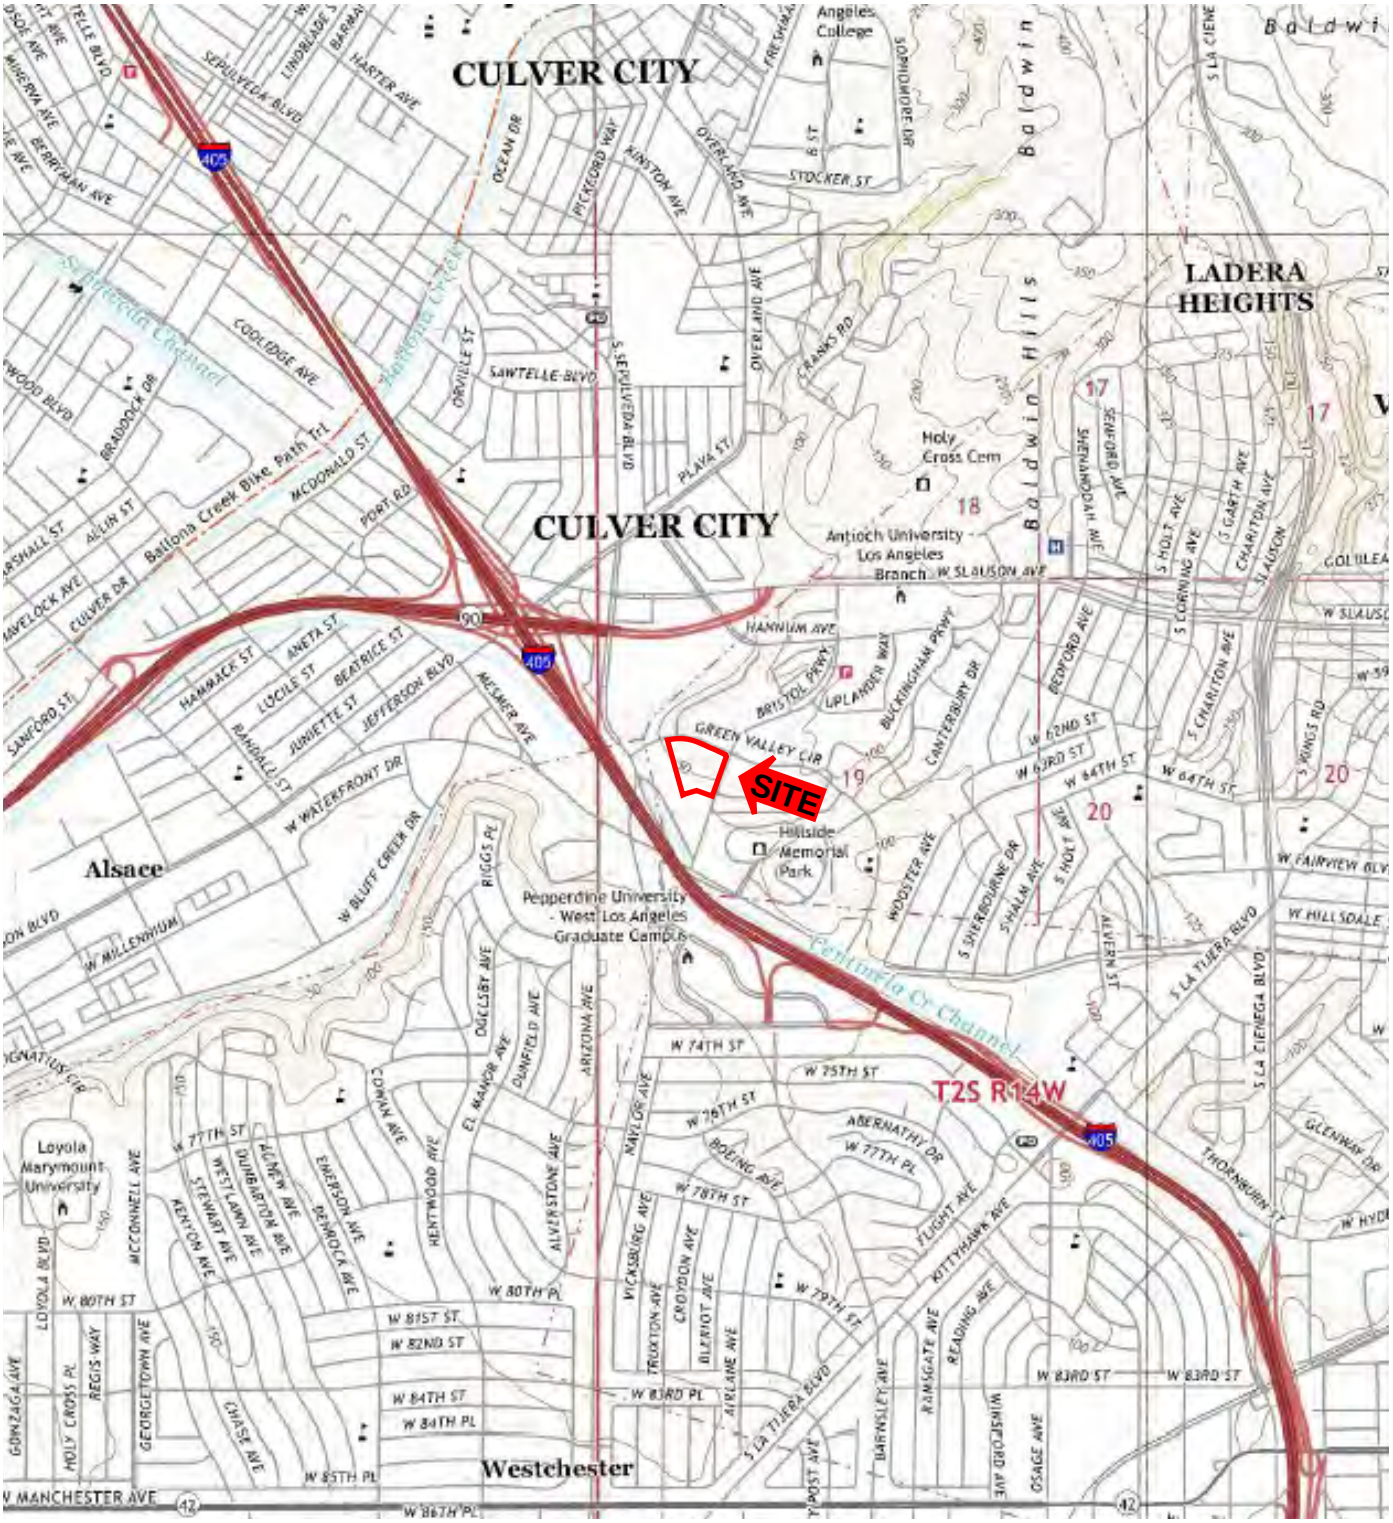

ADVANCED ENVIRONMENTAL CONCEPTS INC
220 East Truxtun Avenue
Bakersfield, California 93305
(661) 395-1646

2021/2022 Topographic Map

Fox Hills Plaza
6201-6299 Bristol Parkway
County of Los Angeles ● Culver City, California

FIGURE

13

Scale: 1” = 630’ Source: FAIR

ADVANCED ENVIRONMENTAL CONCEPTS INC

220 East Truxtun Avenue
Bakersfield, California 93305
(661) 395-1646

1923 Aerial Photograph

Fox Hills Plaza
6201-6299 Bristol Parkway
County of Los Angeles ● Culver City, California

FIGURE

14

Scale: 1" = 595' Source: FAIR

ADVANCED ENVIRONMENTAL CONCEPTS INC

220 East Truxtun Avenue
Bakersfield, California 93305
(661) 395-1646

1928 Aerial Photograph

Fox Hills Plaza
6201-6299 Bristol Parkway
County of Los Angeles ● Culver City, California

FIGURE

15

Scale: 1” = 630’ Source: USDA

ADVANCED ENVIRONMENTAL CONCEPTS INC

220 East Truxtun Avenue
Bakersfield, California 93305
(661) 395-1646

1938 Aerial Photograph

Fox Hills Plaza
6201-6299 Bristol Parkway
County of Los Angeles ● Culver City, California

FIGURE

16

Scale: 1” = 630’ Source: FAIR

ADVANCED ENVIRONMENTAL CONCEPTS INC

220 East Truxtun Avenue
Bakersfield, California 93305
(661) 395-1646

1947 Aerial Photograph

Fox Hills Plaza
6201-6299 Bristol Parkway
County of Los Angeles ● Culver City, California

FIGURE

17

Scale: 1” = 630’ Source: USDA

ADVANCED ENVIRONMENTAL CONCEPTS INC

220 East Truxtun Avenue
Bakersfield, California 93305
(661) 395-1646

1952 Aerial Photograph

Fox Hills Plaza
6201-6299 Bristol Parkway
County of Los Angeles ● Culver City, California

FIGURE

18

Scale: 1” = 630’ Source: USGS

ADVANCED ENVIRONMENTAL CONCEPTS INC

220 East Truxtun Avenue
Bakersfield, California 93305
(661) 395-1646

1963 Aerial Photograph

Fox Hills Plaza
6201-6299 Bristol Parkway
County of Los Angeles ● Culver City, California

FIGURE

19

Scale: 1” = 630’ Source: EDR Proprietary Brewster Pacific

ADVANCED ENVIRONMENTAL CONCEPTS INC

220 East Truxtun Avenue
Bakersfield, California 93305
(661) 395-1646

1970 Aerial Photograph

Fox Hills Plaza
6201-6299 Bristol Parkway
County of Los Angeles ● Culver City, California

FIGURE

20

Scale: 1" = 615' Source: EDR Proprietary Brewster Pacific

ADVANCED ENVIRONMENTAL CONCEPTS INC

220 East Truxtun Avenue
Bakersfield, California 93305
(661) 395-1646

1977 Aerial Photograph

Fox Hills Plaza
6201-6299 Bristol Parkway
County of Los Angeles ● Culver City, California

FIGURE

21

Scale: 1” = 630’ Source: USDA

ADVANCED ENVIRONMENTAL CONCEPTS INC

220 East Truxtun Avenue
Bakersfield, California 93305
(661) 395-1646

1989 Aerial Photograph

Fox Hills Plaza
6201-6299 Bristol Parkway
County of Los Angeles ● Culver City, California

FIGURE

22

Scale: 1” = 615’ Source: USGS/DOQQ

ADVANCED ENVIRONMENTAL CONCEPTS INC

220 East Truxtun Avenue
Bakersfield, California 93305
(661) 395-1646

1994 Aerial Photograph

Fox Hills Plaza
6201-6299 Bristol Parkway
County of Los Angeles ● Culver City, California

FIGURE

23

Scale: 1” = 125’ Source: Google

ADVANCED ENVIRONMENTAL CONCEPTS INC

220 East Truxtun Avenue
Bakersfield, California 93305
(661) 395-1646

2003 Aerial Photograph

Fox Hills Plaza
6201-6299 Bristol Parkway
County of Los Angeles ● Culver City, California

FIGURE

24

Scale: 1” = 125’ Source: Google

ADVANCED ENVIRONMENTAL CONCEPTS INC

220 East Truxtun Avenue
Bakersfield, California 93305
(661) 395-1646

2009 Aerial Photograph

Fox Hills Plaza
6201-6299 Bristol Parkway
County of Los Angeles ● Culver City, California

FIGURE

25

Scale: 1” = 125’ Source: Google

ADVANCED ENVIRONMENTAL CONCEPTS INC

220 East Truxtun Avenue
Bakersfield, California 93305
(661) 395-1646

2016 Aerial Photograph

Fox Hills Plaza
6201-6299 Bristol Parkway
County of Los Angeles ● Culver City, California

FIGURE

26

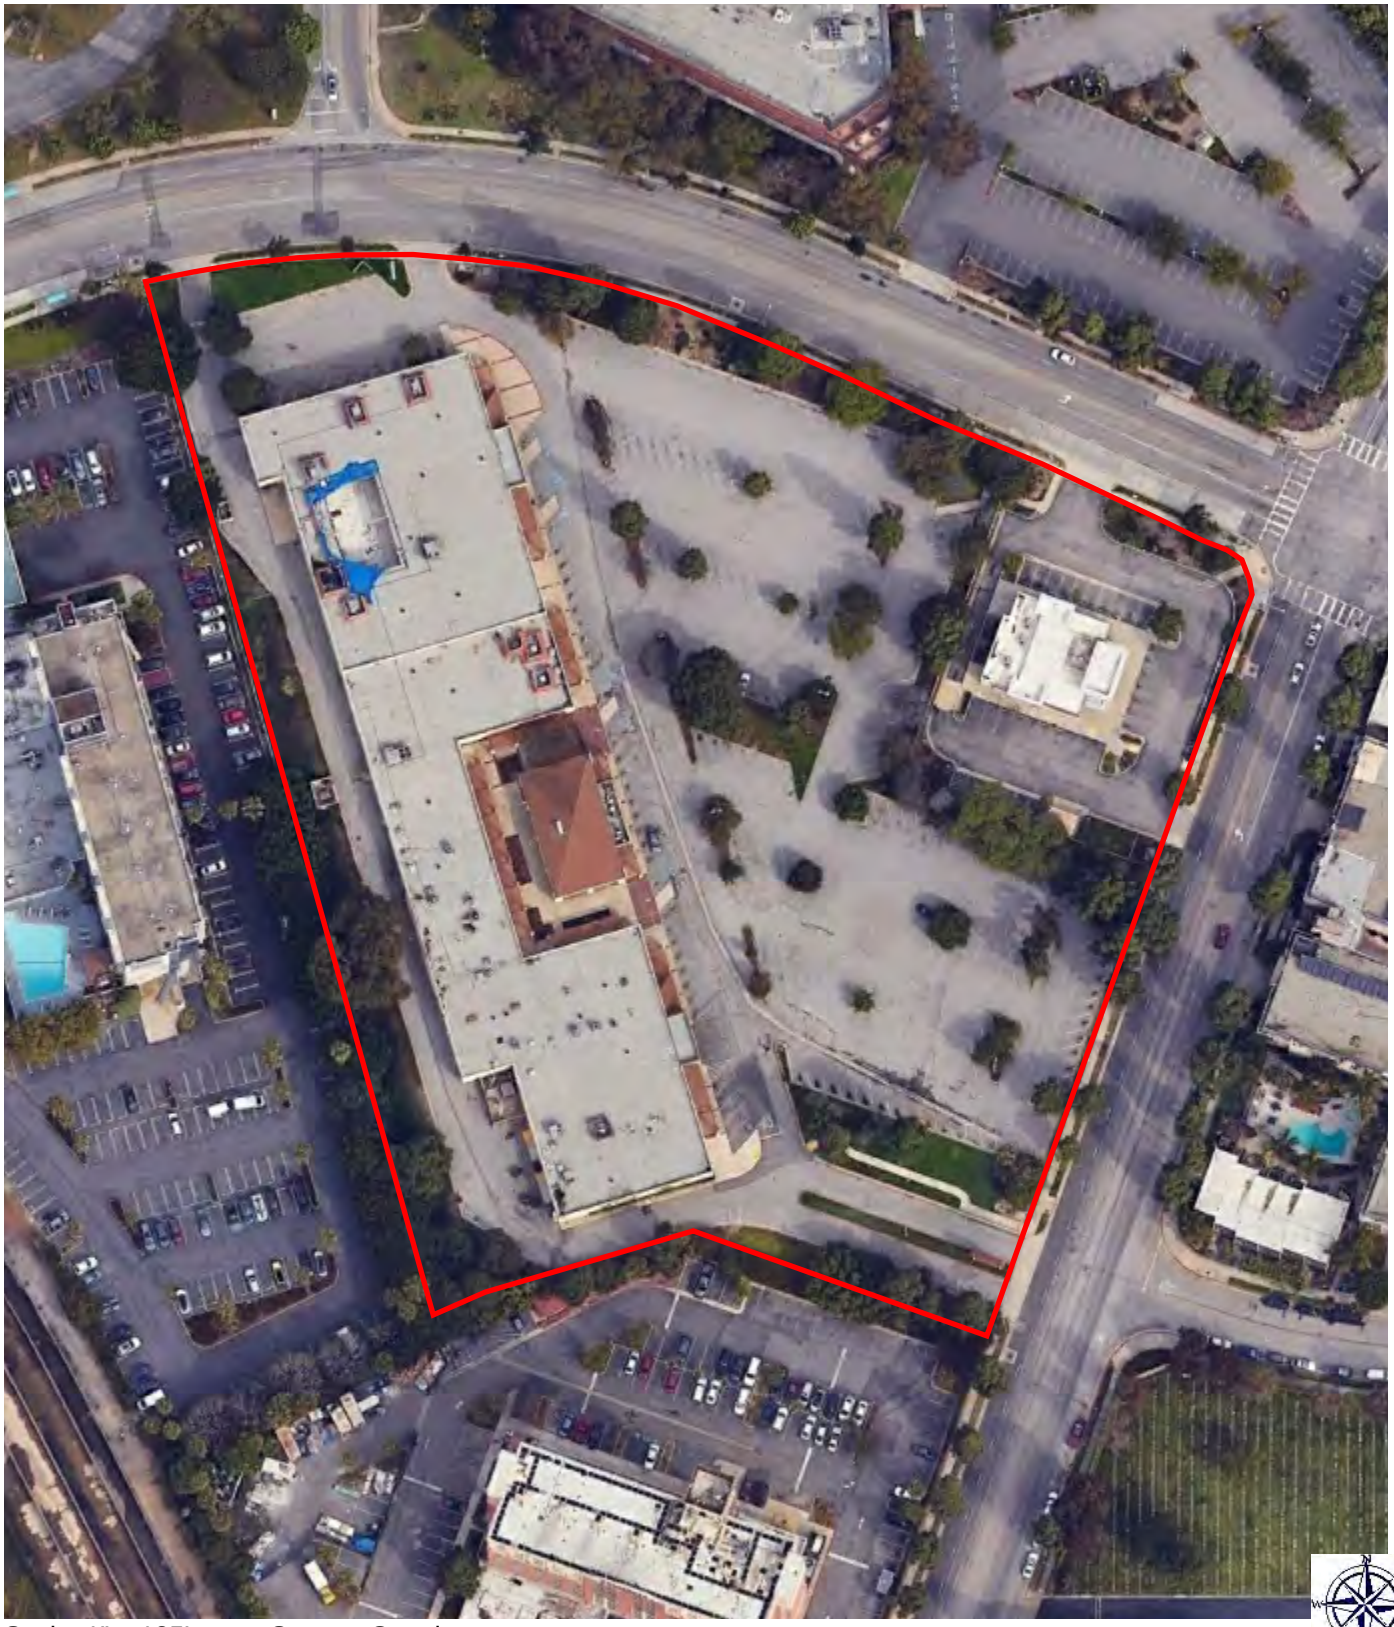

Scale: 1” = 125’ Source: Google

ADVANCED ENVIRONMENTAL CONCEPTS INC

220 East Truxtun Avenue
Bakersfield, California 93305
(661) 395-1646

2024 Aerial Photograph

Fox Hills Plaza
6201-6299 Bristol Parkway
County of Los Angeles ● Culver City, California

FIGURE

27

Fox Hills Plaza
September 4, 2024

1. View north along Bristol Parkway which forms the east boundary to the subject property.

2. At the southeast entrance drive is tenant signage.

3. View northwest along the access drive at the southeast corner of the subject property.

4. View north across the eastern portion of the asphalt-paved parking lot.

5. View of the building south of the breezeway that has an address of 6299 Bristol Parkway. This portion of the structure was most recently occupied by CVS.

6. Interior view of the large southern space previously occupied by CVS in the building having an address of 6299 Bristol Parkway.

7. At the northeast corner of the south building is the LA Jiu Jitsu Academy with an address of 6295 Bristol Parkway.

8. West of the Jiu Jitsu unit are two unoccupied units having addresses of 6285 and 6287 Bristol Parkway.

9. The south portion of the central building in the breezeway was most recently occupied by a Quiznos Sub having an address of 6257 Bristol Parkway.

10. View along the units at the west end of the breezeway having addresses of 6245, 6249, 6271, and 6281 Bristol Parkway.

11. The northern portion of the central building was most recently occupied by California Roll & Sushi restaurant at 6251 Bristol Parkway.

12. The south portion of the large building north of the central building and breezeway was occupied by the Fox Hills Drycleaners at 6223 Bristol Parkway.

13. Interior view of the unoccupied drycleaners at 6223 Bristol Parkway.

14. View north along a series of multi-depth soil vapor probes and multi-depth soil vapor extraction wells installed in the loading area east of the drycleaners.

15. The drycleaning plant and boiler were installed in the northern portion of the building and the rooftop vents are still evident.

16. View west at the larger northern portion of the northern building having an address of 6221 Bristol Parkway. This portion of the building was occupied by a Marshalls Department Store.

17. Interior view of the unoccupied Marshalls at 6221 Bristol Parkway.

18. View of a monitoring well (MW-1) approximately 75’ east of the northern portion of 6221 Bristol Parkway (Marshalls).

19. View north across the northeast portion of the parking lot.

20. View across the northern parking lot with additional soil vapor probe installations.

21. View of the monitoring well in the south parking lot. This well is approximately 100’ east of the Jiu Jitsu unit and southeast of the Quiznos. On the concrete apron around the well box lid is etched MW-2.

22. View east along the north side of the building.

23. View north along the west side of the building. In the asphalt drive are vapor probe installations. Also, there are dumpster enclosures and a pad-mounted transformer enclosure.

24. View of the dumpsters at the southwest corner of the building that are outside their enclosure.

25. View of the interior of the southwest dumpster enclosure.

26. View of the tenant signage along the north entrance from Green Valley Circle.

27. At the northeast corner of the property is a stand-alone building having an address of 6201 Bristol Parkway. This building is not occupied, but was most recently a Chase Bank.

28. View of the south and west sides of the unoccupied building.

29. Interior view of the unoccupied former bank building.

30. At the southeast corner of the former bank building is a pad-mounted transformer.

31. View of a stormwater collection drain along the south boundary of the former bank building.

32. Along the south boundary of the former bank building is a dumpster enclosure.

Fox Hills Monitoring Wells
October 14, 2024

1. View of monitoring well MW-4 near the south wall of the south building.

2. View of MW-3 west of the masonry block-constructed dumpster enclosure.

Appendix B

EDR ENVIRONMENTAL DATABASE SURVEY

Fox Hills Plaza
6201-6299 Bristol Parkway
Culver City, CA 90230

Inquiry Number: 7751182.2s
September 03, 2024

The EDR Radius Map™ Report with GeoCheck®

6 Armstrong Road, 4th floor
Shelton, CT 06484
Toll Free: 800.352.0050
www.edrnet.com

TABLE OF CONTENTS

SECTION	PAGE
Executive Summary	ES1
Overview Map	2
Detail Map	3
Map Findings Summary	4
Map Findings	9
Orphan Summary	1424
Government Records Searched/Data Currency Tracking	GR-1

GEOCHECK ADDENDUM

Physical Setting Source Addendum	A-1
Physical Setting Source Summary	A-2
Physical Setting Source Map	A-11
Physical Setting Source Map Findings	A-12
Physical Setting Source Records Searched	PSGR-1

Thank you for your business.
Please contact EDR at 1-800-352-0050
with any questions or comments.

Disclaimer - Copyright and Trademark Notice

This Report contains certain information obtained from a variety of public and other sources reasonably available to Environmental Data Resources, LLC. It cannot be concluded from this Report that coverage information for the target and surrounding properties does not exist from other sources. This Report is provided on an "AS IS", "AS AVAILABLE" basis. **NO WARRANTY EXPRESS OR IMPLIED IS MADE WHATSOEVER IN CONNECTION WITH THIS REPORT. ENVIRONMENTAL DATA RESOURCES, LLC AND ITS SUBSIDIARIES, AFFILIATES AND THIRD PARTY SUPPLIERS DISCLAIM ALL WARRANTIES, OF ANY KIND OR NATURE, EXPRESS OR IMPLIED, ARISING OUT OF OR RELATED TO THIS REPORT OR ANY OF THE DATA AND INFORMATION PROVIDED IN THIS REPORT, INCLUDING WITHOUT LIMITATION, ANY WARRANTIES REGARDING ACCURACY, QUALITY, CORRECTNESS, COMPLETENESS, COMPREHENSIVENESS, SUITABILITY, MERCHANTABILITY, FITNESS FOR A PARTICULAR PURPOSE, TITLE, NON-INFRINGEMENT, MISAPPROPRIATION, OR OTHERWISE. ALL RISK IS ASSUMED BY THE USER. IN NO EVENT SHALL ENVIRONMENTAL DATA RESOURCES, LLC OR ITS SUBSIDIARIES, AFFILIATES OR THIRD PARTY SUPPLIERS BE LIABLE TO ANYONE FOR ANY DIRECT, INCIDENTAL, INDIRECT, SPECIAL, CONSEQUENTIAL OR OTHER DAMAGES OF ANY TYPE OR KIND (INCLUDING BUT NOT LIMITED TO LOSS OF PROFITS, LOSS OF USE, OR LOSS OF DATA) INFORMATION PROVIDED IN THIS REPORT.** Any analyses, estimates, ratings, environmental risk levels, or risk codes provided in this Report are provided for illustrative purposes only, and are not intended to provide, nor should they be interpreted as providing any facts regarding, or prediction or forecast of, any environmental risk for any property. Only an assessment performed by a qualified environmental professional can provide findings, opinions or conclusions regarding the environmental risk or conditions in, on or at any property.

Copyright 2024 by Environmental Data Resources, LLC. All rights reserved. Reproduction in any media or format, in whole or in part, of any report or map of Environmental Data Resources, LLC, or its affiliates, is prohibited without prior written permission.

EDR and its logos (including Sanborn and Sanborn Map) are trademarks of Environmental Data Resources, LLC or its affiliates. All other trademarks used herein are the property of their respective owners.

EXECUTIVE SUMMARY

A search of available environmental records was conducted by Environmental Data Resources, Inc (EDR). The report was designed to assist parties seeking to meet the search requirements of EPA's Standards and Practices for All Appropriate Inquiries (40 CFR Part 312), the ASTM Standard Practice for Environmental Site Assessments (E1527 - 21), the ASTM Standard Practice for Environmental Site Assessments for Forestland or Rural Property (E2247 - 16), the ASTM Standard Practice for Limited Environmental Due Diligence: Transaction Screen Process (E1528 - 22) or custom requirements developed for the evaluation of environmental risk associated with a parcel of real estate.

TARGET PROPERTY INFORMATION

ADDRESS

6201-6299 BRISTOL PARKWAY
CULVER CITY, CA 90230

COORDINATES

Latitude (North):	33.9832940 - 33° 58' 59.85''
Longitude (West):	118.3921930 - 118° 23' 31.89''
Universal Tranverse Mercator:	Zone 11
UTM X (Meters):	371401.2
UTM Y (Meters):	3760982.8
Elevation:	62 ft. above sea level

USGS TOPOGRAPHIC MAP ASSOCIATED WITH TARGET PROPERTY

Target Property Map:	50004931 VENICE, CA
Version Date:	2021
Northeast Map:	50005776 HOLLYWOOD, CA
Version Date:	2022
Southeast Map:	50004878 INGLEWOOD, CA
Version Date:	2021
Northwest Map:	50006494 BEVERLY HILLS, CA
Version Date:	2022

AERIAL PHOTOGRAPHY IN THIS REPORT

Portions of Photo from:	20200515, 20200505
Source:	USDA

MAPPED SITES SUMMARY

Target Property Address:
6201-6299 BRISTOL PARKWAY
CULVER CITY, CA 90230

Click on Map ID to see full detail.

MAP ID	SITE NAME	ADDRESS	DATABASE ACRONYMS	RELATIVE ELEVATION	DIST (ft. & mi.) DIRECTION
A1	FOX HILL DRY CLEANER	6223 BRISTOL PKY	DRYCLEANERS		TP
A2	CENTINELA MED CTR FO	6201 BRISTOL PKWY	HWTS, HAZNET		TP
A3	CVS PHARMACY # 9573	6299 SOUTH BRISTOL P	FINDS, ECHO		TP
A4	FOX HILL DRY CLEANER	6223 BRISTOL PKWY	FINDS		TP
A5	FOX HILLS DRY CLEANE	6223 BRISTOL PKWY.	EMI		TP
A6	FOX HILLS PLAZA CLEA	6223 BRISTOL PKY	DRYCLEANERS		TP
A7	SAFEWAY MARKET	6221 BRISTOL PKWY	LOS ANGELES CO. HMS		TP
A8	DAVID F FONG DDS	6281 BRISTOL PKWY	LOS ANGELES CO. HMS, HWTS, HAZNET		TP
A9	MARSHALLS 292	6221 BRISTOL PKWY	HWTS, HAZNET		TP
A10	FOX HILLS DRY CLEANE	6223 BRISTOL PARKWAY	EDR Hist Cleaner		TP
A11	CVS PHARMACY NO 9573	6299 S BRISTOL PKWY	HWTS, HAZNET		TP
A12	MARSHALLS 0292	6221 BRISTOL PKWY	HWTS, HAZNET		TP
A13	CVS PHARMACY # 9573	6299 SOUTH BRISTOL P	RCRA NonGen / NLR, E MANIFEST		TP
A14	FOX HILLS CLEANERS	6223 BRISTOL PKWY	HWTS, HAZNET		TP
A15	FOX HILLS PLAZA CLEA	6223 BRISTOL PKWY	HWTS, HAZNET		TP
A16	PHOTO FAST	6247 BRISTOL PKWY	RCRA-SQG, FINDS, ECHO, LOS ANGELES CO. HMS, HWTS,...		TP
A17	FOX HILLS PLAZA CLEA	6223 BRISTOL PKWY	DRYCLEANERS, EMI		TP
A18	CVS PHARMACY # 9573	6299 S BRISTOL PKWY	HWTS, HAZNET		TP
A19	MARMAXX GROUP	6221 BISTOL PKWY	HWTS, HAZNET		TP
A20	FOX HILLS PLAZA CLEA	6223 BRISTOL PKWY	RCRA NonGen / NLR		TP
A21	FOX HILLS PLAZA CLEA	6223 BRISTOL PKY	FINDS		TP
A22	MARSHALLS 0292	6221 BRISTOL PKWY	RCRA NonGen / NLR, E MANIFEST		TP
A23	FOX HILL PLAZA CLEAN	6223 BRISTOL PKY	DRYCLEANERS		TP
A24	MARSHALLS 0292	6221 BRISTOL PKWY	FINDS, ECHO		TP
A25	FOX HILL DRY CLEANER	6223 BRISTAL PARKWAY	HWTS		TP
A26	FOX HILLS PLAZA CLEA	6223 BRISTOL PKWY	FINDS, ECHO		TP
A27	CENTINELA FITNESS IN	6201 BRISTOL PARKWAY	HWTS, HAZNET		TP
A28	FOX HILLS DRY CLEANE	6223 BRISTOL PKY	DRYCLEANERS		TP
29	REFUSE TRANSFER POIN		LA CO LF METHANE	Higher	41, 0.008, NW
30	WELLS FARGO BANK	5899 GREEN VALLEY CI	RCRA NonGen / NLR	Higher	90, 0.017, ENE
31	SUMMIT HERITAGE CORP	5901 GREEN VALLEY	EDR Hist Auto	Higher	271, 0.051, NNE
B32	EXXONMOBIL OIL CORP.	6100 SEPULVEDA BLVD	RCRA-SQG	Lower	315, 0.060, West
B33	CIRCLE K STORES INC.	6100 S SEPULVEDA BLV	UST FINDER	Lower	315, 0.060, West
B34	BROGLEN HOTEL CORP D	6100 SEPULVEDA BLVD	RCRA NonGen / NLR	Lower	315, 0.060, West
B35	J & L MOBIL AUTO SER	6100 SEPULVEDA BLVD	EDR Hist Auto	Lower	315, 0.060, West
B36	CIRCLE K STORE #2211	6100 SEPULVEDA BLVD	RCRA NonGen / NLR, E MANIFEST	Lower	315, 0.060, West
B37	CIRCLE K STORES INC.	6100 S SEPULVEDA BLV	UST	Lower	315, 0.060, West
B38	CIRCLE K #2211182/ M	6100 SEPULVEDA BLVD	UST FINDER RELEASE	Lower	315, 0.060, West
B39	CIRCLE K STORES INC.	6100 S SEPULVEDA BLV	CERS HAZ WASTE, SWEEPS UST, CERS TANKS, CA FID...	Lower	315, 0.060, West

MAPPED SITES SUMMARY

Target Property Address:
6201-6299 BRISTOL PARKWAY
CULVER CITY, CA 90230

Click on Map ID to see full detail.

MAP ID	SITE NAME	ADDRESS	DATABASE ACRONYMS	RELATIVE ELEVATION	DIST (ft. & mi.) DIRECTION
B40	SOO CHUL RAH	6100 SEPULVEDA BLVD	HIST UST	Lower	315, 0.060, West
B41	EXXONMOBIL OIL CORPO	6100 SEPULVEDA BLVD	RCRA-SQG	Lower	315, 0.060, West
B42	MOBIL OIL CORP. S.S.	6100 SEPULVEDA BLVD	LUST, Cortese, CERS	Lower	315, 0.060, West
B43	MOBIL OIL CORP S/S #	6100 SEPULVEDA BLVD	UST	Lower	315, 0.060, West
B44	EXXONMOBIL OIL CORPO	6100 SEPULVEDA BLVD	CERS HAZ WASTE, HWTS, HAZNET, CERS	Lower	315, 0.060, West
C45	JERI DUDLEY	5870 GREEN VALLEY CI	RCRA NonGen / NLR	Lower	402, 0.076, East
C46	KRISTEN YAWATA	5870 GREEN VALLEY CI	RCRA NonGen / NLR	Lower	402, 0.076, East
C47	CAROL SENECAL	5870 GREEN VALLEY CI	RCRA NonGen / NLR, E MANIFEST	Lower	402, 0.076, East
C48	EDNA MASON	5870 GREEN VALLEY CI	RCRA NonGen / NLR	Lower	402, 0.076, East
C49	MARIA MIRABAL	5870 GREEN VALLEY CI	RCRA NonGen / NLR, E MANIFEST	Lower	402, 0.076, East
C50	YVETTE WEINER	5870 GREEN VALLEY CI	RCRA NonGen / NLR	Lower	402, 0.076, East
C51	JOAN BRANIN	5870 GREEN VALLEY CI	RCRA NonGen / NLR	Lower	402, 0.076, East
C52	MEREDITH BRAGG	5870 GREEN VALLEY CI	RCRA NonGen / NLR, E MANIFEST	Lower	402, 0.076, East
C53	JOE FOERSTER	5870 GREEN VALLEY CI	RCRA NonGen / NLR, E MANIFEST	Lower	402, 0.076, East
C54	JERI DUDLEY	5870 GREEN VALLEY CI	RCRA NonGen / NLR	Lower	402, 0.076, East
C55	PETER KALMAN	5870 GREEN VALLEY CI	RCRA NonGen / NLR, E MANIFEST	Lower	402, 0.076, East
C56	RAPHE BERRY	5870 GREEN VALLEY CI	RCRA NonGen / NLR	Lower	402, 0.076, East
C57	NEHA JAIN	5870 GREEN VALLEY CI	RCRA NonGen / NLR	Lower	402, 0.076, East
C58	CASSIE LATSHAW	5870 GREEN VALLEY CI	RCRA NonGen / NLR, E MANIFEST	Lower	402, 0.076, East
D59	KAISER PERMANENTE	6333 BRISTOL PARKWAY	RCRA NonGen / NLR	Lower	404, 0.077, South
D60	RAMADA HOTEL	6333 BRISTOL PKWY	UST FINDER RELEASE	Lower	404, 0.077, South
D61	RAMADA HOTEL	6333 BRISTOL PKWY	LUST, CDL, CHMIRS, Cortese, HIST CORTESE, LOS...	Lower	404, 0.077, South
E62	SOVEREIGN HEALTH OF	6167 BRISTOL PARKWAY	RCRA-SQG, FINDS, ECHO	Higher	453, 0.086, NE
C63	MANJIT ASRANI	5875 DOVERWOOD DR. U	RCRA NonGen / NLR, E MANIFEST	Higher	489, 0.093, ESE
C64	MICHELLE PLAYFORD	5875 DOVERWOOD DRIVE	RCRA NonGen / NLR	Higher	489, 0.093, ESE
C65	WICH, JIM	5875 DOVERWOOD DR	RCRA NonGen / NLR, E MANIFEST	Higher	489, 0.093, ESE
C66	MICHELLE ELLISON	DOVERWOOD DR.	RCRA NonGen / NLR, E MANIFEST	Higher	489, 0.093, ESE
E67	MOMENTUM BIOSCIENCES	6162 BRISTOL PARKWAY	RCRA NonGen / NLR, E MANIFEST	Higher	490, 0.093, ENE
E68	APPIA BIO INC	6160 BRISTOL PKWY ST	RCRA NonGen / NLR, E MANIFEST	Higher	492, 0.093, ENE
E69	ALEXANDRIA LAUNCH LA	6160 BRISTOL PARKWAY	RCRA NonGen / NLR, E MANIFEST	Higher	492, 0.093, ENE
E70	INDI MOLECULAR INC	6160 BRISTOL PKWY ST	RCRA NonGen / NLR, E MANIFEST	Higher	492, 0.093, ENE
E71	INDI MOLECULAR INC	6160 BRISTOL PKWY ST	CERS HAZ WASTE, HWTS, HAZNET, CERS	Higher	492, 0.093, ENE
D72	CALIFORNIA HIGHWAY P	6300 BRISTOL PKY	UST	Lower	499, 0.095, South
D73	CHP FACILITY	6300 BRISTOL PARKWAY	CERS HAZ WASTE, SWEEPS UST, CERS TANKS, CA FID...	Lower	499, 0.095, South
D74	CALIFORNIA HIGHWAY P	6300 BRISTOL PKWY	RCRA NonGen / NLR, E MANIFEST	Lower	499, 0.095, South
F75	PACIFICA PLAZA OFFIC	6101 CENTINELA AVE	SWEEPS UST	Lower	649, 0.123, SW
F76	GRUSKIN H ENTERPRISE	6540 SEPULVEDA BLVD	EDR Hist Auto	Lower	654, 0.124, SW
G77	EXPRESSLY PORTRAITS	248 FOX HILLS MALL U	RCRA-SQG, FINDS, ECHO	Lower	678, 0.128, WNW
H78	BEVERLY REYNOLDS	5845 DOVERWOOD DR	RCRA NonGen / NLR, E MANIFEST	Higher	688, 0.130, ESE

MAPPED SITES SUMMARY

Target Property Address:
6201-6299 BRISTOL PARKWAY
CULVER CITY, CA 90230

Click on Map ID to see full detail.

MAP ID	SITE NAME	ADDRESS	DATABASE ACRONYMS	RELATIVE ELEVATION	DIST (ft. & mi.) DIRECTION
H79	BRINA STEVENS	5845 DOVERWOOD DR UN	RCRA NonGen / NLR, E MANIFEST	Higher	688, 0.130, ESE
H80	ALEEM MUHAMMAD	5845 DOVERWOOD DR	RCRA NonGen / NLR	Higher	688, 0.130, ESE
H81	LISA WEILMANN AND LI	5845 DOVERWOOD DR. #	RCRA NonGen / NLR, E MANIFEST	Higher	688, 0.130, ESE
G82	HOLLISTER CO 30698	294 FOX HILLS MALL	CERS HAZ WASTE, HAZMAT LA, CIWQS	Lower	719, 0.136, WNW
83	MCDONNEL DOUGLAS HEL	6775 CENTINELA AVE	SWEEPS UST	Lower	720, 0.136, South
I84	PETNET SOLUTIONS INC	6140 BRISTOL PKWY	CERS HAZ WASTE, HWTS, HAZNET, CERS	Higher	735, 0.139, ENE
I85	PETNET PHARMACEUTICA	6140 BRISTOL PKWY	RCRA-SQG, FINDS, E MANIFEST	Higher	735, 0.139, ENE
J86	J & C ASSOCIATES I	5855 GREEN VALLEY CI	RCRA NonGen / NLR	Higher	763, 0.145, East
F87	SOUTHERN CALIFORNIA	6100 W CENTINELA AVE	RCRA-SQG	Lower	775, 0.147, SW
F88	LA PUMPING PLANT 57	6102 CENTINELA AVE	RCRA-SQG, FINDS, ECHO	Lower	783, 0.148, SW
F89	ONE HOUR MARTINIZING	6511 SEPULVEDA 1/2 B	DRYCLEANERS	Lower	783, 0.148, SW
F90	PACIFICA PLAZA OFFIC	6106 CENTINELA AVE	SWEEPS UST, CA FID UST	Lower	797, 0.151, SW
K91	PACIFIC PLAZA OFFICE	6101 WEST CENTINELA	HIST UST	Lower	828, 0.157, WSW
K92	PACIFICA PLAZA OFFIC	6101 W CENTINELA AVE	HIST UST, LOS ANGELES CO. HMS	Lower	828, 0.157, WSW
K93	SCHINDLER ELEVATOR C	6101 W. CENTINELA AV	RCRA NonGen / NLR, E MANIFEST	Lower	828, 0.157, WSW
F94	PAMECO-AIRE INC	6519 1/2 S SEPULVEDA	HAZMAT LA	Lower	830, 0.157, SW
L95	FROMEX ONE HOUR PHOT	358 FOX HILLS MALL	RCRA NonGen / NLR, FINDS, ECHO	Lower	855, 0.162, NW
M96	BRE HH PROPERTY OWNE	6601 CENTER DR W	UST FINDER	Lower	886, 0.168, SSW
M97	BRE HH PROPERTY OWNE	6601 CENTER DR W	UST	Lower	886, 0.168, SSW
M98	HOWARD HUGHES PROPER	6601 CENTER DR	SWEEPS UST, CERS TANKS, HAZMAT LA, CERS	Lower	886, 0.168, SSW
M99	HOWARD HUGHES PROPER	6601 CENTER DR W	UST	Lower	886, 0.168, SSW
M100	BRE HH PROPERTY OWNE	6601 CENTER DR W	UST	Lower	886, 0.168, SSW
N101	MACY'S FOX HILLS 516	6200 SLAUSON AVE	RCRA-SQG, E MANIFEST	Lower	907, 0.172, NNW
N102	BROADWAY TIRE CTR GO	6200 SLAUSON AVE	RCRA-SQG, FINDS, ECHO	Lower	907, 0.172, NNW
N103	GOODYEAR/BROADWAY TI	6200 SLAUSON AVE	SWEEPS UST, HIST UST	Lower	907, 0.172, NNW
N104	GOODYEAR/BROADWAY TI	6200 W SLAUSON AVE	HIST UST	Lower	907, 0.172, NNW
N105	GOODYEAR AUTO SERVIC	6200 SLAUSON AVE	CERS HAZ WASTE, HWTS, HAZNET	Lower	907, 0.172, NNW
I106	ALEXANDRIA REAL ESTA	6120 BRISTOL PARKWAY	RCRA NonGen / NLR	Higher	914, 0.173, ENE
M107	94855	6530 S SEPULVEDA BLV	HIST UST	Lower	924, 0.175, SSW
M108	94855-CHEVRON STATIO	6530 SEPULVEDA BLVD	SWEEPS UST	Lower	924, 0.175, SSW
M109	BELOTTO AUTO SERVICE	6530 S SEPULVEDA BLV	UST	Lower	924, 0.175, SSW
M110	94855	6530 SEPULEVDA BLVD	HIST UST	Lower	924, 0.175, SSW
M111	94855-CHEVRON STATIO	6530 SEPULVEDA BLVD	CA FID UST	Lower	924, 0.175, SSW
M112	H & H PROPERTY	6530 SEPULVEDA BLVD	UST FINDER RELEASE	Lower	924, 0.175, SSW
M113	H & H PROPERTY	6530 SEPULVEDA BLVD	LUST, Cortese	Lower	924, 0.175, SSW
M114	H & H PROPERTY	6530 SEPULVEDA	LUST, HIST CORTESE, CERS	Lower	924, 0.175, SSW
M115	ANDREA BELOTTA	6530 S SEPULVEDA BLV	SWEEPS UST	Lower	924, 0.175, SSW
M116	CURRENT OCCUPANT	6540 S SEPULVEDA BLV	SWEEPS UST, CA FID UST	Lower	932, 0.177, SSW
M117	HOWARD HUGHES PROP L	6540 SEPULVEDA BLVD	UST FINDER RELEASE	Lower	932, 0.177, SSW

MAPPED SITES SUMMARY

Target Property Address:
6201-6299 BRISTOL PARKWAY
CULVER CITY, CA 90230

Click on Map ID to see full detail.

MAP ID	SITE NAME	ADDRESS	DATABASE ACRONYMS	RELATIVE ELEVATION	DIST (ft. & mi.) DIRECTION
M118	HOWARD HUGHES PROP L	6540 SEPULVEDA BLVD	LUST, HIST CORTESE	Lower	932, 0.177, SSW
M119	HOWARD HUGHES PROP L	6540 SEPULVEDA BLVD	LUST, Cortese, CERS	Lower	932, 0.177, SSW
M120	FIX HILLS CAR WASH	6540 S SEPULVEDA BL	HIST UST	Lower	932, 0.177, SSW
H121	BRAD WRIGHT	5815 DOVERWOOD DRIVE	RCRA NonGen / NLR, E MANIFEST	Higher	962, 0.182, ESE
H122	JESSICA BUPP-WYLIE	5815 DOVERWOOD DRIVE	RCRA NonGen / NLR, E MANIFEST	Higher	962, 0.182, ESE
O123	HILLSIDE MEMORIAL PA	6001 W CENTINELA AVE	RCRA NonGen / NLR	Lower	964, 0.183, SE
O124	HILLSIDE MEMORIAL PA	6001 W CENTINELA AVE	HIST UST, CHMIRS, HWTS	Lower	964, 0.183, SE
O125	HILLSIDE MEMORIAL PA	6001 W. CENTINELA AV	RCRA NonGen / NLR	Lower	964, 0.183, SE
L126	REFUSE TRANSFER POIN	6008 SOUTH SEPULVEDA	SWF/LF	Lower	978, 0.185, NW
J127	UCHICDA ACUPUNCTURE	5839 GREEN VALLEY CI	RCRA NonGen / NLR	Higher	1017, 0.193, East
P128	J.C. PENNEY DEPT. ST	5801 HANNUM AVE	HIST UST	Lower	1041, 0.197, North
P129	JC PENNEY DEPT STORE	5801 S HANNUM ST	HIST UST	Lower	1041, 0.197, North
Q130	MI BIOMARKER RESEARC	6100 BRISTOL PKWY	RCRA-LQG	Higher	1104, 0.209, ENE
Q131	1200 PHARMA LLC	6100 BRISTOL PKWY	RCRA NonGen / NLR, E MANIFEST	Higher	1104, 0.209, ENE
Q132	PSYCHEMEDICS	6100 BRISTOL PARKWAY	RCRA-SQG, FINDS, E MANIFEST	Higher	1104, 0.209, ENE
Q133	AB DICK CO	6100 BRISTOL PKY	SWEEPS UST	Higher	1104, 0.209, ENE
Q134	PSYCHEMEDICS CORPORA	6100 BRISTOL PKWY	CERS HAZ WASTE, HWTS, HAZNET, CERS	Higher	1104, 0.209, ENE
Q135	TORL BIOTHERAPEUTICS	6100 BRISTOL PKWY	RCRA NonGen / NLR	Higher	1104, 0.209, ENE
R136	FOREVER 21	6000 SEPULVEDA BLVD.	RCRA NonGen / NLR, E MANIFEST	Lower	1126, 0.213, NW
R137	LUSH 322	6000 SEPULVEDA BLVD	CERS HAZ WASTE, LOS ANGELES CO. HMS, HWTS, HAZNET	Lower	1126, 0.213, NW
R138	VICTORIAS SECRET 164	6000 SEPULVEDA BLVD	RCRA NonGen / NLR, E MANIFEST	Lower	1126, 0.213, NW
R139	FOREVER 21	6000 SEPULVEDA BLVD	CERS HAZ WASTE	Lower	1126, 0.213, NW
R140	ULTA BEAUTY #562	6000 SEPULVEDA BLVD	RCRA NonGen / NLR, E MANIFEST	Lower	1126, 0.213, NW
R141	VICTORIAS SECRET #72	6000 SEPULVEDA BLVD	RCRA NonGen / NLR, E MANIFEST	Lower	1126, 0.213, NW
R142	BATH & BODY WORKS	6000 SEPULVEDA BLVD	RCRA NonGen / NLR, E MANIFEST	Lower	1126, 0.213, NW
R143	RILEY ROSE	6000 SEPULVEDA BLVD.	RCRA NonGen / NLR, E MANIFEST	Lower	1126, 0.213, NW
R144	EXPRESS 2017	6000 SEPULVEDA BLVD	RCRA NonGen / NLR	Lower	1126, 0.213, NW
R145	OLD NAVY 3497	6000 SEPULVEDA BLVD	CERS HAZ WASTE, HWTS	Lower	1126, 0.213, NW
R146	BEST BUY STORE #1510	6000 SEPULVEDA BLVD	RCRA NonGen / NLR, E MANIFEST	Lower	1126, 0.213, NW
R147	LENSCRAFTERS #218	6000 SEPULVEDA BLVD	RCRA NonGen / NLR, E MANIFEST	Lower	1126, 0.213, NW
R148	HOLLISTER CO	SEPULVEDA BLVD	RCRA NonGen / NLR, E MANIFEST	Lower	1126, 0.213, NW
R149	MAC	6000 SEPULVEDA BLVD	RCRA-SQG, FINDS, ECHO, E MANIFEST	Lower	1126, 0.213, NW
R150	NORDSTROM	6000 SEPULVEDA BLVD	RCRA NonGen / NLR, E MANIFEST	Lower	1126, 0.213, NW
R151	CVS (SIS)	6000 SEPULVEDA BLVD,	RCRA-VSQG, FINDS, ECHO, E MANIFEST	Lower	1126, 0.213, NW
R152	MITSUBISHI ELECTRIC	6000 SEPULVEDA BLVD	RCRA NonGen / NLR	Lower	1126, 0.213, NW
R153	LUSH 322	6000 SEPULVEDA BLVD	RCRA NonGen / NLR, E MANIFEST	Lower	1126, 0.213, NW
R154	OLD NAVY 3497	6000 SEPULVEDA BLVD	RCRA NonGen / NLR	Lower	1126, 0.213, NW
R155	TARGET STORE NO 2632	6000 SEPULVEDA BLVD	CERS HAZ WASTE, HWTS, HAZNET, CERS	Lower	1126, 0.213, NW
R156	LOVES BBQ	6000 SEPULVEDA BLVD	CERS HAZ WASTE, LOS ANGELES CO. HMS	Lower	1126, 0.213, NW

MAPPED SITES SUMMARY

Target Property Address:
6201-6299 BRISTOL PARKWAY
CULVER CITY, CA 90230

Click on Map ID to see full detail.

MAP ID	SITE NAME	ADDRESS	DATABASE ACRONYMS	RELATIVE ELEVATION	DIST (ft. & mi.) DIRECTION
R157	TARGET STORE T2632	6000 SEPULVEDA BLVD	RCRA-LQG, E MANIFEST	Lower	1126, 0.213, NW
R158	SEPHORA STORE 738	6000 SEPULVEDA BLVD	RCRA NonGen / NLR, E MANIFEST	Lower	1126, 0.213, NW
S159	BEACH FRONT PROPERTY	6531 S. SEPULVEDA BL	RCRA NonGen / NLR	Lower	1134, 0.215, SW
R160	SLAUSON STATION	5800 SEPULVEDA BLVD	RCRA NonGen / NLR	Lower	1166, 0.221, NW
R161	EXXONMOBIL OIL CORP	5800 SEPULVEDA BLVD	HIST UST, EMI, CERS	Lower	1166, 0.221, NW
R162	MOBIL OIL CORP-WEST	5800 SEPULVEDA BLVD	SWEEPS UST, CA FID UST, LOS ANGELES CO. HMS	Lower	1166, 0.221, NW
T163	ALLIED ENVIRONMENTAL	6300 ARIZONA CIR	SWEEPS UST, CA FID UST	Lower	1170, 0.222, SW
U164	ENTRADA OFFICE HOLDI	6161 W CENTINELA AVE	RCRA NonGen / NLR	Lower	1189, 0.225, WSW
U165	CRP CENTINELA LP DBA	6161 W CENTINELA AVE	CERS HAZ WASTE, HWTS, HAZNET, CERS	Lower	1189, 0.225, WSW
U166	WOODBINE LEGACY/PLAY	6161 W CENTINELA AVE	RCRA NonGen / NLR	Lower	1189, 0.225, WSW
V167	PRUDENTIAL INSURANCE	6701 CENTER DR W	UST	Lower	1194, 0.226, SSW
V168	BRE HH PROPERTY OWNE	6701 CENTER DR W	UST	Lower	1194, 0.226, SSW
V169	TRIZEC WEST LA TOWER	6701 CENTER DR	CERS TANKS, HWTS, HAZNET, HAZMAT LA, CERS	Lower	1194, 0.226, SSW
V170	UNITED HEALTH GROUP	6701 CENTER DR W	RCRA NonGen / NLR	Lower	1194, 0.226, SSW
V171	BRE HH PROPERTY OWNE	6701 CENTER DR W	UST FINDER	Lower	1194, 0.226, SSW
V172	BRE HH PROPERTY OWNE	6701 CENTER DR W	UST	Lower	1194, 0.226, SSW
V173	BRE HH PROPERTY OWNE	6701 CENTER DRIVE WE	RCRA NonGen / NLR, E MANIFEST	Lower	1194, 0.226, SSW
S174	PUBLIC STORAGE	6701 S SEPULVEDA BLV	RCRA NonGen / NLR	Lower	1258, 0.238, SSW
R175	DESIGN CASTER	5677 SELMARAINE DR	RCRA NonGen / NLR	Lower	1269, 0.240, NW
176	LINOTYPE CO	6035 BRISTOL PRKWY,	RCRA-SQG, FINDS, ECHO	Higher	1272, 0.241, NE
T177	CHARTER COMMUNICATIO	6320 ARIZONA CIR	RCRA NonGen / NLR	Lower	1297, 0.246, SW
Q178	MEDTRONIC	5860 UPLANDER WAY	RCRA NonGen / NLR, PFAS ECHO, E MANIFEST	Higher	1298, 0.246, ENE
W179	FIRESTONE #27F7	6150 SLAUSON AVE W	LUST, SWEEPS UST, Cortese, HIST CORTESE, LOS...	Lower	1472, 0.279, North
W180	FIRESTONE #27F7	6150 SLAUSON AVE W	UST FINDER RELEASE	Lower	1472, 0.279, North
181	BURTON PLATING INC	6341 ARIZONA CIRCLE	SEMS-ARCHIVE, RCRA-SQG, CPS-SLIC, SWEEPS UST, HIST	Lower	1488, 0.282, WSW
X182	IDEAL METAL SITE	5620 SELMARAINE DR	UST FINDER RELEASE	Lower	1520, 0.288, NW
X183	IDEAL METAL SITE	5620 SELMARAINE DR	LUST, Cortese, HIST CORTESE, LOS ANGELES CO. HMS,...	Lower	1520, 0.288, NW
Y184	MCDONNELL DOUGLAS HE	6775 CENTINELA AVE	UST FINDER RELEASE	Lower	1642, 0.311, West
Y185	MCDONNELL DOUGLAS HE	6775 CENTINELA	LUST, HIST CORTESE, WDR, CERS	Lower	1642, 0.311, West
Y186	HUGHES HELICOPTERS I	CENTINELA AVE & TEAL	SEMS-ARCHIVE, RCRA NonGen / NLR	Lower	1642, 0.311, West
Y187	MCDONALD DOUGLAS	6775 CENTINELA AVE.	HIST UST, Notify 65	Lower	1642, 0.311, West
Y188	MCDONNELL DOUGLAS HE	6775 CENTINELA AVENU	ENVIROSTOR	Lower	1642, 0.311, West
Y189	HUGHES HELICOPTERS	6775 CENTINELA AVE	LUST	Lower	1642, 0.311, West
Z190	ARCO #0073	6300 SLAUSON AVE	LUST, Cortese, HIST CORTESE, CERS	Lower	1747, 0.331, NNW
Z191	ARCO #0073	6300 SLAUSON AVE	UST FINDER RELEASE	Lower	1747, 0.331, NNW
Z192	ARCO PRODUCTS #00073	6300 SLAUSON AVE W	LUST, Cortese, CERS	Lower	1747, 0.331, NNW
Z193	ARCO PRODUCTS #00073	6300 SLAUSON AVE W	UST FINDER RELEASE	Lower	1747, 0.331, NNW
AA194	UNOCAL #6986 (FORMER	5752 MESMER AVE	LUST	Lower	1791, 0.339, West
AA195	UNOCAL #6986 (FORMER	5752 MESMER AVE	UST FINDER RELEASE	Lower	1791, 0.339, West

MAPPED SITES SUMMARY

Target Property Address:
6201-6299 BRISTOL PARKWAY
CULVER CITY, CA 90230

Click on Map ID to see full detail.

MAP ID	SITE NAME	ADDRESS	DATABASE ACRONYMS	RELATIVE ELEVATION	DIST (ft. & mi.) DIRECTION
AA196	UNOCAL #6986 (FORMER	5752 MESMER AVE	LUST, Cortese, CERS	Lower	1791, 0.339, West
AB197	DALTON CONSTRUCTION	SLAUSON AVE	CPS-SLIC	Lower	1968, 0.373, NNE
198	KITE SITE	BOUNDED BY SEPULVEDA	ENVIROSTOR, VCP	Lower	1986, 0.376, NNW
AB199	DOMENIC CASTRO-CULVE	5951 EAST SLAUSON AV	WMUDS/SWAT	Higher	2075, 0.393, NNE
AC200	CHEVRON #9-2916	5975 CENTINELA AVE.	UST FINDER RELEASE	Lower	2194, 0.416, SE
AD201	JEFFERSON PLAZA	11467-9 JEFFERSON BL	UST FINDER RELEASE	Lower	2199, 0.416, NW
AD202	JEFFERSON PLAZA	11467-9 JEFFERSON BL	LUST, Cortese, CERS	Lower	2199, 0.416, NW
AE203	CULVER CITY REDEVELO	11410 JEFFERSON BLVD	LUST, SWEEPS UST, Cortese, HIST CORTESE, CERS	Lower	2201, 0.417, NNW
AE204	CULVER CITY REDEVELO	11410 JEFFERSON BLVD	UST FINDER RELEASE	Lower	2201, 0.417, NNW
AC205	HILLSIDE MEMORIAL PA	6001 CENTINELA AVE W	LUST, Cortese, ENF, HIST CORTESE, WDR, CIWQS, CERS	Lower	2204, 0.417, SE
206	FLEXIBLE PLUMBER TOO	6029 SLAUSON AVE	SEMS-ARCHIVE	Lower	2210, 0.419, NNE
207	HILLSIDE MEMORIAL PA	6001 CENTINELA AVE W	UST FINDER RELEASE	Lower	2215, 0.420, West
AF208	MESMER AVE. ROOF	5631 MESMER AVE	SEMS-ARCHIVE, RCRA-SQG, ENVIROSTOR, HIST UST,...	Lower	2222, 0.421, WNW
AC209	CHEVRON #9-2916	5975 CENTINELA AVE	LUST, HIST UST, HIST CORTESE	Lower	2250, 0.426, SE
AC210	CHEVRON #9-2916	5975 CENTINELA AVE	UST FINDER RELEASE	Lower	2250, 0.426, SE
AC211	CHEVRON STATION 9 29	5975 CENTINELA AVE	RCRA-SQG, LUST, Cortese, CERS	Lower	2250, 0.426, SE
AC212	CHEVRON #9-2916	5975 CENTINELA AVE.	LUST, Cortese, CERS	Lower	2290, 0.434, SE
AE213	SUNSHINE CLEANERS	11405 JEFFERSON	CPS-SLIC	Lower	2323, 0.440, NNW
AE214	SUNSHINE CLEANERS (F	11405 JEFFERSON AVE	CPS-SLIC	Lower	2323, 0.440, NNW
AF215	CVS WOODWORKING	5615 MESMER AVENUE	CPS-SLIC, CERS	Lower	2425, 0.459, WNW
AC216	DOW CHEMICAL CO INGL	5855 W CENTINELA	SEMS-ARCHIVE	Lower	2438, 0.462, SE
217	11800 JEFFERSON BLVD	11800 JEFFERSON BLVD	LUST, CHMIRS, Cortese, HWTS	Lower	2508, 0.475, WNW
AG218	GO-LO STATION (THOMP	5592 SEPULVEDA BLVD	LUST, Cortese, HIST CORTESE, CERS	Lower	2511, 0.476, NNW
AG219	GO-LO STATION (THOMP	5592 SEPULVEDA BLVD	UST FINDER RELEASE	Lower	2511, 0.476, NNW
AH220	RAYTHEON SYSTEMS CO	CENTINELA AND TEALE	RCRA-SQG, ENVIROSTOR, HIST UST	Lower	2572, 0.487, West
AH221	HUGHES AIRCRAFT COMP	CENTINELA AND TEALE	HWP	Lower	2693, 0.510, West
AH222	HUGHES AIRCRAFT COMP	CENTINELA AND TEALE	ENVIROSTOR	Lower	2700, 0.511, West
AH223	HUGHES HELICOPTERS,	CENTINELA AVENUE AND	CA BOND EXP. PLAN	Lower	2707, 0.513, West
AI224	HH AIRCRAFT MFG CORP		ENVIROSTOR	Lower	4815, 0.912, WSW
AI225	HOWARD HUGHES AIRCRA		FUDS	Lower	4825, 0.914, WSW
226	FRANK PARENT ELEMENT	5354 WEST 64TH STREE	ENVIROSTOR, SCH, CERS	Higher	5030, 0.953, East

EXECUTIVE SUMMARY

TARGET PROPERTY SEARCH RESULTS

The target property was identified in the following records. For more information on this property see page 9 of the attached EDR Radius Map report:

Site	Database(s)	EPA ID
FOX HILL DRY CLEANER 6223 BRISTOL PKY CULVER CITY, CA 90230	DRYCLEANERS Database: DRYCLEAN SOUTH COAST, Date of Government Version: 05/21/2024	N/A
CENTINELA MED CTR FO 6201 BRISTOL PKWY CULVER CITY, CA 90230	HWTS HAZNET GEPAID: CAL923054304	N/A
CVS PHARMACY # 9573 6299 SOUTH BRISTOL P CULVER CITY, CA 90230	FINDS Registry ID:: 110055438744 ECHO Registry ID: 110055438744	N/A
FOX HILL DRY CLEANER 6223 BRISTOL PKWY CULVER CITY, CA 90230	FINDS Registry ID:: 110065140305	N/A
FOX HILLS DRY CLEANE 6223 BRISTOL PKWY. CULVER CITY, CA 90230	EMI Facility Id: 14056	N/A
FOX HILLS PLAZA CLEA 6223 BRISTOL PKY CULVER CITY, CA 90230	DRYCLEANERS Database: DRYCLEAN SOUTH COAST, Date of Government Version: 05/21/2024	N/A
SAFEWAY MARKET 6221 BRISTOL PKWY CULVER CITY, CA 90230	LOS ANGELES CO. HMS Facility ID: 006923-I07158	N/A
DAVID F FONG DDS 6281 BRISTOL PKWY CULVER CITY, CA 90230	LOS ANGELES CO. HMS Facility ID: 036660-067889 HWTS HAZNET GEPAID: CAL000159511	N/A
MARSHALLS 292 6221 BRISTOL PKWY CULVER CITY, CA 90230	HWTS HAZNET	N/A

	GEPAID: CAL000383138	
FOX HILLS DRY CLEANE 6223 BRISTOL PARKWAY CULVER CITY, CA 90230	EDR Hist Cleaner	N/A
CVS PHARMACY NO 9573 6299 S BRISTOL PKWY CULVER CITY, CA 90230	HWTS HAZNET GEPAID: CAR000237164	N/A
MARSHALLS 0292 6221 BRISTOL PKWY CULVER CITY, CA 90230	HWTS HAZNET GEPAID: CAL000401844	N/A
CVS PHARMACY # 9573 6299 SOUTH BRISTOL P CULVER CITY, CA 90230	RCRA NonGen / NLR EPA ID:: CAR000237164 E MANIFEST	CAR000237164
FOX HILLS CLEANERS 6223 BRISTOL PKWY CULVER CITY, CA 90230	HWTS HAZNET GEPAID: CAD981963143	N/A
FOX HILLS PLAZA CLEA 6223 BRISTOL PKWY CULVER CITY, CA 90230	HWTS HAZNET GEPAID: CAL000173185	N/A
PHOTO FAST 6247 BRISTOL PKWY CULVER CITY, CA 90230	RCRA-SQG EPA ID:: CAD982338048 FINDS Registry ID:: 110002796396 ECHO Registry ID: 110002796396 LOS ANGELES CO. HMS Facility ID: 006962-I07200 HWTS HAZNET GEPAID: CAD982338048	CAD982338048
FOX HILLS PLAZA CLEA 6223 BRISTOL PKWY CULVER CITY, CA 90230	DRYCLEANERS Database: DRYCLEANERS, Date of Government Version: 04/02/2024 EPA Id: CAL000173185 EMI	N/A

EXECUTIVE SUMMARY

Facility Id: 81390

CVS PHARMACY # 9573 6299 S BRISTOL PKWY CULVER CITY, CA 90230	HWTS HAZNET GEPAID: CAL000327210	N/A
MARMAXX GROUP 6221 BISTOL PKWY CULVER CITY, CA 90230	HWTS HAZNET GEPAID: CAC001165480	N/A
FOX HILLS PLAZA CLEA 6223 BRISTOL PKWY CULVER CITY, CA 90230	RCRA NonGen / NLR EPA ID:: CAL000173185	CAL000173185
FOX HILLS PLAZA CLEA 6223 BRISTOL PKY CULVER CITY, CA 90230	FINDS Registry ID:: 110071786605	N/A
MARSHALLS 0292 6221 BRISTOL PKWY CULVER CITY, CA 90230	RCRA NonGen / NLR EPA ID:: CAL000401844 E MANIFEST	CAL000401844
FOX HILL PLAZA CLEAN 6223 BRISTOL PKY CULVER CITY, CA 90230	DRYCLEANERS Database: DRYCLEAN SOUTH COAST, Date of Government Version: 05/21/2024	N/A
MARSHALLS 0292 6221 BRISTOL PKWY CULVER CITY, CA 90230	FINDS Registry ID:: 110066380936 ECHO Registry ID: 110066380936	N/A
FOX HILL DRY CLEANER 6223 BRISTAL PARKWAY CULVER CITY, CA 90230	HWTS	N/A
FOX HILLS PLAZA CLEA 6223 BRISTOL PKWY CULVER CITY, CA 90230	FINDS Registry ID:: 110070446548 ECHO Registry ID: 110070446548	N/A
CENTINELA FITNESS IN 6201 BRISTOL PARKWAY CULVER CITY, CA 90230	HWTS HAZNET	N/A

EXECUTIVE SUMMARY

GEPAID: CAL923054315

FOX HILLS DRY CLEANE
6223 BRISTOL PKY
CULVER CITY, CA 90230

DRYCLEANERS N/A
Database: DRYCLEAN SOUTH COAST, Date of Government Version: 05/21/2024

DATABASES WITH NO MAPPED SITES

No mapped sites were found in EDR's search of available ("reasonably ascertainable ") government records either on the target property or within the search radius around the target property for the following databases:

STANDARD ENVIRONMENTAL RECORDS

Lists of Federal NPL (Superfund) sites

NPL ---------- National Priority List
Proposed NPL ---------- Proposed National Priority List Sites
NPL LIENS ---------- Federal Superfund Liens

Lists of Federal Delisted NPL sites

Delisted NPL ---------- National Priority List Deletions

Lists of Federal sites subject to CERCLA removals and CERCLA orders

FEDERAL FACILITY ---------- Federal Facility Site Information listing
SEMS ---------- Superfund Enterprise Management System

Lists of Federal RCRA facilities undergoing Corrective Action

CORRACTS ---------- Corrective Action Report

Lists of Federal RCRA TSD facilities

RCRA-TSDF ---------- RCRA - Treatment, Storage and Disposal

Federal institutional controls / engineering controls registries

LUCIS ---------- Land Use Control Information System
US ENG CONTROLS ---------- Engineering Controls Sites List
US INST CONTROLS ---------- Institutional Controls Sites List

Federal ERNS list

ERNS ---------- Emergency Response Notification System

Lists of state- and tribal (Superfund) equivalent sites

RESPONSE ---------- State Response Sites

Lists of state and tribal leaking storage tanks

INDIAN LUST ---- Leaking Underground Storage Tanks on Indian Land

Lists of state and tribal registered storage tanks

FEMA UST ---- Underground Storage Tank Listing
AST ---- Aboveground Petroleum Storage Tank Facilities
INDIAN UST ---- Underground Storage Tanks on Indian Land

Lists of state and tribal voluntary cleanup sites

INDIAN VCP ---- Voluntary Cleanup Priority Listing

Lists of state and tribal brownfield sites

BROWNFIELDS ---- Considered Brownfieds Sites Listing

ADDITIONAL ENVIRONMENTAL RECORDS

Local Brownfield lists

US BROWNFIELDS ---- A Listing of Brownfields Sites

Local Lists of Landfill / Solid Waste Disposal Sites

SWRCY ---- Recycler Database
HAULERS ---- Registered Waste Tire Haulers Listing
INDIAN ODI ---- Report on the Status of Open Dumps on Indian Lands
ODI ---- Open Dump Inventory
DEBRIS REGION 9 ---- Torres Martinez Reservation Illegal Dump Site Locations
IHS OPEN DUMPS ---- Open Dumps on Indian Land

Local Lists of Hazardous waste / Contaminated Sites

AOCONCERN ---- Key Areas of Concerns in Los Angeles County
US HIST CDL ---- Delisted National Clandestine Laboratory Register
HIST Cal-Sites ---- Historical Calsites Database
SCH ---- School Property Evaluation Program
CDL ---- Clandestine Drug Labs
Toxic Pits ---- Toxic Pits Cleanup Act Sites
US CDL ---- National Clandestine Laboratory Register

Local Land Records

LIENS ---- Environmental Liens Listing
LIENS 2 ---- CERCLA Lien Information
DEED ---- Deed Restriction Listing

Records of Emergency Release Reports

HMIRS ---- Hazardous Materials Information Reporting System
CHMIRS ---- California Hazardous Material Incident Report System

LDS	Land Disposal Sites Listing
MCS	Military Cleanup Sites Listing
SPILLS 90	SPILLS 90 data from FirstSearch

Other Ascertainable Records

DOD	Department of Defense Sites
SCRD DRYCLEANERS	State Coalition for Remediation of Drycleaners Listing
US FIN ASSUR	Financial Assurance Information
EPA WATCH LIST	EPA WATCH LIST
2020 COR ACTION	2020 Corrective Action Program List
TSCA	Toxic Substances Control Act
TRIS	Toxic Chemical Release Inventory System
SSTS	Section 7 Tracking Systems
ROD	Records Of Decision
RMP	Risk Management Plans
RAATS	RCRA Administrative Action Tracking System
PRP	Potentially Responsible Parties
PADS	PCB Activity Database System
ICIS	Integrated Compliance Information System
FTTS	FIFRA/ TSCA Tracking System - FIFRA (Federal Insecticide, Fungicide, & Rodenticide Act)/TSCA (Toxic Substances Control Act)
MLTS	Material Licensing Tracking System
COAL ASH DOE	Steam-Electric Plant Operation Data
COAL ASH EPA	Coal Combustion Residues Surface Impoundments List
PCB TRANSFORMER	PCB Transformer Registration Database
RADINFO	Radiation Information Database
HIST FTTS	FIFRA/TSCA Tracking System Administrative Case Listing
DOT OPS	Incident and Accident Data
CONSENT	Superfund (CERCLA) Consent Decrees
INDIAN RESERV	Indian Reservations
FUSRAP	Formerly Utilized Sites Remedial Action Program
UMTRA	Uranium Mill Tailings Sites
LEAD SMELTERS	Lead Smelter Sites
US AIRS	Aerometric Information Retrieval System Facility Subsystem
US MINES	Mines Master Index File
MINES MRDS	Mineral Resources Data System
ABANDONED MINES	Abandoned Mines
DOCKET HWC	Hazardous Waste Compliance Docket Listing
UXO	Unexploded Ordnance Sites
FUELS PROGRAM	EPA Fuels Program Registered Listing
PFAS NPL	Superfund Sites with PFAS Detections Information
PFAS FEDERAL SITES	Federal Sites PFAS Information
PFAS TSCA	PFAS Manufacture and Imports Information
PFAS TRIS	List of PFAS Added to the TRI
PFAS RCRA MANIFEST	PFAS Transfers Identified In the RCRA Database Listing
PFAS ATSDR	PFAS Contamination Site Location Listing
PFAS WQP	Ambient Environmental Sampling for PFAS
PFAS NPDES	Clean Water Act Discharge Monitoring Information
PFAS PROJECT	NORTHEASTERN UNIVERSITY PFAS PROJECT
PFAS ECHO FIRE TRAIN	Facilities in Industries that May Be Handling PFAS Listing
PFAS PT 139 AIRPORT	All Certified Part 139 Airports PFAS Information Listing
AQUEOUS FOAM NRC	Aqueous Foam Related Incidents Listing
BIOSOLIDS	ICIS-NPDES Biosolids Facility Data
PFAS	PFAS Investigation Site Location Listing

AQUEOUS FOAM - Former Fire Training Facility Assessments Listing
CHROME PLATING - Chrome Plating Facilities Listing
CUPA Listings - CUPA Resources List
ENF - Enforcement Action Listing
Financial Assurance - Financial Assurance Information Listing
ICE - Inspection, Compliance and Enforcement
HWT - Registered Hazardous Waste Transporter Database
MINES - Mines Site Location Listing
MWMP - Medical Waste Management Program Listing
NPDES - NPDES Permits Listing
PEST LIC - Pesticide Regulation Licenses Listing
PROC - Certified Processors Database
HAZMAT - Hazardous Material Facilities
Site Mitigation - Site Mitigation List
UIC - UIC Listing
UIC GEO - UIC GEO (GEOTRACKER)
WASTEWATER PITS - Oil Wastewater Pits Listing
WDS - Waste Discharge System
WIP - Well Investigation Program Case List
MILITARY PRIV SITES - MILITARY PRIV SITES (GEOTRACKER)
PROJECT - PROJECT (GEOTRACKER)
WDR - Waste Discharge Requirements Listing
CIWQS - California Integrated Water Quality System
CERS - CERS
NON-CASE INFO - NON-CASE INFO (GEOTRACKER)
OTHER OIL GAS - OTHER OIL & GAS (GEOTRACKER)
PROD WATER PONDS - PROD WATER PONDS (GEOTRACKER)
SAMPLING POINT - SAMPLING POINT (GEOTRACKER)
WELL STIM PROJ - Well Stimulation Project (GEOTRACKER)

EDR HIGH RISK HISTORICAL RECORDS

EDR Exclusive Records

EDR MGP - EDR Proprietary Manufactured Gas Plants

EDR RECOVERED GOVERNMENT ARCHIVES

Exclusive Recovered Govt. Archives

RGA LF - Recovered Government Archive Solid Waste Facilities List
RGA LUST - Recovered Government Archive Leaking Underground Storage Tank

SURROUNDING SITES: SEARCH RESULTS

Surrounding sites were identified in the following databases.

Elevations have been determined from the USGS Digital Elevation Model and should be evaluated on a relative (not an absolute) basis. Relative elevation information between sites of close proximity should be field verified. Sites with an elevation equal to or higher than the target property have been differentiated below from sites with an elevation lower than the target property.
Page numbers and map identification numbers refer to the EDR Radius Map report where detailed data on individual sites can be reviewed.

Sites listed in ***bold italics*** are in multiple databases.

Unmappable (orphan) sites are not considered in the foregoing analysis.

EXECUTIVE SUMMARY

STANDARD ENVIRONMENTAL RECORDS

Lists of Federal CERCLA sites with NFRAP

SEMS-ARCHIVE: SEMS-ARCHIVE (Superfund Enterprise Management System Archive) tracks sites that have no further interest under the Federal Superfund Program based on available information. The list was formerly known as the CERCLIS-NFRAP, renamed to SEMS ARCHIVE by the EPA in 2015. EPA may perform a minimal level of assessment work at a site while it is archived if site conditions change and/or new information becomes available. Archived sites have been removed and archived from the inventory of SEMS sites. Archived status indicates that, to the best of EPA's knowledge, assessment at a site has been completed and that EPA has determined no further steps will be taken to list the site on the National Priorities List (NPL), unless information indicates this decision was not appropriate or other considerations require a recommendation for listing at a later time. The decision does not necessarily mean that there is no hazard associated with a given site; it only means that. based upon available information, the location is not judged to be potential NPL site.

A review of the SEMS-ARCHIVE list, as provided by EDR, and dated 07/24/2024 has revealed that there are 5 SEMS-ARCHIVE sites within approximately 0.5 miles of the target property.

Lower Elevation	Address	Direction / Distance	Map ID	Page
BURTON PLATING INC Site ID: 0901504 EPA Id: CAD063826663	***6341 ARIZONA CIRCLE***	***WSW 1/4 - 1/2 (0.282 mi.)***	***181***	***1279***
HUGHES HELICOPTERS I Site ID: 0901316 EPA Id: CAD040360745	***CENTINELA AVE & TEAL***	***W 1/4 - 1/2 (0.311 mi.)***	***Y186***	***1299***
FLEXIBLE PLUMBER TOO Site ID: 0902423 EPA Id: CAD981424880	6029 SLAUSON AVE	NNE 1/4 - 1/2 (0.419 mi.)	206	1356
MESMER AVE. ROOF Site ID: 0900990 EPA Id: CAD008242240	***5631 MESMER AVE***	***WNW 1/4 - 1/2 (0.421 mi.)***	***AF208***	***1358***
DOW CHEMICAL CO INGL Site ID: 0902004 EPA Id: CAD980736003	5855 W CENTINELA	SE 1/4 - 1/2 (0.462 mi.)	AC216	1385

Lists of Federal RCRA generators

RCRA-LQG: RCRAInfo is EPA's comprehensive information system, providing access to data supporting the Resource Conservation and Recovery Act (RCRA) of 1976 and the Hazardous and Solid Waste Amendments (HSWA) of 1984. The database includes selective information on sites which generate, transport, store, treat and/or dispose of hazardous waste as defined by the Resource Conservation and Recovery Act (RCRA). Large quantity generators (LQGs) generate over 1,000 kilograms (kg) of hazardous waste, or over 1 kg of acutely hazardous waste per month.

A review of the RCRA-LQG list, as provided by EDR, and dated 06/03/2024 has revealed that there are 2 RCRA-LQG sites within approximately 0.25 miles of the target property.

Equal/Higher Elevation	Address	Direction / Distance	Map ID	Page
MI BIOMARKER RESEARC	6100 BRISTOL PKWY	ENE 1/8 - 1/4 (0.209 mi.)	Q130	608

EPA ID:: CAL000315935

Lower Elevation	Address	Direction / Distance	Map ID	Page
TARGET STORE T2632 EPA ID:: CAR000218578	***6000 SEPULVEDA BLVD***	***NW 1/8 - 1/4 (0.213 mi.)***	***R157***	***1153***

RCRA-SQG: RCRAInfo is EPA's comprehensive information system, providing access to data supporting the Resource Conservation and Recovery Act (RCRA) of 1976 and the Hazardous and Solid Waste Amendments (HSWA) of 1984. The database includes selective information on sites which generate, transport, store, treat and/or dispose of hazardous waste as defined by the Resource Conservation and Recovery Act (RCRA). Small quantity generators (SQGs) generate between 100 kg and 1,000 kg of hazardous waste per month.

A review of the RCRA-SQG list, as provided by EDR, and dated 06/03/2024 has revealed that there are 12 RCRA-SQG sites within approximately 0.25 miles of the target property.

Equal/Higher Elevation	Address	Direction / Distance	Map ID	Page
SOVEREIGN HEALTH OF EPA ID:: CAR000260828	***6167 BRISTOL PARKWAY***	***NE 0 - 1/8 (0.086 mi.)***	***E62***	***346***
PETNET PHARMACEUTICA EPA ID:: CAR000109785	***6140 BRISTOL PKWY***	***ENE 1/8 - 1/4 (0.139 mi.)***	***I85***	***492***
PSYCHEMEDICS EPA ID:: CAD982476897	***6100 BRISTOL PARKWAY***	***ENE 1/8 - 1/4 (0.209 mi.)***	***Q132***	***618***
LINOTYPE CO EPA ID:: CAD980888747	***6035 BRISTOL PRKWY,***	***NE 1/8 - 1/4 (0.241 mi.)***	***176***	***1254***

Lower Elevation	Address	Direction / Distance	Map ID	Page
EXXONMOBIL OIL CORP. EPA ID:: CAL000056270	6100 SEPULVEDA BLVD	W 0 - 1/8 (0.060 mi.)	B32	217
EXXONMOBIL OIL CORPO EPA ID:: CAR000166579	6100 SEPULVEDA BLVD	W 0 - 1/8 (0.060 mi.)	B41	259
EXPRESSLY PORTRAITS EPA ID:: CAD983666645	***248 FOX HILLS MALL U***	***WNW 1/8 - 1/4 (0.128 mi.)***	***G77***	***427***
SOUTHERN CALIFORNIA EPA ID:: CAR000208538	6100 W CENTINELA AVE	SW 1/8 - 1/4 (0.147 mi.)	F87	507
LA PUMPING PLANT 57 EPA ID:: CAD981986920	***6102 CENTINELA AVE***	***SW 1/8 - 1/4 (0.148 mi.)***	***F88***	***510***
MACY'S FOX HILLS 516 EPA ID:: CAL000195587	***6200 SLAUSON AVE***	***NNW 1/8 - 1/4 (0.172 mi.)***	***N101***	***543***
BROADWAY TIRE CTR GO EPA ID:: CAD983614025	***6200 SLAUSON AVE***	***NNW 1/8 - 1/4 (0.172 mi.)***	***N102***	***555***
MAC EPA ID:: CAR000268755	***6000 SEPULVEDA BLVD***	***NW 1/8 - 1/4 (0.213 mi.)***	***R149***	***868***

RCRA-VSQG: RCRAInfo is EPA's comprehensive information system, providing access to data supporting the Resource Conservation and Recovery Act (RCRA) of 1976 and the Hazardous and Solid Waste Amendments (HSWA) of 1984. The database includes selective information on sites which generate, transport, store, treat and/or dispose of hazardous waste as defined by the Resource Conservation and Recovery Act (RCRA). Very small quantity generators (VSQGs) generate less than 100 kg of hazardous waste, or less than 1 kg of acutely hazardous waste per month.

A review of the RCRA-VSQG list, as provided by EDR, and dated 06/03/2024 has revealed that there is 1 RCRA-VSQG site within approximately 0.25 miles of the target property.

Lower Elevation	Address	Direction / Distance	Map ID	Page
CVS (SIS) EPA ID:: CAR000258905	***6000 SEPULVEDA BLVD,***	***NW 1/8 - 1/4 (0.213 mi.)***	***R151***	***891***

Lists of state- and tribal hazardous waste facilities

ENVIROSTOR: The Department of Toxic Substances Control's (DTSC's) Site Mitigation and Brownfields Reuse Program's (SMBRP's) EnviroStor database identifes sites that have known contamination or sites for which there may be reasons to investigate further. The database includes the following site types: Federal Superfund sites (National Priorities List (NPL)); State Response, including Military Facilities and State Superfund; Voluntary Cleanup; and School sites. EnviroStor provides similar information to the information that was available in CalSites, and provides additional site information, including, but not limited to, identification of formerly-contaminated properties that have been released for reuse, properties where environmental deed restrictions have been recorded to prevent inappropriate land uses, and risk characterization information that is used to assess potential impacts to public health and the environment at contaminated sites.

A review of the ENVIROSTOR list, as provided by EDR, and dated 04/22/2024 has revealed that there are 7 ENVIROSTOR sites within approximately 1 mile of the target property.

Equal/Higher Elevation	Address	Direction / Distance	Map ID	Page
FRANK PARENT ELEMENT Facility Id: 19820035 Status: No Further Action	***5354 WEST 64TH STREE***	***E 1/2 - 1 (0.953 mi.)***	***226***	***1420***

Lower Elevation	Address	Direction / Distance	Map ID	Page
MCDONNELL DOUGLAS HE Facility Id: 71002364 Status: No Action Required	6775 CENTINELA AVENU	W 1/4 - 1/2 (0.311 mi.)	Y188	1312
KITE SITE Facility Id: 19390042 Status: Inactive - Action Required	***BOUNDED BY SEPULVEDA***	***NNW 1/4 - 1/2 (0.376 mi.)***	***198***	***1328***
MESMER AVE. ROOF Facility Id: 19280966 Status: Refer: Other Agency	***5631 MESMER AVE***	***WNW 1/4 - 1/2 (0.421 mi.)***	***AF208***	***1358***
RAYTHEON SYSTEMS CO Facility Id: 19370259 Status: Refer: RWQCB	***CENTINELA AND TEALE***	***W 1/4 - 1/2 (0.487 mi.)***	***AH220***	***1403***
HUGHES AIRCRAFT COMP Facility Id: 80001544	CENTINELA AND TEALE	W 1/2 - 1 (0.511 mi.)	AH222	1416

Status: Inactive - Needs Evaluation

HH AIRCRAFT MFG CORP — WSW 1/2 - 1 (0.912 mi.) — AI224 — 1418
Facility Id: 80000840
Status: Inactive - Needs Evaluation

Lists of state and tribal landfills and solid waste disposal facilities

SWF/LF: The Solid Waste Facilities/Landfill Sites records typically contain an inventory of solid waste disposal facilities or landfills in a particular state. The data come from the Integrated Waste Management Board's Solid Waste Information System (SWIS) database.

A review of the SWF/LF list, as provided by EDR, has revealed that there is 1 SWF/LF site within approximately 0.5 miles of the target property.

Lower Elevation	Address	Direction / Distance	Map ID	Page
REFUSE TRANSFER POIN	6008 SOUTH SEPULVEDA	NW 1/8 - 1/4 (0.185 mi.)	L126	602

Database: LOS ANGELES CO. LF, Date of Government Version: 04/08/2024
Database: SWF/LF (SWIS), Date of Government Version: 05/06/2024
Operational Status: Closed
Facility ID: 19-AA-5254
Site ID: 2221
Regulation Status: Unpermitted
Status: Closed

Lists of state and tribal leaking storage tanks

LUST: Leaking Underground Storage Tank (LUST) Sites included in GeoTracker. GeoTracker is the Water Boards data management system for sites that impact, or have the potential to impact, water quality in California, with emphasis on groundwater.

A review of the LUST list, as provided by EDR, has revealed that there are 22 LUST sites within approximately 0.5 miles of the target property.

Lower Elevation	Address	Direction / Distance	Map ID	Page
MOBIL OIL CORP. S.S.	***6100 SEPULVEDA BLVD***	***W 0 - 1/8 (0.060 mi.)***	***B42***	***262***

Database: LUST REG 4, Date of Government Version: 09/07/2004
Database: LUST, Date of Government Version: 08/28/2024
Status: Completed - Case Closed
Facility Id: R-07139
Status: Remedial action (cleanup) Underway
Global Id: T0603704754
Global ID: T0603704754

RAMADA HOTEL — ***6333 BRISTOL PKWY*** — ***S 0 - 1/8 (0.077 mi.)*** — ***D61*** — ***339***
Database: LUST REG 4, Date of Government Version: 09/07/2004
Database: LUST, Date of Government Version: 08/28/2024
Status: Completed - Case Closed
Facility Id: I-15928
Status: Case Closed

Global Id: T0603704367
Global ID: T0603704367

H & H PROPERTY ***6530 SEPULVEDA BLVD*** ***SSW 1/8 - 1/4 (0.175 mi.)*** ***M113*** ***575***
Database: LUST REG 4, Date of Government Version: 09/07/2004
Facility Id: 900450361
Status: Case Closed
Global ID: T0603701059

H & H PROPERTY ***6530 SEPULVEDA*** ***SSW 1/8 - 1/4 (0.175 mi.)*** ***M114*** ***577***
Database: LUST, Date of Government Version: 08/28/2024
Status: Completed - Case Closed
Global Id: T0603701059

HOWARD HUGHES PROP L ***6540 SEPULVEDA BLVD*** ***SSW 1/8 - 1/4 (0.177 mi.)*** ***M118*** ***582***
Database: LUST, Date of Government Version: 08/28/2024
Status: Completed - Case Closed
Global Id: T0603701036

HOWARD HUGHES PROP L ***6540 SEPULVEDA BLVD*** ***SSW 1/8 - 1/4 (0.177 mi.)*** ***M119*** ***584***
Database: LUST REG 4, Date of Government Version: 09/07/2004
Facility Id: 900450107
Status: Case Closed
Global ID: T0603701036

FIRESTONE #27F7 ***6150 SLAUSON AVE W*** ***N 1/4 - 1/2 (0.279 mi.)*** ***W179*** ***1273***
Database: LUST REG 4, Date of Government Version: 09/07/2004
Database: LUST, Date of Government Version: 08/28/2024
Status: Completed - Case Closed
Facility Id: I-12377
Status: Case Closed
Global Id: T0603703966
Global ID: T0603703966

IDEAL METAL SITE ***5620 SELMARAINE DR*** ***NW 1/4 - 1/2 (0.288 mi.)*** ***X183*** ***1292***
Database: LUST REG 4, Date of Government Version: 09/07/2004
Database: LUST, Date of Government Version: 08/28/2024
Status: Completed - Case Closed
Facility Id: 902300052
Status: Case Closed
Global Id: T0603701250
Global ID: T0603701250

MCDONNELL DOUGLAS HE ***6775 CENTINELA*** ***W 1/4 - 1/2 (0.311 mi.)*** ***Y185*** ***1296***
Database: LUST, Date of Government Version: 08/28/2024
Status: Completed - Case Closed
Global Id: T0603701254

HUGHES HELICOPTERS 6775 CENTINELA AVE W 1/4 - 1/2 (0.311 mi.) Y189 1313
Database: LUST REG 4, Date of Government Version: 09/07/2004
Facility Id: 902300043
Status: Remedial action (cleanup) Underway
Global ID: T0603701249

ARCO #0073 ***6300 SLAUSON AVE*** ***NNW 1/4 - 1/2 (0.331 mi.)*** ***Z190*** ***1314***
Database: LUST REG 4, Date of Government Version: 09/07/2004
Database: LUST, Date of Government Version: 08/28/2024
Status: Completed - Case Closed
Facility Id: R-07112
Status: Case Closed
Global Id: T0603704753

Global ID: T0603704753

ARCO PRODUCTS #00073 ***6300 SLAUSON AVE W*** ***NNW 1/4 - 1/2 (0.331 mi.)*** ***Z192*** ***1319***
Database: LUST, Date of Government Version: 08/28/2024
Status: Completed - Case Closed
Global Id: T10000003269

UNOCAL #6986 (FORMER 5752 MESMER AVE W 1/4 - 1/2 (0.339 mi.) AA194 1323
Database: LUST, Date of Government Version: 08/28/2024
Status: Completed - Case Closed
Global Id: T0603701256

UNOCAL #6986 (FORMER ***5752 MESMER AVE*** ***W 1/4 - 1/2 (0.339 mi.)*** ***AA196*** ***1325***
Database: LUST REG 4, Date of Government Version: 09/07/2004
Facility Id: 902300125
Status: Case Closed
Global ID: T0603701256

JEFFERSON PLAZA ***11467-9 JEFFERSON BL*** ***NW 1/4 - 1/2 (0.416 mi.)*** ***AD202*** ***1336***
Database: LUST, Date of Government Version: 08/28/2024
Status: Open - Remediation
Global Id: T0603729019

CULVER CITY REDEVELO ***11410 JEFFERSON BLVD*** ***NNW 1/4 - 1/2 (0.417 mi.)*** ***AE203*** ***1345***
Database: LUST REG 4, Date of Government Version: 09/07/2004
Database: LUST, Date of Government Version: 08/28/2024
Status: Completed - Case Closed
Facility Id: 902300089
Status: Case Closed
Global Id: T0603701252
Global ID: T0603701252

HILLSIDE MEMORIAL PA ***6001 CENTINELA AVE W*** ***SE 1/4 - 1/2 (0.417 mi.)*** ***AC205*** ***1350***
Database: LUST REG 4, Date of Government Version: 09/07/2004
Database: LUST, Date of Government Version: 08/28/2024
Status: Completed - Case Closed
Facility Id: I-05822
Status: Case Closed
Global Id: T0603703111
Global ID: T0603703111

CHEVRON #9-2916 ***5975 CENTINELA AVE*** ***SE 1/4 - 1/2 (0.426 mi.)*** ***AC209*** ***1365***
Database: LUST, Date of Government Version: 08/28/2024
Status: Completed - Case Closed
Global Id: T0603703285

CHEVRON STATION 9 29 ***5975 CENTINELA AVE*** ***SE 1/4 - 1/2 (0.426 mi.)*** ***AC211*** ***1369***
Database: LUST REG 4, Date of Government Version: 09/07/2004

CHEVRON #9-2916 ***5975 CENTINELA AVE.*** ***SE 1/4 - 1/2 (0.434 mi.)*** ***AC212*** ***1372***
Database: LUST REG 4, Date of Government Version: 09/07/2004
Database: LUST, Date of Government Version: 08/28/2024
Status: Completed - Case Closed
Facility Id: I-07144A
Status: Preliminary site assessment underway
Global Id: T0603711844
Global ID: T0603711844

11800 JEFFERSON BLVD ***11800 JEFFERSON BLVD*** ***WNW 1/4 - 1/2 (0.475 mi.)*** ***217*** ***1387***
Database: LUST, Date of Government Version: 08/28/2024
Status: Open - Site Assessment

Global Id: T10000020982

GO-LO STATION (THOMP ***5592 SEPULVEDA BLVD*** ***NNW 1/4 - 1/2 (0.476 mi.)*** ***AG218*** ***1391***
Database: LUST REG 4, Date of Government Version: 09/07/2004
Database: LUST, Date of Government Version: 08/28/2024
Status: Completed - Case Closed
Facility Id: I-07060
Status: Remediation Plan
Global Id: T0603703274
Global ID: T0603703274

CPS-SLIC: Cleanup Program Sites (CPS; also known as Site Cleanups [SC] and formerly known as Spills, Leaks, Investigations, and Cleanups [SLIC] sites) included in GeoTracker. GeoTracker is the Water Boards data management system for sites that impact, or have the potential to impact, water quality in California, with emphasis on groundwater.

A review of the CPS-SLIC list, as provided by EDR, has revealed that there are 5 CPS-SLIC sites within approximately 0.5 miles of the target property.

Lower Elevation	Address	Direction / Distance	Map ID	Page
BURTON PLATING INC	***6341 ARIZONA CIRCLE***	***WSW 1/4 - 1/2 (0.282 mi.)***	***181***	***1279***
Database: CPS-SLIC, Date of Government Version: 08/28/2024 Database: SLIC REG 4, Date of Government Version: 11/17/2004 Global Id: SL2046T1656 Facility Status: Open - Remediation Facility Status: Remediation				
DALTON CONSTRUCTION	SLAUSON AVE	NNE 1/4 - 1/2 (0.373 mi.)	AB197	1327
Database: CPS-SLIC, Date of Government Version: 08/28/2024 Global Id: SLT4305048 Facility Status: Completed - Case Closed				
SUNSHINE CLEANERS	11405 JEFFERSON	NNW 1/4 - 1/2 (0.440 mi.)	AE213	1382
Database: SLIC REG 4, Date of Government Version: 11/17/2004 Facility Status: Site Assessment				
SUNSHINE CLEANERS (F	11405 JEFFERSON AVE	NNW 1/4 - 1/2 (0.440 mi.)	AE214	1383
Database: CPS-SLIC, Date of Government Version: 08/28/2024 Global Id: SL2046N1653 Facility Status: Open - Assessment & Interim Remedial Action				
CVS WOODWORKING	***5615 MESMER AVENUE***	***WNW 1/4 - 1/2 (0.459 mi.)***	***AF215***	***1384***
Database: CPS-SLIC, Date of Government Version: 08/28/2024 Global Id: T10000004823 Facility Status: Completed - Case Closed				

Lists of state and tribal registered storage tanks

UST: The Underground Storage Tank database contains registered USTs. USTs are regulated under Subtitle I of the Resource Conservation and Recovery Act (RCRA). The data come from the State Water Resources Control Board's Hazardous Substance Storage Container Database.

A review of the UST list, as provided by EDR, has revealed that there are 10 UST sites within

approximately 0.25 miles of the target property.

Lower Elevation	Address	Direction / Distance	Map ID	Page
CIRCLE K STORES INC. Database: UST, Date of Government Version: 08/28/2024 Facility Id: LACoFA0024358	6100 S SEPULVEDA BLV	W 0 - 1/8 (0.060 mi.)	B37	228
MOBIL OIL CORP S/S # Database: UST, Date of Government Version: 08/28/2024 Facility Id: 7139	6100 SEPULVEDA BLVD	W 0 - 1/8 (0.060 mi.)	B43	279
CALIFORNIA HIGHWAY P Database: UST, Date of Government Version: 08/28/2024 Facility Id: 16269	6300 BRISTOL PKY	S 0 - 1/8 (0.095 mi.)	D72	414
BRE HH PROPERTY OWNE Database: LOS ANGELES UST, Date of Government Version: 02/09/2024	6601 CENTER DR W	SSW 1/8 - 1/4 (0.168 mi.)	M97	525
HOWARD HUGHES PROPER Database: UST, Date of Government Version: 08/28/2024 Facility Id: 24099	6601 CENTER DR W	SSW 1/8 - 1/4 (0.168 mi.)	M99	541
BRE HH PROPERTY OWNE Database: UST, Date of Government Version: 08/28/2024 Facility Id: FA0033473	6601 CENTER DR W	SSW 1/8 - 1/4 (0.168 mi.)	M100	542
BELOTTO AUTO SERVICE Database: LOS ANGELES UST, Date of Government Version: 02/09/2024	6530 S SEPULVEDA BLV	SSW 1/8 - 1/4 (0.175 mi.)	M109	573
PRUDENTIAL INSURANCE Database: UST, Date of Government Version: 08/28/2024 Facility Id: 25470	6701 CENTER DR W	SSW 1/8 - 1/4 (0.226 mi.)	V167	1222
BRE HH PROPERTY OWNE Database: UST, Date of Government Version: 08/28/2024 Facility Id: FA0020677	6701 CENTER DR W	SSW 1/8 - 1/4 (0.226 mi.)	V168	1223
BRE HH PROPERTY OWNE Database: LOS ANGELES UST, Date of Government Version: 02/09/2024	6701 CENTER DR W	SSW 1/8 - 1/4 (0.226 mi.)	V172	1245

Lists of state and tribal voluntary cleanup sites

VCP: Contains low threat level properties with either confirmed or unconfirmed releases and the project proponents have request that DTSC oversee investigation and/or cleanup activities and have agreed to provide coverage for DTSC's costs.

A review of the VCP list, as provided by EDR, and dated 04/22/2024 has revealed that there is 1 VCP site within approximately 0.5 miles of the target property.

Lower Elevation	Address	Direction / Distance	Map ID	Page
KITE SITE Status: Inactive - Action Required Facility Id: 19390042	***BOUNDED BY SEPULVEDA***	***NNW 1/4 - 1/2 (0.376 mi.)***	***198***	***1328***

ADDITIONAL ENVIRONMENTAL RECORDS

Local Lists of Landfill / Solid Waste Disposal Sites

WMUDS/SWAT: The Waste Management Unit Database System is used for program tracking and inventory of waste management units. The source is the State Water Resources Control Board.

A review of the WMUDS/SWAT list, as provided by EDR, and dated 04/01/2000 has revealed that there is 1 WMUDS/SWAT site within approximately 0.5 miles of the target property.

Equal/Higher Elevation	Address	Direction / Distance	Map ID	Page
DOMENIC CASTRO-CULVE	5951 EAST SLAUSON AV	NNE 1/4 - 1/2 (0.393 mi.)	AB199	1334

Local Lists of Hazardous waste / Contaminated Sites

CERS HAZ WASTE: List of sites in the California Environmental Protection Agency (CalEPA) Regulated Site Portal which fall under the Hazardous Chemical Management, Hazardous Waste Onsite Treatment, Household Hazardous Waste Collection, Hazardous Waste Generator, and RCRA LQ HW Generator programs.

A review of the CERS HAZ WASTE list, as provided by EDR, and dated 07/10/2024 has revealed that there are 14 CERS HAZ WASTE sites within approximately 0.25 miles of the target property.

Equal/Higher Elevation	Address	Direction / Distance	Map ID	Page
INDI MOLECULAR INC	***6160 BRISTOL PKWY ST***	***ENE 0 - 1/8 (0.093 mi.)***	***E71***	***408***
PETNET SOLUTIONS INC	***6140 BRISTOL PKWY***	***ENE 1/8 - 1/4 (0.139 mi.)***	***I84***	***449***
PSYCHEMEDICS CORPORA	***6100 BRISTOL PKWY***	***ENE 1/8 - 1/4 (0.209 mi.)***	***Q134***	***636***

Lower Elevation	Address	Direction / Distance	Map ID	Page
CIRCLE K STORES INC.	***6100 S SEPULVEDA BLV***	***W 0 - 1/8 (0.060 mi.)***	***B39***	***232***
EXXONMOBIL OIL CORPO	***6100 SEPULVEDA BLVD***	***W 0 - 1/8 (0.060 mi.)***	***B44***	***280***
CHP FACILITY	***6300 BRISTOL PARKWAY***	***S 0 - 1/8 (0.095 mi.)***	***D73***	***415***
HOLLISTER CO 30698	***294 FOX HILLS MALL***	***WNW 1/8 - 1/4 (0.136 mi.)***	***G82***	***443***
GOODYEAR AUTO SERVIC	***6200 SLAUSON AVE***	***NNW 1/8 - 1/4 (0.172 mi.)***	***N105***	***559***
LUSH 322	***6000 SEPULVEDA BLVD***	***NW 1/8 - 1/4 (0.213 mi.)***	***R137***	***713***
FOREVER 21	6000 SEPULVEDA BLVD	NW 1/8 - 1/4 (0.213 mi.)	R139	795
OLD NAVY 3497	***6000 SEPULVEDA BLVD***	***NW 1/8 - 1/4 (0.213 mi.)***	***R145***	***843***
TARGET STORE NO 2632	***6000 SEPULVEDA BLVD***	***NW 1/8 - 1/4 (0.213 mi.)***	***R155***	***917***
LOVES BBQ	***6000 SEPULVEDA BLVD***	***NW 1/8 - 1/4 (0.213 mi.)***	***R156***	***1146***
CRP CENTINELA LP DBA	***6161 W CENTINELA AVE***	***WSW 1/8 - 1/4 (0.225 mi.)***	***U165***	***1213***

Local Lists of Registered Storage Tanks

SWEEPS UST: Statewide Environmental Evaluation and Planning System. This underground storage tank listing was updated and maintained by a company contacted by the SWRCB in the early 1990's. The listing is no longer updated or maintained. The local agency is the contact for more information on a site on the SWEEPS list.

A review of the SWEEPS UST list, as provided by EDR, and dated 06/01/1994 has revealed that there are

EXECUTIVE SUMMARY

13 SWEEPS UST sites within approximately 0.25 miles of the target property.

Equal/Higher Elevation	Address	Direction / Distance	Map ID	Page
AB DICK CO Status: A Comp Number: 7194	6100 BRISTOL PKY	ENE 1/8 - 1/4 (0.209 mi.)	Q133	636

Lower Elevation	Address	Direction / Distance	Map ID	Page
CIRCLE K STORES INC. Status: A Tank Status: A Comp Number: 7139	***6100 S SEPULVEDA BLV***	***W 0 - 1/8 (0.060 mi.)***	***B39***	***232***
CHP FACILITY Status: A Tank Status: A Comp Number: 16269	***6300 BRISTOL PARKWAY***	***S 0 - 1/8 (0.095 mi.)***	***D73***	***415***
PACIFICA PLAZA OFFIC Status: A Comp Number: 14836	6101 CENTINELA AVE	SW 0 - 1/8 (0.123 mi.)	F75	426
MCDONNEL DOUGLAS HEL Status: A Comp Number: 7267	6775 CENTINELA AVE	S 1/8 - 1/4 (0.136 mi.)	83	448
PACIFICA PLAZA OFFIC Comp Number: 7335	***6106 CENTINELA AVE***	***SW 1/8 - 1/4 (0.151 mi.)***	***F90***	***513***
HOWARD HUGHES PROPER Status: A Comp Number: 8253	***6601 CENTER DR***	***SSW 1/8 - 1/4 (0.168 mi.)***	***M98***	***525***
GOODYEAR/BROADWAY TI Status: A Comp Number: 13147	***6200 SLAUSON AVE***	***NNW 1/8 - 1/4 (0.172 mi.)***	***N103***	***558***
94855-CHEVRON STATIO Comp Number: 3570	6530 SEPULVEDA BLVD	SSW 1/8 - 1/4 (0.175 mi.)	M108	571
ANDREA BELOTTA Comp Number: 5643	6530 S SEPULVEDA BLV	SSW 1/8 - 1/4 (0.175 mi.)	M115	579
CURRENT OCCUPANT Comp Number: 1029	***6540 S SEPULVEDA BLV***	***SSW 1/8 - 1/4 (0.177 mi.)***	***M116***	***579***
MOBIL OIL CORP-WEST Status: A Tank Status: A Comp Number: 9338	***5800 SEPULVEDA BLVD***	***NW 1/8 - 1/4 (0.221 mi.)***	***R162***	***1209***
ALLIED ENVIRONMENTAL Comp Number: 7109	***6300 ARIZONA CIR***	***SW 1/8 - 1/4 (0.222 mi.)***	***T163***	***1210***

HIST UST: Historical UST Registered Database.

A review of the HIST UST list, as provided by EDR, and dated 10/15/1990 has revealed that there are 12 HIST UST sites within approximately 0.25 miles of the target property.

Lower Elevation	Address	Direction / Distance	Map ID	Page
SOO CHUL RAH	6100 SEPULVEDA BLVD	W 0 - 1/8 (0.060 mi.)	B40	258

Facility Id: 00000039723				
PACIFIC PLAZA OFFICE	6101 WEST CENTINELA	WSW 1/8 - 1/4 (0.157 mi.)	K91	514
PACIFICA PLAZA OFFIC	***6101 W CENTINELA AVE***	***WSW 1/8 - 1/4 (0.157 mi.)***	***K92***	***515***
Facility Id: 00000056072				
GOODYEAR/BROADWAY TI	***6200 SLAUSON AVE***	***NNW 1/8 - 1/4 (0.172 mi.)***	***N103***	***558***
GOODYEAR/BROADWAY TI	6200 W SLAUSON AVE	NNW 1/8 - 1/4 (0.172 mi.)	N104	559
Facility Id: 00000020611				
94855	6530 S SEPULVEDA BLV	SSW 1/8 - 1/4 (0.175 mi.)	M107	570
Facility Id: 00000062682				
94855	6530 SEPULEVDA BLVD	SSW 1/8 - 1/4 (0.175 mi.)	M110	573
FIX HILLS CAR WASH	6540 S SEPULVEDA BL	SSW 1/8 - 1/4 (0.177 mi.)	M120	586
Facility Id: 00000016889				
HILLSIDE MEMORIAL PA	***6001 W CENTINELA AVE***	***SE 1/8 - 1/4 (0.183 mi.)***	***O124***	***597***
Facility Id: 00000006596				
J.C. PENNEY DEPT. ST	5801 HANNUM AVE	N 1/8 - 1/4 (0.197 mi.)	P128	607
Facility Id: 00000066637				
JC PENNEY DEPT STORE	5801 S HANNUM ST	N 1/8 - 1/4 (0.197 mi.)	P129	607
EXXONMOBIL OIL CORP	***5800 SEPULVEDA BLVD***	***NW 1/8 - 1/4 (0.221 mi.)***	***R161***	***1200***
Facility Id: 00000041283				

CERS TANKS: List of sites in the California Environmental Protection Agency (CalEPA) Regulated Site Portal which fall under the Aboveground Petroleum Storage and Underground Storage Tank regulatory programs.

A review of the CERS TANKS list, as provided by EDR, and dated 07/10/2024 has revealed that there are 4 CERS TANKS sites within approximately 0.25 miles of the target property.

Lower Elevation	Address	Direction / Distance	Map ID	Page
CIRCLE K STORES INC.	***6100 S SEPULVEDA BLV***	***W 0 - 1/8 (0.060 mi.)***	***B39***	***232***
CHP FACILITY	***6300 BRISTOL PARKWAY***	***S 0 - 1/8 (0.095 mi.)***	***D73***	***415***
HOWARD HUGHES PROPER	***6601 CENTER DR***	***SSW 1/8 - 1/4 (0.168 mi.)***	***M98***	***525***
TRIZEC WEST LA TOWER	***6701 CENTER DR***	***SSW 1/8 - 1/4 (0.226 mi.)***	***V169***	***1224***

CA FID UST: The Facility Inventory Database contains active and inactive underground storage tank locations. The source is the State Water Resource Control Board.

A review of the CA FID UST list, as provided by EDR, and dated 10/31/1994 has revealed that there are 7 CA FID UST sites within approximately 0.25 miles of the target property.

Lower Elevation	Address	Direction / Distance	Map ID	Page
CIRCLE K STORES INC.	***6100 S SEPULVEDA BLV***	***W 0 - 1/8 (0.060 mi.)***	***B39***	***232***
Facility Id: 19004660				
Status: A				
CHP FACILITY	***6300 BRISTOL PARKWAY***	***S 0 - 1/8 (0.095 mi.)***	***D73***	***415***
Facility Id: 19055152				
Status: A				
PACIFICA PLAZA OFFIC	***6106 CENTINELA AVE***	***SW 1/8 - 1/4 (0.151 mi.)***	***F90***	***513***
Facility Id: 19056485				
Status: A				
94855-CHEVRON STATIO	6530 SEPULVEDA BLVD	SSW 1/8 - 1/4 (0.175 mi.)	M111	573

Facility Id: 19005667 Status: I				
CURRENT OCCUPANT Facility Id: 19001784 Status: I	***6540 S SEPULVEDA BLV***	***SSW 1/8 - 1/4 (0.177 mi.)***	***M116***	***579***
MOBIL OIL CORP-WEST Facility Id: 19050903 Status: A	***5800 SEPULVEDA BLVD***	***NW 1/8 - 1/4 (0.221 mi.)***	***R162***	***1209***
ALLIED ENVIRONMENTAL Facility Id: 19040398 Status: A	***6300 ARIZONA CIR***	***SW 1/8 - 1/4 (0.222 mi.)***	***T163***	***1210***

Other Ascertainable Records

RCRA NonGen / NLR: RCRAInfo is EPA's comprehensive information system, providing access to data supporting the Resource Conservation and Recovery Act (RCRA) of 1976 and the Hazardous and Solid Waste Amendments (HSWA) of 1984. The database includes selective information on sites which generate, transport, store, treat and/or dispose of hazardous waste as defined by the Resource Conservation and Recovery Act (RCRA). Non-Generators do not presently generate hazardous waste.

A review of the RCRA NonGen / NLR list, as provided by EDR, and dated 06/03/2024 has revealed that there are 67 RCRA NonGen / NLR sites within approximately 0.25 miles of the target property.

Equal/Higher Elevation	Address	Direction / Distance	Map ID	Page
WELLS FARGO BANK EPA ID:: CAC003288454	5899 GREEN VALLEY CI	ENE 0 - 1/8 (0.017 mi.)	30	214
MANJIT ASRANI EPA ID:: CAC002993208	***5875 DOVERWOOD DR. U***	***ESE 0 - 1/8 (0.093 mi.)***	***C63***	***349***
MICHELLE PLAYFORD EPA ID:: CAC003087457	5875 DOVERWOOD DRIVE	ESE 0 - 1/8 (0.093 mi.)	C64	353
WICH, JIM EPA ID:: CAC002981525	***5875 DOVERWOOD DR***	***ESE 0 - 1/8 (0.093 mi.)***	***C65***	***355***
MICHELLE ELLISON EPA ID:: CAC003050710	***DOVERWOOD DR.***	***ESE 0 - 1/8 (0.093 mi.)***	***C66***	***359***
MOMENTUM BIOSCIENCES EPA ID:: CAL000346179	***6162 BRISTOL PARKWAY***	***ENE 0 - 1/8 (0.093 mi.)***	***E67***	***363***
APPIA BIO INC EPA ID:: CAL000463388	***6160 BRISTOL PKWY ST***	***ENE 0 - 1/8 (0.093 mi.)***	***E68***	***374***
ALEXANDRIA LAUNCH LA EPA ID:: CAR000308593	***6160 BRISTOL PARKWAY***	***ENE 0 - 1/8 (0.093 mi.)***	***E69***	***381***
INDI MOLECULAR INC EPA ID:: CAL000454831	***6160 BRISTOL PKWY ST***	***ENE 0 - 1/8 (0.093 mi.)***	***E70***	***385***
BEVERLY REYNOLDS EPA ID:: CAC003032645	***5845 DOVERWOOD DR***	***ESE 1/8 - 1/4 (0.130 mi.)***	***H78***	***429***
BRINA STEVENS EPA ID:: CAC003045713	***5845 DOVERWOOD DR UN***	***ESE 1/8 - 1/4 (0.130 mi.)***	***H79***	***433***
ALEEM MUHAMMAD	5845 DOVERWOOD DR	ESE 1/8 - 1/4 (0.130 mi.)	H80	437

EPA ID:: CAC003282918				
LISA WEILMANN AND LI EPA ID:: CAC003087181	***5845 DOVERWOOD DR. #***	***ESE 1/8 - 1/4 (0.130 mi.)***	***H81***	***439***
J & C ASSOCIATES I EPA ID:: CAC003121418	5855 GREEN VALLEY CI	E 1/8 - 1/4 (0.145 mi.)	J86	505
ALEXANDRIA REAL ESTA EPA ID:: CAC003179245	6120 BRISTOL PARKWAY	ENE 1/8 - 1/4 (0.173 mi.)	I106	568
BRAD WRIGHT EPA ID:: CAC003072756	***5815 DOVERWOOD DRIVE***	***ESE 1/8 - 1/4 (0.182 mi.)***	***H121***	***587***
JESSICA BUPP-WYLIE EPA ID:: CAC003199361	***5815 DOVERWOOD DRIVE***	***ESE 1/8 - 1/4 (0.182 mi.)***	***H122***	***591***
UCHICDA ACUPUNCTURE EPA ID:: CAL000442232	5839 GREEN VALLEY CI	E 1/8 - 1/4 (0.193 mi.)	J127	604
1200 PHARMA LLC EPA ID:: CAL000454058	***6100 BRISTOL PKWY***	***ENE 1/8 - 1/4 (0.209 mi.)***	***Q131***	***613***
TORL BIOTHERAPEUTICS EPA ID:: CAL000485874	6100 BRISTOL PKWY	ENE 1/8 - 1/4 (0.209 mi.)	Q135	705
MEDTRONIC EPA ID:: CAL000378555	***5860 UPLANDER WAY***	***ENE 1/8 - 1/4 (0.246 mi.)***	***Q178***	***1259***

Lower Elevation	**Address**	**Direction / Distance**	**Map ID**	**Page**
BROGLEN HOTEL CORP D EPA ID:: CAL000412607	6100 SEPULVEDA BLVD	W 0 - 1/8 (0.060 mi.)	B34	221
CIRCLE K STORE #2211 EPA ID:: CAL000369727	***6100 SEPULVEDA BLVD***	***W 0 - 1/8 (0.060 mi.)***	***B36***	***224***
JERI DUDLEY EPA ID:: CAC003036350	5870 GREEN VALLEY CI	E 0 - 1/8 (0.076 mi.)	C45	295
KRISTEN YAWATA EPA ID:: CAC002966266	5870 GREEN VALLEY CI	E 0 - 1/8 (0.076 mi.)	C46	297
CAROL SENECAL EPA ID:: CAC003208259	***5870 GREEN VALLEY CI***	***E 0 - 1/8 (0.076 mi.)***	***C47***	***300***
EDNA MASON EPA ID:: CAC003271491	5870 GREEN VALLEY CI	E 0 - 1/8 (0.076 mi.)	C48	303
MARIA MIRABAL EPA ID:: CAC003131431	***5870 GREEN VALLEY CI***	***E 0 - 1/8 (0.076 mi.)***	***C49***	***306***
YVETTE WEINER EPA ID:: CAC003242922	5870 GREEN VALLEY CI	E 0 - 1/8 (0.076 mi.)	C50	310
JOAN BRANIN EPA ID:: CAC003235234	5870 GREEN VALLEY CI	E 0 - 1/8 (0.076 mi.)	C51	312
MEREDITH BRAGG EPA ID:: CAC003214778	***5870 GREEN VALLEY CI***	***E 0 - 1/8 (0.076 mi.)***	***C52***	***314***
JOE FOERSTER EPA ID:: CAC003189339	***5870 GREEN VALLEY CI***	***E 0 - 1/8 (0.076 mi.)***	***C53***	***318***
JERI DUDLEY EPA ID:: CAC003039681	5870 GREEN VALLEY CI	E 0 - 1/8 (0.076 mi.)	C54	322
PETER KALMAN	***5870 GREEN VALLEY CI***	***E 0 - 1/8 (0.076 mi.)***	***C55***	***324***

EPA ID:: CAC003183041				
RAPHE BERRY EPA ID:: CAC003278962	5870 GREEN VALLEY CI	E 0 - 1/8 (0.076 mi.)	C56	328
NEHA JAIN EPA ID:: CAC003258775	5870 GREEN VALLEY CI	E 0 - 1/8 (0.076 mi.)	C57	330
CASSIE LATSHAW EPA ID:: CAC003077800	***5870 GREEN VALLEY CI***	***E 0 - 1/8 (0.076 mi.)***	***C58***	***332***
KAISER PERMANENTE EPA ID:: CAC003112732	6333 BRISTOL PARKWAY	S 0 - 1/8 (0.077 mi.)	D59	336
CALIFORNIA HIGHWAY P EPA ID:: CAL000046149	***6300 BRISTOL PKWY***	***S 0 - 1/8 (0.095 mi.)***	***D74***	***421***
SCHINDLER ELEVATOR C EPA ID:: CAC003162407	***6101 W. CENTINELA AV***	***WSW 1/8 - 1/4 (0.157 mi.)***	***K93***	***516***
FROMEX ONE HOUR PHOT EPA ID:: CAD982031908	***358 FOX HILLS MALL***	***NW 1/8 - 1/4 (0.162 mi.)***	***L95***	***521***
HILLSIDE MEMORIAL PA EPA ID:: CAL000402040	6001 W CENTINELA AVE	SE 1/8 - 1/4 (0.183 mi.)	O123	595
HILLSIDE MEMORIAL PA EPA ID:: CAC003244054	6001 W. CENTINELA AV	SE 1/8 - 1/4 (0.183 mi.)	O125	600
FOREVER 21 EPA ID:: CAL000461217	***6000 SEPULVEDA BLVD.***	***NW 1/8 - 1/4 (0.213 mi.)***	***R136***	***707***
VICTORIAS SECRET 164 EPA ID:: CAL000426660	***6000 SEPULVEDA BLVD***	***NW 1/8 - 1/4 (0.213 mi.)***	***R138***	***784***
ULTA BEAUTY #562 EPA ID:: CAL000388891	***6000 SEPULVEDA BLVD***	***NW 1/8 - 1/4 (0.213 mi.)***	***R140***	***798***
VICTORIAS SECRET #72 EPA ID:: CAL000426147	***6000 SEPULVEDA BLVD***	***NW 1/8 - 1/4 (0.213 mi.)***	***R141***	***811***
BATH & BODY WORKS EPA ID:: CAL000427501	***6000 SEPULVEDA BLVD***	***NW 1/8 - 1/4 (0.213 mi.)***	***R142***	***822***
RILEY ROSE EPA ID:: CAL000445620	***6000 SEPULVEDA BLVD.***	***NW 1/8 - 1/4 (0.213 mi.)***	***R143***	***835***
EXPRESS 2017 EPA ID:: CAL000426405	6000 SEPULVEDA BLVD	NW 1/8 - 1/4 (0.213 mi.)	R144	840
BEST BUY STORE #1510 EPA ID:: CAL000425958	***6000 SEPULVEDA BLVD***	***NW 1/8 - 1/4 (0.213 mi.)***	***R146***	***846***
LENSCRAFTERS #218 EPA ID:: CAL000420744	***6000 SEPULVEDA BLVD***	***NW 1/8 - 1/4 (0.213 mi.)***	***R147***	***856***
HOLLISTER CO EPA ID:: CAL000367177	***SEPULVEDA BLVD***	***NW 1/8 - 1/4 (0.213 mi.)***	***R148***	***861***
NORDSTROM EPA ID:: CAL000416214	***6000 SEPULVEDA BLVD***	***NW 1/8 - 1/4 (0.213 mi.)***	***R150***	***880***
MITSUBISHI ELECTRIC EPA ID:: CAC003039100	6000 SEPULVEDA BLVD	NW 1/8 - 1/4 (0.213 mi.)	R152	904
LUSH 322 EPA ID:: CAL000464134	***6000 SEPULVEDA BLVD***	***NW 1/8 - 1/4 (0.213 mi.)***	***R153***	***906***
OLD NAVY 3497	6000 SEPULVEDA BLVD	NW 1/8 - 1/4 (0.213 mi.)	R154	915

EPA ID:: CAL000443504				
SEPHORA STORE 738 EPA ID:: CAL000403761	***6000 SEPULVEDA BLVD***	***NW 1/8 - 1/4 (0.213 mi.)***	***R158***	***1181***
BEACH FRONT PROPERTY EPA ID:: CAC003213028	6531 S. SEPULVEDA BL	SW 1/8 - 1/4 (0.215 mi.)	S159	1193
SLAUSON STATION EPA ID:: CAT000623389	5800 SEPULVEDA BLVD	NW 1/8 - 1/4 (0.221 mi.)	R160	1195
ENTRADA OFFICE HOLDI EPA ID:: CAC003028119	6161 W CENTINELA AVE	WSW 1/8 - 1/4 (0.225 mi.)	U164	1211
WOODBINE LEGACY/PLAY EPA ID:: CAL000445957	6161 W CENTINELA AVE	WSW 1/8 - 1/4 (0.225 mi.)	U166	1219
UNITED HEALTH GROUP EPA ID:: CAC003095138	6701 CENTER DR W	SSW 1/8 - 1/4 (0.226 mi.)	V170	1242
BRE HH PROPERTY OWNE EPA ID:: CAC002986363	***6701 CENTER DRIVE WE***	***SSW 1/8 - 1/4 (0.226 mi.)***	***V173***	***1245***
PUBLIC STORAGE EPA ID:: CAC003270228	6701 S SEPULVEDA BLV	SSW 1/8 - 1/4 (0.238 mi.)	S174	1249
DESIGN CASTER EPA ID:: CAL000319770	5677 SELMARAINE DR	NW 1/8 - 1/4 (0.240 mi.)	R175	1251
CHARTER COMMUNICATIO EPA ID:: CAC003034259	6320 ARIZONA CIR	SW 1/8 - 1/4 (0.246 mi.)	T177	1256

FUDS: The Listing includes locations of Formerly Used Defense Sites Properties where the US Army Corps Of Engineers is actively working or will take necessary cleanup actions.

A review of the FUDS list, as provided by EDR, and dated 05/13/2024 has revealed that there is 1 FUDS site within approximately 1 mile of the target property.

Lower Elevation	Address	Direction / Distance	Map ID	Page
HOWARD HUGHES AIRCRA		WSW 1/2 - 1 (0.914 mi.)	AI225	1419

PFAS ECHO: Regulators and the public have expressed interest in knowing which regulated entities may be using PFAS. EPA has developed a dataset from various sources that show which industries may be handling PFAS. Approximately 120,000 facilities subject to federal environmental programs have operated or currently operate in industry sectors with processes that may involve handling and/or release of PFAS.

A review of the PFAS ECHO list, as provided by EDR, and dated 07/01/2024 has revealed that there is 1 PFAS ECHO site within approximately 0.25 miles of the target property.

Equal/Higher Elevation	Address	Direction / Distance	Map ID	Page
MEDTRONIC	***5860 UPLANDER WAY***	***ENE 1/8 - 1/4 (0.246 mi.)***	***Q178***	***1259***

EXECUTIVE SUMMARY

UST FINDER RELEASE: US EPA's UST Finder data is a national composite of leaking underground storage tanks. This data contains information about, and locations of, leaking underground storage tanks. Data was collected from state sources and standardized into a national profile by EPA's Office of Underground Storage Tanks, Office of Research and Development, and the Association of State and Territorial Solid Waste Management Officials.

A review of the UST FINDER RELEASE list, as provided by EDR, and dated 06/08/2023 has revealed that there are 16 UST FINDER RELEASE sites within approximately 0.5 miles of the target property.

Lower Elevation	Address	Direction / Distance	Map ID	Page
CIRCLE K #2211182/ M	6100 SEPULVEDA BLVD	W 0 - 1/8 (0.060 mi.)	B38	232
RAMADA HOTEL	6333 BRISTOL PKWY	S 0 - 1/8 (0.077 mi.)	D60	338
H & H PROPERTY	6530 SEPULVEDA BLVD	SSW 1/8 - 1/4 (0.175 mi.)	M112	574
HOWARD HUGHES PROP L	6540 SEPULVEDA BLVD	SSW 1/8 - 1/4 (0.177 mi.)	M117	581
FIRESTONE #27F7	6150 SLAUSON AVE W	N 1/4 - 1/2 (0.279 mi.)	W180	1278
IDEAL METAL SITE	5620 SELMARAINE DR	NW 1/4 - 1/2 (0.288 mi.)	X182	1291
MCDONNELL DOUGLAS HE	6775 CENTINELA AVE	W 1/4 - 1/2 (0.311 mi.)	Y184	1296
ARCO #0073	6300 SLAUSON AVE	NNW 1/4 - 1/2 (0.331 mi.)	Z191	1318
ARCO PRODUCTS #00073	6300 SLAUSON AVE W	NNW 1/4 - 1/2 (0.331 mi.)	Z193	1322
UNOCAL #6986 (FORMER	5752 MESMER AVE	W 1/4 - 1/2 (0.339 mi.)	AA195	1324
CHEVRON #9-2916	5975 CENTINELA AVE.	SE 1/4 - 1/2 (0.416 mi.)	AC200	1335
JEFFERSON PLAZA	11467-9 JEFFERSON BL	NW 1/4 - 1/2 (0.416 mi.)	AD201	1335
CULVER CITY REDEVELO	11410 JEFFERSON BLVD	NNW 1/4 - 1/2 (0.417 mi.)	AE204	1349
HILLSIDE MEMORIAL PA	6001 CENTINELA AVE W	W 1/4 - 1/2 (0.420 mi.)	207	1358
CHEVRON #9-2916	5975 CENTINELA AVE	SE 1/4 - 1/2 (0.426 mi.)	AC210	1368
GO-LO STATION (THOMP	5592 SEPULVEDA BLVD	NNW 1/4 - 1/2 (0.476 mi.)	AG219	1402

UST FINDER: EPA developed UST Finder, a web map application containing a comprehensive, state-sourced national map of underground storage tank (UST) and leaking UST (LUST) data. It provides the attributes and locations of active and closed USTs, UST facilities, and LUST sites from states and from Tribal lands and US territories . UST Finder contains information about proximity of UST facilities and LUST sites to: surface and groundwater public drinking water protection areas; estimated number of private domestic wells and number of people living nearby; and flooding and wildfires.

A review of the UST FINDER list, as provided by EDR, and dated 06/08/2023 has revealed that there are 3 UST FINDER sites within approximately 0.25 miles of the target property.

Lower Elevation	Address	Direction / Distance	Map ID	Page
CIRCLE K STORES INC.	6100 S SEPULVEDA BLV	W 0 - 1/8 (0.060 mi.)	B33	220
BRE HH PROPERTY OWNE	6601 CENTER DR W	SSW 1/8 - 1/4 (0.168 mi.)	M96	524
BRE HH PROPERTY OWNE	6701 CENTER DR W	SSW 1/8 - 1/4 (0.226 mi.)	V171	1244

E MANIFEST: EPA established a national system for tracking hazardous waste shipments electronically. This system, known as ?e-Manifest,? will modernize the nation?s cradle-to-grave hazardous waste tracking process while saving valuable time, resources, and dollars for industry and states.

A review of the E MANIFEST list, as provided by EDR, and dated 07/24/2023 has revealed that there are 42 E MANIFEST sites within approximately 0.25 miles of the target property.

Equal/Higher Elevation	Address	Direction / Distance	Map ID	Page
MANJIT ASRANI	***5875 DOVERWOOD DR. U***	***ESE 0 - 1/8 (0.093 mi.)***	***C63***	***349***
WICH, JIM	***5875 DOVERWOOD DR***	***ESE 0 - 1/8 (0.093 mi.)***	***C65***	***355***
MICHELLE ELLISON	***DOVERWOOD DR.***	***ESE 0 - 1/8 (0.093 mi.)***	***C66***	***359***
MOMENTUM BIOSCIENCES	***6162 BRISTOL PARKWAY***	***ENE 0 - 1/8 (0.093 mi.)***	***E67***	***363***

EXECUTIVE SUMMARY

Equal/Higher Elevation	Address	Direction / Distance	Map ID	Page
APPIA BIO INC	*6160 BRISTOL PKWY ST*	*ENE 0 - 1/8 (0.093 mi.)*	*E68*	*374*
ALEXANDRIA LAUNCH LA	*6160 BRISTOL PARKWAY*	*ENE 0 - 1/8 (0.093 mi.)*	*E69*	*381*
INDI MOLECULAR INC	*6160 BRISTOL PKWY ST*	*ENE 0 - 1/8 (0.093 mi.)*	*E70*	*385*
BEVERLY REYNOLDS	*5845 DOVERWOOD DR*	*ESE 1/8 - 1/4 (0.130 mi.)*	*H78*	*429*
BRINA STEVENS	*5845 DOVERWOOD DR UN*	*ESE 1/8 - 1/4 (0.130 mi.)*	*H79*	*433*
LISA WEILMANN AND LI	*5845 DOVERWOOD DR. #*	*ESE 1/8 - 1/4 (0.130 mi.)*	*H81*	*439*
PETNET PHARMACEUTICA	*6140 BRISTOL PKWY*	*ENE 1/8 - 1/4 (0.139 mi.)*	*I85*	*492*
BRAD WRIGHT	*5815 DOVERWOOD DRIVE*	*ESE 1/8 - 1/4 (0.182 mi.)*	*H121*	*587*
JESSICA BUPP-WYLIE	*5815 DOVERWOOD DRIVE*	*ESE 1/8 - 1/4 (0.182 mi.)*	*H122*	*591*
1200 PHARMA LLC	*6100 BRISTOL PKWY*	*ENE 1/8 - 1/4 (0.209 mi.)*	*Q131*	*613*
PSYCHEMEDICS	*6100 BRISTOL PARKWAY*	*ENE 1/8 - 1/4 (0.209 mi.)*	*Q132*	*618*
MEDTRONIC	*5860 UPLANDER WAY*	*ENE 1/8 - 1/4 (0.246 mi.)*	*Q178*	*1259*

Lower Elevation	Address	Direction / Distance	Map ID	Page
CIRCLE K STORE #2211	*6100 SEPULVEDA BLVD*	*W 0 - 1/8 (0.060 mi.)*	*B36*	*224*
CAROL SENECAL	*5870 GREEN VALLEY CI*	*E 0 - 1/8 (0.076 mi.)*	*C47*	*300*
MARIA MIRABAL	*5870 GREEN VALLEY CI*	*E 0 - 1/8 (0.076 mi.)*	*C49*	*306*
MEREDITH BRAGG	*5870 GREEN VALLEY CI*	*E 0 - 1/8 (0.076 mi.)*	*C52*	*314*
JOE FOERSTER	*5870 GREEN VALLEY CI*	*E 0 - 1/8 (0.076 mi.)*	*C53*	*318*
PETER KALMAN	*5870 GREEN VALLEY CI*	*E 0 - 1/8 (0.076 mi.)*	*C55*	*324*
CASSIE LATSHAW	*5870 GREEN VALLEY CI*	*E 0 - 1/8 (0.076 mi.)*	*C58*	*332*
CALIFORNIA HIGHWAY P	*6300 BRISTOL PKWY*	*S 0 - 1/8 (0.095 mi.)*	*D74*	*421*
SCHINDLER ELEVATOR C	*6101 W. CENTINELA AV*	*WSW 1/8 - 1/4 (0.157 mi.)*	*K93*	*516*
MACY'S FOX HILLS 516	*6200 SLAUSON AVE*	*NNW 1/8 - 1/4 (0.172 mi.)*	*N101*	*543*
FOREVER 21	*6000 SEPULVEDA BLVD.*	*NW 1/8 - 1/4 (0.213 mi.)*	*R136*	*707*
VICTORIAS SECRET 164	*6000 SEPULVEDA BLVD*	*NW 1/8 - 1/4 (0.213 mi.)*	*R138*	*784*
ULTA BEAUTY #562	*6000 SEPULVEDA BLVD*	*NW 1/8 - 1/4 (0.213 mi.)*	*R140*	*798*
VICTORIAS SECRET #72	*6000 SEPULVEDA BLVD*	*NW 1/8 - 1/4 (0.213 mi.)*	*R141*	*811*
BATH & BODY WORKS	*6000 SEPULVEDA BLVD*	*NW 1/8 - 1/4 (0.213 mi.)*	*R142*	*822*
RILEY ROSE	*6000 SEPULVEDA BLVD.*	*NW 1/8 - 1/4 (0.213 mi.)*	*R143*	*835*
BEST BUY STORE #1510	*6000 SEPULVEDA BLVD*	*NW 1/8 - 1/4 (0.213 mi.)*	*R146*	*846*
LENSCRAFTERS #218	*6000 SEPULVEDA BLVD*	*NW 1/8 - 1/4 (0.213 mi.)*	*R147*	*856*
HOLLISTER CO	*SEPULVEDA BLVD*	*NW 1/8 - 1/4 (0.213 mi.)*	*R148*	*861*
MAC	*6000 SEPULVEDA BLVD*	*NW 1/8 - 1/4 (0.213 mi.)*	*R149*	*868*
NORDSTROM	*6000 SEPULVEDA BLVD*	*NW 1/8 - 1/4 (0.213 mi.)*	*R150*	*880*
CVS (SIS)	*6000 SEPULVEDA BLVD,*	*NW 1/8 - 1/4 (0.213 mi.)*	*R151*	*891*
LUSH 322	*6000 SEPULVEDA BLVD*	*NW 1/8 - 1/4 (0.213 mi.)*	*R153*	*906*
TARGET STORE T2632	*6000 SEPULVEDA BLVD*	*NW 1/8 - 1/4 (0.213 mi.)*	*R157*	*1153*
SEPHORA STORE 738	*6000 SEPULVEDA BLVD*	*NW 1/8 - 1/4 (0.213 mi.)*	*R158*	*1181*
BRE HH PROPERTY OWNE	*6701 CENTER DRIVE WE*	*SSW 1/8 - 1/4 (0.226 mi.)*	*V173*	*1245*

CA BOND EXP. PLAN: Department of Health Services developed a site-specific expenditure plan as the basis for an appropriation of Hazardous Substance Cleanup Bond Act funds. It is not updated.

A review of the CA BOND EXP. PLAN list, as provided by EDR, and dated 01/01/1989 has revealed that there is 1 CA BOND EXP. PLAN site within approximately 1 mile of the target property.

Lower Elevation	Address	Direction / Distance	Map ID	Page
HUGHES HELICOPTERS,	CENTINELA AVENUE AND	W 1/2 - 1 (0.513 mi.)	AH223	1418

EXECUTIVE SUMMARY

Cortese: The sites for the list are designated by the State Water Resource Control Board (LUST), the Integrated Waste Board (SWF/LS), and the Department of Toxic Substances Control (Cal-Sites).

A review of the Cortese list, as provided by EDR, and dated 03/19/2024 has revealed that there are 16 Cortese sites within approximately 0.5 miles of the target property.

Lower Elevation	Address	Direction / Distance	Map ID	Page
MOBIL OIL CORP. S.S.	***6100 SEPULVEDA BLVD***	***W 0 - 1/8 (0.060 mi.)***	***B42***	***262***
Cleanup Status: COMPLETED - CASE CLOSED				
RAMADA HOTEL	***6333 BRISTOL PKWY***	***S 0 - 1/8 (0.077 mi.)***	***D61***	***339***
Cleanup Status: COMPLETED - CASE CLOSED				
H & H PROPERTY	***6530 SEPULVEDA BLVD***	***SSW 1/8 - 1/4 (0.175 mi.)***	***M113***	***575***
Cleanup Status: COMPLETED - CASE CLOSED				
HOWARD HUGHES PROP L	***6540 SEPULVEDA BLVD***	***SSW 1/8 - 1/4 (0.177 mi.)***	***M119***	***584***
Cleanup Status: COMPLETED - CASE CLOSED				
FIRESTONE #27F7	***6150 SLAUSON AVE W***	***N 1/4 - 1/2 (0.279 mi.)***	***W179***	***1273***
Cleanup Status: COMPLETED - CASE CLOSED				
IDEAL METAL SITE	***5620 SELMARAINE DR***	***NW 1/4 - 1/2 (0.288 mi.)***	***X183***	***1292***
Cleanup Status: COMPLETED - CASE CLOSED				
ARCO #0073	***6300 SLAUSON AVE***	***NNW 1/4 - 1/2 (0.331 mi.)***	***Z190***	***1314***
Cleanup Status: COMPLETED - CASE CLOSED				
ARCO PRODUCTS #00073	***6300 SLAUSON AVE W***	***NNW 1/4 - 1/2 (0.331 mi.)***	***Z192***	***1319***
Cleanup Status: COMPLETED - CASE CLOSED				
UNOCAL #6986 (FORMER	***5752 MESMER AVE***	***W 1/4 - 1/2 (0.339 mi.)***	***AA196***	***1325***
Cleanup Status: COMPLETED - CASE CLOSED				
JEFFERSON PLAZA	***11467-9 JEFFERSON BL***	***NW 1/4 - 1/2 (0.416 mi.)***	***AD202***	***1336***
Cleanup Status: OPEN - REMEDIATION				
CULVER CITY REDEVELO	***11410 JEFFERSON BLVD***	***NNW 1/4 - 1/2 (0.417 mi.)***	***AE203***	***1345***
Cleanup Status: COMPLETED - CASE CLOSED				
HILLSIDE MEMORIAL PA	***6001 CENTINELA AVE W***	***SE 1/4 - 1/2 (0.417 mi.)***	***AC205***	***1350***
Cleanup Status: COMPLETED - CASE CLOSED				
CHEVRON STATION 9 29	***5975 CENTINELA AVE***	***SE 1/4 - 1/2 (0.426 mi.)***	***AC211***	***1369***
Cleanup Status: COMPLETED - CASE CLOSED				
CHEVRON #9-2916	***5975 CENTINELA AVE.***	***SE 1/4 - 1/2 (0.434 mi.)***	***AC212***	***1372***
Cleanup Status: COMPLETED - CASE CLOSED				
11800 JEFFERSON BLVD	***11800 JEFFERSON BLVD***	***WNW 1/4 - 1/2 (0.475 mi.)***	***217***	***1387***
Cleanup Status: OPEN - SITE ASSESSMENT				
GO-LO STATION (THOMP	***5592 SEPULVEDA BLVD***	***NNW 1/4 - 1/2 (0.476 mi.)***	***AG218***	***1391***
Cleanup Status: COMPLETED - CASE CLOSED				

DRYCLEANERS: A list of drycleaner related facilities that have EPA ID numbers. These are facilities with certain SIC codes: power laundries, family and commercial; garment pressing and cleaners' agents; linen supply; coin-operated laundries and cleaning; drycleaning plants except rugs; carpet and upholster cleaning; industrial launderers; laundry and garment services.

A review of the DRYCLEANERS list, as provided by EDR, has revealed that there is 1 DRYCLEANERS site within approximately 0.25 miles of the target property.

Lower Elevation	Address	Direction / Distance	Map ID	Page
ONE HOUR MARTINIZING	6511 SEPULVEDA 1/2 B	SW 1/8 - 1/4 (0.148 mi.)	F89	513
Database: DRYCLEAN SOUTH COAST, Date of Government Version: 05/21/2024				

HIST CORTESE: The sites for the list are designated by the State Water Resource Control Board [LUST], the Integrated Waste Board [SWF/LS], and the Department of Toxic Substances Control [CALSITES]. This listing is no longer updated by the state agency.

A review of the HIST CORTESE list, as provided by EDR, and dated 04/01/2001 has revealed that there are 11 HIST CORTESE sites within approximately 0.5 miles of the target property.

Lower Elevation	Address	Direction / Distance	Map ID	Page
RAMADA HOTEL Reg Id: I-15928	***6333 BRISTOL PKWY***	***S 0 - 1/8 (0.077 mi.)***	***D61***	***339***
H & H PROPERTY Reg Id: 900450361	***6530 SEPULVEDA***	***SSW 1/8 - 1/4 (0.175 mi.)***	***M114***	***577***
HOWARD HUGHES PROP L Reg Id: 900450107	***6540 SEPULVEDA BLVD***	***SSW 1/8 - 1/4 (0.177 mi.)***	***M118***	***582***
FIRESTONE #27F7 Reg Id: I-12377	***6150 SLAUSON AVE W***	***N 1/4 - 1/2 (0.279 mi.)***	***W179***	***1273***
IDEAL METAL SITE Reg Id: 902300052	***5620 SELMARAINE DR***	***NW 1/4 - 1/2 (0.288 mi.)***	***X183***	***1292***
MCDONNELL DOUGLAS HE Reg Id: 902300107 Reg Id: 902300043	***6775 CENTINELA***	***W 1/4 - 1/2 (0.311 mi.)***	***Y185***	***1296***
ARCO #0073 Reg Id: R-07112	***6300 SLAUSON AVE***	***NNW 1/4 - 1/2 (0.331 mi.)***	***Z190***	***1314***
CULVER CITY REDEVELO Reg Id: 902300089	***11410 JEFFERSON BLVD***	***NNW 1/4 - 1/2 (0.417 mi.)***	***AE203***	***1345***
HILLSIDE MEMORIAL PA Reg Id: I-05822	***6001 CENTINELA AVE W***	***SE 1/4 - 1/2 (0.417 mi.)***	***AC205***	***1350***
CHEVRON #9-2916 Reg Id: I-07144	***5975 CENTINELA AVE***	***SE 1/4 - 1/2 (0.426 mi.)***	***AC209***	***1365***
GO-LO STATION (THOMP Reg Id: I-07060	***5592 SEPULVEDA BLVD***	***NNW 1/4 - 1/2 (0.476 mi.)***	***AG218***	***1391***

HWP: Detailed information on permitted hazardous waste facilities and corrective action ("cleanups") tracked in EnviroStor.

A review of the HWP list, as provided by EDR, and dated 05/13/2024 has revealed that there is 1 HWP site within approximately 1 mile of the target property.

Lower Elevation	Address	Direction / Distance	Map ID	Page
HUGHES AIRCRAFT COMP EPA ID: CAD008286221 Cleanup Status: PROTECTIVE FILER	CENTINELA AND TEALE	W 1/2 - 1 (0.510 mi.)	AH221	1415

LA CO LF METHANE: This data was created on April 30, 2012 to represent known disposal sites in Los Angeles County that may produce and emanate methane gas. The shapefile contains disposal sites within Los Angeles County that once accepted degradable refuse material. Information used to create this data was extracted from a landfill survey performed by County Engineers (Major Waste System Map, 1973) as well as historical records from CalRecycle, Regional Water Quality Control Board, and Los Angeles County Department of Public Health

A review of the LA CO LF METHANE list, as provided by EDR, and dated 04/13/2023 has revealed that there is 1 LA CO LF METHANE site within approximately 0.5 miles of the target property.

Equal/Higher Elevation	Address	Direction / Distance	Map ID	Page
REFUSE TRANSFER POIN		NW 0 - 1/8 (0.008 mi.)	29	214

Notify 65: Listings of all Proposition 65 incidents reported to counties by the State Water Resources Control Board and the Regional Water Quality Control Board. This database is no longer updated by the reporting agency.

A review of the Notify 65 list, as provided by EDR, and dated 03/08/2024 has revealed that there is 1 Notify 65 site within approximately 1 mile of the target property.

Lower Elevation	Address	Direction / Distance	Map ID	Page
MCDONALD DOUGLAS	***6775 CENTINELA AVE.***	***W 1/4 - 1/2 (0.311 mi.)***	***Y187***	***1308***

HAZMAT LA: A listing of active & inactive hazardous materials facility locations, located in the City of Los Angeles.

A review of the HAZMAT LA list, as provided by EDR, and dated 02/09/2024 has revealed that there are 4 HAZMAT LA sites within approximately 0.25 miles of the target property.

Lower Elevation	Address	Direction / Distance	Map ID	Page
HOLLISTER CO 30698	***294 FOX HILLS MALL***	***WNW 1/8 - 1/4 (0.136 mi.)***	***G82***	***443***
PAMECO-AIRE INC	6519 1/2 S SEPULVEDA	SW 1/8 - 1/4 (0.157 mi.)	F94	521
HOWARD HUGHES PROPER	***6601 CENTER DR***	***SSW 1/8 - 1/4 (0.168 mi.)***	***M98***	***525***
TRIZEC WEST LA TOWER	***6701 CENTER DR***	***SSW 1/8 - 1/4 (0.226 mi.)***	***V169***	***1224***

EDR HIGH RISK HISTORICAL RECORDS

EDR Exclusive Records

EDR Hist Auto: EDR has searched selected national collections of business directories and has collected listings of potential gas station/filling station/service station sites that were available to EDR researchers. EDR's review was limited to those categories of sources that might, in EDR's opinion, include gas station/filling station/service station establishments. The categories reviewed included, but were not limited to gas, gas station, gasoline station, filling station, auto, automobile repair, auto service station, service station, etc. This database falls within a category of information EDR classifies as "High Risk Historical Records", or HRHR. EDR's HRHR effort presents unique and sometimes proprietary data about past sites and operations that typically create environmental concerns, but may not show up in current government records searches.

A review of the EDR Hist Auto list, as provided by EDR, has revealed that there are 3 EDR Hist Auto

sites within approximately 0.125 miles of the target property.

Equal/Higher Elevation	Address	Direction / Distance	Map ID	Page
SUMMIT HERITAGE CORP	5901 GREEN VALLEY	NNE 0 - 1/8 (0.051 mi.)	31	217

Lower Elevation	Address	Direction / Distance	Map ID	Page
J & L MOBIL AUTO SER	6100 SEPULVEDA BLVD	W 0 - 1/8 (0.060 mi.)	B35	223
GRUSKIN H ENTERPRISE	6540 SEPULVEDA BLVD	SW 0 - 1/8 (0.124 mi.)	F76	427

EXECUTIVE SUMMARY

Due to poor or inadequate address information, the following sites were not mapped. Count: 5 records.

Site Name	Database(s)
VISTA PACIFIC PROJECT	CPS-SLIC, CERS
COOK METAL COMPANY	SEMS-ARCHIVE, LEAD SMELTERS
DOLLAR CLEANERS INC	DRYCLEANERS
WESTCHESTER 3 ACRE PROPERTY	ENVIROSTOR
BALDWIN HILLS CONSERVANCY PROJECT	ENVIROSTOR

OVERVIEW MAP - 7751182.2S

This report includes Interactive Map Layers to display and/or hide map information. The legend includes only those icons for the default map view.

SITE NAME: Fox Hills Plaza	CLIENT: Advanced Env. Concepts
ADDRESS: 6201-6299 Bristol Parkway Culver City CA 90230	CONTACT: Vanessa Radsick
LAT/LONG: 33.983294 / 118.392193	INQUIRY #: 7751182.2s DATE: September 03, 2024 1:29 pm

Copyright © 2024 EDR, Inc. © 2015 TomTom Rel. 2015.

DETAIL MAP - 7751182.2S

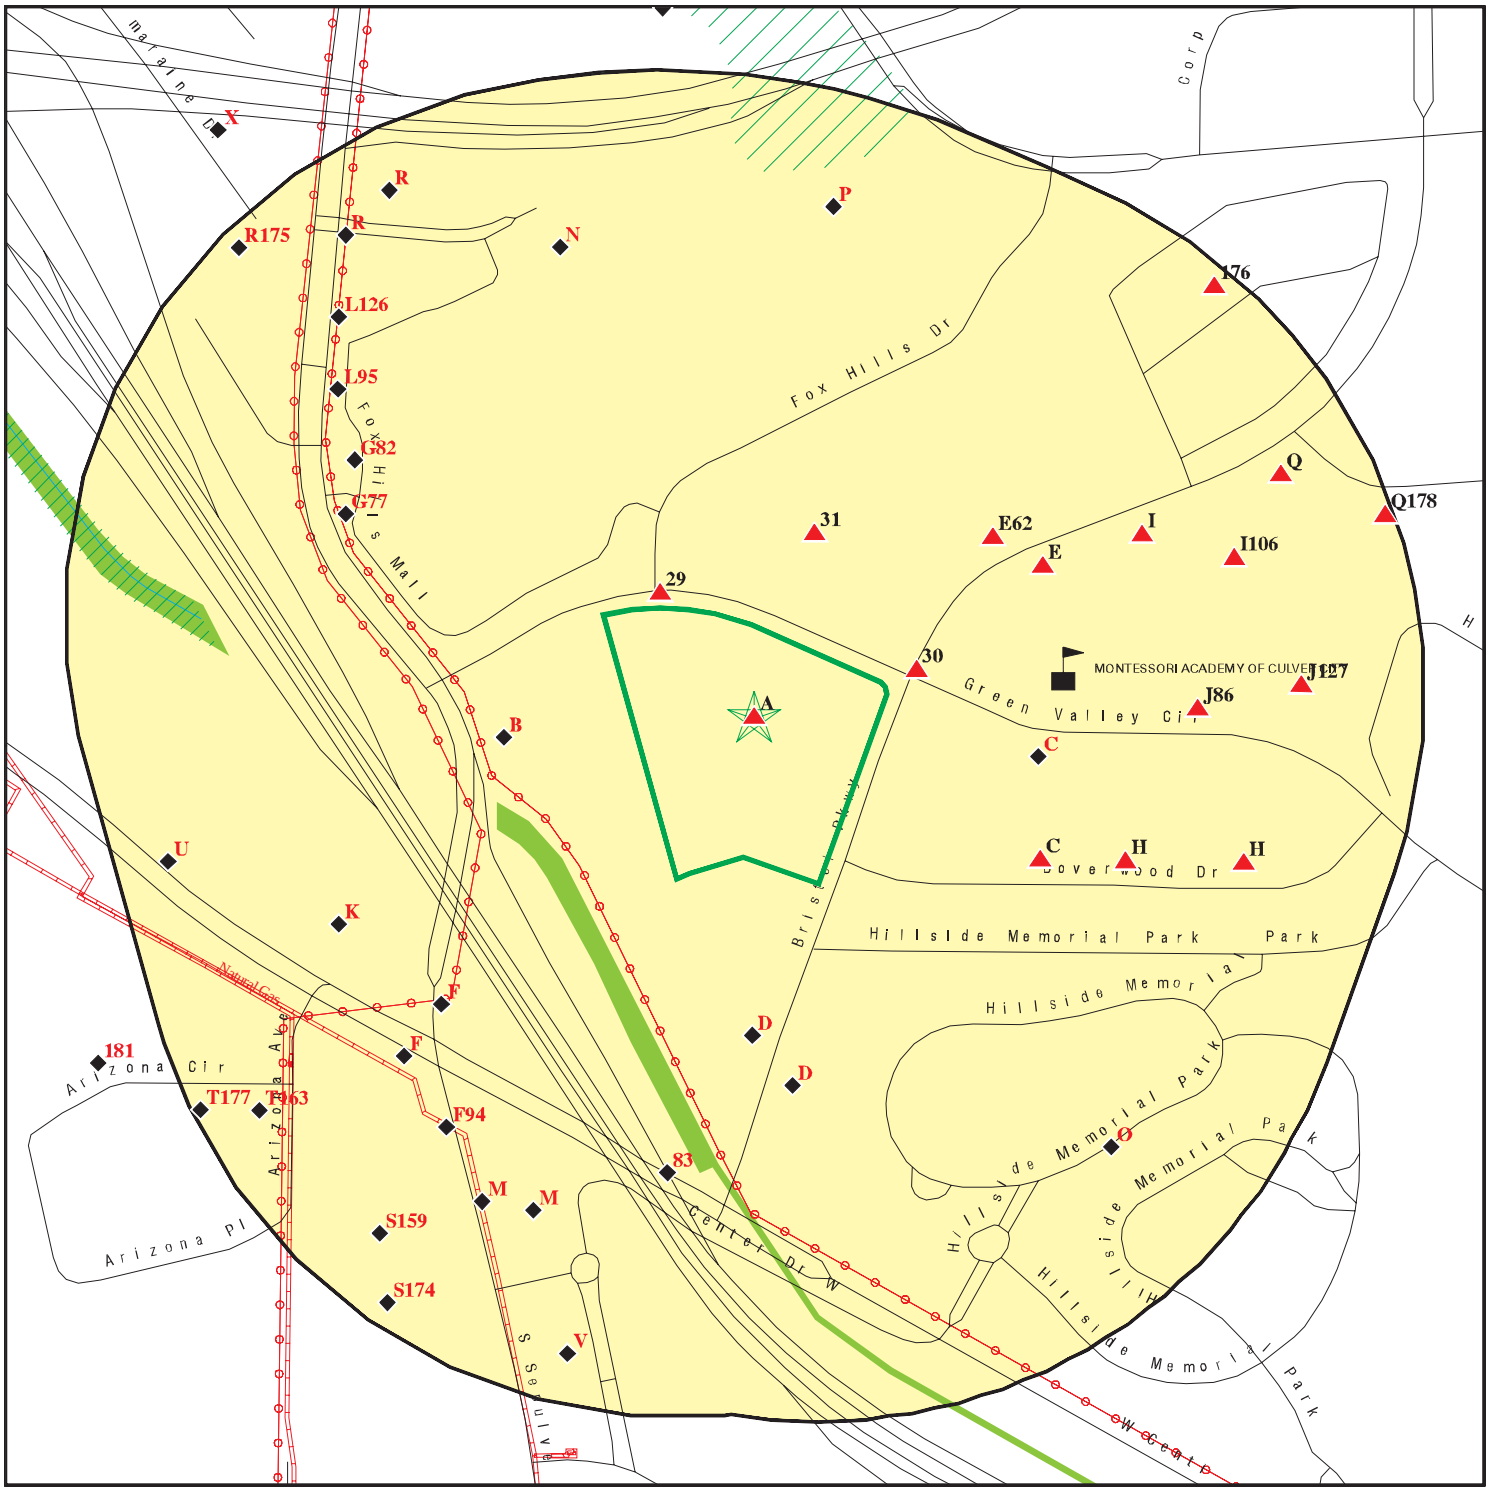

0 1/16 1/8 1/4 Miles

- Target Property
- Sites at elevations higher than or equal to the target property
- Sites at elevations lower than the target property
- Manufactured Gas Plants
- Sensitive Receptors
- National Priority List Sites
- Dept. Defense Sites
- Indian Reservations BIA
- Power transmission lines
- Pipelines
- Special Flood Hazard Area (1%)
- 0.2% Annual Chance Flood Hazard
- National Wetland Inventory
- State Wetlands
- Areas of Concern

This report includes Interactive Map Layers to display and/or hide map information. The legend includes only those icons for the default map view.

SITE NAME:	Fox Hills Plaza	CLIENT:	Advanced Env. Concepts
ADDRESS:	6201-6299 Bristol Parkway Culver City CA 90230	CONTACT:	Vanessa Radsick
LAT/LONG:	33.983294 / 118.392193	INQUIRY #:	7751182.2s
		DATE:	September 03, 2024 1:30 pm

Copyright © 2024 EDR, Inc. © 2015 TomTom Rel. 2015.

MAP FINDINGS SUMMARY

Database	Search Distance (Miles)	Target Property	< 1/8	1/8 - 1/4	1/4 - 1/2	1/2 - 1	> 1	Total Plotted
STANDARD ENVIRONMENTAL RECORDS								
Lists of Federal NPL (Superfund) sites								
NPL	1.000		0	0	0	0	NR	0
Proposed NPL	1.000		0	0	0	0	NR	0
NPL LIENS	1.000		0	0	0	0	NR	0
Lists of Federal Delisted NPL sites								
Delisted NPL	1.000		0	0	0	0	NR	0
Lists of Federal sites subject to CERCLA removals and CERCLA orders								
FEDERAL FACILITY	0.500		0	0	0	NR	NR	0
SEMS	0.500		0	0	0	NR	NR	0
Lists of Federal CERCLA sites with NFRAP								
SEMS-ARCHIVE	0.500		0	0	5	NR	NR	5
Lists of Federal RCRA facilities undergoing Corrective Action								
CORRACTS	1.000		0	0	0	0	NR	0
Lists of Federal RCRA TSD facilities								
RCRA-TSDF	0.500		0	0	0	NR	NR	0
Lists of Federal RCRA generators								
RCRA-LQG	0.250		0	2	NR	NR	NR	2
RCRA-SQG	0.250	1	3	9	NR	NR	NR	13
RCRA-VSQG	0.250		0	1	NR	NR	NR	1
Federal institutional controls / engineering controls registries								
LUCIS	0.500		0	0	0	NR	NR	0
US ENG CONTROLS	0.500		0	0	0	NR	NR	0
US INST CONTROLS	0.500		0	0	0	NR	NR	0
Federal ERNS list								
ERNS	0.001		0	NR	NR	NR	NR	0
Lists of state- and tribal (Superfund) equivalent sites								
RESPONSE	1.000		0	0	0	0	NR	0
Lists of state- and tribal hazardous waste facilities								
ENVIROSTOR	1.000		0	0	4	3	NR	7
Lists of state and tribal landfills and solid waste disposal facilities								
SWF/LF	0.500		0	1	0	NR	NR	1

MAP FINDINGS SUMMARY

Database	Search Distance (Miles)	Target Property	< 1/8	1/8 - 1/4	1/4 - 1/2	1/2 - 1	> 1	Total Plotted
Lists of state and tribal leaking storage tanks								
LUST	0.500		2	4	16	NR	NR	22
INDIAN LUST	0.500		0	0	0	NR	NR	0
CPS-SLIC	0.500		0	0	5	NR	NR	5
Lists of state and tribal registered storage tanks								
FEMA UST	0.250		0	0	NR	NR	NR	0
UST	0.250		3	7	NR	NR	NR	10
AST	0.250		0	0	NR	NR	NR	0
INDIAN UST	0.250		0	0	NR	NR	NR	0
Lists of state and tribal voluntary cleanup sites								
VCP	0.500		0	0	1	NR	NR	1
INDIAN VCP	0.500		0	0	0	NR	NR	0
Lists of state and tribal brownfield sites								
BROWNFIELDS	0.500		0	0	0	NR	NR	0
ADDITIONAL ENVIRONMENTAL RECORDS								
Local Brownfield lists								
US BROWNFIELDS	0.500		0	0	0	NR	NR	0
Local Lists of Landfill / Solid Waste Disposal Sites								
WMUDS/SWAT	0.500		0	0	1	NR	NR	1
SWRCY	0.500		0	0	0	NR	NR	0
HAULERS	0.001		0	NR	NR	NR	NR	0
INDIAN ODI	0.500		0	0	0	NR	NR	0
ODI	0.500		0	0	0	NR	NR	0
DEBRIS REGION 9	0.500		0	0	0	NR	NR	0
IHS OPEN DUMPS	0.500		0	0	0	NR	NR	0
Local Lists of Hazardous waste / Contaminated Sites								
AOCONCERN	1.000		0	0	0	0	NR	0
US HIST CDL	0.001		0	NR	NR	NR	NR	0
HIST Cal-Sites	1.000		0	0	0	0	NR	0
SCH	0.250		0	0	NR	NR	NR	0
CDL	0.001		0	NR	NR	NR	NR	0
CERS HAZ WASTE	0.250		4	10	NR	NR	NR	14
Toxic Pits	1.000		0	0	0	0	NR	0
US CDL	0.001		0	NR	NR	NR	NR	0
Local Lists of Registered Storage Tanks								
SWEEPS UST	0.250		3	10	NR	NR	NR	13
HIST UST	0.250		1	11	NR	NR	NR	12
CERS TANKS	0.250		2	2	NR	NR	NR	4
CA FID UST	0.250		2	5	NR	NR	NR	7

MAP FINDINGS SUMMARY

Database	Search Distance (Miles)	Target Property	< 1/8	1/8 - 1/4	1/4 - 1/2	1/2 - 1	> 1	Total Plotted
Local Land Records								
LIENS	0.001		0	NR	NR	NR	NR	0
LIENS 2	0.001		0	NR	NR	NR	NR	0
DEED	0.500		0	0	0	NR	NR	0
Records of Emergency Release Reports								
HMIRS	0.001		0	NR	NR	NR	NR	0
CHMIRS	0.001		0	NR	NR	NR	NR	0
LDS	0.001		0	NR	NR	NR	NR	0
MCS	0.001		0	NR	NR	NR	NR	0
SPILLS 90	0.001		0	NR	NR	NR	NR	0
Other Ascertainable Records								
RCRA NonGen / NLR	0.250	3	27	40	NR	NR	NR	70
FUDS	1.000		0	0	0	1	NR	1
DOD	1.000		0	0	0	0	NR	0
SCRD DRYCLEANERS	0.500		0	0	0	NR	NR	0
US FIN ASSUR	0.001		0	NR	NR	NR	NR	0
EPA WATCH LIST	0.001		0	NR	NR	NR	NR	0
2020 COR ACTION	0.250		0	0	NR	NR	NR	0
TSCA	0.001		0	NR	NR	NR	NR	0
TRIS	0.001		0	NR	NR	NR	NR	0
SSTS	0.001		0	NR	NR	NR	NR	0
ROD	1.000		0	0	0	0	NR	0
RMP	0.001		0	NR	NR	NR	NR	0
RAATS	0.001		0	NR	NR	NR	NR	0
PRP	0.001		0	NR	NR	NR	NR	0
PADS	0.001		0	NR	NR	NR	NR	0
ICIS	0.001		0	NR	NR	NR	NR	0
FTTS	0.001		0	NR	NR	NR	NR	0
MLTS	0.001		0	NR	NR	NR	NR	0
COAL ASH DOE	0.001		0	NR	NR	NR	NR	0
COAL ASH EPA	0.500		0	0	0	NR	NR	0
PCB TRANSFORMER	0.001		0	NR	NR	NR	NR	0
RADINFO	0.001		0	NR	NR	NR	NR	0
HIST FTTS	0.001		0	NR	NR	NR	NR	0
DOT OPS	0.001		0	NR	NR	NR	NR	0
CONSENT	1.000		0	0	0	0	NR	0
INDIAN RESERV	1.000		0	0	0	0	NR	0
FUSRAP	1.000		0	0	0	0	NR	0
UMTRA	0.500		0	0	0	NR	NR	0
LEAD SMELTERS	0.001		0	NR	NR	NR	NR	0
US AIRS	0.001		0	NR	NR	NR	NR	0
US MINES	0.250		0	0	NR	NR	NR	0
MINES MRDS	0.250		0	0	NR	NR	NR	0
ABANDONED MINES	0.250		0	0	NR	NR	NR	0
FINDS	0.001	6	0	NR	NR	NR	NR	6
DOCKET HWC	0.001		0	NR	NR	NR	NR	0
UXO	1.000		0	0	0	0	NR	0
ECHO	0.001	4	0	NR	NR	NR	NR	4

MAP FINDINGS SUMMARY

Database	Search Distance (Miles)	Target Property	< 1/8	1/8 - 1/4	1/4 - 1/2	1/2 - 1	> 1	Total Plotted
FUELS PROGRAM	0.250		0	0	NR	NR	NR	0
PFAS NPL	0.250		0	0	NR	NR	NR	0
PFAS FEDERAL SITES	0.250		0	0	NR	NR	NR	0
PFAS TSCA	0.250		0	0	NR	NR	NR	0
PFAS TRIS	0.250		0	0	NR	NR	NR	0
PFAS RCRA MANIFEST	0.250		0	0	NR	NR	NR	0
PFAS ATSDR	0.250		0	0	NR	NR	NR	0
PFAS WQP	0.250		0	0	NR	NR	NR	0
PFAS NPDES	0.250		0	0	NR	NR	NR	0
PFAS PROJECT	0.250		0	0	NR	NR	NR	0
PFAS ECHO	0.250		0	1	NR	NR	NR	1
PFAS ECHO FIRE TRAIN	0.250		0	0	NR	NR	NR	0
PFAS PT 139 AIRPORT	0.250		0	0	NR	NR	NR	0
AQUEOUS FOAM NRC	0.250		0	0	NR	NR	NR	0
BIOSOLIDS	0.001		0	NR	NR	NR	NR	0
UST FINDER RELEASE	0.500		2	2	12	NR	NR	16
UST FINDER	0.250		1	2	NR	NR	NR	3
E MANIFEST	0.250	2	15	27	NR	NR	NR	44
PFAS	0.250		0	0	NR	NR	NR	0
AQUEOUS FOAM	0.250		0	0	NR	NR	NR	0
CA BOND EXP. PLAN	1.000		0	0	0	1	NR	1
CHROME PLATING	0.500		0	0	0	NR	NR	0
Cortese	0.500		2	2	12	NR	NR	16
CUPA Listings	0.250		0	0	NR	NR	NR	0
DRYCLEANERS	0.250	5	0	1	NR	NR	NR	6
EMI	0.001	2	0	NR	NR	NR	NR	2
ENF	0.001		0	NR	NR	NR	NR	0
Financial Assurance	0.001		0	NR	NR	NR	NR	0
ICE	0.001		0	NR	NR	NR	NR	0
HIST CORTESE	0.500		1	2	8	NR	NR	11
LOS ANGELES CO. HMS	0.001	3	0	NR	NR	NR	NR	3
HWP	1.000		0	0	0	1	NR	1
HWT	0.250		0	0	NR	NR	NR	0
HWTS	0.001	12	0	NR	NR	NR	NR	12
HAZNET	0.001	11	0	NR	NR	NR	NR	11
LA CO LF METHANE	0.500		1	0	0	NR	NR	1
MINES	0.250		0	0	NR	NR	NR	0
MWMP	0.250		0	0	NR	NR	NR	0
NPDES	0.001		0	NR	NR	NR	NR	0
PEST LIC	0.001		0	NR	NR	NR	NR	0
PROC	0.500		0	0	0	NR	NR	0
Notify 65	1.000		0	0	1	0	NR	1
HAZMAT LA	0.250		0	4	NR	NR	NR	4
HAZMAT	0.250		0	0	NR	NR	NR	0
Site Mitigation	0.001		0	NR	NR	NR	NR	0
UIC	0.001		0	NR	NR	NR	NR	0
UIC GEO	0.001		0	NR	NR	NR	NR	0
WASTEWATER PITS	0.500		0	0	0	NR	NR	0
WDS	0.001		0	NR	NR	NR	NR	0
WIP	0.250		0	0	NR	NR	NR	0
MILITARY PRIV SITES	0.001		0	NR	NR	NR	NR	0

MAP FINDINGS SUMMARY

Database	Search Distance (Miles)	Target Property	< 1/8	1/8 - 1/4	1/4 - 1/2	1/2 - 1	> 1	Total Plotted
PROJECT	0.001		0	NR	NR	NR	NR	0
WDR	0.001		0	NR	NR	NR	NR	0
CIWQS	0.001		0	NR	NR	NR	NR	0
CERS	0.001		0	NR	NR	NR	NR	0
NON-CASE INFO	0.001		0	NR	NR	NR	NR	0
OTHER OIL GAS	0.001		0	NR	NR	NR	NR	0
PROD WATER PONDS	0.001		0	NR	NR	NR	NR	0
SAMPLING POINT	0.001		0	NR	NR	NR	NR	0
WELL STIM PROJ	0.001		0	NR	NR	NR	NR	0
EDR HIGH RISK HISTORICAL RECORDS								
EDR Exclusive Records								
EDR MGP	1.000		0	0	0	0	NR	0
EDR Hist Auto	0.125		3	NR	NR	NR	NR	3
EDR Hist Cleaner	0.125	1	0	NR	NR	NR	NR	1
EDR RECOVERED GOVERNMENT ARCHIVES								
Exclusive Recovered Govt. Archives								
RGA LF	0.001		0	NR	NR	NR	NR	0
RGA LUST	0.001		0	NR	NR	NR	NR	0
- Totals --		50	72	143	65	6	0	336

NOTES:

TP = Target Property

NR = Not Requested at this Search Distance

Sites may be listed in more than one database

A1 **FOX HILL DRY CLEANER** **DRYCLEANERS** **S121699693**
Target **6223 BRISTOL PKY** **N/A**
Property **CULVER CITY, CA 90230**

Site 1 of 28 in cluster A

Actual: **62 ft.**

DRYCLEAN SOUTH COAST:

Name:	FOX HILL DRY CLEANER
Address:	6223 BRISTOL PKY
City,State,Zip:	CULVER CITY, CA 90230
Facility ID:	81390
Application Number:	239175
Permit Number:	D35489
Status:	Inactive
Representative Name:	KYU CHUL LEE
Representative Telephone:	213 6493042
Permit Status:	INACTIVE
BCAT Number:	000234
BCAT Description:	DRY CLEANING EQUIP PERCHLOROETHYLENE
CCAT Number:	04
CCAT Description:	VAPOR RECOVERY UNIT COMPRESS & CONDENSE
UTM East:	371.57998657
UTM North:	3760.6101074
Application Date:	10/01/1990
PO Issue Date:	01/22/1991
NAICS Code:	Not reported
SIC Code:	7216

A2 **CENTINELA MED CTR FOX HILLS** **HWTS** **S113168410**
Target **6201 BRISTOL PKWY** **HAZNET** **N/A**
Property **CULVER CITY, CA 90230**

Site 2 of 28 in cluster A

Actual: **62 ft.**

HWTS:

Name:	CENTINELA MED CTR FOX HILLS
Address:	6201 BRISTOL PKWY
Address 2:	Not reported
City,State,Zip:	CULVER CITY, CA 90230
EPA ID:	CAL923054304
Inactive Date:	06/30/2001
Create Date:	10/31/1992
Last Act Date:	Not reported
Mailing Name:	Not reported
Mailing Address:	6201 BRISTOL PARKWAY
Mailing Address 2:	Not reported
Mailing City,State,Zip:	CULVER CITY, CA 902300000
Owner Name:	LEEDS AND STRAUSS ENTERPRISES
Owner Address:	11975 EL CAMINO REAL
Owner Address 2:	Not reported
Owner City,State,Zip:	SAN DIEGO, CA
Owner Phone:	Not reported
Owner Fax:	Not reported
Contact Name:	TIM JONES/REGIONAL DIRECTOR
Contact Address:	6201 BRISTOL PARKWAY
Contact Address 2:	Not reported
City,State,Zip:	CULVER CITY, CA 902300000
Contact Phone:	Not reported
Contact Fax:	Not reported
Facility Status:	Inactive

CENTINELA MED CTR FOX HILLS (Continued) **S113168410**

Facility Type: PERMANENT
Category: STATE
Latitude: 33.983527
Longitude: -118.390966

NAICS:
EPA ID: CAL923054304
Create Date: 2002-03-14 16:36:30.000
NAICS Code: 6211
NAICS Description: Offices of Physicians
Issued EPA ID Date: 1992-10-31 00:00:00
Inactive Date: 2001-06-30 00:00:00
Facility Name: CENTINELA MED CTR FOX HILLS
Facility Address: 6201 BRISTOL PKWY
Facility Address 2: Not reported
Facility City: CULVER CITY
Facility County: Not reported
Facility State: CA
Facility Zip: 902300000

HAZNET:
Name: CENTINELA MED CTR FOX HILLS
Address: 6201 BRISTOL PKWY
Address 2: Not reported
City,State,Zip: CULVER CITY, CA 902300000
Contact: TIM JONES/REGIONAL DIRECTOR
Telephone: 3103371900
Mailing Name: Not reported
Mailing Address: 6201 BRISTOL PARKWAY

Year: 1993
Gepaid: CAL923054304
TSD EPA ID: UTD069803658
CA Waste Code: 171 - Metal sludge (Alkaline solution (pH >= 12.5) with metals)
Disposal Method: R01 - Recycler
Tons: 0.0415

Year: 1992
Gepaid: CAL923054304
TSD EPA ID: UTD069803685
CA Waste Code: 171 - Metal sludge (Alkaline solution (pH >= 12.5) with metals)
Disposal Method: 01 -
Tons: 0.027

Additional Information:
Year: 1993
Gen EPA ID: CAL923054304

Shipment Date: 19930824
Creation Date: 9/12/1995 0:00:00
Receipt Date: 19930830
Manifest ID: 92223357
Trans EPA ID: CAD983609645
Trans Name: Not reported
Trans 2 EPA ID: UTD988072401

CENTINELA MED CTR FOX HILLS (Continued) **S113168410**

Trans 2 Name:	Not reported
TSDF EPA ID:	UTD069803658
Trans Name:	Not reported
TSDF Alt EPA ID:	UTD069803658
TSDF Alt Name:	Not reported
Waste Code Description:	171 - Metal sludge (see 121
RCRA Code:	D011
Meth Code:	R01 - Recycler
Quantity Tons:	0.0415
Waste Quantity:	83
Quantity Unit:	P
Additional Code 1:	Not reported
Additional Code 2:	Not reported
Additional Code 3:	Not reported
Additional Code 4:	Not reported
Additional Code 5:	Not reported

A3 **CVS PHARMACY # 9573** **FINDS 1024595786**
Target **6299 SOUTH BRISTOL PARKWAY** **ECHO N/A**
Property **CULVER CITY, CA 90230**

Site 3 of 28 in cluster A

Actual:
62 ft.

FINDS:
Registry ID: 110055438744

Click Here for FRS Facility Detail Report:

Environmental Interest/Information System:
All generators and treatment, storage, and disposal (TSD) facilities who handle hazardous waste are required to report to the EPA Administrator at least once every two years. The data collected is used to create the National Biennial Resource Conservation and Recovery Act (RCRA) Hazardous Waste Report. This data is processed within the RCRA Information (RCRAInfo) database
The Resource Conservation and Recovery Act Information System (RCRAInfo) is EPA's comprehensive information system in support of the Resource Conservation and Recovery Act (RCRA) of 1976 and the Hazardous and Solid Waste Amendments (HSWA) of 1984. It tracks many types of information about generators, transporters, treaters, storers, and disposers of hazardous waste.
The California Environmental Protection Agency (CalEPA) has recently implemented a new data warehouse system (nSite). This data warehouse combines and merges facility and site information from five different systems managed within CalEPA. The five systems are: California Environmental Reporting System (CERS),EnviroStor, GeoTracker, California Integrated Water Quality System (CIWQS), andToxic Release Inventory (TRI).

Click this hyperlink while viewing on your computer to access additional FINDS: detail in the EDR Site Report.

ECHO:

Envid:	1024595786
Registry ID:	110055438744
DFR URL:	http://echo.epa.gov/detailed-facility-report?fid=110055438744
Name:	CVS PHARMACY # 9573
Address:	6299 SOUTH BRISTOL PARKWAY
City,State,Zip:	CULVER CITY, CA 90230

A4
Target Property
FOX HILL DRY CLEANERS
6223 BRISTOL PKWY
CULVER CITY, CA 90230

FINDS **1023227222**
N/A

Site 4 of 28 in cluster A

Actual:
62 ft.

FINDS:
Registry ID: 110065140305

Click Here for FRS Facility Detail Report:

Environmental Interest/Information System:
The California Environmental Protection Agency (CalEPA) has recently implemented a new data warehouse system (nSite). This data warehouse combines and merges facility and site information from five different systems managed within CalEPA. The five systems are: California Environmental Reporting System (CERS),EnviroStor, GeoTracker, California Integrated Water Quality System (CIWQS), andToxic Release Inventory (TRI).

Click this hyperlink while viewing on your computer to access additional FINDS: detail in the EDR Site Report.

A5
Target Property
FOX HILLS DRY CLEANERS
6223 BRISTOL PKWY.
CULVER CITY, CA 90230

EMI **S106831270**
N/A

Site 5 of 28 in cluster A

Actual:
62 ft.

EMI:

Name:	FOX HILLS DRY CLEANERS
Address:	6223 BRISTOL PKWY.
City,State,Zip:	CULVER CITY, CA 90230
Year:	1987
County Code:	19
Air Basin:	SC
Facility ID:	14056
Air District Name:	SC
SIC Code:	7216
Air District Name:	SOUTH COAST AQMD
Community Health Air Pollution Info System:	Not reported
Consolidated Emission Reporting Rule:	Not reported
Total Organic Hydrocarbon Gases Tons/Yr:	0
Reactive Organic Gases Tons/Yr:	0
Carbon Monoxide Emissions Tons/Yr:	0
NOX - Oxides of Nitrogen Tons/Yr:	0
SOX - Oxides of Sulphur Tons/Yr:	0
Particulate Matter Tons/Yr:	0
Part. Matter 10 Micrometers and Smllr Tons/Yr:	0

A6 **FOX HILLS PLAZA CLEANERS, SANG Y SON DBA** **DRYCLEANERS** **S121694734**
Target **6223 BRISTOL PKY** **N/A**
Property **CULVER CITY, CA 90230**

Site 6 of 28 in cluster A

Actual:
62 ft.

DRYCLEAN SOUTH COAST:

Name:	FOX HILLS PLAZA CLEANERS, SANG Y SON DBA
Address:	6223 BRISTOL PKY
City,State,Zip:	CULVER CITY, CA 90230
Facility ID:	126445
Application Number:	379351
Permit Number:	F38658
Status:	Active
Representative Name:	SANG SON
Representative Telephone:	310 3420033
Permit Status:	INACTIVE
BCAT Number:	000603
BCAT Description:	DRY CLEANING,DRY-TO-DRY NV,W/ SIC,PERC
CCAT Number:	Not reported
CCAT Description:	Not reported
UTM East:	371.5
UTM North:	3760.9799805
Application Date:	01/05/2001
PO Issue Date:	04/06/2001
NAICS Code:	812320
SIC Code:	7219

Name:	FOX HILLS PLAZA CLEANERS, SANG Y SON DBA
Address:	6223 BRISTOL PKY
City,State,Zip:	CULVER CITY, CA 90230
Facility ID:	126445
Application Number:	408249
Permit Number:	F57096
Status:	Active
Representative Name:	SANG SON
Representative Telephone:	310 3420033
Permit Status:	INACTIVE
BCAT Number:	000603
BCAT Description:	DRY CLEANING,DRY-TO-DRY NV,W/ SIC,PERC
CCAT Number:	Not reported
CCAT Description:	Not reported
UTM East:	371.5
UTM North:	3760.9799805
Application Date:	10/30/2002
PO Issue Date:	12/17/2002
NAICS Code:	812320
SIC Code:	7219

Name:	FOX HILLS PLAZA CLEANERS, SANG Y SON DBA
Address:	6223 BRISTOL PKY
City,State,Zip:	CULVER CITY, CA 90230
Facility ID:	126445
Application Number:	467374
Permit Number:	F89121
Status:	Active
Representative Name:	SANG SON
Representative Telephone:	310 3420033
Permit Status:	INACTIVE

FOX HILLS PLAZA CLEANERS, SANG Y SON DBA (Continued) **S121694734**

BCAT Number:	000603
BCAT Description:	DRY CLEANING,DRY-TO-DRY NV,W/ SIC,PERC
CCAT Number:	Not reported
CCAT Description:	Not reported
UTM East:	371.5
UTM North:	3760.9799805
Application Date:	04/04/2007
PO Issue Date:	04/24/2007
NAICS Code:	812320
SIC Code:	7219

Name:	FOX HILLS PLAZA CLEANERS, SANG Y SON DBA
Address:	6223 BRISTOL PKY
City,State,Zip:	CULVER CITY, CA 90230
Facility ID:	126445
Application Number:	625223
Permit Number:	G63432
Status:	Active
Representative Name:	SANG SON
Representative Telephone:	310 3420033
Permit Status:	INACTIVE
BCAT Number:	000233
BCAT Description:	DRY CLEANING EQUIP PETROLEUM SOLVENT
CCAT Number:	Not reported
CCAT Description:	Not reported
UTM East:	371.5
UTM North:	3760.9799805
Application Date:	10/28/2020
PO Issue Date:	11/06/2020
NAICS Code:	812320
SIC Code:	7219

A7 **SAFEWAY MARKET** **LOS ANGELES CO. HMS** **U003062770**
Target **6221 BRISTOL PKWY** **N/A**
Property **CULVER CITY, CA 90230**

Site 7 of 28 in cluster A

Actual:
62 ft.

LOS ANGELES CO. HMS:

Name:	SAFEWAY MARKET
Address:	6221 BRISTOL PKWY
City,State,Zip:	CULVER CITY, CA 90230
Region:	LA
Permit Category:	I
Facility Id:	006923-I07158
Facility Type:	01
Facility Status:	Closed
Area:	2M
Permit Number:	000020140
Permit Status:	Closed

A8 **DAVID F FONG DDS** **LOS ANGELES CO. HMS** **S113084940**
Target **6281 BRISTOL PKWY** **HWTS** **N/A**
Property **CULVER CITY, CA 90230** **HAZNET**

Site 8 of 28 in cluster A

Actual:
62 ft.

LOS ANGELES CO. HMS:

Name:	DAVID F FONG DDS
Address:	6281 BRISTOL PKWY
City,State,Zip:	CULVER CITY, CA 902306903
Region:	LA
Permit Category:	Not reported
Facility Id:	036660-067889
Facility Type:	Not reported
Facility Status:	OPEN
Area:	2M
Permit Number:	Not reported
Permit Status:	Not reported

HWTS:

Name:	DAVID F FONG DDS
Address:	6281 BRISTOL PKWY
Address 2:	Not reported
City,State,Zip:	CULVER CITY, CA 90230
EPA ID:	CAL000159511
Inactive Date:	06/30/2013
Create Date:	09/11/1995
Last Act Date:	Not reported
Mailing Name:	Not reported
Mailing Address:	8540 S SEPULVEDA BLVD
Mailing Address 2:	Not reported
Mailing City,State,Zip:	LOS ANGELES, CA 900450000
Owner Name:	DAVID F FONG
Owner Address:	8540 S SEPULVEDA BLVD
Owner Address 2:	Not reported
Owner City,State,Zip:	LOS ANGELES, CA 900450000
Owner Phone:	Not reported
Owner Fax:	Not reported
Contact Name:	DAVID FONG
Contact Address:	8540 S SEPULVEDA BLVD
Contact Address 2:	Not reported
City,State,Zip:	LOS ANGELES, CA 90045
Contact Phone:	Not reported
Contact Fax:	Not reported
Facility Status:	Inactive
Facility Type:	PERMANENT
Category:	STATE
Latitude:	33.982555
Longitude:	-118.391402

NAICS:

EPA ID:	CAL000159511
Create Date:	2002-03-14 16:36:28.000
NAICS Code:	339114
NAICS Description:	Dental Equipment and Supplies Manufacturing
Issued EPA ID Date:	1995-09-11 00:00:00
Inactive Date:	2013-06-30 00:00:00
Facility Name:	DAVID F FONG DDS
Facility Address:	6281 BRISTOL PKWY

DAVID F FONG DDS (Continued) **S113084940**

Facility Address 2:	Not reported
Facility City:	CULVER CITY
Facility County:	Not reported
Facility State:	CA
Facility Zip:	902300000

HAZNET:

Name:	DAVID F FONG DDS
Address:	6281 BRISTOL PKWY
Address 2:	Not reported
City,State,Zip:	CULVER CITY, CA 902300000
Contact:	DAVID FONG
Telephone:	3106414455
Mailing Name:	Not reported
Mailing Address:	8540 S SEPULVEDA BLVD STE 702
Year:	2014
Gepaid:	CAL000159511
TSD EPA ID:	CAD028409019
CA Waste Code:	343 - Unspecified organic liquid mixture
Disposal Method:	H141 - Storage, Bulking, And/Or Transfer Off Site--No Treatment/Reovery (H010-H129) Or (H131-H135)
Tons:	0.017
Year:	2012
Gepaid:	CAL000159511
TSD EPA ID:	CAD028409019
CA Waste Code:	343 - Unspecified organic liquid mixture
Disposal Method:	H141 - Storage, Bulking, And/Or Transfer Off Site--No Treatment/Reovery (H010-H129) Or (H131-H135)
Tons:	0.0136
Year:	2010
Gepaid:	CAL000159511
TSD EPA ID:	CAD028409019
CA Waste Code:	343 - Unspecified organic liquid mixture
Disposal Method:	H141 - Storage, Bulking, And/Or Transfer Off Site--No Treatment/Reovery (H010-H129) Or (H131-H135)
Tons:	0.017
Year:	2010
Gepaid:	CAL000159511
TSD EPA ID:	CAD028409019
CA Waste Code:	343 - Unspecified organic liquid mixture
Disposal Method:	-
Tons:	Not reported
Year:	2009
Gepaid:	CAL000159511
TSD EPA ID:	CAD028409019
CA Waste Code:	343 - Unspecified organic liquid mixture
Disposal Method:	H141 - Storage, Bulking, And/Or Transfer Off Site--No Treatment/Reovery (H010-H129) Or (H131-H135)
Tons:	0.017
Year:	2006

DAVID F FONG DDS (Continued) **S113084940**

Gepaid: CAL000159511
TSD EPA ID: CAD028409019
CA Waste Code: 343 - Unspecified organic liquid mixture
Disposal Method: H01 - Transfer Station
Tons: 0.017

Year: 2005
Gepaid: CAL000159511
TSD EPA ID: CAD028409019
CA Waste Code: 343 - Unspecified organic liquid mixture
Disposal Method: H01 - Transfer Station
Tons: 0.017

Year: 2004
Gepaid: CAL000159511
TSD EPA ID: CAD028409019
CA Waste Code: 343 - Unspecified organic liquid mixture
Disposal Method: H01 - Transfer Station
Tons: 0.0306

Year: 2003
Gepaid: CAL000159511
TSD EPA ID: CAD028409019
CA Waste Code: 343 - Unspecified organic liquid mixture
Disposal Method: H01 - Transfer Station
Tons: 0.017

Year: 2002
Gepaid: CAL000159511
TSD EPA ID: CAL000212588
CA Waste Code: 212 - Oxygenated solvents (acetone, butanol, ethyl acetate, etc.)
Disposal Method: -
Tons: 0.0165

Click this hyperlink while viewing on your computer to access
13 additional CA HAZNET: record(s) in the EDR Site Report.

Additional Information:
Year: 2014
Gen EPA ID: CAL000159511

Shipment Date: 20140603
Creation Date: 8/14/2014 22:15:06
Receipt Date: 20140606
Manifest ID: 002223549GBF
Trans EPA ID: CAR000020255
Trans Name: OSHA COMPLIANCE PARTNERS INC
Trans 2 EPA ID: Not reported
Trans 2 Name: Not reported
TSDF EPA ID: CAD028409019
Trans Name: CROSBY & OVERTON INC
TSDF Alt EPA ID: Not reported
TSDF Alt Name: Not reported
Waste Code Description: 343 - Unspecified organic liquid mixture
RCRA Code: D011
Meth Code: H141 - Storage, Bulking, And/Or Transfer Off Site--No

DAVID F FONG DDS (Continued) **S113084940**

	Treatment/Reovery (H010-H129) Or (H131-H135)
Quantity Tons:	0.017
Waste Quantity:	5
Quantity Unit:	G
Additional Code 1:	D010
Additional Code 2:	Not reported
Additional Code 3:	Not reported
Additional Code 4:	Not reported
Additional Code 5:	Not reported

Additional Information:

Year:	2012
Gen EPA ID:	CAL000159511
Shipment Date:	20120913
Creation Date:	11/28/2012 22:15:41
Receipt Date:	20120921
Manifest ID:	000329071GBF
Trans EPA ID:	CAR000020255
Trans Name:	OSHA COMPLIANCE PARTNERS INC
Trans 2 EPA ID:	Not reported
Trans 2 Name:	Not reported
TSDF EPA ID:	CAD028409019
Trans Name:	CROSBY & OVERTON INC
TSDF Alt EPA ID:	Not reported
TSDF Alt Name:	Not reported
Waste Code Description:	343 - Unspecified organic liquid mixture
RCRA Code:	D001
Meth Code:	H141 - Storage, Bulking, And/Or Transfer Off Site--No Treatment/Reovery (H010-H129) Or (H131-H135)
Quantity Tons:	0.0136
Waste Quantity:	4
Quantity Unit:	G
Additional Code 1:	Not reported
Additional Code 2:	Not reported
Additional Code 3:	Not reported
Additional Code 4:	Not reported
Additional Code 5:	Not reported

Additional Information:

Year:	2010
Gen EPA ID:	CAL000159511
Shipment Date:	20101130
Creation Date:	2/8/2011 18:30:37
Receipt Date:	20101203
Manifest ID:	000858586GBF
Trans EPA ID:	CAR000020255
Trans Name:	OSHA COMPLIANCE PARTNERS INC
Trans 2 EPA ID:	Not reported
Trans 2 Name:	Not reported
TSDF EPA ID:	CAD028409019
Trans Name:	CROSBY & OVERTON INC
TSDF Alt EPA ID:	Not reported
TSDF Alt Name:	Not reported
Waste Code Description:	343 - Unspecified organic liquid mixture

DAVID F FONG DDS (Continued) **S113084940**

RCRA Code: D011
Meth Code: - Not reported
Quantity Tons: Not reported
Waste Quantity: Not reported
Quantity Unit: Not reported
Additional Code 1: D010
Additional Code 2: Not reported
Additional Code 3: Not reported
Additional Code 4: Not reported
Additional Code 5: Not reported

Shipment Date: 20101130
Creation Date: 2/8/2011 18:30:37
Receipt Date: 20101203
Manifest ID: 000858586GBF
Trans EPA ID: CAR000020255
Trans Name: OSHA COMPLIANCE PARTNERS INC
Trans 2 EPA ID: Not reported
Trans 2 Name: Not reported
TSDF EPA ID: CAD028409019
Trans Name: CROSBY & OVERTON INC
TSDF Alt EPA ID: Not reported
TSDF Alt Name: Not reported
Waste Code Description: 343 - Unspecified organic liquid mixture
RCRA Code: D001
Meth Code: H141 - Storage, Bulking, And/Or Transfer Off Site--No Treatment/Reovery (H010-H129) Or (H131-H135)
Quantity Tons: 0.017
Waste Quantity: 5
Quantity Unit: G
Additional Code 1: Not reported
Additional Code 2: Not reported
Additional Code 3: Not reported
Additional Code 4: Not reported
Additional Code 5: Not reported

Additional Information:
Year: 2009
Gen EPA ID: CAL000159511

Shipment Date: 20091118
Creation Date: 2/3/2010 18:30:16
Receipt Date: 20091120
Manifest ID: 000858305GBF
Trans EPA ID: CAR000020255
Trans Name: OSHA COMPLIANCE PARTNERS INC
Trans 2 EPA ID: Not reported
Trans 2 Name: Not reported
TSDF EPA ID: CAD028409019
Trans Name: CROSBY & OVERTON INC
TSDF Alt EPA ID: Not reported
TSDF Alt Name: Not reported
Waste Code Description: 343 - Unspecified organic liquid mixture
RCRA Code: D001
Meth Code: H141 - Storage, Bulking, And/Or Transfer Off Site--No Treatment/Reovery (H010-H129) Or (H131-H135)
Quantity Tons: 0.017

DAVID F FONG DDS (Continued) **S113084940**

Waste Quantity: 5
Quantity Unit: G
Additional Code 1: Not reported
Additional Code 2: Not reported
Additional Code 3: Not reported
Additional Code 4: Not reported
Additional Code 5: Not reported

Additional Information:
Year: 2006
Gen EPA ID: CAL000159511

Shipment Date: 20060112
Creation Date: 5/5/2006 18:31:14
Receipt Date: 20060127
Manifest ID: 24155847
Trans EPA ID: CAR000020255
Trans Name: OSHA COMPLIANCE PARTNERS INC
Trans 2 EPA ID: Not reported
Trans 2 Name: Not reported
TSDF EPA ID: CAD028409019
Trans Name: CROSBY & OVERTON INC
TSDF Alt EPA ID: CAD028409019
TSDF Alt Name: Not reported
Waste Code Description: 343 - Unspecified organic liquid mixture
RCRA Code: D001
Meth Code: H01 - Transfer Station
Quantity Tons: 0.017
Waste Quantity: 5
Quantity Unit: G
Additional Code 1: Not reported
Additional Code 2: Not reported
Additional Code 3: Not reported
Additional Code 4: Not reported
Additional Code 5: Not reported

Additional Information:
Year: 2005
Gen EPA ID: CAL000159511

Shipment Date: 20050524
Creation Date: 8/17/2005 18:32:59
Receipt Date: 20050526
Manifest ID: 23557969
Trans EPA ID: CAR000020255
Trans Name: OSHA COMPLIANCE PARTNERS INC
Trans 2 EPA ID: Not reported
Trans 2 Name: Not reported
TSDF EPA ID: CAD028409019
Trans Name: CROSBY & OVERTON INC
TSDF Alt EPA ID: CAD028409019
TSDF Alt Name: Not reported
Waste Code Description: 343 - Unspecified organic liquid mixture
RCRA Code: D001
Meth Code: H01 - Transfer Station
Quantity Tons: 0.017

DAVID F FONG DDS (Continued) **S113084940**

Waste Quantity:	5
Quantity Unit:	G
Additional Code 1:	Not reported
Additional Code 2:	Not reported
Additional Code 3:	Not reported
Additional Code 4:	Not reported
Additional Code 5:	Not reported

Additional Information:

Year:	2004
Gen EPA ID:	CAL000159511
Shipment Date:	20040803
Creation Date:	1/4/2005 18:33:27
Receipt Date:	20040806
Manifest ID:	21165995
Trans EPA ID:	CAR000020255
Trans Name:	OSHA COMPLIANCE PARTNERS INC
Trans 2 EPA ID:	Not reported
Trans 2 Name:	Not reported
TSDF EPA ID:	CAD028409019
Trans Name:	CROSBY & OVERTON INC
TSDF Alt EPA ID:	CAD028409019
TSDF Alt Name:	Not reported
Waste Code Description:	343 - Unspecified organic liquid mixture
RCRA Code:	D001
Meth Code:	H01 - Transfer Station
Quantity Tons:	0.0136
Waste Quantity:	4
Quantity Unit:	G
Additional Code 1:	Not reported
Additional Code 2:	Not reported
Additional Code 3:	Not reported
Additional Code 4:	Not reported
Additional Code 5:	Not reported
Shipment Date:	20040205
Creation Date:	8/20/2004 9:49:45
Receipt Date:	20040213
Manifest ID:	21165984
Trans EPA ID:	CAR000020255
Trans Name:	OSHA COMPLIANCE PARTNERS INC
Trans 2 EPA ID:	Not reported
Trans 2 Name:	Not reported
TSDF EPA ID:	CAD028409019
Trans Name:	CROSBY & OVERTON INC
TSDF Alt EPA ID:	CAD028409019
TSDF Alt Name:	Not reported
Waste Code Description:	343 - Unspecified organic liquid mixture
RCRA Code:	D001
Meth Code:	H01 - Transfer Station
Quantity Tons:	0.017
Waste Quantity:	5
Quantity Unit:	G
Additional Code 1:	Not reported
Additional Code 2:	Not reported
Additional Code 3:	Not reported

DAVID F FONG DDS (Continued) **S113084940**

Additional Code 4:	Not reported
Additional Code 5:	Not reported

Additional Information:

Year:	2003
Gen EPA ID:	CAL000159511
Shipment Date:	20030122
Creation Date:	5/18/2003 14:30:16
Receipt Date:	20030124
Manifest ID:	98886018
Trans EPA ID:	CAR000020255
Trans Name:	Not reported
Trans 2 EPA ID:	Not reported
Trans 2 Name:	Not reported
TSDF EPA ID:	CAD028409019
Trans Name:	Not reported
TSDF Alt EPA ID:	CAD028409019
TSDF Alt Name:	Not reported
Waste Code Description:	343 - Unspecified organic liquid mixture
RCRA Code:	D001
Meth Code:	H01 - Transfer Station
Quantity Tons:	0.017
Waste Quantity:	5
Quantity Unit:	G
Additional Code 1:	Not reported
Additional Code 2:	Not reported
Additional Code 3:	Not reported
Additional Code 4:	Not reported
Additional Code 5:	Not reported

Additional Information:

Year:	2002
Gen EPA ID:	CAL000159511
Shipment Date:	20020506
Creation Date:	7/30/2002 18:31:21
Receipt Date:	20020513
Manifest ID:	21641074
Trans EPA ID:	CAL000827859
Trans Name:	Not reported
Trans 2 EPA ID:	Not reported
Trans 2 Name:	Not reported
TSDF EPA ID:	CAL000212588
Trans Name:	Not reported
TSDF Alt EPA ID:	Not reported
TSDF Alt Name:	Not reported
Waste Code Description:	212 - Oxygenated solvents (acetone, butanol, ethyl acetate, etc.
RCRA Code:	D001
Meth Code:	- Not reported
Quantity Tons:	0.0165
Waste Quantity:	5
Quantity Unit:	G
Additional Code 1:	Not reported
Additional Code 2:	Not reported
Additional Code 3:	Not reported

DAVID F FONG DDS (Continued) **S113084940**

Additional Code 4:	Not reported
Additional Code 5:	Not reported
Shipment Date:	20020506
Creation Date:	7/30/2002 18:31:21
Receipt Date:	20020513
Manifest ID:	21641074
Trans EPA ID:	CAL000827859
Trans Name:	Not reported
Trans 2 EPA ID:	Not reported
Trans 2 Name:	Not reported
TSDF EPA ID:	CAL000212588
Trans Name:	Not reported
TSDF Alt EPA ID:	Not reported
TSDF Alt Name:	Not reported
Waste Code Description:	181 - Other inorganic solid waste Organics
RCRA Code:	D009
Meth Code:	- Not reported
Quantity Tons:	0.0001
Waste Quantity:	0.025
Quantity Unit:	G
Additional Code 1:	Not reported
Additional Code 2:	Not reported
Additional Code 3:	Not reported
Additional Code 4:	Not reported
Additional Code 5:	Not reported

Additional Information:

Year:	2001
Gen EPA ID:	CAL000159511
Shipment Date:	20010727
Creation Date:	10/3/2001 0:00:00
Receipt Date:	20010730
Manifest ID:	21143344
Trans EPA ID:	CAL000827859
Trans Name:	Not reported
Trans 2 EPA ID:	Not reported
Trans 2 Name:	Not reported
TSDF EPA ID:	CAL000212588
Trans Name:	Not reported
TSDF Alt EPA ID:	CAL000212588
TSDF Alt Name:	Not reported
Waste Code Description:	212 - Oxygenated solvents (acetone, butanol, ethyl acetate, etc.
RCRA Code:	D001
Meth Code:	- Not reported
Quantity Tons:	0.0132
Waste Quantity:	4
Quantity Unit:	G
Additional Code 1:	Not reported
Additional Code 2:	Not reported
Additional Code 3:	Not reported
Additional Code 4:	Not reported
Additional Code 5:	Not reported
Shipment Date:	20010205
Creation Date:	4/19/2001 0:00:00

DAVID F FONG DDS (Continued) **S113084940**

Receipt Date:	20010209
Manifest ID:	20147554
Trans EPA ID:	CAL000827859
Trans Name:	Not reported
Trans 2 EPA ID:	Not reported
Trans 2 Name:	Not reported
TSDF EPA ID:	CAD028409019
Trans Name:	Not reported
TSDF Alt EPA ID:	CAD028409019
TSDF Alt Name:	Not reported
Waste Code Description:	181 - Other inorganic solid waste Organics
RCRA Code:	D009
Meth Code:	H01 - Transfer Station
Quantity Tons:	0
Waste Quantity:	0.001
Quantity Unit:	G
Additional Code 1:	Not reported
Additional Code 2:	Not reported
Additional Code 3:	Not reported
Additional Code 4:	Not reported
Additional Code 5:	Not reported

Shipment Date:	20010205
Creation Date:	4/19/2001 0:00:00
Receipt Date:	20010209
Manifest ID:	20147554
Trans EPA ID:	CAL000827859
Trans Name:	Not reported
Trans 2 EPA ID:	Not reported
Trans 2 Name:	Not reported
TSDF EPA ID:	CAD028409019
Trans Name:	Not reported
TSDF Alt EPA ID:	CAD028409019
TSDF Alt Name:	Not reported
Waste Code Description:	212 - Oxygenated solvents (acetone, butanol, ethyl acetate, etc.
RCRA Code:	D001
Meth Code:	H01 - Transfer Station
Quantity Tons:	0.0132
Waste Quantity:	4
Quantity Unit:	G
Additional Code 1:	Not reported
Additional Code 2:	Not reported
Additional Code 3:	Not reported
Additional Code 4:	Not reported
Additional Code 5:	Not reported

A9 **MARSHALLS 292** **HWTS** **S118233101**
Target **6221 BRISTOL PKWY** **HAZNET** **N/A**
Property **CULVER CITY, CA 90230**

Site 9 of 28 in cluster A

Actual: **62 ft.**

HWTS:

Name:	MARSHALLS 292
Address:	6221 BRISTOL PKWY
Address 2:	Not reported
City,State,Zip:	CULVER CITY, CA 90230
EPA ID:	CAL000383138

MARSHALLS 292 (Continued) **S118233101**

Inactive Date:	11/04/2014
Create Date:	03/01/2013
Last Act Date:	Not reported
Mailing Name:	Not reported
Mailing Address:	770 COCHITUATE RD
Mailing Address 2:	Not reported
Mailing City,State,Zip:	FRAMINGHAM, MA 1701
Owner Name:	MARSHALLS OF CA LLC
Owner Address:	770 COCHITUATE RD
Owner Address 2:	Not reported
Owner City,State,Zip:	FRAMINGHAM, MA 1701
Owner Phone:	Not reported
Owner Fax:	Not reported
Contact Name:	PAUL KANGAS
Contact Address:	770 COCHITUATE RD
Contact Address 2:	Not reported
City,State,Zip:	FRAMINGHAM, MA 1701
Contact Phone:	Not reported
Contact Fax:	Not reported
Facility Status:	Inactive
Facility Type:	PERMANENT
Category:	STATE
Latitude:	33.983274
Longitude:	-118.391106

NAICS:

EPA ID:	CAL000383138
Create Date:	2013-03-01 15:00:09.220
NAICS Code:	44814
NAICS Description:	Family Clothing Stores
Issued EPA ID Date:	2013-03-01 15:00:09.19700
Inactive Date:	2014-11-04 00:00:00
Facility Name:	MARSHALLS 292
Facility Address:	6221 BRISTOL PKWY
Facility Address 2:	Not reported
Facility City:	CULVER CITY
Facility County:	Not reported
Facility State:	CA
Facility Zip:	90230

HAZNET:

Name:	MARSHALLS 292
Address:	6221 BRISTOL PKWY
Address 2:	Not reported
City,State,Zip:	CULVER CITY, CA 90230
Contact:	PAUL KANGAS
Telephone:	7743083651
Mailing Name:	Not reported
Mailing Address:	770 COCHITUATE RD
Year:	2014
Gepaid:	CAL000383138
TSD EPA ID:	CAD008364432
CA Waste Code:	331 - Off-specification, aged or surplus organics
Disposal Method:	H141 - Storage, Bulking, And/Or Transfer Off Site--No Treatment/Reovery (H010-H129) Or (H131-H135)

MARSHALLS 292 (Continued) **S118233101**

Tons:	0.0005
Year:	2014
Gepaid:	CAL000383138
TSD EPA ID:	INR000110197
CA Waste Code:	791 - Liquids with pH <= 2
Disposal Method:	H141 - Storage, Bulking, And/Or Transfer Off Site--No Treatment/Reovery (H010-H129) Or (H131-H135)
Tons:	0.0025
Year:	2014
Gepaid:	CAL000383138
TSD EPA ID:	INR000110197
CA Waste Code:	-
Disposal Method:	-
Tons:	0.0005
Year:	2014
Gepaid:	CAL000383138
TSD EPA ID:	CAD008364432
CA Waste Code:	-
Disposal Method:	H141 - Storage, Bulking, And/Or Transfer Off Site--No Treatment/Reovery (H010-H129) Or (H131-H135)
Tons:	0.041
Year:	2014
Gepaid:	CAL000383138
TSD EPA ID:	INR000110197
CA Waste Code:	331 - Off-specification, aged or surplus organics
Disposal Method:	H141 - Storage, Bulking, And/Or Transfer Off Site--No Treatment/Reovery (H010-H129) Or (H131-H135)
Tons:	0.0035

Additional Information:

Year:	2014
Gen EPA ID:	CAL000383138
Shipment Date:	20141119
Creation Date:	2/11/2015 22:15:10
Receipt Date:	20141126
Manifest ID:	007332876FLE
Trans EPA ID:	MNS000110924
Trans Name:	STERICYCLE SPECIALTY WASTE SOLUTIONS INC
Trans 2 EPA ID:	CAD983649880
Trans 2 Name:	PSC ENVIRONMENTAL SERVICES OF POMONA LP
TSDF EPA ID:	CAD008364432
Trans Name:	RHO CHEM LLC
TSDF Alt EPA ID:	Not reported
TSDF Alt Name:	Not reported
Waste Code Description:	331 - Off-specification, aged, or surplus organics
RCRA Code:	D035
Meth Code:	H141 - Storage, Bulking, And/Or Transfer Off Site--No Treatment/Reovery (H010-H129) Or (H131-H135)
Quantity Tons:	0.0005
Waste Quantity:	1
Quantity Unit:	P

MARSHALLS 292 (Continued) **S118233101**

Additional Code 1:	D001
Additional Code 2:	Not reported
Additional Code 3:	Not reported
Additional Code 4:	Not reported
Additional Code 5:	Not reported
Shipment Date:	20141119
Creation Date:	2/11/2015 22:15:10
Receipt Date:	20141126
Manifest ID:	007332876FLE
Trans EPA ID:	MNS000110924
Trans Name:	STERICYCLE SPECIALTY WASTE SOLUTIONS INC
Trans 2 EPA ID:	CAD983649880
Trans 2 Name:	PSC ENVIRONMENTAL SERVICES OF POMONA LP
TSDF EPA ID:	CAD008364432
Trans Name:	RHO CHEM LLC
TSDF Alt EPA ID:	Not reported
TSDF Alt Name:	Not reported
Waste Code Description:	- Not reported
RCRA Code:	Not reported
Meth Code:	H141 - Storage, Bulking, And/Or Transfer Off Site--No Treatment/Reovery (H010-H129) Or (H131-H135)
Quantity Tons:	0.041
Waste Quantity:	82
Quantity Unit:	P
Additional Code 1:	Not reported
Additional Code 2:	Not reported
Additional Code 3:	Not reported
Additional Code 4:	Not reported
Additional Code 5:	Not reported
Shipment Date:	20140521
Creation Date:	11/13/2014 22:15:11
Receipt Date:	20140605
Manifest ID:	006210054FLE
Trans EPA ID:	MNS000110924
Trans Name:	STERICYCLE SPECIALTY WASTE SOLUTIONS INC
Trans 2 EPA ID:	OKD981588791
Trans 2 Name:	TRIAD TRANSPORT INC
TSDF EPA ID:	INR000110197
Trans Name:	STERICYCLE INC
TSDF Alt EPA ID:	Not reported
TSDF Alt Name:	Not reported
Waste Code Description:	331 - Off-specification, aged, or surplus organics
RCRA Code:	D001
Meth Code:	H141 - Storage, Bulking, And/Or Transfer Off Site--No Treatment/Reovery (H010-H129) Or (H131-H135)
Quantity Tons:	0.0005
Waste Quantity:	1
Quantity Unit:	P
Additional Code 1:	Not reported
Additional Code 2:	Not reported
Additional Code 3:	Not reported
Additional Code 4:	Not reported
Additional Code 5:	Not reported
Shipment Date:	20140521

MARSHALLS 292 (Continued) **S118233101**

Creation Date:	11/13/2014 22:15:11
Receipt Date:	20140605
Manifest ID:	006210054FLE
Trans EPA ID:	MNS000110924
Trans Name:	STERICYCLE SPECIALTY WASTE SOLUTIONS INC
Trans 2 EPA ID:	OKD981588791
Trans 2 Name:	TRIAD TRANSPORT INC
TSDF EPA ID:	INR000110197
Trans Name:	STERICYCLE INC
TSDF Alt EPA ID:	Not reported
TSDF Alt Name:	Not reported
Waste Code Description:	331 - Off-specification, aged, or surplus organics
RCRA Code:	D035
Meth Code:	H141 - Storage, Bulking, And/Or Transfer Off Site--No Treatment/Reovery (H010-H129) Or (H131-H135)
Quantity Tons:	0.003
Waste Quantity:	6
Quantity Unit:	P
Additional Code 1:	D001
Additional Code 2:	Not reported
Additional Code 3:	Not reported
Additional Code 4:	Not reported
Additional Code 5:	Not reported

Shipment Date:	20140521
Creation Date:	11/13/2014 22:15:11
Receipt Date:	20140605
Manifest ID:	006210054FLE
Trans EPA ID:	MNS000110924
Trans Name:	STERICYCLE SPECIALTY WASTE SOLUTIONS INC
Trans 2 EPA ID:	OKD981588791
Trans 2 Name:	TRIAD TRANSPORT INC
TSDF EPA ID:	INR000110197
Trans Name:	STERICYCLE INC
TSDF Alt EPA ID:	Not reported
TSDF Alt Name:	Not reported
Waste Code Description:	- Not reported
RCRA Code:	Not reported
Meth Code:	- Not reported
Quantity Tons:	0.0005
Waste Quantity:	1
Quantity Unit:	P
Additional Code 1:	Not reported
Additional Code 2:	Not reported
Additional Code 3:	Not reported
Additional Code 4:	Not reported
Additional Code 5:	Not reported

Shipment Date:	20140521
Creation Date:	Not reported
Receipt Date:	Not reported
Manifest ID:	006210054FLE
Trans EPA ID:	MNS000110924
Trans Name:	STERICYCLE SPECIALTY WASTE SOLUTIONS INC
Trans 2 EPA ID:	OKD981588791
Trans 2 Name:	TRIAD TRANSPORT INC
TSDF EPA ID:	INR000110197

MARSHALLS 292 (Continued) **S118233101**

Trans Name:	STERICYCLE INC
TSDF Alt EPA ID:	Not reported
TSDF Alt Name:	Not reported
Waste Code Description:	- Not reported
RCRA Code:	Not reported
Meth Code:	- Not reported
Quantity Tons:	0.0555
Waste Quantity:	111
Quantity Unit:	P
Additional Code 1:	Not reported
Additional Code 2:	Not reported
Additional Code 3:	Not reported
Additional Code 4:	Not reported
Additional Code 5:	Not reported
Shipment Date:	20140521
Creation Date:	Not reported
Receipt Date:	Not reported
Manifest ID:	006210054FLE
Trans EPA ID:	MNS000110924
Trans Name:	STERICYCLE SPECIALTY WASTE SOLUTIONS INC
Trans 2 EPA ID:	OKD981588791
Trans 2 Name:	TRIAD TRANSPORT INC
TSDF EPA ID:	INR000110197
Trans Name:	STERICYCLE INC
TSDF Alt EPA ID:	Not reported
TSDF Alt Name:	Not reported
Waste Code Description:	331 - Off-specification, aged, or surplus organics
RCRA Code:	Not reported
Meth Code:	- Not reported
Quantity Tons:	0.0025
Waste Quantity:	5
Quantity Unit:	P
Additional Code 1:	Not reported
Additional Code 2:	Not reported
Additional Code 3:	Not reported
Additional Code 4:	Not reported
Additional Code 5:	Not reported
Shipment Date:	20140521
Creation Date:	11/13/2014 22:15:11
Receipt Date:	20140605
Manifest ID:	006210054FLE
Trans EPA ID:	MNS000110924
Trans Name:	STERICYCLE SPECIALTY WASTE SOLUTIONS INC
Trans 2 EPA ID:	OKD981588791
Trans 2 Name:	TRIAD TRANSPORT INC
TSDF EPA ID:	INR000110197
Trans Name:	STERICYCLE INC
TSDF Alt EPA ID:	Not reported
TSDF Alt Name:	Not reported
Waste Code Description:	791 - Liquids with pH < 2 792 Liquids with pH < 2 with metals
RCRA Code:	D002
Meth Code:	H141 - Storage, Bulking, And/Or Transfer Off Site--No Treatment/Reovery (H010-H129) Or (H131-H135)
Quantity Tons:	0.0025
Waste Quantity:	5

MARSHALLS 292 (Continued) **S118233101**

Quantity Unit:	P
Additional Code 1:	Not reported
Additional Code 2:	Not reported
Additional Code 3:	Not reported
Additional Code 4:	Not reported
Additional Code 5:	Not reported

A10 **FOX HILLS DRY CLEANERS** **EDR Hist Cleaner** **1009126158**
Target **6223 BRISTOL PARKWAY** **N/A**
Property **CULVER CITY, CA 90230**

Site 10 of 28 in cluster A

Actual: EDR Hist Cleaner
62 ft.

Year:	Name:	Type:
1979	FOX HILLS DRY CLEANERS	Drycleaning Plants, Except Rugs
1980	FOX HILLS DRY CLEANERS	Drycleaning Plants, Except Rugs
1982	FOX HILLS DRY CLEANERS	Drycleaning Plants, Except Rugs
1983	FOX HILLS DRY CLEANERS	Drycleaning Plants, Except Rugs
1985	FOX HILLS DRY CLEANERS	Drycleaning Plants, Except Rugs
1986	FOX HILLS DRY CLEANERS	Drycleaning Plants, Except Rugs
1987	FOX HILLS DRY CLEANERS	Drycleaning Plants, Except Rugs
1988	FOX HILLS DRY CLEANERS	Drycleaning Plants, Except Rugs
1989	FOX HILLS DRY CLEANERS	Drycleaning Plants, Except Rugs
1990	FOX HILLS DRY CLEANERS	Drycleaning Plants, Except Rugs
1991	FOX HILLS DRY CLEANERS	Drycleaning Plants, Except Rugs
1992	FOX HILLS DRY CLEANERS	Drycleaning Plants, Except Rugs
1993	FOX HILLS DRY CLEANERS	Drycleaning Plants, Except Rugs
1994	FOX HILLS DRY CLEANERS	Drycleaning Plants, Except Rugs
1995	FOX HILLS DRY CLEANERS	Drycleaning Plants, Except Rugs
1996	FOX HILLS DRY CLEANERS	Drycleaning Plants, Except Rugs
1997	FOX HILLS DRY CLEANERS	Drycleaning Plants, Except Rugs
1998	FOX HILLS DRY CLEANERS	Not reported
1998	FOX HILLS DRY CLEANERS	Drycleaning Plants, Except Rugs
2003	LEE KYU C & YONG S	Drycleaning Plants, Except Rugs
2004	LEE KYU C & YONG S	Drycleaning Plants, Except Rugs
2005	LEE KYU C & YONG S	Drycleaning Plants, Except Rugs
2006	LEE KYU C & YONG S	Drycleaning Plants, Except Rugs
2007	LEE KYU C & YONG S	Drycleaning Plants, Except Rugs

A11 **CVS PHARMACY NO 9573** **HWTS** **S123638527**
Target **6299 S BRISTOL PKWY** **HAZNET** **N/A**
Property **CULVER CITY, CA 90230**

Site 11 of 28 in cluster A

Actual: HWTS:
62 ft.

Name:	CVS PHARMACY # 9573
Address:	6299 S BRISTOL PKWY
Address 2:	Not reported
City,State,Zip:	CULVER CITY, CA 90230
EPA ID:	CAR000237164
Inactive Date:	Not reported
Create Date:	06/10/2013
Last Act Date:	Not reported

CVS PHARMACY NO 9573 (Continued) **S123638527**

Mailing Name:	Not reported
Mailing Address:	1 CVS DR MC2340
Mailing Address 2:	Not reported
Mailing City,State,Zip:	WOONSOCKET, RI 2895
Owner Name:	LONGS DRUG STORES CALIFORNIA LLC
Owner Address:	1 CVS DR MC 2340
Owner Address 2:	Not reported
Owner City,State,Zip:	WOONSOCKET, RI 2895
Owner Phone:	Not reported
Owner Fax:	Not reported
Contact Name:	NICOLE WILKINSON
Contact Address:	1 CVS DRIVE
Contact Address 2:	Not reported
City,State,Zip:	WOONSOCKET, RI 28956146
Contact Phone:	Not reported
Contact Fax:	Not reported
Facility Status:	Active
Facility Type:	PERMANENT
Category:	FEDERAL
Latitude:	33.982292
Longitude:	-118.391517

HAZNET:

Name:	CVS PHARMACY # 9573
Address:	6299 S BRISTOL PKWY
Address 2:	Not reported
City,State,Zip:	CULVER CITY, CA 90230
Contact:	NICOLE WILKINSON
Telephone:	4017707132
Mailing Name:	Not reported
Mailing Address:	1 CVS DR MC2340
Year:	2021
Gepaid:	CAR000237164
TSD EPA ID:	CAD008364432
CA Waste Code:	214 - Unspecified solvent mixture
Disposal Method:	H141 - Storage, Bulking, And/Or Transfer Off Site--No Treatment/Reovery (H010-H129) Or (H131-H135)
Tons:	0.1175
Year:	2021
Gepaid:	CAR000237164
TSD EPA ID:	CAD008364432
CA Waste Code:	311 - Pharmaceutical waste
Disposal Method:	H141 - Storage, Bulking, And/Or Transfer Off Site--No Treatment/Reovery (H010-H129) Or (H131-H135)
Tons:	0.319
Year:	2021
Gepaid:	CAR000237164
TSD EPA ID:	MID980615298
CA Waste Code:	311 - Pharmaceutical waste
Disposal Method:	H141 - Storage, Bulking, And/Or Transfer Off Site--No Treatment/Reovery (H010-H129) Or (H131-H135)
Tons:	0.0005
Year:	2021

CVS PHARMACY NO 9573 (Continued) **S123638527**

Gepaid: CAR000237164
TSD EPA ID: CAD008364432
CA Waste Code: 122 - Alkaline solution without metals pH >= 12.5
Disposal Method: H141 - Storage, Bulking, And/Or Transfer Off Site--No Treatment/Reovery (H010-H129) Or (H131-H135)
Tons: 0.017

Year: 2021
Gepaid: CAR000237164
TSD EPA ID: CAD008364432
CA Waste Code: 141 - Off-specification, aged or surplus inorganics
Disposal Method: H141 - Storage, Bulking, And/Or Transfer Off Site--No Treatment/Reovery (H010-H129) Or (H131-H135)
Tons: 0.0035

Year: 2021
Gepaid: CAR000237164
TSD EPA ID: CAD008364432
CA Waste Code: 331 - Off-specification, aged or surplus organics
Disposal Method: H141 - Storage, Bulking, And/Or Transfer Off Site--No Treatment/Reovery (H010-H129) Or (H131-H135)
Tons: 0.2395

Year: 2020
Gepaid: CAR000237164
TSD EPA ID: CAD008364432
CA Waste Code: 331 - Off-specification, aged or surplus organics
Disposal Method: H141 - Storage, Bulking, And/Or Transfer Off Site--No Treatment/Reovery (H010-H129) Or (H131-H135)
Tons: 0.64

Year: 2020
Gepaid: CAR000237164
TSD EPA ID: CAD008364432
CA Waste Code: 141 - Off-specification, aged or surplus inorganics
Disposal Method: H141 - Storage, Bulking, And/Or Transfer Off Site--No Treatment/Reovery (H010-H129) Or (H131-H135)
Tons: 0.0175

Year: 2020
Gepaid: CAR000237164
TSD EPA ID: CAD008364432
CA Waste Code: 122 - Alkaline solution without metals pH >= 12.5
Disposal Method: H141 - Storage, Bulking, And/Or Transfer Off Site--No Treatment/Reovery (H010-H129) Or (H131-H135)
Tons: 0.0085

Year: 2020
Gepaid: CAR000237164
TSD EPA ID: CAD008364432
CA Waste Code: 214 - Unspecified solvent mixture
Disposal Method: H141 - Storage, Bulking, And/Or Transfer Off Site--No Treatment/Reovery (H010-H129) Or (H131-H135)
Tons: 0.0935

CVS PHARMACY NO 9573 (Continued) **S123638527**

Click this hyperlink while viewing on your computer to access
47 additional CA HAZNET: record(s) in the EDR Site Report.

Additional Information:

Year:	2021
EM Manifest ID:	Not reported
Shipment Date:	9/10/2020
Shipment Date:	9/10/2020
Receipt Date:	9/16/2020
Manifest Number:	015072493FLE
Generator EPA ID:	CAR000237164
Name:	CVS
Address:	6299 SOUTH BRISTOL PARKWAY
Address 2:	Not reported
City,State,Zip:	CULVER CITY, CA
Telephone:	Not reported
Contact:	Not reported
Contact Telephone:	323-776-6233
Contact Email:	Not reported
Transporter 1 EPA ID:	MNS000110924
Transporter Name:	Stericycle Specialty Waste Solutions Inc
Transporter 1 Emergency Number:	Not reported
Transporter 2 EPA ID:	Not reported
Transporter Name 2:	Not reported
Transporter 2 Emergency Number:	Not reported
TSDF EPA ID:	CAD008364432
TSDF Name:	Rho Chem LLC
TSDF Address 1:	425 Isis Ave.
TSDF Address 2:	Not reported
TSDF City,State,Zip:	Inglewood, CA 90301
TSDF Telephone:	Not reported
TSDFA EPA ID:	Not reported
Waste Code Description:	331 - Not reported
RCRA Code:	Not reported
Meth Code:	H141 - Not reported
Quantity Tons:	0.0995
Waste Quantity:	199
Quantity Unit:	P

Year:	2021
EM Manifest ID:	Not reported
Shipment Date:	9/10/2020
Shipment Date:	9/10/2020
Receipt Date:	9/16/2020
Manifest Number:	015072493FLE
Generator EPA ID:	CAR000237164
Name:	CVS
Address:	6299 SOUTH BRISTOL PARKWAY
Address 2:	Not reported
City,State,Zip:	CULVER CITY, CA
Telephone:	Not reported
Contact:	Not reported
Contact Telephone:	323-776-6233
Contact Email:	Not reported
Transporter 1 EPA ID:	MNS000110924
Transporter Name:	Stericycle Specialty Waste Solutions Inc

CVS PHARMACY NO 9573 (Continued) **S123638527**

Transporter 1 Emergency Number:	Not reported
Transporter 2 EPA ID:	Not reported
Transporter Name 2:	Not reported
Transporter 2 Emergency Number:	Not reported
TSDF EPA ID:	CAD008364432
TSDF Name:	Rho Chem LLC
TSDF Address 1:	425 Isis Ave.
TSDF Address 2:	Not reported
TSDF City,State,Zip:	Inglewood, CA 90301
TSDF Telephone:	Not reported
TSDFA EPA ID:	Not reported
Waste Code Description:	214 - Not reported
RCRA Code:	D001,U002
Meth Code:	H141 - Not reported
Quantity Tons:	0.0125
Waste Quantity:	25
Quantity Unit:	P

Year:	2021
EM Manifest ID:	Not reported
Shipment Date:	9/10/2020
Shipment Date:	9/10/2020
Receipt Date:	9/16/2020
Manifest Number:	015072493FLE
Generator EPA ID:	CAR000237164
Name:	CVS
Address:	6299 SOUTH BRISTOL PARKWAY
Address 2:	Not reported
City,State,Zip:	CULVER CITY, CA
Telephone:	Not reported
Contact:	Not reported
Contact Telephone:	323-776-6233
Contact Email:	Not reported
Transporter 1 EPA ID:	MNS000110924
Transporter Name:	Stericycle Specialty Waste Solutions Inc
Transporter 1 Emergency Number:	Not reported
Transporter 2 EPA ID:	Not reported
Transporter Name 2:	Not reported
Transporter 2 Emergency Number:	Not reported
TSDF EPA ID:	CAD008364432
TSDF Name:	Rho Chem LLC
TSDF Address 1:	425 Isis Ave.
TSDF Address 2:	Not reported
TSDF City,State,Zip:	Inglewood, CA 90301
TSDF Telephone:	Not reported
TSDFA EPA ID:	Not reported
Waste Code Description:	311 - Not reported
RCRA Code:	P001
Meth Code:	H141 - Not reported
Quantity Tons:	0.0005
Waste Quantity:	1
Quantity Unit:	P

Year:	2021
EM Manifest ID:	Not reported
Shipment Date:	9/10/2020
Shipment Date:	9/10/2020

CVS PHARMACY NO 9573 (Continued) **S123638527**

Receipt Date:	9/16/2020
Manifest Number:	015072493FLE
Generator EPA ID:	CAR000237164
Name:	CVS
Address:	6299 SOUTH BRISTOL PARKWAY
Address 2:	Not reported
City,State,Zip:	CULVER CITY, CA
Telephone:	Not reported
Contact:	Not reported
Contact Telephone:	323-776-6233
Contact Email:	Not reported
Transporter 1 EPA ID:	MNS000110924
Transporter Name:	Stericycle Specialty Waste Solutions Inc
Transporter 1 Emergency Number:	Not reported
Transporter 2 EPA ID:	Not reported
Transporter Name 2:	Not reported
Transporter 2 Emergency Number:	Not reported
TSDF EPA ID:	CAD008364432
TSDF Name:	Rho Chem LLC
TSDF Address 1:	425 Isis Ave.
TSDF Address 2:	Not reported
TSDF City,State,Zip:	Inglewood, CA 90301
TSDF Telephone:	Not reported
TSDFA EPA ID:	Not reported
Waste Code Description:	311 - Not reported
RCRA Code:	D007,D010
Meth Code:	H141 - Not reported
Quantity Tons:	0.004
Waste Quantity:	8
Quantity Unit:	P

Year:	2021
EM Manifest ID:	Not reported
Shipment Date:	9/10/2020
Shipment Date:	9/10/2020
Receipt Date:	9/16/2020
Manifest Number:	015072493FLE
Generator EPA ID:	CAR000237164
Name:	CVS
Address:	6299 SOUTH BRISTOL PARKWAY
Address 2:	Not reported
City,State,Zip:	CULVER CITY, CA
Telephone:	Not reported
Contact:	Not reported
Contact Telephone:	323-776-6233
Contact Email:	Not reported
Transporter 1 EPA ID:	MNS000110924
Transporter Name:	Stericycle Specialty Waste Solutions Inc
Transporter 1 Emergency Number:	Not reported
Transporter 2 EPA ID:	Not reported
Transporter Name 2:	Not reported
Transporter 2 Emergency Number:	Not reported
TSDF EPA ID:	CAD008364432
TSDF Name:	Rho Chem LLC
TSDF Address 1:	425 Isis Ave.
TSDF Address 2:	Not reported
TSDF City,State,Zip:	Inglewood, CA 90301

CVS PHARMACY NO 9573 (Continued) **S123638527**

TSDF Telephone:	Not reported
TSDFA EPA ID:	Not reported
Waste Code Description:	214 - Not reported
RCRA Code:	D001
Meth Code:	H141 - Not reported
Quantity Tons:	0.004
Waste Quantity:	8
Quantity Unit:	P
Year:	2021
EM Manifest ID:	Not reported
Shipment Date:	9/10/2020
Shipment Date:	9/10/2020
Receipt Date:	9/16/2020
Manifest Number:	015072493FLE
Generator EPA ID:	CAR000237164
Name:	CVS
Address:	6299 SOUTH BRISTOL PARKWAY
Address 2:	Not reported
City,State,Zip:	CULVER CITY, CA
Telephone:	Not reported
Contact:	Not reported
Contact Telephone:	323-776-6233
Contact Email:	Not reported
Transporter 1 EPA ID:	MNS000110924
Transporter Name:	Stericycle Specialty Waste Solutions Inc
Transporter 1 Emergency Number:	Not reported
Transporter 2 EPA ID:	Not reported
Transporter Name 2:	Not reported
Transporter 2 Emergency Number:	Not reported
TSDF EPA ID:	CAD008364432
TSDF Name:	Rho Chem LLC
TSDF Address 1:	425 Isis Ave.
TSDF Address 2:	Not reported
TSDF City,State,Zip:	Inglewood, CA 90301
TSDF Telephone:	Not reported
TSDFA EPA ID:	Not reported
Waste Code Description:	331 - Not reported
RCRA Code:	U129,U205
Meth Code:	H141 - Not reported
Quantity Tons:	0.01
Waste Quantity:	20
Quantity Unit:	P
Year:	2021
EM Manifest ID:	Not reported
Shipment Date:	9/10/2020
Shipment Date:	9/10/2020
Receipt Date:	9/16/2020
Manifest Number:	015072493FLE
Generator EPA ID:	CAR000237164
Name:	CVS
Address:	6299 SOUTH BRISTOL PARKWAY
Address 2:	Not reported
City,State,Zip:	CULVER CITY, CA
Telephone:	Not reported
Contact:	Not reported

CVS PHARMACY NO 9573 (Continued) **S123638527**

Contact Telephone:	323-776-6233
Contact Email:	Not reported
Transporter 1 EPA ID:	MNS000110924
Transporter Name:	Stericycle Specialty Waste Solutions Inc
Transporter 1 Emergency Number:	Not reported
Transporter 2 EPA ID:	Not reported
Transporter Name 2:	Not reported
Transporter 2 Emergency Number:	Not reported
TSDF EPA ID:	CAD008364432
TSDF Name:	Rho Chem LLC
TSDF Address 1:	425 Isis Ave.
TSDF Address 2:	Not reported
TSDF City,State,Zip:	Inglewood, CA 90301
TSDF Telephone:	Not reported
TSDFA EPA ID:	Not reported
Waste Code Description:	141 - Not reported
RCRA Code:	D001
Meth Code:	H141 - Not reported
Quantity Tons:	0.003
Waste Quantity:	6
Quantity Unit:	P

Year:	2021
EM Manifest ID:	Not reported
Shipment Date:	9/10/2020
Shipment Date:	9/10/2020
Receipt Date:	9/16/2020
Manifest Number:	015072493FLE
Generator EPA ID:	CAR000237164
Name:	CVS
Address:	6299 SOUTH BRISTOL PARKWAY
Address 2:	Not reported
City,State,Zip:	CULVER CITY, CA
Telephone:	Not reported
Contact:	Not reported
Contact Telephone:	323-776-6233
Contact Email:	Not reported
Transporter 1 EPA ID:	MNS000110924
Transporter Name:	Stericycle Specialty Waste Solutions Inc
Transporter 1 Emergency Number:	Not reported
Transporter 2 EPA ID:	Not reported
Transporter Name 2:	Not reported
Transporter 2 Emergency Number:	Not reported
TSDF EPA ID:	CAD008364432
TSDF Name:	Rho Chem LLC
TSDF Address 1:	425 Isis Ave.
TSDF Address 2:	Not reported
TSDF City,State,Zip:	Inglewood, CA 90301
TSDF Telephone:	Not reported
TSDFA EPA ID:	Not reported
Waste Code Description:	331 - Not reported
RCRA Code:	D007,D010
Meth Code:	H141 - Not reported
Quantity Tons:	0.006
Waste Quantity:	12
Quantity Unit:	P

CVS PHARMACY NO 9573 (Continued) **S123638527**

Year:	2021
EM Manifest ID:	Not reported
Shipment Date:	6/23/2020
Shipment Date:	6/23/2020
Receipt Date:	6/29/2020
Manifest Number:	014940300FLE
Generator EPA ID:	CAR000237164
Name:	CVS
Address:	6299 SOUTH BRISTOL PARKWAY
Address 2:	Not reported
City,State,Zip:	CULVER CITY, CA 90230-6903
Telephone:	Not reported
Contact:	Not reported
Contact Telephone:	323-776-6233
Contact Email:	Not reported
Transporter 1 EPA ID:	MNS000110924
Transporter Name:	Stericycle Specialty Waste Solutions Inc
Transporter 1 Emergency Number:	Not reported
Transporter 2 EPA ID:	MNS000110924
Transporter Name 2:	Stericycle Specialty Waste Solutions Inc
Transporter 2 Emergency Number:	Not reported
TSDF EPA ID:	CAD008364432
TSDF Name:	Rho Chem LLC
TSDF Address 1:	425 Isis Ave.
TSDF Address 2:	Not reported
TSDF City,State,Zip:	Inglewood, CA 90301
TSDF Telephone:	Not reported
TSDFA EPA ID:	Not reported
Waste Code Description:	311 - Not reported
RCRA Code:	P001
Meth Code:	H141 - Not reported
Quantity Tons:	0.0005
Waste Quantity:	1
Quantity Unit:	P

Year:	2021
EM Manifest ID:	Not reported
Shipment Date:	6/23/2020
Shipment Date:	6/23/2020
Receipt Date:	6/29/2020
Manifest Number:	014940300FLE
Generator EPA ID:	CAR000237164
Name:	CVS
Address:	6299 SOUTH BRISTOL PARKWAY
Address 2:	Not reported
City,State,Zip:	CULVER CITY, CA 90230-6903
Telephone:	Not reported
Contact:	Not reported
Contact Telephone:	323-776-6233
Contact Email:	Not reported
Transporter 1 EPA ID:	MNS000110924
Transporter Name:	Stericycle Specialty Waste Solutions Inc
Transporter 1 Emergency Number:	Not reported
Transporter 2 EPA ID:	MNS000110924
Transporter Name 2:	Stericycle Specialty Waste Solutions Inc
Transporter 2 Emergency Number:	Not reported
TSDF EPA ID:	CAD008364432

CVS PHARMACY NO 9573 (Continued) **S123638527**

TSDF Name:	Rho Chem LLC
TSDF Address 1:	425 Isis Ave.
TSDF Address 2:	Not reported
TSDF City,State,Zip:	Inglewood, CA 90301
TSDF Telephone:	Not reported
TSDFA EPA ID:	Not reported
Waste Code Description:	214 - Not reported
RCRA Code:	D001
Meth Code:	H141 - Not reported
Quantity Tons:	0.003
Waste Quantity:	6
Quantity Unit:	P

Additional Information:

Year:	2020
EM Manifest ID:	Not reported
Shipment Date:	9/10/2020
Shipment Date:	9/10/2020
Receipt Date:	9/16/2020
Manifest Number:	015072493FLE
Generator EPA ID:	CAR000237164
Name:	CVS
Address:	6299 SOUTH BRISTOL PARKWAY
Address 2:	Not reported
City,State,Zip:	CULVER CITY, CA
Telephone:	Not reported
Contact:	Not reported
Contact Telephone:	323-776-6233
Contact Email:	Not reported
Transporter 1 EPA ID:	MNS000110924
Transporter Name:	Stericycle Specialty Waste Solutions Inc
Transporter 1 Emergency Number:	Not reported
Transporter 2 EPA ID:	Not reported
Transporter Name 2:	Not reported
Transporter 2 Emergency Number:	Not reported
TSDF EPA ID:	CAD008364432
TSDF Name:	Rho Chem LLC
TSDF Address 1:	425 Isis Ave.
TSDF Address 2:	Not reported
TSDF City,State,Zip:	Inglewood, CA 90301
TSDF Telephone:	Not reported
TSDFA EPA ID:	Not reported
Waste Code Description:	141 - Not reported
RCRA Code:	D001
Meth Code:	H141 - Not reported
Quantity Tons:	0.003
Waste Quantity:	6
Quantity Unit:	P

Year:	2020
EM Manifest ID:	Not reported
Shipment Date:	9/10/2020
Shipment Date:	9/10/2020
Receipt Date:	9/16/2020
Manifest Number:	015072493FLE
Generator EPA ID:	CAR000237164
Name:	CVS

CVS PHARMACY NO 9573 (Continued) **S123638527**

Address:	6299 SOUTH BRISTOL PARKWAY
Address 2:	Not reported
City,State,Zip:	CULVER CITY, CA
Telephone:	Not reported
Contact:	Not reported
Contact Telephone:	323-776-6233
Contact Email:	Not reported
Transporter 1 EPA ID:	MNS000110924
Transporter Name:	Stericycle Specialty Waste Solutions Inc
Transporter 1 Emergency Number:	Not reported
Transporter 2 EPA ID:	Not reported
Transporter Name 2:	Not reported
Transporter 2 Emergency Number:	Not reported
TSDF EPA ID:	CAD008364432
TSDF Name:	Rho Chem LLC
TSDF Address 1:	425 Isis Ave.
TSDF Address 2:	Not reported
TSDF City,State,Zip:	Inglewood, CA 90301
TSDF Telephone:	Not reported
TSDFA EPA ID:	Not reported
Waste Code Description:	214 - Not reported
RCRA Code:	D001,U002
Meth Code:	H141 - Not reported
Quantity Tons:	0.0125
Waste Quantity:	25
Quantity Unit:	P

Year:	2020
EM Manifest ID:	Not reported
Shipment Date:	9/10/2020
Shipment Date:	9/10/2020
Receipt Date:	9/16/2020
Manifest Number:	015072493FLE
Generator EPA ID:	CAR000237164
Name:	CVS
Address:	6299 SOUTH BRISTOL PARKWAY
Address 2:	Not reported
City,State,Zip:	CULVER CITY, CA
Telephone:	Not reported
Contact:	Not reported
Contact Telephone:	323-776-6233
Contact Email:	Not reported
Transporter 1 EPA ID:	MNS000110924
Transporter Name:	Stericycle Specialty Waste Solutions Inc
Transporter 1 Emergency Number:	Not reported
Transporter 2 EPA ID:	Not reported
Transporter Name 2:	Not reported
Transporter 2 Emergency Number:	Not reported
TSDF EPA ID:	CAD008364432
TSDF Name:	Rho Chem LLC
TSDF Address 1:	425 Isis Ave.
TSDF Address 2:	Not reported
TSDF City,State,Zip:	Inglewood, CA 90301
TSDF Telephone:	Not reported
TSDFA EPA ID:	Not reported
Waste Code Description:	331 - Not reported
RCRA Code:	Not reported

CVS PHARMACY NO 9573 (Continued) **S123638527**

Meth Code:	H141 - Not reported
Quantity Tons:	0.0995
Waste Quantity:	199
Quantity Unit:	P
Year:	2020
EM Manifest ID:	Not reported
Shipment Date:	9/10/2020
Shipment Date:	9/10/2020
Receipt Date:	9/16/2020
Manifest Number:	015072493FLE
Generator EPA ID:	CAR000237164
Name:	CVS
Address:	6299 SOUTH BRISTOL PARKWAY
Address 2:	Not reported
City,State,Zip:	CULVER CITY, CA
Telephone:	Not reported
Contact:	Not reported
Contact Telephone:	323-776-6233
Contact Email:	Not reported
Transporter 1 EPA ID:	MNS000110924
Transporter Name:	Stericycle Specialty Waste Solutions Inc
Transporter 1 Emergency Number:	Not reported
Transporter 2 EPA ID:	Not reported
Transporter Name 2:	Not reported
Transporter 2 Emergency Number:	Not reported
TSDF EPA ID:	CAD008364432
TSDF Name:	Rho Chem LLC
TSDF Address 1:	425 Isis Ave.
TSDF Address 2:	Not reported
TSDF City,State,Zip:	Inglewood, CA 90301
TSDF Telephone:	Not reported
TSDFA EPA ID:	Not reported
Waste Code Description:	311 - Not reported
RCRA Code:	P001
Meth Code:	H141 - Not reported
Quantity Tons:	0.0005
Waste Quantity:	1
Quantity Unit:	P
Year:	2020
EM Manifest ID:	Not reported
Shipment Date:	9/10/2020
Shipment Date:	9/10/2020
Receipt Date:	9/16/2020
Manifest Number:	015072493FLE
Generator EPA ID:	CAR000237164
Name:	CVS
Address:	6299 SOUTH BRISTOL PARKWAY
Address 2:	Not reported
City,State,Zip:	CULVER CITY, CA
Telephone:	Not reported
Contact:	Not reported
Contact Telephone:	323-776-6233
Contact Email:	Not reported
Transporter 1 EPA ID:	MNS000110924
Transporter Name:	Stericycle Specialty Waste Solutions Inc

CVS PHARMACY NO 9573 (Continued) **S123638527**

Transporter 1 Emergency Number:	Not reported
Transporter 2 EPA ID:	Not reported
Transporter Name 2:	Not reported
Transporter 2 Emergency Number:	Not reported
TSDF EPA ID:	CAD008364432
TSDF Name:	Rho Chem LLC
TSDF Address 1:	425 Isis Ave.
TSDF Address 2:	Not reported
TSDF City,State,Zip:	Inglewood, CA 90301
TSDF Telephone:	Not reported
TSDFA EPA ID:	Not reported
Waste Code Description:	311 - Not reported
RCRA Code:	D007,D010
Meth Code:	H141 - Not reported
Quantity Tons:	0.004
Waste Quantity:	8
Quantity Unit:	P

Year:	2020
EM Manifest ID:	Not reported
Shipment Date:	9/10/2020
Shipment Date:	9/10/2020
Receipt Date:	9/16/2020
Manifest Number:	015072493FLE
Generator EPA ID:	CAR000237164
Name:	CVS
Address:	6299 SOUTH BRISTOL PARKWAY
Address 2:	Not reported
City,State,Zip:	CULVER CITY, CA
Telephone:	Not reported
Contact:	Not reported
Contact Telephone:	323-776-6233
Contact Email:	Not reported
Transporter 1 EPA ID:	MNS000110924
Transporter Name:	Stericycle Specialty Waste Solutions Inc
Transporter 1 Emergency Number:	Not reported
Transporter 2 EPA ID:	Not reported
Transporter Name 2:	Not reported
Transporter 2 Emergency Number:	Not reported
TSDF EPA ID:	CAD008364432
TSDF Name:	Rho Chem LLC
TSDF Address 1:	425 Isis Ave.
TSDF Address 2:	Not reported
TSDF City,State,Zip:	Inglewood, CA 90301
TSDF Telephone:	Not reported
TSDFA EPA ID:	Not reported
Waste Code Description:	214 - Not reported
RCRA Code:	D001
Meth Code:	H141 - Not reported
Quantity Tons:	0.004
Waste Quantity:	8
Quantity Unit:	P

Year:	2020
EM Manifest ID:	Not reported
Shipment Date:	9/10/2020
Shipment Date:	9/10/2020

CVS PHARMACY NO 9573 (Continued) **S123638527**

Receipt Date:	9/16/2020
Manifest Number:	015072493FLE
Generator EPA ID:	CAR000237164
Name:	CVS
Address:	6299 SOUTH BRISTOL PARKWAY
Address 2:	Not reported
City,State,Zip:	CULVER CITY, CA
Telephone:	Not reported
Contact:	Not reported
Contact Telephone:	323-776-6233
Contact Email:	Not reported
Transporter 1 EPA ID:	MNS000110924
Transporter Name:	Stericycle Specialty Waste Solutions Inc
Transporter 1 Emergency Number:	Not reported
Transporter 2 EPA ID:	Not reported
Transporter Name 2:	Not reported
Transporter 2 Emergency Number:	Not reported
TSDF EPA ID:	CAD008364432
TSDF Name:	Rho Chem LLC
TSDF Address 1:	425 Isis Ave.
TSDF Address 2:	Not reported
TSDF City,State,Zip:	Inglewood, CA 90301
TSDF Telephone:	Not reported
TSDFA EPA ID:	Not reported
Waste Code Description:	331 - Not reported
RCRA Code:	U129,U205
Meth Code:	H141 - Not reported
Quantity Tons:	0.01
Waste Quantity:	20
Quantity Unit:	P

Year:	2020
EM Manifest ID:	Not reported
Shipment Date:	9/10/2020
Shipment Date:	9/10/2020
Receipt Date:	9/16/2020
Manifest Number:	015072493FLE
Generator EPA ID:	CAR000237164
Name:	CVS
Address:	6299 SOUTH BRISTOL PARKWAY
Address 2:	Not reported
City,State,Zip:	CULVER CITY, CA
Telephone:	Not reported
Contact:	Not reported
Contact Telephone:	323-776-6233
Contact Email:	Not reported
Transporter 1 EPA ID:	MNS000110924
Transporter Name:	Stericycle Specialty Waste Solutions Inc
Transporter 1 Emergency Number:	Not reported
Transporter 2 EPA ID:	Not reported
Transporter Name 2:	Not reported
Transporter 2 Emergency Number:	Not reported
TSDF EPA ID:	CAD008364432
TSDF Name:	Rho Chem LLC
TSDF Address 1:	425 Isis Ave.
TSDF Address 2:	Not reported
TSDF City,State,Zip:	Inglewood, CA 90301

CVS PHARMACY NO 9573 (Continued) **S123638527**

TSDF Telephone:	Not reported
TSDFA EPA ID:	Not reported
Waste Code Description:	331 - Not reported
RCRA Code:	D007,D010
Meth Code:	H141 - Not reported
Quantity Tons:	0.006
Waste Quantity:	12
Quantity Unit:	P
Year:	2020
EM Manifest ID:	Not reported
Shipment Date:	6/23/2020
Shipment Date:	6/23/2020
Receipt Date:	6/29/2020
Manifest Number:	014940300FLE
Generator EPA ID:	CAR000237164
Name:	CVS
Address:	6299 SOUTH BRISTOL PARKWAY
Address 2:	Not reported
City,State,Zip:	CULVER CITY, CA 90230-6903
Telephone:	Not reported
Contact:	Not reported
Contact Telephone:	323-776-6233
Contact Email:	Not reported
Transporter 1 EPA ID:	MNS000110924
Transporter Name:	Stericycle Specialty Waste Solutions Inc
Transporter 1 Emergency Number:	Not reported
Transporter 2 EPA ID:	MNS000110924
Transporter Name 2:	Stericycle Specialty Waste Solutions Inc
Transporter 2 Emergency Number:	Not reported
TSDF EPA ID:	CAD008364432
TSDF Name:	Rho Chem LLC
TSDF Address 1:	425 Isis Ave.
TSDF Address 2:	Not reported
TSDF City,State,Zip:	Inglewood, CA 90301
TSDF Telephone:	Not reported
TSDFA EPA ID:	Not reported
Waste Code Description:	311 - Not reported
RCRA Code:	P001
Meth Code:	H141 - Not reported
Quantity Tons:	0.0005
Waste Quantity:	1
Quantity Unit:	P
Year:	2020
EM Manifest ID:	Not reported
Shipment Date:	6/23/2020
Shipment Date:	6/23/2020
Receipt Date:	6/29/2020
Manifest Number:	014940300FLE
Generator EPA ID:	CAR000237164
Name:	CVS
Address:	6299 SOUTH BRISTOL PARKWAY
Address 2:	Not reported
City,State,Zip:	CULVER CITY, CA 90230-6903
Telephone:	Not reported
Contact:	Not reported

CVS PHARMACY NO 9573 (Continued) **S123638527**

Contact Telephone:	323-776-6233
Contact Email:	Not reported
Transporter 1 EPA ID:	MNS000110924
Transporter Name:	Stericycle Specialty Waste Solutions Inc
Transporter 1 Emergency Number:	Not reported
Transporter 2 EPA ID:	MNS000110924
Transporter Name 2:	Stericycle Specialty Waste Solutions Inc
Transporter 2 Emergency Number:	Not reported
TSDF EPA ID:	CAD008364432
TSDF Name:	Rho Chem LLC
TSDF Address 1:	425 Isis Ave.
TSDF Address 2:	Not reported
TSDF City,State,Zip:	Inglewood, CA 90301
TSDF Telephone:	Not reported
TSDFA EPA ID:	Not reported
Waste Code Description:	214 - Not reported
RCRA Code:	D001,U002
Meth Code:	H141 - Not reported
Quantity Tons:	0.0045
Waste Quantity:	9
Quantity Unit:	P

Additional Information:

Year:	2019
EM Manifest ID:	503631
Shipment Date:	8/8/2019
Shipment Date:	8/8/2019
Receipt Date:	8/19/2019
Manifest Number:	013644689FLE
Generator EPA ID:	CAR000237164
Name:	CVS
Address:	6299 SOUTH BRISTOL PARKWAY
Address 2:	Not reported
City,State,Zip:	CULVER CITY 90230-6903
Telephone:	800-924-6804
Contact:	Not reported
Contact Telephone:	323-776-6233
Contact Email:	Not reported
Transporter 1 EPA ID:	MNS000110924
Transporter Name:	Not reported
Transporter 1 Emergency Number:	Not reported
Transporter 2 EPA ID:	MNS000110924
Transporter Name 2:	Not reported
Transporter 2 Emergency Number:	Not reported
TSDF EPA ID:	CAD008364432
TSDF Name:	Rho Chem LLC
TSDF Address 1:	425 Isis Ave.
TSDF Address 2:	Not reported
TSDF City,State,Zip:	Inglewood 90301
TSDF Telephone:	Not reported
TSDFA EPA ID:	Not reported
Waste Code Description:	- Not reported
RCRA Code:	Not reported
Meth Code:	- Not reported
Quantity Tons:	Not reported
Waste Quantity:	Not reported
Quantity Unit:	Not reported

CVS PHARMACY NO 9573 (Continued) **S123638527**

Federal:

Year:	2019
EM Manifest ID:	503631
Generator EPA ID:	CAR000237164
Shipment Date:	2019-08-08
Manifest Number:	013644689FLE
Line Number:	1
Method Code:	H141
Quantity Tons:	0.00300
Quantity Waste:	6.000000
Quantity Unit:	P
Number of Containers:	1
Type of Container:	Fiber or plastic boxes, cartons, cases
Quantity Type:	Pounds
Federal Code:	D007

Year:	2019
EM Manifest ID:	503631
Generator EPA ID:	CAR000237164
Shipment Date:	2019-08-08
Manifest Number:	013644689FLE
Line Number:	1
Method Code:	H141
Quantity Tons:	0.00300
Quantity Waste:	6.000000
Quantity Unit:	P
Number of Containers:	1
Type of Container:	Fiber or plastic boxes, cartons, cases
Quantity Type:	Pounds
Federal Code:	D010

Year:	2019
EM Manifest ID:	503631
Generator EPA ID:	CAR000237164
Shipment Date:	2019-08-08
Manifest Number:	013644689FLE
Line Number:	2
Method Code:	H141
Quantity Tons:	0.01350
Quantity Waste:	27.000000
Quantity Unit:	P
Number of Containers:	2
Type of Container:	Fiber or plastic boxes, cartons, cases
Quantity Type:	Pounds
Federal Code:	D001

Year:	2019
EM Manifest ID:	503631
Generator EPA ID:	CAR000237164
Shipment Date:	2019-08-08
Manifest Number:	013644689FLE
Line Number:	3
Method Code:	H141
Quantity Tons:	0.00500
Quantity Waste:	10.000000
Quantity Unit:	P
Number of Containers:	1

CVS PHARMACY NO 9573 (Continued) **S123638527**

Type of Container: Fiber or plastic boxes, cartons, cases
Quantity Type: Pounds
Federal Code: D001

State:
Year: 2019
EM Manifest ID: 503631
Generator EPA ID: CAR000237164
Shipment Date: 2019-08-08
Manifest Number: 013644689FLE
Line Number: 1
Method Code: H141
Quantity Tons: 0.00300
Quantity Waste: 6.000000
Quantity Unit: P
Number of Containers: 1
Type of Container: Fiber or plastic boxes, cartons, cases
Quantity Type: Pounds
State Code: 311

Year: 2019
EM Manifest ID: 503631
Generator EPA ID: CAR000237164
Shipment Date: 2019-08-08
Manifest Number: 013644689FLE
Line Number: 2
Method Code: H141
Quantity Tons: 0.01350
Quantity Waste: 27.000000
Quantity Unit: P
Number of Containers: 2
Type of Container: Fiber or plastic boxes, cartons, cases
Quantity Type: Pounds
State Code: 311

Year: 2019
EM Manifest ID: 503631
Generator EPA ID: CAR000237164
Shipment Date: 2019-08-08
Manifest Number: 013644689FLE
Line Number: 3
Method Code: H141
Quantity Tons: 0.00500
Quantity Waste: 10.000000
Quantity Unit: P
Number of Containers: 1
Type of Container: Fiber or plastic boxes, cartons, cases
Quantity Type: Pounds
State Code: 214

Year: 2019
EM Manifest ID: 503631
Generator EPA ID: CAR000237164
Shipment Date: 2019-08-08
Manifest Number: 013644689FLE
Line Number: 4
Method Code: H141

CVS PHARMACY NO 9573 (Continued) **S123638527**

Quantity Tons:	0.00650
Quantity Waste:	13.000000
Quantity Unit:	P
Number of Containers:	1
Type of Container:	Fiber or plastic boxes, cartons, cases
Quantity Type:	Pounds
State Code:	331

Year:	2019
EM Manifest ID:	503631
Generator EPA ID:	CAR000237164
Shipment Date:	2019-08-08
Manifest Number:	013644689FLE
Line Number:	5
Method Code:	H141
Quantity Tons:	0.02650
Quantity Waste:	53.000000
Quantity Unit:	P
Number of Containers:	2
Type of Container:	Fiber or plastic boxes, cartons, cases
Quantity Type:	Pounds
State Code:	331

Year:	2019
EM Manifest ID:	256903
Shipment Date:	7/2/2018
Shipment Date:	7/2/2018
Receipt Date:	8/10/2018
Manifest Number:	011311805FLE
Generator EPA ID:	CAR000237164
Name:	CVS
Address:	6299 SOUTH BRISTOL PARKWAY
Address 2:	Not reported
City,State,Zip:	CULVER CITY 90230
Telephone:	800-924-6804
Contact:	Not reported
Contact Telephone:	317-275-7568
Contact Email:	Not reported
Transporter 1 EPA ID:	NED986382133
Transporter Name:	Not reported
Transporter 1 Emergency Number:	Not reported
Transporter 2 EPA ID:	MNS000110924
Transporter Name 2:	Not reported
Transporter 2 Emergency Number:	Not reported
TSDF EPA ID:	INR000110197
TSDF Name:	Stericycle Incorporated
TSDF Address 1:	2670 Executive Drive Suite A
TSDF Address 2:	Not reported
TSDF City,State,Zip:	Indianapolis 46241
TSDF Telephone:	Not reported
TSDFA EPA ID:	Not reported
Waste Code Description:	- Not reported
RCRA Code:	Not reported
Meth Code:	- Not reported
Quantity Tons:	Not reported
Waste Quantity:	Not reported

CVS PHARMACY NO 9573 (Continued) **S123638527**

Quantity Unit: Not reported

Federal:
Year: 2019
EM Manifest ID: 256903
Generator EPA ID: CAR000237164
Shipment Date: 2018-07-02
Manifest Number: 011311805FLE
Line Number: 1
Method Code: H141
Quantity Tons: 0.00050
Quantity Waste: 1.000000
Quantity Unit: P
Number of Containers: 1
Type of Container: Fiber or plastic boxes, cartons, cases
Quantity Type: Pounds
Federal Code: D001

State:
Year: 2019
EM Manifest ID: 256903
Generator EPA ID: CAR000237164
Shipment Date: 2018-07-02
Manifest Number: 011311805FLE
Line Number: 1
Method Code: H141
Quantity Tons: 0.00050
Quantity Waste: 1.000000
Quantity Unit: P
Number of Containers: 1
Type of Container: Fiber or plastic boxes, cartons, cases
Quantity Type: Pounds
State Code: 311

Year: 2019
EM Manifest ID: 387113
Shipment Date: 5/13/2019
Shipment Date: 5/13/2019
Receipt Date: 5/21/2019
Manifest Number: 013433405FLE
Generator EPA ID: CAR000237164
Name: CVS
Address: 6299 SOUTH BRISTOL PARKWAY
Address 2: Not reported
City,State,Zip: CULVER CITY 90230
Telephone: 800-924-6804
Contact: Not reported
Contact Telephone: 775-575-2760
Contact Email: Not reported
Transporter 1 EPA ID: MNS000110924
Transporter Name: Not reported
Transporter 1 Emergency Number: Not reported
Transporter 2 EPA ID: MNS000110924
Transporter Name 2: Not reported
Transporter 2 Emergency Number: Not reported
TSDF EPA ID: NVD980895338

CVS PHARMACY NO 9573 (Continued) **S123638527**

TSDF Name: 21st Century Environmental Management of Nevada, LLC
TSDF Address 1: 2095 Newlands Drive East
TSDF Address 2: Not reported
TSDF City,State,Zip: Fernley 89408
TSDF Telephone: Not reported
TSDFA EPA ID: Not reported
Waste Code Description: - Not reported
RCRA Code: Not reported
Meth Code: - Not reported
Quantity Tons: Not reported
Waste Quantity: Not reported
Quantity Unit: Not reported

Federal:
Year: 2019
EM Manifest ID: 387113
Generator EPA ID: CAR000237164
Shipment Date: 2019-05-13
Manifest Number: 013433405FLE
Line Number: 1
Method Code: H141
Quantity Tons: 0.00100
Quantity Waste: 2.000000
Quantity Unit: P
Number of Containers: 1
Type of Container: Fiber or plastic boxes, cartons, cases
Quantity Type: Pounds
Federal Code: D001

State:
Year: 2019
EM Manifest ID: 387113
Generator EPA ID: CAR000237164
Shipment Date: 2019-05-13
Manifest Number: 013433405FLE
Line Number: 1
Method Code: H141
Quantity Tons: 0.00100
Quantity Waste: 2.000000
Quantity Unit: P
Number of Containers: 1
Type of Container: Fiber or plastic boxes, cartons, cases
Quantity Type: Pounds
State Code: 214

Year: 2019
EM Manifest ID: 387112
Shipment Date: 5/13/2019
Shipment Date: 5/13/2019
Receipt Date: 5/29/2019
Manifest Number: 013433404FLE
Generator EPA ID: CAR000237164
Name: CVS
Address: 6299 SOUTH BRISTOL PARKWAY
Address 2: Not reported
City,State,Zip: CULVER CITY 90230

CVS PHARMACY NO 9573 (Continued) **S123638527**

Telephone:	800-924-6804
Contact:	Not reported
Contact Telephone:	323-776-6233
Contact Email:	Not reported
Transporter 1 EPA ID:	MNS000110924
Transporter Name:	Not reported
Transporter 1 Emergency Number:	Not reported
Transporter 2 EPA ID:	MNS000110924
Transporter Name 2:	Not reported
Transporter 2 Emergency Number:	Not reported
TSDF EPA ID:	CAD008364432
TSDF Name:	Rho Chem LLC
TSDF Address 1:	425 Isis Ave.
TSDF Address 2:	Not reported
TSDF City,State,Zip:	Inglewood 90301
TSDF Telephone:	Not reported
TSDFA EPA ID:	Not reported
Waste Code Description:	- Not reported
RCRA Code:	Not reported
Meth Code:	- Not reported
Quantity Tons:	Not reported
Waste Quantity:	Not reported
Quantity Unit:	Not reported

Federal:

Year:	2019
EM Manifest ID:	387112
Generator EPA ID:	CAR000237164
Shipment Date:	2019-05-13
Manifest Number:	013433404FLE
Line Number:	1
Method Code:	H141
Quantity Tons:	0.00050
Quantity Waste:	1.000000
Quantity Unit:	P
Number of Containers:	1
Type of Container:	Fiber or plastic boxes, cartons, cases
Quantity Type:	Pounds
Federal Code:	P001

Year:	2019
EM Manifest ID:	387112
Generator EPA ID:	CAR000237164
Shipment Date:	2019-05-13
Manifest Number:	013433404FLE
Line Number:	2
Method Code:	H141
Quantity Tons:	0.00150
Quantity Waste:	3.000000
Quantity Unit:	P
Number of Containers:	1
Type of Container:	Fiber or plastic boxes, cartons, cases
Quantity Type:	Pounds
Federal Code:	D007

Year:	2019
EM Manifest ID:	387112
Generator EPA ID:	CAR000237164

CVS PHARMACY NO 9573 (Continued) **S123638527**

Shipment Date:	2019-05-13
Manifest Number:	013433404FLE
Line Number:	2
Method Code:	H141
Quantity Tons:	0.00150
Quantity Waste:	3.000000
Quantity Unit:	P
Number of Containers:	1
Type of Container:	Fiber or plastic boxes, cartons, cases
Quantity Type:	Pounds
Federal Code:	D010

State:

Year:	2019
EM Manifest ID:	387112
Generator EPA ID:	CAR000237164
Shipment Date:	2019-05-13
Manifest Number:	013433404FLE
Line Number:	1
Method Code:	H141
Quantity Tons:	0.00050
Quantity Waste:	1.000000
Quantity Unit:	P
Number of Containers:	1
Type of Container:	Fiber or plastic boxes, cartons, cases
Quantity Type:	Pounds
State Code:	311

Year:	2019
EM Manifest ID:	387112
Generator EPA ID:	CAR000237164
Shipment Date:	2019-05-13
Manifest Number:	013433404FLE
Line Number:	2
Method Code:	H141
Quantity Tons:	0.00150
Quantity Waste:	3.000000
Quantity Unit:	P
Number of Containers:	1
Type of Container:	Fiber or plastic boxes, cartons, cases
Quantity Type:	Pounds
State Code:	311

Year:	2019
EM Manifest ID:	387111
Shipment Date:	5/13/2019
Shipment Date:	5/13/2019
Receipt Date:	5/29/2019
Manifest Number:	013433403FLE
Generator EPA ID:	CAR000237164
Name:	CVS
Address:	6299 SOUTH BRISTOL PARKWAY
Address 2:	Not reported
City,State,Zip:	CULVER CITY 90230
Telephone:	800-924-6804
Contact:	Not reported

CVS PHARMACY NO 9573 (Continued) **S123638527**

Contact Telephone:	317-275-7568
Contact Email:	Not reported
Transporter 1 EPA ID:	MNS000110924
Transporter Name:	Not reported
Transporter 1 Emergency Number:	Not reported
Transporter 2 EPA ID:	MOD095038998
Transporter Name 2:	Not reported
Transporter 2 Emergency Number:	Not reported
TSDF EPA ID:	INR000110197
TSDF Name:	Stericycle Incorporated
TSDF Address 1:	2670 Executive Drive Suite A
TSDF Address 2:	Not reported
TSDF City,State,Zip:	Indianapolis 46241
TSDF Telephone:	Not reported
TSDFA EPA ID:	Not reported
Waste Code Description:	- Not reported
RCRA Code:	Not reported
Meth Code:	- Not reported
Quantity Tons:	Not reported
Waste Quantity:	Not reported
Quantity Unit:	Not reported

Federal:

Year:	2019
EM Manifest ID:	387111
Generator EPA ID:	CAR000237164
Shipment Date:	2019-05-13
Manifest Number:	013433403FLE
Line Number:	1
Method Code:	H141
Quantity Tons:	0.00050
Quantity Waste:	1.000000
Quantity Unit:	P
Number of Containers:	1
Type of Container:	Fiber or plastic boxes, cartons, cases
Quantity Type:	Pounds
Federal Code:	D001

State:

Year:	2019
EM Manifest ID:	387111
Generator EPA ID:	CAR000237164
Shipment Date:	2019-05-13
Manifest Number:	013433403FLE
Line Number:	1
Method Code:	H141
Quantity Tons:	0.00050
Quantity Waste:	1.000000
Quantity Unit:	P
Number of Containers:	1
Type of Container:	Fiber or plastic boxes, cartons, cases
Quantity Type:	Pounds
State Code:	311

Year:	2019
EM Manifest ID:	218463

CVS PHARMACY NO 9573 (Continued) **S123638527**

Shipment Date:	12/10/2018
Shipment Date:	12/10/2018
Receipt Date:	12/27/2018
Manifest Number:	012460732FLE
Generator EPA ID:	CAR000237164
Name:	CVS
Address:	6299 SOUTH BRISTOL PARKWAY
Address 2:	Not reported
City,State,Zip:	CULVER CITY 90230
Telephone:	800-924-6804
Contact:	Not reported
Contact Telephone:	775-575-2760
Contact Email:	Not reported
Transporter 1 EPA ID:	MNS000110924
Transporter Name:	Not reported
Transporter 1 Emergency Number:	Not reported
Transporter 2 EPA ID:	MNS000110924
Transporter Name 2:	Not reported
Transporter 2 Emergency Number:	Not reported
TSDF EPA ID:	NVD980895338
TSDF Name:	21st Century Environmental Management of Nevada, LLC
TSDF Address 1:	2095 Newlands Drive East
TSDF Address 2:	Not reported
TSDF City,State,Zip:	Fernley 89408
TSDF Telephone:	Not reported
TSDFA EPA ID:	Not reported
Waste Code Description:	- Not reported
RCRA Code:	Not reported
Meth Code:	- Not reported
Quantity Tons:	Not reported
Waste Quantity:	Not reported
Quantity Unit:	Not reported

Federal:

Year:	2019
EM Manifest ID:	218463
Generator EPA ID:	CAR000237164
Shipment Date:	2018-12-10
Manifest Number:	012460732FLE
Line Number:	1
Method Code:	H141
Quantity Tons:	0.00200
Quantity Waste:	4.000000
Quantity Unit:	P
Number of Containers:	1
Type of Container:	Fiber or plastic boxes, cartons, cases
Quantity Type:	Pounds
Federal Code:	D001

Year:	2019
EM Manifest ID:	218463
Generator EPA ID:	CAR000237164
Shipment Date:	2018-12-10
Manifest Number:	012460732FLE
Line Number:	2
Method Code:	H141
Quantity Tons:	0.00200
Quantity Waste:	4.000000

CVS PHARMACY NO 9573 (Continued) **S123638527**

Quantity Unit: P
Number of Containers: 1
Type of Container: Fiber or plastic boxes, cartons, cases
Quantity Type: Pounds
Federal Code: D001

Year: 2019
EM Manifest ID: 218463
Generator EPA ID: CAR000237164
Shipment Date: 2018-12-10
Manifest Number: 012460732FLE
Line Number: 2
Method Code: H141
Quantity Tons: 0.00200
Quantity Waste: 4.000000
Quantity Unit: P
Number of Containers: 1
Type of Container: Fiber or plastic boxes, cartons, cases
Quantity Type: Pounds
Federal Code: U002

Year: 2019
EM Manifest ID: 218463
Generator EPA ID: CAR000237164
Shipment Date: 2018-12-10
Manifest Number: 012460732FLE
Line Number: 3
Method Code: H141
Quantity Tons: 0.01150
Quantity Waste: 23.000000
Quantity Unit: P
Number of Containers: 1
Type of Container: Fiber or plastic boxes, cartons, cases
Quantity Type: Pounds
Federal Code: D001

State:
Year: 2019
EM Manifest ID: 218463
Generator EPA ID: CAR000237164
Shipment Date: 2018-12-10
Manifest Number: 012460732FLE
Line Number: 1
Method Code: H141
Quantity Tons: 0.00200
Quantity Waste: 4.000000
Quantity Unit: P
Number of Containers: 1
Type of Container: Fiber or plastic boxes, cartons, cases
Quantity Type: Pounds
State Code: 214

Year: 2019
EM Manifest ID: 218463
Generator EPA ID: CAR000237164
Shipment Date: 2018-12-10
Manifest Number: 012460732FLE

CVS PHARMACY NO 9573 (Continued) **S123638527**

Line Number:	2
Method Code:	H141
Quantity Tons:	0.00200
Quantity Waste:	4.000000
Quantity Unit:	P
Number of Containers:	1
Type of Container:	Fiber or plastic boxes, cartons, cases
Quantity Type:	Pounds
State Code:	214

Year:	2019
EM Manifest ID:	218463
Generator EPA ID:	CAR000237164
Shipment Date:	2018-12-10
Manifest Number:	012460732FLE
Line Number:	3
Method Code:	H141
Quantity Tons:	0.01150
Quantity Waste:	23.000000
Quantity Unit:	P
Number of Containers:	1
Type of Container:	Fiber or plastic boxes, cartons, cases
Quantity Type:	Pounds
State Code:	311

Year:	2019
EM Manifest ID:	227060
Shipment Date:	12/10/2018
Shipment Date:	12/10/2018
Receipt Date:	12/14/2018
Manifest Number:	012460731FLE
Generator EPA ID:	CAR000237164
Name:	CVS
Address:	6299 SOUTH BRISTOL PARKWAY
Address 2:	Not reported
City,State,Zip:	CULVER CITY 90230
Telephone:	800-924-6804
Contact:	Not reported
Contact Telephone:	323-776-6233
Contact Email:	Not reported
Transporter 1 EPA ID:	MNS000110924
Transporter Name:	Not reported
Transporter 1 Emergency Number:	Not reported
Transporter 2 EPA ID:	MNS000110924
Transporter Name 2:	Not reported
Transporter 2 Emergency Number:	Not reported
TSDF EPA ID:	CAD008364432
TSDF Name:	Rho Chem LLC
TSDF Address 1:	425 Isis Ave.
TSDF Address 2:	Not reported
TSDF City,State,Zip:	Inglewood 90301
TSDF Telephone:	Not reported
TSDFA EPA ID:	Not reported
Waste Code Description:	- Not reported
RCRA Code:	Not reported
Meth Code:	- Not reported

CVS PHARMACY NO 9573 (Continued) **S123638527**

Quantity Tons: Not reported
Waste Quantity: Not reported
Quantity Unit: Not reported

Federal:
Year: 2019
EM Manifest ID: 227060
Generator EPA ID: CAR000237164
Shipment Date: 2018-12-10
Manifest Number: 012460731FLE
Line Number: 1
Method Code: H141
Quantity Tons: 0.00200
Quantity Waste: 4.000000
Quantity Unit: P
Number of Containers: 1
Type of Container: Fiber or plastic boxes, cartons, cases
Quantity Type: Pounds
Federal Code: D007

Year: 2019
EM Manifest ID: 227060
Generator EPA ID: CAR000237164
Shipment Date: 2018-12-10
Manifest Number: 012460731FLE
Line Number: 1
Method Code: H141
Quantity Tons: 0.00200
Quantity Waste: 4.000000
Quantity Unit: P
Number of Containers: 1
Type of Container: Fiber or plastic boxes, cartons, cases
Quantity Type: Pounds
Federal Code: D010

Year: 2019
EM Manifest ID: 227060
Generator EPA ID: CAR000237164
Shipment Date: 2018-12-10
Manifest Number: 012460731FLE
Line Number: 2
Method Code: H141
Quantity Tons: 0.00050
Quantity Waste: 1.000000
Quantity Unit: P
Number of Containers: 1
Type of Container: Fiber or plastic boxes, cartons, cases
Quantity Type: Pounds
Federal Code: P001

Year: 2019
EM Manifest ID: 227060
Generator EPA ID: CAR000237164
Shipment Date: 2018-12-10
Manifest Number: 012460731FLE
Line Number: 3
Method Code: H141
Quantity Tons: 0.00150

CVS PHARMACY NO 9573 (Continued) **S123638527**

Quantity Waste: 3.000000
Quantity Unit: P
Number of Containers: 1
Type of Container: Fiber or plastic boxes, cartons, cases
Quantity Type: Pounds
Federal Code: D007

Year: 2019
EM Manifest ID: 227060
Generator EPA ID: CAR000237164
Shipment Date: 2018-12-10
Manifest Number: 012460731FLE
Line Number: 3
Method Code: H141
Quantity Tons: 0.00150
Quantity Waste: 3.000000
Quantity Unit: P
Number of Containers: 1
Type of Container: Fiber or plastic boxes, cartons, cases
Quantity Type: Pounds
Federal Code: D010

State:
Year: 2019
EM Manifest ID: 227060
Generator EPA ID: CAR000237164
Shipment Date: 2018-12-10
Manifest Number: 012460731FLE
Line Number: 1
Method Code: H141
Quantity Tons: 0.00200
Quantity Waste: 4.000000
Quantity Unit: P
Number of Containers: 1
Type of Container: Fiber or plastic boxes, cartons, cases
Quantity Type: Pounds
State Code: 311

Year: 2019
EM Manifest ID: 227060
Generator EPA ID: CAR000237164
Shipment Date: 2018-12-10
Manifest Number: 012460731FLE
Line Number: 2
Method Code: H141
Quantity Tons: 0.00050
Quantity Waste: 1.000000
Quantity Unit: P
Number of Containers: 1
Type of Container: Fiber or plastic boxes, cartons, cases
Quantity Type: Pounds
State Code: 311

Year: 2019
EM Manifest ID: 227060
Generator EPA ID: CAR000237164
Shipment Date: 2018-12-10

CVS PHARMACY NO 9573 (Continued) **S123638527**

Manifest Number:	012460731FLE
Line Number:	3
Method Code:	H141
Quantity Tons:	0.00150
Quantity Waste:	3.000000
Quantity Unit:	P
Number of Containers:	1
Type of Container:	Fiber or plastic boxes, cartons, cases
Quantity Type:	Pounds
State Code:	311

Year:	2019
EM Manifest ID:	227060
Generator EPA ID:	CAR000237164
Shipment Date:	2018-12-10
Manifest Number:	012460731FLE
Line Number:	4
Method Code:	H141
Quantity Tons:	0.00550
Quantity Waste:	11.000000
Quantity Unit:	P
Number of Containers:	1
Type of Container:	Fiber or plastic boxes, cartons, cases
Quantity Type:	Pounds
State Code:	331

Year:	2019
EM Manifest ID:	227060
Generator EPA ID:	CAR000237164
Shipment Date:	2018-12-10
Manifest Number:	012460731FLE
Line Number:	5
Method Code:	H141
Quantity Tons:	0.00450
Quantity Waste:	9.000000
Quantity Unit:	P
Number of Containers:	1
Type of Container:	Fiber or plastic boxes, cartons, cases
Quantity Type:	Pounds
State Code:	331

Year:	2019
EM Manifest ID:	870793
Shipment Date:	11/1/2019
Shipment Date:	11/1/2019
Receipt Date:	11/8/2019
Manifest Number:	013055001FLE
Generator EPA ID:	CAR000237164
Name:	CVS
Address:	6299 SOUTH BRISTOL PARKWAY
Address 2:	Not reported
City,State,Zip:	CULVER CITY 90230-6903
Telephone:	800-924-6804
Contact:	Not reported
Contact Telephone:	323-776-6233
Contact Email:	Not reported

CVS PHARMACY NO 9573 (Continued) **S123638527**

Transporter 1 EPA ID:	MNS000110924
Transporter Name:	Not reported
Transporter 1 Emergency Number:	Not reported
Transporter 2 EPA ID:	MNS000110924
Transporter Name 2:	Not reported
Transporter 2 Emergency Number:	Not reported
TSDF EPA ID:	CAD008364432
TSDF Name:	Rho Chem LLC
TSDF Address 1:	425 Isis Ave.
TSDF Address 2:	Not reported
TSDF City,State,Zip:	Inglewood 90301
TSDF Telephone:	Not reported
TSDFA EPA ID:	Not reported
Waste Code Description:	- Not reported
RCRA Code:	Not reported
Meth Code:	- Not reported
Quantity Tons:	Not reported
Waste Quantity:	Not reported
Quantity Unit:	Not reported

Federal:

Year:	2019
EM Manifest ID:	870793
Generator EPA ID:	CAR000237164
Shipment Date:	2019-11-01
Manifest Number:	013055001FLE
Line Number:	1
Method Code:	H141
Quantity Tons:	0.11150
Quantity Waste:	223.000000
Quantity Unit:	P
Number of Containers:	2
Type of Container:	Fiberboard or plastic drums, barrels, kegs
Quantity Type:	Pounds
Federal Code:	D007

Year:	2019
EM Manifest ID:	870793
Generator EPA ID:	CAR000237164
Shipment Date:	2019-11-01
Manifest Number:	013055001FLE
Line Number:	1
Method Code:	H141
Quantity Tons:	0.11150
Quantity Waste:	223.000000
Quantity Unit:	P
Number of Containers:	2
Type of Container:	Fiberboard or plastic drums, barrels, kegs
Quantity Type:	Pounds
Federal Code:	D010

Year:	2019
EM Manifest ID:	870793
Generator EPA ID:	CAR000237164
Shipment Date:	2019-11-01
Manifest Number:	013055001FLE
Line Number:	2
Method Code:	H141

CVS PHARMACY NO 9573 (Continued) **S123638527**

Quantity Tons:	0.05500
Quantity Waste:	110.000000
Quantity Unit:	P
Number of Containers:	1
Type of Container:	Fiberboard or plastic drums, barrels, kegs
Quantity Type:	Pounds
Federal Code:	D001
Year:	2019
EM Manifest ID:	870793
Generator EPA ID:	CAR000237164
Shipment Date:	2019-11-01
Manifest Number:	013055001FLE
Line Number:	2
Method Code:	H141
Quantity Tons:	0.05500
Quantity Waste:	110.000000
Quantity Unit:	P
Number of Containers:	1
Type of Container:	Fiberboard or plastic drums, barrels, kegs
Quantity Type:	Pounds
Federal Code:	U002
Year:	2019
EM Manifest ID:	870793
Generator EPA ID:	CAR000237164
Shipment Date:	2019-11-01
Manifest Number:	013055001FLE
Line Number:	3
Method Code:	H141
Quantity Tons:	0.00150
Quantity Waste:	3.000000
Quantity Unit:	P
Number of Containers:	1
Type of Container:	Fiber or plastic boxes, cartons, cases
Quantity Type:	Pounds
Federal Code:	P001
Year:	2019
EM Manifest ID:	870793
Generator EPA ID:	CAR000237164
Shipment Date:	2019-11-01
Manifest Number:	013055001FLE
Line Number:	3
Method Code:	H141
Quantity Tons:	0.00150
Quantity Waste:	3.000000
Quantity Unit:	P
Number of Containers:	1
Type of Container:	Fiber or plastic boxes, cartons, cases
Quantity Type:	Pounds
Federal Code:	P075
Year:	2019
EM Manifest ID:	870793
Generator EPA ID:	CAR000237164
Shipment Date:	2019-11-01

CVS PHARMACY NO 9573 (Continued) **S123638527**

Manifest Number: 013055001FLE
Line Number: 4
Method Code: H141
Quantity Tons: 0.00900
Quantity Waste: 18.000000
Quantity Unit: P
Number of Containers: 1
Type of Container: Fiber or plastic boxes, cartons, cases
Quantity Type: Pounds
Federal Code: D001

State:
Year: 2019
EM Manifest ID: 870793
Generator EPA ID: CAR000237164
Shipment Date: 2019-11-01
Manifest Number: 013055001FLE
Line Number: 1
Method Code: H141
Quantity Tons: 0.11150
Quantity Waste: 223.000000
Quantity Unit: P
Number of Containers: 2
Type of Container: Fiberboard or plastic drums, barrels, kegs
Quantity Type: Pounds
State Code: 311

Year: 2019
EM Manifest ID: 870793
Generator EPA ID: CAR000237164
Shipment Date: 2019-11-01
Manifest Number: 013055001FLE
Line Number: 2
Method Code: H141
Quantity Tons: 0.05500
Quantity Waste: 110.000000
Quantity Unit: P
Number of Containers: 1
Type of Container: Fiberboard or plastic drums, barrels, kegs
Quantity Type: Pounds
State Code: 214

Year: 2019
EM Manifest ID: 870793
Generator EPA ID: CAR000237164
Shipment Date: 2019-11-01
Manifest Number: 013055001FLE
Line Number: 3
Method Code: H141
Quantity Tons: 0.00150
Quantity Waste: 3.000000
Quantity Unit: P
Number of Containers: 1
Type of Container: Fiber or plastic boxes, cartons, cases
Quantity Type: Pounds
State Code: 311

CVS PHARMACY NO 9573 (Continued) **S123638527**

Year:	2019
EM Manifest ID:	870793
Generator EPA ID:	CAR000237164
Shipment Date:	2019-11-01
Manifest Number:	013055001FLE
Line Number:	4
Method Code:	H141
Quantity Tons:	0.00900
Quantity Waste:	18.000000
Quantity Unit:	P
Number of Containers:	1
Type of Container:	Fiber or plastic boxes, cartons, cases
Quantity Type:	Pounds
State Code:	214

Year:	2019
EM Manifest ID:	270275
Shipment Date:	1/28/2019
Shipment Date:	1/28/2019
Receipt Date:	2/7/2019
Manifest Number:	012461055FLE
Generator EPA ID:	CAR000237164
Name:	CVS
Address:	6299 SOUTH BRISTOL PARKWAY
Address 2:	Not reported
City,State,Zip:	CULVER CITY 90230
Telephone:	800-924-6804
Contact:	Not reported
Contact Telephone:	775-575-2760
Contact Email:	Not reported
Transporter 1 EPA ID:	MNS000110924
Transporter Name:	Not reported
Transporter 1 Emergency Number:	Not reported
Transporter 2 EPA ID:	MNS000110924
Transporter Name 2:	Not reported
Transporter 2 Emergency Number:	Not reported
TSDF EPA ID:	NVD980895338
TSDF Name:	21st Century Environmental Management of Nevada, LLC
TSDF Address 1:	2095 Newlands Drive East
TSDF Address 2:	Not reported
TSDF City,State,Zip:	Fernley 89408
TSDF Telephone:	Not reported
TSDFA EPA ID:	Not reported
Waste Code Description:	- Not reported
RCRA Code:	Not reported
Meth Code:	- Not reported
Quantity Tons:	Not reported
Waste Quantity:	Not reported
Quantity Unit:	Not reported

Federal:

Year:	2019
EM Manifest ID:	270275
Generator EPA ID:	CAR000237164
Shipment Date:	2019-01-28
Manifest Number:	012461055FLE
Line Number:	1

CVS PHARMACY NO 9573 (Continued) **S123638527**

Method Code: H141
Quantity Tons: 0.00050
Quantity Waste: 1.000000
Quantity Unit: P
Number of Containers: 1
Type of Container: Fiber or plastic boxes, cartons, cases
Quantity Type: Pounds
Federal Code: P001

Year: 2019
EM Manifest ID: 270275
Generator EPA ID: CAR000237164
Shipment Date: 2019-01-28
Manifest Number: 012461055FLE
Line Number: 2
Method Code: H141
Quantity Tons: 0.00100
Quantity Waste: 2.000000
Quantity Unit: P
Number of Containers: 1
Type of Container: Fiber or plastic boxes, cartons, cases
Quantity Type: Pounds
Federal Code: D007

Year: 2019
EM Manifest ID: 270275
Generator EPA ID: CAR000237164
Shipment Date: 2019-01-28
Manifest Number: 012461055FLE
Line Number: 2
Method Code: H141
Quantity Tons: 0.00100
Quantity Waste: 2.000000
Quantity Unit: P
Number of Containers: 1
Type of Container: Fiber or plastic boxes, cartons, cases
Quantity Type: Pounds
Federal Code: D010

State:
Year: 2019
EM Manifest ID: 270275
Generator EPA ID: CAR000237164
Shipment Date: 2019-01-28
Manifest Number: 012461055FLE
Line Number: 1
Method Code: H141
Quantity Tons: 0.00050
Quantity Waste: 1.000000
Quantity Unit: P
Number of Containers: 1
Type of Container: Fiber or plastic boxes, cartons, cases
Quantity Type: Pounds
State Code: 311

Year: 2019
EM Manifest ID: 270275

CVS PHARMACY NO 9573 (Continued) **S123638527**

Generator EPA ID:	CAR000237164
Shipment Date:	2019-01-28
Manifest Number:	012461055FLE
Line Number:	2
Method Code:	H141
Quantity Tons:	0.00100
Quantity Waste:	2.000000
Quantity Unit:	P
Number of Containers:	1
Type of Container:	Fiber or plastic boxes, cartons, cases
Quantity Type:	Pounds
State Code:	311

Additional Information:

Year:	2018
EM Manifest ID:	145526
Shipment Date:	9/20/2018
Shipment Date:	9/20/2018
Receipt Date:	10/2/2018
Manifest Number:	012076101FLE
Generator EPA ID:	CAR000237164
Name:	CVS
Address:	6299 SOUTH BRISTOL PARKWAY
Address 2:	Not reported
City,State,Zip:	CULVER CITY 90230
Telephone:	800-924-6804
Contact:	Not reported
Contact Telephone:	775-575-2760
Contact Email:	Not reported
Transporter 1 EPA ID:	MNS000110924
Transporter Name:	Not reported
Transporter 1 Emergency Number:	Not reported
Transporter 2 EPA ID:	MNS000110924
Transporter Name 2:	Not reported
Transporter 2 Emergency Number:	Not reported
TSDF EPA ID:	NVD980895338
TSDF Name:	21st Century Environmental Management of Nevada, LLC
TSDF Address 1:	2095 Newlands Drive East
TSDF Address 2:	Not reported
TSDF City,State,Zip:	Fernley 89408
TSDF Telephone:	Not reported
TSDFA EPA ID:	Not reported
Waste Code Description:	- Not reported
RCRA Code:	Not reported
Meth Code:	- Not reported
Quantity Tons:	Not reported
Waste Quantity:	Not reported
Quantity Unit:	Not reported

Federal:

Year:	2018
EM Manifest ID:	145526
Generator EPA ID:	CAR000237164
Shipment Date:	2018-09-20
Manifest Number:	012076101FLE
Line Number:	1

CVS PHARMACY NO 9573 (Continued) **S123638527**

Method Code:	H141
Quantity Tons:	0.00150
Quantity Waste:	3.000000
Quantity Unit:	P
Number of Containers:	1
Type of Container:	Fiber or plastic boxes, cartons, cases
Quantity Type:	Pounds
Federal Code:	D001
Year:	2018
EM Manifest ID:	145526
Generator EPA ID:	CAR000237164
Shipment Date:	2018-09-20
Manifest Number:	012076101FLE
Line Number:	2
Method Code:	H141
Quantity Tons:	0.00200
Quantity Waste:	4.000000
Quantity Unit:	P
Number of Containers:	1
Type of Container:	Fiber or plastic boxes, cartons, cases
Quantity Type:	Pounds
Federal Code:	D001
Year:	2018
EM Manifest ID:	145526
Generator EPA ID:	CAR000237164
Shipment Date:	2018-09-20
Manifest Number:	012076101FLE
Line Number:	3
Method Code:	H141
Quantity Tons:	0.00100
Quantity Waste:	2.000000
Quantity Unit:	P
Number of Containers:	1
Type of Container:	Fiber or plastic boxes, cartons, cases
Quantity Type:	Pounds
Federal Code:	D001
Year:	2018
EM Manifest ID:	145526
Generator EPA ID:	CAR000237164
Shipment Date:	2018-09-20
Manifest Number:	012076101FLE
Line Number:	4
Method Code:	H141
Quantity Tons:	0.00100
Quantity Waste:	2.000000
Quantity Unit:	P
Number of Containers:	1
Type of Container:	Metal drums, barrels, kegs
Quantity Type:	Pounds
Federal Code:	D001
Year:	2018
EM Manifest ID:	010706096FLE20170811_D_1

CVS PHARMACY NO 9573 (Continued) **S123638527**

Shipment Date:	8/11/2017
Shipment Date:	8/11/2017
Receipt Date:	8/29/2017
Manifest Number:	010706096FLE
Generator EPA ID:	CAR000237164
Name:	CVS #9573
Address:	Not reported
Address 2:	Not reported
City,State,Zip:	Not reported
Telephone:	Not reported
Contact:	Not reported
Contact Telephone:	Not reported
Contact Email:	Not reported
Transporter 1 EPA ID:	MNS000110924
Transporter Name:	Not reported
Transporter 1 Emergency Number:	Not reported
Transporter 2 EPA ID:	ALR000007237
Transporter Name 2:	Not reported
Transporter 2 Emergency Number:	Not reported
TSDF EPA ID:	INR000110197
TSDF Name:	STERICYCLE INC
TSDF Address 1:	Not reported
TSDF Address 2:	Not reported
TSDF City,State,Zip:	Not reported
TSDF Telephone:	Not reported
TSDFA EPA ID:	Not reported
Waste Code Description:	- Not reported
RCRA Code:	Not reported
Meth Code:	- Not reported
Quantity Tons:	Not reported
Waste Quantity:	Not reported
Quantity Unit:	Not reported

Federal:

Year:	2018
EM Manifest ID:	010706096FLE20170811_D_1
Generator EPA ID:	CAR000237164
Shipment Date:	2017-08-11
Manifest Number:	010706096FLE
Line Number:	1
Method Code:	H141
Quantity Tons:	0.00050
Quantity Waste:	1.000000
Quantity Unit:	P
Number of Containers:	1
Type of Container:	NULL
Quantity Type:	NULL
Federal Code:	D001

State:

Year:	2018
EM Manifest ID:	010706096FLE20170811_D_1
Generator EPA ID:	CAR000237164
Shipment Date:	2017-08-11
Manifest Number:	010706096FLE
Line Number:	1
Method Code:	H141

CVS PHARMACY NO 9573 (Continued) **S123638527**

Quantity Tons:	0.00050
Quantity Waste:	1.000000
Quantity Unit:	P
Number of Containers:	1
Type of Container:	NULL
Quantity Type:	NULL
State Code:	311

Year:	2018
EM Manifest ID:	010706097FLE20170811_D_1
Shipment Date:	8/11/2017
Shipment Date:	8/11/2017
Receipt Date:	8/21/2017
Manifest Number:	010706097FLE
Generator EPA ID:	CAR000237164
Name:	CVS #9573
Address:	Not reported
Address 2:	Not reported
City,State,Zip:	Not reported
Telephone:	Not reported
Contact:	Not reported
Contact Telephone:	Not reported
Contact Email:	Not reported
Transporter 1 EPA ID:	MNS000110924
Transporter Name:	Not reported
Transporter 1 Emergency Number:	Not reported
Transporter 2 EPA ID:	CAR000217000
Transporter Name 2:	Not reported
Transporter 2 Emergency Number:	Not reported
TSDF EPA ID:	CAD008364432
TSDF Name:	RHO CHEM LLC
TSDF Address 1:	Not reported
TSDF Address 2:	Not reported
TSDF City,State,Zip:	Not reported
TSDF Telephone:	Not reported
TSDFA EPA ID:	Not reported
Waste Code Description:	- Not reported
RCRA Code:	Not reported
Meth Code:	- Not reported
Quantity Tons:	Not reported
Waste Quantity:	Not reported
Quantity Unit:	Not reported

Federal:

Year:	2018
EM Manifest ID:	010706097FLE20170811_D_1
Generator EPA ID:	CAR000237164
Shipment Date:	2017-08-11
Manifest Number:	010706097FLE
Line Number:	1
Method Code:	H141
Quantity Tons:	0.00400
Quantity Waste:	8.000000
Quantity Unit:	P
Number of Containers:	1
Type of Container:	NULL
Quantity Type:	NULL

CVS PHARMACY NO 9573 (Continued) **S123638527**

Federal Code: D002

Year: 2018
EM Manifest ID: 010706097FLE20170811_D_1
Generator EPA ID: CAR000237164
Shipment Date: 2017-08-11
Manifest Number: 010706097FLE
Line Number: 2
Method Code: H141
Quantity Tons: 0.00050
Quantity Waste: 1.000000
Quantity Unit: P
Number of Containers: 1
Type of Container: NULL
Quantity Type: NULL
Federal Code: P001

Year: 2018
EM Manifest ID: 010706097FLE20170811_D_1
Generator EPA ID: CAR000237164
Shipment Date: 2017-08-11
Manifest Number: 010706097FLE
Line Number: 3
Method Code: H141
Quantity Tons: 0.00050
Quantity Waste: 1.000000
Quantity Unit: P
Number of Containers: 1
Type of Container: NULL
Quantity Type: NULL
Federal Code: D007

Year: 2018
EM Manifest ID: 010706097FLE20170811_D_1
Generator EPA ID: CAR000237164
Shipment Date: 2017-08-11
Manifest Number: 010706097FLE
Line Number: 3
Method Code: H141
Quantity Tons: 0.00050
Quantity Waste: 1.000000
Quantity Unit: P
Number of Containers: 1
Type of Container: NULL
Quantity Type: NULL
Federal Code: D010

State:
Year: 2018
EM Manifest ID: 010706097FLE20170811_D_1
Generator EPA ID: CAR000237164
Shipment Date: 2017-08-11
Manifest Number: 010706097FLE
Line Number: 1
Method Code: H141
Quantity Tons: 0.00400
Quantity Waste: 8.000000

CVS PHARMACY NO 9573 (Continued) **S123638527**

Quantity Unit:	P
Number of Containers:	1
Type of Container:	NULL
Quantity Type:	NULL
State Code:	122
Year:	2018
EM Manifest ID:	010706097FLE20170811_D_1
Generator EPA ID:	CAR000237164
Shipment Date:	2017-08-11
Manifest Number:	010706097FLE
Line Number:	2
Method Code:	H141
Quantity Tons:	0.00050
Quantity Waste:	1.000000
Quantity Unit:	P
Number of Containers:	1
Type of Container:	NULL
Quantity Type:	NULL
State Code:	311
Year:	2018
EM Manifest ID:	010706097FLE20170811_D_1
Generator EPA ID:	CAR000237164
Shipment Date:	2017-08-11
Manifest Number:	010706097FLE
Line Number:	3
Method Code:	H141
Quantity Tons:	0.00050
Quantity Waste:	1.000000
Quantity Unit:	P
Number of Containers:	1
Type of Container:	NULL
Quantity Type:	NULL
State Code:	311
Year:	2018
EM Manifest ID:	010706097FLE20170811_D_1
Generator EPA ID:	CAR000237164
Shipment Date:	2017-08-11
Manifest Number:	010706097FLE
Line Number:	4
Method Code:	H141
Quantity Tons:	0.00050
Quantity Waste:	1.000000
Quantity Unit:	P
Number of Containers:	1
Type of Container:	NULL
Quantity Type:	NULL
State Code:	331
Year:	2018
EM Manifest ID:	010706097FLE20170811_D_1
Generator EPA ID:	CAR000237164
Shipment Date:	2017-08-11
Manifest Number:	010706097FLE
Line Number:	5

CVS PHARMACY NO 9573 (Continued) **S123638527**

Method Code:	H141
Quantity Tons:	0.00100
Quantity Waste:	2.000000
Quantity Unit:	P
Number of Containers:	1
Type of Container:	NULL
Quantity Type:	NULL
State Code:	331

Year:	2018
EM Manifest ID:	010109251FLE20170523_D_1
Shipment Date:	5/23/2017
Shipment Date:	5/23/2017
Receipt Date:	6/1/2017
Manifest Number:	010109251FLE
Generator EPA ID:	CAR000237164
Name:	CVS #9573
Address:	Not reported
Address 2:	Not reported
City,State,Zip:	Not reported
Telephone:	Not reported
Contact:	Not reported
Contact Telephone:	Not reported
Contact Email:	Not reported
Transporter 1 EPA ID:	MNS000110924
Transporter Name:	Not reported
Transporter 1 Emergency Number:	Not reported
Transporter 2 EPA ID:	CAR000217000
Transporter Name 2:	Not reported
Transporter 2 Emergency Number:	Not reported
TSDF EPA ID:	CAD008364432
TSDF Name:	RHO CHEM LLC
TSDF Address 1:	Not reported
TSDF Address 2:	Not reported
TSDF City,State,Zip:	Not reported
TSDF Telephone:	Not reported
TSDFA EPA ID:	Not reported
Waste Code Description:	- Not reported
RCRA Code:	Not reported
Meth Code:	- Not reported
Quantity Tons:	Not reported
Waste Quantity:	Not reported
Quantity Unit:	Not reported

Federal:

Year:	2018
EM Manifest ID:	010109251FLE20170523_D_1
Generator EPA ID:	CAR000237164
Shipment Date:	2017-05-23
Manifest Number:	010109251FLE
Line Number:	1
Method Code:	H141
Quantity Tons:	0.00150
Quantity Waste:	3.000000
Quantity Unit:	P
Number of Containers:	1
Type of Container:	NULL

CVS PHARMACY NO 9573 (Continued) **S123638527**

Quantity Type:	NULL
Federal Code:	D007
Year:	2018
EM Manifest ID:	010109251FLE20170523_D_1
Generator EPA ID:	CAR000237164
Shipment Date:	2017-05-23
Manifest Number:	010109251FLE
Line Number:	1
Method Code:	H141
Quantity Tons:	0.00150
Quantity Waste:	3.000000
Quantity Unit:	P
Number of Containers:	1
Type of Container:	NULL
Quantity Type:	NULL
Federal Code:	D010
Year:	2018
EM Manifest ID:	010109251FLE20170523_D_1
Generator EPA ID:	CAR000237164
Shipment Date:	2017-05-23
Manifest Number:	010109251FLE
Line Number:	2
Method Code:	H141
Quantity Tons:	0.00100
Quantity Waste:	2.000000
Quantity Unit:	P
Number of Containers:	1
Type of Container:	NULL
Quantity Type:	NULL
Federal Code:	D009
Year:	2018
EM Manifest ID:	010109251FLE20170523_D_1
Generator EPA ID:	CAR000237164
Shipment Date:	2017-05-23
Manifest Number:	010109251FLE
Line Number:	2
Method Code:	H141
Quantity Tons:	0.00100
Quantity Waste:	2.000000
Quantity Unit:	P
Number of Containers:	1
Type of Container:	NULL
Quantity Type:	NULL
Federal Code:	D024
Year:	2018
EM Manifest ID:	010109251FLE20170523_D_1
Generator EPA ID:	CAR000237164
Shipment Date:	2017-05-23
Manifest Number:	010109251FLE
Line Number:	2
Method Code:	H141
Quantity Tons:	0.00100
Quantity Waste:	2.000000

CVS PHARMACY NO 9573 (Continued) **S123638527**

Quantity Unit: P
Number of Containers: 1
Type of Container: NULL
Quantity Type: NULL
Federal Code: U129

Year: 2018
EM Manifest ID: 010109251FLE20170523_D_1
Generator EPA ID: CAR000237164
Shipment Date: 2017-05-23
Manifest Number: 010109251FLE
Line Number: 2
Method Code: H141
Quantity Tons: 0.00100
Quantity Waste: 2.000000
Quantity Unit: P
Number of Containers: 1
Type of Container: NULL
Quantity Type: NULL
Federal Code: U205

Year: 2018
EM Manifest ID: 010109251FLE20170523_D_1
Generator EPA ID: CAR000237164
Shipment Date: 2017-05-23
Manifest Number: 010109251FLE
Line Number: 3
Method Code: H141
Quantity Tons: 0.00050
Quantity Waste: 1.000000
Quantity Unit: P
Number of Containers: 1
Type of Container: NULL
Quantity Type: NULL
Federal Code: P001

State:
Year: 2018
EM Manifest ID: 010109251FLE20170523_D_1
Generator EPA ID: CAR000237164
Shipment Date: 2017-05-23
Manifest Number: 010109251FLE
Line Number: 1
Method Code: H141
Quantity Tons: 0.00150
Quantity Waste: 3.000000
Quantity Unit: P
Number of Containers: 1
Type of Container: NULL
Quantity Type: NULL
State Code: 311

Year: 2018
EM Manifest ID: 010109251FLE20170523_D_1
Generator EPA ID: CAR000237164
Shipment Date: 2017-05-23
Manifest Number: 010109251FLE

CVS PHARMACY NO 9573 (Continued) **S123638527**

Line Number:	2
Method Code:	H141
Quantity Tons:	0.00100
Quantity Waste:	2.000000
Quantity Unit:	P
Number of Containers:	1
Type of Container:	NULL
Quantity Type:	NULL
State Code:	311

Year:	2018
EM Manifest ID:	010109251FLE20170523_D_1
Generator EPA ID:	CAR000237164
Shipment Date:	2017-05-23
Manifest Number:	010109251FLE
Line Number:	3
Method Code:	H141
Quantity Tons:	0.00050
Quantity Waste:	1.000000
Quantity Unit:	P
Number of Containers:	1
Type of Container:	NULL
Quantity Type:	NULL
State Code:	311

Year:	2018
EM Manifest ID:	010109250FLE20170523_D_1
Shipment Date:	5/23/2017
Shipment Date:	5/23/2017
Receipt Date:	6/13/2017
Manifest Number:	010109250FLE
Generator EPA ID:	CAR000237164
Name:	CVS #9573
Address:	Not reported
Address 2:	Not reported
City,State,Zip:	Not reported
Telephone:	Not reported
Contact:	Not reported
Contact Telephone:	Not reported
Contact Email:	Not reported
Transporter 1 EPA ID:	MNS000110924
Transporter Name:	Not reported
Transporter 1 Emergency Number:	Not reported
Transporter 2 EPA ID:	CAD983649880
Transporter Name 2:	Not reported
Transporter 2 Emergency Number:	Not reported
TSDF EPA ID:	INR000110197
TSDF Name:	STERICYCLE INC
TSDF Address 1:	Not reported
TSDF Address 2:	Not reported
TSDF City,State,Zip:	Not reported
TSDF Telephone:	Not reported
TSDFA EPA ID:	Not reported
Waste Code Description:	- Not reported
RCRA Code:	Not reported
Meth Code:	- Not reported

CVS PHARMACY NO 9573 (Continued) **S123638527**

Quantity Tons: Not reported
Waste Quantity: Not reported
Quantity Unit: Not reported

Federal:
Year: 2018
EM Manifest ID: 010109250FLE20170523_D_1
Generator EPA ID: CAR000237164
Shipment Date: 2017-05-23
Manifest Number: 010109250FLE
Line Number: 1
Method Code: H141
Quantity Tons: 0.00050
Quantity Waste: 1.000000
Quantity Unit: P
Number of Containers: 1
Type of Container: NULL
Quantity Type: NULL
Federal Code: D001

State:
Year: 2018
EM Manifest ID: 010109250FLE20170523_D_1
Generator EPA ID: CAR000237164
Shipment Date: 2017-05-23
Manifest Number: 010109250FLE
Line Number: 1
Method Code: H141
Quantity Tons: 0.00050
Quantity Waste: 1.000000
Quantity Unit: P
Number of Containers: 1
Type of Container: NULL
Quantity Type: NULL
State Code: 311

Year: 2018
EM Manifest ID: 011443446FLE20180403_D_1
Shipment Date: 4/3/2018
Shipment Date: 4/3/2018
Receipt Date: 4/11/2018
Manifest Number: 011443446FLE
Generator EPA ID: CAR000237164
Name: CVS #9573
Address: Not reported
Address 2: Not reported
City,State,Zip: Not reported
Telephone: Not reported
Contact: Not reported
Contact Telephone: Not reported
Contact Email: Not reported
Transporter 1 EPA ID: MNS000110924
Transporter Name: Not reported
Transporter 1 Emergency Number: Not reported
Transporter 2 EPA ID: CAR000217000
Transporter Name 2: Not reported

CVS PHARMACY NO 9573 (Continued) **S123638527**

Transporter 2 Emergency Number:	Not reported
TSDF EPA ID:	CAD008364432
TSDF Name:	RHO CHEM LLC
TSDF Address 1:	Not reported
TSDF Address 2:	Not reported
TSDF City,State,Zip:	Not reported
TSDF Telephone:	Not reported
TSDFA EPA ID:	Not reported
Waste Code Description:	- Not reported
RCRA Code:	Not reported
Meth Code:	- Not reported
Quantity Tons:	Not reported
Waste Quantity:	Not reported
Quantity Unit:	Not reported

Federal:

Year:	2018
EM Manifest ID:	011443446FLE20180403_D_1
Generator EPA ID:	CAR000237164
Shipment Date:	2018-04-03
Manifest Number:	011443446FLE
Line Number:	1
Method Code:	H141
Quantity Tons:	0.00150
Quantity Waste:	3.000000
Quantity Unit:	P
Number of Containers:	1
Type of Container:	NULL
Quantity Type:	NULL
Federal Code:	D007

Year:	2018
EM Manifest ID:	011443446FLE20180403_D_1
Generator EPA ID:	CAR000237164
Shipment Date:	2018-04-03
Manifest Number:	011443446FLE
Line Number:	1
Method Code:	H141
Quantity Tons:	0.00150
Quantity Waste:	3.000000
Quantity Unit:	P
Number of Containers:	1
Type of Container:	NULL
Quantity Type:	NULL
Federal Code:	D010

Year:	2018
EM Manifest ID:	011443446FLE20180403_D_1
Generator EPA ID:	CAR000237164
Shipment Date:	2018-04-03
Manifest Number:	011443446FLE
Line Number:	2
Method Code:	H141
Quantity Tons:	0.00100
Quantity Waste:	2.000000
Quantity Unit:	P
Number of Containers:	1
Type of Container:	NULL

CVS PHARMACY NO 9573 (Continued) **S123638527**

Quantity Type:	NULL
Federal Code:	P001
Year:	2018
EM Manifest ID:	011443446FLE20180403_D_1
Generator EPA ID:	CAR000237164
Shipment Date:	2018-04-03
Manifest Number:	011443446FLE
Line Number:	2
Method Code:	H141
Quantity Tons:	0.00100
Quantity Waste:	2.000000
Quantity Unit:	P
Number of Containers:	1
Type of Container:	NULL
Quantity Type:	NULL
Federal Code:	P075
Year:	2018
EM Manifest ID:	011443446FLE20180403_D_1
Generator EPA ID:	CAR000237164
Shipment Date:	2018-04-03
Manifest Number:	011443446FLE
Line Number:	3
Method Code:	H141
Quantity Tons:	0.00050
Quantity Waste:	1.000000
Quantity Unit:	P
Number of Containers:	1
Type of Container:	NULL
Quantity Type:	NULL
Federal Code:	P001

State:

Year:	2018
EM Manifest ID:	011443446FLE20180403_D_1
Generator EPA ID:	CAR000237164
Shipment Date:	2018-04-03
Manifest Number:	011443446FLE
Line Number:	1
Method Code:	H141
Quantity Tons:	0.00150
Quantity Waste:	3.000000
Quantity Unit:	P
Number of Containers:	1
Type of Container:	NULL
Quantity Type:	NULL
State Code:	311
Year:	2018
EM Manifest ID:	011443446FLE20180403_D_1
Generator EPA ID:	CAR000237164
Shipment Date:	2018-04-03
Manifest Number:	011443446FLE
Line Number:	2
Method Code:	H141
Quantity Tons:	0.00100

CVS PHARMACY NO 9573 (Continued) **S123638527**

Quantity Waste:	2.000000
Quantity Unit:	P
Number of Containers:	1
Type of Container:	NULL
Quantity Type:	NULL
State Code:	311
Year:	2018
EM Manifest ID:	011443446FLE20180403_D_1
Generator EPA ID:	CAR000237164
Shipment Date:	2018-04-03
Manifest Number:	011443446FLE
Line Number:	3
Method Code:	H141
Quantity Tons:	0.00050
Quantity Waste:	1.000000
Quantity Unit:	P
Number of Containers:	1
Type of Container:	NULL
Quantity Type:	NULL
State Code:	311
Year:	2018
EM Manifest ID:	011443446FLE20180403_D_1
Generator EPA ID:	CAR000237164
Shipment Date:	2018-04-03
Manifest Number:	011443446FLE
Line Number:	4
Method Code:	H141
Quantity Tons:	0.00050
Quantity Waste:	1.000000
Quantity Unit:	P
Number of Containers:	1
Type of Container:	NULL
Quantity Type:	NULL
State Code:	331
Year:	2018
EM Manifest ID:	011443445FLE20180403_D_1
Shipment Date:	4/3/2018
Shipment Date:	4/3/2018
Receipt Date:	4/25/2018
Manifest Number:	011443445FLE
Generator EPA ID:	CAR000237164
Name:	CVS #9573
Address:	Not reported
Address 2:	Not reported
City,State,Zip:	Not reported
Telephone:	Not reported
Contact:	Not reported
Contact Telephone:	Not reported
Contact Email:	Not reported
Transporter 1 EPA ID:	MNS000110924
Transporter Name:	Not reported
Transporter 1 Emergency Number:	Not reported
Transporter 2 EPA ID:	NED986382133

CVS PHARMACY NO 9573 (Continued) **S123638527**

Transporter Name 2:	Not reported
Transporter 2 Emergency Number:	Not reported
TSDF EPA ID:	INR000110197
TSDF Name:	STERICYCLE INC
TSDF Address 1:	Not reported
TSDF Address 2:	Not reported
TSDF City,State,Zip:	Not reported
TSDF Telephone:	Not reported
TSDFA EPA ID:	Not reported
Waste Code Description:	- Not reported
RCRA Code:	Not reported
Meth Code:	- Not reported
Quantity Tons:	Not reported
Waste Quantity:	Not reported
Quantity Unit:	Not reported

Federal:

Year:	2018
EM Manifest ID:	011443445FLE20180403_D_1
Generator EPA ID:	CAR000237164
Shipment Date:	2018-04-03
Manifest Number:	011443445FLE
Line Number:	1
Method Code:	H141
Quantity Tons:	0.00050
Quantity Waste:	1.000000
Quantity Unit:	P
Number of Containers:	1
Type of Container:	NULL
Quantity Type:	NULL
Federal Code:	D001

State:

Year:	2018
EM Manifest ID:	011443445FLE20180403_D_1
Generator EPA ID:	CAR000237164
Shipment Date:	2018-04-03
Manifest Number:	011443445FLE
Line Number:	1
Method Code:	H141
Quantity Tons:	0.00050
Quantity Waste:	1.000000
Quantity Unit:	P
Number of Containers:	1
Type of Container:	NULL
Quantity Type:	NULL
State Code:	311

Year:	2018
EM Manifest ID:	009376448FLE20171102_D_1
Shipment Date:	11/2/2017
Shipment Date:	11/2/2017
Receipt Date:	11/29/2017
Manifest Number:	009376448FLE
Generator EPA ID:	CAR000237164
Name:	CVS #9573

CVS PHARMACY NO 9573 (Continued) **S123638527**

Address:	Not reported
Address 2:	Not reported
City,State,Zip:	Not reported
Telephone:	Not reported
Contact:	Not reported
Contact Telephone:	Not reported
Contact Email:	Not reported
Transporter 1 EPA ID:	MNS000110924
Transporter Name:	Not reported
Transporter 1 Emergency Number:	Not reported
Transporter 2 EPA ID:	NED986382133
Transporter Name 2:	Not reported
Transporter 2 Emergency Number:	Not reported
TSDF EPA ID:	INR000110197
TSDF Name:	STERICYCLE INC
TSDF Address 1:	Not reported
TSDF Address 2:	Not reported
TSDF City,State,Zip:	Not reported
TSDF Telephone:	Not reported
TSDFA EPA ID:	Not reported
Waste Code Description:	- Not reported
RCRA Code:	Not reported
Meth Code:	- Not reported
Quantity Tons:	Not reported
Waste Quantity:	Not reported
Quantity Unit:	Not reported

Federal:

Year:	2018
EM Manifest ID:	009376448FLE20171102_D_1
Generator EPA ID:	CAR000237164
Shipment Date:	2017-11-02
Manifest Number:	009376448FLE
Line Number:	1
Method Code:	H141
Quantity Tons:	0.00050
Quantity Waste:	1.000000
Quantity Unit:	P
Number of Containers:	1
Type of Container:	NULL
Quantity Type:	NULL
Federal Code:	D001

State:

Year:	2018
EM Manifest ID:	009376448FLE20171102_D_1
Generator EPA ID:	CAR000237164
Shipment Date:	2017-11-02
Manifest Number:	009376448FLE
Line Number:	1
Method Code:	H141
Quantity Tons:	0.00050
Quantity Waste:	1.000000
Quantity Unit:	P
Number of Containers:	1
Type of Container:	NULL
Quantity Type:	NULL

CVS PHARMACY NO 9573 (Continued) **S123638527**

State Code: 311

Year: 2018
EM Manifest ID: 009376449FLE20171102_D_1
Shipment Date: 11/2/2017
Shipment Date: 11/2/2017
Receipt Date: 11/9/2017
Manifest Number: 009376449FLE
Generator EPA ID: CAR000237164
Name: CVS #9573
Address: Not reported
Address 2: Not reported
City,State,Zip: Not reported
Telephone: Not reported
Contact: Not reported
Contact Telephone: Not reported
Contact Email: Not reported
Transporter 1 EPA ID: MNS000110924
Transporter Name: Not reported
Transporter 1 Emergency Number: Not reported
Transporter 2 EPA ID: CAR000217000
Transporter Name 2: Not reported
Transporter 2 Emergency Number: Not reported
TSDF EPA ID: CAD008364432
TSDF Name: RHO CHEM LLC
TSDF Address 1: Not reported
TSDF Address 2: Not reported
TSDF City,State,Zip: Not reported
TSDF Telephone: Not reported
TSDFA EPA ID: Not reported
Waste Code Description: - Not reported
RCRA Code: Not reported
Meth Code: - Not reported
Quantity Tons: Not reported
Waste Quantity: Not reported
Quantity Unit: Not reported

Federal:
Year: 2018
EM Manifest ID: 009376449FLE20171102_D_1
Generator EPA ID: CAR000237164
Shipment Date: 2017-11-02
Manifest Number: 009376449FLE
Line Number: 1
Method Code: H141
Quantity Tons: 0.00500
Quantity Waste: 10.000000
Quantity Unit: P
Number of Containers: 1
Type of Container: NULL
Quantity Type: NULL
Federal Code: D001

Year: 2018
EM Manifest ID: 009376449FLE20171102_D_1
Generator EPA ID: CAR000237164
Shipment Date: 2017-11-02

CVS PHARMACY NO 9573 (Continued) **S123638527**

Manifest Number:	009376449FLE
Line Number:	2
Method Code:	H141
Quantity Tons:	0.00500
Quantity Waste:	10.000000
Quantity Unit:	P
Number of Containers:	1
Type of Container:	NULL
Quantity Type:	NULL
Federal Code:	D001

Year:	2018
EM Manifest ID:	009376449FLE20171102_D_1
Generator EPA ID:	CAR000237164
Shipment Date:	2017-11-02
Manifest Number:	009376449FLE
Line Number:	2
Method Code:	H141
Quantity Tons:	0.00500
Quantity Waste:	10.000000
Quantity Unit:	P
Number of Containers:	1
Type of Container:	NULL
Quantity Type:	NULL
Federal Code:	U002

Year:	2018
EM Manifest ID:	009376449FLE20171102_D_1
Generator EPA ID:	CAR000237164
Shipment Date:	2017-11-02
Manifest Number:	009376449FLE
Line Number:	3
Method Code:	H141
Quantity Tons:	0.00250
Quantity Waste:	5.000000
Quantity Unit:	P
Number of Containers:	1
Type of Container:	NULL
Quantity Type:	NULL
Federal Code:	D001

Year:	2018
EM Manifest ID:	009376449FLE20171102_D_1
Generator EPA ID:	CAR000237164
Shipment Date:	2017-11-02
Manifest Number:	009376449FLE
Line Number:	4
Method Code:	H141
Quantity Tons:	0.00850
Quantity Waste:	17.000000
Quantity Unit:	P
Number of Containers:	1
Type of Container:	NULL
Quantity Type:	NULL
Federal Code:	D007

Year:	2018

CVS PHARMACY NO 9573 (Continued) **S123638527**

EM Manifest ID:	009376449FLE20171102_D_1
Generator EPA ID:	CAR000237164
Shipment Date:	2017-11-02
Manifest Number:	009376449FLE
Line Number:	4
Method Code:	H141
Quantity Tons:	0.00850
Quantity Waste:	17.000000
Quantity Unit:	P
Number of Containers:	1
Type of Container:	NULL
Quantity Type:	NULL
Federal Code:	D010

Year:	2018
EM Manifest ID:	009376449FLE20171102_D_1
Generator EPA ID:	CAR000237164
Shipment Date:	2017-11-02
Manifest Number:	009376449FLE
Line Number:	5
Method Code:	H141
Quantity Tons:	0.00750
Quantity Waste:	15.000000
Quantity Unit:	P
Number of Containers:	1
Type of Container:	NULL
Quantity Type:	NULL
Federal Code:	D001

Year:	2018
EM Manifest ID:	009376449FLE20171102_D_1
Generator EPA ID:	CAR000237164
Shipment Date:	2017-11-02
Manifest Number:	009376449FLE
Line Number:	6
Method Code:	H141
Quantity Tons:	0.00300
Quantity Waste:	6.000000
Quantity Unit:	P
Number of Containers:	1
Type of Container:	NULL
Quantity Type:	NULL
Federal Code:	P001

Year:	2018
EM Manifest ID:	009376449FLE20171102_D_1
Generator EPA ID:	CAR000237164
Shipment Date:	2017-11-02
Manifest Number:	009376449FLE
Line Number:	6
Method Code:	H141
Quantity Tons:	0.00300
Quantity Waste:	6.000000
Quantity Unit:	P
Number of Containers:	1
Type of Container:	NULL
Quantity Type:	NULL

CVS PHARMACY NO 9573 (Continued) **S123638527**

Federal Code: P075

Year: 2018
EM Manifest ID: 009376449FLE20171102_D_1
Generator EPA ID: CAR000237164
Shipment Date: 2017-11-02
Manifest Number: 009376449FLE
Line Number: 7
Method Code: H141
Quantity Tons: 0.00050
Quantity Waste: 1.000000
Quantity Unit: P
Number of Containers: 1
Type of Container: NULL
Quantity Type: NULL
Federal Code: P001

Year: 2018
EM Manifest ID: 009376449FLE20171102_D_1
Generator EPA ID: CAR000237164
Shipment Date: 2017-11-02
Manifest Number: 009376449FLE
Line Number: 8
Method Code: H141
Quantity Tons: 0.00100
Quantity Waste: 2.000000
Quantity Unit: P
Number of Containers: 1
Type of Container: NULL
Quantity Type: NULL
Federal Code: D007

Year: 2018
EM Manifest ID: 009376449FLE20171102_D_1
Generator EPA ID: CAR000237164
Shipment Date: 2017-11-02
Manifest Number: 009376449FLE
Line Number: 8
Method Code: H141
Quantity Tons: 0.00100
Quantity Waste: 2.000000
Quantity Unit: P
Number of Containers: 1
Type of Container: NULL
Quantity Type: NULL
Federal Code: D010

State:
Year: 2018
EM Manifest ID: 009376449FLE20171102_D_1
Generator EPA ID: CAR000237164
Shipment Date: 2017-11-02
Manifest Number: 009376449FLE
Line Number: 1
Method Code: H141
Quantity Tons: 0.00500
Quantity Waste: 10.000000

CVS PHARMACY NO 9573 (Continued) **S123638527**

Quantity Unit: P
Number of Containers: 1
Type of Container: NULL
Quantity Type: NULL
State Code: 214

Year: 2018
EM Manifest ID: 009376449FLE20171102_D_1
Generator EPA ID: CAR000237164
Shipment Date: 2017-11-02
Manifest Number: 009376449FLE
Line Number: 2
Method Code: H141
Quantity Tons: 0.00500
Quantity Waste: 10.000000
Quantity Unit: P
Number of Containers: 1
Type of Container: NULL
Quantity Type: NULL
State Code: 214

Year: 2018
EM Manifest ID: 009376449FLE20171102_D_1
Generator EPA ID: CAR000237164
Shipment Date: 2017-11-02
Manifest Number: 009376449FLE
Line Number: 3
Method Code: H141
Quantity Tons: 0.00250
Quantity Waste: 5.000000
Quantity Unit: P
Number of Containers: 1
Type of Container: NULL
Quantity Type: NULL
State Code: 141

Year: 2018
EM Manifest ID: 009376449FLE20171102_D_1
Generator EPA ID: CAR000237164
Shipment Date: 2017-11-02
Manifest Number: 009376449FLE
Line Number: 4
Method Code: H141
Quantity Tons: 0.00850
Quantity Waste: 17.000000
Quantity Unit: P
Number of Containers: 1
Type of Container: NULL
Quantity Type: NULL
State Code: 311

Year: 2018
EM Manifest ID: 009376449FLE20171102_D_1
Generator EPA ID: CAR000237164
Shipment Date: 2017-11-02
Manifest Number: 009376449FLE
Line Number: 5

CVS PHARMACY NO 9573 (Continued) **S123638527**

Method Code:	H141
Quantity Tons:	0.00750
Quantity Waste:	15.000000
Quantity Unit:	P
Number of Containers:	1
Type of Container:	NULL
Quantity Type:	NULL
State Code:	311
Year:	2018
EM Manifest ID:	009376449FLE20171102_D_1
Generator EPA ID:	CAR000237164
Shipment Date:	2017-11-02
Manifest Number:	009376449FLE
Line Number:	6
Method Code:	H141
Quantity Tons:	0.00300
Quantity Waste:	6.000000
Quantity Unit:	P
Number of Containers:	1
Type of Container:	NULL
Quantity Type:	NULL
State Code:	311
Year:	2018
EM Manifest ID:	009376449FLE20171102_D_1
Generator EPA ID:	CAR000237164
Shipment Date:	2017-11-02
Manifest Number:	009376449FLE
Line Number:	7
Method Code:	H141
Quantity Tons:	0.00050
Quantity Waste:	1.000000
Quantity Unit:	P
Number of Containers:	1
Type of Container:	NULL
Quantity Type:	NULL
State Code:	311
Year:	2018
EM Manifest ID:	009376449FLE20171102_D_1
Generator EPA ID:	CAR000237164
Shipment Date:	2017-11-02
Manifest Number:	009376449FLE
Line Number:	8
Method Code:	H141
Quantity Tons:	0.00100
Quantity Waste:	2.000000
Quantity Unit:	P
Number of Containers:	1
Type of Container:	NULL
Quantity Type:	NULL
State Code:	311
Year:	2018
EM Manifest ID:	009376449FLE20171102_D_1
Generator EPA ID:	CAR000237164

CVS PHARMACY NO 9573 (Continued) **S123638527**

Shipment Date:	2017-11-02
Manifest Number:	009376449FLE
Line Number:	9
Method Code:	H141
Quantity Tons:	0.03400
Quantity Waste:	68.000000
Quantity Unit:	P
Number of Containers:	1
Type of Container:	NULL
Quantity Type:	NULL
State Code:	331

Year:	2018
EM Manifest ID:	009376449FLE20171102_D_1
Generator EPA ID:	CAR000237164
Shipment Date:	2017-11-02
Manifest Number:	009376449FLE
Line Number:	10
Method Code:	H141
Quantity Tons:	0.04700
Quantity Waste:	94.000000
Quantity Unit:	P
Number of Containers:	1
Type of Container:	NULL
Quantity Type:	NULL
State Code:	331

Year:	2018
EM Manifest ID:	010146133FLE20180116_D_1
Shipment Date:	1/16/2018
Shipment Date:	1/16/2018
Receipt Date:	2/12/2018
Manifest Number:	010146133FLE
Generator EPA ID:	CAR000237164
Name:	CVS #9573
Address:	Not reported
Address 2:	Not reported
City,State,Zip:	Not reported
Telephone:	Not reported
Contact:	Not reported
Contact Telephone:	Not reported
Contact Email:	Not reported
Transporter 1 EPA ID:	MNS000110924
Transporter Name:	Not reported
Transporter 1 Emergency Number:	Not reported
Transporter 2 EPA ID:	NED986382133
Transporter Name 2:	Not reported
Transporter 2 Emergency Number:	Not reported
TSDF EPA ID:	INR000110197
TSDF Name:	STERICYCLE INC
TSDF Address 1:	Not reported
TSDF Address 2:	Not reported
TSDF City,State,Zip:	Not reported
TSDF Telephone:	Not reported
TSDFA EPA ID:	Not reported
Waste Code Description:	- Not reported

CVS PHARMACY NO 9573 (Continued) **S123638527**

RCRA Code: Not reported
Meth Code: - Not reported
Quantity Tons: Not reported
Waste Quantity: Not reported
Quantity Unit: Not reported

Federal:
Year: 2018
EM Manifest ID: 010146133FLE20180116_D_1
Generator EPA ID: CAR000237164
Shipment Date: 2018-01-16
Manifest Number: 010146133FLE
Line Number: 1
Method Code: H141
Quantity Tons: 0.00050
Quantity Waste: 1.000000
Quantity Unit: P
Number of Containers: 1
Type of Container: NULL
Quantity Type: NULL
Federal Code: D001

State:
Year: 2018
EM Manifest ID: 010146133FLE20180116_D_1
Generator EPA ID: CAR000237164
Shipment Date: 2018-01-16
Manifest Number: 010146133FLE
Line Number: 1
Method Code: H141
Quantity Tons: 0.00050
Quantity Waste: 1.000000
Quantity Unit: P
Number of Containers: 1
Type of Container: NULL
Quantity Type: NULL
State Code: 311

Additional Information:
Year: 2017
Gen EPA ID: CAR000237164

Shipment Date: 20171102
Creation Date: Not reported
Receipt Date: Not reported
Manifest ID: 009376449FLE
Trans EPA ID: MNS000110924
Trans Name: STERICYCLE SPECIALTY WASTE SOLUTIONS INC
Trans 2 EPA ID: CAR000217000
Trans 2 Name: LA CHIQUITA TRUCKING
TSDF EPA ID: CAD008364432
Trans Name: RHO CHEM LLC
TSDF Alt EPA ID: Not reported
TSDF Alt Name: Not reported
Waste Code Description: 311 - Pharmaceutical waste
RCRA Code: D001

CVS PHARMACY NO 9573 (Continued) **S123638527**

Meth Code:	H141 - Storage, Bulking, And/Or Transfer Off Site--No Treatment/Reovery (H010-H129) Or (H131-H135)
Quantity Tons:	0.0075
Waste Quantity:	15
Quantity Unit:	P
Additional Code 1:	Not reported
Additional Code 2:	Not reported
Additional Code 3:	Not reported
Additional Code 4:	Not reported
Additional Code 5:	Not reported
Shipment Date:	20171102
Creation Date:	Not reported
Receipt Date:	Not reported
Manifest ID:	009376449FLE
Trans EPA ID:	MNS000110924
Trans Name:	STERICYCLE SPECIALTY WASTE SOLUTIONS INC
Trans 2 EPA ID:	CAR000217000
Trans 2 Name:	LA CHIQUITA TRUCKING
TSDF EPA ID:	CAD008364432
Trans Name:	RHO CHEM LLC
TSDF Alt EPA ID:	Not reported
TSDF Alt Name:	Not reported
Waste Code Description:	311 - Pharmaceutical waste
RCRA Code:	P075
Meth Code:	H141 - Storage, Bulking, And/Or Transfer Off Site--No Treatment/Reovery (H010-H129) Or (H131-H135)
Quantity Tons:	0.003
Waste Quantity:	6
Quantity Unit:	P
Additional Code 1:	P001
Additional Code 2:	Not reported
Additional Code 3:	Not reported
Additional Code 4:	Not reported
Additional Code 5:	Not reported
Shipment Date:	20171102
Creation Date:	6/27/2018 18:30:19
Receipt Date:	20171109
Manifest ID:	009376449FLE
Trans EPA ID:	MNS000110924
Trans Name:	STERICYCLE SPECIALTY WASTE SOLUTIONS INC
Trans 2 EPA ID:	CAR000217000
Trans 2 Name:	LA CHIQUITA TRUCKING
TSDF EPA ID:	CAD008364432
Trans Name:	RHO CHEM LLC
TSDF Alt EPA ID:	Not reported
TSDF Alt Name:	Not reported
Waste Code Description:	311 - Pharmaceutical waste
RCRA Code:	D010
Meth Code:	H141 - Storage, Bulking, And/Or Transfer Off Site--No Treatment/Reovery (H010-H129) Or (H131-H135)
Quantity Tons:	0.0085
Waste Quantity:	17
Quantity Unit:	P
Additional Code 1:	D007
Additional Code 2:	Not reported

CVS PHARMACY NO 9573 (Continued) **S123638527**

Additional Code 3:	Not reported
Additional Code 4:	Not reported
Additional Code 5:	Not reported
Shipment Date:	20171102
Creation Date:	6/27/2018 18:30:19
Receipt Date:	20171109
Manifest ID:	009376449FLE
Trans EPA ID:	MNS000110924
Trans Name:	STERICYCLE SPECIALTY WASTE SOLUTIONS INC
Trans 2 EPA ID:	CAR000217000
Trans 2 Name:	LA CHIQUITA TRUCKING
TSDF EPA ID:	CAD008364432
Trans Name:	RHO CHEM LLC
TSDF Alt EPA ID:	Not reported
TSDF Alt Name:	Not reported
Waste Code Description:	141 - Off-specification, aged, or surplus inorganics
RCRA Code:	D001
Meth Code:	H141 - Storage, Bulking, And/Or Transfer Off Site--No Treatment/Reovery (H010-H129) Or (H131-H135)
Quantity Tons:	0.0025
Waste Quantity:	5
Quantity Unit:	P
Additional Code 1:	Not reported
Additional Code 2:	Not reported
Additional Code 3:	Not reported
Additional Code 4:	Not reported
Additional Code 5:	Not reported
Shipment Date:	20171102
Creation Date:	6/27/2018 18:30:19
Receipt Date:	20171109
Manifest ID:	009376449FLE
Trans EPA ID:	MNS000110924
Trans Name:	STERICYCLE SPECIALTY WASTE SOLUTIONS INC
Trans 2 EPA ID:	CAR000217000
Trans 2 Name:	LA CHIQUITA TRUCKING
TSDF EPA ID:	CAD008364432
Trans Name:	RHO CHEM LLC
TSDF Alt EPA ID:	Not reported
TSDF Alt Name:	Not reported
Waste Code Description:	214 - Unspecified solvent mixture
RCRA Code:	U002
Meth Code:	H141 - Storage, Bulking, And/Or Transfer Off Site--No Treatment/Reovery (H010-H129) Or (H131-H135)
Quantity Tons:	0.005
Waste Quantity:	10
Quantity Unit:	P
Additional Code 1:	D001
Additional Code 2:	Not reported
Additional Code 3:	Not reported
Additional Code 4:	Not reported
Additional Code 5:	Not reported
Shipment Date:	20171102
Creation Date:	6/27/2018 18:30:19
Receipt Date:	20171109

CVS PHARMACY NO 9573 (Continued) **S123638527**

Manifest ID:	009376449FLE
Trans EPA ID:	MNS000110924
Trans Name:	STERICYCLE SPECIALTY WASTE SOLUTIONS INC
Trans 2 EPA ID:	CAR000217000
Trans 2 Name:	LA CHIQUITA TRUCKING
TSDF EPA ID:	CAD008364432
Trans Name:	RHO CHEM LLC
TSDF Alt EPA ID:	Not reported
TSDF Alt Name:	Not reported
Waste Code Description:	214 - Unspecified solvent mixture
RCRA Code:	D001
Meth Code:	H141 - Storage, Bulking, And/Or Transfer Off Site--No Treatment/Reovery (H010-H129) Or (H131-H135)
Quantity Tons:	0.005
Waste Quantity:	10
Quantity Unit:	P
Additional Code 1:	Not reported
Additional Code 2:	Not reported
Additional Code 3:	Not reported
Additional Code 4:	Not reported
Additional Code 5:	Not reported

Shipment Date:	20171102
Creation Date:	7/13/2018 18:30:08
Receipt Date:	20171129
Manifest ID:	009376448FLE
Trans EPA ID:	MNS000110924
Trans Name:	STERICYCLE SPECIALTY WASTE SOLUTIONS INC
Trans 2 EPA ID:	NED986382133
Trans 2 Name:	SMITH SYSTEMS TRANS
TSDF EPA ID:	INR000110197
Trans Name:	STERICYCLE INC
TSDF Alt EPA ID:	Not reported
TSDF Alt Name:	Not reported
Waste Code Description:	311 - Pharmaceutical waste
RCRA Code:	D001
Meth Code:	H141 - Storage, Bulking, And/Or Transfer Off Site--No Treatment/Reovery (H010-H129) Or (H131-H135)
Quantity Tons:	0.0005
Waste Quantity:	1
Quantity Unit:	P
Additional Code 1:	Not reported
Additional Code 2:	Not reported
Additional Code 3:	Not reported
Additional Code 4:	Not reported
Additional Code 5:	Not reported

Shipment Date:	20171102
Creation Date:	Not reported
Receipt Date:	Not reported
Manifest ID:	009376449FLE
Trans EPA ID:	MNS000110924
Trans Name:	STERICYCLE SPECIALTY WASTE SOLUTIONS INC
Trans 2 EPA ID:	CAR000217000
Trans 2 Name:	LA CHIQUITA TRUCKING
TSDF EPA ID:	CAD008364432
Trans Name:	RHO CHEM LLC

CVS PHARMACY NO 9573 (Continued) **S123638527**

TSDF Alt EPA ID:	Not reported
TSDF Alt Name:	Not reported
Waste Code Description:	331 - Off-specification, aged, or surplus organics
RCRA Code:	Not reported
Meth Code:	H141 - Storage, Bulking, And/Or Transfer Off Site--No Treatment/Reovery (H010-H129) Or (H131-H135)
Quantity Tons:	0.047
Waste Quantity:	94
Quantity Unit:	P
Additional Code 1:	Not reported
Additional Code 2:	Not reported
Additional Code 3:	Not reported
Additional Code 4:	Not reported
Additional Code 5:	Not reported
Shipment Date:	20171102
Creation Date:	Not reported
Receipt Date:	Not reported
Manifest ID:	009376449FLE
Trans EPA ID:	MNS000110924
Trans Name:	STERICYCLE SPECIALTY WASTE SOLUTIONS INC
Trans 2 EPA ID:	CAR000217000
Trans 2 Name:	LA CHIQUITA TRUCKING
TSDF EPA ID:	CAD008364432
Trans Name:	RHO CHEM LLC
TSDF Alt EPA ID:	Not reported
TSDF Alt Name:	Not reported
Waste Code Description:	331 - Off-specification, aged, or surplus organics
RCRA Code:	Not reported
Meth Code:	H141 - Storage, Bulking, And/Or Transfer Off Site--No Treatment/Reovery (H010-H129) Or (H131-H135)
Quantity Tons:	0.034
Waste Quantity:	68
Quantity Unit:	P
Additional Code 1:	Not reported
Additional Code 2:	Not reported
Additional Code 3:	Not reported
Additional Code 4:	Not reported
Additional Code 5:	Not reported
Shipment Date:	20171102
Creation Date:	Not reported
Receipt Date:	Not reported
Manifest ID:	009376449FLE
Trans EPA ID:	MNS000110924
Trans Name:	STERICYCLE SPECIALTY WASTE SOLUTIONS INC
Trans 2 EPA ID:	CAR000217000
Trans 2 Name:	LA CHIQUITA TRUCKING
TSDF EPA ID:	CAD008364432
Trans Name:	RHO CHEM LLC
TSDF Alt EPA ID:	Not reported
TSDF Alt Name:	Not reported
Waste Code Description:	311 - Pharmaceutical waste
RCRA Code:	D010
Meth Code:	H141 - Storage, Bulking, And/Or Transfer Off Site--No Treatment/Reovery (H010-H129) Or (H131-H135)
Quantity Tons:	0.001

CVS PHARMACY NO 9573 (Continued) **S123638527**

Waste Quantity:	2
Quantity Unit:	P
Additional Code 1:	D007
Additional Code 2:	Not reported
Additional Code 3:	Not reported
Additional Code 4:	Not reported
Additional Code 5:	Not reported

Additional Information:

Year:	2016
Gen EPA ID:	CAR000237164
Shipment Date:	20151028
Creation Date:	Not reported
Receipt Date:	Not reported
Manifest ID:	008600167FLE
Trans EPA ID:	MNS000110924
Trans Name:	STERICYCLE SPECIALTY WASTE SOLUTIONS INC
Trans 2 EPA ID:	CAD983649880
Trans 2 Name:	PSC ENVIRONMENTAL SERVICES LP
TSDF EPA ID:	CAD008364432
Trans Name:	RHO CHEM LLC
TSDF Alt EPA ID:	Not reported
TSDF Alt Name:	Not reported
Waste Code Description:	331 - Off-specification, aged, or surplus organics
RCRA Code:	Not reported
Meth Code:	H141 - Storage, Bulking, And/Or Transfer Off Site--No Treatment/Reovery (H010-H129) Or (H131-H135)
Quantity Tons:	0.067
Waste Quantity:	134
Quantity Unit:	P
Additional Code 1:	Not reported
Additional Code 2:	Not reported
Additional Code 3:	Not reported
Additional Code 4:	Not reported
Additional Code 5:	Not reported
Shipment Date:	20151028
Creation Date:	1/7/2016 22:15:09
Receipt Date:	20151103
Manifest ID:	008600167FLE
Trans EPA ID:	MNS000110924
Trans Name:	STERICYCLE SPECIALTY WASTE SOLUTIONS INC
Trans 2 EPA ID:	CAD983649880
Trans 2 Name:	PSC ENVIRONMENTAL SERVICES LP
TSDF EPA ID:	CAD008364432
Trans Name:	RHO CHEM LLC
TSDF Alt EPA ID:	Not reported
TSDF Alt Name:	Not reported
Waste Code Description:	122 - Alkaline solution without metals (pH > 12.5
RCRA Code:	D002
Meth Code:	H141 - Storage, Bulking, And/Or Transfer Off Site--No Treatment/Reovery (H010-H129) Or (H131-H135)
Quantity Tons:	0.0005
Waste Quantity:	1
Quantity Unit:	P
Additional Code 1:	Not reported

CVS PHARMACY NO 9573 (Continued) **S123638527**

Additional Code 2:	Not reported
Additional Code 3:	Not reported
Additional Code 4:	Not reported
Additional Code 5:	Not reported
Shipment Date:	20151028
Creation Date:	1/7/2016 22:15:09
Receipt Date:	20151103
Manifest ID:	008600167FLE
Trans EPA ID:	MNS000110924
Trans Name:	STERICYCLE SPECIALTY WASTE SOLUTIONS INC
Trans 2 EPA ID:	CAD983649880
Trans 2 Name:	PSC ENVIRONMENTAL SERVICES LP
TSDF EPA ID:	CAD008364432
Trans Name:	RHO CHEM LLC
TSDF Alt EPA ID:	Not reported
TSDF Alt Name:	Not reported
Waste Code Description:	141 - Off-specification, aged, or surplus inorganics
RCRA Code:	D001
Meth Code:	H141 - Storage, Bulking, And/Or Transfer Off Site--No Treatment/Reovery (H010-H129) Or (H131-H135)
Quantity Tons:	0.004
Waste Quantity:	8
Quantity Unit:	P
Additional Code 1:	Not reported
Additional Code 2:	Not reported
Additional Code 3:	Not reported
Additional Code 4:	Not reported
Additional Code 5:	Not reported
Shipment Date:	20151028
Creation Date:	1/7/2016 22:15:09
Receipt Date:	20151103
Manifest ID:	008600167FLE
Trans EPA ID:	MNS000110924
Trans Name:	STERICYCLE SPECIALTY WASTE SOLUTIONS INC
Trans 2 EPA ID:	CAD983649880
Trans 2 Name:	PSC ENVIRONMENTAL SERVICES LP
TSDF EPA ID:	CAD008364432
Trans Name:	RHO CHEM LLC
TSDF Alt EPA ID:	Not reported
TSDF Alt Name:	Not reported
Waste Code Description:	214 - Unspecified solvent mixture
RCRA Code:	U002
Meth Code:	H141 - Storage, Bulking, And/Or Transfer Off Site--No Treatment/Reovery (H010-H129) Or (H131-H135)
Quantity Tons:	0.006
Waste Quantity:	12
Quantity Unit:	P
Additional Code 1:	D001
Additional Code 2:	Not reported
Additional Code 3:	Not reported
Additional Code 4:	Not reported
Additional Code 5:	Not reported
Shipment Date:	20151028
Creation Date:	1/7/2016 22:15:09

CVS PHARMACY NO 9573 (Continued) **S123638527**

Receipt Date:	20151103
Manifest ID:	008600167FLE
Trans EPA ID:	MNS000110924
Trans Name:	STERICYCLE SPECIALTY WASTE SOLUTIONS INC
Trans 2 EPA ID:	CAD983649880
Trans 2 Name:	PSC ENVIRONMENTAL SERVICES LP
TSDF EPA ID:	CAD008364432
Trans Name:	RHO CHEM LLC
TSDF Alt EPA ID:	Not reported
TSDF Alt Name:	Not reported
Waste Code Description:	331 - Off-specification, aged, or surplus organics
RCRA Code:	D001
Meth Code:	H141 - Storage, Bulking, And/Or Transfer Off Site--No Treatment/Reovery (H010-H129) Or (H131-H135)
Quantity Tons:	0.007
Waste Quantity:	14
Quantity Unit:	P
Additional Code 1:	Not reported
Additional Code 2:	Not reported
Additional Code 3:	Not reported
Additional Code 4:	Not reported
Additional Code 5:	Not reported

Shipment Date:	20151028
Creation Date:	5/12/2016 9:59:35
Receipt Date:	20151123
Manifest ID:	008600166FLE
Trans EPA ID:	MNS000110924
Trans Name:	STERICYCLE SPECIALTY WASTE SOLUTIONS INC
Trans 2 EPA ID:	CAD008364432
Trans 2 Name:	RHO CHEM LLC
TSDF EPA ID:	INR000110197
Trans Name:	STERICYCLE INC
TSDF Alt EPA ID:	Not reported
TSDF Alt Name:	Not reported
Waste Code Description:	311 - Pharmaceutical waste
RCRA Code:	Not reported
Meth Code:	H141 - Storage, Bulking, And/Or Transfer Off Site--No Treatment/Reovery (H010-H129) Or (H131-H135)
Quantity Tons:	0.0005
Waste Quantity:	1
Quantity Unit:	P
Additional Code 1:	Not reported
Additional Code 2:	Not reported
Additional Code 3:	Not reported
Additional Code 4:	Not reported
Additional Code 5:	Not reported

Shipment Date:	20151028
Creation Date:	5/12/2016 9:59:35
Receipt Date:	20151123
Manifest ID:	008600166FLE
Trans EPA ID:	MNS000110924
Trans Name:	STERICYCLE SPECIALTY WASTE SOLUTIONS INC
Trans 2 EPA ID:	CAD008364432
Trans 2 Name:	RHO CHEM LLC
TSDF EPA ID:	INR000110197

CVS PHARMACY NO 9573 (Continued) **S123638527**

Trans Name:	STERICYCLE INC
TSDF Alt EPA ID:	Not reported
TSDF Alt Name:	Not reported
Waste Code Description:	311 - Pharmaceutical waste
RCRA Code:	P001
Meth Code:	H141 - Storage, Bulking, And/Or Transfer Off Site--No Treatment/Reovery (H010-H129) Or (H131-H135)
Quantity Tons:	0.0005
Waste Quantity:	1
Quantity Unit:	P
Additional Code 1:	Not reported
Additional Code 2:	Not reported
Additional Code 3:	Not reported
Additional Code 4:	Not reported
Additional Code 5:	Not reported
Shipment Date:	20151028
Creation Date:	5/12/2016 9:59:35
Receipt Date:	20151123
Manifest ID:	008600166FLE
Trans EPA ID:	MNS000110924
Trans Name:	STERICYCLE SPECIALTY WASTE SOLUTIONS INC
Trans 2 EPA ID:	CAD008364432
Trans 2 Name:	RHO CHEM LLC
TSDF EPA ID:	INR000110197
Trans Name:	STERICYCLE INC
TSDF Alt EPA ID:	Not reported
TSDF Alt Name:	Not reported
Waste Code Description:	311 - Pharmaceutical waste
RCRA Code:	D010
Meth Code:	H141 - Storage, Bulking, And/Or Transfer Off Site--No Treatment/Reovery (H010-H129) Or (H131-H135)
Quantity Tons:	0.0005
Waste Quantity:	1
Quantity Unit:	P
Additional Code 1:	D007
Additional Code 2:	Not reported
Additional Code 3:	Not reported
Additional Code 4:	Not reported
Additional Code 5:	Not reported
Shipment Date:	20151028
Creation Date:	Not reported
Receipt Date:	Not reported
Manifest ID:	008600167FLE
Trans EPA ID:	MNS000110924
Trans Name:	STERICYCLE SPECIALTY WASTE SOLUTIONS INC
Trans 2 EPA ID:	CAD983649880
Trans 2 Name:	PSC ENVIRONMENTAL SERVICES LP
TSDF EPA ID:	CAD008364432
Trans Name:	RHO CHEM LLC
TSDF Alt EPA ID:	Not reported
TSDF Alt Name:	Not reported
Waste Code Description:	181 - Other inorganic solid waste Organics
RCRA Code:	D009
Meth Code:	H141 - Storage, Bulking, And/Or Transfer Off Site--No Treatment/Reovery (H010-H129) Or (H131-H135)

CVS PHARMACY NO 9573 (Continued) **S123638527**

Quantity Tons:	0.003
Waste Quantity:	6
Quantity Unit:	P
Additional Code 1:	Not reported
Additional Code 2:	Not reported
Additional Code 3:	Not reported
Additional Code 4:	Not reported
Additional Code 5:	Not reported
Shipment Date:	20151028
Creation Date:	Not reported
Receipt Date:	Not reported
Manifest ID:	008600167FLE
Trans EPA ID:	MNS000110924
Trans Name:	STERICYCLE SPECIALTY WASTE SOLUTIONS INC
Trans 2 EPA ID:	CAD983649880
Trans 2 Name:	PSC ENVIRONMENTAL SERVICES LP
TSDF EPA ID:	CAD008364432
Trans Name:	RHO CHEM LLC
TSDF Alt EPA ID:	Not reported
TSDF Alt Name:	Not reported
Waste Code Description:	311 - Pharmaceutical waste
RCRA Code:	U205
Meth Code:	H141 - Storage, Bulking, And/Or Transfer Off Site--No Treatment/Reovery (H010-H129) Or (H131-H135)
Quantity Tons:	0.0335
Waste Quantity:	67
Quantity Unit:	P
Additional Code 1:	U129
Additional Code 2:	D024
Additional Code 3:	D009
Additional Code 4:	Not reported
Additional Code 5:	Not reported

Additional Information:

Year:	2015
Gen EPA ID:	CAR000237164
Shipment Date:	20151028
Creation Date:	Not reported
Receipt Date:	Not reported
Manifest ID:	008600167FLE
Trans EPA ID:	MNS000110924
Trans Name:	STERICYCLE SPECIALTY WASTE SOLUTIONS INC
Trans 2 EPA ID:	CAD983649880
Trans 2 Name:	PSC ENVIRONMENTAL SERVICES LP
TSDF EPA ID:	CAD008364432
Trans Name:	RHO CHEM LLC
TSDF Alt EPA ID:	Not reported
TSDF Alt Name:	Not reported
Waste Code Description:	181 - Other inorganic solid waste Organics
RCRA Code:	D009
Meth Code:	H141 - Storage, Bulking, And/Or Transfer Off Site--No Treatment/Reovery (H010-H129) Or (H131-H135)
Quantity Tons:	0.003
Waste Quantity:	6
Quantity Unit:	P

CVS PHARMACY NO 9573 (Continued) **S123638527**

Additional Code 1:	Not reported
Additional Code 2:	Not reported
Additional Code 3:	Not reported
Additional Code 4:	Not reported
Additional Code 5:	Not reported
Shipment Date:	20151028
Creation Date:	Not reported
Receipt Date:	Not reported
Manifest ID:	008600167FLE
Trans EPA ID:	MNS000110924
Trans Name:	STERICYCLE SPECIALTY WASTE SOLUTIONS INC
Trans 2 EPA ID:	CAD983649880
Trans 2 Name:	PSC ENVIRONMENTAL SERVICES LP
TSDF EPA ID:	CAD008364432
Trans Name:	RHO CHEM LLC
TSDF Alt EPA ID:	Not reported
TSDF Alt Name:	Not reported
Waste Code Description:	311 - Pharmaceutical waste
RCRA Code:	U205
Meth Code:	H141 - Storage, Bulking, And/Or Transfer Off Site--No Treatment/Reovery (H010-H129) Or (H131-H135)
Quantity Tons:	0.0335
Waste Quantity:	67
Quantity Unit:	P
Additional Code 1:	U129
Additional Code 2:	D024
Additional Code 3:	D009
Additional Code 4:	Not reported
Additional Code 5:	Not reported
Shipment Date:	20151028
Creation Date:	Not reported
Receipt Date:	Not reported
Manifest ID:	008600167FLE
Trans EPA ID:	MNS000110924
Trans Name:	STERICYCLE SPECIALTY WASTE SOLUTIONS INC
Trans 2 EPA ID:	CAD983649880
Trans 2 Name:	PSC ENVIRONMENTAL SERVICES LP
TSDF EPA ID:	CAD008364432
Trans Name:	RHO CHEM LLC
TSDF Alt EPA ID:	Not reported
TSDF Alt Name:	Not reported
Waste Code Description:	- Not reported
RCRA Code:	Not reported
Meth Code:	H141 - Storage, Bulking, And/Or Transfer Off Site--No Treatment/Reovery (H010-H129) Or (H131-H135)
Quantity Tons:	0.0015
Waste Quantity:	3
Quantity Unit:	P
Additional Code 1:	Not reported
Additional Code 2:	Not reported
Additional Code 3:	Not reported
Additional Code 4:	Not reported
Additional Code 5:	Not reported
Shipment Date:	20151028

CVS PHARMACY NO 9573 (Continued) **S123638527**

Creation Date:	Not reported
Receipt Date:	Not reported
Manifest ID:	008600167FLE
Trans EPA ID:	MNS000110924
Trans Name:	STERICYCLE SPECIALTY WASTE SOLUTIONS INC
Trans 2 EPA ID:	CAD983649880
Trans 2 Name:	PSC ENVIRONMENTAL SERVICES LP
TSDF EPA ID:	CAD008364432
Trans Name:	RHO CHEM LLC
TSDF Alt EPA ID:	Not reported
TSDF Alt Name:	Not reported
Waste Code Description:	- Not reported
RCRA Code:	Not reported
Meth Code:	H141 - Storage, Bulking, And/Or Transfer Off Site--No Treatment/Reovery (H010-H129) Or (H131-H135)
Quantity Tons:	0.024
Waste Quantity:	48
Quantity Unit:	P
Additional Code 1:	Not reported
Additional Code 2:	Not reported
Additional Code 3:	Not reported
Additional Code 4:	Not reported
Additional Code 5:	Not reported

Shipment Date:	20151028
Creation Date:	Not reported
Receipt Date:	Not reported
Manifest ID:	008600167FLE
Trans EPA ID:	MNS000110924
Trans Name:	STERICYCLE SPECIALTY WASTE SOLUTIONS INC
Trans 2 EPA ID:	CAD983649880
Trans 2 Name:	PSC ENVIRONMENTAL SERVICES LP
TSDF EPA ID:	CAD008364432
Trans Name:	RHO CHEM LLC
TSDF Alt EPA ID:	Not reported
TSDF Alt Name:	Not reported
Waste Code Description:	331 - Off-specification, aged, or surplus organics
RCRA Code:	Not reported
Meth Code:	H141 - Storage, Bulking, And/Or Transfer Off Site--No Treatment/Reovery (H010-H129) Or (H131-H135)
Quantity Tons:	0.067
Waste Quantity:	134
Quantity Unit:	P
Additional Code 1:	Not reported
Additional Code 2:	Not reported
Additional Code 3:	Not reported
Additional Code 4:	Not reported
Additional Code 5:	Not reported

Shipment Date:	20151028
Creation Date:	5/12/2016 9:59:35
Receipt Date:	20151123
Manifest ID:	008600166FLE
Trans EPA ID:	MNS000110924
Trans Name:	STERICYCLE SPECIALTY WASTE SOLUTIONS INC
Trans 2 EPA ID:	CAD008364432
Trans 2 Name:	RHO CHEM LLC

CVS PHARMACY NO 9573 (Continued) **S123638527**

TSDF EPA ID:	INR000110197
Trans Name:	STERICYCLE INC
TSDF Alt EPA ID:	Not reported
TSDF Alt Name:	Not reported
Waste Code Description:	311 - Pharmaceutical waste
RCRA Code:	D010
Meth Code:	H141 - Storage, Bulking, And/Or Transfer Off Site--No Treatment/Reovery (H010-H129) Or (H131-H135)
Quantity Tons:	0.0005
Waste Quantity:	1
Quantity Unit:	P
Additional Code 1:	D007
Additional Code 2:	Not reported
Additional Code 3:	Not reported
Additional Code 4:	Not reported
Additional Code 5:	Not reported
Shipment Date:	20151028
Creation Date:	1/7/2016 22:15:09
Receipt Date:	20151103
Manifest ID:	008600167FLE
Trans EPA ID:	MNS000110924
Trans Name:	STERICYCLE SPECIALTY WASTE SOLUTIONS INC
Trans 2 EPA ID:	CAD983649880
Trans 2 Name:	PSC ENVIRONMENTAL SERVICES LP
TSDF EPA ID:	CAD008364432
Trans Name:	RHO CHEM LLC
TSDF Alt EPA ID:	Not reported
TSDF Alt Name:	Not reported
Waste Code Description:	141 - Off-specification, aged, or surplus inorganics
RCRA Code:	D001
Meth Code:	H141 - Storage, Bulking, And/Or Transfer Off Site--No Treatment/Reovery (H010-H129) Or (H131-H135)
Quantity Tons:	0.004
Waste Quantity:	8
Quantity Unit:	P
Additional Code 1:	Not reported
Additional Code 2:	Not reported
Additional Code 3:	Not reported
Additional Code 4:	Not reported
Additional Code 5:	Not reported
Shipment Date:	20151028
Creation Date:	1/7/2016 22:15:09
Receipt Date:	20151103
Manifest ID:	008600167FLE
Trans EPA ID:	MNS000110924
Trans Name:	STERICYCLE SPECIALTY WASTE SOLUTIONS INC
Trans 2 EPA ID:	CAD983649880
Trans 2 Name:	PSC ENVIRONMENTAL SERVICES LP
TSDF EPA ID:	CAD008364432
Trans Name:	RHO CHEM LLC
TSDF Alt EPA ID:	Not reported
TSDF Alt Name:	Not reported
Waste Code Description:	214 - Unspecified solvent mixture
RCRA Code:	U002
Meth Code:	H141 - Storage, Bulking, And/Or Transfer Off Site--No

CVS PHARMACY NO 9573 (Continued) **S123638527**

	Treatment/Reovery (H010-H129) Or (H131-H135)
Quantity Tons:	0.006
Waste Quantity:	12
Quantity Unit:	P
Additional Code 1:	D001
Additional Code 2:	Not reported
Additional Code 3:	Not reported
Additional Code 4:	Not reported
Additional Code 5:	Not reported
Shipment Date:	20151028
Creation Date:	1/7/2016 22:15:09
Receipt Date:	20151103
Manifest ID:	008600167FLE
Trans EPA ID:	MNS000110924
Trans Name:	STERICYCLE SPECIALTY WASTE SOLUTIONS INC
Trans 2 EPA ID:	CAD983649880
Trans 2 Name:	PSC ENVIRONMENTAL SERVICES LP
TSDF EPA ID:	CAD008364432
Trans Name:	RHO CHEM LLC
TSDF Alt EPA ID:	Not reported
TSDF Alt Name:	Not reported
Waste Code Description:	331 - Off-specification, aged, or surplus organics
RCRA Code:	D001
Meth Code:	H141 - Storage, Bulking, And/Or Transfer Off Site--No Treatment/Reovery (H010-H129) Or (H131-H135)
Quantity Tons:	0.007
Waste Quantity:	14
Quantity Unit:	P
Additional Code 1:	Not reported
Additional Code 2:	Not reported
Additional Code 3:	Not reported
Additional Code 4:	Not reported
Additional Code 5:	Not reported
Shipment Date:	20151028
Creation Date:	5/12/2016 9:59:35
Receipt Date:	20151123
Manifest ID:	008600166FLE
Trans EPA ID:	MNS000110924
Trans Name:	STERICYCLE SPECIALTY WASTE SOLUTIONS INC
Trans 2 EPA ID:	CAD008364432
Trans 2 Name:	RHO CHEM LLC
TSDF EPA ID:	INR000110197
Trans Name:	STERICYCLE INC
TSDF Alt EPA ID:	Not reported
TSDF Alt Name:	Not reported
Waste Code Description:	311 - Pharmaceutical waste
RCRA Code:	Not reported
Meth Code:	H141 - Storage, Bulking, And/Or Transfer Off Site--No Treatment/Reovery (H010-H129) Or (H131-H135)
Quantity Tons:	0.0005
Waste Quantity:	1
Quantity Unit:	P
Additional Code 1:	Not reported
Additional Code 2:	Not reported
Additional Code 3:	Not reported

CVS PHARMACY NO 9573 (Continued) **S123638527**

Additional Code 4: Not reported
Additional Code 5: Not reported

Additional Information:
Year: 2014
Gen EPA ID: CAR000237164

Shipment Date: 20141202
Creation Date: 3/19/2015 22:14:50
Receipt Date: 20141208
Manifest ID: 007320067FLE
Trans EPA ID: MNS000110924
Trans Name: STERICYCLE SPECIALTY WASTE SOLUTIONS INC
Trans 2 EPA ID: CAD983649880
Trans 2 Name: PSC ENVIRONMENTAL SERVICES OF POMONA LP
TSDF EPA ID: CAD008364432
Trans Name: RHO CHEM LLC
TSDF Alt EPA ID: Not reported
TSDF Alt Name: Not reported
Waste Code Description: 331 - Off-specification, aged, or surplus organics
RCRA Code: D001
Meth Code: H141 - Storage, Bulking, And/Or Transfer Off Site--No Treatment/Reovery (H010-H129) Or (H131-H135)
Quantity Tons: 0.0485
Waste Quantity: 97
Quantity Unit: P
Additional Code 1: Not reported
Additional Code 2: Not reported
Additional Code 3: Not reported
Additional Code 4: Not reported
Additional Code 5: Not reported

Shipment Date: 20141202
Creation Date: 3/19/2015 22:14:50
Receipt Date: 20141208
Manifest ID: 007320067FLE
Trans EPA ID: MNS000110924
Trans Name: STERICYCLE SPECIALTY WASTE SOLUTIONS INC
Trans 2 EPA ID: CAD983649880
Trans 2 Name: PSC ENVIRONMENTAL SERVICES OF POMONA LP
TSDF EPA ID: CAD008364432
Trans Name: RHO CHEM LLC
TSDF Alt EPA ID: Not reported
TSDF Alt Name: Not reported
Waste Code Description: 122 - Alkaline solution without metals (pH > 12.5
RCRA Code: D002
Meth Code: H141 - Storage, Bulking, And/Or Transfer Off Site--No Treatment/Reovery (H010-H129) Or (H131-H135)
Quantity Tons: 0.0035
Waste Quantity: 7
Quantity Unit: P
Additional Code 1: Not reported
Additional Code 2: Not reported
Additional Code 3: Not reported
Additional Code 4: Not reported
Additional Code 5: Not reported

CVS PHARMACY NO 9573 (Continued) **S123638527**

Shipment Date:	20141202
Creation Date:	3/19/2015 22:14:50
Receipt Date:	20141208
Manifest ID:	007320067FLE
Trans EPA ID:	MNS000110924
Trans Name:	STERICYCLE SPECIALTY WASTE SOLUTIONS INC
Trans 2 EPA ID:	CAD983649880
Trans 2 Name:	PSC ENVIRONMENTAL SERVICES OF POMONA LP
TSDF EPA ID:	CAD008364432
Trans Name:	RHO CHEM LLC
TSDF Alt EPA ID:	Not reported
TSDF Alt Name:	Not reported
Waste Code Description:	- Not reported
RCRA Code:	Not reported
Meth Code:	H141 - Storage, Bulking, And/Or Transfer Off Site--No Treatment/Reovery (H010-H129) Or (H131-H135)
Quantity Tons:	0.0095
Waste Quantity:	19
Quantity Unit:	P
Additional Code 1:	Not reported
Additional Code 2:	Not reported
Additional Code 3:	Not reported
Additional Code 4:	Not reported
Additional Code 5:	Not reported

Shipment Date:	20141202
Creation Date:	Not reported
Receipt Date:	Not reported
Manifest ID:	007320066FLE
Trans EPA ID:	MNS000110924
Trans Name:	STERICYCLE SPECIALTY WASTE SOLUTIONS INC
Trans 2 EPA ID:	Not reported
Trans 2 Name:	RHO CHEM LLC
TSDF EPA ID:	INR000110197
Trans Name:	STERICYCLE INC
TSDF Alt EPA ID:	Not reported
TSDF Alt Name:	Not reported
Waste Code Description:	311 - Pharmaceutical waste
RCRA Code:	Not reported
Meth Code:	H141 - Storage, Bulking, And/Or Transfer Off Site--No Treatment/Reovery (H010-H129) Or (H131-H135)
Quantity Tons:	0.0005
Waste Quantity:	1
Quantity Unit:	P
Additional Code 1:	Not reported
Additional Code 2:	Not reported
Additional Code 3:	Not reported
Additional Code 4:	Not reported
Additional Code 5:	Not reported

Shipment Date:	20141202
Creation Date:	Not reported
Receipt Date:	Not reported
Manifest ID:	007320067FLE
Trans EPA ID:	MNS000110924
Trans Name:	STERICYCLE SPECIALTY WASTE SOLUTIONS INC
Trans 2 EPA ID:	CAD983649880

CVS PHARMACY NO 9573 (Continued) **S123638527**

Trans 2 Name:	PSC ENVIRONMENTAL SERVICES OF POMONA LP
TSDF EPA ID:	CAD008364432
Trans Name:	RHO CHEM LLC
TSDF Alt EPA ID:	Not reported
TSDF Alt Name:	Not reported
Waste Code Description:	331 - Off-specification, aged, or surplus organics
RCRA Code:	Not reported
Meth Code:	H141 - Storage, Bulking, And/Or Transfer Off Site--No Treatment/Reovery (H010-H129) Or (H131-H135)
Quantity Tons:	0.046
Waste Quantity:	92
Quantity Unit:	P
Additional Code 1:	Not reported
Additional Code 2:	Not reported
Additional Code 3:	Not reported
Additional Code 4:	Not reported
Additional Code 5:	Not reported

Shipment Date:	20141202
Creation Date:	5/18/2015 22:15:25
Receipt Date:	20141229
Manifest ID:	007320066FLE
Trans EPA ID:	MNS000110924
Trans Name:	STERICYCLE SPECIALTY WASTE SOLUTIONS INC
Trans 2 EPA ID:	Not reported
Trans 2 Name:	RHO CHEM LLC
TSDF EPA ID:	INR000110197
Trans Name:	STERICYCLE INC
TSDF Alt EPA ID:	Not reported
TSDF Alt Name:	Not reported
Waste Code Description:	311 - Pharmaceutical waste
RCRA Code:	P075
Meth Code:	H141 - Storage, Bulking, And/Or Transfer Off Site--No Treatment/Reovery (H010-H129) Or (H131-H135)
Quantity Tons:	0.0125
Waste Quantity:	25
Quantity Unit:	P
Additional Code 1:	P001
Additional Code 2:	Not reported
Additional Code 3:	Not reported
Additional Code 4:	Not reported
Additional Code 5:	Not reported

Shipment Date:	20141202
Creation Date:	Not reported
Receipt Date:	Not reported
Manifest ID:	007320067FLE
Trans EPA ID:	MNS000110924
Trans Name:	STERICYCLE SPECIALTY WASTE SOLUTIONS INC
Trans 2 EPA ID:	CAD983649880
Trans 2 Name:	PSC ENVIRONMENTAL SERVICES OF POMONA LP
TSDF EPA ID:	CAD008364432
Trans Name:	RHO CHEM LLC
TSDF Alt EPA ID:	Not reported
TSDF Alt Name:	Not reported
Waste Code Description:	331 - Off-specification, aged, or surplus organics
RCRA Code:	Not reported

CVS PHARMACY NO 9573 (Continued) **S123638527**

Meth Code:	H141 - Storage, Bulking, And/Or Transfer Off Site--No Treatment/Reovery (H010-H129) Or (H131-H135)
Quantity Tons:	0.012
Waste Quantity:	24
Quantity Unit:	P
Additional Code 1:	Not reported
Additional Code 2:	Not reported
Additional Code 3:	Not reported
Additional Code 4:	Not reported
Additional Code 5:	Not reported
Shipment Date:	20141202
Creation Date:	3/19/2015 22:14:50
Receipt Date:	20141208
Manifest ID:	007320067FLE
Trans EPA ID:	MNS000110924
Trans Name:	STERICYCLE SPECIALTY WASTE SOLUTIONS INC
Trans 2 EPA ID:	CAD983649880
Trans 2 Name:	PSC ENVIRONMENTAL SERVICES OF POMONA LP
TSDF EPA ID:	CAD008364432
Trans Name:	RHO CHEM LLC
TSDF Alt EPA ID:	Not reported
TSDF Alt Name:	Not reported
Waste Code Description:	214 - Unspecified solvent mixture
RCRA Code:	U002
Meth Code:	H141 - Storage, Bulking, And/Or Transfer Off Site--No Treatment/Reovery (H010-H129) Or (H131-H135)
Quantity Tons:	0.006
Waste Quantity:	12
Quantity Unit:	P
Additional Code 1:	D001
Additional Code 2:	Not reported
Additional Code 3:	Not reported
Additional Code 4:	Not reported
Additional Code 5:	Not reported
Shipment Date:	20141202
Creation Date:	5/18/2015 22:15:25
Receipt Date:	20141229
Manifest ID:	007320066FLE
Trans EPA ID:	MNS000110924
Trans Name:	STERICYCLE SPECIALTY WASTE SOLUTIONS INC
Trans 2 EPA ID:	Not reported
Trans 2 Name:	RHO CHEM LLC
TSDF EPA ID:	INR000110197
Trans Name:	STERICYCLE INC
TSDF Alt EPA ID:	Not reported
TSDF Alt Name:	Not reported
Waste Code Description:	311 - Pharmaceutical waste
RCRA Code:	D010
Meth Code:	H141 - Storage, Bulking, And/Or Transfer Off Site--No Treatment/Reovery (H010-H129) Or (H131-H135)
Quantity Tons:	0.0005
Waste Quantity:	1
Quantity Unit:	P
Additional Code 1:	D007
Additional Code 2:	Not reported

CVS PHARMACY NO 9573 (Continued) **S123638527**

Additional Code 3:	Not reported
Additional Code 4:	Not reported
Additional Code 5:	Not reported
Shipment Date:	20141202
Creation Date:	5/18/2015 22:15:25
Receipt Date:	20141229
Manifest ID:	007320066FLE
Trans EPA ID:	MNS000110924
Trans Name:	STERICYCLE SPECIALTY WASTE SOLUTIONS INC
Trans 2 EPA ID:	Not reported
Trans 2 Name:	RHO CHEM LLC
TSDF EPA ID:	INR000110197
Trans Name:	STERICYCLE INC
TSDF Alt EPA ID:	Not reported
TSDF Alt Name:	Not reported
Waste Code Description:	311 - Pharmaceutical waste
RCRA Code:	P001
Meth Code:	H141 - Storage, Bulking, And/Or Transfer Off Site--No Treatment/Reovery (H010-H129) Or (H131-H135)
Quantity Tons:	0.0005
Waste Quantity:	1
Quantity Unit:	P
Additional Code 1:	Not reported
Additional Code 2:	Not reported
Additional Code 3:	Not reported
Additional Code 4:	Not reported
Additional Code 5:	Not reported

Additional Information:

Year:	2013
Gen EPA ID:	CAR000237164
Shipment Date:	20131019
Creation Date:	Not reported
Receipt Date:	Not reported
Manifest ID:	006278894FLE
Trans EPA ID:	MNS000110924
Trans Name:	STERICYCLE SPECIALTY WASTE SOLUTIONS INC
Trans 2 EPA ID:	OKD981588791
Trans 2 Name:	TRIAD TRANSPORT INC
TSDF EPA ID:	INR000110197
Trans Name:	STERICYCLE INC
TSDF Alt EPA ID:	Not reported
TSDF Alt Name:	Not reported
Waste Code Description:	311 - Pharmaceutical waste
RCRA Code:	Not reported
Meth Code:	- Not reported
Quantity Tons:	0.0005
Waste Quantity:	1
Quantity Unit:	P
Additional Code 1:	Not reported
Additional Code 2:	Not reported
Additional Code 3:	Not reported
Additional Code 4:	Not reported
Additional Code 5:	Not reported

CVS PHARMACY NO 9573 (Continued) **S123638527**

Shipment Date:	20131019
Creation Date:	Not reported
Receipt Date:	Not reported
Manifest ID:	006278894FLE
Trans EPA ID:	MNS000110924
Trans Name:	STERICYCLE SPECIALTY WASTE SOLUTIONS INC
Trans 2 EPA ID:	OKD981588791
Trans 2 Name:	TRIAD TRANSPORT INC
TSDF EPA ID:	INR000110197
Trans Name:	STERICYCLE INC
TSDF Alt EPA ID:	Not reported
TSDF Alt Name:	Not reported
Waste Code Description:	- Not reported
RCRA Code:	Not reported
Meth Code:	- Not reported
Quantity Tons:	0.0005
Waste Quantity:	1
Quantity Unit:	P
Additional Code 1:	Not reported
Additional Code 2:	Not reported
Additional Code 3:	Not reported
Additional Code 4:	Not reported
Additional Code 5:	Not reported

Shipment Date:	20131019
Creation Date:	Not reported
Receipt Date:	Not reported
Manifest ID:	006278894FLE
Trans EPA ID:	MNS000110924
Trans Name:	STERICYCLE SPECIALTY WASTE SOLUTIONS INC
Trans 2 EPA ID:	OKD981588791
Trans 2 Name:	TRIAD TRANSPORT INC
TSDF EPA ID:	INR000110197
Trans Name:	STERICYCLE INC
TSDF Alt EPA ID:	Not reported
TSDF Alt Name:	Not reported
Waste Code Description:	- Not reported
RCRA Code:	Not reported
Meth Code:	- Not reported
Quantity Tons:	0.005
Waste Quantity:	10
Quantity Unit:	P
Additional Code 1:	Not reported
Additional Code 2:	Not reported
Additional Code 3:	Not reported
Additional Code 4:	Not reported
Additional Code 5:	Not reported

Shipment Date:	20131019
Creation Date:	3/21/2014 22:15:03
Receipt Date:	20131028
Manifest ID:	006278894FLE
Trans EPA ID:	MNS000110924
Trans Name:	STERICYCLE SPECIALTY WASTE SOLUTIONS INC
Trans 2 EPA ID:	OKD981588791
Trans 2 Name:	TRIAD TRANSPORT INC
TSDF EPA ID:	INR000110197

CVS PHARMACY NO 9573 (Continued) **S123638527**

Trans Name:	STERICYCLE INC
TSDF Alt EPA ID:	Not reported
TSDF Alt Name:	Not reported
Waste Code Description:	311 - Pharmaceutical waste
RCRA Code:	P188
Meth Code:	H141 - Storage, Bulking, And/Or Transfer Off Site--No Treatment/Reovery (H010-H129) Or (H131-H135)
Quantity Tons:	0.0005
Waste Quantity:	1
Quantity Unit:	P
Additional Code 1:	P081
Additional Code 2:	P075
Additional Code 3:	P001
Additional Code 4:	Not reported
Additional Code 5:	Not reported
Shipment Date:	20131019
Creation Date:	3/21/2014 22:15:03
Receipt Date:	20131028
Manifest ID:	006278894FLE
Trans EPA ID:	MNS000110924
Trans Name:	STERICYCLE SPECIALTY WASTE SOLUTIONS INC
Trans 2 EPA ID:	OKD981588791
Trans 2 Name:	TRIAD TRANSPORT INC
TSDF EPA ID:	INR000110197
Trans Name:	STERICYCLE INC
TSDF Alt EPA ID:	Not reported
TSDF Alt Name:	Not reported
Waste Code Description:	131 - Aqueous solution (2 < pH < 12.5) containing reactive anions (azide, bromate, chlorate, cyanide, fluoride, hypochlorite, nitrite, perchlorate, and sulfide anions
RCRA Code:	D001
Meth Code:	H141 - Storage, Bulking, And/Or Transfer Off Site--No Treatment/Reovery (H010-H129) Or (H131-H135)
Quantity Tons:	0.001
Waste Quantity:	2
Quantity Unit:	P
Additional Code 1:	Not reported
Additional Code 2:	Not reported
Additional Code 3:	Not reported
Additional Code 4:	Not reported
Additional Code 5:	Not reported
Shipment Date:	20131019
Creation Date:	Not reported
Receipt Date:	Not reported
Manifest ID:	006278894FLE
Trans EPA ID:	MNS000110924
Trans Name:	STERICYCLE SPECIALTY WASTE SOLUTIONS INC
Trans 2 EPA ID:	OKD981588791
Trans 2 Name:	TRIAD TRANSPORT INC
TSDF EPA ID:	INR000110197
Trans Name:	STERICYCLE INC
TSDF Alt EPA ID:	Not reported
TSDF Alt Name:	Not reported
Waste Code Description:	331 - Off-specification, aged, or surplus organics
RCRA Code:	Not reported

CVS PHARMACY NO 9573 (Continued) **S123638527**

Meth Code:	- Not reported
Quantity Tons:	0.0045
Waste Quantity:	9
Quantity Unit:	P
Additional Code 1:	Not reported
Additional Code 2:	Not reported
Additional Code 3:	Not reported
Additional Code 4:	Not reported
Additional Code 5:	Not reported
Shipment Date:	20131019
Creation Date:	3/21/2014 22:15:03
Receipt Date:	20131028
Manifest ID:	006278894FLE
Trans EPA ID:	MNS000110924
Trans Name:	STERICYCLE SPECIALTY WASTE SOLUTIONS INC
Trans 2 EPA ID:	OKD981588791
Trans 2 Name:	TRIAD TRANSPORT INC
TSDF EPA ID:	INR000110197
Trans Name:	STERICYCLE INC
TSDF Alt EPA ID:	Not reported
TSDF Alt Name:	Not reported
Waste Code Description:	214 - Unspecified solvent mixture
RCRA Code:	D001
Meth Code:	H141 - Storage, Bulking, And/Or Transfer Off Site--No Treatment/Reovery (H010-H129) Or (H131-H135)
Quantity Tons:	0.01
Waste Quantity:	20
Quantity Unit:	P
Additional Code 1:	Not reported
Additional Code 2:	Not reported
Additional Code 3:	Not reported
Additional Code 4:	Not reported
Additional Code 5:	Not reported
Shipment Date:	20131019
Creation Date:	Not reported
Receipt Date:	Not reported
Manifest ID:	006278894FLE
Trans EPA ID:	MNS000110924
Trans Name:	STERICYCLE SPECIALTY WASTE SOLUTIONS INC
Trans 2 EPA ID:	OKD981588791
Trans 2 Name:	TRIAD TRANSPORT INC
TSDF EPA ID:	INR000110197
Trans Name:	STERICYCLE INC
TSDF Alt EPA ID:	Not reported
TSDF Alt Name:	Not reported
Waste Code Description:	311 - Pharmaceutical waste
RCRA Code:	Not reported
Meth Code:	- Not reported
Quantity Tons:	0.0005
Waste Quantity:	1
Quantity Unit:	P
Additional Code 1:	Not reported
Additional Code 2:	Not reported
Additional Code 3:	Not reported
Additional Code 4:	Not reported

CVS PHARMACY NO 9573 (Continued) **S123638527**

Additional Code 5:	Not reported
Shipment Date:	20131019
Creation Date:	Not reported
Receipt Date:	Not reported
Manifest ID:	006278894FLE
Trans EPA ID:	MNS000110924
Trans Name:	STERICYCLE SPECIALTY WASTE SOLUTIONS INC
Trans 2 EPA ID:	OKD981588791
Trans 2 Name:	TRIAD TRANSPORT INC
TSDF EPA ID:	INR000110197
Trans Name:	STERICYCLE INC
TSDF Alt EPA ID:	Not reported
TSDF Alt Name:	Not reported
Waste Code Description:	311 - Pharmaceutical waste
RCRA Code:	P001
Meth Code:	H141 - Storage, Bulking, And/Or Transfer Off Site--No Treatment/Reovery (H010-H129) Or (H131-H135)
Quantity Tons:	0.0005
Waste Quantity:	1
Quantity Unit:	P
Additional Code 1:	Not reported
Additional Code 2:	Not reported
Additional Code 3:	Not reported
Additional Code 4:	Not reported
Additional Code 5:	Not reported
Shipment Date:	20131019
Creation Date:	Not reported
Receipt Date:	Not reported
Manifest ID:	006278894FLE
Trans EPA ID:	MNS000110924
Trans Name:	STERICYCLE SPECIALTY WASTE SOLUTIONS INC
Trans 2 EPA ID:	OKD981588791
Trans 2 Name:	TRIAD TRANSPORT INC
TSDF EPA ID:	INR000110197
Trans Name:	STERICYCLE INC
TSDF Alt EPA ID:	Not reported
TSDF Alt Name:	Not reported
Waste Code Description:	122 - Alkaline solution without metals (pH > 12.5
RCRA Code:	D002
Meth Code:	H141 - Storage, Bulking, And/Or Transfer Off Site--No Treatment/Reovery (H010-H129) Or (H131-H135)
Quantity Tons:	0.0065
Waste Quantity:	13
Quantity Unit:	P
Additional Code 1:	Not reported
Additional Code 2:	Not reported
Additional Code 3:	Not reported
Additional Code 4:	Not reported
Additional Code 5:	Not reported

A12 **MARSHALLS 0292** **HWTS** **S118236960**
Target **6221 BRISTOL PKWY** **HAZNET** **N/A**
Property **CULVER CITY, CA 90230**

Site 12 of 28 in cluster A

Actual:
62 ft.

HWTS:

Name:	MARSHALLS 0292
Address:	6221 BRISTOL PKWY
Address 2:	Not reported
City,State,Zip:	CULVER CITY, CA 90230
EPA ID:	CAL000401844
Inactive Date:	08/28/2020
Create Date:	11/04/2014
Last Act Date:	Not reported
Mailing Name:	Not reported
Mailing Address:	770 COCHITUATE RD
Mailing Address 2:	Not reported
Mailing City,State,Zip:	FRAMINGHAM, MA 1701
Owner Name:	MARSHALLS OF CA LLC
Owner Address:	770 COCHITUATE RD
Owner Address 2:	Not reported
Owner City,State,Zip:	FRAMINGHAM, MA 1701
Owner Phone:	Not reported
Owner Fax:	Not reported
Contact Name:	PAUL KANGAS
Contact Address:	770 COCHITUATE RD
Contact Address 2:	Not reported
City,State,Zip:	FRAMINGHAM, MA 1701
Contact Phone:	Not reported
Contact Fax:	Not reported
Facility Status:	Inactive
Facility Type:	PERMANENT
Category:	STATE
Latitude:	33.98355
Longitude:	-118.392885

HAZNET:

Name:	MARSHALLS 0292
Address:	6221 BRISTOL PKWY
Address 2:	Not reported
City,State,Zip:	CULVER CITY, CA 01701
Contact:	PAUL KANGAS
Telephone:	7743083651
Mailing Name:	Not reported
Mailing Address:	770 COCHITUATE RD
Year:	2018
Gepaid:	CAL000401844
TSD EPA ID:	CAD008364432
CA Waste Code:	331 - Off-specification, aged or surplus organics
Disposal Method:	H141 - Storage, Bulking, And/Or Transfer Off Site--No Treatment/Reovery (H010-H129) Or (H131-H135)
Tons:	0.00100
Year:	2018
Gepaid:	CAL000401844
TSD EPA ID:	NVD980895338
CA Waste Code:	331 - Off-specification, aged or surplus organics

MARSHALLS 0292 (Continued) **S118236960**

Disposal Method:	H141 - Storage, Bulking, And/Or Transfer Off Site--No Treatment/Reovery (H010-H129) Or (H131-H135)
Tons:	0.00300
Year:	2017
Gepaid:	CAL000401844
TSD EPA ID:	CAD008364432
CA Waste Code:	331 - Off-specification, aged or surplus organics
Disposal Method:	H141 - Storage, Bulking, And/Or Transfer Off Site--No Treatment/Reovery (H010-H129) Or (H131-H135)
Tons:	0.0005
Year:	2016
Gepaid:	CAL000401844
TSD EPA ID:	CAD008364432
CA Waste Code:	331 - Off-specification, aged or surplus organics
Disposal Method:	H141 - Storage, Bulking, And/Or Transfer Off Site--No Treatment/Reovery (H010-H129) Or (H131-H135)
Tons:	0.011
Year:	2016
Gepaid:	CAL000401844
TSD EPA ID:	CAD008364432
CA Waste Code:	-
Disposal Method:	H141 - Storage, Bulking, And/Or Transfer Off Site--No Treatment/Reovery (H010-H129) Or (H131-H135)
Tons:	0.027
Year:	2015
Gepaid:	CAL000401844
TSD EPA ID:	CAD008364432
CA Waste Code:	181 - Other inorganic solid waste
Disposal Method:	H141 - Storage, Bulking, And/Or Transfer Off Site--No Treatment/Reovery (H010-H129) Or (H131-H135)
Tons:	0.093
Year:	2015
Gepaid:	CAL000401844
TSD EPA ID:	CAD008364432
CA Waste Code:	331 - Off-specification, aged or surplus organics
Disposal Method:	H141 - Storage, Bulking, And/Or Transfer Off Site--No Treatment/Reovery (H010-H129) Or (H131-H135)
Tons:	0.005
Year:	2014
Gepaid:	CAL000401844
TSD EPA ID:	CAD008364432
CA Waste Code:	-
Disposal Method:	H141 - Storage, Bulking, And/Or Transfer Off Site--No Treatment/Reovery (H010-H129) Or (H131-H135)
Tons:	0.033
Year:	2014
Gepaid:	CAL000401844
TSD EPA ID:	CAD008364432
CA Waste Code:	331 - Off-specification, aged or surplus organics
Disposal Method:	H141 - Storage, Bulking, And/Or Transfer Off Site--No

MARSHALLS 0292 (Continued) **S118236960**

	Treatment/Reovery (H010-H129) Or (H131-H135)
Tons:	0.057

Additional Information:

Year:	2018
EM Manifest ID:	010205608FLE20170501_D_1
Shipment Date:	5/1/2017
Shipment Date:	5/1/2017
Receipt Date:	5/9/2017
Manifest Number:	010205608FLE
Generator EPA ID:	CAL000401844
Name:	MARSHALLS #M0292
Address:	Not reported
Address 2:	Not reported
City,State,Zip:	Not reported
Telephone:	Not reported
Contact:	Not reported
Contact Telephone:	Not reported
Contact Email:	Not reported
Transporter 1 EPA ID:	MNS000110924
Transporter Name:	Not reported
Transporter 1 Emergency Number:	Not reported
Transporter 2 EPA ID:	CAD983649880
Transporter Name 2:	Not reported
Transporter 2 Emergency Number:	Not reported
TSDF EPA ID:	CAD008364432
TSDF Name:	RHO CHEM LLC
TSDF Address 1:	Not reported
TSDF Address 2:	Not reported
TSDF City,State,Zip:	Not reported
TSDF Telephone:	Not reported
TSDFA EPA ID:	Not reported
Waste Code Description:	- Not reported
RCRA Code:	Not reported
Meth Code:	- Not reported
Quantity Tons:	Not reported
Waste Quantity:	Not reported
Quantity Unit:	Not reported

Federal:

Year:	2018
EM Manifest ID:	010205608FLE20170501_D_1
Generator EPA ID:	CAL000401844
Shipment Date:	2017-05-01
Manifest Number:	010205608FLE
Line Number:	1
Method Code:	H141
Quantity Tons:	0.00050
Quantity Waste:	1.000000
Quantity Unit:	P
Number of Containers:	1
Type of Container:	NULL
Quantity Type:	NULL
Federal Code:	D001

MARSHALLS 0292 (Continued) **S118236960**

State:

Year:	2018
EM Manifest ID:	010205608FLE20170501_D_1
Generator EPA ID:	CAL000401844
Shipment Date:	2017-05-01
Manifest Number:	010205608FLE
Line Number:	1
Method Code:	H141
Quantity Tons:	0.00050
Quantity Waste:	1.000000
Quantity Unit:	P
Number of Containers:	1
Type of Container:	NULL
Quantity Type:	NULL
State Code:	331

Year:	2018
EM Manifest ID:	010146291FLE20180219_D_1
Shipment Date:	2/19/2018
Shipment Date:	2/19/2018
Receipt Date:	3/2/2018
Manifest Number:	010146291FLE
Generator EPA ID:	CAL000401844
Name:	MARSHALLS #M0292
Address:	Not reported
Address 2:	Not reported
City,State,Zip:	Not reported
Telephone:	Not reported
Contact:	Not reported
Contact Telephone:	Not reported
Contact Email:	Not reported
Transporter 1 EPA ID:	MNS000110924
Transporter Name:	Not reported
Transporter 1 Emergency Number:	Not reported
Transporter 2 EPA ID:	CAR000217000
Transporter Name 2:	Not reported
Transporter 2 Emergency Number:	Not reported
TSDF EPA ID:	CAD008364432
TSDF Name:	RHO CHEM LLC
TSDF Address 1:	Not reported
TSDF Address 2:	Not reported
TSDF City,State,Zip:	Not reported
TSDF Telephone:	Not reported
TSDFA EPA ID:	Not reported
Waste Code Description:	- Not reported
RCRA Code:	Not reported
Meth Code:	- Not reported
Quantity Tons:	Not reported
Waste Quantity:	Not reported
Quantity Unit:	Not reported

Federal:

Year:	2018
EM Manifest ID:	010146291FLE20180219_D_1
Generator EPA ID:	CAL000401844
Shipment Date:	2018-02-19

MARSHALLS 0292 (Continued) **S118236960**

Manifest Number: 010146291FLE
Line Number: 1
Method Code: H141
Quantity Tons: 0.00100
Quantity Waste: 2.000000
Quantity Unit: P
Number of Containers: 1
Type of Container: NULL
Quantity Type: NULL
Federal Code: D001

Year: 2018
EM Manifest ID: 010146291FLE20180219_D_1
Generator EPA ID: CAL000401844
Shipment Date: 2018-02-19
Manifest Number: 010146291FLE
Line Number: 1
Method Code: H141
Quantity Tons: 0.00100
Quantity Waste: 2.000000
Quantity Unit: P
Number of Containers: 1
Type of Container: NULL
Quantity Type: NULL
Federal Code: D035

State:
Year: 2018
EM Manifest ID: 010146291FLE20180219_D_1
Generator EPA ID: CAL000401844
Shipment Date: 2018-02-19
Manifest Number: 010146291FLE
Line Number: 1
Method Code: H141
Quantity Tons: 0.00100
Quantity Waste: 2.000000
Quantity Unit: P
Number of Containers: 1
Type of Container: NULL
Quantity Type: NULL
State Code: 331

Additional Information:
Year: 2017
Gen EPA ID: CAL000401844

Shipment Date: 20170501
Creation Date: 6/26/2018 18:30:22
Receipt Date: 20170509
Manifest ID: 010205608FLE
Trans EPA ID: MNS000110924
Trans Name: STERICYCLE SPECIALTY WASTE SOLUTIONS INC
Trans 2 EPA ID: CAD983649880
Trans 2 Name: PSC ENVIRONMENTAL SERVICES LP
TSDF EPA ID: CAD008364432

MARSHALLS 0292 (Continued) **S118236960**

Trans Name:	RHO CHEM LLC
TSDF Alt EPA ID:	Not reported
TSDF Alt Name:	Not reported
Waste Code Description:	331 - Off-specification, aged, or surplus organics
RCRA Code:	D001
Meth Code:	H141 - Storage, Bulking, And/Or Transfer Off Site--No Treatment/Reovery (H010-H129) Or (H131-H135)
Quantity Tons:	0.0005
Waste Quantity:	1
Quantity Unit:	P
Additional Code 1:	Not reported
Additional Code 2:	Not reported
Additional Code 3:	Not reported
Additional Code 4:	Not reported
Additional Code 5:	Not reported

Additional Information:

Year:	2016
Gen EPA ID:	CAL000401844
Shipment Date:	20151124
Creation Date:	3/2/2016 22:15:14
Receipt Date:	20151207
Manifest ID:	008600277FLE
Trans EPA ID:	MNS000110924
Trans Name:	STERICYCLE SPECIALTY WASTE SOLUTIONS INC
Trans 2 EPA ID:	CAD983649880
Trans 2 Name:	PSC ENVIRONMENTAL SERVICES LP
TSDF EPA ID:	CAD008364432
Trans Name:	RHO CHEM LLC
TSDF Alt EPA ID:	Not reported
TSDF Alt Name:	Not reported
Waste Code Description:	331 - Off-specification, aged, or surplus organics
RCRA Code:	D035
Meth Code:	H141 - Storage, Bulking, And/Or Transfer Off Site--No Treatment/Reovery (H010-H129) Or (H131-H135)
Quantity Tons:	0.0005
Waste Quantity:	1
Quantity Unit:	P
Additional Code 1:	D001
Additional Code 2:	Not reported
Additional Code 3:	Not reported
Additional Code 4:	Not reported
Additional Code 5:	Not reported
Shipment Date:	20151124
Creation Date:	3/2/2016 22:15:14
Receipt Date:	20151207
Manifest ID:	008600277FLE
Trans EPA ID:	MNS000110924
Trans Name:	STERICYCLE SPECIALTY WASTE SOLUTIONS INC
Trans 2 EPA ID:	CAD983649880
Trans 2 Name:	PSC ENVIRONMENTAL SERVICES LP
TSDF EPA ID:	CAD008364432
Trans Name:	RHO CHEM LLC
TSDF Alt EPA ID:	Not reported
TSDF Alt Name:	Not reported

MARSHALLS 0292 (Continued) **S118236960**

Waste Code Description:	181 - Other inorganic solid waste Organics
RCRA Code:	Not reported
Meth Code:	H141 - Storage, Bulking, And/Or Transfer Off Site--No Treatment/Reovery (H010-H129) Or (H131-H135)
Quantity Tons:	0.0435
Waste Quantity:	87
Quantity Unit:	P
Additional Code 1:	Not reported
Additional Code 2:	Not reported
Additional Code 3:	Not reported
Additional Code 4:	Not reported
Additional Code 5:	Not reported
Shipment Date:	20150528
Creation Date:	8/31/2015 22:15:10
Receipt Date:	20150602
Manifest ID:	007362292FLE
Trans EPA ID:	MNS000110924
Trans Name:	STERICYCLE SPECIALTY WASTE SOLUTIONS INC
Trans 2 EPA ID:	CAD983649880
Trans 2 Name:	PSC ENVIRONMENTAL SERVICES LP
TSDF EPA ID:	CAD008364432
Trans Name:	RHO CHEM LLC
TSDF Alt EPA ID:	Not reported
TSDF Alt Name:	Not reported
Waste Code Description:	331 - Off-specification, aged, or surplus organics
RCRA Code:	D035
Meth Code:	H141 - Storage, Bulking, And/Or Transfer Off Site--No Treatment/Reovery (H010-H129) Or (H131-H135)
Quantity Tons:	0.0045
Waste Quantity:	9
Quantity Unit:	P
Additional Code 1:	D001
Additional Code 2:	Not reported
Additional Code 3:	Not reported
Additional Code 4:	Not reported
Additional Code 5:	Not reported
Shipment Date:	20150528
Creation Date:	8/31/2015 22:15:10
Receipt Date:	20150602
Manifest ID:	007362292FLE
Trans EPA ID:	MNS000110924
Trans Name:	STERICYCLE SPECIALTY WASTE SOLUTIONS INC
Trans 2 EPA ID:	CAD983649880
Trans 2 Name:	PSC ENVIRONMENTAL SERVICES LP
TSDF EPA ID:	CAD008364432
Trans Name:	RHO CHEM LLC
TSDF Alt EPA ID:	Not reported
TSDF Alt Name:	Not reported
Waste Code Description:	181 - Other inorganic solid waste Organics
RCRA Code:	Not reported
Meth Code:	H141 - Storage, Bulking, And/Or Transfer Off Site--No Treatment/Reovery (H010-H129) Or (H131-H135)
Quantity Tons:	0.0495
Waste Quantity:	99
Quantity Unit:	P

MARSHALLS 0292 (Continued) **S118236960**

Additional Code 1: Not reported
Additional Code 2: Not reported
Additional Code 3: Not reported
Additional Code 4: Not reported
Additional Code 5: Not reported

Additional Information:
Year: 2015
Gen EPA ID: CAL000401844

Shipment Date: 20151124
Creation Date: 3/2/2016 22:15:14
Receipt Date: 20151207
Manifest ID: 008600277FLE
Trans EPA ID: MNS000110924
Trans Name: STERICYCLE SPECIALTY WASTE SOLUTIONS INC
Trans 2 EPA ID: CAD983649880
Trans 2 Name: PSC ENVIRONMENTAL SERVICES LP
TSDF EPA ID: CAD008364432
Trans Name: RHO CHEM LLC
TSDF Alt EPA ID: Not reported
TSDF Alt Name: Not reported
Waste Code Description: 331 - Off-specification, aged, or surplus organics
RCRA Code: D035
Meth Code: H141 - Storage, Bulking, And/Or Transfer Off Site--No Treatment/Reovery (H010-H129) Or (H131-H135)
Quantity Tons: 0.0005
Waste Quantity: 1
Quantity Unit: P
Additional Code 1: D001
Additional Code 2: Not reported
Additional Code 3: Not reported
Additional Code 4: Not reported
Additional Code 5: Not reported

Shipment Date: 20151124
Creation Date: 3/2/2016 22:15:14
Receipt Date: 20151207
Manifest ID: 008600277FLE
Trans EPA ID: MNS000110924
Trans Name: STERICYCLE SPECIALTY WASTE SOLUTIONS INC
Trans 2 EPA ID: CAD983649880
Trans 2 Name: PSC ENVIRONMENTAL SERVICES LP
TSDF EPA ID: CAD008364432
Trans Name: RHO CHEM LLC
TSDF Alt EPA ID: Not reported
TSDF Alt Name: Not reported
Waste Code Description: 181 - Other inorganic solid waste Organics
RCRA Code: Not reported
Meth Code: H141 - Storage, Bulking, And/Or Transfer Off Site--No Treatment/Reovery (H010-H129) Or (H131-H135)
Quantity Tons: 0.0435
Waste Quantity: 87
Quantity Unit: P
Additional Code 1: Not reported
Additional Code 2: Not reported
Additional Code 3: Not reported

MARSHALLS 0292 (Continued) **S118236960**

Additional Code 4:	Not reported
Additional Code 5:	Not reported
Shipment Date:	20150528
Creation Date:	8/31/2015 22:15:10
Receipt Date:	20150602
Manifest ID:	007362292FLE
Trans EPA ID:	MNS000110924
Trans Name:	STERICYCLE SPECIALTY WASTE SOLUTIONS INC
Trans 2 EPA ID:	CAD983649880
Trans 2 Name:	PSC ENVIRONMENTAL SERVICES LP
TSDF EPA ID:	CAD008364432
Trans Name:	RHO CHEM LLC
TSDF Alt EPA ID:	Not reported
TSDF Alt Name:	Not reported
Waste Code Description:	331 - Off-specification, aged, or surplus organics
RCRA Code:	D035
Meth Code:	H141 - Storage, Bulking, And/Or Transfer Off Site--No Treatment/Reovery (H010-H129) Or (H131-H135)
Quantity Tons:	0.0045
Waste Quantity:	9
Quantity Unit:	P
Additional Code 1:	D001
Additional Code 2:	Not reported
Additional Code 3:	Not reported
Additional Code 4:	Not reported
Additional Code 5:	Not reported
Shipment Date:	20150528
Creation Date:	8/31/2015 22:15:10
Receipt Date:	20150602
Manifest ID:	007362292FLE
Trans EPA ID:	MNS000110924
Trans Name:	STERICYCLE SPECIALTY WASTE SOLUTIONS INC
Trans 2 EPA ID:	CAD983649880
Trans 2 Name:	PSC ENVIRONMENTAL SERVICES LP
TSDF EPA ID:	CAD008364432
Trans Name:	RHO CHEM LLC
TSDF Alt EPA ID:	Not reported
TSDF Alt Name:	Not reported
Waste Code Description:	181 - Other inorganic solid waste Organics
RCRA Code:	Not reported
Meth Code:	H141 - Storage, Bulking, And/Or Transfer Off Site--No Treatment/Reovery (H010-H129) Or (H131-H135)
Quantity Tons:	0.0495
Waste Quantity:	99
Quantity Unit:	P
Additional Code 1:	Not reported
Additional Code 2:	Not reported
Additional Code 3:	Not reported
Additional Code 4:	Not reported
Additional Code 5:	Not reported

Additional Information:

Year:	2014
Gen EPA ID:	CAL000401844

MARSHALLS 0292 (Continued) **S118236960**

Shipment Date:	20141202
Creation Date:	3/19/2015 22:14:50
Receipt Date:	20141208
Manifest ID:	007320068FLE
Trans EPA ID:	MNS000110924
Trans Name:	STERICYCLE SPECIALTY WASTE SOLUTIONS INC
Trans 2 EPA ID:	CAD983649880
Trans 2 Name:	PSC ENVIRONMENTAL SERVICES OF POMONA LP
TSDF EPA ID:	CAD008364432
Trans Name:	RHO CHEM LLC
TSDF Alt EPA ID:	Not reported
TSDF Alt Name:	Not reported
Waste Code Description:	- Not reported
RCRA Code:	Not reported
Meth Code:	H141 - Storage, Bulking, And/Or Transfer Off Site--No Treatment/Reovery (H010-H129) Or (H131-H135)
Quantity Tons:	0.033
Waste Quantity:	66
Quantity Unit:	P
Additional Code 1:	Not reported
Additional Code 2:	Not reported
Additional Code 3:	Not reported
Additional Code 4:	Not reported
Additional Code 5:	Not reported

Shipment Date:	20141202
Creation Date:	3/19/2015 22:14:50
Receipt Date:	20141208
Manifest ID:	007320068FLE
Trans EPA ID:	MNS000110924
Trans Name:	STERICYCLE SPECIALTY WASTE SOLUTIONS INC
Trans 2 EPA ID:	CAD983649880
Trans 2 Name:	PSC ENVIRONMENTAL SERVICES OF POMONA LP
TSDF EPA ID:	CAD008364432
Trans Name:	RHO CHEM LLC
TSDF Alt EPA ID:	Not reported
TSDF Alt Name:	Not reported
Waste Code Description:	331 - Off-specification, aged, or surplus organics
RCRA Code:	D035
Meth Code:	H141 - Storage, Bulking, And/Or Transfer Off Site--No Treatment/Reovery (H010-H129) Or (H131-H135)
Quantity Tons:	0.057
Waste Quantity:	114
Quantity Unit:	P
Additional Code 1:	D001
Additional Code 2:	Not reported
Additional Code 3:	Not reported
Additional Code 4:	Not reported
Additional Code 5:	Not reported

A13 **CVS PHARMACY # 9573** **RCRA NonGen / NLR** **1016140103**
Target **6299 SOUTH BRISTOL PARKWAY** **E MANIFEST** **CAR000237164**
Property **CULVER CITY, CA 90230**

Site 13 of 28 in cluster A

Actual:
62 ft.

RCRA Listings:

Date Form Received by Agency:	20220523
Handler Name:	Cvs Pharmacy # 9573
Handler Address:	South Bristol Parkway
Handler City,State,Zip:	CULVER CITY, CA 90230
EPA ID:	CAR000237164
Contact Name:	NICOLE WILKINSON
Contact Address:	CVS DRIVE MC2340
Contact City,State,Zip:	WOONSOCKET, RI 02895
Contact Telephone:	401-770-7132
Contact Fax:	Not reported
Contact Email:	NICOLE.WILKINSON@CVSHEALTH.COM
Contact Title:	DIRECTOR CORPORATE ENVIRONMENTAL
EPA Region:	09
Land Type:	Private
Federal Waste Generator Description:	Not a generator, verified
Non-Notifier:	Not reported
Biennial Report Cycle:	Not reported
Accessibility:	Not reported
Active Site Indicator:	Not reported
State District Owner:	Not reported
State District:	Not reported
Mailing Address:	CVS DRIVE MC2340
Mailing City,State,Zip:	WOONSOCKET, RI 02895
Owner Name:	Leeds & Strauss Enterprises
Owner Type:	Private
Operator Name:	Garfield Beach Cvs, L.L.C.
Operator Type:	Private
Short-Term Generator Activity:	No
Importer Activity:	No
Mixed Waste Generator:	No
Transporter Activity:	No
Transfer Facility Activity:	No
Recycler Activity with Storage:	No
Small Quantity On-Site Burner Exemption:	No
Smelting Melting and Refining Furnace Exemption:	No
Underground Injection Control:	No
Off-Site Waste Receipt:	No
Universal Waste Indicator:	No
Universal Waste Destination Facility:	No
Federal Universal Waste:	No
Active Site State-Reg Handler:	---
Federal Facility Indicator:	Not reported
Hazardous Secondary Material Indicator:	N
Sub-Part K Indicator:	Not reported
2018 GPRA Permit Baseline:	Not on the Baseline
2018 GPRA Renewals Baseline:	Not on the Baseline
202 GPRA Corrective Action Baseline:	No
Subject to Corrective Action Universe:	No
Non-TSDFs Where RCRA CA has Been Imposed Universe:	No
Corrective Action Priority Ranking:	No NCAPS ranking
Environmental Control Indicator:	No
Institutional Control Indicator:	No

CVS PHARMACY # 9573 (Continued) **1016140103**

Human Exposure Controls Indicator:	N/A
Groundwater Controls Indicator:	N/A
Significant Non-Complier Universe:	No
Unaddressed Significant Non-Complier Universe:	No
Addressed Significant Non-Complier Universe:	No
Significant Non-Complier With a Compliance Schedule Universe:	No
Financial Assurance Required:	Not reported
Handler Date of Last Change:	20220525
Recognized Trader-Importer:	No
Recognized Trader-Exporter:	No
Importer of Spent Lead Acid Batteries:	No
Exporter of Spent Lead Acid Batteries:	No
Recycler Activity Without Storage:	No
Manifest Broker:	No
Sub-Part P Indicator:	No

Biennial: List of Years
Year: 2021

Click Here for Biennial Reporting System Data:
Year: 2019

Click Here for Biennial Reporting System Data:
Year: 2017

Click Here for Biennial Reporting System Data:
Year: 2013

Click Here for Biennial Reporting System Data:

Hazardous Waste Summary:

Waste Code:	D001
Waste Description:	Ignitable Waste
Waste Code:	D002
Waste Description:	Corrosive Waste
Waste Code:	D003
Waste Description:	Reactive Waste
Waste Code:	D004
Waste Description:	Arsenic
Waste Code:	D005
Waste Description:	Barium
Waste Code:	D006
Waste Description:	Cadmium
Waste Code:	D007
Waste Description:	Chromium
Waste Code:	D008
Waste Description:	Lead
Waste Code:	D009

CVS PHARMACY # 9573 (Continued) **1016140103**

Waste Description:	Mercury
Waste Code:	D010
Waste Description:	Selenium
Waste Code:	D011
Waste Description:	Silver
Waste Code:	D016
Waste Description:	2,4-D (2,4-Dichlorophenoxyacetic Acid)
Waste Code:	D018
Waste Description:	Benzene
Waste Code:	D022
Waste Description:	Chloroform
Waste Code:	D024
Waste Description:	M-Cresol
Waste Code:	D025
Waste Description:	P-Cresol
Waste Code:	D026
Waste Description:	Cresol
Waste Code:	D027
Waste Description:	1,4-Dichlorobenzene
Waste Code:	D035
Waste Description:	Methyl Ethyl Ketone
Waste Code:	D039
Waste Description:	Tetrachloroethylene
Waste Code:	P001
Waste Description:	2h-1-Benzopyran-2-One, 4-Hydroxy-3-(3-Oxo-1-Phenylbutyl)-, & Salts, When Present At Concentrations Greater Than 0.3% (Or) Warfarin, & Salts, When Present At Concentrations Greater Than 0.3%
Waste Code:	P012
Waste Description:	Arsenic Oxide As2o3 (Or) Arsenic Trioxide
Waste Code:	P042
Waste Description:	1,2-Benzenediol, 4-[1-Hydroxy-2-(Methylamino)Ethyl]-, (R)- (Or) Epinephrine
Waste Code:	P075
Waste Description:	Nicotine, & Salts (Or) Pyridine, 3-(1-Methyl-2-Pyrrolidinyl)-,(S)-, & Salts
Waste Code:	P081
Waste Description:	1,2,3-Propanetriol, Trinitrate (R) (Or) Nitroglycerine (R)
Waste Code:	P188
Waste Description:	Benzoic Acid, 2-Hydroxy-, Compd. With (3as-Cis)-1,2,3,3a,8,8a-Hexahydro-1,3a,8-Trimethylpyrrolo[2,3-B]Indol-

CVS PHARMACY # 9573 (Continued) **1016140103**

5-Yl Methylcarbamate Ester (1:1) (Or) Physostigmine Salicylate

Waste Code: U002
Waste Description: 2-Propanone (I) (Or) Acetone (I)

Waste Code: U010
Waste Description: Azirino [2',3':3,4]Pyrrolo[1,2-A]Indole-4,7-Dione, 6-Amino-8-[[(Aminocarbonyl)Oxy]Methyl]-1,1a,2,8,8a,8b-Hexahydro-8a-Methoxy-5-Methyl-, [1as-(1aalpha, 8beta, 8aalpha, 8balpha)]- (Or) Mitomycin C

Waste Code: U031
Waste Description: 1-Butanol (I) (Or) N-Butyl Alcohol (I)

Waste Code: U034
Waste Description: Acetaldehyde, Trichloro- (Or) Chloral

Waste Code: U035
Waste Description: Benzenebutanoic Acid, 4-[Bis(2-Chloroethyl)Amino]- (Or) Chlorambucil

Waste Code: U044
Waste Description: Chloroform (Or) Methane, Trichloro-

Waste Code: U058
Waste Description: 2h-1,3,2-Oxazaphosphorin-2-Amine, N,N-Bis(2-Chloroethyl)Tetrahydro-, 2-Oxide (Or) Cyclophosphamide

Waste Code: U059
Waste Description: 5,12-Naphthacenedione, 8-Acetyl-10-[(3-Amino-2,3,6-Trideoxy)-Alpha-L-Lyxo-Hexopyranosyl)Oxy]-7,8,9,10-Tetrahydro-6,8,11-Trihydroxy-1-Methoxy-, (8s-Cis)- (Or) Daunomycin

Waste Code: U070
Waste Description: Benzene, 1,2-Dichloro- (Or) O-Dichlorobenzene

Waste Code: U072
Waste Description: Benzene, 1,4-Dichloro- (Or) P-Dichlorobenzene

Waste Code: U089
Waste Description: Diethylstilbesterol (Or) Phenol, 4,4'-(1,2-Diethyl-1,2-Ethenediyl)Bis, (E)-

Waste Code: U122
Waste Description: Formaldehyde

Waste Code: U129
Waste Description: Cyclohexane, 1,2,3,4,5,6-Hexachloro-, (1alpha, 2alpha, 3beta, 4alpha, 5alpha, 6beta)- (Or) Lindane

Waste Code: U132
Waste Description: Hexachlorophene (Or) Phenol, 2,2'-Methylenebis[3,4,6-Trichloro-

Waste Code: U150
Waste Description: L-Phenylalanine, 4-[Bis(2-Chloroethyl)Amino]- (Or) Melphalan

Waste Code: U151

CVS PHARMACY # 9573 (Continued) **1016140103**

Waste Description: Mercury

Waste Code: U154
Waste Description: Methanol (I) (Or) Methyl Alcohol (I)

Waste Code: U165
Waste Description: Naphthalene

Waste Code: U188
Waste Description: Phenol

Waste Code: U200
Waste Description: Reserpine (Or) Yohimban-16-Carboxylic Acid, 11,17-Dimethoxy-18-[(3,4,5-Trimethoxybenzoyl)Oxy]-, Methyl Ester, (3beta, 16beta, 17alpha, 18beta, 20alpha)-

Waste Code: U201
Waste Description: 1,3-Benzenediol (Or) Resorcinol

Waste Code: U204
Waste Description: Selenious Acid (Or) Selenium Dioxide

Waste Code: U205
Waste Description: Selenium Sulfide (Or) Selenium Sulfide Ses2 (R,T)

Waste Code: U206
Waste Description: D-Glucose, 2-Deoxy-2-[[(Methylnitrosoamino)-Carbonyl]Amino]- (Or) Glucopyranose, 2-Deoxy-2-(3-Methyl-3-Nitrosoureido)-,D- (Or) Streptozotocin

Waste Code: U210
Waste Description: Ethene, Tetrachloro- (Or) Tetrachloroethylene

Waste Code: U279
Waste Description: U279

Waste Code: U411
Waste Description: U411

Handler - Owner Operator:
Owner/Operator Indicator: Owner
Owner/Operator Name: LEEDS & STRAUSS ENTERPRISES
Legal Status: Private
Date Became Current: 19940515
Date Ended Current: Not reported
Owner/Operator Address: 990 HIGHLAND DR STE 200
Owner/Operator City,State,Zip: SOLANA BEACH, CA 92075
Owner/Operator Telephone: 310-575-1517
Owner/Operator Telephone Ext: Not reported
Owner/Operator Fax: Not reported
Owner/Operator Email: NICOLE.WILKINSON@CVSHEALTH.COM

Owner/Operator Indicator: Owner
Owner/Operator Name: LEEDS & STRAUSS ENTERPRISES
Legal Status: Private
Date Became Current: 19940515
Date Ended Current: Not reported

CVS PHARMACY # 9573 (Continued) **1016140103**

Owner/Operator Address: 990 HIGHLAND DR STE 200
Owner/Operator City,State,Zip: SOLANA BEACH, CA 92075
Owner/Operator Telephone: 310-575-1517
Owner/Operator Telephone Ext: Not reported
Owner/Operator Fax: Not reported
Owner/Operator Email: NICOLE.WILKINSON@CVSHEALTH.COM

Owner/Operator Indicator: Owner
Owner/Operator Name: LEEDS & STRAUSS ENTERPRISES
Legal Status: Private
Date Became Current: 19940515
Date Ended Current: Not reported
Owner/Operator Address: 990 HIGHLAND DR STE 200
Owner/Operator City,State,Zip: SOLANA BEACH, CA 92075
Owner/Operator Telephone: 310-575-1517
Owner/Operator Telephone Ext: Not reported
Owner/Operator Fax: Not reported
Owner/Operator Email: Not reported

Owner/Operator Indicator: Owner
Owner/Operator Name: LEEDS & STRAUSS ENTERPRISES
Legal Status: Private
Date Became Current: 19940515
Date Ended Current: Not reported
Owner/Operator Address: 990 HIGHLAND DR STE 200
Owner/Operator City,State,Zip: SOLANA BEACH, CA 92075
Owner/Operator Telephone: 401-765-1500
Owner/Operator Telephone Ext: Not reported
Owner/Operator Fax: Not reported
Owner/Operator Email: CORPORATEENVIRONMENTALTEAM@CVSHEALTH.COM

Owner/Operator Indicator: Operator
Owner/Operator Name: GARFIELD BEACH CVS, L.L.C.
Legal Status: Private
Date Became Current: 20060602
Date Ended Current: Not reported
Owner/Operator Address: 1 CVS DRIVE MC2340
Owner/Operator City,State,Zip: WOONSOCKET, RI 02895
Owner/Operator Telephone: 401-765-1500
Owner/Operator Telephone Ext: Not reported
Owner/Operator Fax: Not reported
Owner/Operator Email: CORPORATEENVIRONMENTALTEAM@CVSHEALTH.COM

Owner/Operator Indicator: Owner
Owner/Operator Name: LEEDS AND STRAUSS ENTERPRISES
Legal Status: Private
Date Became Current: 19940515
Date Ended Current: Not reported
Owner/Operator Address: 990 HIGHLAND DR
Owner/Operator City,State,Zip: SOLANA BEACH, CA 92075
Owner/Operator Telephone: 310-575-1517
Owner/Operator Telephone Ext: Not reported
Owner/Operator Fax: Not reported
Owner/Operator Email: Not reported

Owner/Operator Indicator: Operator
Owner/Operator Name: GARFIELD BEACH CVS, L.L.C.

CVS PHARMACY # 9573 (Continued) **1016140103**

Legal Status:	Private
Date Became Current:	20060602
Date Ended Current:	Not reported
Owner/Operator Address:	1 CVS DRIVE
Owner/Operator City,State,Zip:	WOONSOCKET, RI 02895
Owner/Operator Telephone:	401-765-1500
Owner/Operator Telephone Ext:	Not reported
Owner/Operator Fax:	Not reported
Owner/Operator Email:	CORPORATEENVIRONMENTALTEAM@CVSHEALTH.COM

Owner/Operator Indicator:	Operator
Owner/Operator Name: GARFIELD BEACH CVS LLC	
Legal Status:	Private
Date Became Current:	20060602
Date Ended Current:	Not reported
Owner/Operator Address:	Not reported
Owner/Operator City,State,Zip:	Not reported
Owner/Operator Telephone:	Not reported
Owner/Operator Telephone Ext:	Not reported
Owner/Operator Fax:	Not reported
Owner/Operator Email:	Not reported

Owner/Operator Indicator:	Operator
Owner/Operator Name: GARFIELD BEACH CVS LLC	
Legal Status:	Private
Date Became Current:	20060602
Date Ended Current:	Not reported
Owner/Operator Address:	Not reported
Owner/Operator City,State,Zip:	Not reported
Owner/Operator Telephone:	Not reported
Owner/Operator Telephone Ext:	Not reported
Owner/Operator Fax:	Not reported
Owner/Operator Email:	Not reported

Owner/Operator Indicator:	Owner
Owner/Operator Name: LEEDS & STRAUSS ENTERPRISES	
Legal Status:	Private
Date Became Current:	19940515
Date Ended Current:	Not reported
Owner/Operator Address:	990 HIGHLAND DR STE 200
Owner/Operator City,State,Zip:	SOLANA BEACH, CA 92075
Owner/Operator Telephone:	310-575-1517
Owner/Operator Telephone Ext:	Not reported
Owner/Operator Fax:	Not reported
Owner/Operator Email:	NICOLE.WILKINSON@CVSHEALTH.COM

Owner/Operator Indicator:	Operator
Owner/Operator Name: GARFIELD BEACH CVS, L.L.C.	
Legal Status:	Private
Date Became Current:	20060602
Date Ended Current:	Not reported
Owner/Operator Address:	1 CVS DRIVE
Owner/Operator City,State,Zip:	WOONSOCKET, RI 02895
Owner/Operator Telephone:	401-765-1500
Owner/Operator Telephone Ext:	Not reported
Owner/Operator Fax:	Not reported
Owner/Operator Email:	CORPORATEENVIRONMENTALTEAM@CVSHEALTH.COM

CVS PHARMACY # 9573 (Continued) **1016140103**

Owner/Operator Indicator: Operator
Owner/Operator Name: GARFIELD BEACH CVS, L.L.C.
Legal Status: Private
Date Became Current: 20060602
Date Ended Current: Not reported
Owner/Operator Address: 1 CVS DRIVE
Owner/Operator City,State,Zip: WOONSOCKET, RI 02895
Owner/Operator Telephone: 401-765-1500
Owner/Operator Telephone Ext: Not reported
Owner/Operator Fax: Not reported
Owner/Operator Email: CORPORATEENVIRONMENTALTEAM@CVSHEALTH.COM

Historic Generators:

Receive Date: 20220214
Handler Name: CVS PHARMACY # 9573
Federal Waste Generator Description: Large Quantity Generator
State District Owner: Not reported
Large Quantity Handler of Universal Waste: No
Recognized Trader Importer: No
Recognized Trader Exporter: No
Spent Lead Acid Battery Importer: No
Spent Lead Acid Battery Exporter: No
Current Record: No
Non Storage Recycler Activity: No
Electronic Manifest Broker: No

Receive Date: 20220523
Handler Name: CVS PHARMACY # 9573
Federal Waste Generator Description: Not a generator, verified
State District Owner: Not reported
Large Quantity Handler of Universal Waste: No
Recognized Trader Importer: No
Recognized Trader Exporter: No
Spent Lead Acid Battery Importer: No
Spent Lead Acid Battery Exporter: No
Current Record: Yes
Non Storage Recycler Activity: No
Electronic Manifest Broker: No

Receive Date: 20130327
Handler Name: CVS PHARMACY NO 9573
Federal Waste Generator Description: Large Quantity Generator
State District Owner: Not reported
Large Quantity Handler of Universal Waste: No
Recognized Trader Importer: No
Recognized Trader Exporter: No
Spent Lead Acid Battery Importer: No
Spent Lead Acid Battery Exporter: No
Current Record: No
Non Storage Recycler Activity: Not reported
Electronic Manifest Broker: Not reported

Receive Date: 20140325
Handler Name: CVS PHARMACY #9573
Federal Waste Generator Description: Large Quantity Generator
State District Owner: Not reported
Large Quantity Handler of Universal Waste: No

CVS PHARMACY # 9573 (Continued) **1016140103**

Recognized Trader Importer:	No
Recognized Trader Exporter:	No
Spent Lead Acid Battery Importer:	No
Spent Lead Acid Battery Exporter:	No
Current Record:	No
Non Storage Recycler Activity:	Not reported
Electronic Manifest Broker:	Not reported

Receive Date:	20180301
Handler Name:	CVS PHARMACY # 9573
Federal Waste Generator Description:	Large Quantity Generator
State District Owner:	Not reported
Large Quantity Handler of Universal Waste:	No
Recognized Trader Importer:	No
Recognized Trader Exporter:	No
Spent Lead Acid Battery Importer:	No
Spent Lead Acid Battery Exporter:	No
Current Record:	No
Non Storage Recycler Activity:	No
Electronic Manifest Broker:	No

Receive Date:	20200217
Handler Name:	CVS PHARMACY # 9573
Federal Waste Generator Description:	Large Quantity Generator
State District Owner:	Not reported
Large Quantity Handler of Universal Waste:	No
Recognized Trader Importer:	No
Recognized Trader Exporter:	No
Spent Lead Acid Battery Importer:	No
Spent Lead Acid Battery Exporter:	No
Current Record:	No
Non Storage Recycler Activity:	No
Electronic Manifest Broker:	No

List of NAICS Codes and Descriptions:

NAICS Code:	44611
NAICS Description:	PHARMACIES AND DRUG STORES

NAICS Code:	446110
NAICS Description:	PHARMACIES AND DRUG STORES

Has the Facility Received Notices of Violations:

Found Violation:	No
Agency Which Determined Violation:	Not reported
Violation Short Description:	Not reported
Date Violation was Determined:	Not reported
Actual Return to Compliance Date:	Not reported
Return to Compliance Qualifier:	Not reported
Violation Responsible Agency:	Not reported
Scheduled Compliance Date:	Not reported
Enforcement Identifier:	Not reported
Date of Enforcement Action:	Not reported
Enforcement Responsible Agency:	Not reported
Enforcement Docket Number:	Not reported
Enforcement Attorney:	Not reported
Corrective Action Component:	Not reported

CVS PHARMACY # 9573 (Continued) **1016140103**

Appeal Initiated Date: Not reported
Appeal Resolution Date: Not reported
Disposition Status Date: Not reported
Disposition Status: Not reported
Disposition Status Description: Not reported
Consent/Final Order Sequence Number: Not reported
Consent/Final Order Respondent Name: Not reported
Consent/Final Order Lead Agency: Not reported
Enforcement Type: Not reported
Enforcement Responsible Person: Not reported
Enforcement Responsible Sub-Organization: Not reported
SEP Sequence Number: Not reported
SEP Expenditure Amount: Not reported
SEP Scheduled Completion Date: Not reported
SEP Actual Date: Not reported
SEP Defaulted Date: Not reported
SEP Type: Not reported
SEP Type Description: Not reported
Proposed Amount: Not reported
Final Monetary Amount: Not reported
Paid Amount: Not reported
Final Count: Not reported
Final Amount: Not reported

Found Violation: No
Agency Which Determined Violation: Not reported
Violation Short Description: Not reported
Date Violation was Determined: Not reported
Actual Return to Compliance Date: Not reported
Return to Compliance Qualifier: Not reported
Violation Responsible Agency: Not reported
Scheduled Compliance Date: Not reported
Enforcement Identifier: Not reported
Date of Enforcement Action: Not reported
Enforcement Responsible Agency: Not reported
Enforcement Docket Number: Not reported
Enforcement Attorney: Not reported
Corrective Action Component: Not reported
Appeal Initiated Date: Not reported
Appeal Resolution Date: Not reported
Disposition Status Date: Not reported
Disposition Status: Not reported
Disposition Status Description: Not reported
Consent/Final Order Sequence Number: Not reported
Consent/Final Order Respondent Name: Not reported
Consent/Final Order Lead Agency: Not reported
Enforcement Type: Not reported
Enforcement Responsible Person: Not reported
Enforcement Responsible Sub-Organization: Not reported
SEP Sequence Number: Not reported
SEP Expenditure Amount: Not reported
SEP Scheduled Completion Date: Not reported
SEP Actual Date: Not reported
SEP Defaulted Date: Not reported
SEP Type: Not reported
SEP Type Description: Not reported
Proposed Amount: Not reported

CVS PHARMACY # 9573 (Continued) **1016140103**

Final Monetary Amount: Not reported
Paid Amount: Not reported
Final Count: Not reported
Final Amount: Not reported

Found Violation: No
Agency Which Determined Violation: Not reported
Violation Short Description: Not reported
Date Violation was Determined: Not reported
Actual Return to Compliance Date: Not reported
Return to Compliance Qualifier: Not reported
Violation Responsible Agency: Not reported
Scheduled Compliance Date: Not reported
Enforcement Identifier: Not reported
Date of Enforcement Action: Not reported
Enforcement Responsible Agency: Not reported
Enforcement Docket Number: Not reported
Enforcement Attorney: Not reported
Corrective Action Component: Not reported
Appeal Initiated Date: Not reported
Appeal Resolution Date: Not reported
Disposition Status Date: Not reported
Disposition Status: Not reported
Disposition Status Description: Not reported
Consent/Final Order Sequence Number:Not reported
Consent/Final Order Respondent Name: Not reported
Consent/Final Order Lead Agency: Not reported
Enforcement Type: Not reported
Enforcement Responsible Person: Not reported
Enforcement Responsible Sub-Organization: Not reported
SEP Sequence Number: Not reported
SEP Expenditure Amount: Not reported
SEP Scheduled Completion Date: Not reported
SEP Actual Date: Not reported
SEP Defaulted Date: Not reported
SEP Type: Not reported
SEP Type Description: Not reported
Proposed Amount: Not reported
Final Monetary Amount: Not reported
Paid Amount: Not reported
Final Count: Not reported
Final Amount: Not reported

Evaluation Action Summary:
Evaluation Date: 20220628
Evaluation Responsible Agency: State
Found Violation: No
Evaluation Type Description: COMPLIANCE EVALUATION INSPECTION
Evaluation Responsible Person Identifier: CUPA
Evaluation Responsible Sub-Organization: Not reported
Actual Return to Compliance Date: Not reported
Scheduled Compliance Date: Not reported
Date of Request: Not reported
Date Response Received: Not reported
Request Agency: Not reported
Former Citation: Not reported

CVS PHARMACY # 9573 (Continued) **1016140103**

Evaluation Date:	20161028
Evaluation Responsible Agency:	State
Found Violation:	No
Evaluation Type Description:	COMPLIANCE EVALUATION INSPECTION
Evaluation Responsible Person Identifier:	Not reported
Evaluation Responsible Sub-Organization:	Not reported
Actual Return to Compliance Date:	Not reported
Scheduled Compliance Date:	Not reported
Date of Request:	Not reported
Date Response Received:	Not reported
Request Agency:	Not reported
Former Citation:	Not reported

Evaluation Date:	20190801
Evaluation Responsible Agency:	State
Found Violation:	No
Evaluation Type Description:	COMPLIANCE EVALUATION INSPECTION
Evaluation Responsible Person Identifier:	Not reported
Evaluation Responsible Sub-Organization:	Not reported
Actual Return to Compliance Date:	Not reported
Scheduled Compliance Date:	Not reported
Date of Request:	Not reported
Date Response Received:	Not reported
Request Agency:	Not reported
Former Citation:	Not reported

E MANIFEST:

Manifest Tracking Number:	013433403FLE
Last Updated Date:	20190607
Shipped Date:	20190513
Received Date:	20190529
Manifest Status:	Signed
Submission Type:	DataImage5Copy
Origin Type:	Service
Generator EPA ID:	CAR000237164
Generator Name:	Cvs
Generator Mail Street Number:	Not reported
Generator Mail Street 1:	6299 SOUTH BRISTOL PARKWAY
Generator Mail Street 2:	Not reported
Generator Mail City:	CULVER CITY
Generator Mail State:	CA
Generator Mail Zip:	90230
Generator Location Street Number:	Not reported
Generator Location Street 1:	6299 South Bristol Parkway
Generator Location Street 2:	Not reported
Generator Location City:	Culver City
Generator Location Zip:	90230
Generator Location State:	CA
Generator Contact Company Name:	Not reported
Designated Facility EPA ID:	INR000110197
Designated Facility Name:	Stericycle Incorporated
Designated Facility Mail Street Number:	Not reported
Designated Facility Mail Street 1:	Not reported
Designated Facility Mail Street 2:	2670 Executive Drive Suite A
Designated Facility Mail City:	Indianapolis
Designated Facility Mail Zip:	46241

CVS PHARMACY # 9573 (Continued) **1016140103**

Designated Facility Mail State:	IN
Designated Facility Location Street Number:	Not reported
Designated Facility Location Street 1:	2670 Executive Drive Suite A
Designated Facility Location Street 2:	Not reported
Designated Facility Location City:	Indianapolis
Designated Facility Location Zip:	46241
Designated Facility Location State:	IN
Designated Facility Contact Company Name:	Not reported
Manifest Residue Indicator:	N
Rejection Indicator:	N

Manifest Tracking Number:	013433404FLE
Last Updated Date:	20190605
Shipped Date:	20190513
Received Date:	20190529
Manifest Status:	Signed
Submission Type:	DataImage5Copy
Origin Type:	Service
Generator EPA ID:	CAR000237164
Generator Name:	Cvs
Generator Mail Street Number:	Not reported
Generator Mail Street 1:	6299 SOUTH BRISTOL PARKWAY
Generator Mail Street 2:	Not reported
Generator Mail City:	CULVER CITY
Generator Mail State:	CA
Generator Mail Zip:	90230
Generator Location Street Number:	Not reported
Generator Location Street 1:	6299 South Bristol Parkway
Generator Location Street 2:	Not reported
Generator Location City:	Culver City
Generator Location Zip:	90230
Generator Location State:	CA
Generator Contact Company Name:	Not reported
Designated Facility EPA ID:	CAD008364432
Designated Facility Name:	Rho Chem Llc
Designated Facility Mail Street Number:	Not reported
Designated Facility Mail Street 1:	Not reported
Designated Facility Mail Street 2:	425 Isis Ave.
Designated Facility Mail City:	Inglewood
Designated Facility Mail Zip:	90301
Designated Facility Mail State:	CA
Designated Facility Location Street Number:	Not reported
Designated Facility Location Street 1:	425 Isis Ave.
Designated Facility Location Street 2:	Not reported
Designated Facility Location City:	Inglewood
Designated Facility Location Zip:	90301
Designated Facility Location State:	CA
Designated Facility Contact Company Name:	Not reported
Manifest Residue Indicator:	N
Rejection Indicator:	N

Manifest Tracking Number:	013433405FLE
Last Updated Date:	20190605
Shipped Date:	20190513
Received Date:	20190521
Manifest Status:	Signed
Submission Type:	DataImage5Copy

CVS PHARMACY # 9573 (Continued) **1016140103**

Origin Type:	Service
Generator EPA ID:	CAR000237164
Generator Name:	Cvs
Generator Mail Street Number:	Not reported
Generator Mail Street 1:	6299 SOUTH BRISTOL PARKWAY
Generator Mail Street 2:	Not reported
Generator Mail City:	CULVER CITY
Generator Mail State:	CA
Generator Mail Zip:	90230
Generator Location Street Number:	Not reported
Generator Location Street 1:	6299 South Bristol Parkway
Generator Location Street 2:	Not reported
Generator Location City:	Culver City
Generator Location Zip:	90230
Generator Location State:	CA
Generator Contact Company Name:	Not reported
Designated Facility EPA ID:	NVD980895338
Designated Facility Name:	21st Century Environmental Management Of Nevada, Llc
Designated Facility Mail Street Number:	Not reported
Designated Facility Mail Street 1:	Not reported
Designated Facility Mail Street 2:	2095 Newlands Drive East
Designated Facility Mail City:	Fernley
Designated Facility Mail Zip:	89408
Designated Facility Mail State:	NV
Designated Facility Location Street Number:	Not reported
Designated Facility Location Street 1:	2095 Newlands Drive East
Designated Facility Location Street 2:	Not reported
Designated Facility Location City:	Fernley
Designated Facility Location Zip:	89408
Designated Facility Location State:	NV
Designated Facility Contact Company Name:	Not reported
Manifest Residue Indicator:	N
Rejection Indicator:	N

Manifest Tracking Number:	012076099FLE
Last Updated Date:	20190221
Shipped Date:	20180920
Received Date:	20181011
Manifest Status:	Signed
Submission Type:	DataImage5Copy
Origin Type:	Service
Generator EPA ID:	CAR000237164
Generator Name:	Cvs
Generator Mail Street Number:	Not reported
Generator Mail Street 1:	6299 SOUTH BRISTOL PARKWAY
Generator Mail Street 2:	Not reported
Generator Mail City:	CULVER CITY
Generator Mail State:	CA
Generator Mail Zip:	90230
Generator Location Street Number:	Not reported
Generator Location Street 1:	6299 South Bristol Parkway
Generator Location Street 2:	Not reported
Generator Location City:	Culver City
Generator Location Zip:	90230
Generator Location State:	CA
Generator Contact Company Name:	Not reported
Designated Facility EPA ID:	INR000110197

CVS PHARMACY # 9573 (Continued) **1016140103**

Designated Facility Name:	Stericycle Incorporated
Designated Facility Mail Street Number:	Not reported
Designated Facility Mail Street 1:	Not reported
Designated Facility Mail Street 2:	2670 Executive Drive Suite A
Designated Facility Mail City:	Indianapolis
Designated Facility Mail Zip:	46241
Designated Facility Mail State:	IN
Designated Facility Location Street Number:	Not reported
Designated Facility Location Street 1:	2670 Executive Drive Suite A
Designated Facility Location Street 2:	Not reported
Designated Facility Location City:	Indianapolis
Designated Facility Location Zip:	46241
Designated Facility Location State:	IN
Designated Facility Contact Company Name:	Not reported
Manifest Residue Indicator:	N
Rejection Indicator:	N

Manifest Tracking Number:	012076100FLE
Last Updated Date:	20181003
Shipped Date:	20180920
Received Date:	20180927
Manifest Status:	Signed
Submission Type:	DataImage5Copy
Origin Type:	Service
Generator EPA ID:	CAR000237164
Generator Name:	Cvs
Generator Mail Street Number:	Not reported
Generator Mail Street 1:	6299 SOUTH BRISTOL PARKWAY
Generator Mail Street 2:	Not reported
Generator Mail City:	CULVER CITY
Generator Mail State:	CA
Generator Mail Zip:	90230
Generator Location Street Number:	Not reported
Generator Location Street 1:	1 CVS Drive
Generator Location Street 2:	Not reported
Generator Location City:	Woonsocket
Generator Location Zip:	02895
Generator Location State:	RI
Generator Contact Company Name:	Not reported
Designated Facility EPA ID:	CAD008364432
Designated Facility Name:	Rho Chem Llc
Designated Facility Mail Street Number:	Not reported
Designated Facility Mail Street 1:	Not reported
Designated Facility Mail Street 2:	425 Isis Ave.
Designated Facility Mail City:	Inglewood
Designated Facility Mail Zip:	90301
Designated Facility Mail State:	CA
Designated Facility Location Street Number:	Not reported
Designated Facility Location Street 1:	425 Isis Ave.
Designated Facility Location Street 2:	Not reported
Designated Facility Location City:	Inglewood
Designated Facility Location Zip:	90301
Designated Facility Location State:	CA
Designated Facility Contact Company Name:	Not reported
Manifest Residue Indicator:	N
Rejection Indicator:	N

CVS PHARMACY # 9573 (Continued) **1016140103**

Manifest Tracking Number:	012076101FLE
Last Updated Date:	20181106
Shipped Date:	20180920
Received Date:	20181002
Manifest Status:	Signed
Submission Type:	DataImage5Copy
Origin Type:	Service
Generator EPA ID:	CAR000237164
Generator Name:	Cvs
Generator Mail Street Number:	Not reported
Generator Mail Street 1:	6299 SOUTH BRISTOL PARKWAY
Generator Mail Street 2:	Not reported
Generator Mail City:	CULVER CITY
Generator Mail State:	CA
Generator Mail Zip:	90230
Generator Location Street Number:	Not reported
Generator Location Street 1:	1 CVS DR
Generator Location Street 2:	Not reported
Generator Location City:	WOONSOCKET
Generator Location Zip:	02895-6146
Generator Location State:	RI
Generator Contact Company Name:	Not reported
Designated Facility EPA ID:	NVD980895338
Designated Facility Name:	21st Century Environmental Management Of Nevada, Llc
Designated Facility Mail Street Number:	Not reported
Designated Facility Mail Street 1:	Not reported
Designated Facility Mail Street 2:	2095 Newlands Drive East
Designated Facility Mail City:	Fernley
Designated Facility Mail Zip:	89408
Designated Facility Mail State:	NV
Designated Facility Location Street Number:	Not reported
Designated Facility Location Street 1:	2095 Newlands Drive East
Designated Facility Location Street 2:	Not reported
Designated Facility Location City:	Fernley
Designated Facility Location Zip:	89408
Designated Facility Location State:	NV
Designated Facility Contact Company Name:	Not reported
Manifest Residue Indicator:	N
Rejection Indicator:	N

Manifest Tracking Number:	014931439FLE
Last Updated Date:	20210517
Shipped Date:	20210430
Received Date:	20210513
Manifest Status:	Signed
Submission Type:	DataImage5Copy
Origin Type:	Service
Generator EPA ID:	CAR000237164
Generator Name:	Cvs
Generator Mail Street Number:	Not reported
Generator Mail Street 1:	6299 SOUTH BRISTOL PARKWAY
Generator Mail Street 2:	Not reported
Generator Mail City:	CULVER CITY
Generator Mail State:	CA
Generator Mail Zip:	90230-6903
Generator Location Street Number:	Not reported
Generator Location Street 1:	6299 Bristol Pkwy

CVS PHARMACY # 9573 (Continued) **1016140103**

Generator Location Street 2:	Not reported
Generator Location City:	Culver City
Generator Location Zip:	90230-6903
Generator Location State:	CA
Generator Contact Company Name:	Not reported
Designated Facility EPA ID:	CAD008364432
Designated Facility Name:	Rho Chem Llc
Designated Facility Mail Street Number:	Not reported
Designated Facility Mail Street 1:	Not reported
Designated Facility Mail Street 2:	425 Isis Ave.
Designated Facility Mail City:	Inglewood
Designated Facility Mail Zip:	90301
Designated Facility Mail State:	CA
Designated Facility Location Street Number:	Not reported
Designated Facility Location Street 1:	425 Isis Ave.
Designated Facility Location Street 2:	Not reported
Designated Facility Location City:	Inglewood
Designated Facility Location Zip:	90301
Designated Facility Location State:	CA
Designated Facility Contact Company Name:	Not reported
Manifest Residue Indicator:	N
Rejection Indicator:	N

Manifest Tracking Number:	014934333FLE
Last Updated Date:	20201210
Shipped Date:	20201123
Received Date:	20201201
Manifest Status:	Signed
Submission Type:	DataImage5Copy
Origin Type:	Service
Generator EPA ID:	CAR000237164
Generator Name:	Cvs
Generator Mail Street Number:	Not reported
Generator Mail Street 1:	6299 SOUTH BRISTOL PARKWAY
Generator Mail Street 2:	Not reported
Generator Mail City:	CULVER CITY
Generator Mail State:	CA
Generator Mail Zip:	90230-6903
Generator Location Street Number:	Not reported
Generator Location Street 1:	6299 Bristol Pkwy
Generator Location Street 2:	Not reported
Generator Location City:	Culver City
Generator Location Zip:	90230-6903
Generator Location State:	CA
Generator Contact Company Name:	Not reported
Designated Facility EPA ID:	CAD008364432
Designated Facility Name:	Rho Chem Llc
Designated Facility Mail Street Number:	Not reported
Designated Facility Mail Street 1:	Not reported
Designated Facility Mail Street 2:	425 Isis Ave.
Designated Facility Mail City:	Inglewood
Designated Facility Mail Zip:	90301
Designated Facility Mail State:	CA
Designated Facility Location Street Number:	Not reported
Designated Facility Location Street 1:	425 Isis Ave.
Designated Facility Location Street 2:	Not reported
Designated Facility Location City:	Inglewood

CVS PHARMACY # 9573 (Continued) **1016140103**

Designated Facility Location Zip:	90301
Designated Facility Location State:	CA
Designated Facility Contact Company Name:	Not reported
Manifest Residue Indicator:	N
Rejection Indicator:	N
Manifest Tracking Number:	014940300FLE
Last Updated Date:	20200710
Shipped Date:	20200623
Received Date:	20200629
Manifest Status:	Signed
Submission Type:	DataImage5Copy
Origin Type:	Service
Generator EPA ID:	CAR000237164
Generator Name:	Cvs
Generator Mail Street Number:	Not reported
Generator Mail Street 1:	6299 SOUTH BRISTOL PARKWAY
Generator Mail Street 2:	Not reported
Generator Mail City:	CULVER CITY
Generator Mail State:	CA
Generator Mail Zip:	90230-6903
Generator Location Street Number:	Not reported
Generator Location Street 1:	6299 Bristol Pkwy
Generator Location Street 2:	Not reported
Generator Location City:	Culver City
Generator Location Zip:	90230-6903
Generator Location State:	CA
Generator Contact Company Name:	Not reported
Designated Facility EPA ID:	CAD008364432
Designated Facility Name:	Rho Chem Llc
Designated Facility Mail Street Number:	Not reported
Designated Facility Mail Street 1:	Not reported
Designated Facility Mail Street 2:	425 Isis Ave.
Designated Facility Mail City:	Inglewood
Designated Facility Mail Zip:	90301
Designated Facility Mail State:	CA
Designated Facility Location Street Number:	Not reported
Designated Facility Location Street 1:	425 Isis Ave.
Designated Facility Location Street 2:	Not reported
Designated Facility Location City:	Inglewood
Designated Facility Location Zip:	90301
Designated Facility Location State:	CA
Designated Facility Contact Company Name:	Not reported
Manifest Residue Indicator:	N
Rejection Indicator:	N
Manifest Tracking Number:	011311805FLE
Last Updated Date:	20190131
Shipped Date:	20180702
Received Date:	20180810
Manifest Status:	Signed
Submission Type:	DataImage5Copy
Origin Type:	Service
Generator EPA ID:	CAR000237164
Generator Name:	Cvs
Generator Mail Street Number:	Not reported
Generator Mail Street 1:	6299 SOUTH BRISTOL PARKWAY

CVS PHARMACY # 9573 (Continued) **1016140103**

Generator Mail Street 2:	Not reported
Generator Mail City:	CULVER CITY
Generator Mail State:	CA
Generator Mail Zip:	90230
Generator Location Street Number:	Not reported
Generator Location Street 1:	6299 South Bristol Parkway
Generator Location Street 2:	Not reported
Generator Location City:	Culver City
Generator Location Zip:	90230
Generator Location State:	CA
Generator Contact Company Name:	Not reported
Designated Facility EPA ID:	INR000110197
Designated Facility Name:	Stericycle Incorporated
Designated Facility Mail Street Number:	Not reported
Designated Facility Mail Street 1:	Not reported
Designated Facility Mail Street 2:	2670 Executive Drive Suite A
Designated Facility Mail City:	Indianapolis
Designated Facility Mail Zip:	46241
Designated Facility Mail State:	IN
Designated Facility Location Street Number:	Not reported
Designated Facility Location Street 1:	2670 Executive Drive Suite A
Designated Facility Location Street 2:	Not reported
Designated Facility Location City:	Indianapolis
Designated Facility Location Zip:	46241
Designated Facility Location State:	IN
Designated Facility Contact Company Name:	Not reported
Manifest Residue Indicator:	N
Rejection Indicator:	N

Manifest Tracking Number:	011311806FLE
Last Updated Date:	20181009
Shipped Date:	20180702
Received Date:	20180709
Manifest Status:	Signed
Submission Type:	DataImage5Copy
Origin Type:	Service
Generator EPA ID:	CAR000237164
Generator Name:	Cvs
Generator Mail Street Number:	Not reported
Generator Mail Street 1:	6299 SOUTH BRISTOL PARKWAY
Generator Mail Street 2:	Not reported
Generator Mail City:	CULVER CITY
Generator Mail State:	CA
Generator Mail Zip:	90230
Generator Location Street Number:	Not reported
Generator Location Street 1:	1 CVS Drive
Generator Location Street 2:	Not reported
Generator Location City:	Woonsocket
Generator Location Zip:	02895
Generator Location State:	RI
Generator Contact Company Name:	Not reported
Designated Facility EPA ID:	CAD008364432
Designated Facility Name:	Rho Chem Llc
Designated Facility Mail Street Number:	Not reported
Designated Facility Mail Street 1:	Not reported
Designated Facility Mail Street 2:	425 Isis Ave.
Designated Facility Mail City:	Inglewood

CVS PHARMACY # 9573 (Continued) **1016140103**

Designated Facility Mail Zip: 90301
Designated Facility Mail State: CA
Designated Facility Location Street Number: Not reported
Designated Facility Location Street 1: 425 Isis Ave.
Designated Facility Location Street 2: Not reported
Designated Facility Location City: Inglewood
Designated Facility Location Zip: 90301
Designated Facility Location State: CA
Designated Facility Contact Company Name: Not reported
Manifest Residue Indicator: N
Rejection Indicator: N

Federal Waste:
Manifest Tracking Number: 011311807FLE
Waste Line Number: 1
Federal Waste Code: D001
Federal Waste: IGNITABLE WASTE

Manifest Tracking Number: 011311807FLE
Waste Line Number: 2
Federal Waste Code: D001
Federal Waste: IGNITABLE WASTE

Manifest Tracking Number: 011311807FLE
Waste Line Number: 2
Federal Waste Code: D018
Federal Waste: BENZENE

Manifest Tracking Number: 011311807FLE
Waste Line Number: 2
Federal Waste Code: D035
Federal Waste: METHYL ETHYL KETONE

Manifest Tracking Number: 011311807FLE
Waste Line Number: 2
Federal Waste Code: U002
Federal Waste: 2-PROPANONE (I) (OR) ACETONE (I)

Manifest Tracking Number: 011311807FLE
Waste Line Number: 2
Federal Waste Code: U031
Federal Waste: 1-BUTANOL (I) (OR) N-BUTYL ALCOHOL (I)

Manifest Tracking Number: 011311807FLE
Waste Line Number: 2
Federal Waste Code: U154
Federal Waste: METHANOL (I) (OR) METHYL ALCOHOL (I)

Manifest Tracking Number: 011311807FLE
Waste Line Number: 3
Federal Waste Code: D001
Federal Waste: IGNITABLE WASTE

Manifest Tracking Number: 011311807FLE
Waste Line Number: 4
Federal Waste Code: D001
Federal Waste: IGNITABLE WASTE

CVS PHARMACY # 9573 (Continued) **1016140103**

Transporter:
Manifest Tracking Number: 011311807FLE
Transporter Line Number: 1
Transporter EPA ID: MNS000110924
Transporter Name: Stericycle Specialty Waste Solutions Inc

Waste Line:
Manifest Tracking Number: 011311807FLE
Waste Line Number: 1
U.S. DOT Hazardous Indicator: Y
U.S. DOT ID Number: UN1993
U.S. DOT Description: Un1993, Waste Flammable Liquids, N.O.S. (Alcohol), 3, Pg Iii, Erg#128
Non-Hazardous Waste Description: Not reported
Number of Containers: 1
Container Type Code: CF
Container Type Description: Fiber or plastic boxes, cartons, cases
Waste Quantity: 20
Quantity Unit of Measure Code: P
Quantity Unit of Measure Description: Pounds
Waste Quantity, in Tons: 0.01
Acute Waste Quantity, in Tons: 0
Non-Acute Waste Quantity, in Tons: 0.01
Waste Quantity, in Kilograms: 9.0703
Acute Waste Quantity, in Kilograms: 0
Non-Acute Waste Quantity, in Kilorgrams: 9.0703
Management Method Code: H141
Management Method Description: STORAGE, BULKING AND/OR TRANSFER OFF SITE
Waste Residue Indicator: N
Quantity Discrepancy Indicator: N
Waste Type Discrepancy Indicator: N
Waste Density: Not reported
Waste Density Unit of Measure Code: Not reported
Waste Density Unit of Measure Description: Not reported
Form Code: Not reported
Form Code Description: Not reported
Source Code: Not reported
Source Code Description: Not reported
Waste Minimization Code: Not reported
Waste Minimization Code Description: Not reported
Consent Number: Not reported
EPA Waste Indicator: Y

Manifest Tracking Number: 011311807FLE
Waste Line Number: 2
U.S. DOT Hazardous Indicator: Y
U.S. DOT ID Number: UN1993
U.S. DOT Description: Un1993, Waste Flammable Liquids, N.O.S. (Alcohols, Acetone), 3, Pg Ii, Erg#128
Non-Hazardous Waste Description: Not reported
Number of Containers: 1
Container Type Code: CF
Container Type Description: Fiber or plastic boxes, cartons, cases
Waste Quantity: 10
Quantity Unit of Measure Code: P
Quantity Unit of Measure Description: Pounds
Waste Quantity, in Tons: 0.005

CVS PHARMACY # 9573 (Continued) **1016140103**

Acute Waste Quantity, in Tons:	0
Non-Acute Waste Quantity, in Tons:	0.005
Waste Quantity, in Kilograms:	4.53515
Acute Waste Quantity, in Kilograms:	0
Non-Acute Waste Quantity, in Kilorgrams:	4.53515
Management Method Code:	H141
Management Method Description:	STORAGE, BULKING AND/OR TRANSFER OFF SITE
Waste Residue Indicator:	N
Quantity Discrepancy Indicator:	N
Waste Type Discrepancy Indicator:	N
Waste Density:	Not reported
Waste Density Unit of Measure Code:	Not reported
Waste Density Unit of Measure Description:	Not reported
Form Code:	Not reported
Form Code Description:	Not reported
Source Code:	Not reported
Source Code Description:	Not reported
Waste Minimization Code:	Not reported
Waste Minimization Code Description:	Not reported
Consent Number:	Not reported
EPA Waste Indicator:	Y

Manifest Tracking Number:	011311807FLE
Waste Line Number:	3
U.S. DOT Hazardous Indicator:	Y
U.S. DOT ID Number:	UN3139
U.S. DOT Description:	Un3139, Waste Oxidizing Liquid, N.O.S. (Hydrogen Peroxide), 5.1, Pg Ii, Erg#140
Non-Hazardous Waste Description:	Not reported
Number of Containers:	1
Container Type Code:	CF
Container Type Description:	Fiber or plastic boxes, cartons, cases
Waste Quantity:	3
Quantity Unit of Measure Code:	P
Quantity Unit of Measure Description:	Pounds
Waste Quantity, in Tons:	0.0015
Acute Waste Quantity, in Tons:	0
Non-Acute Waste Quantity, in Tons:	0.0015
Waste Quantity, in Kilograms:	1.360545
Acute Waste Quantity, in Kilograms:	0
Non-Acute Waste Quantity, in Kilorgrams:	1.360545
Management Method Code:	H141
Management Method Description:	STORAGE, BULKING AND/OR TRANSFER OFF SITE
Waste Residue Indicator:	N
Quantity Discrepancy Indicator:	N
Waste Type Discrepancy Indicator:	N
Waste Density:	Not reported
Waste Density Unit of Measure Code:	Not reported
Waste Density Unit of Measure Description:	Not reported
Form Code:	Not reported
Form Code Description:	Not reported
Source Code:	Not reported
Source Code Description:	Not reported
Waste Minimization Code:	Not reported
Waste Minimization Code Description:	Not reported
Consent Number:	Not reported
EPA Waste Indicator:	Y

CVS PHARMACY # 9573 (Continued) **1016140103**

Manifest Tracking Number:	011311807FLE
Waste Line Number:	4
U.S. DOT Hazardous Indicator:	Y
U.S. DOT ID Number:	UN1950
U.S. DOT Description:	Un1950, Waste Aerosols 2.1, Erg#126
Non-Hazardous Waste Description:	Not reported
Number of Containers:	1
Container Type Code:	CF
Container Type Description:	Fiber or plastic boxes, cartons, cases
Waste Quantity:	4
Quantity Unit of Measure Code:	P
Quantity Unit of Measure Description:	Pounds
Waste Quantity, in Tons:	0.002
Acute Waste Quantity, in Tons:	0
Non-Acute Waste Quantity, in Tons:	0.002
Waste Quantity, in Kilograms:	1.8140601
Acute Waste Quantity, in Kilograms:	0
Non-Acute Waste Quantity, in Kilorgrams:	1.8140601
Management Method Code:	H141
Management Method Description:	STORAGE, BULKING AND/OR TRANSFER OFF SITE
Waste Residue Indicator:	N
Quantity Discrepancy Indicator:	N
Waste Type Discrepancy Indicator:	N
Waste Density:	Not reported
Waste Density Unit of Measure Code:	Not reported
Waste Density Unit of Measure Description:	Not reported
Form Code:	Not reported
Form Code Description:	Not reported
Source Code:	Not reported
Source Code Description:	Not reported
Waste Minimization Code:	Not reported
Waste Minimization Code Description:	Not reported
Consent Number:	Not reported
EPA Waste Indicator:	Y

Click this hyperlink while viewing on your computer to access
21 additional US EManifest: record(s) in the EDR Site Report.

A14 **FOX HILLS CLEANERS** **HWTS** **S113010685**
Target **6223 BRISTOL PKWY** **HAZNET** **N/A**
Property **CULVER CITY, CA 90230**

Site 14 of 28 in cluster A

Actual: **62 ft.**

HWTS:

Name:	FOX HILLS CLEANERS
Address:	6223 BRISTOL PKWY
Address 2:	Not reported
City,State,Zip:	CULVER CITY, CA 90230
EPA ID:	CAD981963143
Inactive Date:	06/30/2000
Create Date:	07/03/1987
Last Act Date:	Not reported
Mailing Name:	Not reported
Mailing Address:	6223 BRISTOL PKWY
Mailing Address 2:	Not reported
Mailing City,State,Zip:	CULVER CITY, CA 902306903
Owner Name:	KC OR YONG LEE

FOX HILLS CLEANERS (Continued) **S113010685**

Owner Address:	Not reported
Owner Address 2:	Not reported
Owner City,State,Zip:	Not reported
Owner Phone:	Not reported
Owner Fax:	Not reported
Contact Name:	K C OR YONG LEE OWNERS
Contact Address:	INACTIVE PER VQ00 - BMI
Contact Address 2:	Not reported
City,State,Zip:	Not reported
Contact Phone:	Not reported
Contact Fax:	Not reported
Facility Status:	Inactive
Facility Type:	PERMANENT
Category:	STATE
Latitude:	33.983265
Longitude:	-118.391084

HAZNET:

Name:	FOX HILLS CLEANERS
Address:	6223 BRISTOL PKWY
Address 2:	Not reported
City,State,Zip:	CULVER CITY, CA 902300000
Contact:	K C OR YONG LEE OWNERS
Telephone:	3106493042
Mailing Name:	Not reported
Mailing Address:	6223 BRISTOL PKWY
Year:	1999
Gepaid:	CAD981963143
TSD EPA ID:	CAD981397417
CA Waste Code:	211 - Halogenated solvents (chloroforms, methyl chloride, perchloroethylene, etc)
Disposal Method:	R01 - Recycler
Tons:	0.4839
Year:	1997
Gepaid:	CAD981963143
TSD EPA ID:	CAD981397417
CA Waste Code:	211 - Halogenated solvents (chloroforms, methyl chloride, perchloroethylene, etc)
Disposal Method:	R01 - Recycler
Tons:	0.947
Year:	1996
Gepaid:	CAD981963143
TSD EPA ID:	CAD981397417
CA Waste Code:	211 - Halogenated solvents (chloroforms, methyl chloride, perchloroethylene, etc)
Disposal Method:	R01 - Recycler
Tons:	0.7071
Year:	1995
Gepaid:	CAD981963143
TSD EPA ID:	CAD981397417
CA Waste Code:	211 - Halogenated solvents (chloroforms, methyl chloride, perchloroethylene, etc)
Disposal Method:	R01 - Recycler

FOX HILLS CLEANERS (Continued) **S113010685**

Tons: 0.4964

Additional Information:

Year:	1999
Gen EPA ID:	CAD981963143
Shipment Date:	19990408
Creation Date:	9/1/1999 0:00:00
Receipt Date:	19990409
Manifest ID:	99176903
Trans EPA ID:	CAD981414386
Trans Name:	Not reported
Trans 2 EPA ID:	Not reported
Trans 2 Name:	Not reported
TSDF EPA ID:	CAD981397417
Trans Name:	Not reported
TSDF Alt EPA ID:	Not reported
TSDF Alt Name:	Not reported
Waste Code Description:	211 - Halogenated solvents (chloroform, methyl chloride, perchloroethylene, etc.
RCRA Code:	F002
Meth Code:	R01 - Recycler
Quantity Tons:	0.4214
Waste Quantity:	0.5
Quantity Unit:	Y
Additional Code 1:	Not reported
Additional Code 2:	Not reported
Additional Code 3:	Not reported
Additional Code 4:	Not reported
Additional Code 5:	Not reported
Shipment Date:	19990408
Creation Date:	9/1/1999 0:00:00
Receipt Date:	19990409
Manifest ID:	99176903
Trans EPA ID:	CAD981414386
Trans Name:	Not reported
Trans 2 EPA ID:	Not reported
Trans 2 Name:	Not reported
TSDF EPA ID:	CAD981397417
Trans Name:	Not reported
TSDF Alt EPA ID:	Not reported
TSDF Alt Name:	Not reported
Waste Code Description:	211 - Halogenated solvents (chloroform, methyl chloride, perchloroethylene, etc.
RCRA Code:	F002
Meth Code:	R01 - Recycler
Quantity Tons:	0.0625
Waste Quantity:	15
Quantity Unit:	G
Additional Code 1:	Not reported
Additional Code 2:	Not reported
Additional Code 3:	Not reported
Additional Code 4:	Not reported
Additional Code 5:	Not reported

FOX HILLS CLEANERS (Continued) **S113010685**

Additional Information:

Year:	1997
Gen EPA ID:	CAD981963143
Shipment Date:	19971010
Creation Date:	7/23/1998 0:00:00
Receipt Date:	19971013
Manifest ID:	97285644
Trans EPA ID:	CAD981414386
Trans Name:	Not reported
Trans 2 EPA ID:	Not reported
Trans 2 Name:	Not reported
TSDF EPA ID:	CAD981397417
Trans Name:	Not reported
TSDF Alt EPA ID:	CAD981397417
TSDF Alt Name:	Not reported
Waste Code Description:	211 - Halogenated solvents (chloroform, methyl chloride, perchloroethylene, etc.
RCRA Code:	F002
Meth Code:	R01 - Recycler
Quantity Tons:	0.4214
Waste Quantity:	0.5
Quantity Unit:	Y
Additional Code 1:	Not reported
Additional Code 2:	Not reported
Additional Code 3:	Not reported
Additional Code 4:	Not reported
Additional Code 5:	Not reported
Shipment Date:	19971010
Creation Date:	7/23/1998 0:00:00
Receipt Date:	19971013
Manifest ID:	97285644
Trans EPA ID:	CAD981414386
Trans Name:	Not reported
Trans 2 EPA ID:	Not reported
Trans 2 Name:	Not reported
TSDF EPA ID:	CAD981397417
Trans Name:	Not reported
TSDF Alt EPA ID:	CAD981397417
TSDF Alt Name:	Not reported
Waste Code Description:	211 - Halogenated solvents (chloroform, methyl chloride, perchloroethylene, etc.
RCRA Code:	F002
Meth Code:	R01 - Recycler
Quantity Tons:	0.0542
Waste Quantity:	13
Quantity Unit:	G
Additional Code 1:	Not reported
Additional Code 2:	Not reported
Additional Code 3:	Not reported
Additional Code 4:	Not reported
Additional Code 5:	Not reported
Shipment Date:	19970213
Creation Date:	6/26/1997 0:00:00
Receipt Date:	19970214

FOX HILLS CLEANERS (Continued) **S113010685**

Manifest ID:	96722511
Trans EPA ID:	CAD981414386
Trans Name:	Not reported
Trans 2 EPA ID:	Not reported
Trans 2 Name:	Not reported
TSDF EPA ID:	CAD981397417
Trans Name:	Not reported
TSDF Alt EPA ID:	CAD981397417
TSDF Alt Name:	Not reported
Waste Code Description:	211 - Halogenated solvents (chloroform, methyl chloride, perchloroethylene, etc.
RCRA Code:	F002
Meth Code:	R01 - Recycler
Quantity Tons:	0.4214
Waste Quantity:	0.5
Quantity Unit:	Y
Additional Code 1:	Not reported
Additional Code 2:	Not reported
Additional Code 3:	Not reported
Additional Code 4:	Not reported
Additional Code 5:	Not reported
Shipment Date:	19970213
Creation Date:	6/26/1997 0:00:00
Receipt Date:	19970214
Manifest ID:	96722511
Trans EPA ID:	CAD981414386
Trans Name:	Not reported
Trans 2 EPA ID:	Not reported
Trans 2 Name:	Not reported
TSDF EPA ID:	CAD981397417
Trans Name:	Not reported
TSDF Alt EPA ID:	CAD981397417
TSDF Alt Name:	Not reported
Waste Code Description:	211 - Halogenated solvents (chloroform, methyl chloride, perchloroethylene, etc.
RCRA Code:	F002
Meth Code:	R01 - Recycler
Quantity Tons:	0.05
Waste Quantity:	12
Quantity Unit:	G
Additional Code 1:	Not reported
Additional Code 2:	Not reported
Additional Code 3:	Not reported
Additional Code 4:	Not reported
Additional Code 5:	Not reported

Additional Information:

Year:	1996
Gen EPA ID:	CAD981963143
Shipment Date:	19960625
Creation Date:	5/20/1997 0:00:00
Receipt Date:	19960626
Manifest ID:	96109936
Trans EPA ID:	CAD981414386
Trans Name:	Not reported

FOX HILLS CLEANERS (Continued) **S113010685**

Trans 2 EPA ID:	Not reported
Trans 2 Name:	Not reported
TSDF EPA ID:	CAD981397417
Trans Name:	Not reported
TSDF Alt EPA ID:	Not reported
TSDF Alt Name:	Not reported
Waste Code Description:	211 - Halogenated solvents (chloroform, methyl chloride, perchloroethylene, etc.
RCRA Code:	F002
Meth Code:	R01 - Recycler
Quantity Tons:	0.075
Waste Quantity:	18
Quantity Unit:	G
Additional Code 1:	Not reported
Additional Code 2:	Not reported
Additional Code 3:	Not reported
Additional Code 4:	Not reported
Additional Code 5:	Not reported

Shipment Date:	19960625
Creation Date:	5/20/1997 0:00:00
Receipt Date:	19960626
Manifest ID:	96109936
Trans EPA ID:	CAD981414386
Trans Name:	Not reported
Trans 2 EPA ID:	Not reported
Trans 2 Name:	Not reported
TSDF EPA ID:	CAD981397417
Trans Name:	Not reported
TSDF Alt EPA ID:	Not reported
TSDF Alt Name:	Not reported
Waste Code Description:	211 - Halogenated solvents (chloroform, methyl chloride, perchloroethylene, etc.
RCRA Code:	F002
Meth Code:	R01 - Recycler
Quantity Tons:	0.6321
Waste Quantity:	0.75
Quantity Unit:	Y
Additional Code 1:	Not reported
Additional Code 2:	Not reported
Additional Code 3:	Not reported
Additional Code 4:	Not reported
Additional Code 5:	Not reported

Additional Information:

Year:	1995
Gen EPA ID:	CAD981963143

Shipment Date:	19951124
Creation Date:	7/29/1996 0:00:00
Receipt Date:	19951127
Manifest ID:	95882738
Trans EPA ID:	CAD981414386
Trans Name:	Not reported
Trans 2 EPA ID:	Not reported
Trans 2 Name:	Not reported
TSDF EPA ID:	CAD981397417

FOX HILLS CLEANERS (Continued) **S113010685**

Trans Name:	Not reported
TSDF Alt EPA ID:	Not reported
TSDF Alt Name:	Not reported
Waste Code Description:	211 - Halogenated solvents (chloroform, methyl chloride, perchloroethylene, etc.
RCRA Code:	F002
Meth Code:	R01 - Recycler
Quantity Tons:	0.075
Waste Quantity:	18
Quantity Unit:	G
Additional Code 1:	Not reported
Additional Code 2:	Not reported
Additional Code 3:	Not reported
Additional Code 4:	Not reported
Additional Code 5:	Not reported
Shipment Date:	19951124
Creation Date:	7/29/1996 0:00:00
Receipt Date:	19951127
Manifest ID:	95882738
Trans EPA ID:	CAD981414386
Trans Name:	Not reported
Trans 2 EPA ID:	Not reported
Trans 2 Name:	Not reported
TSDF EPA ID:	CAD981397417
Trans Name:	Not reported
TSDF Alt EPA ID:	Not reported
TSDF Alt Name:	Not reported
Waste Code Description:	211 - Halogenated solvents (chloroform, methyl chloride, perchloroethylene, etc.
RCRA Code:	F002
Meth Code:	R01 - Recycler
Quantity Tons:	0.4214
Waste Quantity:	0.5
Quantity Unit:	Y
Additional Code 1:	Not reported
Additional Code 2:	Not reported
Additional Code 3:	Not reported
Additional Code 4:	Not reported
Additional Code 5:	Not reported

A15 **FOX HILLS PLAZA CLEANERS** **HWTS** **S113091071**
Target **6223 BRISTOL PKWY** **HAZNET** **N/A**
Property **CULVER CITY, CA 90230**

Site 15 of 28 in cluster A

Actual:
62 ft.

HWTS:

Name:	FOX HILLS PLAZA CLEANERS
Address:	6223 BRISTOL PKWY
Address 2:	Not reported
City,State,Zip:	CULVER CITY, CA 90230
EPA ID:	CAL000173185
Inactive Date:	06/30/2021
Create Date:	03/21/2000
Last Act Date:	Not reported
Mailing Name:	Not reported
Mailing Address:	6223 BRISTOL PKWY

FOX HILLS PLAZA CLEANERS (Continued) **S113091071**

Mailing Address 2:	Not reported
Mailing City,State,Zip:	CULVER CITY, CA 902306903
Owner Name:	SANG SON
Owner Address:	6223 BRISTOL PKWY
Owner Address 2:	Not reported
Owner City,State,Zip:	CULVER CITY, CA 902300000
Owner Phone:	Not reported
Owner Fax:	Not reported
Contact Name:	SANG SON/OWNER
Contact Address:	6223 BRISTOL PKWY
Contact Address 2:	Not reported
City,State,Zip:	CULVER CITY, CA 90230
Contact Phone:	Not reported
Contact Fax:	Not reported
Facility Status:	Inactive
Facility Type:	PERMANENT
Category:	STATE
Latitude:	33.983265
Longitude:	-118.391084

NAICS:

EPA ID:	CAL000173185
Create Date:	2009-12-03 12:41:18.000
NAICS Code:	81232
NAICS Description:	Drycleaning and Laundry Services (except Coin-Operated)
Issued EPA ID Date:	2000-03-21 00:00:00
Inactive Date:	Not reported
Facility Name:	FOX HILLS PLAZA CLEANERS
Facility Address:	6223 BRISTOL PKWY
Facility Address 2:	Not reported
Facility City:	CULVER CITY
Facility County:	Not reported
Facility State:	CA
Facility Zip:	902300000

HAZNET:

Name:	FOX HILLS PLAZA CLEANERS
Address:	6223 BRISTOL PKWY
Address 2:	Not reported
City,State,Zip:	CULVER CITY, CA 902300000
Contact:	SANG SON/OWNER
Telephone:	3103420033
Mailing Name:	Not reported
Mailing Address:	6223 BRISTOL PKWY
Year:	2008
Gepaid:	CAL000173185
TSD EPA ID:	NVR000076158
CA Waste Code:	211 - Halogenated solvents (chloroforms, methyl chloride, perchloroethylene, etc)
Disposal Method:	H020 - Solvents Recovery
Tons:	0.1251
Year:	2008
Gepaid:	CAL000173185
TSD EPA ID:	NVR000076158

FOX HILLS PLAZA CLEANERS (Continued) **S113091071**

CA Waste Code: 213 - Hydrocarbon solvents (benzene, hexane, Stoddard, Etc.)
Disposal Method: H020 - Solvents Recovery
Tons: Not reported

Year: 2008
Gepaid: CAL000173185
TSD EPA ID: NVR000076158
CA Waste Code: 134 - Aqueous solution with total organic residues less than 10 percent
Disposal Method: H020 - Solvents Recovery
Tons: Not reported

Year: 2008
Gepaid: CAL000173185
TSD EPA ID: CAD008302903
CA Waste Code: 213 - Hydrocarbon solvents (benzene, hexane, Stoddard, Etc.)
Disposal Method: -
Tons: Not reported

Year: 2008
Gepaid: CAL000173185
TSD EPA ID: CAD008302903
CA Waste Code: 741 - Liquids with halogenated organic compounds >= 1,000 Mg./L
Disposal Method: H020 - Solvents Recovery
Tons: 0.1251

Year: 2008
Gepaid: CAL000173185
TSD EPA ID: CAD008302903
CA Waste Code: 211 - Halogenated solvents (chloroforms, methyl chloride, perchloroethylene, etc)
Disposal Method: -
Tons: Not reported

Year: 2007
Gepaid: CAL000173185
TSD EPA ID: NVR000076158
CA Waste Code: 134 - Aqueous solution with total organic residues less than 10 percent
Disposal Method: -
Tons: Not reported

Year: 2007
Gepaid: CAL000173185
TSD EPA ID: NVR000076158
CA Waste Code: 211 - Halogenated solvents (chloroforms, methyl chloride, perchloroethylene, etc)
Disposal Method: -
Tons: 0.1251

Year: 2007
Gepaid: CAL000173185
TSD EPA ID: NVR000076158
CA Waste Code: 213 - Hydrocarbon solvents (benzene, hexane, Stoddard, Etc.)
Disposal Method: -
Tons: Not reported

FOX HILLS PLAZA CLEANERS (Continued) **S113091071**

Year:	2006
Gepaid:	CAL000173185
TSD EPA ID:	NVR000076158
CA Waste Code:	211 - Halogenated solvents (chloroforms, methyl chloride, perchloroethylene, etc)
Disposal Method:	R01 - Recycler
Tons:	0.1251

Click this hyperlink while viewing on your computer to access
17 additional CA HAZNET: record(s) in the EDR Site Report.

Additional Information:

Year:	2008
Gen EPA ID:	CAL000173185
Shipment Date:	20080826
Creation Date:	10/13/2008 18:30:40
Receipt Date:	20080904
Manifest ID:	000403725GBF
Trans EPA ID:	CAR000166827
Trans Name:	AMERICAN INDUSTRIAL SERVICES
Trans 2 EPA ID:	Not reported
Trans 2 Name:	Not reported
TSDF EPA ID:	CAD008302903
Trans Name:	VEOLIA ES TECHNICAL SOLUTIONS
TSDF Alt EPA ID:	Not reported
TSDF Alt Name:	Not reported
Waste Code Description:	211 - Halogenated solvents (chloroform, methyl chloride, perchloroethylene, etc.
RCRA Code:	D039
Meth Code:	- Not reported
Quantity Tons:	Not reported
Waste Quantity:	Not reported
Quantity Unit:	G
Additional Code 1:	Not reported
Additional Code 2:	Not reported
Additional Code 3:	Not reported
Additional Code 4:	Not reported
Additional Code 5:	Not reported
Shipment Date:	20080826
Creation Date:	10/13/2008 18:30:40
Receipt Date:	20080904
Manifest ID:	000403725GBF
Trans EPA ID:	CAR000166827
Trans Name:	AMERICAN INDUSTRIAL SERVICES
Trans 2 EPA ID:	Not reported
Trans 2 Name:	Not reported
TSDF EPA ID:	CAD008302903
Trans Name:	VEOLIA ES TECHNICAL SOLUTIONS
TSDF Alt EPA ID:	Not reported
TSDF Alt Name:	Not reported
Waste Code Description:	741 - Liquids with halogenated organic compounds > 1000 mg/l
RCRA Code:	F002
Meth Code:	H020 - Solvents Recovery
Quantity Tons:	0.1251

FOX HILLS PLAZA CLEANERS (Continued) **S113091071**

Waste Quantity:	30
Quantity Unit:	G
Additional Code 1:	D039
Additional Code 2:	Not reported
Additional Code 3:	Not reported
Additional Code 4:	Not reported
Additional Code 5:	Not reported
Shipment Date:	20080826
Creation Date:	10/13/2008 18:30:40
Receipt Date:	20080904
Manifest ID:	000403725GBF
Trans EPA ID:	CAR000166827
Trans Name:	AMERICAN INDUSTRIAL SERVICES
Trans 2 EPA ID:	Not reported
Trans 2 Name:	Not reported
TSDF EPA ID:	CAD008302903
Trans Name:	VEOLIA ES TECHNICAL SOLUTIONS
TSDF Alt EPA ID:	Not reported
TSDF Alt Name:	Not reported
Waste Code Description:	211 - Halogenated solvents (chloroform, methyl chloride, perchloroethylene, etc.
RCRA Code:	F002
Meth Code:	- Not reported
Quantity Tons:	Not reported
Waste Quantity:	Not reported
Quantity Unit:	P
Additional Code 1:	Not reported
Additional Code 2:	Not reported
Additional Code 3:	Not reported
Additional Code 4:	Not reported
Additional Code 5:	Not reported
Shipment Date:	20080826
Creation Date:	10/13/2008 18:30:40
Receipt Date:	20080904
Manifest ID:	000403725GBF
Trans EPA ID:	CAR000166827
Trans Name:	AMERICAN INDUSTRIAL SERVICES
Trans 2 EPA ID:	Not reported
Trans 2 Name:	Not reported
TSDF EPA ID:	CAD008302903
Trans Name:	VEOLIA ES TECHNICAL SOLUTIONS
TSDF Alt EPA ID:	Not reported
TSDF Alt Name:	Not reported
Waste Code Description:	213 - Hydrocarbon solvents (benzene, hexane, Stoddard, etc.
RCRA Code:	Not reported
Meth Code:	- Not reported
Quantity Tons:	Not reported
Waste Quantity:	Not reported
Quantity Unit:	P
Additional Code 1:	Not reported
Additional Code 2:	Not reported
Additional Code 3:	Not reported
Additional Code 4:	Not reported
Additional Code 5:	Not reported

FOX HILLS PLAZA CLEANERS (Continued) **S113091071**

Shipment Date:	20080102
Creation Date:	8/4/2008 18:30:16
Receipt Date:	20080107
Manifest ID:	000404015GBF
Trans EPA ID:	CAR000166827
Trans Name:	AMERICAN INDUSTRIAL SERVICES
Trans 2 EPA ID:	CAR000161836
Trans 2 Name:	TECHNICHEM INC
TSDF EPA ID:	NVR000076158
Trans Name:	RESOLVENT INC
TSDF Alt EPA ID:	Not reported
TSDF Alt Name:	Not reported
Waste Code Description:	134 - Aqueous solution with <10% total organic residues
RCRA Code:	D039
Meth Code:	H020 - Solvents Recovery
Quantity Tons:	Not reported
Waste Quantity:	Not reported
Quantity Unit:	Not reported
Additional Code 1:	Not reported
Additional Code 2:	Not reported
Additional Code 3:	Not reported
Additional Code 4:	Not reported
Additional Code 5:	Not reported

Shipment Date:	20080102
Creation Date:	8/4/2008 18:30:16
Receipt Date:	20080107
Manifest ID:	000404015GBF
Trans EPA ID:	CAR000166827
Trans Name:	AMERICAN INDUSTRIAL SERVICES
Trans 2 EPA ID:	CAR000161836
Trans 2 Name:	TECHNICHEM INC
TSDF EPA ID:	NVR000076158
Trans Name:	RESOLVENT INC
TSDF Alt EPA ID:	Not reported
TSDF Alt Name:	Not reported
Waste Code Description:	211 - Halogenated solvents (chloroform, methyl chloride, perchloroethylene, etc.
RCRA Code:	F002
Meth Code:	H020 - Solvents Recovery
Quantity Tons:	0.1251
Waste Quantity:	30
Quantity Unit:	G
Additional Code 1:	Not reported
Additional Code 2:	Not reported
Additional Code 3:	Not reported
Additional Code 4:	Not reported
Additional Code 5:	Not reported

Shipment Date:	20080102
Creation Date:	8/4/2008 18:30:16
Receipt Date:	20080107
Manifest ID:	000404015GBF
Trans EPA ID:	CAR000166827
Trans Name:	AMERICAN INDUSTRIAL SERVICES
Trans 2 EPA ID:	CAR000161836
Trans 2 Name:	TECHNICHEM INC

FOX HILLS PLAZA CLEANERS (Continued) **S113091071**

TSDF EPA ID:	NVR000076158
Trans Name:	RESOLVENT INC
TSDF Alt EPA ID:	Not reported
TSDF Alt Name:	Not reported
Waste Code Description:	211 - Halogenated solvents (chloroform, methyl chloride, perchloroethylene, etc.
RCRA Code:	F002
Meth Code:	H020 - Solvents Recovery
Quantity Tons:	Not reported
Waste Quantity:	Not reported
Quantity Unit:	Not reported
Additional Code 1:	Not reported
Additional Code 2:	Not reported
Additional Code 3:	Not reported
Additional Code 4:	Not reported
Additional Code 5:	Not reported

Shipment Date:	20080102
Creation Date:	8/4/2008 18:30:16
Receipt Date:	20080107
Manifest ID:	000404015GBF
Trans EPA ID:	CAR000166827
Trans Name:	AMERICAN INDUSTRIAL SERVICES
Trans 2 EPA ID:	CAR000161836
Trans 2 Name:	TECHNICHEM INC
TSDF EPA ID:	NVR000076158
Trans Name:	RESOLVENT INC
TSDF Alt EPA ID:	Not reported
TSDF Alt Name:	Not reported
Waste Code Description:	213 - Hydrocarbon solvents (benzene, hexane, Stoddard, etc.
RCRA Code:	Not reported
Meth Code:	H020 - Solvents Recovery
Quantity Tons:	Not reported
Waste Quantity:	Not reported
Quantity Unit:	Not reported
Additional Code 1:	Not reported
Additional Code 2:	Not reported
Additional Code 3:	Not reported
Additional Code 4:	Not reported
Additional Code 5:	Not reported

Additional Information:

Year:	2007
Gen EPA ID:	CAL000173185

Shipment Date:	20070425
Creation Date:	8/9/2012 22:15:10
Receipt Date:	Not reported
Manifest ID:	000271762GBF
Trans EPA ID:	CAR000166827
Trans Name:	AMERICAN INDUSTRIAL SERVICES
Trans 2 EPA ID:	CAR000161836
Trans 2 Name:	TECHNICHEM INC
TSDF EPA ID:	NVR000076158
Trans Name:	RESOLVENT INC
TSDF Alt EPA ID:	Not reported
TSDF Alt Name:	Not reported

FOX HILLS PLAZA CLEANERS (Continued) **S113091071**

Waste Code Description:	213 - Hydrocarbon solvents (benzene, hexane, Stoddard, etc.
RCRA Code:	Not reported
Meth Code:	- Not reported
Quantity Tons:	Not reported
Waste Quantity:	Not reported
Quantity Unit:	P
Additional Code 1:	Not reported
Additional Code 2:	Not reported
Additional Code 3:	Not reported
Additional Code 4:	Not reported
Additional Code 5:	Not reported
Shipment Date:	20070425
Creation Date:	8/9/2012 22:15:10
Receipt Date:	Not reported
Manifest ID:	000271762GBF
Trans EPA ID:	CAR000166827
Trans Name:	AMERICAN INDUSTRIAL SERVICES
Trans 2 EPA ID:	CAR000161836
Trans 2 Name:	TECHNICHEM INC
TSDF EPA ID:	NVR000076158
Trans Name:	RESOLVENT INC
TSDF Alt EPA ID:	Not reported
TSDF Alt Name:	Not reported
Waste Code Description:	134 - Aqueous solution with <10% total organic residues
RCRA Code:	D039
Meth Code:	- Not reported
Quantity Tons:	Not reported
Waste Quantity:	Not reported
Quantity Unit:	G
Additional Code 1:	Not reported
Additional Code 2:	Not reported
Additional Code 3:	Not reported
Additional Code 4:	Not reported
Additional Code 5:	Not reported
Shipment Date:	20070425
Creation Date:	8/9/2012 22:15:10
Receipt Date:	Not reported
Manifest ID:	000271762GBF
Trans EPA ID:	CAR000166827
Trans Name:	AMERICAN INDUSTRIAL SERVICES
Trans 2 EPA ID:	CAR000161836
Trans 2 Name:	TECHNICHEM INC
TSDF EPA ID:	NVR000076158
Trans Name:	RESOLVENT INC
TSDF Alt EPA ID:	Not reported
TSDF Alt Name:	Not reported
Waste Code Description:	211 - Halogenated solvents (chloroform, methyl chloride, perchloroethylene, etc.
RCRA Code:	F002
Meth Code:	- Not reported
Quantity Tons:	0.1251
Waste Quantity:	30
Quantity Unit:	G
Additional Code 1:	Not reported
Additional Code 2:	Not reported

FOX HILLS PLAZA CLEANERS (Continued) **S113091071**

Additional Code 3:	Not reported
Additional Code 4:	Not reported
Additional Code 5:	Not reported
Shipment Date:	20070425
Creation Date:	8/9/2012 22:15:10
Receipt Date:	Not reported
Manifest ID:	000271762GBF
Trans EPA ID:	CAR000166827
Trans Name:	AMERICAN INDUSTRIAL SERVICES
Trans 2 EPA ID:	CAR000161836
Trans 2 Name:	TECHNICHEM INC
TSDF EPA ID:	NVR000076158
Trans Name:	RESOLVENT INC
TSDF Alt EPA ID:	Not reported
TSDF Alt Name:	Not reported
Waste Code Description:	211 - Halogenated solvents (chloroform, methyl chloride, perchloroethylene, etc.
RCRA Code:	F002
Meth Code:	- Not reported
Quantity Tons:	Not reported
Waste Quantity:	Not reported
Quantity Unit:	P
Additional Code 1:	Not reported
Additional Code 2:	Not reported
Additional Code 3:	Not reported
Additional Code 4:	Not reported
Additional Code 5:	Not reported

Additional Information:

Year:	2006
Gen EPA ID:	CAL000173185
Shipment Date:	20060822
Creation Date:	11/21/2006 18:30:32
Receipt Date:	20060826
Manifest ID:	25296669
Trans EPA ID:	CAR000166827
Trans Name:	AMERICAN INDUSTRIAL SERVICES
Trans 2 EPA ID:	CAR000161836
Trans 2 Name:	TECHNICHEM INC
TSDF EPA ID:	NVR000076158
Trans Name:	RESOLVENT INC
TSDF Alt EPA ID:	Not reported
TSDF Alt Name:	Not reported
Waste Code Description:	- Not reported
RCRA Code:	Not reported
Meth Code:	R01 - Recycler
Quantity Tons:	Not reported
Waste Quantity:	Not reported
Quantity Unit:	Not reported
Additional Code 1:	Not reported
Additional Code 2:	Not reported
Additional Code 3:	Not reported
Additional Code 4:	Not reported
Additional Code 5:	Not reported

FOX HILLS PLAZA CLEANERS (Continued) **S113091071**

Shipment Date:	20060822
Creation Date:	11/21/2006 18:30:32
Receipt Date:	20060826
Manifest ID:	25296669
Trans EPA ID:	CAR000166827
Trans Name:	AMERICAN INDUSTRIAL SERVICES
Trans 2 EPA ID:	CAR000161836
Trans 2 Name:	TECHNICHEM INC
TSDF EPA ID:	NVR000076158
Trans Name:	RESOLVENT INC
TSDF Alt EPA ID:	Not reported
TSDF Alt Name:	Not reported
Waste Code Description:	- Not reported
RCRA Code:	Not reported
Meth Code:	R01 - Recycler
Quantity Tons:	Not reported
Waste Quantity:	Not reported
Quantity Unit:	Not reported
Additional Code 1:	Not reported
Additional Code 2:	Not reported
Additional Code 3:	Not reported
Additional Code 4:	Not reported
Additional Code 5:	Not reported

Shipment Date:	20060822
Creation Date:	11/21/2006 18:30:32
Receipt Date:	20060826
Manifest ID:	25296669
Trans EPA ID:	CAR000166827
Trans Name:	AMERICAN INDUSTRIAL SERVICES
Trans 2 EPA ID:	CAR000161836
Trans 2 Name:	TECHNICHEM INC
TSDF EPA ID:	NVR000076158
Trans Name:	RESOLVENT INC
TSDF Alt EPA ID:	Not reported
TSDF Alt Name:	Not reported
Waste Code Description:	- Not reported
RCRA Code:	Not reported
Meth Code:	R01 - Recycler
Quantity Tons:	Not reported
Waste Quantity:	Not reported
Quantity Unit:	Not reported
Additional Code 1:	Not reported
Additional Code 2:	Not reported
Additional Code 3:	Not reported
Additional Code 4:	Not reported
Additional Code 5:	Not reported

Shipment Date:	20060822
Creation Date:	11/21/2006 18:30:32
Receipt Date:	20060826
Manifest ID:	25296669
Trans EPA ID:	CAR000166827
Trans Name:	AMERICAN INDUSTRIAL SERVICES
Trans 2 EPA ID:	CAR000161836
Trans 2 Name:	TECHNICHEM INC
TSDF EPA ID:	NVR000076158

FOX HILLS PLAZA CLEANERS (Continued) **S113091071**

Trans Name:	RESOLVENT INC
TSDF Alt EPA ID:	Not reported
TSDF Alt Name:	Not reported
Waste Code Description:	211 - Halogenated solvents (chloroform, methyl chloride, perchloroethylene, etc.
RCRA Code:	F002
Meth Code:	R01 - Recycler
Quantity Tons:	0.1251
Waste Quantity:	30
Quantity Unit:	G
Additional Code 1:	Not reported
Additional Code 2:	Not reported
Additional Code 3:	Not reported
Additional Code 4:	Not reported
Additional Code 5:	Not reported

Additional Information:

Year:	2005
Gen EPA ID:	CAL000173185
Shipment Date:	20051212
Creation Date:	3/14/2007 18:30:24
Receipt Date:	20051219
Manifest ID:	24800129
Trans EPA ID:	CAR000166827
Trans Name:	AMERICAN INDUSTRIAL SERVICES
Trans 2 EPA ID:	CAD981375983
Trans 2 Name:	TECHNICHEM INC
TSDF EPA ID:	NVR000076158
Trans Name:	RESOLVENT INC
TSDF Alt EPA ID:	Not reported
TSDF Alt Name:	Not reported
Waste Code Description:	- Not reported
RCRA Code:	Not reported
Meth Code:	R01 - Recycler
Quantity Tons:	Not reported
Waste Quantity:	Not reported
Quantity Unit:	Not reported
Additional Code 1:	Not reported
Additional Code 2:	Not reported
Additional Code 3:	Not reported
Additional Code 4:	Not reported
Additional Code 5:	Not reported
Shipment Date:	20051212
Creation Date:	3/14/2007 18:30:24
Receipt Date:	20051219
Manifest ID:	24800129
Trans EPA ID:	CAR000166827
Trans Name:	AMERICAN INDUSTRIAL SERVICES
Trans 2 EPA ID:	CAD981375983
Trans 2 Name:	TECHNICHEM INC
TSDF EPA ID:	NVR000076158
Trans Name:	RESOLVENT INC
TSDF Alt EPA ID:	Not reported
TSDF Alt Name:	Not reported
Waste Code Description:	211 - Halogenated solvents (chloroform, methyl chloride,

FOX HILLS PLAZA CLEANERS (Continued) **S113091071**

	perchloroethylene, etc.
RCRA Code:	F002
Meth Code:	R01 - Recycler
Quantity Tons:	0.1251
Waste Quantity:	30
Quantity Unit:	G
Additional Code 1:	Not reported
Additional Code 2:	Not reported
Additional Code 3:	Not reported
Additional Code 4:	Not reported
Additional Code 5:	Not reported
Shipment Date:	20051212
Creation Date:	3/14/2007 18:30:24
Receipt Date:	20051219
Manifest ID:	24800129
Trans EPA ID:	CAR000166827
Trans Name:	AMERICAN INDUSTRIAL SERVICES
Trans 2 EPA ID:	CAD981375983
Trans 2 Name:	TECHNICHEM INC
TSDF EPA ID:	NVR000076158
Trans Name:	RESOLVENT INC
TSDF Alt EPA ID:	Not reported
TSDF Alt Name:	Not reported
Waste Code Description:	134 - Aqueous solution with <10% total organic residues
RCRA Code:	D039
Meth Code:	R01 - Recycler
Quantity Tons:	Not reported
Waste Quantity:	Not reported
Quantity Unit:	Not reported
Additional Code 1:	Not reported
Additional Code 2:	Not reported
Additional Code 3:	Not reported
Additional Code 4:	Not reported
Additional Code 5:	Not reported
Shipment Date:	20051212
Creation Date:	3/14/2007 18:30:24
Receipt Date:	20051219
Manifest ID:	24800129
Trans EPA ID:	CAR000166827
Trans Name:	AMERICAN INDUSTRIAL SERVICES
Trans 2 EPA ID:	CAD981375983
Trans 2 Name:	TECHNICHEM INC
TSDF EPA ID:	NVR000076158
Trans Name:	RESOLVENT INC
TSDF Alt EPA ID:	Not reported
TSDF Alt Name:	Not reported
Waste Code Description:	- Not reported
RCRA Code:	Not reported
Meth Code:	R01 - Recycler
Quantity Tons:	Not reported
Waste Quantity:	Not reported
Quantity Unit:	Not reported
Additional Code 1:	Not reported
Additional Code 2:	Not reported
Additional Code 3:	Not reported

FOX HILLS PLAZA CLEANERS (Continued) **S113091071**

Additional Code 4:	Not reported
Additional Code 5:	Not reported
Shipment Date:	20050112
Creation Date:	4/3/2005 18:31:55
Receipt Date:	20050118
Manifest ID:	24186255
Trans EPA ID:	CAR000036921
Trans Name:	CONSOLIDATED WESTERN
Trans 2 EPA ID:	CAD981375983
Trans 2 Name:	TECHNICHEM INC
TSDF EPA ID:	NVR000076158
Trans Name:	RESOLVENT INC
TSDF Alt EPA ID:	Not reported
TSDF Alt Name:	Not reported
Waste Code Description:	- Not reported
RCRA Code:	Not reported
Meth Code:	- Not reported
Quantity Tons:	Not reported
Waste Quantity:	Not reported
Quantity Unit:	Not reported
Additional Code 1:	Not reported
Additional Code 2:	Not reported
Additional Code 3:	Not reported
Additional Code 4:	Not reported
Additional Code 5:	Not reported
Shipment Date:	20050112
Creation Date:	4/3/2005 18:31:55
Receipt Date:	20050118
Manifest ID:	24186255
Trans EPA ID:	CAR000036921
Trans Name:	CONSOLIDATED WESTERN
Trans 2 EPA ID:	CAD981375983
Trans 2 Name:	TECHNICHEM INC
TSDF EPA ID:	NVR000076158
Trans Name:	RESOLVENT INC
TSDF Alt EPA ID:	Not reported
TSDF Alt Name:	Not reported
Waste Code Description:	211 - Halogenated solvents (chloroform, methyl chloride, perchloroethylene, etc.
RCRA Code:	F002
Meth Code:	- Not reported
Quantity Tons:	0.1251
Waste Quantity:	30
Quantity Unit:	G
Additional Code 1:	Not reported
Additional Code 2:	Not reported
Additional Code 3:	Not reported
Additional Code 4:	Not reported
Additional Code 5:	Not reported
Shipment Date:	20050112
Creation Date:	4/3/2005 18:31:55
Receipt Date:	20050118
Manifest ID:	24186255
Trans EPA ID:	CAR000036921

FOX HILLS PLAZA CLEANERS (Continued) **S113091071**

Trans Name:	CONSOLIDATED WESTERN
Trans 2 EPA ID:	CAD981375983
Trans 2 Name:	TECHNICHEM INC
TSDF EPA ID:	NVR000076158
Trans Name:	RESOLVENT INC
TSDF Alt EPA ID:	Not reported
TSDF Alt Name:	Not reported
Waste Code Description:	134 - Aqueous solution with <10% total organic residues
RCRA Code:	D039
Meth Code:	- Not reported
Quantity Tons:	Not reported
Waste Quantity:	Not reported
Quantity Unit:	Not reported
Additional Code 1:	Not reported
Additional Code 2:	Not reported
Additional Code 3:	Not reported
Additional Code 4:	Not reported
Additional Code 5:	Not reported

Additional Information:

Year:	2004
Gen EPA ID:	CAL000173185
Shipment Date:	20040427
Creation Date:	10/15/2004 10:47:43
Receipt Date:	20040503
Manifest ID:	22930371
Trans EPA ID:	CAR000036921
Trans Name:	CONSOLIDATED WESTERN LLC
Trans 2 EPA ID:	CAD981375983
Trans 2 Name:	TECHNICHEM INC
TSDF EPA ID:	NVR000076158
Trans Name:	RESOLVENT INC
TSDF Alt EPA ID:	Not reported
TSDF Alt Name:	Not reported
Waste Code Description:	211 - Halogenated solvents (chloroform, methyl chloride, perchloroethylene, etc.
RCRA Code:	F002
Meth Code:	- Not reported
Quantity Tons:	Not reported
Waste Quantity:	Not reported
Quantity Unit:	Not reported
Additional Code 1:	Not reported
Additional Code 2:	Not reported
Additional Code 3:	Not reported
Additional Code 4:	Not reported
Additional Code 5:	Not reported
Shipment Date:	20040427
Creation Date:	10/15/2004 10:47:43
Receipt Date:	20040503
Manifest ID:	22930371
Trans EPA ID:	CAR000036921
Trans Name:	CONSOLIDATED WESTERN LLC
Trans 2 EPA ID:	CAD981375983
Trans 2 Name:	TECHNICHEM INC
TSDF EPA ID:	NVR000076158

FOX HILLS PLAZA CLEANERS (Continued) **S113091071**

Trans Name:	RESOLVENT INC
TSDF Alt EPA ID:	Not reported
TSDF Alt Name:	Not reported
Waste Code Description:	213 - Hydrocarbon solvents (benzene, hexane, Stoddard, etc.
RCRA Code:	Not reported
Meth Code:	- Not reported
Quantity Tons:	Not reported
Waste Quantity:	Not reported
Quantity Unit:	Not reported
Additional Code 1:	Not reported
Additional Code 2:	Not reported
Additional Code 3:	Not reported
Additional Code 4:	Not reported
Additional Code 5:	Not reported

Shipment Date:	20040427
Creation Date:	10/15/2004 10:47:43
Receipt Date:	20040503
Manifest ID:	22930371
Trans EPA ID:	CAR000036921
Trans Name:	CONSOLIDATED WESTERN LLC
Trans 2 EPA ID:	CAD981375983
Trans 2 Name:	TECHNICHEM INC
TSDF EPA ID:	NVR000076158
Trans Name:	RESOLVENT INC
TSDF Alt EPA ID:	Not reported
TSDF Alt Name:	Not reported
Waste Code Description:	134 - Aqueous solution with <10% total organic residues
RCRA Code:	D039
Meth Code:	- Not reported
Quantity Tons:	Not reported
Waste Quantity:	Not reported
Quantity Unit:	Not reported
Additional Code 1:	Not reported
Additional Code 2:	Not reported
Additional Code 3:	Not reported
Additional Code 4:	Not reported
Additional Code 5:	Not reported

Shipment Date:	20040427
Creation Date:	10/15/2004 10:47:43
Receipt Date:	20040503
Manifest ID:	22930371
Trans EPA ID:	CAR000036921
Trans Name:	CONSOLIDATED WESTERN LLC
Trans 2 EPA ID:	CAD981375983
Trans 2 Name:	TECHNICHEM INC
TSDF EPA ID:	NVR000076158
Trans Name:	RESOLVENT INC
TSDF Alt EPA ID:	Not reported
TSDF Alt Name:	Not reported
Waste Code Description:	211 - Halogenated solvents (chloroform, methyl chloride, perchloroethylene, etc.
RCRA Code:	F002
Meth Code:	- Not reported
Quantity Tons:	0.1251
Waste Quantity:	30

FOX HILLS PLAZA CLEANERS (Continued) **S113091071**

Quantity Unit: G
Additional Code 1: Not reported
Additional Code 2: Not reported
Additional Code 3: Not reported
Additional Code 4: Not reported
Additional Code 5: Not reported

Additional Information:
Year: 2003
Gen EPA ID: CAL000173185

Shipment Date: 20031220
Creation Date: 3/29/2003 18:31:12
Receipt Date: 20021226
Manifest ID: 22218128
Trans EPA ID: CAR000036921
Trans Name: Not reported
Trans 2 EPA ID: Not reported
Trans 2 Name: Not reported
TSDF EPA ID: CAD008302903
Trans Name: Not reported
TSDF Alt EPA ID: Not reported
TSDF Alt Name: Not reported
Waste Code Description: 211 - Halogenated solvents (chloroform, methyl chloride, perchloroethylene, etc.
RCRA Code: F002
Meth Code: - Not reported
Quantity Tons: Not reported
Waste Quantity: Not reported
Quantity Unit: Not reported
Additional Code 1: Not reported
Additional Code 2: Not reported
Additional Code 3: Not reported
Additional Code 4: Not reported
Additional Code 5: Not reported

Shipment Date: 20031220
Creation Date: 3/29/2003 18:31:12
Receipt Date: 20021226
Manifest ID: 22218128
Trans EPA ID: CAR000036921
Trans Name: Not reported
Trans 2 EPA ID: Not reported
Trans 2 Name: Not reported
TSDF EPA ID: CAD008302903
Trans Name: Not reported
TSDF Alt EPA ID: Not reported
TSDF Alt Name: Not reported
Waste Code Description: 211 - Halogenated solvents (chloroform, methyl chloride, perchloroethylene, etc.
RCRA Code: F002
Meth Code: R01 - Recycler
Quantity Tons: 0.22935
Waste Quantity: 55
Quantity Unit: G
Additional Code 1: Not reported
Additional Code 2: Not reported

FOX HILLS PLAZA CLEANERS (Continued) **S113091071**

Additional Code 3:	Not reported
Additional Code 4:	Not reported
Additional Code 5:	Not reported
Shipment Date:	20030912
Creation Date:	7/13/2004 10:48:19
Receipt Date:	20030917
Manifest ID:	22418673
Trans EPA ID:	CAR000036921
Trans Name:	CONSOLIDATED WESTERN LLC
Trans 2 EPA ID:	Not reported
Trans 2 Name:	Not reported
TSDF EPA ID:	CAD008302903
Trans Name:	ONYX ENVIRONMENTAL SERVICES
TSDF Alt EPA ID:	CAD008302903
TSDF Alt Name:	Not reported
Waste Code Description:	211 - Halogenated solvents (chloroform, methyl chloride, perchloroethylene, etc.
RCRA Code:	F002
Meth Code:	- Not reported
Quantity Tons:	Not reported
Waste Quantity:	Not reported
Quantity Unit:	P
Additional Code 1:	Not reported
Additional Code 2:	Not reported
Additional Code 3:	Not reported
Additional Code 4:	Not reported
Additional Code 5:	Not reported
Shipment Date:	20030912
Creation Date:	7/13/2004 10:48:19
Receipt Date:	20030917
Manifest ID:	22418673
Trans EPA ID:	CAR000036921
Trans Name:	CONSOLIDATED WESTERN LLC
Trans 2 EPA ID:	Not reported
Trans 2 Name:	Not reported
TSDF EPA ID:	CAD008302903
Trans Name:	ONYX ENVIRONMENTAL SERVICES
TSDF Alt EPA ID:	CAD008302903
TSDF Alt Name:	Not reported
Waste Code Description:	211 - Halogenated solvents (chloroform, methyl chloride, perchloroethylene, etc.
RCRA Code:	F002
Meth Code:	R01 - Recycler
Quantity Tons:	0.1251
Waste Quantity:	30
Quantity Unit:	G
Additional Code 1:	Not reported
Additional Code 2:	Not reported
Additional Code 3:	Not reported
Additional Code 4:	Not reported
Additional Code 5:	Not reported

Additional Information:

Year:	2002
Gen EPA ID:	CAL000173185

FOX HILLS PLAZA CLEANERS (Continued) **S113091071**

Shipment Date:	20021220
Creation Date:	3/24/2003 13:36:18
Receipt Date:	Not reported
Manifest ID:	22218128
Trans EPA ID:	CAR000036921
Trans Name:	Not reported
Trans 2 EPA ID:	Not reported
Trans 2 Name:	Not reported
TSDF EPA ID:	CAD008302903
Trans Name:	Not reported
TSDF Alt EPA ID:	Not reported
TSDF Alt Name:	Not reported
Waste Code Description:	211 - Halogenated solvents (chloroform, methyl chloride, perchloroethylene, etc.
RCRA Code:	F002
Meth Code:	- Not reported
Quantity Tons:	0.22935
Waste Quantity:	55
Quantity Unit:	G
Additional Code 1:	Not reported
Additional Code 2:	Not reported
Additional Code 3:	Not reported
Additional Code 4:	Not reported
Additional Code 5:	Not reported

Shipment Date:	20021220
Creation Date:	3/24/2003 13:36:18
Receipt Date:	Not reported
Manifest ID:	22218128
Trans EPA ID:	CAR000036921
Trans Name:	Not reported
Trans 2 EPA ID:	Not reported
Trans 2 Name:	Not reported
TSDF EPA ID:	CAD008302903
Trans Name:	Not reported
TSDF Alt EPA ID:	Not reported
TSDF Alt Name:	Not reported
Waste Code Description:	211 - Halogenated solvents (chloroform, methyl chloride, perchloroethylene, etc.
RCRA Code:	F002
Meth Code:	- Not reported
Quantity Tons:	Not reported
Waste Quantity:	Not reported
Quantity Unit:	Not reported
Additional Code 1:	Not reported
Additional Code 2:	Not reported
Additional Code 3:	Not reported
Additional Code 4:	Not reported
Additional Code 5:	Not reported

Additional Information:

Year:	2001
Gen EPA ID:	CAL000173185

Shipment Date:	20011226
Creation Date:	2/20/2002 0:00:00
Receipt Date:	20011231

FOX HILLS PLAZA CLEANERS (Continued) **S113091071**

Manifest ID:	21716231
Trans EPA ID:	CAR000036921
Trans Name:	Not reported
Trans 2 EPA ID:	Not reported
Trans 2 Name:	Not reported
TSDF EPA ID:	CAD008302903
Trans Name:	Not reported
TSDF Alt EPA ID:	CAD008302903
TSDF Alt Name:	Not reported
Waste Code Description:	211 - Halogenated solvents (chloroform, methyl chloride, perchloroethylene, etc.
RCRA Code:	F002
Meth Code:	R01 - Recycler
Quantity Tons:	0.1251
Waste Quantity:	30
Quantity Unit:	G
Additional Code 1:	Not reported
Additional Code 2:	Not reported
Additional Code 3:	Not reported
Additional Code 4:	Not reported
Additional Code 5:	Not reported

Shipment Date:	20011226
Creation Date:	2/20/2002 0:00:00
Receipt Date:	20011231
Manifest ID:	21716231
Trans EPA ID:	CAR000036921
Trans Name:	Not reported
Trans 2 EPA ID:	Not reported
Trans 2 Name:	Not reported
TSDF EPA ID:	CAD008302903
Trans Name:	Not reported
TSDF Alt EPA ID:	CAD008302903
TSDF Alt Name:	Not reported
Waste Code Description:	211 - Halogenated solvents (chloroform, methyl chloride, perchloroethylene, etc.
RCRA Code:	F002
Meth Code:	- Not reported
Quantity Tons:	0
Waste Quantity:	0
Quantity Unit:	P
Additional Code 1:	Not reported
Additional Code 2:	Not reported
Additional Code 3:	Not reported
Additional Code 4:	Not reported
Additional Code 5:	Not reported

Additional Information:

Year:	2000
Gen EPA ID:	CAL000173185

Shipment Date:	20001220
Creation Date:	3/6/2001 0:00:00
Receipt Date:	20001228
Manifest ID:	20589343
Trans EPA ID:	CAD983657719
Trans Name:	Not reported

FOX HILLS PLAZA CLEANERS (Continued) **S113091071**

Trans 2 EPA ID:	Not reported
Trans 2 Name:	Not reported
TSDF EPA ID:	AZD009015389
Trans Name:	Not reported
TSDF Alt EPA ID:	AZD009015389
TSDF Alt Name:	Not reported
Waste Code Description:	211 - Halogenated solvents (chloroform, methyl chloride, perchloroethylene, etc.
RCRA Code:	F002
Meth Code:	R01 - Recycler
Quantity Tons:	0.0959
Waste Quantity:	23
Quantity Unit:	G
Additional Code 1:	Not reported
Additional Code 2:	Not reported
Additional Code 3:	Not reported
Additional Code 4:	Not reported
Additional Code 5:	Not reported
Shipment Date:	20001220
Creation Date:	3/6/2001 0:00:00
Receipt Date:	20001228
Manifest ID:	20589343
Trans EPA ID:	CAD983657719
Trans Name:	Not reported
Trans 2 EPA ID:	Not reported
Trans 2 Name:	Not reported
TSDF EPA ID:	AZD009015389
Trans Name:	Not reported
TSDF Alt EPA ID:	AZD009015389
TSDF Alt Name:	Not reported
Waste Code Description:	211 - Halogenated solvents (chloroform, methyl chloride, perchloroethylene, etc.
RCRA Code:	F002
Meth Code:	D80 - Disposal, Land Fill
Quantity Tons:	0
Waste Quantity:	0
Quantity Unit:	P
Additional Code 1:	Not reported
Additional Code 2:	Not reported
Additional Code 3:	Not reported
Additional Code 4:	Not reported
Additional Code 5:	Not reported

A16 **PHOTO FAST** **RCRA-SQG** **1000415278**
Target **6247 BRISTOL PKWY** **FINDS** **CAD982338048**
Property **CULVER CITY, CA 90230** **ECHO**
LOS ANGELES CO. HMS
Site 16 of 28 in cluster A **HWTS**
HAZNET

Actual:
62 ft.

RCRA Listings:

Date Form Received by Agency:	19871208
Handler Name:	Photo Fast
Handler Address:	6247 Bristol Pkwy
Handler City,State,Zip:	CULVER CITY, CA 90230
EPA ID:	CAD982338048
Contact Name:	ENVIRONMENTAL MANAGER

PHOTO FAST (Continued) **1000415278**

Contact Address:	6247 BRISTOL PKWY
Contact City,State,Zip:	CULVER CITY, CA 90230
Contact Telephone:	213-216-9123
Contact Fax:	Not reported
Contact Email:	Not reported
Contact Title:	Not reported
EPA Region:	09
Land Type:	Other
Federal Waste Generator Description:	Small Quantity Generator
Non-Notifier:	Not reported
Biennial Report Cycle:	Not reported
Accessibility:	Not reported
Active Site Indicator:	Handler Activities
State District Owner:	Ca
State District:	3
Mailing Address:	6247 BRISTOL PKWY
Mailing City,State,Zip:	CULVER CITY, CA 90230
Owner Name:	Jeffrey Tchon
Owner Type:	Private
Operator Name:	Not Required
Operator Type:	Private
Short-Term Generator Activity:	No
Importer Activity:	No
Mixed Waste Generator:	No
Transporter Activity:	No
Transfer Facility Activity:	No
Recycler Activity with Storage:	No
Small Quantity On-Site Burner Exemption:	No
Smelting Melting and Refining Furnace Exemption:	No
Underground Injection Control:	No
Off-Site Waste Receipt:	No
Universal Waste Indicator:	No
Universal Waste Destination Facility:	No
Federal Universal Waste:	No
Active Site State-Reg Handler:	---
Federal Facility Indicator:	Not reported
Hazardous Secondary Material Indicator:	N
Sub-Part K Indicator:	Not reported
2018 GPRA Permit Baseline:	Not on the Baseline
2018 GPRA Renewals Baseline:	Not on the Baseline
202 GPRA Corrective Action Baseline:	No
Subject to Corrective Action Universe:	No
Non-TSDFs Where RCRA CA has Been Imposed Universe:	No
Corrective Action Priority Ranking:	No NCAPS ranking
Environmental Control Indicator:	No
Institutional Control Indicator:	No
Human Exposure Controls Indicator:	N/A
Groundwater Controls Indicator:	N/A
Significant Non-Complier Universe:	No
Unaddressed Significant Non-Complier Universe:	No
Addressed Significant Non-Complier Universe:	No
Significant Non-Complier With a Compliance Schedule Universe:	No
Financial Assurance Required:	Not reported
Handler Date of Last Change:	20020627
Recognized Trader-Importer:	No
Recognized Trader-Exporter:	No
Importer of Spent Lead Acid Batteries:	No

PHOTO FAST (Continued) **1000415278**

Exporter of Spent Lead Acid Batteries: No
Recycler Activity Without Storage: No
Manifest Broker: No
Sub-Part P Indicator: No

Handler - Owner Operator:
Owner/Operator Indicator: Owner
Owner/Operator Name: JEFFREY TCHON
Legal Status: Private
Date Became Current: Not reported
Date Ended Current: Not reported
Owner/Operator Address: NOT REQUIRED
Owner/Operator City,State,Zip: NOT REQUIRED, ME 99999
Owner/Operator Telephone: 415-555-1212
Owner/Operator Telephone Ext: Not reported
Owner/Operator Fax: Not reported
Owner/Operator Email: Not reported

Owner/Operator Indicator: Operator
Owner/Operator Name: NOT REQUIRED
Legal Status: Private
Date Became Current: Not reported
Date Ended Current: Not reported
Owner/Operator Address: NOT REQUIRED
Owner/Operator City,State,Zip: NOT REQUIRED, ME 99999
Owner/Operator Telephone: 415-555-1212
Owner/Operator Telephone Ext: Not reported
Owner/Operator Fax: Not reported
Owner/Operator Email: Not reported

Historic Generators:
Receive Date: 19871208
Handler Name: PHOTO FAST
Federal Waste Generator Description: Small Quantity Generator
State District Owner: Ca
Large Quantity Handler of Universal Waste: No
Recognized Trader Importer: No
Recognized Trader Exporter: No
Spent Lead Acid Battery Importer: No
Spent Lead Acid Battery Exporter: No
Current Record: Yes
Non Storage Recycler Activity: Not reported
Electronic Manifest Broker: Not reported

List of NAICS Codes and Descriptions:
NAICS Code: 81292
NAICS Description: PHOTOFINISHING

Facility Has Received Notices of Violations:
Violations: No Violations Found

Evaluation Action Summary:
Evaluations: No Evaluations Found

PHOTO FAST (Continued) **1000415278**

FINDS:
Registry ID: 110002796396

Click Here for FRS Facility Detail Report:

Environmental Interest/Information System:
The Resource Conservation and Recovery Act Information System (RCRAInfo) is EPA's comprehensive information system in support of the Resource Conservation and Recovery Act (RCRA) of 1976 and the Hazardous and Solid Waste Amendments (HSWA) of 1984. It tracks many types of information about generators, transporters, treaters, storers, and disposers of hazardous waste.

Click this hyperlink while viewing on your computer to access additional FINDS: detail in the EDR Site Report.

ECHO:

Envid:	1000415278
Registry ID:	110002796396
DFR URL:	http://echo.epa.gov/detailed-facility-report?fid=110002796396
Name:	PHOTO FAST
Address:	6247 BRISTOL PKWY
City,State,Zip:	CULVER CITY, CA 90230

LOS ANGELES CO. HMS:

Name:	PHOTO FAST
Address:	6247 BRISTOL PKWY
City,State,Zip:	CULVER CITY, CA 90230
Region:	LA
Permit Category:	I
Facility Id:	006962-I07200
Facility Type:	01
Facility Status:	Closed
Area:	2M
Permit Number:	000020187
Permit Status:	Closed

HWTS:

Name:	PHOTO FAST
Address:	6247 BRISTOL PKWY
Address 2:	Not reported
City,State,Zip:	CULVER CITY, CA 90230
EPA ID:	CAD982338048
Inactive Date:	06/30/2002
Create Date:	06/17/1988
Last Act Date:	Not reported
Mailing Name:	Not reported
Mailing Address:	6247 BRISTOL PKWY
Mailing Address 2:	Not reported
Mailing City,State,Zip:	CULVER CITY, CA 902306903
Owner Name:	JEFFREY TCHON
Owner Address:	6247 BRISTOL PARKWAY
Owner Address 2:	Not reported
Owner City,State,Zip:	CULVER CITY, CA 902300000
Owner Phone:	Not reported
Owner Fax:	Not reported
Contact Name:	JEFFREY TCHON

PHOTO FAST (Continued) **1000415278**

Contact Address: 6247 BRISTOL PKWY
Contact Address 2: Not reported
City,State,Zip: CULVER CITY, CA 902300000
Contact Phone: Not reported
Contact Fax: Not reported
Facility Status: Inactive
Facility Type: PERMANENT
Category: FEDERAL
Latitude: 33.983079
Longitude: -118.391184

NAICS:
EPA ID: CAD982338048
Create Date: 2002-03-14 16:36:26.000
NAICS Code: 81292
NAICS Description: Photofinishing
Issued EPA ID Date: 1988-06-17 00:00:00
Inactive Date: 2002-06-30 00:00:00
Facility Name: PHOTO FAST
Facility Address: 6247 BRISTOL PKWY
Facility Address 2: Not reported
Facility City: CULVER CITY
Facility County: Not reported
Facility State: CA
Facility Zip: 902300000

HAZNET:
Name: PHOTO FAST
Address: 6247 BRISTOL PKWY
Address 2: Not reported
City,State,Zip: CULVER CITY, CA 902300000
Contact: JEFFREY TCHON
Telephone: 3102169123
Mailing Name: Not reported
Mailing Address: 6247 BRISTOL PKWY

Year: 1996
Gepaid: CAD982338048
TSD EPA ID: CAD108040858
CA Waste Code: 171 - Metal sludge (Alkaline solution (pH >= 12.5) with metals)
Disposal Method: R01 - Recycler
Tons: 0.0037

Year: 1995
Gepaid: CAD982338048
TSD EPA ID: CAD108040858
CA Waste Code: 171 - Metal sludge (Alkaline solution (pH >= 12.5) with metals)
Disposal Method: R01 - Recycler
Tons: 0.002

Year: 1994
Gepaid: CAD982338048
TSD EPA ID: CAD108040858
CA Waste Code: 171 - Metal sludge (Alkaline solution (pH >= 12.5) with metals)
Disposal Method: R01 - Recycler
Tons: 0.0037

PHOTO FAST (Continued) **1000415278**

Year: 1994
Gepaid: CAD982338048
TSD EPA ID: CAD108040858
CA Waste Code: 541 - Photochemicals/photoprocessing waste
Disposal Method: R01 - Recycler
Tons: 0

Year: 1993
Gepaid: CAD982338048
TSD EPA ID: CAD108040858
CA Waste Code: 541 - Photochemicals/photoprocessing waste
Disposal Method: R01 - Recycler
Tons: 0.1041

Year: 1993
Gepaid: CAD982338048
TSD EPA ID: CAD108040858
CA Waste Code: 541 - Photochemicals/photoprocessing waste
Disposal Method: -
Tons: 0

Year: 1993
Gepaid: CAD982338048
TSD EPA ID: CAD108040858
CA Waste Code: -
Disposal Method: R01 - Recycler
Tons: 0.0291

Year: 1993
Gepaid: CAD982338048
TSD EPA ID: CAD108040858
CA Waste Code: 171 - Metal sludge (Alkaline solution (pH >= 12.5) with metals)
Disposal Method: -
Tons: 0.0101

Year: 1992
Gepaid: CAD982338048
TSD EPA ID: CAD108040858
CA Waste Code: 541 - Photochemicals/photoprocessing waste
Disposal Method: R01 - Recycler
Tons: 0.2916

Year: 1991
Gepaid: CAD982338048
TSD EPA ID: CAD108040858
CA Waste Code: 541 - Photochemicals/photoprocessing waste
Disposal Method: R01 - Recycler
Tons: 1.3923

Click this hyperlink while viewing on your computer to access
4 additional CA HAZNET: record(s) in the EDR Site Report.

Additional Information:
Year: 1996
Gen EPA ID: CAD982338048

PHOTO FAST (Continued) **1000415278**

Shipment Date:	19960816
Creation Date:	5/30/1997 0:00:00
Receipt Date:	19960816
Manifest ID:	96122220
Trans EPA ID:	CAD108040858
Trans Name:	Not reported
Trans 2 EPA ID:	Not reported
Trans 2 Name:	Not reported
TSDF EPA ID:	CAD108040858
Trans Name:	Not reported
TSDF Alt EPA ID:	Not reported
TSDF Alt Name:	Not reported
Waste Code Description:	171 - Metal sludge (see 121
RCRA Code:	D011
Meth Code:	R01 - Recycler
Quantity Tons:	0.0037
Waste Quantity:	7.5
Quantity Unit:	P
Additional Code 1:	Not reported
Additional Code 2:	Not reported
Additional Code 3:	Not reported
Additional Code 4:	Not reported
Additional Code 5:	Not reported

Additional Information:

Year:	1995
Gen EPA ID:	CAD982338048

Shipment Date:	19950725
Creation Date:	4/2/1996 0:00:00
Receipt Date:	19950725
Manifest ID:	95405619
Trans EPA ID:	CAD108040858
Trans Name:	Not reported
Trans 2 EPA ID:	Not reported
Trans 2 Name:	Not reported
TSDF EPA ID:	CAD108040858
Trans Name:	Not reported
TSDF Alt EPA ID:	CAD108040858
TSDF Alt Name:	Not reported
Waste Code Description:	171 - Metal sludge (see 121
RCRA Code:	D011
Meth Code:	R01 - Recycler
Quantity Tons:	0.001
Waste Quantity:	2
Quantity Unit:	P
Additional Code 1:	Not reported
Additional Code 2:	Not reported
Additional Code 3:	Not reported
Additional Code 4:	Not reported
Additional Code 5:	Not reported

Shipment Date:	19950317
Creation Date:	3/29/1996 0:00:00
Receipt Date:	19950317
Manifest ID:	95017281
Trans EPA ID:	CAD108040858

PHOTO FAST (Continued) **1000415278**

Trans Name:	Not reported
Trans 2 EPA ID:	Not reported
Trans 2 Name:	Not reported
TSDF EPA ID:	CAD108040858
Trans Name:	Not reported
TSDF Alt EPA ID:	CAD108040858
TSDF Alt Name:	Not reported
Waste Code Description:	171 - Metal sludge (see 121
RCRA Code:	D011
Meth Code:	R01 - Recycler
Quantity Tons:	0.001
Waste Quantity:	2
Quantity Unit:	P
Additional Code 1:	Not reported
Additional Code 2:	Not reported
Additional Code 3:	Not reported
Additional Code 4:	Not reported
Additional Code 5:	Not reported

Additional Information:

Year:	1994
Gen EPA ID:	CAD982338048
Shipment Date:	19941012
Creation Date:	3/28/1996 0:00:00
Receipt Date:	19941012
Manifest ID:	93750210
Trans EPA ID:	CAD108040858
Trans Name:	Not reported
Trans 2 EPA ID:	Not reported
Trans 2 Name:	Not reported
TSDF EPA ID:	CAD108040858
Trans Name:	Not reported
TSDF Alt EPA ID:	CAD108040858
TSDF Alt Name:	Not reported
Waste Code Description:	171 - Metal sludge (see 121
RCRA Code:	D011
Meth Code:	R01 - Recycler
Quantity Tons:	0.0022
Waste Quantity:	4.5
Quantity Unit:	P
Additional Code 1:	Not reported
Additional Code 2:	Not reported
Additional Code 3:	Not reported
Additional Code 4:	Not reported
Additional Code 5:	Not reported
Shipment Date:	19940201
Creation Date:	9/15/1995 0:00:00
Receipt Date:	19940201
Manifest ID:	92518336
Trans EPA ID:	CAD108040858
Trans Name:	Not reported
Trans 2 EPA ID:	Not reported
Trans 2 Name:	Not reported
TSDF EPA ID:	CAD108040858
Trans Name:	Not reported

PHOTO FAST (Continued) **1000415278**

TSDF Alt EPA ID: CAD108040858
TSDF Alt Name: Not reported
Waste Code Description: 541 - Photochemicals / photo processing waste
RCRA Code: D011
Meth Code: R01 - Recycler
Quantity Tons: 0
Waste Quantity: 0
Quantity Unit: G
Additional Code 1: Not reported
Additional Code 2: Not reported
Additional Code 3: Not reported
Additional Code 4: Not reported
Additional Code 5: Not reported

Shipment Date: 19940201
Creation Date: 9/15/1995 0:00:00
Receipt Date: 19940201
Manifest ID: 92518336
Trans EPA ID: CAD108040858
Trans Name: Not reported
Trans 2 EPA ID: Not reported
Trans 2 Name: Not reported
TSDF EPA ID: CAD108040858
Trans Name: Not reported
TSDF Alt EPA ID: CAD108040858
TSDF Alt Name: Not reported
Waste Code Description: 171 - Metal sludge (see 121
RCRA Code: D011
Meth Code: R01 - Recycler
Quantity Tons: 0.0015
Waste Quantity: 3
Quantity Unit: P
Additional Code 1: Not reported
Additional Code 2: Not reported
Additional Code 3: Not reported
Additional Code 4: Not reported
Additional Code 5: Not reported

Additional Information:
Year: 1993
Gen EPA ID: CAD982338048

Shipment Date: 19931014
Creation Date: 9/13/1995 0:00:00
Receipt Date: 19931014
Manifest ID: 92512160
Trans EPA ID: CAD108040858
Trans Name: Not reported
Trans 2 EPA ID: Not reported
Trans 2 Name: Not reported
TSDF EPA ID: CAD108040858
Trans Name: Not reported
TSDF Alt EPA ID: Not reported
TSDF Alt Name: Not reported
Waste Code Description: - Not reported
RCRA Code: Not reported
Meth Code: R01 - Recycler

PHOTO FAST (Continued) **1000415278**

Quantity Tons:	0.0291
Waste Quantity:	7
Quantity Unit:	G
Additional Code 1:	Not reported
Additional Code 2:	Not reported
Additional Code 3:	Not reported
Additional Code 4:	Not reported
Additional Code 5:	Not reported
Shipment Date:	19931012
Creation Date:	9/12/1995 0:00:00
Receipt Date:	Not reported
Manifest ID:	92512296
Trans EPA ID:	CAD108040858
Trans Name:	Not reported
Trans 2 EPA ID:	Not reported
Trans 2 Name:	Not reported
TSDF EPA ID:	CAD108040858
Trans Name:	Not reported
TSDF Alt EPA ID:	Not reported
TSDF Alt Name:	Not reported
Waste Code Description:	171 - Metal sludge (see 121
RCRA Code:	D011
Meth Code:	- Not reported
Quantity Tons:	0.0026
Waste Quantity:	5.25
Quantity Unit:	P
Additional Code 1:	Not reported
Additional Code 2:	Not reported
Additional Code 3:	Not reported
Additional Code 4:	Not reported
Additional Code 5:	Not reported
Shipment Date:	19930803
Creation Date:	9/12/1995 0:00:00
Receipt Date:	19930803
Manifest ID:	92517266
Trans EPA ID:	CAD108040858
Trans Name:	Not reported
Trans 2 EPA ID:	Not reported
Trans 2 Name:	Not reported
TSDF EPA ID:	CAD108040858
Trans Name:	Not reported
TSDF Alt EPA ID:	CAD108040858
TSDF Alt Name:	Not reported
Waste Code Description:	541 - Photochemicals / photo processing waste
RCRA Code:	D011
Meth Code:	R01 - Recycler
Quantity Tons:	0.0417
Waste Quantity:	10
Quantity Unit:	G
Additional Code 1:	Not reported
Additional Code 2:	Not reported
Additional Code 3:	Not reported
Additional Code 4:	Not reported
Additional Code 5:	Not reported

PHOTO FAST (Continued) **1000415278**

Shipment Date:	19930504
Creation Date:	10/11/1995 0:00:00
Receipt Date:	Not reported
Manifest ID:	92514270
Trans EPA ID:	CAD108040858
Trans Name:	Not reported
Trans 2 EPA ID:	Not reported
Trans 2 Name:	Not reported
TSDF EPA ID:	CAD108040858
Trans Name:	Not reported
TSDF Alt EPA ID:	Not reported
TSDF Alt Name:	Not reported
Waste Code Description:	541 - Photochemicals / photo processing waste
RCRA Code:	D011
Meth Code:	- Not reported
Quantity Tons:	0
Waste Quantity:	0
Quantity Unit:	G
Additional Code 1:	Not reported
Additional Code 2:	Not reported
Additional Code 3:	Not reported
Additional Code 4:	Not reported
Additional Code 5:	Not reported

Shipment Date:	19930504
Creation Date:	10/11/1995 0:00:00
Receipt Date:	Not reported
Manifest ID:	92514270
Trans EPA ID:	CAD108040858
Trans Name:	Not reported
Trans 2 EPA ID:	Not reported
Trans 2 Name:	Not reported
TSDF EPA ID:	CAD108040858
Trans Name:	Not reported
TSDF Alt EPA ID:	Not reported
TSDF Alt Name:	Not reported
Waste Code Description:	171 - Metal sludge (see 121
RCRA Code:	Not reported
Meth Code:	- Not reported
Quantity Tons:	0.0075
Waste Quantity:	15
Quantity Unit:	P
Additional Code 1:	Not reported
Additional Code 2:	Not reported
Additional Code 3:	Not reported
Additional Code 4:	Not reported
Additional Code 5:	Not reported

Shipment Date:	19930427
Creation Date:	9/14/1995 0:00:00
Receipt Date:	Not reported
Manifest ID:	92514136
Trans EPA ID:	CAD108040858
Trans Name:	Not reported
Trans 2 EPA ID:	Not reported
Trans 2 Name:	Not reported
TSDF EPA ID:	CAD108040858

PHOTO FAST (Continued) **1000415278**

Trans Name:	Not reported
TSDF Alt EPA ID:	CAD108040858
TSDF Alt Name:	Not reported
Waste Code Description:	541 - Photochemicals / photo processing waste
RCRA Code:	D011
Meth Code:	R01 - Recycler
Quantity Tons:	0.0333
Waste Quantity:	8
Quantity Unit:	G
Additional Code 1:	Not reported
Additional Code 2:	Not reported
Additional Code 3:	Not reported
Additional Code 4:	Not reported
Additional Code 5:	Not reported
Shipment Date:	19930305
Creation Date:	9/6/1995 0:00:00
Receipt Date:	19930305
Manifest ID:	92797496
Trans EPA ID:	CAD108040858
Trans Name:	Not reported
Trans 2 EPA ID:	Not reported
Trans 2 Name:	Not reported
TSDF EPA ID:	CAD108040858
Trans Name:	Not reported
TSDF Alt EPA ID:	CAD108040858
TSDF Alt Name:	Not reported
Waste Code Description:	541 - Photochemicals / photo processing waste
RCRA Code:	D011
Meth Code:	R01 - Recycler
Quantity Tons:	0.0291
Waste Quantity:	7
Quantity Unit:	G
Additional Code 1:	Not reported
Additional Code 2:	Not reported
Additional Code 3:	Not reported
Additional Code 4:	Not reported
Additional Code 5:	Not reported

A17 **FOX HILLS PLAZA CLEANERS** **DRYCLEANERS** **1000117103**
Target **6223 BRISTOL PKWY** **EMI** **N/A**
Property **CULVER CITY, CA 90230**

Site 17 of 28 in cluster A

Actual: **62 ft.**

DRYCLEANERS:

Name:	FOX HILLS PLAZA CLEANERS
Address:	6223 BRISTOL PKWY
City,State,Zip:	CULVER CITY, CA 902300000
EPA Id:	CAL000173185
NAICS Code:	81232
NAICS Description:	Drycleaning and Laundry Services (except Coin-Operated)
SIC Code:	7211
SIC Description:	Power Laundries, Family and Commercial
Create Date:	03/21/2000
Facility Active:	No
Inactive Date:	06/30/2021
Facility Addr2:	Not reported

FOX HILLS PLAZA CLEANERS (Continued) **1000117103**

Owner Name:	SANG SON
Owner Address:	6223 BRISTOL PKWY
Owner Address 2:	Not reported
Owner Telephone:	3103420033
Contact Name:	SANG SON/OWNER
Contact Address:	6223 BRISTOL PKWY
Contact Address 2:	Not reported
Contact Telephone:	3103420033
Contact Fax:	0
Mailing Name:	Not reported
Mailing Address 1:	6223 BRISTOL PKWY
Mailing Address 2:	Not reported
Mailing City:	CULVER CITY
Mailing State:	CA
Mailing Zip:	902306903
Owner Fax:	0
Region Code:	3
Latitude:	33.983265
Longitude:	-118.391084

EMI:

Name:	FOX HILL DRY CLEANER
Address:	6223 BRISTOL PKWY
City,State,Zip:	CULVER CITY, CA 902300000
Year:	1993
County Code:	19
Air Basin:	SC
Facility ID:	81390
Air District Name:	SC
SIC Code:	7216
Air District Name:	SOUTH COAST AQMD
Community Health Air Pollution Info System:	Not reported
Consolidated Emission Reporting Rule:	Not reported
Total Organic Hydrocarbon Gases Tons/Yr:	2
Reactive Organic Gases Tons/Yr:	0
Carbon Monoxide Emissions Tons/Yr:	0
NOX - Oxides of Nitrogen Tons/Yr:	0
SOX - Oxides of Sulphur Tons/Yr:	0
Particulate Matter Tons/Yr:	0
Part. Matter 10 Micrometers and Smllr Tons/Yr:	0

Name:	FOX HILL DRY CLEANER
Address:	6223 BRISTOL PKWY
City,State,Zip:	CULVER CITY, CA 902300000
Year:	1995
County Code:	19
Air Basin:	SC
Facility ID:	81390
Air District Name:	SC
SIC Code:	7216
Air District Name:	SOUTH COAST AQMD
Community Health Air Pollution Info System:	Not reported
Consolidated Emission Reporting Rule:	Not reported
Total Organic Hydrocarbon Gases Tons/Yr:	2
Reactive Organic Gases Tons/Yr:	0
Carbon Monoxide Emissions Tons/Yr:	0
NOX - Oxides of Nitrogen Tons/Yr:	0

FOX HILLS PLAZA CLEANERS (Continued) **1000117103**

SOX - Oxides of Sulphur Tons/Yr: 0
Particulate Matter Tons/Yr: 0
Part. Matter 10 Micrometers and Smllr Tons/Yr: 0

A18 **CVS PHARMACY # 9573** **HWTS** **S123625863**
Target **6299 S BRISTOL PKWY** **HAZNET** **N/A**
Property **CULVER CITY, CA 90230**

Site 18 of 28 in cluster A

Actual:
62 ft.

HWTS:

Name:	CVS PHARMACY # 9573
Address:	6299 S BRISTOL PKWY
Address 2:	Not reported
City,State,Zip:	CULVER CITY, CA 90230
EPA ID:	CAL000327210
Inactive Date:	05/07/2013
Create Date:	11/29/2007
Last Act Date:	Not reported
Mailing Name:	Not reported
Mailing Address:	1 CVS DR
Mailing Address 2:	Not reported
Mailing City,State,Zip:	WOONSOCKET, RI 2895
Owner Name:	LONGS DRUG STORES CALIFORNIA LLC
Owner Address:	1 CVS DR
Owner Address 2:	Not reported
Owner City,State,Zip:	WOONSOCKET, RI 2895
Owner Phone:	Not reported
Owner Fax:	Not reported
Contact Name:	WENDY BRANT
Contact Address:	1 CVS DRIVE - 02362A
Contact Address 2:	Not reported
City,State,Zip:	WOONSOCKET, RI 28956146
Contact Phone:	Not reported
Contact Fax:	Not reported
Facility Status:	Inactive
Facility Type:	PERMANENT
Category:	STATE
Latitude:	33.982338
Longitude:	-118.391496

NAICS:

EPA ID:	CAL000327210
Create Date:	2007-11-29 11:16:33.560
NAICS Code:	44611
NAICS Description:	Pharmacies and Drug Stores
Issued EPA ID Date:	2007-11-29 11:16:33.56000
Inactive Date:	2013-05-07 00:00:00
Facility Name:	CVS PHARMACY # 9573
Facility Address:	6299 S BRISTOL PKWY
Facility Address 2:	Not reported
Facility City:	CULVER CITY
Facility County:	Not reported
Facility State:	CA
Facility Zip:	90230

CVS PHARMACY # 9573 (Continued) **S123625863**

HAZNET:

Name:	CVS PHARMACY #9573
Address:	6299 S BRISTOL PKWY
Address 2:	Not reported
City,State,Zip:	CULVER CITY, CA 90230
Contact:	Wendy Brant
Telephone:	4017651500
Mailing Name:	Not reported
Mailing Address:	1 CVS DR
Year:	2013
Gepaid:	CAL000327210
TSD EPA ID:	INR000110197
CA Waste Code:	214 - Unspecified solvent mixture
Disposal Method:	H141 - Storage, Bulking, And/Or Transfer Off Site--No Treatment/Reovery (H010-H129) Or (H131-H135)
Tons:	0.0105
Year:	2013
Gepaid:	CAL000327210
TSD EPA ID:	INR000110197
CA Waste Code:	122 - Alkaline solution without metals pH >= 12.5
Disposal Method:	H141 - Storage, Bulking, And/Or Transfer Off Site--No Treatment/Reovery (H010-H129) Or (H131-H135)
Tons:	0.003
Year:	2013
Gepaid:	CAL000327210
TSD EPA ID:	INR000110197
CA Waste Code:	311 - Pharmaceutical waste
Disposal Method:	H141 - Storage, Bulking, And/Or Transfer Off Site--No Treatment/Reovery (H010-H129) Or (H131-H135)
Tons:	0.0005
Year:	2012
Gepaid:	CAL000327210
TSD EPA ID:	INR000110197
CA Waste Code:	311 - Pharmaceutical waste
Disposal Method:	H141 - Storage, Bulking, And/Or Transfer Off Site--No Treatment/Reovery (H010-H129) Or (H131-H135)
Tons:	0.0025
Year:	2012
Gepaid:	CAL000327210
TSD EPA ID:	INR000110197
CA Waste Code:	311 - Pharmaceutical waste
Disposal Method:	-
Tons:	0.0925
Year:	2012
Gepaid:	CAL000327210
TSD EPA ID:	INR000110197
CA Waste Code:	131 - Aqueous solution (2 < pH < 12.5) containing reactive anions ...
Disposal Method:	H141 - Storage, Bulking, And/Or Transfer Off Site--No Treatment/Reovery (H010-H129) Or (H131-H135)
Tons:	0.0015

CVS PHARMACY # 9573 (Continued) **S123625863**

Year:	2012
Gepaid:	CAL000327210
TSD EPA ID:	INR000110197
CA Waste Code:	122 - Alkaline solution without metals pH >= 12.5
Disposal Method:	H141 - Storage, Bulking, And/Or Transfer Off Site--No Treatment/Reovery (H010-H129) Or (H131-H135)
Tons:	0.0065

Year:	2012
Gepaid:	CAL000327210
TSD EPA ID:	INR000110197
CA Waste Code:	-
Disposal Method:	-
Tons:	0.052

Year:	2012
Gepaid:	CAL000327210
TSD EPA ID:	INR000110197
CA Waste Code:	-
Disposal Method:	H141 - Storage, Bulking, And/Or Transfer Off Site--No Treatment/Reovery (H010-H129) Or (H131-H135)
Tons:	0.004

Year:	2012
Gepaid:	CAL000327210
TSD EPA ID:	INR000110197
CA Waste Code:	214 - Unspecified solvent mixture
Disposal Method:	H141 - Storage, Bulking, And/Or Transfer Off Site--No Treatment/Reovery (H010-H129) Or (H131-H135)
Tons:	0.0225

Click this hyperlink while viewing on your computer to access
13 additional CA HAZNET: record(s) in the EDR Site Report.

Additional Information:

Year:	2013
Gen EPA ID:	CAL000327210
Shipment Date:	20130221
Creation Date:	8/6/2013 22:15:08
Receipt Date:	20130307
Manifest ID:	005495746FLE
Trans EPA ID:	MNS000110924
Trans Name:	STERICYCLE SPECIALTY WASTE SOLUTIONS INC
Trans 2 EPA ID:	OKD981588791
Trans 2 Name:	TRIAD TRANSPORT INC
TSDF EPA ID:	INR000110197
Trans Name:	STERICYCLE INC
TSDF Alt EPA ID:	Not reported
TSDF Alt Name:	Not reported
Waste Code Description:	214 - Unspecified solvent mixture
RCRA Code:	D001
Meth Code:	H141 - Storage, Bulking, And/Or Transfer Off Site--No Treatment/Reovery (H010-H129) Or (H131-H135)
Quantity Tons:	0.008
Waste Quantity:	16

CVS PHARMACY # 9573 (Continued) **S123625863**

Quantity Unit:	P
Additional Code 1:	Not reported
Additional Code 2:	Not reported
Additional Code 3:	Not reported
Additional Code 4:	Not reported
Additional Code 5:	Not reported
Shipment Date:	20130221
Creation Date:	8/6/2013 22:15:08
Receipt Date:	20130307
Manifest ID:	005495746FLE
Trans EPA ID:	MNS000110924
Trans Name:	STERICYCLE SPECIALTY WASTE SOLUTIONS INC
Trans 2 EPA ID:	OKD981588791
Trans 2 Name:	TRIAD TRANSPORT INC
TSDF EPA ID:	INR000110197
Trans Name:	STERICYCLE INC
TSDF Alt EPA ID:	Not reported
TSDF Alt Name:	Not reported
Waste Code Description:	214 - Unspecified solvent mixture
RCRA Code:	D001
Meth Code:	H141 - Storage, Bulking, And/Or Transfer Off Site--No Treatment/Reovery (H010-H129) Or (H131-H135)
Quantity Tons:	0.0025
Waste Quantity:	5
Quantity Unit:	P
Additional Code 1:	Not reported
Additional Code 2:	Not reported
Additional Code 3:	Not reported
Additional Code 4:	Not reported
Additional Code 5:	Not reported
Shipment Date:	20130221
Creation Date:	8/6/2013 22:15:08
Receipt Date:	20130307
Manifest ID:	005495746FLE
Trans EPA ID:	MNS000110924
Trans Name:	STERICYCLE SPECIALTY WASTE SOLUTIONS INC
Trans 2 EPA ID:	OKD981588791
Trans 2 Name:	TRIAD TRANSPORT INC
TSDF EPA ID:	INR000110197
Trans Name:	STERICYCLE INC
TSDF Alt EPA ID:	Not reported
TSDF Alt Name:	Not reported
Waste Code Description:	122 - Alkaline solution without metals (pH > 12.5
RCRA Code:	D002
Meth Code:	H141 - Storage, Bulking, And/Or Transfer Off Site--No Treatment/Reovery (H010-H129) Or (H131-H135)
Quantity Tons:	0.003
Waste Quantity:	6
Quantity Unit:	P
Additional Code 1:	Not reported
Additional Code 2:	Not reported
Additional Code 3:	Not reported
Additional Code 4:	Not reported
Additional Code 5:	Not reported

CVS PHARMACY # 9573 (Continued) **S123625863**

Shipment Date:	20130221
Creation Date:	8/6/2013 22:15:08
Receipt Date:	20130307
Manifest ID:	005495746FLE
Trans EPA ID:	MNS000110924
Trans Name:	STERICYCLE SPECIALTY WASTE SOLUTIONS INC
Trans 2 EPA ID:	OKD981588791
Trans 2 Name:	TRIAD TRANSPORT INC
TSDF EPA ID:	INR000110197
Trans Name:	STERICYCLE INC
TSDF Alt EPA ID:	Not reported
TSDF Alt Name:	Not reported
Waste Code Description:	311 - Pharmaceutical waste
RCRA Code:	P188
Meth Code:	H141 - Storage, Bulking, And/Or Transfer Off Site--No Treatment/Reovery (H010-H129) Or (H131-H135)
Quantity Tons:	0.0005
Waste Quantity:	1
Quantity Unit:	P
Additional Code 1:	P081
Additional Code 2:	P075
Additional Code 3:	P001
Additional Code 4:	Not reported
Additional Code 5:	Not reported

Shipment Date:	20130221
Creation Date:	Not reported
Receipt Date:	Not reported
Manifest ID:	005495746FLE
Trans EPA ID:	MNS000110924
Trans Name:	STERICYCLE SPECIALTY WASTE SOLUTIONS INC
Trans 2 EPA ID:	OKD981588791
Trans 2 Name:	TRIAD TRANSPORT INC
TSDF EPA ID:	INR000110197
Trans Name:	STERICYCLE INC
TSDF Alt EPA ID:	Not reported
TSDF Alt Name:	Not reported
Waste Code Description:	311 - Pharmaceutical waste
RCRA Code:	P001
Meth Code:	H141 - Storage, Bulking, And/Or Transfer Off Site--No Treatment/Reovery (H010-H129) Or (H131-H135)
Quantity Tons:	0.0005
Waste Quantity:	1
Quantity Unit:	P
Additional Code 1:	Not reported
Additional Code 2:	Not reported
Additional Code 3:	Not reported
Additional Code 4:	Not reported
Additional Code 5:	Not reported

Shipment Date:	20130221
Creation Date:	Not reported
Receipt Date:	Not reported
Manifest ID:	005495746FLE
Trans EPA ID:	MNS000110924
Trans Name:	STERICYCLE SPECIALTY WASTE SOLUTIONS INC
Trans 2 EPA ID:	OKD981588791

CVS PHARMACY # 9573 (Continued) **S123625863**

Trans 2 Name:	TRIAD TRANSPORT INC
TSDF EPA ID:	INR000110197
Trans Name:	STERICYCLE INC
TSDF Alt EPA ID:	Not reported
TSDF Alt Name:	Not reported
Waste Code Description:	311 - Pharmaceutical waste
RCRA Code:	Not reported
Meth Code:	- Not reported
Quantity Tons:	0.001
Waste Quantity:	2
Quantity Unit:	P
Additional Code 1:	Not reported
Additional Code 2:	Not reported
Additional Code 3:	Not reported
Additional Code 4:	Not reported
Additional Code 5:	Not reported

Shipment Date:	20130221
Creation Date:	Not reported
Receipt Date:	Not reported
Manifest ID:	005495746FLE
Trans EPA ID:	MNS000110924
Trans Name:	STERICYCLE SPECIALTY WASTE SOLUTIONS INC
Trans 2 EPA ID:	OKD981588791
Trans 2 Name:	TRIAD TRANSPORT INC
TSDF EPA ID:	INR000110197
Trans Name:	STERICYCLE INC
TSDF Alt EPA ID:	Not reported
TSDF Alt Name:	Not reported
Waste Code Description:	- Not reported
RCRA Code:	Not reported
Meth Code:	- Not reported
Quantity Tons:	0.021
Waste Quantity:	42
Quantity Unit:	P
Additional Code 1:	Not reported
Additional Code 2:	Not reported
Additional Code 3:	Not reported
Additional Code 4:	Not reported
Additional Code 5:	Not reported

Shipment Date:	20130221
Creation Date:	Not reported
Receipt Date:	Not reported
Manifest ID:	005495746FLE
Trans EPA ID:	MNS000110924
Trans Name:	STERICYCLE SPECIALTY WASTE SOLUTIONS INC
Trans 2 EPA ID:	OKD981588791
Trans 2 Name:	TRIAD TRANSPORT INC
TSDF EPA ID:	INR000110197
Trans Name:	STERICYCLE INC
TSDF Alt EPA ID:	Not reported
TSDF Alt Name:	Not reported
Waste Code Description:	311 - Pharmaceutical waste
RCRA Code:	Not reported
Meth Code:	- Not reported
Quantity Tons:	0.015

CVS PHARMACY # 9573 (Continued) **S123625863**

Waste Quantity:	30
Quantity Unit:	P
Additional Code 1:	Not reported
Additional Code 2:	Not reported
Additional Code 3:	Not reported
Additional Code 4:	Not reported
Additional Code 5:	Not reported
Shipment Date:	20130221
Creation Date:	Not reported
Receipt Date:	Not reported
Manifest ID:	005495746FLE
Trans EPA ID:	MNS000110924
Trans Name:	STERICYCLE SPECIALTY WASTE SOLUTIONS INC
Trans 2 EPA ID:	OKD981588791
Trans 2 Name:	TRIAD TRANSPORT INC
TSDF EPA ID:	INR000110197
Trans Name:	STERICYCLE INC
TSDF Alt EPA ID:	Not reported
TSDF Alt Name:	Not reported
Waste Code Description:	561 - Not reported
RCRA Code:	Not reported
Meth Code:	- Not reported
Quantity Tons:	0.0425
Waste Quantity:	85
Quantity Unit:	P
Additional Code 1:	Not reported
Additional Code 2:	Not reported
Additional Code 3:	Not reported
Additional Code 4:	Not reported
Additional Code 5:	Not reported
Shipment Date:	20130221
Creation Date:	Not reported
Receipt Date:	Not reported
Manifest ID:	005495746FLE
Trans EPA ID:	MNS000110924
Trans Name:	STERICYCLE SPECIALTY WASTE SOLUTIONS INC
Trans 2 EPA ID:	OKD981588791
Trans 2 Name:	TRIAD TRANSPORT INC
TSDF EPA ID:	INR000110197
Trans Name:	STERICYCLE INC
TSDF Alt EPA ID:	Not reported
TSDF Alt Name:	Not reported
Waste Code Description:	- Not reported
RCRA Code:	Not reported
Meth Code:	- Not reported
Quantity Tons:	0.0015
Waste Quantity:	3
Quantity Unit:	P
Additional Code 1:	Not reported
Additional Code 2:	Not reported
Additional Code 3:	Not reported
Additional Code 4:	Not reported
Additional Code 5:	Not reported

CVS PHARMACY # 9573 (Continued) **S123625863**

Additional Information:

Year:	2012
Gen EPA ID:	CAL000327210
Shipment Date:	20121126
Creation Date:	4/17/2013 22:15:43
Receipt Date:	20121210
Manifest ID:	005839905FLE
Trans EPA ID:	MNS000110924
Trans Name:	STERICYCLE SPECIALTY WASTE SOLUTIONS INC
Trans 2 EPA ID:	OKD981588791
Trans 2 Name:	TRIAD TRANSPORT INC
TSDF EPA ID:	INR000110197
Trans Name:	STERICYCLE INC
TSDF Alt EPA ID:	Not reported
TSDF Alt Name:	Not reported
Waste Code Description:	214 - Unspecified solvent mixture
RCRA Code:	D001
Meth Code:	H141 - Storage, Bulking, And/Or Transfer Off Site--No Treatment/Reovery (H010-H129) Or (H131-H135)
Quantity Tons:	0.011
Waste Quantity:	22
Quantity Unit:	P
Additional Code 1:	Not reported
Additional Code 2:	Not reported
Additional Code 3:	Not reported
Additional Code 4:	Not reported
Additional Code 5:	Not reported
Shipment Date:	20121126
Creation Date:	4/17/2013 22:15:43
Receipt Date:	20121210
Manifest ID:	005839905FLE
Trans EPA ID:	MNS000110924
Trans Name:	STERICYCLE SPECIALTY WASTE SOLUTIONS INC
Trans 2 EPA ID:	OKD981588791
Trans 2 Name:	TRIAD TRANSPORT INC
TSDF EPA ID:	INR000110197
Trans Name:	STERICYCLE INC
TSDF Alt EPA ID:	Not reported
TSDF Alt Name:	Not reported
Waste Code Description:	311 - Pharmaceutical waste
RCRA Code:	P001
Meth Code:	H141 - Storage, Bulking, And/Or Transfer Off Site--No Treatment/Reovery (H010-H129) Or (H131-H135)
Quantity Tons:	0.001
Waste Quantity:	2
Quantity Unit:	P
Additional Code 1:	Not reported
Additional Code 2:	Not reported
Additional Code 3:	Not reported
Additional Code 4:	Not reported
Additional Code 5:	Not reported
Shipment Date:	20121126
Creation Date:	4/17/2013 22:15:43
Receipt Date:	20121210

CVS PHARMACY # 9573 (Continued) **S123625863**

Manifest ID:	005839905FLE
Trans EPA ID:	MNS000110924
Trans Name:	STERICYCLE SPECIALTY WASTE SOLUTIONS INC
Trans 2 EPA ID:	OKD981588791
Trans 2 Name:	TRIAD TRANSPORT INC
TSDF EPA ID:	INR000110197
Trans Name:	STERICYCLE INC
TSDF Alt EPA ID:	Not reported
TSDF Alt Name:	Not reported
Waste Code Description:	311 - Pharmaceutical waste
RCRA Code:	Not reported
Meth Code:	- Not reported
Quantity Tons:	0.0795
Waste Quantity:	159
Quantity Unit:	P
Additional Code 1:	Not reported
Additional Code 2:	Not reported
Additional Code 3:	Not reported
Additional Code 4:	Not reported
Additional Code 5:	Not reported

Shipment Date:	20121126
Creation Date:	4/17/2013 22:15:43
Receipt Date:	20121210
Manifest ID:	005839905FLE
Trans EPA ID:	MNS000110924
Trans Name:	STERICYCLE SPECIALTY WASTE SOLUTIONS INC
Trans 2 EPA ID:	OKD981588791
Trans 2 Name:	TRIAD TRANSPORT INC
TSDF EPA ID:	INR000110197
Trans Name:	STERICYCLE INC
TSDF Alt EPA ID:	Not reported
TSDF Alt Name:	Not reported
Waste Code Description:	- Not reported
RCRA Code:	Not reported
Meth Code:	- Not reported
Quantity Tons:	0.034
Waste Quantity:	68
Quantity Unit:	P
Additional Code 1:	Not reported
Additional Code 2:	Not reported
Additional Code 3:	Not reported
Additional Code 4:	Not reported
Additional Code 5:	Not reported

Shipment Date:	20120830
Creation Date:	3/9/2013 22:15:19
Receipt Date:	20120917
Manifest ID:	005438604FLE
Trans EPA ID:	MNS000110924
Trans Name:	STERICYCLE SPECIALTY WASTE SOLUTIONS INC
Trans 2 EPA ID:	OKD981588791
Trans 2 Name:	TRIAD TRANSPORT INC
TSDF EPA ID:	INR000110197
Trans Name:	STERICYCLE INC
TSDF Alt EPA ID:	Not reported
TSDF Alt Name:	Not reported

CVS PHARMACY # 9573 (Continued) **S123625863**

Waste Code Description:	- Not reported
RCRA Code:	P204
Meth Code:	H141 - Storage, Bulking, And/Or Transfer Off Site--No Treatment/Reovery (H010-H129) Or (H131-H135)
Quantity Tons:	0.004
Waste Quantity:	8
Quantity Unit:	P
Additional Code 1:	P108
Additional Code 2:	P081
Additional Code 3:	P075
Additional Code 4:	P012
Additional Code 5:	Not reported
Shipment Date:	20120830
Creation Date:	3/9/2013 22:15:19
Receipt Date:	20120917
Manifest ID:	005438604FLE
Trans EPA ID:	MNS000110924
Trans Name:	STERICYCLE SPECIALTY WASTE SOLUTIONS INC
Trans 2 EPA ID:	OKD981588791
Trans 2 Name:	TRIAD TRANSPORT INC
TSDF EPA ID:	INR000110197
Trans Name:	STERICYCLE INC
TSDF Alt EPA ID:	Not reported
TSDF Alt Name:	Not reported
Waste Code Description:	122 - Alkaline solution without metals (pH > 12.5
RCRA Code:	D002
Meth Code:	H141 - Storage, Bulking, And/Or Transfer Off Site--No Treatment/Reovery (H010-H129) Or (H131-H135)
Quantity Tons:	0.0065
Waste Quantity:	13
Quantity Unit:	P
Additional Code 1:	Not reported
Additional Code 2:	Not reported
Additional Code 3:	Not reported
Additional Code 4:	Not reported
Additional Code 5:	Not reported
Shipment Date:	20120830
Creation Date:	3/9/2013 22:15:19
Receipt Date:	20120917
Manifest ID:	005438604FLE
Trans EPA ID:	MNS000110924
Trans Name:	STERICYCLE SPECIALTY WASTE SOLUTIONS INC
Trans 2 EPA ID:	OKD981588791
Trans 2 Name:	TRIAD TRANSPORT INC
TSDF EPA ID:	INR000110197
Trans Name:	STERICYCLE INC
TSDF Alt EPA ID:	Not reported
TSDF Alt Name:	Not reported
Waste Code Description:	131 - Aqueous solution (2 < pH < 12.5) containing reactive anions (azide, bromate, chlorate, cyanide, fluoride, hypochlorite, nitrite, perchlorate, and sulfide anions
RCRA Code:	D001
Meth Code:	H141 - Storage, Bulking, And/Or Transfer Off Site--No Treatment/Reovery (H010-H129) Or (H131-H135)
Quantity Tons:	0.0015

CVS PHARMACY # 9573 (Continued) **S123625863**

Waste Quantity:	3
Quantity Unit:	P
Additional Code 1:	Not reported
Additional Code 2:	Not reported
Additional Code 3:	Not reported
Additional Code 4:	Not reported
Additional Code 5:	Not reported
Shipment Date:	20120830
Creation Date:	3/9/2013 22:15:19
Receipt Date:	20120917
Manifest ID:	005438604FLE
Trans EPA ID:	MNS000110924
Trans Name:	STERICYCLE SPECIALTY WASTE SOLUTIONS INC
Trans 2 EPA ID:	OKD981588791
Trans 2 Name:	TRIAD TRANSPORT INC
TSDF EPA ID:	INR000110197
Trans Name:	STERICYCLE INC
TSDF Alt EPA ID:	Not reported
TSDF Alt Name:	Not reported
Waste Code Description:	311 - Pharmaceutical waste
RCRA Code:	P001
Meth Code:	H141 - Storage, Bulking, And/Or Transfer Off Site--No Treatment/Reovery (H010-H129) Or (H131-H135)
Quantity Tons:	0.0005
Waste Quantity:	1
Quantity Unit:	P
Additional Code 1:	Not reported
Additional Code 2:	Not reported
Additional Code 3:	Not reported
Additional Code 4:	Not reported
Additional Code 5:	Not reported
Shipment Date:	20120830
Creation Date:	Not reported
Receipt Date:	Not reported
Manifest ID:	005438604FLE
Trans EPA ID:	MNS000110924
Trans Name:	STERICYCLE SPECIALTY WASTE SOLUTIONS INC
Trans 2 EPA ID:	OKD981588791
Trans 2 Name:	TRIAD TRANSPORT INC
TSDF EPA ID:	INR000110197
Trans Name:	STERICYCLE INC
TSDF Alt EPA ID:	Not reported
TSDF Alt Name:	Not reported
Waste Code Description:	- Not reported
RCRA Code:	Not reported
Meth Code:	- Not reported
Quantity Tons:	0.0015
Waste Quantity:	3
Quantity Unit:	P
Additional Code 1:	Not reported
Additional Code 2:	Not reported
Additional Code 3:	Not reported
Additional Code 4:	Not reported
Additional Code 5:	Not reported

CVS PHARMACY # 9573 (Continued) **S123625863**

Shipment Date:	20120830
Creation Date:	Not reported
Receipt Date:	Not reported
Manifest ID:	005438604FLE
Trans EPA ID:	MNS000110924
Trans Name:	STERICYCLE SPECIALTY WASTE SOLUTIONS INC
Trans 2 EPA ID:	OKD981588791
Trans 2 Name:	TRIAD TRANSPORT INC
TSDF EPA ID:	INR000110197
Trans Name:	STERICYCLE INC
TSDF Alt EPA ID:	Not reported
TSDF Alt Name:	Not reported
Waste Code Description:	561 - Not reported
RCRA Code:	Not reported
Meth Code:	- Not reported
Quantity Tons:	0.04
Waste Quantity:	80
Quantity Unit:	P
Additional Code 1:	Not reported
Additional Code 2:	Not reported
Additional Code 3:	Not reported
Additional Code 4:	Not reported
Additional Code 5:	Not reported

Additional Information:

Year:	2011
Gen EPA ID:	CAL000327210

Shipment Date:	20111207
Creation Date:	Not reported
Receipt Date:	Not reported
Manifest ID:	004706233FLE
Trans EPA ID:	MNS000110924
Trans Name:	STERICYCLE SPECIALTY WASTE SOLUTIONS INC
Trans 2 EPA ID:	OKD981588791
Trans 2 Name:	TRIAD TRANSPORT INC
TSDF EPA ID:	INR000110197
Trans Name:	STERICYCLE INC
TSDF Alt EPA ID:	Not reported
TSDF Alt Name:	Not reported
Waste Code Description:	- Not reported
RCRA Code:	Not reported
Meth Code:	- Not reported
Quantity Tons:	0.002
Waste Quantity:	4
Quantity Unit:	P
Additional Code 1:	Not reported
Additional Code 2:	Not reported
Additional Code 3:	Not reported
Additional Code 4:	Not reported
Additional Code 5:	Not reported

Shipment Date:	20111207
Creation Date:	Not reported
Receipt Date:	Not reported
Manifest ID:	004706233FLE
Trans EPA ID:	MNS000110924

CVS PHARMACY # 9573 (Continued) **S123625863**

Trans Name:	STERICYCLE SPECIALTY WASTE SOLUTIONS INC
Trans 2 EPA ID:	OKD981588791
Trans 2 Name:	TRIAD TRANSPORT INC
TSDF EPA ID:	INR000110197
Trans Name:	STERICYCLE INC
TSDF Alt EPA ID:	Not reported
TSDF Alt Name:	Not reported
Waste Code Description:	561 - Not reported
RCRA Code:	Not reported
Meth Code:	- Not reported
Quantity Tons:	0.004
Waste Quantity:	8
Quantity Unit:	P
Additional Code 1:	Not reported
Additional Code 2:	Not reported
Additional Code 3:	Not reported
Additional Code 4:	Not reported
Additional Code 5:	Not reported

Shipment Date:	20111207
Creation Date:	Not reported
Receipt Date:	Not reported
Manifest ID:	004706233FLE
Trans EPA ID:	MNS000110924
Trans Name:	STERICYCLE SPECIALTY WASTE SOLUTIONS INC
Trans 2 EPA ID:	OKD981588791
Trans 2 Name:	TRIAD TRANSPORT INC
TSDF EPA ID:	INR000110197
Trans Name:	STERICYCLE INC
TSDF Alt EPA ID:	Not reported
TSDF Alt Name:	Not reported
Waste Code Description:	311 - Pharmaceutical waste
RCRA Code:	Not reported
Meth Code:	- Not reported
Quantity Tons:	0.0005
Waste Quantity:	1
Quantity Unit:	P
Additional Code 1:	Not reported
Additional Code 2:	Not reported
Additional Code 3:	Not reported
Additional Code 4:	Not reported
Additional Code 5:	Not reported

Shipment Date:	20111207
Creation Date:	12/3/2012 22:15:48
Receipt Date:	20111221
Manifest ID:	004706233FLE
Trans EPA ID:	MNS000110924
Trans Name:	STERICYCLE SPECIALTY WASTE SOLUTIONS INC
Trans 2 EPA ID:	OKD981588791
Trans 2 Name:	TRIAD TRANSPORT INC
TSDF EPA ID:	INR000110197
Trans Name:	STERICYCLE INC
TSDF Alt EPA ID:	Not reported
TSDF Alt Name:	Not reported
Waste Code Description:	214 - Unspecified solvent mixture
RCRA Code:	D001

CVS PHARMACY # 9573 (Continued) **S123625863**

Meth Code:	H141 - Storage, Bulking, And/Or Transfer Off Site--No Treatment/Reovery (H010-H129) Or (H131-H135)
Quantity Tons:	0.003
Waste Quantity:	6
Quantity Unit:	P
Additional Code 1:	Not reported
Additional Code 2:	Not reported
Additional Code 3:	Not reported
Additional Code 4:	Not reported
Additional Code 5:	Not reported
Shipment Date:	20111207
Creation Date:	12/3/2012 22:15:48
Receipt Date:	20111221
Manifest ID:	004706233FLE
Trans EPA ID:	MNS000110924
Trans Name:	STERICYCLE SPECIALTY WASTE SOLUTIONS INC
Trans 2 EPA ID:	OKD981588791
Trans 2 Name:	TRIAD TRANSPORT INC
TSDF EPA ID:	INR000110197
Trans Name:	STERICYCLE INC
TSDF Alt EPA ID:	Not reported
TSDF Alt Name:	Not reported
Waste Code Description:	311 - Pharmaceutical waste
RCRA Code:	P001
Meth Code:	H141 - Storage, Bulking, And/Or Transfer Off Site--No Treatment/Reovery (H010-H129) Or (H131-H135)
Quantity Tons:	0.0005
Waste Quantity:	1
Quantity Unit:	P
Additional Code 1:	Not reported
Additional Code 2:	Not reported
Additional Code 3:	Not reported
Additional Code 4:	Not reported
Additional Code 5:	Not reported
Shipment Date:	20111207
Creation Date:	12/3/2012 22:15:48
Receipt Date:	20111221
Manifest ID:	004706233FLE
Trans EPA ID:	MNS000110924
Trans Name:	STERICYCLE SPECIALTY WASTE SOLUTIONS INC
Trans 2 EPA ID:	OKD981588791
Trans 2 Name:	TRIAD TRANSPORT INC
TSDF EPA ID:	INR000110197
Trans Name:	STERICYCLE INC
TSDF Alt EPA ID:	Not reported
TSDF Alt Name:	Not reported
Waste Code Description:	311 - Pharmaceutical waste
RCRA Code:	P075
Meth Code:	H141 - Storage, Bulking, And/Or Transfer Off Site--No Treatment/Reovery (H010-H129) Or (H131-H135)
Quantity Tons:	0.0025
Waste Quantity:	5
Quantity Unit:	P
Additional Code 1:	Not reported
Additional Code 2:	Not reported

CVS PHARMACY # 9573 (Continued) **S123625863**

Additional Code 3:	Not reported
Additional Code 4:	Not reported
Additional Code 5:	Not reported
Shipment Date:	20111207
Creation Date:	12/3/2012 22:15:48
Receipt Date:	20111221
Manifest ID:	004706233FLE
Trans EPA ID:	MNS000110924
Trans Name:	STERICYCLE SPECIALTY WASTE SOLUTIONS INC
Trans 2 EPA ID:	OKD981588791
Trans 2 Name:	TRIAD TRANSPORT INC
TSDF EPA ID:	INR000110197
Trans Name:	STERICYCLE INC
TSDF Alt EPA ID:	Not reported
TSDF Alt Name:	Not reported
Waste Code Description:	311 - Pharmaceutical waste
RCRA Code:	D011
Meth Code:	H141 - Storage, Bulking, And/Or Transfer Off Site--No Treatment/Reovery (H010-H129) Or (H131-H135)
Quantity Tons:	0.0005
Waste Quantity:	1
Quantity Unit:	P
Additional Code 1:	D010
Additional Code 2:	D009
Additional Code 3:	D007
Additional Code 4:	D006
Additional Code 5:	Not reported
Shipment Date:	20110827
Creation Date:	Not reported
Receipt Date:	Not reported
Manifest ID:	004969144FLE
Trans EPA ID:	MNS000110924
Trans Name:	STERICYCLE SPECIALTY WASTE SOLUTIONS INC
Trans 2 EPA ID:	OKD981588791
Trans 2 Name:	TRIAD TRANSPORT INC
TSDF EPA ID:	INR000110197
Trans Name:	STERICYCLE INC
TSDF Alt EPA ID:	Not reported
TSDF Alt Name:	Not reported
Waste Code Description:	311 - Pharmaceutical waste
RCRA Code:	Not reported
Meth Code:	- Not reported
Quantity Tons:	0.0055
Waste Quantity:	11
Quantity Unit:	P
Additional Code 1:	Not reported
Additional Code 2:	Not reported
Additional Code 3:	Not reported
Additional Code 4:	Not reported
Additional Code 5:	Not reported
Shipment Date:	20110827
Creation Date:	Not reported
Receipt Date:	Not reported
Manifest ID:	004969144FLE

CVS PHARMACY # 9573 (Continued) **S123625863**

Trans EPA ID: MNS000110924
Trans Name: STERICYCLE SPECIALTY WASTE SOLUTIONS INC
Trans 2 EPA ID: OKD981588791
Trans 2 Name: TRIAD TRANSPORT INC
TSDF EPA ID: INR000110197
Trans Name: STERICYCLE INC
TSDF Alt EPA ID: Not reported
TSDF Alt Name: Not reported
Waste Code Description: - Not reported
RCRA Code: Not reported
Meth Code: - Not reported
Quantity Tons: 0.0005
Waste Quantity: 1
Quantity Unit: P
Additional Code 1: Not reported
Additional Code 2: Not reported
Additional Code 3: Not reported
Additional Code 4: Not reported
Additional Code 5: Not reported

Shipment Date: 20110827
Creation Date: Not reported
Receipt Date: Not reported
Manifest ID: 004969144FLE
Trans EPA ID: MNS000110924
Trans Name: STERICYCLE SPECIALTY WASTE SOLUTIONS INC
Trans 2 EPA ID: OKD981588791
Trans 2 Name: TRIAD TRANSPORT INC
TSDF EPA ID: INR000110197
Trans Name: STERICYCLE INC
TSDF Alt EPA ID: Not reported
TSDF Alt Name: Not reported
Waste Code Description: 561 - Not reported
RCRA Code: Not reported
Meth Code: - Not reported
Quantity Tons: 0.02
Waste Quantity: 40
Quantity Unit: P
Additional Code 1: Not reported
Additional Code 2: Not reported
Additional Code 3: Not reported
Additional Code 4: Not reported
Additional Code 5: Not reported

Additional Information:
Year: 2010
Gen EPA ID: CAL000327210

Shipment Date: 20101123
Creation Date: Not reported
Receipt Date: Not reported
Manifest ID: 005755902JJK
Trans EPA ID: MNS000110924
Trans Name: STERICYCLE SPECIALTY WASTE SOLUTIONS
Trans 2 EPA ID: OKD981588791
Trans 2 Name: TRIAD TRANSPORT
TSDF EPA ID: OHD083377010

CVS PHARMACY # 9573 (Continued) **S123625863**

Trans Name:	ENVIRONMENTAL ENTERPRISES
TSDF Alt EPA ID:	Not reported
TSDF Alt Name:	Not reported
Waste Code Description:	122 - Alkaline solution without metals (pH > 12.5
RCRA Code:	D002
Meth Code:	H121 - Neutralization Only
Quantity Tons:	0.002
Waste Quantity:	4
Quantity Unit:	P
Additional Code 1:	Not reported
Additional Code 2:	Not reported
Additional Code 3:	Not reported
Additional Code 4:	Not reported
Additional Code 5:	Not reported
Shipment Date:	20101123
Creation Date:	5/24/2011 18:30:12
Receipt Date:	20101213
Manifest ID:	005755902JJK
Trans EPA ID:	MNS000110924
Trans Name:	STERICYCLE SPECIALTY WASTE SOLUTIONS
Trans 2 EPA ID:	OKD981588791
Trans 2 Name:	TRIAD TRANSPORT
TSDF EPA ID:	OHD083377010
Trans Name:	ENVIRONMENTAL ENTERPRISES
TSDF Alt EPA ID:	Not reported
TSDF Alt Name:	Not reported
Waste Code Description:	311 - Pharmaceutical waste
RCRA Code:	Not reported
Meth Code:	H141 - Storage, Bulking, And/Or Transfer Off Site--No Treatment/Reovery (H010-H129) Or (H131-H135)
Quantity Tons:	0.009
Waste Quantity:	18
Quantity Unit:	P
Additional Code 1:	Not reported
Additional Code 2:	Not reported
Additional Code 3:	Not reported
Additional Code 4:	Not reported
Additional Code 5:	Not reported
Shipment Date:	20101123
Creation Date:	5/24/2011 18:30:12
Receipt Date:	20101213
Manifest ID:	005755902JJK
Trans EPA ID:	MNS000110924
Trans Name:	STERICYCLE SPECIALTY WASTE SOLUTIONS
Trans 2 EPA ID:	OKD981588791
Trans 2 Name:	TRIAD TRANSPORT
TSDF EPA ID:	OHD083377010
Trans Name:	ENVIRONMENTAL ENTERPRISES
TSDF Alt EPA ID:	Not reported
TSDF Alt Name:	Not reported
Waste Code Description:	214 - Unspecified solvent mixture
RCRA Code:	D001
Meth Code:	H050 - Energy Recovery At This Site--Use As Fuel(Includes On-Site Fuel Blending)
Quantity Tons:	0.004

CVS PHARMACY # 9573 (Continued) **S123625863**

Waste Quantity:	8
Quantity Unit:	P
Additional Code 1:	Not reported
Additional Code 2:	Not reported
Additional Code 3:	Not reported
Additional Code 4:	Not reported
Additional Code 5:	Not reported
Shipment Date:	20101123
Creation Date:	5/24/2011 18:30:12
Receipt Date:	20101213
Manifest ID:	005755902JJK
Trans EPA ID:	MNS000110924
Trans Name:	STERICYCLE SPECIALTY WASTE SOLUTIONS
Trans 2 EPA ID:	OKD981588791
Trans 2 Name:	TRIAD TRANSPORT
TSDF EPA ID:	OHD083377010
Trans Name:	ENVIRONMENTAL ENTERPRISES
TSDF Alt EPA ID:	Not reported
TSDF Alt Name:	Not reported
Waste Code Description:	214 - Unspecified solvent mixture
RCRA Code:	D001
Meth Code:	H061 - Fuel Blending Prior To Energy Recovery At Another Site
Quantity Tons:	0.003
Waste Quantity:	6
Quantity Unit:	P
Additional Code 1:	Not reported
Additional Code 2:	Not reported
Additional Code 3:	Not reported
Additional Code 4:	Not reported
Additional Code 5:	Not reported
Shipment Date:	20101123
Creation Date:	5/24/2011 18:30:12
Receipt Date:	20101213
Manifest ID:	005755902JJK
Trans EPA ID:	MNS000110924
Trans Name:	STERICYCLE SPECIALTY WASTE SOLUTIONS
Trans 2 EPA ID:	OKD981588791
Trans 2 Name:	TRIAD TRANSPORT
TSDF EPA ID:	OHD083377010
Trans Name:	ENVIRONMENTAL ENTERPRISES
TSDF Alt EPA ID:	Not reported
TSDF Alt Name:	Not reported
Waste Code Description:	135 - Unspecified aqueous solution
RCRA Code:	Not reported
Meth Code:	H141 - Storage, Bulking, And/Or Transfer Off Site--No Treatment/Reovery (H010-H129) Or (H131-H135)
Quantity Tons:	0.0265
Waste Quantity:	53
Quantity Unit:	P
Additional Code 1:	Not reported
Additional Code 2:	Not reported
Additional Code 3:	Not reported
Additional Code 4:	Not reported
Additional Code 5:	Not reported

A19 **MARMAXX GROUP** **HWTS** **S112870929**
Target **6221 BISTOL PKWY** **HAZNET** **N/A**
Property **CULVER CITY, CA 90230**

Site 19 of 28 in cluster A

Actual:
62 ft.

HWTS:

Name:	MARMAXX GROUP
Address:	6221 BISTOL PKWY
Address 2:	Not reported
City,State,Zip:	CULVER CITY, CA 90230
EPA ID:	CAC001165480
Inactive Date:	10/25/2000
Create Date:	03/24/1997
Last Act Date:	Not reported
Mailing Name:	Not reported
Mailing Address:	770 COCHITUATE RD
Mailing Address 2:	Not reported
Mailing City,State,Zip:	FRAMINGHAM, MA 17010000
Owner Name:	MARMAXX GROUP
Owner Address:	6221 BISTOL PKWY
Owner Address 2:	Not reported
Owner City,State,Zip:	CULVER CITY, CA 902300000
Owner Phone:	Not reported
Owner Fax:	Not reported
Contact Name:	DICK QUINN/PROJ MGR
Contact Address:	770 COCHITUATE RD
Contact Address 2:	Not reported
City,State,Zip:	FRAMINGHAM, MA 17010000
Contact Phone:	Not reported
Contact Fax:	Not reported
Facility Status:	Inactive
Facility Type:	TEMPORARY
Category:	STATE
Latitude:	33.982877
Longitude:	-118.39126

HAZNET:

Name:	MARMAXX GROUP
Address:	6221 BISTOL PKWY
Address 2:	Not reported
City,State,Zip:	CULVER CITY, CA 902300000
Contact:	DICK QUINN/PROJ MGR
Telephone:	5083902279
Mailing Name:	Not reported
Mailing Address:	770 COCHITUATE RD
Year:	1997
Gepaid:	CAC001165480
TSD EPA ID:	CAD009007626
CA Waste Code:	151 - Asbestos containing waste
Disposal Method:	-
Tons:	2.7391
Year:	1997
Gepaid:	CAC001165480
TSD EPA ID:	CAD009007626
CA Waste Code:	151 - Asbestos containing waste
Disposal Method:	D80 - Disposal, Land Fill

MARMAXX GROUP (Continued) **S112870929**

Tons: 50.568

Additional Information:
Year: 1997
Gen EPA ID: CAC001165480

Shipment Date: 19970826
Creation Date: 7/23/1998 0:00:00
Receipt Date: 19970826
Manifest ID: 96603845
Trans EPA ID: CAR000017657
Trans Name: Not reported
Trans 2 EPA ID: Not reported
Trans 2 Name: Not reported
TSDF EPA ID: CAD009007626
Trans Name: Not reported
TSDF Alt EPA ID: Not reported
TSDF Alt Name: Not reported
Waste Code Description: 151 - Asbestos-containing waste
RCRA Code: Not reported
Meth Code: D80 - Disposal, Land Fill
Quantity Tons: 33.712
Waste Quantity: 40
Quantity Unit: Y
Additional Code 1: Not reported
Additional Code 2: Not reported
Additional Code 3: Not reported
Additional Code 4: Not reported
Additional Code 5: Not reported

Shipment Date: 19970826
Creation Date: 7/23/1998 0:00:00
Receipt Date: 19970826
Manifest ID: 96603847
Trans EPA ID: CAR000017657
Trans Name: Not reported
Trans 2 EPA ID: Not reported
Trans 2 Name: Not reported
TSDF EPA ID: CAD009007626
Trans Name: Not reported
TSDF Alt EPA ID: Not reported
TSDF Alt Name: Not reported
Waste Code Description: 151 - Asbestos-containing waste
RCRA Code: Not reported
Meth Code: - Not reported
Quantity Tons: 1.6856
Waste Quantity: 2
Quantity Unit: Y
Additional Code 1: Not reported
Additional Code 2: Not reported
Additional Code 3: Not reported
Additional Code 4: Not reported
Additional Code 5: Not reported

Shipment Date: 19970826
Creation Date: 7/23/1998 0:00:00

MARMAXX GROUP (Continued) **S112870929**

Receipt Date:	19970826
Manifest ID:	96603847
Trans EPA ID:	CAR000017657
Trans Name:	Not reported
Trans 2 EPA ID:	Not reported
Trans 2 Name:	Not reported
TSDF EPA ID:	CAD009007626
Trans Name:	Not reported
TSDF Alt EPA ID:	Not reported
TSDF Alt Name:	Not reported
Waste Code Description:	151 - Asbestos-containing waste
RCRA Code:	Not reported
Meth Code:	D80 - Disposal, Land Fill
Quantity Tons:	16.856
Waste Quantity:	20
Quantity Unit:	Y
Additional Code 1:	Not reported
Additional Code 2:	Not reported
Additional Code 3:	Not reported
Additional Code 4:	Not reported
Additional Code 5:	Not reported

Shipment Date:	19970826
Creation Date:	7/23/1998 0:00:00
Receipt Date:	19970826
Manifest ID:	96603845
Trans EPA ID:	CAR000017657
Trans Name:	Not reported
Trans 2 EPA ID:	Not reported
Trans 2 Name:	Not reported
TSDF EPA ID:	CAD009007626
Trans Name:	Not reported
TSDF Alt EPA ID:	Not reported
TSDF Alt Name:	Not reported
Waste Code Description:	151 - Asbestos-containing waste
RCRA Code:	Not reported
Meth Code:	- Not reported
Quantity Tons:	1.0535
Waste Quantity:	1.25
Quantity Unit:	Y
Additional Code 1:	Not reported
Additional Code 2:	Not reported
Additional Code 3:	Not reported
Additional Code 4:	Not reported
Additional Code 5:	Not reported

A20 **FOX HILLS PLAZA CLEANERS** **RCRA NonGen / NLR** **1024796173**
Target **6223 BRISTOL PKWY** **CAL000173185**
Property **CULVER CITY, CA 90230**

Site 20 of 28 in cluster A

Actual:
62 ft.

RCRA Listings:

Date Form Received by Agency:	20000321
Handler Name:	Fox Hills Plaza Cleaners
Handler Address:	6223 Bristol Pkwy
Handler City,State,Zip:	CULVER CITY, CA 90230-0000
EPA ID:	CAL000173185

FOX HILLS PLAZA CLEANERS (Continued) **1024796173**

Contact Name:	SANG SON/OWNER
Contact Address:	6223 BRISTOL PKWY
Contact City,State,Zip:	CULVER CITY, CA 90230
Contact Telephone:	310-342-0033
Contact Fax:	000-000-0000
Contact Email:	WJ918@MSN.COM
Contact Title:	Not reported
EPA Region:	09
Land Type:	Not reported
Federal Waste Generator Description:	Not a generator, verified
Non-Notifier:	Not reported
Biennial Report Cycle:	Not reported
Accessibility:	Not reported
Active Site Indicator:	Handler Activities
State District Owner:	Not reported
State District:	Not reported
Mailing Address:	6223 BRISTOL PKWY
Mailing City,State,Zip:	CULVER CITY, CA 90230-6903
Owner Name:	Sang Son
Owner Type:	Other
Operator Name:	Sang Son/Owner
Operator Type:	Other
Short-Term Generator Activity:	No
Importer Activity:	No
Mixed Waste Generator:	No
Transporter Activity:	No
Transfer Facility Activity:	No
Recycler Activity with Storage:	No
Small Quantity On-Site Burner Exemption:	No
Smelting Melting and Refining Furnace Exemption:	No
Underground Injection Control:	No
Off-Site Waste Receipt:	No
Universal Waste Indicator:	Yes
Universal Waste Destination Facility:	Yes
Federal Universal Waste:	No
Active Site State-Reg Handler:	---
Federal Facility Indicator:	Not reported
Hazardous Secondary Material Indicator:	N
Sub-Part K Indicator:	Not reported
2018 GPRA Permit Baseline:	Not on the Baseline
2018 GPRA Renewals Baseline:	Not on the Baseline
202 GPRA Corrective Action Baseline:	No
Subject to Corrective Action Universe:	No
Non-TSDFs Where RCRA CA has Been Imposed Universe:	No
Corrective Action Priority Ranking:	No NCAPS ranking
Environmental Control Indicator:	No
Institutional Control Indicator:	No
Human Exposure Controls Indicator:	N/A
Groundwater Controls Indicator:	N/A
Significant Non-Complier Universe:	No
Unaddressed Significant Non-Complier Universe:	No
Addressed Significant Non-Complier Universe:	No
Significant Non-Complier With a Compliance Schedule Universe:	No
Financial Assurance Required:	Not reported
Handler Date of Last Change:	20180905
Recognized Trader-Importer:	No
Recognized Trader-Exporter:	No

FOX HILLS PLAZA CLEANERS (Continued) **1024796173**

Importer of Spent Lead Acid Batteries:	No
Exporter of Spent Lead Acid Batteries:	No
Recycler Activity Without Storage:	No
Manifest Broker:	No
Sub-Part P Indicator:	No

Handler - Owner Operator:

Owner/Operator Indicator:	Owner
Owner/Operator Name: SANG SON	
Legal Status:	Other
Date Became Current:	Not reported
Date Ended Current:	Not reported
Owner/Operator Address:	6223 BRISTOL PKWY
Owner/Operator City,State,Zip:	CULVER CITY, CA 90230-0000
Owner/Operator Telephone:	310-342-0033
Owner/Operator Telephone Ext:	Not reported
Owner/Operator Fax:	Not reported
Owner/Operator Email:	Not reported

Owner/Operator Indicator:	Operator
Owner/Operator Name: SANG SON/OWNER	
Legal Status:	Other
Date Became Current:	Not reported
Date Ended Current:	Not reported
Owner/Operator Address:	6223 BRISTOL PKWY
Owner/Operator City,State,Zip:	CULVER CITY, CA 90230
Owner/Operator Telephone:	310-342-0033
Owner/Operator Telephone Ext:	Not reported
Owner/Operator Fax:	Not reported
Owner/Operator Email:	Not reported

Historic Generators:

Receive Date:	20000321
Handler Name:	FOX HILLS PLAZA CLEANERS
Federal Waste Generator Description:	Not a generator, verified
State District Owner:	Not reported
Large Quantity Handler of Universal Waste:	No
Recognized Trader Importer:	No
Recognized Trader Exporter:	No
Spent Lead Acid Battery Importer:	No
Spent Lead Acid Battery Exporter:	No
Current Record:	Yes
Non Storage Recycler Activity:	Not reported
Electronic Manifest Broker:	Not reported

List of NAICS Codes and Descriptions:

NAICS Code:	81232
NAICS Description:	DRYCLEANING AND LAUNDRY SERVICES (EXCEPT COIN-OPERATED)

Facility Has Received Notices of Violations:

Violations:	No Violations Found

Evaluation Action Summary:

Evaluations:	No Evaluations Found

A21 **FOX HILLS PLAZA CLEANERS, SANG Y SON DBA** **FINDS** **1031245777**
Target **6223 BRISTOL PKY** **N/A**
Property **CULVER CITY, CA 90230**

Site 21 of 28 in cluster A

Actual: **62 ft.**

FINDS:
Registry ID: 110071786605

Click Here for FRS Facility Detail Report:

Environmental Interest/Information System:

Click this hyperlink while viewing on your computer to access additional FINDS: detail in the EDR Site Report.

A22 **MARSHALLS 0292** **RCRA NonGen / NLR** **1024847152**
Target **6221 BRISTOL PKWY** **E MANIFEST** **CAL000401844**
Property **CULVER CITY, CA 90230**

Site 22 of 28 in cluster A

Actual: **62 ft.**

RCRA Listings:

Date Form Received by Agency:	20200828
Handler Name:	Marshalls 0292
Handler Address:	6221 Bristol Pkwy
Handler City,State,Zip:	CULVER CITY, CA 90230
EPA ID:	CAL000401844
Contact Name:	COLLEEN CLARK
Contact Address:	VALUE WY 2CN
Contact City,State,Zip:	MARLBOROUGH, MA 01752
Contact Telephone:	774-390-7625
Contact Fax:	999-999-9999
Contact Email:	COLLEEN_CLARK@TJX.COM
Contact Title:	Not reported
EPA Region:	09
Land Type:	Not reported
Federal Waste Generator Description:	Not a generator, verified
Non-Notifier:	Not reported
Biennial Report Cycle:	Not reported
Accessibility:	Not reported
Active Site Indicator:	Not reported
State District Owner:	Not reported
State District:	Not reported
Mailing Address:	770 COCHITUATE RD
Mailing City,State,Zip:	FRAMINGHAM, MA 01701
Owner Name:	Marshalls Of Ca Llc
Owner Type:	Other
Operator Name:	Marshalls Of Ca Llc
Operator Type:	Other
Short-Term Generator Activity:	No
Importer Activity:	No
Mixed Waste Generator:	No
Transporter Activity:	No
Transfer Facility Activity:	No
Recycler Activity with Storage:	No
Small Quantity On-Site Burner Exemption:	No
Smelting Melting and Refining Furnace Exemption:	No
Underground Injection Control:	No
Off-Site Waste Receipt:	No
Universal Waste Indicator:	No

MARSHALLS 0292 (Continued) **1024847152**

Universal Waste Destination Facility:	No
Federal Universal Waste:	No
Active Site State-Reg Handler:	---
Federal Facility Indicator:	Not reported
Hazardous Secondary Material Indicator:	N
Sub-Part K Indicator:	Not reported
2018 GPRA Permit Baseline:	Not on the Baseline
2018 GPRA Renewals Baseline:	Not on the Baseline
202 GPRA Corrective Action Baseline:	No
Subject to Corrective Action Universe:	No
Non-TSDFs Where RCRA CA has Been Imposed Universe:	No
Corrective Action Priority Ranking:	No NCAPS ranking
Environmental Control Indicator:	No
Institutional Control Indicator:	No
Human Exposure Controls Indicator:	N/A
Groundwater Controls Indicator:	N/A
Significant Non-Complier Universe:	No
Unaddressed Significant Non-Complier Universe:	No
Addressed Significant Non-Complier Universe:	No
Significant Non-Complier With a Compliance Schedule Universe:	No
Financial Assurance Required:	Not reported
Handler Date of Last Change:	20200902
Recognized Trader-Importer:	No
Recognized Trader-Exporter:	No
Importer of Spent Lead Acid Batteries:	No
Exporter of Spent Lead Acid Batteries:	No
Recycler Activity Without Storage:	No
Manifest Broker:	No
Sub-Part P Indicator:	No

Handler - Owner Operator:

Owner/Operator Indicator:	Operator
Owner/Operator Name: PAUL KANGAS	
Legal Status:	Other
Date Became Current:	Not reported
Date Ended Current:	Not reported
Owner/Operator Address:	770 COCHITUATE RD
Owner/Operator City,State,Zip:	FRAMINGHAM, MA 01701
Owner/Operator Telephone:	774-308-3651
Owner/Operator Telephone Ext:	Not reported
Owner/Operator Fax:	Not reported
Owner/Operator Email:	Not reported

Owner/Operator Indicator:	Owner
Owner/Operator Name: MARSHALLS OF CA LLC	
Legal Status:	Other
Date Became Current:	Not reported
Date Ended Current:	Not reported
Owner/Operator Address:	770 COCHITUATE RD
Owner/Operator City,State,Zip:	FRAMINGHAM, MA 01701
Owner/Operator Telephone:	774-308-3651
Owner/Operator Telephone Ext:	Not reported
Owner/Operator Fax:	Not reported
Owner/Operator Email:	Not reported

Owner/Operator Indicator:	Owner

MARSHALLS 0292 (Continued) **1024847152**

Owner/Operator Name: MARSHALLS OF CA LLC
Legal Status: Other
Date Became Current: Not reported
Date Ended Current: Not reported
Owner/Operator Address: 770 COCHITUATE RD
Owner/Operator City,State,Zip: FRAMINGHAM, MA 01701
Owner/Operator Telephone: 774-308-3651
Owner/Operator Telephone Ext: Not reported
Owner/Operator Fax: Not reported
Owner/Operator Email: Not reported

Owner/Operator Indicator: Operator
Owner/Operator Name: MARSHALLS OF CA LLC
Legal Status: Other
Date Became Current: Not reported
Date Ended Current: Not reported
Owner/Operator Address: 770 COCHITUATE RD
Owner/Operator City,State,Zip: FRAMINGHAM, MA 01701
Owner/Operator Telephone: 508-390-1000
Owner/Operator Telephone Ext: Not reported
Owner/Operator Fax: Not reported
Owner/Operator Email: Not reported

Historic Generators:
Receive Date: 20200828
Handler Name: MARSHALLS 0292
Federal Waste Generator Description: Not a generator, verified
State District Owner: Not reported
Large Quantity Handler of Universal Waste: No
Recognized Trader Importer: No
Recognized Trader Exporter: No
Spent Lead Acid Battery Importer: No
Spent Lead Acid Battery Exporter: No
Current Record: Yes
Non Storage Recycler Activity: No
Electronic Manifest Broker: No

Receive Date: 20141104
Handler Name: MARSHALLS 0292
Federal Waste Generator Description: Not a generator, verified
State District Owner: Not reported
Large Quantity Handler of Universal Waste: No
Recognized Trader Importer: No
Recognized Trader Exporter: No
Spent Lead Acid Battery Importer: No
Spent Lead Acid Battery Exporter: No
Current Record: No
Non Storage Recycler Activity: Not reported
Electronic Manifest Broker: Not reported

List of NAICS Codes and Descriptions:
NAICS Code: 44814
NAICS Description: FAMILY CLOTHING STORES

Facility Has Received Notices of Violations:
Violations: No Violations Found

MARSHALLS 0292 (Continued) **1024847152**

Evaluation Action Summary:
Evaluations: No Evaluations Found

E MANIFEST:

Manifest Tracking Number:	013639745FLE
Last Updated Date:	20190827
Shipped Date:	20190730
Received Date:	20190812
Manifest Status:	Signed
Submission Type:	DataImage5Copy
Origin Type:	Service
Generator EPA ID:	CAL000401844
Generator Name:	Marshalls 0292
Generator Mail Street Number:	Not reported
Generator Mail Street 1:	6221 BRISTOL PKWY
Generator Mail Street 2:	Not reported
Generator Mail City:	CULVER CITY
Generator Mail State:	CA
Generator Mail Zip:	90230
Generator Location Street Number:	Not reported
Generator Location Street 1:	6221 BRISTOL PKWY
Generator Location Street 2:	Not reported
Generator Location City:	CULVER CITY
Generator Location Zip:	90230
Generator Location State:	CA
Generator Contact Company Name:	Not reported
Designated Facility EPA ID:	AZR000515924
Designated Facility Name:	Yuma Yes Waste Transfer Facility
Designated Facility Mail Street Number:	Not reported
Designated Facility Mail Street 1:	Not reported
Designated Facility Mail Street 2:	2730 E 13TH ST
Designated Facility Mail City:	YUMA
Designated Facility Mail Zip:	85365-1901
Designated Facility Mail State:	AZ
Designated Facility Location Street Number:	Not reported
Designated Facility Location Street 1:	2730 E 13TH ST
Designated Facility Location Street 2:	Not reported
Designated Facility Location City:	YUMA
Designated Facility Location Zip:	85365-1901
Designated Facility Location State:	AZ
Designated Facility Contact Company Name:	Not reported
Manifest Residue Indicator:	N
Rejection Indicator:	N

Manifest Tracking Number:	011445741FLE
Last Updated Date:	20180926
Shipped Date:	20180813
Received Date:	20180829
Manifest Status:	Signed
Submission Type:	DataImage5Copy
Origin Type:	Service
Generator EPA ID:	CAL000401844
Generator Name:	Marshalls
Generator Mail Street Number:	Not reported
Generator Mail Street 1:	6221 BRISTOL PARKWAY

MARSHALLS 0292 (Continued) **1024847152**

Generator Mail Street 2:	Not reported
Generator Mail City:	CULVER CITY
Generator Mail State:	CA
Generator Mail Zip:	90230
Generator Location Street Number:	Not reported
Generator Location Street 1:	500 Old Connecticut Path
Generator Location Street 2:	Not reported
Generator Location City:	Framingham
Generator Location Zip:	01701
Generator Location State:	MA
Generator Contact Company Name:	Not reported
Designated Facility EPA ID:	NVD980895338
Designated Facility Name:	21st Century Environmental Management Of Nevada, Llc
Designated Facility Mail Street Number:	Not reported
Designated Facility Mail Street 1:	Not reported
Designated Facility Mail Street 2:	2095 Newlands Drive East
Designated Facility Mail City:	Fernley
Designated Facility Mail Zip:	89408
Designated Facility Mail State:	NV
Designated Facility Location Street Number:	Not reported
Designated Facility Location Street 1:	2095 Newlands Drive East
Designated Facility Location Street 2:	Not reported
Designated Facility Location City:	Fernley
Designated Facility Location Zip:	89408
Designated Facility Location State:	NV
Designated Facility Contact Company Name:	Not reported
Manifest Residue Indicator:	N
Rejection Indicator:	N

Federal Waste:

Manifest Tracking Number:	011445741FLE
Waste Line Number:	1
Federal Waste Code:	D001
Federal Waste:	IGNITABLE WASTE

Manifest Tracking Number:	011445741FLE
Waste Line Number:	1
Federal Waste Code:	D035
Federal Waste:	METHYL ETHYL KETONE

State Waste:

Manifest Tracking Number:	011445741FLE
Waste Line Number:	1
State Waste Code Owner:	CA
State Waste Code:	331
State Waste:	Off-specification, aged, or surplus organics

Transporter:

Manifest Tracking Number:	011445741FLE
Transporter Line Number:	1
Transporter EPA ID:	MNS000110924
Transporter Name:	Stericycle Specialty Waste Solutions Inc

Waste Line:

Manifest Tracking Number:	011445741FLE

MARSHALLS 0292 (Continued) **1024847152**

Waste Line Number:	1
U.S. DOT Hazardous Indicator:	Y
U.S. DOT ID Number:	UN1993
U.S. DOT Description:	Un1993, Waste Flammable Liquids, N.O.S. (Alcohol, Acetone), 3, Pg Ii, Erg#128
Non-Hazardous Waste Description:	Not reported
Number of Containers:	1
Container Type Code:	CF
Container Type Description:	Fiber or plastic boxes, cartons, cases
Waste Quantity:	6
Quantity Unit of Measure Code:	P
Quantity Unit of Measure Description:	Pounds
Waste Quantity, in Tons:	0.003
Acute Waste Quantity, in Tons:	0
Non-Acute Waste Quantity, in Tons:	0.003
Waste Quantity, in Kilograms:	2.72109
Acute Waste Quantity, in Kilograms:	0
Non-Acute Waste Quantity, in Kilorgrams:	2.72109
Management Method Code:	H141
Management Method Description:	STORAGE, BULKING AND/OR TRANSFER OFF SITE
Waste Residue Indicator:	N
Quantity Discrepancy Indicator:	N
Waste Type Discrepancy Indicator:	N
Waste Density:	Not reported
Waste Density Unit of Measure Code:	Not reported
Waste Density Unit of Measure Description:	Not reported
Form Code:	Not reported
Form Code Description:	Not reported
Source Code:	Not reported
Source Code Description:	Not reported
Waste Minimization Code:	Not reported
Waste Minimization Code Description:	Not reported
Consent Number:	Not reported
EPA Waste Indicator:	Y

A23 **FOX HILL PLAZA CLEANERS, LEE KIM DBA** **DRYCLEANERS** **S121694291**
Target **6223 BRISTOL PKY** **N/A**
Property **CULVER CITY, CA 90230**

Site 23 of 28 in cluster A

Actual: **62 ft.**

DRYCLEAN SOUTH COAST:

Name:	FOX HILL PLAZA CLEANERS, LEE KIM DBA
Address:	6223 BRISTOL PKY
City,State,Zip:	CULVER CITY, CA 90230
Facility ID:	119311
Application Number:	353271
Permit Number:	F20655
Status:	Sold
Representative Name:	LEE KIM
Representative Telephone:	714 8918890
Permit Status:	INACTIVE
BCAT Number:	000603
BCAT Description:	DRY CLEANING,DRY-TO-DRY NV,W/ SIC,PERC
CCAT Number:	Not reported
CCAT Description:	Not reported
UTM East:	0
UTM North:	0

FOX HILL PLAZA CLEANERS, LEE KIM DBA (Continued) **S121694291**

Application Date: 05/05/1999
PO Issue Date: 05/26/1999
NAICS Code: Not reported
SIC Code: 7219

A24 **MARSHALLS 0292** **FINDS** **1023342444**
Target **6221 BRISTOL PKWY** **ECHO** **N/A**
Property **CULVER CITY, CA 90230**

Site 24 of 28 in cluster A

Actual: **62 ft.**

FINDS:
Registry ID: 110066380936

Click Here for FRS Facility Detail Report:

Environmental Interest/Information System:
The California Environmental Protection Agency (CalEPA) has recently implemented a new data warehouse system (nSite). This data warehouse combines and merges facility and site information from five different systems managed within CalEPA. The five systems are: California Environmental Reporting System (CERS),EnviroStor, GeoTracker, California Integrated Water Quality System (CIWQS), andToxic Release Inventory (TRI).
The Resource Conservation and Recovery Act Information System (RCRAInfo) is EPA's comprehensive information system in support of the Resource Conservation and Recovery Act (RCRA) of 1976 and the Hazardous and Solid Waste Amendments (HSWA) of 1984. It tracks many types of information about generators, transporters, treaters, storers, and disposers of hazardous waste.

Click this hyperlink while viewing on your computer to access additional FINDS: detail in the EDR Site Report.

ECHO:
Envid: 1023342444
Registry ID: 110066380936
DFR URL: http://echo.epa.gov/detailed-facility-report?fid=110066380936
Name: MARSHALLS 0292
Address: 6221 BRISTOL PKWY
City,State,Zip: CULVER CITY, CA 90230

A25 **FOX HILL DRY CLEANER** **HWTS** **S124775949**
Target **6223 BRISTAL PARKWAY** **N/A**
Property **CULVER CITY, CA 90230**

Site 25 of 28 in cluster A

Actual: **62 ft.**

HWTS:
Name: FOX HILL DRY CLEANER
Address: 6223 BRISTAL PARKWAY
Address 2: Not reported
City,State,Zip: CULVER CITY, CA 90230
EPA ID: CAL000043294
Inactive Date: 06/30/1998
Create Date: 01/08/1991
Last Act Date: Not reported

FOX HILL DRY CLEANER (Continued) **S124775949**

Mailing Name:	Not reported
Mailing Address:	6223 BRISTOL PKWY
Mailing Address 2:	Not reported
Mailing City,State,Zip:	CULVER CITY, CA 902306903
Owner Name:	LEE KYU CHUL
Owner Address:	Not reported
Owner Address 2:	Not reported
Owner City,State,Zip:	Not reported
Owner Phone:	Not reported
Owner Fax:	Not reported
Contact Name:	Not reported
Contact Address:	INACT PER 98VQ FINAL NOTICE
Contact Address 2:	Not reported
City,State,Zip:	Not reported
Contact Phone:	Not reported
Contact Fax:	Not reported
Facility Status:	Inactive
Facility Type:	PERMANENT
Category:	STATE
Latitude:	33.983265
Longitude:	-118.391084

A26 **FOX HILLS PLAZA CLEANERS** **FINDS** **1024658160**
Target **6223 BRISTOL PKWY** **ECHO** **N/A**
Property **CULVER CITY, CA 90230**

Site 26 of 28 in cluster A

Actual:
62 ft.

FINDS:
Registry ID: 110070446548

Click Here for FRS Facility Detail Report:

Environmental Interest/Information System:
The Resource Conservation and Recovery Act Information System (RCRAInfo) is EPA's comprehensive information system in support of the Resource Conservation and Recovery Act (RCRA) of 1976 and the Hazardous and Solid Waste Amendments (HSWA) of 1984. It tracks many types of information about generators, transporters, treaters, storers, and disposers of hazardous waste.

Click this hyperlink while viewing on your computer to access additional FINDS: detail in the EDR Site Report.

ECHO:

Envid:	1024658160
Registry ID:	110070446548
DFR URL:	http://echo.epa.gov/detailed-facility-report?fid=110070446548
Name:	FOX HILLS PLAZA CLEANERS
Address:	6223 BRISTOL PKWY
City,State,Zip:	CULVER CITY, CA 90230

A27 **CENTINELA FITNESS INSTITUTE** **HWTS** **S113168411**
Target **6201 BRISTOL PARKWAY** **HAZNET** **N/A**
Property **CULVER CITY, CA 90230**

Site 27 of 28 in cluster A

Actual:
62 ft.

HWTS:

Name:	CENTINELA FITNESS INSTITUTE
Address:	6201 BRISTOL PARKWAY
Address 2:	Not reported
City,State,Zip:	CULVER CITY, CA 90230
EPA ID:	CAL923054315
Inactive Date:	06/30/1998
Create Date:	10/31/1992
Last Act Date:	Not reported
Mailing Name:	Not reported
Mailing Address:	6666 GREEN VALLEY CIR
Mailing Address 2:	Not reported
Mailing City,State,Zip:	CULVER CITY, CA 902307068
Owner Name:	RUSSEL PROPERTIES
Owner Address:	702 N CANYON DR
Owner Address 2:	Not reported
Owner City,State,Zip:	BEVERLY HILLS, CA 902100000
Owner Phone:	Not reported
Owner Fax:	Not reported
Contact Name:	PALM LEANN
Contact Address:	DEACTIVATED PER VF98 SA
Contact Address 2:	Not reported
City,State,Zip:	CULVER CITY, CA 902300000
Contact Phone:	Not reported
Contact Fax:	Not reported
Facility Status:	Inactive
Facility Type:	PERMANENT
Category:	STATE
Latitude:	33.983527
Longitude:	-118.390966

HAZNET:

Name:	CENTINELA FITNESS INSTITUTE
Address:	6201 BRISTOL PARKWAY
Address 2:	Not reported
City,State,Zip:	CULVER CITY, CA 902300000
Contact:	PALM LEANN
Telephone:	3102156020
Mailing Name:	Not reported
Mailing Address:	6666 GREEN VALLEY CIR
Year:	1993
Gepaid:	CAL923054315
TSD EPA ID:	UTD069803658
CA Waste Code:	171 - Metal sludge (Alkaline solution (pH >= 12.5) with metals)
Disposal Method:	R01 - Recycler
Tons:	0.0045
Year:	1992
Gepaid:	CAL923054315
TSD EPA ID:	UTD069803685
CA Waste Code:	171 - Metal sludge (Alkaline solution (pH >= 12.5) with metals)
Disposal Method:	01 -

CENTINELA FITNESS INSTITUTE (Continued) **S113168411**

Tons: 0.0035

Additional Information:
Year: 1993
Gen EPA ID: CAL923054315

Shipment Date: 19930824
Creation Date: 9/12/1995 0:00:00
Receipt Date: 19930830
Manifest ID: 92223354
Trans EPA ID: CAD983609645
Trans Name: Not reported
Trans 2 EPA ID: UTD988072401
Trans 2 Name: Not reported
TSDF EPA ID: UTD069803658
Trans Name: Not reported
TSDF Alt EPA ID: UTD069803658
TSDF Alt Name: Not reported
Waste Code Description: 171 - Metal sludge (see 121
RCRA Code: D011
Meth Code: R01 - Recycler
Quantity Tons: 0.0045
Waste Quantity: 9
Quantity Unit: P
Additional Code 1: Not reported
Additional Code 2: Not reported
Additional Code 3: Not reported
Additional Code 4: Not reported
Additional Code 5: Not reported

A28 **FOX HILLS DRY CLEANERS** **DRYCLEANERS** **S121695460**
Target **6223 BRISTOL PKY** **N/A**
Property **CULVER CITY, CA 90230**

Site 28 of 28 in cluster A

Actual: **62 ft.**

DRYCLEAN SOUTH COAST:
Name: FOX HILLS DRY CLEANERS
Address: 6223 BRISTOL PKY
City,State,Zip: CULVER CITY, CA 90230
Facility ID: 14056
Application Number: 100009
Permit Number: M32526
Status: Sold
Representative Name: Not reported
Representative Telephone: Not reported
Permit Status: INACTIVE
BCAT Number: 000234
BCAT Description: DRY CLEANING EQUIP PERCHLOROETHYLENE
CCAT Number: 02
CCAT Description: ADSORBER (DRY CLEANING) REGENERATIVE
UTM East: 0
UTM North: 0
Application Date: 08/04/1982
PO Issue Date: 08/29/1983
NAICS Code: Not reported

FOX HILLS DRY CLEANERS (Continued) **S121695460**

SIC Code: 7216

Name: FOX HILLS DRY CLEANERS
Address: 6223 BRISTOL PKY
City,State,Zip: CULVER CITY, CA 90230
Facility ID: 14056
Application Number: C36621
Permit Number: M19173
Status: Sold
Representative Name: Not reported
Representative Telephone: Not reported
Permit Status: INACTIVE
BCAT Number: 000234
BCAT Description: DRY CLEANING EQUIP PERCHLOROETHYLENE
CCAT Number: Not reported
CCAT Description: Not reported
UTM East: 0
UTM North: 0
Application Date: 12/31/9999
PO Issue Date: 02/01/1983
NAICS Code: Not reported
SIC Code: 7216

---

29 **REFUSE TRANSFER POINT DISPOSAL SITE** **LA CO LF METHANE** **S127128089**
NW **N/A**
< 1/8 **, CA**
0.008 mi.
41 ft.

Relative: LA CO LF METHANE:
Higher
Actual: Name: REFUSE TRANSFER POINT DISPOSAL SITE
76 ft. Address: Not reported
City,State,Zip: CA
Site Number: 2221
Status: Not reported
Description: Not reported
Operator Name: Not reported
Operator Telephone: Not reported
Sup District: 2
Shape Length: 313.76066171500
Shape Area: 7814.16738781
Latitude: 33.98412907
Longitude: -118.39295

---

30 **WELLS FARGO BANK** **RCRA NonGen / NLR** **1031060511**
ENE **5899 GREEN VALLEY CIRCLE** **CAC003288454**
< 1/8 **CULVER CITY, CA 90230**
0.017 mi.
90 ft.

Relative: RCRA Listings:
Higher
Actual: Date Form Received by Agency: 20240521
88 ft. Handler Name: Wells Fargo Bank
Handler Address: 5899 Green Valley Circle
Handler City,State,Zip: CULVER CITY, CA 90230
EPA ID: CAC003288454

WELLS FARGO BANK (Continued) **1031060511**

Contact Name:	WELLS FARGO BANK CPG
Contact Address:	4167 N SCOTTSDALE RD, 2ND FL
Contact City,State,Zip:	SCOTTSDALE, AZ 85251
Contact Telephone:	480-550-0999
Contact Fax:	Not reported
Contact Email:	COREY.W.HANKS@WELLSFARGO.COM
Contact Title:	Not reported
EPA Region:	09
Land Type:	Not reported
Federal Waste Generator Description:	Not a generator, verified
Non-Notifier:	Not reported
Biennial Report Cycle:	Not reported
Accessibility:	Not reported
Active Site Indicator:	Not reported
State District Owner:	Not reported
State District:	Not reported
Mailing Address:	4167 N SCOTTSDALE RD, 2ND FL
Mailing City,State,Zip:	SCOTTSDALE, AZ 85251
Owner Name:	Wells Fargo Bank Cpg
Owner Type:	Other
Operator Name:	Wells Fargo Bank Cpg
Operator Type:	Other
Short-Term Generator Activity:	No
Importer Activity:	No
Mixed Waste Generator:	No
Transporter Activity:	No
Transfer Facility Activity:	No
Recycler Activity with Storage:	No
Small Quantity On-Site Burner Exemption:	No
Smelting Melting and Refining Furnace Exemption:	No
Underground Injection Control:	No
Off-Site Waste Receipt:	No
Universal Waste Indicator:	No
Universal Waste Destination Facility:	No
Federal Universal Waste:	No
Active Site State-Reg Handler:	---
Federal Facility Indicator:	Not reported
Hazardous Secondary Material Indicator:	N
Sub-Part K Indicator:	Not reported
2018 GPRA Permit Baseline:	Not on the Baseline
2018 GPRA Renewals Baseline:	Not on the Baseline
202 GPRA Corrective Action Baseline:	No
Subject to Corrective Action Universe:	No
Non-TSDFs Where RCRA CA has Been Imposed Universe:	No
Corrective Action Priority Ranking:	No NCAPS ranking
Environmental Control Indicator:	No
Institutional Control Indicator:	No
Human Exposure Controls Indicator:	N/A
Groundwater Controls Indicator:	N/A
Significant Non-Complier Universe:	No
Unaddressed Significant Non-Complier Universe:	No
Addressed Significant Non-Complier Universe:	No
Significant Non-Complier With a Compliance Schedule Universe:	No
Financial Assurance Required:	Not reported
Handler Date of Last Change:	20240523
Recognized Trader-Importer:	No
Recognized Trader-Exporter:	No

WELLS FARGO BANK (Continued) **1031060511**

Importer of Spent Lead Acid Batteries:	No
Exporter of Spent Lead Acid Batteries:	No
Recycler Activity Without Storage:	No
Manifest Broker:	No
Sub-Part P Indicator:	No

Handler - Owner Operator:

Owner/Operator Indicator:	Owner
Owner/Operator Name: WELLS FARGO BANK CPG	
Legal Status:	Other
Date Became Current:	Not reported
Date Ended Current:	Not reported
Owner/Operator Address:	4167 N SCOTTSDALE RD, 2ND FL
Owner/Operator City,State,Zip:	SCOTTSDALE, AZ 85251
Owner/Operator Telephone:	480-550-0999
Owner/Operator Telephone Ext:	Not reported
Owner/Operator Fax:	Not reported
Owner/Operator Email:	Not reported

Owner/Operator Indicator:	Operator
Owner/Operator Name: WELLS FARGO BANK CPG	
Legal Status:	Other
Date Became Current:	Not reported
Date Ended Current:	Not reported
Owner/Operator Address:	4167 N SCOTTSDALE RD, 2ND FL
Owner/Operator City,State,Zip:	SCOTTSDALE, AZ 85251
Owner/Operator Telephone:	480-550-0999
Owner/Operator Telephone Ext:	Not reported
Owner/Operator Fax:	Not reported
Owner/Operator Email:	Not reported

Historic Generators:

Receive Date:	20240521
Handler Name: WELLS FARGO BANK	
Federal Waste Generator Description:	Not a generator, verified
State District Owner:	Not reported
Large Quantity Handler of Universal Waste:	No
Recognized Trader Importer:	No
Recognized Trader Exporter:	No
Spent Lead Acid Battery Importer:	No
Spent Lead Acid Battery Exporter:	No
Current Record:	Yes
Non Storage Recycler Activity:	No
Electronic Manifest Broker:	No

List of NAICS Codes and Descriptions:

NAICS Code:	522110
NAICS Description:	COMMERCIAL BANKING

Facility Has Received Notices of Violations:

Violations:	No Violations Found

Evaluation Action Summary:

Evaluations:	No Evaluations Found

31
NNE
< 1/8
0.051 mi.
271 ft.

SUMMIT HERITAGE CORPORATION
5901 GREEN VALLEY
CULVER CITY, CA 90230

EDR Hist Auto **1020420925**
N/A

Relative:
Higher

Actual:
99 ft.

EDR Hist Auto

Year:	Name:	Type:
1980	OASIS PETROLEUM CORPORATION	Gasoline Service Stations
1982	OASIS PETROLEUM CORPORATION	Gasoline Service Stations
1983	OASIS PETROLEUM CORPORATION	Gasoline Service Stations
1985	OASIS PETROLEUM CORPORATION	Gasoline Service Stations
1986	OASIS PETROLEUM CORPORATION	Gasoline Service Stations
1987	SUMMIT HERITAGE CORPORATION	Gasoline Service Stations
1987	OASIS PETROLEUM CORPORATION	Gasoline Service Stations
1988	SUMMIT HERITAGE CORPORATION	Gasoline Service Stations
1989	SUMMIT HERITAGE CORPORATION	Real Estate Managers
1990	OASIS PETROLIUM CORP	Gasoline Service Stations
1991	OASIS PETROLIUM CORP	Gasoline Service Stations

B32
West
< 1/8
0.060 mi.
315 ft.

EXXONMOBIL OIL CORP.
6100 SEPULVEDA BLVD
CULVER CITY, CA 90230

Site 1 of 13 in cluster B

RCRA-SQG **1007200220**
CAL000056270

Relative:
Lower

Actual:
40 ft.

RCRA Listings:

Date Form Received by Agency:	20020228
Handler Name:	Exxonmobil Oil Corp.
Handler Address:	Sepulveda Blvd
Handler City,State,Zip:	CULVER CITY, CA 90230
EPA ID:	CAL000056270
Contact Name:	JOHN HOOVER
Contact Address:	Not reported
Contact City,State,Zip:	Not reported
Contact Telephone:	800-253-8054
Contact Fax:	Not reported
Contact Email:	Not reported
Contact Title:	Not reported
EPA Region:	09
Land Type:	Private
Federal Waste Generator Description:	Small Quantity Generator
Non-Notifier:	Not reported
Biennial Report Cycle:	Not reported
Accessibility:	Not reported
Active Site Indicator:	Handler Activities
State District Owner:	Not reported
State District:	Not reported
Mailing Address:	WEST BAYAUD AVE.
Mailing City,State,Zip:	LAKEWOOD, CO 80228
Owner Name:	Exxonmobil Oil Corp.
Owner Type:	Private
Operator Name:	Not reported
Operator Type:	Not reported
Short-Term Generator Activity:	No
Importer Activity:	No
Mixed Waste Generator:	No
Transporter Activity:	No
Transfer Facility Activity:	No

EXXONMOBIL OIL CORP. (Continued) **1007200220**

Recycler Activity with Storage:	No
Small Quantity On-Site Burner Exemption:	No
Smelting Melting and Refining Furnace Exemption:	No
Underground Injection Control:	No
Off-Site Waste Receipt:	No
Universal Waste Indicator:	No
Universal Waste Destination Facility:	No
Federal Universal Waste:	No
Active Site State-Reg Handler:	---
Federal Facility Indicator:	Not reported
Hazardous Secondary Material Indicator:	N
Sub-Part K Indicator:	Not reported
2018 GPRA Permit Baseline:	Not on the Baseline
2018 GPRA Renewals Baseline:	Not on the Baseline
202 GPRA Corrective Action Baseline:	No
Subject to Corrective Action Universe:	No
Non-TSDFs Where RCRA CA has Been Imposed Universe:	No
Corrective Action Priority Ranking:	No NCAPS ranking
Environmental Control Indicator:	No
Institutional Control Indicator:	No
Human Exposure Controls Indicator:	N/A
Groundwater Controls Indicator:	N/A
Significant Non-Complier Universe:	No
Unaddressed Significant Non-Complier Universe:	No
Addressed Significant Non-Complier Universe:	No
Significant Non-Complier With a Compliance Schedule Universe:	No
Financial Assurance Required:	Not reported
Handler Date of Last Change:	20060905
Recognized Trader-Importer:	No
Recognized Trader-Exporter:	No
Importer of Spent Lead Acid Batteries:	No
Exporter of Spent Lead Acid Batteries:	No
Recycler Activity Without Storage:	No
Manifest Broker:	No
Sub-Part P Indicator:	No

Biennial: List of Years
Year: 2001

Click Here for Biennial Reporting System Data:

Hazardous Waste Summary:
Waste Code: D001
Waste Description: Ignitable Waste

Handler - Owner Operator:
Owner/Operator Indicator: Owner
Owner/Operator Name: EXXONMOBIL OIL CORP.
Legal Status: Private
Date Became Current: 20020531
Date Ended Current: Not reported
Owner/Operator Address: Not reported
Owner/Operator City,State,Zip: Not reported
Owner/Operator Telephone: Not reported
Owner/Operator Telephone Ext: Not reported
Owner/Operator Fax: Not reported

EXXONMOBIL OIL CORP. (Continued) **1007200220**

Owner/Operator Email: Not reported

Owner/Operator Indicator: Owner
Owner/Operator Name: EXXONMOBIL OIL CORP.
Legal Status: Private
Date Became Current: 20020531
Date Ended Current: Not reported
Owner/Operator Address: Not reported
Owner/Operator City,State,Zip: Not reported
Owner/Operator Telephone: Not reported
Owner/Operator Telephone Ext: Not reported
Owner/Operator Fax: Not reported
Owner/Operator Email: Not reported

Historic Generators:
Receive Date: 20020228
Handler Name: EXXONMOBIL OIL CORP.
Federal Waste Generator Description: Small Quantity Generator
State District Owner: Not reported
Large Quantity Handler of Universal Waste: No
Recognized Trader Importer: No
Recognized Trader Exporter: No
Spent Lead Acid Battery Importer: No
Spent Lead Acid Battery Exporter: No
Current Record: Yes
Non Storage Recycler Activity: Not reported
Electronic Manifest Broker: Not reported

Receive Date: 20020228
Handler Name: EXXONMOBIL OIL CORP.
Federal Waste Generator Description: Large Quantity Generator
State District Owner: Not reported
Large Quantity Handler of Universal Waste: No
Recognized Trader Importer: No
Recognized Trader Exporter: No
Spent Lead Acid Battery Importer: No
Spent Lead Acid Battery Exporter: No
Current Record: No
Non Storage Recycler Activity: Not reported
Electronic Manifest Broker: Not reported

List of NAICS Codes and Descriptions:
NAICS Code: 44711
NAICS Description: GASOLINE STATIONS WITH CONVENIENCE STORES

Facility Has Received Notices of Violations:
Violations: No Violations Found

Evaluation Action Summary:
Evaluations: No Evaluations Found

B33 **CIRCLE K STORES INC. SITE #2211182** **UST FINDER** **1028184852**
West **6100 S SEPULVEDA BLVD** **N/A**
< 1/8 **CULVER CITY, CA 90230**
0.060 mi.
315 ft. **Site 2 of 13 in cluster B**

Relative:
Lower

Actual:
40 ft.

UST FINDER:

Object ID:	729083
Facility ID:	CA10206868
Name:	CIRCLE K STORES INC. SITE #2211182
Address:	6100 S SEPULVEDA BLVD
City,State,Zip:	CULVER CITY, CA 90230
Address Match Type:	PointAddress
Open USTs:	4
Closed USTs:	Not reported
TOS USTs:	Not reported
Population 1500ft:	456
Private Wells 1500ft:	0
Within 100yr Floodplain:	No
Land Use:	Developed, High Intensity
Within SPA:	Not reported
SPA PWS Facility ID:	Not reported
SPA Water Type:	Not reported
SPA Facility Type:	Not reported
SPA HUC12:	Not reported
Within WHPA:	Yes
WHPA PWS Facility ID:	CA1910146_20345
WHPA Water Type:	GW - Ground water
WHPA Facility Type:	WL - Well
WHPA HUC12:	180701040300
Facility Status:	Open UST(s)
Date of Last Inspection:	Not reported
EPA Region:	9
Tribe:	Not reported
Coordinate Source:	Geocode
X Coord:	-118.394345976
Y Coord:	33.9832429840001
Latitude:	33.983242983922
Longitude:	-118.394345975665

UST FINDER:

Object ID:	2252619
Facility ID:	CA10206868
Tank ID:	CA10206868-001_A Stand-alone Tank_1
Tank Status:	Open
Installation Date:	1986/10/11 16:00:00+00
Removal Date:	Not reported
Tank Capacity:	12000
Substances:	Regular Unleaded
Tank Wall Type:	Double Wall

Object ID:	2252620
Facility ID:	CA10206868
Tank ID:	CA10206868-002_A Stand-alone Tank_1
Tank Status:	Open
Installation Date:	1986/10/11 16:00:00+00
Removal Date:	Not reported
Tank Capacity:	8000
Substances:	Regular Unleaded
Tank Wall Type:	Double Wall

CIRCLE K STORES INC. SITE #2211182 (Continued) **1028184852**

Object ID:	2252621
Facility ID:	CA10206868
Tank ID:	CA10206868-003_A Stand-alone Tank_1
Tank Status:	Open
Installation Date:	1986/10/11 16:00:00+00
Removal Date:	Not reported
Tank Capacity:	10000
Substances:	Premium Unleaded
Tank Wall Type:	Double Wall

Object ID:	2252622
Facility ID:	CA10206868
Tank ID:	CA10206868-004_A Stand-alone Tank_1
Tank Status:	Open
Installation Date:	1989/03/01 16:00:00+00
Removal Date:	Not reported
Tank Capacity:	550
Substances:	Used Oil
Tank Wall Type:	Double Wall

B34
West
< 1/8
0.060 mi.
315 ft.

BROGLEN HOTEL CORP DBA PAREDES AUTO REPAIR **RCRA NonGen / NLR** **1024853149**
6100 SEPULVEDA BLVD **CAL000412607**
CULVER CITY, CA 90230

Site 3 of 13 in cluster B

Relative:
Lower

Actual:
40 ft.

RCRA Listings:

Date Form Received by Agency:	20151123
Handler Name:	Broglen Hotel Corp Dba Paredes Auto Repair
Handler Address:	6100 Sepulveda Blvd
Handler City,State,Zip:	CULVER CITY, CA 90230
EPA ID:	CAL000412607
Contact Name:	PATRICIA KELLY-PAREDES
Contact Address:	6100 SEPULVEDA BL SUITE B
Contact City,State,Zip:	LOS ANGELES, CA 90064-0000
Contact Telephone:	310-558-0743
Contact Fax:	310-398-6714
Contact Email:	BROGLENHOTEL@MSN.COM
Contact Title:	Not reported
EPA Region:	09
Land Type:	Not reported
Federal Waste Generator Description:	Not a generator, verified
Non-Notifier:	Not reported
Biennial Report Cycle:	Not reported
Accessibility:	Not reported
Active Site Indicator:	Handler Activities
State District Owner:	Not reported
State District:	Not reported
Mailing Address:	PO BOX 642025
Mailing City,State,Zip:	LOS ANGELES, CA 90064-7025
Owner Name:	Broglen Hotel Corp
Owner Type:	Other
Operator Name:	Patricia Kelly-Paredes
Operator Type:	Other
Short-Term Generator Activity:	No
Importer Activity:	No
Mixed Waste Generator:	No

BROGLEN HOTEL CORP DBA PAREDES AUTO REPAIR (Continued) **1024853149**

Transporter Activity:	No
Transfer Facility Activity:	No
Recycler Activity with Storage:	No
Small Quantity On-Site Burner Exemption:	No
Smelting Melting and Refining Furnace Exemption:	No
Underground Injection Control:	No
Off-Site Waste Receipt:	No
Universal Waste Indicator:	Yes
Universal Waste Destination Facility:	Yes
Federal Universal Waste:	No
Active Site State-Reg Handler:	---
Federal Facility Indicator:	Not reported
Hazardous Secondary Material Indicator:	N
Sub-Part K Indicator:	Not reported
2018 GPRA Permit Baseline:	Not on the Baseline
2018 GPRA Renewals Baseline:	Not on the Baseline
202 GPRA Corrective Action Baseline:	No
Subject to Corrective Action Universe:	No
Non-TSDFs Where RCRA CA has Been Imposed Universe:	No
Corrective Action Priority Ranking:	No NCAPS ranking
Environmental Control Indicator:	No
Institutional Control Indicator:	No
Human Exposure Controls Indicator:	N/A
Groundwater Controls Indicator:	N/A
Significant Non-Complier Universe:	No
Unaddressed Significant Non-Complier Universe:	No
Addressed Significant Non-Complier Universe:	No
Significant Non-Complier With a Compliance Schedule Universe:	No
Financial Assurance Required:	Not reported
Handler Date of Last Change:	20180906
Recognized Trader-Importer:	No
Recognized Trader-Exporter:	No
Importer of Spent Lead Acid Batteries:	No
Exporter of Spent Lead Acid Batteries:	No
Recycler Activity Without Storage:	No
Manifest Broker:	No
Sub-Part P Indicator:	No

Handler - Owner Operator:

Owner/Operator Indicator:	Owner
Owner/Operator Name: BROGLEN HOTEL CORP	
Legal Status:	Other
Date Became Current:	Not reported
Date Ended Current:	Not reported
Owner/Operator Address:	PO BOX 642025
Owner/Operator City,State,Zip:	LOS ANGELES, CA 90064-0000
Owner/Operator Telephone:	310-398-6714
Owner/Operator Telephone Ext:	Not reported
Owner/Operator Fax:	Not reported
Owner/Operator Email:	Not reported

Owner/Operator Indicator:	Operator
Owner/Operator Name: PATRICIA KELLY-PAREDES	
Legal Status:	Other
Date Became Current:	Not reported
Date Ended Current:	Not reported

BROGLEN HOTEL CORP DBA PAREDES AUTO REPAIR (Continued) **1024853149**

Owner/Operator Address: 6100 SEPULVEDA BL SUITE B
Owner/Operator City,State,Zip: LOS ANGELES, CA 90064-0000
Owner/Operator Telephone: 310-558-0743
Owner/Operator Telephone Ext: Not reported
Owner/Operator Fax: Not reported
Owner/Operator Email: Not reported

Historic Generators:
Receive Date: 20151123
Handler Name: BROGLEN HOTEL CORP DBA PAREDES AUTO REPAIR
Federal Waste Generator Description: Not a generator, verified
State District Owner: Not reported
Large Quantity Handler of Universal Waste: No
Recognized Trader Importer: No
Recognized Trader Exporter: No
Spent Lead Acid Battery Importer: No
Spent Lead Acid Battery Exporter: No
Current Record: Yes
Non Storage Recycler Activity: Not reported
Electronic Manifest Broker: Not reported

List of NAICS Codes and Descriptions:
NAICS Code: 811111
NAICS Description: GENERAL AUTOMOTIVE REPAIR

Facility Has Received Notices of Violations:
Violations: No Violations Found

Evaluation Action Summary:
Evaluations: No Evaluations Found

B35 **J & L MOBIL AUTO SERVICE** **EDR Hist Auto** **1021414670**
West **6100 SEPULVEDA BLVD** **N/A**
< 1/8 **CULVER CITY, CA 90230**
0.060 mi.
315 ft. **Site 4 of 13 in cluster B**

Relative: EDR Hist Auto
Lower

Actual: **40 ft.**

Year:	Name:	Type:
1972	GRUSKIN HAROLD B	Gasoline Service Stations
1973	GRUSKIN HAROLD B	Gasoline Service Stations
1974	GRUSKIN HAROLD B	Gasoline Service Stations
1975	GRUSKIN HAROLD B	Gasoline Service Stations
1976	GRUSKIN H ENTERPRISES INC	Gasoline Service Stations
1976	GRUSKIN	Gasoline Service Stations
1977	GRUSKIN H ENTERPRISES INC	Carwashes
1989	MOBIL SERVICE	Gasoline Service Stations
1990	MOBIL SERVICE	Gasoline Service Stations
1991	MOBIL SERVICE	Gasoline Service Stations
1992	MOBIL SERVICE	Gasoline Service Stations
1993	MOBIL SERVICE	Gasoline Service Stations
1998	J & L MOBIL AUTO SERVICE	General Automotive Repair Shops
1999	J & L MOBIL AUTO SERVICE	General Automotive Repair Shops
2000	J & L MOBIL AUTO SERVICE	General Automotive Repair Shops

J & L MOBIL AUTO SERVICE (Continued) **1021414670**

2001	J & L MOBIL AUTO SERVICE	General Automotive Repair Shops
2002	J & L MOBIL AUTO SERVICE	General Automotive Repair Shops
2003	J & L MOBIL AUTO SERVICE	General Automotive Repair Shops
2004	J & L MOBIL AUTO SERVICE	General Automotive Repair Shops
2005	EXXONMOBIL OIL CORPORATION	Gasoline Service Stations, NEC
2005	J & L MOBIL AUTO SERVICE	Gasoline Service Stations, NEC
2006	EXXONMOBIL OIL CORPORATION	Gasoline Service Stations, NEC
2006	J & L MOBIL AUTO SERVICE	Gasoline Service Stations, NEC
2007	J & L MOBIL AUTO SERVICE	Gasoline Service Stations, NEC
2008	J & L MOBIL AUTO SERVICE	Gasoline Service Stations, NEC
2009	J & L MOBIL AUTO SERVICE	Gasoline Service Stations, NEC
2010	J & L MOBIL AUTO SERVICE	Gasoline Service Stations, NEC
2011	J & L MOBIL AUTO SERVICE	Gasoline Service Stations, NEC
2012	J & L MOBIL AUTO SERVICE	Gasoline Service Stations, NEC

B36 **CIRCLE K STORE #2211182** **RCRA NonGen / NLR** **1024832063**
West **6100 SEPULVEDA BLVD** **E MANIFEST** **CAL000369727**
< 1/8 **CULVER CITY, CA 90230**
0.060 mi.
315 ft. **Site 5 of 13 in cluster B**

Relative: **Lower**

Actual: **40 ft.**

RCRA Listings:

Date Form Received by Agency:	20111206
Handler Name:	Circle K Store #2211182
Handler Address:	6100 Sepulveda Blvd
Handler City,State,Zip:	CULVER CITY, CA 90230
EPA ID:	CAL000369727
Contact Name:	KRISTI HODGE
Contact Address:	255 E. RINCON ST. SUITE 100
Contact City,State,Zip:	CORONA, CA 92879
Contact Telephone:	951-270-5153
Contact Fax:	951-270-5116
Contact Email:	KHODGE@CIRCLEK.COM
Contact Title:	Not reported
EPA Region:	09
Land Type:	Not reported
Federal Waste Generator Description:	Not a generator, verified
Non-Notifier:	Not reported
Biennial Report Cycle:	Not reported
Accessibility:	Not reported
Active Site Indicator:	Handler Activities
State District Owner:	Not reported
State District:	Not reported
Mailing Address:	255 E RINCON ST STE 100
Mailing City,State,Zip:	CORONA, CA 92879-0000
Owner Name:	Circle K Stores Inc
Owner Type:	Other
Operator Name:	Kristi Hodge
Operator Type:	Other
Short-Term Generator Activity:	No
Importer Activity:	No
Mixed Waste Generator:	No
Transporter Activity:	No
Transfer Facility Activity:	No
Recycler Activity with Storage:	No
Small Quantity On-Site Burner Exemption:	No
Smelting Melting and Refining Furnace Exemption:	No
Underground Injection Control:	No

CIRCLE K STORE #2211182 (Continued) **1024832063**

Off-Site Waste Receipt:	No
Universal Waste Indicator:	Yes
Universal Waste Destination Facility:	Yes
Federal Universal Waste:	No
Active Site State-Reg Handler:	---
Federal Facility Indicator:	Not reported
Hazardous Secondary Material Indicator:	N
Sub-Part K Indicator:	Not reported
2018 GPRA Permit Baseline:	Not on the Baseline
2018 GPRA Renewals Baseline:	Not on the Baseline
202 GPRA Corrective Action Baseline:	No
Subject to Corrective Action Universe:	No
Non-TSDFs Where RCRA CA has Been Imposed Universe:	No
Corrective Action Priority Ranking:	No NCAPS ranking
Environmental Control Indicator:	No
Institutional Control Indicator:	No
Human Exposure Controls Indicator:	N/A
Groundwater Controls Indicator:	N/A
Significant Non-Complier Universe:	No
Unaddressed Significant Non-Complier Universe:	No
Addressed Significant Non-Complier Universe:	No
Significant Non-Complier With a Compliance Schedule Universe:	No
Financial Assurance Required:	Not reported
Handler Date of Last Change:	20180906
Recognized Trader-Importer:	No
Recognized Trader-Exporter:	No
Importer of Spent Lead Acid Batteries:	No
Exporter of Spent Lead Acid Batteries:	No
Recycler Activity Without Storage:	No
Manifest Broker:	No
Sub-Part P Indicator:	No

Handler - Owner Operator:

Owner/Operator Indicator:	Owner
Owner/Operator Name: CIRCLE K STORES INC	
Legal Status:	Other
Date Became Current:	Not reported
Date Ended Current:	Not reported
Owner/Operator Address:	255 E RINCON ST STE 100
Owner/Operator City,State,Zip:	CORONA, CA 92879-0000
Owner/Operator Telephone:	951-270-5153
Owner/Operator Telephone Ext:	Not reported
Owner/Operator Fax:	Not reported
Owner/Operator Email:	Not reported

Owner/Operator Indicator:	Operator
Owner/Operator Name: KRISTI HODGE	
Legal Status:	Other
Date Became Current:	Not reported
Date Ended Current:	Not reported
Owner/Operator Address:	255 E. RINCON ST. SUITE 100
Owner/Operator City,State,Zip:	CORONA, CA 92879
Owner/Operator Telephone:	951-270-5153
Owner/Operator Telephone Ext:	Not reported
Owner/Operator Fax:	Not reported
Owner/Operator Email:	Not reported

CIRCLE K STORE #2211182 (Continued) **1024832063**

Historic Generators:
Receive Date: 20111206
Handler Name: CIRCLE K STORE #2211182
Federal Waste Generator Description: Not a generator, verified
State District Owner: Not reported
Large Quantity Handler of Universal Waste: No
Recognized Trader Importer: No
Recognized Trader Exporter: No
Spent Lead Acid Battery Importer: No
Spent Lead Acid Battery Exporter: No
Current Record: Yes
Non Storage Recycler Activity: Not reported
Electronic Manifest Broker: Not reported

List of NAICS Codes and Descriptions:
NAICS Code: 44719
NAICS Description: OTHER GASOLINE STATIONS

Facility Has Received Notices of Violations:
Violations: No Violations Found

Evaluation Action Summary:
Evaluations: No Evaluations Found

E MANIFEST:
Manifest Tracking Number: 016581528FLE
Last Updated Date: 20220209
Shipped Date: 20220112
Received Date: 20220113
Manifest Status: Signed
Submission Type: DataImage5Copy
Origin Type: Service
Generator EPA ID: CAL000369727
Generator Name: Circle K Store #2211182
Generator Mail Street Number: Not reported
Generator Mail Street 1: 6100 SEPULVEDA BLVD
Generator Mail Street 2: Not reported
Generator Mail City: CULVER CITY
Generator Mail State: CA
Generator Mail Zip: 90230
Generator Location Street Number: Not reported
Generator Location Street 1: P.O. BOX 80657
Generator Location Street 2: Not reported
Generator Location City: RANCHO SANTA MARGARITA
Generator Location Zip: 92688
Generator Location State: CA
Generator Contact Company Name: Not reported
Designated Facility EPA ID: CAT080013352
Designated Facility Name: World Oil Recycling
Designated Facility Mail Street Number: 2000
Designated Facility Mail Street 1: CA90222 CA037US 2000
Designated Facility Mail Street 2: N. ALAMEDA STREET
Designated Facility Mail City: COMPTON
Designated Facility Mail Zip: 90222

CIRCLE K STORE #2211182 (Continued) **1024832063**

Designated Facility Mail State:	CA
Designated Facility Location Street Number:	2000
Designated Facility Location Street 1:	N. ALAMEDA STREET
Designated Facility Location Street 2:	Not reported
Designated Facility Location City:	COMPTON
Designated Facility Location Zip:	90222-0000
Designated Facility Location State:	CA
Designated Facility Contact Company Name:	Not reported
Manifest Residue Indicator:	N
Rejection Indicator:	N

Manifest Tracking Number:	010666590FLE
Last Updated Date:	20180928
Shipped Date:	20180713
Received Date:	20180719
Manifest Status:	Signed
Submission Type:	DataImage5Copy
Origin Type:	Service
Generator EPA ID:	CAL000369727
Generator Name:	Circle K Store #2211182
Generator Mail Street Number:	Not reported
Generator Mail Street 1:	6100 SEPULVEDA BLVD
Generator Mail Street 2:	Not reported
Generator Mail City:	CULVER CITY
Generator Mail State:	CA
Generator Mail Zip:	90230
Generator Location Street Number:	Not reported
Generator Location Street 1:	255 E RINCON ST STE 100
Generator Location Street 2:	Not reported
Generator Location City:	CORONA
Generator Location Zip:	92879-0000
Generator Location State:	CA
Generator Contact Company Name:	Not reported
Designated Facility EPA ID:	CAT080013352
Designated Facility Name:	Demenno Kerdoon
Designated Facility Mail Street Number:	2000
Designated Facility Mail Street 1:	Not reported
Designated Facility Mail Street 2:	2000 N. ALAMEDA STREET
Designated Facility Mail City:	COMPTON
Designated Facility Mail Zip:	90222
Designated Facility Mail State:	CA
Designated Facility Location Street Number:	2000
Designated Facility Location Street 1:	2000 N. ALAMEDA STREET
Designated Facility Location Street 2:	Not reported
Designated Facility Location City:	COMPTON
Designated Facility Location Zip:	90222
Designated Facility Location State:	CA
Designated Facility Contact Company Name:	Not reported
Manifest Residue Indicator:	N
Rejection Indicator:	N

State Waste:

Manifest Tracking Number:	010666590FLE
Waste Line Number:	1
State Waste Code Owner:	CA
State Waste Code:	134
State Waste:	Aqueous solution with <10% total organic residues

CIRCLE K STORE #2211182 (Continued) **1024832063**

Transporter:
- Manifest Tracking Number: 010666590FLE
- Transporter Line Number: 1
- Transporter EPA ID: CAR000183913
- Transporter Name: Belshire Transportation Services Inc

Waste Line:
- Manifest Tracking Number: 010666590FLE
- Waste Line Number: 1
- U.S. DOT Hazardous Indicator: Y
- U.S. DOT ID Number: UN1203
- U.S. DOT Description: Un1203, Waste Gasoline Mixture, 3, Ii
- Non-Hazardous Waste Description: Not reported
- Number of Containers: 1
- Container Type Code: DM
- Container Type Description: Metal drums, barrels, kegs
- Waste Quantity: 5
- Quantity Unit of Measure Code: G
- Quantity Unit of Measure Description: Gallons
- Waste Quantity, in Tons: 0.020850709
- Acute Waste Quantity, in Tons: 0
- Non-Acute Waste Quantity, in Tons: 0.020850709
- Waste Quantity, in Kilograms: 18.912218
- Acute Waste Quantity, in Kilograms: 0
- Non-Acute Waste Quantity, in Kilorgrams: 18.912218
- Management Method Code: H039
- Management Method Description: OTHER RECOVERY OR RECLAMATION FOR REUSE
- Waste Residue Indicator: N
- Quantity Discrepancy Indicator: N
- Waste Type Discrepancy Indicator: N
- Waste Density: Not reported
- Waste Density Unit of Measure Code: Not reported
- Waste Density Unit of Measure Description: Not reported
- Form Code: Not reported
- Form Code Description: Not reported
- Source Code: Not reported
- Source Code Description: Not reported
- Waste Minimization Code: Not reported
- Waste Minimization Code Description: Not reported
- Consent Number: Not reported
- EPA Waste Indicator: Y

B37 **CIRCLE K STORES INC. SITE #2211182** **UST** **U004265579**
West **6100 S SEPULVEDA BLVD** **N/A**
< 1/8 **CULVER CITY, CA 90230**
0.060 mi.
315 ft. **Site 6 of 13 in cluster B**

Relative: **Lower**
Actual: **40 ft.**

UST:
- Name: CIRCLE K STORES INC. SITE #2211182
- Address: 6100 S SEPULVEDA BLVD
- City,State,Zip: CULVER CITY, CA 90230
- Facility ID: LACoFA0024358
- Permitting Agency: Los Angeles County Fire Department
- CERSID: 10206868
- Latitude: 33.9832200
- Longitude: -118.394220

CIRCLE K STORES INC. SITE #2211182 (Continued) **U004265579**

Owner type:	Non-Government
Facility type:	Motor Vehicle Fueling
Num of inuse ust:	Not reported
Num of closed ust:	0
Num of oos ust:	0
Epa region:	9
Tribal lands:	No
Tank owner name:	Circle K Stores Inc.
Tank owner mailing address:	P.O. Box 52085, Attn: Environmental
Tank owner mailing city:	Phoenix
Tank owner mailing zip:	85072
Tank owner mailing state:	AZ
Tank operator name:	OK GYU Kim
Tank operator mailing address:	6100 Sepulveda Blvd.
Tank operator mailing city:	Culver City
Tank operator mailing zip:	90230
Tank operator mailing state:	CA
Tankidnumber:	2
Tank status:	Confirmed/Updated Information
Tank configuration:	Stand Alone Tank
Tank closure date:	Not reported
Tank installation date:	10/11/1986 12:00:00 AM
Tank num of compartments:	1
Tank contents:	Regular Unleaded
Tank capacity gallons:	8000
Tank type:	Double Wall
Tank pc construction:	Fiberglass
Tank pwpiping construction:	Fiberglass
Tank piping type:	Pressure
Tank piping construction:	Double Walled
Tank sacrificial anode:	No
Tank cp impressed current:	No
Tank cp shutoff:	Yes
Tank alarms:	Yes
Tank ball float:	No
Tank spill bucket:	Yes

Name:	CIRCLE K STORES INC. SITE #2211182
Address:	6100 S SEPULVEDA BLVD
City,State,Zip:	CULVER CITY, CA 90230
Facility ID:	LACoFA0024358
Permitting Agency:	Los Angeles County Fire Department
CERSID:	10206868
Latitude:	33.9832200
Longitude:	-118.394220
Owner type:	Non-Government
Facility type:	Motor Vehicle Fueling
Num of inuse ust:	Not reported
Num of closed ust:	0
Num of oos ust:	0
Epa region:	9
Tribal lands:	No
Tank owner name:	Circle K Stores Inc.
Tank owner mailing address:	P.O. Box 52085, Attn: Environmental
Tank owner mailing city:	Phoenix
Tank owner mailing zip:	85072
Tank owner mailing state:	AZ

CIRCLE K STORES INC. SITE #2211182 (Continued) **U004265579**

Tank operator name:	OK GYU Kim
Tank operator mailing address:	6100 Sepulveda Blvd.
Tank operator mailing city:	Culver City
Tank operator mailing zip:	90230
Tank operator mailing state:	CA
Tankidnumber:	4
Tank status:	Confirmed/Updated Information
Tank configuration:	Stand Alone Tank
Tank closure date:	Not reported
Tank installation date:	3/1/1989 12:00:00 AM
Tank num of compartments:	1
Tank contents:	Used Oil
Tank capacity gallons:	550
Tank type:	Double Wall
Tank pc construction:	Fiberglass
Tank pwpiping construction:	None
Tank piping type:	Gravity
Tank piping construction:	Other
Tank sacrificial anode:	No
Tank cp impressed current:	No
Tank cp shutoff:	No
Tank alarms:	No
Tank ball float:	No
Tank spill bucket:	Yes

Name:	CIRCLE K STORES INC. SITE #2211182
Address:	6100 S SEPULVEDA BLVD
City,State,Zip:	CULVER CITY, CA 90230
Facility ID:	LACoFA0024358
Permitting Agency:	Los Angeles County Fire Department
CERSID:	10206868
Latitude:	33.9832200
Longitude:	-118.394220
Owner type:	Non-Government
Facility type:	Motor Vehicle Fueling
Num of inuse ust:	Not reported
Num of closed ust:	0
Num of oos ust:	0
Epa region:	9
Tribal lands:	No
Tank owner name:	Circle K Stores Inc.
Tank owner mailing address:	P.O. Box 52085, Attn: Environmental
Tank owner mailing city:	Phoenix
Tank owner mailing zip:	85072
Tank owner mailing state:	AZ
Tank operator name:	OK GYU Kim
Tank operator mailing address:	6100 Sepulveda Blvd.
Tank operator mailing city:	Culver City
Tank operator mailing zip:	90230
Tank operator mailing state:	CA
Tankidnumber:	3
Tank status:	Confirmed/Updated Information
Tank configuration:	Stand Alone Tank
Tank closure date:	Not reported
Tank installation date:	10/11/1986 12:00:00 AM
Tank num of compartments:	1
Tank contents:	Premium Unleaded

CIRCLE K STORES INC. SITE #2211182 (Continued) **U004265579**

Tank capacity gallons:	10000
Tank type:	Double Wall
Tank pc construction:	Fiberglass
Tank pwpiping construction:	Fiberglass
Tank piping type:	Pressure
Tank piping construction:	Double Walled
Tank sacrificial anode:	No
Tank cp impressed current:	No
Tank cp shutoff:	Yes
Tank alarms:	Yes
Tank ball float:	No
Tank spill bucket:	Yes

Name:	CIRCLE K STORES INC. SITE #2211182
Address:	6100 S SEPULVEDA BLVD
City,State,Zip:	CULVER CITY, CA 90230
Facility ID:	LACoFA0024358
Permitting Agency:	Los Angeles County Fire Department
CERSID:	10206868
Latitude:	33.9832200
Longitude:	-118.394220
Owner type:	Non-Government
Facility type:	Motor Vehicle Fueling
Num of inuse ust:	Not reported
Num of closed ust:	0
Num of oos ust:	0
Epa region:	9
Tribal lands:	No
Tank owner name:	Circle K Stores Inc.
Tank owner mailing address:	P.O. Box 52085, Attn: Environmental
Tank owner mailing city:	Phoenix
Tank owner mailing zip:	85072
Tank owner mailing state:	AZ
Tank operator name:	OK GYU Kim
Tank operator mailing address:	6100 Sepulveda Blvd.
Tank operator mailing city:	Culver City
Tank operator mailing zip:	90230
Tank operator mailing state:	CA
Tankidnumber:	1
Tank status:	Confirmed/Updated Information
Tank configuration:	Stand Alone Tank
Tank closure date:	Not reported
Tank installation date:	10/11/1986 12:00:00 AM
Tank num of compartments:	1
Tank contents:	Regular Unleaded
Tank capacity gallons:	12000
Tank type:	Double Wall
Tank pc construction:	Fiberglass
Tank pwpiping construction:	Fiberglass
Tank piping type:	Pressure
Tank piping construction:	Double Walled
Tank sacrificial anode:	No
Tank cp impressed current:	No
Tank cp shutoff:	Yes
Tank alarms:	Yes
Tank ball float:	No
Tank spill bucket:	Yes

B38 **CIRCLE K #2211182/ MOBIL #18-LKA** **UST FINDER RELEASE** **1028935710**
West **6100 SEPULVEDA BLVD** **N/A**
< 1/8 **CULVER CITY, CA 90230**
0.060 mi.
315 ft. **Site 7 of 13 in cluster B**

Relative:
Lower

Actual:
40 ft.

UST FINDER RELEASE:

Object ID:	60182
Facility ID:	Not reported
Lust ID:	CAT0603704754
Name:	CIRCLE K #2211182/ MOBIL #18-LKA
Address:	6100 SEPULVEDA BLVD
City,State,Zip:	CULVER CITY, CA 90230
Address Match Type:	PointAddress
Reported Date:	Not reported
Status:	No Further Action
Substance:	Not reported
Population within 1500ft:	428
Domestic Wells within 1500ft:	0
Land Use:	Developed, High Intensity
Within SPA:	No
SPA PWS Facility ID:	Not reported
SPA Water Type:	Not reported
SPA Facility Type:	Not reported
SPA HUC12:	Not reported
Within WHPA:	Yes
WHPA PWS Facility ID:	CA1910146_20345
WHPA Water Type:	GW - Ground water
WHPA Facility Type:	WL - Well
WHPA HUC12:	180701040300
Within 100yr Floodplain:	No
Tribe:	Not reported
EPA Region:	9
NFA Letter 1:	Not reported
NFA Letter 2:	Not reported
NFA Letter 3:	Not reported
NFA Letter 4:	Not reported
Closed With Residual Contaminate:	Not reported
Coordinate Source:	Geocode
X Coord:	-118.39456
Y Coord:	33.9831100000001
Latitude:	33.98311
Longitude:	-118.394559999999

B39 **CIRCLE K STORES INC. SITE #2211182** **CERS HAZ WASTE** **S101583578**
West **6100 S SEPULVEDA BLVD** **SWEEPS UST** **N/A**
< 1/8 **CULVER CITY, CA 90230** **CERS TANKS**
0.060 mi. **CA FID UST**
315 ft. **Site 8 of 13 in cluster B** **LOS ANGELES CO. HMS**
CERS

Relative:
Lower

Actual:
40 ft.

CERS HAZ WASTE:

Name:	CIRCLE K STORES INC. SITE #2211182
Address:	6100 S SEPULVEDA BLVD
City,State,Zip:	CULVER CITY, CA 90230
Site ID:	19177
CERS ID:	10206868
CERS Description:	Hazardous Waste Generator

CIRCLE K STORES INC. SITE #2211182 (Continued) **S101583578**

SWEEPS UST:

Name:	MOBIL OIL CORP SS 11LKA
Address:	6100 S SEPULVEDA BLVD
City:	CULVER CITY
Status:	Active
Comp Number:	7139
Number:	9
Board Of Equalization:	44-000400
Referral Date:	06-30-89
Action Date:	Not reported
Created Date:	06-30-89
Owner Tank Id:	Not reported
SWRCB Tank Id:	19-000-007139-000001
Tank Status:	A
Capacity:	Not reported
Active Date:	06-30-89
Tank Use:	UNKNOWN
STG:	W
Content:	Not reported
Number Of Tanks:	5

Name:	MOBIL OIL CORP SS 11LKA
Address:	6100 S SEPULVEDA BLVD
City:	CULVER CITY
Status:	Active
Comp Number:	7139
Number:	9
Board Of Equalization:	44-000400
Referral Date:	06-30-89
Action Date:	Not reported
Created Date:	06-30-89
Owner Tank Id:	Not reported
SWRCB Tank Id:	19-000-007139-000002
Tank Status:	A
Capacity:	Not reported
Active Date:	06-30-89
Tank Use:	UNKNOWN
STG:	W
Content:	Not reported
Number Of Tanks:	Not reported

Name:	MOBIL OIL CORP SS 11LKA
Address:	6100 S SEPULVEDA BLVD
City:	CULVER CITY
Status:	Active
Comp Number:	7139
Number:	9
Board Of Equalization:	44-000400
Referral Date:	06-30-89
Action Date:	Not reported
Created Date:	06-30-89
Owner Tank Id:	Not reported
SWRCB Tank Id:	19-000-007139-000003
Tank Status:	A
Capacity:	Not reported
Active Date:	06-30-89
Tank Use:	UNKNOWN

CIRCLE K STORES INC. SITE #2211182 (Continued) **S101583578**

STG: W
Content: Not reported
Number Of Tanks: Not reported

Name: MOBIL OIL CORP SS 11LKA
Address: 6100 S SEPULVEDA BLVD
City: CULVER CITY
Status: Active
Comp Number: 7139
Number: 9
Board Of Equalization: 44-000400
Referral Date: 06-30-89
Action Date: Not reported
Created Date: 06-30-89
Owner Tank Id: Not reported
SWRCB Tank Id: 19-000-007139-000004
Tank Status: A
Capacity: Not reported
Active Date: 06-30-89
Tank Use: UNKNOWN
STG: W
Content: Not reported
Number Of Tanks: Not reported

Name: MOBIL OIL CORP SS 11LKA
Address: 6100 S SEPULVEDA BLVD
City: CULVER CITY
Status: Active
Comp Number: 7139
Number: 9
Board Of Equalization: 44-000400
Referral Date: 06-30-89
Action Date: Not reported
Created Date: 06-30-89
Owner Tank Id: Not reported
SWRCB Tank Id: 19-000-007139-000005
Tank Status: A
Capacity: Not reported
Active Date: 06-30-89
Tank Use: UNKNOWN
STG: W
Content: Not reported
Number Of Tanks: Not reported

CERS TANKS:
Name: CIRCLE K STORES INC. SITE #2211182
Address: 6100 S SEPULVEDA BLVD
City,State,Zip: CULVER CITY, CA 90230
Site ID: 19177
CERS ID: 10206868
CERS Description: Underground Storage Tank

CA FID UST:
Facility ID: 19004660
Regulated By: UTNKA
Regulated ID: 00039723

CIRCLE K STORES INC. SITE #2211182 (Continued) **S101583578**

Cortese Code: Not reported
SIC Code: Not reported
Facility Phone: 8180000000
Mail To: Not reported
Mailing Address: BOX
Mailing Address 2: Not reported
Mailing City,St,Zip: CULVER CITY
Contact: Not reported
Contact Phone: Not reported
DUNs Number: Not reported
NPDES Number: Not reported
EPA ID: Not reported
Comments: Not reported
Status: Active

LOS ANGELES CO. HMS:
Name: MOBIL OIL CORP S/S #18-LKA
Address: 6100 SEPULVEDA BLVD
City,State,Zip: CULVER CITY, CA 902306422
Region: LA
Permit Category: T
Facility Id: 006907-007139
Facility Type: 0
Facility Status: Closed
Area: 2M
Permit Number: 00002682T
Permit Status: Closed

Name: EXXONMOBIL CORP
Address: 6100 SEPULVEDA BLVD
City,State,Zip: CULVER CITY, CA 902306422
Region: LA
Permit Category: I
Facility Id: 006907-045630
Facility Type: 01
Facility Status: Closed
Area: 2M
Permit Number: 000476715
Permit Status: Closed

Name: MOBIL OIL SERVICE STATION
Address: 6100 SEPULVEDA BLVD
City,State,Zip: CULVER CITY, CA 902306422
Region: LA
Permit Category: I
Facility Id: 006907-I07139
Facility Type: 01
Facility Status: Permit
Area: 2M
Permit Number: 000020194
Permit Status: Closed

Name: MOBIL OIL SERVICE STATION
Address: 6100 SEPULVEDA BLVD
City,State,Zip: CULVER CITY, CA 902306422
Region: LA
Permit Category: I

CIRCLE K STORES INC. SITE #2211182 (Continued) **S101583578**

Facility Id: 006907-I07139
Facility Type: 01
Facility Status: Permit
Area: 2M
Permit Number: 000020121
Permit Status: Permit

CERS:
Name: CIRCLE K STORES INC. SITE #2211182
Address: 6100 S SEPULVEDA BLVD
City,State,Zip: CULVER CITY, CA 90230
Site ID: 19177
CERS ID: 10206868
CERS Description: Chemical Storage Facilities

Violations:
Site ID: 19177
Site Name: Circle K Stores Inc. Site #2211182
Violation Date: 01-16-2018
Citation: 23 CCR 16 2712 - California Code of Regulations, Title 23, Chapter 16, Section(s) 2712
Violation Description: Failure to comply with any of the applicable requirements of the permit issued for the operation of the UST system.
Violation Notes: Returned to compliance on 01/08/2019.
Violation Division: Los Angeles County Department of Public Works
Violation Program: UST
Violation Source: CERS,

Site ID: 19177
Site Name: Circle K Stores Inc. Site #2211182
Violation Date: 01-08-2020
Citation: 23 CCR 16 2712 - California Code of Regulations, Title 23, Chapter 16, Section(s) 2712
Violation Description: Failure to comply with any of the applicable requirements of the permit issued for the operation of the UST system.
Violation Notes: Returned to compliance on 04/24/2020. CERS ERRORS(MONIT/SITE PLN)|OVFL (010719) LISTS FAILURES|2018 & 2019 CTLS ON-SITE,NOT ON FILE CORRECT/SUBMIT CERS|PERMIT/REPAIR/REPLACE/CERT FOR OVFL|SUBMIT 2018 & 2019 CTLS
Violation Division: Los Angeles County Department of Public Works
Violation Program: UST
Violation Source: CERS,

Site ID: 19177
Site Name: Circle K Stores Inc. Site #2211182
Violation Date: 01-28-2016
Citation: 23 CCR 16 2711(a)(8) - California Code of Regulations, Title 23, Chapter 16, Section(s) 2711(a)(8)
Violation Description: Failure to submit, obtain approval, or maintain a complete/accurate plot plan.
Violation Notes: Returned to compliance on 04/12/2017.
Violation Division: Los Angeles County Department of Public Works
Violation Program: UST
Violation Source: CERS,

Site ID: 19177
Site Name: Circle K Stores Inc. Site #2211182

CIRCLE K STORES INC. SITE #2211182 (Continued) **S101583578**

Violation Date:	03-05-2021
Citation:	23 CCR 16 2637.1(e) - California Code of Regulations, Title 23, Chapter 16, Section(s) 2637.1(e)
Violation Description:	Failure to submit a copy of the spill containment test results on the Spill Container Testing Report Form to the UPA within 30 days after the test.
Violation Notes:	Returned to compliance on 03/08/2021. TEST RESULTS NOT ONSITE SB989 AND OVFL. 87MAIN FILL LIQ, APRIL-AUGUS T 2020 DO REPORTS NOT SIGNED. KEEP RESULTS ONSITE,REMOVE LIQUID,EXPLAIN MISSING SIGNATURES AND LEGIBLE PLOT PLAN
Violation Division:	Los Angeles County Department of Public Works
Violation Program:	UST
Violation Source:	CERS,
Site ID:	19177
Site Name:	Circle K Stores Inc. Site #2211182
Violation Date:	01-16-2018
Citation:	23 CCR 16 2712(f) - California Code of Regulations, Title 23, Chapter 16, Section(s) 2712(f)
Violation Description:	Failure to implement the corrections specified in the inspection report within 30 calendar days of receiving an inspection report from either the UPA or special inspector.
Violation Notes:	Returned to compliance on 01/08/2019.
Violation Division:	Los Angeles County Department of Public Works
Violation Program:	UST
Violation Source:	CERS,
Site ID:	19177
Site Name:	Circle K Stores Inc. Site #2211182
Violation Date:	01-08-2020
Citation:	23 CCR 16 2641(h) - California Code of Regulations, Title 23, Chapter 16, Section(s) 2641(h)
Violation Description:	Failure to have an approved UST Monitoring Plan.
Violation Notes:	Returned to compliance on 04/24/2020. CERS ERRORS(MONIT/SITE PLN)|OVFL (010719) LISTS FAILURES|2018 & 2019 CTLS ON-SITE,NOT ON FILE CORRECT/SUBMIT CERS|PERMIT/REPAIR/REPLACE/CERT FOR OVFL|SUBMIT 2018 & 2019 CTLS
Violation Division:	Los Angeles County Department of Public Works
Violation Program:	UST
Violation Source:	CERS,
Site ID:	19177
Site Name:	Circle K Stores Inc. Site #2211182
Violation Date:	01-07-2019
Citation:	23 CCR 16 2712(i) - California Code of Regulations, Title 23, Chapter 16, Section(s) 2712(i)
Violation Description:	Failure to have current UST Monitoring Plan available on site.
Violation Notes:	Returned to compliance on 01/10/2020. 2018 CTLS,OVRFL PREV NOT SUBMITTED,022218SCTR NOT ONSITE,91 FILL,87 AUX STP,UDC 7/8 350 SENSORS BAD,CERS SUBMIT REQ TESTING,KEEP TESTING ONSITE,PERMIT REPAIR RETEST FAILED SENSORS,CORRECT CERS
Violation Division:	Los Angeles County Department of Public Works
Violation Program:	UST
Violation Source:	CERS,
Site ID:	19177
Site Name:	Circle K Stores Inc. Site #2211182

CIRCLE K STORES INC. SITE #2211182 (Continued) **S101583578**

Violation Date:	01-08-2020
Citation:	23 CCR 16 2712(b)(1)(G) - California Code of Regulations, Title 23, Chapter 16, Section(s) 2712(b)(1)(G)
Violation Description:	Failure to comply with one or more of the following overfill prevention equipment requirements: Alert the transfer operator when the tank is 90 percent full by restricting the flow into the tank or triggering an audible and visual alarm; or Restrict delivery of flow to the tank at least 30 minutes before the tank overfills, provided the restriction occurs when the tank is filled to no more than 95 percent of capacity; and activate an audible alarm at least five minutes before the tank overfills; or Provide positive shut-off of flow to the tank when the tank is filled to no more than 95 percent of capacity; or Provide positive shut-off of flow to the tank so that none of the fittings located on the top of the tank are exposed to product due to overfilling. Install/retrofit overfill prevention equipment that does not use flow restrictors on vent piping to meet overfill prevention equipment requirements when the overfill prevention equipment is installed, repaired, or replaced on and after October 1, 2018. For USTs installed before October 1, 2018, perform an inspection by October 13, 2018 and every 36 months thereafter. For USTs installed on and after October 1, 2018, perform an inspection at installation and every 36 months thereafter. Inspected within 30 days after a repair to the overfill prevention equipment. Inspected using an applicable manufacturer guidelines, industry codes, engineering standards, or a method approved by a professional engineer. Inspected by a certified UST service technician. Maintain records of overfill prevention equipment inspection for 36 months.
Violation Notes:	Returned to compliance on 04/24/2020. CERS ERRORS(MONIT/SITE PLN)|OVFL (010719) LISTS FAILURES|2018 & 2019 CTLS ON-SITE,NOT ON FILE CORRECT/SUBMIT CERS|PERMIT/REPAIR/REPLACE/CERT FOR OVFL|SUBMIT 2018 & 2019 CTLS
Violation Division:	Los Angeles County Department of Public Works
Violation Program:	UST
Violation Source:	CERS,
Site ID:	19177
Site Name:	Circle K Stores Inc. Site #2211182
Violation Date:	01-17-2023
Citation:	23 CCR 16 2715(a)(2) - California Code of Regulations, Title 23, Chapter 16, Section(s) 2715(a)(2)
Violation Description:	Failure to submit the Underground Storage Tank Statement of Understanding and Compliance Form.
Violation Notes:	NO ALARM LOG|NO OWNER STATEMENT|MONITORING,OVERFILL,SB989 RESULTS SENT LATE|NO TRAINED EMPLOYEE|TRAINING EXPIRED|WASTE OIL NO OVERFILLPERMIT AS NECESSARY TO COMPLY WITH LG 150-3 FOR WASTE OIL OVEFILL SUBMIT TESTING ON TIME|SUBMIT EVIDENCE OF TRAINING|LOG ALARMS|CERS
Violation Division:	Los Angeles County Department of Public Works
Violation Program:	UST
Violation Source:	CERS,
Site ID:	19177
Site Name:	Circle K Stores Inc. Site #2211182
Violation Date:	01-17-2023
Citation:	23 CCR 16 2637(f) - California Code of Regulations, Title 23, Chapter 16, Section(s) 2637(f)
Violation Description:	Failure to submit a copy of the secondary containment test results on the Secondary Containment Testing report Form to the UPA within 30

CIRCLE K STORES INC. SITE #2211182 (Continued) **S101583578**

	days after the test.
Violation Notes:	NO ALARM LOG|NO OWNER STATEMENT|MONITORING,OVERFILL,SB989 RESULTS SENT LATE|NO TRAINED EMPLOYEE|TRAINING EXPIRED|WASTE OIL NO OVERFILLPERMIT AS NECESSARY TO COMPLY WITH LG 150-3 FOR WASTE OIL OVEFILL SUBMIT TESTING ON TIME|SUBMIT EVIDENCE OF TRAINING|LOG ALARMS|CERS
Violation Division:	Los Angeles County Department of Public Works
Violation Program:	UST
Violation Source:	CERS,
Site ID:	19177
Site Name:	Circle K Stores Inc. Site #2211182
Violation Date:	01-28-2016
Citation:	HSC 6.7 25284(a)(3) - California Health and Safety Code, Chapter 6.7, Section(s) 25284(a)(3)
Violation Description:	Failure to submit, maintain, or implement an owner/operator written agreement.
Violation Notes:	Returned to compliance on 04/12/2017.
Violation Division:	Los Angeles County Department of Public Works
Violation Program:	UST
Violation Source:	CERS,
Site ID:	19177
Site Name:	Circle K Stores Inc. Site #2211182
Violation Date:	01-10-2022
Citation:	23 CCR 16 2637.1(e) - California Code of Regulations, Title 23, Chapter 16, Section(s) 2637.1(e)
Violation Description:	Failure to submit a copy of the spill containment test results on the Spill Container Testing Report Form to the UPA within 30 days after the test.
Violation Notes:	2021 DO REPORTS NOT SIGNED,LIQUID IN 87M SPILL/VAPOR BUCKETS,UDC 7/8 AND 11/12;CERS CORRECTIONS,ALARMS LISTED OF DEC 2022 DATE -CUPA EXPR PROVIDE DO REPORT WITH SIGNATURES,REMOVE LQD UDC 7/8,11/12 87M S/V BUCKETS, CORRECTCERS, EXPLAIN ALARMS DEC 2022-PROVIDE CURRENT CUPA
Violation Division:	Los Angeles County Department of Public Works
Violation Program:	UST
Violation Source:	CERS,
Site ID:	19177
Site Name:	Circle K Stores Inc. Site #2211182
Violation Date:	01-07-2019
Citation:	HSC 6.7 25293 - California Health and Safety Code, Chapter 6.7, Section(s) 25293
Violation Description:	Failure to maintain UST records in sufficient detail to enable the UPA to determine whether the UST systems are in compliance.
Violation Notes:	Returned to compliance on 01/10/2020. 2018 CTLS,OVRFL PREV NOT SUBMITTED,022218SCTR NOT ONSITE,91 FILL,87 AUX STP,UDC 7/8 350 SENSORS BAD,CERS SUBMIT REQ TESTING,KEEP TESTING ONSITE,PERMIT REPAIR RETEST FAILED SENSORS,CORRECT CERS
Violation Division:	Los Angeles County Department of Public Works
Violation Program:	UST
Violation Source:	CERS,
Site ID:	19177
Site Name:	Circle K Stores Inc. Site #2211182
Violation Date:	01-28-2016
Citation:	HSC 6.7 25286(a) - California Health and Safety Code, Chapter 6.7, Section(s) 25286(a)

CIRCLE K STORES INC. SITE #2211182 (Continued) **S101583578**

Violation Description: Failure to submit an complete and accurate application for a permit to operate an underground storage tank, or for renewal of the permit.
Violation Notes: Returned to compliance on 04/12/2017.
Violation Division: Los Angeles County Department of Public Works
Violation Program: UST
Violation Source: CERS,

Site ID: 19177
Site Name: Circle K Stores Inc. Site #2211182
Violation Date: 02-04-2015
Citation: 23 CCR 16 2715 - California Code of Regulations, Title 23, Chapter 16, Section(s) 2715
Violation Description: Failure to comply with one or more of the designated operator monthly inspection requirements: failed to inspect the monthly alarm history report; attach a copy of the alarm history; failed to inspect for the presence of liquid or debris in the spill container/spill bucket and under dispenser containment; failed to inspect the under dispenser containment to ensure that monitoring equipment is placed in the proper position; failure to inspect for liquid or debris in the containment sump where an alarm occurred or for which there is no record of a service visit; or failure to check that all testing and maintenance has been completed and documented.
Violation Notes: Returned to compliance on 11/25/2015.
Violation Division: Los Angeles County Department of Public Works
Violation Program: UST
Violation Source: CERS,

Site ID: 19177
Site Name: Circle K Stores Inc. Site #2211182
Violation Date: 01-08-2020
Citation: 23 CCR 16 2638(d) - California Code of Regulations, Title 23, Chapter 16, Section(s) 2638(d)
Violation Description: Failure to submit the Monitoring System Certification Form to the UPA within 30 days of completion of the test.
Violation Notes: Returned to compliance on 04/24/2020. CERS ERRORS(MONIT/SITE PLN)|OVFL (010719) LISTS FAILURES|2018 & 2019 CTLS ON-SITE,NOT ON FILE CORRECT/SUBMIT CERS|PERMIT/REPAIR/REPLACE/CERT FOR OVFL|SUBMIT 2018 & 2019 CTLS
Violation Division: Los Angeles County Department of Public Works
Violation Program: UST
Violation Source: CERS,

Site ID: 19177
Site Name: Circle K Stores Inc. Site #2211182
Violation Date: 01-10-2022
Citation: HSC 6.7 25284 - California Health and Safety Code, Chapter 6.7, Section(s) 25284
Violation Description: Failure to obtain a valid permit to operate from the UPA including but not limited to unpaid permit fees.
Violation Notes: 2021 DO REPORTS NOT SIGNED,LIQUID IN 87M SPILL/VAPOR BUCKETS,UDC 7/8 AND 11/12;CERS CORRECTIONS,ALARMS LISTED OF DEC 2022 DATE -CUPA EXPR PROVIDE DO REPORT WITH SIGNATURES,REMOVE LQD UDC 7/8,11/12 87M S/V BUCKETS, CORRECTCERS, EXPLAIN ALARMS DEC 2022-PROVIDE CURRENT CUPA
Violation Division: Los Angeles County Department of Public Works
Violation Program: UST
Violation Source: CERS,

CIRCLE K STORES INC. SITE #2211182 (Continued) **S101583578**

Site ID: 19177
Site Name: Circle K Stores Inc. Site #2211182
Violation Date: 01-07-2019
Citation: 23 CCR 16 2712 - California Code of Regulations, Title 23, Chapter 16, Section(s) 2712
Violation Description: Failure to comply with any of the applicable requirements of the permit issued for the operation of the UST system.
Violation Notes: Returned to compliance on 01/10/2020. 2018 CTLS,OVRFL PREV NOT SUBMITTED,022218SCTR NOT ONSITE,91 FILL,87 AUX STP,UDC 7/8 350 SENSORS BAD,CERS SUBMIT REQ TESTING,KEEP TESTING ONSITE,PERMIT REPAIR RETEST FAILED SENSORS,CORRECT CERS
Violation Division: Los Angeles County Department of Public Works
Violation Program: UST
Violation Source: CERS,

Site ID: 19177
Site Name: Circle K Stores Inc. Site #2211182
Violation Date: 01-16-2018
Citation: 23 CCR 16 2641(h) - California Code of Regulations, Title 23, Chapter 16, Section(s) 2641(h)
Violation Description: Failure to have an approved UST Monitoring Plan.
Violation Notes: Returned to compliance on 01/08/2019.
Violation Division: Los Angeles County Department of Public Works
Violation Program: UST
Violation Source: CERS,

Site ID: 19177
Site Name: Circle K Stores Inc. Site #2211182
Violation Date: 01-08-2020
Citation: 23 CCR 16 2637.1(e) - California Code of Regulations, Title 23, Chapter 16, Section(s) 2637.1(e)
Violation Description: Failure to submit a copy of the spill containment test results on the Spill Container Testing Report Form to the UPA within 30 days after the test.
Violation Notes: Returned to compliance on 04/24/2020. CERS ERRORS(MONIT/SITE PLN)|OVFL (010719) LISTS FAILURES|2018 & 2019 CTLS ON-SITE,NOT ON FILE CORRECT/SUBMIT CERS|PERMIT/REPAIR/REPLACE/CERT FOR OVFL|SUBMIT 2018 & 2019 CTLS
Violation Division: Los Angeles County Department of Public Works
Violation Program: UST
Violation Source: CERS,

Site ID: 19177
Site Name: Circle K Stores Inc. Site #2211182
Violation Date: 01-10-2022
Citation: 23 CCR 16 2638(d) - California Code of Regulations, Title 23, Chapter 16, Section(s) 2638(d)
Violation Description: Failure to submit the Monitoring System Certification Form to the UPA within 30 days of completion of the test.
Violation Notes: 2021 DO REPORTS NOT SIGNED,LIQUID IN 87M SPILL/VAPOR BUCKETS,UDC 7/8 AND 11/12;CERS CORRECTIONS,ALARMS LISTED OF DEC 2022 DATE -CUPA EXPR PROVIDE DO REPORT WITH SIGNATURES,REMOVE LQD UDC 7/8,11/12 87M S/V BUCKETS, CORRECTCERS, EXPLAIN ALARMS DEC 2022-PROVIDE CURRENT CUPA
Violation Division: Los Angeles County Department of Public Works
Violation Program: UST
Violation Source: CERS,

CIRCLE K STORES INC. SITE #2211182 (Continued) **S101583578**

Site ID:	19177
Site Name:	Circle K Stores Inc. Site #2211182
Violation Date:	03-01-2022
Citation:	23 CCR 16 2712 - California Code of Regulations, Title 23, Chapter 16, Section(s) 2712
Violation Description:	Failure to comply with any of the applicable requirements of the permit issued for the operation of the UST system.
Violation Notes:	WASTE OIL TANK REQUIRE TO COMPLY WITH OPE LG 150-3 PERMIT AS NECESSARY TO COMPLY WITH LG 150-3 FOR WASTE OIL OVEFILL
Violation Division:	Los Angeles County Department of Public Works
Violation Program:	UST
Violation Source:	CERS,

Site ID:	19177
Site Name:	Circle K Stores Inc. Site #2211182
Violation Date:	01-16-2018
Citation:	HSC 6.7 25290.1(c)(3),25290.2(c)(3) - California Health and Safety Code, Chapter 6.7, Section(s) 25290.1(c)(3),25290.2(c)(3)
Violation Description:	Failure to keep water out of the secondary containment of UST systems installed on or after July 1, 2003.
Violation Notes:	Returned to compliance on 01/08/2019.
Violation Division:	Los Angeles County Department of Public Works
Violation Program:	UST
Violation Source:	CERS,

Site ID:	19177
Site Name:	Circle K Stores Inc. Site #2211182
Violation Date:	01-07-2019
Citation:	23 CCR 16 2641(j) - California Code of Regulations, Title 23, Chapter 16, Section(s) 2641(j)
Violation Description:	Failure of the leak detection equipment to be installed, calibrated, operated, and/or maintained properly.
Violation Notes:	Returned to compliance on 01/10/2020. 2018 CTLS,OVRFL PREV NOT SUBMITTED,022218SCTR NOT ONSITE,91 FILL,87 AUX STP,UDC 7/8 350 SENSORS BAD,CERS SUBMIT REQ TESTING,KEEP TESTING ONSITE,PERMIT REPAIR RETEST FAILED SENSORS,CORRECT CERS
Violation Division:	Los Angeles County Department of Public Works
Violation Program:	UST
Violation Source:	CERS,

Site ID:	19177
Site Name:	Circle K Stores Inc. Site #2211182
Violation Date:	01-16-2018
Citation:	HSC 6.7 25291(a)(2) - California Health and Safety Code, Chapter 6.7, Section(s) 25291(a)(2)
Violation Description:	Failure to maintain secondary containment (e.g., failure of secondary containment testing).
Violation Notes:	Returned to compliance on 01/08/2019.
Violation Division:	Los Angeles County Department of Public Works
Violation Program:	UST
Violation Source:	CERS,

Site ID:	19177
Site Name:	Circle K Stores Inc. Site #2211182
Violation Date:	01-16-2018
Citation:	23 CCR 16 2637 - California Code of Regulations, Title 23, Chapter 16, Section(s) 2637

CIRCLE K STORES INC. SITE #2211182 (Continued) **S101583578**

Violation Description:	Failure to conduct secondary containment testing, or one or more of the following requirements: Perform the test within six months of installation and every 36 months thereafter.Use a procedure that demonstrates the system works as well as at installation.Use applicable manufacturer guidelines, industry codes, engineering standard, or professional engineer approval.Performed by a certified service technician or a licensed tank tester.
Violation Notes:	Returned to compliance on 01/08/2019.
Violation Division:	Los Angeles County Department of Public Works
Violation Program:	UST
Violation Source:	CERS,
Site ID:	19177
Site Name:	Circle K Stores Inc. Site #2211182
Violation Date:	01-17-2023
Citation:	23 CCR 16 2715(c)(2) - California Code of Regulations, Title 23, Chapter 16, Section(s) 2715(c)(2)
Violation Description:	Failure to have at least one facility employee present during operating hours that has been trained in the proper operation and maintenance of the UST system by a designated operator (DO).
Violation Notes:	NO ALARM LOG|NO OWNER STATEMENT|MONITORING,OVERFILL,SB989 RESULTS SENT LATE|NO TRAINED EMPLOYEE|TRAINING EXPIRED|WASTE OIL NO OVERFILLPERMIT AS NECESSARY TO COMPLY WITH LG 150-3 FOR WASTE OIL OVEFILL SUBMIT TESTING ON TIME|SUBMIT EVIDENCE OF TRAINING|LOG ALARMS|CERS
Violation Division:	Los Angeles County Department of Public Works
Violation Program:	UST
Violation Source:	CERS,
Site ID:	19177
Site Name:	Circle K Stores Inc. Site #2211182
Violation Date:	01-08-2020
Citation:	23 CCR 16 2712(i) - California Code of Regulations, Title 23, Chapter 16, Section(s) 2712(i)
Violation Description:	Failure to have current UST Monitoring Plan available on site.
Violation Notes:	Returned to compliance on 04/24/2020. CERS ERRORS(MONIT/SITE PLN)|OVFL (010719) LISTS FAILURES|2018 & 2019 CTLS ON-SITE,NOT ON FILE CORRECT/SUBMIT CERS|PERMIT/REPAIR/REPLACE/CERT FOR OVFL|SUBMIT 2018 & 2019 CTLS
Violation Division:	Los Angeles County Department of Public Works
Violation Program:	UST
Violation Source:	CERS,
Site ID:	19177
Site Name:	Circle K Stores Inc. Site #2211182
Violation Date:	02-04-2015
Citation:	HSC 6.7 25299 - California Health and Safety Code, Chapter 6.7, Section(s) 25299
Violation Description:	Failure to comply with one or more of the operating permit conditions.
Violation Notes:	Returned to compliance on 11/25/2015.
Violation Division:	Los Angeles County Department of Public Works
Violation Program:	UST
Violation Source:	CERS,
Site ID:	19177
Site Name:	Circle K Stores Inc. Site #2211182
Violation Date:	01-10-2022
Citation:	23 CCR 16 2712(i) - California Code of Regulations, Title 23, Chapter

CIRCLE K STORES INC. SITE #2211182 (Continued) **S101583578**

16, Section(s) 2712(i)
Violation Description: Failure to retain a copy of the permit to operate at the facility.
Violation Notes: 2021 DO REPORTS NOT SIGNED,LIQUID IN 87M SPILL/VAPOR BUCKETS,UDC 7/8 AND 11/12;CERS CORRECTIONS,ALARMS LISTED OF DEC 2022 DATE -CUPA EXPR PROVIDE DO REPORT WITH SIGNATURES,REMOVE LQD UDC 7/8,11/12 87M S/V BUCKETS, CORRECTCERS, EXPLAIN ALARMS DEC 2022-PROVIDE CURRENT CUPA
Violation Division: Los Angeles County Department of Public Works
Violation Program: UST
Violation Source: CERS,

Site ID: 19177
Site Name: Circle K Stores Inc. Site #2211182
Violation Date: 03-05-2021
Citation: 23 CCR 16 2638(d) - California Code of Regulations, Title 23, Chapter 16, Section(s) 2638(d)
Violation Description: Failure to submit the Monitoring System Certification Form to the UPA within 30 days of completion of the test.
Violation Notes: Returned to compliance on 03/08/2021. TEST RESULTS NOT ONSITE SB989 AND OVFL. 87MAIN FILL LIQ, APRIL-AUGUS T 2020 DO REPORTS NOT SIGNED. KEEP RESULTS ONSITE,REMOVE LIQUID,EXPLAIN MISSING SIGNATURES AND LEGIBLE PLOT PLAN
Violation Division: Los Angeles County Department of Public Works
Violation Program: UST
Violation Source: CERS,

Site ID: 19177
Site Name: Circle K Stores Inc. Site #2211182
Violation Date: 01-17-2023
Citation: 23 CCR 16 2712(b)(2) - California Code of Regulations, Title 23, Chapter 16, Section(s) 2712(b)(2)
Violation Description: Failure to maintain monitoring records for release detection and/or maintain records of appropriate follow-up actions.
Violation Notes: NO ALARM LOG|NO OWNER STATEMENT|MONITORING,OVERFILL,SB989 RESULTS SENT LATE|NO TRAINED EMPLOYEE|TRAINING EXPIRED|WASTE OIL NO OVERFILLPERMIT AS NECESSARY TO COMPLY WITH LG 150-3 FOR WASTE OIL OVEFILL SUBMIT TESTING ON TIME|SUBMIT EVIDENCE OF TRAINING|LOG ALARMS|CERS
Violation Division: Los Angeles County Department of Public Works
Violation Program: UST
Violation Source: CERS,

Site ID: 19177
Site Name: Circle K Stores Inc. Site #2211182
Violation Date: 01-17-2023
Citation: 23 CCR 16 2715(c)(4) - California Code of Regulations, Title 23, Chapter 16, Section(s) 2715(c)(4)
Violation Description: Failure to maintain a list of employees trained by the designated operator on-site or off-site at a readily available location, if approved by the UPA. For training that occurs on or after October 1, 2018, failure to maintain a copy of the "Facility Employee Training Certificate" on-site or off-site at a readily available location, if approved by the UPA.
Violation Notes: NO ALARM LOG|NO OWNER STATEMENT|MONITORING,OVERFILL,SB989 RESULTS SENT LATE|NO TRAINED EMPLOYEE|TRAINING EXPIRED|WASTE OIL NO OVERFILLPERMIT AS NECESSARY TO COMPLY WITH LG 150-3 FOR WASTE OIL OVEFILL SUBMIT TESTING ON TIME|SUBMIT EVIDENCE OF TRAINING|LOG ALARMS|CERS
Violation Division: Los Angeles County Department of Public Works
Violation Program: UST

CIRCLE K STORES INC. SITE #2211182 (Continued) **S101583578**

Violation Source: CERS,

Site ID: 19177
Site Name: Circle K Stores Inc. Site #2211182
Violation Date: 03-01-2022
Citation: HSC 6.7 25292.1(a) - California Health and Safety Code, Chapter 6.7, Section(s) 25292.1(a)
Violation Description: Failure to operate the UST system to prevent unauthorized releases including leaks, spills, and/or overfills.
Violation Notes: WASTE OIL TANK REQUIRE TO COMPLY WITH OPE LG 150-3 PERMIT AS NECESSARY TO COMPLY WITH LG 150-3 FOR WASTE OIL OVEFILL
Violation Division: Los Angeles County Department of Public Works
Violation Program: UST
Violation Source: CERS,

Site ID: 19177
Site Name: Circle K Stores Inc. Site #2211182
Violation Date: 01-07-2019
Citation: 23 CCR 16 2712(b)(1)(G) - California Code of Regulations, Title 23, Chapter 16, Section(s) 2712(b)(1)(G)
Violation Description: Failure to comply with one or more of the following overfill prevention equipment requirements: Alert the transfer operator when the tank is 90 percent full by restricting the flow into the tank or triggering an audible and visual alarm; or Restrict delivery of flow to the tank at least 30 minutes before the tank overfills, provided the restriction occurs when the tank is filled to no more than 95 percent of capacity; and activate an audible alarm at least five minutes before the tank overfills; or Provide positive shut-off of flow to the tank when the tank is filled to no more than 95 percent of capacity; or Provide positive shut-off of flow to the tank so that none of the fittings located on the top of the tank are exposed to product due to overfilling. Install/retrofit overfill prevention equipment that does not use flow restrictors on vent piping to meet overfill prevention equipment requirements when the overfill prevention equipment is installed, repaired, or replaced on and after October 1, 2018. For USTs installed before October 1, 2018, perform an inspection by October 13, 2018 and every 36 months thereafter. For USTs installed on and after October 1, 2018, perform an inspection at installation and every 36 months thereafter. Inspected within 30 days after a repair to the overfill prevention equipment. Inspected using an applicable manufacturer guidelines, industry codes, engineering standards, or a method approved by a professional engineer. Inspected by a certified UST service technician. Maintain records of overfill prevention equipment inspection for 36 months.
Violation Notes: Returned to compliance on 01/10/2020. 2018 CTLS,OVRFL PREV NOT SUBMITTED,022218SCTR NOT ONSITE,91 FILL,87 AUX STP,UDC 7/8 350 SENSORS BAD,CERS SUBMIT REQ TESTING,KEEP TESTING ONSITE,PERMIT REPAIR RETEST FAILED SENSORS,CORRECT CERS
Violation Division: Los Angeles County Department of Public Works
Violation Program: UST
Violation Source: CERS,

Site ID: 19177
Site Name: Circle K Stores Inc. Site #2211182
Violation Date: 03-05-2021
Citation: 23 CCR 16 2712 - California Code of Regulations, Title 23, Chapter 16, Section(s) 2712

CIRCLE K STORES INC. SITE #2211182 (Continued) **S101583578**

Violation Description:	Failure to comply with any of the applicable requirements of the permit issued for the operation of the UST system.
Violation Notes:	Returned to compliance on 03/08/2021. TEST RESULTS NOT ONSITE SB989 AND OVFL. 87MAIN FILL LIQ, APRIL-AUGUS T 2020 DO REPORTS NOT SIGNED. KEEP RESULTS ONSITE,REMOVE LIQUID,EXPLAIN MISSING SIGNATURES AND LEGIBLE PLOT PLAN
Violation Division:	Los Angeles County Department of Public Works
Violation Program:	UST
Violation Source:	CERS,
Site ID:	19177
Site Name:	Circle K Stores Inc. Site #2211182
Violation Date:	01-08-2020
Citation:	23 CCR 16 2711(a)(8) - California Code of Regulations, Title 23, Chapter 16, Section(s) 2711(a)(8)
Violation Description:	Failure to submit or maintain a current facility plot plan.
Violation Notes:	Returned to compliance on 04/24/2020. CERS ERRORS(MONIT/SITE PLN)|OVFL (010719) LISTS FAILURES|2018 & 2019 CTLS ON-SITE,NOT ON FILE CORRECT/SUBMIT CERS|PERMIT/REPAIR/REPLACE/CERT FOR OVFL|SUBMIT 2018 & 2019 CTLS
Violation Division:	Los Angeles County Department of Public Works
Violation Program:	UST
Violation Source:	CERS,
Site ID:	19177
Site Name:	Circle K Stores Inc. Site #2211182
Violation Date:	01-07-2019
Citation:	23 CCR 16 2636(f)(1) - California Code of Regulations, Title 23, Chapter 16, Section(s) 2636(f)(1)
Violation Description:	Failure of the double-walled pressurized piping to be continuously monitored with a system that activates an audible and visual alarm or stops flow at the dispenser when a leak is detected.
Violation Notes:	Returned to compliance on 01/10/2020. 2018 CTLS,OVRFL PREV NOT SUBMITTED,022218SCTR NOT ONSITE,91 FILL,87 AUX STP,UDC 7/8 350 SENSORS BAD,CERS SUBMIT REQ TESTING,KEEP TESTING ONSITE,PERMIT REPAIR RETEST FAILED SENSORS,CORRECT CERS
Violation Division:	Los Angeles County Department of Public Works
Violation Program:	UST
Violation Source:	CERS,
Site ID:	19177
Site Name:	Circle K Stores Inc. Site #2211182
Violation Date:	01-10-2022
Citation:	23 CCR 16 2641(h) - California Code of Regulations, Title 23, Chapter 16, Section(s) 2641(h)
Violation Description:	Failure to submit or maintain a current facility plot plan.
Violation Notes:	2021 DO REPORTS NOT SIGNED,LIQUID IN 87M SPILL/VAPOR BUCKETS,UDC 7/8 AND 11/12;CERS CORRECTIONS,ALARMS LISTED OF DEC 2022 DATE -CUPA EXPR PROVIDE DO REPORT WITH SIGNATURES,REMOVE LQD UDC 7/8,11/12 87M S/V BUCKETS, CORRECTCERS, EXPLAIN ALARMS DEC 2022-PROVIDE CURRENT CUPA
Violation Division:	Los Angeles County Department of Public Works
Violation Program:	UST
Violation Source:	CERS,
Site ID:	19177
Site Name:	Circle K Stores Inc. Site #2211182
Violation Date:	01-07-2019

CIRCLE K STORES INC. SITE #2211182 (Continued) **S101583578**

Citation:	23 CCR 16 2638(d) - California Code of Regulations, Title 23, Chapter 16, Section(s) 2638(d)
Violation Description:	Failure to submit the Monitoring System Certification Form to the UPA within 30 days of completion of the test.
Violation Notes:	Returned to compliance on 01/10/2020. 2018 CTLS,OVRFL PREV NOT SUBMITTED,022218SCTR NOT ONSITE,91 FILL,87 AUX STP,UDC 7/8 350 SENSORS BAD,CERS SUBMIT REQ TESTING,KEEP TESTING ONSITE,PERMIT REPAIR RETEST FAILED SENSORS,CORRECT CERS
Violation Division:	Los Angeles County Department of Public Works
Violation Program:	UST
Violation Source:	CERS,
Site ID:	19177
Site Name:	Circle K Stores Inc. Site #2211182
Violation Date:	03-05-2021
Citation:	HSC 6.7 25293 - California Health and Safety Code, Chapter 6.7, Section(s) 25293
Violation Description:	Failure to maintain UST records in sufficient detail to enable the UPA to determine whether the UST systems are in compliance.
Violation Notes:	Returned to compliance on 03/08/2021. TEST RESULTS NOT ONSITE SB989 AND OVFL. 87MAIN FILL LIQ, APRIL-AUGUS T 2020 DO REPORTS NOT SIGNED. KEEP RESULTS ONSITE,REMOVE LIQUID,EXPLAIN MISSING SIGNATURES AND LEGIBLE PLOT PLAN
Violation Division:	Los Angeles County Department of Public Works
Violation Program:	UST
Violation Source:	CERS,
Site ID:	19177
Site Name:	Circle K Stores Inc. Site #2211182
Violation Date:	01-07-2019
Citation:	23 CCR 16 2716(e) - California Code of Regulations, Title 23, Chapter 16, Section(s) 2716(e)
Violation Description:	For designated operator (DO) monthly inspections conducted before October 1, 2018, failure to comply with one or more of the following requirements: Be performed by an ICC certified DO. Inspect monthly alarm history report, check that alarms are documented and responded to appropriately, and attach a copy. Inspect for the presence of liquid/debris in spill containers. Inspect for the presence of liquid/debris in under dispenser containment (UDC) and ensure that the monitoring equipment is positioned correctly. Inspect for liquid or debris in containment sumps where an alarm occurred with no service visit. Check that all testing and maintenance has been completed and documented. Verify that all facility employees have been trained in accordance with 23 CCR 2715(c). For designated operator (DO) 30 day inspections conducted on and after October 1, 2018, failure to conduct the designated UST operator visual inspection at least once every 30 days.
Violation Notes:	Returned to compliance on 01/10/2020. 2018 CTLS,OVRFL PREV NOT SUBMITTED,022218SCTR NOT ONSITE,91 FILL,87 AUX STP,UDC 7/8 350 SENSORS BAD,CERS SUBMIT REQ TESTING,KEEP TESTING ONSITE,PERMIT REPAIR RETEST FAILED SENSORS,CORRECT CERS
Violation Division:	Los Angeles County Department of Public Works
Violation Program:	UST
Violation Source:	CERS,
Site ID:	19177
Site Name:	Circle K Stores Inc. Site #2211182

CIRCLE K STORES INC. SITE #2211182 (Continued) **S101583578**

Violation Date:	01-07-2019
Citation:	23 CCR 16 2716(f) - California Code of Regulations, Title 23, Chapter 16, Section(s) 2716(f)
Violation Description:	"Failure to maintain on-site, or off-site at a readily available location if approved by the UPA, copies of Designated Operator inspection records as follows: Designated operator monthly inspection records for inspections performed before October 1, 2018 must be kept for 12 months from the month of inspection. For inspections performed on or after October 1, 2018, copies of the ""Designated Underground Storage Tank Operator Visual Inspection Report"" must be kept for 36 months from the month of inspection. "
Violation Notes:	Returned to compliance on 01/10/2020. 2018 CTLS,OVRFL PREV NOT SUBMITTED,022218SCTR NOT ONSITE,91 FILL,87 AUX STP,UDC 7/8 350 SENSORS BAD,CERS SUBMIT REQ TESTING,KEEP TESTING ONSITE,PERMIT REPAIR RETEST FAILED SENSORS,CORRECT CERS
Violation Division:	Los Angeles County Department of Public Works
Violation Program:	UST
Violation Source:	CERS,
Site ID:	19177
Site Name:	Circle K Stores Inc. Site #2211182
Violation Date:	03-05-2021
Citation:	23 CCR 16 2716(f) - California Code of Regulations, Title 23, Chapter 16, Section(s) 2716(f)
Violation Description:	Failure to maintain on-site, or off-site at a readily available location if approved by the UPA, copies of Designated Operator inspection records as follows: Designated operator monthly inspection records for inspections performed before October 1, 2018 must be kept for 12 months from the month of inspection. For inspections performed on or after October 1, 2018, copies of the "Designated Underground Storage Tank Operator Visual Inspection Report" must be kept for 36 months from the month of inspection.
Violation Notes:	Returned to compliance on 03/08/2021. TEST RESULTS NOT ONSITE SB989 AND OVFL. 87MAIN FILL LIQ, APRIL-AUGUS T 2020 DO REPORTS NOT SIGNED. KEEP RESULTS ONSITE,REMOVE LIQUID,EXPLAIN MISSING SIGNATURES AND LEGIBLE PLOT PLAN
Violation Division:	Los Angeles County Department of Public Works
Violation Program:	UST
Violation Source:	CERS,
Site ID:	19177
Site Name:	Circle K Stores Inc. Site #2211182
Violation Date:	01-17-2023
Citation:	HSC 6.7 25292.1(a) - California Health and Safety Code, Chapter 6.7, Section(s) 25292.1(a)
Violation Description:	Failure to operate the UST system to prevent unauthorized releases including leaks, spills, and/or overfills.
Violation Notes:	NO ALARM LOG|NO OWNER STATEMENT|MONITORING,OVERFILL,SB989 RESULTS SENT LATE|NO TRAINED EMPLOYEE|TRAINING EXPIRED|WASTE OIL NO OVERFILLPERMIT AS NECESSARY TO COMPLY WITH LG 150-3 FOR WASTE OIL OVEFILL SUBMIT TESTING ON TIME|SUBMIT EVIDENCE OF TRAINING|LOG ALARMS|CERS
Violation Division:	Los Angeles County Department of Public Works
Violation Program:	UST
Violation Source:	CERS,
Site ID:	19177
Site Name:	Circle K Stores Inc. Site #2211182

CIRCLE K STORES INC. SITE #2211182 (Continued) **S101583578**

Violation Date:	02-04-2015
Citation:	HSC 6.7 25291 - California Health and Safety Code, Chapter 6.7, Section(s) 25291
Violation Description:	Failure to maintain under-dispenser containment, sumps, and/or other secondary containment in good condition and/or free of debris/liquid.
Violation Notes:	Returned to compliance on 11/25/2015.
Violation Division:	Los Angeles County Department of Public Works
Violation Program:	UST
Violation Source:	CERS,
Site ID:	19177
Site Name:	Circle K Stores Inc. Site #2211182
Violation Date:	01-07-2019
Citation:	23 CCR 16 2641(h) - California Code of Regulations, Title 23, Chapter 16, Section(s) 2641(h)
Violation Description:	Failure to have an approved UST Monitoring Plan.
Violation Notes:	Returned to compliance on 01/10/2020. 2018 CTLS,OVRFL PREV NOT SUBMITTED,022218SCTR NOT ONSITE,91 FILL,87 AUX STP,UDC 7/8 350 SENSORS BAD,CERS SUBMIT REQ TESTING,KEEP TESTING ONSITE,PERMIT REPAIR RETEST FAILED SENSORS,CORRECT CERS
Violation Division:	Los Angeles County Department of Public Works
Violation Program:	UST
Violation Source:	CERS,
Site ID:	19177
Site Name:	Circle K Stores Inc. Site #2211182
Violation Date:	01-17-2023
Citation:	23 CCR 16 2712(f) - California Code of Regulations, Title 23, Chapter 16, Section(s) 2712(f)
Violation Description:	Failure to implement the corrections specified in the inspection report within 30 days of receiving an inspection report from either the UPA or special inspector.
Violation Notes:	NO ALARM LOG|NO OWNER STATEMENT|MONITORING,OVERFILL,SB989 RESULTS SENT LATE|NO TRAINED EMPLOYEE|TRAINING EXPIRED|WASTE OIL NO OVERFILLPERMIT AS NECESSARY TO COMPLY WITH LG 150-3 FOR WASTE OIL OVEFILL SUBMIT TESTING ON TIME|SUBMIT EVIDENCE OF TRAINING|LOG ALARMS|CERS
Violation Division:	Los Angeles County Department of Public Works
Violation Program:	UST
Violation Source:	CERS,
Site ID:	19177
Site Name:	Circle K Stores Inc. Site #2211182
Violation Date:	01-10-2022
Citation:	23 CCR 16 2712 - California Code of Regulations, Title 23, Chapter 16, Section(s) 2712
Violation Description:	Failure to comply with any of the applicable requirements of the permit issued for the operation of the UST system.
Violation Notes:	2021 DO REPORTS NOT SIGNED,LIQUID IN 87M SPILL/VAPOR BUCKETS,UDC 7/8 AND 11/12;CERS CORRECTIONS,ALARMS LISTED OF DEC 2022 DATE -CUPA EXPR PROVIDE DO REPORT WITH SIGNATURES,REMOVE LQD UDC 7/8,11/12 87M S/V BUCKETS, CORRECTCERS, EXPLAIN ALARMS DEC 2022-PROVIDE CURRENT CUPA
Violation Division:	Los Angeles County Department of Public Works
Violation Program:	UST
Violation Source:	CERS,
Site ID:	19177
Site Name:	Circle K Stores Inc. Site #2211182

CIRCLE K STORES INC. SITE #2211182 (Continued) **S101583578**

Violation Date: 01-07-2019
Citation: 23 CCR 16 2637.1(e) - California Code of Regulations, Title 23, Chapter 16, Section(s) 2637.1(e)
Violation Description: Failure to submit a copy of the spill containment test results on the Spill Container Testing Report Form to the UPA within 30 days after the test.
Violation Notes: Returned to compliance on 01/10/2020. 2018 CTLS,OVRFL PREV NOT SUBMITTED,022218SCTR NOT ONSITE,91 FILL,87 AUX STP,UDC 7/8 350 SENSORS BAD,CERS SUBMIT REQ TESTING,KEEP TESTING ONSITE,PERMIT REPAIR RETEST FAILED SENSORS,CORRECT CERS
Violation Division: Los Angeles County Department of Public Works
Violation Program: UST
Violation Source: CERS,

Site ID: 19177
Site Name: Circle K Stores Inc. Site #2211182
Violation Date: 01-19-2017
Citation: HSC 6.7 25290.1(c)(3), 25290.2(c)(3) - California Health and Safety Code, Chapter 6.7, Section(s) 25290.1(c)(3), 25290.2(c)(3)
Violation Description: Failure to keep water out of the secondary containment of UST systems installed on or after July 1, 2003 and before July 1, 2004, or on or after July 1, 2004.
Violation Notes: Returned to compliance on 05/16/2018.
Violation Division: Los Angeles County Department of Public Works
Violation Program: UST
Violation Source: CERS,

Site ID: 19177
Site Name: Circle K Stores Inc. Site #2211182
Violation Date: 01-10-2022
Citation: 23 CCR 16 2712(i) - California Code of Regulations, Title 23, Chapter 16, Section(s) 2712(i)
Violation Description: Failure to have current UST Monitoring Plan available on site.
Violation Notes: 2021 DO REPORTS NOT SIGNED,LIQUID IN 87M SPILL/VAPOR BUCKETS,UDC 7/8 AND 11/12;CERS CORRECTIONS,ALARMS LISTED OF DEC 2022 DATE -CUPA EXPR PROVIDE DO REPORT WITH SIGNATURES,REMOVE LQD UDC 7/8,11/12 87M S/V BUCKETS, CORRECTCERS, EXPLAIN ALARMS DEC 2022-PROVIDE CURRENT CUPA
Violation Division: Los Angeles County Department of Public Works
Violation Program: UST
Violation Source: CERS,

Site ID: 19177
Site Name: Circle K Stores Inc. Site #2211182
Violation Date: 01-07-2019
Citation: 23 CCR 16 2632(c)(2)(A)&(B) - California Code of Regulations, Title 23, Chapter 16, Section(s) 2632(c)(2)(A)&(B)
Violation Description: Failure to continuously monitor the interstitial space of a double-walled tank with an audible and visual alarm system.
Violation Notes: Returned to compliance on 01/10/2020. 2018 CTLS,OVRFL PREV NOT SUBMITTED,022218SCTR NOT ONSITE,91 FILL,87 AUX STP,UDC 7/8 350 SENSORS BAD,CERS SUBMIT REQ TESTING,KEEP TESTING ONSITE,PERMIT REPAIR RETEST FAILED SENSORS,CORRECT CERS
Violation Division: Los Angeles County Department of Public Works
Violation Program: UST
Violation Source: CERS,

Site ID: 19177

CIRCLE K STORES INC. SITE #2211182 (Continued) **S101583578**

Site Name:	Circle K Stores Inc. Site #2211182
Violation Date:	01-16-2018
Citation:	23 CCR 16 2712(i) - California Code of Regulations, Title 23, Chapter 16, Section(s) 2712(i)
Violation Description:	Failure to have current UST Monitoring Plan available on site.
Violation Notes:	Returned to compliance on 01/08/2019.
Violation Division:	Los Angeles County Department of Public Works
Violation Program:	UST
Violation Source:	CERS,
Site ID:	19177
Site Name:	Circle K Stores Inc. Site #2211182
Violation Date:	01-17-2023
Citation:	23 CCR 16 2638(d) - California Code of Regulations, Title 23, Chapter 16, Section(s) 2638(d)
Violation Description:	Failure to submit the Monitoring System Certification Form to the UPA within 30 days of completion of the test.
Violation Notes:	NO ALARM LOG|NO OWNER STATEMENT|MONITORING,OVERFILL,SB989 RESULTS SENT LATE|NO TRAINED EMPLOYEE|TRAINING EXPIRED|WASTE OIL NO OVERFILLPERMIT AS NECESSARY TO COMPLY WITH LG 150-3 FOR WASTE OIL OVEFILL SUBMIT TESTING ON TIME|SUBMIT EVIDENCE OF TRAINING|LOG ALARMS|CERS
Violation Division:	Los Angeles County Department of Public Works
Violation Program:	UST
Violation Source:	CERS,
Site ID:	19177
Site Name:	Circle K Stores Inc. Site #2211182
Violation Date:	01-07-2019
Citation:	23 CCR 16 2712(b)(2) - California Code of Regulations, Title 23, Chapter 16, Section(s) 2712(b)(2)
Violation Description:	Failure to maintain monitoring records for release detection and/or maintain records of appropriate follow-up actions.
Violation Notes:	Returned to compliance on 01/10/2020. 2018 CTLS,OVRFL PREV NOT SUBMITTED,022218SCTR NOT ONSITE,91 FILL,87 AUX STP,UDC 7/8 350 SENSORS BAD,CERS SUBMIT REQ TESTING,KEEP TESTING ONSITE,PERMIT REPAIR RETEST FAILED SENSORS,CORRECT CERS
Violation Division:	Los Angeles County Department of Public Works
Violation Program:	UST
Violation Source:	CERS,
Site ID:	19177
Site Name:	Circle K Stores Inc. Site #2211182
Violation Date:	01-10-2022
Citation:	23 CCR 16 2641(h) - California Code of Regulations, Title 23, Chapter 16, Section(s) 2641(h)
Violation Description:	Failure to have an approved UST Monitoring Plan.
Violation Notes:	2021 DO REPORTS NOT SIGNED,LIQUID IN 87M SPILL/VAPOR BUCKETS,UDC 7/8 AND 11/12;CERS CORRECTIONS,ALARMS LISTED OF DEC 2022 DATE -CUPA EXPR PROVIDE DO REPORT WITH SIGNATURES,REMOVE LQD UDC 7/8,11/12 87M S/V BUCKETS, CORRECTCERS, EXPLAIN ALARMS DEC 2022-PROVIDE CURRENT CUPA
Violation Division:	Los Angeles County Department of Public Works
Violation Program:	UST
Violation Source:	CERS,
Site ID:	19177
Site Name:	Circle K Stores Inc. Site #2211182
Violation Date:	02-04-2015

CIRCLE K STORES INC. SITE #2211182 (Continued) **S101583578**

Citation: HSC 6.7 25284.2 - California Health and Safety Code, Chapter 6.7, Section(s) 25284.2
Violation Description: Failure to test the spill bucket annually.
Violation Notes: Returned to compliance on 11/25/2015.
Violation Division: Los Angeles County Department of Public Works
Violation Program: UST
Violation Source: CERS,

Site ID: 19177
Site Name: Circle K Stores Inc. Site #2211182
Violation Date: 01-16-2018
Citation: HSC 6.7 25284, 25286 - California Health and Safety Code, Chapter 6.7, Section(s) 25284, 25286
Violation Description: Failure to submit a complete and accurate application for a permit to operate a UST, or for renewal of the permit.
Violation Notes: Returned to compliance on 01/08/2019.
Violation Division: Los Angeles County Department of Public Works
Violation Program: UST
Violation Source: CERS,

Site ID: 19177
Site Name: Circle K Stores Inc. Site #2211182
Violation Date: 01-19-2017
Citation: 23 CCR 16 2637(e) - California Code of Regulations, Title 23, Chapter 16, Section(s) 2637(e)
Violation Description: Failure to submit a copy of the secondary containment test results to the CUPA within 30 days after the test.
Violation Notes: Returned to compliance on 05/16/2018.
Violation Division: Los Angeles County Department of Public Works
Violation Program: UST
Violation Source: CERS,

Site ID: 19177
Site Name: Circle K Stores Inc. Site #2211182
Violation Date: 01-19-2017
Citation: 23 CCR 16 2638(d) - California Code of Regulations, Title 23, Chapter 16, Section(s) 2638(d)
Violation Description: Failure to submit the Annual Monitoring System Certification Form to the CUPA within 30 days of completion of the test.
Violation Notes: Returned to compliance on 05/16/2018.
Violation Division: Los Angeles County Department of Public Works
Violation Program: UST
Violation Source: CERS,

Evaluation:
Eval General Type: Compliance Evaluation Inspection
Eval Date: 01-08-2020
Violations Found: Yes
Eval Type: Routine done by local agency
Eval Notes: NOVC-CERS ERRORS,2018 & 2019 CTLS NOT ON FILE,010719 OVFL W/ FAILS| SMPS DRY|PER TECH,SYS CERT FUNC|A939014 SUBMIT FOR OVFL FIX/REPLCE
Eval Division: Los Angeles County Department of Public Works
Eval Program: UST
Eval Source: CERS,

Eval General Type: Compliance Evaluation Inspection
Eval Date: 01-07-2019

CIRCLE K STORES INC. SITE #2211182 (Continued) **S101583578**

Violations Found: Yes
Eval Type: Routine done by local agency
Eval Notes: 87,87AUX,91(341AN,PLLD,SUMPS&UDC 350)WO(407AN 208 FILL)|NOVC:2018MC NOT SUBMITD,022218SCRT,OVFL INSP NOT PERF,91F,87AUX STP,UDC7/8 FAIL
Eval Division: Los Angeles County Department of Public Works
Eval Program: UST
Eval Source: CERS,

Eval General Type: Compliance Evaluation Inspection
Eval Date: 03-05-2021
Violations Found: Yes
Eval Type: Routine done by local agency
Eval Notes: TLS350 87MAIN,87AUX(PLLD SHARED),91 341AN,350 87M F/STP,87AUX FILL,9 1 STP,UDCS 208 W/O FILL,91FILL,87AUX STP UDC 7/8 FLAPPER. NOVC
Eval Division: Los Angeles County Department of Public Works
Eval Program: UST
Eval Source: CERS,

Eval General Type: Compliance Evaluation Inspection
Eval Date: 05-19-2015
Violations Found: No
Eval Type: Routine done by local agency
Eval Notes: Michael Kim
Eval Division: Los Angeles County Fire Department
Eval Program: HW
Eval Source: CERS,

Eval General Type: Compliance Evaluation Inspection
Eval Date: 06-15-2017
Violations Found: No
Eval Type: Routine done by local agency
Eval Notes: Inspected by: J.Luna Consent by: Michael Kim
Eval Division: Culver City Fire Department
Eval Program: HMRRP
Eval Source: CERS,

Eval General Type: Compliance Evaluation Inspection
Eval Date: 07-18-2023
Violations Found: No
Eval Type: Routine done by local agency
Eval Notes: Inspection by A.Domanski, consent by Michael. Unable to really review HMBP as there was a very big language barrier. No issues persisted with HMBP, the only hazmat is UST's at this location. Left voicemail with Denise to get more information. No violations.
Eval Division: Culver City Fire Department
Eval Program: HMRRP
Eval Source: CERS,

Eval General Type: Compliance Evaluation Inspection
Eval Date: 01-16-2018
Violations Found: Yes
Eval Type: Routine done by local agency
Eval Notes: SCTR 72716 FAILURES NOT CLEARED; LIQ. IN UDC 11/12, ALL FILL SUMPS, ALL SPBKS (CLEARED ONSITE); EXPOSED WIRING IN UDC 1/2,9/10,11/12.
Eval Division: Los Angeles County Department of Public Works
Eval Program: UST
Eval Source: CERS,

CIRCLE K STORES INC. SITE #2211182 (Continued) **S101583578**

Eval General Type: Compliance Evaluation Inspection
Eval Date: 01-19-2017
Violations Found: Yes
Eval Type: Routine done by local agency
Eval Notes: SCTR & CTLS RECEIVED LATE. SCTR FAILURES. CERS CORRECT. SUMPS DRY, SENSORS AT LOW POINT.
Eval Division: Los Angeles County Department of Public Works
Eval Program: UST
Eval Source: CERS,

Eval General Type: Compliance Evaluation Inspection
Eval Date: 04-29-2014
Violations Found: No
Eval Type: Routine done by local agency
Eval Notes: Inspector: T. Mac Tavish, J. Luna
Eval Division: Culver City Fire Department
Eval Program: HMRRP
Eval Source: CERS,

Eval General Type: Compliance Evaluation Inspection
Eval Date: 10-06-2020
Violations Found: No
Eval Type: Routine done by local agency
Eval Notes: Inspection by A.Domanski, consent by Michael Kim. Had some issues with language barrier so could not discuss many things in depth. All items ok, seems waste oil might be shared with business next door, Parades Auto Repair. Large tank is venting system for (3) UST's. No C02 and propane was below reporting threshold.
Eval Division: Culver City Fire Department
Eval Program: HMRRP
Eval Source: CERS,

Eval General Type: Compliance Evaluation Inspection
Eval Date: 12-30-2021
Violations Found: No
Eval Type: Routine done by local agency
Eval Notes: Michael Kim, Store Manager
Eval Division: Los Angeles County Fire Department
Eval Program: HW
Eval Source: CERS,

Eval General Type: Compliance Evaluation Inspection
Eval Date: 01-10-2022
Violations Found: Yes
Eval Type: Routine done by local agency
Eval Notes: CERS CORRECTIONS/DO INSPECTIONS NOT SIGNED/CUPA PERMIT NOT UPDATED LQD IN 87M VAPOR/SPILL BUCKETS/UDC 7/8, 11/12,EXPLANATION ALRMS DEC
Eval Division: Los Angeles County Department of Public Works
Eval Program: UST
Eval Source: CERS,

Eval General Type: Compliance Evaluation Inspection
Eval Date: 01-17-2023
Violations Found: Yes
Eval Type: Routine done by local agency
Eval Notes: NO ALARM LOG|NO OWNER STATEMENT|MONITORING,OVERFILL,SB989 RESULTS SENT LATE|NO TRAINED EMPLOYEE|TRAINING EXPIRED|WASTE OIL NO OVERFILL

CIRCLE K STORES INC. SITE #2211182 (Continued) **S101583578**

Eval Division: Los Angeles County Department of Public Works
Eval Program: UST
Eval Source: CERS,

Eval General Type: Compliance Evaluation Inspection
Eval Date: 01-28-2016
Violations Found: Yes
Eval Type: Routine done by local agency
Eval Notes: VRTLS 350MS; 87M/87S/91/WASTE OIL USTS; AO SMITH/NOV DW PPNG. VR 350 SMPS/UDCS; VR 341 ANN; WASTE OIL SUMP VR 208/VR 407 ANN.
Eval Division: Los Angeles County Department of Public Works
Eval Program: UST
Eval Source: CERS,

Eval General Type: Compliance Evaluation Inspection
Eval Date: 02-04-2015
Violations Found: Yes
Eval Type: Routine done by local agency
Eval Notes: VR TLS-350 CERT 2/4/15, SB989 8/20/13 & 8/23/13. SUMPS W/350 SENSORS DW AO SMITH, PLLD, 341 ANNULARS. WASTE OIL- 208 SUMP, 407 ANNULAR.
Eval Division: Los Angeles County Department of Public Works
Eval Program: UST
Eval Source: CERS,

Eval General Type: Other/Unknown
Eval Date: 03-01-2022
Violations Found: Yes
Eval Type: Other, not routine, done by local agency
Eval Notes: DCME CREATED TO ISSUE NOVC FOR OPE FOR WASTE OIL UST
Eval Division: Los Angeles County Department of Public Works
Eval Program: UST
Eval Source: CERS,

Eval General Type: Compliance Evaluation Inspection
Eval Date: 05-16-2019
Violations Found: No
Eval Type: Routine done by local agency
Eval Notes: Carlos Quevedo, Cashier
Eval Division: Los Angeles County Fire Department
Eval Program: HW
Eval Source: CERS,

Affiliation:
Affiliation Type Desc: Environmental Contact
Entity Name: Reyna mendez
Entity Title: Not reported
Affiliation Address: P.O. Box 52085, Attn: Environmental
Affiliation City: Phoenix
Affiliation State: AZ
Affiliation Country: Not reported
Affiliation Zip: 85072
Affiliation Phone: ,

Affiliation Type Desc: Identification Signer
Entity Name: Robert Velasco
Entity Title: Agent For Circle K
Affiliation Address: Not reported

CIRCLE K STORES INC. SITE #2211182 (Continued) **S101583578**

Affiliation City:	Not reported
Affiliation State:	Not reported
Affiliation Country:	Not reported
Affiliation Zip:	Not reported
Affiliation Phone:	,
Affiliation Type Desc:	Operator
Entity Name:	OK GYU Kim
Entity Title:	Not reported
Affiliation Address:	Not reported
Affiliation City:	Not reported
Affiliation State:	Not reported
Affiliation Country:	Not reported
Affiliation Zip:	Not reported
Affiliation Phone:	(310) 410-0490,
Affiliation Type Desc:	Property Owner
Entity Name:	The Bartlett Family Trust c/o John W. Bartlett
Entity Title:	Not reported
Affiliation Address:	P.O. Box 1126
Affiliation City:	Franklin
Affiliation State:	TN
Affiliation Country:	United States
Affiliation Zip:	37065
Affiliation Phone:	(615) 794-8085,
Affiliation Type Desc:	UST Property Owner Name
Entity Name:	The Bartlett Family Trust
Entity Title:	Not reported
Affiliation Address:	P.O, Box 1126
Affiliation City:	Franklin
Affiliation State:	TN
Affiliation Country:	United States
Affiliation Zip:	37065
Affiliation Phone:	(615) 794-8085,
Affiliation Type Desc:	Facility Mailing Address
Entity Name:	Mailing Address
Entity Title:	Not reported
Affiliation Address:	P.O. Box 52085, Attn: Environmental
Affiliation City:	Phoenix
Affiliation State:	AZ
Affiliation Country:	Not reported
Affiliation Zip:	85072
Affiliation Phone:	,
Affiliation Type Desc:	Legal Owner
Entity Name:	Circle K Stores Inc.
Entity Title:	Not reported
Affiliation Address:	P.O. Box 52085, Attn: Environmental
Affiliation City:	Phoenix
Affiliation State:	AZ
Affiliation Country:	United States
Affiliation Zip:	85072
Affiliation Phone:	(657) 262-2358,
Affiliation Type Desc:	Parent Corporation

CIRCLE K STORES INC. SITE #2211182 (Continued) **S101583578**

Entity Name:	Circle K Stores Inc.
Entity Title:	Not reported
Affiliation Address:	Not reported
Affiliation City:	Not reported
Affiliation State:	Not reported
Affiliation Country:	Not reported
Affiliation Zip:	Not reported
Affiliation Phone:	,
Affiliation Type Desc:	UST Tank Operator
Entity Name:	OK GYU Kim
Entity Title:	Not reported
Affiliation Address:	6100 Sepulveda Blvd.
Affiliation City:	Culver City
Affiliation State:	CA
Affiliation Country:	United States
Affiliation Zip:	90230
Affiliation Phone:	(310) 410-0490,
Affiliation Type Desc:	UST Tank Owner
Entity Name:	Circle K Stores Inc.
Entity Title:	Not reported
Affiliation Address:	P.O. Box 52085, Attn: Environmental
Affiliation City:	Phoenix
Affiliation State:	AZ
Affiliation Country:	United States
Affiliation Zip:	85072
Affiliation Phone:	(657) 262-2358,
Affiliation Type Desc:	CUPA District
Entity Name:	Los Angeles County Fire
Entity Title:	Not reported
Affiliation Address:	5825 Rickenbacker Road
Affiliation City:	Commerce
Affiliation State:	CA
Affiliation Country:	Not reported
Affiliation Zip:	90040-3027
Affiliation Phone:	(323) 890-4000,
Affiliation Type Desc:	Document Preparer
Entity Name:	Robert Velasco
Entity Title:	Not reported
Affiliation Address:	Not reported
Affiliation City:	Not reported
Affiliation State:	Not reported
Affiliation Country:	Not reported
Affiliation Zip:	Not reported
Affiliation Phone:	,
Affiliation Type Desc:	UST Permit Applicant
Entity Name:	Robert Velasco
Entity Title:	Agent For Circle K
Affiliation Address:	Not reported
Affiliation City:	Not reported
Affiliation State:	Not reported
Affiliation Country:	Not reported
Affiliation Zip:	Not reported

CIRCLE K STORES INC. SITE #2211182 (Continued) **S101583578**

Affiliation Phone: (661) 250-9300,

B40 **SOO CHUL RAH** **HIST UST** **U001562854**
West **6100 SEPULVEDA BLVD** **N/A**
< 1/8 **CULVER CITY, CA 90230**
0.060 mi.
315 ft. **Site 9 of 13 in cluster B**

Relative: **Lower**

Actual: **40 ft.**

HIST UST:

Name:	SOO CHUL RAH
Address:	6100 SEPULVEDA BLVD
City,State,Zip:	CULVER CITY, CA 90230
File Number:	00027cc3
URL:	https://documents.geotracker.waterboards.ca.gov/ustpdfs/pdf/00027cc3.pdf
Region:	STATE
Facility ID:	00000039723
Facility Type:	Gas Station
Other Type:	Not reported
Contact Name:	SAME
Telephone:	2134100490
Owner Name:	MOBIL OIL CORP
Owner Address:	612 S. FLOWER ST
Owner City,St,Zip:	LOS ANGELES, CA 90017
Total Tanks:	0004
Tank Num:	001
Container Num:	4
Year Installed:	Not reported
Tank Capacity:	00010000
Tank Used for:	PRODUCT
Type of Fuel:	UNLEADED
Container Construction Thickness:	Not reported
Leak Detection:	Stock Inventor
Tank Num:	002
Container Num:	3
Year Installed:	1972
Tank Capacity:	00006000
Tank Used for:	PRODUCT
Type of Fuel:	REGULAR
Container Construction Thickness:	Not reported
Leak Detection:	Stock Inventor
Tank Num:	003
Container Num:	2
Year Installed:	1972
Tank Capacity:	00008000
Tank Used for:	PRODUCT
Type of Fuel:	PREMIUM
Container Construction Thickness:	Not reported
Leak Detection:	Stock Inventor
Tank Num:	004
Container Num:	1
Year Installed:	Not reported
Tank Capacity:	00000280
Tank Used for:	WASTE

SOO CHUL RAH (Continued) **U001562854**

Type of Fuel: WASTE OIL
Container Construction Thickness: Not reported
Leak Detection: Stock Inventor

Click here for Geo Tracker PDF:

B41 **EXXONMOBIL OIL CORPORATION - 11296** **RCRA-SQG** **1008879811**
West **6100 SEPULVEDA BLVD** **CAR000166579**
< 1/8 **CULVER CITY, CA 90230**
0.060 mi.
315 ft. **Site 10 of 13 in cluster B**

Relative: RCRA Listings:
Lower

Actual:
40 ft.

Date Form Received by Agency:	20060218
Handler Name:	Exxonmobil Oil Corporation - 11296
Handler Address:	6100 Sepulveda Blvd
Handler City,State,Zip:	CULVER CITY, CA 90230
EPA ID:	CAR000166579
Contact Name:	DALE VIATOR
Contact Address:	Not reported
Contact City,State,Zip:	Not reported
Contact Telephone:	281-654-8470
Contact Fax:	Not reported
Contact Email:	DALE.VIATOR@EXXONMOBIL.COM
Contact Title:	Not reported
EPA Region:	09
Land Type:	Private
Federal Waste Generator Description:	Small Quantity Generator
Non-Notifier:	Not reported
Biennial Report Cycle:	Not reported
Accessibility:	Not reported
Active Site Indicator:	Handler Activities
State District Owner:	Not reported
State District:	Not reported
Mailing Address:	16825 NORTHCHASE DRIVE,
Mailing City,State,Zip:	HOUSTON, TX 77060
Owner Name:	Exxonmobil Oil Corporation
Owner Type:	Private
Operator Name:	Exxonmobil Oil Corporation
Operator Type:	Private
Short-Term Generator Activity:	No
Importer Activity:	No
Mixed Waste Generator:	No
Transporter Activity:	No
Transfer Facility Activity:	No
Recycler Activity with Storage:	No
Small Quantity On-Site Burner Exemption:	No
Smelting Melting and Refining Furnace Exemption:	No
Underground Injection Control:	No
Off-Site Waste Receipt:	No
Universal Waste Indicator:	No
Universal Waste Destination Facility:	No
Federal Universal Waste:	No
Active Site State-Reg Handler:	---
Federal Facility Indicator:	Not reported
Hazardous Secondary Material Indicator:	N
Sub-Part K Indicator:	Not reported
2018 GPRA Permit Baseline:	Not on the Baseline

EXXONMOBIL OIL CORPORATION - 11296 (Continued) **1008879811**

2018 GPRA Renewals Baseline:	Not on the Baseline
202 GPRA Corrective Action Baseline:	No
Subject to Corrective Action Universe:	No
Non-TSDFs Where RCRA CA has Been Imposed Universe:	No
Corrective Action Priority Ranking:	No NCAPS ranking
Environmental Control Indicator:	No
Institutional Control Indicator:	No
Human Exposure Controls Indicator:	N/A
Groundwater Controls Indicator:	N/A
Significant Non-Complier Universe:	No
Unaddressed Significant Non-Complier Universe:	No
Addressed Significant Non-Complier Universe:	No
Significant Non-Complier With a Compliance Schedule Universe:	No
Financial Assurance Required:	Not reported
Handler Date of Last Change:	20070305
Recognized Trader-Importer:	No
Recognized Trader-Exporter:	No
Importer of Spent Lead Acid Batteries:	No
Exporter of Spent Lead Acid Batteries:	No
Recycler Activity Without Storage:	No
Manifest Broker:	No
Sub-Part P Indicator:	No

Biennial: List of Years
Year: 2005

Click Here for Biennial Reporting System Data:

Hazardous Waste Summary:
Waste Code: D001
Waste Description: Ignitable Waste

Waste Code: D018
Waste Description: Benzene

Handler - Owner Operator:
Owner/Operator Indicator: Owner
Owner/Operator Name: EXXONMOBIL OIL CORPORATION
Legal Status: Private
Date Became Current: 19991201
Date Ended Current: Not reported
Owner/Operator Address: 3225 GALLOWS RD
Owner/Operator City,State,Zip: FAIRFAX, VA 22037
Owner/Operator Telephone: Not reported
Owner/Operator Telephone Ext: Not reported
Owner/Operator Fax: Not reported
Owner/Operator Email: Not reported

Owner/Operator Indicator: Owner
Owner/Operator Name: EXXONMOBIL OIL CORPORATION
Legal Status: Private
Date Became Current: 19991201
Date Ended Current: Not reported
Owner/Operator Address: 3223 GALLOWS ROAD
Owner/Operator City,State,Zip: FAIRFAX, VA 22037
Owner/Operator Telephone: Not reported

EXXONMOBIL OIL CORPORATION - 11296 (Continued) **1008879811**

Owner/Operator Telephone Ext: Not reported
Owner/Operator Fax: Not reported
Owner/Operator Email: Not reported

Owner/Operator Indicator: Owner
Owner/Operator Name: EXXONMOBIL OIL CORPORATION
Legal Status: Private
Date Became Current: 19991201
Date Ended Current: Not reported
Owner/Operator Address: 3223 GALLOWS ROAD
Owner/Operator City,State,Zip: FAIRFAX, VA 22037
Owner/Operator Telephone: Not reported
Owner/Operator Telephone Ext: Not reported
Owner/Operator Fax: Not reported
Owner/Operator Email: Not reported

Owner/Operator Indicator: Operator
Owner/Operator Name: EXXONMOBIL OIL CORPORATION
Legal Status: Private
Date Became Current: 19991201
Date Ended Current: Not reported
Owner/Operator Address: Not reported
Owner/Operator City,State,Zip: Not reported
Owner/Operator Telephone: Not reported
Owner/Operator Telephone Ext: Not reported
Owner/Operator Fax: Not reported
Owner/Operator Email: Not reported

Owner/Operator Indicator: Operator
Owner/Operator Name: EXXONMOBIL OIL CORPORATION
Legal Status: Private
Date Became Current: 19991201
Date Ended Current: Not reported
Owner/Operator Address: Not reported
Owner/Operator City,State,Zip: Not reported
Owner/Operator Telephone: Not reported
Owner/Operator Telephone Ext: Not reported
Owner/Operator Fax: Not reported
Owner/Operator Email: Not reported

Owner/Operator Indicator: Operator
Owner/Operator Name: EXXONMOBIL OIL CORPORATION
Legal Status: Private
Date Became Current: 19991201
Date Ended Current: Not reported
Owner/Operator Address: Not reported
Owner/Operator City,State,Zip: Not reported
Owner/Operator Telephone: Not reported
Owner/Operator Telephone Ext: Not reported
Owner/Operator Fax: Not reported
Owner/Operator Email: Not reported

Historic Generators:
Receive Date: 20060218
Handler Name: EXXONMOBIL OIL CORPORATION - 11296
Federal Waste Generator Description: Small Quantity Generator
State District Owner: Not reported

EXXONMOBIL OIL CORPORATION - 11296 (Continued) **1008879811**

Large Quantity Handler of Universal Waste:	No
Recognized Trader Importer:	No
Recognized Trader Exporter:	No
Spent Lead Acid Battery Importer:	No
Spent Lead Acid Battery Exporter:	No
Current Record:	Yes
Non Storage Recycler Activity:	Not reported
Electronic Manifest Broker:	Not reported

Receive Date:	20050915
Handler Name:	EXXONMOBIL OIL CORPORATION 11296
Federal Waste Generator Description:	Large Quantity Generator
State District Owner:	Not reported
Large Quantity Handler of Universal Waste:	No
Recognized Trader Importer:	No
Recognized Trader Exporter:	No
Spent Lead Acid Battery Importer:	No
Spent Lead Acid Battery Exporter:	No
Current Record:	No
Non Storage Recycler Activity:	Not reported
Electronic Manifest Broker:	Not reported

Receive Date:	20060218
Handler Name:	EXXONMOBIL OIL CORPORATION - 11296
Federal Waste Generator Description:	Large Quantity Generator
State District Owner:	Not reported
Large Quantity Handler of Universal Waste:	No
Recognized Trader Importer:	No
Recognized Trader Exporter:	No
Spent Lead Acid Battery Importer:	No
Spent Lead Acid Battery Exporter:	No
Current Record:	No
Non Storage Recycler Activity:	Not reported
Electronic Manifest Broker:	Not reported

List of NAICS Codes and Descriptions:

NAICS Code:	44711
NAICS Description:	GASOLINE STATIONS WITH CONVENIENCE STORES

Facility Has Received Notices of Violations:

Violations:	No Violations Found

Evaluation Action Summary:

Evaluations:	No Evaluations Found

B42 **MOBIL OIL CORP. S.S. #18-LKA** **LUST** **S102433608**
West **6100 SEPULVEDA BLVD** **Cortese** **N/A**
< 1/8 **CULVER CITY, CA 90230** **CERS**
0.060 mi.
315 ft. **Site 11 of 13 in cluster B**

Relative: LUST:
Lower

Name:	CIRCLE K #2211182/ MOBIL #18-LKA
Address:	6100 SEPULVEDA BLVD
City,State,Zip:	CULVER CITY, CA 90230

Actual:
40 ft.

MOBIL OIL CORP. S.S. #18-LKA (Continued) **S102433608**

Lead Agency:	LOS ANGELES RWQCB (REGION 4)
Case Type:	LUST Cleanup Site
Geo Track:	http://geotracker.waterboards.ca.gov/profile_report.asp?global_id=T0603704754
Global Id:	T0603704754
Latitude:	33.9832554
Longitude:	-118.3942229
Status:	Completed - Case Closed
Status Date:	10/25/2018
Case Worker:	DMB
RB Case Number:	R-07139
Local Agency:	LOS ANGELES COUNTY
File Location:	Regional Board
Local Case Number:	006907-007139
Potential Media Affect:	Aquifer used for drinking water supply
Potential Contaminants of Concern:	Gasoline
EPA Region:	9
Coordinate Source:	Google Map Move
Cuf Case:	YES
Quantity Released Gallons:	Not reported
Begin Date:	01/19/1994
Leak Reported Date:	01/19/1994
How Discovered:	Other Means
How Discovered Description:	Not reported
Discharge Source:	Not reported
Discharge Cause:	Unknown
Stop Method:	Not reported
Stop Description:	Not reported
No Further Action Date:	10/25/2018
CA Water Watershed Name:	Santa Monica Bay - Interior Santa Monica Bay - Wilshire (404.63)
Dwr Groundwater Subbasin Name:	Coastal Plain Of Los Angeles - Santa Monica (4-011.01)
Disadvantaged Community:	Not reported
CA Enviroscreen 3 Score:	61-65%
CA Enviroscreen 4 Score:	45-50%
Military DOD Site:	No
Facility Project Subtype:	Not reported
RWQCB Region:	LOS ANGELES RWQCB (REGION 4)
Site History:	Not reported

LUST:

Global Id:	T0603704754
Contact Type:	Regional Board Caseworker - Primary Caseworker
Contact Name:	DAVID M. BJOSTAD
Organization Name:	LOS ANGELES RWQCB (REGION 4)
Address:	320 W. 4th Street, Suite 200
City:	Los Angeles
Email:	dave.bjostad@waterboards.ca.gov
Phone Number:	Not reported

Global Id:	T0603704754
Contact Type:	Local Agency Caseworker
Contact Name:	JOHN AWUJO
Organization Name:	LOS ANGELES COUNTY
Address:	900 S FREMONT AVE
City:	ALHAMBRA
Email:	jawujo@dpw.lacounty.gov
Phone Number:	6264583507

MOBIL OIL CORP. S.S. #18-LKA (Continued) **S102433608**

LUST:

Global Id:	T0603704754
Action Type:	ENFORCEMENT
Date:	06/04/2018
Action:	Staff Letter
Global Id:	T0603704754
Action Type:	ENFORCEMENT
Date:	03/27/2018
Action:	Notification - Preclosure
Global Id:	T0603704754
Action Type:	RESPONSE
Date:	01/15/2004
Action:	Monitoring Report - Quarterly
Global Id:	T0603704754
Action Type:	RESPONSE
Date:	01/15/2004
Action:	Soil and Water Investigation Report
Global Id:	T0603704754
Action Type:	RESPONSE
Date:	07/15/2004
Action:	Soil and Water Investigation Report
Global Id:	T0603704754
Action Type:	RESPONSE
Date:	04/30/2004
Action:	CAP/RAP - Feasibility Study Report
Global Id:	T0603704754
Action Type:	RESPONSE
Date:	04/15/2004
Action:	Soil and Water Investigation Report
Global Id:	T0603704754
Action Type:	RESPONSE
Date:	04/15/2004
Action:	Soil and Water Investigation Workplan
Global Id:	T0603704754
Action Type:	RESPONSE
Date:	07/15/2003
Action:	Interim Remedial Action Plan
Global Id:	T0603704754
Action Type:	RESPONSE
Date:	10/15/2003
Action:	Soil and Water Investigation Report
Global Id:	T0603704754
Action Type:	RESPONSE
Date:	10/15/2003
Action:	Soil and Water Investigation Report
Global Id:	T0603704754

MOBIL OIL CORP. S.S. #18-LKA (Continued) **S102433608**

Action Type:	RESPONSE
Date:	07/15/2005
Action:	CAP/RAP - Final Remediation / Design Plan
Global Id:	T0603704754
Action Type:	RESPONSE
Date:	01/31/2004
Action:	Interim Remedial Action Plan
Global Id:	T0603704754
Action Type:	RESPONSE
Date:	02/03/2004
Action:	Soil and Water Investigation Report
Global Id:	T0603704754
Action Type:	RESPONSE
Date:	05/04/2004
Action:	Other Workplan
Global Id:	T0603704754
Action Type:	RESPONSE
Date:	11/15/2004
Action:	Well Installation Report
Global Id:	T0603704754
Action Type:	RESPONSE
Date:	07/15/2003
Action:	Monitoring Report - Quarterly
Global Id:	T0603704754
Action Type:	RESPONSE
Date:	10/15/2007
Action:	Monitoring Report - Quarterly
Global Id:	T0603704754
Action Type:	RESPONSE
Date:	10/15/2006
Action:	Monitoring Report - Quarterly
Global Id:	T0603704754
Action Type:	RESPONSE
Date:	10/15/2006
Action:	Soil and Water Investigation Report
Global Id:	T0603704754
Action Type:	RESPONSE
Date:	07/15/2007
Action:	CAP/RAP - Final Remediation / Design Plan
Global Id:	T0603704754
Action Type:	RESPONSE
Date:	07/15/2007
Action:	Monitoring Report - Quarterly
Global Id:	T0603704754
Action Type:	RESPONSE
Date:	07/15/2007

MOBIL OIL CORP. S.S. #18-LKA (Continued) **S102433608**

Action:	Conceptual Site Model
Global Id:	T0603704754
Action Type:	RESPONSE
Date:	10/15/2010
Action:	Monitoring Report - Quarterly
Global Id:	T0603704754
Action Type:	RESPONSE
Date:	10/15/2010
Action:	Remedial Progress Report
Global Id:	T0603704754
Action Type:	RESPONSE
Date:	11/19/2010
Action:	Soil and Water Investigation Workplan
Global Id:	T0603704754
Action Type:	RESPONSE
Date:	07/15/2013
Action:	Monitoring Report - Semi-Annually
Global Id:	T0603704754
Action Type:	RESPONSE
Date:	11/14/2002
Action:	Site Assessment Report
Global Id:	T0603704754
Action Type:	RESPONSE
Date:	01/15/2017
Action:	Monitoring Report - Semi-Annually
Global Id:	T0603704754
Action Type:	ENFORCEMENT
Date:	06/02/2014
Action:	Staff Letter
Global Id:	T0603704754
Action Type:	Other
Date:	01/19/1994
Action:	Leak Reported
Global Id:	T0603704754
Action Type:	RESPONSE
Date:	04/15/2003
Action:	Monitoring Report - Quarterly
Global Id:	T0603704754
Action Type:	RESPONSE
Date:	04/18/2003
Action:	Other Report / Document
Global Id:	T0603704754
Action Type:	RESPONSE
Date:	08/15/2006
Action:	Soil and Water Investigation Report

MOBIL OIL CORP. S.S. #18-LKA (Continued) **S102433608**

Global Id: T0603704754
Action Type: RESPONSE
Date: 07/15/2006
Action: Monitoring Report - Quarterly

Global Id: T0603704754
Action Type: RESPONSE
Date: 04/15/2006
Action: Monitoring Report - Quarterly

Global Id: T0603704754
Action Type: RESPONSE
Date: 04/15/2006
Action: Soil and Water Investigation Report

Global Id: T0603704754
Action Type: RESPONSE
Date: 03/31/2006
Action: Soil and Water Investigation Workplan

Global Id: T0603704754
Action Type: RESPONSE
Date: 01/04/2006
Action: Well Installation Report

Global Id: T0603704754
Action Type: RESPONSE
Date: 10/15/2012
Action: Monitoring Report - Quarterly

Global Id: T0603704754
Action Type: RESPONSE
Date: 01/15/2012
Action: Monitoring Report - Quarterly

Global Id: T0603704754
Action Type: RESPONSE
Date: 04/15/2012
Action: Monitoring Report - Quarterly

Global Id: T0603704754
Action Type: RESPONSE
Date: 07/15/2012
Action: Monitoring Report - Quarterly

Global Id: T0603704754
Action Type: RESPONSE
Date: 01/15/2013
Action: Monitoring Report - Semi-Annually

Global Id: T0603704754
Action Type: RESPONSE
Date: 07/15/2017
Action: Monitoring Report - Semi-Annually

Global Id: T0603704754
Action Type: ENFORCEMENT

MOBIL OIL CORP. S.S. #18-LKA (Continued) **S102433608**

Date: 04/01/2015
Action: Waste Discharge Requirements

Global Id: T0603704754
Action Type: RESPONSE
Date: 07/15/2009
Action: Remedial Progress Report

Global Id: T0603704754
Action Type: RESPONSE
Date: 07/15/2008
Action: Monitoring Report - Quarterly

Global Id: T0603704754
Action Type: RESPONSE
Date: 07/15/2008
Action: Remedial Progress Report

Global Id: T0603704754
Action Type: RESPONSE
Date: 07/15/2009
Action: Monitoring Report - Semi-Annually

Global Id: T0603704754
Action Type: RESPONSE
Date: 07/15/2004
Action: Soil and Water Investigation Report

Global Id: T0603704754
Action Type: RESPONSE
Date: 01/20/2005
Action: Soil and Water Investigation Report

Global Id: T0603704754
Action Type: RESPONSE
Date: 01/15/2007
Action: Monitoring Report - Quarterly

Global Id: T0603704754
Action Type: RESPONSE
Date: 01/15/2007
Action: Conceptual Site Model

Global Id: T0603704754
Action Type: RESPONSE
Date: 01/15/2006
Action: Monitoring Report - Quarterly

Global Id: T0603704754
Action Type: RESPONSE
Date: 01/15/2006
Action: Soil and Water Investigation Report

Global Id: T0603704754
Action Type: RESPONSE
Date: 01/15/2010
Action: Remedial Progress Report

MOBIL OIL CORP. S.S. #18-LKA (Continued) **S102433608**

Global Id: T0603704754
Action Type: RESPONSE
Date: 04/15/2010
Action: Remedial Progress Report

Global Id: T0603704754
Action Type: RESPONSE
Date: 01/15/2010
Action: Monitoring Report - Semi-Annually

Global Id: T0603704754
Action Type: RESPONSE
Date: 07/15/2010
Action: Monitoring Report - Quarterly

Global Id: T0603704754
Action Type: RESPONSE
Date: 07/03/2009
Action: Remedial Progress Report

Global Id: T0603704754
Action Type: RESPONSE
Date: 10/15/2009
Action: Monitoring Report - Semi-Annually

Global Id: T0603704754
Action Type: RESPONSE
Date: 07/15/2015
Action: Pilot Study/ Treatability Report

Global Id: T0603704754
Action Type: RESPONSE
Date: 01/15/2017
Action: NPDES / WDR Reports

Global Id: T0603704754
Action Type: RESPONSE
Date: 07/15/2016
Action: NPDES / WDR Reports

Global Id: T0603704754
Action Type: ENFORCEMENT
Date: 03/07/2006
Action: Staff Letter

Global Id: T0603704754
Action Type: ENFORCEMENT
Date: 04/20/2007
Action: Staff Letter

Global Id: T0603704754
Action Type: ENFORCEMENT
Date: 02/18/2004
Action: 13267 Requirement

Global Id: T0603704754
Action Type: ENFORCEMENT

MOBIL OIL CORP. S.S. #18-LKA (Continued) **S102433608**

Date: 01/12/2009
Action: Staff Letter

Global Id: T0603704754
Action Type: ENFORCEMENT
Date: 06/15/2009
Action: Staff Letter

Global Id: T0603704754
Action Type: ENFORCEMENT
Date: 03/30/2010
Action: Staff Letter

Global Id: T0603704754
Action Type: RESPONSE
Date: 01/15/2009
Action: Monitoring Report - Quarterly

Global Id: T0603704754
Action Type: RESPONSE
Date: 04/15/2009
Action: Conceptual Site Model

Global Id: T0603704754
Action Type: RESPONSE
Date: 04/15/2009
Action: Soil and Water Investigation Report

Global Id: T0603704754
Action Type: RESPONSE
Date: 03/07/2005
Action: Interim Remedial Action Plan

Global Id: T0603704754
Action Type: RESPONSE
Date: 04/15/2005
Action: Monitoring Report - Quarterly

Global Id: T0603704754
Action Type: RESPONSE
Date: 07/15/2004
Action: Monitoring Report - Quarterly

Global Id: T0603704754
Action Type: RESPONSE
Date: 04/15/2005
Action: Soil and Water Investigation Report

Global Id: T0603704754
Action Type: RESPONSE
Date: 04/15/2005
Action: Remedial Progress Report

Global Id: T0603704754
Action Type: RESPONSE
Date: 03/31/2006
Action: Soil and Water Investigation Workplan

MOBIL OIL CORP. S.S. #18-LKA (Continued) **S102433608**

Global Id: T0603704754
Action Type: RESPONSE
Date: 10/15/2005
Action: Monitoring Report - Quarterly

Global Id: T0603704754
Action Type: RESPONSE
Date: 10/15/2005
Action: Soil and Water Investigation Report

Global Id: T0603704754
Action Type: RESPONSE
Date: 07/15/2005
Action: Soil and Water Investigation Report

Global Id: T0603704754
Action Type: RESPONSE
Date: 10/15/2004
Action: Interim Remedial Action Plan

Global Id: T0603704754
Action Type: RESPONSE
Date: 01/15/2008
Action: Monitoring Report - Quarterly

Global Id: T0603704754
Action Type: RESPONSE
Date: 04/15/2004
Action: Remedial Progress Report

Global Id: T0603704754
Action Type: RESPONSE
Date: 01/15/2005
Action: Soil and Water Investigation Report

Global Id: T0603704754
Action Type: RESPONSE
Date: 07/15/2005
Action: Monitoring Report - Quarterly

Global Id: T0603704754
Action Type: RESPONSE
Date: 04/15/2005
Action: Soil and Water Investigation Report

Global Id: T0603704754
Action Type: RESPONSE
Date: 06/02/2011
Action: Site Assessment Report

Global Id: T0603704754
Action Type: RESPONSE
Date: 07/15/2011
Action: Monitoring Report - Quarterly

Global Id: T0603704754
Action Type: RESPONSE

MOBIL OIL CORP. S.S. #18-LKA (Continued) **S102433608**

Date:	10/15/2011
Action:	Remedial Progress Report
Global Id:	T0603704754
Action Type:	RESPONSE
Date:	07/15/2015
Action:	NPDES / WDR Reports
Global Id:	T0603704754
Action Type:	RESPONSE
Date:	07/15/2015
Action:	Monitoring Report - Semi-Annually
Global Id:	T0603704754
Action Type:	RESPONSE
Date:	07/15/2014
Action:	Monitoring Report - Semi-Annually
Global Id:	T0603704754
Action Type:	RESPONSE
Date:	09/15/2018
Action:	Well Destruction Report
Global Id:	T0603704754
Action Type:	REMEDIATION
Date:	12/01/2005
Action:	Soil Vapor Extraction (SVE)
Global Id:	T0603704754
Action Type:	REMEDIATION
Date:	05/08/2006
Action:	Pump & Treat (P&T) Groundwater
Global Id:	T0603704754
Action Type:	REMEDIATION
Date:	12/01/2003
Action:	Dual Phase Extraction
Global Id:	T0603704754
Action Type:	REMEDIATION
Date:	05/20/2015
Action:	In Situ Physical/Chemical Treatment (other than SVE)
Global Id:	T0603704754
Action Type:	REMEDIATION
Date:	05/20/2015
Action:	Soil Vapor Extraction (SVE)
Global Id:	T0603704754
Action Type:	REMEDIATION
Date:	12/01/2003
Action:	Dual Phase Extraction
Global Id:	T0603704754
Action Type:	ENFORCEMENT
Date:	05/29/2003
Action:	13267 Requirement

MOBIL OIL CORP. S.S. #18-LKA (Continued) **S102433608**

Global Id: T0603704754
Action Type: ENFORCEMENT
Date: 11/29/2004
Action: Staff Letter

Global Id: T0603704754
Action Type: ENFORCEMENT
Date: 04/14/2004
Action: Staff Letter

Global Id: T0603704754
Action Type: ENFORCEMENT
Date: 03/13/2003
Action: Staff Letter

Global Id: T0603704754
Action Type: ENFORCEMENT
Date: 09/22/2003
Action: 13267 Requirement

Global Id: T0603704754
Action Type: ENFORCEMENT
Date: 08/26/2004
Action: Staff Letter

Global Id: T0603704754
Action Type: ENFORCEMENT
Date: 05/24/2004
Action: Staff Letter

Global Id: T0603704754
Action Type: ENFORCEMENT
Date: 11/02/2004
Action: Staff Letter

Global Id: T0603704754
Action Type: ENFORCEMENT
Date: 07/25/2005
Action: Staff Letter

Global Id: T0603704754
Action Type: ENFORCEMENT
Date: 03/23/2005
Action: Staff Letter

Global Id: T0603704754
Action Type: ENFORCEMENT
Date: 04/24/2006
Action: Staff Letter

Global Id: T0603704754
Action Type: ENFORCEMENT
Date: 10/25/2018
Action: Closure/No Further Action Letter

Global Id: T0603704754
Action Type: Other

MOBIL OIL CORP. S.S. #18-LKA (Continued) **S102433608**

Date: 01/19/1994
Action: Leak Discovery

Global Id: T0603704754
Action Type: RESPONSE
Date: 04/15/2009
Action: Monitoring Report - Quarterly

Global Id: T0603704754
Action Type: RESPONSE
Date: 10/15/2008
Action: Monitoring Report - Quarterly

Global Id: T0603704754
Action Type: RESPONSE
Date: 10/06/2008
Action: Remedial Progress Report

Global Id: T0603704754
Action Type: RESPONSE
Date: 12/18/2008
Action: Soil and Water Investigation Workplan

Global Id: T0603704754
Action Type: RESPONSE
Date: 01/31/2004
Action: CAP/RAP - Feasibility Study Report

Global Id: T0603704754
Action Type: RESPONSE
Date: 10/15/2003
Action: Monitoring Report - Quarterly

Global Id: T0603704754
Action Type: RESPONSE
Date: 04/15/2005
Action: Remedial Progress Report

Global Id: T0603704754
Action Type: RESPONSE
Date: 10/15/2004
Action: Monitoring Report - Quarterly

Global Id: T0603704754
Action Type: RESPONSE
Date: 04/15/2008
Action: Monitoring Report - Quarterly

Global Id: T0603704754
Action Type: RESPONSE
Date: 04/15/2007
Action: Conceptual Site Model

Global Id: T0603704754
Action Type: RESPONSE
Date: 04/15/2005
Action: Soil and Water Investigation Report

MOBIL OIL CORP. S.S. #18-LKA (Continued) **S102433608**

Global Id: T0603704754
Action Type: RESPONSE
Date: 01/15/2011
Action: Monitoring Report - Quarterly

Global Id: T0603704754
Action Type: RESPONSE
Date: 04/15/2011
Action: Monitoring Report - Quarterly

Global Id: T0603704754
Action Type: RESPONSE
Date: 03/24/2011
Action: Remedial Progress Report

Global Id: T0603704754
Action Type: RESPONSE
Date: 07/15/2011
Action: Remedial Progress Report

Global Id: T0603704754
Action Type: RESPONSE
Date: 01/15/2014
Action: Monitoring Report - Semi-Annually

Global Id: T0603704754
Action Type: RESPONSE
Date: 01/15/2015
Action: Monitoring Report - Semi-Annually

Global Id: T0603704754
Action Type: RESPONSE
Date: 01/15/2016
Action: Monitoring Report - Semi-Annually

Global Id: T0603704754
Action Type: RESPONSE
Date: 07/15/2016
Action: Monitoring Report - Semi-Annually

Global Id: T0603704754
Action Type: RESPONSE
Date: 01/15/2018
Action: Monitoring Report - Semi-Annually

Global Id: T0603704754
Action Type: RESPONSE
Date: 04/30/2014
Action: Pilot Study / Treatability Workplan - Regulator Responded

Global Id: T0603704754
Action Type: RESPONSE
Date: 10/27/2017
Action: Request for Closure - Regulator Responded

LUST:
Global Id: T0603704754

MOBIL OIL CORP. S.S. #18-LKA (Continued) **S102433608**

Status: Open - Case Begin Date
Status Date: 01/19/1994

Global Id: T0603704754
Status: Open - Site Assessment
Status Date: 01/19/1994

Global Id: T0603704754
Status: Open - Site Assessment
Status Date: 11/14/2002

Global Id: T0603704754
Status: Open - Site Assessment
Status Date: 02/02/2004

Global Id: T0603704754
Status: Open - Remediation
Status Date: 04/13/2004

Global Id: T0603704754
Status: Open - Remediation
Status Date: 10/18/2004

Global Id: T0603704754
Status: Open - Remediation
Status Date: 11/02/2004

Global Id: T0603704754
Status: Open - Remediation
Status Date: 04/19/2005

Global Id: T0603704754
Status: Open - Site Assessment
Status Date: 04/03/2006

Global Id: T0603704754
Status: Open - Remediation
Status Date: 08/21/2007

Global Id: T0603704754
Status: Open - Eligible for Closure
Status Date: 02/13/2013

Global Id: T0603704754
Status: Open - Remediation
Status Date: 06/02/2014

Global Id: T0603704754
Status: Open - Eligible for Closure
Status Date: 03/27/2018

Global Id: T0603704754
Status: Completed - Case Closed
Status Date: 10/25/2018

MOBIL OIL CORP. S.S. #18-LKA (Continued) **S102433608**

LUST REG 4:

Region:	4	
Regional Board:	04	
County:	Los Angeles	
Facility Id:	R-07139	
Status:	Remedial action (cleanup) Underway	
Substance:	Gasoline	
Substance Quantity:	Not reported	
Local Case No:	006907-007139	
Case Type:	Groundwater	
Abatement Method Used at the Site:		Not reported
Global ID:	T0603704754	
W Global ID:	Not reported	
Staff:	WXT	
Local Agency:	19000	
Cross Street:	Not reported	
Enforcement Type:	DLSEL	
Date Leak Discovered:	1/19/1994	
Date Leak First Reported:		1/19/1994
Date Leak Record Entered:	6/2/1995	
Date Confirmation Began:	1/19/1994	
Date Leak Stopped:	Not reported	
Date Case Last Changed on Database:		6/2/1995
Date the Case was Closed:		Not reported
How Leak Discovered:	OM	
How Leak Stopped:	Not reported	
Cause of Leak:	UNK	
Leak Source:	Not reported	
Operator:	Not reported	
Water System:	Not reported	
Well Name:	Not reported	
Approx. Dist To Production Well (ft):		10394.777541328351495854239298
Source of Cleanup Funding:		Not reported
Preliminary Site Assessment Workplan Submitted:		Not reported
Preliminary Site Assessment Began:		11/14/2002
Pollution Characterization Began:		Not reported
Remediation Plan Submitted:		Not reported
Remedial Action Underway:		1/6/2004
Post Remedial Action Monitoring Began:		Not reported
Enforcement Action Date:		Not reported
Historical Max MTBE Date:		12/19/2003
Hist Max MTBE Conc in Groundwater:		1120000
Hist Max MTBE Conc in Soil:		36000
Significant Interim Remedial Action Taken:		Not reported
GW Qualifier:	=	
Soil Qualifier:	=	
Organization:	Not reported	
Owner Contact:	Not reported	
Responsible Party:	LEE HANLEY	
RP Address:	1464 MADERA ROAD, SUITE N., #265	
Program:	LUST	
Lat/Long:	33.9833484 / -1	
Local Agency Staff:	Not reported	
Beneficial Use:	Not reported	
Priority:	Not reported	
Cleanup Fund Id:	Not reported	
Suspended:	Not reported	

MOBIL OIL CORP. S.S. #18-LKA (Continued) **S102433608**

Assigned Name: Not reported
Summary: OLD CASE #060295-11

CORTESE:
Name: CIRCLE K #2211182/ MOBIL #18-LKA
Address: 6100 SEPULVEDA BLVD
City,State,Zip: CULVER CITY, CA 90230
Region: CORTESE
Envirostor Id: Not reported
Global ID: T0603704754
Site/Facility Type: LUST CLEANUP SITE
Cleanup Status: COMPLETED - CASE CLOSED
Status Date: Not reported
Site Code: Not reported
Latitude: Not reported
Longitude: Not reported
Owner: Not reported
Enf Type: Not reported
Swat R: Not reported
Flag: active
Order No: Not reported
Waste Discharge System No: Not reported
Effective Date: Not reported
Region 2: Not reported
WID Id: Not reported
Solid Waste Id No: Not reported
Waste Management Uit Name: Not reported
File Name: Active Open

CERS:
Name: CIRCLE K #2211182/ MOBIL #18-LKA
Address: 6100 SEPULVEDA BLVD
City,State,Zip: CULVER CITY, CA 90230
Site ID: 850652
CERS ID: T0603704754
CERS Description: Leaking Underground Storage Tank Cleanup Site

Affiliation:
Affiliation Type Desc: Local Agency Caseworker
Entity Name: JOHN AWUJO - LOS ANGELES COUNTY
Entity Title: Not reported
Affiliation Address: 900 S FREMONT AVE
Affiliation City: ALHAMBRA
Affiliation State: CA
Affiliation Country: Not reported
Affiliation Zip: Not reported
Affiliation Phone: 6264583507,

Affiliation Type Desc: Regional Board Caseworker
Entity Name: DAVID M. BJOSTAD - LOS ANGELES RWQCB (REGION 4)
Entity Title: Not reported
Affiliation Address: 320 W. 4th Street, Suite 200
Affiliation City: Los Angeles
Affiliation State: CA
Affiliation Country: Not reported
Affiliation Zip: Not reported
Affiliation Phone: ,

B43
West
< 1/8
0.060 mi.
315 ft.

MOBIL OIL CORP S/S #18-LKA
6100 SEPULVEDA BLVD
CULVER CITY, CA 90230

Site 12 of 13 in cluster B

UST **U003940691**
N/A

Relative:
Lower

Actual:
40 ft.

UST:

Name:	MOBIL OIL CORP S/S #18-LKA
Address:	6100 SEPULVEDA BLVD
City,State,Zip:	CULVER CITY, CA 90230
Facility ID:	7139
Permitting Agency:	LOS ANGELES COUNTY
CERSID:	Not reported
Latitude:	33.9845378
Longitude:	-118.3927925
Owner type:	Not reported
Facility type:	Not reported
Num of inuse ust:	Not reported
Num of closed ust:	Not reported
Num of oos ust:	Not reported
Epa region:	Not reported
Tribal lands:	Not reported
Tank owner name:	Not reported
Tank owner mailing address:	Not reported
Tank owner mailing city:	Not reported
Tank owner mailing zip:	Not reported
Tank owner mailing state:	Not reported
Tank operator name:	Not reported
Tank operator mailing address:	Not reported
Tank operator mailing city:	Not reported
Tank operator mailing zip:	Not reported
Tank operator mailing state:	Not reported
Tankidnumber:	Not reported
Tank status:	Not reported
Tank configuration:	Not reported
Tank closure date:	Not reported
Tank installation date:	Not reported
Tank num of compartments:	Not reported
Tank contents:	Not reported
Tank capacity gallons:	Not reported
Tank type:	Not reported
Tank pc construction:	Not reported
Tank pwpiping construction:	Not reported
Tank piping type:	Not reported
Tank piping construction:	Not reported
Tank sacrificial anode:	Not reported
Tank cp impressed current:	Not reported
Tank cp shutoff:	Not reported
Tank alarms:	Not reported
Tank ball float:	Not reported
Tank spill bucket:	Not reported

B44 **EXXONMOBIL OIL CORPORATION #11296** **CERS HAZ WASTE** **S113043630**
West **6100 SEPULVEDA BLVD** **HWTS** **N/A**
< 1/8 **CULVER CITY, CA 90230** **HAZNET**
0.060 mi. **CERS**
315 ft. **Site 13 of 13 in cluster B**

Relative:
Lower

Actual:
40 ft.

CERS HAZ WASTE:

Name:	PAREDES AUTO REPAIR
Address:	6100 SEPULVEDA BLVD STE B
City,State,Zip:	CULVER CITY, CA 90230
Site ID:	100239
CERS ID:	10507735
CERS Description:	Hazardous Waste Generator

HWTS:

Name:	EXXONMOBIL OIL CORPORATION #11296
Address:	6100 SEPULVEDA BLVD
Address 2:	Not reported
City,State,Zip:	CULVER CITY, CA 90230
EPA ID:	CAL000056270
Inactive Date:	12/08/2005
Create Date:	07/20/1994
Last Act Date:	Not reported
Mailing Name:	Not reported
Mailing Address:	16945 NORTHCHASE DRIVE ROOM 538
Mailing Address 2:	Not reported
Mailing City,State,Zip:	HOUSTON, TX 770600000
Owner Name:	EXXONMOBIL OIL CORPORATION
Owner Address:	3225 GALLOWS ROAD
Owner Address 2:	Not reported
Owner City,State,Zip:	FAIRFAX, VA 220370002
Owner Phone:	Not reported
Owner Fax:	Not reported
Contact Name:	DALE VIATOR, ENVT'L ADVISOR
Contact Address:	16945 NORTHCHASE DRIVE ROOM 538
Contact Address 2:	Not reported
City,State,Zip:	HOUSTON, TX 770600000
Contact Phone:	Not reported
Contact Fax:	Not reported
Facility Status:	Inactive
Facility Type:	PERMANENT
Category:	STATE
Latitude:	33.983527
Longitude:	-118.394754

NAICS:

EPA ID:	CAL000056270
Create Date:	2002-03-14 16:36:27.000
NAICS Code:	44719
NAICS Description:	Other Gasoline Stations
Issued EPA ID Date:	1994-07-20 00:00:00
Inactive Date:	2005-12-08 00:00:00
Facility Name:	EXXONMOBIL OIL CORPORATION #11296
Facility Address:	6100 SEPULVEDA BLVD
Facility Address 2:	Not reported
Facility City:	CULVER CITY
Facility County:	Not reported
Facility State:	CA
Facility Zip:	902300000

EXXONMOBIL OIL CORPORATION #11296 (Continued) **S113043630**

HAZNET:

Name:	EXXONMOBIL OIL CORPORATION #11296
Address:	6100 SEPULVEDA BLVD
Address 2:	Not reported
City,State,Zip:	CULVER CITY, CA 902300000
Contact:	DALE VIATOR, ENVT'L ADVISOR
Telephone:	2816548470
Mailing Name:	Not reported
Mailing Address:	16945 NORTHCHASE DRIVE ROOM 538
Year:	2004
Gepaid:	CAL000056270
TSD EPA ID:	CAD028409019
CA Waste Code:	133 - Aqueous solution with total organic residues 10 percent or more
Disposal Method:	T01 - Treatment, Tank
Tons:	0.27105
Year:	2003
Gepaid:	CAL000056270
TSD EPA ID:	CAD028409019
CA Waste Code:	223 - Unspecified oil-containing waste
Disposal Method:	T01 - Treatment, Tank
Tons:	0.0417
Year:	2003
Gepaid:	CAL000056270
TSD EPA ID:	CAD028409019
CA Waste Code:	134 - Aqueous solution with total organic residues less than 10 percent
Disposal Method:	T01 - Treatment, Tank
Tons:	0.231
Year:	2002
Gepaid:	CAL000056270
TSD EPA ID:	CAD028409019
CA Waste Code:	223 - Unspecified oil-containing waste
Disposal Method:	T01 - Treatment, Tank
Tons:	1.48869
Year:	2002
Gepaid:	CAL000056270
TSD EPA ID:	CAT080014079
CA Waste Code:	352 - Other organic solids
Disposal Method:	H01 - Transfer Station
Tons:	0.02
Year:	2002
Gepaid:	CAL000056270
TSD EPA ID:	CAD028409019
CA Waste Code:	241 - Tank bottom waste
Disposal Method:	H01 - Transfer Station
Tons:	0.6255
Year:	2001
Gepaid:	CAL000056270
TSD EPA ID:	CAD028409019
CA Waste Code:	223 - Unspecified oil-containing waste

EXXONMOBIL OIL CORPORATION #11296 (Continued) **S113043630**

Disposal Method:	T01 - Treatment, Tank
Tons:	5.55436
Year:	2001
Gepaid:	CAL000056270
TSD EPA ID:	CAT080014079
CA Waste Code:	352 - Other organic solids
Disposal Method:	H01 - Transfer Station
Tons:	0.0025
Year:	2000
Gepaid:	CAL000056270
TSD EPA ID:	CAD028409019
CA Waste Code:	223 - Unspecified oil-containing waste
Disposal Method:	T01 - Treatment, Tank
Tons:	0.025
Year:	1999
Gepaid:	CAL000056270
TSD EPA ID:	CAD028409019
CA Waste Code:	223 - Unspecified oil-containing waste
Disposal Method:	T01 - Treatment, Tank
Tons:	0.0249

Click this hyperlink while viewing on your computer to access
1 additional CA HAZNET: record(s) in the EDR Site Report.

Additional Information:

Year:	2004
Gen EPA ID:	CAL000056270
Shipment Date:	20041201
Creation Date:	3/17/2005 18:34:39
Receipt Date:	20041208
Manifest ID:	24050936
Trans EPA ID:	CAD045226370
Trans Name:	TYREE ORG
Trans 2 EPA ID:	Not reported
Trans 2 Name:	Not reported
TSDF EPA ID:	CAD028409019
Trans Name:	CROSBY & OVERTON
TSDF Alt EPA ID:	CAD028409019
TSDF Alt Name:	Not reported
Waste Code Description:	133 - Aqueous solution with 10% or more total organic residues
RCRA Code:	Not reported
Meth Code:	T01 - Treatment, Tank
Quantity Tons:	0.22935
Waste Quantity:	55
Quantity Unit:	G
Additional Code 1:	Not reported
Additional Code 2:	Not reported
Additional Code 3:	Not reported
Additional Code 4:	Not reported
Additional Code 5:	Not reported
Shipment Date:	20041201

EXXONMOBIL OIL CORPORATION #11296 (Continued) **S113043630**

Creation Date:	3/17/2005 18:34:39
Receipt Date:	20041208
Manifest ID:	24050936
Trans EPA ID:	CAD045226370
Trans Name:	TYREE ORG
Trans 2 EPA ID:	Not reported
Trans 2 Name:	Not reported
TSDF EPA ID:	CAD028409019
Trans Name:	CROSBY & OVERTON
TSDF Alt EPA ID:	CAD028409019
TSDF Alt Name:	Not reported
Waste Code Description:	133 - Aqueous solution with 10% or more total organic residues
RCRA Code:	Not reported
Meth Code:	T01 - Treatment, Tank
Quantity Tons:	0.0417
Waste Quantity:	10
Quantity Unit:	G
Additional Code 1:	Not reported
Additional Code 2:	Not reported
Additional Code 3:	Not reported
Additional Code 4:	Not reported
Additional Code 5:	Not reported

Additional Information:

Year:	2003
Gen EPA ID:	CAL000056270
Shipment Date:	20031119
Creation Date:	8/9/2004 8:46:56
Receipt Date:	20031203
Manifest ID:	22405013
Trans EPA ID:	CAD045226370
Trans Name:	TYREE ORG
Trans 2 EPA ID:	Not reported
Trans 2 Name:	Not reported
TSDF EPA ID:	CAD028409019
Trans Name:	CROSBY & OVERTON
TSDF Alt EPA ID:	CAD028409019
TSDF Alt Name:	Not reported
Waste Code Description:	223 - Unspecified oil-containing waste
RCRA Code:	D001
Meth Code:	T01 - Treatment, Tank
Quantity Tons:	0.00834
Waste Quantity:	2
Quantity Unit:	G
Additional Code 1:	Not reported
Additional Code 2:	Not reported
Additional Code 3:	Not reported
Additional Code 4:	Not reported
Additional Code 5:	Not reported
Shipment Date:	20031114
Creation Date:	8/9/2004 8:48:13
Receipt Date:	20031118
Manifest ID:	22220429
Trans EPA ID:	CAD045226370
Trans Name:	TYREE ORG

EXXONMOBIL OIL CORPORATION #11296 (Continued) **S113043630**

Trans 2 EPA ID:	Not reported
Trans 2 Name:	Not reported
TSDF EPA ID:	CAD028409019
Trans Name:	CROSBY & OVERTON
TSDF Alt EPA ID:	CAD028409019
TSDF Alt Name:	Not reported
Waste Code Description:	134 - Aqueous solution with <10% total organic residues
RCRA Code:	Not reported
Meth Code:	T01 - Treatment, Tank
Quantity Tons:	0.231
Waste Quantity:	55
Quantity Unit:	G
Additional Code 1:	Not reported
Additional Code 2:	Not reported
Additional Code 3:	Not reported
Additional Code 4:	Not reported
Additional Code 5:	Not reported

Shipment Date:	20030402
Creation Date:	7/12/2003 18:31:23
Receipt Date:	20030410
Manifest ID:	22226314
Trans EPA ID:	CAD045226370
Trans Name:	Not reported
Trans 2 EPA ID:	Not reported
Trans 2 Name:	Not reported
TSDF EPA ID:	CAD028409019
Trans Name:	Not reported
TSDF Alt EPA ID:	CAD028409019
TSDF Alt Name:	Not reported
Waste Code Description:	223 - Unspecified oil-containing waste
RCRA Code:	D001
Meth Code:	T01 - Treatment, Tank
Quantity Tons:	0.03336
Waste Quantity:	8
Quantity Unit:	G
Additional Code 1:	Not reported
Additional Code 2:	Not reported
Additional Code 3:	Not reported
Additional Code 4:	Not reported
Additional Code 5:	Not reported

Additional Information:

Year:	2002
Gen EPA ID:	CAL000056270

Shipment Date:	20021105
Creation Date:	2/13/2003 18:31:35
Receipt Date:	20021115
Manifest ID:	21876213
Trans EPA ID:	NJD080631369
Trans Name:	Not reported
Trans 2 EPA ID:	Not reported
Trans 2 Name:	Not reported
TSDF EPA ID:	CAT080014079
Trans Name:	Not reported
TSDF Alt EPA ID:	Not reported

EXXONMOBIL OIL CORPORATION #11296 (Continued) **S113043630**

TSDF Alt Name:	Not reported
Waste Code Description:	352 - Other organic solids
RCRA Code:	D018
Meth Code:	H01 - Transfer Station
Quantity Tons:	0.02
Waste Quantity:	40
Quantity Unit:	P
Additional Code 1:	Not reported
Additional Code 2:	Not reported
Additional Code 3:	Not reported
Additional Code 4:	Not reported
Additional Code 5:	Not reported
Shipment Date:	20020507
Creation Date:	7/19/2002 15:54:46
Receipt Date:	20020510
Manifest ID:	21027201
Trans EPA ID:	CAD045226370
Trans Name:	Not reported
Trans 2 EPA ID:	Not reported
Trans 2 Name:	Not reported
TSDF EPA ID:	CAD028409019
Trans Name:	Not reported
TSDF Alt EPA ID:	Not reported
TSDF Alt Name:	Not reported
Waste Code Description:	223 - Unspecified oil-containing waste
RCRA Code:	D001
Meth Code:	T01 - Treatment, Tank
Quantity Tons:	0.06672
Waste Quantity:	16
Quantity Unit:	G
Additional Code 1:	Not reported
Additional Code 2:	Not reported
Additional Code 3:	Not reported
Additional Code 4:	Not reported
Additional Code 5:	Not reported
Shipment Date:	20020328
Creation Date:	7/10/2002 18:30:49
Receipt Date:	20020329
Manifest ID:	20831053
Trans EPA ID:	CAL922125668
Trans Name:	Not reported
Trans 2 EPA ID:	Not reported
Trans 2 Name:	Not reported
TSDF EPA ID:	CAD028409019
Trans Name:	Not reported
TSDF Alt EPA ID:	Not reported
TSDF Alt Name:	Not reported
Waste Code Description:	241 - Tank bottom waste 251 Still bottoms with halogenated organics
RCRA Code:	D001
Meth Code:	H01 - Transfer Station
Quantity Tons:	0.6255
Waste Quantity:	150
Quantity Unit:	G
Additional Code 1:	Not reported
Additional Code 2:	Not reported

EXXONMOBIL OIL CORPORATION #11296 (Continued) **S113043630**

Additional Code 3:	Not reported
Additional Code 4:	Not reported
Additional Code 5:	Not reported
Shipment Date:	20020326
Creation Date:	7/29/2002 18:38:23
Receipt Date:	20020329
Manifest ID:	21251588
Trans EPA ID:	CAD045226370
Trans Name:	Not reported
Trans 2 EPA ID:	Not reported
Trans 2 Name:	Not reported
TSDF EPA ID:	CAD028409019
Trans Name:	Not reported
TSDF Alt EPA ID:	Not reported
TSDF Alt Name:	Not reported
Waste Code Description:	223 - Unspecified oil-containing waste
RCRA Code:	D001
Meth Code:	T01 - Treatment, Tank
Quantity Tons:	0.19599
Waste Quantity:	47
Quantity Unit:	G
Additional Code 1:	Not reported
Additional Code 2:	Not reported
Additional Code 3:	Not reported
Additional Code 4:	Not reported
Additional Code 5:	Not reported
Shipment Date:	20020214
Creation Date:	7/29/2002 18:31:50
Receipt Date:	20020215
Manifest ID:	21251430
Trans EPA ID:	CAD045226370
Trans Name:	Not reported
Trans 2 EPA ID:	Not reported
Trans 2 Name:	Not reported
TSDF EPA ID:	CAD028409019
Trans Name:	Not reported
TSDF Alt EPA ID:	Not reported
TSDF Alt Name:	Not reported
Waste Code Description:	223 - Unspecified oil-containing waste
RCRA Code:	D001
Meth Code:	T01 - Treatment, Tank
Quantity Tons:	1.22598
Waste Quantity:	294
Quantity Unit:	G
Additional Code 1:	Not reported
Additional Code 2:	Not reported
Additional Code 3:	Not reported
Additional Code 4:	Not reported
Additional Code 5:	Not reported

Additional Information:

Year:	2001
Gen EPA ID:	CAL000056270
Shipment Date:	20011113

EXXONMOBIL OIL CORPORATION #11296 (Continued) **S113043630**

Creation Date:	2/13/2002 0:00:00
Receipt Date:	20011113
Manifest ID:	21252247
Trans EPA ID:	CAD045226370
Trans Name:	Not reported
Trans 2 EPA ID:	Not reported
Trans 2 Name:	Not reported
TSDF EPA ID:	CAD028409019
Trans Name:	Not reported
TSDF Alt EPA ID:	CAD028409019
TSDF Alt Name:	Not reported
Waste Code Description:	223 - Unspecified oil-containing waste
RCRA Code:	D001
Meth Code:	T01 - Treatment, Tank
Quantity Tons:	5.4877
Waste Quantity:	1316
Quantity Unit:	G
Additional Code 1:	Not reported
Additional Code 2:	Not reported
Additional Code 3:	Not reported
Additional Code 4:	Not reported
Additional Code 5:	Not reported

Shipment Date:	20010824
Creation Date:	11/1/2001 0:00:00
Receipt Date:	20010905
Manifest ID:	20730049
Trans EPA ID:	NJD080631369
Trans Name:	Not reported
Trans 2 EPA ID:	Not reported
Trans 2 Name:	Not reported
TSDF EPA ID:	CAD080014079
Trans Name:	Not reported
TSDF Alt EPA ID:	CAT080014079
TSDF Alt Name:	Not reported
Waste Code Description:	352 - Other organic solids
RCRA Code:	D018
Meth Code:	H01 - Transfer Station
Quantity Tons:	0.0025
Waste Quantity:	5
Quantity Unit:	P
Additional Code 1:	Not reported
Additional Code 2:	Not reported
Additional Code 3:	Not reported
Additional Code 4:	Not reported
Additional Code 5:	Not reported

Shipment Date:	20010810
Creation Date:	10/3/2001 0:00:00
Receipt Date:	20010815
Manifest ID:	20472384
Trans EPA ID:	CAD045226370
Trans Name:	Not reported
Trans 2 EPA ID:	Not reported
Trans 2 Name:	Not reported
TSDF EPA ID:	CAD028409019
Trans Name:	Not reported

EXXONMOBIL OIL CORPORATION #11296 (Continued) **S113043630**

TSDF Alt EPA ID:	CAD028409019
TSDF Alt Name:	Not reported
Waste Code Description:	223 - Unspecified oil-containing waste
RCRA Code:	D001
Meth Code:	T01 - Treatment, Tank
Quantity Tons:	0.0333
Waste Quantity:	8
Quantity Unit:	G
Additional Code 1:	Not reported
Additional Code 2:	Not reported
Additional Code 3:	Not reported
Additional Code 4:	Not reported
Additional Code 5:	Not reported
Shipment Date:	20010402
Creation Date:	6/28/2003 18:31:06
Receipt Date:	Not reported
Manifest ID:	22226314
Trans EPA ID:	CAD045226370
Trans Name:	Not reported
Trans 2 EPA ID:	Not reported
Trans 2 Name:	Not reported
TSDF EPA ID:	CAD028409019
Trans Name:	Not reported
TSDF Alt EPA ID:	CAD028409019
TSDF Alt Name:	Not reported
Waste Code Description:	223 - Unspecified oil-containing waste
RCRA Code:	D001
Meth Code:	T01 - Treatment, Tank
Quantity Tons:	0.03336
Waste Quantity:	8
Quantity Unit:	G
Additional Code 1:	Not reported
Additional Code 2:	Not reported
Additional Code 3:	Not reported
Additional Code 4:	Not reported
Additional Code 5:	Not reported

Additional Information:

Year:	2000
Gen EPA ID:	CAL000056270
Shipment Date:	20000324
Creation Date:	5/23/2000 0:00:00
Receipt Date:	20000327
Manifest ID:	99883858
Trans EPA ID:	CAD045226370
Trans Name:	Not reported
Trans 2 EPA ID:	Not reported
Trans 2 Name:	Not reported
TSDF EPA ID:	CAD028409019
Trans Name:	Not reported
TSDF Alt EPA ID:	Not reported
TSDF Alt Name:	Not reported
Waste Code Description:	223 - Unspecified oil-containing waste
RCRA Code:	D001
Meth Code:	T01 - Treatment, Tank

EXXONMOBIL OIL CORPORATION #11296 (Continued) **S113043630**

Quantity Tons:	0.025
Waste Quantity:	6
Quantity Unit:	G
Additional Code 1:	Not reported
Additional Code 2:	Not reported
Additional Code 3:	Not reported
Additional Code 4:	Not reported
Additional Code 5:	Not reported

Additional Information:

Year:	1999
Gen EPA ID:	CAL000056270
Shipment Date:	19990422
Creation Date:	5/27/1999 0:00:00
Receipt Date:	19990426
Manifest ID:	99248808
Trans EPA ID:	CAD045226370
Trans Name:	Not reported
Trans 2 EPA ID:	Not reported
Trans 2 Name:	Not reported
TSDF EPA ID:	CAD028409019
Trans Name:	Not reported
TSDF Alt EPA ID:	CAD028409019
TSDF Alt Name:	Not reported
Waste Code Description:	223 - Unspecified oil-containing waste
RCRA Code:	D001
Meth Code:	T01 - Treatment, Tank
Quantity Tons:	0.0166
Waste Quantity:	4
Quantity Unit:	G
Additional Code 1:	Not reported
Additional Code 2:	Not reported
Additional Code 3:	Not reported
Additional Code 4:	Not reported
Additional Code 5:	Not reported
Shipment Date:	19990318
Creation Date:	5/17/1999 0:00:00
Receipt Date:	19990324
Manifest ID:	98788312
Trans EPA ID:	CAD045226370
Trans Name:	Not reported
Trans 2 EPA ID:	Not reported
Trans 2 Name:	Not reported
TSDF EPA ID:	CAD028409019
Trans Name:	Not reported
TSDF Alt EPA ID:	CAD028409019
TSDF Alt Name:	Not reported
Waste Code Description:	223 - Unspecified oil-containing waste
RCRA Code:	D001
Meth Code:	T01 - Treatment, Tank
Quantity Tons:	0.0083
Waste Quantity:	2
Quantity Unit:	G
Additional Code 1:	Not reported
Additional Code 2:	Not reported

EXXONMOBIL OIL CORPORATION #11296 (Continued) **S113043630**

Additional Code 3: Not reported
Additional Code 4: Not reported
Additional Code 5: Not reported

Additional Information:
Year: 1998
Gen EPA ID: CAL000056270

Shipment Date: 19980302
Creation Date: 5/8/1998 0:00:00
Receipt Date: 19980303
Manifest ID: 97378102
Trans EPA ID: CAD045226370
Trans Name: Not reported
Trans 2 EPA ID: Not reported
Trans 2 Name: Not reported
TSDF EPA ID: CAD028409019
Trans Name: Not reported
TSDF Alt EPA ID: CAD028409019
TSDF Alt Name: Not reported
Waste Code Description: 223 - Unspecified oil-containing waste
RCRA Code: D001
Meth Code: T01 - Treatment, Tank
Quantity Tons: 0.0458
Waste Quantity: 11
Quantity Unit: G
Additional Code 1: Not reported
Additional Code 2: Not reported
Additional Code 3: Not reported
Additional Code 4: Not reported
Additional Code 5: Not reported

CERS:
Name: PAREDES AUTO REPAIR
Address: 6100 SEPULVEDA BLVD STE B
City,State,Zip: CULVER CITY, CA 90230
Site ID: 100239
CERS ID: 10507735
CERS Description: Chemical Storage Facilities

Violations:
Site ID: 100239
Site Name: Paredes Auto Repair
Violation Date: 02-18-2014
Citation: 22 CCR 16 66266.130 - California Code of Regulations, Title 22, Chapter 16, Section(s) 66266.130
Violation Description: Failure to properly handle, manage, label, and recycle used oil and fuel filters.
Violation Notes: Not reported
Violation Division: Los Angeles County Fire Department
Violation Program: HW
Violation Source: CERS,

Site ID: 100239
Site Name: Paredes Auto Repair
Violation Date: 12-30-2021
Citation: 22 CCR 12 66262.40(a) - California Code of Regulations, Title 22,

EXXONMOBIL OIL CORPORATION #11296 (Continued) **S113043630**

Chapter 12, Section(s) 66262.40(a)
Violation Description: Failure to keep a copy of each properly signed manifest for at least three years from the date the waste was accepted by the initial transporter. The manifest signed at the time the waste was accepted for transport shall be kept until receiving a signed copy from the designated facility which received the waste.
Violation Notes: Returned to compliance on 01/29/2022. OBSERVATION: Uniform Hazardous Waste Manifests for used oil filters and used oil were not available at the time of inspection. CORRECTIVE ACTION: Locate a copy of all manifests for used oil filters and used oil and submit copies to the CUPA.
Violation Division: Los Angeles County Fire Department
Violation Program: HW
Violation Source: CERS,

Site ID: 100239
Site Name: Paredes Auto Repair
Violation Date: 05-16-2014
Citation: HSC 6.67 Multiple - California Health and Safety Code, Chapter 6.67, Section(s) Multiple
Violation Description: Haz Waste Generator Program - Administration/Documentation - General
Violation Notes: Returned to compliance on 09/08/2014. OBSERVATION: Observed soiled shop towels. CORRECTIVE ACTION: Provide receipts for soiled shop towels.
Violation Division: Los Angeles County Fire Department
Violation Program: HW
Violation Source: CERS,

Site ID: 100239
Site Name: Paredes Auto Repair
Violation Date: 12-30-2021
Citation: 22 CCR 12 66262.34(f) - California Code of Regulations, Title 22, Chapter 12, Section(s) 66262.34(f)
Violation Description: Failure to properly label hazardous waste accumulation containers and portable tanks with the following requirements: "Hazardous Waste", name and address of the generator, physical and chemical characteristics of the Hazardous Waste, and starting accumulation date.
Violation Notes: Returned to compliance on 01/29/2022. OBSERVATION: One 55 gallon drum of used oil filters located between service station 1 and station 2 was observed without the accumulation date on the label. CORRECTIVE ACTION: Submit photos to the CUPA demonstrating that the container listed above has been properly labeled.
Violation Division: Los Angeles County Fire Department
Violation Program: HW
Violation Source: CERS,

Site ID: 100239
Site Name: Paredes Auto Repair
Violation Date: 05-16-2014
Citation: 22 CCR 16 66266.130 - California Code of Regulations, Title 22, Chapter 16, Section(s) 66266.130
Violation Description: Failure to properly handle, manage, label, and recycle used oil and fuel filters.
Violation Notes: Returned to compliance on 09/08/2014. OBSERVATION: Generator failed to properly handle, manage, label, and/or recycle used oil and fuel filters. No receipts were provided. CORRECTIVE ACTION: Owner/Operator

EXXONMOBIL OIL CORPORATION #11296 (Continued) **S113043630**

shall immediatly comply with the Title 22 regulations with regards to the proper handling, management, labeling and recycling of used oil and fuel filters. Verify compliance with the CUPA within 30 days.
Violation Division: Los Angeles County Fire Department
Violation Program: HW
Violation Source: CERS,

Evaluation:
Eval General Type: Compliance Evaluation Inspection
Eval Date: 01-27-2016
Violations Found: No
Eval Type: Routine done by local agency
Eval Notes: PEDRO PAREDES
Eval Division: Los Angeles County Fire Department
Eval Program: HW
Eval Source: CERS,

Eval General Type: Compliance Evaluation Inspection
Eval Date: 02-18-2014
Violations Found: Yes
Eval Type: Routine done by local agency
Eval Notes: Inspected by Magdalena Ordonez.
Eval Division: Los Angeles County Fire Department
Eval Program: HW
Eval Source: CERS,

Eval General Type: Compliance Evaluation Inspection
Eval Date: 05-16-2014
Violations Found: Yes
Eval Type: Routine done by local agency
Eval Notes: Not reported
Eval Division: Los Angeles County Fire Department
Eval Program: HW
Eval Source: CERS,

Eval General Type: Compliance Evaluation Inspection
Eval Date: 10-15-2020
Violations Found: No
Eval Type: Routine done by local agency
Eval Notes: Inspection by A.Domanski, consent by Pedro Parades. Attempted to review HMBP, large language barrier in talking with Pedro. Issued OTC for several fire code issues and will work on changing quantities to make all items current.
Eval Division: Culver City Fire Department
Eval Program: HMRRP
Eval Source: CERS,

Eval General Type: Compliance Evaluation Inspection
Eval Date: 02-18-2014
Violations Found: No
Eval Type: Routine done by local agency
Eval Notes: Not reported
Eval Division: Los Angeles County Fire Department
Eval Program: HW
Eval Source: CERS,

Eval General Type: Compliance Evaluation Inspection

EXXONMOBIL OIL CORPORATION #11296 (Continued) **S113043630**

Eval Date: 05-16-2019
Violations Found: No
Eval Type: Routine done by local agency
Eval Notes: Ray Paredes
Eval Division: Los Angeles County Fire Department
Eval Program: HW
Eval Source: CERS,

Eval General Type: Compliance Evaluation Inspection
Eval Date: 07-26-2017
Violations Found: No
Eval Type: Routine done by local agency
Eval Notes: Inspected by: J.Luna Consent by: Pedro Paredes
Eval Division: Culver City Fire Department
Eval Program: HMRRP
Eval Source: CERS,

Eval General Type: Other/Unknown
Eval Date: 09-08-2014
Violations Found: No
Eval Type: Other, not routine, done by local agency
Eval Notes: Not reported
Eval Division: Los Angeles County Fire Department
Eval Program: HW
Eval Source: CERS,

Eval General Type: Compliance Evaluation Inspection
Eval Date: 12-30-2021
Violations Found: Yes
Eval Type: Routine done by local agency
Eval Notes: RAY PAREDES, TECH
Eval Division: Los Angeles County Fire Department
Eval Program: HW
Eval Source: CERS,

Eval General Type: Compliance Evaluation Inspection
Eval Date: 02-23-2022
Violations Found: No
Eval Type: Routine done by local agency
Eval Notes: Not reported
Eval Division: Los Angeles County Fire Department
Eval Program: HW
Eval Source: CERS,

Eval General Type: Compliance Evaluation Inspection
Eval Date: 07-18-2023
Violations Found: No
Eval Type: Routine done by local agency
Eval Notes: Inspection by A.Domanski, consent by Pedro Paredes. Reviewed HMBP with Pedro - small quantity generator auto shop that shares space with Circle K next door. All hazmat is kept in one AST and there is one 55 gal. barrel of oil filters. Did not check employee training as it is just Pedro and his brother who have both worked over 30 years in auto industry. No violations.
Eval Division: Culver City Fire Department
Eval Program: HMRRP
Eval Source: CERS,

EXXONMOBIL OIL CORPORATION #11296 (Continued) **S113043630**

Affiliation:

Affiliation Type Desc:	Document Preparer
Entity Name:	Patricia Kelly-Paredes
Entity Title:	Not reported
Affiliation Address:	Not reported
Affiliation City:	Not reported
Affiliation State:	Not reported
Affiliation Country:	Not reported
Affiliation Zip:	Not reported
Affiliation Phone:	,

Affiliation Type Desc:	CUPA District
Entity Name:	Los Angeles County Fire
Entity Title:	Not reported
Affiliation Address:	5825 Rickenbacker Road
Affiliation City:	Commerce
Affiliation State:	CA
Affiliation Country:	Not reported
Affiliation Zip:	90040-3027
Affiliation Phone:	(323) 890-4000,

Affiliation Type Desc:	Environmental Contact
Entity Name:	LUKE PAREDES
Entity Title:	Not reported
Affiliation Address:	PO BOX 642025
Affiliation City:	LOS ANGELES
Affiliation State:	CA
Affiliation Country:	Not reported
Affiliation Zip:	90064
Affiliation Phone:	,

Affiliation Type Desc:	Facility Mailing Address
Entity Name:	Mailing Address
Entity Title:	Not reported
Affiliation Address:	PO BOX 642025
Affiliation City:	LOS ANGELES
Affiliation State:	CA
Affiliation Country:	Not reported
Affiliation Zip:	90064
Affiliation Phone:	,

Affiliation Type Desc:	Parent Corporation
Entity Name:	PAREDES AUTO REPAIR
Entity Title:	Not reported
Affiliation Address:	Not reported
Affiliation City:	Not reported
Affiliation State:	Not reported
Affiliation Country:	Not reported
Affiliation Zip:	Not reported
Affiliation Phone:	,

Affiliation Type Desc:	Identification Signer
Entity Name:	Patricia Kelly-Paredes
Entity Title:	CFO
Affiliation Address:	Not reported
Affiliation City:	Not reported
Affiliation State:	Not reported

EXXONMOBIL OIL CORPORATION #11296 (Continued) **S113043630**

Affiliation Country:	Not reported
Affiliation Zip:	Not reported
Affiliation Phone:	,
Affiliation Type Desc:	Legal Owner
Entity Name:	P PAREDES
Entity Title:	Not reported
Affiliation Address:	PO BOX 642025
Affiliation City:	LOS ANGELES
Affiliation State:	CA
Affiliation Country:	United States
Affiliation Zip:	90064
Affiliation Phone:	(310) 558-0743,
Affiliation Type Desc:	Operator
Entity Name:	PAREDES AUTO REPAIR
Entity Title:	Not reported
Affiliation Address:	Not reported
Affiliation City:	Not reported
Affiliation State:	Not reported
Affiliation Country:	Not reported
Affiliation Zip:	Not reported
Affiliation Phone:	(310) 558-0743,

C45 **JERI DUDLEY** **RCRA NonGen / NLR** **1025856049**
East **5870 GREEN VALLEY CIR UNIT #332** **CAC003036350**
< 1/8 **CULVER CITY, CA 90230**
0.076 mi.
402 ft. **Site 1 of 18 in cluster C**

Relative: **Lower**
Actual: **52 ft.**

RCRA Listings:

Date Form Received by Agency:	20190930
Handler Name:	Jeri Dudley
Handler Address:	5870 Green Valley Cir Unit #332
Handler City,State,Zip:	CULVER CITY, CA 90230-6943
EPA ID:	CAC003036350
Contact Name:	JERI DUDLEY
Contact Address:	5870 GREEN VALLEY CIR UNIT #332
Contact City,State,Zip:	CULVER CITY, CA 90230-6943
Contact Telephone:	310-902-4864
Contact Fax:	Not reported
Contact Email:	NANCYRUIZ@ALLIANCE-ENVIRO.COM
Contact Title:	Not reported
EPA Region:	09
Land Type:	Not reported
Federal Waste Generator Description:	Not a generator, verified
Non-Notifier:	Not reported
Biennial Report Cycle:	Not reported
Accessibility:	Not reported
Active Site Indicator:	Not reported
State District Owner:	Not reported
State District:	Not reported
Mailing Address:	5870 GREEN VALLEY CIR UNIT #332
Mailing City,State,Zip:	CULVER CITY, CA 90230-6943
Owner Name:	Jeri Dudley
Owner Type:	Other
Operator Name:	Jeri Dudley

JERI DUDLEY (Continued) **1025856049**

Operator Type:	Other
Short-Term Generator Activity:	No
Importer Activity:	No
Mixed Waste Generator:	No
Transporter Activity:	No
Transfer Facility Activity:	No
Recycler Activity with Storage:	No
Small Quantity On-Site Burner Exemption:	No
Smelting Melting and Refining Furnace Exemption:	No
Underground Injection Control:	No
Off-Site Waste Receipt:	No
Universal Waste Indicator:	No
Universal Waste Destination Facility:	No
Federal Universal Waste:	No
Active Site State-Reg Handler:	---
Federal Facility Indicator:	Not reported
Hazardous Secondary Material Indicator:	N
Sub-Part K Indicator:	Not reported
2018 GPRA Permit Baseline:	Not on the Baseline
2018 GPRA Renewals Baseline:	Not on the Baseline
202 GPRA Corrective Action Baseline:	No
Subject to Corrective Action Universe:	No
Non-TSDFs Where RCRA CA has Been Imposed Universe:	No
Corrective Action Priority Ranking:	No NCAPS ranking
Environmental Control Indicator:	No
Institutional Control Indicator:	No
Human Exposure Controls Indicator:	N/A
Groundwater Controls Indicator:	N/A
Significant Non-Complier Universe:	No
Unaddressed Significant Non-Complier Universe:	No
Addressed Significant Non-Complier Universe:	No
Significant Non-Complier With a Compliance Schedule Universe:	No
Financial Assurance Required:	Not reported
Handler Date of Last Change:	20191004
Recognized Trader-Importer:	No
Recognized Trader-Exporter:	No
Importer of Spent Lead Acid Batteries:	No
Exporter of Spent Lead Acid Batteries:	No
Recycler Activity Without Storage:	No
Manifest Broker:	No
Sub-Part P Indicator:	No

Handler - Owner Operator:

Owner/Operator Indicator:	Operator
Owner/Operator Name: JERI DUDLEY	
Legal Status:	Other
Date Became Current:	Not reported
Date Ended Current:	Not reported
Owner/Operator Address:	5870 GREEN VALLEY CIR UNIT #332
Owner/Operator City,State,Zip:	CULVER CITY, CA 90230-6943
Owner/Operator Telephone:	310-902-4864
Owner/Operator Telephone Ext:	Not reported
Owner/Operator Fax:	Not reported
Owner/Operator Email:	Not reported
Owner/Operator Indicator:	Owner

JERI DUDLEY (Continued) **1025856049**

Owner/Operator Name: JERI DUDLEY
Legal Status: Other
Date Became Current: Not reported
Date Ended Current: Not reported
Owner/Operator Address: 5870 GREEN VALLEY CIR UNIT #332
Owner/Operator City,State,Zip: CULVER CITY, CA 90230-6943
Owner/Operator Telephone: 310-902-4864
Owner/Operator Telephone Ext: Not reported
Owner/Operator Fax: Not reported
Owner/Operator Email: Not reported

Historic Generators:
Receive Date: 20190930
Handler Name: JERI DUDLEY
Federal Waste Generator Description: Not a generator, verified
State District Owner: Not reported
Large Quantity Handler of Universal Waste: No
Recognized Trader Importer: No
Recognized Trader Exporter: No
Spent Lead Acid Battery Importer: No
Spent Lead Acid Battery Exporter: No
Current Record: Yes
Non Storage Recycler Activity: Not reported
Electronic Manifest Broker: Not reported

List of NAICS Codes and Descriptions:
NAICS Code: 56299
NAICS Description: ALL OTHER WASTE MANAGEMENT SERVICES

Facility Has Received Notices of Violations:
Violations: No Violations Found

Evaluation Action Summary:
Evaluations: No Evaluations Found

C46 **KRISTEN YAWATA** **RCRA NonGen / NLR** **1024746494**
East **5870 GREEN VALLEY CIR #210** **CAC002966266**
< 1/8 **CULVER CITY, CA 90230**
0.076 mi.
402 ft. **Site 2 of 18 in cluster C**

Relative: **Lower**
Actual: **52 ft.**

RCRA Listings:
Date Form Received by Agency: 20180613
Handler Name: Kristen Yawata
Handler Address: 5870 Green Valley Cir #210
Handler City,State,Zip: CULVER CITY, CA 90230
EPA ID: CAC002966266
Contact Name: KRISTEN YAWATA
Contact Address: 5870 GREEN VALLEY CIR #210
Contact City,State,Zip: CULVER CITY, CA 90230
Contact Telephone: 213-453-3931
Contact Fax: Not reported
Contact Email: JOE@SIRRIS.BIZ
Contact Title: Not reported
EPA Region: 09

KRISTEN YAWATA (Continued) **1024746494**

Land Type:	Not reported
Federal Waste Generator Description:	Not a generator, verified
Non-Notifier:	Not reported
Biennial Report Cycle:	Not reported
Accessibility:	Not reported
Active Site Indicator:	Handler Activities
State District Owner:	Not reported
State District:	Not reported
Mailing Address:	5870 GREEN VALLEY CIR #210
Mailing City,State,Zip:	CULVER CITY, CA 90230
Owner Name:	Kristen Yawata
Owner Type:	Other
Operator Name:	Kristen Yawata
Operator Type:	Other
Short-Term Generator Activity:	No
Importer Activity:	No
Mixed Waste Generator:	No
Transporter Activity:	No
Transfer Facility Activity:	No
Recycler Activity with Storage:	No
Small Quantity On-Site Burner Exemption:	No
Smelting Melting and Refining Furnace Exemption:	No
Underground Injection Control:	No
Off-Site Waste Receipt:	No
Universal Waste Indicator:	Yes
Universal Waste Destination Facility:	Yes
Federal Universal Waste:	No
Active Site State-Reg Handler:	---
Federal Facility Indicator:	Not reported
Hazardous Secondary Material Indicator:	N
Sub-Part K Indicator:	Not reported
2018 GPRA Permit Baseline:	Not on the Baseline
2018 GPRA Renewals Baseline:	Not on the Baseline
202 GPRA Corrective Action Baseline:	No
Subject to Corrective Action Universe:	No
Non-TSDFs Where RCRA CA has Been Imposed Universe:	No
Corrective Action Priority Ranking:	No NCAPS ranking
Environmental Control Indicator:	No
Institutional Control Indicator:	No
Human Exposure Controls Indicator:	N/A
Groundwater Controls Indicator:	N/A
Significant Non-Complier Universe:	No
Unaddressed Significant Non-Complier Universe:	No
Addressed Significant Non-Complier Universe:	No
Significant Non-Complier With a Compliance Schedule Universe:	No
Financial Assurance Required:	Not reported
Handler Date of Last Change:	20180831
Recognized Trader-Importer:	No
Recognized Trader-Exporter:	No
Importer of Spent Lead Acid Batteries:	No
Exporter of Spent Lead Acid Batteries:	No
Recycler Activity Without Storage:	No
Manifest Broker:	No
Sub-Part P Indicator:	No

KRISTEN YAWATA (Continued) **1024746494**

Handler - Owner Operator:
Owner/Operator Indicator: Operator
Owner/Operator Name: KRISTEN YAWATA
Legal Status: Other
Date Became Current: Not reported
Date Ended Current: Not reported
Owner/Operator Address: 5870 GREEN VALLEY CIR #210
Owner/Operator City,State,Zip: CULVER CITY, CA 90230
Owner/Operator Telephone: 213-453-3931
Owner/Operator Telephone Ext: Not reported
Owner/Operator Fax: Not reported
Owner/Operator Email: Not reported

Owner/Operator Indicator: Owner
Owner/Operator Name: KRISTEN YAWATA
Legal Status: Other
Date Became Current: Not reported
Date Ended Current: Not reported
Owner/Operator Address: 5870 GREEN VALLEY CIR #210
Owner/Operator City,State,Zip: CULVER CITY, CA 90230
Owner/Operator Telephone: 213-453-3931
Owner/Operator Telephone Ext: Not reported
Owner/Operator Fax: Not reported
Owner/Operator Email: Not reported

Historic Generators:
Receive Date: 20180613
Handler Name: KRISTEN YAWATA
Federal Waste Generator Description: Not a generator, verified
State District Owner: Not reported
Large Quantity Handler of Universal Waste: No
Recognized Trader Importer: No
Recognized Trader Exporter: No
Spent Lead Acid Battery Importer: No
Spent Lead Acid Battery Exporter: No
Current Record: Yes
Non Storage Recycler Activity: Not reported
Electronic Manifest Broker: Not reported

List of NAICS Codes and Descriptions:
NAICS Code: 56299
NAICS Description: ALL OTHER WASTE MANAGEMENT SERVICES

Facility Has Received Notices of Violations:
Violations: No Violations Found

Evaluation Action Summary:
Evaluations: No Evaluations Found

C47 **CAROL SENECAL** **RCRA NonGen / NLR** **1027516337**
East **5870 GREEN VALLEY CIRCLE** **E MANIFEST** **CAC003208259**
< 1/8 **CULVER CITY, CA 90230**
0.076 mi.
402 ft. **Site 3 of 18 in cluster C**

Relative: **Lower**

Actual: **52 ft.**

RCRA Listings:

Date Form Received by Agency:	20221213
Handler Name:	Carol Senecal
Handler Address:	5870 Green Valley Circle
Handler City,State,Zip:	CULVER CITY, CA 90230
EPA ID:	CAC003208259
Contact Name:	CAROL SENECAL
Contact Address:	5870 GREEN VALLEY CIRCLE
Contact City,State,Zip:	CULVER CITY, CA 90230
Contact Telephone:	310-386-2661
Contact Fax:	Not reported
Contact Email:	KARLA@SUPERIORENV.COM
Contact Title:	Not reported
EPA Region:	09
Land Type:	Not reported
Federal Waste Generator Description:	Not a generator, verified
Non-Notifier:	Not reported
Biennial Report Cycle:	Not reported
Accessibility:	Not reported
Active Site Indicator:	Not reported
State District Owner:	Not reported
State District:	Not reported
Mailing Address:	5870 GREEN VALLEY CIRCLE
Mailing City,State,Zip:	CULVER CITY, CA 90230
Owner Name:	Carol Senecal
Owner Type:	Other
Operator Name:	Carol Senecal
Operator Type:	Other
Short-Term Generator Activity:	No
Importer Activity:	No
Mixed Waste Generator:	No
Transporter Activity:	No
Transfer Facility Activity:	No
Recycler Activity with Storage:	No
Small Quantity On-Site Burner Exemption:	No
Smelting Melting and Refining Furnace Exemption:	No
Underground Injection Control:	No
Off-Site Waste Receipt:	No
Universal Waste Indicator:	No
Universal Waste Destination Facility:	No
Federal Universal Waste:	No
Active Site State-Reg Handler:	---
Federal Facility Indicator:	Not reported
Hazardous Secondary Material Indicator:	N
Sub-Part K Indicator:	Not reported
2018 GPRA Permit Baseline:	Not on the Baseline
2018 GPRA Renewals Baseline:	Not on the Baseline
202 GPRA Corrective Action Baseline:	No
Subject to Corrective Action Universe:	No
Non-TSDFs Where RCRA CA has Been Imposed Universe:	No
Corrective Action Priority Ranking:	No NCAPS ranking
Environmental Control Indicator:	No
Institutional Control Indicator:	No

CAROL SENECAL (Continued) **1027516337**

Human Exposure Controls Indicator:	N/A
Groundwater Controls Indicator:	N/A
Significant Non-Complier Universe:	No
Unaddressed Significant Non-Complier Universe:	No
Addressed Significant Non-Complier Universe:	No
Significant Non-Complier With a Compliance Schedule Universe:	No
Financial Assurance Required:	Not reported
Handler Date of Last Change:	20221213
Recognized Trader-Importer:	No
Recognized Trader-Exporter:	No
Importer of Spent Lead Acid Batteries:	No
Exporter of Spent Lead Acid Batteries:	No
Recycler Activity Without Storage:	No
Manifest Broker:	No
Sub-Part P Indicator:	No

Handler - Owner Operator:

Owner/Operator Indicator:	Owner
Owner/Operator Name: CAROL SENECAL	
Legal Status:	Other
Date Became Current:	Not reported
Date Ended Current:	Not reported
Owner/Operator Address:	5870 GREEN VALLEY CIRCLE
Owner/Operator City,State,Zip:	CULVER CITY, CA 90230
Owner/Operator Telephone:	310-386-2661
Owner/Operator Telephone Ext:	Not reported
Owner/Operator Fax:	Not reported
Owner/Operator Email:	Not reported

Owner/Operator Indicator:	Operator
Owner/Operator Name: CAROL SENECAL	
Legal Status:	Other
Date Became Current:	Not reported
Date Ended Current:	Not reported
Owner/Operator Address:	5870 GREEN VALLEY CIRCLE
Owner/Operator City,State,Zip:	CULVER CITY, CA 90230
Owner/Operator Telephone:	310-386-2661
Owner/Operator Telephone Ext:	Not reported
Owner/Operator Fax:	Not reported
Owner/Operator Email:	Not reported

Historic Generators:

Receive Date:	20221213
Handler Name: CAROL SENECAL	
Federal Waste Generator Description:	Not a generator, verified
State District Owner:	Not reported
Large Quantity Handler of Universal Waste:	No
Recognized Trader Importer:	No
Recognized Trader Exporter:	No
Spent Lead Acid Battery Importer:	No
Spent Lead Acid Battery Exporter:	No
Current Record:	Yes
Non Storage Recycler Activity:	No
Electronic Manifest Broker:	No

CAROL SENECAL (Continued) **1027516337**

List of NAICS Codes and Descriptions:
NAICS Code: 56299
NAICS Description: ALL OTHER WASTE MANAGEMENT SERVICES

Facility Has Received Notices of Violations:
Violations: No Violations Found

Evaluation Action Summary:
Evaluations: No Evaluations Found

E MANIFEST:

Manifest Tracking Number:	023806371JJK
Last Updated Date:	20230116
Shipped Date:	20230106
Received Date:	20230106
Manifest Status:	Signed
Submission Type:	DataImage5Copy
Origin Type:	Service
Generator EPA ID:	CAC003208259
Generator Name:	Carol Senecal
Generator Mail Street Number:	Not reported
Generator Mail Street 1:	5870 GREEN VALLEY CIRCLE
Generator Mail Street 2:	Not reported
Generator Mail City:	CULVER CITY
Generator Mail State:	CA
Generator Mail Zip:	90230
Generator Location Street Number:	Not reported
Generator Location Street 1:	5870 GREEN VALLEY CIRCLE
Generator Location Street 2:	Not reported
Generator Location City:	CULVER CITY
Generator Location Zip:	90230
Generator Location State:	CA
Generator Contact Company Name:	Not reported
Designated Facility EPA ID:	CAD009007626
Designated Facility Name:	Azusa Land Reclamation Co Inc
Designated Facility Mail Street Number:	Not reported
Designated Facility Mail Street 1:	Not reported
Designated Facility Mail Street 2:	1211 W. GLADSTONE STREET
Designated Facility Mail City:	AZUSA
Designated Facility Mail Zip:	91702
Designated Facility Mail State:	CA
Designated Facility Location Street Number:	Not reported
Designated Facility Location Street 1:	1211 W. GLADSTONE STREET
Designated Facility Location Street 2:	Not reported
Designated Facility Location City:	AZUSA
Designated Facility Location Zip:	91702
Designated Facility Location State:	CA
Designated Facility Contact Company Name:	Not reported
Manifest Residue Indicator:	N
Rejection Indicator:	N

State Waste:

Manifest Tracking Number:	023806371JJK
Waste Line Number:	1

CAROL SENECAL (Continued) **1027516337**

State Waste Code Owner: CA
State Waste Code: 151
State Waste: Asbestos-containing waste

Transporter:
Manifest Tracking Number: 023806371JJK
Transporter Line Number: 1
Transporter EPA ID: CAR000152058
Transporter Name: Earthwise Services Llc

Waste Line:
Manifest Tracking Number: 023806371JJK
Waste Line Number: 1
U.S. DOT Hazardous Indicator: Y
U.S. DOT ID Number: NA2212
U.S. DOT Description: Na2212, Asbestos, 9, Pg Iii, Rq
Non-Hazardous Waste Description: Not reported
Number of Containers: 4
Container Type Code: BA
Container Type Description: Burlap, cloth, paper, or plastic bags
Waste Quantity: 1
Quantity Unit of Measure Code: Y
Quantity Unit of Measure Description: Cubic Yards
Waste Quantity, in Tons: 0.84
Acute Waste Quantity, in Tons: 0
Non-Acute Waste Quantity, in Tons: 0.84
Waste Quantity, in Kilograms: 761.9052
Acute Waste Quantity, in Kilograms: 0
Non-Acute Waste Quantity, in Kilorgrams: 761.9052
Management Method Code: H132
Management Method Description: LANDFILL (WITH PRIOR TREATMENT AND/OR STABILIZATION)
Waste Residue Indicator: N
Quantity Discrepancy Indicator: N
Waste Type Discrepancy Indicator: N
Waste Density: Not reported
Waste Density Unit of Measure Code: Not reported
Waste Density Unit of Measure Description: Not reported
Form Code: Not reported
Form Code Description: Not reported
Source Code: Not reported
Source Code Description: Not reported
Waste Minimization Code: Not reported
Waste Minimization Code Description: Not reported
Consent Number: Not reported
EPA Waste Indicator: N

C48 **EDNA MASON** **RCRA NonGen / NLR** **1031044751**
East **5870 GREEN VALLEY CIR UNIT 202** **CAC003271491**
< 1/8 **CULVER CITY, CA 90230**
0.076 mi.
402 ft. **Site 4 of 18 in cluster C**

Relative: **Lower**
Actual: **52 ft.**

RCRA Listings:
Date Form Received by Agency: 20240201
Handler Name: Edna Mason
Handler Address: 5870 Green Valley Cir Unit 202
Handler City,State,Zip: CULVER CITY, CA 90230

EDNA MASON (Continued) **1031044751**

EPA ID:	CAC003271491
Contact Name:	EDNA MASON
Contact Address:	5870 GREEN VALLEY CIR UNIT 202
Contact City,State,Zip:	CULVER CITY, CA 90230
Contact Telephone:	323-792-4205
Contact Fax:	Not reported
Contact Email:	INFO@COASTABATEMENT.COM
Contact Title:	Not reported
EPA Region:	09
Land Type:	Not reported
Federal Waste Generator Description:	Not a generator, verified
Non-Notifier:	Not reported
Biennial Report Cycle:	Not reported
Accessibility:	Not reported
Active Site Indicator:	Not reported
State District Owner:	Not reported
State District:	Not reported
Mailing Address:	5870 GREEN VALLEY CIR UNIT 202
Mailing City,State,Zip:	CULVER CITY, CA 90230
Owner Name:	Edna Mason
Owner Type:	Other
Operator Name:	Edna Mason
Operator Type:	Other
Short-Term Generator Activity:	No
Importer Activity:	No
Mixed Waste Generator:	No
Transporter Activity:	No
Transfer Facility Activity:	No
Recycler Activity with Storage:	No
Small Quantity On-Site Burner Exemption:	No
Smelting Melting and Refining Furnace Exemption:	No
Underground Injection Control:	No
Off-Site Waste Receipt:	No
Universal Waste Indicator:	No
Universal Waste Destination Facility:	No
Federal Universal Waste:	No
Active Site State-Reg Handler:	---
Federal Facility Indicator:	Not reported
Hazardous Secondary Material Indicator:	N
Sub-Part K Indicator:	Not reported
2018 GPRA Permit Baseline:	Not on the Baseline
2018 GPRA Renewals Baseline:	Not on the Baseline
202 GPRA Corrective Action Baseline:	No
Subject to Corrective Action Universe:	No
Non-TSDFs Where RCRA CA has Been Imposed Universe:	No
Corrective Action Priority Ranking:	No NCAPS ranking
Environmental Control Indicator:	No
Institutional Control Indicator:	No
Human Exposure Controls Indicator:	N/A
Groundwater Controls Indicator:	N/A
Significant Non-Complier Universe:	No
Unaddressed Significant Non-Complier Universe:	No
Addressed Significant Non-Complier Universe:	No
Significant Non-Complier With a Compliance Schedule Universe:	No
Financial Assurance Required:	Not reported
Handler Date of Last Change:	20240201
Recognized Trader-Importer:	No

EDNA MASON (Continued) **1031044751**

Recognized Trader-Exporter:	No
Importer of Spent Lead Acid Batteries:	No
Exporter of Spent Lead Acid Batteries:	No
Recycler Activity Without Storage:	No
Manifest Broker:	No
Sub-Part P Indicator:	No

Handler - Owner Operator:

Owner/Operator Indicator:	Owner
Owner/Operator Name: EDNA MASON	
Legal Status:	Other
Date Became Current:	Not reported
Date Ended Current:	Not reported
Owner/Operator Address:	5870 GREEN VALLEY CIR UNIT 202
Owner/Operator City,State,Zip:	CULVER CITY, CA 90230
Owner/Operator Telephone:	323-792-4205
Owner/Operator Telephone Ext:	Not reported
Owner/Operator Fax:	Not reported
Owner/Operator Email:	Not reported

Owner/Operator Indicator:	Operator
Owner/Operator Name: EDNA MASON	
Legal Status:	Other
Date Became Current:	Not reported
Date Ended Current:	Not reported
Owner/Operator Address:	5870 GREEN VALLEY CIR UNIT 202
Owner/Operator City,State,Zip:	CULVER CITY, CA 90230
Owner/Operator Telephone:	323-792-4205
Owner/Operator Telephone Ext:	Not reported
Owner/Operator Fax:	Not reported
Owner/Operator Email:	Not reported

Historic Generators:

Receive Date:	20240201
Handler Name: EDNA MASON	
Federal Waste Generator Description:	Not a generator, verified
State District Owner:	Not reported
Large Quantity Handler of Universal Waste:	No
Recognized Trader Importer:	No
Recognized Trader Exporter:	No
Spent Lead Acid Battery Importer:	No
Spent Lead Acid Battery Exporter:	No
Current Record:	Yes
Non Storage Recycler Activity:	No
Electronic Manifest Broker:	No

List of NAICS Codes and Descriptions:

NAICS Code:	56299
NAICS Description:	ALL OTHER WASTE MANAGEMENT SERVICES

Facility Has Received Notices of Violations:

Violations:	No Violations Found

EDNA MASON (Continued) **1031044751**

Evaluation Action Summary:
Evaluations: No Evaluations Found

C49 **MARIA MIRABAL** **RCRA NonGen / NLR** **1026818636**
East **5870 GREEN VALLEY CIRCLE** **E MANIFEST** **CAC003131431**
< 1/8 **CULVER CITY, CA 90230**
0.076 mi.
402 ft. **Site 5 of 18 in cluster C**

Relative: **Lower**

Actual: **52 ft.**

RCRA Listings:

Date Form Received by Agency:	20210727
Handler Name:	Maria Mirabal
Handler Address:	5870 Green Valley Circle
Handler City,State,Zip:	CULVER CITY, CA 90230
EPA ID:	CAC003131431
Contact Name:	MARIA MIRABAL
Contact Address:	5870 GREEN VALLEY CIRCLE
Contact City,State,Zip:	CULVER CITY, CA 90230
Contact Telephone:	818-679-3749
Contact Fax:	Not reported
Contact Email:	MTMIRABAL@ME.COM
Contact Title:	Not reported
EPA Region:	09
Land Type:	Not reported
Federal Waste Generator Description:	Not a generator, verified
Non-Notifier:	Not reported
Biennial Report Cycle:	Not reported
Accessibility:	Not reported
Active Site Indicator:	Not reported
State District Owner:	Not reported
State District:	Not reported
Mailing Address:	5870 GREEN VALLEY CIRCLE
Mailing City,State,Zip:	CULVER CITY, CA 90230
Owner Name:	Maria Mirabal
Owner Type:	Other
Operator Name:	Maria Mirabal
Operator Type:	Other
Short-Term Generator Activity:	No
Importer Activity:	No
Mixed Waste Generator:	No
Transporter Activity:	No
Transfer Facility Activity:	No
Recycler Activity with Storage:	No
Small Quantity On-Site Burner Exemption:	No
Smelting Melting and Refining Furnace Exemption:	No
Underground Injection Control:	No
Off-Site Waste Receipt:	No
Universal Waste Indicator:	No
Universal Waste Destination Facility:	No
Federal Universal Waste:	No
Active Site State-Reg Handler:	---
Federal Facility Indicator:	Not reported
Hazardous Secondary Material Indicator:	N
Sub-Part K Indicator:	Not reported
2018 GPRA Permit Baseline:	Not on the Baseline
2018 GPRA Renewals Baseline:	Not on the Baseline

MARIA MIRABAL (Continued) **1026818636**

202 GPRA Corrective Action Baseline:	No
Subject to Corrective Action Universe:	No
Non-TSDFs Where RCRA CA has Been Imposed Universe:	No
Corrective Action Priority Ranking:	No NCAPS ranking
Environmental Control Indicator:	No
Institutional Control Indicator:	No
Human Exposure Controls Indicator:	N/A
Groundwater Controls Indicator:	N/A
Significant Non-Complier Universe:	No
Unaddressed Significant Non-Complier Universe:	No
Addressed Significant Non-Complier Universe:	No
Significant Non-Complier With a Compliance Schedule Universe:	No
Financial Assurance Required:	Not reported
Handler Date of Last Change:	20210730
Recognized Trader-Importer:	No
Recognized Trader-Exporter:	No
Importer of Spent Lead Acid Batteries:	No
Exporter of Spent Lead Acid Batteries:	No
Recycler Activity Without Storage:	No
Manifest Broker:	No
Sub-Part P Indicator:	No

Handler - Owner Operator:

Owner/Operator Indicator:	Owner
Owner/Operator Name: MARIA MIRABAL	
Legal Status:	Other
Date Became Current:	Not reported
Date Ended Current:	Not reported
Owner/Operator Address:	5870 GREEN VALLEY CIRCLE
Owner/Operator City,State,Zip:	CULVER CITY, CA 90230
Owner/Operator Telephone:	818-679-3749
Owner/Operator Telephone Ext:	Not reported
Owner/Operator Fax:	Not reported
Owner/Operator Email:	Not reported

Owner/Operator Indicator:	Operator
Owner/Operator Name: MARIA MIRABAL	
Legal Status:	Other
Date Became Current:	Not reported
Date Ended Current:	Not reported
Owner/Operator Address:	5870 GREEN VALLEY CIRCLE
Owner/Operator City,State,Zip:	CULVER CITY, CA 90230
Owner/Operator Telephone:	818-679-3749
Owner/Operator Telephone Ext:	Not reported
Owner/Operator Fax:	Not reported
Owner/Operator Email:	Not reported

Historic Generators:

Receive Date:	20210727
Handler Name: MARIA MIRABAL	
Federal Waste Generator Description:	Not a generator, verified
State District Owner:	Not reported
Large Quantity Handler of Universal Waste:	No
Recognized Trader Importer:	No
Recognized Trader Exporter:	No

MARIA MIRABAL (Continued) **1026818636**

Spent Lead Acid Battery Importer: No
Spent Lead Acid Battery Exporter: No
Current Record: Yes
Non Storage Recycler Activity: No
Electronic Manifest Broker: No

List of NAICS Codes and Descriptions:
NAICS Code: 56299
NAICS Description: ALL OTHER WASTE MANAGEMENT SERVICES

Facility Has Received Notices of Violations:
Violations: No Violations Found

Evaluation Action Summary:
Evaluations: No Evaluations Found

E MANIFEST:
Manifest Tracking Number: 019270461JJK
Last Updated Date: 20210907
Shipped Date: 20210802
Received Date: 20210819
Manifest Status: Signed
Submission Type: DataImage5Copy
Origin Type: Service
Generator EPA ID: CAC003131431
Generator Name: Maria Mirabal
Generator Mail Street Number: Not reported
Generator Mail Street 1: 5870 GREEN VALLEY CIRCLE
Generator Mail Street 2: UNIT 212
Generator Mail City: CULVER CITY
Generator Mail State: CA
Generator Mail Zip: 90230
Generator Location Street Number: Not reported
Generator Location Street 1: 5870 GREEN VALLEY CIRCLE
Generator Location Street 2: UNIT 212
Generator Location City: CULVER CITY
Generator Location Zip: 90230
Generator Location State: CA
Generator Contact Company Name: Not reported
Designated Facility EPA ID: CAD009007626
Designated Facility Name: Azusa Land Reclamation Co Inc
Designated Facility Mail Street Number: Not reported
Designated Facility Mail Street 1: Not reported
Designated Facility Mail Street 2: 1211 W. GLADSTONE STREET
Designated Facility Mail City: AZUSA
Designated Facility Mail Zip: 91702
Designated Facility Mail State: CA
Designated Facility Location Street Number: Not reported
Designated Facility Location Street 1: 1211 W. GLADSTONE STREET
Designated Facility Location Street 2: Not reported
Designated Facility Location City: AZUSA
Designated Facility Location Zip: 91702
Designated Facility Location State: CA
Designated Facility Contact Company Name: Not reported

MARIA MIRABAL (Continued) **1026818636**

Manifest Residue Indicator: N
Rejection Indicator: N

State Waste:
Manifest Tracking Number: 019270461JJK
Waste Line Number: 1
State Waste Code Owner: CA
State Waste Code: 151
State Waste: Asbestos-containing waste

Transporter:
Manifest Tracking Number: 019270461JJK
Transporter Line Number: 1
Transporter EPA ID: CAL000371891
Transporter Name: Nielsen Environmental Inc

Waste Line:
Manifest Tracking Number: 019270461JJK
Waste Line Number: 1
U.S. DOT Hazardous Indicator: Y
U.S. DOT ID Number: NA2212
U.S. DOT Description: Na2212, Asbestos, 9, Pg Iii, Rq
Non-Hazardous Waste Description: Not reported
Number of Containers: 15
Container Type Code: BA
Container Type Description: Burlap, cloth, paper, or plastic bags
Waste Quantity: 2
Quantity Unit of Measure Code: Y
Quantity Unit of Measure Description: Cubic Yards
Waste Quantity, in Tons: 1.68
Acute Waste Quantity, in Tons: 0
Non-Acute Waste Quantity, in Tons: 1.68
Waste Quantity, in Kilograms: 1523.8104
Acute Waste Quantity, in Kilograms: 0
Non-Acute Waste Quantity, in Kilorgrams: 1523.8104
Management Method Code: H132
Management Method Description: LANDFILL (WITH PRIOR TREATMENT AND/OR STABILIZATION)
Waste Residue Indicator: N
Quantity Discrepancy Indicator: N
Waste Type Discrepancy Indicator: N
Waste Density: Not reported
Waste Density Unit of Measure Code: Not reported
Waste Density Unit of Measure Description: Not reported
Form Code: Not reported
Form Code Description: Not reported
Source Code: Not reported
Source Code Description: Not reported
Waste Minimization Code: Not reported
Waste Minimization Code Description: Not reported
Consent Number: Not reported
EPA Waste Indicator: N

C50 **YVETTE WEINER** **RCRA NonGen / NLR** **1028882459**
East **5870 GREEN VALLEY CIRCLE, UNIT 106** **CAC003242922**
< 1/8 **CULVER CITY, CA 90230**
0.076 mi.
402 ft. **Site 6 of 18 in cluster C**

Relative: **Lower**
Actual: **52 ft.**

RCRA Listings:

Date Form Received by Agency:	20230720
Handler Name:	Yvette Weiner
Handler Address:	5870 Green Valley Circle, Unit 106
Handler City,State,Zip:	CULVER CITY, CA 90230
EPA ID:	CAC003242922
Contact Name:	YVETTE WEINER
Contact Address:	5870 GREEN VALLEY CIRCLE, UNIT 106
Contact City,State,Zip:	CULVER CITY, CA 90230
Contact Telephone:	310-568-8997
Contact Fax:	Not reported
Contact Email:	KAITLY.TEECOR@YAHOO.COM
Contact Title:	Not reported
EPA Region:	09
Land Type:	Not reported
Federal Waste Generator Description:	Not a generator, verified
Non-Notifier:	Not reported
Biennial Report Cycle:	Not reported
Accessibility:	Not reported
Active Site Indicator:	Not reported
State District Owner:	Not reported
State District:	Not reported
Mailing Address:	5870 GREEN VALLEY CIRCLE, UNIT 106
Mailing City,State,Zip:	CULVER CITY, CA 90230
Owner Name:	Yvette Weiner
Owner Type:	Other
Operator Name:	Yvette Weiner
Operator Type:	Other
Short-Term Generator Activity:	No
Importer Activity:	No
Mixed Waste Generator:	No
Transporter Activity:	No
Transfer Facility Activity:	No
Recycler Activity with Storage:	No
Small Quantity On-Site Burner Exemption:	No
Smelting Melting and Refining Furnace Exemption:	No
Underground Injection Control:	No
Off-Site Waste Receipt:	No
Universal Waste Indicator:	No
Universal Waste Destination Facility:	No
Federal Universal Waste:	No
Active Site State-Reg Handler:	---
Federal Facility Indicator:	Not reported
Hazardous Secondary Material Indicator:	N
Sub-Part K Indicator:	Not reported
2018 GPRA Permit Baseline:	Not on the Baseline
2018 GPRA Renewals Baseline:	Not on the Baseline
202 GPRA Corrective Action Baseline:	No
Subject to Corrective Action Universe:	No
Non-TSDFs Where RCRA CA has Been Imposed Universe:	No
Corrective Action Priority Ranking:	No NCAPS ranking
Environmental Control Indicator:	No
Institutional Control Indicator:	No

YVETTE WEINER (Continued) **1028882459**

Human Exposure Controls Indicator:	N/A
Groundwater Controls Indicator:	N/A
Significant Non-Complier Universe:	No
Unaddressed Significant Non-Complier Universe:	No
Addressed Significant Non-Complier Universe:	No
Significant Non-Complier With a Compliance Schedule Universe:	No
Financial Assurance Required:	Not reported
Handler Date of Last Change:	20230727
Recognized Trader-Importer:	No
Recognized Trader-Exporter:	No
Importer of Spent Lead Acid Batteries:	No
Exporter of Spent Lead Acid Batteries:	No
Recycler Activity Without Storage:	No
Manifest Broker:	No
Sub-Part P Indicator:	No

Handler - Owner Operator:

Owner/Operator Indicator:	Operator
Owner/Operator Name: YVETTE WEINER	
Legal Status:	Other
Date Became Current:	Not reported
Date Ended Current:	Not reported
Owner/Operator Address:	5870 GREEN VALLEY CIRCLE, UNIT 106
Owner/Operator City,State,Zip:	CULVER CITY, CA 90230
Owner/Operator Telephone:	310-568-8997
Owner/Operator Telephone Ext:	Not reported
Owner/Operator Fax:	Not reported
Owner/Operator Email:	Not reported

Owner/Operator Indicator:	Owner
Owner/Operator Name: YVETTE WEINER	
Legal Status:	Other
Date Became Current:	Not reported
Date Ended Current:	Not reported
Owner/Operator Address:	5870 GREEN VALLEY CIRCLE, UNIT 106
Owner/Operator City,State,Zip:	CULVER CITY, CA 90230
Owner/Operator Telephone:	310-568-8997
Owner/Operator Telephone Ext:	Not reported
Owner/Operator Fax:	Not reported
Owner/Operator Email:	Not reported

Historic Generators:

Receive Date:	20230720
Handler Name: YVETTE WEINER	
Federal Waste Generator Description:	Not a generator, verified
State District Owner:	Not reported
Large Quantity Handler of Universal Waste:	No
Recognized Trader Importer:	No
Recognized Trader Exporter:	No
Spent Lead Acid Battery Importer:	No
Spent Lead Acid Battery Exporter:	No
Current Record:	Yes
Non Storage Recycler Activity:	No
Electronic Manifest Broker:	No

YVETTE WEINER (Continued) **1028882459**

List of NAICS Codes and Descriptions:
NAICS Code: 56299
NAICS Description: ALL OTHER WASTE MANAGEMENT SERVICES

Facility Has Received Notices of Violations:
Violations: No Violations Found

Evaluation Action Summary:
Evaluations: No Evaluations Found

C51 **JOAN BRANIN** **RCRA NonGen / NLR** **1027692616**
East **5870 GREEN VALLEY CIRCLE #311** **CAC003235234**
< 1/8 **CULVER CITY, CA 90230**
0.076 mi.
402 ft. **Site 7 of 18 in cluster C**

Relative: **Lower**
Actual: **52 ft.**

RCRA Listings:

Date Form Received by Agency:	20230601
Handler Name:	Joan Branin
Handler Address:	5870 Green Valley Circle #311
Handler City,State,Zip:	CULVER CITY, CA 90230
EPA ID:	CAC003235234
Contact Name:	JOAN BRANIN
Contact Address:	5870 GREEN VALLEY CIRCLE #311
Contact City,State,Zip:	CULVER CITY, CA 90230
Contact Telephone:	626-665-7700
Contact Fax:	Not reported
Contact Email:	NIELSEN1023@GMAIL.COM
Contact Title:	Not reported
EPA Region:	09
Land Type:	Not reported
Federal Waste Generator Description:	Not a generator, verified
Non-Notifier:	Not reported
Biennial Report Cycle:	Not reported
Accessibility:	Not reported
Active Site Indicator:	Not reported
State District Owner:	Not reported
State District:	Not reported
Mailing Address:	5870 GREEN VALLEY CIRCLE #311
Mailing City,State,Zip:	CULVER CITY, CA 90230
Owner Name:	Joan Branin
Owner Type:	Other
Operator Name:	Joan Branin
Operator Type:	Other
Short-Term Generator Activity:	No
Importer Activity:	No
Mixed Waste Generator:	No
Transporter Activity:	No
Transfer Facility Activity:	No
Recycler Activity with Storage:	No
Small Quantity On-Site Burner Exemption:	No
Smelting Melting and Refining Furnace Exemption:	No
Underground Injection Control:	No
Off-Site Waste Receipt:	No
Universal Waste Indicator:	No

JOAN BRANIN (Continued) **1027692616**

Universal Waste Destination Facility:	No
Federal Universal Waste:	No
Active Site State-Reg Handler:	---
Federal Facility Indicator:	Not reported
Hazardous Secondary Material Indicator:	N
Sub-Part K Indicator:	Not reported
2018 GPRA Permit Baseline:	Not on the Baseline
2018 GPRA Renewals Baseline:	Not on the Baseline
202 GPRA Corrective Action Baseline:	No
Subject to Corrective Action Universe:	No
Non-TSDFs Where RCRA CA has Been Imposed Universe:	No
Corrective Action Priority Ranking:	No NCAPS ranking
Environmental Control Indicator:	No
Institutional Control Indicator:	No
Human Exposure Controls Indicator:	N/A
Groundwater Controls Indicator:	N/A
Significant Non-Complier Universe:	No
Unaddressed Significant Non-Complier Universe:	No
Addressed Significant Non-Complier Universe:	No
Significant Non-Complier With a Compliance Schedule Universe:	No
Financial Assurance Required:	Not reported
Handler Date of Last Change:	20230601
Recognized Trader-Importer:	No
Recognized Trader-Exporter:	No
Importer of Spent Lead Acid Batteries:	No
Exporter of Spent Lead Acid Batteries:	No
Recycler Activity Without Storage:	No
Manifest Broker:	No
Sub-Part P Indicator:	No

Handler - Owner Operator:

Owner/Operator Indicator:	Operator
Owner/Operator Name: JOAN BRANIN	
Legal Status:	Other
Date Became Current:	Not reported
Date Ended Current:	Not reported
Owner/Operator Address:	5870 GREEN VALLEY CIRCLE #311
Owner/Operator City,State,Zip:	CULVER CITY, CA 90230
Owner/Operator Telephone:	626-665-7700
Owner/Operator Telephone Ext:	Not reported
Owner/Operator Fax:	Not reported
Owner/Operator Email:	Not reported

Owner/Operator Indicator:	Owner
Owner/Operator Name: JOAN BRANIN	
Legal Status:	Other
Date Became Current:	Not reported
Date Ended Current:	Not reported
Owner/Operator Address:	5870 GREEN VALLEY CIRCLE #311
Owner/Operator City,State,Zip:	CULVER CITY, CA 90230
Owner/Operator Telephone:	323-665-7700
Owner/Operator Telephone Ext:	Not reported
Owner/Operator Fax:	Not reported
Owner/Operator Email:	Not reported

JOAN BRANIN (Continued) **1027692616**

Historic Generators:
Receive Date: 20230601
Handler Name: JOAN BRANIN
Federal Waste Generator Description: Not a generator, verified
State District Owner: Not reported
Large Quantity Handler of Universal Waste: No
Recognized Trader Importer: No
Recognized Trader Exporter: No
Spent Lead Acid Battery Importer: No
Spent Lead Acid Battery Exporter: No
Current Record: Yes
Non Storage Recycler Activity: No
Electronic Manifest Broker: No

List of NAICS Codes and Descriptions:
NAICS Code: 56299
NAICS Description: ALL OTHER WASTE MANAGEMENT SERVICES

Facility Has Received Notices of Violations:
Violations: No Violations Found

Evaluation Action Summary:
Evaluations: No Evaluations Found

C52 **MEREDITH BRAGG** **RCRA NonGen / NLR** **1027522432**
East **5870 GREEN VALLEY CIRCLE, UNIT 209** **E MANIFEST** **CAC003214778**
< 1/8 **CULVER CITY, CA 90230**
0.076 mi.
402 ft. **Site 8 of 18 in cluster C**

Relative: **Lower**
Actual: **52 ft.**

RCRA Listings:
Date Form Received by Agency: 20230127
Handler Name: Meredith Bragg
Handler Address: 5870 Green Valley Circle, Unit 209
Handler City,State,Zip: CULVER CITY, CA 90230
EPA ID: CAC003214778
Contact Name: MEREDITH BRAGG
Contact Address: 5870 GREEN VALLEY CIRCLE, UNIT 209
Contact City,State,Zip: CULVER CITY, CA 90230
Contact Telephone: 916-842-6522
Contact Fax: Not reported
Contact Email: WANG@FRESHAIRENVIRONMENTAL.COM
Contact Title: Not reported
EPA Region: 09
Land Type: Not reported
Federal Waste Generator Description: Not a generator, verified
Non-Notifier: Not reported
Biennial Report Cycle: Not reported
Accessibility: Not reported
Active Site Indicator: Not reported
State District Owner: Not reported
State District: Not reported
Mailing Address: 5870 GREEN VALLEY CIRCLE, UNIT 209
Mailing City,State,Zip: CULVER CITY, CA 90230
Owner Name: Meredith Bragg

MEREDITH BRAGG (Continued) **1027522432**

Owner Type:	Other
Operator Name:	Meredith Bragg
Operator Type:	Other
Short-Term Generator Activity:	No
Importer Activity:	No
Mixed Waste Generator:	No
Transporter Activity:	No
Transfer Facility Activity:	No
Recycler Activity with Storage:	No
Small Quantity On-Site Burner Exemption:	No
Smelting Melting and Refining Furnace Exemption:	No
Underground Injection Control:	No
Off-Site Waste Receipt:	No
Universal Waste Indicator:	No
Universal Waste Destination Facility:	No
Federal Universal Waste:	No
Active Site State-Reg Handler:	---
Federal Facility Indicator:	Not reported
Hazardous Secondary Material Indicator:	N
Sub-Part K Indicator:	Not reported
2018 GPRA Permit Baseline:	Not on the Baseline
2018 GPRA Renewals Baseline:	Not on the Baseline
202 GPRA Corrective Action Baseline:	No
Subject to Corrective Action Universe:	No
Non-TSDFs Where RCRA CA has Been Imposed Universe:	No
Corrective Action Priority Ranking:	No NCAPS ranking
Environmental Control Indicator:	No
Institutional Control Indicator:	No
Human Exposure Controls Indicator:	N/A
Groundwater Controls Indicator:	N/A
Significant Non-Complier Universe:	No
Unaddressed Significant Non-Complier Universe:	No
Addressed Significant Non-Complier Universe:	No
Significant Non-Complier With a Compliance Schedule Universe:	No
Financial Assurance Required:	Not reported
Handler Date of Last Change:	20230203
Recognized Trader-Importer:	No
Recognized Trader-Exporter:	No
Importer of Spent Lead Acid Batteries:	No
Exporter of Spent Lead Acid Batteries:	No
Recycler Activity Without Storage:	No
Manifest Broker:	No
Sub-Part P Indicator:	No

Handler - Owner Operator:

Owner/Operator Indicator:	Owner
Owner/Operator Name: MEREDITH BRAGG	
Legal Status:	Other
Date Became Current:	Not reported
Date Ended Current:	Not reported
Owner/Operator Address:	5870 GREEN VALLEY CIRCLE, UNIT 209
Owner/Operator City,State,Zip:	CULVER CITY, CA 90230
Owner/Operator Telephone:	916-842-6522
Owner/Operator Telephone Ext:	Not reported
Owner/Operator Fax:	Not reported
Owner/Operator Email:	Not reported

MEREDITH BRAGG (Continued) **1027522432**

Owner/Operator Indicator: Operator
Owner/Operator Name: MEREDITH BRAGG
Legal Status: Other
Date Became Current: Not reported
Date Ended Current: Not reported
Owner/Operator Address: 5870 GREEN VALLEY CIRCLE, UNIT 209
Owner/Operator City,State,Zip: CULVER CITY, CA 90230
Owner/Operator Telephone: 916-842-6522
Owner/Operator Telephone Ext: Not reported
Owner/Operator Fax: Not reported
Owner/Operator Email: Not reported

Historic Generators:
Receive Date: 20230127
Handler Name: MEREDITH BRAGG
Federal Waste Generator Description: Not a generator, verified
State District Owner: Not reported
Large Quantity Handler of Universal Waste: No
Recognized Trader Importer: No
Recognized Trader Exporter: No
Spent Lead Acid Battery Importer: No
Spent Lead Acid Battery Exporter: No
Current Record: Yes
Non Storage Recycler Activity: No
Electronic Manifest Broker: No

List of NAICS Codes and Descriptions:
NAICS Code: 56299
NAICS Description: ALL OTHER WASTE MANAGEMENT SERVICES

Facility Has Received Notices of Violations:
Violations: No Violations Found

Evaluation Action Summary:
Evaluations: No Evaluations Found

E MANIFEST:
Manifest Tracking Number: 015016249FLE
Last Updated Date: 20230221
Shipped Date: 20230201
Received Date: 20230213
Manifest Status: Signed
Submission Type: DataImage5Copy
Origin Type: Web
Generator EPA ID: CAC003214778
Generator Name: Meredith Bragg
Generator Mail Street Number: Not reported
Generator Mail Street 1: 5870 GREEN VALLEY CIRCLE, UNIT 209
Generator Mail Street 2: Not reported
Generator Mail City: CULVER CITY
Generator Mail State: CA
Generator Mail Zip: 90230
Generator Location Street Number: Not reported
Generator Location Street 1: 5870 GREEN VALLEY CIRCLE, UNIT 209

MEREDITH BRAGG (Continued) **1027522432**

Generator Location Street 2:	Not reported
Generator Location City:	CULVER CITY
Generator Location Zip:	90230
Generator Location State:	CA
Generator Contact Company Name:	Not reported
Designated Facility EPA ID:	AZR000520882
Designated Facility Name:	La Paz County Landfill
Designated Facility Mail Street Number:	Not reported
Designated Facility Mail Street 1:	Not reported
Designated Facility Mail Street 2:	26999 HIGHWAY 95
Designated Facility Mail City:	PARKER
Designated Facility Mail Zip:	85344
Designated Facility Mail State:	AZ
Designated Facility Location Street Number:	Not reported
Designated Facility Location Street 1:	26999 HIGHWAY 95
Designated Facility Location Street 2:	Not reported
Designated Facility Location City:	PARKER
Designated Facility Location Zip:	85344
Designated Facility Location State:	AZ
Designated Facility Contact Company Name:	Not reported
Manifest Residue Indicator:	N
Rejection Indicator:	N

State Waste:

Manifest Tracking Number:	015016249FLE
Waste Line Number:	1
State Waste Code Owner:	CA
State Waste Code:	151
State Waste:	Asbestos-containing waste

Transporter:

Manifest Tracking Number:	015016249FLE
Transporter Line Number:	1
Transporter EPA ID:	CAL000414358
Transporter Name:	Fresh Air Environmental Services Inc.

Manifest Tracking Number:	015016249FLE
Transporter Line Number:	2
Transporter EPA ID:	CAR000049064
Transporter Name:	E C T I

Waste Line:

Manifest Tracking Number:	015016249FLE
Waste Line Number:	1
U.S. DOT Hazardous Indicator:	Y
U.S. DOT ID Number:	NA2212
U.S. DOT Description:	Rq, Na2212, Asbestos, 9, Pg Iii
Non-Hazardous Waste Description:	Not reported
Number of Containers:	41
Container Type Code:	BA
Container Type Description:	Burlap, cloth, paper, or plastic bags
Waste Quantity:	5
Quantity Unit of Measure Code:	Y
Quantity Unit of Measure Description:	Cubic Yards
Waste Quantity, in Tons:	4.2
Acute Waste Quantity, in Tons:	0

MEREDITH BRAGG (Continued) **1027522432**

Non-Acute Waste Quantity, in Tons:	4.2
Waste Quantity, in Kilograms:	3809.526
Acute Waste Quantity, in Kilograms:	0
Non-Acute Waste Quantity, in Kilorgrams:	3809.526
Management Method Code:	H132
Management Method Description:	LANDFILL (WITH PRIOR TREATMENT AND/OR STABILIZATION)
Waste Residue Indicator:	N
Quantity Discrepancy Indicator:	N
Waste Type Discrepancy Indicator:	N
Waste Density:	Not reported
Waste Density Unit of Measure Code:	Not reported
Waste Density Unit of Measure Description:	Not reported
Form Code:	Not reported
Form Code Description:	Not reported
Source Code:	Not reported
Source Code Description:	Not reported
Waste Minimization Code:	Not reported
Waste Minimization Code Description:	Not reported
Consent Number:	Not reported
EPA Waste Indicator:	N

C53 **JOE FOERSTER** **RCRA NonGen / NLR** **1027451426**
East **5870 GREEN VALLEY CIRCLE** **E MANIFEST** **CAC003189339**
< 1/8 **CULVER CITY, CA 90230**
0.076 mi.
402 ft. **Site 9 of 18 in cluster C**

Relative: **Lower**
Actual: **52 ft.**

RCRA Listings:

Date Form Received by Agency:	20220810
Handler Name:	Joe Foerster
Handler Address:	5870 Green Valley Circle
Handler City,State,Zip:	CULVER CITY, CA 90230
EPA ID:	CAC003189339
Contact Name:	JOE FOERSTER
Contact Address:	5870 GREEN VALLEY CIRCLE
Contact City,State,Zip:	CULVER CITY, CA 90230
Contact Telephone:	310-595-4647
Contact Fax:	Not reported
Contact Email:	KARLA@SUPERIORENV.COM
Contact Title:	Not reported
EPA Region:	09
Land Type:	Not reported
Federal Waste Generator Description:	Not a generator, verified
Non-Notifier:	Not reported
Biennial Report Cycle:	Not reported
Accessibility:	Not reported
Active Site Indicator:	Not reported
State District Owner:	Not reported
State District:	Not reported
Mailing Address:	5870 GREEN VALLEY CIRCLE
Mailing City,State,Zip:	CULVER CITY, CA 90230
Owner Name:	Joe Foerster
Owner Type:	Other
Operator Name:	Joe Foerster
Operator Type:	Other
Short-Term Generator Activity:	No
Importer Activity:	No
Mixed Waste Generator:	No

JOE FOERSTER (Continued) **1027451426**

Transporter Activity:	No
Transfer Facility Activity:	No
Recycler Activity with Storage:	No
Small Quantity On-Site Burner Exemption:	No
Smelting Melting and Refining Furnace Exemption:	No
Underground Injection Control:	No
Off-Site Waste Receipt:	No
Universal Waste Indicator:	No
Universal Waste Destination Facility:	No
Federal Universal Waste:	No
Active Site State-Reg Handler:	---
Federal Facility Indicator:	Not reported
Hazardous Secondary Material Indicator:	N
Sub-Part K Indicator:	Not reported
2018 GPRA Permit Baseline:	Not on the Baseline
2018 GPRA Renewals Baseline:	Not on the Baseline
202 GPRA Corrective Action Baseline:	No
Subject to Corrective Action Universe:	No
Non-TSDFs Where RCRA CA has Been Imposed Universe:	No
Corrective Action Priority Ranking:	No NCAPS ranking
Environmental Control Indicator:	No
Institutional Control Indicator:	No
Human Exposure Controls Indicator:	N/A
Groundwater Controls Indicator:	N/A
Significant Non-Complier Universe:	No
Unaddressed Significant Non-Complier Universe:	No
Addressed Significant Non-Complier Universe:	No
Significant Non-Complier With a Compliance Schedule Universe:	No
Financial Assurance Required:	Not reported
Handler Date of Last Change:	20220811
Recognized Trader-Importer:	No
Recognized Trader-Exporter:	No
Importer of Spent Lead Acid Batteries:	No
Exporter of Spent Lead Acid Batteries:	No
Recycler Activity Without Storage:	No
Manifest Broker:	No
Sub-Part P Indicator:	No

Handler - Owner Operator:

Owner/Operator Indicator:	Operator
Owner/Operator Name: JOE FOERSTER	
Legal Status:	Other
Date Became Current:	Not reported
Date Ended Current:	Not reported
Owner/Operator Address:	5870 GREEN VALLEY CIRCLE
Owner/Operator City,State,Zip:	CULVER CITY, CA 90230
Owner/Operator Telephone:	310-595-4647
Owner/Operator Telephone Ext:	Not reported
Owner/Operator Fax:	Not reported
Owner/Operator Email:	Not reported

Owner/Operator Indicator:	Owner
Owner/Operator Name: JOE FOERSTER	
Legal Status:	Other
Date Became Current:	Not reported
Date Ended Current:	Not reported

JOE FOERSTER (Continued) **1027451426**

Owner/Operator Address: 5870 GREEN VALLEY CIRCLE
Owner/Operator City,State,Zip: CULVER CITY, CA 90230
Owner/Operator Telephone: 310-595-4647
Owner/Operator Telephone Ext: Not reported
Owner/Operator Fax: Not reported
Owner/Operator Email: Not reported

Historic Generators:
Receive Date: 20220810
Handler Name: JOE FOERSTER
Federal Waste Generator Description: Not a generator, verified
State District Owner: Not reported
Large Quantity Handler of Universal Waste: No
Recognized Trader Importer: No
Recognized Trader Exporter: No
Spent Lead Acid Battery Importer: No
Spent Lead Acid Battery Exporter: No
Current Record: Yes
Non Storage Recycler Activity: No
Electronic Manifest Broker: No

List of NAICS Codes and Descriptions:
NAICS Code: 56299
NAICS Description: ALL OTHER WASTE MANAGEMENT SERVICES

Facility Has Received Notices of Violations:
Violations: No Violations Found

Evaluation Action Summary:
Evaluations: No Evaluations Found

E MANIFEST:
Manifest Tracking Number: 023802529JJK
Last Updated Date: 20220831
Shipped Date: 20220818
Received Date: 20220819
Manifest Status: Signed
Submission Type: DataImage5Copy
Origin Type: Service
Generator EPA ID: CAC003189339
Generator Name: Joe Foerster
Generator Mail Street Number: Not reported
Generator Mail Street 1: 5870 GREEN VALLEY CIRCLE
Generator Mail Street 2: Not reported
Generator Mail City: CULVER CITY
Generator Mail State: CA
Generator Mail Zip: 90230
Generator Location Street Number: Not reported
Generator Location Street 1: 5870 GREEN VALLEY CIRCLE
Generator Location Street 2: Not reported
Generator Location City: CULVER CITY
Generator Location Zip: 90230
Generator Location State: CA
Generator Contact Company Name: Not reported

JOE FOERSTER (Continued) **1027451426**

Designated Facility EPA ID:	CAD009007626
Designated Facility Name:	Azusa Land Reclamation Co Inc
Designated Facility Mail Street Number:	Not reported
Designated Facility Mail Street 1:	Not reported
Designated Facility Mail Street 2:	1211 W. GLADSTONE STREET
Designated Facility Mail City:	AZUSA
Designated Facility Mail Zip:	91702
Designated Facility Mail State:	CA
Designated Facility Location Street Number:	Not reported
Designated Facility Location Street 1:	1211 W. GLADSTONE STREET
Designated Facility Location Street 2:	Not reported
Designated Facility Location City:	AZUSA
Designated Facility Location Zip:	91702
Designated Facility Location State:	CA
Designated Facility Contact Company Name:	Not reported
Manifest Residue Indicator:	N
Rejection Indicator:	N

State Waste:

Manifest Tracking Number:	023802529JJK
Waste Line Number:	1
State Waste Code Owner:	CA
State Waste Code:	151
State Waste:	Asbestos-containing waste

Transporter:

Manifest Tracking Number:	023802529JJK
Transporter Line Number:	1
Transporter EPA ID:	CAR000152058
Transporter Name:	Earthwise Services Llc

Waste Line:

Manifest Tracking Number:	023802529JJK
Waste Line Number:	1
U.S. DOT Hazardous Indicator:	Y
U.S. DOT ID Number:	NA2212
U.S. DOT Description:	Na2212, Asbestos, 9, Pg Iii
Non-Hazardous Waste Description:	Not reported
Number of Containers:	2
Container Type Code:	BA
Container Type Description:	Burlap, cloth, paper, or plastic bags
Waste Quantity:	1
Quantity Unit of Measure Code:	Y
Quantity Unit of Measure Description:	Cubic Yards
Waste Quantity, in Tons:	0.84
Acute Waste Quantity, in Tons:	0
Non-Acute Waste Quantity, in Tons:	0.84
Waste Quantity, in Kilograms:	761.9052
Acute Waste Quantity, in Kilograms:	0
Non-Acute Waste Quantity, in Kilorgrams:	761.9052
Management Method Code:	H132
Management Method Description:	LANDFILL (WITH PRIOR TREATMENT AND/OR STABILIZATION)
Waste Residue Indicator:	N
Quantity Discrepancy Indicator:	N
Waste Type Discrepancy Indicator:	N
Waste Density:	Not reported

JOE FOERSTER (Continued) **1027451426**

Waste Density Unit of Measure Code:	Not reported
Waste Density Unit of Measure Description:	Not reported
Form Code:	Not reported
Form Code Description:	Not reported
Source Code:	Not reported
Source Code Description:	Not reported
Waste Minimization Code:	Not reported
Waste Minimization Code Description:	Not reported
Consent Number:	Not reported
EPA Waste Indicator:	N

C54 **JERI DUDLEY** **RCRA NonGen / NLR** **1025859146**
East **5870 GREEN VALLEY CIR** **CAC003039681**
< 1/8 **CULVER CITY, CA 90230**
0.076 mi.
402 ft. **Site 10 of 18 in cluster C**

Relative: **Lower**
Actual: **52 ft.**

RCRA Listings:

Date Form Received by Agency:	20191021
Handler Name:	Jeri Dudley
Handler Address:	5870 Green Valley Cir
Handler City,State,Zip:	CULVER CITY, CA 90230-6943
EPA ID:	CAC003039681
Contact Name:	JERI DUDLEY
Contact Address:	5870 GREEN VALLEY CIR
Contact City,State,Zip:	CULVER CITY, CA 90230-6943
Contact Telephone:	310-902-4864
Contact Fax:	Not reported
Contact Email:	KC@AQHIINC.COM
Contact Title:	Not reported
EPA Region:	09
Land Type:	Not reported
Federal Waste Generator Description:	Not a generator, verified
Non-Notifier:	Not reported
Biennial Report Cycle:	Not reported
Accessibility:	Not reported
Active Site Indicator:	Not reported
State District Owner:	Not reported
State District:	Not reported
Mailing Address:	5870 GREEN VALLEY CIR
Mailing City,State,Zip:	CULVER CITY, CA 90230-6943
Owner Name:	Jeri Dudley
Owner Type:	Other
Operator Name:	Jeri Dudley
Operator Type:	Other
Short-Term Generator Activity:	No
Importer Activity:	No
Mixed Waste Generator:	No
Transporter Activity:	No
Transfer Facility Activity:	No
Recycler Activity with Storage:	No
Small Quantity On-Site Burner Exemption:	No
Smelting Melting and Refining Furnace Exemption:	No
Underground Injection Control:	No
Off-Site Waste Receipt:	No
Universal Waste Indicator:	No
Universal Waste Destination Facility:	No
Federal Universal Waste:	No

JERI DUDLEY (Continued) **1025859146**

Active Site State-Reg Handler:	---
Federal Facility Indicator:	Not reported
Hazardous Secondary Material Indicator:	N
Sub-Part K Indicator:	Not reported
2018 GPRA Permit Baseline:	Not on the Baseline
2018 GPRA Renewals Baseline:	Not on the Baseline
202 GPRA Corrective Action Baseline:	No
Subject to Corrective Action Universe:	No
Non-TSDFs Where RCRA CA has Been Imposed Universe:	No
Corrective Action Priority Ranking:	No NCAPS ranking
Environmental Control Indicator:	No
Institutional Control Indicator:	No
Human Exposure Controls Indicator:	N/A
Groundwater Controls Indicator:	N/A
Significant Non-Complier Universe:	No
Unaddressed Significant Non-Complier Universe:	No
Addressed Significant Non-Complier Universe:	No
Significant Non-Complier With a Compliance Schedule Universe:	No
Financial Assurance Required:	Not reported
Handler Date of Last Change:	20191025
Recognized Trader-Importer:	No
Recognized Trader-Exporter:	No
Importer of Spent Lead Acid Batteries:	No
Exporter of Spent Lead Acid Batteries:	No
Recycler Activity Without Storage:	No
Manifest Broker:	No
Sub-Part P Indicator:	No

Handler - Owner Operator:

Owner/Operator Indicator:	Operator
Owner/Operator Name: JERI DUDLEY	
Legal Status:	Other
Date Became Current:	Not reported
Date Ended Current:	Not reported
Owner/Operator Address:	5870 GREEN VALLEY CIR
Owner/Operator City,State,Zip:	CULVER CITY, CA 90230-6943
Owner/Operator Telephone:	310-902-4864
Owner/Operator Telephone Ext:	Not reported
Owner/Operator Fax:	Not reported
Owner/Operator Email:	Not reported

Owner/Operator Indicator:	Owner
Owner/Operator Name: JERI DUDLEY	
Legal Status:	Other
Date Became Current:	Not reported
Date Ended Current:	Not reported
Owner/Operator Address:	5870 GREEN VALLEY CIR
Owner/Operator City,State,Zip:	CULVER CITY, CA 90230-6943
Owner/Operator Telephone:	310-902-4864
Owner/Operator Telephone Ext:	Not reported
Owner/Operator Fax:	Not reported
Owner/Operator Email:	Not reported

Historic Generators:

Receive Date:	20191021

JERI DUDLEY (Continued) **1025859146**

Handler Name: JERI DUDLEY
Federal Waste Generator Description: Not a generator, verified
State District Owner: Not reported
Large Quantity Handler of Universal Waste: No
Recognized Trader Importer: No
Recognized Trader Exporter: No
Spent Lead Acid Battery Importer: No
Spent Lead Acid Battery Exporter: No
Current Record: Yes
Non Storage Recycler Activity: Not reported
Electronic Manifest Broker: Not reported

List of NAICS Codes and Descriptions:
NAICS Code: 56299
NAICS Description: ALL OTHER WASTE MANAGEMENT SERVICES

Facility Has Received Notices of Violations:
Violations: No Violations Found

Evaluation Action Summary:
Evaluations: No Evaluations Found

C55 **PETER KALMAN** **RCRA NonGen / NLR** **1027445544**
East **5870 GREEN VALLEY CIR** **E MANIFEST** **CAC003183041**
< 1/8 **CULVER CITY, CA 90230**
0.076 mi.
402 ft. **Site 11 of 18 in cluster C**

Relative: **Lower**
Actual: **52 ft.**

RCRA Listings:
Date Form Received by Agency: 20220629
Handler Name: Peter Kalman
Handler Address: 5870 Green Valley Cir
Handler City,State,Zip: CULVER CITY, CA 90230
EPA ID: CAC003183041
Contact Name: PETER KALMAN
Contact Address: 5870 GREEN VALLEY CIR
Contact City,State,Zip: CULVER CITY, CA 90230
Contact Telephone: 818-415-1557
Contact Fax: Not reported
Contact Email: CHRIS.KBEINC@GMAIL.COM
Contact Title: Not reported
EPA Region: 09
Land Type: Not reported
Federal Waste Generator Description: Not a generator, verified
Non-Notifier: Not reported
Biennial Report Cycle: Not reported
Accessibility: Not reported
Active Site Indicator: Not reported
State District Owner: Not reported
State District: Not reported
Mailing Address: 5870 GREEN VALLEY CIR
Mailing City,State,Zip: CULVER CITY, CA 90230
Owner Name: Peter Kalman
Owner Type: Other
Operator Name: Peter Kalman

PETER KALMAN (Continued) **1027445544**

Operator Type:	Other
Short-Term Generator Activity:	No
Importer Activity:	No
Mixed Waste Generator:	No
Transporter Activity:	No
Transfer Facility Activity:	No
Recycler Activity with Storage:	No
Small Quantity On-Site Burner Exemption:	No
Smelting Melting and Refining Furnace Exemption:	No
Underground Injection Control:	No
Off-Site Waste Receipt:	No
Universal Waste Indicator:	No
Universal Waste Destination Facility:	No
Federal Universal Waste:	No
Active Site State-Reg Handler:	---
Federal Facility Indicator:	Not reported
Hazardous Secondary Material Indicator:	N
Sub-Part K Indicator:	Not reported
2018 GPRA Permit Baseline:	Not on the Baseline
2018 GPRA Renewals Baseline:	Not on the Baseline
202 GPRA Corrective Action Baseline:	No
Subject to Corrective Action Universe:	No
Non-TSDFs Where RCRA CA has Been Imposed Universe:	No
Corrective Action Priority Ranking:	No NCAPS ranking
Environmental Control Indicator:	No
Institutional Control Indicator:	No
Human Exposure Controls Indicator:	N/A
Groundwater Controls Indicator:	N/A
Significant Non-Complier Universe:	No
Unaddressed Significant Non-Complier Universe:	No
Addressed Significant Non-Complier Universe:	No
Significant Non-Complier With a Compliance Schedule Universe:	No
Financial Assurance Required:	Not reported
Handler Date of Last Change:	20220629
Recognized Trader-Importer:	No
Recognized Trader-Exporter:	No
Importer of Spent Lead Acid Batteries:	No
Exporter of Spent Lead Acid Batteries:	No
Recycler Activity Without Storage:	No
Manifest Broker:	No
Sub-Part P Indicator:	No

Handler - Owner Operator:

Owner/Operator Indicator:	Operator
Owner/Operator Name: PETER KALMAN	
Legal Status:	Other
Date Became Current:	Not reported
Date Ended Current:	Not reported
Owner/Operator Address:	5870 GREEN VALLEY CIR
Owner/Operator City,State,Zip:	CULVER CITY, CA 90230
Owner/Operator Telephone:	818-415-1557
Owner/Operator Telephone Ext:	Not reported
Owner/Operator Fax:	Not reported
Owner/Operator Email:	Not reported

Owner/Operator Indicator:	Owner

PETER KALMAN (Continued) **1027445544**

Owner/Operator Name: PETER KALMAN
Legal Status: Other
Date Became Current: Not reported
Date Ended Current: Not reported
Owner/Operator Address: 5870 GREEN VALLEY CIR
Owner/Operator City,State,Zip: CULVER CITY, CA 90230
Owner/Operator Telephone: 818-415-1557
Owner/Operator Telephone Ext: Not reported
Owner/Operator Fax: Not reported
Owner/Operator Email: Not reported

Historic Generators:
Receive Date: 20220629
Handler Name: PETER KALMAN
Federal Waste Generator Description: Not a generator, verified
State District Owner: Not reported
Large Quantity Handler of Universal Waste: No
Recognized Trader Importer: No
Recognized Trader Exporter: No
Spent Lead Acid Battery Importer: No
Spent Lead Acid Battery Exporter: No
Current Record: Yes
Non Storage Recycler Activity: No
Electronic Manifest Broker: No

List of NAICS Codes and Descriptions:
NAICS Code: 56299
NAICS Description: ALL OTHER WASTE MANAGEMENT SERVICES

Facility Has Received Notices of Violations:
Violations: No Violations Found

Evaluation Action Summary:
Evaluations: No Evaluations Found

E MANIFEST:
Manifest Tracking Number: 023802424JJK
Last Updated Date: 20220829
Shipped Date: 20220817
Received Date: 20220818
Manifest Status: Signed
Submission Type: DataImage5Copy
Origin Type: Service
Generator EPA ID: CAC003183041
Generator Name: Peter Kalman
Generator Mail Street Number: Not reported
Generator Mail Street 1: 5870 GREEN VALLEY CIR
Generator Mail Street 2: Not reported
Generator Mail City: CULVER CITY
Generator Mail State: CA
Generator Mail Zip: 90230
Generator Location Street Number: Not reported
Generator Location Street 1: 5870 GREEN VALLEY CIR
Generator Location Street 2: Not reported

PETER KALMAN (Continued) **1027445544**

Generator Location City:	CULVER CITY
Generator Location Zip:	90230
Generator Location State:	CA
Generator Contact Company Name:	Not reported
Designated Facility EPA ID:	CAD009007626
Designated Facility Name:	Azusa Land Reclamation Co Inc
Designated Facility Mail Street Number:	Not reported
Designated Facility Mail Street 1:	Not reported
Designated Facility Mail Street 2:	1211 W. GLADSTONE STREET
Designated Facility Mail City:	AZUSA
Designated Facility Mail Zip:	91702
Designated Facility Mail State:	CA
Designated Facility Location Street Number:	Not reported
Designated Facility Location Street 1:	1211 W. GLADSTONE STREET
Designated Facility Location Street 2:	Not reported
Designated Facility Location City:	AZUSA
Designated Facility Location Zip:	91702
Designated Facility Location State:	CA
Designated Facility Contact Company Name:	Not reported
Manifest Residue Indicator:	N
Rejection Indicator:	N

State Waste:

Manifest Tracking Number:	023802424JJK
Waste Line Number:	1
State Waste Code Owner:	CA
State Waste Code:	151
State Waste:	Asbestos-containing waste

Transporter:

Manifest Tracking Number:	023802424JJK
Transporter Line Number:	1
Transporter EPA ID:	CAR000152058
Transporter Name:	Earthwise Services Llc

Waste Line:

Manifest Tracking Number:	023802424JJK
Waste Line Number:	1
U.S. DOT Hazardous Indicator:	Y
U.S. DOT ID Number:	NA2212
U.S. DOT Description:	Na2212, Asbestos, 9, Pg Iii, Rq
Non-Hazardous Waste Description:	Not reported
Number of Containers:	17
Container Type Code:	BA
Container Type Description:	Burlap, cloth, paper, or plastic bags
Waste Quantity:	1
Quantity Unit of Measure Code:	Y
Quantity Unit of Measure Description:	Cubic Yards
Waste Quantity, in Tons:	0.84
Acute Waste Quantity, in Tons:	0
Non-Acute Waste Quantity, in Tons:	0.84
Waste Quantity, in Kilograms:	761.9052
Acute Waste Quantity, in Kilograms:	0
Non-Acute Waste Quantity, in Kilorgrams:	761.9052
Management Method Code:	H132
Management Method Description:	LANDFILL (WITH PRIOR TREATMENT AND/OR STABILIZATION)

PETER KALMAN (Continued) **1027445544**

Waste Residue Indicator:	N
Quantity Discrepancy Indicator:	N
Waste Type Discrepancy Indicator:	N
Waste Density:	Not reported
Waste Density Unit of Measure Code:	Not reported
Waste Density Unit of Measure Description:	Not reported
Form Code:	Not reported
Form Code Description:	Not reported
Source Code:	Not reported
Source Code Description:	Not reported
Waste Minimization Code:	Not reported
Waste Minimization Code Description:	Not reported
Consent Number:	Not reported
EPA Waste Indicator:	N

C56 **RAPHE BERRY** **RCRA NonGen / NLR** **1031051649**
East **5870 GREEN VALLEY CIRCLE #125** **CAC003278962**
< 1/8 **CULVER CITY, CA 90230**
0.076 mi.
402 ft. **Site 12 of 18 in cluster C**

Relative: **Lower**

Actual: **52 ft.**

RCRA Listings:

Date Form Received by Agency:	20240320
Handler Name:	Raphe Berry
Handler Address:	5870 Green Valley Circle #125
Handler City,State,Zip:	CULVER CITY, CA 90230
EPA ID:	CAC003278962
Contact Name:	RAPHE BERRY
Contact Address:	5870 GREEN VALLEY CIRCLE #125
Contact City,State,Zip:	CULVER CITY, CA 90230
Contact Telephone:	310-908-8029
Contact Fax:	Not reported
Contact Email:	APHEBERRY@ATT.NET
Contact Title:	Not reported
EPA Region:	09
Land Type:	Not reported
Federal Waste Generator Description:	Not a generator, verified
Non-Notifier:	Not reported
Biennial Report Cycle:	Not reported
Accessibility:	Not reported
Active Site Indicator:	Not reported
State District Owner:	Not reported
State District:	Not reported
Mailing Address:	5870 GREEN VALLEY CIRCLE #125
Mailing City,State,Zip:	CULVER CITY, CA 90230
Owner Name:	Raphe Berry
Owner Type:	Other
Operator Name:	Raphe Berry
Operator Type:	Other
Short-Term Generator Activity:	No
Importer Activity:	No
Mixed Waste Generator:	No
Transporter Activity:	No
Transfer Facility Activity:	No
Recycler Activity with Storage:	No
Small Quantity On-Site Burner Exemption:	No
Smelting Melting and Refining Furnace Exemption:	No
Underground Injection Control:	No

RAPHE BERRY (Continued) **1031051649**

Off-Site Waste Receipt:	No
Universal Waste Indicator:	No
Universal Waste Destination Facility:	No
Federal Universal Waste:	No
Active Site State-Reg Handler:	---
Federal Facility Indicator:	Not reported
Hazardous Secondary Material Indicator:	N
Sub-Part K Indicator:	Not reported
2018 GPRA Permit Baseline:	Not on the Baseline
2018 GPRA Renewals Baseline:	Not on the Baseline
202 GPRA Corrective Action Baseline:	No
Subject to Corrective Action Universe:	No
Non-TSDFs Where RCRA CA has Been Imposed Universe:	No
Corrective Action Priority Ranking:	No NCAPS ranking
Environmental Control Indicator:	No
Institutional Control Indicator:	No
Human Exposure Controls Indicator:	N/A
Groundwater Controls Indicator:	N/A
Significant Non-Complier Universe:	No
Unaddressed Significant Non-Complier Universe:	No
Addressed Significant Non-Complier Universe:	No
Significant Non-Complier With a Compliance Schedule Universe:	No
Financial Assurance Required:	Not reported
Handler Date of Last Change:	20240321
Recognized Trader-Importer:	No
Recognized Trader-Exporter:	No
Importer of Spent Lead Acid Batteries:	No
Exporter of Spent Lead Acid Batteries:	No
Recycler Activity Without Storage:	No
Manifest Broker:	No
Sub-Part P Indicator:	No

Handler - Owner Operator:

Owner/Operator Indicator:	Operator
Owner/Operator Name: RAPHE BERRY	
Legal Status:	Other
Date Became Current:	Not reported
Date Ended Current:	Not reported
Owner/Operator Address:	5870 GREEN VALLEY CIRCLE #125
Owner/Operator City,State,Zip:	CULVER CITY, CA 90230
Owner/Operator Telephone:	310-908-8029
Owner/Operator Telephone Ext:	Not reported
Owner/Operator Fax:	Not reported
Owner/Operator Email:	Not reported

Owner/Operator Indicator:	Owner
Owner/Operator Name: RAPHE BERRY	
Legal Status:	Other
Date Became Current:	Not reported
Date Ended Current:	Not reported
Owner/Operator Address:	5870 GREEN VALLEY CIRCLE #125
Owner/Operator City,State,Zip:	CULVER CITY, CA 90230
Owner/Operator Telephone:	310-908-8029
Owner/Operator Telephone Ext:	Not reported
Owner/Operator Fax:	Not reported
Owner/Operator Email:	Not reported

RAPHE BERRY (Continued) **1031051649**

Historic Generators:
Receive Date: 20240320
Handler Name: RAPHE BERRY
Federal Waste Generator Description: Not a generator, verified
State District Owner: Not reported
Large Quantity Handler of Universal Waste: No
Recognized Trader Importer: No
Recognized Trader Exporter: No
Spent Lead Acid Battery Importer: No
Spent Lead Acid Battery Exporter: No
Current Record: Yes
Non Storage Recycler Activity: No
Electronic Manifest Broker: No

List of NAICS Codes and Descriptions:
NAICS Code: 56299
NAICS Description: ALL OTHER WASTE MANAGEMENT SERVICES

Facility Has Received Notices of Violations:
Violations: No Violations Found

Evaluation Action Summary:
Evaluations: No Evaluations Found

C57 **NEHA JAIN** **RCRA NonGen / NLR** **1028897207**
East **5870 GREEN VALLEY CIRCLE, UNIT 110** **CAC003258775**
< 1/8 **CULVER CITY, CA 90230**
0.076 mi.
402 ft. **Site 13 of 18 in cluster C**

Relative: **Lower**
Actual: **52 ft.**

RCRA Listings:
Date Form Received by Agency: 20231030
Handler Name: Neha Jain
Handler Address: 5870 Green Valley Circle, Unit 110
Handler City,State,Zip: CULVER CITY, CA 90230
EPA ID: CAC003258775
Contact Name: NEHA JAIN
Contact Address: 5870 GREEN VALLEY CIRCLE, UNIT 110
Contact City,State,Zip: CULVER CITY, CA 90230
Contact Telephone: 404-241-6095
Contact Fax: Not reported
Contact Email: NEJA003@GMAIL.COM
Contact Title: Not reported
EPA Region: 09
Land Type: Not reported
Federal Waste Generator Description: Not a generator, verified
Non-Notifier: Not reported
Biennial Report Cycle: Not reported
Accessibility: Not reported
Active Site Indicator: Not reported
State District Owner: Not reported
State District: Not reported
Mailing Address: 5870 GREEN VALLEY CIRCLE, UNIT 110
Mailing City,State,Zip: CULVER CITY, CA 90230
Owner Name: Neha Jain

NEHA JAIN (Continued) **1028897207**

Owner Type:	Other
Operator Name:	Neha Jain
Operator Type:	Other
Short-Term Generator Activity:	No
Importer Activity:	No
Mixed Waste Generator:	No
Transporter Activity:	No
Transfer Facility Activity:	No
Recycler Activity with Storage:	No
Small Quantity On-Site Burner Exemption:	No
Smelting Melting and Refining Furnace Exemption:	No
Underground Injection Control:	No
Off-Site Waste Receipt:	No
Universal Waste Indicator:	No
Universal Waste Destination Facility:	No
Federal Universal Waste:	No
Active Site State-Reg Handler:	---
Federal Facility Indicator:	Not reported
Hazardous Secondary Material Indicator:	N
Sub-Part K Indicator:	Not reported
2018 GPRA Permit Baseline:	Not on the Baseline
2018 GPRA Renewals Baseline:	Not on the Baseline
202 GPRA Corrective Action Baseline:	No
Subject to Corrective Action Universe:	No
Non-TSDFs Where RCRA CA has Been Imposed Universe:	No
Corrective Action Priority Ranking:	No NCAPS ranking
Environmental Control Indicator:	No
Institutional Control Indicator:	No
Human Exposure Controls Indicator:	N/A
Groundwater Controls Indicator:	N/A
Significant Non-Complier Universe:	No
Unaddressed Significant Non-Complier Universe:	No
Addressed Significant Non-Complier Universe:	No
Significant Non-Complier With a Compliance Schedule Universe:	No
Financial Assurance Required:	Not reported
Handler Date of Last Change:	20231101
Recognized Trader-Importer:	No
Recognized Trader-Exporter:	No
Importer of Spent Lead Acid Batteries:	No
Exporter of Spent Lead Acid Batteries:	No
Recycler Activity Without Storage:	No
Manifest Broker:	No
Sub-Part P Indicator:	No

Handler - Owner Operator:

Owner/Operator Indicator:	Owner
Owner/Operator Name: NEHA JAIN	
Legal Status:	Other
Date Became Current:	Not reported
Date Ended Current:	Not reported
Owner/Operator Address:	5870 GREEN VALLEY CIRCLE, UNIT 110
Owner/Operator City,State,Zip:	CULVER CITY, CA 90230
Owner/Operator Telephone:	404-241-6095
Owner/Operator Telephone Ext:	Not reported
Owner/Operator Fax:	Not reported
Owner/Operator Email:	Not reported

NEHA JAIN (Continued) **1028897207**

Owner/Operator Indicator: Operator
Owner/Operator Name: NEHA JAIN
Legal Status: Other
Date Became Current: Not reported
Date Ended Current: Not reported
Owner/Operator Address: 5870 GREEN VALLEY CIRCLE, UNIT 110
Owner/Operator City,State,Zip: CULVER CITY, CA 90230
Owner/Operator Telephone: 404-241-6095
Owner/Operator Telephone Ext: Not reported
Owner/Operator Fax: Not reported
Owner/Operator Email: Not reported

Historic Generators:
Receive Date: 20231030
Handler Name: NEHA JAIN
Federal Waste Generator Description: Not a generator, verified
State District Owner: Not reported
Large Quantity Handler of Universal Waste: No
Recognized Trader Importer: No
Recognized Trader Exporter: No
Spent Lead Acid Battery Importer: No
Spent Lead Acid Battery Exporter: No
Current Record: Yes
Non Storage Recycler Activity: No
Electronic Manifest Broker: No

List of NAICS Codes and Descriptions:
NAICS Code: 56299
NAICS Description: ALL OTHER WASTE MANAGEMENT SERVICES

Facility Has Received Notices of Violations:
Violations: No Violations Found

Evaluation Action Summary:
Evaluations: No Evaluations Found

C58 **CASSIE LATSHAW** **RCRA NonGen / NLR** **1026472179**
East **5870 GREEN VALLEY CIRCLE** **E MANIFEST** **CAC003077800**
< 1/8 **CULVER CITY, CA 90230**
0.076 mi.
402 ft. **Site 14 of 18 in cluster C**

Relative: **Lower**
Actual: **52 ft.**

RCRA Listings:
Date Form Received by Agency: 20200804
Handler Name: Green Valley Condominiums
Handler Address: 5870 Green Valley Circle
Handler City,State,Zip: CULVER CITY, CA 90230
EPA ID: CAC003077800
Contact Name: LAURI MOFFETT
Contact Address: 5870 GREEN VALLEY CIRCLE
Contact City,State,Zip: CULVER CITY, CA 90230
Contact Telephone: 310-645-9921
Contact Fax: Not reported
Contact Email: CONNIE.SANDERS@ATIRESTORATION.COM
Contact Title: Not reported

CASSIE LATSHAW (Continued) **1026472179**

EPA Region:	09
Land Type:	Not reported
Federal Waste Generator Description:	Not a generator, verified
Non-Notifier:	Not reported
Biennial Report Cycle:	Not reported
Accessibility:	Not reported
Active Site Indicator:	Not reported
State District Owner:	Not reported
State District:	Not reported
Mailing Address:	5870 GREEN VALLEY CIRCLE
Mailing City,State,Zip:	CULVER CITY, CA 90230
Owner Name:	Cassie Latshaw
Owner Type:	Other
Operator Name:	Lauri Moffett
Operator Type:	Other
Short-Term Generator Activity:	No
Importer Activity:	No
Mixed Waste Generator:	No
Transporter Activity:	No
Transfer Facility Activity:	No
Recycler Activity with Storage:	No
Small Quantity On-Site Burner Exemption:	No
Smelting Melting and Refining Furnace Exemption:	No
Underground Injection Control:	No
Off-Site Waste Receipt:	No
Universal Waste Indicator:	No
Universal Waste Destination Facility:	No
Federal Universal Waste:	No
Active Site State-Reg Handler:	---
Federal Facility Indicator:	Not reported
Hazardous Secondary Material Indicator:	N
Sub-Part K Indicator:	Not reported
2018 GPRA Permit Baseline:	Not on the Baseline
2018 GPRA Renewals Baseline:	Not on the Baseline
202 GPRA Corrective Action Baseline:	No
Subject to Corrective Action Universe:	No
Non-TSDFs Where RCRA CA has Been Imposed Universe:	No
Corrective Action Priority Ranking:	No NCAPS ranking
Environmental Control Indicator:	No
Institutional Control Indicator:	No
Human Exposure Controls Indicator:	N/A
Groundwater Controls Indicator:	N/A
Significant Non-Complier Universe:	No
Unaddressed Significant Non-Complier Universe:	No
Addressed Significant Non-Complier Universe:	No
Significant Non-Complier With a Compliance Schedule Universe:	No
Financial Assurance Required:	Not reported
Handler Date of Last Change:	20200814
Recognized Trader-Importer:	No
Recognized Trader-Exporter:	No
Importer of Spent Lead Acid Batteries:	No
Exporter of Spent Lead Acid Batteries:	No
Recycler Activity Without Storage:	No
Manifest Broker:	No
Sub-Part P Indicator:	No

CASSIE LATSHAW (Continued) **1026472179**

Handler - Owner Operator:
Owner/Operator Indicator: Owner
Owner/Operator Name: CASSIE LATSHAW
Legal Status: Other
Date Became Current: Not reported
Date Ended Current: Not reported
Owner/Operator Address: 5870 GREEN VALLEY CIRCLE
Owner/Operator City,State,Zip: CULVER CITY, CA 90230
Owner/Operator Telephone: 310-621-9355
Owner/Operator Telephone Ext: Not reported
Owner/Operator Fax: Not reported
Owner/Operator Email: Not reported

Owner/Operator Indicator: Operator
Owner/Operator Name: LAURI MOFFETT
Legal Status: Other
Date Became Current: Not reported
Date Ended Current: Not reported
Owner/Operator Address: 5870 GREEN VALLEY CIRCLE
Owner/Operator City,State,Zip: CULVER CITY, CA 90230
Owner/Operator Telephone: 310-645-9921
Owner/Operator Telephone Ext: Not reported
Owner/Operator Fax: Not reported
Owner/Operator Email: Not reported

Historic Generators:
Receive Date: 20200804
Handler Name: GREEN VALLEY CONDOMINIUMS
Federal Waste Generator Description: Not a generator, verified
State District Owner: Not reported
Large Quantity Handler of Universal Waste: No
Recognized Trader Importer: No
Recognized Trader Exporter: No
Spent Lead Acid Battery Importer: No
Spent Lead Acid Battery Exporter: No
Current Record: Yes
Non Storage Recycler Activity: Not reported
Electronic Manifest Broker: Not reported

List of NAICS Codes and Descriptions:
NAICS Code: 56291
NAICS Description: REMEDIATION SERVICES

Facility Has Received Notices of Violations:
Violations: No Violations Found

Evaluation Action Summary:
Evaluations: No Evaluations Found

E MANIFEST:
Manifest Tracking Number: 021043488JJK
Last Updated Date: 20200831
Shipped Date: 20200806

CASSIE LATSHAW (Continued) **1026472179**

Received Date:	20200806
Manifest Status:	Signed
Submission Type:	DataImage5Copy
Origin Type:	Service
Generator EPA ID:	CAC003077800
Generator Name:	Cassie Latshaw
Generator Mail Street Number:	Not reported
Generator Mail Street 1:	5870 GREEN VALLEY CIRCLE
Generator Mail Street 2:	Not reported
Generator Mail City:	CULVER CITY
Generator Mail State:	CA
Generator Mail Zip:	90230
Generator Location Street Number:	Not reported
Generator Location Street 1:	5870 GREEN VALLEY CIRCLE
Generator Location Street 2:	Not reported
Generator Location City:	CULVER CITY
Generator Location Zip:	90230
Generator Location State:	CA
Generator Contact Company Name:	Not reported
Designated Facility EPA ID:	CAD009007626
Designated Facility Name:	Azusa Land Reclamation Co Inc
Designated Facility Mail Street Number:	Not reported
Designated Facility Mail Street 1:	Not reported
Designated Facility Mail Street 2:	1211 W. GLADSTONE STREET
Designated Facility Mail City:	AZUSA
Designated Facility Mail Zip:	91702
Designated Facility Mail State:	CA
Designated Facility Location Street Number:	Not reported
Designated Facility Location Street 1:	1211 W. GLADSTONE STREET
Designated Facility Location Street 2:	Not reported
Designated Facility Location City:	AZUSA
Designated Facility Location Zip:	91702
Designated Facility Location State:	CA
Designated Facility Contact Company Name:	Not reported
Manifest Residue Indicator:	N
Rejection Indicator:	N

State Waste:

Manifest Tracking Number:	021043488JJK
Waste Line Number:	1
State Waste Code Owner:	CA
State Waste Code:	151
State Waste:	Asbestos-containing waste

Transporter:

Manifest Tracking Number:	021043488JJK
Transporter Line Number:	1
Transporter EPA ID:	CAL000453354
Transporter Name:	American Technologies Inc Dba Ati

Waste Line:

Manifest Tracking Number:	021043488JJK
Waste Line Number:	1
U.S. DOT Hazardous Indicator:	Y
U.S. DOT ID Number:	NA2212
U.S. DOT Description:	Rq, Na2212, Asbestos, 9, Pg Iii

CASSIE LATSHAW (Continued) **1026472179**

Non-Hazardous Waste Description:	Not reported
Number of Containers:	15
Container Type Code:	BA
Container Type Description:	Burlap, cloth, paper, or plastic bags
Waste Quantity:	1
Quantity Unit of Measure Code:	Y
Quantity Unit of Measure Description:	Cubic Yards
Waste Quantity, in Tons:	0.84
Acute Waste Quantity, in Tons:	0
Non-Acute Waste Quantity, in Tons:	0.84
Waste Quantity, in Kilograms:	761.9052
Acute Waste Quantity, in Kilograms:	0
Non-Acute Waste Quantity, in Kilorgrams:	761.9052
Management Method Code:	H132
Management Method Description:	LANDFILL (WITH PRIOR TREATMENT AND/OR STABILIZATION)
Waste Residue Indicator:	N
Quantity Discrepancy Indicator:	N
Waste Type Discrepancy Indicator:	N
Waste Density:	Not reported
Waste Density Unit of Measure Code:	Not reported
Waste Density Unit of Measure Description:	Not reported
Form Code:	Not reported
Form Code Description:	Not reported
Source Code:	Not reported
Source Code Description:	Not reported
Waste Minimization Code:	Not reported
Waste Minimization Code Description:	Not reported
Consent Number:	Not reported
EPA Waste Indicator:	N

D59 **KAISER PERMANENTE** **RCRA NonGen / NLR** **1026800822**
South **6333 BRISTOL PARKWAY** **CAC003112732**
< 1/8 **CULVER CITY, CA 90230**
0.077 mi.
404 ft. **Site 1 of 6 in cluster D**

Relative: **Lower**

Actual: **40 ft.**

RCRA Listings:

Date Form Received by Agency:	20210331
Handler Name:	Kaiser Permanente
Handler Address:	6333 Bristol Parkway
Handler City,State,Zip:	CULVER CITY, CA 90230
EPA ID:	CAC003112732
Contact Name:	JUDY POWELSON
Contact Address:	6041 CADILLAC AVE
Contact City,State,Zip:	LOS ANGELES, CA 90034
Contact Telephone:	323-857-4309
Contact Fax:	Not reported
Contact Email:	JUDITH.A.POWELSON@KP.ORG
Contact Title:	Not reported
EPA Region:	09
Land Type:	Not reported
Federal Waste Generator Description:	Not a generator, verified
Non-Notifier:	Not reported
Biennial Report Cycle:	Not reported
Accessibility:	Not reported
Active Site Indicator:	Not reported
State District Owner:	Not reported
State District:	Not reported

KAISER PERMANENTE (Continued) **1026800822**

Mailing Address:	6041 CADILLLAC
Mailing City,State,Zip:	LOS ANGELES, CA 90034
Owner Name:	Kaiser Foundation Health Plan Inc.
Owner Type:	Other
Operator Name:	Judy Powelson
Operator Type:	Other
Short-Term Generator Activity:	No
Importer Activity:	No
Mixed Waste Generator:	No
Transporter Activity:	No
Transfer Facility Activity:	No
Recycler Activity with Storage:	No
Small Quantity On-Site Burner Exemption:	No
Smelting Melting and Refining Furnace Exemption:	No
Underground Injection Control:	No
Off-Site Waste Receipt:	No
Universal Waste Indicator:	No
Universal Waste Destination Facility:	No
Federal Universal Waste:	No
Active Site State-Reg Handler:	---
Federal Facility Indicator:	Not reported
Hazardous Secondary Material Indicator:	N
Sub-Part K Indicator:	Not reported
2018 GPRA Permit Baseline:	Not on the Baseline
2018 GPRA Renewals Baseline:	Not on the Baseline
202 GPRA Corrective Action Baseline:	No
Subject to Corrective Action Universe:	No
Non-TSDFs Where RCRA CA has Been Imposed Universe:	No
Corrective Action Priority Ranking:	No NCAPS ranking
Environmental Control Indicator:	No
Institutional Control Indicator:	No
Human Exposure Controls Indicator:	N/A
Groundwater Controls Indicator:	N/A
Significant Non-Complier Universe:	No
Unaddressed Significant Non-Complier Universe:	No
Addressed Significant Non-Complier Universe:	No
Significant Non-Complier With a Compliance Schedule Universe:	No
Financial Assurance Required:	Not reported
Handler Date of Last Change:	20210415
Recognized Trader-Importer:	No
Recognized Trader-Exporter:	No
Importer of Spent Lead Acid Batteries:	No
Exporter of Spent Lead Acid Batteries:	No
Recycler Activity Without Storage:	No
Manifest Broker:	No
Sub-Part P Indicator:	No

Handler - Owner Operator:

Owner/Operator Indicator:	Operator
Owner/Operator Name: JUDY POWELSON	
Legal Status:	Other
Date Became Current:	Not reported
Date Ended Current:	Not reported
Owner/Operator Address:	6041 CADILLAC AVE
Owner/Operator City,State,Zip:	LOS ANGELES, CA 90034
Owner/Operator Telephone:	323-857-4309

KAISER PERMANENTE (Continued) **1026800822**

Owner/Operator Telephone Ext: Not reported
Owner/Operator Fax: Not reported
Owner/Operator Email: Not reported

Owner/Operator Indicator: Owner
Owner/Operator Name: KAISER FOUNDATION HEALTH PLAN INC.
Legal Status: Other
Date Became Current: Not reported
Date Ended Current: Not reported
Owner/Operator Address: ONE KAISER PLAZA
Owner/Operator City,State,Zip: OAKLAND, CA 94612
Owner/Operator Telephone: 510-625-4737
Owner/Operator Telephone Ext: Not reported
Owner/Operator Fax: Not reported
Owner/Operator Email: Not reported

Historic Generators:
Receive Date: 20210331
Handler Name: KAISER PERMANENTE
Federal Waste Generator Description: Not a generator, verified
State District Owner: Not reported
Large Quantity Handler of Universal Waste: No
Recognized Trader Importer: No
Recognized Trader Exporter: No
Spent Lead Acid Battery Importer: No
Spent Lead Acid Battery Exporter: No
Current Record: Yes
Non Storage Recycler Activity: No
Electronic Manifest Broker: No

List of NAICS Codes and Descriptions:
NAICS Code: 525190
NAICS Description: OTHER INSURANCE FUNDS

Facility Has Received Notices of Violations:
Violations: No Violations Found

Evaluation Action Summary:
Evaluations: No Evaluations Found

D60 **RAMADA HOTEL** **UST FINDER RELEASE** **1029095461**
South **6333 BRISTOL PKWY** **N/A**
< 1/8 **CULVER CITY, CA 90230**
0.077 mi.
404 ft. **Site 2 of 6 in cluster D**

Relative: **Lower**
Actual: **40 ft.**

UST FINDER RELEASE:
Object ID: 60215
Facility ID: Not reported
Lust ID: CAT0603704367
Name: RAMADA HOTEL
Address: 6333 BRISTOL PKWY
City,State,Zip: CULVER CITY, CA 90230
Address Match Type: PointAddress
Reported Date: Not reported

RAMADA HOTEL (Continued) **1029095461**

Status:	No Further Action
Substance:	Not reported
Population within 1500ft:	963
Domestic Wells within 1500ft:	0
Land Use:	Developed, Medium Intensity
Within SPA:	No
SPA PWS Facility ID:	Not reported
SPA Water Type:	Not reported
SPA Facility Type:	Not reported
SPA HUC12:	Not reported
Within WHPA:	No
WHPA PWS Facility ID:	Not reported
WHPA Water Type:	Not reported
WHPA Facility Type:	Not reported
WHPA HUC12:	Not reported
Within 100yr Floodplain:	No
Tribe:	Not reported
EPA Region:	9
NFA Letter 1:	Not reported
NFA Letter 2:	Not reported
NFA Letter 3:	Not reported
NFA Letter 4:	Not reported
Closed With Residual Contaminate:	Not reported
Coordinate Source:	Geocode
X Coord:	-118.39193
Y Coord:	33.9812400000001
Latitude:	33.98124
Longitude:	-118.39193

D61 **RAMADA HOTEL** **LUST** **U002281012**
South **6333 BRISTOL PKWY** **CDL** **N/A**
< 1/8 **CULVER CITY, CA 90230** **CHMIRS**
0.077 mi. **Cortese**
404 ft. **Site 3 of 6 in cluster D** **HIST CORTESE**
LOS ANGELES CO. HMS
Relative: **CERS**
Lower

Actual: **40 ft.**

LUST:

Name:	RAMADA HOTEL
Address:	6333 BRISTOL PKWY
City,State,Zip:	CULVER CITY, CA 90230
Lead Agency:	LOS ANGELES COUNTY
Case Type:	LUST Cleanup Site
Geo Track:	http://geotracker.waterboards.ca.gov/profile_report.asp?global_id=T0603704367
Global Id:	T0603704367
Latitude:	33.9817822
Longitude:	-118.3923699
Status:	Completed - Case Closed
Status Date:	08/01/1991
Case Worker:	JOA
RB Case Number:	I-15928
Local Agency:	LOS ANGELES COUNTY
File Location:	Not reported
Local Case Number:	Not reported
Potential Media Affect:	Soil
Potential Contaminants of Concern:	Gasoline
EPA Region:	9
Coordinate Source:	Google Map Move

RAMADA HOTEL (Continued) **U002281012**

Cuf Case:	NO
Quantity Released Gallons:	Not reported
Begin Date:	11/08/1990
Leak Reported Date:	12/06/1990
How Discovered:	Tank Closure
How Discovered Description:	Not reported
Discharge Source:	Other
Discharge Cause:	Unknown
Stop Method:	Not reported
Stop Description:	Not reported
No Further Action Date:	08/01/1991
CA Water Watershed Name:	Santa Monica Bay - Interior Santa Monica Bay - Wilshire (404.63)
Dwr Groundwater Subbasin Name:	Coastal Plain Of Los Angeles - West Coast (4-011.03)
Disadvantaged Community:	Not reported
CA Enviroscreen 3 Score:	61-65%
CA Enviroscreen 4 Score:	45-50%
Military DOD Site:	No
Facility Project Subtype:	Not reported
RWQCB Region:	LOS ANGELES RWQCB (REGION 4)
Site History:	Not reported

LUST:

Global Id:	T0603704367
Contact Type:	Local Agency Caseworker - Primary Caseworker
Contact Name:	JOHN AWUJO
Organization Name:	LOS ANGELES COUNTY
Address:	900 S FREMONT AVE
City:	ALHAMBRA
Email:	jawujo@dpw.lacounty.gov
Phone Number:	6264583507

Global Id:	T0603704367
Contact Type:	Regional Board Caseworker
Contact Name:	YUE RONG
Organization Name:	LOS ANGELES RWQCB (REGION 4)
Address:	320 W. 4TH ST., SUITE 200
City:	Los Angeles
Email:	yrong@waterboards.ca.gov
Phone Number:	Not reported

LUST:

Global Id:	T0603704367
Action Type:	Other
Date:	11/08/1990
Action:	Leak Discovery

Global Id:	T0603704367
Action Type:	Other
Date:	12/06/1990
Action:	Leak Reported

Global Id:	T0603704367
Action Type:	Other
Date:	11/08/1990
Action:	Leak Stopped

RAMADA HOTEL (Continued) **U002281012**

LUST:

Global Id:	T0603704367
Status:	Open - Case Begin Date
Status Date:	11/08/1990
Global Id:	T0603704367
Status:	Completed - Case Closed
Status Date:	08/01/1991

LUST REG 4:

Region:	4	
Regional Board:	04	
County:	Los Angeles	
Facility Id:	I-15928	
Status:	Case Closed	
Substance:	Gasoline	
Substance Quantity:	Not reported	
Local Case No:	Not reported	
Case Type:	Soil	
Abatement Method Used at the Site:		Not reported
Global ID:	T0603704367	
W Global ID:	Not reported	
Staff:	UNK	
Local Agency:	19000	
Cross Street:	DOVERWOOD DR.	
Enforcement Type:	Not reported	
Date Leak Discovered:	11/8/1990	
Date Leak First Reported:		12/6/1990
Date Leak Record Entered:	1/15/1991	
Date Confirmation Began:	Not reported	
Date Leak Stopped:	11/8/1990	
Date Case Last Changed on Database:		1/15/1991
Date the Case was Closed:		8/1/1991
How Leak Discovered:	Tank Closure	
How Leak Stopped:	Not reported	
Cause of Leak:	UNK	
Leak Source:	UNK	
Operator:	THUSMANN, ROCK	
Water System:	Not reported	
Well Name:	Not reported	
Approx. Dist To Production Well (ft):		9339.334765673193178419822398
Source of Cleanup Funding:		UNK
Preliminary Site Assessment Workplan Submitted:		Not reported
Preliminary Site Assessment Began:		Not reported
Pollution Characterization Began:		Not reported
Remediation Plan Submitted:		Not reported
Remedial Action Underway:		Not reported
Post Remedial Action Monitoring Began:		Not reported
Enforcement Action Date:		Not reported
Historical Max MTBE Date:		Not reported
Hist Max MTBE Conc in Groundwater:		Not reported
Hist Max MTBE Conc in Soil:		Not reported
Significant Interim Remedial Action Taken:		Not reported
GW Qualifier:	Not reported	
Soil Qualifier:	Not reported	

RAMADA HOTEL (Continued) **U002281012**

Organization:	Not reported
Owner Contact:	Not reported
Responsible Party:	RAMADA INT'L HOTELS & RESORTS
RP Address:	P.O. BOX 29004, PHOENIX, AZ 85038-9004
Program:	LUST
Lat/Long:	33.9814225 / -1
Local Agency Staff:	Not reported
Beneficial Use:	Not reported
Priority:	Not reported
Cleanup Fund Id:	Not reported
Suspended:	Not reported
Assigned Name:	Not reported
Summary:	OLD CASE #011591-09

CDL:

Name:	Not reported
Address:	6333 BRISTOL PARKWAY, RM 303
City,State,Zip:	CULVER CITY, CA 90230
Facility ID:	2005-01-032
Date:	01/18/2005
Labtype:	Illegal Drug lab
Lab Type:	Illegal Drug Lab (L) - location where an illegal drug lab was operated or drug lab equipment and/or materials were stored.

CHMIRS:

Name:	Not reported
Address:	6333 BRISTOL PARKWAY
City,State,Zip:	CULVER CITY, CA 90230
OES Incident Number:	5-5570
OES notification:	09/25/2005
OES Date:	Not reported
OES Time:	Not reported
Date Completed:	**Not reported**
Property Use:	Not reported
Agency Id Number:	Not reported
Agency Incident Number:	Not reported
Time Notified:	Not reported
Time Completed:	Not reported
Surrounding Area:	Not reported
Estimated Temperature:	Not reported
Property Management:	Not reported
More Than Two Substances Involved?:	Not reported
Resp Agncy Personel # Of Decontaminated:	Not reported
Responding Agency Personel # Of Injuries:	Not reported
Responding Agency Personel # Of Fatalities:	Not reported
Others Number Of Decontaminated:	Not reported
Others Number Of Injuries:	Not reported
Others Number Of Fatalities:	Not reported
Vehicle Make/year:	Not reported
Vehicle License Number:	Not reported
Vehicle State:	Not reported
Vehicle Id Number:	Not reported
CA DOT PUC/ICC Number:	Not reported
Company Name:	Not reported
Reporting Officer Name/ID:	Not reported
Report Date:	Not reported

RAMADA HOTEL (Continued) **U002281012**

Facility Telephone:	Not reported
Waterway Involved:	Not reported
Waterway:	Not reported
Spill Site:	Not reported
Cleanup By:	None
Containment:	Not reported
What Happened:	Not reported
Type:	Not reported
Measure:	Not reported
Other:	Not reported
Date/Time:	Not reported
Year:	2005
Agency:	Culver City FD
Incident Date:	9/25/200512:00:00 AM
Admin Agency:	Culver City Fire Department
Amount:	Not reported
Contained:	Yes
Site Type:	Merchant/Business
E Date:	Not reported
Substance:	Liquid Bleach w/ liquid acid & an unknown cleaning product.
Gallons:	2
Unknown:	0
Substance #2:	Not reported
Substance #3:	Not reported
Evacuations:	0
Number of Injuries:	5
Number of Fatalities:	0
#1 Pipeline:	Not reported
#2 Pipeline:	Not reported
#3 Pipeline:	Not reported
#1 Vessel >= 300 Tons:	Not reported
#2 Vessel >= 300 Tons:	Not reported
#3 Vessel >= 300 Tons:	Not reported
Evacs:	Not reported
Injuries:	Not reported
Fatals:	Not reported
Comments:	Not reported
Description:	The unknown cleaning product is either rust remover or fabric softener. Caller responded to call at a hotel, reporting a maid had mixed liquids. This mixture caused people to complain of red itchy eyes. There were 5 people who complained of sympttoms and were asymptomatic within an hour of the event. The building was evacuated of it's 350 occupants, evacuations are over, all have returned to the hotel.

CORTESE:

Name:	RAMADA HOTEL
Address:	6333 BRISTOL PKWY
City,State,Zip:	CULVER CITY, CA 90230
Region:	CORTESE
Envirostor Id:	Not reported
Global ID:	T0603704367
Site/Facility Type:	LUST CLEANUP SITE
Cleanup Status:	COMPLETED - CASE CLOSED
Status Date:	Not reported

RAMADA HOTEL (Continued) **U002281012**

Site Code:	Not reported
Latitude:	Not reported
Longitude:	Not reported
Owner:	Not reported
Enf Type:	Not reported
Swat R:	Not reported
Flag:	active
Order No:	Not reported
Waste Discharge System No:	Not reported
Effective Date:	Not reported
Region 2:	Not reported
WID Id:	Not reported
Solid Waste Id No:	Not reported
Waste Management Uit Name:	Not reported
File Name:	Active Open

HIST CORTESE:

edr_fname:	RAMADA HOTEL
edr_fadd1:	6333 BRISTOL
City,State,Zip:	CULVER CITY, CA 90230
Region:	CORTESE
Facility County Code:	19
Reg By:	LTNKA
Reg Id:	I-15928

LOS ANGELES CO. HMS:

Name:	RAMADA HOTEL
Address:	6333 BRISTOL PKWY
City,State,Zip:	CULVER CITY, CA 902306904
Region:	LA
Permit Category:	Not reported
Facility Id:	006925-015928
Facility Type:	Not reported
Facility Status:	Removed
Area:	2M
Permit Number:	Not reported
Permit Status:	Not reported

Name:	COURTYARD LOS ANGELES WESTSIDE
Address:	6333 BRISTOL PKWY
City,State,Zip:	CULVER CITY, CA 902306904
Region:	LA
Permit Category:	I
Facility Id:	006925-072052
Facility Type:	01
Facility Status:	Permit
Area:	2M
Permit Number:	001026330
Permit Status:	Permit

Name:	COURTYARD LOS ANGELES WESTSIDE
Address:	6333 BRISTOL PKWY
City,State,Zip:	CULVER CITY, CA 902306904
Region:	LA
Permit Category:	I
Facility Id:	006925-072052

RAMADA HOTEL (Continued) **U002281012**

Facility Type: 01
Facility Status: Permit
Area: 2M
Permit Number: 001042429
Permit Status: Permit

Name: COURTYARD LOS ANGELES WESTSIDE
Address: 6333 BRISTOL PKWY
City,State,Zip: CULVER CITY, CA 902306904
Region: LA
Permit Category: I
Facility Id: 006925-072052
Facility Type: 01
Facility Status: Permit
Area: 2M
Permit Number: 001042430
Permit Status: Permit

Name: HOLIDAY INN SELECT
Address: 6333 BRISTOL PKWY
City,State,Zip: CULVER CITY, CA 902306904
Region: LA
Permit Category: I
Facility Id: 006925-I07160
Facility Type: 01
Facility Status: Closed
Area: 2M
Permit Number: 000020142
Permit Status: Closed

CERS:
Name: RAMADA HOTEL
Address: 6333 BRISTOL PKWY
City,State,Zip: CULVER CITY, CA 90230
Site ID: 859661
CERS ID: T0603704367
CERS Description: Leaking Underground Storage Tank Cleanup Site

Affiliation:
Affiliation Type Desc: Regional Board Caseworker
Entity Name: YUE RONG - LOS ANGELES RWQCB (REGION 4)
Entity Title: Not reported
Affiliation Address: 320 W. 4TH ST., SUITE 200
Affiliation City: Los Angeles
Affiliation State: CA
Affiliation Country: Not reported
Affiliation Zip: Not reported
Affiliation Phone: ,

Affiliation Type Desc: Local Agency Caseworker
Entity Name: JOHN AWUJO - LOS ANGELES COUNTY
Entity Title: Not reported
Affiliation Address: 900 S FREMONT AVE
Affiliation City: ALHAMBRA
Affiliation State: CA
Affiliation Country: Not reported
Affiliation Zip: Not reported

RAMADA HOTEL (Continued) **U002281012**

Affiliation Phone: 6264583507,

E62 **SOVEREIGN HEALTH OF CALIFORNIA** **RCRA-SQG** **1018273873**
NE **6167 BRISTOL PARKWAY PLAZA STE 100** **FINDS** **CAR000260828**
< 1/8 **CULVER CITY, CA 90230** **ECHO**
0.086 mi.
453 ft. **Site 1 of 6 in cluster E**

Relative: **Higher**

Actual: **88 ft.**

RCRA Listings:

Date Form Received by Agency:	20160412
Handler Name:	Sovereign Health Of California
Handler Address:	Bristol Parkway Plaza Ste 100
Handler City,State,Zip:	CULVER CITY, CA 90230
EPA ID:	CAR000260828
Contact Name:	RON GIRSKIS
Contact Address:	PUERTA DEL SOL STE 200
Contact City,State,Zip:	SAN CLEMENTE, CA 92673
Contact Telephone:	949-276-5553 x311
Contact Fax:	949-542-4586
Contact Email:	R.GIRSKIS@SOVHEALTH.COM
Contact Title:	BUSINESS OPERATIONS SPECIALIST
EPA Region:	09
Land Type:	County
Federal Waste Generator Description:	Small Quantity Generator
Non-Notifier:	Not reported
Biennial Report Cycle:	Not reported
Accessibility:	Not reported
Active Site Indicator:	Handler Activities
State District Owner:	Not reported
State District:	Not reported
Mailing Address:	PUERTA DEL SOL STE 200
Mailing City,State,Zip:	SAN CLEMENTE, CA 92673
Owner Name:	Dual Diagnosis Treatment Center Inc
Owner Type:	Private
Operator Name:	Dual Diagnosis Treatment Center Inc
Operator Type:	Private
Short-Term Generator Activity:	No
Importer Activity:	No
Mixed Waste Generator:	No
Transporter Activity:	No
Transfer Facility Activity:	No
Recycler Activity with Storage:	No
Small Quantity On-Site Burner Exemption:	No
Smelting Melting and Refining Furnace Exemption:	No
Underground Injection Control:	No
Off-Site Waste Receipt:	No
Universal Waste Indicator:	No
Universal Waste Destination Facility:	No
Federal Universal Waste:	No
Active Site State-Reg Handler:	---
Federal Facility Indicator:	Not reported
Hazardous Secondary Material Indicator:	N
Sub-Part K Indicator:	Not reported
2018 GPRA Permit Baseline:	Not on the Baseline
2018 GPRA Renewals Baseline:	Not on the Baseline
202 GPRA Corrective Action Baseline:	No
Subject to Corrective Action Universe:	No

SOVEREIGN HEALTH OF CALIFORNIA (Continued) **1018273873**

Non-TSDFs Where RCRA CA has Been Imposed Universe:	No
Corrective Action Priority Ranking:	No NCAPS ranking
Environmental Control Indicator:	No
Institutional Control Indicator:	No
Human Exposure Controls Indicator:	N/A
Groundwater Controls Indicator:	N/A
Significant Non-Complier Universe:	No
Unaddressed Significant Non-Complier Universe:	No
Addressed Significant Non-Complier Universe:	No
Significant Non-Complier With a Compliance Schedule Universe:	No
Financial Assurance Required:	Not reported
Handler Date of Last Change:	20160427
Recognized Trader-Importer:	No
Recognized Trader-Exporter:	No
Importer of Spent Lead Acid Batteries:	No
Exporter of Spent Lead Acid Batteries:	No
Recycler Activity Without Storage:	No
Manifest Broker:	No
Sub-Part P Indicator:	No

Hazardous Waste Summary:

Waste Code:	D001
Waste Description:	Ignitable Waste
Waste Code:	F003
Waste Description:	The Following Spent Nonhalogenated Solvents: Xylene, Acetone, Ethyl Acetate, Ethyl Benzene, Ethyl Ether, Methyl Isobutyl Ketone, N-Butyl Alcohol, Cyclohexanone, And Methanol; All Spent Solvent Mixtures/Blends Containing, Before Use, Only The Above Spent Nonhalogenated Solvents; And All Spent Solvent Mixtures/Blends Containing, Before Use, One Or More Of The Above Nonhalogenated Solvents, And A Total Of Ten Percent Or More (By Volume) Of One Or More Of Those Solvents Listed In F001, F002, F004, And F005; And Still Bottoms From The Recovery Of These Spent Solvents And Spent Solvent Mixtures.
Waste Code:	P075
Waste Description:	Nicotine, & Salts (Or) Pyridine, 3-(1-Methyl-2-Pyrrolidinyl)-,(S)-, & Salts

Handler - Owner Operator:

Owner/Operator Indicator:	Operator
Owner/Operator Name:	DUAL DIAGNOSIS TREATMENT CENTER INC
Legal Status:	Private
Date Became Current:	20080208
Date Ended Current:	Not reported
Owner/Operator Address:	Not reported
Owner/Operator City,State,Zip:	Not reported
Owner/Operator Telephone:	Not reported
Owner/Operator Telephone Ext:	Not reported
Owner/Operator Fax:	Not reported
Owner/Operator Email:	Not reported
Owner/Operator Indicator:	Owner
Owner/Operator Name:	DUAL DIAGNOSIS TREATMENT CENTER INC

SOVEREIGN HEALTH OF CALIFORNIA (Continued) **1018273873**

Legal Status:	Private
Date Became Current:	20081208
Date Ended Current:	Not reported
Owner/Operator Address:	1211 PUERTA DEL SOL STE 200
Owner/Operator City,State,Zip:	SAN CLEMENTO, CA 92673
Owner/Operator Telephone:	949-276-5553
Owner/Operator Telephone Ext:	Not reported
Owner/Operator Fax:	Not reported
Owner/Operator Email:	Not reported

Historic Generators:

Receive Date:	20160412
Handler Name:	SOVEREIGN HEALTH OF CALIFORNIA
Federal Waste Generator Description:	Small Quantity Generator
State District Owner:	Not reported
Large Quantity Handler of Universal Waste:	No
Recognized Trader Importer:	No
Recognized Trader Exporter:	No
Spent Lead Acid Battery Importer:	No
Spent Lead Acid Battery Exporter:	No
Current Record:	Yes
Non Storage Recycler Activity:	Not reported
Electronic Manifest Broker:	Not reported

List of NAICS Codes and Descriptions:

NAICS Code:	623220
NAICS Description:	RESIDENTIAL MENTAL HEALTH AND SUBSTANCE ABUSE FACILITIES

Facility Has Received Notices of Violations:

Violations:	No Violations Found

Evaluation Action Summary:

Evaluations:	No Evaluations Found

FINDS:

Registry ID: 110067712023

Click Here for FRS Facility Detail Report:

Environmental Interest/Information System:

The Resource Conservation and Recovery Act Information System (RCRAInfo) is EPA's comprehensive information system in support of the Resource Conservation and Recovery Act (RCRA) of 1976 and the Hazardous and Solid Waste Amendments (HSWA) of 1984. It tracks many types of information about generators, transporters, treaters, storers, and disposers of hazardous waste.

Click this hyperlink while viewing on your computer to access additional FINDS: detail in the EDR Site Report.

ECHO:

Envid:	1018273873
Registry ID:	110067712023
DFR URL:	http://echo.epa.gov/detailed-facility-report?fid=110067712023
Name:	SOVEREIGN HEALTH OF CALIFORNIA

SOVEREIGN HEALTH OF CALIFORNIA (Continued) **1018273873**

Address: 6167 BRISTOL PARKWAY PLAZA STE 100
City,State,Zip: CULVER CITY, CA 90230

C63 **MANJIT ASRANI** **RCRA NonGen / NLR** **1024773291**
ESE **5875 DOVERWOOD DR. UNIT 311** **E MANIFEST** **CAC002993208**
< 1/8 **CULVER CITY, CA 90230**
0.093 mi.
489 ft. **Site 15 of 18 in cluster C**

Relative: **Higher**
Actual: **99 ft.**

RCRA Listings:

Date Form Received by Agency:	20181214
Handler Name:	Manjit Asrani
Handler Address:	5875 Doverwood Dr. Unit 311
Handler City,State,Zip:	CULVER CITY, CA 90230
EPA ID:	CAC002993208
Contact Name:	MANJIT ASRANI
Contact Address:	5875 DOVERWOOD DR. UNIT 311
Contact City,State,Zip:	CULVER CITY, CA 90230
Contact Telephone:	949-331-5401
Contact Fax:	Not reported
Contact Email:	SENSITIVEENVIRONMENT@GMAIL.COM
Contact Title:	Not reported
EPA Region:	09
Land Type:	Not reported
Federal Waste Generator Description:	Not a generator, verified
Non-Notifier:	Not reported
Biennial Report Cycle:	Not reported
Accessibility:	Not reported
Active Site Indicator:	Handler Activities
State District Owner:	Not reported
State District:	Not reported
Mailing Address:	5875 DOVERWOOD DR. UNIT 311
Mailing City,State,Zip:	CULVER CITY, CA 90230
Owner Name:	Manjit Asrani
Owner Type:	Other
Operator Name:	Manjit Asrani
Operator Type:	Other
Short-Term Generator Activity:	No
Importer Activity:	No
Mixed Waste Generator:	No
Transporter Activity:	No
Transfer Facility Activity:	No
Recycler Activity with Storage:	No
Small Quantity On-Site Burner Exemption:	No
Smelting Melting and Refining Furnace Exemption:	No
Underground Injection Control:	No
Off-Site Waste Receipt:	No
Universal Waste Indicator:	Yes
Universal Waste Destination Facility:	Yes
Federal Universal Waste:	No
Active Site State-Reg Handler:	---
Federal Facility Indicator:	Not reported
Hazardous Secondary Material Indicator:	N
Sub-Part K Indicator:	Not reported
2018 GPRA Permit Baseline:	Not on the Baseline
2018 GPRA Renewals Baseline:	Not on the Baseline
202 GPRA Corrective Action Baseline:	No
Subject to Corrective Action Universe:	No

MANJIT ASRANI (Continued) **1024773291**

Non-TSDFs Where RCRA CA has Been Imposed Universe:	No
Corrective Action Priority Ranking:	No NCAPS ranking
Environmental Control Indicator:	No
Institutional Control Indicator:	No
Human Exposure Controls Indicator:	N/A
Groundwater Controls Indicator:	N/A
Significant Non-Complier Universe:	No
Unaddressed Significant Non-Complier Universe:	No
Addressed Significant Non-Complier Universe:	No
Significant Non-Complier With a Compliance Schedule Universe:	No
Financial Assurance Required:	Not reported
Handler Date of Last Change:	20181220
Recognized Trader-Importer:	No
Recognized Trader-Exporter:	No
Importer of Spent Lead Acid Batteries:	No
Exporter of Spent Lead Acid Batteries:	No
Recycler Activity Without Storage:	No
Manifest Broker:	No
Sub-Part P Indicator:	No

Handler - Owner Operator:

Owner/Operator Indicator:	Operator
Owner/Operator Name: MANJIT ASRANI	
Legal Status:	Other
Date Became Current:	Not reported
Date Ended Current:	Not reported
Owner/Operator Address:	5875 DOVERWOOD DR. UNIT 311
Owner/Operator City,State,Zip:	CULVER CITY, CA 90230
Owner/Operator Telephone:	949-331-5401
Owner/Operator Telephone Ext:	Not reported
Owner/Operator Fax:	Not reported
Owner/Operator Email:	Not reported

Owner/Operator Indicator:	Owner
Owner/Operator Name: MANJIT ASRANI	
Legal Status:	Other
Date Became Current:	Not reported
Date Ended Current:	Not reported
Owner/Operator Address:	5875 DOVERWOOD DR. UNIT 311
Owner/Operator City,State,Zip:	CULVER CITY, CA 90230
Owner/Operator Telephone:	949-331-5401
Owner/Operator Telephone Ext:	Not reported
Owner/Operator Fax:	Not reported
Owner/Operator Email:	Not reported

Historic Generators:

Receive Date:	20181214
Handler Name: MANJIT ASRANI	
Federal Waste Generator Description:	Not a generator, verified
State District Owner:	Not reported
Large Quantity Handler of Universal Waste:	No
Recognized Trader Importer:	No
Recognized Trader Exporter:	No
Spent Lead Acid Battery Importer:	No
Spent Lead Acid Battery Exporter:	No

MANJIT ASRANI (Continued) **1024773291**

Current Record: Yes
Non Storage Recycler Activity: Not reported
Electronic Manifest Broker: Not reported

List of NAICS Codes and Descriptions:
NAICS Code: 56299
NAICS Description: ALL OTHER WASTE MANAGEMENT SERVICES

Facility Has Received Notices of Violations:
Violations: No Violations Found

Evaluation Action Summary:
Evaluations: No Evaluations Found

E MANIFEST:

Manifest Tracking Number:	018758673JJK
Last Updated Date:	20190304
Shipped Date:	20190107
Received Date:	20190111
Manifest Status:	Signed
Submission Type:	DataImage5Copy
Origin Type:	Service
Generator EPA ID:	CAC002993208
Generator Name:	Manjit Asrani
Generator Mail Street Number:	Not reported
Generator Mail Street 1:	5875 DOVERWOOD DR. UNIT 311
Generator Mail Street 2:	Not reported
Generator Mail City:	CULVER CITY
Generator Mail State:	CA
Generator Mail Zip:	90230
Generator Location Street Number:	Not reported
Generator Location Street 1:	5875 DOVERWOOD DR. UNIT 311
Generator Location Street 2:	Not reported
Generator Location City:	CULVER CITY
Generator Location Zip:	90230
Generator Location State:	CA
Generator Contact Company Name:	Not reported
Designated Facility EPA ID:	CAD009007626
Designated Facility Name:	Azusa Land Reclamation Co Inc
Designated Facility Mail Street Number:	Not reported
Designated Facility Mail Street 1:	Not reported
Designated Facility Mail Street 2:	1211 W. GLADSTONE STREET
Designated Facility Mail City:	AZUSA
Designated Facility Mail Zip:	91702
Designated Facility Mail State:	CA
Designated Facility Location Street Number:	Not reported
Designated Facility Location Street 1:	1211 W. GLADSTONE STREET
Designated Facility Location Street 2:	Not reported
Designated Facility Location City:	AZUSA
Designated Facility Location Zip:	91702
Designated Facility Location State:	CA
Designated Facility Contact Company Name:	Not reported
Manifest Residue Indicator:	N
Rejection Indicator:	N

MANJIT ASRANI (Continued) **1024773291**

State Waste:
- Manifest Tracking Number: 018758673JJK
- Waste Line Number: 1
- State Waste Code Owner: CA
- State Waste Code: 151
- State Waste: Asbestos-containing waste

Transporter:
- Manifest Tracking Number: 018758673JJK
- Transporter Line Number: 1
- Transporter EPA ID: CAL000405201
- Transporter Name: Sensitive Environment

Waste Line:
- Manifest Tracking Number: 018758673JJK
- Waste Line Number: 1
- U.S. DOT Hazardous Indicator: N
- U.S. DOT ID Number: Not reported
- U.S. DOT Description: Not reported
- Non-Hazardous Waste Description: RQ, NA2212, ASBESTOS, 9, PG III
- Number of Containers: 12
- Container Type Code: BA
- Container Type Description: Burlap, cloth, paper, or plastic bags
- Waste Quantity: 3
- Quantity Unit of Measure Code: Y
- Quantity Unit of Measure Description: Cubic Yards
- Waste Quantity, in Tons: 2.52
- Acute Waste Quantity, in Tons: 0
- Non-Acute Waste Quantity, in Tons: 2.52
- Waste Quantity, in Kilograms: 2285.7156
- Acute Waste Quantity, in Kilograms: 0
- Non-Acute Waste Quantity, in Kilorgrams: 2285.7156
- Management Method Code: H132
- Management Method Description: LANDFILL (WITH PRIOR TREATMENT AND/OR STABILIZATION)
- Waste Residue Indicator: N
- Quantity Discrepancy Indicator: N
- Waste Type Discrepancy Indicator: N
- Waste Density: Not reported
- Waste Density Unit of Measure Code: Not reported
- Waste Density Unit of Measure Description: Not reported
- Form Code: Not reported
- Form Code Description: Not reported
- Source Code: Not reported
- Source Code Description: Not reported
- Waste Minimization Code: Not reported
- Waste Minimization Code Description: Not reported
- Consent Number: Not reported
- EPA Waste Indicator: N

C64 **MICHELLE PLAYFORD** **RCRA NonGen / NLR** **1026481452**
ESE **5875 DOVERWOOD DRIVE** **CAC003087457**
< 1/8 **CULVER CITY, CA 90230**
0.093 mi.
489 ft. **Site 16 of 18 in cluster C**

Relative: **Higher**
Actual: **99 ft.**

RCRA Listings:

Date Form Received by Agency:	20201008
Handler Name:	Michelle Playford
Handler Address:	5875 Doverwood Drive
Handler City,State,Zip:	CULVER CITY, CA 90230
EPA ID:	CAC003087457
Contact Name:	MICHELLE PLAYFORD
Contact Address:	5875 DOVERWOOD DRIVE
Contact City,State,Zip:	CULVER CITY, CA 90230
Contact Telephone:	310-895-0121
Contact Fax:	Not reported
Contact Email:	TAMMYHURLEY@ALLIANCE-ENVIRO.COM
Contact Title:	Not reported
EPA Region:	09
Land Type:	Not reported
Federal Waste Generator Description:	Not a generator, verified
Non-Notifier:	Not reported
Biennial Report Cycle:	Not reported
Accessibility:	Not reported
Active Site Indicator:	Not reported
State District Owner:	Not reported
State District:	Not reported
Mailing Address:	5875 DOVERWOOD DRIVE
Mailing City,State,Zip:	CULVER CITY, CA 90230
Owner Name:	Michelle Playford
Owner Type:	Other
Operator Name:	Michelle Playford
Operator Type:	Other
Short-Term Generator Activity:	No
Importer Activity:	No
Mixed Waste Generator:	No
Transporter Activity:	No
Transfer Facility Activity:	No
Recycler Activity with Storage:	No
Small Quantity On-Site Burner Exemption:	No
Smelting Melting and Refining Furnace Exemption:	No
Underground Injection Control:	No
Off-Site Waste Receipt:	No
Universal Waste Indicator:	No
Universal Waste Destination Facility:	No
Federal Universal Waste:	No
Active Site State-Reg Handler:	---
Federal Facility Indicator:	Not reported
Hazardous Secondary Material Indicator:	N
Sub-Part K Indicator:	Not reported
2018 GPRA Permit Baseline:	Not on the Baseline
2018 GPRA Renewals Baseline:	Not on the Baseline
202 GPRA Corrective Action Baseline:	No
Subject to Corrective Action Universe:	No
Non-TSDFs Where RCRA CA has Been Imposed Universe:	No
Corrective Action Priority Ranking:	No NCAPS ranking
Environmental Control Indicator:	No
Institutional Control Indicator:	No

MICHELLE PLAYFORD (Continued) **1026481452**

Human Exposure Controls Indicator:	N/A
Groundwater Controls Indicator:	N/A
Significant Non-Complier Universe:	No
Unaddressed Significant Non-Complier Universe:	No
Addressed Significant Non-Complier Universe:	No
Significant Non-Complier With a Compliance Schedule Universe:	No
Financial Assurance Required:	Not reported
Handler Date of Last Change:	20201008
Recognized Trader-Importer:	No
Recognized Trader-Exporter:	No
Importer of Spent Lead Acid Batteries:	No
Exporter of Spent Lead Acid Batteries:	No
Recycler Activity Without Storage:	No
Manifest Broker:	No
Sub-Part P Indicator:	No

Handler - Owner Operator:

Owner/Operator Indicator:	Owner
Owner/Operator Name: MICHELLE PLAYFORD	
Legal Status:	Other
Date Became Current:	Not reported
Date Ended Current:	Not reported
Owner/Operator Address:	5875 DOVERWOOD DRIVE
Owner/Operator City,State,Zip:	CULVER CITY, CA 90230
Owner/Operator Telephone:	310-895-0121
Owner/Operator Telephone Ext:	Not reported
Owner/Operator Fax:	Not reported
Owner/Operator Email:	Not reported

Owner/Operator Indicator:	Operator
Owner/Operator Name: MICHELLE PLAYFORD	
Legal Status:	Other
Date Became Current:	Not reported
Date Ended Current:	Not reported
Owner/Operator Address:	5875 DOVERWOOD DRIVE
Owner/Operator City,State,Zip:	CULVER CITY, CA 90230
Owner/Operator Telephone:	310-895-0121
Owner/Operator Telephone Ext:	Not reported
Owner/Operator Fax:	Not reported
Owner/Operator Email:	Not reported

Historic Generators:

Receive Date:	20201008
Handler Name: MICHELLE PLAYFORD	
Federal Waste Generator Description:	Not a generator, verified
State District Owner:	Not reported
Large Quantity Handler of Universal Waste:	No
Recognized Trader Importer:	No
Recognized Trader Exporter:	No
Spent Lead Acid Battery Importer:	No
Spent Lead Acid Battery Exporter:	No
Current Record:	Yes
Non Storage Recycler Activity:	Not reported
Electronic Manifest Broker:	Not reported

MICHELLE PLAYFORD (Continued) **1026481452**

List of NAICS Codes and Descriptions:
NAICS Code: 56299
NAICS Description: ALL OTHER WASTE MANAGEMENT SERVICES

Facility Has Received Notices of Violations:
Violations: No Violations Found

Evaluation Action Summary:
Evaluations: No Evaluations Found

C65 **WICH, JIM** **RCRA NonGen / NLR** **1024761665**
ESE **5875 DOVERWOOD DR** **E MANIFEST** **CAC002981525**
< 1/8 **CULVER CITY, CA 90230**
0.093 mi.
489 ft. **Site 17 of 18 in cluster C**

Relative: **Higher**
Actual: **99 ft.**

RCRA Listings:

Date Form Received by Agency:	20180921
Handler Name:	Wich, Jim
Handler Address:	5875 Doverwood Dr
Handler City,State,Zip:	CULVER CITY, CA 90230
EPA ID:	CAC002981525
Contact Name:	WICH, JIM
Contact Address:	5875 DOVERWOOD DR
Contact City,State,Zip:	CULVER CITY, CA 90230
Contact Telephone:	310-910-0203
Contact Fax:	Not reported
Contact Email:	ANDREWC@PWSEI.COM
Contact Title:	Not reported
EPA Region:	09
Land Type:	Not reported
Federal Waste Generator Description:	Not a generator, verified
Non-Notifier:	Not reported
Biennial Report Cycle:	Not reported
Accessibility:	Not reported
Active Site Indicator:	Handler Activities
State District Owner:	Not reported
State District:	Not reported
Mailing Address:	5875 DOVERWOOD DR
Mailing City,State,Zip:	CULVER CITY, CA 90230
Owner Name:	Wich, Jim
Owner Type:	Other
Operator Name:	Wich, Jim
Operator Type:	Other
Short-Term Generator Activity:	No
Importer Activity:	No
Mixed Waste Generator:	No
Transporter Activity:	No
Transfer Facility Activity:	No
Recycler Activity with Storage:	No
Small Quantity On-Site Burner Exemption:	No
Smelting Melting and Refining Furnace Exemption:	No
Underground Injection Control:	No
Off-Site Waste Receipt:	No
Universal Waste Indicator:	Yes

WICH, JIM (Continued) **1024761665**

Universal Waste Destination Facility:	Yes
Federal Universal Waste:	No
Active Site State-Reg Handler:	---
Federal Facility Indicator:	Not reported
Hazardous Secondary Material Indicator:	N
Sub-Part K Indicator:	Not reported
2018 GPRA Permit Baseline:	Not on the Baseline
2018 GPRA Renewals Baseline:	Not on the Baseline
202 GPRA Corrective Action Baseline:	No
Subject to Corrective Action Universe:	No
Non-TSDFs Where RCRA CA has Been Imposed Universe:	No
Corrective Action Priority Ranking:	No NCAPS ranking
Environmental Control Indicator:	No
Institutional Control Indicator:	No
Human Exposure Controls Indicator:	N/A
Groundwater Controls Indicator:	N/A
Significant Non-Complier Universe:	No
Unaddressed Significant Non-Complier Universe:	No
Addressed Significant Non-Complier Universe:	No
Significant Non-Complier With a Compliance Schedule Universe:	No
Financial Assurance Required:	Not reported
Handler Date of Last Change:	20181001
Recognized Trader-Importer:	No
Recognized Trader-Exporter:	No
Importer of Spent Lead Acid Batteries:	No
Exporter of Spent Lead Acid Batteries:	No
Recycler Activity Without Storage:	No
Manifest Broker:	No
Sub-Part P Indicator:	No

Handler - Owner Operator:

Owner/Operator Indicator:	Operator
Owner/Operator Name: WICH, JIM	
Legal Status:	Other
Date Became Current:	Not reported
Date Ended Current:	Not reported
Owner/Operator Address:	5875 DOVERWOOD DR
Owner/Operator City,State,Zip:	CULVER CITY, CA 90230
Owner/Operator Telephone:	310-910-0203
Owner/Operator Telephone Ext:	Not reported
Owner/Operator Fax:	Not reported
Owner/Operator Email:	Not reported

Owner/Operator Indicator:	Owner
Owner/Operator Name: WICH, JIM	
Legal Status:	Other
Date Became Current:	Not reported
Date Ended Current:	Not reported
Owner/Operator Address:	5875 DOVERWOOD DR
Owner/Operator City,State,Zip:	CULVER CITY, CA 90230
Owner/Operator Telephone:	310-910-0203
Owner/Operator Telephone Ext:	Not reported
Owner/Operator Fax:	Not reported
Owner/Operator Email:	Not reported

WICH, JIM (Continued) **1024761665**

Historic Generators:
Receive Date: 20180921
Handler Name: WICH, JIM
Federal Waste Generator Description: Not a generator, verified
State District Owner: Not reported
Large Quantity Handler of Universal Waste: No
Recognized Trader Importer: No
Recognized Trader Exporter: No
Spent Lead Acid Battery Importer: No
Spent Lead Acid Battery Exporter: No
Current Record: Yes
Non Storage Recycler Activity: Not reported
Electronic Manifest Broker: Not reported

List of NAICS Codes and Descriptions:
NAICS Code: 56299
NAICS Description: ALL OTHER WASTE MANAGEMENT SERVICES

Facility Has Received Notices of Violations:
Violations: No Violations Found

Evaluation Action Summary:
Evaluations: No Evaluations Found

E MANIFEST:
Manifest Tracking Number: 018596773JJK
Last Updated Date: 20191224
Shipped Date: 20180926
Received Date: 20181004
Manifest Status: Signed
Submission Type: DataImage5Copy
Origin Type: Web
Generator EPA ID: CAC002981525
Generator Name: Wich, Jim
Generator Mail Street Number: Not reported
Generator Mail Street 1: 5875 DOVERWOOD DR
Generator Mail Street 2: Not reported
Generator Mail City: CULVER CITY
Generator Mail State: CA
Generator Mail Zip: 90230
Generator Location Street Number: Not reported
Generator Location Street 1: 5875 DOVERWOOD DR
Generator Location Street 2: Not reported
Generator Location City: CULVER CITY
Generator Location Zip: 90230
Generator Location State: CA
Generator Contact Company Name: Not reported
Designated Facility EPA ID: AZR000520882
Designated Facility Name: La Paz County Regional Landfill
Designated Facility Mail Street Number: Not reported
Designated Facility Mail Street 1: MILE POST 128
Designated Facility Mail Street 2: 26999 HIGHWAY 95
Designated Facility Mail City: PARKER
Designated Facility Mail Zip: 85344

WICH, JIM (Continued) **1024761665**

Designated Facility Mail State: AZ
Designated Facility Location Street Number: Not reported
Designated Facility Location Street 1: 26999 HIGHWAY 95
Designated Facility Location Street 2: Not reported
Designated Facility Location City: PARKER
Designated Facility Location Zip: 85344
Designated Facility Location State: AZ
Designated Facility Contact Company Name: Not reported
Manifest Residue Indicator: N
Rejection Indicator: N

State Waste:
Manifest Tracking Number: 018596773JJK
Waste Line Number: 1
State Waste Code Owner: CA
State Waste Code: 151
State Waste: Asbestos-containing waste

Transporter:
Manifest Tracking Number: 018596773JJK
Transporter Line Number: 1
Transporter EPA ID: CAR000050815
Transporter Name: Pw Stephens Environmental Inc

Manifest Tracking Number: 018596773JJK
Transporter Line Number: 2
Transporter EPA ID: CAR000049064
Transporter Name: E C T I

Waste Line:
Manifest Tracking Number: 018596773JJK
Waste Line Number: 1
U.S. DOT Hazardous Indicator: Y
U.S. DOT ID Number: NA2212
U.S. DOT Description: Rq, Na2212, Asbestos, 9, Iii
Non-Hazardous Waste Description: Not reported
Number of Containers: 20
Container Type Code: BA
Container Type Description: Burlap, cloth, paper, or plastic bags
Waste Quantity: 1
Quantity Unit of Measure Code: Y
Quantity Unit of Measure Description: Cubic Yards
Waste Quantity, in Tons: 0.84
Acute Waste Quantity, in Tons: 0
Non-Acute Waste Quantity, in Tons: 0.84
Waste Quantity, in Kilograms: 761.9052
Acute Waste Quantity, in Kilograms: 0
Non-Acute Waste Quantity, in Kilorgrams: 761.9052
Management Method Code: H132
Management Method Description: LANDFILL (WITH PRIOR TREATMENT AND/OR STABILIZATION)
Waste Residue Indicator: N
Quantity Discrepancy Indicator: N
Waste Type Discrepancy Indicator: N
Waste Density: Not reported
Waste Density Unit of Measure Code: Not reported
Waste Density Unit of Measure Description: Not reported

WICH, JIM (Continued) **1024761665**

Form Code:	Not reported
Form Code Description:	Not reported
Source Code:	Not reported
Source Code Description:	Not reported
Waste Minimization Code:	Not reported
Waste Minimization Code Description:	Not reported
Consent Number:	Not reported
EPA Waste Indicator:	N

C66 **MICHELLE ELLISON** **RCRA NonGen / NLR** **1026044391**
ESE **DOVERWOOD DR.** **E MANIFEST** **CAC003050710**
< 1/8 **CULVER CITY, CA 90230**
0.093 mi.
489 ft. **Site 18 of 18 in cluster C**

Relative: **Higher**

Actual: **99 ft.**

RCRA Listings:

Date Form Received by Agency:	20200113
Handler Name:	Michelle Ellison
Handler Address:	5875 Doverwood Drive
Handler City,State,Zip:	CULVER CITY, CA 90203
EPA ID:	CAC003050710
Contact Name:	MICHELLE ELLISON
Contact Address:	5875 DOVERWOOD DRIVE
Contact City,State,Zip:	CULVER CITY, CA 90203
Contact Telephone:	208-490-2648
Contact Fax:	Not reported
Contact Email:	CRISTAL.TEECOR@YAHOO.COM
Contact Title:	Not reported
EPA Region:	09
Land Type:	Not reported
Federal Waste Generator Description:	Not a generator, verified
Non-Notifier:	Not reported
Biennial Report Cycle:	Not reported
Accessibility:	Not reported
Active Site Indicator:	Not reported
State District Owner:	Not reported
State District:	Not reported
Mailing Address:	5875 DOVERWOOD DRIVE
Mailing City,State,Zip:	CULVER CITY, CA 90203
Owner Name:	Michelle Ellison
Owner Type:	Other
Operator Name:	Michelle Ellison
Operator Type:	Other
Short-Term Generator Activity:	No
Importer Activity:	No
Mixed Waste Generator:	No
Transporter Activity:	No
Transfer Facility Activity:	No
Recycler Activity with Storage:	No
Small Quantity On-Site Burner Exemption:	No
Smelting Melting and Refining Furnace Exemption:	No
Underground Injection Control:	No
Off-Site Waste Receipt:	No
Universal Waste Indicator:	No
Universal Waste Destination Facility:	No
Federal Universal Waste:	No
Active Site State-Reg Handler:	---
Federal Facility Indicator:	Not reported

MICHELLE ELLISON (Continued) **1026044391**

Hazardous Secondary Material Indicator:	N
Sub-Part K Indicator:	Not reported
2018 GPRA Permit Baseline:	Not on the Baseline
2018 GPRA Renewals Baseline:	Not on the Baseline
202 GPRA Corrective Action Baseline:	No
Subject to Corrective Action Universe:	No
Non-TSDFs Where RCRA CA has Been Imposed Universe:	No
Corrective Action Priority Ranking:	No NCAPS ranking
Environmental Control Indicator:	No
Institutional Control Indicator:	No
Human Exposure Controls Indicator:	N/A
Groundwater Controls Indicator:	N/A
Significant Non-Complier Universe:	No
Unaddressed Significant Non-Complier Universe:	No
Addressed Significant Non-Complier Universe:	No
Significant Non-Complier With a Compliance Schedule Universe:	No
Financial Assurance Required:	Not reported
Handler Date of Last Change:	20200210
Recognized Trader-Importer:	No
Recognized Trader-Exporter:	No
Importer of Spent Lead Acid Batteries:	No
Exporter of Spent Lead Acid Batteries:	No
Recycler Activity Without Storage:	No
Manifest Broker:	No
Sub-Part P Indicator:	No

Handler - Owner Operator:

Owner/Operator Indicator:	Operator
Owner/Operator Name: MICHELLE ELLISON	
Legal Status:	Other
Date Became Current:	Not reported
Date Ended Current:	Not reported
Owner/Operator Address:	5875 DOVERWOOD DRIVE
Owner/Operator City,State,Zip:	CULVER CITY, CA 90203
Owner/Operator Telephone:	208-490-2648
Owner/Operator Telephone Ext:	Not reported
Owner/Operator Fax:	Not reported
Owner/Operator Email:	Not reported

Owner/Operator Indicator:	Owner
Owner/Operator Name: MICHELLE ELLISON	
Legal Status:	Other
Date Became Current:	Not reported
Date Ended Current:	Not reported
Owner/Operator Address:	5875 DOVERWOOD DRIVE
Owner/Operator City,State,Zip:	CULVER CITY, CA 90203
Owner/Operator Telephone:	208-490-2648
Owner/Operator Telephone Ext:	Not reported
Owner/Operator Fax:	Not reported
Owner/Operator Email:	Not reported

Historic Generators:

Receive Date:	20200113
Handler Name: MICHELLE ELLISON	
Federal Waste Generator Description:	Not a generator, verified

MICHELLE ELLISON (Continued) **1026044391**

State District Owner: Not reported
Large Quantity Handler of Universal Waste: No
Recognized Trader Importer: No
Recognized Trader Exporter: No
Spent Lead Acid Battery Importer: No
Spent Lead Acid Battery Exporter: No
Current Record: Yes
Non Storage Recycler Activity: Not reported
Electronic Manifest Broker: Not reported

List of NAICS Codes and Descriptions:
NAICS Code: 56299
NAICS Description: ALL OTHER WASTE MANAGEMENT SERVICES

Facility Has Received Notices of Violations:
Violations: No Violations Found

Evaluation Action Summary:
Evaluations: No Evaluations Found

E MANIFEST:
Manifest Tracking Number: 021040727JJK
Last Updated Date: 20200207
Shipped Date: 20200113
Received Date: 20200127
Manifest Status: Signed
Submission Type: DataImage5Copy
Origin Type: Web
Generator EPA ID: CAC003050710
Generator Name: Michelle Ellison
Generator Mail Street Number: 5875
Generator Mail Street 1: DOVERWOOD DR.
Generator Mail Street 2: Not reported
Generator Mail City: CULVER CITY
Generator Mail State: CA
Generator Mail Zip: 90230
Generator Location Street Number: 5875
Generator Location Street 1: DOVERWOOD DR.
Generator Location Street 2: Not reported
Generator Location City: Culver City
Generator Location Zip: 90230
Generator Location State: CA
Generator Contact Company Name: Not reported
Designated Facility EPA ID: AZR000520882
Designated Facility Name: La Paz County Regional Landfill
Designated Facility Mail Street Number: Not reported
Designated Facility Mail Street 1: MILE POST 128
Designated Facility Mail Street 2: 26999 HIGHWAY 95
Designated Facility Mail City: PARKER
Designated Facility Mail Zip: 85344
Designated Facility Mail State: AZ
Designated Facility Location Street Number: Not reported
Designated Facility Location Street 1: 26999 HIGHWAY 95
Designated Facility Location Street 2: Not reported

MICHELLE ELLISON (Continued) **1026044391**

Designated Facility Location City: PARKER
Designated Facility Location Zip: 85344
Designated Facility Location State: AZ
Designated Facility Contact Company Name: Not reported
Manifest Residue Indicator: N
Rejection Indicator: N

State Waste:
Manifest Tracking Number: 021040727JJK
Waste Line Number: 1
State Waste Code Owner: CA
State Waste Code: 151
State Waste: Asbestos-containing waste

Transporter:
Manifest Tracking Number: 021040727JJK
Transporter Line Number: 1
Transporter EPA ID: CAL000209864
Transporter Name: Key Environmental Services

Manifest Tracking Number: 021040727JJK
Transporter Line Number: 2
Transporter EPA ID: CAR000049064
Transporter Name: E C T I

Waste Line:
Manifest Tracking Number: 021040727JJK
Waste Line Number: 1
U.S. DOT Hazardous Indicator: Y
U.S. DOT ID Number: UN2212
U.S. DOT Description: R. Q. Na2212, Asbestos, 9, Pgiii
Non-Hazardous Waste Description: Not reported
Number of Containers: 25
Container Type Code: BA
Container Type Description: Burlap, cloth, paper, or plastic bags
Waste Quantity: 3
Quantity Unit of Measure Code: Y
Quantity Unit of Measure Description: Cubic Yards
Waste Quantity, in Tons: 2.52
Acute Waste Quantity, in Tons: 0
Non-Acute Waste Quantity, in Tons: 2.52
Waste Quantity, in Kilograms: 2285.7156
Acute Waste Quantity, in Kilograms: 0
Non-Acute Waste Quantity, in Kilorgrams: 2285.7156
Management Method Code: H132
Management Method Description: LANDFILL (WITH PRIOR TREATMENT AND/OR STABILIZATION)
Waste Residue Indicator: N
Quantity Discrepancy Indicator: N
Waste Type Discrepancy Indicator: N
Waste Density: Not reported
Waste Density Unit of Measure Code: Not reported
Waste Density Unit of Measure Description: Not reported
Form Code: Not reported
Form Code Description: Not reported
Source Code: Not reported
Source Code Description: Not reported

MICHELLE ELLISON (Continued) **1026044391**

Waste Minimization Code:	Not reported
Waste Minimization Code Description:	Not reported
Consent Number:	Not reported
EPA Waste Indicator:	N

E67 **MOMENTUM BIOSCIENCES LLC** **RCRA NonGen / NLR** **1024824053**
ENE **6162 BRISTOL PARKWAY** **E MANIFEST** **CAL000346179**
< 1/8 **CULVER CITY, CA 90230**
0.093 mi.
490 ft. **Site 2 of 6 in cluster E**

Relative: **Higher**
Actual: **78 ft.**

RCRA Listings:

Date Form Received by Agency:	20090828
Handler Name:	Momentum Biosciences Llc
Handler Address:	6162 Bristol Pkwy
Handler City,State,Zip:	CULVER CITY, CA 90230
EPA ID:	CAL000346179
Contact Name:	MELISSA MOORE
Contact Address:	6162 BRISTOL PARKWAY
Contact City,State,Zip:	CULVER CITY, CA 90230
Contact Telephone:	310-383-0535
Contact Fax:	213-402-8467
Contact Email:	MELISSA.MOORE@MOMENTUM-BIOSCIENCES.COM
Contact Title:	Not reported
EPA Region:	09
Land Type:	Not reported
Federal Waste Generator Description:	Not a generator, verified
Non-Notifier:	Not reported
Biennial Report Cycle:	Not reported
Accessibility:	Not reported
Active Site Indicator:	Handler Activities
State District Owner:	Not reported
State District:	Not reported
Mailing Address:	6160 BRISTOL PARKWAY
Mailing City,State,Zip:	CULVER CITY, CA 90230-0000
Owner Name:	Momentum Biosciences Llc
Owner Type:	Other
Operator Name:	Melissa Moore
Operator Type:	Other
Short-Term Generator Activity:	No
Importer Activity:	No
Mixed Waste Generator:	No
Transporter Activity:	No
Transfer Facility Activity:	No
Recycler Activity with Storage:	No
Small Quantity On-Site Burner Exemption:	No
Smelting Melting and Refining Furnace Exemption:	No
Underground Injection Control:	No
Off-Site Waste Receipt:	No
Universal Waste Indicator:	Yes
Universal Waste Destination Facility:	Yes
Federal Universal Waste:	No
Active Site State-Reg Handler:	---
Federal Facility Indicator:	Not reported
Hazardous Secondary Material Indicator:	N
Sub-Part K Indicator:	Not reported
2018 GPRA Permit Baseline:	Not on the Baseline
2018 GPRA Renewals Baseline:	Not on the Baseline

MOMENTUM BIOSCIENCES LLC (Continued) **1024824053**

202 GPRA Corrective Action Baseline:	No
Subject to Corrective Action Universe:	No
Non-TSDFs Where RCRA CA has Been Imposed Universe:	No
Corrective Action Priority Ranking:	No NCAPS ranking
Environmental Control Indicator:	No
Institutional Control Indicator:	No
Human Exposure Controls Indicator:	N/A
Groundwater Controls Indicator:	N/A
Significant Non-Complier Universe:	No
Unaddressed Significant Non-Complier Universe:	No
Addressed Significant Non-Complier Universe:	No
Significant Non-Complier With a Compliance Schedule Universe:	No
Financial Assurance Required:	Not reported
Handler Date of Last Change:	20180905
Recognized Trader-Importer:	No
Recognized Trader-Exporter:	No
Importer of Spent Lead Acid Batteries:	No
Exporter of Spent Lead Acid Batteries:	No
Recycler Activity Without Storage:	No
Manifest Broker:	No
Sub-Part P Indicator:	No

Handler - Owner Operator:

Owner/Operator Indicator:	Operator
Owner/Operator Name: MELISSA MOORE	
Legal Status:	Other
Date Became Current:	Not reported
Date Ended Current:	Not reported
Owner/Operator Address:	6162 BRISTOL PARKWAY
Owner/Operator City,State,Zip:	CULVER CITY, CA 90230
Owner/Operator Telephone:	310-383-0535
Owner/Operator Telephone Ext:	Not reported
Owner/Operator Fax:	Not reported
Owner/Operator Email:	Not reported

Owner/Operator Indicator:	Owner
Owner/Operator Name: MOMENTUM BIOSCIENCES LLC	
Legal Status:	Other
Date Became Current:	Not reported
Date Ended Current:	Not reported
Owner/Operator Address:	6160 BRISTOL PARKWAY
Owner/Operator City,State,Zip:	CULVER CITY, CA 90230-0000
Owner/Operator Telephone:	310-383-0535
Owner/Operator Telephone Ext:	Not reported
Owner/Operator Fax:	Not reported
Owner/Operator Email:	Not reported

Historic Generators:

Receive Date:	20090828
Handler Name: MOMENTUM BIOSCIENCES LLC	
Federal Waste Generator Description:	Not a generator, verified
State District Owner:	Not reported
Large Quantity Handler of Universal Waste:	No
Recognized Trader Importer:	No
Recognized Trader Exporter:	No

MOMENTUM BIOSCIENCES LLC (Continued) **1024824053**

Spent Lead Acid Battery Importer: No
Spent Lead Acid Battery Exporter: No
Current Record: Yes
Non Storage Recycler Activity: Not reported
Electronic Manifest Broker: Not reported

List of NAICS Codes and Descriptions:
NAICS Code: 54171
NAICS Description: RESEARCH AND DEVELOPMENT IN THE PHYSICAL, ENGINEERING, AND LIFE SCIENCES

NAICS Code: 56299
NAICS Description: ALL OTHER WASTE MANAGEMENT SERVICES

Facility Has Received Notices of Violations:
Violations: No Violations Found

Evaluation Action Summary:
Evaluations: No Evaluations Found

E MANIFEST:
Manifest Tracking Number: 013951881FLE
Last Updated Date: 20191121
Shipped Date: 20191104
Received Date: 20191111
Manifest Status: Signed
Submission Type: DataImage5Copy
Origin Type: Service
Generator EPA ID: CAL000346179
Generator Name: Momentum Biosciences Llc
Generator Mail Street Number: Not reported
Generator Mail Street 1: 6162 BRISTOL PKWY
Generator Mail Street 2: Not reported
Generator Mail City: CULVER CITY
Generator Mail State: CA
Generator Mail Zip: 90230
Generator Location Street Number: Not reported
Generator Location Street 1: 6160 BRISTOL PARKWAY
Generator Location Street 2: SUITE 200
Generator Location City: CULVER CITY
Generator Location Zip: 90230-0000
Generator Location State: CA
Generator Contact Company Name: Not reported
Designated Facility EPA ID: ARD981057870
Designated Facility Name: Rineco Chemical Industries, Llc
Designated Facility Mail Street Number: Not reported
Designated Facility Mail Street 1: Not reported
Designated Facility Mail Street 2: P.O.BOX 729
Designated Facility Mail City: BENTON
Designated Facility Mail Zip: 72018
Designated Facility Mail State: AR
Designated Facility Location Street Number: 1007
Designated Facility Location Street 1: 1007 VULCAN ROAD
Designated Facility Location Street 2: Not reported

MOMENTUM BIOSCIENCES LLC (Continued) **1024824053**

Designated Facility Location City:	BENTON
Designated Facility Location Zip:	72015
Designated Facility Location State:	AR
Designated Facility Contact Company Name:	Not reported
Manifest Residue Indicator:	N
Rejection Indicator:	N

Manifest Tracking Number:	013951882FLE
Last Updated Date:	20191213
Shipped Date:	20191104
Received Date:	20191119
Manifest Status:	Signed
Submission Type:	DataImage5Copy
Origin Type:	Web
Generator EPA ID:	CAL000346179
Generator Name:	Momentum Biosciences Llc
Generator Mail Street Number:	Not reported
Generator Mail Street 1:	6162 BRISTOL PKWY
Generator Mail Street 2:	Not reported
Generator Mail City:	CULVER CITY
Generator Mail State:	CA
Generator Mail Zip:	90230
Generator Location Street Number:	Not reported
Generator Location Street 1:	6160 BRISTOL PARKWAY
Generator Location Street 2:	SUITE 200
Generator Location City:	CULVER CITY
Generator Location Zip:	90230-0000
Generator Location State:	CA
Generator Contact Company Name:	Not reported
Designated Facility EPA ID:	NMD002208627
Designated Facility Name:	Advanced Chemical Treatment, Llc
Designated Facility Mail Street Number:	Not reported
Designated Facility Mail Street 1:	Not reported
Designated Facility Mail Street 2:	6133 EDITH BLVD NE
Designated Facility Mail City:	ALBUQUERQUE
Designated Facility Mail Zip:	87107
Designated Facility Mail State:	NM
Designated Facility Location Street Number:	Not reported
Designated Facility Location Street 1:	6133 EDITH BLVD NE
Designated Facility Location Street 2:	Not reported
Designated Facility Location City:	ALBUQUERQUE
Designated Facility Location Zip:	87107
Designated Facility Location State:	NM
Designated Facility Contact Company Name:	Not reported
Manifest Residue Indicator:	N
Rejection Indicator:	N

Manifest Tracking Number:	010436208FLE
Last Updated Date:	20191205
Shipped Date:	20180713
Received Date:	20180802
Manifest Status:	Signed
Submission Type:	DataImage5Copy
Origin Type:	Web
Generator EPA ID:	CAL000346179
Generator Name:	Momentum Biosciences Llc
Generator Mail Street Number:	Not reported

MOMENTUM BIOSCIENCES LLC (Continued) **1024824053**

Generator Mail Street 1:	6162 BRISTOL PKWY
Generator Mail Street 2:	Not reported
Generator Mail City:	CULVER CITY
Generator Mail State:	CA
Generator Mail Zip:	90230
Generator Location Street Number:	Not reported
Generator Location Street 1:	6160 BRISTOL PARKWAY
Generator Location Street 2:	SUITE 200
Generator Location City:	CULVER CITY
Generator Location Zip:	90230-0000
Generator Location State:	CA
Generator Contact Company Name:	Not reported
Designated Facility EPA ID:	NMD002208627
Designated Facility Name:	Advanced Chemical Treatment, Llc
Designated Facility Mail Street Number:	Not reported
Designated Facility Mail Street 1:	Not reported
Designated Facility Mail Street 2:	6133 EDITH BLVD NE
Designated Facility Mail City:	ALBUQUERQUE
Designated Facility Mail Zip:	87107
Designated Facility Mail State:	NM
Designated Facility Location Street Number:	Not reported
Designated Facility Location Street 1:	6133 EDITH BLVD NE
Designated Facility Location Street 2:	Not reported
Designated Facility Location City:	ALBUQUERQUE
Designated Facility Location Zip:	87107
Designated Facility Location State:	NM
Designated Facility Contact Company Name:	Not reported
Manifest Residue Indicator:	N
Rejection Indicator:	N

Manifest Tracking Number:	010436364FLE
Last Updated Date:	20190628
Shipped Date:	20180802
Received Date:	20180824
Manifest Status:	Signed
Submission Type:	DataImage5Copy
Origin Type:	Web
Generator EPA ID:	CAL000346179
Generator Name:	Momentum Biosciences Llc
Generator Mail Street Number:	Not reported
Generator Mail Street 1:	6162 BRISTOL PKWY
Generator Mail Street 2:	Not reported
Generator Mail City:	CULVER CITY
Generator Mail State:	CA
Generator Mail Zip:	90230
Generator Location Street Number:	Not reported
Generator Location Street 1:	6160 BRISTOL PARKWAY
Generator Location Street 2:	SUITE 200
Generator Location City:	CULVER CITY
Generator Location Zip:	90230-0000
Generator Location State:	CA
Generator Contact Company Name:	Not reported
Designated Facility EPA ID:	NMD002208627
Designated Facility Name:	Advanced Chemical Treatment, Llc
Designated Facility Mail Street Number:	Not reported
Designated Facility Mail Street 1:	Not reported
Designated Facility Mail Street 2:	6133 EDITH BLVD NE

MOMENTUM BIOSCIENCES LLC (Continued) **1024824053**

Designated Facility Mail City:	ALBUQUERQUE
Designated Facility Mail Zip:	87107
Designated Facility Mail State:	NM
Designated Facility Location Street Number:	Not reported
Designated Facility Location Street 1:	6133 EDITH BLVD NE
Designated Facility Location Street 2:	Not reported
Designated Facility Location City:	ALBUQUERQUE
Designated Facility Location Zip:	87107
Designated Facility Location State:	NM
Designated Facility Contact Company Name:	Not reported
Manifest Residue Indicator:	N
Rejection Indicator:	N

Manifest Tracking Number:	010436561FLE
Last Updated Date:	20191018
Shipped Date:	20181115
Received Date:	20181206
Manifest Status:	Signed
Submission Type:	DataImage5Copy
Origin Type:	Web
Generator EPA ID:	CAL000346179
Generator Name:	Momentum Biosciences Llc
Generator Mail Street Number:	Not reported
Generator Mail Street 1:	6162 BRISTOL PKWY
Generator Mail Street 2:	Not reported
Generator Mail City:	CULVER CITY
Generator Mail State:	CA
Generator Mail Zip:	90230
Generator Location Street Number:	Not reported
Generator Location Street 1:	6160 BRISTOL PARKWAY
Generator Location Street 2:	SUITE 200
Generator Location City:	CULVER CITY
Generator Location Zip:	90230-0000
Generator Location State:	CA
Generator Contact Company Name:	Not reported
Designated Facility EPA ID:	NMD002208627
Designated Facility Name:	Advanced Chemical Treatment, Llc
Designated Facility Mail Street Number:	Not reported
Designated Facility Mail Street 1:	Not reported
Designated Facility Mail Street 2:	6133 EDITH BLVD NE
Designated Facility Mail City:	ALBUQUERQUE
Designated Facility Mail Zip:	87107
Designated Facility Mail State:	NM
Designated Facility Location Street Number:	Not reported
Designated Facility Location Street 1:	6133 EDITH BLVD NE
Designated Facility Location Street 2:	Not reported
Designated Facility Location City:	ALBUQUERQUE
Designated Facility Location Zip:	87107
Designated Facility Location State:	NM
Designated Facility Contact Company Name:	Not reported
Manifest Residue Indicator:	N
Rejection Indicator:	N

Manifest Tracking Number:	010436703FLE
Last Updated Date:	20191025
Shipped Date:	20181213
Received Date:	20190111

MOMENTUM BIOSCIENCES LLC (Continued) **1024824053**

Manifest Status:	Signed
Submission Type:	DataImage5Copy
Origin Type:	Web
Generator EPA ID:	CAL000346179
Generator Name:	Momentum Biosciences Llc
Generator Mail Street Number:	Not reported
Generator Mail Street 1:	6162 BRISTOL PKWY
Generator Mail Street 2:	Not reported
Generator Mail City:	CULVER CITY
Generator Mail State:	CA
Generator Mail Zip:	90230
Generator Location Street Number:	Not reported
Generator Location Street 1:	6160 BRISTOL PARKWAY
Generator Location Street 2:	SUITE 200
Generator Location City:	CULVER CITY
Generator Location Zip:	90230-0000
Generator Location State:	CA
Generator Contact Company Name:	Not reported
Designated Facility EPA ID:	NMD002208627
Designated Facility Name:	Advanced Chemical Treatment, Llc
Designated Facility Mail Street Number:	Not reported
Designated Facility Mail Street 1:	Not reported
Designated Facility Mail Street 2:	6133 EDITH BLVD NE
Designated Facility Mail City:	ALBUQUERQUE
Designated Facility Mail Zip:	87107
Designated Facility Mail State:	NM
Designated Facility Location Street Number:	Not reported
Designated Facility Location Street 1:	6133 EDITH BLVD NE
Designated Facility Location Street 2:	Not reported
Designated Facility Location City:	ALBUQUERQUE
Designated Facility Location Zip:	87107
Designated Facility Location State:	NM
Designated Facility Contact Company Name:	Not reported
Manifest Residue Indicator:	N
Rejection Indicator:	N

Manifest Tracking Number:	010438034FLE
Last Updated Date:	20181008
Shipped Date:	20180827
Received Date:	20180910
Manifest Status:	Signed
Submission Type:	DataImage5Copy
Origin Type:	Service
Generator EPA ID:	CAL000346179
Generator Name:	Momentum Biosciences Llc
Generator Mail Street Number:	Not reported
Generator Mail Street 1:	6162 BRISTOL PARKWAY
Generator Mail Street 2:	Not reported
Generator Mail City:	CULVER CITY
Generator Mail State:	CA
Generator Mail Zip:	90230
Generator Location Street Number:	Not reported
Generator Location Street 1:	6162 Bristol Parkway
Generator Location Street 2:	Not reported
Generator Location City:	Culver City
Generator Location Zip:	90230
Generator Location State:	CA

MOMENTUM BIOSCIENCES LLC (Continued) **1024824053**

Generator Contact Company Name:	Not reported
Designated Facility EPA ID:	CAD044429835
Designated Facility Name:	Clean Harbors Wilmington Llc
Designated Facility Mail Street Number:	Not reported
Designated Facility Mail Street 1:	Not reported
Designated Facility Mail Street 2:	1737 East Denni Street
Designated Facility Mail City:	Wilmington
Designated Facility Mail Zip:	90744
Designated Facility Mail State:	CA
Designated Facility Location Street Number:	Not reported
Designated Facility Location Street 1:	1737 East Denni Street
Designated Facility Location Street 2:	Not reported
Designated Facility Location City:	Wilmington
Designated Facility Location Zip:	90744
Designated Facility Location State:	CA
Designated Facility Contact Company Name:	Not reported
Manifest Residue Indicator:	N
Rejection Indicator:	N

Manifest Tracking Number:	010438036FLE
Last Updated Date:	20190926
Shipped Date:	20180905
Received Date:	20180925
Manifest Status:	Signed
Submission Type:	DataImage5Copy
Origin Type:	Web
Generator EPA ID:	CAL000346179
Generator Name:	Momentum Biosciences Llc
Generator Mail Street Number:	Not reported
Generator Mail Street 1:	6162 BRISTOL PKWY
Generator Mail Street 2:	Not reported
Generator Mail City:	CULVER CITY
Generator Mail State:	CA
Generator Mail Zip:	90230
Generator Location Street Number:	Not reported
Generator Location Street 1:	6160 BRISTOL PARKWAY
Generator Location Street 2:	SUITE 200
Generator Location City:	CULVER CITY
Generator Location Zip:	90230-0000
Generator Location State:	CA
Generator Contact Company Name:	Not reported
Designated Facility EPA ID:	NMD002208627
Designated Facility Name:	Advanced Chemical Treatment, Llc
Designated Facility Mail Street Number:	Not reported
Designated Facility Mail Street 1:	Not reported
Designated Facility Mail Street 2:	6133 EDITH BLVD NE
Designated Facility Mail City:	ALBUQUERQUE
Designated Facility Mail Zip:	87107
Designated Facility Mail State:	NM
Designated Facility Location Street Number:	Not reported
Designated Facility Location Street 1:	6133 EDITH BLVD NE
Designated Facility Location Street 2:	Not reported
Designated Facility Location City:	ALBUQUERQUE
Designated Facility Location Zip:	87107
Designated Facility Location State:	NM
Designated Facility Contact Company Name:	Not reported
Manifest Residue Indicator:	N

MOMENTUM BIOSCIENCES LLC (Continued) **1024824053**

Rejection Indicator:	N
Manifest Tracking Number:	010438309FLE
Last Updated Date:	20191107
Shipped Date:	20181008
Received Date:	20181023
Manifest Status:	Signed
Submission Type:	DataImage5Copy
Origin Type:	Web
Generator EPA ID:	CAL000346179
Generator Name:	Momentum Biosciences Llc
Generator Mail Street Number:	Not reported
Generator Mail Street 1:	6162 BRISTOL PKWY
Generator Mail Street 2:	Not reported
Generator Mail City:	CULVER CITY
Generator Mail State:	CA
Generator Mail Zip:	90230
Generator Location Street Number:	Not reported
Generator Location Street 1:	6160 BRISTOL PARKWAY
Generator Location Street 2:	SUITE 200
Generator Location City:	CULVER CITY
Generator Location Zip:	90230-0000
Generator Location State:	CA
Generator Contact Company Name:	Not reported
Designated Facility EPA ID:	NMD002208627
Designated Facility Name:	Advanced Chemical Treatment, Llc
Designated Facility Mail Street Number:	Not reported
Designated Facility Mail Street 1:	Not reported
Designated Facility Mail Street 2:	6133 EDITH BLVD NE
Designated Facility Mail City:	ALBUQUERQUE
Designated Facility Mail Zip:	87107
Designated Facility Mail State:	NM
Designated Facility Location Street Number:	Not reported
Designated Facility Location Street 1:	6133 EDITH BLVD NE
Designated Facility Location Street 2:	Not reported
Designated Facility Location City:	ALBUQUERQUE
Designated Facility Location Zip:	87107
Designated Facility Location State:	NM
Designated Facility Contact Company Name:	Not reported
Manifest Residue Indicator:	N
Rejection Indicator:	N
Manifest Tracking Number:	012905885FLE
Last Updated Date:	20191118
Shipped Date:	20190422
Received Date:	20190515
Manifest Status:	Signed
Submission Type:	DataImage5Copy
Origin Type:	Web
Generator EPA ID:	CAL000346179
Generator Name:	Momentum Biosciences Llc
Generator Mail Street Number:	Not reported
Generator Mail Street 1:	6162 BRISTOL PKWY
Generator Mail Street 2:	Not reported
Generator Mail City:	CULVER CITY
Generator Mail State:	CA
Generator Mail Zip:	90230

MOMENTUM BIOSCIENCES LLC (Continued) **1024824053**

Generator Location Street Number:	Not reported
Generator Location Street 1:	6160 BRISTOL PARKWAY
Generator Location Street 2:	SUITE 200
Generator Location City:	CULVER CITY
Generator Location Zip:	90230-0000
Generator Location State:	CA
Generator Contact Company Name:	Not reported
Designated Facility EPA ID:	NMD002208627
Designated Facility Name:	Advanced Chemical Treatment, Llc
Designated Facility Mail Street Number:	Not reported
Designated Facility Mail Street 1:	Not reported
Designated Facility Mail Street 2:	6133 EDITH BLVD NE
Designated Facility Mail City:	ALBUQUERQUE
Designated Facility Mail Zip:	87107
Designated Facility Mail State:	NM
Designated Facility Location Street Number:	Not reported
Designated Facility Location Street 1:	6133 EDITH BLVD NE
Designated Facility Location Street 2:	Not reported
Designated Facility Location City:	ALBUQUERQUE
Designated Facility Location Zip:	87107
Designated Facility Location State:	NM
Designated Facility Contact Company Name:	Not reported
Manifest Residue Indicator:	N
Rejection Indicator:	N

Manifest Tracking Number:	012906188FLE
Last Updated Date:	20191122
Shipped Date:	20190520
Received Date:	20190611
Manifest Status:	Signed
Submission Type:	DataImage5Copy
Origin Type:	Web
Generator EPA ID:	CAL000346179
Generator Name:	Momentum Biosciences Llc
Generator Mail Street Number:	Not reported
Generator Mail Street 1:	6162 BRISTOL PKWY
Generator Mail Street 2:	Not reported
Generator Mail City:	CULVER CITY
Generator Mail State:	CA
Generator Mail Zip:	90230
Generator Location Street Number:	Not reported
Generator Location Street 1:	6160 BRISTOL PARKWAY
Generator Location Street 2:	SUITE 200
Generator Location City:	CULVER CITY
Generator Location Zip:	90230-0000
Generator Location State:	CA
Generator Contact Company Name:	Not reported
Designated Facility EPA ID:	NMD002208627
Designated Facility Name:	Advanced Chemical Treatment, Llc
Designated Facility Mail Street Number:	Not reported
Designated Facility Mail Street 1:	Not reported
Designated Facility Mail Street 2:	6133 EDITH BLVD NE
Designated Facility Mail City:	ALBUQUERQUE
Designated Facility Mail Zip:	87107
Designated Facility Mail State:	NM
Designated Facility Location Street Number:	Not reported
Designated Facility Location Street 1:	6133 EDITH BLVD NE

MOMENTUM BIOSCIENCES LLC (Continued) **1024824053**

Designated Facility Location Street 2: Not reported
Designated Facility Location City: ALBUQUERQUE
Designated Facility Location Zip: 87107
Designated Facility Location State: NM
Designated Facility Contact Company Name: Not reported
Manifest Residue Indicator: N
Rejection Indicator: N

Federal Waste:
Manifest Tracking Number: 012912270FLE
Waste Line Number: 1
Federal Waste Code: D001
Federal Waste: IGNITABLE WASTE

Manifest Tracking Number: 012912270FLE
Waste Line Number: 1
Federal Waste Code: F002
Federal Waste: THE FOLLOWING SPENT HALOGENATED SOLVENTS: TETRACHLOROETHYLENE, METHYLENE CHLORIDE, TRICHLOROETHYLENE, 1,1,1-TRICHLOROETHANE, CHLOROBENZENE, 1,1,2-TRICHLORO-1,2,2-TRIFLUOROETHANE, ORTHO-DICHLOROBENZENE, TRICHLOROFLUOROMETHANE, AND 1,1,2, TRICHLOROETHANE; ALL SPENT SOLVENT MIXTURES/BLENDS CONTAINING, BEFORE USE, A TOTAL OF TEN PERCENT OR MORE (BY VOLUME) OF ONE OR MORE OF THE ABOVE HALOGENATED SOLVENTS OR THOSE SOLVENTS LISTED IN F001, F004, AND F005; AND STILL BOTTOMS FROM THE RECOVERY OF THESE SPENT SOLVENTS AND SPENT SOLVENT MIXTURES.

Manifest Tracking Number: 012912270FLE
Waste Line Number: 1
Federal Waste Code: F003
Federal Waste: THE FOLLOWING SPENT NONHALOGENATED SOLVENTS: XYLENE, ACETONE, ETHYL ACETATE, ETHYL BENZENE, ETHYL ETHER, METHYL ISOBUTYL KETONE, N-BUTYL ALCOHOL, CYCLOHEXANONE, AND METHANOL; ALL SPENT SOLVENT MIXTURES/BLENDS CONTAINING, BEFORE USE, ONLY THE ABOVE SPENT NONHALOGENATED SOLVENTS; AND ALL SPENT SOLVENT MIXTURES/BLENDS CONTAINING, BEFORE USE, ONE OR MORE OF THE ABOVE NONHALOGENATED SOLVENTS, AND A TOTAL OF TEN PERCENT OR MORE (BY VOLUME) OF ONE OR MORE OF THOSE SOLVENTS LISTED IN F001, F002, F004, AND F005; AND STILL BOTTOMS FROM THE RECOVERY OF THESE SPENT SOLVENTS AND SPENT SOLVENT MIXTURES.

State Waste:
Manifest Tracking Number: 012912270FLE
Waste Line Number: 1
State Waste Code Owner: CA
State Waste Code: 214
State Waste: Unspecified solvent mixture

Transporter:
Manifest Tracking Number: 012912270FLE
Transporter Line Number: 1
Transporter EPA ID: CAR000070540
Transporter Name: Advanced Chemical Transport Inc. Dba Actenviro

Waste Line:

MOMENTUM BIOSCIENCES LLC (Continued) **1024824053**

Manifest Tracking Number:	012912270FLE
Waste Line Number:	1
U.S. DOT Hazardous Indicator:	Y
U.S. DOT ID Number:	UN1993
U.S. DOT Description:	Un1993, Waste Flammable Liquids, N.O.S., (Acetonitrile, N-Methyl Pyrrolidone), 3, Pgii
Non-Hazardous Waste Description:	Not reported
Number of Containers:	2
Container Type Code:	DM
Container Type Description:	Metal drums, barrels, kegs
Waste Quantity:	60
Quantity Unit of Measure Code:	G
Quantity Unit of Measure Description:	Gallons
Waste Quantity, in Tons:	0.2502085
Acute Waste Quantity, in Tons:	0
Non-Acute Waste Quantity, in Tons:	0.2502085
Waste Quantity, in Kilograms:	226.94662
Acute Waste Quantity, in Kilograms:	0
Non-Acute Waste Quantity, in Kilorgrams:	226.94662
Management Method Code:	H141
Management Method Description:	STORAGE, BULKING AND/OR TRANSFER OFF SITE
Waste Residue Indicator:	N
Quantity Discrepancy Indicator:	N
Waste Type Discrepancy Indicator:	N
Waste Density:	Not reported
Waste Density Unit of Measure Code:	Not reported
Waste Density Unit of Measure Description:	Not reported
Form Code:	Not reported
Form Code Description:	Not reported
Source Code:	Not reported
Source Code Description:	Not reported
Waste Minimization Code:	Not reported
Waste Minimization Code Description:	Not reported
Consent Number:	Not reported
EPA Waste Indicator:	Y

Click this hyperlink while viewing on your computer to access
11 additional US EManifest: record(s) in the EDR Site Report.

E68 **APPIA BIO INC** **RCRA NonGen / NLR** **1026828394**
ENE **6160 BRISTOL PKWY STE 300** **E MANIFEST** **CAL000463388**
< 1/8 **CULVER CITY, CA 90230**
0.093 mi.
492 ft. **Site 3 of 6 in cluster E**

Relative:
Higher

Actual:
76 ft.

RCRA Listings:

Date Form Received by Agency:	20210615
Handler Name:	Appia Bio Inc
Handler Address:	6160 Bristol Pkwy Ste 300
Handler City,State,Zip:	CULVER CITY, CA 90230
EPA ID:	CAL000463388
Contact Name:	EDMUND KIM
Contact Address:	6160 BRISTOL PKWY STE 300
Contact City,State,Zip:	CULVER CITY, CA 90230
Contact Telephone:	213-532-8560
Contact Fax:	Not reported
Contact Email:	EDMUND@APPIABIO.COM
Contact Title:	Not reported

APPIA BIO INC (Continued) **1026828394**

EPA Region:	09
Land Type:	Not reported
Federal Waste Generator Description:	Not a generator, verified
Non-Notifier:	Not reported
Biennial Report Cycle:	Not reported
Accessibility:	Not reported
Active Site Indicator:	Not reported
State District Owner:	Not reported
State District:	Not reported
Mailing Address:	6160 BRISTOL PKWY STE 300
Mailing City,State,Zip:	CULVER CITY, CA 90230
Owner Name:	Appia Bio Inc
Owner Type:	Other
Operator Name:	Edmund Kim
Operator Type:	Other
Short-Term Generator Activity:	No
Importer Activity:	No
Mixed Waste Generator:	No
Transporter Activity:	No
Transfer Facility Activity:	No
Recycler Activity with Storage:	No
Small Quantity On-Site Burner Exemption:	No
Smelting Melting and Refining Furnace Exemption:	No
Underground Injection Control:	No
Off-Site Waste Receipt:	No
Universal Waste Indicator:	No
Universal Waste Destination Facility:	No
Federal Universal Waste:	No
Active Site State-Reg Handler:	---
Federal Facility Indicator:	Not reported
Hazardous Secondary Material Indicator:	N
Sub-Part K Indicator:	Not reported
2018 GPRA Permit Baseline:	Not on the Baseline
2018 GPRA Renewals Baseline:	Not on the Baseline
202 GPRA Corrective Action Baseline:	No
Subject to Corrective Action Universe:	No
Non-TSDFs Where RCRA CA has Been Imposed Universe:	No
Corrective Action Priority Ranking:	No NCAPS ranking
Environmental Control Indicator:	No
Institutional Control Indicator:	No
Human Exposure Controls Indicator:	N/A
Groundwater Controls Indicator:	N/A
Significant Non-Complier Universe:	No
Unaddressed Significant Non-Complier Universe:	No
Addressed Significant Non-Complier Universe:	No
Significant Non-Complier With a Compliance Schedule Universe:	No
Financial Assurance Required:	Not reported
Handler Date of Last Change:	20210618
Recognized Trader-Importer:	No
Recognized Trader-Exporter:	No
Importer of Spent Lead Acid Batteries:	No
Exporter of Spent Lead Acid Batteries:	No
Recycler Activity Without Storage:	No
Manifest Broker:	No
Sub-Part P Indicator:	No

APPIA BIO INC (Continued) **1026828394**

Handler - Owner Operator:
Owner/Operator Indicator: Operator
Owner/Operator Name: EDMUND KIM
Legal Status: Other
Date Became Current: Not reported
Date Ended Current: Not reported
Owner/Operator Address: 6160 BRISTOL PKWY STE 300
Owner/Operator City,State,Zip: CULVER CITY, CA 90230
Owner/Operator Telephone: 213-532-8560
Owner/Operator Telephone Ext: Not reported
Owner/Operator Fax: Not reported
Owner/Operator Email: Not reported

Owner/Operator Indicator: Owner
Owner/Operator Name: APPIA BIO INC
Legal Status: Other
Date Became Current: Not reported
Date Ended Current: Not reported
Owner/Operator Address: 6160 BRISTOL PKWY STE 300
Owner/Operator City,State,Zip: CULVER CITY, CA 90230
Owner/Operator Telephone: 213-532-8557
Owner/Operator Telephone Ext: Not reported
Owner/Operator Fax: Not reported
Owner/Operator Email: Not reported

Historic Generators:
Receive Date: 20210615
Handler Name: APPIA BIO INC
Federal Waste Generator Description: Not a generator, verified
State District Owner: Not reported
Large Quantity Handler of Universal Waste: No
Recognized Trader Importer: No
Recognized Trader Exporter: No
Spent Lead Acid Battery Importer: No
Spent Lead Acid Battery Exporter: No
Current Record: Yes
Non Storage Recycler Activity: No
Electronic Manifest Broker: No

List of NAICS Codes and Descriptions:
NAICS Code: 541720
NAICS Description: RESEARCH AND DEVELOPMENT IN THE SOCIAL SCIENCES AND HUMANITIES

Facility Has Received Notices of Violations:
Violations: No Violations Found

Evaluation Action Summary:
Evaluations: No Evaluations Found

E MANIFEST:
Manifest Tracking Number: 008521570SKS
Last Updated Date: 20221127
Shipped Date: 20221027

APPIA BIO INC (Continued) **1026828394**

Received Date:	20221102
Manifest Status:	Signed
Submission Type:	DataImage5Copy
Origin Type:	Service
Generator EPA ID:	CAL000463388
Generator Name:	Appia Bio
Generator Mail Street Number:	Not reported
Generator Mail Street 1:	6160 BRISTOL PKWY, SUITE #300
Generator Mail Street 2:	Not reported
Generator Mail City:	CULVER CITY
Generator Mail State:	CA
Generator Mail Zip:	90230
Generator Location Street Number:	Not reported
Generator Location Street 1:	6160 Bristol Pkwy, Suite #300
Generator Location Street 2:	Not reported
Generator Location City:	Culver City
Generator Location Zip:	90230
Generator Location State:	CA
Generator Contact Company Name:	Appia Bio
Designated Facility EPA ID:	UTD981552177
Designated Facility Name:	Clean Harbors Aragonite Llc
Designated Facility Mail Street Number:	Not reported
Designated Facility Mail Street 1:	Not reported
Designated Facility Mail Street 2:	PO Box 1339
Designated Facility Mail City:	Grantsville
Designated Facility Mail Zip:	84029
Designated Facility Mail State:	UT
Designated Facility Location Street Number:	Not reported
Designated Facility Location Street 1:	11600 North Aptus Road
Designated Facility Location Street 2:	Not reported
Designated Facility Location City:	Grantsville
Designated Facility Location Zip:	84029
Designated Facility Location State:	UT
Designated Facility Contact Company Name:	Not reported
Manifest Residue Indicator:	N
Rejection Indicator:	N

Manifest Tracking Number:	008155732SKS
Last Updated Date:	20230402
Shipped Date:	20230210
Received Date:	20230311
Manifest Status:	Signed
Submission Type:	DataImage5Copy
Origin Type:	Service
Generator EPA ID:	CAL000463388
Generator Name:	Appia Bio
Generator Mail Street Number:	Not reported
Generator Mail Street 1:	6160 BRISTOL PKWY, SUITE #300
Generator Mail Street 2:	Not reported
Generator Mail City:	CULVER CITY
Generator Mail State:	CA
Generator Mail Zip:	90230
Generator Location Street Number:	Not reported
Generator Location Street 1:	6160 Bristol Pkwy, Suite #300
Generator Location Street 2:	Not reported
Generator Location City:	Culver City
Generator Location Zip:	90230

APPIA BIO INC (Continued) **1026828394**

Generator Location State:	CA
Generator Contact Company Name:	Appia Bio
Designated Facility EPA ID:	UTD981552177
Designated Facility Name:	Clean Harbors Aragonite Llc
Designated Facility Mail Street Number:	Not reported
Designated Facility Mail Street 1:	Not reported
Designated Facility Mail Street 2:	PO Box 1339
Designated Facility Mail City:	Grantsville
Designated Facility Mail Zip:	84029
Designated Facility Mail State:	UT
Designated Facility Location Street Number:	Not reported
Designated Facility Location Street 1:	11600 North Aptus Road
Designated Facility Location Street 2:	Not reported
Designated Facility Location City:	Grantsville
Designated Facility Location Zip:	84029
Designated Facility Location State:	UT
Designated Facility Contact Company Name:	Not reported
Manifest Residue Indicator:	N
Rejection Indicator:	N

Manifest Tracking Number:	008155748SKS
Last Updated Date:	20220418
Shipped Date:	20220303
Received Date:	20220324
Manifest Status:	Signed
Submission Type:	DataImage5Copy
Origin Type:	Service
Generator EPA ID:	CAL000463388
Generator Name:	Appia Bio
Generator Mail Street Number:	Not reported
Generator Mail Street 1:	6160 BRISTOL PKWY, SUITE #300
Generator Mail Street 2:	Not reported
Generator Mail City:	CULVER CITY
Generator Mail State:	CA
Generator Mail Zip:	90230
Generator Location Street Number:	Not reported
Generator Location Street 1:	6160 Bristol Pkwy, Suite #300
Generator Location Street 2:	Not reported
Generator Location City:	Culver City
Generator Location Zip:	90230
Generator Location State:	CA
Generator Contact Company Name:	Appia Bio
Designated Facility EPA ID:	UTD981552177
Designated Facility Name:	Clean Harbors Aragonite Llc
Designated Facility Mail Street Number:	Not reported
Designated Facility Mail Street 1:	Not reported
Designated Facility Mail Street 2:	PO Box 1339
Designated Facility Mail City:	Grantsville
Designated Facility Mail Zip:	84029
Designated Facility Mail State:	UT
Designated Facility Location Street Number:	Not reported
Designated Facility Location Street 1:	11600 North Aptus Road
Designated Facility Location Street 2:	Not reported
Designated Facility Location City:	Grantsville
Designated Facility Location Zip:	84029
Designated Facility Location State:	UT
Designated Facility Contact Company Name:	Not reported

APPIA BIO INC (Continued) **1026828394**

Manifest Residue Indicator:	N
Rejection Indicator:	N
Manifest Tracking Number:	008155773SKS
Last Updated Date:	20220405
Shipped Date:	20220310
Received Date:	20220316
Manifest Status:	Signed
Submission Type:	DataImage5Copy
Origin Type:	Service
Generator EPA ID:	CAL000463388
Generator Name:	Appia Bio
Generator Mail Street Number:	Not reported
Generator Mail Street 1:	6160 BRISTOL PKWY, SUITE #300
Generator Mail Street 2:	Not reported
Generator Mail City:	CULVER CITY
Generator Mail State:	CA
Generator Mail Zip:	90230
Generator Location Street Number:	Not reported
Generator Location Street 1:	6160 Bristol Pkwy, Suite #300
Generator Location Street 2:	Not reported
Generator Location City:	Culver City
Generator Location Zip:	90230
Generator Location State:	CA
Generator Contact Company Name:	Appia Bio
Designated Facility EPA ID:	UTD981552177
Designated Facility Name:	Clean Harbors Aragonite Llc
Designated Facility Mail Street Number:	Not reported
Designated Facility Mail Street 1:	Not reported
Designated Facility Mail Street 2:	PO Box 1339
Designated Facility Mail City:	Grantsville
Designated Facility Mail Zip:	84029
Designated Facility Mail State:	UT
Designated Facility Location Street Number:	Not reported
Designated Facility Location Street 1:	11600 North Aptus Road
Designated Facility Location Street 2:	Not reported
Designated Facility Location City:	Grantsville
Designated Facility Location Zip:	84029
Designated Facility Location State:	UT
Designated Facility Contact Company Name:	Not reported
Manifest Residue Indicator:	N
Rejection Indicator:	N

Federal Waste:

Manifest Tracking Number:	008155773SKS
Waste Line Number:	1
Federal Waste Code:	D001
Federal Waste:	IGNITABLE WASTE

State Waste:

Manifest Tracking Number:	008155773SKS
Waste Line Number:	1
State Waste Code Owner:	CA
State Waste Code:	212
State Waste:	Oxygenated solvents (acetone, butanol, ethyl acetate, etc.

APPIA BIO INC (Continued) **1026828394**

Transporter:
- Manifest Tracking Number: 008155773SKS
- Transporter Line Number: 1
- Transporter EPA ID: MAD039322250
- Transporter Name: Clean Harbors Environmental Services, Inc.

- Manifest Tracking Number: 008155773SKS
- Transporter Line Number: 2
- Transporter EPA ID: ALR000007237
- Transporter Name: Action Resources Incorporated

Waste Line:
- Manifest Tracking Number: 008155773SKS
- Waste Line Number: 1
- U.S. DOT Hazardous Indicator: Y
- U.S. DOT ID Number: UN1219
- U.S. DOT Description: Un1219, Waste Un1219, Waste Isopropanol, 3, Pg Ii, 3, Pg Ii
- Non-Hazardous Waste Description: Not reported
- Number of Containers: 5
- Container Type Code: DF
- Container Type Description: Fiberboard or plastic drums, barrels, kegs
- Waste Quantity: 200
- Quantity Unit of Measure Code: P
- Quantity Unit of Measure Description: Pounds
- Waste Quantity, in Tons: 0.1
- Acute Waste Quantity, in Tons: 0
- Non-Acute Waste Quantity, in Tons: 0.1
- Waste Quantity, in Kilograms: 90.703
- Acute Waste Quantity, in Kilograms: 0
- Non-Acute Waste Quantity, in Kilorgrams: 90.703
- Management Method Code: H040
- Management Method Description: INCINERATION
- Waste Residue Indicator: N
- Quantity Discrepancy Indicator: N
- Waste Type Discrepancy Indicator: N
- Waste Density: Not reported
- Waste Density Unit of Measure Code: Not reported
- Waste Density Unit of Measure Description: Not reported
- Form Code: Not reported
- Form Code Description: Not reported
- Source Code: Not reported
- Source Code Description: Not reported
- Waste Minimization Code: Not reported
- Waste Minimization Code Description: Not reported
- Consent Number: Not reported
- EPA Waste Indicator: Y

E69 **ALEXANDRIA LAUNCH LABS** **RCRA NonGen / NLR** **1026171619**
ENE **6160 BRISTOL PARKWAY** **E MANIFEST** **CAR000308593**
< 1/8 **CULVER CITY, CA 90230**
0.093 mi.
492 ft. **Site 4 of 6 in cluster E**

Relative: **Higher**

Actual: **76 ft.**

RCRA Listings:

Date Form Received by Agency:	20200529
Handler Name:	6160 Bristol Parkway
Handler Address:	Bristol Parkway
Handler City,State,Zip:	CULVER CITY, CA 90230
EPA ID:	CAR000308593
Contact Name:	WANRU TSENG
Contact Address:	N. EUCLID AVE
Contact City,State,Zip:	PASADENA, CA 91101
Contact Telephone:	626-720-2282
Contact Fax:	Not reported
Contact Email:	WTSENG@ARE.COM
Contact Title:	SR. DIRECTOR LABORATORY OPERATIONS
EPA Region:	09
Land Type:	Private
Federal Waste Generator Description:	Not a generator, verified
Non-Notifier:	Not reported
Biennial Report Cycle:	Not reported
Accessibility:	Not reported
Active Site Indicator:	Not reported
State District Owner:	Not reported
State District:	Not reported
Mailing Address:	N. EUCLID AVE
Mailing City,State,Zip:	PASADENA, CA 91101
Owner Name:	Are-La Region No. 1, Llc
Owner Type:	Private
Operator Name:	Are-La Region No.1, Llc
Operator Type:	Private
Short-Term Generator Activity:	No
Importer Activity:	No
Mixed Waste Generator:	No
Transporter Activity:	No
Transfer Facility Activity:	No
Recycler Activity with Storage:	No
Small Quantity On-Site Burner Exemption:	No
Smelting Melting and Refining Furnace Exemption:	No
Underground Injection Control:	No
Off-Site Waste Receipt:	No
Universal Waste Indicator:	No
Universal Waste Destination Facility:	No
Federal Universal Waste:	No
Active Site State-Reg Handler:	---
Federal Facility Indicator:	Not reported
Hazardous Secondary Material Indicator:	N
Sub-Part K Indicator:	Not reported
2018 GPRA Permit Baseline:	Not on the Baseline
2018 GPRA Renewals Baseline:	Not on the Baseline
202 GPRA Corrective Action Baseline:	No
Subject to Corrective Action Universe:	No
Non-TSDFs Where RCRA CA has Been Imposed Universe:	No
Corrective Action Priority Ranking:	No NCAPS ranking
Environmental Control Indicator:	No
Institutional Control Indicator:	No

ALEXANDRIA LAUNCH LABS (Continued) **1026171619**

Human Exposure Controls Indicator:	N/A
Groundwater Controls Indicator:	N/A
Significant Non-Complier Universe:	No
Unaddressed Significant Non-Complier Universe:	No
Addressed Significant Non-Complier Universe:	No
Significant Non-Complier With a Compliance Schedule Universe:	No
Financial Assurance Required:	Not reported
Handler Date of Last Change:	20200529
Recognized Trader-Importer:	No
Recognized Trader-Exporter:	No
Importer of Spent Lead Acid Batteries:	No
Exporter of Spent Lead Acid Batteries:	No
Recycler Activity Without Storage:	No
Manifest Broker:	Yes
Sub-Part P Indicator:	No

Handler - Owner Operator:

Owner/Operator Indicator:	Operator
Owner/Operator Name: ARE-LA REGION NO.1, LLC	
Legal Status:	Private
Date Became Current:	Not reported
Date Ended Current:	Not reported
Owner/Operator Address:	26 N. EUCLID AVE.
Owner/Operator City,State,Zip:	PASADENA, CA 91101
Owner/Operator Telephone:	Not reported
Owner/Operator Telephone Ext:	Not reported
Owner/Operator Fax:	Not reported
Owner/Operator Email:	Not reported

Owner/Operator Indicator:	Owner
Owner/Operator Name: ARE-LA REGION NO. 1, LLC	
Legal Status:	Private
Date Became Current:	Not reported
Date Ended Current:	Not reported
Owner/Operator Address:	26 N. EUCLID AVE.
Owner/Operator City,State,Zip:	PASADENA, CA 91101
Owner/Operator Telephone:	Not reported
Owner/Operator Telephone Ext:	Not reported
Owner/Operator Fax:	Not reported
Owner/Operator Email:	Not reported

Historic Generators:

Receive Date:	20200529
Handler Name: 6160 BRISTOL PARKWAY	
Federal Waste Generator Description:	Not a generator, verified
State District Owner:	Not reported
Large Quantity Handler of Universal Waste:	No
Recognized Trader Importer:	No
Recognized Trader Exporter:	No
Spent Lead Acid Battery Importer:	No
Spent Lead Acid Battery Exporter:	No
Current Record:	Yes
Non Storage Recycler Activity:	No
Electronic Manifest Broker:	Yes

ALEXANDRIA LAUNCH LABS (Continued) **1026171619**

List of NAICS Codes and Descriptions:
NAICS Code: 531190
NAICS Description: LESSORS OF OTHER REAL ESTATE PROPERTY

Facility Has Received Notices of Violations:
Violations: No Violations Found

Evaluation Action Summary:
Evaluations: No Evaluations Found

E MANIFEST:

Manifest Tracking Number:	014070836FLE
Last Updated Date:	20200728
Shipped Date:	20200624
Received Date:	20200715
Manifest Status:	Signed
Submission Type:	DataImage5Copy
Origin Type:	Service
Generator EPA ID:	CAR000308593
Generator Name:	Alexandria Launch Labs
Generator Mail Street Number:	Not reported
Generator Mail Street 1:	6160 BRISTOL PARKWAY
Generator Mail Street 2:	Not reported
Generator Mail City:	CULVER CITY
Generator Mail State:	CA
Generator Mail Zip:	90230
Generator Location Street Number:	Not reported
Generator Location Street 1:	6160 BRISTOL PARKWAY
Generator Location Street 2:	Not reported
Generator Location City:	CULVER CITY
Generator Location Zip:	90230
Generator Location State:	CA
Generator Contact Company Name:	Not reported
Designated Facility EPA ID:	OHD048415665
Designated Facility Name:	Ross Incineration Services Inc
Designated Facility Mail Street Number:	Not reported
Designated Facility Mail Street 1:	Not reported
Designated Facility Mail Street 2:	36790 GILES RD
Designated Facility Mail City:	GRAFTON
Designated Facility Mail Zip:	44044
Designated Facility Mail State:	OH
Designated Facility Location Street Number:	Not reported
Designated Facility Location Street 1:	36790 GILES RD
Designated Facility Location Street 2:	Not reported
Designated Facility Location City:	GRAFTON
Designated Facility Location Zip:	44044
Designated Facility Location State:	OH
Designated Facility Contact Company Name:	Not reported
Manifest Residue Indicator:	N
Rejection Indicator:	N

Federal Waste:

Manifest Tracking Number:	014070836FLE
Waste Line Number:	1

ALEXANDRIA LAUNCH LABS (Continued) **1026171619**

Federal Waste Code: D002
Federal Waste: CORROSIVE WASTE

State Waste:
Manifest Tracking Number: 014070836FLE
Waste Line Number: 1
State Waste Code Owner: CA
State Waste Code: 343
State Waste: Unspecified organic liquid mixture

Manifest Tracking Number: 014070836FLE
Waste Line Number: 2
State Waste Code Owner: CA
State Waste Code: 352
State Waste: Other organic solids

Transporter:
Manifest Tracking Number: 014070836FLE
Transporter Line Number: 1
Transporter EPA ID: FLD981018773
Transporter Name: Triumvirate Environmental Services Inc

Manifest Tracking Number: 014070836FLE
Transporter Line Number: 2
Transporter EPA ID: MOD095038998
Transporter Name: Bed Rock Inc Dba Tri State Motor Transit Co

Waste Line:
Manifest Tracking Number: 014070836FLE
Waste Line Number: 1
U.S. DOT Hazardous Indicator: Y
U.S. DOT ID Number: UN3267
U.S. DOT Description: Un3267, Waste Corrosive Liquid, Basic, Organic, N.O.S. 8, Ii
Non-Hazardous Waste Description: Not reported
Number of Containers: 1
Container Type Code: CF
Container Type Description: Fiber or plastic boxes, cartons, cases
Waste Quantity: 120
Quantity Unit of Measure Code: P
Quantity Unit of Measure Description: Pounds
Waste Quantity, in Tons: 0.06
Acute Waste Quantity, in Tons: 0
Non-Acute Waste Quantity, in Tons: 0.06
Waste Quantity, in Kilograms: 54.4218
Acute Waste Quantity, in Kilograms: 0
Non-Acute Waste Quantity, in Kilorgrams: 54.4218
Management Method Code: H040
Management Method Description: INCINERATION
Waste Residue Indicator: N
Quantity Discrepancy Indicator: N
Waste Type Discrepancy Indicator: N
Waste Density: Not reported
Waste Density Unit of Measure Code: Not reported
Waste Density Unit of Measure Description: Not reported
Form Code: Not reported
Form Code Description: Not reported

ALEXANDRIA LAUNCH LABS (Continued) **1026171619**

Source Code:	Not reported
Source Code Description:	Not reported
Waste Minimization Code:	Not reported
Waste Minimization Code Description:	Not reported
Consent Number:	Not reported
EPA Waste Indicator:	Y
Manifest Tracking Number:	014070836FLE
Waste Line Number:	2
U.S. DOT Hazardous Indicator:	Y
U.S. DOT ID Number:	UN2810
U.S. DOT Description:	Un2810, Waste Toxic Liquids, Organic, N.O.S., 6.1, Pgii
Non-Hazardous Waste Description:	Not reported
Number of Containers:	1
Container Type Code:	DF
Container Type Description:	Fiberboard or plastic drums, barrels, kegs
Waste Quantity:	20
Quantity Unit of Measure Code:	P
Quantity Unit of Measure Description:	Pounds
Waste Quantity, in Tons:	0.01
Acute Waste Quantity, in Tons:	0
Non-Acute Waste Quantity, in Tons:	0.01
Waste Quantity, in Kilograms:	9.0703
Acute Waste Quantity, in Kilograms:	0
Non-Acute Waste Quantity, in Kilorgrams:	9.0703
Management Method Code:	H040
Management Method Description:	INCINERATION
Waste Residue Indicator:	N
Quantity Discrepancy Indicator:	N
Waste Type Discrepancy Indicator:	N
Waste Density:	Not reported
Waste Density Unit of Measure Code:	Not reported
Waste Density Unit of Measure Description:	Not reported
Form Code:	Not reported
Form Code Description:	Not reported
Source Code:	Not reported
Source Code Description:	Not reported
Waste Minimization Code:	Not reported
Waste Minimization Code Description:	Not reported
Consent Number:	Not reported
EPA Waste Indicator:	N

E70 **INDI MOLECULAR INC** **RCRA NonGen / NLR** **1026171259**
ENE **6160 BRISTOL PKWY STE 200** **E MANIFEST** **CAL000454831**
< 1/8 **CULVER CITY, CA 90230**
0.093 mi.
492 ft. **Site 5 of 6 in cluster E**

Relative: **Higher**
Actual: **76 ft.**

RCRA Listings:

Date Form Received by Agency:	20200529
Handler Name:	Indi Molecular Inc
Handler Address:	6160 Bristol Pkwy Ste 200
Handler City,State,Zip:	CULVER CITY, CA 90230
EPA ID:	CAL000454831
Contact Name:	BERT LAI
Contact Address:	6160 BRISTOL PKWY STE 200
Contact City,State,Zip:	CULVER CITY, CA 90230
Contact Telephone:	206-953-7444

INDI MOLECULAR INC (Continued) **1026171259**

Contact Fax:	Not reported
Contact Email:	BLAI@INDIMOLECULAR.COM
Contact Title:	Not reported
EPA Region:	09
Land Type:	Not reported
Federal Waste Generator Description:	Not a generator, verified
Non-Notifier:	Not reported
Biennial Report Cycle:	Not reported
Accessibility:	Not reported
Active Site Indicator:	Not reported
State District Owner:	Not reported
State District:	Not reported
Mailing Address:	6160 BRISTOL PKWY STE 200
Mailing City,State,Zip:	CULVER CITY, CA 90230
Owner Name:	Indi Molecular Inc
Owner Type:	Other
Operator Name:	Bert Lai
Operator Type:	Other
Short-Term Generator Activity:	No
Importer Activity:	No
Mixed Waste Generator:	No
Transporter Activity:	No
Transfer Facility Activity:	No
Recycler Activity with Storage:	No
Small Quantity On-Site Burner Exemption:	No
Smelting Melting and Refining Furnace Exemption:	No
Underground Injection Control:	No
Off-Site Waste Receipt:	No
Universal Waste Indicator:	No
Universal Waste Destination Facility:	No
Federal Universal Waste:	No
Active Site State-Reg Handler:	---
Federal Facility Indicator:	Not reported
Hazardous Secondary Material Indicator:	N
Sub-Part K Indicator:	Not reported
2018 GPRA Permit Baseline:	Not on the Baseline
2018 GPRA Renewals Baseline:	Not on the Baseline
202 GPRA Corrective Action Baseline:	No
Subject to Corrective Action Universe:	No
Non-TSDFs Where RCRA CA has Been Imposed Universe:	No
Corrective Action Priority Ranking:	No NCAPS ranking
Environmental Control Indicator:	No
Institutional Control Indicator:	No
Human Exposure Controls Indicator:	N/A
Groundwater Controls Indicator:	N/A
Significant Non-Complier Universe:	No
Unaddressed Significant Non-Complier Universe:	No
Addressed Significant Non-Complier Universe:	No
Significant Non-Complier With a Compliance Schedule Universe:	No
Financial Assurance Required:	Not reported
Handler Date of Last Change:	20200608
Recognized Trader-Importer:	No
Recognized Trader-Exporter:	No
Importer of Spent Lead Acid Batteries:	No
Exporter of Spent Lead Acid Batteries:	No
Recycler Activity Without Storage:	No
Manifest Broker:	No

INDI MOLECULAR INC (Continued) **1026171259**

Sub-Part P Indicator: No

Handler - Owner Operator:
Owner/Operator Indicator: Owner
Owner/Operator Name: INDI MOLECULAR INC
Legal Status: Other
Date Became Current: Not reported
Date Ended Current: Not reported
Owner/Operator Address: 6160 BRISTOL PKWY STE 200
Owner/Operator City,State,Zip: CULVER CITY, CA 90230
Owner/Operator Telephone: 310-417-4999
Owner/Operator Telephone Ext: Not reported
Owner/Operator Fax: Not reported
Owner/Operator Email: Not reported

Owner/Operator Indicator: Operator
Owner/Operator Name: BERT LAI
Legal Status: Other
Date Became Current: Not reported
Date Ended Current: Not reported
Owner/Operator Address: 6160 BRISTOL PKWY STE 200
Owner/Operator City,State,Zip: CULVER CITY, CA 90230
Owner/Operator Telephone: 206-953-7444
Owner/Operator Telephone Ext: Not reported
Owner/Operator Fax: Not reported
Owner/Operator Email: Not reported

Historic Generators:
Receive Date: 20200529
Handler Name: INDI MOLECULAR INC
Federal Waste Generator Description: Not a generator, verified
State District Owner: Not reported
Large Quantity Handler of Universal Waste: No
Recognized Trader Importer: No
Recognized Trader Exporter: No
Spent Lead Acid Battery Importer: No
Spent Lead Acid Battery Exporter: No
Current Record: Yes
Non Storage Recycler Activity: Not reported
Electronic Manifest Broker: Not reported

List of NAICS Codes and Descriptions:
NAICS Code: 541715
NAICS Description: RESEARCH AND DEVELOPMENT IN THE PHYSICAL, ENGINEERING, AND LIFE SCIENCES (EXCEPT NANOTECHNOLOGY AND BIOTECHNOLOGY

Facility Has Received Notices of Violations:
Violations: No Violations Found

Evaluation Action Summary:
Evaluations: No Evaluations Found

INDI MOLECULAR INC (Continued) **1026171259**

E MANIFEST:

Manifest Tracking Number:	016618101FLE
Last Updated Date:	20211019
Shipped Date:	20210920
Received Date:	20211007
Manifest Status:	Signed
Submission Type:	DataImage5Copy
Origin Type:	Web
Generator EPA ID:	CAL000454831
Generator Name:	Indi Molecular Inc
Generator Mail Street Number:	Not reported
Generator Mail Street 1:	6160 BRISTOL PKWY STE 200
Generator Mail Street 2:	Not reported
Generator Mail City:	CULVER CITY
Generator Mail State:	CA
Generator Mail Zip:	90230
Generator Location Street Number:	Not reported
Generator Location Street 1:	6160 BRISTOL PKWY STE 200
Generator Location Street 2:	Not reported
Generator Location City:	CULVER CITY
Generator Location Zip:	90230
Generator Location State:	CA
Generator Contact Company Name:	Not reported
Designated Facility EPA ID:	NMD002208627
Designated Facility Name:	Advanced Chemical Treatment, Llc
Designated Facility Mail Street Number:	6133
Designated Facility Mail Street 1:	Not reported
Designated Facility Mail Street 2:	EDITH BLVD NE
Designated Facility Mail City:	ALBUQUERQUE
Designated Facility Mail Zip:	87107
Designated Facility Mail State:	NM
Designated Facility Location Street Number:	6133
Designated Facility Location Street 1:	EDITH BLVD NE
Designated Facility Location Street 2:	Not reported
Designated Facility Location City:	ALBUQUERQUE
Designated Facility Location Zip:	87107
Designated Facility Location State:	NM
Designated Facility Contact Company Name:	Not reported
Manifest Residue Indicator:	N
Rejection Indicator:	N

Federal Waste:

Manifest Tracking Number:	016618101FLE
Waste Line Number:	1
Federal Waste Code:	D001
Federal Waste:	IGNITABLE WASTE

Manifest Tracking Number:	016618101FLE
Waste Line Number:	2
Federal Waste Code:	D001
Federal Waste:	IGNITABLE WASTE

Manifest Tracking Number:	016618101FLE
Waste Line Number:	4
Federal Waste Code:	U188
Federal Waste:	PHENOL

INDI MOLECULAR INC (Continued) **1026171259**

Manifest Tracking Number: 016618101FLE
Waste Line Number: 6
Federal Waste Code: D002
Federal Waste: CORROSIVE WASTE

Manifest Tracking Number: 016618101FLE
Waste Line Number: 7
Federal Waste Code: D001
Federal Waste: IGNITABLE WASTE

Manifest Tracking Number: 016618101FLE
Waste Line Number: 7
Federal Waste Code: D002
Federal Waste: CORROSIVE WASTE

Manifest Tracking Number: 016618101FLE
Waste Line Number: 10
Federal Waste Code: D005
Federal Waste: BARIUM

Manifest Tracking Number: 016618101FLE
Waste Line Number: 11
Federal Waste Code: D001
Federal Waste: IGNITABLE WASTE

Manifest Tracking Number: 016618101FLE
Waste Line Number: 11
Federal Waste Code: D002
Federal Waste: CORROSIVE WASTE

Manifest Tracking Number: 016618101FLE
Waste Line Number: 12
Federal Waste Code: D001
Federal Waste: IGNITABLE WASTE

Manifest Tracking Number: 016618101FLE
Waste Line Number: 13
Federal Waste Code: D001
Federal Waste: IGNITABLE WASTE

Manifest Tracking Number: 016618101FLE
Waste Line Number: 13
Federal Waste Code: D022
Federal Waste: CHLOROFORM

Manifest Tracking Number: 016618101FLE
Waste Line Number: 14
Federal Waste Code: D002
Federal Waste: CORROSIVE WASTE

Manifest Tracking Number: 016618101FLE
Waste Line Number: 16
Federal Waste Code: D001
Federal Waste: IGNITABLE WASTE

Manifest Tracking Number: 016618101FLE
Waste Line Number: 17

INDI MOLECULAR INC (Continued) **1026171259**

Federal Waste Code: U246
Federal Waste: CYANOGEN BROMIDE (CN)BR

Manifest Tracking Number: 016618101FLE
Waste Line Number: 18
Federal Waste Code: D002
Federal Waste: CORROSIVE WASTE

Manifest Tracking Number: 016618101FLE
Waste Line Number: 18
Federal Waste Code: U103
Federal Waste: DIMETHYL SULFATE (OR) SULFURIC ACID, DIMETHYL ESTER

Manifest Tracking Number: 016618101FLE
Waste Line Number: 19
Federal Waste Code: D003
Federal Waste: REACTIVE WASTE

Manifest Tracking Number: 016618101FLE
Waste Line Number: 19
Federal Waste Code: P030
Federal Waste: CYANIDES (SOLUBLE CYANIDE SALTS), NOT OTHERWISE SPECIFIED

Manifest Tracking Number: 016618101FLE
Waste Line Number: 20
Federal Waste Code: D001
Federal Waste: IGNITABLE WASTE

Manifest Tracking Number: 016618101FLE
Waste Line Number: 20
Federal Waste Code: D003
Federal Waste: REACTIVE WASTE

Manifest Tracking Number: 016618101FLE
Waste Line Number: 21
Federal Waste Code: D001
Federal Waste: IGNITABLE WASTE

Manifest Tracking Number: 016618101FLE
Waste Line Number: 21
Federal Waste Code: D003
Federal Waste: REACTIVE WASTE

Manifest Tracking Number: 016618101FLE
Waste Line Number: 22
Federal Waste Code: D001
Federal Waste: IGNITABLE WASTE

Manifest Tracking Number: 016618101FLE
Waste Line Number: 22
Federal Waste Code: D003
Federal Waste: REACTIVE WASTE

Manifest Tracking Number: 016618101FLE
Waste Line Number: 23
Federal Waste Code: D009
Federal Waste: MERCURY

INDI MOLECULAR INC (Continued) **1026171259**

State Waste:

Manifest Tracking Number:	016618101FLE
Waste Line Number:	1
State Waste Code Owner:	CA
State Waste Code:	331
State Waste:	Off-specification, aged, or surplus organics
Manifest Tracking Number:	016618101FLE
Waste Line Number:	2
State Waste Code Owner:	CA
State Waste Code:	331
State Waste:	Off-specification, aged, or surplus organics
Manifest Tracking Number:	016618101FLE
Waste Line Number:	3
State Waste Code Owner:	CA
State Waste Code:	331
State Waste:	Off-specification, aged, or surplus organics
Manifest Tracking Number:	016618101FLE
Waste Line Number:	4
State Waste Code Owner:	CA
State Waste Code:	331
State Waste:	Off-specification, aged, or surplus organics
Manifest Tracking Number:	016618101FLE
Waste Line Number:	5
State Waste Code Owner:	CA
State Waste Code:	141
State Waste:	Off-specification, aged, or surplus inorganics
Manifest Tracking Number:	016618101FLE
Waste Line Number:	6
State Waste Code Owner:	CA
State Waste Code:	791
State Waste:	Liquids with pH < =2
Manifest Tracking Number:	016618101FLE
Waste Line Number:	7
State Waste Code Owner:	CA
State Waste Code:	791
State Waste:	Liquids with pH < =2
Manifest Tracking Number:	016618101FLE
Waste Line Number:	8
State Waste Code Owner:	CA
State Waste Code:	331
State Waste:	Off-specification, aged, or surplus organics
Manifest Tracking Number:	016618101FLE
Waste Line Number:	9
State Waste Code Owner:	CA
State Waste Code:	551
State Waste:	Laboratory waste chemicals
Manifest Tracking Number:	016618101FLE
Waste Line Number:	10

INDI MOLECULAR INC (Continued) **1026171259**

State Waste Code Owner: CA
State Waste Code: 141
State Waste: Off-specification, aged, or surplus inorganics

Manifest Tracking Number: 016618101FLE
Waste Line Number: 11
State Waste Code Owner: CA
State Waste Code: 791
State Waste: Liquids with pH < =2

Manifest Tracking Number: 016618101FLE
Waste Line Number: 12
State Waste Code Owner: CA
State Waste Code: 141
State Waste: Off-specification, aged, or surplus inorganics

Manifest Tracking Number: 016618101FLE
Waste Line Number: 13
State Waste Code Owner: CA
State Waste Code: 331
State Waste: Off-specification, aged, or surplus organics

Manifest Tracking Number: 016618101FLE
Waste Line Number: 14
State Waste Code Owner: CA
State Waste Code: 141
State Waste: Off-specification, aged, or surplus inorganics

Manifest Tracking Number: 016618101FLE
Waste Line Number: 15
State Waste Code Owner: CA
State Waste Code: 141
State Waste: Off-specification, aged, or surplus inorganics

Manifest Tracking Number: 016618101FLE
Waste Line Number: 16
State Waste Code Owner: CA
State Waste Code: 331
State Waste: Off-specification, aged, or surplus organics

Manifest Tracking Number: 016618101FLE
Waste Line Number: 17
State Waste Code Owner: CA
State Waste Code: 331
State Waste: Off-specification, aged, or surplus organics

Manifest Tracking Number: 016618101FLE
Waste Line Number: 18
State Waste Code Owner: CA
State Waste Code: 331
State Waste: Off-specification, aged, or surplus organics

Manifest Tracking Number: 016618101FLE
Waste Line Number: 19
State Waste Code Owner: CA
State Waste Code: 141
State Waste: Off-specification, aged, or surplus inorganics

INDI MOLECULAR INC (Continued) **1026171259**

Manifest Tracking Number: 016618101FLE
Waste Line Number: 20
State Waste Code Owner: CA
State Waste Code: 331
State Waste: Off-specification, aged, or surplus organics

Manifest Tracking Number: 016618101FLE
Waste Line Number: 21
State Waste Code Owner: CA
State Waste Code: 331
State Waste: Off-specification, aged, or surplus organics

Manifest Tracking Number: 016618101FLE
Waste Line Number: 22
State Waste Code Owner: CA
State Waste Code: 331
State Waste: Off-specification, aged, or surplus organics

Manifest Tracking Number: 016618101FLE
Waste Line Number: 23
State Waste Code Owner: CA
State Waste Code: 331
State Waste: Off-specification, aged, or surplus organics

Transporter:
Manifest Tracking Number: 016618101FLE
Transporter Line Number: 1
Transporter EPA ID: CAR000070540
Transporter Name: Advanced Chemical Transport Inc. Dba Actenviro

Waste Line:
Manifest Tracking Number: 016618101FLE
Waste Line Number: 1
U.S. DOT Hazardous Indicator: Y
U.S. DOT ID Number: UN2924
U.S. DOT Description: Un2924, Waste Flammable Liquids, Corrosive, N.O.S. (Methyl Thioglycolate), 3 (8), Pgii
Non-Hazardous Waste Description: Not reported
Number of Containers: 1
Container Type Code: DF
Container Type Description: Fiberboard or plastic drums, barrels, kegs
Waste Quantity: 13
Quantity Unit of Measure Code: P
Quantity Unit of Measure Description: Pounds
Waste Quantity, in Tons: 0.0065
Acute Waste Quantity, in Tons: 0
Non-Acute Waste Quantity, in Tons: 0.0065
Waste Quantity, in Kilograms: 5.895695
Acute Waste Quantity, in Kilograms: 0
Non-Acute Waste Quantity, in Kilorgrams: 5.895695
Management Method Code: H141
Management Method Description: STORAGE, BULKING AND/OR TRANSFER OFF SITE
Waste Residue Indicator: N
Quantity Discrepancy Indicator: N
Waste Type Discrepancy Indicator: N
Waste Density: Not reported

INDI MOLECULAR INC (Continued) **1026171259**

Waste Density Unit of Measure Code:	Not reported
Waste Density Unit of Measure Description:	Not reported
Form Code:	Not reported
Form Code Description:	Not reported
Source Code:	Not reported
Source Code Description:	Not reported
Waste Minimization Code:	Not reported
Waste Minimization Code Description:	Not reported
Consent Number:	Not reported
EPA Waste Indicator:	Y
Manifest Tracking Number:	016618101FLE
Waste Line Number:	2
U.S. DOT Hazardous Indicator:	Y
U.S. DOT ID Number:	UN1325
U.S. DOT Description:	Un1325, Waste Flammable Solids, Organic, N.O.S. (Paraformaldehyde), 4.1, Pgii
Non-Hazardous Waste Description:	Not reported
Number of Containers:	1
Container Type Code:	DF
Container Type Description:	Fiberboard or plastic drums, barrels, kegs
Waste Quantity:	12
Quantity Unit of Measure Code:	P
Quantity Unit of Measure Description:	Pounds
Waste Quantity, in Tons:	0.006
Acute Waste Quantity, in Tons:	0
Non-Acute Waste Quantity, in Tons:	0.006
Waste Quantity, in Kilograms:	5.44218
Acute Waste Quantity, in Kilograms:	0
Non-Acute Waste Quantity, in Kilorgrams:	5.44218
Management Method Code:	H141
Management Method Description:	STORAGE, BULKING AND/OR TRANSFER OFF SITE
Waste Residue Indicator:	N
Quantity Discrepancy Indicator:	N
Waste Type Discrepancy Indicator:	N
Waste Density:	Not reported
Waste Density Unit of Measure Code:	Not reported
Waste Density Unit of Measure Description:	Not reported
Form Code:	Not reported
Form Code Description:	Not reported
Source Code:	Not reported
Source Code Description:	Not reported
Waste Minimization Code:	Not reported
Waste Minimization Code Description:	Not reported
Consent Number:	Not reported
EPA Waste Indicator:	Y
Manifest Tracking Number:	016618101FLE
Waste Line Number:	3
U.S. DOT Hazardous Indicator:	Y
U.S. DOT ID Number:	UN2928
U.S. DOT Description:	Un2928, Toxic Solids, Corrosive, Organic, N.O.S. (Phenylmethanesulfony Fluoride), 6.1 (8), Pgii
Non-Hazardous Waste Description:	Not reported
Number of Containers:	1
Container Type Code:	DF
Container Type Description:	Fiberboard or plastic drums, barrels, kegs

INDI MOLECULAR INC (Continued) **1026171259**

Waste Quantity:	10
Quantity Unit of Measure Code:	P
Quantity Unit of Measure Description:	Pounds
Waste Quantity, in Tons:	0.005
Acute Waste Quantity, in Tons:	0
Non-Acute Waste Quantity, in Tons:	0.005
Waste Quantity, in Kilograms:	4.53515
Acute Waste Quantity, in Kilograms:	0
Non-Acute Waste Quantity, in Kilorgrams:	4.53515
Management Method Code:	H141
Management Method Description:	STORAGE, BULKING AND/OR TRANSFER OFF SITE
Waste Residue Indicator:	N
Quantity Discrepancy Indicator:	N
Waste Type Discrepancy Indicator:	N
Waste Density:	Not reported
Waste Density Unit of Measure Code:	Not reported
Waste Density Unit of Measure Description:	Not reported
Form Code:	Not reported
Form Code Description:	Not reported
Source Code:	Not reported
Source Code Description:	Not reported
Waste Minimization Code:	Not reported
Waste Minimization Code Description:	Not reported
Consent Number:	Not reported
EPA Waste Indicator:	N

Manifest Tracking Number:	016618101FLE
Waste Line Number:	4
U.S. DOT Hazardous Indicator:	Y
U.S. DOT ID Number:	UN1671
U.S. DOT Description:	Un1671, Waste Phenol, Solid, 6.1, Pgii
Non-Hazardous Waste Description:	Not reported
Number of Containers:	1
Container Type Code:	DF
Container Type Description:	Fiberboard or plastic drums, barrels, kegs
Waste Quantity:	12
Quantity Unit of Measure Code:	P
Quantity Unit of Measure Description:	Pounds
Waste Quantity, in Tons:	0.006
Acute Waste Quantity, in Tons:	0
Non-Acute Waste Quantity, in Tons:	0.006
Waste Quantity, in Kilograms:	5.44218
Acute Waste Quantity, in Kilograms:	0
Non-Acute Waste Quantity, in Kilorgrams:	5.44218
Management Method Code:	H141
Management Method Description:	STORAGE, BULKING AND/OR TRANSFER OFF SITE
Waste Residue Indicator:	N
Quantity Discrepancy Indicator:	N
Waste Type Discrepancy Indicator:	N
Waste Density:	Not reported
Waste Density Unit of Measure Code:	Not reported
Waste Density Unit of Measure Description:	Not reported
Form Code:	Not reported
Form Code Description:	Not reported
Source Code:	Not reported
Source Code Description:	Not reported
Waste Minimization Code:	Not reported

INDI MOLECULAR INC (Continued) **1026171259**

Waste Minimization Code Description:	Not reported
Consent Number:	Not reported
EPA Waste Indicator:	Y
Manifest Tracking Number:	016618101FLE
Waste Line Number:	5
U.S. DOT Hazardous Indicator:	Y
U.S. DOT ID Number:	UN3495
U.S. DOT Description:	Un3495, Iodine, 8 (6.1), Pgii
Non-Hazardous Waste Description:	Not reported
Number of Containers:	1
Container Type Code:	DF
Container Type Description:	Fiberboard or plastic drums, barrels, kegs
Waste Quantity:	6
Quantity Unit of Measure Code:	P
Quantity Unit of Measure Description:	Pounds
Waste Quantity, in Tons:	0.003
Acute Waste Quantity, in Tons:	0
Non-Acute Waste Quantity, in Tons:	0.003
Waste Quantity, in Kilograms:	2.72109
Acute Waste Quantity, in Kilograms:	0
Non-Acute Waste Quantity, in Kilorgrams:	2.72109
Management Method Code:	H141
Management Method Description:	STORAGE, BULKING AND/OR TRANSFER OFF SITE
Waste Residue Indicator:	N
Quantity Discrepancy Indicator:	N
Waste Type Discrepancy Indicator:	N
Waste Density:	Not reported
Waste Density Unit of Measure Code:	Not reported
Waste Density Unit of Measure Description:	Not reported
Form Code:	Not reported
Form Code Description:	Not reported
Source Code:	Not reported
Source Code Description:	Not reported
Waste Minimization Code:	Not reported
Waste Minimization Code Description:	Not reported
Consent Number:	Not reported
EPA Waste Indicator:	N
Manifest Tracking Number:	016618101FLE
Waste Line Number:	6
U.S. DOT Hazardous Indicator:	Y
U.S. DOT ID Number:	UN3264
U.S. DOT Description:	Un3264, Waste Corrosive Liquid, Acidic, Inorganic, N.O.S. (Sulfuric Acid), 8, Pgii
Non-Hazardous Waste Description:	Not reported
Number of Containers:	1
Container Type Code:	DF
Container Type Description:	Fiberboard or plastic drums, barrels, kegs
Waste Quantity:	42
Quantity Unit of Measure Code:	P
Quantity Unit of Measure Description:	Pounds
Waste Quantity, in Tons:	0.021
Acute Waste Quantity, in Tons:	0
Non-Acute Waste Quantity, in Tons:	0.021
Waste Quantity, in Kilograms:	19.04763
Acute Waste Quantity, in Kilograms:	0

INDI MOLECULAR INC (Continued) **1026171259**

Non-Acute Waste Quantity, in Kilorgrams:	19.04763
Management Method Code:	H141
Management Method Description:	STORAGE, BULKING AND/OR TRANSFER OFF SITE
Waste Residue Indicator:	N
Quantity Discrepancy Indicator:	N
Waste Type Discrepancy Indicator:	N
Waste Density:	Not reported
Waste Density Unit of Measure Code:	Not reported
Waste Density Unit of Measure Description:	Not reported
Form Code:	Not reported
Form Code Description:	Not reported
Source Code:	Not reported
Source Code Description:	Not reported
Waste Minimization Code:	Not reported
Waste Minimization Code Description:	Not reported
Consent Number:	Not reported
EPA Waste Indicator:	Y

Manifest Tracking Number:	016618101FLE
Waste Line Number:	7
U.S. DOT Hazardous Indicator:	Y
U.S. DOT ID Number:	UN2031
U.S. DOT Description:	Un2031, Waste Nitric Acid, 8 (5.1), Pgii
Non-Hazardous Waste Description:	Not reported
Number of Containers:	1
Container Type Code:	DF
Container Type Description:	Fiberboard or plastic drums, barrels, kegs
Waste Quantity:	13
Quantity Unit of Measure Code:	P
Quantity Unit of Measure Description:	Pounds
Waste Quantity, in Tons:	0.0065
Acute Waste Quantity, in Tons:	0
Non-Acute Waste Quantity, in Tons:	0.0065
Waste Quantity, in Kilograms:	5.895695
Acute Waste Quantity, in Kilograms:	0
Non-Acute Waste Quantity, in Kilorgrams:	5.895695
Management Method Code:	H141
Management Method Description:	STORAGE, BULKING AND/OR TRANSFER OFF SITE
Waste Residue Indicator:	N
Quantity Discrepancy Indicator:	N
Waste Type Discrepancy Indicator:	N
Waste Density:	Not reported
Waste Density Unit of Measure Code:	Not reported
Waste Density Unit of Measure Description:	Not reported
Form Code:	Not reported
Form Code Description:	Not reported
Source Code:	Not reported
Source Code Description:	Not reported
Waste Minimization Code:	Not reported
Waste Minimization Code Description:	Not reported
Consent Number:	Not reported
EPA Waste Indicator:	Y

Manifest Tracking Number:	016618101FLE
Waste Line Number:	8
U.S. DOT Hazardous Indicator:	Y
U.S. DOT ID Number:	UN3263

INDI MOLECULAR INC (Continued) **1026171259**

U.S. DOT Description:	Un3263, Corrosive Solid, Basic, Organic, N.O.S. (Copper (Ii) Acetate), 8, Pgii
Non-Hazardous Waste Description:	Not reported
Number of Containers:	1
Container Type Code:	DF
Container Type Description:	Fiberboard or plastic drums, barrels, kegs
Waste Quantity:	9
Quantity Unit of Measure Code:	P
Quantity Unit of Measure Description:	Pounds
Waste Quantity, in Tons:	0.0045
Acute Waste Quantity, in Tons:	0
Non-Acute Waste Quantity, in Tons:	0.0045
Waste Quantity, in Kilograms:	4.081635
Acute Waste Quantity, in Kilograms:	0
Non-Acute Waste Quantity, in Kilorgrams:	4.081635
Management Method Code:	H141
Management Method Description:	STORAGE, BULKING AND/OR TRANSFER OFF SITE
Waste Residue Indicator:	N
Quantity Discrepancy Indicator:	N
Waste Type Discrepancy Indicator:	N
Waste Density:	Not reported
Waste Density Unit of Measure Code:	Not reported
Waste Density Unit of Measure Description:	Not reported
Form Code:	Not reported
Form Code Description:	Not reported
Source Code:	Not reported
Source Code Description:	Not reported
Waste Minimization Code:	Not reported
Waste Minimization Code Description:	Not reported
Consent Number:	Not reported
EPA Waste Indicator:	N

Manifest Tracking Number:	016618101FLE
Waste Line Number:	9
U.S. DOT Hazardous Indicator:	N
U.S. DOT ID Number:	Not reported
U.S. DOT Description:	Not reported
Non-Hazardous Waste Description:	NON-RCRA HAZARDOUS WASTE LIQUID (FORMALIN 10%)
Number of Containers:	1
Container Type Code:	DF
Container Type Description:	Fiberboard or plastic drums, barrels, kegs
Waste Quantity:	41
Quantity Unit of Measure Code:	P
Quantity Unit of Measure Description:	Pounds
Waste Quantity, in Tons:	0.0205
Acute Waste Quantity, in Tons:	0
Non-Acute Waste Quantity, in Tons:	0.0205
Waste Quantity, in Kilograms:	18.594116
Acute Waste Quantity, in Kilograms:	0
Non-Acute Waste Quantity, in Kilorgrams:	18.594116
Management Method Code:	H141
Management Method Description:	STORAGE, BULKING AND/OR TRANSFER OFF SITE
Waste Residue Indicator:	N
Quantity Discrepancy Indicator:	N
Waste Type Discrepancy Indicator:	N
Waste Density:	Not reported
Waste Density Unit of Measure Code:	Not reported

INDI MOLECULAR INC (Continued) **1026171259**

Waste Density Unit of Measure Description: Not reported
Form Code: Not reported
Form Code Description: Not reported
Source Code: Not reported
Source Code Description: Not reported
Waste Minimization Code: Not reported
Waste Minimization Code Description: Not reported
Consent Number: Not reported
EPA Waste Indicator: N

Manifest Tracking Number: 016618101FLE
Waste Line Number: 10
U.S. DOT Hazardous Indicator: Y
U.S. DOT ID Number: UN1564
U.S. DOT Description: Un1564, Waste Barium Compouns, N.O.S. Barium Chloride), 6.1, Pgiii
Non-Hazardous Waste Description: Not reported
Number of Containers: 1
Container Type Code: DF
Container Type Description: Fiberboard or plastic drums, barrels, kegs
Waste Quantity: 6
Quantity Unit of Measure Code: P
Quantity Unit of Measure Description: Pounds
Waste Quantity, in Tons: 0.003
Acute Waste Quantity, in Tons: 0
Non-Acute Waste Quantity, in Tons: 0.003
Waste Quantity, in Kilograms: 2.72109
Acute Waste Quantity, in Kilograms: 0
Non-Acute Waste Quantity, in Kilorgrams: 2.72109
Management Method Code: H141
Management Method Description: STORAGE, BULKING AND/OR TRANSFER OFF SITE
Waste Residue Indicator: N
Quantity Discrepancy Indicator: N
Waste Type Discrepancy Indicator: N
Waste Density: Not reported
Waste Density Unit of Measure Code: Not reported
Waste Density Unit of Measure Description: Not reported
Form Code: Not reported
Form Code Description: Not reported
Source Code: Not reported
Source Code Description: Not reported
Waste Minimization Code: Not reported
Waste Minimization Code Description: Not reported
Consent Number: Not reported
EPA Waste Indicator: Y

Manifest Tracking Number: 016618101FLE
Waste Line Number: 11
U.S. DOT Hazardous Indicator: Y
U.S. DOT ID Number: UN2920
U.S. DOT Description: Un2920, Waste Corrosive Liquids, Flammable, N.O.S. (Formic Acid), 8 (3), Pgii
Non-Hazardous Waste Description: Not reported
Number of Containers: 1
Container Type Code: DF
Container Type Description: Fiberboard or plastic drums, barrels, kegs
Waste Quantity: 19
Quantity Unit of Measure Code: P

INDI MOLECULAR INC (Continued) **1026171259**

Quantity Unit of Measure Description:	Pounds
Waste Quantity, in Tons:	0.0095
Acute Waste Quantity, in Tons:	0
Non-Acute Waste Quantity, in Tons:	0.0095
Waste Quantity, in Kilograms:	8.616785
Acute Waste Quantity, in Kilograms:	0
Non-Acute Waste Quantity, in Kilorgrams:	8.616785
Management Method Code:	H141
Management Method Description:	STORAGE, BULKING AND/OR TRANSFER OFF SITE
Waste Residue Indicator:	N
Quantity Discrepancy Indicator:	N
Waste Type Discrepancy Indicator:	N
Waste Density:	Not reported
Waste Density Unit of Measure Code:	Not reported
Waste Density Unit of Measure Description:	Not reported
Form Code:	Not reported
Form Code Description:	Not reported
Source Code:	Not reported
Source Code Description:	Not reported
Waste Minimization Code:	Not reported
Waste Minimization Code Description:	Not reported
Consent Number:	Not reported
EPA Waste Indicator:	Y
Manifest Tracking Number:	016618101FLE
Waste Line Number:	12
U.S. DOT Hazardous Indicator:	Y
U.S. DOT ID Number:	UN3085
U.S. DOT Description:	Un3085, Waste Oxidizing Solid, Corrosive, N.O.S. (Potassium Hydrogen Diiodate), 5.1 (8), Pgii
Non-Hazardous Waste Description:	Not reported
Number of Containers:	1
Container Type Code:	DF
Container Type Description:	Fiberboard or plastic drums, barrels, kegs
Waste Quantity:	11
Quantity Unit of Measure Code:	P
Quantity Unit of Measure Description:	Pounds
Waste Quantity, in Tons:	0.0055
Acute Waste Quantity, in Tons:	0
Non-Acute Waste Quantity, in Tons:	0.0055
Waste Quantity, in Kilograms:	4.988665
Acute Waste Quantity, in Kilograms:	0
Non-Acute Waste Quantity, in Kilorgrams:	4.988665
Management Method Code:	H141
Management Method Description:	STORAGE, BULKING AND/OR TRANSFER OFF SITE
Waste Residue Indicator:	N
Quantity Discrepancy Indicator:	N
Waste Type Discrepancy Indicator:	N
Waste Density:	Not reported
Waste Density Unit of Measure Code:	Not reported
Waste Density Unit of Measure Description:	Not reported
Form Code:	Not reported
Form Code Description:	Not reported
Source Code:	Not reported
Source Code Description:	Not reported
Waste Minimization Code:	Not reported
Waste Minimization Code Description:	Not reported

INDI MOLECULAR INC (Continued) **1026171259**

Consent Number:	Not reported
EPA Waste Indicator:	Y
Manifest Tracking Number:	016618101FLE
Waste Line Number:	13
U.S. DOT Hazardous Indicator:	Y
U.S. DOT ID Number:	UN2929
U.S. DOT Description:	Un2929, Waste Toxic Liquids, Flammable, Organic, N.O.S. (1,2-Ethanedithiol), 6.1 (3), Pgii
Non-Hazardous Waste Description:	Not reported
Number of Containers:	1
Container Type Code:	DF
Container Type Description:	Fiberboard or plastic drums, barrels, kegs
Waste Quantity:	73
Quantity Unit of Measure Code:	P
Quantity Unit of Measure Description:	Pounds
Waste Quantity, in Tons:	0.0365
Acute Waste Quantity, in Tons:	0
Non-Acute Waste Quantity, in Tons:	0.0365
Waste Quantity, in Kilograms:	33.106594
Acute Waste Quantity, in Kilograms:	0
Non-Acute Waste Quantity, in Kilorgrams:	33.106594
Management Method Code:	H141
Management Method Description:	STORAGE, BULKING AND/OR TRANSFER OFF SITE
Waste Residue Indicator:	N
Quantity Discrepancy Indicator:	N
Waste Type Discrepancy Indicator:	N
Waste Density:	Not reported
Waste Density Unit of Measure Code:	Not reported
Waste Density Unit of Measure Description:	Not reported
Form Code:	Not reported
Form Code Description:	Not reported
Source Code:	Not reported
Source Code Description:	Not reported
Waste Minimization Code:	Not reported
Waste Minimization Code Description:	Not reported
Consent Number:	Not reported
EPA Waste Indicator:	Y
Manifest Tracking Number:	016618101FLE
Waste Line Number:	14
U.S. DOT Hazardous Indicator:	Y
U.S. DOT ID Number:	UN2030
U.S. DOT Description:	Un2030, Waste Hydrazine Aqueous Solution, 8 (6.1), Pgii
Non-Hazardous Waste Description:	Not reported
Number of Containers:	1
Container Type Code:	DF
Container Type Description:	Fiberboard or plastic drums, barrels, kegs
Waste Quantity:	5
Quantity Unit of Measure Code:	P
Quantity Unit of Measure Description:	Pounds
Waste Quantity, in Tons:	0.0025
Acute Waste Quantity, in Tons:	0
Non-Acute Waste Quantity, in Tons:	0.0025
Waste Quantity, in Kilograms:	2.267575
Acute Waste Quantity, in Kilograms:	0
Non-Acute Waste Quantity, in Kilorgrams:	2.267575

INDI MOLECULAR INC (Continued) **1026171259**

Management Method Code:	H141
Management Method Description:	STORAGE, BULKING AND/OR TRANSFER OFF SITE
Waste Residue Indicator:	N
Quantity Discrepancy Indicator:	N
Waste Type Discrepancy Indicator:	N
Waste Density:	Not reported
Waste Density Unit of Measure Code:	Not reported
Waste Density Unit of Measure Description:	Not reported
Form Code:	Not reported
Form Code Description:	Not reported
Source Code:	Not reported
Source Code Description:	Not reported
Waste Minimization Code:	Not reported
Waste Minimization Code Description:	Not reported
Consent Number:	Not reported
EPA Waste Indicator:	Y

Manifest Tracking Number:	016618101FLE
Waste Line Number:	15
U.S. DOT Hazardous Indicator:	Y
U.S. DOT ID Number:	UN1687
U.S. DOT Description:	Un1687, Waste Sodium Azide, 6.1, Pgii
Non-Hazardous Waste Description:	Not reported
Number of Containers:	1
Container Type Code:	DF
Container Type Description:	Fiberboard or plastic drums, barrels, kegs
Waste Quantity:	9
Quantity Unit of Measure Code:	P
Quantity Unit of Measure Description:	Pounds
Waste Quantity, in Tons:	0.0045
Acute Waste Quantity, in Tons:	0.0045
Non-Acute Waste Quantity, in Tons:	0
Waste Quantity, in Kilograms:	4.081635
Acute Waste Quantity, in Kilograms:	4.081635
Non-Acute Waste Quantity, in Kilorgrams:	0
Management Method Code:	H141
Management Method Description:	STORAGE, BULKING AND/OR TRANSFER OFF SITE
Waste Residue Indicator:	N
Quantity Discrepancy Indicator:	N
Waste Type Discrepancy Indicator:	N
Waste Density:	Not reported
Waste Density Unit of Measure Code:	Not reported
Waste Density Unit of Measure Description:	Not reported
Form Code:	Not reported
Form Code Description:	Not reported
Source Code:	Not reported
Source Code Description:	Not reported
Waste Minimization Code:	Not reported
Waste Minimization Code Description:	Not reported
Consent Number:	Not reported
EPA Waste Indicator:	Y

Manifest Tracking Number:	016618101FLE
Waste Line Number:	16
U.S. DOT Hazardous Indicator:	Y
U.S. DOT ID Number:	UN1511
U.S. DOT Description:	Un1511, Waste Urea Hydrogen Peroxide, 5.1 (8), Pgiii

INDI MOLECULAR INC (Continued) **1026171259**

Non-Hazardous Waste Description:	Not reported
Number of Containers:	1
Container Type Code:	DF
Container Type Description:	Fiberboard or plastic drums, barrels, kegs
Waste Quantity:	6
Quantity Unit of Measure Code:	P
Quantity Unit of Measure Description:	Pounds
Waste Quantity, in Tons:	0.003
Acute Waste Quantity, in Tons:	0
Non-Acute Waste Quantity, in Tons:	0.003
Waste Quantity, in Kilograms:	2.72109
Acute Waste Quantity, in Kilograms:	0
Non-Acute Waste Quantity, in Kilorgrams:	2.72109
Management Method Code:	H141
Management Method Description:	STORAGE, BULKING AND/OR TRANSFER OFF SITE
Waste Residue Indicator:	N
Quantity Discrepancy Indicator:	N
Waste Type Discrepancy Indicator:	N
Waste Density:	Not reported
Waste Density Unit of Measure Code:	Not reported
Waste Density Unit of Measure Description:	Not reported
Form Code:	Not reported
Form Code Description:	Not reported
Source Code:	Not reported
Source Code Description:	Not reported
Waste Minimization Code:	Not reported
Waste Minimization Code Description:	Not reported
Consent Number:	Not reported
EPA Waste Indicator:	Y

Manifest Tracking Number:	016618101FLE
Waste Line Number:	17
U.S. DOT Hazardous Indicator:	Y
U.S. DOT ID Number:	UN1889
U.S. DOT Description:	Un1889, Waste Cyanogen Bromide, 6.1 (8), Pgi
Non-Hazardous Waste Description:	Not reported
Number of Containers:	1
Container Type Code:	DF
Container Type Description:	Fiberboard or plastic drums, barrels, kegs
Waste Quantity:	6
Quantity Unit of Measure Code:	P
Quantity Unit of Measure Description:	Pounds
Waste Quantity, in Tons:	0.003
Acute Waste Quantity, in Tons:	0
Non-Acute Waste Quantity, in Tons:	0.003
Waste Quantity, in Kilograms:	2.72109
Acute Waste Quantity, in Kilograms:	0
Non-Acute Waste Quantity, in Kilorgrams:	2.72109
Management Method Code:	H141
Management Method Description:	STORAGE, BULKING AND/OR TRANSFER OFF SITE
Waste Residue Indicator:	N
Quantity Discrepancy Indicator:	N
Waste Type Discrepancy Indicator:	N
Waste Density:	Not reported
Waste Density Unit of Measure Code:	Not reported
Waste Density Unit of Measure Description:	Not reported
Form Code:	Not reported

INDI MOLECULAR INC (Continued) **1026171259**

Form Code Description: Not reported
Source Code: Not reported
Source Code Description: Not reported
Waste Minimization Code: Not reported
Waste Minimization Code Description: Not reported
Consent Number: Not reported
EPA Waste Indicator: Y

Manifest Tracking Number: 016618101FLE
Waste Line Number: 18
U.S. DOT Hazardous Indicator: Y
U.S. DOT ID Number: UN1595
U.S. DOT Description: Un1595, Waste Dimethyl Sulfate, 6.1 (8), Pgi (Poison Inhalation Hazard) Zone B Dot-Sp11248
Non-Hazardous Waste Description: Not reported
Number of Containers: 1
Container Type Code: CF
Container Type Description: Fiber or plastic boxes, cartons, cases
Waste Quantity: 3
Quantity Unit of Measure Code: P
Quantity Unit of Measure Description: Pounds
Waste Quantity, in Tons: 0.0015
Acute Waste Quantity, in Tons: 0
Non-Acute Waste Quantity, in Tons: 0.0015
Waste Quantity, in Kilograms: 1.360545
Acute Waste Quantity, in Kilograms: 0
Non-Acute Waste Quantity, in Kilorgrams: 1.360545
Management Method Code: H141
Management Method Description: STORAGE, BULKING AND/OR TRANSFER OFF SITE
Waste Residue Indicator: N
Quantity Discrepancy Indicator: N
Waste Type Discrepancy Indicator: N
Waste Density: Not reported
Waste Density Unit of Measure Code: Not reported
Waste Density Unit of Measure Description: Not reported
Form Code: Not reported
Form Code Description: Not reported
Source Code: Not reported
Source Code Description: Not reported
Waste Minimization Code: Not reported
Waste Minimization Code Description: Not reported
Consent Number: Not reported
EPA Waste Indicator: Y

Manifest Tracking Number: 016618101FLE
Waste Line Number: 19
U.S. DOT Hazardous Indicator: Y
U.S. DOT ID Number: UN3288
U.S. DOT Description: Un3288, Waste Toxic Solid, Inorganic, N.O.S. (Potassium Ferricyanide), 6.1, Pgii
Non-Hazardous Waste Description: Not reported
Number of Containers: 1
Container Type Code: DF
Container Type Description: Fiberboard or plastic drums, barrels, kegs
Waste Quantity: 7
Quantity Unit of Measure Code: P
Quantity Unit of Measure Description: Pounds

INDI MOLECULAR INC (Continued) **1026171259**

Waste Quantity, in Tons:	0.0035
Acute Waste Quantity, in Tons:	0.0035
Non-Acute Waste Quantity, in Tons:	0
Waste Quantity, in Kilograms:	3.1746051
Acute Waste Quantity, in Kilograms:	3.1746051
Non-Acute Waste Quantity, in Kilorgrams:	0
Management Method Code:	H141
Management Method Description:	STORAGE, BULKING AND/OR TRANSFER OFF SITE
Waste Residue Indicator:	N
Quantity Discrepancy Indicator:	N
Waste Type Discrepancy Indicator:	N
Waste Density:	Not reported
Waste Density Unit of Measure Code:	Not reported
Waste Density Unit of Measure Description:	Not reported
Form Code:	Not reported
Form Code Description:	Not reported
Source Code:	Not reported
Source Code Description:	Not reported
Waste Minimization Code:	Not reported
Waste Minimization Code Description:	Not reported
Consent Number:	Not reported
EPA Waste Indicator:	Y

Manifest Tracking Number:	016618101FLE
Waste Line Number:	20
U.S. DOT Hazardous Indicator:	Y
U.S. DOT ID Number:	UN3206
U.S. DOT Description:	Un3206, Waste Alkali Metal Alcoholates, Self-Heating, Corrosive, N.O.S. (Potassium Tert-Butoxide), 4.2 (8), Pgii Dot-Sp11248
Non-Hazardous Waste Description:	Not reported
Number of Containers:	1
Container Type Code:	CF
Container Type Description:	Fiber or plastic boxes, cartons, cases
Waste Quantity:	3
Quantity Unit of Measure Code:	P
Quantity Unit of Measure Description:	Pounds
Waste Quantity, in Tons:	0.0015
Acute Waste Quantity, in Tons:	0
Non-Acute Waste Quantity, in Tons:	0.0015
Waste Quantity, in Kilograms:	1.360545
Acute Waste Quantity, in Kilograms:	0
Non-Acute Waste Quantity, in Kilorgrams:	1.360545
Management Method Code:	H141
Management Method Description:	STORAGE, BULKING AND/OR TRANSFER OFF SITE
Waste Residue Indicator:	N
Quantity Discrepancy Indicator:	N
Waste Type Discrepancy Indicator:	N
Waste Density:	Not reported
Waste Density Unit of Measure Code:	Not reported
Waste Density Unit of Measure Description:	Not reported
Form Code:	Not reported
Form Code Description:	Not reported
Source Code:	Not reported
Source Code Description:	Not reported
Waste Minimization Code:	Not reported
Waste Minimization Code Description:	Not reported
Consent Number:	Not reported

INDI MOLECULAR INC (Continued) **1026171259**

EPA Waste Indicator:	Y
Manifest Tracking Number:	016618101FLE
Waste Line Number:	21
U.S. DOT Hazardous Indicator:	Y
U.S. DOT ID Number:	UN1427
U.S. DOT Description:	Un1427, Waste Sodum Hydride, 4.3, Pgi Dot-Sp11248
Non-Hazardous Waste Description:	Not reported
Number of Containers:	1
Container Type Code:	CF
Container Type Description:	Fiber or plastic boxes, cartons, cases
Waste Quantity:	5
Quantity Unit of Measure Code:	P
Quantity Unit of Measure Description:	Pounds
Waste Quantity, in Tons:	0.0025
Acute Waste Quantity, in Tons:	0
Non-Acute Waste Quantity, in Tons:	0.0025
Waste Quantity, in Kilograms:	2.267575
Acute Waste Quantity, in Kilograms:	0
Non-Acute Waste Quantity, in Kilorgrams:	2.267575
Management Method Code:	H141
Management Method Description:	STORAGE, BULKING AND/OR TRANSFER OFF SITE
Waste Residue Indicator:	N
Quantity Discrepancy Indicator:	N
Waste Type Discrepancy Indicator:	N
Waste Density:	Not reported
Waste Density Unit of Measure Code:	Not reported
Waste Density Unit of Measure Description:	Not reported
Form Code:	Not reported
Form Code Description:	Not reported
Source Code:	Not reported
Source Code Description:	Not reported
Waste Minimization Code:	Not reported
Waste Minimization Code Description:	Not reported
Consent Number:	Not reported
EPA Waste Indicator:	Y
Manifest Tracking Number:	016618101FLE
Waste Line Number:	22
U.S. DOT Hazardous Indicator:	Y
U.S. DOT ID Number:	UN3394
U.S. DOT Description:	Un3394, Waste Organometallic Substance, Liquid, Pyrophoric, Water-Reactive, 4.2 (4.3), Pgi Dot-Sp11248
Non-Hazardous Waste Description:	Not reported
Number of Containers:	1
Container Type Code:	CF
Container Type Description:	Fiber or plastic boxes, cartons, cases
Waste Quantity:	3
Quantity Unit of Measure Code:	P
Quantity Unit of Measure Description:	Pounds
Waste Quantity, in Tons:	0.0015
Acute Waste Quantity, in Tons:	0
Non-Acute Waste Quantity, in Tons:	0.0015
Waste Quantity, in Kilograms:	1.360545
Acute Waste Quantity, in Kilograms:	0
Non-Acute Waste Quantity, in Kilorgrams:	1.360545
Management Method Code:	H141

INDI MOLECULAR INC (Continued) **1026171259**

Management Method Description:	STORAGE, BULKING AND/OR TRANSFER OFF SITE
Waste Residue Indicator:	N
Quantity Discrepancy Indicator:	N
Waste Type Discrepancy Indicator:	N
Waste Density:	Not reported
Waste Density Unit of Measure Code:	Not reported
Waste Density Unit of Measure Description:	Not reported
Form Code:	Not reported
Form Code Description:	Not reported
Source Code:	Not reported
Source Code Description:	Not reported
Waste Minimization Code:	Not reported
Waste Minimization Code Description:	Not reported
Consent Number:	Not reported
EPA Waste Indicator:	Y

Manifest Tracking Number:	016618101FLE
Waste Line Number:	23
U.S. DOT Hazardous Indicator:	Y
U.S. DOT ID Number:	UN1629
U.S. DOT Description:	Un1629, Waste Mercury Acetate, 6.1, Pgii
Non-Hazardous Waste Description:	Not reported
Number of Containers:	1
Container Type Code:	DF
Container Type Description:	Fiberboard or plastic drums, barrels, kegs
Waste Quantity:	6
Quantity Unit of Measure Code:	P
Quantity Unit of Measure Description:	Pounds
Waste Quantity, in Tons:	0.003
Acute Waste Quantity, in Tons:	0
Non-Acute Waste Quantity, in Tons:	0.003
Waste Quantity, in Kilograms:	2.72109
Acute Waste Quantity, in Kilograms:	0
Non-Acute Waste Quantity, in Kilorgrams:	2.72109
Management Method Code:	H141
Management Method Description:	STORAGE, BULKING AND/OR TRANSFER OFF SITE
Waste Residue Indicator:	N
Quantity Discrepancy Indicator:	N
Waste Type Discrepancy Indicator:	N
Waste Density:	Not reported
Waste Density Unit of Measure Code:	Not reported
Waste Density Unit of Measure Description:	Not reported
Form Code:	Not reported
Form Code Description:	Not reported
Source Code:	Not reported
Source Code Description:	Not reported
Waste Minimization Code:	Not reported
Waste Minimization Code Description:	Not reported
Consent Number:	Not reported
EPA Waste Indicator:	Y

E71 **INDI MOLECULAR INC** **CERS HAZ WASTE** **S124918322**
ENE **6160 BRISTOL PKWY STE 200** **HWTS** **N/A**
< 1/8 **CULVER CITY, CA 90230** **HAZNET**
0.093 mi. **CERS**
492 ft. **Site 6 of 6 in cluster E**

Relative:
Higher

Actual:
76 ft.

CERS HAZ WASTE:

Name:	APPIA BIO, INC.
Address:	6160 BRISTOL PKWY STE 300
City,State,Zip:	CULVER CITY, CA 90230
Site ID:	593584
CERS ID:	10880746
CERS Description:	Hazardous Waste Generator

HWTS:

Name:	APPIA BIO INC
Address:	6160 BRISTOL PKWY STE 300
Address 2:	Not reported
City,State,Zip:	CULVER CITY, CA 90230
EPA ID:	CAL000463388
Inactive Date:	Not reported
Create Date:	06/15/2021
Last Act Date:	Not reported
Mailing Name:	Not reported
Mailing Address:	6160 BRISTOL PKWY STE 300
Mailing Address 2:	Not reported
Mailing City,State,Zip:	CULVER CITY, CA 90230
Owner Name:	APPIA BIO INC
Owner Address:	6160 BRISTOL PKWY STE 300
Owner Address 2:	Not reported
Owner City,State,Zip:	CULVER CITY, CA 90230
Owner Phone:	Not reported
Owner Fax:	Not reported
Contact Name:	EDMUND KIM
Contact Address:	6160 BRISTOL PKWY STE 300
Contact Address 2:	Not reported
City,State,Zip:	CULVER CITY, CA 90230
Contact Phone:	Not reported
Contact Fax:	Not reported
Facility Status:	Active
Facility Type:	PERMANENT
Category:	STATE
Latitude:	33.984174
Longitude:	-118.389598

NAICS:

EPA ID:	CAL000463388
Create Date:	2021-06-15 11:05:33.053
NAICS Code:	541720
NAICS Description:	Research and Development in the Social Sciences and Humanities
Issued EPA ID Date:	2021-06-15 11:05:32.99000
Inactive Date:	Not reported
Facility Name:	APPIA BIO INC
Facility Address:	6160 BRISTOL PKWY STE 300
Facility Address 2:	Not reported
Facility City:	CULVER CITY
Facility County:	Not reported
Facility State:	CA
Facility Zip:	90230

INDI MOLECULAR INC (Continued) **S124918322**

Name:	INDI MOLECULAR INC
Address:	6160 BRISTOL PKWY STE 200
Address 2:	Not reported
City,State,Zip:	CULVER CITY, CA 90230
EPA ID:	CAL000454831
Inactive Date:	Not reported
Create Date:	05/29/2020
Last Act Date:	Not reported
Mailing Name:	Not reported
Mailing Address:	6160 BRISTOL PKWY STE 200
Mailing Address 2:	Not reported
Mailing City,State,Zip:	CULVER CITY, CA 90230
Owner Name:	INDI MOLECULAR INC
Owner Address:	6160 BRISTOL PKWY STE 200
Owner Address 2:	Not reported
Owner City,State,Zip:	CULVER CITY, CA 90230
Owner Phone:	Not reported
Owner Fax:	Not reported
Contact Name:	BERT LAI
Contact Address:	6160 BRISTOL PKWY STE 200
Contact Address 2:	Not reported
City,State,Zip:	CULVER CITY, CA 90230
Contact Phone:	Not reported
Contact Fax:	Not reported
Facility Status:	Active
Facility Type:	PERMANENT
Category:	STATE
Latitude:	33.984171
Longitude:	-118.3895955

NAICS:

EPA ID:	CAL000454831
Create Date:	2020-05-29 14:59:52.990
NAICS Code:	541715
NAICS Description:	Research and Development in the Physical, Engineering, and Life Sciences (except Nanotechnology and Biotechnology)
Issued EPA ID Date:	2020-05-29 14:59:52.97300
Inactive Date:	Not reported
Facility Name:	INDI MOLECULAR INC
Facility Address:	6160 BRISTOL PKWY STE 200
Facility Address 2:	Not reported
Facility City:	CULVER CITY
Facility County:	Not reported
Facility State:	CA
Facility Zip:	90230

Name:	TRACE-ABILITY INC
Address:	6160 BRISTOL PKWY
Address 2:	Not reported
City,State,Zip:	CULVER CITY, CA 91230
EPA ID:	CAL000430713
Inactive Date:	08/30/2018
Create Date:	09/14/2017
Last Act Date:	Not reported
Mailing Name:	Not reported
Mailing Address:	6919B WOODLEY AVE
Mailing Address 2:	Not reported

INDI MOLECULAR INC (Continued) **S124918322**

Mailing City,State,Zip:	VAN NUYS, CA 91406
Owner Name:	ARKADIJ ELIZAROV AND ARTEM LEVEDEV
Owner Address:	19834 HAYNES ST
Owner Address 2:	Not reported
Owner City,State,Zip:	WOODLAND HILLS, CA 91367
Owner Phone:	Not reported
Owner Fax:	Not reported
Contact Name:	ARKADIJ ELIZAROV
Contact Address:	6919B WOODLEY AVE
Contact Address 2:	Not reported
City,State,Zip:	VAN NUYS, CA 91406
Contact Phone:	Not reported
Contact Fax:	Not reported
Facility Status:	Inactive
Facility Type:	PERMANENT
Category:	STATE
Latitude:	33.984171
Longitude:	-118.3897125

NAICS:

EPA ID:	CAL000430713
Create Date:	2017-09-14 15:39:07.633
NAICS Code:	54194
NAICS Description:	Veterinary Services
Issued EPA ID Date:	2017-09-14 15:39:07.63000
Inactive Date:	2018-08-30 00:00:00
Facility Name:	TRACE-ABILITY INC
Facility Address:	6160 BRISTOL PKWY
Facility Address 2:	Not reported
Facility City:	CULVER CITY
Facility County:	Not reported
Facility State:	CA
Facility Zip:	91230

HAZNET:

Name:	INDI MOLECULAR INC
Address:	6160 BRISTOL PKWY STE 200
Address 2:	Not reported
City,State,Zip:	CULVER CITY, CA 90230
Contact:	BERT LAI
Telephone:	2069537444
Mailing Name:	Not reported
Mailing Address:	6160 BRISTOL PKWY STE 200
Year:	2021
Gepaid:	CAL000454831
TSD EPA ID:	NMD002208627
CA Waste Code:	551 - Laboratory waste chemicals
Disposal Method:	H141 - Storage, Bulking, And/Or Transfer Off Site--No Treatment/Reovery (H010-H129) Or (H131-H135)
Tons:	0.0205
Year:	2021
Gepaid:	CAL000454831
TSD EPA ID:	NMD002208627
CA Waste Code:	791 - Liquids with pH <= 2

INDI MOLECULAR INC (Continued) **S124918322**

Disposal Method: H141 - Storage, Bulking, And/Or Transfer Off Site--No Treatment/Reovery (H010-H129) Or (H131-H135)
Tons: 0.037

Year: 2021
Gepaid: CAL000454831
TSD EPA ID: NMD002208627
CA Waste Code: 331 - Off-specification, aged or surplus organics
Disposal Method: H141 - Storage, Bulking, And/Or Transfer Off Site--No Treatment/Reovery (H010-H129) Or (H131-H135)
Tons: 0.044

Year: 2021
Gepaid: CAL000454831
TSD EPA ID: NMD002208627
CA Waste Code: 141 - Off-specification, aged or surplus inorganics
Disposal Method: H141 - Storage, Bulking, And/Or Transfer Off Site--No Treatment/Reovery (H010-H129) Or (H131-H135)
Tons: 0.015

Year: 2018
Gepaid: CAL000430713
TSD EPA ID: NMD002208627
CA Waste Code: 331 - Off-specification, aged or surplus organics
Disposal Method: H141 - Storage, Bulking, And/Or Transfer Off Site--No Treatment/Reovery (H010-H129) Or (H131-H135)
Tons: 0.24100

CERS:
Name: APPIA BIO, INC.
Address: 6160 BRISTOL PKWY STE 300
City,State,Zip: CULVER CITY, CA 90230
Site ID: 593584
CERS ID: 10880746
CERS Description: Chemical Storage Facilities

Evaluation:
Eval General Type: Compliance Evaluation Inspection
Eval Date: 10-18-2021
Violations Found: No
Eval Type: Routine done by local agency
Eval Notes: Christopher Sakoda, Laboratory Manager
Eval Division: Los Angeles County Fire Department
Eval Program: HW
Eval Source: CERS,

Eval General Type: Compliance Evaluation Inspection
Eval Date: 10-26-2021
Violations Found: No
Eval Type: Routine done by local agency
Eval Notes: Inspection by A. Domanski, consent by Angela Castillo and Chris Sakoda. Initial inspection for HMBP. All items take care of and all elements extremely proficient - only reportable items are bulk liquid nitrogen and small farm of C02. Biohazard in several locations and minor flammable, acids and bases. Site map accurate for lab area and training is above average. No issues.

INDI MOLECULAR INC (Continued) **S124918322**

Eval Division: Culver City Fire Department
Eval Program: HMRRP
Eval Source: CERS,

Eval General Type: Compliance Evaluation Inspection
Eval Date: 11-29-2023
Violations Found: No
Eval Type: Routine done by local agency
Eval Notes: Inspection by A.Domanski, consent by Chris Sakoda. Review of business plan. Lab space with majority of storage being biohazard. Only reportable hazmat is liquid nitrogen and carbon dioxide. No issues.
Eval Division: Culver City Fire Department
Eval Program: HMRRP
Eval Source: CERS,

Eval General Type: Compliance Evaluation Inspection
Eval Date: 05-31-2022
Violations Found: No
Eval Type: Routine done by local agency
Eval Notes: Inspection by A.Domanski, consent by Christopher Sakoda & Edmund Kim. Reviewed HMBP with expansion into unit 100 at the location. Mostly office space but a small amount of compressed and liquified gasses stored in the area. No issues with business plan as suite map, inventory, response plan and training were all accurate. No issues.
Eval Division: Culver City Fire Department
Eval Program: HMRRP
Eval Source: CERS,

Affiliation:
Affiliation Type Desc: Environmental Contact
Entity Name: Christopher Sakoda
Entity Title: Not reported
Affiliation Address: 6160 Bristol Pkwy Ste 300
Affiliation City: Culver City
Affiliation State: CA
Affiliation Country: Not reported
Affiliation Zip: 90230
Affiliation Phone: ,

Affiliation Type Desc: Legal Owner
Entity Name: Appia Bio, Inc.
Entity Title: Not reported
Affiliation Address: 6160 Bristol Pkwy Ste 300
Affiliation City: Culver City
Affiliation State: CA
Affiliation Country: United States
Affiliation Zip: 90230
Affiliation Phone: (213) 532-8557,

Affiliation Type Desc: Property Owner
Entity Name: Alexandria Real Estate Equities
Entity Title: Not reported
Affiliation Address: 26 N. Euclid Ave.
Affiliation City: Pasadena
Affiliation State: CA
Affiliation Country: United States
Affiliation Zip: 91101

INDI MOLECULAR INC (Continued) **S124918322**

Affiliation Phone:	(626) 720-1071,
Affiliation Type Desc:	Identification Signer
Entity Name:	Christopher Sakoda
Entity Title:	Laboratory Manager
Affiliation Address:	Not reported
Affiliation City:	Not reported
Affiliation State:	Not reported
Affiliation Country:	Not reported
Affiliation Zip:	Not reported
Affiliation Phone:	,
Affiliation Type Desc:	Operator
Entity Name:	Appia Bio Inc.
Entity Title:	Not reported
Affiliation Address:	Not reported
Affiliation City:	Not reported
Affiliation State:	Not reported
Affiliation Country:	Not reported
Affiliation Zip:	Not reported
Affiliation Phone:	(213) 532-8557,
Affiliation Type Desc:	Parent Corporation
Entity Name:	Appia Bio, Inc.
Entity Title:	Not reported
Affiliation Address:	Not reported
Affiliation City:	Not reported
Affiliation State:	Not reported
Affiliation Country:	Not reported
Affiliation Zip:	Not reported
Affiliation Phone:	,
Affiliation Type Desc:	CUPA District
Entity Name:	Los Angeles County Fire
Entity Title:	Not reported
Affiliation Address:	5825 Rickenbacker Road
Affiliation City:	Commerce
Affiliation State:	CA
Affiliation Country:	Not reported
Affiliation Zip:	90040-3027
Affiliation Phone:	(323) 890-4000,
Affiliation Type Desc:	Document Preparer
Entity Name:	Tashana Master, OSI
Entity Title:	Not reported
Affiliation Address:	Not reported
Affiliation City:	Not reported
Affiliation State:	Not reported
Affiliation Country:	Not reported
Affiliation Zip:	Not reported
Affiliation Phone:	,
Affiliation Type Desc:	Facility Mailing Address
Entity Name:	Mailing Address
Entity Title:	Not reported
Affiliation Address:	6160 Bristol Parkway, Ste 300
Affiliation City:	Culver City

INDI MOLECULAR INC (Continued) **S124918322**

Affiliation State: CA
Affiliation Country: Not reported
Affiliation Zip: 90230
Affiliation Phone: ,

D72 **CALIFORNIA HIGHWAY PATROL** **UST** **U004049212**
South **6300 BRISTOL PKY** **N/A**
< 1/8 **CULVER CITY, CA 90230**
0.095 mi.
499 ft. **Site 4 of 6 in cluster D**

Relative: UST:
Lower

Actual:
40 ft.

Name:	CALIFORNIA HIGHWAY PATROL
Address:	6300 BRISTOL PKY
City,State,Zip:	CULVER CITY, CA 90230
Facility ID:	16269
Permitting Agency:	LOS ANGELES COUNTY
CERSID:	Not reported
Latitude:	33.982457
Longitude:	-118.390346
Owner type:	Not reported
Facility type:	Not reported
Num of inuse ust:	Not reported
Num of closed ust:	Not reported
Num of oos ust:	Not reported
Epa region:	Not reported
Tribal lands:	Not reported
Tank owner name:	Not reported
Tank owner mailing address:	Not reported
Tank owner mailing city:	Not reported
Tank owner mailing zip:	Not reported
Tank owner mailing state:	Not reported
Tank operator name:	Not reported
Tank operator mailing address:	Not reported
Tank operator mailing city:	Not reported
Tank operator mailing zip:	Not reported
Tank operator mailing state:	Not reported
Tankidnumber:	Not reported
Tank status:	Not reported
Tank configuration:	Not reported
Tank closure date:	Not reported
Tank installation date:	Not reported
Tank num of compartments:	Not reported
Tank contents:	Not reported
Tank capacity gallons:	Not reported
Tank type:	Not reported
Tank pc construction:	Not reported
Tank pwpiping construction:	Not reported
Tank piping type:	Not reported
Tank piping construction:	Not reported
Tank sacrificial anode:	Not reported
Tank cp impressed current:	Not reported
Tank cp shutoff:	Not reported
Tank alarms:	Not reported
Tank ball float:	Not reported
Tank spill bucket:	Not reported

D73
South
< 1/8
0.095 mi.
499 ft.

Relative: Lower

Actual: 40 ft.

CHP FACILITY
6300 BRISTOL PARKWAY
CULVER CITY, CA 90232

Site 5 of 6 in cluster D

CERS HAZ WASTE
SWEEPS UST
CERS TANKS
CA FID UST
CERS
NON-CASE INFO

S101587251
N/A

CERS HAZ WASTE:

Name:	CA HIGHWAY PATROLWEST LOS ANGELES
Address:	6300 BRISTOL PKWY
City,State,Zip:	CULVER CITY, CA 90230
Site ID:	388874
CERS ID:	10301806
CERS Description:	Hazardous Waste Generator

SWEEPS UST:

Name:	CHP FACILITY
Address:	6300 BRISTOL PARKWAY
City:	CULVER CITY
Status:	Active
Comp Number:	16269
Number:	9
Board Of Equalization:	Not reported
Referral Date:	07-01-91
Action Date:	07-01-91
Created Date:	07-01-91
Owner Tank Id:	1
SWRCB Tank Id:	19-000-016269-000001
Tank Status:	A
Capacity:	12000
Active Date:	07-01-91
Tank Use:	M.V. FUEL
STG:	P
Content:	REG UNLEADED
Number Of Tanks:	1

CERS TANKS:

Name:	CA HIGHWAY PATROLWEST LOS ANGELES
Address:	6300 BRISTOL PKWY
City,State,Zip:	CULVER CITY, CA 90230
Site ID:	388874
CERS ID:	10301806
CERS Description:	Aboveground Petroleum Storage

CA FID UST:

Facility ID:	19055152
Regulated By:	UTNKA
Regulated ID:	Not reported
Cortese Code:	Not reported
SIC Code:	Not reported
Facility Phone:	Not reported
Mail To:	Not reported
Mailing Address:	8242 W THIRD ST
Mailing Address 2:	Not reported
Mailing City,St,Zip:	CULVER CITY 90232
Contact:	Not reported
Contact Phone:	Not reported
DUNs Number:	Not reported

CHP FACILITY (Continued) **S101587251**

NPDES Number: Not reported
EPA ID: Not reported
Comments: Not reported
Status: Active

CERS:
Name: CA HIGHWAY PATROLWEST LOS ANGELES
Address: 6300 BRISTOL PKWY
City,State,Zip: CULVER CITY, CA 90230
Site ID: 388874
CERS ID: 10301806
CERS Description: Chemical Storage Facilities

Violations:
Site ID: 388874
Site Name: CA HIGHWAY PATROLWest Los Angeles
Violation Date: 06-19-2014
Citation: 19 CCR 4 2729.2(a)(3) - California Code of Regulations, Title 19, Chapter 4, Section(s) 2729.2(a)(3)
Violation Description: Failure to complete and/or submit an annotated site map if required by CUPA.
Violation Notes: Returned to compliance on 03/19/2015. Please submit a site map showing location of above ground storage tank to CERS
Violation Division: Culver City Fire Department
Violation Program: HMRRP
Violation Source: CERS,

Site ID: 388874
Site Name: CA HIGHWAY PATROLWest Los Angeles
Violation Date: 11-22-2023
Citation: 22 CCR 12 66262.34(f) - California Code of Regulations, Title 22, Chapter 12, Section(s) 66262.34(f)
Violation Description: Failure to properly label hazardous waste accumulation containers and portable tanks with the following requirements: "Hazardous Waste", name and address of the generator, physical and chemical characteristics of the Hazardous Waste, and starting accumulation date.
Violation Notes: Returned to compliance on 01/19/2024. OBSERVATION: 1 X 55 gallon of used oil filter located in the hazardous waste was observed without a Hazardous Waste label. CORRECTIVE ACTION: Submit photos to the CUPA demonstrating that the container listed above has been properly labeled.
Violation Division: Los Angeles County Fire Department
Violation Program: HW
Violation Source: CERS,

Site ID: 388874
Site Name: CA HIGHWAY PATROLWest Los Angeles
Violation Date: 10-15-2020
Citation: HSC 6.95 25508.2 - California Health and Safety Code, Chapter 6.95, Section(s) 25508.2
Violation Description: Failure to annually review and electronically certify that the business plan is complete and accurate on or before the annual due date.
Violation Notes: Returned to compliance on 10/22/2020. OBSERVATION: The business failed to electronically submit and certify that the business plan is complete, accurate, and in compliance with EPCRA on or before the

CHP FACILITY (Continued) **S101587251**

required due date. CORRECTIVE ACTION: Electronically submit and certify that the business plan is complete, accurate, and in compliance with EPCRA within 30 days. On an ongoing basis, electronically submit and certify the business plan annually on or before the required due date. Need to submit 2020 submittal.
Violation Division: Culver City Fire Department
Violation Program: HMRRP
Violation Source: CERS,

Site ID: 388874
Site Name: CA HIGHWAY PATROLWest Los Angeles
Violation Date: 06-19-2014
Citation: HSC 6.95 25504(a) - California Health and Safety Code, Chapter 6.95, Section(s) 25504(a)
Violation Description: Failure to complete and/or submit hazardous material inventory forms for all reportable hazardous materials on site.
Violation Notes: Returned to compliance on 03/19/2015. Please submit chemical inventory to CERS
Violation Division: Culver City Fire Department
Violation Program: HMRRP
Violation Source: CERS,

Site ID: 388874
Site Name: CA HIGHWAY PATROLWest Los Angeles
Violation Date: 11-22-2023
Citation: 22 CCR 12 66262.40(a) - California Code of Regulations, Title 22, Chapter 12, Section(s) 66262.40(a)
Violation Description: Failure to keep a copy of each properly signed manifest for at least three years from the date the waste was accepted by the initial transporter. The manifest signed at the time the waste was accepted for transport shall be kept until receiving a signed copy from the designated facility which received the waste.
Violation Notes: Returned to compliance on 01/19/2024. OBSERVATION: Uniform Hazardous Waste Manifests for used oil filters and used oil were not available at the time of inspection. CORRECTIVE ACTION: Locate a copy of all manifests for used oil filters and used oil and submit copies to the CUPA.
Violation Division: Los Angeles County Fire Department
Violation Program: HW
Violation Source: CERS,

Evaluation:
Eval General Type: Other/Unknown
Eval Date: 01-19-2024
Violations Found: No
Eval Type: Other, not routine, done by local agency
Eval Notes: Not reported
Eval Division: Los Angeles County Fire Department
Eval Program: HW
Eval Source: CERS,

Eval General Type: Compliance Evaluation Inspection
Eval Date: 10-25-2017
Violations Found: No
Eval Type: Routine done by local agency
Eval Notes: Inspected by: J.Luna Consent by: Sergeant Ray Abramian
Eval Division: Culver City Fire Department

CHP FACILITY (Continued) **S101587251**

Eval Program: HMRRP
Eval Source: CERS,

Eval General Type: Compliance Evaluation Inspection
Eval Date: 07-21-2021
Violations Found: No
Eval Type: Routine done by local agency
Eval Notes: Lieutenant Michael Monteaguido
Eval Division: Los Angeles County Fire Department
Eval Program: APSA
Eval Source: CERS,

Eval General Type: Compliance Evaluation Inspection
Eval Date: 11-20-2017
Violations Found: No
Eval Type: Routine done by local agency
Eval Notes: Matt Petrella, Sargeant
Eval Division: Los Angeles County Fire Department
Eval Program: APSA
Eval Source: CERS,

Eval General Type: Compliance Evaluation Inspection
Eval Date: 12-11-2020
Violations Found: No
Eval Type: Routine done by local agency
Eval Notes: Steve Robinson, CHP Sergeant Due to Covid-19 social distancing practices and protocols, a signature was not captured.
Eval Division: Los Angeles County Fire Department
Eval Program: HW
Eval Source: CERS,

Eval General Type: Compliance Evaluation Inspection
Eval Date: 06-19-2014
Violations Found: Yes
Eval Type: Routine done by local agency
Eval Notes: Inspectors: J. Luna, T. Mac Tavish Consent: Kevin Kurker
Eval Division: Culver City Fire Department
Eval Program: HMRRP
Eval Source: CERS,

Eval General Type: Compliance Evaluation Inspection
Eval Date: 09-18-2023
Violations Found: No
Eval Type: Routine done by local agency
Eval Notes: Inspection by A.Domanski, consent by Steven Robinson. Reviewed HMRRP, no major issues. Hazmat consists of AST for fuel, propane for generators, low amounts of used oil and flares.
Eval Division: Culver City Fire Department
Eval Program: HMRRP
Eval Source: CERS,

Eval General Type: Compliance Evaluation Inspection
Eval Date: 10-15-2020
Violations Found: Yes
Eval Type: Routine done by local agency
Eval Notes: Inspection by A.Domanski, consent by Officer Robinson and Officer Jeremy Key. Reviewed HMBP, most items located in year (AST, Propane

CHP FACILITY (Continued) **S101587251**

Tanks, Flares). All items accurate and up to date. Emailed Karen about annual CERS submittal.
Eval Division: Culver City Fire Department
Eval Program: HMRRP
Eval Source: CERS,

Eval General Type: Compliance Evaluation Inspection
Eval Date: 11-20-2017
Violations Found: No
Eval Type: Routine done by local agency
Eval Notes: Matt Petrella, Sargeant
Eval Division: Los Angeles County Fire Department
Eval Program: HW
Eval Source: CERS,

Eval General Type: Compliance Evaluation Inspection
Eval Date: 11-22-2023
Violations Found: Yes
Eval Type: Routine done by local agency
Eval Notes: Garry Richardson, Automotive Technician II
Eval Division: Los Angeles County Fire Department
Eval Program: HW
Eval Source: CERS,

Coordinates:
Site ID: 388874
Facility Name: CA HIGHWAY PATROLWest Los Angeles
Env Int Type Code: HMBP
Program ID: 10301806
Coord Name: Not reported
Ref Point Type Desc: Center of a facility or station.,
Latitude: 33.980430
Longitude: -118.391780

Affiliation:
Affiliation Type Desc: Document Preparer
Entity Name: Samantha Bell
Entity Title: Not reported
Affiliation Address: Not reported
Affiliation City: Not reported
Affiliation State: Not reported
Affiliation Country: Not reported
Affiliation Zip: Not reported
Affiliation Phone: ,

Affiliation Type Desc: Environmental Contact
Entity Name: Samantha Bell
Entity Title: Not reported
Affiliation Address: PO BOX 942898
Affiliation City: Sacramento
Affiliation State: CA
Affiliation Country: Not reported
Affiliation Zip: 94298-0001
Affiliation Phone: ,

Affiliation Type Desc: Identification Signer

CHP FACILITY (Continued) **S101587251**

Entity Name:	Samantha Bell
Entity Title:	ABMA, Facilities Section
Affiliation Address:	Not reported
Affiliation City:	Not reported
Affiliation State:	Not reported
Affiliation Country:	Not reported
Affiliation Zip:	Not reported
Affiliation Phone:	,
Affiliation Type Desc:	CUPA District
Entity Name:	Los Angeles County Fire
Entity Title:	Not reported
Affiliation Address:	5825 Rickenbacker Road
Affiliation City:	Commerce
Affiliation State:	CA
Affiliation Country:	Not reported
Affiliation Zip:	90040-3027
Affiliation Phone:	(323) 890-4000,
Affiliation Type Desc:	Facility Mailing Address
Entity Name:	Mailing Address
Entity Title:	Not reported
Affiliation Address:	6300 BRISTOL PARKWAY
Affiliation City:	CULVER CITY
Affiliation State:	CA
Affiliation Country:	Not reported
Affiliation Zip:	90230
Affiliation Phone:	,
Affiliation Type Desc:	Legal Owner
Entity Name:	California Highway Patrol
Entity Title:	Not reported
Affiliation Address:	PO BOX 942898
Affiliation City:	SACRAMENTO
Affiliation State:	CA
Affiliation Country:	United States
Affiliation Zip:	94298-0001
Affiliation Phone:	(916) 843-3800,
Affiliation Type Desc:	Operator
Entity Name:	Captain Richard Mendez #565 West Los Angeles
Entity Title:	Not reported
Affiliation Address:	Not reported
Affiliation City:	Not reported
Affiliation State:	Not reported
Affiliation Country:	Not reported
Affiliation Zip:	Not reported
Affiliation Phone:	(310) 642-3939,
Affiliation Type Desc:	Parent Corporation
Entity Name:	Department of California Highway Patrol
Entity Title:	Not reported
Affiliation Address:	Not reported
Affiliation City:	Not reported
Affiliation State:	Not reported
Affiliation Country:	Not reported
Affiliation Zip:	Not reported

CHP FACILITY (Continued) **S101587251**

Affiliation Phone: ,

NON-CASE INFO:

Name:	CULVER CITY CHP
Address:	6300 BRISTOL PARKWAY
City,State,Zip:	CULVER CITY, CA 90230
Global ID:	T10000020399
Case Type:	Non-Case Information
Status:	Informational Item / Review Complete
Status Date:	10/17/2022
Lead Agency:	LOS ANGELES RWQCB (REGION 4)
Case Worker:	Not reported
Local Agency:	Not reported
RB Case Number:	R-16269
Loc Case Number:	Not reported
File Location:	Not reported
Potential Contaminants of Concern:	Not reported
Potential Media Affected:	Not reported
Site History:	Not reported
Begin Date:	09/27/2022
How Discovered:	Not reported
How Discovered Description:	Not reported
Stop Method:	Not reported
Stop Description:	Not reported
Latitude:	33.98078
Longitude:	-118.3918
Geotracker:	http://geotracker.waterboards.ca.gov/profile_report.asp?global_id=T10000020399
EPA Region:	9
Coordinate Source:	Not reported
Cuf Case:	NO
Quantity Released Gallons:	Not reported
Leak Reported Date:	09/27/2022
Discharge Source:	Other
Discharge Cause:	Unknown
No Further Action Date:	Not reported
CA Water Watershed Name:	Santa Monica Bay - Interior Santa Monica Bay - Wilshire (404.63)
Dwr Groundwater Subbasin Name:	Coastal Plain Of Los Angeles - West Coast (4-011.03)
Disadvantaged Community:	Not reported
CA Enviroscreen 3 Score:	61-65%
CA Enviroscreen 4 Score:	45-50%
Military DOD Site:	No
Facility Project Subtype:	Not reported
RWQCB Region:	LOS ANGELES RWQCB (REGION 4)

D74 **CALIFORNIA HIGHWAY PATROL #565 WEST LOS ANGELES** **RCRA NonGen / NLR** **1024788506**
South **6300 BRISTOL PKWY** **E MANIFEST** **CAL000046149**
< 1/8 **CULVER CITY, CA 90230**
0.095 mi.
499 ft. **Site 6 of 6 in cluster D**

Relative:
Lower

Actual:
40 ft.

RCRA Listings:

Date Form Received by Agency:	19910215
Handler Name:	California Highway Patrol #565 West Los Angeles
Handler Address:	6300 Bristol Pkwy
Handler City,State,Zip:	CULVER CITY, CA 90230-0000
EPA ID:	CAL000046149

CALIFORNIA HIGHWAY PATROL #565 WEST LOS ANGELES (Continued) **1024788506**

Contact Name:	BETH DEPAOLA
Contact Address:	PO BOX 942898
Contact City,State,Zip:	SACRAMENTO, CA 94298-0001
Contact Telephone:	916-843-3817
Contact Fax:	916-322-3172
Contact Email:	EDEPAOLA@CHP.CA.GOV
Contact Title:	Not reported
EPA Region:	09
Land Type:	Not reported
Federal Waste Generator Description:	Not a generator, verified
Non-Notifier:	Not reported
Biennial Report Cycle:	Not reported
Accessibility:	Not reported
Active Site Indicator:	Handler Activities
State District Owner:	Not reported
State District:	Not reported
Mailing Address:	PO BOX 942898
Mailing City,State,Zip:	SACRAMENTO, CA 94298-0001
Owner Name:	California Highway Patrol
Owner Type:	Other
Operator Name:	Beth Depaola
Operator Type:	Other
Short-Term Generator Activity:	No
Importer Activity:	No
Mixed Waste Generator:	No
Transporter Activity:	No
Transfer Facility Activity:	No
Recycler Activity with Storage:	No
Small Quantity On-Site Burner Exemption:	No
Smelting Melting and Refining Furnace Exemption:	No
Underground Injection Control:	No
Off-Site Waste Receipt:	No
Universal Waste Indicator:	Yes
Universal Waste Destination Facility:	Yes
Federal Universal Waste:	No
Active Site State-Reg Handler:	---
Federal Facility Indicator:	Not reported
Hazardous Secondary Material Indicator:	N
Sub-Part K Indicator:	Not reported
2018 GPRA Permit Baseline:	Not on the Baseline
2018 GPRA Renewals Baseline:	Not on the Baseline
202 GPRA Corrective Action Baseline:	No
Subject to Corrective Action Universe:	No
Non-TSDFs Where RCRA CA has Been Imposed Universe:	No
Corrective Action Priority Ranking:	No NCAPS ranking
Environmental Control Indicator:	No
Institutional Control Indicator:	No
Human Exposure Controls Indicator:	N/A
Groundwater Controls Indicator:	N/A
Significant Non-Complier Universe:	No
Unaddressed Significant Non-Complier Universe:	No
Addressed Significant Non-Complier Universe:	No
Significant Non-Complier With a Compliance Schedule Universe:	No
Financial Assurance Required:	Not reported
Handler Date of Last Change:	20180905
Recognized Trader-Importer:	No
Recognized Trader-Exporter:	No

CALIFORNIA HIGHWAY PATROL #565 WEST LOS ANGELES (Continued) **1024788506**

Importer of Spent Lead Acid Batteries: No
Exporter of Spent Lead Acid Batteries: No
Recycler Activity Without Storage: No
Manifest Broker: No
Sub-Part P Indicator: No

Handler - Owner Operator:
Owner/Operator Indicator: Operator
Owner/Operator Name: BETH DEPAOLA
Legal Status: Other
Date Became Current: Not reported
Date Ended Current: Not reported
Owner/Operator Address: PO BOX 942898
Owner/Operator City,State,Zip: SACRAMENTO, CA 94298-0001
Owner/Operator Telephone: 916-843-3817
Owner/Operator Telephone Ext: Not reported
Owner/Operator Fax: Not reported
Owner/Operator Email: Not reported

Owner/Operator Indicator: Owner
Owner/Operator Name: CALIFORNIA HIGHWAY PATROL
Legal Status: Other
Date Became Current: Not reported
Date Ended Current: Not reported
Owner/Operator Address: PO BOX 942898
Owner/Operator City,State,Zip: SACRAMENTO, CA 94298-0001
Owner/Operator Telephone: 916-843-3800
Owner/Operator Telephone Ext: Not reported
Owner/Operator Fax: Not reported
Owner/Operator Email: Not reported

Historic Generators:
Receive Date: 19910215
Handler Name: CALIFORNIA HIGHWAY PATROL #565 WEST LOS ANGELES
Federal Waste Generator Description: Not a generator, verified
State District Owner: Not reported
Large Quantity Handler of Universal Waste: No
Recognized Trader Importer: No
Recognized Trader Exporter: No
Spent Lead Acid Battery Importer: No
Spent Lead Acid Battery Exporter: No
Current Record: Yes
Non Storage Recycler Activity: Not reported
Electronic Manifest Broker: Not reported

List of NAICS Codes and Descriptions:
NAICS Code: 56299
NAICS Description: ALL OTHER WASTE MANAGEMENT SERVICES

Facility Has Received Notices of Violations:
Violations: No Violations Found

Evaluation Action Summary:
Evaluations: No Evaluations Found

CALIFORNIA HIGHWAY PATROL #565 WEST LOS ANGELES (Continued) **1024788506**

E MANIFEST:

Manifest Tracking Number:	007467651SKS
Last Updated Date:	20200715
Shipped Date:	20200601
Received Date:	20200618
Manifest Status:	Signed
Submission Type:	DataImage5Copy
Origin Type:	Service
Generator EPA ID:	CAL000046149
Generator Name:	Chp - Culver City
Generator Mail Street Number:	Not reported
Generator Mail Street 1:	6300 BRISTOL PARKWAY
Generator Mail Street 2:	Not reported
Generator Mail City:	CULVER CITY
Generator Mail State:	CA
Generator Mail Zip:	90230
Generator Location Street Number:	Not reported
Generator Location Street 1:	6300 Bristol Parkway
Generator Location Street 2:	Not reported
Generator Location City:	Culver City
Generator Location Zip:	90230
Generator Location State:	CA
Generator Contact Company Name:	CHP - Culver City
Designated Facility EPA ID:	UTD991301748
Designated Facility Name:	Clean Harbors Grassy Mountain Llc
Designated Facility Mail Street Number:	Not reported
Designated Facility Mail Street 1:	Not reported
Designated Facility Mail Street 2:	PO Box 22750
Designated Facility Mail City:	Salt Lake City
Designated Facility Mail Zip:	84122
Designated Facility Mail State:	UT
Designated Facility Location Street Number:	Not reported
Designated Facility Location Street 1:	3 Miles East 7 Miles North of Knolls
Designated Facility Location Street 2:	Exit 41 off I-80
Designated Facility Location City:	Grantsville
Designated Facility Location Zip:	84029
Designated Facility Location State:	UT
Designated Facility Contact Company Name:	Not reported
Manifest Residue Indicator:	N
Rejection Indicator:	N

Manifest Tracking Number:	007467652SKS
Last Updated Date:	20200708
Shipped Date:	20200601
Received Date:	20200618
Manifest Status:	Signed
Submission Type:	DataImage5Copy
Origin Type:	Service
Generator EPA ID:	CAL000046149
Generator Name:	Chp - Culver City
Generator Mail Street Number:	Not reported
Generator Mail Street 1:	6300 BRISTOL PARKWAY
Generator Mail Street 2:	Not reported
Generator Mail City:	CULVER CITY
Generator Mail State:	CA
Generator Mail Zip:	90230
Generator Location Street Number:	Not reported

CALIFORNIA HIGHWAY PATROL #565 WEST LOS ANGELES (Continued) **1024788506**

Generator Location Street 1:	6300 Bristol Parkway
Generator Location Street 2:	Not reported
Generator Location City:	Culver City
Generator Location Zip:	90230
Generator Location State:	CA
Generator Contact Company Name:	CHP - Culver City
Designated Facility EPA ID:	UTD981552177
Designated Facility Name:	Clean Harbors Aragonite Llc
Designated Facility Mail Street Number:	Not reported
Designated Facility Mail Street 1:	Not reported
Designated Facility Mail Street 2:	PO Box 1339
Designated Facility Mail City:	Grantsville
Designated Facility Mail Zip:	84029
Designated Facility Mail State:	UT
Designated Facility Location Street Number:	Not reported
Designated Facility Location Street 1:	11600 North Aptus Road
Designated Facility Location Street 2:	Not reported
Designated Facility Location City:	Grantsville
Designated Facility Location Zip:	84029
Designated Facility Location State:	UT
Designated Facility Contact Company Name:	Not reported
Manifest Residue Indicator:	N
Rejection Indicator:	N

State Waste:

Manifest Tracking Number:	007467652SKS
Waste Line Number:	1
State Waste Code Owner:	CA
State Waste Code:	343
State Waste:	Unspecified organic liquid mixture

Transporter:

Manifest Tracking Number:	007467652SKS
Transporter Line Number:	1
Transporter EPA ID:	TXR000081205
Transporter Name:	Safety-Kleen Systems, Inc.
Manifest Tracking Number:	007467652SKS
Transporter Line Number:	2
Transporter EPA ID:	MAD039322250
Transporter Name:	Clean Harbors Environmental Services, Inc.
Manifest Tracking Number:	007467652SKS
Transporter Line Number:	3
Transporter EPA ID:	MAD039322250
Transporter Name:	Clean Harbors Environmental Services, Inc.
Manifest Tracking Number:	007467652SKS
Transporter Line Number:	4
Transporter EPA ID:	MAD039322250
Transporter Name:	Clean Harbors Environmental Services, Inc.

Waste Line:

Manifest Tracking Number:	007467652SKS
Waste Line Number:	1
U.S. DOT Hazardous Indicator:	N

CALIFORNIA HIGHWAY PATROL #565 WEST LOS ANGELES (Continued) **1024788506**

U.S. DOT ID Number:	Not reported
U.S. DOT Description:	Not reported
Non-Hazardous Waste Description:	NONE, NONE, NON D.O.T. REGULATED,), N/A (FUEL OIL AND WATER), N/A, NONE
Number of Containers:	1
Container Type Code:	DM
Container Type Description:	Metal drums, barrels, kegs
Waste Quantity:	400
Quantity Unit of Measure Code:	P
Quantity Unit of Measure Description:	Pounds
Waste Quantity, in Tons:	0.2
Acute Waste Quantity, in Tons:	0
Non-Acute Waste Quantity, in Tons:	0.2
Waste Quantity, in Kilograms:	181.406
Acute Waste Quantity, in Kilograms:	0
Non-Acute Waste Quantity, in Kilorgrams:	181.406
Management Method Code:	H040
Management Method Description:	INCINERATION
Waste Residue Indicator:	N
Quantity Discrepancy Indicator:	N
Waste Type Discrepancy Indicator:	N
Waste Density:	Not reported
Waste Density Unit of Measure Code:	Not reported
Waste Density Unit of Measure Description:	Not reported
Form Code:	Not reported
Form Code Description:	Not reported
Source Code:	Not reported
Source Code Description:	Not reported
Waste Minimization Code:	Not reported
Waste Minimization Code Description:	Not reported
Consent Number:	Not reported
EPA Waste Indicator:	N

F75 **PACIFICA PLAZA OFFICE BLDG** **SWEEPS UST** **S106930437**
SW **6101 CENTINELA AVE** **N/A**
< 1/8 **CULVER CITY, CA**
0.123 mi.
649 ft. **Site 1 of 7 in cluster F**

Relative: **Lower**

Actual: **34 ft.**

SWEEPS UST:

Name:	PACIFICA PLAZA OFFICE BLDG
Address:	6101 CENTINELA AVE
City:	CULVER CITY
Status:	Active
Comp Number:	14836
Number:	9
Board Of Equalization:	Not reported
Referral Date:	06-30-89
Action Date:	Not reported
Created Date:	06-30-89
Owner Tank Id:	Not reported
SWRCB Tank Id:	Not reported
Tank Status:	Not reported
Capacity:	Not reported
Active Date:	Not reported
Tank Use:	Not reported
STG:	Not reported
Content:	Not reported

PACIFICA PLAZA OFFICE BLDG (Continued) **S106930437**

Number Of Tanks: Not reported

F76 **GRUSKIN H ENTERPRISES INC** **EDR Hist Auto** **1020498376**
SW **6540 SEPULVEDA BLVD** **N/A**
< 1/8 **CULVER CITY, CA 90230**
0.124 mi.
654 ft. **Site 2 of 7 in cluster F**

Relative: EDR Hist Auto
Lower

Actual: Year: Name: Type:
31 ft. 1980 GRUSKIN H ENTERPRISES INC Carwashes

G77 **EXPRESSLY PORTRAITS INC** **RCRA-SQG** **1000857254**
WNW **248 FOX HILLS MALL UNIT F 10** **FINDS** **CAD983666645**
1/8-1/4 **CULVER CITY, CA 90230** **ECHO**
0.128 mi.
678 ft. **Site 1 of 2 in cluster G**

Relative: RCRA Listings:
Lower

Actual:
30 ft.

Date Form Received by Agency:	19930503
Handler Name:	Expressly Portraits Inc
Handler Address:	Fox Hills Mall Unit F 10
Handler City,State,Zip:	CULVER CITY, CA 90230
EPA ID:	CAD983666645
Contact Name:	MEL ORCHARD
Contact Address:	1151 TRITON DR STE C
Contact City,State,Zip:	FOSTER CITY, CA 94404
Contact Telephone:	415-578-9291
Contact Fax:	Not reported
Contact Email:	Not reported
Contact Title:	Not reported
EPA Region:	09
Land Type:	Private
Federal Waste Generator Description:	Small Quantity Generator
Non-Notifier:	Not reported
Biennial Report Cycle:	Not reported
Accessibility:	Not reported
Active Site Indicator:	Handler Activities
State District Owner:	Not reported
State District:	Not reported
Mailing Address:	TRITON DR STE C
Mailing City,State,Zip:	FOSTER CITY, CA 94404
Owner Name:	Expressly Portraits Inc
Owner Type:	Private
Operator Name:	Not reported
Operator Type:	Not reported
Short-Term Generator Activity:	No
Importer Activity:	No
Mixed Waste Generator:	No
Transporter Activity:	No
Transfer Facility Activity:	No
Recycler Activity with Storage:	No
Small Quantity On-Site Burner Exemption:	No
Smelting Melting and Refining Furnace Exemption:	No
Underground Injection Control:	No

EXPRESSLY PORTRAITS INC (Continued) **1000857254**

Off-Site Waste Receipt:	No
Universal Waste Indicator:	No
Universal Waste Destination Facility:	No
Federal Universal Waste:	No
Active Site State-Reg Handler:	---
Federal Facility Indicator:	Not reported
Hazardous Secondary Material Indicator:	N
Sub-Part K Indicator:	Not reported
2018 GPRA Permit Baseline:	Not on the Baseline
2018 GPRA Renewals Baseline:	Not on the Baseline
202 GPRA Corrective Action Baseline:	No
Subject to Corrective Action Universe:	No
Non-TSDFs Where RCRA CA has Been Imposed Universe:	No
Corrective Action Priority Ranking:	No NCAPS ranking
Environmental Control Indicator:	No
Institutional Control Indicator:	No
Human Exposure Controls Indicator:	N/A
Groundwater Controls Indicator:	N/A
Significant Non-Complier Universe:	No
Unaddressed Significant Non-Complier Universe:	No
Addressed Significant Non-Complier Universe:	No
Significant Non-Complier With a Compliance Schedule Universe:	No
Financial Assurance Required:	Not reported
Handler Date of Last Change:	20000915
Recognized Trader-Importer:	No
Recognized Trader-Exporter:	No
Importer of Spent Lead Acid Batteries:	No
Exporter of Spent Lead Acid Batteries:	No
Recycler Activity Without Storage:	No
Manifest Broker:	No
Sub-Part P Indicator:	No

Handler - Owner Operator:

Owner/Operator Indicator:	Owner
Owner/Operator Name:	EXPRESSLY PORTRAITS INC
Legal Status:	Private
Date Became Current:	Not reported
Date Ended Current:	Not reported
Owner/Operator Address:	1151 TRITON DR STE C
Owner/Operator City,State,Zip:	FOSTER CITY, CA 94404
Owner/Operator Telephone:	415-578-9291
Owner/Operator Telephone Ext:	Not reported
Owner/Operator Fax:	Not reported
Owner/Operator Email:	Not reported

Historic Generators:

Receive Date:	19930503
Handler Name:	EXPRESSLY PORTRAITS INC
Federal Waste Generator Description:	Small Quantity Generator
State District Owner:	Not reported
Large Quantity Handler of Universal Waste:	No
Recognized Trader Importer:	No
Recognized Trader Exporter:	No
Spent Lead Acid Battery Importer:	No
Spent Lead Acid Battery Exporter:	No

EXPRESSLY PORTRAITS INC (Continued) **1000857254**

Current Record: Yes
Non Storage Recycler Activity: Not reported
Electronic Manifest Broker: Not reported

List of NAICS Codes and Descriptions:
NAICS Codes: No NAICS Codes Found

Facility Has Received Notices of Violations:
Violations: No Violations Found

Evaluation Action Summary:
Evaluations: No Evaluations Found

FINDS:
Registry ID: 110002897919

Click Here for FRS Facility Detail Report:

Environmental Interest/Information System:
The Resource Conservation and Recovery Act Information System (RCRAInfo) is EPA's comprehensive information system in support of the Resource Conservation and Recovery Act (RCRA) of 1976 and the Hazardous and Solid Waste Amendments (HSWA) of 1984. It tracks many types of information about generators, transporters, treaters, storers, and disposers of hazardous waste.

Click this hyperlink while viewing on your computer to access additional FINDS: detail in the EDR Site Report.

ECHO:
Envid: 1000857254
Registry ID: 110002897919
DFR URL: http://echo.epa.gov/detailed-facility-report?fid=110002897919
Name: EXPRESSLY PORTRAITS INC
Address: 248 FOX HILLS MALL UNIT F 10
City,State,Zip: CULVER CITY, CA 90230

H78 **BEVERLY REYNOLDS** **RCRA NonGen / NLR** **1025852479**
ESE **5845 DOVERWOOD DR** **E MANIFEST** **CAC003032645**
1/8-1/4 **CULVER CITY, CA 90230**
0.130 mi.
688 ft. **Site 1 of 6 in cluster H**

Relative: **Higher**
Actual: **96 ft.**

RCRA Listings:
Date Form Received by Agency: 20190906
Handler Name: Beverly Reynolds
Handler Address: 5845 Doverwood Dr
Handler City,State,Zip: CULVER CITY, CA 90230
EPA ID: CAC003032645
Contact Name: BEVERLY REYNOLDS
Contact Address: 5845 DOVERWOOD DR
Contact City,State,Zip: CULVER CITY, CA 90230
Contact Telephone: 310-337-2619
Contact Fax: Not reported
Contact Email: TAMMYHURLEY@ALLIANCE-ENVIRO.COM
Contact Title: Not reported

BEVERLY REYNOLDS (Continued) **1025852479**

EPA Region:	09
Land Type:	Not reported
Federal Waste Generator Description:	Not a generator, verified
Non-Notifier:	Not reported
Biennial Report Cycle:	Not reported
Accessibility:	Not reported
Active Site Indicator:	Not reported
State District Owner:	Not reported
State District:	Not reported
Mailing Address:	5845 DOVERWOOD DR
Mailing City,State,Zip:	CULVER CITY, CA 90230
Owner Name:	Beverly Reynolds
Owner Type:	Other
Operator Name:	Beverly Reynolds
Operator Type:	Other
Short-Term Generator Activity:	No
Importer Activity:	No
Mixed Waste Generator:	No
Transporter Activity:	No
Transfer Facility Activity:	No
Recycler Activity with Storage:	No
Small Quantity On-Site Burner Exemption:	No
Smelting Melting and Refining Furnace Exemption:	No
Underground Injection Control:	No
Off-Site Waste Receipt:	No
Universal Waste Indicator:	No
Universal Waste Destination Facility:	No
Federal Universal Waste:	No
Active Site State-Reg Handler:	---
Federal Facility Indicator:	Not reported
Hazardous Secondary Material Indicator:	N
Sub-Part K Indicator:	Not reported
2018 GPRA Permit Baseline:	Not on the Baseline
2018 GPRA Renewals Baseline:	Not on the Baseline
202 GPRA Corrective Action Baseline:	No
Subject to Corrective Action Universe:	No
Non-TSDFs Where RCRA CA has Been Imposed Universe:	No
Corrective Action Priority Ranking:	No NCAPS ranking
Environmental Control Indicator:	No
Institutional Control Indicator:	No
Human Exposure Controls Indicator:	N/A
Groundwater Controls Indicator:	N/A
Significant Non-Complier Universe:	No
Unaddressed Significant Non-Complier Universe:	No
Addressed Significant Non-Complier Universe:	No
Significant Non-Complier With a Compliance Schedule Universe:	No
Financial Assurance Required:	Not reported
Handler Date of Last Change:	20190910
Recognized Trader-Importer:	No
Recognized Trader-Exporter:	No
Importer of Spent Lead Acid Batteries:	No
Exporter of Spent Lead Acid Batteries:	No
Recycler Activity Without Storage:	No
Manifest Broker:	No
Sub-Part P Indicator:	No

BEVERLY REYNOLDS (Continued) **1025852479**

Handler - Owner Operator:
Owner/Operator Indicator: Operator
Owner/Operator Name: BEVERLY REYNOLDS
Legal Status: Other
Date Became Current: Not reported
Date Ended Current: Not reported
Owner/Operator Address: 5845 DOVERWOOD DR
Owner/Operator City,State,Zip: CULVER CITY, CA 90230
Owner/Operator Telephone: 310-337-2619
Owner/Operator Telephone Ext: Not reported
Owner/Operator Fax: Not reported
Owner/Operator Email: Not reported

Owner/Operator Indicator: Owner
Owner/Operator Name: BEVERLY REYNOLDS
Legal Status: Other
Date Became Current: Not reported
Date Ended Current: Not reported
Owner/Operator Address: 5845 DOVERWOOD DR
Owner/Operator City,State,Zip: CULVER CITY, CA 90230
Owner/Operator Telephone: 310-337-2619
Owner/Operator Telephone Ext: Not reported
Owner/Operator Fax: Not reported
Owner/Operator Email: Not reported

Historic Generators:
Receive Date: 20190906
Handler Name: BEVERLY REYNOLDS
Federal Waste Generator Description: Not a generator, verified
State District Owner: Not reported
Large Quantity Handler of Universal Waste: No
Recognized Trader Importer: No
Recognized Trader Exporter: No
Spent Lead Acid Battery Importer: No
Spent Lead Acid Battery Exporter: No
Current Record: Yes
Non Storage Recycler Activity: Not reported
Electronic Manifest Broker: Not reported

List of NAICS Codes and Descriptions:
NAICS Code: 56299
NAICS Description: ALL OTHER WASTE MANAGEMENT SERVICES

Facility Has Received Notices of Violations:
Violations: No Violations Found

Evaluation Action Summary:
Evaluations: No Evaluations Found

E MANIFEST:
Manifest Tracking Number: 019652012JJK
Last Updated Date: 20191204
Shipped Date: 20190913

BEVERLY REYNOLDS (Continued) **1025852479**

Received Date:	20190920
Manifest Status:	Signed
Submission Type:	DataImage5Copy
Origin Type:	Web
Generator EPA ID:	CAC003032645
Generator Name:	Beverly Reynolds
Generator Mail Street Number:	Not reported
Generator Mail Street 1:	5845 DOVERWOOD DR
Generator Mail Street 2:	#113
Generator Mail City:	CULVER CITY
Generator Mail State:	CA
Generator Mail Zip:	90230
Generator Location Street Number:	Not reported
Generator Location Street 1:	5845 DOVERWOOD DR
Generator Location Street 2:	#113
Generator Location City:	CULVER CITY
Generator Location Zip:	90230
Generator Location State:	CA
Generator Contact Company Name:	Not reported
Designated Facility EPA ID:	AZR000520882
Designated Facility Name:	La Paz County Regional Landfill
Designated Facility Mail Street Number:	Not reported
Designated Facility Mail Street 1:	MILE POST 128
Designated Facility Mail Street 2:	26999 HIGHWAY 95
Designated Facility Mail City:	PARKER
Designated Facility Mail Zip:	85344
Designated Facility Mail State:	AZ
Designated Facility Location Street Number:	Not reported
Designated Facility Location Street 1:	26999 HIGHWAY 95
Designated Facility Location Street 2:	Not reported
Designated Facility Location City:	PARKER
Designated Facility Location Zip:	85344
Designated Facility Location State:	AZ
Designated Facility Contact Company Name:	Not reported
Manifest Residue Indicator:	N
Rejection Indicator:	N

State Waste:

Manifest Tracking Number:	019652012JJK
Waste Line Number:	1
State Waste Code Owner:	CA
State Waste Code:	151
State Waste:	Asbestos-containing waste

Transporter:

Manifest Tracking Number:	019652012JJK
Transporter Line Number:	1
Transporter EPA ID:	CAL000160111
Transporter Name:	Alliance Environmental Group Llc

Manifest Tracking Number:	019652012JJK
Transporter Line Number:	2
Transporter EPA ID:	CAR000049064
Transporter Name:	E C T I

BEVERLY REYNOLDS (Continued) **1025852479**

Waste Line:

Manifest Tracking Number:	019652012JJK
Waste Line Number:	1
U.S. DOT Hazardous Indicator:	Y
U.S. DOT ID Number:	NA2212
U.S. DOT Description:	Rq, Na2212, Asbestos, 9, Pgiii
Non-Hazardous Waste Description:	Not reported
Number of Containers:	20
Container Type Code:	BA
Container Type Description:	Burlap, cloth, paper, or plastic bags
Waste Quantity:	1
Quantity Unit of Measure Code:	Y
Quantity Unit of Measure Description:	Cubic Yards
Waste Quantity, in Tons:	0.84
Acute Waste Quantity, in Tons:	0
Non-Acute Waste Quantity, in Tons:	0.84
Waste Quantity, in Kilograms:	761.9052
Acute Waste Quantity, in Kilograms:	0
Non-Acute Waste Quantity, in Kilorgrams:	761.9052
Management Method Code:	H132
Management Method Description:	LANDFILL (WITH PRIOR TREATMENT AND/OR STABILIZATION)
Waste Residue Indicator:	N
Quantity Discrepancy Indicator:	N
Waste Type Discrepancy Indicator:	N
Waste Density:	Not reported
Waste Density Unit of Measure Code:	Not reported
Waste Density Unit of Measure Description:	Not reported
Form Code:	Not reported
Form Code Description:	Not reported
Source Code:	Not reported
Source Code Description:	Not reported
Waste Minimization Code:	Not reported
Waste Minimization Code Description:	Not reported
Consent Number:	Not reported
EPA Waste Indicator:	Y

H79 **BRINA STEVENS** **RCRA NonGen / NLR** **1025864869**
ESE **5845 DOVERWOOD DR UNIT 211** **E MANIFEST** **CAC003045713**
1/8-1/4 **CULVER CITY, CA 90230**
0.130 mi.
688 ft. **Site 2 of 6 in cluster H**

Relative: **Higher**
Actual: **96 ft.**

RCRA Listings:

Date Form Received by Agency:	20191204
Handler Name:	Brina Stevens
Handler Address:	5845 Doverwood Dr Unit 211
Handler City,State,Zip:	CULVER CITY, CA 90230-7243
EPA ID:	CAC003045713
Contact Name:	BRINA STEVENS
Contact Address:	5845 DOVERWOOD DR UNIT 211
Contact City,State,Zip:	CULVER CITY, CA 90230-7243
Contact Telephone:	310-714-6740
Contact Fax:	Not reported
Contact Email:	KRISTINE.RAMOS@PEAS1.COM
Contact Title:	Not reported
EPA Region:	09
Land Type:	Not reported

BRINA STEVENS (Continued) **1025864869**

Federal Waste Generator Description:	Not a generator, verified
Non-Notifier:	Not reported
Biennial Report Cycle:	Not reported
Accessibility:	Not reported
Active Site Indicator:	Not reported
State District Owner:	Not reported
State District:	Not reported
Mailing Address:	5845 DOVERWOOD DR UNIT 211
Mailing City,State,Zip:	CULVER CITY, CA 90230-7243
Owner Name:	Brina Stevens
Owner Type:	Other
Operator Name:	Brina Stevens
Operator Type:	Other
Short-Term Generator Activity:	No
Importer Activity:	No
Mixed Waste Generator:	No
Transporter Activity:	No
Transfer Facility Activity:	No
Recycler Activity with Storage:	No
Small Quantity On-Site Burner Exemption:	No
Smelting Melting and Refining Furnace Exemption:	No
Underground Injection Control:	No
Off-Site Waste Receipt:	No
Universal Waste Indicator:	No
Universal Waste Destination Facility:	No
Federal Universal Waste:	No
Active Site State-Reg Handler:	---
Federal Facility Indicator:	Not reported
Hazardous Secondary Material Indicator:	N
Sub-Part K Indicator:	Not reported
2018 GPRA Permit Baseline:	Not on the Baseline
2018 GPRA Renewals Baseline:	Not on the Baseline
202 GPRA Corrective Action Baseline:	No
Subject to Corrective Action Universe:	No
Non-TSDFs Where RCRA CA has Been Imposed Universe:	No
Corrective Action Priority Ranking:	No NCAPS ranking
Environmental Control Indicator:	No
Institutional Control Indicator:	No
Human Exposure Controls Indicator:	N/A
Groundwater Controls Indicator:	N/A
Significant Non-Complier Universe:	No
Unaddressed Significant Non-Complier Universe:	No
Addressed Significant Non-Complier Universe:	No
Significant Non-Complier With a Compliance Schedule Universe:	No
Financial Assurance Required:	Not reported
Handler Date of Last Change:	20191206
Recognized Trader-Importer:	No
Recognized Trader-Exporter:	No
Importer of Spent Lead Acid Batteries:	No
Exporter of Spent Lead Acid Batteries:	No
Recycler Activity Without Storage:	No
Manifest Broker:	No
Sub-Part P Indicator:	No

Handler - Owner Operator:
Owner/Operator Indicator: Owner

BRINA STEVENS (Continued) **1025864869**

Owner/Operator Name: BRINA STEVENS
Legal Status: Other
Date Became Current: Not reported
Date Ended Current: Not reported
Owner/Operator Address: 5845 DOVERWOOD DR UNIT 211
Owner/Operator City,State,Zip: CULVER CITY, CA 90230-7243
Owner/Operator Telephone: 310-714-6740
Owner/Operator Telephone Ext: Not reported
Owner/Operator Fax: Not reported
Owner/Operator Email: Not reported

Owner/Operator Indicator: Operator
Owner/Operator Name: BRINA STEVENS
Legal Status: Other
Date Became Current: Not reported
Date Ended Current: Not reported
Owner/Operator Address: 5845 DOVERWOOD DR UNIT 211
Owner/Operator City,State,Zip: CULVER CITY, CA 90230-7243
Owner/Operator Telephone: 310-714-6740
Owner/Operator Telephone Ext: Not reported
Owner/Operator Fax: Not reported
Owner/Operator Email: Not reported

Historic Generators:
Receive Date: 20191204
Handler Name: BRINA STEVENS
Federal Waste Generator Description: Not a generator, verified
State District Owner: Not reported
Large Quantity Handler of Universal Waste: No
Recognized Trader Importer: No
Recognized Trader Exporter: No
Spent Lead Acid Battery Importer: No
Spent Lead Acid Battery Exporter: No
Current Record: Yes
Non Storage Recycler Activity: Not reported
Electronic Manifest Broker: Not reported

List of NAICS Codes and Descriptions:
NAICS Code: 56299
NAICS Description: ALL OTHER WASTE MANAGEMENT SERVICES

Facility Has Received Notices of Violations:
Violations: No Violations Found

Evaluation Action Summary:
Evaluations: No Evaluations Found

E MANIFEST:
Manifest Tracking Number: 020871339JJK
Last Updated Date: 20191224
Shipped Date: 20191206
Received Date: 20191212
Manifest Status: Signed
Submission Type: DataImage5Copy

BRINA STEVENS (Continued) **1025864869**

Origin Type:	Service
Generator EPA ID:	CAC003045713
Generator Name:	Brina Stevens
Generator Mail Street Number:	Not reported
Generator Mail Street 1:	5845 DOVERWOOD DR UNIT #211
Generator Mail Street 2:	Not reported
Generator Mail City:	CULVER CITY
Generator Mail State:	CA
Generator Mail Zip:	90230
Generator Location Street Number:	Not reported
Generator Location Street 1:	5845 DOVERWOOD DR UNIT #211
Generator Location Street 2:	Not reported
Generator Location City:	CULVER CITY
Generator Location Zip:	90230
Generator Location State:	CA
Generator Contact Company Name:	Not reported
Designated Facility EPA ID:	CAD009007626
Designated Facility Name:	Azusa Land Reclamation Co Inc
Designated Facility Mail Street Number:	Not reported
Designated Facility Mail Street 1:	Not reported
Designated Facility Mail Street 2:	1211 W. GLADSTONE STREET
Designated Facility Mail City:	AZUSA
Designated Facility Mail Zip:	91702
Designated Facility Mail State:	CA
Designated Facility Location Street Number:	Not reported
Designated Facility Location Street 1:	1211 W. GLADSTONE STREET
Designated Facility Location Street 2:	Not reported
Designated Facility Location City:	AZUSA
Designated Facility Location Zip:	91702
Designated Facility Location State:	CA
Designated Facility Contact Company Name:	Not reported
Manifest Residue Indicator:	N
Rejection Indicator:	N

State Waste:

Manifest Tracking Number:	020871339JJK
Waste Line Number:	1
State Waste Code Owner:	CA
State Waste Code:	151
State Waste:	Asbestos-containing waste

Transporter:

Manifest Tracking Number:	020871339JJK
Transporter Line Number:	1
Transporter EPA ID:	CAR000152058
Transporter Name:	Earthwise Services Llc

Waste Line:

Manifest Tracking Number:	020871339JJK
Waste Line Number:	1
U.S. DOT Hazardous Indicator:	Y
U.S. DOT ID Number:	NA2212
U.S. DOT Description:	Rq, Na2212, Asbestos, 9, Pg Iii
Non-Hazardous Waste Description:	Not reported
Number of Containers:	17
Container Type Code:	BA

BRINA STEVENS (Continued) **1025864869**

Container Type Description:	Burlap, cloth, paper, or plastic bags
Waste Quantity:	1
Quantity Unit of Measure Code:	Y
Quantity Unit of Measure Description:	Cubic Yards
Waste Quantity, in Tons:	0.84
Acute Waste Quantity, in Tons:	0
Non-Acute Waste Quantity, in Tons:	0.84
Waste Quantity, in Kilograms:	761.9052
Acute Waste Quantity, in Kilograms:	0
Non-Acute Waste Quantity, in Kilorgrams:	761.9052
Management Method Code:	H132
Management Method Description:	LANDFILL (WITH PRIOR TREATMENT AND/OR STABILIZATION)
Waste Residue Indicator:	N
Quantity Discrepancy Indicator:	N
Waste Type Discrepancy Indicator:	N
Waste Density:	Not reported
Waste Density Unit of Measure Code:	Not reported
Waste Density Unit of Measure Description:	Not reported
Form Code:	Not reported
Form Code Description:	Not reported
Source Code:	Not reported
Source Code Description:	Not reported
Waste Minimization Code:	Not reported
Waste Minimization Code Description:	Not reported
Consent Number:	Not reported
EPA Waste Indicator:	N

H80 **ALEEM MUHAMMAD** **RCRA NonGen / NLR** **1031055335**
ESE **5845 DOVERWOOD DR** **CAC003282918**
1/8-1/4 **CULVER CITY, CA 90230**
0.130 mi.
688 ft. **Site 3 of 6 in cluster H**

Relative: **Higher**

Actual: **96 ft.**

RCRA Listings:

Date Form Received by Agency:	20240415
Handler Name:	Aleem Muhammad
Handler Address:	5845 Doverwood Dr
Handler City,State,Zip:	CULVER CITY, CA 90230
EPA ID:	CAC003282918
Contact Name:	ALEEM MUHAMMAD
Contact Address:	5845 DOVERWOOD DR
Contact City,State,Zip:	CULVER CITY, CA 90230
Contact Telephone:	310-433-6020
Contact Fax:	Not reported
Contact Email:	ARLENE@NAJERAINC.COM
Contact Title:	Not reported
EPA Region:	09
Land Type:	Not reported
Federal Waste Generator Description:	Not a generator, verified
Non-Notifier:	Not reported
Biennial Report Cycle:	Not reported
Accessibility:	Not reported
Active Site Indicator:	Not reported
State District Owner:	Not reported
State District:	Not reported
Mailing Address:	5845 DOVERWOOD DR
Mailing City,State,Zip:	CULVER CITY, CA 90230
Owner Name:	Aleem Muhammad

ALEEM MUHAMMAD (Continued) **1031055335**

Owner Type:	Other
Operator Name:	Aleem Muhammad
Operator Type:	Other
Short-Term Generator Activity:	No
Importer Activity:	No
Mixed Waste Generator:	No
Transporter Activity:	No
Transfer Facility Activity:	No
Recycler Activity with Storage:	No
Small Quantity On-Site Burner Exemption:	No
Smelting Melting and Refining Furnace Exemption:	No
Underground Injection Control:	No
Off-Site Waste Receipt:	No
Universal Waste Indicator:	No
Universal Waste Destination Facility:	No
Federal Universal Waste:	No
Active Site State-Reg Handler:	---
Federal Facility Indicator:	Not reported
Hazardous Secondary Material Indicator:	N
Sub-Part K Indicator:	Not reported
2018 GPRA Permit Baseline:	Not on the Baseline
2018 GPRA Renewals Baseline:	Not on the Baseline
202 GPRA Corrective Action Baseline:	No
Subject to Corrective Action Universe:	No
Non-TSDFs Where RCRA CA has Been Imposed Universe:	No
Corrective Action Priority Ranking:	No NCAPS ranking
Environmental Control Indicator:	No
Institutional Control Indicator:	No
Human Exposure Controls Indicator:	N/A
Groundwater Controls Indicator:	N/A
Significant Non-Complier Universe:	No
Unaddressed Significant Non-Complier Universe:	No
Addressed Significant Non-Complier Universe:	No
Significant Non-Complier With a Compliance Schedule Universe:	No
Financial Assurance Required:	Not reported
Handler Date of Last Change:	20240416
Recognized Trader-Importer:	No
Recognized Trader-Exporter:	No
Importer of Spent Lead Acid Batteries:	No
Exporter of Spent Lead Acid Batteries:	No
Recycler Activity Without Storage:	No
Manifest Broker:	No
Sub-Part P Indicator:	No

Handler - Owner Operator:

Owner/Operator Indicator:	Operator
Owner/Operator Name: ALEEM MUHAMMAD	
Legal Status:	Other
Date Became Current:	Not reported
Date Ended Current:	Not reported
Owner/Operator Address:	5845 DOVERWOOD DR
Owner/Operator City,State,Zip:	CULVER CITY, CA 90230
Owner/Operator Telephone:	310-433-6020
Owner/Operator Telephone Ext:	Not reported
Owner/Operator Fax:	Not reported
Owner/Operator Email:	Not reported

ALEEM MUHAMMAD (Continued) **1031055335**

Owner/Operator Indicator:	Owner
Owner/Operator Name: ALEEM MUHAMMAD	
Legal Status:	Other
Date Became Current:	Not reported
Date Ended Current:	Not reported
Owner/Operator Address:	5845 DOVERWOOD DR
Owner/Operator City,State,Zip:	CULVER CITY, CA 90230
Owner/Operator Telephone:	310-433-6020
Owner/Operator Telephone Ext:	Not reported
Owner/Operator Fax:	Not reported
Owner/Operator Email:	Not reported

Historic Generators:

Receive Date:	20240415
Handler Name: ALEEM MUHAMMAD	
Federal Waste Generator Description:	Not a generator, verified
State District Owner:	Not reported
Large Quantity Handler of Universal Waste:	No
Recognized Trader Importer:	No
Recognized Trader Exporter:	No
Spent Lead Acid Battery Importer:	No
Spent Lead Acid Battery Exporter:	No
Current Record:	Yes
Non Storage Recycler Activity:	No
Electronic Manifest Broker:	No

List of NAICS Codes and Descriptions:

NAICS Code:	56299
NAICS Description:	ALL OTHER WASTE MANAGEMENT SERVICES

Facility Has Received Notices of Violations:

Violations:	No Violations Found

Evaluation Action Summary:

Evaluations:	No Evaluations Found

H81 **LISA WEILMANN AND LISA BETH WEILMANN TRUST** **RCRA NonGen / NLR** **1026481184**
ESE **5845 DOVERWOOD DR. #102** **E MANIFEST** **CAC003087181**
1/8-1/4 **CULVER CITY, CA 90230**
0.130 mi.
688 ft. **Site 4 of 6 in cluster H**

Relative: **Higher**

Actual: **96 ft.**

RCRA Listings:

Date Form Received by Agency:	20201006
Handler Name:	Lisa Weilmann And Lisa Beth Weilmann Trust
Handler Address:	5845 Doverwood Dr. #102
Handler City,State,Zip:	CULVER CITY, CA 90230
EPA ID:	CAC003087181
Contact Name:	LISA WEILMANN
Contact Address:	5845 DOVERWOOD DR. #102
Contact City,State,Zip:	CULVER CITY, CA 90230
Contact Telephone:	310-993-2514
Contact Fax:	Not reported
Contact Email:	FAVILA@BURNS-ENVIRO.COM
Contact Title:	Not reported

LISA WEILMANN AND LISA BETH WEILMANN TRUST (Continued) **1026481184**

EPA Region:	09
Land Type:	Not reported
Federal Waste Generator Description:	Not a generator, verified
Non-Notifier:	Not reported
Biennial Report Cycle:	Not reported
Accessibility:	Not reported
Active Site Indicator:	Not reported
State District Owner:	Not reported
State District:	Not reported
Mailing Address:	5845 DOVERWOOD DR. #102
Mailing City,State,Zip:	CULVER CITY, CA 90230
Owner Name:	Lisa Weilmann And Lisa Beth Weilman
Owner Type:	Other
Operator Name:	Lisa Weilmann
Operator Type:	Other
Short-Term Generator Activity:	No
Importer Activity:	No
Mixed Waste Generator:	No
Transporter Activity:	No
Transfer Facility Activity:	No
Recycler Activity with Storage:	No
Small Quantity On-Site Burner Exemption:	No
Smelting Melting and Refining Furnace Exemption:	No
Underground Injection Control:	No
Off-Site Waste Receipt:	No
Universal Waste Indicator:	No
Universal Waste Destination Facility:	No
Federal Universal Waste:	No
Active Site State-Reg Handler:	---
Federal Facility Indicator:	Not reported
Hazardous Secondary Material Indicator:	N
Sub-Part K Indicator:	Not reported
2018 GPRA Permit Baseline:	Not on the Baseline
2018 GPRA Renewals Baseline:	Not on the Baseline
202 GPRA Corrective Action Baseline:	No
Subject to Corrective Action Universe:	No
Non-TSDFs Where RCRA CA has Been Imposed Universe:	No
Corrective Action Priority Ranking:	No NCAPS ranking
Environmental Control Indicator:	No
Institutional Control Indicator:	No
Human Exposure Controls Indicator:	N/A
Groundwater Controls Indicator:	N/A
Significant Non-Complier Universe:	No
Unaddressed Significant Non-Complier Universe:	No
Addressed Significant Non-Complier Universe:	No
Significant Non-Complier With a Compliance Schedule Universe:	No
Financial Assurance Required:	Not reported
Handler Date of Last Change:	20201008
Recognized Trader-Importer:	No
Recognized Trader-Exporter:	No
Importer of Spent Lead Acid Batteries:	No
Exporter of Spent Lead Acid Batteries:	No
Recycler Activity Without Storage:	No
Manifest Broker:	No
Sub-Part P Indicator:	No

LISA WEILMANN AND LISA BETH WEILMANN TRUST (Continued) **1026481184**

Handler - Owner Operator:
Owner/Operator Indicator: Operator
Owner/Operator Name: LISA WEILMANN
Legal Status: Other
Date Became Current: Not reported
Date Ended Current: Not reported
Owner/Operator Address: 5845 DOVERWOOD DR. #102
Owner/Operator City,State,Zip: CULVER CITY, CA 90230
Owner/Operator Telephone: 310-993-2514
Owner/Operator Telephone Ext: Not reported
Owner/Operator Fax: Not reported
Owner/Operator Email: Not reported

Owner/Operator Indicator: Owner
Owner/Operator Name: LISA WEILMANN AND LISA BETH WEILMAN
Legal Status: Other
Date Became Current: Not reported
Date Ended Current: Not reported
Owner/Operator Address: 5845 DOVERWOOD DR. #102
Owner/Operator City,State,Zip: CULVER CITY, CA 90230
Owner/Operator Telephone: 310-993-2514
Owner/Operator Telephone Ext: Not reported
Owner/Operator Fax: Not reported
Owner/Operator Email: Not reported

Historic Generators:
Receive Date: 20201006
Handler Name: LISA WEILMANN AND LISA BETH WEILMANN TRUST
Federal Waste Generator Description: Not a generator, verified
State District Owner: Not reported
Large Quantity Handler of Universal Waste: No
Recognized Trader Importer: No
Recognized Trader Exporter: No
Spent Lead Acid Battery Importer: No
Spent Lead Acid Battery Exporter: No
Current Record: Yes
Non Storage Recycler Activity: Not reported
Electronic Manifest Broker: Not reported

List of NAICS Codes and Descriptions:
NAICS Code: 56299
NAICS Description: ALL OTHER WASTE MANAGEMENT SERVICES

Facility Has Received Notices of Violations:
Violations: No Violations Found

Evaluation Action Summary:
Evaluations: No Evaluations Found

E MANIFEST:
Manifest Tracking Number: 006661415GBF
Last Updated Date: 20201109
Shipped Date: 20201007

LISA WEILMANN AND LISA BETH WEILMANN TRUST (Continued) **1026481184**

Received Date:	20201013
Manifest Status:	Signed
Submission Type:	DataImage5Copy
Origin Type:	Service
Generator EPA ID:	CAC003087181
Generator Name:	Lisa Weilmann And Lisa Beth Weilmann Trust
Generator Mail Street Number:	Not reported
Generator Mail Street 1:	5845 DOVERWOOD DR. #102
Generator Mail Street 2:	Not reported
Generator Mail City:	CULVER CITY
Generator Mail State:	CA
Generator Mail Zip:	90230
Generator Location Street Number:	Not reported
Generator Location Street 1:	5845 DOVERWOOD DR #102
Generator Location Street 2:	Not reported
Generator Location City:	CULVER CITY
Generator Location Zip:	90230
Generator Location State:	CA
Generator Contact Company Name:	Not reported
Designated Facility EPA ID:	CAD009007626
Designated Facility Name:	Not reported
Designated Facility Mail Street Number:	Not reported
Designated Facility Mail Street 1:	Not reported
Designated Facility Mail Street 2:	1211 W. GLADSTONE STREET
Designated Facility Mail City:	AZUSA
Designated Facility Mail Zip:	91702
Designated Facility Mail State:	CA
Designated Facility Location Street Number:	Not reported
Designated Facility Location Street 1:	1211 W. GLADSTONE STREET
Designated Facility Location Street 2:	Not reported
Designated Facility Location City:	AZUSA
Designated Facility Location Zip:	91702
Designated Facility Location State:	CA
Designated Facility Contact Company Name:	AZUSA LAND RECLAMATION CO INC
Manifest Residue Indicator:	N
Rejection Indicator:	N

State Waste:

Manifest Tracking Number:	006661415GBF
Waste Line Number:	1
State Waste Code Owner:	CA
State Waste Code:	151
State Waste:	Asbestos-containing waste

Transporter:

Manifest Tracking Number:	006661415GBF
Transporter Line Number:	1
Transporter EPA ID:	CAL000395969
Transporter Name:	Burns & Partners Inc

Manifest Tracking Number:	006661415GBF
Transporter Line Number:	2
Transporter EPA ID:	CAR000181891
Transporter Name:	Usa Waste Of Ca Inc Dba Bdc Special Wast

LISA WEILMANN AND LISA BETH WEILMANN TRUST (Continued) **1026481184**

Waste Line:

Manifest Tracking Number:	006661415GBF
Waste Line Number:	1
U.S. DOT Hazardous Indicator:	Y
U.S. DOT ID Number:	NA2212
U.S. DOT Description:	R.Q, Na2212, Asbestos, 9, Pg Iii
Non-Hazardous Waste Description:	Not reported
Number of Containers:	1
Container Type Code:	BA
Container Type Description:	Burlap, cloth, paper, or plastic bags
Waste Quantity:	1
Quantity Unit of Measure Code:	Y
Quantity Unit of Measure Description:	Cubic Yards
Waste Quantity, in Tons:	0.84
Acute Waste Quantity, in Tons:	0
Non-Acute Waste Quantity, in Tons:	0.84
Waste Quantity, in Kilograms:	761.9052
Acute Waste Quantity, in Kilograms:	0
Non-Acute Waste Quantity, in Kilorgrams:	761.9052
Management Method Code:	H132
Management Method Description:	LANDFILL (WITH PRIOR TREATMENT AND/OR STABILIZATION)
Waste Residue Indicator:	N
Quantity Discrepancy Indicator:	N
Waste Type Discrepancy Indicator:	N
Waste Density:	Not reported
Waste Density Unit of Measure Code:	Not reported
Waste Density Unit of Measure Description:	Not reported
Form Code:	Not reported
Form Code Description:	Not reported
Source Code:	Not reported
Source Code Description:	Not reported
Waste Minimization Code:	Not reported
Waste Minimization Code Description:	Not reported
Consent Number:	Not reported
EPA Waste Indicator:	N

G82 **HOLLISTER CO 30698** **CERS HAZ WASTE** **S121691140**
WNW **294 FOX HILLS MALL** **HAZMAT LA** **N/A**
1/8-1/4 **CULVER CITY, CA 90230** **CIWQS**
0.136 mi.
719 ft. **Site 2 of 2 in cluster G**

Relative: **Lower**

Actual: **29 ft.**

CERS HAZ WASTE:

Name:	HOLLISTER CO 30698
Address:	294 FOX HILLS MALL
City,State,Zip:	CULVER CITY, CA 90230
Site ID:	36713
CERS ID:	10300561
CERS Description:	Hazardous Waste Generator

Violations:

Site ID:	36713
Site Name:	Hollister Co 30698
Violation Date:	01-21-2014
Citation:	22 CCR 12 66262.12 - California Code of Regulations, Title 22, Chapter 12, Section(s) 66262.12
Violation Description:	Failure to obtain and/or maintain an Active EPA ID.
Violation Notes:	Not reported

HOLLISTER CO 30698 (Continued) **S121691140**

Violation Division:	Los Angeles County Fire Department
Violation Program:	HW
Violation Source:	CERS,
Site ID:	36713
Site Name:	Hollister Co 30698
Violation Date:	11-25-2020
Citation:	22 CCR 12 66262.40(a) - California Code of Regulations, Title 22, Chapter 12, Section(s) 66262.40(a)
Violation Description:	Failure to keep a copy of each properly signed manifest for at least three years from the date the waste was accepted by the initial transporter. The manifest signed at the time the waste was accepted for transport shall be kept until receiving a signed copy from the designated facility which received the waste.
Violation Notes:	Returned to compliance on 08/08/2022. OBSERVATION: Uniform Hazardous Waste Manifests for past retail hazardous waste disposals (Colognes and perfumes) were not available at the time of inspection. CORRECTIVE ACTION: Locate a copy of all manifests for the retail hazardous waste and submit copies to the CUPA.
Violation Division:	Los Angeles County Fire Department
Violation Program:	HW
Violation Source:	CERS,
Site ID:	36713
Site Name:	Hollister Co 30698
Violation Date:	11-25-2020
Citation:	22 CCR 18 66268.7(a) - California Code of Regulations, Title 22, Chapter 18, Section(s) 66268.7(a)
Violation Description:	Failure to determine if the waste has to be treated before it can be land disposed and retain the documentation at least three years from the date that the waste was last sent to on-site or off-site treatment, storage, or disposal.
Violation Notes:	Returned to compliance on 08/08/2022. OBSERVATION: Land Disposal Restriction (LDR) documentation for the disposal of perfumes and colognes were not available at the time of inspection. CORRECTIVE ACTION: Submit LDR documentation for the perfumes and colognes to this department. Retain the documentation at least three years from the date that the waste was last sent to on-site or off-site treatment, storage, or disposal.
Violation Division:	Los Angeles County Fire Department
Violation Program:	HW
Violation Source:	CERS,
Site ID:	36713
Site Name:	Hollister Co 30698
Violation Date:	01-21-2014
Citation:	22 CCR 12 66262.40(a) - California Code of Regulations, Title 22, Chapter 12, Section(s) 66262.40(a)
Violation Description:	Failure to maintain uniform hazardous waste manifest, consolidated manifest, or bills of lading copies for three years.
Violation Notes:	Not reported
Violation Division:	Los Angeles County Fire Department
Violation Program:	HW
Violation Source:	CERS,

Evaluation:

Eval General Type:	Compliance Evaluation Inspection

HOLLISTER CO 30698 (Continued) **S121691140**

Eval Date: 08-08-2022
Violations Found: No
Eval Type: Routine done by local agency
Eval Notes: Ana Carina, Manager Due to Covid-19 social distancing practices, a signature was not captured.
Eval Division: Los Angeles County Fire Department
Eval Program: HW
Eval Source: CERS,

Eval General Type: Compliance Evaluation Inspection
Eval Date: 01-21-2014
Violations Found: No
Eval Type: Routine done by local agency
Eval Notes: Not reported
Eval Division: Los Angeles County Fire Department
Eval Program: HW
Eval Source: CERS,

Eval General Type: Compliance Evaluation Inspection
Eval Date: 01-21-2014
Violations Found: Yes
Eval Type: Routine done by local agency
Eval Notes: Inspected by Magdalena Ordonez. Consent given by Max Mc Cullen.
Eval Division: Los Angeles County Fire Department
Eval Program: HW
Eval Source: CERS,

Eval General Type: Compliance Evaluation Inspection
Eval Date: 11-06-2017
Violations Found: No
Eval Type: Routine done by local agency
Eval Notes: BEESHOUA LEE
Eval Division: Los Angeles County Fire Department
Eval Program: HW
Eval Source: CERS,

Eval General Type: Compliance Evaluation Inspection
Eval Date: 11-24-2020
Violations Found: Yes
Eval Type: Routine done by local agency
Eval Notes: Kye Williams, Manager Due to Covid-19 social distancing practices and protocols, a signature was not captured.
Eval Division: Los Angeles County Fire Department
Eval Program: HW
Eval Source: CERS,

Eval General Type: Other/Unknown
Eval Date: 08-07-2015
Violations Found: No
Eval Type: Other, not routine, done by local agency
Eval Notes: Not reported
Eval Division: Los Angeles County Fire Department
Eval Program: HW
Eval Source: CERS,

Coordinates:
Site ID: 36713

HOLLISTER CO 30698 (Continued) **S121691140**

Facility Name:	Hollister Co 30698
Env Int Type Code:	HWG
Program ID:	10300561
Coord Name:	Not reported
Ref Point Type Desc:	Center of a facility or station.,
Latitude:	33.986490
Longitude:	-118.394920

Affiliation:

Affiliation Type Desc:	Document Preparer
Entity Name:	Michael Sangobanwo
Entity Title:	Not reported
Affiliation Address:	Not reported
Affiliation City:	Not reported
Affiliation State:	Not reported
Affiliation Country:	Not reported
Affiliation Zip:	Not reported
Affiliation Phone:	,

Affiliation Type Desc:	Identification Signer
Entity Name:	Michael Sangobanwo
Entity Title:	Environmental Manager - g2 revolution
Affiliation Address:	Not reported
Affiliation City:	Not reported
Affiliation State:	Not reported
Affiliation Country:	Not reported
Affiliation Zip:	Not reported
Affiliation Phone:	,

Affiliation Type Desc:	Legal Owner
Entity Name:	ABERCROMBIE & FITCH
Entity Title:	Not reported
Affiliation Address:	6301 Fitch Path
Affiliation City:	New Albany
Affiliation State:	OH
Affiliation Country:	United States
Affiliation Zip:	43054
Affiliation Phone:	(614) 283-6500,

Affiliation Type Desc:	Environmental Contact
Entity Name:	g2 revolution
Entity Title:	Not reported
Affiliation Address:	800 Church Street
Affiliation City:	Lake Zurich
Affiliation State:	IL
Affiliation Country:	Not reported
Affiliation Zip:	60047
Affiliation Phone:	,

Affiliation Type Desc:	Operator
Entity Name:	Hollister Co 30698
Entity Title:	Not reported
Affiliation Address:	Not reported
Affiliation City:	Not reported
Affiliation State:	Not reported
Affiliation Country:	Not reported
Affiliation Zip:	Not reported

HOLLISTER CO 30698 (Continued) **S121691140**

Affiliation Phone: (310) 397-1814,

Affiliation Type Desc: CUPA District
Entity Name: Los Angeles County Fire
Entity Title: Not reported
Affiliation Address: 5825 Rickenbacker Road
Affiliation City: Commerce
Affiliation State: CA
Affiliation Country: Not reported
Affiliation Zip: 90040-3027
Affiliation Phone: (323) 890-4000,

Affiliation Type Desc: Facility Mailing Address
Entity Name: Mailing Address
Entity Title: Not reported
Affiliation Address: PO Box 182168
Affiliation City: Columbus
Affiliation State: OH
Affiliation Country: Not reported
Affiliation Zip: 43218
Affiliation Phone: ,

Affiliation Type Desc: Parent Corporation
Entity Name: Abercrombie and Fitch
Entity Title: Not reported
Affiliation Address: Not reported
Affiliation City: Not reported
Affiliation State: Not reported
Affiliation Country: Not reported
Affiliation Zip: Not reported
Affiliation Phone: ,

Affiliation Type Desc: Property Owner
Entity Name: WESTFIELD GROUP
Entity Title: Not reported
Affiliation Address: 11601 Wilshire Boulevard
Affiliation City: LOS ANGELES
Affiliation State: CA
Affiliation Country: United States
Affiliation Zip: 90025
Affiliation Phone: (310) 478-4456,

LOS ANGELES HM:
Name: AT&T MOBILITY- (USID159420)
Address: 294 FOX HILLS MALL
City,State,Zip: CULVER CITY, CA 90230
Facility ID: FA0042884
Last Run Date: 02/01/2024
Status: INACTIVE

CIWQS:
Name: WESTFIELD FOX HILLS MALL EXPANSION
Address: 294 FOX HILLS MALL
City,State,Zip: CULVER CITY, CA 90230
Agency: Westfield Corp Inc

HOLLISTER CO 30698 (Continued) **S121691140**

Agency Address:	11601 Wilshire Blvd 10th Fl, Los Angeles, CA 90025
Place/Project Type:	Construction - Commercial
SIC/NAICS:	Not reported
Region:	4
Program:	CONSTW
Regulatory Measure Status:	Terminated
Regulatory Measure Type:	Storm water construction
Order Number:	2009-0009-DWQ
WDID:	4 19C343691
NPDES Number:	CAS000002
Adoption Date:	Not reported
Effective Date:	09/29/2006
Termination Date:	09/02/2010
Expiration/Review Date:	Not reported
Design Flow:	Not reported
Major/Minor:	Not reported
Complexity:	Not reported
TTWQ:	Not reported
Enforcement Actions within 5 years:	0
Violations within 5 years:	0
Latitude:	33.99
Longitude:	-118.39

---

83 **MCDONNEL DOUGLAS HELICOPTER CO** **SWEEPS UST** **S103668882**
South **6775 CENTINELA AVE** **N/A**
1/8-1/4 **LOS ANGELES, CA 90045**
0.136 mi.
720 ft.

Relative: **Lower**

Actual: **36 ft.**

SWEEPS UST:

Name:	MCDONNEL DOUGLAS HELICOPTER CO
Address:	6775 CENTINELA AVE
City:	LOS ANGELES
Status:	Active
Comp Number:	7267
Number:	1
Board Of Equalization:	Not reported
Referral Date:	05-04-93
Action Date:	05-04-93
Created Date:	02-29-88
Owner Tank Id:	Not reported
SWRCB Tank Id:	Not reported
Tank Status:	Not reported
Capacity:	Not reported
Active Date:	Not reported
Tank Use:	Not reported
STG:	Not reported
Content:	Not reported
Number Of Tanks:	Not reported

I84 **PETNET SOLUTIONS INC** **CERS HAZ WASTE** **S113176391**
ENE **6140 BRISTOL PKWY** **HWTS** **N/A**
1/8-1/4 **CULVER CITY, CA 90230** **HAZNET**
0.139 mi. **CERS**
735 ft. **Site 1 of 3 in cluster I**

Relative:
Higher

Actual:
68 ft.

CERS HAZ WASTE:

Name:	PETNET PHARMACEUTICALS INC
Address:	6140 BRISTOL PKWY
City,State,Zip:	CULVER CITY, CA 90230
Site ID:	142816
CERS ID:	10301896
CERS Description:	Hazardous Waste Generator

HWTS:

Name:	PETNET SOLUTIONS INC
Address:	6140 BRISTOL PKWY
Address 2:	Not reported
City,State,Zip:	CULVER CITY, CA 90230
EPA ID:	CAR000109785
Inactive Date:	Not reported
Create Date:	03/04/2003
Last Act Date:	Not reported
Mailing Name:	Not reported
Mailing Address:	810 INNOVATION DR.
Mailing Address 2:	Not reported
Mailing City,State,Zip:	KNOXVILLE, TN 379320000
Owner Name:	SIEMENS
Owner Address:	810 INNOVATION DR
Owner Address 2:	Not reported
Owner City,State,Zip:	KNOXVILLE, TN 37932
Owner Phone:	Not reported
Owner Fax:	Not reported
Contact Name:	DAN JAMES
Contact Address:	810 INNOVATION DR
Contact Address 2:	Not reported
City,State,Zip:	KNOXVILLE, TN 37932
Contact Phone:	Not reported
Contact Fax:	Not reported
Facility Status:	Active
Facility Type:	PERMANENT
Category:	FEDERAL
Latitude:	33.984699
Longitude:	-118.389189

NAICS:

EPA ID:	CAR000109785
Create Date:	2005-10-03 11:15:36.873
NAICS Code:	325413
NAICS Description:	In-Vitro Diagnostic Substance Manufacturing
Issued EPA ID Date:	2003-03-04 14:25:35.18700
Inactive Date:	Not reported
Facility Name:	PETNET SOLUTIONS INC
Facility Address:	6140 BRISTOL PKWY
Facility Address 2:	Not reported
Facility City:	CULVER CITY
Facility County:	Not reported
Facility State:	CA
Facility Zip:	902306604

PETNET SOLUTIONS INC (Continued) **S113176391**

HAZNET:

Name:	PETNET SOLUTIONS INC
Address:	6140 BRISTOL PKWY
Address 2:	Not reported
City,State,Zip:	CULVER CITY, CA 902306604
Contact:	DAN JAMES
Telephone:	8652063743
Mailing Name:	Not reported
Mailing Address:	810 INNOVATION DR.
Year:	2021
Gepaid:	CAR000109785
TSD EPA ID:	COD991300484
CA Waste Code:	122 - Alkaline solution without metals pH >= 12.5
Disposal Method:	H132 - Landfill Or Surface Impoundment That Will Be Closed As Landfill(To Include On-Site Treatment And/Or Stabilization)
Tons:	0.0175
Year:	2021
Gepaid:	CAR000109785
TSD EPA ID:	TXD982560294
CA Waste Code:	311 - Pharmaceutical waste
Disposal Method:	H129 - Other Treatment
Tons:	0.10033
Year:	2021
Gepaid:	CAR000109785
TSD EPA ID:	CAD044429835
CA Waste Code:	343 - Unspecified organic liquid mixture
Disposal Method:	H141 - Storage, Bulking, And/Or Transfer Off Site--No Treatment/Reovery (H010-H129) Or (H131-H135)
Tons:	0.55
Year:	2021
Gepaid:	CAR000109785
TSD EPA ID:	COD991300484
CA Waste Code:	135 - Unspecified aqueous solution
Disposal Method:	H132 - Landfill Or Surface Impoundment That Will Be Closed As Landfill(To Include On-Site Treatment And/Or Stabilization)
Tons:	0.005
Year:	2020
Gepaid:	CAR000109785
TSD EPA ID:	UTD991301748
CA Waste Code:	791 - Liquids with pH <= 2
Disposal Method:	H141 - Storage, Bulking, And/Or Transfer Off Site--No Treatment/Reovery (H010-H129) Or (H131-H135)
Tons:	0.0125
Year:	2020
Gepaid:	CAR000109785
TSD EPA ID:	NED981723513
CA Waste Code:	343 - Unspecified organic liquid mixture
Disposal Method:	H040 - Incineration--Thermal Destruction Other Than Use As A Fuel
Tons:	0.95
Year:	2020

PETNET SOLUTIONS INC (Continued) **S113176391**

Gepaid:	CAR000109785
TSD EPA ID:	TXD982560294
CA Waste Code:	311 - Pharmaceutical waste
Disposal Method:	H141 - Storage, Bulking, And/Or Transfer Off Site--No Treatment/Reovery (H010-H129) Or (H131-H135)
Tons:	0.10033
Year:	2020
Gepaid:	CAR000109785
TSD EPA ID:	CAD059494310
CA Waste Code:	122 - Alkaline solution without metals pH >= 12.5
Disposal Method:	H070 -
Tons:	0.0325
Year:	2020
Gepaid:	CAR000109785
TSD EPA ID:	NED981723513
CA Waste Code:	551 - Laboratory waste chemicals
Disposal Method:	H040 - Incineration--Thermal Destruction Other Than Use As A Fuel
Tons:	0.0115
Year:	2019
Gepaid:	CAR000109785
TSD EPA ID:	OHD000816629
CA Waste Code:	122 - Alkaline solution without metals pH >= 12.5
Disposal Method:	H141 - Storage, Bulking, And/Or Transfer Off Site--No Treatment/Reovery (H010-H129) Or (H131-H135)
Tons:	0.02500

Click this hyperlink while viewing on your computer to access
125 additional CA HAZNET: record(s) in the EDR Site Report.

Additional Information:

Year:	2021
EM Manifest ID:	Not reported
Shipment Date:	3/23/2020
Shipment Date:	3/23/2020
Receipt Date:	3/30/2020
Manifest Number:	014781632FLE
Generator EPA ID:	CAR000109785
Name:	PETNET SOLUTIONS
Address:	LOS ANGELES TECHNOLOGY CENTER
Address 2:	6140 Bristol Parkway
City,State,Zip:	CULVER CITY, CA 90230
Telephone:	Not reported
Contact:	Long Nguyen
Contact Telephone:	310-670-1010
Contact Email:	long.nguyen@petnetsolutions.com
Transporter 1 EPA ID:	MAD039322250
Transporter Name:	Clean Harbors Environmental Services, Inc.
Transporter 1 Emergency Number:	Not reported
Transporter 2 EPA ID:	MOD095038998
Transporter Name 2:	Tri State Motor Transit
Transporter 2 Emergency Number:	Not reported
TSDF EPA ID:	UTD991301748
TSDF Name:	Clean Harbors Grassy Mountain LLC

PETNET SOLUTIONS INC (Continued) **S113176391**

TSDF Address 1:	3 Miles East 7 Miles North of Knolls
TSDF Address 2:	Exit 41 off I-80
TSDF City,State,Zip:	Grantsville, UT 84029
TSDF Telephone:	Not reported
TSDFA EPA ID:	Not reported
Waste Code Description:	791 - Not reported
RCRA Code:	D002
Meth Code:	H141 - Not reported
Quantity Tons:	0.0075
Waste Quantity:	15
Quantity Unit:	P
Year:	2021
EM Manifest ID:	Not reported
Shipment Date:	3/23/2020
Shipment Date:	3/23/2020
Receipt Date:	4/1/2020
Manifest Number:	014781633FLE
Generator EPA ID:	CAR000109785
Name:	PETNET SOLUTIONS
Address:	LOS ANGELES TECHNOLOGY CENTER
Address 2:	6140 Bristol Parkway
City,State,Zip:	CULVER CITY, CA 90230
Telephone:	Not reported
Contact:	Long Nguyen
Contact Telephone:	310-670-1010
Contact Email:	long.nguyen@petnetsolutions.com
Transporter 1 EPA ID:	MAD039322250
Transporter Name:	Clean Harbors Environmental Services, Inc.
Transporter 1 Emergency Number:	Not reported
Transporter 2 EPA ID:	ALR000007237
Transporter Name 2:	Action Resources Incorporated
Transporter 2 Emergency Number:	Not reported
TSDF EPA ID:	NED981723513
TSDF Name:	Clean Harbors Environmental Services, Inc.
TSDF Address 1:	2247 South Highway 71
TSDF Address 2:	Not reported
TSDF City,State,Zip:	Kimball, NE 69145
TSDF Telephone:	Not reported
TSDFA EPA ID:	Not reported
Waste Code Description:	551 - Not reported
RCRA Code:	Not reported
Meth Code:	H040 - Not reported
Quantity Tons:	0.0075
Waste Quantity:	15
Quantity Unit:	P
Year:	2021
EM Manifest ID:	Not reported
Shipment Date:	3/23/2020
Shipment Date:	3/23/2020
Receipt Date:	4/1/2020
Manifest Number:	014781633FLE
Generator EPA ID:	CAR000109785
Name:	PETNET SOLUTIONS
Address:	LOS ANGELES TECHNOLOGY CENTER
Address 2:	6140 Bristol Parkway

PETNET SOLUTIONS INC (Continued) **S113176391**

City,State,Zip:	CULVER CITY, CA 90230
Telephone:	Not reported
Contact:	Long Nguyen
Contact Telephone:	310-670-1010
Contact Email:	long.nguyen@petnetsolutions.com
Transporter 1 EPA ID:	MAD039322250
Transporter Name:	Clean Harbors Environmental Services, Inc.
Transporter 1 Emergency Number:	Not reported
Transporter 2 EPA ID:	ALR000007237
Transporter Name 2:	Action Resources Incorporated
Transporter 2 Emergency Number:	Not reported
TSDF EPA ID:	NED981723513
TSDF Name:	Clean Harbors Environmental Services, Inc.
TSDF Address 1:	2247 South Highway 71
TSDF Address 2:	Not reported
TSDF City,State,Zip:	Kimball, NE 69145
TSDF Telephone:	Not reported
TSDFA EPA ID:	Not reported
Waste Code Description:	343 - Not reported
RCRA Code:	D001,F003,U002,
Meth Code:	H040 - Not reported
Quantity Tons:	0.5
Waste Quantity:	1000
Quantity Unit:	P
Year:	2021
EM Manifest ID:	Not reported
Shipment Date:	3/23/2020
Shipment Date:	3/23/2020
Receipt Date:	3/27/2020
Manifest Number:	014781634FLE
Generator EPA ID:	CAR000109785
Name:	PETNET SOLUTIONS
Address:	LOS ANGELES TECHNOLOGY CENTER
Address 2:	6140 Bristol Parkway
City,State,Zip:	CULVER CITY, CA 90230
Telephone:	Not reported
Contact:	Long Nguyen
Contact Telephone:	310-670-1010
Contact Email:	long.nguyen@petnetsolutions.com
Transporter 1 EPA ID:	MAD039322250
Transporter Name:	Clean Harbors Environmental Services, Inc.
Transporter 1 Emergency Number:	Not reported
Transporter 2 EPA ID:	MAD039322250
Transporter Name 2:	Clean Harbors Environmental Services, Inc.
Transporter 2 Emergency Number:	Not reported
TSDF EPA ID:	CAD059494310
TSDF Name:	Clean Harbors San Jose LLC
TSDF Address 1:	1021 Berryessa Road
TSDF Address 2:	Not reported
TSDF City,State,Zip:	San Jose, CA 95133
TSDF Telephone:	Not reported
TSDFA EPA ID:	Not reported
Waste Code Description:	122 - Not reported
RCRA Code:	D002
Meth Code:	H070 - Not reported
Quantity Tons:	0.02

PETNET SOLUTIONS INC (Continued) **S113176391**

Waste Quantity:	40
Quantity Unit:	P
Year:	2021
EM Manifest ID:	Not reported
Shipment Date:	12/29/2020
Shipment Date:	12/29/2020
Receipt Date:	1/15/2021
Manifest Number:	014784497FLE
Generator EPA ID:	CAR000109785
Name:	PETNET SOLUTIONS
Address:	LOS ANGELES TECHNOLOGY CENTER
Address 2:	6140 Bristol Parkway
City,State,Zip:	CULVER CITY, CA 90230
Telephone:	Not reported
Contact:	Long Nguyen
Contact Telephone:	310-670-1010
Contact Email:	long.nguyen@petnetsolutions.com
Transporter 1 EPA ID:	MAD039322250
Transporter Name:	Clean Harbors Environmental Services, Inc.
Transporter 1 Emergency Number:	Not reported
Transporter 2 EPA ID:	MAD039322250
Transporter Name 2:	Clean Harbors Environmental Services, Inc.
Transporter 2 Emergency Number:	Not reported
TSDF EPA ID:	CAD059494310
TSDF Name:	Clean Harbors San Jose LLC
TSDF Address 1:	1021 Berryessa Road
TSDF Address 2:	Not reported
TSDF City,State,Zip:	San Jose, CA 95133
TSDF Telephone:	Not reported
TSDFA EPA ID:	Not reported
Waste Code Description:	122 - Not reported
RCRA Code:	D002
Meth Code:	H070 - Not reported
Quantity Tons:	0.0125
Waste Quantity:	25
Quantity Unit:	P
Year:	2021
EM Manifest ID:	Not reported
Shipment Date:	12/29/2020
Shipment Date:	12/29/2020
Receipt Date:	1/12/2021
Manifest Number:	014784493FLE
Generator EPA ID:	CAR000109785
Name:	PETNET SOLUTIONS
Address:	LOS ANGELES TECHNOLOGY CENTER
Address 2:	6140 Bristol Parkway
City,State,Zip:	CULVER CITY, CA 90230
Telephone:	Not reported
Contact:	Long Nguyen
Contact Telephone:	310-670-1010
Contact Email:	long.nguyen@petnetsolutions.com
Transporter 1 EPA ID:	MAD039322250
Transporter Name:	Clean Harbors Environmental Services, Inc.
Transporter 1 Emergency Number:	Not reported
Transporter 2 EPA ID:	MOD095038998

PETNET SOLUTIONS INC (Continued) **S113176391**

Transporter Name 2:	Tri State Motor Transit
Transporter 2 Emergency Number:	Not reported
TSDF EPA ID:	UTD991301748
TSDF Name:	Clean Harbors Grassy Mountain LLC
TSDF Address 1:	3 Miles East 7 Miles North of Knolls
TSDF Address 2:	Exit 41 off I-80
TSDF City,State,Zip:	Grantsville, UT 84029
TSDF Telephone:	Not reported
TSDFA EPA ID:	Not reported
Waste Code Description:	791 - Not reported
RCRA Code:	D002
Meth Code:	H141 - Not reported
Quantity Tons:	0.005
Waste Quantity:	10
Quantity Unit:	P

Year:	2021
EM Manifest ID:	Not reported
Shipment Date:	12/29/2020
Shipment Date:	12/29/2020
Receipt Date:	1/14/2021
Manifest Number:	014784495FLE
Generator EPA ID:	CAR000109785
Name:	PETNET SOLUTIONS
Address:	LOS ANGELES TECHNOLOGY CENTER
Address 2:	6140 Bristol Parkway
City,State,Zip:	CULVER CITY, CA 90230
Telephone:	Not reported
Contact:	Long Nguyen
Contact Telephone:	310-670-1010
Contact Email:	long.nguyen@petnetsolutions.com
Transporter 1 EPA ID:	MAD039322250
Transporter Name:	Clean Harbors Environmental Services, Inc.
Transporter 1 Emergency Number:	Not reported
Transporter 2 EPA ID:	CAR000187922
Transporter Name 2:	Rust and Sons Trucking Inc
Transporter 2 Emergency Number:	Not reported
TSDF EPA ID:	NED981723513
TSDF Name:	Clean Harbors Environmental Services, Inc.
TSDF Address 1:	2247 South Highway 71
TSDF Address 2:	Not reported
TSDF City,State,Zip:	Kimball, NE 69145
TSDF Telephone:	Not reported
TSDFA EPA ID:	Not reported
Waste Code Description:	343 - Not reported
RCRA Code:	D001,F003,U002,
Meth Code:	H040 - Not reported
Quantity Tons:	0.45
Waste Quantity:	900
Quantity Unit:	P

Year:	2021
EM Manifest ID:	Not reported
Shipment Date:	12/29/2020
Shipment Date:	12/29/2020
Receipt Date:	1/14/2021
Manifest Number:	014784495FLE

PETNET SOLUTIONS INC (Continued) **S113176391**

Generator EPA ID:	CAR000109785
Name:	PETNET SOLUTIONS
Address:	LOS ANGELES TECHNOLOGY CENTER
Address 2:	6140 Bristol Parkway
City,State,Zip:	CULVER CITY, CA 90230
Telephone:	Not reported
Contact:	Long Nguyen
Contact Telephone:	310-670-1010
Contact Email:	long.nguyen@petnetsolutions.com
Transporter 1 EPA ID:	MAD039322250
Transporter Name:	Clean Harbors Environmental Services, Inc.
Transporter 1 Emergency Number:	Not reported
Transporter 2 EPA ID:	CAR000187922
Transporter Name 2:	Rust and Sons Trucking Inc
Transporter 2 Emergency Number:	Not reported
TSDF EPA ID:	NED981723513
TSDF Name:	Clean Harbors Environmental Services, Inc.
TSDF Address 1:	2247 South Highway 71
TSDF Address 2:	Not reported
TSDF City,State,Zip:	Kimball, NE 69145
TSDF Telephone:	Not reported
TSDFA EPA ID:	Not reported
Waste Code Description:	551 - Not reported
RCRA Code:	Not reported
Meth Code:	H040 - Not reported
Quantity Tons:	0.004
Waste Quantity:	8
Quantity Unit:	P

Year:	2021
EM Manifest ID:	Not reported
Shipment Date:	11/4/2020
Shipment Date:	11/4/2020
Receipt Date:	11/23/2020
Manifest Number:	014160376FLE
Generator EPA ID:	CAR000109785
Name:	PETNET PHARMACEUTICALS INC
Address:	6140 BRISTOL PKWY
Address 2:	Not reported
City,State,Zip:	CULVER CITY, CA
Telephone:	Not reported
Contact:	HENRY PADGETT
Contact Telephone:	310-670-1839
Contact Email:	Not reported
Transporter 1 EPA ID:	TNR000030544
Transporter Name:	PHILOTECHNICS, LTD
Transporter 1 Emergency Number:	Not reported
Transporter 2 EPA ID:	MO8095038998
Transporter Name 2:	TRI-STATE MOTOR TRANSIT CO.
Transporter 2 Emergency Number:	Not reported
TSDF EPA ID:	TXD982560294
TSDF Name:	NSSI RECOVERY SERVICES
TSDF Address 1:	5711 ETHERIDGE ST
TSDF Address 2:	Not reported
TSDF City,State,Zip:	HOUSTON, TX 77087-4009
TSDF Telephone:	Not reported
TSDFA EPA ID:	Not reported

PETNET SOLUTIONS INC (Continued) **S113176391**

Waste Code Description: 311,311,OUTS203 - Not reported
RCRA Code: D002
Meth Code: H141 - Not reported
Quantity Tons: 0.10033
Waste Quantity: 91
Quantity Unit: K

Additional Information:
Year: 2020
EM Manifest ID: Not reported
Shipment Date: 3/23/2020
Shipment Date: 3/23/2020
Receipt Date: 4/1/2020
Manifest Number: 014781633FLE
Generator EPA ID: CAR000109785
Name: PETNET SOLUTIONS
Address: LOS ANGELES TECHNOLOGY CENTER
Address 2: 6140 Bristol Parkway
City,State,Zip: CULVER CITY, CA 90230
Telephone: Not reported
Contact: Long Nguyen
Contact Telephone: 310-670-1010
Contact Email: long.nguyen@petnetsolutions.com
Transporter 1 EPA ID: MAD039322250
Transporter Name: Clean Harbors Environmental Services, Inc.
Transporter 1 Emergency Number: Not reported
Transporter 2 EPA ID: ALR000007237
Transporter Name 2: Action Resources Incorporated
Transporter 2 Emergency Number: Not reported
TSDF EPA ID: NED981723513
TSDF Name: Clean Harbors Environmental Services, Inc.
TSDF Address 1: 2247 South Highway 71
TSDF Address 2: Not reported
TSDF City,State,Zip: Kimball, NE 69145
TSDF Telephone: Not reported
TSDFA EPA ID: Not reported
Waste Code Description: 551 - Not reported
RCRA Code: Not reported
Meth Code: H040 - Not reported
Quantity Tons: 0.0075
Waste Quantity: 15
Quantity Unit: P

Year: 2020
EM Manifest ID: Not reported
Shipment Date: 3/23/2020
Shipment Date: 3/23/2020
Receipt Date: 3/30/2020
Manifest Number: 014781632FLE
Generator EPA ID: CAR000109785
Name: PETNET SOLUTIONS
Address: LOS ANGELES TECHNOLOGY CENTER
Address 2: 6140 Bristol Parkway
City,State,Zip: CULVER CITY, CA 90230
Telephone: Not reported
Contact: Long Nguyen
Contact Telephone: 310-670-1010

PETNET SOLUTIONS INC (Continued) **S113176391**

Contact Email:	long.nguyen@petnetsolutions.com
Transporter 1 EPA ID:	MAD039322250
Transporter Name:	Clean Harbors Environmental Services, Inc.
Transporter 1 Emergency Number:	Not reported
Transporter 2 EPA ID:	MOD095038998
Transporter Name 2:	Tri State Motor Transit
Transporter 2 Emergency Number:	Not reported
TSDF EPA ID:	UTD991301748
TSDF Name:	Clean Harbors Grassy Mountain LLC
TSDF Address 1:	3 Miles East 7 Miles North of Knolls
TSDF Address 2:	Exit 41 off I-80
TSDF City,State,Zip:	Grantsville, UT 84029
TSDF Telephone:	Not reported
TSDFA EPA ID:	Not reported
Waste Code Description:	791 - Not reported
RCRA Code:	D002
Meth Code:	H141 - Not reported
Quantity Tons:	0.0075
Waste Quantity:	15
Quantity Unit:	P
Year:	2020
EM Manifest ID:	Not reported
Shipment Date:	3/23/2020
Shipment Date:	3/23/2020
Receipt Date:	3/27/2020
Manifest Number:	014781634FLE
Generator EPA ID:	CAR000109785
Name:	PETNET SOLUTIONS
Address:	LOS ANGELES TECHNOLOGY CENTER
Address 2:	6140 Bristol Parkway
City,State,Zip:	CULVER CITY, CA 90230
Telephone:	Not reported
Contact:	Long Nguyen
Contact Telephone:	310-670-1010
Contact Email:	long.nguyen@petnetsolutions.com
Transporter 1 EPA ID:	MAD039322250
Transporter Name:	Clean Harbors Environmental Services, Inc.
Transporter 1 Emergency Number:	Not reported
Transporter 2 EPA ID:	MAD039322250
Transporter Name 2:	Clean Harbors Environmental Services, Inc.
Transporter 2 Emergency Number:	Not reported
TSDF EPA ID:	CAD059494310
TSDF Name:	Clean Harbors San Jose LLC
TSDF Address 1:	1021 Berryessa Road
TSDF Address 2:	Not reported
TSDF City,State,Zip:	San Jose, CA 95133
TSDF Telephone:	Not reported
TSDFA EPA ID:	Not reported
Waste Code Description:	122 - Not reported
RCRA Code:	D002
Meth Code:	H070 - Not reported
Quantity Tons:	0.02
Waste Quantity:	40
Quantity Unit:	P
Year:	2020

PETNET SOLUTIONS INC (Continued) **S113176391**

EM Manifest ID:	Not reported
Shipment Date:	3/23/2020
Shipment Date:	3/23/2020
Receipt Date:	4/1/2020
Manifest Number:	014781633FLE
Generator EPA ID:	CAR000109785
Name:	PETNET SOLUTIONS
Address:	LOS ANGELES TECHNOLOGY CENTER
Address 2:	6140 Bristol Parkway
City,State,Zip:	CULVER CITY, CA 90230
Telephone:	Not reported
Contact:	Long Nguyen
Contact Telephone:	310-670-1010
Contact Email:	long.nguyen@petnetsolutions.com
Transporter 1 EPA ID:	MAD039322250
Transporter Name:	Clean Harbors Environmental Services, Inc.
Transporter 1 Emergency Number:	Not reported
Transporter 2 EPA ID:	ALR000007237
Transporter Name 2:	Action Resources Incorporated
Transporter 2 Emergency Number:	Not reported
TSDF EPA ID:	NED981723513
TSDF Name:	Clean Harbors Environmental Services, Inc.
TSDF Address 1:	2247 South Highway 71
TSDF Address 2:	Not reported
TSDF City,State,Zip:	Kimball, NE 69145
TSDF Telephone:	Not reported
TSDFA EPA ID:	Not reported
Waste Code Description:	343 - Not reported
RCRA Code:	D001,F003,U002,
Meth Code:	H040 - Not reported
Quantity Tons:	0.5
Waste Quantity:	1000
Quantity Unit:	P

Year:	2020
EM Manifest ID:	Not reported
Shipment Date:	12/29/2020
Shipment Date:	12/29/2020
Receipt Date:	1/14/2021
Manifest Number:	014784495FLE
Generator EPA ID:	CAR000109785
Name:	PETNET SOLUTIONS
Address:	LOS ANGELES TECHNOLOGY CENTER
Address 2:	6140 Bristol Parkway
City,State,Zip:	CULVER CITY, CA 90230
Telephone:	Not reported
Contact:	Long Nguyen
Contact Telephone:	310-670-1010
Contact Email:	long.nguyen@petnetsolutions.com
Transporter 1 EPA ID:	MAD039322250
Transporter Name:	Clean Harbors Environmental Services, Inc.
Transporter 1 Emergency Number:	Not reported
Transporter 2 EPA ID:	CAR000187922
Transporter Name 2:	Rust and Sons Trucking Inc
Transporter 2 Emergency Number:	Not reported
TSDF EPA ID:	NED981723513
TSDF Name:	Clean Harbors Environmental Services, Inc.

PETNET SOLUTIONS INC (Continued) **S113176391**

TSDF Address 1:	2247 South Highway 71
TSDF Address 2:	Not reported
TSDF City,State,Zip:	Kimball, NE 69145
TSDF Telephone:	Not reported
TSDFA EPA ID:	Not reported
Waste Code Description:	551 - Not reported
RCRA Code:	Not reported
Meth Code:	H040 - Not reported
Quantity Tons:	0.004
Waste Quantity:	8
Quantity Unit:	P
Year:	2020
EM Manifest ID:	Not reported
Shipment Date:	12/29/2020
Shipment Date:	12/29/2020
Receipt Date:	1/14/2021
Manifest Number:	014784495FLE
Generator EPA ID:	CAR000109785
Name:	PETNET SOLUTIONS
Address:	LOS ANGELES TECHNOLOGY CENTER
Address 2:	6140 Bristol Parkway
City,State,Zip:	CULVER CITY, CA 90230
Telephone:	Not reported
Contact:	Long Nguyen
Contact Telephone:	310-670-1010
Contact Email:	long.nguyen@petnetsolutions.com
Transporter 1 EPA ID:	MAD039322250
Transporter Name:	Clean Harbors Environmental Services, Inc.
Transporter 1 Emergency Number:	Not reported
Transporter 2 EPA ID:	CAR000187922
Transporter Name 2:	Rust and Sons Trucking Inc
Transporter 2 Emergency Number:	Not reported
TSDF EPA ID:	NED981723513
TSDF Name:	Clean Harbors Environmental Services, Inc.
TSDF Address 1:	2247 South Highway 71
TSDF Address 2:	Not reported
TSDF City,State,Zip:	Kimball, NE 69145
TSDF Telephone:	Not reported
TSDFA EPA ID:	Not reported
Waste Code Description:	343 - Not reported
RCRA Code:	D001,F003,U002,
Meth Code:	H040 - Not reported
Quantity Tons:	0.45
Waste Quantity:	900
Quantity Unit:	P
Year:	2020
EM Manifest ID:	Not reported
Shipment Date:	12/29/2020
Shipment Date:	12/29/2020
Receipt Date:	1/12/2021
Manifest Number:	014784493FLE
Generator EPA ID:	CAR000109785
Name:	PETNET SOLUTIONS
Address:	LOS ANGELES TECHNOLOGY CENTER
Address 2:	6140 Bristol Parkway

PETNET SOLUTIONS INC (Continued) **S113176391**

City,State,Zip:	CULVER CITY, CA 90230
Telephone:	Not reported
Contact:	Long Nguyen
Contact Telephone:	310-670-1010
Contact Email:	long.nguyen@petnetsolutions.com
Transporter 1 EPA ID:	MAD039322250
Transporter Name:	Clean Harbors Environmental Services, Inc.
Transporter 1 Emergency Number:	Not reported
Transporter 2 EPA ID:	MOD095038998
Transporter Name 2:	Tri State Motor Transit
Transporter 2 Emergency Number:	Not reported
TSDF EPA ID:	UTD991301748
TSDF Name:	Clean Harbors Grassy Mountain LLC
TSDF Address 1:	3 Miles East 7 Miles North of Knolls
TSDF Address 2:	Exit 41 off I-80
TSDF City,State,Zip:	Grantsville, UT 84029
TSDF Telephone:	Not reported
TSDFA EPA ID:	Not reported
Waste Code Description:	791 - Not reported
RCRA Code:	D002
Meth Code:	H141 - Not reported
Quantity Tons:	0.005
Waste Quantity:	10
Quantity Unit:	P

Year:	2020
EM Manifest ID:	Not reported
Shipment Date:	12/29/2020
Shipment Date:	12/29/2020
Receipt Date:	1/15/2021
Manifest Number:	014784497FLE
Generator EPA ID:	CAR000109785
Name:	PETNET SOLUTIONS
Address:	LOS ANGELES TECHNOLOGY CENTER
Address 2:	6140 Bristol Parkway
City,State,Zip:	CULVER CITY, CA 90230
Telephone:	Not reported
Contact:	Long Nguyen
Contact Telephone:	310-670-1010
Contact Email:	long.nguyen@petnetsolutions.com
Transporter 1 EPA ID:	MAD039322250
Transporter Name:	Clean Harbors Environmental Services, Inc.
Transporter 1 Emergency Number:	Not reported
Transporter 2 EPA ID:	MAD039322250
Transporter Name 2:	Clean Harbors Environmental Services, Inc.
Transporter 2 Emergency Number:	Not reported
TSDF EPA ID:	CAD059494310
TSDF Name:	Clean Harbors San Jose LLC
TSDF Address 1:	1021 Berryessa Road
TSDF Address 2:	Not reported
TSDF City,State,Zip:	San Jose, CA 95133
TSDF Telephone:	Not reported
TSDFA EPA ID:	Not reported
Waste Code Description:	122 - Not reported
RCRA Code:	D002
Meth Code:	H070 - Not reported
Quantity Tons:	0.0125

PETNET SOLUTIONS INC (Continued) **S113176391**

Waste Quantity:	25
Quantity Unit:	P
Year:	2020
EM Manifest ID:	Not reported
Shipment Date:	11/4/2020
Shipment Date:	11/4/2020
Receipt Date:	11/23/2020
Manifest Number:	014160376FLE
Generator EPA ID:	CAR000109785
Name:	PETNET PHARMACEUTICALS INC
Address:	6140 BRISTOL PKWY
Address 2:	Not reported
City,State,Zip:	CULVER CITY, CA
Telephone:	Not reported
Contact:	HENRY PADGETT
Contact Telephone:	310-670-1839
Contact Email:	Not reported
Transporter 1 EPA ID:	TNR000030544
Transporter Name:	PHILOTECHNICS, LTD
Transporter 1 Emergency Number:	Not reported
Transporter 2 EPA ID:	MO8095038998
Transporter Name 2:	TRI-STATE MOTOR TRANSIT CO.
Transporter 2 Emergency Number:	Not reported
TSDF EPA ID:	TXD982560294
TSDF Name:	NSSI RECOVERY SERVICES
TSDF Address 1:	5711 ETHERIDGE ST
TSDF Address 2:	Not reported
TSDF City,State,Zip:	HOUSTON, TX 77087-4009
TSDF Telephone:	Not reported
TSDFA EPA ID:	Not reported
Waste Code Description:	311,311,OUTS203 - Not reported
RCRA Code:	D002
Meth Code:	H141 - Not reported
Quantity Tons:	0.10033
Waste Quantity:	91
Quantity Unit:	K

Additional Information:

Year:	2019
EM Manifest ID:	47257257-3fa8-41df-a7b7-4f8257d5329f
Shipment Date:	7/11/2019
Shipment Date:	7/11/2019
Receipt Date:	8/1/2019
Manifest Number:	013212611FLE
Generator EPA ID:	CAR000109785
Name:	PETNET SOLUTIONS
Address:	LOS ANGELES TECHNOLOGY CENTER
Address 2:	6140 Bristol Parkway
City,State,Zip:	CULVER CITY 90230
Telephone:	800-483-3718
Contact:	Long Nguyen
Contact Telephone:	310-670-1010
Contact Email:	Not reported
Transporter 1 EPA ID:	MAD039322250
Transporter Name:	Not reported
Transporter 1 Emergency Number:	Not reported

PETNET SOLUTIONS INC (Continued) **S113176391**

Transporter 2 EPA ID:	ALR000007237
Transporter Name 2:	Not reported
Transporter 2 Emergency Number:	Not reported
TSDF EPA ID:	KYD053348108
TSDF Name:	Safety-Kleen Systems, Inc.
TSDF Address 1:	3700 LaGrange Road
TSDF Address 2:	Not reported
TSDF City,State,Zip:	Smithfield 40068
TSDF Telephone:	800-483-3718
TSDFA EPA ID:	Not reported
Waste Code Description:	- Not reported
RCRA Code:	Not reported
Meth Code:	- Not reported
Quantity Tons:	Not reported
Waste Quantity:	Not reported
Quantity Unit:	Not reported

Federal:

Year:	2019
EM Manifest ID:	47257257-3fa8-41df-a7b7-4f8257d5329f
Generator EPA ID:	CAR000109785
Shipment Date:	2019-07-11
Manifest Number:	013212611FLE
Line Number:	1
Method Code:	H061
Quantity Tons:	0.40000
Quantity Waste:	800.000000
Quantity Unit:	P
Number of Containers:	2
Type of Container:	Fiberboard or plastic drums, barrels, kegs
Quantity Type:	Pounds
Federal Code:	D001

Year:	2019
EM Manifest ID:	47257257-3fa8-41df-a7b7-4f8257d5329f
Generator EPA ID:	CAR000109785
Shipment Date:	2019-07-11
Manifest Number:	013212611FLE
Line Number:	1
Method Code:	H061
Quantity Tons:	0.40000
Quantity Waste:	800.000000
Quantity Unit:	P
Number of Containers:	2
Type of Container:	Fiberboard or plastic drums, barrels, kegs
Quantity Type:	Pounds
Federal Code:	F003

Year:	2019
EM Manifest ID:	47257257-3fa8-41df-a7b7-4f8257d5329f
Generator EPA ID:	CAR000109785
Shipment Date:	2019-07-11
Manifest Number:	013212611FLE
Line Number:	1
Method Code:	H061
Quantity Tons:	0.40000
Quantity Waste:	800.000000
Quantity Unit:	P

PETNET SOLUTIONS INC (Continued) **S113176391**

Number of Containers: 2
Type of Container: Fiberboard or plastic drums, barrels, kegs
Quantity Type: Pounds
Federal Code: U002

Year: 2019
EM Manifest ID: 47257257-3fa8-41df-a7b7-4f8257d5329f
Generator EPA ID: CAR000109785
Shipment Date: 2019-07-11
Manifest Number: 013212611FLE
Line Number: 1
Method Code: H061
Quantity Tons: 0.40000
Quantity Waste: 800.000000
Quantity Unit: P
Number of Containers: 2
Type of Container: Fiberboard or plastic drums, barrels, kegs
Quantity Type: Pounds
Federal Code: U003

Year: 2019
EM Manifest ID: 47257257-3fa8-41df-a7b7-4f8257d5329f
Generator EPA ID: CAR000109785
Shipment Date: 2019-07-11
Manifest Number: 013212611FLE
Line Number: 1
Method Code: H061
Quantity Tons: 0.40000
Quantity Waste: 800.000000
Quantity Unit: P
Number of Containers: 2
Type of Container: Fiberboard or plastic drums, barrels, kegs
Quantity Type: Pounds
Federal Code: U154

State:
Year: 2019
EM Manifest ID: 47257257-3fa8-41df-a7b7-4f8257d5329f
Generator EPA ID: CAR000109785
Shipment Date: 2019-07-11
Manifest Number: 013212611FLE
Line Number: 1
Method Code: H061
Quantity Tons: 0.40000
Quantity Waste: 800.000000
Quantity Unit: P
Number of Containers: 2
Type of Container: Fiberboard or plastic drums, barrels, kegs
Quantity Type: Pounds
State Code: 343

Year: 2019
EM Manifest ID: 535150
Shipment Date: 7/11/2019
Shipment Date: 7/11/2019
Receipt Date: 8/2/2019

PETNET SOLUTIONS INC (Continued) **S113176391**

Manifest Number:	013212610FLE
Generator EPA ID:	CAR000109785
Name:	PETNET SOLUTIONS
Address:	LOS ANGELES TECHNOLOGY CENTER
Address 2:	6140 Bristol Parkway
City,State,Zip:	CULVER CITY 90230
Telephone:	800-483-3718
Contact:	Long Nguyen
Contact Telephone:	310-670-1010
Contact Email:	Not reported
Transporter 1 EPA ID:	MAD039322250
Transporter Name:	Not reported
Transporter 1 Emergency Number:	Not reported
Transporter 2 EPA ID:	ALR000007237
Transporter Name 2:	Not reported
Transporter 2 Emergency Number:	Not reported
TSDF EPA ID:	OHD000816629
TSDF Name:	Spring Grove Resource Recovery Inc.
TSDF Address 1:	4879 Spring Grove Avenue
TSDF Address 2:	Not reported
TSDF City,State,Zip:	Cincinnati 45232
TSDF Telephone:	800-483-3718
TSDFA EPA ID:	Not reported
Waste Code Description:	- Not reported
RCRA Code:	Not reported
Meth Code:	- Not reported
Quantity Tons:	Not reported
Waste Quantity:	Not reported
Quantity Unit:	Not reported

Federal:

Year:	2019
EM Manifest ID:	535150
Generator EPA ID:	CAR000109785
Shipment Date:	2019-07-11
Manifest Number:	013212610FLE
Line Number:	1
Method Code:	H141
Quantity Tons:	0.02500
Quantity Waste:	50.000000
Quantity Unit:	P
Number of Containers:	1
Type of Container:	Fiberboard or plastic drums, barrels, kegs
Quantity Type:	Pounds
Federal Code:	D002

State:

Year:	2019
EM Manifest ID:	535150
Generator EPA ID:	CAR000109785
Shipment Date:	2019-07-11
Manifest Number:	013212610FLE
Line Number:	1
Method Code:	H141
Quantity Tons:	0.02500
Quantity Waste:	50.000000
Quantity Unit:	P

PETNET SOLUTIONS INC (Continued) **S113176391**

Number of Containers:	1
Type of Container:	Fiberboard or plastic drums, barrels, kegs
Quantity Type:	Pounds
State Code:	122
Year:	2019
EM Manifest ID:	462f3818-ce5b-4084-a786-4b841c078b9e
Shipment Date:	1/17/2019
Shipment Date:	1/17/2019
Receipt Date:	1/29/2019
Manifest Number:	012288690FLE
Generator EPA ID:	CAR000109785
Name:	PETNET SOLUTIONS
Address:	LOS ANGELES TECHNOLOGY CENTER
Address 2:	6140 Bristol Parkway
City,State,Zip:	CULVER CITY 90230
Telephone:	800-483-3718
Contact:	Long Nguyen
Contact Telephone:	310-670-1010
Contact Email:	Not reported
Transporter 1 EPA ID:	MAD039322250
Transporter Name:	Not reported
Transporter 1 Emergency Number:	Not reported
Transporter 2 EPA ID:	MAD039322250
Transporter Name 2:	Not reported
Transporter 2 Emergency Number:	Not reported
TSDF EPA ID:	CAD044429835
TSDF Name:	Clean Harbors Wilmington LLC
TSDF Address 1:	1737 East Denni Street
TSDF Address 2:	Not reported
TSDF City,State,Zip:	Wilmington 90744
TSDF Telephone:	800-483-3718
TSDFA EPA ID:	Not reported
Waste Code Description:	- Not reported
RCRA Code:	Not reported
Meth Code:	- Not reported
Quantity Tons:	Not reported
Waste Quantity:	Not reported
Quantity Unit:	Not reported

Federal:

Year:	2019
EM Manifest ID:	462f3818-ce5b-4084-a786-4b841c078b9e
Generator EPA ID:	CAR000109785
Shipment Date:	2019-01-17
Manifest Number:	012288690FLE
Line Number:	1
Method Code:	H141
Quantity Tons:	0.42500
Quantity Waste:	850.000000
Quantity Unit:	P
Number of Containers:	2
Type of Container:	Fiberboard or plastic drums, barrels, kegs
Quantity Type:	Pounds
Federal Code:	D001
Year:	2019

PETNET SOLUTIONS INC (Continued) **S113176391**

EM Manifest ID: 462f3818-ce5b-4084-a786-4b841c078b9e
Generator EPA ID: CAR000109785
Shipment Date: 2019-01-17
Manifest Number: 012288690FLE
Line Number: 1
Method Code: H141
Quantity Tons: 0.42500
Quantity Waste: 850.000000
Quantity Unit: P
Number of Containers: 2
Type of Container: Fiberboard or plastic drums, barrels, kegs
Quantity Type: Pounds
Federal Code: F003

Year: 2019
EM Manifest ID: 462f3818-ce5b-4084-a786-4b841c078b9e
Generator EPA ID: CAR000109785
Shipment Date: 2019-01-17
Manifest Number: 012288690FLE
Line Number: 1
Method Code: H141
Quantity Tons: 0.42500
Quantity Waste: 850.000000
Quantity Unit: P
Number of Containers: 2
Type of Container: Fiberboard or plastic drums, barrels, kegs
Quantity Type: Pounds
Federal Code: U002

Year: 2019
EM Manifest ID: 462f3818-ce5b-4084-a786-4b841c078b9e
Generator EPA ID: CAR000109785
Shipment Date: 2019-01-17
Manifest Number: 012288690FLE
Line Number: 1
Method Code: H141
Quantity Tons: 0.42500
Quantity Waste: 850.000000
Quantity Unit: P
Number of Containers: 2
Type of Container: Fiberboard or plastic drums, barrels, kegs
Quantity Type: Pounds
Federal Code: U003

Year: 2019
EM Manifest ID: 462f3818-ce5b-4084-a786-4b841c078b9e
Generator EPA ID: CAR000109785
Shipment Date: 2019-01-17
Manifest Number: 012288690FLE
Line Number: 1
Method Code: H141
Quantity Tons: 0.42500
Quantity Waste: 850.000000
Quantity Unit: P
Number of Containers: 2
Type of Container: Fiberboard or plastic drums, barrels, kegs
Quantity Type: Pounds

PETNET SOLUTIONS INC (Continued) **S113176391**

Federal Code: U154

State:
Year: 2019
EM Manifest ID: 462f3818-ce5b-4084-a786-4b841c078b9e
Generator EPA ID: CAR000109785
Shipment Date: 2019-01-17
Manifest Number: 012288690FLE
Line Number: 1
Method Code: H141
Quantity Tons: 0.42500
Quantity Waste: 850.000000
Quantity Unit: P
Number of Containers: 2
Type of Container: Fiberboard or plastic drums, barrels, kegs
Quantity Type: Pounds
State Code: 343

Additional Information:
Year: 2018
EM Manifest ID: 011901551FLE20180607_D_1
Shipment Date: 6/7/2018
Shipment Date: 6/7/2018
Receipt Date: 6/13/2018
Manifest Number: 011901551FLE
Generator EPA ID: CAR000109785
Name: PETHET SOLUTIONS
Address: Not reported
Address 2: Not reported
City,State,Zip: Not reported
Telephone: Not reported
Contact: Not reported
Contact Telephone: Not reported
Contact Email: Not reported
Transporter 1 EPA ID: MAD039322250
Transporter Name: Not reported
Transporter 1 Emergency Number: Not reported
Transporter 2 EPA ID: ALR000007237
Transporter Name 2: Not reported
Transporter 2 Emergency Number: Not reported
TSDF EPA ID: NED981723513
TSDF Name: CLEAN HARBORS ENVIRONMENTAL SERVICES INC
TSDF Address 1: Not reported
TSDF Address 2: Not reported
TSDF City,State,Zip: Not reported
TSDF Telephone: Not reported
TSDFA EPA ID: Not reported
Waste Code Description: - Not reported
RCRA Code: Not reported
Meth Code: - Not reported
Quantity Tons: Not reported
Waste Quantity: Not reported
Quantity Unit: Not reported

Federal:
Year: 2018

PETNET SOLUTIONS INC (Continued) **S113176391**

EM Manifest ID: 011901551FLE20180607_D_1
Generator EPA ID: CAR000109785
Shipment Date: 2018-06-07
Manifest Number: 011901551FLE
Line Number: 1
Method Code: H040
Quantity Tons: 0.01250
Quantity Waste: 25.000000
Quantity Unit: P
Number of Containers: 1
Type of Container: NULL
Quantity Type: NULL
Federal Code: D001

Year: 2018
EM Manifest ID: 011901551FLE20180607_D_1
Generator EPA ID: CAR000109785
Shipment Date: 2018-06-07
Manifest Number: 011901551FLE
Line Number: 4
Method Code: H040
Quantity Tons: 0.00500
Quantity Waste: 10.000000
Quantity Unit: P
Number of Containers: 1
Type of Container: NULL
Quantity Type: NULL
Federal Code: D001

Year: 2018
EM Manifest ID: 011901551FLE20180607_D_1
Generator EPA ID: CAR000109785
Shipment Date: 2018-06-07
Manifest Number: 011901551FLE
Line Number: 4
Method Code: H040
Quantity Tons: 0.00500
Quantity Waste: 10.000000
Quantity Unit: P
Number of Containers: 1
Type of Container: NULL
Quantity Type: NULL
Federal Code: D002

State:
Year: 2018
EM Manifest ID: 011901551FLE20180607_D_1
Generator EPA ID: CAR000109785
Shipment Date: 2018-06-07
Manifest Number: 011901551FLE
Line Number: 1
Method Code: H040
Quantity Tons: 0.01250
Quantity Waste: 25.000000
Quantity Unit: P
Number of Containers: 1
Type of Container: NULL

PETNET SOLUTIONS INC (Continued) **S113176391**

Quantity Type:	NULL
State Code:	551
Year:	2018
EM Manifest ID:	011901551FLE20180607_D_1
Generator EPA ID:	CAR000109785
Shipment Date:	2018-06-07
Manifest Number:	011901551FLE
Line Number:	2
Method Code:	H040
Quantity Tons:	0.00500
Quantity Waste:	10.000000
Quantity Unit:	P
Number of Containers:	1
Type of Container:	NULL
Quantity Type:	NULL
State Code:	331
Year:	2018
EM Manifest ID:	011901551FLE20180607_D_1
Generator EPA ID:	CAR000109785
Shipment Date:	2018-06-07
Manifest Number:	011901551FLE
Line Number:	3
Method Code:	H040
Quantity Tons:	0.00500
Quantity Waste:	10.000000
Quantity Unit:	P
Number of Containers:	1
Type of Container:	NULL
Quantity Type:	NULL
State Code:	551
Year:	2018
EM Manifest ID:	011901551FLE20180607_D_1
Generator EPA ID:	CAR000109785
Shipment Date:	2018-06-07
Manifest Number:	011901551FLE
Line Number:	4
Method Code:	H040
Quantity Tons:	0.00500
Quantity Waste:	10.000000
Quantity Unit:	P
Number of Containers:	1
Type of Container:	NULL
Quantity Type:	NULL
State Code:	791
Year:	2018
EM Manifest ID:	011901471FLE20180604_D_1
Shipment Date:	6/4/2018
Shipment Date:	6/4/2018
Receipt Date:	7/3/2018
Manifest Number:	011901471FLE
Generator EPA ID:	CAR000109785
Name:	PETNET SOLUTIONS

PETNET SOLUTIONS INC (Continued) **S113176391**

Address:	Not reported
Address 2:	Not reported
City,State,Zip:	Not reported
Telephone:	Not reported
Contact:	Not reported
Contact Telephone:	Not reported
Contact Email:	Not reported
Transporter 1 EPA ID:	MAD039322250
Transporter Name:	Not reported
Transporter 1 Emergency Number:	Not reported
Transporter 2 EPA ID:	ALR000007237
Transporter Name 2:	Not reported
Transporter 2 Emergency Number:	Not reported
TSDF EPA ID:	TXD982290140
TSDF Name:	CLEAN HARBORS LAPORTE LLC
TSDF Address 1:	Not reported
TSDF Address 2:	Not reported
TSDF City,State,Zip:	Not reported
TSDF Telephone:	Not reported
TSDFA EPA ID:	Not reported
Waste Code Description:	- Not reported
RCRA Code:	Not reported
Meth Code:	- Not reported
Quantity Tons:	Not reported
Waste Quantity:	Not reported
Quantity Unit:	Not reported

Federal:

Year:	2018
EM Manifest ID:	011901471FLE20180604_D_1
Generator EPA ID:	CAR000109785
Shipment Date:	2018-06-04
Manifest Number:	011901471FLE
Line Number:	1
Method Code:	H141
Quantity Tons:	0.20000
Quantity Waste:	400.000000
Quantity Unit:	P
Number of Containers:	10
Type of Container:	NULL
Quantity Type:	NULL
Federal Code:	D001

State:

Year:	2018
EM Manifest ID:	011901471FLE20180604_D_1
Generator EPA ID:	CAR000109785
Shipment Date:	2018-06-04
Manifest Number:	011901471FLE
Line Number:	1
Method Code:	H141
Quantity Tons:	0.20000
Quantity Waste:	400.000000
Quantity Unit:	P
Number of Containers:	10
Type of Container:	NULL
Quantity Type:	NULL

PETNET SOLUTIONS INC (Continued) **S113176391**

State Code: 513

Year: 2018
EM Manifest ID: 011901470FLE20180604_D_1
Shipment Date: 6/4/2018
Shipment Date: 6/4/2018
Receipt Date: 6/9/2018
Manifest Number: 011901470FLE
Generator EPA ID: CAR000109785
Name: PETNET SOLUTIONS
Address: Not reported
Address 2: Not reported
City,State,Zip: Not reported
Telephone: Not reported
Contact: Not reported
Contact Telephone: Not reported
Contact Email: Not reported
Transporter 1 EPA ID: MAD039322250
Transporter Name: Not reported
Transporter 1 Emergency Number: Not reported
Transporter 2 EPA ID: ALR000007237
Transporter Name 2: Not reported
Transporter 2 Emergency Number: Not reported
TSDF EPA ID: NED981723513
TSDF Name: CLEAN HARBORS ENVIRONMENTAL SERVICES INC
TSDF Address 1: Not reported
TSDF Address 2: Not reported
TSDF City,State,Zip: Not reported
TSDF Telephone: Not reported
TSDFA EPA ID: Not reported
Waste Code Description: - Not reported
RCRA Code: Not reported
Meth Code: - Not reported
Quantity Tons: Not reported
Waste Quantity: Not reported
Quantity Unit: Not reported

Federal:
Year: 2018
EM Manifest ID: 011901470FLE20180604_D_1
Generator EPA ID: CAR000109785
Shipment Date: 2018-06-04
Manifest Number: 011901470FLE
Line Number: 1
Method Code: H040
Quantity Tons: 0.37400
Quantity Waste: 110.000000
Quantity Unit: G
Number of Containers: 2
Type of Container: NULL
Quantity Type: NULL
Federal Code: D001

Year: 2018
EM Manifest ID: 011901470FLE20180604_D_1
Generator EPA ID: CAR000109785
Shipment Date: 2018-06-04

PETNET SOLUTIONS INC (Continued) **S113176391**

Manifest Number:	011901470FLE
Line Number:	1
Method Code:	H040
Quantity Tons:	0.37400
Quantity Waste:	110.000000
Quantity Unit:	G
Number of Containers:	2
Type of Container:	NULL
Quantity Type:	NULL
Federal Code:	F003

Year:	2018
EM Manifest ID:	011901470FLE20180604_D_1
Generator EPA ID:	CAR000109785
Shipment Date:	2018-06-04
Manifest Number:	011901470FLE
Line Number:	1
Method Code:	H040
Quantity Tons:	0.37400
Quantity Waste:	110.000000
Quantity Unit:	G
Number of Containers:	2
Type of Container:	NULL
Quantity Type:	NULL
Federal Code:	U002

Year:	2018
EM Manifest ID:	011901470FLE20180604_D_1
Generator EPA ID:	CAR000109785
Shipment Date:	2018-06-04
Manifest Number:	011901470FLE
Line Number:	1
Method Code:	H040
Quantity Tons:	0.37400
Quantity Waste:	110.000000
Quantity Unit:	G
Number of Containers:	2
Type of Container:	NULL
Quantity Type:	NULL
Federal Code:	U003

Year:	2018
EM Manifest ID:	011901470FLE20180604_D_1
Generator EPA ID:	CAR000109785
Shipment Date:	2018-06-04
Manifest Number:	011901470FLE
Line Number:	1
Method Code:	H040
Quantity Tons:	0.37400
Quantity Waste:	110.000000
Quantity Unit:	G
Number of Containers:	2
Type of Container:	NULL
Quantity Type:	NULL
Federal Code:	U154

PETNET SOLUTIONS INC (Continued) **S113176391**

State:

Year:	2018
EM Manifest ID:	011901470FLE20180604_D_1
Generator EPA ID:	CAR000109785
Shipment Date:	2018-06-04
Manifest Number:	011901470FLE
Line Number:	1
Method Code:	H040
Quantity Tons:	0.37400
Quantity Waste:	110.000000
Quantity Unit:	G
Number of Containers:	2
Type of Container:	NULL
Quantity Type:	NULL
State Code:	343

Year:	2018
EM Manifest ID:	010226449FLE20170327_D_1
Shipment Date:	3/27/2017
Shipment Date:	3/27/2017
Receipt Date:	3/30/2017
Manifest Number:	010226449FLE
Generator EPA ID:	CAR000109785
Name:	PETNET SOLUTIONS
Address:	Not reported
Address 2:	Not reported
City,State,Zip:	Not reported
Telephone:	Not reported
Contact:	Not reported
Contact Telephone:	Not reported
Contact Email:	Not reported
Transporter 1 EPA ID:	MAD039322250
Transporter Name:	Not reported
Transporter 1 Emergency Number:	Not reported
Transporter 2 EPA ID:	MOR000501973
Transporter Name 2:	Not reported
Transporter 2 Emergency Number:	Not reported
TSDF EPA ID:	NED981723513
TSDF Name:	CLEAN HARBORS ENVIRONMENTAL SERVICE INC
TSDF Address 1:	Not reported
TSDF Address 2:	Not reported
TSDF City,State,Zip:	Not reported
TSDF Telephone:	Not reported
TSDFA EPA ID:	Not reported
Waste Code Description:	- Not reported
RCRA Code:	Not reported
Meth Code:	- Not reported
Quantity Tons:	Not reported
Waste Quantity:	Not reported
Quantity Unit:	Not reported

Federal:

Year:	2018
EM Manifest ID:	010226449FLE20170327_D_1
Generator EPA ID:	CAR000109785
Shipment Date:	2017-03-27

PETNET SOLUTIONS INC (Continued) **S113176391**

Manifest Number:	010226449FLE
Line Number:	1
Method Code:	H040
Quantity Tons:	0.15000
Quantity Waste:	300.000000
Quantity Unit:	P
Number of Containers:	1
Type of Container:	NULL
Quantity Type:	NULL
Federal Code:	D001

Year:	2018
EM Manifest ID:	010226449FLE20170327_D_1
Generator EPA ID:	CAR000109785
Shipment Date:	2017-03-27
Manifest Number:	010226449FLE
Line Number:	1
Method Code:	H040
Quantity Tons:	0.15000
Quantity Waste:	300.000000
Quantity Unit:	P
Number of Containers:	1
Type of Container:	NULL
Quantity Type:	NULL
Federal Code:	F003

Year:	2018
EM Manifest ID:	010226449FLE20170327_D_1
Generator EPA ID:	CAR000109785
Shipment Date:	2017-03-27
Manifest Number:	010226449FLE
Line Number:	1
Method Code:	H040
Quantity Tons:	0.15000
Quantity Waste:	300.000000
Quantity Unit:	P
Number of Containers:	1
Type of Container:	NULL
Quantity Type:	NULL
Federal Code:	U002

Year:	2018
EM Manifest ID:	010226449FLE20170327_D_1
Generator EPA ID:	CAR000109785
Shipment Date:	2017-03-27
Manifest Number:	010226449FLE
Line Number:	1
Method Code:	H040
Quantity Tons:	0.15000
Quantity Waste:	300.000000
Quantity Unit:	P
Number of Containers:	1
Type of Container:	NULL
Quantity Type:	NULL
Federal Code:	U003

Year:	2018

PETNET SOLUTIONS INC (Continued) **S113176391**

EM Manifest ID: 010226449FLE20170327_D_1
Generator EPA ID: CAR000109785
Shipment Date: 2017-03-27
Manifest Number: 010226449FLE
Line Number: 1
Method Code: H040
Quantity Tons: 0.15000
Quantity Waste: 300.000000
Quantity Unit: P
Number of Containers: 1
Type of Container: NULL
Quantity Type: NULL
Federal Code: U154

State:
Year: 2018
EM Manifest ID: 010226449FLE20170327_D_1
Generator EPA ID: CAR000109785
Shipment Date: 2017-03-27
Manifest Number: 010226449FLE
Line Number: 1
Method Code: H040
Quantity Tons: 0.15000
Quantity Waste: 300.000000
Quantity Unit: P
Number of Containers: 1
Type of Container: NULL
Quantity Type: NULL
State Code: 343

Year: 2018
EM Manifest ID: 011544167FLE20171204_D_1
Shipment Date: 12/4/2017
Shipment Date: 12/4/2017
Receipt Date: 12/9/2017
Manifest Number: 011544167FLE
Generator EPA ID: CAR000109785
Name: PETNET SOLUTIONS
Address: Not reported
Address 2: Not reported
City,State,Zip: Not reported
Telephone: Not reported
Contact: Not reported
Contact Telephone: Not reported
Contact Email: Not reported
Transporter 1 EPA ID: MAD039322250
Transporter Name: Not reported
Transporter 1 Emergency Number: Not reported
Transporter 2 EPA ID: ALR000007237
Transporter Name 2: Not reported
Transporter 2 Emergency Number: Not reported
TSDF EPA ID: NED981723513
TSDF Name: CLEAN HARBORS ENVIRONMENTAL SERVICES INC
TSDF Address 1: Not reported
TSDF Address 2: Not reported
TSDF City,State,Zip: Not reported

PETNET SOLUTIONS INC (Continued) **S113176391**

TSDF Telephone: Not reported
TSDFA EPA ID: Not reported
Waste Code Description: - Not reported
RCRA Code: Not reported
Meth Code: - Not reported
Quantity Tons: Not reported
Waste Quantity: Not reported
Quantity Unit: Not reported

Federal:
Year: 2018
EM Manifest ID: 011544167FLE20171204_D_1
Generator EPA ID: CAR000109785
Shipment Date: 2017-12-04
Manifest Number: 011544167FLE
Line Number: 1
Method Code: H040
Quantity Tons: 0.27500
Quantity Waste: 550.000000
Quantity Unit: P
Number of Containers: 2
Type of Container: NULL
Quantity Type: NULL
Federal Code: D001

Year: 2018
EM Manifest ID: 011544167FLE20171204_D_1
Generator EPA ID: CAR000109785
Shipment Date: 2017-12-04
Manifest Number: 011544167FLE
Line Number: 1
Method Code: H040
Quantity Tons: 0.27500
Quantity Waste: 550.000000
Quantity Unit: P
Number of Containers: 2
Type of Container: NULL
Quantity Type: NULL
Federal Code: D002

Year: 2018
EM Manifest ID: 011544167FLE20171204_D_1
Generator EPA ID: CAR000109785
Shipment Date: 2017-12-04
Manifest Number: 011544167FLE
Line Number: 1
Method Code: H040
Quantity Tons: 0.27500
Quantity Waste: 550.000000
Quantity Unit: P
Number of Containers: 2
Type of Container: NULL
Quantity Type: NULL
Federal Code: U003

State:
Year: 2018

PETNET SOLUTIONS INC (Continued) **S113176391**

EM Manifest ID:	011544167FLE20171204_D_1
Generator EPA ID:	CAR000109785
Shipment Date:	2017-12-04
Manifest Number:	011544167FLE
Line Number:	1
Method Code:	H040
Quantity Tons:	0.27500
Quantity Waste:	550.000000
Quantity Unit:	P
Number of Containers:	2
Type of Container:	NULL
Quantity Type:	NULL
State Code:	214

Additional Information:

Year:	2017
Gen EPA ID:	CAR000109785
Shipment Date:	20171204
Creation Date:	8/1/2018 18:30:51
Receipt Date:	20171209
Manifest ID:	011544167FLE
Trans EPA ID:	MAD039322250
Trans Name:	CLEAN HARBORS ENVIRONMENTAL SERVICES INC
Trans 2 EPA ID:	ALR000007237
Trans 2 Name:	ACTION RESOURSE INC
TSDF EPA ID:	NED981723513
Trans Name:	CLEAN HARBORS ENVIRONMENTAL SERVICES INC
TSDF Alt EPA ID:	Not reported
TSDF Alt Name:	Not reported
Waste Code Description:	214 - Unspecified solvent mixture
RCRA Code:	U003
Meth Code:	H040 - Incineration--Thermal Destruction Other Than Use As A Fuel
Quantity Tons:	0.275
Waste Quantity:	550
Quantity Unit:	P
Additional Code 1:	D002
Additional Code 2:	D001
Additional Code 3:	Not reported
Additional Code 4:	Not reported
Additional Code 5:	Not reported
Shipment Date:	20170327
Creation Date:	5/11/2018 18:32:17
Receipt Date:	20170330
Manifest ID:	010226449FLE
Trans EPA ID:	MAD039322250
Trans Name:	CLEAN HARBORS ENVIRONMENTAL SERVICE INC
Trans 2 EPA ID:	MOR000501973
Trans 2 Name:	R & R
TSDF EPA ID:	NED981723513
Trans Name:	CLEAN HARBORS ENVIRONMENTAL SERVICE INC
TSDF Alt EPA ID:	Not reported
TSDF Alt Name:	Not reported
Waste Code Description:	- Not reported
RCRA Code:	Not reported

PETNET SOLUTIONS INC (Continued) **S113176391**

Meth Code:	H040 - Incineration--Thermal Destruction Other Than Use As A Fuel
Quantity Tons:	0.15
Waste Quantity:	300
Quantity Unit:	P
Additional Code 1:	Not reported
Additional Code 2:	Not reported
Additional Code 3:	Not reported
Additional Code 4:	Not reported
Additional Code 5:	Not reported
Shipment Date:	20170327
Creation Date:	5/4/2018 18:31:04
Receipt Date:	20170327
Manifest ID:	010226448FLE
Trans EPA ID:	MAD039322250
Trans Name:	CLEAN HARBORS ENVIRONMENTAL SERVICE INC
Trans 2 EPA ID:	Not reported
Trans 2 Name:	Not reported
TSDF EPA ID:	CAD044429835
Trans Name:	CLEAN HARBORS WILMINGTON LLC
TSDF Alt EPA ID:	Not reported
TSDF Alt Name:	Not reported
Waste Code Description:	551 - Laboratory waste chemicals 561 Detergent and soap
RCRA Code:	Not reported
Meth Code:	H141 - Storage, Bulking, And/Or Transfer Off Site--No Treatment/Reovery (H010-H129) Or (H131-H135)
Quantity Tons:	0.01
Waste Quantity:	20
Quantity Unit:	P
Additional Code 1:	Not reported
Additional Code 2:	Not reported
Additional Code 3:	Not reported
Additional Code 4:	Not reported
Additional Code 5:	Not reported
Shipment Date:	20170327
Creation Date:	5/11/2018 18:32:17
Receipt Date:	20170330
Manifest ID:	010226449FLE
Trans EPA ID:	MAD039322250
Trans Name:	CLEAN HARBORS ENVIRONMENTAL SERVICE INC
Trans 2 EPA ID:	MOR000501973
Trans 2 Name:	R & R
TSDF EPA ID:	NED981723513
Trans Name:	CLEAN HARBORS ENVIRONMENTAL SERVICE INC
TSDF Alt EPA ID:	Not reported
TSDF Alt Name:	Not reported
Waste Code Description:	343 - Unspecified organic liquid mixture
RCRA Code:	U154
Meth Code:	H040 - Incineration--Thermal Destruction Other Than Use As A Fuel
Quantity Tons:	0.15
Waste Quantity:	300
Quantity Unit:	P
Additional Code 1:	U003
Additional Code 2:	U002
Additional Code 3:	F003
Additional Code 4:	D001

PETNET SOLUTIONS INC (Continued) **S113176391**

Additional Code 5: Not reported

Additional Information:
Year: 2016
Gen EPA ID: CAR000109785

Shipment Date: 20150610
Creation Date: 1/20/2016 22:15:20
Receipt Date: 20150624
Manifest ID: 008300051FLE
Trans EPA ID: MAD039322250
Trans Name: CLEAN HARBORS ENVIRONMENTAL SERVICES INC
Trans 2 EPA ID: MOR000508838
Trans 2 Name: NEI TRUCKING
TSDF EPA ID: TXD055141378
Trans Name: CLEAN HARBORS DEER PARK LLC
TSDF Alt EPA ID: Not reported
TSDF Alt Name: Not reported
Waste Code Description: 211 - Halogenated solvents (chloroform, methyl chloride, perchloroethylene, etc.
RCRA Code: U044
Meth Code: H040 - Incineration--Thermal Destruction Other Than Use As A Fuel
Quantity Tons: 0.3
Waste Quantity: 600
Quantity Unit: P
Additional Code 1: U003
Additional Code 2: U002
Additional Code 3: Not reported
Additional Code 4: Not reported
Additional Code 5: Not reported

Additional Information:
Year: 2015
Gen EPA ID: CAR000109785

Shipment Date: 20150610
Creation Date: 1/20/2016 22:15:20
Receipt Date: 20150624
Manifest ID: 008300051FLE
Trans EPA ID: MAD039322250
Trans Name: CLEAN HARBORS ENVIRONMENTAL SERVICES INC
Trans 2 EPA ID: MOR000508838
Trans 2 Name: NEI TRUCKING
TSDF EPA ID: TXD055141378
Trans Name: CLEAN HARBORS DEER PARK LLC
TSDF Alt EPA ID: Not reported
TSDF Alt Name: Not reported
Waste Code Description: 211 - Halogenated solvents (chloroform, methyl chloride, perchloroethylene, etc.
RCRA Code: U044
Meth Code: H040 - Incineration--Thermal Destruction Other Than Use As A Fuel
Quantity Tons: 0.3
Waste Quantity: 600
Quantity Unit: P
Additional Code 1: U003
Additional Code 2: U002

PETNET SOLUTIONS INC (Continued) **S113176391**

Additional Code 3:	Not reported
Additional Code 4:	Not reported
Additional Code 5:	Not reported

Additional Information:

Year:	2014
Gen EPA ID:	CAR000109785
Shipment Date:	20141119
Creation Date:	5/11/2015 22:15:07
Receipt Date:	20141202
Manifest ID:	008065985FLE
Trans EPA ID:	MAD039322250
Trans Name:	CLEAN HARBORS ENVIRONMENTAL SERVICES INC
Trans 2 EPA ID:	OKD981588791
Trans 2 Name:	TRIAD
TSDF EPA ID:	TXD055141378
Trans Name:	CLEAN HARBORS DEER PARK LLC
TSDF Alt EPA ID:	Not reported
TSDF Alt Name:	Not reported
Waste Code Description:	211 - Halogenated solvents (chloroform, methyl chloride, perchloroethylene, etc.
RCRA Code:	F003
Meth Code:	H040 - Incineration--Thermal Destruction Other Than Use As A Fuel
Quantity Tons:	0.3
Waste Quantity:	600
Quantity Unit:	P
Additional Code 1:	D022
Additional Code 2:	D001
Additional Code 3:	Not reported
Additional Code 4:	Not reported
Additional Code 5:	Not reported
Shipment Date:	20140805
Creation Date:	1/27/2015 22:15:03
Receipt Date:	20140812
Manifest ID:	002410782GBF
Trans EPA ID:	CAD066151648
Trans Name:	THOMAS GRAY & ASSOCIATES INC
Trans 2 EPA ID:	Not reported
Trans 2 Name:	Not reported
TSDF EPA ID:	TXD982560294
Trans Name:	NSSI RECOVERY SERVICES INC
TSDF Alt EPA ID:	Not reported
TSDF Alt Name:	Not reported
Waste Code Description:	311 - Pharmaceutical waste
RCRA Code:	D002
Meth Code:	H141 - Storage, Bulking, And/Or Transfer Off Site--No Treatment/Reovery (H010-H129) Or (H131-H135)
Quantity Tons:	0.075
Waste Quantity:	150
Quantity Unit:	P
Additional Code 1:	D001
Additional Code 2:	Not reported
Additional Code 3:	Not reported
Additional Code 4:	Not reported
Additional Code 5:	Not reported

PETNET SOLUTIONS INC (Continued) **S113176391**

Shipment Date:	20140805
Creation Date:	1/27/2015 22:15:03
Receipt Date:	20140812
Manifest ID:	002410782GBF
Trans EPA ID:	CAD066151648
Trans Name:	THOMAS GRAY & ASSOCIATES INC
Trans 2 EPA ID:	Not reported
Trans 2 Name:	Not reported
TSDF EPA ID:	TXD982560294
Trans Name:	NSSI RECOVERY SERVICES INC
TSDF Alt EPA ID:	Not reported
TSDF Alt Name:	Not reported
Waste Code Description:	311 - Pharmaceutical waste
RCRA Code:	U044
Meth Code:	H141 - Storage, Bulking, And/Or Transfer Off Site--No Treatment/Reovery (H010-H129) Or (H131-H135)
Quantity Tons:	0.015
Waste Quantity:	30
Quantity Unit:	P
Additional Code 1:	D022
Additional Code 2:	Not reported
Additional Code 3:	Not reported
Additional Code 4:	Not reported
Additional Code 5:	Not reported

Shipment Date:	20140528
Creation Date:	11/10/2014 22:15:00
Receipt Date:	20140612
Manifest ID:	006994833FLE
Trans EPA ID:	MAD039322250
Trans Name:	CLEAN HARBORS ENVIRONMENTAL SERVICES INC
Trans 2 EPA ID:	AZR000513770
Trans 2 Name:	SLT
TSDF EPA ID:	TXD055141378
Trans Name:	CLEAN HARBORS DEER PARK LLC
TSDF Alt EPA ID:	Not reported
TSDF Alt Name:	Not reported
Waste Code Description:	791 - Liquids with pH < 2 792 Liquids with pH < 2 with metals
RCRA Code:	D002
Meth Code:	H040 - Incineration--Thermal Destruction Other Than Use As A Fuel
Quantity Tons:	0.01
Waste Quantity:	20
Quantity Unit:	P
Additional Code 1:	Not reported
Additional Code 2:	Not reported
Additional Code 3:	Not reported
Additional Code 4:	Not reported
Additional Code 5:	Not reported

Shipment Date:	20140528
Creation Date:	11/10/2014 22:15:00
Receipt Date:	20140612
Manifest ID:	006994833FLE
Trans EPA ID:	MAD039322250
Trans Name:	CLEAN HARBORS ENVIRONMENTAL SERVICES INC
Trans 2 EPA ID:	AZR000513770
Trans 2 Name:	SLT

PETNET SOLUTIONS INC (Continued) **S113176391**

TSDF EPA ID: TXD055141378
Trans Name: CLEAN HARBORS DEER PARK LLC
TSDF Alt EPA ID: Not reported
TSDF Alt Name: Not reported
Waste Code Description: 211 - Halogenated solvents (chloroform, methyl chloride, perchloroethylene, etc.
RCRA Code: F003
Meth Code: H040 - Incineration--Thermal Destruction Other Than Use As A Fuel
Quantity Tons: 0.3
Waste Quantity: 600
Quantity Unit: P
Additional Code 1: D022
Additional Code 2: D001
Additional Code 3: Not reported
Additional Code 4: Not reported
Additional Code 5: Not reported

Additional Information:
Year: 2013
Gen EPA ID: CAR000109785

Shipment Date: 20131217
Creation Date: 5/14/2014 22:15:01
Receipt Date: 20140102
Manifest ID: 006108584FLE
Trans EPA ID: MAD039322250
Trans Name: CLEAN HARBORS ENVIRONMENTAL SERVICES INC
Trans 2 EPA ID: MOR000501973
Trans 2 Name: R&R
TSDF EPA ID: NED981723513
Trans Name: CLEAN HARBORS ENV SERVICES INC
TSDF Alt EPA ID: Not reported
TSDF Alt Name: Not reported
Waste Code Description: 211 - Halogenated solvents (chloroform, methyl chloride, perchloroethylene, etc.
RCRA Code: U003
Meth Code: H040 - Incineration--Thermal Destruction Other Than Use As A Fuel
Quantity Tons: 0.25
Waste Quantity: 500
Quantity Unit: P
Additional Code 1: U002
Additional Code 2: F003
Additional Code 3: D022
Additional Code 4: D001
Additional Code 5: Not reported

Shipment Date: 20130711
Creation Date: 12/4/2013 22:15:05
Receipt Date: 20130725
Manifest ID: 002014756GBF
Trans EPA ID: CAD066151648
Trans Name: THOMAS GRAY & ASSOCIATES INC
Trans 2 EPA ID: Not reported
Trans 2 Name: Not reported
TSDF EPA ID: TXD982560294
Trans Name: NSSI RECOVERY SERVICES INC
TSDF Alt EPA ID: Not reported

PETNET SOLUTIONS INC (Continued) **S113176391**

TSDF Alt Name:	Not reported
Waste Code Description:	311 - Pharmaceutical waste
RCRA Code:	D002
Meth Code:	H141 - Storage, Bulking, And/Or Transfer Off Site--No Treatment/Reovery (H010-H129) Or (H131-H135)
Quantity Tons:	0.075
Waste Quantity:	150
Quantity Unit:	P
Additional Code 1:	D001
Additional Code 2:	Not reported
Additional Code 3:	Not reported
Additional Code 4:	Not reported
Additional Code 5:	Not reported
Shipment Date:	20130627
Creation Date:	11/8/2013 22:15:06
Receipt Date:	20130715
Manifest ID:	001986589JJK
Trans EPA ID:	MAD039322250
Trans Name:	CLEAN HARBORS ENVIRONMENTAL SERVICES INC
Trans 2 EPA ID:	AZR000508515
Trans 2 Name:	SLT
TSDF EPA ID:	TXD055141378
Trans Name:	CLEAN HARBORS DEER PARK LLC
TSDF Alt EPA ID:	Not reported
TSDF Alt Name:	Not reported
Waste Code Description:	211 - Halogenated solvents (chloroform, methyl chloride, perchloroethylene, etc.
RCRA Code:	F003
Meth Code:	H040 - Incineration--Thermal Destruction Other Than Use As A Fuel
Quantity Tons:	0.3
Waste Quantity:	600
Quantity Unit:	P
Additional Code 1:	D022
Additional Code 2:	D001
Additional Code 3:	Not reported
Additional Code 4:	Not reported
Additional Code 5:	Not reported
Shipment Date:	20130201
Creation Date:	6/28/2013 22:15:05
Receipt Date:	20130211
Manifest ID:	006109646FLE
Trans EPA ID:	MAD039322250
Trans Name:	CLEAN HARBORS ENVIRONMENTAL SERVICES INC
Trans 2 EPA ID:	AZR000508515
Trans 2 Name:	SLT EXPRESS
TSDF EPA ID:	TXD055141378
Trans Name:	CLEAN HARBORS DEER PARK LLC
TSDF Alt EPA ID:	UTD981552177
TSDF Alt Name:	CLEAN HARBORS ARAGONITE
Waste Code Description:	791 - Liquids with pH < 2 792 Liquids with pH < 2 with metals
RCRA Code:	D001
Meth Code:	H040 - Incineration--Thermal Destruction Other Than Use As A Fuel
Quantity Tons:	0.255
Waste Quantity:	510
Quantity Unit:	P

PETNET SOLUTIONS INC (Continued) **S113176391**

Additional Code 1:	Not reported
Additional Code 2:	Not reported
Additional Code 3:	Not reported
Additional Code 4:	Not reported
Additional Code 5:	Not reported
Shipment Date:	20130201
Creation Date:	6/28/2013 22:15:05
Receipt Date:	20130211
Manifest ID:	006109646FLE
Trans EPA ID:	MAD039322250
Trans Name:	CLEAN HARBORS ENVIRONMENTAL SERVICES INC
Trans 2 EPA ID:	AZR000508515
Trans 2 Name:	SLT EXPRESS
TSDF EPA ID:	TXD055141378
Trans Name:	CLEAN HARBORS DEER PARK LLC
TSDF Alt EPA ID:	UTD981552177
TSDF Alt Name:	CLEAN HARBORS ARAGONITE
Waste Code Description:	612 - Household waste
RCRA Code:	Not reported
Meth Code:	H040 - Incineration--Thermal Destruction Other Than Use As A Fuel
Quantity Tons:	0.1
Waste Quantity:	200
Quantity Unit:	P
Additional Code 1:	Not reported
Additional Code 2:	Not reported
Additional Code 3:	Not reported
Additional Code 4:	Not reported
Additional Code 5:	Not reported
Shipment Date:	20130201
Creation Date:	4/14/2013 22:15:06
Receipt Date:	20130208
Manifest ID:	006109647FLE
Trans EPA ID:	MAD039322250
Trans Name:	CLEAN HARBORS ENVIRONMENTAL SERVICES INC
Trans 2 EPA ID:	MAD039322250
Trans 2 Name:	CLEAN HARBORS
TSDF EPA ID:	CAD059494310
Trans Name:	CLEAN HARBORS SAN JOSE LLC
TSDF Alt EPA ID:	Not reported
TSDF Alt Name:	Not reported
Waste Code Description:	791 - Liquids with pH < 2 792 Liquids with pH < 2 with metals
RCRA Code:	D002
Meth Code:	H135 - Discharge To Sewer/Potw Or Npdes(With Prior Storage--With Or Without Treatment)
Quantity Tons:	0.0075
Waste Quantity:	15
Quantity Unit:	P
Additional Code 1:	Not reported
Additional Code 2:	Not reported
Additional Code 3:	Not reported
Additional Code 4:	Not reported
Additional Code 5:	Not reported

Additional Information:

Year:	2012

PETNET SOLUTIONS INC (Continued) **S113176391**

Gen EPA ID:	CAR000109785
Shipment Date:	20120702
Creation Date:	5/31/2013 22:15:05
Receipt Date:	20120717
Manifest ID:	001720864GBF
Trans EPA ID:	CAD066151648
Trans Name:	THOMAS GRAY & ASSOCIATES INC
Trans 2 EPA ID:	Not reported
Trans 2 Name:	Not reported
TSDF EPA ID:	TXD982560294
Trans Name:	NSSI RECOVERY SERVICES INC
TSDF Alt EPA ID:	Not reported
TSDF Alt Name:	Not reported
Waste Code Description:	311 - Pharmaceutical waste
RCRA Code:	U044
Meth Code:	H141 - Storage, Bulking, And/Or Transfer Off Site--No Treatment/Reovery (H010-H129) Or (H131-H135)
Quantity Tons:	0.025
Waste Quantity:	50
Quantity Unit:	P
Additional Code 1:	D022
Additional Code 2:	Not reported
Additional Code 3:	Not reported
Additional Code 4:	Not reported
Additional Code 5:	Not reported
Shipment Date:	20120702
Creation Date:	5/31/2013 22:15:05
Receipt Date:	20120717
Manifest ID:	001720864GBF
Trans EPA ID:	CAD066151648
Trans Name:	THOMAS GRAY & ASSOCIATES INC
Trans 2 EPA ID:	Not reported
Trans 2 Name:	Not reported
TSDF EPA ID:	TXD982560294
Trans Name:	NSSI RECOVERY SERVICES INC
TSDF Alt EPA ID:	Not reported
TSDF Alt Name:	Not reported
Waste Code Description:	311 - Pharmaceutical waste
RCRA Code:	D001
Meth Code:	H141 - Storage, Bulking, And/Or Transfer Off Site--No Treatment/Reovery (H010-H129) Or (H131-H135)
Quantity Tons:	0.075
Waste Quantity:	150
Quantity Unit:	P
Additional Code 1:	Not reported
Additional Code 2:	Not reported
Additional Code 3:	Not reported
Additional Code 4:	Not reported
Additional Code 5:	Not reported
Shipment Date:	20120207
Creation Date:	7/5/2012 20:30:09
Receipt Date:	20120216
Manifest ID:	001779342FLE
Trans EPA ID:	MAD039322250

PETNET SOLUTIONS INC (Continued) **S113176391**

Trans Name:	CLEAN HARBORS ENVIRONMENTAL SERVICES INC
Trans 2 EPA ID:	AZR000508515
Trans 2 Name:	SLT EXPRESSWAY
TSDF EPA ID:	UTD981552177
Trans Name:	CLEAN HARBORS ARAGONITE LLC
TSDF Alt EPA ID:	Not reported
TSDF Alt Name:	Not reported
Waste Code Description:	211 - Halogenated solvents (chloroform, methyl chloride, perchloroethylene, etc.
RCRA Code:	U003
Meth Code:	H040 - Incineration--Thermal Destruction Other Than Use As A Fuel
Quantity Tons:	0.275
Waste Quantity:	550
Quantity Unit:	P
Additional Code 1:	U002
Additional Code 2:	F003
Additional Code 3:	D022
Additional Code 4:	D001
Additional Code 5:	Not reported

Shipment Date:	20120207
Creation Date:	7/5/2012 20:30:09
Receipt Date:	20120214
Manifest ID:	001779343FLE
Trans EPA ID:	MAD039322250
Trans Name:	CLEAN HARBORS ENVIRONMENTAL SERVICES INC
Trans 2 EPA ID:	AZR000508515
Trans 2 Name:	SLT EXPRESSWAY
TSDF EPA ID:	UTD981552177
Trans Name:	CLEAN HARBORS ARAGONITE LLC
TSDF Alt EPA ID:	Not reported
TSDF Alt Name:	Not reported
Waste Code Description:	612 - Household waste
RCRA Code:	Not reported
Meth Code:	H040 - Incineration--Thermal Destruction Other Than Use As A Fuel
Quantity Tons:	0.09
Waste Quantity:	180
Quantity Unit:	P
Additional Code 1:	Not reported
Additional Code 2:	Not reported
Additional Code 3:	Not reported
Additional Code 4:	Not reported
Additional Code 5:	Not reported

Shipment Date:	20120207
Creation Date:	12/3/2012 22:16:24
Receipt Date:	20120213
Manifest ID:	001779340FLE
Trans EPA ID:	MAD039322250
Trans Name:	CLEAN HARBORS ENVIRONMENTAL SERVICES INC
Trans 2 EPA ID:	OKD981588791
Trans 2 Name:	TRIAD TRANSPORT INC
TSDF EPA ID:	TXD055141378
Trans Name:	CLEAN HARBORS DEER PARK LLC
TSDF Alt EPA ID:	Not reported
TSDF Alt Name:	Not reported
Waste Code Description:	221 - Waste oil and mixed oil

PETNET SOLUTIONS INC (Continued) **S113176391**

RCRA Code: Not reported
Meth Code: H040 - Incineration--Thermal Destruction Other Than Use As A Fuel
Quantity Tons: 0.0175
Waste Quantity: 35
Quantity Unit: P
Additional Code 1: Not reported
Additional Code 2: Not reported
Additional Code 3: Not reported
Additional Code 4: Not reported
Additional Code 5: Not reported

CERS:
Name: PETNET PHARMACEUTICALS INC
Address: 6140 BRISTOL PKWY
City,State,Zip: CULVER CITY, CA 90230
Site ID: 142816
CERS ID: 10301896
CERS Description: Chemical Storage Facilities

Violations:
Site ID: 142816
Site Name: PETNET PHARMACEUTICALS INC
Violation Date: 05-26-2016
Citation: HSC 6.5 25250.19(c) - California Health and Safety Code, Chapter 6.5, Section(s) 25250.19(c)
Violation Description: Failure to retain paperwork documenting disposal of used oil for three years.
Violation Notes: Returned to compliance on 01/31/2017. OBSERVATION: The Owner/Operator failed to retain paperwork documenting disposal of used oil for 3 years. CORRECTIVE ACTION: The Owner/Operator shall maintain copies documenting disposal of used oil for aminimum of 3 years.
Violation Division: Los Angeles County Fire Department
Violation Program: HW
Violation Source: CERS,

Site ID: 142816
Site Name: PETNET PHARMACEUTICALS INC
Violation Date: 05-26-2016
Citation: 22 CCR 12 66262.40(a) - California Code of Regulations, Title 22, Chapter 12, Section(s) 66262.40(a)
Violation Description: Failure to maintain uniform hazardous waste manifest, consolidated manifest, or bills of lading copies for three years.
Violation Notes: Returned to compliance on 01/31/2017. OBSERVATION: Copies of hazardous waste disposal records for 2014, 2015 and 2016. Hazardous waste generators shall retain copies of all manifests signed off by the disposal facility and all receipts used in a consolidated manifesting procedure on site for three years and have them readily available for review. CORRECTIVE ACTION: Immediately locate a copy of all manifests and receipts for the last three years, maintain them on site, and submit copies to the CUPA by 06/26/16.
Violation Division: Los Angeles County Fire Department
Violation Program: HW
Violation Source: CERS,

Evaluation:
Eval General Type: Compliance Evaluation Inspection
Eval Date: 05-26-2016

PETNET SOLUTIONS INC (Continued) **S113176391**

Violations Found: Yes
Eval Type: Routine done by local agency
Eval Notes: Justin Arias
Eval Division: Los Angeles County Fire Department
Eval Program: HW
Eval Source: CERS,

Eval General Type: Compliance Evaluation Inspection
Eval Date: 11-30-2022
Violations Found: No
Eval Type: Routine done by local agency
Eval Notes: Inspection by A.Domanski, consent by Long and Chris Nguyen. Routine high-risk hazmat inspection. Low quantities of hazmat, mostly compressed gasses and some below threshold liquids - but radioactive machine in main room. All elements of HMBP accurate and up to date, no issues.
Eval Division: Culver City Fire Department
Eval Program: HMRRP
Eval Source: CERS,

Eval General Type: Compliance Evaluation Inspection
Eval Date: 02-04-2020
Violations Found: No
Eval Type: Routine done by local agency
Eval Notes: Long Ngygen, Pharmacy Manager
Eval Division: Los Angeles County Fire Department
Eval Program: HW
Eval Source: CERS,

Eval General Type: Compliance Evaluation Inspection
Eval Date: 10-28-2021
Violations Found: No
Eval Type: Routine done by local agency
Eval Notes: Inspection by A.Domanski, consent by Armando Sotelo and Long Nguyen. Reviewed all elements of HMBP, inventory is accurate - only applicable items are compressed gasses. Site map correctly shows where all items located, employee training and emergency response plan is current. Only minor threat is machine in main laboratory that contains small amounts of radiation. NOV issued for fire alarm system in trouble mode.
Eval Division: Culver City Fire Department
Eval Program: HMRRP
Eval Source: CERS,

Eval General Type: Compliance Evaluation Inspection
Eval Date: 11-11-2015
Violations Found: No
Eval Type: Routine done by local agency
Eval Notes: Inspected by: J. Luna / T. MacTavish Consent by: Keith Higa
Eval Division: Culver City Fire Department
Eval Program: HMRRP
Eval Source: CERS,

Eval General Type: Compliance Evaluation Inspection
Eval Date: 11-29-2023
Violations Found: No
Eval Type: Routine done by local agency

PETNET SOLUTIONS INC (Continued) **S113176391**

Eval Notes: Inspection by A.Domanski, consent by Long Nguyen. No changes since last year, no issues.
Eval Division: Culver City Fire Department
Eval Program: HMRRP
Eval Source: CERS,

Eval General Type: Other/Unknown
Eval Date: 01-31-2017
Violations Found: No
Eval Type: Other, not routine, done by local agency
Eval Notes: Not reported
Eval Division: Los Angeles County Fire Department
Eval Program: HW
Eval Source: CERS,

Eval General Type: Compliance Evaluation Inspection
Eval Date: 02-08-2023
Violations Found: No
Eval Type: Routine done by local agency
Eval Notes: Phuc Nguyen, Pharmacist
Eval Division: Los Angeles County Fire Department
Eval Program: HW
Eval Source: CERS,

Eval General Type: Compliance Evaluation Inspection
Eval Date: 03-20-2018
Violations Found: No
Eval Type: Routine done by local agency
Eval Notes: Inspected by: J.Luna Consent given by: Long Nguyen
Eval Division: Culver City Fire Department
Eval Program: HMRRP
Eval Source: CERS,

Eval General Type: Compliance Evaluation Inspection
Eval Date: 10-09-2019
Violations Found: No
Eval Type: Routine done by local agency
Eval Notes: Inspection performed by Inspector Domanski, consent given by Long Nguyen. Performed annual HMBP for address. Verified inventory and discussed employee training with two employees. All information is up to date.
Eval Division: Culver City Fire Department
Eval Program: HMRRP
Eval Source: CERS,

Eval General Type: Compliance Evaluation Inspection
Eval Date: 11-09-2020
Violations Found: No
Eval Type: Routine done by local agency
Eval Notes: Inspection by A.Domanski, consent by Armando Sotelo. Reviewed HMBP, no issues.
Eval Division: Culver City Fire Department
Eval Program: HMRRP
Eval Source: CERS,

Coordinates:
Site ID: 142816

PETNET SOLUTIONS INC (Continued) **S113176391**

Facility Name:	PETNET PHARMACEUTICALS INC
Env Int Type Code:	HWG
Program ID:	10301896
Coord Name:	Not reported
Ref Point Type Desc:	Center of a facility or station.,
Latitude:	33.984310
Longitude:	-118.388890

Affiliation:

Affiliation Type Desc:	Document Preparer
Entity Name:	Dan James
Entity Title:	Not reported
Affiliation Address:	Not reported
Affiliation City:	Not reported
Affiliation State:	Not reported
Affiliation Country:	Not reported
Affiliation Zip:	Not reported
Affiliation Phone:	,

Affiliation Type Desc:	Identification Signer
Entity Name:	Dan James
Entity Title:	EHS Specialist
Affiliation Address:	Not reported
Affiliation City:	Not reported
Affiliation State:	Not reported
Affiliation Country:	Not reported
Affiliation Zip:	Not reported
Affiliation Phone:	,

Affiliation Type Desc:	Legal Owner
Entity Name:	SIEMENS MI
Entity Title:	Not reported
Affiliation Address:	810 INNOVATION DR
Affiliation City:	KNOXVILLE
Affiliation State:	TN
Affiliation Country:	United States
Affiliation Zip:	37932
Affiliation Phone:	(865) 218-2000,

Affiliation Type Desc:	Operator
Entity Name:	Long Nguyen
Entity Title:	Not reported
Affiliation Address:	Not reported
Affiliation City:	Not reported
Affiliation State:	Not reported
Affiliation Country:	Not reported
Affiliation Zip:	Not reported
Affiliation Phone:	(310) 670-1010,

Affiliation Type Desc:	Facility Mailing Address
Entity Name:	Mailing Address
Entity Title:	Not reported
Affiliation Address:	6140 BRISTOL PKWY
Affiliation City:	CULVER CITY
Affiliation State:	CA
Affiliation Country:	Not reported
Affiliation Zip:	90230

PETNET SOLUTIONS INC (Continued) **S113176391**

Affiliation Phone:	,
Affiliation Type Desc:	CUPA District
Entity Name:	Los Angeles County Fire
Entity Title:	Not reported
Affiliation Address:	5825 Rickenbacker Road
Affiliation City:	Commerce
Affiliation State:	CA
Affiliation Country:	Not reported
Affiliation Zip:	90040-3027
Affiliation Phone:	(323) 890-4000,
Affiliation Type Desc:	Environmental Contact
Entity Name:	Dan James
Entity Title:	Not reported
Affiliation Address:	810 Innovation Dr
Affiliation City:	Knoxville
Affiliation State:	TN
Affiliation Country:	Not reported
Affiliation Zip:	37932
Affiliation Phone:	,
Affiliation Type Desc:	Parent Corporation
Entity Name:	PETNET PHARMACEUTICALS INC
Entity Title:	Not reported
Affiliation Address:	Not reported
Affiliation City:	Not reported
Affiliation State:	Not reported
Affiliation Country:	Not reported
Affiliation Zip:	Not reported
Affiliation Phone:	,

I85 **PETNET PHARMACEUTICALS INC** **RCRA-SQG** **1004678495**
ENE **6140 BRISTOL PKWY** **FINDS** **CAR000109785**
1/8-1/4 **CULVER CITY, CA 90230** **E MANIFEST**
0.139 mi.
735 ft. **Site 2 of 3 in cluster I**

Relative: **Higher**

Actual: **68 ft.**

RCRA Listings:

Date Form Received by Agency:	20011203
Handler Name:	Petnet Pharmaceuticals Inc
Handler Address:	6140 Bristol Pkwy
Handler City,State,Zip:	CULVER CITY, CA 90230-6604
EPA ID:	CAR000109785
Contact Name:	HENRY PADGETT
Contact Address:	6140 BRISTOL PKWY
Contact City,State,Zip:	CULVER CITY, CA 90230-6604
Contact Telephone:	310-670-1839
Contact Fax:	Not reported
Contact Email:	Not reported
Contact Title:	Not reported
EPA Region:	09
Land Type:	Private
Federal Waste Generator Description:	Small Quantity Generator
Non-Notifier:	Not reported
Biennial Report Cycle:	Not reported
Accessibility:	Not reported

PETNET PHARMACEUTICALS INC (Continued) **1004678495**

Active Site Indicator:	Handler Activities
State District Owner:	Not reported
State District:	Not reported
Mailing Address:	6140 BRISTOL PKWY
Mailing City,State,Zip:	CULVER CITY, CA 90230-6604
Owner Name:	Petnet Pharmaceuticals Inc
Owner Type:	Private
Operator Name:	Not reported
Operator Type:	Not reported
Short-Term Generator Activity:	No
Importer Activity:	No
Mixed Waste Generator:	No
Transporter Activity:	No
Transfer Facility Activity:	No
Recycler Activity with Storage:	No
Small Quantity On-Site Burner Exemption:	No
Smelting Melting and Refining Furnace Exemption:	No
Underground Injection Control:	No
Off-Site Waste Receipt:	No
Universal Waste Indicator:	No
Universal Waste Destination Facility:	No
Federal Universal Waste:	No
Active Site State-Reg Handler:	---
Federal Facility Indicator:	Not reported
Hazardous Secondary Material Indicator:	N
Sub-Part K Indicator:	Not reported
2018 GPRA Permit Baseline:	Not on the Baseline
2018 GPRA Renewals Baseline:	Not on the Baseline
202 GPRA Corrective Action Baseline:	No
Subject to Corrective Action Universe:	No
Non-TSDFs Where RCRA CA has Been Imposed Universe:	No
Corrective Action Priority Ranking:	No NCAPS ranking
Environmental Control Indicator:	No
Institutional Control Indicator:	No
Human Exposure Controls Indicator:	N/A
Groundwater Controls Indicator:	N/A
Significant Non-Complier Universe:	No
Unaddressed Significant Non-Complier Universe:	No
Addressed Significant Non-Complier Universe:	No
Significant Non-Complier With a Compliance Schedule Universe:	No
Financial Assurance Required:	Not reported
Handler Date of Last Change:	20021007
Recognized Trader-Importer:	No
Recognized Trader-Exporter:	No
Importer of Spent Lead Acid Batteries:	No
Exporter of Spent Lead Acid Batteries:	No
Recycler Activity Without Storage:	No
Manifest Broker:	No
Sub-Part P Indicator:	No

Hazardous Waste Summary:

Waste Code:	D000
Waste Description:	Not Defined
Waste Code:	D001
Waste Description:	Ignitable Waste

PETNET PHARMACEUTICALS INC (Continued) **1004678495**

Waste Code: D002
Waste Description: Corrosive Waste

Waste Code: D003
Waste Description: Reactive Waste

Waste Code: D022
Waste Description: Chloroform

Waste Code: F001
Waste Description: The Following Spent Halogenated Solvents Used In Degreasing: Tetrachloroethylene, Trichlorethylene, Methylene Chloride, 1,1,1-Trichloroethane, Carbon Tetrachloride And Chlorinated Fluorocarbons; All Spent Solvent Mixtures/Blends Used In Degreasing Containing, Before Use, A Total Of Ten Percent Or More (By Volume) Of One Or More Of The Above Halogenated Solvents Or Those Solvents Listed In F002, F004, And F005; And Still Bottoms From The Recovery Of These Spent Solvents And Spent Solvent Mixtures.

Waste Code: F002
Waste Description: The Following Spent Halogenated Solvents: Tetrachloroethylene, Methylene Chloride, Trichloroethylene, 1,1,1-Trichloroethane, Chlorobenzene, 1,1,2-Trichloro-1,2,2-Trifluoroethane, Ortho-Dichlorobenzene, Trichlorofluoromethane, And 1,1,2, Trichloroethane; All Spent Solvent Mixtures/Blends Containing, Before Use, A Total Of Ten Percent Or More (By Volume) Of One Or More Of The Above Halogenated Solvents Or Those Solvents Listed In F001, F004, And F005; And Still Bottoms From The Recovery Of These Spent Solvents And Spent Solvent Mixtures.

Waste Code: F003
Waste Description: The Following Spent Nonhalogenated Solvents: Xylene, Acetone, Ethyl Acetate, Ethyl Benzene, Ethyl Ether, Methyl Isobutyl Ketone, N-Butyl Alcohol, Cyclohexanone, And Methanol; All Spent Solvent Mixtures/Blends Containing, Before Use, Only The Above Spent Nonhalogenated Solvents; And All Spent Solvent Mixtures/Blends Containing, Before Use, One Or More Of The Above Nonhalogenated Solvents, And A Total Of Ten Percent Or More (By Volume) Of One Or More Of Those Solvents Listed In F001, F002, F004, And F005; And Still Bottoms From The Recovery Of These Spent Solvents And Spent Solvent Mixtures.

Waste Code: F005
Waste Description: The Following Spent Nonhalogenated Solvents: Toluene, Methyl Ethyl Ketone, Carbon Disulfide, Isobutanol, Pyridine, Benzene, 2-Ethoxyethanol, And 2-Nitropropane; All Spent Solvent Mixtures/Blends Containing, Before Use, A Total Of Ten Percent Or More (By Volume) Of One Or More Of The Above Nonhalogenated Solvents Or Those Solvents Listed In F001, F002, Or F004; And Still Bottoms From The Recovery Of These Spent Solvents And Spent Solvent Mixtures.

Handler - Owner Operator:
Owner/Operator Indicator: Owner
Owner/Operator Name: PETNET PHARMACEUTICALS INC
Legal Status: Private
Date Became Current: Not reported
Date Ended Current: Not reported

PETNET PHARMACEUTICALS INC (Continued) **1004678495**

Owner/Operator Address: 810 INNOVATION DR
Owner/Operator City,State,Zip: KNOXVILLE, TN 37932
Owner/Operator Telephone: 865-218-2000
Owner/Operator Telephone Ext: Not reported
Owner/Operator Fax: Not reported
Owner/Operator Email: Not reported

Historic Generators:
Receive Date: 20011203
Handler Name: PETNET PHARMACEUTICALS INC
Federal Waste Generator Description: Small Quantity Generator
State District Owner: Not reported
Large Quantity Handler of Universal Waste: No
Recognized Trader Importer: No
Recognized Trader Exporter: No
Spent Lead Acid Battery Importer: No
Spent Lead Acid Battery Exporter: No
Current Record: Yes
Non Storage Recycler Activity: Not reported
Electronic Manifest Broker: Not reported

List of NAICS Codes and Descriptions:
NAICS Codes: No NAICS Codes Found

Facility Has Received Notices of Violations:
Violations: No Violations Found

Evaluation Action Summary:
Evaluations: No Evaluations Found

FINDS:
Registry ID: 110012235223

Click Here for FRS Facility Detail Report:

Environmental Interest/Information System:
The Resource Conservation and Recovery Act Information System (RCRAInfo) is EPA's comprehensive information system in support of the Resource Conservation and Recovery Act (RCRA) of 1976 and the Hazardous and Solid Waste Amendments (HSWA) of 1984. It tracks many types of information about generators, transporters, treaters, storers, and disposers of hazardous waste.
The California Environmental Protection Agency (CalEPA) has recently implemented a new data warehouse system (nSite). This data warehouse combines and merges facility and site information from five different systems managed within CalEPA. The five systems are: California Environmental Reporting System (CERS),EnviroStor, GeoTracker, California Integrated Water Quality System (CIWQS), andToxic Release Inventory (TRI).
California's Hazardous Waste Tracking System Data Mart (HWTS-DATAMART) provides information on hazardous waste shipments for generators, transporters, and treatment, storage, and disposal facilities.

PETNET PHARMACEUTICALS INC (Continued) **1004678495**

Click this hyperlink while viewing on your computer to access additional FINDS: detail in the EDR Site Report.

E MANIFEST:

Manifest Tracking Number:	017709891FLE
Last Updated Date:	20221011
Shipped Date:	20220912
Received Date:	20220921
Manifest Status:	Signed
Submission Type:	DataImage5Copy
Origin Type:	Service
Generator EPA ID:	CAR000109785
Generator Name:	Petnet Solutions
Generator Mail Street Number:	Not reported
Generator Mail Street 1:	LOS ANGELES TECHNOLOGY CENTER
Generator Mail Street 2:	6140 Bristol Parkway
Generator Mail City:	CULVER CITY
Generator Mail State:	CA
Generator Mail Zip:	90230
Generator Location Street Number:	Not reported
Generator Location Street 1:	6140 Bristol Parkway
Generator Location Street 2:	Not reported
Generator Location City:	Culver City
Generator Location Zip:	90230
Generator Location State:	CA
Generator Contact Company Name:	PETNET Solutions
Designated Facility EPA ID:	UTD981552177
Designated Facility Name:	Clean Harbors Aragonite Llc
Designated Facility Mail Street Number:	Not reported
Designated Facility Mail Street 1:	Not reported
Designated Facility Mail Street 2:	PO Box 1339
Designated Facility Mail City:	Grantsville
Designated Facility Mail Zip:	84029
Designated Facility Mail State:	UT
Designated Facility Location Street Number:	Not reported
Designated Facility Location Street 1:	11600 North Aptus Road
Designated Facility Location Street 2:	Not reported
Designated Facility Location City:	Grantsville
Designated Facility Location Zip:	84029
Designated Facility Location State:	UT
Designated Facility Contact Company Name:	Not reported
Manifest Residue Indicator:	N
Rejection Indicator:	N

Manifest Tracking Number:	017709892FLE
Last Updated Date:	20221029
Shipped Date:	20220912
Received Date:	20221007
Manifest Status:	Signed
Submission Type:	DataImage5Copy
Origin Type:	Service
Generator EPA ID:	CAR000109785
Generator Name:	Petnet Solutions
Generator Mail Street Number:	Not reported
Generator Mail Street 1:	LOS ANGELES TECHNOLOGY CENTER
Generator Mail Street 2:	6140 Bristol Parkway
Generator Mail City:	CULVER CITY

PETNET PHARMACEUTICALS INC (Continued) **1004678495**

Generator Mail State:	CA
Generator Mail Zip:	90230
Generator Location Street Number:	Not reported
Generator Location Street 1:	6140 Bristol Parkway
Generator Location Street 2:	Not reported
Generator Location City:	Culver City
Generator Location Zip:	90230
Generator Location State:	CA
Generator Contact Company Name:	PETNET Solutions
Designated Facility EPA ID:	COD991300484
Designated Facility Name:	Clean Harbors Deer Trail Llc
Designated Facility Mail Street Number:	Not reported
Designated Facility Mail Street 1:	Not reported
Designated Facility Mail Street 2:	108555 East Highway 36
Designated Facility Mail City:	Deer Trail
Designated Facility Mail Zip:	80105
Designated Facility Mail State:	CO
Designated Facility Location Street Number:	Not reported
Designated Facility Location Street 1:	108555 East Highway 36
Designated Facility Location Street 2:	Not reported
Designated Facility Location City:	Deer Trail
Designated Facility Location Zip:	80105
Designated Facility Location State:	CO
Designated Facility Contact Company Name:	Not reported
Manifest Residue Indicator:	N
Rejection Indicator:	N

Manifest Tracking Number:	017709893FLE
Last Updated Date:	20221017
Shipped Date:	20220912
Received Date:	20220927
Manifest Status:	Signed
Submission Type:	DataImage5Copy
Origin Type:	Service
Generator EPA ID:	CAR000109785
Generator Name:	Petnet Solutions
Generator Mail Street Number:	Not reported
Generator Mail Street 1:	LOS ANGELES TECHNOLOGY CENTER
Generator Mail Street 2:	6140 Bristol Parkway
Generator Mail City:	CULVER CITY
Generator Mail State:	CA
Generator Mail Zip:	90230
Generator Location Street Number:	Not reported
Generator Location Street 1:	6140 Bristol Parkway
Generator Location Street 2:	Not reported
Generator Location City:	Culver City
Generator Location Zip:	90230
Generator Location State:	CA
Generator Contact Company Name:	PETNET Solutions
Designated Facility EPA ID:	CAD044429835
Designated Facility Name:	Clean Harbors Wilmington Llc
Designated Facility Mail Street Number:	Not reported
Designated Facility Mail Street 1:	Not reported
Designated Facility Mail Street 2:	1737 East Denni Street
Designated Facility Mail City:	Wilmington
Designated Facility Mail Zip:	90744
Designated Facility Mail State:	CA

PETNET PHARMACEUTICALS INC (Continued) **1004678495**

Designated Facility Location Street Number:	Not reported
Designated Facility Location Street 1:	1737 East Denni Street
Designated Facility Location Street 2:	Not reported
Designated Facility Location City:	Wilmington
Designated Facility Location Zip:	90744
Designated Facility Location State:	CA
Designated Facility Contact Company Name:	Not reported
Manifest Residue Indicator:	N
Rejection Indicator:	N

Manifest Tracking Number:	014781632FLE
Last Updated Date:	20200519
Shipped Date:	20200323
Received Date:	20200330
Manifest Status:	Signed
Submission Type:	DataImage5Copy
Origin Type:	Service
Generator EPA ID:	CAR000109785
Generator Name:	Petnet Solutions
Generator Mail Street Number:	Not reported
Generator Mail Street 1:	LOS ANGELES TECHNOLOGY CENTER
Generator Mail Street 2:	6140 Bristol Parkway
Generator Mail City:	CULVER CITY
Generator Mail State:	CA
Generator Mail Zip:	90230
Generator Location Street Number:	Not reported
Generator Location Street 1:	6140 Bristol Parkway
Generator Location Street 2:	Not reported
Generator Location City:	Culver City
Generator Location Zip:	90230
Generator Location State:	CA
Generator Contact Company Name:	PETNET Solutions
Designated Facility EPA ID:	UTD991301748
Designated Facility Name:	Clean Harbors Grassy Mountain Llc
Designated Facility Mail Street Number:	Not reported
Designated Facility Mail Street 1:	Not reported
Designated Facility Mail Street 2:	PO Box 22750
Designated Facility Mail City:	Salt Lake City
Designated Facility Mail Zip:	84122
Designated Facility Mail State:	UT
Designated Facility Location Street Number:	Not reported
Designated Facility Location Street 1:	3 Miles East 7 Miles North of Knolls
Designated Facility Location Street 2:	Exit 41 off I-80
Designated Facility Location City:	Grantsville
Designated Facility Location Zip:	84029
Designated Facility Location State:	UT
Designated Facility Contact Company Name:	Not reported
Manifest Residue Indicator:	N
Rejection Indicator:	N

Manifest Tracking Number:	014781633FLE
Last Updated Date:	20200421
Shipped Date:	20200323
Received Date:	20200401
Manifest Status:	Signed
Submission Type:	DataImage5Copy
Origin Type:	Service

PETNET PHARMACEUTICALS INC (Continued) **1004678495**

Generator EPA ID:	CAR000109785
Generator Name:	Petnet Solutions
Generator Mail Street Number:	Not reported
Generator Mail Street 1:	LOS ANGELES TECHNOLOGY CENTER
Generator Mail Street 2:	6140 Bristol Parkway
Generator Mail City:	CULVER CITY
Generator Mail State:	CA
Generator Mail Zip:	90230
Generator Location Street Number:	Not reported
Generator Location Street 1:	6140 Bristol Parkway
Generator Location Street 2:	Not reported
Generator Location City:	Culver City
Generator Location Zip:	90230
Generator Location State:	CA
Generator Contact Company Name:	PETNET Solutions
Designated Facility EPA ID:	NED981723513
Designated Facility Name:	Clean Harbors Environmental Services, Inc.
Designated Facility Mail Street Number:	Not reported
Designated Facility Mail Street 1:	Not reported
Designated Facility Mail Street 2:	2247 South Highway 71
Designated Facility Mail City:	Kimball
Designated Facility Mail Zip:	69145
Designated Facility Mail State:	NE
Designated Facility Location Street Number:	Not reported
Designated Facility Location Street 1:	2247 South Highway 71
Designated Facility Location Street 2:	Not reported
Designated Facility Location City:	Kimball
Designated Facility Location Zip:	69145
Designated Facility Location State:	NE
Designated Facility Contact Company Name:	Not reported
Manifest Residue Indicator:	N
Rejection Indicator:	N

Manifest Tracking Number:	017381635FLE
Last Updated Date:	20220325
Shipped Date:	20220221
Received Date:	20220225
Manifest Status:	Signed
Submission Type:	DataImage5Copy
Origin Type:	Service
Generator EPA ID:	CAR000109785
Generator Name:	Petnet Solutions
Generator Mail Street Number:	Not reported
Generator Mail Street 1:	LOS ANGELES TECHNOLOGY CENTER
Generator Mail Street 2:	6140 Bristol Parkway
Generator Mail City:	CULVER CITY
Generator Mail State:	CA
Generator Mail Zip:	90230
Generator Location Street Number:	Not reported
Generator Location Street 1:	6140 Bristol Parkway
Generator Location Street 2:	Not reported
Generator Location City:	Culver City
Generator Location Zip:	90230
Generator Location State:	CA
Generator Contact Company Name:	PETNET Solutions
Designated Facility EPA ID:	UTD981552177
Designated Facility Name:	Clean Harbors Aragonite Llc

PETNET PHARMACEUTICALS INC (Continued) **1004678495**

Designated Facility Mail Street Number:	Not reported
Designated Facility Mail Street 1:	Not reported
Designated Facility Mail Street 2:	PO Box 1339
Designated Facility Mail City:	Grantsville
Designated Facility Mail Zip:	84029
Designated Facility Mail State:	UT
Designated Facility Location Street Number:	Not reported
Designated Facility Location Street 1:	11600 North Aptus Road
Designated Facility Location Street 2:	Not reported
Designated Facility Location City:	Grantsville
Designated Facility Location Zip:	84029
Designated Facility Location State:	UT
Designated Facility Contact Company Name:	Not reported
Manifest Residue Indicator:	N
Rejection Indicator:	N

Manifest Tracking Number:	017381636FLE
Last Updated Date:	20220422
Shipped Date:	20220221
Received Date:	20220318
Manifest Status:	Signed
Submission Type:	DataImage5Copy
Origin Type:	Service
Generator EPA ID:	CAR000109785
Generator Name:	Petnet Solutions
Generator Mail Street Number:	Not reported
Generator Mail Street 1:	LOS ANGELES TECHNOLOGY CENTER
Generator Mail Street 2:	6140 Bristol Parkway
Generator Mail City:	CULVER CITY
Generator Mail State:	CA
Generator Mail Zip:	90230
Generator Location Street Number:	Not reported
Generator Location Street 1:	6140 Bristol Parkway
Generator Location Street 2:	Not reported
Generator Location City:	Culver City
Generator Location Zip:	90230
Generator Location State:	CA
Generator Contact Company Name:	PETNET Solutions
Designated Facility EPA ID:	COD991300484
Designated Facility Name:	Clean Harbors Deer Trail Llc
Designated Facility Mail Street Number:	Not reported
Designated Facility Mail Street 1:	Not reported
Designated Facility Mail Street 2:	108555 East Highway 36
Designated Facility Mail City:	Deer Trail
Designated Facility Mail Zip:	80105
Designated Facility Mail State:	CO
Designated Facility Location Street Number:	Not reported
Designated Facility Location Street 1:	108555 East Highway 36
Designated Facility Location Street 2:	Not reported
Designated Facility Location City:	Deer Trail
Designated Facility Location Zip:	80105
Designated Facility Location State:	CO
Designated Facility Contact Company Name:	Not reported
Manifest Residue Indicator:	N
Rejection Indicator:	N

Manifest Tracking Number:	017381637FLE

PETNET PHARMACEUTICALS INC (Continued) **1004678495**

Last Updated Date:	20220328
Shipped Date:	20220221
Received Date:	20220302
Manifest Status:	Signed
Submission Type:	DataImage5Copy
Origin Type:	Service
Generator EPA ID:	CAR000109785
Generator Name:	Petnet Solutions
Generator Mail Street Number:	Not reported
Generator Mail Street 1:	LOS ANGELES TECHNOLOGY CENTER
Generator Mail Street 2:	6140 Bristol Parkway
Generator Mail City:	CULVER CITY
Generator Mail State:	CA
Generator Mail Zip:	90230
Generator Location Street Number:	Not reported
Generator Location Street 1:	6140 Bristol Parkway
Generator Location Street 2:	Not reported
Generator Location City:	Culver City
Generator Location Zip:	90230
Generator Location State:	CA
Generator Contact Company Name:	PETNET Solutions
Designated Facility EPA ID:	CAD044429835
Designated Facility Name:	Clean Harbors Wilmington Llc
Designated Facility Mail Street Number:	Not reported
Designated Facility Mail Street 1:	Not reported
Designated Facility Mail Street 2:	1737 East Denni Street
Designated Facility Mail City:	Wilmington
Designated Facility Mail Zip:	90744
Designated Facility Mail State:	CA
Designated Facility Location Street Number:	Not reported
Designated Facility Location Street 1:	1737 East Denni Street
Designated Facility Location Street 2:	Not reported
Designated Facility Location City:	Wilmington
Designated Facility Location Zip:	90744
Designated Facility Location State:	CA
Designated Facility Contact Company Name:	Not reported
Manifest Residue Indicator:	N
Rejection Indicator:	N

Manifest Tracking Number:	018298282FLE
Last Updated Date:	20230504
Shipped Date:	20230328
Received Date:	20230412
Manifest Status:	Signed
Submission Type:	DataImage5Copy
Origin Type:	Service
Generator EPA ID:	CAR000109785
Generator Name:	Petnet Solutions
Generator Mail Street Number:	Not reported
Generator Mail Street 1:	LOS ANGELES TECHNOLOGY CENTER
Generator Mail Street 2:	6140 Bristol Parkway
Generator Mail City:	CULVER CITY
Generator Mail State:	CA
Generator Mail Zip:	90230
Generator Location Street Number:	Not reported
Generator Location Street 1:	6140 Bristol Parkway
Generator Location Street 2:	Not reported

PETNET PHARMACEUTICALS INC (Continued) **1004678495**

Generator Location City:	Culver City
Generator Location Zip:	90230
Generator Location State:	CA
Generator Contact Company Name:	PETNET Solutions
Designated Facility EPA ID:	CAD044429835
Designated Facility Name:	Clean Harbors Wilmington Llc
Designated Facility Mail Street Number:	Not reported
Designated Facility Mail Street 1:	Not reported
Designated Facility Mail Street 2:	1737 East Denni Street
Designated Facility Mail City:	Wilmington
Designated Facility Mail Zip:	90744
Designated Facility Mail State:	CA
Designated Facility Location Street Number:	Not reported
Designated Facility Location Street 1:	1737 East Denni Street
Designated Facility Location Street 2:	Not reported
Designated Facility Location City:	Wilmington
Designated Facility Location Zip:	90744
Designated Facility Location State:	CA
Designated Facility Contact Company Name:	Not reported
Manifest Residue Indicator:	N
Rejection Indicator:	N

Manifest Tracking Number:	012288690FLE
Last Updated Date:	20190828
Shipped Date:	20190117
Received Date:	20190129
Manifest Status:	Corrected
Submission Type:	DataImage5Copy
Origin Type:	Service
Generator EPA ID:	CAR000109785
Generator Name:	Petnet Solutions
Generator Mail Street Number:	Not reported
Generator Mail Street 1:	LOS ANGELES TECHNOLOGY CENTER
Generator Mail Street 2:	6140 Bristol Parkway
Generator Mail City:	CULVER CITY
Generator Mail State:	CA
Generator Mail Zip:	90230
Generator Location Street Number:	Not reported
Generator Location Street 1:	6140 Bristol Parkway
Generator Location Street 2:	Not reported
Generator Location City:	Culver City
Generator Location Zip:	90230
Generator Location State:	CA
Generator Contact Company Name:	Not reported
Designated Facility EPA ID:	CAD044429835
Designated Facility Name:	Clean Harbors Wilmington Llc
Designated Facility Mail Street Number:	Not reported
Designated Facility Mail Street 1:	Not reported
Designated Facility Mail Street 2:	1737 East Denni Street
Designated Facility Mail City:	Wilmington
Designated Facility Mail Zip:	90744
Designated Facility Mail State:	CA
Designated Facility Location Street Number:	Not reported
Designated Facility Location Street 1:	1737 East Denni Street
Designated Facility Location Street 2:	Not reported
Designated Facility Location City:	Wilmington
Designated Facility Location Zip:	90744

PETNET PHARMACEUTICALS INC (Continued) **1004678495**

Designated Facility Location State: CA
Designated Facility Contact Company Name: Not reported
Manifest Residue Indicator: N
Rejection Indicator: N

Manifest Tracking Number: 006825581FLE
Last Updated Date: 20191015
Shipped Date: 20181011
Received Date: 20181022
Manifest Status: Signed
Submission Type: DataImage5Copy
Origin Type: Web
Generator EPA ID: CAR000109785
Generator Name: Petnet Solutions Inc
Generator Mail Street Number: Not reported
Generator Mail Street 1: 6140 BRISTOL PKWY
Generator Mail Street 2: Not reported
Generator Mail City: CULVER CITY
Generator Mail State: CA
Generator Mail Zip: 90230-6604
Generator Location Street Number: Not reported
Generator Location Street 1: 810 INNOVATION DR.
Generator Location Street 2: Not reported
Generator Location City: KNOXVILLE
Generator Location Zip: 37932-0000
Generator Location State: TN
Generator Contact Company Name: Not reported
Designated Facility EPA ID: TXD982560294
Designated Facility Name: Not reported
Designated Facility Mail Street Number: Not reported
Designated Facility Mail Street 1: Not reported
Designated Facility Mail Street 2: PO BOX 34042
Designated Facility Mail City: HOUSTON
Designated Facility Mail Zip: 77234-4042
Designated Facility Mail State: TX
Designated Facility Location Street Number: Not reported
Designated Facility Location Street 1: 5711 ETHERIDGE ST
Designated Facility Location Street 2: Not reported
Designated Facility Location City: HOUSTON
Designated Facility Location Zip: 77087-4009
Designated Facility Location State: TX
Designated Facility Contact Company Name: NSSI RECOVERY SERVICES
Manifest Residue Indicator: N
Rejection Indicator: N

Federal Waste:
Manifest Tracking Number: 013212611FLE
Waste Line Number: 1
Federal Waste Code: D001
Federal Waste: IGNITABLE WASTE

Manifest Tracking Number: 013212611FLE
Waste Line Number: 1
Federal Waste Code: F003
Federal Waste: THE FOLLOWING SPENT NONHALOGENATED SOLVENTS: XYLENE, ACETONE, ETHYL ACETATE, ETHYL BENZENE, ETHYL ETHER, METHYL ISOBUTYL KETONE, N-BUTYL ALCOHOL, CYCLOHEXANONE, AND METHANOL; ALL SPENT SOLVENT

PETNET PHARMACEUTICALS INC (Continued) **1004678495**

MIXTURES/BLENDS CONTAINING, BEFORE USE, ONLY THE ABOVE SPENT NONHALOGENATED SOLVENTS; AND ALL SPENT SOLVENT MIXTURES/BLENDS CONTAINING, BEFORE USE, ONE OR MORE OF THE ABOVE NONHALOGENATED SOLVENTS, AND A TOTAL OF TEN PERCENT OR MORE (BY VOLUME) OF ONE OR MORE OF THOSE SOLVENTS LISTED IN F001, F002, F004, AND F005; AND STILL BOTTOMS FROM THE RECOVERY OF THESE SPENT SOLVENTS AND SPENT SOLVENT MIXTURES.

Manifest Tracking Number: 013212611FLE
Waste Line Number: 1
Federal Waste Code: U002
Federal Waste: 2-PROPANONE (I) (OR) ACETONE (I)

Manifest Tracking Number: 013212611FLE
Waste Line Number: 1
Federal Waste Code: U003
Federal Waste: ACETONITRILE (I,T)

Manifest Tracking Number: 013212611FLE
Waste Line Number: 1
Federal Waste Code: U154
Federal Waste: METHANOL (I) (OR) METHYL ALCOHOL (I)

State Waste:
Manifest Tracking Number: 013212611FLE
Waste Line Number: 1
State Waste Code Owner: CA
State Waste Code: 343
State Waste: Unspecified organic liquid mixture

Transporter:
Manifest Tracking Number: 013212611FLE
Transporter Line Number: 1
Transporter EPA ID: MAD039322250
Transporter Name: Clean Harbors Environmental Services, Inc.

Manifest Tracking Number: 013212611FLE
Transporter Line Number: 2
Transporter EPA ID: ALR000007237
Transporter Name: Action Resources Incorporated

Manifest Tracking Number: 013212611FLE
Transporter Line Number: 3
Transporter EPA ID: ALR000007237
Transporter Name: Action Resources Incorporated

Manifest Tracking Number: 013212611FLE
Transporter Line Number: 4
Transporter EPA ID: OKR000031492
Transporter Name: Basin Transportation

Waste Line:
Manifest Tracking Number: 013212611FLE
Waste Line Number: 1
U.S. DOT Hazardous Indicator: Y
U.S. DOT ID Number: UN1993

PETNET PHARMACEUTICALS INC (Continued) **1004678495**

U.S. DOT Description:	Un1993, Waste Flammable Liquids, N.O.S. (Methanol, Acetone), 3, Pg Ii
Non-Hazardous Waste Description:	Not reported
Number of Containers:	2
Container Type Code:	DF
Container Type Description:	Fiberboard or plastic drums, barrels, kegs
Waste Quantity:	800
Quantity Unit of Measure Code:	P
Quantity Unit of Measure Description:	Pounds
Waste Quantity, in Tons:	0.4
Acute Waste Quantity, in Tons:	0
Non-Acute Waste Quantity, in Tons:	0.4
Waste Quantity, in Kilograms:	362.812
Acute Waste Quantity, in Kilograms:	0
Non-Acute Waste Quantity, in Kilorgrams:	362.812
Management Method Code:	H061
Management Method Description:	FUEL BLENDING
Waste Residue Indicator:	N
Quantity Discrepancy Indicator:	N
Waste Type Discrepancy Indicator:	N
Waste Density:	Not reported
Waste Density Unit of Measure Code:	Not reported
Waste Density Unit of Measure Description:	Not reported
Form Code:	Not reported
Form Code Description:	Not reported
Source Code:	Not reported
Source Code Description:	Not reported
Waste Minimization Code:	Not reported
Waste Minimization Code Description:	Not reported
Consent Number:	Not reported
EPA Waste Indicator:	Y

Click this hyperlink while viewing on your computer to access
10 additional US EManifest: record(s) in the EDR Site Report.

J86 **J & C ASSOCIATES I** **RCRA NonGen / NLR** **1026809065**
East **5855 GREEN VALLEY CIRCLE** **CAC003121418**
1/8-1/4 **CULVER CITY, CA 90230**
0.145 mi.
763 ft. **Site 1 of 2 in cluster J**

Relative: **Higher**

Actual: **79 ft.**

RCRA Listings:

Date Form Received by Agency:	20210525
Handler Name:	J & C Associates I
Handler Address:	5855 Green Valley Circle
Handler City,State,Zip:	CULVER CITY, CA 90230
EPA ID:	CAC003121418
Contact Name:	NICOLE ABEND
Contact Address:	12381 WILSHIRE BLVD
Contact City,State,Zip:	LOS ANGELES, CA 90025
Contact Telephone:	310-430-3403
Contact Fax:	Not reported
Contact Email:	NABEND@SJDCINC.COM
Contact Title:	Not reported
EPA Region:	09
Land Type:	Not reported
Federal Waste Generator Description:	Not a generator, verified
Non-Notifier:	Not reported
Biennial Report Cycle:	Not reported

J & C ASSOCIATES I (Continued) **1026809065**

Accessibility:	Not reported
Active Site Indicator:	Not reported
State District Owner:	Not reported
State District:	Not reported
Mailing Address:	12381 WILSHIRE BLVD
Mailing City,State,Zip:	LOS ANGELES, CA 90025
Owner Name:	J & C Associates I
Owner Type:	Other
Operator Name:	Nicole Abend
Operator Type:	Other
Short-Term Generator Activity:	No
Importer Activity:	No
Mixed Waste Generator:	No
Transporter Activity:	No
Transfer Facility Activity:	No
Recycler Activity with Storage:	No
Small Quantity On-Site Burner Exemption:	No
Smelting Melting and Refining Furnace Exemption:	No
Underground Injection Control:	No
Off-Site Waste Receipt:	No
Universal Waste Indicator:	No
Universal Waste Destination Facility:	No
Federal Universal Waste:	No
Active Site State-Reg Handler:	---
Federal Facility Indicator:	Not reported
Hazardous Secondary Material Indicator:	N
Sub-Part K Indicator:	Not reported
2018 GPRA Permit Baseline:	Not on the Baseline
2018 GPRA Renewals Baseline:	Not on the Baseline
202 GPRA Corrective Action Baseline:	No
Subject to Corrective Action Universe:	No
Non-TSDFs Where RCRA CA has Been Imposed Universe:	No
Corrective Action Priority Ranking:	No NCAPS ranking
Environmental Control Indicator:	No
Institutional Control Indicator:	No
Human Exposure Controls Indicator:	N/A
Groundwater Controls Indicator:	N/A
Significant Non-Complier Universe:	No
Unaddressed Significant Non-Complier Universe:	No
Addressed Significant Non-Complier Universe:	No
Significant Non-Complier With a Compliance Schedule Universe:	No
Financial Assurance Required:	Not reported
Handler Date of Last Change:	20210601
Recognized Trader-Importer:	No
Recognized Trader-Exporter:	No
Importer of Spent Lead Acid Batteries:	No
Exporter of Spent Lead Acid Batteries:	No
Recycler Activity Without Storage:	No
Manifest Broker:	No
Sub-Part P Indicator:	No

Handler - Owner Operator:

Owner/Operator Indicator:	Operator
Owner/Operator Name: NICOLE ABEND	
Legal Status:	Other
Date Became Current:	Not reported

J & C ASSOCIATES I (Continued) **1026809065**

Date Ended Current:	Not reported
Owner/Operator Address:	12381 WILSHIRE BLVD
Owner/Operator City,State,Zip:	LOS ANGELES, CA 90025
Owner/Operator Telephone:	310-430-3403
Owner/Operator Telephone Ext:	Not reported
Owner/Operator Fax:	Not reported
Owner/Operator Email:	Not reported
Owner/Operator Indicator:	Owner
Owner/Operator Name: J & C ASSOCIATES I	
Legal Status:	Other
Date Became Current:	Not reported
Date Ended Current:	Not reported
Owner/Operator Address:	12381 WILSHIRE BLVD
Owner/Operator City,State,Zip:	LOS ANGELES, CA 90025
Owner/Operator Telephone:	310-430-3403
Owner/Operator Telephone Ext:	Not reported
Owner/Operator Fax:	Not reported
Owner/Operator Email:	Not reported

Historic Generators:

Receive Date:	20210525
Handler Name: J & C ASSOCIATES I	
Federal Waste Generator Description:	Not a generator, verified
State District Owner:	Not reported
Large Quantity Handler of Universal Waste:	No
Recognized Trader Importer:	No
Recognized Trader Exporter:	No
Spent Lead Acid Battery Importer:	No
Spent Lead Acid Battery Exporter:	No
Current Record:	Yes
Non Storage Recycler Activity:	No
Electronic Manifest Broker:	No

List of NAICS Codes and Descriptions:

NAICS Code:	921110
NAICS Description:	EXECUTIVE OFFICES

Facility Has Received Notices of Violations:

Violations:	No Violations Found

Evaluation Action Summary:

Evaluations:	No Evaluations Found

F87 **SOUTHERN CALIFORNIA GAS COMPANY** **RCRA-SQG** **1014387358**
SW **6100 W CENTINELA AVE** **CAR000208538**
1/8-1/4 **LOS ANGELES, CA 90045**
0.147 mi.
775 ft. **Site 3 of 7 in cluster F**

Relative: **Lower**
Actual: **29 ft.**

RCRA Listings:

Date Form Received by Agency:	20100519
Handler Name:	Southern California Gas Company
Handler Address:	6100 W Centinela Ave
Handler City,State,Zip:	LOS ANGELES, CA 90045

SOUTHERN CALIFORNIA GAS COMPANY (Continued) **1014387358**

EPA ID:	CAR000208538
Contact Name:	JAMES T SCRUGGS
Contact Address:	6875 CONSOLIDATED WAY
Contact City,State,Zip:	SAN DIEGO, CA 92121
Contact Telephone:	858-653-3104
Contact Fax:	858-549-6529
Contact Email:	JSCRUGGS@SEMPRAUTILITIES.COM
Contact Title:	SR ENV SPEC
EPA Region:	09
Land Type:	Private
Federal Waste Generator Description:	Small Quantity Generator
Non-Notifier:	Not reported
Biennial Report Cycle:	Not reported
Accessibility:	Not reported
Active Site Indicator:	Handler Activities
State District Owner:	Not reported
State District:	Not reported
Mailing Address:	6875 CONSOLIDATED WAY
Mailing City,State,Zip:	SAN DIEGO, CA 92121
Owner Name:	Southern California Gas Co
Owner Type:	Private
Operator Name:	Southern California Gas Co
Operator Type:	Private
Short-Term Generator Activity:	No
Importer Activity:	No
Mixed Waste Generator:	No
Transporter Activity:	No
Transfer Facility Activity:	No
Recycler Activity with Storage:	No
Small Quantity On-Site Burner Exemption:	No
Smelting Melting and Refining Furnace Exemption:	No
Underground Injection Control:	No
Off-Site Waste Receipt:	No
Universal Waste Indicator:	Yes
Universal Waste Destination Facility:	Yes
Federal Universal Waste:	Yes
Active Site State-Reg Handler:	---
Federal Facility Indicator:	Not reported
Hazardous Secondary Material Indicator:	N
Sub-Part K Indicator:	Not reported
2018 GPRA Permit Baseline:	Not on the Baseline
2018 GPRA Renewals Baseline:	Not on the Baseline
202 GPRA Corrective Action Baseline:	No
Subject to Corrective Action Universe:	No
Non-TSDFs Where RCRA CA has Been Imposed Universe:	No
Corrective Action Priority Ranking:	No NCAPS ranking
Environmental Control Indicator:	No
Institutional Control Indicator:	No
Human Exposure Controls Indicator:	N/A
Groundwater Controls Indicator:	N/A
Significant Non-Complier Universe:	No
Unaddressed Significant Non-Complier Universe:	No
Addressed Significant Non-Complier Universe:	No
Significant Non-Complier With a Compliance Schedule Universe:	No
Financial Assurance Required:	Not reported
Handler Date of Last Change:	20100520
Recognized Trader-Importer:	No

SOUTHERN CALIFORNIA GAS COMPANY (Continued) **1014387358**

Recognized Trader-Exporter:	No
Importer of Spent Lead Acid Batteries:	No
Exporter of Spent Lead Acid Batteries:	No
Recycler Activity Without Storage:	No
Manifest Broker:	No
Sub-Part P Indicator:	No

Hazardous Waste Summary:

Waste Code:	D001
Waste Description:	Ignitable Waste
Waste Code:	D018
Waste Description:	Benzene

Handler - Owner Operator:

Owner/Operator Indicator:	Owner
Owner/Operator Name:	SOUTHERN CALIFORNIA GAS CO
Legal Status:	Private
Date Became Current:	19540108
Date Ended Current:	Not reported
Owner/Operator Address:	6875 CONSOLIDATED WAY
Owner/Operator City,State,Zip:	SAN DIEGO, CA 92121
Owner/Operator Telephone:	858-653-3104
Owner/Operator Telephone Ext:	Not reported
Owner/Operator Fax:	Not reported
Owner/Operator Email:	Not reported
Owner/Operator Indicator:	Operator
Owner/Operator Name:	SOUTHERN CALIFORNIA GAS CO
Legal Status:	Private
Date Became Current:	19540108
Date Ended Current:	Not reported
Owner/Operator Address:	6875 CONSOLIDATED WAY
Owner/Operator City,State,Zip:	SAN DIEGO, CA 92121
Owner/Operator Telephone:	858-653-3104
Owner/Operator Telephone Ext:	Not reported
Owner/Operator Fax:	Not reported
Owner/Operator Email:	Not reported

Historic Generators:

Receive Date:	20100519
Handler Name:	SOUTHERN CALIFORNIA GAS COMPANY
Federal Waste Generator Description:	Small Quantity Generator
State District Owner:	Not reported
Large Quantity Handler of Universal Waste:	Yes
Recognized Trader Importer:	No
Recognized Trader Exporter:	No
Spent Lead Acid Battery Importer:	No
Spent Lead Acid Battery Exporter:	No
Current Record:	Yes
Non Storage Recycler Activity:	Not reported
Electronic Manifest Broker:	Not reported

List of NAICS Codes and Descriptions:

SOUTHERN CALIFORNIA GAS COMPANY (Continued) **1014387358**

NAICS Code: 48621
NAICS Description: PIPELINE TRANSPORTATION OF NATURAL GAS

Facility Has Received Notices of Violations:
Violations: No Violations Found

Evaluation Action Summary:
Evaluations: No Evaluations Found

F88 **LA PUMPING PLANT 57** **RCRA-SQG** **1000350155**
SW **6102 CENTINELA AVE** **FINDS** **CAD981986920**
1/8-1/4 **LOS ANGELES, CA 90045** **ECHO**
0.148 mi.
783 ft. **Site 4 of 7 in cluster F**

Relative: **Lower**

Actual: **29 ft.**

RCRA Listings:

Date Form Received by Agency:	19870324
Handler Name:	La Pumping Plant 57
Handler Address:	6102 Centinela Ave
Handler City,State,Zip:	LOS ANGELES, CA 90045
EPA ID:	CAD981986920
Contact Name:	ENVIRONMENTAL MANAGER
Contact Address:	6102 CENTINELA AVE
Contact City,State,Zip:	LOS ANGELES, CA 90045
Contact Telephone:	213-485-7527
Contact Fax:	Not reported
Contact Email:	Not reported
Contact Title:	Not reported
EPA Region:	09
Land Type:	Other
Federal Waste Generator Description:	Small Quantity Generator
Non-Notifier:	Not reported
Biennial Report Cycle:	Not reported
Accessibility:	Not reported
Active Site Indicator:	Handler Activities
State District Owner:	Ca
State District:	3
Mailing Address:	200 N MAIN RM EIGHTH HUNDRED C
Mailing City,State,Zip:	LOS ANGELES, CA 90012
Owner Name:	City Of La
Owner Type:	Private
Operator Name:	Not Required
Operator Type:	Private
Short-Term Generator Activity:	No
Importer Activity:	No
Mixed Waste Generator:	No
Transporter Activity:	No
Transfer Facility Activity:	No
Recycler Activity with Storage:	No
Small Quantity On-Site Burner Exemption:	No
Smelting Melting and Refining Furnace Exemption:	No
Underground Injection Control:	No

LA PUMPING PLANT 57 (Continued) **1000350155**

Off-Site Waste Receipt:	No
Universal Waste Indicator:	No
Universal Waste Destination Facility:	No
Federal Universal Waste:	No
Active Site State-Reg Handler:	---
Federal Facility Indicator:	Not reported
Hazardous Secondary Material Indicator:	N
Sub-Part K Indicator:	Not reported
2018 GPRA Permit Baseline:	Not on the Baseline
2018 GPRA Renewals Baseline:	Not on the Baseline
202 GPRA Corrective Action Baseline:	No
Subject to Corrective Action Universe:	No
Non-TSDFs Where RCRA CA has Been Imposed Universe:	No
Corrective Action Priority Ranking:	No NCAPS ranking
Environmental Control Indicator:	No
Institutional Control Indicator:	No
Human Exposure Controls Indicator:	N/A
Groundwater Controls Indicator:	N/A
Significant Non-Complier Universe:	No
Unaddressed Significant Non-Complier Universe:	No
Addressed Significant Non-Complier Universe:	No
Significant Non-Complier With a Compliance Schedule Universe:	No
Financial Assurance Required:	Not reported
Handler Date of Last Change:	20020627
Recognized Trader-Importer:	No
Recognized Trader-Exporter:	No
Importer of Spent Lead Acid Batteries:	No
Exporter of Spent Lead Acid Batteries:	No
Recycler Activity Without Storage:	No
Manifest Broker:	No
Sub-Part P Indicator:	No

Handler - Owner Operator:

Owner/Operator Indicator:	Operator
Owner/Operator Name: NOT REQUIRED	
Legal Status:	Private
Date Became Current:	Not reported
Date Ended Current:	Not reported
Owner/Operator Address:	NOT REQUIRED
Owner/Operator City,State,Zip:	NOT REQUIRED, ME 99999
Owner/Operator Telephone:	415-555-1212
Owner/Operator Telephone Ext:	Not reported
Owner/Operator Fax:	Not reported
Owner/Operator Email:	Not reported

Owner/Operator Indicator:	Owner
Owner/Operator Name: CITY OF LA	
Legal Status:	Private
Date Became Current:	Not reported
Date Ended Current:	Not reported
Owner/Operator Address:	NOT REQUIRED
Owner/Operator City,State,Zip:	NOT REQUIRED, ME 99999
Owner/Operator Telephone:	415-555-1212
Owner/Operator Telephone Ext:	Not reported
Owner/Operator Fax:	Not reported
Owner/Operator Email:	Not reported

LA PUMPING PLANT 57 (Continued) **1000350155**

Historic Generators:

Receive Date:		19870324
Handler Name:	LA PUMPING PLANT 57	
Federal Waste Generator Description:		Small Quantity Generator
State District Owner:		Ca
Large Quantity Handler of Universal Waste:		No
Recognized Trader Importer:		No
Recognized Trader Exporter:		No
Spent Lead Acid Battery Importer:		No
Spent Lead Acid Battery Exporter:		No
Current Record:		Yes
Non Storage Recycler Activity:		Not reported
Electronic Manifest Broker:		Not reported

List of NAICS Codes and Descriptions:

NAICS Codes:	No NAICS Codes Found

Facility Has Received Notices of Violations:

Violations:	No Violations Found

Evaluation Action Summary:

Evaluations:	No Evaluations Found

FINDS:

Registry ID:	110002766196

Click Here for FRS Facility Detail Report:

Environmental Interest/Information System:

The Resource Conservation and Recovery Act Information System (RCRAInfo) is EPA's comprehensive information system in support of the Resource Conservation and Recovery Act (RCRA) of 1976 and the Hazardous and Solid Waste Amendments (HSWA) of 1984. It tracks many types of information about generators, transporters, treaters, storers, and disposers of hazardous waste.

Click this hyperlink while viewing on your computer to access additional FINDS: detail in the EDR Site Report.

ECHO:

Envid:	1000350155
Registry ID:	110002766196
DFR URL:	http://echo.epa.gov/detailed-facility-report?fid=110002766196
Name:	LA PUMPING PLANT 57
Address:	6102 CENTINELA AVE
City,State,Zip:	LOS ANGELES, CA 90045

F89 **ONE HOUR MARTINIZING** **DRYCLEANERS** **S121697869**
SW **6511 SEPULVEDA 1/2 BLVD** **N/A**
1/8-1/4 **LOS ANGELES, CA 90045**
0.148 mi.
783 ft. **Site 5 of 7 in cluster F**

Relative: DRYCLEAN SOUTH COAST:
Lower

Actual: Name: ONE HOUR MARTINIZING
28 ft. Address: 6511 SEPULVEDA 1/2 BLVD
City,State,Zip: LOS ANGELES, CA 90045
Facility ID: 44447
Application Number: 123266
Permit Number: M39764
Status: Out of Business
Representative Name: LEE SUN
Representative Telephone: 213 6414664
Permit Status: INACTIVE
BCAT Number: 000234
BCAT Description: DRY CLEANING EQUIP PERCHLOROETHYLENE
CCAT Number: 02
CCAT Description: ADSORBER (DRY CLEANING) REGENERATIVE
UTM East: 0
UTM North: 0
Application Date: 06/15/1984
PO Issue Date: 08/08/1984
NAICS Code: Not reported
SIC Code: 7216

Name: ONE HOUR MARTINIZING
Address: 6511 SEPULVEDA 1/2 BLVD
City,State,Zip: LOS ANGELES, CA 90045
Facility ID: 44447
Application Number: 188996
Permit Number: D09253
Status: Out of Business
Representative Name: LEE SUN
Representative Telephone: 213 6414664
Permit Status: INACTIVE
BCAT Number: 000234
BCAT Description: DRY CLEANING EQUIP PERCHLOROETHYLENE
CCAT Number: 04
CCAT Description: VAPOR RECOVERY UNIT COMPRESS & CONDENSE
UTM East: 0
UTM North: 0
Application Date: 04/03/1989
PO Issue Date: 07/19/1989
NAICS Code: Not reported
SIC Code: 7216

F90 **PACIFICA PLAZA OFFICE BLDG** **SWEEPS UST** **S101588244**
SW **6106 CENTINELA AVE** **CA FID UST** **N/A**
1/8-1/4 **LOS ANGELES, CA 90230**
0.151 mi.
797 ft. **Site 6 of 7 in cluster F**

Relative: SWEEPS UST:
Lower

Actual: Name: PACIFICA PLAZA OFFICE BLDG
28 ft. Address: 6106 CENTINELA AVE
City: LOS ANGELES
Status: Not reported

PACIFICA PLAZA OFFICE BLDG (Continued) **S101588244**

Comp Number:	7335
Number:	Not reported
Board Of Equalization:	Not reported
Referral Date:	Not reported
Action Date:	Not reported
Created Date:	Not reported
Owner Tank Id:	Not reported
SWRCB Tank Id:	Not reported
Tank Status:	Not reported
Capacity:	Not reported
Active Date:	Not reported
Tank Use:	Not reported
STG:	Not reported
Content:	Not reported
Number Of Tanks:	0

CA FID UST:

Facility ID:	19056485
Regulated By:	UTNKA
Regulated ID:	Not reported
Cortese Code:	Not reported
SIC Code:	Not reported
Facility Phone:	2136708940
Mail To:	Not reported
Mailing Address:	6106 CENTINELA AVE
Mailing Address 2:	Not reported
Mailing City,St,Zip:	LOS ANGELES 902300000
Contact:	Not reported
Contact Phone:	Not reported
DUNs Number:	Not reported
NPDES Number:	Not reported
EPA ID:	Not reported
Comments:	Not reported
Status:	Active

K91 **PACIFIC PLAZA OFFICE BUILDING** **HIST UST** **S118413840**
WSW **6101 WEST CENTINELA AVENUE** **N/A**
1/8-1/4 **LOS ANGELES, CA 90230**
0.157 mi.
828 ft. **Site 1 of 3 in cluster K**

Relative:
Lower

Actual:
35 ft.

HIST UST:

Name:	PACIFIC PLAZA OFFICE BUILDING
Address:	6101 WEST CENTINELA AVENUE
City,State,Zip:	LOS ANGELES, CA 90230
File Number:	00027bb9
URL:	https://documents.geotracker.waterboards.ca.gov/ustpdfs/pdf/00027bb9.pdf
Region:	Not reported
Facility ID:	Not reported
Facility Type:	Not reported
Other Type:	Not reported
Contact Name:	Not reported
Telephone:	Not reported
Owner Name:	Not reported
Owner Address:	Not reported
Owner City,St,Zip:	Not reported
Total Tanks:	Not reported

PACIFIC PLAZA OFFICE BUILDING (Continued) **S118413840**

Tank Num:	Not reported
Container Num:	Not reported
Year Installed:	Not reported
Tank Capacity:	Not reported
Tank Used for:	Not reported
Type of Fuel:	Not reported
Container Construction Thickness:	Not reported
Leak Detection:	Not reported

Click here for Geo Tracker PDF:

K92 **PACIFICA PLAZA OFFICE BUILDING** **HIST UST** **U001562844**
WSW **6101 W CENTINELA AVE** **LOS ANGELES CO. HMS** **N/A**
1/8-1/4 **LOS ANGELES, CA 90230**
0.157 mi.
828 ft. **Site 2 of 3 in cluster K**

Relative: **Lower**
Actual: **35 ft.**

HIST UST:

Name:	PACIFICA PLAZA OFFICE BUILDING
Address:	6101 W CENTINELA AVE
City,State,Zip:	LOS ANGELES, CA 90230
File Number:	Not reported
URL:	Not reported
Region:	STATE
Facility ID:	00000056072
Facility Type:	Gas Station
Other Type:	Not reported
Contact Name:	Not reported
Telephone:	2136708940
Owner Name:	PACIFICA PLAZA OFFICE BUILDING
Owner Address:	6101 WEST CENTINELA AVENUE
Owner City,St,Zip:	CULVER CITY, CA 90230
Total Tanks:	0002

Tank Num:	001
Container Num:	1
Year Installed:	1981
Tank Capacity:	00010000
Tank Used for:	PRODUCT
Type of Fuel:	UNLEADED
Container Construction Thickness:	Not reported
Leak Detection:	Stock Inventor

Tank Num:	002
Container Num:	2
Year Installed:	1981
Tank Capacity:	00006000
Tank Used for:	PRODUCT
Type of Fuel:	DIESEL
Container Construction Thickness:	Not reported
Leak Detection:	Stock Inventor

LOS ANGELES CO. HMS:

Name:	PACIFICA PLAZA OFFICE BLDG
Address:	6101 W CENTINELA AVE
City,State,Zip:	CULVER CITY, CA 90230
Region:	LA

PACIFICA PLAZA OFFICE BUILDING (Continued) **U001562844**

Permit Category: Not reported
Facility Id: 014292-014836
Facility Type: Not reported
Facility Status: Removed
Area: 2M
Permit Number: Not reported
Permit Status: Not reported

Name: SILICON BEACH DENTAL
Address: 6101 W CENTINELA AVE #375
City,State,Zip: CULVER CITY, CA 902306389
Region: LA
Permit Category: Not reported
Facility Id: 036931-068213
Facility Type: Not reported
Facility Status: OPEN
Area: 2M
Permit Number: Not reported
Permit Status: Not reported

K93 **SCHINDLER ELEVATOR CORP** **RCRA NonGen / NLR** **1027089918**
WSW **6101 W. CENTINELA AVE** **E MANIFEST** **CAC003162407**
1/8-1/4 **CULVER CITY, CA 90230**
0.157 mi.
828 ft. **Site 3 of 3 in cluster K**

Relative: **Lower**
Actual: **35 ft.**

RCRA Listings:

Date Form Received by Agency:	20220217
Handler Name:	Schindler Elevator
Handler Address:	6101 W. Centinela Ave
Handler City,State,Zip:	CULVER CITY, CA 90230
EPA ID:	CAC003162407
Contact Name:	STACI GILLETTE
Contact Address:	6101 W. CENTINELA AVE
Contact City,State,Zip:	CULVER CITY, CA 90230
Contact Telephone:	818-336-3000
Contact Fax:	818-336-3000
Contact Email:	RUDOLPH.GALINDO@SAFETY-KLEEN.COM
Contact Title:	Not reported
EPA Region:	09
Land Type:	Not reported
Federal Waste Generator Description:	Not a generator, verified
Non-Notifier:	Not reported
Biennial Report Cycle:	Not reported
Accessibility:	Not reported
Active Site Indicator:	Not reported
State District Owner:	Not reported
State District:	Not reported
Mailing Address:	6101 W. CENTINELA AVE
Mailing City,State,Zip:	CULVER CITY, CA 90230
Owner Name:	Staci Gillette
Owner Type:	Other
Operator Name:	Staci Gillette
Operator Type:	Other
Short-Term Generator Activity:	No
Importer Activity:	No
Mixed Waste Generator:	No
Transporter Activity:	No

SCHINDLER ELEVATOR CORP (Continued) **1027089918**

Transfer Facility Activity:	No
Recycler Activity with Storage:	No
Small Quantity On-Site Burner Exemption:	No
Smelting Melting and Refining Furnace Exemption:	No
Underground Injection Control:	No
Off-Site Waste Receipt:	No
Universal Waste Indicator:	No
Universal Waste Destination Facility:	No
Federal Universal Waste:	No
Active Site State-Reg Handler:	---
Federal Facility Indicator:	Not reported
Hazardous Secondary Material Indicator:	N
Sub-Part K Indicator:	Not reported
2018 GPRA Permit Baseline:	Not on the Baseline
2018 GPRA Renewals Baseline:	Not on the Baseline
202 GPRA Corrective Action Baseline:	No
Subject to Corrective Action Universe:	No
Non-TSDFs Where RCRA CA has Been Imposed Universe:	No
Corrective Action Priority Ranking:	No NCAPS ranking
Environmental Control Indicator:	No
Institutional Control Indicator:	No
Human Exposure Controls Indicator:	N/A
Groundwater Controls Indicator:	N/A
Significant Non-Complier Universe:	No
Unaddressed Significant Non-Complier Universe:	No
Addressed Significant Non-Complier Universe:	No
Significant Non-Complier With a Compliance Schedule Universe:	No
Financial Assurance Required:	Not reported
Handler Date of Last Change:	20220217
Recognized Trader-Importer:	No
Recognized Trader-Exporter:	No
Importer of Spent Lead Acid Batteries:	No
Exporter of Spent Lead Acid Batteries:	No
Recycler Activity Without Storage:	No
Manifest Broker:	No
Sub-Part P Indicator:	No

Handler - Owner Operator:

Owner/Operator Indicator:	Owner
Owner/Operator Name: STACI GILLETTE	
Legal Status:	Other
Date Became Current:	Not reported
Date Ended Current:	Not reported
Owner/Operator Address:	6101 W. CENTINELA AVE
Owner/Operator City,State,Zip:	CULVER CITY, CA 90230
Owner/Operator Telephone:	818-336-3000
Owner/Operator Telephone Ext:	Not reported
Owner/Operator Fax:	Not reported
Owner/Operator Email:	Not reported

Owner/Operator Indicator:	Operator
Owner/Operator Name: STACI GILLETTE	
Legal Status:	Other
Date Became Current:	Not reported
Date Ended Current:	Not reported
Owner/Operator Address:	6101 W. CENTINELA AVE

SCHINDLER ELEVATOR CORP (Continued) **1027089918**

Owner/Operator City,State,Zip: CULVER CITY, CA 90230
Owner/Operator Telephone: 818-336-3000
Owner/Operator Telephone Ext: Not reported
Owner/Operator Fax: Not reported
Owner/Operator Email: Not reported

Historic Generators:
Receive Date: 20220217
Handler Name: SCHINDLER ELEVATOR
Federal Waste Generator Description: Not a generator, verified
State District Owner: Not reported
Large Quantity Handler of Universal Waste: No
Recognized Trader Importer: No
Recognized Trader Exporter: No
Spent Lead Acid Battery Importer: No
Spent Lead Acid Battery Exporter: No
Current Record: Yes
Non Storage Recycler Activity: No
Electronic Manifest Broker: No

List of NAICS Codes and Descriptions:
NAICS Code: 518210
NAICS Description: COMPUTING INFRASTRUCTURE PROVIDERS, DATA PROCESSING, WEB HOSTING, AND RELATED SERVICES

Facility Has Received Notices of Violations:
Violations: No Violations Found

Evaluation Action Summary:
Evaluations: No Evaluations Found

E MANIFEST:
Manifest Tracking Number: 008071105SKS
Last Updated Date: 20220404
Shipped Date: 20220218
Received Date: 20220304
Manifest Status: Signed
Submission Type: DataImage5Copy
Origin Type: Service
Generator EPA ID: CAC003162407
Generator Name: Schindler Elevator Corp
Generator Mail Street Number: Not reported
Generator Mail Street 1: 6101 W. CENTINELA AVE
Generator Mail Street 2: Not reported
Generator Mail City: CULVER CITY
Generator Mail State: CA
Generator Mail Zip: 90230
Generator Location Street Number: Not reported
Generator Location Street 1: PO Box 960
Generator Location Street 2: Not reported
Generator Location City: Holland
Generator Location Zip: 43528
Generator Location State: OH
Generator Contact Company Name: Schindler Elevator Corp

SCHINDLER ELEVATOR CORP (Continued) **1027089918**

Designated Facility EPA ID:	UTD991301748
Designated Facility Name:	Clean Harbors Grassy Mountain Llc
Designated Facility Mail Street Number:	Not reported
Designated Facility Mail Street 1:	Not reported
Designated Facility Mail Street 2:	PO Box 22750
Designated Facility Mail City:	Salt Lake City
Designated Facility Mail Zip:	84122
Designated Facility Mail State:	UT
Designated Facility Location Street Number:	Not reported
Designated Facility Location Street 1:	3 Miles East 7 Miles North of Knolls
Designated Facility Location Street 2:	Exit 41 off I-80
Designated Facility Location City:	Grantsville
Designated Facility Location Zip:	84029
Designated Facility Location State:	UT
Designated Facility Contact Company Name:	Not reported
Manifest Residue Indicator:	N
Rejection Indicator:	N

Manifest Tracking Number:	008071140SKS
Last Updated Date:	20220407
Shipped Date:	20220222
Received Date:	20220311
Manifest Status:	Signed
Submission Type:	DataImage5Copy
Origin Type:	Service
Generator EPA ID:	CAC003162407
Generator Name:	Schindler Elevator Corp
Generator Mail Street Number:	Not reported
Generator Mail Street 1:	6101 W. CENTINELA AVE
Generator Mail Street 2:	Not reported
Generator Mail City:	CULVER CITY
Generator Mail State:	CA
Generator Mail Zip:	90230
Generator Location Street Number:	Not reported
Generator Location Street 1:	PO Box 960
Generator Location Street 2:	Not reported
Generator Location City:	Holland
Generator Location Zip:	43528
Generator Location State:	OH
Generator Contact Company Name:	Schindler Elevator Corp
Designated Facility EPA ID:	CAD980675276
Designated Facility Name:	Clean Harbors Buttonwillow Llc
Designated Facility Mail Street Number:	Not reported
Designated Facility Mail Street 1:	Not reported
Designated Facility Mail Street 2:	PO Box 787
Designated Facility Mail City:	Buttonwillow
Designated Facility Mail Zip:	93206
Designated Facility Mail State:	CA
Designated Facility Location Street Number:	Not reported
Designated Facility Location Street 1:	2500 West Lokern Road
Designated Facility Location Street 2:	Not reported
Designated Facility Location City:	Buttonwillow
Designated Facility Location Zip:	93206
Designated Facility Location State:	CA
Designated Facility Contact Company Name:	Not reported
Manifest Residue Indicator:	N
Rejection Indicator:	N

SCHINDLER ELEVATOR CORP (Continued) **1027089918**

State Waste:
Manifest Tracking Number: 008071140SKS
Waste Line Number: 1
State Waste Code Owner: CA
State Waste Code: 223
State Waste: Unspecified oil-containing waste

Transporter:
Manifest Tracking Number: 008071140SKS
Transporter Line Number: 1
Transporter EPA ID: TXR000081205
Transporter Name: Safety-Kleen Systems, Inc.

Manifest Tracking Number: 008071140SKS
Transporter Line Number: 2
Transporter EPA ID: MAD039322250
Transporter Name: Clean Harbors Environmental Services, Inc.

Manifest Tracking Number: 008071140SKS
Transporter Line Number: 3
Transporter EPA ID: MAD039322250
Transporter Name: Clean Harbors Environmental Services, Inc.

Manifest Tracking Number: 008071140SKS
Transporter Line Number: 4
Transporter EPA ID: MAD039322250
Transporter Name: Clean Harbors Environmental Services, Inc.

Waste Line:
Manifest Tracking Number: 008071140SKS
Waste Line Number: 1
U.S. DOT Hazardous Indicator: N
U.S. DOT ID Number: Not reported
U.S. DOT Description: Not reported
Non-Hazardous Waste Description: NONE, NON-RCRA HAZARDOUS WASTE, SOLIDS (PETROLEUM OIL AND DIRT), N/A, NONE
Number of Containers: 18
Container Type Code: DM
Container Type Description: Metal drums, barrels, kegs
Waste Quantity: 13500
Quantity Unit of Measure Code: P
Quantity Unit of Measure Description: Pounds
Waste Quantity, in Tons: 6.75
Acute Waste Quantity, in Tons: 0
Non-Acute Waste Quantity, in Tons: 6.75
Waste Quantity, in Kilograms: 6122.4526
Acute Waste Quantity, in Kilograms: 0
Non-Acute Waste Quantity, in Kilorgrams: 6122.4526
Management Method Code: H132
Management Method Description: LANDFILL (WITH PRIOR TREATMENT AND/OR STABILIZATION)
Waste Residue Indicator: N
Quantity Discrepancy Indicator: N
Waste Type Discrepancy Indicator: N
Waste Density: Not reported
Waste Density Unit of Measure Code: Not reported
Waste Density Unit of Measure Description: Not reported

SCHINDLER ELEVATOR CORP (Continued) **1027089918**

Form Code:	Not reported
Form Code Description:	Not reported
Source Code:	Not reported
Source Code Description:	Not reported
Waste Minimization Code:	Not reported
Waste Minimization Code Description:	Not reported
Consent Number:	Not reported
EPA Waste Indicator:	N

F94 **PAMECO-AIRE INC** **HAZMAT LA** **S123542223**
SW **6519 1/2 S SEPULVEDA BLVD** **N/A**
1/8-1/4 **LOS ANGELES, CA 90045**
0.157 mi.
830 ft. **Site 7 of 7 in cluster F**

Relative: **Lower**
Actual: **30 ft.**

LOS ANGELES HM:

Name:	PAMECO-AIRE INC
Address:	6519 1/2 S SEPULVEDA BLVD
City,State,Zip:	LOS ANGELES, CA 90045
Facility ID:	FA0002778
Last Run Date:	02/01/2024
Status:	INACTIVE

L95 **FROMEX ONE HOUR PHOTO SYSTEMS** **RCRA NonGen / NLR** **1000298888**
NW **358 FOX HILLS MALL** **FINDS** **CAD982031908**
1/8-1/4 **CULVER CITY, CA 90230** **ECHO**
0.162 mi.
855 ft. **Site 1 of 2 in cluster L**

Relative: **Lower**
Actual: **28 ft.**

RCRA Listings:

Date Form Received by Agency:	19870828
Handler Name:	Fromex One Hour Photo Systems
Handler Address:	Fox Hills Mall
Handler City,State,Zip:	CULVER CITY, CA 90230
EPA ID:	CAD982031908
Contact Name:	ENVIRONMENTAL MANAGER
Contact Address:	358 FOX HILLS MALL
Contact City,State,Zip:	CULVER CITY, CA 90230
Contact Telephone:	213-390-4445
Contact Fax:	Not reported
Contact Email:	Not reported
Contact Title:	Not reported
EPA Region:	09
Land Type:	Not reported
Federal Waste Generator Description:	Not a generator, verified
Non-Notifier:	Not reported
Biennial Report Cycle:	Not reported
Accessibility:	Not reported
Active Site Indicator:	Not reported
State District Owner:	Ca
State District:	3
Mailing Address:	FOX HILLS MALL
Mailing City,State,Zip:	CULVER CITY, CA 90230
Owner Name:	Chun Heeman
Owner Type:	Private
Operator Name:	Not Required

FROMEX ONE HOUR PHOTO SYSTEMS (Continued) **1000298888**

Operator Type:	Private
Short-Term Generator Activity:	No
Importer Activity:	No
Mixed Waste Generator:	No
Transporter Activity:	No
Transfer Facility Activity:	No
Recycler Activity with Storage:	No
Small Quantity On-Site Burner Exemption:	No
Smelting Melting and Refining Furnace Exemption:	No
Underground Injection Control:	No
Off-Site Waste Receipt:	No
Universal Waste Indicator:	No
Universal Waste Destination Facility:	No
Federal Universal Waste:	No
Active Site State-Reg Handler:	---
Federal Facility Indicator:	Not reported
Hazardous Secondary Material Indicator:	N
Sub-Part K Indicator:	Not reported
2018 GPRA Permit Baseline:	Not on the Baseline
2018 GPRA Renewals Baseline:	Not on the Baseline
202 GPRA Corrective Action Baseline:	No
Subject to Corrective Action Universe:	No
Non-TSDFs Where RCRA CA has Been Imposed Universe:	No
Corrective Action Priority Ranking:	No NCAPS ranking
Environmental Control Indicator:	No
Institutional Control Indicator:	No
Human Exposure Controls Indicator:	N/A
Groundwater Controls Indicator:	N/A
Significant Non-Complier Universe:	No
Unaddressed Significant Non-Complier Universe:	No
Addressed Significant Non-Complier Universe:	No
Significant Non-Complier With a Compliance Schedule Universe:	No
Financial Assurance Required:	Not reported
Handler Date of Last Change:	20000915
Recognized Trader-Importer:	No
Recognized Trader-Exporter:	No
Importer of Spent Lead Acid Batteries:	No
Exporter of Spent Lead Acid Batteries:	No
Recycler Activity Without Storage:	No
Manifest Broker:	No
Sub-Part P Indicator:	No

Handler - Owner Operator:

Owner/Operator Indicator:	Owner
Owner/Operator Name: CHUN HEEMAN	
Legal Status:	Private
Date Became Current:	Not reported
Date Ended Current:	Not reported
Owner/Operator Address:	NOT REQUIRED
Owner/Operator City,State,Zip:	NOT REQUIRED, ME 99999
Owner/Operator Telephone:	415-555-1212
Owner/Operator Telephone Ext:	Not reported
Owner/Operator Fax:	Not reported
Owner/Operator Email:	Not reported

Owner/Operator Indicator:	Operator

FROMEX ONE HOUR PHOTO SYSTEMS (Continued) **1000298888**

Owner/Operator Name: NOT REQUIRED
Legal Status: Private
Date Became Current: Not reported
Date Ended Current: Not reported
Owner/Operator Address: NOT REQUIRED
Owner/Operator City,State,Zip: NOT REQUIRED, ME 99999
Owner/Operator Telephone: 415-555-1212
Owner/Operator Telephone Ext: Not reported
Owner/Operator Fax: Not reported
Owner/Operator Email: Not reported

Historic Generators:
Receive Date: 19870828
Handler Name: FROMEX ONE HOUR PHOTO SYSTEMS
Federal Waste Generator Description: Not a generator, verified
State District Owner: Ca
Large Quantity Handler of Universal Waste: No
Recognized Trader Importer: No
Recognized Trader Exporter: No
Spent Lead Acid Battery Importer: No
Spent Lead Acid Battery Exporter: No
Current Record: Yes
Non Storage Recycler Activity: Not reported
Electronic Manifest Broker: Not reported

List of NAICS Codes and Descriptions:
NAICS Codes: No NAICS Codes Found

Facility Has Received Notices of Violations:
Violations: No Violations Found

Evaluation Action Summary:
Evaluations: No Evaluations Found

FINDS:
Registry ID: 110002783328

Click Here for FRS Facility Detail Report:

Environmental Interest/Information System:
The Resource Conservation and Recovery Act Information System (RCRAInfo) is EPA's comprehensive information system in support of the Resource Conservation and Recovery Act (RCRA) of 1976 and the Hazardous and Solid Waste Amendments (HSWA) of 1984. It tracks many types of information about generators, transporters, treaters, storers, and disposers of hazardous waste.

Click this hyperlink while viewing on your computer to access additional FINDS: detail in the EDR Site Report.

ECHO:
Envid: 1000298888
Registry ID: 110002783328
DFR URL: http://echo.epa.gov/detailed-facility-report?fid=110002783328
Name: FROMEX ONE HOUR PHOTO SYSTEMS

FROMEX ONE HOUR PHOTO SYSTEMS (Continued) **1000298888**

Address: 358 FOX HILLS MALL
City,State,Zip: CULVER CITY, CA 90230

M96 **BRE HH PROPERTY OWNER, LLC** **UST FINDER** **1028186688**
SSW **6601 CENTER DR W** **N/A**
1/8-1/4 **LOS ANGELES, CA 90045**
0.168 mi.
886 ft. **Site 1 of 19 in cluster M**

Relative: **Lower**
Actual: **29 ft.**

UST FINDER:
Object ID: 730919
Facility ID: CA10257010
Name: BRE HH PROPERTY OWNER, LLC
Address: 6601 CENTER DR W
City,State,Zip: LOS ANGELES, CA 90045
Address Match Type: PointAddress
Open USTs: 1
Closed USTs: Not reported
TOS USTs: Not reported
Population 1500ft: 438
Private Wells 1500ft: 0
Within 100yr Floodplain: No
Land Use: Developed, High Intensity
Within SPA: Not reported
SPA PWS Facility ID: Not reported
SPA Water Type: Not reported
SPA Facility Type: Not reported
SPA HUC12: Not reported
Within WHPA: Not reported
WHPA PWS Facility ID: Not reported
WHPA Water Type: Not reported
WHPA Facility Type: Not reported
WHPA HUC12: Not reported
Facility Status: Open UST(s)
Date of Last Inspection: Not reported
EPA Region: 9
Tribe: Not reported
Coordinate Source: Geocode
X Coord: -118.394006006
Y Coord: 33.9799260130001
Latitude: 33.9799260133784
Longitude: -118.394006005672

UST FINDER:
Object ID: 2257703
Facility ID: CA10257010
Tank ID: CA10257010-001_A Stand-alone Tank_1
Tank Status: Open
Installation Date: 1992/07/09 15:59:59+00
Removal Date: Not reported
Tank Capacity: 1000
Substances: Diesel
Tank Wall Type: Double Wall

M97 **BRE HH PROPERTY OWNER** **UST** **U003780535**
SSW **6601 CENTER DR W** **N/A**
1/8-1/4 **LOS ANGELES, CA 90045**
0.168 mi.
886 ft. **Site 2 of 19 in cluster M**

Relative: **Lower**
Actual: **29 ft.**

LOS ANGELES UST:

Name:	BRE HH PROPERTY OWNER
Address:	6601 CENTER DR W
City,State,Zip:	LOS ANGELES, CA 90045
Facility ID:	FA0033473
Last Run Date:	02/01/2024
Status:	ACTIVE

M98 **HOWARD HUGHES PROPERTIES** **SWEEPS UST** **S106927405**
SSW **6601 CENTER DR** **CERS TANKS** **N/A**
1/8-1/4 **LOS ANGELES, CA 90000** **HAZMAT LA**
0.168 mi. **CERS**
886 ft. **Site 3 of 19 in cluster M**

Relative: **Lower**
Actual: **29 ft.**

SWEEPS UST:

Name:	HOWARD HUGHES PROPERTIES
Address:	6601 CENTER DR
City:	LOS ANGELES
Status:	Active
Comp Number:	8253
Number:	1
Board Of Equalization:	Not reported
Referral Date:	09-23-93
Action Date:	09-23-93
Created Date:	09-23-93
Owner Tank Id:	Not reported
SWRCB Tank Id:	Not reported
Tank Status:	Not reported
Capacity:	Not reported
Active Date:	Not reported
Tank Use:	Not reported
STG:	Not reported
Content:	Not reported
Number Of Tanks:	Not reported

CERS TANKS:

Name:	BRE HH PROPERTY OWNER, LLC
Address:	6601 CENTER DR W
City,State,Zip:	LOS ANGELES, CA 90045
Site ID:	163571
CERS ID:	10257010
CERS Description:	Underground Storage Tank

LOS ANGELES HM:

Name:	BRE HH PROPERTY OWNER
Address:	6601 CENTER DR W
City,State,Zip:	LOS ANGELES, CA 90045
Facility ID:	FA0033473
Last Run Date:	02/01/2024
Status:	ACTIVE

CERS:

HOWARD HUGHES PROPERTIES (Continued) **S106927405**

Name:	BRE HH PROPERTY OWNER, LLC
Address:	6601 CENTER DR W
City,State,Zip:	LOS ANGELES, CA 90045
Site ID:	163571
CERS ID:	10257010
CERS Description:	Chemical Storage Facilities

Violations:

Site ID:	163571
Site Name:	BRE HH PROPERTY OWNER, LLC
Violation Date:	05-13-2015
Citation:	19 CCR 6.95 25508(a)(1) - California Code of Regulations, Title 19, Chapter 6.95, Section(s) 25508(a)(1)
Violation Description:	Failure to complete and electronically submit the Business Activities Page and/or Business Owner Operator Identification Page.
Violation Notes:	Returned to compliance on 08/04/2016. OBSERVATION: The Business Activities page has not been submitted to this department. CORRECTIVE ACTION: Complete the Business Activities page and submit electronically in the California Environmental Reporting System (CERS).
Violation Division:	Los Angeles City Fire Department
Violation Program:	HMRRP
Violation Source:	CERS,

Site ID:	163571
Site Name:	BRE HH PROPERTY OWNER, LLC
Violation Date:	05-13-2015
Citation:	23 CCR 16 2712(i) - California Code of Regulations, Title 23, Chapter 16, Section(s) 2712(i)
Violation Description:	Failure to submit, obtain approval, or maintain a complete/accurate response plan.
Violation Notes:	Returned to compliance on 08/04/2016. OBSERVATION: Owner/Operator did not submit and/or maintain an approved response plan. CORRECTIVE ACTION: Submit and maintain an approved response plan.
Violation Division:	Los Angeles City Fire Department
Violation Program:	UST
Violation Source:	CERS,

Site ID:	163571
Site Name:	BRE HH PROPERTY OWNER, LLC
Violation Date:	05-13-2015
Citation:	23 CCR 16 2715(a) - California Code of Regulations, Title 23, Chapter 16, Section(s) 2715(a)
Violation Description:	The owner/operator has failed to designate an UST operator or to inform the CUPA or any change in the designated UST operator(s) within 30 days after a change.
Violation Notes:	Returned to compliance on 08/04/2016. OBSERVATION: Owner/Operator does not have a DO or did not notify CUPA within 30 days of obtaining a DO. CORRECTIVE ACTION: Maintain a DO and/or notify the CUPA within 30 days of a change.
Violation Division:	Los Angeles City Fire Department
Violation Program:	UST
Violation Source:	CERS,

Site ID:	163571
Site Name:	BRE HH PROPERTY OWNER, LLC
Violation Date:	05-13-2015
Citation:	HSC 6.7 25286(a) - California Health and Safety Code, Chapter 6.7,

HOWARD HUGHES PROPERTIES (Continued) **S106927405**

	Section(s) 25286(a)
Violation Description:	Failure to submit an complete and accurate application for a permit to operate an underground storage tank, or for renewal of the permit.
Violation Notes:	Returned to compliance on 08/04/2016. OBSERVATION: Owner/Operator did not submit and/or maintain an accurate UST Operating Permit Application for Facility information and/or Tank information. CORRECTIVE ACTION: Submit and maintain an accurate UST Operating Permit Application for Facility information and/or Tank information.
Violation Division:	Los Angeles City Fire Department
Violation Program:	UST
Violation Source:	CERS,
Site ID:	163571
Site Name:	BRE HH PROPERTY OWNER, LLC
Violation Date:	05-04-2017
Citation:	HSC 6.75 25299.30-25299.34 - California Health and Safety Code, Chapter 6.75, Section(s) 25299.30-25299.34
Violation Description:	Failure to submit and maintain complete and current Certification of Financial Responsibility or other mechanism of financial assurance.
Violation Notes:	Returned to compliance on 06/14/2017.
Violation Division:	Los Angeles City Fire Department
Violation Program:	UST
Violation Source:	CERS,
Site ID:	163571
Site Name:	BRE HH PROPERTY OWNER, LLC
Violation Date:	05-13-2015
Citation:	HSC 6.95 25508(a)(1) - California Health and Safety Code, Chapter 6.95, Section(s) 25508(a)(1)
Violation Description:	Failure to complete and electronically submit hazardous material inventory information for all reportable hazardous materials on site at or above reportable quantities.
Violation Notes:	Returned to compliance on 08/04/2016. OBSERVATION: The facility has not submitted the Hazardous Materials Inventory Chemical Description page for [LIST MATERIALS] to the CUPA. CORRECTIVE ACTION: Complete and submit the Hazardous Materials Inventory Chemical Description page for all materials listed above electronically in the California Environmental Reporting System (CERS).
Violation Division:	Los Angeles City Fire Department
Violation Program:	HMRRP
Violation Source:	CERS,
Site ID:	163571
Site Name:	BRE HH PROPERTY OWNER, LLC
Violation Date:	05-13-2015
Citation:	HSC 6.95 25507 - California Health and Safety Code, Chapter 6.95, Section(s) 25507
Violation Description:	Failure to adequately establish and implement a business plan when storing/handling a hazardous material at or above reportable quantities.
Violation Notes:	Returned to compliance on 08/04/2016. OBSERVATION: The training program for safe handling of hazardous materials has not been adequately implemented as demonstrated by [(DESCRIBE UNSAFE HANDLING IN REFERENCE TO THE MSDS) EXAMPLES: CONTAINERS, TANKS, AND TOTES MUST BE KEPT CLOSED UNLESS IN USE; STORED IN A MANNER TO PREVENT RUPTURE, LEAKING, OR STRUCTURAL DETERIORATION; COMPATIBLE WITH CONTENTS. STORAGE AREA MAINTAINED TO SEPARATE INCOMPATIBLES.] CORRECTIVE ACTION:

HOWARD HUGHES PROPERTIES (Continued) **S106927405**

	Submit photos to the CUPA demonstrating that the unsafe condition described above has been corrected and submit documentation demonstrating employees have received training on safe handling of hazardous materials.
Violation Division:	Los Angeles City Fire Department
Violation Program:	HMRRP
Violation Source:	CERS,
Site ID:	163571
Site Name:	BRE HH PROPERTY OWNER, LLC
Violation Date:	05-13-2015
Citation:	HSC 6.95 25508.1(a)-(e) - California Health and Safety Code, Chapter 6.95, Section(s) 25508.1(a)-(e)
Violation Description:	Failure to electronically update business plan within 30 days of any one of the following events: A 100 percent or more increase in the quantity of a previously disclosed material. Any handling of a previously undisclosed hazardous materials at or above reportable quantities. A change of business address, business ownership, or business name.
Violation Notes:	Returned to compliance on 08/04/2016. OBSERVATION: The business plan has not been updated and submitted to this department within 30 days of [LIST]. CORRECTIVE ACTION: Review, revise, and certify the business plan electronically in the California Environmental Reporting System (CERS).
Violation Division:	Los Angeles City Fire Department
Violation Program:	HMRRP
Violation Source:	CERS,
Site ID:	163571
Site Name:	BRE HH PROPERTY OWNER, LLC
Violation Date:	05-13-2015
Citation:	HSC 6.7 25286 - California Health and Safety Code, Chapter 6.7, Section(s) 25286
Violation Description:	Failure to obtain and maintain a valid Board of Equalization account number.
Violation Notes:	Returned to compliance on 08/04/2016. OBSERVATION: Facility does not have a valid BOE number. CORRECTIVE ACTION: Obtain, submit, and maintain a valid Board of Equalization account number.
Violation Division:	Los Angeles City Fire Department
Violation Program:	UST
Violation Source:	CERS,
Site ID:	163571
Site Name:	BRE HH PROPERTY OWNER, LLC
Violation Date:	05-13-2015
Citation:	HSC 6.95 25510(a) - California Health and Safety Code, Chapter 6.95, Section(s) 25510(a)
Violation Description:	Failure to report a release or threatened release of a hazardous material to the unified program agency and to OES.
Violation Notes:	Returned to compliance on 08/04/2016. OBSERVATION: A release/threatened release of [LIST QUANTITY AND MATERIAL] to the [LOCATION: SOIL/WATER/AIR/SEWER/ETC.] occurred on [DATE] was not reported to OES and the CUPA. CORRECTIVE ACTION: Submit documentation to the CUPA demonstrating that you have provided a verbal report of the release/threatened release listed above to OES. In addition submit documentation to this department demonstrating employees have received training on proper release reporting.

HOWARD HUGHES PROPERTIES (Continued) **S106927405**

Violation Division:	Los Angeles City Fire Department
Violation Program:	HMRRP
Violation Source:	CERS,
Site ID:	163571
Site Name:	BRE HH PROPERTY OWNER, LLC
Violation Date:	05-13-2015
Citation:	HSC 6.95 25508.1(f) - California Health and Safety Code, Chapter 6.95, Section(s) 25508.1(f)
Violation Description:	Failure to electronically update the business plan within 30 days of a substantial change.
Violation Notes:	Returned to compliance on 08/04/2016. OBSERVATION: The business plan has not been updated and submitted to the CUPA within 30 days of [LIST] CORRECTIVE ACTION: Review, revise, and certify the business plan electronically in the California Environmental Reporting System (CERS).
Violation Division:	Los Angeles City Fire Department
Violation Program:	HMRRP
Violation Source:	CERS,
Site ID:	163571
Site Name:	BRE HH PROPERTY OWNER, LLC
Violation Date:	05-13-2015
Citation:	HSC 6.7 25284(a)(3) - California Health and Safety Code, Chapter 6.7, Section(s) 25284(a)(3)
Violation Description:	Failure to submit, maintain, or implement an owner/operator written agreement.
Violation Notes:	Returned to compliance on 08/04/2016. OBSERVATION: Owner/Operator did not submit, maintain and implement an owner/operator written agreement. CORRECTIVE ACTION:Submit, maintain and implement an owner/operator written agreement.
Violation Division:	Los Angeles City Fire Department
Violation Program:	UST
Violation Source:	CERS,
Site ID:	163571
Site Name:	BRE HH PROPERTY OWNER, LLC
Violation Date:	05-13-2015
Citation:	HSC 6.95 25505(a)(4) - California Health and Safety Code, Chapter 6.95, Section(s) 25505(a)(4)
Violation Description:	Failure to provide initial and annual training to all employees in safety procedures in the event of a release or threatened release of a hazardous material or failure to document and maintain training records for a minimum of three years.
Violation Notes:	Returned to compliance on 08/04/2016. OBSERVATION: [INITIAL / ANNUAL] training documentation for all applicable employees was not available. CORRECTIVE ACTION: Submit documentation to the CUPA demonstrating that employees have received training on safe handling of hazardous materials and the Emergency Response Plan.
Violation Division:	Los Angeles City Fire Department
Violation Program:	HMRRP
Violation Source:	CERS,
Site ID:	163571
Site Name:	BRE HH PROPERTY OWNER, LLC
Violation Date:	05-13-2015
Citation:	HSC 6.95 25508.2 - California Health and Safety Code, Chapter 6.95,

HOWARD HUGHES PROPERTIES (Continued) **S106927405**

	Section(s) 25508.2
Violation Description:	Failure to annually review and electronically certify that the business plan is complete, accurate, and up-to-date.
Violation Notes:	Returned to compliance on 08/04/2016. OBSERVATION: The facility has not annually reviewed and certified that the business plan is complete, accurate, and up-to-date. CORRECTIVE ACTION: Review, revise, and certify the business plan electronically in the California Environmental Reporting System (CERS).OBSERVATION: The facility has not annually reviewed and certified that the business plan is complete, accurate, and up-to-date. CORRECTIVE ACTION: Review, revise, and certify the business plan electronically in the California Environmental Reporting System (CERS).
Violation Division:	Los Angeles City Fire Department
Violation Program:	HMRRP
Violation Source:	CERS,
Site ID:	163571
Site Name:	BRE HH PROPERTY OWNER, LLC
Violation Date:	05-20-2019
Citation:	HSC 6.95 25508(a)(1) - California Health and Safety Code, Chapter 6.95, Section(s) 25508(a)(1)
Violation Description:	Failure to establish and electronically submit an adequate emergency response plan and procedures for a release or threatened release of a hazardous material.
Violation Notes:	Returned to compliance on 06/26/2019. OBSERVATION: The business failed to establish and electronically submit adequate emergency response procedures for a release or threatened release of a hazardous material. CORRECTIVE ACTION: Establish and electronically submit adequate emergency response procedures for a release or threatened release of a hazardous material within 30 days. **DID NOT COMPLETE PAGE 3 AND 4 OF CONTINGENCY PLAN
Violation Division:	Los Angeles City Fire Department
Violation Program:	HMRRP
Violation Source:	CERS,
Site ID:	163571
Site Name:	BRE HH PROPERTY OWNER, LLC
Violation Date:	05-13-2015
Citation:	HSC 6.75 25299.30-25299.34 - California Health and Safety Code, Chapter 6.75, Section(s) 25299.30-25299.34
Violation Description:	Failure to submit and maintain complete and current Certification of Financial Responsibility or other mechanism of financial assurance.
Violation Notes:	Returned to compliance on 08/04/2016. OBSERVATION: Financial responsibility documents have not been submitted to the CUPA. Current financial responsibility documents are required to be submitted annually. CORRECTIVE ACTION: Complete and submit a copy of the financial responsibility by [date, 30 days from now].
Violation Division:	Los Angeles City Fire Department
Violation Program:	UST
Violation Source:	CERS,
Site ID:	163571
Site Name:	BRE HH PROPERTY OWNER, LLC
Violation Date:	05-13-2015
Citation:	HSC 6.95 25508(a)(1) - California Health and Safety Code, Chapter 6.95, Section(s) 25508(a)(1)
Violation Description:	Failure to complete and electronically submit a site map with all

HOWARD HUGHES PROPERTIES (Continued) **S106927405**

	required content.
Violation Notes:	Returned to compliance on 08/04/2016. OBSERVATION: The annotated site map has not been completed and submitted to the CUPA. CORRECTIVE ACTION: Complete an annotated site map and submit electronically in the California Environmental Reporting System (CERS).
Violation Division:	Los Angeles City Fire Department
Violation Program:	HMRRP
Violation Source:	CERS,
Site ID:	163571
Site Name:	BRE HH PROPERTY OWNER, LLC
Violation Date:	05-13-2015
Citation:	HSC 6.95 25508(a)(1) - California Health and Safety Code, Chapter 6.95, Section(s) 25508(a)(1)
Violation Description:	Failure to establish and electronically submit an adequate training program in safety procedures in the event of a release or threatened release of a hazardous material.
Violation Notes:	Returned to compliance on 08/04/2016. OBSERVATION: The training program in the business plan is not reasonable and appropriate for the size of the business and the nature of the hazardous materials handled. CORRECTIVE ACTION: Revise the training program in the business plan to ensure it is reasonable and appropriate for the size of the business and the nature of the hazardous materials handled and submit electronically in the California Environmental Reporting System (CERS).
Violation Division:	Los Angeles City Fire Department
Violation Program:	HMRRP
Violation Source:	CERS,
Site ID:	163571
Site Name:	BRE HH PROPERTY OWNER, LLC
Violation Date:	05-13-2015
Citation:	23 CCR 16 2712(i) - California Code of Regulations, Title 23, Chapter 16, Section(s) 2712(i)
Violation Description:	Failure to maintain on site an approved monitoring plan.
Violation Notes:	Returned to compliance on 08/04/2016. OBSERVATION: Owner/Operator did not maintain an approved monitoring plan. CORRECTIVE ACTION: Maintain an approved monitoring plan. Submit monitoring plan for approval.
Violation Division:	Los Angeles City Fire Department
Violation Program:	UST
Violation Source:	CERS,
Site ID:	163571
Site Name:	BRE HH PROPERTY OWNER, LLC
Violation Date:	05-13-2015
Citation:	HSC 6.95 25508(d) - California Health and Safety Code, Chapter 6.95, Section(s) 25508(d)
Violation Description:	Failure to complete and/or electronically submit a business plan when storing/handling a hazardous material at or above reportable quantities.
Violation Notes:	Returned to compliance on 08/04/2016. OBSERVATION: A business plan has not been received by the CUPA. The facility was previously sent a notice/request from the CUPA for the submittal of a business plan by [DUE DATE]. CORRECTIVE ACTION: Submit the business plan electronically in the California Environmental Reporting System (CERS) and implement immediately.
Violation Division:	Los Angeles City Fire Department

HOWARD HUGHES PROPERTIES (Continued) **S106927405**

Violation Program:	HMRRP
Violation Source:	CERS,
Site ID:	163571
Site Name:	BRE HH PROPERTY OWNER, LLC
Violation Date:	05-13-2015
Citation:	HSC 6.95 25505.1 - California Health and Safety Code, Chapter 6.95, Section(s) 25505.1
Violation Description:	Failure to notify property owner in writing that the business is subject to the business plan program and has complied with its provisions.
Violation Notes:	Returned to compliance on 08/04/2016. OBSERVATION: Failure to notify property owner in writing that the business is subject to the business plan program and has complied with its provisions. COTTECTIVE ACTION: Provide verification to the CUPA that the property owner has been properly notified.
Violation Division:	Los Angeles City Fire Department
Violation Program:	HMRRP
Violation Source:	CERS,
Site ID:	163571
Site Name:	BRE HH PROPERTY OWNER, LLC
Violation Date:	05-13-2015
Citation:	HSC 6.95 25508(a)(1) - California Health and Safety Code, Chapter 6.95, Section(s) 25508(a)(1)
Violation Description:	Failure to establish and electronically submit an adequate emergency response plan and procedures for a release or threatened release of a hazardous material.
Violation Notes:	Returned to compliance on 08/04/2016. OBSERVATION: An Emergency Response Plan and procedures has not been completed and submitted electronically to the CUPA. CORRECTIVE ACTION: Complete the emergency response plan and procedures to include all required content and submit electronically in the California Environmental Reporting System (CERS).
Violation Division:	Los Angeles City Fire Department
Violation Program:	HMRRP
Violation Source:	CERS,
Site ID:	163571
Site Name:	BRE HH PROPERTY OWNER, LLC
Violation Date:	05-13-2015
Citation:	HSC 6.95 25505.1 - California Health and Safety Code, Chapter 6.95, Section(s) 25505.1
Violation Description:	Failure to provide a copy of the business plan to the owner or the owner’s agent within five working days after receiving a request for a copy from the owner or the owner’s agent.
Violation Notes:	Returned to compliance on 08/04/2016. OBSERVATION: The facility leases/rents the property and has [not notified the property owner in writing that a HMBP is required for the business and complied with all of its provisions / not provided a copy of the business plan to the owner or the owners agent within five working days after receiving a request for a copy from the owner or the owners agent]. CORRECTIVE ACTION: Submit documentation to the CUPA demonstrating that you have complied with the requirement.
Violation Division:	Los Angeles City Fire Department
Violation Program:	HMRRP
Violation Source:	CERS,

HOWARD HUGHES PROPERTIES (Continued) **S106927405**

Site ID:	163571
Site Name:	BRE HH PROPERTY OWNER, LLC
Violation Date:	05-20-2019
Citation:	HSC 6.95 25508(a)(1) - California Health and Safety Code, Chapter 6.95, Section(s) 25508(a)(1)
Violation Description:	Failure to complete and electronically submit a site map with all required content.
Violation Notes:	Returned to compliance on 06/26/2019. OBSERVATION: The business failed to complete and electronically submit a site map with all required content including: north orientation, loading area, internal roads, adjacent streets, storm and sewer drains, access and exit points, emergency shut offs, evacuation staging area, hazardous materials/waste storage areas and emergency response equipment. CORRECTIVE ACTION: Complete and electronically submit a site map with all required content. **NOT ACCEPTED: Site map is missing elements. Please update and resubmit the site map to include all required elements. You can download detailed SITE MAP INSTRUCTIONS in the Hazardous Materials Business Plan (HMBP) Section using the following link https://www.lafd.org/fire-prevention/cupa/documents-forms
Violation Division:	Los Angeles City Fire Department
Violation Program:	HMRRP
Violation Source:	CERS,

Site ID:	163571
Site Name:	BRE HH PROPERTY OWNER, LLC
Violation Date:	05-13-2015
Citation:	23 CCR 16 2715(a) - California Code of Regulations, Title 23, Chapter 16, Section(s) 2715(a)
Violation Description:	Failure to submit statement of UST compliance and/or Designated Operator certification.
Violation Notes:	Returned to compliance on 08/04/2016. OBSERVATION: Owner/Operator did not submit UST compliance statement and/or Designated Operator current certification. CORRECTIVE ACTION: Submit UST compliance statement and/or Designated Operator current certification.
Violation Division:	Los Angeles City Fire Department
Violation Program:	UST
Violation Source:	CERS,

Site ID:	163571
Site Name:	BRE HH PROPERTY OWNER, LLC
Violation Date:	05-13-2015
Citation:	23 CCR 16 2711(a)(8) - California Code of Regulations, Title 23, Chapter 16, Section(s) 2711(a)(8)
Violation Description:	Failure to submit, obtain approval, or maintain a complete/accurate plot plan.
Violation Notes:	Returned to compliance on 08/04/2016. OBSERVATION: Owner/Operator did not submit, obtain approval, and maintain a complete/accurate plot plan. CORRECTIVE ACTION: Submit, obtain approval, and maintain a complete/accurate plot plan.
Violation Division:	Los Angeles City Fire Department
Violation Program:	UST
Violation Source:	CERS,

Evaluation:

Eval General Type:	Compliance Evaluation Inspection
Eval Date:	05-01-2018
Violations Found:	No

HOWARD HUGHES PROPERTIES (Continued) **S106927405**

Eval Type: Routine done by local agency
Eval Notes: Inspector Husband LAFD, on site this date to conduct routine hazmat inspection. Consent to enter, inspect and take photographs was given on this date by SEAN WALSH
Eval Division: Los Angeles City Fire Department
Eval Program: HMRRP
Eval Source: CERS,

Eval General Type: Compliance Evaluation Inspection
Eval Date: 05-04-2017
Violations Found: Yes
Eval Type: Routine done by local agency
Eval Notes: Inspector Craig LAFD, on site this date to conduct routine inspection of underground storage tank. Consent to enter, inspect and take photographs was given on this date by Sean Walsh, Chief Engineer Monitoring system certification was conducted at this time. Monitoring certification was performed by Confidence Tester provided the following certifications: Cameron Mason ICC: 8174721 Exp: 10/7/18 Veeder-Root: B42599 EXP: March 21,2019 The UST monitoring panel showed all functions normal. The monitoring set up and alarm history were provided for review. The sumps and UDCs were opened for inspection and the sensors were observed positioned to detect a leak at the earliest opportunity. The spill buckets were also visually inspected. The Monitoring Plan was compared to the equipment onsite. The operation of the UST system was compared to the conditions of the operating permit. Property Owner: BRE HH Property Owner, LLC Tank Owner/ Operator:BRE HH Owner, [Truncated]
Eval Division: Los Angeles City Fire Department
Eval Program: UST
Eval Source: CERS,

Eval General Type: Compliance Evaluation Inspection
Eval Date: 05-09-2016
Violations Found: No
Eval Type: Routine done by local agency
Eval Notes: PERMISSION TO INSPECT GRANTED BY Chris Pierce, CHIEF ENGINEER EMAILED REPORT TO bayron.arriaza@hines.com
Eval Division: Los Angeles City Fire Department
Eval Program: HMRRP
Eval Source: CERS,

Eval General Type: Other/Unknown
Eval Date: 05-13-2015
Violations Found: No
Eval Type: Other, not routine, done by local agency
Eval Notes: Not reported
Eval Division: Los Angeles City Fire Department
Eval Program: UST
Eval Source: CERS,

Eval General Type: Compliance Evaluation Inspection
Eval Date: 05-13-2015
Violations Found: Yes
Eval Type: Routine done by local agency
Eval Notes: PERMISSION TO INSPECT GRANTED BY BAYRON ARRIAZA bayron.arriaza@hines.com
Eval Division: Los Angeles City Fire Department

HOWARD HUGHES PROPERTIES (Continued) **S106927405**

Eval Program: UST
Eval Source: CERS,

Eval General Type: Compliance Evaluation Inspection
Eval Date: 05-15-2014
Violations Found: No
Eval Type: Routine done by local agency
Eval Notes: Not reported
Eval Division: Los Angeles City Fire Department
Eval Program: UST
Eval Source: CERS,

Eval General Type: Compliance Evaluation Inspection
Eval Date: 05-20-2021
Violations Found: No
Eval Type: Routine done by local agency
Eval Notes: Inspector Husband LAFD, on site this date to conduct routine inspection of underground storage tank. Consent to enter, inspect and take photographs was given on this date by Sean Walsh Monitoring system certification (was) conducted at this time. Monitoring certification was performed by (Aarin Perrigo - Of Confidence UST Service). Tester provided the following certifications: ICC: 8492093 Exp: 5/06/21 Veeder-Root: C26937 Exp: 5/23/2021 VMI: 3924 Exp: 8/19/2020 Other: The UST monitoring panel showed all functions normal. The monitoring set up and alarm history were provided for review. The sumps and UDCs were opened for inspection and the sensors were observed positioned to detect a leak at the earliest opportunity. The spill buckets were also visually inspected. The Monitoring Plan was compared to the equipment onsite. The operation of the UST system was compared to the conditions of the operating permit. Property Owner: BRE HH PROPERTY OWNER, [Truncated]
Eval Division: Los Angeles City Fire Department
Eval Program: UST
Eval Source: CERS,

Eval General Type: Compliance Evaluation Inspection
Eval Date: 05-27-2022
Violations Found: No
Eval Type: Routine done by local agency
Eval Notes: Inspector Husband LAFD, on site this date to conduct routine inspection of underground storage tank. Consent to enter, inspect and take photographs was given on this date by Sean Walsh Monitoring system certification (was) conducted at this time. Monitoring certification was performed by (Aaron Perrigo - Of Confidence UST Service). Tester provided the following certifications: ICC: 8485827 Exp: 8/17/2022 Veeder-Root: B47853 Exp: 8/2/2022 VMI: 3924 Exp: 8/19/2022 Other: The UST monitoring panel showed all functions normal. The monitoring set up and alarm history were provided for review. The sumps and UDCs were opened for inspection and the sensors were observed positioned to detect a leak at the earliest opportunity. The spill buckets were also visually inspected. The Monitoring Plan was compared to the equipment onsite. The operation of the UST system was compared to the conditions of the operating permit. Property Owner: BRE HH PROPERTY OWNER, [Truncated]
Eval Division: Los Angeles City Fire Department
Eval Program: UST
Eval Source: CERS,

HOWARD HUGHES PROPERTIES (Continued) **S106927405**

Eval General Type: Compliance Evaluation Inspection
Eval Date: 05-20-2019
Violations Found: No
Eval Type: Routine done by local agency
Eval Notes: Inspector Husband LAFD, on site this date to conduct routine inspection of underground storage tank. Consent to enter, inspect and take photographs was given on this date by James Monitoring system certification (was) conducted at this time. Monitoring certification was performed by (Jason Woods - Of Confidence UST Service). Tester provided the following certifications: ICC: 8492093 Exp: 5/06/21 Veeder-Root: C26937 Exp: 5/23/2021 VMI: Other: The UST monitoring panel showed all functions normal. The monitoring set up and alarm history were provided for review. The sumps and UDCs were opened for inspection and the sensors were observed positioned to detect a leak at the earliest opportunity. The spill buckets were also visually inspected. The Monitoring Plan was compared to the equipment onsite. The operation of the UST system was compared to the conditions of the operating permit. Property Owner: BRE HH PROPERTY OWNER, LLC Tank Owner/ Operator: [Truncated]
Eval Division: Los Angeles City Fire Department
Eval Program: UST
Eval Source: CERS,

Eval General Type: Compliance Evaluation Inspection
Eval Date: 05-20-2019
Violations Found: Yes
Eval Type: Routine done by local agency
Eval Notes: "Consent to enter, inspect and take photographs was given by: James. The Business Activities, Owner/Operator Identification, Hazardous Materials Inventory, Site Map, Emergency Response/Contingency Plan and Employee Training Plan sections were reviewed in CERS and field verified. Review and correct any violations indicated previously in this report, on or before the COMPLY BY date associated with each violation. NOTE: The LAMC, Sections (L.A.M.C. SECTION 57.105.1.4; 57.120.3; 57.121.2 and 57.121.2.1.) requires businesses that store, use or handle hazardous materials in the City of Los Angeles to obtain a Consolidated Permit from the Los Angeles Fire Department CUPA. Annual submission of a Hazardous Materials Business Plan into CERS is required between January 1 and March 1 of every year. Please remember that any change in inventory of greater than 100 percent will require new submission within 30 days of that change. As a reminder, you must complete all the required [Truncated]
Eval Division: Los Angeles City Fire Department
Eval Program: HMRRP
Eval Source: CERS,

Eval General Type: Compliance Evaluation Inspection
Eval Date: 05-27-2022
Violations Found: No
Eval Type: Routine done by local agency
Eval Notes: "Consent to enter, inspect and take photographs was given by: James Grogan. The Business Activities, Owner/Operator Identification, Hazardous Materials Inventory, Site Map, Emergency Response/Contingency Plan and Employee Training Plan sections were reviewed in CERS and field verified. Review and correct any violations indicated previously in this report, on or before the COMPLY BY date associated with each violation. NOTE: The LAMC, Sections (L.A.M.C.

HOWARD HUGHES PROPERTIES (Continued) **S106927405**

SECTION 57.105.1.4; 57.120.3; 57.121.2 and 57.121.2.1.) requires businesses that store, use or handle hazardous materials in the City of Los Angeles to obtain a Consolidated Permit from the Los Angeles Fire Department CUPA **** Annual submission of a Hazardous Materials Business Plan into California Environmental Reporting System (CERS) is required between January 1 and March 1 of every year. Per L.A.M.C. 57.121.3.5, failure to submit the required hazardous material business plan (HMBP) information annually into CERS [Truncated]

Eval Division: Los Angeles City Fire Department
Eval Program: HMRRP
Eval Source: CERS,

Eval General Type: Other/Unknown
Eval Date: 06-27-2019
Violations Found: No
Eval Type: Other, not routine, done by local agency
Eval Notes: CLEARED NOV AND REVIEWED CERS
Eval Division: Los Angeles City Fire Department
Eval Program: HMRRP
Eval Source: CERS,

Eval General Type: Compliance Evaluation Inspection
Eval Date: 05-01-2018
Violations Found: No
Eval Type: Routine done by local agency
Eval Notes: Inspector Husband LAFD, on site this date to conduct routine inspection of underground storage tank. Consent to enter, inspect and take photographs was given on this date by SEAN WALSH Monitoring system certification (was) conducted at this time. Monitoring certification was performed by (TIMOTHY CAPEHART - CONFIDENCE UST SERVICES). Tester provided the following certifications: ICC: 8414476 EXP: 2/29/20 Veeder-Root: VMI: Other: The UST monitoring panel showed all functions normal. The monitoring set up and alarm history were provided for review. The sumps and UDCs were opened for inspection and the sensors were observed positioned to detect a leak at the earliest opportunity. The spill buckets were also visually inspected. The Monitoring Plan was compared to the equipment onsite. The operation of the UST system was compared to the conditions of the operating permit. Property Owner: BRE HH Property Owner, LLC Tank Owner/ Operator: BRE HH Property [Truncated]
Eval Division: Los Angeles City Fire Department
Eval Program: UST
Eval Source: CERS,

Eval General Type: Compliance Evaluation Inspection
Eval Date: 05-13-2015
Violations Found: Yes
Eval Type: Routine done by local agency
Eval Notes: PERMISSION TO INSPECT GRANTED BY BAYRON ARRIAZA bayron.arriaza@hines.com
Eval Division: Los Angeles City Fire Department
Eval Program: HMRRP
Eval Source: CERS,

Eval General Type: Compliance Evaluation Inspection
Eval Date: 05-08-2014
Violations Found: No

HOWARD HUGHES PROPERTIES (Continued) **S106927405**

Eval Type: Routine done by local agency
Eval Notes: Not reported
Eval Division: Los Angeles City Fire Department
Eval Program: HMRRP
Eval Source: CERS,

Eval General Type: Compliance Evaluation Inspection
Eval Date: 05-09-2016
Violations Found: No
Eval Type: Routine done by local agency
Eval Notes: PERMISSION TO INSPECT GRANTED BY Chris Pierce, CHIEF ENGINEER EMAILED REPORT TO bayron.arriaza@hines.com
Eval Division: Los Angeles City Fire Department
Eval Program: UST
Eval Source: CERS,

Eval General Type: Other/Unknown
Eval Date: 05-15-2014
Violations Found: No
Eval Type: Other, not routine, done by local agency
Eval Notes: Not reported
Eval Division: Los Angeles City Fire Department
Eval Program: UST
Eval Source: CERS,

Eval General Type: Compliance Evaluation Inspection
Eval Date: 05-18-2020
Violations Found: No
Eval Type: Routine done by local agency
Eval Notes: Inspector Husband LAFD, on site this date to conduct routine inspection of underground storage tank. Consent to enter, inspect and take photographs was given on this date by James Monitoring system certification (was) conducted at this time. Monitoring certification was performed by (Jason Woods - Of Confidence UST Service). Tester provided the following certifications: ICC: 8492093 Exp: 5/06/21 Veeder-Root: C26937 Exp: 5/23/2021 VMI: Other: The UST monitoring panel showed all functions normal. The monitoring set up and alarm history were provided for review. The sumps and UDCs were opened for inspection and the sensors were observed positioned to detect a leak at the earliest opportunity. The spill buckets were also visually inspected. The Monitoring Plan was compared to the equipment onsite. The operation of the UST system was compared to the conditions of the operating permit. Property Owner: BRE HH PROPERTY OWNER, LLC Tank Owner/ Operator: [Truncated]
Eval Division: Los Angeles City Fire Department
Eval Program: UST
Eval Source: CERS,

Eval General Type: Compliance Evaluation Inspection
Eval Date: 05-23-2023
Violations Found: No
Eval Type: Routine done by local agency
Eval Notes: Inspector Husband LAFD, on site this date to conduct routine inspection of underground storage tank. Consent to enter, inspect and take photographs was given on this date by Sean Walsh Monitoring system certification (was) conducted at this time. Monitoring certification was performed by (Rockland Kirk - Of Confidence UST

HOWARD HUGHES PROPERTIES (Continued) **S106927405**

Service). Tester provided the following certifications: 10241356 Exp: 9/29/2024 Veeder-Root:C32654 Exp: 9/23/2024 Other: The UST monitoring panel showed all functions normal. The monitoring set up and alarm history were provided for review. The sumps and UDCs were opened for inspection and the sensors were observed positioned to detect a leak at the earliest opportunity. The spill buckets were also visually inspected. The Monitoring Plan was compared to the equipment onsite. The operation of the UST system was compared to the conditions of the operating permit. Property Owner: BRE HH PROPERTY OWNER, LLC Tank Owner/ Operator: BRE [Truncated]

Eval Division: Los Angeles City Fire Department
Eval Program: UST
Eval Source: CERS,

Coordinates:
Site ID: 163571
Facility Name: BRE HH PROPERTY OWNER, LLC
Env Int Type Code: UST
Program ID: 10257010
Coord Name: Not reported
Ref Point Type Desc: Center of a facility or station.,
Latitude: 33.979960
Longitude: -118.393980

Affiliation:
Affiliation Type Desc: Document Preparer
Entity Name: Sean Walsh
Entity Title: Not reported
Affiliation Address: Not reported
Affiliation City: Not reported
Affiliation State: Not reported
Affiliation Country: Not reported
Affiliation Zip: Not reported
Affiliation Phone: ,

Affiliation Type Desc: Parent Corporation
Entity Name: TRIZEC NORTHPOINT TOWER LLC
Entity Title: Not reported
Affiliation Address: Not reported
Affiliation City: Not reported
Affiliation State: Not reported
Affiliation Country: Not reported
Affiliation Zip: Not reported
Affiliation Phone: ,

Affiliation Type Desc: CUPA District
Entity Name: Los Angeles City Fire Department
Entity Title: Not reported
Affiliation Address: 200 North Main Street, Room 1780
Affiliation City: Los Angeles
Affiliation State: CA
Affiliation Country: Not reported
Affiliation Zip: 90012
Affiliation Phone: (213) 978-3680,

Affiliation Type Desc: Operator

HOWARD HUGHES PROPERTIES (Continued) **S106927405**

Entity Name:	Howard Hughes Center
Entity Title:	Not reported
Affiliation Address:	Not reported
Affiliation City:	Not reported
Affiliation State:	Not reported
Affiliation Country:	Not reported
Affiliation Zip:	Not reported
Affiliation Phone:	(310) 665-1800,
Affiliation Type Desc:	UST Permit Applicant
Entity Name:	Bayron Arriaza
Entity Title:	Assistant Engineering Manager
Affiliation Address:	Not reported
Affiliation City:	Not reported
Affiliation State:	Not reported
Affiliation Country:	Not reported
Affiliation Zip:	Not reported
Affiliation Phone:	(310) 665-1800,
Affiliation Type Desc:	UST Tank Operator
Entity Name:	BRE HH Property Owner, LLC
Entity Title:	Not reported
Affiliation Address:	6080 Center Drive, Suite 200
Affiliation City:	Los Angeles
Affiliation State:	CA
Affiliation Country:	United States
Affiliation Zip:	90045
Affiliation Phone:	(310) 417-4600,
Affiliation Type Desc:	Environmental Contact
Entity Name:	Rodel Salvio
Entity Title:	Not reported
Affiliation Address:	6080 Center Drive, Suite 120
Affiliation City:	Los Angeles
Affiliation State:	CA
Affiliation Country:	Not reported
Affiliation Zip:	90045
Affiliation Phone:	,
Affiliation Type Desc:	Facility Mailing Address
Entity Name:	Mailing Address
Entity Title:	Not reported
Affiliation Address:	6080 Center Drive, Suite 120
Affiliation City:	LOS ANGELES
Affiliation State:	CA
Affiliation Country:	Not reported
Affiliation Zip:	90045
Affiliation Phone:	,
Affiliation Type Desc:	Identification Signer
Entity Name:	Sean Walsh
Entity Title:	Chief Engineer
Affiliation Address:	Not reported
Affiliation City:	Not reported
Affiliation State:	Not reported
Affiliation Country:	Not reported
Affiliation Zip:	Not reported

HOWARD HUGHES PROPERTIES (Continued) **S106927405**

Affiliation Phone: ,

Affiliation Type Desc: Legal Owner
Entity Name: BRE HH Property Owner, LLC
Entity Title: Not reported
Affiliation Address: 6080 Center Drive, Suite 120
Affiliation City: LOS ANGELES
Affiliation State: CA
Affiliation Country: United States
Affiliation Zip: 90045
Affiliation Phone: (310) 417-4600,

Affiliation Type Desc: Property Owner
Entity Name: BRE HH Property Owner, LLC
Entity Title: Not reported
Affiliation Address: 6080 Center Drive, Suite 120
Affiliation City: LOS ANGELES
Affiliation State: CA
Affiliation Country: United States
Affiliation Zip: 90045
Affiliation Phone: (310) 417-4600,

Affiliation Type Desc: UST Property Owner Name
Entity Name: BRE HH Property Owner, LLC
Entity Title: Not reported
Affiliation Address: 6080 Center Drive, Suite 200
Affiliation City: Los Angeles
Affiliation State: CA
Affiliation Country: United States
Affiliation Zip: 90045
Affiliation Phone: (310) 417-4600,

Affiliation Type Desc: UST Tank Owner
Entity Name: Equity Office Properties, LLC
Entity Title: Not reported
Affiliation Address: 6080 Center Drive, Suite 200
Affiliation City: Los Angeles
Affiliation State: CA
Affiliation Country: United States
Affiliation Zip: 90045
Affiliation Phone: (310) 417-4600,

M99 **HOWARD HUGHES PROPERTIES** **UST** **U004345598**
SSW **6601 CENTER DR W** **N/A**
1/8-1/4 **LOS ANGELES, CA 90045**
0.168 mi.
886 ft. **Site 4 of 19 in cluster M**

Relative: UST:
Lower
Actual: Name: HOWARD HUGHES PROPERTIES
29 ft. Address: 6601 CENTER DR W
City,State,Zip: LOS ANGELES, CA 90045
Facility ID: 24099
Permitting Agency: LOS ANGELES, CITY OF
CERSID: Not reported
Latitude: 33.9814296
Longitude: -118.3925256

HOWARD HUGHES PROPERTIES (Continued) **U004345598**

Owner type:	Not reported
Facility type:	Not reported
Num of inuse ust:	Not reported
Num of closed ust:	Not reported
Num of oos ust:	Not reported
Epa region:	Not reported
Tribal lands:	Not reported
Tank owner name:	Not reported
Tank owner mailing address:	Not reported
Tank owner mailing city:	Not reported
Tank owner mailing zip:	Not reported
Tank owner mailing state:	Not reported
Tank operator name:	Not reported
Tank operator mailing address:	Not reported
Tank operator mailing city:	Not reported
Tank operator mailing zip:	Not reported
Tank operator mailing state:	Not reported
Tankidnumber:	Not reported
Tank status:	Not reported
Tank configuration:	Not reported
Tank closure date:	Not reported
Tank installation date:	Not reported
Tank num of compartments:	Not reported
Tank contents:	Not reported
Tank capacity gallons:	Not reported
Tank type:	Not reported
Tank pc construction:	Not reported
Tank pwpiping construction:	Not reported
Tank piping type:	Not reported
Tank piping construction:	Not reported
Tank sacrificial anode:	Not reported
Tank cp impressed current:	Not reported
Tank cp shutoff:	Not reported
Tank alarms:	Not reported
Tank ball float:	Not reported
Tank spill bucket:	Not reported

M100 **BRE HH PROPERTY OWNER, LLC** **UST** **U004354440**
SSW **6601 CENTER DR W** **N/A**
1/8-1/4 **LOS ANGELES, CA 90045**
0.168 mi.
886 ft. **Site 5 of 19 in cluster M**

Relative: UST:
Lower

Actual:
29 ft.

Name:	BRE HH PROPERTY OWNER, LLC
Address:	6601 CENTER DR W
City,State,Zip:	LOS ANGELES, CA 90045
Facility ID:	FA0033473
Permitting Agency:	Los Angeles City Fire Department
CERSID:	10257010
Latitude:	33.9799600
Longitude:	-118.393980
Owner type:	Non-Government
Facility type:	Other
Num of inuse ust:	Not reported
Num of closed ust:	0
Num of oos ust:	0
Epa region:	9

BRE HH PROPERTY OWNER, LLC (Continued) **U004354440**

Tribal lands:	No
Tank owner name:	BRE HH Property Owner, LLC
Tank owner mailing address:	6080 Center Drive, Suite 200
Tank owner mailing city:	Los Angeles
Tank owner mailing zip:	90045
Tank owner mailing state:	CA
Tank operator name:	BRE HH Property Owner, LLC
Tank operator mailing address:	6080 Center Drive, Suite 200
Tank operator mailing city:	Los Angeles
Tank operator mailing zip:	90045
Tank operator mailing state:	CA
Tankidnumber:	Tank 1
Tank status:	Confirmed/Updated Information
Tank configuration:	Stand Alone Tank
Tank closure date:	Not reported
Tank installation date:	7/9/1992 12:00:00 AM
Tank num of compartments:	1
Tank contents:	Diesel
Tank capacity gallons:	1000
Tank type:	Double Wall
Tank pc construction:	Steel
Tank pwpiping construction:	Regid Plastic
Tank piping type:	Conventional Suction
Tank piping construction:	Double Walled
Tank sacrificial anode:	No
Tank cp impressed current:	No
Tank cp shutoff:	Yes
Tank alarms:	No
Tank ball float:	No
Tank spill bucket:	Yes

N101 **MACY'S FOX HILLS 516** **RCRA-SQG 1024798052**
NNW **6200 SLAUSON AVE** **E MANIFEST CAL000195587**
1/8-1/4 **CULVER CITY, CA 90230**
0.172 mi.
907 ft. **Site 1 of 5 in cluster N**

Relative:
Lower

Actual:
25 ft.

RCRA Listings:

Date Form Received by Agency:	20210827
Handler Name:	Macy'S Fox Hills 516
Handler Address:	6200 Slauson Ave
Handler City,State,Zip:	CULVER CITY, CA 90230-0000
EPA ID:	CAL000195587
Contact Name:	MONICA NG
Contact Address:	WOODBRIDGE CENTER DRIVE
Contact City,State,Zip:	WOODBRIDGE, NJ 07095
Contact Telephone:	732-734-3435
Contact Fax:	Not reported
Contact Email:	ENVIRONMENTAL@MACYS.COM
Contact Title:	Not reported
EPA Region:	09
Land Type:	Private
Federal Waste Generator Description:	Small Quantity Generator
Non-Notifier:	Not reported
Biennial Report Cycle:	Not reported
Accessibility:	Not reported
Active Site Indicator:	Handler Activities
State District Owner:	Not reported

MACY'S FOX HILLS 516 (Continued) **1024798052**

State District:	Not reported
Mailing Address:	WOODBRIDGE CENTER DRIVE
Mailing City,State,Zip:	WOODBRIDGE, NJ 07095
Owner Name:	Macy'S & Shirley Fuller
Owner Type:	Private
Operator Name:	Macy'S Retail Holdings Llc
Operator Type:	Private
Short-Term Generator Activity:	No
Importer Activity:	No
Mixed Waste Generator:	No
Transporter Activity:	No
Transfer Facility Activity:	No
Recycler Activity with Storage:	No
Small Quantity On-Site Burner Exemption:	No
Smelting Melting and Refining Furnace Exemption:	No
Underground Injection Control:	No
Off-Site Waste Receipt:	No
Universal Waste Indicator:	Yes
Universal Waste Destination Facility:	Yes
Federal Universal Waste:	No
Active Site State-Reg Handler:	---
Federal Facility Indicator:	Not reported
Hazardous Secondary Material Indicator:	N
Sub-Part K Indicator:	Not reported
2018 GPRA Permit Baseline:	Not on the Baseline
2018 GPRA Renewals Baseline:	Not on the Baseline
202 GPRA Corrective Action Baseline:	No
Subject to Corrective Action Universe:	No
Non-TSDFs Where RCRA CA has Been Imposed Universe:	No
Corrective Action Priority Ranking:	No NCAPS ranking
Environmental Control Indicator:	No
Institutional Control Indicator:	No
Human Exposure Controls Indicator:	N/A
Groundwater Controls Indicator:	N/A
Significant Non-Complier Universe:	No
Unaddressed Significant Non-Complier Universe:	No
Addressed Significant Non-Complier Universe:	No
Significant Non-Complier With a Compliance Schedule Universe:	No
Financial Assurance Required:	Not reported
Handler Date of Last Change:	20210907
Recognized Trader-Importer:	No
Recognized Trader-Exporter:	No
Importer of Spent Lead Acid Batteries:	No
Exporter of Spent Lead Acid Batteries:	No
Recycler Activity Without Storage:	No
Manifest Broker:	No
Sub-Part P Indicator:	No

Hazardous Waste Summary:
Waste Code: D001
Waste Description: Ignitable Waste

Handler - Owner Operator:
Owner/Operator Indicator: Owner
Owner/Operator Name: MACY'S & SHIRLEY FULLER

MACY'S FOX HILLS 516 (Continued) **1024798052**

Legal Status:	Other
Date Became Current:	Not reported
Date Ended Current:	Not reported
Owner/Operator Address:	7 W 7TH ST
Owner/Operator City,State,Zip:	CINCINNATI, OH 45202-2424
Owner/Operator Telephone:	513-562-6702
Owner/Operator Telephone Ext:	Not reported
Owner/Operator Fax:	Not reported
Owner/Operator Email:	Not reported
Owner/Operator Indicator:	Operator
Owner/Operator Name: MONICA NG	
Legal Status:	Other
Date Became Current:	Not reported
Date Ended Current:	Not reported
Owner/Operator Address:	755 ROUTE 18 SOUTH
Owner/Operator City,State,Zip:	EAST BRUNSWICK, NJ 08816
Owner/Operator Telephone:	732-631-5578
Owner/Operator Telephone Ext:	Not reported
Owner/Operator Fax:	Not reported
Owner/Operator Email:	Not reported
Owner/Operator Indicator:	Operator
Owner/Operator Name: MACY'S RETAIL HOLDINGS LLC	
Legal Status:	Private
Date Became Current:	Not reported
Date Ended Current:	Not reported
Owner/Operator Address:	145 PROGRESS PLACE
Owner/Operator City,State,Zip:	CINCINNATI, OH 45246
Owner/Operator Telephone:	Not reported
Owner/Operator Telephone Ext:	Not reported
Owner/Operator Fax:	Not reported
Owner/Operator Email:	ENVIRONMENTAL@MACYS.COM
Owner/Operator Indicator:	Owner
Owner/Operator Name: MACY'S & SHIRLEY FULLER	
Legal Status:	Private
Date Became Current:	Not reported
Date Ended Current:	Not reported
Owner/Operator Address:	145 WOODBRIDGE CENTER DRIVE
Owner/Operator City,State,Zip:	CINCINNATI, OH 45246
Owner/Operator Telephone:	Not reported
Owner/Operator Telephone Ext:	Not reported
Owner/Operator Fax:	Not reported
Owner/Operator Email:	ENVIRONMENTAL@MACYS.COM

Historic Generators:

Receive Date:	19981105
Handler Name: MACY'S FOX HILLS 516	
Federal Waste Generator Description:	Not a generator, verified
State District Owner:	Not reported
Large Quantity Handler of Universal Waste:	No
Recognized Trader Importer:	No
Recognized Trader Exporter:	No
Spent Lead Acid Battery Importer:	No
Spent Lead Acid Battery Exporter:	No
Current Record:	No

MACY'S FOX HILLS 516 (Continued) **1024798052**

Non Storage Recycler Activity: Not reported
Electronic Manifest Broker: Not reported

Receive Date: 20210827
Handler Name: MACY'S FOX HILLS 516
Federal Waste Generator Description: Small Quantity Generator
State District Owner: Not reported
Large Quantity Handler of Universal Waste: No
Recognized Trader Importer: No
Recognized Trader Exporter: No
Spent Lead Acid Battery Importer: No
Spent Lead Acid Battery Exporter: No
Current Record: Yes
Non Storage Recycler Activity: No
Electronic Manifest Broker: No

List of NAICS Codes and Descriptions:
NAICS Code: 45211
NAICS Description: DEPARTMENT STORES

NAICS Code: 452210
NAICS Description: DEPARTMENT STORES

Facility Has Received Notices of Violations:
Violations: No Violations Found

Evaluation Action Summary:
Evaluations: No Evaluations Found

E MANIFEST:
Manifest Tracking Number: 016738683FLE
Last Updated Date: 20220729
Shipped Date: 20220719
Received Date: 20220722
Manifest Status: Signed
Submission Type: DataImage5Copy
Origin Type: Web
Generator EPA ID: CAL000195587
Generator Name: Macy'S Fox Hills 516
Generator Mail Street Number: Not reported
Generator Mail Street 1: 6200 SLAUSON AVE
Generator Mail Street 2: Not reported
Generator Mail City: CULVER CITY
Generator Mail State: CA
Generator Mail Zip: 90230-0000
Generator Location Street Number: 237
Generator Location Street 1: WOODBRIDGE CENTER DRIVE
Generator Location Street 2: Not reported
Generator Location City: WOODBRIDGE
Generator Location Zip: 07095
Generator Location State: NJ
Generator Contact Company Name: Not reported
Designated Facility EPA ID: AZR000520478
Designated Facility Name: Environmental Waste Solutions, Inc.

MACY'S FOX HILLS 516 (Continued) **1024798052**

Designated Facility Mail Street Number:	Not reported
Designated Facility Mail Street 1:	Not reported
Designated Facility Mail Street 2:	PO BOX 626
Designated Facility Mail City:	LOMA LINDA
Designated Facility Mail Zip:	92354
Designated Facility Mail State:	CA
Designated Facility Location Street Number:	Not reported
Designated Facility Location Street 1:	31915 INDUSTRIAL LANE
Designated Facility Location Street 2:	Not reported
Designated Facility Location City:	PARKER
Designated Facility Location Zip:	85344
Designated Facility Location State:	AZ
Designated Facility Contact Company Name:	Not reported
Manifest Residue Indicator:	N
Rejection Indicator:	N

Manifest Tracking Number:	014072125FLE
Last Updated Date:	20200828
Shipped Date:	20200303
Received Date:	20200306
Manifest Status:	Corrected
Submission Type:	DataImage5Copy
Origin Type:	Web
Generator EPA ID:	CAL000195587
Generator Name:	Macy'S Fox Hills 516
Generator Mail Street Number:	Not reported
Generator Mail Street 1:	6200 SLAUSON AVE
Generator Mail Street 2:	Not reported
Generator Mail City:	CULVER CITY
Generator Mail State:	CA
Generator Mail Zip:	90230-0000
Generator Location Street Number:	Not reported
Generator Location Street 1:	755 ROUTE 18 SOUTH
Generator Location Street 2:	Not reported
Generator Location City:	EAST BRUNSWICK
Generator Location Zip:	08816
Generator Location State:	NJ
Generator Contact Company Name:	Not reported
Designated Facility EPA ID:	AZR000520478
Designated Facility Name:	Environmental Waste Solutions, Inc.
Designated Facility Mail Street Number:	Not reported
Designated Facility Mail Street 1:	Not reported
Designated Facility Mail Street 2:	PO BOX 626
Designated Facility Mail City:	LOMA LINDA
Designated Facility Mail Zip:	92354-0626
Designated Facility Mail State:	CA
Designated Facility Location Street Number:	Not reported
Designated Facility Location Street 1:	31915 INDUSTRIAL LANE
Designated Facility Location Street 2:	Not reported
Designated Facility Location City:	PAKER
Designated Facility Location Zip:	85344
Designated Facility Location State:	AZ
Designated Facility Contact Company Name:	Not reported
Manifest Residue Indicator:	N
Rejection Indicator:	N

Manifest Tracking Number:	015317802FLE

MACY'S FOX HILLS 516 (Continued) **1024798052**

Last Updated Date:	20220414
Shipped Date:	20220327
Received Date:	20220328
Manifest Status:	Signed
Submission Type:	DataImage5Copy
Origin Type:	Web
Generator EPA ID:	CAL000195587
Generator Name:	Macy'S Fox Hills 516
Generator Mail Street Number:	Not reported
Generator Mail Street 1:	6200 SLAUSON AVE
Generator Mail Street 2:	Not reported
Generator Mail City:	CULVER CITY
Generator Mail State:	CA
Generator Mail Zip:	90230-0000
Generator Location Street Number:	237
Generator Location Street 1:	WOODBRIDGE CENTER DRIVE
Generator Location Street 2:	Not reported
Generator Location City:	WOODBRIDGE
Generator Location Zip:	07095
Generator Location State:	NJ
Generator Contact Company Name:	Not reported
Designated Facility EPA ID:	AZR000520478
Designated Facility Name:	Environmental Waste Solutions, Inc.
Designated Facility Mail Street Number:	Not reported
Designated Facility Mail Street 1:	Not reported
Designated Facility Mail Street 2:	PO BOX 626
Designated Facility Mail City:	LOMA LINDA
Designated Facility Mail Zip:	92354
Designated Facility Mail State:	CA
Designated Facility Location Street Number:	Not reported
Designated Facility Location Street 1:	31915 INDUSTRIAL LANE
Designated Facility Location Street 2:	Not reported
Designated Facility Location City:	PARKER
Designated Facility Location Zip:	85344
Designated Facility Location State:	AZ
Designated Facility Contact Company Name:	Not reported
Manifest Residue Indicator:	N
Rejection Indicator:	N

Manifest Tracking Number:	016618544FLE
Last Updated Date:	20220520
Shipped Date:	20220503
Received Date:	20220511
Manifest Status:	Signed
Submission Type:	DataImage5Copy
Origin Type:	Web
Generator EPA ID:	CAL000195587
Generator Name:	Macy'S Fox Hills 516
Generator Mail Street Number:	Not reported
Generator Mail Street 1:	6200 SLAUSON AVE
Generator Mail Street 2:	Not reported
Generator Mail City:	CULVER CITY
Generator Mail State:	CA
Generator Mail Zip:	90230-0000
Generator Location Street Number:	237
Generator Location Street 1:	WOODBRIDGE CENTER DRIVE
Generator Location Street 2:	Not reported

MACY'S FOX HILLS 516 (Continued) **1024798052**

Generator Location City:	WOODBRIDGE
Generator Location Zip:	07095
Generator Location State:	NJ
Generator Contact Company Name:	Not reported
Designated Facility EPA ID:	AZR000520478
Designated Facility Name:	Environmental Waste Solutions, Inc.
Designated Facility Mail Street Number:	Not reported
Designated Facility Mail Street 1:	Not reported
Designated Facility Mail Street 2:	PO BOX 626
Designated Facility Mail City:	LOMA LINDA
Designated Facility Mail Zip:	92354
Designated Facility Mail State:	CA
Designated Facility Location Street Number:	Not reported
Designated Facility Location Street 1:	31915 INDUSTRIAL LANE
Designated Facility Location Street 2:	Not reported
Designated Facility Location City:	PARKER
Designated Facility Location Zip:	85344
Designated Facility Location State:	AZ
Designated Facility Contact Company Name:	Not reported
Manifest Residue Indicator:	N
Rejection Indicator:	N

Manifest Tracking Number:	016618824FLE
Last Updated Date:	20220615
Shipped Date:	20220601
Received Date:	20220603
Manifest Status:	Signed
Submission Type:	DataImage5Copy
Origin Type:	Web
Generator EPA ID:	CAL000195587
Generator Name:	Macy'S Fox Hills 516
Generator Mail Street Number:	Not reported
Generator Mail Street 1:	6200 SLAUSON AVE
Generator Mail Street 2:	Not reported
Generator Mail City:	CULVER CITY
Generator Mail State:	CA
Generator Mail Zip:	90230-0000
Generator Location Street Number:	237
Generator Location Street 1:	WOODBRIDGE CENTER DRIVE
Generator Location Street 2:	Not reported
Generator Location City:	WOODBRIDGE
Generator Location Zip:	07095
Generator Location State:	NJ
Generator Contact Company Name:	Not reported
Designated Facility EPA ID:	AZR000520478
Designated Facility Name:	Environmental Waste Solutions, Inc.
Designated Facility Mail Street Number:	Not reported
Designated Facility Mail Street 1:	Not reported
Designated Facility Mail Street 2:	PO BOX 626
Designated Facility Mail City:	LOMA LINDA
Designated Facility Mail Zip:	92354
Designated Facility Mail State:	CA
Designated Facility Location Street Number:	Not reported
Designated Facility Location Street 1:	31915 INDUSTRIAL LANE
Designated Facility Location Street 2:	Not reported
Designated Facility Location City:	PARKER
Designated Facility Location Zip:	85344

MACY'S FOX HILLS 516 (Continued) **1024798052**

Designated Facility Location State:	AZ
Designated Facility Contact Company Name:	Not reported
Manifest Residue Indicator:	N
Rejection Indicator:	N
Manifest Tracking Number:	013158903FLE
Last Updated Date:	20200805
Shipped Date:	20190622
Received Date:	20190701
Manifest Status:	Signed
Submission Type:	DataImage5Copy
Origin Type:	Web
Generator EPA ID:	CAL000195587
Generator Name:	Macy'S Fox Hills 516
Generator Mail Street Number:	Not reported
Generator Mail Street 1:	6200 SLAUSON AVE
Generator Mail Street 2:	Not reported
Generator Mail City:	CULVER CITY
Generator Mail State:	CA
Generator Mail Zip:	90230-0000
Generator Location Street Number:	Not reported
Generator Location Street 1:	755 ROUTE 18 SOUTH
Generator Location Street 2:	Not reported
Generator Location City:	EAST BRUNSWICK
Generator Location Zip:	08816
Generator Location State:	NJ
Generator Contact Company Name:	Not reported
Designated Facility EPA ID:	AZR000520304
Designated Facility Name:	Aa Sydcol Llc
Designated Facility Mail Street Number:	Not reported
Designated Facility Mail Street 1:	Not reported
Designated Facility Mail Street 2:	3155 GOLDEN WILLOW CT
Designated Facility Mail City:	YORBA LINDA
Designated Facility Mail Zip:	92886-1303
Designated Facility Mail State:	CA
Designated Facility Location Street Number:	Not reported
Designated Facility Location Street 1:	2264 E 13TH ST
Designated Facility Location Street 2:	Not reported
Designated Facility Location City:	YUMA
Designated Facility Location Zip:	85365-1858
Designated Facility Location State:	AZ
Designated Facility Contact Company Name:	Not reported
Manifest Residue Indicator:	N
Rejection Indicator:	N
Manifest Tracking Number:	010525047JJK
Last Updated Date:	20200110
Shipped Date:	20180815
Received Date:	20180826
Manifest Status:	Signed
Submission Type:	DataImage5Copy
Origin Type:	Web
Generator EPA ID:	CAL000195587
Generator Name:	Macy'S Fox Hills 516
Generator Mail Street Number:	Not reported
Generator Mail Street 1:	6200 SLAUSON AVE
Generator Mail Street 2:	Not reported

MACY'S FOX HILLS 516 (Continued) **1024798052**

Generator Mail City:	CULVER CITY
Generator Mail State:	CA
Generator Mail Zip:	90230-0000
Generator Location Street Number:	Not reported
Generator Location Street 1:	755 ROUTE 18 SOUTH
Generator Location Street 2:	Not reported
Generator Location City:	EAST BRUNSWICK
Generator Location Zip:	08816
Generator Location State:	NJ
Generator Contact Company Name:	Not reported
Designated Facility EPA ID:	AZR000520304
Designated Facility Name:	Aa Sydcol Llc
Designated Facility Mail Street Number:	Not reported
Designated Facility Mail Street 1:	Not reported
Designated Facility Mail Street 2:	3155 GOLDEN WILLOW CT
Designated Facility Mail City:	YORBA LINDA
Designated Facility Mail Zip:	92886-1303
Designated Facility Mail State:	CA
Designated Facility Location Street Number:	Not reported
Designated Facility Location Street 1:	2264 E 13TH ST
Designated Facility Location Street 2:	Not reported
Designated Facility Location City:	YUMA
Designated Facility Location Zip:	85365-1858
Designated Facility Location State:	AZ
Designated Facility Contact Company Name:	Not reported
Manifest Residue Indicator:	N
Rejection Indicator:	N

Manifest Tracking Number:	014649605FLE
Last Updated Date:	20201104
Shipped Date:	20200915
Received Date:	20200918
Manifest Status:	Signed
Submission Type:	DataImage5Copy
Origin Type:	Web
Generator EPA ID:	CAL000195587
Generator Name:	Macy'S Fox Hills 516
Generator Mail Street Number:	Not reported
Generator Mail Street 1:	6200 SLAUSON AVE
Generator Mail Street 2:	Not reported
Generator Mail City:	CULVER CITY
Generator Mail State:	CA
Generator Mail Zip:	90230-0000
Generator Location Street Number:	Not reported
Generator Location Street 1:	755 ROUTE 18 SOUTH
Generator Location Street 2:	Not reported
Generator Location City:	EAST BRUNSWICK
Generator Location Zip:	08816
Generator Location State:	NJ
Generator Contact Company Name:	Not reported
Designated Facility EPA ID:	AZR000520478
Designated Facility Name:	Environmental Waste Solutions, Inc.
Designated Facility Mail Street Number:	Not reported
Designated Facility Mail Street 1:	Not reported
Designated Facility Mail Street 2:	PO BOX 626
Designated Facility Mail City:	LOMA LINDA
Designated Facility Mail Zip:	92354-0626

MACY'S FOX HILLS 516 (Continued) **1024798052**

Designated Facility Mail State:	CA
Designated Facility Location Street Number:	Not reported
Designated Facility Location Street 1:	31915 INDUSTRIAL LANE
Designated Facility Location Street 2:	Not reported
Designated Facility Location City:	PAKER
Designated Facility Location Zip:	85344
Designated Facility Location State:	AZ
Designated Facility Contact Company Name:	Not reported
Manifest Residue Indicator:	N
Rejection Indicator:	N

Manifest Tracking Number:	014649704FLE
Last Updated Date:	20201117
Shipped Date:	20201021
Received Date:	20201026
Manifest Status:	Signed
Submission Type:	DataImage5Copy
Origin Type:	Web
Generator EPA ID:	CAL000195587
Generator Name:	Macy'S Fox Hills 516
Generator Mail Street Number:	Not reported
Generator Mail Street 1:	6200 SLAUSON AVE
Generator Mail Street 2:	Not reported
Generator Mail City:	CULVER CITY
Generator Mail State:	CA
Generator Mail Zip:	90230-0000
Generator Location Street Number:	Not reported
Generator Location Street 1:	755 ROUTE 18 SOUTH
Generator Location Street 2:	Not reported
Generator Location City:	EAST BRUNSWICK
Generator Location Zip:	08816
Generator Location State:	NJ
Generator Contact Company Name:	Not reported
Designated Facility EPA ID:	AZR000520478
Designated Facility Name:	Environmental Waste Solutions, Inc.
Designated Facility Mail Street Number:	Not reported
Designated Facility Mail Street 1:	Not reported
Designated Facility Mail Street 2:	PO BOX 626
Designated Facility Mail City:	LOMA LINDA
Designated Facility Mail Zip:	92354-0626
Designated Facility Mail State:	CA
Designated Facility Location Street Number:	Not reported
Designated Facility Location Street 1:	31915 INDUSTRIAL LANE
Designated Facility Location Street 2:	Not reported
Designated Facility Location City:	PAKER
Designated Facility Location Zip:	85344
Designated Facility Location State:	AZ
Designated Facility Contact Company Name:	Not reported
Manifest Residue Indicator:	N
Rejection Indicator:	N

Manifest Tracking Number:	014649706FLE
Last Updated Date:	20201013
Shipped Date:	20200728
Received Date:	20200807
Manifest Status:	Signed
Submission Type:	DataImage5Copy

MACY'S FOX HILLS 516 (Continued) **1024798052**

Origin Type:	Web
Generator EPA ID:	CAL000195587
Generator Name:	Macy'S Fox Hills 516
Generator Mail Street Number:	Not reported
Generator Mail Street 1:	6200 SLAUSON AVE
Generator Mail Street 2:	Not reported
Generator Mail City:	CULVER CITY
Generator Mail State:	CA
Generator Mail Zip:	90230-0000
Generator Location Street Number:	Not reported
Generator Location Street 1:	755 ROUTE 18 SOUTH
Generator Location Street 2:	Not reported
Generator Location City:	EAST BRUNSWICK
Generator Location Zip:	08816
Generator Location State:	NJ
Generator Contact Company Name:	Not reported
Designated Facility EPA ID:	AZR000520478
Designated Facility Name:	Environmental Waste Solutions, Inc.
Designated Facility Mail Street Number:	Not reported
Designated Facility Mail Street 1:	Not reported
Designated Facility Mail Street 2:	PO BOX 626
Designated Facility Mail City:	LOMA LINDA
Designated Facility Mail Zip:	92354-0626
Designated Facility Mail State:	CA
Designated Facility Location Street Number:	Not reported
Designated Facility Location Street 1:	31915 INDUSTRIAL LANE
Designated Facility Location Street 2:	Not reported
Designated Facility Location City:	PAKER
Designated Facility Location Zip:	85344
Designated Facility Location State:	AZ
Designated Facility Contact Company Name:	Not reported
Manifest Residue Indicator:	N
Rejection Indicator:	N

Manifest Tracking Number:	018981699JJK
Last Updated Date:	20191030
Shipped Date:	20181206
Received Date:	20181214
Manifest Status:	Signed
Submission Type:	DataImage5Copy
Origin Type:	Web
Generator EPA ID:	CAL000195587
Generator Name:	Macy'S Fox Hills 516
Generator Mail Street Number:	Not reported
Generator Mail Street 1:	6200 SLAUSON AVE
Generator Mail Street 2:	Not reported
Generator Mail City:	CULVER CITY
Generator Mail State:	CA
Generator Mail Zip:	90230-0000
Generator Location Street Number:	Not reported
Generator Location Street 1:	755 ROUTE 18 SOUTH
Generator Location Street 2:	Not reported
Generator Location City:	EAST BRUNSWICK
Generator Location Zip:	08816
Generator Location State:	NJ
Generator Contact Company Name:	Not reported
Designated Facility EPA ID:	AZR000520304

MACY'S FOX HILLS 516 (Continued) **1024798052**

Designated Facility Name:	Aa Sydcol Llc
Designated Facility Mail Street Number:	Not reported
Designated Facility Mail Street 1:	Not reported
Designated Facility Mail Street 2:	3155 GOLDEN WILLOW CT
Designated Facility Mail City:	YORBA LINDA
Designated Facility Mail Zip:	92886-1303
Designated Facility Mail State:	CA
Designated Facility Location Street Number:	Not reported
Designated Facility Location Street 1:	2264 E 13TH ST
Designated Facility Location Street 2:	Not reported
Designated Facility Location City:	YUMA
Designated Facility Location Zip:	85365-1858
Designated Facility Location State:	AZ
Designated Facility Contact Company Name:	Not reported
Manifest Residue Indicator:	N
Rejection Indicator:	N

State Waste:

Manifest Tracking Number:	018981968JJK
Waste Line Number:	1
State Waste Code Owner:	CA
State Waste Code:	331
State Waste:	Off-specification, aged, or surplus organics

Transporter:

Manifest Tracking Number:	018981968JJK
Transporter Line Number:	1
Transporter EPA ID:	CAR000241448
Transporter Name:	Environmental & Chemical Consulting Inc

Manifest Tracking Number:	018981968JJK
Transporter Line Number:	2
Transporter EPA ID:	CAD980585293
Transporter Name:	Industrial Waste Utilization Inc

Waste Line:

Manifest Tracking Number:	018981968JJK
Waste Line Number:	1
U.S. DOT Hazardous Indicator:	N
U.S. DOT ID Number:	Not reported
U.S. DOT Description:	Not reported
Non-Hazardous Waste Description:	NON- RCRA HAZARDOUS WASTE LIQUID (LOTIONS, CREAMS, EYESAWDOW, PENCILS, LIPSTICK, BODY WASH)
Number of Containers:	1
Container Type Code:	DF
Container Type Description:	Fiberboard or plastic drums, barrels, kegs
Waste Quantity:	30
Quantity Unit of Measure Code:	G
Quantity Unit of Measure Description:	Gallons
Waste Quantity, in Tons:	0.12510425
Acute Waste Quantity, in Tons:	0
Non-Acute Waste Quantity, in Tons:	0.12510425
Waste Quantity, in Kilograms:	113.47331
Acute Waste Quantity, in Kilograms:	0
Non-Acute Waste Quantity, in Kilorgrams:	113.47331
Management Method Code:	H141

MACY'S FOX HILLS 516 (Continued) **1024798052**

Management Method Description:	STORAGE, BULKING AND/OR TRANSFER OFF SITE
Waste Residue Indicator:	N
Quantity Discrepancy Indicator:	N
Waste Type Discrepancy Indicator:	N
Waste Density:	Not reported
Waste Density Unit of Measure Code:	Not reported
Waste Density Unit of Measure Description:	Not reported
Form Code:	Not reported
Form Code Description:	Not reported
Source Code:	Not reported
Source Code Description:	Not reported
Waste Minimization Code:	Not reported
Waste Minimization Code Description:	Not reported
Consent Number:	Not reported
EPA Waste Indicator:	N

Click this hyperlink while viewing on your computer to access
26 additional US EManifest: record(s) in the EDR Site Report.

N102 **BROADWAY TIRE CTR GOODYEAR** **RCRA-SQG 1000597392**
NNW **6200 SLAUSON AVE** **FINDS CAD983614025**
1/8-1/4 **CULVER CITY, CA 90230** **ECHO**
0.172 mi.
907 ft. **Site 2 of 5 in cluster N**

Relative: **Lower**
Actual: **25 ft.**

RCRA Listings:

Date Form Received by Agency:	19960901
Handler Name:	Broadway Tire Ctr Goodyear
Handler Address:	6200 Slauson Ave
Handler City,State,Zip:	CULVER CITY, CA 90230
EPA ID:	CAD983614025
Contact Name:	Not reported
Contact Address:	Not reported
Contact City,State,Zip:	Not reported
Contact Telephone:	Not reported
Contact Fax:	Not reported
Contact Email:	Not reported
Contact Title:	Not reported
EPA Region:	09
Land Type:	Private
Federal Waste Generator Description:	Small Quantity Generator
Non-Notifier:	Not reported
Biennial Report Cycle:	Not reported
Accessibility:	Not reported
Active Site Indicator:	Handler Activities
State District Owner:	Not reported
State District:	Not reported
Mailing Address:	6200 SLAUSON AVE
Mailing City,State,Zip:	CULVER CITY, CA 90230
Owner Name:	Not reported
Owner Type:	Not reported
Operator Name:	Not reported
Operator Type:	Not reported
Short-Term Generator Activity:	No
Importer Activity:	No
Mixed Waste Generator:	No
Transporter Activity:	No
Transfer Facility Activity:	No

BROADWAY TIRE CTR GOODYEAR (Continued) **1000597392**

Recycler Activity with Storage:	No
Small Quantity On-Site Burner Exemption:	No
Smelting Melting and Refining Furnace Exemption:	No
Underground Injection Control:	No
Off-Site Waste Receipt:	No
Universal Waste Indicator:	No
Universal Waste Destination Facility:	No
Federal Universal Waste:	No
Active Site State-Reg Handler:	---
Federal Facility Indicator:	Not reported
Hazardous Secondary Material Indicator:	N
Sub-Part K Indicator:	Not reported
2018 GPRA Permit Baseline:	Not on the Baseline
2018 GPRA Renewals Baseline:	Not on the Baseline
202 GPRA Corrective Action Baseline:	No
Subject to Corrective Action Universe:	No
Non-TSDFs Where RCRA CA has Been Imposed Universe:	No
Corrective Action Priority Ranking:	No NCAPS ranking
Environmental Control Indicator:	No
Institutional Control Indicator:	No
Human Exposure Controls Indicator:	N/A
Groundwater Controls Indicator:	N/A
Significant Non-Complier Universe:	No
Unaddressed Significant Non-Complier Universe:	No
Addressed Significant Non-Complier Universe:	No
Significant Non-Complier With a Compliance Schedule Universe:	No
Financial Assurance Required:	Not reported
Handler Date of Last Change:	20020627
Recognized Trader-Importer:	No
Recognized Trader-Exporter:	No
Importer of Spent Lead Acid Batteries:	No
Exporter of Spent Lead Acid Batteries:	No
Recycler Activity Without Storage:	No
Manifest Broker:	No
Sub-Part P Indicator:	No

Handler - Owner Operator:

Owner/Operator Indicator:	Owner
Owner/Operator Name: THE BROADWAY	
Legal Status:	Private
Date Became Current:	Not reported
Date Ended Current:	Not reported
Owner/Operator Address:	3880 N MISSION RD
Owner/Operator City,State,Zip:	LOS ANGELES, CA 90031
Owner/Operator Telephone:	310-227-2000
Owner/Operator Telephone Ext:	Not reported
Owner/Operator Fax:	Not reported
Owner/Operator Email:	Not reported

Historic Generators:

Receive Date:	19960901
Handler Name: BROADWAY TIRE CTR GOODYEAR	
Federal Waste Generator Description:	Small Quantity Generator
State District Owner:	Not reported
Large Quantity Handler of Universal Waste:	No

BROADWAY TIRE CTR GOODYEAR (Continued) **1000597392**

Recognized Trader Importer: No
Recognized Trader Exporter: No
Spent Lead Acid Battery Importer: No
Spent Lead Acid Battery Exporter: No
Current Record: Yes
Non Storage Recycler Activity: Not reported
Electronic Manifest Broker: Not reported

Receive Date: 19911125
Handler Name: BROADWAY TIRE CTR GOODYEAR
Federal Waste Generator Description: Large Quantity Generator
State District Owner: Not reported
Large Quantity Handler of Universal Waste: No
Recognized Trader Importer: No
Recognized Trader Exporter: No
Spent Lead Acid Battery Importer: No
Spent Lead Acid Battery Exporter: No
Current Record: No
Non Storage Recycler Activity: Not reported
Electronic Manifest Broker: Not reported

List of NAICS Codes and Descriptions:
NAICS Code: 45211
NAICS Description: DEPARTMENT STORES

Facility Has Received Notices of Violations:
Violations: No Violations Found

Evaluation Action Summary:
Evaluations: No Evaluations Found

FINDS:
Registry ID: 110002865481

Click Here for FRS Facility Detail Report:

Environmental Interest/Information System:
The Resource Conservation and Recovery Act Information System (RCRAInfo) is EPA's comprehensive information system in support of the Resource Conservation and Recovery Act (RCRA) of 1976 and the Hazardous and Solid Waste Amendments (HSWA) of 1984. It tracks many types of information about generators, transporters, treaters, storers, and disposers of hazardous waste.

Click this hyperlink while viewing on your computer to access additional FINDS: detail in the EDR Site Report.

ECHO:
Envid: 1000597392
Registry ID: 110002865481
DFR URL: http://echo.epa.gov/detailed-facility-report?fid=110002865481
Name: BROADWAY TIRE CTR GOODYEAR
Address: 6200 SLAUSON AVE
City,State,Zip: CULVER CITY, CA 90230

N103 **GOODYEAR/BROADWAY TIRE CENTER** **SWEEPS UST** **S106926813**
NNW **6200 SLAUSON AVE** **HIST UST** **N/A**
1/8-1/4 **CULVER CITY, CA 90230**
0.172 mi.
907 ft. **Site 3 of 5 in cluster N**

Relative:
Lower

Actual:
25 ft.

SWEEPS UST:

Name:	GOODYEAR AUTO SERVICE
Address:	6200 E SLAUSON AVE
City:	CULVER CITY
Status:	Active
Comp Number:	13147
Number:	9
Board Of Equalization:	Not reported
Referral Date:	06-30-89
Action Date:	Not reported
Created Date:	06-30-89
Owner Tank Id:	Not reported
SWRCB Tank Id:	Not reported
Tank Status:	Not reported
Capacity:	Not reported
Active Date:	Not reported
Tank Use:	Not reported
STG:	Not reported
Content:	Not reported
Number Of Tanks:	Not reported

HIST UST:

Name:	GOODYEAR/BROADWAY TIRE CENTER
Address:	6200 SLAUSON AVE
City,State,Zip:	CULVER CITY, CA 90230
File Number:	00026839
URL:	https://documents.geotracker.waterboards.ca.gov/ustpdfs/pdf/00026839.pdf
Region:	Not reported
Facility ID:	Not reported
Facility Type:	Not reported
Other Type:	Not reported
Contact Name:	Not reported
Telephone:	Not reported
Owner Name:	Not reported
Owner Address:	Not reported
Owner City,St,Zip:	Not reported
Total Tanks:	Not reported
Tank Num:	Not reported
Container Num:	Not reported
Year Installed:	Not reported
Tank Capacity:	Not reported
Tank Used for:	Not reported
Type of Fuel:	Not reported
Container Construction Thickness:	Not reported
Leak Detection:	Not reported

Click here for Geo Tracker PDF:

N104
NNW
1/8-1/4
0.172 mi.
907 ft.

GOODYEAR/BROADWAY TIRE CENTER
6200 W SLAUSON AVE
CULVER CITY, CA 90230

Site 4 of 5 in cluster N

HIST UST **U001562830**
N/A

Relative:
Lower

Actual:
25 ft.

HIST UST:

Name:	GOODYEAR/BROADWAY TIRE CENTER
Address:	6200 W SLAUSON AVE
City,State,Zip:	CULVER CITY, CA 90230
File Number:	Not reported
URL:	Not reported
Region:	STATE
Facility ID:	00000020611
Facility Type:	Other
Other Type:	AUTO REPAIR
Contact Name:	R.G. GRAHAM MGR.
Telephone:	2133987241
Owner Name:	BROADWAY
Owner Address:	6200 SLAUSON AVE.
Owner City,St,Zip:	CULVER CITY, CA 90230
Total Tanks:	0001
Tank Num:	001
Container Num:	0001
Year Installed:	Not reported
Tank Capacity:	00000000
Tank Used for:	WASTE
Type of Fuel:	WASTE OIL
Container Construction Thickness:	Not reported
Leak Detection:	None

N105
NNW
1/8-1/4
0.172 mi.
907 ft.

GOODYEAR AUTO SERVICE CENTER
6200 SLAUSON AVE
CULVER CITY, CA 90230

Site 5 of 5 in cluster N

CERS HAZ WASTE **S113054894**
HWTS **N/A**
HAZNET

Relative:
Lower

Actual:
25 ft.

CERS HAZ WASTE:

Name:	MACYS 516-FOX HILLS
Address:	6200 SLAUSON AVE
City,State,Zip:	CULVER CITY, CA 90230
Site ID:	132250
CERS ID:	10300498
CERS Description:	Hazardous Waste Generator

Evaluation:

Eval General Type:	Compliance Evaluation Inspection
Eval Date:	05-17-2023
Violations Found:	No
Eval Type:	Routine done by local agency
Eval Notes:	Jasmin Jimenez, Operation Manager
Eval Division:	Los Angeles County Fire Department
Eval Program:	HW
Eval Source:	CERS,
Eval General Type:	Compliance Evaluation Inspection
Eval Date:	07-18-2013
Violations Found:	No
Eval Type:	Routine done by local agency

GOODYEAR AUTO SERVICE CENTER (Continued) **S113054894**

Eval Notes: Inspected by M. Ordonez, consent granted by Tina Lewis.
Eval Division: Los Angeles County Fire Department
Eval Program: HW
Eval Source: CERS,

Eval General Type: Compliance Evaluation Inspection
Eval Date: 07-12-2016
Violations Found: No
Eval Type: Routine done by local agency
Eval Notes: Janet Sawyer
Eval Division: Los Angeles County Fire Department
Eval Program: HW
Eval Source: CERS,

Eval General Type: Compliance Evaluation Inspection
Eval Date: 07-09-2020
Violations Found: No
Eval Type: Routine done by local agency
Eval Notes: Yung Dellarosa, Operations Lead
Eval Division: Los Angeles County Fire Department
Eval Program: HW
Eval Source: CERS,

Eval General Type: Compliance Evaluation Inspection
Eval Date: 07-18-2013
Violations Found: No
Eval Type: Routine done by local agency
Eval Notes: Not reported
Eval Division: Los Angeles County Fire Department
Eval Program: HW
Eval Source: CERS,

Affiliation:
Affiliation Type Desc: CUPA District
Entity Name: Los Angeles County Fire
Entity Title: Not reported
Affiliation Address: 5825 Rickenbacker Road
Affiliation City: Commerce
Affiliation State: CA
Affiliation Country: Not reported
Affiliation Zip: 90040-3027
Affiliation Phone: (323) 890-4000,

Affiliation Type Desc: Environmental Contact
Entity Name: Monica Ng
Entity Title: Not reported
Affiliation Address: Macys's 237 Woodbridge Center Drive ATTN MSOC Call Center- 3RD FL
Affiliation City: woodbridge
Affiliation State: NJ
Affiliation Country: Not reported
Affiliation Zip: 07095
Affiliation Phone: ,

Affiliation Type Desc: Facility Mailing Address
Entity Name: Mailing Address
Entity Title: Not reported
Affiliation Address: Macys's 237 Woodbridge Center Drive ATTN MSOC Call Center- 3RD FL

GOODYEAR AUTO SERVICE CENTER (Continued) **S113054894**

Affiliation City:	Woodbridge
Affiliation State:	NJ
Affiliation Country:	Not reported
Affiliation Zip:	07095
Affiliation Phone:	,
Affiliation Type Desc:	Parent Corporation
Entity Name:	Macy's Retail Holdings Inc.
Entity Title:	Not reported
Affiliation Address:	Not reported
Affiliation City:	Not reported
Affiliation State:	Not reported
Affiliation Country:	Not reported
Affiliation Zip:	Not reported
Affiliation Phone:	,
Affiliation Type Desc:	Document Preparer
Entity Name:	Lisa Kwiatkowski
Entity Title:	Not reported
Affiliation Address:	Not reported
Affiliation City:	Not reported
Affiliation State:	Not reported
Affiliation Country:	Not reported
Affiliation Zip:	Not reported
Affiliation Phone:	,
Affiliation Type Desc:	Legal Owner
Entity Name:	Macy's Retail Holding Inc.
Entity Title:	Not reported
Affiliation Address:	Macys's 237 Woodbridge Center Drive ATTN MSOC Call Center- 3RD FL
Affiliation City:	Woodbridge
Affiliation State:	NJ
Affiliation Country:	United States
Affiliation Zip:	07095
Affiliation Phone:	(513) 562-6702,
Affiliation Type Desc:	Operator
Entity Name:	Macy's
Entity Title:	Not reported
Affiliation Address:	Not reported
Affiliation City:	Not reported
Affiliation State:	Not reported
Affiliation Country:	Not reported
Affiliation Zip:	Not reported
Affiliation Phone:	(310) 390-8911,
Affiliation Type Desc:	Identification Signer
Entity Name:	Lisa Kwiatkowski
Entity Title:	Environmental Services Manager
Affiliation Address:	Not reported
Affiliation City:	Not reported
Affiliation State:	Not reported
Affiliation Country:	Not reported
Affiliation Zip:	Not reported
Affiliation Phone:	,

GOODYEAR AUTO SERVICE CENTER (Continued) **S113054894**

HWTS:

Name:	GOODYEAR AUTO SERVICE CENTER
Address:	6200 SLAUSON AVE
Address 2:	Not reported
City,State,Zip:	CULVER CITY, CA 90230
EPA ID:	CAL000088248
Inactive Date:	06/30/2000
Create Date:	10/16/1992
Last Act Date:	Not reported
Mailing Name:	Not reported
Mailing Address:	1144 E MARKET ST DEPT 704
Mailing Address 2:	Not reported
Mailing City,State,Zip:	AKRON, OH 443160001
Owner Name:	GOODYEAR TIRE & RUBBER CO
Owner Address:	1144 E MARKET ST
Owner Address 2:	Not reported
Owner City,State,Zip:	AKRON, OH 443160001
Owner Phone:	Not reported
Owner Fax:	Not reported
Contact Name:	CHRISTINE M TOMKO
Contact Address:	INACTIVE PER VQ00 - BMI
Contact Address 2:	Not reported
City,State,Zip:	AKRON, OH 443160001
Contact Phone:	Not reported
Contact Fax:	Not reported
Facility Status:	Inactive
Facility Type:	PERMANENT
Category:	STATE
Latitude:	33.988494
Longitude:	-118.393469

HAZNET:

Name:	GOODYEAR AUTO SERVICE CENTER
Address:	6200 SLAUSON AVE
Address 2:	Not reported
City,State,Zip:	CULVER CITY, CA 902300000
Contact:	CHRISTINE M TOMKO
Telephone:	2167963709
Mailing Name:	Not reported
Mailing Address:	1144 E MARKET ST DEPT 704
Year:	1997
Gepaid:	CAL000088248
TSD EPA ID:	CAD099452708
CA Waste Code:	135 - Unspecified aqueous solution
Disposal Method:	R01 - Recycler
Tons:	0.756
Year:	1996
Gepaid:	CAL000088248
TSD EPA ID:	CAD093459485
CA Waste Code:	214 - Unspecified solvent mixture
Disposal Method:	H01 - Transfer Station
Tons:	0.0576
Year:	1995

GOODYEAR AUTO SERVICE CENTER (Continued) **S113054894**

Gepaid:	CAL000088248
TSD EPA ID:	CAD093459485
CA Waste Code:	214 - Unspecified solvent mixture
Disposal Method:	H01 - Transfer Station
Tons:	0.0792
Year:	1993
Gepaid:	CAL000088248
TSD EPA ID:	CAT080013352
CA Waste Code:	222 - Oil/water separation sludge
Disposal Method:	R01 - Recycler
Tons:	8.34

Additional Information:

Year:	1997
Gen EPA ID:	CAL000088248
Shipment Date:	19970128
Creation Date:	5/30/1997 0:00:00
Receipt Date:	19970128
Manifest ID:	95776773
Trans EPA ID:	CAD080075096
Trans Name:	Not reported
Trans 2 EPA ID:	Not reported
Trans 2 Name:	Not reported
TSDF EPA ID:	CAD099452708
Trans Name:	Not reported
TSDF Alt EPA ID:	Not reported
TSDF Alt Name:	Not reported
Waste Code Description:	135 - Unspecified aqueous solution
RCRA Code:	Not reported
Meth Code:	R01 - Recycler
Quantity Tons:	0.756
Waste Quantity:	180
Quantity Unit:	G
Additional Code 1:	Not reported
Additional Code 2:	Not reported
Additional Code 3:	Not reported
Additional Code 4:	Not reported
Additional Code 5:	Not reported

Additional Information:

Year:	1996
Gen EPA ID:	CAL000088248
Shipment Date:	19960827
Creation Date:	9/12/1997 0:00:00
Receipt Date:	19960904
Manifest ID:	96501171
Trans EPA ID:	ILD984908202
Trans Name:	Not reported
Trans 2 EPA ID:	ILD984908202
Trans 2 Name:	Not reported
TSDF EPA ID:	CAD093459485
Trans Name:	Not reported

GOODYEAR AUTO SERVICE CENTER (Continued) **S113054894**

TSDF Alt EPA ID:	CAD093459485
TSDF Alt Name:	Not reported
Waste Code Description:	214 - Unspecified solvent mixture
RCRA Code:	D039
Meth Code:	H01 - Transfer Station
Quantity Tons:	0.0144
Waste Quantity:	4
Quantity Unit:	G
Additional Code 1:	Not reported
Additional Code 2:	Not reported
Additional Code 3:	Not reported
Additional Code 4:	Not reported
Additional Code 5:	Not reported
Shipment Date:	19960701
Creation Date:	9/12/1997 0:00:00
Receipt Date:	19960708
Manifest ID:	95953756
Trans EPA ID:	ILD984908202
Trans Name:	Not reported
Trans 2 EPA ID:	ILD984908202
Trans 2 Name:	Not reported
TSDF EPA ID:	CAD093459485
Trans Name:	Not reported
TSDF Alt EPA ID:	Not reported
TSDF Alt Name:	Not reported
Waste Code Description:	214 - Unspecified solvent mixture
RCRA Code:	D039
Meth Code:	H01 - Transfer Station
Quantity Tons:	0.0144
Waste Quantity:	4
Quantity Unit:	G
Additional Code 1:	Not reported
Additional Code 2:	Not reported
Additional Code 3:	Not reported
Additional Code 4:	Not reported
Additional Code 5:	Not reported
Shipment Date:	19960506
Creation Date:	9/12/1997 0:00:00
Receipt Date:	19960513
Manifest ID:	96086625
Trans EPA ID:	ILD984908202
Trans Name:	Not reported
Trans 2 EPA ID:	ILD984908202
Trans 2 Name:	Not reported
TSDF EPA ID:	CAD093459485
Trans Name:	Not reported
TSDF Alt EPA ID:	Not reported
TSDF Alt Name:	Not reported
Waste Code Description:	214 - Unspecified solvent mixture
RCRA Code:	D039
Meth Code:	H01 - Transfer Station
Quantity Tons:	0.0144
Waste Quantity:	4
Quantity Unit:	G
Additional Code 1:	Not reported

GOODYEAR AUTO SERVICE CENTER (Continued) **S113054894**

Additional Code 2:	Not reported
Additional Code 3:	Not reported
Additional Code 4:	Not reported
Additional Code 5:	Not reported
Shipment Date:	19960312
Creation Date:	10/4/1996 0:00:00
Receipt Date:	19960314
Manifest ID:	95953800
Trans EPA ID:	ILD984908202
Trans Name:	Not reported
Trans 2 EPA ID:	ILD984908202
Trans 2 Name:	Not reported
TSDF EPA ID:	CAD093459485
Trans Name:	Not reported
TSDF Alt EPA ID:	CAD093459485
TSDF Alt Name:	Not reported
Waste Code Description:	214 - Unspecified solvent mixture
RCRA Code:	D039
Meth Code:	H01 - Transfer Station
Quantity Tons:	0.0144
Waste Quantity:	4
Quantity Unit:	G
Additional Code 1:	Not reported
Additional Code 2:	Not reported
Additional Code 3:	Not reported
Additional Code 4:	Not reported
Additional Code 5:	Not reported

Additional Information:

Year:	1995
Gen EPA ID:	CAL000088248
Shipment Date:	19951120
Creation Date:	7/26/1996 0:00:00
Receipt Date:	19951122
Manifest ID:	95484475
Trans EPA ID:	ILD984908202
Trans Name:	Not reported
Trans 2 EPA ID:	ILD984908202
Trans 2 Name:	Not reported
TSDF EPA ID:	CAD093459485
Trans Name:	Not reported
TSDF Alt EPA ID:	Not reported
TSDF Alt Name:	Not reported
Waste Code Description:	214 - Unspecified solvent mixture
RCRA Code:	D039
Meth Code:	H01 - Transfer Station
Quantity Tons:	0.0144
Waste Quantity:	4
Quantity Unit:	G
Additional Code 1:	Not reported
Additional Code 2:	Not reported
Additional Code 3:	Not reported
Additional Code 4:	Not reported
Additional Code 5:	Not reported

GOODYEAR AUTO SERVICE CENTER (Continued) **S113054894**

Shipment Date:	19950926
Creation Date:	7/26/1996 0:00:00
Receipt Date:	19950929
Manifest ID:	95509692
Trans EPA ID:	ILD984908202
Trans Name:	Not reported
Trans 2 EPA ID:	ILD984908202
Trans 2 Name:	Not reported
TSDF EPA ID:	CAD093459485
Trans Name:	Not reported
TSDF Alt EPA ID:	Not reported
TSDF Alt Name:	Not reported
Waste Code Description:	214 - Unspecified solvent mixture
RCRA Code:	D039
Meth Code:	H01 - Transfer Station
Quantity Tons:	0.0144
Waste Quantity:	4
Quantity Unit:	G
Additional Code 1:	Not reported
Additional Code 2:	Not reported
Additional Code 3:	Not reported
Additional Code 4:	Not reported
Additional Code 5:	Not reported

Shipment Date:	19950802
Creation Date:	4/2/1996 0:00:00
Receipt Date:	19950810
Manifest ID:	95521957
Trans EPA ID:	ILD984908202
Trans Name:	Not reported
Trans 2 EPA ID:	ILD984908202
Trans 2 Name:	Not reported
TSDF EPA ID:	CAD093459485
Trans Name:	Not reported
TSDF Alt EPA ID:	CAD093459485
TSDF Alt Name:	Not reported
Waste Code Description:	214 - Unspecified solvent mixture
RCRA Code:	D039
Meth Code:	H01 - Transfer Station
Quantity Tons:	0.0144
Waste Quantity:	4
Quantity Unit:	G
Additional Code 1:	Not reported
Additional Code 2:	Not reported
Additional Code 3:	Not reported
Additional Code 4:	Not reported
Additional Code 5:	Not reported

Shipment Date:	19950602
Creation Date:	10/24/1995 0:00:00
Receipt Date:	19950609
Manifest ID:	95521869
Trans EPA ID:	ILD984908202
Trans Name:	Not reported
Trans 2 EPA ID:	ILD984908202
Trans 2 Name:	Not reported
TSDF EPA ID:	CAD093459485

GOODYEAR AUTO SERVICE CENTER (Continued) **S113054894**

Trans Name:	Not reported
TSDF Alt EPA ID:	Not reported
TSDF Alt Name:	Not reported
Waste Code Description:	214 - Unspecified solvent mixture
RCRA Code:	D039
Meth Code:	H01 - Transfer Station
Quantity Tons:	0.018
Waste Quantity:	5
Quantity Unit:	G
Additional Code 1:	Not reported
Additional Code 2:	Not reported
Additional Code 3:	Not reported
Additional Code 4:	Not reported
Additional Code 5:	Not reported

Shipment Date:	19950410
Creation Date:	10/23/1995 0:00:00
Receipt Date:	19950413
Manifest ID:	95034817
Trans EPA ID:	ILD984908202
Trans Name:	Not reported
Trans 2 EPA ID:	ILD984908202
Trans 2 Name:	Not reported
TSDF EPA ID:	CAD093459485
Trans Name:	Not reported
TSDF Alt EPA ID:	CAD093459485
TSDF Alt Name:	Not reported
Waste Code Description:	214 - Unspecified solvent mixture
RCRA Code:	D039
Meth Code:	H01 - Transfer Station
Quantity Tons:	0.018
Waste Quantity:	5
Quantity Unit:	G
Additional Code 1:	Not reported
Additional Code 2:	Not reported
Additional Code 3:	Not reported
Additional Code 4:	Not reported
Additional Code 5:	Not reported

Additional Information:

Year:	1993
Gen EPA ID:	CAL000088248

Shipment Date:	19930901
Creation Date:	9/13/1995 0:00:00
Receipt Date:	19930901
Manifest ID:	93141720
Trans EPA ID:	CAD028277036
Trans Name:	Not reported
Trans 2 EPA ID:	Not reported
Trans 2 Name:	Not reported
TSDF EPA ID:	CAT080013352
Trans Name:	Not reported
TSDF Alt EPA ID:	CAT080013352
TSDF Alt Name:	Not reported
Waste Code Description:	222 - Oil/water separation sludge
RCRA Code:	Not reported

GOODYEAR AUTO SERVICE CENTER (Continued) **S113054894**

Meth Code:	R01 - Recycler
Quantity Tons:	8.34
Waste Quantity:	2000
Quantity Unit:	G
Additional Code 1:	Not reported
Additional Code 2:	Not reported
Additional Code 3:	Not reported
Additional Code 4:	Not reported
Additional Code 5:	Not reported

I106 **ALEXANDRIA REAL ESTATE EQUITIES, INC.** **RCRA NonGen / NLR** **1027214590**
ENE **6120 BRISTOL PARKWAY** **CAC003179245**
1/8-1/4 **CULVER CITY, CA 90230**
0.173 mi.
914 ft. **Site 3 of 3 in cluster I**

Relative: **Higher**

Actual: **101 ft.**

RCRA Listings:

Date Form Received by Agency:	20220603
Handler Name:	Alexandria Real Estate Equities, Inc.
Handler Address:	6120 Bristol Parkway
Handler City,State,Zip:	CULVER CITY, CA 90230
EPA ID:	CAC003179245
Contact Name:	TAMARA GOMEZ
Contact Address:	26 N. EUCLID AVE.
Contact City,State,Zip:	PASADENA, CA 91101
Contact Telephone:	626-372-4285
Contact Fax:	Not reported
Contact Email:	TGOMEZ@ARE.COM
Contact Title:	Not reported
EPA Region:	09
Land Type:	Not reported
Federal Waste Generator Description:	Not a generator, verified
Non-Notifier:	Not reported
Biennial Report Cycle:	Not reported
Accessibility:	Not reported
Active Site Indicator:	Not reported
State District Owner:	Not reported
State District:	Not reported
Mailing Address:	26 N. EUCLID AVE.
Mailing City,State,Zip:	PASADENA, CA 91101
Owner Name:	Alexandria Real Estate Equities
Owner Type:	Other
Operator Name:	Tamara Gomez
Operator Type:	Other
Short-Term Generator Activity:	No
Importer Activity:	No
Mixed Waste Generator:	No
Transporter Activity:	No
Transfer Facility Activity:	No
Recycler Activity with Storage:	No
Small Quantity On-Site Burner Exemption:	No
Smelting Melting and Refining Furnace Exemption:	No
Underground Injection Control:	No
Off-Site Waste Receipt:	No
Universal Waste Indicator:	No
Universal Waste Destination Facility:	No
Federal Universal Waste:	No
Active Site State-Reg Handler:	---

ALEXANDRIA REAL ESTATE EQUITIES, INC. (Continued) **1027214590**

Federal Facility Indicator:	Not reported
Hazardous Secondary Material Indicator:	N
Sub-Part K Indicator:	Not reported
2018 GPRA Permit Baseline:	Not on the Baseline
2018 GPRA Renewals Baseline:	Not on the Baseline
202 GPRA Corrective Action Baseline:	No
Subject to Corrective Action Universe:	No
Non-TSDFs Where RCRA CA has Been Imposed Universe:	No
Corrective Action Priority Ranking:	No NCAPS ranking
Environmental Control Indicator:	No
Institutional Control Indicator:	No
Human Exposure Controls Indicator:	N/A
Groundwater Controls Indicator:	N/A
Significant Non-Complier Universe:	No
Unaddressed Significant Non-Complier Universe:	No
Addressed Significant Non-Complier Universe:	No
Significant Non-Complier With a Compliance Schedule Universe:	No
Financial Assurance Required:	Not reported
Handler Date of Last Change:	20220606
Recognized Trader-Importer:	No
Recognized Trader-Exporter:	No
Importer of Spent Lead Acid Batteries:	No
Exporter of Spent Lead Acid Batteries:	No
Recycler Activity Without Storage:	No
Manifest Broker:	No
Sub-Part P Indicator:	No

Handler - Owner Operator:

Owner/Operator Indicator:	Operator
Owner/Operator Name:	TAMARA GOMEZ
Legal Status:	Other
Date Became Current:	Not reported
Date Ended Current:	Not reported
Owner/Operator Address:	26 N. EUCLID AVE.
Owner/Operator City,State,Zip:	PASADENA, CA 91101
Owner/Operator Telephone:	626-372-4285
Owner/Operator Telephone Ext:	Not reported
Owner/Operator Fax:	Not reported
Owner/Operator Email:	Not reported

Owner/Operator Indicator:	Owner
Owner/Operator Name:	ALEXANDRIA REAL ESTATE EQUITIES
Legal Status:	Other
Date Became Current:	Not reported
Date Ended Current:	Not reported
Owner/Operator Address:	26 N. EUCLID AVE.
Owner/Operator City,State,Zip:	PASADENA, CA 91101
Owner/Operator Telephone:	626-372-4285
Owner/Operator Telephone Ext:	Not reported
Owner/Operator Fax:	Not reported
Owner/Operator Email:	Not reported

Historic Generators:

Receive Date:	20220603
Handler Name:	ALEXANDRIA REAL ESTATE EQUITIES, INC.

ALEXANDRIA REAL ESTATE EQUITIES, INC. (Continued) **1027214590**

Federal Waste Generator Description:	Not a generator, verified
State District Owner:	Not reported
Large Quantity Handler of Universal Waste:	No
Recognized Trader Importer:	No
Recognized Trader Exporter:	No
Spent Lead Acid Battery Importer:	No
Spent Lead Acid Battery Exporter:	No
Current Record:	Yes
Non Storage Recycler Activity:	No
Electronic Manifest Broker:	No

List of NAICS Codes and Descriptions:

NAICS Code:	56299
NAICS Description:	ALL OTHER WASTE MANAGEMENT SERVICES

Facility Has Received Notices of Violations:

Violations:	No Violations Found

Evaluation Action Summary:

Evaluations:	No Evaluations Found

M107 **94855** **HIST UST** **U001561798**
SSW **6530 S SEPULVEDA BLVD** **N/A**
1/8-1/4 **LOS ANGELES, CA 90045**
0.175 mi.
924 ft. **Site 6 of 19 in cluster M**

Relative: **Lower**

Actual: **33 ft.**

HIST UST:

Name:	94855
Address:	6530 S SEPULVEDA BLVD
City,State,Zip:	LOS ANGELES, CA 90045
File Number:	Not reported
URL:	Not reported
Region:	STATE
Facility ID:	00000062682
Facility Type:	Gas Station
Other Type:	Not reported
Contact Name:	BELOTTO,ANDREA
Telephone:	2136416223
Owner Name:	CHEVRON U.S.A. INC.
Owner Address:	575 MARKET
Owner City,St,Zip:	SAN FRANCISCO, CA 94105
Total Tanks:	0004
Tank Num:	001
Container Num:	1
Year Installed:	1970
Tank Capacity:	00005000
Tank Used for:	PRODUCT
Type of Fuel:	Not reported
Container Construction Thickness:	0000250
Leak Detection:	Stock Inventor
Tank Num:	002
Container Num:	2

94855 (Continued) **U001561798**

Year Installed:	1970
Tank Capacity:	00010000
Tank Used for:	PRODUCT
Type of Fuel:	Not reported
Container Construction Thickness:	0000250
Leak Detection:	Stock Inventor
Tank Num:	003
Container Num:	3
Year Installed:	1970
Tank Capacity:	00010000
Tank Used for:	PRODUCT
Type of Fuel:	Not reported
Container Construction Thickness:	0000250
Leak Detection:	Stock Inventor
Tank Num:	004
Container Num:	4
Year Installed:	1970
Tank Capacity:	00001000
Tank Used for:	WASTE
Type of Fuel:	Not reported
Container Construction Thickness:	0000130
Leak Detection:	Stock Inventor

M108 **94855-CHEVRON STATION** **SWEEPS UST** **S106922287**
SSW **6530 SEPULVEDA BLVD** **N/A**
1/8-1/4 **LOS ANGELES, CA 90045**
0.175 mi.
924 ft. **Site 7 of 19 in cluster M**

Relative: SWEEPS UST:
Lower

Name:	94855-CHEVRON STATION
Address:	6530 SEPULVEDA BLVD
City:	LOS ANGELES
Status:	Not reported
Comp Number:	3570
Number:	Not reported
Board Of Equalization:	44-013114
Referral Date:	Not reported
Action Date:	Not reported
Created Date:	Not reported
Owner Tank Id:	Not reported
SWRCB Tank Id:	19-050-003570-000001
Tank Status:	Not reported
Capacity:	5000
Active Date:	Not reported
Tank Use:	CHEMICAL
STG:	PRODUCT
Content:	UNKNOWN
Number Of Tanks:	4
Name:	94855-CHEVRON STATION
Address:	6530 SEPULVEDA BLVD
City:	LOS ANGELES
Status:	Not reported
Comp Number:	3570
Number:	Not reported

Actual:
33 ft.

94855-CHEVRON STATION (Continued) **S106922287**

Board Of Equalization:	44-013114
Referral Date:	Not reported
Action Date:	Not reported
Created Date:	Not reported
Owner Tank Id:	Not reported
SWRCB Tank Id:	19-050-003570-000002
Tank Status:	Not reported
Capacity:	10000
Active Date:	Not reported
Tank Use:	CHEMICAL
STG:	PRODUCT
Content:	UNKNOWN
Number Of Tanks:	Not reported

Name:	94855-CHEVRON STATION
Address:	6530 SEPULVEDA BLVD
City:	LOS ANGELES
Status:	Not reported
Comp Number:	3570
Number:	Not reported
Board Of Equalization:	44-013114
Referral Date:	Not reported
Action Date:	Not reported
Created Date:	Not reported
Owner Tank Id:	Not reported
SWRCB Tank Id:	19-050-003570-000003
Tank Status:	Not reported
Capacity:	10000
Active Date:	Not reported
Tank Use:	CHEMICAL
STG:	PRODUCT
Content:	UNKNOWN
Number Of Tanks:	Not reported

Name:	94855-CHEVRON STATION
Address:	6530 SEPULVEDA BLVD
City:	LOS ANGELES
Status:	Not reported
Comp Number:	3570
Number:	Not reported
Board Of Equalization:	44-013114
Referral Date:	Not reported
Action Date:	Not reported
Created Date:	Not reported
Owner Tank Id:	Not reported
SWRCB Tank Id:	19-050-003570-000004
Tank Status:	Not reported
Capacity:	1000
Active Date:	Not reported
Tank Use:	CHEMICAL
STG:	PRODUCT
Content:	UNKNOWN
Number Of Tanks:	Not reported

M109 **BELOTTO AUTO SERVICE** **UST** **U004374551**
SSW **6530 S SEPULVEDA BLVD** **N/A**
1/8-1/4 **LOS ANGELES, CA 90045**
0.175 mi.
924 ft. **Site 8 of 19 in cluster M**

Relative: **Lower**
Actual: **33 ft.**

LOS ANGELES UST:

Name:	BELOTTO AUTO SERVICE
Address:	6530 S SEPULVEDA BLVD
City,State,Zip:	LOS ANGELES, CA 90045
Facility ID:	FA0009302
Last Run Date:	01/01/1900
Status:	Inactive

M110 **94855** **HIST UST** **S118407114**
SSW **6530 SEPULEVDA BLVD** **N/A**
1/8-1/4 **LOS ANGELES, CA 90045**
0.175 mi.
924 ft. **Site 9 of 19 in cluster M**

Relative: **Lower**
Actual: **33 ft.**

HIST UST:

Name:	94855
Address:	6530 SEPULEVDA BLVD
City,State,Zip:	LOS ANGELES, CA 90045
File Number:	00026dc7
URL:	https://documents.geotracker.waterboards.ca.gov/ustpdfs/pdf/00026dc7.pdf
Region:	Not reported
Facility ID:	Not reported
Facility Type:	Not reported
Other Type:	Not reported
Contact Name:	Not reported
Telephone:	Not reported
Owner Name:	Not reported
Owner Address:	Not reported
Owner City,St,Zip:	Not reported
Total Tanks:	Not reported
Tank Num:	Not reported
Container Num:	Not reported
Year Installed:	Not reported
Tank Capacity:	Not reported
Tank Used for:	Not reported
Type of Fuel:	Not reported
Container Construction Thickness:	Not reported
Leak Detection:	Not reported

Click here for Geo Tracker PDF:

M111 **94855-CHEVRON STATION** **CA FID UST** **S106027481**
SSW **6530 SEPULVEDA BLVD** **N/A**
1/8-1/4 **LA, CA 90000**
0.175 mi.
924 ft. **Site 10 of 19 in cluster M**

Relative: **Lower**
Actual: **33 ft.**

CA FID UST:

Facility ID:	19005667
Regulated By:	UTNKI
Regulated ID:	00062682

94855-CHEVRON STATION (Continued) **S106027481**

Cortese Code:	Not reported
SIC Code:	Not reported
Facility Phone:	2136947000
Mail To:	Not reported
Mailing Address:	575 MARKET ST
Mailing Address 2:	Not reported
Mailing City,St,Zip:	LOS ANGELES 900450000
Contact:	Not reported
Contact Phone:	Not reported
DUNs Number:	Not reported
NPDES Number:	Not reported
EPA ID:	Not reported
Comments:	Not reported
Status:	Inactive

Facility ID:	19005667
Regulated By:	UTNKI
Regulated ID:	Not reported
Cortese Code:	Not reported
SIC Code:	Not reported
Facility Phone:	2136416229
Mail To:	Not reported
Mailing Address:	6530 S SEPULVEDA BLVD
Mailing Address 2:	Not reported
Mailing City,St,Zip:	LA 900000000
Contact:	Not reported
Contact Phone:	Not reported
DUNs Number:	Not reported
NPDES Number:	Not reported
EPA ID:	Not reported
Comments:	Not reported
Status:	Inactive

M112 **H & H PROPERTY** **UST FINDER RELEASE** **1028973189**
SSW **6530 SEPULVEDA BLVD** **N/A**
1/8-1/4 **WESTCHESTER, CA 90045**
0.175 mi.
924 ft. **Site 11 of 19 in cluster M**

Relative: UST FINDER RELEASE:
Lower

Actual: Object ID:	60180
33 ft. Facility ID:	Not reported
Lust ID:	CAT0603701059
Name:	H & H PROPERTY
Address:	6530 SEPULVEDA BLVD
City,State,Zip:	WESTCHESTER, CA 90045
Address Match Type:	StreetAddress
Reported Date:	Not reported
Status:	No Further Action
Substance:	Not reported
Population within 1500ft:	418
Domestic Wells within 1500ft:	0
Land Use:	Developed, High Intensity
Within SPA:	No
SPA PWS Facility ID:	Not reported
SPA Water Type:	Not reported
SPA Facility Type:	Not reported
SPA HUC12:	Not reported

H & H PROPERTY (Continued) **1028973189**

Within WHPA:	No
WHPA PWS Facility ID:	Not reported
WHPA Water Type:	Not reported
WHPA Facility Type:	Not reported
WHPA HUC12:	Not reported
Within 100yr Floodplain:	Yes
Tribe:	Not reported
EPA Region:	9
NFA Letter 1:	Not reported
NFA Letter 2:	Not reported
NFA Letter 3:	Not reported
NFA Letter 4:	Not reported
Closed With Residual Contaminate:	Not reported
Coordinate Source:	Geocode
X Coord:	-118.39463
Y Coord:	33.98053
Latitude:	33.98053
Longitude:	-118.39463

M113 **H & H PROPERTY** **LUST** **1000434361**
SSW **6530 SEPULVEDA BLVD** **Cortese** **N/A**
1/8-1/4 **WESTCHESTER, CA 90045**
0.175 mi.
924 ft. **Site 12 of 19 in cluster M**

Relative: LUST REG 4:
Lower

Actual: **33 ft.**

Region:	4	
Regional Board:	04	
County:	Los Angeles	
Facility Id:	900450361	
Status:	Case Closed	
Substance:	Hydrocarbons	
Substance Quantity:	Not reported	
Local Case No:	Not reported	
Case Type:	Groundwater	
Abatement Method Used at the Site:		OT
Global ID:	T0603701059	
W Global ID:	Not reported	
Staff:	UNK	
Local Agency:	19050	
Cross Street:	CENTINELA AVE	
Enforcement Type:	Not reported	
Date Leak Discovered:	Not reported	
Date Leak First Reported:		7/11/1989
Date Leak Record Entered:	2/11/1997	
Date Confirmation Began:	Not reported	
Date Leak Stopped:	Not reported	
Date Case Last Changed on Database:		7/26/1989
Date the Case was Closed:		7/17/1996
How Leak Discovered:	Not reported	
How Leak Stopped:	Not reported	
Cause of Leak:	Not reported	
Leak Source:	Not reported	
Operator:	FORMER CHEVRON #9-4855	
Water System:	Not reported	
Well Name:	Not reported	
Approx. Dist To Production Well (ft):		9773.287160274430439047808776
Source of Cleanup Funding:		Not reported

H & H PROPERTY (Continued) **1000434361**

Preliminary Site Assessment Workplan Submitted:	Not reported
Preliminary Site Assessment Began:	Not reported
Pollution Characterization Began:	2/27/1989
Remediation Plan Submitted:	7/28/1989
Remedial Action Underway:	8/30/1989
Post Remedial Action Monitoring Began:	Not reported
Enforcement Action Date:	Not reported
Historical Max MTBE Date:	Not reported
Hist Max MTBE Conc in Groundwater:	Not reported
Hist Max MTBE Conc in Soil:	Not reported
Significant Interim Remedial Action Taken:	Not reported
GW Qualifier:	Not reported
Soil Qualifier:	Not reported
Organization:	Not reported
Owner Contact:	Not reported
Responsible Party:	H & H PROPERTIES
RP Address:	6701 CENTER DRIVE WEST, SUITE 400, LOS ANGELES CA 90045
Program:	LUST
Lat/Long:	33.9803404 / -1
Local Agency Staff:	PEJ
Beneficial Use:	Not reported
Priority:	Not reported
Cleanup Fund Id:	Not reported
Suspended:	Not reported
Assigned Name:	Not reported
Summary:	SITE IS PART OF HOWARD HUGHES PROPERTY WHICH HAS GROUNDWATERCONTAMINATION. BOTH ADDRESSES 6540/6530 ARE INCLUDED IN THIS CLOSURE LETTERPER DAB 3/17/97 DISCUSS WITH EH DATED 3/14/97

CORTESE:

Name:	H & H PROPERTY
Address:	6530 SEPULVEDA BLVD
City,State,Zip:	WESTCHESTER, CA 90045
Region:	CORTESE
Envirostor Id:	Not reported
Global ID:	T0603701059
Site/Facility Type:	LUST CLEANUP SITE
Cleanup Status:	COMPLETED - CASE CLOSED
Status Date:	Not reported
Site Code:	Not reported
Latitude:	Not reported
Longitude:	Not reported
Owner:	Not reported
Enf Type:	Not reported
Swat R:	Not reported
Flag:	active
Order No:	Not reported
Waste Discharge System No:	Not reported
Effective Date:	Not reported
Region 2:	Not reported
WID Id:	Not reported
Solid Waste Id No:	Not reported
Waste Management Uit Name:	Not reported
File Name:	Active Open

M114 **H & H PROPERTY** **LUST** **S105024687**
SSW **6530 SEPULVEDA** **HIST CORTESE** **N/A**
1/8-1/4 **LOS ANGELES, CA 90045** **CERS**
0.175 mi.
924 ft. **Site 13 of 19 in cluster M**

Relative: **Lower**

Actual: **33 ft.**

LUST:

Name:	H & H PROPERTY
Address:	6530 SEPULVEDA BLVD
City,State,Zip:	WESTCHESTER, CA 90045
Lead Agency:	LOS ANGELES RWQCB (REGION 4)
Case Type:	LUST Cleanup Site
Geo Track:	http://geotracker.waterboards.ca.gov/profile_report.asp?global_id=T0603701059
Global Id:	T0603701059
Latitude:	33.9806077625336
Longitude:	-118.39434440734
Status:	Completed - Case Closed
Status Date:	07/17/1996
Case Worker:	YR
RB Case Number:	900450361
Local Agency:	LOS ANGELES, CITY OF
File Location:	Not reported
Local Case Number:	Not reported
Potential Media Affect:	Aquifer used for drinking water supply
Potential Contaminants of Concern:	Other Solvent or Non-Petroleum Hydrocarbon
EPA Region:	9
Coordinate Source:	Google Map Move
Cuf Case:	NO
Quantity Released Gallons:	Not reported
Begin Date:	02/27/1989
Leak Reported Date:	07/11/1989
How Discovered:	Not reported
How Discovered Description:	Not reported
Discharge Source:	Not reported
Discharge Cause:	Not reported
Stop Method:	Not reported
Stop Description:	Not reported
No Further Action Date:	07/17/1996
CA Water Watershed Name:	Santa Monica Bay - Interior Santa Monica Bay - Wilshire (404.63)
Dwr Groundwater Subbasin Name:	Coastal Plain Of Los Angeles - West Coast (4-011.03)
Disadvantaged Community:	Not reported
CA Enviroscreen 3 Score:	61-65%
CA Enviroscreen 4 Score:	45-50%
Military DOD Site:	No
Facility Project Subtype:	Not reported
RWQCB Region:	LOS ANGELES RWQCB (REGION 4)
Site History:	Not reported

LUST:

Global Id:	T0603701059
Contact Type:	Local Agency Caseworker
Contact Name:	ELOY LUNA
Organization Name:	LOS ANGELES, CITY OF
Address:	200 North Main Street, Suite 1780
City:	LOS ANGELES
Email:	eloy.luna@lacity.org
Phone Number:	Not reported

Global Id:	T0603701059
Contact Type:	Regional Board Caseworker - Primary Caseworker

H & H PROPERTY (Continued) **S105024687**

Contact Name: YUE RONG
Organization Name: LOS ANGELES RWQCB (REGION 4)
Address: 320 W. 4TH ST., SUITE 200
City: Los Angeles
Email: yrong@waterboards.ca.gov
Phone Number: Not reported

LUST:
Global Id: T0603701059
Action Type: Other
Date: 07/11/1989
Action: Leak Reported

LUST:
Global Id: T0603701059
Status: Open - Case Begin Date
Status Date: 02/27/1989

Global Id: T0603701059
Status: Open - Site Assessment
Status Date: 02/27/1989

Global Id: T0603701059
Status: Open - Remediation
Status Date: 07/28/1989

Global Id: T0603701059
Status: Open - Remediation
Status Date: 08/30/1989

Global Id: T0603701059
Status: Completed - Case Closed
Status Date: 07/17/1996

HIST CORTESE:
edr_fname: H & H PROPERTY
edr_fadd1: 6530 SEPULVEDA
City,State,Zip: LOS ANGELES, CA 90045
Region: CORTESE
Facility County Code: 19
Reg By: LTNKA
Reg Id: 900450361

CERS:
Name: H & H PROPERTY
Address: 6530 SEPULVEDA BLVD
City,State,Zip: WESTCHESTER, CA 90045
Site ID: 854188
CERS ID: T0603701059
CERS Description: Leaking Underground Storage Tank Cleanup Site

Affiliation:
Affiliation Type Desc: Local Agency Caseworker
Entity Name: ELOY LUNA - LOS ANGELES, CITY OF
Entity Title: Not reported

H & H PROPERTY (Continued) **S105024687**

Affiliation Address:	200 North Main Street, Suite 1780
Affiliation City:	LOS ANGELES
Affiliation State:	CA
Affiliation Country:	Not reported
Affiliation Zip:	Not reported
Affiliation Phone:	,
Affiliation Type Desc:	Regional Board Caseworker
Entity Name:	YUE RONG - LOS ANGELES RWQCB (REGION 4)
Entity Title:	Not reported
Affiliation Address:	320 W. 4TH ST., SUITE 200
Affiliation City:	Los Angeles
Affiliation State:	CA
Affiliation Country:	Not reported
Affiliation Zip:	Not reported
Affiliation Phone:	,

M115 **ANDREA BELOTTA** **SWEEPS UST** **S106922682**
SSW **6530 S SEPULVEDA BLVD** **N/A**
1/8-1/4 **LA, CA 90000**
0.175 mi.
924 ft. **Site 14 of 19 in cluster M**

Relative: SWEEPS UST:
Lower

Name:	ANDREA BELOTTA
Address:	6530 S SEPULVEDA BLVD
City:	LA
Status:	Not reported
Comp Number:	5643
Number:	Not reported
Board Of Equalization:	Not reported
Referral Date:	Not reported
Action Date:	Not reported
Created Date:	Not reported
Owner Tank Id:	Not reported
SWRCB Tank Id:	Not reported
Tank Status:	Not reported
Capacity:	Not reported
Active Date:	Not reported
Tank Use:	Not reported
STG:	Not reported
Content:	Not reported
Number Of Tanks:	Not reported

Actual:
33 ft.

M116 **CURRENT OCCUPANT** **SWEEPS UST** **S101582894**
SSW **6540 S SEPULVEDA BLVD** **CA FID UST** **N/A**
1/8-1/4 **LOS ANGELES, CA 90045**
0.177 mi.
932 ft. **Site 15 of 19 in cluster M**

Relative: SWEEPS UST:
Lower

Name:	CURRENT OCCUPANT
Address:	6540 S SEPULVEDA BLVD
City:	LOS ANGELES
Status:	Not reported

Actual:
33 ft.

CURRENT OCCUPANT (Continued) **S101582894**

Comp Number: 1029
Number: Not reported
Board Of Equalization: 44-031782
Referral Date: Not reported
Action Date: Not reported
Created Date: Not reported
Owner Tank Id: Not reported
SWRCB Tank Id: 19-050-001029-000001
Tank Status: Not reported
Capacity: 8000
Active Date: Not reported
Tank Use: M.V. FUEL
STG: PRODUCT
Content: DIESEL
Number Of Tanks: 3

Name: CURRENT OCCUPANT
Address: 6540 S SEPULVEDA BLVD
City: LOS ANGELES
Status: Not reported
Comp Number: 1029
Number: Not reported
Board Of Equalization: 44-031782
Referral Date: Not reported
Action Date: Not reported
Created Date: Not reported
Owner Tank Id: Not reported
SWRCB Tank Id: 19-050-001029-000002
Tank Status: Not reported
Capacity: 8000
Active Date: Not reported
Tank Use: M.V. FUEL
STG: PRODUCT
Content: REG UNLEADED
Number Of Tanks: Not reported

Name: CURRENT OCCUPANT
Address: 6540 S SEPULVEDA BLVD
City: LOS ANGELES
Status: Not reported
Comp Number: 1029
Number: Not reported
Board Of Equalization: 44-031782
Referral Date: Not reported
Action Date: Not reported
Created Date: Not reported
Owner Tank Id: Not reported
SWRCB Tank Id: 19-050-001029-000003
Tank Status: Not reported
Capacity: 8000
Active Date: Not reported
Tank Use: M.V. FUEL
STG: PRODUCT
Content: REG UNLEADED
Number Of Tanks: Not reported

CURRENT OCCUPANT (Continued) **S101582894**

CA FID UST:

Facility ID:	19001784
Regulated By:	UTNKI
Regulated ID:	00016889
Cortese Code:	Not reported
SIC Code:	Not reported
Facility Phone:	2130000000
Mail To:	Not reported
Mailing Address:	6540 S SEPULVEDA BLVD
Mailing Address 2:	Not reported
Mailing City,St,Zip:	LOS ANGELES 900450000
Contact:	Not reported
Contact Phone:	Not reported
DUNs Number:	Not reported
NPDES Number:	Not reported
EPA ID:	Not reported
Comments:	Not reported
Status:	Inactive

M117 **HOWARD HUGHES PROP LOT #2** **UST FINDER RELEASE** **1028977412**
SSW **6540 SEPULVEDA BLVD** **N/A**
1/8-1/4 **WESTCHESTER, CA 90045**
0.177 mi.
932 ft. **Site 16 of 19 in cluster M**

Relative: **Lower**

Actual: **33 ft.**

UST FINDER RELEASE:

Object ID:	60181
Facility ID:	Not reported
Lust ID:	CAT0603701036
Name:	HOWARD HUGHES PROP LOT #2
Address:	6540 SEPULVEDA BLVD
City,State,Zip:	WESTCHESTER, CA 90045
Address Match Type:	StreetAddress
Reported Date:	Not reported
Status:	No Further Action
Substance:	Not reported
Population within 1500ft:	413
Domestic Wells within 1500ft:	0
Land Use:	Developed, High Intensity
Within SPA:	No
SPA PWS Facility ID:	Not reported
SPA Water Type:	Not reported
SPA Facility Type:	Not reported
SPA HUC12:	Not reported
Within WHPA:	No
WHPA PWS Facility ID:	Not reported
WHPA Water Type:	Not reported
WHPA Facility Type:	Not reported
WHPA HUC12:	Not reported
Within 100yr Floodplain:	No
Tribe:	Not reported
EPA Region:	9
NFA Letter 1:	Not reported
NFA Letter 2:	Not reported
NFA Letter 3:	Not reported
NFA Letter 4:	Not reported
Closed With Residual Contaminate:	Not reported

HOWARD HUGHES PROP LOT #2 (Continued) **1028977412**

Coordinate Source:	Geocode
X Coord:	-118.39459
Y Coord:	33.9803700000001
Latitude:	33.98037
Longitude:	-118.394589999999

M118 **HOWARD HUGHES PROP LOT #2** **LUST** **S105024688**
SSW **6540 SEPULVEDA BLVD** **HIST CORTESE** **N/A**
1/8-1/4 **WESTCHESTER, CA 90045**
0.177 mi.
932 ft. **Site 17 of 19 in cluster M**

Relative: **Lower**

Actual: **33 ft.**

LUST:

Name:	HOWARD HUGHES PROP LOT #2
Address:	6540 SEPULVEDA BLVD
City,State,Zip:	WESTCHESTER, CA 90045
Lead Agency:	LOS ANGELES RWQCB (REGION 4)
Case Type:	LUST Cleanup Site
Geo Track:	http://geotracker.waterboards.ca.gov/profile_report.asp?global_id=T0603701036
Global Id:	T0603701036
Latitude:	33.9802848483362
Longitude:	-118.394182250262
Status:	Completed - Case Closed
Status Date:	07/17/1996
Case Worker:	YR
RB Case Number:	900450107
Local Agency:	LOS ANGELES, CITY OF
File Location:	Not reported
Local Case Number:	Not reported
Potential Media Affect:	Soil
Potential Contaminants of Concern:	Gasoline
EPA Region:	9
Coordinate Source:	Google Map Move
Cuf Case:	NO
Quantity Released Gallons:	Not reported
Begin Date:	06/27/1988
Leak Reported Date:	06/27/1988
How Discovered:	Not reported
How Discovered Description:	Not reported
Discharge Source:	Not reported
Discharge Cause:	Not reported
Stop Method:	Not reported
Stop Description:	Not reported
No Further Action Date:	07/17/1996
CA Water Watershed Name:	Santa Monica Bay - Interior Santa Monica Bay - Wilshire (404.63)
Dwr Groundwater Subbasin Name:	Coastal Plain Of Los Angeles - West Coast (4-011.03)
Disadvantaged Community:	Not reported
CA Enviroscreen 3 Score:	46-50%
CA Enviroscreen 4 Score:	20-25%
Military DOD Site:	No
Facility Project Subtype:	Not reported
RWQCB Region:	LOS ANGELES RWQCB (REGION 4)
Site History:	Not reported

LUST:

Global Id:	T0603701036
Contact Type:	Local Agency Caseworker
Contact Name:	ELOY LUNA

HOWARD HUGHES PROP LOT #2 (Continued) **S105024688**

Organization Name: LOS ANGELES, CITY OF
Address: 200 North Main Street, Suite 1780
City: LOS ANGELES
Email: eloy.luna@lacity.org
Phone Number: Not reported

Global Id: T0603701036
Contact Type: Regional Board Caseworker - Primary Caseworker
Contact Name: YUE RONG
Organization Name: LOS ANGELES RWQCB (REGION 4)
Address: 320 W. 4TH ST., SUITE 200
City: Los Angeles
Email: yrong@waterboards.ca.gov
Phone Number: Not reported

LUST:
Global Id: T0603701036
Action Type: ENFORCEMENT
Date: 07/17/1996
Action: Closure/No Further Action Letter

Global Id: T0603701036
Action Type: Other
Date: 06/27/1988
Action: Leak Reported

LUST:
Global Id: T0603701036
Status: Open - Case Begin Date
Status Date: 06/27/1988

Global Id: T0603701036
Status: Open - Site Assessment
Status Date: 01/30/1989

Global Id: T0603701036
Status: Open - Remediation
Status Date: 01/09/1992

Global Id: T0603701036
Status: Completed - Case Closed
Status Date: 07/17/1996

HIST CORTESE:
edr_fname: HOWARD HUGHES PROP LOT #2
edr_fadd1: 6540 SEPULVEDA
City,State,Zip: LOS ANGELES, CA 90045
Region: CORTESE
Facility County Code: 19
Reg By: LTNKA
Reg Id: 900450107

M119 **HOWARD HUGHES PROP LOT #2** **LUST** **S100273176**
SSW **6540 SEPULVEDA BLVD** **Cortese** **N/A**
1/8-1/4 **WESTCHESTER, CA 90045** **CERS**
0.177 mi.
932 ft. **Site 18 of 19 in cluster M**

Relative: **Lower**

Actual: **33 ft.**

LUST REG 4:

Region:	4	
Regional Board:	04	
County:	Los Angeles	
Facility Id:	900450107	
Status:	Case Closed	
Substance:	Gasoline	
Substance Quantity:	Not reported	
Local Case No:	Not reported	
Case Type:	Soil	
Abatement Method Used at the Site:		Pump and Treat Groundwater
Global ID:	T0603701036	
W Global ID:	Not reported	
Staff:	UNK	
Local Agency:	19050	
Cross Street:	CENTINELA	
Enforcement Type:	Not reported	
Date Leak Discovered:	Not reported	
Date Leak First Reported:		6/27/1988
Date Leak Record Entered:	7/1/1988	
Date Confirmation Began:	Not reported	
Date Leak Stopped:	Not reported	
Date Case Last Changed on Database:		7/10/1995
Date the Case was Closed:		7/17/1996
How Leak Discovered:	Not reported	
How Leak Stopped:	Not reported	
Cause of Leak:	Not reported	
Leak Source:	Not reported	
Operator:	Not reported	
Water System:	Not reported	
Well Name:	Not reported	
Approx. Dist To Production Well (ft):		9756.950870552702951248565682
Source of Cleanup Funding:		Not reported
Preliminary Site Assessment Workplan Submitted:		Not reported
Preliminary Site Assessment Began:		Not reported
Pollution Characterization Began:		1/30/1989
Remediation Plan Submitted:		Not reported
Remedial Action Underway:		1/9/1992
Post Remedial Action Monitoring Began:		Not reported
Enforcement Action Date:		Not reported
Historical Max MTBE Date:		Not reported
Hist Max MTBE Conc in Groundwater:		Not reported
Hist Max MTBE Conc in Soil:		Not reported
Significant Interim Remedial Action Taken:		Yes
GW Qualifier:	Not reported	
Soil Qualifier:	Not reported	
Organization:	Not reported	
Owner Contact:	Not reported	
Responsible Party:	H & H PROPERTIES	
RP Address:	6701 CENTER DRIVE WEST, #1400, LOS ANGELES, CA 90045	
Program:	LUST	
Lat/Long:	33.9802804 / -1	
Local Agency Staff:	PEJ	

HOWARD HUGHES PROP LOT #2 (Continued) **S100273176**

Beneficial Use: Not reported
Priority: Not reported
Cleanup Fund Id: Not reported
Suspended: Not reported
Assigned Name: Not reported
Summary: 04/04/96 - 2ND CLOSURE LETTER (PER EH 1/10/97) HOWARD HUGHES PROPERTIES LOT #2 ALSO INCLUDES 6530 SEPULVEDABLVD, PER EH DISCUSSION 3/14/97. BOTH ADDRESS 6540/6530 ARE INCLUDED IN THIS CLOSURE LETTER PER DAB

CORTESE:
Name: HOWARD HUGHES PROP LOT #2
Address: 6540 SEPULVEDA BLVD
City,State,Zip: WESTCHESTER, CA 90045
Region: CORTESE
Envirostor Id: Not reported
Global ID: T0603701036
Site/Facility Type: LUST CLEANUP SITE
Cleanup Status: COMPLETED - CASE CLOSED
Status Date: Not reported
Site Code: Not reported
Latitude: Not reported
Longitude: Not reported
Owner: Not reported
Enf Type: Not reported
Swat R: Not reported
Flag: active
Order No: Not reported
Waste Discharge System No: Not reported
Effective Date: Not reported
Region 2: Not reported
WID Id: Not reported
Solid Waste Id No: Not reported
Waste Management Uit Name: Not reported
File Name: Active Open

CERS:
Name: HOWARD HUGHES PROP LOT #2
Address: 6540 SEPULVEDA BLVD
City,State,Zip: WESTCHESTER, CA 90045
Site ID: 849608
CERS ID: T0603701036
CERS Description: Leaking Underground Storage Tank Cleanup Site

Affiliation:
Affiliation Type Desc: Local Agency Caseworker
Entity Name: ELOY LUNA - LOS ANGELES, CITY OF
Entity Title: Not reported
Affiliation Address: 200 North Main Street, Suite 1780
Affiliation City: LOS ANGELES
Affiliation State: CA
Affiliation Country: Not reported
Affiliation Zip: Not reported
Affiliation Phone: ,

Affiliation Type Desc: Regional Board Caseworker
Entity Name: YUE RONG - LOS ANGELES RWQCB (REGION 4)

HOWARD HUGHES PROP LOT #2 (Continued) **S100273176**

Entity Title:	Not reported
Affiliation Address:	320 W. 4TH ST., SUITE 200
Affiliation City:	Los Angeles
Affiliation State:	CA
Affiliation Country:	Not reported
Affiliation Zip:	Not reported
Affiliation Phone:	,

M120 **FIX HILLS CAR WASH** **HIST UST** **U001561838**
SSW **6540 S SEPULVEDA BL** **N/A**
1/8-1/4 **LOS ANGELES, CA 90045**
0.177 mi.
932 ft. **Site 19 of 19 in cluster M**

Relative: **Lower**

Actual: **33 ft.**

HIST UST:

Name:	FIX HILLS CAR WASH
Address:	6540 S SEPULVEDA BL
City,State,Zip:	LOS ANGELES, CA 90045
File Number:	000284fe
URL:	https://documents.geotracker.waterboards.ca.gov/ustpdfs/pdf/000284fe.pdf
Region:	STATE
Facility ID:	00000016889
Facility Type:	Gas Station
Other Type:	Not reported
Contact Name:	VAHID LADJEVARDI
Telephone:	2136491135
Owner Name:	VAHID LADJEVARDI
Owner Address:	1417 BEVERLY GLEN BL.
Owner City,St,Zip:	LOS ANGELES, CA 90024
Total Tanks:	0003
Tank Num:	001
Container Num:	3
Year Installed:	Not reported
Tank Capacity:	00008000
Tank Used for:	PRODUCT
Type of Fuel:	DIESEL
Container Construction Thickness:	Not reported
Leak Detection:	Stock Inventor
Tank Num:	002
Container Num:	1
Year Installed:	Not reported
Tank Capacity:	00008000
Tank Used for:	PRODUCT
Type of Fuel:	UNLEADED
Container Construction Thickness:	Not reported
Leak Detection:	Stock Inventor
Tank Num:	003
Container Num:	2
Year Installed:	Not reported
Tank Capacity:	00008000
Tank Used for:	PRODUCT
Type of Fuel:	PREMIUM
Container Construction Thickness:	Not reported
Leak Detection:	Stock Inventor

FIX HILLS CAR WASH (Continued) **U001561838**

Click here for Geo Tracker PDF:

H121 **BRAD WRIGHT** **RCRA NonGen / NLR** **1026467398**
ESE **5815 DOVERWOOD DRIVE** **E MANIFEST** **CAC003072756**
1/8-1/4 **CULVER CITY, CA 90230**
0.182 mi.
962 ft. **Site 5 of 6 in cluster H**

Relative: **Higher**
Actual: **85 ft.**

RCRA Listings:

Date Form Received by Agency:	20200629
Handler Name:	Brad Wright
Handler Address:	5815 Doverwood Drive
Handler City,State,Zip:	CULVER CITY, CA 90230
EPA ID:	CAC003072756
Contact Name:	BRAD WRIGHT
Contact Address:	5815 DOVERWOOD DRIVE
Contact City,State,Zip:	CULVER CITY, CA 90230
Contact Telephone:	415-531-7397
Contact Fax:	Not reported
Contact Email:	CRISTAL.TEECOR@YAHOO.COM
Contact Title:	Not reported
EPA Region:	09
Land Type:	Not reported
Federal Waste Generator Description:	Not a generator, verified
Non-Notifier:	Not reported
Biennial Report Cycle:	Not reported
Accessibility:	Not reported
Active Site Indicator:	Not reported
State District Owner:	Not reported
State District:	Not reported
Mailing Address:	5815 DOVERWOOD DRIVE
Mailing City,State,Zip:	CULVER CITY, CA 90230
Owner Name:	Brad Wright
Owner Type:	Other
Operator Name:	Brad Wright
Operator Type:	Other
Short-Term Generator Activity:	No
Importer Activity:	No
Mixed Waste Generator:	No
Transporter Activity:	No
Transfer Facility Activity:	No
Recycler Activity with Storage:	No
Small Quantity On-Site Burner Exemption:	No
Smelting Melting and Refining Furnace Exemption:	No
Underground Injection Control:	No
Off-Site Waste Receipt:	No
Universal Waste Indicator:	No
Universal Waste Destination Facility:	No
Federal Universal Waste:	No
Active Site State-Reg Handler:	---
Federal Facility Indicator:	Not reported
Hazardous Secondary Material Indicator:	N
Sub-Part K Indicator:	Not reported
2018 GPRA Permit Baseline:	Not on the Baseline
2018 GPRA Renewals Baseline:	Not on the Baseline
202 GPRA Corrective Action Baseline:	No
Subject to Corrective Action Universe:	No
Non-TSDFs Where RCRA CA has Been Imposed Universe:	No

BRAD WRIGHT (Continued) **1026467398**

Corrective Action Priority Ranking:	No NCAPS ranking
Environmental Control Indicator:	No
Institutional Control Indicator:	No
Human Exposure Controls Indicator:	N/A
Groundwater Controls Indicator:	N/A
Significant Non-Complier Universe:	No
Unaddressed Significant Non-Complier Universe:	No
Addressed Significant Non-Complier Universe:	No
Significant Non-Complier With a Compliance Schedule Universe:	No
Financial Assurance Required:	Not reported
Handler Date of Last Change:	20200710
Recognized Trader-Importer:	No
Recognized Trader-Exporter:	No
Importer of Spent Lead Acid Batteries:	No
Exporter of Spent Lead Acid Batteries:	No
Recycler Activity Without Storage:	No
Manifest Broker:	No
Sub-Part P Indicator:	No

Handler - Owner Operator:

Owner/Operator Indicator:	Owner
Owner/Operator Name: BRAD WRIGHT	
Legal Status:	Other
Date Became Current:	Not reported
Date Ended Current:	Not reported
Owner/Operator Address:	5815 DOVERWOOD DRIVE
Owner/Operator City,State,Zip:	CULVER CITY, CA 90230
Owner/Operator Telephone:	415-531-7397
Owner/Operator Telephone Ext:	Not reported
Owner/Operator Fax:	Not reported
Owner/Operator Email:	Not reported

Owner/Operator Indicator:	Operator
Owner/Operator Name: BRAD WRIGHT	
Legal Status:	Other
Date Became Current:	Not reported
Date Ended Current:	Not reported
Owner/Operator Address:	5815 DOVERWOOD DRIVE
Owner/Operator City,State,Zip:	CULVER CITY, CA 90230
Owner/Operator Telephone:	415-531-7397
Owner/Operator Telephone Ext:	Not reported
Owner/Operator Fax:	Not reported
Owner/Operator Email:	Not reported

Historic Generators:

Receive Date:	20200629
Handler Name: BRAD WRIGHT	
Federal Waste Generator Description:	Not a generator, verified
State District Owner:	Not reported
Large Quantity Handler of Universal Waste:	No
Recognized Trader Importer:	No
Recognized Trader Exporter:	No
Spent Lead Acid Battery Importer:	No
Spent Lead Acid Battery Exporter:	No
Current Record:	Yes

BRAD WRIGHT (Continued) **1026467398**

Non Storage Recycler Activity: Not reported
Electronic Manifest Broker: Not reported

List of NAICS Codes and Descriptions:
NAICS Code: 56299
NAICS Description: ALL OTHER WASTE MANAGEMENT SERVICES

Facility Has Received Notices of Violations:
Violations: No Violations Found

Evaluation Action Summary:
Evaluations: No Evaluations Found

E MANIFEST:

Manifest Tracking Number:	013701970FLE
Last Updated Date:	20200720
Shipped Date:	20200626
Received Date:	20200710
Manifest Status:	Signed
Submission Type:	DataImage5Copy
Origin Type:	Web
Generator EPA ID:	CAC003072756
Generator Name:	Brad Wright
Generator Mail Street Number:	Not reported
Generator Mail Street 1:	5815 DOVERWOOD DRIVE
Generator Mail Street 2:	Not reported
Generator Mail City:	CULVER CITY
Generator Mail State:	CA
Generator Mail Zip:	90230
Generator Location Street Number:	Not reported
Generator Location Street 1:	5815 DOVERWOOD DRIVE
Generator Location Street 2:	Not reported
Generator Location City:	CULVER CITY
Generator Location Zip:	90230
Generator Location State:	CA
Generator Contact Company Name:	Not reported
Designated Facility EPA ID:	AZR000520882
Designated Facility Name:	La Paz County Landfill
Designated Facility Mail Street Number:	Not reported
Designated Facility Mail Street 1:	Not reported
Designated Facility Mail Street 2:	26999 HIGHWAY 95
Designated Facility Mail City:	PARKER
Designated Facility Mail Zip:	85344
Designated Facility Mail State:	AZ
Designated Facility Location Street Number:	Not reported
Designated Facility Location Street 1:	26999 HIGHWAY 95
Designated Facility Location Street 2:	Not reported
Designated Facility Location City:	PARKER
Designated Facility Location Zip:	85344
Designated Facility Location State:	AZ
Designated Facility Contact Company Name:	Not reported
Manifest Residue Indicator:	N
Rejection Indicator:	N

BRAD WRIGHT (Continued) **1026467398**

State Waste:
- Manifest Tracking Number: 013701970FLE
- Waste Line Number: 1
- State Waste Code Owner: CA
- State Waste Code: 151
- State Waste: Asbestos-containing waste

Transporter:
- Manifest Tracking Number: 013701970FLE
- Transporter Line Number: 1
- Transporter EPA ID: CAL000209864
- Transporter Name: Key Environmental Services

- Manifest Tracking Number: 013701970FLE
- Transporter Line Number: 2
- Transporter EPA ID: CAR000049064
- Transporter Name: E C T I

Waste Line:
- Manifest Tracking Number: 013701970FLE
- Waste Line Number: 1
- U.S. DOT Hazardous Indicator: Y
- U.S. DOT ID Number: NA2212
- U.S. DOT Description: R.Q. Na2212, Asbestos, 9, Pgiii
- Non-Hazardous Waste Description: Not reported
- Number of Containers: 7
- Container Type Code: BA
- Container Type Description: Burlap, cloth, paper, or plastic bags
- Waste Quantity: 1
- Quantity Unit of Measure Code: Y
- Quantity Unit of Measure Description: Cubic Yards
- Waste Quantity, in Tons: 0.84
- Acute Waste Quantity, in Tons: 0
- Non-Acute Waste Quantity, in Tons: 0.84
- Waste Quantity, in Kilograms: 761.9052
- Acute Waste Quantity, in Kilograms: 0
- Non-Acute Waste Quantity, in Kilorgrams: 761.9052
- Management Method Code: H132
- Management Method Description: LANDFILL (WITH PRIOR TREATMENT AND/OR STABILIZATION)
- Waste Residue Indicator: N
- Quantity Discrepancy Indicator: N
- Waste Type Discrepancy Indicator: N
- Waste Density: Not reported
- Waste Density Unit of Measure Code: Not reported
- Waste Density Unit of Measure Description: Not reported
- Form Code: Not reported
- Form Code Description: Not reported
- Source Code: Not reported
- Source Code Description: Not reported
- Waste Minimization Code: Not reported
- Waste Minimization Code Description: Not reported
- Consent Number: Not reported
- EPA Waste Indicator: N

H122 **JESSICA BUPP-WYLIE** **RCRA NonGen / NLR** **1027460883**
ESE **5815 DOVERWOOD DRIVE** **E MANIFEST** **CAC003199361**
1/8-1/4 **CULVER CITY, CA 90230**
0.182 mi.
962 ft. **Site 6 of 6 in cluster H**

Relative: **Higher**

Actual: **85 ft.**

RCRA Listings:

Date Form Received by Agency:	20221013
Handler Name:	Jessica Bupp-Wylie
Handler Address:	5815 Doverwood Drive
Handler City,State,Zip:	CULVER CITY, CA 90230
EPA ID:	CAC003199361
Contact Name:	JESSICA BUPP-WYLIE
Contact Address:	5815 DOVERWOOD DRIVE
Contact City,State,Zip:	CULVER CITY, CA 90230
Contact Telephone:	714-318-5808
Contact Fax:	Not reported
Contact Email:	JESSBUPP@GMAIL.COM
Contact Title:	Not reported
EPA Region:	09
Land Type:	Not reported
Federal Waste Generator Description:	Not a generator, verified
Non-Notifier:	Not reported
Biennial Report Cycle:	Not reported
Accessibility:	Not reported
Active Site Indicator:	Not reported
State District Owner:	Not reported
State District:	Not reported
Mailing Address:	5815 DOVERWOOD DRIVE
Mailing City,State,Zip:	CULVER CITY, CA 90230
Owner Name:	Jessica Bupp-Wylie
Owner Type:	Other
Operator Name:	Jessica Bupp-Wylie
Operator Type:	Other
Short-Term Generator Activity:	No
Importer Activity:	No
Mixed Waste Generator:	No
Transporter Activity:	No
Transfer Facility Activity:	No
Recycler Activity with Storage:	No
Small Quantity On-Site Burner Exemption:	No
Smelting Melting and Refining Furnace Exemption:	No
Underground Injection Control:	No
Off-Site Waste Receipt:	No
Universal Waste Indicator:	No
Universal Waste Destination Facility:	No
Federal Universal Waste:	No
Active Site State-Reg Handler:	---
Federal Facility Indicator:	Not reported
Hazardous Secondary Material Indicator:	N
Sub-Part K Indicator:	Not reported
2018 GPRA Permit Baseline:	Not on the Baseline
2018 GPRA Renewals Baseline:	Not on the Baseline
202 GPRA Corrective Action Baseline:	No
Subject to Corrective Action Universe:	No
Non-TSDFs Where RCRA CA has Been Imposed Universe:	No
Corrective Action Priority Ranking:	No NCAPS ranking
Environmental Control Indicator:	No
Institutional Control Indicator:	No

JESSICA BUPP-WYLIE (Continued) **1027460883**

Human Exposure Controls Indicator:	N/A
Groundwater Controls Indicator:	N/A
Significant Non-Complier Universe:	No
Unaddressed Significant Non-Complier Universe:	No
Addressed Significant Non-Complier Universe:	No
Significant Non-Complier With a Compliance Schedule Universe:	No
Financial Assurance Required:	Not reported
Handler Date of Last Change:	20221013
Recognized Trader-Importer:	No
Recognized Trader-Exporter:	No
Importer of Spent Lead Acid Batteries:	No
Exporter of Spent Lead Acid Batteries:	No
Recycler Activity Without Storage:	No
Manifest Broker:	No
Sub-Part P Indicator:	No

Handler - Owner Operator:

Owner/Operator Indicator:	Owner
Owner/Operator Name: JESSICA BUPP-WYLIE	
Legal Status:	Other
Date Became Current:	Not reported
Date Ended Current:	Not reported
Owner/Operator Address:	5815 DOVERWOOD DRIVE
Owner/Operator City,State,Zip:	CULVER CITY, CA 90230
Owner/Operator Telephone:	714-318-5808
Owner/Operator Telephone Ext:	Not reported
Owner/Operator Fax:	Not reported
Owner/Operator Email:	Not reported

Owner/Operator Indicator:	Operator
Owner/Operator Name: JESSICA BUPP-WYLIE	
Legal Status:	Other
Date Became Current:	Not reported
Date Ended Current:	Not reported
Owner/Operator Address:	5815 DOVERWOOD DRIVE
Owner/Operator City,State,Zip:	CULVER CITY, CA 90230
Owner/Operator Telephone:	714-318-5808
Owner/Operator Telephone Ext:	Not reported
Owner/Operator Fax:	Not reported
Owner/Operator Email:	Not reported

Historic Generators:

Receive Date:	20221013
Handler Name: JESSICA BUPP-WYLIE	
Federal Waste Generator Description:	Not a generator, verified
State District Owner:	Not reported
Large Quantity Handler of Universal Waste:	No
Recognized Trader Importer:	No
Recognized Trader Exporter:	No
Spent Lead Acid Battery Importer:	No
Spent Lead Acid Battery Exporter:	No
Current Record:	Yes
Non Storage Recycler Activity:	No
Electronic Manifest Broker:	No

JESSICA BUPP-WYLIE (Continued) **1027460883**

List of NAICS Codes and Descriptions:
NAICS Code: 56299
NAICS Description: ALL OTHER WASTE MANAGEMENT SERVICES

Facility Has Received Notices of Violations:
Violations: No Violations Found

Evaluation Action Summary:
Evaluations: No Evaluations Found

E MANIFEST:

Manifest Tracking Number:	023644323JJK
Last Updated Date:	20221107
Shipped Date:	20221017
Received Date:	20221031
Manifest Status:	Signed
Submission Type:	DataImage5Copy
Origin Type:	Web
Generator EPA ID:	CAC003199361
Generator Name:	Jessica Bupp-Wylie
Generator Mail Street Number:	Not reported
Generator Mail Street 1:	5815 DOVERWOOD DRIVE
Generator Mail Street 2:	Not reported
Generator Mail City:	CULVER CITY
Generator Mail State:	CA
Generator Mail Zip:	90230
Generator Location Street Number:	Not reported
Generator Location Street 1:	5815 DOVERWOOD DRIVE
Generator Location Street 2:	Not reported
Generator Location City:	CULVER CITY
Generator Location Zip:	90230
Generator Location State:	CA
Generator Contact Company Name:	Not reported
Designated Facility EPA ID:	AZR000520882
Designated Facility Name:	La Paz County Landfill
Designated Facility Mail Street Number:	Not reported
Designated Facility Mail Street 1:	Not reported
Designated Facility Mail Street 2:	26999 HIGHWAY 95
Designated Facility Mail City:	PARKER
Designated Facility Mail Zip:	85344
Designated Facility Mail State:	AZ
Designated Facility Location Street Number:	Not reported
Designated Facility Location Street 1:	26999 HIGHWAY 95
Designated Facility Location Street 2:	Not reported
Designated Facility Location City:	PARKER
Designated Facility Location Zip:	85344
Designated Facility Location State:	AZ
Designated Facility Contact Company Name:	Not reported
Manifest Residue Indicator:	N
Rejection Indicator:	N

State Waste:

Manifest Tracking Number:	023644323JJK
Waste Line Number:	1

JESSICA BUPP-WYLIE (Continued) **1027460883**

State Waste Code Owner: CA
State Waste Code: 151
State Waste: Asbestos-containing waste

Transporter:
Manifest Tracking Number: 023644323JJK
Transporter Line Number: 1
Transporter EPA ID: CAL000160111
Transporter Name: Alliance Evironmental Group

Manifest Tracking Number: 023644323JJK
Transporter Line Number: 2
Transporter EPA ID: CAR000049064
Transporter Name: E C T I

Manifest Tracking Number: 023644323JJK
Transporter Line Number: 3
Transporter EPA ID: CAR000217000
Transporter Name: La Chiquita Trucking

Waste Line:
Manifest Tracking Number: 023644323JJK
Waste Line Number: 1
U.S. DOT Hazardous Indicator: Y
U.S. DOT ID Number: NA2212
U.S. DOT Description: Rq Na2212, Asbestos, 9, Pgiii
Non-Hazardous Waste Description: Not reported
Number of Containers: 6
Container Type Code: BA
Container Type Description: Burlap, cloth, paper, or plastic bags
Waste Quantity: 1
Quantity Unit of Measure Code: Y
Quantity Unit of Measure Description: Cubic Yards
Waste Quantity, in Tons: 0.84
Acute Waste Quantity, in Tons: 0
Non-Acute Waste Quantity, in Tons: 0.84
Waste Quantity, in Kilograms: 761.9052
Acute Waste Quantity, in Kilograms: 0
Non-Acute Waste Quantity, in Kilorgrams: 761.9052
Management Method Code: H132
Management Method Description: LANDFILL (WITH PRIOR TREATMENT AND/OR STABILIZATION)
Waste Residue Indicator: N
Quantity Discrepancy Indicator: N
Waste Type Discrepancy Indicator: N
Waste Density: Not reported
Waste Density Unit of Measure Code: Not reported
Waste Density Unit of Measure Description: Not reported
Form Code: Not reported
Form Code Description: Not reported
Source Code: Not reported
Source Code Description: Not reported
Waste Minimization Code: Not reported
Waste Minimization Code Description: Not reported
Consent Number: Not reported
EPA Waste Indicator: N

O123 **HILLSIDE MEMORIAL PARK AND MORTUARY** **RCRA NonGen / NLR** **1026721485**
SE **6001 W CENTINELA AVE** **CAL000402040**
1/8-1/4 **LOS ANGELES, CA 90045**
0.183 mi.
964 ft. **Site 1 of 3 in cluster O**

Relative: **Lower**
Actual: **49 ft.**

RCRA Listings:

Date Form Received by Agency:	20201215
Handler Name:	Hillside Memorial Park And Mortuary
Handler Address:	6001 W Centinela Ave
Handler City,State,Zip:	LOS ANGELES, CA 90045
EPA ID:	CAL000402040
Contact Name:	JOSH INGLE
Contact Address:	6001 W CENTINELA AVE
Contact City,State,Zip:	LOS ANGELES, CA 90045
Contact Telephone:	310-641-0707 x302
Contact Fax:	310-338-7279
Contact Email:	JINGLE@HILLSIDEMEMORIAL.ORG
Contact Title:	Not reported
EPA Region:	09
Land Type:	Not reported
Federal Waste Generator Description:	Not a generator, verified
Non-Notifier:	Not reported
Biennial Report Cycle:	Not reported
Accessibility:	Not reported
Active Site Indicator:	Not reported
State District Owner:	Not reported
State District:	Not reported
Mailing Address:	6001 W CENTINELA AVE
Mailing City,State,Zip:	LOS ANGELES, CA 90045
Owner Name:	Temple Israel Of Hollywood
Owner Type:	Private
Operator Name:	Temple Israel Of Hollywood
Operator Type:	Private
Short-Term Generator Activity:	No
Importer Activity:	No
Mixed Waste Generator:	No
Transporter Activity:	No
Transfer Facility Activity:	No
Recycler Activity with Storage:	No
Small Quantity On-Site Burner Exemption:	No
Smelting Melting and Refining Furnace Exemption:	No
Underground Injection Control:	No
Off-Site Waste Receipt:	No
Universal Waste Indicator:	No
Universal Waste Destination Facility:	No
Federal Universal Waste:	No
Active Site State-Reg Handler:	---
Federal Facility Indicator:	Not reported
Hazardous Secondary Material Indicator:	N
Sub-Part K Indicator:	Not reported
2018 GPRA Permit Baseline:	Not on the Baseline
2018 GPRA Renewals Baseline:	Not on the Baseline
202 GPRA Corrective Action Baseline:	No
Subject to Corrective Action Universe:	No
Non-TSDFs Where RCRA CA has Been Imposed Universe:	No
Corrective Action Priority Ranking:	No NCAPS ranking
Environmental Control Indicator:	No
Institutional Control Indicator:	No

HILLSIDE MEMORIAL PARK AND MORTUARY (Continued) **1026721485**

Human Exposure Controls Indicator:	N/A
Groundwater Controls Indicator:	N/A
Significant Non-Complier Universe:	No
Unaddressed Significant Non-Complier Universe:	No
Addressed Significant Non-Complier Universe:	No
Significant Non-Complier With a Compliance Schedule Universe:	No
Financial Assurance Required:	Not reported
Handler Date of Last Change:	20201228
Recognized Trader-Importer:	No
Recognized Trader-Exporter:	No
Importer of Spent Lead Acid Batteries:	No
Exporter of Spent Lead Acid Batteries:	No
Recycler Activity Without Storage:	No
Manifest Broker:	No
Sub-Part P Indicator:	No

Handler - Owner Operator:

Owner/Operator Indicator:	Operator
Owner/Operator Name:	TEMPLE ISRAEL OF HOLLYWOOD
Legal Status:	Private
Date Became Current:	Not reported
Date Ended Current:	Not reported
Owner/Operator Address:	7300 HOLLYWOOD BLVD
Owner/Operator City,State,Zip:	LOS ANGELES, CA 90046
Owner/Operator Telephone:	323-876-8330
Owner/Operator Telephone Ext:	Not reported
Owner/Operator Fax:	323-876-6341
Owner/Operator Email:	Not reported

Owner/Operator Indicator:	Owner
Owner/Operator Name:	TEMPLE ISRAEL OF HOLLYWOOD
Legal Status:	Private
Date Became Current:	Not reported
Date Ended Current:	Not reported
Owner/Operator Address:	7300 HOLLYWOOD BLVD
Owner/Operator City,State,Zip:	LOS ANGELES, CA 90046
Owner/Operator Telephone:	323-876-8330
Owner/Operator Telephone Ext:	Not reported
Owner/Operator Fax:	323-876-6341
Owner/Operator Email:	Not reported

Historic Generators:

Receive Date:	20201215
Handler Name:	HILLSIDE MEMORIAL PARK AND MORTUARY
Federal Waste Generator Description:	Not a generator, verified
State District Owner:	Not reported
Large Quantity Handler of Universal Waste:	No
Recognized Trader Importer:	No
Recognized Trader Exporter:	No
Spent Lead Acid Battery Importer:	No
Spent Lead Acid Battery Exporter:	No
Current Record:	Yes
Non Storage Recycler Activity:	No
Electronic Manifest Broker:	No

HILLSIDE MEMORIAL PARK AND MORTUARY (Continued) **1026721485**

List of NAICS Codes and Descriptions:
NAICS Codes: No NAICS Codes Found

Facility Has Received Notices of Violations:
Violations: No Violations Found

Evaluation Action Summary:
Evaluations: No Evaluations Found

O124 **HILLSIDE MEMORIAL PARK AND MOR** **HIST UST** **U001561848**
SE **6001 W CENTINELA AVE** **CHMIRS** **N/A**
1/8-1/4 **LOS ANGELES, CA 90045** **HWTS**
0.183 mi.
964 ft. **Site 2 of 3 in cluster O**

Relative:
Lower

Actual:
49 ft.

HIST UST:

Name:	HILLSIDE MEMORIAL PARK AND MOR
Address:	6001 W CENTINELA AVE
City,State,Zip:	LOS ANGELES, CA 90045
File Number:	Not reported
URL:	Not reported
Region:	STATE
Facility ID:	00000006596
Facility Type:	Other
Other Type:	CEMETERY
Contact Name:	Not reported
Telephone:	2137761931
Owner Name:	TEMPLE ISRAEL OF HOLLYWOOD
Owner Address:	6001 CENTINELA AVE
Owner City,St,Zip:	LOS ANGELES, CA 90045
Total Tanks:	0002
Tank Num:	001
Container Num:	1
Year Installed:	1964
Tank Capacity:	00002000
Tank Used for:	PRODUCT
Type of Fuel:	UNLEADED
Container Construction Thickness:	Not reported
Leak Detection:	Visual
Tank Num:	002
Container Num:	2
Year Installed:	1981
Tank Capacity:	00006000
Tank Used for:	PRODUCT
Type of Fuel:	UNLEADED
Container Construction Thickness:	Not reported
Leak Detection:	Visual

CHMIRS:

Name:	Not reported
Address:	6001 WEST CENTINELA AVE
City,State,Zip:	LOS ANGELES, CA
OES Incident Number:	23-2747

HILLSIDE MEMORIAL PARK AND MOR (Continued) **U001561848**

OES notification:	04/20/2023
OES Date:	Not reported
OES Time:	Not reported
Date Completed:	**Not reported**
Property Use:	Not reported
Agency Id Number:	Not reported
Agency Incident Number:	Not reported
Time Notified:	Not reported
Time Completed:	Not reported
Surrounding Area:	Not reported
Estimated Temperature:	Not reported
Property Management:	Not reported
More Than Two Substances Involved?:	Not reported
Resp Agncy Personel # Of Decontaminated:	Not reported
Responding Agency Personel # Of Injuries:	Not reported
Responding Agency Personel # Of Fatalities:	Not reported
Others Number Of Decontaminated:	Not reported
Others Number Of Injuries:	Not reported
Others Number Of Fatalities:	Not reported
Vehicle Make/year:	Not reported
Vehicle License Number:	Not reported
Vehicle State:	Not reported
Vehicle Id Number:	Not reported
CA DOT PUC/ICC Number:	Not reported
Company Name:	Not reported
Reporting Officer Name/ID:	Not reported
Report Date:	Not reported
Facility Telephone:	Not reported
Waterway Involved:	No
Waterway:	None
Spill Site:	Other
Cleanup By:	Reporting Party
Containment:	Not reported
What Happened:	Not reported
Type:	Not reported
Measure:	Not reported
Other:	Not reported
Type:	SEWAGE
Measure:	Gal(s)
Other:	Not reported
Date/Time:	1900
Year:	2023
Agency:	Southern California Gas Company
Incident Date:	04/20/2023
Admin Agency:	Los Angeles City Fire Department
Amount:	Not reported
Contained:	Stopped,Contained
Site Type:	None
E Date:	Not reported
Substance:	Industrial waste water
Quantity Released:	15
Unknown:	Not reported
Substance #2:	Not reported
Substance #3:	Not reported
Evacuations:	Not reported
Number of Injuries:	Not reported
Number of Fatalities:	Not reported

HILLSIDE MEMORIAL PARK AND MOR (Continued) **U001561848**

#1 Pipeline:	No
#2 Pipeline:	No
#3 Pipeline:	No
#1 Vessel >= 300 Tons:	No
#2 Vessel >= 300 Tons:	No
#3 Vessel >= 300 Tons:	No
Evacs:	No
Injuries:	No
Fatals:	No
Comments:	Not reported
Description:	Reporting party states there was an odor complaint and RP responded to the call. RP arrived to the incident location and states there was water bubbling from waste water pipeline spilling onto the soil due to an unknown reason. No waterways impacted. The release has been stopped and contained. RP will investigate to find the source of the problem of the release and conduct cleanup.

HWTS:

Name:	HILLSIDE MEMORIAL PARK
Address:	6001 W. CENTINELA AVE
Address 2:	Not reported
City,State,Zip:	LOS ANGELES, CA 90045
EPA ID:	CAC003244054
Inactive Date:	10/26/2023
Create Date:	07/27/2023
Last Act Date:	Not reported
Mailing Name:	Not reported
Mailing Address:	6001 W. CENTINELA AVE
Mailing Address 2:	Not reported
Mailing City,State,Zip:	LOS ANGELES, CA 90045
Owner Name:	HILLSIDE MEMORIAL PARK
Owner Address:	6001 W. CENTINELA AVE
Owner Address 2:	Not reported
Owner City,State,Zip:	LOS ANGELES, CA 90045
Owner Phone:	Not reported
Owner Fax:	Not reported
Contact Name:	HILLSIDE MEMORIAL PARK
Contact Address:	6001 W. CENTINELA AVE
Contact Address 2:	Not reported
City,State,Zip:	LOS ANGELES, CA 90045
Contact Phone:	Not reported
Contact Fax:	Not reported
Facility Status:	Inactive
Facility Type:	Temporary
Category:	State
Latitude:	33.978392839999998
Longitude:	-118.38916822

O125 **HILLSIDE MEMORIAL PARK** **RCRA NonGen / NLR** **1028883495**
SE **6001 W. CENTINELA AVE** **CAC003244054**
1/8-1/4 **LOS ANGELES, CA 90045**
0.183 mi.
964 ft. **Site 3 of 3 in cluster O**

Relative: **Lower**
Actual: **49 ft.**

RCRA Listings:

Date Form Received by Agency:	20230727
Handler Name:	Hillside Memorial Park
Handler Address:	6001 W. Centinela Ave
Handler City,State,Zip:	LOS ANGELES, CA 90045
EPA ID:	CAC003244054
Contact Name:	HILLSIDE MEMORIAL PARK
Contact Address:	6001 W. CENTINELA AVE
Contact City,State,Zip:	LOS ANGELES, CA 90045
Contact Telephone:	310-641-0707
Contact Fax:	Not reported
Contact Email:	ARLENE@NAJERAINC.COM
Contact Title:	Not reported
EPA Region:	09
Land Type:	Not reported
Federal Waste Generator Description:	Not a generator, verified
Non-Notifier:	Not reported
Biennial Report Cycle:	Not reported
Accessibility:	Not reported
Active Site Indicator:	Not reported
State District Owner:	Not reported
State District:	Not reported
Mailing Address:	6001 W. CENTINELA AVE
Mailing City,State,Zip:	LOS ANGELES, CA 90045
Owner Name:	Hillside Memorial Park
Owner Type:	Other
Operator Name:	Hillside Memorial Park
Operator Type:	Other
Short-Term Generator Activity:	No
Importer Activity:	No
Mixed Waste Generator:	No
Transporter Activity:	No
Transfer Facility Activity:	No
Recycler Activity with Storage:	No
Small Quantity On-Site Burner Exemption:	No
Smelting Melting and Refining Furnace Exemption:	No
Underground Injection Control:	No
Off-Site Waste Receipt:	No
Universal Waste Indicator:	No
Universal Waste Destination Facility:	No
Federal Universal Waste:	No
Active Site State-Reg Handler:	---
Federal Facility Indicator:	Not reported
Hazardous Secondary Material Indicator:	N
Sub-Part K Indicator:	Not reported
2018 GPRA Permit Baseline:	Not on the Baseline
2018 GPRA Renewals Baseline:	Not on the Baseline
202 GPRA Corrective Action Baseline:	No
Subject to Corrective Action Universe:	No
Non-TSDFs Where RCRA CA has Been Imposed Universe:	No
Corrective Action Priority Ranking:	No NCAPS ranking
Environmental Control Indicator:	No
Institutional Control Indicator:	No

HILLSIDE MEMORIAL PARK (Continued) **1028883495**

Human Exposure Controls Indicator:	N/A
Groundwater Controls Indicator:	N/A
Significant Non-Complier Universe:	No
Unaddressed Significant Non-Complier Universe:	No
Addressed Significant Non-Complier Universe:	No
Significant Non-Complier With a Compliance Schedule Universe:	No
Financial Assurance Required:	Not reported
Handler Date of Last Change:	20230728
Recognized Trader-Importer:	No
Recognized Trader-Exporter:	No
Importer of Spent Lead Acid Batteries:	No
Exporter of Spent Lead Acid Batteries:	No
Recycler Activity Without Storage:	No
Manifest Broker:	No
Sub-Part P Indicator:	No

Handler - Owner Operator:

Owner/Operator Indicator:	Owner
Owner/Operator Name:	HILLSIDE MEMORIAL PARK
Legal Status:	Other
Date Became Current:	Not reported
Date Ended Current:	Not reported
Owner/Operator Address:	6001 W. CENTINELA AVE
Owner/Operator City,State,Zip:	LOS ANGELES, CA 90045
Owner/Operator Telephone:	310-641-0707
Owner/Operator Telephone Ext:	Not reported
Owner/Operator Fax:	Not reported
Owner/Operator Email:	Not reported

Owner/Operator Indicator:	Operator
Owner/Operator Name:	HILLSIDE MEMORIAL PARK
Legal Status:	Other
Date Became Current:	Not reported
Date Ended Current:	Not reported
Owner/Operator Address:	6001 W. CENTINELA AVE
Owner/Operator City,State,Zip:	LOS ANGELES, CA 90045
Owner/Operator Telephone:	310-641-0707
Owner/Operator Telephone Ext:	Not reported
Owner/Operator Fax:	Not reported
Owner/Operator Email:	Not reported

Historic Generators:

Receive Date:	20230727
Handler Name:	HILLSIDE MEMORIAL PARK
Federal Waste Generator Description:	Not a generator, verified
State District Owner:	Not reported
Large Quantity Handler of Universal Waste:	No
Recognized Trader Importer:	No
Recognized Trader Exporter:	No
Spent Lead Acid Battery Importer:	No
Spent Lead Acid Battery Exporter:	No
Current Record:	Yes
Non Storage Recycler Activity:	No
Electronic Manifest Broker:	No

HILLSIDE MEMORIAL PARK (Continued) **1028883495**

List of NAICS Codes and Descriptions:
NAICS Code: 56299
NAICS Description: ALL OTHER WASTE MANAGEMENT SERVICES

Facility Has Received Notices of Violations:
Violations: No Violations Found

Evaluation Action Summary:
Evaluations: No Evaluations Found

L126 **REFUSE TRANSFER POINT DISPOSAL SITE** **SWF/LF** **S106079137**
NW **6008 SOUTH SEPULVEDA BOULEVARD** **N/A**
1/8-1/4 **CULVER CITY, CA 90230**
0.185 mi.
978 ft. **Site 2 of 2 in cluster L**

Relative:
Lower

Actual:
27 ft.

LOS ANGELES CO. LF:

Name:	REFUSE TRANSFER POINT DISPOSAL SITE
Address:	6008 SOUTH SEPULVEDA BOULEVARD
City,State,Zip:	CULVER CITY, CA 90230
Site ID:	2221
Alt. Site Name:	Not reported
Alt. Address:	294 Fox Hills Mall, Culver City, CA
Site Contact:	Not reported
Site Contact Phone:	Not reported
Site Email:	Not reported
Site Website:	Not reported
Site Type:	Unknown
Site SWIS Number:	19-AA-5254
Beginning Operation Date:	1952
Ending Operation Date:	1959
Local Enforcement Agency:	Not reported
Maximun Depth Fill(Ft):	Not reported
Permitted Capacity:	Not reported
Present Use:	Culver City Mall
Remaining Capacity(Million):	Not reported
Status:	Closed
Waste Accepted:	Inert; Residential
Hours of Operation:	Not reported
Disposal Area (Acre):	0.80000000

Detail As Of 01/2014:

Operator Name:	Sam Marshall
Operator Address:	Not reported
Operator City/State/Zip:	Not reported
Operator Contact:	Not reported
Operator Telephone:	Not reported
Operator Email:	Not reported
Owner Name:	HBH Associates
Owner Address:	4350 LA JOLLA DRIVE SUITE 900
Owner City/State/Zip:	SAN DIEGO, CA 92122
Owner Contact:	Not reported
Owner Telephone:	(619) 546-1001
Owner Email:	Not reported
District:	2
Site Mailing Address:	Not reported

REFUSE TRANSFER POINT DISPOSAL SITE (Continued) **S106079137**

SWF/LF (SWIS):

Name:	REFUSE TRANSFER POINT DS
Address:	6008 SOUTH SEPULVEDA BLVD.
City,State,Zip:	CULVER CITY, CA 90230
Region:	STATE
Facility ID:	19-AA-5254
SWIS Number:	19-AA-5254
Point of Contact:	Dawn Liang
Is Archived:	No
Is Closed Illegal Abandoned:	Yes
Is Site Inert Debris Engineered Fill:	No
Is Financial Assurances Responsible:	No
Absorbed On:	Not reported
Operational Status:	Closed
Absorbed By:	Not reported
Closed Illegal Abandoned Category:	D
EPA Federal Registry ID:	Not reported
ARB District:	South Coast
SWRCB Region:	Los Angeles
Local Government:	Culver City
Reporting Agency Legal Name:	County of Los Angeles
Reporting Agency Department:	Department of Public Health
Enforcing Agency Legal Name:	County of Los Angeles
Enforcing Agency Department:	Department of Public Health
Regulation Status:	Unpermitted

Activity:

SWIS Number:	19-AA-5254
Site Name:	Refuse Transfer Point DS
Activity:	Solid Waste Disposal Site
Activity Is Archived:	No
Category:	Disposal
Activity Classification:	Solid Waste Disposal Site
WDR Number:	Not reported
WDR Landfill Class:	Not reported
Cease Operation:	Not reported
Cease Operation Type:	Not reported
Inspection Frequency:	None
Throughput:	Not reported
Throughput Units:	Not reported
Remaining Capacity:	Not reported
Remaining Capacity Date:	Not reported
Capacity:	Not reported
Capacity Units:	Not reported
Total Acreage:	Not reported
Disposal Acreage:	Not reported
Permitted Elevation:	Not reported
Permitted Elevation Type:	Not reported
Permitted Depth:	Not reported
Permitted Depth Type:	Not reported
Point of Contact:	Dawn Liang
Site Operational Status:	Closed
Site Regulatory Status:	Unpermitted
Site Is Archived:	No
Is Closed Illegal Abandoned:	Yes
Is Site Inert Debris Engineered Fill:	No
Is Financial Assurances Responsible:	No

REFUSE TRANSFER POINT DISPOSAL SITE (Continued) **S106079137**

Absorbed On:	Not reported
Absorbed By:	Not reported
Closed Illegal Abandoned Category:	D
EPA Federal Registry ID:	Not reported
County:	Los Angeles
ARB District:	South Coast
SWRCB Region:	Los Angeles
Local Government:	Culver City
Street Address:	6008 South Sepulveda Blvd.
City:	Culver City
State:	CA
ZIP Code:	90230
Reporting Agency Legal Name:	County of Los Angeles
Reporting Agency Department:	Department of Public Health
Enforcing Agency Legal Name:	County of Los Angeles
Enforcing Agency Department:	Department of Public Health

Owner:

SWIS Number:	19-AA-5254
Owner:	H-B-H Assiciates
Owner Address:	4350 La Jolla Drive # 900
Owner City:	San Diego
Owner State:	CA
Owner Zip:	92122
Site Name:	Refuse Transfer Point DS
Site Operational Status:	Closed
Site Type:	Disposal Only
Site Regulatory Status:	Unpermitted
Latitude:	33.98434
Longitude:	-118.3948
Is Archived:	No
Started On:	Not reported
Contact Name:	Not reported
Contact Title:	Not reported
Contact Email:	Not reported
Contact Phone:	(619) 546-1001

J127 **UCHICDA ACUPUNCTURE** **RCRA NonGen / NLR** **1024873580**
East **5839 GREEN VALLEY CIR STE 201** **CAL000442232**
1/8-1/4 **CULVER CITY, CA 90230**
0.193 mi.
1017 ft. **Site 2 of 2 in cluster J**

Relative:
Higher

Actual:
103 ft.

RCRA Listings:

Date Form Received by Agency:	20190104
Handler Name:	Uchicda Acupuncture
Handler Address:	5839 Green Valley Cir Ste 201
Handler City,State,Zip:	CULVER CITY, CA 90230
EPA ID:	CAL000442232
Contact Name:	KEVIN UCHIDA
Contact Address:	5839 GREEN VALLEY CIR STE 201
Contact City,State,Zip:	CULVER CITY, CA 90230
Contact Telephone:	424-543-6775
Contact Fax:	424-543-6776
Contact Email:	KEVIN@ACUCHIDA.COM
Contact Title:	Not reported

UCHICDA ACUPUNCTURE (Continued) **1024873580**

EPA Region:	09
Land Type:	Not reported
Federal Waste Generator Description:	Not a generator, verified
Non-Notifier:	Not reported
Biennial Report Cycle:	Not reported
Accessibility:	Not reported
Active Site Indicator:	Handler Activities
State District Owner:	Not reported
State District:	Not reported
Mailing Address:	5839 GREEN VALLEY CIR STE 201
Mailing City,State,Zip:	CULVER CITY, CA 90230
Owner Name:	Kevin Uchida
Owner Type:	Other
Operator Name:	Kevin Uchida
Operator Type:	Other
Short-Term Generator Activity:	No
Importer Activity:	No
Mixed Waste Generator:	No
Transporter Activity:	No
Transfer Facility Activity:	No
Recycler Activity with Storage:	No
Small Quantity On-Site Burner Exemption:	No
Smelting Melting and Refining Furnace Exemption:	No
Underground Injection Control:	No
Off-Site Waste Receipt:	No
Universal Waste Indicator:	Yes
Universal Waste Destination Facility:	Yes
Federal Universal Waste:	No
Active Site State-Reg Handler:	---
Federal Facility Indicator:	Not reported
Hazardous Secondary Material Indicator:	N
Sub-Part K Indicator:	Not reported
2018 GPRA Permit Baseline:	Not on the Baseline
2018 GPRA Renewals Baseline:	Not on the Baseline
202 GPRA Corrective Action Baseline:	No
Subject to Corrective Action Universe:	No
Non-TSDFs Where RCRA CA has Been Imposed Universe:	No
Corrective Action Priority Ranking:	No NCAPS ranking
Environmental Control Indicator:	No
Institutional Control Indicator:	No
Human Exposure Controls Indicator:	N/A
Groundwater Controls Indicator:	N/A
Significant Non-Complier Universe:	No
Unaddressed Significant Non-Complier Universe:	No
Addressed Significant Non-Complier Universe:	No
Significant Non-Complier With a Compliance Schedule Universe:	No
Financial Assurance Required:	Not reported
Handler Date of Last Change:	20190222
Recognized Trader-Importer:	No
Recognized Trader-Exporter:	No
Importer of Spent Lead Acid Batteries:	No
Exporter of Spent Lead Acid Batteries:	No
Recycler Activity Without Storage:	No
Manifest Broker:	No
Sub-Part P Indicator:	No

UCHICDA ACUPUNCTURE (Continued) **1024873580**

Handler - Owner Operator:
Owner/Operator Indicator: Owner
Owner/Operator Name: KEVIN UCHIDA
Legal Status: Other
Date Became Current: Not reported
Date Ended Current: Not reported
Owner/Operator Address: 5839 GREEN VALLEY CIR STE 201
Owner/Operator City,State,Zip: CULVER CITY, CA 90230
Owner/Operator Telephone: 424-543-6775
Owner/Operator Telephone Ext: Not reported
Owner/Operator Fax: Not reported
Owner/Operator Email: Not reported

Owner/Operator Indicator: Operator
Owner/Operator Name: KEVIN UCHIDA
Legal Status: Other
Date Became Current: Not reported
Date Ended Current: Not reported
Owner/Operator Address: 5839 GREEN VALLEY CIR STE 201
Owner/Operator City,State,Zip: CULVER CITY, CA 90230
Owner/Operator Telephone: 424-543-6775
Owner/Operator Telephone Ext: Not reported
Owner/Operator Fax: Not reported
Owner/Operator Email: Not reported

Historic Generators:
Receive Date: 20190104
Handler Name: UCHICDA ACUPUNCTURE
Federal Waste Generator Description: Not a generator, verified
State District Owner: Not reported
Large Quantity Handler of Universal Waste: No
Recognized Trader Importer: No
Recognized Trader Exporter: No
Spent Lead Acid Battery Importer: No
Spent Lead Acid Battery Exporter: No
Current Record: Yes
Non Storage Recycler Activity: Not reported
Electronic Manifest Broker: Not reported

List of NAICS Codes and Descriptions:
NAICS Code: 621399
NAICS Description: OFFICES OF ALL OTHER MISCELLANEOUS HEALTH PRACTITIONERS

Facility Has Received Notices of Violations:
Violations: No Violations Found

Evaluation Action Summary:
Evaluations: No Evaluations Found

P128 **J.C. PENNEY DEPT. STORE** **HIST UST** **U001562835**
North **5801 HANNUM AVE** **N/A**
1/8-1/4 **CULVER CITY, CA 90230**
0.197 mi.
1041 ft. **Site 1 of 2 in cluster P**

Relative: HIST UST:
Lower

Actual: Name: J.C. PENNEY DEPT. STORE
28 ft. Address: 5801 HANNUM AVE
City,State,Zip: CULVER CITY, CA 90230
File Number: Not reported
URL: Not reported
Region: STATE
Facility ID: 00000066637
Facility Type: Other
Other Type: AUTO CENTER
Contact Name: DON HAFEN
Telephone: 2133908966
Owner Name: J.C. PENNEY PROPERTIES INC.
Owner Address: 1301 AVE. OF AMERICA'S
Owner City,St,Zip: NEW YORK, NY 10019
Total Tanks: 0001

Tank Num: 001
Container Num: 1
Year Installed: 1974
Tank Capacity: 00000550
Tank Used for: WASTE
Type of Fuel: 5
Container Construction Thickness: X
Leak Detection: Visual

P129 **JC PENNEY DEPT STORE** **HIST UST** **S118411576**
North **5801 S HANNUM ST** **N/A**
1/8-1/4 **CULVER CITY, CA 90230**
0.197 mi.
1041 ft. **Site 2 of 2 in cluster P**

Relative: HIST UST:
Lower

Actual: Name: JC PENNEY DEPT STORE
28 ft. Address: 5801 S HANNUM ST
City,State,Zip: CULVER CITY, CA 90230
File Number: 0002705c
URL: https://documents.geotracker.waterboards.ca.gov/ustpdfs/pdf/0002705c.pdf
Region: Not reported
Facility ID: Not reported
Facility Type: Not reported
Other Type: Not reported
Contact Name: Not reported
Telephone: Not reported
Owner Name: Not reported
Owner Address: Not reported
Owner City,St,Zip: Not reported
Total Tanks: Not reported

Tank Num: Not reported
Container Num: Not reported
Year Installed: Not reported
Tank Capacity: Not reported
Tank Used for: Not reported

JC PENNEY DEPT STORE (Continued) **S118411576**

Type of Fuel: Not reported
Container Construction Thickness: Not reported
Leak Detection: Not reported

Click here for Geo Tracker PDF:

Q130 **MI BIOMARKER RESEARCH** **RCRA-LQG** **1015740048**
ENE **6100 BRISTOL PKWY** **CAL000315935**
1/8-1/4 **CULVER CITY, CA 90230**
0.209 mi.
1104 ft. **Site 1 of 7 in cluster Q**

Relative: **Higher**

Actual: **80 ft.**

RCRA Listings:

Date Form Received by Agency:	20140301
Handler Name:	Mi Biomarker Research
Handler Address:	Bristol Pkwy
Handler City,State,Zip:	CULVER CITY, CA 90230
EPA ID:	CAL000315935
Contact Name:	DAN JAMES
Contact Address:	INNOVATION DR
Contact City,State,Zip:	KNOXVILLE, TN 37932
Contact Telephone:	865-218-2537
Contact Fax:	Not reported
Contact Email:	DANIEL.JAMES@SIEMENS.COM
Contact Title:	EHS SPECIALIST
EPA Region:	09
Land Type:	Private
Federal Waste Generator Description:	Large Quantity Generator
Non-Notifier:	Not reported
Biennial Report Cycle:	2013
Accessibility:	Not reported
Active Site Indicator:	Handler Activities
State District Owner:	Not reported
State District:	Not reported
Mailing Address:	INNOVATION DR
Mailing City,State,Zip:	KNOXVILLE, TN 37932
Owner Name:	Siemens Mi
Owner Type:	Private
Operator Name:	Miemens Me
Operator Type:	Private
Short-Term Generator Activity:	No
Importer Activity:	No
Mixed Waste Generator:	No
Transporter Activity:	No
Transfer Facility Activity:	No
Recycler Activity with Storage:	No
Small Quantity On-Site Burner Exemption:	No
Smelting Melting and Refining Furnace Exemption:	No
Underground Injection Control:	No
Off-Site Waste Receipt:	No
Universal Waste Indicator:	No
Universal Waste Destination Facility:	No
Federal Universal Waste:	No
Active Site State-Reg Handler:	---
Federal Facility Indicator:	Not reported
Hazardous Secondary Material Indicator:	N
Sub-Part K Indicator:	Not reported
2018 GPRA Permit Baseline:	Not on the Baseline

MI BIOMARKER RESEARCH (Continued) **1015740048**

2018 GPRA Renewals Baseline:	Not on the Baseline
202 GPRA Corrective Action Baseline:	No
Subject to Corrective Action Universe:	No
Non-TSDFs Where RCRA CA has Been Imposed Universe:	No
Corrective Action Priority Ranking:	No NCAPS ranking
Environmental Control Indicator:	No
Institutional Control Indicator:	No
Human Exposure Controls Indicator:	N/A
Groundwater Controls Indicator:	N/A
Significant Non-Complier Universe:	No
Unaddressed Significant Non-Complier Universe:	No
Addressed Significant Non-Complier Universe:	No
Significant Non-Complier With a Compliance Schedule Universe:	No
Financial Assurance Required:	Not reported
Handler Date of Last Change:	20141120
Recognized Trader-Importer:	No
Recognized Trader-Exporter:	No
Importer of Spent Lead Acid Batteries:	No
Exporter of Spent Lead Acid Batteries:	No
Recycler Activity Without Storage:	No
Manifest Broker:	No
Sub-Part P Indicator:	No

Biennial: List of Years
Year: 2013

Click Here for Biennial Reporting System Data:
Year: 2011

Click Here for Biennial Reporting System Data:

Hazardous Waste Summary:

Waste Code:	D001
Waste Description:	Ignitable Waste
Waste Code:	D002
Waste Description:	Corrosive Waste
Waste Code:	D003
Waste Description:	Reactive Waste
Waste Code:	D005
Waste Description:	Barium
Waste Code:	D007
Waste Description:	Chromium
Waste Code:	D009
Waste Description:	Mercury
Waste Code:	D010
Waste Description:	Selenium
Waste Code:	D011
Waste Description:	Silver

MI BIOMARKER RESEARCH (Continued) **1015740048**

Waste Code:	D018
Waste Description:	Benzene
Waste Code:	D022
Waste Description:	Chloroform
Waste Code:	D030
Waste Description:	2,4-Dinitrotoluene
Waste Code:	F002
Waste Description:	The Following Spent Halogenated Solvents: Tetrachloroethylene, Methylene Chloride, Trichloroethylene, 1,1,1-Trichloroethane, Chlorobenzene, 1,1,2-Trichloro-1,2,2-Trifluoroethane, Ortho-Dichlorobenzene, Trichlorofluoromethane, And 1,1,2, Trichloroethane; All Spent Solvent Mixtures/Blends Containing, Before Use, A Total Of Ten Percent Or More (By Volume) Of One Or More Of The Above Halogenated Solvents Or Those Solvents Listed In F001, F004, And F005; And Still Bottoms From The Recovery Of These Spent Solvents And Spent Solvent Mixtures.
Waste Code:	F003
Waste Description:	The Following Spent Nonhalogenated Solvents: Xylene, Acetone, Ethyl Acetate, Ethyl Benzene, Ethyl Ether, Methyl Isobutyl Ketone, N-Butyl Alcohol, Cyclohexanone, And Methanol; All Spent Solvent Mixtures/Blends Containing, Before Use, Only The Above Spent Nonhalogenated Solvents; And All Spent Solvent Mixtures/Blends Containing, Before Use, One Or More Of The Above Nonhalogenated Solvents, And A Total Of Ten Percent Or More (By Volume) Of One Or More Of Those Solvents Listed In F001, F002, F004, And F005; And Still Bottoms From The Recovery Of These Spent Solvents And Spent Solvent Mixtures.
Waste Code:	F005
Waste Description:	The Following Spent Nonhalogenated Solvents: Toluene, Methyl Ethyl Ketone, Carbon Disulfide, Isobutanol, Pyridine, Benzene, 2-Ethoxyethanol, And 2-Nitropropane; All Spent Solvent Mixtures/Blends Containing, Before Use, A Total Of Ten Percent Or More (By Volume) Of One Or More Of The Above Nonhalogenated Solvents Or Those Solvents Listed In F001, F002, Or F004; And Still Bottoms From The Recovery Of These Spent Solvents And Spent Solvent Mixtures.
Waste Code:	P012
Waste Description:	Arsenic Oxide As2o3 (Or) Arsenic Trioxide
Waste Code:	P021
Waste Description:	Calcium Cyanide (Or) Calcium Cyanide Ca(Cn)2
Waste Code:	P029
Waste Description:	Copper Cyanide (Or) Copper Cyanide Cu(Cn)
Waste Code:	P056
Waste Description:	Fluorine
Waste Code:	P075
Waste Description:	Nicotine, & Salts (Or) Pyridine, 3-(1-Methyl-2-Pyrrolidinyl)-,(S)-, & Salts

MI BIOMARKER RESEARCH (Continued) **1015740048**

Waste Code: P077
Waste Description: Benzenamine, 4-Nitro- (Or) P-Nitroaniline

Waste Code: P087
Waste Description: Osmium Oxide Oso4, (T-4)- (Or) Osmium Tetroxide

Waste Code: P098
Waste Description: Potassium Cyanide (Or) Potassium Cyanide K(Cn)

Waste Code: P105
Waste Description: Sodium Azide

Waste Code: P106
Waste Description: Sodium Cyanide (Or) Sodium Cyanide Na(Cn)

Waste Code: U003
Waste Description: Acetonitrile (I,T)

Waste Code: U046
Waste Description: Chloromethyl Methyl Ether (Or) Methane, Chloromethoxy-

Waste Code: U060
Waste Description: Benzene, 1,1'-(2,2-Dichloroethylidene)Bis[4-Chloro- (Or) Ddd

Waste Code: U067
Waste Description: Ethane, 1,2-Dibromo- (Or) Ethylene Dibromide

Waste Code: U080
Waste Description: Methane, Dichloro- (Or) Methylene Chloride

Waste Code: U081
Waste Description: 2,4-Dichlorophenol (Or) Phenol, 2,4-Dichloro-

Waste Code: U103
Waste Description: Dimethyl Sulfate (Or) Sulfuric Acid, Dimethyl Ester

Waste Code: U123
Waste Description: Formic Acid (C,T)

Waste Code: U133
Waste Description: Hydrazine (R,T)

Waste Code: U135
Waste Description: Hydrogen Sulfide (Or) Hydrogen Sulfide H2s

Waste Code: U170
Waste Description: P-Nitrophenol (I,T) (Or) Phenol, 4-Nitro-

Waste Code: U197
Waste Description: 2,5-Cyclohexadiene-1,4-Dione (Or) P-Benzoquinone

Waste Code: U211
Waste Description: Carbon Tetrachloride (Or) Methane, Tetrachloro-

Waste Code: U246
Waste Description: Cyanogen Bromide (Cn)Br

MI BIOMARKER RESEARCH (Continued) **1015740048**

Handler - Owner Operator:

Owner/Operator Indicator:	Operator
Owner/Operator Name: MIEMENS ME	
Legal Status:	Private
Date Became Current:	20061101
Date Ended Current:	Not reported
Owner/Operator Address:	810 INNOVATION DR
Owner/Operator City,State,Zip:	KNOXVILLE, TN 37932
Owner/Operator Telephone:	865-218-2537
Owner/Operator Telephone Ext:	Not reported
Owner/Operator Fax:	Not reported
Owner/Operator Email:	Not reported

Owner/Operator Indicator:	Owner
Owner/Operator Name: MI BIOMARKER RESEARCH	
Legal Status:	Private
Date Became Current:	20070101
Date Ended Current:	Not reported
Owner/Operator Address:	61000 BRISTOL PARKWAY
Owner/Operator City,State,Zip:	CULVER CITY, CA 90230
Owner/Operator Telephone:	310-846-1676
Owner/Operator Telephone Ext:	Not reported
Owner/Operator Fax:	Not reported
Owner/Operator Email:	Not reported

Owner/Operator Indicator:	Operator
Owner/Operator Name: HARTMUTH KOLB	
Legal Status:	Private
Date Became Current:	20120101
Date Ended Current:	Not reported
Owner/Operator Address:	Not reported
Owner/Operator City,State,Zip:	Not reported
Owner/Operator Telephone:	Not reported
Owner/Operator Telephone Ext:	Not reported
Owner/Operator Fax:	Not reported
Owner/Operator Email:	Not reported

Owner/Operator Indicator:	Owner
Owner/Operator Name: SIEMENS MI	
Legal Status:	Private
Date Became Current:	20061101
Date Ended Current:	Not reported
Owner/Operator Address:	810 INNOVATION DR
Owner/Operator City,State,Zip:	KNOXVILLE, TN 37932
Owner/Operator Telephone:	865-218-2537
Owner/Operator Telephone Ext:	Not reported
Owner/Operator Fax:	Not reported
Owner/Operator Email:	Not reported

Historic Generators:

Receive Date:	20121101
Handler Name: MI BIOMARKER RESEARCH	
Federal Waste Generator Description:	Large Quantity Generator
State District Owner:	Not reported
Large Quantity Handler of Universal Waste:	No
Recognized Trader Importer:	No

MI BIOMARKER RESEARCH (Continued) **1015740048**

Recognized Trader Exporter:	No
Spent Lead Acid Battery Importer:	No
Spent Lead Acid Battery Exporter:	No
Current Record:	No
Non Storage Recycler Activity:	Not reported
Electronic Manifest Broker:	Not reported

Receive Date:	20140301
Handler Name:	MI BIOMARKER RESEARCH
Federal Waste Generator Description:	Large Quantity Generator
State District Owner:	Not reported
Large Quantity Handler of Universal Waste:	No
Recognized Trader Importer:	No
Recognized Trader Exporter:	No
Spent Lead Acid Battery Importer:	No
Spent Lead Acid Battery Exporter:	No
Current Record:	Yes
Non Storage Recycler Activity:	Not reported
Electronic Manifest Broker:	Not reported

List of NAICS Codes and Descriptions:

NAICS Code:	54171
NAICS Description:	RESEARCH AND DEVELOPMENT IN THE PHYSICAL, ENGINEERING, AND LIFE SCIENCES

Facility Has Received Notices of Violations:

Violations:	No Violations Found

Evaluation Action Summary:

Evaluations:	No Evaluations Found

Q131 **1200 PHARMA LLC** **RCRA NonGen / NLR** **1026170495**
ENE **6100 BRISTOL PKWY** **E MANIFEST** **CAL000454058**
1/8-1/4 **CULVER CITY, CA 90230**
0.209 mi.
1104 ft. **Site 2 of 7 in cluster Q**

Relative:
Higher

Actual:
80 ft.

RCRA Listings:

Date Form Received by Agency:	20200511
Handler Name:	1200 Pharma Llc
Handler Address:	6100 Bristol Pkwy
Handler City,State,Zip:	CULVER CITY, CA 90230
EPA ID:	CAL000454058
Contact Name:	STEVEN WITTENBERGER
Contact Address:	844 E GREEN ST STE 204
Contact City,State,Zip:	PASADENA, CA 91101
Contact Telephone:	847-274-9877
Contact Fax:	Not reported
Contact Email:	STEVE.WITTENBERGER@1200PHARMA.COM
Contact Title:	Not reported
EPA Region:	09
Land Type:	Not reported
Federal Waste Generator Description:	Not a generator, verified
Non-Notifier:	Not reported
Biennial Report Cycle:	Not reported

1200 PHARMA LLC (Continued) **1026170495**

Accessibility:	Not reported
Active Site Indicator:	Not reported
State District Owner:	Not reported
State District:	Not reported
Mailing Address:	844 E GREEN ST STE 204
Mailing City,State,Zip:	PASADENA, CA 91101
Owner Name:	1200 Pharma Llc
Owner Type:	Other
Operator Name:	Steven Wittenberger
Operator Type:	Other
Short-Term Generator Activity:	No
Importer Activity:	No
Mixed Waste Generator:	No
Transporter Activity:	No
Transfer Facility Activity:	No
Recycler Activity with Storage:	No
Small Quantity On-Site Burner Exemption:	No
Smelting Melting and Refining Furnace Exemption:	No
Underground Injection Control:	No
Off-Site Waste Receipt:	No
Universal Waste Indicator:	No
Universal Waste Destination Facility:	No
Federal Universal Waste:	No
Active Site State-Reg Handler:	---
Federal Facility Indicator:	Not reported
Hazardous Secondary Material Indicator:	N
Sub-Part K Indicator:	Not reported
2018 GPRA Permit Baseline:	Not on the Baseline
2018 GPRA Renewals Baseline:	Not on the Baseline
202 GPRA Corrective Action Baseline:	No
Subject to Corrective Action Universe:	No
Non-TSDFs Where RCRA CA has Been Imposed Universe:	No
Corrective Action Priority Ranking:	No NCAPS ranking
Environmental Control Indicator:	No
Institutional Control Indicator:	No
Human Exposure Controls Indicator:	N/A
Groundwater Controls Indicator:	N/A
Significant Non-Complier Universe:	No
Unaddressed Significant Non-Complier Universe:	No
Addressed Significant Non-Complier Universe:	No
Significant Non-Complier With a Compliance Schedule Universe:	No
Financial Assurance Required:	Not reported
Handler Date of Last Change:	20200511
Recognized Trader-Importer:	No
Recognized Trader-Exporter:	No
Importer of Spent Lead Acid Batteries:	No
Exporter of Spent Lead Acid Batteries:	No
Recycler Activity Without Storage:	No
Manifest Broker:	No
Sub-Part P Indicator:	No

Handler - Owner Operator:

Owner/Operator Indicator:	Owner
Owner/Operator Name: 1200 PHARMA LLC	
Legal Status:	Other
Date Became Current:	Not reported

1200 PHARMA LLC (Continued) **1026170495**

Date Ended Current:	Not reported
Owner/Operator Address:	844 E GREEN ST STE 204
Owner/Operator City,State,Zip:	PASADENA, CA 91101
Owner/Operator Telephone:	650-814-7217
Owner/Operator Telephone Ext:	Not reported
Owner/Operator Fax:	Not reported
Owner/Operator Email:	Not reported
Owner/Operator Indicator:	Operator
Owner/Operator Name: STEVEN WITTENBERGER	
Legal Status:	Other
Date Became Current:	Not reported
Date Ended Current:	Not reported
Owner/Operator Address:	844 E GREEN ST STE 204
Owner/Operator City,State,Zip:	PASADENA, CA 91101
Owner/Operator Telephone:	847-274-9877
Owner/Operator Telephone Ext:	Not reported
Owner/Operator Fax:	Not reported
Owner/Operator Email:	Not reported
Owner/Operator Indicator:	Operator
Owner/Operator Name: STEVEN WITTENBERGER	
Legal Status:	Other
Date Became Current:	Not reported
Date Ended Current:	Not reported
Owner/Operator Address:	844 E GREEN ST STE 204
Owner/Operator City,State,Zip:	PASADENA, CA 91101
Owner/Operator Telephone:	847-274-9877
Owner/Operator Telephone Ext:	Not reported
Owner/Operator Fax:	Not reported
Owner/Operator Email:	Not reported
Owner/Operator Indicator:	Owner
Owner/Operator Name: 1200 PHARMA LLC	
Legal Status:	Other
Date Became Current:	Not reported
Date Ended Current:	Not reported
Owner/Operator Address:	844 E GREEN ST STE 204
Owner/Operator City,State,Zip:	PASADENA, CA 91101
Owner/Operator Telephone:	650-814-7217
Owner/Operator Telephone Ext:	Not reported
Owner/Operator Fax:	Not reported
Owner/Operator Email:	Not reported

Historic Generators:

Receive Date:	20200511
Handler Name: 1200 PHARMA LLC	
Federal Waste Generator Description:	Not a generator, verified
State District Owner:	Not reported
Large Quantity Handler of Universal Waste:	No
Recognized Trader Importer:	No
Recognized Trader Exporter:	No
Spent Lead Acid Battery Importer:	No
Spent Lead Acid Battery Exporter:	No
Current Record:	Yes
Non Storage Recycler Activity:	No
Electronic Manifest Broker:	No

1200 PHARMA LLC (Continued) **1026170495**

Receive Date:	20200402
Handler Name: 1200 PHARMA LLC	
Federal Waste Generator Description:	Not a generator, verified
State District Owner:	Not reported
Large Quantity Handler of Universal Waste:	No
Recognized Trader Importer:	No
Recognized Trader Exporter:	No
Spent Lead Acid Battery Importer:	No
Spent Lead Acid Battery Exporter:	No
Current Record:	No
Non Storage Recycler Activity:	Not reported
Electronic Manifest Broker:	Not reported

List of NAICS Codes and Descriptions:

NAICS Code:	541715
NAICS Description:	RESEARCH AND DEVELOPMENT IN THE PHYSICAL, ENGINEERING, AND LIFE SCIENCES (EXCEPT NANOTECHNOLOGY AND BIOTECHNOLOGY

Facility Has Received Notices of Violations:

Violations:	No Violations Found

Evaluation Action Summary:

Evaluations:	No Evaluations Found

E MANIFEST:

Manifest Tracking Number:	006445407GBF
Last Updated Date:	20220427
Shipped Date:	20211102
Received Date:	20211102
Manifest Status:	Signed
Submission Type:	DataImage5Copy
Origin Type:	Web
Generator EPA ID:	CAL000454058
Generator Name:	1200 Pharma Llc
Generator Mail Street Number:	Not reported
Generator Mail Street 1:	6100 BRISTOL PKWY
Generator Mail Street 2:	Not reported
Generator Mail City:	CULVER CITY
Generator Mail State:	CA
Generator Mail Zip:	90230
Generator Location Street Number:	Not reported
Generator Location Street 1:	844 E GREEN ST STE 204
Generator Location Street 2:	Not reported
Generator Location City:	PASADENA
Generator Location Zip:	91101
Generator Location State:	CA
Generator Contact Company Name:	Not reported
Designated Facility EPA ID:	CAL000330453
Designated Facility Name:	Not reported
Designated Facility Mail Street Number:	5820
Designated Facility Mail Street 1:	Not reported
Designated Facility Mail Street 2:	MARTIN ROAD
Designated Facility Mail City:	IRWINDALE
Designated Facility Mail Zip:	91706

1200 PHARMA LLC (Continued) **1026170495**

Designated Facility Mail State:	CA
Designated Facility Location Street Number:	5820
Designated Facility Location Street 1:	MARTIN ROAD
Designated Facility Location Street 2:	Not reported
Designated Facility Location City:	IRWINDALE
Designated Facility Location Zip:	91706
Designated Facility Location State:	CA
Designated Facility Contact Company Name:	AGRITEC INT DBA CLEANTECH ENVIRONMENTAL
Manifest Residue Indicator:	N
Rejection Indicator:	N

State Waste:

Manifest Tracking Number:	006445407GBF
Waste Line Number:	1
State Waste Code Owner:	CA
State Waste Code:	352
State Waste:	Other organic solids

Transporter:

Manifest Tracking Number:	006445407GBF
Transporter Line Number:	1
Transporter EPA ID:	CAL000454658
Transporter Name:	Ck Environmental Services Co

Waste Line:

Manifest Tracking Number:	006445407GBF
Waste Line Number:	1
U.S. DOT Hazardous Indicator:	N
U.S. DOT ID Number:	Not reported
U.S. DOT Description:	Not reported
Non-Hazardous Waste Description:	NON-RCRA HAZARDOUS WASTE SOLID (ABSORBENT/ USED PAPER FILTER MEDIA)
Number of Containers:	2
Container Type Code:	DM
Container Type Description:	Metal drums, barrels, kegs
Waste Quantity:	150
Quantity Unit of Measure Code:	P
Quantity Unit of Measure Description:	Pounds
Waste Quantity, in Tons:	0.075
Acute Waste Quantity, in Tons:	0
Non-Acute Waste Quantity, in Tons:	0.075
Waste Quantity, in Kilograms:	68.02725
Acute Waste Quantity, in Kilograms:	0
Non-Acute Waste Quantity, in Kilorgrams:	68.02725
Management Method Code:	H141
Management Method Description:	STORAGE, BULKING AND/OR TRANSFER OFF SITE
Waste Residue Indicator:	N
Quantity Discrepancy Indicator:	N
Waste Type Discrepancy Indicator:	N
Waste Density:	Not reported
Waste Density Unit of Measure Code:	Not reported
Waste Density Unit of Measure Description:	Not reported
Form Code:	Not reported
Form Code Description:	Not reported
Source Code:	Not reported
Source Code Description:	Not reported
Waste Minimization Code:	Not reported

1200 PHARMA LLC (Continued) **1026170495**

Waste Minimization Code Description: Not reported
Consent Number: Not reported
EPA Waste Indicator: N

Q132 **PSYCHEMEDICS** **RCRA-SQG** **1000247087**
ENE **6100 BRISTOL PARKWAY** **FINDS** **CAD982476897**
1/8-1/4 **CULVER CITY, CA 90230** **E MANIFEST**
0.209 mi.
1104 ft. **Site 3 of 7 in cluster Q**

Relative: **Higher**
Actual: **80 ft.**

RCRA Listings:

Date Form Received by Agency:	20201016
Handler Name:	1200 Pharma, Llc
Handler Address:	6100 Bristol Pkwy
Handler City,State,Zip:	CULVER CITY, CA 90230
EPA ID:	CAD982476897
Contact Name:	STEVE WITTENBERGER
Contact Address:	844 E. GREEN ST.
Contact City,State,Zip:	PASADENA, CA 91101
Contact Telephone:	847-274-9877
Contact Fax:	Not reported
Contact Email:	STEVE.WITTENBERGER@1200PHARMA.COM
Contact Title:	SR. VP PROCESS & DEVELOPMENT
EPA Region:	09
Land Type:	Private
Federal Waste Generator Description:	Small Quantity Generator
Non-Notifier:	Not reported
Biennial Report Cycle:	Not reported
Accessibility:	Not reported
Active Site Indicator:	Handler Activities
State District Owner:	Not reported
State District:	Not reported
Mailing Address:	6100 BRISTOL PKWY
Mailing City,State,Zip:	CULVER CITY, CA 90230
Owner Name:	Alexandria Real Estate Equities, Inc.
Owner Type:	Private
Operator Name:	1200 Pharma, Llc
Operator Type:	Private
Short-Term Generator Activity:	No
Importer Activity:	No
Mixed Waste Generator:	No
Transporter Activity:	No
Transfer Facility Activity:	No
Recycler Activity with Storage:	No
Small Quantity On-Site Burner Exemption:	No
Smelting Melting and Refining Furnace Exemption:	No
Underground Injection Control:	No
Off-Site Waste Receipt:	No
Universal Waste Indicator:	No
Universal Waste Destination Facility:	No
Federal Universal Waste:	No
Active Site State-Reg Handler:	---
Federal Facility Indicator:	Not reported
Hazardous Secondary Material Indicator:	N
Sub-Part K Indicator:	Not reported
2018 GPRA Permit Baseline:	Not on the Baseline
2018 GPRA Renewals Baseline:	Not on the Baseline
202 GPRA Corrective Action Baseline:	No

PSYCHEMEDICS (Continued) **1000247087**

Subject to Corrective Action Universe:	No
Non-TSDFs Where RCRA CA has Been Imposed Universe:	No
Corrective Action Priority Ranking:	No NCAPS ranking
Environmental Control Indicator:	No
Institutional Control Indicator:	No
Human Exposure Controls Indicator:	N/A
Groundwater Controls Indicator:	N/A
Significant Non-Complier Universe:	No
Unaddressed Significant Non-Complier Universe:	No
Addressed Significant Non-Complier Universe:	No
Significant Non-Complier With a Compliance Schedule Universe:	No
Financial Assurance Required:	Not reported
Handler Date of Last Change:	20201021
Recognized Trader-Importer:	No
Recognized Trader-Exporter:	No
Importer of Spent Lead Acid Batteries:	No
Exporter of Spent Lead Acid Batteries:	No
Recycler Activity Without Storage:	No
Manifest Broker:	No
Sub-Part P Indicator:	No

Hazardous Waste Summary:

Waste Code:	D001
Waste Description:	Ignitable Waste
Waste Code:	D002
Waste Description:	Corrosive Waste
Waste Code:	D003
Waste Description:	Reactive Waste
Waste Code:	D018
Waste Description:	Benzene
Waste Code:	D028
Waste Description:	1,2-Dichloroethane
Waste Code:	D038
Waste Description:	Pyridine
Waste Code:	F002
Waste Description:	The Following Spent Halogenated Solvents: Tetrachloroethylene, Methylene Chloride, Trichloroethylene, 1,1,1-Trichloroethane, Chlorobenzene, 1,1,2-Trichloro-1,2,2-Trifluoroethane, Ortho-Dichlorobenzene, Trichlorofluoromethane, And 1,1,2, Trichloroethane; All Spent Solvent Mixtures/Blends Containing, Before Use, A Total Of Ten Percent Or More (By Volume) Of One Or More Of The Above Halogenated Solvents Or Those Solvents Listed In F001, F004, And F005; And Still Bottoms From The Recovery Of These Spent Solvents And Spent Solvent Mixtures.
Waste Code:	F003
Waste Description:	The Following Spent Nonhalogenated Solvents: Xylene, Acetone, Ethyl Acetate, Ethyl Benzene, Ethyl Ether, Methyl Isobutyl Ketone, N-Butyl Alcohol, Cyclohexanone, And Methanol; All Spent Solvent Mixtures/Blends Containing, Before Use, Only The Above Spent

PSYCHEMEDICS (Continued) **1000247087**

Nonhalogenated Solvents; And All Spent Solvent Mixtures/Blends Containing, Before Use, One Or More Of The Above Nonhalogenated Solvents, And A Total Of Ten Percent Or More (By Volume) Of One Or More Of Those Solvents Listed In F001, F002, F004, And F005; And Still Bottoms From The Recovery Of These Spent Solvents And Spent Solvent Mixtures.

Waste Code: F005
Waste Description: The Following Spent Nonhalogenated Solvents: Toluene, Methyl Ethyl Ketone, Carbon Disulfide, Isobutanol, Pyridine, Benzene, 2-Ethoxyethanol, And 2-Nitropropane; All Spent Solvent Mixtures/Blends Containing, Before Use, A Total Of Ten Percent Or More (By Volume) Of One Or More Of The Above Nonhalogenated Solvents Or Those Solvents Listed In F001, F002, Or F004; And Still Bottoms From The Recovery Of These Spent Solvents And Spent Solvent Mixtures.

Waste Code: P003
Waste Description: 2-Propenal (Or) Acrolein

Waste Code: P005
Waste Description: 2-Propen-1-Ol (Or) Allyl Alcohol

Waste Code: P014
Waste Description: Benzenethiol (Or) Thiophenol

Waste Code: P022
Waste Description: Carbon Disulfide

Waste Code: P028
Waste Description: Benzene, (Chloromethyl)- (Or) Benzyl Chloride

Waste Code: P029
Waste Description: Copper Cyanide (Or) Copper Cyanide Cu(Cn)

Waste Code: P030
Waste Description: Cyanides (Soluble Cyanide Salts), Not Otherwise Specified

Waste Code: P067
Waste Description: 1,2-Propylenimine (Or) Aziridine, 2-Methyl-

Waste Code: P087
Waste Description: Osmium Oxide Oso4, (T-4)- (Or) Osmium Tetroxide

Waste Code: P095
Waste Description: Carbonic Dichloride (Or) Phosgene

Waste Code: P098
Waste Description: Potassium Cyanide (Or) Potassium Cyanide K(Cn)

Waste Code: P102
Waste Description: 2-Propyn-1-Ol (Or) Propargyl Alcohol

Waste Code: P105
Waste Description: Sodium Azide

Waste Code: P106
Waste Description: Sodium Cyanide (Or) Sodium Cyanide Na(Cn)

PSYCHEMEDICS (Continued) **1000247087**

Waste Code: U002
Waste Description: 2-Propanone (I) (Or) Acetone (I)

Waste Code: U003
Waste Description: Acetonitrile (I,T)

Waste Code: U019
Waste Description: Benzene (I,T)

Waste Code: U044
Waste Description: Chloroform (Or) Methane, Trichloro-

Waste Code: U077
Waste Description: Ethane, 1,2-Dichloro- (Or) Ethylene Dichloride

Waste Code: U080
Waste Description: Methane, Dichloro- (Or) Methylene Chloride

Waste Code: U108
Waste Description: 1,4-Diethyleneoxide (Or) 1,4-Dioxane

Waste Code: U112
Waste Description: Acetic Acid, Ethyl Ester (I) (Or) Ethyl Acetate (I)

Waste Code: U117
Waste Description: Ethane, 1,1'-Oxybis-(I) (Or) Ethyl Ether (I)

Waste Code: U123
Waste Description: Formic Acid (C,T)

Waste Code: U138
Waste Description: Methane, Iodo- (Or) Methyl Iodide

Waste Code: U154
Waste Description: Methanol (I) (Or) Methyl Alcohol (I)

Waste Code: U196
Waste Description: Pyridine

Waste Code: U213
Waste Description: Furan, Tetrahydro-(I) (Or) Tetrahydrofuran (I)

Waste Code: U220
Waste Description: Benzene, Methyl- (Or) Toluene

Waste Code: U404
Waste Description: U404

Handler - Owner Operator:
Owner/Operator Indicator: Owner
Owner/Operator Name: AB DICK CORPORATION
Legal Status: Private
Date Became Current: Not reported
Date Ended Current: Not reported
Owner/Operator Address: NOT REQUIRED
Owner/Operator City,State,Zip: NOT REQUIRED, ME 99999
Owner/Operator Telephone: 415-555-1212

PSYCHEMEDICS (Continued) **1000247087**

Owner/Operator Telephone Ext: Not reported
Owner/Operator Fax: Not reported
Owner/Operator Email: Not reported

Owner/Operator Indicator: Operator
Owner/Operator Name: ACP PROPERTY SERVICE LLC
Legal Status: Private
Date Became Current: 20111021
Date Ended Current: Not reported
Owner/Operator Address: Not reported
Owner/Operator City,State,Zip: Not reported
Owner/Operator Telephone: Not reported
Owner/Operator Telephone Ext: Not reported
Owner/Operator Fax: Not reported
Owner/Operator Email: Not reported

Owner/Operator Indicator: Owner
Owner/Operator Name: ALEXANDRIA REAL ESTATE EQUITIES, INC.
Legal Status: Private
Date Became Current: Not reported
Date Ended Current: Not reported
Owner/Operator Address: 26 N EUCLID AVENUE
Owner/Operator City,State,Zip: PASADENA, CA 91101
Owner/Operator Telephone: 626-578-0777
Owner/Operator Telephone Ext: Not reported
Owner/Operator Fax: Not reported
Owner/Operator Email: TGOMEZ@ARE.COM

Owner/Operator Indicator: Operator
Owner/Operator Name: 1200 PHARMA, LLC
Legal Status: Private
Date Became Current: 20200424
Date Ended Current: Not reported
Owner/Operator Address: 6100 BRISTOL PKWY
Owner/Operator City,State,Zip: CULVER CITY, CA 90230
Owner/Operator Telephone: Not reported
Owner/Operator Telephone Ext: Not reported
Owner/Operator Fax: Not reported
Owner/Operator Email: Not reported

Owner/Operator Indicator: Operator
Owner/Operator Name: SIEMENS MI
Legal Status: Private
Date Became Current: 20070115
Date Ended Current: Not reported
Owner/Operator Address: Not reported
Owner/Operator City,State,Zip: Not reported
Owner/Operator Telephone: Not reported
Owner/Operator Telephone Ext: Not reported
Owner/Operator Fax: Not reported
Owner/Operator Email: Not reported

Owner/Operator Indicator: Operator
Owner/Operator Name: 1200 PHARMA, LLC
Legal Status: Private
Date Became Current: 20200424
Date Ended Current: Not reported

PSYCHEMEDICS (Continued) **1000247087**

Owner/Operator Address: 6100 BRISTOL PKWY
Owner/Operator City,State,Zip: CULVER CITY, CA 90230
Owner/Operator Telephone: Not reported
Owner/Operator Telephone Ext: Not reported
Owner/Operator Fax: Not reported
Owner/Operator Email: Not reported

Owner/Operator Indicator: Owner
Owner/Operator Name: DAVID M DENHOLM
Legal Status: Private
Date Became Current: 19790101
Date Ended Current: Not reported
Owner/Operator Address: 450 NEWPORT CENTER DR
Owner/Operator City,State,Zip: NEWPORT BEACH, CA 92660
Owner/Operator Telephone: Not reported
Owner/Operator Telephone Ext: Not reported
Owner/Operator Fax: Not reported
Owner/Operator Email: Not reported

Owner/Operator Indicator: Owner
Owner/Operator Name: BRISTOL CULVER ASSOCIATES
Legal Status: Private
Date Became Current: 20111021
Date Ended Current: Not reported
Owner/Operator Address: 165 S UNION BLVD
Owner/Operator City,State,Zip: LAKEWOOD, CO 80228
Owner/Operator Telephone: 303-986-2222
Owner/Operator Telephone Ext: Not reported
Owner/Operator Fax: Not reported
Owner/Operator Email: Not reported

Owner/Operator Indicator: Owner
Owner/Operator Name: SIEMENS MI
Legal Status: Private
Date Became Current: Not reported
Date Ended Current: Not reported
Owner/Operator Address: 810 INNOVATION DR
Owner/Operator City,State,Zip: KNOXVILLE, TN 37932
Owner/Operator Telephone: 865-218-2000
Owner/Operator Telephone Ext: Not reported
Owner/Operator Fax: Not reported
Owner/Operator Email: Not reported

Owner/Operator Indicator: Owner
Owner/Operator Name: ALEXANDRIA REAL ESTATE EQUITIES, INC.
Legal Status: Private
Date Became Current: Not reported
Date Ended Current: Not reported
Owner/Operator Address: 26 N EUCLID AVENUE
Owner/Operator City,State,Zip: PASADENA, CA 91101
Owner/Operator Telephone: 626-578-0777
Owner/Operator Telephone Ext: Not reported
Owner/Operator Fax: Not reported
Owner/Operator Email: TGOMEZ@ARE.COM

Historic Generators:
Receive Date: 19880815

PSYCHEMEDICS (Continued) **1000247087**

Handler Name: ABDICK COMPANY
Federal Waste Generator Description: Large Quantity Generator
State District Owner: Ca
Large Quantity Handler of Universal Waste: No
Recognized Trader Importer: No
Recognized Trader Exporter: No
Spent Lead Acid Battery Importer: No
Spent Lead Acid Battery Exporter: No
Current Record: No
Non Storage Recycler Activity: Not reported
Electronic Manifest Broker: Not reported

Receive Date: 20061115
Handler Name: SIEMENS MOLECULAR IMAGING INC
Federal Waste Generator Description: Small Quantity Generator
State District Owner: Not reported
Large Quantity Handler of Universal Waste: No
Recognized Trader Importer: No
Recognized Trader Exporter: No
Spent Lead Acid Battery Importer: No
Spent Lead Acid Battery Exporter: No
Current Record: No
Non Storage Recycler Activity: Not reported
Electronic Manifest Broker: Not reported

Receive Date: 20130723
Handler Name: SIEMENS MI BIOMARKER RESEARCH
Federal Waste Generator Description: Not a generator, verified
State District Owner: Not reported
Large Quantity Handler of Universal Waste: No
Recognized Trader Importer: No
Recognized Trader Exporter: No
Spent Lead Acid Battery Importer: No
Spent Lead Acid Battery Exporter: No
Current Record: No
Non Storage Recycler Activity: Not reported
Electronic Manifest Broker: Not reported

Receive Date: 20140806
Handler Name: PSYCHEMIEDICS CORP
Federal Waste Generator Description: Small Quantity Generator
State District Owner: Not reported
Large Quantity Handler of Universal Waste: No
Recognized Trader Importer: No
Recognized Trader Exporter: No
Spent Lead Acid Battery Importer: No
Spent Lead Acid Battery Exporter: No
Current Record: No
Non Storage Recycler Activity: Not reported
Electronic Manifest Broker: Not reported

Receive Date: 20200507
Handler Name: 1200 PHARMA, LLC
Federal Waste Generator Description: Small Quantity Generator
State District Owner: Not reported
Large Quantity Handler of Universal Waste: No
Recognized Trader Importer: No

PSYCHEMEDICS (Continued) **1000247087**

Recognized Trader Exporter:	No
Spent Lead Acid Battery Importer:	No
Spent Lead Acid Battery Exporter:	No
Current Record:	No
Non Storage Recycler Activity:	No
Electronic Manifest Broker:	No

Receive Date:	20201016
Handler Name: 1200 PHARMA, LLC	
Federal Waste Generator Description:	Small Quantity Generator
State District Owner:	Not reported
Large Quantity Handler of Universal Waste:	No
Recognized Trader Importer:	No
Recognized Trader Exporter:	No
Spent Lead Acid Battery Importer:	No
Spent Lead Acid Battery Exporter:	No
Current Record:	Yes
Non Storage Recycler Activity:	No
Electronic Manifest Broker:	No

List of NAICS Codes and Descriptions:

NAICS Code:	325413
NAICS Description:	IN-VITRO DIAGNOSTIC SUBSTANCE MANUFACTURING
NAICS Code:	541380
NAICS Description:	TESTING LABORATORIES AND SERVICES
NAICS Code:	541715
NAICS Description:	RESEARCH AND DEVELOPMENT IN THE PHYSICAL, ENGINEERING, AND LIFE SCIENCES (EXCEPT NANOTECHNOLOGY AND BIOTECHNOLOGY

Facility Has Received Notices of Violations:
Violations: No Violations Found

Evaluation Action Summary:
Evaluations: No Evaluations Found

FINDS:
Registry ID: 110071738674

Click Here for FRS Facility Detail Report:

Environmental Interest/Information System:
The Resource Conservation and Recovery Act Information System (RCRAInfo) is EPA's comprehensive information system in support of the Resource Conservation and Recovery Act (RCRA) of 1976 and the Hazardous and Solid Waste Amendments (HSWA) of 1984. It tracks many types of information about generators, transporters, treaters, storers, and disposers of hazardous waste.
Registry ID: 110070755984

Click Here for FRS Facility Detail Report:

Environmental Interest/Information System:
All generators and treatment, storage, and disposal (TSD) facilities

PSYCHEMEDICS (Continued) **1000247087**

who handle hazardous waste are required to report to the EPA Administrator at least once every two years. The data collected is used to create the National Biennial Resource Conservation and Recovery Act (RCRA) Hazardous Waste Report. This data is processed within the RCRA Information (RCRAInfo) database

Registry ID: 110002823302

Click Here for FRS Facility Detail Report:

Environmental Interest/Information System:
The Resource Conservation and Recovery Act Information System (RCRAInfo) is EPA's comprehensive information system in support of the Resource Conservation and Recovery Act (RCRA) of 1976 and the Hazardous and Solid Waste Amendments (HSWA) of 1984. It tracks many types of information about generators, transporters, treaters, storers, and disposers of hazardous waste.
The California Environmental Protection Agency (CalEPA) has recently implemented a new data warehouse system (nSite). This data warehouse combines and merges facility and site information from five different systems managed within CalEPA. The five systems are: California Environmental Reporting System (CERS),EnviroStor, GeoTracker, California Integrated Water Quality System (CIWQS), andToxic Release Inventory (TRI).

Registry ID: 110070798510

Click Here for FRS Facility Detail Report:

Environmental Interest/Information System:
The Resource Conservation and Recovery Act Information System (RCRAInfo) is EPA's comprehensive information system in support of the Resource Conservation and Recovery Act (RCRA) of 1976 and the Hazardous and Solid Waste Amendments (HSWA) of 1984. It tracks many types of information about generators, transporters, treaters, storers, and disposers of hazardous waste.

Click this hyperlink while viewing on your computer to access additional FINDS: detail in the EDR Site Report.

E MANIFEST:

Manifest Tracking Number:	002018631VES
Last Updated Date:	20220816
Shipped Date:	20220804
Received Date:	20220815
Manifest Status:	Signed
Submission Type:	DataImage5Copy
Origin Type:	Service
Generator EPA ID:	CAD982476897
Generator Name:	1200 Pharma Llc
Generator Mail Street Number:	Not reported
Generator Mail Street 1:	6100 BRISTOL PARKWAY
Generator Mail Street 2:	Not reported
Generator Mail City:	CULVER CITY
Generator Mail State:	CA
Generator Mail Zip:	90230-0000
Generator Location Street Number:	Not reported
Generator Location Street 1:	6100 BRISTOL PARKWAY
Generator Location Street 2:	Not reported
Generator Location City:	CULVER CITY
Generator Location Zip:	90230-0000

PSYCHEMEDICS (Continued) **1000247087**

Generator Location State:	CA
Generator Contact Company Name:	Not reported
Designated Facility EPA ID:	CAD008302903
Designated Facility Name:	Not reported
Designated Facility Mail Street Number:	107
Designated Facility Mail Street 1:	1704 W. FIRST STREET
Designated Facility Mail Street 2:	L.L.C.
Designated Facility Mail City:	AZUSA
Designated Facility Mail Zip:	91702
Designated Facility Mail State:	CA
Designated Facility Location Street Number:	1704
Designated Facility Location Street 1:	L.L.C.
Designated Facility Location Street 2:	1704 W. FIRST STREET
Designated Facility Location City:	AZUSA
Designated Facility Location Zip:	91702
Designated Facility Location State:	CA
Designated Facility Contact Company Name:	VEOLIA ES TECHNICAL SOLUTIONS,
Manifest Residue Indicator:	N
Rejection Indicator:	N

Manifest Tracking Number:	002020908VES
Last Updated Date:	20220504
Shipped Date:	20220421
Received Date:	20220429
Manifest Status:	Signed
Submission Type:	DataImage5Copy
Origin Type:	Service
Generator EPA ID:	CAD982476897
Generator Name:	1200 Pharma Llc
Generator Mail Street Number:	Not reported
Generator Mail Street 1:	6100 BRISTOL PARKWAY
Generator Mail Street 2:	Not reported
Generator Mail City:	CULVER CITY
Generator Mail State:	CA
Generator Mail Zip:	90230
Generator Location Street Number:	Not reported
Generator Location Street 1:	6100 BRISTOL PARKWAY
Generator Location Street 2:	Not reported
Generator Location City:	CULVER CITY
Generator Location Zip:	90230
Generator Location State:	CA
Generator Contact Company Name:	Not reported
Designated Facility EPA ID:	CAD008302903
Designated Facility Name:	Not reported
Designated Facility Mail Street Number:	107
Designated Facility Mail Street 1:	1704 W. FIRST STREET
Designated Facility Mail Street 2:	L.L.C.
Designated Facility Mail City:	AZUSA
Designated Facility Mail Zip:	91702
Designated Facility Mail State:	CA
Designated Facility Location Street Number:	1704
Designated Facility Location Street 1:	L.L.C.
Designated Facility Location Street 2:	1704 W. FIRST STREET
Designated Facility Location City:	AZUSA
Designated Facility Location Zip:	91702
Designated Facility Location State:	CA
Designated Facility Contact Company Name:	VEOLIA ES TECHNICAL SOLUTIONS,

PSYCHEMEDICS (Continued) **1000247087**

Manifest Residue Indicator:	N
Rejection Indicator:	N
Manifest Tracking Number:	001904710VES
Last Updated Date:	20210510
Shipped Date:	20210429
Received Date:	20210506
Manifest Status:	Signed
Submission Type:	DataImage5Copy
Origin Type:	Service
Generator EPA ID:	CAD982476897
Generator Name:	1200 Pharma Llc
Generator Mail Street Number:	Not reported
Generator Mail Street 1:	6100 BRISTOL PARKWAY
Generator Mail Street 2:	Not reported
Generator Mail City:	CULVER CITY
Generator Mail State:	CA
Generator Mail Zip:	90230
Generator Location Street Number:	Not reported
Generator Location Street 1:	6100 BRISTOL PARKWAY
Generator Location Street 2:	Not reported
Generator Location City:	CULVER CITY
Generator Location Zip:	90230
Generator Location State:	CA
Generator Contact Company Name:	Not reported
Designated Facility EPA ID:	CAD008302903
Designated Facility Name:	Not reported
Designated Facility Mail Street Number:	107
Designated Facility Mail Street 1:	1704 W. FIRST STREET
Designated Facility Mail Street 2:	L.L.C.
Designated Facility Mail City:	AZUSA
Designated Facility Mail Zip:	91702
Designated Facility Mail State:	CA
Designated Facility Location Street Number:	1704
Designated Facility Location Street 1:	L.L.C.
Designated Facility Location Street 2:	1704 W. FIRST STREET
Designated Facility Location City:	AZUSA
Designated Facility Location Zip:	91702
Designated Facility Location State:	CA
Designated Facility Contact Company Name:	VEOLIA ES TECHNICAL SOLUTIONS,
Manifest Residue Indicator:	N
Rejection Indicator:	N
Manifest Tracking Number:	001692956VES
Last Updated Date:	20201230
Shipped Date:	20201217
Received Date:	20201228
Manifest Status:	Signed
Submission Type:	DataImage5Copy
Origin Type:	Service
Generator EPA ID:	CAD982476897
Generator Name:	1200 Pharma Llc
Generator Mail Street Number:	Not reported
Generator Mail Street 1:	6100 BRISTOL PARKWAY
Generator Mail Street 2:	Not reported
Generator Mail City:	CULVER CITY
Generator Mail State:	CA

PSYCHEMEDICS (Continued) **1000247087**

Generator Mail Zip:	90230
Generator Location Street Number:	Not reported
Generator Location Street 1:	6100 BRISTOL PARKWAY
Generator Location Street 2:	Not reported
Generator Location City:	CULVER CITY
Generator Location Zip:	90230
Generator Location State:	CA
Generator Contact Company Name:	Not reported
Designated Facility EPA ID:	CAD008302903
Designated Facility Name:	Not reported
Designated Facility Mail Street Number:	107
Designated Facility Mail Street 1:	1704 W. FIRST STREET
Designated Facility Mail Street 2:	L.L.C.
Designated Facility Mail City:	AZUSA
Designated Facility Mail Zip:	91702
Designated Facility Mail State:	CA
Designated Facility Location Street Number:	1704
Designated Facility Location Street 1:	L.L.C.
Designated Facility Location Street 2:	1704 W. FIRST STREET
Designated Facility Location City:	AZUSA
Designated Facility Location Zip:	91702
Designated Facility Location State:	CA
Designated Facility Contact Company Name:	VEOLIA ES TECHNICAL SOLUTIONS,
Manifest Residue Indicator:	N
Rejection Indicator:	N

Manifest Tracking Number:	001889780VES
Last Updated Date:	20211101
Shipped Date:	20211021
Received Date:	20211029
Manifest Status:	Signed
Submission Type:	DataImage5Copy
Origin Type:	Service
Generator EPA ID:	CAD982476897
Generator Name:	1200 Pharma Llc
Generator Mail Street Number:	Not reported
Generator Mail Street 1:	6100 BRISTOL PARKWAY
Generator Mail Street 2:	Not reported
Generator Mail City:	CULVER CITY
Generator Mail State:	CA
Generator Mail Zip:	90230
Generator Location Street Number:	Not reported
Generator Location Street 1:	6100 BRISTOL PARKWAY
Generator Location Street 2:	Not reported
Generator Location City:	CULVER CITY
Generator Location Zip:	90230
Generator Location State:	CA
Generator Contact Company Name:	Not reported
Designated Facility EPA ID:	CAD008302903
Designated Facility Name:	Not reported
Designated Facility Mail Street Number:	107
Designated Facility Mail Street 1:	1704 W. FIRST STREET
Designated Facility Mail Street 2:	L.L.C.
Designated Facility Mail City:	AZUSA
Designated Facility Mail Zip:	91702
Designated Facility Mail State:	CA
Designated Facility Location Street Number:	1704

PSYCHEMEDICS (Continued) **1000247087**

Designated Facility Location Street 1:	L.L.C.
Designated Facility Location Street 2:	1704 W. FIRST STREET
Designated Facility Location City:	AZUSA
Designated Facility Location Zip:	91702
Designated Facility Location State:	CA
Designated Facility Contact Company Name:	VEOLIA ES TECHNICAL SOLUTIONS,
Manifest Residue Indicator:	N
Rejection Indicator:	N

Manifest Tracking Number:	001895552VES
Last Updated Date:	20210315
Shipped Date:	20210304
Received Date:	20210312
Manifest Status:	Signed
Submission Type:	DataImage5Copy
Origin Type:	Service
Generator EPA ID:	CAD982476897
Generator Name:	1200 Pharma Llc
Generator Mail Street Number:	Not reported
Generator Mail Street 1:	6100 BRISTOL PARKWAY
Generator Mail Street 2:	Not reported
Generator Mail City:	CULVER CITY
Generator Mail State:	CA
Generator Mail Zip:	90230
Generator Location Street Number:	Not reported
Generator Location Street 1:	6100 BRISTOL PARKWAY
Generator Location Street 2:	Not reported
Generator Location City:	CULVER CITY
Generator Location Zip:	90230
Generator Location State:	CA
Generator Contact Company Name:	Not reported
Designated Facility EPA ID:	CAD008302903
Designated Facility Name:	Not reported
Designated Facility Mail Street Number:	107
Designated Facility Mail Street 1:	1704 W. FIRST STREET
Designated Facility Mail Street 2:	L.L.C.
Designated Facility Mail City:	AZUSA
Designated Facility Mail Zip:	91702
Designated Facility Mail State:	CA
Designated Facility Location Street Number:	1704
Designated Facility Location Street 1:	L.L.C.
Designated Facility Location Street 2:	1704 W. FIRST STREET
Designated Facility Location City:	AZUSA
Designated Facility Location Zip:	91702
Designated Facility Location State:	CA
Designated Facility Contact Company Name:	VEOLIA ES TECHNICAL SOLUTIONS,
Manifest Residue Indicator:	N
Rejection Indicator:	N

Manifest Tracking Number:	001988325VES
Last Updated Date:	20210927
Shipped Date:	20210812
Received Date:	20210823
Manifest Status:	Corrected
Submission Type:	DataImage5Copy
Origin Type:	Service
Generator EPA ID:	CAD982476897

PSYCHEMEDICS (Continued) **1000247087**

Generator Name:	1200 Pharma Llc
Generator Mail Street Number:	Not reported
Generator Mail Street 1:	6100 BRISTOL PARKWAY
Generator Mail Street 2:	Not reported
Generator Mail City:	CULVER CITY
Generator Mail State:	CA
Generator Mail Zip:	90230
Generator Location Street Number:	Not reported
Generator Location Street 1:	6100 BRISTOL PARKWAY
Generator Location Street 2:	Not reported
Generator Location City:	CULVER CITY
Generator Location Zip:	90230
Generator Location State:	CA
Generator Contact Company Name:	Not reported
Designated Facility EPA ID:	CAD008302903
Designated Facility Name:	Not reported
Designated Facility Mail Street Number:	107
Designated Facility Mail Street 1:	1704 W. FIRST STREET
Designated Facility Mail Street 2:	L.L.C.
Designated Facility Mail City:	AZUSA
Designated Facility Mail Zip:	91702
Designated Facility Mail State:	CA
Designated Facility Location Street Number:	1704
Designated Facility Location Street 1:	L.L.C.
Designated Facility Location Street 2:	1704 W. FIRST STREET
Designated Facility Location City:	AZUSA
Designated Facility Location Zip:	91702
Designated Facility Location State:	CA
Designated Facility Contact Company Name:	VEOLIA ES TECHNICAL SOLUTIONS,
Manifest Residue Indicator:	N
Rejection Indicator:	N

Manifest Tracking Number:	019468550JJK
Last Updated Date:	20200415
Shipped Date:	20190627
Received Date:	20190712
Manifest Status:	Signed
Submission Type:	DataImage5Copy
Origin Type:	Mail
Generator EPA ID:	CAD982476897
Generator Name:	Psychemedics Corporation
Generator Mail Street Number:	Not reported
Generator Mail Street 1:	6100 BRISTOL PKWY
Generator Mail Street 2:	Not reported
Generator Mail City:	CULVER CITY
Generator Mail State:	CA
Generator Mail Zip:	90230
Generator Location Street Number:	Not reported
Generator Location Street 1:	5832 UPLANDER WAY
Generator Location Street 2:	Not reported
Generator Location City:	CULVER CITY
Generator Location Zip:	90230
Generator Location State:	CA
Generator Contact Company Name:	Not reported
Designated Facility EPA ID:	TXD982560294
Designated Facility Name:	Nssi Recovery Services
Designated Facility Mail Street Number:	Not reported

PSYCHEMEDICS (Continued) **1000247087**

Designated Facility Mail Street 1:	Not reported
Designated Facility Mail Street 2:	PO BOX 34042
Designated Facility Mail City:	HOUSTON
Designated Facility Mail Zip:	77234-4042
Designated Facility Mail State:	TX
Designated Facility Location Street Number:	Not reported
Designated Facility Location Street 1:	5711 ETHERIDGE ST
Designated Facility Location Street 2:	Not reported
Designated Facility Location City:	HOUSTON
Designated Facility Location Zip:	77087-4009
Designated Facility Location State:	TX
Designated Facility Contact Company Name:	Not reported
Manifest Residue Indicator:	N
Rejection Indicator:	N

Manifest Tracking Number:	019468596JJK
Last Updated Date:	20210909
Shipped Date:	20190711
Received Date:	20190726
Manifest Status:	Corrected
Submission Type:	DataImage5Copy
Origin Type:	Mail
Generator EPA ID:	CAD982476897
Generator Name:	Psychemedics Corporation
Generator Mail Street Number:	Not reported
Generator Mail Street 1:	6100 BRISTOL PKWY
Generator Mail Street 2:	Not reported
Generator Mail City:	CULVER CITY
Generator Mail State:	CA
Generator Mail Zip:	90230
Generator Location Street Number:	Not reported
Generator Location Street 1:	5832 UPLANDER WAY
Generator Location Street 2:	Not reported
Generator Location City:	CULVER CITY
Generator Location Zip:	90230
Generator Location State:	CA
Generator Contact Company Name:	Not reported
Designated Facility EPA ID:	TXD982560294
Designated Facility Name:	Nssi Recovery Services
Designated Facility Mail Street Number:	Not reported
Designated Facility Mail Street 1:	Not reported
Designated Facility Mail Street 2:	PO BOX 34042
Designated Facility Mail City:	HOUSTON
Designated Facility Mail Zip:	77234-4042
Designated Facility Mail State:	TX
Designated Facility Location Street Number:	Not reported
Designated Facility Location Street 1:	5711 ETHERIDGE ST
Designated Facility Location Street 2:	Not reported
Designated Facility Location City:	HOUSTON
Designated Facility Location Zip:	77087-4009
Designated Facility Location State:	TX
Designated Facility Contact Company Name:	Not reported
Manifest Residue Indicator:	N
Rejection Indicator:	N

Manifest Tracking Number:	019468629JJK
Last Updated Date:	20210913

PSYCHEMEDICS (Continued) **1000247087**

Shipped Date:	20190725
Received Date:	20190809
Manifest Status:	Corrected
Submission Type:	DataImage5Copy
Origin Type:	Web
Generator EPA ID:	CAD982476897
Generator Name:	Psychemiedics Corp
Generator Mail Street Number:	Not reported
Generator Mail Street 1:	6100 BRISTOL PKWY
Generator Mail Street 2:	Not reported
Generator Mail City:	CULVER CITY
Generator Mail State:	CA
Generator Mail Zip:	90230
Generator Location Street Number:	Not reported
Generator Location Street 1:	5832 UPLANDER WY
Generator Location Street 2:	Not reported
Generator Location City:	CULVER CITY
Generator Location Zip:	90230
Generator Location State:	CA
Generator Contact Company Name:	Not reported
Designated Facility EPA ID:	TXD982560294
Designated Facility Name:	Nssi Recovery Services
Designated Facility Mail Street Number:	Not reported
Designated Facility Mail Street 1:	Not reported
Designated Facility Mail Street 2:	PO BOX 34042
Designated Facility Mail City:	HOUSTON
Designated Facility Mail Zip:	77234-4042
Designated Facility Mail State:	TX
Designated Facility Location Street Number:	Not reported
Designated Facility Location Street 1:	5711 ETHERIDGE ST
Designated Facility Location Street 2:	Not reported
Designated Facility Location City:	HOUSTON
Designated Facility Location Zip:	77087-4009
Designated Facility Location State:	TX
Designated Facility Contact Company Name:	Not reported
Manifest Residue Indicator:	N
Rejection Indicator:	N

Manifest Tracking Number:	019468682JJK
Last Updated Date:	20200108
Shipped Date:	20190808
Received Date:	20190823
Manifest Status:	Signed
Submission Type:	DataImage5Copy
Origin Type:	Mail
Generator EPA ID:	CAD982476897
Generator Name:	Psychemedics Corporation
Generator Mail Street Number:	Not reported
Generator Mail Street 1:	6100 BRISTOL PKWY
Generator Mail Street 2:	Not reported
Generator Mail City:	CULVER CITY
Generator Mail State:	CA
Generator Mail Zip:	90230
Generator Location Street Number:	Not reported
Generator Location Street 1:	5832 UPLANDER WAY
Generator Location Street 2:	Not reported
Generator Location City:	CULVER CITY

PSYCHEMEDICS (Continued) **1000247087**

Generator Location Zip: 90230
Generator Location State: CA
Generator Contact Company Name: Not reported
Designated Facility EPA ID: TXD982560294
Designated Facility Name: Nssi Recovery Services
Designated Facility Mail Street Number: Not reported
Designated Facility Mail Street 1: Not reported
Designated Facility Mail Street 2: PO BOX 34042
Designated Facility Mail City: HOUSTON
Designated Facility Mail Zip: 77234-4042
Designated Facility Mail State: TX
Designated Facility Location Street Number: Not reported
Designated Facility Location Street 1: 5711 ETHERIDGE ST
Designated Facility Location Street 2: Not reported
Designated Facility Location City: HOUSTON
Designated Facility Location Zip: 77087-4009
Designated Facility Location State: TX
Designated Facility Contact Company Name: Not reported
Manifest Residue Indicator: N
Rejection Indicator: N

Federal Waste:
Manifest Tracking Number: 019468691JJK
Waste Line Number: 1
Federal Waste Code: D001
Federal Waste: IGNITABLE WASTE

Manifest Tracking Number: 019468691JJK
Waste Line Number: 1
Federal Waste Code: D002
Federal Waste: CORROSIVE WASTE

Manifest Tracking Number: 019468691JJK
Waste Line Number: 1
Federal Waste Code: F003
Federal Waste: THE FOLLOWING SPENT NONHALOGENATED SOLVENTS: XYLENE, ACETONE, ETHYL ACETATE, ETHYL BENZENE, ETHYL ETHER, METHYL ISOBUTYL KETONE, N-BUTYL ALCOHOL, CYCLOHEXANONE, AND METHANOL; ALL SPENT SOLVENT MIXTURES/BLENDS CONTAINING, BEFORE USE, ONLY THE ABOVE SPENT NONHALOGENATED SOLVENTS; AND ALL SPENT SOLVENT MIXTURES/BLENDS CONTAINING, BEFORE USE, ONE OR MORE OF THE ABOVE NONHALOGENATED SOLVENTS, AND A TOTAL OF TEN PERCENT OR MORE (BY VOLUME) OF ONE OR MORE OF THOSE SOLVENTS LISTED IN F001, F002, F004, AND F005; AND STILL BOTTOMS FROM THE RECOVERY OF THESE SPENT SOLVENTS AND SPENT SOLVENT MIXTURES.

State Waste:
Manifest Tracking Number: 019468691JJK
Waste Line Number: 1
State Waste Code Owner: CA
State Waste Code: 791
State Waste: Liquids with pH < =2

Manifest Tracking Number: 019468691JJK
Waste Line Number: 1
State Waste Code Owner: TX

PSYCHEMEDICS (Continued) **1000247087**

State Waste Code: OUTS201H
State Waste: Outs201h

Transporter:
Manifest Tracking Number: 019468691JJK
Transporter Line Number: 1
Transporter EPA ID: CAD066151648
Transporter Name: Thomas Gray & Associates Inc

Manifest Tracking Number: 019468691JJK
Transporter Line Number: 2
Transporter EPA ID: CAR000206086
Transporter Name: North State Environmental Inc

Waste Line:
Manifest Tracking Number: 019468691JJK
Waste Line Number: 1
U.S. DOT Hazardous Indicator: Y
U.S. DOT ID Number: UN2924
U.S. DOT Description: Un2924, Waste Flammable Liquid, Corrosive, N.O.S. (Methanol, Hydrochloric Acid), 3, (8), Ii Rq (D001, D002)
Non-Hazardous Waste Description: Not reported
Number of Containers: 2
Container Type Code: DF
Container Type Description: Fiberboard or plastic drums, barrels, kegs
Waste Quantity: 51
Quantity Unit of Measure Code: G
Quantity Unit of Measure Description: Gallons
Waste Quantity, in Tons: 0.21267723
Acute Waste Quantity, in Tons: 0
Non-Acute Waste Quantity, in Tons: 0.21267723
Waste Quantity, in Kilograms: 192.90463
Acute Waste Quantity, in Kilograms: 0
Non-Acute Waste Quantity, in Kilorgrams: 192.90463
Management Method Code: H141
Management Method Description: STORAGE, BULKING AND/OR TRANSFER OFF SITE
Waste Residue Indicator: N
Quantity Discrepancy Indicator: N
Waste Type Discrepancy Indicator: N
Waste Density: Not reported
Waste Density Unit of Measure Code: Not reported
Waste Density Unit of Measure Description: Not reported
Form Code: Not reported
Form Code Description: Not reported
Source Code: Not reported
Source Code Description: Not reported
Waste Minimization Code: Not reported
Waste Minimization Code Description: Not reported
Consent Number: Not reported
EPA Waste Indicator: Y

Click this hyperlink while viewing on your computer to access
43 additional US EManifest: record(s) in the EDR Site Report.

Q133 **AB DICK CO** **SWEEPS UST** **S106922362**
ENE **6100 BRISTOL PKY** **N/A**
1/8-1/4 **CULVER CITY, CA**
0.209 mi.
1104 ft. **Site 4 of 7 in cluster Q**

Relative: **Higher**

Actual: **80 ft.**

SWEEPS UST:

Name:	AB DICK CO
Address:	6100 BRISTOL PKY
City:	CULVER CITY
Status:	Active
Comp Number:	7194
Number:	9
Board Of Equalization:	Not reported
Referral Date:	06-30-89
Action Date:	Not reported
Created Date:	06-30-89
Owner Tank Id:	Not reported
SWRCB Tank Id:	Not reported
Tank Status:	Not reported
Capacity:	Not reported
Active Date:	Not reported
Tank Use:	Not reported
STG:	Not reported
Content:	Not reported
Number Of Tanks:	Not reported

Q134 **PSYCHEMEDICS CORPORATION** **CERS HAZ WASTE** **S113016539**
ENE **6100 BRISTOL PKWY** **HWTS** **N/A**
1/8-1/4 **CULVER CITY, CA 90230** **HAZNET**
0.209 mi. **CERS**
1104 ft. **Site 5 of 7 in cluster Q**

Relative: **Higher**

Actual: **80 ft.**

CERS HAZ WASTE:

Name:	1200 PHARMA, LLC
Address:	6100 BRISTOL PKWY
City,State,Zip:	CULVER CITY, CA 90230
Site ID:	59125
CERS ID:	10609648
CERS Description:	Hazardous Waste Generator

HWTS:

Name:	1200 PHARMA, LLC
Address:	6100 BRISTOL PKWY
Address 2:	Not reported
City,State,Zip:	CULVER CITY, CA 90230
EPA ID:	CAD982476897
Inactive Date:	06/30/2021
Create Date:	06/15/1989
Last Act Date:	Not reported
Mailing Name:	Not reported
Mailing Address:	6100 BRISTOL PKWY
Mailing Address 2:	Not reported
Mailing City,State,Zip:	CULVER CITY, CA 90230
Owner Name:	1200 PHARMA, LLC
Owner Address:	6100 BRISTOL PKWY
Owner Address 2:	Not reported
Owner City,State,Zip:	CULVER CITY, CA 90230
Owner Phone:	Not reported

PSYCHEMEDICS CORPORATION (Continued) **S113016539**

Owner Fax: Not reported
Contact Name: MICHAEL SCHAFFER
Contact Address: 5832 UPLANDER WAY
Contact Address 2: Not reported
City,State,Zip: CULVER CITY, CA 90230
Contact Phone: Not reported
Contact Fax: Not reported
Facility Status: Inactive
Facility Type: PERMANENT
Category: FEDERAL
Latitude: 33.985259
Longitude: -118.387801

NAICS:
EPA ID: CAD982476897
Create Date: 2020-05-12 10:04:36.387
NAICS Code: 541715
NAICS Description: Research and Development in the Physical, Engineering, and Life Sciences (except Nanotechnology and Biotechnology)
Issued EPA ID Date: 1989-06-15 00:00:00
Inactive Date: Not reported
Facility Name: 1200 PHARMA, LLC
Facility Address: 6100 BRISTOL PKWY
Facility Address 2: Not reported
Facility City: CULVER CITY
Facility County: Not reported
Facility State: CA
Facility Zip: 90230

Name: 1200 PHARMA LLC
Address: 6100 BRISTOL PKWY
Address 2: Not reported
City,State,Zip: CULVER CITY, CA 90230
EPA ID: CAL000454058
Inactive Date: 05/11/2020
Create Date: 04/02/2020
Last Act Date: Not reported
Mailing Name: Not reported
Mailing Address: 844 E GREEN ST STE 204
Mailing Address 2: Not reported
Mailing City,State,Zip: PASADENA, CA 91101
Owner Name: 1200 PHARMA LLC
Owner Address: 844 E GREEN ST STE 204
Owner Address 2: Not reported
Owner City,State,Zip: PASADENA, CA 91101
Owner Phone: Not reported
Owner Fax: Not reported
Contact Name: STEVEN WITTENBERGER
Contact Address: 844 E. GREEN ST
Contact Address 2: Not reported
City,State,Zip: PASADENA, CA 91101
Contact Phone: Not reported
Contact Fax: Not reported
Facility Status: Inactive
Facility Type: PERMANENT
Category: STATE
Latitude: 33.984729

PSYCHEMEDICS CORPORATION (Continued) **S113016539**

Longitude: -118.38771

NAICS:
EPA ID: CAL000454058
Create Date: 2020-04-02 16:34:34.053
NAICS Code: 541715
NAICS Description: Research and Development in the Physical, Engineering, and Life Sciences (except Nanotechnology and Biotechnology)
Issued EPA ID Date: 2020-04-02 16:34:34.04000
Inactive Date: 2020-05-11 00:00:00
Facility Name: 1200 PHARMA LLC
Facility Address: 6100 BRISTOL PKWY
Facility Address 2: Not reported
Facility City: CULVER CITY
Facility County: Not reported
Facility State: CA
Facility Zip: 90230

HAZNET:
Name: 1200 PHARMA LLC
Address: 6100 BRISTOL PKWY
Address 2: Not reported
City,State,Zip: CULVER CITY, CA 90230
Contact: MICHAEL SCHAFFER
Telephone: 3102167776
Mailing Name: Not reported
Mailing Address: 6100 BRISTOL PKWY

Year: 2021
Gepaid: CAD982476897
TSD EPA ID: CAD008302903
CA Waste Code: 791 - Liquids with pH <= 2
Disposal Method: H061 - Fuel Blending Prior To Energy Recovery At Another Site
Tons: 0.0675

Year: 2021
Gepaid: CAD982476897
TSD EPA ID: CAD008302903
CA Waste Code: 133 - Aqueous solution with total organic residues 10 percent or more
Disposal Method: H141 - Storage, Bulking, And/Or Transfer Off Site--No Treatment/Reovery (H010-H129) Or (H131-H135)
Tons: 0.0225

Year: 2021
Gepaid: CAD982476897
TSD EPA ID: CAD008302903
CA Waste Code: 331 - Off-specification, aged or surplus organics
Disposal Method: H020 - Solvents Recovery
Tons: 0.09

Year: 2021
Gepaid: CAD982476897
TSD EPA ID: CAD008302903
CA Waste Code: 741 - Liquids with halogenated organic compounds >= 1,000 Mg./L
Disposal Method: H061 - Fuel Blending Prior To Energy Recovery At Another Site
Tons: 0.4

PSYCHEMEDICS CORPORATION (Continued) **S113016539**

Year:	2021
Gepaid:	CAD982476897
TSD EPA ID:	CAD008302903
CA Waste Code:	791 - Liquids with pH <= 2
Disposal Method:	H141 - Storage, Bulking, And/Or Transfer Off Site--No Treatment/Reovery (H010-H129) Or (H131-H135)
Tons:	0.065

Year:	2021
Gepaid:	CAD982476897
TSD EPA ID:	CAD008302903
CA Waste Code:	181 - Other inorganic solid waste
Disposal Method:	H141 - Storage, Bulking, And/Or Transfer Off Site--No Treatment/Reovery (H010-H129) Or (H131-H135)
Tons:	0.18

Year:	2021
Gepaid:	CAD982476897
TSD EPA ID:	CAD008302903
CA Waste Code:	331 - Off-specification, aged or surplus organics
Disposal Method:	H061 - Fuel Blending Prior To Energy Recovery At Another Site
Tons:	0.175

Year:	2021
Gepaid:	CAD982476897
TSD EPA ID:	CAD008302903
CA Waste Code:	211 - Halogenated solvents (chloroforms, methyl chloride, perchloroethylene, etc)
Disposal Method:	H141 - Storage, Bulking, And/Or Transfer Off Site--No Treatment/Reovery (H010-H129) Or (H131-H135)
Tons:	0.22

Year:	2021
Gepaid:	CAD982476897
TSD EPA ID:	CAD008302903
CA Waste Code:	214 - Unspecified solvent mixture
Disposal Method:	H061 - Fuel Blending Prior To Energy Recovery At Another Site
Tons:	0.27

Year:	2020
Gepaid:	CAD982476897
TSD EPA ID:	TXD982560294
CA Waste Code:	791 - Liquids with pH <= 2
Disposal Method:	H141 - Storage, Bulking, And/Or Transfer Off Site--No Treatment/Reovery (H010-H129) Or (H131-H135)
Tons:	0.37114

Click this hyperlink while viewing on your computer to access
35 additional CA HAZNET: record(s) in the EDR Site Report.

Additional Information:

Year:	2021
EM Manifest ID:	Not reported
Shipment Date:	2/5/2020
Shipment Date:	2/5/2020
Receipt Date:	2/21/2020

PSYCHEMEDICS CORPORATION (Continued) **S113016539**

Manifest Number:	006375563GBF
Generator EPA ID:	CAD982476897
Name:	PSYCHEMIEDICS CORP
Address:	6100 BRISTOL PKWY
Address 2:	Not reported
City,State,Zip:	CULVER CITY, CA 90230
Telephone:	Not reported
Contact:	Not reported
Contact Telephone:	310-216-7776
Contact Email:	MICHAELS@PSYCHEMIDICS.COM
Transporter 1 EPA ID:	CAD066151648
Transporter Name:	GRAY THOMAS & ASSOC
Transporter 1 Emergency Number:	Not reported
Transporter 2 EPA ID:	CAR000206086
Transporter Name 2:	NORTH STATE ENVIRONMENTAL INC
Transporter 2 Emergency Number:	Not reported
TSDF EPA ID:	TXD982560294
TSDF Name:	NSSI RECOVERY SERVICES
TSDF Address 1:	5711 ETHERIDGE ST
TSDF Address 2:	Not reported
TSDF City,State,Zip:	HOUSTON, TX 77087-4009
TSDF Telephone:	Not reported
TSDFA EPA ID:	Not reported
Waste Code Description:	- Not reported
RCRA Code:	D001,D002,F003
Meth Code:	H141 - Not reported
Quantity Tons:	0.15847
Waste Quantity:	38
Quantity Unit:	G

Year:	2021
EM Manifest ID:	Not reported
Shipment Date:	12/17/2020
Shipment Date:	12/17/2020
Receipt Date:	12/28/2020
Manifest Number:	001692956VES
Generator EPA ID:	CAD982476897
Name:	1200 PHARMA LLC
Address:	6100 BRISTOL PARKWAY
Address 2:	Not reported
City,State,Zip:	CULVER CITY, CA 90230
Telephone:	Not reported
Contact:	Not reported
Contact Telephone:	201-232-9263
Contact Email:	Not reported
Transporter 1 EPA ID:	NJD080631369
Transporter Name:	VEOLIA ES TECHNICAL SOLUTIONS
Transporter 1 Emergency Number:	Not reported
Transporter 2 EPA ID:	Not reported
Transporter Name 2:	Not reported
Transporter 2 Emergency Number:	Not reported
TSDF EPA ID:	CAD008302903
TSDF Name:	VEOLIA ES TECHNICAL SOLUTIONS,
TSDF Address 1:	L.L.C.
TSDF Address 2:	1704 W. FIRST STREET
TSDF City,State,Zip:	AZUSA, CA 91702
TSDF Telephone:	Not reported

PSYCHEMEDICS CORPORATION (Continued) **S113016539**

TSDFA EPA ID:	Not reported
Waste Code Description:	181 - Not reported
RCRA Code:	Not reported
Meth Code:	H141 - Not reported
Quantity Tons:	0.04
Waste Quantity:	80
Quantity Unit:	P
Year:	2021
EM Manifest ID:	Not reported
Shipment Date:	12/17/2020
Shipment Date:	12/17/2020
Receipt Date:	12/28/2020
Manifest Number:	001692956VES
Generator EPA ID:	CAD982476897
Name:	1200 PHARMA LLC
Address:	6100 BRISTOL PARKWAY
Address 2:	Not reported
City,State,Zip:	CULVER CITY, CA 90230
Telephone:	Not reported
Contact:	Not reported
Contact Telephone:	201-232-9263
Contact Email:	Not reported
Transporter 1 EPA ID:	NJD080631369
Transporter Name:	VEOLIA ES TECHNICAL SOLUTIONS
Transporter 1 Emergency Number:	Not reported
Transporter 2 EPA ID:	Not reported
Transporter Name 2:	Not reported
Transporter 2 Emergency Number:	Not reported
TSDF EPA ID:	CAD008302903
TSDF Name:	VEOLIA ES TECHNICAL SOLUTIONS,
TSDF Address 1:	L.L.C.
TSDF Address 2:	1704 W. FIRST STREET
TSDF City,State,Zip:	AZUSA, CA 91702
TSDF Telephone:	Not reported
TSDFA EPA ID:	Not reported
Waste Code Description:	791 - Not reported
RCRA Code:	D002
Meth Code:	H141 - Not reported
Quantity Tons:	0.0225
Waste Quantity:	45
Quantity Unit:	P
Year:	2021
EM Manifest ID:	Not reported
Shipment Date:	12/17/2020
Shipment Date:	12/17/2020
Receipt Date:	12/28/2020
Manifest Number:	001692956VES
Generator EPA ID:	CAD982476897
Name:	1200 PHARMA LLC
Address:	6100 BRISTOL PARKWAY
Address 2:	Not reported
City,State,Zip:	CULVER CITY, CA 90230
Telephone:	Not reported
Contact:	Not reported
Contact Telephone:	201-232-9263

PSYCHEMEDICS CORPORATION (Continued) **S113016539**

Contact Email:	Not reported
Transporter 1 EPA ID:	NJD080631369
Transporter Name:	VEOLIA ES TECHNICAL SOLUTIONS
Transporter 1 Emergency Number:	Not reported
Transporter 2 EPA ID:	Not reported
Transporter Name 2:	Not reported
Transporter 2 Emergency Number:	Not reported
TSDF EPA ID:	CAD008302903
TSDF Name:	VEOLIA ES TECHNICAL SOLUTIONS,
TSDF Address 1:	L.L.C.
TSDF Address 2:	1704 W. FIRST STREET
TSDF City,State,Zip:	AZUSA, CA 91702
TSDF Telephone:	Not reported
TSDFA EPA ID:	Not reported
Waste Code Description:	133 - Not reported
RCRA Code:	Not reported
Meth Code:	H141 - Not reported
Quantity Tons:	0.0225
Waste Quantity:	45
Quantity Unit:	P
Year:	2021
EM Manifest ID:	Not reported
Shipment Date:	12/17/2020
Shipment Date:	12/17/2020
Receipt Date:	12/28/2020
Manifest Number:	001692956VES
Generator EPA ID:	CAD982476897
Name:	1200 PHARMA LLC
Address:	6100 BRISTOL PARKWAY
Address 2:	Not reported
City,State,Zip:	CULVER CITY, CA 90230
Telephone:	Not reported
Contact:	Not reported
Contact Telephone:	201-232-9263
Contact Email:	Not reported
Transporter 1 EPA ID:	NJD080631369
Transporter Name:	VEOLIA ES TECHNICAL SOLUTIONS
Transporter 1 Emergency Number:	Not reported
Transporter 2 EPA ID:	Not reported
Transporter Name 2:	Not reported
Transporter 2 Emergency Number:	Not reported
TSDF EPA ID:	CAD008302903
TSDF Name:	VEOLIA ES TECHNICAL SOLUTIONS,
TSDF Address 1:	L.L.C.
TSDF Address 2:	1704 W. FIRST STREET
TSDF City,State,Zip:	AZUSA, CA 91702
TSDF Telephone:	Not reported
TSDFA EPA ID:	Not reported
Waste Code Description:	331 - Not reported
RCRA Code:	D001
Meth Code:	H020 - Not reported
Quantity Tons:	0.02
Waste Quantity:	40
Quantity Unit:	P
Year:	2021

PSYCHEMEDICS CORPORATION (Continued) **S113016539**

EM Manifest ID:	Not reported
Shipment Date:	12/17/2020
Shipment Date:	12/17/2020
Receipt Date:	12/28/2020
Manifest Number:	001692956VES
Generator EPA ID:	CAD982476897
Name:	1200 PHARMA LLC
Address:	6100 BRISTOL PARKWAY
Address 2:	Not reported
City,State,Zip:	CULVER CITY, CA 90230
Telephone:	Not reported
Contact:	Not reported
Contact Telephone:	201-232-9263
Contact Email:	Not reported
Transporter 1 EPA ID:	NJD080631369
Transporter Name:	VEOLIA ES TECHNICAL SOLUTIONS
Transporter 1 Emergency Number:	Not reported
Transporter 2 EPA ID:	Not reported
Transporter Name 2:	Not reported
Transporter 2 Emergency Number:	Not reported
TSDF EPA ID:	CAD008302903
TSDF Name:	VEOLIA ES TECHNICAL SOLUTIONS,
TSDF Address 1:	L.L.C.
TSDF Address 2:	1704 W. FIRST STREET
TSDF City,State,Zip:	AZUSA, CA 91702
TSDF Telephone:	Not reported
TSDFA EPA ID:	Not reported
Waste Code Description:	214 - Not reported
RCRA Code:	D001,F003,F005
Meth Code:	H061 - Not reported
Quantity Tons:	0.3825
Waste Quantity:	765
Quantity Unit:	P

Year:	2021
EM Manifest ID:	Not reported
Shipment Date:	1/9/2020
Shipment Date:	1/9/2020
Receipt Date:	1/24/2020
Manifest Number:	006375514GBF
Generator EPA ID:	CAD982476897
Name:	PSYCHEMIEDICS CORP
Address:	6100 BRISTOL PKWY
Address 2:	Not reported
City,State,Zip:	CULVER CITY, CA 90230
Telephone:	Not reported
Contact:	Not reported
Contact Telephone:	310-216-7776
Contact Email:	MICHAELS@PSYCHEMIDICS.COM
Transporter 1 EPA ID:	CAD066151648
Transporter Name:	GRAY THOMAS & ASSOC
Transporter 1 Emergency Number:	Not reported
Transporter 2 EPA ID:	CAR000206086
Transporter Name 2:	NORTH STATE ENVIRONMENTAL INC
Transporter 2 Emergency Number:	Not reported
TSDF EPA ID:	TXD982560294
TSDF Name:	NSSI RECOVERY SERVICES

PSYCHEMEDICS CORPORATION (Continued) **S113016539**

TSDF Address 1:	5711 ETHERIDGE ST
TSDF Address 2:	Not reported
TSDF City,State,Zip:	HOUSTON, TX 77087-4009
TSDF Telephone:	Not reported
TSDFA EPA ID:	Not reported
Waste Code Description:	791,OUTS201H - Not reported
RCRA Code:	D001,D002,F003
Meth Code:	H141 - Not reported
Quantity Tons:	0.10425
Waste Quantity:	25
Quantity Unit:	G

Year:	2021
EM Manifest ID:	Not reported
Shipment Date:	1/22/2020
Shipment Date:	1/22/2020
Receipt Date:	2/7/2020
Manifest Number:	006375546GBF
Generator EPA ID:	CAD982476897
Name:	PSYCHEMIEDICS CORP
Address:	6100 BRISTOL PKWY
Address 2:	Not reported
City,State,Zip:	CULVER CITY, CA 90230
Telephone:	Not reported
Contact:	Not reported
Contact Telephone:	310-216-7776
Contact Email:	MICHAELS@PSYCHEMIDICS.COM
Transporter 1 EPA ID:	CAD066151648
Transporter Name:	GRAY THOMAS & ASSOC
Transporter 1 Emergency Number:	Not reported
Transporter 2 EPA ID:	CAR000206086
Transporter Name 2:	NORTH STATE ENVIRONMENTAL INC
Transporter 2 Emergency Number:	Not reported
TSDF EPA ID:	TXD982560294
TSDF Name:	NSSI RECOVERY SERVICES
TSDF Address 1:	5711 ETHERIDGE ST
TSDF Address 2:	Not reported
TSDF City,State,Zip:	HOUSTON, TX 77087-4009
TSDF Telephone:	Not reported
TSDFA EPA ID:	Not reported
Waste Code Description:	791,OUTS201H - Not reported
RCRA Code:	D001,D002,F003
Meth Code:	H141 - Not reported
Quantity Tons:	0.10842
Waste Quantity:	26
Quantity Unit:	G

Additional Information:

Year:	2020
EM Manifest ID:	Not reported
Shipment Date:	2/5/2020
Shipment Date:	2/5/2020
Receipt Date:	2/21/2020
Manifest Number:	006375563GBF
Generator EPA ID:	CAD982476897
Name:	PSYCHEMIEDICS CORP
Address:	6100 BRISTOL PKWY

PSYCHEMEDICS CORPORATION (Continued) **S113016539**

Address 2:	Not reported
City,State,Zip:	CULVER CITY, CA 90230
Telephone:	Not reported
Contact:	Not reported
Contact Telephone:	310-216-7776
Contact Email:	MICHAELS@PSYCHEMIDICS.COM
Transporter 1 EPA ID:	CAD066151648
Transporter Name:	GRAY THOMAS & ASSOC
Transporter 1 Emergency Number:	Not reported
Transporter 2 EPA ID:	CAR000206086
Transporter Name 2:	NORTH STATE ENVIRONMENTAL INC
Transporter 2 Emergency Number:	Not reported
TSDF EPA ID:	TXD982560294
TSDF Name:	NSSI RECOVERY SERVICES
TSDF Address 1:	5711 ETHERIDGE ST
TSDF Address 2:	Not reported
TSDF City,State,Zip:	HOUSTON, TX 77087-4009
TSDF Telephone:	Not reported
TSDFA EPA ID:	Not reported
Waste Code Description:	- Not reported
RCRA Code:	D001,D002,F003
Meth Code:	H141 - Not reported
Quantity Tons:	0.15847
Waste Quantity:	38
Quantity Unit:	G

Year:	2020
EM Manifest ID:	Not reported
Shipment Date:	12/17/2020
Shipment Date:	12/17/2020
Receipt Date:	12/28/2020
Manifest Number:	001692956VES
Generator EPA ID:	CAD982476897
Name:	1200 PHARMA LLC
Address:	6100 BRISTOL PARKWAY
Address 2:	Not reported
City,State,Zip:	CULVER CITY, CA 90230
Telephone:	Not reported
Contact:	Not reported
Contact Telephone:	201-232-9263
Contact Email:	Not reported
Transporter 1 EPA ID:	NJD080631369
Transporter Name:	VEOLIA ES TECHNICAL SOLUTIONS
Transporter 1 Emergency Number:	Not reported
Transporter 2 EPA ID:	Not reported
Transporter Name 2:	Not reported
Transporter 2 Emergency Number:	Not reported
TSDF EPA ID:	CAD008302903
TSDF Name:	VEOLIA ES TECHNICAL SOLUTIONS,
TSDF Address 1:	L.L.C.
TSDF Address 2:	1704 W. FIRST STREET
TSDF City,State,Zip:	AZUSA, CA 91702
TSDF Telephone:	Not reported
TSDFA EPA ID:	Not reported
Waste Code Description:	181 - Not reported
RCRA Code:	Not reported
Meth Code:	H141 - Not reported

PSYCHEMEDICS CORPORATION (Continued) **S113016539**

Quantity Tons:	0.04
Waste Quantity:	80
Quantity Unit:	P
Year:	2020
EM Manifest ID:	Not reported
Shipment Date:	12/17/2020
Shipment Date:	12/17/2020
Receipt Date:	12/28/2020
Manifest Number:	001692956VES
Generator EPA ID:	CAD982476897
Name:	1200 PHARMA LLC
Address:	6100 BRISTOL PARKWAY
Address 2:	Not reported
City,State,Zip:	CULVER CITY, CA 90230
Telephone:	Not reported
Contact:	Not reported
Contact Telephone:	201-232-9263
Contact Email:	Not reported
Transporter 1 EPA ID:	NJD080631369
Transporter Name:	VEOLIA ES TECHNICAL SOLUTIONS
Transporter 1 Emergency Number:	Not reported
Transporter 2 EPA ID:	Not reported
Transporter Name 2:	Not reported
Transporter 2 Emergency Number:	Not reported
TSDF EPA ID:	CAD008302903
TSDF Name:	VEOLIA ES TECHNICAL SOLUTIONS,
TSDF Address 1:	L.L.C.
TSDF Address 2:	1704 W. FIRST STREET
TSDF City,State,Zip:	AZUSA, CA 91702
TSDF Telephone:	Not reported
TSDFA EPA ID:	Not reported
Waste Code Description:	331 - Not reported
RCRA Code:	D001
Meth Code:	H020 - Not reported
Quantity Tons:	0.02
Waste Quantity:	40
Quantity Unit:	P
Year:	2020
EM Manifest ID:	Not reported
Shipment Date:	12/17/2020
Shipment Date:	12/17/2020
Receipt Date:	12/28/2020
Manifest Number:	001692956VES
Generator EPA ID:	CAD982476897
Name:	1200 PHARMA LLC
Address:	6100 BRISTOL PARKWAY
Address 2:	Not reported
City,State,Zip:	CULVER CITY, CA 90230
Telephone:	Not reported
Contact:	Not reported
Contact Telephone:	201-232-9263
Contact Email:	Not reported
Transporter 1 EPA ID:	NJD080631369
Transporter Name:	VEOLIA ES TECHNICAL SOLUTIONS
Transporter 1 Emergency Number:	Not reported

PSYCHEMEDICS CORPORATION (Continued) **S113016539**

Transporter 2 EPA ID:	Not reported
Transporter Name 2:	Not reported
Transporter 2 Emergency Number:	Not reported
TSDF EPA ID:	CAD008302903
TSDF Name:	VEOLIA ES TECHNICAL SOLUTIONS,
TSDF Address 1:	L.L.C.
TSDF Address 2:	1704 W. FIRST STREET
TSDF City,State,Zip:	AZUSA, CA 91702
TSDF Telephone:	Not reported
TSDFA EPA ID:	Not reported
Waste Code Description:	791 - Not reported
RCRA Code:	D002
Meth Code:	H141 - Not reported
Quantity Tons:	0.0225
Waste Quantity:	45
Quantity Unit:	P

Year:	2020
EM Manifest ID:	Not reported
Shipment Date:	12/17/2020
Shipment Date:	12/17/2020
Receipt Date:	12/28/2020
Manifest Number:	001692956VES
Generator EPA ID:	CAD982476897
Name:	1200 PHARMA LLC
Address:	6100 BRISTOL PARKWAY
Address 2:	Not reported
City,State,Zip:	CULVER CITY, CA 90230
Telephone:	Not reported
Contact:	Not reported
Contact Telephone:	201-232-9263
Contact Email:	Not reported
Transporter 1 EPA ID:	NJD080631369
Transporter Name:	VEOLIA ES TECHNICAL SOLUTIONS
Transporter 1 Emergency Number:	Not reported
Transporter 2 EPA ID:	Not reported
Transporter Name 2:	Not reported
Transporter 2 Emergency Number:	Not reported
TSDF EPA ID:	CAD008302903
TSDF Name:	VEOLIA ES TECHNICAL SOLUTIONS,
TSDF Address 1:	L.L.C.
TSDF Address 2:	1704 W. FIRST STREET
TSDF City,State,Zip:	AZUSA, CA 91702
TSDF Telephone:	Not reported
TSDFA EPA ID:	Not reported
Waste Code Description:	133 - Not reported
RCRA Code:	Not reported
Meth Code:	H141 - Not reported
Quantity Tons:	0.0225
Waste Quantity:	45
Quantity Unit:	P

Year:	2020
EM Manifest ID:	Not reported
Shipment Date:	12/17/2020
Shipment Date:	12/17/2020
Receipt Date:	12/28/2020

PSYCHEMEDICS CORPORATION (Continued) **S113016539**

Manifest Number:	001692956VES
Generator EPA ID:	CAD982476897
Name:	1200 PHARMA LLC
Address:	6100 BRISTOL PARKWAY
Address 2:	Not reported
City,State,Zip:	CULVER CITY, CA 90230
Telephone:	Not reported
Contact:	Not reported
Contact Telephone:	201-232-9263
Contact Email:	Not reported
Transporter 1 EPA ID:	NJD080631369
Transporter Name:	VEOLIA ES TECHNICAL SOLUTIONS
Transporter 1 Emergency Number:	Not reported
Transporter 2 EPA ID:	Not reported
Transporter Name 2:	Not reported
Transporter 2 Emergency Number:	Not reported
TSDF EPA ID:	CAD008302903
TSDF Name:	VEOLIA ES TECHNICAL SOLUTIONS,
TSDF Address 1:	L.L.C.
TSDF Address 2:	1704 W. FIRST STREET
TSDF City,State,Zip:	AZUSA, CA 91702
TSDF Telephone:	Not reported
TSDFA EPA ID:	Not reported
Waste Code Description:	214 - Not reported
RCRA Code:	D001,F003,F005
Meth Code:	H061 - Not reported
Quantity Tons:	0.3825
Waste Quantity:	765
Quantity Unit:	P

Year:	2020
EM Manifest ID:	Not reported
Shipment Date:	1/9/2020
Shipment Date:	1/9/2020
Receipt Date:	1/24/2020
Manifest Number:	006375514GBF
Generator EPA ID:	CAD982476897
Name:	PSYCHEMIEDICS CORP
Address:	6100 BRISTOL PKWY
Address 2:	Not reported
City,State,Zip:	CULVER CITY, CA 90230
Telephone:	Not reported
Contact:	Not reported
Contact Telephone:	310-216-7776
Contact Email:	MICHAELS@PSYCHEMIDICS.COM
Transporter 1 EPA ID:	CAD066151648
Transporter Name:	GRAY THOMAS & ASSOC
Transporter 1 Emergency Number:	Not reported
Transporter 2 EPA ID:	CAR000206086
Transporter Name 2:	NORTH STATE ENVIRONMENTAL INC
Transporter 2 Emergency Number:	Not reported
TSDF EPA ID:	TXD982560294
TSDF Name:	NSSI RECOVERY SERVICES
TSDF Address 1:	5711 ETHERIDGE ST
TSDF Address 2:	Not reported
TSDF City,State,Zip:	HOUSTON, TX 77087-4009
TSDF Telephone:	Not reported

PSYCHEMEDICS CORPORATION (Continued) **S113016539**

TSDFA EPA ID:	Not reported
Waste Code Description:	791,OUTS201H - Not reported
RCRA Code:	D001,D002,F003
Meth Code:	H141 - Not reported
Quantity Tons:	0.10425
Waste Quantity:	25
Quantity Unit:	G
Year:	2020
EM Manifest ID:	Not reported
Shipment Date:	1/22/2020
Shipment Date:	1/22/2020
Receipt Date:	2/7/2020
Manifest Number:	006375546GBF
Generator EPA ID:	CAD982476897
Name:	PSYCHEMIEDICS CORP
Address:	6100 BRISTOL PKWY
Address 2:	Not reported
City,State,Zip:	CULVER CITY, CA 90230
Telephone:	Not reported
Contact:	Not reported
Contact Telephone:	310-216-7776
Contact Email:	MICHAELS@PSYCHEMIDICS.COM
Transporter 1 EPA ID:	CAD066151648
Transporter Name:	GRAY THOMAS & ASSOC
Transporter 1 Emergency Number:	Not reported
Transporter 2 EPA ID:	CAR000206086
Transporter Name 2:	NORTH STATE ENVIRONMENTAL INC
Transporter 2 Emergency Number:	Not reported
TSDF EPA ID:	TXD982560294
TSDF Name:	NSSI RECOVERY SERVICES
TSDF Address 1:	5711 ETHERIDGE ST
TSDF Address 2:	Not reported
TSDF City,State,Zip:	HOUSTON, TX 77087-4009
TSDF Telephone:	Not reported
TSDFA EPA ID:	Not reported
Waste Code Description:	791,OUTS201H - Not reported
RCRA Code:	D001,D002,F003
Meth Code:	H141 - Not reported
Quantity Tons:	0.10842
Waste Quantity:	26
Quantity Unit:	G

Additional Information:

Year:	2019
EM Manifest ID:	27235
Shipment Date:	9/6/2018
Shipment Date:	9/6/2018
Receipt Date:	9/21/2018
Manifest Number:	003622571GBF
Generator EPA ID:	CAD982476897
Name:	PSYCHEMEDICS CORPORATION
Address:	6100 BRISTOL PKWY
Address 2:	Not reported
City,State,Zip:	CULVER CITY 90230
Telephone:	800-535-5053
Contact:	Not reported

PSYCHEMEDICS CORPORATION (Continued) **S113016539**

Contact Telephone:	310-216-7776
Contact Email:	Not reported
Transporter 1 EPA ID:	CAD066151648
Transporter Name:	Not reported
Transporter 1 Emergency Number:	Not reported
Transporter 2 EPA ID:	CAR000206086
Transporter Name 2:	Not reported
Transporter 2 Emergency Number:	Not reported
TSDF EPA ID:	TXD982560294
TSDF Name:	NSSI RECOVERY SERVICES
TSDF Address 1:	5711 ETHERIDGE ST
TSDF Address 2:	Not reported
TSDF City,State,Zip:	HOUSTON 77087
TSDF Telephone:	Not reported
TSDFA EPA ID:	Not reported
Waste Code Description:	- Not reported
RCRA Code:	Not reported
Meth Code:	- Not reported
Quantity Tons:	Not reported
Waste Quantity:	Not reported
Quantity Unit:	Not reported

Federal:

Year:	2019
EM Manifest ID:	27235
Generator EPA ID:	CAD982476897
Shipment Date:	2018-09-06
Manifest Number:	003622571GBF
Line Number:	1
Method Code:	H141
Quantity Tons:	0.22518
Quantity Waste:	54.000000
Quantity Unit:	G
Number of Containers:	2
Type of Container:	Fiberboard or plastic drums, barrels, kegs
Quantity Type:	Gallons
Federal Code:	D001

Year:	2019
EM Manifest ID:	27235
Generator EPA ID:	CAD982476897
Shipment Date:	2018-09-06
Manifest Number:	003622571GBF
Line Number:	1
Method Code:	H141
Quantity Tons:	0.22518
Quantity Waste:	54.000000
Quantity Unit:	G
Number of Containers:	2
Type of Container:	Fiberboard or plastic drums, barrels, kegs
Quantity Type:	Gallons
Federal Code:	D002

Year:	2019
EM Manifest ID:	27235
Generator EPA ID:	CAD982476897
Shipment Date:	2018-09-06
Manifest Number:	003622571GBF

PSYCHEMEDICS CORPORATION (Continued) **S113016539**

Line Number: 1
Method Code: H141
Quantity Tons: 0.22518
Quantity Waste: 54.000000
Quantity Unit: G
Number of Containers: 2
Type of Container: Fiberboard or plastic drums, barrels, kegs
Quantity Type: Gallons
Federal Code: F003

State:
Year: 2019
EM Manifest ID: 27235
Generator EPA ID: CAD982476897
Shipment Date: 2018-09-06
Manifest Number: 003622571GBF
Line Number: 1
Method Code: H141
Quantity Tons: 0.22518
Quantity Waste: 54.000000
Quantity Unit: G
Number of Containers: 2
Type of Container: Fiberboard or plastic drums, barrels, kegs
Quantity Type: Gallons
State Code: 791

Year: 2019
EM Manifest ID: 4d879b23-6197-4581-a54a-6a8b07f47fa4
Shipment Date: 9/20/2018
Shipment Date: 9/20/2018
Receipt Date: 10/5/2018
Manifest Number: 003622614GBF
Generator EPA ID: CAD982476897
Name: PSYCHEMIEDICS CORP
Address: 6100 BRISTOL PKWY
Address 2: Not reported
City,State,Zip: CULVER CITY 90230
Telephone: 800-535-5053
Contact: MICHAEL I SCHAFFER
Contact Telephone: 310-216-7776
Contact Email: Not reported
Transporter 1 EPA ID: CAD066151648
Transporter Name: Not reported
Transporter 1 Emergency Number: Not reported
Transporter 2 EPA ID: CAR000206086
Transporter Name 2: Not reported
Transporter 2 Emergency Number: Not reported
TSDF EPA ID: TXD982560294
TSDF Name: NSSI RECOVERY SERVICES
TSDF Address 1: 5711 ETHERIDGE ST
TSDF Address 2: Not reported
TSDF City,State,Zip: HOUSTON 77087-4009
TSDF Telephone: Not reported
TSDFA EPA ID: Not reported
Waste Code Description: - Not reported
RCRA Code: Not reported

PSYCHEMEDICS CORPORATION (Continued) **S113016539**

Meth Code: - Not reported
Quantity Tons: Not reported
Waste Quantity: Not reported
Quantity Unit: Not reported

Federal:
Year: 2019
EM Manifest ID: 4d879b23-6197-4581-a54a-6a8b07f47fa4
Generator EPA ID: CAD982476897
Shipment Date: 2018-09-20
Manifest Number: 003622614GBF
Line Number: 1
Method Code: H040
Quantity Tons: 0.22518
Quantity Waste: 54.000000
Quantity Unit: G
Number of Containers: 2
Type of Container: Fiberboard or plastic drums, barrels, kegs
Quantity Type: Gallons
Federal Code: D001

Year: 2019
EM Manifest ID: 4d879b23-6197-4581-a54a-6a8b07f47fa4
Generator EPA ID: CAD982476897
Shipment Date: 2018-09-20
Manifest Number: 003622614GBF
Line Number: 1
Method Code: H040
Quantity Tons: 0.22518
Quantity Waste: 54.000000
Quantity Unit: G
Number of Containers: 2
Type of Container: Fiberboard or plastic drums, barrels, kegs
Quantity Type: Gallons
Federal Code: D002

Year: 2019
EM Manifest ID: 4d879b23-6197-4581-a54a-6a8b07f47fa4
Generator EPA ID: CAD982476897
Shipment Date: 2018-09-20
Manifest Number: 003622614GBF
Line Number: 1
Method Code: H040
Quantity Tons: 0.22518
Quantity Waste: 54.000000
Quantity Unit: G
Number of Containers: 2
Type of Container: Fiberboard or plastic drums, barrels, kegs
Quantity Type: Gallons
Federal Code: F003

State:
Year: 2019
EM Manifest ID: 4d879b23-6197-4581-a54a-6a8b07f47fa4
Generator EPA ID: CAD982476897
Shipment Date: 2018-09-20
Manifest Number: 003622614GBF

PSYCHEMEDICS CORPORATION (Continued) **S113016539**

Line Number:	1
Method Code:	H040
Quantity Tons:	0.22518
Quantity Waste:	54.000000
Quantity Unit:	G
Number of Containers:	2
Type of Container:	Fiberboard or plastic drums, barrels, kegs
Quantity Type:	Gallons
State Code:	791

Year:	2019
EM Manifest ID:	674593
Shipment Date:	9/19/2019
Shipment Date:	9/19/2019
Receipt Date:	10/4/2019
Manifest Number:	019468794JJK
Generator EPA ID:	CAD982476897
Name:	PSYCHEMEDICS CORPORATION
Address:	6100 BRISTOL PKWY
Address 2:	Not reported
City,State,Zip:	CULVER CITY 90230
Telephone:	800-535-5053
Contact:	Not reported
Contact Telephone:	310-216-7776
Contact Email:	Not reported
Transporter 1 EPA ID:	CAD066151648
Transporter Name:	Not reported
Transporter 1 Emergency Number:	Not reported
Transporter 2 EPA ID:	CAR000206086
Transporter Name 2:	Not reported
Transporter 2 Emergency Number:	Not reported
TSDF EPA ID:	TXD982560294
TSDF Name:	NSSI RECOVERY SERVICES
TSDF Address 1:	5711 ETHERIDGE ST
TSDF Address 2:	Not reported
TSDF City,State,Zip:	HOUSTON 77087-4009
TSDF Telephone:	Not reported
TSDFA EPA ID:	Not reported
Waste Code Description:	- Not reported
RCRA Code:	Not reported
Meth Code:	- Not reported
Quantity Tons:	Not reported
Waste Quantity:	Not reported
Quantity Unit:	Not reported

Federal:

Year:	2019
EM Manifest ID:	674593
Generator EPA ID:	CAD982476897
Shipment Date:	2019-09-19
Manifest Number:	019468794JJK
Line Number:	1
Method Code:	H141
Quantity Tons:	0.21684
Quantity Waste:	52.000000
Quantity Unit:	G
Number of Containers:	2

PSYCHEMEDICS CORPORATION (Continued) **S113016539**

Type of Container:	Fiberboard or plastic drums, barrels, kegs
Quantity Type:	Gallons
Federal Code:	D001
Year:	2019
EM Manifest ID:	674593
Generator EPA ID:	CAD982476897
Shipment Date:	2019-09-19
Manifest Number:	019468794JJK
Line Number:	1
Method Code:	H141
Quantity Tons:	0.21684
Quantity Waste:	52.000000
Quantity Unit:	G
Number of Containers:	2
Type of Container:	Fiberboard or plastic drums, barrels, kegs
Quantity Type:	Gallons
Federal Code:	D002
Year:	2019
EM Manifest ID:	674593
Generator EPA ID:	CAD982476897
Shipment Date:	2019-09-19
Manifest Number:	019468794JJK
Line Number:	1
Method Code:	H141
Quantity Tons:	0.21684
Quantity Waste:	52.000000
Quantity Unit:	G
Number of Containers:	2
Type of Container:	Fiberboard or plastic drums, barrels, kegs
Quantity Type:	Gallons
Federal Code:	F003

State:

Year:	2019
EM Manifest ID:	674593
Generator EPA ID:	CAD982476897
Shipment Date:	2019-09-19
Manifest Number:	019468794JJK
Line Number:	1
Method Code:	H141
Quantity Tons:	0.21684
Quantity Waste:	52.000000
Quantity Unit:	G
Number of Containers:	2
Type of Container:	Fiberboard or plastic drums, barrels, kegs
Quantity Type:	Gallons
State Code:	791

Year:	2019
EM Manifest ID:	3cb48ddc-1c2b-489b-af70-d3f273bcad4a
Shipment Date:	8/9/2018
Shipment Date:	8/9/2018
Receipt Date:	8/24/2018
Manifest Number:	003622492GBF

PSYCHEMEDICS CORPORATION (Continued) **S113016539**

Generator EPA ID:	CAD982476897
Name:	PSYCHEMEDICS CORPORATION
Address:	6100 BRISTOL PKWY
Address 2:	Not reported
City,State,Zip:	CULVER CITY 90230
Telephone:	800-535-5053
Contact:	Not reported
Contact Telephone:	310-216-7776
Contact Email:	Not reported
Transporter 1 EPA ID:	CAD066151648
Transporter Name:	Not reported
Transporter 1 Emergency Number:	Not reported
Transporter 2 EPA ID:	CAR000206086
Transporter Name 2:	Not reported
Transporter 2 Emergency Number:	Not reported
TSDF EPA ID:	TXD982560294
TSDF Name:	NSSI RECOVERY SERVICES
TSDF Address 1:	5711 ETHERIDGE ST
TSDF Address 2:	Not reported
TSDF City,State,Zip:	HOUSTON 77087
TSDF Telephone:	Not reported
TSDFA EPA ID:	Not reported
Waste Code Description:	- Not reported
RCRA Code:	Not reported
Meth Code:	- Not reported
Quantity Tons:	Not reported
Waste Quantity:	Not reported
Quantity Unit:	Not reported

Federal:

Year:	2019
EM Manifest ID:	3cb48ddc-1c2b-489b-af70-d3f273bcad4a
Generator EPA ID:	CAD982476897
Shipment Date:	2018-08-09
Manifest Number:	003622492GBF
Line Number:	1
Method Code:	H040
Quantity Tons:	0.25020
Quantity Waste:	60.000000
Quantity Unit:	G
Number of Containers:	2
Type of Container:	Fiberboard or plastic drums, barrels, kegs
Quantity Type:	Gallons
Federal Code:	D001

Year:	2019
EM Manifest ID:	3cb48ddc-1c2b-489b-af70-d3f273bcad4a
Generator EPA ID:	CAD982476897
Shipment Date:	2018-08-09
Manifest Number:	003622492GBF
Line Number:	1
Method Code:	H040
Quantity Tons:	0.25020
Quantity Waste:	60.000000
Quantity Unit:	G
Number of Containers:	2
Type of Container:	Fiberboard or plastic drums, barrels, kegs
Quantity Type:	Gallons

PSYCHEMEDICS CORPORATION (Continued) **S113016539**

Federal Code: D002

Year: 2019
EM Manifest ID: 3cb48ddc-1c2b-489b-af70-d3f273bcad4a
Generator EPA ID: CAD982476897
Shipment Date: 2018-08-09
Manifest Number: 003622492GBF
Line Number: 1
Method Code: H040
Quantity Tons: 0.25020
Quantity Waste: 60.000000
Quantity Unit: G
Number of Containers: 2
Type of Container: Fiberboard or plastic drums, barrels, kegs
Quantity Type: Gallons
Federal Code: F003

Year: 2019
EM Manifest ID: 3cb48ddc-1c2b-489b-af70-d3f273bcad4a
Generator EPA ID: CAD982476897
Shipment Date: 2018-08-09
Manifest Number: 003622492GBF
Line Number: 3
Method Code: H040
Quantity Tons: 0.01000
Quantity Waste: 20.000000
Quantity Unit: P
Number of Containers: 1
Type of Container: Fiberboard or plastic drums, barrels, kegs
Quantity Type: Pounds
Federal Code: D002

State:
Year: 2019
EM Manifest ID: 3cb48ddc-1c2b-489b-af70-d3f273bcad4a
Generator EPA ID: CAD982476897
Shipment Date: 2018-08-09
Manifest Number: 003622492GBF
Line Number: 1
Method Code: H040
Quantity Tons: 0.25020
Quantity Waste: 60.000000
Quantity Unit: G
Number of Containers: 2
Type of Container: Fiberboard or plastic drums, barrels, kegs
Quantity Type: Gallons
State Code: 791

Year: 2019
EM Manifest ID: 3cb48ddc-1c2b-489b-af70-d3f273bcad4a
Generator EPA ID: CAD982476897
Shipment Date: 2018-08-09
Manifest Number: 003622492GBF
Line Number: 2
Method Code: H040
Quantity Tons: 0.01150
Quantity Waste: 23.000000

PSYCHEMEDICS CORPORATION (Continued) **S113016539**

Quantity Unit:	P
Number of Containers:	1
Type of Container:	Fiberboard or plastic drums, barrels, kegs
Quantity Type:	Pounds
State Code:	352

Year:	2019
EM Manifest ID:	3cb48ddc-1c2b-489b-af70-d3f273bcad4a
Generator EPA ID:	CAD982476897
Shipment Date:	2018-08-09
Manifest Number:	003622492GBF
Line Number:	3
Method Code:	H040
Quantity Tons:	0.01000
Quantity Waste:	20.000000
Quantity Unit:	P
Number of Containers:	1
Type of Container:	Fiberboard or plastic drums, barrels, kegs
Quantity Type:	Pounds
State Code:	122

Year:	2019
EM Manifest ID:	628188
Shipment Date:	8/8/2019
Shipment Date:	8/8/2019
Receipt Date:	8/23/2019
Manifest Number:	019468682JJK
Generator EPA ID:	CAD982476897
Name:	PSYCHEMEDICS CORPORATION
Address:	6100 BRISTOL PKWY
Address 2:	Not reported
City,State,Zip:	CULVER CITY 90230
Telephone:	800-535-5053
Contact:	Not reported
Contact Telephone:	310-216-7776
Contact Email:	Not reported
Transporter 1 EPA ID:	CAD066151648
Transporter Name:	Not reported
Transporter 1 Emergency Number:	Not reported
Transporter 2 EPA ID:	CAR000206086
Transporter Name 2:	Not reported
Transporter 2 Emergency Number:	Not reported
TSDF EPA ID:	TXD982560294
TSDF Name:	NSSI RECOVERY SERVICES
TSDF Address 1:	5711 ETHERIDGE ST
TSDF Address 2:	Not reported
TSDF City,State,Zip:	HOUSTON 77087-4009
TSDF Telephone:	Not reported
TSDFA EPA ID:	Not reported
Waste Code Description:	- Not reported
RCRA Code:	Not reported
Meth Code:	- Not reported
Quantity Tons:	Not reported
Waste Quantity:	Not reported
Quantity Unit:	Not reported

PSYCHEMEDICS CORPORATION (Continued) **S113016539**

Federal:

Year:	2019
EM Manifest ID:	628188
Generator EPA ID:	CAD982476897
Shipment Date:	2019-08-08
Manifest Number:	019468682JJK
Line Number:	1
Method Code:	H141
Quantity Tons:	0.20850
Quantity Waste:	50.000000
Quantity Unit:	G
Number of Containers:	2
Type of Container:	Fiberboard or plastic drums, barrels, kegs
Quantity Type:	Gallons
Federal Code:	D001

Year:	2019
EM Manifest ID:	628188
Generator EPA ID:	CAD982476897
Shipment Date:	2019-08-08
Manifest Number:	019468682JJK
Line Number:	1
Method Code:	H141
Quantity Tons:	0.20850
Quantity Waste:	50.000000
Quantity Unit:	G
Number of Containers:	2
Type of Container:	Fiberboard or plastic drums, barrels, kegs
Quantity Type:	Gallons
Federal Code:	D002

Year:	2019
EM Manifest ID:	628188
Generator EPA ID:	CAD982476897
Shipment Date:	2019-08-08
Manifest Number:	019468682JJK
Line Number:	1
Method Code:	H141
Quantity Tons:	0.20850
Quantity Waste:	50.000000
Quantity Unit:	G
Number of Containers:	2
Type of Container:	Fiberboard or plastic drums, barrels, kegs
Quantity Type:	Gallons
Federal Code:	F003

State:

Year:	2019
EM Manifest ID:	628188
Generator EPA ID:	CAD982476897
Shipment Date:	2019-08-08
Manifest Number:	019468682JJK
Line Number:	1
Method Code:	H141
Quantity Tons:	0.20850
Quantity Waste:	50.000000

PSYCHEMEDICS CORPORATION (Continued) **S113016539**

Quantity Unit:	G
Number of Containers:	2
Type of Container:	Fiberboard or plastic drums, barrels, kegs
Quantity Type:	Gallons
State Code:	791

Year:	2019
EM Manifest ID:	678785
Shipment Date:	8/23/2018
Shipment Date:	8/23/2018
Receipt Date:	9/7/2018
Manifest Number:	003622534GBF
Generator EPA ID:	CAD982476897
Name:	PSYCHEMEDICS CORPORATION
Address:	6100 BRISTOL PKWY
Address 2:	Not reported
City,State,Zip:	CULVER CITY 90230
Telephone:	800-535-5053
Contact:	Not reported
Contact Telephone:	310-216-7776
Contact Email:	Not reported
Transporter 1 EPA ID:	CAD066151648
Transporter Name:	Not reported
Transporter 1 Emergency Number:	Not reported
Transporter 2 EPA ID:	CAR000206086
Transporter Name 2:	Not reported
Transporter 2 Emergency Number:	Not reported
TSDF EPA ID:	TXD982560294
TSDF Name:	NSSI RECOVERY SERVICES
TSDF Address 1:	5711 ETHERIDGE ST
TSDF Address 2:	Not reported
TSDF City,State,Zip:	HOUSTON 77087
TSDF Telephone:	Not reported
TSDFA EPA ID:	Not reported
Waste Code Description:	- Not reported
RCRA Code:	Not reported
Meth Code:	- Not reported
Quantity Tons:	Not reported
Waste Quantity:	Not reported
Quantity Unit:	Not reported

Federal:

Year:	2019
EM Manifest ID:	678785
Generator EPA ID:	CAD982476897
Shipment Date:	2018-08-23
Manifest Number:	003622534GBF
Line Number:	1
Method Code:	H141
Quantity Tons:	0.25020
Quantity Waste:	60.000000
Quantity Unit:	G
Number of Containers:	2
Type of Container:	Fiberboard or plastic drums, barrels, kegs
Quantity Type:	Gallons
Federal Code:	D001

PSYCHEMEDICS CORPORATION (Continued) **S113016539**

Year:	2019
EM Manifest ID:	678785
Generator EPA ID:	CAD982476897
Shipment Date:	2018-08-23
Manifest Number:	003622534GBF
Line Number:	1
Method Code:	H141
Quantity Tons:	0.25020
Quantity Waste:	60.000000
Quantity Unit:	G
Number of Containers:	2
Type of Container:	Fiberboard or plastic drums, barrels, kegs
Quantity Type:	Gallons
Federal Code:	D002

Year:	2019
EM Manifest ID:	678785
Generator EPA ID:	CAD982476897
Shipment Date:	2018-08-23
Manifest Number:	003622534GBF
Line Number:	1
Method Code:	H141
Quantity Tons:	0.25020
Quantity Waste:	60.000000
Quantity Unit:	G
Number of Containers:	2
Type of Container:	Fiberboard or plastic drums, barrels, kegs
Quantity Type:	Gallons
Federal Code:	F003

State:

Year:	2019
EM Manifest ID:	678785
Generator EPA ID:	CAD982476897
Shipment Date:	2018-08-23
Manifest Number:	003622534GBF
Line Number:	1
Method Code:	H141
Quantity Tons:	0.25020
Quantity Waste:	60.000000
Quantity Unit:	G
Number of Containers:	2
Type of Container:	Fiberboard or plastic drums, barrels, kegs
Quantity Type:	Gallons
State Code:	791

Year:	2019
EM Manifest ID:	646330
Shipment Date:	8/22/2019
Shipment Date:	8/22/2019
Receipt Date:	9/6/2019
Manifest Number:	019468691JJK
Generator EPA ID:	CAD982476897
Name:	PSYCHEMEDICS CORPORATION
Address:	6100 BRISTOL PKWY
Address 2:	Not reported

PSYCHEMEDICS CORPORATION (Continued) **S113016539**

City,State,Zip:	CULVER CITY 90230
Telephone:	800-535-5053
Contact:	Not reported
Contact Telephone:	310-216-7776
Contact Email:	Not reported
Transporter 1 EPA ID:	CAD066151648
Transporter Name:	Not reported
Transporter 1 Emergency Number:	Not reported
Transporter 2 EPA ID:	CAR000206086
Transporter Name 2:	Not reported
Transporter 2 Emergency Number:	Not reported
TSDF EPA ID:	TXD982560294
TSDF Name:	NSSI RECOVERY SERVICES
TSDF Address 1:	5711 ETHERIDGE ST
TSDF Address 2:	Not reported
TSDF City,State,Zip:	HOUSTON 77087-4009
TSDF Telephone:	Not reported
TSDFA EPA ID:	Not reported
Waste Code Description:	- Not reported
RCRA Code:	Not reported
Meth Code:	- Not reported
Quantity Tons:	Not reported
Waste Quantity:	Not reported
Quantity Unit:	Not reported

Federal:

Year:	2019
EM Manifest ID:	646330
Generator EPA ID:	CAD982476897
Shipment Date:	2019-08-22
Manifest Number:	019468691JJK
Line Number:	1
Method Code:	H141
Quantity Tons:	0.21267
Quantity Waste:	51.000000
Quantity Unit:	G
Number of Containers:	2
Type of Container:	Fiberboard or plastic drums, barrels, kegs
Quantity Type:	Gallons
Federal Code:	D001

Year:	2019
EM Manifest ID:	646330
Generator EPA ID:	CAD982476897
Shipment Date:	2019-08-22
Manifest Number:	019468691JJK
Line Number:	1
Method Code:	H141
Quantity Tons:	0.21267
Quantity Waste:	51.000000
Quantity Unit:	G
Number of Containers:	2
Type of Container:	Fiberboard or plastic drums, barrels, kegs
Quantity Type:	Gallons
Federal Code:	D002

Year:	2019
EM Manifest ID:	646330

PSYCHEMEDICS CORPORATION (Continued) **S113016539**

Generator EPA ID:	CAD982476897
Shipment Date:	2019-08-22
Manifest Number:	019468691JJK
Line Number:	1
Method Code:	H141
Quantity Tons:	0.21267
Quantity Waste:	51.000000
Quantity Unit:	G
Number of Containers:	2
Type of Container:	Fiberboard or plastic drums, barrels, kegs
Quantity Type:	Gallons
Federal Code:	F003

State:

Year:	2019
EM Manifest ID:	646330
Generator EPA ID:	CAD982476897
Shipment Date:	2019-08-22
Manifest Number:	019468691JJK
Line Number:	1
Method Code:	H141
Quantity Tons:	0.21267
Quantity Waste:	51.000000
Quantity Unit:	G
Number of Containers:	2
Type of Container:	Fiberboard or plastic drums, barrels, kegs
Quantity Type:	Gallons
State Code:	791

Year:	2019
EM Manifest ID:	1072380
Shipment Date:	7/26/2018
Shipment Date:	7/26/2018
Receipt Date:	8/10/2018
Manifest Number:	003622462GBF
Generator EPA ID:	CAD982476897
Name:	PSYCHEMIEDICS CORP
Address:	6100 BRISTOL PKWY
Address 2:	Not reported
City,State,Zip:	CULVER CITY 90230
Telephone:	800-535-5053
Contact:	Not reported
Contact Telephone:	310-216-7776
Contact Email:	Not reported
Transporter 1 EPA ID:	CAD066151648
Transporter Name:	Not reported
Transporter 1 Emergency Number:	Not reported
Transporter 2 EPA ID:	CAR000206086
Transporter Name 2:	Not reported
Transporter 2 Emergency Number:	Not reported
TSDF EPA ID:	TXD982560294
TSDF Name:	NSSI RECOVERY SERVICES
TSDF Address 1:	5711 ETHERIDGE ST
TSDF Address 2:	Not reported
TSDF City,State,Zip:	HOUSTON 77087
TSDF Telephone:	Not reported

PSYCHEMEDICS CORPORATION (Continued) **S113016539**

TSDFA EPA ID:	Not reported
Waste Code Description:	- Not reported
RCRA Code:	Not reported
Meth Code:	- Not reported
Quantity Tons:	Not reported
Waste Quantity:	Not reported
Quantity Unit:	Not reported

Federal:

Year:	2019
EM Manifest ID:	1072380
Generator EPA ID:	CAD982476897
Shipment Date:	2018-07-26
Manifest Number:	003622462GBF
Line Number:	1
Method Code:	H040
Quantity Tons:	0.25020
Quantity Waste:	60.000000
Quantity Unit:	G
Number of Containers:	2
Type of Container:	Fiberboard or plastic drums, barrels, kegs
Quantity Type:	Gallons
Federal Code:	D001

Year:	2019
EM Manifest ID:	1072380
Generator EPA ID:	CAD982476897
Shipment Date:	2018-07-26
Manifest Number:	003622462GBF
Line Number:	1
Method Code:	H040
Quantity Tons:	0.25020
Quantity Waste:	60.000000
Quantity Unit:	G
Number of Containers:	2
Type of Container:	Fiberboard or plastic drums, barrels, kegs
Quantity Type:	Gallons
Federal Code:	D002

Year:	2019
EM Manifest ID:	1072380
Generator EPA ID:	CAD982476897
Shipment Date:	2018-07-26
Manifest Number:	003622462GBF
Line Number:	1
Method Code:	H040
Quantity Tons:	0.25020
Quantity Waste:	60.000000
Quantity Unit:	G
Number of Containers:	2
Type of Container:	Fiberboard or plastic drums, barrels, kegs
Quantity Type:	Gallons
Federal Code:	F003

State:

Year:	2019
EM Manifest ID:	1072380

PSYCHEMEDICS CORPORATION (Continued) **S113016539**

Generator EPA ID:	CAD982476897
Shipment Date:	2018-07-26
Manifest Number:	003622462GBF
Line Number:	1
Method Code:	H040
Quantity Tons:	0.25020
Quantity Waste:	60.000000
Quantity Unit:	G
Number of Containers:	2
Type of Container:	Fiberboard or plastic drums, barrels, kegs
Quantity Type:	Gallons
State Code:	791

Year:	2019
EM Manifest ID:	582323
Shipment Date:	7/11/2019
Shipment Date:	7/11/2019
Receipt Date:	7/26/2019
Manifest Number:	019468596JJK
Generator EPA ID:	CAD982476897
Name:	PSYCHEMEDICS CORPORATION
Address:	6100 BRISTOL PKWY
Address 2:	Not reported
City,State,Zip:	CULVER CITY 90230
Telephone:	800-535-5053
Contact:	Not reported
Contact Telephone:	310-216-7776
Contact Email:	Not reported
Transporter 1 EPA ID:	CAD066151648
Transporter Name:	Not reported
Transporter 1 Emergency Number:	Not reported
Transporter 2 EPA ID:	CAR000206086
Transporter Name 2:	Not reported
Transporter 2 Emergency Number:	Not reported
TSDF EPA ID:	TXD982560294
TSDF Name:	NSSI RECOVERY SERVICES
TSDF Address 1:	5711 ETHERIDGE ST
TSDF Address 2:	Not reported
TSDF City,State,Zip:	HOUSTON 77087-4009
TSDF Telephone:	Not reported
TSDFA EPA ID:	Not reported
Waste Code Description:	- Not reported
RCRA Code:	Not reported
Meth Code:	- Not reported
Quantity Tons:	Not reported
Waste Quantity:	Not reported
Quantity Unit:	Not reported

Federal:

Year:	2019
EM Manifest ID:	582323
Generator EPA ID:	CAD982476897
Shipment Date:	2019-07-11
Manifest Number:	019468596JJK
Line Number:	1
Method Code:	H040
Quantity Tons:	0.23352

PSYCHEMEDICS CORPORATION (Continued) **S113016539**

Quantity Waste:	56.000000
Quantity Unit:	G
Number of Containers:	2
Type of Container:	Fiberboard or plastic drums, barrels, kegs
Quantity Type:	Gallons
Federal Code:	D001
Year:	2019
EM Manifest ID:	582323
Generator EPA ID:	CAD982476897
Shipment Date:	2019-07-11
Manifest Number:	019468596JJK
Line Number:	1
Method Code:	H040
Quantity Tons:	0.23352
Quantity Waste:	56.000000
Quantity Unit:	G
Number of Containers:	2
Type of Container:	Fiberboard or plastic drums, barrels, kegs
Quantity Type:	Gallons
Federal Code:	D002
Year:	2019
EM Manifest ID:	582323
Generator EPA ID:	CAD982476897
Shipment Date:	2019-07-11
Manifest Number:	019468596JJK
Line Number:	1
Method Code:	H040
Quantity Tons:	0.23352
Quantity Waste:	56.000000
Quantity Unit:	G
Number of Containers:	2
Type of Container:	Fiberboard or plastic drums, barrels, kegs
Quantity Type:	Gallons
Federal Code:	F003

State:

Year:	2019
EM Manifest ID:	582323
Generator EPA ID:	CAD982476897
Shipment Date:	2019-07-11
Manifest Number:	019468596JJK
Line Number:	1
Method Code:	H040
Quantity Tons:	0.23352
Quantity Waste:	56.000000
Quantity Unit:	G
Number of Containers:	2
Type of Container:	Fiberboard or plastic drums, barrels, kegs
Quantity Type:	Gallons
State Code:	791
Year:	2019
EM Manifest ID:	871933
Shipment Date:	5/30/2019

PSYCHEMEDICS CORPORATION (Continued) **S113016539**

Shipment Date:	5/30/2019
Receipt Date:	6/14/2019
Manifest Number:	003623179GBF
Generator EPA ID:	CAD982476897
Name:	PSYCHEMEDICS CORPORATION
Address:	6100 BRISTOL PKWY
Address 2:	Not reported
City,State,Zip:	CULVER CITY 90230
Telephone:	800-535-5053
Contact:	Not reported
Contact Telephone:	310-216-7776
Contact Email:	Not reported
Transporter 1 EPA ID:	CAD066151648
Transporter Name:	Not reported
Transporter 1 Emergency Number:	Not reported
Transporter 2 EPA ID:	CAR000206086
Transporter Name 2:	Not reported
Transporter 2 Emergency Number:	Not reported
TSDF EPA ID:	TXD982560294
TSDF Name:	NSSI RECOVERY SERVICES
TSDF Address 1:	5711 ETHERIDGE ST
TSDF Address 2:	Not reported
TSDF City,State,Zip:	HOUSTON 77087-4009
TSDF Telephone:	Not reported
TSDFA EPA ID:	Not reported
Waste Code Description:	- Not reported
RCRA Code:	Not reported
Meth Code:	- Not reported
Quantity Tons:	Not reported
Waste Quantity:	Not reported
Quantity Unit:	Not reported

Federal:

Year:	2019
EM Manifest ID:	871933
Generator EPA ID:	CAD982476897
Shipment Date:	2019-05-30
Manifest Number:	003623179GBF
Line Number:	1
Method Code:	H141
Quantity Tons:	0.23352
Quantity Waste:	56.000000
Quantity Unit:	G
Number of Containers:	2
Type of Container:	Fiberboard or plastic drums, barrels, kegs
Quantity Type:	Gallons
Federal Code:	D001

Year:	2019
EM Manifest ID:	871933
Generator EPA ID:	CAD982476897
Shipment Date:	2019-05-30
Manifest Number:	003623179GBF
Line Number:	1
Method Code:	H141
Quantity Tons:	0.23352
Quantity Waste:	56.000000
Quantity Unit:	G

PSYCHEMEDICS CORPORATION (Continued) **S113016539**

Number of Containers: 2
Type of Container: Fiberboard or plastic drums, barrels, kegs
Quantity Type: Gallons
Federal Code: D002

Year: 2019
EM Manifest ID: 871933
Generator EPA ID: CAD982476897
Shipment Date: 2019-05-30
Manifest Number: 003623179GBF
Line Number: 1
Method Code: H141
Quantity Tons: 0.23352
Quantity Waste: 56.000000
Quantity Unit: G
Number of Containers: 2
Type of Container: Fiberboard or plastic drums, barrels, kegs
Quantity Type: Gallons
Federal Code: F003

State:
Year: 2019
EM Manifest ID: 871933
Generator EPA ID: CAD982476897
Shipment Date: 2019-05-30
Manifest Number: 003623179GBF
Line Number: 1
Method Code: H141
Quantity Tons: 0.23352
Quantity Waste: 56.000000
Quantity Unit: G
Number of Containers: 2
Type of Container: Fiberboard or plastic drums, barrels, kegs
Quantity Type: Gallons
State Code: 791

Additional Information:
Year: 2018
EM Manifest ID: 003202411GBF20170906_D_1
Shipment Date: 9/6/2017
Shipment Date: 9/6/2017
Receipt Date: 9/22/2017
Manifest Number: 003202411GBF
Generator EPA ID: CAD982476897
Name: PSYCHEMEDICS
Address: Not reported
Address 2: Not reported
City,State,Zip: Not reported
Telephone: Not reported
Contact: Not reported
Contact Telephone: Not reported
Contact Email: Not reported
Transporter 1 EPA ID: CAD066151648
Transporter Name: Not reported
Transporter 1 Emergency Number: Not reported

PSYCHEMEDICS CORPORATION (Continued) **S113016539**

Transporter 2 EPA ID:	CAR000206086
Transporter Name 2:	Not reported
Transporter 2 Emergency Number:	Not reported
TSDF EPA ID:	TXD982560294
TSDF Name:	NSSI RECOVERY SERVICES INC
TSDF Address 1:	Not reported
TSDF Address 2:	Not reported
TSDF City,State,Zip:	Not reported
TSDF Telephone:	Not reported
TSDFA EPA ID:	Not reported
Waste Code Description:	- Not reported
RCRA Code:	Not reported
Meth Code:	- Not reported
Quantity Tons:	Not reported
Waste Quantity:	Not reported
Quantity Unit:	Not reported

Federal:

Year:	2018
EM Manifest ID:	003202411GBF20170906_D_1
Generator EPA ID:	CAD982476897
Shipment Date:	2017-09-06
Manifest Number:	003202411GBF
Line Number:	1
Method Code:	H040
Quantity Tons:	0.19800
Quantity Waste:	55.000000
Quantity Unit:	G
Number of Containers:	2
Type of Container:	NULL
Quantity Type:	NULL
Federal Code:	D001

Year:	2018
EM Manifest ID:	003202411GBF20170906_D_1
Generator EPA ID:	CAD982476897
Shipment Date:	2017-09-06
Manifest Number:	003202411GBF
Line Number:	1
Method Code:	H040
Quantity Tons:	0.19800
Quantity Waste:	55.000000
Quantity Unit:	G
Number of Containers:	2
Type of Container:	NULL
Quantity Type:	NULL
Federal Code:	F002

Year:	2018
EM Manifest ID:	003202411GBF20170906_D_1
Generator EPA ID:	CAD982476897
Shipment Date:	2017-09-06
Manifest Number:	003202411GBF
Line Number:	1
Method Code:	H040
Quantity Tons:	0.19800
Quantity Waste:	55.000000
Quantity Unit:	G

PSYCHEMEDICS CORPORATION (Continued) **S113016539**

Number of Containers: 2
Type of Container: NULL
Quantity Type: NULL
Federal Code: F003

State:
Year: 2018
EM Manifest ID: 003202411GBF20170906_D_1
Generator EPA ID: CAD982476897
Shipment Date: 2017-09-06
Manifest Number: 003202411GBF
Line Number: 1
Method Code: H040
Quantity Tons: 0.19800
Quantity Waste: 55.000000
Quantity Unit: G
Number of Containers: 2
Type of Container: NULL
Quantity Type: NULL
State Code: 214

Year: 2018
EM Manifest ID: 003202444GBF20170928_D_1
Shipment Date: 9/28/2017
Shipment Date: 9/28/2017
Receipt Date: 10/20/2017
Manifest Number: 003202444GBF
Generator EPA ID: CAD982476897
Name: PSYCHEMEDICS
Address: Not reported
Address 2: Not reported
City,State,Zip: Not reported
Telephone: Not reported
Contact: Not reported
Contact Telephone: Not reported
Contact Email: Not reported
Transporter 1 EPA ID: CAD066151648
Transporter Name: Not reported
Transporter 1 Emergency Number: Not reported
Transporter 2 EPA ID: CAR000206086
Transporter Name 2: Not reported
Transporter 2 Emergency Number: Not reported
TSDF EPA ID: TXD982560294
TSDF Name: NSSI RECOVERY SERVICES INC
TSDF Address 1: Not reported
TSDF Address 2: Not reported
TSDF City,State,Zip: Not reported
TSDF Telephone: Not reported
TSDFA EPA ID: Not reported
Waste Code Description: - Not reported
RCRA Code: Not reported
Meth Code: - Not reported
Quantity Tons: Not reported
Waste Quantity: Not reported
Quantity Unit: Not reported

PSYCHEMEDICS CORPORATION (Continued) **S113016539**

Federal:

Year:	2018
EM Manifest ID:	003202444GBF20170928_D_1
Generator EPA ID:	CAD982476897
Shipment Date:	2017-09-28
Manifest Number:	003202444GBF
Line Number:	1
Method Code:	H040
Quantity Tons:	0.21600
Quantity Waste:	60.000000
Quantity Unit:	G
Number of Containers:	2
Type of Container:	NULL
Quantity Type:	NULL
Federal Code:	D001

Year:	2018
EM Manifest ID:	003202444GBF20170928_D_1
Generator EPA ID:	CAD982476897
Shipment Date:	2017-09-28
Manifest Number:	003202444GBF
Line Number:	1
Method Code:	H040
Quantity Tons:	0.21600
Quantity Waste:	60.000000
Quantity Unit:	G
Number of Containers:	2
Type of Container:	NULL
Quantity Type:	NULL
Federal Code:	F002

Year:	2018
EM Manifest ID:	003202444GBF20170928_D_1
Generator EPA ID:	CAD982476897
Shipment Date:	2017-09-28
Manifest Number:	003202444GBF
Line Number:	1
Method Code:	H040
Quantity Tons:	0.21600
Quantity Waste:	60.000000
Quantity Unit:	G
Number of Containers:	2
Type of Container:	NULL
Quantity Type:	NULL
Federal Code:	F003

State:

Year:	2018
EM Manifest ID:	003202444GBF20170928_D_1
Generator EPA ID:	CAD982476897
Shipment Date:	2017-09-28
Manifest Number:	003202444GBF
Line Number:	1
Method Code:	H040
Quantity Tons:	0.21600
Quantity Waste:	60.000000

PSYCHEMEDICS CORPORATION (Continued) **S113016539**

Quantity Unit:	G
Number of Containers:	2
Type of Container:	NULL
Quantity Type:	NULL
State Code:	214

Year:	2018
EM Manifest ID:	003202274GBF20170728_D_1
Shipment Date:	7/28/2017
Shipment Date:	7/28/2017
Receipt Date:	8/11/2017
Manifest Number:	003202274GBF
Generator EPA ID:	CAD982476897
Name:	PSYCHEMEDICS
Address:	Not reported
Address 2:	Not reported
City,State,Zip:	Not reported
Telephone:	Not reported
Contact:	Not reported
Contact Telephone:	Not reported
Contact Email:	Not reported
Transporter 1 EPA ID:	CAD066151648
Transporter Name:	Not reported
Transporter 1 Emergency Number:	Not reported
Transporter 2 EPA ID:	CAR000206086
Transporter Name 2:	Not reported
Transporter 2 Emergency Number:	Not reported
TSDF EPA ID:	TXD982560294
TSDF Name:	NSSI RECOVERY SERVICES INC
TSDF Address 1:	Not reported
TSDF Address 2:	Not reported
TSDF City,State,Zip:	Not reported
TSDF Telephone:	Not reported
TSDFA EPA ID:	Not reported
Waste Code Description:	- Not reported
RCRA Code:	Not reported
Meth Code:	- Not reported
Quantity Tons:	Not reported
Waste Quantity:	Not reported
Quantity Unit:	Not reported

Federal:

Year:	2018
EM Manifest ID:	003202274GBF20170728_D_1
Generator EPA ID:	CAD982476897
Shipment Date:	2017-07-28
Manifest Number:	003202274GBF
Line Number:	1
Method Code:	H040
Quantity Tons:	0.20160
Quantity Waste:	56.000000
Quantity Unit:	G
Number of Containers:	2
Type of Container:	NULL
Quantity Type:	NULL
Federal Code:	D001

PSYCHEMEDICS CORPORATION (Continued) **S113016539**

Year:	2018
EM Manifest ID:	003202274GBF20170728_D_1
Generator EPA ID:	CAD982476897
Shipment Date:	2017-07-28
Manifest Number:	003202274GBF
Line Number:	1
Method Code:	H040
Quantity Tons:	0.20160
Quantity Waste:	56.000000
Quantity Unit:	G
Number of Containers:	2
Type of Container:	NULL
Quantity Type:	NULL
Federal Code:	F002

Year:	2018
EM Manifest ID:	003202274GBF20170728_D_1
Generator EPA ID:	CAD982476897
Shipment Date:	2017-07-28
Manifest Number:	003202274GBF
Line Number:	1
Method Code:	H040
Quantity Tons:	0.20160
Quantity Waste:	56.000000
Quantity Unit:	G
Number of Containers:	2
Type of Container:	NULL
Quantity Type:	NULL
Federal Code:	F003

State:

Year:	2018
EM Manifest ID:	003202274GBF20170728_D_1
Generator EPA ID:	CAD982476897
Shipment Date:	2017-07-28
Manifest Number:	003202274GBF
Line Number:	1
Method Code:	H040
Quantity Tons:	0.20160
Quantity Waste:	56.000000
Quantity Unit:	G
Number of Containers:	2
Type of Container:	NULL
Quantity Type:	NULL
State Code:	214

Year:	2018
EM Manifest ID:	003202234GBF20170713_D_1
Shipment Date:	7/13/2017
Shipment Date:	7/13/2017
Receipt Date:	7/28/2017
Manifest Number:	003202234GBF
Generator EPA ID:	CAD982476897
Name:	PSYCHEMEDICS
Address:	Not reported
Address 2:	Not reported

PSYCHEMEDICS CORPORATION (Continued) **S113016539**

City,State,Zip:	Not reported
Telephone:	Not reported
Contact:	Not reported
Contact Telephone:	Not reported
Contact Email:	Not reported
Transporter 1 EPA ID:	CAD066151648
Transporter Name:	Not reported
Transporter 1 Emergency Number:	Not reported
Transporter 2 EPA ID:	CAR000206086
Transporter Name 2:	Not reported
Transporter 2 Emergency Number:	Not reported
TSDF EPA ID:	TXD982560294
TSDF Name:	NSSI RECOVERY SERVICES INC
TSDF Address 1:	Not reported
TSDF Address 2:	Not reported
TSDF City,State,Zip:	Not reported
TSDF Telephone:	Not reported
TSDFA EPA ID:	Not reported
Waste Code Description:	- Not reported
RCRA Code:	Not reported
Meth Code:	- Not reported
Quantity Tons:	Not reported
Waste Quantity:	Not reported
Quantity Unit:	Not reported

Federal:

Year:	2018
EM Manifest ID:	003202234GBF20170713_D_1
Generator EPA ID:	CAD982476897
Shipment Date:	2017-07-13
Manifest Number:	003202234GBF
Line Number:	1
Method Code:	H141
Quantity Tons:	0.10080
Quantity Waste:	28.000000
Quantity Unit:	G
Number of Containers:	1
Type of Container:	NULL
Quantity Type:	NULL
Federal Code:	D001

Year:	2018
EM Manifest ID:	003202234GBF20170713_D_1
Generator EPA ID:	CAD982476897
Shipment Date:	2017-07-13
Manifest Number:	003202234GBF
Line Number:	1
Method Code:	H141
Quantity Tons:	0.10080
Quantity Waste:	28.000000
Quantity Unit:	G
Number of Containers:	1
Type of Container:	NULL
Quantity Type:	NULL
Federal Code:	F002

Year:	2018
EM Manifest ID:	003202234GBF20170713_D_1

PSYCHEMEDICS CORPORATION (Continued) **S113016539**

Generator EPA ID:	CAD982476897
Shipment Date:	2017-07-13
Manifest Number:	003202234GBF
Line Number:	1
Method Code:	H141
Quantity Tons:	0.10080
Quantity Waste:	28.000000
Quantity Unit:	G
Number of Containers:	1
Type of Container:	NULL
Quantity Type:	NULL
Federal Code:	F003

State:

Year:	2018
EM Manifest ID:	003202234GBF20170713_D_1
Generator EPA ID:	CAD982476897
Shipment Date:	2017-07-13
Manifest Number:	003202234GBF
Line Number:	1
Method Code:	H141
Quantity Tons:	0.10080
Quantity Waste:	28.000000
Quantity Unit:	G
Number of Containers:	1
Type of Container:	NULL
Quantity Type:	NULL
State Code:	214

Year:	2018
EM Manifest ID:	003202143GBF20170602_D_1
Shipment Date:	6/2/2017
Shipment Date:	6/2/2017
Receipt Date:	6/16/2017
Manifest Number:	003202143GBF
Generator EPA ID:	CAD982476897
Name:	PSYCHEMEDICS
Address:	Not reported
Address 2:	Not reported
City,State,Zip:	Not reported
Telephone:	Not reported
Contact:	Not reported
Contact Telephone:	Not reported
Contact Email:	Not reported
Transporter 1 EPA ID:	CAD066151648
Transporter Name:	Not reported
Transporter 1 Emergency Number:	Not reported
Transporter 2 EPA ID:	CAR000206086
Transporter Name 2:	Not reported
Transporter 2 Emergency Number:	Not reported
TSDF EPA ID:	TXD982560294
TSDF Name:	NSSI RECOVERY SERVICES INC
TSDF Address 1:	Not reported
TSDF Address 2:	Not reported
TSDF City,State,Zip:	Not reported
TSDF Telephone:	Not reported

PSYCHEMEDICS CORPORATION (Continued) **S113016539**

TSDFA EPA ID: Not reported
Waste Code Description: - Not reported
RCRA Code: Not reported
Meth Code: - Not reported
Quantity Tons: Not reported
Waste Quantity: Not reported
Quantity Unit: Not reported

Federal:
Year: 2018
EM Manifest ID: 003202143GBF20170602_D_1
Generator EPA ID: CAD982476897
Shipment Date: 2017-06-02
Manifest Number: 003202143GBF
Line Number: 1
Method Code: H040
Quantity Tons: 0.16920
Quantity Waste: 47.000000
Quantity Unit: G
Number of Containers: 2
Type of Container: NULL
Quantity Type: NULL
Federal Code: D001

Year: 2018
EM Manifest ID: 003202143GBF20170602_D_1
Generator EPA ID: CAD982476897
Shipment Date: 2017-06-02
Manifest Number: 003202143GBF
Line Number: 1
Method Code: H040
Quantity Tons: 0.16920
Quantity Waste: 47.000000
Quantity Unit: G
Number of Containers: 2
Type of Container: NULL
Quantity Type: NULL
Federal Code: F002

Year: 2018
EM Manifest ID: 003202143GBF20170602_D_1
Generator EPA ID: CAD982476897
Shipment Date: 2017-06-02
Manifest Number: 003202143GBF
Line Number: 1
Method Code: H040
Quantity Tons: 0.16920
Quantity Waste: 47.000000
Quantity Unit: G
Number of Containers: 2
Type of Container: NULL
Quantity Type: NULL
Federal Code: F003

State:
Year: 2018
EM Manifest ID: 003202143GBF20170602_D_1

PSYCHEMEDICS CORPORATION (Continued) **S113016539**

Generator EPA ID:	CAD982476897
Shipment Date:	2017-06-02
Manifest Number:	003202143GBF
Line Number:	1
Method Code:	H040
Quantity Tons:	0.16920
Quantity Waste:	47.000000
Quantity Unit:	G
Number of Containers:	2
Type of Container:	NULL
Quantity Type:	NULL
State Code:	214

Year:	2018
EM Manifest ID:	003202161GBF20170619_D_1
Shipment Date:	6/19/2017
Shipment Date:	6/19/2017
Receipt Date:	6/30/2017
Manifest Number:	003202161GBF
Generator EPA ID:	CAD982476897
Name:	PSYCHEMEDICS
Address:	Not reported
Address 2:	Not reported
City,State,Zip:	Not reported
Telephone:	Not reported
Contact:	Not reported
Contact Telephone:	Not reported
Contact Email:	Not reported
Transporter 1 EPA ID:	CAD066151648
Transporter Name:	Not reported
Transporter 1 Emergency Number:	Not reported
Transporter 2 EPA ID:	CAR000206086
Transporter Name 2:	Not reported
Transporter 2 Emergency Number:	Not reported
TSDF EPA ID:	TXD982560294
TSDF Name:	NSSI RECOVERY SERVICES INC
TSDF Address 1:	Not reported
TSDF Address 2:	Not reported
TSDF City,State,Zip:	Not reported
TSDF Telephone:	Not reported
TSDFA EPA ID:	Not reported
Waste Code Description:	- Not reported
RCRA Code:	Not reported
Meth Code:	- Not reported
Quantity Tons:	Not reported
Waste Quantity:	Not reported
Quantity Unit:	Not reported

Federal:

Year:	2018
EM Manifest ID:	003202161GBF20170619_D_1
Generator EPA ID:	CAD982476897
Shipment Date:	2017-06-19
Manifest Number:	003202161GBF
Line Number:	1
Method Code:	H040
Quantity Tons:	0.17280

PSYCHEMEDICS CORPORATION (Continued) **S113016539**

Quantity Waste: 48.000000
Quantity Unit: G
Number of Containers: 2
Type of Container: NULL
Quantity Type: NULL
Federal Code: D001

Year: 2018
EM Manifest ID: 003202161GBF20170619_D_1
Generator EPA ID: CAD982476897
Shipment Date: 2017-06-19
Manifest Number: 003202161GBF
Line Number: 1
Method Code: H040
Quantity Tons: 0.17280
Quantity Waste: 48.000000
Quantity Unit: G
Number of Containers: 2
Type of Container: NULL
Quantity Type: NULL
Federal Code: F002

Year: 2018
EM Manifest ID: 003202161GBF20170619_D_1
Generator EPA ID: CAD982476897
Shipment Date: 2017-06-19
Manifest Number: 003202161GBF
Line Number: 1
Method Code: H040
Quantity Tons: 0.17280
Quantity Waste: 48.000000
Quantity Unit: G
Number of Containers: 2
Type of Container: NULL
Quantity Type: NULL
Federal Code: F003

State:
Year: 2018
EM Manifest ID: 003202161GBF20170619_D_1
Generator EPA ID: CAD982476897
Shipment Date: 2017-06-19
Manifest Number: 003202161GBF
Line Number: 1
Method Code: H040
Quantity Tons: 0.17280
Quantity Waste: 48.000000
Quantity Unit: G
Number of Containers: 2
Type of Container: NULL
Quantity Type: NULL
State Code: 214

Year: 2018
EM Manifest ID: 003622297GBF20180530_D_1
Shipment Date: 5/30/2018

PSYCHEMEDICS CORPORATION (Continued) **S113016539**

Shipment Date:	5/30/2018
Receipt Date:	6/15/2018
Manifest Number:	003622297GBF
Generator EPA ID:	CAD982476897
Name:	PSYCHEMSDICS
Address:	Not reported
Address 2:	Not reported
City,State,Zip:	Not reported
Telephone:	Not reported
Contact:	Not reported
Contact Telephone:	Not reported
Contact Email:	Not reported
Transporter 1 EPA ID:	CAD066151648
Transporter Name:	Not reported
Transporter 1 Emergency Number:	Not reported
Transporter 2 EPA ID:	CAR000206086
Transporter Name 2:	Not reported
Transporter 2 Emergency Number:	Not reported
TSDF EPA ID:	TXD982560294
TSDF Name:	NSSI RECOVERY SERVICES INC
TSDF Address 1:	Not reported
TSDF Address 2:	Not reported
TSDF City,State,Zip:	Not reported
TSDF Telephone:	Not reported
TSDFA EPA ID:	Not reported
Waste Code Description:	- Not reported
RCRA Code:	Not reported
Meth Code:	- Not reported
Quantity Tons:	Not reported
Waste Quantity:	Not reported
Quantity Unit:	Not reported

Federal:

Year:	2018
EM Manifest ID:	003622297GBF20180530_D_1
Generator EPA ID:	CAD982476897
Shipment Date:	2018-05-30
Manifest Number:	003622297GBF
Line Number:	1
Method Code:	H040
Quantity Tons:	0.22518
Quantity Waste:	54.000000
Quantity Unit:	G
Number of Containers:	2
Type of Container:	NULL
Quantity Type:	NULL
Federal Code:	D001

Year:	2018
EM Manifest ID:	003622297GBF20180530_D_1
Generator EPA ID:	CAD982476897
Shipment Date:	2018-05-30
Manifest Number:	003622297GBF
Line Number:	1
Method Code:	H040
Quantity Tons:	0.22518
Quantity Waste:	54.000000
Quantity Unit:	G

PSYCHEMEDICS CORPORATION (Continued) **S113016539**

Number of Containers: 2
Type of Container: NULL
Quantity Type: NULL
Federal Code: D002

Year: 2018
EM Manifest ID: 003622297GBF20180530_D_1
Generator EPA ID: CAD982476897
Shipment Date: 2018-05-30
Manifest Number: 003622297GBF
Line Number: 1
Method Code: H040
Quantity Tons: 0.22518
Quantity Waste: 54.000000
Quantity Unit: G
Number of Containers: 2
Type of Container: NULL
Quantity Type: NULL
Federal Code: F003

State:
Year: 2018
EM Manifest ID: 003622297GBF20180530_D_1
Generator EPA ID: CAD982476897
Shipment Date: 2018-05-30
Manifest Number: 003622297GBF
Line Number: 1
Method Code: H040
Quantity Tons: 0.22518
Quantity Waste: 54.000000
Quantity Unit: G
Number of Containers: 2
Type of Container: NULL
Quantity Type: NULL
State Code: 791

Year: 2018
EM Manifest ID: 003622155GBF20180405_D_1
Shipment Date: 4/5/2018
Shipment Date: 4/5/2018
Receipt Date: 4/11/2018
Manifest Number: 003622155GBF
Generator EPA ID: CAD982476897
Name: PSYCHEMEDICS
Address: Not reported
Address 2: Not reported
City,State,Zip: Not reported
Telephone: Not reported
Contact: Not reported
Contact Telephone: Not reported
Contact Email: Not reported
Transporter 1 EPA ID: CAD066151648
Transporter Name: Not reported
Transporter 1 Emergency Number: Not reported
Transporter 2 EPA ID: CAR000206086
Transporter Name 2: Not reported

PSYCHEMEDICS CORPORATION (Continued) **S113016539**

Transporter 2 Emergency Number:	Not reported
TSDF EPA ID:	TXD982560294
TSDF Name:	NSSI RECOVERY SERVICES INC
TSDF Address 1:	Not reported
TSDF Address 2:	Not reported
TSDF City,State,Zip:	Not reported
TSDF Telephone:	Not reported
TSDFA EPA ID:	Not reported
Waste Code Description:	- Not reported
RCRA Code:	Not reported
Meth Code:	- Not reported
Quantity Tons:	Not reported
Waste Quantity:	Not reported
Quantity Unit:	Not reported

Federal:

Year:	2018
EM Manifest ID:	003622155GBF20180405_D_1
Generator EPA ID:	CAD982476897
Shipment Date:	2018-04-05
Manifest Number:	003622155GBF
Line Number:	1
Method Code:	H040
Quantity Tons:	0.17514
Quantity Waste:	42.000000
Quantity Unit:	G
Number of Containers:	2
Type of Container:	NULL
Quantity Type:	NULL
Federal Code:	D001

Year:	2018
EM Manifest ID:	003622155GBF20180405_D_1
Generator EPA ID:	CAD982476897
Shipment Date:	2018-04-05
Manifest Number:	003622155GBF
Line Number:	1
Method Code:	H040
Quantity Tons:	0.17514
Quantity Waste:	42.000000
Quantity Unit:	G
Number of Containers:	2
Type of Container:	NULL
Quantity Type:	NULL
Federal Code:	D002

Year:	2018
EM Manifest ID:	003622155GBF20180405_D_1
Generator EPA ID:	CAD982476897
Shipment Date:	2018-04-05
Manifest Number:	003622155GBF
Line Number:	1
Method Code:	H040
Quantity Tons:	0.17514
Quantity Waste:	42.000000
Quantity Unit:	G
Number of Containers:	2
Type of Container:	NULL

PSYCHEMEDICS CORPORATION (Continued) **S113016539**

Quantity Type: NULL
Federal Code: F003

State:
Year: 2018
EM Manifest ID: 003622155GBF20180405_D_1
Generator EPA ID: CAD982476897
Shipment Date: 2018-04-05
Manifest Number: 003622155GBF
Line Number: 1
Method Code: H040
Quantity Tons: 0.17514
Quantity Waste: 42.000000
Quantity Unit: G
Number of Containers: 2
Type of Container: NULL
Quantity Type: NULL
State Code: 791

Year: 2018
EM Manifest ID: 003201995GBF20170428_D_1
Shipment Date: 4/28/2017
Shipment Date: 4/28/2017
Receipt Date: 5/5/2017
Manifest Number: 003201995GBF
Generator EPA ID: CAD982476897
Name: PSYCHEMEDICS
Address: Not reported
Address 2: Not reported
City,State,Zip: Not reported
Telephone: Not reported
Contact: Not reported
Contact Telephone: Not reported
Contact Email: Not reported
Transporter 1 EPA ID: CAD066151648
Transporter Name: Not reported
Transporter 1 Emergency Number: Not reported
Transporter 2 EPA ID: CAR000206086
Transporter Name 2: Not reported
Transporter 2 Emergency Number: Not reported
TSDF EPA ID: TXD982560294
TSDF Name: NSSI RECOVERY SERVICES INC
TSDF Address 1: Not reported
TSDF Address 2: Not reported
TSDF City,State,Zip: Not reported
TSDF Telephone: Not reported
TSDFA EPA ID: Not reported
Waste Code Description: - Not reported
RCRA Code: Not reported
Meth Code: - Not reported
Quantity Tons: Not reported
Waste Quantity: Not reported
Quantity Unit: Not reported

Federal:
Year: 2018

PSYCHEMEDICS CORPORATION (Continued) **S113016539**

EM Manifest ID:	003201995GBF20170428_D_1
Generator EPA ID:	CAD982476897
Shipment Date:	2017-04-28
Manifest Number:	003201995GBF
Line Number:	1
Method Code:	H141
Quantity Tons:	0.18000
Quantity Waste:	50.000000
Quantity Unit:	G
Number of Containers:	2
Type of Container:	NULL
Quantity Type:	NULL
Federal Code:	D001

Year:	2018
EM Manifest ID:	003201995GBF20170428_D_1
Generator EPA ID:	CAD982476897
Shipment Date:	2017-04-28
Manifest Number:	003201995GBF
Line Number:	1
Method Code:	H141
Quantity Tons:	0.18000
Quantity Waste:	50.000000
Quantity Unit:	G
Number of Containers:	2
Type of Container:	NULL
Quantity Type:	NULL
Federal Code:	F002

Year:	2018
EM Manifest ID:	003201995GBF20170428_D_1
Generator EPA ID:	CAD982476897
Shipment Date:	2017-04-28
Manifest Number:	003201995GBF
Line Number:	1
Method Code:	H141
Quantity Tons:	0.18000
Quantity Waste:	50.000000
Quantity Unit:	G
Number of Containers:	2
Type of Container:	NULL
Quantity Type:	NULL
Federal Code:	F003

State:

Year:	2018
EM Manifest ID:	003201995GBF20170428_D_1
Generator EPA ID:	CAD982476897
Shipment Date:	2017-04-28
Manifest Number:	003201995GBF
Line Number:	1
Method Code:	H141
Quantity Tons:	0.18000
Quantity Waste:	50.000000
Quantity Unit:	G
Number of Containers:	2
Type of Container:	NULL

PSYCHEMEDICS CORPORATION (Continued) **S113016539**

Quantity Type: NULL
State Code: 214

Year: 2018
EM Manifest ID: 003622184GBF20180419_D_1
Shipment Date: 4/19/2018
Shipment Date: 4/19/2018
Receipt Date: 5/4/2018
Manifest Number: 003622184GBF
Generator EPA ID: CAD982476897
Name: PSYCHEMEDICS
Address: Not reported
Address 2: Not reported
City,State,Zip: Not reported
Telephone: Not reported
Contact: Not reported
Contact Telephone: Not reported
Contact Email: Not reported
Transporter 1 EPA ID: CAD066151648
Transporter Name: Not reported
Transporter 1 Emergency Number: Not reported
Transporter 2 EPA ID: CAR000206086
Transporter Name 2: Not reported
Transporter 2 Emergency Number: Not reported
TSDF EPA ID: TXD982560294
TSDF Name: NSSI RECOVERY SERVICES INC
TSDF Address 1: Not reported
TSDF Address 2: Not reported
TSDF City,State,Zip: Not reported
TSDF Telephone: Not reported
TSDFA EPA ID: Not reported
Waste Code Description: - Not reported
RCRA Code: Not reported
Meth Code: - Not reported
Quantity Tons: Not reported
Waste Quantity: Not reported
Quantity Unit: Not reported

Federal:
Year: 2018
EM Manifest ID: 003622184GBF20180419_D_1
Generator EPA ID: CAD982476897
Shipment Date: 2018-04-19
Manifest Number: 003622184GBF
Line Number: 1
Method Code: H040
Quantity Tons: 0.22935
Quantity Waste: 55.000000
Quantity Unit: G
Number of Containers: 2
Type of Container: NULL
Quantity Type: NULL
Federal Code: D001

Year: 2018
EM Manifest ID: 003622184GBF20180419_D_1
Generator EPA ID: CAD982476897

PSYCHEMEDICS CORPORATION (Continued) **S113016539**

Shipment Date:	2018-04-19
Manifest Number:	003622184GBF
Line Number:	1
Method Code:	H040
Quantity Tons:	0.22935
Quantity Waste:	55.000000
Quantity Unit:	G
Number of Containers:	2
Type of Container:	NULL
Quantity Type:	NULL
Federal Code:	D002

Year:	2018
EM Manifest ID:	003622184GBF20180419_D_1
Generator EPA ID:	CAD982476897
Shipment Date:	2018-04-19
Manifest Number:	003622184GBF
Line Number:	1
Method Code:	H040
Quantity Tons:	0.22935
Quantity Waste:	55.000000
Quantity Unit:	G
Number of Containers:	2
Type of Container:	NULL
Quantity Type:	NULL
Federal Code:	F003

State:

Year:	2018
EM Manifest ID:	003622184GBF20180419_D_1
Generator EPA ID:	CAD982476897
Shipment Date:	2018-04-19
Manifest Number:	003622184GBF
Line Number:	1
Method Code:	H040
Quantity Tons:	0.22935
Quantity Waste:	55.000000
Quantity Unit:	G
Number of Containers:	2
Type of Container:	NULL
Quantity Type:	NULL
State Code:	791

Additional Information:

Year:	2017
Gen EPA ID:	CAD982476897

Shipment Date:	20171228
Creation Date:	10/22/2018 18:30:08
Receipt Date:	20180112
Manifest ID:	003621777GBF
Trans EPA ID:	CAD066151648
Trans Name:	THOMAS GRAY & ASSOCIATES INC
Trans 2 EPA ID:	CAR000206086
Trans 2 Name:	NORTH STATE ENVIRONMENTAL

PSYCHEMEDICS CORPORATION (Continued) **S113016539**

TSDF EPA ID:	TXD982560294
Trans Name:	NSSI RECOVERY SERVICES INC
TSDF Alt EPA ID:	Not reported
TSDF Alt Name:	Not reported
Waste Code Description:	791 - Liquids with pH < 2 792 Liquids with pH < 2 with metals
RCRA Code:	F003
Meth Code:	H040 - Incineration--Thermal Destruction Other Than Use As A Fuel
Quantity Tons:	0.24186
Waste Quantity:	58
Quantity Unit:	G
Additional Code 1:	D002
Additional Code 2:	D001
Additional Code 3:	Not reported
Additional Code 4:	Not reported
Additional Code 5:	Not reported

Shipment Date:	20171207
Creation Date:	10/22/2018 18:30:08
Receipt Date:	20171229
Manifest ID:	003621758GBF
Trans EPA ID:	CAD066151648
Trans Name:	THOMAS GRAY & ASSOCIATES INC
Trans 2 EPA ID:	CAR000206086
Trans 2 Name:	NORTH STATE ENVIRONMENTAL
TSDF EPA ID:	TXD982560294
Trans Name:	NSSI RECOVERY SERVICES INC
TSDF Alt EPA ID:	Not reported
TSDF Alt Name:	Not reported
Waste Code Description:	791 - Liquids with pH < 2 792 Liquids with pH < 2 with metals
RCRA Code:	F003
Meth Code:	H040 - Incineration--Thermal Destruction Other Than Use As A Fuel
Quantity Tons:	0.18348
Waste Quantity:	44
Quantity Unit:	G
Additional Code 1:	D002
Additional Code 2:	D001
Additional Code 3:	Not reported
Additional Code 4:	Not reported
Additional Code 5:	Not reported

Shipment Date:	20171121
Creation Date:	10/17/2018 18:30:28
Receipt Date:	20171215
Manifest ID:	003202637GBF
Trans EPA ID:	CAD066151648
Trans Name:	THOMAS GRAY & ASSOCIATES INC
Trans 2 EPA ID:	CAR000206086
Trans 2 Name:	NORTH STATE ENVIRONMENTAL
TSDF EPA ID:	TXD982560294
Trans Name:	NSSI RECOVERY SERVICES INC
TSDF Alt EPA ID:	Not reported
TSDF Alt Name:	Not reported
Waste Code Description:	791 - Liquids with pH < 2 792 Liquids with pH < 2 with metals
RCRA Code:	F003
Meth Code:	H040 - Incineration--Thermal Destruction Other Than Use As A Fuel
Quantity Tons:	0.20016
Waste Quantity:	48

PSYCHEMEDICS CORPORATION (Continued) **S113016539**

Quantity Unit:	G
Additional Code 1:	D002
Additional Code 2:	D001
Additional Code 3:	Not reported
Additional Code 4:	Not reported
Additional Code 5:	Not reported
Shipment Date:	20171103
Creation Date:	8/1/2018 18:31:15
Receipt Date:	20171117
Manifest ID:	003202587GBF
Trans EPA ID:	CAD066151648
Trans Name:	THOMAS GRAY & ASSOCIATES INC
Trans 2 EPA ID:	CAR000206086
Trans 2 Name:	NORTH STATE ENVIRONMENTAL
TSDF EPA ID:	TXD982560294
Trans Name:	NSSI RECOVERY SERVICES INC
TSDF Alt EPA ID:	Not reported
TSDF Alt Name:	Not reported
Waste Code Description:	791 - Liquids with pH < 2 792 Liquids with pH < 2 with metals
RCRA Code:	F003
Meth Code:	H040 - Incineration--Thermal Destruction Other Than Use As A Fuel
Quantity Tons:	0.23352
Waste Quantity:	56
Quantity Unit:	G
Additional Code 1:	D002
Additional Code 2:	D001
Additional Code 3:	Not reported
Additional Code 4:	Not reported
Additional Code 5:	Not reported
Shipment Date:	20171013
Creation Date:	8/1/2018 18:31:15
Receipt Date:	20171102
Manifest ID:	003202446GBF
Trans EPA ID:	CAD066151648
Trans Name:	THOMAS GRAY & ASSOCIATES INC
Trans 2 EPA ID:	Not reported
Trans 2 Name:	Not reported
TSDF EPA ID:	TXD982560294
Trans Name:	NSSI RECOVERY SERVICES INC
TSDF Alt EPA ID:	Not reported
TSDF Alt Name:	Not reported
Waste Code Description:	791 - Liquids with pH < 2 792 Liquids with pH < 2 with metals
RCRA Code:	F003
Meth Code:	H040 - Incineration--Thermal Destruction Other Than Use As A Fuel
Quantity Tons:	0.22935
Waste Quantity:	55
Quantity Unit:	G
Additional Code 1:	D002
Additional Code 2:	D001
Additional Code 3:	Not reported
Additional Code 4:	Not reported
Additional Code 5:	Not reported
Shipment Date:	20170928
Creation Date:	7/16/2018 18:31:15

PSYCHEMEDICS CORPORATION (Continued) **S113016539**

Receipt Date:	20171020
Manifest ID:	003202444GBF
Trans EPA ID:	CAD066151648
Trans Name:	THOMAS GRAY & ASSOCIATES INC
Trans 2 EPA ID:	CAR000206086
Trans 2 Name:	NORTH STATE ENVIRONMENTAL
TSDF EPA ID:	TXD982560294
Trans Name:	NSSI RECOVERY SERVICES INC
TSDF Alt EPA ID:	Not reported
TSDF Alt Name:	Not reported
Waste Code Description:	214 - Unspecified solvent mixture
RCRA Code:	F003
Meth Code:	H040 - Incineration--Thermal Destruction Other Than Use As A Fuel
Quantity Tons:	0.216
Waste Quantity:	60
Quantity Unit:	G
Additional Code 1:	F002
Additional Code 2:	D001
Additional Code 3:	Not reported
Additional Code 4:	Not reported
Additional Code 5:	Not reported

Shipment Date:	20170906
Creation Date:	7/12/2018 18:30:29
Receipt Date:	20170922
Manifest ID:	003202411GBF
Trans EPA ID:	CAD066151648
Trans Name:	THOMAS GRAY & ASSOCIATES INC
Trans 2 EPA ID:	CAR000206086
Trans 2 Name:	NORTH STATE ENVIRONMENTAL
TSDF EPA ID:	TXD982560294
Trans Name:	NSSI RECOVERY SERVICES INC
TSDF Alt EPA ID:	Not reported
TSDF Alt Name:	Not reported
Waste Code Description:	214 - Unspecified solvent mixture
RCRA Code:	F003
Meth Code:	H040 - Incineration--Thermal Destruction Other Than Use As A Fuel
Quantity Tons:	0.198
Waste Quantity:	55
Quantity Unit:	G
Additional Code 1:	F002
Additional Code 2:	D001
Additional Code 3:	Not reported
Additional Code 4:	Not reported
Additional Code 5:	Not reported

Shipment Date:	20170817
Creation Date:	8/1/2018 18:31:15
Receipt Date:	20170823
Manifest ID:	003202366GBF
Trans EPA ID:	CAD066151648
Trans Name:	THOMAS GRAY & ASSOCIATES INC
Trans 2 EPA ID:	Not reported
Trans 2 Name:	Not reported
TSDF EPA ID:	TXD982560294
Trans Name:	NSSI RECOVERY SERVICES INC
TSDF Alt EPA ID:	Not reported

PSYCHEMEDICS CORPORATION (Continued) **S113016539**

TSDF Alt Name:	Not reported
Waste Code Description:	214 - Unspecified solvent mixture
RCRA Code:	F003
Meth Code:	H040 - Incineration--Thermal Destruction Other Than Use As A Fuel
Quantity Tons:	0.1764
Waste Quantity:	49
Quantity Unit:	G
Additional Code 1:	F002
Additional Code 2:	D001
Additional Code 3:	Not reported
Additional Code 4:	Not reported
Additional Code 5:	Not reported
Shipment Date:	20170728
Creation Date:	8/1/2018 18:31:15
Receipt Date:	20170811
Manifest ID:	003202274GBF
Trans EPA ID:	CAD066151648
Trans Name:	THOMAS GRAY & ASSOCIATES INC
Trans 2 EPA ID:	CAR000206086
Trans 2 Name:	NORTH STATE ENVIRONMENTAL
TSDF EPA ID:	TXD982560294
Trans Name:	NSSI RECOVERY SERVICES INC
TSDF Alt EPA ID:	Not reported
TSDF Alt Name:	Not reported
Waste Code Description:	214 - Unspecified solvent mixture
RCRA Code:	F003
Meth Code:	H040 - Incineration--Thermal Destruction Other Than Use As A Fuel
Quantity Tons:	0.2016
Waste Quantity:	56
Quantity Unit:	G
Additional Code 1:	F002
Additional Code 2:	D001
Additional Code 3:	Not reported
Additional Code 4:	Not reported
Additional Code 5:	Not reported
Shipment Date:	20170713
Creation Date:	8/1/2018 18:31:15
Receipt Date:	20170728
Manifest ID:	003202234GBF
Trans EPA ID:	CAD066151648
Trans Name:	THOMAS GRAY & ASSOCIATES INC
Trans 2 EPA ID:	CAR000206086
Trans 2 Name:	NORTH STATE ENVIRONMENTAL
TSDF EPA ID:	TXD982560294
Trans Name:	NSSI RECOVERY SERVICES INC
TSDF Alt EPA ID:	Not reported
TSDF Alt Name:	Not reported
Waste Code Description:	214 - Unspecified solvent mixture
RCRA Code:	F003
Meth Code:	H141 - Storage, Bulking, And/Or Transfer Off Site--No Treatment/Reovery (H010-H129) Or (H131-H135)
Quantity Tons:	0.1008
Waste Quantity:	28
Quantity Unit:	G
Additional Code 1:	F002

PSYCHEMEDICS CORPORATION (Continued) **S113016539**

Additional Code 2:	D001
Additional Code 3:	Not reported
Additional Code 4:	Not reported
Additional Code 5:	Not reported

Additional Information:

Year:	2016
Gen EPA ID:	CAD982476897
Shipment Date:	20151207
Creation Date:	9/27/2016 18:30:52
Receipt Date:	20151218
Manifest ID:	002672138GBF
Trans EPA ID:	CAD066151648
Trans Name:	THOMAS GRAY & ASSOCIATES INC
Trans 2 EPA ID:	CAR000206086
Trans 2 Name:	NORTH STATE ENVIRONMENTAL
TSDF EPA ID:	TXD982560294
Trans Name:	NSSI RECOVERY SERVICES INC
TSDF Alt EPA ID:	Not reported
TSDF Alt Name:	Not reported
Waste Code Description:	214 - Unspecified solvent mixture
RCRA Code:	F003
Meth Code:	H141 - Storage, Bulking, And/Or Transfer Off Site--No Treatment/Reovery (H010-H129) Or (H131-H135)
Quantity Tons:	0.072
Waste Quantity:	20
Quantity Unit:	G
Additional Code 1:	F002
Additional Code 2:	D001
Additional Code 3:	Not reported
Additional Code 4:	Not reported
Additional Code 5:	Not reported
Shipment Date:	20151112
Creation Date:	6/30/2016 18:31:00
Receipt Date:	20151120
Manifest ID:	002672066GBF
Trans EPA ID:	CAD066151648
Trans Name:	THOMAS GRAY & ASSOCIATES INC
Trans 2 EPA ID:	CAR000206086
Trans 2 Name:	NORTH STATE ENVIRONMENTAL
TSDF EPA ID:	TXD982560294
Trans Name:	NSSI RECOVERY SERVICES INC
TSDF Alt EPA ID:	Not reported
TSDF Alt Name:	Not reported
Waste Code Description:	214 - Unspecified solvent mixture
RCRA Code:	F003
Meth Code:	H141 - Storage, Bulking, And/Or Transfer Off Site--No Treatment/Reovery (H010-H129) Or (H131-H135)
Quantity Tons:	0.1692
Waste Quantity:	47
Quantity Unit:	G
Additional Code 1:	F002
Additional Code 2:	D001
Additional Code 3:	Not reported
Additional Code 4:	Not reported

PSYCHEMEDICS CORPORATION (Continued) **S113016539**

Additional Code 5:	Not reported
Shipment Date:	20151012
Creation Date:	5/4/2016 22:15:48
Receipt Date:	20151023
Manifest ID:	002671973GBF
Trans EPA ID:	CAD066151648
Trans Name:	THOMAS GRAY & ASSOCIATES INC
Trans 2 EPA ID:	CAR000206086
Trans 2 Name:	NORTH STATE ENVIRONMENTAL
TSDF EPA ID:	TXD982560294
Trans Name:	NSSI RECOVERY SERVICES INC
TSDF Alt EPA ID:	Not reported
TSDF Alt Name:	Not reported
Waste Code Description:	214 - Unspecified solvent mixture
RCRA Code:	F003
Meth Code:	H141 - Storage, Bulking, And/Or Transfer Off Site--No Treatment/Reovery (H010-H129) Or (H131-H135)
Quantity Tons:	0.108
Waste Quantity:	30
Quantity Unit:	G
Additional Code 1:	F002
Additional Code 2:	D001
Additional Code 3:	Not reported
Additional Code 4:	Not reported
Additional Code 5:	Not reported
Shipment Date:	20150917
Creation Date:	5/4/2016 22:15:22
Receipt Date:	20151005
Manifest ID:	002671907GBF
Trans EPA ID:	CAD066151648
Trans Name:	THOMAS GRAY & ASSOCIATES INC
Trans 2 EPA ID:	Not reported
Trans 2 Name:	Not reported
TSDF EPA ID:	TXD982560294
Trans Name:	NSSI RECOVERY SERVICES INC
TSDF Alt EPA ID:	Not reported
TSDF Alt Name:	Not reported
Waste Code Description:	214 - Unspecified solvent mixture
RCRA Code:	F003
Meth Code:	H141 - Storage, Bulking, And/Or Transfer Off Site--No Treatment/Reovery (H010-H129) Or (H131-H135)
Quantity Tons:	0.1008
Waste Quantity:	28
Quantity Unit:	G
Additional Code 1:	F002
Additional Code 2:	D001
Additional Code 3:	Not reported
Additional Code 4:	Not reported
Additional Code 5:	Not reported
Shipment Date:	20150807
Creation Date:	2/26/2016 22:15:15
Receipt Date:	20150828
Manifest ID:	002671805GBF
Trans EPA ID:	CAD066151648

PSYCHEMEDICS CORPORATION (Continued) **S113016539**

Trans Name:	THOMAS GRAY & ASSOCIATES INC
Trans 2 EPA ID:	CAR000206086
Trans 2 Name:	NORTH STATE ENVIRONMENTAL
TSDF EPA ID:	TXD982560294
Trans Name:	NSSI RECOVERY SERVICES INC
TSDF Alt EPA ID:	Not reported
TSDF Alt Name:	Not reported
Waste Code Description:	214 - Unspecified solvent mixture
RCRA Code:	F003
Meth Code:	H141 - Storage, Bulking, And/Or Transfer Off Site--No Treatment/Reovery (H010-H129) Or (H131-H135)
Quantity Tons:	0.18
Waste Quantity:	50
Quantity Unit:	G
Additional Code 1:	F002
Additional Code 2:	D001
Additional Code 3:	Not reported
Additional Code 4:	Not reported
Additional Code 5:	Not reported
Shipment Date:	20150618
Creation Date:	1/19/2016 22:15:49
Receipt Date:	20150622
Manifest ID:	002671666GBF
Trans EPA ID:	CAD066151648
Trans Name:	THOMAS GRAY & ASSOCIATES INC
Trans 2 EPA ID:	TNR000034686
Trans 2 Name:	HITTMAN TRANSPORT SVC
TSDF EPA ID:	TXD982560294
Trans Name:	NSSI RECOVERY SERVICES INC
TSDF Alt EPA ID:	Not reported
TSDF Alt Name:	Not reported
Waste Code Description:	214 - Unspecified solvent mixture
RCRA Code:	F003
Meth Code:	H141 - Storage, Bulking, And/Or Transfer Off Site--No Treatment/Reovery (H010-H129) Or (H131-H135)
Quantity Tons:	0.2088
Waste Quantity:	58
Quantity Unit:	G
Additional Code 1:	F002
Additional Code 2:	D001
Additional Code 3:	Not reported
Additional Code 4:	Not reported
Additional Code 5:	Not reported

Additional Information:

Year:	2015
Gen EPA ID:	CAD982476897
Shipment Date:	20151207
Creation Date:	9/27/2016 18:30:52
Receipt Date:	20151218
Manifest ID:	002672138GBF
Trans EPA ID:	CAD066151648
Trans Name:	THOMAS GRAY & ASSOCIATES INC
Trans 2 EPA ID:	CAR000206086
Trans 2 Name:	NORTH STATE ENVIRONMENTAL

PSYCHEMEDICS CORPORATION (Continued) **S113016539**

TSDF EPA ID:	TXD982560294
Trans Name:	NSSI RECOVERY SERVICES INC
TSDF Alt EPA ID:	Not reported
TSDF Alt Name:	Not reported
Waste Code Description:	214 - Unspecified solvent mixture
RCRA Code:	F003
Meth Code:	H141 - Storage, Bulking, And/Or Transfer Off Site--No Treatment/Reovery (H010-H129) Or (H131-H135)
Quantity Tons:	0.072
Waste Quantity:	20
Quantity Unit:	G
Additional Code 1:	F002
Additional Code 2:	D001
Additional Code 3:	Not reported
Additional Code 4:	Not reported
Additional Code 5:	Not reported
Shipment Date:	20151112
Creation Date:	6/30/2016 18:31:00
Receipt Date:	20151120
Manifest ID:	002672066GBF
Trans EPA ID:	CAD066151648
Trans Name:	THOMAS GRAY & ASSOCIATES INC
Trans 2 EPA ID:	CAR000206086
Trans 2 Name:	NORTH STATE ENVIRONMENTAL
TSDF EPA ID:	TXD982560294
Trans Name:	NSSI RECOVERY SERVICES INC
TSDF Alt EPA ID:	Not reported
TSDF Alt Name:	Not reported
Waste Code Description:	214 - Unspecified solvent mixture
RCRA Code:	F003
Meth Code:	H141 - Storage, Bulking, And/Or Transfer Off Site--No Treatment/Reovery (H010-H129) Or (H131-H135)
Quantity Tons:	0.1692
Waste Quantity:	47
Quantity Unit:	G
Additional Code 1:	F002
Additional Code 2:	D001
Additional Code 3:	Not reported
Additional Code 4:	Not reported
Additional Code 5:	Not reported
Shipment Date:	20151012
Creation Date:	5/4/2016 22:15:48
Receipt Date:	20151023
Manifest ID:	002671973GBF
Trans EPA ID:	CAD066151648
Trans Name:	THOMAS GRAY & ASSOCIATES INC
Trans 2 EPA ID:	CAR000206086
Trans 2 Name:	NORTH STATE ENVIRONMENTAL
TSDF EPA ID:	TXD982560294
Trans Name:	NSSI RECOVERY SERVICES INC
TSDF Alt EPA ID:	Not reported
TSDF Alt Name:	Not reported
Waste Code Description:	214 - Unspecified solvent mixture
RCRA Code:	F003
Meth Code:	H141 - Storage, Bulking, And/Or Transfer Off Site--No

PSYCHEMEDICS CORPORATION (Continued) **S113016539**

	Treatment/Reovery (H010-H129) Or (H131-H135)
Quantity Tons:	0.108
Waste Quantity:	30
Quantity Unit:	G
Additional Code 1:	F002
Additional Code 2:	D001
Additional Code 3:	Not reported
Additional Code 4:	Not reported
Additional Code 5:	Not reported
Shipment Date:	20150917
Creation Date:	5/4/2016 22:15:22
Receipt Date:	20151005
Manifest ID:	002671907GBF
Trans EPA ID:	CAD066151648
Trans Name:	THOMAS GRAY & ASSOCIATES INC
Trans 2 EPA ID:	Not reported
Trans 2 Name:	Not reported
TSDF EPA ID:	TXD982560294
Trans Name:	NSSI RECOVERY SERVICES INC
TSDF Alt EPA ID:	Not reported
TSDF Alt Name:	Not reported
Waste Code Description:	214 - Unspecified solvent mixture
RCRA Code:	F003
Meth Code:	H141 - Storage, Bulking, And/Or Transfer Off Site--No Treatment/Reovery (H010-H129) Or (H131-H135)
Quantity Tons:	0.1008
Waste Quantity:	28
Quantity Unit:	G
Additional Code 1:	F002
Additional Code 2:	D001
Additional Code 3:	Not reported
Additional Code 4:	Not reported
Additional Code 5:	Not reported
Shipment Date:	20150807
Creation Date:	2/26/2016 22:15:15
Receipt Date:	20150828
Manifest ID:	002671805GBF
Trans EPA ID:	CAD066151648
Trans Name:	THOMAS GRAY & ASSOCIATES INC
Trans 2 EPA ID:	CAR000206086
Trans 2 Name:	NORTH STATE ENVIRONMENTAL
TSDF EPA ID:	TXD982560294
Trans Name:	NSSI RECOVERY SERVICES INC
TSDF Alt EPA ID:	Not reported
TSDF Alt Name:	Not reported
Waste Code Description:	214 - Unspecified solvent mixture
RCRA Code:	F003
Meth Code:	H141 - Storage, Bulking, And/Or Transfer Off Site--No Treatment/Reovery (H010-H129) Or (H131-H135)
Quantity Tons:	0.18
Waste Quantity:	50
Quantity Unit:	G
Additional Code 1:	F002
Additional Code 2:	D001
Additional Code 3:	Not reported

PSYCHEMEDICS CORPORATION (Continued) **S113016539**

Additional Code 4:	Not reported
Additional Code 5:	Not reported
Shipment Date:	20150618
Creation Date:	1/19/2016 22:15:49
Receipt Date:	20150622
Manifest ID:	002671666GBF
Trans EPA ID:	CAD066151648
Trans Name:	THOMAS GRAY & ASSOCIATES INC
Trans 2 EPA ID:	TNR000034686
Trans 2 Name:	HITTMAN TRANSPORT SVC
TSDF EPA ID:	TXD982560294
Trans Name:	NSSI RECOVERY SERVICES INC
TSDF Alt EPA ID:	Not reported
TSDF Alt Name:	Not reported
Waste Code Description:	214 - Unspecified solvent mixture
RCRA Code:	F003
Meth Code:	H141 - Storage, Bulking, And/Or Transfer Off Site--No Treatment/Reovery (H010-H129) Or (H131-H135)
Quantity Tons:	0.2088
Waste Quantity:	58
Quantity Unit:	G
Additional Code 1:	F002
Additional Code 2:	D001
Additional Code 3:	Not reported
Additional Code 4:	Not reported
Additional Code 5:	Not reported

Additional Information:

Year:	2008
Gen EPA ID:	CAD982476897
Shipment Date:	20080313
Creation Date:	8/8/2008 18:30:08
Receipt Date:	20080328
Manifest ID:	001822906FLE
Trans EPA ID:	MAD039322250
Trans Name:	CLEAN HARBORS ENVIRONMENTAL SERVICES INC
Trans 2 EPA ID:	Not reported
Trans 2 Name:	Not reported
TSDF EPA ID:	UTD981552177
Trans Name:	CLEAN HARBORS ARAGONITE LLC
TSDF Alt EPA ID:	Not reported
TSDF Alt Name:	Not reported
Waste Code Description:	181 - Other inorganic solid waste Organics
RCRA Code:	Not reported
Meth Code:	H141 - Storage, Bulking, And/Or Transfer Off Site--No Treatment/Reovery (H010-H129) Or (H131-H135)
Quantity Tons:	0.1
Waste Quantity:	200
Quantity Unit:	P
Additional Code 1:	Not reported
Additional Code 2:	Not reported
Additional Code 3:	Not reported
Additional Code 4:	Not reported
Additional Code 5:	Not reported

PSYCHEMEDICS CORPORATION (Continued) **S113016539**

Shipment Date:	20080313
Creation Date:	8/8/2008 18:30:08
Receipt Date:	20080328
Manifest ID:	001822906FLE
Trans EPA ID:	MAD039322250
Trans Name:	CLEAN HARBORS ENVIRONMENTAL SERVICES INC
Trans 2 EPA ID:	Not reported
Trans 2 Name:	Not reported
TSDF EPA ID:	UTD981552177
Trans Name:	CLEAN HARBORS ARAGONITE LLC
TSDF Alt EPA ID:	Not reported
TSDF Alt Name:	Not reported
Waste Code Description:	181 - Other inorganic solid waste Organics
RCRA Code:	F002
Meth Code:	H040 - Incineration--Thermal Destruction Other Than Use As A Fuel
Quantity Tons:	0.01
Waste Quantity:	20
Quantity Unit:	P
Additional Code 1:	D022
Additional Code 2:	D018
Additional Code 3:	Not reported
Additional Code 4:	Not reported
Additional Code 5:	Not reported

Shipment Date:	20080313
Creation Date:	8/8/2008 18:30:08
Receipt Date:	20080328
Manifest ID:	001822906FLE
Trans EPA ID:	MAD039322250
Trans Name:	CLEAN HARBORS ENVIRONMENTAL SERVICES INC
Trans 2 EPA ID:	Not reported
Trans 2 Name:	Not reported
TSDF EPA ID:	UTD981552177
Trans Name:	CLEAN HARBORS ARAGONITE LLC
TSDF Alt EPA ID:	Not reported
TSDF Alt Name:	Not reported
Waste Code Description:	551 - Laboratory waste chemicals 561 Detergent and soap
RCRA Code:	D001
Meth Code:	H040 - Incineration--Thermal Destruction Other Than Use As A Fuel
Quantity Tons:	0.0025
Waste Quantity:	5
Quantity Unit:	P
Additional Code 1:	Not reported
Additional Code 2:	Not reported
Additional Code 3:	Not reported
Additional Code 4:	Not reported
Additional Code 5:	Not reported

Shipment Date:	20080313
Creation Date:	8/8/2008 18:30:08
Receipt Date:	20080328
Manifest ID:	001822906FLE
Trans EPA ID:	MAD039322250
Trans Name:	CLEAN HARBORS ENVIRONMENTAL SERVICES INC
Trans 2 EPA ID:	Not reported
Trans 2 Name:	Not reported
TSDF EPA ID:	UTD981552177

PSYCHEMEDICS CORPORATION (Continued) **S113016539**

Trans Name:	CLEAN HARBORS ARAGONITE LLC
TSDF Alt EPA ID:	Not reported
TSDF Alt Name:	Not reported
Waste Code Description:	551 - Laboratory waste chemicals 561 Detergent and soap
RCRA Code:	D002
Meth Code:	H040 - Incineration--Thermal Destruction Other Than Use As A Fuel
Quantity Tons:	0.0025
Waste Quantity:	5
Quantity Unit:	P
Additional Code 1:	Not reported
Additional Code 2:	Not reported
Additional Code 3:	Not reported
Additional Code 4:	Not reported
Additional Code 5:	Not reported
Shipment Date:	20080131
Creation Date:	4/3/2008 18:30:24
Receipt Date:	20080131
Manifest ID:	001801825FLE
Trans EPA ID:	MAD039322250
Trans Name:	CLEAN HARBORS ENVIRONMENTAL SERVICES INC
Trans 2 EPA ID:	Not reported
Trans 2 Name:	Not reported
TSDF EPA ID:	CAD044429835
Trans Name:	CLEAN HARBORS WILMINGTON LLC
TSDF Alt EPA ID:	Not reported
TSDF Alt Name:	Not reported
Waste Code Description:	211 - Halogenated solvents (chloroform, methyl chloride, perchloroethylene, etc.
RCRA Code:	F005
Meth Code:	H141 - Storage, Bulking, And/Or Transfer Off Site--No Treatment/Reovery (H010-H129) Or (H131-H135)
Quantity Tons:	0.225
Waste Quantity:	450
Quantity Unit:	P
Additional Code 1:	F003
Additional Code 2:	F002
Additional Code 3:	D022
Additional Code 4:	D001
Additional Code 5:	Not reported

Additional Information:

Year:	2007
Gen EPA ID:	CAD982476897
Shipment Date:	20071213
Creation Date:	3/8/2008 18:30:20
Receipt Date:	20071214
Manifest ID:	001822489FLE
Trans EPA ID:	MAD039322250
Trans Name:	CLEAN HARBORS ENV SERVICES INC
Trans 2 EPA ID:	Not reported
Trans 2 Name:	Not reported
TSDF EPA ID:	CAD044429835
Trans Name:	CLEAN HARBORS WILMINGTON LLC
TSDF Alt EPA ID:	Not reported
TSDF Alt Name:	Not reported

PSYCHEMEDICS CORPORATION (Continued) **S113016539**

Waste Code Description:	211 - Halogenated solvents (chloroform, methyl chloride, perchloroethylene, etc.
RCRA Code:	F005
Meth Code:	H141 - Storage, Bulking, And/Or Transfer Off Site--No Treatment/Reovery (H010-H129) Or (H131-H135)
Quantity Tons:	0.055
Waste Quantity:	110
Quantity Unit:	P
Additional Code 1:	F003
Additional Code 2:	F002
Additional Code 3:	D022
Additional Code 4:	D001
Additional Code 5:	Not reported
Shipment Date:	20071129
Creation Date:	5/21/2008 18:30:15
Receipt Date:	20071212
Manifest ID:	001821839FLE
Trans EPA ID:	MAD039322250
Trans Name:	CLEAN HARBORS ENV SERVICES INC
Trans 2 EPA ID:	NED986382133
Trans 2 Name:	SMITH SYSTEMS
TSDF EPA ID:	UTD981552177
Trans Name:	CLEAN HARBORS ARAGONITE LLC
TSDF Alt EPA ID:	Not reported
TSDF Alt Name:	Not reported
Waste Code Description:	211 - Halogenated solvents (chloroform, methyl chloride, perchloroethylene, etc.
RCRA Code:	F005
Meth Code:	H040 - Incineration--Thermal Destruction Other Than Use As A Fuel
Quantity Tons:	0.125
Waste Quantity:	250
Quantity Unit:	P
Additional Code 1:	F003
Additional Code 2:	F002
Additional Code 3:	D022
Additional Code 4:	D001
Additional Code 5:	Not reported
Shipment Date:	20071108
Creation Date:	2/4/2008 18:30:20
Receipt Date:	20071109
Manifest ID:	001821558FLE
Trans EPA ID:	MAD039322250
Trans Name:	CLEAN HARBORS ENV SERVICES INC
Trans 2 EPA ID:	Not reported
Trans 2 Name:	Not reported
TSDF EPA ID:	CAD044429835
Trans Name:	CLEAN HARBORS WILMINGTON LLC
TSDF Alt EPA ID:	Not reported
TSDF Alt Name:	Not reported
Waste Code Description:	211 - Halogenated solvents (chloroform, methyl chloride, perchloroethylene, etc.
RCRA Code:	F005
Meth Code:	H141 - Storage, Bulking, And/Or Transfer Off Site--No Treatment/Reovery (H010-H129) Or (H131-H135)
Quantity Tons:	0.125

PSYCHEMEDICS CORPORATION (Continued) **S113016539**

Waste Quantity:	250
Quantity Unit:	P
Additional Code 1:	F003
Additional Code 2:	F002
Additional Code 3:	D022
Additional Code 4:	D001
Additional Code 5:	Not reported
Shipment Date:	20071108
Creation Date:	2/4/2008 18:30:20
Receipt Date:	20071109
Manifest ID:	001821558FLE
Trans EPA ID:	MAD039322250
Trans Name:	CLEAN HARBORS ENV SERVICES INC
Trans 2 EPA ID:	Not reported
Trans 2 Name:	Not reported
TSDF EPA ID:	CAD044429835
Trans Name:	CLEAN HARBORS WILMINGTON LLC
TSDF Alt EPA ID:	Not reported
TSDF Alt Name:	Not reported
Waste Code Description:	181 - Other inorganic solid waste Organics
RCRA Code:	F002
Meth Code:	H141 - Storage, Bulking, And/Or Transfer Off Site--No Treatment/Reovery (H010-H129) Or (H131-H135)
Quantity Tons:	0.005
Waste Quantity:	10
Quantity Unit:	P
Additional Code 1:	D022
Additional Code 2:	D018
Additional Code 3:	Not reported
Additional Code 4:	Not reported
Additional Code 5:	Not reported
Shipment Date:	20071108
Creation Date:	2/4/2008 18:30:20
Receipt Date:	20071109
Manifest ID:	001821558FLE
Trans EPA ID:	MAD039322250
Trans Name:	CLEAN HARBORS ENV SERVICES INC
Trans 2 EPA ID:	Not reported
Trans 2 Name:	Not reported
TSDF EPA ID:	CAD044429835
Trans Name:	CLEAN HARBORS WILMINGTON LLC
TSDF Alt EPA ID:	Not reported
TSDF Alt Name:	Not reported
Waste Code Description:	512 - Other empty containers 30 gallons or more
RCRA Code:	Not reported
Meth Code:	H141 - Storage, Bulking, And/Or Transfer Off Site--No Treatment/Reovery (H010-H129) Or (H131-H135)
Quantity Tons:	0.02
Waste Quantity:	40
Quantity Unit:	P
Additional Code 1:	Not reported
Additional Code 2:	Not reported
Additional Code 3:	Not reported
Additional Code 4:	Not reported
Additional Code 5:	Not reported

PSYCHEMEDICS CORPORATION (Continued) **S113016539**

Shipment Date:	20071025
Creation Date:	2/4/2008 18:30:20
Receipt Date:	20071028
Manifest ID:	000943380FLE
Trans EPA ID:	MAD039322250
Trans Name:	CLEAN HARBORS ENV SERVICES INC
Trans 2 EPA ID:	Not reported
Trans 2 Name:	Not reported
TSDF EPA ID:	CAD044429835
Trans Name:	CLEAN HARBORS WILMINGTON LLC
TSDF Alt EPA ID:	Not reported
TSDF Alt Name:	Not reported
Waste Code Description:	181 - Other inorganic solid waste Organics
RCRA Code:	Not reported
Meth Code:	- Not reported
Quantity Tons:	0.025
Waste Quantity:	50
Quantity Unit:	P
Additional Code 1:	Not reported
Additional Code 2:	Not reported
Additional Code 3:	Not reported
Additional Code 4:	Not reported
Additional Code 5:	Not reported

Shipment Date:	20071025
Creation Date:	2/4/2008 18:30:20
Receipt Date:	20071028
Manifest ID:	000943380FLE
Trans EPA ID:	MAD039322250
Trans Name:	CLEAN HARBORS ENV SERVICES INC
Trans 2 EPA ID:	Not reported
Trans 2 Name:	Not reported
TSDF EPA ID:	CAD044429835
Trans Name:	CLEAN HARBORS WILMINGTON LLC
TSDF Alt EPA ID:	Not reported
TSDF Alt Name:	Not reported
Waste Code Description:	211 - Halogenated solvents (chloroform, methyl chloride, perchloroethylene, etc.
RCRA Code:	F005
Meth Code:	H141 - Storage, Bulking, And/Or Transfer Off Site--No Treatment/Reovery (H010-H129) Or (H131-H135)
Quantity Tons:	0.125
Waste Quantity:	250
Quantity Unit:	P
Additional Code 1:	F003
Additional Code 2:	F002
Additional Code 3:	D022
Additional Code 4:	D001
Additional Code 5:	Not reported

Shipment Date:	20071025
Creation Date:	2/4/2008 18:30:20
Receipt Date:	20071028
Manifest ID:	000943380FLE
Trans EPA ID:	MAD039322250
Trans Name:	CLEAN HARBORS ENV SERVICES INC
Trans 2 EPA ID:	Not reported

PSYCHEMEDICS CORPORATION (Continued) **S113016539**

Trans 2 Name:	Not reported
TSDF EPA ID:	CAD044429835
Trans Name:	CLEAN HARBORS WILMINGTON LLC
TSDF Alt EPA ID:	Not reported
TSDF Alt Name:	Not reported
Waste Code Description:	181 - Other inorganic solid waste Organics
RCRA Code:	F002
Meth Code:	H141 - Storage, Bulking, And/Or Transfer Off Site--No Treatment/Reovery (H010-H129) Or (H131-H135)
Quantity Tons:	0.005
Waste Quantity:	10
Quantity Unit:	P
Additional Code 1:	D022
Additional Code 2:	D018
Additional Code 3:	Not reported
Additional Code 4:	Not reported
Additional Code 5:	Not reported

Shipment Date:	20071011
Creation Date:	2/29/2008 18:30:19
Receipt Date:	20071012
Manifest ID:	000533270FLE
Trans EPA ID:	MAD039322250
Trans Name:	CLEAN HARBORS ENV SERVICES INC
Trans 2 EPA ID:	Not reported
Trans 2 Name:	Not reported
TSDF EPA ID:	CAD044429835
Trans Name:	CLEAN HARBORS WILMINGTON LLC
TSDF Alt EPA ID:	Not reported
TSDF Alt Name:	Not reported
Waste Code Description:	181 - Other inorganic solid waste Organics
RCRA Code:	Not reported
Meth Code:	H141 - Storage, Bulking, And/Or Transfer Off Site--No Treatment/Reovery (H010-H129) Or (H131-H135)
Quantity Tons:	0.015
Waste Quantity:	30
Quantity Unit:	P
Additional Code 1:	Not reported
Additional Code 2:	Not reported
Additional Code 3:	Not reported
Additional Code 4:	Not reported
Additional Code 5:	Not reported

Shipment Date:	20071011
Creation Date:	2/29/2008 18:30:19
Receipt Date:	20071012
Manifest ID:	000533270FLE
Trans EPA ID:	MAD039322250
Trans Name:	CLEAN HARBORS ENV SERVICES INC
Trans 2 EPA ID:	Not reported
Trans 2 Name:	Not reported
TSDF EPA ID:	CAD044429835
Trans Name:	CLEAN HARBORS WILMINGTON LLC
TSDF Alt EPA ID:	Not reported
TSDF Alt Name:	Not reported
Waste Code Description:	181 - Other inorganic solid waste Organics
RCRA Code:	F002

PSYCHEMEDICS CORPORATION (Continued) **S113016539**

Meth Code: H141 - Storage, Bulking, And/Or Transfer Off Site--No Treatment/Reovery (H010-H129) Or (H131-H135)
Quantity Tons: 0.015
Waste Quantity: 30
Quantity Unit: P
Additional Code 1: D022
Additional Code 2: D018
Additional Code 3: Not reported
Additional Code 4: Not reported
Additional Code 5: Not reported

CERS:
Name: 1200 PHARMA, LLC
Address: 6100 BRISTOL PKWY
City,State,Zip: CULVER CITY, CA 90230
Site ID: 59125
CERS ID: 10609648
CERS Description: Chemical Storage Facilities

Violations:
Site ID: 59125
Site Name: 1200 Pharma, LLC
Violation Date: 10-18-2021
Citation: HSC 6.95 25508(a)(3) - California Health and Safety Code, Chapter 6.95, Section(s) 25508(a)(3)
Violation Description: Failure to complete and electronically submit hazardous material inventory information for all reportable hazardous materials on site at or above reportable quantities.
Violation Notes: Returned to compliance on 10/26/2021. OBSERVATION: The business failed to electronically submit complete and accurate chemical inventory information for all hazardous materials on site at or above reportable quantities. CORRECTIVE ACTION: Electronically submit complete and accurate chemical inventory information for all hazardous materials on site at or above reportable quantities. Inventory need to be added: 200 cu.ft. helium 200 cu ft. argon 200 cu ft. hydrogen 200 cu ft. 02 CORRECTED 10/26/2021
Violation Division: Culver City Fire Department
Violation Program: HMRRP
Violation Source: CERS,

Evaluation:
Eval General Type: Compliance Evaluation Inspection
Eval Date: 02-21-2024
Violations Found: No
Eval Type: Routine done by local agency
Eval Notes: TRISTIN ROSE, EH
Eval Division: Los Angeles County Fire Department
Eval Program: HW
Eval Source: CERS,

Eval General Type: Compliance Evaluation Inspection
Eval Date: 07-12-2021
Violations Found: No
Eval Type: Routine done by local agency
Eval Notes: Tristan Rose, Senior Scientist
Eval Division: Los Angeles County Fire Department
Eval Program: HW

PSYCHEMEDICS CORPORATION (Continued) **S113016539**

Eval Source: CERS,

Eval General Type: Compliance Evaluation Inspection
Eval Date: 10-18-2021
Violations Found: Yes
Eval Type: Routine done by local agency
Eval Notes: Inspection by A.Domanski, consent by Tristin Rose. Reviewed HMBP; Tristin is currently working on training for office workers not involved with the lab on site. All hazmat stored in lab areas, 200 cu.ft. of helium, 02, hydrogen, and argon need added to inventory. Noticed chloroform under threshold - checked back in office from EPA list to verify if it needed to be reported. All other items beneath threshold, site map accurate.
Eval Division: Culver City Fire Department
Eval Program: HMRRP
Eval Source: CERS,

Eval General Type: Compliance Evaluation Inspection
Eval Date: 08-24-2020
Violations Found: No
Eval Type: Routine done by local agency
Eval Notes: Inspection by A.Domanski, consent by Tristin Rose. New inspection for 1200 Pharma. HMBP consistent with CERS submittal, changes likely to be made early next year.
Eval Division: Culver City Fire Department
Eval Program: HMRRP
Eval Source: CERS,

Eval General Type: Compliance Evaluation Inspection
Eval Date: 04-12-2018
Violations Found: No
Eval Type: Routine done by local agency
Eval Notes: Steve Lunde, Facility Manager
Eval Division: Los Angeles County Fire Department
Eval Program: HW
Eval Source: CERS,

Eval General Type: Compliance Evaluation Inspection
Eval Date: 06-28-2017
Violations Found: No
Eval Type: Routine done by local agency
Eval Notes: Inspected by: J.Luna Consent by: Steve Lunde & Paul Matsui
Eval Division: Culver City Fire Department
Eval Program: HMRRP
Eval Source: CERS,

Eval General Type: Compliance Evaluation Inspection
Eval Date: 11-14-2023
Violations Found: No
Eval Type: Routine done by local agency
Eval Notes: Inspection by A.Domanski, consent by Tristin Rose. Annual hazmat storage inspection for lab facility. Most items under reporting threshold with exception of spent waste material, some compressed gasses, a liquid nitrogen tank and some EHS. All submittal elements accurate, no issues.
Eval Division: Culver City Fire Department
Eval Program: HMRRP

PSYCHEMEDICS CORPORATION (Continued) **S113016539**

Eval Source: CERS,

Eval General Type: Compliance Evaluation Inspection
Eval Date: 11-21-2022
Violations Found: No
Eval Type: Routine done by local agency
Eval Notes: Inspection by A.Domanski, consent by Tristin Rose and Justin Wilf. Reviewed HMBP with Justin - very few areas have above reportable quantities, all are mostly below threshold EHS chemicals in the vented lab space. Main storage items are liquid nitrogen stored inside and outside. Training records, response plan, and permit all with Tristin's office. No violations.
Eval Division: Culver City Fire Department
Eval Program: HMRRP
Eval Source: CERS,

Eval General Type: Compliance Evaluation Inspection
Eval Date: 01-17-2018
Violations Found: No
Eval Type: Routine done by local agency
Eval Notes: Inspected by: J.Luna Consent by: Steve Lunde & Paul Matsui
Eval Division: Culver City Fire Department
Eval Program: HMRRP
Eval Source: CERS,

Eval General Type: Compliance Evaluation Inspection
Eval Date: 04-23-2019
Violations Found: No
Eval Type: Routine done by local agency
Eval Notes: Inspected by J.Luna Consent by Steve Lunde
Eval Division: Culver City Fire Department
Eval Program: HMRRP
Eval Source: CERS,

Eval General Type: Compliance Evaluation Inspection
Eval Date: 10-06-2015
Violations Found: No
Eval Type: Routine done by local agency
Eval Notes: Inspectors: T. Mac Tavish/ J. Luna Consent: STEVE LUNDE
Eval Division: Culver City Fire Department
Eval Program: HMRRP
Eval Source: CERS,

Coordinates:
Site ID: 59125
Facility Name: 1200 Pharma, LLC
Env Int Type Code: HMBP
Program ID: 10609648
Coord Name: Not reported
Ref Point Type Desc: Center of a facility or station.,
Latitude: 33.984540
Longitude: -118.387720

Affiliation:
Affiliation Type Desc: Parent Corporation
Entity Name: 1200 Pharma, LLC

PSYCHEMEDICS CORPORATION (Continued) **S113016539**

Entity Title:	Not reported
Affiliation Address:	Not reported
Affiliation City:	Not reported
Affiliation State:	Not reported
Affiliation Country:	Not reported
Affiliation Zip:	Not reported
Affiliation Phone:	,
Affiliation Type Desc:	Property Owner
Entity Name:	Alexandria Real Estate Equities
Entity Title:	Not reported
Affiliation Address:	26 North Euclid Avenue
Affiliation City:	Pasadena
Affiliation State:	CA
Affiliation Country:	United States
Affiliation Zip:	91101
Affiliation Phone:	(626) 578-0777,
Affiliation Type Desc:	CUPA District
Entity Name:	Los Angeles County Fire
Entity Title:	Not reported
Affiliation Address:	5825 Rickenbacker Road
Affiliation City:	Commerce
Affiliation State:	CA
Affiliation Country:	Not reported
Affiliation Zip:	90040-3027
Affiliation Phone:	(323) 890-4000,
Affiliation Type Desc:	Document Preparer
Entity Name:	Tristin Rose
Entity Title:	Not reported
Affiliation Address:	Not reported
Affiliation City:	Not reported
Affiliation State:	Not reported
Affiliation Country:	Not reported
Affiliation Zip:	Not reported
Affiliation Phone:	,
Affiliation Type Desc:	Environmental Contact
Entity Name:	Tristin Rose
Entity Title:	Not reported
Affiliation Address:	6100 Bristol Pkwy
Affiliation City:	Culver City
Affiliation State:	CA
Affiliation Country:	Not reported
Affiliation Zip:	90230
Affiliation Phone:	,
Affiliation Type Desc:	Facility Mailing Address
Entity Name:	Mailing Address
Entity Title:	Not reported
Affiliation Address:	6100 Bristol Pkwy
Affiliation City:	Culver City
Affiliation State:	CA
Affiliation Country:	Not reported
Affiliation Zip:	90230
Affiliation Phone:	,

PSYCHEMEDICS CORPORATION (Continued) **S113016539**

Affiliation Type Desc:	Legal Owner
Entity Name:	1200 Pharma, LLC
Entity Title:	Not reported
Affiliation Address:	6100 Bristol Pkwy
Affiliation City:	Culver City
Affiliation State:	CA
Affiliation Country:	United States
Affiliation Zip:	90230
Affiliation Phone:	(925) 788-7421,
Affiliation Type Desc:	Operator
Entity Name:	1200 Pharma, LLC
Entity Title:	Not reported
Affiliation Address:	Not reported
Affiliation City:	Not reported
Affiliation State:	Not reported
Affiliation Country:	Not reported
Affiliation Zip:	Not reported
Affiliation Phone:	(925) 788-7421,
Affiliation Type Desc:	Identification Signer
Entity Name:	Tristin Rose
Entity Title:	Research Chemist
Affiliation Address:	Not reported
Affiliation City:	Not reported
Affiliation State:	Not reported
Affiliation Country:	Not reported
Affiliation Zip:	Not reported
Affiliation Phone:	,

Q135 **TORL BIOTHERAPEUTICS** **RCRA NonGen / NLR** **1031065662**
ENE **6100 BRISTOL PKWY** **CAL000485874**
1/8-1/4 **CULVER CITY, CA 90230**
0.209 mi.
1104 ft. **Site 6 of 7 in cluster Q**

Relative:
Higher

Actual:
80 ft.

RCRA Listings:

Date Form Received by Agency:	20240524
Handler Name:	Torl Biotherapeutics
Handler Address:	6100 Bristol Pkwy
Handler City,State,Zip:	CULVER CITY, CA 90230
EPA ID:	CAL000485874
Contact Name:	BRITTNEY GASKIN
Contact Address:	6100 BRISTOL PKWY
Contact City,State,Zip:	CULVER CITY, CA 90230
Contact Telephone:	562-213-8231
Contact Fax:	Not reported
Contact Email:	BRITTNEY.GASKIN@TORLBIO.COM
Contact Title:	Not reported
EPA Region:	09
Land Type:	Not reported
Federal Waste Generator Description:	Not a generator, verified
Non-Notifier:	Not reported
Biennial Report Cycle:	Not reported
Accessibility:	Not reported
Active Site Indicator:	Not reported
State District Owner:	Not reported

TORL BIOTHERAPEUTICS (Continued) **1031065662**

State District:	Not reported
Mailing Address:	6100 BRISTOL PKWY
Mailing City,State,Zip:	CULVER CITY, CA 90230
Owner Name:	Torl Biotherapeutics Llc
Owner Type:	Other
Operator Name:	Brittney Gaskin
Operator Type:	Other
Short-Term Generator Activity:	No
Importer Activity:	No
Mixed Waste Generator:	No
Transporter Activity:	No
Transfer Facility Activity:	No
Recycler Activity with Storage:	No
Small Quantity On-Site Burner Exemption:	No
Smelting Melting and Refining Furnace Exemption:	No
Underground Injection Control:	No
Off-Site Waste Receipt:	No
Universal Waste Indicator:	No
Universal Waste Destination Facility:	No
Federal Universal Waste:	No
Active Site State-Reg Handler:	---
Federal Facility Indicator:	Not reported
Hazardous Secondary Material Indicator:	N
Sub-Part K Indicator:	Not reported
2018 GPRA Permit Baseline:	Not on the Baseline
2018 GPRA Renewals Baseline:	Not on the Baseline
202 GPRA Corrective Action Baseline:	No
Subject to Corrective Action Universe:	No
Non-TSDFs Where RCRA CA has Been Imposed Universe:	No
Corrective Action Priority Ranking:	No NCAPS ranking
Environmental Control Indicator:	No
Institutional Control Indicator:	No
Human Exposure Controls Indicator:	N/A
Groundwater Controls Indicator:	N/A
Significant Non-Complier Universe:	No
Unaddressed Significant Non-Complier Universe:	No
Addressed Significant Non-Complier Universe:	No
Significant Non-Complier With a Compliance Schedule Universe:	No
Financial Assurance Required:	Not reported
Handler Date of Last Change:	20240525
Recognized Trader-Importer:	No
Recognized Trader-Exporter:	No
Importer of Spent Lead Acid Batteries:	No
Exporter of Spent Lead Acid Batteries:	No
Recycler Activity Without Storage:	No
Manifest Broker:	No
Sub-Part P Indicator:	No

Handler - Owner Operator:

Owner/Operator Indicator:	Owner
Owner/Operator Name: TORL BIOTHERAPEUTICS LLC	
Legal Status:	Other
Date Became Current:	Not reported
Date Ended Current:	Not reported
Owner/Operator Address:	6100 BRISTOL PKWY
Owner/Operator City,State,Zip:	CULVER CITY, CA 90230

TORL BIOTHERAPEUTICS (Continued) **1031065662**

Owner/Operator Telephone: 626-676-9890
Owner/Operator Telephone Ext: Not reported
Owner/Operator Fax: Not reported
Owner/Operator Email: Not reported

Owner/Operator Indicator: Operator
Owner/Operator Name: BRITTNEY GASKIN
Legal Status: Other
Date Became Current: Not reported
Date Ended Current: Not reported
Owner/Operator Address: 6100 BRISTOL PKWY
Owner/Operator City,State,Zip: CULVER CITY, CA 90230
Owner/Operator Telephone: 562-213-8231
Owner/Operator Telephone Ext: Not reported
Owner/Operator Fax: Not reported
Owner/Operator Email: Not reported

Historic Generators:
Receive Date: 20240524
Handler Name: TORL BIOTHERAPEUTICS
Federal Waste Generator Description: Not a generator, verified
State District Owner: Not reported
Large Quantity Handler of Universal Waste: No
Recognized Trader Importer: No
Recognized Trader Exporter: No
Spent Lead Acid Battery Importer: No
Spent Lead Acid Battery Exporter: No
Current Record: Yes
Non Storage Recycler Activity: No
Electronic Manifest Broker: No

List of NAICS Codes and Descriptions:
NAICS Code: 457110
NAICS Description: GASOLINE STATIONS WITH CONVENIENCE STORES

Facility Has Received Notices of Violations:
Violations: No Violations Found

Evaluation Action Summary:
Evaluations: No Evaluations Found

R136 **FOREVER 21** **RCRA NonGen / NLR** **1026826279**
NW **6000 SEPULVEDA BLVD., SPACE #1331** **E MANIFEST** **CAL000461217**
1/8-1/4 **CULVER CITY, CA 90230**
0.213 mi.
1126 ft. **Site 1 of 27 in cluster R**

Relative: **Lower**
Actual: **27 ft.**

RCRA Listings:
Date Form Received by Agency: 20210322
Handler Name: F21 Opo Llc Forever 21
Handler Address: 6000 Sepulveda Blvd
Handler City,State,Zip: CULVER CITY, CA 90230
EPA ID: CAL000461217
Contact Name: LORI TRANQUILLA
Contact Address: 3880 N MISSION RD ROOM 3110

FOREVER 21 (Continued) **1026826279**

Contact City,State,Zip:	LOS ANGELES, CA 90031
Contact Telephone:	213-458-6166
Contact Fax:	213-741-8995
Contact Email:	LORI.T@FOREVER21.COM
Contact Title:	Not reported
EPA Region:	09
Land Type:	Not reported
Federal Waste Generator Description:	Not a generator, verified
Non-Notifier:	Not reported
Biennial Report Cycle:	Not reported
Accessibility:	Not reported
Active Site Indicator:	Not reported
State District Owner:	Not reported
State District:	Not reported
Mailing Address:	3880 N MISSION RD ROOM 3110
Mailing City,State,Zip:	LOS ANGELES, CA 90031
Owner Name:	F21 Opco Llc
Owner Type:	Other
Operator Name:	Lori Tranquilla
Operator Type:	Other
Short-Term Generator Activity:	No
Importer Activity:	No
Mixed Waste Generator:	No
Transporter Activity:	No
Transfer Facility Activity:	No
Recycler Activity with Storage:	No
Small Quantity On-Site Burner Exemption:	No
Smelting Melting and Refining Furnace Exemption:	No
Underground Injection Control:	No
Off-Site Waste Receipt:	No
Universal Waste Indicator:	No
Universal Waste Destination Facility:	No
Federal Universal Waste:	No
Active Site State-Reg Handler:	---
Federal Facility Indicator:	Not reported
Hazardous Secondary Material Indicator:	N
Sub-Part K Indicator:	Not reported
2018 GPRA Permit Baseline:	Not on the Baseline
2018 GPRA Renewals Baseline:	Not on the Baseline
202 GPRA Corrective Action Baseline:	No
Subject to Corrective Action Universe:	No
Non-TSDFs Where RCRA CA has Been Imposed Universe:	No
Corrective Action Priority Ranking:	No NCAPS ranking
Environmental Control Indicator:	No
Institutional Control Indicator:	No
Human Exposure Controls Indicator:	N/A
Groundwater Controls Indicator:	N/A
Significant Non-Complier Universe:	No
Unaddressed Significant Non-Complier Universe:	No
Addressed Significant Non-Complier Universe:	No
Significant Non-Complier With a Compliance Schedule Universe:	No
Financial Assurance Required:	Not reported
Handler Date of Last Change:	20210322
Recognized Trader-Importer:	No
Recognized Trader-Exporter:	No
Importer of Spent Lead Acid Batteries:	No
Exporter of Spent Lead Acid Batteries:	No

FOREVER 21 (Continued) **1026826279**

Recycler Activity Without Storage: No
Manifest Broker: No
Sub-Part P Indicator: No

Handler - Owner Operator:
Owner/Operator Indicator: Owner
Owner/Operator Name: F21 OPCO LLC
Legal Status: Other
Date Became Current: Not reported
Date Ended Current: Not reported
Owner/Operator Address: 3880 N MISSION RD ROOM 3110
Owner/Operator City,State,Zip: LOS ANGELES, CA 90031
Owner/Operator Telephone: 213-741-5100
Owner/Operator Telephone Ext: Not reported
Owner/Operator Fax: Not reported
Owner/Operator Email: Not reported

Owner/Operator Indicator: Operator
Owner/Operator Name: LORI TRANQUILLA
Legal Status: Other
Date Became Current: Not reported
Date Ended Current: Not reported
Owner/Operator Address: 3880 N MISSION RD ROOM 3110
Owner/Operator City,State,Zip: LOS ANGELES, CA 90031
Owner/Operator Telephone: 213-458-6166
Owner/Operator Telephone Ext: Not reported
Owner/Operator Fax: Not reported
Owner/Operator Email: Not reported

Historic Generators:
Receive Date: 20210322
Handler Name: F21 OPO LLC FOREVER 21
Federal Waste Generator Description: Not a generator, verified
State District Owner: Not reported
Large Quantity Handler of Universal Waste: No
Recognized Trader Importer: No
Recognized Trader Exporter: No
Spent Lead Acid Battery Importer: No
Spent Lead Acid Battery Exporter: No
Current Record: Yes
Non Storage Recycler Activity: No
Electronic Manifest Broker: No

List of NAICS Codes and Descriptions:
NAICS Code: 448190
NAICS Description: OTHER CLOTHING STORES

Facility Has Received Notices of Violations:
Violations: No Violations Found

Evaluation Action Summary:
Evaluations: No Evaluations Found

FOREVER 21 (Continued) **1026826279**

E MANIFEST:

Manifest Tracking Number:	015921992FLE
Last Updated Date:	20210512
Shipped Date:	20210429
Received Date:	20210511
Manifest Status:	Signed
Submission Type:	DataImage5Copy
Origin Type:	Service
Generator EPA ID:	CAL000461217
Generator Name:	Forever 21
Generator Mail Street Number:	Not reported
Generator Mail Street 1:	6000 SEPULVEDA BLVD., SPACE #1331
Generator Mail Street 2:	Not reported
Generator Mail City:	CULVER CITY
Generator Mail State:	CA
Generator Mail Zip:	90230
Generator Location Street Number:	Not reported
Generator Location Street 1:	6000 Sepulveda Blvd., Space #1331
Generator Location Street 2:	Not reported
Generator Location City:	Culver City
Generator Location Zip:	90230
Generator Location State:	CA
Generator Contact Company Name:	Not reported
Designated Facility EPA ID:	CAD008364432
Designated Facility Name:	Rho Chem Llc
Designated Facility Mail Street Number:	Not reported
Designated Facility Mail Street 1:	Not reported
Designated Facility Mail Street 2:	425 Isis Ave.
Designated Facility Mail City:	Inglewood
Designated Facility Mail Zip:	90301
Designated Facility Mail State:	CA
Designated Facility Location Street Number:	Not reported
Designated Facility Location Street 1:	425 Isis Ave.
Designated Facility Location Street 2:	Not reported
Designated Facility Location City:	Inglewood
Designated Facility Location Zip:	90301
Designated Facility Location State:	CA
Designated Facility Contact Company Name:	Not reported
Manifest Residue Indicator:	N
Rejection Indicator:	N

Federal Waste:

Manifest Tracking Number:	015921992FLE
Waste Line Number:	1
Federal Waste Code:	D001
Federal Waste:	IGNITABLE WASTE

State Waste:

Manifest Tracking Number:	015921992FLE
Waste Line Number:	1
State Waste Code Owner:	CA
State Waste Code:	331
State Waste:	Off-specification, aged, or surplus organics

Manifest Tracking Number:	015921992FLE
Waste Line Number:	2

FOREVER 21 (Continued) **1026826279**

State Waste Code Owner: CA
State Waste Code: 331
State Waste: Off-specification, aged, or surplus organics

Manifest Tracking Number: 015921992FLE
Waste Line Number: 3
State Waste Code Owner: CA
State Waste Code: 331
State Waste: Off-specification, aged, or surplus organics

Transporter:
Manifest Tracking Number: 015921992FLE
Transporter Line Number: 1
Transporter EPA ID: MNS000110924
Transporter Name: Clean Earth Specialty Waste Solutions

Waste Line:
Manifest Tracking Number: 015921992FLE
Waste Line Number: 1
U.S. DOT Hazardous Indicator: Y
U.S. DOT ID Number: UN1950
U.S. DOT Description: Un1950, Waste Aerosols, Flammable 2.1, Erg#126
Non-Hazardous Waste Description: Not reported
Number of Containers: 1
Container Type Code: CF
Container Type Description: Fiber or plastic boxes, cartons, cases
Waste Quantity: 1
Quantity Unit of Measure Code: P
Quantity Unit of Measure Description: Pounds
Waste Quantity, in Tons: 0.0005
Acute Waste Quantity, in Tons: 0
Non-Acute Waste Quantity, in Tons: 0.0005
Waste Quantity, in Kilograms: 0.45351502
Acute Waste Quantity, in Kilograms: 0
Non-Acute Waste Quantity, in Kilorgrams: 0.45351502
Management Method Code: H141
Management Method Description: STORAGE, BULKING AND/OR TRANSFER OFF SITE
Waste Residue Indicator: N
Quantity Discrepancy Indicator: N
Waste Type Discrepancy Indicator: N
Waste Density: Not reported
Waste Density Unit of Measure Code: Not reported
Waste Density Unit of Measure Description: Not reported
Form Code: Not reported
Form Code Description: Not reported
Source Code: Not reported
Source Code Description: Not reported
Waste Minimization Code: Not reported
Waste Minimization Code Description: Not reported
Consent Number: Not reported
EPA Waste Indicator: Y

Manifest Tracking Number: 015921992FLE
Waste Line Number: 2
U.S. DOT Hazardous Indicator: N
U.S. DOT ID Number: Not reported

FOREVER 21 (Continued) **1026826279**

U.S. DOT Description:	Not reported
Non-Hazardous Waste Description:	Non-RCRA Hazardous Waste, Solid (Consumer Products),
Number of Containers:	4
Container Type Code:	DF
Container Type Description:	Fiberboard or plastic drums, barrels, kegs
Waste Quantity:	642
Quantity Unit of Measure Code:	P
Quantity Unit of Measure Description:	Pounds
Waste Quantity, in Tons:	0.321
Acute Waste Quantity, in Tons:	0
Non-Acute Waste Quantity, in Tons:	0.321
Waste Quantity, in Kilograms:	291.15665
Acute Waste Quantity, in Kilograms:	0
Non-Acute Waste Quantity, in Kilorgrams:	291.15665
Management Method Code:	H141
Management Method Description:	STORAGE, BULKING AND/OR TRANSFER OFF SITE
Waste Residue Indicator:	N
Quantity Discrepancy Indicator:	N
Waste Type Discrepancy Indicator:	N
Waste Density:	Not reported
Waste Density Unit of Measure Code:	Not reported
Waste Density Unit of Measure Description:	Not reported
Form Code:	Not reported
Form Code Description:	Not reported
Source Code:	Not reported
Source Code Description:	Not reported
Waste Minimization Code:	Not reported
Waste Minimization Code Description:	Not reported
Consent Number:	Not reported
EPA Waste Indicator:	N

Manifest Tracking Number:	015921992FLE
Waste Line Number:	3
U.S. DOT Hazardous Indicator:	N
U.S. DOT ID Number:	Not reported
U.S. DOT Description:	Not reported
Non-Hazardous Waste Description:	Non-RCRA Hazardous Waste, Liquid (Water-Based Products),
Number of Containers:	2
Container Type Code:	DF
Container Type Description:	Fiberboard or plastic drums, barrels, kegs
Waste Quantity:	312
Quantity Unit of Measure Code:	P
Quantity Unit of Measure Description:	Pounds
Waste Quantity, in Tons:	0.156
Acute Waste Quantity, in Tons:	0
Non-Acute Waste Quantity, in Tons:	0.156
Waste Quantity, in Kilograms:	141.49669
Acute Waste Quantity, in Kilograms:	0
Non-Acute Waste Quantity, in Kilorgrams:	141.49669
Management Method Code:	H141
Management Method Description:	STORAGE, BULKING AND/OR TRANSFER OFF SITE
Waste Residue Indicator:	N
Quantity Discrepancy Indicator:	N
Waste Type Discrepancy Indicator:	N
Waste Density:	Not reported
Waste Density Unit of Measure Code:	Not reported
Waste Density Unit of Measure Description:	Not reported

FOREVER 21 (Continued) **1026826279**

Form Code:	Not reported
Form Code Description:	Not reported
Source Code:	Not reported
Source Code Description:	Not reported
Waste Minimization Code:	Not reported
Waste Minimization Code Description:	Not reported
Consent Number:	Not reported
EPA Waste Indicator:	N

R137 **LUSH 322** **CERS HAZ WASTE** **S123630569**
NW **6000 SEPULVEDA BLVD** **LOS ANGELES CO. HMS** **N/A**
1/8-1/4 **CULVER CITY, CA 90230** **HWTS**
0.213 mi. **HAZNET**
1126 ft. **Site 2 of 27 in cluster R**

Relative:
Lower

Actual:
27 ft.

CERS HAZ WASTE:

Name:	LUSH 322
Address:	6000 SEPULVEDA BLVD UNIT A12
City,State,Zip:	CULVER CITY, CA 90230
Site ID:	597822
CERS ID:	10886311
CERS Description:	Hazardous Waste Generator

Evaluation:

Eval General Type:	Compliance Evaluation Inspection
Eval Date:	03-06-2024
Violations Found:	No
Eval Type:	Routine done by local agency
Eval Notes:	Donna Barrios, Floor Lead
Eval Division:	Los Angeles County Fire Department
Eval Program:	HW
Eval Source:	CERS,

Eval General Type:	Compliance Evaluation Inspection
Eval Date:	09-20-2021
Violations Found:	No
Eval Type:	Routine done by local agency
Eval Notes:	Andy Mendoza, Floor Lead
Eval Division:	Los Angeles County Fire Department
Eval Program:	HW
Eval Source:	CERS,

Affiliation:

Affiliation Type Desc:	Document Preparer
Entity Name:	Michael Sangobanwo
Entity Title:	Not reported
Affiliation Address:	Not reported
Affiliation City:	Not reported
Affiliation State:	Not reported
Affiliation Country:	Not reported
Affiliation Zip:	Not reported
Affiliation Phone:	,

Affiliation Type Desc:	Identification Signer
Entity Name:	Michael Sangobanwo
Entity Title:	Environmental Manager - g2 revolution
Affiliation Address:	Not reported
Affiliation City:	Not reported

LUSH 322 (Continued) **S123630569**

Affiliation State:	Not reported
Affiliation Country:	Not reported
Affiliation Zip:	Not reported
Affiliation Phone:	,
Affiliation Type Desc:	CUPA District
Entity Name:	Los Angeles County Fire
Entity Title:	Not reported
Affiliation Address:	5825 Rickenbacker Road
Affiliation City:	Commerce
Affiliation State:	CA
Affiliation Country:	Not reported
Affiliation Zip:	90040-3027
Affiliation Phone:	(323) 890-4000,
Affiliation Type Desc:	Environmental Contact
Entity Name:	g2 revolution
Entity Title:	Not reported
Affiliation Address:	800 Church Street
Affiliation City:	Lake Zurich
Affiliation State:	IL
Affiliation Country:	Not reported
Affiliation Zip:	60047
Affiliation Phone:	,
Affiliation Type Desc:	Facility Mailing Address
Entity Name:	Mailing Address
Entity Title:	Not reported
Affiliation Address:	8680 Cambie St.
Affiliation City:	Vancouver
Affiliation State:	BC
Affiliation Country:	Not reported
Affiliation Zip:	V6P 6M9
Affiliation Phone:	,
Affiliation Type Desc:	Legal Owner
Entity Name:	Lush Cosmetics, LLC
Entity Title:	Not reported
Affiliation Address:	8680 Cambie St.
Affiliation City:	Vancouver
Affiliation State:	BC
Affiliation Country:	United States
Affiliation Zip:	V6P 6M9
Affiliation Phone:	(604) 754-9590,
Affiliation Type Desc:	Parent Corporation
Entity Name:	Lush Cosmetics LLC
Entity Title:	Not reported
Affiliation Address:	Not reported
Affiliation City:	Not reported
Affiliation State:	Not reported
Affiliation Country:	Not reported
Affiliation Zip:	Not reported
Affiliation Phone:	,
Affiliation Type Desc:	Operator
Entity Name:	Lush 322

LUSH 322 (Continued) **S123630569**

Entity Title: Not reported
Affiliation Address: Not reported
Affiliation City: Not reported
Affiliation State: Not reported
Affiliation Country: Not reported
Affiliation Zip: Not reported
Affiliation Phone: (310) 313-2926,

Affiliation Type Desc: Property Owner
Entity Name: Culver City Mall LLC/Unibail-Rodamco-Westfield
Entity Title: Not reported
Affiliation Address: 2049 Century Park East, 42nd Floor
Affiliation City: Century City
Affiliation State: CA
Affiliation Country: United States
Affiliation Zip: 90067
Affiliation Phone: (310) 445-2458,

LOS ANGELES CO. HMS:
Name: WESTFIELD LLC
Address: 6000 SEPULVEDA BLVD #1601
City,State,Zip: CULVER CITY, CA 902306428
Region: LA
Permit Category: I
Facility Id: 033699-057463
Facility Type: 01
Facility Status: Closed
Area: 2M
Permit Number: 000764560
Permit Status: Closed

Name: BOMBAY FRANKIE COMPANY
Address: 6000 SEPULVEDA BLVD #1601
City,State,Zip: CULVER CITY, CA 902306428
Region: LA
Permit Category: I
Facility Id: 033699-067698
Facility Type: 01
Facility Status: Permit
Area: 2M
Permit Number: 000954970
Permit Status: Permit

Name: BOMBAY FRANKIE COMPANY
Address: 6000 SEPULVEDA BLVD #1601
City,State,Zip: CULVER CITY, CA 902306428
Region: LA
Permit Category: Not reported
Facility Id: 033699-073462
Facility Type: Not reported
Facility Status: OPEN
Area: 2M
Permit Number: Not reported
Permit Status: Not reported

Name: POPEYE'S

LUSH 322 (Continued) **S123630569**

Address: 6000 SEPULVEDA BLVD #3200
City,State,Zip: CULVER CITY, CA 902306432
Region: LA
Permit Category: I
Facility Id: 033358-071008
Facility Type: 01
Facility Status: Permit
Area: 2M
Permit Number: 001001015
Permit Status: Permit

Name: CHARLEY'S PHILLY STEAK
Address: 6000 SEPULVEDA BLVD #3260
City,State,Zip: CULVER CITY, CA 902306457
Region: LA
Permit Category: I
Facility Id: 032794-067561
Facility Type: 01
Facility Status: Permit
Area: 2M
Permit Number: 000953004
Permit Status: Permit

Name: DOC POPCORN
Address: 6000 SEPULVEDA BLVD #K126
City,State,Zip: CULVER CITY, CA 902306428
Region: LA
Permit Category: I
Facility Id: 036534-067734
Facility Type: 01
Facility Status: Removed
Area: 2M
Permit Number: 000957392
Permit Status: Removed

Name: STAR WHITENING INC
Address: 6000 SEPULVEDA BLVD #K228
City,State,Zip: CULVER CITY, CA 902306435
Region: LA
Permit Category: Not reported
Facility Id: 036913-068183
Facility Type: Not reported
Facility Status: OPEN
Area: 2M
Permit Number: Not reported
Permit Status: Not reported

HWTS:
Name: ULTA BEAUTY 562
Address: 6000 SEPULVEDA BLVD
Address 2: Not reported
City,State,Zip: CULVER CITY, CA 90230
EPA ID: CAL000388891
Inactive Date: Not reported
Create Date: 08/23/2013
Last Act Date: Not reported
Mailing Name: Not reported

LUSH 322 (Continued) **S123630569**

Mailing Address: 1000 REMINGTON BLVD, SUITE 120
Mailing Address 2: Not reported
Mailing City,State,Zip: BOLINGBROOK, IL 60440
Owner Name: ULTA SALON COSMETICS & FRAGRANCE IN
Owner Address: 1000 REMINGTON BLVD
Owner Address 2: Not reported
Owner City,State,Zip: BOLINGBROOK, IL 60440
Owner Phone: Not reported
Owner Fax: Not reported
Contact Name: JEREMY HOJNICKI
Contact Address: 1000 REMINGTON BLVD STE 120
Contact Address 2: Not reported
City,State,Zip: BOLINGBROOK, IL 60440
Contact Phone: Not reported
Contact Fax: Not reported
Facility Status: Active
Facility Type: PERMANENT
Category: STATE
Latitude: 33.983919
Longitude: -118.395139

NAICS:
EPA ID: CAL000388891
Create Date: 2013-08-23 10:58:30.183
NAICS Code: 453998
NAICS Description: All Other Miscellaneous Store Retailers (except Tobacco Stores)
Issued EPA ID Date: 2013-08-23 10:58:30.18300
Inactive Date: Not reported
Facility Name: ULTA BEAUTY 562
Facility Address: 6000 SEPULVEDA BLVD
Facility Address 2: Not reported
Facility City: CULVER CITY
Facility County: Not reported
Facility State: CA
Facility Zip: 90230

Name: LUSH 322
Address: 6000 SEPULVEDA BLVD
Address 2: Not reported
City,State,Zip: CULVER CITY, CA 90230
EPA ID: CAL000464134
Inactive Date: Not reported
Create Date: 07/21/2021
Last Act Date: Not reported
Mailing Name: Not reported
Mailing Address: 800 CHURCH ST
Mailing Address 2: Not reported
Mailing City,State,Zip: LAKE ZURICH, IL 60047
Owner Name: LUSH COSMETICS LLC
Owner Address: 8680 CAMBIE STREET
Owner Address 2: Not reported
Owner City,State,Zip: VANCOUVER, BC V6P 6M9
Owner Phone: Not reported
Owner Fax: Not reported
Contact Name: JESSICA OTTO
Contact Address: 800 CHURCH ST
Contact Address 2: Not reported

LUSH 322 (Continued) **S123630569**

City,State,Zip: LAKE ZURICH, IL 60047
Contact Phone: Not reported
Contact Fax: Not reported
Facility Status: Active
Facility Type: PERMANENT
Category: STATE
Latitude: 33.98551201
Longitude: -118.393525

HAZNET:
Name: ULTA BEAUTY 562
Address: 6000 SEPULVEDA BLVD
Address 2: Not reported
City,State,Zip: CULVER CITY, CA 90230
Contact: JEREMY HOJNICKI
Telephone: 6302961552
Mailing Name: Not reported
Mailing Address: 1000 REMINGTON BLVD SUITE 120

Year: 2021
Gepaid: CAL000388891
TSD EPA ID: NVD980895338
CA Waste Code: 331 - Off-specification, aged or surplus organics
Disposal Method: H141 - Storage, Bulking, And/Or Transfer Off Site--No Treatment/Reovery (H010-H129) Or (H131-H135)
Tons: 0.008

Year: 2021
Gepaid: CAL000388891
TSD EPA ID: CAD008364432
CA Waste Code: 141 - Off-specification, aged or surplus inorganics
Disposal Method: H141 - Storage, Bulking, And/Or Transfer Off Site--No Treatment/Reovery (H010-H129) Or (H131-H135)
Tons: 0.068

Year: 2021
Gepaid: CAL000464134
TSD EPA ID: CAD008252405
CA Waste Code: 331 - Off-specification, aged or surplus organics
Disposal Method: H141 - Storage, Bulking, And/Or Transfer Off Site--No Treatment/Reovery (H010-H129) Or (H131-H135)
Tons: 0.065

Year: 2021
Gepaid: CAL000388891
TSD EPA ID: CAD008364432
CA Waste Code: 331 - Off-specification, aged or surplus organics
Disposal Method: H141 - Storage, Bulking, And/Or Transfer Off Site--No Treatment/Reovery (H010-H129) Or (H131-H135)
Tons: 2.6125

Year: 2021
Gepaid: CAL000388891
TSD EPA ID: ALD094476793
CA Waste Code: 331 - Off-specification, aged or surplus organics
Disposal Method: H141 - Storage, Bulking, And/Or Transfer Off Site--No Treatment/Reovery (H010-H129) Or (H131-H135)

LUSH 322 (Continued) **S123630569**

Tons: 0.0885

Year: 2020
Gepaid: CAL000388891
TSD EPA ID: ALD094476793
CA Waste Code: 331 - Off-specification, aged or surplus organics
Disposal Method: H141 - Storage, Bulking, And/Or Transfer Off Site--No Treatment/Reovery (H010-H129) Or (H131-H135)
Tons: 0.0505

Year: 2020
Gepaid: CAL000388891
TSD EPA ID: NVD980895338
CA Waste Code: 331 - Off-specification, aged or surplus organics
Disposal Method: H141 - Storage, Bulking, And/Or Transfer Off Site--No Treatment/Reovery (H010-H129) Or (H131-H135)
Tons: 0.0045

Year: 2020
Gepaid: CAL000388891
TSD EPA ID: CAD008364432
CA Waste Code: 141 - Off-specification, aged or surplus inorganics
Disposal Method: H141 - Storage, Bulking, And/Or Transfer Off Site--No Treatment/Reovery (H010-H129) Or (H131-H135)
Tons: 0.0035

Year: 2020
Gepaid: CAL000388891
TSD EPA ID: AZR000515924
CA Waste Code: 331 - Off-specification, aged or surplus organics
Disposal Method: H141 - Storage, Bulking, And/Or Transfer Off Site--No Treatment/Reovery (H010-H129) Or (H131-H135)
Tons: 0.7885

Year: 2020
Gepaid: CAL000388891
TSD EPA ID: CAD008364432
CA Waste Code: 331 - Off-specification, aged or surplus organics
Disposal Method: H141 - Storage, Bulking, And/Or Transfer Off Site--No Treatment/Reovery (H010-H129) Or (H131-H135)
Tons: 1.7335

Click this hyperlink while viewing on your computer to access
28 additional CA HAZNET: record(s) in the EDR Site Report.

Additional Information:
Year: 2021
EM Manifest ID: Not reported
Shipment Date: 2/19/2020
Shipment Date: 2/19/2020
Receipt Date: 3/2/2020
Manifest Number: 014361164FLE
Generator EPA ID: CAL000388891
Name: ULTA BEAUTY
Address: 6000 SEPULVEDA BLVD
Address 2: Not reported

LUSH 322 (Continued) **S123630569**

City,State,Zip:	CULVER CITY, CA 90230
Telephone:	Not reported
Contact:	Not reported
Contact Telephone:	323-776-6233
Contact Email:	Not reported
Transporter 1 EPA ID:	MNS000110924
Transporter Name:	Stericycle Specialty Waste Solutions Inc
Transporter 1 Emergency Number:	Not reported
Transporter 2 EPA ID:	MNS000110924
Transporter Name 2:	Stericycle Specialty Waste Solutions Inc
Transporter 2 Emergency Number:	Not reported
TSDF EPA ID:	CAD008364432
TSDF Name:	Rho Chem LLC
TSDF Address 1:	425 Isis Ave.
TSDF Address 2:	Not reported
TSDF City,State,Zip:	Inglewood, CA 90301
TSDF Telephone:	Not reported
TSDFA EPA ID:	Not reported
Waste Code Description:	331 - Not reported
RCRA Code:	D001
Meth Code:	H141 - Not reported
Quantity Tons:	0.035
Waste Quantity:	70
Quantity Unit:	P

Year:	2021
EM Manifest ID:	Not reported
Shipment Date:	2/19/2020
Shipment Date:	2/19/2020
Receipt Date:	3/2/2020
Manifest Number:	014361164FLE
Generator EPA ID:	CAL000388891
Name:	ULTA BEAUTY
Address:	6000 SEPULVEDA BLVD
Address 2:	Not reported
City,State,Zip:	CULVER CITY, CA 90230
Telephone:	Not reported
Contact:	Not reported
Contact Telephone:	323-776-6233
Contact Email:	Not reported
Transporter 1 EPA ID:	MNS000110924
Transporter Name:	Stericycle Specialty Waste Solutions Inc
Transporter 1 Emergency Number:	Not reported
Transporter 2 EPA ID:	MNS000110924
Transporter Name 2:	Stericycle Specialty Waste Solutions Inc
Transporter 2 Emergency Number:	Not reported
TSDF EPA ID:	CAD008364432
TSDF Name:	Rho Chem LLC
TSDF Address 1:	425 Isis Ave.
TSDF Address 2:	Not reported
TSDF City,State,Zip:	Inglewood, CA 90301
TSDF Telephone:	Not reported
TSDFA EPA ID:	Not reported
Waste Code Description:	331 - Not reported
RCRA Code:	D001,U002
Meth Code:	H141 - Not reported
Quantity Tons:	0.007

LUSH 322 (Continued) **S123630569**

Waste Quantity:	14
Quantity Unit:	P
Year:	2021
EM Manifest ID:	Not reported
Shipment Date:	2/19/2020
Shipment Date:	2/19/2020
Receipt Date:	3/6/2020
Manifest Number:	014361165FLE
Generator EPA ID:	CAL000388891
Name:	ULTA BEAUTY 562
Address:	6000 SEPULVEDA BLVD
Address 2:	Not reported
City,State,Zip:	CULVER CITY, CA 90230
Telephone:	Not reported
Contact:	Not reported
Contact Telephone:	310-930-1420
Contact Email:	Not reported
Transporter 1 EPA ID:	MNS000110924
Transporter Name:	STERICYCLE SPECIALTY WASTE SOLUTIONS INC
Transporter 1 Emergency Number:	Not reported
Transporter 2 EPA ID:	CAR000175422
Transporter Name 2:	WORLDWIDE RECOVERY SYSTEM INC
Transporter 2 Emergency Number:	Not reported
TSDF EPA ID:	AZR000515924
TSDF Name:	YUMA YES WASTE TRANSFER FACILITY
TSDF Address 1:	2730 E 13TH ST
TSDF Address 2:	Not reported
TSDF City,State,Zip:	YUMA, AZ 85365-1901
TSDF Telephone:	Not reported
TSDFA EPA ID:	Not reported
Waste Code Description:	331 - Not reported
RCRA Code:	Not reported
Meth Code:	H141 - Not reported
Quantity Tons:	0.293
Waste Quantity:	586
Quantity Unit:	P
Year:	2021
EM Manifest ID:	Not reported
Shipment Date:	2/19/2020
Shipment Date:	2/19/2020
Receipt Date:	3/6/2020
Manifest Number:	014361165FLE
Generator EPA ID:	CAL000388891
Name:	ULTA BEAUTY 562
Address:	6000 SEPULVEDA BLVD
Address 2:	Not reported
City,State,Zip:	CULVER CITY, CA 90230
Telephone:	Not reported
Contact:	Not reported
Contact Telephone:	310-930-1420
Contact Email:	Not reported
Transporter 1 EPA ID:	MNS000110924
Transporter Name:	STERICYCLE SPECIALTY WASTE SOLUTIONS INC
Transporter 1 Emergency Number:	Not reported
Transporter 2 EPA ID:	CAR000175422

LUSH 322 (Continued) **S123630569**

Transporter Name 2:	WORLDWIDE RECOVERY SYSTEM INC
Transporter 2 Emergency Number:	Not reported
TSDF EPA ID:	AZR000515924
TSDF Name:	YUMA YES WASTE TRANSFER FACILITY
TSDF Address 1:	2730 E 13TH ST
TSDF Address 2:	Not reported
TSDF City,State,Zip:	YUMA, AZ 85365-1901
TSDF Telephone:	Not reported
TSDFA EPA ID:	Not reported
Waste Code Description:	331 - Not reported
RCRA Code:	Not reported
Meth Code:	H141 - Not reported
Quantity Tons:	0.0985
Waste Quantity:	197
Quantity Unit:	P

Year:	2021
EM Manifest ID:	Not reported
Shipment Date:	12/17/2020
Shipment Date:	12/17/2020
Receipt Date:	1/4/2021
Manifest Number:	015128624FLE
Generator EPA ID:	CAL000388891
Name:	ULTA BEAUTY
Address:	6000 SEPULVEDA BLVD
Address 2:	Not reported
City,State,Zip:	CULVER CITY, CA 90230
Telephone:	Not reported
Contact:	Not reported
Contact Telephone:	775-575-2760
Contact Email:	Not reported
Transporter 1 EPA ID:	MNS000110924
Transporter Name:	Stericycle Specialty Waste Solutions Inc
Transporter 1 Emergency Number:	Not reported
Transporter 2 EPA ID:	MOD095038998
Transporter Name 2:	TRI-STATE MOTOR TRANSIT, CO
Transporter 2 Emergency Number:	Not reported
TSDF EPA ID:	NVD980895338
TSDF Name:	21st Century Environmental Management of Nevada, LLC
TSDF Address 1:	2095 Newlands Drive East
TSDF Address 2:	Not reported
TSDF City,State,Zip:	Fernley, NV 89408
TSDF Telephone:	Not reported
TSDFA EPA ID:	Not reported
Waste Code Description:	331 - Not reported
RCRA Code:	D001
Meth Code:	H141 - Not reported
Quantity Tons:	0.0035
Waste Quantity:	7
Quantity Unit:	P

Year:	2021
EM Manifest ID:	Not reported
Shipment Date:	12/17/2020
Shipment Date:	12/17/2020
Receipt Date:	1/18/2021
Manifest Number:	015128623FLE

LUSH 322 (Continued) **S123630569**

Generator EPA ID:	CAL000388891
Name:	ULTA BEAUTY
Address:	6000 SEPULVEDA BLVD
Address 2:	Not reported
City,State,Zip:	CULVER CITY, CA 90230
Telephone:	Not reported
Contact:	Not reported
Contact Telephone:	205-841-1707
Contact Email:	Not reported
Transporter 1 EPA ID:	MNS000110924
Transporter Name:	Stericycle Specialty Waste Solutions Inc
Transporter 1 Emergency Number:	Not reported
Transporter 2 EPA ID:	Not reported
Transporter Name 2:	Not reported
Transporter 2 Emergency Number:	Not reported
TSDF EPA ID:	ALD094476793
TSDF Name:	Allworth, LLC
TSDF Address 1:	500 Medco Road
TSDF Address 2:	Not reported
TSDF City,State,Zip:	Birmingham, AL 35217
TSDF Telephone:	Not reported
TSDFA EPA ID:	Not reported
Waste Code Description:	331 - Not reported
RCRA Code:	Not reported
Meth Code:	H141 - Not reported
Quantity Tons:	0.0505
Waste Quantity:	101
Quantity Unit:	P

Year:	2021
EM Manifest ID:	Not reported
Shipment Date:	12/17/2020
Shipment Date:	12/17/2020
Receipt Date:	1/4/2021
Manifest Number:	015128624FLE
Generator EPA ID:	CAL000388891
Name:	ULTA BEAUTY
Address:	6000 SEPULVEDA BLVD
Address 2:	Not reported
City,State,Zip:	CULVER CITY, CA 90230
Telephone:	Not reported
Contact:	Not reported
Contact Telephone:	775-575-2760
Contact Email:	Not reported
Transporter 1 EPA ID:	MNS000110924
Transporter Name:	Stericycle Specialty Waste Solutions Inc
Transporter 1 Emergency Number:	Not reported
Transporter 2 EPA ID:	MOD095038998
Transporter Name 2:	TRI-STATE MOTOR TRANSIT, CO
Transporter 2 Emergency Number:	Not reported
TSDF EPA ID:	NVD980895338
TSDF Name:	21st Century Environmental Management of Nevada, LLC
TSDF Address 1:	2095 Newlands Drive East
TSDF Address 2:	Not reported
TSDF City,State,Zip:	Fernley, NV 89408
TSDF Telephone:	Not reported
TSDFA EPA ID:	Not reported

LUSH 322 (Continued) **S123630569**

Waste Code Description:	331 - Not reported
RCRA Code:	D001,U002
Meth Code:	H141 - Not reported
Quantity Tons:	0.001
Waste Quantity:	2
Quantity Unit:	P
Year:	2021
EM Manifest ID:	Not reported
Shipment Date:	11/23/2020
Shipment Date:	11/23/2020
Receipt Date:	12/1/2020
Manifest Number:	014934330FLE
Generator EPA ID:	CAL000388891
Name:	ULTA BEAUTY
Address:	6000 SEPULVEDA BLVD
Address 2:	Not reported
City,State,Zip:	CULVER CITY, CA 90230
Telephone:	Not reported
Contact:	Not reported
Contact Telephone:	323-776-6233
Contact Email:	Not reported
Transporter 1 EPA ID:	MNS000110924
Transporter Name:	Stericycle Specialty Waste Solutions Inc
Transporter 1 Emergency Number:	Not reported
Transporter 2 EPA ID:	Not reported
Transporter Name 2:	Not reported
Transporter 2 Emergency Number:	Not reported
TSDF EPA ID:	CAD008364432
TSDF Name:	Rho Chem LLC
TSDF Address 1:	425 Isis Ave.
TSDF Address 2:	Not reported
TSDF City,State,Zip:	Inglewood, CA 90301
TSDF Telephone:	Not reported
TSDFA EPA ID:	Not reported
Waste Code Description:	331 - Not reported
RCRA Code:	D001
Meth Code:	H141 - Not reported
Quantity Tons:	0.0025
Waste Quantity:	5
Quantity Unit:	P
Year:	2021
EM Manifest ID:	Not reported
Shipment Date:	11/23/2020
Shipment Date:	11/23/2020
Receipt Date:	12/1/2020
Manifest Number:	014934330FLE
Generator EPA ID:	CAL000388891
Name:	ULTA BEAUTY
Address:	6000 SEPULVEDA BLVD
Address 2:	Not reported
City,State,Zip:	CULVER CITY, CA 90230
Telephone:	Not reported
Contact:	Not reported
Contact Telephone:	323-776-6233
Contact Email:	Not reported

LUSH 322 (Continued) **S123630569**

Transporter 1 EPA ID:	MNS000110924
Transporter Name:	Stericycle Specialty Waste Solutions Inc
Transporter 1 Emergency Number:	Not reported
Transporter 2 EPA ID:	Not reported
Transporter Name 2:	Not reported
Transporter 2 Emergency Number:	Not reported
TSDF EPA ID:	CAD008364432
TSDF Name:	Rho Chem LLC
TSDF Address 1:	425 Isis Ave.
TSDF Address 2:	Not reported
TSDF City,State,Zip:	Inglewood, CA 90301
TSDF Telephone:	Not reported
TSDFA EPA ID:	Not reported
Waste Code Description:	331 - Not reported
RCRA Code:	Not reported
Meth Code:	H141 - Not reported
Quantity Tons:	0.088
Waste Quantity:	176
Quantity Unit:	P

Year:	2021
EM Manifest ID:	Not reported
Shipment Date:	11/23/2020
Shipment Date:	11/23/2020
Receipt Date:	12/1/2020
Manifest Number:	014934330FLE
Generator EPA ID:	CAL000388891
Name:	ULTA BEAUTY
Address:	6000 SEPULVEDA BLVD
Address 2:	Not reported
City,State,Zip:	CULVER CITY, CA 90230
Telephone:	Not reported
Contact:	Not reported
Contact Telephone:	323-776-6233
Contact Email:	Not reported
Transporter 1 EPA ID:	MNS000110924
Transporter Name:	Stericycle Specialty Waste Solutions Inc
Transporter 1 Emergency Number:	Not reported
Transporter 2 EPA ID:	Not reported
Transporter Name 2:	Not reported
Transporter 2 Emergency Number:	Not reported
TSDF EPA ID:	CAD008364432
TSDF Name:	Rho Chem LLC
TSDF Address 1:	425 Isis Ave.
TSDF Address 2:	Not reported
TSDF City,State,Zip:	Inglewood, CA 90301
TSDF Telephone:	Not reported
TSDFA EPA ID:	Not reported
Waste Code Description:	331 - Not reported
RCRA Code:	D001,U002
Meth Code:	H141 - Not reported
Quantity Tons:	0.0015
Waste Quantity:	3
Quantity Unit:	P

Additional Information:

Year:	2020

LUSH 322 (Continued) **S123630569**

EM Manifest ID:	Not reported
Shipment Date:	2/19/2020
Shipment Date:	2/19/2020
Receipt Date:	3/2/2020
Manifest Number:	014361164FLE
Generator EPA ID:	CAL000388891
Name:	ULTA BEAUTY
Address:	6000 SEPULVEDA BLVD
Address 2:	Not reported
City,State,Zip:	CULVER CITY, CA 90230
Telephone:	Not reported
Contact:	Not reported
Contact Telephone:	323-776-6233
Contact Email:	Not reported
Transporter 1 EPA ID:	MNS000110924
Transporter Name:	Stericycle Specialty Waste Solutions Inc
Transporter 1 Emergency Number:	Not reported
Transporter 2 EPA ID:	MNS000110924
Transporter Name 2:	Stericycle Specialty Waste Solutions Inc
Transporter 2 Emergency Number:	Not reported
TSDF EPA ID:	CAD008364432
TSDF Name:	Rho Chem LLC
TSDF Address 1:	425 Isis Ave.
TSDF Address 2:	Not reported
TSDF City,State,Zip:	Inglewood, CA 90301
TSDF Telephone:	Not reported
TSDFA EPA ID:	Not reported
Waste Code Description:	331 - Not reported
RCRA Code:	D001
Meth Code:	H141 - Not reported
Quantity Tons:	0.035
Waste Quantity:	70
Quantity Unit:	P

Year:	2020
EM Manifest ID:	Not reported
Shipment Date:	2/19/2020
Shipment Date:	2/19/2020
Receipt Date:	3/2/2020
Manifest Number:	014361164FLE
Generator EPA ID:	CAL000388891
Name:	ULTA BEAUTY
Address:	6000 SEPULVEDA BLVD
Address 2:	Not reported
City,State,Zip:	CULVER CITY, CA 90230
Telephone:	Not reported
Contact:	Not reported
Contact Telephone:	323-776-6233
Contact Email:	Not reported
Transporter 1 EPA ID:	MNS000110924
Transporter Name:	Stericycle Specialty Waste Solutions Inc
Transporter 1 Emergency Number:	Not reported
Transporter 2 EPA ID:	MNS000110924
Transporter Name 2:	Stericycle Specialty Waste Solutions Inc
Transporter 2 Emergency Number:	Not reported
TSDF EPA ID:	CAD008364432
TSDF Name:	Rho Chem LLC

LUSH 322 (Continued) **S123630569**

TSDF Address 1:	425 Isis Ave.
TSDF Address 2:	Not reported
TSDF City,State,Zip:	Inglewood, CA 90301
TSDF Telephone:	Not reported
TSDFA EPA ID:	Not reported
Waste Code Description:	331 - Not reported
RCRA Code:	D001,U002
Meth Code:	H141 - Not reported
Quantity Tons:	0.007
Waste Quantity:	14
Quantity Unit:	P
Year:	2020
EM Manifest ID:	Not reported
Shipment Date:	2/19/2020
Shipment Date:	2/19/2020
Receipt Date:	3/6/2020
Manifest Number:	014361165FLE
Generator EPA ID:	CAL000388891
Name:	ULTA BEAUTY 562
Address:	6000 SEPULVEDA BLVD
Address 2:	Not reported
City,State,Zip:	CULVER CITY, CA 90230
Telephone:	Not reported
Contact:	Not reported
Contact Telephone:	310-930-1420
Contact Email:	Not reported
Transporter 1 EPA ID:	MNS000110924
Transporter Name:	STERICYCLE SPECIALTY WASTE SOLUTIONS INC
Transporter 1 Emergency Number:	Not reported
Transporter 2 EPA ID:	CAR000175422
Transporter Name 2:	WORLDWIDE RECOVERY SYSTEM INC
Transporter 2 Emergency Number:	Not reported
TSDF EPA ID:	AZR000515924
TSDF Name:	YUMA YES WASTE TRANSFER FACILITY
TSDF Address 1:	2730 E 13TH ST
TSDF Address 2:	Not reported
TSDF City,State,Zip:	YUMA, AZ 85365-1901
TSDF Telephone:	Not reported
TSDFA EPA ID:	Not reported
Waste Code Description:	331 - Not reported
RCRA Code:	Not reported
Meth Code:	H141 - Not reported
Quantity Tons:	0.0985
Waste Quantity:	197
Quantity Unit:	P
Year:	2020
EM Manifest ID:	Not reported
Shipment Date:	2/19/2020
Shipment Date:	2/19/2020
Receipt Date:	3/6/2020
Manifest Number:	014361165FLE
Generator EPA ID:	CAL000388891
Name:	ULTA BEAUTY 562
Address:	6000 SEPULVEDA BLVD
Address 2:	Not reported

LUSH 322 (Continued) **S123630569**

City,State,Zip:	CULVER CITY, CA 90230
Telephone:	Not reported
Contact:	Not reported
Contact Telephone:	310-930-1420
Contact Email:	Not reported
Transporter 1 EPA ID:	MNS000110924
Transporter Name:	STERICYCLE SPECIALTY WASTE SOLUTIONS INC
Transporter 1 Emergency Number:	Not reported
Transporter 2 EPA ID:	CAR000175422
Transporter Name 2:	WORLDWIDE RECOVERY SYSTEM INC
Transporter 2 Emergency Number:	Not reported
TSDF EPA ID:	AZR000515924
TSDF Name:	YUMA YES WASTE TRANSFER FACILITY
TSDF Address 1:	2730 E 13TH ST
TSDF Address 2:	Not reported
TSDF City,State,Zip:	YUMA, AZ 85365-1901
TSDF Telephone:	Not reported
TSDFA EPA ID:	Not reported
Waste Code Description:	331 - Not reported
RCRA Code:	Not reported
Meth Code:	H141 - Not reported
Quantity Tons:	0.293
Waste Quantity:	586
Quantity Unit:	P

Year:	2020
EM Manifest ID:	Not reported
Shipment Date:	12/17/2020
Shipment Date:	12/17/2020
Receipt Date:	1/4/2021
Manifest Number:	015128624FLE
Generator EPA ID:	CAL000388891
Name:	ULTA BEAUTY
Address:	6000 SEPULVEDA BLVD
Address 2:	Not reported
City,State,Zip:	CULVER CITY, CA 90230
Telephone:	Not reported
Contact:	Not reported
Contact Telephone:	775-575-2760
Contact Email:	Not reported
Transporter 1 EPA ID:	MNS000110924
Transporter Name:	Stericycle Specialty Waste Solutions Inc
Transporter 1 Emergency Number:	Not reported
Transporter 2 EPA ID:	MOD095038998
Transporter Name 2:	TRI-STATE MOTOR TRANSIT, CO
Transporter 2 Emergency Number:	Not reported
TSDF EPA ID:	NVD980895338
TSDF Name:	21st Century Environmental Management of Nevada, LLC
TSDF Address 1:	2095 Newlands Drive East
TSDF Address 2:	Not reported
TSDF City,State,Zip:	Fernley, NV 89408
TSDF Telephone:	Not reported
TSDFA EPA ID:	Not reported
Waste Code Description:	331 - Not reported
RCRA Code:	D001
Meth Code:	H141 - Not reported
Quantity Tons:	0.0035

LUSH 322 (Continued) **S123630569**

Waste Quantity:	7
Quantity Unit:	P
Year:	2020
EM Manifest ID:	Not reported
Shipment Date:	12/17/2020
Shipment Date:	12/17/2020
Receipt Date:	1/4/2021
Manifest Number:	015128624FLE
Generator EPA ID:	CAL000388891
Name:	ULTA BEAUTY
Address:	6000 SEPULVEDA BLVD
Address 2:	Not reported
City,State,Zip:	CULVER CITY, CA 90230
Telephone:	Not reported
Contact:	Not reported
Contact Telephone:	775-575-2760
Contact Email:	Not reported
Transporter 1 EPA ID:	MNS000110924
Transporter Name:	Stericycle Specialty Waste Solutions Inc
Transporter 1 Emergency Number:	Not reported
Transporter 2 EPA ID:	MOD095038998
Transporter Name 2:	TRI-STATE MOTOR TRANSIT, CO
Transporter 2 Emergency Number:	Not reported
TSDF EPA ID:	NVD980895338
TSDF Name:	21st Century Environmental Management of Nevada, LLC
TSDF Address 1:	2095 Newlands Drive East
TSDF Address 2:	Not reported
TSDF City,State,Zip:	Fernley, NV 89408
TSDF Telephone:	Not reported
TSDFA EPA ID:	Not reported
Waste Code Description:	331 - Not reported
RCRA Code:	D001,U002
Meth Code:	H141 - Not reported
Quantity Tons:	0.001
Waste Quantity:	2
Quantity Unit:	P
Year:	2020
EM Manifest ID:	Not reported
Shipment Date:	12/17/2020
Shipment Date:	12/17/2020
Receipt Date:	1/18/2021
Manifest Number:	015128623FLE
Generator EPA ID:	CAL000388891
Name:	ULTA BEAUTY
Address:	6000 SEPULVEDA BLVD
Address 2:	Not reported
City,State,Zip:	CULVER CITY, CA 90230
Telephone:	Not reported
Contact:	Not reported
Contact Telephone:	205-841-1707
Contact Email:	Not reported
Transporter 1 EPA ID:	MNS000110924
Transporter Name:	Stericycle Specialty Waste Solutions Inc
Transporter 1 Emergency Number:	Not reported
Transporter 2 EPA ID:	Not reported

LUSH 322 (Continued) **S123630569**

Transporter Name 2:	Not reported
Transporter 2 Emergency Number:	Not reported
TSDF EPA ID:	ALD094476793
TSDF Name:	Allworth, LLC
TSDF Address 1:	500 Medco Road
TSDF Address 2:	Not reported
TSDF City,State,Zip:	Birmingham, AL 35217
TSDF Telephone:	Not reported
TSDFA EPA ID:	Not reported
Waste Code Description:	331 - Not reported
RCRA Code:	Not reported
Meth Code:	H141 - Not reported
Quantity Tons:	0.0505
Waste Quantity:	101
Quantity Unit:	P

Year:	2020
EM Manifest ID:	Not reported
Shipment Date:	11/23/2020
Shipment Date:	11/23/2020
Receipt Date:	12/1/2020
Manifest Number:	014934330FLE
Generator EPA ID:	CAL000388891
Name:	ULTA BEAUTY
Address:	6000 SEPULVEDA BLVD
Address 2:	Not reported
City,State,Zip:	CULVER CITY, CA 90230
Telephone:	Not reported
Contact:	Not reported
Contact Telephone:	323-776-6233
Contact Email:	Not reported
Transporter 1 EPA ID:	MNS000110924
Transporter Name:	Stericycle Specialty Waste Solutions Inc
Transporter 1 Emergency Number:	Not reported
Transporter 2 EPA ID:	Not reported
Transporter Name 2:	Not reported
Transporter 2 Emergency Number:	Not reported
TSDF EPA ID:	CAD008364432
TSDF Name:	Rho Chem LLC
TSDF Address 1:	425 Isis Ave.
TSDF Address 2:	Not reported
TSDF City,State,Zip:	Inglewood, CA 90301
TSDF Telephone:	Not reported
TSDFA EPA ID:	Not reported
Waste Code Description:	331 - Not reported
RCRA Code:	D001
Meth Code:	H141 - Not reported
Quantity Tons:	0.0025
Waste Quantity:	5
Quantity Unit:	P

Year:	2020
EM Manifest ID:	Not reported
Shipment Date:	11/23/2020
Shipment Date:	11/23/2020
Receipt Date:	12/1/2020
Manifest Number:	014934330FLE

LUSH 322 (Continued) **S123630569**

Generator EPA ID:	CAL000388891
Name:	ULTA BEAUTY
Address:	6000 SEPULVEDA BLVD
Address 2:	Not reported
City,State,Zip:	CULVER CITY, CA 90230
Telephone:	Not reported
Contact:	Not reported
Contact Telephone:	323-776-6233
Contact Email:	Not reported
Transporter 1 EPA ID:	MNS000110924
Transporter Name:	Stericycle Specialty Waste Solutions Inc
Transporter 1 Emergency Number:	Not reported
Transporter 2 EPA ID:	Not reported
Transporter Name 2:	Not reported
Transporter 2 Emergency Number:	Not reported
TSDF EPA ID:	CAD008364432
TSDF Name:	Rho Chem LLC
TSDF Address 1:	425 Isis Ave.
TSDF Address 2:	Not reported
TSDF City,State,Zip:	Inglewood, CA 90301
TSDF Telephone:	Not reported
TSDFA EPA ID:	Not reported
Waste Code Description:	331 - Not reported
RCRA Code:	Not reported
Meth Code:	H141 - Not reported
Quantity Tons:	0.0775
Waste Quantity:	155
Quantity Unit:	P

Year:	2020
EM Manifest ID:	Not reported
Shipment Date:	11/23/2020
Shipment Date:	11/23/2020
Receipt Date:	12/1/2020
Manifest Number:	014934330FLE
Generator EPA ID:	CAL000388891
Name:	ULTA BEAUTY
Address:	6000 SEPULVEDA BLVD
Address 2:	Not reported
City,State,Zip:	CULVER CITY, CA 90230
Telephone:	Not reported
Contact:	Not reported
Contact Telephone:	323-776-6233
Contact Email:	Not reported
Transporter 1 EPA ID:	MNS000110924
Transporter Name:	Stericycle Specialty Waste Solutions Inc
Transporter 1 Emergency Number:	Not reported
Transporter 2 EPA ID:	Not reported
Transporter Name 2:	Not reported
Transporter 2 Emergency Number:	Not reported
TSDF EPA ID:	CAD008364432
TSDF Name:	Rho Chem LLC
TSDF Address 1:	425 Isis Ave.
TSDF Address 2:	Not reported
TSDF City,State,Zip:	Inglewood, CA 90301
TSDF Telephone:	Not reported
TSDFA EPA ID:	Not reported

LUSH 322 (Continued) **S123630569**

Waste Code Description:	331 - Not reported
RCRA Code:	Not reported
Meth Code:	H141 - Not reported
Quantity Tons:	0.088
Waste Quantity:	176
Quantity Unit:	P

Additional Information:

Year:	2019
EM Manifest ID:	575860
Shipment Date:	9/4/2019
Shipment Date:	9/4/2019
Receipt Date:	9/17/2019
Manifest Number:	013639919FLE
Generator EPA ID:	CAL000388891
Name:	ULTA BEAUTY
Address:	6000 SEPULVEDA BLVD
Address 2:	Not reported
City,State,Zip:	CULVER CITY 90230
Telephone:	800-451-8346
Contact:	Not reported
Contact Telephone:	323-776-6233
Contact Email:	Not reported
Transporter 1 EPA ID:	MNS000110924
Transporter Name:	Not reported
Transporter 1 Emergency Number:	Not reported
Transporter 2 EPA ID:	MNS000110924
Transporter Name 2:	Not reported
Transporter 2 Emergency Number:	Not reported
TSDF EPA ID:	CAD008364432
TSDF Name:	Rho Chem LLC
TSDF Address 1:	425 Isis Ave.
TSDF Address 2:	Not reported
TSDF City,State,Zip:	Inglewood 90301
TSDF Telephone:	Not reported
TSDFA EPA ID:	Not reported
Waste Code Description:	- Not reported
RCRA Code:	Not reported
Meth Code:	- Not reported
Quantity Tons:	Not reported
Waste Quantity:	Not reported
Quantity Unit:	Not reported

Federal:

Year:	2019
EM Manifest ID:	575860
Generator EPA ID:	CAL000388891
Shipment Date:	2019-09-04
Manifest Number:	013639919FLE
Line Number:	1
Method Code:	H141
Quantity Tons:	0.00750
Quantity Waste:	15.000000
Quantity Unit:	P
Number of Containers:	1
Type of Container:	Fiber or plastic boxes, cartons, cases
Quantity Type:	Pounds

LUSH 322 (Continued) **S123630569**

Federal Code: D001

Year: 2019
EM Manifest ID: 575860
Generator EPA ID: CAL000388891
Shipment Date: 2019-09-04
Manifest Number: 013639919FLE
Line Number: 2
Method Code: H141
Quantity Tons: 0.00650
Quantity Waste: 13.000000
Quantity Unit: P
Number of Containers: 1
Type of Container: Fiber or plastic boxes, cartons, cases
Quantity Type: Pounds
Federal Code: D001

Year: 2019
EM Manifest ID: 575860
Generator EPA ID: CAL000388891
Shipment Date: 2019-09-04
Manifest Number: 013639919FLE
Line Number: 2
Method Code: H141
Quantity Tons: 0.00650
Quantity Waste: 13.000000
Quantity Unit: P
Number of Containers: 1
Type of Container: Fiber or plastic boxes, cartons, cases
Quantity Type: Pounds
Federal Code: U002

State:
Year: 2019
EM Manifest ID: 575860
Generator EPA ID: CAL000388891
Shipment Date: 2019-09-04
Manifest Number: 013639919FLE
Line Number: 1
Method Code: H141
Quantity Tons: 0.00750
Quantity Waste: 15.000000
Quantity Unit: P
Number of Containers: 1
Type of Container: Fiber or plastic boxes, cartons, cases
Quantity Type: Pounds
State Code: 331

Year: 2019
EM Manifest ID: 575860
Generator EPA ID: CAL000388891
Shipment Date: 2019-09-04
Manifest Number: 013639919FLE
Line Number: 2
Method Code: H141
Quantity Tons: 0.00650
Quantity Waste: 13.000000

LUSH 322 (Continued) **S123630569**

Quantity Unit:	P
Number of Containers:	1
Type of Container:	Fiber or plastic boxes, cartons, cases
Quantity Type:	Pounds
State Code:	331

Year:	2019
EM Manifest ID:	628923
Shipment Date:	9/4/2019
Shipment Date:	9/4/2019
Receipt Date:	9/16/2019
Manifest Number:	013639920FLE
Generator EPA ID:	CAL000388891
Name:	ULTA BEAUTY 562
Address:	6000 SEPULVEDA BLVD
Address 2:	Not reported
City,State,Zip:	CULVER CITY 90230
Telephone:	800-451-8346
Contact:	Not reported
Contact Telephone:	310-390-1420
Contact Email:	Not reported
Transporter 1 EPA ID:	MNS000110924
Transporter Name:	Not reported
Transporter 1 Emergency Number:	Not reported
Transporter 2 EPA ID:	CAR000175422
Transporter Name 2:	Not reported
Transporter 2 Emergency Number:	Not reported
TSDF EPA ID:	AZR000515924
TSDF Name:	YUMA YES WASTE TRANSFER FACILITY
TSDF Address 1:	2730 E 13TH ST
TSDF Address 2:	Not reported
TSDF City,State,Zip:	YUMA 85365-1901
TSDF Telephone:	Not reported
TSDFA EPA ID:	Not reported
Waste Code Description:	- Not reported
RCRA Code:	Not reported
Meth Code:	- Not reported
Quantity Tons:	Not reported
Waste Quantity:	Not reported
Quantity Unit:	Not reported

State:

Year:	2019
EM Manifest ID:	628923
Generator EPA ID:	CAL000388891
Shipment Date:	2019-09-04
Manifest Number:	013639920FLE
Line Number:	1
Method Code:	H141
Quantity Tons:	0.27000
Quantity Waste:	540.000000
Quantity Unit:	P
Number of Containers:	3
Type of Container:	Fiberboard or plastic drums, barrels, kegs
Quantity Type:	Pounds
State Code:	331

LUSH 322 (Continued) **S123630569**

Year:	2019
EM Manifest ID:	628923
Generator EPA ID:	CAL000388891
Shipment Date:	2019-09-04
Manifest Number:	013639920FLE
Line Number:	2
Method Code:	H141
Quantity Tons:	0.08300
Quantity Waste:	166.000000
Quantity Unit:	P
Number of Containers:	1
Type of Container:	Fiberboard or plastic drums, barrels, kegs
Quantity Type:	Pounds
State Code:	331

Year:	2019
EM Manifest ID:	535981
Shipment Date:	8/8/2019
Shipment Date:	8/8/2019
Receipt Date:	8/20/2019
Manifest Number:	013444692FLE
Generator EPA ID:	CAL000388891
Name:	ULTA BEAUTY 562
Address:	6000 SEPULVEDA BLVD
Address 2:	Not reported
City,State,Zip:	CULVER CITY 90230
Telephone:	800-451-8346
Contact:	Not reported
Contact Telephone:	310-390-1420
Contact Email:	Not reported
Transporter 1 EPA ID:	MNS000110924
Transporter Name:	Not reported
Transporter 1 Emergency Number:	Not reported
Transporter 2 EPA ID:	CAR000175422
Transporter Name 2:	Not reported
Transporter 2 Emergency Number:	Not reported
TSDF EPA ID:	AZR000515924
TSDF Name:	YUMA YES WASTE TRANSFER FACILITY
TSDF Address 1:	2730 E 13TH ST
TSDF Address 2:	Not reported
TSDF City,State,Zip:	YUMA 85365-1901
TSDF Telephone:	Not reported
TSDFA EPA ID:	Not reported
Waste Code Description:	- Not reported
RCRA Code:	Not reported
Meth Code:	- Not reported
Quantity Tons:	Not reported
Waste Quantity:	Not reported
Quantity Unit:	Not reported

State:

Year:	2019
EM Manifest ID:	535981
Generator EPA ID:	CAL000388891
Shipment Date:	2019-08-08
Manifest Number:	013444692FLE
Line Number:	1

LUSH 322 (Continued) **S123630569**

Method Code:	H141
Quantity Tons:	0.16200
Quantity Waste:	324.000000
Quantity Unit:	P
Number of Containers:	2
Type of Container:	Fiberboard or plastic drums, barrels, kegs
Quantity Type:	Pounds
State Code:	331

Year:	2019
EM Manifest ID:	535981
Generator EPA ID:	CAL000388891
Shipment Date:	2019-08-08
Manifest Number:	013444692FLE
Line Number:	2
Method Code:	H141
Quantity Tons:	0.09050
Quantity Waste:	181.000000
Quantity Unit:	P
Number of Containers:	2
Type of Container:	Fiberboard or plastic drums, barrels, kegs
Quantity Type:	Pounds
State Code:	331

Year:	2019
EM Manifest ID:	417970
Shipment Date:	8/13/2018
Shipment Date:	8/13/2018
Receipt Date:	8/30/2018
Manifest Number:	011445743FLE
Generator EPA ID:	CAL000388891
Name:	ULTA BEAUTY 562
Address:	6000 SEPULVEDA BLVD
Address 2:	Not reported
City,State,Zip:	CULVER CITY 90230
Telephone:	800-451-8346
Contact:	Not reported
Contact Telephone:	310-390-1420
Contact Email:	Not reported
Transporter 1 EPA ID:	MNS000110924
Transporter Name:	Not reported
Transporter 1 Emergency Number:	Not reported
Transporter 2 EPA ID:	CAR000175422
Transporter Name 2:	Not reported
Transporter 2 Emergency Number:	Not reported
TSDF EPA ID:	AZR000515924
TSDF Name:	YUMA YES WASTE TRANSFER FACILITY
TSDF Address 1:	2730 E 13TH ST
TSDF Address 2:	Not reported
TSDF City,State,Zip:	YUMA 85365-1901
TSDF Telephone:	Not reported
TSDFA EPA ID:	Not reported
Waste Code Description:	- Not reported
RCRA Code:	Not reported
Meth Code:	- Not reported
Quantity Tons:	Not reported

LUSH 322 (Continued) **S123630569**

Waste Quantity:	Not reported
Quantity Unit:	Not reported

State:

Year:	2019
EM Manifest ID:	417970
Generator EPA ID:	CAL000388891
Shipment Date:	2018-08-13
Manifest Number:	011445743FLE
Line Number:	1
Method Code:	H141
Quantity Tons:	0.23250
Quantity Waste:	465.000000
Quantity Unit:	P
Number of Containers:	3
Type of Container:	Metal drums, barrels, kegs
Quantity Type:	Pounds
State Code:	331

Year:	2019
EM Manifest ID:	417970
Generator EPA ID:	CAL000388891
Shipment Date:	2018-08-13
Manifest Number:	011445743FLE
Line Number:	2
Method Code:	H141
Quantity Tons:	0.08150
Quantity Waste:	163.000000
Quantity Unit:	P
Number of Containers:	1
Type of Container:	Fiberboard or plastic drums, barrels, kegs
Quantity Type:	Pounds
State Code:	331

Year:	2019
EM Manifest ID:	551003
Shipment Date:	7/14/2018
Shipment Date:	7/14/2018
Receipt Date:	7/23/2018
Manifest Number:	011441421FLE
Generator EPA ID:	CAL000388891
Name:	ULTA BEAUTY 562
Address:	6000 SEPULVEDA BLVD
Address 2:	Not reported
City,State,Zip:	CULVER CITY 90230
Telephone:	800-451-8346
Contact:	Not reported
Contact Telephone:	630-296-1552
Contact Email:	Not reported
Transporter 1 EPA ID:	MNS000110924
Transporter Name:	Not reported
Transporter 1 Emergency Number:	Not reported
Transporter 2 EPA ID:	CAR000175422
Transporter Name 2:	Not reported
Transporter 2 Emergency Number:	Not reported
TSDF EPA ID:	AZR000515924
TSDF Name:	YUMA YES WASTE TRANSFER FACILITY

LUSH 322 (Continued) **S123630569**

TSDF Address 1: 2730 E 13TH ST
TSDF Address 2: Not reported
TSDF City,State,Zip: YUMA 85365-1901
TSDF Telephone: Not reported
TSDFA EPA ID: Not reported
Waste Code Description: - Not reported
RCRA Code: Not reported
Meth Code: - Not reported
Quantity Tons: Not reported
Waste Quantity: Not reported
Quantity Unit: Not reported

State:
Year: 2019
EM Manifest ID: 551003
Generator EPA ID: CAL000388891
Shipment Date: 2018-07-14
Manifest Number: 011441421FLE
Line Number: 1
Method Code: H141
Quantity Tons: 0.08600
Quantity Waste: 172.000000
Quantity Unit: P
Number of Containers: 1
Type of Container: Fiberboard or plastic drums, barrels, kegs
Quantity Type: Pounds
State Code: 331

Year: 2019
EM Manifest ID: 551003
Generator EPA ID: CAL000388891
Shipment Date: 2018-07-14
Manifest Number: 011441421FLE
Line Number: 2
Method Code: H141
Quantity Tons: 0.06950
Quantity Waste: 139.000000
Quantity Unit: P
Number of Containers: 1
Type of Container: Fiberboard or plastic drums, barrels, kegs
Quantity Type: Pounds
State Code: 331

Year: 2019
EM Manifest ID: 456820
Shipment Date: 7/10/2019
Shipment Date: 7/10/2019
Receipt Date: 7/22/2019
Manifest Number: 013433724FLE
Generator EPA ID: CAL000388891
Name: ULTA BEAUTY #562
Address: 6000 SEPULVEDA BLVD
Address 2: Not reported
City,State,Zip: CULVER CITY 90230
Telephone: 800-451-8346
Contact: Not reported
Contact Telephone: 310-390-1420

LUSH 322 (Continued) **S123630569**

Contact Email:	Not reported
Transporter 1 EPA ID:	MNS000110924
Transporter Name:	Not reported
Transporter 1 Emergency Number:	Not reported
Transporter 2 EPA ID:	CAR000175422
Transporter Name 2:	Not reported
Transporter 2 Emergency Number:	Not reported
TSDF EPA ID:	AZR000515924
TSDF Name:	YUMA YES WASTE TRANSFER FACILITY
TSDF Address 1:	2730 E 13TH ST
TSDF Address 2:	Not reported
TSDF City,State,Zip:	YUMA 85365-1901
TSDF Telephone:	Not reported
TSDFA EPA ID:	Not reported
Waste Code Description:	- Not reported
RCRA Code:	Not reported
Meth Code:	- Not reported
Quantity Tons:	Not reported
Waste Quantity:	Not reported
Quantity Unit:	Not reported

State:

Year:	2019
EM Manifest ID:	456820
Generator EPA ID:	CAL000388891
Shipment Date:	2019-07-10
Manifest Number:	013433724FLE
Line Number:	1
Method Code:	H141
Quantity Tons:	0.17800
Quantity Waste:	356.000000
Quantity Unit:	P
Number of Containers:	3
Type of Container:	Fiberboard or plastic drums, barrels, kegs
Quantity Type:	Pounds
State Code:	331

Year:	2019
EM Manifest ID:	456820
Generator EPA ID:	CAL000388891
Shipment Date:	2019-07-10
Manifest Number:	013433724FLE
Line Number:	2
Method Code:	H141
Quantity Tons:	0.06200
Quantity Waste:	124.000000
Quantity Unit:	P
Number of Containers:	1
Type of Container:	Fiberboard or plastic drums, barrels, kegs
Quantity Type:	Pounds
State Code:	331

Year:	2019
EM Manifest ID:	417566
Shipment Date:	6/20/2018
Shipment Date:	6/20/2018
Receipt Date:	7/3/2018

LUSH 322 (Continued) **S123630569**

Manifest Number:	011312135FLE
Generator EPA ID:	CAL000388891
Name:	ULTA BEAUTY 562
Address:	6000 SEPULVEDA BLVD
Address 2:	Not reported
City,State,Zip:	CULVER CITY 90230
Telephone:	800-451-8346
Contact:	Not reported
Contact Telephone:	630-296-1552
Contact Email:	Not reported
Transporter 1 EPA ID:	MNS000110924
Transporter Name:	Not reported
Transporter 1 Emergency Number:	Not reported
Transporter 2 EPA ID:	CAR000175422
Transporter Name 2:	Not reported
Transporter 2 Emergency Number:	Not reported
TSDF EPA ID:	AZR000515924
TSDF Name:	YUMA YES WASTE TRANSFER FACILITY
TSDF Address 1:	2730 E 13TH ST
TSDF Address 2:	Not reported
TSDF City,State,Zip:	YUMA 85365-1901
TSDF Telephone:	Not reported
TSDFA EPA ID:	Not reported
Waste Code Description:	- Not reported
RCRA Code:	Not reported
Meth Code:	- Not reported
Quantity Tons:	Not reported
Waste Quantity:	Not reported
Quantity Unit:	Not reported

State:

Year:	2019
EM Manifest ID:	417566
Generator EPA ID:	CAL000388891
Shipment Date:	2018-06-20
Manifest Number:	011312135FLE
Line Number:	1
Method Code:	H141
Quantity Tons:	0.06500
Quantity Waste:	130.000000
Quantity Unit:	P
Number of Containers:	1
Type of Container:	Fiberboard or plastic drums, barrels, kegs
Quantity Type:	Pounds
State Code:	331

Year:	2019
EM Manifest ID:	451779
Shipment Date:	6/12/2019
Shipment Date:	6/12/2019
Receipt Date:	6/25/2019
Manifest Number:	013433614FLE
Generator EPA ID:	CAL000388891
Name:	ULTA BEAUTY
Address:	6000 SEPULVEDA BLVD
Address 2:	Not reported
City,State,Zip:	CULVER CITY 90230

LUSH 322 (Continued) **S123630569**

Telephone:	800-451-8346
Contact:	Not reported
Contact Telephone:	775-575-2760
Contact Email:	Not reported
Transporter 1 EPA ID:	MNS000110924
Transporter Name:	Not reported
Transporter 1 Emergency Number:	Not reported
Transporter 2 EPA ID:	MNS000110924
Transporter Name 2:	Not reported
Transporter 2 Emergency Number:	Not reported
TSDF EPA ID:	NVD980895338
TSDF Name:	21st Century Environmental Management of Nevada, LLC
TSDF Address 1:	2095 Newlands Drive East
TSDF Address 2:	Not reported
TSDF City,State,Zip:	Fernley 89408
TSDF Telephone:	Not reported
TSDFA EPA ID:	Not reported
Waste Code Description:	- Not reported
RCRA Code:	Not reported
Meth Code:	- Not reported
Quantity Tons:	Not reported
Waste Quantity:	Not reported
Quantity Unit:	Not reported

Federal:

Year:	2019
EM Manifest ID:	451779
Generator EPA ID:	CAL000388891
Shipment Date:	2019-06-12
Manifest Number:	013433614FLE
Line Number:	1
Method Code:	H141
Quantity Tons:	0.00450
Quantity Waste:	9.000000
Quantity Unit:	P
Number of Containers:	1
Type of Container:	Fiber or plastic boxes, cartons, cases
Quantity Type:	Pounds
Federal Code:	D001

Year:	2019
EM Manifest ID:	451779
Generator EPA ID:	CAL000388891
Shipment Date:	2019-06-12
Manifest Number:	013433614FLE
Line Number:	2
Method Code:	H141
Quantity Tons:	0.00200
Quantity Waste:	4.000000
Quantity Unit:	P
Number of Containers:	1
Type of Container:	Fiber or plastic boxes, cartons, cases
Quantity Type:	Pounds
Federal Code:	D001

Year:	2019
EM Manifest ID:	451779
Generator EPA ID:	CAL000388891

LUSH 322 (Continued) **S123630569**

Shipment Date: 2019-06-12
Manifest Number: 013433614FLE
Line Number: 2
Method Code: H141
Quantity Tons: 0.00200
Quantity Waste: 4.000000
Quantity Unit: P
Number of Containers: 1
Type of Container: Fiber or plastic boxes, cartons, cases
Quantity Type: Pounds
Federal Code: U002

State:
Year: 2019
EM Manifest ID: 451779
Generator EPA ID: CAL000388891
Shipment Date: 2019-06-12
Manifest Number: 013433614FLE
Line Number: 1
Method Code: H141
Quantity Tons: 0.00450
Quantity Waste: 9.000000
Quantity Unit: P
Number of Containers: 1
Type of Container: Fiber or plastic boxes, cartons, cases
Quantity Type: Pounds
State Code: 331

Year: 2019
EM Manifest ID: 451779
Generator EPA ID: CAL000388891
Shipment Date: 2019-06-12
Manifest Number: 013433614FLE
Line Number: 2
Method Code: H141
Quantity Tons: 0.00200
Quantity Waste: 4.000000
Quantity Unit: P
Number of Containers: 1
Type of Container: Fiber or plastic boxes, cartons, cases
Quantity Type: Pounds
State Code: 331

Year: 2019
EM Manifest ID: 440910
Shipment Date: 6/12/2019
Shipment Date: 6/12/2019
Receipt Date: 6/25/2019
Manifest Number: 013433615FLE
Generator EPA ID: CAL000388891
Name: ULTA BEAUTY #562
Address: 6000 SEPULVEDA BLVD
Address 2: Not reported
City,State,Zip: CULVER CITY 90230
Telephone: 800-451-8346
Contact: Not reported

LUSH 322 (Continued) **S123630569**

Contact Telephone:	310-390-1420
Contact Email:	Not reported
Transporter 1 EPA ID:	MNS000110924
Transporter Name:	Not reported
Transporter 1 Emergency Number:	Not reported
Transporter 2 EPA ID:	CAR000175422
Transporter Name 2:	Not reported
Transporter 2 Emergency Number:	Not reported
TSDF EPA ID:	AZR000515924
TSDF Name:	YUMA YES WASTE TRANSFER FACILITY
TSDF Address 1:	2730 E 13TH ST
TSDF Address 2:	Not reported
TSDF City,State,Zip:	YUMA 85365-1901
TSDF Telephone:	Not reported
TSDFA EPA ID:	Not reported
Waste Code Description:	- Not reported
RCRA Code:	Not reported
Meth Code:	- Not reported
Quantity Tons:	Not reported
Waste Quantity:	Not reported
Quantity Unit:	Not reported

State:

Year:	2019
EM Manifest ID:	440910
Generator EPA ID:	CAL000388891
Shipment Date:	2019-06-12
Manifest Number:	013433615FLE
Line Number:	1
Method Code:	H141
Quantity Tons:	0.14700
Quantity Waste:	294.000000
Quantity Unit:	P
Number of Containers:	2
Type of Container:	Fiberboard or plastic drums, barrels, kegs
Quantity Type:	Pounds
State Code:	331

Year:	2019
EM Manifest ID:	440910
Generator EPA ID:	CAL000388891
Shipment Date:	2019-06-12
Manifest Number:	013433615FLE
Line Number:	2
Method Code:	H141
Quantity Tons:	0.13000
Quantity Waste:	260.000000
Quantity Unit:	P
Number of Containers:	2
Type of Container:	Fiberboard or plastic drums, barrels, kegs
Quantity Type:	Pounds
State Code:	331

Year:	2019
EM Manifest ID:	400784
Shipment Date:	5/16/2019
Shipment Date:	5/16/2019

LUSH 322 (Continued) **S123630569**

Receipt Date:	6/3/2019
Manifest Number:	012441067FLE
Generator EPA ID:	CAL000388891
Name:	ULTA BEAUTY 562
Address:	6000 SEPULVEDA BLVD
Address 2:	Not reported
City,State,Zip:	CULVER CITY 90230
Telephone:	800-451-8346
Contact:	Not reported
Contact Telephone:	310-390-1420
Contact Email:	Not reported
Transporter 1 EPA ID:	MNS000110924
Transporter Name:	Not reported
Transporter 1 Emergency Number:	Not reported
Transporter 2 EPA ID:	CAR000175422
Transporter Name 2:	Not reported
Transporter 2 Emergency Number:	Not reported
TSDF EPA ID:	AZR000515924
TSDF Name:	YUMA YES WASTE TRANSFER FACILITY
TSDF Address 1:	2730 E 13TH ST
TSDF Address 2:	Not reported
TSDF City,State,Zip:	YUMA 85365-1901
TSDF Telephone:	Not reported
TSDFA EPA ID:	Not reported
Waste Code Description:	- Not reported
RCRA Code:	Not reported
Meth Code:	- Not reported
Quantity Tons:	Not reported
Waste Quantity:	Not reported
Quantity Unit:	Not reported

State:

Year:	2019
EM Manifest ID:	400784
Generator EPA ID:	CAL000388891
Shipment Date:	2019-05-16
Manifest Number:	012441067FLE
Line Number:	1
Method Code:	H141
Quantity Tons:	0.16100
Quantity Waste:	322.000000
Quantity Unit:	P
Number of Containers:	2
Type of Container:	Metal drums, barrels, kegs
Quantity Type:	Pounds
State Code:	331

Year:	2019
EM Manifest ID:	400784
Generator EPA ID:	CAL000388891
Shipment Date:	2019-05-16
Manifest Number:	012441067FLE
Line Number:	2
Method Code:	H141
Quantity Tons:	0.11600
Quantity Waste:	232.000000
Quantity Unit:	P
Number of Containers:	1

LUSH 322 (Continued) **S123630569**

Type of Container:	Fiberboard or plastic drums, barrels, kegs
Quantity Type:	Pounds
State Code:	331

Additional Information:

Year:	2018
EM Manifest ID:	129681
Shipment Date:	9/28/2018
Shipment Date:	9/28/2018
Receipt Date:	10/13/2018
Manifest Number:	011442190FLE
Generator EPA ID:	CAL000388891
Name:	ULTA BEAUTY 562
Address:	6000 SEPULVEDA BLVD
Address 2:	Not reported
City,State,Zip:	CULVER CITY 90230
Telephone:	800-451-8346
Contact:	Not reported
Contact Telephone:	310-390-1420
Contact Email:	Not reported
Transporter 1 EPA ID:	MNS000110924
Transporter Name:	Not reported
Transporter 1 Emergency Number:	Not reported
Transporter 2 EPA ID:	CAR000175422
Transporter Name 2:	Not reported
Transporter 2 Emergency Number:	Not reported
TSDF EPA ID:	AZR000515924
TSDF Name:	YUMA YES WASTE TRANSFER FACILITY
TSDF Address 1:	2730 E 13TH ST
TSDF Address 2:	Not reported
TSDF City,State,Zip:	YUMA 85365-1901
TSDF Telephone:	Not reported
TSDFA EPA ID:	Not reported
Waste Code Description:	- Not reported
RCRA Code:	Not reported
Meth Code:	- Not reported
Quantity Tons:	Not reported
Waste Quantity:	Not reported
Quantity Unit:	Not reported

State:

Year:	2018
EM Manifest ID:	129681
Generator EPA ID:	CAL000388891
Shipment Date:	2018-09-28
Manifest Number:	011442190FLE
Line Number:	1
Method Code:	H141
Quantity Tons:	0.09400
Quantity Waste:	188.000000
Quantity Unit:	P
Number of Containers:	1
Type of Container:	Fiberboard or plastic drums, barrels, kegs
Quantity Type:	Pounds
State Code:	331

LUSH 322 (Continued) **S123630569**

Year:	2018
EM Manifest ID:	129681
Generator EPA ID:	CAL000388891
Shipment Date:	2018-09-28
Manifest Number:	011442190FLE
Line Number:	2
Method Code:	H141
Quantity Tons:	0.20550
Quantity Waste:	411.000000
Quantity Unit:	P
Number of Containers:	3
Type of Container:	Metal drums, barrels, kegs
Quantity Type:	Pounds
State Code:	331

Year:	2018
EM Manifest ID:	009376170FLE20170822_D_1
Shipment Date:	8/22/2017
Shipment Date:	8/22/2017
Receipt Date:	9/5/2017
Manifest Number:	009376170FLE
Generator EPA ID:	CAL000388891
Name:	ULTA BEAUTY #562
Address:	Not reported
Address 2:	Not reported
City,State,Zip:	Not reported
Telephone:	Not reported
Contact:	Not reported
Contact Telephone:	Not reported
Contact Email:	Not reported
Transporter 1 EPA ID:	MNS000110924
Transporter Name:	Not reported
Transporter 1 Emergency Number:	Not reported
Transporter 2 EPA ID:	CAR000217554
Transporter Name 2:	Not reported
Transporter 2 Emergency Number:	Not reported
TSDF EPA ID:	CAD008364432
TSDF Name:	RHO CHEM LLC
TSDF Address 1:	Not reported
TSDF Address 2:	Not reported
TSDF City,State,Zip:	Not reported
TSDF Telephone:	Not reported
TSDFA EPA ID:	Not reported
Waste Code Description:	- Not reported
RCRA Code:	Not reported
Meth Code:	- Not reported
Quantity Tons:	Not reported
Waste Quantity:	Not reported
Quantity Unit:	Not reported

Federal:

Year:	2018
EM Manifest ID:	009376170FLE20170822_D_1
Generator EPA ID:	CAL000388891
Shipment Date:	2017-08-22
Manifest Number:	009376170FLE
Line Number:	1

LUSH 322 (Continued) **S123630569**

Method Code:	H141
Quantity Tons:	0.00250
Quantity Waste:	5.000000
Quantity Unit:	P
Number of Containers:	1
Type of Container:	NULL
Quantity Type:	NULL
Federal Code:	D001

Year:	2018
EM Manifest ID:	009376170FLE20170822_D_1
Generator EPA ID:	CAL000388891
Shipment Date:	2017-08-22
Manifest Number:	009376170FLE
Line Number:	2
Method Code:	H141
Quantity Tons:	0.00750
Quantity Waste:	15.000000
Quantity Unit:	P
Number of Containers:	1
Type of Container:	NULL
Quantity Type:	NULL
Federal Code:	D001

Year:	2018
EM Manifest ID:	009376170FLE20170822_D_1
Generator EPA ID:	CAL000388891
Shipment Date:	2017-08-22
Manifest Number:	009376170FLE
Line Number:	2
Method Code:	H141
Quantity Tons:	0.00750
Quantity Waste:	15.000000
Quantity Unit:	P
Number of Containers:	1
Type of Container:	NULL
Quantity Type:	NULL
Federal Code:	U002

State:

Year:	2018
EM Manifest ID:	009376170FLE20170822_D_1
Generator EPA ID:	CAL000388891
Shipment Date:	2017-08-22
Manifest Number:	009376170FLE
Line Number:	1
Method Code:	H141
Quantity Tons:	0.00250
Quantity Waste:	5.000000
Quantity Unit:	P
Number of Containers:	1
Type of Container:	NULL
Quantity Type:	NULL
State Code:	331

Year:	2018
EM Manifest ID:	009376170FLE20170822_D_1

LUSH 322 (Continued) **S123630569**

Generator EPA ID:	CAL000388891
Shipment Date:	2017-08-22
Manifest Number:	009376170FLE
Line Number:	2
Method Code:	H141
Quantity Tons:	0.00750
Quantity Waste:	15.000000
Quantity Unit:	P
Number of Containers:	1
Type of Container:	NULL
Quantity Type:	NULL
State Code:	331
Year:	2018
EM Manifest ID:	009376170FLE20170822_D_1
Generator EPA ID:	CAL000388891
Shipment Date:	2017-08-22
Manifest Number:	009376170FLE
Line Number:	3
Method Code:	H141
Quantity Tons:	0.06950
Quantity Waste:	139.000000
Quantity Unit:	P
Number of Containers:	1
Type of Container:	NULL
Quantity Type:	NULL
State Code:	331
Year:	2018
EM Manifest ID:	009376170FLE20170822_D_1
Generator EPA ID:	CAL000388891
Shipment Date:	2017-08-22
Manifest Number:	009376170FLE
Line Number:	4
Method Code:	H141
Quantity Tons:	0.12150
Quantity Waste:	243.000000
Quantity Unit:	P
Number of Containers:	2
Type of Container:	NULL
Quantity Type:	NULL
State Code:	331
Year:	2018
EM Manifest ID:	009376076FLE20170725_D_1
Shipment Date:	7/25/2017
Shipment Date:	7/25/2017
Receipt Date:	8/3/2017
Manifest Number:	009376076FLE
Generator EPA ID:	CAL000388891
Name:	ULTA BEAUTY #562
Address:	Not reported
Address 2:	Not reported
City,State,Zip:	Not reported
Telephone:	Not reported
Contact:	Not reported

LUSH 322 (Continued) **S123630569**

Contact Telephone:	Not reported
Contact Email:	Not reported
Transporter 1 EPA ID:	MNS000110924
Transporter Name:	Not reported
Transporter 1 Emergency Number:	Not reported
Transporter 2 EPA ID:	NED986382133
Transporter Name 2:	Not reported
Transporter 2 Emergency Number:	Not reported
TSDF EPA ID:	CAD008364432
TSDF Name:	RHO CHEM LLC
TSDF Address 1:	Not reported
TSDF Address 2:	Not reported
TSDF City,State,Zip:	Not reported
TSDF Telephone:	Not reported
TSDFA EPA ID:	Not reported
Waste Code Description:	- Not reported
RCRA Code:	Not reported
Meth Code:	- Not reported
Quantity Tons:	Not reported
Waste Quantity:	Not reported
Quantity Unit:	Not reported

State:

Year:	2018
EM Manifest ID:	009376076FLE20170725_D_1
Generator EPA ID:	CAL000388891
Shipment Date:	2017-07-25
Manifest Number:	009376076FLE
Line Number:	1
Method Code:	H141
Quantity Tons:	0.05850
Quantity Waste:	117.000000
Quantity Unit:	P
Number of Containers:	1
Type of Container:	NULL
Quantity Type:	NULL
State Code:	331

Year:	2018
EM Manifest ID:	009376076FLE20170725_D_1
Generator EPA ID:	CAL000388891
Shipment Date:	2017-07-25
Manifest Number:	009376076FLE
Line Number:	2
Method Code:	H141
Quantity Tons:	0.06450
Quantity Waste:	129.000000
Quantity Unit:	P
Number of Containers:	1
Type of Container:	NULL
Quantity Type:	NULL
State Code:	331

Year:	2018
EM Manifest ID:	010205788FLE20170630_D_1
Shipment Date:	6/30/2017
Shipment Date:	6/30/2017

LUSH 322 (Continued) **S123630569**

Receipt Date:	7/12/2017
Manifest Number:	010205788FLE
Generator EPA ID:	CAL000388891
Name:	ULTA BEAUTY #562
Address:	Not reported
Address 2:	Not reported
City,State,Zip:	Not reported
Telephone:	Not reported
Contact:	Not reported
Contact Telephone:	Not reported
Contact Email:	Not reported
Transporter 1 EPA ID:	MNS000110924
Transporter Name:	Not reported
Transporter 1 Emergency Number:	Not reported
Transporter 2 EPA ID:	NED986382133
Transporter Name 2:	Not reported
Transporter 2 Emergency Number:	Not reported
TSDF EPA ID:	CAD008364432
TSDF Name:	RHO CHEM LLC
TSDF Address 1:	Not reported
TSDF Address 2:	Not reported
TSDF City,State,Zip:	Not reported
TSDF Telephone:	Not reported
TSDFA EPA ID:	Not reported
Waste Code Description:	- Not reported
RCRA Code:	Not reported
Meth Code:	- Not reported
Quantity Tons:	Not reported
Waste Quantity:	Not reported
Quantity Unit:	Not reported

Federal:

Year:	2018
EM Manifest ID:	010205788FLE20170630_D_1
Generator EPA ID:	CAL000388891
Shipment Date:	2017-06-30
Manifest Number:	010205788FLE
Line Number:	1
Method Code:	H141
Quantity Tons:	0.00550
Quantity Waste:	11.000000
Quantity Unit:	P
Number of Containers:	1
Type of Container:	NULL
Quantity Type:	NULL
Federal Code:	D001

Year:	2018
EM Manifest ID:	010205788FLE20170630_D_1
Generator EPA ID:	CAL000388891
Shipment Date:	2017-06-30
Manifest Number:	010205788FLE
Line Number:	1
Method Code:	H141
Quantity Tons:	0.00550
Quantity Waste:	11.000000
Quantity Unit:	P
Number of Containers:	1

LUSH 322 (Continued) **S123630569**

Type of Container: NULL
Quantity Type: NULL
Federal Code: U002

Year: 2018
EM Manifest ID: 010205788FLE20170630_D_1
Generator EPA ID: CAL000388891
Shipment Date: 2017-06-30
Manifest Number: 010205788FLE
Line Number: 2
Method Code: H141
Quantity Tons: 0.00100
Quantity Waste: 2.000000
Quantity Unit: P
Number of Containers: 1
Type of Container: NULL
Quantity Type: NULL
Federal Code: D001

State:
Year: 2018
EM Manifest ID: 010205788FLE20170630_D_1
Generator EPA ID: CAL000388891
Shipment Date: 2017-06-30
Manifest Number: 010205788FLE
Line Number: 1
Method Code: H141
Quantity Tons: 0.00550
Quantity Waste: 11.000000
Quantity Unit: P
Number of Containers: 1
Type of Container: NULL
Quantity Type: NULL
State Code: 331

Year: 2018
EM Manifest ID: 010205788FLE20170630_D_1
Generator EPA ID: CAL000388891
Shipment Date: 2017-06-30
Manifest Number: 010205788FLE
Line Number: 2
Method Code: H141
Quantity Tons: 0.00100
Quantity Waste: 2.000000
Quantity Unit: P
Number of Containers: 1
Type of Container: NULL
Quantity Type: NULL
State Code: 331

Year: 2018
EM Manifest ID: 010205788FLE20170630_D_1
Generator EPA ID: CAL000388891
Shipment Date: 2017-06-30
Manifest Number: 010205788FLE
Line Number: 3
Method Code: H141

LUSH 322 (Continued) **S123630569**

Quantity Tons:	0.07900
Quantity Waste:	158.000000
Quantity Unit:	P
Number of Containers:	1
Type of Container:	NULL
Quantity Type:	NULL
State Code:	331
Year:	2018
EM Manifest ID:	010205788FLE20170630_D_1
Generator EPA ID:	CAL000388891
Shipment Date:	2017-06-30
Manifest Number:	010205788FLE
Line Number:	4
Method Code:	H141
Quantity Tons:	0.08200
Quantity Waste:	164.000000
Quantity Unit:	P
Number of Containers:	1
Type of Container:	NULL
Quantity Type:	NULL
State Code:	331
Year:	2018
EM Manifest ID:	010205788FLE20170630_D_1
Generator EPA ID:	CAL000388891
Shipment Date:	2017-06-30
Manifest Number:	010205788FLE
Line Number:	5
Method Code:	H141
Quantity Tons:	0.01500
Quantity Waste:	30.000000
Quantity Unit:	P
Number of Containers:	1
Type of Container:	NULL
Quantity Type:	NULL
State Code:	331
Year:	2018
EM Manifest ID:	011312134FLE20180620_D_1
Shipment Date:	6/20/2018
Shipment Date:	6/20/2018
Receipt Date:	7/10/2018
Manifest Number:	011312134FLE
Generator EPA ID:	CAL000388891
Name:	ULTA BEAUTY #562
Address:	Not reported
Address 2:	Not reported
City,State,Zip:	Not reported
Telephone:	Not reported
Contact:	Not reported
Contact Telephone:	Not reported
Contact Email:	Not reported
Transporter 1 EPA ID:	MNS000110924
Transporter Name:	Not reported
Transporter 1 Emergency Number:	Not reported

LUSH 322 (Continued) **S123630569**

Transporter 2 EPA ID:	CAR000217554
Transporter Name 2:	Not reported
Transporter 2 Emergency Number:	Not reported
TSDF EPA ID:	NVD980895338
TSDF Name:	21ST CENTURY EMN LLC
TSDF Address 1:	Not reported
TSDF Address 2:	Not reported
TSDF City,State,Zip:	Not reported
TSDF Telephone:	Not reported
TSDFA EPA ID:	Not reported
Waste Code Description:	- Not reported
RCRA Code:	Not reported
Meth Code:	- Not reported
Quantity Tons:	Not reported
Waste Quantity:	Not reported
Quantity Unit:	Not reported

Federal:

Year:	2018
EM Manifest ID:	011312134FLE20180620_D_1
Generator EPA ID:	CAL000388891
Shipment Date:	2018-06-20
Manifest Number:	011312134FLE
Line Number:	1
Method Code:	H141
Quantity Tons:	0.06250
Quantity Waste:	125.000000
Quantity Unit:	P
Number of Containers:	1
Type of Container:	NULL
Quantity Type:	NULL
Federal Code:	D001

Year:	2018
EM Manifest ID:	011312134FLE20180620_D_1
Generator EPA ID:	CAL000388891
Shipment Date:	2018-06-20
Manifest Number:	011312134FLE
Line Number:	1
Method Code:	H141
Quantity Tons:	0.06250
Quantity Waste:	125.000000
Quantity Unit:	P
Number of Containers:	1
Type of Container:	NULL
Quantity Type:	NULL
Federal Code:	U002

Year:	2018
EM Manifest ID:	011312134FLE20180620_D_1
Generator EPA ID:	CAL000388891
Shipment Date:	2018-06-20
Manifest Number:	011312134FLE
Line Number:	2
Method Code:	H141
Quantity Tons:	0.01100
Quantity Waste:	22.000000
Quantity Unit:	P

LUSH 322 (Continued) **S123630569**

Number of Containers: 1
Type of Container: NULL
Quantity Type: NULL
Federal Code: D001

State:
Year: 2018
EM Manifest ID: 011312134FLE20180620_D_1
Generator EPA ID: CAL000388891
Shipment Date: 2018-06-20
Manifest Number: 011312134FLE
Line Number: 1
Method Code: H141
Quantity Tons: 0.06250
Quantity Waste: 125.000000
Quantity Unit: P
Number of Containers: 1
Type of Container: NULL
Quantity Type: NULL
State Code: 331

Year: 2018
EM Manifest ID: 011312134FLE20180620_D_1
Generator EPA ID: CAL000388891
Shipment Date: 2018-06-20
Manifest Number: 011312134FLE
Line Number: 2
Method Code: H141
Quantity Tons: 0.01100
Quantity Waste: 22.000000
Quantity Unit: P
Number of Containers: 1
Type of Container: NULL
Quantity Type: NULL
State Code: 331

Year: 2018
EM Manifest ID: 010109277FLE20170526_D_1
Shipment Date: 5/26/2017
Shipment Date: 5/26/2017
Receipt Date: 6/1/2017
Manifest Number: 010109277FLE
Generator EPA ID: CAL000388891
Name: ULTA BEAUTY #562
Address: Not reported
Address 2: Not reported
City,State,Zip: Not reported
Telephone: Not reported
Contact: Not reported
Contact Telephone: Not reported
Contact Email: Not reported
Transporter 1 EPA ID: MNS000110924
Transporter Name: Not reported
Transporter 1 Emergency Number: Not reported
Transporter 2 EPA ID: CAR000217000
Transporter Name 2: Not reported

LUSH 322 (Continued) **S123630569**

Transporter 2 Emergency Number:	Not reported
TSDF EPA ID:	CAD008364432
TSDF Name:	RHO CHEM LLC
TSDF Address 1:	Not reported
TSDF Address 2:	Not reported
TSDF City,State,Zip:	Not reported
TSDF Telephone:	Not reported
TSDFA EPA ID:	Not reported
Waste Code Description:	- Not reported
RCRA Code:	Not reported
Meth Code:	- Not reported
Quantity Tons:	Not reported
Waste Quantity:	Not reported
Quantity Unit:	Not reported

Federal:

Year:	2018
EM Manifest ID:	010109277FLE20170526_D_1
Generator EPA ID:	CAL000388891
Shipment Date:	2017-05-26
Manifest Number:	010109277FLE
Line Number:	1
Method Code:	H141
Quantity Tons:	0.00150
Quantity Waste:	3.000000
Quantity Unit:	P
Number of Containers:	1
Type of Container:	NULL
Quantity Type:	NULL
Federal Code:	D001

State:

Year:	2018
EM Manifest ID:	010109277FLE20170526_D_1
Generator EPA ID:	CAL000388891
Shipment Date:	2017-05-26
Manifest Number:	010109277FLE
Line Number:	1
Method Code:	H141
Quantity Tons:	0.00150
Quantity Waste:	3.000000
Quantity Unit:	P
Number of Containers:	1
Type of Container:	NULL
Quantity Type:	NULL
State Code:	331

Year:	2018
EM Manifest ID:	010109277FLE20170526_D_1
Generator EPA ID:	CAL000388891
Shipment Date:	2017-05-26
Manifest Number:	010109277FLE
Line Number:	2
Method Code:	H141
Quantity Tons:	0.10100
Quantity Waste:	202.000000
Quantity Unit:	P

LUSH 322 (Continued) **S123630569**

Number of Containers: 2
Type of Container: NULL
Quantity Type: NULL
State Code: 331

Year: 2018
EM Manifest ID: 010109277FLE20170526_D_1
Generator EPA ID: CAL000388891
Shipment Date: 2017-05-26
Manifest Number: 010109277FLE
Line Number: 3
Method Code: H141
Quantity Tons: 0.07500
Quantity Waste: 150.000000
Quantity Unit: P
Number of Containers: 1
Type of Container: NULL
Quantity Type: NULL
State Code: 331

Year: 2018
EM Manifest ID: 011407253FLE20180525_D_1
Shipment Date: 5/25/2018
Shipment Date: 5/25/2018
Receipt Date: 6/2/2018
Manifest Number: 011407253FLE
Generator EPA ID: CAL000388891
Name: ULTA BEAUTY #562
Address: Not reported
Address 2: Not reported
City,State,Zip: Not reported
Telephone: Not reported
Contact: Not reported
Contact Telephone: Not reported
Contact Email: Not reported
Transporter 1 EPA ID: MNS000110924
Transporter Name: Not reported
Transporter 1 Emergency Number: Not reported
Transporter 2 EPA ID: CAR000175422
Transporter Name 2: Not reported
Transporter 2 Emergency Number: Not reported
TSDF EPA ID: AZR000515924
TSDF Name: YUMA YES LLC
TSDF Address 1: Not reported
TSDF Address 2: Not reported
TSDF City,State,Zip: Not reported
TSDF Telephone: Not reported
TSDFA EPA ID: Not reported
Waste Code Description: - Not reported
RCRA Code: Not reported
Meth Code: - Not reported
Quantity Tons: Not reported
Waste Quantity: Not reported
Quantity Unit: Not reported

State:
Year: 2018

LUSH 322 (Continued) **S123630569**

EM Manifest ID:	011407253FLE20180525_D_1
Generator EPA ID:	CAL000388891
Shipment Date:	2018-05-25
Manifest Number:	011407253FLE
Line Number:	1
Method Code:	H141
Quantity Tons:	0.05850
Quantity Waste:	117.000000
Quantity Unit:	P
Number of Containers:	1
Type of Container:	NULL
Quantity Type:	NULL
State Code:	331

Year:	2018
EM Manifest ID:	011407253FLE20180525_D_1
Generator EPA ID:	CAL000388891
Shipment Date:	2018-05-25
Manifest Number:	011407253FLE
Line Number:	2
Method Code:	H141
Quantity Tons:	0.25250
Quantity Waste:	505.000000
Quantity Unit:	P
Number of Containers:	4
Type of Container:	NULL
Quantity Type:	NULL
State Code:	331

Year:	2018
EM Manifest ID:	010205606FLE20170501_D_1
Shipment Date:	5/1/2017
Shipment Date:	5/1/2017
Receipt Date:	5/9/2017
Manifest Number:	010205606FLE
Generator EPA ID:	CAL000388891
Name:	ULTA BEAUTY #562
Address:	Not reported
Address 2:	Not reported
City,State,Zip:	Not reported
Telephone:	Not reported
Contact:	Not reported
Contact Telephone:	Not reported
Contact Email:	Not reported
Transporter 1 EPA ID:	MNS000110924
Transporter Name:	Not reported
Transporter 1 Emergency Number:	Not reported
Transporter 2 EPA ID:	CAD983649880
Transporter Name 2:	Not reported
Transporter 2 Emergency Number:	Not reported
TSDF EPA ID:	CAD008364432
TSDF Name:	RHO CHEM LLC
TSDF Address 1:	Not reported
TSDF Address 2:	Not reported
TSDF City,State,Zip:	Not reported
TSDF Telephone:	Not reported

LUSH 322 (Continued) **S123630569**

TSDFA EPA ID: Not reported
Waste Code Description: - Not reported
RCRA Code: Not reported
Meth Code: - Not reported
Quantity Tons: Not reported
Waste Quantity: Not reported
Quantity Unit: Not reported

Federal:
Year: 2018
EM Manifest ID: 010205606FLE20170501_D_1
Generator EPA ID: CAL000388891
Shipment Date: 2017-05-01
Manifest Number: 010205606FLE
Line Number: 1
Method Code: H141
Quantity Tons: 0.01100
Quantity Waste: 22.000000
Quantity Unit: P
Number of Containers: 1
Type of Container: NULL
Quantity Type: NULL
Federal Code: D001

Year: 2018
EM Manifest ID: 010205606FLE20170501_D_1
Generator EPA ID: CAL000388891
Shipment Date: 2017-05-01
Manifest Number: 010205606FLE
Line Number: 2
Method Code: H141
Quantity Tons: 0.00200
Quantity Waste: 4.000000
Quantity Unit: P
Number of Containers: 1
Type of Container: NULL
Quantity Type: NULL
Federal Code: D001

Year: 2018
EM Manifest ID: 010205606FLE20170501_D_1
Generator EPA ID: CAL000388891
Shipment Date: 2017-05-01
Manifest Number: 010205606FLE
Line Number: 2
Method Code: H141
Quantity Tons: 0.00200
Quantity Waste: 4.000000
Quantity Unit: P
Number of Containers: 1
Type of Container: NULL
Quantity Type: NULL
Federal Code: U002

Year: 2018
EM Manifest ID: 010205606FLE20170501_D_1
Generator EPA ID: CAL000388891
Shipment Date: 2017-05-01

LUSH 322 (Continued) **S123630569**

Manifest Number: 010205606FLE
Line Number: 3
Method Code: H141
Quantity Tons: 0.00100
Quantity Waste: 2.000000
Quantity Unit: P
Number of Containers: 1
Type of Container: NULL
Quantity Type: NULL
Federal Code: D001

State:
Year: 2018
EM Manifest ID: 010205606FLE20170501_D_1
Generator EPA ID: CAL000388891
Shipment Date: 2017-05-01
Manifest Number: 010205606FLE
Line Number: 1
Method Code: H141
Quantity Tons: 0.01100
Quantity Waste: 22.000000
Quantity Unit: P
Number of Containers: 1
Type of Container: NULL
Quantity Type: NULL
State Code: 331

Year: 2018
EM Manifest ID: 010205606FLE20170501_D_1
Generator EPA ID: CAL000388891
Shipment Date: 2017-05-01
Manifest Number: 010205606FLE
Line Number: 2
Method Code: H141
Quantity Tons: 0.00200
Quantity Waste: 4.000000
Quantity Unit: P
Number of Containers: 1
Type of Container: NULL
Quantity Type: NULL
State Code: 331

Year: 2018
EM Manifest ID: 010205606FLE20170501_D_1
Generator EPA ID: CAL000388891
Shipment Date: 2017-05-01
Manifest Number: 010205606FLE
Line Number: 3
Method Code: H141
Quantity Tons: 0.00100
Quantity Waste: 2.000000
Quantity Unit: P
Number of Containers: 1
Type of Container: NULL
Quantity Type: NULL
State Code: 141

LUSH 322 (Continued) **S123630569**

Year:	2018
EM Manifest ID:	010205606FLE20170501_D_1
Generator EPA ID:	CAL000388891
Shipment Date:	2017-05-01
Manifest Number:	010205606FLE
Line Number:	4
Method Code:	H141
Quantity Tons:	0.13450
Quantity Waste:	269.000000
Quantity Unit:	P
Number of Containers:	2
Type of Container:	NULL
Quantity Type:	NULL
State Code:	331

Year:	2018
EM Manifest ID:	010205606FLE20170501_D_1
Generator EPA ID:	CAL000388891
Shipment Date:	2017-05-01
Manifest Number:	010205606FLE
Line Number:	5
Method Code:	H141
Quantity Tons:	0.05150
Quantity Waste:	103.000000
Quantity Unit:	P
Number of Containers:	1
Type of Container:	NULL
Quantity Type:	NULL
State Code:	331

Year:	2018
EM Manifest ID:	010801930FLE20180404_D_1
Shipment Date:	4/4/2018
Shipment Date:	4/4/2018
Receipt Date:	4/21/2018
Manifest Number:	010801930FLE
Generator EPA ID:	CAL000388891
Name:	ULTA BEAUTY #562
Address:	Not reported
Address 2:	Not reported
City,State,Zip:	Not reported
Telephone:	Not reported
Contact:	Not reported
Contact Telephone:	Not reported
Contact Email:	Not reported
Transporter 1 EPA ID:	MNS000110924
Transporter Name:	Not reported
Transporter 1 Emergency Number:	Not reported
Transporter 2 EPA ID:	CAR000175422
Transporter Name 2:	Not reported
Transporter 2 Emergency Number:	Not reported
TSDF EPA ID:	AZR000515924
TSDF Name:	YUMA YES LLC
TSDF Address 1:	Not reported
TSDF Address 2:	Not reported
TSDF City,State,Zip:	Not reported

LUSH 322 (Continued) **S123630569**

TSDF Telephone: Not reported
TSDFA EPA ID: Not reported
Waste Code Description: - Not reported
RCRA Code: Not reported
Meth Code: - Not reported
Quantity Tons: Not reported
Waste Quantity: Not reported
Quantity Unit: Not reported

State:
Year: 2018
EM Manifest ID: 010801930FLE20180404_D_1
Generator EPA ID: CAL000388891
Shipment Date: 2018-04-04
Manifest Number: 010801930FLE
Line Number: 1
Method Code: H141
Quantity Tons: 0.14650
Quantity Waste: 293.000000
Quantity Unit: P
Number of Containers: 3
Type of Container: NULL
Quantity Type: NULL
State Code: 331

Year: 2018
EM Manifest ID: 010801930FLE20180404_D_1
Generator EPA ID: CAL000388891
Shipment Date: 2018-04-04
Manifest Number: 010801930FLE
Line Number: 2
Method Code: H141
Quantity Tons: 0.11250
Quantity Waste: 225.000000
Quantity Unit: P
Number of Containers: 2
Type of Container: NULL
Quantity Type: NULL
State Code: 331

Year: 2018
EM Manifest ID: 010801929FLE20180404_D_1
Shipment Date: 4/4/2018
Shipment Date: 4/4/2018
Receipt Date: 5/10/2018
Manifest Number: 010801929FLE
Generator EPA ID: CAL000388891
Name: ULTA BEAUTY #562
Address: Not reported
Address 2: Not reported
City,State,Zip: Not reported
Telephone: Not reported
Contact: Not reported
Contact Telephone: Not reported
Contact Email: Not reported
Transporter 1 EPA ID: MNS000110924
Transporter Name: Not reported

LUSH 322 (Continued) **S123630569**

Transporter 1 Emergency Number:	Not reported
Transporter 2 EPA ID:	NED986382133
Transporter Name 2:	Not reported
Transporter 2 Emergency Number:	Not reported
TSDF EPA ID:	NVD980895338
TSDF Name:	21ST CENTURY EMN LLC
TSDF Address 1:	Not reported
TSDF Address 2:	Not reported
TSDF City,State,Zip:	Not reported
TSDF Telephone:	Not reported
TSDFA EPA ID:	Not reported
Waste Code Description:	- Not reported
RCRA Code:	Not reported
Meth Code:	- Not reported
Quantity Tons:	Not reported
Waste Quantity:	Not reported
Quantity Unit:	Not reported

Federal:

Year:	2018
EM Manifest ID:	010801929FLE20180404_D_1
Generator EPA ID:	CAL000388891
Shipment Date:	2018-04-04
Manifest Number:	010801929FLE
Line Number:	1
Method Code:	H070
Quantity Tons:	0.01150
Quantity Waste:	23.000000
Quantity Unit:	P
Number of Containers:	2
Type of Container:	NULL
Quantity Type:	NULL
Federal Code:	D001

Year:	2018
EM Manifest ID:	010801929FLE20180404_D_1
Generator EPA ID:	CAL000388891
Shipment Date:	2018-04-04
Manifest Number:	010801929FLE
Line Number:	2
Method Code:	H141
Quantity Tons:	0.00900
Quantity Waste:	18.000000
Quantity Unit:	P
Number of Containers:	1
Type of Container:	NULL
Quantity Type:	NULL
Federal Code:	D001

Year:	2018
EM Manifest ID:	010801929FLE20180404_D_1
Generator EPA ID:	CAL000388891
Shipment Date:	2018-04-04
Manifest Number:	010801929FLE
Line Number:	3
Method Code:	H141
Quantity Tons:	0.02000
Quantity Waste:	40.000000

LUSH 322 (Continued) **S123630569**

Quantity Unit: P
Number of Containers: 1
Type of Container: NULL
Quantity Type: NULL
Federal Code: D001

Year: 2018
EM Manifest ID: 010801929FLE20180404_D_1
Generator EPA ID: CAL000388891
Shipment Date: 2018-04-04
Manifest Number: 010801929FLE
Line Number: 3
Method Code: H141
Quantity Tons: 0.02000
Quantity Waste: 40.000000
Quantity Unit: P
Number of Containers: 1
Type of Container: NULL
Quantity Type: NULL
Federal Code: U002

State:
Year: 2018
EM Manifest ID: 010801929FLE20180404_D_1
Generator EPA ID: CAL000388891
Shipment Date: 2018-04-04
Manifest Number: 010801929FLE
Line Number: 1
Method Code: H070
Quantity Tons: 0.01150
Quantity Waste: 23.000000
Quantity Unit: P
Number of Containers: 2
Type of Container: NULL
Quantity Type: NULL
State Code: 141

Year: 2018
EM Manifest ID: 010801929FLE20180404_D_1
Generator EPA ID: CAL000388891
Shipment Date: 2018-04-04
Manifest Number: 010801929FLE
Line Number: 2
Method Code: H141
Quantity Tons: 0.00900
Quantity Waste: 18.000000
Quantity Unit: P
Number of Containers: 1
Type of Container: NULL
Quantity Type: NULL
State Code: 331

Year: 2018
EM Manifest ID: 010801929FLE20180404_D_1
Generator EPA ID: CAL000388891
Shipment Date: 2018-04-04
Manifest Number: 010801929FLE

LUSH 322 (Continued) **S123630569**

Line Number:	3
Method Code:	H141
Quantity Tons:	0.02000
Quantity Waste:	40.000000
Quantity Unit:	P
Number of Containers:	1
Type of Container:	NULL
Quantity Type:	NULL
State Code:	331

Additional Information:

Year:	2017
Gen EPA ID:	CAL000388891
Shipment Date:	20171214
Creation Date:	6/13/2018 18:31:03
Receipt Date:	20171220
Manifest ID:	010145995FLE
Trans EPA ID:	MNS000110924
Trans Name:	STERICYCLE SPECIALTY WASTE SOLUTIONS INC
Trans 2 EPA ID:	CAR000217554
Trans 2 Name:	CRUZ CONTAINERS LOGISTICS INC
TSDF EPA ID:	CAD008364432
Trans Name:	RHO CHEM LLC
TSDF Alt EPA ID:	Not reported
TSDF Alt Name:	Not reported
Waste Code Description:	331 - Off-specification, aged, or surplus organics
RCRA Code:	U002
Meth Code:	H141 - Storage, Bulking, And/Or Transfer Off Site--No Treatment/Reovery (H010-H129) Or (H131-H135)
Quantity Tons:	0.004
Waste Quantity:	8
Quantity Unit:	P
Additional Code 1:	D001
Additional Code 2:	Not reported
Additional Code 3:	Not reported
Additional Code 4:	Not reported
Additional Code 5:	Not reported
Shipment Date:	20171214
Creation Date:	6/13/2018 18:31:03
Receipt Date:	20171220
Manifest ID:	010145995FLE
Trans EPA ID:	MNS000110924
Trans Name:	STERICYCLE SPECIALTY WASTE SOLUTIONS INC
Trans 2 EPA ID:	CAR000217554
Trans 2 Name:	CRUZ CONTAINERS LOGISTICS INC
TSDF EPA ID:	CAD008364432
Trans Name:	RHO CHEM LLC
TSDF Alt EPA ID:	Not reported
TSDF Alt Name:	Not reported
Waste Code Description:	331 - Off-specification, aged, or surplus organics
RCRA Code:	D001
Meth Code:	H141 - Storage, Bulking, And/Or Transfer Off Site--No Treatment/Reovery (H010-H129) Or (H131-H135)
Quantity Tons:	0.002

LUSH 322 (Continued) **S123630569**

Waste Quantity:	4
Quantity Unit:	P
Additional Code 1:	Not reported
Additional Code 2:	Not reported
Additional Code 3:	Not reported
Additional Code 4:	Not reported
Additional Code 5:	Not reported
Shipment Date:	20171214
Creation Date:	6/13/2018 18:31:03
Receipt Date:	20171220
Manifest ID:	010145995FLE
Trans EPA ID:	MNS000110924
Trans Name:	STERICYCLE SPECIALTY WASTE SOLUTIONS INC
Trans 2 EPA ID:	CAR000217554
Trans 2 Name:	CRUZ CONTAINERS LOGISTICS INC
TSDF EPA ID:	CAD008364432
Trans Name:	RHO CHEM LLC
TSDF Alt EPA ID:	Not reported
TSDF Alt Name:	Not reported
Waste Code Description:	331 - Off-specification, aged, or surplus organics
RCRA Code:	Not reported
Meth Code:	H141 - Storage, Bulking, And/Or Transfer Off Site--No Treatment/Reovery (H010-H129) Or (H131-H135)
Quantity Tons:	0.0685
Waste Quantity:	137
Quantity Unit:	P
Additional Code 1:	Not reported
Additional Code 2:	Not reported
Additional Code 3:	Not reported
Additional Code 4:	Not reported
Additional Code 5:	Not reported
Shipment Date:	20171214
Creation Date:	6/13/2018 18:31:03
Receipt Date:	20171220
Manifest ID:	010145995FLE
Trans EPA ID:	MNS000110924
Trans Name:	STERICYCLE SPECIALTY WASTE SOLUTIONS INC
Trans 2 EPA ID:	CAR000217554
Trans 2 Name:	CRUZ CONTAINERS LOGISTICS INC
TSDF EPA ID:	CAD008364432
Trans Name:	RHO CHEM LLC
TSDF Alt EPA ID:	Not reported
TSDF Alt Name:	Not reported
Waste Code Description:	331 - Off-specification, aged, or surplus organics
RCRA Code:	Not reported
Meth Code:	H141 - Storage, Bulking, And/Or Transfer Off Site--No Treatment/Reovery (H010-H129) Or (H131-H135)
Quantity Tons:	0.0655
Waste Quantity:	131
Quantity Unit:	P
Additional Code 1:	Not reported
Additional Code 2:	Not reported
Additional Code 3:	Not reported
Additional Code 4:	Not reported
Additional Code 5:	Not reported

LUSH 322 (Continued) **S123630569**

Shipment Date:	20171114
Creation Date:	6/13/2018 18:30:39
Receipt Date:	20171201
Manifest ID:	009376484FLE
Trans EPA ID:	MNS000110924
Trans Name:	STERICYCLE SPECIALTY WASTE SOLUTIONS INC
Trans 2 EPA ID:	Not reported
Trans 2 Name:	Not reported
TSDF EPA ID:	CAD008364432
Trans Name:	RHO CHEM LLC
TSDF Alt EPA ID:	Not reported
TSDF Alt Name:	Not reported
Waste Code Description:	331 - Off-specification, aged, or surplus organics
RCRA Code:	Not reported
Meth Code:	H141 - Storage, Bulking, And/Or Transfer Off Site--No Treatment/Reovery (H010-H129) Or (H131-H135)
Quantity Tons:	0.064
Waste Quantity:	128
Quantity Unit:	P
Additional Code 1:	Not reported
Additional Code 2:	Not reported
Additional Code 3:	Not reported
Additional Code 4:	Not reported
Additional Code 5:	Not reported

Shipment Date:	20171114
Creation Date:	6/13/2018 18:30:39
Receipt Date:	20171201
Manifest ID:	009376484FLE
Trans EPA ID:	MNS000110924
Trans Name:	STERICYCLE SPECIALTY WASTE SOLUTIONS INC
Trans 2 EPA ID:	Not reported
Trans 2 Name:	Not reported
TSDF EPA ID:	CAD008364432
Trans Name:	RHO CHEM LLC
TSDF Alt EPA ID:	Not reported
TSDF Alt Name:	Not reported
Waste Code Description:	331 - Off-specification, aged, or surplus organics
RCRA Code:	Not reported
Meth Code:	H141 - Storage, Bulking, And/Or Transfer Off Site--No Treatment/Reovery (H010-H129) Or (H131-H135)
Quantity Tons:	0.0615
Waste Quantity:	123
Quantity Unit:	P
Additional Code 1:	Not reported
Additional Code 2:	Not reported
Additional Code 3:	Not reported
Additional Code 4:	Not reported
Additional Code 5:	Not reported

Shipment Date:	20171114
Creation Date:	6/13/2018 18:30:39
Receipt Date:	20171201
Manifest ID:	009376484FLE
Trans EPA ID:	MNS000110924
Trans Name:	STERICYCLE SPECIALTY WASTE SOLUTIONS INC
Trans 2 EPA ID:	Not reported

LUSH 322 (Continued) **S123630569**

Trans 2 Name:	Not reported
TSDF EPA ID:	CAD008364432
Trans Name:	RHO CHEM LLC
TSDF Alt EPA ID:	Not reported
TSDF Alt Name:	Not reported
Waste Code Description:	331 - Off-specification, aged, or surplus organics
RCRA Code:	U002
Meth Code:	H141 - Storage, Bulking, And/Or Transfer Off Site--No Treatment/Reovery (H010-H129) Or (H131-H135)
Quantity Tons:	0.009
Waste Quantity:	18
Quantity Unit:	P
Additional Code 1:	D001
Additional Code 2:	Not reported
Additional Code 3:	Not reported
Additional Code 4:	Not reported
Additional Code 5:	Not reported
Shipment Date:	20171114
Creation Date:	6/13/2018 18:30:39
Receipt Date:	20171201
Manifest ID:	009376484FLE
Trans EPA ID:	MNS000110924
Trans Name:	STERICYCLE SPECIALTY WASTE SOLUTIONS INC
Trans 2 EPA ID:	Not reported
Trans 2 Name:	Not reported
TSDF EPA ID:	CAD008364432
Trans Name:	RHO CHEM LLC
TSDF Alt EPA ID:	Not reported
TSDF Alt Name:	Not reported
Waste Code Description:	331 - Off-specification, aged, or surplus organics
RCRA Code:	D001
Meth Code:	H141 - Storage, Bulking, And/Or Transfer Off Site--No Treatment/Reovery (H010-H129) Or (H131-H135)
Quantity Tons:	0.001
Waste Quantity:	2
Quantity Unit:	P
Additional Code 1:	Not reported
Additional Code 2:	Not reported
Additional Code 3:	Not reported
Additional Code 4:	Not reported
Additional Code 5:	Not reported
Shipment Date:	20171019
Creation Date:	6/13/2018 18:31:31
Receipt Date:	20171026
Manifest ID:	009376370FLE
Trans EPA ID:	MNS000110924
Trans Name:	STERICYCLE SPECIALTY WASTE SOLUTIONS INC
Trans 2 EPA ID:	CAR000217000
Trans 2 Name:	LA CHIQUITA TRUCKING
TSDF EPA ID:	CAD008364432
Trans Name:	RHO CHEM LLC
TSDF Alt EPA ID:	Not reported
TSDF Alt Name:	Not reported
Waste Code Description:	331 - Off-specification, aged, or surplus organics
RCRA Code:	Not reported

LUSH 322 (Continued) **S123630569**

Meth Code:	H141 - Storage, Bulking, And/Or Transfer Off Site--No Treatment/Reovery (H010-H129) Or (H131-H135)
Quantity Tons:	0.064
Waste Quantity:	128
Quantity Unit:	P
Additional Code 1:	Not reported
Additional Code 2:	Not reported
Additional Code 3:	Not reported
Additional Code 4:	Not reported
Additional Code 5:	Not reported
Shipment Date:	20171019
Creation Date:	6/13/2018 18:31:31
Receipt Date:	20171026
Manifest ID:	009376370FLE
Trans EPA ID:	MNS000110924
Trans Name:	STERICYCLE SPECIALTY WASTE SOLUTIONS INC
Trans 2 EPA ID:	CAR000217000
Trans 2 Name:	LA CHIQUITA TRUCKING
TSDF EPA ID:	CAD008364432
Trans Name:	RHO CHEM LLC
TSDF Alt EPA ID:	Not reported
TSDF Alt Name:	Not reported
Waste Code Description:	331 - Off-specification, aged, or surplus organics
RCRA Code:	Not reported
Meth Code:	H141 - Storage, Bulking, And/Or Transfer Off Site--No Treatment/Reovery (H010-H129) Or (H131-H135)
Quantity Tons:	0.0685
Waste Quantity:	137
Quantity Unit:	P
Additional Code 1:	Not reported
Additional Code 2:	Not reported
Additional Code 3:	Not reported
Additional Code 4:	Not reported
Additional Code 5:	Not reported

Additional Information:

Year:	2016
Gen EPA ID:	CAL000388891
Shipment Date:	20151218
Creation Date:	3/22/2016 22:15:58
Receipt Date:	20151228
Manifest ID:	008600374FLE
Trans EPA ID:	MNS000110924
Trans Name:	STERICYCLE SPECIALTY WASTE SOLUTIONS INC
Trans 2 EPA ID:	CAD983649880
Trans 2 Name:	PSC ENVIRONMENTAL SERVICES LP
TSDF EPA ID:	CAD008364432
Trans Name:	RHO CHEM LLC
TSDF Alt EPA ID:	Not reported
TSDF Alt Name:	Not reported
Waste Code Description:	181 - Other inorganic solid waste Organics
RCRA Code:	Not reported
Meth Code:	H141 - Storage, Bulking, And/Or Transfer Off Site--No Treatment/Reovery (H010-H129) Or (H131-H135)
Quantity Tons:	0.0065

LUSH 322 (Continued) **S123630569**

Waste Quantity:	13
Quantity Unit:	P
Additional Code 1:	Not reported
Additional Code 2:	Not reported
Additional Code 3:	Not reported
Additional Code 4:	Not reported
Additional Code 5:	Not reported
Shipment Date:	20151218
Creation Date:	3/22/2016 22:15:58
Receipt Date:	20151228
Manifest ID:	008600374FLE
Trans EPA ID:	MNS000110924
Trans Name:	STERICYCLE SPECIALTY WASTE SOLUTIONS INC
Trans 2 EPA ID:	CAD983649880
Trans 2 Name:	PSC ENVIRONMENTAL SERVICES LP
TSDF EPA ID:	CAD008364432
Trans Name:	RHO CHEM LLC
TSDF Alt EPA ID:	Not reported
TSDF Alt Name:	Not reported
Waste Code Description:	331 - Off-specification, aged, or surplus organics
RCRA Code:	D001
Meth Code:	H141 - Storage, Bulking, And/Or Transfer Off Site--No Treatment/Reovery (H010-H129) Or (H131-H135)
Quantity Tons:	0.001
Waste Quantity:	2
Quantity Unit:	P
Additional Code 1:	Not reported
Additional Code 2:	Not reported
Additional Code 3:	Not reported
Additional Code 4:	Not reported
Additional Code 5:	Not reported
Shipment Date:	20151218
Creation Date:	3/22/2016 22:15:58
Receipt Date:	20151228
Manifest ID:	008600374FLE
Trans EPA ID:	MNS000110924
Trans Name:	STERICYCLE SPECIALTY WASTE SOLUTIONS INC
Trans 2 EPA ID:	CAD983649880
Trans 2 Name:	PSC ENVIRONMENTAL SERVICES LP
TSDF EPA ID:	CAD008364432
Trans Name:	RHO CHEM LLC
TSDF Alt EPA ID:	Not reported
TSDF Alt Name:	Not reported
Waste Code Description:	331 - Off-specification, aged, or surplus organics
RCRA Code:	U002
Meth Code:	H141 - Storage, Bulking, And/Or Transfer Off Site--No Treatment/Reovery (H010-H129) Or (H131-H135)
Quantity Tons:	0.018
Waste Quantity:	36
Quantity Unit:	P
Additional Code 1:	D001
Additional Code 2:	Not reported
Additional Code 3:	Not reported
Additional Code 4:	Not reported
Additional Code 5:	Not reported

LUSH 322 (Continued) **S123630569**

Shipment Date:	20151218
Creation Date:	3/22/2016 22:15:58
Receipt Date:	20151228
Manifest ID:	008600374FLE
Trans EPA ID:	MNS000110924
Trans Name:	STERICYCLE SPECIALTY WASTE SOLUTIONS INC
Trans 2 EPA ID:	CAD983649880
Trans 2 Name:	PSC ENVIRONMENTAL SERVICES LP
TSDF EPA ID:	CAD008364432
Trans Name:	RHO CHEM LLC
TSDF Alt EPA ID:	Not reported
TSDF Alt Name:	Not reported
Waste Code Description:	331 - Off-specification, aged, or surplus organics
RCRA Code:	Not reported
Meth Code:	H141 - Storage, Bulking, And/Or Transfer Off Site--No Treatment/Reovery (H010-H129) Or (H131-H135)
Quantity Tons:	0.056
Waste Quantity:	112
Quantity Unit:	P
Additional Code 1:	Not reported
Additional Code 2:	Not reported
Additional Code 3:	Not reported
Additional Code 4:	Not reported
Additional Code 5:	Not reported

Shipment Date:	20151218
Creation Date:	Not reported
Receipt Date:	Not reported
Manifest ID:	008600374FLE
Trans EPA ID:	MNS000110924
Trans Name:	STERICYCLE SPECIALTY WASTE SOLUTIONS INC
Trans 2 EPA ID:	CAD983649880
Trans 2 Name:	PSC ENVIRONMENTAL SERVICES LP
TSDF EPA ID:	CAD008364432
Trans Name:	RHO CHEM LLC
TSDF Alt EPA ID:	Not reported
TSDF Alt Name:	Not reported
Waste Code Description:	331 - Off-specification, aged, or surplus organics
RCRA Code:	Not reported
Meth Code:	H141 - Storage, Bulking, And/Or Transfer Off Site--No Treatment/Reovery (H010-H129) Or (H131-H135)
Quantity Tons:	0.062
Waste Quantity:	124
Quantity Unit:	P
Additional Code 1:	Not reported
Additional Code 2:	Not reported
Additional Code 3:	Not reported
Additional Code 4:	Not reported
Additional Code 5:	Not reported

Shipment Date:	20151116
Creation Date:	1/19/2016 22:15:12
Receipt Date:	20151119
Manifest ID:	008474847FLE
Trans EPA ID:	MNS000110924
Trans Name:	STERICYCLE SPECIALTY WASTE SOLUTIONS INC
Trans 2 EPA ID:	CAD983649880

LUSH 322 (Continued) **S123630569**

Trans 2 Name:	PSC ENVIRONMENTAL SERVICES LP
TSDF EPA ID:	CAD008364432
Trans Name:	RHO CHEM LLC
TSDF Alt EPA ID:	Not reported
TSDF Alt Name:	Not reported
Waste Code Description:	331 - Off-specification, aged, or surplus organics
RCRA Code:	D001
Meth Code:	H141 - Storage, Bulking, And/Or Transfer Off Site--No Treatment/Reovery (H010-H129) Or (H131-H135)
Quantity Tons:	0.001
Waste Quantity:	2
Quantity Unit:	P
Additional Code 1:	Not reported
Additional Code 2:	Not reported
Additional Code 3:	Not reported
Additional Code 4:	Not reported
Additional Code 5:	Not reported
Shipment Date:	20151116
Creation Date:	1/19/2016 22:15:12
Receipt Date:	20151119
Manifest ID:	008474847FLE
Trans EPA ID:	MNS000110924
Trans Name:	STERICYCLE SPECIALTY WASTE SOLUTIONS INC
Trans 2 EPA ID:	CAD983649880
Trans 2 Name:	PSC ENVIRONMENTAL SERVICES LP
TSDF EPA ID:	CAD008364432
Trans Name:	RHO CHEM LLC
TSDF Alt EPA ID:	Not reported
TSDF Alt Name:	Not reported
Waste Code Description:	331 - Off-specification, aged, or surplus organics
RCRA Code:	U002
Meth Code:	H141 - Storage, Bulking, And/Or Transfer Off Site--No Treatment/Reovery (H010-H129) Or (H131-H135)
Quantity Tons:	0.0155
Waste Quantity:	31
Quantity Unit:	P
Additional Code 1:	D001
Additional Code 2:	Not reported
Additional Code 3:	Not reported
Additional Code 4:	Not reported
Additional Code 5:	Not reported
Shipment Date:	20151116
Creation Date:	1/19/2016 22:15:12
Receipt Date:	20151119
Manifest ID:	008474847FLE
Trans EPA ID:	MNS000110924
Trans Name:	STERICYCLE SPECIALTY WASTE SOLUTIONS INC
Trans 2 EPA ID:	CAD983649880
Trans 2 Name:	PSC ENVIRONMENTAL SERVICES LP
TSDF EPA ID:	CAD008364432
Trans Name:	RHO CHEM LLC
TSDF Alt EPA ID:	Not reported
TSDF Alt Name:	Not reported
Waste Code Description:	331 - Off-specification, aged, or surplus organics
RCRA Code:	Not reported

LUSH 322 (Continued) **S123630569**

Meth Code:	H141 - Storage, Bulking, And/Or Transfer Off Site--No Treatment/Reovery (H010-H129) Or (H131-H135)
Quantity Tons:	0.073
Waste Quantity:	146
Quantity Unit:	P
Additional Code 1:	Not reported
Additional Code 2:	Not reported
Additional Code 3:	Not reported
Additional Code 4:	Not reported
Additional Code 5:	Not reported
Shipment Date:	20151020
Creation Date:	12/18/2015 22:15:09
Receipt Date:	20151026
Manifest ID:	008600131FLE
Trans EPA ID:	MNS000110924
Trans Name:	STERICYCLE SPECIALTY WASTE SOLUTIONS INC
Trans 2 EPA ID:	CAD983649880
Trans 2 Name:	PSC ENVIRONMENTAL SERVICES LP
TSDF EPA ID:	CAD008364432
Trans Name:	RHO CHEM LLC
TSDF Alt EPA ID:	Not reported
TSDF Alt Name:	Not reported
Waste Code Description:	331 - Off-specification, aged, or surplus organics
RCRA Code:	Not reported
Meth Code:	H141 - Storage, Bulking, And/Or Transfer Off Site--No Treatment/Reovery (H010-H129) Or (H131-H135)
Quantity Tons:	0.081
Waste Quantity:	162
Quantity Unit:	P
Additional Code 1:	Not reported
Additional Code 2:	Not reported
Additional Code 3:	Not reported
Additional Code 4:	Not reported
Additional Code 5:	Not reported
Shipment Date:	20151020
Creation Date:	12/18/2015 22:15:09
Receipt Date:	20151026
Manifest ID:	008600131FLE
Trans EPA ID:	MNS000110924
Trans Name:	STERICYCLE SPECIALTY WASTE SOLUTIONS INC
Trans 2 EPA ID:	CAD983649880
Trans 2 Name:	PSC ENVIRONMENTAL SERVICES LP
TSDF EPA ID:	CAD008364432
Trans Name:	RHO CHEM LLC
TSDF Alt EPA ID:	Not reported
TSDF Alt Name:	Not reported
Waste Code Description:	331 - Off-specification, aged, or surplus organics
RCRA Code:	D001
Meth Code:	H141 - Storage, Bulking, And/Or Transfer Off Site--No Treatment/Reovery (H010-H129) Or (H131-H135)
Quantity Tons:	0.003
Waste Quantity:	6
Quantity Unit:	P
Additional Code 1:	Not reported
Additional Code 2:	Not reported

LUSH 322 (Continued) **S123630569**

Additional Code 3:	Not reported
Additional Code 4:	Not reported
Additional Code 5:	Not reported

Additional Information:

Year:	2015
Gen EPA ID:	CAL000388891
Shipment Date:	20151218
Creation Date:	3/22/2016 22:15:58
Receipt Date:	20151228
Manifest ID:	008600374FLE
Trans EPA ID:	MNS000110924
Trans Name:	STERICYCLE SPECIALTY WASTE SOLUTIONS INC
Trans 2 EPA ID:	CAD983649880
Trans 2 Name:	PSC ENVIRONMENTAL SERVICES LP
TSDF EPA ID:	CAD008364432
Trans Name:	RHO CHEM LLC
TSDF Alt EPA ID:	Not reported
TSDF Alt Name:	Not reported
Waste Code Description:	331 - Off-specification, aged, or surplus organics
RCRA Code:	Not reported
Meth Code:	H141 - Storage, Bulking, And/Or Transfer Off Site--No Treatment/Reovery (H010-H129) Or (H131-H135)
Quantity Tons:	0.056
Waste Quantity:	112
Quantity Unit:	P
Additional Code 1:	Not reported
Additional Code 2:	Not reported
Additional Code 3:	Not reported
Additional Code 4:	Not reported
Additional Code 5:	Not reported

Shipment Date:	20151218
Creation Date:	Not reported
Receipt Date:	Not reported
Manifest ID:	008600374FLE
Trans EPA ID:	MNS000110924
Trans Name:	STERICYCLE SPECIALTY WASTE SOLUTIONS INC
Trans 2 EPA ID:	CAD983649880
Trans 2 Name:	PSC ENVIRONMENTAL SERVICES LP
TSDF EPA ID:	CAD008364432
Trans Name:	RHO CHEM LLC
TSDF Alt EPA ID:	Not reported
TSDF Alt Name:	Not reported
Waste Code Description:	331 - Off-specification, aged, or surplus organics
RCRA Code:	Not reported
Meth Code:	H141 - Storage, Bulking, And/Or Transfer Off Site--No Treatment/Reovery (H010-H129) Or (H131-H135)
Quantity Tons:	0.062
Waste Quantity:	124
Quantity Unit:	P
Additional Code 1:	Not reported
Additional Code 2:	Not reported
Additional Code 3:	Not reported
Additional Code 4:	Not reported
Additional Code 5:	Not reported

LUSH 322 (Continued) **S123630569**

Shipment Date:	20151218
Creation Date:	3/22/2016 22:15:58
Receipt Date:	20151228
Manifest ID:	008600374FLE
Trans EPA ID:	MNS000110924
Trans Name:	STERICYCLE SPECIALTY WASTE SOLUTIONS INC
Trans 2 EPA ID:	CAD983649880
Trans 2 Name:	PSC ENVIRONMENTAL SERVICES LP
TSDF EPA ID:	CAD008364432
Trans Name:	RHO CHEM LLC
TSDF Alt EPA ID:	Not reported
TSDF Alt Name:	Not reported
Waste Code Description:	181 - Other inorganic solid waste Organics
RCRA Code:	Not reported
Meth Code:	H141 - Storage, Bulking, And/Or Transfer Off Site--No Treatment/Reovery (H010-H129) Or (H131-H135)
Quantity Tons:	0.0065
Waste Quantity:	13
Quantity Unit:	P
Additional Code 1:	Not reported
Additional Code 2:	Not reported
Additional Code 3:	Not reported
Additional Code 4:	Not reported
Additional Code 5:	Not reported

Shipment Date:	20151218
Creation Date:	3/22/2016 22:15:58
Receipt Date:	20151228
Manifest ID:	008600374FLE
Trans EPA ID:	MNS000110924
Trans Name:	STERICYCLE SPECIALTY WASTE SOLUTIONS INC
Trans 2 EPA ID:	CAD983649880
Trans 2 Name:	PSC ENVIRONMENTAL SERVICES LP
TSDF EPA ID:	CAD008364432
Trans Name:	RHO CHEM LLC
TSDF Alt EPA ID:	Not reported
TSDF Alt Name:	Not reported
Waste Code Description:	331 - Off-specification, aged, or surplus organics
RCRA Code:	U002
Meth Code:	H141 - Storage, Bulking, And/Or Transfer Off Site--No Treatment/Reovery (H010-H129) Or (H131-H135)
Quantity Tons:	0.018
Waste Quantity:	36
Quantity Unit:	P
Additional Code 1:	D001
Additional Code 2:	Not reported
Additional Code 3:	Not reported
Additional Code 4:	Not reported
Additional Code 5:	Not reported

Shipment Date:	20151218
Creation Date:	3/22/2016 22:15:58
Receipt Date:	20151228
Manifest ID:	008600374FLE
Trans EPA ID:	MNS000110924
Trans Name:	STERICYCLE SPECIALTY WASTE SOLUTIONS INC
Trans 2 EPA ID:	CAD983649880

LUSH 322 (Continued) **S123630569**

Trans 2 Name:	PSC ENVIRONMENTAL SERVICES LP
TSDF EPA ID:	CAD008364432
Trans Name:	RHO CHEM LLC
TSDF Alt EPA ID:	Not reported
TSDF Alt Name:	Not reported
Waste Code Description:	331 - Off-specification, aged, or surplus organics
RCRA Code:	D001
Meth Code:	H141 - Storage, Bulking, And/Or Transfer Off Site--No Treatment/Reovery (H010-H129) Or (H131-H135)
Quantity Tons:	0.001
Waste Quantity:	2
Quantity Unit:	P
Additional Code 1:	Not reported
Additional Code 2:	Not reported
Additional Code 3:	Not reported
Additional Code 4:	Not reported
Additional Code 5:	Not reported
Shipment Date:	20151116
Creation Date:	1/19/2016 22:15:12
Receipt Date:	20151119
Manifest ID:	008474847FLE
Trans EPA ID:	MNS000110924
Trans Name:	STERICYCLE SPECIALTY WASTE SOLUTIONS INC
Trans 2 EPA ID:	CAD983649880
Trans 2 Name:	PSC ENVIRONMENTAL SERVICES LP
TSDF EPA ID:	CAD008364432
Trans Name:	RHO CHEM LLC
TSDF Alt EPA ID:	Not reported
TSDF Alt Name:	Not reported
Waste Code Description:	331 - Off-specification, aged, or surplus organics
RCRA Code:	Not reported
Meth Code:	H141 - Storage, Bulking, And/Or Transfer Off Site--No Treatment/Reovery (H010-H129) Or (H131-H135)
Quantity Tons:	0.073
Waste Quantity:	146
Quantity Unit:	P
Additional Code 1:	Not reported
Additional Code 2:	Not reported
Additional Code 3:	Not reported
Additional Code 4:	Not reported
Additional Code 5:	Not reported
Shipment Date:	20151116
Creation Date:	1/19/2016 22:15:12
Receipt Date:	20151119
Manifest ID:	008474847FLE
Trans EPA ID:	MNS000110924
Trans Name:	STERICYCLE SPECIALTY WASTE SOLUTIONS INC
Trans 2 EPA ID:	CAD983649880
Trans 2 Name:	PSC ENVIRONMENTAL SERVICES LP
TSDF EPA ID:	CAD008364432
Trans Name:	RHO CHEM LLC
TSDF Alt EPA ID:	Not reported
TSDF Alt Name:	Not reported
Waste Code Description:	331 - Off-specification, aged, or surplus organics
RCRA Code:	U002

LUSH 322 (Continued) **S123630569**

Meth Code:	H141 - Storage, Bulking, And/Or Transfer Off Site--No Treatment/Reovery (H010-H129) Or (H131-H135)
Quantity Tons:	0.0155
Waste Quantity:	31
Quantity Unit:	P
Additional Code 1:	D001
Additional Code 2:	Not reported
Additional Code 3:	Not reported
Additional Code 4:	Not reported
Additional Code 5:	Not reported
Shipment Date:	20151116
Creation Date:	1/19/2016 22:15:12
Receipt Date:	20151119
Manifest ID:	008474847FLE
Trans EPA ID:	MNS000110924
Trans Name:	STERICYCLE SPECIALTY WASTE SOLUTIONS INC
Trans 2 EPA ID:	CAD983649880
Trans 2 Name:	PSC ENVIRONMENTAL SERVICES LP
TSDF EPA ID:	CAD008364432
Trans Name:	RHO CHEM LLC
TSDF Alt EPA ID:	Not reported
TSDF Alt Name:	Not reported
Waste Code Description:	331 - Off-specification, aged, or surplus organics
RCRA Code:	D001
Meth Code:	H141 - Storage, Bulking, And/Or Transfer Off Site--No Treatment/Reovery (H010-H129) Or (H131-H135)
Quantity Tons:	0.001
Waste Quantity:	2
Quantity Unit:	P
Additional Code 1:	Not reported
Additional Code 2:	Not reported
Additional Code 3:	Not reported
Additional Code 4:	Not reported
Additional Code 5:	Not reported
Shipment Date:	20151020
Creation Date:	12/18/2015 22:15:09
Receipt Date:	20151026
Manifest ID:	008600131FLE
Trans EPA ID:	MNS000110924
Trans Name:	STERICYCLE SPECIALTY WASTE SOLUTIONS INC
Trans 2 EPA ID:	CAD983649880
Trans 2 Name:	PSC ENVIRONMENTAL SERVICES LP
TSDF EPA ID:	CAD008364432
Trans Name:	RHO CHEM LLC
TSDF Alt EPA ID:	Not reported
TSDF Alt Name:	Not reported
Waste Code Description:	181 - Other inorganic solid waste Organics
RCRA Code:	Not reported
Meth Code:	H141 - Storage, Bulking, And/Or Transfer Off Site--No Treatment/Reovery (H010-H129) Or (H131-H135)
Quantity Tons:	0.0015
Waste Quantity:	3
Quantity Unit:	P
Additional Code 1:	Not reported
Additional Code 2:	Not reported

LUSH 322 (Continued) **S123630569**

Additional Code 3:	Not reported
Additional Code 4:	Not reported
Additional Code 5:	Not reported
Shipment Date:	20151020
Creation Date:	12/18/2015 22:15:09
Receipt Date:	20151026
Manifest ID:	008600131FLE
Trans EPA ID:	MNS000110924
Trans Name:	STERICYCLE SPECIALTY WASTE SOLUTIONS INC
Trans 2 EPA ID:	CAD983649880
Trans 2 Name:	PSC ENVIRONMENTAL SERVICES LP
TSDF EPA ID:	CAD008364432
Trans Name:	RHO CHEM LLC
TSDF Alt EPA ID:	Not reported
TSDF Alt Name:	Not reported
Waste Code Description:	331 - Off-specification, aged, or surplus organics
RCRA Code:	Not reported
Meth Code:	H141 - Storage, Bulking, And/Or Transfer Off Site--No Treatment/Reovery (H010-H129) Or (H131-H135)
Quantity Tons:	0.081
Waste Quantity:	162
Quantity Unit:	P
Additional Code 1:	Not reported
Additional Code 2:	Not reported
Additional Code 3:	Not reported
Additional Code 4:	Not reported
Additional Code 5:	Not reported

Additional Information:

Year:	2014
Gen EPA ID:	CAL000388891
Shipment Date:	20141223
Creation Date:	Not reported
Receipt Date:	Not reported
Manifest ID:	007332974FLE
Trans EPA ID:	MNS000110924
Trans Name:	STERICYCLE SPECIALTY WASTE SOLUTIONS INC
Trans 2 EPA ID:	CAD983649880
Trans 2 Name:	PSC ENVIRONMENTAL SERVICES OF POMONA LP
TSDF EPA ID:	CAD008364432
Trans Name:	RHO CHEM LLC
TSDF Alt EPA ID:	Not reported
TSDF Alt Name:	Not reported
Waste Code Description:	141 - Off-specification, aged, or surplus inorganics
RCRA Code:	Not reported
Meth Code:	H141 - Storage, Bulking, And/Or Transfer Off Site--No Treatment/Reovery (H010-H129) Or (H131-H135)
Quantity Tons:	0.078
Waste Quantity:	156
Quantity Unit:	P
Additional Code 1:	Not reported
Additional Code 2:	Not reported
Additional Code 3:	Not reported
Additional Code 4:	Not reported
Additional Code 5:	Not reported

LUSH 322 (Continued) **S123630569**

Shipment Date:	20141223
Creation Date:	5/19/2015 22:15:07
Receipt Date:	20150105
Manifest ID:	007332974FLE
Trans EPA ID:	MNS000110924
Trans Name:	STERICYCLE SPECIALTY WASTE SOLUTIONS INC
Trans 2 EPA ID:	CAD983649880
Trans 2 Name:	PSC ENVIRONMENTAL SERVICES OF POMONA LP
TSDF EPA ID:	CAD008364432
Trans Name:	RHO CHEM LLC
TSDF Alt EPA ID:	Not reported
TSDF Alt Name:	Not reported
Waste Code Description:	331 - Off-specification, aged, or surplus organics
RCRA Code:	D001
Meth Code:	H141 - Storage, Bulking, And/Or Transfer Off Site--No Treatment/Reovery (H010-H129) Or (H131-H135)
Quantity Tons:	0.0055
Waste Quantity:	11
Quantity Unit:	P
Additional Code 1:	Not reported
Additional Code 2:	Not reported
Additional Code 3:	Not reported
Additional Code 4:	Not reported
Additional Code 5:	Not reported

Shipment Date:	20141223
Creation Date:	5/19/2015 22:15:07
Receipt Date:	20150105
Manifest ID:	007332974FLE
Trans EPA ID:	MNS000110924
Trans Name:	STERICYCLE SPECIALTY WASTE SOLUTIONS INC
Trans 2 EPA ID:	CAD983649880
Trans 2 Name:	PSC ENVIRONMENTAL SERVICES OF POMONA LP
TSDF EPA ID:	CAD008364432
Trans Name:	RHO CHEM LLC
TSDF Alt EPA ID:	Not reported
TSDF Alt Name:	Not reported
Waste Code Description:	- Not reported
RCRA Code:	Not reported
Meth Code:	H141 - Storage, Bulking, And/Or Transfer Off Site--No Treatment/Reovery (H010-H129) Or (H131-H135)
Quantity Tons:	0.001
Waste Quantity:	2
Quantity Unit:	P
Additional Code 1:	Not reported
Additional Code 2:	Not reported
Additional Code 3:	Not reported
Additional Code 4:	Not reported
Additional Code 5:	Not reported

Shipment Date:	20141223
Creation Date:	5/19/2015 22:15:07
Receipt Date:	20150105
Manifest ID:	007332974FLE
Trans EPA ID:	MNS000110924
Trans Name:	STERICYCLE SPECIALTY WASTE SOLUTIONS INC
Trans 2 EPA ID:	CAD983649880

LUSH 322 (Continued) **S123630569**

Trans 2 Name:	PSC ENVIRONMENTAL SERVICES OF POMONA LP
TSDF EPA ID:	CAD008364432
Trans Name:	RHO CHEM LLC
TSDF Alt EPA ID:	Not reported
TSDF Alt Name:	Not reported
Waste Code Description:	141 - Off-specification, aged, or surplus inorganics
RCRA Code:	Not reported
Meth Code:	H141 - Storage, Bulking, And/Or Transfer Off Site--No Treatment/Reovery (H010-H129) Or (H131-H135)
Quantity Tons:	0.0835
Waste Quantity:	167
Quantity Unit:	P
Additional Code 1:	Not reported
Additional Code 2:	Not reported
Additional Code 3:	Not reported
Additional Code 4:	Not reported
Additional Code 5:	Not reported
Shipment Date:	20141223
Creation Date:	5/19/2015 22:15:07
Receipt Date:	20150105
Manifest ID:	007332974FLE
Trans EPA ID:	MNS000110924
Trans Name:	STERICYCLE SPECIALTY WASTE SOLUTIONS INC
Trans 2 EPA ID:	CAD983649880
Trans 2 Name:	PSC ENVIRONMENTAL SERVICES OF POMONA LP
TSDF EPA ID:	CAD008364432
Trans Name:	RHO CHEM LLC
TSDF Alt EPA ID:	Not reported
TSDF Alt Name:	Not reported
Waste Code Description:	214 - Unspecified solvent mixture
RCRA Code:	U002
Meth Code:	H141 - Storage, Bulking, And/Or Transfer Off Site--No Treatment/Reovery (H010-H129) Or (H131-H135)
Quantity Tons:	0.0115
Waste Quantity:	23
Quantity Unit:	P
Additional Code 1:	D001
Additional Code 2:	Not reported
Additional Code 3:	Not reported
Additional Code 4:	Not reported
Additional Code 5:	Not reported
Shipment Date:	20141027
Creation Date:	Not reported
Receipt Date:	Not reported
Manifest ID:	007225720FLE
Trans EPA ID:	MNS000110924
Trans Name:	STERICYCLE SPECIALTY WASTE SOLUTIONS INC
Trans 2 EPA ID:	CAR000177527
Trans 2 Name:	PHILIP WEST INDUSTRIAL SERVICES
TSDF EPA ID:	CAD008364432
Trans Name:	RHO CHEM LLC
TSDF Alt EPA ID:	Not reported
TSDF Alt Name:	Not reported
Waste Code Description:	- Not reported
RCRA Code:	Not reported

LUSH 322 (Continued) **S123630569**

Meth Code:	H141 - Storage, Bulking, And/Or Transfer Off Site--No Treatment/Reovery (H010-H129) Or (H131-H135)
Quantity Tons:	0.0055
Waste Quantity:	11
Quantity Unit:	P
Additional Code 1:	Not reported
Additional Code 2:	Not reported
Additional Code 3:	Not reported
Additional Code 4:	Not reported
Additional Code 5:	Not reported
Shipment Date:	20141027
Creation Date:	Not reported
Receipt Date:	Not reported
Manifest ID:	007225720FLE
Trans EPA ID:	MNS000110924
Trans Name:	STERICYCLE SPECIALTY WASTE SOLUTIONS INC
Trans 2 EPA ID:	CAR000177527
Trans 2 Name:	PHILIP WEST INDUSTRIAL SERVICES
TSDF EPA ID:	CAD008364432
Trans Name:	RHO CHEM LLC
TSDF Alt EPA ID:	Not reported
TSDF Alt Name:	Not reported
Waste Code Description:	141 - Off-specification, aged, or surplus inorganics
RCRA Code:	Not reported
Meth Code:	H141 - Storage, Bulking, And/Or Transfer Off Site--No Treatment/Reovery (H010-H129) Or (H131-H135)
Quantity Tons:	0.1405
Waste Quantity:	281
Quantity Unit:	P
Additional Code 1:	Not reported
Additional Code 2:	Not reported
Additional Code 3:	Not reported
Additional Code 4:	Not reported
Additional Code 5:	Not reported
Shipment Date:	20141027
Creation Date:	1/14/2015 22:14:51
Receipt Date:	20141031
Manifest ID:	007225720FLE
Trans EPA ID:	MNS000110924
Trans Name:	STERICYCLE SPECIALTY WASTE SOLUTIONS INC
Trans 2 EPA ID:	CAR000177527
Trans 2 Name:	PHILIP WEST INDUSTRIAL SERVICES
TSDF EPA ID:	CAD008364432
Trans Name:	RHO CHEM LLC
TSDF Alt EPA ID:	Not reported
TSDF Alt Name:	Not reported
Waste Code Description:	141 - Off-specification, aged, or surplus inorganics
RCRA Code:	Not reported
Meth Code:	H141 - Storage, Bulking, And/Or Transfer Off Site--No Treatment/Reovery (H010-H129) Or (H131-H135)
Quantity Tons:	0.0175
Waste Quantity:	35
Quantity Unit:	P
Additional Code 1:	Not reported
Additional Code 2:	Not reported

LUSH 322 (Continued) **S123630569**

Additional Code 3:	Not reported
Additional Code 4:	Not reported
Additional Code 5:	Not reported
Shipment Date:	20141027
Creation Date:	1/14/2015 22:14:51
Receipt Date:	20141031
Manifest ID:	007225720FLE
Trans EPA ID:	MNS000110924
Trans Name:	STERICYCLE SPECIALTY WASTE SOLUTIONS INC
Trans 2 EPA ID:	CAR000177527
Trans 2 Name:	PHILIP WEST INDUSTRIAL SERVICES
TSDF EPA ID:	CAD008364432
Trans Name:	RHO CHEM LLC
TSDF Alt EPA ID:	Not reported
TSDF Alt Name:	Not reported
Waste Code Description:	131 - Aqueous solution (2 < pH < 12.5) containing reactive anions (azide, bromate, chlorate, cyanide, fluoride, hypochlorite, nitrite, perchlorate, and sulfide anions
RCRA Code:	D001
Meth Code:	H141 - Storage, Bulking, And/Or Transfer Off Site--No Treatment/Reovery (H010-H129) Or (H131-H135)
Quantity Tons:	0.003
Waste Quantity:	6
Quantity Unit:	P
Additional Code 1:	Not reported
Additional Code 2:	Not reported
Additional Code 3:	Not reported
Additional Code 4:	Not reported
Additional Code 5:	Not reported
Shipment Date:	20141027
Creation Date:	1/14/2015 22:14:51
Receipt Date:	20141031
Manifest ID:	007225720FLE
Trans EPA ID:	MNS000110924
Trans Name:	STERICYCLE SPECIALTY WASTE SOLUTIONS INC
Trans 2 EPA ID:	CAR000177527
Trans 2 Name:	PHILIP WEST INDUSTRIAL SERVICES
TSDF EPA ID:	CAD008364432
Trans Name:	RHO CHEM LLC
TSDF Alt EPA ID:	Not reported
TSDF Alt Name:	Not reported
Waste Code Description:	214 - Unspecified solvent mixture
RCRA Code:	U002
Meth Code:	H141 - Storage, Bulking, And/Or Transfer Off Site--No Treatment/Reovery (H010-H129) Or (H131-H135)
Quantity Tons:	0.016
Waste Quantity:	32
Quantity Unit:	P
Additional Code 1:	D001
Additional Code 2:	Not reported
Additional Code 3:	Not reported
Additional Code 4:	Not reported
Additional Code 5:	Not reported

LUSH 322 (Continued) **S123630569**

Additional Information:

Year:	2013
Gen EPA ID:	CAL000388891
Shipment Date:	20131209
Creation Date:	2/24/2014 22:15:29
Receipt Date:	20131217
Manifest ID:	000656381PSC
Trans EPA ID:	CAD008364432
Trans Name:	RHO CHEM LLC
Trans 2 EPA ID:	CAD983649880
Trans 2 Name:	PSC ENVIRONMENTAL SERVICES OF POMONA LP
TSDF EPA ID:	CAD008364432
Trans Name:	RHO CHEM LLC
TSDF Alt EPA ID:	Not reported
TSDF Alt Name:	Not reported
Waste Code Description:	214 - Unspecified solvent mixture
RCRA Code:	D001
Meth Code:	H141 - Storage, Bulking, And/Or Transfer Off Site--No Treatment/Reovery (H010-H129) Or (H131-H135)
Quantity Tons:	0.0135
Waste Quantity:	27
Quantity Unit:	P
Additional Code 1:	Not reported
Additional Code 2:	Not reported
Additional Code 3:	Not reported
Additional Code 4:	Not reported
Additional Code 5:	Not reported
Shipment Date:	20131209
Creation Date:	2/24/2014 22:15:29
Receipt Date:	20131217
Manifest ID:	000656381PSC
Trans EPA ID:	CAD008364432
Trans Name:	RHO CHEM LLC
Trans 2 EPA ID:	CAD983649880
Trans 2 Name:	PSC ENVIRONMENTAL SERVICES OF POMONA LP
TSDF EPA ID:	CAD008364432
Trans Name:	RHO CHEM LLC
TSDF Alt EPA ID:	Not reported
TSDF Alt Name:	Not reported
Waste Code Description:	331 - Off-specification, aged, or surplus organics
RCRA Code:	D001
Meth Code:	H141 - Storage, Bulking, And/Or Transfer Off Site--No Treatment/Reovery (H010-H129) Or (H131-H135)
Quantity Tons:	0.016
Waste Quantity:	32
Quantity Unit:	P
Additional Code 1:	Not reported
Additional Code 2:	Not reported
Additional Code 3:	Not reported
Additional Code 4:	Not reported
Additional Code 5:	Not reported
Shipment Date:	20131209
Creation Date:	2/24/2014 22:15:29
Receipt Date:	20131217

LUSH 322 (Continued) **S123630569**

Manifest ID:	000656381PSC
Trans EPA ID:	CAD008364432
Trans Name:	RHO CHEM LLC
Trans 2 EPA ID:	CAD983649880
Trans 2 Name:	PSC ENVIRONMENTAL SERVICES OF POMONA LP
TSDF EPA ID:	CAD008364432
Trans Name:	RHO CHEM LLC
TSDF Alt EPA ID:	Not reported
TSDF Alt Name:	Not reported
Waste Code Description:	352 - Other organic solids
RCRA Code:	Not reported
Meth Code:	H141 - Storage, Bulking, And/Or Transfer Off Site--No Treatment/Reovery (H010-H129) Or (H131-H135)
Quantity Tons:	0.2365
Waste Quantity:	473
Quantity Unit:	P
Additional Code 1:	Not reported
Additional Code 2:	Not reported
Additional Code 3:	Not reported
Additional Code 4:	Not reported
Additional Code 5:	Not reported

Shipment Date:	20131011
Creation Date:	12/17/2013 22:15:06
Receipt Date:	20131025
Manifest ID:	000616756PSC
Trans EPA ID:	CAD008364432
Trans Name:	RHO CHEM LLC
Trans 2 EPA ID:	CAD983649880
Trans 2 Name:	PSC ENVIRONMENTAL SERVICES OF POMONA LP
TSDF EPA ID:	CAD008364432
Trans Name:	RHO CHEM LLC
TSDF Alt EPA ID:	Not reported
TSDF Alt Name:	Not reported
Waste Code Description:	- Not reported
RCRA Code:	D001
Meth Code:	H141 - Storage, Bulking, And/Or Transfer Off Site--No Treatment/Reovery (H010-H129) Or (H131-H135)
Quantity Tons:	0.009
Waste Quantity:	18
Quantity Unit:	P
Additional Code 1:	Not reported
Additional Code 2:	Not reported
Additional Code 3:	Not reported
Additional Code 4:	Not reported
Additional Code 5:	Not reported

Shipment Date:	20131011
Creation Date:	12/17/2013 22:15:06
Receipt Date:	20131025
Manifest ID:	000616756PSC
Trans EPA ID:	CAD008364432
Trans Name:	RHO CHEM LLC
Trans 2 EPA ID:	CAD983649880
Trans 2 Name:	PSC ENVIRONMENTAL SERVICES OF POMONA LP
TSDF EPA ID:	CAD008364432
Trans Name:	RHO CHEM LLC

LUSH 322 (Continued) **S123630569**

TSDF Alt EPA ID:	Not reported
TSDF Alt Name:	Not reported
Waste Code Description:	- Not reported
RCRA Code:	D001
Meth Code:	H141 - Storage, Bulking, And/Or Transfer Off Site--No Treatment/Reovery (H010-H129) Or (H131-H135)
Quantity Tons:	0.169
Waste Quantity:	338
Quantity Unit:	P
Additional Code 1:	Not reported
Additional Code 2:	Not reported
Additional Code 3:	Not reported
Additional Code 4:	Not reported
Additional Code 5:	Not reported
Shipment Date:	20131011
Creation Date:	12/17/2013 22:15:06
Receipt Date:	20131025
Manifest ID:	000616756PSC
Trans EPA ID:	CAD008364432
Trans Name:	RHO CHEM LLC
Trans 2 EPA ID:	CAD983649880
Trans 2 Name:	PSC ENVIRONMENTAL SERVICES OF POMONA LP
TSDF EPA ID:	CAD008364432
Trans Name:	RHO CHEM LLC
TSDF Alt EPA ID:	Not reported
TSDF Alt Name:	Not reported
Waste Code Description:	- Not reported
RCRA Code:	D001
Meth Code:	H141 - Storage, Bulking, And/Or Transfer Off Site--No Treatment/Reovery (H010-H129) Or (H131-H135)
Quantity Tons:	0.011
Waste Quantity:	22
Quantity Unit:	P
Additional Code 1:	Not reported
Additional Code 2:	Not reported
Additional Code 3:	Not reported
Additional Code 4:	Not reported
Additional Code 5:	Not reported

R138 **VICTORIAS SECRET 1644 - PINK** **RCRA NonGen / NLR** **1024859494**
NW **6000 SEPULVEDA BLVD** **E MANIFEST** **CAL000426660**
1/8-1/4 **CULVER CITY, CA 90230**
0.213 mi.
1126 ft. **Site 3 of 27 in cluster R**

Relative: **Lower**
Actual: **27 ft.**

RCRA Listings:

Date Form Received by Agency:	20170407
Handler Name:	Victorias Secret Store 1644
Handler Address:	6000 Sepulveda Blvd Ste 1440
Handler City,State,Zip:	CULVER CITY, CA 90230
EPA ID:	CAL000426660
Contact Name:	MIKE RYAN
Contact Address:	2 LIMITED PKWY
Contact City,State,Zip:	COLUMBUS, OH 43230
Contact Telephone:	614-415-1769
Contact Fax:	Not reported
Contact Email:	MRYAN@LB.COM

VICTORIAS SECRET 1644 - PINK (Continued) **1024859494**

Contact Title:	Not reported
EPA Region:	09
Land Type:	Not reported
Federal Waste Generator Description:	Not a generator, verified
Non-Notifier:	Not reported
Biennial Report Cycle:	Not reported
Accessibility:	Not reported
Active Site Indicator:	Handler Activities
State District Owner:	Not reported
State District:	Not reported
Mailing Address:	2 LIMITED PKWY
Mailing City,State,Zip:	COLUMBUS, OH 43230
Owner Name:	Victorias Secret Llc
Owner Type:	Other
Operator Name:	Mike Ryan
Operator Type:	Other
Short-Term Generator Activity:	No
Importer Activity:	No
Mixed Waste Generator:	No
Transporter Activity:	No
Transfer Facility Activity:	No
Recycler Activity with Storage:	No
Small Quantity On-Site Burner Exemption:	No
Smelting Melting and Refining Furnace Exemption:	No
Underground Injection Control:	No
Off-Site Waste Receipt:	No
Universal Waste Indicator:	Yes
Universal Waste Destination Facility:	Yes
Federal Universal Waste:	No
Active Site State-Reg Handler:	---
Federal Facility Indicator:	Not reported
Hazardous Secondary Material Indicator:	N
Sub-Part K Indicator:	Not reported
2018 GPRA Permit Baseline:	Not on the Baseline
2018 GPRA Renewals Baseline:	Not on the Baseline
202 GPRA Corrective Action Baseline:	No
Subject to Corrective Action Universe:	No
Non-TSDFs Where RCRA CA has Been Imposed Universe:	No
Corrective Action Priority Ranking:	No NCAPS ranking
Environmental Control Indicator:	No
Institutional Control Indicator:	No
Human Exposure Controls Indicator:	N/A
Groundwater Controls Indicator:	N/A
Significant Non-Complier Universe:	No
Unaddressed Significant Non-Complier Universe:	No
Addressed Significant Non-Complier Universe:	No
Significant Non-Complier With a Compliance Schedule Universe:	No
Financial Assurance Required:	Not reported
Handler Date of Last Change:	20180907
Recognized Trader-Importer:	No
Recognized Trader-Exporter:	No
Importer of Spent Lead Acid Batteries:	No
Exporter of Spent Lead Acid Batteries:	No
Recycler Activity Without Storage:	No
Manifest Broker:	No
Sub-Part P Indicator:	No

VICTORIAS SECRET 1644 - PINK (Continued) **1024859494**

Handler - Owner Operator:
Owner/Operator Indicator: Owner
Owner/Operator Name: VICTORIAS SECRET LLC
Legal Status: Other
Date Became Current: Not reported
Date Ended Current: Not reported
Owner/Operator Address: 4 LIMITED PKWY
Owner/Operator City,State,Zip: REYNOLDSBURG, OH 43068
Owner/Operator Telephone: 614-577-7000
Owner/Operator Telephone Ext: Not reported
Owner/Operator Fax: Not reported
Owner/Operator Email: Not reported

Owner/Operator Indicator: Operator
Owner/Operator Name: MIKE RYAN
Legal Status: Other
Date Became Current: Not reported
Date Ended Current: Not reported
Owner/Operator Address: 2 LIMITED PKWY
Owner/Operator City,State,Zip: COLUMBUS, OH 43230
Owner/Operator Telephone: 614-415-1769
Owner/Operator Telephone Ext: Not reported
Owner/Operator Fax: Not reported
Owner/Operator Email: Not reported

Historic Generators:
Receive Date: 20170407
Handler Name: VICTORIAS SECRET STORE 1644
Federal Waste Generator Description: Not a generator, verified
State District Owner: Not reported
Large Quantity Handler of Universal Waste: No
Recognized Trader Importer: No
Recognized Trader Exporter: No
Spent Lead Acid Battery Importer: No
Spent Lead Acid Battery Exporter: No
Current Record: Yes
Non Storage Recycler Activity: Not reported
Electronic Manifest Broker: Not reported

List of NAICS Codes and Descriptions:
NAICS Code: 44819
NAICS Description: OTHER CLOTHING STORES

Facility Has Received Notices of Violations:
Violations: No Violations Found

Evaluation Action Summary:
Evaluations: No Evaluations Found

E MANIFEST:
Manifest Tracking Number: 200143119CLE
Last Updated Date: 20220524
Shipped Date: 20220505

VICTORIAS SECRET 1644 - PINK (Continued) **1024859494**

Received Date:	20220518
Manifest Status:	Signed
Submission Type:	DataImage5Copy
Origin Type:	Service
Generator EPA ID:	CAL000426660
Generator Name:	Victoria'S Secret - Pink
Generator Mail Street Number:	Not reported
Generator Mail Street 1:	6000 SEPULVEDA BOULEVARD
Generator Mail Street 2:	Not reported
Generator Mail City:	CULVER CITY
Generator Mail State:	CA
Generator Mail Zip:	90230
Generator Location Street Number:	Not reported
Generator Location Street 1:	2 Limited Parkway
Generator Location Street 2:	Not reported
Generator Location City:	Columbus
Generator Location Zip:	43230
Generator Location State:	OH
Generator Contact Company Name:	Not reported
Designated Facility EPA ID:	CAD008364432
Designated Facility Name:	Rho Chem Llc
Designated Facility Mail Street Number:	Not reported
Designated Facility Mail Street 1:	Not reported
Designated Facility Mail Street 2:	425 Isis Ave.
Designated Facility Mail City:	Inglewood
Designated Facility Mail Zip:	90301
Designated Facility Mail State:	CA
Designated Facility Location Street Number:	Not reported
Designated Facility Location Street 1:	425 Isis Ave.
Designated Facility Location Street 2:	Not reported
Designated Facility Location City:	Inglewood
Designated Facility Location Zip:	90301
Designated Facility Location State:	CA
Designated Facility Contact Company Name:	Not reported
Manifest Residue Indicator:	N
Rejection Indicator:	N

Manifest Tracking Number:	013433556FLE
Last Updated Date:	20190819
Shipped Date:	20190603
Received Date:	20190611
Manifest Status:	Signed
Submission Type:	DataImage5Copy
Origin Type:	Service
Generator EPA ID:	CAL000426660
Generator Name:	Victoria'S Secret - Pink
Generator Mail Street Number:	Not reported
Generator Mail Street 1:	6000 SEPULVEDA BOULEVARD
Generator Mail Street 2:	Not reported
Generator Mail City:	CULVER CITY
Generator Mail State:	CA
Generator Mail Zip:	90230
Generator Location Street Number:	Not reported
Generator Location Street 1:	6000 Sepulveda Boulevard, Suite 1440
Generator Location Street 2:	Not reported
Generator Location City:	Culver City
Generator Location Zip:	90230

VICTORIAS SECRET 1644 - PINK (Continued) **1024859494**

Generator Location State:	CA
Generator Contact Company Name:	Not reported
Designated Facility EPA ID:	NVD980895338
Designated Facility Name:	21st Century Environmental Management Of Nevada, Llc
Designated Facility Mail Street Number:	Not reported
Designated Facility Mail Street 1:	Not reported
Designated Facility Mail Street 2:	2095 Newlands Drive East
Designated Facility Mail City:	Fernley
Designated Facility Mail Zip:	89408
Designated Facility Mail State:	NV
Designated Facility Location Street Number:	Not reported
Designated Facility Location Street 1:	2095 Newlands Drive East
Designated Facility Location Street 2:	Not reported
Designated Facility Location City:	Fernley
Designated Facility Location Zip:	89408
Designated Facility Location State:	NV
Designated Facility Contact Company Name:	Not reported
Manifest Residue Indicator:	N
Rejection Indicator:	N

Manifest Tracking Number:	013433557FLE
Last Updated Date:	20190708
Shipped Date:	20190603
Received Date:	20190610
Manifest Status:	Signed
Submission Type:	DataImage5Copy
Origin Type:	Service
Generator EPA ID:	CAL000426660
Generator Name:	Victorias Secret Store 1644
Generator Mail Street Number:	Not reported
Generator Mail Street 1:	6000 SEPULVEDA BLVD STE 1440
Generator Mail Street 2:	Not reported
Generator Mail City:	CULVER CITY
Generator Mail State:	CA
Generator Mail Zip:	90230
Generator Location Street Number:	Not reported
Generator Location Street 1:	6000 SEPULVEDA BLVD STE 1440
Generator Location Street 2:	Not reported
Generator Location City:	CULVER CITY
Generator Location Zip:	90230
Generator Location State:	CA
Generator Contact Company Name:	Not reported
Designated Facility EPA ID:	AZR000515924
Designated Facility Name:	Yuma Yes Waste Transfer Facility
Designated Facility Mail Street Number:	Not reported
Designated Facility Mail Street 1:	Not reported
Designated Facility Mail Street 2:	2730 E 13TH ST
Designated Facility Mail City:	YUMA
Designated Facility Mail Zip:	85365-1901
Designated Facility Mail State:	AZ
Designated Facility Location Street Number:	Not reported
Designated Facility Location Street 1:	2730 E 13TH ST
Designated Facility Location Street 2:	Not reported
Designated Facility Location City:	YUMA
Designated Facility Location Zip:	85365-1901
Designated Facility Location State:	AZ
Designated Facility Contact Company Name:	Not reported

VICTORIAS SECRET 1644 - PINK (Continued) **1024859494**

Manifest Residue Indicator:	N
Rejection Indicator:	N
Manifest Tracking Number:	012073147FLE
Last Updated Date:	20181119
Shipped Date:	20181019
Received Date:	20181105
Manifest Status:	Signed
Submission Type:	DataImage5Copy
Origin Type:	Service
Generator EPA ID:	CAL000426660
Generator Name:	Victorias Secret Store 1644
Generator Mail Street Number:	Not reported
Generator Mail Street 1:	6000 SEPULVEDA BLVD STE 1440
Generator Mail Street 2:	Not reported
Generator Mail City:	CULVER CITY
Generator Mail State:	CA
Generator Mail Zip:	90230
Generator Location Street Number:	Not reported
Generator Location Street 1:	6000 SEPULVEDA BLVD STE 1440
Generator Location Street 2:	Not reported
Generator Location City:	Culver City
Generator Location Zip:	90230
Generator Location State:	CA
Generator Contact Company Name:	Not reported
Designated Facility EPA ID:	AZR000515924
Designated Facility Name:	Yuma Yes Waste Transfer Facility
Designated Facility Mail Street Number:	Not reported
Designated Facility Mail Street 1:	Not reported
Designated Facility Mail Street 2:	2730 E 13TH ST
Designated Facility Mail City:	YUMA
Designated Facility Mail Zip:	85365-1901
Designated Facility Mail State:	AZ
Designated Facility Location Street Number:	Not reported
Designated Facility Location Street 1:	2730 E 13TH ST
Designated Facility Location Street 2:	Not reported
Designated Facility Location City:	YUMA
Designated Facility Location Zip:	85365-1901
Designated Facility Location State:	AZ
Designated Facility Contact Company Name:	Not reported
Manifest Residue Indicator:	N
Rejection Indicator:	N
Manifest Tracking Number:	012076060FLE
Last Updated Date:	20181031
Shipped Date:	20180917
Received Date:	20180926
Manifest Status:	Signed
Submission Type:	DataImage5Copy
Origin Type:	Service
Generator EPA ID:	CAL000426660
Generator Name:	Victorias Secret Store 1644
Generator Mail Street Number:	Not reported
Generator Mail Street 1:	6000 SEPULVEDA BLVD STE 1440
Generator Mail Street 2:	Not reported
Generator Mail City:	CULVER CITY
Generator Mail State:	CA

VICTORIAS SECRET 1644 - PINK (Continued) **1024859494**

Generator Mail Zip:	90230
Generator Location Street Number:	Not reported
Generator Location Street 1:	2 LIMITED PKWY
Generator Location Street 2:	Not reported
Generator Location City:	COLUMBUS
Generator Location Zip:	43230
Generator Location State:	OH
Generator Contact Company Name:	Not reported
Designated Facility EPA ID:	AZR000515924
Designated Facility Name:	Yuma Yes Waste Transfer Facility
Designated Facility Mail Street Number:	Not reported
Designated Facility Mail Street 1:	Not reported
Designated Facility Mail Street 2:	2730 E 13TH ST
Designated Facility Mail City:	YUMA
Designated Facility Mail Zip:	85365-1901
Designated Facility Mail State:	AZ
Designated Facility Location Street Number:	Not reported
Designated Facility Location Street 1:	2730 E 13TH ST
Designated Facility Location Street 2:	Not reported
Designated Facility Location City:	YUMA
Designated Facility Location Zip:	85365-1901
Designated Facility Location State:	AZ
Designated Facility Contact Company Name:	Not reported
Manifest Residue Indicator:	N
Rejection Indicator:	N

Manifest Tracking Number:	014926697FLE
Last Updated Date:	20210507
Shipped Date:	20210407
Received Date:	20210426
Manifest Status:	Signed
Submission Type:	DataImage5Copy
Origin Type:	Service
Generator EPA ID:	CAL000426660
Generator Name:	Victoria'S Secret - Pink
Generator Mail Street Number:	Not reported
Generator Mail Street 1:	6000 SEPULVEDA BOULEVARD
Generator Mail Street 2:	Not reported
Generator Mail City:	CULVER CITY
Generator Mail State:	CA
Generator Mail Zip:	90230
Generator Location Street Number:	Not reported
Generator Location Street 1:	2 Limited Parkway
Generator Location Street 2:	Not reported
Generator Location City:	Columbus
Generator Location Zip:	43230
Generator Location State:	OH
Generator Contact Company Name:	Not reported
Designated Facility EPA ID:	CAD008364432
Designated Facility Name:	Rho Chem Llc
Designated Facility Mail Street Number:	Not reported
Designated Facility Mail Street 1:	Not reported
Designated Facility Mail Street 2:	425 Isis Ave.
Designated Facility Mail City:	Inglewood
Designated Facility Mail Zip:	90301
Designated Facility Mail State:	CA
Designated Facility Location Street Number:	Not reported

VICTORIAS SECRET 1644 - PINK (Continued) **1024859494**

Designated Facility Location Street 1:	425 Isis Ave.
Designated Facility Location Street 2:	Not reported
Designated Facility Location City:	Inglewood
Designated Facility Location Zip:	90301
Designated Facility Location State:	CA
Designated Facility Contact Company Name:	Not reported
Manifest Residue Indicator:	N
Rejection Indicator:	N

Manifest Tracking Number:	016196510FLE
Last Updated Date:	20210831
Shipped Date:	20210729
Received Date:	20210826
Manifest Status:	Signed
Submission Type:	DataImage5Copy
Origin Type:	Service
Generator EPA ID:	CAL000426660
Generator Name:	Victoria'S Secret - Pink
Generator Mail Street Number:	Not reported
Generator Mail Street 1:	6000 SEPULVEDA BOULEVARD
Generator Mail Street 2:	Not reported
Generator Mail City:	CULVER CITY
Generator Mail State:	CA
Generator Mail Zip:	90230
Generator Location Street Number:	Not reported
Generator Location Street 1:	2 Limited Parkway
Generator Location Street 2:	Not reported
Generator Location City:	Columbus
Generator Location Zip:	43230
Generator Location State:	OH
Generator Contact Company Name:	Not reported
Designated Facility EPA ID:	CAD008364432
Designated Facility Name:	Rho Chem Llc
Designated Facility Mail Street Number:	Not reported
Designated Facility Mail Street 1:	Not reported
Designated Facility Mail Street 2:	425 Isis Ave.
Designated Facility Mail City:	Inglewood
Designated Facility Mail Zip:	90301
Designated Facility Mail State:	CA
Designated Facility Location Street Number:	Not reported
Designated Facility Location Street 1:	425 Isis Ave.
Designated Facility Location Street 2:	Not reported
Designated Facility Location City:	Inglewood
Designated Facility Location Zip:	90301
Designated Facility Location State:	CA
Designated Facility Contact Company Name:	Not reported
Manifest Residue Indicator:	N
Rejection Indicator:	N

Manifest Tracking Number:	014931710FLE
Last Updated Date:	20210205
Shipped Date:	20210112
Received Date:	20210128
Manifest Status:	Signed
Submission Type:	DataImage5Copy
Origin Type:	Service
Generator EPA ID:	CAL000426660

VICTORIAS SECRET 1644 - PINK (Continued) **1024859494**

Generator Name:	Victoria'S Secret - Pink
Generator Mail Street Number:	Not reported
Generator Mail Street 1:	6000 SEPULVEDA BOULEVARD
Generator Mail Street 2:	Not reported
Generator Mail City:	CULVER CITY
Generator Mail State:	CA
Generator Mail Zip:	90230
Generator Location Street Number:	Not reported
Generator Location Street 1:	2 Limited Parkway
Generator Location Street 2:	Not reported
Generator Location City:	Columbus
Generator Location Zip:	43230
Generator Location State:	CO
Generator Contact Company Name:	Not reported
Designated Facility EPA ID:	CAD008364432
Designated Facility Name:	Rho Chem Llc
Designated Facility Mail Street Number:	Not reported
Designated Facility Mail Street 1:	Not reported
Designated Facility Mail Street 2:	425 Isis Ave.
Designated Facility Mail City:	Inglewood
Designated Facility Mail Zip:	90301
Designated Facility Mail State:	CA
Designated Facility Location Street Number:	Not reported
Designated Facility Location Street 1:	425 Isis Ave.
Designated Facility Location Street 2:	Not reported
Designated Facility Location City:	Inglewood
Designated Facility Location Zip:	90301
Designated Facility Location State:	CA
Designated Facility Contact Company Name:	Not reported
Manifest Residue Indicator:	N
Rejection Indicator:	N

Manifest Tracking Number:	013037075FLE
Last Updated Date:	20190430
Shipped Date:	20190314
Received Date:	20190411
Manifest Status:	Signed
Submission Type:	DataImage5Copy
Origin Type:	Service
Generator EPA ID:	CAL000426660
Generator Name:	Victoria'S Secret - Pink
Generator Mail Street Number:	Not reported
Generator Mail Street 1:	6000 SEPULVEDA BOULEVARD
Generator Mail Street 2:	Not reported
Generator Mail City:	CULVER CITY
Generator Mail State:	CA
Generator Mail Zip:	90230
Generator Location Street Number:	Not reported
Generator Location Street 1:	6000 Sepulveda Boulevard, Suite 1440
Generator Location Street 2:	Not reported
Generator Location City:	Culver City
Generator Location Zip:	90230
Generator Location State:	CA
Generator Contact Company Name:	Not reported
Designated Facility EPA ID:	NVD980895338
Designated Facility Name:	21st Century Environmental Management Of Nevada, Llc
Designated Facility Mail Street Number:	Not reported

VICTORIAS SECRET 1644 - PINK (Continued) **1024859494**

Designated Facility Mail Street 1:	Not reported
Designated Facility Mail Street 2:	2095 Newlands Drive East
Designated Facility Mail City:	Fernley
Designated Facility Mail Zip:	89408
Designated Facility Mail State:	NV
Designated Facility Location Street Number:	Not reported
Designated Facility Location Street 1:	2095 Newlands Drive East
Designated Facility Location Street 2:	Not reported
Designated Facility Location City:	Fernley
Designated Facility Location Zip:	89408
Designated Facility Location State:	NV
Designated Facility Contact Company Name:	Not reported
Manifest Residue Indicator:	N
Rejection Indicator:	N

Manifest Tracking Number:	013037076FLE
Last Updated Date:	20190405
Shipped Date:	20190314
Received Date:	20190325
Manifest Status:	Signed
Submission Type:	DataImage5Copy
Origin Type:	Service
Generator EPA ID:	CAL000426660
Generator Name:	Victorias Secret Store 1644
Generator Mail Street Number:	Not reported
Generator Mail Street 1:	6000 SEPULVEDA BLVD STE 1440
Generator Mail Street 2:	Not reported
Generator Mail City:	CULVER CITY
Generator Mail State:	CA
Generator Mail Zip:	90230
Generator Location Street Number:	Not reported
Generator Location Street 1:	6000 SEPULVEDA BLVD STE 1440
Generator Location Street 2:	Not reported
Generator Location City:	CULVER CITY
Generator Location Zip:	90230
Generator Location State:	CA
Generator Contact Company Name:	Not reported
Designated Facility EPA ID:	AZR000515924
Designated Facility Name:	Yuma Yes Waste Transfer Facility
Designated Facility Mail Street Number:	Not reported
Designated Facility Mail Street 1:	Not reported
Designated Facility Mail Street 2:	2730 E 13TH ST
Designated Facility Mail City:	YUMA
Designated Facility Mail Zip:	85365-1901
Designated Facility Mail State:	AZ
Designated Facility Location Street Number:	Not reported
Designated Facility Location Street 1:	2730 E 13TH ST
Designated Facility Location Street 2:	Not reported
Designated Facility Location City:	YUMA
Designated Facility Location Zip:	85365-1901
Designated Facility Location State:	AZ
Designated Facility Contact Company Name:	Not reported
Manifest Residue Indicator:	N
Rejection Indicator:	N

Manifest Tracking Number:	015127201FLE
Last Updated Date:	20210517

VICTORIAS SECRET 1644 - PINK (Continued) **1024859494**

Shipped Date:	20210503
Received Date:	20210514
Manifest Status:	Signed
Submission Type:	DataImage5Copy
Origin Type:	Service
Generator EPA ID:	CAL000426660
Generator Name:	Victoria'S Secret - Pink
Generator Mail Street Number:	Not reported
Generator Mail Street 1:	6000 SEPULVEDA BOULEVARD
Generator Mail Street 2:	Not reported
Generator Mail City:	CULVER CITY
Generator Mail State:	CA
Generator Mail Zip:	90230
Generator Location Street Number:	Not reported
Generator Location Street 1:	2 Limited Parkway
Generator Location Street 2:	Not reported
Generator Location City:	Columbus
Generator Location Zip:	43230
Generator Location State:	OH
Generator Contact Company Name:	Not reported
Designated Facility EPA ID:	CAD008364432
Designated Facility Name:	Rho Chem Llc
Designated Facility Mail Street Number:	Not reported
Designated Facility Mail Street 1:	Not reported
Designated Facility Mail Street 2:	425 Isis Ave.
Designated Facility Mail City:	Inglewood
Designated Facility Mail Zip:	90301
Designated Facility Mail State:	CA
Designated Facility Location Street Number:	Not reported
Designated Facility Location Street 1:	425 Isis Ave.
Designated Facility Location Street 2:	Not reported
Designated Facility Location City:	Inglewood
Designated Facility Location Zip:	90301
Designated Facility Location State:	CA
Designated Facility Contact Company Name:	Not reported
Manifest Residue Indicator:	N
Rejection Indicator:	N

Federal Waste:

Manifest Tracking Number:	015127337FLE
Waste Line Number:	1
Federal Waste Code:	D001
Federal Waste:	IGNITABLE WASTE

Manifest Tracking Number:	015127337FLE
Waste Line Number:	1
Federal Waste Code:	U002
Federal Waste:	2-PROPANONE (I) (OR) ACETONE (I)

State Waste:

Manifest Tracking Number:	015127337FLE
Waste Line Number:	1
State Waste Code Owner:	CA
State Waste Code:	331
State Waste:	Off-specification, aged, or surplus organics

VICTORIAS SECRET 1644 - PINK (Continued) **1024859494**

Transporter:
Manifest Tracking Number: 015127337FLE
Transporter Line Number: 1
Transporter EPA ID: MNS000110924
Transporter Name: Clean Earth Specialty Waste Solutions

Waste Line:
Manifest Tracking Number: 015127337FLE
Waste Line Number: 1
U.S. DOT Hazardous Indicator: Y
U.S. DOT ID Number: UN1993
U.S. DOT Description: Un1993, Waste Flammable Liquids, N.O.S. (Ethyl Alcohol, Acetone), 3, Pg Ii, Erg#128
Non-Hazardous Waste Description: Not reported
Number of Containers: 1
Container Type Code: CF
Container Type Description: Fiber or plastic boxes, cartons, cases
Waste Quantity: 25
Quantity Unit of Measure Code: P
Quantity Unit of Measure Description: Pounds
Waste Quantity, in Tons: 0.0125
Acute Waste Quantity, in Tons: 0
Non-Acute Waste Quantity, in Tons: 0.0125
Waste Quantity, in Kilograms: 11.337875
Acute Waste Quantity, in Kilograms: 0
Non-Acute Waste Quantity, in Kilorgrams: 11.337875
Management Method Code: H141
Management Method Description: STORAGE, BULKING AND/OR TRANSFER OFF SITE
Waste Residue Indicator: N
Quantity Discrepancy Indicator: N
Waste Type Discrepancy Indicator: N
Waste Density: Not reported
Waste Density Unit of Measure Code: Not reported
Waste Density Unit of Measure Description: Not reported
Form Code: Not reported
Form Code Description: Not reported
Source Code: Not reported
Source Code Description: Not reported
Waste Minimization Code: Not reported
Waste Minimization Code Description: Not reported
Consent Number: Not reported
EPA Waste Indicator: Y

Click this hyperlink while viewing on your computer to access
61 additional US EManifest: record(s) in the EDR Site Report.

R139 **FOREVER 21** **CERS HAZ WASTE** **S129011633**
NW **6000 SEPULVEDA BLVD # A5** **N/A**
1/8-1/4 **CULVER CITY, CA 90230**
0.213 mi.
1126 ft. **Site 4 of 27 in cluster R**

Relative: CERS HAZ WASTE:
Lower
Name: FOREVER 21
Actual: Address: 6000 SEPULVEDA BLVD # A5
27 ft. City,State,Zip: CULVER CITY, CA 90230
Site ID: 616410

FOREVER 21 (Continued) **S129011633**

CERS ID: 10908139
CERS Description: Hazardous Waste Generator

Violations:
Site ID: 616410
Site Name: Forever 21
Violation Date: 01-25-2022
Citation: HSC 6.11 25404(e)(4) - California Health and Safety Code, Chapter 6.11, Section(s) 25404(e)(4)
Violation Description: Failure to report, and report accurately, program data (such as hazardous waste generation activities) electronically.
Violation Notes: Returned to compliance on 03/17/2023. OBSERVATION: Owner/Operator failed to report program data electronically into CERS, or reported information incorrectly. CORRECTIVE ACTION: Complete all required reporting into CERS.
Violation Division: Los Angeles County Fire Department
Violation Program: HW
Violation Source: CERS,

Site ID: 616410
Site Name: Forever 21
Violation Date: 02-15-2023
Citation: 40 CFR 1 262.34(d)(5)(iii) - U.S. Code of Federal Regulations, Title 40, Chapter 1, Section(s) 262.34(d)(5)(iii)
Violation Description: Failure to ensure that all employees are thoroughly familiar with proper waste handling and emergency procedures, relevant to their responsibilities during normal facility operations and emergencies.
Violation Notes: Returned to compliance on 03/29/2023. OBSERVATION: Employees are not thoroughly familiar with proper waste handling and emergency procedures as demonstrated by the number and/or type of hazardous waste violations observed at the time of inspection. CORRECTIVE ACTION: Demonstrate that employees have been properly trained.
Violation Division: Los Angeles County Fire Department
Violation Program: HW
Violation Source: CERS,

Site ID: 616410
Site Name: Forever 21
Violation Date: 02-15-2023
Citation: HSC 6.11 25404(e)(4) - California Health and Safety Code, Chapter 6.11, Section(s) 25404(e)(4)
Violation Description: Failure to report, and report accurately, program data (such as hazardous waste generation activities) electronically.
Violation Notes: Returned to compliance on 03/29/2023. OBSERVATION: Owner/Operator failed to report program data electronically into CERS, or reported information incorrectly. CORRECTIVE ACTION: Complete all required reporting into CERS.
Violation Division: Los Angeles County Fire Department
Violation Program: HW
Violation Source: CERS,

Evaluation:
Eval General Type: Other/Unknown
Eval Date: 03-29-2023
Violations Found: No
Eval Type: Other, not routine, done by local agency
Eval Notes: Not reported

FOREVER 21 (Continued) **S129011633**

Eval Division: Los Angeles County Fire Department
Eval Program: HW
Eval Source: CERS,

Eval General Type: Compliance Evaluation Inspection
Eval Date: 01-25-2022
Violations Found: Yes
Eval Type: Routine done by local agency
Eval Notes: Lori Tanquillo via phone and on site assistant manager, Shelly Landis
Eval Division: Los Angeles County Fire Department
Eval Program: HW
Eval Source: CERS,

Eval General Type: Compliance Evaluation Inspection
Eval Date: 02-15-2023
Violations Found: Yes
Eval Type: Routine done by local agency
Eval Notes: Robert Martinez, Assistant Store Manager
Eval Division: Los Angeles County Fire Department
Eval Program: HW
Eval Source: CERS,

Affiliation:
Affiliation Type Desc: Legal Owner
Entity Name: F21 OPCO LLC
Entity Title: Not reported
Affiliation Address: 110 E. 9th Street, Suite A500
Affiliation City: Los Angeles
Affiliation State: CA
Affiliation Country: United States
Affiliation Zip: 90079
Affiliation Phone: (213) 458-6166,

Affiliation Type Desc: Facility Mailing Address
Entity Name: Mailing Address
Entity Title: Not reported
Affiliation Address: 110 E. 9th Street, Suite A500
Affiliation City: Los Angeles
Affiliation State: CA
Affiliation Country: Not reported
Affiliation Zip: 90079
Affiliation Phone: ,

Affiliation Type Desc: Parent Corporation
Entity Name: F21 OpCo, LLC
Entity Title: Not reported
Affiliation Address: Not reported
Affiliation City: Not reported
Affiliation State: Not reported
Affiliation Country: Not reported
Affiliation Zip: Not reported
Affiliation Phone: ,

Affiliation Type Desc: Environmental Contact
Entity Name: Lori Tranquilla
Entity Title: Not reported
Affiliation Address: 110 E. 9th Street, Suite A500

FOREVER 21 (Continued) **S129011633**

Affiliation City:	Los Angeles
Affiliation State:	CA
Affiliation Country:	Not reported
Affiliation Zip:	90079
Affiliation Phone:	,
Affiliation Type Desc:	CUPA District
Entity Name:	Los Angeles County Fire
Entity Title:	Not reported
Affiliation Address:	5825 Rickenbacker Road
Affiliation City:	Commerce
Affiliation State:	CA
Affiliation Country:	Not reported
Affiliation Zip:	90040-3027
Affiliation Phone:	(323) 890-4000,
Affiliation Type Desc:	Document Preparer
Entity Name:	Lori Tranquilla
Entity Title:	Not reported
Affiliation Address:	Not reported
Affiliation City:	Not reported
Affiliation State:	Not reported
Affiliation Country:	Not reported
Affiliation Zip:	Not reported
Affiliation Phone:	,
Affiliation Type Desc:	Identification Signer
Entity Name:	Lori Tranquilla
Entity Title:	Director Risk Management
Affiliation Address:	Not reported
Affiliation City:	Not reported
Affiliation State:	Not reported
Affiliation Country:	Not reported
Affiliation Zip:	Not reported
Affiliation Phone:	,
Affiliation Type Desc:	Operator
Entity Name:	F21 OPCO LLC
Entity Title:	Not reported
Affiliation Address:	Not reported
Affiliation City:	Not reported
Affiliation State:	Not reported
Affiliation Country:	Not reported
Affiliation Zip:	Not reported
Affiliation Phone:	(213) 458-6166,

R140 **ULTA BEAUTY #562** **RCRA NonGen / NLR** **1024840283**
NW **6000 SEPULVEDA BLVD** **E MANIFEST** **CAL000388891**
1/8-1/4 **CULVER CITY, CA 90230**
0.213 mi.
1126 ft. **Site 5 of 27 in cluster R**

Relative: **Lower**
Actual: **27 ft.**

RCRA Listings:

Date Form Received by Agency:	20130823
Handler Name:	Ulta Beauty 562
Handler Address:	6000 Sepulveda Blvd
Handler City,State,Zip:	CULVER CITY, CA 90230

ULTA BEAUTY #562 (Continued) **1024840283**

EPA ID:	CAL000388891
Contact Name:	JEREMY HOJNICKI
Contact Address:	1000 REMINGTON BLVD STE 120
Contact City,State,Zip:	BOLINGBROOK, IL 60440
Contact Telephone:	630-296-1552
Contact Fax:	Not reported
Contact Email:	JHOJNICKI@ULTA.COM
Contact Title:	Not reported
EPA Region:	09
Land Type:	Not reported
Federal Waste Generator Description:	Not a generator, verified
Non-Notifier:	Not reported
Biennial Report Cycle:	Not reported
Accessibility:	Not reported
Active Site Indicator:	Handler Activities
State District Owner:	Not reported
State District:	Not reported
Mailing Address:	1000 REMINGTON BLVD, SUITE 120
Mailing City,State,Zip:	BOLINGBROOK, IL 60440
Owner Name:	Ulta Salon Cosmetics & Fragrance In
Owner Type:	Other
Operator Name:	Jeremy Hojnicki
Operator Type:	Other
Short-Term Generator Activity:	No
Importer Activity:	No
Mixed Waste Generator:	No
Transporter Activity:	No
Transfer Facility Activity:	No
Recycler Activity with Storage:	No
Small Quantity On-Site Burner Exemption:	No
Smelting Melting and Refining Furnace Exemption:	No
Underground Injection Control:	No
Off-Site Waste Receipt:	No
Universal Waste Indicator:	Yes
Universal Waste Destination Facility:	Yes
Federal Universal Waste:	No
Active Site State-Reg Handler:	---
Federal Facility Indicator:	Not reported
Hazardous Secondary Material Indicator:	N
Sub-Part K Indicator:	Not reported
2018 GPRA Permit Baseline:	Not on the Baseline
2018 GPRA Renewals Baseline:	Not on the Baseline
202 GPRA Corrective Action Baseline:	No
Subject to Corrective Action Universe:	No
Non-TSDFs Where RCRA CA has Been Imposed Universe:	No
Corrective Action Priority Ranking:	No NCAPS ranking
Environmental Control Indicator:	No
Institutional Control Indicator:	No
Human Exposure Controls Indicator:	N/A
Groundwater Controls Indicator:	N/A
Significant Non-Complier Universe:	No
Unaddressed Significant Non-Complier Universe:	No
Addressed Significant Non-Complier Universe:	No
Significant Non-Complier With a Compliance Schedule Universe:	No
Financial Assurance Required:	Not reported
Handler Date of Last Change:	20180906
Recognized Trader-Importer:	No

ULTA BEAUTY #562 (Continued) **1024840283**

Recognized Trader-Exporter:	No
Importer of Spent Lead Acid Batteries:	No
Exporter of Spent Lead Acid Batteries:	No
Recycler Activity Without Storage:	No
Manifest Broker:	No
Sub-Part P Indicator:	No

Handler - Owner Operator:

Owner/Operator Indicator:	Owner
Owner/Operator Name:	ULTA SALON COSMETICS & FRAGRANCE IN
Legal Status:	Other
Date Became Current:	Not reported
Date Ended Current:	Not reported
Owner/Operator Address:	1000 REMINGTON BLVD
Owner/Operator City,State,Zip:	BOLINGBROOK, IL 60440
Owner/Operator Telephone:	630-410-4800
Owner/Operator Telephone Ext:	Not reported
Owner/Operator Fax:	Not reported
Owner/Operator Email:	Not reported

Owner/Operator Indicator:	Operator
Owner/Operator Name:	JEREMY HOJNICKI
Legal Status:	Other
Date Became Current:	Not reported
Date Ended Current:	Not reported
Owner/Operator Address:	1000 REMINGTON BLVD STE 120
Owner/Operator City,State,Zip:	BOLINGBROOK, IL 60440
Owner/Operator Telephone:	630-296-1552
Owner/Operator Telephone Ext:	Not reported
Owner/Operator Fax:	Not reported
Owner/Operator Email:	Not reported

Historic Generators:

Receive Date:	20130823
Handler Name: ULTA BEAUTY 562	
Federal Waste Generator Description:	Not a generator, verified
State District Owner:	Not reported
Large Quantity Handler of Universal Waste:	No
Recognized Trader Importer:	No
Recognized Trader Exporter:	No
Spent Lead Acid Battery Importer:	No
Spent Lead Acid Battery Exporter:	No
Current Record:	Yes
Non Storage Recycler Activity:	Not reported
Electronic Manifest Broker:	Not reported

List of NAICS Codes and Descriptions:

NAICS Code:	453998
NAICS Description:	ALL OTHER MISCELLANEOUS STORE RETAILERS (EXCEPT TOBACCO STORES)

Facility Has Received Notices of Violations:

Violations:	No Violations Found

ULTA BEAUTY #562 (Continued) **1024840283**

Evaluation Action Summary:
Evaluations: No Evaluations Found

E MANIFEST:

Manifest Tracking Number:	013433614FLE
Last Updated Date:	20190731
Shipped Date:	20190612
Received Date:	20190625
Manifest Status:	Signed
Submission Type:	DataImage5Copy
Origin Type:	Service
Generator EPA ID:	CAL000388891
Generator Name:	Ulta Beauty
Generator Mail Street Number:	Not reported
Generator Mail Street 1:	6000 SEPULVEDA BLVD
Generator Mail Street 2:	Not reported
Generator Mail City:	CULVER CITY
Generator Mail State:	CA
Generator Mail Zip:	90230
Generator Location Street Number:	Not reported
Generator Location Street 1:	1000 Remington Blvd Suite 120
Generator Location Street 2:	Not reported
Generator Location City:	Bolingbrook
Generator Location Zip:	60440
Generator Location State:	IL
Generator Contact Company Name:	Not reported
Designated Facility EPA ID:	NVD980895338
Designated Facility Name:	21st Century Environmental Management Of Nevada, Llc
Designated Facility Mail Street Number:	Not reported
Designated Facility Mail Street 1:	Not reported
Designated Facility Mail Street 2:	2095 Newlands Drive East
Designated Facility Mail City:	Fernley
Designated Facility Mail Zip:	89408
Designated Facility Mail State:	NV
Designated Facility Location Street Number:	Not reported
Designated Facility Location Street 1:	2095 Newlands Drive East
Designated Facility Location Street 2:	Not reported
Designated Facility Location City:	Fernley
Designated Facility Location Zip:	89408
Designated Facility Location State:	NV
Designated Facility Contact Company Name:	Not reported
Manifest Residue Indicator:	N
Rejection Indicator:	N

Manifest Tracking Number:	013433614FLE
Last Updated Date:	20190731
Shipped Date:	20190612
Received Date:	20190625
Manifest Status:	Signed
Submission Type:	DataImage5Copy
Origin Type:	Service
Generator EPA ID:	CAL000388891
Generator Name:	Ulta Beauty
Generator Mail Street Number:	Not reported
Generator Mail Street 1:	6000 SEPULVEDA BLVD

ULTA BEAUTY #562 (Continued) **1024840283**

Generator Mail Street 2:	Not reported
Generator Mail City:	CULVER CITY
Generator Mail State:	CA
Generator Mail Zip:	90230
Generator Location Street Number:	Not reported
Generator Location Street 1:	1000 Remington Blvd Suite 120
Generator Location Street 2:	Not reported
Generator Location City:	Bolingbrook
Generator Location Zip:	60440
Generator Location State:	IL
Generator Contact Company Name:	Not reported
Designated Facility EPA ID:	NVD980895338
Designated Facility Name:	21st Century Environmental Management Of Nevada, Llc
Designated Facility Mail Street Number:	Not reported
Designated Facility Mail Street 1:	Not reported
Designated Facility Mail Street 2:	2095 Newlands Drive East
Designated Facility Mail City:	Fernley
Designated Facility Mail Zip:	89408
Designated Facility Mail State:	NV
Designated Facility Location Street Number:	Not reported
Designated Facility Location Street 1:	2095 Newlands Drive East
Designated Facility Location Street 2:	Not reported
Designated Facility Location City:	Fernley
Designated Facility Location Zip:	89408
Designated Facility Location State:	NV
Designated Facility Contact Company Name:	Not reported
Manifest Residue Indicator:	N
Rejection Indicator:	N

Manifest Tracking Number:	013433615FLE
Last Updated Date:	20190722
Shipped Date:	20190612
Received Date:	20190625
Manifest Status:	Signed
Submission Type:	DataImage5Copy
Origin Type:	Service
Generator EPA ID:	CAL000388891
Generator Name:	Ulta Beauty #562
Generator Mail Street Number:	Not reported
Generator Mail Street 1:	6000 SEPULVEDA BLVD
Generator Mail Street 2:	Not reported
Generator Mail City:	CULVER CITY
Generator Mail State:	CA
Generator Mail Zip:	90230
Generator Location Street Number:	Not reported
Generator Location Street 1:	6000 SEPULVEDA BLVD
Generator Location Street 2:	Not reported
Generator Location City:	CULVER CITY
Generator Location Zip:	90230
Generator Location State:	CA
Generator Contact Company Name:	Not reported
Designated Facility EPA ID:	AZR000515924
Designated Facility Name:	Yuma Yes Waste Transfer Facility
Designated Facility Mail Street Number:	Not reported
Designated Facility Mail Street 1:	Not reported
Designated Facility Mail Street 2:	2730 E 13TH ST
Designated Facility Mail City:	YUMA

ULTA BEAUTY #562 (Continued) **1024840283**

Designated Facility Mail Zip:	85365-1901
Designated Facility Mail State:	AZ
Designated Facility Location Street Number:	Not reported
Designated Facility Location Street 1:	2730 E 13TH ST
Designated Facility Location Street 2:	Not reported
Designated Facility Location City:	YUMA
Designated Facility Location Zip:	85365-1901
Designated Facility Location State:	AZ
Designated Facility Contact Company Name:	Not reported
Manifest Residue Indicator:	N
Rejection Indicator:	N

Manifest Tracking Number:	013433723FLE
Last Updated Date:	20200107
Shipped Date:	20190710
Received Date:	20190807
Manifest Status:	Signed
Submission Type:	DataImage5Copy
Origin Type:	Service
Generator EPA ID:	CAL000388891
Generator Name:	Ulta Beauty
Generator Mail Street Number:	Not reported
Generator Mail Street 1:	6000 SEPULVEDA BLVD
Generator Mail Street 2:	Not reported
Generator Mail City:	CULVER CITY
Generator Mail State:	CA
Generator Mail Zip:	90230
Generator Location Street Number:	Not reported
Generator Location Street 1:	1000 Remington Blvd Suite 120
Generator Location Street 2:	Not reported
Generator Location City:	Bolingbrook
Generator Location Zip:	60440
Generator Location State:	IL
Generator Contact Company Name:	Not reported
Designated Facility EPA ID:	NVD980895338
Designated Facility Name:	21st Century Environmental Management Of Nevada, Llc
Designated Facility Mail Street Number:	Not reported
Designated Facility Mail Street 1:	Not reported
Designated Facility Mail Street 2:	2095 Newlands Drive East
Designated Facility Mail City:	Fernley
Designated Facility Mail Zip:	89408
Designated Facility Mail State:	NV
Designated Facility Location Street Number:	Not reported
Designated Facility Location Street 1:	2095 Newlands Drive East
Designated Facility Location Street 2:	Not reported
Designated Facility Location City:	Fernley
Designated Facility Location Zip:	89408
Designated Facility Location State:	NV
Designated Facility Contact Company Name:	Not reported
Manifest Residue Indicator:	N
Rejection Indicator:	N

Manifest Tracking Number:	013433723FLE
Last Updated Date:	20200107
Shipped Date:	20190710
Received Date:	20190807
Manifest Status:	Signed

ULTA BEAUTY #562 (Continued) **1024840283**

Submission Type:	DataImage5Copy
Origin Type:	Service
Generator EPA ID:	CAL000388891
Generator Name:	Ulta Beauty
Generator Mail Street Number:	Not reported
Generator Mail Street 1:	6000 SEPULVEDA BLVD
Generator Mail Street 2:	Not reported
Generator Mail City:	CULVER CITY
Generator Mail State:	CA
Generator Mail Zip:	90230
Generator Location Street Number:	Not reported
Generator Location Street 1:	1000 Remington Blvd Suite 120
Generator Location Street 2:	Not reported
Generator Location City:	Bolingbrook
Generator Location Zip:	60440
Generator Location State:	IL
Generator Contact Company Name:	Not reported
Designated Facility EPA ID:	NVD980895338
Designated Facility Name:	21st Century Environmental Management Of Nevada, Llc
Designated Facility Mail Street Number:	Not reported
Designated Facility Mail Street 1:	Not reported
Designated Facility Mail Street 2:	2095 Newlands Drive East
Designated Facility Mail City:	Fernley
Designated Facility Mail Zip:	89408
Designated Facility Mail State:	NV
Designated Facility Location Street Number:	Not reported
Designated Facility Location Street 1:	2095 Newlands Drive East
Designated Facility Location Street 2:	Not reported
Designated Facility Location City:	Fernley
Designated Facility Location Zip:	89408
Designated Facility Location State:	NV
Designated Facility Contact Company Name:	Not reported
Manifest Residue Indicator:	N
Rejection Indicator:	N

Manifest Tracking Number:	013433724FLE
Last Updated Date:	20190807
Shipped Date:	20190710
Received Date:	20190722
Manifest Status:	Signed
Submission Type:	DataImage5Copy
Origin Type:	Service
Generator EPA ID:	CAL000388891
Generator Name:	Ulta Beauty #562
Generator Mail Street Number:	Not reported
Generator Mail Street 1:	6000 SEPULVEDA BLVD
Generator Mail Street 2:	Not reported
Generator Mail City:	CULVER CITY
Generator Mail State:	CA
Generator Mail Zip:	90230
Generator Location Street Number:	Not reported
Generator Location Street 1:	6000 SEPULVEDA BLVD
Generator Location Street 2:	Not reported
Generator Location City:	CULVER CITY
Generator Location Zip:	90230
Generator Location State:	CA
Generator Contact Company Name:	Not reported

ULTA BEAUTY #562 (Continued) **1024840283**

Designated Facility EPA ID:	AZR000515924
Designated Facility Name:	Yuma Yes Waste Transfer Facility
Designated Facility Mail Street Number:	Not reported
Designated Facility Mail Street 1:	Not reported
Designated Facility Mail Street 2:	2730 E 13TH ST
Designated Facility Mail City:	YUMA
Designated Facility Mail Zip:	85365-1901
Designated Facility Mail State:	AZ
Designated Facility Location Street Number:	Not reported
Designated Facility Location Street 1:	2730 E 13TH ST
Designated Facility Location Street 2:	Not reported
Designated Facility Location City:	YUMA
Designated Facility Location Zip:	85365-1901
Designated Facility Location State:	AZ
Designated Facility Contact Company Name:	Not reported
Manifest Residue Indicator:	N
Rejection Indicator:	N

Manifest Tracking Number:	200186286CLE
Last Updated Date:	20220815
Shipped Date:	20220625
Received Date:	20220812
Manifest Status:	Signed
Submission Type:	DataImage5Copy
Origin Type:	Service
Generator EPA ID:	CAL000388891
Generator Name:	Ulta Beauty
Generator Mail Street Number:	Not reported
Generator Mail Street 1:	6000 SEPULVEDA BLVD
Generator Mail Street 2:	Not reported
Generator Mail City:	CULVER CITY
Generator Mail State:	CA
Generator Mail Zip:	90230
Generator Location Street Number:	Not reported
Generator Location Street 1:	1000 Remington Blvd Suite 120
Generator Location Street 2:	Not reported
Generator Location City:	Bolingbrook
Generator Location Zip:	60440
Generator Location State:	IL
Generator Contact Company Name:	Not reported
Designated Facility EPA ID:	CAD008364432
Designated Facility Name:	Rho Chem Llc
Designated Facility Mail Street Number:	Not reported
Designated Facility Mail Street 1:	Not reported
Designated Facility Mail Street 2:	425 Isis Ave.
Designated Facility Mail City:	Inglewood
Designated Facility Mail Zip:	90301
Designated Facility Mail State:	CA
Designated Facility Location Street Number:	Not reported
Designated Facility Location Street 1:	425 Isis Ave.
Designated Facility Location Street 2:	Not reported
Designated Facility Location City:	Inglewood
Designated Facility Location Zip:	90301
Designated Facility Location State:	CA
Designated Facility Contact Company Name:	Not reported
Manifest Residue Indicator:	N
Rejection Indicator:	N

ULTA BEAUTY #562 (Continued) **1024840283**

Manifest Tracking Number:	200186286CLE
Last Updated Date:	20220815
Shipped Date:	20220625
Received Date:	20220812
Manifest Status:	Signed
Submission Type:	DataImage5Copy
Origin Type:	Service
Generator EPA ID:	CAL000388891
Generator Name:	Ulta Beauty
Generator Mail Street Number:	Not reported
Generator Mail Street 1:	6000 SEPULVEDA BLVD
Generator Mail Street 2:	Not reported
Generator Mail City:	CULVER CITY
Generator Mail State:	CA
Generator Mail Zip:	90230
Generator Location Street Number:	Not reported
Generator Location Street 1:	1000 Remington Blvd Suite 120
Generator Location Street 2:	Not reported
Generator Location City:	Bolingbrook
Generator Location Zip:	60440
Generator Location State:	IL
Generator Contact Company Name:	Not reported
Designated Facility EPA ID:	CAD008364432
Designated Facility Name:	Rho Chem Llc
Designated Facility Mail Street Number:	Not reported
Designated Facility Mail Street 1:	Not reported
Designated Facility Mail Street 2:	425 Isis Ave.
Designated Facility Mail City:	Inglewood
Designated Facility Mail Zip:	90301
Designated Facility Mail State:	CA
Designated Facility Location Street Number:	Not reported
Designated Facility Location Street 1:	425 Isis Ave.
Designated Facility Location Street 2:	Not reported
Designated Facility Location City:	Inglewood
Designated Facility Location Zip:	90301
Designated Facility Location State:	CA
Designated Facility Contact Company Name:	Not reported
Manifest Residue Indicator:	N
Rejection Indicator:	N

Manifest Tracking Number:	013677770FLE
Last Updated Date:	20200103
Shipped Date:	20191126
Received Date:	20191206
Manifest Status:	Signed
Submission Type:	DataImage5Copy
Origin Type:	Service
Generator EPA ID:	CAL000388891
Generator Name:	Ulta Beauty
Generator Mail Street Number:	Not reported
Generator Mail Street 1:	6000 SEPULVEDA BLVD
Generator Mail Street 2:	Not reported
Generator Mail City:	CULVER CITY
Generator Mail State:	CA
Generator Mail Zip:	90230
Generator Location Street Number:	Not reported
Generator Location Street 1:	1000 Remington Blvd Suite 120

ULTA BEAUTY #562 (Continued) **1024840283**

Generator Location Street 2:	Not reported
Generator Location City:	Bolingbrook
Generator Location Zip:	60440
Generator Location State:	IL
Generator Contact Company Name:	Not reported
Designated Facility EPA ID:	CAD008364432
Designated Facility Name:	Rho Chem Llc
Designated Facility Mail Street Number:	Not reported
Designated Facility Mail Street 1:	Not reported
Designated Facility Mail Street 2:	425 Isis Ave.
Designated Facility Mail City:	Inglewood
Designated Facility Mail Zip:	90301
Designated Facility Mail State:	CA
Designated Facility Location Street Number:	Not reported
Designated Facility Location Street 1:	425 Isis Ave.
Designated Facility Location Street 2:	Not reported
Designated Facility Location City:	Inglewood
Designated Facility Location Zip:	90301
Designated Facility Location State:	CA
Designated Facility Contact Company Name:	Not reported
Manifest Residue Indicator:	N
Rejection Indicator:	N

Manifest Tracking Number:	013677770FLE
Last Updated Date:	20200103
Shipped Date:	20191126
Received Date:	20191206
Manifest Status:	Signed
Submission Type:	DataImage5Copy
Origin Type:	Service
Generator EPA ID:	CAL000388891
Generator Name:	Ulta Beauty
Generator Mail Street Number:	Not reported
Generator Mail Street 1:	6000 SEPULVEDA BLVD
Generator Mail Street 2:	Not reported
Generator Mail City:	CULVER CITY
Generator Mail State:	CA
Generator Mail Zip:	90230
Generator Location Street Number:	Not reported
Generator Location Street 1:	1000 Remington Blvd Suite 120
Generator Location Street 2:	Not reported
Generator Location City:	Bolingbrook
Generator Location Zip:	60440
Generator Location State:	IL
Generator Contact Company Name:	Not reported
Designated Facility EPA ID:	CAD008364432
Designated Facility Name:	Rho Chem Llc
Designated Facility Mail Street Number:	Not reported
Designated Facility Mail Street 1:	Not reported
Designated Facility Mail Street 2:	425 Isis Ave.
Designated Facility Mail City:	Inglewood
Designated Facility Mail Zip:	90301
Designated Facility Mail State:	CA
Designated Facility Location Street Number:	Not reported
Designated Facility Location Street 1:	425 Isis Ave.
Designated Facility Location Street 2:	Not reported
Designated Facility Location City:	Inglewood

ULTA BEAUTY #562 (Continued) **1024840283**

Designated Facility Location Zip:	90301
Designated Facility Location State:	CA
Designated Facility Contact Company Name:	Not reported
Manifest Residue Indicator:	N
Rejection Indicator:	N

Manifest Tracking Number:	013677771FLE
Last Updated Date:	20200110
Shipped Date:	20191126
Received Date:	20191209
Manifest Status:	Signed
Submission Type:	DataImage5Copy
Origin Type:	Service
Generator EPA ID:	CAL000388891
Generator Name:	Ulta Beauty #562
Generator Mail Street Number:	Not reported
Generator Mail Street 1:	6000 SEPULVEDA BLVD
Generator Mail Street 2:	Not reported
Generator Mail City:	CULVER CITY
Generator Mail State:	CA
Generator Mail Zip:	90230
Generator Location Street Number:	Not reported
Generator Location Street 1:	1000 REMINGTON BLVD SUITE 120
Generator Location Street 2:	Not reported
Generator Location City:	BOLINGBROOK
Generator Location Zip:	60440
Generator Location State:	IL
Generator Contact Company Name:	Not reported
Designated Facility EPA ID:	AZR000515924
Designated Facility Name:	Yuma Yes Waste Transfer Facility
Designated Facility Mail Street Number:	Not reported
Designated Facility Mail Street 1:	Not reported
Designated Facility Mail Street 2:	2730 E 13TH ST
Designated Facility Mail City:	YUMA
Designated Facility Mail Zip:	85365-1901
Designated Facility Mail State:	AZ
Designated Facility Location Street Number:	Not reported
Designated Facility Location Street 1:	2730 E 13TH ST
Designated Facility Location Street 2:	Not reported
Designated Facility Location City:	YUMA
Designated Facility Location Zip:	85365-1901
Designated Facility Location State:	AZ
Designated Facility Contact Company Name:	Not reported
Manifest Residue Indicator:	N
Rejection Indicator:	N

Federal Waste:

Manifest Tracking Number:	013677853FLE
Waste Line Number:	1
Federal Waste Code:	D001
Federal Waste:	IGNITABLE WASTE

Manifest Tracking Number:	013677853FLE
Waste Line Number:	1
Federal Waste Code:	U002
Federal Waste:	2-PROPANONE (I) (OR) ACETONE (I)

ULTA BEAUTY #562 (Continued) **1024840283**

Manifest Tracking Number: 013677853FLE
Waste Line Number: 2
Federal Waste Code: D001
Federal Waste: IGNITABLE WASTE

State Waste:
Manifest Tracking Number: 013677853FLE
Waste Line Number: 1
State Waste Code Owner: CA
State Waste Code: 331
State Waste: Off-specification, aged, or surplus organics

Manifest Tracking Number: 013677853FLE
Waste Line Number: 1
State Waste Code Owner: CA
State Waste Code: 331
State Waste: Off-specification, aged, or surplus organics

Manifest Tracking Number: 013677853FLE
Waste Line Number: 2
State Waste Code Owner: CA
State Waste Code: 331
State Waste: Off-specification, aged, or surplus organics

Manifest Tracking Number: 013677853FLE
Waste Line Number: 2
State Waste Code Owner: CA
State Waste Code: 331
State Waste: Off-specification, aged, or surplus organics

Transporter:
Manifest Tracking Number: 013677853FLE
Transporter Line Number: 1
Transporter EPA ID: MNS000110924
Transporter Name: Stericycle Specialty Waste Solutions Inc

Manifest Tracking Number: 013677853FLE
Transporter Line Number: 2
Transporter EPA ID: MNS000110924
Transporter Name: Stericycle Specialty Waste Solutions Inc

Waste Line:
Manifest Tracking Number: 013677853FLE
Waste Line Number: 1
U.S. DOT Hazardous Indicator: Y
U.S. DOT ID Number: UN1993
U.S. DOT Description: Un1993, Waste Flammable Liquids, N.O.S. (Acetone, Alcohols), 3, Pg Ii, Erg#128
Non-Hazardous Waste Description: Not reported
Number of Containers: 1
Container Type Code: CF
Container Type Description: Fiber or plastic boxes, cartons, cases
Waste Quantity: 17
Quantity Unit of Measure Code: P
Quantity Unit of Measure Description: Pounds
Waste Quantity, in Tons: 0.0085

ULTA BEAUTY #562 (Continued) **1024840283**

Acute Waste Quantity, in Tons:	0
Non-Acute Waste Quantity, in Tons:	0.0085
Waste Quantity, in Kilograms:	7.709756
Acute Waste Quantity, in Kilograms:	0
Non-Acute Waste Quantity, in Kilorgrams:	7.709756
Management Method Code:	H141
Management Method Description:	STORAGE, BULKING AND/OR TRANSFER OFF SITE
Waste Residue Indicator:	N
Quantity Discrepancy Indicator:	N
Waste Type Discrepancy Indicator:	N
Waste Density:	Not reported
Waste Density Unit of Measure Code:	Not reported
Waste Density Unit of Measure Description:	Not reported
Form Code:	Not reported
Form Code Description:	Not reported
Source Code:	Not reported
Source Code Description:	Not reported
Waste Minimization Code:	Not reported
Waste Minimization Code Description:	Not reported
Consent Number:	Not reported
EPA Waste Indicator:	Y

Manifest Tracking Number:	013677853FLE
Waste Line Number:	2
U.S. DOT Hazardous Indicator:	Y
U.S. DOT ID Number:	UN1950
U.S. DOT Description:	Un1950, Waste Aerosols, [Flammable, (Each Not Exceeding 1 L Capacity)] 2.1, Erg#126
Non-Hazardous Waste Description:	Not reported
Number of Containers:	1
Container Type Code:	CF
Container Type Description:	Fiber or plastic boxes, cartons, cases
Waste Quantity:	16
Quantity Unit of Measure Code:	P
Quantity Unit of Measure Description:	Pounds
Waste Quantity, in Tons:	0.008
Acute Waste Quantity, in Tons:	0
Non-Acute Waste Quantity, in Tons:	0.008
Waste Quantity, in Kilograms:	7.2562404
Acute Waste Quantity, in Kilograms:	0
Non-Acute Waste Quantity, in Kilorgrams:	7.2562404
Management Method Code:	H141
Management Method Description:	STORAGE, BULKING AND/OR TRANSFER OFF SITE
Waste Residue Indicator:	N
Quantity Discrepancy Indicator:	N
Waste Type Discrepancy Indicator:	N
Waste Density:	Not reported
Waste Density Unit of Measure Code:	Not reported
Waste Density Unit of Measure Description:	Not reported
Form Code:	Not reported
Form Code Description:	Not reported
Source Code:	Not reported
Source Code Description:	Not reported
Waste Minimization Code:	Not reported
Waste Minimization Code Description:	Not reported
Consent Number:	Not reported
EPA Waste Indicator:	Y

ULTA BEAUTY #562 (Continued) **1024840283**

Click this hyperlink while viewing on your computer to access
149 additional US EManifest: record(s) in the EDR Site Report.

R141 **VICTORIAS SECRET #721** **RCRA NonGen / NLR** **1024859212**
NW **6000 SEPULVEDA BLVD STE C4** **E MANIFEST** **CAL000426147**
1/8-1/4 **CULVER CITY, CA 90230**
0.213 mi.
1126 ft. **Site 6 of 27 in cluster R**

Relative: **Lower**
Actual: **27 ft.**

RCRA Listings:

Date Form Received by Agency:	20170324
Handler Name:	Victorias Secret Store #721
Handler Address:	6000 Sepulveda Blvd Ste C4
Handler City,State,Zip:	CULVER CITY, CA 90230
EPA ID:	CAL000426147
Contact Name:	MIKE RYAN
Contact Address:	2 LIMITED PKWY
Contact City,State,Zip:	COLUMBUS, OH 43230
Contact Telephone:	614-415-1769
Contact Fax:	Not reported
Contact Email:	MRYAN@LB.COM
Contact Title:	Not reported
EPA Region:	09
Land Type:	Not reported
Federal Waste Generator Description:	Not a generator, verified
Non-Notifier:	Not reported
Biennial Report Cycle:	Not reported
Accessibility:	Not reported
Active Site Indicator:	Handler Activities
State District Owner:	Not reported
State District:	Not reported
Mailing Address:	2 LIMITED PKWY
Mailing City,State,Zip:	COLUMBUS, OH 43230
Owner Name:	Victorias Secret Llc
Owner Type:	Other
Operator Name:	Mike Ryan
Operator Type:	Other
Short-Term Generator Activity:	No
Importer Activity:	No
Mixed Waste Generator:	No
Transporter Activity:	No
Transfer Facility Activity:	No
Recycler Activity with Storage:	No
Small Quantity On-Site Burner Exemption:	No
Smelting Melting and Refining Furnace Exemption:	No
Underground Injection Control:	No
Off-Site Waste Receipt:	No
Universal Waste Indicator:	Yes
Universal Waste Destination Facility:	Yes
Federal Universal Waste:	No
Active Site State-Reg Handler:	---
Federal Facility Indicator:	Not reported
Hazardous Secondary Material Indicator:	N
Sub-Part K Indicator:	Not reported
2018 GPRA Permit Baseline:	Not on the Baseline
2018 GPRA Renewals Baseline:	Not on the Baseline
202 GPRA Corrective Action Baseline:	No
Subject to Corrective Action Universe:	No

VICTORIAS SECRET #721 (Continued) **1024859212**

Non-TSDFs Where RCRA CA has Been Imposed Universe:	No
Corrective Action Priority Ranking:	No NCAPS ranking
Environmental Control Indicator:	No
Institutional Control Indicator:	No
Human Exposure Controls Indicator:	N/A
Groundwater Controls Indicator:	N/A
Significant Non-Complier Universe:	No
Unaddressed Significant Non-Complier Universe:	No
Addressed Significant Non-Complier Universe:	No
Significant Non-Complier With a Compliance Schedule Universe:	No
Financial Assurance Required:	Not reported
Handler Date of Last Change:	20180907
Recognized Trader-Importer:	No
Recognized Trader-Exporter:	No
Importer of Spent Lead Acid Batteries:	No
Exporter of Spent Lead Acid Batteries:	No
Recycler Activity Without Storage:	No
Manifest Broker:	No
Sub-Part P Indicator:	No

Handler - Owner Operator:

Owner/Operator Indicator:	Operator
Owner/Operator Name: MIKE RYAN	
Legal Status:	Other
Date Became Current:	Not reported
Date Ended Current:	Not reported
Owner/Operator Address:	2 LIMITED PKWY
Owner/Operator City,State,Zip:	COLUMBUS, OH 43230
Owner/Operator Telephone:	614-415-1769
Owner/Operator Telephone Ext:	Not reported
Owner/Operator Fax:	Not reported
Owner/Operator Email:	Not reported

Owner/Operator Indicator:	Owner
Owner/Operator Name: VICTORIAS SECRET LLC	
Legal Status:	Other
Date Became Current:	Not reported
Date Ended Current:	Not reported
Owner/Operator Address:	4 LIMITED PKWY
Owner/Operator City,State,Zip:	REYNOLDSBURG, OH 43068
Owner/Operator Telephone:	614-577-7000
Owner/Operator Telephone Ext:	Not reported
Owner/Operator Fax:	Not reported
Owner/Operator Email:	Not reported

Historic Generators:

Receive Date:	20170324
Handler Name: VICTORIAS SECRET STORE #721	
Federal Waste Generator Description:	Not a generator, verified
State District Owner:	Not reported
Large Quantity Handler of Universal Waste:	No
Recognized Trader Importer:	No
Recognized Trader Exporter:	No
Spent Lead Acid Battery Importer:	No
Spent Lead Acid Battery Exporter:	No

VICTORIAS SECRET #721 (Continued) **1024859212**

Current Record: Yes
Non Storage Recycler Activity: Not reported
Electronic Manifest Broker: Not reported

List of NAICS Codes and Descriptions:
NAICS Code: 44819
NAICS Description: OTHER CLOTHING STORES

Facility Has Received Notices of Violations:
Violations: No Violations Found

Evaluation Action Summary:
Evaluations: No Evaluations Found

E MANIFEST:

Manifest Tracking Number:	200141661CLE
Last Updated Date:	20220725
Shipped Date:	20220427
Received Date:	20220520
Manifest Status:	Signed
Submission Type:	DataImage5Copy
Origin Type:	Service
Generator EPA ID:	CAL000426147
Generator Name:	Victoria'S Secret
Generator Mail Street Number:	Not reported
Generator Mail Street 1:	6000 SEPULVEDA BOULEVARD, SUITE C4
Generator Mail Street 2:	Not reported
Generator Mail City:	CULVER CITY
Generator Mail State:	CA
Generator Mail Zip:	90230
Generator Location Street Number:	Not reported
Generator Location Street 1:	2 Limited Parkway
Generator Location Street 2:	Not reported
Generator Location City:	Columbus
Generator Location Zip:	43230
Generator Location State:	OH
Generator Contact Company Name:	Not reported
Designated Facility EPA ID:	CAD008364432
Designated Facility Name:	Rho Chem Llc
Designated Facility Mail Street Number:	Not reported
Designated Facility Mail Street 1:	Not reported
Designated Facility Mail Street 2:	425 Isis Ave.
Designated Facility Mail City:	Inglewood
Designated Facility Mail Zip:	90301
Designated Facility Mail State:	CA
Designated Facility Location Street Number:	Not reported
Designated Facility Location Street 1:	425 Isis Ave.
Designated Facility Location Street 2:	Not reported
Designated Facility Location City:	Inglewood
Designated Facility Location Zip:	90301
Designated Facility Location State:	CA
Designated Facility Contact Company Name:	Not reported
Manifest Residue Indicator:	N
Rejection Indicator:	N

VICTORIAS SECRET #721 (Continued) **1024859212**

Manifest Tracking Number:	013433561FLE
Last Updated Date:	20190708
Shipped Date:	20190603
Received Date:	20190610
Manifest Status:	Signed
Submission Type:	DataImage5Copy
Origin Type:	Service
Generator EPA ID:	CAL000426147
Generator Name:	Victorias Secret 721
Generator Mail Street Number:	Not reported
Generator Mail Street 1:	6000 SEPULVEDA BOULEVARD, SUITE C4
Generator Mail Street 2:	Not reported
Generator Mail City:	CULVER CITY
Generator Mail State:	CA
Generator Mail Zip:	90230
Generator Location Street Number:	Not reported
Generator Location Street 1:	6000 SEPULVEDA BOULEVARD, SUITE C4
Generator Location Street 2:	Not reported
Generator Location City:	CULVER CITY
Generator Location Zip:	90230
Generator Location State:	CA
Generator Contact Company Name:	Not reported
Designated Facility EPA ID:	AZR000515924
Designated Facility Name:	Yuma Yes Waste Transfer Facility
Designated Facility Mail Street Number:	Not reported
Designated Facility Mail Street 1:	Not reported
Designated Facility Mail Street 2:	2730 E 13TH ST
Designated Facility Mail City:	YUMA
Designated Facility Mail Zip:	85365-1901
Designated Facility Mail State:	AZ
Designated Facility Location Street Number:	Not reported
Designated Facility Location Street 1:	2730 E 13TH ST
Designated Facility Location Street 2:	Not reported
Designated Facility Location City:	YUMA
Designated Facility Location Zip:	85365-1901
Designated Facility Location State:	AZ
Designated Facility Contact Company Name:	Not reported
Manifest Residue Indicator:	N
Rejection Indicator:	N

Manifest Tracking Number:	200048062CLE
Last Updated Date:	20220131
Shipped Date:	20220105
Received Date:	20220127
Manifest Status:	Signed
Submission Type:	DataImage5Copy
Origin Type:	Service
Generator EPA ID:	CAL000426147
Generator Name:	Victoria'S Secret
Generator Mail Street Number:	Not reported
Generator Mail Street 1:	6000 SEPULVEDA BOULEVARD, SUITE C4
Generator Mail Street 2:	Not reported
Generator Mail City:	CULVER CITY
Generator Mail State:	CA
Generator Mail Zip:	90230
Generator Location Street Number:	Not reported
Generator Location Street 1:	2 Limited Parkway

VICTORIAS SECRET #721 (Continued) **1024859212**

Generator Location Street 2:	Not reported
Generator Location City:	Columbus
Generator Location Zip:	43230
Generator Location State:	OH
Generator Contact Company Name:	Not reported
Designated Facility EPA ID:	CAD008364432
Designated Facility Name:	Rho Chem Llc
Designated Facility Mail Street Number:	Not reported
Designated Facility Mail Street 1:	Not reported
Designated Facility Mail Street 2:	425 Isis Ave.
Designated Facility Mail City:	Inglewood
Designated Facility Mail Zip:	90301
Designated Facility Mail State:	CA
Designated Facility Location Street Number:	Not reported
Designated Facility Location Street 1:	425 Isis Ave.
Designated Facility Location Street 2:	Not reported
Designated Facility Location City:	Inglewood
Designated Facility Location Zip:	90301
Designated Facility Location State:	CA
Designated Facility Contact Company Name:	Not reported
Manifest Residue Indicator:	N
Rejection Indicator:	N

Manifest Tracking Number:	012073146FLE
Last Updated Date:	20181106
Shipped Date:	20181019
Received Date:	20181031
Manifest Status:	Signed
Submission Type:	DataImage5Copy
Origin Type:	Service
Generator EPA ID:	CAL000426147
Generator Name:	Victoria'S Secret
Generator Mail Street Number:	Not reported
Generator Mail Street 1:	6000 SEPULVEDA BOULEVARD, SUITE C4
Generator Mail Street 2:	Not reported
Generator Mail City:	CULVER CITY
Generator Mail State:	CA
Generator Mail Zip:	90230
Generator Location Street Number:	Not reported
Generator Location Street 1:	2 Limited Parkway
Generator Location Street 2:	Not reported
Generator Location City:	Columbus
Generator Location Zip:	43230
Generator Location State:	OH
Generator Contact Company Name:	Not reported
Designated Facility EPA ID:	NVD980895338
Designated Facility Name:	21st Century Environmental Management Of Nevada, Llc
Designated Facility Mail Street Number:	Not reported
Designated Facility Mail Street 1:	Not reported
Designated Facility Mail Street 2:	2095 Newlands Drive East
Designated Facility Mail City:	Fernley
Designated Facility Mail Zip:	89408
Designated Facility Mail State:	NV
Designated Facility Location Street Number:	Not reported
Designated Facility Location Street 1:	2095 Newlands Drive East
Designated Facility Location Street 2:	Not reported
Designated Facility Location City:	Fernley

VICTORIAS SECRET #721 (Continued) **1024859212**

Designated Facility Location Zip:	89408
Designated Facility Location State:	NV
Designated Facility Contact Company Name:	Not reported
Manifest Residue Indicator:	N
Rejection Indicator:	N
Manifest Tracking Number:	012076061FLE
Last Updated Date:	20181008
Shipped Date:	20180917
Received Date:	20180925
Manifest Status:	Signed
Submission Type:	DataImage5Copy
Origin Type:	Service
Generator EPA ID:	CAL000426147
Generator Name:	Victoria'S Secret
Generator Mail Street Number:	Not reported
Generator Mail Street 1:	6000 SEPULVEDA BOULEVARD, SUITE C4
Generator Mail Street 2:	Not reported
Generator Mail City:	CULVER CITY
Generator Mail State:	CA
Generator Mail Zip:	90230
Generator Location Street Number:	Not reported
Generator Location Street 1:	2 Limited Parkway
Generator Location Street 2:	Not reported
Generator Location City:	Columbus
Generator Location Zip:	43230
Generator Location State:	OH
Generator Contact Company Name:	Not reported
Designated Facility EPA ID:	NVD980895338
Designated Facility Name:	21st Century Environmental Management Of Nevada, Llc
Designated Facility Mail Street Number:	Not reported
Designated Facility Mail Street 1:	Not reported
Designated Facility Mail Street 2:	2095 Newlands Drive East
Designated Facility Mail City:	Fernley
Designated Facility Mail Zip:	89408
Designated Facility Mail State:	NV
Designated Facility Location Street Number:	Not reported
Designated Facility Location Street 1:	2095 Newlands Drive East
Designated Facility Location Street 2:	Not reported
Designated Facility Location City:	Fernley
Designated Facility Location Zip:	89408
Designated Facility Location State:	NV
Designated Facility Contact Company Name:	Not reported
Manifest Residue Indicator:	N
Rejection Indicator:	N
Manifest Tracking Number:	012076062FLE
Last Updated Date:	20181031
Shipped Date:	20180917
Received Date:	20180926
Manifest Status:	Signed
Submission Type:	DataImage5Copy
Origin Type:	Service
Generator EPA ID:	CAL000426147
Generator Name:	Victorias Secret Store #721
Generator Mail Street Number:	Not reported
Generator Mail Street 1:	6000 SEPULVEDA BLVD STE C4

VICTORIAS SECRET #721 (Continued) **1024859212**

Generator Mail Street 2:	Not reported
Generator Mail City:	CULVER CITY
Generator Mail State:	CA
Generator Mail Zip:	90230
Generator Location Street Number:	Not reported
Generator Location Street 1:	2 LIMITED PKWY
Generator Location Street 2:	Not reported
Generator Location City:	COLUMBUS
Generator Location Zip:	43230
Generator Location State:	OH
Generator Contact Company Name:	Not reported
Designated Facility EPA ID:	AZR000515924
Designated Facility Name:	Yuma Yes Waste Transfer Facility
Designated Facility Mail Street Number:	Not reported
Designated Facility Mail Street 1:	Not reported
Designated Facility Mail Street 2:	2730 E 13TH ST
Designated Facility Mail City:	YUMA
Designated Facility Mail Zip:	85365-1901
Designated Facility Mail State:	AZ
Designated Facility Location Street Number:	Not reported
Designated Facility Location Street 1:	2730 E 13TH ST
Designated Facility Location Street 2:	Not reported
Designated Facility Location City:	YUMA
Designated Facility Location Zip:	85365-1901
Designated Facility Location State:	AZ
Designated Facility Contact Company Name:	Not reported
Manifest Residue Indicator:	N
Rejection Indicator:	N

Manifest Tracking Number:	012076454FLE
Last Updated Date:	20181231
Shipped Date:	20181115
Received Date:	20181127
Manifest Status:	Signed
Submission Type:	DataImage5Copy
Origin Type:	Service
Generator EPA ID:	CAL000426147
Generator Name:	Victoria'S Secret
Generator Mail Street Number:	Not reported
Generator Mail Street 1:	6000 SEPULVEDA BOULEVARD, SUITE C4
Generator Mail Street 2:	Not reported
Generator Mail City:	CULVER CITY
Generator Mail State:	CA
Generator Mail Zip:	90230
Generator Location Street Number:	Not reported
Generator Location Street 1:	2 Limited Parkway
Generator Location Street 2:	Not reported
Generator Location City:	Columbus
Generator Location Zip:	43230
Generator Location State:	OH
Generator Contact Company Name:	Not reported
Designated Facility EPA ID:	NVD980895338
Designated Facility Name:	21st Century Environmental Management Of Nevada, Llc
Designated Facility Mail Street Number:	Not reported
Designated Facility Mail Street 1:	Not reported
Designated Facility Mail Street 2:	2095 Newlands Drive East
Designated Facility Mail City:	Fernley

VICTORIAS SECRET #721 (Continued) **1024859212**

Designated Facility Mail Zip:	89408
Designated Facility Mail State:	NV
Designated Facility Location Street Number:	Not reported
Designated Facility Location Street 1:	2095 Newlands Drive East
Designated Facility Location Street 2:	Not reported
Designated Facility Location City:	Fernley
Designated Facility Location Zip:	89408
Designated Facility Location State:	NV
Designated Facility Contact Company Name:	Not reported
Manifest Residue Indicator:	N
Rejection Indicator:	N

Manifest Tracking Number:	014931223FLE
Last Updated Date:	20210202
Shipped Date:	20210106
Received Date:	20210127
Manifest Status:	Signed
Submission Type:	DataImage5Copy
Origin Type:	Service
Generator EPA ID:	CAL000426147
Generator Name:	Victoria'S Secret
Generator Mail Street Number:	Not reported
Generator Mail Street 1:	6000 SEPULVEDA BOULEVARD, SUITE C4
Generator Mail Street 2:	Not reported
Generator Mail City:	CULVER CITY
Generator Mail State:	CA
Generator Mail Zip:	90230
Generator Location Street Number:	Not reported
Generator Location Street 1:	2 Limited Parkway
Generator Location Street 2:	Not reported
Generator Location City:	Columbus
Generator Location Zip:	43230
Generator Location State:	CO
Generator Contact Company Name:	Not reported
Designated Facility EPA ID:	ALD094476793
Designated Facility Name:	Allworth, Llc
Designated Facility Mail Street Number:	Not reported
Designated Facility Mail Street 1:	Not reported
Designated Facility Mail Street 2:	500 Medco Road
Designated Facility Mail City:	Birmingham
Designated Facility Mail Zip:	35217
Designated Facility Mail State:	AL
Designated Facility Location Street Number:	Not reported
Designated Facility Location Street 1:	500 Medco Road
Designated Facility Location Street 2:	Not reported
Designated Facility Location City:	Birmingham
Designated Facility Location Zip:	35217
Designated Facility Location State:	AL
Designated Facility Contact Company Name:	Not reported
Manifest Residue Indicator:	N
Rejection Indicator:	N

Manifest Tracking Number:	014934411FLE
Last Updated Date:	20210104
Shipped Date:	20201209
Received Date:	20201228
Manifest Status:	Signed

VICTORIAS SECRET #721 (Continued) **1024859212**

Submission Type:	DataImage5Copy
Origin Type:	Service
Generator EPA ID:	CAL000426147
Generator Name:	Victoria'S Secret
Generator Mail Street Number:	Not reported
Generator Mail Street 1:	6000 SEPULVEDA BOULEVARD, SUITE C4
Generator Mail Street 2:	Not reported
Generator Mail City:	CULVER CITY
Generator Mail State:	CA
Generator Mail Zip:	90230
Generator Location Street Number:	Not reported
Generator Location Street 1:	2 Limited Parkway
Generator Location Street 2:	Not reported
Generator Location City:	Columbus
Generator Location Zip:	43230
Generator Location State:	CO
Generator Contact Company Name:	Not reported
Designated Facility EPA ID:	CAD008364432
Designated Facility Name:	Rho Chem Llc
Designated Facility Mail Street Number:	Not reported
Designated Facility Mail Street 1:	Not reported
Designated Facility Mail Street 2:	425 Isis Ave.
Designated Facility Mail City:	Inglewood
Designated Facility Mail Zip:	90301
Designated Facility Mail State:	CA
Designated Facility Location Street Number:	Not reported
Designated Facility Location Street 1:	425 Isis Ave.
Designated Facility Location Street 2:	Not reported
Designated Facility Location City:	Inglewood
Designated Facility Location Zip:	90301
Designated Facility Location State:	CA
Designated Facility Contact Company Name:	Not reported
Manifest Residue Indicator:	N
Rejection Indicator:	N

Manifest Tracking Number:	013037077FLE
Last Updated Date:	20190430
Shipped Date:	20190314
Received Date:	20190411
Manifest Status:	Signed
Submission Type:	DataImage5Copy
Origin Type:	Service
Generator EPA ID:	CAL000426147
Generator Name:	Victoria'S Secret
Generator Mail Street Number:	Not reported
Generator Mail Street 1:	6000 SEPULVEDA BOULEVARD, SUITE C4
Generator Mail Street 2:	Not reported
Generator Mail City:	CULVER CITY
Generator Mail State:	CA
Generator Mail Zip:	90230
Generator Location Street Number:	Not reported
Generator Location Street 1:	6000 Sepulveda Boulevard, Suite C4
Generator Location Street 2:	Not reported
Generator Location City:	Culver City
Generator Location Zip:	90230
Generator Location State:	CA
Generator Contact Company Name:	Not reported

VICTORIAS SECRET #721 (Continued) **1024859212**

Designated Facility EPA ID:	NVD980895338
Designated Facility Name:	21st Century Environmental Management Of Nevada, Llc
Designated Facility Mail Street Number:	Not reported
Designated Facility Mail Street 1:	Not reported
Designated Facility Mail Street 2:	2095 Newlands Drive East
Designated Facility Mail City:	Fernley
Designated Facility Mail Zip:	89408
Designated Facility Mail State:	NV
Designated Facility Location Street Number:	Not reported
Designated Facility Location Street 1:	2095 Newlands Drive East
Designated Facility Location Street 2:	Not reported
Designated Facility Location City:	Fernley
Designated Facility Location Zip:	89408
Designated Facility Location State:	NV
Designated Facility Contact Company Name:	Not reported
Manifest Residue Indicator:	N
Rejection Indicator:	N

Manifest Tracking Number:	013037078FLE
Last Updated Date:	20190405
Shipped Date:	20190314
Received Date:	20190325
Manifest Status:	Signed
Submission Type:	DataImage5Copy
Origin Type:	Service
Generator EPA ID:	CAL000426147
Generator Name:	Victorias Secret Store #721
Generator Mail Street Number:	Not reported
Generator Mail Street 1:	6000 SEPULVEDA BLVD STE C4
Generator Mail Street 2:	Not reported
Generator Mail City:	CULVER CITY
Generator Mail State:	CA
Generator Mail Zip:	90230
Generator Location Street Number:	Not reported
Generator Location Street 1:	6000 SEPULVEDA BLVD STE C4
Generator Location Street 2:	Not reported
Generator Location City:	CULVER CITY
Generator Location Zip:	90230
Generator Location State:	CA
Generator Contact Company Name:	Not reported
Designated Facility EPA ID:	AZR000515924
Designated Facility Name:	Yuma Yes Waste Transfer Facility
Designated Facility Mail Street Number:	Not reported
Designated Facility Mail Street 1:	Not reported
Designated Facility Mail Street 2:	2730 E 13TH ST
Designated Facility Mail City:	YUMA
Designated Facility Mail Zip:	85365-1901
Designated Facility Mail State:	AZ
Designated Facility Location Street Number:	Not reported
Designated Facility Location Street 1:	2730 E 13TH ST
Designated Facility Location Street 2:	Not reported
Designated Facility Location City:	YUMA
Designated Facility Location Zip:	85365-1901
Designated Facility Location State:	AZ
Designated Facility Contact Company Name:	Not reported
Manifest Residue Indicator:	N
Rejection Indicator:	N

VICTORIAS SECRET #721 (Continued) **1024859212**

Federal Waste:
Manifest Tracking Number: 013995864FLE
Waste Line Number: 1
Federal Waste Code: D001
Federal Waste: IGNITABLE WASTE

Manifest Tracking Number: 013995864FLE
Waste Line Number: 1
Federal Waste Code: U002
Federal Waste: 2-PROPANONE (I) (OR) ACETONE (I)

State Waste:
Manifest Tracking Number: 013995864FLE
Waste Line Number: 1
State Waste Code Owner: CA
State Waste Code: 331
State Waste: Off-specification, aged, or surplus organics

Manifest Tracking Number: 013995864FLE
Waste Line Number: 1
State Waste Code Owner: CA
State Waste Code: 331
State Waste: Off-specification, aged, or surplus organics

Transporter:
Manifest Tracking Number: 013995864FLE
Transporter Line Number: 1
Transporter EPA ID: MNS000110924
Transporter Name: Stericycle Specialty Waste Solutions Inc

Manifest Tracking Number: 013995864FLE
Transporter Line Number: 2
Transporter EPA ID: MNS000110924
Transporter Name: Stericycle Specialty Waste Solutions Inc

Waste Line:
Manifest Tracking Number: 013995864FLE
Waste Line Number: 1
U.S. DOT Hazardous Indicator: Y
U.S. DOT ID Number: UN1993
U.S. DOT Description: Un1993, Waste Flammable Liquids, N.O.S. (Ethyl Alcohol, Acetone), 3, Pg Ii, Erg#128
Non-Hazardous Waste Description: Not reported
Number of Containers: 1
Container Type Code: CF
Container Type Description: Fiber or plastic boxes, cartons, cases
Waste Quantity: 32
Quantity Unit of Measure Code: P
Quantity Unit of Measure Description: Pounds
Waste Quantity, in Tons: 0.016
Acute Waste Quantity, in Tons: 0
Non-Acute Waste Quantity, in Tons: 0.016
Waste Quantity, in Kilograms: 14.512481
Acute Waste Quantity, in Kilograms: 0
Non-Acute Waste Quantity, in Kilorgrams: 14.512481

VICTORIAS SECRET #721 (Continued) **1024859212**

Management Method Code:	H141
Management Method Description:	STORAGE, BULKING AND/OR TRANSFER OFF SITE
Waste Residue Indicator:	N
Quantity Discrepancy Indicator:	N
Waste Type Discrepancy Indicator:	N
Waste Density:	Not reported
Waste Density Unit of Measure Code:	Not reported
Waste Density Unit of Measure Description:	Not reported
Form Code:	Not reported
Form Code Description:	Not reported
Source Code:	Not reported
Source Code Description:	Not reported
Waste Minimization Code:	Not reported
Waste Minimization Code Description:	Not reported
Consent Number:	Not reported
EPA Waste Indicator:	Y

Click this hyperlink while viewing on your computer to access
61 additional US EManifest: record(s) in the EDR Site Report.

R142 **BATH & BODY WORKS** **RCRA NonGen / NLR** **1024859847**
NW **6000 SEPULVEDA BLVD** **E MANIFEST** **CAL000427501**
1/8-1/4 **CULVER CITY, CA 90230**
0.213 mi.
1126 ft. **Site 7 of 27 in cluster R**

Relative: **Lower**
Actual: **27 ft.**

RCRA Listings:

Date Form Received by Agency:	20170508
Handler Name:	Bath & Body Works #583
Handler Address:	6000 Sepulveda Blvd
Handler City,State,Zip:	CULVER CITY, CA 90230
EPA ID:	CAL000427501
Contact Name:	MIKE RYAN
Contact Address:	2 LIMITED PKWY
Contact City,State,Zip:	COLUMBUS, OH 43230
Contact Telephone:	614-415-1769
Contact Fax:	Not reported
Contact Email:	MRYAN@LB.COM
Contact Title:	Not reported
EPA Region:	09
Land Type:	Not reported
Federal Waste Generator Description:	Not a generator, verified
Non-Notifier:	Not reported
Biennial Report Cycle:	Not reported
Accessibility:	Not reported
Active Site Indicator:	Handler Activities
State District Owner:	Not reported
State District:	Not reported
Mailing Address:	2 LIMITED PKWY
Mailing City,State,Zip:	COLUMBUS, OH 43230
Owner Name:	Bath & Body Works Llc
Owner Type:	Other
Operator Name:	Mike Ryan
Operator Type:	Other
Short-Term Generator Activity:	No
Importer Activity:	No
Mixed Waste Generator:	No
Transporter Activity:	No

BATH & BODY WORKS (Continued) **1024859847**

Transfer Facility Activity:	No
Recycler Activity with Storage:	No
Small Quantity On-Site Burner Exemption:	No
Smelting Melting and Refining Furnace Exemption:	No
Underground Injection Control:	No
Off-Site Waste Receipt:	No
Universal Waste Indicator:	Yes
Universal Waste Destination Facility:	Yes
Federal Universal Waste:	No
Active Site State-Reg Handler:	---
Federal Facility Indicator:	Not reported
Hazardous Secondary Material Indicator:	N
Sub-Part K Indicator:	Not reported
2018 GPRA Permit Baseline:	Not on the Baseline
2018 GPRA Renewals Baseline:	Not on the Baseline
202 GPRA Corrective Action Baseline:	No
Subject to Corrective Action Universe:	No
Non-TSDFs Where RCRA CA has Been Imposed Universe:	No
Corrective Action Priority Ranking:	No NCAPS ranking
Environmental Control Indicator:	No
Institutional Control Indicator:	No
Human Exposure Controls Indicator:	N/A
Groundwater Controls Indicator:	N/A
Significant Non-Complier Universe:	No
Unaddressed Significant Non-Complier Universe:	No
Addressed Significant Non-Complier Universe:	No
Significant Non-Complier With a Compliance Schedule Universe:	No
Financial Assurance Required:	Not reported
Handler Date of Last Change:	20180907
Recognized Trader-Importer:	No
Recognized Trader-Exporter:	No
Importer of Spent Lead Acid Batteries:	No
Exporter of Spent Lead Acid Batteries:	No
Recycler Activity Without Storage:	No
Manifest Broker:	No
Sub-Part P Indicator:	No

Handler - Owner Operator:

Owner/Operator Indicator:	Owner
Owner/Operator Name: BATH & BODY WORKS LLC	
Legal Status:	Other
Date Became Current:	Not reported
Date Ended Current:	Not reported
Owner/Operator Address:	7 LIMITED PKWY
Owner/Operator City,State,Zip:	REYNOLDSBURG, OH 43068
Owner/Operator Telephone:	614-856-6000
Owner/Operator Telephone Ext:	Not reported
Owner/Operator Fax:	Not reported
Owner/Operator Email:	Not reported

Owner/Operator Indicator:	Operator
Owner/Operator Name: MIKE RYAN	
Legal Status:	Other
Date Became Current:	Not reported
Date Ended Current:	Not reported
Owner/Operator Address:	2 LIMITED PKWY

BATH & BODY WORKS (Continued) **1024859847**

Owner/Operator City,State,Zip: COLUMBUS, OH 43230
Owner/Operator Telephone: 614-415-1769
Owner/Operator Telephone Ext: Not reported
Owner/Operator Fax: Not reported
Owner/Operator Email: Not reported

Historic Generators:
Receive Date: 20170508
Handler Name: BATH & BODY WORKS #583
Federal Waste Generator Description: Not a generator, verified
State District Owner: Not reported
Large Quantity Handler of Universal Waste: No
Recognized Trader Importer: No
Recognized Trader Exporter: No
Spent Lead Acid Battery Importer: No
Spent Lead Acid Battery Exporter: No
Current Record: Yes
Non Storage Recycler Activity: Not reported
Electronic Manifest Broker: Not reported

List of NAICS Codes and Descriptions:
NAICS Code: 453998
NAICS Description: ALL OTHER MISCELLANEOUS STORE RETAILERS (EXCEPT TOBACCO STORES)

Facility Has Received Notices of Violations:
Violations: No Violations Found

Evaluation Action Summary:
Evaluations: No Evaluations Found

E MANIFEST:
Manifest Tracking Number: 200143118CLE
Last Updated Date: 20220524
Shipped Date: 20220505
Received Date: 20220518
Manifest Status: Signed
Submission Type: DataImage5Copy
Origin Type: Service
Generator EPA ID: CAL000427501
Generator Name: Bath & Body Works
Generator Mail Street Number: Not reported
Generator Mail Street 1: 6000 SEPULVEDA BLVD
Generator Mail Street 2: Not reported
Generator Mail City: CULVER CITY
Generator Mail State: CA
Generator Mail Zip: 90230
Generator Location Street Number: Not reported
Generator Location Street 1: 2 Limited Parkway
Generator Location Street 2: Not reported
Generator Location City: Columbus
Generator Location Zip: 43230
Generator Location State: OH
Generator Contact Company Name: Not reported
Designated Facility EPA ID: CAD008364432

BATH & BODY WORKS (Continued) **1024859847**

Designated Facility Name:	Rho Chem Llc
Designated Facility Mail Street Number:	Not reported
Designated Facility Mail Street 1:	Not reported
Designated Facility Mail Street 2:	425 Isis Ave.
Designated Facility Mail City:	Inglewood
Designated Facility Mail Zip:	90301
Designated Facility Mail State:	CA
Designated Facility Location Street Number:	Not reported
Designated Facility Location Street 1:	425 Isis Ave.
Designated Facility Location Street 2:	Not reported
Designated Facility Location City:	Inglewood
Designated Facility Location Zip:	90301
Designated Facility Location State:	CA
Designated Facility Contact Company Name:	Not reported
Manifest Residue Indicator:	N
Rejection Indicator:	N

Manifest Tracking Number:	013433558FLE
Last Updated Date:	20190808
Shipped Date:	20190603
Received Date:	20190611
Manifest Status:	Signed
Submission Type:	DataImage5Copy
Origin Type:	Service
Generator EPA ID:	CAL000427501
Generator Name:	Bath & Body Works
Generator Mail Street Number:	Not reported
Generator Mail Street 1:	6000 SEPULVEDA BLVD
Generator Mail Street 2:	Not reported
Generator Mail City:	CULVER CITY
Generator Mail State:	CA
Generator Mail Zip:	90230
Generator Location Street Number:	Not reported
Generator Location Street 1:	6000 SEPULVEDA BLVD
Generator Location Street 2:	Not reported
Generator Location City:	CULVER CITY
Generator Location Zip:	90230
Generator Location State:	CA
Generator Contact Company Name:	Not reported
Designated Facility EPA ID:	NVD980895338
Designated Facility Name:	21st Century Environmental Management Of Nevada, Llc
Designated Facility Mail Street Number:	Not reported
Designated Facility Mail Street 1:	Not reported
Designated Facility Mail Street 2:	2095 Newlands Drive East
Designated Facility Mail City:	Fernley
Designated Facility Mail Zip:	89408
Designated Facility Mail State:	NV
Designated Facility Location Street Number:	Not reported
Designated Facility Location Street 1:	2095 Newlands Drive East
Designated Facility Location Street 2:	Not reported
Designated Facility Location City:	Fernley
Designated Facility Location Zip:	89408
Designated Facility Location State:	NV
Designated Facility Contact Company Name:	Not reported
Manifest Residue Indicator:	N
Rejection Indicator:	N

BATH & BODY WORKS (Continued) **1024859847**

Manifest Tracking Number:	013433559FLE
Last Updated Date:	20190708
Shipped Date:	20190603
Received Date:	20190610
Manifest Status:	Signed
Submission Type:	DataImage5Copy
Origin Type:	Service
Generator EPA ID:	CAL000427501
Generator Name:	Bath & Body Works #583
Generator Mail Street Number:	Not reported
Generator Mail Street 1:	6000 SEPULVEDA BLVD
Generator Mail Street 2:	Not reported
Generator Mail City:	CULVER CITY
Generator Mail State:	CA
Generator Mail Zip:	90230
Generator Location Street Number:	Not reported
Generator Location Street 1:	6000 SEPULVEDA BLVD
Generator Location Street 2:	Not reported
Generator Location City:	CULVER CITY
Generator Location Zip:	90230
Generator Location State:	CA
Generator Contact Company Name:	Not reported
Designated Facility EPA ID:	AZR000515924
Designated Facility Name:	Yuma Yes Waste Transfer Facility
Designated Facility Mail Street Number:	Not reported
Designated Facility Mail Street 1:	Not reported
Designated Facility Mail Street 2:	2730 E 13TH ST
Designated Facility Mail City:	YUMA
Designated Facility Mail Zip:	85365-1901
Designated Facility Mail State:	AZ
Designated Facility Location Street Number:	Not reported
Designated Facility Location Street 1:	2730 E 13TH ST
Designated Facility Location Street 2:	Not reported
Designated Facility Location City:	YUMA
Designated Facility Location Zip:	85365-1901
Designated Facility Location State:	AZ
Designated Facility Contact Company Name:	Not reported
Manifest Residue Indicator:	N
Rejection Indicator:	N

Manifest Tracking Number:	200162617CLE
Last Updated Date:	20220720
Shipped Date:	20220525
Received Date:	20220617
Manifest Status:	Signed
Submission Type:	DataImage5Copy
Origin Type:	Service
Generator EPA ID:	CAL000427501
Generator Name:	Bath & Body Works
Generator Mail Street Number:	Not reported
Generator Mail Street 1:	6000 SEPULVEDA BLVD
Generator Mail Street 2:	Not reported
Generator Mail City:	CULVER CITY
Generator Mail State:	CA
Generator Mail Zip:	90230
Generator Location Street Number:	Not reported
Generator Location Street 1:	2 Limited Parkway

BATH & BODY WORKS (Continued) **1024859847**

Generator Location Street 2:	Not reported
Generator Location City:	Columbus
Generator Location Zip:	43230
Generator Location State:	OH
Generator Contact Company Name:	Not reported
Designated Facility EPA ID:	CAD008364432
Designated Facility Name:	Rho Chem Llc
Designated Facility Mail Street Number:	Not reported
Designated Facility Mail Street 1:	Not reported
Designated Facility Mail Street 2:	425 Isis Ave.
Designated Facility Mail City:	Inglewood
Designated Facility Mail Zip:	90301
Designated Facility Mail State:	CA
Designated Facility Location Street Number:	Not reported
Designated Facility Location Street 1:	425 Isis Ave.
Designated Facility Location Street 2:	Not reported
Designated Facility Location City:	Inglewood
Designated Facility Location Zip:	90301
Designated Facility Location State:	CA
Designated Facility Contact Company Name:	Not reported
Manifest Residue Indicator:	N
Rejection Indicator:	N

Manifest Tracking Number:	200394929CLE
Last Updated Date:	20230403
Shipped Date:	20230301
Received Date:	20230330
Manifest Status:	Signed
Submission Type:	DataImage5Copy
Origin Type:	Service
Generator EPA ID:	CAL000427501
Generator Name:	Bath & Body Works
Generator Mail Street Number:	Not reported
Generator Mail Street 1:	6000 SEPULVEDA BLVD
Generator Mail Street 2:	Not reported
Generator Mail City:	CULVER CITY
Generator Mail State:	CA
Generator Mail Zip:	90230
Generator Location Street Number:	Not reported
Generator Location Street 1:	2 Limited Parkway
Generator Location Street 2:	Not reported
Generator Location City:	Columbus
Generator Location Zip:	43230
Generator Location State:	OH
Generator Contact Company Name:	Not reported
Designated Facility EPA ID:	CAD008364432
Designated Facility Name:	Rho Chem Llc
Designated Facility Mail Street Number:	Not reported
Designated Facility Mail Street 1:	Not reported
Designated Facility Mail Street 2:	425 Isis Ave.
Designated Facility Mail City:	Inglewood
Designated Facility Mail Zip:	90301
Designated Facility Mail State:	CA
Designated Facility Location Street Number:	Not reported
Designated Facility Location Street 1:	425 Isis Ave.
Designated Facility Location Street 2:	Not reported
Designated Facility Location City:	Inglewood

BATH & BODY WORKS (Continued) **1024859847**

Designated Facility Location Zip:	90301
Designated Facility Location State:	CA
Designated Facility Contact Company Name:	Not reported
Manifest Residue Indicator:	N
Rejection Indicator:	N
Manifest Tracking Number:	200296071CLE
Last Updated Date:	20221128
Shipped Date:	20221103
Received Date:	20221123
Manifest Status:	Signed
Submission Type:	DataImage5Copy
Origin Type:	Service
Generator EPA ID:	CAL000427501
Generator Name:	Bath & Body Works
Generator Mail Street Number:	Not reported
Generator Mail Street 1:	6000 SEPULVEDA BLVD
Generator Mail Street 2:	Not reported
Generator Mail City:	CULVER CITY
Generator Mail State:	CA
Generator Mail Zip:	90230
Generator Location Street Number:	Not reported
Generator Location Street 1:	2 Limited Parkway
Generator Location Street 2:	Not reported
Generator Location City:	Columbus
Generator Location Zip:	43230
Generator Location State:	OH
Generator Contact Company Name:	Not reported
Designated Facility EPA ID:	CAD008364432
Designated Facility Name:	Rho Chem Llc
Designated Facility Mail Street Number:	Not reported
Designated Facility Mail Street 1:	Not reported
Designated Facility Mail Street 2:	425 Isis Ave.
Designated Facility Mail City:	Inglewood
Designated Facility Mail Zip:	90301
Designated Facility Mail State:	CA
Designated Facility Location Street Number:	Not reported
Designated Facility Location Street 1:	425 Isis Ave.
Designated Facility Location Street 2:	Not reported
Designated Facility Location City:	Inglewood
Designated Facility Location Zip:	90301
Designated Facility Location State:	CA
Designated Facility Contact Company Name:	Not reported
Manifest Residue Indicator:	N
Rejection Indicator:	N
Manifest Tracking Number:	200296072CLE
Last Updated Date:	20221229
Shipped Date:	20221103
Received Date:	20221130
Manifest Status:	Signed
Submission Type:	DataImage5Copy
Origin Type:	Service
Generator EPA ID:	CAL000427501
Generator Name:	Bath & Body Works #583
Generator Mail Street Number:	Not reported
Generator Mail Street 1:	6000 SEPULVEDA BLVD

BATH & BODY WORKS (Continued) **1024859847**

Generator Mail Street 2:	Not reported
Generator Mail City:	CULVER CITY
Generator Mail State:	CA
Generator Mail Zip:	90230
Generator Location Street Number:	Not reported
Generator Location Street 1:	2 LIMITED PKWY
Generator Location Street 2:	Not reported
Generator Location City:	COLUMBUS
Generator Location Zip:	43230
Generator Location State:	OH
Generator Contact Company Name:	Not reported
Designated Facility EPA ID:	AZR000515924
Designated Facility Name:	Yuma Yes Waste Transfer Facility
Designated Facility Mail Street Number:	Not reported
Designated Facility Mail Street 1:	Not reported
Designated Facility Mail Street 2:	2730 E. 13TH ST.
Designated Facility Mail City:	YUMA
Designated Facility Mail Zip:	85365
Designated Facility Mail State:	AZ
Designated Facility Location Street Number:	Not reported
Designated Facility Location Street 1:	2730 E 13TH ST
Designated Facility Location Street 2:	Not reported
Designated Facility Location City:	YUMA
Designated Facility Location Zip:	85365
Designated Facility Location State:	AZ
Designated Facility Contact Company Name:	Not reported
Manifest Residue Indicator:	N
Rejection Indicator:	N

Manifest Tracking Number:	012076063FLE
Last Updated Date:	20181008
Shipped Date:	20180917
Received Date:	20180925
Manifest Status:	Signed
Submission Type:	DataImage5Copy
Origin Type:	Service
Generator EPA ID:	CAL000427501
Generator Name:	Bath & Body Works
Generator Mail Street Number:	Not reported
Generator Mail Street 1:	6000 SEPULVEDA BLVD
Generator Mail Street 2:	Not reported
Generator Mail City:	CULVER CITY
Generator Mail State:	CA
Generator Mail Zip:	90230
Generator Location Street Number:	Not reported
Generator Location Street 1:	2 Limited Parkway
Generator Location Street 2:	Not reported
Generator Location City:	Columbus
Generator Location Zip:	43230
Generator Location State:	OH
Generator Contact Company Name:	Not reported
Designated Facility EPA ID:	NVD980895338
Designated Facility Name:	21st Century Environmental Management Of Nevada, Llc
Designated Facility Mail Street Number:	Not reported
Designated Facility Mail Street 1:	Not reported
Designated Facility Mail Street 2:	2095 Newlands Drive East
Designated Facility Mail City:	Fernley

BATH & BODY WORKS (Continued) **1024859847**

Designated Facility Mail Zip:	89408
Designated Facility Mail State:	NV
Designated Facility Location Street Number:	Not reported
Designated Facility Location Street 1:	2095 Newlands Drive East
Designated Facility Location Street 2:	Not reported
Designated Facility Location City:	Fernley
Designated Facility Location Zip:	89408
Designated Facility Location State:	NV
Designated Facility Contact Company Name:	Not reported
Manifest Residue Indicator:	N
Rejection Indicator:	N

Manifest Tracking Number:	012076064FLE
Last Updated Date:	20181031
Shipped Date:	20180917
Received Date:	20180926
Manifest Status:	Signed
Submission Type:	DataImage5Copy
Origin Type:	Service
Generator EPA ID:	CAL000427501
Generator Name:	Bath & Body Works #583
Generator Mail Street Number:	Not reported
Generator Mail Street 1:	6000 SEPULVEDA BLVD
Generator Mail Street 2:	Not reported
Generator Mail City:	CULVER CITY
Generator Mail State:	CA
Generator Mail Zip:	90230
Generator Location Street Number:	Not reported
Generator Location Street 1:	2 LIMITED PKWY
Generator Location Street 2:	Not reported
Generator Location City:	COLUMBUS
Generator Location Zip:	43230
Generator Location State:	OH
Generator Contact Company Name:	Not reported
Designated Facility EPA ID:	AZR000515924
Designated Facility Name:	Yuma Yes Waste Transfer Facility
Designated Facility Mail Street Number:	Not reported
Designated Facility Mail Street 1:	Not reported
Designated Facility Mail Street 2:	2730 E 13TH ST
Designated Facility Mail City:	YUMA
Designated Facility Mail Zip:	85365-1901
Designated Facility Mail State:	AZ
Designated Facility Location Street Number:	Not reported
Designated Facility Location Street 1:	2730 E 13TH ST
Designated Facility Location Street 2:	Not reported
Designated Facility Location City:	YUMA
Designated Facility Location Zip:	85365-1901
Designated Facility Location State:	AZ
Designated Facility Contact Company Name:	Not reported
Manifest Residue Indicator:	N
Rejection Indicator:	N

Manifest Tracking Number:	012076245FLE
Last Updated Date:	20181116
Shipped Date:	20181015
Received Date:	20181108
Manifest Status:	Signed

BATH & BODY WORKS (Continued) **1024859847**

Submission Type:	DataImage5Copy
Origin Type:	Service
Generator EPA ID:	CAL000427501
Generator Name:	Bath & Body Works
Generator Mail Street Number:	Not reported
Generator Mail Street 1:	6000 SEPULVEDA BLVD
Generator Mail Street 2:	Not reported
Generator Mail City:	CULVER CITY
Generator Mail State:	CA
Generator Mail Zip:	90230
Generator Location Street Number:	Not reported
Generator Location Street 1:	2 Limited Parkway
Generator Location Street 2:	Not reported
Generator Location City:	Columbus
Generator Location Zip:	43230
Generator Location State:	OH
Generator Contact Company Name:	Not reported
Designated Facility EPA ID:	NVD980895338
Designated Facility Name:	21st Century Environmental Management Of Nevada, Llc
Designated Facility Mail Street Number:	Not reported
Designated Facility Mail Street 1:	Not reported
Designated Facility Mail Street 2:	2095 Newlands Drive East
Designated Facility Mail City:	Fernley
Designated Facility Mail Zip:	89408
Designated Facility Mail State:	NV
Designated Facility Location Street Number:	Not reported
Designated Facility Location Street 1:	2095 Newlands Drive East
Designated Facility Location Street 2:	Not reported
Designated Facility Location City:	Fernley
Designated Facility Location Zip:	89408
Designated Facility Location State:	NV
Designated Facility Contact Company Name:	Not reported
Manifest Residue Indicator:	N
Rejection Indicator:	N

Manifest Tracking Number:	012076246FLE
Last Updated Date:	20181128
Shipped Date:	20181015
Received Date:	20181106
Manifest Status:	Signed
Submission Type:	DataImage5Copy
Origin Type:	Service
Generator EPA ID:	CAL000427501
Generator Name:	Bath & Body Works #583
Generator Mail Street Number:	Not reported
Generator Mail Street 1:	6000 SEPULVEDA BLVD
Generator Mail Street 2:	Not reported
Generator Mail City:	CULVER CITY
Generator Mail State:	CA
Generator Mail Zip:	90230
Generator Location Street Number:	Not reported
Generator Location Street 1:	6000 SEPULVEDA BLVD
Generator Location Street 2:	Not reported
Generator Location City:	CULVER CITY
Generator Location Zip:	90230
Generator Location State:	CA
Generator Contact Company Name:	Not reported

BATH & BODY WORKS (Continued) **1024859847**

Designated Facility EPA ID: AZR000515924
Designated Facility Name: Yuma Yes Waste Transfer Facility
Designated Facility Mail Street Number: Not reported
Designated Facility Mail Street 1: Not reported
Designated Facility Mail Street 2: 2730 E 13TH ST
Designated Facility Mail City: YUMA
Designated Facility Mail Zip: 85365-1901
Designated Facility Mail State: AZ
Designated Facility Location Street Number: Not reported
Designated Facility Location Street 1: 2730 E 13TH ST
Designated Facility Location Street 2: Not reported
Designated Facility Location City: YUMA
Designated Facility Location Zip: 85365-1901
Designated Facility Location State: AZ
Designated Facility Contact Company Name: Not reported
Manifest Residue Indicator: N
Rejection Indicator: N

Federal Waste:
Manifest Tracking Number: 014926699FLE
Waste Line Number: 1
Federal Waste Code: D001
Federal Waste: IGNITABLE WASTE

Manifest Tracking Number: 014926699FLE
Waste Line Number: 1
Federal Waste Code: U002
Federal Waste: 2-PROPANONE (I) (OR) ACETONE (I)

Manifest Tracking Number: 014926699FLE
Waste Line Number: 2
Federal Waste Code: D001
Federal Waste: IGNITABLE WASTE

State Waste:
Manifest Tracking Number: 014926699FLE
Waste Line Number: 1
State Waste Code Owner: CA
State Waste Code: 331
State Waste: Off-specification, aged, or surplus organics

Manifest Tracking Number: 014926699FLE
Waste Line Number: 2
State Waste Code Owner: CA
State Waste Code: 331
State Waste: Off-specification, aged, or surplus organics

Manifest Tracking Number: 014926699FLE
Waste Line Number: 3
State Waste Code Owner: CA
State Waste Code: 331
State Waste: Off-specification, aged, or surplus organics

Manifest Tracking Number: 014926699FLE
Waste Line Number: 4
State Waste Code Owner: CA

BATH & BODY WORKS (Continued) **1024859847**

State Waste Code: 331
State Waste: Off-specification, aged, or surplus organics

Transporter:
Manifest Tracking Number: 014926699FLE
Transporter Line Number: 1
Transporter EPA ID: MNS000110924
Transporter Name: Clean Earth Specialty Waste Solutions

Waste Line:
Manifest Tracking Number: 014926699FLE
Waste Line Number: 1
U.S. DOT Hazardous Indicator: Y
U.S. DOT ID Number: UN1993
U.S. DOT Description: Un1993, Waste Flammable Liquids, N.O.S. (Ethyl Alcohol, Acetone), 3, Pg Ii, Erg#128
Non-Hazardous Waste Description: Not reported
Number of Containers: 1
Container Type Code: DM
Container Type Description: Metal drums, barrels, kegs
Waste Quantity: 147
Quantity Unit of Measure Code: P
Quantity Unit of Measure Description: Pounds
Waste Quantity, in Tons: 0.0735
Acute Waste Quantity, in Tons: 0
Non-Acute Waste Quantity, in Tons: 0.0735
Waste Quantity, in Kilograms: 66.66671
Acute Waste Quantity, in Kilograms: 0
Non-Acute Waste Quantity, in Kilorgrams: 66.66671
Management Method Code: H141
Management Method Description: STORAGE, BULKING AND/OR TRANSFER OFF SITE
Waste Residue Indicator: N
Quantity Discrepancy Indicator: N
Waste Type Discrepancy Indicator: N
Waste Density: Not reported
Waste Density Unit of Measure Code: Not reported
Waste Density Unit of Measure Description: Not reported
Form Code: Not reported
Form Code Description: Not reported
Source Code: Not reported
Source Code Description: Not reported
Waste Minimization Code: Not reported
Waste Minimization Code Description: Not reported
Consent Number: Not reported
EPA Waste Indicator: Y

Manifest Tracking Number: 014926699FLE
Waste Line Number: 2
U.S. DOT Hazardous Indicator: Y
U.S. DOT ID Number: UN1950
U.S. DOT Description: Un1950, Waste Aerosols, [Flammable, (Each Not Exceeding 1 L Capacity)] 2.1, Erg#126
Non-Hazardous Waste Description: Not reported
Number of Containers: 1
Container Type Code: CF
Container Type Description: Fiber or plastic boxes, cartons, cases

BATH & BODY WORKS (Continued) **1024859847**

Waste Quantity:	4
Quantity Unit of Measure Code:	P
Quantity Unit of Measure Description:	Pounds
Waste Quantity, in Tons:	0.002
Acute Waste Quantity, in Tons:	0
Non-Acute Waste Quantity, in Tons:	0.002
Waste Quantity, in Kilograms:	1.8140601
Acute Waste Quantity, in Kilograms:	0
Non-Acute Waste Quantity, in Kilorgrams:	1.8140601
Management Method Code:	H141
Management Method Description:	STORAGE, BULKING AND/OR TRANSFER OFF SITE
Waste Residue Indicator:	N
Quantity Discrepancy Indicator:	N
Waste Type Discrepancy Indicator:	N
Waste Density:	Not reported
Waste Density Unit of Measure Code:	Not reported
Waste Density Unit of Measure Description:	Not reported
Form Code:	Not reported
Form Code Description:	Not reported
Source Code:	Not reported
Source Code Description:	Not reported
Waste Minimization Code:	Not reported
Waste Minimization Code Description:	Not reported
Consent Number:	Not reported
EPA Waste Indicator:	Y

Manifest Tracking Number:	014926699FLE
Waste Line Number:	3
U.S. DOT Hazardous Indicator:	N
U.S. DOT ID Number:	Not reported
U.S. DOT Description:	Not reported
Non-Hazardous Waste Description:	Non RCRA hazardous waste, solid (Soaps, Lotions),
Number of Containers:	1
Container Type Code:	DF
Container Type Description:	Fiberboard or plastic drums, barrels, kegs
Waste Quantity:	250
Quantity Unit of Measure Code:	P
Quantity Unit of Measure Description:	Pounds
Waste Quantity, in Tons:	0.125
Acute Waste Quantity, in Tons:	0
Non-Acute Waste Quantity, in Tons:	0.125
Waste Quantity, in Kilograms:	113.37875
Acute Waste Quantity, in Kilograms:	0
Non-Acute Waste Quantity, in Kilorgrams:	113.37875
Management Method Code:	H141
Management Method Description:	STORAGE, BULKING AND/OR TRANSFER OFF SITE
Waste Residue Indicator:	N
Quantity Discrepancy Indicator:	N
Waste Type Discrepancy Indicator:	N
Waste Density:	Not reported
Waste Density Unit of Measure Code:	Not reported
Waste Density Unit of Measure Description:	Not reported
Form Code:	Not reported
Form Code Description:	Not reported
Source Code:	Not reported
Source Code Description:	Not reported
Waste Minimization Code:	Not reported

BATH & BODY WORKS (Continued) **1024859847**

Waste Minimization Code Description:	Not reported
Consent Number:	Not reported
EPA Waste Indicator:	N
Manifest Tracking Number:	014926699FLE
Waste Line Number:	4
U.S. DOT Hazardous Indicator:	N
U.S. DOT ID Number:	Not reported
U.S. DOT Description:	Not reported
Non-Hazardous Waste Description:	Non RCRA hazardous waste, liquid (Soaps, Lotions),
Number of Containers:	1
Container Type Code:	DF
Container Type Description:	Fiberboard or plastic drums, barrels, kegs
Waste Quantity:	183
Quantity Unit of Measure Code:	P
Quantity Unit of Measure Description:	Pounds
Waste Quantity, in Tons:	0.0915
Acute Waste Quantity, in Tons:	0
Non-Acute Waste Quantity, in Tons:	0.0915
Waste Quantity, in Kilograms:	82.99325
Acute Waste Quantity, in Kilograms:	0
Non-Acute Waste Quantity, in Kilorgrams:	82.99325
Management Method Code:	H141
Management Method Description:	STORAGE, BULKING AND/OR TRANSFER OFF SITE
Waste Residue Indicator:	N
Quantity Discrepancy Indicator:	N
Waste Type Discrepancy Indicator:	N
Waste Density:	Not reported
Waste Density Unit of Measure Code:	Not reported
Waste Density Unit of Measure Description:	Not reported
Form Code:	Not reported
Form Code Description:	Not reported
Source Code:	Not reported
Source Code Description:	Not reported
Waste Minimization Code:	Not reported
Waste Minimization Code Description:	Not reported
Consent Number:	Not reported
EPA Waste Indicator:	N

Click this hyperlink while viewing on your computer to access
82 additional US EManifest: record(s) in the EDR Site Report.

R143 **RILEY ROSE** **RCRA NonGen / NLR** **1025872498**
NW **6000 SEPULVEDA BLVD. STE. 1450** **E MANIFEST** **CAL000445620**
1/8-1/4 **CULVER CITY, CA 90230**
0.213 mi.
1126 ft. **Site 8 of 27 in cluster R**

Relative: RCRA Listings:
Lower

Date Form Received by Agency:	20190426
Handler Name:	Riley Rose Llc
Handler Address:	6000 Sepulveda Blvd Spc #1450
Handler City,State,Zip:	CULVER CITY, CA 90230
EPA ID:	CAL000445620
Contact Name:	LORI TRANQUILLA
Contact Address:	3880 N MISSION RD
Contact City,State,Zip:	LOS ANGELES, CA 90031
Contact Telephone:	323-275-0384

Actual:
27 ft.

RILEY ROSE (Continued) **1025872498**

Contact Fax:	213-741-8995
Contact Email:	LORI.T@FOREVER21.COM
Contact Title:	Not reported
EPA Region:	09
Land Type:	Not reported
Federal Waste Generator Description:	Not a generator, verified
Non-Notifier:	Not reported
Biennial Report Cycle:	Not reported
Accessibility:	Not reported
Active Site Indicator:	Handler Activities
State District Owner:	Not reported
State District:	Not reported
Mailing Address:	3880 N MISSION RD
Mailing City,State,Zip:	LOS ANGELES, CA 90031
Owner Name:	Linda Chang
Owner Type:	Other
Operator Name:	Lori Tranquilla
Operator Type:	Other
Short-Term Generator Activity:	No
Importer Activity:	No
Mixed Waste Generator:	No
Transporter Activity:	No
Transfer Facility Activity:	No
Recycler Activity with Storage:	Yes
Small Quantity On-Site Burner Exemption:	No
Smelting Melting and Refining Furnace Exemption:	No
Underground Injection Control:	No
Off-Site Waste Receipt:	No
Universal Waste Indicator:	Yes
Universal Waste Destination Facility:	Yes
Federal Universal Waste:	No
Active Site State-Reg Handler:	---
Federal Facility Indicator:	Not reported
Hazardous Secondary Material Indicator:	N
Sub-Part K Indicator:	Not reported
2018 GPRA Permit Baseline:	Not on the Baseline
2018 GPRA Renewals Baseline:	Not on the Baseline
202 GPRA Corrective Action Baseline:	No
Subject to Corrective Action Universe:	No
Non-TSDFs Where RCRA CA has Been Imposed Universe:	No
Corrective Action Priority Ranking:	No NCAPS ranking
Environmental Control Indicator:	No
Institutional Control Indicator:	No
Human Exposure Controls Indicator:	N/A
Groundwater Controls Indicator:	N/A
Significant Non-Complier Universe:	No
Unaddressed Significant Non-Complier Universe:	No
Addressed Significant Non-Complier Universe:	No
Significant Non-Complier With a Compliance Schedule Universe:	No
Financial Assurance Required:	Not reported
Handler Date of Last Change:	20190628
Recognized Trader-Importer:	No
Recognized Trader-Exporter:	No
Importer of Spent Lead Acid Batteries:	No
Exporter of Spent Lead Acid Batteries:	No
Recycler Activity Without Storage:	No
Manifest Broker:	No

RILEY ROSE (Continued) **1025872498**

Sub-Part P Indicator: No

Handler - Owner Operator:
Owner/Operator Indicator: Owner
Owner/Operator Name: LINDA CHANG
Legal Status: Other
Date Became Current: Not reported
Date Ended Current: Not reported
Owner/Operator Address: 3880 N MISSION RD
Owner/Operator City,State,Zip: LOS ANGELES, CA 90031
Owner/Operator Telephone: 213-741-5100
Owner/Operator Telephone Ext: Not reported
Owner/Operator Fax: Not reported
Owner/Operator Email: Not reported

Owner/Operator Indicator: Operator
Owner/Operator Name: LORI TRANQUILLA
Legal Status: Other
Date Became Current: Not reported
Date Ended Current: Not reported
Owner/Operator Address: 3880 N MISSION RD
Owner/Operator City,State,Zip: LOS ANGELES, CA 90031
Owner/Operator Telephone: 323-275-0384
Owner/Operator Telephone Ext: Not reported
Owner/Operator Fax: Not reported
Owner/Operator Email: Not reported

Historic Generators:
Receive Date: 20190426
Handler Name: RILEY ROSE LLC
Federal Waste Generator Description: Not a generator, verified
State District Owner: Not reported
Large Quantity Handler of Universal Waste: No
Recognized Trader Importer: No
Recognized Trader Exporter: No
Spent Lead Acid Battery Importer: No
Spent Lead Acid Battery Exporter: No
Current Record: Yes
Non Storage Recycler Activity: Not reported
Electronic Manifest Broker: Not reported

List of NAICS Codes and Descriptions:
NAICS Code: 448190
NAICS Description: OTHER CLOTHING STORES

Facility Has Received Notices of Violations:
Violations: No Violations Found

Evaluation Action Summary:
Evaluations: No Evaluations Found

E MANIFEST:

RILEY ROSE (Continued) **1025872498**

Manifest Tracking Number:	013645030FLE
Last Updated Date:	20200116
Shipped Date:	20191107
Received Date:	20191115
Manifest Status:	Signed
Submission Type:	DataImage5Copy
Origin Type:	Service
Generator EPA ID:	CAL000445620
Generator Name:	Riley Rose
Generator Mail Street Number:	Not reported
Generator Mail Street 1:	6000 SEPULVEDA BLVD. STE. 1450
Generator Mail Street 2:	Not reported
Generator Mail City:	CULVER CITY
Generator Mail State:	CA
Generator Mail Zip:	90230
Generator Location Street Number:	Not reported
Generator Location Street 1:	6000 Sepulveda Blvd. STE 1450
Generator Location Street 2:	Not reported
Generator Location City:	Culver City
Generator Location Zip:	90230
Generator Location State:	CA
Generator Contact Company Name:	Not reported
Designated Facility EPA ID:	CAD008364432
Designated Facility Name:	Rho Chem Llc
Designated Facility Mail Street Number:	Not reported
Designated Facility Mail Street 1:	Not reported
Designated Facility Mail Street 2:	425 Isis Ave.
Designated Facility Mail City:	Inglewood
Designated Facility Mail Zip:	90301
Designated Facility Mail State:	CA
Designated Facility Location Street Number:	Not reported
Designated Facility Location Street 1:	425 Isis Ave.
Designated Facility Location Street 2:	Not reported
Designated Facility Location City:	Inglewood
Designated Facility Location Zip:	90301
Designated Facility Location State:	CA
Designated Facility Contact Company Name:	Not reported
Manifest Residue Indicator:	N
Rejection Indicator:	N

Manifest Tracking Number:	013645031FLE
Last Updated Date:	20200103
Shipped Date:	20191107
Received Date:	20191127
Manifest Status:	Signed
Submission Type:	DataImage5Copy
Origin Type:	Service
Generator EPA ID:	CAL000445620
Generator Name:	Riley Rose #5115
Generator Mail Street Number:	Not reported
Generator Mail Street 1:	6000 SEPULVEDA BLVD SPC #1450
Generator Mail Street 2:	Not reported
Generator Mail City:	CULVER CITY
Generator Mail State:	CA
Generator Mail Zip:	90230
Generator Location Street Number:	Not reported
Generator Location Street 1:	6000 SEPULVEDA BLVD SPC #1450

RILEY ROSE (Continued) **1025872498**

Generator Location Street 2:	Not reported
Generator Location City:	CULVER CITY
Generator Location Zip:	90230
Generator Location State:	CA
Generator Contact Company Name:	Not reported
Designated Facility EPA ID:	AZR000515924
Designated Facility Name:	Yuma Yes Waste Transfer Facility
Designated Facility Mail Street Number:	Not reported
Designated Facility Mail Street 1:	Not reported
Designated Facility Mail Street 2:	2730 E 13TH ST
Designated Facility Mail City:	YUMA
Designated Facility Mail Zip:	85365-1901
Designated Facility Mail State:	AZ
Designated Facility Location Street Number:	Not reported
Designated Facility Location Street 1:	2730 E 13TH ST
Designated Facility Location Street 2:	Not reported
Designated Facility Location City:	YUMA
Designated Facility Location Zip:	85365-1901
Designated Facility Location State:	AZ
Designated Facility Contact Company Name:	Not reported
Manifest Residue Indicator:	N
Rejection Indicator:	N

State Waste:

Manifest Tracking Number:	013645031FLE
Waste Line Number:	1
State Waste Code Owner:	CA
State Waste Code:	331
State Waste:	Off-specification, aged, or surplus organics

Transporter:

Manifest Tracking Number:	013645031FLE
Transporter Line Number:	1
Transporter EPA ID:	MNS000110924
Transporter Name:	Stericycle Specialty Waste Solutions Inc

Manifest Tracking Number:	013645031FLE
Transporter Line Number:	2
Transporter EPA ID:	CAR000175422
Transporter Name:	Worldwide Recovery System Inc

Waste Line:

Manifest Tracking Number:	013645031FLE
Waste Line Number:	1
U.S. DOT Hazardous Indicator:	N
U.S. DOT ID Number:	Not reported
U.S. DOT Description:	Not reported
Non-Hazardous Waste Description:	NON-RCRA HAZARDOUS WASTE, SOLID (CONSUMER PRODUCTS)
Number of Containers:	1
Container Type Code:	DF
Container Type Description:	Fiberboard or plastic drums, barrels, kegs
Waste Quantity:	166
Quantity Unit of Measure Code:	P
Quantity Unit of Measure Description:	Pounds
Waste Quantity, in Tons:	0.083
Acute Waste Quantity, in Tons:	0

RILEY ROSE (Continued) **1025872498**

Non-Acute Waste Quantity, in Tons:	0.083
Waste Quantity, in Kilograms:	75.28349
Acute Waste Quantity, in Kilograms:	0
Non-Acute Waste Quantity, in Kilorgrams:	75.28349
Management Method Code:	H141
Management Method Description:	STORAGE, BULKING AND/OR TRANSFER OFF SITE
Waste Residue Indicator:	N
Quantity Discrepancy Indicator:	N
Waste Type Discrepancy Indicator:	N
Waste Density:	Not reported
Waste Density Unit of Measure Code:	Not reported
Waste Density Unit of Measure Description:	Not reported
Form Code:	Not reported
Form Code Description:	Not reported
Source Code:	Not reported
Source Code Description:	Not reported
Waste Minimization Code:	Not reported
Waste Minimization Code Description:	Not reported
Consent Number:	Not reported
EPA Waste Indicator:	N

R144 **EXPRESS 2017** **RCRA NonGen / NLR** **1024859383**
NW **6000 SEPULVEDA BLVD** **CAL000426405**
1/8-1/4 **CULVER CITY, CA 90230**
0.213 mi.
1126 ft. **Site 9 of 27 in cluster R**

Relative: **Lower**

Actual: **27 ft.**

RCRA Listings:

Date Form Received by Agency:	20210601
Handler Name:	Express 2017
Handler Address:	6000 Sepulveda Blvd
Handler City,State,Zip:	CULVER CITY, CA 90230
EPA ID:	CAL000426405
Contact Name:	JESSICA OTTO
Contact Address:	CHURCH ST
Contact City,State,Zip:	LAKE ZURICH, IL 60047
Contact Telephone:	224-858-4583
Contact Fax:	Not reported
Contact Email:	JESSICA.OTTO@G2REV.COM
Contact Title:	Not reported
EPA Region:	09
Land Type:	Not reported
Federal Waste Generator Description:	Not a generator, verified
Non-Notifier:	Not reported
Biennial Report Cycle:	Not reported
Accessibility:	Not reported
Active Site Indicator:	Handler Activities
State District Owner:	Not reported
State District:	Not reported
Mailing Address:	CHURCH ST
Mailing City,State,Zip:	LAKE ZURICH, IL 60047
Owner Name:	Not reported
Owner Type:	Not reported
Operator Name:	Express Fashion Operations Llc
Operator Type:	Other
Short-Term Generator Activity:	No
Importer Activity:	No
Mixed Waste Generator:	No

EXPRESS 2017 (Continued) **1024859383**

Transporter Activity:	No
Transfer Facility Activity:	No
Recycler Activity with Storage:	No
Small Quantity On-Site Burner Exemption:	No
Smelting Melting and Refining Furnace Exemption:	No
Underground Injection Control:	No
Off-Site Waste Receipt:	No
Universal Waste Indicator:	Yes
Universal Waste Destination Facility:	Yes
Federal Universal Waste:	No
Active Site State-Reg Handler:	---
Federal Facility Indicator:	Not reported
Hazardous Secondary Material Indicator:	N
Sub-Part K Indicator:	Not reported
2018 GPRA Permit Baseline:	Not on the Baseline
2018 GPRA Renewals Baseline:	Not on the Baseline
202 GPRA Corrective Action Baseline:	No
Subject to Corrective Action Universe:	No
Non-TSDFs Where RCRA CA has Been Imposed Universe:	No
Corrective Action Priority Ranking:	No NCAPS ranking
Environmental Control Indicator:	No
Institutional Control Indicator:	No
Human Exposure Controls Indicator:	N/A
Groundwater Controls Indicator:	N/A
Significant Non-Complier Universe:	No
Unaddressed Significant Non-Complier Universe:	No
Addressed Significant Non-Complier Universe:	No
Significant Non-Complier With a Compliance Schedule Universe:	No
Financial Assurance Required:	Not reported
Handler Date of Last Change:	20210602
Recognized Trader-Importer:	No
Recognized Trader-Exporter:	No
Importer of Spent Lead Acid Batteries:	No
Exporter of Spent Lead Acid Batteries:	No
Recycler Activity Without Storage:	No
Manifest Broker:	No
Sub-Part P Indicator:	No

Handler - Owner Operator:

Owner/Operator Indicator:	Operator
Owner/Operator Name: EXPRESS FASHION OPERATIONS LLC	
Legal Status:	Other
Date Became Current:	Not reported
Date Ended Current:	Not reported
Owner/Operator Address:	1 EXPRESS DR
Owner/Operator City,State,Zip:	COLUMBUS, OH 43230
Owner/Operator Telephone:	614-474-7000
Owner/Operator Telephone Ext:	Not reported
Owner/Operator Fax:	Not reported
Owner/Operator Email:	Not reported

Owner/Operator Indicator:	Operator
Owner/Operator Name: JESSICA OTTO	
Legal Status:	Other
Date Became Current:	Not reported
Date Ended Current:	Not reported

EXPRESS 2017 (Continued) **1024859383**

Owner/Operator Address: 8585 PYOTT RD STE 100
Owner/Operator City,State,Zip: LAKE IN THE HILLS, IL 60156
Owner/Operator Telephone: 224-858-4583
Owner/Operator Telephone Ext: Not reported
Owner/Operator Fax: Not reported
Owner/Operator Email: Not reported

Owner/Operator Indicator: Owner
Owner/Operator Name: EXPRESS FASHION OPERATIONS LLC
Legal Status: Other
Date Became Current: Not reported
Date Ended Current: Not reported
Owner/Operator Address: 1 EXPRESS DR
Owner/Operator City,State,Zip: COLUMBUS, OH 43230
Owner/Operator Telephone: 614-474-7000
Owner/Operator Telephone Ext: Not reported
Owner/Operator Fax: Not reported
Owner/Operator Email: Not reported

Historic Generators:
Receive Date: 20170329
Handler Name: EXPRESS 2017
Federal Waste Generator Description: Not a generator, verified
State District Owner: Not reported
Large Quantity Handler of Universal Waste: No
Recognized Trader Importer: No
Recognized Trader Exporter: No
Spent Lead Acid Battery Importer: No
Spent Lead Acid Battery Exporter: No
Current Record: No
Non Storage Recycler Activity: Not reported
Electronic Manifest Broker: Not reported

Receive Date: 20210601
Handler Name: EXPRESS 2017
Federal Waste Generator Description: Not a generator, verified
State District Owner: Not reported
Large Quantity Handler of Universal Waste: No
Recognized Trader Importer: No
Recognized Trader Exporter: No
Spent Lead Acid Battery Importer: No
Spent Lead Acid Battery Exporter: No
Current Record: Yes
Non Storage Recycler Activity: No
Electronic Manifest Broker: No

List of NAICS Codes and Descriptions:
NAICS Code: 44812
NAICS Description: WOMEN'S CLOTHING STORES

Facility Has Received Notices of Violations:
Violations: No Violations Found

Evaluation Action Summary:
Evaluations: No Evaluations Found

R145 **OLD NAVY 3497** **CERS HAZ WASTE** **S124929203**
NW **6000 SEPULVEDA BLVD** **HWTS** **N/A**
1/8-1/4 **CULVER CITY, CA 90230**
0.213 mi.
1126 ft. **Site 10 of 27 in cluster R**

Relative:
Lower

Actual:
27 ft.

CERS HAZ WASTE:
Name: OLD NAVY 3497
Address: 6000 SEPULVEDA BLVD
City,State,Zip: CULVER CITY, CA 90230
Site ID: 562298
CERS ID: 10832503
CERS Description: Hazardous Waste Generator

Violations:
Site ID: 562298
Site Name: Old Navy 3497
Violation Date: 02-15-2023
Citation: 22 CCR 12 66262.40(a) - California Code of Regulations, Title 22, Chapter 12, Section(s) 66262.40(a)
Violation Description: Failure to keep a copy of each properly signed manifest for at least three years from the date the waste was accepted by the initial transporter. The manifest signed at the time the waste was accepted for transport shall be kept until receiving a signed copy from the designated facility which received the waste.
Violation Notes: Returned to compliance on 02/24/2023. OBSERVATION: Uniform Hazardous Waste Manifests for cosmetics and/or other consumer products were not available at the time of inspection. CORRECTIVE ACTION: Locate a copy of all manifests for cosmetics and/or other consumer products and submit copies to the CUPA.
Violation Division: Los Angeles County Fire Department
Violation Program: HW
Violation Source: CERS,

Evaluation:
Eval General Type: Compliance Evaluation Inspection
Eval Date: 02-15-2023
Violations Found: Yes
Eval Type: Routine done by local agency
Eval Notes: Ciera Useda, General Store Manager
Eval Division: Los Angeles County Fire Department
Eval Program: HW
Eval Source: CERS,

Eval General Type: Compliance Evaluation Inspection
Eval Date: 02-18-2020
Violations Found: No
Eval Type: Routine done by local agency
Eval Notes: Sunny Te, General Manager
Eval Division: Los Angeles County Fire Department
Eval Program: HW
Eval Source: CERS,

Eval General Type: Other/Unknown
Eval Date: 02-24-2023
Violations Found: No
Eval Type: Other, not routine, done by local agency
Eval Notes: Not reported
Eval Division: Los Angeles County Fire Department

OLD NAVY 3497 (Continued) **S124929203**

Eval Program: HW
Eval Source: CERS,

Coordinates:
Site ID: 562298
Facility Name: Old Navy 3497
Env Int Type Code: HWG
Program ID: 10832503
Coord Name: Not reported
Ref Point Type Desc: Center of a facility or station.,
Latitude: 33.985740
Longitude: -118.393530

Affiliation:
Affiliation Type Desc: CUPA District
Entity Name: Los Angeles County Fire
Entity Title: Not reported
Affiliation Address: 5825 Rickenbacker Road
Affiliation City: Commerce
Affiliation State: CA
Affiliation Country: Not reported
Affiliation Zip: 90040-3027
Affiliation Phone: (323) 890-4000,

Affiliation Type Desc: Facility Mailing Address
Entity Name: Mailing Address
Entity Title: Not reported
Affiliation Address: 2 Folsom St
Affiliation City: San Francisco
Affiliation State: CA
Affiliation Country: Not reported
Affiliation Zip: 94105
Affiliation Phone: ,

Affiliation Type Desc: Document Preparer
Entity Name: Michael Sangobanwo
Entity Title: Not reported
Affiliation Address: Not reported
Affiliation City: Not reported
Affiliation State: Not reported
Affiliation Country: Not reported
Affiliation Zip: Not reported
Affiliation Phone: ,

Affiliation Type Desc: Identification Signer
Entity Name: Michael Sangobanwo
Entity Title: Environmental Manager - g2 revolution
Affiliation Address: Not reported
Affiliation City: Not reported
Affiliation State: Not reported
Affiliation Country: Not reported
Affiliation Zip: Not reported
Affiliation Phone: ,

Affiliation Type Desc: Legal Owner
Entity Name: Gap, Inc.

OLD NAVY 3497 (Continued) **S124929203**

Entity Title:	Not reported
Affiliation Address:	Two Folsom Street
Affiliation City:	San Francisco
Affiliation State:	CA
Affiliation Country:	United States
Affiliation Zip:	94105
Affiliation Phone:	(415) 427-2888,
Affiliation Type Desc:	Parent Corporation
Entity Name:	Gap Inc.
Entity Title:	Not reported
Affiliation Address:	Not reported
Affiliation City:	Not reported
Affiliation State:	Not reported
Affiliation Country:	Not reported
Affiliation Zip:	Not reported
Affiliation Phone:	,
Affiliation Type Desc:	Property Owner
Entity Name:	Westfield
Entity Title:	Not reported
Affiliation Address:	6000 Sepulveda Blvd., Attn: Property Accountant
Affiliation City:	Culver City
Affiliation State:	CA
Affiliation Country:	United States
Affiliation Zip:	90230
Affiliation Phone:	(310) 390-7833,
Affiliation Type Desc:	Environmental Contact
Entity Name:	g2 revolution
Entity Title:	Not reported
Affiliation Address:	800 Church Street
Affiliation City:	Lake Zurich
Affiliation State:	IL
Affiliation Country:	Not reported
Affiliation Zip:	60047
Affiliation Phone:	,
Affiliation Type Desc:	Operator
Entity Name:	Old Navy 3497
Entity Title:	Not reported
Affiliation Address:	Not reported
Affiliation City:	Not reported
Affiliation State:	Not reported
Affiliation Country:	Not reported
Affiliation Zip:	Not reported
Affiliation Phone:	(310) 398-9184,

HWTS:

Name:	OLD NAVY 3497
Address:	6000 SEPULVEDA BLVD
Address 2:	Not reported
City,State,Zip:	CULVER CITY, CA 90230
EPA ID:	CAL000443504
Inactive Date:	Not reported
Create Date:	02/12/2019

OLD NAVY 3497 (Continued) **S124929203**

Last Act Date:	Not reported
Mailing Name:	Not reported
Mailing Address:	800 CHURCH STREET
Mailing Address 2:	Not reported
Mailing City,State,Zip:	LAKE ZURICH, IL 60047
Owner Name:	GAP INC
Owner Address:	TWO FOLSOM ST
Owner Address 2:	Not reported
Owner City,State,Zip:	SAN FRANCISCO, CA 94105
Owner Phone:	Not reported
Owner Fax:	Not reported
Contact Name:	JESSICA OTTO
Contact Address:	800 CHURCH STREET
Contact Address 2:	Not reported
City,State,Zip:	LAKE ZURICH, IL 600470000
Contact Phone:	Not reported
Contact Fax:	Not reported
Facility Status:	Active
Facility Type:	PERMANENT
Category:	STATE
Latitude:	33.98535722
Longitude:	-118.3956603

NAICS:

EPA ID:	CAL000443504
Create Date:	2019-02-12 11:36:00.387
NAICS Code:	448140
NAICS Description:	Family Clothing Stores
Issued EPA ID Date:	2019-02-12 11:36:00.38700
Inactive Date:	Not reported
Facility Name:	OLD NAVY 3497
Facility Address:	6000 SEPULVEDA BLVD
Facility Address 2:	Not reported
Facility City:	CULVER CITY
Facility County:	Not reported
Facility State:	CA
Facility Zip:	90230

R146 **BEST BUY STORE #1510** **RCRA NonGen / NLR** **1024859063**
NW **6000 SEPULVEDA BLVD** **E MANIFEST** **CAL000425958**
1/8-1/4 **CULVER CITY, CA 90230**
0.213 mi.
1126 ft. **Site 11 of 27 in cluster R**

Relative:
Lower

Actual:
27 ft.

RCRA Listings:

Date Form Received by Agency:	20170322
Handler Name:	Best Buy Store #1510
Handler Address:	6000 Sepulveda Blvd
Handler City,State,Zip:	CULVER CITY, CA 90230
EPA ID:	CAL000425958
Contact Name:	TIM DUNN
Contact Address:	7601 PENN AVENUE SOUTH
Contact City,State,Zip:	RICHFIELD, MN 55423
Contact Telephone:	612-291-3406
Contact Fax:	952-430-6708
Contact Email:	TIMOTHY.DUNN@BESTBUY.COM
Contact Title:	Not reported

BEST BUY STORE #1510 (Continued) **1024859063**

EPA Region:	09
Land Type:	Not reported
Federal Waste Generator Description:	Not a generator, verified
Non-Notifier:	Not reported
Biennial Report Cycle:	Not reported
Accessibility:	Not reported
Active Site Indicator:	Handler Activities
State District Owner:	Not reported
State District:	Not reported
Mailing Address:	7601 PENN AVE S BLDG B5
Mailing City,State,Zip:	RICHFIELD, MN 55423
Owner Name:	Best Buy Co Inc
Owner Type:	Other
Operator Name:	Tim Dunn
Operator Type:	Other
Short-Term Generator Activity:	No
Importer Activity:	No
Mixed Waste Generator:	No
Transporter Activity:	No
Transfer Facility Activity:	No
Recycler Activity with Storage:	No
Small Quantity On-Site Burner Exemption:	No
Smelting Melting and Refining Furnace Exemption:	No
Underground Injection Control:	No
Off-Site Waste Receipt:	No
Universal Waste Indicator:	Yes
Universal Waste Destination Facility:	Yes
Federal Universal Waste:	No
Active Site State-Reg Handler:	---
Federal Facility Indicator:	Not reported
Hazardous Secondary Material Indicator:	N
Sub-Part K Indicator:	Not reported
2018 GPRA Permit Baseline:	Not on the Baseline
2018 GPRA Renewals Baseline:	Not on the Baseline
202 GPRA Corrective Action Baseline:	No
Subject to Corrective Action Universe:	No
Non-TSDFs Where RCRA CA has Been Imposed Universe:	No
Corrective Action Priority Ranking:	No NCAPS ranking
Environmental Control Indicator:	No
Institutional Control Indicator:	No
Human Exposure Controls Indicator:	N/A
Groundwater Controls Indicator:	N/A
Significant Non-Complier Universe:	No
Unaddressed Significant Non-Complier Universe:	No
Addressed Significant Non-Complier Universe:	No
Significant Non-Complier With a Compliance Schedule Universe:	No
Financial Assurance Required:	Not reported
Handler Date of Last Change:	20180907
Recognized Trader-Importer:	No
Recognized Trader-Exporter:	No
Importer of Spent Lead Acid Batteries:	No
Exporter of Spent Lead Acid Batteries:	No
Recycler Activity Without Storage:	No
Manifest Broker:	No
Sub-Part P Indicator:	No

BEST BUY STORE #1510 (Continued) **1024859063**

Handler - Owner Operator:

Owner/Operator Indicator:	Owner
Owner/Operator Name: BEST BUY CO INC	
Legal Status:	Other
Date Became Current:	Not reported
Date Ended Current:	Not reported
Owner/Operator Address:	7601 PENN AVE S
Owner/Operator City,State,Zip:	RICHFIELD, MN 55423
Owner/Operator Telephone:	612-291-6251
Owner/Operator Telephone Ext:	Not reported
Owner/Operator Fax:	Not reported
Owner/Operator Email:	Not reported

Owner/Operator Indicator:	Operator
Owner/Operator Name: TIM DUNN	
Legal Status:	Other
Date Became Current:	Not reported
Date Ended Current:	Not reported
Owner/Operator Address:	7601 PENN AVENUE SOUTH
Owner/Operator City,State,Zip:	RICHFIELD, MN 55423
Owner/Operator Telephone:	612-291-3406
Owner/Operator Telephone Ext:	Not reported
Owner/Operator Fax:	Not reported
Owner/Operator Email:	Not reported

Historic Generators:

Receive Date:	20170322
Handler Name: BEST BUY STORE #1510	
Federal Waste Generator Description:	Not a generator, verified
State District Owner:	Not reported
Large Quantity Handler of Universal Waste:	No
Recognized Trader Importer:	No
Recognized Trader Exporter:	No
Spent Lead Acid Battery Importer:	No
Spent Lead Acid Battery Exporter:	No
Current Record:	Yes
Non Storage Recycler Activity:	Not reported
Electronic Manifest Broker:	Not reported

List of NAICS Codes and Descriptions:

NAICS Code:	56299
NAICS Description:	ALL OTHER WASTE MANAGEMENT SERVICES

Facility Has Received Notices of Violations:

Violations:	No Violations Found

Evaluation Action Summary:

Evaluations:	No Evaluations Found

E MANIFEST:

Manifest Tracking Number:	200186275CLE
Last Updated Date:	20220815
Shipped Date:	20220625

BEST BUY STORE #1510 (Continued) **1024859063**

Received Date:	20220812
Manifest Status:	Signed
Submission Type:	DataImage5Copy
Origin Type:	Service
Generator EPA ID:	CAL000425958
Generator Name:	Best Buy
Generator Mail Street Number:	Not reported
Generator Mail Street 1:	6000 SEPULVEDA BLVD
Generator Mail Street 2:	Not reported
Generator Mail City:	CULVER CITY
Generator Mail State:	CA
Generator Mail Zip:	90230-6451
Generator Location Street Number:	Not reported
Generator Location Street 1:	6000 SEPULVEDA BLVD
Generator Location Street 2:	Not reported
Generator Location City:	CULVER CITY
Generator Location Zip:	90230-6451
Generator Location State:	CA
Generator Contact Company Name:	Not reported
Designated Facility EPA ID:	CAD008364432
Designated Facility Name:	Rho Chem Llc
Designated Facility Mail Street Number:	Not reported
Designated Facility Mail Street 1:	Not reported
Designated Facility Mail Street 2:	425 Isis Ave.
Designated Facility Mail City:	Inglewood
Designated Facility Mail Zip:	90301
Designated Facility Mail State:	CA
Designated Facility Location Street Number:	Not reported
Designated Facility Location Street 1:	425 Isis Ave.
Designated Facility Location Street 2:	Not reported
Designated Facility Location City:	Inglewood
Designated Facility Location Zip:	90301
Designated Facility Location State:	CA
Designated Facility Contact Company Name:	Not reported
Manifest Residue Indicator:	N
Rejection Indicator:	N

Manifest Tracking Number:	014939520FLE
Last Updated Date:	20200820
Shipped Date:	20200812
Received Date:	20200818
Manifest Status:	Signed
Submission Type:	DataImage5Copy
Origin Type:	Service
Generator EPA ID:	CAL000425958
Generator Name:	Best Buy
Generator Mail Street Number:	Not reported
Generator Mail Street 1:	6000 SEPULVEDA BLVD
Generator Mail Street 2:	Not reported
Generator Mail City:	CULVER CITY
Generator Mail State:	CA
Generator Mail Zip:	90230-6451
Generator Location Street Number:	Not reported
Generator Location Street 1:	6000 SEPULVEDA BLVD
Generator Location Street 2:	Not reported
Generator Location City:	CULVER CITY
Generator Location Zip:	90230-6451

BEST BUY STORE #1510 (Continued) **1024859063**

Generator Location State:	CA
Generator Contact Company Name:	Not reported
Designated Facility EPA ID:	CAD008364432
Designated Facility Name:	Rho Chem Llc
Designated Facility Mail Street Number:	Not reported
Designated Facility Mail Street 1:	Not reported
Designated Facility Mail Street 2:	425 Isis Ave.
Designated Facility Mail City:	Inglewood
Designated Facility Mail Zip:	90301
Designated Facility Mail State:	CA
Designated Facility Location Street Number:	Not reported
Designated Facility Location Street 1:	425 Isis Ave.
Designated Facility Location Street 2:	Not reported
Designated Facility Location City:	Inglewood
Designated Facility Location Zip:	90301
Designated Facility Location State:	CA
Designated Facility Contact Company Name:	Not reported
Manifest Residue Indicator:	N
Rejection Indicator:	N

Manifest Tracking Number:	015127199FLE
Last Updated Date:	20210517
Shipped Date:	20210503
Received Date:	20210514
Manifest Status:	Signed
Submission Type:	DataImage5Copy
Origin Type:	Service
Generator EPA ID:	CAL000425958
Generator Name:	Best Buy
Generator Mail Street Number:	Not reported
Generator Mail Street 1:	6000 SEPULVEDA BLVD
Generator Mail Street 2:	Not reported
Generator Mail City:	CULVER CITY
Generator Mail State:	CA
Generator Mail Zip:	90230-6451
Generator Location Street Number:	Not reported
Generator Location Street 1:	6000 SEPULVEDA BLVD
Generator Location Street 2:	Not reported
Generator Location City:	CULVER CITY
Generator Location Zip:	90230-6451
Generator Location State:	CA
Generator Contact Company Name:	Not reported
Designated Facility EPA ID:	CAD008364432
Designated Facility Name:	Rho Chem Llc
Designated Facility Mail Street Number:	Not reported
Designated Facility Mail Street 1:	Not reported
Designated Facility Mail Street 2:	425 Isis Ave.
Designated Facility Mail City:	Inglewood
Designated Facility Mail Zip:	90301
Designated Facility Mail State:	CA
Designated Facility Location Street Number:	Not reported
Designated Facility Location Street 1:	425 Isis Ave.
Designated Facility Location Street 2:	Not reported
Designated Facility Location City:	Inglewood
Designated Facility Location Zip:	90301
Designated Facility Location State:	CA
Designated Facility Contact Company Name:	Not reported

BEST BUY STORE #1510 (Continued) **1024859063**

Manifest Residue Indicator:	N
Rejection Indicator:	N
Manifest Tracking Number:	015930572FLE
Last Updated Date:	20210728
Shipped Date:	20210618
Received Date:	20210712
Manifest Status:	Signed
Submission Type:	DataImage5Copy
Origin Type:	Service
Generator EPA ID:	CAL000425958
Generator Name:	Best Buy
Generator Mail Street Number:	Not reported
Generator Mail Street 1:	6000 SEPULVEDA BLVD
Generator Mail Street 2:	Not reported
Generator Mail City:	CULVER CITY
Generator Mail State:	CA
Generator Mail Zip:	90230-6451
Generator Location Street Number:	Not reported
Generator Location Street 1:	6000 SEPULVEDA BLVD
Generator Location Street 2:	Not reported
Generator Location City:	CULVER CITY
Generator Location Zip:	90230-6451
Generator Location State:	CA
Generator Contact Company Name:	Not reported
Designated Facility EPA ID:	NVD980895338
Designated Facility Name:	21st Century Environmental Management Of Nevada, Llc
Designated Facility Mail Street Number:	Not reported
Designated Facility Mail Street 1:	Not reported
Designated Facility Mail Street 2:	2095 Newlands Drive East
Designated Facility Mail City:	Fernley
Designated Facility Mail Zip:	89408
Designated Facility Mail State:	NV
Designated Facility Location Street Number:	Not reported
Designated Facility Location Street 1:	2095 Newlands Drive East
Designated Facility Location Street 2:	Not reported
Designated Facility Location City:	Fernley
Designated Facility Location Zip:	89408
Designated Facility Location State:	NV
Designated Facility Contact Company Name:	Not reported
Manifest Residue Indicator:	N
Rejection Indicator:	N
Manifest Tracking Number:	200342404CLE
Last Updated Date:	20230207
Shipped Date:	20230104
Received Date:	20230202
Manifest Status:	Signed
Submission Type:	DataImage5Copy
Origin Type:	Service
Generator EPA ID:	CAL000425958
Generator Name:	Best Buy
Generator Mail Street Number:	Not reported
Generator Mail Street 1:	6000 SEPULVEDA BLVD
Generator Mail Street 2:	Not reported
Generator Mail City:	CULVER CITY
Generator Mail State:	CA

BEST BUY STORE #1510 (Continued) **1024859063**

Generator Mail Zip:	90230-6451
Generator Location Street Number:	Not reported
Generator Location Street 1:	6000 SEPULVEDA BLVD
Generator Location Street 2:	Not reported
Generator Location City:	CULVER CITY
Generator Location Zip:	90230-6451
Generator Location State:	CA
Generator Contact Company Name:	Not reported
Designated Facility EPA ID:	CAD008364432
Designated Facility Name:	Rho Chem Llc
Designated Facility Mail Street Number:	Not reported
Designated Facility Mail Street 1:	Not reported
Designated Facility Mail Street 2:	425 Isis Ave.
Designated Facility Mail City:	Inglewood
Designated Facility Mail Zip:	90301
Designated Facility Mail State:	CA
Designated Facility Location Street Number:	Not reported
Designated Facility Location Street 1:	425 Isis Ave.
Designated Facility Location Street 2:	Not reported
Designated Facility Location City:	Inglewood
Designated Facility Location Zip:	90301
Designated Facility Location State:	CA
Designated Facility Contact Company Name:	Not reported
Manifest Residue Indicator:	N
Rejection Indicator:	N

Manifest Tracking Number:	200342405CLE
Last Updated Date:	20230314
Shipped Date:	20230104
Received Date:	20230206
Manifest Status:	Signed
Submission Type:	DataImage5Copy
Origin Type:	Service
Generator EPA ID:	CAL000425958
Generator Name:	Best Buy
Generator Mail Street Number:	Not reported
Generator Mail Street 1:	6000 SEPULVEDA BLVD
Generator Mail Street 2:	Not reported
Generator Mail City:	CULVER CITY
Generator Mail State:	CA
Generator Mail Zip:	90230-6451
Generator Location Street Number:	Not reported
Generator Location Street 1:	6000 SEPULVEDA BLVD
Generator Location Street 2:	Not reported
Generator Location City:	CULVER CITY
Generator Location Zip:	90230-6451
Generator Location State:	CA
Generator Contact Company Name:	Not reported
Designated Facility EPA ID:	NVD980895338
Designated Facility Name:	21st Century Environmental Management Of Nevada, Llc
Designated Facility Mail Street Number:	Not reported
Designated Facility Mail Street 1:	Not reported
Designated Facility Mail Street 2:	2095 Newlands Drive East
Designated Facility Mail City:	Fernley
Designated Facility Mail Zip:	89408
Designated Facility Mail State:	NV
Designated Facility Location Street Number:	Not reported

BEST BUY STORE #1510 (Continued) **1024859063**

Designated Facility Location Street 1:	2095 Newlands Drive East
Designated Facility Location Street 2:	Not reported
Designated Facility Location City:	Fernley
Designated Facility Location Zip:	89408
Designated Facility Location State:	NV
Designated Facility Contact Company Name:	Not reported
Manifest Residue Indicator:	N
Rejection Indicator:	N

Manifest Tracking Number:	013639843FLE
Last Updated Date:	20190829
Shipped Date:	20190815
Received Date:	20190826
Manifest Status:	Signed
Submission Type:	DataImage5Copy
Origin Type:	Service
Generator EPA ID:	CAL000425958
Generator Name:	Best Buy
Generator Mail Street Number:	Not reported
Generator Mail Street 1:	6000 SEPULVEDA BLVD
Generator Mail Street 2:	Not reported
Generator Mail City:	CULVER CITY
Generator Mail State:	CA
Generator Mail Zip:	90230-6451
Generator Location Street Number:	Not reported
Generator Location Street 1:	6000 SEPULVEDA BLVD
Generator Location Street 2:	Not reported
Generator Location City:	CULVER CITY
Generator Location Zip:	90230-6451
Generator Location State:	CA
Generator Contact Company Name:	Not reported
Designated Facility EPA ID:	CAD008364432
Designated Facility Name:	Rho Chem Llc
Designated Facility Mail Street Number:	Not reported
Designated Facility Mail Street 1:	Not reported
Designated Facility Mail Street 2:	425 Isis Ave.
Designated Facility Mail City:	Inglewood
Designated Facility Mail Zip:	90301
Designated Facility Mail State:	CA
Designated Facility Location Street Number:	Not reported
Designated Facility Location Street 1:	425 Isis Ave.
Designated Facility Location Street 2:	Not reported
Designated Facility Location City:	Inglewood
Designated Facility Location Zip:	90301
Designated Facility Location State:	CA
Designated Facility Contact Company Name:	Not reported
Manifest Residue Indicator:	N
Rejection Indicator:	N

Manifest Tracking Number:	015928596FLE
Last Updated Date:	20211025
Shipped Date:	20211001
Received Date:	20211021
Manifest Status:	Signed
Submission Type:	DataImage5Copy
Origin Type:	Service
Generator EPA ID:	CAL000425958

BEST BUY STORE #1510 (Continued) **1024859063**

Generator Name:	Best Buy
Generator Mail Street Number:	Not reported
Generator Mail Street 1:	6000 SEPULVEDA BLVD
Generator Mail Street 2:	Not reported
Generator Mail City:	CULVER CITY
Generator Mail State:	CA
Generator Mail Zip:	90230-6451
Generator Location Street Number:	Not reported
Generator Location Street 1:	6000 SEPULVEDA BLVD
Generator Location Street 2:	Not reported
Generator Location City:	CULVER CITY
Generator Location Zip:	90230-6451
Generator Location State:	CA
Generator Contact Company Name:	Not reported
Designated Facility EPA ID:	CAD008364432
Designated Facility Name:	Rho Chem Llc
Designated Facility Mail Street Number:	Not reported
Designated Facility Mail Street 1:	Not reported
Designated Facility Mail Street 2:	425 Isis Ave.
Designated Facility Mail City:	Inglewood
Designated Facility Mail Zip:	90301
Designated Facility Mail State:	CA
Designated Facility Location Street Number:	Not reported
Designated Facility Location Street 1:	425 Isis Ave.
Designated Facility Location Street 2:	Not reported
Designated Facility Location City:	Inglewood
Designated Facility Location Zip:	90301
Designated Facility Location State:	CA
Designated Facility Contact Company Name:	Not reported
Manifest Residue Indicator:	N
Rejection Indicator:	N

Federal Waste:

Manifest Tracking Number:	015928596FLE
Waste Line Number:	1
Federal Waste Code:	D001
Federal Waste:	IGNITABLE WASTE

Manifest Tracking Number:	015928596FLE
Waste Line Number:	1
Federal Waste Code:	D018
Federal Waste:	BENZENE

Manifest Tracking Number:	015928596FLE
Waste Line Number:	1
Federal Waste Code:	D035
Federal Waste:	METHYL ETHYL KETONE

State Waste:

Manifest Tracking Number:	015928596FLE
Waste Line Number:	1
State Waste Code Owner:	CA
State Waste Code:	214
State Waste:	Unspecified solvent mixture

Manifest Tracking Number:	015928596FLE

BEST BUY STORE #1510 (Continued) **1024859063**

Waste Line Number: 2
State Waste Code Owner: CA
State Waste Code: 331
State Waste: Off-specification, aged, or surplus organics

Transporter:
Manifest Tracking Number: 015928596FLE
Transporter Line Number: 1
Transporter EPA ID: MNS000110924
Transporter Name: Clean Earth Specialty Waste Solutions

Waste Line:
Manifest Tracking Number: 015928596FLE
Waste Line Number: 1
U.S. DOT Hazardous Indicator: Y
U.S. DOT ID Number: UN1993
U.S. DOT Description: Un1993, Waste Flammable Liquids, N.O.S. (Benzene, Methyl Ethyl Ketone), 3, Pg Ii, Erg#128
Non-Hazardous Waste Description: Not reported
Number of Containers: 2
Container Type Code: CF
Container Type Description: Fiber or plastic boxes, cartons, cases
Waste Quantity: 10
Quantity Unit of Measure Code: P
Quantity Unit of Measure Description: Pounds
Waste Quantity, in Tons: 0.005
Acute Waste Quantity, in Tons: 0
Non-Acute Waste Quantity, in Tons: 0.005
Waste Quantity, in Kilograms: 4.53515
Acute Waste Quantity, in Kilograms: 0
Non-Acute Waste Quantity, in Kilorgrams: 4.53515
Management Method Code: H141
Management Method Description: STORAGE, BULKING AND/OR TRANSFER OFF SITE
Waste Residue Indicator: N
Quantity Discrepancy Indicator: N
Waste Type Discrepancy Indicator: N
Waste Density: Not reported
Waste Density Unit of Measure Code: Not reported
Waste Density Unit of Measure Description: Not reported
Form Code: Not reported
Form Code Description: Not reported
Source Code: Not reported
Source Code Description: Not reported
Waste Minimization Code: Not reported
Waste Minimization Code Description: Not reported
Consent Number: Not reported
EPA Waste Indicator: Y

Manifest Tracking Number: 015928596FLE
Waste Line Number: 2
U.S. DOT Hazardous Indicator: N
U.S. DOT ID Number: Not reported
U.S. DOT Description: Not reported
Non-Hazardous Waste Description: Non RCRA hazardous waste, solid (Consumer Products),
Number of Containers: 1
Container Type Code: CF

BEST BUY STORE #1510 (Continued) **1024859063**

Container Type Description:	Fiber or plastic boxes, cartons, cases
Waste Quantity:	4
Quantity Unit of Measure Code:	P
Quantity Unit of Measure Description:	Pounds
Waste Quantity, in Tons:	0.002
Acute Waste Quantity, in Tons:	0
Non-Acute Waste Quantity, in Tons:	0.002
Waste Quantity, in Kilograms:	1.8140601
Acute Waste Quantity, in Kilograms:	0
Non-Acute Waste Quantity, in Kilorgrams:	1.8140601
Management Method Code:	H141
Management Method Description:	STORAGE, BULKING AND/OR TRANSFER OFF SITE
Waste Residue Indicator:	N
Quantity Discrepancy Indicator:	N
Waste Type Discrepancy Indicator:	N
Waste Density:	Not reported
Waste Density Unit of Measure Code:	Not reported
Waste Density Unit of Measure Description:	Not reported
Form Code:	Not reported
Form Code Description:	Not reported
Source Code:	Not reported
Source Code Description:	Not reported
Waste Minimization Code:	Not reported
Waste Minimization Code Description:	Not reported
Consent Number:	Not reported
EPA Waste Indicator:	N

R147 **LENSCRAFTERS #218** **RCRA NonGen / NLR** **1024856581**
NW **6000 SEPULVEDA BLVD STE 1680** **E MANIFEST** **CAL000420744**
1/8-1/4 **CULVER CITY, CA 90230**
0.213 mi.
1126 ft. **Site 12 of 27 in cluster R**

Relative: **Lower**
Actual: **27 ft.**

RCRA Listings:

Date Form Received by Agency:	20161006
Handler Name:	Lenscrafters #218
Handler Address:	6000 Sepulveda Blvd Ste 1680
Handler City,State,Zip:	CULVER CITY, CA 90230
EPA ID:	CAL000420744
Contact Name:	JACKIE RICHARDSON
Contact Address:	4000 LUXOTTICA PLACE
Contact City,State,Zip:	MASON, OH 45040
Contact Telephone:	513-765-4311
Contact Fax:	513-492-4311
Contact Email:	JRICHARD@LUXOTTICARETAIL.COM
Contact Title:	Not reported
EPA Region:	09
Land Type:	Not reported
Federal Waste Generator Description:	Not a generator, verified
Non-Notifier:	Not reported
Biennial Report Cycle:	Not reported
Accessibility:	Not reported
Active Site Indicator:	Handler Activities
State District Owner:	Not reported
State District:	Not reported
Mailing Address:	4000 LUXOTTICA PL
Mailing City,State,Zip:	MASON, OH 45040-8114
Owner Name:	Luxottica Retail Na

LENSCRAFTERS #218 (Continued) **1024856581**

Owner Type:	Other
Operator Name:	Jackie Richardson
Operator Type:	Other
Short-Term Generator Activity:	No
Importer Activity:	No
Mixed Waste Generator:	No
Transporter Activity:	No
Transfer Facility Activity:	No
Recycler Activity with Storage:	No
Small Quantity On-Site Burner Exemption:	No
Smelting Melting and Refining Furnace Exemption:	No
Underground Injection Control:	No
Off-Site Waste Receipt:	No
Universal Waste Indicator:	Yes
Universal Waste Destination Facility:	Yes
Federal Universal Waste:	No
Active Site State-Reg Handler:	---
Federal Facility Indicator:	Not reported
Hazardous Secondary Material Indicator:	N
Sub-Part K Indicator:	Not reported
2018 GPRA Permit Baseline:	Not on the Baseline
2018 GPRA Renewals Baseline:	Not on the Baseline
202 GPRA Corrective Action Baseline:	No
Subject to Corrective Action Universe:	No
Non-TSDFs Where RCRA CA has Been Imposed Universe:	No
Corrective Action Priority Ranking:	No NCAPS ranking
Environmental Control Indicator:	No
Institutional Control Indicator:	No
Human Exposure Controls Indicator:	N/A
Groundwater Controls Indicator:	N/A
Significant Non-Complier Universe:	No
Unaddressed Significant Non-Complier Universe:	No
Addressed Significant Non-Complier Universe:	No
Significant Non-Complier With a Compliance Schedule Universe:	No
Financial Assurance Required:	Not reported
Handler Date of Last Change:	20180907
Recognized Trader-Importer:	No
Recognized Trader-Exporter:	No
Importer of Spent Lead Acid Batteries:	No
Exporter of Spent Lead Acid Batteries:	No
Recycler Activity Without Storage:	No
Manifest Broker:	No
Sub-Part P Indicator:	No

Handler - Owner Operator:

Owner/Operator Indicator:	Owner
Owner/Operator Name: LUXOTTICA RETAIL NA	
Legal Status:	Other
Date Became Current:	Not reported
Date Ended Current:	Not reported
Owner/Operator Address:	4000 LUXOTTICA PL
Owner/Operator City,State,Zip:	MASON, OH 45040-0000
Owner/Operator Telephone:	513-765-6000
Owner/Operator Telephone Ext:	Not reported
Owner/Operator Fax:	Not reported
Owner/Operator Email:	Not reported

LENSCRAFTERS #218 (Continued) **1024856581**

Owner/Operator Indicator: Operator
Owner/Operator Name: JACKIE RICHARDSON
Legal Status: Other
Date Became Current: Not reported
Date Ended Current: Not reported
Owner/Operator Address: 4000 LUXOTTICA PLACE
Owner/Operator City,State,Zip: MASON, OH 45040
Owner/Operator Telephone: 513-765-4311
Owner/Operator Telephone Ext: Not reported
Owner/Operator Fax: Not reported
Owner/Operator Email: Not reported

Historic Generators:
Receive Date: 20161006
Handler Name: LENSCRAFTERS #218
Federal Waste Generator Description: Not a generator, verified
State District Owner: Not reported
Large Quantity Handler of Universal Waste: No
Recognized Trader Importer: No
Recognized Trader Exporter: No
Spent Lead Acid Battery Importer: No
Spent Lead Acid Battery Exporter: No
Current Record: Yes
Non Storage Recycler Activity: Not reported
Electronic Manifest Broker: Not reported

List of NAICS Codes and Descriptions:
NAICS Code: 44613
NAICS Description: OPTICAL GOODS STORES

Facility Has Received Notices of Violations:
Violations: No Violations Found

Evaluation Action Summary:
Evaluations: No Evaluations Found

E MANIFEST:
Manifest Tracking Number: 024657596JJK
Last Updated Date: 20230302
Shipped Date: 20230202
Received Date: 20230220
Manifest Status: Signed
Submission Type: DataImage5Copy
Origin Type: Service
Generator EPA ID: CAL000420744
Generator Name: Lenscrafters #218
Generator Mail Street Number: Not reported
Generator Mail Street 1: 6000 SEPULVEDA BLVD STE 1680
Generator Mail Street 2: WESTFIELD CULVER CITY
Generator Mail City: CULVER CITY
Generator Mail State: CA
Generator Mail Zip: 90230-6429
Generator Location Street Number: Not reported
Generator Location Street 1: ATTN: ENVIRONMENTAL HEALTH & SAFETY MGR

LENSCRAFTERS #218 (Continued) **1024856581**

Generator Location Street 2:	6000 SEPULVEDA BLVD STE 1680
Generator Location City:	CULVER CITY
Generator Location Zip:	90230-6429
Generator Location State:	CA
Generator Contact Company Name:	Not reported
Designated Facility EPA ID:	NVT330010000
Designated Facility Name:	Us Ecology, Inc
Designated Facility Mail Street Number:	Not reported
Designated Facility Mail Street 1:	Not reported
Designated Facility Mail Street 2:	HIGHWAY 95, 11 MILES SOUTH OF BEATTY
Designated Facility Mail City:	BEATTY
Designated Facility Mail Zip:	89003
Designated Facility Mail State:	NV
Designated Facility Location Street Number:	Not reported
Designated Facility Location Street 1:	HIGHWAY 95, 11 MILES SOUTH OF BEATTY
Designated Facility Location Street 2:	Not reported
Designated Facility Location City:	BEATTY
Designated Facility Location Zip:	89003
Designated Facility Location State:	NV
Designated Facility Contact Company Name:	Not reported
Manifest Residue Indicator:	N
Rejection Indicator:	N

Federal Waste:

Manifest Tracking Number:	024657596JJK
Waste Line Number:	1
Federal Waste Code:	D001
Federal Waste:	IGNITABLE WASTE

Manifest Tracking Number:	024657596JJK
Waste Line Number:	1
Federal Waste Code:	U002
Federal Waste:	2-PROPANONE (I) (OR) ACETONE (I)

Manifest Tracking Number:	024657596JJK
Waste Line Number:	1
Federal Waste Code:	U140
Federal Waste:	1-PROPANOL, 2-METHYL- (I,T) (OR) ISOBUTYL ALCOHOL (I,T)

Manifest Tracking Number:	024657596JJK
Waste Line Number:	1
Federal Waste Code:	U154
Federal Waste:	METHANOL (I) (OR) METHYL ALCOHOL (I)

State Waste:

Manifest Tracking Number:	024657596JJK
Waste Line Number:	1
State Waste Code Owner:	CA
State Waste Code:	134
State Waste:	Aqueous solution with <10% total organic residues

Manifest Tracking Number:	024657596JJK
Waste Line Number:	2
State Waste Code Owner:	CA
State Waste Code:	133
State Waste:	Aqueous solution with 10% or more total organic residues

LENSCRAFTERS #218 (Continued) **1024856581**

Transporter:

Manifest Tracking Number:	024657596JJK
Transporter Line Number:	1
Transporter EPA ID:	MIK593743838
Transporter Name:	Us Ecology Transportation Solutions, Inc
Manifest Tracking Number:	024657596JJK
Transporter Line Number:	2
Transporter EPA ID:	MIK593743838
Transporter Name:	Us Ecology Transportation Solutions, Inc

Waste Line:

Manifest Tracking Number:	024657596JJK
Waste Line Number:	1
U.S. DOT Hazardous Indicator:	Y
U.S. DOT ID Number:	UN1993
U.S. DOT Description:	Rq, Un1993, Waste, Flammable Liquids, N.O.S. (Isopropyl Alcohol, Acetone), 3, Pgii, Rq: D001, Erg#128
Non-Hazardous Waste Description:	Not reported
Number of Containers:	1
Container Type Code:	CF
Container Type Description:	Fiber or plastic boxes, cartons, cases
Waste Quantity:	10
Quantity Unit of Measure Code:	P
Quantity Unit of Measure Description:	Pounds
Waste Quantity, in Tons:	0.005
Acute Waste Quantity, in Tons:	0
Non-Acute Waste Quantity, in Tons:	0.005
Waste Quantity, in Kilograms:	4.53515
Acute Waste Quantity, in Kilograms:	0
Non-Acute Waste Quantity, in Kilorgrams:	4.53515
Management Method Code:	H141
Management Method Description:	STORAGE, BULKING AND/OR TRANSFER OFF SITE
Waste Residue Indicator:	N
Quantity Discrepancy Indicator:	N
Waste Type Discrepancy Indicator:	N
Waste Density:	Not reported
Waste Density Unit of Measure Code:	Not reported
Waste Density Unit of Measure Description:	Not reported
Form Code:	Not reported
Form Code Description:	Not reported
Source Code:	Not reported
Source Code Description:	Not reported
Waste Minimization Code:	Not reported
Waste Minimization Code Description:	Not reported
Consent Number:	Not reported
EPA Waste Indicator:	Y
Manifest Tracking Number:	024657596JJK
Waste Line Number:	2
U.S. DOT Hazardous Indicator:	N
U.S. DOT ID Number:	Not reported
U.S. DOT Description:	Not reported
Non-Hazardous Waste Description:	Non Hazardous Liquid
Number of Containers:	1
Container Type Code:	CF

LENSCRAFTERS #218 (Continued) **1024856581**

Container Type Description:	Fiber or plastic boxes, cartons, cases
Waste Quantity:	45
Quantity Unit of Measure Code:	P
Quantity Unit of Measure Description:	Pounds
Waste Quantity, in Tons:	0.0225
Acute Waste Quantity, in Tons:	0
Non-Acute Waste Quantity, in Tons:	0.0225
Waste Quantity, in Kilograms:	20.408176
Acute Waste Quantity, in Kilograms:	0
Non-Acute Waste Quantity, in Kilorgrams:	20.408176
Management Method Code:	H039
Management Method Description:	OTHER RECOVERY OR RECLAMATION FOR REUSE
Waste Residue Indicator:	N
Quantity Discrepancy Indicator:	N
Waste Type Discrepancy Indicator:	N
Waste Density:	Not reported
Waste Density Unit of Measure Code:	Not reported
Waste Density Unit of Measure Description:	Not reported
Form Code:	Not reported
Form Code Description:	Not reported
Source Code:	Not reported
Source Code Description:	Not reported
Waste Minimization Code:	Not reported
Waste Minimization Code Description:	Not reported
Consent Number:	Not reported
EPA Waste Indicator:	N

R148 **HOLLISTER CO** **RCRA NonGen / NLR** **1024831108**
NW **SEPULVEDA BLVD** **E MANIFEST** **CAL000367177**
1/8-1/4 **CULVER CITY, CA 90230**
0.213 mi.
1126 ft. **Site 13 of 27 in cluster R**

Relative: **Lower**
Actual: **27 ft.**

RCRA Listings:

Date Form Received by Agency:	20200724
Handler Name:	Hollister Co
Handler Address:	Sepulveda Blvd
Handler City,State,Zip:	CULVER CITY, CA 90230
EPA ID:	CAL000367177
Contact Name:	JESSICA OTTO
Contact Address:	PYOTT RD STE 100
Contact City,State,Zip:	LAKE IN THE HILLS, IL 60156
Contact Telephone:	224-858-4583
Contact Fax:	Not reported
Contact Email:	JESSICA.OTTO@G2REV.COM
Contact Title:	EHS MANAGER G2 REVOLUTION
EPA Region:	09
Land Type:	Private
Federal Waste Generator Description:	Not a generator, verified
Non-Notifier:	Not reported
Biennial Report Cycle:	Not reported
Accessibility:	Not reported
Active Site Indicator:	Handler Activities
State District Owner:	Not reported
State District:	Not reported
Mailing Address:	PYOTT RD STE 100
Mailing City,State,Zip:	LAKE IN THE HILLS, IL 60156
Owner Name:	Not reported

HOLLISTER CO (Continued) **1024831108**

Owner Type:	Not reported
Operator Name:	Abercrombie & Fitch Co & Subsidiar
Operator Type:	Private
Short-Term Generator Activity:	No
Importer Activity:	No
Mixed Waste Generator:	No
Transporter Activity:	No
Transfer Facility Activity:	No
Recycler Activity with Storage:	No
Small Quantity On-Site Burner Exemption:	No
Smelting Melting and Refining Furnace Exemption:	No
Underground Injection Control:	No
Off-Site Waste Receipt:	No
Universal Waste Indicator:	Yes
Universal Waste Destination Facility:	Yes
Federal Universal Waste:	No
Active Site State-Reg Handler:	---
Federal Facility Indicator:	Not reported
Hazardous Secondary Material Indicator:	N
Sub-Part K Indicator:	Not reported
2018 GPRA Permit Baseline:	Not on the Baseline
2018 GPRA Renewals Baseline:	Not on the Baseline
202 GPRA Corrective Action Baseline:	No
Subject to Corrective Action Universe:	No
Non-TSDFs Where RCRA CA has Been Imposed Universe:	No
Corrective Action Priority Ranking:	No NCAPS ranking
Environmental Control Indicator:	No
Institutional Control Indicator:	No
Human Exposure Controls Indicator:	N/A
Groundwater Controls Indicator:	N/A
Significant Non-Complier Universe:	No
Unaddressed Significant Non-Complier Universe:	No
Addressed Significant Non-Complier Universe:	No
Significant Non-Complier With a Compliance Schedule Universe:	No
Financial Assurance Required:	Not reported
Handler Date of Last Change:	20200724
Recognized Trader-Importer:	No
Recognized Trader-Exporter:	No
Importer of Spent Lead Acid Batteries:	No
Exporter of Spent Lead Acid Batteries:	No
Recycler Activity Without Storage:	No
Manifest Broker:	No
Sub-Part P Indicator:	No

Handler - Owner Operator:

Owner/Operator Indicator:	Operator
Owner/Operator Name: ABERCROMBIE & FITCH CO & SUBSIDIAR	
Legal Status:	Private
Date Became Current:	Not reported
Date Ended Current:	Not reported
Owner/Operator Address:	6301 FITCH PATH
Owner/Operator City,State,Zip:	NEW ALBANY, OH 43054-0000
Owner/Operator Telephone:	614-283-6500
Owner/Operator Telephone Ext:	Not reported
Owner/Operator Fax:	Not reported
Owner/Operator Email:	Not reported

HOLLISTER CO (Continued) **1024831108**

Owner/Operator Indicator: Owner
Owner/Operator Name: ABERCROMBIE & FITCH CO & SUBSIDIAR
Legal Status: Other
Date Became Current: Not reported
Date Ended Current: Not reported
Owner/Operator Address: 6301 FITCH PATH
Owner/Operator City,State,Zip: NEW ALBANY, OH 43054-0000
Owner/Operator Telephone: 614-283-6500
Owner/Operator Telephone Ext: Not reported
Owner/Operator Fax: Not reported
Owner/Operator Email: Not reported

Owner/Operator Indicator: Operator
Owner/Operator Name: IAN KUPFERBERG
Legal Status: Other
Date Became Current: Not reported
Date Ended Current: Not reported
Owner/Operator Address: 6301 FITCH PATH
Owner/Operator City,State,Zip: NEW ALBANY, OH 43054
Owner/Operator Telephone: 614-283-7930
Owner/Operator Telephone Ext: Not reported
Owner/Operator Fax: Not reported
Owner/Operator Email: Not reported

Historic Generators:
Receive Date: 20110906
Handler Name: HOLLISTER CO
Federal Waste Generator Description: Not a generator, verified
State District Owner: Not reported
Large Quantity Handler of Universal Waste: No
Recognized Trader Importer: No
Recognized Trader Exporter: No
Spent Lead Acid Battery Importer: No
Spent Lead Acid Battery Exporter: No
Current Record: No
Non Storage Recycler Activity: Not reported
Electronic Manifest Broker: Not reported

Receive Date: 20200724
Handler Name: HOLLISTER CO
Federal Waste Generator Description: Not a generator, verified
State District Owner: Not reported
Large Quantity Handler of Universal Waste: No
Recognized Trader Importer: No
Recognized Trader Exporter: No
Spent Lead Acid Battery Importer: No
Spent Lead Acid Battery Exporter: No
Current Record: Yes
Non Storage Recycler Activity: No
Electronic Manifest Broker: No

List of NAICS Codes and Descriptions:
NAICS Code: 44814
NAICS Description: FAMILY CLOTHING STORES

HOLLISTER CO (Continued) **1024831108**

Facility Has Received Notices of Violations:
Violations: No Violations Found

Evaluation Action Summary:
Evaluations: No Evaluations Found

E MANIFEST:

Manifest Tracking Number:	013533358FLE
Last Updated Date:	20190901
Shipped Date:	20190520
Received Date:	20190524
Manifest Status:	Corrected
Submission Type:	DataImage5Copy
Origin Type:	Service
Generator EPA ID:	CAL000367177
Generator Name:	Hollister #30698
Generator Mail Street Number:	Not reported
Generator Mail Street 1:	294 FOX HILLS MALL
Generator Mail Street 2:	Not reported
Generator Mail City:	CULVER CITY
Generator Mail State:	CA
Generator Mail Zip:	90230
Generator Location Street Number:	Not reported
Generator Location Street 1:	294 Fox Hills Mall
Generator Location Street 2:	Not reported
Generator Location City:	Culver City
Generator Location Zip:	90230
Generator Location State:	CA
Generator Contact Company Name:	Not reported
Designated Facility EPA ID:	NED981723513
Designated Facility Name:	Clean Harbors Environmental Services, Inc.
Designated Facility Mail Street Number:	Not reported
Designated Facility Mail Street 1:	Not reported
Designated Facility Mail Street 2:	2247 South Highway 71
Designated Facility Mail City:	Kimball
Designated Facility Mail Zip:	69145
Designated Facility Mail State:	NE
Designated Facility Location Street Number:	Not reported
Designated Facility Location Street 1:	2247 South Highway 71
Designated Facility Location Street 2:	Not reported
Designated Facility Location City:	Kimball
Designated Facility Location Zip:	69145
Designated Facility Location State:	NE
Designated Facility Contact Company Name:	Not reported
Manifest Residue Indicator:	N
Rejection Indicator:	N

Manifest Tracking Number:	013533359FLE
Last Updated Date:	20190827
Shipped Date:	20190520
Received Date:	20190531
Manifest Status:	Corrected
Submission Type:	DataImage5Copy
Origin Type:	Service
Generator EPA ID:	CAL000367177

HOLLISTER CO (Continued) **1024831108**

Generator Name:	Hollister #30698
Generator Mail Street Number:	Not reported
Generator Mail Street 1:	294 FOX HILLS MALL
Generator Mail Street 2:	Not reported
Generator Mail City:	CULVER CITY
Generator Mail State:	CA
Generator Mail Zip:	90230
Generator Location Street Number:	Not reported
Generator Location Street 1:	294 Fox Hills Mall
Generator Location Street 2:	Not reported
Generator Location City:	Culver City
Generator Location Zip:	90230
Generator Location State:	CA
Generator Contact Company Name:	Not reported
Designated Facility EPA ID:	CAD044429835
Designated Facility Name:	Clean Harbors Wilmington Llc
Designated Facility Mail Street Number:	Not reported
Designated Facility Mail Street 1:	Not reported
Designated Facility Mail Street 2:	1737 East Denni Street
Designated Facility Mail City:	Wilmington
Designated Facility Mail Zip:	90744
Designated Facility Mail State:	CA
Designated Facility Location Street Number:	Not reported
Designated Facility Location Street 1:	1737 East Denni Street
Designated Facility Location Street 2:	Not reported
Designated Facility Location City:	Wilmington
Designated Facility Location Zip:	90744
Designated Facility Location State:	CA
Designated Facility Contact Company Name:	Not reported
Manifest Residue Indicator:	N
Rejection Indicator:	N

Manifest Tracking Number:	022146126JJK
Last Updated Date:	20201214
Shipped Date:	20201119
Received Date:	20201125
Manifest Status:	Signed
Submission Type:	DataImage5Copy
Origin Type:	Web
Generator EPA ID:	CAL000367177
Generator Name:	Hollister Co
Generator Mail Street Number:	6000
Generator Mail Street 1:	SEPULVEDA BLVD
Generator Mail Street 2:	Not reported
Generator Mail City:	CULVER CITY
Generator Mail State:	CA
Generator Mail Zip:	90230
Generator Location Street Number:	8585
Generator Location Street 1:	PYOTT RD STE 100
Generator Location Street 2:	Not reported
Generator Location City:	LAKE IN THE HILLS
Generator Location Zip:	60156
Generator Location State:	IL
Generator Contact Company Name:	Not reported
Designated Facility EPA ID:	CAD008252405
Designated Facility Name:	Pacific Resource Recovery Services Inc
Designated Facility Mail Street Number:	3150

HOLLISTER CO (Continued) **1024831108**

Designated Facility Mail Street 1:	CA90023 CA037US 3150
Designated Facility Mail Street 2:	EAST PICO BLVD
Designated Facility Mail City:	LOS ANGELES
Designated Facility Mail Zip:	90023
Designated Facility Mail State:	CA
Designated Facility Location Street Number:	3150
Designated Facility Location Street 1:	EAST PICO BLVD
Designated Facility Location Street 2:	Not reported
Designated Facility Location City:	LOS ANGELES
Designated Facility Location Zip:	90023-0000
Designated Facility Location State:	CA
Designated Facility Contact Company Name:	Not reported
Manifest Residue Indicator:	N
Rejection Indicator:	N

Manifest Tracking Number:	022146557JJK
Last Updated Date:	20211104
Shipped Date:	20211013
Received Date:	20211020
Manifest Status:	Signed
Submission Type:	DataImage5Copy
Origin Type:	Web
Generator EPA ID:	CAL000367177
Generator Name:	Hollister Co
Generator Mail Street Number:	6000
Generator Mail Street 1:	SEPULVEDA BLVD
Generator Mail Street 2:	Not reported
Generator Mail City:	CULVER CITY
Generator Mail State:	CA
Generator Mail Zip:	90230
Generator Location Street Number:	8585
Generator Location Street 1:	PYOTT RD STE 100
Generator Location Street 2:	Not reported
Generator Location City:	LAKE IN THE HILLS
Generator Location Zip:	60156
Generator Location State:	IL
Generator Contact Company Name:	Not reported
Designated Facility EPA ID:	CAD008252405
Designated Facility Name:	Pacific Resource Recovery Services Inc
Designated Facility Mail Street Number:	3150
Designated Facility Mail Street 1:	CA90023 CA037US 3150
Designated Facility Mail Street 2:	EAST PICO BLVD
Designated Facility Mail City:	LOS ANGELES
Designated Facility Mail Zip:	90023
Designated Facility Mail State:	CA
Designated Facility Location Street Number:	3150
Designated Facility Location Street 1:	EAST PICO BLVD
Designated Facility Location Street 2:	Not reported
Designated Facility Location City:	LOS ANGELES
Designated Facility Location Zip:	90023-0000
Designated Facility Location State:	CA
Designated Facility Contact Company Name:	Not reported
Manifest Residue Indicator:	N
Rejection Indicator:	N

Federal Waste:

Manifest Tracking Number:	022146557JJK

HOLLISTER CO (Continued) **1024831108**

Waste Line Number: 1
Federal Waste Code: D001
Federal Waste: IGNITABLE WASTE

State Waste:
Manifest Tracking Number: 022146557JJK
Waste Line Number: 1
State Waste Code Owner: CA
State Waste Code: 331
State Waste: Off-specification, aged, or surplus organics

Transporter:
Manifest Tracking Number: 022146557JJK
Transporter Line Number: 1
Transporter EPA ID: CAR000172189
Transporter Name: Amberwick Corporation

Waste Line:
Manifest Tracking Number: 022146557JJK
Waste Line Number: 1
U.S. DOT Hazardous Indicator: Y
U.S. DOT ID Number: UN1993
U.S. DOT Description: Un1993 Waste Flammable Liquids N.O.S. Alcohol And Acetone 3 Ii
Non-Hazardous Waste Description: Not reported
Number of Containers: 1
Container Type Code: DF
Container Type Description: Fiberboard or plastic drums, barrels, kegs
Waste Quantity: 35
Quantity Unit of Measure Code: P
Quantity Unit of Measure Description: Pounds
Waste Quantity, in Tons: 0.0175
Acute Waste Quantity, in Tons: 0
Non-Acute Waste Quantity, in Tons: 0.0175
Waste Quantity, in Kilograms: 15.873026
Acute Waste Quantity, in Kilograms: 0
Non-Acute Waste Quantity, in Kilorgrams: 15.873026
Management Method Code: H141
Management Method Description: STORAGE, BULKING AND/OR TRANSFER OFF SITE
Waste Residue Indicator: N
Quantity Discrepancy Indicator: N
Waste Type Discrepancy Indicator: N
Waste Density: Not reported
Waste Density Unit of Measure Code: Not reported
Waste Density Unit of Measure Description: Not reported
Form Code: Not reported
Form Code Description: Not reported
Source Code: Not reported
Source Code Description: Not reported
Waste Minimization Code: Not reported
Waste Minimization Code Description: Not reported
Consent Number: Not reported
EPA Waste Indicator: Y

R149 **MAC** **RCRA-SQG** **1019899729**
NW **6000 SEPULVEDA BLVD** **FINDS** **CAR000268755**
1/8-1/4 **CULVER CITY, CA 90230** **ECHO**
0.213 mi. **E MANIFEST**
1126 ft. **Site 14 of 27 in cluster R**

Relative: **Lower**

Actual: **27 ft.**

RCRA Listings:

Date Form Received by Agency:	20170208
Handler Name:	Mac 12000606
Handler Address:	Sepulveda Blvd
Handler City,State,Zip:	CULVER CITY, CA 90230
EPA ID:	CAR000268755
Contact Name:	JENNIFER VERRINE
Contact Address:	PINELAWN RD STE 150 N
Contact City,State,Zip:	MELVILLE, NY 11747
Contact Telephone:	631-752-5687
Contact Fax:	631-752-5693
Contact Email:	JVERRINE@ESTEE.COM
Contact Title:	EXECUTIVE DIRECTOR, GLOBAL RETAIL EHS
EPA Region:	09
Land Type:	Private
Federal Waste Generator Description:	Small Quantity Generator
Non-Notifier:	Not reported
Biennial Report Cycle:	Not reported
Accessibility:	Not reported
Active Site Indicator:	Handler Activities
State District Owner:	Not reported
State District:	Not reported
Mailing Address:	PINELAWN RD STE 150 N
Mailing City,State,Zip:	MELVILLE, NY 11747
Owner Name:	Estee Lauder, Inc.
Owner Type:	Private
Operator Name:	Estee Lauder, Inc.
Operator Type:	Private
Short-Term Generator Activity:	No
Importer Activity:	No
Mixed Waste Generator:	No
Transporter Activity:	No
Transfer Facility Activity:	No
Recycler Activity with Storage:	No
Small Quantity On-Site Burner Exemption:	No
Smelting Melting and Refining Furnace Exemption:	No
Underground Injection Control:	No
Off-Site Waste Receipt:	No
Universal Waste Indicator:	No
Universal Waste Destination Facility:	No
Federal Universal Waste:	No
Active Site State-Reg Handler:	---
Federal Facility Indicator:	Not reported
Hazardous Secondary Material Indicator:	N
Sub-Part K Indicator:	Not reported
2018 GPRA Permit Baseline:	Not on the Baseline
2018 GPRA Renewals Baseline:	Not on the Baseline
202 GPRA Corrective Action Baseline:	No
Subject to Corrective Action Universe:	No
Non-TSDFs Where RCRA CA has Been Imposed Universe:	No
Corrective Action Priority Ranking:	No NCAPS ranking
Environmental Control Indicator:	No
Institutional Control Indicator:	No

MAC (Continued) **1019899729**

Human Exposure Controls Indicator:	N/A
Groundwater Controls Indicator:	N/A
Significant Non-Complier Universe:	No
Unaddressed Significant Non-Complier Universe:	No
Addressed Significant Non-Complier Universe:	No
Significant Non-Complier With a Compliance Schedule Universe:	No
Financial Assurance Required:	Not reported
Handler Date of Last Change:	20170228
Recognized Trader-Importer:	No
Recognized Trader-Exporter:	No
Importer of Spent Lead Acid Batteries:	No
Exporter of Spent Lead Acid Batteries:	No
Recycler Activity Without Storage:	No
Manifest Broker:	No
Sub-Part P Indicator:	No

Hazardous Waste Summary:

Waste Code:	D001
Waste Description:	Ignitable Waste

Handler - Owner Operator:

Owner/Operator Indicator:	Operator
Owner/Operator Name: ESTEE LAUDER, INC.	
Legal Status:	Private
Date Became Current:	20160701
Date Ended Current:	Not reported
Owner/Operator Address:	Not reported
Owner/Operator City,State,Zip:	Not reported
Owner/Operator Telephone:	Not reported
Owner/Operator Telephone Ext:	Not reported
Owner/Operator Fax:	Not reported
Owner/Operator Email:	Not reported

Owner/Operator Indicator:	Operator
Owner/Operator Name: ESTEE LAUDER, INC.	
Legal Status:	Private
Date Became Current:	20160701
Date Ended Current:	Not reported
Owner/Operator Address:	767 FIFTH AVE
Owner/Operator City,State,Zip:	NEW YORK, NY 10153
Owner/Operator Telephone:	212-572-4200
Owner/Operator Telephone Ext:	Not reported
Owner/Operator Fax:	Not reported
Owner/Operator Email:	Not reported

Owner/Operator Indicator:	Owner
Owner/Operator Name: ESTEE LAUDER, INC.	
Legal Status:	Private
Date Became Current:	20160701
Date Ended Current:	Not reported
Owner/Operator Address:	767 FIFTH AVE
Owner/Operator City,State,Zip:	NEW YORK, NY 10153
Owner/Operator Telephone:	212-572-4200
Owner/Operator Telephone Ext:	Not reported
Owner/Operator Fax:	Not reported

MAC (Continued) **1019899729**

Owner/Operator Email: Not reported

Owner/Operator Indicator: Owner
Owner/Operator Name: ESTEE LAUDER, INC.
Legal Status: Private
Date Became Current: 20160701
Date Ended Current: Not reported
Owner/Operator Address: 767 FIFTH AVE
Owner/Operator City,State,Zip: NEW YORK, NY 10153
Owner/Operator Telephone: 212-572-4200
Owner/Operator Telephone Ext: Not reported
Owner/Operator Fax: Not reported
Owner/Operator Email: Not reported

Historic Generators:
Receive Date: 20161114
Handler Name: MAC 12000606
Federal Waste Generator Description: Small Quantity Generator
State District Owner: Not reported
Large Quantity Handler of Universal Waste: No
Recognized Trader Importer: No
Recognized Trader Exporter: No
Spent Lead Acid Battery Importer: No
Spent Lead Acid Battery Exporter: No
Current Record: No
Non Storage Recycler Activity: Not reported
Electronic Manifest Broker: Not reported

Receive Date: 20170208
Handler Name: MAC 12000606
Federal Waste Generator Description: Small Quantity Generator
State District Owner: Not reported
Large Quantity Handler of Universal Waste: No
Recognized Trader Importer: No
Recognized Trader Exporter: No
Spent Lead Acid Battery Importer: No
Spent Lead Acid Battery Exporter: No
Current Record: Yes
Non Storage Recycler Activity: Not reported
Electronic Manifest Broker: Not reported

List of NAICS Codes and Descriptions:
NAICS Code: 446120
NAICS Description: COSMETICS, BEAUTY SUPPLIES, AND PERFUME STORES

Facility Has Received Notices of Violations:
Violations: No Violations Found

Evaluation Action Summary:
Evaluations: No Evaluations Found

FINDS:
Registry ID: 110070125116

MAC (Continued) **1019899729**

Click Here for FRS Facility Detail Report:

Environmental Interest/Information System:

The Resource Conservation and Recovery Act Information System (RCRAInfo) is EPA's comprehensive information system in support of the Resource Conservation and Recovery Act (RCRA) of 1976 and the Hazardous and Solid Waste Amendments (HSWA) of 1984. It tracks many types of information about generators, transporters, treaters, storers, and disposers of hazardous waste.

Click this hyperlink while viewing on your computer to access additional FINDS: detail in the EDR Site Report.

ECHO:

Envid:	1019899729
Registry ID:	110070125116
DFR URL:	http://echo.epa.gov/detailed-facility-report?fid=110070125116
Name:	MAC 12000606
Address:	6000 SEPULVEDA BLVD
City,State,Zip:	CULVER CITY, CA 90230

E MANIFEST:

Manifest Tracking Number:	013933769FLE
Last Updated Date:	20191231
Shipped Date:	20191121
Received Date:	20191126
Manifest Status:	Signed
Submission Type:	DataImage5Copy
Origin Type:	Web
Generator EPA ID:	CAR000268755
Generator Name:	Mac 12000606
Generator Mail Street Number:	Not reported
Generator Mail Street 1:	6000 SEPULVEDA BLVD
Generator Mail Street 2:	Not reported
Generator Mail City:	CULVER CITY
Generator Mail State:	CA
Generator Mail Zip:	90230
Generator Location Street Number:	Not reported
Generator Location Street 1:	155 PINELAWN RD STE 150 N
Generator Location Street 2:	Not reported
Generator Location City:	MELVILLE
Generator Location Zip:	11747
Generator Location State:	NY
Generator Contact Company Name:	Not reported
Designated Facility EPA ID:	CAD008252405
Designated Facility Name:	Pacific Resource Recovery Services Inc
Designated Facility Mail Street Number:	Not reported
Designated Facility Mail Street 1:	CA90023 CA037US 3150
Designated Facility Mail Street 2:	3150 EAST PICO BLVD
Designated Facility Mail City:	LOS ANGELES
Designated Facility Mail Zip:	90023
Designated Facility Mail State:	CA
Designated Facility Location Street Number:	Not reported
Designated Facility Location Street 1:	3150 EAST PICO BLVD
Designated Facility Location Street 2:	Not reported
Designated Facility Location City:	LOS ANGELES
Designated Facility Location Zip:	90023-0000

MAC (Continued) **1019899729**

Designated Facility Location State:	CA
Designated Facility Contact Company Name:	Not reported
Manifest Residue Indicator:	N
Rejection Indicator:	N
Manifest Tracking Number:	013933803FLE
Last Updated Date:	20200102
Shipped Date:	20191204
Received Date:	20191205
Manifest Status:	Signed
Submission Type:	DataImage5Copy
Origin Type:	Web
Generator EPA ID:	CAR000268755
Generator Name:	Mac 12000606
Generator Mail Street Number:	Not reported
Generator Mail Street 1:	6000 SEPULVEDA BLVD
Generator Mail Street 2:	Not reported
Generator Mail City:	CULVER CITY
Generator Mail State:	CA
Generator Mail Zip:	90230
Generator Location Street Number:	Not reported
Generator Location Street 1:	155 PINELAWN RD STE 150 N
Generator Location Street 2:	Not reported
Generator Location City:	MELVILLE
Generator Location Zip:	11747
Generator Location State:	NY
Generator Contact Company Name:	Not reported
Designated Facility EPA ID:	CAD008252405
Designated Facility Name:	Pacific Resource Recovery Services Inc
Designated Facility Mail Street Number:	Not reported
Designated Facility Mail Street 1:	CA90023 CA037US 3150
Designated Facility Mail Street 2:	3150 EAST PICO BLVD
Designated Facility Mail City:	LOS ANGELES
Designated Facility Mail Zip:	90023
Designated Facility Mail State:	CA
Designated Facility Location Street Number:	Not reported
Designated Facility Location Street 1:	3150 EAST PICO BLVD
Designated Facility Location Street 2:	Not reported
Designated Facility Location City:	LOS ANGELES
Designated Facility Location Zip:	90023-0000
Designated Facility Location State:	CA
Designated Facility Contact Company Name:	Not reported
Manifest Residue Indicator:	N
Rejection Indicator:	N
Manifest Tracking Number:	013933850FLE
Last Updated Date:	20200123
Shipped Date:	20191227
Received Date:	20200102
Manifest Status:	Signed
Submission Type:	DataImage5Copy
Origin Type:	Web
Generator EPA ID:	CAR000268755
Generator Name:	Mac
Generator Mail Street Number:	6000
Generator Mail Street 1:	SEPULVEDA BLVD
Generator Mail Street 2:	Not reported

MAC (Continued) **1019899729**

Generator Mail City:	CULVER CITY
Generator Mail State:	CA
Generator Mail Zip:	90230
Generator Location Street Number:	155
Generator Location Street 1:	PINELAWN RD STE 150 N
Generator Location Street 2:	ATT: DENNIS LYNCH
Generator Location City:	MELVILLE
Generator Location Zip:	11747
Generator Location State:	NY
Generator Contact Company Name:	Not reported
Designated Facility EPA ID:	CAD008252405
Designated Facility Name:	Pacific Resource Recovery Services Inc
Designated Facility Mail Street Number:	3150
Designated Facility Mail Street 1:	CA90023 CA037US 3150
Designated Facility Mail Street 2:	EAST PICO BLVD
Designated Facility Mail City:	LOS ANGELES
Designated Facility Mail Zip:	90023
Designated Facility Mail State:	CA
Designated Facility Location Street Number:	3150
Designated Facility Location Street 1:	EAST PICO BLVD
Designated Facility Location Street 2:	Not reported
Designated Facility Location City:	LOS ANGELES
Designated Facility Location Zip:	90023-0000
Designated Facility Location State:	CA
Designated Facility Contact Company Name:	Not reported
Manifest Residue Indicator:	N
Rejection Indicator:	N

Manifest Tracking Number:	013933889FLE
Last Updated Date:	20200127
Shipped Date:	20200114
Received Date:	20200117
Manifest Status:	Signed
Submission Type:	DataImage5Copy
Origin Type:	Web
Generator EPA ID:	CAR000268755
Generator Name:	Mac 12000606
Generator Mail Street Number:	6000
Generator Mail Street 1:	SEPULVEDA BLVD
Generator Mail Street 2:	Not reported
Generator Mail City:	CULVER CITY
Generator Mail State:	CA
Generator Mail Zip:	90230
Generator Location Street Number:	155
Generator Location Street 1:	PINELAWN RD STE 150 N
Generator Location Street 2:	Not reported
Generator Location City:	MELVILLE
Generator Location Zip:	11747
Generator Location State:	NY
Generator Contact Company Name:	Not reported
Designated Facility EPA ID:	CAD008252405
Designated Facility Name:	Pacific Resource Recovery Services Inc
Designated Facility Mail Street Number:	3150
Designated Facility Mail Street 1:	CA90023 CA037US 3150
Designated Facility Mail Street 2:	EAST PICO BLVD
Designated Facility Mail City:	LOS ANGELES
Designated Facility Mail Zip:	90023

MAC (Continued) **1019899729**

Designated Facility Mail State:	CA
Designated Facility Location Street Number:	3150
Designated Facility Location Street 1:	EAST PICO BLVD
Designated Facility Location Street 2:	Not reported
Designated Facility Location City:	LOS ANGELES
Designated Facility Location Zip:	90023-0000
Designated Facility Location State:	CA
Designated Facility Contact Company Name:	Not reported
Manifest Residue Indicator:	N
Rejection Indicator:	N

Manifest Tracking Number:	015363931FLE
Last Updated Date:	20230412
Shipped Date:	20230307
Received Date:	20230321
Manifest Status:	Signed
Submission Type:	DataImage5Copy
Origin Type:	Web
Generator EPA ID:	CAR000268755
Generator Name:	Mac 12000606
Generator Mail Street Number:	6000
Generator Mail Street 1:	SEPULVEDA BLVD
Generator Mail Street 2:	Not reported
Generator Mail City:	CULVER CITY
Generator Mail State:	CA
Generator Mail Zip:	90230
Generator Location Street Number:	155
Generator Location Street 1:	PINELAWN RD STE 150 N
Generator Location Street 2:	Not reported
Generator Location City:	MELVILLE
Generator Location Zip:	11747
Generator Location State:	NY
Generator Contact Company Name:	Not reported
Designated Facility EPA ID:	CAD008252405
Designated Facility Name:	Pacific Resource Recovery Services Inc
Designated Facility Mail Street Number:	3150
Designated Facility Mail Street 1:	CA90023 CA037US 3150
Designated Facility Mail Street 2:	EAST PICO BLVD
Designated Facility Mail City:	LOS ANGELES
Designated Facility Mail Zip:	90023
Designated Facility Mail State:	CA
Designated Facility Location Street Number:	3150
Designated Facility Location Street 1:	EAST PICO BLVD
Designated Facility Location Street 2:	Not reported
Designated Facility Location City:	LOS ANGELES
Designated Facility Location Zip:	90023-0000
Designated Facility Location State:	CA
Designated Facility Contact Company Name:	Not reported
Manifest Residue Indicator:	N
Rejection Indicator:	N

Manifest Tracking Number:	015364019FLE
Last Updated Date:	20230509
Shipped Date:	20230413
Received Date:	20230420
Manifest Status:	Signed
Submission Type:	DataImage5Copy

MAC (Continued) **1019899729**

Origin Type:	Web
Generator EPA ID:	CAR000268755
Generator Name:	Mac 12000606
Generator Mail Street Number:	6000
Generator Mail Street 1:	SEPULVEDA BLVD
Generator Mail Street 2:	Not reported
Generator Mail City:	CULVER CITY
Generator Mail State:	CA
Generator Mail Zip:	90230
Generator Location Street Number:	155
Generator Location Street 1:	PINELAWN RD STE 150 N
Generator Location Street 2:	Not reported
Generator Location City:	MELVILLE
Generator Location Zip:	11747
Generator Location State:	NY
Generator Contact Company Name:	Not reported
Designated Facility EPA ID:	CAD008252405
Designated Facility Name:	Pacific Resource Recovery Services Inc
Designated Facility Mail Street Number:	3150
Designated Facility Mail Street 1:	CA90023 CA037US 3150
Designated Facility Mail Street 2:	EAST PICO BLVD
Designated Facility Mail City:	LOS ANGELES
Designated Facility Mail Zip:	90023
Designated Facility Mail State:	CA
Designated Facility Location Street Number:	3150
Designated Facility Location Street 1:	EAST PICO BLVD
Designated Facility Location Street 2:	Not reported
Designated Facility Location City:	LOS ANGELES
Designated Facility Location Zip:	90023-0000
Designated Facility Location State:	CA
Designated Facility Contact Company Name:	Not reported
Manifest Residue Indicator:	N
Rejection Indicator:	N

Manifest Tracking Number:	013189963FLE
Last Updated Date:	20191129
Shipped Date:	20190808
Received Date:	20190815
Manifest Status:	Signed
Submission Type:	DataImage5Copy
Origin Type:	Web
Generator EPA ID:	CAR000268755
Generator Name:	Mac 12000606
Generator Mail Street Number:	Not reported
Generator Mail Street 1:	6000 SEPULVEDA BLVD
Generator Mail Street 2:	Not reported
Generator Mail City:	CULVER CITY
Generator Mail State:	CA
Generator Mail Zip:	90230
Generator Location Street Number:	Not reported
Generator Location Street 1:	155 PINELAWN RD STE 150 N
Generator Location Street 2:	Not reported
Generator Location City:	MELVILLE
Generator Location Zip:	11747
Generator Location State:	NY
Generator Contact Company Name:	Not reported
Designated Facility EPA ID:	CAD008252405

MAC (Continued) **1019899729**

Designated Facility Name:	Pacific Resource Recovery Services Inc
Designated Facility Mail Street Number:	Not reported
Designated Facility Mail Street 1:	CA90023 CA037US 3150
Designated Facility Mail Street 2:	3150 EAST PICO BLVD
Designated Facility Mail City:	LOS ANGELES
Designated Facility Mail Zip:	90023
Designated Facility Mail State:	CA
Designated Facility Location Street Number:	Not reported
Designated Facility Location Street 1:	3150 EAST PICO BLVD
Designated Facility Location Street 2:	Not reported
Designated Facility Location City:	LOS ANGELES
Designated Facility Location Zip:	90023-0000
Designated Facility Location State:	CA
Designated Facility Contact Company Name:	Not reported
Manifest Residue Indicator:	N
Rejection Indicator:	N

Manifest Tracking Number:	013190013FLE
Last Updated Date:	20191209
Shipped Date:	20190829
Received Date:	20190904
Manifest Status:	Signed
Submission Type:	DataImage5Copy
Origin Type:	Web
Generator EPA ID:	CAR000268755
Generator Name:	Mac 12000606
Generator Mail Street Number:	Not reported
Generator Mail Street 1:	6000 SEPULVEDA BLVD
Generator Mail Street 2:	Not reported
Generator Mail City:	CULVER CITY
Generator Mail State:	CA
Generator Mail Zip:	90230
Generator Location Street Number:	Not reported
Generator Location Street 1:	155 PINELAWN RD STE 150 N
Generator Location Street 2:	Not reported
Generator Location City:	MELVILLE
Generator Location Zip:	11747
Generator Location State:	NY
Generator Contact Company Name:	Not reported
Designated Facility EPA ID:	CAD008252405
Designated Facility Name:	Pacific Resource Recovery Services Inc
Designated Facility Mail Street Number:	Not reported
Designated Facility Mail Street 1:	CA90023 CA037US 3150
Designated Facility Mail Street 2:	3150 EAST PICO BLVD
Designated Facility Mail City:	LOS ANGELES
Designated Facility Mail Zip:	90023
Designated Facility Mail State:	CA
Designated Facility Location Street Number:	Not reported
Designated Facility Location Street 1:	3150 EAST PICO BLVD
Designated Facility Location Street 2:	Not reported
Designated Facility Location City:	LOS ANGELES
Designated Facility Location Zip:	90023-0000
Designated Facility Location State:	CA
Designated Facility Contact Company Name:	Not reported
Manifest Residue Indicator:	N
Rejection Indicator:	N

MAC (Continued) **1019899729**

Manifest Tracking Number:	013190050FLE
Last Updated Date:	20191210
Shipped Date:	20190912
Received Date:	20190912
Manifest Status:	Signed
Submission Type:	DataImage5Copy
Origin Type:	Web
Generator EPA ID:	CAR000268755
Generator Name:	Mac 12000606
Generator Mail Street Number:	Not reported
Generator Mail Street 1:	6000 SEPULVEDA BLVD
Generator Mail Street 2:	Not reported
Generator Mail City:	CULVER CITY
Generator Mail State:	CA
Generator Mail Zip:	90230
Generator Location Street Number:	Not reported
Generator Location Street 1:	155 PINELAWN RD STE 150 N
Generator Location Street 2:	ATT: DENNIS LYNCH
Generator Location City:	MELVILLE
Generator Location Zip:	11747
Generator Location State:	NY
Generator Contact Company Name:	Not reported
Designated Facility EPA ID:	CAD008252405
Designated Facility Name:	Pacific Resource Recovery Services Inc
Designated Facility Mail Street Number:	Not reported
Designated Facility Mail Street 1:	CA90023 CA037US 3150
Designated Facility Mail Street 2:	3150 EAST PICO BLVD
Designated Facility Mail City:	LOS ANGELES
Designated Facility Mail Zip:	90023
Designated Facility Mail State:	CA
Designated Facility Location Street Number:	Not reported
Designated Facility Location Street 1:	3150 EAST PICO BLVD
Designated Facility Location Street 2:	Not reported
Designated Facility Location City:	LOS ANGELES
Designated Facility Location Zip:	90023-0000
Designated Facility Location State:	CA
Designated Facility Contact Company Name:	Not reported
Manifest Residue Indicator:	N
Rejection Indicator:	N

Manifest Tracking Number:	013189738FLE
Last Updated Date:	20191115
Shipped Date:	20190514
Received Date:	20190516
Manifest Status:	Signed
Submission Type:	DataImage5Copy
Origin Type:	Web
Generator EPA ID:	CAR000268755
Generator Name:	Mac 12000606
Generator Mail Street Number:	Not reported
Generator Mail Street 1:	6000 SEPULVEDA BLVD
Generator Mail Street 2:	Not reported
Generator Mail City:	CULVER CITY
Generator Mail State:	CA
Generator Mail Zip:	90230
Generator Location Street Number:	Not reported
Generator Location Street 1:	155 PINELAWN RD STE 150 N

MAC (Continued) **1019899729**

Generator Location Street 2:	Not reported
Generator Location City:	MELVILLE
Generator Location Zip:	11747
Generator Location State:	NY
Generator Contact Company Name:	Not reported
Designated Facility EPA ID:	CAD008252405
Designated Facility Name:	Pacific Resource Recovery Services Inc
Designated Facility Mail Street Number:	Not reported
Designated Facility Mail Street 1:	CA90023 CA037US 3150
Designated Facility Mail Street 2:	3150 EAST PICO BLVD
Designated Facility Mail City:	LOS ANGELES
Designated Facility Mail Zip:	90023
Designated Facility Mail State:	CA
Designated Facility Location Street Number:	Not reported
Designated Facility Location Street 1:	3150 EAST PICO BLVD
Designated Facility Location Street 2:	Not reported
Designated Facility Location City:	LOS ANGELES
Designated Facility Location Zip:	90023-0000
Designated Facility Location State:	CA
Designated Facility Contact Company Name:	Not reported
Manifest Residue Indicator:	N
Rejection Indicator:	N

Manifest Tracking Number:	013189796FLE
Last Updated Date:	20191129
Shipped Date:	20190607
Received Date:	20190614
Manifest Status:	Signed
Submission Type:	DataImage5Copy
Origin Type:	Web
Generator EPA ID:	CAR000268755
Generator Name:	Mac 12000606
Generator Mail Street Number:	Not reported
Generator Mail Street 1:	6000 SEPULVEDA BLVD
Generator Mail Street 2:	Not reported
Generator Mail City:	CULVER CITY
Generator Mail State:	CA
Generator Mail Zip:	90230
Generator Location Street Number:	Not reported
Generator Location Street 1:	155 PINELAWN RD STE 150 N
Generator Location Street 2:	Not reported
Generator Location City:	MELVILLE
Generator Location Zip:	11747
Generator Location State:	NY
Generator Contact Company Name:	Not reported
Designated Facility EPA ID:	CAD008252405
Designated Facility Name:	Pacific Resource Recovery Services Inc
Designated Facility Mail Street Number:	Not reported
Designated Facility Mail Street 1:	CA90023 CA037US 3150
Designated Facility Mail Street 2:	3150 EAST PICO BLVD
Designated Facility Mail City:	LOS ANGELES
Designated Facility Mail Zip:	90023
Designated Facility Mail State:	CA
Designated Facility Location Street Number:	Not reported
Designated Facility Location Street 1:	3150 EAST PICO BLVD
Designated Facility Location Street 2:	Not reported
Designated Facility Location City:	LOS ANGELES

MAC (Continued) **1019899729**

Designated Facility Location Zip:	90023-0000
Designated Facility Location State:	CA
Designated Facility Contact Company Name:	Not reported
Manifest Residue Indicator:	N
Rejection Indicator:	N

State Waste:

Manifest Tracking Number:	013189869FLE
Waste Line Number:	1
State Waste Code Owner:	CA
State Waste Code:	331
State Waste:	Off-specification, aged, or surplus organics

Transporter:

Manifest Tracking Number:	013189869FLE
Transporter Line Number:	1
Transporter EPA ID:	CAR000245050
Transporter Name:	Ecotrans Llc

Waste Line:

Manifest Tracking Number:	013189869FLE
Waste Line Number:	1
U.S. DOT Hazardous Indicator:	N
U.S. DOT ID Number:	Not reported
U.S. DOT Description:	Not reported
Non-Hazardous Waste Description:	NON RCRA HAZARDOUS WASTE LIQUID (COSMETICS)
Number of Containers:	1
Container Type Code:	DF
Container Type Description:	Fiberboard or plastic drums, barrels, kegs
Waste Quantity:	125
Quantity Unit of Measure Code:	P
Quantity Unit of Measure Description:	Pounds
Waste Quantity, in Tons:	0.0625
Acute Waste Quantity, in Tons:	0
Non-Acute Waste Quantity, in Tons:	0.0625
Waste Quantity, in Kilograms:	56.689377
Acute Waste Quantity, in Kilograms:	0
Non-Acute Waste Quantity, in Kilorgrams:	56.689377
Management Method Code:	H141
Management Method Description:	STORAGE, BULKING AND/OR TRANSFER OFF SITE
Waste Residue Indicator:	N
Quantity Discrepancy Indicator:	N
Waste Type Discrepancy Indicator:	N
Waste Density:	Not reported
Waste Density Unit of Measure Code:	Not reported
Waste Density Unit of Measure Description:	Not reported
Form Code:	Not reported
Form Code Description:	Not reported
Source Code:	Not reported
Source Code Description:	Not reported
Waste Minimization Code:	Not reported
Waste Minimization Code Description:	Not reported
Consent Number:	Not reported
EPA Waste Indicator:	N

MAC (Continued) **1019899729**

Click this hyperlink while viewing on your computer to access
37 additional US EManifest: record(s) in the EDR Site Report.

R150 **NORDSTROM** **RCRA NonGen / NLR** **1024854714**
NW **6000 SEPULVEDA BLVD** **E MANIFEST** **CAL000416214**
1/8-1/4 **CULVER CITY, CA 90230**
0.213 mi.
1126 ft. **Site 15 of 27 in cluster R**

Relative: **Lower**
Actual: **27 ft.**

RCRA Listings:

Date Form Received by Agency:	20160413
Handler Name:	Nordstrom
Handler Address:	6000 Sepulveda Blvd
Handler City,State,Zip:	CULVER CITY, CA 90230
EPA ID:	CAL000416214
Contact Name:	DAVID COHEN
Contact Address:	1700 7TH AVE
Contact City,State,Zip:	SEATTLE, WA 98101-0000
Contact Telephone:	206-303-3511
Contact Fax:	Not reported
Contact Email:	DAVID.COHEN@NORDSTROM.COM
Contact Title:	Not reported
EPA Region:	09
Land Type:	Not reported
Federal Waste Generator Description:	Not a generator, verified
Non-Notifier:	Not reported
Biennial Report Cycle:	Not reported
Accessibility:	Not reported
Active Site Indicator:	Handler Activities
State District Owner:	Not reported
State District:	Not reported
Mailing Address:	1700 7TH AVE
Mailing City,State,Zip:	SEATTLE, WA 98101-4296
Owner Name:	Nordstrom Inc
Owner Type:	Other
Operator Name:	David Cohen
Operator Type:	Other
Short-Term Generator Activity:	No
Importer Activity:	No
Mixed Waste Generator:	No
Transporter Activity:	No
Transfer Facility Activity:	No
Recycler Activity with Storage:	No
Small Quantity On-Site Burner Exemption:	No
Smelting Melting and Refining Furnace Exemption:	No
Underground Injection Control:	No
Off-Site Waste Receipt:	No
Universal Waste Indicator:	Yes
Universal Waste Destination Facility:	Yes
Federal Universal Waste:	No
Active Site State-Reg Handler:	---
Federal Facility Indicator:	Not reported
Hazardous Secondary Material Indicator:	N
Sub-Part K Indicator:	Not reported
2018 GPRA Permit Baseline:	Not on the Baseline
2018 GPRA Renewals Baseline:	Not on the Baseline
202 GPRA Corrective Action Baseline:	No
Subject to Corrective Action Universe:	No

NORDSTROM (Continued) **1024854714**

Non-TSDFs Where RCRA CA has Been Imposed Universe:	No
Corrective Action Priority Ranking:	No NCAPS ranking
Environmental Control Indicator:	No
Institutional Control Indicator:	No
Human Exposure Controls Indicator:	N/A
Groundwater Controls Indicator:	N/A
Significant Non-Complier Universe:	No
Unaddressed Significant Non-Complier Universe:	No
Addressed Significant Non-Complier Universe:	No
Significant Non-Complier With a Compliance Schedule Universe:	No
Financial Assurance Required:	Not reported
Handler Date of Last Change:	20180906
Recognized Trader-Importer:	No
Recognized Trader-Exporter:	No
Importer of Spent Lead Acid Batteries:	No
Exporter of Spent Lead Acid Batteries:	No
Recycler Activity Without Storage:	No
Manifest Broker:	No
Sub-Part P Indicator:	No

Handler - Owner Operator:

Owner/Operator Indicator:	Owner
Owner/Operator Name: NORDSTROM INC	
Legal Status:	Other
Date Became Current:	Not reported
Date Ended Current:	Not reported
Owner/Operator Address:	1617 6TH AVE
Owner/Operator City,State,Zip:	SEATTLE, WA 98101-1707
Owner/Operator Telephone:	206-628-2111
Owner/Operator Telephone Ext:	Not reported
Owner/Operator Fax:	Not reported
Owner/Operator Email:	Not reported

Owner/Operator Indicator:	Operator
Owner/Operator Name: DAVID COHEN	
Legal Status:	Other
Date Became Current:	Not reported
Date Ended Current:	Not reported
Owner/Operator Address:	1700 7TH AVE
Owner/Operator City,State,Zip:	SEATTLE, WA 98101-0000
Owner/Operator Telephone:	206-303-3511
Owner/Operator Telephone Ext:	Not reported
Owner/Operator Fax:	Not reported
Owner/Operator Email:	Not reported

Historic Generators:

Receive Date:	20160413
Handler Name: NORDSTROM	
Federal Waste Generator Description:	Not a generator, verified
State District Owner:	Not reported
Large Quantity Handler of Universal Waste:	No
Recognized Trader Importer:	No
Recognized Trader Exporter:	No
Spent Lead Acid Battery Importer:	No
Spent Lead Acid Battery Exporter:	No

NORDSTROM (Continued) **1024854714**

Current Record: Yes
Non Storage Recycler Activity: Not reported
Electronic Manifest Broker: Not reported

List of NAICS Codes and Descriptions:
NAICS Code: 45211
NAICS Description: DEPARTMENT STORES

Facility Has Received Notices of Violations:
Violations: No Violations Found

Evaluation Action Summary:
Evaluations: No Evaluations Found

E MANIFEST:
Manifest Tracking Number: 001134345WAS
Last Updated Date: 20210805
Shipped Date: 20210618
Received Date: 20210630
Manifest Status: Signed
Submission Type: DataImage5Copy
Origin Type: Service
Generator EPA ID: CAL000416214
Generator Name: Nordstrom
Generator Mail Street Number: Not reported
Generator Mail Street 1: 6000 SEPULVEDA BLVD
Generator Mail Street 2: Not reported
Generator Mail City: CULVER CITY
Generator Mail State: CA
Generator Mail Zip: 90230
Generator Location Street Number: Not reported
Generator Location Street 1: 1700 7TH AVE
Generator Location Street 2: 17TH FLOOR
Generator Location City: SEATTLE
Generator Location Zip: 98101-4296
Generator Location State: WA
Generator Contact Company Name: Not reported
Designated Facility EPA ID: AZD081705402
Designated Facility Name: Not reported
Designated Facility Mail Street Number: Not reported
Designated Facility Mail Street 1: Not reported
Designated Facility Mail Street 2: 284 E STOREY RD
Designated Facility Mail City: COOLIDGE
Designated Facility Mail Zip: 85128
Designated Facility Mail State: AZ
Designated Facility Location Street Number: Not reported
Designated Facility Location Street 1: 284 E STOREY RD
Designated Facility Location Street 2: Not reported
Designated Facility Location City: COOLIDGE
Designated Facility Location Zip: 85128
Designated Facility Location State: AZ
Designated Facility Contact Company Name: HERITAGE ENVIRONMENTAL SERVICES LLC
Manifest Residue Indicator: N
Rejection Indicator: N

NORDSTROM (Continued) **1024854714**

Manifest Tracking Number:	000965926WAS
Last Updated Date:	20191129
Shipped Date:	20190528
Received Date:	20190607
Manifest Status:	Signed
Submission Type:	DataImage5Copy
Origin Type:	Service
Generator EPA ID:	CAL000416214
Generator Name:	Nordstrom
Generator Mail Street Number:	Not reported
Generator Mail Street 1:	6000 SEPULVEDA BLVD
Generator Mail Street 2:	Not reported
Generator Mail City:	CULVER CITY
Generator Mail State:	CA
Generator Mail Zip:	90230
Generator Location Street Number:	Not reported
Generator Location Street 1:	1700 7TH AVE
Generator Location Street 2:	17TH FLOOR
Generator Location City:	SEATTLE
Generator Location Zip:	98101-4296
Generator Location State:	WA
Generator Contact Company Name:	Not reported
Designated Facility EPA ID:	AZD081705402
Designated Facility Name:	Not reported
Designated Facility Mail Street Number:	284
Designated Facility Mail Street 1:	Not reported
Designated Facility Mail Street 2:	284 EAST STOREY RD
Designated Facility Mail City:	COOLIDGE
Designated Facility Mail Zip:	85128-9205
Designated Facility Mail State:	AZ
Designated Facility Location Street Number:	284
Designated Facility Location Street 1:	284 EAST STOREY ROAD
Designated Facility Location Street 2:	Not reported
Designated Facility Location City:	COOLIDGE
Designated Facility Location Zip:	85128-9205
Designated Facility Location State:	AZ
Designated Facility Contact Company Name:	HERITAGE ENVIRONMENTAL SERVICES LLC
Manifest Residue Indicator:	N
Rejection Indicator:	N

Manifest Tracking Number:	000966256WAS
Last Updated Date:	20210122
Shipped Date:	20201218
Received Date:	20210108
Manifest Status:	Signed
Submission Type:	DataImage5Copy
Origin Type:	Service
Generator EPA ID:	CAL000416214
Generator Name:	Nordstrom
Generator Mail Street Number:	Not reported
Generator Mail Street 1:	6000 SEPULVEDA BLVD
Generator Mail Street 2:	Not reported
Generator Mail City:	CULVER CITY
Generator Mail State:	CA
Generator Mail Zip:	90230
Generator Location Street Number:	Not reported
Generator Location Street 1:	1700 7TH AVE

NORDSTROM (Continued) **1024854714**

Generator Location Street 2:	17TH FLOOR
Generator Location City:	SEATTLE
Generator Location Zip:	98101-4296
Generator Location State:	WA
Generator Contact Company Name:	Not reported
Designated Facility EPA ID:	AZD081705402
Designated Facility Name:	Not reported
Designated Facility Mail Street Number:	Not reported
Designated Facility Mail Street 1:	Not reported
Designated Facility Mail Street 2:	284 E STOREY RD
Designated Facility Mail City:	COOLIDGE
Designated Facility Mail Zip:	85128
Designated Facility Mail State:	AZ
Designated Facility Location Street Number:	Not reported
Designated Facility Location Street 1:	284 E STOREY RD
Designated Facility Location Street 2:	Not reported
Designated Facility Location City:	COOLIDGE
Designated Facility Location Zip:	85128
Designated Facility Location State:	AZ
Designated Facility Contact Company Name:	HERITAGE ENVIRONMENTAL SERVICES LLC
Manifest Residue Indicator:	N
Rejection Indicator:	N

Manifest Tracking Number:	017593816FLE
Last Updated Date:	20230130
Shipped Date:	20221216
Received Date:	20230118
Manifest Status:	Signed
Submission Type:	DataImage5Copy
Origin Type:	Service
Generator EPA ID:	CAL000416214
Generator Name:	Nordstrom
Generator Mail Street Number:	Not reported
Generator Mail Street 1:	6000 SEPULVEDA BLVD
Generator Mail Street 2:	Not reported
Generator Mail City:	CULVER CITY
Generator Mail State:	CA
Generator Mail Zip:	90230
Generator Location Street Number:	Not reported
Generator Location Street 1:	1700 7TH AVE
Generator Location Street 2:	17TH FLOOR
Generator Location City:	SEATTLE
Generator Location Zip:	98101-4296
Generator Location State:	WA
Generator Contact Company Name:	Not reported
Designated Facility EPA ID:	MOD981505555
Designated Facility Name:	Heritage Environmental Svcs Llc
Designated Facility Mail Street Number:	Not reported
Designated Facility Mail Street 1:	Not reported
Designated Facility Mail Street 2:	8525 NE 38TH ST
Designated Facility Mail City:	KANSAS CITY
Designated Facility Mail Zip:	64161-9427
Designated Facility Mail State:	MO
Designated Facility Location Street Number:	Not reported
Designated Facility Location Street 1:	8525 NE 38TH ST
Designated Facility Location Street 2:	Not reported
Designated Facility Location City:	KANSAS CITY

NORDSTROM (Continued) **1024854714**

Designated Facility Location Zip:	64161-9427
Designated Facility Location State:	MO
Designated Facility Contact Company Name:	Not reported
Manifest Residue Indicator:	N
Rejection Indicator:	N
Manifest Tracking Number:	017593817FLE
Last Updated Date:	20230119
Shipped Date:	20221216
Received Date:	20230104
Manifest Status:	Signed
Submission Type:	DataImage5Copy
Origin Type:	Service
Generator EPA ID:	CAL000416214
Generator Name:	Nordstrom
Generator Mail Street Number:	Not reported
Generator Mail Street 1:	6000 SEPULVEDA BLVD
Generator Mail Street 2:	Not reported
Generator Mail City:	CULVER CITY
Generator Mail State:	CA
Generator Mail Zip:	90230
Generator Location Street Number:	Not reported
Generator Location Street 1:	1700 7TH AVE
Generator Location Street 2:	17TH FLOOR
Generator Location City:	SEATTLE
Generator Location Zip:	98101-4296
Generator Location State:	WA
Generator Contact Company Name:	Not reported
Designated Facility EPA ID:	AZD081705402
Designated Facility Name:	Heritage Environmental Services Llc
Designated Facility Mail Street Number:	Not reported
Designated Facility Mail Street 1:	Not reported
Designated Facility Mail Street 2:	284 E STOREY RD
Designated Facility Mail City:	COOLIDGE
Designated Facility Mail Zip:	85128
Designated Facility Mail State:	AZ
Designated Facility Location Street Number:	Not reported
Designated Facility Location Street 1:	284 E STOREY RD
Designated Facility Location Street 2:	Not reported
Designated Facility Location City:	COOLIDGE
Designated Facility Location Zip:	85128
Designated Facility Location State:	AZ
Designated Facility Contact Company Name:	Not reported
Manifest Residue Indicator:	N
Rejection Indicator:	N
Manifest Tracking Number:	017593818FLE
Last Updated Date:	20230118
Shipped Date:	20221216
Received Date:	20230108
Manifest Status:	Signed
Submission Type:	DataImage5Copy
Origin Type:	Service
Generator EPA ID:	CAL000416214
Generator Name:	Nordstrom
Generator Mail Street Number:	Not reported
Generator Mail Street 1:	6000 SEPULVEDA BLVD

NORDSTROM (Continued) **1024854714**

Generator Mail Street 2:	Not reported
Generator Mail City:	CULVER CITY
Generator Mail State:	CA
Generator Mail Zip:	90230
Generator Location Street Number:	Not reported
Generator Location Street 1:	1700 7TH AVE
Generator Location Street 2:	17TH FLOOR
Generator Location City:	SEATTLE
Generator Location Zip:	98101-4296
Generator Location State:	WA
Generator Contact Company Name:	Not reported
Designated Facility EPA ID:	ARD981057870
Designated Facility Name:	Rineco Chemical Industries, Llc
Designated Facility Mail Street Number:	Not reported
Designated Facility Mail Street 1:	Not reported
Designated Facility Mail Street 2:	P.O.BOX 729
Designated Facility Mail City:	BENTON
Designated Facility Mail Zip:	72018
Designated Facility Mail State:	AR
Designated Facility Location Street Number:	1007
Designated Facility Location Street 1:	VULCAN ROAD
Designated Facility Location Street 2:	Not reported
Designated Facility Location City:	BENTON
Designated Facility Location Zip:	72015
Designated Facility Location State:	AR
Designated Facility Contact Company Name:	Not reported
Manifest Residue Indicator:	N
Rejection Indicator:	N

Manifest Tracking Number:	000944721WAS
Last Updated Date:	20191021
Shipped Date:	20181212
Received Date:	20181227
Manifest Status:	Signed
Submission Type:	DataImage5Copy
Origin Type:	Service
Generator EPA ID:	CAL000416214
Generator Name:	Nordstrom
Generator Mail Street Number:	Not reported
Generator Mail Street 1:	6000 SEPULVEDA BLVD
Generator Mail Street 2:	Not reported
Generator Mail City:	CULVER CITY
Generator Mail State:	CA
Generator Mail Zip:	90230
Generator Location Street Number:	Not reported
Generator Location Street 1:	1700 7TH AVE
Generator Location Street 2:	17TH FLOOR
Generator Location City:	SEATTLE
Generator Location Zip:	98101-4296
Generator Location State:	WA
Generator Contact Company Name:	Not reported
Designated Facility EPA ID:	AZD081705402
Designated Facility Name:	Not reported
Designated Facility Mail Street Number:	284
Designated Facility Mail Street 1:	Not reported
Designated Facility Mail Street 2:	284 EAST STOREY RD
Designated Facility Mail City:	COOLIDGE

NORDSTROM (Continued) **1024854714**

Designated Facility Mail Zip:	85128-9205
Designated Facility Mail State:	AZ
Designated Facility Location Street Number:	284
Designated Facility Location Street 1:	284 EAST STOREY ROAD
Designated Facility Location Street 2:	Not reported
Designated Facility Location City:	COOLIDGE
Designated Facility Location Zip:	85128-9205
Designated Facility Location State:	AZ
Designated Facility Contact Company Name:	HERITAGE ENVIRONMENTAL SERVICES LLC
Manifest Residue Indicator:	N
Rejection Indicator:	N

Manifest Tracking Number:	014266036FLE
Last Updated Date:	20220117
Shipped Date:	20211217
Received Date:	20220104
Manifest Status:	Signed
Submission Type:	DataImage5Copy
Origin Type:	Service
Generator EPA ID:	CAL000416214
Generator Name:	Nordstrom
Generator Mail Street Number:	Not reported
Generator Mail Street 1:	6000 SEPULVEDA BLVD
Generator Mail Street 2:	Not reported
Generator Mail City:	CULVER CITY
Generator Mail State:	CA
Generator Mail Zip:	90230
Generator Location Street Number:	Not reported
Generator Location Street 1:	1700 7TH AVE
Generator Location Street 2:	17TH FLOOR
Generator Location City:	SEATTLE
Generator Location Zip:	98101-4296
Generator Location State:	WA
Generator Contact Company Name:	Not reported
Designated Facility EPA ID:	AZD081705402
Designated Facility Name:	Heritage Environmental Services Llc
Designated Facility Mail Street Number:	Not reported
Designated Facility Mail Street 1:	Not reported
Designated Facility Mail Street 2:	284 E STOREY RD
Designated Facility Mail City:	COOLIDGE
Designated Facility Mail Zip:	85128
Designated Facility Mail State:	AZ
Designated Facility Location Street Number:	Not reported
Designated Facility Location Street 1:	284 E STOREY RD
Designated Facility Location Street 2:	Not reported
Designated Facility Location City:	COOLIDGE
Designated Facility Location Zip:	85128
Designated Facility Location State:	AZ
Designated Facility Contact Company Name:	Not reported
Manifest Residue Indicator:	N
Rejection Indicator:	N

Manifest Tracking Number:	014266242FLE
Last Updated Date:	20220718
Shipped Date:	20220616
Received Date:	20220630
Manifest Status:	Signed

NORDSTROM (Continued) **1024854714**

Submission Type:	DataImage5Copy
Origin Type:	Service
Generator EPA ID:	CAL000416214
Generator Name:	Nordstrom
Generator Mail Street Number:	Not reported
Generator Mail Street 1:	6000 SEPULVEDA BLVD
Generator Mail Street 2:	Not reported
Generator Mail City:	CULVER CITY
Generator Mail State:	CA
Generator Mail Zip:	90230
Generator Location Street Number:	Not reported
Generator Location Street 1:	1700 7TH AVE
Generator Location Street 2:	17TH FLOOR
Generator Location City:	SEATTLE
Generator Location Zip:	98101-4296
Generator Location State:	WA
Generator Contact Company Name:	Not reported
Designated Facility EPA ID:	AZD081705402
Designated Facility Name:	Heritage Environmental Services Llc
Designated Facility Mail Street Number:	Not reported
Designated Facility Mail Street 1:	Not reported
Designated Facility Mail Street 2:	284 E STOREY RD
Designated Facility Mail City:	COOLIDGE
Designated Facility Mail Zip:	85128
Designated Facility Mail State:	AZ
Designated Facility Location Street Number:	Not reported
Designated Facility Location Street 1:	284 E STOREY RD
Designated Facility Location Street 2:	Not reported
Designated Facility Location City:	COOLIDGE
Designated Facility Location Zip:	85128
Designated Facility Location State:	AZ
Designated Facility Contact Company Name:	Not reported
Manifest Residue Indicator:	N
Rejection Indicator:	N

Manifest Tracking Number:	001013921WAS
Last Updated Date:	20200805
Shipped Date:	20200626
Received Date:	20200709
Manifest Status:	Signed
Submission Type:	DataImage5Copy
Origin Type:	Service
Generator EPA ID:	CAL000416214
Generator Name:	Nordstrom
Generator Mail Street Number:	Not reported
Generator Mail Street 1:	6000 SEPULVEDA BLVD
Generator Mail Street 2:	Not reported
Generator Mail City:	CULVER CITY
Generator Mail State:	CA
Generator Mail Zip:	90230
Generator Location Street Number:	Not reported
Generator Location Street 1:	1700 7TH AVE
Generator Location Street 2:	17TH FLOOR
Generator Location City:	SEATTLE
Generator Location Zip:	98101-4296
Generator Location State:	WA
Generator Contact Company Name:	Not reported

NORDSTROM (Continued) **1024854714**

Designated Facility EPA ID:	AZD081705402
Designated Facility Name:	Not reported
Designated Facility Mail Street Number:	Not reported
Designated Facility Mail Street 1:	Not reported
Designated Facility Mail Street 2:	284 E STOREY RD
Designated Facility Mail City:	COOLIDGE
Designated Facility Mail Zip:	85128
Designated Facility Mail State:	AZ
Designated Facility Location Street Number:	Not reported
Designated Facility Location Street 1:	284 E STOREY RD
Designated Facility Location Street 2:	Not reported
Designated Facility Location City:	COOLIDGE
Designated Facility Location Zip:	85128
Designated Facility Location State:	AZ
Designated Facility Contact Company Name:	HERITAGE ENVIRONMENTAL SERVICES LLC
Manifest Residue Indicator:	N
Rejection Indicator:	N

Manifest Tracking Number:	001014090WAS
Last Updated Date:	20200102
Shipped Date:	20191119
Received Date:	20191209
Manifest Status:	Signed
Submission Type:	DataImage5Copy
Origin Type:	Service
Generator EPA ID:	CAL000416214
Generator Name:	Nordstrom
Generator Mail Street Number:	Not reported
Generator Mail Street 1:	6000 SEPULVEDA BLVD
Generator Mail Street 2:	Not reported
Generator Mail City:	CULVER CITY
Generator Mail State:	CA
Generator Mail Zip:	90230
Generator Location Street Number:	Not reported
Generator Location Street 1:	1700 7TH AVE
Generator Location Street 2:	17TH FLOOR
Generator Location City:	SEATTLE
Generator Location Zip:	98101-4296
Generator Location State:	WA
Generator Contact Company Name:	Not reported
Designated Facility EPA ID:	AZD081705402
Designated Facility Name:	Not reported
Designated Facility Mail Street Number:	284
Designated Facility Mail Street 1:	Not reported
Designated Facility Mail Street 2:	284 EAST STOREY RD
Designated Facility Mail City:	COOLIDGE
Designated Facility Mail Zip:	85128-9205
Designated Facility Mail State:	AZ
Designated Facility Location Street Number:	284
Designated Facility Location Street 1:	284 EAST STOREY ROAD
Designated Facility Location Street 2:	Not reported
Designated Facility Location City:	COOLIDGE
Designated Facility Location Zip:	85128-9205
Designated Facility Location State:	AZ
Designated Facility Contact Company Name:	HERITAGE ENVIRONMENTAL SERVICES LLC
Manifest Residue Indicator:	N
Rejection Indicator:	N

NORDSTROM (Continued) **1024854714**

State Waste:
- Manifest Tracking Number: 001014090WAS
- Waste Line Number: 2
- State Waste Code Owner: CA
- State Waste Code: 331
- State Waste: Off-specification, aged, or surplus organics

Transporter:
- Manifest Tracking Number: 001014090WAS
- Transporter Line Number: 1
- Transporter EPA ID: IND058484114
- Transporter Name: Heritage Transport Llc

- Manifest Tracking Number: 001014090WAS
- Transporter Line Number: 2
- Transporter EPA ID: AZR000516211
- Transporter Name: Salt River Extraction

Waste Line:
- Manifest Tracking Number: 001014090WAS
- Waste Line Number: 1
- U.S. DOT Hazardous Indicator: Y
- U.S. DOT ID Number: UN3028
- U.S. DOT Description: Un3028,Batteries, Dry, Containing Potassium Hydroxide Solid,8,(Alkaline Batteries),Erg#154
- Non-Hazardous Waste Description: Not reported
- Number of Containers: 1
- Container Type Code: DF
- Container Type Description: Fiberboard or plastic drums, barrels, kegs
- Waste Quantity: 5
- Quantity Unit of Measure Code: P
- Quantity Unit of Measure Description: Pounds
- Waste Quantity, in Tons: 0.0025
- Acute Waste Quantity, in Tons: 0
- Non-Acute Waste Quantity, in Tons: 0.0025
- Waste Quantity, in Kilograms: 2.267575
- Acute Waste Quantity, in Kilograms: 0
- Non-Acute Waste Quantity, in Kilorgrams: 2.267575
- Management Method Code: H141
- Management Method Description: STORAGE, BULKING AND/OR TRANSFER OFF SITE
- Waste Residue Indicator: N
- Quantity Discrepancy Indicator: N
- Waste Type Discrepancy Indicator: N
- Waste Density: Not reported
- Waste Density Unit of Measure Code: Not reported
- Waste Density Unit of Measure Description: Not reported
- Form Code: Not reported
- Form Code Description: Not reported
- Source Code: Not reported
- Source Code Description: Not reported
- Waste Minimization Code: Not reported
- Waste Minimization Code Description: Not reported
- Consent Number: Not reported
- EPA Waste Indicator: N

- Manifest Tracking Number: 001014090WAS

NORDSTROM (Continued) **1024854714**

Waste Line Number:	2
U.S. DOT Hazardous Indicator:	N
U.S. DOT ID Number:	Not reported
U.S. DOT Description:	Not reported
Non-Hazardous Waste Description:	NON RCRA HAZARDOUS WASTE LIQUID, (COSMETICS, LOTION)
Number of Containers:	1
Container Type Code:	DF
Container Type Description:	Fiberboard or plastic drums, barrels, kegs
Waste Quantity:	200
Quantity Unit of Measure Code:	P
Quantity Unit of Measure Description:	Pounds
Waste Quantity, in Tons:	0.1
Acute Waste Quantity, in Tons:	0
Non-Acute Waste Quantity, in Tons:	0.1
Waste Quantity, in Kilograms:	90.703
Acute Waste Quantity, in Kilograms:	0
Non-Acute Waste Quantity, in Kilorgrams:	90.703
Management Method Code:	H141
Management Method Description:	STORAGE, BULKING AND/OR TRANSFER OFF SITE
Waste Residue Indicator:	N
Quantity Discrepancy Indicator:	N
Waste Type Discrepancy Indicator:	N
Waste Density:	Not reported
Waste Density Unit of Measure Code:	Not reported
Waste Density Unit of Measure Description:	Not reported
Form Code:	Not reported
Form Code Description:	Not reported
Source Code:	Not reported
Source Code Description:	Not reported
Waste Minimization Code:	Not reported
Waste Minimization Code Description:	Not reported
Consent Number:	Not reported
EPA Waste Indicator:	N

Click this hyperlink while viewing on your computer to access
1 additional US EManifest: record(s) in the EDR Site Report.

R151 **CVS (SIS)** **RCRA-VSQG** **1018273713**
NW **6000 SEPULVEDA BLVD, SUITE B** **FINDS** **CAR000258905**
1/8-1/4 **CULVER CITY, CA 90230** **ECHO**
0.213 mi. **E MANIFEST**
1126 ft. **Site 16 of 27 in cluster R**

Relative: **Lower**
Actual: **27 ft.**

RCRA Listings:

Date Form Received by Agency:	20160216
Handler Name:	Cvs Pharmacy #17595
Handler Address:	Sepulveda Blvd Ste B
Handler City,State,Zip:	CULVER CITY, CA 90230
EPA ID:	CAR000258905
Contact Name:	NICOLE WILKINSON
Contact Address:	ONE CVS DR MAIL CODE 2340
Contact City,State,Zip:	WOONSOCKET, RI 02895
Contact Telephone:	401-770-7132
Contact Fax:	Not reported
Contact Email:	NICOLE.WILKINSON@CVSHEALTH.COM
Contact Title:	SR CORPORATE ENV MANAGER
EPA Region:	09
Land Type:	Private

CVS (SIS) (Continued) **1018273713**

Federal Waste Generator Description:	Conditionally Exempt Small Quantity Generator
Non-Notifier:	Not reported
Biennial Report Cycle:	Not reported
Accessibility:	Not reported
Active Site Indicator:	Handler Activities
State District Owner:	Not reported
State District:	Not reported
Mailing Address:	ONE CVS DR
Mailing City,State,Zip:	WOONSOCKET, RI 02895
Owner Name:	Culver City Mall Llc
Owner Type:	Private
Operator Name:	Garfield Beach Cvs Llc
Operator Type:	Private
Short-Term Generator Activity:	No
Importer Activity:	No
Mixed Waste Generator:	No
Transporter Activity:	No
Transfer Facility Activity:	No
Recycler Activity with Storage:	No
Small Quantity On-Site Burner Exemption:	No
Smelting Melting and Refining Furnace Exemption:	No
Underground Injection Control:	No
Off-Site Waste Receipt:	No
Universal Waste Indicator:	No
Universal Waste Destination Facility:	No
Federal Universal Waste:	No
Active Site State-Reg Handler:	---
Federal Facility Indicator:	Not reported
Hazardous Secondary Material Indicator:	N
Sub-Part K Indicator:	Not reported
2018 GPRA Permit Baseline:	Not on the Baseline
2018 GPRA Renewals Baseline:	Not on the Baseline
202 GPRA Corrective Action Baseline:	No
Subject to Corrective Action Universe:	No
Non-TSDFs Where RCRA CA has Been Imposed Universe:	No
Corrective Action Priority Ranking:	No NCAPS ranking
Environmental Control Indicator:	No
Institutional Control Indicator:	No
Human Exposure Controls Indicator:	N/A
Groundwater Controls Indicator:	N/A
Significant Non-Complier Universe:	No
Unaddressed Significant Non-Complier Universe:	No
Addressed Significant Non-Complier Universe:	No
Significant Non-Complier With a Compliance Schedule Universe:	No
Financial Assurance Required:	Not reported
Handler Date of Last Change:	20160322
Recognized Trader-Importer:	No
Recognized Trader-Exporter:	No
Importer of Spent Lead Acid Batteries:	No
Exporter of Spent Lead Acid Batteries:	No
Recycler Activity Without Storage:	No
Manifest Broker:	No
Sub-Part P Indicator:	No

Hazardous Waste Summary:
Waste Code: D001

CVS (SIS) (Continued) **1018273713**

Waste Description: Ignitable Waste

Waste Code: D002
Waste Description: Corrosive Waste

Waste Code: D007
Waste Description: Chromium

Waste Code: D009
Waste Description: Mercury

Waste Code: D010
Waste Description: Selenium

Waste Code: D011
Waste Description: Silver

Waste Code: D024
Waste Description: M-Cresol

Waste Code: P001
Waste Description: 2h-1-Benzopyran-2-One, 4-Hydroxy-3-(3-Oxo-1-Phenylbutyl)-, & Salts, When Present At Concentrations Greater Than 0.3% (Or) Warfarin, & Salts, When Present At Concentrations Greater Than 0.3%

Waste Code: U034
Waste Description: Acetaldehyde, Trichloro- (Or) Chloral

Waste Code: U044
Waste Description: Chloroform (Or) Methane, Trichloro-

Waste Code: U122
Waste Description: Formaldehyde

Waste Code: U129
Waste Description: Cyclohexane, 1,2,3,4,5,6-Hexachloro-, (1alpha, 2alpha, 3beta, 4alpha, 5alpha, 6beta)- (Or) Lindane

Waste Code: U188
Waste Description: Phenol

Waste Code: U201
Waste Description: 1,3-Benzenediol (Or) Resorcinol

Waste Code: U205
Waste Description: Selenium Sulfide (Or) Selenium Sulfide Ses2 (R,T)

Handler - Owner Operator:

Owner/Operator Indicator:	Operator
Owner/Operator Name: GARFIELD BEACH CVS LLC	
Legal Status:	Private
Date Became Current:	20151216
Date Ended Current:	Not reported
Owner/Operator Address:	Not reported
Owner/Operator City,State,Zip:	Not reported
Owner/Operator Telephone:	Not reported
Owner/Operator Telephone Ext:	Not reported

CVS (SIS) (Continued) **1018273713**

Owner/Operator Fax: Not reported
Owner/Operator Email: Not reported

Owner/Operator Indicator: Owner
Owner/Operator Name: CULVER CITY MALL LLC
Legal Status: Private
Date Became Current: 20080229
Date Ended Current: Not reported
Owner/Operator Address: 2049 CENTURY PARK EAST 41ST FLR
Owner/Operator City,State,Zip: LOS ANGELES, CA 90067
Owner/Operator Telephone: Not reported
Owner/Operator Telephone Ext: Not reported
Owner/Operator Fax: Not reported
Owner/Operator Email: Not reported

Historic Generators:
Receive Date: 20160216
Handler Name: CVS PHARMACY #17595
Federal Waste Generator Description: Conditionally Exempt Small Quantity Generator
State District Owner: Not reported
Large Quantity Handler of Universal Waste: No
Recognized Trader Importer: No
Recognized Trader Exporter: No
Spent Lead Acid Battery Importer: No
Spent Lead Acid Battery Exporter: No
Current Record: Yes
Non Storage Recycler Activity: Not reported
Electronic Manifest Broker: Not reported

List of NAICS Codes and Descriptions:
NAICS Code: 446110
NAICS Description: PHARMACIES AND DRUG STORES

Facility Has Received Notices of Violations:
Violations: No Violations Found

Evaluation Action Summary:
Evaluations: No Evaluations Found

FINDS:
Registry ID: 110067552847

Click Here for FRS Facility Detail Report:

Environmental Interest/Information System:
The Resource Conservation and Recovery Act Information System (RCRAInfo) is EPA's comprehensive information system in support of the Resource Conservation and Recovery Act (RCRA) of 1976 and the Hazardous and Solid Waste Amendments (HSWA) of 1984. It tracks many types of information about generators, transporters, treaters, storers, and disposers of hazardous waste.

Click this hyperlink while viewing on your computer to access additional FINDS: detail in the EDR Site Report.

CVS (SIS) (Continued) **1018273713**

ECHO:

Envid:	1018273713
Registry ID:	110067552847
DFR URL:	http://echo.epa.gov/detailed-facility-report?fid=110067552847
Name:	CVS PHARMACY #17595
Address:	6000 SEPULVEDA BLVD STE B
City,State,Zip:	CULVER CITY, CA 90230

E MANIFEST:

Manifest Tracking Number:	200018117CLE
Last Updated Date:	20211223
Shipped Date:	20211201
Received Date:	20211222
Manifest Status:	Signed
Submission Type:	DataImage5Copy
Origin Type:	Service
Generator EPA ID:	CAR000258905
Generator Name:	Cvs (Sis)
Generator Mail Street Number:	Not reported
Generator Mail Street 1:	6000 SEPULVEDA BLVD, SUITE B
Generator Mail Street 2:	Not reported
Generator Mail City:	CULVER CITY
Generator Mail State:	CA
Generator Mail Zip:	90230
Generator Location Street Number:	Not reported
Generator Location Street 1:	6000 Sepulveda Blvd, Suite B
Generator Location Street 2:	Not reported
Generator Location City:	Culver City
Generator Location Zip:	90230
Generator Location State:	CA
Generator Contact Company Name:	Not reported
Designated Facility EPA ID:	CAD008364432
Designated Facility Name:	Rho Chem Llc
Designated Facility Mail Street Number:	Not reported
Designated Facility Mail Street 1:	Not reported
Designated Facility Mail Street 2:	425 Isis Ave.
Designated Facility Mail City:	Inglewood
Designated Facility Mail Zip:	90301
Designated Facility Mail State:	CA
Designated Facility Location Street Number:	Not reported
Designated Facility Location Street 1:	425 Isis Ave.
Designated Facility Location Street 2:	Not reported
Designated Facility Location City:	Inglewood
Designated Facility Location Zip:	90301
Designated Facility Location State:	CA
Designated Facility Contact Company Name:	Not reported
Manifest Residue Indicator:	N
Rejection Indicator:	N

Manifest Tracking Number:	013433400FLE
Last Updated Date:	20190607
Shipped Date:	20190513
Received Date:	20190529
Manifest Status:	Signed
Submission Type:	DataImage5Copy
Origin Type:	Service

CVS (SIS) (Continued) **1018273713**

Generator EPA ID:	CAR000258905
Generator Name:	Cvs (Sis)
Generator Mail Street Number:	Not reported
Generator Mail Street 1:	6000 SEPULVEDA BLVD, SUITE B
Generator Mail Street 2:	Not reported
Generator Mail City:	CULVER CITY
Generator Mail State:	CA
Generator Mail Zip:	90230
Generator Location Street Number:	Not reported
Generator Location Street 1:	6000 Sepulveda Blvd, Suite B
Generator Location Street 2:	Not reported
Generator Location City:	Culver City
Generator Location Zip:	90230
Generator Location State:	CA
Generator Contact Company Name:	Not reported
Designated Facility EPA ID:	INR000110197
Designated Facility Name:	Stericycle Incorporated
Designated Facility Mail Street Number:	Not reported
Designated Facility Mail Street 1:	Not reported
Designated Facility Mail Street 2:	2670 Executive Drive Suite A
Designated Facility Mail City:	Indianapolis
Designated Facility Mail Zip:	46241
Designated Facility Mail State:	IN
Designated Facility Location Street Number:	Not reported
Designated Facility Location Street 1:	2670 Executive Drive Suite A
Designated Facility Location Street 2:	Not reported
Designated Facility Location City:	Indianapolis
Designated Facility Location Zip:	46241
Designated Facility Location State:	IN
Designated Facility Contact Company Name:	Not reported
Manifest Residue Indicator:	N
Rejection Indicator:	N

Manifest Tracking Number:	013433401FLE
Last Updated Date:	20190605
Shipped Date:	20190513
Received Date:	20190529
Manifest Status:	Signed
Submission Type:	DataImage5Copy
Origin Type:	Service
Generator EPA ID:	CAR000258905
Generator Name:	Cvs (Sis)
Generator Mail Street Number:	Not reported
Generator Mail Street 1:	6000 SEPULVEDA BLVD, SUITE B
Generator Mail Street 2:	Not reported
Generator Mail City:	CULVER CITY
Generator Mail State:	CA
Generator Mail Zip:	90230
Generator Location Street Number:	Not reported
Generator Location Street 1:	6000 Sepulveda Blvd, Suite B
Generator Location Street 2:	Not reported
Generator Location City:	Culver City
Generator Location Zip:	90230
Generator Location State:	CA
Generator Contact Company Name:	Not reported
Designated Facility EPA ID:	CAD008364432
Designated Facility Name:	Rho Chem Llc

CVS (SIS) (Continued) **1018273713**

Designated Facility Mail Street Number:	Not reported
Designated Facility Mail Street 1:	Not reported
Designated Facility Mail Street 2:	425 Isis Ave.
Designated Facility Mail City:	Inglewood
Designated Facility Mail Zip:	90301
Designated Facility Mail State:	CA
Designated Facility Location Street Number:	Not reported
Designated Facility Location Street 1:	425 Isis Ave.
Designated Facility Location Street 2:	Not reported
Designated Facility Location City:	Inglewood
Designated Facility Location Zip:	90301
Designated Facility Location State:	CA
Designated Facility Contact Company Name:	Not reported
Manifest Residue Indicator:	N
Rejection Indicator:	N

Manifest Tracking Number:	013433402FLE
Last Updated Date:	20190605
Shipped Date:	20190513
Received Date:	20190521
Manifest Status:	Signed
Submission Type:	DataImage5Copy
Origin Type:	Service
Generator EPA ID:	CAR000258905
Generator Name:	Cvs (Sis)
Generator Mail Street Number:	Not reported
Generator Mail Street 1:	6000 SEPULVEDA BLVD, SUITE B
Generator Mail Street 2:	Not reported
Generator Mail City:	CULVER CITY
Generator Mail State:	CA
Generator Mail Zip:	90230
Generator Location Street Number:	Not reported
Generator Location Street 1:	6000 Sepulveda Blvd, Suite B
Generator Location Street 2:	Not reported
Generator Location City:	Culver City
Generator Location Zip:	90230
Generator Location State:	CA
Generator Contact Company Name:	Not reported
Designated Facility EPA ID:	NVD980895338
Designated Facility Name:	21st Century Environmental Management Of Nevada, Llc
Designated Facility Mail Street Number:	Not reported
Designated Facility Mail Street 1:	Not reported
Designated Facility Mail Street 2:	2095 Newlands Drive East
Designated Facility Mail City:	Fernley
Designated Facility Mail Zip:	89408
Designated Facility Mail State:	NV
Designated Facility Location Street Number:	Not reported
Designated Facility Location Street 1:	2095 Newlands Drive East
Designated Facility Location Street 2:	Not reported
Designated Facility Location City:	Fernley
Designated Facility Location Zip:	89408
Designated Facility Location State:	NV
Designated Facility Contact Company Name:	Not reported
Manifest Residue Indicator:	N
Rejection Indicator:	N

Manifest Tracking Number:	012076058FLE

CVS (SIS) (Continued) **1018273713**

Last Updated Date:	20190419
Shipped Date:	20180917
Received Date:	20181002
Manifest Status:	Signed
Submission Type:	DataImage5Copy
Origin Type:	Service
Generator EPA ID:	CAR000258905
Generator Name:	Cvs (Sis)
Generator Mail Street Number:	Not reported
Generator Mail Street 1:	6000 SEPULVEDA BLVD, SUITE B
Generator Mail Street 2:	Not reported
Generator Mail City:	CULVER CITY
Generator Mail State:	CA
Generator Mail Zip:	90230
Generator Location Street Number:	Not reported
Generator Location Street 1:	6000 Sepulveda Blvd, Suite B
Generator Location Street 2:	Not reported
Generator Location City:	Culver City
Generator Location Zip:	90230
Generator Location State:	CA
Generator Contact Company Name:	Not reported
Designated Facility EPA ID:	INR000110197
Designated Facility Name:	Stericycle Incorporated
Designated Facility Mail Street Number:	Not reported
Designated Facility Mail Street 1:	Not reported
Designated Facility Mail Street 2:	2670 Executive Drive Suite A
Designated Facility Mail City:	Indianapolis
Designated Facility Mail Zip:	46241
Designated Facility Mail State:	IN
Designated Facility Location Street Number:	Not reported
Designated Facility Location Street 1:	2670 Executive Drive Suite A
Designated Facility Location Street 2:	Not reported
Designated Facility Location City:	Indianapolis
Designated Facility Location Zip:	46241
Designated Facility Location State:	IN
Designated Facility Contact Company Name:	Not reported
Manifest Residue Indicator:	N
Rejection Indicator:	N

Manifest Tracking Number:	012076059FLE
Last Updated Date:	20180924
Shipped Date:	20180917
Received Date:	20180921
Manifest Status:	Signed
Submission Type:	DataImage5Copy
Origin Type:	Service
Generator EPA ID:	CAR000258905
Generator Name:	Cvs (Sis)
Generator Mail Street Number:	Not reported
Generator Mail Street 1:	6000 SEPULVEDA BLVD, SUITE B
Generator Mail Street 2:	Not reported
Generator Mail City:	CULVER CITY
Generator Mail State:	CA
Generator Mail Zip:	90230
Generator Location Street Number:	Not reported
Generator Location Street 1:	1 CVS Drive
Generator Location Street 2:	Not reported

CVS (SIS) (Continued) **1018273713**

Generator Location City:	Woonsocket
Generator Location Zip:	02895
Generator Location State:	RI
Generator Contact Company Name:	Not reported
Designated Facility EPA ID:	CAD008364432
Designated Facility Name:	Rho Chem Llc
Designated Facility Mail Street Number:	Not reported
Designated Facility Mail Street 1:	Not reported
Designated Facility Mail Street 2:	425 Isis Ave.
Designated Facility Mail City:	Inglewood
Designated Facility Mail Zip:	90301
Designated Facility Mail State:	CA
Designated Facility Location Street Number:	Not reported
Designated Facility Location Street 1:	425 Isis Ave.
Designated Facility Location Street 2:	Not reported
Designated Facility Location City:	Inglewood
Designated Facility Location Zip:	90301
Designated Facility Location State:	CA
Designated Facility Contact Company Name:	Not reported
Manifest Residue Indicator:	N
Rejection Indicator:	N

Manifest Tracking Number:	014925673FLE
Last Updated Date:	20200624
Shipped Date:	20200609
Received Date:	20200619
Manifest Status:	Signed
Submission Type:	DataImage5Copy
Origin Type:	Service
Generator EPA ID:	CAR000258905
Generator Name:	Cvs (Sis)
Generator Mail Street Number:	Not reported
Generator Mail Street 1:	6000 SEPULVEDA BLVD, SUITE B
Generator Mail Street 2:	Not reported
Generator Mail City:	CULVER CITY
Generator Mail State:	CA
Generator Mail Zip:	90230
Generator Location Street Number:	Not reported
Generator Location Street 1:	6000 Sepulveda Blvd, Suite B
Generator Location Street 2:	Not reported
Generator Location City:	Culver City
Generator Location Zip:	90230
Generator Location State:	CA
Generator Contact Company Name:	Not reported
Designated Facility EPA ID:	CAD008364432
Designated Facility Name:	Rho Chem Llc
Designated Facility Mail Street Number:	Not reported
Designated Facility Mail Street 1:	Not reported
Designated Facility Mail Street 2:	425 Isis Ave.
Designated Facility Mail City:	Inglewood
Designated Facility Mail Zip:	90301
Designated Facility Mail State:	CA
Designated Facility Location Street Number:	Not reported
Designated Facility Location Street 1:	425 Isis Ave.
Designated Facility Location Street 2:	Not reported
Designated Facility Location City:	Inglewood
Designated Facility Location Zip:	90301

CVS (SIS) (Continued) **1018273713**

Designated Facility Location State:	CA
Designated Facility Contact Company Name:	Not reported
Manifest Residue Indicator:	N
Rejection Indicator:	N
Manifest Tracking Number:	014934275FLE
Last Updated Date:	20201203
Shipped Date:	20201110
Received Date:	20201123
Manifest Status:	Signed
Submission Type:	DataImage5Copy
Origin Type:	Service
Generator EPA ID:	CAR000258905
Generator Name:	Cvs (Sis)
Generator Mail Street Number:	Not reported
Generator Mail Street 1:	6000 SEPULVEDA BLVD, SUITE B
Generator Mail Street 2:	Not reported
Generator Mail City:	CULVER CITY
Generator Mail State:	CA
Generator Mail Zip:	90230
Generator Location Street Number:	Not reported
Generator Location Street 1:	6000 Sepulveda Blvd, Suite B
Generator Location Street 2:	Not reported
Generator Location City:	Culver City
Generator Location Zip:	90230
Generator Location State:	CA
Generator Contact Company Name:	Not reported
Designated Facility EPA ID:	CAD008364432
Designated Facility Name:	Rho Chem Llc
Designated Facility Mail Street Number:	Not reported
Designated Facility Mail Street 1:	Not reported
Designated Facility Mail Street 2:	425 Isis Ave.
Designated Facility Mail City:	Inglewood
Designated Facility Mail Zip:	90301
Designated Facility Mail State:	CA
Designated Facility Location Street Number:	Not reported
Designated Facility Location Street 1:	425 Isis Ave.
Designated Facility Location Street 2:	Not reported
Designated Facility Location City:	Inglewood
Designated Facility Location Zip:	90301
Designated Facility Location State:	CA
Designated Facility Contact Company Name:	Not reported
Manifest Residue Indicator:	N
Rejection Indicator:	N
Manifest Tracking Number:	014935764FLE
Last Updated Date:	20200914
Shipped Date:	20200828
Received Date:	20200909
Manifest Status:	Signed
Submission Type:	DataImage5Copy
Origin Type:	Service
Generator EPA ID:	CAR000258905
Generator Name:	Cvs (Sis)
Generator Mail Street Number:	Not reported
Generator Mail Street 1:	6000 SEPULVEDA BLVD, SUITE B
Generator Mail Street 2:	Not reported

CVS (SIS) (Continued) **1018273713**

Generator Mail City:	CULVER CITY
Generator Mail State:	CA
Generator Mail Zip:	90230
Generator Location Street Number:	Not reported
Generator Location Street 1:	6000 Sepulveda Blvd, Suite B
Generator Location Street 2:	Not reported
Generator Location City:	Culver City
Generator Location Zip:	90230
Generator Location State:	CA
Generator Contact Company Name:	Not reported
Designated Facility EPA ID:	CAD008364432
Designated Facility Name:	Rho Chem Llc
Designated Facility Mail Street Number:	Not reported
Designated Facility Mail Street 1:	Not reported
Designated Facility Mail Street 2:	425 Isis Ave.
Designated Facility Mail City:	Inglewood
Designated Facility Mail Zip:	90301
Designated Facility Mail State:	CA
Designated Facility Location Street Number:	Not reported
Designated Facility Location Street 1:	425 Isis Ave.
Designated Facility Location Street 2:	Not reported
Designated Facility Location City:	Inglewood
Designated Facility Location Zip:	90301
Designated Facility Location State:	CA
Designated Facility Contact Company Name:	Not reported
Manifest Residue Indicator:	N
Rejection Indicator:	N

Manifest Tracking Number:	013996260FLE
Last Updated Date:	20200121
Shipped Date:	20200106
Received Date:	20200115
Manifest Status:	Signed
Submission Type:	DataImage5Copy
Origin Type:	Service
Generator EPA ID:	CAR000258905
Generator Name:	Cvs (Sis)
Generator Mail Street Number:	Not reported
Generator Mail Street 1:	6000 SEPULVEDA BLVD, SUITE B
Generator Mail Street 2:	Not reported
Generator Mail City:	CULVER CITY
Generator Mail State:	CA
Generator Mail Zip:	90230
Generator Location Street Number:	Not reported
Generator Location Street 1:	6000 Sepulveda Blvd, Suite B
Generator Location Street 2:	Not reported
Generator Location City:	Culver City
Generator Location Zip:	90230
Generator Location State:	CA
Generator Contact Company Name:	Not reported
Designated Facility EPA ID:	CAD008364432
Designated Facility Name:	Rho Chem Llc
Designated Facility Mail Street Number:	Not reported
Designated Facility Mail Street 1:	Not reported
Designated Facility Mail Street 2:	425 Isis Ave.
Designated Facility Mail City:	Inglewood
Designated Facility Mail Zip:	90301

CVS (SIS) (Continued) **1018273713**

Designated Facility Mail State:	CA
Designated Facility Location Street Number:	Not reported
Designated Facility Location Street 1:	425 Isis Ave.
Designated Facility Location Street 2:	Not reported
Designated Facility Location City:	Inglewood
Designated Facility Location Zip:	90301
Designated Facility Location State:	CA
Designated Facility Contact Company Name:	Not reported
Manifest Residue Indicator:	N
Rejection Indicator:	N

Manifest Tracking Number:	013996259FLE
Last Updated Date:	20200203
Shipped Date:	20200106
Received Date:	20200122
Manifest Status:	Signed
Submission Type:	DataImage5Copy
Origin Type:	Service
Generator EPA ID:	CAR000258905
Generator Name:	Cvs (Sis)
Generator Mail Street Number:	Not reported
Generator Mail Street 1:	6000 SEPULVEDA BLVD, SUITE B
Generator Mail Street 2:	Not reported
Generator Mail City:	CULVER CITY
Generator Mail State:	CA
Generator Mail Zip:	90230
Generator Location Street Number:	Not reported
Generator Location Street 1:	6000 Sepulveda Blvd, Suite B
Generator Location Street 2:	Not reported
Generator Location City:	Culver City
Generator Location Zip:	90230
Generator Location State:	CA
Generator Contact Company Name:	Not reported
Designated Facility EPA ID:	INR000110197
Designated Facility Name:	Stericycle Environmental Solutions, Inc. Indianapolis
Designated Facility Mail Street Number:	Not reported
Designated Facility Mail Street 1:	Not reported
Designated Facility Mail Street 2:	2770 Fortune Circle East
Designated Facility Mail City:	Indianapolis
Designated Facility Mail Zip:	46241
Designated Facility Mail State:	IN
Designated Facility Location Street Number:	Not reported
Designated Facility Location Street 1:	2770 Fortune Circle East
Designated Facility Location Street 2:	Not reported
Designated Facility Location City:	Indianapolis
Designated Facility Location Zip:	46241
Designated Facility Location State:	IN
Designated Facility Contact Company Name:	Not reported
Manifest Residue Indicator:	N
Rejection Indicator:	N

Federal Waste:

Manifest Tracking Number:	200152627CLE
Waste Line Number:	1
Federal Waste Code:	PHRM
Federal Waste: Phrm	

CVS (SIS) (Continued) **1018273713**

Manifest Tracking Number: 200152627CLE
Waste Line Number: 1
Federal Waste Code: U034
Federal Waste: ACETALDEHYDE, TRICHLORO- (OR) CHLORAL

State Waste:
Manifest Tracking Number: 200152627CLE
Waste Line Number: 1
State Waste Code Owner: CA
State Waste Code: 311
State Waste: Pharmaceutical waste

Transporter:
Manifest Tracking Number: 200152627CLE
Transporter Line Number: 1
Transporter EPA ID: MNS000110924
Transporter Name: Clean Earth Specialty Waste Solutions

Manifest Tracking Number: 200152627CLE
Transporter Line Number: 2
Transporter EPA ID: MOD095038998
Transporter Name: Tri-State Motor Transit, Co

Waste Line:
Manifest Tracking Number: 200152627CLE
Waste Line Number: 1
U.S. DOT Hazardous Indicator: Y
U.S. DOT ID Number: UN1851
U.S. DOT Description: Un2810, Waste Toxic, Liquids, Organic, N.O.S. (Chloral Hydrate), 6.1, Pg Ii, Erg#153
Non-Hazardous Waste Description: Not reported
Number of Containers: 1
Container Type Code: CF
Container Type Description: Fiber or plastic boxes, cartons, cases
Waste Quantity: 1
Quantity Unit of Measure Code: P
Quantity Unit of Measure Description: Pounds
Waste Quantity, in Tons: 0.0005
Acute Waste Quantity, in Tons: 0
Non-Acute Waste Quantity, in Tons: 0.0005
Waste Quantity, in Kilograms: 0.45351502
Acute Waste Quantity, in Kilograms: 0
Non-Acute Waste Quantity, in Kilorgrams: 0.45351502
Management Method Code: H141
Management Method Description: STORAGE, BULKING AND/OR TRANSFER OFF SITE
Waste Residue Indicator: N
Quantity Discrepancy Indicator: N
Waste Type Discrepancy Indicator: N
Waste Density: Not reported
Waste Density Unit of Measure Code: Not reported
Waste Density Unit of Measure Description: Not reported
Form Code: Not reported
Form Code Description: Not reported
Source Code: Not reported
Source Code Description: Not reported
Waste Minimization Code: Not reported

CVS (SIS) (Continued) **1018273713**

Waste Minimization Code Description: Not reported
Consent Number: Not reported
EPA Waste Indicator: Y

Click this hyperlink while viewing on your computer to access
23 additional US EManifest: record(s) in the EDR Site Report.

R152 **MITSUBISHI ELECTRIC** **RCRA NonGen / NLR** **1025858571**
NW **6000 SEPULVEDA BLVD** **CAC003039100**
1/8-1/4 **CULVER CITY, CA 90230**
0.213 mi.
1126 ft. **Site 17 of 27 in cluster R**

Relative: **Lower**
Actual: **27 ft.**

RCRA Listings:

Date Form Received by Agency:	20191017
Handler Name:	Mitsubishi Electric
Handler Address:	6000 Sepulveda Blvd
Handler City,State,Zip:	CULVER CITY, CA 90230-6421
EPA ID:	CAC003039100
Contact Name:	MITSUBISHI ELECTRIC
Contact Address:	5900 KATELLA AVE
Contact City,State,Zip:	CYPRESS, CA 90630
Contact Telephone:	714-220-4700
Contact Fax:	Not reported
Contact Email:	BETTY.WILSON@MEUS.MEA.COM
Contact Title:	Not reported
EPA Region:	09
Land Type:	Not reported
Federal Waste Generator Description:	Not a generator, verified
Non-Notifier:	Not reported
Biennial Report Cycle:	Not reported
Accessibility:	Not reported
Active Site Indicator:	Not reported
State District Owner:	Not reported
State District:	Not reported
Mailing Address:	5900 KATELLA AVE
Mailing City,State,Zip:	CYPRESS, CA 90630
Owner Name:	Mitsubishi Electric
Owner Type:	Other
Operator Name:	Mitsubishi Electric
Operator Type:	Other
Short-Term Generator Activity:	No
Importer Activity:	No
Mixed Waste Generator:	No
Transporter Activity:	No
Transfer Facility Activity:	No
Recycler Activity with Storage:	No
Small Quantity On-Site Burner Exemption:	No
Smelting Melting and Refining Furnace Exemption:	No
Underground Injection Control:	No
Off-Site Waste Receipt:	No
Universal Waste Indicator:	No
Universal Waste Destination Facility:	No
Federal Universal Waste:	No
Active Site State-Reg Handler:	---
Federal Facility Indicator:	Not reported
Hazardous Secondary Material Indicator:	N
Sub-Part K Indicator:	Not reported

MITSUBISHI ELECTRIC (Continued) **1025858571**

2018 GPRA Permit Baseline:	Not on the Baseline
2018 GPRA Renewals Baseline:	Not on the Baseline
202 GPRA Corrective Action Baseline:	No
Subject to Corrective Action Universe:	No
Non-TSDFs Where RCRA CA has Been Imposed Universe:	No
Corrective Action Priority Ranking:	No NCAPS ranking
Environmental Control Indicator:	No
Institutional Control Indicator:	No
Human Exposure Controls Indicator:	N/A
Groundwater Controls Indicator:	N/A
Significant Non-Complier Universe:	No
Unaddressed Significant Non-Complier Universe:	No
Addressed Significant Non-Complier Universe:	No
Significant Non-Complier With a Compliance Schedule Universe:	No
Financial Assurance Required:	Not reported
Handler Date of Last Change:	20191021
Recognized Trader-Importer:	No
Recognized Trader-Exporter:	No
Importer of Spent Lead Acid Batteries:	No
Exporter of Spent Lead Acid Batteries:	No
Recycler Activity Without Storage:	No
Manifest Broker:	No
Sub-Part P Indicator:	No

Handler - Owner Operator:

Owner/Operator Indicator:	Operator
Owner/Operator Name: MITSUBISHI ELECTRIC	
Legal Status:	Other
Date Became Current:	Not reported
Date Ended Current:	Not reported
Owner/Operator Address:	5900 KATELLA AVE
Owner/Operator City,State,Zip:	CYPRESS, CA 90630
Owner/Operator Telephone:	714-220-4700
Owner/Operator Telephone Ext:	Not reported
Owner/Operator Fax:	Not reported
Owner/Operator Email:	Not reported

Owner/Operator Indicator:	Owner
Owner/Operator Name: MITSUBISHI ELECTRIC	
Legal Status:	Other
Date Became Current:	Not reported
Date Ended Current:	Not reported
Owner/Operator Address:	5900 KATELLA AVE
Owner/Operator City,State,Zip:	CYPRESS, CA 90630
Owner/Operator Telephone:	714-220-4700
Owner/Operator Telephone Ext:	Not reported
Owner/Operator Fax:	Not reported
Owner/Operator Email:	Not reported

Historic Generators:

Receive Date:	20191017
Handler Name: MITSUBISHI ELECTRIC	
Federal Waste Generator Description:	Not a generator, verified
State District Owner:	Not reported
Large Quantity Handler of Universal Waste:	No

MITSUBISHI ELECTRIC (Continued) **1025858571**

Recognized Trader Importer:	No
Recognized Trader Exporter:	No
Spent Lead Acid Battery Importer:	No
Spent Lead Acid Battery Exporter:	No
Current Record:	Yes
Non Storage Recycler Activity:	Not reported
Electronic Manifest Broker:	Not reported

List of NAICS Codes and Descriptions:

NAICS Code:	425120
NAICS Description:	WHOLESALE TRADE AGENTS AND BROKERS

Facility Has Received Notices of Violations:

Violations:	No Violations Found

Evaluation Action Summary:

Evaluations:	No Evaluations Found

R153 **LUSH 322** **RCRA NonGen / NLR** **1027091238**
NW **6000 SEPULVEDA BLVD** **E MANIFEST** **CAL000464134**
1/8-1/4 **CULVER CITY, CA 90230**
0.213 mi.
1126 ft. **Site 18 of 27 in cluster R**

Relative: **Lower**

Actual: **27 ft.**

RCRA Listings:

Date Form Received by Agency:	20210721
Handler Name:	Lush 322
Handler Address:	6000 Sepulveda Blvd
Handler City,State,Zip:	CULVER CITY, CA 90230
EPA ID:	CAL000464134
Contact Name:	JESSICA OTTO
Contact Address:	800 CHURCH ST
Contact City,State,Zip:	LAKE ZURICH, IL 60047
Contact Telephone:	224-858-4583
Contact Fax:	Not reported
Contact Email:	JESSICA.OTTO@G2REV.COM
Contact Title:	Not reported
EPA Region:	09
Land Type:	Not reported
Federal Waste Generator Description:	Not a generator, verified
Non-Notifier:	Not reported
Biennial Report Cycle:	Not reported
Accessibility:	Not reported
Active Site Indicator:	Not reported
State District Owner:	Not reported
State District:	Not reported
Mailing Address:	800 CHURCH ST
Mailing City,State,Zip:	LAKE ZURICH, IL 60047
Owner Name:	Lush Cosmetics Llc
Owner Type:	Other
Operator Name:	Jessica Otto
Operator Type:	Other
Short-Term Generator Activity:	No
Importer Activity:	No
Mixed Waste Generator:	No

LUSH 322 (Continued) **1027091238**

Transporter Activity:	No
Transfer Facility Activity:	No
Recycler Activity with Storage:	No
Small Quantity On-Site Burner Exemption:	No
Smelting Melting and Refining Furnace Exemption:	No
Underground Injection Control:	No
Off-Site Waste Receipt:	No
Universal Waste Indicator:	No
Universal Waste Destination Facility:	No
Federal Universal Waste:	No
Active Site State-Reg Handler:	---
Federal Facility Indicator:	Not reported
Hazardous Secondary Material Indicator:	N
Sub-Part K Indicator:	Not reported
2018 GPRA Permit Baseline:	Not on the Baseline
2018 GPRA Renewals Baseline:	Not on the Baseline
202 GPRA Corrective Action Baseline:	No
Subject to Corrective Action Universe:	No
Non-TSDFs Where RCRA CA has Been Imposed Universe:	No
Corrective Action Priority Ranking:	No NCAPS ranking
Environmental Control Indicator:	No
Institutional Control Indicator:	No
Human Exposure Controls Indicator:	N/A
Groundwater Controls Indicator:	N/A
Significant Non-Complier Universe:	No
Unaddressed Significant Non-Complier Universe:	No
Addressed Significant Non-Complier Universe:	No
Significant Non-Complier With a Compliance Schedule Universe:	No
Financial Assurance Required:	Not reported
Handler Date of Last Change:	20211011
Recognized Trader-Importer:	No
Recognized Trader-Exporter:	No
Importer of Spent Lead Acid Batteries:	No
Exporter of Spent Lead Acid Batteries:	No
Recycler Activity Without Storage:	No
Manifest Broker:	No
Sub-Part P Indicator:	No

Handler - Owner Operator:

Owner/Operator Indicator:	Operator
Owner/Operator Name: JESSICA OTTO	
Legal Status:	Other
Date Became Current:	Not reported
Date Ended Current:	Not reported
Owner/Operator Address:	800 CHURCH ST
Owner/Operator City,State,Zip:	LAKE ZURICH, IL 60047
Owner/Operator Telephone:	224-858-4583
Owner/Operator Telephone Ext:	Not reported
Owner/Operator Fax:	Not reported
Owner/Operator Email:	Not reported

Owner/Operator Indicator:	Owner
Owner/Operator Name: LUSH COSMETICS LLC	
Legal Status:	Other
Date Became Current:	Not reported
Date Ended Current:	Not reported

LUSH 322 (Continued) **1027091238**

Owner/Operator Address: 8680 CAMBIE STREET
Owner/Operator City,State,Zip: VANCOUVER, BC V6P 6M9
Owner/Operator Telephone: 2248584583
Owner/Operator Telephone Ext: Not reported
Owner/Operator Fax: Not reported
Owner/Operator Email: Not reported

Historic Generators:
Receive Date: 20210721
Handler Name: LUSH 322
Federal Waste Generator Description: Not a generator, verified
State District Owner: Not reported
Large Quantity Handler of Universal Waste: No
Recognized Trader Importer: No
Recognized Trader Exporter: No
Spent Lead Acid Battery Importer: No
Spent Lead Acid Battery Exporter: No
Current Record: Yes
Non Storage Recycler Activity: No
Electronic Manifest Broker: No

List of NAICS Codes and Descriptions:
NAICS Code: 56299
NAICS Description: ALL OTHER WASTE MANAGEMENT SERVICES

Facility Has Received Notices of Violations:
Violations: No Violations Found

Evaluation Action Summary:
Evaluations: No Evaluations Found

E MANIFEST:
Manifest Tracking Number: 023379121JJK
Last Updated Date: 20220216
Shipped Date: 20220105
Received Date: 20220112
Manifest Status: Signed
Submission Type: DataImage5Copy
Origin Type: Web
Generator EPA ID: CAL000464134
Generator Name: Lush 322
Generator Mail Street Number: Not reported
Generator Mail Street 1: 6000 SEPULVEDA BLVD
Generator Mail Street 2: Not reported
Generator Mail City: CULVER CITY
Generator Mail State: CA
Generator Mail Zip: 90230
Generator Location Street Number: Not reported
Generator Location Street 1: 800 CHURCH ST
Generator Location Street 2: Not reported
Generator Location City: LAKE ZURICH
Generator Location Zip: 60047
Generator Location State: IL
Generator Contact Company Name: Not reported

LUSH 322 (Continued) **1027091238**

Designated Facility EPA ID:	CAD008252405
Designated Facility Name:	Pacific Resource Recovery Services Inc
Designated Facility Mail Street Number:	3150
Designated Facility Mail Street 1:	CA90023 CA037US 3150
Designated Facility Mail Street 2:	EAST PICO BLVD
Designated Facility Mail City:	LOS ANGELES
Designated Facility Mail Zip:	90023
Designated Facility Mail State:	CA
Designated Facility Location Street Number:	3150
Designated Facility Location Street 1:	EAST PICO BLVD
Designated Facility Location Street 2:	Not reported
Designated Facility Location City:	LOS ANGELES
Designated Facility Location Zip:	90023-0000
Designated Facility Location State:	CA
Designated Facility Contact Company Name:	Not reported
Manifest Residue Indicator:	N
Rejection Indicator:	N

Manifest Tracking Number:	024497353JJK
Last Updated Date:	20230308
Shipped Date:	20230131
Received Date:	20230208
Manifest Status:	Signed
Submission Type:	DataImage5Copy
Origin Type:	Web
Generator EPA ID:	CAL000464134
Generator Name:	Lush 322
Generator Mail Street Number:	Not reported
Generator Mail Street 1:	6000 SEPULVEDA BLVD
Generator Mail Street 2:	Not reported
Generator Mail City:	CULVER CITY
Generator Mail State:	CA
Generator Mail Zip:	90230
Generator Location Street Number:	Not reported
Generator Location Street 1:	800 CHURCH ST
Generator Location Street 2:	Not reported
Generator Location City:	LAKE ZURICH
Generator Location Zip:	60047
Generator Location State:	IL
Generator Contact Company Name:	Not reported
Designated Facility EPA ID:	CAD008252405
Designated Facility Name:	Pacific Resource Recovery Services Inc
Designated Facility Mail Street Number:	3150
Designated Facility Mail Street 1:	CA90023 CA037US 3150
Designated Facility Mail Street 2:	EAST PICO BLVD
Designated Facility Mail City:	LOS ANGELES
Designated Facility Mail Zip:	90023
Designated Facility Mail State:	CA
Designated Facility Location Street Number:	3150
Designated Facility Location Street 1:	EAST PICO BLVD
Designated Facility Location Street 2:	Not reported
Designated Facility Location City:	LOS ANGELES
Designated Facility Location Zip:	90023-0000
Designated Facility Location State:	CA
Designated Facility Contact Company Name:	Not reported
Manifest Residue Indicator:	N
Rejection Indicator:	N

LUSH 322 (Continued) **1027091238**

Manifest Tracking Number:	023380416JJK
Last Updated Date:	20211202
Shipped Date:	20211105
Received Date:	20211110
Manifest Status:	Signed
Submission Type:	DataImage5Copy
Origin Type:	Web
Generator EPA ID:	CAL000464134
Generator Name:	Lush 322
Generator Mail Street Number:	Not reported
Generator Mail Street 1:	6000 SEPULVEDA BLVD
Generator Mail Street 2:	Not reported
Generator Mail City:	CULVER CITY
Generator Mail State:	CA
Generator Mail Zip:	90230
Generator Location Street Number:	Not reported
Generator Location Street 1:	800 CHURCH ST
Generator Location Street 2:	Not reported
Generator Location City:	LAKE ZURICH
Generator Location Zip:	60047
Generator Location State:	IL
Generator Contact Company Name:	Not reported
Designated Facility EPA ID:	CAD008252405
Designated Facility Name:	Pacific Resource Recovery Services Inc
Designated Facility Mail Street Number:	3150
Designated Facility Mail Street 1:	CA90023 CA037US 3150
Designated Facility Mail Street 2:	EAST PICO BLVD
Designated Facility Mail City:	LOS ANGELES
Designated Facility Mail Zip:	90023
Designated Facility Mail State:	CA
Designated Facility Location Street Number:	3150
Designated Facility Location Street 1:	EAST PICO BLVD
Designated Facility Location Street 2:	Not reported
Designated Facility Location City:	LOS ANGELES
Designated Facility Location Zip:	90023-0000
Designated Facility Location State:	CA
Designated Facility Contact Company Name:	Not reported
Manifest Residue Indicator:	N
Rejection Indicator:	N

Manifest Tracking Number:	023381094JJK
Last Updated Date:	20220418
Shipped Date:	20220330
Received Date:	20220406
Manifest Status:	Signed
Submission Type:	DataImage5Copy
Origin Type:	Web
Generator EPA ID:	CAL000464134
Generator Name:	Lush 322
Generator Mail Street Number:	Not reported
Generator Mail Street 1:	6000 SEPULVEDA BLVD
Generator Mail Street 2:	Not reported
Generator Mail City:	CULVER CITY
Generator Mail State:	CA
Generator Mail Zip:	90230
Generator Location Street Number:	Not reported
Generator Location Street 1:	800 CHURCH ST

LUSH 322 (Continued) **1027091238**

Generator Location Street 2:	Not reported
Generator Location City:	LAKE ZURICH
Generator Location Zip:	60047
Generator Location State:	IL
Generator Contact Company Name:	Not reported
Designated Facility EPA ID:	CAD008252405
Designated Facility Name:	Pacific Resource Recovery Services Inc
Designated Facility Mail Street Number:	3150
Designated Facility Mail Street 1:	CA90023 CA037US 3150
Designated Facility Mail Street 2:	EAST PICO BLVD
Designated Facility Mail City:	LOS ANGELES
Designated Facility Mail Zip:	90023
Designated Facility Mail State:	CA
Designated Facility Location Street Number:	3150
Designated Facility Location Street 1:	EAST PICO BLVD
Designated Facility Location Street 2:	Not reported
Designated Facility Location City:	LOS ANGELES
Designated Facility Location Zip:	90023-0000
Designated Facility Location State:	CA
Designated Facility Contact Company Name:	Not reported
Manifest Residue Indicator:	N
Rejection Indicator:	N

Manifest Tracking Number:	023875971JJK
Last Updated Date:	20220705
Shipped Date:	20220601
Received Date:	20220608
Manifest Status:	Signed
Submission Type:	DataImage5Copy
Origin Type:	Web
Generator EPA ID:	CAL000464134
Generator Name:	Lush 322
Generator Mail Street Number:	Not reported
Generator Mail Street 1:	6000 SEPULVEDA BLVD
Generator Mail Street 2:	Not reported
Generator Mail City:	CULVER CITY
Generator Mail State:	CA
Generator Mail Zip:	90230
Generator Location Street Number:	Not reported
Generator Location Street 1:	800 CHURCH ST
Generator Location Street 2:	Not reported
Generator Location City:	LAKE ZURICH
Generator Location Zip:	60047
Generator Location State:	IL
Generator Contact Company Name:	Not reported
Designated Facility EPA ID:	CAD008252405
Designated Facility Name:	Pacific Resource Recovery Services Inc
Designated Facility Mail Street Number:	3150
Designated Facility Mail Street 1:	CA90023 CA037US 3150
Designated Facility Mail Street 2:	EAST PICO BLVD
Designated Facility Mail City:	LOS ANGELES
Designated Facility Mail Zip:	90023
Designated Facility Mail State:	CA
Designated Facility Location Street Number:	3150
Designated Facility Location Street 1:	EAST PICO BLVD
Designated Facility Location Street 2:	Not reported
Designated Facility Location City:	LOS ANGELES

LUSH 322 (Continued) **1027091238**

Designated Facility Location Zip:	90023-0000
Designated Facility Location State:	CA
Designated Facility Contact Company Name:	Not reported
Manifest Residue Indicator:	N
Rejection Indicator:	N
Manifest Tracking Number:	023876264JJK
Last Updated Date:	20220802
Shipped Date:	20220630
Received Date:	20220706
Manifest Status:	Signed
Submission Type:	DataImage5Copy
Origin Type:	Web
Generator EPA ID:	CAL000464134
Generator Name:	Lush 322
Generator Mail Street Number:	Not reported
Generator Mail Street 1:	6000 SEPULVEDA BLVD
Generator Mail Street 2:	Not reported
Generator Mail City:	CULVER CITY
Generator Mail State:	CA
Generator Mail Zip:	90230
Generator Location Street Number:	Not reported
Generator Location Street 1:	800 CHURCH ST
Generator Location Street 2:	Not reported
Generator Location City:	LAKE ZURICH
Generator Location Zip:	60047
Generator Location State:	IL
Generator Contact Company Name:	Not reported
Designated Facility EPA ID:	CAD008252405
Designated Facility Name:	Pacific Resource Recovery Services Inc
Designated Facility Mail Street Number:	3150
Designated Facility Mail Street 1:	CA90023 CA037US 3150
Designated Facility Mail Street 2:	EAST PICO BLVD
Designated Facility Mail City:	LOS ANGELES
Designated Facility Mail Zip:	90023
Designated Facility Mail State:	CA
Designated Facility Location Street Number:	3150
Designated Facility Location Street 1:	EAST PICO BLVD
Designated Facility Location Street 2:	Not reported
Designated Facility Location City:	LOS ANGELES
Designated Facility Location Zip:	90023-0000
Designated Facility Location State:	CA
Designated Facility Contact Company Name:	Not reported
Manifest Residue Indicator:	N
Rejection Indicator:	N
Manifest Tracking Number:	023877592JJK
Last Updated Date:	20221024
Shipped Date:	20220912
Received Date:	20220921
Manifest Status:	Signed
Submission Type:	DataImage5Copy
Origin Type:	Web
Generator EPA ID:	CAL000464134
Generator Name:	Lush 322
Generator Mail Street Number:	Not reported
Generator Mail Street 1:	6000 SEPULVEDA BLVD

LUSH 322 (Continued) **1027091238**

Generator Mail Street 2:	Not reported
Generator Mail City:	CULVER CITY
Generator Mail State:	CA
Generator Mail Zip:	90230
Generator Location Street Number:	Not reported
Generator Location Street 1:	800 CHURCH ST
Generator Location Street 2:	Not reported
Generator Location City:	LAKE ZURICH
Generator Location Zip:	60047
Generator Location State:	IL
Generator Contact Company Name:	Not reported
Designated Facility EPA ID:	CAD008252405
Designated Facility Name:	Pacific Resource Recovery Services Inc
Designated Facility Mail Street Number:	3150
Designated Facility Mail Street 1:	CA90023 CA037US 3150
Designated Facility Mail Street 2:	EAST PICO BLVD
Designated Facility Mail City:	LOS ANGELES
Designated Facility Mail Zip:	90023
Designated Facility Mail State:	CA
Designated Facility Location Street Number:	3150
Designated Facility Location Street 1:	EAST PICO BLVD
Designated Facility Location Street 2:	Not reported
Designated Facility Location City:	LOS ANGELES
Designated Facility Location Zip:	90023-0000
Designated Facility Location State:	CA
Designated Facility Contact Company Name:	Not reported
Manifest Residue Indicator:	N
Rejection Indicator:	N

Manifest Tracking Number:	023877759JJK
Last Updated Date:	20220901
Shipped Date:	20220725
Received Date:	20220803
Manifest Status:	Signed
Submission Type:	DataImage5Copy
Origin Type:	Web
Generator EPA ID:	CAL000464134
Generator Name:	Lush 322
Generator Mail Street Number:	Not reported
Generator Mail Street 1:	6000 SEPULVEDA BLVD
Generator Mail Street 2:	Not reported
Generator Mail City:	CULVER CITY
Generator Mail State:	CA
Generator Mail Zip:	90230
Generator Location Street Number:	Not reported
Generator Location Street 1:	800 CHURCH ST
Generator Location Street 2:	Not reported
Generator Location City:	LAKE ZURICH
Generator Location Zip:	60047
Generator Location State:	IL
Generator Contact Company Name:	Not reported
Designated Facility EPA ID:	CAD008252405
Designated Facility Name:	Pacific Resource Recovery Services Inc
Designated Facility Mail Street Number:	3150
Designated Facility Mail Street 1:	CA90023 CA037US 3150
Designated Facility Mail Street 2:	EAST PICO BLVD
Designated Facility Mail City:	LOS ANGELES

LUSH 322 (Continued) **1027091238**

Designated Facility Mail Zip:	90023
Designated Facility Mail State:	CA
Designated Facility Location Street Number:	3150
Designated Facility Location Street 1:	EAST PICO BLVD
Designated Facility Location Street 2:	Not reported
Designated Facility Location City:	LOS ANGELES
Designated Facility Location Zip:	90023-0000
Designated Facility Location State:	CA
Designated Facility Contact Company Name:	Not reported
Manifest Residue Indicator:	N
Rejection Indicator:	N

State Waste:

Manifest Tracking Number:	023877759JJK
Waste Line Number:	1
State Waste Code Owner:	CA
State Waste Code:	331
State Waste:	Off-specification, aged, or surplus organics

Transporter:

Manifest Tracking Number:	023877759JJK
Transporter Line Number:	1
Transporter EPA ID:	CAR000172189
Transporter Name:	Amberwick Corporation

Waste Line:

Manifest Tracking Number:	023877759JJK
Waste Line Number:	1
U.S. DOT Hazardous Indicator:	N
U.S. DOT ID Number:	Not reported
U.S. DOT Description:	Not reported
Non-Hazardous Waste Description:	NON-RCRA HAZARDOUS WASTE LIQUID (COSMETIC PRODUCTS)
Number of Containers:	1
Container Type Code:	DF
Container Type Description:	Fiberboard or plastic drums, barrels, kegs
Waste Quantity:	120
Quantity Unit of Measure Code:	P
Quantity Unit of Measure Description:	Pounds
Waste Quantity, in Tons:	0.06
Acute Waste Quantity, in Tons:	0
Non-Acute Waste Quantity, in Tons:	0.06
Waste Quantity, in Kilograms:	54.4218
Acute Waste Quantity, in Kilograms:	0
Non-Acute Waste Quantity, in Kilorgrams:	54.4218
Management Method Code:	H141
Management Method Description:	STORAGE, BULKING AND/OR TRANSFER OFF SITE
Waste Residue Indicator:	N
Quantity Discrepancy Indicator:	N
Waste Type Discrepancy Indicator:	N
Waste Density:	Not reported
Waste Density Unit of Measure Code:	Not reported
Waste Density Unit of Measure Description:	Not reported
Form Code:	Not reported
Form Code Description:	Not reported
Source Code:	Not reported
Source Code Description:	Not reported

LUSH 322 (Continued) **1027091238**

Waste Minimization Code:	Not reported
Waste Minimization Code Description:	Not reported
Consent Number:	Not reported
EPA Waste Indicator:	N

R154 **OLD NAVY 3497** **RCRA NonGen / NLR** **1024874846**
NW **6000 SEPULVEDA BLVD** **CAL000443504**
1/8-1/4 **CULVER CITY, CA 90230**
0.213 mi.
1126 ft. **Site 19 of 27 in cluster R**

Relative: **Lower**
Actual: **27 ft.**

RCRA Listings:

Date Form Received by Agency:	20190212
Handler Name:	Old Navy 3497
Handler Address:	6000 Sepulveda Blvd
Handler City,State,Zip:	CULVER CITY, CA 90230
EPA ID:	CAL000443504
Contact Name:	JESSICA OTTO
Contact Address:	8585 PYOTT RD STE 100
Contact City,State,Zip:	LAKE IN THE HILLS, IL 60156
Contact Telephone:	224-858-4583
Contact Fax:	612-486-9265
Contact Email:	JESSICA.OTT@G2REV.COM
Contact Title:	Not reported
EPA Region:	09
Land Type:	Not reported
Federal Waste Generator Description:	Not a generator, verified
Non-Notifier:	Not reported
Biennial Report Cycle:	Not reported
Accessibility:	Not reported
Active Site Indicator:	Handler Activities
State District Owner:	Not reported
State District:	Not reported
Mailing Address:	8585 PYOTT RD STE 100
Mailing City,State,Zip:	LAKE IN THE HILLS, IL 60156
Owner Name:	Gap Inc
Owner Type:	Other
Operator Name:	Jessica Otto
Operator Type:	Other
Short-Term Generator Activity:	No
Importer Activity:	No
Mixed Waste Generator:	No
Transporter Activity:	No
Transfer Facility Activity:	No
Recycler Activity with Storage:	No
Small Quantity On-Site Burner Exemption:	No
Smelting Melting and Refining Furnace Exemption:	No
Underground Injection Control:	No
Off-Site Waste Receipt:	No
Universal Waste Indicator:	Yes
Universal Waste Destination Facility:	Yes
Federal Universal Waste:	No
Active Site State-Reg Handler:	---
Federal Facility Indicator:	Not reported
Hazardous Secondary Material Indicator:	N
Sub-Part K Indicator:	Not reported
2018 GPRA Permit Baseline:	Not on the Baseline
2018 GPRA Renewals Baseline:	Not on the Baseline

OLD NAVY 3497 (Continued) **1024874846**

202 GPRA Corrective Action Baseline:	No
Subject to Corrective Action Universe:	No
Non-TSDFs Where RCRA CA has Been Imposed Universe:	No
Corrective Action Priority Ranking:	No NCAPS ranking
Environmental Control Indicator:	No
Institutional Control Indicator:	No
Human Exposure Controls Indicator:	N/A
Groundwater Controls Indicator:	N/A
Significant Non-Complier Universe:	No
Unaddressed Significant Non-Complier Universe:	No
Addressed Significant Non-Complier Universe:	No
Significant Non-Complier With a Compliance Schedule Universe:	No
Financial Assurance Required:	Not reported
Handler Date of Last Change:	20190222
Recognized Trader-Importer:	No
Recognized Trader-Exporter:	No
Importer of Spent Lead Acid Batteries:	No
Exporter of Spent Lead Acid Batteries:	No
Recycler Activity Without Storage:	No
Manifest Broker:	No
Sub-Part P Indicator:	No

Handler - Owner Operator:

Owner/Operator Indicator:	Owner
Owner/Operator Name: GAP INC	
Legal Status:	Other
Date Became Current:	Not reported
Date Ended Current:	Not reported
Owner/Operator Address:	TWO FOLSOM ST
Owner/Operator City,State,Zip:	SAN FRANCISCO, CA 95105
Owner/Operator Telephone:	415-427-2888
Owner/Operator Telephone Ext:	Not reported
Owner/Operator Fax:	Not reported
Owner/Operator Email:	Not reported

Owner/Operator Indicator:	Operator
Owner/Operator Name: JESSICA OTTO	
Legal Status:	Other
Date Became Current:	Not reported
Date Ended Current:	Not reported
Owner/Operator Address:	8585 PYOTT RD STE 100
Owner/Operator City,State,Zip:	LAKE IN THE HILLS, IL 60156
Owner/Operator Telephone:	224-858-4583
Owner/Operator Telephone Ext:	Not reported
Owner/Operator Fax:	Not reported
Owner/Operator Email:	Not reported

Historic Generators:

Receive Date:	20190212
Handler Name: OLD NAVY 3497	
Federal Waste Generator Description:	Not a generator, verified
State District Owner:	Not reported
Large Quantity Handler of Universal Waste:	No
Recognized Trader Importer:	No
Recognized Trader Exporter:	No

OLD NAVY 3497 (Continued) **1024874846**

Spent Lead Acid Battery Importer: No
Spent Lead Acid Battery Exporter: No
Current Record: Yes
Non Storage Recycler Activity: Not reported
Electronic Manifest Broker: Not reported

List of NAICS Codes and Descriptions:
NAICS Code: 448140
NAICS Description: FAMILY CLOTHING STORES

Facility Has Received Notices of Violations:
Violations: No Violations Found

Evaluation Action Summary:
Evaluations: No Evaluations Found

R155 **TARGET STORE NO 2632** **CERS HAZ WASTE** **S113803703**
NW **6000 SEPULVEDA BLVD** **HWTS** **N/A**
1/8-1/4 **CULVER CITY, CA 90230** **HAZNET**
0.213 mi. **CERS**
1126 ft. **Site 20 of 27 in cluster R**

Relative: **Lower**
Actual: **27 ft.**

CERS HAZ WASTE:
Name: SEPHORA 738
Address: 6000 SEPULVEDA BLVD STE 1341
City,State,Zip: CULVER CITY, CA 90230
Site ID: 357744
CERS ID: 10643059
CERS Description: Hazardous Waste Generator

Name: CVS PHARMACY #17595
Address: 6000 SEPULVEDA BLVD STE A
City,State,Zip: CULVER CITY, CA 90230
Site ID: 367025
CERS ID: 10666408
CERS Description: Hazardous Waste Generator

Name: ULTA BEAUTY #562 (CULVER CITY, CA)
Address: 6000 SEPULVEDA BLVD
City,State,Zip: CULVER CITY, CA 90230
Site ID: 374227
CERS ID: 10684885
CERS Description: Hazardous Waste Generator

Name: TARGET T2632
Address: 6000 SEPULVEDA BLVD # 2250
City,State,Zip: CULVER CITY, CA 90230
Site ID: 159797
CERS ID: 10309192
CERS Description: Hazardous Waste Generator

Name: VICTORIA SECRET STORE #1644
Address: 6000 SEPULVEDA BLVD STE 1440
City,State,Zip: CULVER CITY, CA 90230
Site ID: 427514

TARGET STORE NO 2632 (Continued) **S113803703**

CERS ID: 10746325
CERS Description: Hazardous Waste Generator

Name: VICTORIA SECRET STORE #721
Address: 6000 SEPULVEDA BLVD STE C4
City,State,Zip: CULVER CITY, CA 90230
Site ID: 427561
CERS ID: 10746331
CERS Description: Hazardous Waste Generator

Name: NORDSTROM RACK CULVER CITY
Address: 6000 SEPULVEDA BLVD
City,State,Zip: CULVER CITY, CA 90230
Site ID: 433661
CERS ID: 10688839
CERS Description: Hazardous Waste Generator

Name: BEST BUY #1510
Address: 6000 SEPULVEDA BLVD
City,State,Zip: CULVER CITY, CA 90230
Site ID: 420836
CERS ID: 10732348
CERS Description: Hazardous Waste Generator

Name: EXPRESS 2017
Address: 6000 SEPULVEDA BLVD
City,State,Zip: CULVER CITY, CA 90230
Site ID: 421980
CERS ID: 10735261
CERS Description: Hazardous Waste Generator

HWTS:
Name: TARGET STORE T2632
Address: 6000 SEPULVEDA BLVD
Address 2: Not reported
City,State,Zip: CULVER CITY, CA 90230
EPA ID: CAR000218578
Inactive Date: Not reported
Create Date: 05/17/2011
Last Act Date: Not reported
Mailing Name: Not reported
Mailing Address: PO BOX 111
Mailing Address 2: Not reported
Mailing City,State,Zip: MINNEAPOLIS, MN 55440-0111
Owner Name: TARGET CORPORATION
Owner Address: PO BOX 111
Owner Address 2: Not reported
Owner City,State,Zip: MINNEAPOLIS, MN 55440-0111
Owner Phone: Not reported
Owner Fax: Not reported
Contact Name: STEVE MUSSER
Contact Address: PO BOX 111
Contact Address 2: Not reported
City,State,Zip: MINNEAPOLIS, MN 55440
Contact Phone: Not reported
Contact Fax: Not reported
Facility Status: Active

TARGET STORE NO 2632 (Continued) **S113803703**

Facility Type: PERMANENT
Category: FEDERAL
Latitude: 33.98532
Longitude: -118.39566

Name: EXPRESS 2017
Address: 6000 SEPULVEDA BLVD
Address 2: Not reported
City,State,Zip: CULVER CITY, CA 90230
EPA ID: CAL000426405
Inactive Date: Not reported
Create Date: 03/29/2017
Last Act Date: Not reported
Mailing Name: Not reported
Mailing Address: 800 CHURCH STREET
Mailing Address 2: Not reported
Mailing City,State,Zip: LAKE ZURICH, IL 600470000
Owner Name: EXPRESS FASHION OPERATIONS LLC
Owner Address: 1 EXPRESS DR
Owner Address 2: Not reported
Owner City,State,Zip: COLUMBUS, OH 43230
Owner Phone: Not reported
Owner Fax: Not reported
Contact Name: JESSICA OTTO
Contact Address: 800 CHURCH STREET
Contact Address 2: Not reported
City,State,Zip: LAKE ZURICH, IL 60047
Contact Phone: Not reported
Contact Fax: Not reported
Facility Status: Active
Facility Type: PERMANENT
Category: STATE
Latitude: 33.98535722
Longitude: -118.3956603

NAICS:

EPA ID: CAL000426405
Create Date: 2017-03-29 15:53:28.957
NAICS Code: 44812
NAICS Description: Womens Clothing Stores
Issued EPA ID Date: 2017-03-29 15:53:28.95700
Inactive Date: Not reported
Facility Name: EXPRESS 2017
Facility Address: 6000 sepulveda blvd
Facility Address 2: Not reported
Facility City: CULVER CITY
Facility County: Not reported
Facility State: CA
Facility Zip: 90230

HAZNET:

Name: TARGET STORE T2632
Address: 6000 SEPULVEDA BLVD
Address 2: Not reported
City,State,Zip: CULVER CITY, CA 90230
Contact: STEVE MUSSER

TARGET STORE NO 2632 (Continued) **S113803703**

Telephone: 8005872228
Mailing Name: Not reported
Mailing Address: PO BOX 111

Year: 2021
Gepaid: CAR000218578
TSD EPA ID: CAD044429835
CA Waste Code: 331 - Off-specification, aged or surplus organics
Disposal Method: H141 - Storage, Bulking, And/Or Transfer Off Site--No Treatment/Reovery (H010-H129) Or (H131-H135)
Tons: 7.383

Year: 2021
Gepaid: CAR000218578
TSD EPA ID: CAD044429835
CA Waste Code: 791 - Liquids with pH <= 2
Disposal Method: H141 - Storage, Bulking, And/Or Transfer Off Site--No Treatment/Reovery (H010-H129) Or (H131-H135)
Tons: 0.0575

Year: 2021
Gepaid: CAR000218578
TSD EPA ID: CAD044429835
CA Waste Code: 141 - Off-specification, aged or surplus inorganics
Disposal Method: H141 - Storage, Bulking, And/Or Transfer Off Site--No Treatment/Reovery (H010-H129) Or (H131-H135)
Tons: 0.071

Year: 2021
Gepaid: CAR000218578
TSD EPA ID: CAD044429835
CA Waste Code: 122 - Alkaline solution without metals pH >= 12.5
Disposal Method: H141 - Storage, Bulking, And/Or Transfer Off Site--No Treatment/Reovery (H010-H129) Or (H131-H135)
Tons: 1.1

Year: 2021
Gepaid: CAR000218578
TSD EPA ID: CAD044429835
CA Waste Code: 135 - Unspecified aqueous solution
Disposal Method: H141 - Storage, Bulking, And/Or Transfer Off Site--No Treatment/Reovery (H010-H129) Or (H131-H135)
Tons: 0.1255

Year: 2021
Gepaid: CAR000218578
TSD EPA ID: CAD044429835
CA Waste Code: 181 - Other inorganic solid waste
Disposal Method: H141 - Storage, Bulking, And/Or Transfer Off Site--No Treatment/Reovery (H010-H129) Or (H131-H135)
Tons: 0.0155

Year: 2021
Gepaid: CAR000218578
TSD EPA ID: CAD044429835
CA Waste Code: 792 - Liquids with pH <= 2 with metals
Disposal Method: H141 - Storage, Bulking, And/Or Transfer Off Site--No

TARGET STORE NO 2632 (Continued) **S113803703**

	Treatment/Reovery (H010-H129) Or (H131-H135)
Tons:	0.03
Year:	2020
Gepaid:	CAR000218578
TSD EPA ID:	UTD981552177
CA Waste Code:	141 - Off-specification, aged or surplus inorganics
Disposal Method:	H141 - Storage, Bulking, And/Or Transfer Off Site--No Treatment/Reovery (H010-H129) Or (H131-H135)
Tons:	0.02
Year:	2020
Gepaid:	CAR000218578
TSD EPA ID:	UTD981552177
CA Waste Code:	331 - Off-specification, aged or surplus organics
Disposal Method:	H141 - Storage, Bulking, And/Or Transfer Off Site--No Treatment/Reovery (H010-H129) Or (H131-H135)
Tons:	1.806
Year:	2020
Gepaid:	CAR000218578
TSD EPA ID:	CAD044429835
CA Waste Code:	181 - Other inorganic solid waste
Disposal Method:	H141 - Storage, Bulking, And/Or Transfer Off Site--No Treatment/Reovery (H010-H129) Or (H131-H135)
Tons:	0.0035

Click this hyperlink while viewing on your computer to access
78 additional CA HAZNET: record(s) in the EDR Site Report.

Additional Information:

Year:	2021
EM Manifest ID:	Not reported
Shipment Date:	9/30/2020
Shipment Date:	9/30/2020
Receipt Date:	10/13/2020
Manifest Number:	014783087FLE
Generator EPA ID:	CAR000218578
Name:	TARGET 2632
Address:	6000?SEPULVEDA?BLVD?STE?2250
Address 2:	Not reported
City,State,Zip:	CULVER?CITY, CA 90230
Telephone:	Not reported
Contact:	Receiving Team Member
Contact Telephone:	310-754-4614
Contact Email:	t2632.inboundtl@target.com
Transporter 1 EPA ID:	MAD039322250
Transporter Name:	Clean Harbors Environmental Services, Inc.
Transporter 1 Emergency Number:	Not reported
Transporter 2 EPA ID:	MOD095038998
Transporter Name 2:	Tri State Motor Transit
Transporter 2 Emergency Number:	Not reported
TSDF EPA ID:	UTD981552177
TSDF Name:	Clean Harbors Aragonite LLC
TSDF Address 1:	11600 North Aptus Road
TSDF Address 2:	Not reported

TARGET STORE NO 2632 (Continued) **S113803703**

TSDF City,State,Zip:	Grantsville, UT 84029
TSDF Telephone:	Not reported
TSDFA EPA ID:	Not reported
Waste Code Description:	331 - Not reported
RCRA Code:	Not reported
Meth Code:	H141 - Not reported
Quantity Tons:	0.115
Waste Quantity:	230
Quantity Unit:	P
Year:	2021
EM Manifest ID:	Not reported
Shipment Date:	9/30/2020
Shipment Date:	9/30/2020
Receipt Date:	10/13/2020
Manifest Number:	014783087FLE
Generator EPA ID:	CAR000218578
Name:	TARGET 2632
Address:	6000?SEPULVEDA?BLVD?STE?2250
Address 2:	Not reported
City,State,Zip:	CULVER?CITY, CA 90230
Telephone:	Not reported
Contact:	Receiving Team Member
Contact Telephone:	310-754-4614
Contact Email:	t2632.inboundtl@target.com
Transporter 1 EPA ID:	MAD039322250
Transporter Name:	Clean Harbors Environmental Services, Inc.
Transporter 1 Emergency Number:	Not reported
Transporter 2 EPA ID:	MOD095038998
Transporter Name 2:	Tri State Motor Transit
Transporter 2 Emergency Number:	Not reported
TSDF EPA ID:	UTD981552177
TSDF Name:	Clean Harbors Aragonite LLC
TSDF Address 1:	11600 North Aptus Road
TSDF Address 2:	Not reported
TSDF City,State,Zip:	Grantsville, UT 84029
TSDF Telephone:	Not reported
TSDFA EPA ID:	Not reported
Waste Code Description:	331 - Not reported
RCRA Code:	P075
Meth Code:	H040 - Not reported
Quantity Tons:	0.0035
Waste Quantity:	7
Quantity Unit:	P
Year:	2021
EM Manifest ID:	Not reported
Shipment Date:	9/30/2020
Shipment Date:	9/30/2020
Receipt Date:	10/13/2020
Manifest Number:	014783087FLE
Generator EPA ID:	CAR000218578
Name:	TARGET 2632
Address:	6000?SEPULVEDA?BLVD?STE?2250
Address 2:	Not reported
City,State,Zip:	CULVER?CITY, CA 90230
Telephone:	Not reported

TARGET STORE NO 2632 (Continued) **S113803703**

Contact:	Receiving Team Member
Contact Telephone:	310-754-4614
Contact Email:	t2632.inboundtl@target.com
Transporter 1 EPA ID:	MAD039322250
Transporter Name:	Clean Harbors Environmental Services, Inc.
Transporter 1 Emergency Number:	Not reported
Transporter 2 EPA ID:	MOD095038998
Transporter Name 2:	Tri State Motor Transit
Transporter 2 Emergency Number:	Not reported
TSDF EPA ID:	UTD981552177
TSDF Name:	Clean Harbors Aragonite LLC
TSDF Address 1:	11600 North Aptus Road
TSDF Address 2:	Not reported
TSDF City,State,Zip:	Grantsville, UT 84029
TSDF Telephone:	Not reported
TSDFA EPA ID:	Not reported
Waste Code Description:	331 - Not reported
RCRA Code:	D001
Meth Code:	H040 - Not reported
Quantity Tons:	0.0285
Waste Quantity:	57
Quantity Unit:	P

Year:	2021
EM Manifest ID:	Not reported
Shipment Date:	9/30/2020
Shipment Date:	9/30/2020
Receipt Date:	10/13/2020
Manifest Number:	014783087FLE
Generator EPA ID:	CAR000218578
Name:	TARGET 2632
Address:	6000?SEPULVEDA?BLVD?STE?2250
Address 2:	Not reported
City,State,Zip:	CULVER?CITY, CA 90230
Telephone:	Not reported
Contact:	Receiving Team Member
Contact Telephone:	310-754-4614
Contact Email:	t2632.inboundtl@target.com
Transporter 1 EPA ID:	MAD039322250
Transporter Name:	Clean Harbors Environmental Services, Inc.
Transporter 1 Emergency Number:	Not reported
Transporter 2 EPA ID:	MOD095038998
Transporter Name 2:	Tri State Motor Transit
Transporter 2 Emergency Number:	Not reported
TSDF EPA ID:	UTD981552177
TSDF Name:	Clean Harbors Aragonite LLC
TSDF Address 1:	11600 North Aptus Road
TSDF Address 2:	Not reported
TSDF City,State,Zip:	Grantsville, UT 84029
TSDF Telephone:	Not reported
TSDFA EPA ID:	Not reported
Waste Code Description:	331 - Not reported
RCRA Code:	Not reported
Meth Code:	H141 - Not reported
Quantity Tons:	0.0935
Waste Quantity:	187
Quantity Unit:	P

TARGET STORE NO 2632 (Continued) **S113803703**

Year:	2021
EM Manifest ID:	Not reported
Shipment Date:	9/30/2020
Shipment Date:	9/30/2020
Receipt Date:	10/13/2020
Manifest Number:	014783087FLE
Generator EPA ID:	CAR000218578
Name:	TARGET 2632
Address:	6000?SEPULVEDA?BLVD?STE?2250
Address 2:	Not reported
City,State,Zip:	CULVER?CITY, CA 90230
Telephone:	Not reported
Contact:	Receiving Team Member
Contact Telephone:	310-754-4614
Contact Email:	t2632.inboundtl@target.com
Transporter 1 EPA ID:	MAD039322250
Transporter Name:	Clean Harbors Environmental Services, Inc.
Transporter 1 Emergency Number:	Not reported
Transporter 2 EPA ID:	MOD095038998
Transporter Name 2:	Tri State Motor Transit
Transporter 2 Emergency Number:	Not reported
TSDF EPA ID:	UTD981552177
TSDF Name:	Clean Harbors Aragonite LLC
TSDF Address 1:	11600 North Aptus Road
TSDF Address 2:	Not reported
TSDF City,State,Zip:	Grantsville, UT 84029
TSDF Telephone:	Not reported
TSDFA EPA ID:	Not reported
Waste Code Description:	331 - Not reported
RCRA Code:	Not reported
Meth Code:	H141 - Not reported
Quantity Tons:	0.003
Waste Quantity:	6
Quantity Unit:	P

Year:	2021
EM Manifest ID:	Not reported
Shipment Date:	9/30/2020
Shipment Date:	9/30/2020
Receipt Date:	10/13/2020
Manifest Number:	014783087FLE
Generator EPA ID:	CAR000218578
Name:	TARGET 2632
Address:	6000?SEPULVEDA?BLVD?STE?2250
Address 2:	Not reported
City,State,Zip:	CULVER?CITY, CA 90230
Telephone:	Not reported
Contact:	Receiving Team Member
Contact Telephone:	310-754-4614
Contact Email:	t2632.inboundtl@target.com
Transporter 1 EPA ID:	MAD039322250
Transporter Name:	Clean Harbors Environmental Services, Inc.
Transporter 1 Emergency Number:	Not reported
Transporter 2 EPA ID:	MOD095038998
Transporter Name 2:	Tri State Motor Transit
Transporter 2 Emergency Number:	Not reported
TSDF EPA ID:	UTD981552177

TARGET STORE NO 2632 (Continued) **S113803703**

TSDF Name:	Clean Harbors Aragonite LLC
TSDF Address 1:	11600 North Aptus Road
TSDF Address 2:	Not reported
TSDF City,State,Zip:	Grantsville, UT 84029
TSDF Telephone:	Not reported
TSDFA EPA ID:	Not reported
Waste Code Description:	122 - Not reported
RCRA Code:	D002
Meth Code:	H040 - Not reported
Quantity Tons:	0.0175
Waste Quantity:	35
Quantity Unit:	P
Year:	2021
EM Manifest ID:	Not reported
Shipment Date:	9/30/2020
Shipment Date:	9/30/2020
Receipt Date:	10/13/2020
Manifest Number:	014783087FLE
Generator EPA ID:	CAR000218578
Name:	TARGET 2632
Address:	6000?SEPULVEDA?BLVD?STE?2250
Address 2:	Not reported
City,State,Zip:	CULVER?CITY, CA 90230
Telephone:	Not reported
Contact:	Receiving Team Member
Contact Telephone:	310-754-4614
Contact Email:	t2632.inboundtl@target.com
Transporter 1 EPA ID:	MAD039322250
Transporter Name:	Clean Harbors Environmental Services, Inc.
Transporter 1 Emergency Number:	Not reported
Transporter 2 EPA ID:	MOD095038998
Transporter Name 2:	Tri State Motor Transit
Transporter 2 Emergency Number:	Not reported
TSDF EPA ID:	UTD981552177
TSDF Name:	Clean Harbors Aragonite LLC
TSDF Address 1:	11600 North Aptus Road
TSDF Address 2:	Not reported
TSDF City,State,Zip:	Grantsville, UT 84029
TSDF Telephone:	Not reported
TSDFA EPA ID:	Not reported
Waste Code Description:	331 - Not reported
RCRA Code:	D001,D035
Meth Code:	H141 - Not reported
Quantity Tons:	0.0165
Waste Quantity:	33
Quantity Unit:	P
Year:	2021
EM Manifest ID:	Not reported
Shipment Date:	9/30/2020
Shipment Date:	9/30/2020
Receipt Date:	10/13/2020
Manifest Number:	014783087FLE
Generator EPA ID:	CAR000218578
Name:	TARGET 2632
Address:	6000?SEPULVEDA?BLVD?STE?2250

TARGET STORE NO 2632 (Continued) **S113803703**

Address 2:	Not reported
City,State,Zip:	CULVER?CITY, CA 90230
Telephone:	Not reported
Contact:	Receiving Team Member
Contact Telephone:	310-754-4614
Contact Email:	t2632.inboundtl@target.com
Transporter 1 EPA ID:	MAD039322250
Transporter Name:	Clean Harbors Environmental Services, Inc.
Transporter 1 Emergency Number:	Not reported
Transporter 2 EPA ID:	MOD095038998
Transporter Name 2:	Tri State Motor Transit
Transporter 2 Emergency Number:	Not reported
TSDF EPA ID:	UTD981552177
TSDF Name:	Clean Harbors Aragonite LLC
TSDF Address 1:	11600 North Aptus Road
TSDF Address 2:	Not reported
TSDF City,State,Zip:	Grantsville, UT 84029
TSDF Telephone:	Not reported
TSDFA EPA ID:	Not reported
Waste Code Description:	331 - Not reported
RCRA Code:	D001,D005,D007,
Meth Code:	H040 - Not reported
Quantity Tons:	0.0195
Waste Quantity:	39
Quantity Unit:	P

Year:	2021
EM Manifest ID:	Not reported
Shipment Date:	9/30/2020
Shipment Date:	9/30/2020
Receipt Date:	10/13/2020
Manifest Number:	014783087FLE
Generator EPA ID:	CAR000218578
Name:	TARGET 2632
Address:	6000?SEPULVEDA?BLVD?STE?2250
Address 2:	Not reported
City,State,Zip:	CULVER?CITY, CA 90230
Telephone:	Not reported
Contact:	Receiving Team Member
Contact Telephone:	310-754-4614
Contact Email:	t2632.inboundtl@target.com
Transporter 1 EPA ID:	MAD039322250
Transporter Name:	Clean Harbors Environmental Services, Inc.
Transporter 1 Emergency Number:	Not reported
Transporter 2 EPA ID:	MOD095038998
Transporter Name 2:	Tri State Motor Transit
Transporter 2 Emergency Number:	Not reported
TSDF EPA ID:	UTD981552177
TSDF Name:	Clean Harbors Aragonite LLC
TSDF Address 1:	11600 North Aptus Road
TSDF Address 2:	Not reported
TSDF City,State,Zip:	Grantsville, UT 84029
TSDF Telephone:	Not reported
TSDFA EPA ID:	Not reported
Waste Code Description:	331 - Not reported
RCRA Code:	D001
Meth Code:	H040 - Not reported

TARGET STORE NO 2632 (Continued) **S113803703**

Quantity Tons:	0.0135
Waste Quantity:	27
Quantity Unit:	P
Year:	2021
EM Manifest ID:	Not reported
Shipment Date:	9/30/2020
Shipment Date:	9/30/2020
Receipt Date:	10/13/2020
Manifest Number:	014783087FLE
Generator EPA ID:	CAR000218578
Name:	TARGET 2632
Address:	6000?SEPULVEDA?BLVD?STE?2250
Address 2:	Not reported
City,State,Zip:	CULVER?CITY, CA 90230
Telephone:	Not reported
Contact:	Receiving Team Member
Contact Telephone:	310-754-4614
Contact Email:	t2632.inboundtl@target.com
Transporter 1 EPA ID:	MAD039322250
Transporter Name:	Clean Harbors Environmental Services, Inc.
Transporter 1 Emergency Number:	Not reported
Transporter 2 EPA ID:	MOD095038998
Transporter Name 2:	Tri State Motor Transit
Transporter 2 Emergency Number:	Not reported
TSDF EPA ID:	UTD981552177
TSDF Name:	Clean Harbors Aragonite LLC
TSDF Address 1:	11600 North Aptus Road
TSDF Address 2:	Not reported
TSDF City,State,Zip:	Grantsville, UT 84029
TSDF Telephone:	Not reported
TSDFA EPA ID:	Not reported
Waste Code Description:	331 - Not reported
RCRA Code:	D005,D007,D008,
Meth Code:	H040 - Not reported
Quantity Tons:	0.0195
Waste Quantity:	39
Quantity Unit:	P

Additional Information:

Year:	2020
EM Manifest ID:	Not reported
Shipment Date:	9/30/2020
Shipment Date:	9/30/2020
Receipt Date:	10/13/2020
Manifest Number:	014783087FLE
Generator EPA ID:	CAR000218578
Name:	TARGET 2632
Address:	6000?SEPULVEDA?BLVD?STE?2250
Address 2:	Not reported
City,State,Zip:	CULVER?CITY, CA 90230
Telephone:	Not reported
Contact:	Receiving Team Member
Contact Telephone:	310-754-4614
Contact Email:	t2632.inboundtl@target.com
Transporter 1 EPA ID:	MAD039322250
Transporter Name:	Clean Harbors Environmental Services, Inc.

TARGET STORE NO 2632 (Continued) **S113803703**

Transporter 1 Emergency Number:	Not reported
Transporter 2 EPA ID:	MOD095038998
Transporter Name 2:	Tri State Motor Transit
Transporter 2 Emergency Number:	Not reported
TSDF EPA ID:	UTD981552177
TSDF Name:	Clean Harbors Aragonite LLC
TSDF Address 1:	11600 North Aptus Road
TSDF Address 2:	Not reported
TSDF City,State,Zip:	Grantsville, UT 84029
TSDF Telephone:	Not reported
TSDFA EPA ID:	Not reported
Waste Code Description:	331 - Not reported
RCRA Code:	Not reported
Meth Code:	H141 - Not reported
Quantity Tons:	0.115
Waste Quantity:	230
Quantity Unit:	P

Year:	2020
EM Manifest ID:	Not reported
Shipment Date:	9/30/2020
Shipment Date:	9/30/2020
Receipt Date:	10/13/2020
Manifest Number:	014783087FLE
Generator EPA ID:	CAR000218578
Name:	TARGET 2632
Address:	6000?SEPULVEDA?BLVD?STE?2250
Address 2:	Not reported
City,State,Zip:	CULVER?CITY, CA 90230
Telephone:	Not reported
Contact:	Receiving Team Member
Contact Telephone:	310-754-4614
Contact Email:	t2632.inboundtl@target.com
Transporter 1 EPA ID:	MAD039322250
Transporter Name:	Clean Harbors Environmental Services, Inc.
Transporter 1 Emergency Number:	Not reported
Transporter 2 EPA ID:	MOD095038998
Transporter Name 2:	Tri State Motor Transit
Transporter 2 Emergency Number:	Not reported
TSDF EPA ID:	UTD981552177
TSDF Name:	Clean Harbors Aragonite LLC
TSDF Address 1:	11600 North Aptus Road
TSDF Address 2:	Not reported
TSDF City,State,Zip:	Grantsville, UT 84029
TSDF Telephone:	Not reported
TSDFA EPA ID:	Not reported
Waste Code Description:	331 - Not reported
RCRA Code:	P075
Meth Code:	H040 - Not reported
Quantity Tons:	0.0035
Waste Quantity:	7
Quantity Unit:	P

Year:	2020
EM Manifest ID:	Not reported
Shipment Date:	9/30/2020
Shipment Date:	9/30/2020

TARGET STORE NO 2632 (Continued) **S113803703**

Receipt Date:	10/13/2020
Manifest Number:	014783087FLE
Generator EPA ID:	CAR000218578
Name:	TARGET 2632
Address:	6000?SEPULVEDA?BLVD?STE?2250
Address 2:	Not reported
City,State,Zip:	CULVER?CITY, CA 90230
Telephone:	Not reported
Contact:	Receiving Team Member
Contact Telephone:	310-754-4614
Contact Email:	t2632.inboundtl@target.com
Transporter 1 EPA ID:	MAD039322250
Transporter Name:	Clean Harbors Environmental Services, Inc.
Transporter 1 Emergency Number:	Not reported
Transporter 2 EPA ID:	MOD095038998
Transporter Name 2:	Tri State Motor Transit
Transporter 2 Emergency Number:	Not reported
TSDF EPA ID:	UTD981552177
TSDF Name:	Clean Harbors Aragonite LLC
TSDF Address 1:	11600 North Aptus Road
TSDF Address 2:	Not reported
TSDF City,State,Zip:	Grantsville, UT 84029
TSDF Telephone:	Not reported
TSDFA EPA ID:	Not reported
Waste Code Description:	331 - Not reported
RCRA Code:	D001
Meth Code:	H040 - Not reported
Quantity Tons:	0.0285
Waste Quantity:	57
Quantity Unit:	P

Year:	2020
EM Manifest ID:	Not reported
Shipment Date:	9/30/2020
Shipment Date:	9/30/2020
Receipt Date:	10/13/2020
Manifest Number:	014783087FLE
Generator EPA ID:	CAR000218578
Name:	TARGET 2632
Address:	6000?SEPULVEDA?BLVD?STE?2250
Address 2:	Not reported
City,State,Zip:	CULVER?CITY, CA 90230
Telephone:	Not reported
Contact:	Receiving Team Member
Contact Telephone:	310-754-4614
Contact Email:	t2632.inboundtl@target.com
Transporter 1 EPA ID:	MAD039322250
Transporter Name:	Clean Harbors Environmental Services, Inc.
Transporter 1 Emergency Number:	Not reported
Transporter 2 EPA ID:	MOD095038998
Transporter Name 2:	Tri State Motor Transit
Transporter 2 Emergency Number:	Not reported
TSDF EPA ID:	UTD981552177
TSDF Name:	Clean Harbors Aragonite LLC
TSDF Address 1:	11600 North Aptus Road
TSDF Address 2:	Not reported
TSDF City,State,Zip:	Grantsville, UT 84029

TARGET STORE NO 2632 (Continued) **S113803703**

TSDF Telephone:	Not reported
TSDFA EPA ID:	Not reported
Waste Code Description:	331 - Not reported
RCRA Code:	Not reported
Meth Code:	H141 - Not reported
Quantity Tons:	0.0935
Waste Quantity:	187
Quantity Unit:	P
Year:	2020
EM Manifest ID:	Not reported
Shipment Date:	9/30/2020
Shipment Date:	9/30/2020
Receipt Date:	10/13/2020
Manifest Number:	014783087FLE
Generator EPA ID:	CAR000218578
Name:	TARGET 2632
Address:	6000?SEPULVEDA?BLVD?STE?2250
Address 2:	Not reported
City,State,Zip:	CULVER?CITY, CA 90230
Telephone:	Not reported
Contact:	Receiving Team Member
Contact Telephone:	310-754-4614
Contact Email:	t2632.inboundtl@target.com
Transporter 1 EPA ID:	MAD039322250
Transporter Name:	Clean Harbors Environmental Services, Inc.
Transporter 1 Emergency Number:	Not reported
Transporter 2 EPA ID:	MOD095038998
Transporter Name 2:	Tri State Motor Transit
Transporter 2 Emergency Number:	Not reported
TSDF EPA ID:	UTD981552177
TSDF Name:	Clean Harbors Aragonite LLC
TSDF Address 1:	11600 North Aptus Road
TSDF Address 2:	Not reported
TSDF City,State,Zip:	Grantsville, UT 84029
TSDF Telephone:	Not reported
TSDFA EPA ID:	Not reported
Waste Code Description:	331 - Not reported
RCRA Code:	Not reported
Meth Code:	H141 - Not reported
Quantity Tons:	0.003
Waste Quantity:	6
Quantity Unit:	P
Year:	2020
EM Manifest ID:	Not reported
Shipment Date:	9/30/2020
Shipment Date:	9/30/2020
Receipt Date:	10/13/2020
Manifest Number:	014783087FLE
Generator EPA ID:	CAR000218578
Name:	TARGET 2632
Address:	6000?SEPULVEDA?BLVD?STE?2250
Address 2:	Not reported
City,State,Zip:	CULVER?CITY, CA 90230
Telephone:	Not reported
Contact:	Receiving Team Member

TARGET STORE NO 2632 (Continued) **S113803703**

Contact Telephone:	310-754-4614
Contact Email:	t2632.inboundtl@target.com
Transporter 1 EPA ID:	MAD039322250
Transporter Name:	Clean Harbors Environmental Services, Inc.
Transporter 1 Emergency Number:	Not reported
Transporter 2 EPA ID:	MOD095038998
Transporter Name 2:	Tri State Motor Transit
Transporter 2 Emergency Number:	Not reported
TSDF EPA ID:	UTD981552177
TSDF Name:	Clean Harbors Aragonite LLC
TSDF Address 1:	11600 North Aptus Road
TSDF Address 2:	Not reported
TSDF City,State,Zip:	Grantsville, UT 84029
TSDF Telephone:	Not reported
TSDFA EPA ID:	Not reported
Waste Code Description:	122 - Not reported
RCRA Code:	D002
Meth Code:	H040 - Not reported
Quantity Tons:	0.0175
Waste Quantity:	35
Quantity Unit:	P

Year:	2020
EM Manifest ID:	Not reported
Shipment Date:	9/30/2020
Shipment Date:	9/30/2020
Receipt Date:	10/13/2020
Manifest Number:	014783087FLE
Generator EPA ID:	CAR000218578
Name:	TARGET 2632
Address:	6000?SEPULVEDA?BLVD?STE?2250
Address 2:	Not reported
City,State,Zip:	CULVER?CITY, CA 90230
Telephone:	Not reported
Contact:	Receiving Team Member
Contact Telephone:	310-754-4614
Contact Email:	t2632.inboundtl@target.com
Transporter 1 EPA ID:	MAD039322250
Transporter Name:	Clean Harbors Environmental Services, Inc.
Transporter 1 Emergency Number:	Not reported
Transporter 2 EPA ID:	MOD095038998
Transporter Name 2:	Tri State Motor Transit
Transporter 2 Emergency Number:	Not reported
TSDF EPA ID:	UTD981552177
TSDF Name:	Clean Harbors Aragonite LLC
TSDF Address 1:	11600 North Aptus Road
TSDF Address 2:	Not reported
TSDF City,State,Zip:	Grantsville, UT 84029
TSDF Telephone:	Not reported
TSDFA EPA ID:	Not reported
Waste Code Description:	331 - Not reported
RCRA Code:	D001,D035
Meth Code:	H141 - Not reported
Quantity Tons:	0.0165
Waste Quantity:	33
Quantity Unit:	P

TARGET STORE NO 2632 (Continued) **S113803703**

Year:	2020
EM Manifest ID:	Not reported
Shipment Date:	9/30/2020
Shipment Date:	9/30/2020
Receipt Date:	10/13/2020
Manifest Number:	014783087FLE
Generator EPA ID:	CAR000218578
Name:	TARGET 2632
Address:	6000?SEPULVEDA?BLVD?STE?2250
Address 2:	Not reported
City,State,Zip:	CULVER?CITY, CA 90230
Telephone:	Not reported
Contact:	Receiving Team Member
Contact Telephone:	310-754-4614
Contact Email:	t2632.inboundtl@target.com
Transporter 1 EPA ID:	MAD039322250
Transporter Name:	Clean Harbors Environmental Services, Inc.
Transporter 1 Emergency Number:	Not reported
Transporter 2 EPA ID:	MOD095038998
Transporter Name 2:	Tri State Motor Transit
Transporter 2 Emergency Number:	Not reported
TSDF EPA ID:	UTD981552177
TSDF Name:	Clean Harbors Aragonite LLC
TSDF Address 1:	11600 North Aptus Road
TSDF Address 2:	Not reported
TSDF City,State,Zip:	Grantsville, UT 84029
TSDF Telephone:	Not reported
TSDFA EPA ID:	Not reported
Waste Code Description:	331 - Not reported
RCRA Code:	D001,D005,D007,
Meth Code:	H040 - Not reported
Quantity Tons:	0.0195
Waste Quantity:	39
Quantity Unit:	P

Year:	2020
EM Manifest ID:	Not reported
Shipment Date:	9/30/2020
Shipment Date:	9/30/2020
Receipt Date:	10/13/2020
Manifest Number:	014783087FLE
Generator EPA ID:	CAR000218578
Name:	TARGET 2632
Address:	6000?SEPULVEDA?BLVD?STE?2250
Address 2:	Not reported
City,State,Zip:	CULVER?CITY, CA 90230
Telephone:	Not reported
Contact:	Receiving Team Member
Contact Telephone:	310-754-4614
Contact Email:	t2632.inboundtl@target.com
Transporter 1 EPA ID:	MAD039322250
Transporter Name:	Clean Harbors Environmental Services, Inc.
Transporter 1 Emergency Number:	Not reported
Transporter 2 EPA ID:	MOD095038998
Transporter Name 2:	Tri State Motor Transit
Transporter 2 Emergency Number:	Not reported
TSDF EPA ID:	UTD981552177

TARGET STORE NO 2632 (Continued) **S113803703**

TSDF Name:	Clean Harbors Aragonite LLC
TSDF Address 1:	11600 North Aptus Road
TSDF Address 2:	Not reported
TSDF City,State,Zip:	Grantsville, UT 84029
TSDF Telephone:	Not reported
TSDFA EPA ID:	Not reported
Waste Code Description:	331 - Not reported
RCRA Code:	D001
Meth Code:	H040 - Not reported
Quantity Tons:	0.0135
Waste Quantity:	27
Quantity Unit:	P

Year:	2020
EM Manifest ID:	Not reported
Shipment Date:	9/30/2020
Shipment Date:	9/30/2020
Receipt Date:	10/13/2020
Manifest Number:	014783087FLE
Generator EPA ID:	CAR000218578
Name:	TARGET 2632
Address:	6000?SEPULVEDA?BLVD?STE?2250
Address 2:	Not reported
City,State,Zip:	CULVER?CITY, CA 90230
Telephone:	Not reported
Contact:	Receiving Team Member
Contact Telephone:	310-754-4614
Contact Email:	t2632.inboundtl@target.com
Transporter 1 EPA ID:	MAD039322250
Transporter Name:	Clean Harbors Environmental Services, Inc.
Transporter 1 Emergency Number:	Not reported
Transporter 2 EPA ID:	MOD095038998
Transporter Name 2:	Tri State Motor Transit
Transporter 2 Emergency Number:	Not reported
TSDF EPA ID:	UTD981552177
TSDF Name:	Clean Harbors Aragonite LLC
TSDF Address 1:	11600 North Aptus Road
TSDF Address 2:	Not reported
TSDF City,State,Zip:	Grantsville, UT 84029
TSDF Telephone:	Not reported
TSDFA EPA ID:	Not reported
Waste Code Description:	331 - Not reported
RCRA Code:	D005,D007,D008,
Meth Code:	H040 - Not reported
Quantity Tons:	0.0195
Waste Quantity:	39
Quantity Unit:	P

Additional Information:

Year:	2019
EM Manifest ID:	683151
Shipment Date:	9/18/2019
Shipment Date:	9/18/2019
Receipt Date:	9/30/2019
Manifest Number:	013533780FLE
Generator EPA ID:	CAR000218578
Name:	TARGET 2632

TARGET STORE NO 2632 (Continued) **S113803703**

Address:	6000?SEPULVEDA?BLVD?STE?2250
Address 2:	Not reported
City,State,Zip:	CULVER?CITY 90230
Telephone:	800-483-3718
Contact:	Receiving Team Member
Contact Telephone:	310-754-4614
Contact Email:	Not reported
Transporter 1 EPA ID:	MAD039322250
Transporter Name:	Not reported
Transporter 1 Emergency Number:	Not reported
Transporter 2 EPA ID:	MAD039322250
Transporter Name 2:	Not reported
Transporter 2 Emergency Number:	Not reported
TSDF EPA ID:	CAD044429835
TSDF Name:	Clean Harbors Wilmington LLC
TSDF Address 1:	1737 East Denni Street
TSDF Address 2:	Not reported
TSDF City,State,Zip:	Wilmington 90744
TSDF Telephone:	800-483-3718
TSDFA EPA ID:	Not reported
Waste Code Description:	- Not reported
RCRA Code:	Not reported
Meth Code:	- Not reported
Quantity Tons:	Not reported
Waste Quantity:	Not reported
Quantity Unit:	Not reported

Federal:

Year:	2019
EM Manifest ID:	683151
Generator EPA ID:	CAR000218578
Shipment Date:	2019-09-18
Manifest Number:	013533780FLE
Line Number:	1
Method Code:	H141
Quantity Tons:	0.01300
Quantity Waste:	26.000000
Quantity Unit:	P
Number of Containers:	1
Type of Container:	Fiber or plastic boxes, cartons, cases
Quantity Type:	Pounds
Federal Code:	D001

Year:	2019
EM Manifest ID:	683151
Generator EPA ID:	CAR000218578
Shipment Date:	2019-09-18
Manifest Number:	013533780FLE
Line Number:	1
Method Code:	H141
Quantity Tons:	0.01300
Quantity Waste:	26.000000
Quantity Unit:	P
Number of Containers:	1
Type of Container:	Fiber or plastic boxes, cartons, cases
Quantity Type:	Pounds
Federal Code:	D035

TARGET STORE NO 2632 (Continued) **S113803703**

Year:	2019
EM Manifest ID:	683151
Generator EPA ID:	CAR000218578
Shipment Date:	2019-09-18
Manifest Number:	013533780FLE
Line Number:	2
Method Code:	H141
Quantity Tons:	0.00350
Quantity Waste:	7.000000
Quantity Unit:	P
Number of Containers:	1
Type of Container:	Metal drums, barrels, kegs
Quantity Type:	Pounds
Federal Code:	D001

Year:	2019
EM Manifest ID:	683151
Generator EPA ID:	CAR000218578
Shipment Date:	2019-09-18
Manifest Number:	013533780FLE
Line Number:	5
Method Code:	H141
Quantity Tons:	0.07100
Quantity Waste:	142.000000
Quantity Unit:	P
Number of Containers:	1
Type of Container:	Fiberboard or plastic drums, barrels, kegs
Quantity Type:	Pounds
Federal Code:	D001

Year:	2019
EM Manifest ID:	683151
Generator EPA ID:	CAR000218578
Shipment Date:	2019-09-18
Manifest Number:	013533780FLE
Line Number:	6
Method Code:	H141
Quantity Tons:	0.00700
Quantity Waste:	14.000000
Quantity Unit:	P
Number of Containers:	1
Type of Container:	Fiberboard or plastic drums, barrels, kegs
Quantity Type:	Pounds
Federal Code:	D001

Year:	2019
EM Manifest ID:	683151
Generator EPA ID:	CAR000218578
Shipment Date:	2019-09-18
Manifest Number:	013533780FLE
Line Number:	7
Method Code:	H141
Quantity Tons:	0.03550
Quantity Waste:	71.000000
Quantity Unit:	P
Number of Containers:	1
Type of Container:	Fiber or plastic boxes, cartons, cases

TARGET STORE NO 2632 (Continued) **S113803703**

Quantity Type:	Pounds
Federal Code:	D005
Year:	2019
EM Manifest ID:	683151
Generator EPA ID:	CAR000218578
Shipment Date:	2019-09-18
Manifest Number:	013533780FLE
Line Number:	7
Method Code:	H141
Quantity Tons:	0.03550
Quantity Waste:	71.000000
Quantity Unit:	P
Number of Containers:	1
Type of Container:	Fiber or plastic boxes, cartons, cases
Quantity Type:	Pounds
Federal Code:	D007
Year:	2019
EM Manifest ID:	683151
Generator EPA ID:	CAR000218578
Shipment Date:	2019-09-18
Manifest Number:	013533780FLE
Line Number:	7
Method Code:	H141
Quantity Tons:	0.03550
Quantity Waste:	71.000000
Quantity Unit:	P
Number of Containers:	1
Type of Container:	Fiber or plastic boxes, cartons, cases
Quantity Type:	Pounds
Federal Code:	D008
Year:	2019
EM Manifest ID:	683151
Generator EPA ID:	CAR000218578
Shipment Date:	2019-09-18
Manifest Number:	013533780FLE
Line Number:	7
Method Code:	H141
Quantity Tons:	0.03550
Quantity Waste:	71.000000
Quantity Unit:	P
Number of Containers:	1
Type of Container:	Fiber or plastic boxes, cartons, cases
Quantity Type:	Pounds
Federal Code:	D010
Year:	2019
EM Manifest ID:	683151
Generator EPA ID:	CAR000218578
Shipment Date:	2019-09-18
Manifest Number:	013533780FLE
Line Number:	7
Method Code:	H141
Quantity Tons:	0.03550
Quantity Waste:	71.000000

TARGET STORE NO 2632 (Continued) **S113803703**

Quantity Unit:	P
Number of Containers:	1
Type of Container:	Fiber or plastic boxes, cartons, cases
Quantity Type:	Pounds
Federal Code:	D011
Year:	2019
EM Manifest ID:	683151
Generator EPA ID:	CAR000218578
Shipment Date:	2019-09-18
Manifest Number:	013533780FLE
Line Number:	7
Method Code:	H141
Quantity Tons:	0.03550
Quantity Waste:	71.000000
Quantity Unit:	P
Number of Containers:	1
Type of Container:	Fiber or plastic boxes, cartons, cases
Quantity Type:	Pounds
Federal Code:	D016
Year:	2019
EM Manifest ID:	683151
Generator EPA ID:	CAR000218578
Shipment Date:	2019-09-18
Manifest Number:	013533780FLE
Line Number:	7
Method Code:	H141
Quantity Tons:	0.03550
Quantity Waste:	71.000000
Quantity Unit:	P
Number of Containers:	1
Type of Container:	Fiber or plastic boxes, cartons, cases
Quantity Type:	Pounds
Federal Code:	D027
Year:	2019
EM Manifest ID:	683151
Generator EPA ID:	CAR000218578
Shipment Date:	2019-09-18
Manifest Number:	013533780FLE
Line Number:	7
Method Code:	H141
Quantity Tons:	0.03550
Quantity Waste:	71.000000
Quantity Unit:	P
Number of Containers:	1
Type of Container:	Fiber or plastic boxes, cartons, cases
Quantity Type:	Pounds
Federal Code:	D039
Year:	2019
EM Manifest ID:	683151
Generator EPA ID:	CAR000218578
Shipment Date:	2019-09-18
Manifest Number:	013533780FLE
Line Number:	7

TARGET STORE NO 2632 (Continued) **S113803703**

Method Code:	H141
Quantity Tons:	0.03550
Quantity Waste:	71.000000
Quantity Unit:	P
Number of Containers:	1
Type of Container:	Fiber or plastic boxes, cartons, cases
Quantity Type:	Pounds
Federal Code:	U188
Year:	2019
EM Manifest ID:	683151
Generator EPA ID:	CAR000218578
Shipment Date:	2019-09-18
Manifest Number:	013533780FLE
Line Number:	7
Method Code:	H141
Quantity Tons:	0.03550
Quantity Waste:	71.000000
Quantity Unit:	P
Number of Containers:	1
Type of Container:	Fiber or plastic boxes, cartons, cases
Quantity Type:	Pounds
Federal Code:	U279
Year:	2019
EM Manifest ID:	683151
Generator EPA ID:	CAR000218578
Shipment Date:	2019-09-18
Manifest Number:	013533780FLE
Line Number:	8
Method Code:	H141
Quantity Tons:	0.08400
Quantity Waste:	168.000000
Quantity Unit:	P
Number of Containers:	1
Type of Container:	Fiberboard or plastic drums, barrels, kegs
Quantity Type:	Pounds
Federal Code:	D002
Year:	2019
EM Manifest ID:	683151
Generator EPA ID:	CAR000218578
Shipment Date:	2019-09-18
Manifest Number:	013533780FLE
Line Number:	9
Method Code:	H141
Quantity Tons:	0.08950
Quantity Waste:	179.000000
Quantity Unit:	P
Number of Containers:	1
Type of Container:	Fiberboard or plastic drums, barrels, kegs
Quantity Type:	Pounds
Federal Code:	D002

State:

Year:	2019
EM Manifest ID:	683151

TARGET STORE NO 2632 (Continued) **S113803703**

Generator EPA ID:	CAR000218578
Shipment Date:	2019-09-18
Manifest Number:	013533780FLE
Line Number:	1
Method Code:	H141
Quantity Tons:	0.01300
Quantity Waste:	26.000000
Quantity Unit:	P
Number of Containers:	1
Type of Container:	Fiber or plastic boxes, cartons, cases
Quantity Type:	Pounds
State Code:	331

Year:	2019
EM Manifest ID:	683151
Generator EPA ID:	CAR000218578
Shipment Date:	2019-09-18
Manifest Number:	013533780FLE
Line Number:	2
Method Code:	H141
Quantity Tons:	0.00350
Quantity Waste:	7.000000
Quantity Unit:	P
Number of Containers:	1
Type of Container:	Metal drums, barrels, kegs
Quantity Type:	Pounds
State Code:	331

Year:	2019
EM Manifest ID:	683151
Generator EPA ID:	CAR000218578
Shipment Date:	2019-09-18
Manifest Number:	013533780FLE
Line Number:	3
Method Code:	H141
Quantity Tons:	0.00200
Quantity Waste:	4.000000
Quantity Unit:	P
Number of Containers:	1
Type of Container:	Cylinders
Quantity Type:	Pounds
State Code:	331

Year:	2019
EM Manifest ID:	683151
Generator EPA ID:	CAR000218578
Shipment Date:	2019-09-18
Manifest Number:	013533780FLE
Line Number:	4
Method Code:	H141
Quantity Tons:	0.00650
Quantity Waste:	13.000000
Quantity Unit:	P
Number of Containers:	1
Type of Container:	Fiberboard or plastic drums, barrels, kegs
Quantity Type:	Pounds
State Code:	331

TARGET STORE NO 2632 (Continued) **S113803703**

Year:	2019
EM Manifest ID:	683151
Generator EPA ID:	CAR000218578
Shipment Date:	2019-09-18
Manifest Number:	013533780FLE
Line Number:	4
Method Code:	H141
Quantity Tons:	0.00650
Quantity Waste:	13.000000
Quantity Unit:	P
Number of Containers:	1
Type of Container:	Fiberboard or plastic drums, barrels, kegs
Quantity Type:	Pounds
State Code:	551

Year:	2019
EM Manifest ID:	683151
Generator EPA ID:	CAR000218578
Shipment Date:	2019-09-18
Manifest Number:	013533780FLE
Line Number:	5
Method Code:	H141
Quantity Tons:	0.07100
Quantity Waste:	142.000000
Quantity Unit:	P
Number of Containers:	1
Type of Container:	Fiberboard or plastic drums, barrels, kegs
Quantity Type:	Pounds
State Code:	331

Year:	2019
EM Manifest ID:	683151
Generator EPA ID:	CAR000218578
Shipment Date:	2019-09-18
Manifest Number:	013533780FLE
Line Number:	6
Method Code:	H141
Quantity Tons:	0.00700
Quantity Waste:	14.000000
Quantity Unit:	P
Number of Containers:	1
Type of Container:	Fiberboard or plastic drums, barrels, kegs
Quantity Type:	Pounds
State Code:	141

Year:	2019
EM Manifest ID:	683151
Generator EPA ID:	CAR000218578
Shipment Date:	2019-09-18
Manifest Number:	013533780FLE
Line Number:	7
Method Code:	H141
Quantity Tons:	0.03550
Quantity Waste:	71.000000
Quantity Unit:	P
Number of Containers:	1
Type of Container:	Fiber or plastic boxes, cartons, cases

TARGET STORE NO 2632 (Continued) **S113803703**

Quantity Type:	Pounds
State Code:	331
Year:	2019
EM Manifest ID:	683151
Generator EPA ID:	CAR000218578
Shipment Date:	2019-09-18
Manifest Number:	013533780FLE
Line Number:	8
Method Code:	H141
Quantity Tons:	0.08400
Quantity Waste:	168.000000
Quantity Unit:	P
Number of Containers:	1
Type of Container:	Fiberboard or plastic drums, barrels, kegs
Quantity Type:	Pounds
State Code:	122
Year:	2019
EM Manifest ID:	683151
Generator EPA ID:	CAR000218578
Shipment Date:	2019-09-18
Manifest Number:	013533780FLE
Line Number:	9
Method Code:	H141
Quantity Tons:	0.08950
Quantity Waste:	179.000000
Quantity Unit:	P
Number of Containers:	1
Type of Container:	Fiberboard or plastic drums, barrels, kegs
Quantity Type:	Pounds
State Code:	122
Year:	2019
EM Manifest ID:	683151
Generator EPA ID:	CAR000218578
Shipment Date:	2019-09-18
Manifest Number:	013533780FLE
Line Number:	10
Method Code:	H141
Quantity Tons:	0.22200
Quantity Waste:	444.000000
Quantity Unit:	P
Number of Containers:	4
Type of Container:	Fiber or plastic boxes, cartons, cases
Quantity Type:	Pounds
State Code:	331
Year:	2019
EM Manifest ID:	556505
Shipment Date:	8/6/2019
Shipment Date:	8/6/2019
Receipt Date:	8/19/2019
Manifest Number:	013531577FLE
Generator EPA ID:	CAR000218578
Name:	TARGET 2632

TARGET STORE NO 2632 (Continued) **S113803703**

Address:	6000?SEPULVEDA?BLVD?STE?2250
Address 2:	Not reported
City,State,Zip:	CULVER?CITY 90230
Telephone:	800-483-3718
Contact:	Receiving Team Member
Contact Telephone:	310-754-4614
Contact Email:	Not reported
Transporter 1 EPA ID:	MAD039322250
Transporter Name:	Not reported
Transporter 1 Emergency Number:	Not reported
Transporter 2 EPA ID:	MAD039322250
Transporter Name 2:	Not reported
Transporter 2 Emergency Number:	Not reported
TSDF EPA ID:	CAD044429835
TSDF Name:	Clean Harbors Wilmington LLC
TSDF Address 1:	1737 East Denni Street
TSDF Address 2:	Not reported
TSDF City,State,Zip:	Wilmington 90744
TSDF Telephone:	800-483-3718
TSDFA EPA ID:	Not reported
Waste Code Description:	- Not reported
RCRA Code:	Not reported
Meth Code:	- Not reported
Quantity Tons:	Not reported
Waste Quantity:	Not reported
Quantity Unit:	Not reported

Federal:

Year:	2019
EM Manifest ID:	556505
Generator EPA ID:	CAR000218578
Shipment Date:	2019-08-06
Manifest Number:	013531577FLE
Line Number:	1
Method Code:	H141
Quantity Tons:	0.03200
Quantity Waste:	64.000000
Quantity Unit:	P
Number of Containers:	1
Type of Container:	Fiber or plastic boxes, cartons, cases
Quantity Type:	Pounds
Federal Code:	D001

Year:	2019
EM Manifest ID:	556505
Generator EPA ID:	CAR000218578
Shipment Date:	2019-08-06
Manifest Number:	013531577FLE
Line Number:	1
Method Code:	H141
Quantity Tons:	0.03200
Quantity Waste:	64.000000
Quantity Unit:	P
Number of Containers:	1
Type of Container:	Fiber or plastic boxes, cartons, cases
Quantity Type:	Pounds
Federal Code:	D035

TARGET STORE NO 2632 (Continued) **S113803703**

Year:	2019
EM Manifest ID:	556505
Generator EPA ID:	CAR000218578
Shipment Date:	2019-08-06
Manifest Number:	013531577FLE
Line Number:	2
Method Code:	H141
Quantity Tons:	0.00550
Quantity Waste:	11.000000
Quantity Unit:	P
Number of Containers:	1
Type of Container:	Metal drums, barrels, kegs
Quantity Type:	Pounds
Federal Code:	D001

Year:	2019
EM Manifest ID:	556505
Generator EPA ID:	CAR000218578
Shipment Date:	2019-08-06
Manifest Number:	013531577FLE
Line Number:	5
Method Code:	H141
Quantity Tons:	0.07400
Quantity Waste:	148.000000
Quantity Unit:	P
Number of Containers:	1
Type of Container:	Fiberboard or plastic drums, barrels, kegs
Quantity Type:	Pounds
Federal Code:	D001

Year:	2019
EM Manifest ID:	556505
Generator EPA ID:	CAR000218578
Shipment Date:	2019-08-06
Manifest Number:	013531577FLE
Line Number:	6
Method Code:	H141
Quantity Tons:	0.01950
Quantity Waste:	39.000000
Quantity Unit:	P
Number of Containers:	1
Type of Container:	Fiberboard or plastic drums, barrels, kegs
Quantity Type:	Pounds
Federal Code:	D001

Year:	2019
EM Manifest ID:	556505
Generator EPA ID:	CAR000218578
Shipment Date:	2019-08-06
Manifest Number:	013531577FLE
Line Number:	6
Method Code:	H141
Quantity Tons:	0.01950
Quantity Waste:	39.000000
Quantity Unit:	P
Number of Containers:	1
Type of Container:	Fiberboard or plastic drums, barrels, kegs

TARGET STORE NO 2632 (Continued) **S113803703**

Quantity Type:	Pounds
Federal Code:	D005
Year:	2019
EM Manifest ID:	556505
Generator EPA ID:	CAR000218578
Shipment Date:	2019-08-06
Manifest Number:	013531577FLE
Line Number:	6
Method Code:	H141
Quantity Tons:	0.01950
Quantity Waste:	39.000000
Quantity Unit:	P
Number of Containers:	1
Type of Container:	Fiberboard or plastic drums, barrels, kegs
Quantity Type:	Pounds
Federal Code:	D007
Year:	2019
EM Manifest ID:	556505
Generator EPA ID:	CAR000218578
Shipment Date:	2019-08-06
Manifest Number:	013531577FLE
Line Number:	6
Method Code:	H141
Quantity Tons:	0.01950
Quantity Waste:	39.000000
Quantity Unit:	P
Number of Containers:	1
Type of Container:	Fiberboard or plastic drums, barrels, kegs
Quantity Type:	Pounds
Federal Code:	D011
Year:	2019
EM Manifest ID:	556505
Generator EPA ID:	CAR000218578
Shipment Date:	2019-08-06
Manifest Number:	013531577FLE
Line Number:	6
Method Code:	H141
Quantity Tons:	0.01950
Quantity Waste:	39.000000
Quantity Unit:	P
Number of Containers:	1
Type of Container:	Fiberboard or plastic drums, barrels, kegs
Quantity Type:	Pounds
Federal Code:	D018
Year:	2019
EM Manifest ID:	556505
Generator EPA ID:	CAR000218578
Shipment Date:	2019-08-06
Manifest Number:	013531577FLE
Line Number:	6
Method Code:	H141
Quantity Tons:	0.01950
Quantity Waste:	39.000000

TARGET STORE NO 2632 (Continued) **S113803703**

Quantity Unit:	P
Number of Containers:	1
Type of Container:	Fiberboard or plastic drums, barrels, kegs
Quantity Type:	Pounds
Federal Code:	D035
Year:	2019
EM Manifest ID:	556505
Generator EPA ID:	CAR000218578
Shipment Date:	2019-08-06
Manifest Number:	013531577FLE
Line Number:	6
Method Code:	H141
Quantity Tons:	0.01950
Quantity Waste:	39.000000
Quantity Unit:	P
Number of Containers:	1
Type of Container:	Fiberboard or plastic drums, barrels, kegs
Quantity Type:	Pounds
Federal Code:	U002
Year:	2019
EM Manifest ID:	556505
Generator EPA ID:	CAR000218578
Shipment Date:	2019-08-06
Manifest Number:	013531577FLE
Line Number:	6
Method Code:	H141
Quantity Tons:	0.01950
Quantity Waste:	39.000000
Quantity Unit:	P
Number of Containers:	1
Type of Container:	Fiberboard or plastic drums, barrels, kegs
Quantity Type:	Pounds
Federal Code:	U154
Year:	2019
EM Manifest ID:	556505
Generator EPA ID:	CAR000218578
Shipment Date:	2019-08-06
Manifest Number:	013531577FLE
Line Number:	7
Method Code:	H141
Quantity Tons:	0.01450
Quantity Waste:	29.000000
Quantity Unit:	P
Number of Containers:	1
Type of Container:	Fiberboard or plastic drums, barrels, kegs
Quantity Type:	Pounds
Federal Code:	D001
Year:	2019
EM Manifest ID:	556505
Generator EPA ID:	CAR000218578
Shipment Date:	2019-08-06
Manifest Number:	013531577FLE
Line Number:	8

TARGET STORE NO 2632 (Continued) **S113803703**

Method Code:	H141
Quantity Tons:	0.00450
Quantity Waste:	9.000000
Quantity Unit:	P
Number of Containers:	1
Type of Container:	Fiberboard or plastic drums, barrels, kegs
Quantity Type:	Pounds
Federal Code:	P075
Year:	2019
EM Manifest ID:	556505
Generator EPA ID:	CAR000218578
Shipment Date:	2019-08-06
Manifest Number:	013531577FLE
Line Number:	9
Method Code:	H141
Quantity Tons:	0.05100
Quantity Waste:	102.000000
Quantity Unit:	P
Number of Containers:	1
Type of Container:	Fiber or plastic boxes, cartons, cases
Quantity Type:	Pounds
Federal Code:	D005
Year:	2019
EM Manifest ID:	556505
Generator EPA ID:	CAR000218578
Shipment Date:	2019-08-06
Manifest Number:	013531577FLE
Line Number:	9
Method Code:	H141
Quantity Tons:	0.05100
Quantity Waste:	102.000000
Quantity Unit:	P
Number of Containers:	1
Type of Container:	Fiber or plastic boxes, cartons, cases
Quantity Type:	Pounds
Federal Code:	D007
Year:	2019
EM Manifest ID:	556505
Generator EPA ID:	CAR000218578
Shipment Date:	2019-08-06
Manifest Number:	013531577FLE
Line Number:	9
Method Code:	H141
Quantity Tons:	0.05100
Quantity Waste:	102.000000
Quantity Unit:	P
Number of Containers:	1
Type of Container:	Fiber or plastic boxes, cartons, cases
Quantity Type:	Pounds
Federal Code:	D008
Year:	2019
EM Manifest ID:	556505
Generator EPA ID:	CAR000218578

TARGET STORE NO 2632 (Continued) **S113803703**

Shipment Date:	2019-08-06
Manifest Number:	013531577FLE
Line Number:	9
Method Code:	H141
Quantity Tons:	0.05100
Quantity Waste:	102.000000
Quantity Unit:	P
Number of Containers:	1
Type of Container:	Fiber or plastic boxes, cartons, cases
Quantity Type:	Pounds
Federal Code:	D010

Year:	2019
EM Manifest ID:	556505
Generator EPA ID:	CAR000218578
Shipment Date:	2019-08-06
Manifest Number:	013531577FLE
Line Number:	9
Method Code:	H141
Quantity Tons:	0.05100
Quantity Waste:	102.000000
Quantity Unit:	P
Number of Containers:	1
Type of Container:	Fiber or plastic boxes, cartons, cases
Quantity Type:	Pounds
Federal Code:	D011

Year:	2019
EM Manifest ID:	556505
Generator EPA ID:	CAR000218578
Shipment Date:	2019-08-06
Manifest Number:	013531577FLE
Line Number:	9
Method Code:	H141
Quantity Tons:	0.05100
Quantity Waste:	102.000000
Quantity Unit:	P
Number of Containers:	1
Type of Container:	Fiber or plastic boxes, cartons, cases
Quantity Type:	Pounds
Federal Code:	D016

Year:	2019
EM Manifest ID:	556505
Generator EPA ID:	CAR000218578
Shipment Date:	2019-08-06
Manifest Number:	013531577FLE
Line Number:	9
Method Code:	H141
Quantity Tons:	0.05100
Quantity Waste:	102.000000
Quantity Unit:	P
Number of Containers:	1
Type of Container:	Fiber or plastic boxes, cartons, cases
Quantity Type:	Pounds
Federal Code:	D027

TARGET STORE NO 2632 (Continued) **S113803703**

Year:	2019
EM Manifest ID:	556505
Generator EPA ID:	CAR000218578
Shipment Date:	2019-08-06
Manifest Number:	013531577FLE
Line Number:	9
Method Code:	H141
Quantity Tons:	0.05100
Quantity Waste:	102.000000
Quantity Unit:	P
Number of Containers:	1
Type of Container:	Fiber or plastic boxes, cartons, cases
Quantity Type:	Pounds
Federal Code:	D039

Year:	2019
EM Manifest ID:	556505
Generator EPA ID:	CAR000218578
Shipment Date:	2019-08-06
Manifest Number:	013531577FLE
Line Number:	9
Method Code:	H141
Quantity Tons:	0.05100
Quantity Waste:	102.000000
Quantity Unit:	P
Number of Containers:	1
Type of Container:	Fiber or plastic boxes, cartons, cases
Quantity Type:	Pounds
Federal Code:	U188

Year:	2019
EM Manifest ID:	556505
Generator EPA ID:	CAR000218578
Shipment Date:	2019-08-06
Manifest Number:	013531577FLE
Line Number:	9
Method Code:	H141
Quantity Tons:	0.05100
Quantity Waste:	102.000000
Quantity Unit:	P
Number of Containers:	1
Type of Container:	Fiber or plastic boxes, cartons, cases
Quantity Type:	Pounds
Federal Code:	U279

Year:	2019
EM Manifest ID:	556505
Generator EPA ID:	CAR000218578
Shipment Date:	2019-08-06
Manifest Number:	013531577FLE
Line Number:	10
Method Code:	H141
Quantity Tons:	0.00700
Quantity Waste:	14.000000
Quantity Unit:	P
Number of Containers:	1
Type of Container:	Fiberboard or plastic drums, barrels, kegs

TARGET STORE NO 2632 (Continued) **S113803703**

Quantity Type: Pounds
Federal Code: D002

Year: 2019
EM Manifest ID: 556505
Generator EPA ID: CAR000218578
Shipment Date: 2019-08-06
Manifest Number: 013531577FLE
Line Number: 11
Method Code: H141
Quantity Tons: 0.00550
Quantity Waste: 11.000000
Quantity Unit: P
Number of Containers: 1
Type of Container: Fiberboard or plastic drums, barrels, kegs
Quantity Type: Pounds
Federal Code: D002

Year: 2019
EM Manifest ID: 556505
Generator EPA ID: CAR000218578
Shipment Date: 2019-08-06
Manifest Number: 013531577FLE
Line Number: 12
Method Code: H141
Quantity Tons: 0.21700
Quantity Waste: 434.000000
Quantity Unit: P
Number of Containers: 2
Type of Container: Fiberboard or plastic drums, barrels, kegs
Quantity Type: Pounds
Federal Code: D002

State:
Year: 2019
EM Manifest ID: 556505
Generator EPA ID: CAR000218578
Shipment Date: 2019-08-06
Manifest Number: 013531577FLE
Line Number: 1
Method Code: H141
Quantity Tons: 0.03200
Quantity Waste: 64.000000
Quantity Unit: P
Number of Containers: 1
Type of Container: Fiber or plastic boxes, cartons, cases
Quantity Type: Pounds
State Code: 331

Year: 2019
EM Manifest ID: 556505
Generator EPA ID: CAR000218578
Shipment Date: 2019-08-06
Manifest Number: 013531577FLE
Line Number: 2
Method Code: H141
Quantity Tons: 0.00550

TARGET STORE NO 2632 (Continued) **S113803703**

Quantity Waste:	11.000000
Quantity Unit:	P
Number of Containers:	1
Type of Container:	Metal drums, barrels, kegs
Quantity Type:	Pounds
State Code:	331
Year:	2019
EM Manifest ID:	556505
Generator EPA ID:	CAR000218578
Shipment Date:	2019-08-06
Manifest Number:	013531577FLE
Line Number:	3
Method Code:	H141
Quantity Tons:	0.00450
Quantity Waste:	9.000000
Quantity Unit:	P
Number of Containers:	3
Type of Container:	Cylinders
Quantity Type:	Pounds
State Code:	331
Year:	2019
EM Manifest ID:	556505
Generator EPA ID:	CAR000218578
Shipment Date:	2019-08-06
Manifest Number:	013531577FLE
Line Number:	4
Method Code:	H141
Quantity Tons:	0.00900
Quantity Waste:	18.000000
Quantity Unit:	P
Number of Containers:	1
Type of Container:	Fiberboard or plastic drums, barrels, kegs
Quantity Type:	Pounds
State Code:	331
Year:	2019
EM Manifest ID:	556505
Generator EPA ID:	CAR000218578
Shipment Date:	2019-08-06
Manifest Number:	013531577FLE
Line Number:	4
Method Code:	H141
Quantity Tons:	0.00900
Quantity Waste:	18.000000
Quantity Unit:	P
Number of Containers:	1
Type of Container:	Fiberboard or plastic drums, barrels, kegs
Quantity Type:	Pounds
State Code:	551
Year:	2019
EM Manifest ID:	556505
Generator EPA ID:	CAR000218578
Shipment Date:	2019-08-06
Manifest Number:	013531577FLE

TARGET STORE NO 2632 (Continued) **S113803703**

Line Number:	5
Method Code:	H141
Quantity Tons:	0.07400
Quantity Waste:	148.000000
Quantity Unit:	P
Number of Containers:	1
Type of Container:	Fiberboard or plastic drums, barrels, kegs
Quantity Type:	Pounds
State Code:	331
Year:	2019
EM Manifest ID:	556505
Generator EPA ID:	CAR000218578
Shipment Date:	2019-08-06
Manifest Number:	013531577FLE
Line Number:	6
Method Code:	H141
Quantity Tons:	0.01950
Quantity Waste:	39.000000
Quantity Unit:	P
Number of Containers:	1
Type of Container:	Fiberboard or plastic drums, barrels, kegs
Quantity Type:	Pounds
State Code:	331
Year:	2019
EM Manifest ID:	556505
Generator EPA ID:	CAR000218578
Shipment Date:	2019-08-06
Manifest Number:	013531577FLE
Line Number:	7
Method Code:	H141
Quantity Tons:	0.01450
Quantity Waste:	29.000000
Quantity Unit:	P
Number of Containers:	1
Type of Container:	Fiberboard or plastic drums, barrels, kegs
Quantity Type:	Pounds
State Code:	141
Year:	2019
EM Manifest ID:	556505
Generator EPA ID:	CAR000218578
Shipment Date:	2019-08-06
Manifest Number:	013531577FLE
Line Number:	8
Method Code:	H141
Quantity Tons:	0.00450
Quantity Waste:	9.000000
Quantity Unit:	P
Number of Containers:	1
Type of Container:	Fiberboard or plastic drums, barrels, kegs
Quantity Type:	Pounds
State Code:	331
Year:	2019
EM Manifest ID:	556505

TARGET STORE NO 2632 (Continued) **S113803703**

Generator EPA ID:	CAR000218578
Shipment Date:	2019-08-06
Manifest Number:	013531577FLE
Line Number:	9
Method Code:	H141
Quantity Tons:	0.05100
Quantity Waste:	102.000000
Quantity Unit:	P
Number of Containers:	1
Type of Container:	Fiber or plastic boxes, cartons, cases
Quantity Type:	Pounds
State Code:	331

Year:	2019
EM Manifest ID:	556505
Generator EPA ID:	CAR000218578
Shipment Date:	2019-08-06
Manifest Number:	013531577FLE
Line Number:	10
Method Code:	H141
Quantity Tons:	0.00700
Quantity Waste:	14.000000
Quantity Unit:	P
Number of Containers:	1
Type of Container:	Fiberboard or plastic drums, barrels, kegs
Quantity Type:	Pounds
State Code:	791

Year:	2019
EM Manifest ID:	556505
Generator EPA ID:	CAR000218578
Shipment Date:	2019-08-06
Manifest Number:	013531577FLE
Line Number:	11
Method Code:	H141
Quantity Tons:	0.00550
Quantity Waste:	11.000000
Quantity Unit:	P
Number of Containers:	1
Type of Container:	Fiberboard or plastic drums, barrels, kegs
Quantity Type:	Pounds
State Code:	122

Year:	2019
EM Manifest ID:	556505
Generator EPA ID:	CAR000218578
Shipment Date:	2019-08-06
Manifest Number:	013531577FLE
Line Number:	12
Method Code:	H141
Quantity Tons:	0.21700
Quantity Waste:	434.000000
Quantity Unit:	P
Number of Containers:	2
Type of Container:	Fiberboard or plastic drums, barrels, kegs
Quantity Type:	Pounds
State Code:	122

TARGET STORE NO 2632 (Continued) **S113803703**

Year:	2019
EM Manifest ID:	556505
Generator EPA ID:	CAR000218578
Shipment Date:	2019-08-06
Manifest Number:	013531577FLE
Line Number:	13
Method Code:	H141
Quantity Tons:	0.27400
Quantity Waste:	548.000000
Quantity Unit:	P
Number of Containers:	4
Type of Container:	Fiber or plastic boxes, cartons, cases
Quantity Type:	Pounds
State Code:	331

Year:	2019
EM Manifest ID:	782383
Shipment Date:	8/29/2019
Shipment Date:	8/29/2019
Receipt Date:	9/10/2019
Manifest Number:	013213874FLE
Generator EPA ID:	CAR000218578
Name:	TARGET 2632
Address:	6000?SEPULVEDA?BLVD?STE?2250
Address 2:	Not reported
City,State,Zip:	CULVER?CITY 90230
Telephone:	800-483-3718
Contact:	Receiving Team Member
Contact Telephone:	310-754-4614
Contact Email:	Not reported
Transporter 1 EPA ID:	MAD039322250
Transporter Name:	Not reported
Transporter 1 Emergency Number:	Not reported
Transporter 2 EPA ID:	MAD039322250
Transporter Name 2:	Not reported
Transporter 2 Emergency Number:	Not reported
TSDF EPA ID:	CAD044429835
TSDF Name:	Clean Harbors Wilmington LLC
TSDF Address 1:	1737 East Denni Street
TSDF Address 2:	Not reported
TSDF City,State,Zip:	Wilmington 90744
TSDF Telephone:	800-483-3718
TSDFA EPA ID:	Not reported
Waste Code Description:	- Not reported
RCRA Code:	Not reported
Meth Code:	- Not reported
Quantity Tons:	Not reported
Waste Quantity:	Not reported
Quantity Unit:	Not reported

Federal:

Year:	2019
EM Manifest ID:	782383
Generator EPA ID:	CAR000218578
Shipment Date:	2019-08-29
Manifest Number:	013213874FLE
Line Number:	1

TARGET STORE NO 2632 (Continued) **S113803703**

Method Code:	H141
Quantity Tons:	0.04700
Quantity Waste:	94.000000
Quantity Unit:	P
Number of Containers:	1
Type of Container:	Fiber or plastic boxes, cartons, cases
Quantity Type:	Pounds
Federal Code:	D001
Year:	2019
EM Manifest ID:	782383
Generator EPA ID:	CAR000218578
Shipment Date:	2019-08-29
Manifest Number:	013213874FLE
Line Number:	1
Method Code:	H141
Quantity Tons:	0.04700
Quantity Waste:	94.000000
Quantity Unit:	P
Number of Containers:	1
Type of Container:	Fiber or plastic boxes, cartons, cases
Quantity Type:	Pounds
Federal Code:	D035
Year:	2019
EM Manifest ID:	782383
Generator EPA ID:	CAR000218578
Shipment Date:	2019-08-29
Manifest Number:	013213874FLE
Line Number:	3
Method Code:	H141
Quantity Tons:	0.05000
Quantity Waste:	100.000000
Quantity Unit:	P
Number of Containers:	1
Type of Container:	Fiberboard or plastic drums, barrels, kegs
Quantity Type:	Pounds
Federal Code:	D001
Year:	2019
EM Manifest ID:	782383
Generator EPA ID:	CAR000218578
Shipment Date:	2019-08-29
Manifest Number:	013213874FLE
Line Number:	4
Method Code:	H141
Quantity Tons:	0.03550
Quantity Waste:	71.000000
Quantity Unit:	P
Number of Containers:	1
Type of Container:	Fiberboard or plastic drums, barrels, kegs
Quantity Type:	Pounds
Federal Code:	D001
Year:	2019
EM Manifest ID:	782383
Generator EPA ID:	CAR000218578

TARGET STORE NO 2632 (Continued) **S113803703**

Shipment Date:	2019-08-29
Manifest Number:	013213874FLE
Line Number:	4
Method Code:	H141
Quantity Tons:	0.03550
Quantity Waste:	71.000000
Quantity Unit:	P
Number of Containers:	1
Type of Container:	Fiberboard or plastic drums, barrels, kegs
Quantity Type:	Pounds
Federal Code:	D005
Year:	2019
EM Manifest ID:	782383
Generator EPA ID:	CAR000218578
Shipment Date:	2019-08-29
Manifest Number:	013213874FLE
Line Number:	4
Method Code:	H141
Quantity Tons:	0.03550
Quantity Waste:	71.000000
Quantity Unit:	P
Number of Containers:	1
Type of Container:	Fiberboard or plastic drums, barrels, kegs
Quantity Type:	Pounds
Federal Code:	D007
Year:	2019
EM Manifest ID:	782383
Generator EPA ID:	CAR000218578
Shipment Date:	2019-08-29
Manifest Number:	013213874FLE
Line Number:	4
Method Code:	H141
Quantity Tons:	0.03550
Quantity Waste:	71.000000
Quantity Unit:	P
Number of Containers:	1
Type of Container:	Fiberboard or plastic drums, barrels, kegs
Quantity Type:	Pounds
Federal Code:	D011
Year:	2019
EM Manifest ID:	782383
Generator EPA ID:	CAR000218578
Shipment Date:	2019-08-29
Manifest Number:	013213874FLE
Line Number:	4
Method Code:	H141
Quantity Tons:	0.03550
Quantity Waste:	71.000000
Quantity Unit:	P
Number of Containers:	1
Type of Container:	Fiberboard or plastic drums, barrels, kegs
Quantity Type:	Pounds
Federal Code:	D018

TARGET STORE NO 2632 (Continued) **S113803703**

Year:	2019
EM Manifest ID:	782383
Generator EPA ID:	CAR000218578
Shipment Date:	2019-08-29
Manifest Number:	013213874FLE
Line Number:	4
Method Code:	H141
Quantity Tons:	0.03550
Quantity Waste:	71.000000
Quantity Unit:	P
Number of Containers:	1
Type of Container:	Fiberboard or plastic drums, barrels, kegs
Quantity Type:	Pounds
Federal Code:	D035

Year:	2019
EM Manifest ID:	782383
Generator EPA ID:	CAR000218578
Shipment Date:	2019-08-29
Manifest Number:	013213874FLE
Line Number:	4
Method Code:	H141
Quantity Tons:	0.03550
Quantity Waste:	71.000000
Quantity Unit:	P
Number of Containers:	1
Type of Container:	Fiberboard or plastic drums, barrels, kegs
Quantity Type:	Pounds
Federal Code:	U002

Year:	2019
EM Manifest ID:	782383
Generator EPA ID:	CAR000218578
Shipment Date:	2019-08-29
Manifest Number:	013213874FLE
Line Number:	4
Method Code:	H141
Quantity Tons:	0.03550
Quantity Waste:	71.000000
Quantity Unit:	P
Number of Containers:	1
Type of Container:	Fiberboard or plastic drums, barrels, kegs
Quantity Type:	Pounds
Federal Code:	U154

Year:	2019
EM Manifest ID:	782383
Generator EPA ID:	CAR000218578
Shipment Date:	2019-08-29
Manifest Number:	013213874FLE
Line Number:	5
Method Code:	H141
Quantity Tons:	0.00350
Quantity Waste:	7.000000
Quantity Unit:	P
Number of Containers:	1
Type of Container:	Fiberboard or plastic drums, barrels, kegs

TARGET STORE NO 2632 (Continued) **S113803703**

Quantity Type:	Pounds
Federal Code:	P075
Year:	2019
EM Manifest ID:	782383
Generator EPA ID:	CAR000218578
Shipment Date:	2019-08-29
Manifest Number:	013213874FLE
Line Number:	6
Method Code:	H141
Quantity Tons:	0.05100
Quantity Waste:	102.000000
Quantity Unit:	P
Number of Containers:	1
Type of Container:	Fiber or plastic boxes, cartons, cases
Quantity Type:	Pounds
Federal Code:	D005
Year:	2019
EM Manifest ID:	782383
Generator EPA ID:	CAR000218578
Shipment Date:	2019-08-29
Manifest Number:	013213874FLE
Line Number:	6
Method Code:	H141
Quantity Tons:	0.05100
Quantity Waste:	102.000000
Quantity Unit:	P
Number of Containers:	1
Type of Container:	Fiber or plastic boxes, cartons, cases
Quantity Type:	Pounds
Federal Code:	D007
Year:	2019
EM Manifest ID:	782383
Generator EPA ID:	CAR000218578
Shipment Date:	2019-08-29
Manifest Number:	013213874FLE
Line Number:	6
Method Code:	H141
Quantity Tons:	0.05100
Quantity Waste:	102.000000
Quantity Unit:	P
Number of Containers:	1
Type of Container:	Fiber or plastic boxes, cartons, cases
Quantity Type:	Pounds
Federal Code:	D008
Year:	2019
EM Manifest ID:	782383
Generator EPA ID:	CAR000218578
Shipment Date:	2019-08-29
Manifest Number:	013213874FLE
Line Number:	6
Method Code:	H141
Quantity Tons:	0.05100
Quantity Waste:	102.000000

TARGET STORE NO 2632 (Continued) **S113803703**

Quantity Unit:	P
Number of Containers:	1
Type of Container:	Fiber or plastic boxes, cartons, cases
Quantity Type:	Pounds
Federal Code:	D010
Year:	2019
EM Manifest ID:	782383
Generator EPA ID:	CAR000218578
Shipment Date:	2019-08-29
Manifest Number:	013213874FLE
Line Number:	6
Method Code:	H141
Quantity Tons:	0.05100
Quantity Waste:	102.000000
Quantity Unit:	P
Number of Containers:	1
Type of Container:	Fiber or plastic boxes, cartons, cases
Quantity Type:	Pounds
Federal Code:	D011
Year:	2019
EM Manifest ID:	782383
Generator EPA ID:	CAR000218578
Shipment Date:	2019-08-29
Manifest Number:	013213874FLE
Line Number:	6
Method Code:	H141
Quantity Tons:	0.05100
Quantity Waste:	102.000000
Quantity Unit:	P
Number of Containers:	1
Type of Container:	Fiber or plastic boxes, cartons, cases
Quantity Type:	Pounds
Federal Code:	D016
Year:	2019
EM Manifest ID:	782383
Generator EPA ID:	CAR000218578
Shipment Date:	2019-08-29
Manifest Number:	013213874FLE
Line Number:	6
Method Code:	H141
Quantity Tons:	0.05100
Quantity Waste:	102.000000
Quantity Unit:	P
Number of Containers:	1
Type of Container:	Fiber or plastic boxes, cartons, cases
Quantity Type:	Pounds
Federal Code:	D027
Year:	2019
EM Manifest ID:	782383
Generator EPA ID:	CAR000218578
Shipment Date:	2019-08-29
Manifest Number:	013213874FLE
Line Number:	6

TARGET STORE NO 2632 (Continued) **S113803703**

Method Code:	H141
Quantity Tons:	0.05100
Quantity Waste:	102.000000
Quantity Unit:	P
Number of Containers:	1
Type of Container:	Fiber or plastic boxes, cartons, cases
Quantity Type:	Pounds
Federal Code:	D039
Year:	2019
EM Manifest ID:	782383
Generator EPA ID:	CAR000218578
Shipment Date:	2019-08-29
Manifest Number:	013213874FLE
Line Number:	6
Method Code:	H141
Quantity Tons:	0.05100
Quantity Waste:	102.000000
Quantity Unit:	P
Number of Containers:	1
Type of Container:	Fiber or plastic boxes, cartons, cases
Quantity Type:	Pounds
Federal Code:	U188
Year:	2019
EM Manifest ID:	782383
Generator EPA ID:	CAR000218578
Shipment Date:	2019-08-29
Manifest Number:	013213874FLE
Line Number:	6
Method Code:	H141
Quantity Tons:	0.05100
Quantity Waste:	102.000000
Quantity Unit:	P
Number of Containers:	1
Type of Container:	Fiber or plastic boxes, cartons, cases
Quantity Type:	Pounds
Federal Code:	U279
Year:	2019
EM Manifest ID:	782383
Generator EPA ID:	CAR000218578
Shipment Date:	2019-08-29
Manifest Number:	013213874FLE
Line Number:	7
Method Code:	H141
Quantity Tons:	0.00700
Quantity Waste:	14.000000
Quantity Unit:	P
Number of Containers:	1
Type of Container:	Fiberboard or plastic drums, barrels, kegs
Quantity Type:	Pounds
Federal Code:	D002
Year:	2019
EM Manifest ID:	782383
Generator EPA ID:	CAR000218578

TARGET STORE NO 2632 (Continued) **S113803703**

Shipment Date: 2019-08-29
Manifest Number: 013213874FLE
Line Number: 8
Method Code: H141
Quantity Tons: 0.13600
Quantity Waste: 272.000000
Quantity Unit: P
Number of Containers: 1
Type of Container: Fiberboard or plastic drums, barrels, kegs
Quantity Type: Pounds
Federal Code: D002

State:
Year: 2019
EM Manifest ID: 782383
Generator EPA ID: CAR000218578
Shipment Date: 2019-08-29
Manifest Number: 013213874FLE
Line Number: 1
Method Code: H141
Quantity Tons: 0.04700
Quantity Waste: 94.000000
Quantity Unit: P
Number of Containers: 1
Type of Container: Fiber or plastic boxes, cartons, cases
Quantity Type: Pounds
State Code: 331

Year: 2019
EM Manifest ID: 782383
Generator EPA ID: CAR000218578
Shipment Date: 2019-08-29
Manifest Number: 013213874FLE
Line Number: 2
Method Code: H141
Quantity Tons: 0.00900
Quantity Waste: 18.000000
Quantity Unit: P
Number of Containers: 1
Type of Container: Fiberboard or plastic drums, barrels, kegs
Quantity Type: Pounds
State Code: 331

Year: 2019
EM Manifest ID: 782383
Generator EPA ID: CAR000218578
Shipment Date: 2019-08-29
Manifest Number: 013213874FLE
Line Number: 2
Method Code: H141
Quantity Tons: 0.00900
Quantity Waste: 18.000000
Quantity Unit: P
Number of Containers: 1
Type of Container: Fiberboard or plastic drums, barrels, kegs
Quantity Type: Pounds
State Code: 551

TARGET STORE NO 2632 (Continued) **S113803703**

Year:	2019
EM Manifest ID:	782383
Generator EPA ID:	CAR000218578
Shipment Date:	2019-08-29
Manifest Number:	013213874FLE
Line Number:	3
Method Code:	H141
Quantity Tons:	0.05000
Quantity Waste:	100.000000
Quantity Unit:	P
Number of Containers:	1
Type of Container:	Fiberboard or plastic drums, barrels, kegs
Quantity Type:	Pounds
State Code:	331

Year:	2019
EM Manifest ID:	782383
Generator EPA ID:	CAR000218578
Shipment Date:	2019-08-29
Manifest Number:	013213874FLE
Line Number:	4
Method Code:	H141
Quantity Tons:	0.03550
Quantity Waste:	71.000000
Quantity Unit:	P
Number of Containers:	1
Type of Container:	Fiberboard or plastic drums, barrels, kegs
Quantity Type:	Pounds
State Code:	331

Year:	2019
EM Manifest ID:	782383
Generator EPA ID:	CAR000218578
Shipment Date:	2019-08-29
Manifest Number:	013213874FLE
Line Number:	5
Method Code:	H141
Quantity Tons:	0.00350
Quantity Waste:	7.000000
Quantity Unit:	P
Number of Containers:	1
Type of Container:	Fiberboard or plastic drums, barrels, kegs
Quantity Type:	Pounds
State Code:	331

Year:	2019
EM Manifest ID:	782383
Generator EPA ID:	CAR000218578
Shipment Date:	2019-08-29
Manifest Number:	013213874FLE
Line Number:	6
Method Code:	H141
Quantity Tons:	0.05100
Quantity Waste:	102.000000
Quantity Unit:	P
Number of Containers:	1
Type of Container:	Fiber or plastic boxes, cartons, cases

TARGET STORE NO 2632 (Continued) **S113803703**

Quantity Type:	Pounds
State Code:	331
Year:	2019
EM Manifest ID:	782383
Generator EPA ID:	CAR000218578
Shipment Date:	2019-08-29
Manifest Number:	013213874FLE
Line Number:	7
Method Code:	H141
Quantity Tons:	0.00700
Quantity Waste:	14.000000
Quantity Unit:	P
Number of Containers:	1
Type of Container:	Fiberboard or plastic drums, barrels, kegs
Quantity Type:	Pounds
State Code:	791
Year:	2019
EM Manifest ID:	782383
Generator EPA ID:	CAR000218578
Shipment Date:	2019-08-29
Manifest Number:	013213874FLE
Line Number:	8
Method Code:	H141
Quantity Tons:	0.13600
Quantity Waste:	272.000000
Quantity Unit:	P
Number of Containers:	1
Type of Container:	Fiberboard or plastic drums, barrels, kegs
Quantity Type:	Pounds
State Code:	122
Year:	2019
EM Manifest ID:	782383
Generator EPA ID:	CAR000218578
Shipment Date:	2019-08-29
Manifest Number:	013213874FLE
Line Number:	9
Method Code:	H141
Quantity Tons:	0.40500
Quantity Waste:	810.000000
Quantity Unit:	P
Number of Containers:	6
Type of Container:	Fiber or plastic boxes, cartons, cases
Quantity Type:	Pounds
State Code:	331
Year:	2019
EM Manifest ID:	823e0fef-8013-4073-b2d0-3b041d707fa5
Shipment Date:	7/17/2019
Shipment Date:	7/17/2019
Receipt Date:	7/29/2019
Manifest Number:	011878975FLE
Generator EPA ID:	CAR000218578
Name:	TARGET 2632

TARGET STORE NO 2632 (Continued) **S113803703**

Address:	6000?SEPULVEDA?BLVD?STE?2250
Address 2:	Not reported
City,State,Zip:	CULVER?CITY 90230
Telephone:	800-483-3718
Contact:	Receiving Team Member
Contact Telephone:	310-754-4614
Contact Email:	Not reported
Transporter 1 EPA ID:	MAD039322250
Transporter Name:	Not reported
Transporter 1 Emergency Number:	Not reported
Transporter 2 EPA ID:	MAD039322250
Transporter Name 2:	Not reported
Transporter 2 Emergency Number:	Not reported
TSDF EPA ID:	CAD044429835
TSDF Name:	Clean Harbors Wilmington LLC
TSDF Address 1:	1737 East Denni Street
TSDF Address 2:	Not reported
TSDF City,State,Zip:	Wilmington 90744
TSDF Telephone:	800-483-3718
TSDFA EPA ID:	Not reported
Waste Code Description:	- Not reported
RCRA Code:	Not reported
Meth Code:	- Not reported
Quantity Tons:	Not reported
Waste Quantity:	Not reported
Quantity Unit:	Not reported

Federal:

Year:	2019
EM Manifest ID:	823e0fef-8013-4073-b2d0-3b041d707fa5
Generator EPA ID:	CAR000218578
Shipment Date:	2019-07-17
Manifest Number:	011878975FLE
Line Number:	1
Method Code:	H141
Quantity Tons:	0.02150
Quantity Waste:	43.000000
Quantity Unit:	P
Number of Containers:	1
Type of Container:	Fiber or plastic boxes, cartons, cases
Quantity Type:	Pounds
Federal Code:	D001

Year:	2019
EM Manifest ID:	823e0fef-8013-4073-b2d0-3b041d707fa5
Generator EPA ID:	CAR000218578
Shipment Date:	2019-07-17
Manifest Number:	011878975FLE
Line Number:	1
Method Code:	H141
Quantity Tons:	0.02150
Quantity Waste:	43.000000
Quantity Unit:	P
Number of Containers:	1
Type of Container:	Fiber or plastic boxes, cartons, cases
Quantity Type:	Pounds
Federal Code:	D035

TARGET STORE NO 2632 (Continued) **S113803703**

Year:	2019
EM Manifest ID:	823e0fef-8013-4073-b2d0-3b041d707fa5
Generator EPA ID:	CAR000218578
Shipment Date:	2019-07-17
Manifest Number:	011878975FLE
Line Number:	2
Method Code:	H141
Quantity Tons:	0.00350
Quantity Waste:	7.000000
Quantity Unit:	P
Number of Containers:	1
Type of Container:	Metal drums, barrels, kegs
Quantity Type:	Pounds
Federal Code:	D001

Year:	2019
EM Manifest ID:	823e0fef-8013-4073-b2d0-3b041d707fa5
Generator EPA ID:	CAR000218578
Shipment Date:	2019-07-17
Manifest Number:	011878975FLE
Line Number:	3
Method Code:	H141
Quantity Tons:	0.05100
Quantity Waste:	102.000000
Quantity Unit:	P
Number of Containers:	1
Type of Container:	Fiber or plastic boxes, cartons, cases
Quantity Type:	Pounds
Federal Code:	D005

Year:	2019
EM Manifest ID:	823e0fef-8013-4073-b2d0-3b041d707fa5
Generator EPA ID:	CAR000218578
Shipment Date:	2019-07-17
Manifest Number:	011878975FLE
Line Number:	3
Method Code:	H141
Quantity Tons:	0.05100
Quantity Waste:	102.000000
Quantity Unit:	P
Number of Containers:	1
Type of Container:	Fiber or plastic boxes, cartons, cases
Quantity Type:	Pounds
Federal Code:	D007

Year:	2019
EM Manifest ID:	823e0fef-8013-4073-b2d0-3b041d707fa5
Generator EPA ID:	CAR000218578
Shipment Date:	2019-07-17
Manifest Number:	011878975FLE
Line Number:	3
Method Code:	H141
Quantity Tons:	0.05100
Quantity Waste:	102.000000
Quantity Unit:	P
Number of Containers:	1
Type of Container:	Fiber or plastic boxes, cartons, cases

TARGET STORE NO 2632 (Continued) **S113803703**

Quantity Type:	Pounds
Federal Code:	D008
Year:	2019
EM Manifest ID:	823e0fef-8013-4073-b2d0-3b041d707fa5
Generator EPA ID:	CAR000218578
Shipment Date:	2019-07-17
Manifest Number:	011878975FLE
Line Number:	3
Method Code:	H141
Quantity Tons:	0.05100
Quantity Waste:	102.000000
Quantity Unit:	P
Number of Containers:	1
Type of Container:	Fiber or plastic boxes, cartons, cases
Quantity Type:	Pounds
Federal Code:	D010
Year:	2019
EM Manifest ID:	823e0fef-8013-4073-b2d0-3b041d707fa5
Generator EPA ID:	CAR000218578
Shipment Date:	2019-07-17
Manifest Number:	011878975FLE
Line Number:	3
Method Code:	H141
Quantity Tons:	0.05100
Quantity Waste:	102.000000
Quantity Unit:	P
Number of Containers:	1
Type of Container:	Fiber or plastic boxes, cartons, cases
Quantity Type:	Pounds
Federal Code:	D011
Year:	2019
EM Manifest ID:	823e0fef-8013-4073-b2d0-3b041d707fa5
Generator EPA ID:	CAR000218578
Shipment Date:	2019-07-17
Manifest Number:	011878975FLE
Line Number:	3
Method Code:	H141
Quantity Tons:	0.05100
Quantity Waste:	102.000000
Quantity Unit:	P
Number of Containers:	1
Type of Container:	Fiber or plastic boxes, cartons, cases
Quantity Type:	Pounds
Federal Code:	D016
Year:	2019
EM Manifest ID:	823e0fef-8013-4073-b2d0-3b041d707fa5
Generator EPA ID:	CAR000218578
Shipment Date:	2019-07-17
Manifest Number:	011878975FLE
Line Number:	3
Method Code:	H141
Quantity Tons:	0.05100
Quantity Waste:	102.000000

TARGET STORE NO 2632 (Continued) **S113803703**

Quantity Unit:	P
Number of Containers:	1
Type of Container:	Fiber or plastic boxes, cartons, cases
Quantity Type:	Pounds
Federal Code:	D027

Year:	2019
EM Manifest ID:	823e0fef-8013-4073-b2d0-3b041d707fa5
Generator EPA ID:	CAR000218578
Shipment Date:	2019-07-17
Manifest Number:	011878975FLE
Line Number:	3
Method Code:	H141
Quantity Tons:	0.05100
Quantity Waste:	102.000000
Quantity Unit:	P
Number of Containers:	1
Type of Container:	Fiber or plastic boxes, cartons, cases
Quantity Type:	Pounds
Federal Code:	D039

Year:	2019
EM Manifest ID:	823e0fef-8013-4073-b2d0-3b041d707fa5
Generator EPA ID:	CAR000218578
Shipment Date:	2019-07-17
Manifest Number:	011878975FLE
Line Number:	3
Method Code:	H141
Quantity Tons:	0.05100
Quantity Waste:	102.000000
Quantity Unit:	P
Number of Containers:	1
Type of Container:	Fiber or plastic boxes, cartons, cases
Quantity Type:	Pounds
Federal Code:	U188

Year:	2019
EM Manifest ID:	823e0fef-8013-4073-b2d0-3b041d707fa5
Generator EPA ID:	CAR000218578
Shipment Date:	2019-07-17
Manifest Number:	011878975FLE
Line Number:	3
Method Code:	H141
Quantity Tons:	0.05100
Quantity Waste:	102.000000
Quantity Unit:	P
Number of Containers:	1
Type of Container:	Fiber or plastic boxes, cartons, cases
Quantity Type:	Pounds
Federal Code:	U279

Year:	2019
EM Manifest ID:	823e0fef-8013-4073-b2d0-3b041d707fa5
Generator EPA ID:	CAR000218578
Shipment Date:	2019-07-17
Manifest Number:	011878975FLE
Line Number:	4

TARGET STORE NO 2632 (Continued) **S113803703**

Method Code:	H141
Quantity Tons:	0.08900
Quantity Waste:	178.000000
Quantity Unit:	P
Number of Containers:	1
Type of Container:	Fiberboard or plastic drums, barrels, kegs
Quantity Type:	Pounds
Federal Code:	D002
Year:	2019
EM Manifest ID:	823e0fef-8013-4073-b2d0-3b041d707fa5
Generator EPA ID:	CAR000218578
Shipment Date:	2019-07-17
Manifest Number:	011878975FLE
Line Number:	5
Method Code:	H141
Quantity Tons:	0.09600
Quantity Waste:	192.000000
Quantity Unit:	P
Number of Containers:	1
Type of Container:	Fiberboard or plastic drums, barrels, kegs
Quantity Type:	Pounds
Federal Code:	D002

State:

Year:	2019
EM Manifest ID:	823e0fef-8013-4073-b2d0-3b041d707fa5
Generator EPA ID:	CAR000218578
Shipment Date:	2019-07-17
Manifest Number:	011878975FLE
Line Number:	1
Method Code:	H141
Quantity Tons:	0.02150
Quantity Waste:	43.000000
Quantity Unit:	P
Number of Containers:	1
Type of Container:	Fiber or plastic boxes, cartons, cases
Quantity Type:	Pounds
State Code:	331
Year:	2019
EM Manifest ID:	823e0fef-8013-4073-b2d0-3b041d707fa5
Generator EPA ID:	CAR000218578
Shipment Date:	2019-07-17
Manifest Number:	011878975FLE
Line Number:	2
Method Code:	H141
Quantity Tons:	0.00350
Quantity Waste:	7.000000
Quantity Unit:	P
Number of Containers:	1
Type of Container:	Metal drums, barrels, kegs
Quantity Type:	Pounds
State Code:	331
Year:	2019
EM Manifest ID:	823e0fef-8013-4073-b2d0-3b041d707fa5

TARGET STORE NO 2632 (Continued) **S113803703**

Generator EPA ID:	CAR000218578
Shipment Date:	2019-07-17
Manifest Number:	011878975FLE
Line Number:	3
Method Code:	H141
Quantity Tons:	0.05100
Quantity Waste:	102.000000
Quantity Unit:	P
Number of Containers:	1
Type of Container:	Fiber or plastic boxes, cartons, cases
Quantity Type:	Pounds
State Code:	331

Year:	2019
EM Manifest ID:	823e0fef-8013-4073-b2d0-3b041d707fa5
Generator EPA ID:	CAR000218578
Shipment Date:	2019-07-17
Manifest Number:	011878975FLE
Line Number:	4
Method Code:	H141
Quantity Tons:	0.08900
Quantity Waste:	178.000000
Quantity Unit:	P
Number of Containers:	1
Type of Container:	Fiberboard or plastic drums, barrels, kegs
Quantity Type:	Pounds
State Code:	122

Year:	2019
EM Manifest ID:	823e0fef-8013-4073-b2d0-3b041d707fa5
Generator EPA ID:	CAR000218578
Shipment Date:	2019-07-17
Manifest Number:	011878975FLE
Line Number:	5
Method Code:	H141
Quantity Tons:	0.09600
Quantity Waste:	192.000000
Quantity Unit:	P
Number of Containers:	1
Type of Container:	Fiberboard or plastic drums, barrels, kegs
Quantity Type:	Pounds
State Code:	122

Year:	2019
EM Manifest ID:	823e0fef-8013-4073-b2d0-3b041d707fa5
Generator EPA ID:	CAR000218578
Shipment Date:	2019-07-17
Manifest Number:	011878975FLE
Line Number:	6
Method Code:	H141
Quantity Tons:	0.14100
Quantity Waste:	282.000000
Quantity Unit:	P
Number of Containers:	3
Type of Container:	Fiber or plastic boxes, cartons, cases
Quantity Type:	Pounds
State Code:	331

TARGET STORE NO 2632 (Continued) **S113803703**

Year:	2019
EM Manifest ID:	ff77a8ec-6e97-4408-9e1b-3729f453589b
Shipment Date:	6/4/2019
Shipment Date:	6/4/2019
Receipt Date:	6/17/2019
Manifest Number:	013534215FLE
Generator EPA ID:	CAR000218578
Name:	TARGET 2632
Address:	6000?SEPULVEDA?BLVD?STE?2250
Address 2:	Not reported
City,State,Zip:	CULVER?CITY 90230
Telephone:	800-483-3718
Contact:	Receiving Team Member
Contact Telephone:	310-754-4614
Contact Email:	Not reported
Transporter 1 EPA ID:	MAD039322250
Transporter Name:	Not reported
Transporter 1 Emergency Number:	Not reported
Transporter 2 EPA ID:	MAD039322250
Transporter Name 2:	Not reported
Transporter 2 Emergency Number:	Not reported
TSDF EPA ID:	CAD044429835
TSDF Name:	Clean Harbors Wilmington LLC
TSDF Address 1:	1737 East Denni Street
TSDF Address 2:	Not reported
TSDF City,State,Zip:	Wilmington 90744
TSDF Telephone:	800-483-3718
TSDFA EPA ID:	Not reported
Waste Code Description:	- Not reported
RCRA Code:	Not reported
Meth Code:	- Not reported
Quantity Tons:	Not reported
Waste Quantity:	Not reported
Quantity Unit:	Not reported

Federal:

Year:	2019
EM Manifest ID:	ff77a8ec-6e97-4408-9e1b-3729f453589b
Generator EPA ID:	CAR000218578
Shipment Date:	2019-06-04
Manifest Number:	013534215FLE
Line Number:	4
Method Code:	H141
Quantity Tons:	0.02600
Quantity Waste:	52.000000
Quantity Unit:	P
Number of Containers:	1
Type of Container:	Fiberboard or plastic drums, barrels, kegs
Quantity Type:	Pounds
Federal Code:	D001

Year:	2019
EM Manifest ID:	ff77a8ec-6e97-4408-9e1b-3729f453589b
Generator EPA ID:	CAR000218578
Shipment Date:	2019-06-04
Manifest Number:	013534215FLE
Line Number:	5
Method Code:	H141

TARGET STORE NO 2632 (Continued) **S113803703**

Quantity Tons:	0.03600
Quantity Waste:	72.000000
Quantity Unit:	P
Number of Containers:	1
Type of Container:	Fiber or plastic boxes, cartons, cases
Quantity Type:	Pounds
Federal Code:	D005
Year:	2019
EM Manifest ID:	ff77a8ec-6e97-4408-9e1b-3729f453589b
Generator EPA ID:	CAR000218578
Shipment Date:	2019-06-04
Manifest Number:	013534215FLE
Line Number:	5
Method Code:	H141
Quantity Tons:	0.03600
Quantity Waste:	72.000000
Quantity Unit:	P
Number of Containers:	1
Type of Container:	Fiber or plastic boxes, cartons, cases
Quantity Type:	Pounds
Federal Code:	D007
Year:	2019
EM Manifest ID:	ff77a8ec-6e97-4408-9e1b-3729f453589b
Generator EPA ID:	CAR000218578
Shipment Date:	2019-06-04
Manifest Number:	013534215FLE
Line Number:	5
Method Code:	H141
Quantity Tons:	0.03600
Quantity Waste:	72.000000
Quantity Unit:	P
Number of Containers:	1
Type of Container:	Fiber or plastic boxes, cartons, cases
Quantity Type:	Pounds
Federal Code:	D008
Year:	2019
EM Manifest ID:	ff77a8ec-6e97-4408-9e1b-3729f453589b
Generator EPA ID:	CAR000218578
Shipment Date:	2019-06-04
Manifest Number:	013534215FLE
Line Number:	5
Method Code:	H141
Quantity Tons:	0.03600
Quantity Waste:	72.000000
Quantity Unit:	P
Number of Containers:	1
Type of Container:	Fiber or plastic boxes, cartons, cases
Quantity Type:	Pounds
Federal Code:	D010
Year:	2019
EM Manifest ID:	ff77a8ec-6e97-4408-9e1b-3729f453589b
Generator EPA ID:	CAR000218578
Shipment Date:	2019-06-04

TARGET STORE NO 2632 (Continued) **S113803703**

Manifest Number:	013534215FLE
Line Number:	5
Method Code:	H141
Quantity Tons:	0.03600
Quantity Waste:	72.000000
Quantity Unit:	P
Number of Containers:	1
Type of Container:	Fiber or plastic boxes, cartons, cases
Quantity Type:	Pounds
Federal Code:	D011
Year:	2019
EM Manifest ID:	ff77a8ec-6e97-4408-9e1b-3729f453589b
Generator EPA ID:	CAR000218578
Shipment Date:	2019-06-04
Manifest Number:	013534215FLE
Line Number:	5
Method Code:	H141
Quantity Tons:	0.03600
Quantity Waste:	72.000000
Quantity Unit:	P
Number of Containers:	1
Type of Container:	Fiber or plastic boxes, cartons, cases
Quantity Type:	Pounds
Federal Code:	D016
Year:	2019
EM Manifest ID:	ff77a8ec-6e97-4408-9e1b-3729f453589b
Generator EPA ID:	CAR000218578
Shipment Date:	2019-06-04
Manifest Number:	013534215FLE
Line Number:	5
Method Code:	H141
Quantity Tons:	0.03600
Quantity Waste:	72.000000
Quantity Unit:	P
Number of Containers:	1
Type of Container:	Fiber or plastic boxes, cartons, cases
Quantity Type:	Pounds
Federal Code:	D027
Year:	2019
EM Manifest ID:	ff77a8ec-6e97-4408-9e1b-3729f453589b
Generator EPA ID:	CAR000218578
Shipment Date:	2019-06-04
Manifest Number:	013534215FLE
Line Number:	5
Method Code:	H141
Quantity Tons:	0.03600
Quantity Waste:	72.000000
Quantity Unit:	P
Number of Containers:	1
Type of Container:	Fiber or plastic boxes, cartons, cases
Quantity Type:	Pounds
Federal Code:	D039
Year:	2019

TARGET STORE NO 2632 (Continued) **S113803703**

EM Manifest ID:	ff77a8ec-6e97-4408-9e1b-3729f453589b
Generator EPA ID:	CAR000218578
Shipment Date:	2019-06-04
Manifest Number:	013534215FLE
Line Number:	5
Method Code:	H141
Quantity Tons:	0.03600
Quantity Waste:	72.000000
Quantity Unit:	P
Number of Containers:	1
Type of Container:	Fiber or plastic boxes, cartons, cases
Quantity Type:	Pounds
Federal Code:	U188

Year:	2019
EM Manifest ID:	ff77a8ec-6e97-4408-9e1b-3729f453589b
Generator EPA ID:	CAR000218578
Shipment Date:	2019-06-04
Manifest Number:	013534215FLE
Line Number:	5
Method Code:	H141
Quantity Tons:	0.03600
Quantity Waste:	72.000000
Quantity Unit:	P
Number of Containers:	1
Type of Container:	Fiber or plastic boxes, cartons, cases
Quantity Type:	Pounds
Federal Code:	U279

Year:	2019
EM Manifest ID:	ff77a8ec-6e97-4408-9e1b-3729f453589b
Generator EPA ID:	CAR000218578
Shipment Date:	2019-06-04
Manifest Number:	013534215FLE
Line Number:	6
Method Code:	H141
Quantity Tons:	0.15600
Quantity Waste:	312.000000
Quantity Unit:	P
Number of Containers:	2
Type of Container:	Fiberboard or plastic drums, barrels, kegs
Quantity Type:	Pounds
Federal Code:	D002

State:

Year:	2019
EM Manifest ID:	ff77a8ec-6e97-4408-9e1b-3729f453589b
Generator EPA ID:	CAR000218578
Shipment Date:	2019-06-04
Manifest Number:	013534215FLE
Line Number:	1
Method Code:	H141
Quantity Tons:	0.00200
Quantity Waste:	4.000000
Quantity Unit:	P
Number of Containers:	1
Type of Container:	Cylinders

TARGET STORE NO 2632 (Continued) **S113803703**

Quantity Type:	Pounds
State Code:	331
Year:	2019
EM Manifest ID:	ff77a8ec-6e97-4408-9e1b-3729f453589b
Generator EPA ID:	CAR000218578
Shipment Date:	2019-06-04
Manifest Number:	013534215FLE
Line Number:	2
Method Code:	H141
Quantity Tons:	0.00800
Quantity Waste:	16.000000
Quantity Unit:	P
Number of Containers:	1
Type of Container:	Fiberboard or plastic drums, barrels, kegs
Quantity Type:	Pounds
State Code:	331
Year:	2019
EM Manifest ID:	ff77a8ec-6e97-4408-9e1b-3729f453589b
Generator EPA ID:	CAR000218578
Shipment Date:	2019-06-04
Manifest Number:	013534215FLE
Line Number:	2
Method Code:	H141
Quantity Tons:	0.00800
Quantity Waste:	16.000000
Quantity Unit:	P
Number of Containers:	1
Type of Container:	Fiberboard or plastic drums, barrels, kegs
Quantity Type:	Pounds
State Code:	551
Year:	2019
EM Manifest ID:	ff77a8ec-6e97-4408-9e1b-3729f453589b
Generator EPA ID:	CAR000218578
Shipment Date:	2019-06-04
Manifest Number:	013534215FLE
Line Number:	3
Method Code:	H141
Quantity Tons:	0.00900
Quantity Waste:	18.000000
Quantity Unit:	P
Number of Containers:	3
Type of Container:	Cylinders
Quantity Type:	Pounds
State Code:	141
Year:	2019
EM Manifest ID:	ff77a8ec-6e97-4408-9e1b-3729f453589b
Generator EPA ID:	CAR000218578
Shipment Date:	2019-06-04
Manifest Number:	013534215FLE
Line Number:	4
Method Code:	H141
Quantity Tons:	0.02600
Quantity Waste:	52.000000

TARGET STORE NO 2632 (Continued) **S113803703**

Quantity Unit:	P
Number of Containers:	1
Type of Container:	Fiberboard or plastic drums, barrels, kegs
Quantity Type:	Pounds
State Code:	331
Year:	2019
EM Manifest ID:	ff77a8ec-6e97-4408-9e1b-3729f453589b
Generator EPA ID:	CAR000218578
Shipment Date:	2019-06-04
Manifest Number:	013534215FLE
Line Number:	5
Method Code:	H141
Quantity Tons:	0.03600
Quantity Waste:	72.000000
Quantity Unit:	P
Number of Containers:	1
Type of Container:	Fiber or plastic boxes, cartons, cases
Quantity Type:	Pounds
State Code:	331
Year:	2019
EM Manifest ID:	ff77a8ec-6e97-4408-9e1b-3729f453589b
Generator EPA ID:	CAR000218578
Shipment Date:	2019-06-04
Manifest Number:	013534215FLE
Line Number:	6
Method Code:	H141
Quantity Tons:	0.15600
Quantity Waste:	312.000000
Quantity Unit:	P
Number of Containers:	2
Type of Container:	Fiberboard or plastic drums, barrels, kegs
Quantity Type:	Pounds
State Code:	122
Year:	2019
EM Manifest ID:	ff77a8ec-6e97-4408-9e1b-3729f453589b
Generator EPA ID:	CAR000218578
Shipment Date:	2019-06-04
Manifest Number:	013534215FLE
Line Number:	7
Method Code:	H141
Quantity Tons:	0.21200
Quantity Waste:	424.000000
Quantity Unit:	P
Number of Containers:	4
Type of Container:	Fiber or plastic boxes, cartons, cases
Quantity Type:	Pounds
State Code:	331
Year:	2019
EM Manifest ID:	ef6a4721-a718-4a2a-bc32-39de4a4246eb
Shipment Date:	6/25/2019
Shipment Date:	6/25/2019
Receipt Date:	7/8/2019

TARGET STORE NO 2632 (Continued) **S113803703**

Manifest Number:	013532788FLE
Generator EPA ID:	CAR000218578
Name:	TARGET 2632
Address:	6000?SEPULVEDA?BLVD?STE?2250
Address 2:	Not reported
City,State,Zip:	CULVER?CITY 90230
Telephone:	800-483-3718
Contact:	Receiving Team Member
Contact Telephone:	310-754-4614
Contact Email:	Not reported
Transporter 1 EPA ID:	MAD039322250
Transporter Name:	Not reported
Transporter 1 Emergency Number:	Not reported
Transporter 2 EPA ID:	MAD039322250
Transporter Name 2:	Not reported
Transporter 2 Emergency Number:	Not reported
TSDF EPA ID:	CAD044429835
TSDF Name:	Clean Harbors Wilmington LLC
TSDF Address 1:	1737 East Denni Street
TSDF Address 2:	Not reported
TSDF City,State,Zip:	Wilmington 90744
TSDF Telephone:	800-483-3718
TSDFA EPA ID:	Not reported
Waste Code Description:	- Not reported
RCRA Code:	Not reported
Meth Code:	- Not reported
Quantity Tons:	Not reported
Waste Quantity:	Not reported
Quantity Unit:	Not reported

Federal:

Year:	2019
EM Manifest ID:	ef6a4721-a718-4a2a-bc32-39de4a4246eb
Generator EPA ID:	CAR000218578
Shipment Date:	2019-06-25
Manifest Number:	013532788FLE
Line Number:	1
Method Code:	H141
Quantity Tons:	0.01700
Quantity Waste:	34.000000
Quantity Unit:	P
Number of Containers:	1
Type of Container:	Fiber or plastic boxes, cartons, cases
Quantity Type:	Pounds
Federal Code:	D001

Year:	2019
EM Manifest ID:	ef6a4721-a718-4a2a-bc32-39de4a4246eb
Generator EPA ID:	CAR000218578
Shipment Date:	2019-06-25
Manifest Number:	013532788FLE
Line Number:	1
Method Code:	H141
Quantity Tons:	0.01700
Quantity Waste:	34.000000
Quantity Unit:	P
Number of Containers:	1
Type of Container:	Fiber or plastic boxes, cartons, cases

TARGET STORE NO 2632 (Continued) **S113803703**

Quantity Type:	Pounds
Federal Code:	D035
Year:	2019
EM Manifest ID:	ef6a4721-a718-4a2a-bc32-39de4a4246eb
Generator EPA ID:	CAR000218578
Shipment Date:	2019-06-25
Manifest Number:	013532788FLE
Line Number:	2
Method Code:	H141
Quantity Tons:	0.00700
Quantity Waste:	14.000000
Quantity Unit:	P
Number of Containers:	1
Type of Container:	Metal drums, barrels, kegs
Quantity Type:	Pounds
Federal Code:	D001
Year:	2019
EM Manifest ID:	ef6a4721-a718-4a2a-bc32-39de4a4246eb
Generator EPA ID:	CAR000218578
Shipment Date:	2019-06-25
Manifest Number:	013532788FLE
Line Number:	5
Method Code:	H141
Quantity Tons:	0.04500
Quantity Waste:	90.000000
Quantity Unit:	P
Number of Containers:	1
Type of Container:	Fiberboard or plastic drums, barrels, kegs
Quantity Type:	Pounds
Federal Code:	D001
Year:	2019
EM Manifest ID:	ef6a4721-a718-4a2a-bc32-39de4a4246eb
Generator EPA ID:	CAR000218578
Shipment Date:	2019-06-25
Manifest Number:	013532788FLE
Line Number:	6
Method Code:	H141
Quantity Tons:	0.00900
Quantity Waste:	18.000000
Quantity Unit:	P
Number of Containers:	1
Type of Container:	Fiberboard or plastic drums, barrels, kegs
Quantity Type:	Pounds
Federal Code:	D001
Year:	2019
EM Manifest ID:	ef6a4721-a718-4a2a-bc32-39de4a4246eb
Generator EPA ID:	CAR000218578
Shipment Date:	2019-06-25
Manifest Number:	013532788FLE
Line Number:	6
Method Code:	H141
Quantity Tons:	0.00900
Quantity Waste:	18.000000

TARGET STORE NO 2632 (Continued) **S113803703**

Quantity Unit:	P
Number of Containers:	1
Type of Container:	Fiberboard or plastic drums, barrels, kegs
Quantity Type:	Pounds
Federal Code:	D005
Year:	2019
EM Manifest ID:	ef6a4721-a718-4a2a-bc32-39de4a4246eb
Generator EPA ID:	CAR000218578
Shipment Date:	2019-06-25
Manifest Number:	013532788FLE
Line Number:	6
Method Code:	H141
Quantity Tons:	0.00900
Quantity Waste:	18.000000
Quantity Unit:	P
Number of Containers:	1
Type of Container:	Fiberboard or plastic drums, barrels, kegs
Quantity Type:	Pounds
Federal Code:	D007
Year:	2019
EM Manifest ID:	ef6a4721-a718-4a2a-bc32-39de4a4246eb
Generator EPA ID:	CAR000218578
Shipment Date:	2019-06-25
Manifest Number:	013532788FLE
Line Number:	6
Method Code:	H141
Quantity Tons:	0.00900
Quantity Waste:	18.000000
Quantity Unit:	P
Number of Containers:	1
Type of Container:	Fiberboard or plastic drums, barrels, kegs
Quantity Type:	Pounds
Federal Code:	D011
Year:	2019
EM Manifest ID:	ef6a4721-a718-4a2a-bc32-39de4a4246eb
Generator EPA ID:	CAR000218578
Shipment Date:	2019-06-25
Manifest Number:	013532788FLE
Line Number:	6
Method Code:	H141
Quantity Tons:	0.00900
Quantity Waste:	18.000000
Quantity Unit:	P
Number of Containers:	1
Type of Container:	Fiberboard or plastic drums, barrels, kegs
Quantity Type:	Pounds
Federal Code:	D018
Year:	2019
EM Manifest ID:	ef6a4721-a718-4a2a-bc32-39de4a4246eb
Generator EPA ID:	CAR000218578
Shipment Date:	2019-06-25
Manifest Number:	013532788FLE
Line Number:	6

TARGET STORE NO 2632 (Continued) **S113803703**

Method Code:	H141
Quantity Tons:	0.00900
Quantity Waste:	18.000000
Quantity Unit:	P
Number of Containers:	1
Type of Container:	Fiberboard or plastic drums, barrels, kegs
Quantity Type:	Pounds
Federal Code:	D035
Year:	2019
EM Manifest ID:	ef6a4721-a718-4a2a-bc32-39de4a4246eb
Generator EPA ID:	CAR000218578
Shipment Date:	2019-06-25
Manifest Number:	013532788FLE
Line Number:	6
Method Code:	H141
Quantity Tons:	0.00900
Quantity Waste:	18.000000
Quantity Unit:	P
Number of Containers:	1
Type of Container:	Fiberboard or plastic drums, barrels, kegs
Quantity Type:	Pounds
Federal Code:	U002
Year:	2019
EM Manifest ID:	ef6a4721-a718-4a2a-bc32-39de4a4246eb
Generator EPA ID:	CAR000218578
Shipment Date:	2019-06-25
Manifest Number:	013532788FLE
Line Number:	6
Method Code:	H141
Quantity Tons:	0.00900
Quantity Waste:	18.000000
Quantity Unit:	P
Number of Containers:	1
Type of Container:	Fiberboard or plastic drums, barrels, kegs
Quantity Type:	Pounds
Federal Code:	U154
Year:	2019
EM Manifest ID:	ef6a4721-a718-4a2a-bc32-39de4a4246eb
Generator EPA ID:	CAR000218578
Shipment Date:	2019-06-25
Manifest Number:	013532788FLE
Line Number:	7
Method Code:	H141
Quantity Tons:	0.00650
Quantity Waste:	13.000000
Quantity Unit:	P
Number of Containers:	1
Type of Container:	Fiberboard or plastic drums, barrels, kegs
Quantity Type:	Pounds
Federal Code:	D001
Year:	2019
EM Manifest ID:	ef6a4721-a718-4a2a-bc32-39de4a4246eb
Generator EPA ID:	CAR000218578

TARGET STORE NO 2632 (Continued) **S113803703**

Shipment Date:	2019-06-25
Manifest Number:	013532788FLE
Line Number:	8
Method Code:	H141
Quantity Tons:	0.00400
Quantity Waste:	8.000000
Quantity Unit:	P
Number of Containers:	1
Type of Container:	Fiberboard or plastic drums, barrels, kegs
Quantity Type:	Pounds
Federal Code:	P075

Year:	2019
EM Manifest ID:	ef6a4721-a718-4a2a-bc32-39de4a4246eb
Generator EPA ID:	CAR000218578
Shipment Date:	2019-06-25
Manifest Number:	013532788FLE
Line Number:	9
Method Code:	H141
Quantity Tons:	0.05350
Quantity Waste:	107.000000
Quantity Unit:	P
Number of Containers:	1
Type of Container:	Fiber or plastic boxes, cartons, cases
Quantity Type:	Pounds
Federal Code:	D005

Year:	2019
EM Manifest ID:	ef6a4721-a718-4a2a-bc32-39de4a4246eb
Generator EPA ID:	CAR000218578
Shipment Date:	2019-06-25
Manifest Number:	013532788FLE
Line Number:	9
Method Code:	H141
Quantity Tons:	0.05350
Quantity Waste:	107.000000
Quantity Unit:	P
Number of Containers:	1
Type of Container:	Fiber or plastic boxes, cartons, cases
Quantity Type:	Pounds
Federal Code:	D007

Year:	2019
EM Manifest ID:	ef6a4721-a718-4a2a-bc32-39de4a4246eb
Generator EPA ID:	CAR000218578
Shipment Date:	2019-06-25
Manifest Number:	013532788FLE
Line Number:	9
Method Code:	H141
Quantity Tons:	0.05350
Quantity Waste:	107.000000
Quantity Unit:	P
Number of Containers:	1
Type of Container:	Fiber or plastic boxes, cartons, cases
Quantity Type:	Pounds
Federal Code:	D008

TARGET STORE NO 2632 (Continued) **S113803703**

Year:	2019
EM Manifest ID:	ef6a4721-a718-4a2a-bc32-39de4a4246eb
Generator EPA ID:	CAR000218578
Shipment Date:	2019-06-25
Manifest Number:	013532788FLE
Line Number:	9
Method Code:	H141
Quantity Tons:	0.05350
Quantity Waste:	107.000000
Quantity Unit:	P
Number of Containers:	1
Type of Container:	Fiber or plastic boxes, cartons, cases
Quantity Type:	Pounds
Federal Code:	D010

Year:	2019
EM Manifest ID:	ef6a4721-a718-4a2a-bc32-39de4a4246eb
Generator EPA ID:	CAR000218578
Shipment Date:	2019-06-25
Manifest Number:	013532788FLE
Line Number:	9
Method Code:	H141
Quantity Tons:	0.05350
Quantity Waste:	107.000000
Quantity Unit:	P
Number of Containers:	1
Type of Container:	Fiber or plastic boxes, cartons, cases
Quantity Type:	Pounds
Federal Code:	D011

Year:	2019
EM Manifest ID:	ef6a4721-a718-4a2a-bc32-39de4a4246eb
Generator EPA ID:	CAR000218578
Shipment Date:	2019-06-25
Manifest Number:	013532788FLE
Line Number:	9
Method Code:	H141
Quantity Tons:	0.05350
Quantity Waste:	107.000000
Quantity Unit:	P
Number of Containers:	1
Type of Container:	Fiber or plastic boxes, cartons, cases
Quantity Type:	Pounds
Federal Code:	D016

Year:	2019
EM Manifest ID:	ef6a4721-a718-4a2a-bc32-39de4a4246eb
Generator EPA ID:	CAR000218578
Shipment Date:	2019-06-25
Manifest Number:	013532788FLE
Line Number:	9
Method Code:	H141
Quantity Tons:	0.05350
Quantity Waste:	107.000000
Quantity Unit:	P
Number of Containers:	1
Type of Container:	Fiber or plastic boxes, cartons, cases

TARGET STORE NO 2632 (Continued) **S113803703**

Quantity Type:	Pounds
Federal Code:	D027
Year:	2019
EM Manifest ID:	ef6a4721-a718-4a2a-bc32-39de4a4246eb
Generator EPA ID:	CAR000218578
Shipment Date:	2019-06-25
Manifest Number:	013532788FLE
Line Number:	9
Method Code:	H141
Quantity Tons:	0.05350
Quantity Waste:	107.000000
Quantity Unit:	P
Number of Containers:	1
Type of Container:	Fiber or plastic boxes, cartons, cases
Quantity Type:	Pounds
Federal Code:	D039
Year:	2019
EM Manifest ID:	ef6a4721-a718-4a2a-bc32-39de4a4246eb
Generator EPA ID:	CAR000218578
Shipment Date:	2019-06-25
Manifest Number:	013532788FLE
Line Number:	9
Method Code:	H141
Quantity Tons:	0.05350
Quantity Waste:	107.000000
Quantity Unit:	P
Number of Containers:	1
Type of Container:	Fiber or plastic boxes, cartons, cases
Quantity Type:	Pounds
Federal Code:	U188
Year:	2019
EM Manifest ID:	ef6a4721-a718-4a2a-bc32-39de4a4246eb
Generator EPA ID:	CAR000218578
Shipment Date:	2019-06-25
Manifest Number:	013532788FLE
Line Number:	9
Method Code:	H141
Quantity Tons:	0.05350
Quantity Waste:	107.000000
Quantity Unit:	P
Number of Containers:	1
Type of Container:	Fiber or plastic boxes, cartons, cases
Quantity Type:	Pounds
Federal Code:	U279
Year:	2019
EM Manifest ID:	ef6a4721-a718-4a2a-bc32-39de4a4246eb
Generator EPA ID:	CAR000218578
Shipment Date:	2019-06-25
Manifest Number:	013532788FLE
Line Number:	10
Method Code:	H141
Quantity Tons:	0.01050
Quantity Waste:	21.000000

TARGET STORE NO 2632 (Continued) **S113803703**

Quantity Unit: P
Number of Containers: 1
Type of Container: Fiberboard or plastic drums, barrels, kegs
Quantity Type: Pounds
Federal Code: D002

Year: 2019
EM Manifest ID: ef6a4721-a718-4a2a-bc32-39de4a4246eb
Generator EPA ID: CAR000218578
Shipment Date: 2019-06-25
Manifest Number: 013532788FLE
Line Number: 11
Method Code: H141
Quantity Tons: 0.09500
Quantity Waste: 190.000000
Quantity Unit: P
Number of Containers: 1
Type of Container: Fiberboard or plastic drums, barrels, kegs
Quantity Type: Pounds
Federal Code: D002

Year: 2019
EM Manifest ID: ef6a4721-a718-4a2a-bc32-39de4a4246eb
Generator EPA ID: CAR000218578
Shipment Date: 2019-06-25
Manifest Number: 013532788FLE
Line Number: 12
Method Code: H141
Quantity Tons: 0.10000
Quantity Waste: 200.000000
Quantity Unit: P
Number of Containers: 1
Type of Container: Fiberboard or plastic drums, barrels, kegs
Quantity Type: Pounds
Federal Code: D002

State:
Year: 2019
EM Manifest ID: ef6a4721-a718-4a2a-bc32-39de4a4246eb
Generator EPA ID: CAR000218578
Shipment Date: 2019-06-25
Manifest Number: 013532788FLE
Line Number: 1
Method Code: H141
Quantity Tons: 0.01700
Quantity Waste: 34.000000
Quantity Unit: P
Number of Containers: 1
Type of Container: Fiber or plastic boxes, cartons, cases
Quantity Type: Pounds
State Code: 331

Year: 2019
EM Manifest ID: ef6a4721-a718-4a2a-bc32-39de4a4246eb
Generator EPA ID: CAR000218578
Shipment Date: 2019-06-25
Manifest Number: 013532788FLE

TARGET STORE NO 2632 (Continued) **S113803703**

Line Number:	2
Method Code:	H141
Quantity Tons:	0.00700
Quantity Waste:	14.000000
Quantity Unit:	P
Number of Containers:	1
Type of Container:	Metal drums, barrels, kegs
Quantity Type:	Pounds
State Code:	331
Year:	2019
EM Manifest ID:	ef6a4721-a718-4a2a-bc32-39de4a4246eb
Generator EPA ID:	CAR000218578
Shipment Date:	2019-06-25
Manifest Number:	013532788FLE
Line Number:	3
Method Code:	H141
Quantity Tons:	0.00200
Quantity Waste:	4.000000
Quantity Unit:	P
Number of Containers:	1
Type of Container:	Cylinders
Quantity Type:	Pounds
State Code:	331
Year:	2019
EM Manifest ID:	ef6a4721-a718-4a2a-bc32-39de4a4246eb
Generator EPA ID:	CAR000218578
Shipment Date:	2019-06-25
Manifest Number:	013532788FLE
Line Number:	4
Method Code:	H141
Quantity Tons:	0.00800
Quantity Waste:	16.000000
Quantity Unit:	P
Number of Containers:	1
Type of Container:	Fiberboard or plastic drums, barrels, kegs
Quantity Type:	Pounds
State Code:	331
Year:	2019
EM Manifest ID:	ef6a4721-a718-4a2a-bc32-39de4a4246eb
Generator EPA ID:	CAR000218578
Shipment Date:	2019-06-25
Manifest Number:	013532788FLE
Line Number:	4
Method Code:	H141
Quantity Tons:	0.00800
Quantity Waste:	16.000000
Quantity Unit:	P
Number of Containers:	1
Type of Container:	Fiberboard or plastic drums, barrels, kegs
Quantity Type:	Pounds
State Code:	551
Year:	2019
EM Manifest ID:	ef6a4721-a718-4a2a-bc32-39de4a4246eb

TARGET STORE NO 2632 (Continued) **S113803703**

Generator EPA ID:	CAR000218578
Shipment Date:	2019-06-25
Manifest Number:	013532788FLE
Line Number:	5
Method Code:	H141
Quantity Tons:	0.04500
Quantity Waste:	90.000000
Quantity Unit:	P
Number of Containers:	1
Type of Container:	Fiberboard or plastic drums, barrels, kegs
Quantity Type:	Pounds
State Code:	331

Year:	2019
EM Manifest ID:	ef6a4721-a718-4a2a-bc32-39de4a4246eb
Generator EPA ID:	CAR000218578
Shipment Date:	2019-06-25
Manifest Number:	013532788FLE
Line Number:	6
Method Code:	H141
Quantity Tons:	0.00900
Quantity Waste:	18.000000
Quantity Unit:	P
Number of Containers:	1
Type of Container:	Fiberboard or plastic drums, barrels, kegs
Quantity Type:	Pounds
State Code:	331

Year:	2019
EM Manifest ID:	ef6a4721-a718-4a2a-bc32-39de4a4246eb
Generator EPA ID:	CAR000218578
Shipment Date:	2019-06-25
Manifest Number:	013532788FLE
Line Number:	7
Method Code:	H141
Quantity Tons:	0.00650
Quantity Waste:	13.000000
Quantity Unit:	P
Number of Containers:	1
Type of Container:	Fiberboard or plastic drums, barrels, kegs
Quantity Type:	Pounds
State Code:	141

Year:	2019
EM Manifest ID:	ef6a4721-a718-4a2a-bc32-39de4a4246eb
Generator EPA ID:	CAR000218578
Shipment Date:	2019-06-25
Manifest Number:	013532788FLE
Line Number:	8
Method Code:	H141
Quantity Tons:	0.00400
Quantity Waste:	8.000000
Quantity Unit:	P
Number of Containers:	1
Type of Container:	Fiberboard or plastic drums, barrels, kegs
Quantity Type:	Pounds
State Code:	331

TARGET STORE NO 2632 (Continued) **S113803703**

Year:	2019
EM Manifest ID:	ef6a4721-a718-4a2a-bc32-39de4a4246eb
Generator EPA ID:	CAR000218578
Shipment Date:	2019-06-25
Manifest Number:	013532788FLE
Line Number:	9
Method Code:	H141
Quantity Tons:	0.05350
Quantity Waste:	107.000000
Quantity Unit:	P
Number of Containers:	1
Type of Container:	Fiber or plastic boxes, cartons, cases
Quantity Type:	Pounds
State Code:	331

Year:	2019
EM Manifest ID:	ef6a4721-a718-4a2a-bc32-39de4a4246eb
Generator EPA ID:	CAR000218578
Shipment Date:	2019-06-25
Manifest Number:	013532788FLE
Line Number:	10
Method Code:	H141
Quantity Tons:	0.01050
Quantity Waste:	21.000000
Quantity Unit:	P
Number of Containers:	1
Type of Container:	Fiberboard or plastic drums, barrels, kegs
Quantity Type:	Pounds
State Code:	791

Year:	2019
EM Manifest ID:	ef6a4721-a718-4a2a-bc32-39de4a4246eb
Generator EPA ID:	CAR000218578
Shipment Date:	2019-06-25
Manifest Number:	013532788FLE
Line Number:	11
Method Code:	H141
Quantity Tons:	0.09500
Quantity Waste:	190.000000
Quantity Unit:	P
Number of Containers:	1
Type of Container:	Fiberboard or plastic drums, barrels, kegs
Quantity Type:	Pounds
State Code:	122

Year:	2019
EM Manifest ID:	ef6a4721-a718-4a2a-bc32-39de4a4246eb
Generator EPA ID:	CAR000218578
Shipment Date:	2019-06-25
Manifest Number:	013532788FLE
Line Number:	12
Method Code:	H141
Quantity Tons:	0.10000
Quantity Waste:	200.000000
Quantity Unit:	P
Number of Containers:	1
Type of Container:	Fiberboard or plastic drums, barrels, kegs

TARGET STORE NO 2632 (Continued) **S113803703**

Quantity Type:	Pounds
State Code:	122
Year:	2019
EM Manifest ID:	ef6a4721-a718-4a2a-bc32-39de4a4246eb
Generator EPA ID:	CAR000218578
Shipment Date:	2019-06-25
Manifest Number:	013532788FLE
Line Number:	13
Method Code:	H141
Quantity Tons:	0.22400
Quantity Waste:	448.000000
Quantity Unit:	P
Number of Containers:	4
Type of Container:	Fiber or plastic boxes, cartons, cases
Quantity Type:	Pounds
State Code:	331
Year:	2019
EM Manifest ID:	ed837eea-386b-4c2c-a535-c266770d6e4a
Shipment Date:	5/14/2019
Shipment Date:	5/14/2019
Receipt Date:	5/29/2019
Manifest Number:	013533230FLE
Generator EPA ID:	CAR000218578
Name:	TARGET 2632
Address:	6000?SEPULVEDA?BLVD?STE?2250
Address 2:	Not reported
City,State,Zip:	CULVER?CITY 90230
Telephone:	800-483-3718
Contact:	Receiving Team Member
Contact Telephone:	310-754-4614
Contact Email:	Not reported
Transporter 1 EPA ID:	MAD039322250
Transporter Name:	Not reported
Transporter 1 Emergency Number:	Not reported
Transporter 2 EPA ID:	MAD039322250
Transporter Name 2:	Not reported
Transporter 2 Emergency Number:	Not reported
TSDF EPA ID:	CAD044429835
TSDF Name:	Clean Harbors Wilmington LLC
TSDF Address 1:	1737 East Denni Street
TSDF Address 2:	Not reported
TSDF City,State,Zip:	Wilmington 90744
TSDF Telephone:	800-483-3718
TSDFA EPA ID:	Not reported
Waste Code Description:	- Not reported
RCRA Code:	Not reported
Meth Code:	- Not reported
Quantity Tons:	Not reported
Waste Quantity:	Not reported
Quantity Unit:	Not reported

Federal:

Year:	2019
EM Manifest ID:	ed837eea-386b-4c2c-a535-c266770d6e4a
Generator EPA ID:	CAR000218578

TARGET STORE NO 2632 (Continued) **S113803703**

Shipment Date:	2019-05-14
Manifest Number:	013533230FLE
Line Number:	1
Method Code:	H141
Quantity Tons:	0.02250
Quantity Waste:	45.000000
Quantity Unit:	P
Number of Containers:	1
Type of Container:	Fiber or plastic boxes, cartons, cases
Quantity Type:	Pounds
Federal Code:	D001

Year:	2019
EM Manifest ID:	ed837eea-386b-4c2c-a535-c266770d6e4a
Generator EPA ID:	CAR000218578
Shipment Date:	2019-05-14
Manifest Number:	013533230FLE
Line Number:	1
Method Code:	H141
Quantity Tons:	0.02250
Quantity Waste:	45.000000
Quantity Unit:	P
Number of Containers:	1
Type of Container:	Fiber or plastic boxes, cartons, cases
Quantity Type:	Pounds
Federal Code:	D035

Year:	2019
EM Manifest ID:	ed837eea-386b-4c2c-a535-c266770d6e4a
Generator EPA ID:	CAR000218578
Shipment Date:	2019-05-14
Manifest Number:	013533230FLE
Line Number:	3
Method Code:	H141
Quantity Tons:	0.07250
Quantity Waste:	145.000000
Quantity Unit:	P
Number of Containers:	1
Type of Container:	Fiberboard or plastic drums, barrels, kegs
Quantity Type:	Pounds
Federal Code:	D001

Year:	2019
EM Manifest ID:	ed837eea-386b-4c2c-a535-c266770d6e4a
Generator EPA ID:	CAR000218578
Shipment Date:	2019-05-14
Manifest Number:	013533230FLE
Line Number:	4
Method Code:	H141
Quantity Tons:	0.00350
Quantity Waste:	7.000000
Quantity Unit:	P
Number of Containers:	1
Type of Container:	Fiberboard or plastic drums, barrels, kegs
Quantity Type:	Pounds
Federal Code:	D001

TARGET STORE NO 2632 (Continued) **S113803703**

Year:	2019
EM Manifest ID:	ed837eea-386b-4c2c-a535-c266770d6e4a
Generator EPA ID:	CAR000218578
Shipment Date:	2019-05-14
Manifest Number:	013533230FLE
Line Number:	4
Method Code:	H141
Quantity Tons:	0.00350
Quantity Waste:	7.000000
Quantity Unit:	P
Number of Containers:	1
Type of Container:	Fiberboard or plastic drums, barrels, kegs
Quantity Type:	Pounds
Federal Code:	D005

Year:	2019
EM Manifest ID:	ed837eea-386b-4c2c-a535-c266770d6e4a
Generator EPA ID:	CAR000218578
Shipment Date:	2019-05-14
Manifest Number:	013533230FLE
Line Number:	4
Method Code:	H141
Quantity Tons:	0.00350
Quantity Waste:	7.000000
Quantity Unit:	P
Number of Containers:	1
Type of Container:	Fiberboard or plastic drums, barrels, kegs
Quantity Type:	Pounds
Federal Code:	D007

Year:	2019
EM Manifest ID:	ed837eea-386b-4c2c-a535-c266770d6e4a
Generator EPA ID:	CAR000218578
Shipment Date:	2019-05-14
Manifest Number:	013533230FLE
Line Number:	4
Method Code:	H141
Quantity Tons:	0.00350
Quantity Waste:	7.000000
Quantity Unit:	P
Number of Containers:	1
Type of Container:	Fiberboard or plastic drums, barrels, kegs
Quantity Type:	Pounds
Federal Code:	D011

Year:	2019
EM Manifest ID:	ed837eea-386b-4c2c-a535-c266770d6e4a
Generator EPA ID:	CAR000218578
Shipment Date:	2019-05-14
Manifest Number:	013533230FLE
Line Number:	4
Method Code:	H141
Quantity Tons:	0.00350
Quantity Waste:	7.000000
Quantity Unit:	P
Number of Containers:	1
Type of Container:	Fiberboard or plastic drums, barrels, kegs

TARGET STORE NO 2632 (Continued) **S113803703**

Quantity Type:	Pounds
Federal Code:	D018
Year:	2019
EM Manifest ID:	ed837eea-386b-4c2c-a535-c266770d6e4a
Generator EPA ID:	CAR000218578
Shipment Date:	2019-05-14
Manifest Number:	013533230FLE
Line Number:	4
Method Code:	H141
Quantity Tons:	0.00350
Quantity Waste:	7.000000
Quantity Unit:	P
Number of Containers:	1
Type of Container:	Fiberboard or plastic drums, barrels, kegs
Quantity Type:	Pounds
Federal Code:	D035
Year:	2019
EM Manifest ID:	ed837eea-386b-4c2c-a535-c266770d6e4a
Generator EPA ID:	CAR000218578
Shipment Date:	2019-05-14
Manifest Number:	013533230FLE
Line Number:	4
Method Code:	H141
Quantity Tons:	0.00350
Quantity Waste:	7.000000
Quantity Unit:	P
Number of Containers:	1
Type of Container:	Fiberboard or plastic drums, barrels, kegs
Quantity Type:	Pounds
Federal Code:	U002
Year:	2019
EM Manifest ID:	ed837eea-386b-4c2c-a535-c266770d6e4a
Generator EPA ID:	CAR000218578
Shipment Date:	2019-05-14
Manifest Number:	013533230FLE
Line Number:	4
Method Code:	H141
Quantity Tons:	0.00350
Quantity Waste:	7.000000
Quantity Unit:	P
Number of Containers:	1
Type of Container:	Fiberboard or plastic drums, barrels, kegs
Quantity Type:	Pounds
Federal Code:	U154
Year:	2019
EM Manifest ID:	ed837eea-386b-4c2c-a535-c266770d6e4a
Generator EPA ID:	CAR000218578
Shipment Date:	2019-05-14
Manifest Number:	013533230FLE
Line Number:	5
Method Code:	H141
Quantity Tons:	0.00900
Quantity Waste:	18.000000

TARGET STORE NO 2632 (Continued) **S113803703**

Quantity Unit:	P
Number of Containers:	1
Type of Container:	Fiberboard or plastic drums, barrels, kegs
Quantity Type:	Pounds
Federal Code:	D001
Year:	2019
EM Manifest ID:	ed837eea-386b-4c2c-a535-c266770d6e4a
Generator EPA ID:	CAR000218578
Shipment Date:	2019-05-14
Manifest Number:	013533230FLE
Line Number:	6
Method Code:	H141
Quantity Tons:	0.08000
Quantity Waste:	160.000000
Quantity Unit:	P
Number of Containers:	2
Type of Container:	Fiber or plastic boxes, cartons, cases
Quantity Type:	Pounds
Federal Code:	D005
Year:	2019
EM Manifest ID:	ed837eea-386b-4c2c-a535-c266770d6e4a
Generator EPA ID:	CAR000218578
Shipment Date:	2019-05-14
Manifest Number:	013533230FLE
Line Number:	6
Method Code:	H141
Quantity Tons:	0.08000
Quantity Waste:	160.000000
Quantity Unit:	P
Number of Containers:	2
Type of Container:	Fiber or plastic boxes, cartons, cases
Quantity Type:	Pounds
Federal Code:	D007
Year:	2019
EM Manifest ID:	ed837eea-386b-4c2c-a535-c266770d6e4a
Generator EPA ID:	CAR000218578
Shipment Date:	2019-05-14
Manifest Number:	013533230FLE
Line Number:	6
Method Code:	H141
Quantity Tons:	0.08000
Quantity Waste:	160.000000
Quantity Unit:	P
Number of Containers:	2
Type of Container:	Fiber or plastic boxes, cartons, cases
Quantity Type:	Pounds
Federal Code:	D008
Year:	2019
EM Manifest ID:	ed837eea-386b-4c2c-a535-c266770d6e4a
Generator EPA ID:	CAR000218578
Shipment Date:	2019-05-14
Manifest Number:	013533230FLE
Line Number:	6

TARGET STORE NO 2632 (Continued) **S113803703**

Method Code:	H141
Quantity Tons:	0.08000
Quantity Waste:	160.000000
Quantity Unit:	P
Number of Containers:	2
Type of Container:	Fiber or plastic boxes, cartons, cases
Quantity Type:	Pounds
Federal Code:	D010
Year:	2019
EM Manifest ID:	ed837eea-386b-4c2c-a535-c266770d6e4a
Generator EPA ID:	CAR000218578
Shipment Date:	2019-05-14
Manifest Number:	013533230FLE
Line Number:	6
Method Code:	H141
Quantity Tons:	0.08000
Quantity Waste:	160.000000
Quantity Unit:	P
Number of Containers:	2
Type of Container:	Fiber or plastic boxes, cartons, cases
Quantity Type:	Pounds
Federal Code:	D011
Year:	2019
EM Manifest ID:	ed837eea-386b-4c2c-a535-c266770d6e4a
Generator EPA ID:	CAR000218578
Shipment Date:	2019-05-14
Manifest Number:	013533230FLE
Line Number:	6
Method Code:	H141
Quantity Tons:	0.08000
Quantity Waste:	160.000000
Quantity Unit:	P
Number of Containers:	2
Type of Container:	Fiber or plastic boxes, cartons, cases
Quantity Type:	Pounds
Federal Code:	D016
Year:	2019
EM Manifest ID:	ed837eea-386b-4c2c-a535-c266770d6e4a
Generator EPA ID:	CAR000218578
Shipment Date:	2019-05-14
Manifest Number:	013533230FLE
Line Number:	6
Method Code:	H141
Quantity Tons:	0.08000
Quantity Waste:	160.000000
Quantity Unit:	P
Number of Containers:	2
Type of Container:	Fiber or plastic boxes, cartons, cases
Quantity Type:	Pounds
Federal Code:	D027
Year:	2019
EM Manifest ID:	ed837eea-386b-4c2c-a535-c266770d6e4a
Generator EPA ID:	CAR000218578

TARGET STORE NO 2632 (Continued) **S113803703**

Shipment Date:	2019-05-14
Manifest Number:	013533230FLE
Line Number:	6
Method Code:	H141
Quantity Tons:	0.08000
Quantity Waste:	160.000000
Quantity Unit:	P
Number of Containers:	2
Type of Container:	Fiber or plastic boxes, cartons, cases
Quantity Type:	Pounds
Federal Code:	D039

Year:	2019
EM Manifest ID:	ed837eea-386b-4c2c-a535-c266770d6e4a
Generator EPA ID:	CAR000218578
Shipment Date:	2019-05-14
Manifest Number:	013533230FLE
Line Number:	6
Method Code:	H141
Quantity Tons:	0.08000
Quantity Waste:	160.000000
Quantity Unit:	P
Number of Containers:	2
Type of Container:	Fiber or plastic boxes, cartons, cases
Quantity Type:	Pounds
Federal Code:	U188

Year:	2019
EM Manifest ID:	ed837eea-386b-4c2c-a535-c266770d6e4a
Generator EPA ID:	CAR000218578
Shipment Date:	2019-05-14
Manifest Number:	013533230FLE
Line Number:	6
Method Code:	H141
Quantity Tons:	0.08000
Quantity Waste:	160.000000
Quantity Unit:	P
Number of Containers:	2
Type of Container:	Fiber or plastic boxes, cartons, cases
Quantity Type:	Pounds
Federal Code:	U279

Year:	2019
EM Manifest ID:	ed837eea-386b-4c2c-a535-c266770d6e4a
Generator EPA ID:	CAR000218578
Shipment Date:	2019-05-14
Manifest Number:	013533230FLE
Line Number:	7
Method Code:	H141
Quantity Tons:	0.00250
Quantity Waste:	5.000000
Quantity Unit:	P
Number of Containers:	1
Type of Container:	Fiberboard or plastic drums, barrels, kegs
Quantity Type:	Pounds
Federal Code:	D002

TARGET STORE NO 2632 (Continued) **S113803703**

Year:	2019
EM Manifest ID:	ed837eea-386b-4c2c-a535-c266770d6e4a
Generator EPA ID:	CAR000218578
Shipment Date:	2019-05-14
Manifest Number:	013533230FLE
Line Number:	8
Method Code:	H141
Quantity Tons:	0.03350
Quantity Waste:	67.000000
Quantity Unit:	P
Number of Containers:	1
Type of Container:	Fiberboard or plastic drums, barrels, kegs
Quantity Type:	Pounds
Federal Code:	D002

State:

Year:	2019
EM Manifest ID:	ed837eea-386b-4c2c-a535-c266770d6e4a
Generator EPA ID:	CAR000218578
Shipment Date:	2019-05-14
Manifest Number:	013533230FLE
Line Number:	1
Method Code:	H141
Quantity Tons:	0.02250
Quantity Waste:	45.000000
Quantity Unit:	P
Number of Containers:	1
Type of Container:	Fiber or plastic boxes, cartons, cases
Quantity Type:	Pounds
State Code:	331

Year:	2019
EM Manifest ID:	ed837eea-386b-4c2c-a535-c266770d6e4a
Generator EPA ID:	CAR000218578
Shipment Date:	2019-05-14
Manifest Number:	013533230FLE
Line Number:	2
Method Code:	H141
Quantity Tons:	0.00600
Quantity Waste:	12.000000
Quantity Unit:	P
Number of Containers:	2
Type of Container:	Cylinders
Quantity Type:	Pounds
State Code:	141

Year:	2019
EM Manifest ID:	ed837eea-386b-4c2c-a535-c266770d6e4a
Generator EPA ID:	CAR000218578
Shipment Date:	2019-05-14
Manifest Number:	013533230FLE
Line Number:	3
Method Code:	H141
Quantity Tons:	0.07250
Quantity Waste:	145.000000
Quantity Unit:	P
Number of Containers:	1

TARGET STORE NO 2632 (Continued) **S113803703**

Type of Container:	Fiberboard or plastic drums, barrels, kegs
Quantity Type:	Pounds
State Code:	331
Year:	2019
EM Manifest ID:	ed837eea-386b-4c2c-a535-c266770d6e4a
Generator EPA ID:	CAR000218578
Shipment Date:	2019-05-14
Manifest Number:	013533230FLE
Line Number:	4
Method Code:	H141
Quantity Tons:	0.00350
Quantity Waste:	7.000000
Quantity Unit:	P
Number of Containers:	1
Type of Container:	Fiberboard or plastic drums, barrels, kegs
Quantity Type:	Pounds
State Code:	331
Year:	2019
EM Manifest ID:	ed837eea-386b-4c2c-a535-c266770d6e4a
Generator EPA ID:	CAR000218578
Shipment Date:	2019-05-14
Manifest Number:	013533230FLE
Line Number:	5
Method Code:	H141
Quantity Tons:	0.00900
Quantity Waste:	18.000000
Quantity Unit:	P
Number of Containers:	1
Type of Container:	Fiberboard or plastic drums, barrels, kegs
Quantity Type:	Pounds
State Code:	141
Year:	2019
EM Manifest ID:	ed837eea-386b-4c2c-a535-c266770d6e4a
Generator EPA ID:	CAR000218578
Shipment Date:	2019-05-14
Manifest Number:	013533230FLE
Line Number:	6
Method Code:	H141
Quantity Tons:	0.08000
Quantity Waste:	160.000000
Quantity Unit:	P
Number of Containers:	2
Type of Container:	Fiber or plastic boxes, cartons, cases
Quantity Type:	Pounds
State Code:	331
Year:	2019
EM Manifest ID:	ed837eea-386b-4c2c-a535-c266770d6e4a
Generator EPA ID:	CAR000218578
Shipment Date:	2019-05-14
Manifest Number:	013533230FLE
Line Number:	7
Method Code:	H141
Quantity Tons:	0.00250

TARGET STORE NO 2632 (Continued) **S113803703**

Quantity Waste:	5.000000
Quantity Unit:	P
Number of Containers:	1
Type of Container:	Fiberboard or plastic drums, barrels, kegs
Quantity Type:	Pounds
State Code:	791
Year:	2019
EM Manifest ID:	ed837eea-386b-4c2c-a535-c266770d6e4a
Generator EPA ID:	CAR000218578
Shipment Date:	2019-05-14
Manifest Number:	013533230FLE
Line Number:	8
Method Code:	H141
Quantity Tons:	0.03350
Quantity Waste:	67.000000
Quantity Unit:	P
Number of Containers:	1
Type of Container:	Fiberboard or plastic drums, barrels, kegs
Quantity Type:	Pounds
State Code:	122
Year:	2019
EM Manifest ID:	ed837eea-386b-4c2c-a535-c266770d6e4a
Generator EPA ID:	CAR000218578
Shipment Date:	2019-05-14
Manifest Number:	013533230FLE
Line Number:	9
Method Code:	H141
Quantity Tons:	0.26800
Quantity Waste:	536.000000
Quantity Unit:	P
Number of Containers:	8
Type of Container:	Fiber or plastic boxes, cartons, cases
Quantity Type:	Pounds
State Code:	331
Year:	2019
EM Manifest ID:	ed837eea-386b-4c2c-a535-c266770d6e4a
Generator EPA ID:	CAR000218578
Shipment Date:	2019-05-14
Manifest Number:	013533230FLE
Line Number:	10
Method Code:	H141
Quantity Tons:	0.23000
Quantity Waste:	460.000000
Quantity Unit:	P
Number of Containers:	2
Type of Container:	Fiberboard or plastic drums, barrels, kegs
Quantity Type:	Pounds
State Code:	331
Year:	2019
EM Manifest ID:	2a5179ec-98f8-4023-b5c5-be2429aaac1b
Shipment Date:	4/3/2019
Shipment Date:	4/3/2019

TARGET STORE NO 2632 (Continued) **S113803703**

Receipt Date:	4/15/2019
Manifest Number:	013534350FLE
Generator EPA ID:	CAR000218578
Name:	TARGET 2632
Address:	6000?SEPULVEDA?BLVD?STE?2250
Address 2:	Not reported
City,State,Zip:	CULVER?CITY 90230
Telephone:	800-483-3718
Contact:	Receiving Team Member
Contact Telephone:	310-754-4614
Contact Email:	Not reported
Transporter 1 EPA ID:	MAD039322250
Transporter Name:	Not reported
Transporter 1 Emergency Number:	Not reported
Transporter 2 EPA ID:	MAD039322250
Transporter Name 2:	Not reported
Transporter 2 Emergency Number:	Not reported
TSDF EPA ID:	CAD044429835
TSDF Name:	Clean Harbors Wilmington LLC
TSDF Address 1:	1737 East Denni Street
TSDF Address 2:	Not reported
TSDF City,State,Zip:	Wilmington 90744
TSDF Telephone:	800-483-3718
TSDFA EPA ID:	Not reported
Waste Code Description:	- Not reported
RCRA Code:	Not reported
Meth Code:	- Not reported
Quantity Tons:	Not reported
Waste Quantity:	Not reported
Quantity Unit:	Not reported

Federal:

Year:	2019
EM Manifest ID:	2a5179ec-98f8-4023-b5c5-be2429aaac1b
Generator EPA ID:	CAR000218578
Shipment Date:	2019-04-03
Manifest Number:	013534350FLE
Line Number:	1
Method Code:	H141
Quantity Tons:	0.01100
Quantity Waste:	22.000000
Quantity Unit:	P
Number of Containers:	1
Type of Container:	Fiber or plastic boxes, cartons, cases
Quantity Type:	Pounds
Federal Code:	D001

Year:	2019
EM Manifest ID:	2a5179ec-98f8-4023-b5c5-be2429aaac1b
Generator EPA ID:	CAR000218578
Shipment Date:	2019-04-03
Manifest Number:	013534350FLE
Line Number:	1
Method Code:	H141
Quantity Tons:	0.01100
Quantity Waste:	22.000000
Quantity Unit:	P
Number of Containers:	1

TARGET STORE NO 2632 (Continued) **S113803703**

Type of Container:	Fiber or plastic boxes, cartons, cases
Quantity Type:	Pounds
Federal Code:	D035
Year:	2019
EM Manifest ID:	2a5179ec-98f8-4023-b5c5-be2429aaac1b
Generator EPA ID:	CAR000218578
Shipment Date:	2019-04-03
Manifest Number:	013534350FLE
Line Number:	2
Method Code:	H141
Quantity Tons:	0.01500
Quantity Waste:	30.000000
Quantity Unit:	P
Number of Containers:	1
Type of Container:	Fiberboard or plastic drums, barrels, kegs
Quantity Type:	Pounds
Federal Code:	D001
Year:	2019
EM Manifest ID:	2a5179ec-98f8-4023-b5c5-be2429aaac1b
Generator EPA ID:	CAR000218578
Shipment Date:	2019-04-03
Manifest Number:	013534350FLE
Line Number:	3
Method Code:	H141
Quantity Tons:	0.00850
Quantity Waste:	17.000000
Quantity Unit:	P
Number of Containers:	1
Type of Container:	Fiberboard or plastic drums, barrels, kegs
Quantity Type:	Pounds
Federal Code:	D001
Year:	2019
EM Manifest ID:	2a5179ec-98f8-4023-b5c5-be2429aaac1b
Generator EPA ID:	CAR000218578
Shipment Date:	2019-04-03
Manifest Number:	013534350FLE
Line Number:	3
Method Code:	H141
Quantity Tons:	0.00850
Quantity Waste:	17.000000
Quantity Unit:	P
Number of Containers:	1
Type of Container:	Fiberboard or plastic drums, barrels, kegs
Quantity Type:	Pounds
Federal Code:	D005
Year:	2019
EM Manifest ID:	2a5179ec-98f8-4023-b5c5-be2429aaac1b
Generator EPA ID:	CAR000218578
Shipment Date:	2019-04-03
Manifest Number:	013534350FLE
Line Number:	3
Method Code:	H141
Quantity Tons:	0.00850

TARGET STORE NO 2632 (Continued) **S113803703**

Quantity Waste:	17.000000
Quantity Unit:	P
Number of Containers:	1
Type of Container:	Fiberboard or plastic drums, barrels, kegs
Quantity Type:	Pounds
Federal Code:	D007
Year:	2019
EM Manifest ID:	2a5179ec-98f8-4023-b5c5-be2429aaac1b
Generator EPA ID:	CAR000218578
Shipment Date:	2019-04-03
Manifest Number:	013534350FLE
Line Number:	3
Method Code:	H141
Quantity Tons:	0.00850
Quantity Waste:	17.000000
Quantity Unit:	P
Number of Containers:	1
Type of Container:	Fiberboard or plastic drums, barrels, kegs
Quantity Type:	Pounds
Federal Code:	D011
Year:	2019
EM Manifest ID:	2a5179ec-98f8-4023-b5c5-be2429aaac1b
Generator EPA ID:	CAR000218578
Shipment Date:	2019-04-03
Manifest Number:	013534350FLE
Line Number:	3
Method Code:	H141
Quantity Tons:	0.00850
Quantity Waste:	17.000000
Quantity Unit:	P
Number of Containers:	1
Type of Container:	Fiberboard or plastic drums, barrels, kegs
Quantity Type:	Pounds
Federal Code:	D018
Year:	2019
EM Manifest ID:	2a5179ec-98f8-4023-b5c5-be2429aaac1b
Generator EPA ID:	CAR000218578
Shipment Date:	2019-04-03
Manifest Number:	013534350FLE
Line Number:	3
Method Code:	H141
Quantity Tons:	0.00850
Quantity Waste:	17.000000
Quantity Unit:	P
Number of Containers:	1
Type of Container:	Fiberboard or plastic drums, barrels, kegs
Quantity Type:	Pounds
Federal Code:	D035
Year:	2019
EM Manifest ID:	2a5179ec-98f8-4023-b5c5-be2429aaac1b
Generator EPA ID:	CAR000218578
Shipment Date:	2019-04-03
Manifest Number:	013534350FLE

TARGET STORE NO 2632 (Continued) **S113803703**

Line Number:	3
Method Code:	H141
Quantity Tons:	0.00850
Quantity Waste:	17.000000
Quantity Unit:	P
Number of Containers:	1
Type of Container:	Fiberboard or plastic drums, barrels, kegs
Quantity Type:	Pounds
Federal Code:	U002
Year:	2019
EM Manifest ID:	2a5179ec-98f8-4023-b5c5-be2429aaac1b
Generator EPA ID:	CAR000218578
Shipment Date:	2019-04-03
Manifest Number:	013534350FLE
Line Number:	3
Method Code:	H141
Quantity Tons:	0.00850
Quantity Waste:	17.000000
Quantity Unit:	P
Number of Containers:	1
Type of Container:	Fiberboard or plastic drums, barrels, kegs
Quantity Type:	Pounds
Federal Code:	U154
Year:	2019
EM Manifest ID:	2a5179ec-98f8-4023-b5c5-be2429aaac1b
Generator EPA ID:	CAR000218578
Shipment Date:	2019-04-03
Manifest Number:	013534350FLE
Line Number:	4
Method Code:	H141
Quantity Tons:	0.01000
Quantity Waste:	20.000000
Quantity Unit:	P
Number of Containers:	1
Type of Container:	Fiberboard or plastic drums, barrels, kegs
Quantity Type:	Pounds
Federal Code:	D001
Year:	2019
EM Manifest ID:	2a5179ec-98f8-4023-b5c5-be2429aaac1b
Generator EPA ID:	CAR000218578
Shipment Date:	2019-04-03
Manifest Number:	013534350FLE
Line Number:	5
Method Code:	H141
Quantity Tons:	0.00200
Quantity Waste:	4.000000
Quantity Unit:	P
Number of Containers:	1
Type of Container:	Fiberboard or plastic drums, barrels, kegs
Quantity Type:	Pounds
Federal Code:	P075
Year:	2019
EM Manifest ID:	2a5179ec-98f8-4023-b5c5-be2429aaac1b

TARGET STORE NO 2632 (Continued) **S113803703**

Generator EPA ID:	CAR000218578
Shipment Date:	2019-04-03
Manifest Number:	013534350FLE
Line Number:	6
Method Code:	H141
Quantity Tons:	0.04500
Quantity Waste:	90.000000
Quantity Unit:	P
Number of Containers:	1
Type of Container:	Fiber or plastic boxes, cartons, cases
Quantity Type:	Pounds
Federal Code:	D005

Year:	2019
EM Manifest ID:	2a5179ec-98f8-4023-b5c5-be2429aaac1b
Generator EPA ID:	CAR000218578
Shipment Date:	2019-04-03
Manifest Number:	013534350FLE
Line Number:	6
Method Code:	H141
Quantity Tons:	0.04500
Quantity Waste:	90.000000
Quantity Unit:	P
Number of Containers:	1
Type of Container:	Fiber or plastic boxes, cartons, cases
Quantity Type:	Pounds
Federal Code:	D007

Year:	2019
EM Manifest ID:	2a5179ec-98f8-4023-b5c5-be2429aaac1b
Generator EPA ID:	CAR000218578
Shipment Date:	2019-04-03
Manifest Number:	013534350FLE
Line Number:	6
Method Code:	H141
Quantity Tons:	0.04500
Quantity Waste:	90.000000
Quantity Unit:	P
Number of Containers:	1
Type of Container:	Fiber or plastic boxes, cartons, cases
Quantity Type:	Pounds
Federal Code:	D008

Year:	2019
EM Manifest ID:	2a5179ec-98f8-4023-b5c5-be2429aaac1b
Generator EPA ID:	CAR000218578
Shipment Date:	2019-04-03
Manifest Number:	013534350FLE
Line Number:	6
Method Code:	H141
Quantity Tons:	0.04500
Quantity Waste:	90.000000
Quantity Unit:	P
Number of Containers:	1
Type of Container:	Fiber or plastic boxes, cartons, cases
Quantity Type:	Pounds
Federal Code:	D010

TARGET STORE NO 2632 (Continued) **S113803703**

Year:	2019
EM Manifest ID:	2a5179ec-98f8-4023-b5c5-be2429aaac1b
Generator EPA ID:	CAR000218578
Shipment Date:	2019-04-03
Manifest Number:	013534350FLE
Line Number:	6
Method Code:	H141
Quantity Tons:	0.04500
Quantity Waste:	90.000000
Quantity Unit:	P
Number of Containers:	1
Type of Container:	Fiber or plastic boxes, cartons, cases
Quantity Type:	Pounds
Federal Code:	D011

Year:	2019
EM Manifest ID:	2a5179ec-98f8-4023-b5c5-be2429aaac1b
Generator EPA ID:	CAR000218578
Shipment Date:	2019-04-03
Manifest Number:	013534350FLE
Line Number:	6
Method Code:	H141
Quantity Tons:	0.04500
Quantity Waste:	90.000000
Quantity Unit:	P
Number of Containers:	1
Type of Container:	Fiber or plastic boxes, cartons, cases
Quantity Type:	Pounds
Federal Code:	D016

Year:	2019
EM Manifest ID:	2a5179ec-98f8-4023-b5c5-be2429aaac1b
Generator EPA ID:	CAR000218578
Shipment Date:	2019-04-03
Manifest Number:	013534350FLE
Line Number:	6
Method Code:	H141
Quantity Tons:	0.04500
Quantity Waste:	90.000000
Quantity Unit:	P
Number of Containers:	1
Type of Container:	Fiber or plastic boxes, cartons, cases
Quantity Type:	Pounds
Federal Code:	D027

Year:	2019
EM Manifest ID:	2a5179ec-98f8-4023-b5c5-be2429aaac1b
Generator EPA ID:	CAR000218578
Shipment Date:	2019-04-03
Manifest Number:	013534350FLE
Line Number:	6
Method Code:	H141
Quantity Tons:	0.04500
Quantity Waste:	90.000000
Quantity Unit:	P
Number of Containers:	1
Type of Container:	Fiber or plastic boxes, cartons, cases

TARGET STORE NO 2632 (Continued) **S113803703**

Quantity Type:	Pounds
Federal Code:	D039
Year:	2019
EM Manifest ID:	2a5179ec-98f8-4023-b5c5-be2429aaac1b
Generator EPA ID:	CAR000218578
Shipment Date:	2019-04-03
Manifest Number:	013534350FLE
Line Number:	6
Method Code:	H141
Quantity Tons:	0.04500
Quantity Waste:	90.000000
Quantity Unit:	P
Number of Containers:	1
Type of Container:	Fiber or plastic boxes, cartons, cases
Quantity Type:	Pounds
Federal Code:	U188
Year:	2019
EM Manifest ID:	2a5179ec-98f8-4023-b5c5-be2429aaac1b
Generator EPA ID:	CAR000218578
Shipment Date:	2019-04-03
Manifest Number:	013534350FLE
Line Number:	6
Method Code:	H141
Quantity Tons:	0.04500
Quantity Waste:	90.000000
Quantity Unit:	P
Number of Containers:	1
Type of Container:	Fiber or plastic boxes, cartons, cases
Quantity Type:	Pounds
Federal Code:	U279
Year:	2019
EM Manifest ID:	2a5179ec-98f8-4023-b5c5-be2429aaac1b
Generator EPA ID:	CAR000218578
Shipment Date:	2019-04-03
Manifest Number:	013534350FLE
Line Number:	7
Method Code:	H141
Quantity Tons:	0.00850
Quantity Waste:	17.000000
Quantity Unit:	P
Number of Containers:	1
Type of Container:	Fiber or plastic boxes, cartons, cases
Quantity Type:	Pounds
Federal Code:	D002

State:

Year:	2019
EM Manifest ID:	2a5179ec-98f8-4023-b5c5-be2429aaac1b
Generator EPA ID:	CAR000218578
Shipment Date:	2019-04-03
Manifest Number:	013534350FLE
Line Number:	1
Method Code:	H141
Quantity Tons:	0.01100

TARGET STORE NO 2632 (Continued) **S113803703**

Quantity Waste:	22.000000
Quantity Unit:	P
Number of Containers:	1
Type of Container:	Fiber or plastic boxes, cartons, cases
Quantity Type:	Pounds
State Code:	331
Year:	2019
EM Manifest ID:	2a5179ec-98f8-4023-b5c5-be2429aaac1b
Generator EPA ID:	CAR000218578
Shipment Date:	2019-04-03
Manifest Number:	013534350FLE
Line Number:	2
Method Code:	H141
Quantity Tons:	0.01500
Quantity Waste:	30.000000
Quantity Unit:	P
Number of Containers:	1
Type of Container:	Fiberboard or plastic drums, barrels, kegs
Quantity Type:	Pounds
State Code:	331
Year:	2019
EM Manifest ID:	2a5179ec-98f8-4023-b5c5-be2429aaac1b
Generator EPA ID:	CAR000218578
Shipment Date:	2019-04-03
Manifest Number:	013534350FLE
Line Number:	3
Method Code:	H141
Quantity Tons:	0.00850
Quantity Waste:	17.000000
Quantity Unit:	P
Number of Containers:	1
Type of Container:	Fiberboard or plastic drums, barrels, kegs
Quantity Type:	Pounds
State Code:	331
Year:	2019
EM Manifest ID:	2a5179ec-98f8-4023-b5c5-be2429aaac1b
Generator EPA ID:	CAR000218578
Shipment Date:	2019-04-03
Manifest Number:	013534350FLE
Line Number:	4
Method Code:	H141
Quantity Tons:	0.01000
Quantity Waste:	20.000000
Quantity Unit:	P
Number of Containers:	1
Type of Container:	Fiberboard or plastic drums, barrels, kegs
Quantity Type:	Pounds
State Code:	141
Year:	2019
EM Manifest ID:	2a5179ec-98f8-4023-b5c5-be2429aaac1b
Generator EPA ID:	CAR000218578
Shipment Date:	2019-04-03
Manifest Number:	013534350FLE

TARGET STORE NO 2632 (Continued) **S113803703**

Line Number:	5
Method Code:	H141
Quantity Tons:	0.00200
Quantity Waste:	4.000000
Quantity Unit:	P
Number of Containers:	1
Type of Container:	Fiberboard or plastic drums, barrels, kegs
Quantity Type:	Pounds
State Code:	331

Year:	2019
EM Manifest ID:	2a5179ec-98f8-4023-b5c5-be2429aaac1b
Generator EPA ID:	CAR000218578
Shipment Date:	2019-04-03
Manifest Number:	013534350FLE
Line Number:	6
Method Code:	H141
Quantity Tons:	0.04500
Quantity Waste:	90.000000
Quantity Unit:	P
Number of Containers:	1
Type of Container:	Fiber or plastic boxes, cartons, cases
Quantity Type:	Pounds
State Code:	331

Year:	2019
EM Manifest ID:	2a5179ec-98f8-4023-b5c5-be2429aaac1b
Generator EPA ID:	CAR000218578
Shipment Date:	2019-04-03
Manifest Number:	013534350FLE
Line Number:	7
Method Code:	H141
Quantity Tons:	0.00850
Quantity Waste:	17.000000
Quantity Unit:	P
Number of Containers:	1
Type of Container:	Fiber or plastic boxes, cartons, cases
Quantity Type:	Pounds
State Code:	122

Year:	2019
EM Manifest ID:	2a5179ec-98f8-4023-b5c5-be2429aaac1b
Generator EPA ID:	CAR000218578
Shipment Date:	2019-04-03
Manifest Number:	013534350FLE
Line Number:	8
Method Code:	H141
Quantity Tons:	0.22800
Quantity Waste:	456.000000
Quantity Unit:	P
Number of Containers:	6
Type of Container:	Fiber or plastic boxes, cartons, cases
Quantity Type:	Pounds
State Code:	331

Year:	2019

TARGET STORE NO 2632 (Continued) **S113803703**

EM Manifest ID:	2e8a9c80-606a-4fc9-9137-e0bd865461ed
Shipment Date:	4/24/2019
Shipment Date:	4/24/2019
Receipt Date:	5/8/2019
Manifest Number:	013534657FLE
Generator EPA ID:	CAR000218578
Name:	TARGET 2632
Address:	6000?SEPULVEDA?BLVD?STE?2250
Address 2:	Not reported
City,State,Zip:	CULVER?CITY 90230
Telephone:	800-483-3718
Contact:	Receiving Team Member
Contact Telephone:	310-754-4614
Contact Email:	Not reported
Transporter 1 EPA ID:	MAD039322250
Transporter Name:	Not reported
Transporter 1 Emergency Number:	Not reported
Transporter 2 EPA ID:	MAD039322250
Transporter Name 2:	Not reported
Transporter 2 Emergency Number:	Not reported
TSDF EPA ID:	CAD044429835
TSDF Name:	Clean Harbors Wilmington LLC
TSDF Address 1:	1737 East Denni Street
TSDF Address 2:	Not reported
TSDF City,State,Zip:	Wilmington 90744
TSDF Telephone:	800-483-3718
TSDFA EPA ID:	Not reported
Waste Code Description:	- Not reported
RCRA Code:	Not reported
Meth Code:	- Not reported
Quantity Tons:	Not reported
Waste Quantity:	Not reported
Quantity Unit:	Not reported

Federal:

Year:	2019
EM Manifest ID:	2e8a9c80-606a-4fc9-9137-e0bd865461ed
Generator EPA ID:	CAR000218578
Shipment Date:	2019-04-24
Manifest Number:	013534657FLE
Line Number:	1
Method Code:	H141
Quantity Tons:	0.03400
Quantity Waste:	68.000000
Quantity Unit:	P
Number of Containers:	1
Type of Container:	Fiber or plastic boxes, cartons, cases
Quantity Type:	Pounds
Federal Code:	D001

Year:	2019
EM Manifest ID:	2e8a9c80-606a-4fc9-9137-e0bd865461ed
Generator EPA ID:	CAR000218578
Shipment Date:	2019-04-24
Manifest Number:	013534657FLE
Line Number:	1
Method Code:	H141
Quantity Tons:	0.03400

TARGET STORE NO 2632 (Continued) **S113803703**

Quantity Waste:	68.000000
Quantity Unit:	P
Number of Containers:	1
Type of Container:	Fiber or plastic boxes, cartons, cases
Quantity Type:	Pounds
Federal Code:	D035
Year:	2019
EM Manifest ID:	2e8a9c80-606a-4fc9-9137-e0bd865461ed
Generator EPA ID:	CAR000218578
Shipment Date:	2019-04-24
Manifest Number:	013534657FLE
Line Number:	5
Method Code:	H141
Quantity Tons:	0.05650
Quantity Waste:	113.000000
Quantity Unit:	P
Number of Containers:	1
Type of Container:	Fiberboard or plastic drums, barrels, kegs
Quantity Type:	Pounds
Federal Code:	D001
Year:	2019
EM Manifest ID:	2e8a9c80-606a-4fc9-9137-e0bd865461ed
Generator EPA ID:	CAR000218578
Shipment Date:	2019-04-24
Manifest Number:	013534657FLE
Line Number:	6
Method Code:	H141
Quantity Tons:	0.02550
Quantity Waste:	51.000000
Quantity Unit:	P
Number of Containers:	1
Type of Container:	Fiberboard or plastic drums, barrels, kegs
Quantity Type:	Pounds
Federal Code:	D001
Year:	2019
EM Manifest ID:	2e8a9c80-606a-4fc9-9137-e0bd865461ed
Generator EPA ID:	CAR000218578
Shipment Date:	2019-04-24
Manifest Number:	013534657FLE
Line Number:	6
Method Code:	H141
Quantity Tons:	0.02550
Quantity Waste:	51.000000
Quantity Unit:	P
Number of Containers:	1
Type of Container:	Fiberboard or plastic drums, barrels, kegs
Quantity Type:	Pounds
Federal Code:	D005
Year:	2019
EM Manifest ID:	2e8a9c80-606a-4fc9-9137-e0bd865461ed
Generator EPA ID:	CAR000218578
Shipment Date:	2019-04-24
Manifest Number:	013534657FLE

TARGET STORE NO 2632 (Continued) **S113803703**

Line Number:	6
Method Code:	H141
Quantity Tons:	0.02550
Quantity Waste:	51.000000
Quantity Unit:	P
Number of Containers:	1
Type of Container:	Fiberboard or plastic drums, barrels, kegs
Quantity Type:	Pounds
Federal Code:	D007
Year:	2019
EM Manifest ID:	2e8a9c80-606a-4fc9-9137-e0bd865461ed
Generator EPA ID:	CAR000218578
Shipment Date:	2019-04-24
Manifest Number:	013534657FLE
Line Number:	6
Method Code:	H141
Quantity Tons:	0.02550
Quantity Waste:	51.000000
Quantity Unit:	P
Number of Containers:	1
Type of Container:	Fiberboard or plastic drums, barrels, kegs
Quantity Type:	Pounds
Federal Code:	D011
Year:	2019
EM Manifest ID:	2e8a9c80-606a-4fc9-9137-e0bd865461ed
Generator EPA ID:	CAR000218578
Shipment Date:	2019-04-24
Manifest Number:	013534657FLE
Line Number:	6
Method Code:	H141
Quantity Tons:	0.02550
Quantity Waste:	51.000000
Quantity Unit:	P
Number of Containers:	1
Type of Container:	Fiberboard or plastic drums, barrels, kegs
Quantity Type:	Pounds
Federal Code:	D018
Year:	2019
EM Manifest ID:	2e8a9c80-606a-4fc9-9137-e0bd865461ed
Generator EPA ID:	CAR000218578
Shipment Date:	2019-04-24
Manifest Number:	013534657FLE
Line Number:	6
Method Code:	H141
Quantity Tons:	0.02550
Quantity Waste:	51.000000
Quantity Unit:	P
Number of Containers:	1
Type of Container:	Fiberboard or plastic drums, barrels, kegs
Quantity Type:	Pounds
Federal Code:	D035
Year:	2019
EM Manifest ID:	2e8a9c80-606a-4fc9-9137-e0bd865461ed

TARGET STORE NO 2632 (Continued) **S113803703**

Generator EPA ID:	CAR000218578
Shipment Date:	2019-04-24
Manifest Number:	013534657FLE
Line Number:	6
Method Code:	H141
Quantity Tons:	0.02550
Quantity Waste:	51.000000
Quantity Unit:	P
Number of Containers:	1
Type of Container:	Fiberboard or plastic drums, barrels, kegs
Quantity Type:	Pounds
Federal Code:	U002

Year:	2019
EM Manifest ID:	2e8a9c80-606a-4fc9-9137-e0bd865461ed
Generator EPA ID:	CAR000218578
Shipment Date:	2019-04-24
Manifest Number:	013534657FLE
Line Number:	6
Method Code:	H141
Quantity Tons:	0.02550
Quantity Waste:	51.000000
Quantity Unit:	P
Number of Containers:	1
Type of Container:	Fiberboard or plastic drums, barrels, kegs
Quantity Type:	Pounds
Federal Code:	U154

Year:	2019
EM Manifest ID:	2e8a9c80-606a-4fc9-9137-e0bd865461ed
Generator EPA ID:	CAR000218578
Shipment Date:	2019-04-24
Manifest Number:	013534657FLE
Line Number:	7
Method Code:	H141
Quantity Tons:	0.01700
Quantity Waste:	34.000000
Quantity Unit:	P
Number of Containers:	1
Type of Container:	Fiberboard or plastic drums, barrels, kegs
Quantity Type:	Pounds
Federal Code:	D001

Year:	2019
EM Manifest ID:	2e8a9c80-606a-4fc9-9137-e0bd865461ed
Generator EPA ID:	CAR000218578
Shipment Date:	2019-04-24
Manifest Number:	013534657FLE
Line Number:	7
Method Code:	H141
Quantity Tons:	0.01700
Quantity Waste:	34.000000
Quantity Unit:	P
Number of Containers:	1
Type of Container:	Fiberboard or plastic drums, barrels, kegs
Quantity Type:	Pounds
Federal Code:	D005

TARGET STORE NO 2632 (Continued) **S113803703**

Year:	2019
EM Manifest ID:	2e8a9c80-606a-4fc9-9137-e0bd865461ed
Generator EPA ID:	CAR000218578
Shipment Date:	2019-04-24
Manifest Number:	013534657FLE
Line Number:	7
Method Code:	H141
Quantity Tons:	0.01700
Quantity Waste:	34.000000
Quantity Unit:	P
Number of Containers:	1
Type of Container:	Fiberboard or plastic drums, barrels, kegs
Quantity Type:	Pounds
Federal Code:	D007

Year:	2019
EM Manifest ID:	2e8a9c80-606a-4fc9-9137-e0bd865461ed
Generator EPA ID:	CAR000218578
Shipment Date:	2019-04-24
Manifest Number:	013534657FLE
Line Number:	7
Method Code:	H141
Quantity Tons:	0.01700
Quantity Waste:	34.000000
Quantity Unit:	P
Number of Containers:	1
Type of Container:	Fiberboard or plastic drums, barrels, kegs
Quantity Type:	Pounds
Federal Code:	D011

Year:	2019
EM Manifest ID:	2e8a9c80-606a-4fc9-9137-e0bd865461ed
Generator EPA ID:	CAR000218578
Shipment Date:	2019-04-24
Manifest Number:	013534657FLE
Line Number:	7
Method Code:	H141
Quantity Tons:	0.01700
Quantity Waste:	34.000000
Quantity Unit:	P
Number of Containers:	1
Type of Container:	Fiberboard or plastic drums, barrels, kegs
Quantity Type:	Pounds
Federal Code:	D018

Year:	2019
EM Manifest ID:	2e8a9c80-606a-4fc9-9137-e0bd865461ed
Generator EPA ID:	CAR000218578
Shipment Date:	2019-04-24
Manifest Number:	013534657FLE
Line Number:	7
Method Code:	H141
Quantity Tons:	0.01700
Quantity Waste:	34.000000
Quantity Unit:	P
Number of Containers:	1
Type of Container:	Fiberboard or plastic drums, barrels, kegs

TARGET STORE NO 2632 (Continued) **S113803703**

Quantity Type:	Pounds
Federal Code:	D035
Year:	2019
EM Manifest ID:	2e8a9c80-606a-4fc9-9137-e0bd865461ed
Generator EPA ID:	CAR000218578
Shipment Date:	2019-04-24
Manifest Number:	013534657FLE
Line Number:	7
Method Code:	H141
Quantity Tons:	0.01700
Quantity Waste:	34.000000
Quantity Unit:	P
Number of Containers:	1
Type of Container:	Fiberboard or plastic drums, barrels, kegs
Quantity Type:	Pounds
Federal Code:	U002
Year:	2019
EM Manifest ID:	2e8a9c80-606a-4fc9-9137-e0bd865461ed
Generator EPA ID:	CAR000218578
Shipment Date:	2019-04-24
Manifest Number:	013534657FLE
Line Number:	7
Method Code:	H141
Quantity Tons:	0.01700
Quantity Waste:	34.000000
Quantity Unit:	P
Number of Containers:	1
Type of Container:	Fiberboard or plastic drums, barrels, kegs
Quantity Type:	Pounds
Federal Code:	U154
Year:	2019
EM Manifest ID:	2e8a9c80-606a-4fc9-9137-e0bd865461ed
Generator EPA ID:	CAR000218578
Shipment Date:	2019-04-24
Manifest Number:	013534657FLE
Line Number:	8
Method Code:	H141
Quantity Tons:	0.00950
Quantity Waste:	19.000000
Quantity Unit:	P
Number of Containers:	1
Type of Container:	Fiberboard or plastic drums, barrels, kegs
Quantity Type:	Pounds
Federal Code:	D001
Year:	2019
EM Manifest ID:	2e8a9c80-606a-4fc9-9137-e0bd865461ed
Generator EPA ID:	CAR000218578
Shipment Date:	2019-04-24
Manifest Number:	013534657FLE
Line Number:	9
Method Code:	H141
Quantity Tons:	0.10000
Quantity Waste:	200.000000

TARGET STORE NO 2632 (Continued) **S113803703**

Quantity Unit:	P
Number of Containers:	2
Type of Container:	Fiber or plastic boxes, cartons, cases
Quantity Type:	Pounds
Federal Code:	D005
Year:	2019
EM Manifest ID:	2e8a9c80-606a-4fc9-9137-e0bd865461ed
Generator EPA ID:	CAR000218578
Shipment Date:	2019-04-24
Manifest Number:	013534657FLE
Line Number:	9
Method Code:	H141
Quantity Tons:	0.10000
Quantity Waste:	200.000000
Quantity Unit:	P
Number of Containers:	2
Type of Container:	Fiber or plastic boxes, cartons, cases
Quantity Type:	Pounds
Federal Code:	D007
Year:	2019
EM Manifest ID:	2e8a9c80-606a-4fc9-9137-e0bd865461ed
Generator EPA ID:	CAR000218578
Shipment Date:	2019-04-24
Manifest Number:	013534657FLE
Line Number:	9
Method Code:	H141
Quantity Tons:	0.10000
Quantity Waste:	200.000000
Quantity Unit:	P
Number of Containers:	2
Type of Container:	Fiber or plastic boxes, cartons, cases
Quantity Type:	Pounds
Federal Code:	D008
Year:	2019
EM Manifest ID:	2e8a9c80-606a-4fc9-9137-e0bd865461ed
Generator EPA ID:	CAR000218578
Shipment Date:	2019-04-24
Manifest Number:	013534657FLE
Line Number:	9
Method Code:	H141
Quantity Tons:	0.10000
Quantity Waste:	200.000000
Quantity Unit:	P
Number of Containers:	2
Type of Container:	Fiber or plastic boxes, cartons, cases
Quantity Type:	Pounds
Federal Code:	D010
Year:	2019
EM Manifest ID:	2e8a9c80-606a-4fc9-9137-e0bd865461ed
Generator EPA ID:	CAR000218578
Shipment Date:	2019-04-24
Manifest Number:	013534657FLE
Line Number:	9

TARGET STORE NO 2632 (Continued) **S113803703**

Method Code:	H141
Quantity Tons:	0.10000
Quantity Waste:	200.000000
Quantity Unit:	P
Number of Containers:	2
Type of Container:	Fiber or plastic boxes, cartons, cases
Quantity Type:	Pounds
Federal Code:	D011
Year:	2019
EM Manifest ID:	2e8a9c80-606a-4fc9-9137-e0bd865461ed
Generator EPA ID:	CAR000218578
Shipment Date:	2019-04-24
Manifest Number:	013534657FLE
Line Number:	9
Method Code:	H141
Quantity Tons:	0.10000
Quantity Waste:	200.000000
Quantity Unit:	P
Number of Containers:	2
Type of Container:	Fiber or plastic boxes, cartons, cases
Quantity Type:	Pounds
Federal Code:	D016
Year:	2019
EM Manifest ID:	2e8a9c80-606a-4fc9-9137-e0bd865461ed
Generator EPA ID:	CAR000218578
Shipment Date:	2019-04-24
Manifest Number:	013534657FLE
Line Number:	9
Method Code:	H141
Quantity Tons:	0.10000
Quantity Waste:	200.000000
Quantity Unit:	P
Number of Containers:	2
Type of Container:	Fiber or plastic boxes, cartons, cases
Quantity Type:	Pounds
Federal Code:	D027
Year:	2019
EM Manifest ID:	2e8a9c80-606a-4fc9-9137-e0bd865461ed
Generator EPA ID:	CAR000218578
Shipment Date:	2019-04-24
Manifest Number:	013534657FLE
Line Number:	9
Method Code:	H141
Quantity Tons:	0.10000
Quantity Waste:	200.000000
Quantity Unit:	P
Number of Containers:	2
Type of Container:	Fiber or plastic boxes, cartons, cases
Quantity Type:	Pounds
Federal Code:	D039
Year:	2019
EM Manifest ID:	2e8a9c80-606a-4fc9-9137-e0bd865461ed
Generator EPA ID:	CAR000218578

TARGET STORE NO 2632 (Continued) **S113803703**

Shipment Date:	2019-04-24
Manifest Number:	013534657FLE
Line Number:	9
Method Code:	H141
Quantity Tons:	0.10000
Quantity Waste:	200.000000
Quantity Unit:	P
Number of Containers:	2
Type of Container:	Fiber or plastic boxes, cartons, cases
Quantity Type:	Pounds
Federal Code:	U188

Year:	2019
EM Manifest ID:	2e8a9c80-606a-4fc9-9137-e0bd865461ed
Generator EPA ID:	CAR000218578
Shipment Date:	2019-04-24
Manifest Number:	013534657FLE
Line Number:	9
Method Code:	H141
Quantity Tons:	0.10000
Quantity Waste:	200.000000
Quantity Unit:	P
Number of Containers:	2
Type of Container:	Fiber or plastic boxes, cartons, cases
Quantity Type:	Pounds
Federal Code:	U279

Year:	2019
EM Manifest ID:	2e8a9c80-606a-4fc9-9137-e0bd865461ed
Generator EPA ID:	CAR000218578
Shipment Date:	2019-04-24
Manifest Number:	013534657FLE
Line Number:	10
Method Code:	H141
Quantity Tons:	0.01700
Quantity Waste:	34.000000
Quantity Unit:	P
Number of Containers:	1
Type of Container:	Fiberboard or plastic drums, barrels, kegs
Quantity Type:	Pounds
Federal Code:	D002

Year:	2019
EM Manifest ID:	2e8a9c80-606a-4fc9-9137-e0bd865461ed
Generator EPA ID:	CAR000218578
Shipment Date:	2019-04-24
Manifest Number:	013534657FLE
Line Number:	11
Method Code:	H141
Quantity Tons:	0.02150
Quantity Waste:	43.000000
Quantity Unit:	P
Number of Containers:	1
Type of Container:	Fiber or plastic boxes, cartons, cases
Quantity Type:	Pounds
Federal Code:	D002

TARGET STORE NO 2632 (Continued) **S113803703**

State:

Year:	2019
EM Manifest ID:	2e8a9c80-606a-4fc9-9137-e0bd865461ed
Generator EPA ID:	CAR000218578
Shipment Date:	2019-04-24
Manifest Number:	013534657FLE
Line Number:	1
Method Code:	H141
Quantity Tons:	0.03400
Quantity Waste:	68.000000
Quantity Unit:	P
Number of Containers:	1
Type of Container:	Fiber or plastic boxes, cartons, cases
Quantity Type:	Pounds
State Code:	331

Year:	2019
EM Manifest ID:	2e8a9c80-606a-4fc9-9137-e0bd865461ed
Generator EPA ID:	CAR000218578
Shipment Date:	2019-04-24
Manifest Number:	013534657FLE
Line Number:	2
Method Code:	H141
Quantity Tons:	0.00100
Quantity Waste:	2.000000
Quantity Unit:	P
Number of Containers:	1
Type of Container:	Cylinders
Quantity Type:	Pounds
State Code:	331

Year:	2019
EM Manifest ID:	2e8a9c80-606a-4fc9-9137-e0bd865461ed
Generator EPA ID:	CAR000218578
Shipment Date:	2019-04-24
Manifest Number:	013534657FLE
Line Number:	3
Method Code:	H141
Quantity Tons:	0.01450
Quantity Waste:	29.000000
Quantity Unit:	P
Number of Containers:	1
Type of Container:	Fiberboard or plastic drums, barrels, kegs
Quantity Type:	Pounds
State Code:	331

Year:	2019
EM Manifest ID:	2e8a9c80-606a-4fc9-9137-e0bd865461ed
Generator EPA ID:	CAR000218578
Shipment Date:	2019-04-24
Manifest Number:	013534657FLE
Line Number:	3
Method Code:	H141
Quantity Tons:	0.01450
Quantity Waste:	29.000000
Quantity Unit:	P
Number of Containers:	1

TARGET STORE NO 2632 (Continued) **S113803703**

Type of Container:	Fiberboard or plastic drums, barrels, kegs
Quantity Type:	Pounds
State Code:	551
Year:	2019
EM Manifest ID:	2e8a9c80-606a-4fc9-9137-e0bd865461ed
Generator EPA ID:	CAR000218578
Shipment Date:	2019-04-24
Manifest Number:	013534657FLE
Line Number:	4
Method Code:	H141
Quantity Tons:	0.00300
Quantity Waste:	6.000000
Quantity Unit:	P
Number of Containers:	1
Type of Container:	Cylinders
Quantity Type:	Pounds
State Code:	141
Year:	2019
EM Manifest ID:	2e8a9c80-606a-4fc9-9137-e0bd865461ed
Generator EPA ID:	CAR000218578
Shipment Date:	2019-04-24
Manifest Number:	013534657FLE
Line Number:	5
Method Code:	H141
Quantity Tons:	0.05650
Quantity Waste:	113.000000
Quantity Unit:	P
Number of Containers:	1
Type of Container:	Fiberboard or plastic drums, barrels, kegs
Quantity Type:	Pounds
State Code:	331
Year:	2019
EM Manifest ID:	2e8a9c80-606a-4fc9-9137-e0bd865461ed
Generator EPA ID:	CAR000218578
Shipment Date:	2019-04-24
Manifest Number:	013534657FLE
Line Number:	6
Method Code:	H141
Quantity Tons:	0.02550
Quantity Waste:	51.000000
Quantity Unit:	P
Number of Containers:	1
Type of Container:	Fiberboard or plastic drums, barrels, kegs
Quantity Type:	Pounds
State Code:	331
Year:	2019
EM Manifest ID:	2e8a9c80-606a-4fc9-9137-e0bd865461ed
Generator EPA ID:	CAR000218578
Shipment Date:	2019-04-24
Manifest Number:	013534657FLE
Line Number:	7
Method Code:	H141
Quantity Tons:	0.01700

TARGET STORE NO 2632 (Continued) **S113803703**

Quantity Waste:	34.000000
Quantity Unit:	P
Number of Containers:	1
Type of Container:	Fiberboard or plastic drums, barrels, kegs
Quantity Type:	Pounds
State Code:	331
Year:	2019
EM Manifest ID:	2e8a9c80-606a-4fc9-9137-e0bd865461ed
Generator EPA ID:	CAR000218578
Shipment Date:	2019-04-24
Manifest Number:	013534657FLE
Line Number:	8
Method Code:	H141
Quantity Tons:	0.00950
Quantity Waste:	19.000000
Quantity Unit:	P
Number of Containers:	1
Type of Container:	Fiberboard or plastic drums, barrels, kegs
Quantity Type:	Pounds
State Code:	141
Year:	2019
EM Manifest ID:	2e8a9c80-606a-4fc9-9137-e0bd865461ed
Generator EPA ID:	CAR000218578
Shipment Date:	2019-04-24
Manifest Number:	013534657FLE
Line Number:	9
Method Code:	H141
Quantity Tons:	0.10000
Quantity Waste:	200.000000
Quantity Unit:	P
Number of Containers:	2
Type of Container:	Fiber or plastic boxes, cartons, cases
Quantity Type:	Pounds
State Code:	331
Year:	2019
EM Manifest ID:	2e8a9c80-606a-4fc9-9137-e0bd865461ed
Generator EPA ID:	CAR000218578
Shipment Date:	2019-04-24
Manifest Number:	013534657FLE
Line Number:	10
Method Code:	H141
Quantity Tons:	0.01700
Quantity Waste:	34.000000
Quantity Unit:	P
Number of Containers:	1
Type of Container:	Fiberboard or plastic drums, barrels, kegs
Quantity Type:	Pounds
State Code:	122
Year:	2019
EM Manifest ID:	2e8a9c80-606a-4fc9-9137-e0bd865461ed
Generator EPA ID:	CAR000218578
Shipment Date:	2019-04-24
Manifest Number:	013534657FLE

TARGET STORE NO 2632 (Continued) **S113803703**

Line Number:	11
Method Code:	H141
Quantity Tons:	0.02150
Quantity Waste:	43.000000
Quantity Unit:	P
Number of Containers:	1
Type of Container:	Fiber or plastic boxes, cartons, cases
Quantity Type:	Pounds
State Code:	122

Year:	2019
EM Manifest ID:	2e8a9c80-606a-4fc9-9137-e0bd865461ed
Generator EPA ID:	CAR000218578
Shipment Date:	2019-04-24
Manifest Number:	013534657FLE
Line Number:	12
Method Code:	H141
Quantity Tons:	0.24300
Quantity Waste:	486.000000
Quantity Unit:	P
Number of Containers:	2
Type of Container:	Fiberboard or plastic drums, barrels, kegs
Quantity Type:	Pounds
State Code:	331

Year:	2019
EM Manifest ID:	2e8a9c80-606a-4fc9-9137-e0bd865461ed
Generator EPA ID:	CAR000218578
Shipment Date:	2019-04-24
Manifest Number:	013534657FLE
Line Number:	13
Method Code:	H141
Quantity Tons:	0.41400
Quantity Waste:	828.000000
Quantity Unit:	P
Number of Containers:	12
Type of Container:	Fiber or plastic boxes, cartons, cases
Quantity Type:	Pounds
State Code:	331

Year:	2019
EM Manifest ID:	94d8fa0a-6c48-4827-94fd-76a6904b4c2b
Shipment Date:	3/13/2019
Shipment Date:	3/13/2019
Receipt Date:	3/25/2019
Manifest Number:	011878947FLE
Generator EPA ID:	CAR000218578
Name:	TARGET 2632
Address:	6000?SEPULVEDA?BLVD?STE?2250
Address 2:	Not reported
City,State,Zip:	CULVER?CITY 90230
Telephone:	800-483-3718
Contact:	Receiving Team Member
Contact Telephone:	310-754-4614
Contact Email:	Not reported
Transporter 1 EPA ID:	MAD039322250

TARGET STORE NO 2632 (Continued) **S113803703**

Transporter Name:	Not reported
Transporter 1 Emergency Number:	Not reported
Transporter 2 EPA ID:	MAD039322250
Transporter Name 2:	Not reported
Transporter 2 Emergency Number:	Not reported
TSDF EPA ID:	CAD044429835
TSDF Name:	Clean Harbors Wilmington LLC
TSDF Address 1:	1737 East Denni Street
TSDF Address 2:	Not reported
TSDF City,State,Zip:	Wilmington 90744
TSDF Telephone:	800-483-3718
TSDFA EPA ID:	Not reported
Waste Code Description:	- Not reported
RCRA Code:	Not reported
Meth Code:	- Not reported
Quantity Tons:	Not reported
Waste Quantity:	Not reported
Quantity Unit:	Not reported

Federal:

Year:	2019
EM Manifest ID:	94d8fa0a-6c48-4827-94fd-76a6904b4c2b
Generator EPA ID:	CAR000218578
Shipment Date:	2019-03-13
Manifest Number:	011878947FLE
Line Number:	1
Method Code:	H141
Quantity Tons:	0.02900
Quantity Waste:	58.000000
Quantity Unit:	P
Number of Containers:	1
Type of Container:	Fiber or plastic boxes, cartons, cases
Quantity Type:	Pounds
Federal Code:	D001

Year:	2019
EM Manifest ID:	94d8fa0a-6c48-4827-94fd-76a6904b4c2b
Generator EPA ID:	CAR000218578
Shipment Date:	2019-03-13
Manifest Number:	011878947FLE
Line Number:	1
Method Code:	H141
Quantity Tons:	0.02900
Quantity Waste:	58.000000
Quantity Unit:	P
Number of Containers:	1
Type of Container:	Fiber or plastic boxes, cartons, cases
Quantity Type:	Pounds
Federal Code:	D035

Year:	2019
EM Manifest ID:	94d8fa0a-6c48-4827-94fd-76a6904b4c2b
Generator EPA ID:	CAR000218578
Shipment Date:	2019-03-13
Manifest Number:	011878947FLE
Line Number:	4
Method Code:	H141
Quantity Tons:	0.00800

TARGET STORE NO 2632 (Continued) **S113803703**

Quantity Waste:	16.000000
Quantity Unit:	P
Number of Containers:	1
Type of Container:	Fiberboard or plastic drums, barrels, kegs
Quantity Type:	Pounds
Federal Code:	D001
Year:	2019
EM Manifest ID:	94d8fa0a-6c48-4827-94fd-76a6904b4c2b
Generator EPA ID:	CAR000218578
Shipment Date:	2019-03-13
Manifest Number:	011878947FLE
Line Number:	5
Method Code:	H141
Quantity Tons:	0.01500
Quantity Waste:	30.000000
Quantity Unit:	P
Number of Containers:	1
Type of Container:	Fiberboard or plastic drums, barrels, kegs
Quantity Type:	Pounds
Federal Code:	D001
Year:	2019
EM Manifest ID:	94d8fa0a-6c48-4827-94fd-76a6904b4c2b
Generator EPA ID:	CAR000218578
Shipment Date:	2019-03-13
Manifest Number:	011878947FLE
Line Number:	5
Method Code:	H141
Quantity Tons:	0.01500
Quantity Waste:	30.000000
Quantity Unit:	P
Number of Containers:	1
Type of Container:	Fiberboard or plastic drums, barrels, kegs
Quantity Type:	Pounds
Federal Code:	D005
Year:	2019
EM Manifest ID:	94d8fa0a-6c48-4827-94fd-76a6904b4c2b
Generator EPA ID:	CAR000218578
Shipment Date:	2019-03-13
Manifest Number:	011878947FLE
Line Number:	5
Method Code:	H141
Quantity Tons:	0.01500
Quantity Waste:	30.000000
Quantity Unit:	P
Number of Containers:	1
Type of Container:	Fiberboard or plastic drums, barrels, kegs
Quantity Type:	Pounds
Federal Code:	D007
Year:	2019
EM Manifest ID:	94d8fa0a-6c48-4827-94fd-76a6904b4c2b
Generator EPA ID:	CAR000218578
Shipment Date:	2019-03-13
Manifest Number:	011878947FLE

TARGET STORE NO 2632 (Continued) **S113803703**

Line Number:	5
Method Code:	H141
Quantity Tons:	0.01500
Quantity Waste:	30.000000
Quantity Unit:	P
Number of Containers:	1
Type of Container:	Fiberboard or plastic drums, barrels, kegs
Quantity Type:	Pounds
Federal Code:	D011
Year:	2019
EM Manifest ID:	94d8fa0a-6c48-4827-94fd-76a6904b4c2b
Generator EPA ID:	CAR000218578
Shipment Date:	2019-03-13
Manifest Number:	011878947FLE
Line Number:	5
Method Code:	H141
Quantity Tons:	0.01500
Quantity Waste:	30.000000
Quantity Unit:	P
Number of Containers:	1
Type of Container:	Fiberboard or plastic drums, barrels, kegs
Quantity Type:	Pounds
Federal Code:	D018
Year:	2019
EM Manifest ID:	94d8fa0a-6c48-4827-94fd-76a6904b4c2b
Generator EPA ID:	CAR000218578
Shipment Date:	2019-03-13
Manifest Number:	011878947FLE
Line Number:	5
Method Code:	H141
Quantity Tons:	0.01500
Quantity Waste:	30.000000
Quantity Unit:	P
Number of Containers:	1
Type of Container:	Fiberboard or plastic drums, barrels, kegs
Quantity Type:	Pounds
Federal Code:	D035
Year:	2019
EM Manifest ID:	94d8fa0a-6c48-4827-94fd-76a6904b4c2b
Generator EPA ID:	CAR000218578
Shipment Date:	2019-03-13
Manifest Number:	011878947FLE
Line Number:	5
Method Code:	H141
Quantity Tons:	0.01500
Quantity Waste:	30.000000
Quantity Unit:	P
Number of Containers:	1
Type of Container:	Fiberboard or plastic drums, barrels, kegs
Quantity Type:	Pounds
Federal Code:	U002
Year:	2019
EM Manifest ID:	94d8fa0a-6c48-4827-94fd-76a6904b4c2b

TARGET STORE NO 2632 (Continued) **S113803703**

Generator EPA ID:	CAR000218578
Shipment Date:	2019-03-13
Manifest Number:	011878947FLE
Line Number:	5
Method Code:	H141
Quantity Tons:	0.01500
Quantity Waste:	30.000000
Quantity Unit:	P
Number of Containers:	1
Type of Container:	Fiberboard or plastic drums, barrels, kegs
Quantity Type:	Pounds
Federal Code:	U154

Year:	2019
EM Manifest ID:	94d8fa0a-6c48-4827-94fd-76a6904b4c2b
Generator EPA ID:	CAR000218578
Shipment Date:	2019-03-13
Manifest Number:	011878947FLE
Line Number:	6
Method Code:	H141
Quantity Tons:	0.00550
Quantity Waste:	11.000000
Quantity Unit:	P
Number of Containers:	1
Type of Container:	Fiberboard or plastic drums, barrels, kegs
Quantity Type:	Pounds
Federal Code:	D001

Year:	2019
EM Manifest ID:	94d8fa0a-6c48-4827-94fd-76a6904b4c2b
Generator EPA ID:	CAR000218578
Shipment Date:	2019-03-13
Manifest Number:	011878947FLE
Line Number:	7
Method Code:	H141
Quantity Tons:	0.00450
Quantity Waste:	9.000000
Quantity Unit:	P
Number of Containers:	1
Type of Container:	Fiberboard or plastic drums, barrels, kegs
Quantity Type:	Pounds
Federal Code:	D001

Year:	2019
EM Manifest ID:	94d8fa0a-6c48-4827-94fd-76a6904b4c2b
Generator EPA ID:	CAR000218578
Shipment Date:	2019-03-13
Manifest Number:	011878947FLE
Line Number:	8
Method Code:	H141
Quantity Tons:	0.08700
Quantity Waste:	174.000000
Quantity Unit:	P
Number of Containers:	2
Type of Container:	Fiber or plastic boxes, cartons, cases
Quantity Type:	Pounds
Federal Code:	D005

TARGET STORE NO 2632 (Continued) **S113803703**

Year:	2019
EM Manifest ID:	94d8fa0a-6c48-4827-94fd-76a6904b4c2b
Generator EPA ID:	CAR000218578
Shipment Date:	2019-03-13
Manifest Number:	011878947FLE
Line Number:	8
Method Code:	H141
Quantity Tons:	0.08700
Quantity Waste:	174.000000
Quantity Unit:	P
Number of Containers:	2
Type of Container:	Fiber or plastic boxes, cartons, cases
Quantity Type:	Pounds
Federal Code:	D007

Year:	2019
EM Manifest ID:	94d8fa0a-6c48-4827-94fd-76a6904b4c2b
Generator EPA ID:	CAR000218578
Shipment Date:	2019-03-13
Manifest Number:	011878947FLE
Line Number:	8
Method Code:	H141
Quantity Tons:	0.08700
Quantity Waste:	174.000000
Quantity Unit:	P
Number of Containers:	2
Type of Container:	Fiber or plastic boxes, cartons, cases
Quantity Type:	Pounds
Federal Code:	D008

Year:	2019
EM Manifest ID:	94d8fa0a-6c48-4827-94fd-76a6904b4c2b
Generator EPA ID:	CAR000218578
Shipment Date:	2019-03-13
Manifest Number:	011878947FLE
Line Number:	8
Method Code:	H141
Quantity Tons:	0.08700
Quantity Waste:	174.000000
Quantity Unit:	P
Number of Containers:	2
Type of Container:	Fiber or plastic boxes, cartons, cases
Quantity Type:	Pounds
Federal Code:	D010

Year:	2019
EM Manifest ID:	94d8fa0a-6c48-4827-94fd-76a6904b4c2b
Generator EPA ID:	CAR000218578
Shipment Date:	2019-03-13
Manifest Number:	011878947FLE
Line Number:	8
Method Code:	H141
Quantity Tons:	0.08700
Quantity Waste:	174.000000
Quantity Unit:	P
Number of Containers:	2
Type of Container:	Fiber or plastic boxes, cartons, cases

TARGET STORE NO 2632 (Continued) **S113803703**

Quantity Type:	Pounds
Federal Code:	D011
Year:	2019
EM Manifest ID:	94d8fa0a-6c48-4827-94fd-76a6904b4c2b
Generator EPA ID:	CAR000218578
Shipment Date:	2019-03-13
Manifest Number:	011878947FLE
Line Number:	8
Method Code:	H141
Quantity Tons:	0.08700
Quantity Waste:	174.000000
Quantity Unit:	P
Number of Containers:	2
Type of Container:	Fiber or plastic boxes, cartons, cases
Quantity Type:	Pounds
Federal Code:	D016
Year:	2019
EM Manifest ID:	94d8fa0a-6c48-4827-94fd-76a6904b4c2b
Generator EPA ID:	CAR000218578
Shipment Date:	2019-03-13
Manifest Number:	011878947FLE
Line Number:	8
Method Code:	H141
Quantity Tons:	0.08700
Quantity Waste:	174.000000
Quantity Unit:	P
Number of Containers:	2
Type of Container:	Fiber or plastic boxes, cartons, cases
Quantity Type:	Pounds
Federal Code:	D027
Year:	2019
EM Manifest ID:	94d8fa0a-6c48-4827-94fd-76a6904b4c2b
Generator EPA ID:	CAR000218578
Shipment Date:	2019-03-13
Manifest Number:	011878947FLE
Line Number:	8
Method Code:	H141
Quantity Tons:	0.08700
Quantity Waste:	174.000000
Quantity Unit:	P
Number of Containers:	2
Type of Container:	Fiber or plastic boxes, cartons, cases
Quantity Type:	Pounds
Federal Code:	D039
Year:	2019
EM Manifest ID:	94d8fa0a-6c48-4827-94fd-76a6904b4c2b
Generator EPA ID:	CAR000218578
Shipment Date:	2019-03-13
Manifest Number:	011878947FLE
Line Number:	8
Method Code:	H141
Quantity Tons:	0.08700
Quantity Waste:	174.000000

TARGET STORE NO 2632 (Continued) **S113803703**

Quantity Unit: P
Number of Containers: 2
Type of Container: Fiber or plastic boxes, cartons, cases
Quantity Type: Pounds
Federal Code: U188

Year: 2019
EM Manifest ID: 94d8fa0a-6c48-4827-94fd-76a6904b4c2b
Generator EPA ID: CAR000218578
Shipment Date: 2019-03-13
Manifest Number: 011878947FLE
Line Number: 8
Method Code: H141
Quantity Tons: 0.08700
Quantity Waste: 174.000000
Quantity Unit: P
Number of Containers: 2
Type of Container: Fiber or plastic boxes, cartons, cases
Quantity Type: Pounds
Federal Code: U279

Year: 2019
EM Manifest ID: 94d8fa0a-6c48-4827-94fd-76a6904b4c2b
Generator EPA ID: CAR000218578
Shipment Date: 2019-03-13
Manifest Number: 011878947FLE
Line Number: 9
Method Code: H141
Quantity Tons: 0.00850
Quantity Waste: 17.000000
Quantity Unit: P
Number of Containers: 1
Type of Container: Fiberboard or plastic drums, barrels, kegs
Quantity Type: Pounds
Federal Code: D002

Year: 2019
EM Manifest ID: 94d8fa0a-6c48-4827-94fd-76a6904b4c2b
Generator EPA ID: CAR000218578
Shipment Date: 2019-03-13
Manifest Number: 011878947FLE
Line Number: 10
Method Code: H141
Quantity Tons: 0.02750
Quantity Waste: 55.000000
Quantity Unit: P
Number of Containers: 1
Type of Container: Fiberboard or plastic drums, barrels, kegs
Quantity Type: Pounds
Federal Code: D002

State:
Year: 2019
EM Manifest ID: 94d8fa0a-6c48-4827-94fd-76a6904b4c2b
Generator EPA ID: CAR000218578
Shipment Date: 2019-03-13
Manifest Number: 011878947FLE

TARGET STORE NO 2632 (Continued) **S113803703**

Line Number:	1
Method Code:	H141
Quantity Tons:	0.02900
Quantity Waste:	58.000000
Quantity Unit:	P
Number of Containers:	1
Type of Container:	Fiber or plastic boxes, cartons, cases
Quantity Type:	Pounds
State Code:	331
Year:	2019
EM Manifest ID:	94d8fa0a-6c48-4827-94fd-76a6904b4c2b
Generator EPA ID:	CAR000218578
Shipment Date:	2019-03-13
Manifest Number:	011878947FLE
Line Number:	2
Method Code:	H141
Quantity Tons:	0.00300
Quantity Waste:	6.000000
Quantity Unit:	P
Number of Containers:	2
Type of Container:	Cylinders
Quantity Type:	Pounds
State Code:	331
Year:	2019
EM Manifest ID:	94d8fa0a-6c48-4827-94fd-76a6904b4c2b
Generator EPA ID:	CAR000218578
Shipment Date:	2019-03-13
Manifest Number:	011878947FLE
Line Number:	3
Method Code:	H141
Quantity Tons:	0.00600
Quantity Waste:	12.000000
Quantity Unit:	P
Number of Containers:	2
Type of Container:	Cylinders
Quantity Type:	Pounds
State Code:	141
Year:	2019
EM Manifest ID:	94d8fa0a-6c48-4827-94fd-76a6904b4c2b
Generator EPA ID:	CAR000218578
Shipment Date:	2019-03-13
Manifest Number:	011878947FLE
Line Number:	4
Method Code:	H141
Quantity Tons:	0.00800
Quantity Waste:	16.000000
Quantity Unit:	P
Number of Containers:	1
Type of Container:	Fiberboard or plastic drums, barrels, kegs
Quantity Type:	Pounds
State Code:	331
Year:	2019
EM Manifest ID:	94d8fa0a-6c48-4827-94fd-76a6904b4c2b

TARGET STORE NO 2632 (Continued) **S113803703**

Generator EPA ID:	CAR000218578
Shipment Date:	2019-03-13
Manifest Number:	011878947FLE
Line Number:	5
Method Code:	H141
Quantity Tons:	0.01500
Quantity Waste:	30.000000
Quantity Unit:	P
Number of Containers:	1
Type of Container:	Fiberboard or plastic drums, barrels, kegs
Quantity Type:	Pounds
State Code:	331

Year:	2019
EM Manifest ID:	94d8fa0a-6c48-4827-94fd-76a6904b4c2b
Generator EPA ID:	CAR000218578
Shipment Date:	2019-03-13
Manifest Number:	011878947FLE
Line Number:	6
Method Code:	H141
Quantity Tons:	0.00550
Quantity Waste:	11.000000
Quantity Unit:	P
Number of Containers:	1
Type of Container:	Fiberboard or plastic drums, barrels, kegs
Quantity Type:	Pounds
State Code:	331

Year:	2019
EM Manifest ID:	94d8fa0a-6c48-4827-94fd-76a6904b4c2b
Generator EPA ID:	CAR000218578
Shipment Date:	2019-03-13
Manifest Number:	011878947FLE
Line Number:	7
Method Code:	H141
Quantity Tons:	0.00450
Quantity Waste:	9.000000
Quantity Unit:	P
Number of Containers:	1
Type of Container:	Fiberboard or plastic drums, barrels, kegs
Quantity Type:	Pounds
State Code:	141

Year:	2019
EM Manifest ID:	94d8fa0a-6c48-4827-94fd-76a6904b4c2b
Generator EPA ID:	CAR000218578
Shipment Date:	2019-03-13
Manifest Number:	011878947FLE
Line Number:	8
Method Code:	H141
Quantity Tons:	0.08700
Quantity Waste:	174.000000
Quantity Unit:	P
Number of Containers:	2
Type of Container:	Fiber or plastic boxes, cartons, cases
Quantity Type:	Pounds
State Code:	331

TARGET STORE NO 2632 (Continued) **S113803703**

Year:	2019
EM Manifest ID:	94d8fa0a-6c48-4827-94fd-76a6904b4c2b
Generator EPA ID:	CAR000218578
Shipment Date:	2019-03-13
Manifest Number:	011878947FLE
Line Number:	9
Method Code:	H141
Quantity Tons:	0.00850
Quantity Waste:	17.000000
Quantity Unit:	P
Number of Containers:	1
Type of Container:	Fiberboard or plastic drums, barrels, kegs
Quantity Type:	Pounds
State Code:	791

Year:	2019
EM Manifest ID:	94d8fa0a-6c48-4827-94fd-76a6904b4c2b
Generator EPA ID:	CAR000218578
Shipment Date:	2019-03-13
Manifest Number:	011878947FLE
Line Number:	10
Method Code:	H141
Quantity Tons:	0.02750
Quantity Waste:	55.000000
Quantity Unit:	P
Number of Containers:	1
Type of Container:	Fiberboard or plastic drums, barrels, kegs
Quantity Type:	Pounds
State Code:	122

Year:	2019
EM Manifest ID:	94d8fa0a-6c48-4827-94fd-76a6904b4c2b
Generator EPA ID:	CAR000218578
Shipment Date:	2019-03-13
Manifest Number:	011878947FLE
Line Number:	11
Method Code:	H141
Quantity Tons:	0.18800
Quantity Waste:	376.000000
Quantity Unit:	P
Number of Containers:	4
Type of Container:	Fiber or plastic boxes, cartons, cases
Quantity Type:	Pounds
State Code:	331

Year:	2019
EM Manifest ID:	94d8fa0a-6c48-4827-94fd-76a6904b4c2b
Generator EPA ID:	CAR000218578
Shipment Date:	2019-03-13
Manifest Number:	011878947FLE
Line Number:	12
Method Code:	H141
Quantity Tons:	0.30450
Quantity Waste:	609.000000
Quantity Unit:	P
Number of Containers:	3
Type of Container:	Fiberboard or plastic drums, barrels, kegs

TARGET STORE NO 2632 (Continued) **S113803703**

Quantity Type:	Pounds
State Code:	331

Additional Information:

Year:	2018
EM Manifest ID:	136456
Shipment Date:	9/6/2018
Shipment Date:	9/6/2018
Receipt Date:	9/20/2018
Manifest Number:	011879983FLE
Generator EPA ID:	CAR000218578
Name:	TARGET 2632
Address:	6000?SEPULVEDA?BLVD?STE?2250
Address 2:	Not reported
City,State,Zip:	CULVER?CITY 90230
Telephone:	800-483-3718
Contact:	Receiving Team Member
Contact Telephone:	310-754-4614
Contact Email:	Not reported
Transporter 1 EPA ID:	MAD039322250
Transporter Name:	Not reported
Transporter 1 Emergency Number:	Not reported
Transporter 2 EPA ID:	MAD039322250
Transporter Name 2:	Not reported
Transporter 2 Emergency Number:	Not reported
TSDF EPA ID:	CAD044429835
TSDF Name:	Clean Harbors Wilmington LLC
TSDF Address 1:	1737 East Denni Street
TSDF Address 2:	Not reported
TSDF City,State,Zip:	Wilmington 90744
TSDF Telephone:	800-483-3718
TSDFA EPA ID:	Not reported
Waste Code Description:	- Not reported
RCRA Code:	Not reported
Meth Code:	- Not reported
Quantity Tons:	Not reported
Waste Quantity:	Not reported
Quantity Unit:	Not reported

Federal:

Year:	2018
EM Manifest ID:	136456
Generator EPA ID:	CAR000218578
Shipment Date:	2018-09-06
Manifest Number:	011879983FLE
Line Number:	1
Method Code:	H141
Quantity Tons:	0.01950
Quantity Waste:	39.000000
Quantity Unit:	P
Number of Containers:	1
Type of Container:	Fiber or plastic boxes, cartons, cases
Quantity Type:	Pounds
Federal Code:	D001

Year:	2018

TARGET STORE NO 2632 (Continued) **S113803703**

EM Manifest ID:	136456
Generator EPA ID:	CAR000218578
Shipment Date:	2018-09-06
Manifest Number:	011879983FLE
Line Number:	1
Method Code:	H141
Quantity Tons:	0.01950
Quantity Waste:	39.000000
Quantity Unit:	P
Number of Containers:	1
Type of Container:	Fiber or plastic boxes, cartons, cases
Quantity Type:	Pounds
Federal Code:	D035

Year:	2018
EM Manifest ID:	136456
Generator EPA ID:	CAR000218578
Shipment Date:	2018-09-06
Manifest Number:	011879983FLE
Line Number:	2
Method Code:	H141
Quantity Tons:	0.00350
Quantity Waste:	7.000000
Quantity Unit:	P
Number of Containers:	1
Type of Container:	Metal drums, barrels, kegs
Quantity Type:	Pounds
Federal Code:	D001

Year:	2018
EM Manifest ID:	136456
Generator EPA ID:	CAR000218578
Shipment Date:	2018-09-06
Manifest Number:	011879983FLE
Line Number:	3
Method Code:	H141
Quantity Tons:	0.00150
Quantity Waste:	3.000000
Quantity Unit:	P
Number of Containers:	1
Type of Container:	Cylinders
Quantity Type:	Pounds
Federal Code:	D001

Year:	2018
EM Manifest ID:	136456
Generator EPA ID:	CAR000218578
Shipment Date:	2018-09-06
Manifest Number:	011879983FLE
Line Number:	6
Method Code:	H141
Quantity Tons:	0.04600
Quantity Waste:	92.000000
Quantity Unit:	P
Number of Containers:	1
Type of Container:	Fiberboard or plastic drums, barrels, kegs
Quantity Type:	Pounds

TARGET STORE NO 2632 (Continued) **S113803703**

Federal Code:	D001
Year:	2018
EM Manifest ID:	136456
Generator EPA ID:	CAR000218578
Shipment Date:	2018-09-06
Manifest Number:	011879983FLE
Line Number:	7
Method Code:	H141
Quantity Tons:	0.02100
Quantity Waste:	42.000000
Quantity Unit:	P
Number of Containers:	1
Type of Container:	Fiberboard or plastic drums, barrels, kegs
Quantity Type:	Pounds
Federal Code:	D001
Year:	2018
EM Manifest ID:	136456
Generator EPA ID:	CAR000218578
Shipment Date:	2018-09-06
Manifest Number:	011879983FLE
Line Number:	7
Method Code:	H141
Quantity Tons:	0.02100
Quantity Waste:	42.000000
Quantity Unit:	P
Number of Containers:	1
Type of Container:	Fiberboard or plastic drums, barrels, kegs
Quantity Type:	Pounds
Federal Code:	D005
Year:	2018
EM Manifest ID:	136456
Generator EPA ID:	CAR000218578
Shipment Date:	2018-09-06
Manifest Number:	011879983FLE
Line Number:	7
Method Code:	H141
Quantity Tons:	0.02100
Quantity Waste:	42.000000
Quantity Unit:	P
Number of Containers:	1
Type of Container:	Fiberboard or plastic drums, barrels, kegs
Quantity Type:	Pounds
Federal Code:	D007
Year:	2018
EM Manifest ID:	136456
Generator EPA ID:	CAR000218578
Shipment Date:	2018-09-06
Manifest Number:	011879983FLE
Line Number:	7
Method Code:	H141
Quantity Tons:	0.02100
Quantity Waste:	42.000000
Quantity Unit:	P

TARGET STORE NO 2632 (Continued) **S113803703**

Number of Containers:	1
Type of Container:	Fiberboard or plastic drums, barrels, kegs
Quantity Type:	Pounds
Federal Code:	D011
Year:	2018
EM Manifest ID:	136456
Generator EPA ID:	CAR000218578
Shipment Date:	2018-09-06
Manifest Number:	011879983FLE
Line Number:	7
Method Code:	H141
Quantity Tons:	0.02100
Quantity Waste:	42.000000
Quantity Unit:	P
Number of Containers:	1
Type of Container:	Fiberboard or plastic drums, barrels, kegs
Quantity Type:	Pounds
Federal Code:	D018
Year:	2018
EM Manifest ID:	136456
Generator EPA ID:	CAR000218578
Shipment Date:	2018-09-06
Manifest Number:	011879983FLE
Line Number:	7
Method Code:	H141
Quantity Tons:	0.02100
Quantity Waste:	42.000000
Quantity Unit:	P
Number of Containers:	1
Type of Container:	Fiberboard or plastic drums, barrels, kegs
Quantity Type:	Pounds
Federal Code:	D035
Year:	2018
EM Manifest ID:	136456
Generator EPA ID:	CAR000218578
Shipment Date:	2018-09-06
Manifest Number:	011879983FLE
Line Number:	7
Method Code:	H141
Quantity Tons:	0.02100
Quantity Waste:	42.000000
Quantity Unit:	P
Number of Containers:	1
Type of Container:	Fiberboard or plastic drums, barrels, kegs
Quantity Type:	Pounds
Federal Code:	U002
Year:	2018
EM Manifest ID:	136456
Generator EPA ID:	CAR000218578
Shipment Date:	2018-09-06
Manifest Number:	011879983FLE
Line Number:	7
Method Code:	H141

TARGET STORE NO 2632 (Continued) **S113803703**

Quantity Tons:	0.02100
Quantity Waste:	42.000000
Quantity Unit:	P
Number of Containers:	1
Type of Container:	Fiberboard or plastic drums, barrels, kegs
Quantity Type:	Pounds
Federal Code:	U154
Year:	2018
EM Manifest ID:	136456
Generator EPA ID:	CAR000218578
Shipment Date:	2018-09-06
Manifest Number:	011879983FLE
Line Number:	8
Method Code:	H141
Quantity Tons:	0.01550
Quantity Waste:	31.000000
Quantity Unit:	P
Number of Containers:	1
Type of Container:	Fiberboard or plastic drums, barrels, kegs
Quantity Type:	Pounds
Federal Code:	D001
Year:	2018
EM Manifest ID:	136456
Generator EPA ID:	CAR000218578
Shipment Date:	2018-09-06
Manifest Number:	011879983FLE
Line Number:	9
Method Code:	H141
Quantity Tons:	0.00300
Quantity Waste:	6.000000
Quantity Unit:	P
Number of Containers:	1
Type of Container:	Fiberboard or plastic drums, barrels, kegs
Quantity Type:	Pounds
Federal Code:	P075
Year:	2018
EM Manifest ID:	136456
Generator EPA ID:	CAR000218578
Shipment Date:	2018-09-06
Manifest Number:	011879983FLE
Line Number:	10
Method Code:	H141
Quantity Tons:	0.07200
Quantity Waste:	144.000000
Quantity Unit:	P
Number of Containers:	2
Type of Container:	Fiber or plastic boxes, cartons, cases
Quantity Type:	Pounds
Federal Code:	D005
Year:	2018
EM Manifest ID:	136456
Generator EPA ID:	CAR000218578
Shipment Date:	2018-09-06

TARGET STORE NO 2632 (Continued) **S113803703**

Manifest Number:	011879983FLE
Line Number:	10
Method Code:	H141
Quantity Tons:	0.07200
Quantity Waste:	144.000000
Quantity Unit:	P
Number of Containers:	2
Type of Container:	Fiber or plastic boxes, cartons, cases
Quantity Type:	Pounds
Federal Code:	D007

Year:	2018
EM Manifest ID:	136456
Generator EPA ID:	CAR000218578
Shipment Date:	2018-09-06
Manifest Number:	011879983FLE
Line Number:	10
Method Code:	H141
Quantity Tons:	0.07200
Quantity Waste:	144.000000
Quantity Unit:	P
Number of Containers:	2
Type of Container:	Fiber or plastic boxes, cartons, cases
Quantity Type:	Pounds
Federal Code:	D010

Year:	2018
EM Manifest ID:	136456
Generator EPA ID:	CAR000218578
Shipment Date:	2018-09-06
Manifest Number:	011879983FLE
Line Number:	10
Method Code:	H141
Quantity Tons:	0.07200
Quantity Waste:	144.000000
Quantity Unit:	P
Number of Containers:	2
Type of Container:	Fiber or plastic boxes, cartons, cases
Quantity Type:	Pounds
Federal Code:	D011

Year:	2018
EM Manifest ID:	136456
Generator EPA ID:	CAR000218578
Shipment Date:	2018-09-06
Manifest Number:	011879983FLE
Line Number:	10
Method Code:	H141
Quantity Tons:	0.07200
Quantity Waste:	144.000000
Quantity Unit:	P
Number of Containers:	2
Type of Container:	Fiber or plastic boxes, cartons, cases
Quantity Type:	Pounds
Federal Code:	D016

Year:	2018

TARGET STORE NO 2632 (Continued) **S113803703**

EM Manifest ID:	136456
Generator EPA ID:	CAR000218578
Shipment Date:	2018-09-06
Manifest Number:	011879983FLE
Line Number:	10
Method Code:	H141
Quantity Tons:	0.07200
Quantity Waste:	144.000000
Quantity Unit:	P
Number of Containers:	2
Type of Container:	Fiber or plastic boxes, cartons, cases
Quantity Type:	Pounds
Federal Code:	D027

Year:	2018
EM Manifest ID:	136456
Generator EPA ID:	CAR000218578
Shipment Date:	2018-09-06
Manifest Number:	011879983FLE
Line Number:	10
Method Code:	H141
Quantity Tons:	0.07200
Quantity Waste:	144.000000
Quantity Unit:	P
Number of Containers:	2
Type of Container:	Fiber or plastic boxes, cartons, cases
Quantity Type:	Pounds
Federal Code:	D039

Year:	2018
EM Manifest ID:	136456
Generator EPA ID:	CAR000218578
Shipment Date:	2018-09-06
Manifest Number:	011879983FLE
Line Number:	10
Method Code:	H141
Quantity Tons:	0.07200
Quantity Waste:	144.000000
Quantity Unit:	P
Number of Containers:	2
Type of Container:	Fiber or plastic boxes, cartons, cases
Quantity Type:	Pounds
Federal Code:	U188

Year:	2018
EM Manifest ID:	136456
Generator EPA ID:	CAR000218578
Shipment Date:	2018-09-06
Manifest Number:	011879983FLE
Line Number:	10
Method Code:	H141
Quantity Tons:	0.07200
Quantity Waste:	144.000000
Quantity Unit:	P
Number of Containers:	2
Type of Container:	Fiber or plastic boxes, cartons, cases
Quantity Type:	Pounds

TARGET STORE NO 2632 (Continued) **S113803703**

Federal Code:	U279
Year:	2018
EM Manifest ID:	136456
Generator EPA ID:	CAR000218578
Shipment Date:	2018-09-06
Manifest Number:	011879983FLE
Line Number:	11
Method Code:	H141
Quantity Tons:	0.00550
Quantity Waste:	11.000000
Quantity Unit:	P
Number of Containers:	1
Type of Container:	Fiberboard or plastic drums, barrels, kegs
Quantity Type:	Pounds
Federal Code:	D002
Year:	2018
EM Manifest ID:	136456
Generator EPA ID:	CAR000218578
Shipment Date:	2018-09-06
Manifest Number:	011879983FLE
Line Number:	12
Method Code:	H141
Quantity Tons:	0.07400
Quantity Waste:	148.000000
Quantity Unit:	P
Number of Containers:	1
Type of Container:	Fiberboard or plastic drums, barrels, kegs
Quantity Type:	Pounds
Federal Code:	D002
Year:	2018
EM Manifest ID:	136456
Generator EPA ID:	CAR000218578
Shipment Date:	2018-09-06
Manifest Number:	011879983FLE
Line Number:	13
Method Code:	H141
Quantity Tons:	0.08700
Quantity Waste:	174.000000
Quantity Unit:	P
Number of Containers:	1
Type of Container:	Fiberboard or plastic drums, barrels, kegs
Quantity Type:	Pounds
Federal Code:	D002

State:

Year:	2018
EM Manifest ID:	136456
Generator EPA ID:	CAR000218578
Shipment Date:	2018-09-06
Manifest Number:	011879983FLE
Line Number:	1
Method Code:	H141
Quantity Tons:	0.01950
Quantity Waste:	39.000000

TARGET STORE NO 2632 (Continued) **S113803703**

Quantity Unit:	P
Number of Containers:	1
Type of Container:	Fiber or plastic boxes, cartons, cases
Quantity Type:	Pounds
State Code:	331
Year:	2018
EM Manifest ID:	136456
Generator EPA ID:	CAR000218578
Shipment Date:	2018-09-06
Manifest Number:	011879983FLE
Line Number:	2
Method Code:	H141
Quantity Tons:	0.00350
Quantity Waste:	7.000000
Quantity Unit:	P
Number of Containers:	1
Type of Container:	Metal drums, barrels, kegs
Quantity Type:	Pounds
State Code:	331
Year:	2018
EM Manifest ID:	136456
Generator EPA ID:	CAR000218578
Shipment Date:	2018-09-06
Manifest Number:	011879983FLE
Line Number:	3
Method Code:	H141
Quantity Tons:	0.00150
Quantity Waste:	3.000000
Quantity Unit:	P
Number of Containers:	1
Type of Container:	Cylinders
Quantity Type:	Pounds
State Code:	331
Year:	2018
EM Manifest ID:	136456
Generator EPA ID:	CAR000218578
Shipment Date:	2018-09-06
Manifest Number:	011879983FLE
Line Number:	4
Method Code:	H141
Quantity Tons:	0.01050
Quantity Waste:	21.000000
Quantity Unit:	P
Number of Containers:	1
Type of Container:	Fiberboard or plastic drums, barrels, kegs
Quantity Type:	Pounds
State Code:	331
Year:	2018
EM Manifest ID:	136456
Generator EPA ID:	CAR000218578
Shipment Date:	2018-09-06
Manifest Number:	011879983FLE
Line Number:	4

TARGET STORE NO 2632 (Continued) **S113803703**

Method Code:	H141
Quantity Tons:	0.01050
Quantity Waste:	21.000000
Quantity Unit:	P
Number of Containers:	1
Type of Container:	Fiberboard or plastic drums, barrels, kegs
Quantity Type:	Pounds
State Code:	551
Year:	2018
EM Manifest ID:	136456
Generator EPA ID:	CAR000218578
Shipment Date:	2018-09-06
Manifest Number:	011879983FLE
Line Number:	5
Method Code:	H141
Quantity Tons:	0.00200
Quantity Waste:	4.000000
Quantity Unit:	P
Number of Containers:	1
Type of Container:	Cylinders
Quantity Type:	Pounds
State Code:	141
Year:	2018
EM Manifest ID:	136456
Generator EPA ID:	CAR000218578
Shipment Date:	2018-09-06
Manifest Number:	011879983FLE
Line Number:	6
Method Code:	H141
Quantity Tons:	0.04600
Quantity Waste:	92.000000
Quantity Unit:	P
Number of Containers:	1
Type of Container:	Fiberboard or plastic drums, barrels, kegs
Quantity Type:	Pounds
State Code:	331
Year:	2018
EM Manifest ID:	136456
Generator EPA ID:	CAR000218578
Shipment Date:	2018-09-06
Manifest Number:	011879983FLE
Line Number:	7
Method Code:	H141
Quantity Tons:	0.02100
Quantity Waste:	42.000000
Quantity Unit:	P
Number of Containers:	1
Type of Container:	Fiberboard or plastic drums, barrels, kegs
Quantity Type:	Pounds
State Code:	331
Year:	2018
EM Manifest ID:	136456
Generator EPA ID:	CAR000218578

TARGET STORE NO 2632 (Continued) **S113803703**

Shipment Date:	2018-09-06
Manifest Number:	011879983FLE
Line Number:	8
Method Code:	H141
Quantity Tons:	0.01550
Quantity Waste:	31.000000
Quantity Unit:	P
Number of Containers:	1
Type of Container:	Fiberboard or plastic drums, barrels, kegs
Quantity Type:	Pounds
State Code:	141

Year:	2018
EM Manifest ID:	136456
Generator EPA ID:	CAR000218578
Shipment Date:	2018-09-06
Manifest Number:	011879983FLE
Line Number:	9
Method Code:	H141
Quantity Tons:	0.00300
Quantity Waste:	6.000000
Quantity Unit:	P
Number of Containers:	1
Type of Container:	Fiberboard or plastic drums, barrels, kegs
Quantity Type:	Pounds
State Code:	331

Year:	2018
EM Manifest ID:	136456
Generator EPA ID:	CAR000218578
Shipment Date:	2018-09-06
Manifest Number:	011879983FLE
Line Number:	10
Method Code:	H141
Quantity Tons:	0.07200
Quantity Waste:	144.000000
Quantity Unit:	P
Number of Containers:	2
Type of Container:	Fiber or plastic boxes, cartons, cases
Quantity Type:	Pounds
State Code:	331

Year:	2018
EM Manifest ID:	136456
Generator EPA ID:	CAR000218578
Shipment Date:	2018-09-06
Manifest Number:	011879983FLE
Line Number:	11
Method Code:	H141
Quantity Tons:	0.00550
Quantity Waste:	11.000000
Quantity Unit:	P
Number of Containers:	1
Type of Container:	Fiberboard or plastic drums, barrels, kegs
Quantity Type:	Pounds
State Code:	791

TARGET STORE NO 2632 (Continued) **S113803703**

Year:	2018
EM Manifest ID:	136456
Generator EPA ID:	CAR000218578
Shipment Date:	2018-09-06
Manifest Number:	011879983FLE
Line Number:	12
Method Code:	H141
Quantity Tons:	0.07400
Quantity Waste:	148.000000
Quantity Unit:	P
Number of Containers:	1
Type of Container:	Fiberboard or plastic drums, barrels, kegs
Quantity Type:	Pounds
State Code:	122

Year:	2018
EM Manifest ID:	136456
Generator EPA ID:	CAR000218578
Shipment Date:	2018-09-06
Manifest Number:	011879983FLE
Line Number:	13
Method Code:	H141
Quantity Tons:	0.08700
Quantity Waste:	174.000000
Quantity Unit:	P
Number of Containers:	1
Type of Container:	Fiberboard or plastic drums, barrels, kegs
Quantity Type:	Pounds
State Code:	122

Year:	2018
EM Manifest ID:	136456
Generator EPA ID:	CAR000218578
Shipment Date:	2018-09-06
Manifest Number:	011879983FLE
Line Number:	14
Method Code:	H141
Quantity Tons:	0.21400
Quantity Waste:	428.000000
Quantity Unit:	P
Number of Containers:	4
Type of Container:	Fiber or plastic boxes, cartons, cases
Quantity Type:	Pounds
State Code:	331

Year:	2018
EM Manifest ID:	156849
Shipment Date:	9/26/2018
Shipment Date:	9/26/2018
Receipt Date:	10/9/2018
Manifest Number:	011880028FLE
Generator EPA ID:	CAR000218578
Name:	TARGET 2632
Address:	6000?SEPULVEDA?BLVD?STE?2250
Address 2:	Not reported
City,State,Zip:	CULVER?CITY 90230

TARGET STORE NO 2632 (Continued) **S113803703**

Telephone:	800-483-3718
Contact:	Receiving Team Member
Contact Telephone:	310-754-4614
Contact Email:	Not reported
Transporter 1 EPA ID:	MAD039322250
Transporter Name:	Not reported
Transporter 1 Emergency Number:	Not reported
Transporter 2 EPA ID:	MAD039322250
Transporter Name 2:	Not reported
Transporter 2 Emergency Number:	Not reported
TSDF EPA ID:	CAD044429835
TSDF Name:	Clean Harbors Wilmington LLC
TSDF Address 1:	1737 East Denni Street
TSDF Address 2:	Not reported
TSDF City,State,Zip:	Wilmington 90744
TSDF Telephone:	800-483-3718
TSDFA EPA ID:	Not reported
Waste Code Description:	- Not reported
RCRA Code:	Not reported
Meth Code:	- Not reported
Quantity Tons:	Not reported
Waste Quantity:	Not reported
Quantity Unit:	Not reported

Federal:

Year:	2018
EM Manifest ID:	156849
Generator EPA ID:	CAR000218578
Shipment Date:	2018-09-26
Manifest Number:	011880028FLE
Line Number:	1
Method Code:	H141
Quantity Tons:	0.03300
Quantity Waste:	66.000000
Quantity Unit:	P
Number of Containers:	1
Type of Container:	Fiber or plastic boxes, cartons, cases
Quantity Type:	Pounds
Federal Code:	D001

Year:	2018
EM Manifest ID:	156849
Generator EPA ID:	CAR000218578
Shipment Date:	2018-09-26
Manifest Number:	011880028FLE
Line Number:	1
Method Code:	H141
Quantity Tons:	0.03300
Quantity Waste:	66.000000
Quantity Unit:	P
Number of Containers:	1
Type of Container:	Fiber or plastic boxes, cartons, cases
Quantity Type:	Pounds
Federal Code:	D035

Year:	2018
EM Manifest ID:	156849
Generator EPA ID:	CAR000218578

TARGET STORE NO 2632 (Continued) **S113803703**

Shipment Date:	2018-09-26
Manifest Number:	011880028FLE
Line Number:	2
Method Code:	H141
Quantity Tons:	0.00100
Quantity Waste:	2.000000
Quantity Unit:	P
Number of Containers:	1
Type of Container:	Metal drums, barrels, kegs
Quantity Type:	Pounds
Federal Code:	D001

Year:	2018
EM Manifest ID:	156849
Generator EPA ID:	CAR000218578
Shipment Date:	2018-09-26
Manifest Number:	011880028FLE
Line Number:	5
Method Code:	H141
Quantity Tons:	0.06600
Quantity Waste:	132.000000
Quantity Unit:	P
Number of Containers:	1
Type of Container:	Fiberboard or plastic drums, barrels, kegs
Quantity Type:	Pounds
Federal Code:	D001

Year:	2018
EM Manifest ID:	156849
Generator EPA ID:	CAR000218578
Shipment Date:	2018-09-26
Manifest Number:	011880028FLE
Line Number:	6
Method Code:	H141
Quantity Tons:	0.01250
Quantity Waste:	25.000000
Quantity Unit:	P
Number of Containers:	1
Type of Container:	Fiberboard or plastic drums, barrels, kegs
Quantity Type:	Pounds
Federal Code:	D001

Year:	2018
EM Manifest ID:	156849
Generator EPA ID:	CAR000218578
Shipment Date:	2018-09-26
Manifest Number:	011880028FLE
Line Number:	6
Method Code:	H141
Quantity Tons:	0.01250
Quantity Waste:	25.000000
Quantity Unit:	P
Number of Containers:	1
Type of Container:	Fiberboard or plastic drums, barrels, kegs
Quantity Type:	Pounds
Federal Code:	D005

TARGET STORE NO 2632 (Continued) **S113803703**

Year:	2018
EM Manifest ID:	156849
Generator EPA ID:	CAR000218578
Shipment Date:	2018-09-26
Manifest Number:	011880028FLE
Line Number:	6
Method Code:	H141
Quantity Tons:	0.01250
Quantity Waste:	25.000000
Quantity Unit:	P
Number of Containers:	1
Type of Container:	Fiberboard or plastic drums, barrels, kegs
Quantity Type:	Pounds
Federal Code:	D007

Year:	2018
EM Manifest ID:	156849
Generator EPA ID:	CAR000218578
Shipment Date:	2018-09-26
Manifest Number:	011880028FLE
Line Number:	6
Method Code:	H141
Quantity Tons:	0.01250
Quantity Waste:	25.000000
Quantity Unit:	P
Number of Containers:	1
Type of Container:	Fiberboard or plastic drums, barrels, kegs
Quantity Type:	Pounds
Federal Code:	D011

Year:	2018
EM Manifest ID:	156849
Generator EPA ID:	CAR000218578
Shipment Date:	2018-09-26
Manifest Number:	011880028FLE
Line Number:	6
Method Code:	H141
Quantity Tons:	0.01250
Quantity Waste:	25.000000
Quantity Unit:	P
Number of Containers:	1
Type of Container:	Fiberboard or plastic drums, barrels, kegs
Quantity Type:	Pounds
Federal Code:	D018

Year:	2018
EM Manifest ID:	156849
Generator EPA ID:	CAR000218578
Shipment Date:	2018-09-26
Manifest Number:	011880028FLE
Line Number:	6
Method Code:	H141
Quantity Tons:	0.01250
Quantity Waste:	25.000000
Quantity Unit:	P
Number of Containers:	1
Type of Container:	Fiberboard or plastic drums, barrels, kegs

TARGET STORE NO 2632 (Continued) **S113803703**

Quantity Type:	Pounds
Federal Code:	D035
Year:	2018
EM Manifest ID:	156849
Generator EPA ID:	CAR000218578
Shipment Date:	2018-09-26
Manifest Number:	011880028FLE
Line Number:	6
Method Code:	H141
Quantity Tons:	0.01250
Quantity Waste:	25.000000
Quantity Unit:	P
Number of Containers:	1
Type of Container:	Fiberboard or plastic drums, barrels, kegs
Quantity Type:	Pounds
Federal Code:	U002
Year:	2018
EM Manifest ID:	156849
Generator EPA ID:	CAR000218578
Shipment Date:	2018-09-26
Manifest Number:	011880028FLE
Line Number:	6
Method Code:	H141
Quantity Tons:	0.01250
Quantity Waste:	25.000000
Quantity Unit:	P
Number of Containers:	1
Type of Container:	Fiberboard or plastic drums, barrels, kegs
Quantity Type:	Pounds
Federal Code:	U154
Year:	2018
EM Manifest ID:	156849
Generator EPA ID:	CAR000218578
Shipment Date:	2018-09-26
Manifest Number:	011880028FLE
Line Number:	7
Method Code:	H141
Quantity Tons:	0.01150
Quantity Waste:	23.000000
Quantity Unit:	P
Number of Containers:	1
Type of Container:	Fiberboard or plastic drums, barrels, kegs
Quantity Type:	Pounds
Federal Code:	D001
Year:	2018
EM Manifest ID:	156849
Generator EPA ID:	CAR000218578
Shipment Date:	2018-09-26
Manifest Number:	011880028FLE
Line Number:	8
Method Code:	H141
Quantity Tons:	0.00100
Quantity Waste:	2.000000

TARGET STORE NO 2632 (Continued) **S113803703**

Quantity Unit:	P
Number of Containers:	1
Type of Container:	Fiberboard or plastic drums, barrels, kegs
Quantity Type:	Pounds
Federal Code:	P075
Year:	2018
EM Manifest ID:	156849
Generator EPA ID:	CAR000218578
Shipment Date:	2018-09-26
Manifest Number:	011880028FLE
Line Number:	9
Method Code:	H141
Quantity Tons:	0.10500
Quantity Waste:	210.000000
Quantity Unit:	P
Number of Containers:	2
Type of Container:	Fiber or plastic boxes, cartons, cases
Quantity Type:	Pounds
Federal Code:	D005
Year:	2018
EM Manifest ID:	156849
Generator EPA ID:	CAR000218578
Shipment Date:	2018-09-26
Manifest Number:	011880028FLE
Line Number:	9
Method Code:	H141
Quantity Tons:	0.10500
Quantity Waste:	210.000000
Quantity Unit:	P
Number of Containers:	2
Type of Container:	Fiber or plastic boxes, cartons, cases
Quantity Type:	Pounds
Federal Code:	D007
Year:	2018
EM Manifest ID:	156849
Generator EPA ID:	CAR000218578
Shipment Date:	2018-09-26
Manifest Number:	011880028FLE
Line Number:	9
Method Code:	H141
Quantity Tons:	0.10500
Quantity Waste:	210.000000
Quantity Unit:	P
Number of Containers:	2
Type of Container:	Fiber or plastic boxes, cartons, cases
Quantity Type:	Pounds
Federal Code:	D010
Year:	2018
EM Manifest ID:	156849
Generator EPA ID:	CAR000218578
Shipment Date:	2018-09-26
Manifest Number:	011880028FLE
Line Number:	9

TARGET STORE NO 2632 (Continued) **S113803703**

Method Code:	H141
Quantity Tons:	0.10500
Quantity Waste:	210.000000
Quantity Unit:	P
Number of Containers:	2
Type of Container:	Fiber or plastic boxes, cartons, cases
Quantity Type:	Pounds
Federal Code:	D011
Year:	2018
EM Manifest ID:	156849
Generator EPA ID:	CAR000218578
Shipment Date:	2018-09-26
Manifest Number:	011880028FLE
Line Number:	9
Method Code:	H141
Quantity Tons:	0.10500
Quantity Waste:	210.000000
Quantity Unit:	P
Number of Containers:	2
Type of Container:	Fiber or plastic boxes, cartons, cases
Quantity Type:	Pounds
Federal Code:	D016
Year:	2018
EM Manifest ID:	156849
Generator EPA ID:	CAR000218578
Shipment Date:	2018-09-26
Manifest Number:	011880028FLE
Line Number:	9
Method Code:	H141
Quantity Tons:	0.10500
Quantity Waste:	210.000000
Quantity Unit:	P
Number of Containers:	2
Type of Container:	Fiber or plastic boxes, cartons, cases
Quantity Type:	Pounds
Federal Code:	D027
Year:	2018
EM Manifest ID:	156849
Generator EPA ID:	CAR000218578
Shipment Date:	2018-09-26
Manifest Number:	011880028FLE
Line Number:	9
Method Code:	H141
Quantity Tons:	0.10500
Quantity Waste:	210.000000
Quantity Unit:	P
Number of Containers:	2
Type of Container:	Fiber or plastic boxes, cartons, cases
Quantity Type:	Pounds
Federal Code:	D039
Year:	2018
EM Manifest ID:	156849
Generator EPA ID:	CAR000218578

TARGET STORE NO 2632 (Continued) **S113803703**

Shipment Date:	2018-09-26
Manifest Number:	011880028FLE
Line Number:	9
Method Code:	H141
Quantity Tons:	0.10500
Quantity Waste:	210.000000
Quantity Unit:	P
Number of Containers:	2
Type of Container:	Fiber or plastic boxes, cartons, cases
Quantity Type:	Pounds
Federal Code:	U188

Year:	2018
EM Manifest ID:	156849
Generator EPA ID:	CAR000218578
Shipment Date:	2018-09-26
Manifest Number:	011880028FLE
Line Number:	9
Method Code:	H141
Quantity Tons:	0.10500
Quantity Waste:	210.000000
Quantity Unit:	P
Number of Containers:	2
Type of Container:	Fiber or plastic boxes, cartons, cases
Quantity Type:	Pounds
Federal Code:	U279

Year:	2018
EM Manifest ID:	156849
Generator EPA ID:	CAR000218578
Shipment Date:	2018-09-26
Manifest Number:	011880028FLE
Line Number:	10
Method Code:	H141
Quantity Tons:	0.00100
Quantity Waste:	2.000000
Quantity Unit:	P
Number of Containers:	1
Type of Container:	Fiberboard or plastic drums, barrels, kegs
Quantity Type:	Pounds
Federal Code:	D002

Year:	2018
EM Manifest ID:	156849
Generator EPA ID:	CAR000218578
Shipment Date:	2018-09-26
Manifest Number:	011880028FLE
Line Number:	11
Method Code:	H141
Quantity Tons:	0.03800
Quantity Waste:	76.000000
Quantity Unit:	P
Number of Containers:	1
Type of Container:	Fiberboard or plastic drums, barrels, kegs
Quantity Type:	Pounds
Federal Code:	D002

TARGET STORE NO 2632 (Continued) **S113803703**

State:

Year:	2018
EM Manifest ID:	156849
Generator EPA ID:	CAR000218578
Shipment Date:	2018-09-26
Manifest Number:	011880028FLE
Line Number:	1
Method Code:	H141
Quantity Tons:	0.03300
Quantity Waste:	66.000000
Quantity Unit:	P
Number of Containers:	1
Type of Container:	Fiber or plastic boxes, cartons, cases
Quantity Type:	Pounds
State Code:	331

Year:	2018
EM Manifest ID:	156849
Generator EPA ID:	CAR000218578
Shipment Date:	2018-09-26
Manifest Number:	011880028FLE
Line Number:	2
Method Code:	H141
Quantity Tons:	0.00100
Quantity Waste:	2.000000
Quantity Unit:	P
Number of Containers:	1
Type of Container:	Metal drums, barrels, kegs
Quantity Type:	Pounds
State Code:	331

Year:	2018
EM Manifest ID:	156849
Generator EPA ID:	CAR000218578
Shipment Date:	2018-09-26
Manifest Number:	011880028FLE
Line Number:	3
Method Code:	H141
Quantity Tons:	0.00400
Quantity Waste:	8.000000
Quantity Unit:	P
Number of Containers:	1
Type of Container:	Fiberboard or plastic drums, barrels, kegs
Quantity Type:	Pounds
State Code:	331

Year:	2018
EM Manifest ID:	156849
Generator EPA ID:	CAR000218578
Shipment Date:	2018-09-26
Manifest Number:	011880028FLE
Line Number:	3
Method Code:	H141
Quantity Tons:	0.00400
Quantity Waste:	8.000000
Quantity Unit:	P
Number of Containers:	1

TARGET STORE NO 2632 (Continued) **S113803703**

Type of Container:	Fiberboard or plastic drums, barrels, kegs
Quantity Type:	Pounds
State Code:	551
Year:	2018
EM Manifest ID:	156849
Generator EPA ID:	CAR000218578
Shipment Date:	2018-09-26
Manifest Number:	011880028FLE
Line Number:	4
Method Code:	H141
Quantity Tons:	0.00300
Quantity Waste:	6.000000
Quantity Unit:	P
Number of Containers:	1
Type of Container:	Cylinders
Quantity Type:	Pounds
State Code:	141
Year:	2018
EM Manifest ID:	156849
Generator EPA ID:	CAR000218578
Shipment Date:	2018-09-26
Manifest Number:	011880028FLE
Line Number:	5
Method Code:	H141
Quantity Tons:	0.06600
Quantity Waste:	132.000000
Quantity Unit:	P
Number of Containers:	1
Type of Container:	Fiberboard or plastic drums, barrels, kegs
Quantity Type:	Pounds
State Code:	331
Year:	2018
EM Manifest ID:	156849
Generator EPA ID:	CAR000218578
Shipment Date:	2018-09-26
Manifest Number:	011880028FLE
Line Number:	6
Method Code:	H141
Quantity Tons:	0.01250
Quantity Waste:	25.000000
Quantity Unit:	P
Number of Containers:	1
Type of Container:	Fiberboard or plastic drums, barrels, kegs
Quantity Type:	Pounds
State Code:	331
Year:	2018
EM Manifest ID:	156849
Generator EPA ID:	CAR000218578
Shipment Date:	2018-09-26
Manifest Number:	011880028FLE
Line Number:	7
Method Code:	H141
Quantity Tons:	0.01150

TARGET STORE NO 2632 (Continued) **S113803703**

Quantity Waste:	23.000000
Quantity Unit:	P
Number of Containers:	1
Type of Container:	Fiberboard or plastic drums, barrels, kegs
Quantity Type:	Pounds
State Code:	141
Year:	2018
EM Manifest ID:	156849
Generator EPA ID:	CAR000218578
Shipment Date:	2018-09-26
Manifest Number:	011880028FLE
Line Number:	8
Method Code:	H141
Quantity Tons:	0.00100
Quantity Waste:	2.000000
Quantity Unit:	P
Number of Containers:	1
Type of Container:	Fiberboard or plastic drums, barrels, kegs
Quantity Type:	Pounds
State Code:	331
Year:	2018
EM Manifest ID:	156849
Generator EPA ID:	CAR000218578
Shipment Date:	2018-09-26
Manifest Number:	011880028FLE
Line Number:	9
Method Code:	H141
Quantity Tons:	0.10500
Quantity Waste:	210.000000
Quantity Unit:	P
Number of Containers:	2
Type of Container:	Fiber or plastic boxes, cartons, cases
Quantity Type:	Pounds
State Code:	331
Year:	2018
EM Manifest ID:	156849
Generator EPA ID:	CAR000218578
Shipment Date:	2018-09-26
Manifest Number:	011880028FLE
Line Number:	10
Method Code:	H141
Quantity Tons:	0.00100
Quantity Waste:	2.000000
Quantity Unit:	P
Number of Containers:	1
Type of Container:	Fiberboard or plastic drums, barrels, kegs
Quantity Type:	Pounds
State Code:	791
Year:	2018
EM Manifest ID:	156849
Generator EPA ID:	CAR000218578
Shipment Date:	2018-09-26
Manifest Number:	011880028FLE

TARGET STORE NO 2632 (Continued) **S113803703**

Line Number:	11
Method Code:	H141
Quantity Tons:	0.03800
Quantity Waste:	76.000000
Quantity Unit:	P
Number of Containers:	1
Type of Container:	Fiberboard or plastic drums, barrels, kegs
Quantity Type:	Pounds
State Code:	122

Year:	2018
EM Manifest ID:	156849
Generator EPA ID:	CAR000218578
Shipment Date:	2018-09-26
Manifest Number:	011880028FLE
Line Number:	12
Method Code:	H141
Quantity Tons:	0.15800
Quantity Waste:	316.000000
Quantity Unit:	P
Number of Containers:	4
Type of Container:	Fiber or plastic boxes, cartons, cases
Quantity Type:	Pounds
State Code:	331

Year:	2018
EM Manifest ID:	156849
Generator EPA ID:	CAR000218578
Shipment Date:	2018-09-26
Manifest Number:	011880028FLE
Line Number:	13
Method Code:	H141
Quantity Tons:	0.46800
Quantity Waste:	936.000000
Quantity Unit:	P
Number of Containers:	4
Type of Container:	Fiberboard or plastic drums, barrels, kegs
Quantity Type:	Pounds
State Code:	331

Year:	2018
EM Manifest ID:	001635828PSC20170823_D_1
Shipment Date:	8/23/2017
Shipment Date:	8/23/2017
Receipt Date:	8/30/2017
Manifest Number:	001635828PSC
Generator EPA ID:	CAR000218578
Name:	TARGET C/O PSC
Address:	Not reported
Address 2:	Not reported
City,State,Zip:	Not reported
Telephone:	Not reported
Contact:	Not reported
Contact Telephone:	Not reported
Contact Email:	Not reported
Transporter 1 EPA ID:	MNS000110924

TARGET STORE NO 2632 (Continued) **S113803703**

Transporter Name:	Not reported
Transporter 1 Emergency Number:	Not reported
Transporter 2 EPA ID:	CAR000217000
Transporter Name 2:	Not reported
Transporter 2 Emergency Number:	Not reported
TSDF EPA ID:	CAD008364432
TSDF Name:	RHO CHEM LLC
TSDF Address 1:	Not reported
TSDF Address 2:	Not reported
TSDF City,State,Zip:	Not reported
TSDF Telephone:	Not reported
TSDFA EPA ID:	Not reported
Waste Code Description:	- Not reported
RCRA Code:	Not reported
Meth Code:	- Not reported
Quantity Tons:	Not reported
Waste Quantity:	Not reported
Quantity Unit:	Not reported

Federal:

Year:	2018
EM Manifest ID:	001635828PSC20170823_D_1
Generator EPA ID:	CAR000218578
Shipment Date:	2017-08-23
Manifest Number:	001635828PSC
Line Number:	2
Method Code:	H141
Quantity Tons:	0.03200
Quantity Waste:	64.000000
Quantity Unit:	P
Number of Containers:	1
Type of Container:	NULL
Quantity Type:	NULL
Federal Code:	D001

Year:	2018
EM Manifest ID:	001635828PSC20170823_D_1
Generator EPA ID:	CAR000218578
Shipment Date:	2017-08-23
Manifest Number:	001635828PSC
Line Number:	2
Method Code:	H141
Quantity Tons:	0.03200
Quantity Waste:	64.000000
Quantity Unit:	P
Number of Containers:	1
Type of Container:	NULL
Quantity Type:	NULL
Federal Code:	D035

Year:	2018
EM Manifest ID:	001635828PSC20170823_D_1
Generator EPA ID:	CAR000218578
Shipment Date:	2017-08-23
Manifest Number:	001635828PSC
Line Number:	3
Method Code:	H061
Quantity Tons:	0.09300

TARGET STORE NO 2632 (Continued) **S113803703**

Quantity Waste:	186.000000
Quantity Unit:	P
Number of Containers:	1
Type of Container:	NULL
Quantity Type:	NULL
Federal Code:	D001
Year:	2018
EM Manifest ID:	001635828PSC20170823_D_1
Generator EPA ID:	CAR000218578
Shipment Date:	2017-08-23
Manifest Number:	001635828PSC
Line Number:	3
Method Code:	H061
Quantity Tons:	0.09300
Quantity Waste:	186.000000
Quantity Unit:	P
Number of Containers:	1
Type of Container:	NULL
Quantity Type:	NULL
Federal Code:	D005
Year:	2018
EM Manifest ID:	001635828PSC20170823_D_1
Generator EPA ID:	CAR000218578
Shipment Date:	2017-08-23
Manifest Number:	001635828PSC
Line Number:	3
Method Code:	H061
Quantity Tons:	0.09300
Quantity Waste:	186.000000
Quantity Unit:	P
Number of Containers:	1
Type of Container:	NULL
Quantity Type:	NULL
Federal Code:	D007
Year:	2018
EM Manifest ID:	001635828PSC20170823_D_1
Generator EPA ID:	CAR000218578
Shipment Date:	2017-08-23
Manifest Number:	001635828PSC
Line Number:	3
Method Code:	H061
Quantity Tons:	0.09300
Quantity Waste:	186.000000
Quantity Unit:	P
Number of Containers:	1
Type of Container:	NULL
Quantity Type:	NULL
Federal Code:	D011
Year:	2018
EM Manifest ID:	001635828PSC20170823_D_1
Generator EPA ID:	CAR000218578
Shipment Date:	2017-08-23
Manifest Number:	001635828PSC

TARGET STORE NO 2632 (Continued) **S113803703**

Line Number:	3
Method Code:	H061
Quantity Tons:	0.09300
Quantity Waste:	186.000000
Quantity Unit:	P
Number of Containers:	1
Type of Container:	NULL
Quantity Type:	NULL
Federal Code:	D018
Year:	2018
EM Manifest ID:	001635828PSC20170823_D_1
Generator EPA ID:	CAR000218578
Shipment Date:	2017-08-23
Manifest Number:	001635828PSC
Line Number:	4
Method Code:	H141
Quantity Tons:	0.06850
Quantity Waste:	137.000000
Quantity Unit:	P
Number of Containers:	1
Type of Container:	NULL
Quantity Type:	NULL
Federal Code:	D005
Year:	2018
EM Manifest ID:	001635828PSC20170823_D_1
Generator EPA ID:	CAR000218578
Shipment Date:	2017-08-23
Manifest Number:	001635828PSC
Line Number:	4
Method Code:	H141
Quantity Tons:	0.06850
Quantity Waste:	137.000000
Quantity Unit:	P
Number of Containers:	1
Type of Container:	NULL
Quantity Type:	NULL
Federal Code:	D007
Year:	2018
EM Manifest ID:	001635828PSC20170823_D_1
Generator EPA ID:	CAR000218578
Shipment Date:	2017-08-23
Manifest Number:	001635828PSC
Line Number:	4
Method Code:	H141
Quantity Tons:	0.06850
Quantity Waste:	137.000000
Quantity Unit:	P
Number of Containers:	1
Type of Container:	NULL
Quantity Type:	NULL
Federal Code:	D010
Year:	2018
EM Manifest ID:	001635828PSC20170823_D_1

TARGET STORE NO 2632 (Continued) **S113803703**

Generator EPA ID:	CAR000218578
Shipment Date:	2017-08-23
Manifest Number:	001635828PSC
Line Number:	4
Method Code:	H141
Quantity Tons:	0.06850
Quantity Waste:	137.000000
Quantity Unit:	P
Number of Containers:	1
Type of Container:	NULL
Quantity Type:	NULL
Federal Code:	D011
Year:	2018
EM Manifest ID:	001635828PSC20170823_D_1
Generator EPA ID:	CAR000218578
Shipment Date:	2017-08-23
Manifest Number:	001635828PSC
Line Number:	4
Method Code:	H141
Quantity Tons:	0.06850
Quantity Waste:	137.000000
Quantity Unit:	P
Number of Containers:	1
Type of Container:	NULL
Quantity Type:	NULL
Federal Code:	D016
Year:	2018
EM Manifest ID:	001635828PSC20170823_D_1
Generator EPA ID:	CAR000218578
Shipment Date:	2017-08-23
Manifest Number:	001635828PSC
Line Number:	5
Method Code:	H141
Quantity Tons:	0.07350
Quantity Waste:	147.000000
Quantity Unit:	P
Number of Containers:	1
Type of Container:	NULL
Quantity Type:	NULL
Federal Code:	D002
Year:	2018
EM Manifest ID:	001635828PSC20170823_D_1
Generator EPA ID:	CAR000218578
Shipment Date:	2017-08-23
Manifest Number:	001635828PSC
Line Number:	6
Method Code:	H141
Quantity Tons:	0.00850
Quantity Waste:	17.000000
Quantity Unit:	P
Number of Containers:	1
Type of Container:	NULL
Quantity Type:	NULL
Federal Code:	D001

TARGET STORE NO 2632 (Continued) **S113803703**

Year:	2018
EM Manifest ID:	001635828PSC20170823_D_1
Generator EPA ID:	CAR000218578
Shipment Date:	2017-08-23
Manifest Number:	001635828PSC
Line Number:	7
Method Code:	H141
Quantity Tons:	0.00250
Quantity Waste:	5.000000
Quantity Unit:	P
Number of Containers:	1
Type of Container:	NULL
Quantity Type:	NULL
Federal Code:	P075

Year:	2018
EM Manifest ID:	001635828PSC20170823_D_1
Generator EPA ID:	CAR000218578
Shipment Date:	2017-08-23
Manifest Number:	001635828PSC
Line Number:	8
Method Code:	H141
Quantity Tons:	0.00750
Quantity Waste:	15.000000
Quantity Unit:	P
Number of Containers:	1
Type of Container:	NULL
Quantity Type:	NULL
Federal Code:	D002

Year:	2018
EM Manifest ID:	001635828PSC20170823_D_1
Generator EPA ID:	CAR000218578
Shipment Date:	2017-08-23
Manifest Number:	001635828PSC
Line Number:	9
Method Code:	H141
Quantity Tons:	0.00300
Quantity Waste:	6.000000
Quantity Unit:	P
Number of Containers:	1
Type of Container:	NULL
Quantity Type:	NULL
Federal Code:	D009

Year:	2018
EM Manifest ID:	001635828PSC20170823_D_1
Generator EPA ID:	CAR000218578
Shipment Date:	2017-08-23
Manifest Number:	001635828PSC
Line Number:	10
Method Code:	H141
Quantity Tons:	0.00500
Quantity Waste:	10.000000
Quantity Unit:	P
Number of Containers:	1
Type of Container:	NULL

TARGET STORE NO 2632 (Continued) **S113803703**

Quantity Type: NULL
Federal Code: D001

State:
Year: 2018
EM Manifest ID: 001635828PSC20170823_D_1
Generator EPA ID: CAR000218578
Shipment Date: 2017-08-23
Manifest Number: 001635828PSC
Line Number: 1
Method Code: H141
Quantity Tons: 0.48700
Quantity Waste: 974.000000
Quantity Unit: P
Number of Containers: 6
Type of Container: NULL
Quantity Type: NULL
State Code: 331

Year: 2018
EM Manifest ID: 001635828PSC20170823_D_1
Generator EPA ID: CAR000218578
Shipment Date: 2017-08-23
Manifest Number: 001635828PSC
Line Number: 2
Method Code: H141
Quantity Tons: 0.03200
Quantity Waste: 64.000000
Quantity Unit: P
Number of Containers: 1
Type of Container: NULL
Quantity Type: NULL
State Code: 331

Year: 2018
EM Manifest ID: 001635828PSC20170823_D_1
Generator EPA ID: CAR000218578
Shipment Date: 2017-08-23
Manifest Number: 001635828PSC
Line Number: 3
Method Code: H061
Quantity Tons: 0.09300
Quantity Waste: 186.000000
Quantity Unit: P
Number of Containers: 1
Type of Container: NULL
Quantity Type: NULL
State Code: 331

Year: 2018
EM Manifest ID: 001635828PSC20170823_D_1
Generator EPA ID: CAR000218578
Shipment Date: 2017-08-23
Manifest Number: 001635828PSC
Line Number: 4
Method Code: H141
Quantity Tons: 0.06850

TARGET STORE NO 2632 (Continued) **S113803703**

Quantity Waste:	137.000000
Quantity Unit:	P
Number of Containers:	1
Type of Container:	NULL
Quantity Type:	NULL
State Code:	331
Year:	2018
EM Manifest ID:	001635828PSC20170823_D_1
Generator EPA ID:	CAR000218578
Shipment Date:	2017-08-23
Manifest Number:	001635828PSC
Line Number:	5
Method Code:	H141
Quantity Tons:	0.07350
Quantity Waste:	147.000000
Quantity Unit:	P
Number of Containers:	1
Type of Container:	NULL
Quantity Type:	NULL
State Code:	141
Year:	2018
EM Manifest ID:	001635828PSC20170823_D_1
Generator EPA ID:	CAR000218578
Shipment Date:	2017-08-23
Manifest Number:	001635828PSC
Line Number:	6
Method Code:	H141
Quantity Tons:	0.00850
Quantity Waste:	17.000000
Quantity Unit:	P
Number of Containers:	1
Type of Container:	NULL
Quantity Type:	NULL
State Code:	141
Year:	2018
EM Manifest ID:	001635828PSC20170823_D_1
Generator EPA ID:	CAR000218578
Shipment Date:	2017-08-23
Manifest Number:	001635828PSC
Line Number:	7
Method Code:	H141
Quantity Tons:	0.00250
Quantity Waste:	5.000000
Quantity Unit:	P
Number of Containers:	1
Type of Container:	NULL
Quantity Type:	NULL
State Code:	311
Year:	2018
EM Manifest ID:	001635828PSC20170823_D_1
Generator EPA ID:	CAR000218578
Shipment Date:	2017-08-23
Manifest Number:	001635828PSC

TARGET STORE NO 2632 (Continued) **S113803703**

Line Number:	8
Method Code:	H141
Quantity Tons:	0.00750
Quantity Waste:	15.000000
Quantity Unit:	P
Number of Containers:	1
Type of Container:	NULL
Quantity Type:	NULL
State Code:	791
Year:	2018
EM Manifest ID:	001635828PSC20170823_D_1
Generator EPA ID:	CAR000218578
Shipment Date:	2017-08-23
Manifest Number:	001635828PSC
Line Number:	9
Method Code:	H141
Quantity Tons:	0.00300
Quantity Waste:	6.000000
Quantity Unit:	P
Number of Containers:	1
Type of Container:	NULL
Quantity Type:	NULL
State Code:	181
Year:	2018
EM Manifest ID:	001635828PSC20170823_D_1
Generator EPA ID:	CAR000218578
Shipment Date:	2017-08-23
Manifest Number:	001635828PSC
Line Number:	10
Method Code:	H141
Quantity Tons:	0.00500
Quantity Waste:	10.000000
Quantity Unit:	P
Number of Containers:	1
Type of Container:	NULL
Quantity Type:	NULL
State Code:	331
Year:	2018
EM Manifest ID:	001617976PSC20170802_D_1
Shipment Date:	8/2/2017
Shipment Date:	8/2/2017
Receipt Date:	8/11/2017
Manifest Number:	001617976PSC
Generator EPA ID:	CAR000218578
Name:	TARGET C/O PSC
Address:	Not reported
Address 2:	Not reported
City,State,Zip:	Not reported
Telephone:	Not reported
Contact:	Not reported
Contact Telephone:	Not reported
Contact Email:	Not reported
Transporter 1 EPA ID:	MNS000110924

TARGET STORE NO 2632 (Continued) **S113803703**

Transporter Name:	Not reported
Transporter 1 Emergency Number:	Not reported
Transporter 2 EPA ID:	NED986382133
Transporter Name 2:	Not reported
Transporter 2 Emergency Number:	Not reported
TSDF EPA ID:	CAD008364432
TSDF Name:	RHO CHEM LLC
TSDF Address 1:	Not reported
TSDF Address 2:	Not reported
TSDF City,State,Zip:	Not reported
TSDF Telephone:	Not reported
TSDFA EPA ID:	Not reported
Waste Code Description:	- Not reported
RCRA Code:	Not reported
Meth Code:	- Not reported
Quantity Tons:	Not reported
Waste Quantity:	Not reported
Quantity Unit:	Not reported

Federal:

Year:	2018
EM Manifest ID:	001617976PSC20170802_D_1
Generator EPA ID:	CAR000218578
Shipment Date:	2017-08-02
Manifest Number:	001617976PSC
Line Number:	1
Method Code:	H141
Quantity Tons:	0.03800
Quantity Waste:	76.000000
Quantity Unit:	P
Number of Containers:	1
Type of Container:	NULL
Quantity Type:	NULL
Federal Code:	D001

Year:	2018
EM Manifest ID:	001617976PSC20170802_D_1
Generator EPA ID:	CAR000218578
Shipment Date:	2017-08-02
Manifest Number:	001617976PSC
Line Number:	1
Method Code:	H141
Quantity Tons:	0.03800
Quantity Waste:	76.000000
Quantity Unit:	P
Number of Containers:	1
Type of Container:	NULL
Quantity Type:	NULL
Federal Code:	D035

Year:	2018
EM Manifest ID:	001617976PSC20170802_D_1
Generator EPA ID:	CAR000218578
Shipment Date:	2017-08-02
Manifest Number:	001617976PSC
Line Number:	2
Method Code:	H141
Quantity Tons:	0.07950

TARGET STORE NO 2632 (Continued) **S113803703**

Quantity Waste:	159.000000
Quantity Unit:	P
Number of Containers:	1
Type of Container:	NULL
Quantity Type:	NULL
Federal Code:	D002
Year:	2018
EM Manifest ID:	001617976PSC20170802_D_1
Generator EPA ID:	CAR000218578
Shipment Date:	2017-08-02
Manifest Number:	001617976PSC
Line Number:	3
Method Code:	H141
Quantity Tons:	0.00300
Quantity Waste:	6.000000
Quantity Unit:	P
Number of Containers:	1
Type of Container:	NULL
Quantity Type:	NULL
Federal Code:	D009
Year:	2018
EM Manifest ID:	001617976PSC20170802_D_1
Generator EPA ID:	CAR000218578
Shipment Date:	2017-08-02
Manifest Number:	001617976PSC
Line Number:	4
Method Code:	H141
Quantity Tons:	0.02750
Quantity Waste:	55.000000
Quantity Unit:	P
Number of Containers:	1
Type of Container:	NULL
Quantity Type:	NULL
Federal Code:	D005
Year:	2018
EM Manifest ID:	001617976PSC20170802_D_1
Generator EPA ID:	CAR000218578
Shipment Date:	2017-08-02
Manifest Number:	001617976PSC
Line Number:	4
Method Code:	H141
Quantity Tons:	0.02750
Quantity Waste:	55.000000
Quantity Unit:	P
Number of Containers:	1
Type of Container:	NULL
Quantity Type:	NULL
Federal Code:	D007
Year:	2018
EM Manifest ID:	001617976PSC20170802_D_1
Generator EPA ID:	CAR000218578
Shipment Date:	2017-08-02
Manifest Number:	001617976PSC

TARGET STORE NO 2632 (Continued) **S113803703**

Line Number:	4
Method Code:	H141
Quantity Tons:	0.02750
Quantity Waste:	55.000000
Quantity Unit:	P
Number of Containers:	1
Type of Container:	NULL
Quantity Type:	NULL
Federal Code:	D010
Year:	2018
EM Manifest ID:	001617976PSC20170802_D_1
Generator EPA ID:	CAR000218578
Shipment Date:	2017-08-02
Manifest Number:	001617976PSC
Line Number:	4
Method Code:	H141
Quantity Tons:	0.02750
Quantity Waste:	55.000000
Quantity Unit:	P
Number of Containers:	1
Type of Container:	NULL
Quantity Type:	NULL
Federal Code:	D011
Year:	2018
EM Manifest ID:	001617976PSC20170802_D_1
Generator EPA ID:	CAR000218578
Shipment Date:	2017-08-02
Manifest Number:	001617976PSC
Line Number:	4
Method Code:	H141
Quantity Tons:	0.02750
Quantity Waste:	55.000000
Quantity Unit:	P
Number of Containers:	1
Type of Container:	NULL
Quantity Type:	NULL
Federal Code:	D016

State:

Year:	2018
EM Manifest ID:	001617976PSC20170802_D_1
Generator EPA ID:	CAR000218578
Shipment Date:	2017-08-02
Manifest Number:	001617976PSC
Line Number:	1
Method Code:	H141
Quantity Tons:	0.03800
Quantity Waste:	76.000000
Quantity Unit:	P
Number of Containers:	1
Type of Container:	NULL
Quantity Type:	NULL
State Code:	331
Year:	2018

TARGET STORE NO 2632 (Continued) **S113803703**

EM Manifest ID:	001617976PSC20170802_D_1
Generator EPA ID:	CAR000218578
Shipment Date:	2017-08-02
Manifest Number:	001617976PSC
Line Number:	2
Method Code:	H141
Quantity Tons:	0.07950
Quantity Waste:	159.000000
Quantity Unit:	P
Number of Containers:	1
Type of Container:	NULL
Quantity Type:	NULL
State Code:	141

Year:	2018
EM Manifest ID:	001617976PSC20170802_D_1
Generator EPA ID:	CAR000218578
Shipment Date:	2017-08-02
Manifest Number:	001617976PSC
Line Number:	3
Method Code:	H141
Quantity Tons:	0.00300
Quantity Waste:	6.000000
Quantity Unit:	P
Number of Containers:	1
Type of Container:	NULL
Quantity Type:	NULL
State Code:	181

Year:	2018
EM Manifest ID:	001617976PSC20170802_D_1
Generator EPA ID:	CAR000218578
Shipment Date:	2017-08-02
Manifest Number:	001617976PSC
Line Number:	4
Method Code:	H141
Quantity Tons:	0.02750
Quantity Waste:	55.000000
Quantity Unit:	P
Number of Containers:	1
Type of Container:	NULL
Quantity Type:	NULL
State Code:	331

Year:	2018
EM Manifest ID:	001617976PSC20170802_D_1
Generator EPA ID:	CAR000218578
Shipment Date:	2017-08-02
Manifest Number:	001617976PSC
Line Number:	5
Method Code:	H141
Quantity Tons:	0.60750
Quantity Waste:	1215.000000
Quantity Unit:	P
Number of Containers:	9
Type of Container:	NULL
Quantity Type:	NULL

TARGET STORE NO 2632 (Continued) **S113803703**

State Code: 331

Year: 2018
EM Manifest ID: 99736
Shipment Date: 8/16/2018
Shipment Date: 8/16/2018
Receipt Date: 8/29/2018
Manifest Number: 011872287FLE
Generator EPA ID: CAR000218578
Name: TARGET 2632
Address: 6000?SEPULVEDA?BLVD?STE?2250
Address 2: Not reported
City,State,Zip: CULVER?CITY 90230
Telephone: 800-483-3718
Contact: Receiving Team Member
Contact Telephone: 310-754-4614
Contact Email: Not reported
Transporter 1 EPA ID: MAD039322250
Transporter Name: Not reported
Transporter 1 Emergency Number: Not reported
Transporter 2 EPA ID: MAD039322250
Transporter Name 2: Not reported
Transporter 2 Emergency Number: Not reported
TSDF EPA ID: CAD044429835
TSDF Name: Clean Harbors Wilmington LLC
TSDF Address 1: 1737 East Denni Street
TSDF Address 2: Not reported
TSDF City,State,Zip: Wilmington 90744
TSDF Telephone: 800-483-3718
TSDFA EPA ID: Not reported
Waste Code Description: - Not reported
RCRA Code: Not reported
Meth Code: - Not reported
Quantity Tons: Not reported
Waste Quantity: Not reported
Quantity Unit: Not reported

Federal:
Year: 2018
EM Manifest ID: 99736
Generator EPA ID: CAR000218578
Shipment Date: 2018-08-16
Manifest Number: 011872287FLE
Line Number: 1
Method Code: H141
Quantity Tons: 0.03200
Quantity Waste: 64.000000
Quantity Unit: P
Number of Containers: 1
Type of Container: Fiber or plastic boxes, cartons, cases
Quantity Type: Pounds
Federal Code: D001

Year: 2018
EM Manifest ID: 99736
Generator EPA ID: CAR000218578
Shipment Date: 2018-08-16

TARGET STORE NO 2632 (Continued) **S113803703**

Manifest Number:	011872287FLE
Line Number:	1
Method Code:	H141
Quantity Tons:	0.03200
Quantity Waste:	64.000000
Quantity Unit:	P
Number of Containers:	1
Type of Container:	Fiber or plastic boxes, cartons, cases
Quantity Type:	Pounds
Federal Code:	D035

Year:	2018
EM Manifest ID:	99736
Generator EPA ID:	CAR000218578
Shipment Date:	2018-08-16
Manifest Number:	011872287FLE
Line Number:	2
Method Code:	H141
Quantity Tons:	0.00500
Quantity Waste:	10.000000
Quantity Unit:	P
Number of Containers:	1
Type of Container:	Metal drums, barrels, kegs
Quantity Type:	Pounds
Federal Code:	D001

Year:	2018
EM Manifest ID:	99736
Generator EPA ID:	CAR000218578
Shipment Date:	2018-08-16
Manifest Number:	011872287FLE
Line Number:	4
Method Code:	H141
Quantity Tons:	0.00100
Quantity Waste:	2.000000
Quantity Unit:	P
Number of Containers:	1
Type of Container:	Cylinders
Quantity Type:	Pounds
Federal Code:	D001

Year:	2018
EM Manifest ID:	99736
Generator EPA ID:	CAR000218578
Shipment Date:	2018-08-16
Manifest Number:	011872287FLE
Line Number:	6
Method Code:	H141
Quantity Tons:	0.00750
Quantity Waste:	15.000000
Quantity Unit:	P
Number of Containers:	1
Type of Container:	Fiberboard or plastic drums, barrels, kegs
Quantity Type:	Pounds
Federal Code:	D001

Year: 2018

TARGET STORE NO 2632 (Continued) **S113803703**

EM Manifest ID:	99736
Generator EPA ID:	CAR000218578
Shipment Date:	2018-08-16
Manifest Number:	011872287FLE
Line Number:	7
Method Code:	H141
Quantity Tons:	0.01300
Quantity Waste:	26.000000
Quantity Unit:	P
Number of Containers:	1
Type of Container:	Fiberboard or plastic drums, barrels, kegs
Quantity Type:	Pounds
Federal Code:	D001

Year:	2018
EM Manifest ID:	99736
Generator EPA ID:	CAR000218578
Shipment Date:	2018-08-16
Manifest Number:	011872287FLE
Line Number:	7
Method Code:	H141
Quantity Tons:	0.01300
Quantity Waste:	26.000000
Quantity Unit:	P
Number of Containers:	1
Type of Container:	Fiberboard or plastic drums, barrels, kegs
Quantity Type:	Pounds
Federal Code:	D005

Year:	2018
EM Manifest ID:	99736
Generator EPA ID:	CAR000218578
Shipment Date:	2018-08-16
Manifest Number:	011872287FLE
Line Number:	7
Method Code:	H141
Quantity Tons:	0.01300
Quantity Waste:	26.000000
Quantity Unit:	P
Number of Containers:	1
Type of Container:	Fiberboard or plastic drums, barrels, kegs
Quantity Type:	Pounds
Federal Code:	D007

Year:	2018
EM Manifest ID:	99736
Generator EPA ID:	CAR000218578
Shipment Date:	2018-08-16
Manifest Number:	011872287FLE
Line Number:	7
Method Code:	H141
Quantity Tons:	0.01300
Quantity Waste:	26.000000
Quantity Unit:	P
Number of Containers:	1
Type of Container:	Fiberboard or plastic drums, barrels, kegs
Quantity Type:	Pounds

TARGET STORE NO 2632 (Continued) **S113803703**

Federal Code:	D011
Year:	2018
EM Manifest ID:	99736
Generator EPA ID:	CAR000218578
Shipment Date:	2018-08-16
Manifest Number:	011872287FLE
Line Number:	7
Method Code:	H141
Quantity Tons:	0.01300
Quantity Waste:	26.000000
Quantity Unit:	P
Number of Containers:	1
Type of Container:	Fiberboard or plastic drums, barrels, kegs
Quantity Type:	Pounds
Federal Code:	D018
Year:	2018
EM Manifest ID:	99736
Generator EPA ID:	CAR000218578
Shipment Date:	2018-08-16
Manifest Number:	011872287FLE
Line Number:	7
Method Code:	H141
Quantity Tons:	0.01300
Quantity Waste:	26.000000
Quantity Unit:	P
Number of Containers:	1
Type of Container:	Fiberboard or plastic drums, barrels, kegs
Quantity Type:	Pounds
Federal Code:	D035
Year:	2018
EM Manifest ID:	99736
Generator EPA ID:	CAR000218578
Shipment Date:	2018-08-16
Manifest Number:	011872287FLE
Line Number:	7
Method Code:	H141
Quantity Tons:	0.01300
Quantity Waste:	26.000000
Quantity Unit:	P
Number of Containers:	1
Type of Container:	Fiberboard or plastic drums, barrels, kegs
Quantity Type:	Pounds
Federal Code:	U002
Year:	2018
EM Manifest ID:	99736
Generator EPA ID:	CAR000218578
Shipment Date:	2018-08-16
Manifest Number:	011872287FLE
Line Number:	7
Method Code:	H141
Quantity Tons:	0.01300
Quantity Waste:	26.000000
Quantity Unit:	P

TARGET STORE NO 2632 (Continued) **S113803703**

Number of Containers:	1
Type of Container:	Fiberboard or plastic drums, barrels, kegs
Quantity Type:	Pounds
Federal Code:	U154
Year:	2018
EM Manifest ID:	99736
Generator EPA ID:	CAR000218578
Shipment Date:	2018-08-16
Manifest Number:	011872287FLE
Line Number:	8
Method Code:	H141
Quantity Tons:	0.01150
Quantity Waste:	23.000000
Quantity Unit:	P
Number of Containers:	1
Type of Container:	Fiberboard or plastic drums, barrels, kegs
Quantity Type:	Pounds
Federal Code:	D001
Year:	2018
EM Manifest ID:	99736
Generator EPA ID:	CAR000218578
Shipment Date:	2018-08-16
Manifest Number:	011872287FLE
Line Number:	9
Method Code:	H141
Quantity Tons:	0.06600
Quantity Waste:	132.000000
Quantity Unit:	P
Number of Containers:	1
Type of Container:	Fiber or plastic boxes, cartons, cases
Quantity Type:	Pounds
Federal Code:	D005
Year:	2018
EM Manifest ID:	99736
Generator EPA ID:	CAR000218578
Shipment Date:	2018-08-16
Manifest Number:	011872287FLE
Line Number:	9
Method Code:	H141
Quantity Tons:	0.06600
Quantity Waste:	132.000000
Quantity Unit:	P
Number of Containers:	1
Type of Container:	Fiber or plastic boxes, cartons, cases
Quantity Type:	Pounds
Federal Code:	D007
Year:	2018
EM Manifest ID:	99736
Generator EPA ID:	CAR000218578
Shipment Date:	2018-08-16
Manifest Number:	011872287FLE
Line Number:	9
Method Code:	H141

TARGET STORE NO 2632 (Continued) **S113803703**

Quantity Tons:	0.06600
Quantity Waste:	132.000000
Quantity Unit:	P
Number of Containers:	1
Type of Container:	Fiber or plastic boxes, cartons, cases
Quantity Type:	Pounds
Federal Code:	D010
Year:	2018
EM Manifest ID:	99736
Generator EPA ID:	CAR000218578
Shipment Date:	2018-08-16
Manifest Number:	011872287FLE
Line Number:	9
Method Code:	H141
Quantity Tons:	0.06600
Quantity Waste:	132.000000
Quantity Unit:	P
Number of Containers:	1
Type of Container:	Fiber or plastic boxes, cartons, cases
Quantity Type:	Pounds
Federal Code:	D011
Year:	2018
EM Manifest ID:	99736
Generator EPA ID:	CAR000218578
Shipment Date:	2018-08-16
Manifest Number:	011872287FLE
Line Number:	9
Method Code:	H141
Quantity Tons:	0.06600
Quantity Waste:	132.000000
Quantity Unit:	P
Number of Containers:	1
Type of Container:	Fiber or plastic boxes, cartons, cases
Quantity Type:	Pounds
Federal Code:	D016
Year:	2018
EM Manifest ID:	99736
Generator EPA ID:	CAR000218578
Shipment Date:	2018-08-16
Manifest Number:	011872287FLE
Line Number:	9
Method Code:	H141
Quantity Tons:	0.06600
Quantity Waste:	132.000000
Quantity Unit:	P
Number of Containers:	1
Type of Container:	Fiber or plastic boxes, cartons, cases
Quantity Type:	Pounds
Federal Code:	D027
Year:	2018
EM Manifest ID:	99736
Generator EPA ID:	CAR000218578
Shipment Date:	2018-08-16

TARGET STORE NO 2632 (Continued) **S113803703**

Manifest Number:	011872287FLE
Line Number:	9
Method Code:	H141
Quantity Tons:	0.06600
Quantity Waste:	132.000000
Quantity Unit:	P
Number of Containers:	1
Type of Container:	Fiber or plastic boxes, cartons, cases
Quantity Type:	Pounds
Federal Code:	D039

Year:	2018
EM Manifest ID:	99736
Generator EPA ID:	CAR000218578
Shipment Date:	2018-08-16
Manifest Number:	011872287FLE
Line Number:	9
Method Code:	H141
Quantity Tons:	0.06600
Quantity Waste:	132.000000
Quantity Unit:	P
Number of Containers:	1
Type of Container:	Fiber or plastic boxes, cartons, cases
Quantity Type:	Pounds
Federal Code:	U188

Year:	2018
EM Manifest ID:	99736
Generator EPA ID:	CAR000218578
Shipment Date:	2018-08-16
Manifest Number:	011872287FLE
Line Number:	9
Method Code:	H141
Quantity Tons:	0.06600
Quantity Waste:	132.000000
Quantity Unit:	P
Number of Containers:	1
Type of Container:	Fiber or plastic boxes, cartons, cases
Quantity Type:	Pounds
Federal Code:	U279

State:

Year:	2018
EM Manifest ID:	99736
Generator EPA ID:	CAR000218578
Shipment Date:	2018-08-16
Manifest Number:	011872287FLE
Line Number:	1
Method Code:	H141
Quantity Tons:	0.03200
Quantity Waste:	64.000000
Quantity Unit:	P
Number of Containers:	1
Type of Container:	Fiber or plastic boxes, cartons, cases
Quantity Type:	Pounds
State Code:	331

TARGET STORE NO 2632 (Continued) **S113803703**

Year:	2018
EM Manifest ID:	99736
Generator EPA ID:	CAR000218578
Shipment Date:	2018-08-16
Manifest Number:	011872287FLE
Line Number:	2
Method Code:	H141
Quantity Tons:	0.00500
Quantity Waste:	10.000000
Quantity Unit:	P
Number of Containers:	1
Type of Container:	Metal drums, barrels, kegs
Quantity Type:	Pounds
State Code:	331

Year:	2018
EM Manifest ID:	99736
Generator EPA ID:	CAR000218578
Shipment Date:	2018-08-16
Manifest Number:	011872287FLE
Line Number:	3
Method Code:	H141
Quantity Tons:	0.00100
Quantity Waste:	2.000000
Quantity Unit:	P
Number of Containers:	1
Type of Container:	Cylinders
Quantity Type:	Pounds
State Code:	331

Year:	2018
EM Manifest ID:	99736
Generator EPA ID:	CAR000218578
Shipment Date:	2018-08-16
Manifest Number:	011872287FLE
Line Number:	4
Method Code:	H141
Quantity Tons:	0.00100
Quantity Waste:	2.000000
Quantity Unit:	P
Number of Containers:	1
Type of Container:	Cylinders
Quantity Type:	Pounds
State Code:	331

Year:	2018
EM Manifest ID:	99736
Generator EPA ID:	CAR000218578
Shipment Date:	2018-08-16
Manifest Number:	011872287FLE
Line Number:	5
Method Code:	H141
Quantity Tons:	0.00150
Quantity Waste:	3.000000
Quantity Unit:	P
Number of Containers:	1
Type of Container:	Cylinders

TARGET STORE NO 2632 (Continued) **S113803703**

Quantity Type:	Pounds
State Code:	141
Year:	2018
EM Manifest ID:	99736
Generator EPA ID:	CAR000218578
Shipment Date:	2018-08-16
Manifest Number:	011872287FLE
Line Number:	6
Method Code:	H141
Quantity Tons:	0.00750
Quantity Waste:	15.000000
Quantity Unit:	P
Number of Containers:	1
Type of Container:	Fiberboard or plastic drums, barrels, kegs
Quantity Type:	Pounds
State Code:	331
Year:	2018
EM Manifest ID:	99736
Generator EPA ID:	CAR000218578
Shipment Date:	2018-08-16
Manifest Number:	011872287FLE
Line Number:	7
Method Code:	H141
Quantity Tons:	0.01300
Quantity Waste:	26.000000
Quantity Unit:	P
Number of Containers:	1
Type of Container:	Fiberboard or plastic drums, barrels, kegs
Quantity Type:	Pounds
State Code:	331
Year:	2018
EM Manifest ID:	99736
Generator EPA ID:	CAR000218578
Shipment Date:	2018-08-16
Manifest Number:	011872287FLE
Line Number:	8
Method Code:	H141
Quantity Tons:	0.01150
Quantity Waste:	23.000000
Quantity Unit:	P
Number of Containers:	1
Type of Container:	Fiberboard or plastic drums, barrels, kegs
Quantity Type:	Pounds
State Code:	141
Year:	2018
EM Manifest ID:	99736
Generator EPA ID:	CAR000218578
Shipment Date:	2018-08-16
Manifest Number:	011872287FLE
Line Number:	9
Method Code:	H141
Quantity Tons:	0.06600
Quantity Waste:	132.000000

TARGET STORE NO 2632 (Continued) **S113803703**

Quantity Unit:	P
Number of Containers:	1
Type of Container:	Fiber or plastic boxes, cartons, cases
Quantity Type:	Pounds
State Code:	331

Year:	2018
EM Manifest ID:	99736
Generator EPA ID:	CAR000218578
Shipment Date:	2018-08-16
Manifest Number:	011872287FLE
Line Number:	10
Method Code:	H141
Quantity Tons:	0.18400
Quantity Waste:	368.000000
Quantity Unit:	P
Number of Containers:	4
Type of Container:	Fiber or plastic boxes, cartons, cases
Quantity Type:	Pounds
State Code:	331

Year:	2018
EM Manifest ID:	99736
Generator EPA ID:	CAR000218578
Shipment Date:	2018-08-16
Manifest Number:	011872287FLE
Line Number:	11
Method Code:	H141
Quantity Tons:	0.15200
Quantity Waste:	304.000000
Quantity Unit:	P
Number of Containers:	2
Type of Container:	Fiberboard or plastic drums, barrels, kegs
Quantity Type:	Pounds
State Code:	331

Year:	2018
EM Manifest ID:	101907
Shipment Date:	7/5/2018
Shipment Date:	7/5/2018
Receipt Date:	7/19/2018
Manifest Number:	011920431FLE
Generator EPA ID:	CAR000218578
Name:	TARGET 2632
Address:	6000?SEPULVEDA?BLVD?STE?2250
Address 2:	Not reported
City,State,Zip:	CULVER?CITY 90230
Telephone:	800-483-3718
Contact:	Receiving Team Member
Contact Telephone:	310-754-4614
Contact Email:	Not reported
Transporter 1 EPA ID:	MAD039322250
Transporter Name:	Not reported
Transporter 1 Emergency Number:	Not reported
Transporter 2 EPA ID:	MAD039322250
Transporter Name 2:	Not reported

TARGET STORE NO 2632 (Continued) **S113803703**

Transporter 2 Emergency Number:	Not reported
TSDF EPA ID:	CAD044429835
TSDF Name:	Clean Harbors Wilmington LLC
TSDF Address 1:	1737 East Denni Street
TSDF Address 2:	Not reported
TSDF City,State,Zip:	Wilmington 90744
TSDF Telephone:	800-483-3718
TSDFA EPA ID:	Not reported
Waste Code Description:	- Not reported
RCRA Code:	Not reported
Meth Code:	- Not reported
Quantity Tons:	Not reported
Waste Quantity:	Not reported
Quantity Unit:	Not reported

Federal:

Year:	2018
EM Manifest ID:	101907
Generator EPA ID:	CAR000218578
Shipment Date:	2018-07-05
Manifest Number:	011920431FLE
Line Number:	1
Method Code:	H141
Quantity Tons:	0.02450
Quantity Waste:	49.000000
Quantity Unit:	P
Number of Containers:	1
Type of Container:	Fiber or plastic boxes, cartons, cases
Quantity Type:	Pounds
Federal Code:	D001

Year:	2018
EM Manifest ID:	101907
Generator EPA ID:	CAR000218578
Shipment Date:	2018-07-05
Manifest Number:	011920431FLE
Line Number:	1
Method Code:	H141
Quantity Tons:	0.02450
Quantity Waste:	49.000000
Quantity Unit:	P
Number of Containers:	1
Type of Container:	Fiber or plastic boxes, cartons, cases
Quantity Type:	Pounds
Federal Code:	D035

Year:	2018
EM Manifest ID:	101907
Generator EPA ID:	CAR000218578
Shipment Date:	2018-07-05
Manifest Number:	011920431FLE
Line Number:	2
Method Code:	H141
Quantity Tons:	0.00100
Quantity Waste:	2.000000
Quantity Unit:	P
Number of Containers:	1
Type of Container:	Cylinders

TARGET STORE NO 2632 (Continued) **S113803703**

Quantity Type:	Pounds
Federal Code:	D001
Year:	2018
EM Manifest ID:	101907
Generator EPA ID:	CAR000218578
Shipment Date:	2018-07-05
Manifest Number:	011920431FLE
Line Number:	3
Method Code:	H141
Quantity Tons:	0.00050
Quantity Waste:	1.000000
Quantity Unit:	P
Number of Containers:	1
Type of Container:	Metal drums, barrels, kegs
Quantity Type:	Pounds
Federal Code:	D001
Year:	2018
EM Manifest ID:	101907
Generator EPA ID:	CAR000218578
Shipment Date:	2018-07-05
Manifest Number:	011920431FLE
Line Number:	4
Method Code:	H141
Quantity Tons:	0.03550
Quantity Waste:	71.000000
Quantity Unit:	P
Number of Containers:	1
Type of Container:	Fiber or plastic boxes, cartons, cases
Quantity Type:	Pounds
Federal Code:	D005
Year:	2018
EM Manifest ID:	101907
Generator EPA ID:	CAR000218578
Shipment Date:	2018-07-05
Manifest Number:	011920431FLE
Line Number:	4
Method Code:	H141
Quantity Tons:	0.03550
Quantity Waste:	71.000000
Quantity Unit:	P
Number of Containers:	1
Type of Container:	Fiber or plastic boxes, cartons, cases
Quantity Type:	Pounds
Federal Code:	D007
Year:	2018
EM Manifest ID:	101907
Generator EPA ID:	CAR000218578
Shipment Date:	2018-07-05
Manifest Number:	011920431FLE
Line Number:	4
Method Code:	H141
Quantity Tons:	0.03550
Quantity Waste:	71.000000

TARGET STORE NO 2632 (Continued) **S113803703**

Quantity Unit:	P
Number of Containers:	1
Type of Container:	Fiber or plastic boxes, cartons, cases
Quantity Type:	Pounds
Federal Code:	D010
Year:	2018
EM Manifest ID:	101907
Generator EPA ID:	CAR000218578
Shipment Date:	2018-07-05
Manifest Number:	011920431FLE
Line Number:	4
Method Code:	H141
Quantity Tons:	0.03550
Quantity Waste:	71.000000
Quantity Unit:	P
Number of Containers:	1
Type of Container:	Fiber or plastic boxes, cartons, cases
Quantity Type:	Pounds
Federal Code:	D011
Year:	2018
EM Manifest ID:	101907
Generator EPA ID:	CAR000218578
Shipment Date:	2018-07-05
Manifest Number:	011920431FLE
Line Number:	4
Method Code:	H141
Quantity Tons:	0.03550
Quantity Waste:	71.000000
Quantity Unit:	P
Number of Containers:	1
Type of Container:	Fiber or plastic boxes, cartons, cases
Quantity Type:	Pounds
Federal Code:	D016
Year:	2018
EM Manifest ID:	101907
Generator EPA ID:	CAR000218578
Shipment Date:	2018-07-05
Manifest Number:	011920431FLE
Line Number:	4
Method Code:	H141
Quantity Tons:	0.03550
Quantity Waste:	71.000000
Quantity Unit:	P
Number of Containers:	1
Type of Container:	Fiber or plastic boxes, cartons, cases
Quantity Type:	Pounds
Federal Code:	D027
Year:	2018
EM Manifest ID:	101907
Generator EPA ID:	CAR000218578
Shipment Date:	2018-07-05
Manifest Number:	011920431FLE
Line Number:	4

TARGET STORE NO 2632 (Continued) **S113803703**

Method Code:	H141
Quantity Tons:	0.03550
Quantity Waste:	71.000000
Quantity Unit:	P
Number of Containers:	1
Type of Container:	Fiber or plastic boxes, cartons, cases
Quantity Type:	Pounds
Federal Code:	D039
Year:	2018
EM Manifest ID:	101907
Generator EPA ID:	CAR000218578
Shipment Date:	2018-07-05
Manifest Number:	011920431FLE
Line Number:	4
Method Code:	H141
Quantity Tons:	0.03550
Quantity Waste:	71.000000
Quantity Unit:	P
Number of Containers:	1
Type of Container:	Fiber or plastic boxes, cartons, cases
Quantity Type:	Pounds
Federal Code:	U188
Year:	2018
EM Manifest ID:	101907
Generator EPA ID:	CAR000218578
Shipment Date:	2018-07-05
Manifest Number:	011920431FLE
Line Number:	4
Method Code:	H141
Quantity Tons:	0.03550
Quantity Waste:	71.000000
Quantity Unit:	P
Number of Containers:	1
Type of Container:	Fiber or plastic boxes, cartons, cases
Quantity Type:	Pounds
Federal Code:	U279

State:

Year:	2018
EM Manifest ID:	101907
Generator EPA ID:	CAR000218578
Shipment Date:	2018-07-05
Manifest Number:	011920431FLE
Line Number:	1
Method Code:	H141
Quantity Tons:	0.02450
Quantity Waste:	49.000000
Quantity Unit:	P
Number of Containers:	1
Type of Container:	Fiber or plastic boxes, cartons, cases
Quantity Type:	Pounds
State Code:	331
Year:	2018
EM Manifest ID:	101907

TARGET STORE NO 2632 (Continued) **S113803703**

Generator EPA ID:	CAR000218578
Shipment Date:	2018-07-05
Manifest Number:	011920431FLE
Line Number:	2
Method Code:	H141
Quantity Tons:	0.00100
Quantity Waste:	2.000000
Quantity Unit:	P
Number of Containers:	1
Type of Container:	Cylinders
Quantity Type:	Pounds
State Code:	331

Year:	2018
EM Manifest ID:	101907
Generator EPA ID:	CAR000218578
Shipment Date:	2018-07-05
Manifest Number:	011920431FLE
Line Number:	3
Method Code:	H141
Quantity Tons:	0.00050
Quantity Waste:	1.000000
Quantity Unit:	P
Number of Containers:	1
Type of Container:	Metal drums, barrels, kegs
Quantity Type:	Pounds
State Code:	331

Year:	2018
EM Manifest ID:	101907
Generator EPA ID:	CAR000218578
Shipment Date:	2018-07-05
Manifest Number:	011920431FLE
Line Number:	4
Method Code:	H141
Quantity Tons:	0.03550
Quantity Waste:	71.000000
Quantity Unit:	P
Number of Containers:	1
Type of Container:	Fiber or plastic boxes, cartons, cases
Quantity Type:	Pounds
State Code:	331

Year:	2018
EM Manifest ID:	101907
Generator EPA ID:	CAR000218578
Shipment Date:	2018-07-05
Manifest Number:	011920431FLE
Line Number:	5
Method Code:	H141
Quantity Tons:	0.06800
Quantity Waste:	136.000000
Quantity Unit:	P
Number of Containers:	2
Type of Container:	Fiber or plastic boxes, cartons, cases
Quantity Type:	Pounds
State Code:	331

TARGET STORE NO 2632 (Continued) **S113803703**

Year:	2018
EM Manifest ID:	101907
Generator EPA ID:	CAR000218578
Shipment Date:	2018-07-05
Manifest Number:	011920431FLE
Line Number:	6
Method Code:	H141
Quantity Tons:	0.09450
Quantity Waste:	189.000000
Quantity Unit:	P
Number of Containers:	1
Type of Container:	Fiberboard or plastic drums, barrels, kegs
Quantity Type:	Pounds
State Code:	331

Year:	2018
EM Manifest ID:	72521
Shipment Date:	7/26/2018
Shipment Date:	7/26/2018
Receipt Date:	8/8/2018
Manifest Number:	011872250FLE
Generator EPA ID:	CAR000218578
Name:	TARGET 2632
Address:	6000?SEPULVEDA?BLVD?STE?2250
Address 2:	Not reported
City,State,Zip:	CULVER?CITY 90230
Telephone:	800-483-3718
Contact:	Receiving Team Member
Contact Telephone:	310-754-4614
Contact Email:	Not reported
Transporter 1 EPA ID:	MAD039322250
Transporter Name:	Not reported
Transporter 1 Emergency Number:	Not reported
Transporter 2 EPA ID:	MAD039322250
Transporter Name 2:	Not reported
Transporter 2 Emergency Number:	Not reported
TSDF EPA ID:	CAD044429835
TSDF Name:	Clean Harbors Wilmington LLC
TSDF Address 1:	1737 East Denni Street
TSDF Address 2:	Not reported
TSDF City,State,Zip:	Wilmington 90744
TSDF Telephone:	800-483-3718
TSDFA EPA ID:	Not reported
Waste Code Description:	- Not reported
RCRA Code:	Not reported
Meth Code:	- Not reported
Quantity Tons:	Not reported
Waste Quantity:	Not reported
Quantity Unit:	Not reported

Federal:

Year:	2018
EM Manifest ID:	72521
Generator EPA ID:	CAR000218578
Shipment Date:	2018-07-26
Manifest Number:	011872250FLE
Line Number:	1

TARGET STORE NO 2632 (Continued) **S113803703**

Method Code:	H141
Quantity Tons:	0.07650
Quantity Waste:	153.000000
Quantity Unit:	P
Number of Containers:	1
Type of Container:	Fiber or plastic boxes, cartons, cases
Quantity Type:	Pounds
Federal Code:	D001
Year:	2018
EM Manifest ID:	72521
Generator EPA ID:	CAR000218578
Shipment Date:	2018-07-26
Manifest Number:	011872250FLE
Line Number:	1
Method Code:	H141
Quantity Tons:	0.07650
Quantity Waste:	153.000000
Quantity Unit:	P
Number of Containers:	1
Type of Container:	Fiber or plastic boxes, cartons, cases
Quantity Type:	Pounds
Federal Code:	D035
Year:	2018
EM Manifest ID:	72521
Generator EPA ID:	CAR000218578
Shipment Date:	2018-07-26
Manifest Number:	011872250FLE
Line Number:	4
Method Code:	H141
Quantity Tons:	0.01750
Quantity Waste:	35.000000
Quantity Unit:	P
Number of Containers:	1
Type of Container:	Fiberboard or plastic drums, barrels, kegs
Quantity Type:	Pounds
Federal Code:	D001
Year:	2018
EM Manifest ID:	72521
Generator EPA ID:	CAR000218578
Shipment Date:	2018-07-26
Manifest Number:	011872250FLE
Line Number:	5
Method Code:	H141
Quantity Tons:	0.00850
Quantity Waste:	17.000000
Quantity Unit:	P
Number of Containers:	1
Type of Container:	Fiberboard or plastic drums, barrels, kegs
Quantity Type:	Pounds
Federal Code:	D001
Year:	2018
EM Manifest ID:	72521
Generator EPA ID:	CAR000218578

TARGET STORE NO 2632 (Continued) **S113803703**

Shipment Date:	2018-07-26
Manifest Number:	011872250FLE
Line Number:	5
Method Code:	H141
Quantity Tons:	0.00850
Quantity Waste:	17.000000
Quantity Unit:	P
Number of Containers:	1
Type of Container:	Fiberboard or plastic drums, barrels, kegs
Quantity Type:	Pounds
Federal Code:	D005

Year:	2018
EM Manifest ID:	72521
Generator EPA ID:	CAR000218578
Shipment Date:	2018-07-26
Manifest Number:	011872250FLE
Line Number:	5
Method Code:	H141
Quantity Tons:	0.00850
Quantity Waste:	17.000000
Quantity Unit:	P
Number of Containers:	1
Type of Container:	Fiberboard or plastic drums, barrels, kegs
Quantity Type:	Pounds
Federal Code:	D007

Year:	2018
EM Manifest ID:	72521
Generator EPA ID:	CAR000218578
Shipment Date:	2018-07-26
Manifest Number:	011872250FLE
Line Number:	5
Method Code:	H141
Quantity Tons:	0.00850
Quantity Waste:	17.000000
Quantity Unit:	P
Number of Containers:	1
Type of Container:	Fiberboard or plastic drums, barrels, kegs
Quantity Type:	Pounds
Federal Code:	D011

Year:	2018
EM Manifest ID:	72521
Generator EPA ID:	CAR000218578
Shipment Date:	2018-07-26
Manifest Number:	011872250FLE
Line Number:	5
Method Code:	H141
Quantity Tons:	0.00850
Quantity Waste:	17.000000
Quantity Unit:	P
Number of Containers:	1
Type of Container:	Fiberboard or plastic drums, barrels, kegs
Quantity Type:	Pounds
Federal Code:	D018

TARGET STORE NO 2632 (Continued) **S113803703**

Year:	2018
EM Manifest ID:	72521
Generator EPA ID:	CAR000218578
Shipment Date:	2018-07-26
Manifest Number:	011872250FLE
Line Number:	5
Method Code:	H141
Quantity Tons:	0.00850
Quantity Waste:	17.000000
Quantity Unit:	P
Number of Containers:	1
Type of Container:	Fiberboard or plastic drums, barrels, kegs
Quantity Type:	Pounds
Federal Code:	D035

Year:	2018
EM Manifest ID:	72521
Generator EPA ID:	CAR000218578
Shipment Date:	2018-07-26
Manifest Number:	011872250FLE
Line Number:	5
Method Code:	H141
Quantity Tons:	0.00850
Quantity Waste:	17.000000
Quantity Unit:	P
Number of Containers:	1
Type of Container:	Fiberboard or plastic drums, barrels, kegs
Quantity Type:	Pounds
Federal Code:	U002

Year:	2018
EM Manifest ID:	72521
Generator EPA ID:	CAR000218578
Shipment Date:	2018-07-26
Manifest Number:	011872250FLE
Line Number:	5
Method Code:	H141
Quantity Tons:	0.00850
Quantity Waste:	17.000000
Quantity Unit:	P
Number of Containers:	1
Type of Container:	Fiberboard or plastic drums, barrels, kegs
Quantity Type:	Pounds
Federal Code:	U154

Year:	2018
EM Manifest ID:	72521
Generator EPA ID:	CAR000218578
Shipment Date:	2018-07-26
Manifest Number:	011872250FLE
Line Number:	6
Method Code:	H141
Quantity Tons:	0.00750
Quantity Waste:	15.000000
Quantity Unit:	P
Number of Containers:	1
Type of Container:	Fiberboard or plastic drums, barrels, kegs

TARGET STORE NO 2632 (Continued) **S113803703**

Quantity Type:	Pounds
Federal Code:	D001
Year:	2018
EM Manifest ID:	72521
Generator EPA ID:	CAR000218578
Shipment Date:	2018-07-26
Manifest Number:	011872250FLE
Line Number:	7
Method Code:	H141
Quantity Tons:	0.02800
Quantity Waste:	56.000000
Quantity Unit:	P
Number of Containers:	1
Type of Container:	Fiberboard or plastic drums, barrels, kegs
Quantity Type:	Pounds
Federal Code:	D001
Year:	2018
EM Manifest ID:	72521
Generator EPA ID:	CAR000218578
Shipment Date:	2018-07-26
Manifest Number:	011872250FLE
Line Number:	8
Method Code:	H141
Quantity Tons:	0.00600
Quantity Waste:	12.000000
Quantity Unit:	P
Number of Containers:	1
Type of Container:	Fiberboard or plastic drums, barrels, kegs
Quantity Type:	Pounds
Federal Code:	P075
Year:	2018
EM Manifest ID:	72521
Generator EPA ID:	CAR000218578
Shipment Date:	2018-07-26
Manifest Number:	011872250FLE
Line Number:	9
Method Code:	H141
Quantity Tons:	0.04400
Quantity Waste:	88.000000
Quantity Unit:	P
Number of Containers:	2
Type of Container:	Fiber or plastic boxes, cartons, cases
Quantity Type:	Pounds
Federal Code:	D005
Year:	2018
EM Manifest ID:	72521
Generator EPA ID:	CAR000218578
Shipment Date:	2018-07-26
Manifest Number:	011872250FLE
Line Number:	9
Method Code:	H141
Quantity Tons:	0.04400
Quantity Waste:	88.000000

TARGET STORE NO 2632 (Continued) **S113803703**

Quantity Unit:	P
Number of Containers:	2
Type of Container:	Fiber or plastic boxes, cartons, cases
Quantity Type:	Pounds
Federal Code:	D007
Year:	2018
EM Manifest ID:	72521
Generator EPA ID:	CAR000218578
Shipment Date:	2018-07-26
Manifest Number:	011872250FLE
Line Number:	9
Method Code:	H141
Quantity Tons:	0.04400
Quantity Waste:	88.000000
Quantity Unit:	P
Number of Containers:	2
Type of Container:	Fiber or plastic boxes, cartons, cases
Quantity Type:	Pounds
Federal Code:	D010
Year:	2018
EM Manifest ID:	72521
Generator EPA ID:	CAR000218578
Shipment Date:	2018-07-26
Manifest Number:	011872250FLE
Line Number:	9
Method Code:	H141
Quantity Tons:	0.04400
Quantity Waste:	88.000000
Quantity Unit:	P
Number of Containers:	2
Type of Container:	Fiber or plastic boxes, cartons, cases
Quantity Type:	Pounds
Federal Code:	D011
Year:	2018
EM Manifest ID:	72521
Generator EPA ID:	CAR000218578
Shipment Date:	2018-07-26
Manifest Number:	011872250FLE
Line Number:	9
Method Code:	H141
Quantity Tons:	0.04400
Quantity Waste:	88.000000
Quantity Unit:	P
Number of Containers:	2
Type of Container:	Fiber or plastic boxes, cartons, cases
Quantity Type:	Pounds
Federal Code:	D016
Year:	2018
EM Manifest ID:	72521
Generator EPA ID:	CAR000218578
Shipment Date:	2018-07-26
Manifest Number:	011872250FLE
Line Number:	9

TARGET STORE NO 2632 (Continued) **S113803703**

Method Code:	H141
Quantity Tons:	0.04400
Quantity Waste:	88.000000
Quantity Unit:	P
Number of Containers:	2
Type of Container:	Fiber or plastic boxes, cartons, cases
Quantity Type:	Pounds
Federal Code:	D027

Year:	2018
EM Manifest ID:	72521
Generator EPA ID:	CAR000218578
Shipment Date:	2018-07-26
Manifest Number:	011872250FLE
Line Number:	9
Method Code:	H141
Quantity Tons:	0.04400
Quantity Waste:	88.000000
Quantity Unit:	P
Number of Containers:	2
Type of Container:	Fiber or plastic boxes, cartons, cases
Quantity Type:	Pounds
Federal Code:	D039

Year:	2018
EM Manifest ID:	72521
Generator EPA ID:	CAR000218578
Shipment Date:	2018-07-26
Manifest Number:	011872250FLE
Line Number:	9
Method Code:	H141
Quantity Tons:	0.04400
Quantity Waste:	88.000000
Quantity Unit:	P
Number of Containers:	2
Type of Container:	Fiber or plastic boxes, cartons, cases
Quantity Type:	Pounds
Federal Code:	U188

Year:	2018
EM Manifest ID:	72521
Generator EPA ID:	CAR000218578
Shipment Date:	2018-07-26
Manifest Number:	011872250FLE
Line Number:	9
Method Code:	H141
Quantity Tons:	0.04400
Quantity Waste:	88.000000
Quantity Unit:	P
Number of Containers:	2
Type of Container:	Fiber or plastic boxes, cartons, cases
Quantity Type:	Pounds
Federal Code:	U279

Year:	2018
EM Manifest ID:	72521
Generator EPA ID:	CAR000218578

TARGET STORE NO 2632 (Continued) **S113803703**

Shipment Date:	2018-07-26
Manifest Number:	011872250FLE
Line Number:	10
Method Code:	H141
Quantity Tons:	0.00150
Quantity Waste:	3.000000
Quantity Unit:	P
Number of Containers:	1
Type of Container:	Fiberboard or plastic drums, barrels, kegs
Quantity Type:	Pounds
Federal Code:	D002

Year:	2018
EM Manifest ID:	72521
Generator EPA ID:	CAR000218578
Shipment Date:	2018-07-26
Manifest Number:	011872250FLE
Line Number:	11
Method Code:	H141
Quantity Tons:	0.00100
Quantity Waste:	2.000000
Quantity Unit:	P
Number of Containers:	1
Type of Container:	Fiberboard or plastic drums, barrels, kegs
Quantity Type:	Pounds
Federal Code:	D002

Year:	2018
EM Manifest ID:	72521
Generator EPA ID:	CAR000218578
Shipment Date:	2018-07-26
Manifest Number:	011872250FLE
Line Number:	12
Method Code:	H141
Quantity Tons:	0.04050
Quantity Waste:	81.000000
Quantity Unit:	P
Number of Containers:	1
Type of Container:	Fiberboard or plastic drums, barrels, kegs
Quantity Type:	Pounds
Federal Code:	D002

State:

Year:	2018
EM Manifest ID:	72521
Generator EPA ID:	CAR000218578
Shipment Date:	2018-07-26
Manifest Number:	011872250FLE
Line Number:	1
Method Code:	H141
Quantity Tons:	0.07650
Quantity Waste:	153.000000
Quantity Unit:	P
Number of Containers:	1
Type of Container:	Fiber or plastic boxes, cartons, cases
Quantity Type:	Pounds
State Code:	331

TARGET STORE NO 2632 (Continued) **S113803703**

Year:	2018
EM Manifest ID:	72521
Generator EPA ID:	CAR000218578
Shipment Date:	2018-07-26
Manifest Number:	011872250FLE
Line Number:	2
Method Code:	H141
Quantity Tons:	0.01500
Quantity Waste:	30.000000
Quantity Unit:	P
Number of Containers:	1
Type of Container:	Fiberboard or plastic drums, barrels, kegs
Quantity Type:	Pounds
State Code:	331

Year:	2018
EM Manifest ID:	72521
Generator EPA ID:	CAR000218578
Shipment Date:	2018-07-26
Manifest Number:	011872250FLE
Line Number:	2
Method Code:	H141
Quantity Tons:	0.01500
Quantity Waste:	30.000000
Quantity Unit:	P
Number of Containers:	1
Type of Container:	Fiberboard or plastic drums, barrels, kegs
Quantity Type:	Pounds
State Code:	551

Year:	2018
EM Manifest ID:	72521
Generator EPA ID:	CAR000218578
Shipment Date:	2018-07-26
Manifest Number:	011872250FLE
Line Number:	3
Method Code:	H141
Quantity Tons:	0.01200
Quantity Waste:	24.000000
Quantity Unit:	P
Number of Containers:	4
Type of Container:	Cylinders
Quantity Type:	Pounds
State Code:	141

Year:	2018
EM Manifest ID:	72521
Generator EPA ID:	CAR000218578
Shipment Date:	2018-07-26
Manifest Number:	011872250FLE
Line Number:	4
Method Code:	H141
Quantity Tons:	0.01750
Quantity Waste:	35.000000
Quantity Unit:	P
Number of Containers:	1
Type of Container:	Fiberboard or plastic drums, barrels, kegs

TARGET STORE NO 2632 (Continued) **S113803703**

Quantity Type:	Pounds
State Code:	331
Year:	2018
EM Manifest ID:	72521
Generator EPA ID:	CAR000218578
Shipment Date:	2018-07-26
Manifest Number:	011872250FLE
Line Number:	5
Method Code:	H141
Quantity Tons:	0.00850
Quantity Waste:	17.000000
Quantity Unit:	P
Number of Containers:	1
Type of Container:	Fiberboard or plastic drums, barrels, kegs
Quantity Type:	Pounds
State Code:	331
Year:	2018
EM Manifest ID:	72521
Generator EPA ID:	CAR000218578
Shipment Date:	2018-07-26
Manifest Number:	011872250FLE
Line Number:	6
Method Code:	H141
Quantity Tons:	0.00750
Quantity Waste:	15.000000
Quantity Unit:	P
Number of Containers:	1
Type of Container:	Fiberboard or plastic drums, barrels, kegs
Quantity Type:	Pounds
State Code:	331
Year:	2018
EM Manifest ID:	72521
Generator EPA ID:	CAR000218578
Shipment Date:	2018-07-26
Manifest Number:	011872250FLE
Line Number:	7
Method Code:	H141
Quantity Tons:	0.02800
Quantity Waste:	56.000000
Quantity Unit:	P
Number of Containers:	1
Type of Container:	Fiberboard or plastic drums, barrels, kegs
Quantity Type:	Pounds
State Code:	141
Year:	2018
EM Manifest ID:	72521
Generator EPA ID:	CAR000218578
Shipment Date:	2018-07-26
Manifest Number:	011872250FLE
Line Number:	8
Method Code:	H141
Quantity Tons:	0.00600
Quantity Waste:	12.000000

TARGET STORE NO 2632 (Continued) **S113803703**

Quantity Unit: P
Number of Containers: 1
Type of Container: Fiberboard or plastic drums, barrels, kegs
Quantity Type: Pounds
State Code: 331

Year: 2018
EM Manifest ID: 72521
Generator EPA ID: CAR000218578
Shipment Date: 2018-07-26
Manifest Number: 011872250FLE
Line Number: 9
Method Code: H141
Quantity Tons: 0.04400
Quantity Waste: 88.000000
Quantity Unit: P
Number of Containers: 2
Type of Container: Fiber or plastic boxes, cartons, cases
Quantity Type: Pounds
State Code: 331

Year: 2018
EM Manifest ID: 72521
Generator EPA ID: CAR000218578
Shipment Date: 2018-07-26
Manifest Number: 011872250FLE
Line Number: 10
Method Code: H141
Quantity Tons: 0.00150
Quantity Waste: 3.000000
Quantity Unit: P
Number of Containers: 1
Type of Container: Fiberboard or plastic drums, barrels, kegs
Quantity Type: Pounds
State Code: 791

Year: 2018
EM Manifest ID: 72521
Generator EPA ID: CAR000218578
Shipment Date: 2018-07-26
Manifest Number: 011872250FLE
Line Number: 11
Method Code: H141
Quantity Tons: 0.00100
Quantity Waste: 2.000000
Quantity Unit: P
Number of Containers: 1
Type of Container: Fiberboard or plastic drums, barrels, kegs
Quantity Type: Pounds
State Code: 122

Year: 2018
EM Manifest ID: 72521
Generator EPA ID: CAR000218578
Shipment Date: 2018-07-26
Manifest Number: 011872250FLE
Line Number: 12

TARGET STORE NO 2632 (Continued) **S113803703**

Method Code:	H141
Quantity Tons:	0.04050
Quantity Waste:	81.000000
Quantity Unit:	P
Number of Containers:	1
Type of Container:	Fiberboard or plastic drums, barrels, kegs
Quantity Type:	Pounds
State Code:	122

Year:	2018
EM Manifest ID:	72521
Generator EPA ID:	CAR000218578
Shipment Date:	2018-07-26
Manifest Number:	011872250FLE
Line Number:	13
Method Code:	H141
Quantity Tons:	0.46500
Quantity Waste:	930.000000
Quantity Unit:	P
Number of Containers:	5
Type of Container:	Fiberboard or plastic drums, barrels, kegs
Quantity Type:	Pounds
State Code:	331

Year:	2018
EM Manifest ID:	72521
Generator EPA ID:	CAR000218578
Shipment Date:	2018-07-26
Manifest Number:	011872250FLE
Line Number:	14
Method Code:	H141
Quantity Tons:	0.35700
Quantity Waste:	714.000000
Quantity Unit:	P
Number of Containers:	7
Type of Container:	Fiber or plastic boxes, cartons, cases
Quantity Type:	Pounds
State Code:	331

Year:	2018
EM Manifest ID:	001599309PSC20170712_D_1
Shipment Date:	7/12/2017
Shipment Date:	7/12/2017
Receipt Date:	7/19/2017
Manifest Number:	001599309PSC
Generator EPA ID:	CAR000218578
Name:	TARGET C/O PSC
Address:	Not reported
Address 2:	Not reported
City,State,Zip:	Not reported
Telephone:	Not reported
Contact:	Not reported
Contact Telephone:	Not reported
Contact Email:	Not reported
Transporter 1 EPA ID:	MNS000110924
Transporter Name:	Not reported

TARGET STORE NO 2632 (Continued) **S113803703**

Transporter 1 Emergency Number:	Not reported
Transporter 2 EPA ID:	CAR000217000
Transporter Name 2:	Not reported
Transporter 2 Emergency Number:	Not reported
TSDF EPA ID:	CAD008364432
TSDF Name:	RHO CHEM LLC
TSDF Address 1:	Not reported
TSDF Address 2:	Not reported
TSDF City,State,Zip:	Not reported
TSDF Telephone:	Not reported
TSDFA EPA ID:	Not reported
Waste Code Description:	- Not reported
RCRA Code:	Not reported
Meth Code:	- Not reported
Quantity Tons:	Not reported
Waste Quantity:	Not reported
Quantity Unit:	Not reported

Federal:

Year:	2018
EM Manifest ID:	001599309PSC20170712_D_1
Generator EPA ID:	CAR000218578
Shipment Date:	2017-07-12
Manifest Number:	001599309PSC
Line Number:	1
Method Code:	H141
Quantity Tons:	0.03000
Quantity Waste:	60.000000
Quantity Unit:	P
Number of Containers:	1
Type of Container:	NULL
Quantity Type:	NULL
Federal Code:	D001

Year:	2018
EM Manifest ID:	001599309PSC20170712_D_1
Generator EPA ID:	CAR000218578
Shipment Date:	2017-07-12
Manifest Number:	001599309PSC
Line Number:	1
Method Code:	H141
Quantity Tons:	0.03000
Quantity Waste:	60.000000
Quantity Unit:	P
Number of Containers:	1
Type of Container:	NULL
Quantity Type:	NULL
Federal Code:	D035

Year:	2018
EM Manifest ID:	001599309PSC20170712_D_1
Generator EPA ID:	CAR000218578
Shipment Date:	2017-07-12
Manifest Number:	001599309PSC
Line Number:	2
Method Code:	H141
Quantity Tons:	0.03150
Quantity Waste:	63.000000

TARGET STORE NO 2632 (Continued) **S113803703**

Quantity Unit:	P
Number of Containers:	1
Type of Container:	NULL
Quantity Type:	NULL
Federal Code:	D002
Year:	2018
EM Manifest ID:	001599309PSC20170712_D_1
Generator EPA ID:	CAR000218578
Shipment Date:	2017-07-12
Manifest Number:	001599309PSC
Line Number:	3
Method Code:	H061
Quantity Tons:	0.00350
Quantity Waste:	7.000000
Quantity Unit:	P
Number of Containers:	1
Type of Container:	NULL
Quantity Type:	NULL
Federal Code:	D001
Year:	2018
EM Manifest ID:	001599309PSC20170712_D_1
Generator EPA ID:	CAR000218578
Shipment Date:	2017-07-12
Manifest Number:	001599309PSC
Line Number:	3
Method Code:	H061
Quantity Tons:	0.00350
Quantity Waste:	7.000000
Quantity Unit:	P
Number of Containers:	1
Type of Container:	NULL
Quantity Type:	NULL
Federal Code:	D005
Year:	2018
EM Manifest ID:	001599309PSC20170712_D_1
Generator EPA ID:	CAR000218578
Shipment Date:	2017-07-12
Manifest Number:	001599309PSC
Line Number:	3
Method Code:	H061
Quantity Tons:	0.00350
Quantity Waste:	7.000000
Quantity Unit:	P
Number of Containers:	1
Type of Container:	NULL
Quantity Type:	NULL
Federal Code:	D007
Year:	2018
EM Manifest ID:	001599309PSC20170712_D_1
Generator EPA ID:	CAR000218578
Shipment Date:	2017-07-12
Manifest Number:	001599309PSC
Line Number:	3

TARGET STORE NO 2632 (Continued) **S113803703**

Method Code:	H061
Quantity Tons:	0.00350
Quantity Waste:	7.000000
Quantity Unit:	P
Number of Containers:	1
Type of Container:	NULL
Quantity Type:	NULL
Federal Code:	D011
Year:	2018
EM Manifest ID:	001599309PSC20170712_D_1
Generator EPA ID:	CAR000218578
Shipment Date:	2017-07-12
Manifest Number:	001599309PSC
Line Number:	3
Method Code:	H061
Quantity Tons:	0.00350
Quantity Waste:	7.000000
Quantity Unit:	P
Number of Containers:	1
Type of Container:	NULL
Quantity Type:	NULL
Federal Code:	D018
Year:	2018
EM Manifest ID:	001599309PSC20170712_D_1
Generator EPA ID:	CAR000218578
Shipment Date:	2017-07-12
Manifest Number:	001599309PSC
Line Number:	4
Method Code:	H141
Quantity Tons:	0.00200
Quantity Waste:	4.000000
Quantity Unit:	P
Number of Containers:	1
Type of Container:	NULL
Quantity Type:	NULL
Federal Code:	P075
Year:	2018
EM Manifest ID:	001599309PSC20170712_D_1
Generator EPA ID:	CAR000218578
Shipment Date:	2017-07-12
Manifest Number:	001599309PSC
Line Number:	5
Method Code:	H141
Quantity Tons:	0.00150
Quantity Waste:	3.000000
Quantity Unit:	P
Number of Containers:	1
Type of Container:	NULL
Quantity Type:	NULL
Federal Code:	D009
Year:	2018
EM Manifest ID:	001599309PSC20170712_D_1
Generator EPA ID:	CAR000218578

TARGET STORE NO 2632 (Continued) **S113803703**

Shipment Date:	2017-07-12
Manifest Number:	001599309PSC
Line Number:	6
Method Code:	H141
Quantity Tons:	0.04350
Quantity Waste:	87.000000
Quantity Unit:	P
Number of Containers:	1
Type of Container:	NULL
Quantity Type:	NULL
Federal Code:	D005
Year:	2018
EM Manifest ID:	001599309PSC20170712_D_1
Generator EPA ID:	CAR000218578
Shipment Date:	2017-07-12
Manifest Number:	001599309PSC
Line Number:	6
Method Code:	H141
Quantity Tons:	0.04350
Quantity Waste:	87.000000
Quantity Unit:	P
Number of Containers:	1
Type of Container:	NULL
Quantity Type:	NULL
Federal Code:	D007
Year:	2018
EM Manifest ID:	001599309PSC20170712_D_1
Generator EPA ID:	CAR000218578
Shipment Date:	2017-07-12
Manifest Number:	001599309PSC
Line Number:	6
Method Code:	H141
Quantity Tons:	0.04350
Quantity Waste:	87.000000
Quantity Unit:	P
Number of Containers:	1
Type of Container:	NULL
Quantity Type:	NULL
Federal Code:	D010
Year:	2018
EM Manifest ID:	001599309PSC20170712_D_1
Generator EPA ID:	CAR000218578
Shipment Date:	2017-07-12
Manifest Number:	001599309PSC
Line Number:	6
Method Code:	H141
Quantity Tons:	0.04350
Quantity Waste:	87.000000
Quantity Unit:	P
Number of Containers:	1
Type of Container:	NULL
Quantity Type:	NULL
Federal Code:	D011

TARGET STORE NO 2632 (Continued) **S113803703**

Year:	2018
EM Manifest ID:	001599309PSC20170712_D_1
Generator EPA ID:	CAR000218578
Shipment Date:	2017-07-12
Manifest Number:	001599309PSC
Line Number:	6
Method Code:	H141
Quantity Tons:	0.04350
Quantity Waste:	87.000000
Quantity Unit:	P
Number of Containers:	1
Type of Container:	NULL
Quantity Type:	NULL
Federal Code:	D016

Year:	2018
EM Manifest ID:	001599309PSC20170712_D_1
Generator EPA ID:	CAR000218578
Shipment Date:	2017-07-12
Manifest Number:	001599309PSC
Line Number:	8
Method Code:	H141
Quantity Tons:	0.00100
Quantity Waste:	2.000000
Quantity Unit:	P
Number of Containers:	1
Type of Container:	NULL
Quantity Type:	NULL
Federal Code:	D001

Year:	2018
EM Manifest ID:	001599309PSC20170712_D_1
Generator EPA ID:	CAR000218578
Shipment Date:	2017-07-12
Manifest Number:	001599309PSC
Line Number:	9
Method Code:	H141
Quantity Tons:	0.00200
Quantity Waste:	4.000000
Quantity Unit:	P
Number of Containers:	1
Type of Container:	NULL
Quantity Type:	NULL
Federal Code:	D002

Year:	2018
EM Manifest ID:	001599309PSC20170712_D_1
Generator EPA ID:	CAR000218578
Shipment Date:	2017-07-12
Manifest Number:	001599309PSC
Line Number:	9
Method Code:	H141
Quantity Tons:	0.00200
Quantity Waste:	4.000000
Quantity Unit:	P
Number of Containers:	1
Type of Container:	NULL

TARGET STORE NO 2632 (Continued) **S113803703**

Quantity Type: NULL
Federal Code: D008

State:
Year: 2018
EM Manifest ID: 001599309PSC20170712_D_1
Generator EPA ID: CAR000218578
Shipment Date: 2017-07-12
Manifest Number: 001599309PSC
Line Number: 1
Method Code: H141
Quantity Tons: 0.03000
Quantity Waste: 60.000000
Quantity Unit: P
Number of Containers: 1
Type of Container: NULL
Quantity Type: NULL
State Code: 331

Year: 2018
EM Manifest ID: 001599309PSC20170712_D_1
Generator EPA ID: CAR000218578
Shipment Date: 2017-07-12
Manifest Number: 001599309PSC
Line Number: 2
Method Code: H141
Quantity Tons: 0.03150
Quantity Waste: 63.000000
Quantity Unit: P
Number of Containers: 1
Type of Container: NULL
Quantity Type: NULL
State Code: 141

Year: 2018
EM Manifest ID: 001599309PSC20170712_D_1
Generator EPA ID: CAR000218578
Shipment Date: 2017-07-12
Manifest Number: 001599309PSC
Line Number: 3
Method Code: H061
Quantity Tons: 0.00350
Quantity Waste: 7.000000
Quantity Unit: P
Number of Containers: 1
Type of Container: NULL
Quantity Type: NULL
State Code: 331

Year: 2018
EM Manifest ID: 001599309PSC20170712_D_1
Generator EPA ID: CAR000218578
Shipment Date: 2017-07-12
Manifest Number: 001599309PSC
Line Number: 4
Method Code: H141
Quantity Tons: 0.00200

TARGET STORE NO 2632 (Continued) **S113803703**

Quantity Waste:	4.000000
Quantity Unit:	P
Number of Containers:	1
Type of Container:	NULL
Quantity Type:	NULL
State Code:	311
Year:	2018
EM Manifest ID:	001599309PSC20170712_D_1
Generator EPA ID:	CAR000218578
Shipment Date:	2017-07-12
Manifest Number:	001599309PSC
Line Number:	5
Method Code:	H141
Quantity Tons:	0.00150
Quantity Waste:	3.000000
Quantity Unit:	P
Number of Containers:	1
Type of Container:	NULL
Quantity Type:	NULL
State Code:	181
Year:	2018
EM Manifest ID:	001599309PSC20170712_D_1
Generator EPA ID:	CAR000218578
Shipment Date:	2017-07-12
Manifest Number:	001599309PSC
Line Number:	6
Method Code:	H141
Quantity Tons:	0.04350
Quantity Waste:	87.000000
Quantity Unit:	P
Number of Containers:	1
Type of Container:	NULL
Quantity Type:	NULL
State Code:	331
Year:	2018
EM Manifest ID:	001599309PSC20170712_D_1
Generator EPA ID:	CAR000218578
Shipment Date:	2017-07-12
Manifest Number:	001599309PSC
Line Number:	7
Method Code:	H141
Quantity Tons:	0.38400
Quantity Waste:	768.000000
Quantity Unit:	P
Number of Containers:	6
Type of Container:	NULL
Quantity Type:	NULL
State Code:	331
Year:	2018
EM Manifest ID:	001599309PSC20170712_D_1
Generator EPA ID:	CAR000218578
Shipment Date:	2017-07-12
Manifest Number:	001599309PSC

TARGET STORE NO 2632 (Continued) **S113803703**

Line Number:	8
Method Code:	H141
Quantity Tons:	0.00100
Quantity Waste:	2.000000
Quantity Unit:	P
Number of Containers:	1
Type of Container:	NULL
Quantity Type:	NULL
State Code:	331

Year:	2018
EM Manifest ID:	001599309PSC20170712_D_1
Generator EPA ID:	CAR000218578
Shipment Date:	2017-07-12
Manifest Number:	001599309PSC
Line Number:	9
Method Code:	H141
Quantity Tons:	0.00200
Quantity Waste:	4.000000
Quantity Unit:	P
Number of Containers:	1
Type of Container:	NULL
Quantity Type:	NULL
State Code:	792

Year:	2018
EM Manifest ID:	001585722PSC20170622_D_1
Shipment Date:	6/22/2017
Shipment Date:	6/22/2017
Receipt Date:	6/27/2017
Manifest Number:	001585722PSC
Generator EPA ID:	CAR000218578
Name:	TARGET C/O PSC
Address:	Not reported
Address 2:	Not reported
City,State,Zip:	Not reported
Telephone:	Not reported
Contact:	Not reported
Contact Telephone:	Not reported
Contact Email:	Not reported
Transporter 1 EPA ID:	MNS000110924
Transporter Name:	Not reported
Transporter 1 Emergency Number:	Not reported
Transporter 2 EPA ID:	NED986382133
Transporter Name 2:	Not reported
Transporter 2 Emergency Number:	Not reported
TSDF EPA ID:	CAD008364432
TSDF Name:	RHO CHEM LLC
TSDF Address 1:	Not reported
TSDF Address 2:	Not reported
TSDF City,State,Zip:	Not reported
TSDF Telephone:	Not reported
TSDFA EPA ID:	Not reported
Waste Code Description:	- Not reported
RCRA Code:	Not reported
Meth Code:	- Not reported

TARGET STORE NO 2632 (Continued) **S113803703**

Quantity Tons: Not reported
Waste Quantity: Not reported
Quantity Unit: Not reported

Federal:
Year: 2018
EM Manifest ID: 001585722PSC20170622_D_1
Generator EPA ID: CAR000218578
Shipment Date: 2017-06-22
Manifest Number: 001585722PSC
Line Number: 1
Method Code: H141
Quantity Tons: 0.02550
Quantity Waste: 51.000000
Quantity Unit: P
Number of Containers: 1
Type of Container: NULL
Quantity Type: NULL
Federal Code: D001

Year: 2018
EM Manifest ID: 001585722PSC20170622_D_1
Generator EPA ID: CAR000218578
Shipment Date: 2017-06-22
Manifest Number: 001585722PSC
Line Number: 1
Method Code: H141
Quantity Tons: 0.02550
Quantity Waste: 51.000000
Quantity Unit: P
Number of Containers: 1
Type of Container: NULL
Quantity Type: NULL
Federal Code: D035

Year: 2018
EM Manifest ID: 001585722PSC20170622_D_1
Generator EPA ID: CAR000218578
Shipment Date: 2017-06-22
Manifest Number: 001585722PSC
Line Number: 2
Method Code: H141
Quantity Tons: 0.06700
Quantity Waste: 134.000000
Quantity Unit: P
Number of Containers: 2
Type of Container: NULL
Quantity Type: NULL
Federal Code: D002

Year: 2018
EM Manifest ID: 001585722PSC20170622_D_1
Generator EPA ID: CAR000218578
Shipment Date: 2017-06-22
Manifest Number: 001585722PSC
Line Number: 3
Method Code: H141
Quantity Tons: 0.00300

TARGET STORE NO 2632 (Continued) **S113803703**

Quantity Waste:	6.000000
Quantity Unit:	P
Number of Containers:	1
Type of Container:	NULL
Quantity Type:	NULL
Federal Code:	D009
Year:	2018
EM Manifest ID:	001585722PSC20170622_D_1
Generator EPA ID:	CAR000218578
Shipment Date:	2017-06-22
Manifest Number:	001585722PSC
Line Number:	4
Method Code:	H141
Quantity Tons:	0.02050
Quantity Waste:	41.000000
Quantity Unit:	P
Number of Containers:	1
Type of Container:	NULL
Quantity Type:	NULL
Federal Code:	D005
Year:	2018
EM Manifest ID:	001585722PSC20170622_D_1
Generator EPA ID:	CAR000218578
Shipment Date:	2017-06-22
Manifest Number:	001585722PSC
Line Number:	4
Method Code:	H141
Quantity Tons:	0.02050
Quantity Waste:	41.000000
Quantity Unit:	P
Number of Containers:	1
Type of Container:	NULL
Quantity Type:	NULL
Federal Code:	D007
Year:	2018
EM Manifest ID:	001585722PSC20170622_D_1
Generator EPA ID:	CAR000218578
Shipment Date:	2017-06-22
Manifest Number:	001585722PSC
Line Number:	4
Method Code:	H141
Quantity Tons:	0.02050
Quantity Waste:	41.000000
Quantity Unit:	P
Number of Containers:	1
Type of Container:	NULL
Quantity Type:	NULL
Federal Code:	D010
Year:	2018
EM Manifest ID:	001585722PSC20170622_D_1
Generator EPA ID:	CAR000218578
Shipment Date:	2017-06-22
Manifest Number:	001585722PSC

TARGET STORE NO 2632 (Continued) **S113803703**

Line Number: 4
Method Code: H141
Quantity Tons: 0.02050
Quantity Waste: 41.000000
Quantity Unit: P
Number of Containers: 1
Type of Container: NULL
Quantity Type: NULL
Federal Code: D011

Year: 2018
EM Manifest ID: 001585722PSC20170622_D_1
Generator EPA ID: CAR000218578
Shipment Date: 2017-06-22
Manifest Number: 001585722PSC
Line Number: 4
Method Code: H141
Quantity Tons: 0.02050
Quantity Waste: 41.000000
Quantity Unit: P
Number of Containers: 1
Type of Container: NULL
Quantity Type: NULL
Federal Code: D016

State:
Year: 2018
EM Manifest ID: 001585722PSC20170622_D_1
Generator EPA ID: CAR000218578
Shipment Date: 2017-06-22
Manifest Number: 001585722PSC
Line Number: 1
Method Code: H141
Quantity Tons: 0.02550
Quantity Waste: 51.000000
Quantity Unit: P
Number of Containers: 1
Type of Container: NULL
Quantity Type: NULL
State Code: 331

Year: 2018
EM Manifest ID: 001585722PSC20170622_D_1
Generator EPA ID: CAR000218578
Shipment Date: 2017-06-22
Manifest Number: 001585722PSC
Line Number: 2
Method Code: H141
Quantity Tons: 0.06700
Quantity Waste: 134.000000
Quantity Unit: P
Number of Containers: 2
Type of Container: NULL
Quantity Type: NULL
State Code: 141

Year: 2018

TARGET STORE NO 2632 (Continued) **S113803703**

EM Manifest ID:	001585722PSC20170622_D_1
Generator EPA ID:	CAR000218578
Shipment Date:	2017-06-22
Manifest Number:	001585722PSC
Line Number:	3
Method Code:	H141
Quantity Tons:	0.00300
Quantity Waste:	6.000000
Quantity Unit:	P
Number of Containers:	1
Type of Container:	NULL
Quantity Type:	NULL
State Code:	181

Year:	2018
EM Manifest ID:	001585722PSC20170622_D_1
Generator EPA ID:	CAR000218578
Shipment Date:	2017-06-22
Manifest Number:	001585722PSC
Line Number:	4
Method Code:	H141
Quantity Tons:	0.02050
Quantity Waste:	41.000000
Quantity Unit:	P
Number of Containers:	1
Type of Container:	NULL
Quantity Type:	NULL
State Code:	331

Year:	2018
EM Manifest ID:	001585722PSC20170622_D_1
Generator EPA ID:	CAR000218578
Shipment Date:	2017-06-22
Manifest Number:	001585722PSC
Line Number:	5
Method Code:	H141
Quantity Tons:	0.41700
Quantity Waste:	834.000000
Quantity Unit:	P
Number of Containers:	6
Type of Container:	NULL
Quantity Type:	NULL
State Code:	331

Year:	2018
EM Manifest ID:	001567312PSC20170531_D_1
Shipment Date:	5/31/2017
Shipment Date:	5/31/2017
Receipt Date:	6/5/2017
Manifest Number:	001567312PSC
Generator EPA ID:	CAR000218578
Name:	TARGET C/O PSC
Address:	Not reported
Address 2:	Not reported
City,State,Zip:	Not reported
Telephone:	Not reported

TARGET STORE NO 2632 (Continued) **S113803703**

Contact:	Not reported
Contact Telephone:	Not reported
Contact Email:	Not reported
Transporter 1 EPA ID:	CAD008364432
Transporter Name:	Not reported
Transporter 1 Emergency Number:	Not reported
Transporter 2 EPA ID:	CAD983649880
Transporter Name 2:	Not reported
Transporter 2 Emergency Number:	Not reported
TSDF EPA ID:	CAD008364432
TSDF Name:	RHO CHEM LLC
TSDF Address 1:	Not reported
TSDF Address 2:	Not reported
TSDF City,State,Zip:	Not reported
TSDF Telephone:	Not reported
TSDFA EPA ID:	Not reported
Waste Code Description:	- Not reported
RCRA Code:	Not reported
Meth Code:	- Not reported
Quantity Tons:	Not reported
Waste Quantity:	Not reported
Quantity Unit:	Not reported

Federal:

Year:	2018
EM Manifest ID:	001567312PSC20170531_D_1
Generator EPA ID:	CAR000218578
Shipment Date:	2017-05-31
Manifest Number:	001567312PSC
Line Number:	1
Method Code:	H141
Quantity Tons:	0.03200
Quantity Waste:	64.000000
Quantity Unit:	P
Number of Containers:	1
Type of Container:	NULL
Quantity Type:	NULL
Federal Code:	D001

Year:	2018
EM Manifest ID:	001567312PSC20170531_D_1
Generator EPA ID:	CAR000218578
Shipment Date:	2017-05-31
Manifest Number:	001567312PSC
Line Number:	1
Method Code:	H141
Quantity Tons:	0.03200
Quantity Waste:	64.000000
Quantity Unit:	P
Number of Containers:	1
Type of Container:	NULL
Quantity Type:	NULL
Federal Code:	D035

Year:	2018
EM Manifest ID:	001567312PSC20170531_D_1
Generator EPA ID:	CAR000218578
Shipment Date:	2017-05-31

TARGET STORE NO 2632 (Continued) **S113803703**

Manifest Number:	001567312PSC
Line Number:	2
Method Code:	H141
Quantity Tons:	0.02650
Quantity Waste:	53.000000
Quantity Unit:	P
Number of Containers:	1
Type of Container:	NULL
Quantity Type:	NULL
Federal Code:	D002

Year:	2018
EM Manifest ID:	001567312PSC20170531_D_1
Generator EPA ID:	CAR000218578
Shipment Date:	2017-05-31
Manifest Number:	001567312PSC
Line Number:	3
Method Code:	H141
Quantity Tons:	0.03800
Quantity Waste:	76.000000
Quantity Unit:	P
Number of Containers:	1
Type of Container:	NULL
Quantity Type:	NULL
Federal Code:	D005

Year:	2018
EM Manifest ID:	001567312PSC20170531_D_1
Generator EPA ID:	CAR000218578
Shipment Date:	2017-05-31
Manifest Number:	001567312PSC
Line Number:	3
Method Code:	H141
Quantity Tons:	0.03800
Quantity Waste:	76.000000
Quantity Unit:	P
Number of Containers:	1
Type of Container:	NULL
Quantity Type:	NULL
Federal Code:	D007

Year:	2018
EM Manifest ID:	001567312PSC20170531_D_1
Generator EPA ID:	CAR000218578
Shipment Date:	2017-05-31
Manifest Number:	001567312PSC
Line Number:	3
Method Code:	H141
Quantity Tons:	0.03800
Quantity Waste:	76.000000
Quantity Unit:	P
Number of Containers:	1
Type of Container:	NULL
Quantity Type:	NULL
Federal Code:	D010

Year:	2018

TARGET STORE NO 2632 (Continued) **S113803703**

EM Manifest ID:	001567312PSC20170531_D_1
Generator EPA ID:	CAR000218578
Shipment Date:	2017-05-31
Manifest Number:	001567312PSC
Line Number:	3
Method Code:	H141
Quantity Tons:	0.03800
Quantity Waste:	76.000000
Quantity Unit:	P
Number of Containers:	1
Type of Container:	NULL
Quantity Type:	NULL
Federal Code:	D011
Year:	2018
EM Manifest ID:	001567312PSC20170531_D_1
Generator EPA ID:	CAR000218578
Shipment Date:	2017-05-31
Manifest Number:	001567312PSC
Line Number:	3
Method Code:	H141
Quantity Tons:	0.03800
Quantity Waste:	76.000000
Quantity Unit:	P
Number of Containers:	1
Type of Container:	NULL
Quantity Type:	NULL
Federal Code:	D016
Year:	2018
EM Manifest ID:	001567312PSC20170531_D_1
Generator EPA ID:	CAR000218578
Shipment Date:	2017-05-31
Manifest Number:	001567312PSC
Line Number:	4
Method Code:	H061
Quantity Tons:	0.01400
Quantity Waste:	28.000000
Quantity Unit:	P
Number of Containers:	1
Type of Container:	NULL
Quantity Type:	NULL
Federal Code:	D001
Year:	2018
EM Manifest ID:	001567312PSC20170531_D_1
Generator EPA ID:	CAR000218578
Shipment Date:	2017-05-31
Manifest Number:	001567312PSC
Line Number:	4
Method Code:	H061
Quantity Tons:	0.01400
Quantity Waste:	28.000000
Quantity Unit:	P
Number of Containers:	1
Type of Container:	NULL
Quantity Type:	NULL

TARGET STORE NO 2632 (Continued) **S113803703**

Federal Code:	D005
Year:	2018
EM Manifest ID:	001567312PSC20170531_D_1
Generator EPA ID:	CAR000218578
Shipment Date:	2017-05-31
Manifest Number:	001567312PSC
Line Number:	4
Method Code:	H061
Quantity Tons:	0.01400
Quantity Waste:	28.000000
Quantity Unit:	P
Number of Containers:	1
Type of Container:	NULL
Quantity Type:	NULL
Federal Code:	D007
Year:	2018
EM Manifest ID:	001567312PSC20170531_D_1
Generator EPA ID:	CAR000218578
Shipment Date:	2017-05-31
Manifest Number:	001567312PSC
Line Number:	4
Method Code:	H061
Quantity Tons:	0.01400
Quantity Waste:	28.000000
Quantity Unit:	P
Number of Containers:	1
Type of Container:	NULL
Quantity Type:	NULL
Federal Code:	D011
Year:	2018
EM Manifest ID:	001567312PSC20170531_D_1
Generator EPA ID:	CAR000218578
Shipment Date:	2017-05-31
Manifest Number:	001567312PSC
Line Number:	4
Method Code:	H061
Quantity Tons:	0.01400
Quantity Waste:	28.000000
Quantity Unit:	P
Number of Containers:	1
Type of Container:	NULL
Quantity Type:	NULL
Federal Code:	D018
Year:	2018
EM Manifest ID:	001567312PSC20170531_D_1
Generator EPA ID:	CAR000218578
Shipment Date:	2017-05-31
Manifest Number:	001567312PSC
Line Number:	6
Method Code:	H141
Quantity Tons:	0.00500
Quantity Waste:	10.000000
Quantity Unit:	P

TARGET STORE NO 2632 (Continued) **S113803703**

Number of Containers:	1
Type of Container:	NULL
Quantity Type:	NULL
Federal Code:	D001
Year:	2018
EM Manifest ID:	001567312PSC20170531_D_1
Generator EPA ID:	CAR000218578
Shipment Date:	2017-05-31
Manifest Number:	001567312PSC
Line Number:	7
Method Code:	H040
Quantity Tons:	0.00800
Quantity Waste:	16.000000
Quantity Unit:	P
Number of Containers:	1
Type of Container:	NULL
Quantity Type:	NULL
Federal Code:	D001
Year:	2018
EM Manifest ID:	001567312PSC20170531_D_1
Generator EPA ID:	CAR000218578
Shipment Date:	2017-05-31
Manifest Number:	001567312PSC
Line Number:	8
Method Code:	H141
Quantity Tons:	0.00050
Quantity Waste:	1.000000
Quantity Unit:	P
Number of Containers:	1
Type of Container:	NULL
Quantity Type:	NULL
Federal Code:	D001
Year:	2018
EM Manifest ID:	001567312PSC20170531_D_1
Generator EPA ID:	CAR000218578
Shipment Date:	2017-05-31
Manifest Number:	001567312PSC
Line Number:	10
Method Code:	H141
Quantity Tons:	0.00500
Quantity Waste:	10.000000
Quantity Unit:	P
Number of Containers:	1
Type of Container:	NULL
Quantity Type:	NULL
Federal Code:	D001
Year:	2018
EM Manifest ID:	001567312PSC20170531_D_1
Generator EPA ID:	CAR000218578
Shipment Date:	2017-05-31
Manifest Number:	001567312PSC
Line Number:	11
Method Code:	H040

TARGET STORE NO 2632 (Continued) **S113803703**

Quantity Tons: 0.00800
Quantity Waste: 16.000000
Quantity Unit: P
Number of Containers: 1
Type of Container: NULL
Quantity Type: NULL
Federal Code: D001

Year: 2018
EM Manifest ID: 001567312PSC20170531_D_1
Generator EPA ID: CAR000218578
Shipment Date: 2017-05-31
Manifest Number: 001567312PSC
Line Number: 12
Method Code: H141
Quantity Tons: 0.00050
Quantity Waste: 1.000000
Quantity Unit: P
Number of Containers: 1
Type of Container: NULL
Quantity Type: NULL
Federal Code: D001

State:
Year: 2018
EM Manifest ID: 001567312PSC20170531_D_1
Generator EPA ID: CAR000218578
Shipment Date: 2017-05-31
Manifest Number: 001567312PSC
Line Number: 1
Method Code: H141
Quantity Tons: 0.03200
Quantity Waste: 64.000000
Quantity Unit: P
Number of Containers: 1
Type of Container: NULL
Quantity Type: NULL
State Code: 331

Year: 2018
EM Manifest ID: 001567312PSC20170531_D_1
Generator EPA ID: CAR000218578
Shipment Date: 2017-05-31
Manifest Number: 001567312PSC
Line Number: 2
Method Code: H141
Quantity Tons: 0.02650
Quantity Waste: 53.000000
Quantity Unit: P
Number of Containers: 1
Type of Container: NULL
Quantity Type: NULL
State Code: 141

Year: 2018
EM Manifest ID: 001567312PSC20170531_D_1
Generator EPA ID: CAR000218578

TARGET STORE NO 2632 (Continued) **S113803703**

Shipment Date:	2017-05-31
Manifest Number:	001567312PSC
Line Number:	3
Method Code:	H141
Quantity Tons:	0.03800
Quantity Waste:	76.000000
Quantity Unit:	P
Number of Containers:	1
Type of Container:	NULL
Quantity Type:	NULL
State Code:	331

Year:	2018
EM Manifest ID:	001567312PSC20170531_D_1
Generator EPA ID:	CAR000218578
Shipment Date:	2017-05-31
Manifest Number:	001567312PSC
Line Number:	4
Method Code:	H061
Quantity Tons:	0.01400
Quantity Waste:	28.000000
Quantity Unit:	P
Number of Containers:	1
Type of Container:	NULL
Quantity Type:	NULL
State Code:	331

Year:	2018
EM Manifest ID:	001567312PSC20170531_D_1
Generator EPA ID:	CAR000218578
Shipment Date:	2017-05-31
Manifest Number:	001567312PSC
Line Number:	5
Method Code:	H141
Quantity Tons:	0.44500
Quantity Waste:	890.000000
Quantity Unit:	P
Number of Containers:	7
Type of Container:	NULL
Quantity Type:	NULL
State Code:	331

Year:	2018
EM Manifest ID:	001567312PSC20170531_D_1
Generator EPA ID:	CAR000218578
Shipment Date:	2017-05-31
Manifest Number:	001567312PSC
Line Number:	6
Method Code:	H141
Quantity Tons:	0.00500
Quantity Waste:	10.000000
Quantity Unit:	P
Number of Containers:	1
Type of Container:	NULL
Quantity Type:	NULL
State Code:	181

TARGET STORE NO 2632 (Continued) **S113803703**

Year:	2018
EM Manifest ID:	001567312PSC20170531_D_1
Generator EPA ID:	CAR000218578
Shipment Date:	2017-05-31
Manifest Number:	001567312PSC
Line Number:	7
Method Code:	H040
Quantity Tons:	0.00800
Quantity Waste:	16.000000
Quantity Unit:	P
Number of Containers:	1
Type of Container:	NULL
Quantity Type:	NULL
State Code:	331

Year:	2018
EM Manifest ID:	001567312PSC20170531_D_1
Generator EPA ID:	CAR000218578
Shipment Date:	2017-05-31
Manifest Number:	001567312PSC
Line Number:	8
Method Code:	H141
Quantity Tons:	0.00050
Quantity Waste:	1.000000
Quantity Unit:	P
Number of Containers:	1
Type of Container:	NULL
Quantity Type:	NULL
State Code:	331

Year:	2018
EM Manifest ID:	001567312PSC20170531_D_1
Generator EPA ID:	CAR000218578
Shipment Date:	2017-05-31
Manifest Number:	001567312PSC
Line Number:	9
Method Code:	H141
Quantity Tons:	0.44500
Quantity Waste:	890.000000
Quantity Unit:	P
Number of Containers:	7
Type of Container:	NULL
Quantity Type:	NULL
State Code:	331

Year:	2018
EM Manifest ID:	001567312PSC20170531_D_1
Generator EPA ID:	CAR000218578
Shipment Date:	2017-05-31
Manifest Number:	001567312PSC
Line Number:	10
Method Code:	H141
Quantity Tons:	0.00500
Quantity Waste:	10.000000
Quantity Unit:	P
Number of Containers:	1
Type of Container:	NULL

TARGET STORE NO 2632 (Continued) **S113803703**

Quantity Type:	NULL
State Code:	181
Year:	2018
EM Manifest ID:	001567312PSC20170531_D_1
Generator EPA ID:	CAR000218578
Shipment Date:	2017-05-31
Manifest Number:	001567312PSC
Line Number:	11
Method Code:	H040
Quantity Tons:	0.00800
Quantity Waste:	16.000000
Quantity Unit:	P
Number of Containers:	1
Type of Container:	NULL
Quantity Type:	NULL
State Code:	331
Year:	2018
EM Manifest ID:	001567312PSC20170531_D_1
Generator EPA ID:	CAR000218578
Shipment Date:	2017-05-31
Manifest Number:	001567312PSC
Line Number:	12
Method Code:	H141
Quantity Tons:	0.00050
Quantity Waste:	1.000000
Quantity Unit:	P
Number of Containers:	1
Type of Container:	NULL
Quantity Type:	NULL
State Code:	331

Additional Information:

Year:	2017
Gen EPA ID:	CAR000218578
Shipment Date:	20171228
Creation Date:	6/27/2018 18:30:27
Receipt Date:	20180115
Manifest ID:	011240568FLE
Trans EPA ID:	MAD039322250
Trans Name:	CLEAN HARBORS ENVIRONMENTAL SERVICES INC
Trans 2 EPA ID:	Not reported
Trans 2 Name:	Not reported
TSDF EPA ID:	CAD044429835
Trans Name:	CLEAN HARBORS WILMINGTON LLC
TSDF Alt EPA ID:	Not reported
TSDF Alt Name:	Not reported
Waste Code Description:	331 - Off-specification, aged, or surplus organics
RCRA Code:	D035
Meth Code:	H141 - Storage, Bulking, And/Or Transfer Off Site--No Treatment/Reovery (H010-H129) Or (H131-H135)
Quantity Tons:	0.0285
Waste Quantity:	57
Quantity Unit:	P

TARGET STORE NO 2632 (Continued) **S113803703**

Additional Code 1:	D001
Additional Code 2:	Not reported
Additional Code 3:	Not reported
Additional Code 4:	Not reported
Additional Code 5:	Not reported
Shipment Date:	20171228
Creation Date:	6/27/2018 18:30:27
Receipt Date:	20180115
Manifest ID:	011240568FLE
Trans EPA ID:	MAD039322250
Trans Name:	CLEAN HARBORS ENVIRONMENTAL SERVICES INC
Trans 2 EPA ID:	Not reported
Trans 2 Name:	Not reported
TSDF EPA ID:	CAD044429835
Trans Name:	CLEAN HARBORS WILMINGTON LLC
TSDF Alt EPA ID:	Not reported
TSDF Alt Name:	Not reported
Waste Code Description:	331 - Off-specification, aged, or surplus organics
RCRA Code:	D001
Meth Code:	H141 - Storage, Bulking, And/Or Transfer Off Site--No Treatment/Reovery (H010-H129) Or (H131-H135)
Quantity Tons:	0.001
Waste Quantity:	2
Quantity Unit:	P
Additional Code 1:	Not reported
Additional Code 2:	Not reported
Additional Code 3:	Not reported
Additional Code 4:	Not reported
Additional Code 5:	Not reported
Shipment Date:	20171228
Creation Date:	6/27/2018 18:30:27
Receipt Date:	20180115
Manifest ID:	011240568FLE
Trans EPA ID:	MAD039322250
Trans Name:	CLEAN HARBORS ENVIRONMENTAL SERVICES INC
Trans 2 EPA ID:	Not reported
Trans 2 Name:	Not reported
TSDF EPA ID:	CAD044429835
Trans Name:	CLEAN HARBORS WILMINGTON LLC
TSDF Alt EPA ID:	Not reported
TSDF Alt Name:	Not reported
Waste Code Description:	331 - Off-specification, aged, or surplus organics
RCRA Code:	Not reported
Meth Code:	H141 - Storage, Bulking, And/Or Transfer Off Site--No Treatment/Reovery (H010-H129) Or (H131-H135)
Quantity Tons:	0.0065
Waste Quantity:	13
Quantity Unit:	P
Additional Code 1:	Not reported
Additional Code 2:	Not reported
Additional Code 3:	Not reported
Additional Code 4:	Not reported
Additional Code 5:	Not reported
Shipment Date:	20171228

TARGET STORE NO 2632 (Continued) **S113803703**

Creation Date:	6/27/2018 18:30:27
Receipt Date:	20180115
Manifest ID:	011240568FLE
Trans EPA ID:	MAD039322250
Trans Name:	CLEAN HARBORS ENVIRONMENTAL SERVICES INC
Trans 2 EPA ID:	Not reported
Trans 2 Name:	Not reported
TSDF EPA ID:	CAD044429835
Trans Name:	CLEAN HARBORS WILMINGTON LLC
TSDF Alt EPA ID:	Not reported
TSDF Alt Name:	Not reported
Waste Code Description:	331 - Off-specification, aged, or surplus organics
RCRA Code:	U154
Meth Code:	H141 - Storage, Bulking, And/Or Transfer Off Site--No Treatment/Reovery (H010-H129) Or (H131-H135)
Quantity Tons:	0.0025
Waste Quantity:	5
Quantity Unit:	P
Additional Code 1:	U002
Additional Code 2:	D007
Additional Code 3:	D005
Additional Code 4:	D001
Additional Code 5:	Not reported
Shipment Date:	20171228
Creation Date:	Not reported
Receipt Date:	Not reported
Manifest ID:	011240568FLE
Trans EPA ID:	MAD039322250
Trans Name:	CLEAN HARBORS ENVIRONMENTAL SERVICES INC
Trans 2 EPA ID:	Not reported
Trans 2 Name:	Not reported
TSDF EPA ID:	CAD044429835
Trans Name:	CLEAN HARBORS WILMINGTON LLC
TSDF Alt EPA ID:	Not reported
TSDF Alt Name:	Not reported
Waste Code Description:	141 - Off-specification, aged, or surplus inorganics
RCRA Code:	D001
Meth Code:	H141 - Storage, Bulking, And/Or Transfer Off Site--No Treatment/Reovery (H010-H129) Or (H131-H135)
Quantity Tons:	0.011
Waste Quantity:	22
Quantity Unit:	P
Additional Code 1:	Not reported
Additional Code 2:	Not reported
Additional Code 3:	Not reported
Additional Code 4:	Not reported
Additional Code 5:	Not reported
Shipment Date:	20171228
Creation Date:	Not reported
Receipt Date:	Not reported
Manifest ID:	011240568FLE
Trans EPA ID:	MAD039322250
Trans Name:	CLEAN HARBORS ENVIRONMENTAL SERVICES INC
Trans 2 EPA ID:	Not reported
Trans 2 Name:	Not reported

TARGET STORE NO 2632 (Continued) **S113803703**

TSDF EPA ID:	CAD044429835
Trans Name:	CLEAN HARBORS WILMINGTON LLC
TSDF Alt EPA ID:	Not reported
TSDF Alt Name:	Not reported
Waste Code Description:	331 - Off-specification, aged, or surplus organics
RCRA Code:	P075
Meth Code:	H141 - Storage, Bulking, And/Or Transfer Off Site--No Treatment/Reovery (H010-H129) Or (H131-H135)
Quantity Tons:	0.004
Waste Quantity:	8
Quantity Unit:	P
Additional Code 1:	Not reported
Additional Code 2:	Not reported
Additional Code 3:	Not reported
Additional Code 4:	Not reported
Additional Code 5:	Not reported
Shipment Date:	20171228
Creation Date:	Not reported
Receipt Date:	Not reported
Manifest ID:	011240568FLE
Trans EPA ID:	MAD039322250
Trans Name:	CLEAN HARBORS ENVIRONMENTAL SERVICES INC
Trans 2 EPA ID:	Not reported
Trans 2 Name:	Not reported
TSDF EPA ID:	CAD044429835
Trans Name:	CLEAN HARBORS WILMINGTON LLC
TSDF Alt EPA ID:	Not reported
TSDF Alt Name:	Not reported
Waste Code Description:	331 - Off-specification, aged, or surplus organics
RCRA Code:	Not reported
Meth Code:	H141 - Storage, Bulking, And/Or Transfer Off Site--No Treatment/Reovery (H010-H129) Or (H131-H135)
Quantity Tons:	0.064
Waste Quantity:	128
Quantity Unit:	P
Additional Code 1:	Not reported
Additional Code 2:	Not reported
Additional Code 3:	Not reported
Additional Code 4:	Not reported
Additional Code 5:	Not reported
Shipment Date:	20171228
Creation Date:	Not reported
Receipt Date:	Not reported
Manifest ID:	011240568FLE
Trans EPA ID:	MAD039322250
Trans Name:	CLEAN HARBORS ENVIRONMENTAL SERVICES INC
Trans 2 EPA ID:	Not reported
Trans 2 Name:	Not reported
TSDF EPA ID:	CAD044429835
Trans Name:	CLEAN HARBORS WILMINGTON LLC
TSDF Alt EPA ID:	Not reported
TSDF Alt Name:	Not reported
Waste Code Description:	791 - Liquids with pH < 2 792 Liquids with pH < 2 with metals
RCRA Code:	D002
Meth Code:	H141 - Storage, Bulking, And/Or Transfer Off Site--No

TARGET STORE NO 2632 (Continued) **S113803703**

	Treatment/Reovery (H010-H129) Or (H131-H135)
Quantity Tons:	0.003
Waste Quantity:	6
Quantity Unit:	P
Additional Code 1:	Not reported
Additional Code 2:	Not reported
Additional Code 3:	Not reported
Additional Code 4:	Not reported
Additional Code 5:	Not reported
Shipment Date:	20171228
Creation Date:	Not reported
Receipt Date:	Not reported
Manifest ID:	011240568FLE
Trans EPA ID:	MAD039322250
Trans Name:	CLEAN HARBORS ENVIRONMENTAL SERVICES INC
Trans 2 EPA ID:	Not reported
Trans 2 Name:	Not reported
TSDF EPA ID:	CAD044429835
Trans Name:	CLEAN HARBORS WILMINGTON LLC
TSDF Alt EPA ID:	Not reported
TSDF Alt Name:	Not reported
Waste Code Description:	122 - Alkaline solution without metals (pH > 12.5
RCRA Code:	D002
Meth Code:	H141 - Storage, Bulking, And/Or Transfer Off Site--No Treatment/Reovery (H010-H129) Or (H131-H135)
Quantity Tons:	0.073
Waste Quantity:	146
Quantity Unit:	P
Additional Code 1:	Not reported
Additional Code 2:	Not reported
Additional Code 3:	Not reported
Additional Code 4:	Not reported
Additional Code 5:	Not reported
Shipment Date:	20171228
Creation Date:	Not reported
Receipt Date:	Not reported
Manifest ID:	011240568FLE
Trans EPA ID:	MAD039322250
Trans Name:	CLEAN HARBORS ENVIRONMENTAL SERVICES INC
Trans 2 EPA ID:	Not reported
Trans 2 Name:	Not reported
TSDF EPA ID:	CAD044429835
Trans Name:	CLEAN HARBORS WILMINGTON LLC
TSDF Alt EPA ID:	Not reported
TSDF Alt Name:	Not reported
Waste Code Description:	122 - Alkaline solution without metals (pH > 12.5
RCRA Code:	D002
Meth Code:	H141 - Storage, Bulking, And/Or Transfer Off Site--No Treatment/Reovery (H010-H129) Or (H131-H135)
Quantity Tons:	0.0245
Waste Quantity:	49
Quantity Unit:	P
Additional Code 1:	Not reported
Additional Code 2:	Not reported
Additional Code 3:	Not reported

TARGET STORE NO 2632 (Continued) **S113803703**

Additional Code 4:	Not reported
Additional Code 5:	Not reported

Additional Information:

Year:	2016
Gen EPA ID:	CAR000218578
Shipment Date:	20151222
Creation Date:	3/25/2016 22:15:42
Receipt Date:	20151231
Manifest ID:	001160986PSC
Trans EPA ID:	CAD008364432
Trans Name:	RHO CHEM LLC
Trans 2 EPA ID:	CAD983649880
Trans 2 Name:	PSC ENVIRONMENTAL SERVICES OF POMONA LP
TSDF EPA ID:	CAD008364432
Trans Name:	RHO CHEM LLC
TSDF Alt EPA ID:	Not reported
TSDF Alt Name:	Not reported
Waste Code Description:	141 - Off-specification, aged, or surplus inorganics
RCRA Code:	D002
Meth Code:	H141 - Storage, Bulking, And/Or Transfer Off Site--No Treatment/Reovery (H010-H129) Or (H131-H135)
Quantity Tons:	0.0375
Waste Quantity:	75
Quantity Unit:	P
Additional Code 1:	Not reported
Additional Code 2:	Not reported
Additional Code 3:	Not reported
Additional Code 4:	Not reported
Additional Code 5:	Not reported
Shipment Date:	20151222
Creation Date:	3/25/2016 22:15:42
Receipt Date:	20151231
Manifest ID:	001160986PSC
Trans EPA ID:	CAD008364432
Trans Name:	RHO CHEM LLC
Trans 2 EPA ID:	CAD983649880
Trans 2 Name:	PSC ENVIRONMENTAL SERVICES OF POMONA LP
TSDF EPA ID:	CAD008364432
Trans Name:	RHO CHEM LLC
TSDF Alt EPA ID:	Not reported
TSDF Alt Name:	Not reported
Waste Code Description:	135 - Unspecified aqueous solution
RCRA Code:	D002
Meth Code:	H141 - Storage, Bulking, And/Or Transfer Off Site--No Treatment/Reovery (H010-H129) Or (H131-H135)
Quantity Tons:	0.0255
Waste Quantity:	51
Quantity Unit:	P
Additional Code 1:	D001
Additional Code 2:	Not reported
Additional Code 3:	Not reported
Additional Code 4:	Not reported
Additional Code 5:	Not reported

TARGET STORE NO 2632 (Continued) **S113803703**

Shipment Date:	20151222
Creation Date:	Not reported
Receipt Date:	Not reported
Manifest ID:	001160986PSC
Trans EPA ID:	CAD008364432
Trans Name:	RHO CHEM LLC
Trans 2 EPA ID:	CAD983649880
Trans 2 Name:	PSC ENVIRONMENTAL SERVICES OF POMONA LP
TSDF EPA ID:	CAD008364432
Trans Name:	RHO CHEM LLC
TSDF Alt EPA ID:	Not reported
TSDF Alt Name:	Not reported
Waste Code Description:	331 - Off-specification, aged, or surplus organics
RCRA Code:	D009
Meth Code:	H141 - Storage, Bulking, And/Or Transfer Off Site--No Treatment/Reovery (H010-H129) Or (H131-H135)
Quantity Tons:	0.0335
Waste Quantity:	67
Quantity Unit:	P
Additional Code 1:	D007
Additional Code 2:	D005
Additional Code 3:	D004
Additional Code 4:	D001
Additional Code 5:	Not reported

Shipment Date:	20151222
Creation Date:	Not reported
Receipt Date:	Not reported
Manifest ID:	001160986PSC
Trans EPA ID:	CAD008364432
Trans Name:	RHO CHEM LLC
Trans 2 EPA ID:	CAD983649880
Trans 2 Name:	PSC ENVIRONMENTAL SERVICES OF POMONA LP
TSDF EPA ID:	CAD008364432
Trans Name:	RHO CHEM LLC
TSDF Alt EPA ID:	Not reported
TSDF Alt Name:	Not reported
Waste Code Description:	331 - Off-specification, aged, or surplus organics
RCRA Code:	Not reported
Meth Code:	H141 - Storage, Bulking, And/Or Transfer Off Site--No Treatment/Reovery (H010-H129) Or (H131-H135)
Quantity Tons:	0.5375
Waste Quantity:	1075
Quantity Unit:	P
Additional Code 1:	Not reported
Additional Code 2:	Not reported
Additional Code 3:	Not reported
Additional Code 4:	Not reported
Additional Code 5:	Not reported

Shipment Date:	20151222
Creation Date:	Not reported
Receipt Date:	Not reported
Manifest ID:	001160986PSC
Trans EPA ID:	CAD008364432
Trans Name:	RHO CHEM LLC
Trans 2 EPA ID:	CAD983649880

TARGET STORE NO 2632 (Continued) **S113803703**

Trans 2 Name:	PSC ENVIRONMENTAL SERVICES OF POMONA LP
TSDF EPA ID:	CAD008364432
Trans Name:	RHO CHEM LLC
TSDF Alt EPA ID:	Not reported
TSDF Alt Name:	Not reported
Waste Code Description:	331 - Off-specification, aged, or surplus organics
RCRA Code:	D018
Meth Code:	H061 - Fuel Blending Prior To Energy Recovery At Another Site
Quantity Tons:	0.0165
Waste Quantity:	33
Quantity Unit:	P
Additional Code 1:	D011
Additional Code 2:	D007
Additional Code 3:	D005
Additional Code 4:	D001
Additional Code 5:	Not reported
Shipment Date:	20151222
Creation Date:	3/25/2016 22:15:42
Receipt Date:	20151231
Manifest ID:	001160986PSC
Trans EPA ID:	CAD008364432
Trans Name:	RHO CHEM LLC
Trans 2 EPA ID:	CAD983649880
Trans 2 Name:	PSC ENVIRONMENTAL SERVICES OF POMONA LP
TSDF EPA ID:	CAD008364432
Trans Name:	RHO CHEM LLC
TSDF Alt EPA ID:	Not reported
TSDF Alt Name:	Not reported
Waste Code Description:	331 - Off-specification, aged, or surplus organics
RCRA Code:	D035
Meth Code:	H141 - Storage, Bulking, And/Or Transfer Off Site--No Treatment/Reovery (H010-H129) Or (H131-H135)
Quantity Tons:	0.0385
Waste Quantity:	77
Quantity Unit:	P
Additional Code 1:	D001
Additional Code 2:	Not reported
Additional Code 3:	Not reported
Additional Code 4:	Not reported
Additional Code 5:	Not reported
Shipment Date:	20151222
Creation Date:	3/25/2016 22:15:42
Receipt Date:	20151231
Manifest ID:	001160986PSC
Trans EPA ID:	CAD008364432
Trans Name:	RHO CHEM LLC
Trans 2 EPA ID:	CAD983649880
Trans 2 Name:	PSC ENVIRONMENTAL SERVICES OF POMONA LP
TSDF EPA ID:	CAD008364432
Trans Name:	RHO CHEM LLC
TSDF Alt EPA ID:	Not reported
TSDF Alt Name:	Not reported
Waste Code Description:	181 - Other inorganic solid waste Organics
RCRA Code:	D009
Meth Code:	H141 - Storage, Bulking, And/Or Transfer Off Site--No

TARGET STORE NO 2632 (Continued) **S113803703**

	Treatment/Reovery (H010-H129) Or (H131-H135)
Quantity Tons:	0.017
Waste Quantity:	34
Quantity Unit:	P
Additional Code 1:	Not reported
Additional Code 2:	Not reported
Additional Code 3:	Not reported
Additional Code 4:	Not reported
Additional Code 5:	Not reported
Shipment Date:	20151222
Creation Date:	Not reported
Receipt Date:	Not reported
Manifest ID:	001160986PSC
Trans EPA ID:	CAD008364432
Trans Name:	RHO CHEM LLC
Trans 2 EPA ID:	CAD983649880
Trans 2 Name:	PSC ENVIRONMENTAL SERVICES OF POMONA LP
TSDF EPA ID:	CAD008364432
Trans Name:	RHO CHEM LLC
TSDF Alt EPA ID:	Not reported
TSDF Alt Name:	Not reported
Waste Code Description:	331 - Off-specification, aged, or surplus organics
RCRA Code:	D001
Meth Code:	H141 - Storage, Bulking, And/Or Transfer Off Site--No Treatment/Reovery (H010-H129) Or (H131-H135)
Quantity Tons:	0.0055
Waste Quantity:	11
Quantity Unit:	P
Additional Code 1:	Not reported
Additional Code 2:	Not reported
Additional Code 3:	Not reported
Additional Code 4:	Not reported
Additional Code 5:	Not reported
Shipment Date:	20151130
Creation Date:	Not reported
Receipt Date:	Not reported
Manifest ID:	001153084PSC
Trans EPA ID:	CAD008364432
Trans Name:	RHO CHEM LLC
Trans 2 EPA ID:	CAD983649880
Trans 2 Name:	PSC ENVIRONMENTAL SERVICES OF POMONA LP
TSDF EPA ID:	CAD008364432
Trans Name:	RHO CHEM LLC
TSDF Alt EPA ID:	Not reported
TSDF Alt Name:	Not reported
Waste Code Description:	331 - Off-specification, aged, or surplus organics
RCRA Code:	Not reported
Meth Code:	H141 - Storage, Bulking, And/Or Transfer Off Site--No Treatment/Reovery (H010-H129) Or (H131-H135)
Quantity Tons:	0.512
Waste Quantity:	1024
Quantity Unit:	P
Additional Code 1:	Not reported
Additional Code 2:	Not reported
Additional Code 3:	Not reported

TARGET STORE NO 2632 (Continued) **S113803703**

Additional Code 4:	Not reported
Additional Code 5:	Not reported
Shipment Date:	20151130
Creation Date:	Not reported
Receipt Date:	Not reported
Manifest ID:	001153084PSC
Trans EPA ID:	CAD008364432
Trans Name:	RHO CHEM LLC
Trans 2 EPA ID:	CAD983649880
Trans 2 Name:	PSC ENVIRONMENTAL SERVICES OF POMONA LP
TSDF EPA ID:	CAD008364432
Trans Name:	RHO CHEM LLC
TSDF Alt EPA ID:	Not reported
TSDF Alt Name:	Not reported
Waste Code Description:	791 - Liquids with pH < 2 792 Liquids with pH < 2 with metals
RCRA Code:	D002
Meth Code:	H141 - Storage, Bulking, And/Or Transfer Off Site--No Treatment/Reovery (H010-H129) Or (H131-H135)
Quantity Tons:	0.0115
Waste Quantity:	23
Quantity Unit:	P
Additional Code 1:	Not reported
Additional Code 2:	Not reported
Additional Code 3:	Not reported
Additional Code 4:	Not reported
Additional Code 5:	Not reported

Additional Information:

Year:	2015
Gen EPA ID:	CAR000218578
Shipment Date:	20151222
Creation Date:	Not reported
Receipt Date:	Not reported
Manifest ID:	001160986PSC
Trans EPA ID:	CAD008364432
Trans Name:	RHO CHEM LLC
Trans 2 EPA ID:	CAD983649880
Trans 2 Name:	PSC ENVIRONMENTAL SERVICES OF POMONA LP
TSDF EPA ID:	CAD008364432
Trans Name:	RHO CHEM LLC
TSDF Alt EPA ID:	Not reported
TSDF Alt Name:	Not reported
Waste Code Description:	331 - Off-specification, aged, or surplus organics
RCRA Code:	D009
Meth Code:	H141 - Storage, Bulking, And/Or Transfer Off Site--No Treatment/Reovery (H010-H129) Or (H131-H135)
Quantity Tons:	0.0335
Waste Quantity:	67
Quantity Unit:	P
Additional Code 1:	D007
Additional Code 2:	D005
Additional Code 3:	D004
Additional Code 4:	D001
Additional Code 5:	Not reported

TARGET STORE NO 2632 (Continued) **S113803703**

Shipment Date:	20151222
Creation Date:	Not reported
Receipt Date:	Not reported
Manifest ID:	001160986PSC
Trans EPA ID:	CAD008364432
Trans Name:	RHO CHEM LLC
Trans 2 EPA ID:	CAD983649880
Trans 2 Name:	PSC ENVIRONMENTAL SERVICES OF POMONA LP
TSDF EPA ID:	CAD008364432
Trans Name:	RHO CHEM LLC
TSDF Alt EPA ID:	Not reported
TSDF Alt Name:	Not reported
Waste Code Description:	331 - Off-specification, aged, or surplus organics
RCRA Code:	D001
Meth Code:	H141 - Storage, Bulking, And/Or Transfer Off Site--No Treatment/Reovery (H010-H129) Or (H131-H135)
Quantity Tons:	0.0055
Waste Quantity:	11
Quantity Unit:	P
Additional Code 1:	Not reported
Additional Code 2:	Not reported
Additional Code 3:	Not reported
Additional Code 4:	Not reported
Additional Code 5:	Not reported

Shipment Date:	20151222
Creation Date:	Not reported
Receipt Date:	Not reported
Manifest ID:	001160986PSC
Trans EPA ID:	CAD008364432
Trans Name:	RHO CHEM LLC
Trans 2 EPA ID:	CAD983649880
Trans 2 Name:	PSC ENVIRONMENTAL SERVICES OF POMONA LP
TSDF EPA ID:	CAD008364432
Trans Name:	RHO CHEM LLC
TSDF Alt EPA ID:	Not reported
TSDF Alt Name:	Not reported
Waste Code Description:	331 - Off-specification, aged, or surplus organics
RCRA Code:	D018
Meth Code:	H061 - Fuel Blending Prior To Energy Recovery At Another Site
Quantity Tons:	0.0165
Waste Quantity:	33
Quantity Unit:	P
Additional Code 1:	D011
Additional Code 2:	D007
Additional Code 3:	D005
Additional Code 4:	D001
Additional Code 5:	Not reported

Shipment Date:	20151222
Creation Date:	3/25/2016 22:15:42
Receipt Date:	20151231
Manifest ID:	001160986PSC
Trans EPA ID:	CAD008364432
Trans Name:	RHO CHEM LLC
Trans 2 EPA ID:	CAD983649880
Trans 2 Name:	PSC ENVIRONMENTAL SERVICES OF POMONA LP

TARGET STORE NO 2632 (Continued) **S113803703**

TSDF EPA ID:	CAD008364432
Trans Name:	RHO CHEM LLC
TSDF Alt EPA ID:	Not reported
TSDF Alt Name:	Not reported
Waste Code Description:	181 - Other inorganic solid waste Organics
RCRA Code:	D009
Meth Code:	H141 - Storage, Bulking, And/Or Transfer Off Site--No Treatment/Reovery (H010-H129) Or (H131-H135)
Quantity Tons:	0.017
Waste Quantity:	34
Quantity Unit:	P
Additional Code 1:	Not reported
Additional Code 2:	Not reported
Additional Code 3:	Not reported
Additional Code 4:	Not reported
Additional Code 5:	Not reported
Shipment Date:	20151222
Creation Date:	3/25/2016 22:15:42
Receipt Date:	20151231
Manifest ID:	001160986PSC
Trans EPA ID:	CAD008364432
Trans Name:	RHO CHEM LLC
Trans 2 EPA ID:	CAD983649880
Trans 2 Name:	PSC ENVIRONMENTAL SERVICES OF POMONA LP
TSDF EPA ID:	CAD008364432
Trans Name:	RHO CHEM LLC
TSDF Alt EPA ID:	Not reported
TSDF Alt Name:	Not reported
Waste Code Description:	135 - Unspecified aqueous solution
RCRA Code:	D002
Meth Code:	H141 - Storage, Bulking, And/Or Transfer Off Site--No Treatment/Reovery (H010-H129) Or (H131-H135)
Quantity Tons:	0.0255
Waste Quantity:	51
Quantity Unit:	P
Additional Code 1:	D001
Additional Code 2:	Not reported
Additional Code 3:	Not reported
Additional Code 4:	Not reported
Additional Code 5:	Not reported
Shipment Date:	20151222
Creation Date:	3/25/2016 22:15:42
Receipt Date:	20151231
Manifest ID:	001160986PSC
Trans EPA ID:	CAD008364432
Trans Name:	RHO CHEM LLC
Trans 2 EPA ID:	CAD983649880
Trans 2 Name:	PSC ENVIRONMENTAL SERVICES OF POMONA LP
TSDF EPA ID:	CAD008364432
Trans Name:	RHO CHEM LLC
TSDF Alt EPA ID:	Not reported
TSDF Alt Name:	Not reported
Waste Code Description:	141 - Off-specification, aged, or surplus inorganics
RCRA Code:	D002
Meth Code:	H141 - Storage, Bulking, And/Or Transfer Off Site--No

TARGET STORE NO 2632 (Continued) **S113803703**

	Treatment/Reovery (H010-H129) Or (H131-H135)
Quantity Tons:	0.0375
Waste Quantity:	75
Quantity Unit:	P
Additional Code 1:	Not reported
Additional Code 2:	Not reported
Additional Code 3:	Not reported
Additional Code 4:	Not reported
Additional Code 5:	Not reported
Shipment Date:	20151222
Creation Date:	Not reported
Receipt Date:	Not reported
Manifest ID:	001160986PSC
Trans EPA ID:	CAD008364432
Trans Name:	RHO CHEM LLC
Trans 2 EPA ID:	CAD983649880
Trans 2 Name:	PSC ENVIRONMENTAL SERVICES OF POMONA LP
TSDF EPA ID:	CAD008364432
Trans Name:	RHO CHEM LLC
TSDF Alt EPA ID:	Not reported
TSDF Alt Name:	Not reported
Waste Code Description:	331 - Off-specification, aged, or surplus organics
RCRA Code:	Not reported
Meth Code:	H141 - Storage, Bulking, And/Or Transfer Off Site--No Treatment/Reovery (H010-H129) Or (H131-H135)
Quantity Tons:	0.5375
Waste Quantity:	1075
Quantity Unit:	P
Additional Code 1:	Not reported
Additional Code 2:	Not reported
Additional Code 3:	Not reported
Additional Code 4:	Not reported
Additional Code 5:	Not reported
Shipment Date:	20151222
Creation Date:	3/25/2016 22:15:42
Receipt Date:	20151231
Manifest ID:	001160986PSC
Trans EPA ID:	CAD008364432
Trans Name:	RHO CHEM LLC
Trans 2 EPA ID:	CAD983649880
Trans 2 Name:	PSC ENVIRONMENTAL SERVICES OF POMONA LP
TSDF EPA ID:	CAD008364432
Trans Name:	RHO CHEM LLC
TSDF Alt EPA ID:	Not reported
TSDF Alt Name:	Not reported
Waste Code Description:	331 - Off-specification, aged, or surplus organics
RCRA Code:	D035
Meth Code:	H141 - Storage, Bulking, And/Or Transfer Off Site--No Treatment/Reovery (H010-H129) Or (H131-H135)
Quantity Tons:	0.0385
Waste Quantity:	77
Quantity Unit:	P
Additional Code 1:	D001
Additional Code 2:	Not reported
Additional Code 3:	Not reported

TARGET STORE NO 2632 (Continued) **S113803703**

Additional Code 4:	Not reported
Additional Code 5:	Not reported
Shipment Date:	20151130
Creation Date:	3/2/2016 22:15:14
Receipt Date:	20151207
Manifest ID:	001153084PSC
Trans EPA ID:	CAD008364432
Trans Name:	RHO CHEM LLC
Trans 2 EPA ID:	CAD983649880
Trans 2 Name:	PSC ENVIRONMENTAL SERVICES OF POMONA LP
TSDF EPA ID:	CAD008364432
Trans Name:	RHO CHEM LLC
TSDF Alt EPA ID:	Not reported
TSDF Alt Name:	Not reported
Waste Code Description:	331 - Off-specification, aged, or surplus organics
RCRA Code:	D035
Meth Code:	H141 - Storage, Bulking, And/Or Transfer Off Site--No Treatment/Reovery (H010-H129) Or (H131-H135)
Quantity Tons:	0.069
Waste Quantity:	138
Quantity Unit:	P
Additional Code 1:	D001
Additional Code 2:	Not reported
Additional Code 3:	Not reported
Additional Code 4:	Not reported
Additional Code 5:	Not reported
Shipment Date:	20151130
Creation Date:	3/2/2016 22:15:14
Receipt Date:	20151207
Manifest ID:	001153084PSC
Trans EPA ID:	CAD008364432
Trans Name:	RHO CHEM LLC
Trans 2 EPA ID:	CAD983649880
Trans 2 Name:	PSC ENVIRONMENTAL SERVICES OF POMONA LP
TSDF EPA ID:	CAD008364432
Trans Name:	RHO CHEM LLC
TSDF Alt EPA ID:	Not reported
TSDF Alt Name:	Not reported
Waste Code Description:	331 - Off-specification, aged, or surplus organics
RCRA Code:	D009
Meth Code:	H141 - Storage, Bulking, And/Or Transfer Off Site--No Treatment/Reovery (H010-H129) Or (H131-H135)
Quantity Tons:	0.021
Waste Quantity:	42
Quantity Unit:	P
Additional Code 1:	D007
Additional Code 2:	D005
Additional Code 3:	D004
Additional Code 4:	D001
Additional Code 5:	Not reported

Additional Information:

Year:	2014
Gen EPA ID:	CAR000218578

TARGET STORE NO 2632 (Continued) **S113803703**

Shipment Date:	20141217
Creation Date:	Not reported
Receipt Date:	Not reported
Manifest ID:	000911680PSC
Trans EPA ID:	CAD008364432
Trans Name:	RHO CHEM LLC
Trans 2 EPA ID:	CAD983649880
Trans 2 Name:	PSC ENVIRONMENTAL SERVICES OF POMONA LP
TSDF EPA ID:	CAD008364432
Trans Name:	RHO CHEM LLC
TSDF Alt EPA ID:	Not reported
TSDF Alt Name:	Not reported
Waste Code Description:	331 - Off-specification, aged, or surplus organics
RCRA Code:	Not reported
Meth Code:	H141 - Storage, Bulking, And/Or Transfer Off Site--No Treatment/Reovery (H010-H129) Or (H131-H135)
Quantity Tons:	0.1865
Waste Quantity:	373
Quantity Unit:	P
Additional Code 1:	Not reported
Additional Code 2:	Not reported
Additional Code 3:	Not reported
Additional Code 4:	Not reported
Additional Code 5:	Not reported

Shipment Date:	20141217
Creation Date:	3/19/2015 22:14:50
Receipt Date:	20141219
Manifest ID:	000911680PSC
Trans EPA ID:	CAD008364432
Trans Name:	RHO CHEM LLC
Trans 2 EPA ID:	CAD983649880
Trans 2 Name:	PSC ENVIRONMENTAL SERVICES OF POMONA LP
TSDF EPA ID:	CAD008364432
Trans Name:	RHO CHEM LLC
TSDF Alt EPA ID:	Not reported
TSDF Alt Name:	Not reported
Waste Code Description:	331 - Off-specification, aged, or surplus organics
RCRA Code:	D035
Meth Code:	H141 - Storage, Bulking, And/Or Transfer Off Site--No Treatment/Reovery (H010-H129) Or (H131-H135)
Quantity Tons:	0.013
Waste Quantity:	26
Quantity Unit:	P
Additional Code 1:	D001
Additional Code 2:	Not reported
Additional Code 3:	Not reported
Additional Code 4:	Not reported
Additional Code 5:	Not reported

Shipment Date:	20141217
Creation Date:	3/19/2015 22:14:50
Receipt Date:	20141219
Manifest ID:	000911680PSC
Trans EPA ID:	CAD008364432
Trans Name:	RHO CHEM LLC
Trans 2 EPA ID:	CAD983649880

TARGET STORE NO 2632 (Continued) **S113803703**

Trans 2 Name:	PSC ENVIRONMENTAL SERVICES OF POMONA LP
TSDF EPA ID:	CAD008364432
Trans Name:	RHO CHEM LLC
TSDF Alt EPA ID:	Not reported
TSDF Alt Name:	Not reported
Waste Code Description:	331 - Off-specification, aged, or surplus organics
RCRA Code:	D018
Meth Code:	H061 - Fuel Blending Prior To Energy Recovery At Another Site
Quantity Tons:	0.006
Waste Quantity:	12
Quantity Unit:	P
Additional Code 1:	D011
Additional Code 2:	D007
Additional Code 3:	D005
Additional Code 4:	D001
Additional Code 5:	Not reported
Shipment Date:	20141217
Creation Date:	3/19/2015 22:14:50
Receipt Date:	20141219
Manifest ID:	000911680PSC
Trans EPA ID:	CAD008364432
Trans Name:	RHO CHEM LLC
Trans 2 EPA ID:	CAD983649880
Trans 2 Name:	PSC ENVIRONMENTAL SERVICES OF POMONA LP
TSDF EPA ID:	CAD008364432
Trans Name:	RHO CHEM LLC
TSDF Alt EPA ID:	Not reported
TSDF Alt Name:	Not reported
Waste Code Description:	331 - Off-specification, aged, or surplus organics
RCRA Code:	D009
Meth Code:	H141 - Storage, Bulking, And/Or Transfer Off Site--No Treatment/Reovery (H010-H129) Or (H131-H135)
Quantity Tons:	0.0105
Waste Quantity:	21
Quantity Unit:	P
Additional Code 1:	D007
Additional Code 2:	D005
Additional Code 3:	D004
Additional Code 4:	D001
Additional Code 5:	Not reported
Shipment Date:	20141217
Creation Date:	3/19/2015 22:14:50
Receipt Date:	20141219
Manifest ID:	000911680PSC
Trans EPA ID:	CAD008364432
Trans Name:	RHO CHEM LLC
Trans 2 EPA ID:	CAD983649880
Trans 2 Name:	PSC ENVIRONMENTAL SERVICES OF POMONA LP
TSDF EPA ID:	CAD008364432
Trans Name:	RHO CHEM LLC
TSDF Alt EPA ID:	Not reported
TSDF Alt Name:	Not reported
Waste Code Description:	135 - Unspecified aqueous solution
RCRA Code:	D002
Meth Code:	H141 - Storage, Bulking, And/Or Transfer Off Site--No

TARGET STORE NO 2632 (Continued) **S113803703**

	Treatment/Reovery (H010-H129) Or (H131-H135)
Quantity Tons:	0.0055
Waste Quantity:	11
Quantity Unit:	P
Additional Code 1:	D001
Additional Code 2:	Not reported
Additional Code 3:	Not reported
Additional Code 4:	Not reported
Additional Code 5:	Not reported
Shipment Date:	20141217
Creation Date:	Not reported
Receipt Date:	Not reported
Manifest ID:	000911680PSC
Trans EPA ID:	CAD008364432
Trans Name:	RHO CHEM LLC
Trans 2 EPA ID:	CAD983649880
Trans 2 Name:	PSC ENVIRONMENTAL SERVICES OF POMONA LP
TSDF EPA ID:	CAD008364432
Trans Name:	RHO CHEM LLC
TSDF Alt EPA ID:	Not reported
TSDF Alt Name:	Not reported
Waste Code Description:	- Not reported
RCRA Code:	Not reported
Meth Code:	H141 - Storage, Bulking, And/Or Transfer Off Site--No Treatment/Reovery (H010-H129) Or (H131-H135)
Quantity Tons:	0.0015
Waste Quantity:	3
Quantity Unit:	P
Additional Code 1:	Not reported
Additional Code 2:	Not reported
Additional Code 3:	Not reported
Additional Code 4:	Not reported
Additional Code 5:	Not reported
Shipment Date:	20141217
Creation Date:	Not reported
Receipt Date:	Not reported
Manifest ID:	000911680PSC
Trans EPA ID:	CAD008364432
Trans Name:	RHO CHEM LLC
Trans 2 EPA ID:	CAD983649880
Trans 2 Name:	PSC ENVIRONMENTAL SERVICES OF POMONA LP
TSDF EPA ID:	CAD008364432
Trans Name:	RHO CHEM LLC
TSDF Alt EPA ID:	Not reported
TSDF Alt Name:	Not reported
Waste Code Description:	311 - Pharmaceutical waste
RCRA Code:	P001
Meth Code:	H141 - Storage, Bulking, And/Or Transfer Off Site--No Treatment/Reovery (H010-H129) Or (H131-H135)
Quantity Tons:	0.0005
Waste Quantity:	1
Quantity Unit:	P
Additional Code 1:	Not reported
Additional Code 2:	Not reported
Additional Code 3:	Not reported

TARGET STORE NO 2632 (Continued) **S113803703**

Additional Code 4:	Not reported
Additional Code 5:	Not reported
Shipment Date:	20141217
Creation Date:	Not reported
Receipt Date:	Not reported
Manifest ID:	000911680PSC
Trans EPA ID:	CAD008364432
Trans Name:	RHO CHEM LLC
Trans 2 EPA ID:	CAD983649880
Trans 2 Name:	PSC ENVIRONMENTAL SERVICES OF POMONA LP
TSDF EPA ID:	CAD008364432
Trans Name:	RHO CHEM LLC
TSDF Alt EPA ID:	Not reported
TSDF Alt Name:	Not reported
Waste Code Description:	122 - Alkaline solution without metals (pH > 12.5
RCRA Code:	D002
Meth Code:	H141 - Storage, Bulking, And/Or Transfer Off Site--No Treatment/Reovery (H010-H129) Or (H131-H135)
Quantity Tons:	0.0015
Waste Quantity:	3
Quantity Unit:	P
Additional Code 1:	Not reported
Additional Code 2:	Not reported
Additional Code 3:	Not reported
Additional Code 4:	Not reported
Additional Code 5:	Not reported
Shipment Date:	20141217
Creation Date:	Not reported
Receipt Date:	Not reported
Manifest ID:	000911680PSC
Trans EPA ID:	CAD008364432
Trans Name:	RHO CHEM LLC
Trans 2 EPA ID:	CAD983649880
Trans 2 Name:	PSC ENVIRONMENTAL SERVICES OF POMONA LP
TSDF EPA ID:	CAD008364432
Trans Name:	RHO CHEM LLC
TSDF Alt EPA ID:	Not reported
TSDF Alt Name:	Not reported
Waste Code Description:	352 - Other organic solids
RCRA Code:	D002
Meth Code:	H141 - Storage, Bulking, And/Or Transfer Off Site--No Treatment/Reovery (H010-H129) Or (H131-H135)
Quantity Tons:	0.0015
Waste Quantity:	3
Quantity Unit:	P
Additional Code 1:	Not reported
Additional Code 2:	Not reported
Additional Code 3:	Not reported
Additional Code 4:	Not reported
Additional Code 5:	Not reported
Shipment Date:	20141217
Creation Date:	Not reported
Receipt Date:	Not reported
Manifest ID:	000911680PSC

TARGET STORE NO 2632 (Continued) **S113803703**

Trans EPA ID:	CAD008364432
Trans Name:	RHO CHEM LLC
Trans 2 EPA ID:	CAD983649880
Trans 2 Name:	PSC ENVIRONMENTAL SERVICES OF POMONA LP
TSDF EPA ID:	CAD008364432
Trans Name:	RHO CHEM LLC
TSDF Alt EPA ID:	Not reported
TSDF Alt Name:	Not reported
Waste Code Description:	141 - Off-specification, aged, or surplus inorganics
RCRA Code:	D002
Meth Code:	H141 - Storage, Bulking, And/Or Transfer Off Site--No Treatment/Reovery (H010-H129) Or (H131-H135)
Quantity Tons:	0.008
Waste Quantity:	16
Quantity Unit:	P
Additional Code 1:	Not reported
Additional Code 2:	Not reported
Additional Code 3:	Not reported
Additional Code 4:	Not reported
Additional Code 5:	Not reported

Additional Information:

Year:	2013
Gen EPA ID:	CAR000218578
Shipment Date:	20131216
Creation Date:	Not reported
Receipt Date:	Not reported
Manifest ID:	000660588PSC
Trans EPA ID:	CAD008364432
Trans Name:	RHO CHEM LLC
Trans 2 EPA ID:	CAD983649880
Trans 2 Name:	PSC ENVIRONMENTAL SERVICES OF POMONA LP
TSDF EPA ID:	CAD008364432
Trans Name:	RHO CHEM LLC
TSDF Alt EPA ID:	Not reported
TSDF Alt Name:	Not reported
Waste Code Description:	311 - Pharmaceutical waste
RCRA Code:	P001
Meth Code:	H141 - Storage, Bulking, And/Or Transfer Off Site--No Treatment/Reovery (H010-H129) Or (H131-H135)
Quantity Tons:	0.0005
Waste Quantity:	1
Quantity Unit:	P
Additional Code 1:	Not reported
Additional Code 2:	Not reported
Additional Code 3:	Not reported
Additional Code 4:	Not reported
Additional Code 5:	Not reported
Shipment Date:	20131216
Creation Date:	2/7/2014 22:15:07
Receipt Date:	20131227
Manifest ID:	000660588PSC
Trans EPA ID:	CAD008364432
Trans Name:	RHO CHEM LLC
Trans 2 EPA ID:	CAD983649880

TARGET STORE NO 2632 (Continued) **S113803703**

Trans 2 Name:	PSC ENVIRONMENTAL SERVICES OF POMONA LP
TSDF EPA ID:	CAD008364432
Trans Name:	RHO CHEM LLC
TSDF Alt EPA ID:	Not reported
TSDF Alt Name:	Not reported
Waste Code Description:	331 - Off-specification, aged, or surplus organics
RCRA Code:	D035
Meth Code:	H141 - Storage, Bulking, And/Or Transfer Off Site--No Treatment/Reovery (H010-H129) Or (H131-H135)
Quantity Tons:	0.0175
Waste Quantity:	35
Quantity Unit:	P
Additional Code 1:	D011
Additional Code 2:	D007
Additional Code 3:	D005
Additional Code 4:	D001
Additional Code 5:	Not reported

Shipment Date:	20131216
Creation Date:	2/7/2014 22:15:07
Receipt Date:	20131227
Manifest ID:	000660588PSC
Trans EPA ID:	CAD008364432
Trans Name:	RHO CHEM LLC
Trans 2 EPA ID:	CAD983649880
Trans 2 Name:	PSC ENVIRONMENTAL SERVICES OF POMONA LP
TSDF EPA ID:	CAD008364432
Trans Name:	RHO CHEM LLC
TSDF Alt EPA ID:	Not reported
TSDF Alt Name:	Not reported
Waste Code Description:	331 - Off-specification, aged, or surplus organics
RCRA Code:	D018
Meth Code:	H061 - Fuel Blending Prior To Energy Recovery At Another Site
Quantity Tons:	0.015
Waste Quantity:	30
Quantity Unit:	P
Additional Code 1:	D011
Additional Code 2:	D007
Additional Code 3:	D005
Additional Code 4:	D001
Additional Code 5:	Not reported

Shipment Date:	20131216
Creation Date:	2/7/2014 22:15:07
Receipt Date:	20131227
Manifest ID:	000660588PSC
Trans EPA ID:	CAD008364432
Trans Name:	RHO CHEM LLC
Trans 2 EPA ID:	CAD983649880
Trans 2 Name:	PSC ENVIRONMENTAL SERVICES OF POMONA LP
TSDF EPA ID:	CAD008364432
Trans Name:	RHO CHEM LLC
TSDF Alt EPA ID:	Not reported
TSDF Alt Name:	Not reported
Waste Code Description:	331 - Off-specification, aged, or surplus organics
RCRA Code:	D035
Meth Code:	H141 - Storage, Bulking, And/Or Transfer Off Site--No

TARGET STORE NO 2632 (Continued) **S113803703**

	Treatment/Reovery (H010-H129) Or (H131-H135)
Quantity Tons:	0.027
Waste Quantity:	54
Quantity Unit:	P
Additional Code 1:	D001
Additional Code 2:	Not reported
Additional Code 3:	Not reported
Additional Code 4:	Not reported
Additional Code 5:	Not reported
Shipment Date:	20131216
Creation Date:	Not reported
Receipt Date:	Not reported
Manifest ID:	000660588PSC
Trans EPA ID:	CAD008364432
Trans Name:	RHO CHEM LLC
Trans 2 EPA ID:	CAD983649880
Trans 2 Name:	PSC ENVIRONMENTAL SERVICES OF POMONA LP
TSDF EPA ID:	CAD008364432
Trans Name:	RHO CHEM LLC
TSDF Alt EPA ID:	Not reported
TSDF Alt Name:	Not reported
Waste Code Description:	343 - Unspecified organic liquid mixture
RCRA Code:	Not reported
Meth Code:	H141 - Storage, Bulking, And/Or Transfer Off Site--No Treatment/Reovery (H010-H129) Or (H131-H135)
Quantity Tons:	0.5665
Waste Quantity:	1133
Quantity Unit:	P
Additional Code 1:	Not reported
Additional Code 2:	Not reported
Additional Code 3:	Not reported
Additional Code 4:	Not reported
Additional Code 5:	Not reported
Shipment Date:	20131216
Creation Date:	2/7/2014 22:15:07
Receipt Date:	20131227
Manifest ID:	000660588PSC
Trans EPA ID:	CAD008364432
Trans Name:	RHO CHEM LLC
Trans 2 EPA ID:	CAD983649880
Trans 2 Name:	PSC ENVIRONMENTAL SERVICES OF POMONA LP
TSDF EPA ID:	CAD008364432
Trans Name:	RHO CHEM LLC
TSDF Alt EPA ID:	Not reported
TSDF Alt Name:	Not reported
Waste Code Description:	141 - Off-specification, aged, or surplus inorganics
RCRA Code:	D001
Meth Code:	H141 - Storage, Bulking, And/Or Transfer Off Site--No Treatment/Reovery (H010-H129) Or (H131-H135)
Quantity Tons:	0.014
Waste Quantity:	28
Quantity Unit:	P
Additional Code 1:	Not reported
Additional Code 2:	Not reported
Additional Code 3:	Not reported

TARGET STORE NO 2632 (Continued) **S113803703**

Additional Code 4:	Not reported
Additional Code 5:	Not reported
Shipment Date:	20131216
Creation Date:	Not reported
Receipt Date:	Not reported
Manifest ID:	000660588PSC
Trans EPA ID:	CAD008364432
Trans Name:	RHO CHEM LLC
Trans 2 EPA ID:	CAD983649880
Trans 2 Name:	PSC ENVIRONMENTAL SERVICES OF POMONA LP
TSDF EPA ID:	CAD008364432
Trans Name:	RHO CHEM LLC
TSDF Alt EPA ID:	Not reported
TSDF Alt Name:	Not reported
Waste Code Description:	331 - Off-specification, aged, or surplus organics
RCRA Code:	D001
Meth Code:	H141 - Storage, Bulking, And/Or Transfer Off Site--No Treatment/Reovery (H010-H129) Or (H131-H135)
Quantity Tons:	0.0025
Waste Quantity:	5
Quantity Unit:	P
Additional Code 1:	Not reported
Additional Code 2:	Not reported
Additional Code 3:	Not reported
Additional Code 4:	Not reported
Additional Code 5:	Not reported
Shipment Date:	20131216
Creation Date:	Not reported
Receipt Date:	Not reported
Manifest ID:	000660588PSC
Trans EPA ID:	CAD008364432
Trans Name:	RHO CHEM LLC
Trans 2 EPA ID:	CAD983649880
Trans 2 Name:	PSC ENVIRONMENTAL SERVICES OF POMONA LP
TSDF EPA ID:	CAD008364432
Trans Name:	RHO CHEM LLC
TSDF Alt EPA ID:	Not reported
TSDF Alt Name:	Not reported
Waste Code Description:	122 - Alkaline solution without metals (pH > 12.5
RCRA Code:	D002
Meth Code:	H141 - Storage, Bulking, And/Or Transfer Off Site--No Treatment/Reovery (H010-H129) Or (H131-H135)
Quantity Tons:	0.037
Waste Quantity:	74
Quantity Unit:	P
Additional Code 1:	Not reported
Additional Code 2:	Not reported
Additional Code 3:	Not reported
Additional Code 4:	Not reported
Additional Code 5:	Not reported
Shipment Date:	20131216
Creation Date:	Not reported
Receipt Date:	Not reported
Manifest ID:	000660588PSC

TARGET STORE NO 2632 (Continued) **S113803703**

Trans EPA ID:	CAD008364432
Trans Name:	RHO CHEM LLC
Trans 2 EPA ID:	CAD983649880
Trans 2 Name:	PSC ENVIRONMENTAL SERVICES OF POMONA LP
TSDF EPA ID:	CAD008364432
Trans Name:	RHO CHEM LLC
TSDF Alt EPA ID:	Not reported
TSDF Alt Name:	Not reported
Waste Code Description:	141 - Off-specification, aged, or surplus inorganics
RCRA Code:	Not reported
Meth Code:	H141 - Storage, Bulking, And/Or Transfer Off Site--No Treatment/Reovery (H010-H129) Or (H131-H135)
Quantity Tons:	0.007
Waste Quantity:	14
Quantity Unit:	P
Additional Code 1:	Not reported
Additional Code 2:	Not reported
Additional Code 3:	Not reported
Additional Code 4:	Not reported
Additional Code 5:	Not reported

Shipment Date:	20131216
Creation Date:	Not reported
Receipt Date:	Not reported
Manifest ID:	000660588PSC
Trans EPA ID:	CAD008364432
Trans Name:	RHO CHEM LLC
Trans 2 EPA ID:	CAD983649880
Trans 2 Name:	PSC ENVIRONMENTAL SERVICES OF POMONA LP
TSDF EPA ID:	CAD008364432
Trans Name:	RHO CHEM LLC
TSDF Alt EPA ID:	Not reported
TSDF Alt Name:	Not reported
Waste Code Description:	331 - Off-specification, aged, or surplus organics
RCRA Code:	Not reported
Meth Code:	H141 - Storage, Bulking, And/Or Transfer Off Site--No Treatment/Reovery (H010-H129) Or (H131-H135)
Quantity Tons:	0.0015
Waste Quantity:	3
Quantity Unit:	P
Additional Code 1:	Not reported
Additional Code 2:	Not reported
Additional Code 3:	Not reported
Additional Code 4:	Not reported
Additional Code 5:	Not reported

Additional Information:

Year:	2012
Gen EPA ID:	CAR000218578

Shipment Date:	20121220
Creation Date:	3/21/2013 22:15:06
Receipt Date:	20130102
Manifest ID:	000426211PSC
Trans EPA ID:	CAD008364432
Trans Name:	RHO CHEM LLC
Trans 2 EPA ID:	CAD983649880

TARGET STORE NO 2632 (Continued) **S113803703**

Trans 2 Name:	PSC ENVIRONMENTAL SERVICES OF POMONA LP
TSDF EPA ID:	CAD008364432
Trans Name:	RHO CHEM LLC
TSDF Alt EPA ID:	Not reported
TSDF Alt Name:	Not reported
Waste Code Description:	311 - Pharmaceutical waste
RCRA Code:	P001
Meth Code:	H141 - Storage, Bulking, And/Or Transfer Off Site--No Treatment/Reovery (H010-H129) Or (H131-H135)
Quantity Tons:	0.0005
Waste Quantity:	1
Quantity Unit:	P
Additional Code 1:	Not reported
Additional Code 2:	Not reported
Additional Code 3:	Not reported
Additional Code 4:	Not reported
Additional Code 5:	Not reported
Shipment Date:	20121220
Creation Date:	3/21/2013 22:15:06
Receipt Date:	20130102
Manifest ID:	000426211PSC
Trans EPA ID:	CAD008364432
Trans Name:	RHO CHEM LLC
Trans 2 EPA ID:	CAD983649880
Trans 2 Name:	PSC ENVIRONMENTAL SERVICES OF POMONA LP
TSDF EPA ID:	CAD008364432
Trans Name:	RHO CHEM LLC
TSDF Alt EPA ID:	Not reported
TSDF Alt Name:	Not reported
Waste Code Description:	331 - Off-specification, aged, or surplus organics
RCRA Code:	D010
Meth Code:	H141 - Storage, Bulking, And/Or Transfer Off Site--No Treatment/Reovery (H010-H129) Or (H131-H135)
Quantity Tons:	0.035
Waste Quantity:	70
Quantity Unit:	P
Additional Code 1:	D009
Additional Code 2:	D007
Additional Code 3:	D005
Additional Code 4:	D004
Additional Code 5:	Not reported
Shipment Date:	20121220
Creation Date:	3/21/2013 22:15:06
Receipt Date:	20130102
Manifest ID:	000426211PSC
Trans EPA ID:	CAD008364432
Trans Name:	RHO CHEM LLC
Trans 2 EPA ID:	CAD983649880
Trans 2 Name:	PSC ENVIRONMENTAL SERVICES OF POMONA LP
TSDF EPA ID:	CAD008364432
Trans Name:	RHO CHEM LLC
TSDF Alt EPA ID:	Not reported
TSDF Alt Name:	Not reported
Waste Code Description:	141 - Off-specification, aged, or surplus inorganics
RCRA Code:	D001

TARGET STORE NO 2632 (Continued) **S113803703**

Meth Code:	H141 - Storage, Bulking, And/Or Transfer Off Site--No Treatment/Reovery (H010-H129) Or (H131-H135)
Quantity Tons:	0.0125
Waste Quantity:	25
Quantity Unit:	P
Additional Code 1:	Not reported
Additional Code 2:	Not reported
Additional Code 3:	Not reported
Additional Code 4:	Not reported
Additional Code 5:	Not reported
Shipment Date:	20121220
Creation Date:	Not reported
Receipt Date:	Not reported
Manifest ID:	000426211PSC
Trans EPA ID:	CAD008364432
Trans Name:	RHO CHEM LLC
Trans 2 EPA ID:	CAD983649880
Trans 2 Name:	PSC ENVIRONMENTAL SERVICES OF POMONA LP
TSDF EPA ID:	CAD008364432
Trans Name:	RHO CHEM LLC
TSDF Alt EPA ID:	Not reported
TSDF Alt Name:	Not reported
Waste Code Description:	141 - Off-specification, aged, or surplus inorganics
RCRA Code:	D002
Meth Code:	H141 - Storage, Bulking, And/Or Transfer Off Site--No Treatment/Reovery (H010-H129) Or (H131-H135)
Quantity Tons:	0.032
Waste Quantity:	64
Quantity Unit:	P
Additional Code 1:	Not reported
Additional Code 2:	Not reported
Additional Code 3:	Not reported
Additional Code 4:	Not reported
Additional Code 5:	Not reported
Shipment Date:	20121220
Creation Date:	Not reported
Receipt Date:	Not reported
Manifest ID:	000426211PSC
Trans EPA ID:	CAD008364432
Trans Name:	RHO CHEM LLC
Trans 2 EPA ID:	CAD983649880
Trans 2 Name:	PSC ENVIRONMENTAL SERVICES OF POMONA LP
TSDF EPA ID:	CAD008364432
Trans Name:	RHO CHEM LLC
TSDF Alt EPA ID:	Not reported
TSDF Alt Name:	Not reported
Waste Code Description:	331 - Off-specification, aged, or surplus organics
RCRA Code:	Not reported
Meth Code:	H141 - Storage, Bulking, And/Or Transfer Off Site--No Treatment/Reovery (H010-H129) Or (H131-H135)
Quantity Tons:	0.4425
Waste Quantity:	885
Quantity Unit:	P
Additional Code 1:	Not reported
Additional Code 2:	Not reported

TARGET STORE NO 2632 (Continued) **S113803703**

Additional Code 3:	Not reported
Additional Code 4:	Not reported
Additional Code 5:	Not reported
Shipment Date:	20121220
Creation Date:	3/21/2013 22:15:06
Receipt Date:	20130102
Manifest ID:	000426211PSC
Trans EPA ID:	CAD008364432
Trans Name:	RHO CHEM LLC
Trans 2 EPA ID:	CAD983649880
Trans 2 Name:	PSC ENVIRONMENTAL SERVICES OF POMONA LP
TSDF EPA ID:	CAD008364432
Trans Name:	RHO CHEM LLC
TSDF Alt EPA ID:	Not reported
TSDF Alt Name:	Not reported
Waste Code Description:	331 - Off-specification, aged, or surplus organics
RCRA Code:	D035
Meth Code:	H141 - Storage, Bulking, And/Or Transfer Off Site--No Treatment/Reovery (H010-H129) Or (H131-H135)
Quantity Tons:	0.0315
Waste Quantity:	63
Quantity Unit:	P
Additional Code 1:	D001
Additional Code 2:	Not reported
Additional Code 3:	Not reported
Additional Code 4:	Not reported
Additional Code 5:	Not reported
Shipment Date:	20121206
Creation Date:	3/1/2013 22:15:08
Receipt Date:	20121219
Manifest ID:	000422770PSC
Trans EPA ID:	CAD008364432
Trans Name:	RHO CHEM LLC
Trans 2 EPA ID:	CAD983649880
Trans 2 Name:	PSC ENVIRONMENTAL SERVICES OF POMONA LP
TSDF EPA ID:	CAD008364432
Trans Name:	RHO CHEM LLC
TSDF Alt EPA ID:	Not reported
TSDF Alt Name:	Not reported
Waste Code Description:	141 - Off-specification, aged, or surplus inorganics
RCRA Code:	D001
Meth Code:	H141 - Storage, Bulking, And/Or Transfer Off Site--No Treatment/Reovery (H010-H129) Or (H131-H135)
Quantity Tons:	0.0305
Waste Quantity:	61
Quantity Unit:	P
Additional Code 1:	Not reported
Additional Code 2:	Not reported
Additional Code 3:	Not reported
Additional Code 4:	Not reported
Additional Code 5:	Not reported
Shipment Date:	20121206
Creation Date:	3/1/2013 22:15:08
Receipt Date:	20121219

TARGET STORE NO 2632 (Continued) **S113803703**

Manifest ID:	000422770PSC
Trans EPA ID:	CAD008364432
Trans Name:	RHO CHEM LLC
Trans 2 EPA ID:	CAD983649880
Trans 2 Name:	PSC ENVIRONMENTAL SERVICES OF POMONA LP
TSDF EPA ID:	CAD008364432
Trans Name:	RHO CHEM LLC
TSDF Alt EPA ID:	Not reported
TSDF Alt Name:	Not reported
Waste Code Description:	311 - Pharmaceutical waste
RCRA Code:	U002
Meth Code:	H141 - Storage, Bulking, And/Or Transfer Off Site--No Treatment/Reovery (H010-H129) Or (H131-H135)
Quantity Tons:	0.1035
Waste Quantity:	207
Quantity Unit:	P
Additional Code 1:	D010
Additional Code 2:	D007
Additional Code 3:	D005
Additional Code 4:	D001
Additional Code 5:	Not reported

Shipment Date:	20121206
Creation Date:	3/1/2013 22:15:08
Receipt Date:	20121219
Manifest ID:	000422770PSC
Trans EPA ID:	CAD008364432
Trans Name:	RHO CHEM LLC
Trans 2 EPA ID:	CAD983649880
Trans 2 Name:	PSC ENVIRONMENTAL SERVICES OF POMONA LP
TSDF EPA ID:	CAD008364432
Trans Name:	RHO CHEM LLC
TSDF Alt EPA ID:	Not reported
TSDF Alt Name:	Not reported
Waste Code Description:	331 - Off-specification, aged, or surplus organics
RCRA Code:	D018
Meth Code:	H061 - Fuel Blending Prior To Energy Recovery At Another Site
Quantity Tons:	0.0075
Waste Quantity:	15
Quantity Unit:	P
Additional Code 1:	D011
Additional Code 2:	D007
Additional Code 3:	D005
Additional Code 4:	D001
Additional Code 5:	Not reported

Shipment Date:	20121206
Creation Date:	3/1/2013 22:15:08
Receipt Date:	20121219
Manifest ID:	000422770PSC
Trans EPA ID:	CAD008364432
Trans Name:	RHO CHEM LLC
Trans 2 EPA ID:	CAD983649880
Trans 2 Name:	PSC ENVIRONMENTAL SERVICES OF POMONA LP
TSDF EPA ID:	CAD008364432
Trans Name:	RHO CHEM LLC
TSDF Alt EPA ID:	Not reported

TARGET STORE NO 2632 (Continued) **S113803703**

TSDF Alt Name:	Not reported
Waste Code Description:	331 - Off-specification, aged, or surplus organics
RCRA Code:	D035
Meth Code:	H141 - Storage, Bulking, And/Or Transfer Off Site--No Treatment/Reovery (H010-H129) Or (H131-H135)
Quantity Tons:	0.062
Waste Quantity:	124
Quantity Unit:	P
Additional Code 1:	D001
Additional Code 2:	Not reported
Additional Code 3:	Not reported
Additional Code 4:	Not reported
Additional Code 5:	Not reported

CERS:

Name:	WESTFIELD CULVER CITY
Address:	6000 SEPULVEDA BLVD
City,State,Zip:	CULVER CITY, CA 90230
Site ID:	171420
CERS ID:	10508599
CERS Description:	Chemical Storage Facilities

Evaluation:

Eval General Type:	Other/Unknown
Eval Date:	02-23-2023
Violations Found:	No
Eval Type:	Other, not routine, done by local agency
Eval Notes:	Assisted Alex with getting CERS account set up and reviewed all elements of HMBP. Last submittal will be under review until Alex verifies all current information is correct.
Eval Division:	Culver City Fire Department
Eval Program:	HMRRP
Eval Source:	CERS,

Eval General Type:	Compliance Evaluation Inspection
Eval Date:	05-12-2021
Violations Found:	No
Eval Type:	Routine done by local agency
Eval Notes:	Inspection by A.Domanski, consent by Algier Castillo. No issues, initial inspection to place mall back into hazmat program.
Eval Division:	Culver City Fire Department
Eval Program:	HMRRP
Eval Source:	CERS,

Affiliation:

Affiliation Type Desc:	Environmental Contact
Entity Name:	Brandon Dutra
Entity Title:	Not reported
Affiliation Address:	6000 Sepulveda Blvd, Suite 2820
Affiliation City:	Culver City
Affiliation State:	CA
Affiliation Country:	Not reported
Affiliation Zip:	90230
Affiliation Phone:	,

Affiliation Type Desc:	CUPA District
Entity Name:	Los Angeles County Fire

TARGET STORE NO 2632 (Continued) **S113803703**

Entity Title:	Not reported
Affiliation Address:	5825 Rickenbacker Road
Affiliation City:	Commerce
Affiliation State:	CA
Affiliation Country:	Not reported
Affiliation Zip:	90040-3027
Affiliation Phone:	(323) 890-4000,
Affiliation Type Desc:	Operator
Entity Name:	Culver City Mall
Entity Title:	Not reported
Affiliation Address:	Not reported
Affiliation City:	Not reported
Affiliation State:	Not reported
Affiliation Country:	Not reported
Affiliation Zip:	Not reported
Affiliation Phone:	(310) 390-8908,
Affiliation Type Desc:	Facility Mailing Address
Entity Name:	Mailing Address
Entity Title:	Not reported
Affiliation Address:	6000 Sepulveda Blvd, Suite 2820
Affiliation City:	Culver City
Affiliation State:	CA
Affiliation Country:	Not reported
Affiliation Zip:	90230
Affiliation Phone:	,
Affiliation Type Desc:	Parent Corporation
Entity Name:	Westfield Culver City
Entity Title:	Not reported
Affiliation Address:	Not reported
Affiliation City:	Not reported
Affiliation State:	Not reported
Affiliation Country:	Not reported
Affiliation Zip:	Not reported
Affiliation Phone:	,
Affiliation Type Desc:	Property Owner
Entity Name:	Unibail-Rodamco-Westfield
Entity Title:	Not reported
Affiliation Address:	2049 Century Park E, 41st floor
Affiliation City:	Century City
Affiliation State:	CA
Affiliation Country:	United States
Affiliation Zip:	90067
Affiliation Phone:	(310) 478-4456,
Affiliation Type Desc:	Document Preparer
Entity Name:	Brandon Dutra
Entity Title:	Not reported
Affiliation Address:	Not reported
Affiliation City:	Not reported
Affiliation State:	Not reported
Affiliation Country:	Not reported
Affiliation Zip:	Not reported
Affiliation Phone:	,

TARGET STORE NO 2632 (Continued) **S113803703**

Affiliation Type Desc:	Identification Signer
Entity Name:	Brandon Dutra
Entity Title:	Assistant General Manager
Affiliation Address:	Not reported
Affiliation City:	Not reported
Affiliation State:	Not reported
Affiliation Country:	Not reported
Affiliation Zip:	Not reported
Affiliation Phone:	,

Affiliation Type Desc:	Legal Owner
Entity Name:	Unibail-Rodamco-Westfield
Entity Title:	Not reported
Affiliation Address:	2049 Century Park E, 41st floor
Affiliation City:	Century City
Affiliation State:	CA
Affiliation Country:	United States
Affiliation Zip:	90067
Affiliation Phone:	(310) 478-4456,

Name:	LUCILLES SMOKE HOUSE & BBQ
Address:	6000 SEPULVEDA BLVD # 1121
City,State,Zip:	CULVER CITY, CA 90230
Site ID:	131714
CERS ID:	10300462
CERS Description:	Chemical Storage Facilities

Evaluation:

Eval General Type:	Compliance Evaluation Inspection
Eval Date:	05-01-2017
Violations Found:	No
Eval Type:	Routine done by local agency
Eval Notes:	Inspected by: J.Luna Consent by: Cuitla Torres
Eval Division:	Culver City Fire Department
Eval Program:	HMRRP
Eval Source:	CERS,

Eval General Type:	Compliance Evaluation Inspection
Eval Date:	06-28-2023
Violations Found:	No
Eval Type:	Routine done by local agency
Eval Notes:	Inspection by A.Domanski, consent by Becky Ramirez. C02 located in men’s bathroom closet.
Eval Division:	Culver City Fire Department
Eval Program:	HMRRP
Eval Source:	CERS,

Eval General Type:	Compliance Evaluation Inspection
Eval Date:	09-21-2020
Violations Found:	No
Eval Type:	Routine done by local agency
Eval Notes:	Inspection by A.Domanski, consent by Mike Schottler. Reviewed HMBP, Nitrogen quantities likely above state reporting thresholds and need to be added to CERS. Following up with environmental specialist for company.
Eval Division:	Culver City Fire Department
Eval Program:	HMRRP

TARGET STORE NO 2632 (Continued) **S113803703**

Eval Source: CERS,

Affiliation:

Affiliation Type Desc: Facility Mailing Address
Entity Name: Mailing Address
Entity Title: Not reported
Affiliation Address: 6000 Sepulveda Blvd. #1121
Affiliation City: Culver City
Affiliation State: CA
Affiliation Country: Not reported
Affiliation Zip: 90230
Affiliation Phone: ,

Affiliation Type Desc: Identification Signer
Entity Name: JR Ramos
Entity Title: Director of Training
Affiliation Address: Not reported
Affiliation City: Not reported
Affiliation State: Not reported
Affiliation Country: Not reported
Affiliation Zip: Not reported
Affiliation Phone: ,

Affiliation Type Desc: Legal Owner
Entity Name: CRAIG HOFMAN
Entity Title: Not reported
Affiliation Address: 2601 East Willow Street
Affiliation City: Signal Hill
Affiliation State: CA
Affiliation Country: United States
Affiliation Zip: 90755
Affiliation Phone: (562) 596-0200,

Affiliation Type Desc: Property Owner
Entity Name: Craig Hofman
Entity Title: Not reported
Affiliation Address: 2601 East Willow Street
Affiliation City: Signal Hill
Affiliation State: CA
Affiliation Country: United States
Affiliation Zip: 90755
Affiliation Phone: (562) 596-0200,

Affiliation Type Desc: Document Preparer
Entity Name: JR Ramos
Entity Title: Not reported
Affiliation Address: Not reported
Affiliation City: Not reported
Affiliation State: Not reported
Affiliation Country: Not reported
Affiliation Zip: Not reported
Affiliation Phone: ,

Affiliation Type Desc: Operator
Entity Name: Turney Ashby
Entity Title: Not reported
Affiliation Address: Not reported

TARGET STORE NO 2632 (Continued) **S113803703**

Affiliation City: Not reported
Affiliation State: Not reported
Affiliation Country: Not reported
Affiliation Zip: Not reported
Affiliation Phone: (310) 390-1227,

Affiliation Type Desc: Parent Corporation
Entity Name: Hofman Hospitality Group (Hof's Hut & Lucille's Smokehouse Bar-B-Que)
Entity Title: Not reported
Affiliation Address: Not reported
Affiliation City: Not reported
Affiliation State: Not reported
Affiliation Country: Not reported
Affiliation Zip: Not reported
Affiliation Phone: ,

Affiliation Type Desc: CUPA District
Entity Name: Los Angeles County Fire
Entity Title: Not reported
Affiliation Address: 5825 Rickenbacker Road
Affiliation City: Commerce
Affiliation State: CA
Affiliation Country: Not reported
Affiliation Zip: 90040-3027
Affiliation Phone: (323) 890-4000,

Affiliation Type Desc: Environmental Contact
Entity Name: Susan Yamashiro
Entity Title: Not reported
Affiliation Address: 2601 East Willow Street
Affiliation City: Signal Hill
Affiliation State: CA
Affiliation Country: Not reported
Affiliation Zip: 90755
Affiliation Phone: ,

Name: CHIPOTLE MEXICAN GRILL #2212
Address: 6000 SEPULVEDA BLVD STE 3236
City,State,Zip: CULVER CITY, CA 90230
Site ID: 105273
CERS ID: 10507267
CERS Description: Chemical Storage Facilities

Evaluation:
Eval General Type: Compliance Evaluation Inspection
Eval Date: 07-24-2018
Violations Found: No
Eval Type: Routine done by local agency
Eval Notes: Inspected by: J.Luna Consent by: Ricky Powell
Eval Division: Culver City Fire Department
Eval Program: HMRRP
Eval Source: CERS,

Eval General Type: Compliance Evaluation Inspection
Eval Date: 12-14-2020
Violations Found: No
Eval Type: Routine done by local agency

TARGET STORE NO 2632 (Continued) **S113803703**

Eval Notes: Inspection by T.MacTavish, no issues.
Eval Division: Culver City Fire Department
Eval Program: HMRRP
Eval Source: CERS,

Eval General Type: Compliance Evaluation Inspection
Eval Date: 07-21-2015
Violations Found: No
Eval Type: Routine done by local agency
Eval Notes: Inspectors: T. Mac Tavish/ J. Luna Consent: Rodolfo Luevano
Eval Division: Culver City Fire Department
Eval Program: HMRRP
Eval Source: CERS,

Affiliation:
Affiliation Type Desc: Legal Owner
Entity Name: Chipotle Mexican Grill, Inc.
Entity Title: Not reported
Affiliation Address: PO BOX 182566
Affiliation City: Columbus
Affiliation State: OH
Affiliation Country: United States
Affiliation Zip: 43218
Affiliation Phone: (614) 318-2482,

Affiliation Type Desc: Document Preparer
Entity Name: Grayson Anderson
Entity Title: Not reported
Affiliation Address: Not reported
Affiliation City: Not reported
Affiliation State: Not reported
Affiliation Country: Not reported
Affiliation Zip: Not reported
Affiliation Phone: ,

Affiliation Type Desc: Environmental Contact
Entity Name: Tim Luskin
Entity Title: Not reported
Affiliation Address: PO BOX 182566
Affiliation City: Columbus
Affiliation State: OH
Affiliation Country: Not reported
Affiliation Zip: 43218
Affiliation Phone: ,

Affiliation Type Desc: Facility Mailing Address
Entity Name: Mailing Address
Entity Title: Not reported
Affiliation Address: PO BOX 182566
Affiliation City: Columbus
Affiliation State: OH
Affiliation Country: Not reported
Affiliation Zip: 43218
Affiliation Phone: ,

Affiliation Type Desc: Operator
Entity Name: Chipotle Mexican Grill #2212

TARGET STORE NO 2632 (Continued) **S113803703**

Entity Title: Not reported
Affiliation Address: Not reported
Affiliation City: Not reported
Affiliation State: Not reported
Affiliation Country: Not reported
Affiliation Zip: Not reported
Affiliation Phone: (310) 773-9047,

Affiliation Type Desc: Parent Corporation
Entity Name: Chipotle Mexican Grill
Entity Title: Not reported
Affiliation Address: Not reported
Affiliation City: Not reported
Affiliation State: Not reported
Affiliation Country: Not reported
Affiliation Zip: Not reported
Affiliation Phone: ,

Affiliation Type Desc: CUPA District
Entity Name: Los Angeles County Fire
Entity Title: Not reported
Affiliation Address: 5825 Rickenbacker Road
Affiliation City: Commerce
Affiliation State: CA
Affiliation Country: Not reported
Affiliation Zip: 90040-3027
Affiliation Phone: (323) 890-4000,

Affiliation Type Desc: Identification Signer
Entity Name: Grayson Anderson
Entity Title: Facilities Intern
Affiliation Address: Not reported
Affiliation City: Not reported
Affiliation State: Not reported
Affiliation Country: Not reported
Affiliation Zip: Not reported
Affiliation Phone: ,

Name: TARGET T2632
Address: 6000 SEPULVEDA BLVD # 2250
City,State,Zip: CULVER CITY, CA 90230
Site ID: 159797
CERS ID: 10309192
CERS Description: Chemical Storage Facilities

Evaluation:
Eval General Type: Compliance Evaluation Inspection
Eval Date: 10-06-2020
Violations Found: No
Eval Type: Routine done by local agency
Eval Notes: Inspection by A.Domanski, consent given by Arturo H. Reviewed HMBP, all items including inventory, site map, emergency plan and training are current and up to date. Propane stored in outside storage.
Eval Division: Culver City Fire Department
Eval Program: HMRRP
Eval Source: CERS,

TARGET STORE NO 2632 (Continued) **S113803703**

Eval General Type: Compliance Evaluation Inspection
Eval Date: 06-28-2023
Violations Found: No
Eval Type: Routine done by local agency
Eval Notes: Inspection by A.Domanski, consent by Arturo Avila. No issues with business plan - only in program for propane/C02 both located out behind the business. No issues.
Eval Division: Culver City Fire Department
Eval Program: HMRRP
Eval Source: CERS,

Eval General Type: Compliance Evaluation Inspection
Eval Date: 04-13-2017
Violations Found: No
Eval Type: Routine done by local agency
Eval Notes: Inspected by: J.Luna Consent by: Tony Sanchez & Juan Galicia
Eval Division: Culver City Fire Department
Eval Program: HMRRP
Eval Source: CERS,

Eval General Type: Compliance Evaluation Inspection
Eval Date: 01-04-2022
Violations Found: No
Eval Type: Routine done by local agency
Eval Notes: Francisco Montano, EETL Manager
Eval Division: Los Angeles County Fire Department
Eval Program: HW
Eval Source: CERS,

Eval General Type: Compliance Evaluation Inspection
Eval Date: 02-04-2020
Violations Found: No
Eval Type: Routine done by local agency
Eval Notes: Arturo Avila, Lead on Duty
Eval Division: Los Angeles County Fire Department
Eval Program: HW
Eval Source: CERS,

Eval General Type: Compliance Evaluation Inspection
Eval Date: 05-06-2016
Violations Found: No
Eval Type: Routine done by local agency
Eval Notes: Jose Carrillo
Eval Division: Los Angeles County Fire Department
Eval Program: HW
Eval Source: CERS,

Affiliation:
Affiliation Type Desc: CUPA District
Entity Name: Los Angeles County Fire
Entity Title: Not reported
Affiliation Address: 5825 Rickenbacker Road
Affiliation City: Commerce
Affiliation State: CA
Affiliation Country: Not reported
Affiliation Zip: 90040-3027
Affiliation Phone: (323) 890-4000,

TARGET STORE NO 2632 (Continued) **S113803703**

Affiliation Type Desc:	Identification Signer
Entity Name:	Steve Musser
Entity Title:	Sr. Compliance Director
Affiliation Address:	Not reported
Affiliation City:	Not reported
Affiliation State:	Not reported
Affiliation Country:	Not reported
Affiliation Zip:	Not reported
Affiliation Phone:	,

Affiliation Type Desc:	Parent Corporation
Entity Name:	Target Corporate Office Headquarters
Entity Title:	Not reported
Affiliation Address:	Not reported
Affiliation City:	Not reported
Affiliation State:	Not reported
Affiliation Country:	Not reported
Affiliation Zip:	Not reported
Affiliation Phone:	,

Affiliation Type Desc:	Environmental Contact
Entity Name:	Environmental Compliance
Entity Title:	Not reported
Affiliation Address:	PO Box 111
Affiliation City:	Minneapolis
Affiliation State:	MN
Affiliation Country:	Not reported
Affiliation Zip:	55440
Affiliation Phone:	,

Affiliation Type Desc:	Facility Mailing Address
Entity Name:	Mailing Address
Entity Title:	Not reported
Affiliation Address:	PO Box 111
Affiliation City:	Minneapolis
Affiliation State:	MN
Affiliation Country:	Not reported
Affiliation Zip:	55440
Affiliation Phone:	,

Affiliation Type Desc:	Legal Owner
Entity Name:	Target Corporation
Entity Title:	Not reported
Affiliation Address:	PO Box 111
Affiliation City:	Minneapolis
Affiliation State:	MN
Affiliation Country:	United States
Affiliation Zip:	55440
Affiliation Phone:	(800) 587-2228,

Affiliation Type Desc:	Operator
Entity Name:	Target Corporation
Entity Title:	Not reported
Affiliation Address:	Not reported
Affiliation City:	Not reported
Affiliation State:	Not reported
Affiliation Country:	Not reported

TARGET STORE NO 2632 (Continued) **S113803703**

Affiliation Zip: Not reported
Affiliation Phone: (800) 587-2228,

Affiliation Type Desc: Document Preparer
Entity Name: Nathan White
Entity Title: Not reported
Affiliation Address: Not reported
Affiliation City: Not reported
Affiliation State: Not reported
Affiliation Country: Not reported
Affiliation Zip: Not reported
Affiliation Phone: ,

R156 **LOVES BBQ** **CERS HAZ WASTE** **S112273583**
NW **6000 SEPULVEDA BLVD** **LOS ANGELES CO. HMS** **N/A**
1/8-1/4 **CULVER CITY, CA 90230**
0.213 mi.
1126 ft. **Site 21 of 27 in cluster R**

Relative: **Lower**
Actual: **27 ft.**

CERS HAZ WASTE:
Name: MAC 12000606
Address: 6000 SEPULVEDA BLVD
City,State,Zip: CULVER CITY, CA 90230
Site ID: 413484
CERS ID: 10712359
CERS Description: Hazardous Waste Generator

Evaluation:
Eval General Type: Compliance Evaluation Inspection
Eval Date: 11-21-2017
Violations Found: No
Eval Type: Routine done by local agency
Eval Notes: Erin King, Store Manager
Eval Division: Los Angeles County Fire Department
Eval Program: HW
Eval Source: CERS,

Eval General Type: Compliance Evaluation Inspection
Eval Date: 11-24-2020
Violations Found: No
Eval Type: Routine done by local agency
Eval Notes: Cyrus Douglas, Manager Due to Covid-19 social distancing practices and protocols, a signature was not captured.
Eval Division: Los Angeles County Fire Department
Eval Program: HW
Eval Source: CERS,

Eval General Type: Compliance Evaluation Inspection
Eval Date: 09-13-2023
Violations Found: No
Eval Type: Routine done by local agency
Eval Notes: Ashley Flores, Store Manager
Eval Division: Los Angeles County Fire Department
Eval Program: HW
Eval Source: CERS,

LOVES BBQ (Continued) **S112273583**

Affiliation:

Affiliation Type Desc:	Document Preparer
Entity Name:	Michael Sangobanwo
Entity Title:	Not reported
Affiliation Address:	Not reported
Affiliation City:	Not reported
Affiliation State:	Not reported
Affiliation Country:	Not reported
Affiliation Zip:	Not reported
Affiliation Phone:	,

Affiliation Type Desc:	Operator
Entity Name:	MAC 12000606
Entity Title:	Not reported
Affiliation Address:	Not reported
Affiliation City:	Not reported
Affiliation State:	Not reported
Affiliation Country:	Not reported
Affiliation Zip:	Not reported
Affiliation Phone:	(310) 313-0835,

Affiliation Type Desc:	CUPA District
Entity Name:	Los Angeles County Fire
Entity Title:	Not reported
Affiliation Address:	5825 Rickenbacker Road
Affiliation City:	Commerce
Affiliation State:	CA
Affiliation Country:	Not reported
Affiliation Zip:	90040-3027
Affiliation Phone:	(323) 890-4000,

Affiliation Type Desc:	Environmental Contact
Entity Name:	Valerie Vasquez
Entity Title:	Not reported
Affiliation Address:	155 Pinelawn Road Ste. 150N, EAS
Affiliation City:	Melville
Affiliation State:	NY
Affiliation Country:	Not reported
Affiliation Zip:	11747
Affiliation Phone:	,

Affiliation Type Desc:	Legal Owner
Entity Name:	Estee Lauder, Inc.
Entity Title:	Not reported
Affiliation Address:	767 Fifth Ave.
Affiliation City:	New York
Affiliation State:	NY
Affiliation Country:	United States
Affiliation Zip:	10153
Affiliation Phone:	(212) 572-4200,

Affiliation Type Desc:	Facility Mailing Address
Entity Name:	Mailing Address
Entity Title:	Not reported
Affiliation Address:	155 Pinelawn Rd. Ste. 150N, EAS
Affiliation City:	Melville
Affiliation State:	NY

LOVES BBQ (Continued) **S112273583**

Affiliation Country:	Not reported
Affiliation Zip:	11747
Affiliation Phone:	,
Affiliation Type Desc:	Identification Signer
Entity Name:	Michael Sangobanwo
Entity Title:	Environmental Manager - g2 revolution
Affiliation Address:	Not reported
Affiliation City:	Not reported
Affiliation State:	Not reported
Affiliation Country:	Not reported
Affiliation Zip:	Not reported
Affiliation Phone:	,
Affiliation Type Desc:	Parent Corporation
Entity Name:	Estee Lauder, Inc.
Entity Title:	Not reported
Affiliation Address:	Not reported
Affiliation City:	Not reported
Affiliation State:	Not reported
Affiliation Country:	Not reported
Affiliation Zip:	Not reported
Affiliation Phone:	,
Affiliation Type Desc:	Property Owner
Entity Name:	Westfield
Entity Title:	Not reported
Affiliation Address:	2049 Century Park East, 41st Floor
Affiliation City:	Los Angeles
Affiliation State:	CA
Affiliation Country:	United States
Affiliation Zip:	90067
Affiliation Phone:	(310) 478-4456,
Name:	BATH & BODY WORKS #583
Address:	6000 SEPULVEDA BLVD
City,State,Zip:	CULVER CITY, CA 90230
Site ID:	427023
CERS ID:	10746109
CERS Description:	Hazardous Waste Generator

Violations:

Site ID:	427023
Site Name:	BATH & BODY WORKS #583
Violation Date:	02-15-2023
Citation:	22 CCR 12 66262.40(a) - California Code of Regulations, Title 22, Chapter 12, Section(s) 66262.40(a)
Violation Description:	Failure to keep a copy of each properly signed manifest for at least three years from the date the waste was accepted by the initial transporter. The manifest signed at the time the waste was accepted for transport shall be kept until receiving a signed copy from the designated facility which received the waste.
Violation Notes:	Returned to compliance on 02/24/2023. OBSERVATION: Uniform Hazardous Waste Manifests for Waste flammable Liquids and waste Aerosols were not available at the time of inspection. CORRECTIVE ACTION: Locate a copy of all manifests for Waste flammable Liquids and waste Aerosols and submit copies to the CUPA.

LOVES BBQ (Continued) **S112273583**

Violation Division: Los Angeles County Fire Department
Violation Program: HW
Violation Source: CERS,

Evaluation:
Eval General Type: Compliance Evaluation Inspection
Eval Date: 11-21-2017
Violations Found: No
Eval Type: Routine done by local agency
Eval Notes: Andrea Arroyo, Manager
Eval Division: Los Angeles County Fire Department
Eval Program: HW
Eval Source: CERS,

Eval General Type: Other/Unknown
Eval Date: 02-24-2023
Violations Found: No
Eval Type: Other, not routine, done by local agency
Eval Notes: Not reported
Eval Division: Los Angeles County Fire Department
Eval Program: HW
Eval Source: CERS,

Eval General Type: Compliance Evaluation Inspection
Eval Date: 02-15-2023
Violations Found: Yes
Eval Type: Routine done by local agency
Eval Notes: Joel Benjamin, Store Manager
Eval Division: Los Angeles County Fire Department
Eval Program: HW
Eval Source: CERS,

Eval General Type: Compliance Evaluation Inspection
Eval Date: 11-24-2020
Violations Found: No
Eval Type: Routine done by local agency
Eval Notes: Doug Kelly, District Manager Due to Covid-19 social distancing practices and protocols, a signature was not captured.
Eval Division: Los Angeles County Fire Department
Eval Program: HW
Eval Source: CERS,

Affiliation:
Affiliation Type Desc: Operator
Entity Name: BATH & BODY WORKS #583
Entity Title: Not reported
Affiliation Address: Not reported
Affiliation City: Not reported
Affiliation State: Not reported
Affiliation Country: Not reported
Affiliation Zip: Not reported
Affiliation Phone: (310) 398-3140,

Affiliation Type Desc: Parent Corporation
Entity Name: Bath & Body Works, LLC
Entity Title: Not reported

LOVES BBQ (Continued) **S112273583**

Affiliation Address:	Not reported
Affiliation City:	Not reported
Affiliation State:	Not reported
Affiliation Country:	Not reported
Affiliation Zip:	Not reported
Affiliation Phone:	,
Affiliation Type Desc:	Facility Mailing Address
Entity Name:	Mailing Address
Entity Title:	Not reported
Affiliation Address:	3 LIMITED PARKWAY/ATTN: MIKE RYAN
Affiliation City:	COLUMBUS
Affiliation State:	OH
Affiliation Country:	Not reported
Affiliation Zip:	43230
Affiliation Phone:	,
Affiliation Type Desc:	CUPA District
Entity Name:	Los Angeles County Fire
Entity Title:	Not reported
Affiliation Address:	5825 Rickenbacker Road
Affiliation City:	Commerce
Affiliation State:	CA
Affiliation Country:	Not reported
Affiliation Zip:	90040-3027
Affiliation Phone:	(323) 890-4000,
Affiliation Type Desc:	Document Preparer
Entity Name:	ASHLEY CAMPBELL
Entity Title:	Not reported
Affiliation Address:	Not reported
Affiliation City:	Not reported
Affiliation State:	Not reported
Affiliation Country:	Not reported
Affiliation Zip:	Not reported
Affiliation Phone:	,
Affiliation Type Desc:	Identification Signer
Entity Name:	Ashley Campbell
Entity Title:	COMPLIANCE & REGULATORY AFFAIRS SPEC
Affiliation Address:	Not reported
Affiliation City:	Not reported
Affiliation State:	Not reported
Affiliation Country:	Not reported
Affiliation Zip:	Not reported
Affiliation Phone:	,
Affiliation Type Desc:	Legal Owner
Entity Name:	Bath & Body Works, LLC
Entity Title:	Not reported
Affiliation Address:	7 LIMITED PARKWAY
Affiliation City:	REYNOLDSBURG
Affiliation State:	OH
Affiliation Country:	United States
Affiliation Zip:	43068
Affiliation Phone:	(614) 856-6000,

LOVES BBQ (Continued) **S112273583**

Affiliation Type Desc:	Environmental Contact
Entity Name:	Mike Ryan
Entity Title:	Not reported
Affiliation Address:	3 LIMITED PARKWAY
Affiliation City:	COLUMBUS
Affiliation State:	OH
Affiliation Country:	Not reported
Affiliation Zip:	43230
Affiliation Phone:	,

LOS ANGELES CO. HMS:

Name:	LOVES BBQ
Address:	6000 SEPULVEDA BLVD
City,State,Zip:	CULVER CITY, CA 90230
Region:	LA
Permit Category:	Not reported
Facility Id:	006935-032044
Facility Type:	Not reported
Facility Status:	OPEN
Area:	2M
Permit Number:	Not reported
Permit Status:	Not reported

Name:	HAROLD'S CHICKEN
Address:	6000 SEPULVEDA BLVD #1305
City,State,Zip:	CULVER CITY, CA 902306432
Region:	LA
Permit Category:	I
Facility Id:	038064-070295
Facility Type:	01
Facility Status:	Closed
Area:	2M
Permit Number:	000983220
Permit Status:	Closed

Name:	CULVER CITY MALL LLC
Address:	6000 SEPULVEDA BLVD #1311
City,State,Zip:	CULVER CITY, CA 902306425
Region:	LA
Permit Category:	I
Facility Id:	032015-061469
Facility Type:	01
Facility Status:	Closed
Area:	2M
Permit Number:	000902012
Permit Status:	Closed

Name:	ROUND TABLE PIZZA
Address:	6000 SEPULVEDA BLVD #1311
City,State,Zip:	CULVER CITY, CA 902306425
Region:	LA
Permit Category:	I
Facility Id:	032015-065574
Facility Type:	01
Facility Status:	Permit
Area:	2M

LOVES BBQ (Continued) **S112273583**

Permit Number: 000928993
Permit Status: Permit

Name: WESTFIELD CULVER CITY
Address: 6000 SEPULVEDA BLVD #2507
City,State,Zip: CULVER CITY, CA 902306431
Region: LA
Permit Category: Not reported
Facility Id: 034540-070509
Facility Type: Not reported
Facility Status: OPEN
Area: 2M
Permit Number: Not reported
Permit Status: Not reported

Name: ON & ON KITCHEN
Address: 6000 SEPULVEDA BLVD #3206
City,State,Zip: CULVER CITY, CA 902306432
Region: LA
Permit Category: I
Facility Id: 032725-070489
Facility Type: 01
Facility Status: Permit
Area: 2M
Permit Number: 000994743
Permit Status: Permit

Name: DOT SAIGON CULVER INC
Address: 6000 SEPULVEDA BLVD #3242
City,State,Zip: CULVER CITY, CA 902306433
Region: LA
Permit Category: I
Facility Id: 032850-064101
Facility Type: 01
Facility Status: Closed
Area: 2M
Permit Number: 000884152
Permit Status: Closed

Name: NEW RESTAURANT
Address: 6000 SEPULVEDA BLVD #3242
City,State,Zip: CULVER CITY, CA 902306433
Region: LA
Permit Category: Not reported
Facility Id: 032850-070235
Facility Type: Not reported
Facility Status: OPEN
Area: 2M
Permit Number: Not reported
Permit Status: Not reported

Name: DOT SAIGON CULVER INC
Address: 6000 SEPULVEDA BLVD #3242
City,State,Zip: CULVER CITY, CA 902306433
Region: LA
Permit Category: Not reported
Facility Id: 032850-070652

LOVES BBQ (Continued) **S112273583**

Facility Type: Not reported
Facility Status: OPEN
Area: 2M
Permit Number: Not reported
Permit Status: Not reported

Name: STREET CHURROS
Address: 6000 SEPULVEDA BLVD #9020
City,State,Zip: CULVER CITY, CA 902306421
Region: LA
Permit Category: I
Facility Id: 035778-065286
Facility Type: 01
Facility Status: Closed
Area: 2M
Permit Number: 000917347
Permit Status: Closed

Name: WESTFIELD CULVER CITY
Address: 6000 SEPULVEDA BLVD #9020
City,State,Zip: CULVER CITY, CA 902306421
Region: LA
Permit Category: I
Facility Id: 035778-070510
Facility Type: 01
Facility Status: Permit
Area: 2M
Permit Number: 001003790
Permit Status: Permit

Name: MELT O WAY PANINI GRILL
Address: 6000 SEPULVEDA BLVD #9022
City,State,Zip: CULVER CITY, CA 902306421
Region: LA
Permit Category: Not reported
Facility Id: 033940-065321
Facility Type: Not reported
Facility Status: OPEN
Area: 2M
Permit Number: Not reported
Permit Status: Not reported

R157 **TARGET STORE T2632** **RCRA-LQG** **1014465391**
NW **6000 SEPULVEDA BLVD** **E MANIFEST** **CAR000218578**
1/8-1/4 **CULVER CITY, CA 90230**
0.213 mi.
1126 ft. **Site 22 of 27 in cluster R**

Relative: RCRA Listings:
Lower
Actual: Date Form Received by Agency: 20220222
27 ft. Handler Name: Target Store T2632
Handler Address: Sepulveda Blvd
Handler City,State,Zip: CULVER CITY, CA 90230-0000
EPA ID: CAR000218578
Contact Name: STEVE MUSSER
Contact Address: PO BOX 111
Contact City,State,Zip: MINNEAPOLIS, MN 55440
Contact Telephone: 800-587-2228

TARGET STORE T2632 (Continued) **1014465391**

Contact Fax:	Not reported
Contact Email:	POC@TARGET.COM
Contact Title:	SR. COMPLIANCE DIRECTOR
EPA Region:	09
Land Type:	Private
Federal Waste Generator Description:	Large Quantity Generator
Non-Notifier:	Not reported
Biennial Report Cycle:	2021
Accessibility:	Not reported
Active Site Indicator:	Handler Activities
State District Owner:	Not reported
State District:	Not reported
Mailing Address:	PO BOX 111
Mailing City,State,Zip:	MINNEAPOLIS, MN 55440
Owner Name:	Culver City Mall Llc
Owner Type:	Private
Operator Name:	Target Corporation
Operator Type:	Private
Short-Term Generator Activity:	No
Importer Activity:	No
Mixed Waste Generator:	No
Transporter Activity:	No
Transfer Facility Activity:	No
Recycler Activity with Storage:	No
Small Quantity On-Site Burner Exemption:	No
Smelting Melting and Refining Furnace Exemption:	No
Underground Injection Control:	No
Off-Site Waste Receipt:	No
Universal Waste Indicator:	No
Universal Waste Destination Facility:	No
Federal Universal Waste:	No
Active Site State-Reg Handler:	---
Federal Facility Indicator:	Not reported
Hazardous Secondary Material Indicator:	N
Sub-Part K Indicator:	Not reported
2018 GPRA Permit Baseline:	Not on the Baseline
2018 GPRA Renewals Baseline:	Not on the Baseline
202 GPRA Corrective Action Baseline:	No
Subject to Corrective Action Universe:	No
Non-TSDFs Where RCRA CA has Been Imposed Universe:	No
Corrective Action Priority Ranking:	No NCAPS ranking
Environmental Control Indicator:	No
Institutional Control Indicator:	No
Human Exposure Controls Indicator:	N/A
Groundwater Controls Indicator:	N/A
Significant Non-Complier Universe:	No
Unaddressed Significant Non-Complier Universe:	No
Addressed Significant Non-Complier Universe:	No
Significant Non-Complier With a Compliance Schedule Universe:	No
Financial Assurance Required:	Not reported
Handler Date of Last Change:	20220630
Recognized Trader-Importer:	No
Recognized Trader-Exporter:	No
Importer of Spent Lead Acid Batteries:	No
Exporter of Spent Lead Acid Batteries:	No
Recycler Activity Without Storage:	No
Manifest Broker:	No

TARGET STORE T2632 (Continued) **1014465391**

Sub-Part P Indicator: No

Biennial: List of Years
Year: 2021

Click Here for Biennial Reporting System Data:
Year: 2019

Click Here for Biennial Reporting System Data:
Year: 2017

Click Here for Biennial Reporting System Data:
Year: 2015

Click Here for Biennial Reporting System Data:
Year: 2013

Click Here for Biennial Reporting System Data:

Hazardous Waste Summary:
Waste Code: D001
Waste Description: Ignitable Waste

Waste Code: D002
Waste Description: Corrosive Waste

Waste Code: D003
Waste Description: Reactive Waste

Waste Code: D004
Waste Description: Arsenic

Waste Code: D005
Waste Description: Barium

Waste Code: D006
Waste Description: Cadmium

Waste Code: D007
Waste Description: Chromium

Waste Code: D008
Waste Description: Lead

Waste Code: D009
Waste Description: Mercury

Waste Code: D010
Waste Description: Selenium

Waste Code: D011
Waste Description: Silver

Waste Code: D016
Waste Description: 2,4-D (2,4-Dichlorophenoxyacetic Acid)

TARGET STORE T2632 (Continued) **1014465391**

Waste Code: D018
Waste Description: Benzene

Waste Code: D024
Waste Description: M-Cresol

Waste Code: D026
Waste Description: Cresol

Waste Code: D027
Waste Description: 1,4-Dichlorobenzene

Waste Code: D028
Waste Description: 1,2-Dichloroethane

Waste Code: D035
Waste Description: Methyl Ethyl Ketone

Waste Code: D039
Waste Description: Tetrachloroethylene

Waste Code: P001
Waste Description: 2h-1-Benzopyran-2-One, 4-Hydroxy-3-(3-Oxo-1-Phenylbutyl)-, & Salts, When Present At Concentrations Greater Than 0.3% (Or) Warfarin, & Salts, When Present At Concentrations Greater Than 0.3%

Waste Code: P042
Waste Description: 1,2-Benzenediol, 4-[1-Hydroxy-2-(Methylamino)Ethyl]-, (R)- (Or) Epinephrine

Waste Code: P046
Waste Description: Alpha,Alpha-Dimethylphenethylamine (Or) Benzeneethanamine, Alpha, Alpha-Dimethyl-

Waste Code: P075
Waste Description: Nicotine, & Salts (Or) Pyridine, 3-(1-Methyl-2-Pyrrolidinyl)-,(S)-, & Salts

Waste Code: P081
Waste Description: 1,2,3-Propanetriol, Trinitrate (R) (Or) Nitroglycerine (R)

Waste Code: U002
Waste Description: 2-Propanone (I) (Or) Acetone (I)

Waste Code: U034
Waste Description: Acetaldehyde, Trichloro- (Or) Chloral

Waste Code: U035
Waste Description: Benzenebutanoic Acid, 4-[Bis(2-Chloroethyl)Amino]- (Or) Chlorambucil

Waste Code: U044
Waste Description: Chloroform (Or) Methane, Trichloro-

Waste Code: U058
Waste Description: 2h-1,3,2-Oxazaphosphorin-2-Amine, N,N-Bis(2-Chloroethyl)Tetrahydro-, 2-Oxide (Or) Cyclophosphamide

TARGET STORE T2632 (Continued) **1014465391**

Waste Code: U072
Waste Description: Benzene, 1,4-Dichloro- (Or) P-Dichlorobenzene

Waste Code: U122
Waste Description: Formaldehyde

Waste Code: U129
Waste Description: Cyclohexane, 1,2,3,4,5,6-Hexachloro-, (1alpha, 2alpha, 3beta, 4alpha, 5alpha, 6beta)- (Or) Lindane

Waste Code: U134
Waste Description: Hydrofluoric Acid (C,T) (Or) Hydrogen Fluoride (C,T)

Waste Code: U150
Waste Description: L-Phenylalanine, 4-[Bis(2-Chloroethyl)Amino]- (Or) Melphalan

Waste Code: U154
Waste Description: Methanol (I) (Or) Methyl Alcohol (I)

Waste Code: U188
Waste Description: Phenol

Waste Code: U200
Waste Description: Reserpine (Or) Yohimban-16-Carboxylic Acid, 11,17-Dimethoxy-18-[(3,4,5-Trimethoxybenzoyl)Oxy]-, Methyl Ester, (3beta, 16beta, 17alpha, 18beta, 20alpha)-

Waste Code: U201
Waste Description: 1,3-Benzenediol (Or) Resorcinol

Waste Code: U279
Waste Description: U279

Handler - Owner Operator:
Owner/Operator Indicator: Operator
Owner/Operator Name: TARGET CORPORATION
Legal Status: Private
Date Became Current: 20091007
Date Ended Current: Not reported
Owner/Operator Address: PO BOX 111
Owner/Operator City,State,Zip: MINNEAPOLIS, MN 55440
Owner/Operator Telephone: 800-587-2228
Owner/Operator Telephone Ext: Not reported
Owner/Operator Fax: Not reported
Owner/Operator Email: POC@TARGET.COM

Owner/Operator Indicator: Owner
Owner/Operator Name: TARGET CORP
Legal Status: Private
Date Became Current: 20091007
Date Ended Current: Not reported
Owner/Operator Address: PO BOX 111
Owner/Operator City,State,Zip: MINNEAPOLIS, MN 55440-0111
Owner/Operator Telephone: 800-587-2228
Owner/Operator Telephone Ext: Not reported
Owner/Operator Fax: Not reported
Owner/Operator Email: Not reported

TARGET STORE T2632 (Continued) **1014465391**

Owner/Operator Indicator:	Operator
Owner/Operator Name: TARGET CORPORATION	
Legal Status:	Private
Date Became Current:	20091007
Date Ended Current:	Not reported
Owner/Operator Address:	PO BOX 111
Owner/Operator City,State,Zip:	MINNEAPOLIS, MN 55440
Owner/Operator Telephone:	800-587-2228
Owner/Operator Telephone Ext:	Not reported
Owner/Operator Fax:	Not reported
Owner/Operator Email:	POC@TARGET.COM

Owner/Operator Indicator:	Owner
Owner/Operator Name: TARGET CORPORATION	
Legal Status:	Private
Date Became Current:	20091011
Date Ended Current:	Not reported
Owner/Operator Address:	P.O. BOX 111
Owner/Operator City,State,Zip:	MINNEAPOLIS, MN 55440
Owner/Operator Telephone:	800-587-2228
Owner/Operator Telephone Ext:	Not reported
Owner/Operator Fax:	Not reported
Owner/Operator Email:	Not reported

Owner/Operator Indicator:	Operator
Owner/Operator Name: TARGET CORPORATION	
Legal Status:	Private
Date Became Current:	20091007
Date Ended Current:	Not reported
Owner/Operator Address:	PO BOX 111
Owner/Operator City,State,Zip:	MINNEAPOLIS, MN 55440
Owner/Operator Telephone:	800-587-2228
Owner/Operator Telephone Ext:	Not reported
Owner/Operator Fax:	Not reported
Owner/Operator Email:	POC@TARGET.COM

Owner/Operator Indicator:	Owner
Owner/Operator Name: CULVER CITY MALL LLC	
Legal Status:	Private
Date Became Current:	20091007
Date Ended Current:	Not reported
Owner/Operator Address:	2049 CENTURY PARK EAST
Owner/Operator City,State,Zip:	LOS ANGELES, CA 90067
Owner/Operator Telephone:	800-587-2228
Owner/Operator Telephone Ext:	Not reported
Owner/Operator Fax:	Not reported
Owner/Operator Email:	POC@TARGET.COM

Owner/Operator Indicator:	Owner
Owner/Operator Name: TARGET CORPORATION	
Legal Status:	Private
Date Became Current:	20091007
Date Ended Current:	Not reported
Owner/Operator Address:	PO BOX 111
Owner/Operator City,State,Zip:	MINNEAPOLIS, MN 55440
Owner/Operator Telephone:	800-587-2228
Owner/Operator Telephone Ext:	Not reported

TARGET STORE T2632 (Continued) **1014465391**

Owner/Operator Fax:	Not reported
Owner/Operator Email:	Not reported
Owner/Operator Indicator:	Operator
Owner/Operator Name: TARGET CORPORATION	
Legal Status:	Private
Date Became Current:	20091007
Date Ended Current:	Not reported
Owner/Operator Address:	PO BOX 111
Owner/Operator City,State,Zip:	MINNEAPOLIS, MN 55440
Owner/Operator Telephone:	800-587-2228
Owner/Operator Telephone Ext:	Not reported
Owner/Operator Fax:	Not reported
Owner/Operator Email:	POC@TARGET.COM
Owner/Operator Indicator:	Owner
Owner/Operator Name: CULVER CITY MALL LLC	
Legal Status:	Private
Date Became Current:	20091007
Date Ended Current:	Not reported
Owner/Operator Address:	2049 CENTURY PARK EAST
Owner/Operator City,State,Zip:	LOS ANGELES, CA 90067
Owner/Operator Telephone:	800-587-2228
Owner/Operator Telephone Ext:	Not reported
Owner/Operator Fax:	Not reported
Owner/Operator Email:	POC@TARGET.COM
Owner/Operator Indicator:	Operator
Owner/Operator Name: TARGET CORPORATION	
Legal Status:	Private
Date Became Current:	20091007
Date Ended Current:	Not reported
Owner/Operator Address:	Not reported
Owner/Operator City,State,Zip:	Not reported
Owner/Operator Telephone:	Not reported
Owner/Operator Telephone Ext:	Not reported
Owner/Operator Fax:	Not reported
Owner/Operator Email:	Not reported
Owner/Operator Indicator:	Owner
Owner/Operator Name: CULVER CITY MALL LLC	
Legal Status:	Private
Date Became Current:	Not reported
Date Ended Current:	Not reported
Owner/Operator Address:	2049 CENTURY PARK EAST
Owner/Operator City,State,Zip:	LOS ANGELES, CA 90067
Owner/Operator Telephone:	Not reported
Owner/Operator Telephone Ext:	Not reported
Owner/Operator Fax:	Not reported
Owner/Operator Email:	Not reported
Owner/Operator Indicator:	Owner
Owner/Operator Name: TARGET CORPORATION	
Legal Status:	Private
Date Became Current:	20091007
Date Ended Current:	Not reported
Owner/Operator Address:	PO BOX 111

TARGET STORE T2632 (Continued) **1014465391**

Owner/Operator City,State,Zip:	MINNEAPOLIS, MN 55440
Owner/Operator Telephone:	800-587-2228
Owner/Operator Telephone Ext:	Not reported
Owner/Operator Fax:	Not reported
Owner/Operator Email:	POC@TARGET.COM
Owner/Operator Indicator:	Operator
Owner/Operator Name: TARGET CORP	
Legal Status:	Private
Date Became Current:	20091007
Date Ended Current:	Not reported
Owner/Operator Address:	Not reported
Owner/Operator City,State,Zip:	Not reported
Owner/Operator Telephone:	Not reported
Owner/Operator Telephone Ext:	Not reported
Owner/Operator Fax:	Not reported
Owner/Operator Email:	Not reported
Owner/Operator Indicator:	Operator
Owner/Operator Name: TARGET CORPORATION	
Legal Status:	Private
Date Became Current:	20091011
Date Ended Current:	Not reported
Owner/Operator Address:	Not reported
Owner/Operator City,State,Zip:	Not reported
Owner/Operator Telephone:	Not reported
Owner/Operator Telephone Ext:	Not reported
Owner/Operator Fax:	Not reported
Owner/Operator Email:	Not reported

Historic Generators:

Receive Date:	20140301
Handler Name: TARGET STORE T2632	
Federal Waste Generator Description:	Small Quantity Generator
State District Owner:	Not reported
Large Quantity Handler of Universal Waste:	No
Recognized Trader Importer:	No
Recognized Trader Exporter:	No
Spent Lead Acid Battery Importer:	No
Spent Lead Acid Battery Exporter:	No
Current Record:	No
Non Storage Recycler Activity:	Not reported
Electronic Manifest Broker:	Not reported
Receive Date:	20160219
Handler Name: TARGET STORE T2632	
Federal Waste Generator Description:	Large Quantity Generator
State District Owner:	Not reported
Large Quantity Handler of Universal Waste:	No
Recognized Trader Importer:	No
Recognized Trader Exporter:	No
Spent Lead Acid Battery Importer:	No
Spent Lead Acid Battery Exporter:	No
Current Record:	No
Non Storage Recycler Activity:	Not reported
Electronic Manifest Broker:	Not reported

TARGET STORE T2632 (Continued) **1014465391**

Receive Date:	20180201
Handler Name: TARGET STORE T2632	
Federal Waste Generator Description:	Large Quantity Generator
State District Owner:	Not reported
Large Quantity Handler of Universal Waste:	No
Recognized Trader Importer:	No
Recognized Trader Exporter:	No
Spent Lead Acid Battery Importer:	No
Spent Lead Acid Battery Exporter:	No
Current Record:	No
Non Storage Recycler Activity:	No
Electronic Manifest Broker:	No

Receive Date:	20200220
Handler Name: TARGET STORE T2632	
Federal Waste Generator Description:	Large Quantity Generator
State District Owner:	Not reported
Large Quantity Handler of Universal Waste:	No
Recognized Trader Importer:	No
Recognized Trader Exporter:	No
Spent Lead Acid Battery Importer:	No
Spent Lead Acid Battery Exporter:	No
Current Record:	No
Non Storage Recycler Activity:	No
Electronic Manifest Broker:	No

Receive Date:	20220222
Handler Name: TARGET STORE T2632	
Federal Waste Generator Description:	Large Quantity Generator
State District Owner:	Not reported
Large Quantity Handler of Universal Waste:	No
Recognized Trader Importer:	No
Recognized Trader Exporter:	No
Spent Lead Acid Battery Importer:	No
Spent Lead Acid Battery Exporter:	No
Current Record:	Yes
Non Storage Recycler Activity:	No
Electronic Manifest Broker:	No

Receive Date:	20110411
Handler Name: TARGET STORE NO 2632	
Federal Waste Generator Description:	Small Quantity Generator
State District Owner:	Not reported
Large Quantity Handler of Universal Waste:	No
Recognized Trader Importer:	No
Recognized Trader Exporter:	No
Spent Lead Acid Battery Importer:	No
Spent Lead Acid Battery Exporter:	No
Current Record:	No
Non Storage Recycler Activity:	Not reported
Electronic Manifest Broker:	Not reported

Receive Date:	20211217
Handler Name: TARGET STORE T2632	
Federal Waste Generator Description:	Large Quantity Generator
State District Owner:	Not reported
Large Quantity Handler of Universal Waste:	No

TARGET STORE T2632 (Continued) **1014465391**

Recognized Trader Importer:	No
Recognized Trader Exporter:	No
Spent Lead Acid Battery Importer:	No
Spent Lead Acid Battery Exporter:	No
Current Record:	No
Non Storage Recycler Activity:	No
Electronic Manifest Broker:	No

List of NAICS Codes and Descriptions:

NAICS Code:	452112
NAICS Description:	DISCOUNT DEPARTMENT STORES
NAICS Code:	452210
NAICS Description:	DEPARTMENT STORES
NAICS Code:	455110
NAICS Description:	DEPARTMENT STORES

Facility Has Received Notices of Violations:

Violations:	No Violations Found

Evaluation Action Summary:

Evaluations:	No Evaluations Found

E MANIFEST:

Manifest Tracking Number:	014576175FLE
Last Updated Date:	20201211
Shipped Date:	20201112
Received Date:	20201119
Manifest Status:	Signed
Submission Type:	DataImage5Copy
Origin Type:	Service
Generator EPA ID:	CAR000218578
Generator Name:	Target 2632
Generator Mail Street Number:	Not reported
Generator Mail Street 1:	6000?SEPULVEDA?BLVD?STE?2250
Generator Mail Street 2:	Not reported
Generator Mail City:	CULVER?CITY
Generator Mail State:	CA
Generator Mail Zip:	90230
Generator Location Street Number:	Not reported
Generator Location Street 1:	6000?Sepulveda?Blvd?Ste?2250
Generator Location Street 2:	Not reported
Generator Location City:	Culver?City
Generator Location Zip:	90230
Generator Location State:	CA
Generator Contact Company Name:	Target 2632
Designated Facility EPA ID:	CAD044429835
Designated Facility Name:	Clean Harbors Wilmington Llc
Designated Facility Mail Street Number:	Not reported
Designated Facility Mail Street 1:	Not reported
Designated Facility Mail Street 2:	1737 East Denni Street
Designated Facility Mail City:	Wilmington
Designated Facility Mail Zip:	90744

TARGET STORE T2632 (Continued) **1014465391**

Designated Facility Mail State:	CA
Designated Facility Location Street Number:	Not reported
Designated Facility Location Street 1:	1737 East Denni Street
Designated Facility Location Street 2:	Not reported
Designated Facility Location City:	Wilmington
Designated Facility Location Zip:	90744
Designated Facility Location State:	CA
Designated Facility Contact Company Name:	Not reported
Manifest Residue Indicator:	N
Rejection Indicator:	N

Manifest Tracking Number:	014576214FLE
Last Updated Date:	20201223
Shipped Date:	20201124
Received Date:	20201203
Manifest Status:	Signed
Submission Type:	DataImage5Copy
Origin Type:	Service
Generator EPA ID:	CAR000218578
Generator Name:	Target 2632
Generator Mail Street Number:	Not reported
Generator Mail Street 1:	6000?SEPULVEDA?BLVD?STE?2250
Generator Mail Street 2:	Not reported
Generator Mail City:	CULVER?CITY
Generator Mail State:	CA
Generator Mail Zip:	90230
Generator Location Street Number:	Not reported
Generator Location Street 1:	6000?Sepulveda?Blvd?Ste?2250
Generator Location Street 2:	Not reported
Generator Location City:	Culver?City
Generator Location Zip:	90230
Generator Location State:	CA
Generator Contact Company Name:	Target 2632
Designated Facility EPA ID:	CAD044429835
Designated Facility Name:	Clean Harbors Wilmington Llc
Designated Facility Mail Street Number:	Not reported
Designated Facility Mail Street 1:	Not reported
Designated Facility Mail Street 2:	1737 East Denni Street
Designated Facility Mail City:	Wilmington
Designated Facility Mail Zip:	90744
Designated Facility Mail State:	CA
Designated Facility Location Street Number:	Not reported
Designated Facility Location Street 1:	1737 East Denni Street
Designated Facility Location Street 2:	Not reported
Designated Facility Location City:	Wilmington
Designated Facility Location Zip:	90744
Designated Facility Location State:	CA
Designated Facility Contact Company Name:	Not reported
Manifest Residue Indicator:	N
Rejection Indicator:	N

Manifest Tracking Number:	013207552FLE
Last Updated Date:	20200517
Shipped Date:	20200414
Received Date:	20200422
Manifest Status:	Signed
Submission Type:	DataImage5Copy

TARGET STORE T2632 (Continued) **1014465391**

Origin Type:	Service
Generator EPA ID:	CAR000218578
Generator Name:	Target 2632
Generator Mail Street Number:	Not reported
Generator Mail Street 1:	6000?SEPULVEDA?BLVD?STE?2250
Generator Mail Street 2:	Not reported
Generator Mail City:	CULVER?CITY
Generator Mail State:	CA
Generator Mail Zip:	90230
Generator Location Street Number:	Not reported
Generator Location Street 1:	6000?Sepulveda?Blvd?Ste?2250
Generator Location Street 2:	Not reported
Generator Location City:	Culver?City
Generator Location Zip:	90230
Generator Location State:	CA
Generator Contact Company Name:	Target 2632
Designated Facility EPA ID:	CAD044429835
Designated Facility Name:	Clean Harbors Wilmington Llc
Designated Facility Mail Street Number:	Not reported
Designated Facility Mail Street 1:	Not reported
Designated Facility Mail Street 2:	1737 East Denni Street
Designated Facility Mail City:	Wilmington
Designated Facility Mail Zip:	90744
Designated Facility Mail State:	CA
Designated Facility Location Street Number:	Not reported
Designated Facility Location Street 1:	1737 East Denni Street
Designated Facility Location Street 2:	Not reported
Designated Facility Location City:	Wilmington
Designated Facility Location Zip:	90744
Designated Facility Location State:	CA
Designated Facility Contact Company Name:	Not reported
Manifest Residue Indicator:	N
Rejection Indicator:	N

Manifest Tracking Number:	013207608FLE
Last Updated Date:	20200612
Shipped Date:	20200508
Received Date:	20200522
Manifest Status:	Signed
Submission Type:	DataImage5Copy
Origin Type:	Service
Generator EPA ID:	CAR000218578
Generator Name:	Target 2632
Generator Mail Street Number:	Not reported
Generator Mail Street 1:	6000?SEPULVEDA?BLVD?STE?2250
Generator Mail Street 2:	Not reported
Generator Mail City:	CULVER?CITY
Generator Mail State:	CA
Generator Mail Zip:	90230
Generator Location Street Number:	Not reported
Generator Location Street 1:	6000?Sepulveda?Blvd?Ste?2250
Generator Location Street 2:	Not reported
Generator Location City:	Culver?City
Generator Location Zip:	90230
Generator Location State:	CA
Generator Contact Company Name:	Target 2632
Designated Facility EPA ID:	CAD044429835

TARGET STORE T2632 (Continued) **1014465391**

Designated Facility Name:	Clean Harbors Wilmington Llc
Designated Facility Mail Street Number:	Not reported
Designated Facility Mail Street 1:	Not reported
Designated Facility Mail Street 2:	1737 East Denni Street
Designated Facility Mail City:	Wilmington
Designated Facility Mail Zip:	90744
Designated Facility Mail State:	CA
Designated Facility Location Street Number:	Not reported
Designated Facility Location Street 1:	1737 East Denni Street
Designated Facility Location Street 2:	Not reported
Designated Facility Location City:	Wilmington
Designated Facility Location Zip:	90744
Designated Facility Location State:	CA
Designated Facility Contact Company Name:	Not reported
Manifest Residue Indicator:	N
Rejection Indicator:	N

Manifest Tracking Number:	013207688FLE
Last Updated Date:	20200701
Shipped Date:	20200527
Received Date:	20200604
Manifest Status:	Signed
Submission Type:	DataImage5Copy
Origin Type:	Service
Generator EPA ID:	CAR000218578
Generator Name:	Target 2632
Generator Mail Street Number:	Not reported
Generator Mail Street 1:	6000?SEPULVEDA?BLVD?STE?2250
Generator Mail Street 2:	Not reported
Generator Mail City:	CULVER?CITY
Generator Mail State:	CA
Generator Mail Zip:	90230
Generator Location Street Number:	Not reported
Generator Location Street 1:	6000?Sepulveda?Blvd?Ste?2250
Generator Location Street 2:	Not reported
Generator Location City:	Culver?City
Generator Location Zip:	90230
Generator Location State:	CA
Generator Contact Company Name:	Target 2632
Designated Facility EPA ID:	UTD981552177
Designated Facility Name:	Clean Harbors Aragonite Llc
Designated Facility Mail Street Number:	Not reported
Designated Facility Mail Street 1:	Not reported
Designated Facility Mail Street 2:	PO Box 1339
Designated Facility Mail City:	Grantsville
Designated Facility Mail Zip:	84029
Designated Facility Mail State:	UT
Designated Facility Location Street Number:	Not reported
Designated Facility Location Street 1:	11600 North Aptus Road
Designated Facility Location Street 2:	Not reported
Designated Facility Location City:	Grantsville
Designated Facility Location Zip:	84029
Designated Facility Location State:	UT
Designated Facility Contact Company Name:	Not reported
Manifest Residue Indicator:	N
Rejection Indicator:	N

TARGET STORE T2632 (Continued) **1014465391**

Manifest Tracking Number:	200375630CLE
Last Updated Date:	20230224
Shipped Date:	20230208
Received Date:	20230222
Manifest Status:	Signed
Submission Type:	DataImage5Copy
Origin Type:	Service
Generator EPA ID:	CAR000218578
Generator Name:	Target Corporation
Generator Mail Street Number:	Not reported
Generator Mail Street 1:	6000 SEPULVEDA BLVD
Generator Mail Street 2:	Not reported
Generator Mail City:	CULVER CITY
Generator Mail State:	CA
Generator Mail Zip:	90230
Generator Location Street Number:	Not reported
Generator Location Street 1:	5250 Triangle Parkway Suite 200
Generator Location Street 2:	Not reported
Generator Location City:	Peachtree Corners
Generator Location Zip:	30092
Generator Location State:	GA
Generator Contact Company Name:	Not reported
Designated Facility EPA ID:	CAD008364432
Designated Facility Name:	Rho Chem Llc
Designated Facility Mail Street Number:	Not reported
Designated Facility Mail Street 1:	Not reported
Designated Facility Mail Street 2:	425 Isis Ave.
Designated Facility Mail City:	Inglewood
Designated Facility Mail Zip:	90301
Designated Facility Mail State:	CA
Designated Facility Location Street Number:	Not reported
Designated Facility Location Street 1:	425 Isis Ave.
Designated Facility Location Street 2:	Not reported
Designated Facility Location City:	Inglewood
Designated Facility Location Zip:	90301
Designated Facility Location State:	CA
Designated Facility Contact Company Name:	Not reported
Manifest Residue Indicator:	N
Rejection Indicator:	N

Manifest Tracking Number:	200375631CLE
Last Updated Date:	20230328
Shipped Date:	20230208
Received Date:	20230222
Manifest Status:	Signed
Submission Type:	DataImage5Copy
Origin Type:	Service
Generator EPA ID:	CAR000218578
Generator Name:	Target Store T2632
Generator Mail Street Number:	6000
Generator Mail Street 1:	SEPULVEDA BLVD
Generator Mail Street 2:	Not reported
Generator Mail City:	CULVER CITY
Generator Mail State:	CA
Generator Mail Zip:	90230-0000
Generator Location Street Number:	Not reported
Generator Location Street 1:	PO BOX 111

TARGET STORE T2632 (Continued) **1014465391**

Generator Location Street 2:	Not reported
Generator Location City:	MINNEAPOLIS
Generator Location Zip:	55440
Generator Location State:	MN
Generator Contact Company Name:	Not reported
Designated Facility EPA ID:	AZR000515924
Designated Facility Name:	Yuma Yes Waste Transfer Facility
Designated Facility Mail Street Number:	Not reported
Designated Facility Mail Street 1:	Not reported
Designated Facility Mail Street 2:	2730 E. 13TH ST.
Designated Facility Mail City:	YUMA
Designated Facility Mail Zip:	85365
Designated Facility Mail State:	AZ
Designated Facility Location Street Number:	Not reported
Designated Facility Location Street 1:	2730 E 13TH ST
Designated Facility Location Street 2:	Not reported
Designated Facility Location City:	YUMA
Designated Facility Location Zip:	85365
Designated Facility Location State:	AZ
Designated Facility Contact Company Name:	Not reported
Manifest Residue Indicator:	N
Rejection Indicator:	N

Manifest Tracking Number:	200143120CLE
Last Updated Date:	20220524
Shipped Date:	20220505
Received Date:	20220518
Manifest Status:	Signed
Submission Type:	DataImage5Copy
Origin Type:	Service
Generator EPA ID:	CAR000218578
Generator Name:	Target Corporation
Generator Mail Street Number:	Not reported
Generator Mail Street 1:	6000 SEPULVEDA BLVD
Generator Mail Street 2:	Not reported
Generator Mail City:	CULVER CITY
Generator Mail State:	CA
Generator Mail Zip:	90230
Generator Location Street Number:	Not reported
Generator Location Street 1:	6000 Sepulveda Blvd
Generator Location Street 2:	Not reported
Generator Location City:	Culver City
Generator Location Zip:	90230
Generator Location State:	CA
Generator Contact Company Name:	Not reported
Designated Facility EPA ID:	CAD008364432
Designated Facility Name:	Rho Chem Llc
Designated Facility Mail Street Number:	Not reported
Designated Facility Mail Street 1:	Not reported
Designated Facility Mail Street 2:	425 Isis Ave.
Designated Facility Mail City:	Inglewood
Designated Facility Mail Zip:	90301
Designated Facility Mail State:	CA
Designated Facility Location Street Number:	Not reported
Designated Facility Location Street 1:	425 Isis Ave.
Designated Facility Location Street 2:	Not reported
Designated Facility Location City:	Inglewood

TARGET STORE T2632 (Continued) **1014465391**

Designated Facility Location Zip:	90301
Designated Facility Location State:	CA
Designated Facility Contact Company Name:	Not reported
Manifest Residue Indicator:	N
Rejection Indicator:	N
Manifest Tracking Number:	016989118FLE
Last Updated Date:	20220105
Shipped Date:	20211124
Received Date:	20211207
Manifest Status:	Signed
Submission Type:	DataImage5Copy
Origin Type:	Service
Generator EPA ID:	CAR000218578
Generator Name:	Target 2632
Generator Mail Street Number:	Not reported
Generator Mail Street 1:	6000?SEPULVEDA?BLVD?STE?2250
Generator Mail Street 2:	Not reported
Generator Mail City:	CULVER?CITY
Generator Mail State:	CA
Generator Mail Zip:	90230
Generator Location Street Number:	Not reported
Generator Location Street 1:	6000?Sepulveda?Blvd?Ste?2250
Generator Location Street 2:	Not reported
Generator Location City:	Culver?City
Generator Location Zip:	90230
Generator Location State:	CA
Generator Contact Company Name:	Target 2632
Designated Facility EPA ID:	CAD044429835
Designated Facility Name:	Clean Harbors Wilmington Llc
Designated Facility Mail Street Number:	Not reported
Designated Facility Mail Street 1:	Not reported
Designated Facility Mail Street 2:	1737 East Denni Street
Designated Facility Mail City:	Wilmington
Designated Facility Mail Zip:	90744
Designated Facility Mail State:	CA
Designated Facility Location Street Number:	Not reported
Designated Facility Location Street 1:	1737 East Denni Street
Designated Facility Location Street 2:	Not reported
Designated Facility Location City:	Wilmington
Designated Facility Location Zip:	90744
Designated Facility Location State:	CA
Designated Facility Contact Company Name:	Not reported
Manifest Residue Indicator:	N
Rejection Indicator:	N
Manifest Tracking Number:	014782864FLE
Last Updated Date:	20200403
Shipped Date:	20200304
Received Date:	20200311
Manifest Status:	Signed
Submission Type:	DataImage5Copy
Origin Type:	Service
Generator EPA ID:	CAR000218578
Generator Name:	Target 2632
Generator Mail Street Number:	Not reported
Generator Mail Street 1:	6000?SEPULVEDA?BLVD?STE?2250

TARGET STORE T2632 (Continued) **1014465391**

Generator Mail Street 2:	Not reported
Generator Mail City:	CULVER?CITY
Generator Mail State:	CA
Generator Mail Zip:	90230
Generator Location Street Number:	Not reported
Generator Location Street 1:	6000?Sepulveda?Blvd?Ste?2250
Generator Location Street 2:	Not reported
Generator Location City:	Culver?City
Generator Location Zip:	90230
Generator Location State:	CA
Generator Contact Company Name:	Target 2632
Designated Facility EPA ID:	CAD044429835
Designated Facility Name:	Clean Harbors Wilmington Llc
Designated Facility Mail Street Number:	Not reported
Designated Facility Mail Street 1:	Not reported
Designated Facility Mail Street 2:	1737 East Denni Street
Designated Facility Mail City:	Wilmington
Designated Facility Mail Zip:	90744
Designated Facility Mail State:	CA
Designated Facility Location Street Number:	Not reported
Designated Facility Location Street 1:	1737 East Denni Street
Designated Facility Location Street 2:	Not reported
Designated Facility Location City:	Wilmington
Designated Facility Location Zip:	90744
Designated Facility Location State:	CA
Designated Facility Contact Company Name:	Not reported
Manifest Residue Indicator:	N
Rejection Indicator:	N

Manifest Tracking Number:	014782948FLE
Last Updated Date:	20201201
Shipped Date:	20201028
Received Date:	20201105
Manifest Status:	Signed
Submission Type:	DataImage5Copy
Origin Type:	Service
Generator EPA ID:	CAR000218578
Generator Name:	Target 2632
Generator Mail Street Number:	Not reported
Generator Mail Street 1:	6000?SEPULVEDA?BLVD?STE?2250
Generator Mail Street 2:	Not reported
Generator Mail City:	CULVER?CITY
Generator Mail State:	CA
Generator Mail Zip:	90230
Generator Location Street Number:	Not reported
Generator Location Street 1:	6000?Sepulveda?Blvd?Ste?2250
Generator Location Street 2:	Not reported
Generator Location City:	Culver?City
Generator Location Zip:	90230
Generator Location State:	CA
Generator Contact Company Name:	Target 2632
Designated Facility EPA ID:	UTD981552177
Designated Facility Name:	Clean Harbors Aragonite Llc
Designated Facility Mail Street Number:	Not reported
Designated Facility Mail Street 1:	Not reported
Designated Facility Mail Street 2:	PO Box 1339
Designated Facility Mail City:	Grantsville

TARGET STORE T2632 (Continued) **1014465391**

Designated Facility Mail Zip: 84029
Designated Facility Mail State: UT
Designated Facility Location Street Number: Not reported
Designated Facility Location Street 1: 11600 North Aptus Road
Designated Facility Location Street 2: Not reported
Designated Facility Location City: Grantsville
Designated Facility Location Zip: 84029
Designated Facility Location State: UT
Designated Facility Contact Company Name: Not reported
Manifest Residue Indicator: N
Rejection Indicator: N

Federal Waste:
Manifest Tracking Number: 014783087FLE
Waste Line Number: 1
Federal Waste Code: D001
Federal Waste: IGNITABLE WASTE

Manifest Tracking Number: 014783087FLE
Waste Line Number: 1
Federal Waste Code: D035
Federal Waste: METHYL ETHYL KETONE

Manifest Tracking Number: 014783087FLE
Waste Line Number: 4
Federal Waste Code: D001
Federal Waste: IGNITABLE WASTE

Manifest Tracking Number: 014783087FLE
Waste Line Number: 5
Federal Waste Code: D001
Federal Waste: IGNITABLE WASTE

Manifest Tracking Number: 014783087FLE
Waste Line Number: 5
Federal Waste Code: D005
Federal Waste: BARIUM

Manifest Tracking Number: 014783087FLE
Waste Line Number: 5
Federal Waste Code: D007
Federal Waste: CHROMIUM

Manifest Tracking Number: 014783087FLE
Waste Line Number: 5
Federal Waste Code: D011
Federal Waste: SILVER

Manifest Tracking Number: 014783087FLE
Waste Line Number: 5
Federal Waste Code: D018
Federal Waste: BENZENE

Manifest Tracking Number: 014783087FLE
Waste Line Number: 5
Federal Waste Code: D035
Federal Waste: METHYL ETHYL KETONE

TARGET STORE T2632 (Continued) **1014465391**

Manifest Tracking Number: 014783087FLE
Waste Line Number: 5
Federal Waste Code: U002
Federal Waste: 2-PROPANONE (I) (OR) ACETONE (I)

Manifest Tracking Number: 014783087FLE
Waste Line Number: 5
Federal Waste Code: U154
Federal Waste: METHANOL (I) (OR) METHYL ALCOHOL (I)

Manifest Tracking Number: 014783087FLE
Waste Line Number: 6
Federal Waste Code: D001
Federal Waste: IGNITABLE WASTE

Manifest Tracking Number: 014783087FLE
Waste Line Number: 7
Federal Waste Code: P075
Federal Waste: NICOTINE, & SALTS (OR) PYRIDINE, 3-(1-METHYL-2-PYRROLIDINYL)-,(S)-, & SALTS

Manifest Tracking Number: 014783087FLE
Waste Line Number: 8
Federal Waste Code: D005
Federal Waste: BARIUM

Manifest Tracking Number: 014783087FLE
Waste Line Number: 8
Federal Waste Code: D007
Federal Waste: CHROMIUM

Manifest Tracking Number: 014783087FLE
Waste Line Number: 8
Federal Waste Code: D008
Federal Waste: LEAD

Manifest Tracking Number: 014783087FLE
Waste Line Number: 8
Federal Waste Code: D010
Federal Waste: SELENIUM

Manifest Tracking Number: 014783087FLE
Waste Line Number: 8
Federal Waste Code: D011
Federal Waste: SILVER

Manifest Tracking Number: 014783087FLE
Waste Line Number: 8
Federal Waste Code: D016
Federal Waste: 2,4-D (2,4-DICHLOROPHENOXYACETIC ACID)

Manifest Tracking Number: 014783087FLE
Waste Line Number: 8
Federal Waste Code: D027
Federal Waste: 1,4-DICHLOROBENZENE

Manifest Tracking Number: 014783087FLE

TARGET STORE T2632 (Continued) **1014465391**

Waste Line Number: 8
Federal Waste Code: D039
Federal Waste: TETRACHLOROETHYLENE

Manifest Tracking Number: 014783087FLE
Waste Line Number: 8
Federal Waste Code: U188
Federal Waste: PHENOL

Manifest Tracking Number: 014783087FLE
Waste Line Number: 8
Federal Waste Code: U279
Federal Waste: CARBARYL (OR) 1-NAPHTHALENOL, METHYLCARBAMATE

Manifest Tracking Number: 014783087FLE
Waste Line Number: 9
Federal Waste Code: D002
Federal Waste: CORROSIVE WASTE

Manifest Tracking Number: 014783087FLE
Waste Line Number: 12
Federal Waste Code: D001
Federal Waste: IGNITABLE WASTE

State Waste:
Manifest Tracking Number: 014783087FLE
Waste Line Number: 1
State Waste Code Owner: CA
State Waste Code: 331
State Waste: Off-specification, aged, or surplus organics

Manifest Tracking Number: 014783087FLE
Waste Line Number: 2
State Waste Code Owner: CA
State Waste Code: 331
State Waste: Off-specification, aged, or surplus organics

Manifest Tracking Number: 014783087FLE
Waste Line Number: 3
State Waste Code Owner: CA
State Waste Code: 331
State Waste: Off-specification, aged, or surplus organics

Manifest Tracking Number: 014783087FLE
Waste Line Number: 3
State Waste Code Owner: CA
State Waste Code: 551
State Waste: Laboratory waste chemicals

Manifest Tracking Number: 014783087FLE
Waste Line Number: 4
State Waste Code Owner: CA
State Waste Code: 331
State Waste: Off-specification, aged, or surplus organics

Manifest Tracking Number: 014783087FLE
Waste Line Number: 5

TARGET STORE T2632 (Continued) **1014465391**

State Waste Code Owner: CA
State Waste Code: 331
State Waste: Off-specification, aged, or surplus organics

Manifest Tracking Number: 014783087FLE
Waste Line Number: 6
State Waste Code Owner: CA
State Waste Code: 141
State Waste: Off-specification, aged, or surplus inorganics

Manifest Tracking Number: 014783087FLE
Waste Line Number: 7
State Waste Code Owner: CA
State Waste Code: 331
State Waste: Off-specification, aged, or surplus organics

Manifest Tracking Number: 014783087FLE
Waste Line Number: 8
State Waste Code Owner: CA
State Waste Code: 331
State Waste: Off-specification, aged, or surplus organics

Manifest Tracking Number: 014783087FLE
Waste Line Number: 9
State Waste Code Owner: CA
State Waste Code: 122
State Waste: Alkaline solution without metals (pH > 12.5

Manifest Tracking Number: 014783087FLE
Waste Line Number: 10
State Waste Code Owner: CA
State Waste Code: 331
State Waste: Off-specification, aged, or surplus organics

Manifest Tracking Number: 014783087FLE
Waste Line Number: 11
State Waste Code Owner: CA
State Waste Code: 331
State Waste: Off-specification, aged, or surplus organics

Manifest Tracking Number: 014783087FLE
Waste Line Number: 12
State Waste Code Owner: CA
State Waste Code: 331
State Waste: Off-specification, aged, or surplus organics

Transporter:
Manifest Tracking Number: 014783087FLE
Transporter Line Number: 1
Transporter EPA ID: MAD039322250
Transporter Name: Clean Harbors Environmental Services, Inc.

Manifest Tracking Number: 014783087FLE
Transporter Line Number: 2
Transporter EPA ID: MOD095038998
Transporter Name: Tri State Motor Transit

TARGET STORE T2632 (Continued) **1014465391**

Waste Line:

Manifest Tracking Number:	014783087FLE
Waste Line Number:	1
U.S. DOT Hazardous Indicator:	Y
U.S. DOT ID Number:	UN1950
U.S. DOT Description:	Un1950, Waste Aerosols, Flammable, (Each Not Exceeding 1 L Capacity), 2.1, None
Non-Hazardous Waste Description:	Not reported
Number of Containers:	1
Container Type Code:	CF
Container Type Description:	Fiber or plastic boxes, cartons, cases
Waste Quantity:	33
Quantity Unit of Measure Code:	P
Quantity Unit of Measure Description:	Pounds
Waste Quantity, in Tons:	0.0165
Acute Waste Quantity, in Tons:	0
Non-Acute Waste Quantity, in Tons:	0.0165
Waste Quantity, in Kilograms:	14.965996
Acute Waste Quantity, in Kilograms:	0
Non-Acute Waste Quantity, in Kilorgrams:	14.965996
Management Method Code:	H141
Management Method Description:	STORAGE, BULKING AND/OR TRANSFER OFF SITE
Waste Residue Indicator:	N
Quantity Discrepancy Indicator:	N
Waste Type Discrepancy Indicator:	N
Waste Density:	Not reported
Waste Density Unit of Measure Code:	Not reported
Waste Density Unit of Measure Description:	Not reported
Form Code:	Not reported
Form Code Description:	Not reported
Source Code:	Not reported
Source Code Description:	Not reported
Waste Minimization Code:	Not reported
Waste Minimization Code Description:	Not reported
Consent Number:	Not reported
EPA Waste Indicator:	Y

Manifest Tracking Number:	014783087FLE
Waste Line Number:	2
U.S. DOT Hazardous Indicator:	Y
U.S. DOT ID Number:	UN1978
U.S. DOT Description:	Un1978, Propane, 2.1, None
Non-Hazardous Waste Description:	Not reported
Number of Containers:	2
Container Type Code:	CY
Container Type Description:	Cylinders
Waste Quantity:	6
Quantity Unit of Measure Code:	P
Quantity Unit of Measure Description:	Pounds
Waste Quantity, in Tons:	0.003
Acute Waste Quantity, in Tons:	0
Non-Acute Waste Quantity, in Tons:	0.003
Waste Quantity, in Kilograms:	2.72109
Acute Waste Quantity, in Kilograms:	0
Non-Acute Waste Quantity, in Kilorgrams:	2.72109
Management Method Code:	H141
Management Method Description:	STORAGE, BULKING AND/OR TRANSFER OFF SITE

TARGET STORE T2632 (Continued) **1014465391**

Waste Residue Indicator: N
Quantity Discrepancy Indicator: N
Waste Type Discrepancy Indicator: N
Waste Density: Not reported
Waste Density Unit of Measure Code: Not reported
Waste Density Unit of Measure Description: Not reported
Form Code: Not reported
Form Code Description: Not reported
Source Code: Not reported
Source Code Description: Not reported
Waste Minimization Code: Not reported
Waste Minimization Code Description: Not reported
Consent Number: Not reported
EPA Waste Indicator: N

Manifest Tracking Number: 014783087FLE
Waste Line Number: 3
U.S. DOT Hazardous Indicator: Y
U.S. DOT ID Number: UN1013
U.S. DOT Description: Un1013, Carbon Dioxide, 2.2, None
Non-Hazardous Waste Description: Not reported
Number of Containers: 1
Container Type Code: DF
Container Type Description: Fiberboard or plastic drums, barrels, kegs
Waste Quantity: 6
Quantity Unit of Measure Code: P
Quantity Unit of Measure Description: Pounds
Waste Quantity, in Tons: 0.003
Acute Waste Quantity, in Tons: 0
Non-Acute Waste Quantity, in Tons: 0.003
Waste Quantity, in Kilograms: 2.72109
Acute Waste Quantity, in Kilograms: 0
Non-Acute Waste Quantity, in Kilorgrams: 2.72109
Management Method Code: H141
Management Method Description: STORAGE, BULKING AND/OR TRANSFER OFF SITE
Waste Residue Indicator: N
Quantity Discrepancy Indicator: N
Waste Type Discrepancy Indicator: N
Waste Density: Not reported
Waste Density Unit of Measure Code: Not reported
Waste Density Unit of Measure Description: Not reported
Form Code: Not reported
Form Code Description: Not reported
Source Code: Not reported
Source Code Description: Not reported
Waste Minimization Code: Not reported
Waste Minimization Code Description: Not reported
Consent Number: Not reported
EPA Waste Indicator: N

Manifest Tracking Number: 014783087FLE
Waste Line Number: 4
U.S. DOT Hazardous Indicator: Y
U.S. DOT ID Number: UN1987
U.S. DOT Description: Un1987, Waste Alcohols, N.O.S. (Alcohol, Ethanol), 3, Pg Ii
Non-Hazardous Waste Description: Not reported
Number of Containers: 1

TARGET STORE T2632 (Continued) **1014465391**

Container Type Code:	DF
Container Type Description:	Fiberboard or plastic drums, barrels, kegs
Waste Quantity:	57
Quantity Unit of Measure Code:	P
Quantity Unit of Measure Description:	Pounds
Waste Quantity, in Tons:	0.0285
Acute Waste Quantity, in Tons:	0
Non-Acute Waste Quantity, in Tons:	0.0285
Waste Quantity, in Kilograms:	25.850355
Acute Waste Quantity, in Kilograms:	0
Non-Acute Waste Quantity, in Kilorgrams:	25.850355
Management Method Code:	H040
Management Method Description:	INCINERATION
Waste Residue Indicator:	N
Quantity Discrepancy Indicator:	N
Waste Type Discrepancy Indicator:	N
Waste Density:	Not reported
Waste Density Unit of Measure Code:	Not reported
Waste Density Unit of Measure Description:	Not reported
Form Code:	Not reported
Form Code Description:	Not reported
Source Code:	Not reported
Source Code Description:	Not reported
Waste Minimization Code:	Not reported
Waste Minimization Code Description:	Not reported
Consent Number:	Not reported
EPA Waste Indicator:	Y

Manifest Tracking Number:	014783087FLE
Waste Line Number:	5
U.S. DOT Hazardous Indicator:	Y
U.S. DOT ID Number:	UN1993
U.S. DOT Description:	Un1993, Waste Flammable Liquids, N.O.S. (Alcohol, Acetone), 3, Pg Ii
Non-Hazardous Waste Description:	Not reported
Number of Containers:	1
Container Type Code:	DF
Container Type Description:	Fiberboard or plastic drums, barrels, kegs
Waste Quantity:	39
Quantity Unit of Measure Code:	P
Quantity Unit of Measure Description:	Pounds
Waste Quantity, in Tons:	0.0195
Acute Waste Quantity, in Tons:	0
Non-Acute Waste Quantity, in Tons:	0.0195
Waste Quantity, in Kilograms:	17.687086
Acute Waste Quantity, in Kilograms:	0
Non-Acute Waste Quantity, in Kilorgrams:	17.687086
Management Method Code:	H040
Management Method Description:	INCINERATION
Waste Residue Indicator:	N
Quantity Discrepancy Indicator:	N
Waste Type Discrepancy Indicator:	N
Waste Density:	Not reported
Waste Density Unit of Measure Code:	Not reported
Waste Density Unit of Measure Description:	Not reported
Form Code:	Not reported
Form Code Description:	Not reported
Source Code:	Not reported

TARGET STORE T2632 (Continued) **1014465391**

Source Code Description: Not reported
Waste Minimization Code: Not reported
Waste Minimization Code Description: Not reported
Consent Number: Not reported
EPA Waste Indicator: Y

Manifest Tracking Number: 014783087FLE
Waste Line Number: 6
U.S. DOT Hazardous Indicator: Y
U.S. DOT ID Number: UN3139
U.S. DOT Description: Un3139, Waste Oxidizing Liquid, N.O.S. (Hydrogen Peroxide, Potassium Persulfate), 5.1, Pg Ii
Non-Hazardous Waste Description: Not reported
Number of Containers: 1
Container Type Code: DF
Container Type Description: Fiberboard or plastic drums, barrels, kegs
Waste Quantity: 26
Quantity Unit of Measure Code: P
Quantity Unit of Measure Description: Pounds
Waste Quantity, in Tons: 0.013
Acute Waste Quantity, in Tons: 0
Non-Acute Waste Quantity, in Tons: 0.013
Waste Quantity, in Kilograms: 11.79139
Acute Waste Quantity, in Kilograms: 0
Non-Acute Waste Quantity, in Kilorgrams: 11.79139
Management Method Code: H040
Management Method Description: INCINERATION
Waste Residue Indicator: N
Quantity Discrepancy Indicator: N
Waste Type Discrepancy Indicator: N
Waste Density: Not reported
Waste Density Unit of Measure Code: Not reported
Waste Density Unit of Measure Description: Not reported
Form Code: Not reported
Form Code Description: Not reported
Source Code: Not reported
Source Code Description: Not reported
Waste Minimization Code: Not reported
Waste Minimization Code Description: Not reported
Consent Number: Not reported
EPA Waste Indicator: Y

Manifest Tracking Number: 014783087FLE
Waste Line Number: 7
U.S. DOT Hazardous Indicator: Y
U.S. DOT ID Number: UN1654
U.S. DOT Description: Un1654, Waste Nicotine, 6.1, Pg Ii
Non-Hazardous Waste Description: Not reported
Number of Containers: 1
Container Type Code: DF
Container Type Description: Fiberboard or plastic drums, barrels, kegs
Waste Quantity: 7
Quantity Unit of Measure Code: P
Quantity Unit of Measure Description: Pounds
Waste Quantity, in Tons: 0.0035
Acute Waste Quantity, in Tons: 0.0035
Non-Acute Waste Quantity, in Tons: 0

TARGET STORE T2632 (Continued) **1014465391**

Waste Quantity, in Kilograms:	3.1746051
Acute Waste Quantity, in Kilograms:	3.1746051
Non-Acute Waste Quantity, in Kilorgrams:	0
Management Method Code:	H040
Management Method Description:	INCINERATION
Waste Residue Indicator:	N
Quantity Discrepancy Indicator:	N
Waste Type Discrepancy Indicator:	N
Waste Density:	Not reported
Waste Density Unit of Measure Code:	Not reported
Waste Density Unit of Measure Description:	Not reported
Form Code:	Not reported
Form Code Description:	Not reported
Source Code:	Not reported
Source Code Description:	Not reported
Waste Minimization Code:	Not reported
Waste Minimization Code Description:	Not reported
Consent Number:	Not reported
EPA Waste Indicator:	Y
Manifest Tracking Number:	014783087FLE
Waste Line Number:	8
U.S. DOT Hazardous Indicator:	Y
U.S. DOT ID Number:	UN2810
U.S. DOT Description:	Un2810, Waste Toxic Liquids, Organic, N.O.S (Barium, 2,4-D), 6.1, Pg Ii
Non-Hazardous Waste Description:	Not reported
Number of Containers:	1
Container Type Code:	CF
Container Type Description:	Fiber or plastic boxes, cartons, cases
Waste Quantity:	39
Quantity Unit of Measure Code:	P
Quantity Unit of Measure Description:	Pounds
Waste Quantity, in Tons:	0.0195
Acute Waste Quantity, in Tons:	0
Non-Acute Waste Quantity, in Tons:	0.0195
Waste Quantity, in Kilograms:	17.687086
Acute Waste Quantity, in Kilograms:	0
Non-Acute Waste Quantity, in Kilorgrams:	17.687086
Management Method Code:	H040
Management Method Description:	INCINERATION
Waste Residue Indicator:	N
Quantity Discrepancy Indicator:	N
Waste Type Discrepancy Indicator:	N
Waste Density:	Not reported
Waste Density Unit of Measure Code:	Not reported
Waste Density Unit of Measure Description:	Not reported
Form Code:	Not reported
Form Code Description:	Not reported
Source Code:	Not reported
Source Code Description:	Not reported
Waste Minimization Code:	Not reported
Waste Minimization Code Description:	Not reported
Consent Number:	Not reported
EPA Waste Indicator:	Y
Manifest Tracking Number:	014783087FLE

TARGET STORE T2632 (Continued) **1014465391**

Waste Line Number:	9
U.S. DOT Hazardous Indicator:	Y
U.S. DOT ID Number:	UN1791
U.S. DOT Description:	Un1791, Waste Hypochlorite Solutions, 8, Pg Ii
Non-Hazardous Waste Description:	Not reported
Number of Containers:	1
Container Type Code:	CF
Container Type Description:	Fiber or plastic boxes, cartons, cases
Waste Quantity:	35
Quantity Unit of Measure Code:	P
Quantity Unit of Measure Description:	Pounds
Waste Quantity, in Tons:	0.0175
Acute Waste Quantity, in Tons:	0
Non-Acute Waste Quantity, in Tons:	0.0175
Waste Quantity, in Kilograms:	15.873026
Acute Waste Quantity, in Kilograms:	0
Non-Acute Waste Quantity, in Kilorgrams:	15.873026
Management Method Code:	H040
Management Method Description:	INCINERATION
Waste Residue Indicator:	N
Quantity Discrepancy Indicator:	N
Waste Type Discrepancy Indicator:	N
Waste Density:	Not reported
Waste Density Unit of Measure Code:	Not reported
Waste Density Unit of Measure Description:	Not reported
Form Code:	Not reported
Form Code Description:	Not reported
Source Code:	Not reported
Source Code Description:	Not reported
Waste Minimization Code:	Not reported
Waste Minimization Code Description:	Not reported
Consent Number:	Not reported
EPA Waste Indicator:	Y

Manifest Tracking Number:	014783087FLE
Waste Line Number:	10
U.S. DOT Hazardous Indicator:	N
U.S. DOT ID Number:	Not reported
U.S. DOT Description:	Not reported
Non-Hazardous Waste Description:	NONE, NON-RCRA HAZARDOUS WASTE, LIQUIDS (SOAPS AND LOTIONS), N/A, NONE
Number of Containers:	5
Container Type Code:	CF
Container Type Description:	Fiber or plastic boxes, cartons, cases
Waste Quantity:	230
Quantity Unit of Measure Code:	P
Quantity Unit of Measure Description:	Pounds
Waste Quantity, in Tons:	0.115
Acute Waste Quantity, in Tons:	0
Non-Acute Waste Quantity, in Tons:	0.115
Waste Quantity, in Kilograms:	104.30846
Acute Waste Quantity, in Kilograms:	0
Non-Acute Waste Quantity, in Kilorgrams:	104.30846
Management Method Code:	H141
Management Method Description:	STORAGE, BULKING AND/OR TRANSFER OFF SITE
Waste Residue Indicator:	N
Quantity Discrepancy Indicator:	N
Waste Type Discrepancy Indicator:	N

TARGET STORE T2632 (Continued) **1014465391**

Waste Density:	Not reported
Waste Density Unit of Measure Code:	Not reported
Waste Density Unit of Measure Description:	Not reported
Form Code:	Not reported
Form Code Description:	Not reported
Source Code:	Not reported
Source Code Description:	Not reported
Waste Minimization Code:	Not reported
Waste Minimization Code Description:	Not reported
Consent Number:	Not reported
EPA Waste Indicator:	N
Manifest Tracking Number:	014783087FLE
Waste Line Number:	11
U.S. DOT Hazardous Indicator:	N
U.S. DOT ID Number:	Not reported
U.S. DOT Description:	Not reported
Non-Hazardous Waste Description:	NONE, NON-RCRA HAZARDOUS WASTE, LIQUIDS (SOAPS AND LOTIONS), N/A, NONE
Number of Containers:	1
Container Type Code:	DF
Container Type Description:	Fiberboard or plastic drums, barrels, kegs
Waste Quantity:	187
Quantity Unit of Measure Code:	P
Quantity Unit of Measure Description:	Pounds
Waste Quantity, in Tons:	0.0935
Acute Waste Quantity, in Tons:	0
Non-Acute Waste Quantity, in Tons:	0.0935
Waste Quantity, in Kilograms:	84.80731
Acute Waste Quantity, in Kilograms:	0
Non-Acute Waste Quantity, in Kilorgrams:	84.80731
Management Method Code:	H141
Management Method Description:	STORAGE, BULKING AND/OR TRANSFER OFF SITE
Waste Residue Indicator:	N
Quantity Discrepancy Indicator:	N
Waste Type Discrepancy Indicator:	N
Waste Density:	Not reported
Waste Density Unit of Measure Code:	Not reported
Waste Density Unit of Measure Description:	Not reported
Form Code:	Not reported
Form Code Description:	Not reported
Source Code:	Not reported
Source Code Description:	Not reported
Waste Minimization Code:	Not reported
Waste Minimization Code Description:	Not reported
Consent Number:	Not reported
EPA Waste Indicator:	N
Manifest Tracking Number:	014783087FLE
Waste Line Number:	12
U.S. DOT Hazardous Indicator:	N
U.S. DOT ID Number:	Not reported
U.S. DOT Description:	Not reported
Non-Hazardous Waste Description:	NONE, WASTE CONSUMER COMMODITY, ORM-D, NONE, CHARCOAL BRIQUETTES
Number of Containers:	1
Container Type Code:	DF
Container Type Description:	Fiberboard or plastic drums, barrels, kegs
Waste Quantity:	27

TARGET STORE T2632 (Continued) **1014465391**

Quantity Unit of Measure Code:	P
Quantity Unit of Measure Description:	Pounds
Waste Quantity, in Tons:	0.0135
Acute Waste Quantity, in Tons:	0
Non-Acute Waste Quantity, in Tons:	0.0135
Waste Quantity, in Kilograms:	12.244905
Acute Waste Quantity, in Kilograms:	0
Non-Acute Waste Quantity, in Kilorgrams:	12.244905
Management Method Code:	H040
Management Method Description:	INCINERATION
Waste Residue Indicator:	N
Quantity Discrepancy Indicator:	N
Waste Type Discrepancy Indicator:	N
Waste Density:	Not reported
Waste Density Unit of Measure Code:	Not reported
Waste Density Unit of Measure Description:	Not reported
Form Code:	Not reported
Form Code Description:	Not reported
Source Code:	Not reported
Source Code Description:	Not reported
Waste Minimization Code:	Not reported
Waste Minimization Code Description:	Not reported
Consent Number:	Not reported
EPA Waste Indicator:	N

Click this hyperlink while viewing on your computer to access
110 additional US EManifest: record(s) in the EDR Site Report.

R158 **SEPHORA STORE 738** **RCRA NonGen / NLR** **1024848289**
NW **6000 SEPULVEDA BLVD SUITE #1341** **E MANIFEST** **CAL000403761**
1/8-1/4 **CULVER CITY, CA 90230**
0.213 mi.
1126 ft. **Site 23 of 27 in cluster R**

Relative: **Lower**
Actual: **27 ft.**

RCRA Listings:

Date Form Received by Agency:	20150115
Handler Name:	Sephora Store 738
Handler Address:	6000 Sepulveda Blvd
Handler City,State,Zip:	CULVER CITY, CA 90230-6421
EPA ID:	CAL000403761
Contact Name:	JESSICA OTTO
Contact Address:	8585 PYOTT RD. STE. 100
Contact City,State,Zip:	LAKE IN THE HILLS, IL 60156
Contact Telephone:	224-858-4583
Contact Fax:	815-852-3501
Contact Email:	JESSICA.OTTO@G2REV.COM
Contact Title:	Not reported
EPA Region:	09
Land Type:	Not reported
Federal Waste Generator Description:	Not a generator, verified
Non-Notifier:	Not reported
Biennial Report Cycle:	Not reported
Accessibility:	Not reported
Active Site Indicator:	Handler Activities
State District Owner:	Not reported
State District:	Not reported
Mailing Address:	8585 PYOTT RD. STE. 100
Mailing City,State,Zip:	LAKE IN THE HILLS, IL 60156-0000

SEPHORA STORE 738 (Continued) **1024848289**

Owner Name:	Sephora Usa Llc
Owner Type:	Other
Operator Name:	Jessica Otto
Operator Type:	Other
Short-Term Generator Activity:	No
Importer Activity:	No
Mixed Waste Generator:	No
Transporter Activity:	No
Transfer Facility Activity:	No
Recycler Activity with Storage:	No
Small Quantity On-Site Burner Exemption:	No
Smelting Melting and Refining Furnace Exemption:	No
Underground Injection Control:	No
Off-Site Waste Receipt:	No
Universal Waste Indicator:	Yes
Universal Waste Destination Facility:	Yes
Federal Universal Waste:	No
Active Site State-Reg Handler:	---
Federal Facility Indicator:	Not reported
Hazardous Secondary Material Indicator:	N
Sub-Part K Indicator:	Not reported
2018 GPRA Permit Baseline:	Not on the Baseline
2018 GPRA Renewals Baseline:	Not on the Baseline
202 GPRA Corrective Action Baseline:	No
Subject to Corrective Action Universe:	No
Non-TSDFs Where RCRA CA has Been Imposed Universe:	No
Corrective Action Priority Ranking:	No NCAPS ranking
Environmental Control Indicator:	No
Institutional Control Indicator:	No
Human Exposure Controls Indicator:	N/A
Groundwater Controls Indicator:	N/A
Significant Non-Complier Universe:	No
Unaddressed Significant Non-Complier Universe:	No
Addressed Significant Non-Complier Universe:	No
Significant Non-Complier With a Compliance Schedule Universe:	No
Financial Assurance Required:	Not reported
Handler Date of Last Change:	20180906
Recognized Trader-Importer:	No
Recognized Trader-Exporter:	No
Importer of Spent Lead Acid Batteries:	No
Exporter of Spent Lead Acid Batteries:	No
Recycler Activity Without Storage:	No
Manifest Broker:	No
Sub-Part P Indicator:	No

Handler - Owner Operator:

Owner/Operator Indicator:	Owner
Owner/Operator Name: SEPHORA USA LLC	
Legal Status:	Other
Date Became Current:	Not reported
Date Ended Current:	Not reported
Owner/Operator Address:	525 MARKET ST.
Owner/Operator City,State,Zip:	SAN FRANCISCO, CA 94105-0000
Owner/Operator Telephone:	415-284-3300
Owner/Operator Telephone Ext:	Not reported
Owner/Operator Fax:	Not reported

SEPHORA STORE 738 (Continued) **1024848289**

Owner/Operator Email: Not reported

Owner/Operator Indicator: Operator
Owner/Operator Name: JESSICA OTTO
Legal Status: Other
Date Became Current: Not reported
Date Ended Current: Not reported
Owner/Operator Address: 8585 PYOTT RD. STE. 100
Owner/Operator City,State,Zip: LAKE IN THE HILLS, IL 60156
Owner/Operator Telephone: 224-858-4583
Owner/Operator Telephone Ext: Not reported
Owner/Operator Fax: Not reported
Owner/Operator Email: Not reported

Historic Generators:
Receive Date: 20150115
Handler Name: SEPHORA STORE 738
Federal Waste Generator Description: Not a generator, verified
State District Owner: Not reported
Large Quantity Handler of Universal Waste: No
Recognized Trader Importer: No
Recognized Trader Exporter: No
Spent Lead Acid Battery Importer: No
Spent Lead Acid Battery Exporter: No
Current Record: Yes
Non Storage Recycler Activity: Not reported
Electronic Manifest Broker: Not reported

List of NAICS Codes and Descriptions:
NAICS Code: 453998
NAICS Description: ALL OTHER MISCELLANEOUS STORE RETAILERS (EXCEPT TOBACCO STORES)

Facility Has Received Notices of Violations:
Violations: No Violations Found

Evaluation Action Summary:
Evaluations: No Evaluations Found

E MANIFEST:
Manifest Tracking Number: 200141772CLE
Last Updated Date: 20220531
Shipped Date: 20220427
Received Date: 20220520
Manifest Status: Signed
Submission Type: DataImage5Copy
Origin Type: Service
Generator EPA ID: CAL000403761
Generator Name: Sephora
Generator Mail Street Number: Not reported
Generator Mail Street 1: 6000 SEPULVEDA BLVD., SUITE #1341
Generator Mail Street 2: Not reported
Generator Mail City: CULVER CITY
Generator Mail State: CA
Generator Mail Zip: 90230

SEPHORA STORE 738 (Continued) **1024848289**

Generator Location Street Number:	Not reported
Generator Location Street 1:	6000 Sepulveda Blvd., Suite #1341
Generator Location Street 2:	Not reported
Generator Location City:	Culver City
Generator Location Zip:	90230
Generator Location State:	CA
Generator Contact Company Name:	Not reported
Designated Facility EPA ID:	CAD008364432
Designated Facility Name:	Rho Chem Llc
Designated Facility Mail Street Number:	Not reported
Designated Facility Mail Street 1:	Not reported
Designated Facility Mail Street 2:	425 Isis Ave.
Designated Facility Mail City:	Inglewood
Designated Facility Mail Zip:	90301
Designated Facility Mail State:	CA
Designated Facility Location Street Number:	Not reported
Designated Facility Location Street 1:	425 Isis Ave.
Designated Facility Location Street 2:	Not reported
Designated Facility Location City:	Inglewood
Designated Facility Location Zip:	90301
Designated Facility Location State:	CA
Designated Facility Contact Company Name:	Not reported
Manifest Residue Indicator:	N
Rejection Indicator:	N

Manifest Tracking Number:	200375720CLE
Last Updated Date:	20230224
Shipped Date:	20230208
Received Date:	20230222
Manifest Status:	Signed
Submission Type:	DataImage5Copy
Origin Type:	Service
Generator EPA ID:	CAL000403761
Generator Name:	Sephora
Generator Mail Street Number:	Not reported
Generator Mail Street 1:	6000 SEPULVEDA BLVD., SUITE #1341
Generator Mail Street 2:	Not reported
Generator Mail City:	CULVER CITY
Generator Mail State:	CA
Generator Mail Zip:	90230
Generator Location Street Number:	Not reported
Generator Location Street 1:	6000 Sepulveda Blvd., Suite #1341
Generator Location Street 2:	Not reported
Generator Location City:	Culver City
Generator Location Zip:	90230
Generator Location State:	CA
Generator Contact Company Name:	Not reported
Designated Facility EPA ID:	CAD008364432
Designated Facility Name:	Rho Chem Llc
Designated Facility Mail Street Number:	Not reported
Designated Facility Mail Street 1:	Not reported
Designated Facility Mail Street 2:	425 Isis Ave.
Designated Facility Mail City:	Inglewood
Designated Facility Mail Zip:	90301
Designated Facility Mail State:	CA
Designated Facility Location Street Number:	Not reported
Designated Facility Location Street 1:	425 Isis Ave.

SEPHORA STORE 738 (Continued) **1024848289**

Designated Facility Location Street 2:	Not reported
Designated Facility Location City:	Inglewood
Designated Facility Location Zip:	90301
Designated Facility Location State:	CA
Designated Facility Contact Company Name:	Not reported
Manifest Residue Indicator:	N
Rejection Indicator:	N
Manifest Tracking Number:	200143117CLE
Last Updated Date:	20220524
Shipped Date:	20220505
Received Date:	20220518
Manifest Status:	Signed
Submission Type:	DataImage5Copy
Origin Type:	Service
Generator EPA ID:	CAL000403761
Generator Name:	Sephora
Generator Mail Street Number:	Not reported
Generator Mail Street 1:	6000 SEPULVEDA BLVD., SUITE #1341
Generator Mail Street 2:	Not reported
Generator Mail City:	CULVER CITY
Generator Mail State:	CA
Generator Mail Zip:	90230
Generator Location Street Number:	Not reported
Generator Location Street 1:	6000 Sepulveda Blvd., Suite #1341
Generator Location Street 2:	Not reported
Generator Location City:	Culver City
Generator Location Zip:	90230
Generator Location State:	CA
Generator Contact Company Name:	Not reported
Designated Facility EPA ID:	CAD008364432
Designated Facility Name:	Rho Chem Llc
Designated Facility Mail Street Number:	Not reported
Designated Facility Mail Street 1:	Not reported
Designated Facility Mail Street 2:	425 Isis Ave.
Designated Facility Mail City:	Inglewood
Designated Facility Mail Zip:	90301
Designated Facility Mail State:	CA
Designated Facility Location Street Number:	Not reported
Designated Facility Location Street 1:	425 Isis Ave.
Designated Facility Location Street 2:	Not reported
Designated Facility Location City:	Inglewood
Designated Facility Location Zip:	90301
Designated Facility Location State:	CA
Designated Facility Contact Company Name:	Not reported
Manifest Residue Indicator:	N
Rejection Indicator:	N
Manifest Tracking Number:	013433324FLE
Last Updated Date:	20190521
Shipped Date:	20190501
Received Date:	20190516
Manifest Status:	Signed
Submission Type:	DataImage5Copy
Origin Type:	Service
Generator EPA ID:	CAL000403761
Generator Name:	Sephora

SEPHORA STORE 738 (Continued) **1024848289**

Generator Mail Street Number:	Not reported
Generator Mail Street 1:	6000 SEPULVEDA BLVD., SUITE #1341
Generator Mail Street 2:	Not reported
Generator Mail City:	CULVER CITY
Generator Mail State:	CA
Generator Mail Zip:	90230
Generator Location Street Number:	Not reported
Generator Location Street 1:	6000 Sepulveda Blvd., Suite #1341
Generator Location Street 2:	Not reported
Generator Location City:	Culver City
Generator Location Zip:	90230
Generator Location State:	CA
Generator Contact Company Name:	Not reported
Designated Facility EPA ID:	CAD008364432
Designated Facility Name:	Rho Chem Llc
Designated Facility Mail Street Number:	Not reported
Designated Facility Mail Street 1:	Not reported
Designated Facility Mail Street 2:	425 Isis Ave.
Designated Facility Mail City:	Inglewood
Designated Facility Mail Zip:	90301
Designated Facility Mail State:	CA
Designated Facility Location Street Number:	Not reported
Designated Facility Location Street 1:	425 Isis Ave.
Designated Facility Location Street 2:	Not reported
Designated Facility Location City:	Inglewood
Designated Facility Location Zip:	90301
Designated Facility Location State:	CA
Designated Facility Contact Company Name:	Not reported
Manifest Residue Indicator:	N
Rejection Indicator:	N

Manifest Tracking Number:	013433416FLE
Last Updated Date:	20190610
Shipped Date:	20190515
Received Date:	20190603
Manifest Status:	Signed
Submission Type:	DataImage5Copy
Origin Type:	Service
Generator EPA ID:	CAL000403761
Generator Name:	Sephora
Generator Mail Street Number:	Not reported
Generator Mail Street 1:	6000 SEPULVEDA BLVD., SUITE #1341
Generator Mail Street 2:	Not reported
Generator Mail City:	CULVER CITY
Generator Mail State:	CA
Generator Mail Zip:	90230
Generator Location Street Number:	Not reported
Generator Location Street 1:	6000 Sepulveda Blvd., Suite #1341
Generator Location Street 2:	Not reported
Generator Location City:	Culver City
Generator Location Zip:	90230
Generator Location State:	CA
Generator Contact Company Name:	Not reported
Designated Facility EPA ID:	CAD008364432
Designated Facility Name:	Rho Chem Llc
Designated Facility Mail Street Number:	Not reported
Designated Facility Mail Street 1:	Not reported

SEPHORA STORE 738 (Continued) **1024848289**

Designated Facility Mail Street 2:	425 Isis Ave.
Designated Facility Mail City:	Inglewood
Designated Facility Mail Zip:	90301
Designated Facility Mail State:	CA
Designated Facility Location Street Number:	Not reported
Designated Facility Location Street 1:	425 Isis Ave.
Designated Facility Location Street 2:	Not reported
Designated Facility Location City:	Inglewood
Designated Facility Location Zip:	90301
Designated Facility Location State:	CA
Designated Facility Contact Company Name:	Not reported
Manifest Residue Indicator:	N
Rejection Indicator:	N

Manifest Tracking Number:	013433463FLE
Last Updated Date:	20200106
Shipped Date:	20190522
Received Date:	20190606
Manifest Status:	Signed
Submission Type:	DataImage5Copy
Origin Type:	Service
Generator EPA ID:	CAL000403761
Generator Name:	Sephora
Generator Mail Street Number:	Not reported
Generator Mail Street 1:	6000 SEPULVEDA BLVD., SUITE #1341
Generator Mail Street 2:	Not reported
Generator Mail City:	CULVER CITY
Generator Mail State:	CA
Generator Mail Zip:	90230
Generator Location Street Number:	Not reported
Generator Location Street 1:	6000 Sepulveda Blvd., Suite #1341
Generator Location Street 2:	Not reported
Generator Location City:	Culver City
Generator Location Zip:	90230
Generator Location State:	CA
Generator Contact Company Name:	Not reported
Designated Facility EPA ID:	CAD008364432
Designated Facility Name:	Rho Chem Llc
Designated Facility Mail Street Number:	Not reported
Designated Facility Mail Street 1:	Not reported
Designated Facility Mail Street 2:	425 Isis Ave.
Designated Facility Mail City:	Inglewood
Designated Facility Mail Zip:	90301
Designated Facility Mail State:	CA
Designated Facility Location Street Number:	Not reported
Designated Facility Location Street 1:	425 Isis Ave.
Designated Facility Location Street 2:	Not reported
Designated Facility Location City:	Inglewood
Designated Facility Location Zip:	90301
Designated Facility Location State:	CA
Designated Facility Contact Company Name:	Not reported
Manifest Residue Indicator:	N
Rejection Indicator:	N

Manifest Tracking Number:	013433616FLE
Last Updated Date:	20190725
Shipped Date:	20190612

SEPHORA STORE 738 (Continued) **1024848289**

Received Date:	20190625
Manifest Status:	Signed
Submission Type:	DataImage5Copy
Origin Type:	Service
Generator EPA ID:	CAL000403761
Generator Name:	Sephora
Generator Mail Street Number:	Not reported
Generator Mail Street 1:	6000 SEPULVEDA BLVD., SUITE #1341
Generator Mail Street 2:	Not reported
Generator Mail City:	CULVER CITY
Generator Mail State:	CA
Generator Mail Zip:	90230
Generator Location Street Number:	Not reported
Generator Location Street 1:	6000 Sepulveda Blvd., Suite #1341
Generator Location Street 2:	Not reported
Generator Location City:	Culver City
Generator Location Zip:	90230
Generator Location State:	CA
Generator Contact Company Name:	Not reported
Designated Facility EPA ID:	CAD008364432
Designated Facility Name:	Rho Chem Llc
Designated Facility Mail Street Number:	Not reported
Designated Facility Mail Street 1:	Not reported
Designated Facility Mail Street 2:	425 Isis Ave.
Designated Facility Mail City:	Inglewood
Designated Facility Mail Zip:	90301
Designated Facility Mail State:	CA
Designated Facility Location Street Number:	Not reported
Designated Facility Location Street 1:	425 Isis Ave.
Designated Facility Location Street 2:	Not reported
Designated Facility Location City:	Inglewood
Designated Facility Location Zip:	90301
Designated Facility Location State:	CA
Designated Facility Contact Company Name:	Not reported
Manifest Residue Indicator:	N
Rejection Indicator:	N

Manifest Tracking Number:	013433664FLE
Last Updated Date:	20190711
Shipped Date:	20190619
Received Date:	20190628
Manifest Status:	Signed
Submission Type:	DataImage5Copy
Origin Type:	Service
Generator EPA ID:	CAL000403761
Generator Name:	Sephora
Generator Mail Street Number:	Not reported
Generator Mail Street 1:	6000 SEPULVEDA BLVD., SUITE #1341
Generator Mail Street 2:	Not reported
Generator Mail City:	CULVER CITY
Generator Mail State:	CA
Generator Mail Zip:	90230
Generator Location Street Number:	Not reported
Generator Location Street 1:	6000 Sepulveda Blvd., Suite #1341
Generator Location Street 2:	Not reported
Generator Location City:	Culver City
Generator Location Zip:	90230

SEPHORA STORE 738 (Continued) **1024848289**

Generator Location State:	CA
Generator Contact Company Name:	Not reported
Designated Facility EPA ID:	CAD008364432
Designated Facility Name:	Rho Chem Llc
Designated Facility Mail Street Number:	Not reported
Designated Facility Mail Street 1:	Not reported
Designated Facility Mail Street 2:	425 Isis Ave.
Designated Facility Mail City:	Inglewood
Designated Facility Mail Zip:	90301
Designated Facility Mail State:	CA
Designated Facility Location Street Number:	Not reported
Designated Facility Location Street 1:	425 Isis Ave.
Designated Facility Location Street 2:	Not reported
Designated Facility Location City:	Inglewood
Designated Facility Location Zip:	90301
Designated Facility Location State:	CA
Designated Facility Contact Company Name:	Not reported
Manifest Residue Indicator:	N
Rejection Indicator:	N

Manifest Tracking Number:	013433725FLE
Last Updated Date:	20200106
Shipped Date:	20190710
Received Date:	20190723
Manifest Status:	Signed
Submission Type:	DataImage5Copy
Origin Type:	Service
Generator EPA ID:	CAL000403761
Generator Name:	Sephora
Generator Mail Street Number:	Not reported
Generator Mail Street 1:	6000 SEPULVEDA BLVD., SUITE #1341
Generator Mail Street 2:	Not reported
Generator Mail City:	CULVER CITY
Generator Mail State:	CA
Generator Mail Zip:	90230
Generator Location Street Number:	Not reported
Generator Location Street 1:	6000 Sepulveda Blvd., Suite #1341
Generator Location Street 2:	Not reported
Generator Location City:	Culver City
Generator Location Zip:	90230
Generator Location State:	CA
Generator Contact Company Name:	Not reported
Designated Facility EPA ID:	CAD008364432
Designated Facility Name:	Rho Chem Llc
Designated Facility Mail Street Number:	Not reported
Designated Facility Mail Street 1:	Not reported
Designated Facility Mail Street 2:	425 Isis Ave.
Designated Facility Mail City:	Inglewood
Designated Facility Mail Zip:	90301
Designated Facility Mail State:	CA
Designated Facility Location Street Number:	Not reported
Designated Facility Location Street 1:	425 Isis Ave.
Designated Facility Location Street 2:	Not reported
Designated Facility Location City:	Inglewood
Designated Facility Location Zip:	90301
Designated Facility Location State:	CA
Designated Facility Contact Company Name:	Not reported

SEPHORA STORE 738 (Continued) **1024848289**

Manifest Residue Indicator:	N
Rejection Indicator:	N
Manifest Tracking Number:	200162489CLE
Last Updated Date:	20220720
Shipped Date:	20220525
Received Date:	20220617
Manifest Status:	Signed
Submission Type:	DataImage5Copy
Origin Type:	Service
Generator EPA ID:	CAL000403761
Generator Name:	Sephora
Generator Mail Street Number:	Not reported
Generator Mail Street 1:	6000 SEPULVEDA BLVD., SUITE #1341
Generator Mail Street 2:	Not reported
Generator Mail City:	CULVER CITY
Generator Mail State:	CA
Generator Mail Zip:	90230
Generator Location Street Number:	Not reported
Generator Location Street 1:	6000 Sepulveda Blvd., Suite #1341
Generator Location Street 2:	Not reported
Generator Location City:	Culver City
Generator Location Zip:	90230
Generator Location State:	CA
Generator Contact Company Name:	Not reported
Designated Facility EPA ID:	CAD008364432
Designated Facility Name:	Rho Chem Llc
Designated Facility Mail Street Number:	Not reported
Designated Facility Mail Street 1:	Not reported
Designated Facility Mail Street 2:	425 Isis Ave.
Designated Facility Mail City:	Inglewood
Designated Facility Mail Zip:	90301
Designated Facility Mail State:	CA
Designated Facility Location Street Number:	Not reported
Designated Facility Location Street 1:	425 Isis Ave.
Designated Facility Location Street 2:	Not reported
Designated Facility Location City:	Inglewood
Designated Facility Location Zip:	90301
Designated Facility Location State:	CA
Designated Facility Contact Company Name:	Not reported
Manifest Residue Indicator:	N
Rejection Indicator:	N
Manifest Tracking Number:	200168232CLE
Last Updated Date:	20220718
Shipped Date:	20220602
Received Date:	20220622
Manifest Status:	Signed
Submission Type:	DataImage5Copy
Origin Type:	Service
Generator EPA ID:	CAL000403761
Generator Name:	Sephora
Generator Mail Street Number:	Not reported
Generator Mail Street 1:	6000 SEPULVEDA BLVD., SUITE #1341
Generator Mail Street 2:	Not reported
Generator Mail City:	CULVER CITY
Generator Mail State:	CA

SEPHORA STORE 738 (Continued) **1024848289**

Generator Mail Zip:	90230
Generator Location Street Number:	Not reported
Generator Location Street 1:	6000 Sepulveda Blvd., Suite #1341
Generator Location Street 2:	Not reported
Generator Location City:	Culver City
Generator Location Zip:	90230
Generator Location State:	CA
Generator Contact Company Name:	Not reported
Designated Facility EPA ID:	CAD008364432
Designated Facility Name:	Rho Chem Llc
Designated Facility Mail Street Number:	Not reported
Designated Facility Mail Street 1:	Not reported
Designated Facility Mail Street 2:	425 Isis Ave.
Designated Facility Mail City:	Inglewood
Designated Facility Mail Zip:	90301
Designated Facility Mail State:	CA
Designated Facility Location Street Number:	Not reported
Designated Facility Location Street 1:	425 Isis Ave.
Designated Facility Location Street 2:	Not reported
Designated Facility Location City:	Inglewood
Designated Facility Location Zip:	90301
Designated Facility Location State:	CA
Designated Facility Contact Company Name:	Not reported
Manifest Residue Indicator:	N
Rejection Indicator:	N

Federal Waste:

Manifest Tracking Number:	200047605CLE
Waste Line Number:	1
Federal Waste Code:	D001
Federal Waste:	IGNITABLE WASTE

Manifest Tracking Number:	200047605CLE
Waste Line Number:	1
Federal Waste Code:	U002
Federal Waste:	2-PROPANONE (I) (OR) ACETONE (I)

State Waste:

Manifest Tracking Number:	200047605CLE
Waste Line Number:	1
State Waste Code Owner:	CA
State Waste Code:	331
State Waste:	Off-specification, aged, or surplus organics

Manifest Tracking Number:	200047605CLE
Waste Line Number:	2
State Waste Code Owner:	CA
State Waste Code:	331
State Waste:	Off-specification, aged, or surplus organics

Transporter:

Manifest Tracking Number:	200047605CLE
Transporter Line Number:	1
Transporter EPA ID:	MNS000110924
Transporter Name:	Clean Earth Specialty Waste Solutions

SEPHORA STORE 738 (Continued) **1024848289**

Waste Line:

Manifest Tracking Number:	200047605CLE
Waste Line Number:	1
U.S. DOT Hazardous Indicator:	Y
U.S. DOT ID Number:	UN1993
U.S. DOT Description:	Un1993, Waste Flammable Liquids, N.O.S. (Acetone, Alcohols), 3, Pg Ii, Erg#128
Non-Hazardous Waste Description:	Not reported
Number of Containers:	1
Container Type Code:	CF
Container Type Description:	Fiber or plastic boxes, cartons, cases
Waste Quantity:	4
Quantity Unit of Measure Code:	P
Quantity Unit of Measure Description:	Pounds
Waste Quantity, in Tons:	0.002
Acute Waste Quantity, in Tons:	0
Non-Acute Waste Quantity, in Tons:	0.002
Waste Quantity, in Kilograms:	1.8140601
Acute Waste Quantity, in Kilograms:	0
Non-Acute Waste Quantity, in Kilorgrams:	1.8140601
Management Method Code:	H141
Management Method Description:	STORAGE, BULKING AND/OR TRANSFER OFF SITE
Waste Residue Indicator:	N
Quantity Discrepancy Indicator:	N
Waste Type Discrepancy Indicator:	N
Waste Density:	Not reported
Waste Density Unit of Measure Code:	Not reported
Waste Density Unit of Measure Description:	Not reported
Form Code:	Not reported
Form Code Description:	Not reported
Source Code:	Not reported
Source Code Description:	Not reported
Waste Minimization Code:	Not reported
Waste Minimization Code Description:	Not reported
Consent Number:	Not reported
EPA Waste Indicator:	Y

Manifest Tracking Number:	200047605CLE
Waste Line Number:	2
U.S. DOT Hazardous Indicator:	N
U.S. DOT ID Number:	Not reported
U.S. DOT Description:	Not reported
Non-Hazardous Waste Description:	Non RCRA hazardous waste, liquid (Consumer Products),
Number of Containers:	1
Container Type Code:	DF
Container Type Description:	Fiberboard or plastic drums, barrels, kegs
Waste Quantity:	104
Quantity Unit of Measure Code:	P
Quantity Unit of Measure Description:	Pounds
Waste Quantity, in Tons:	0.052
Acute Waste Quantity, in Tons:	0
Non-Acute Waste Quantity, in Tons:	0.052
Waste Quantity, in Kilograms:	47.16556
Acute Waste Quantity, in Kilograms:	0
Non-Acute Waste Quantity, in Kilorgrams:	47.16556
Management Method Code:	H141
Management Method Description:	STORAGE, BULKING AND/OR TRANSFER OFF SITE

SEPHORA STORE 738 (Continued) **1024848289**

Waste Residue Indicator:	N
Quantity Discrepancy Indicator:	N
Waste Type Discrepancy Indicator:	N
Waste Density:	Not reported
Waste Density Unit of Measure Code:	Not reported
Waste Density Unit of Measure Description:	Not reported
Form Code:	Not reported
Form Code Description:	Not reported
Source Code:	Not reported
Source Code Description:	Not reported
Waste Minimization Code:	Not reported
Waste Minimization Code Description:	Not reported
Consent Number:	Not reported
EPA Waste Indicator:	N

Click this hyperlink while viewing on your computer to access
179 additional US EManifest: record(s) in the EDR Site Report.

S159 **BEACH FRONT PROPERTY MANAGEMENT INC** **RCRA NonGen / NLR** **1027520791**
SW **6531 S. SEPULVEDA BLVD.** **CAC003213028**
1/8-1/4 **LOS ANGELES, CA 90045**
0.215 mi.
1134 ft. **Site 1 of 2 in cluster S**

Relative: **Lower**

Actual: **32 ft.**

RCRA Listings:

Date Form Received by Agency:	20230118
Handler Name:	Beach Front Property Management Inc
Handler Address:	6531 S. Sepulveda Blvd.
Handler City,State,Zip:	LOS ANGELES, CA 90045
EPA ID:	CAC003213028
Contact Name:	VICTOR O CAMPOS
Contact Address:	6531 S. SEPULVEDA BLVD.
Contact City,State,Zip:	LOS ANGELES, CA 90045
Contact Telephone:	562-486-7802
Contact Fax:	Not reported
Contact Email:	TREELEVATOR.DISPATCH@GMAIL.COM
Contact Title:	Not reported
EPA Region:	09
Land Type:	Not reported
Federal Waste Generator Description:	Not a generator, verified
Non-Notifier:	Not reported
Biennial Report Cycle:	Not reported
Accessibility:	Not reported
Active Site Indicator:	Not reported
State District Owner:	Not reported
State District:	Not reported
Mailing Address:	6531 S. SEPULVEDA BLVD.
Mailing City,State,Zip:	LOS ANGELES, CA 90045
Owner Name:	Beach Front Property Management Inc
Owner Type:	Other
Operator Name:	Victor O Campos
Operator Type:	Other
Short-Term Generator Activity:	No
Importer Activity:	No
Mixed Waste Generator:	No
Transporter Activity:	No
Transfer Facility Activity:	No
Recycler Activity with Storage:	No

BEACH FRONT PROPERTY MANAGEMENT INC (Continued) **1027520791**

Small Quantity On-Site Burner Exemption:	No
Smelting Melting and Refining Furnace Exemption:	No
Underground Injection Control:	No
Off-Site Waste Receipt:	No
Universal Waste Indicator:	No
Universal Waste Destination Facility:	No
Federal Universal Waste:	No
Active Site State-Reg Handler:	---
Federal Facility Indicator:	Not reported
Hazardous Secondary Material Indicator:	N
Sub-Part K Indicator:	Not reported
2018 GPRA Permit Baseline:	Not on the Baseline
2018 GPRA Renewals Baseline:	Not on the Baseline
202 GPRA Corrective Action Baseline:	No
Subject to Corrective Action Universe:	No
Non-TSDFs Where RCRA CA has Been Imposed Universe:	No
Corrective Action Priority Ranking:	No NCAPS ranking
Environmental Control Indicator:	No
Institutional Control Indicator:	No
Human Exposure Controls Indicator:	N/A
Groundwater Controls Indicator:	N/A
Significant Non-Complier Universe:	No
Unaddressed Significant Non-Complier Universe:	No
Addressed Significant Non-Complier Universe:	No
Significant Non-Complier With a Compliance Schedule Universe:	No
Financial Assurance Required:	Not reported
Handler Date of Last Change:	20230118
Recognized Trader-Importer:	No
Recognized Trader-Exporter:	No
Importer of Spent Lead Acid Batteries:	No
Exporter of Spent Lead Acid Batteries:	No
Recycler Activity Without Storage:	No
Manifest Broker:	No
Sub-Part P Indicator:	No

Handler - Owner Operator:

Owner/Operator Indicator:	Owner
Owner/Operator Name: BEACH FRONT PROPERTY MANAGEMENT INC	
Legal Status:	Other
Date Became Current:	Not reported
Date Ended Current:	Not reported
Owner/Operator Address:	6531 S. SEPULVEDA BLVD.
Owner/Operator City,State,Zip:	LOS ANGELES, CA 90045
Owner/Operator Telephone:	818-988-7007
Owner/Operator Telephone Ext:	Not reported
Owner/Operator Fax:	Not reported
Owner/Operator Email:	Not reported

Owner/Operator Indicator:	Operator
Owner/Operator Name: VICTOR O CAMPOS	
Legal Status:	Other
Date Became Current:	Not reported
Date Ended Current:	Not reported
Owner/Operator Address:	6531 S. SEPULVEDA BLVD.
Owner/Operator City,State,Zip:	LOS ANGELES, CA 90045
Owner/Operator Telephone:	562-486-7802

BEACH FRONT PROPERTY MANAGEMENT INC (Continued) **1027520791**

Owner/Operator Telephone Ext: Not reported
Owner/Operator Fax: Not reported
Owner/Operator Email: Not reported

Historic Generators:
Receive Date: 20230118
Handler Name: BEACH FRONT PROPERTY MANAGEMENT INC
Federal Waste Generator Description: Not a generator, verified
State District Owner: Not reported
Large Quantity Handler of Universal Waste: No
Recognized Trader Importer: No
Recognized Trader Exporter: No
Spent Lead Acid Battery Importer: No
Spent Lead Acid Battery Exporter: No
Current Record: Yes
Non Storage Recycler Activity: No
Electronic Manifest Broker: No

List of NAICS Codes and Descriptions:
NAICS Code: 531110
NAICS Description: LESSORS OF RESIDENTIAL BUILDINGS AND DWELLINGS

Facility Has Received Notices of Violations:
Violations: No Violations Found

Evaluation Action Summary:
Evaluations: No Evaluations Found

R160 **SLAUSON STATION** **RCRA NonGen / NLR** **1000253688**
NW **5800 SEPULVEDA BLVD** **CAT000623389**
1/8-1/4 **CULVER CITY, CA 90230**
0.221 mi.
1166 ft. **Site 24 of 27 in cluster R**

Relative: **Lower**
Actual: **27 ft.**

RCRA Listings:
Date Form Received by Agency: 20201103
Handler Name: Slauson Station
Handler Address: Sepulveda Blvd
Handler City,State,Zip: CULVER CITY, CA 90230
EPA ID: CAT000623389
Contact Name: RENEE K NYGAARD
Contact Address: E 166TH ST
Contact City,State,Zip: CERRITOS, CA 90703
Contact Telephone: 310-212-4190
Contact Fax: 310-212-1788
Contact Email: RENEE.NYGAARD@PBFENERGY.COM
Contact Title: ENVIRONMENTAL MANAGER
EPA Region: 09
Land Type: Private
Federal Waste Generator Description: Not a generator, verified
Non-Notifier: Not reported
Biennial Report Cycle: Not reported
Accessibility: Not reported
Active Site Indicator: Not reported
State District Owner: Ca

SLAUSON STATION (Continued) **1000253688**

State District:	CA
Mailing Address:	E 166TH ST
Mailing City,State,Zip:	CERRITOS, CA 90703
Owner Name:	Torrance Valley Pipeline Company Llc
Owner Type:	Private
Operator Name:	Torrance Logistics Company Llc
Operator Type:	Private
Short-Term Generator Activity:	No
Importer Activity:	No
Mixed Waste Generator:	No
Transporter Activity:	No
Transfer Facility Activity:	No
Recycler Activity with Storage:	No
Small Quantity On-Site Burner Exemption:	No
Smelting Melting and Refining Furnace Exemption:	No
Underground Injection Control:	No
Off-Site Waste Receipt:	No
Universal Waste Indicator:	No
Universal Waste Destination Facility:	No
Federal Universal Waste:	No
Active Site State-Reg Handler:	---
Federal Facility Indicator:	Not reported
Hazardous Secondary Material Indicator:	N
Sub-Part K Indicator:	Not reported
2018 GPRA Permit Baseline:	Not on the Baseline
2018 GPRA Renewals Baseline:	Not on the Baseline
202 GPRA Corrective Action Baseline:	No
Subject to Corrective Action Universe:	No
Non-TSDFs Where RCRA CA has Been Imposed Universe:	No
Corrective Action Priority Ranking:	No NCAPS ranking
Environmental Control Indicator:	No
Institutional Control Indicator:	No
Human Exposure Controls Indicator:	N/A
Groundwater Controls Indicator:	N/A
Significant Non-Complier Universe:	No
Unaddressed Significant Non-Complier Universe:	No
Addressed Significant Non-Complier Universe:	No
Significant Non-Complier With a Compliance Schedule Universe:	No
Financial Assurance Required:	Not reported
Handler Date of Last Change:	20201109
Recognized Trader-Importer:	No
Recognized Trader-Exporter:	No
Importer of Spent Lead Acid Batteries:	No
Exporter of Spent Lead Acid Batteries:	No
Recycler Activity Without Storage:	No
Manifest Broker:	No
Sub-Part P Indicator:	No

Hazardous Waste Summary:

Waste Code:	D001
Waste Description:	Ignitable Waste
Waste Code:	D018
Waste Description:	Benzene

SLAUSON STATION (Continued) **1000253688**

Handler - Owner Operator:

Owner/Operator Indicator:	Owner
Owner/Operator Name:	TORRANCE VALLEY PIPELINE COMPANY LLC
Legal Status:	Private
Date Became Current:	20200227
Date Ended Current:	Not reported
Owner/Operator Address:	12851 E 166TH ST.
Owner/Operator City,State,Zip:	CERRITOS, CA 90703
Owner/Operator Telephone:	Not reported
Owner/Operator Telephone Ext:	Not reported
Owner/Operator Fax:	Not reported
Owner/Operator Email:	Not reported

Owner/Operator Indicator:	Owner
Owner/Operator Name:	TORRANCE VALLEY PIPELINE COMPANY LLC
Legal Status:	Private
Date Became Current:	20200227
Date Ended Current:	Not reported
Owner/Operator Address:	12851 E 166TH ST.
Owner/Operator City,State,Zip:	CERRITOS, CA 90703
Owner/Operator Telephone:	Not reported
Owner/Operator Telephone Ext:	Not reported
Owner/Operator Fax:	Not reported
Owner/Operator Email:	Not reported

Owner/Operator Indicator:	Operator
Owner/Operator Name:	TORRANCE LOGISTICS COMPANY LLC
Legal Status:	Private
Date Became Current:	20160701
Date Ended Current:	Not reported
Owner/Operator Address:	12851 E 166TH STREET
Owner/Operator City,State,Zip:	CERRITOS, CA 90703
Owner/Operator Telephone:	Not reported
Owner/Operator Telephone Ext:	Not reported
Owner/Operator Fax:	Not reported
Owner/Operator Email:	Not reported

Owner/Operator Indicator:	Owner
Owner/Operator Name:	MOBIL OIL CORP WEST COAST PIPE LINES
Legal Status:	Private
Date Became Current:	Not reported
Date Ended Current:	Not reported
Owner/Operator Address:	NOT REQUIRED
Owner/Operator City,State,Zip:	NOT REQUIRED, ME 99999
Owner/Operator Telephone:	415-555-1212
Owner/Operator Telephone Ext:	Not reported
Owner/Operator Fax:	Not reported
Owner/Operator Email:	Not reported

Owner/Operator Indicator:	Operator
Owner/Operator Name:	TORRANCE LOGISTICS COMPANY LLC
Legal Status:	Private
Date Became Current:	20160701
Date Ended Current:	Not reported
Owner/Operator Address:	Not reported
Owner/Operator City,State,Zip:	Not reported
Owner/Operator Telephone:	Not reported

SLAUSON STATION (Continued) **1000253688**

Owner/Operator Telephone Ext: Not reported
Owner/Operator Fax: Not reported
Owner/Operator Email: Not reported

Owner/Operator Indicator: Owner
Owner/Operator Name: TORRANCE VALLEY PIPELINE COMPANY LLC
Legal Status: Private
Date Became Current: 20160701
Date Ended Current: Not reported
Owner/Operator Address: 111 WEST OCEAN BLVD., STE 1500
Owner/Operator City,State,Zip: LONG BEACH, CA 90802
Owner/Operator Telephone: 562-349-1640
Owner/Operator Telephone Ext: Not reported
Owner/Operator Fax: Not reported
Owner/Operator Email: Not reported

Owner/Operator Indicator: Operator
Owner/Operator Name: TORRANCE LOGISTICS COMPANY LLC
Legal Status: Private
Date Became Current: 20160701
Date Ended Current: Not reported
Owner/Operator Address: 12851 E 166TH STREET
Owner/Operator City,State,Zip: CERRITOS, CA 90703
Owner/Operator Telephone: Not reported
Owner/Operator Telephone Ext: Not reported
Owner/Operator Fax: Not reported
Owner/Operator Email: Not reported

Owner/Operator Indicator: Operator
Owner/Operator Name: NOT REQUIRED
Legal Status: Private
Date Became Current: Not reported
Date Ended Current: Not reported
Owner/Operator Address: NOT REQUIRED
Owner/Operator City,State,Zip: NOT REQUIRED, ME 99999
Owner/Operator Telephone: 415-555-1212
Owner/Operator Telephone Ext: Not reported
Owner/Operator Fax: Not reported
Owner/Operator Email: Not reported

Historic Generators:
Receive Date: 20201103
Handler Name: SLAUSON STATION
Federal Waste Generator Description: Not a generator, verified
State District Owner: Ca
Large Quantity Handler of Universal Waste: No
Recognized Trader Importer: No
Recognized Trader Exporter: No
Spent Lead Acid Battery Importer: No
Spent Lead Acid Battery Exporter: No
Current Record: Yes
Non Storage Recycler Activity: No
Electronic Manifest Broker: No

Receive Date: 19960901
Handler Name: MOBIL OIL CORP SLAUSON STA
Federal Waste Generator Description: Small Quantity Generator

SLAUSON STATION (Continued) **1000253688**

State District Owner: Ca
Large Quantity Handler of Universal Waste: No
Recognized Trader Importer: No
Recognized Trader Exporter: No
Spent Lead Acid Battery Importer: No
Spent Lead Acid Battery Exporter: No
Current Record: No
Non Storage Recycler Activity: Not reported
Electronic Manifest Broker: Not reported

Receive Date: 19800815
Handler Name: MOBIL OIL CORP SLAUSON STA
Federal Waste Generator Description: Large Quantity Generator
State District Owner: Ca
Large Quantity Handler of Universal Waste: No
Recognized Trader Importer: No
Recognized Trader Exporter: No
Spent Lead Acid Battery Importer: No
Spent Lead Acid Battery Exporter: No
Current Record: No
Non Storage Recycler Activity: Not reported
Electronic Manifest Broker: Not reported

Receive Date: 20160811
Handler Name: SLAUSON STATION
Federal Waste Generator Description: Small Quantity Generator
State District Owner: Ca
Large Quantity Handler of Universal Waste: No
Recognized Trader Importer: No
Recognized Trader Exporter: No
Spent Lead Acid Battery Importer: No
Spent Lead Acid Battery Exporter: No
Current Record: No
Non Storage Recycler Activity: Not reported
Electronic Manifest Broker: Not reported

Receive Date: 20200330
Handler Name: SLAUSON STATION
Federal Waste Generator Description: Small Quantity Generator
State District Owner: Ca
Large Quantity Handler of Universal Waste: No
Recognized Trader Importer: No
Recognized Trader Exporter: No
Spent Lead Acid Battery Importer: No
Spent Lead Acid Battery Exporter: No
Current Record: No
Non Storage Recycler Activity: No
Electronic Manifest Broker: No

List of NAICS Codes and Descriptions:
NAICS Code: 211111
NAICS Description: CRUDE PETROLEUM AND NATURAL GAS EXTRACTION

NAICS Code: 48611
NAICS Description: PIPELINE TRANSPORTATION OF CRUDE OIL

SLAUSON STATION (Continued) **1000253688**

Facility Has Received Notices of Violations:
Violations: No Violations Found

Evaluation Action Summary:
Evaluations: No Evaluations Found

R161 **EXXONMOBIL OIL CORP** **HIST UST** **U001562852**
NW **5800 SEPULVEDA BLVD** **EMI** **N/A**
1/8-1/4 **CULVER CITY, CA 90230** **CERS**
0.221 mi.
1166 ft. **Site 25 of 27 in cluster R**

Relative:
Lower

Actual:
27 ft.

HIST UST:

Name:	SLAUSON PIPE LINE STATION
Address:	5800 SEPULVEDA
City,State,Zip:	CULVER CITY, CA 90230
File Number:	00028023
URL:	https://documents.geotracker.waterboards.ca.gov/ustpdfs/pdf/00028023.pdf
Region:	STATE
Facility ID:	00000041283
Facility Type:	Other
Other Type:	PIPELINE
Contact Name:	R.B. MCDANIEL
Telephone:	2135480939
Owner Name:	MOBIL OIL CORPORATION
Owner Address:	3700 WEST 190TH STREET
Owner City,St,Zip:	TORRANCE, CA 90509
Total Tanks:	0001
Tank Num:	001
Container Num:	24
Year Installed:	Not reported
Tank Capacity:	00012000
Tank Used for:	PRODUCT
Type of Fuel:	Not reported
Container Construction Thickness:	Not reported
Leak Detection:	Stock Inventor

Click here for Geo Tracker PDF:

EMI:

Name:	MOBIL OIL CORP, WEST COAST PIP
Address:	5800 SEPULVEDA BLVD.
City,State,Zip:	CULVER CITY, CA 90230
Year:	1987
County Code:	19
Air Basin:	SC
Facility ID:	17344
Air District Name:	SC
SIC Code:	5171
Air District Name:	SOUTH COAST AQMD
Community Health Air Pollution Info System:	Not reported
Consolidated Emission Reporting Rule:	Not reported
Total Organic Hydrocarbon Gases Tons/Yr:	1
Reactive Organic Gases Tons/Yr:	0

EXXONMOBIL OIL CORP (Continued) **U001562852**

Carbon Monoxide Emissions Tons/Yr:	0
NOX - Oxides of Nitrogen Tons/Yr:	5
SOX - Oxides of Sulphur Tons/Yr:	0
Particulate Matter Tons/Yr:	2
Part. Matter 10 Micrometers and Smllr Tons/Yr:	1

Name:	MOBIL OIL CORP, WEST COAST PIP
Address:	5800 SEPULVEDA BLVD.
City,State,Zip:	CULVER CITY, CA 90230
Year:	1990
County Code:	19
Air Basin:	SC
Facility ID:	17344
Air District Name:	SC
SIC Code:	5171
Air District Name:	SOUTH COAST AQMD
Community Health Air Pollution Info System:	Not reported
Consolidated Emission Reporting Rule:	Not reported
Total Organic Hydrocarbon Gases Tons/Yr:	0
Reactive Organic Gases Tons/Yr:	0
Carbon Monoxide Emissions Tons/Yr:	2
NOX - Oxides of Nitrogen Tons/Yr:	7
SOX - Oxides of Sulphur Tons/Yr:	0
Particulate Matter Tons/Yr:	0
Part. Matter 10 Micrometers and Smllr Tons/Yr:	0

Name:	MOBIL OIL CORP, WEST COAST PIP
Address:	5800 SEPULVEDA BLVD
City,State,Zip:	CULVER CITY, CA 90230
Year:	1995
County Code:	19
Air Basin:	SC
Facility ID:	17344
Air District Name:	SC
SIC Code:	5171
Air District Name:	SOUTH COAST AQMD
Community Health Air Pollution Info System:	Not reported
Consolidated Emission Reporting Rule:	Not reported
Total Organic Hydrocarbon Gases Tons/Yr:	12
Reactive Organic Gases Tons/Yr:	8
Carbon Monoxide Emissions Tons/Yr:	0
NOX - Oxides of Nitrogen Tons/Yr:	1
SOX - Oxides of Sulphur Tons/Yr:	0
Particulate Matter Tons/Yr:	0
Part. Matter 10 Micrometers and Smllr Tons/Yr:	0

Name:	MOBIL OIL CORP, WEST COAST PIP
Address:	5800 SEPULVEDA BLVD
City,State,Zip:	CULVER CITY, CA 90230
Year:	1996
County Code:	19
Air Basin:	SC
Facility ID:	17344
Air District Name:	SC
SIC Code:	5171
Air District Name:	SOUTH COAST AQMD
Community Health Air Pollution Info System:	Not reported

EXXONMOBIL OIL CORP (Continued) **U001562852**

Consolidated Emission Reporting Rule:	Not reported
Total Organic Hydrocarbon Gases Tons/Yr:	4
Reactive Organic Gases Tons/Yr:	2
Carbon Monoxide Emissions Tons/Yr:	2
NOX - Oxides of Nitrogen Tons/Yr:	2
SOX - Oxides of Sulphur Tons/Yr:	0
Particulate Matter Tons/Yr:	0
Part. Matter 10 Micrometers and Smllr Tons/Yr:	0

Name:	MOBIL OIL CORP, WEST COAST PIP
Address:	5800 SEPULVEDA BLVD
City,State,Zip:	CULVER CITY, CA 90230
Year:	1997
County Code:	19
Air Basin:	SC
Facility ID:	17344
Air District Name:	SC
SIC Code:	4612
Air District Name:	SOUTH COAST AQMD
Community Health Air Pollution Info System:	Not reported
Consolidated Emission Reporting Rule:	Not reported
Total Organic Hydrocarbon Gases Tons/Yr:	5
Reactive Organic Gases Tons/Yr:	2
Carbon Monoxide Emissions Tons/Yr:	2
NOX - Oxides of Nitrogen Tons/Yr:	3
SOX - Oxides of Sulphur Tons/Yr:	0
Particulate Matter Tons/Yr:	0
Part. Matter 10 Micrometers and Smllr Tons/Yr:	0

Name:	MOBIL OIL CORP, WEST COAST PIP
Address:	5800 SEPULVEDA BLVD
City,State,Zip:	CULVER CITY, CA 90230
Year:	1998
County Code:	19
Air Basin:	SC
Facility ID:	17344
Air District Name:	SC
SIC Code:	4612
Air District Name:	SOUTH COAST AQMD
Community Health Air Pollution Info System:	Not reported
Consolidated Emission Reporting Rule:	Not reported
Total Organic Hydrocarbon Gases Tons/Yr:	3
Reactive Organic Gases Tons/Yr:	1
Carbon Monoxide Emissions Tons/Yr:	2
NOX - Oxides of Nitrogen Tons/Yr:	3
SOX - Oxides of Sulphur Tons/Yr:	0
Particulate Matter Tons/Yr:	0
Part. Matter 10 Micrometers and Smllr Tons/Yr:	0

Name:	MOBIL OIL CORP, WEST COAST PIP
Address:	5800 SEPULVEDA BLVD
City,State,Zip:	CULVER CITY, CA 90230
Year:	1999
County Code:	19
Air Basin:	SC
Facility ID:	17344
Air District Name:	SC

EXXONMOBIL OIL CORP (Continued) **U001562852**

SIC Code:	4612
Air District Name:	SOUTH COAST AQMD
Community Health Air Pollution Info System:	Not reported
Consolidated Emission Reporting Rule:	Not reported
Total Organic Hydrocarbon Gases Tons/Yr:	5
Reactive Organic Gases Tons/Yr:	2
Carbon Monoxide Emissions Tons/Yr:	2
NOX - Oxides of Nitrogen Tons/Yr:	3
SOX - Oxides of Sulphur Tons/Yr:	0
Particulate Matter Tons/Yr:	0
Part. Matter 10 Micrometers and Smllr Tons/Yr:	0

Name:	MOBIL OIL CORP, WEST COAST PIP
Address:	5800 SEPULVEDA BLVD
City,State,Zip:	CULVER CITY, CA 90230
Year:	2000
County Code:	19
Air Basin:	SC
Facility ID:	17344
Air District Name:	SC
SIC Code:	4612
Air District Name:	SOUTH COAST AQMD
Community Health Air Pollution Info System:	Not reported
Consolidated Emission Reporting Rule:	Not reported
Total Organic Hydrocarbon Gases Tons/Yr:	5
Reactive Organic Gases Tons/Yr:	2
Carbon Monoxide Emissions Tons/Yr:	2
NOX - Oxides of Nitrogen Tons/Yr:	3
SOX - Oxides of Sulphur Tons/Yr:	0
Particulate Matter Tons/Yr:	0
Part. Matter 10 Micrometers and Smllr Tons/Yr:	0

Name:	MOBIL OIL CORP, WEST COAST PIP
Address:	5800 SEPULVEDA BLVD
City,State,Zip:	CULVER CITY, CA 90230
Year:	2001
County Code:	19
Air Basin:	SC
Facility ID:	17344
Air District Name:	SC
SIC Code:	4612
Air District Name:	SOUTH COAST AQMD
Community Health Air Pollution Info System:	Not reported
Consolidated Emission Reporting Rule:	Not reported
Total Organic Hydrocarbon Gases Tons/Yr:	6
Reactive Organic Gases Tons/Yr:	3
Carbon Monoxide Emissions Tons/Yr:	1
NOX - Oxides of Nitrogen Tons/Yr:	2
SOX - Oxides of Sulphur Tons/Yr:	0
Particulate Matter Tons/Yr:	0
Part. Matter 10 Micrometers and Smllr Tons/Yr:	0

Name:	EXXONMOBIL OIL CORP
Address:	5800 SEPULVEDA BLVD
City,State,Zip:	CULVER CITY, CA 90230
Year:	2002
County Code:	19

EXXONMOBIL OIL CORP (Continued) **U001562852**

Air Basin:	SC
Facility ID:	17344
Air District Name:	SC
SIC Code:	4612
Air District Name:	SOUTH COAST AQMD
Community Health Air Pollution Info System:	Not reported
Consolidated Emission Reporting Rule:	Not reported
Total Organic Hydrocarbon Gases Tons/Yr:	2
Reactive Organic Gases Tons/Yr:	1
Carbon Monoxide Emissions Tons/Yr:	1
NOX - Oxides of Nitrogen Tons/Yr:	2
SOX - Oxides of Sulphur Tons/Yr:	0
Particulate Matter Tons/Yr:	0
Part. Matter 10 Micrometers and Smllr Tons/Yr:	0

Name:	EXXONMOBIL OIL CORP
Address:	5800 SEPULVEDA BLVD
City,State,Zip:	CULVER CITY, CA 90230
Year:	2003
County Code:	19
Air Basin:	SC
Facility ID:	17344
Air District Name:	SC
SIC Code:	4612
Air District Name:	SOUTH COAST AQMD
Community Health Air Pollution Info System:	Not reported
Consolidated Emission Reporting Rule:	Not reported
Total Organic Hydrocarbon Gases Tons/Yr:	2
Reactive Organic Gases Tons/Yr:	1
Carbon Monoxide Emissions Tons/Yr:	1
NOX - Oxides of Nitrogen Tons/Yr:	2
SOX - Oxides of Sulphur Tons/Yr:	0
Particulate Matter Tons/Yr:	0
Part. Matter 10 Micrometers and Smllr Tons/Yr:	0

Name:	EXXONMOBIL OIL CORP
Address:	5800 SEPULVEDA BLVD
City,State,Zip:	CULVER CITY, CA 90230
Year:	2004
County Code:	19
Air Basin:	SC
Facility ID:	17344
Air District Name:	SC
SIC Code:	4612
Air District Name:	SOUTH COAST AQMD
Community Health Air Pollution Info System:	Not reported
Consolidated Emission Reporting Rule:	Not reported
Total Organic Hydrocarbon Gases Tons/Yr:	1.7274
Reactive Organic Gases Tons/Yr:	1.03
Carbon Monoxide Emissions Tons/Yr:	1.29
NOX - Oxides of Nitrogen Tons/Yr:	1.69
SOX - Oxides of Sulphur Tons/Yr:	0.0306
Particulate Matter Tons/Yr:	0.276
Part. Matter 10 Micrometers and Smllr Tons/Yr:	0.26

Name:	EXXONMOBIL OIL CORP
Address:	5800 SEPULVEDA BLVD

EXXONMOBIL OIL CORP (Continued) **U001562852**

City,State,Zip:	CULVER CITY, CA 90230
Year:	2005
County Code:	19
Air Basin:	SC
Facility ID:	17344
Air District Name:	SC
SIC Code:	4612
Air District Name:	SOUTH COAST AQMD
Community Health Air Pollution Info System:	Not reported
Consolidated Emission Reporting Rule:	Not reported
Total Organic Hydrocarbon Gases Tons/Yr:	1.3225
Reactive Organic Gases Tons/Yr:	.88027964
Carbon Monoxide Emissions Tons/Yr:	.914
NOX - Oxides of Nitrogen Tons/Yr:	1.23
SOX - Oxides of Sulphur Tons/Yr:	.0157
Particulate Matter Tons/Yr:	.196
Part. Matter 10 Micrometers and Smllr Tons/Yr:	.1862

Name:	EXXONMOBIL OIL CORP
Address:	5800 SEPULVEDA BLVD
City,State,Zip:	CULVER CITY, CA 90230
Year:	2006
County Code:	19
Air Basin:	SC
Facility ID:	17344
Air District Name:	SC
SIC Code:	4612
Air District Name:	SOUTH COAST AQMD
Community Health Air Pollution Info System:	Not reported
Consolidated Emission Reporting Rule:	Not reported
Total Organic Hydrocarbon Gases Tons/Yr:	1.862072338356078740
Reactive Organic Gases Tons/Yr:	1.241
Carbon Monoxide Emissions Tons/Yr:	.51
NOX - Oxides of Nitrogen Tons/Yr:	.68
SOX - Oxides of Sulphur Tons/Yr:	.009
Particulate Matter Tons/Yr:	.109
Part. Matter 10 Micrometers and Smllr Tons/Yr:	.10355

Name:	EXXONMOBIL OIL CORP
Address:	5800 SEPULVEDA BLVD
City,State,Zip:	CULVER CITY, CA 90230
Year:	2007
County Code:	19
Air Basin:	SC
Facility ID:	17344
Air District Name:	SC
SIC Code:	4612
Air District Name:	SOUTH COAST AQMD
Community Health Air Pollution Info System:	Not reported
Consolidated Emission Reporting Rule:	Not reported
Total Organic Hydrocarbon Gases Tons/Yr:	1.862072338356078740
Reactive Organic Gases Tons/Yr:	1.241
Carbon Monoxide Emissions Tons/Yr:	.51
NOX - Oxides of Nitrogen Tons/Yr:	.68
SOX - Oxides of Sulphur Tons/Yr:	.009
Particulate Matter Tons/Yr:	.109
Part. Matter 10 Micrometers and Smllr Tons/Yr:	.10355

EXXONMOBIL OIL CORP (Continued) **U001562852**

Name:	EXXONMOBIL OIL CORP
Address:	5800 SEPULVEDA BLVD
City,State,Zip:	CULVER CITY, CA 90230
Year:	2011
County Code:	19
Air Basin:	SC
Facility ID:	17344
Air District Name:	SC
SIC Code:	5541
Air District Name:	SOUTH COAST AQMD
Community Health Air Pollution Info System:	Not reported
Consolidated Emission Reporting Rule:	Not reported
Total Organic Hydrocarbon Gases Tons/Yr:	1.8056495901
Reactive Organic Gases Tons/Yr:	1.22479
Carbon Monoxide Emissions Tons/Yr:	0.3619
NOX - Oxides of Nitrogen Tons/Yr:	0.48856
SOX - Oxides of Sulphur Tons/Yr:	0.0062
Particulate Matter Tons/Yr:	0.07754
Part. Matter 10 Micrometers and Smllr Tons/Yr:	0.073663

Name:	EXXONMOBIL OIL CORP
Address:	5800 SEPULVEDA BLVD
City,State,Zip:	CULVER CITY, CA 90230
Year:	2012
County Code:	19
Air Basin:	SC
Facility ID:	17344
Air District Name:	SC
SIC Code:	9999
Air District Name:	SOUTH COAST AQMD
Community Health Air Pollution Info System:	Not reported
Consolidated Emission Reporting Rule:	Not reported
Total Organic Hydrocarbon Gases Tons/Yr:	1.9160711912
Reactive Organic Gases Tons/Yr:	1.27141
Carbon Monoxide Emissions Tons/Yr:	0.595
NOX - Oxides of Nitrogen Tons/Yr:	0.80278
SOX - Oxides of Sulphur Tons/Yr:	0.0102
Particulate Matter Tons/Yr:	0.1275
Part. Matter 10 Micrometers and Smllr Tons/Yr:	0.121125

Name:	EXXONMOBIL OIL CORP
Address:	5800 SEPULVEDA BLVD
City,State,Zip:	CULVER CITY, CA 90230
Year:	2013
County Code:	19
Air Basin:	SC
Facility ID:	17344
Air District Name:	SC
SIC Code:	5541
Air District Name:	SOUTH COAST AQMD
Community Health Air Pollution Info System:	Not reported
Consolidated Emission Reporting Rule:	Not reported
Total Organic Hydrocarbon Gases Tons/Yr:	2.0884270852
Reactive Organic Gases Tons/Yr:	1.3532
Carbon Monoxide Emissions Tons/Yr:	0.59808
NOX - Oxides of Nitrogen Tons/Yr:	0.8074
SOX - Oxides of Sulphur Tons/Yr:	0.01024

EXXONMOBIL OIL CORP (Continued) **U001562852**

Particulate Matter Tons/Yr: 0.12816
Part. Matter 10 Micrometers and Smllr Tons/Yr: 0.121752

CERS:
Name: TORRANCE VALLEY PIPELINE COMPANY LLC - SLAUSON STATION
Address: 5800 SEPULVEDA BLVD
City,State,Zip: CULVER CITY, CA 90230
Site ID: 573010
CERS ID: 10155131
CERS Description: Chemical Storage Facilities

Evaluation:
Eval General Type: Compliance Evaluation Inspection
Eval Date: 06-08-2017
Violations Found: No
Eval Type: Routine done by local agency
Eval Notes: Inspected by: J.Luna Consent by: Nathan Connely
Eval Division: Culver City Fire Department
Eval Program: HMRRP
Eval Source: CERS,

Eval General Type: Compliance Evaluation Inspection
Eval Date: 05-10-2022
Violations Found: No
Eval Type: Routine done by local agency
Eval Notes: Inspection by A.Domanski, consent by Richard Montjaro and Melissa Jung. Inspection of exempt location to ensure sump-pump not used for constant storage of crude oil. Per Richard, oil will sometimes flow into sump but is pumped out same day so not considered constant storage, business remains exempt from billing, unsure if LA County will want this account deactivated.
Eval Division: Culver City Fire Department
Eval Program: HMRRP
Eval Source: CERS,

Eval General Type: Compliance Evaluation Inspection
Eval Date: 09-23-2014
Violations Found: No
Eval Type: Routine done by local agency
Eval Notes: Inspected by: J.Luna Consent by: Ralph Mixon
Eval Division: Culver City Fire Department
Eval Program: HMRRP
Eval Source: CERS,

Coordinates:
Site ID: 573010
Facility Name: Torrance Valley Pipeline Company LLC - Slauson Station
Env Int Type Code: HMBP
Program ID: 10155131
Coord Name: Not reported
Ref Point Type Desc: Center of a facility or station.,
Latitude: 33.986830
Longitude: -118.395150

Affiliation:
Affiliation Type Desc: Document Preparer

EXXONMOBIL OIL CORP (Continued) **U001562852**

Entity Name:	Brad Seeley
Entity Title:	Not reported
Affiliation Address:	Not reported
Affiliation City:	Not reported
Affiliation State:	Not reported
Affiliation Country:	Not reported
Affiliation Zip:	Not reported
Affiliation Phone:	,
Affiliation Type Desc:	Environmental Contact
Entity Name:	Renee Nygaard
Entity Title:	Not reported
Affiliation Address:	12851 E 166th street
Affiliation City:	Cerritos
Affiliation State:	CA
Affiliation Country:	Not reported
Affiliation Zip:	90703
Affiliation Phone:	,
Affiliation Type Desc:	Legal Owner
Entity Name:	Torrance Valley Pipeline Company LLC
Entity Title:	Not reported
Affiliation Address:	12851 E 166TH ST
Affiliation City:	Cerritos
Affiliation State:	CA
Affiliation Country:	United States
Affiliation Zip:	90703
Affiliation Phone:	(310) 212-4190,
Affiliation Type Desc:	Facility Mailing Address
Entity Name:	Mailing Address
Entity Title:	Not reported
Affiliation Address:	12851 E 166TH ST
Affiliation City:	Cerritos
Affiliation State:	CA
Affiliation Country:	Not reported
Affiliation Zip:	90703
Affiliation Phone:	,
Affiliation Type Desc:	Identification Signer
Entity Name:	brad Seeley
Entity Title:	Safety Supervisor
Affiliation Address:	Not reported
Affiliation City:	Not reported
Affiliation State:	Not reported
Affiliation Country:	Not reported
Affiliation Zip:	Not reported
Affiliation Phone:	,
Affiliation Type Desc:	Operator
Entity Name:	Torrance Logistics Company LLC
Entity Title:	Not reported
Affiliation Address:	Not reported
Affiliation City:	Not reported
Affiliation State:	Not reported
Affiliation Country:	Not reported
Affiliation Zip:	Not reported

EXXONMOBIL OIL CORP (Continued) **U001562852**

Affiliation Phone: (310) 212-1762,

Affiliation Type Desc: Parent Corporation
Entity Name: Torrance Valley Pipeline Company LLC
Entity Title: Not reported
Affiliation Address: Not reported
Affiliation City: Not reported
Affiliation State: Not reported
Affiliation Country: Not reported
Affiliation Zip: Not reported
Affiliation Phone: ,

Affiliation Type Desc: CUPA District
Entity Name: Los Angeles County Fire
Entity Title: Not reported
Affiliation Address: 5825 Rickenbacker Road
Affiliation City: Commerce
Affiliation State: CA
Affiliation Country: Not reported
Affiliation Zip: 90040-3027
Affiliation Phone: (323) 890-4000,

Name: EXXONMOBIL OIL CORP
Address: 5800 SEPULVEDA BLVD
City,State,Zip: CULVER CITY, CA 90230
Site ID: 467215
CERS ID: 110018958671
CERS Description: US EPA Air Emission Inventory System (EIS)

Affiliation:
Affiliation Type Desc: Environmental Contact
Entity Name: RENEE K NYGAARD
Entity Title: ENVIRONMENTAL MANAGER
Affiliation Address: 12851 E 166TH ST
Affiliation City: CERRITOS
Affiliation State: CA
Affiliation Country: Not reported
Affiliation Zip: Not reported
Affiliation Phone: ,

R162 **MOBIL OIL CORP-WEST COAST PIPE** **SWEEPS UST** **S101586460**
NW **5800 SEPULVEDA BLVD** **CA FID UST** **N/A**
1/8-1/4 **CULVER CITY, CA 90230** **LOS ANGELES CO. HMS**
0.221 mi.
1166 ft. **Site 26 of 27 in cluster R**

Relative:
Lower

Actual:
27 ft.

SWEEPS UST:
Name: MOBIL OIL CORP WEST COAST PIPE
Address: 5800 S SEPULVEDA BLVD
City: CULVER CITY
Status: Active
Comp Number: 9338
Number: 9
Board Of Equalization: 44-000400
Referral Date: 06-30-89
Action Date: Not reported

MOBIL OIL CORP-WEST COAST PIPE (Continued) **S101586460**

Created Date: 06-30-89
Owner Tank Id: Not reported
SWRCB Tank Id: 19-000-009338-000001
Tank Status: A
Capacity: Not reported
Active Date: 06-30-89
Tank Use: UNKNOWN
STG: W
Content: Not reported
Number Of Tanks: 1

CA FID UST:
Facility ID: 19050903
Regulated By: UTNKA
Regulated ID: 00041283
Cortese Code: Not reported
SIC Code: Not reported
Facility Phone: 8180000000
Mail To: Not reported
Mailing Address: 3700 W 190TH ST
Mailing Address 2: Not reported
Mailing City,St,Zip: CULVER CITY
Contact: Not reported
Contact Phone: Not reported
DUNs Number: Not reported
NPDES Number: Not reported
EPA ID: Not reported
Comments: Not reported
Status: Active

LOS ANGELES CO. HMS:
Name: MOBIL OIL CORP-WEST COAST PIPE
Address: 5800 SEPULVEDA BLVD
City,State,Zip: CULVER CITY, CA 90230
Region: LA
Permit Category: T
Facility Id: 009522-009338
Facility Type: 0
Facility Status: Closed
Area: 2M
Permit Number: 00000380T
Permit Status: Closed

T163 **ALLIED ENVIRONMENTAL** **SWEEPS UST** **S101586175**
SW **6300 ARIZONA CIR** **CA FID UST** **N/A**
1/8-1/4 **LOS ANGELES, CA 90045**
0.222 mi.
1170 ft. **Site 1 of 2 in cluster T**

Relative: **Lower**
Actual: **30 ft.**

SWEEPS UST:
Name: ALLIED ENVIRONMENTAL
Address: 6300 ARIZONA CIR
City: LOS ANGELES
Status: Not reported
Comp Number: 7109
Number: Not reported
Board Of Equalization: Not reported

ALLIED ENVIRONMENTAL (Continued) **S101586175**

Referral Date: Not reported
Action Date: Not reported
Created Date: Not reported
Owner Tank Id: Not reported
SWRCB Tank Id: Not reported
Tank Status: Not reported
Capacity: Not reported
Active Date: Not reported
Tank Use: Not reported
STG: Not reported
Content: Not reported
Number Of Tanks: 0

CA FID UST:
Facility ID: 19040398
Regulated By: UTNKA
Regulated ID: Not reported
Cortese Code: Not reported
SIC Code: Not reported
Facility Phone: 2130000000
Mail To: Not reported
Mailing Address: 6300 ARIZONA CIR
Mailing Address 2: Not reported
Mailing City,St,Zip: LOS ANGELES 900450000
Contact: Not reported
Contact Phone: Not reported
DUNs Number: Not reported
NPDES Number: Not reported
EPA ID: Not reported
Comments: Not reported
Status: Active

U164 **ENTRADA OFFICE HOLDINGS LLC** **RCRA NonGen / NLR** **1025848081**
WSW **6161 W CENTINELA AVE** **CAC003028119**
1/8-1/4 **CULVER CITY, CA 90230**
0.225 mi.
1189 ft. **Site 1 of 3 in cluster U**

Relative: **Lower**
Actual: **29 ft.**

RCRA Listings:
Date Form Received by Agency: 20190807
Handler Name: Entrada Office Holdings Llc
Handler Address: 6161 W Centinela Ave
Handler City,State,Zip: CULVER CITY, CA 90230-6306
EPA ID: CAC003028119
Contact Name: TROY MELDRUM
Contact Address: 915 WILSHIRE BLVD
Contact City,State,Zip: LOS ANGELES, CA 90017
Contact Telephone: 661-644-0377
Contact Fax: Not reported
Contact Email: TMELDRUM@LPC.COM
Contact Title: Not reported
EPA Region: 09
Land Type: Not reported
Federal Waste Generator Description: Not a generator, verified
Non-Notifier: Not reported
Biennial Report Cycle: Not reported
Accessibility: Not reported

ENTRADA OFFICE HOLDINGS LLC (Continued) **1025848081**

Active Site Indicator:	Not reported
State District Owner:	Not reported
State District:	Not reported
Mailing Address:	915 WILSHIRE BLVD
Mailing City,State,Zip:	LOS ANGELES, CA 90017
Owner Name:	Entrada Office Holdings Llc
Owner Type:	Other
Operator Name:	Troy Meldrum
Operator Type:	Other
Short-Term Generator Activity:	No
Importer Activity:	No
Mixed Waste Generator:	No
Transporter Activity:	No
Transfer Facility Activity:	No
Recycler Activity with Storage:	No
Small Quantity On-Site Burner Exemption:	No
Smelting Melting and Refining Furnace Exemption:	No
Underground Injection Control:	No
Off-Site Waste Receipt:	No
Universal Waste Indicator:	No
Universal Waste Destination Facility:	No
Federal Universal Waste:	No
Active Site State-Reg Handler:	---
Federal Facility Indicator:	Not reported
Hazardous Secondary Material Indicator:	N
Sub-Part K Indicator:	Not reported
2018 GPRA Permit Baseline:	Not on the Baseline
2018 GPRA Renewals Baseline:	Not on the Baseline
202 GPRA Corrective Action Baseline:	No
Subject to Corrective Action Universe:	No
Non-TSDFs Where RCRA CA has Been Imposed Universe:	No
Corrective Action Priority Ranking:	No NCAPS ranking
Environmental Control Indicator:	No
Institutional Control Indicator:	No
Human Exposure Controls Indicator:	N/A
Groundwater Controls Indicator:	N/A
Significant Non-Complier Universe:	No
Unaddressed Significant Non-Complier Universe:	No
Addressed Significant Non-Complier Universe:	No
Significant Non-Complier With a Compliance Schedule Universe:	No
Financial Assurance Required:	Not reported
Handler Date of Last Change:	20190910
Recognized Trader-Importer:	No
Recognized Trader-Exporter:	No
Importer of Spent Lead Acid Batteries:	No
Exporter of Spent Lead Acid Batteries:	No
Recycler Activity Without Storage:	No
Manifest Broker:	No
Sub-Part P Indicator:	No

Handler - Owner Operator:

Owner/Operator Indicator:	Operator
Owner/Operator Name: TROY MELDRUM	
Legal Status:	Other
Date Became Current:	Not reported
Date Ended Current:	Not reported

ENTRADA OFFICE HOLDINGS LLC (Continued) **1025848081**

Owner/Operator Address: 915 WILSHIRE BLVD
Owner/Operator City,State,Zip: LOS ANGELES, CA 90017
Owner/Operator Telephone: 661-644-0377
Owner/Operator Telephone Ext: Not reported
Owner/Operator Fax: Not reported
Owner/Operator Email: Not reported

Owner/Operator Indicator: Owner
Owner/Operator Name: ENTRADA OFFICE HOLDINGS LLC
Legal Status: Other
Date Became Current: Not reported
Date Ended Current: Not reported
Owner/Operator Address: 915 WILSHIRE BLVD
Owner/Operator City,State,Zip: LOS ANGELES, CA 90017
Owner/Operator Telephone: 213-538-0900
Owner/Operator Telephone Ext: Not reported
Owner/Operator Fax: Not reported
Owner/Operator Email: Not reported

Historic Generators:
Receive Date: 20190807
Handler Name: ENTRADA OFFICE HOLDINGS LLC
Federal Waste Generator Description: Not a generator, verified
State District Owner: Not reported
Large Quantity Handler of Universal Waste: No
Recognized Trader Importer: No
Recognized Trader Exporter: No
Spent Lead Acid Battery Importer: No
Spent Lead Acid Battery Exporter: No
Current Record: Yes
Non Storage Recycler Activity: Not reported
Electronic Manifest Broker: Not reported

List of NAICS Codes and Descriptions:
NAICS Code: 921110
NAICS Description: EXECUTIVE OFFICES

Facility Has Received Notices of Violations:
Violations: No Violations Found

Evaluation Action Summary:
Evaluations: No Evaluations Found

U165 **CRP CENTINELA LP DBA RADISSON LOS ANGELES WEST SID** **CERS HAZ WASTE** **S112974420**
WSW **6161 W CENTINELA AVE** **HWTS** **N/A**
1/8-1/4 **CULVER CITY, CA 90230** **HAZNET**
0.225 mi. **CERS**
1189 ft. **Site 2 of 3 in cluster U**

Relative: **Lower**
Actual: **29 ft.**

CERS HAZ WASTE:
Name: HILTON LOS ANGELES CULVER CITY
Address: 6161 W. CENTINELA AVENUE
City,State,Zip: CULVER CITY, CA 90230
Site ID: 422890
CERS ID: 10301839

CRP CENTINELA LP DBA RADISSON LOS ANGELES WEST SIDE (Continued) **S112974420**

CERS Description: Hazardous Waste Generator

HWTS:

Name:	CRP CENTINELA LP DBA RADISSON LOS ANGELES WEST SIDE
Address:	6161 W CENTINELA AVE
Address 2:	Not reported
City,State,Zip:	CULVER CITY, CA 90230
EPA ID:	CAC002636940
Inactive Date:	05/21/2009
Create Date:	11/21/2008
Last Act Date:	Not reported
Mailing Name:	Not reported
Mailing Address:	6161 W CENTINELA AVE
Mailing Address 2:	Not reported
Mailing City,State,Zip:	CULVER CITY, CA 90230
Owner Name:	CRP CENTINELA LP
Owner Address:	6161 W CENTINELA AVE
Owner Address 2:	Not reported
Owner City,State,Zip:	CULVER CITY, CA 90230
Owner Phone:	Not reported
Owner Fax:	Not reported
Contact Name:	BILL REIDER
Contact Address:	6161 W CENTINELA AVE
Contact Address 2:	Not reported
City,State,Zip:	CULVER CITY, CA 90230
Contact Phone:	Not reported
Contact Fax:	Not reported
Facility Status:	Inactive
Facility Type:	TEMPORARY
Category:	STATE
Latitude:	33.982469
Longitude:	-118.397078

HAZNET:

Name:	CRP CENTINELA LP DBA RADISSON LOS ANGELES WEST SIDE
Address:	6161 W CENTINELA AVE
Address 2:	Not reported
City,State,Zip:	CULVER CITY, CA 90230
Contact:	BILL REIDER
Telephone:	3103484500
Mailing Name:	Not reported
Mailing Address:	6161 W CENTINELA AVE
Year:	2008
Gepaid:	CAC002636940
TSD EPA ID:	CAD009007626
CA Waste Code:	151 - Asbestos containing waste
Disposal Method:	H132 - Landfill Or Surface Impoundment That Will Be Closed As Landfill(To Include On-Site Treatment And/Or Stabilization)
Tons:	1.6

Additional Information:

Year:	2008
Gen EPA ID:	CAC002636940

CRP CENTINELA LP DBA RADISSON LOS ANGELES WEST SIDE (Continued) **S112974420**

Shipment Date:	20081211
Creation Date:	2/2/2009 18:30:08
Receipt Date:	20081217
Manifest ID:	000818291GBF
Trans EPA ID:	CAR000181891
Trans Name:	BDC SPECIAL WASTE SERVICES
Trans 2 EPA ID:	Not reported
Trans 2 Name:	Not reported
TSDF EPA ID:	CAD009007626
Trans Name:	AZUSA LAND RECLAMATION
TSDF Alt EPA ID:	Not reported
TSDF Alt Name:	Not reported
Waste Code Description:	151 - Asbestos-containing waste
RCRA Code:	Not reported
Meth Code:	H132 - Landfill Or Surface Impoundment That Will Be Closed As Landfill(To Include On-Site Treatment And/Or Stabilization)
Quantity Tons:	1.6
Waste Quantity:	4
Quantity Unit:	Y
Additional Code 1:	Not reported
Additional Code 2:	Not reported
Additional Code 3:	Not reported
Additional Code 4:	Not reported
Additional Code 5:	Not reported

CERS:

Name:	HILTON LOS ANGELES CULVER CITY
Address:	6161 W. CENTINELA AVENUE
City,State,Zip:	CULVER CITY, CA 90230
Site ID:	422890
CERS ID:	10301839
CERS Description:	Chemical Storage Facilities

Violations:

Site ID:	422890
Site Name:	Hilton Los Angeles Culver City
Violation Date:	10-05-2020
Citation:	HSC 6.95 25508(a)(1) - California Health and Safety Code, Chapter 6.95, Section(s) 25508(a)(1)
Violation Description:	Failure to complete and electronically submit a business plan when storing/handling a hazardous material at or above reportable quantities.
Violation Notes:	Returned to compliance on 11/30/2020. OBSERVATION: The business failed to electronically submit complete and accurate chemical inventory information for all hazardous materials on site at or above reportable quantities. CORRECTIVE ACTION: Electronically submit complete and accurate chemical inventory information for all hazardous materials on site at or above reportable quantities. 500 gal. diesel generator needs to be added to CERS inventory. COMPLETE 11/30/2020
Violation Division:	Culver City Fire Department
Violation Program:	HMRRP
Violation Source:	CERS,

Site ID:	422890
Site Name:	Hilton Los Angeles Culver City
Violation Date:	06-26-2023
Citation:	HSC 6.95 25508(a)(3) - California Health and Safety Code, Chapter

CRP CENTINELA LP DBA RADISSON LOS ANGELES WEST SIDE (Continued) **S112974420**

6.95, Section(s) 25508(a)(3)
Violation Description: Failure to report program data electronically.
Violation Notes: Returned to compliance on 07/25/2023. OBSERVATION: The business failed to electronically submit the Business Activities Page and/or Business Owner Operator Identification Page, or failed to report complete or accurate information on these forms. CORRECTIVE ACTION: Complete and electronically submit the Business Activities Page and/or Business Owner Operator Identification Page. UPDATE EMERGENCY AND ENVIRONMENTAL CONTACTS.
Violation Division: Culver City Fire Department
Violation Program: HMRRP
Violation Source: CERS,

Site ID: 422890
Site Name: Hilton Los Angeles Culver City
Violation Date: 06-26-2023
Citation: HSC 6.95 25508(a)(3) - California Health and Safety Code, Chapter 6.95, Section(s) 25508(a)(3)
Violation Description: Failure to complete and electronically submit a site map with all required content.
Violation Notes: Returned to compliance on 07/25/2023. OBSERVATION: The business failed to electronically submit a site map with all required content including: north orientation, loading area, internal roads, adjacent streets, storm and sewer drains, access and exit points, emergency shut offs, evacuation staging area, hazardous materials/waste storage areas and emergency response equipment. CORRECTIVE ACTION: Electronically submit a site map with all required content. ADD DIESEL GENERATOR TO SITE MAP.
Violation Division: Culver City Fire Department
Violation Program: HMRRP
Violation Source: CERS,

Evaluation:
Eval General Type: Compliance Evaluation Inspection
Eval Date: 07-26-2018
Violations Found: No
Eval Type: Routine done by local agency
Eval Notes: Charles Cousins, Director of Engineering
Eval Division: Los Angeles County Fire Department
Eval Program: HW
Eval Source: CERS,

Eval General Type: Other/Unknown
Eval Date: 04-17-2024
Violations Found: No
Eval Type: Other, not routine, done by local agency
Eval Notes: Inspection to help create new user for Mario Lopez. He was unaware of the program that was left by Charles, who has left the business. Gave one month extension for CERS submittal.
Eval Division: Culver City Fire Department
Eval Program: HMRRP
Eval Source: CERS,

Eval General Type: Compliance Evaluation Inspection
Eval Date: 10-05-2020
Violations Found: Yes
Eval Type: Routine done by local agency

CRP CENTINELA LP DBA RADISSON LOS ANGELES WEST SIDE (Continued) **S112974420**

Eval Notes: Inspection by A.Domanski, consent by Charles Cousins. Reviewd HMBP. Training, site map both good. Not enough pool chemicals to put on CERS. Brand new 500 gal diesel fuel generator needs to be added to CERS.
Eval Division: Culver City Fire Department
Eval Program: HMRRP
Eval Source: CERS,

Eval General Type: Compliance Evaluation Inspection
Eval Date: 04-07-2014
Violations Found: No
Eval Type: Routine done by local agency
Eval Notes: Inspectors: T. Mac Tavish, J. Luna Consent: Arim Montes
Eval Division: Culver City Fire Department
Eval Program: HMRRP
Eval Source: CERS,

Eval General Type: Compliance Evaluation Inspection
Eval Date: 06-26-2023
Violations Found: Yes
Eval Type: Routine done by local agency
Eval Notes: Inspection by A.Domanski, consent by Charles Cousins. Minor handler - all information kept with engineering. Pool room and cleaning chemicals all below reporting threshold. Diesel generator needs to be added to site map and emergency contacts need to be updated. OTC issued.
Eval Division: Culver City Fire Department
Eval Program: HMRRP
Eval Source: CERS,

Eval General Type: Compliance Evaluation Inspection
Eval Date: 07-11-2017
Violations Found: No
Eval Type: Routine done by local agency
Eval Notes: Inspected by: J.Luna Consent by: Luis Paez
Eval Division: Culver City Fire Department
Eval Program: HMRRP
Eval Source: CERS,

Eval General Type: Compliance Evaluation Inspection
Eval Date: 09-29-2021
Violations Found: No
Eval Type: Routine done by local agency
Eval Notes: Charles Cousins, Director of Engineering
Eval Division: Los Angeles County Fire Department
Eval Program: HW
Eval Source: CERS,

Eval General Type: Compliance Evaluation Inspection
Eval Date: 11-19-2014
Violations Found: No
Eval Type: Routine done by local agency
Eval Notes: Not reported
Eval Division: Los Angeles County Fire Department
Eval Program: HW
Eval Source: CERS,

CRP CENTINELA LP DBA RADISSON LOS ANGELES WEST SIDE (Continued) **S112974420**

Affiliation:

Affiliation Type Desc:	Parent Corporation
Entity Name:	HILTON LOS ANGELES CULVER CITY
Entity Title:	Not reported
Affiliation Address:	Not reported
Affiliation City:	Not reported
Affiliation State:	Not reported
Affiliation Country:	Not reported
Affiliation Zip:	Not reported
Affiliation Phone:	,

Affiliation Type Desc:	Facility Mailing Address
Entity Name:	Mailing Address
Entity Title:	Not reported
Affiliation Address:	6161 W. Centinela Avenue
Affiliation City:	Culver City
Affiliation State:	CA
Affiliation Country:	Not reported
Affiliation Zip:	90230
Affiliation Phone:	,

Affiliation Type Desc:	Identification Signer
Entity Name:	Charles Cousins
Entity Title:	Director of Engineering
Affiliation Address:	Not reported
Affiliation City:	Not reported
Affiliation State:	Not reported
Affiliation Country:	Not reported
Affiliation Zip:	Not reported
Affiliation Phone:	,

Affiliation Type Desc:	Property Owner
Entity Name:	Woodbine Legacy/Playa Owner LLC
Entity Title:	Not reported
Affiliation Address:	6161 W. Centinela Avenue
Affiliation City:	Culver City
Affiliation State:	CA
Affiliation Country:	United States
Affiliation Zip:	90230
Affiliation Phone:	(310) 649-1776,

Affiliation Type Desc:	Legal Owner
Entity Name:	Woodbine Legacy/Playa Owner LLC
Entity Title:	Not reported
Affiliation Address:	6161 W. Centinela Avenue
Affiliation City:	Culver City
Affiliation State:	CA
Affiliation Country:	United States
Affiliation Zip:	90230
Affiliation Phone:	(310) 649-1776,

Affiliation Type Desc:	CUPA District
Entity Name:	Los Angeles County Fire
Entity Title:	Not reported
Affiliation Address:	5825 Rickenbacker Road
Affiliation City:	Commerce
Affiliation State:	CA

CRP CENTINELA LP DBA RADISSON LOS ANGELES WEST SIDE (Continued) **S112974420**

Affiliation Country:	Not reported
Affiliation Zip:	90040-3027
Affiliation Phone:	(323) 890-4000,
Affiliation Type Desc:	Document Preparer
Entity Name:	Charles Cousins
Entity Title:	Not reported
Affiliation Address:	Not reported
Affiliation City:	Not reported
Affiliation State:	Not reported
Affiliation Country:	Not reported
Affiliation Zip:	Not reported
Affiliation Phone:	,
Affiliation Type Desc:	Environmental Contact
Entity Name:	Mohamed Abouelrous
Entity Title:	Not reported
Affiliation Address:	6161 W. Centinela Avenue
Affiliation City:	Culver City
Affiliation State:	CA
Affiliation Country:	Not reported
Affiliation Zip:	90230
Affiliation Phone:	,
Affiliation Type Desc:	Operator
Entity Name:	Charles Cousins
Entity Title:	Not reported
Affiliation Address:	Not reported
Affiliation City:	Not reported
Affiliation State:	Not reported
Affiliation Country:	Not reported
Affiliation Zip:	Not reported
Affiliation Phone:	(323) 864-3795,

U166 **WOODBINE LEGACY/PLAYA OWNER LLC DBA DOUBLE TREE LO** **RCRA NonGen / NLR** **1025872833**
WSW **6161 W CENTINELA AVE** **CAL000445957**
1/8-1/4 **CULVER CITY, CA 90230**
0.225 mi.
1189 ft. **Site 3 of 3 in cluster U**

Relative: **Lower**

Actual: **29 ft.**

RCRA Listings:

Date Form Received by Agency:	20190515
Handler Name:	Woodbine Legacy/Playa Owner Llc Dba Double Tree Los Angeles Westside
Handler Address:	6161 W Centinela Ave
Handler City,State,Zip:	CULVER CITY, CA 90230
EPA ID:	CAL000445957
Contact Name:	CHARLES COUSINS
Contact Address:	6161 W CENTINELA AVE
Contact City,State,Zip:	CULVER CITY, CA 90230
Contact Telephone:	310-348-4578
Contact Fax:	310-649-4411
Contact Email:	CCOUSINS@DOUBLETREELAWEESIDE.COM
Contact Title:	Not reported
EPA Region:	09
Land Type:	Not reported
Federal Waste Generator Description:	Not a generator, verified
Non-Notifier:	Not reported

WOODBINE LEGACY/PLAYA OWNER LLC DBA DOUBLE TREE LOS ANGELES (Continued) **1025872833**

Biennial Report Cycle:	Not reported
Accessibility:	Not reported
Active Site Indicator:	Handler Activities
State District Owner:	Not reported
State District:	Not reported
Mailing Address:	ONE RAVINIA DR STE 1600
Mailing City,State,Zip:	ATLANTA, GA 30346
Owner Name:	Woodbine Legacy Playa Owner Llc
Owner Type:	Other
Operator Name:	Charles Cousins
Operator Type:	Other
Short-Term Generator Activity:	No
Importer Activity:	No
Mixed Waste Generator:	No
Transporter Activity:	No
Transfer Facility Activity:	No
Recycler Activity with Storage:	Yes
Small Quantity On-Site Burner Exemption:	No
Smelting Melting and Refining Furnace Exemption:	No
Underground Injection Control:	No
Off-Site Waste Receipt:	No
Universal Waste Indicator:	Yes
Universal Waste Destination Facility:	Yes
Federal Universal Waste:	No
Active Site State-Reg Handler:	---
Federal Facility Indicator:	Not reported
Hazardous Secondary Material Indicator:	N
Sub-Part K Indicator:	Not reported
2018 GPRA Permit Baseline:	Not on the Baseline
2018 GPRA Renewals Baseline:	Not on the Baseline
202 GPRA Corrective Action Baseline:	No
Subject to Corrective Action Universe:	No
Non-TSDFs Where RCRA CA has Been Imposed Universe:	No
Corrective Action Priority Ranking:	No NCAPS ranking
Environmental Control Indicator:	No
Institutional Control Indicator:	No
Human Exposure Controls Indicator:	N/A
Groundwater Controls Indicator:	N/A
Significant Non-Complier Universe:	No
Unaddressed Significant Non-Complier Universe:	No
Addressed Significant Non-Complier Universe:	No
Significant Non-Complier With a Compliance Schedule Universe:	No
Financial Assurance Required:	Not reported
Handler Date of Last Change:	20190628
Recognized Trader-Importer:	No
Recognized Trader-Exporter:	No
Importer of Spent Lead Acid Batteries:	No
Exporter of Spent Lead Acid Batteries:	No
Recycler Activity Without Storage:	No
Manifest Broker:	No
Sub-Part P Indicator:	No

Handler - Owner Operator:

Owner/Operator Indicator:	Operator
Owner/Operator Name: CHARLES COUSINS	
Legal Status:	Other

WOODBINE LEGACY/PLAYA OWNER LLC DBA DOUBLE TREE LOS ANGELES (Continued) **1025872833**

Date Became Current: Not reported
Date Ended Current: Not reported
Owner/Operator Address: 6161 W CENTINELA AVE
Owner/Operator City,State,Zip: CULVER CITY, CA 90230
Owner/Operator Telephone: 310-348-4578
Owner/Operator Telephone Ext: Not reported
Owner/Operator Fax: Not reported
Owner/Operator Email: Not reported

Owner/Operator Indicator: Owner
Owner/Operator Name: WOODBINE LEGACY PLAYA OWNER LLC
Legal Status: Other
Date Became Current: Not reported
Date Ended Current: Not reported
Owner/Operator Address: ONE RAVINIA DR STE 1600
Owner/Operator City,State,Zip: ATLANTA, GA 30346
Owner/Operator Telephone: 678-349-0909
Owner/Operator Telephone Ext: Not reported
Owner/Operator Fax: Not reported
Owner/Operator Email: Not reported

Historic Generators:
Receive Date: 20190515
Handler Name: WOODBINE LEGACY/PLAYA OWNER LLC DBA DOUBLE TREE LOS ANGELES WESTSIDE
Federal Waste Generator Description: Not a generator, verified
State District Owner: Not reported
Large Quantity Handler of Universal Waste: No
Recognized Trader Importer: No
Recognized Trader Exporter: No
Spent Lead Acid Battery Importer: No
Spent Lead Acid Battery Exporter: No
Current Record: Yes
Non Storage Recycler Activity: Not reported
Electronic Manifest Broker: Not reported

List of NAICS Codes and Descriptions:
NAICS Code: 721199
NAICS Description: ALL OTHER TRAVELER ACCOMMODATION

Facility Has Received Notices of Violations:
Violations: No Violations Found

Evaluation Action Summary:
Evaluations: No Evaluations Found

V167
SSW
1/8-1/4
0.226 mi.
1194 ft.

PRUDENTIAL INSURANCE CO OFAMERICA
6701 CENTER DR W
LOS ANGELES, CA 90045

Site 1 of 7 in cluster V

UST **U004346237**
N/A

Relative:
Lower

Actual:
38 ft.

UST:

Name:	PRUDENTIAL INSURANCE CO OFAMERICA
Address:	6701 CENTER DR W
City,State,Zip:	LOS ANGELES, CA 90045
Facility ID:	25470
Permitting Agency:	LOS ANGELES, CITY OF
CERSID:	Not reported
Latitude:	33.980266
Longitude:	-118.392405
Owner type:	Not reported
Facility type:	Not reported
Num of inuse ust:	Not reported
Num of closed ust:	Not reported
Num of oos ust:	Not reported
Epa region:	Not reported
Tribal lands:	Not reported
Tank owner name:	Not reported
Tank owner mailing address:	Not reported
Tank owner mailing city:	Not reported
Tank owner mailing zip:	Not reported
Tank owner mailing state:	Not reported
Tank operator name:	Not reported
Tank operator mailing address:	Not reported
Tank operator mailing city:	Not reported
Tank operator mailing zip:	Not reported
Tank operator mailing state:	Not reported
Tankidnumber:	Not reported
Tank status:	Not reported
Tank configuration:	Not reported
Tank closure date:	Not reported
Tank installation date:	Not reported
Tank num of compartments:	Not reported
Tank contents:	Not reported
Tank capacity gallons:	Not reported
Tank type:	Not reported
Tank pc construction:	Not reported
Tank pwpiping construction:	Not reported
Tank piping type:	Not reported
Tank piping construction:	Not reported
Tank sacrificial anode:	Not reported
Tank cp impressed current:	Not reported
Tank cp shutoff:	Not reported
Tank alarms:	Not reported
Tank ball float:	Not reported
Tank spill bucket:	Not reported

V168
SSW
1/8-1/4
0.226 mi.
1194 ft.

BRE HH PROPERTY OWNER, LLC
6701 CENTER DR W
LOS ANGELES, CA 90045

Site 2 of 7 in cluster V

UST **U004353925**
N/A

Relative:
Lower

Actual:
38 ft.

UST:

Name:	BRE HH PROPERTY OWNER, LLC
Address:	6701 CENTER DR W
City,State,Zip:	LOS ANGELES, CA 90045
Facility ID:	FA0020677
Permitting Agency:	Los Angeles City Fire Department
CERSID:	10247656
Latitude:	33.9789200
Longitude:	-118.393750
Owner type:	Non-Government
Facility type:	Other
Num of inuse ust:	3512
Num of closed ust:	0
Num of oos ust:	0
Epa region:	9
Tribal lands:	No
Tank owner name:	BRE HH Property Owner, LLC
Tank owner mailing address:	6080 Center Drive, Suite 200
Tank owner mailing city:	LOS ANGELES
Tank owner mailing zip:	90045
Tank owner mailing state:	CA
Tank operator name:	BRE HH Property Owner, LLC
Tank operator mailing address:	6080 Center Drive, Suite 200
Tank operator mailing city:	Los Angeles
Tank operator mailing zip:	90045
Tank operator mailing state:	CA
Tankidnumber:	1
Tank status:	Renewal Permit
Tank configuration:	Stand Alone Tank
Tank closure date:	Not reported
Tank installation date:	5/1/1991 12:00:00 AM
Tank num of compartments:	1
Tank contents:	Diesel
Tank capacity gallons:	1000
Tank type:	Double Wall
Tank pc construction:	Steel
Tank pwpiping construction:	Regid Plastic
Tank piping type:	Conventional Suction
Tank piping construction:	Double Walled
Tank sacrificial anode:	No
Tank cp impressed current:	No
Tank cp shutoff:	Yes
Tank alarms:	No
Tank ball float:	No
Tank spill bucket:	Yes

V169 **TRIZEC WEST LA TOWER LLC** **CERS TANKS** **S113154157**
SSW **6701 CENTER DR** **HWTS** **N/A**
1/8-1/4 **LOS ANGELES, CA 90045** **HAZNET**
0.226 mi. **HAZMAT LA**
1194 ft. **Site 3 of 7 in cluster V** **CERS**

Relative:
Lower

Actual:
38 ft.

CERS TANKS:

Name:	BRE HH PROPERTY OWNER, LLC
Address:	6701 CENTER DR W
City,State,Zip:	LOS ANGELES, CA 90045
Site ID:	163572
CERS ID:	10247656
CERS Description:	Underground Storage Tank

HWTS:

Name:	TRIZEC WEST LA TOWER LLC
Address:	6701 CENTER DR
Address 2:	Not reported
City,State,Zip:	LOS ANGELES, CA 90045
EPA ID:	CAL000336911
Inactive Date:	06/30/2014
Create Date:	10/03/2008
Last Act Date:	Not reported
Mailing Name:	Not reported
Mailing Address:	6080 CTR DR STE 200
Mailing Address 2:	Not reported
Mailing City,State,Zip:	LOS ANGELES, CA 900450000
Owner Name:	TRIZEC WEST LA TOWER LLC
Owner Address:	6080 CTR DR STE 200
Owner Address 2:	Not reported
Owner City,State,Zip:	LOS ANGELES, CA 900450000
Owner Phone:	Not reported
Owner Fax:	Not reported
Contact Name:	ROBERT BERUBE
Contact Address:	6080 CTR DR STE 200
Contact Address 2:	Not reported
City,State,Zip:	LOS ANGELES, CA 900450000
Contact Phone:	Not reported
Contact Fax:	Not reported
Facility Status:	Inactive
Facility Type:	PERMANENT
Category:	STATE
Latitude:	33.978821
Longitude:	-118.393563

NAICS:

EPA ID:	CAL000336911
Create Date:	2008-10-03 10:19:31.670
NAICS Code:	56179
NAICS Description:	Other Services to Buildings and Dwellings
Issued EPA ID Date:	2008-10-03 10:19:31.65300
Inactive Date:	2014-06-30 00:00:00
Facility Name:	TRIZEC WEST LA TOWER LLC
Facility Address:	6701 CENTER DR
Facility Address 2:	Not reported
Facility City:	LOS ANGELES
Facility County:	Not reported
Facility State:	CA
Facility Zip:	90045

TRIZEC WEST LA TOWER LLC (Continued) **S113154157**

HAZNET:

Name:	TRIZEC WEST LA TOWER LLC
Address:	6701 CENTER DR
Address 2:	Not reported
City,State,Zip:	LOS ANGELES, CA 90045
Contact:	ROBERT BERUBE
Telephone:	3104174634
Mailing Name:	Not reported
Mailing Address:	6080 CTR DR STE 200
Year:	2013
Gepaid:	CAL000336911
TSD EPA ID:	CAT080013352
CA Waste Code:	214 - Unspecified solvent mixture
Disposal Method:	H061 - Fuel Blending Prior To Energy Recovery At Another Site
Tons:	2.16
Year:	2011
Gepaid:	CAL000336911
TSD EPA ID:	CAD099452708
CA Waste Code:	221 - Waste oil and mixed oil
Disposal Method:	H039 - Other Recovery Of Reclamation For Reuse Including Acid Regeneration, Organics Recovery Ect
Tons:	0.2584
Year:	2011
Gepaid:	CAL000336911
TSD EPA ID:	CAD079462708
CA Waste Code:	221 - Waste oil and mixed oil
Disposal Method:	-
Tons:	0.19
Year:	2011
Gepaid:	CAL000336911
TSD EPA ID:	CAD982444481
CA Waste Code:	291 - Latex waste
Disposal Method:	H141 - Storage, Bulking, And/Or Transfer Off Site--No Treatment/Reovery (H010-H129) Or (H131-H135)
Tons:	0.65
Year:	2009
Gepaid:	CAL000336911
TSD EPA ID:	CAD099452708
CA Waste Code:	221 - Waste oil and mixed oil
Disposal Method:	H039 - Other Recovery Of Reclamation For Reuse Including Acid Regeneration, Organics Recovery Ect
Tons:	0.209
Year:	2009
Gepaid:	CAL000336911
TSD EPA ID:	CAD028409019
CA Waste Code:	291 - Latex waste
Disposal Method:	H141 - Storage, Bulking, And/Or Transfer Off Site--No Treatment/Reovery (H010-H129) Or (H131-H135)
Tons:	0.4587
Year:	2008

TRIZEC WEST LA TOWER LLC (Continued) **S113154157**

Gepaid:	CAL000336911
TSD EPA ID:	CAT080013352
CA Waste Code:	221 - Waste oil and mixed oil
Disposal Method:	H039 - Other Recovery Of Reclamation For Reuse Including Acid Regeneration, Organics Recovery Ect
Tons:	2.489
Year:	2008
Gepaid:	CAL000336911
TSD EPA ID:	CAD099452708
CA Waste Code:	221 - Waste oil and mixed oil
Disposal Method:	H039 - Other Recovery Of Reclamation For Reuse Including Acid Regeneration, Organics Recovery Ect
Tons:	0.304

Additional Information:

Year:	2013
Gen EPA ID:	CAL000336911
Shipment Date:	20131004
Creation Date:	11/25/2013 22:15:07
Receipt Date:	20131004
Manifest ID:	001975011GBF
Trans EPA ID:	CAD980814446
Trans Name:	MARK ALARCON'S WASTE OIL SERVICE
Trans 2 EPA ID:	Not reported
Trans 2 Name:	Not reported
TSDF EPA ID:	CAT080013352
Trans Name:	DEMENNO KERDOON
TSDF Alt EPA ID:	Not reported
TSDF Alt Name:	Not reported
Waste Code Description:	214 - Unspecified solvent mixture
RCRA Code:	F003
Meth Code:	H061 - Fuel Blending Prior To Energy Recovery At Another Site
Quantity Tons:	2.16
Waste Quantity:	600
Quantity Unit:	G
Additional Code 1:	D001
Additional Code 2:	Not reported
Additional Code 3:	Not reported
Additional Code 4:	Not reported
Additional Code 5:	Not reported

Additional Information:

Year:	2011
Gen EPA ID:	CAL000336911
Shipment Date:	20110825
Creation Date:	10/22/2011 18:30:26
Receipt Date:	20110826
Manifest ID:	000068198JJK
Trans EPA ID:	CAR000174011
Trans Name:	CLEAN FUELS INC
Trans 2 EPA ID:	Not reported
Trans 2 Name:	Not reported

TRIZEC WEST LA TOWER LLC (Continued) **S113154157**

TSDF EPA ID:	CAD099452708
Trans Name:	INDUSTRIAL SERVICES OIL CO INC
TSDF Alt EPA ID:	Not reported
TSDF Alt Name:	Not reported
Waste Code Description:	221 - Waste oil and mixed oil
RCRA Code:	Not reported
Meth Code:	H039 - Other Recovery Of Reclamation For Reuse Including Acid Regeneration, Organics Recovery Ect
Quantity Tons:	0.2584
Waste Quantity:	68
Quantity Unit:	G
Additional Code 1:	Not reported
Additional Code 2:	Not reported
Additional Code 3:	Not reported
Additional Code 4:	Not reported
Additional Code 5:	Not reported
Shipment Date:	20110713
Creation Date:	9/1/2011 18:31:36
Receipt Date:	20110714
Manifest ID:	001438113GBF
Trans EPA ID:	CAD982488470
Trans Name:	SWIFT OIL & VACUUM INC
Trans 2 EPA ID:	Not reported
Trans 2 Name:	Not reported
TSDF EPA ID:	CAD982444481
Trans Name:	FILTER RECYCLING SERVICES INC
TSDF Alt EPA ID:	Not reported
TSDF Alt Name:	Not reported
Waste Code Description:	291 - Latex waste
RCRA Code:	Not reported
Meth Code:	H141 - Storage, Bulking, And/Or Transfer Off Site--No Treatment/Reovery (H010-H129) Or (H131-H135)
Quantity Tons:	0.2
Waste Quantity:	400
Quantity Unit:	P
Additional Code 1:	Not reported
Additional Code 2:	Not reported
Additional Code 3:	Not reported
Additional Code 4:	Not reported
Additional Code 5:	Not reported
Shipment Date:	20110126
Creation Date:	3/28/2011 18:30:35
Receipt Date:	20110127
Manifest ID:	001437304GBF
Trans EPA ID:	CAD982488470
Trans Name:	SWIFT OIL & VACUUM INC
Trans 2 EPA ID:	Not reported
Trans 2 Name:	Not reported
TSDF EPA ID:	CAD982444481
Trans Name:	FILTER RECYCLING SERVICES INC
TSDF Alt EPA ID:	Not reported
TSDF Alt Name:	Not reported
Waste Code Description:	291 - Latex waste
RCRA Code:	Not reported
Meth Code:	H141 - Storage, Bulking, And/Or Transfer Off Site--No

TRIZEC WEST LA TOWER LLC (Continued) **S113154157**

	Treatment/Reovery (H010-H129) Or (H131-H135)
Quantity Tons:	0.45
Waste Quantity:	900
Quantity Unit:	P
Additional Code 1:	Not reported
Additional Code 2:	Not reported
Additional Code 3:	Not reported
Additional Code 4:	Not reported
Additional Code 5:	Not reported
Shipment Date:	20110121
Creation Date:	6/4/2013 22:15:22
Receipt Date:	Not reported
Manifest ID:	001437287GBF
Trans EPA ID:	CAD982158470
Trans Name:	SWIFT OIL & VACUUM INC
Trans 2 EPA ID:	Not reported
Trans 2 Name:	Not reported
TSDF EPA ID:	CAD079462708
Trans Name:	INDUSTRIAL SERVICE OIL CO INC
TSDF Alt EPA ID:	Not reported
TSDF Alt Name:	Not reported
Waste Code Description:	221 - Waste oil and mixed oil
RCRA Code:	Not reported
Meth Code:	- Not reported
Quantity Tons:	0.19
Waste Quantity:	50
Quantity Unit:	G
Additional Code 1:	Not reported
Additional Code 2:	Not reported
Additional Code 3:	Not reported
Additional Code 4:	Not reported
Additional Code 5:	Not reported

Additional Information:

Year:	2009
Gen EPA ID:	CAL000336911
Shipment Date:	20090925
Creation Date:	11/25/2009 18:30:17
Receipt Date:	20090929
Manifest ID:	001712484JJK
Trans EPA ID:	CAD982413262
Trans Name:	EVERGREEN ENVIRONMENTAL SERVICES
Trans 2 EPA ID:	Not reported
Trans 2 Name:	Not reported
TSDF EPA ID:	CAD028409019
Trans Name:	CROSBY AND OVERTON
TSDF Alt EPA ID:	Not reported
TSDF Alt Name:	Not reported
Waste Code Description:	291 - Latex waste
RCRA Code:	Not reported
Meth Code:	H141 - Storage, Bulking, And/Or Transfer Off Site--No Treatment/Reovery (H010-H129) Or (H131-H135)
Quantity Tons:	0.4587
Waste Quantity:	110
Quantity Unit:	G

TRIZEC WEST LA TOWER LLC (Continued) **S113154157**

Additional Code 1:	Not reported
Additional Code 2:	Not reported
Additional Code 3:	Not reported
Additional Code 4:	Not reported
Additional Code 5:	Not reported
Shipment Date:	20090806
Creation Date:	9/23/2009 18:30:38
Receipt Date:	20090812
Manifest ID:	000068114JJK
Trans EPA ID:	CAR000174011
Trans Name:	CLEAN FUELS INC
Trans 2 EPA ID:	Not reported
Trans 2 Name:	Not reported
TSDF EPA ID:	CAD099452708
Trans Name:	INDUSTRIAL SERVICE OIL COMPANY
TSDF Alt EPA ID:	Not reported
TSDF Alt Name:	Not reported
Waste Code Description:	221 - Waste oil and mixed oil
RCRA Code:	Not reported
Meth Code:	H039 - Other Recovery Of Reclamation For Reuse Including Acid Regeneration, Organics Recovery Ect
Quantity Tons:	0.209
Waste Quantity:	55
Quantity Unit:	G
Additional Code 1:	Not reported
Additional Code 2:	Not reported
Additional Code 3:	Not reported
Additional Code 4:	Not reported
Additional Code 5:	Not reported

Additional Information:

Year:	2008
Gen EPA ID:	CAL000336911
Shipment Date:	20081110
Creation Date:	1/14/2009 18:30:19
Receipt Date:	20081111
Manifest ID:	003593938JJK
Trans EPA ID:	CAR000175422
Trans Name:	WORLDWIDE RECOVERY SYSTEMS INC
Trans 2 EPA ID:	Not reported
Trans 2 Name:	Not reported
TSDF EPA ID:	CAT080013352
Trans Name:	DEMENNO KERDOON
TSDF Alt EPA ID:	Not reported
TSDF Alt Name:	Not reported
Waste Code Description:	221 - Waste oil and mixed oil
RCRA Code:	Not reported
Meth Code:	H039 - Other Recovery Of Reclamation For Reuse Including Acid Regeneration, Organics Recovery Ect
Quantity Tons:	0.684
Waste Quantity:	180
Quantity Unit:	G
Additional Code 1:	Not reported
Additional Code 2:	Not reported
Additional Code 3:	Not reported

TRIZEC WEST LA TOWER LLC (Continued) **S113154157**

Additional Code 4:	Not reported
Additional Code 5:	Not reported
Shipment Date:	20081110
Creation Date:	1/14/2009 18:30:19
Receipt Date:	20081111
Manifest ID:	003593938JJK
Trans EPA ID:	CAR000175422
Trans Name:	WORLDWIDE RECOVERY SYSTEMS INC
Trans 2 EPA ID:	Not reported
Trans 2 Name:	Not reported
TSDF EPA ID:	CAT080013352
Trans Name:	DEMENNO KERDOON
TSDF Alt EPA ID:	Not reported
TSDF Alt Name:	Not reported
Waste Code Description:	221 - Waste oil and mixed oil
RCRA Code:	Not reported
Meth Code:	H039 - Other Recovery Of Reclamation For Reuse Including Acid Regeneration, Organics Recovery Ect
Quantity Tons:	1.805
Waste Quantity:	475
Quantity Unit:	G
Additional Code 1:	Not reported
Additional Code 2:	Not reported
Additional Code 3:	Not reported
Additional Code 4:	Not reported
Additional Code 5:	Not reported
Shipment Date:	20081017
Creation Date:	11/17/2008 18:30:18
Receipt Date:	20081017
Manifest ID:	000799025GBF
Trans EPA ID:	CAD982488470
Trans Name:	SWIFT OIL & VACUUM INC
Trans 2 EPA ID:	Not reported
Trans 2 Name:	Not reported
TSDF EPA ID:	CAD099452708
Trans Name:	INDUSTRIAL SERVICE OIL CO INC
TSDF Alt EPA ID:	Not reported
TSDF Alt Name:	Not reported
Waste Code Description:	221 - Waste oil and mixed oil
RCRA Code:	Not reported
Meth Code:	H039 - Other Recovery Of Reclamation For Reuse Including Acid Regeneration, Organics Recovery Ect
Quantity Tons:	0.304
Waste Quantity:	80
Quantity Unit:	G
Additional Code 1:	Not reported
Additional Code 2:	Not reported
Additional Code 3:	Not reported
Additional Code 4:	Not reported
Additional Code 5:	Not reported

LOS ANGELES HM:

Name:	BRE HH PROPERTY OWNER
Address:	6701 CENTER DR W
City,State,Zip:	LOS ANGELES, CA 90045

TRIZEC WEST LA TOWER LLC (Continued) **S113154157**

Facility ID: FA0020677
Last Run Date: 02/01/2024
Status: ACTIVE

Name: DELL - LA2
Address: 6701 CENTER DR W 1000
City,State,Zip: LOS ANGELES, CA 90045
Facility ID: FA0038030
Last Run Date: 02/01/2024
Status: INACTIVE

CERS:
Name: BRE HH PROPERTY OWNER, LLC
Address: 6701 CENTER DR W
City,State,Zip: LOS ANGELES, CA 90045
Site ID: 163572
CERS ID: 10247656
CERS Description: Chemical Storage Facilities

Violations:
Site ID: 163572
Site Name: BRE HH PROPERTY OWNER, LLC
Violation Date: 05-13-2015
Citation: 23 CCR 16 2712(i) - California Code of Regulations, Title 23, Chapter 16, Section(s) 2712(i)
Violation Description: Failure to maintain on site an approved monitoring plan.
Violation Notes: Returned to compliance on 09/05/2016. OBSERVATION: Owner/Operator did not maintain an approved monitoring plan. CORRECTIVE ACTION: Maintain an approved monitoring plan. Submit monitoring plan for approval.
Violation Division: Los Angeles City Fire Department
Violation Program: UST
Violation Source: CERS,

Site ID: 163572
Site Name: BRE HH PROPERTY OWNER, LLC
Violation Date: 05-13-2015
Citation: HSC 6.7 25286 - California Health and Safety Code, Chapter 6.7, Section(s) 25286
Violation Description: Failure to obtain and maintain a valid Board of Equalization account number.
Violation Notes: Returned to compliance on 09/05/2016. OBSERVATION: Facility does not have a valid BOE number. CORRECTIVE ACTION: Obtain, submit, and maintain a valid Board of Equalization account number.
Violation Division: Los Angeles City Fire Department
Violation Program: UST
Violation Source: CERS,

Site ID: 163572
Site Name: BRE HH PROPERTY OWNER, LLC
Violation Date: 05-13-2015
Citation: 23 CCR 16 2715(a) - California Code of Regulations, Title 23, Chapter 16, Section(s) 2715(a)
Violation Description: Failure to submit statement of UST compliance and/or Designated Operator certification.
Violation Notes: Returned to compliance on 09/05/2016. OBSERVATION: Owner/Operator did not submit UST compliance statement and/or Designated Operator current certification. CORRECTIVE ACTION: Submit UST compliance statement

TRIZEC WEST LA TOWER LLC (Continued) **S113154157**

and/or Designated Operator current certification.
Violation Division: Los Angeles City Fire Department
Violation Program: UST
Violation Source: CERS,

Site ID: 163572
Site Name: BRE HH PROPERTY OWNER, LLC
Violation Date: 05-13-2015
Citation: HSC 6.7 25286(a) - California Health and Safety Code, Chapter 6.7, Section(s) 25286(a)
Violation Description: Failure to submit an complete and accurate application for a permit to operate an underground storage tank, or for renewal of the permit.
Violation Notes: Returned to compliance on 09/05/2016. OBSERVATION: Owner/Operator did not submit and/or maintain an accurate UST Operating Permit Application for Facility information and/or Tank information. CORRECTIVE ACTION: Submit and maintain an accurate UST Operating Permit Application for Facility information and/or Tank information.
Violation Division: Los Angeles City Fire Department
Violation Program: UST
Violation Source: CERS,

Site ID: 163572
Site Name: BRE HH PROPERTY OWNER, LLC
Violation Date: 05-13-2015
Citation: 23 CCR 16 2711(a)(8) - California Code of Regulations, Title 23, Chapter 16, Section(s) 2711(a)(8)
Violation Description: Failure to submit, obtain approval, or maintain a complete/accurate plot plan.
Violation Notes: Returned to compliance on 09/05/2016. OBSERVATION: Owner/Operator did not submit, obtain approval, and maintain a complete/accurate plot plan. CORRECTIVE ACTION: Submit, obtain approval, and maintain a complete/accurate plot plan.
Violation Division: Los Angeles City Fire Department
Violation Program: UST
Violation Source: CERS,

Site ID: 163572
Site Name: BRE HH PROPERTY OWNER, LLC
Violation Date: 05-13-2015
Citation: HSC 6.7 25284(a)(3) - California Health and Safety Code, Chapter 6.7, Section(s) 25284(a)(3)
Violation Description: Failure to submit, maintain, or implement an owner/operator written agreement.
Violation Notes: Returned to compliance on 09/05/2016. OBSERVATION: Owner/Operator did not submit, maintain and implement an owner/operator written agreement. CORRECTIVE ACTION:Submit, maintain and implement an owner/operator written agreement.
Violation Division: Los Angeles City Fire Department
Violation Program: UST
Violation Source: CERS,

Site ID: 163572
Site Name: BRE HH PROPERTY OWNER, LLC
Violation Date: 05-13-2015
Citation: HSC 6.75 25299.30-25299.34 - California Health and Safety Code, Chapter 6.75, Section(s) 25299.30-25299.34
Violation Description: Failure to submit and maintain complete and current Certification of

TRIZEC WEST LA TOWER LLC (Continued) **S113154157**

Financial Responsibility or other mechanism of financial assurance.
Violation Notes: Returned to compliance on 09/05/2016. OBSERVATION: Financial responsibility documents have not been submitted to the CUPA. Current financial responsibility documents are required to be submitted annually. CORRECTIVE ACTION: Complete and submit a copy of the financial responsibility by [date, 30 days from now].
Violation Division: Los Angeles City Fire Department
Violation Program: UST
Violation Source: CERS,

Site ID: 163572
Site Name: BRE HH PROPERTY OWNER, LLC
Violation Date: 05-20-2019
Citation: HSC 6.95 25508(a)(1) - California Health and Safety Code, Chapter 6.95, Section(s) 25508(a)(1)
Violation Description: Failure to establish and electronically submit an adequate emergency response plan and procedures for a release or threatened release of a hazardous material.
Violation Notes: Returned to compliance on 06/25/2019. OBSERVATION: The business failed to establish and electronically submit adequate emergency response procedures for a release or threatened release of a hazardous material. CORRECTIVE ACTION: Establish and electronically submit adequate emergency response procedures for a release or threatened release of a hazardous material within 30 days. **Pages 3 and 4 need to be completed on Contingency plan
Violation Division: Los Angeles City Fire Department
Violation Program: HMRRP
Violation Source: CERS,

Site ID: 163572
Site Name: BRE HH PROPERTY OWNER, LLC
Violation Date: 05-13-2015
Citation: 23 CCR 16 2712(i) - California Code of Regulations, Title 23, Chapter 16, Section(s) 2712(i)
Violation Description: Failure to submit, obtain approval, or maintain a complete/accurate response plan.
Violation Notes: Returned to compliance on 09/05/2016. OBSERVATION: Owner/Operator did not submit and/or maintain an approved response plan. CORRECTIVE ACTION: Submit and maintain an approved response plan.
Violation Division: Los Angeles City Fire Department
Violation Program: UST
Violation Source: CERS,

Evaluation:
Eval General Type: Compliance Evaluation Inspection
Eval Date: 05-08-2014
Violations Found: No
Eval Type: Routine done by local agency
Eval Notes: ISSUED NOTICE FOR HMBP AND CHANGE OF OWNERSHIP
Eval Division: Los Angeles City Fire Department
Eval Program: HMRRP
Eval Source: CERS,

Eval General Type: Other/Unknown
Eval Date: 05-13-2015
Violations Found: No
Eval Type: Other, not routine, done by local agency

TRIZEC WEST LA TOWER LLC (Continued) **S113154157**

Eval Notes: Not reported
Eval Division: Los Angeles City Fire Department
Eval Program: UST
Eval Source: CERS,

Eval General Type: Compliance Evaluation Inspection
Eval Date: 05-13-2015
Violations Found: Yes
Eval Type: Routine done by local agency
Eval Notes: PERMISSION TO INSPECT GRANTED BY BAYRON ARRIAZA bayron.arriaza@hines.com
Eval Division: Los Angeles City Fire Department
Eval Program: UST
Eval Source: CERS,

Eval General Type: Compliance Evaluation Inspection
Eval Date: 05-20-2021
Violations Found: No
Eval Type: Routine done by local agency
Eval Notes: Inspector Husband LAFD, on site this date to conduct routine inspection of underground storage tank. Consent to enter, inspect and take photographs was given on this date by Sean Walsh Monitoring system certification (was) conducted at this time. Monitoring certification was performed by (Aarin Perrigo - Of Confidence UST Service). Tester provided the following certifications: ICC: 8492093 Exp: 5/06/21 Veeder-Root: C26937 Exp: 5/23/2021 VMI: 3924 Exp: 8/19/2020 Other: The UST monitoring panel showed all functions normal. The monitoring set up and alarm history were provided for review. The sumps and UDCs were opened for inspection and the sensors were observed positioned to detect a leak at the earliest opportunity. The spill buckets were also visually inspected. The Monitoring Plan was compared to the equipment onsite. The operation of the UST system was compared to the conditions of the operating permit. Property Owner: BRE HH PROPERTY OWNER, [Truncated]
Eval Division: Los Angeles City Fire Department
Eval Program: UST
Eval Source: CERS,

Eval General Type: Compliance Evaluation Inspection
Eval Date: 05-27-2022
Violations Found: No
Eval Type: Routine done by local agency
Eval Notes: Inspector Husband LAFD, on site this date to conduct routine inspection of underground storage tank. Consent to enter, inspect and take photographs was given on this date by Sean Walsh Monitoring system certification (was) conducted at this time. Monitoring certification was performed by (Aaron Perrigo - Of Confidence UST Service). Tester provided the following certifications: ICC: 8485827 Exp: 8/17/2022 Veeder-Root: B47853 Exp: 8/2/2022 VMI: 3924 Exp: 8/19/2022 Other: The UST monitoring panel showed all functions normal. The monitoring set up and alarm history were provided for review. The sumps and UDCs were opened for inspection and the sensors were observed positioned to detect a leak at the earliest opportunity. The spill buckets were also visually inspected. The Monitoring Plan was compared to the equipment onsite. The operation of the UST system was compared to the conditions of the operating permit. Property Owner: BRE HH PROPERTY OWNER, [Truncated]

TRIZEC WEST LA TOWER LLC (Continued) **S113154157**

Eval Division: Los Angeles City Fire Department
Eval Program: UST
Eval Source: CERS,

Eval General Type: Other/Unknown
Eval Date: 06-25-2019
Violations Found: No
Eval Type: Other, not routine, done by local agency
Eval Notes: CLEARED NOV AND UPDATED CERS
Eval Division: Los Angeles City Fire Department
Eval Program: HMRRP
Eval Source: CERS,

Eval General Type: Compliance Evaluation Inspection
Eval Date: 05-20-2019
Violations Found: Yes
Eval Type: Routine done by local agency
Eval Notes: "Consent to enter, inspect and take photographs was given by: James. The Business Activities, Owner/Operator Identification, Hazardous Materials Inventory, Site Map, Emergency Response/Contingency Plan and Employee Training Plan sections were reviewed in CERS and field verified. Review and correct any violations indicated previously in this report, on or before the COMPLY BY date associated with each violation. NOTE: The LAMC, Sections (L.A.M.C. SECTION 57.105.1.4; 57.120.3; 57.121.2 and 57.121.2.1.) requires businesses that store, use or handle hazardous materials in the City of Los Angeles to obtain a Consolidated Permit from the Los Angeles Fire Department CUPA. Annual submission of a Hazardous Materials Business Plan into CERS is required between January 1 and March 1 of every year. Please remember that any change in inventory of greater than 100 percent will require new submission within 30 days of that change. As a reminder, you must complete all the required [Truncated]
Eval Division: Los Angeles City Fire Department
Eval Program: HMRRP
Eval Source: CERS,

Eval General Type: Compliance Evaluation Inspection
Eval Date: 05-27-2022
Violations Found: No
Eval Type: Routine done by local agency
Eval Notes: "Consent to enter, inspect and take photographs was given by: James Grogan. The Business Activities, Owner/Operator Identification, Hazardous Materials Inventory, Site Map, Emergency Response/Contingency Plan and Employee Training Plan sections were reviewed in CERS and field verified. Review and correct any violations indicated previously in this report, on or before the COMPLY BY date associated with each violation. NOTE: The LAMC, Sections (L.A.M.C. SECTION 57.105.1.4; 57.120.3; 57.121.2 and 57.121.2.1.) requires businesses that store, use or handle hazardous materials in the City of Los Angeles to obtain a Consolidated Permit from the Los Angeles Fire Department CUPA **** Annual submission of a Hazardous Materials Business Plan into California Environmental Reporting System (CERS) is required between January 1 and March 1 of every year. Per L.A.M.C. 57.121.3.5, failure to submit the required hazardous material business plan (HMBP) information annually into CERS [Truncated]
Eval Division: Los Angeles City Fire Department
Eval Program: HMRRP

TRIZEC WEST LA TOWER LLC (Continued) **S113154157**

Eval Source: CERS,

Eval General Type: Compliance Evaluation Inspection
Eval Date: 06-14-2018
Violations Found: No
Eval Type: Routine done by local agency
Eval Notes: LAFD CUPA Inspector Yoshihashi, on site 6-14-2018 to conduct routine inspection of your underground storage tank. Consent to enter, inspect and take photographs was given on this date by Chief Building Engineer Sean Walsh. Monitoring system certification was conducted at this time. Monitoring certification was performed by Timothy Capeheart of Confidence UST Services. Tester provided the following certifications: ICC: 8414476 Exp: 03/03/2020 The UST monitoring panel showed all functions normal. The monitoring set up and alarm history were provided for review. The sumps and UDCs were opened for inspection and the sensors were observed positioned to detect a leak at the earliest opportunity. The spill buckets were also visually inspected. The Monitoring Plan was compared to the equipment onsite. The operation of the UST system was compared to the conditions of the operating permit. Property Owner: Property Owner BRE HH Property Owner, LLC Phone(310) [Truncated]
Eval Division: Los Angeles City Fire Department
Eval Program: UST
Eval Source: CERS,

Eval General Type: Compliance Evaluation Inspection
Eval Date: 05-04-2017
Violations Found: No
Eval Type: Routine done by local agency
Eval Notes: Inspector Craig LAFD, on site this date to conduct routine inspection of underground storage tank. Consent to enter, inspect and take photographs was given on this date by Sean Walsh, Chief Engineer Monitoring system certification was conducted at this time. Monitoring certification was performed by Confidence Tester provided the following certifications: Cameron Mason ICC: 8174721 Exp: 10/7/18 Veeder-Root: B42599 EXP: March 21,2019 The UST monitoring panel showed all functions normal. The monitoring set up and alarm history were provided for review. The sumps and UDCs were opened for inspection and the sensors were observed positioned to detect a leak at the earliest opportunity. The spill buckets were also visually inspected. The Monitoring Plan was compared to the equipment onsite. The operation of the UST system was compared to the conditions of the operating permit. Property Owner:BRE HH Property Owner, LLC Tank Owner/ Operator:BRE HH Property [Truncated]
Eval Division: Los Angeles City Fire Department
Eval Program: UST
Eval Source: CERS,

Eval General Type: Compliance Evaluation Inspection
Eval Date: 05-09-2016
Violations Found: No
Eval Type: Routine done by local agency
Eval Notes: PERMISSION TO INSPECT GRANTED BY Chris Pierce, CHIEF ENGINEER EMAILED REPORT TO bayron.arriaza@hines.com
Eval Division: Los Angeles City Fire Department
Eval Program: UST
Eval Source: CERS,

TRIZEC WEST LA TOWER LLC (Continued) **S113154157**

Eval General Type: Compliance Evaluation Inspection
Eval Date: 05-13-2015
Violations Found: No
Eval Type: Routine done by local agency
Eval Notes: Not reported
Eval Division: Los Angeles City Fire Department
Eval Program: HMRRP
Eval Source: CERS,

Eval General Type: Other/Unknown
Eval Date: 05-15-2014
Violations Found: No
Eval Type: Other, not routine, done by local agency
Eval Notes: Not reported
Eval Division: Los Angeles City Fire Department
Eval Program: UST
Eval Source: CERS,

Eval General Type: Compliance Evaluation Inspection
Eval Date: 05-18-2020
Violations Found: No
Eval Type: Routine done by local agency
Eval Notes: Inspector Husband LAFD, on site this date to conduct routine inspection of underground storage tank. Consent to enter, inspect and take photographs was given on this date by Sean Walsh Monitoring system certification (was) conducted at this time. Monitoring certification was performed by (Jason Woods - Of Confidence UST Service). Tester provided the following certifications: ICC: 8492093 Exp: 5/06/21 Veeder-Root: C26937 Exp: 5/23/2021 VMI: Other: The UST monitoring panel showed all functions normal. The monitoring set up and alarm history were provided for review. The sumps and UDCs were opened for inspection and the sensors were observed positioned to detect a leak at the earliest opportunity. The spill buckets were also visually inspected. The Monitoring Plan was compared to the equipment onsite. The operation of the UST system was compared to the conditions of the operating permit. Property Owner: BRE HH PROPERTY OWNER, LLC Tank Owner/ [Truncated]
Eval Division: Los Angeles City Fire Department
Eval Program: UST
Eval Source: CERS,

Eval General Type: Compliance Evaluation Inspection
Eval Date: 05-23-2023
Violations Found: No
Eval Type: Routine done by local agency
Eval Notes: Inspector Husband LAFD, on site this date to conduct routine inspection of underground storage tank. Consent to enter, inspect and take photographs was given on this date by Sean Walsh Monitoring system certification (was) conducted at this time. Monitoring certification was performed by (Rockland Kirk - Of Confidence UST Service). Tester provided the following certifications: 10241356 Exp: 9/29/2024 Veeder-Root:C32654 Exp: 9/23/2024 Other: The UST monitoring panel showed all functions normal. The monitoring set up and alarm history were provided for review. The sumps and UDCs were opened for inspection and the sensors were observed positioned to detect a leak at the earliest opportunity. The spill buckets were also visually inspected. The Monitoring Plan was compared to the equipment onsite.

TRIZEC WEST LA TOWER LLC (Continued) **S113154157**

The operation of the UST system was compared to the conditions of the operating permit. Property Owner: BRE HH PROPERTY OWNER, LLC Tank Owner/ Operator: BRE [Truncated]

Eval Division: Los Angeles City Fire Department
Eval Program: UST
Eval Source: CERS,

Eval General Type: Other/Unknown
Eval Date: 06-14-2018
Violations Found: No
Eval Type: Other, not routine, done by local agency
Eval Notes: Reviewed and attached 2017 and 2018 Monitor Certification Results. All items passed.

Eval Division: Los Angeles City Fire Department
Eval Program: UST
Eval Source: CERS,

Eval General Type: Compliance Evaluation Inspection
Eval Date: 05-01-2018
Violations Found: No
Eval Type: Routine done by local agency
Eval Notes: Inspector Husband LAFD, on site this date to conduct routine inspection hazmat. Consent to enter, inspect and take photographs was given on this date by SEAN WALSH Report emailed to: rodel_salvio@equityoffice.com, sean_walsh@equityoffice.com

Eval Division: Los Angeles City Fire Department
Eval Program: HMRRP
Eval Source: CERS,

Eval General Type: Compliance Evaluation Inspection
Eval Date: 05-01-2018
Violations Found: No
Eval Type: Routine done by local agency
Eval Notes: Inspector Husband LAFD, on site this date to conduct routine inspection of underground storage tank. Consent to enter, inspect and take photographs was given on this date by SEAN WALSH Monitoring system certification (was) conducted at this time. Monitoring certification was performed by (TIMOTHY CAPEHART - CONFIDENCE UST SERVICES). Tester provided the following certifications: ICC: 8414476 EXP: 2/29/20 Veeder-Root: VMI: Other: The UST monitoring panel showed all functions normal. The monitoring set up and alarm history were provided for review. The sumps and UDCs were opened for inspection and the sensors were observed positioned to detect a leak at the earliest opportunity. The spill buckets were also visually inspected. The Monitoring Plan was compared to the equipment onsite. The operation of the UST system was compared to the conditions of the operating permit. Property Owner: BRE HH Property Owner, LLC Tank Owner/ Operator: BRE HH Property [Truncated]

Eval Division: Los Angeles City Fire Department
Eval Program: UST
Eval Source: CERS,

Eval General Type: Compliance Evaluation Inspection
Eval Date: 05-09-2016
Violations Found: No
Eval Type: Routine done by local agency
Eval Notes: PERMISSION TO INSPECT GRANTED BY Chris Pierce, CHIEF ENGINEER EMAILED

TRIZEC WEST LA TOWER LLC (Continued) **S113154157**

REPORT TO bayron.arriaza@hines.com
Eval Division: Los Angeles City Fire Department
Eval Program: HMRRP
Eval Source: CERS,

Eval General Type: Compliance Evaluation Inspection
Eval Date: 05-15-2014
Violations Found: No
Eval Type: Routine done by local agency
Eval Notes: Not reported
Eval Division: Los Angeles City Fire Department
Eval Program: UST
Eval Source: CERS,

Eval General Type: Compliance Evaluation Inspection
Eval Date: 05-20-2019
Violations Found: No
Eval Type: Routine done by local agency
Eval Notes: Inspector Husband LAFD, on site this date to conduct routine inspection of underground storage tank. Consent to enter, inspect and take photographs was given on this date by James Monitoring system certification (was) conducted at this time. Monitoring certification was performed by (Aaron Perrigo - Of Confidence UST Service). Tester provided the following certifications: ICC: 8485827 Exp: 9/14/2020 Veeder-Root: B47853 Exp: 8/2/2020 VMI: Other: The UST monitoring panel showed all functions normal. The monitoring set up and alarm history were provided for review. The sumps and UDCs were opened for inspection and the sensors were observed positioned to detect a leak at the earliest opportunity. The spill buckets were also visually inspected. The Monitoring Plan was compared to the equipment onsite. The operation of the UST system was compared to the conditions of the operating permit. Property Owner: BRE HH PROPERTY OWNER, LLC Tank Owner/ BRE HH [Truncated]
Eval Division: Los Angeles City Fire Department
Eval Program: UST
Eval Source: CERS,

Coordinates:
Site ID: 163572
Facility Name: BRE HH PROPERTY OWNER, LLC
Env Int Type Code: HMBP
Program ID: 10247656
Coord Name: Not reported
Ref Point Type Desc: Center of a facility or station.,
Latitude: 33.978920
Longitude: -118.393750

Affiliation:
Affiliation Type Desc: Facility Mailing Address
Entity Name: Mailing Address
Entity Title: Not reported
Affiliation Address: 6080 Center Drive, Suite 120
Affiliation City: LOS ANGELES
Affiliation State: CA
Affiliation Country: Not reported
Affiliation Zip: 90045

TRIZEC WEST LA TOWER LLC (Continued) **S113154157**

Affiliation Phone: ,

Affiliation Type Desc: UST Property Owner Name
Entity Name: BRE HH Property Owner, LLC
Entity Title: Not reported
Affiliation Address: 6080 Center Drive, Suite 200
Affiliation City: LOS ANGELES
Affiliation State: CA
Affiliation Country: United States
Affiliation Zip: 90045
Affiliation Phone: (310) 417-4600,

Affiliation Type Desc: UST Tank Owner
Entity Name: EQ Office
Entity Title: Not reported
Affiliation Address: 6080 Center Drive, Suite 200
Affiliation City: LOS ANGELES
Affiliation State: CA
Affiliation Country: United States
Affiliation Zip: 90045
Affiliation Phone: (310) 417-4600,

Affiliation Type Desc: CUPA District
Entity Name: Los Angeles City Fire Department
Entity Title: Not reported
Affiliation Address: 200 North Main Street, Room 1780
Affiliation City: Los Angeles
Affiliation State: CA
Affiliation Country: Not reported
Affiliation Zip: 90012
Affiliation Phone: (213) 978-3680,

Affiliation Type Desc: Operator
Entity Name: Playa District
Entity Title: Not reported
Affiliation Address: Not reported
Affiliation City: Not reported
Affiliation State: Not reported
Affiliation Country: Not reported
Affiliation Zip: Not reported
Affiliation Phone: (310) 417-4600,

Affiliation Type Desc: UST Permit Applicant
Entity Name: Bayron Arriaza
Entity Title: Assistant Engineering Manager
Affiliation Address: Not reported
Affiliation City: Not reported
Affiliation State: Not reported
Affiliation Country: Not reported
Affiliation Zip: Not reported
Affiliation Phone: (310) 665-1800,

Affiliation Type Desc: UST Tank Operator
Entity Name: BRE HH Property Owner, LLC
Entity Title: Not reported
Affiliation Address: 6080 Center Drive, Suite 200
Affiliation City: Los Angeles

TRIZEC WEST LA TOWER LLC (Continued) **S113154157**

Affiliation State:	CA
Affiliation Country:	United States
Affiliation Zip:	90045
Affiliation Phone:	(310) 417-4600,
Affiliation Type Desc:	Environmental Contact
Entity Name:	Rodel Salvio
Entity Title:	Not reported
Affiliation Address:	6080 Center Drive, Suite 120
Affiliation City:	Los Angeles
Affiliation State:	CA
Affiliation Country:	Not reported
Affiliation Zip:	90045
Affiliation Phone:	,
Affiliation Type Desc:	Identification Signer
Entity Name:	Sean Walsh
Entity Title:	Chief Engineer
Affiliation Address:	Not reported
Affiliation City:	Not reported
Affiliation State:	Not reported
Affiliation Country:	Not reported
Affiliation Zip:	Not reported
Affiliation Phone:	,
Affiliation Type Desc:	Legal Owner
Entity Name:	BRE HH Property Owner, LLC
Entity Title:	Not reported
Affiliation Address:	6080 Center Drive, Suite 120
Affiliation City:	LOS ANGELES
Affiliation State:	CA
Affiliation Country:	United States
Affiliation Zip:	90045
Affiliation Phone:	(310) 417-4600,
Affiliation Type Desc:	Property Owner
Entity Name:	BRE HH Property Owner, LLC
Entity Title:	Not reported
Affiliation Address:	6080 Center Drive, Suite 120
Affiliation City:	Los Angeles
Affiliation State:	CA
Affiliation Country:	United States
Affiliation Zip:	90045
Affiliation Phone:	(310) 417-4600,
Affiliation Type Desc:	Document Preparer
Entity Name:	Sean Walsh
Entity Title:	Not reported
Affiliation Address:	Not reported
Affiliation City:	Not reported
Affiliation State:	Not reported
Affiliation Country:	Not reported
Affiliation Zip:	Not reported
Affiliation Phone:	,
Affiliation Type Desc:	Parent Corporation
Entity Name:	TRIZEC NORTHPOINT TOWER LLC

TRIZEC WEST LA TOWER LLC (Continued) **S113154157**

Entity Title:	Not reported
Affiliation Address:	Not reported
Affiliation City:	Not reported
Affiliation State:	Not reported
Affiliation Country:	Not reported
Affiliation Zip:	Not reported
Affiliation Phone:	,

V170 **UNITED HEALTH GROUP** **RCRA NonGen / NLR** **1026488900**
SSW **6701 CENTER DR W** **CAC003095138**
1/8-1/4 **LOS ANGELES, CA 90045**
0.226 mi.
1194 ft. **Site 4 of 7 in cluster V**

Relative: **Lower**

Actual: **38 ft.**

RCRA Listings:

Date Form Received by Agency:	20201201
Handler Name:	United Health Group
Handler Address:	6701 Center Dr W
Handler City,State,Zip:	LOS ANGELES, CA 90045
EPA ID:	CAC003095138
Contact Name:	ABIGAIL HEIM
Contact Address:	9900 BREN RD EAST
Contact City,State,Zip:	HOPKINS, MN 55343
Contact Telephone:	612-517-6457
Contact Fax:	Not reported
Contact Email:	ABIGAIL.HEIM@AM.JLL.COM
Contact Title:	Not reported
EPA Region:	09
Land Type:	Not reported
Federal Waste Generator Description:	Not a generator, verified
Non-Notifier:	Not reported
Biennial Report Cycle:	Not reported
Accessibility:	Not reported
Active Site Indicator:	Not reported
State District Owner:	Not reported
State District:	Not reported
Mailing Address:	9900 BREN RD EAST
Mailing City,State,Zip:	HOPKINS, MN 55343
Owner Name:	Catherine Tarr
Owner Type:	Other
Operator Name:	Abigail Heim
Operator Type:	Other
Short-Term Generator Activity:	No
Importer Activity:	No
Mixed Waste Generator:	No
Transporter Activity:	No
Transfer Facility Activity:	No
Recycler Activity with Storage:	No
Small Quantity On-Site Burner Exemption:	No
Smelting Melting and Refining Furnace Exemption:	No
Underground Injection Control:	No
Off-Site Waste Receipt:	No
Universal Waste Indicator:	No
Universal Waste Destination Facility:	No
Federal Universal Waste:	No
Active Site State-Reg Handler:	---
Federal Facility Indicator:	Not reported

UNITED HEALTH GROUP (Continued) **1026488900**

Hazardous Secondary Material Indicator:	N
Sub-Part K Indicator:	Not reported
2018 GPRA Permit Baseline:	Not on the Baseline
2018 GPRA Renewals Baseline:	Not on the Baseline
202 GPRA Corrective Action Baseline:	No
Subject to Corrective Action Universe:	No
Non-TSDFs Where RCRA CA has Been Imposed Universe:	No
Corrective Action Priority Ranking:	No NCAPS ranking
Environmental Control Indicator:	No
Institutional Control Indicator:	No
Human Exposure Controls Indicator:	N/A
Groundwater Controls Indicator:	N/A
Significant Non-Complier Universe:	No
Unaddressed Significant Non-Complier Universe:	No
Addressed Significant Non-Complier Universe:	No
Significant Non-Complier With a Compliance Schedule Universe:	No
Financial Assurance Required:	Not reported
Handler Date of Last Change:	20201203
Recognized Trader-Importer:	No
Recognized Trader-Exporter:	No
Importer of Spent Lead Acid Batteries:	No
Exporter of Spent Lead Acid Batteries:	No
Recycler Activity Without Storage:	No
Manifest Broker:	No
Sub-Part P Indicator:	No

Handler - Owner Operator:

Owner/Operator Indicator:	Owner
Owner/Operator Name: CATHERINE TARR	
Legal Status:	Other
Date Became Current:	Not reported
Date Ended Current:	Not reported
Owner/Operator Address:	6701 CENTER DR W
Owner/Operator City,State,Zip:	LOS ANGELES, CA 90045
Owner/Operator Telephone:	424-439-6649
Owner/Operator Telephone Ext:	Not reported
Owner/Operator Fax:	Not reported
Owner/Operator Email:	Not reported

Owner/Operator Indicator:	Operator
Owner/Operator Name: ABIGAIL HEIM	
Legal Status:	Other
Date Became Current:	Not reported
Date Ended Current:	Not reported
Owner/Operator Address:	9900 BREN RD EAST
Owner/Operator City,State,Zip:	HOPKINS, MN 55343
Owner/Operator Telephone:	612-517-6457
Owner/Operator Telephone Ext:	Not reported
Owner/Operator Fax:	Not reported
Owner/Operator Email:	Not reported

Historic Generators:

Receive Date:	20201201
Handler Name: UNITED HEALTH GROUP	
Federal Waste Generator Description:	Not a generator, verified

UNITED HEALTH GROUP (Continued) **1026488900**

State District Owner:	Not reported
Large Quantity Handler of Universal Waste:	No
Recognized Trader Importer:	No
Recognized Trader Exporter:	No
Spent Lead Acid Battery Importer:	No
Spent Lead Acid Battery Exporter:	No
Current Record:	Yes
Non Storage Recycler Activity:	Not reported
Electronic Manifest Broker:	Not reported

List of NAICS Codes and Descriptions:

NAICS Code:	52519
NAICS Description:	OTHER INSURANCE FUNDS

Facility Has Received Notices of Violations:

Violations:	No Violations Found

Evaluation Action Summary:

Evaluations:	No Evaluations Found

V171 **BRE HH PROPERTY OWNER, LLC** **UST FINDER** **1028186241**
SSW **6701 CENTER DR W** **N/A**
1/8-1/4 **LOS ANGELES, CA 90045**
0.226 mi.
1194 ft. **Site 5 of 7 in cluster V**

Relative: **Lower**

Actual: **38 ft.**

UST FINDER:

Object ID:	730472
Facility ID:	CA10247656
Name:	BRE HH PROPERTY OWNER, LLC
Address:	6701 CENTER DR W
City,State,Zip:	LOS ANGELES, CA 90045
Address Match Type:	PointAddress
Open USTs:	1
Closed USTs:	Not reported
TOS USTs:	Not reported
Population 1500ft:	360
Private Wells 1500ft:	0
Within 100yr Floodplain:	No
Land Use:	Developed, High Intensity
Within SPA:	Not reported
SPA PWS Facility ID:	Not reported
SPA Water Type:	Not reported
SPA Facility Type:	Not reported
SPA HUC12:	Not reported
Within WHPA:	Not reported
WHPA PWS Facility ID:	Not reported
WHPA Water Type:	Not reported
WHPA Facility Type:	Not reported
WHPA HUC12:	Not reported
Facility Status:	Open UST(s)
Date of Last Inspection:	Not reported
EPA Region:	9
Tribe:	Not reported
Coordinate Source:	Geocode

BRE HH PROPERTY OWNER, LLC (Continued) **1028186241**

X Coord: -118.393690008
Y Coord: 33.9790700120001
Latitude: 33.9790700115166
Longitude: -118.393690007922

UST FINDER:
Object ID: 2256063
Facility ID: CA10247656
Tank ID: CA10247656-001_A Stand-alone Tank_1
Tank Status: Open
Installation Date: 1991/05/01 15:59:59+00
Removal Date: Not reported
Tank Capacity: 1000
Substances: Diesel
Tank Wall Type: Double Wall

V172 **BRE HH PROPERTY OWNER** **UST** **U003781695**
SSW **6701 CENTER DR W** **N/A**
1/8-1/4 **LOS ANGELES, CA 90045**
0.226 mi.
1194 ft. **Site 6 of 7 in cluster V**

Relative: **Lower**
Actual: **38 ft.**

LOS ANGELES UST:
Name: BRE HH PROPERTY OWNER
Address: 6701 CENTER DR W
City,State,Zip: LOS ANGELES, CA 90045
Facility ID: FA0020677
Last Run Date: 02/01/2024
Status: ACTIVE

V173 **BRE HH PROPERTY OWNER LLC. EQ OFFICE PROPERTY MANA** **RCRA NonGen / NLR** **1024766493**
SSW **6701 CENTER DRIVE WEST** **E MANIFEST** **CAC002986363**
1/8-1/4 **LOS ANGELES, CA 90045**
0.226 mi.
1194 ft. **Site 7 of 7 in cluster V**

Relative: **Lower**
Actual: **38 ft.**

RCRA Listings:
Date Form Received by Agency: 20181024
Handler Name: Bre Hh Property Owner Llc. Eq Office Property Managment
Handler Address: 6701 Center Drive West
Handler City,State,Zip: LOS ANGELES, CA 90045
EPA ID: CAC002986363
Contact Name: SEAN WALSH
Contact Address: 6100 CENTER DRIVE
Contact City,State,Zip: LOS ANGELES, CA 90045
Contact Telephone: 310-655-1800
Contact Fax: Not reported
Contact Email: SWALSH@EQOFFICE.COM
Contact Title: Not reported
EPA Region: 09
Land Type: Not reported
Federal Waste Generator Description: Not a generator, verified
Non-Notifier: Not reported
Biennial Report Cycle: Not reported
Accessibility: Not reported
Active Site Indicator: Handler Activities

BRE HH PROPERTY OWNER LLC. EQ OFFICE PROPERTY MANAGMENT (Continued) **1024766493**

State District Owner:	Not reported
State District:	Not reported
Mailing Address:	6100 CENTER DRIVE
Mailing City,State,Zip:	LOS ANGELES, CA 90045
Owner Name:	Bre Hh Property Owner Llc. Eq Offic
Owner Type:	Other
Operator Name:	Sean Walsh
Operator Type:	Other
Short-Term Generator Activity:	No
Importer Activity:	No
Mixed Waste Generator:	No
Transporter Activity:	No
Transfer Facility Activity:	No
Recycler Activity with Storage:	No
Small Quantity On-Site Burner Exemption:	No
Smelting Melting and Refining Furnace Exemption:	No
Underground Injection Control:	No
Off-Site Waste Receipt:	No
Universal Waste Indicator:	Yes
Universal Waste Destination Facility:	Yes
Federal Universal Waste:	No
Active Site State-Reg Handler:	---
Federal Facility Indicator:	Not reported
Hazardous Secondary Material Indicator:	N
Sub-Part K Indicator:	Not reported
2018 GPRA Permit Baseline:	Not on the Baseline
2018 GPRA Renewals Baseline:	Not on the Baseline
202 GPRA Corrective Action Baseline:	No
Subject to Corrective Action Universe:	No
Non-TSDFs Where RCRA CA has Been Imposed Universe:	No
Corrective Action Priority Ranking:	No NCAPS ranking
Environmental Control Indicator:	No
Institutional Control Indicator:	No
Human Exposure Controls Indicator:	N/A
Groundwater Controls Indicator:	N/A
Significant Non-Complier Universe:	No
Unaddressed Significant Non-Complier Universe:	No
Addressed Significant Non-Complier Universe:	No
Significant Non-Complier With a Compliance Schedule Universe:	No
Financial Assurance Required:	Not reported
Handler Date of Last Change:	20181120
Recognized Trader-Importer:	No
Recognized Trader-Exporter:	No
Importer of Spent Lead Acid Batteries:	No
Exporter of Spent Lead Acid Batteries:	No
Recycler Activity Without Storage:	No
Manifest Broker:	No
Sub-Part P Indicator:	No

Handler - Owner Operator:

Owner/Operator Indicator:	Operator
Owner/Operator Name: SEAN WALSH	
Legal Status:	Other
Date Became Current:	Not reported
Date Ended Current:	Not reported
Owner/Operator Address:	6100 CENTER DRIVE

BRE HH PROPERTY OWNER LLC. EQ OFFICE PROPERTY MANAGMENT (Continued) **1024766493**

Owner/Operator City,State,Zip: LOS ANGELES, CA 90045
Owner/Operator Telephone: 310-655-1800
Owner/Operator Telephone Ext: Not reported
Owner/Operator Fax: Not reported
Owner/Operator Email: Not reported

Owner/Operator Indicator: Owner
Owner/Operator Name: BRE HH PROPERTY OWNER LLC. EQ OFFIC
Legal Status: Other
Date Became Current: Not reported
Date Ended Current: Not reported
Owner/Operator Address: 6100 CENTER DRIVE
Owner/Operator City,State,Zip: LOS ANGELES, CA 90045
Owner/Operator Telephone: 310-655-1800
Owner/Operator Telephone Ext: Not reported
Owner/Operator Fax: Not reported
Owner/Operator Email: Not reported

Historic Generators:
Receive Date: 20181024
Handler Name: BRE HH PROPERTY OWNER LLC. EQ OFFICE PROPERTY MANAGMENT
Federal Waste Generator Description: Not a generator, verified
State District Owner: Not reported
Large Quantity Handler of Universal Waste: No
Recognized Trader Importer: No
Recognized Trader Exporter: No
Spent Lead Acid Battery Importer: No
Spent Lead Acid Battery Exporter: No
Current Record: Yes
Non Storage Recycler Activity: Not reported
Electronic Manifest Broker: Not reported

List of NAICS Codes and Descriptions:
NAICS Code: 531120
NAICS Description: LESSORS OF NONRESIDENTIAL BUILDINGS (EXCEPT MINIWAREHOUSES)

Facility Has Received Notices of Violations:
Violations: No Violations Found

Evaluation Action Summary:
Evaluations: No Evaluations Found

E MANIFEST:
Manifest Tracking Number: 010641205FLE
Last Updated Date: 20181126
Shipped Date: 20181106
Received Date: 20181109
Manifest Status: Signed
Submission Type: DataImage5Copy
Origin Type: Service
Generator EPA ID: CAC002986363
Generator Name: Bre Hh Property Owner Llc. Eq Office Property Managment
Generator Mail Street Number: Not reported
Generator Mail Street 1: 6701 CENTER DRIVE WEST

BRE HH PROPERTY OWNER LLC. EQ OFFICE PROPERTY MANAGMENT (Continued) **1024766493**

Generator Mail Street 2:	Not reported
Generator Mail City:	LOS ANGELES
Generator Mail State:	CA
Generator Mail Zip:	90045
Generator Location Street Number:	Not reported
Generator Location Street 1:	6100 CENTER DRIVE
Generator Location Street 2:	SUITE 900
Generator Location City:	LOS ANGELES
Generator Location Zip:	90045
Generator Location State:	CA
Generator Contact Company Name:	Not reported
Designated Facility EPA ID:	CAD097030993
Designated Facility Name:	Us Ecology Vernon, Inc.
Designated Facility Mail Street Number:	5375
Designated Facility Mail Street 1:	Not reported
Designated Facility Mail Street 2:	5375 SOUTH BOYLE AVENUE
Designated Facility Mail City:	VERNON
Designated Facility Mail Zip:	90058
Designated Facility Mail State:	CA
Designated Facility Location Street Number:	5375
Designated Facility Location Street 1:	5375 SOUTH BOYLES AVENUE
Designated Facility Location Street 2:	Not reported
Designated Facility Location City:	VERNON
Designated Facility Location Zip:	90058
Designated Facility Location State:	CA
Designated Facility Contact Company Name:	Not reported
Manifest Residue Indicator:	N
Rejection Indicator:	N

State Waste:

Manifest Tracking Number:	010641205FLE
Waste Line Number:	1
State Waste Code Owner:	CA
State Waste Code:	331
State Waste:	Off-specification, aged, or surplus organics

Manifest Tracking Number:	010641205FLE
Waste Line Number:	1
State Waste Code Owner:	CA
State Waste Code:	331
State Waste:	Off-specification, aged, or surplus organics

Transporter:

Manifest Tracking Number:	010641205FLE
Transporter Line Number:	1
Transporter EPA ID:	CAL000264806
Transporter Name:	Express Environmental Corp Dba Express Oil Co

Waste Line:

Manifest Tracking Number:	010641205FLE
Waste Line Number:	1
U.S. DOT Hazardous Indicator:	N
U.S. DOT ID Number:	Not reported
U.S. DOT Description:	Not reported
Non-Hazardous Waste Description:	Non Hazardous Liquid
Number of Containers:	2

BRE HH PROPERTY OWNER LLC. EQ OFFICE PROPERTY MANAGMENT (Continued) **1024766493**

Container Type Code:	DM
Container Type Description:	Metal drums, barrels, kegs
Waste Quantity:	1000
Quantity Unit of Measure Code:	P
Quantity Unit of Measure Description:	Pounds
Waste Quantity, in Tons:	0.5
Acute Waste Quantity, in Tons:	0
Non-Acute Waste Quantity, in Tons:	0.5
Waste Quantity, in Kilograms:	453.515
Acute Waste Quantity, in Kilograms:	0
Non-Acute Waste Quantity, in Kilorgrams:	453.515
Management Method Code:	H141
Management Method Description:	STORAGE, BULKING AND/OR TRANSFER OFF SITE
Waste Residue Indicator:	N
Quantity Discrepancy Indicator:	N
Waste Type Discrepancy Indicator:	N
Waste Density:	Not reported
Waste Density Unit of Measure Code:	Not reported
Waste Density Unit of Measure Description:	Not reported
Form Code:	Not reported
Form Code Description:	Not reported
Source Code:	Not reported
Source Code Description:	Not reported
Waste Minimization Code:	Not reported
Waste Minimization Code Description:	Not reported
Consent Number:	Not reported
EPA Waste Indicator:	N

S174 **PUBLIC STORAGE** **RCRA NonGen / NLR** **1031043607**
SSW **6701 S SEPULVEDA BLVD** **CAC003270228**
1/8-1/4 **LOS ANGELES, CA 90045**
0.238 mi.
1258 ft. **Site 2 of 2 in cluster S**

Relative: **Lower**
Actual: **48 ft.**

RCRA Listings:

Date Form Received by Agency:	20240124
Handler Name:	Public Storage
Handler Address:	6701 S Sepulveda Blvd
Handler City,State,Zip:	LOS ANGELES, CA 90045
EPA ID:	CAC003270228
Contact Name:	PUBLIC STORAGE
Contact Address:	6701 S SEPULVEDA BLVD
Contact City,State,Zip:	LOS ANGELES, CA 90045
Contact Telephone:	424-220-8631
Contact Fax:	Not reported
Contact Email:	MAVILA2@PUBLICSTORAGE.COM
Contact Title:	Not reported
EPA Region:	09
Land Type:	Not reported
Federal Waste Generator Description:	Not a generator, verified
Non-Notifier:	Not reported
Biennial Report Cycle:	Not reported
Accessibility:	Not reported
Active Site Indicator:	Not reported
State District Owner:	Not reported
State District:	Not reported
Mailing Address:	6701 S SEPULVEDA BLVD
Mailing City,State,Zip:	LOS ANGELES, CA 90045

PUBLIC STORAGE (Continued) **1031043607**

Owner Name:	Public Storage
Owner Type:	Other
Operator Name:	Public Storage
Operator Type:	Other
Short-Term Generator Activity:	No
Importer Activity:	No
Mixed Waste Generator:	No
Transporter Activity:	No
Transfer Facility Activity:	No
Recycler Activity with Storage:	No
Small Quantity On-Site Burner Exemption:	No
Smelting Melting and Refining Furnace Exemption:	No
Underground Injection Control:	No
Off-Site Waste Receipt:	No
Universal Waste Indicator:	No
Universal Waste Destination Facility:	No
Federal Universal Waste:	No
Active Site State-Reg Handler:	---
Federal Facility Indicator:	Not reported
Hazardous Secondary Material Indicator:	N
Sub-Part K Indicator:	Not reported
2018 GPRA Permit Baseline:	Not on the Baseline
2018 GPRA Renewals Baseline:	Not on the Baseline
202 GPRA Corrective Action Baseline:	No
Subject to Corrective Action Universe:	No
Non-TSDFs Where RCRA CA has Been Imposed Universe:	No
Corrective Action Priority Ranking:	No NCAPS ranking
Environmental Control Indicator:	No
Institutional Control Indicator:	No
Human Exposure Controls Indicator:	N/A
Groundwater Controls Indicator:	N/A
Significant Non-Complier Universe:	No
Unaddressed Significant Non-Complier Universe:	No
Addressed Significant Non-Complier Universe:	No
Significant Non-Complier With a Compliance Schedule Universe:	No
Financial Assurance Required:	Not reported
Handler Date of Last Change:	20240125
Recognized Trader-Importer:	No
Recognized Trader-Exporter:	No
Importer of Spent Lead Acid Batteries:	No
Exporter of Spent Lead Acid Batteries:	No
Recycler Activity Without Storage:	No
Manifest Broker:	No
Sub-Part P Indicator:	No

Handler - Owner Operator:

Owner/Operator Indicator:	Operator
Owner/Operator Name: PUBLIC STORAGE	
Legal Status:	Other
Date Became Current:	Not reported
Date Ended Current:	Not reported
Owner/Operator Address:	6701 S SEPULVEDA BLVD
Owner/Operator City,State,Zip:	LOS ANGELES, CA 90045
Owner/Operator Telephone:	424-220-8631
Owner/Operator Telephone Ext:	Not reported
Owner/Operator Fax:	Not reported

PUBLIC STORAGE (Continued) **1031043607**

Owner/Operator Email: Not reported

Owner/Operator Indicator: Owner
Owner/Operator Name: PUBLIC STORAGE
Legal Status: Other
Date Became Current: Not reported
Date Ended Current: Not reported
Owner/Operator Address: 6701 S SEPULVEDA BLVD
Owner/Operator City,State,Zip: LOS ANGELES, CA 90045
Owner/Operator Telephone: 424-220-8631
Owner/Operator Telephone Ext: Not reported
Owner/Operator Fax: Not reported
Owner/Operator Email: Not reported

Historic Generators:
Receive Date: 20240124
Handler Name: PUBLIC STORAGE
Federal Waste Generator Description: Not a generator, verified
State District Owner: Not reported
Large Quantity Handler of Universal Waste: No
Recognized Trader Importer: No
Recognized Trader Exporter: No
Spent Lead Acid Battery Importer: No
Spent Lead Acid Battery Exporter: No
Current Record: Yes
Non Storage Recycler Activity: No
Electronic Manifest Broker: No

List of NAICS Codes and Descriptions:
NAICS Code: 455110
NAICS Description: DEPARTMENT STORES

Facility Has Received Notices of Violations:
Violations: No Violations Found

Evaluation Action Summary:
Evaluations: No Evaluations Found

R175 **DESIGN CASTER** **RCRA NonGen / NLR** **1024816921**
NW **5677 SELMARAINE DR** **CAL000319770**
1/8-1/4 **CULVER CITY, CA 90230**
0.240 mi.
1269 ft. **Site 27 of 27 in cluster R**

Relative: **Lower**
Actual: **30 ft.**

RCRA Listings:
Date Form Received by Agency: 20070518
Handler Name: Design Caster
Handler Address: 5677 Selmaraine Dr
Handler City,State,Zip: CULVER CITY, CA 90230
EPA ID: CAL000319770
Contact Name: GRACE SATO
Contact Address: 5677 SELMARAINE DR
Contact City,State,Zip: CULVER CITY, CA 90230
Contact Telephone: 310-390-8100
Contact Fax: 310-390-8112

DESIGN CASTER (Continued) **1024816921**

Contact Email:	DESIGNCASTER@ATT.NET
Contact Title:	Not reported
EPA Region:	09
Land Type:	Not reported
Federal Waste Generator Description:	Not a generator, verified
Non-Notifier:	Not reported
Biennial Report Cycle:	Not reported
Accessibility:	Not reported
Active Site Indicator:	Handler Activities
State District Owner:	Not reported
State District:	Not reported
Mailing Address:	5677 SELMARAINE DR
Mailing City,State,Zip:	CULVER CITY, CA 90230-6119
Owner Name:	Grace & Christopher Sato
Owner Type:	Other
Operator Name:	Grace Sato
Operator Type:	Other
Short-Term Generator Activity:	No
Importer Activity:	No
Mixed Waste Generator:	No
Transporter Activity:	No
Transfer Facility Activity:	No
Recycler Activity with Storage:	No
Small Quantity On-Site Burner Exemption:	No
Smelting Melting and Refining Furnace Exemption:	No
Underground Injection Control:	No
Off-Site Waste Receipt:	No
Universal Waste Indicator:	Yes
Universal Waste Destination Facility:	Yes
Federal Universal Waste:	No
Active Site State-Reg Handler:	---
Federal Facility Indicator:	Not reported
Hazardous Secondary Material Indicator:	N
Sub-Part K Indicator:	Not reported
2018 GPRA Permit Baseline:	Not on the Baseline
2018 GPRA Renewals Baseline:	Not on the Baseline
202 GPRA Corrective Action Baseline:	No
Subject to Corrective Action Universe:	No
Non-TSDFs Where RCRA CA has Been Imposed Universe:	No
Corrective Action Priority Ranking:	No NCAPS ranking
Environmental Control Indicator:	No
Institutional Control Indicator:	No
Human Exposure Controls Indicator:	N/A
Groundwater Controls Indicator:	N/A
Significant Non-Complier Universe:	No
Unaddressed Significant Non-Complier Universe:	No
Addressed Significant Non-Complier Universe:	No
Significant Non-Complier With a Compliance Schedule Universe:	No
Financial Assurance Required:	Not reported
Handler Date of Last Change:	20180905
Recognized Trader-Importer:	No
Recognized Trader-Exporter:	No
Importer of Spent Lead Acid Batteries:	No
Exporter of Spent Lead Acid Batteries:	No
Recycler Activity Without Storage:	No
Manifest Broker:	No
Sub-Part P Indicator:	No

DESIGN CASTER (Continued) **1024816921**

Handler - Owner Operator:
Owner/Operator Indicator: Operator
Owner/Operator Name: GRACE SATO
Legal Status: Other
Date Became Current: Not reported
Date Ended Current: Not reported
Owner/Operator Address: 5677 SELMARAINE DR
Owner/Operator City,State,Zip: CULVER CITY, CA 90230
Owner/Operator Telephone: 310-390-8100
Owner/Operator Telephone Ext: Not reported
Owner/Operator Fax: Not reported
Owner/Operator Email: Not reported

Owner/Operator Indicator: Owner
Owner/Operator Name: GRACE & CHRISTOPHER SATO
Legal Status: Other
Date Became Current: Not reported
Date Ended Current: Not reported
Owner/Operator Address: 5677 SELMARAINE DR
Owner/Operator City,State,Zip: CULVER CITY, CA 90230-6119
Owner/Operator Telephone: 310-390-8100
Owner/Operator Telephone Ext: Not reported
Owner/Operator Fax: Not reported
Owner/Operator Email: Not reported

Historic Generators:
Receive Date: 20070518
Handler Name: DESIGN CASTER
Federal Waste Generator Description: Not a generator, verified
State District Owner: Not reported
Large Quantity Handler of Universal Waste: No
Recognized Trader Importer: No
Recognized Trader Exporter: No
Spent Lead Acid Battery Importer: No
Spent Lead Acid Battery Exporter: No
Current Record: Yes
Non Storage Recycler Activity: Not reported
Electronic Manifest Broker: Not reported

List of NAICS Codes and Descriptions:
NAICS Code: 56299
NAICS Description: ALL OTHER WASTE MANAGEMENT SERVICES

Facility Has Received Notices of Violations:
Violations: No Violations Found

Evaluation Action Summary:
Evaluations: No Evaluations Found

176
NE
1/8-1/4
0.241 mi.
1272 ft.

LINOTYPE CO
6035 BRISTOL PRKWY, SUITE 1
CULVER CITY, CA 90230

RCRA-SQG **1000343221**
FINDS **CAD980888747**
ECHO

Relative:
Higher

Actual:
102 ft.

RCRA Listings:

Date Form Received by Agency:	19850920
Handler Name:	Linotype Co
Handler Address:	6035 Bristol Prkwy, Suite 1
Handler City,State,Zip:	CULVER CITY, CA 90230
EPA ID:	CAD980888747
Contact Name:	ENVIRONMENTAL MANAGER
Contact Address:	6035 BRISTOL PRKWY, SUITE 1
Contact City,State,Zip:	CULVER CITY, CA 90230
Contact Telephone:	516-434-2627
Contact Fax:	Not reported
Contact Email:	Not reported
Contact Title:	Not reported
EPA Region:	09
Land Type:	Other
Federal Waste Generator Description:	Small Quantity Generator
Non-Notifier:	Not reported
Biennial Report Cycle:	Not reported
Accessibility:	Not reported
Active Site Indicator:	Handler Activities
State District Owner:	Ca
State District:	3
Mailing Address:	425 OSER AVE
Mailing City,State,Zip:	HAUPPAUGE, NY 11788
Owner Name:	Not Required
Owner Type:	Private
Operator Name:	Not Required
Operator Type:	Private
Short-Term Generator Activity:	No
Importer Activity:	No
Mixed Waste Generator:	No
Transporter Activity:	No
Transfer Facility Activity:	No
Recycler Activity with Storage:	No
Small Quantity On-Site Burner Exemption:	No
Smelting Melting and Refining Furnace Exemption:	No
Underground Injection Control:	No
Off-Site Waste Receipt:	No
Universal Waste Indicator:	No
Universal Waste Destination Facility:	No
Federal Universal Waste:	No
Active Site State-Reg Handler:	---
Federal Facility Indicator:	Not reported
Hazardous Secondary Material Indicator:	N
Sub-Part K Indicator:	Not reported
2018 GPRA Permit Baseline:	Not on the Baseline
2018 GPRA Renewals Baseline:	Not on the Baseline
202 GPRA Corrective Action Baseline:	No
Subject to Corrective Action Universe:	No
Non-TSDFs Where RCRA CA has Been Imposed Universe:	No
Corrective Action Priority Ranking:	No NCAPS ranking
Environmental Control Indicator:	No
Institutional Control Indicator:	No

LINOTYPE CO (Continued) **1000343221**

Human Exposure Controls Indicator:	N/A
Groundwater Controls Indicator:	N/A
Significant Non-Complier Universe:	No
Unaddressed Significant Non-Complier Universe:	No
Addressed Significant Non-Complier Universe:	No
Significant Non-Complier With a Compliance Schedule Universe:	No
Financial Assurance Required:	Not reported
Handler Date of Last Change:	20020627
Recognized Trader-Importer:	No
Recognized Trader-Exporter:	No
Importer of Spent Lead Acid Batteries:	No
Exporter of Spent Lead Acid Batteries:	No
Recycler Activity Without Storage:	No
Manifest Broker:	No
Sub-Part P Indicator:	No

Handler - Owner Operator:

Owner/Operator Indicator:	Operator
Owner/Operator Name: NOT REQUIRED	
Legal Status:	Private
Date Became Current:	Not reported
Date Ended Current:	Not reported
Owner/Operator Address:	NOT REQUIRED
Owner/Operator City,State,Zip:	NOT REQUIRED, ME 99999
Owner/Operator Telephone:	415-555-1212
Owner/Operator Telephone Ext:	Not reported
Owner/Operator Fax:	Not reported
Owner/Operator Email:	Not reported

Owner/Operator Indicator:	Owner
Owner/Operator Name: NOT REQUIRED	
Legal Status:	Private
Date Became Current:	Not reported
Date Ended Current:	Not reported
Owner/Operator Address:	NOT REQUIRED
Owner/Operator City,State,Zip:	NOT REQUIRED, ME 99999
Owner/Operator Telephone:	415-555-1212
Owner/Operator Telephone Ext:	Not reported
Owner/Operator Fax:	Not reported
Owner/Operator Email:	Not reported

Historic Generators:

Receive Date:	19850920
Handler Name: LINOTYPE CO	
Federal Waste Generator Description:	Small Quantity Generator
State District Owner:	Ca
Large Quantity Handler of Universal Waste:	No
Recognized Trader Importer:	No
Recognized Trader Exporter:	No
Spent Lead Acid Battery Importer:	No
Spent Lead Acid Battery Exporter:	No
Current Record:	Yes
Non Storage Recycler Activity:	Not reported
Electronic Manifest Broker:	Not reported

LINOTYPE CO (Continued) **1000343221**

List of NAICS Codes and Descriptions:
NAICS Codes: No NAICS Codes Found

Facility Has Received Notices of Violations:
Violations: No Violations Found

Evaluation Action Summary:
Evaluations: No Evaluations Found

FINDS:
Registry ID: 110002675249

Click Here for FRS Facility Detail Report:

Environmental Interest/Information System:
The Resource Conservation and Recovery Act Information System (RCRAInfo) is EPA's comprehensive information system in support of the Resource Conservation and Recovery Act (RCRA) of 1976 and the Hazardous and Solid Waste Amendments (HSWA) of 1984. It tracks many types of information about generators, transporters, treaters, storers, and disposers of hazardous waste.

Click this hyperlink while viewing on your computer to access additional FINDS: detail in the EDR Site Report.

ECHO:
Envid: 1000343221
Registry ID: 110002675249
DFR URL: http://echo.epa.gov/detailed-facility-report?fid=110002675249
Name: LINOTYPE CO
Address: 6035 BRISTOL PRKWY, SUITE 1
City,State,Zip: CULVER CITY, CA 90230

T177 **CHARTER COMMUNICATIONS** **RCRA NonGen / NLR** **1025854041**
SW **6320 ARIZONA CIR** **CAC003034259**
1/8-1/4 **LOS ANGELES, CA 90045**
0.246 mi.
1297 ft. **Site 2 of 2 in cluster T**

Relative: **Lower**
Actual: **31 ft.**

RCRA Listings:
Date Form Received by Agency: 20190917
Handler Name: Charter Communications
Handler Address: 6320 Arizona Cir
Handler City,State,Zip: LOS ANGELES, CA 90045-1202
EPA ID: CAC003034259
Contact Name: LARYSSA EVANS
Contact Address: 6320 ARIZONA CIR
Contact City,State,Zip: LOS ANGELES, CA 90045-1202
Contact Telephone: 310-343-3435
Contact Fax: Not reported
Contact Email: LARYSSA.EVANS@CHARTER.COM
Contact Title: Not reported
EPA Region: 09
Land Type: Not reported
Federal Waste Generator Description: Not a generator, verified
Non-Notifier: Not reported

CHARTER COMMUNICATIONS (Continued) **1025854041**

Biennial Report Cycle:	Not reported
Accessibility:	Not reported
Active Site Indicator:	Not reported
State District Owner:	Not reported
State District:	Not reported
Mailing Address:	6320 ARIZONA CIR
Mailing City,State,Zip:	LOS ANGELES, CA 90045-1202
Owner Name:	Charter Communications
Owner Type:	Other
Operator Name:	Laryssa Evans
Operator Type:	Other
Short-Term Generator Activity:	No
Importer Activity:	No
Mixed Waste Generator:	No
Transporter Activity:	No
Transfer Facility Activity:	No
Recycler Activity with Storage:	No
Small Quantity On-Site Burner Exemption:	No
Smelting Melting and Refining Furnace Exemption:	No
Underground Injection Control:	No
Off-Site Waste Receipt:	No
Universal Waste Indicator:	No
Universal Waste Destination Facility:	No
Federal Universal Waste:	No
Active Site State-Reg Handler:	---
Federal Facility Indicator:	Not reported
Hazardous Secondary Material Indicator:	N
Sub-Part K Indicator:	Not reported
2018 GPRA Permit Baseline:	Not on the Baseline
2018 GPRA Renewals Baseline:	Not on the Baseline
202 GPRA Corrective Action Baseline:	No
Subject to Corrective Action Universe:	No
Non-TSDFs Where RCRA CA has Been Imposed Universe:	No
Corrective Action Priority Ranking:	No NCAPS ranking
Environmental Control Indicator:	No
Institutional Control Indicator:	No
Human Exposure Controls Indicator:	N/A
Groundwater Controls Indicator:	N/A
Significant Non-Complier Universe:	No
Unaddressed Significant Non-Complier Universe:	No
Addressed Significant Non-Complier Universe:	No
Significant Non-Complier With a Compliance Schedule Universe:	No
Financial Assurance Required:	Not reported
Handler Date of Last Change:	20190927
Recognized Trader-Importer:	No
Recognized Trader-Exporter:	No
Importer of Spent Lead Acid Batteries:	No
Exporter of Spent Lead Acid Batteries:	No
Recycler Activity Without Storage:	No
Manifest Broker:	No
Sub-Part P Indicator:	No

Handler - Owner Operator:

Owner/Operator Indicator:	Operator
Owner/Operator Name: LARYSSA EVANS	
Legal Status:	Other

CHARTER COMMUNICATIONS (Continued) **1025854041**

Date Became Current: Not reported
Date Ended Current: Not reported
Owner/Operator Address: 6320 ARIZONA CIR
Owner/Operator City,State,Zip: LOS ANGELES, CA 90045-1202
Owner/Operator Telephone: 310-343-3435
Owner/Operator Telephone Ext: Not reported
Owner/Operator Fax: Not reported
Owner/Operator Email: Not reported

Owner/Operator Indicator: Owner
Owner/Operator Name: CHARTER COMMUNICATIONS
Legal Status: Other
Date Became Current: Not reported
Date Ended Current: Not reported
Owner/Operator Address: 6320 ARIZONA CIR
Owner/Operator City,State,Zip: LOS ANGELES, CA 90045-1202
Owner/Operator Telephone: 310-343-3435
Owner/Operator Telephone Ext: Not reported
Owner/Operator Fax: Not reported
Owner/Operator Email: Not reported

Historic Generators:
Receive Date: 20190917
Handler Name: CHARTER COMMUNICATIONS
Federal Waste Generator Description: Not a generator, verified
State District Owner: Not reported
Large Quantity Handler of Universal Waste: No
Recognized Trader Importer: No
Recognized Trader Exporter: No
Spent Lead Acid Battery Importer: No
Spent Lead Acid Battery Exporter: No
Current Record: Yes
Non Storage Recycler Activity: Not reported
Electronic Manifest Broker: Not reported

List of NAICS Codes and Descriptions:
NAICS Code: 517911
NAICS Description: TELECOMMUNICATIONS RESELLERS

Facility Has Received Notices of Violations:
Violations: No Violations Found

Evaluation Action Summary:
Evaluations: No Evaluations Found

Q178 **MEDTRONIC** **RCRA NonGen / NLR** **1024835951**
ENE **5860 UPLANDER WAY** **PFAS ECHO** **CAL000378555**
1/8-1/4 **CULVER CITY, CA 90230** **E MANIFEST**
0.246 mi.
1298 ft. **Site 7 of 7 in cluster Q**

Relative: Higher
Actual: 107 ft.

RCRA Listings:

Date Form Received by Agency:	20120926
Handler Name:	Covidien Lp
Handler Address:	5860 Uplander Way
Handler City,State,Zip:	CULVER CITY, CA 90230
EPA ID:	CAL000378555
Contact Name:	REYNA LEX
Contact Address:	5860 UPLANDER WAY
Contact City,State,Zip:	CULVER CITY, CA 90230
Contact Telephone:	763-210-4051
Contact Fax:	310-872-5558
Contact Email:	REYNA.LEX@MEDTRONIC.COM
Contact Title:	Not reported
EPA Region:	09
Land Type:	Not reported
Federal Waste Generator Description:	Not a generator, verified
Non-Notifier:	Not reported
Biennial Report Cycle:	Not reported
Accessibility:	Not reported
Active Site Indicator:	Handler Activities
State District Owner:	Not reported
State District:	Not reported
Mailing Address:	5860 UPLANDER WAY
Mailing City,State,Zip:	CULVER CITY, CA 90230
Owner Name:	Covidien Lp
Owner Type:	Other
Operator Name:	Reyna Lex
Operator Type:	Other
Short-Term Generator Activity:	No
Importer Activity:	No
Mixed Waste Generator:	No
Transporter Activity:	No
Transfer Facility Activity:	No
Recycler Activity with Storage:	No
Small Quantity On-Site Burner Exemption:	No
Smelting Melting and Refining Furnace Exemption:	No
Underground Injection Control:	No
Off-Site Waste Receipt:	No
Universal Waste Indicator:	Yes
Universal Waste Destination Facility:	Yes
Federal Universal Waste:	No
Active Site State-Reg Handler:	---
Federal Facility Indicator:	Not reported
Hazardous Secondary Material Indicator:	N
Sub-Part K Indicator:	Not reported
2018 GPRA Permit Baseline:	Not on the Baseline
2018 GPRA Renewals Baseline:	Not on the Baseline
202 GPRA Corrective Action Baseline:	No
Subject to Corrective Action Universe:	No
Non-TSDFs Where RCRA CA has Been Imposed Universe:	No
Corrective Action Priority Ranking:	No NCAPS ranking
Environmental Control Indicator:	No
Institutional Control Indicator:	No

MEDTRONIC (Continued) **1024835951**

Human Exposure Controls Indicator:	N/A
Groundwater Controls Indicator:	N/A
Significant Non-Complier Universe:	No
Unaddressed Significant Non-Complier Universe:	No
Addressed Significant Non-Complier Universe:	No
Significant Non-Complier With a Compliance Schedule Universe:	No
Financial Assurance Required:	Not reported
Handler Date of Last Change:	20180906
Recognized Trader-Importer:	No
Recognized Trader-Exporter:	No
Importer of Spent Lead Acid Batteries:	No
Exporter of Spent Lead Acid Batteries:	No
Recycler Activity Without Storage:	No
Manifest Broker:	No
Sub-Part P Indicator:	No

Handler - Owner Operator:

Owner/Operator Indicator:	Owner
Owner/Operator Name: COVIDIEN LP	
Legal Status:	Other
Date Became Current:	Not reported
Date Ended Current:	Not reported
Owner/Operator Address:	15 HAMPSHIRE ST
Owner/Operator City,State,Zip:	MANSFIELD, MA 02048
Owner/Operator Telephone:	310-641-8492
Owner/Operator Telephone Ext:	Not reported
Owner/Operator Fax:	Not reported
Owner/Operator Email:	Not reported

Owner/Operator Indicator:	Operator
Owner/Operator Name: REYNA LEX	
Legal Status:	Other
Date Became Current:	Not reported
Date Ended Current:	Not reported
Owner/Operator Address:	5860 UPLANDER WAY
Owner/Operator City,State,Zip:	CULVER CITY, CA 90230
Owner/Operator Telephone:	763-210-4051
Owner/Operator Telephone Ext:	Not reported
Owner/Operator Fax:	Not reported
Owner/Operator Email:	Not reported

Historic Generators:

Receive Date:	20120926
Handler Name: COVIDIEN LP	
Federal Waste Generator Description:	Not a generator, verified
State District Owner:	Not reported
Large Quantity Handler of Universal Waste:	No
Recognized Trader Importer:	No
Recognized Trader Exporter:	No
Spent Lead Acid Battery Importer:	No
Spent Lead Acid Battery Exporter:	No
Current Record:	Yes
Non Storage Recycler Activity:	Not reported
Electronic Manifest Broker:	Not reported

MEDTRONIC (Continued) **1024835951**

List of NAICS Codes and Descriptions:
NAICS Code: 339112
NAICS Description: SURGICAL AND MEDICAL INSTRUMENT MANUFACTURING

Facility Has Received Notices of Violations:
Violations: No Violations Found

Evaluation Action Summary:
Evaluations: No Evaluations Found

PFAS ECHO:

Name:	COVIDIEN LP
Address:	Not reported
City,State,Zip:	CULVER CITY, CA
Latitude:	33.984814
Longitude:	-118.387152
Count:	1
County:	LOS ANGELES
Status:	Active
Region:	09
Industry:	Metal Machinery Mfg
ECHO Facility Report:	https://echo.epa.gov/detailed-facility-report?fid=110070481575
Facility Percent Minority:	71.148
Facility Derived Tribes:	-
Facility Population:	8444.49
EPA Programs:	RCRA
Federal Facility:	No
Federal Agency:	-
Facility FIPS Code:	06037
Facility Indian Country Flag:	N
Facility Collection Method:	GDT-ADDRESS MATCHING (GEOCODING)
Facility Derived HUC:	18070104
Facility Derived WBD:	180701040300
Facility Derived CD113:	37
Facility Derived CB2010:	060377030012034
Facility Major Flag:	-
Facility Active Flag:	Y
Facility Inspection Count:	0
Facility Date Last Inspection:	-
Facility Days Last Inspection:	-
Facility Informal Count:	0
Facility Date Last Informal Action:	-
Facility Formal Action Count:	0
Facility Date Last Formal Action:	-
Facility Total Penalties:	0
Facility Penalty Count:	-
Facility Date Last Penalty:	-
Facility Last Penalty AMT:	-
Facility QTRS With NC:	0
Facility Programs With SNC:	0
Facility Compliance Status:	No Violation Identified
Facility SNC Flag:	N
AIR Flag:	N
NPDES Flag:	N

MEDTRONIC (Continued) **1024835951**

SDWIS Flag:	N
RCRA Flag:	Y
TRI Flag:	N
GHG Flag:	N
AIR IDS:	-
CAA Permit Types:	-
CAA NAICS:	-
CAA SICS:	-
NPDES IDS:	-
CWA Permit Types:	-
CWA NAICS:	-
CWA SICS:	-
RCRA IDS:	CAL000378555
RCRA Permit Types:	Other
RCRA NAICS:	339112
SDWA IDS:	-
SDWA System Types:	-
SDWA Compliance Status:	-
SDWA SNC Flag:	N
TRI IDS:	-
TRI Releases Transfers:	-
TRI On Site Releases:	-
TRI Off Site Transfers:	-
TRI Reporter:	-
Facility IMP Water Flag:	-
EJSCREEN Flag US:	Y

EJSCREEN Report:

E MANIFEST:

Manifest Tracking Number:	000916473WAS
Last Updated Date:	20190923
Shipped Date:	20190819
Received Date:	20190830
Manifest Status:	Signed
Submission Type:	DataImage5Copy
Origin Type:	Service
Generator EPA ID:	CAL000378555
Generator Name:	Covidien Lp
Generator Mail Street Number:	Not reported
Generator Mail Street 1:	5860 UPLANDER WAY
Generator Mail Street 2:	Not reported
Generator Mail City:	CULVER CITY
Generator Mail State:	CA
Generator Mail Zip:	90230
Generator Location Street Number:	Not reported
Generator Location Street 1:	5860 UPLANDER WAY
Generator Location Street 2:	Not reported
Generator Location City:	CULVER CITY
Generator Location Zip:	90230
Generator Location State:	CA
Generator Contact Company Name:	Not reported
Designated Facility EPA ID:	AZD081705402
Designated Facility Name:	Not reported
Designated Facility Mail Street Number:	284
Designated Facility Mail Street 1:	Not reported
Designated Facility Mail Street 2:	284 EAST STOREY RD

MEDTRONIC (Continued) **1024835951**

Designated Facility Mail City:	COOLIDGE
Designated Facility Mail Zip:	85128-9205
Designated Facility Mail State:	AZ
Designated Facility Location Street Number:	284
Designated Facility Location Street 1:	284 EAST STOREY ROAD
Designated Facility Location Street 2:	Not reported
Designated Facility Location City:	COOLIDGE
Designated Facility Location Zip:	85128-9205
Designated Facility Location State:	AZ
Designated Facility Contact Company Name:	HERITAGE ENVIRONMENTAL SERVICES LLC
Manifest Residue Indicator:	N
Rejection Indicator:	N

Manifest Tracking Number:	000828521WAS
Last Updated Date:	20191018
Shipped Date:	20180820
Received Date:	20180828
Manifest Status:	Signed
Submission Type:	DataImage5Copy
Origin Type:	Service
Generator EPA ID:	CAL000378555
Generator Name:	Covidien Lp
Generator Mail Street Number:	Not reported
Generator Mail Street 1:	5860 UPLANDER WAY
Generator Mail Street 2:	RICHARD FIORENTINO GEN: 148694
Generator Mail City:	CULVER CITY
Generator Mail State:	CA
Generator Mail Zip:	90230
Generator Location Street Number:	Not reported
Generator Location Street 1:	5860 UPLANDER WAY
Generator Location Street 2:	RICHARD FIORENTINO
Generator Location City:	CULVER CITY
Generator Location Zip:	90230
Generator Location State:	CA
Generator Contact Company Name:	Not reported
Designated Facility EPA ID:	AZD081705402
Designated Facility Name:	Not reported
Designated Facility Mail Street Number:	284
Designated Facility Mail Street 1:	Not reported
Designated Facility Mail Street 2:	284 EAST STOREY RD
Designated Facility Mail City:	COOLIDGE
Designated Facility Mail Zip:	85128-9205
Designated Facility Mail State:	AZ
Designated Facility Location Street Number:	284
Designated Facility Location Street 1:	284 EAST STOREY ROAD
Designated Facility Location Street 2:	Not reported
Designated Facility Location City:	COOLIDGE
Designated Facility Location Zip:	85128-9205
Designated Facility Location State:	AZ
Designated Facility Contact Company Name:	HERITAGE ENVIRONMENTAL SERVICES LLC
Manifest Residue Indicator:	N
Rejection Indicator:	N

Manifest Tracking Number:	000880752WAS
Last Updated Date:	20181211
Shipped Date:	20181018
Received Date:	20181106

MEDTRONIC (Continued) **1024835951**

Manifest Status:	Corrected
Submission Type:	DataImage5Copy
Origin Type:	Service
Generator EPA ID:	CAL000378555
Generator Name:	Covidien Lp
Generator Mail Street Number:	Not reported
Generator Mail Street 1:	5860 UPLANDER WAY
Generator Mail Street 2:	Not reported
Generator Mail City:	CULVER CITY
Generator Mail State:	CA
Generator Mail Zip:	90230
Generator Location Street Number:	Not reported
Generator Location Street 1:	5860 UPLANDER WAY
Generator Location Street 2:	Not reported
Generator Location City:	CULVER CITY
Generator Location Zip:	90230
Generator Location State:	CA
Generator Contact Company Name:	Not reported
Designated Facility EPA ID:	AZD081705402
Designated Facility Name:	Not reported
Designated Facility Mail Street Number:	Not reported
Designated Facility Mail Street 1:	Not reported
Designated Facility Mail Street 2:	284 EAST STOREY RD
Designated Facility Mail City:	COOLIDGE
Designated Facility Mail Zip:	85128-9205
Designated Facility Mail State:	AZ
Designated Facility Location Street Number:	Not reported
Designated Facility Location Street 1:	284 EAST STOREY ROAD
Designated Facility Location Street 2:	Not reported
Designated Facility Location City:	COOLIDGE
Designated Facility Location Zip:	85128-9205
Designated Facility Location State:	AZ
Designated Facility Contact Company Name:	HERITAGE ENVIRONMENTAL SERVICES LLC
Manifest Residue Indicator:	N
Rejection Indicator:	N

Manifest Tracking Number:	000965114WAS
Last Updated Date:	20200826
Shipped Date:	20200717
Received Date:	20200801
Manifest Status:	Corrected
Submission Type:	DataImage5Copy
Origin Type:	Service
Generator EPA ID:	CAL000378555
Generator Name:	Covidien Lp
Generator Mail Street Number:	Not reported
Generator Mail Street 1:	5860 UPLANDER WAY
Generator Mail Street 2:	Not reported
Generator Mail City:	CULVER CITY
Generator Mail State:	CA
Generator Mail Zip:	90230
Generator Location Street Number:	Not reported
Generator Location Street 1:	5860 UPLANDER WAY
Generator Location Street 2:	Not reported
Generator Location City:	CULVER CITY
Generator Location Zip:	90230
Generator Location State:	CA

MEDTRONIC (Continued) **1024835951**

Generator Contact Company Name:	Not reported
Designated Facility EPA ID:	AZD081705402
Designated Facility Name:	Not reported
Designated Facility Mail Street Number:	Not reported
Designated Facility Mail Street 1:	Not reported
Designated Facility Mail Street 2:	284 E STOREY RD
Designated Facility Mail City:	COOLIDGE
Designated Facility Mail Zip:	85128
Designated Facility Mail State:	AZ
Designated Facility Location Street Number:	Not reported
Designated Facility Location Street 1:	284 E STOREY RD
Designated Facility Location Street 2:	Not reported
Designated Facility Location City:	COOLIDGE
Designated Facility Location Zip:	85128
Designated Facility Location State:	AZ
Designated Facility Contact Company Name:	HERITAGE ENVIRONMENTAL SERVICES LLC
Manifest Residue Indicator:	N
Rejection Indicator:	N

Manifest Tracking Number:	000965316WAS
Last Updated Date:	20200925
Shipped Date:	20200814
Received Date:	20200901
Manifest Status:	Signed
Submission Type:	DataImage5Copy
Origin Type:	Service
Generator EPA ID:	CAL000378555
Generator Name:	Medtronic
Generator Mail Street Number:	Not reported
Generator Mail Street 1:	5860 UPLANDER WAY
Generator Mail Street 2:	Not reported
Generator Mail City:	CULVER CITY
Generator Mail State:	CA
Generator Mail Zip:	90230-6608
Generator Location Street Number:	Not reported
Generator Location Street 1:	5860 UPLANDER WAY
Generator Location Street 2:	Not reported
Generator Location City:	CULVER CITY
Generator Location Zip:	90230-6608
Generator Location State:	CA
Generator Contact Company Name:	Not reported
Designated Facility EPA ID:	AZD081705402
Designated Facility Name:	Not reported
Designated Facility Mail Street Number:	Not reported
Designated Facility Mail Street 1:	Not reported
Designated Facility Mail Street 2:	284 E STOREY RD
Designated Facility Mail City:	COOLIDGE
Designated Facility Mail Zip:	85128
Designated Facility Mail State:	AZ
Designated Facility Location Street Number:	Not reported
Designated Facility Location Street 1:	284 E STOREY RD
Designated Facility Location Street 2:	Not reported
Designated Facility Location City:	COOLIDGE
Designated Facility Location Zip:	85128
Designated Facility Location State:	AZ
Designated Facility Contact Company Name:	HERITAGE ENVIRONMENTAL SERVICES LLC
Manifest Residue Indicator:	N

MEDTRONIC (Continued) **1024835951**

Rejection Indicator:	N
Manifest Tracking Number:	000965345WAS
Last Updated Date:	20200925
Shipped Date:	20200819
Received Date:	20200903
Manifest Status:	Signed
Submission Type:	DataImage5Copy
Origin Type:	Service
Generator EPA ID:	CAL000378555
Generator Name:	Covidien Lp
Generator Mail Street Number:	Not reported
Generator Mail Street 1:	5860 UPLANDER WAY
Generator Mail Street 2:	Not reported
Generator Mail City:	CULVER CITY
Generator Mail State:	CA
Generator Mail Zip:	90230
Generator Location Street Number:	Not reported
Generator Location Street 1:	5860 UPLANDER WAY
Generator Location Street 2:	Not reported
Generator Location City:	CULVER CITY
Generator Location Zip:	90230
Generator Location State:	CA
Generator Contact Company Name:	Not reported
Designated Facility EPA ID:	AZD081705402
Designated Facility Name:	Not reported
Designated Facility Mail Street Number:	Not reported
Designated Facility Mail Street 1:	Not reported
Designated Facility Mail Street 2:	284 E STOREY RD
Designated Facility Mail City:	COOLIDGE
Designated Facility Mail Zip:	85128
Designated Facility Mail State:	AZ
Designated Facility Location Street Number:	Not reported
Designated Facility Location Street 1:	284 E STOREY RD
Designated Facility Location Street 2:	Not reported
Designated Facility Location City:	COOLIDGE
Designated Facility Location Zip:	85128
Designated Facility Location State:	AZ
Designated Facility Contact Company Name:	HERITAGE ENVIRONMENTAL SERVICES LLC
Manifest Residue Indicator:	N
Rejection Indicator:	N
Manifest Tracking Number:	000965370WAS
Last Updated Date:	20200925
Shipped Date:	20200825
Received Date:	20200831
Manifest Status:	Signed
Submission Type:	DataImage5Copy
Origin Type:	Service
Generator EPA ID:	CAL000378555
Generator Name:	Covidien Lp
Generator Mail Street Number:	Not reported
Generator Mail Street 1:	5860 UPLANDER WAY
Generator Mail Street 2:	Not reported
Generator Mail City:	CULVER CITY
Generator Mail State:	CA
Generator Mail Zip:	90230

MEDTRONIC (Continued) **1024835951**

Generator Location Street Number:	Not reported
Generator Location Street 1:	5860 UPLANDER WAY
Generator Location Street 2:	Not reported
Generator Location City:	CULVER CITY
Generator Location Zip:	90230
Generator Location State:	CA
Generator Contact Company Name:	Not reported
Designated Facility EPA ID:	AZD081705402
Designated Facility Name:	Not reported
Designated Facility Mail Street Number:	Not reported
Designated Facility Mail Street 1:	Not reported
Designated Facility Mail Street 2:	284 E STOREY RD
Designated Facility Mail City:	COOLIDGE
Designated Facility Mail Zip:	85128
Designated Facility Mail State:	AZ
Designated Facility Location Street Number:	Not reported
Designated Facility Location Street 1:	284 E STOREY RD
Designated Facility Location Street 2:	Not reported
Designated Facility Location City:	COOLIDGE
Designated Facility Location Zip:	85128
Designated Facility Location State:	AZ
Designated Facility Contact Company Name:	HERITAGE ENVIRONMENTAL SERVICES LLC
Manifest Residue Indicator:	N
Rejection Indicator:	N

Manifest Tracking Number:	000965518WAS
Last Updated Date:	20190502
Shipped Date:	20190403
Received Date:	20190412
Manifest Status:	Signed
Submission Type:	DataImage5Copy
Origin Type:	Service
Generator EPA ID:	CAL000378555
Generator Name:	Medtronic
Generator Mail Street Number:	Not reported
Generator Mail Street 1:	5860 UPLANDER WAY
Generator Mail Street 2:	Not reported
Generator Mail City:	CULVER CITY
Generator Mail State:	CA
Generator Mail Zip:	90230-6608
Generator Location Street Number:	Not reported
Generator Location Street 1:	5860 UPLANDER WAY
Generator Location Street 2:	Not reported
Generator Location City:	CULVER CITY
Generator Location Zip:	90230-6608
Generator Location State:	CA
Generator Contact Company Name:	Not reported
Designated Facility EPA ID:	AZD081705402
Designated Facility Name:	Not reported
Designated Facility Mail Street Number:	284
Designated Facility Mail Street 1:	Not reported
Designated Facility Mail Street 2:	284 EAST STOREY RD
Designated Facility Mail City:	COOLIDGE
Designated Facility Mail Zip:	85128-9205
Designated Facility Mail State:	AZ
Designated Facility Location Street Number:	284
Designated Facility Location Street 1:	284 EAST STOREY ROAD

MEDTRONIC (Continued) **1024835951**

Designated Facility Location Street 2:	Not reported
Designated Facility Location City:	COOLIDGE
Designated Facility Location Zip:	85128-9205
Designated Facility Location State:	AZ
Designated Facility Contact Company Name:	HERITAGE ENVIRONMENTAL SERVICES LLC
Manifest Residue Indicator:	N
Rejection Indicator:	N

Manifest Tracking Number:	000965925WAS
Last Updated Date:	20190626
Shipped Date:	20190528
Received Date:	20190607
Manifest Status:	Signed
Submission Type:	DataImage5Copy
Origin Type:	Service
Generator EPA ID:	CAL000378555
Generator Name:	Covidien Lp
Generator Mail Street Number:	Not reported
Generator Mail Street 1:	5860 UPLANDER WAY
Generator Mail Street 2:	Not reported
Generator Mail City:	CULVER CITY
Generator Mail State:	CA
Generator Mail Zip:	90230
Generator Location Street Number:	Not reported
Generator Location Street 1:	5860 UPLANDER WAY
Generator Location Street 2:	Not reported
Generator Location City:	CULVER CITY
Generator Location Zip:	90230
Generator Location State:	CA
Generator Contact Company Name:	Not reported
Designated Facility EPA ID:	AZD081705402
Designated Facility Name:	Not reported
Designated Facility Mail Street Number:	284
Designated Facility Mail Street 1:	Not reported
Designated Facility Mail Street 2:	284 EAST STOREY RD
Designated Facility Mail City:	COOLIDGE
Designated Facility Mail Zip:	85128-9205
Designated Facility Mail State:	AZ
Designated Facility Location Street Number:	284
Designated Facility Location Street 1:	284 EAST STOREY ROAD
Designated Facility Location Street 2:	Not reported
Designated Facility Location City:	COOLIDGE
Designated Facility Location Zip:	85128-9205
Designated Facility Location State:	AZ
Designated Facility Contact Company Name:	HERITAGE ENVIRONMENTAL SERVICES LLC
Manifest Residue Indicator:	N
Rejection Indicator:	N

Manifest Tracking Number:	000966475WAS
Last Updated Date:	20210301
Shipped Date:	20210125
Received Date:	20210216
Manifest Status:	Signed
Submission Type:	DataImage5Copy
Origin Type:	Service
Generator EPA ID:	CAL000378555
Generator Name:	Medtronic

MEDTRONIC (Continued) **1024835951**

Generator Mail Street Number:	Not reported
Generator Mail Street 1:	5860 UPLANDER WAY
Generator Mail Street 2:	Not reported
Generator Mail City:	CULVER CITY
Generator Mail State:	CA
Generator Mail Zip:	90230-6608
Generator Location Street Number:	Not reported
Generator Location Street 1:	5860 UPLANDER WAY
Generator Location Street 2:	Not reported
Generator Location City:	CULVER CITY
Generator Location Zip:	90230-6608
Generator Location State:	CA
Generator Contact Company Name:	Not reported
Designated Facility EPA ID:	AZD081705402
Designated Facility Name:	Not reported
Designated Facility Mail Street Number:	Not reported
Designated Facility Mail Street 1:	Not reported
Designated Facility Mail Street 2:	284 E STOREY RD
Designated Facility Mail City:	COOLIDGE
Designated Facility Mail Zip:	85128
Designated Facility Mail State:	AZ
Designated Facility Location Street Number:	Not reported
Designated Facility Location Street 1:	284 E STOREY RD
Designated Facility Location Street 2:	Not reported
Designated Facility Location City:	COOLIDGE
Designated Facility Location Zip:	85128
Designated Facility Location State:	AZ
Designated Facility Contact Company Name:	HERITAGE ENVIRONMENTAL SERVICES LLC
Manifest Residue Indicator:	N
Rejection Indicator:	N

Manifest Tracking Number:	000944719WAS
Last Updated Date:	20191101
Shipped Date:	20181212
Received Date:	20181227
Manifest Status:	Signed
Submission Type:	DataImage5Copy
Origin Type:	Service
Generator EPA ID:	CAL000378555
Generator Name:	Covidien Lp
Generator Mail Street Number:	Not reported
Generator Mail Street 1:	5860 UPLANDER WAY
Generator Mail Street 2:	Not reported
Generator Mail City:	CULVER CITY
Generator Mail State:	CA
Generator Mail Zip:	90230
Generator Location Street Number:	Not reported
Generator Location Street 1:	5860 UPLANDER WAY
Generator Location Street 2:	Not reported
Generator Location City:	CULVER CITY
Generator Location Zip:	90230
Generator Location State:	CA
Generator Contact Company Name:	Not reported
Designated Facility EPA ID:	AZD081705402
Designated Facility Name:	Not reported
Designated Facility Mail Street Number:	284
Designated Facility Mail Street 1:	Not reported

MEDTRONIC (Continued) **1024835951**

Designated Facility Mail Street 2: 284 EAST STOREY RD
Designated Facility Mail City: COOLIDGE
Designated Facility Mail Zip: 85128-9205
Designated Facility Mail State: AZ
Designated Facility Location Street Number: 284
Designated Facility Location Street 1: 284 EAST STOREY ROAD
Designated Facility Location Street 2: Not reported
Designated Facility Location City: COOLIDGE
Designated Facility Location Zip: 85128-9205
Designated Facility Location State: AZ
Designated Facility Contact Company Name: HERITAGE ENVIRONMENTAL SERVICES LLC
Manifest Residue Indicator: N
Rejection Indicator: N

Federal Waste:
Manifest Tracking Number: 001013924WAS
Waste Line Number: 1
Federal Waste Code: D001
Federal Waste: IGNITABLE WASTE

Manifest Tracking Number: 001013924WAS
Waste Line Number: 1
Federal Waste Code: D018
Federal Waste: BENZENE

Manifest Tracking Number: 001013924WAS
Waste Line Number: 1
Federal Waste Code: D035
Federal Waste: METHYL ETHYL KETONE

Manifest Tracking Number: 001013924WAS
Waste Line Number: 1
Federal Waste Code: D038
Federal Waste: PYRIDINE

Manifest Tracking Number: 001013924WAS
Waste Line Number: 1
Federal Waste Code: U002
Federal Waste: 2-PROPANONE (I) (OR) ACETONE (I)

Manifest Tracking Number: 001013924WAS
Waste Line Number: 1
Federal Waste Code: U019
Federal Waste: BENZENE (I,T)

Manifest Tracking Number: 001013924WAS
Waste Line Number: 1
Federal Waste Code: U037
Federal Waste: BENZENE, CHLORO- (OR) CHLOROBENZENE

Manifest Tracking Number: 001013924WAS
Waste Line Number: 1
Federal Waste Code: U057
Federal Waste: CYCLOHEXANONE (I)

Manifest Tracking Number: 001013924WAS
Waste Line Number: 1

MEDTRONIC (Continued) **1024835951**

Federal Waste Code: U108
Federal Waste: 1,4-DIETHYLENEOXIDE (OR) 1,4-DIOXANE

Manifest Tracking Number: 001013924WAS
Waste Line Number: 1
Federal Waste Code: U112
Federal Waste: ACETIC ACID, ETHYL ESTER (I) (OR) ETHYL ACETATE (I)

Manifest Tracking Number: 001013924WAS
Waste Line Number: 1
Federal Waste Code: U154
Federal Waste: METHANOL (I) (OR) METHYL ALCOHOL (I)

Manifest Tracking Number: 001013924WAS
Waste Line Number: 1
Federal Waste Code: U159
Federal Waste: 2-BUTANONE (I,T) (OR) METHYL ETHYL KETONE (MEK) (I,T)

Manifest Tracking Number: 001013924WAS
Waste Line Number: 1
Federal Waste Code: U161
Federal Waste: 4-METHYL-2-PENTANONE (I) (OR) METHYL ISOBUTYL KETONE (I) (OR) PENTANOL, 4-METHYL-

Manifest Tracking Number: 001013924WAS
Waste Line Number: 1
Federal Waste Code: U196
Federal Waste: PYRIDINE

Manifest Tracking Number: 001013924WAS
Waste Line Number: 1
Federal Waste Code: U220
Federal Waste: BENZENE, METHYL- (OR) TOLUENE

Manifest Tracking Number: 001013924WAS
Waste Line Number: 1
Federal Waste Code: U239
Federal Waste: BENZENE, DIMETHYL- (I,T) (OR) XYLENE (I)

State Waste:
Manifest Tracking Number: 001013924WAS
Waste Line Number: 1
State Waste Code Owner: CA
State Waste Code: 331
State Waste: Off-specification, aged, or surplus organics

Manifest Tracking Number: 001013924WAS
Waste Line Number: 2
State Waste Code Owner: CA
State Waste Code: 181
State Waste: Other inorganic solid waste

Transporter:
Manifest Tracking Number: 001013924WAS
Transporter Line Number: 1
Transporter EPA ID: IND058484114

MEDTRONIC (Continued) **1024835951**

Transporter Name: Heritage Transport Llc

Manifest Tracking Number: 001013924WAS
Transporter Line Number: 2
Transporter EPA ID: AZR000516211
Transporter Name: Salt River Extraction

Waste Line:
Manifest Tracking Number: 001013924WAS
Waste Line Number: 1
U.S. DOT Hazardous Indicator: Y
U.S. DOT ID Number: UN1993
U.S. DOT Description: Rq,Un1993,Waste Flammable Liquids, N.O.S., 3,Pgii,(Ethylbenzene, Hexane),(D018 U019), Erg#128
Non-Hazardous Waste Description: Not reported
Number of Containers: 1
Container Type Code: DF
Container Type Description: Fiberboard or plastic drums, barrels, kegs
Waste Quantity: 230
Quantity Unit of Measure Code: P
Quantity Unit of Measure Description: Pounds
Waste Quantity, in Tons: 0.115
Acute Waste Quantity, in Tons: 0
Non-Acute Waste Quantity, in Tons: 0.115
Waste Quantity, in Kilograms: 104.30846
Acute Waste Quantity, in Kilograms: 0
Non-Acute Waste Quantity, in Kilorgrams: 104.30846
Management Method Code: H141
Management Method Description: STORAGE, BULKING AND/OR TRANSFER OFF SITE
Waste Residue Indicator: N
Quantity Discrepancy Indicator: N
Waste Type Discrepancy Indicator: N
Waste Density: Not reported
Waste Density Unit of Measure Code: Not reported
Waste Density Unit of Measure Description: Not reported
Form Code: Not reported
Form Code Description: Not reported
Source Code: Not reported
Source Code Description: Not reported
Waste Minimization Code: Not reported
Waste Minimization Code Description: Not reported
Consent Number: Not reported
EPA Waste Indicator: Y

Manifest Tracking Number: 001013924WAS
Waste Line Number: 2
U.S. DOT Hazardous Indicator: N
U.S. DOT ID Number: Not reported
U.S. DOT Description: Not reported
Non-Hazardous Waste Description: NON RCRA HAZARDOUS WASTE SOLID,(UNUSED REWORK/REPAIRED MULTIUSE CATHETERS)
Number of Containers: 2
Container Type Code: DF
Container Type Description: Fiberboard or plastic drums, barrels, kegs
Waste Quantity: 80
Quantity Unit of Measure Code: P
Quantity Unit of Measure Description: Pounds

MEDTRONIC (Continued) **1024835951**

Waste Quantity, in Tons:	0.04
Acute Waste Quantity, in Tons:	0
Non-Acute Waste Quantity, in Tons:	0.04
Waste Quantity, in Kilograms:	36.2812
Acute Waste Quantity, in Kilograms:	0
Non-Acute Waste Quantity, in Kilorgrams:	36.2812
Management Method Code:	H141
Management Method Description:	STORAGE, BULKING AND/OR TRANSFER OFF SITE
Waste Residue Indicator:	N
Quantity Discrepancy Indicator:	N
Waste Type Discrepancy Indicator:	N
Waste Density:	Not reported
Waste Density Unit of Measure Code:	Not reported
Waste Density Unit of Measure Description:	Not reported
Form Code:	Not reported
Form Code Description:	Not reported
Source Code:	Not reported
Source Code Description:	Not reported
Waste Minimization Code:	Not reported
Waste Minimization Code Description:	Not reported
Consent Number:	Not reported
EPA Waste Indicator:	N

Click this hyperlink while viewing on your computer to access
3 additional US EManifest: record(s) in the EDR Site Report.

W179 **FIRESTONE #27F7** **LUST** **1000222908**
North **6150 SLAUSON AVE W** **SWEEPS UST** **N/A**
1/4-1/2 **CULVER CITY, CA 90230** **Cortese**
0.279 mi. **HIST CORTESE**
1472 ft. **Site 1 of 2 in cluster W** **LOS ANGELES CO. HMS**
HWTS
Relative: **CERS**
Lower

Actual: **27 ft.**

LUST:

Name:	FIRESTONE #27F7
Address:	6150 SLAUSON AVE W
City,State,Zip:	CULVER CITY, CA 90230
Lead Agency:	LOS ANGELES COUNTY
Case Type:	LUST Cleanup Site
Geo Track:	http://geotracker.waterboards.ca.gov/profile_report.asp?global_id=T0603703966
Global Id:	T0603703966
Latitude:	33.9882953
Longitude:	-118.3928603
Status:	Completed - Case Closed
Status Date:	07/13/1990
Case Worker:	JOA
RB Case Number:	I-12377
Local Agency:	LOS ANGELES COUNTY
File Location:	Not reported
Local Case Number:	Not reported
Potential Media Affect:	Soil
Potential Contaminants of Concern:	Waste Oil / Motor / Hydraulic / Lubricating
EPA Region:	9
Coordinate Source:	* Historical Geocode - Exact Address Match
Cuf Case:	NO
Quantity Released Gallons:	Not reported
Begin Date:	01/03/1990

FIRESTONE #27F7 (Continued) **1000222908**

Leak Reported Date:	02/28/1990
How Discovered:	Tank Closure
How Discovered Description:	Not reported
Discharge Source:	Other
Discharge Cause:	Unknown
Stop Method:	Not reported
Stop Description:	Not reported
No Further Action Date:	07/13/1990
CA Water Watershed Name:	Santa Monica Bay - Interior Santa Monica Bay - Culver City (404.61)
Dwr Groundwater Subbasin Name:	Coastal Plain Of Los Angeles - Santa Monica (4-011.01)
Disadvantaged Community:	Not reported
CA Enviroscreen 3 Score:	46-50%
CA Enviroscreen 4 Score:	45-50%
Military DOD Site:	No
Facility Project Subtype:	Not reported
RWQCB Region:	LOS ANGELES RWQCB (REGION 4)
Site History:	Not reported

LUST:

Global Id:	T0603703966
Contact Type:	Local Agency Caseworker - Primary Caseworker
Contact Name:	JOHN AWUJO
Organization Name:	LOS ANGELES COUNTY
Address:	900 S FREMONT AVE
City:	ALHAMBRA
Email:	jawujo@dpw.lacounty.gov
Phone Number:	6264583507

Global Id:	T0603703966
Contact Type:	Regional Board Caseworker
Contact Name:	YUE RONG
Organization Name:	LOS ANGELES RWQCB (REGION 4)
Address:	320 W. 4TH ST., SUITE 200
City:	Los Angeles
Email:	yrong@waterboards.ca.gov
Phone Number:	Not reported

LUST:

Global Id:	T0603703966
Action Type:	Other
Date:	01/03/1990
Action:	Leak Discovery

Global Id:	T0603703966
Action Type:	Other
Date:	02/28/1990
Action:	Leak Reported

Global Id:	T0603703966
Action Type:	Other
Date:	01/03/1990
Action:	Leak Stopped

LUST:

Global Id:	T0603703966
Status:	Open - Case Begin Date
Status Date:	01/03/1990

FIRESTONE #27F7 (Continued) **1000222908**

Global Id: T0603703966
Status: Completed - Case Closed
Status Date: 07/13/1990

LUST REG 4:

Region:	4	
Regional Board:	04	
County:	Los Angeles	
Facility Id:	I-12377	
Status:	Case Closed	
Substance:	Waste Oil	
Substance Quantity:	Not reported	
Local Case No:	Not reported	
Case Type:	Soil	
Abatement Method Used at the Site:		Not reported
Global ID:	T0603703966	
W Global ID:	Not reported	
Staff:	UNK	
Local Agency:	19000	
Cross Street:	FIGUROA ST	
Enforcement Type:	Not reported	
Date Leak Discovered:	1/3/1990	
Date Leak First Reported:		2/28/1990
Date Leak Record Entered:	4/19/1990	
Date Confirmation Began:	Not reported	
Date Leak Stopped:	1/3/1990	
Date Case Last Changed on Database:		9/7/1990
Date the Case was Closed:		7/13/1990
How Leak Discovered:	Tank Closure	
How Leak Stopped:	Not reported	
Cause of Leak:	UNK	
Leak Source:	UNK	
Operator:	BURSTEIN, MARK	
Water System:	Not reported	
Well Name:	Not reported	
Approx. Dist To Production Well (ft):		10733.809961972563051692514322
Source of Cleanup Funding:		UNK
Preliminary Site Assessment Workplan Submitted:		Not reported
Preliminary Site Assessment Began:		Not reported
Pollution Characterization Began:		Not reported
Remediation Plan Submitted:		Not reported
Remedial Action Underway:		Not reported
Post Remedial Action Monitoring Began:		Not reported
Enforcement Action Date:		Not reported
Historical Max MTBE Date:		Not reported
Hist Max MTBE Conc in Groundwater:		Not reported
Hist Max MTBE Conc in Soil:		Not reported
Significant Interim Remedial Action Taken:		Not reported
GW Qualifier:	Not reported	
Soil Qualifier:	Not reported	
Organization:	Not reported	
Owner Contact:	Not reported	
Responsible Party:	FIRESTONE	
RP Address:	6333 TELEGRAPH RD., LOS ANGELES, 90040	
Program:	LUST	
Lat/Long:	33.9882953 / -1	

FIRESTONE #27F7 (Continued) **1000222908**

Local Agency Staff:	Not reported
Beneficial Use:	Not reported
Priority:	Not reported
Cleanup Fund Id:	Not reported
Suspended:	Not reported
Assigned Name:	Not reported
Summary:	OLD CASENO 042090-13

SWEEPS UST:

Name:	FIRESTONE STORE #27F7
Address:	6150 W SLAUSON AVE
City:	CULVER CITY
Status:	Not reported
Comp Number:	12377
Number:	Not reported
Board Of Equalization:	Not reported
Referral Date:	Not reported
Action Date:	Not reported
Created Date:	Not reported
Owner Tank Id:	Not reported
SWRCB Tank Id:	19-000-012377-000001
Tank Status:	Not reported
Capacity:	550
Active Date:	Not reported
Tank Use:	OIL
STG:	WASTE
Content:	Not reported
Number Of Tanks:	1

CORTESE:

Name:	FIRESTONE #27F7
Address:	6150 SLAUSON AVE W
City,State,Zip:	CULVER CITY, CA 90230
Region:	CORTESE
Envirostor Id:	Not reported
Global ID:	T0603703966
Site/Facility Type:	LUST CLEANUP SITE
Cleanup Status:	COMPLETED - CASE CLOSED
Status Date:	Not reported
Site Code:	Not reported
Latitude:	Not reported
Longitude:	Not reported
Owner:	Not reported
Enf Type:	Not reported
Swat R:	Not reported
Flag:	active
Order No:	Not reported
Waste Discharge System No:	Not reported
Effective Date:	Not reported
Region 2:	Not reported
WID Id:	Not reported
Solid Waste Id No:	Not reported
Waste Management Uit Name:	Not reported
File Name:	Active Open

FIRESTONE #27F7 (Continued) **1000222908**

HIST CORTESE:

edr_fname:	FIRESTONE #27F7
edr_fadd1:	6150 SLAUSON
City,State,Zip:	CULVER CITY, CA 90230
Region:	CORTESE
Facility County Code:	19
Reg By:	LTNKA
Reg Id:	I-12377

LOS ANGELES CO. HMS:

Name:	FIRESTONE STORE #27F7
Address:	6150 W SLAUSON AVE
City,State,Zip:	CULVER CITY, CA 902306412
Region:	LA
Permit Category:	T
Facility Id:	006943-012377
Facility Type:	0
Facility Status:	Removed
Area:	2M
Permit Number:	00004034T
Permit Status:	Removed

Name:	FIRESTONE STORE
Address:	6150 W SLAUSON AVE
City,State,Zip:	CULVER CITY, CA 902306412
Region:	LA
Permit Category:	I
Facility Id:	006943-I07181
Facility Type:	01
Facility Status:	Closed
Area:	2M
Permit Number:	00008972L
Permit Status:	Closed

HWTS:

Name:	FIRESTONE STORE #27F7	
Address:	6150 W SLAUSON AVE	
Address 2:	Not reported	
City,State,Zip:	CULVER CITY, CA 90230	
EPA ID:	CAD981968449	
Inactive Date:	06/30/1997	
Create Date:	07/03/1987	
Last Act Date:	Not reported	
Mailing Name:	Not reported	
Mailing Address:	6150 W SLAUSON AVE	
Mailing Address 2:	Not reported	
Mailing City,State,Zip:	CULVER CITY, CA 902306412	
Owner Name:	FIRESTONE	
Owner Address:	6150 W SLAUSON AVE	
Owner Address 2:	Not reported	
Owner City,State,Zip:	CULVER CITY, CA 902306412	
Owner Phone:	Not reported	
Owner Fax:	Not reported	
Contact Name:	UNDELIVERABLE PER VF97	AH
Contact Address:	6150 W SLAUSON AVE	
Contact Address 2:	Not reported	

FIRESTONE #27F7 (Continued) **1000222908**

City,State,Zip: CULVER CITY, CA 902306412
Contact Phone: Not reported
Contact Fax: Not reported
Facility Status: Inactive
Facility Type: PERMANENT
Category: STATE
Latitude: 33.988522
Longitude: -118.392694

CERS:
Name: FIRESTONE #27F7
Address: 6150 SLAUSON AVE W
City,State,Zip: CULVER CITY, CA 90230
Site ID: 850017
CERS ID: T0603703966
CERS Description: Leaking Underground Storage Tank Cleanup Site

Affiliation:
Affiliation Type Desc: Local Agency Caseworker
Entity Name: JOHN AWUJO - LOS ANGELES COUNTY
Entity Title: Not reported
Affiliation Address: 900 S FREMONT AVE
Affiliation City: ALHAMBRA
Affiliation State: CA
Affiliation Country: Not reported
Affiliation Zip: Not reported
Affiliation Phone: 6264583507,

Affiliation Type Desc: Regional Board Caseworker
Entity Name: YUE RONG - LOS ANGELES RWQCB (REGION 4)
Entity Title: Not reported
Affiliation Address: 320 W. 4TH ST., SUITE 200
Affiliation City: Los Angeles
Affiliation State: CA
Affiliation Country: Not reported
Affiliation Zip: Not reported
Affiliation Phone: ,

W180 **FIRESTONE #27F7** **UST FINDER RELEASE** **1028957747**
North **6150 SLAUSON AVE W** **N/A**
1/4-1/2 **CULVER CITY, CA 90230**
0.279 mi.
1472 ft. **Site 2 of 2 in cluster W**

Relative:
Lower

Actual:
27 ft.

UST FINDER RELEASE:
Object ID: 60203
Facility ID: Not reported
Lust ID: CAT0603703966
Name: FIRESTONE #27F7
Address: 6150 SLAUSON AVE W
City,State,Zip: CULVER CITY, CA 90230
Address Match Type: PointAddress
Reported Date: Not reported
Status: No Further Action
Substance: Not reported
Population within 1500ft: 648
Domestic Wells within 1500ft: 0

FIRESTONE #27F7 (Continued) **1028957747**

Land Use:	Developed, High Intensity
Within SPA:	No
SPA PWS Facility ID:	Not reported
SPA Water Type:	Not reported
SPA Facility Type:	Not reported
SPA HUC12:	Not reported
Within WHPA:	Yes
WHPA PWS Facility ID:	CA1910146_20345
WHPA Water Type:	GW - Ground water
WHPA Facility Type:	WL - Well
WHPA HUC12:	180701040300
Within 100yr Floodplain:	No
Tribe:	Not reported
EPA Region:	9
NFA Letter 1:	Not reported
NFA Letter 2:	Not reported
NFA Letter 3:	Not reported
NFA Letter 4:	Not reported
Closed With Residual Contaminate:	Not reported
Coordinate Source:	Geocode
X Coord:	-118.3929
Y Coord:	33.98844
Latitude:	33.9884399999999
Longitude:	-118.392899999999

181
WSW
1/4-1/2
0.282 mi.
1488 ft.

Relative:
Lower

Actual:
31 ft.

BURTON PLATING INC
6341 ARIZONA CIRCLE
LOS ANGELES, CA 90045

SEMS-ARCHIVE **1000417271**
RCRA-SQG **CAD063826663**
CPS-SLIC
SWEEPS UST
HIST UST
CA FID UST
FINDS
ECHO
HWTS
CERS

SEMS Archive:

Site ID:	0901504
EPA ID:	CAD063826663
Name:	BURTON SILVER PLATING CO
Address:	6341 ARIZONA CIRCLE
Address 2:	Not reported
City,State,Zip:	LOS ANGELES, CA 90045
Cong District:	27
FIPS Code:	06037
FF:	N
NPL:	Not on the NPL
Non NPL Status:	NFRAP-Site does not qualify for the NPL based on existing information

SEMS Archive Detail:

Region:	09
Site ID:	0901504
EPA ID:	CAD063826663
Site Name:	BURTON SILVER PLATING CO
NPL:	N
FF:	N
OU:	00
Action Code:	PA

BURTON PLATING INC (Continued) **1000417271**

Action Name: PA
SEQ: 1
Start Date: 1986-12-01 05:00:00
Finish Date: 1987-04-01 05:00:00
Qual: N
Current Action Lead: EPA Perf

Region: 09
Site ID: 0901504
EPA ID: CAD063826663
Site Name: BURTON SILVER PLATING CO
NPL: N
FF: N
OU: 00
Action Code: DS
Action Name: DISCVRY
SEQ: 1
Start Date: 1986-12-01 05:00:00
Finish Date: 1986-12-01 05:00:00
Qual: Not reported
Current Action Lead: EPA Perf

Region: 09
Site ID: 0901504
EPA ID: CAD063826663
Site Name: BURTON SILVER PLATING CO
NPL: N
FF: N
OU: 00
Action Code: VS
Action Name: ARCH SITE
SEQ: 1
Start Date: Not reported
Finish Date: 1987-04-01 05:00:00
Qual: Not reported
Current Action Lead: EPA Perf In-Hse

RCRA Listings:
Date Form Received by Agency: 19960901
Handler Name: Burton Plating Inc
Handler Address: 6341 Arizona Cir
Handler City,State,Zip: LOS ANGELES, CA 90045
EPA ID: CAD063826663
Contact Name: Not reported
Contact Address: Not reported
Contact City,State,Zip: Not reported
Contact Telephone: Not reported
Contact Fax: Not reported
Contact Email: Not reported
Contact Title: Not reported
EPA Region: 09
Land Type: Not reported
Federal Waste Generator Description: Small Quantity Generator
Non-Notifier: Not reported
Biennial Report Cycle: Not reported
Accessibility: Not reported

BURTON PLATING INC (Continued) **1000417271**

Active Site Indicator:	Handler Activities
State District Owner:	Ca
State District:	3
Mailing Address:	6341 ARIZONA CIRCLE
Mailing City,State,Zip:	LOS ANGELES, CA 90045
Owner Name:	Not reported
Owner Type:	Not reported
Operator Name:	Not Required
Operator Type:	Private
Short-Term Generator Activity:	No
Importer Activity:	No
Mixed Waste Generator:	No
Transporter Activity:	No
Transfer Facility Activity:	No
Recycler Activity with Storage:	No
Small Quantity On-Site Burner Exemption:	No
Smelting Melting and Refining Furnace Exemption:	No
Underground Injection Control:	No
Off-Site Waste Receipt:	No
Universal Waste Indicator:	No
Universal Waste Destination Facility:	No
Federal Universal Waste:	No
Active Site State-Reg Handler:	---
Federal Facility Indicator:	Not reported
Hazardous Secondary Material Indicator:	N
Sub-Part K Indicator:	Not reported
2018 GPRA Permit Baseline:	Not on the Baseline
2018 GPRA Renewals Baseline:	Not on the Baseline
202 GPRA Corrective Action Baseline:	No
Subject to Corrective Action Universe:	No
Non-TSDFs Where RCRA CA has Been Imposed Universe:	No
Corrective Action Priority Ranking:	No NCAPS ranking
Environmental Control Indicator:	No
Institutional Control Indicator:	No
Human Exposure Controls Indicator:	N/A
Groundwater Controls Indicator:	N/A
Significant Non-Complier Universe:	No
Unaddressed Significant Non-Complier Universe:	No
Addressed Significant Non-Complier Universe:	No
Significant Non-Complier With a Compliance Schedule Universe:	No
Financial Assurance Required:	Not reported
Handler Date of Last Change:	20020627
Recognized Trader-Importer:	No
Recognized Trader-Exporter:	No
Importer of Spent Lead Acid Batteries:	No
Exporter of Spent Lead Acid Batteries:	No
Recycler Activity Without Storage:	No
Manifest Broker:	No
Sub-Part P Indicator:	No

Handler - Owner Operator:

Owner/Operator Indicator:	Operator
Owner/Operator Name: NOT REQUIRED	
Legal Status:	Private
Date Became Current:	Not reported
Date Ended Current:	Not reported

BURTON PLATING INC (Continued) **1000417271**

Owner/Operator Address: NOT REQUIRED
Owner/Operator City,State,Zip: NOT REQUIRED, ME 99999
Owner/Operator Telephone: 415-555-1212
Owner/Operator Telephone Ext: Not reported
Owner/Operator Fax: Not reported
Owner/Operator Email: Not reported

Owner/Operator Indicator: Owner
Owner/Operator Name: BETA POWER INC
Legal Status: Private
Date Became Current: Not reported
Date Ended Current: Not reported
Owner/Operator Address: NOT REQUIRED
Owner/Operator City,State,Zip: NOT REQUIRED, ME 99999
Owner/Operator Telephone: 415-555-1212
Owner/Operator Telephone Ext: Not reported
Owner/Operator Fax: Not reported
Owner/Operator Email: Not reported

Historic Generators:
Receive Date: 19960901
Handler Name: BURTON PLATING INC
Federal Waste Generator Description: Small Quantity Generator
State District Owner: Ca
Large Quantity Handler of Universal Waste: No
Recognized Trader Importer: No
Recognized Trader Exporter: No
Spent Lead Acid Battery Importer: No
Spent Lead Acid Battery Exporter: No
Current Record: Yes
Non Storage Recycler Activity: Not reported
Electronic Manifest Broker: Not reported

Receive Date: 19800808
Handler Name: BURTON PLATING INC
Federal Waste Generator Description: Large Quantity Generator
State District Owner: Ca
Large Quantity Handler of Universal Waste: No
Recognized Trader Importer: No
Recognized Trader Exporter: No
Spent Lead Acid Battery Importer: No
Spent Lead Acid Battery Exporter: No
Current Record: No
Non Storage Recycler Activity: Not reported
Electronic Manifest Broker: Not reported

List of NAICS Codes and Descriptions:
NAICS Code: 332813
NAICS Description: ELECTROPLATING, PLATING, POLISHING, ANODIZING, AND COLORING

Has the Facility Received Notices of Violations:
Found Violation: No
Agency Which Determined Violation: Not reported
Violation Short Description: Not reported
Date Violation was Determined: Not reported
Actual Return to Compliance Date: Not reported

BURTON PLATING INC (Continued) **1000417271**

Return to Compliance Qualifier:	Not reported
Violation Responsible Agency:	Not reported
Scheduled Compliance Date:	Not reported
Enforcement Identifier:	Not reported
Date of Enforcement Action:	Not reported
Enforcement Responsible Agency:	Not reported
Enforcement Docket Number:	Not reported
Enforcement Attorney:	Not reported
Corrective Action Component:	Not reported
Appeal Initiated Date:	Not reported
Appeal Resolution Date:	Not reported
Disposition Status Date:	Not reported
Disposition Status:	Not reported
Disposition Status Description:	Not reported
Consent/Final Order Sequence Number:	Not reported
Consent/Final Order Respondent Name:	Not reported
Consent/Final Order Lead Agency:	Not reported
Enforcement Type:	Not reported
Enforcement Responsible Person:	Not reported
Enforcement Responsible Sub-Organization:	Not reported
SEP Sequence Number:	Not reported
SEP Expenditure Amount:	Not reported
SEP Scheduled Completion Date:	Not reported
SEP Actual Date:	Not reported
SEP Defaulted Date:	Not reported
SEP Type:	Not reported
SEP Type Description:	Not reported
Proposed Amount:	Not reported
Final Monetary Amount:	Not reported
Paid Amount:	Not reported
Final Count:	Not reported
Final Amount:	Not reported

Evaluation Action Summary:

Evaluation Date:	19931013
Evaluation Responsible Agency:	State Contractor/Grantee
Found Violation:	No
Evaluation Type Description:	COMPLIANCE EVALUATION INSPECTION
Evaluation Responsible Person Identifier:	R9
Evaluation Responsible Sub-Organization:	Not reported
Actual Return to Compliance Date:	Not reported
Scheduled Compliance Date:	Not reported
Date of Request:	Not reported
Date Response Received:	Not reported
Request Agency:	Not reported
Former Citation:	Not reported

SLIC REG 4:

Region:	4
Facility Status:	Remediation
SLIC:	0198
Substance:	VOCs
Staff:	AH

BURTON PLATING INC (Continued) **1000417271**

CPS-SLIC:

Name:	BURTON PLATING FACILITY (FORMER)
Address:	6341 ARIZONA CIRCLE
City,State,Zip:	LOS ANGELES, CA
Region:	STATE
Facility Status:	**Open - Remediation**
Status Date:	03/24/2004
Global Id:	SL2046T1656
Lead Agency:	LOS ANGELES RWQCB (REGION 4)
Lead Agency Case Number:	Not reported
Latitude:	33.981005
Longitude:	-118.397505
Case Type:	Cleanup Program Site
Case Worker:	JEC
Local Agency:	Not reported
RB Case Number:	0198
File Location:	Regional Board
Potential Media Affected:	Other Groundwater (uses other than drinking water), Soil, Soil Vapor
Potential Contaminants of Concern:	Tetrachloroethylene (PCE), Trichloroethylene (TCE)
EPA Region:	9
Coordinate Source:	Google Geocode
Cuf Case:	NO
Quantity Released Gallons:	Not reported
Begin Date:	06/24/1999
Leak Reported Date:	01/30/1997
How Discovered:	Site Assessment/Site Investigation
How Discovered Description:	Not reported
Discharge Source:	Other
Discharge Cause:	Unknown
Stop Method:	Other Means
Stop Description:	Not reported
No Further Action Date:	Not reported
CA Water Watershed Name:	Santa Monica Bay - Interior Santa Monica Bay - Wilshire (404.63)
Dwr Groundwater Subbasin Name:	Coastal Plain Of Los Angeles - West Coast (4-011.03)
Disadvantaged Community:	Not reported
CA Enviroscreen 3 Score:	36-40%
CA Enviroscreen 4 Score:	25-30%
Military DOD Site:	No
Facility Project Subtype:	Not reported
RWQCB Region:	LOS ANGELES RWQCB (REGION 4)
Site History:	The Site has been used as a silver and gold plating facility from the early 1970s to approximately 1980. Plating operations impacted the subsurface with volatile organic coumpounds (VOCs) . The primary sources of VOC-impact included a VOC-based degreaser and an industrial wastewater clarifier located near the northwest corner of the building. Site investigations have been conducted at the site since 1986 and involved soil gas surveys, soil borings and installation and sampling of groundwater monitoring wells. The site assessments have indicated that the soil and groundwater are impacted with VOCs such as trichloroethene (TCE), perchloroethylene (PCE) and Freon. Various soil and groundwater remedial actions have also been implemented. A Soil Vapor Extraction (SVE) system operating from March 24, 2004 through November 9, 2005 has removed an estimated VOC mass of 1,189 pounds from the soil. A clarifier was excavated and removed from the site together with approximately 100 cubic yards of soil. An enhanced bioremediation involving injection of HRC was also implemented to remediate the groundwater. Approximately 1,560 pounds

BURTON PLATING INC (Continued) **1000417271**

of HRC was injected into 28 borings between 25 and 35 feet below ground surface (bgs) between August 2006 and September 2006. A vacuum-enhanced groundwater extraction was performed between April 2005 through June 2008 and approximately 35,758 gallons of groundwater extracted. However, only an estimated 3.98 pounds of VOCs were removed by the groundwater extraction. A full-scale groundwater extraction and treatment system was installed and began operation in September 2013. Site assessment and remediation are still underway under Regional Board's oversight.

Click here to access the California GeoTracker records for this facility:

SWEEPS UST:

Name:	BURTON PLATING CO
Address:	6341 ARIZONA CIR
City:	LOS ANGELES
Status:	Not reported
Comp Number:	1359
Number:	Not reported
Board Of Equalization:	44-011744
Referral Date:	Not reported
Action Date:	Not reported
Created Date:	Not reported
Owner Tank Id:	Not reported
SWRCB Tank Id:	19-050-001359-000001
Tank Status:	Not reported
Capacity:	1
Active Date:	Not reported
Tank Use:	CHEMICAL
STG:	PRODUCT
Content:	UNKNOWN
Number Of Tanks:	7

Name:	BURTON PLATING CO
Address:	6341 ARIZONA CIR
City:	LOS ANGELES
Status:	Not reported
Comp Number:	1359
Number:	Not reported
Board Of Equalization:	44-011744
Referral Date:	Not reported
Action Date:	Not reported
Created Date:	Not reported
Owner Tank Id:	Not reported
SWRCB Tank Id:	19-050-001359-000002
Tank Status:	Not reported
Capacity:	1
Active Date:	Not reported
Tank Use:	CHEMICAL
STG:	PRODUCT
Content:	UNKNOWN
Number Of Tanks:	Not reported

Name:	BURTON PLATING CO
Address:	6341 ARIZONA CIR
City:	LOS ANGELES
Status:	Not reported

BURTON PLATING INC (Continued) **1000417271**

Comp Number: 1359
Number: Not reported
Board Of Equalization: 44-011744
Referral Date: Not reported
Action Date: Not reported
Created Date: Not reported
Owner Tank Id: Not reported
SWRCB Tank Id: 19-050-001359-000003
Tank Status: Not reported
Capacity: 1
Active Date: Not reported
Tank Use: CHEMICAL
STG: PRODUCT
Content: UNKNOWN
Number Of Tanks: Not reported

Name: BURTON PLATING CO
Address: 6341 ARIZONA CIR
City: LOS ANGELES
Status: Not reported
Comp Number: 1359
Number: Not reported
Board Of Equalization: 44-011744
Referral Date: Not reported
Action Date: Not reported
Created Date: Not reported
Owner Tank Id: Not reported
SWRCB Tank Id: 19-050-001359-000004
Tank Status: Not reported
Capacity: 900
Active Date: Not reported
Tank Use: CHEMICAL
STG: PRODUCT
Content: UNKNOWN
Number Of Tanks: Not reported

Name: BURTON PLATING CO
Address: 6341 ARIZONA CIR
City: LOS ANGELES
Status: Not reported
Comp Number: 1359
Number: Not reported
Board Of Equalization: 44-011744
Referral Date: Not reported
Action Date: Not reported
Created Date: Not reported
Owner Tank Id: Not reported
SWRCB Tank Id: 19-050-001359-000005
Tank Status: Not reported
Capacity: 770
Active Date: Not reported
Tank Use: CHEMICAL
STG: PRODUCT
Content: UNKNOWN
Number Of Tanks: Not reported

Name: BURTON PLATING CO

BURTON PLATING INC (Continued) **1000417271**

Address: 6341 ARIZONA CIR
City: LOS ANGELES
Status: Not reported
Comp Number: 1359
Number: Not reported
Board Of Equalization: 44-011744
Referral Date: Not reported
Action Date: Not reported
Created Date: Not reported
Owner Tank Id: Not reported
SWRCB Tank Id: 19-050-001359-000006
Tank Status: Not reported
Capacity: 900
Active Date: Not reported
Tank Use: CHEMICAL
STG: PRODUCT
Content: UNKNOWN
Number Of Tanks: Not reported

Name: BURTON PLATING CO
Address: 6341 ARIZONA CIR
City: LOS ANGELES
Status: Not reported
Comp Number: 1359
Number: Not reported
Board Of Equalization: 44-011744
Referral Date: Not reported
Action Date: Not reported
Created Date: Not reported
Owner Tank Id: Not reported
SWRCB Tank Id: 19-050-001359-000007
Tank Status: Not reported
Capacity: 900
Active Date: Not reported
Tank Use: CHEMICAL
STG: PRODUCT
Content: UNKNOWN
Number Of Tanks: Not reported

HIST UST:
Name: BURTON PLATING CO.
Address: 6341 ARIZONA CIR
City,State,Zip: LOS ANGELES, CA 90045
File Number: Not reported
URL: Not reported
Region: STATE
Facility ID: 00000047095
Facility Type: Other
Other Type: ELECTROPLATING
Contact Name: JIRI PETRASEK
Telephone: 2137764090
Owner Name: INTEGRATED SPECIALTIES, INC.
Owner Address: 1551 EAST ORANGETHORPE AVE.
Owner City,St,Zip: FULLERTON, CA 92634
Total Tanks: 0001

Tank Num: 001

BURTON PLATING INC (Continued) **1000417271**

Container Num:	8
Year Installed:	1964
Tank Capacity:	00002500
Tank Used for:	WASTE
Type of Fuel:	Not reported
Container Construction Thickness:	4
Leak Detection:	Visual

Tank Num:	001
Container Num:	4
Year Installed:	Not reported
Tank Capacity:	00000000
Tank Used for:	Not reported
Type of Fuel:	Not reported
Container Construction Thickness:	Not reported
Leak Detection:	Not reported

Tank Num:	002
Container Num:	5
Year Installed:	Not reported
Tank Capacity:	00000000
Tank Used for:	Not reported
Type of Fuel:	Not reported
Container Construction Thickness:	Not reported
Leak Detection:	Not reported

Tank Num:	003
Container Num:	6
Year Installed:	Not reported
Tank Capacity:	00007500
Tank Used for:	Not reported
Type of Fuel:	Not reported
Container Construction Thickness:	Not reported
Leak Detection:	Not reported

Tank Num:	004
Container Num:	1
Year Installed:	1984
Tank Capacity:	00000900
Tank Used for:	PRODUCT
Type of Fuel:	Not reported
Container Construction Thickness:	1/8
Leak Detection:	Visual

Tank Num:	005
Container Num:	7
Year Installed:	1964
Tank Capacity:	00000770
Tank Used for:	WASTE
Type of Fuel:	Not reported
Container Construction Thickness:	8
Leak Detection:	Visual

Tank Num:	006
Container Num:	2
Year Installed:	1984
Tank Capacity:	00000900

BURTON PLATING INC (Continued) **1000417271**

Tank Used for: WASTE
Type of Fuel: Not reported
Container Construction Thickness: 1/8
Leak Detection: Visual

Tank Num: 007
Container Num: 3
Year Installed: 1984
Tank Capacity: 00000900
Tank Used for: WASTE
Type of Fuel: Not reported
Container Construction Thickness: 1/8
Leak Detection: Visual

CA FID UST:
Facility ID: 19029646
Regulated By: UTNKI
Regulated ID: 00019016
Cortese Code: Not reported
SIC Code: Not reported
Facility Phone: 2137764090
Mail To: Not reported
Mailing Address: 6341 ARIZONA CIR
Mailing Address 2: Not reported
Mailing City,St,Zip: LOS ANGELES 900450000
Contact: Not reported
Contact Phone: Not reported
DUNs Number: Not reported
NPDES Number: Not reported
EPA ID: Not reported
Comments: Not reported
Status: Inactive

FINDS:
Registry ID: 110002139365

Click Here for FRS Facility Detail Report:

Environmental Interest/Information System:
The Toxic Release Inventory System (TRIS) is a publicly available EPA database reported annually by certain covered industry groups, as well as federal facilities. It contains information about more than 650 toxic chemicals that are being used, manufactured, treated, transported, or released into the environment, and includes information about waste management and pollution prevention activities.
The Resource Conservation and Recovery Act Information System (RCRAInfo) is EPA's comprehensive information system in support of the Resource Conservation and Recovery Act (RCRA) of 1976 and the Hazardous and Solid Waste Amendments (HSWA) of 1984. It tracks many types of information about generators, transporters, treaters, storers, and disposers of hazardous waste.
The California Environmental Protection Agency (CalEPA) has recently implemented a new data warehouse system (nSite). This data warehouse combines and merges facility and site information from five different systems managed within CalEPA. The five systems are: California Environmental Reporting System (CERS),EnviroStor, GeoTracker,

BURTON PLATING INC (Continued) **1000417271**

California Integrated Water Quality System (CIWQS), andToxic Release Inventory (TRI).

Click this hyperlink while viewing on your computer to access additional FINDS: detail in the EDR Site Report.

ECHO:

Envid:	1000417271
Registry ID:	110002139365
DFR URL:	http://echo.epa.gov/detailed-facility-report?fid=110002139365
Name:	BURTON PLATING INC
Address:	6341 ARIZONA CIRCLE
City,State,Zip:	LOS ANGELES, CA 90045

HWTS:

Name:	ARIZONA CIRCLE PARTNERS, LLC
Address:	6341 ARIZONA CIRCLE
Address 2:	Not reported
City,State,Zip:	LOS ANGELES, CA 90045
EPA ID:	CAC003238587
Inactive Date:	09/21/2023
Create Date:	06/22/2023
Last Act Date:	Not reported
Mailing Name:	Not reported
Mailing Address:	1806 CONEJO LN.
Mailing Address 2:	Not reported
Mailing City,State,Zip:	FULLERTON, CA 92833
Owner Name:	ARIZONA CIRCLE PARTNERS, LLC
Owner Address:	1400 BENEDICT CANYON DR.
Owner Address 2:	Not reported
Owner City,State,Zip:	LOS ANGELES, CA 90210
Owner Phone:	Not reported
Owner Fax:	Not reported
Contact Name:	JOHN HANSEN
Contact Address:	1806 CONEJO LN FULLERTON, CA
Contact Address 2:	Not reported
City,State,Zip:	FULLERTON, CA 92833
Contact Phone:	Not reported
Contact Fax:	Not reported
Facility Status:	Inactive
Facility Type:	Temporary
Category:	State
Latitude:	33.980812229999998
Longitude:	-118.39743529

CERS:

Name:	BURTON PLATING, INC.
Address:	6341 ARIZONA
City,State,Zip:	LOS ANGELES, CA 90045
Site ID:	309809
CERS ID:	212162
CERS Description:	Tanks & Ground Water Clean Up

Name:	BURTON PLATING FACILITY (FORMER)
Address:	6341 ARIZONA CIRCLE
City,State,Zip:	LOS ANGELES, CA
Site ID:	896741

BURTON PLATING INC (Continued) **1000417271**

CERS ID: SL2046T1656
CERS Description: Cleanup Program Site

Affiliation:
Affiliation Type Desc: Regional Board Caseworker
Entity Name: JOSEPH EDMUND CARRASCO JR. - LOS ANGELES RWQCB (REGION 4)
Entity Title: Not reported
Affiliation Address: 320 West 4th Street
Affiliation City: LOS ANGELES
Affiliation State: CA
Affiliation Country: Not reported
Affiliation Zip: Not reported
Affiliation Phone: 2135766731,

X182 **IDEAL METAL SITE** **UST FINDER RELEASE** **1028980338**
NW **5620 SELMARAINE DR** **N/A**
1/4-1/2 **CULVER CITY, CA 90230**
0.288 mi.
1520 ft. **Site 1 of 2 in cluster X**

Relative: **Lower**
Actual: **30 ft.**

UST FINDER RELEASE:
Object ID: 60072
Facility ID: Not reported
Lust ID: CAT0603701250
Name: IDEAL METAL SITE
Address: 5620 SELMARAINE DR
City,State,Zip: CULVER CITY, CA 90230
Address Match Type: StreetAddress
Reported Date: Not reported
Status: No Further Action
Substance: Not reported
Population within 1500ft: 423
Domestic Wells within 1500ft: 0
Land Use: Developed, High Intensity
Within SPA: No
SPA PWS Facility ID: Not reported
SPA Water Type: Not reported
SPA Facility Type: Not reported
SPA HUC12: Not reported
Within WHPA: No
WHPA PWS Facility ID: Not reported
WHPA Water Type: Not reported
WHPA Facility Type: Not reported
WHPA HUC12: Not reported
Within 100yr Floodplain: No
Tribe: Not reported
EPA Region: 9
NFA Letter 1: Not reported
NFA Letter 2: Not reported
NFA Letter 3: Not reported
NFA Letter 4: Not reported
Closed With Residual Contaminate: Not reported
Coordinate Source: Geocode
X Coord: -118.3975
Y Coord: 33.9881300000001
Latitude: 33.9881299999999
Longitude: -118.397499999999

X183 **IDEAL METAL SITE** **LUST** **S102431614**
NW **5620 SELMARAINE DR** **Cortese** **N/A**
1/4-1/2 **CULVER CITY, CA 90230** **HIST CORTESE**
0.288 mi. **LOS ANGELES CO. HMS**
1520 ft. **Site 2 of 2 in cluster X** **CERS**

Relative:
Lower

Actual:
30 ft.

LUST:

Name:	IDEAL METAL SITE
Address:	5620 SELMARAINE DR
City,State,Zip:	CULVER CITY, CA 90230
Lead Agency:	LOS ANGELES RWQCB (REGION 4)
Case Type:	LUST Cleanup Site
Geo Track:	http://geotracker.waterboards.ca.gov/profile_report.asp?global_id=T0603701250
Global Id:	T0603701250
Latitude:	33.9879446
Longitude:	-118.3973579
Status:	Completed - Case Closed
Status Date:	10/26/1989
Case Worker:	YR
RB Case Number:	902300052
Local Agency:	LOS ANGELES COUNTY
File Location:	Not reported
Local Case Number:	Not reported
Potential Media Affect:	Aquifer used for drinking water supply
Potential Contaminants of Concern:	Gasoline
EPA Region:	9
Coordinate Source:	Google Geocode
Cuf Case:	NO
Quantity Released Gallons:	Not reported
Begin Date:	05/07/1987
Leak Reported Date:	05/07/1987
How Discovered:	Not reported
How Discovered Description:	Not reported
Discharge Source:	Not reported
Discharge Cause:	Not reported
Stop Method:	Not reported
Stop Description:	Not reported
No Further Action Date:	10/26/1989
CA Water Watershed Name:	Santa Monica Bay - Interior Santa Monica Bay - Culver City (404.61)
Dwr Groundwater Subbasin Name:	Coastal Plain Of Los Angeles - Santa Monica (4-011.01)
Disadvantaged Community:	Not reported
CA Enviroscreen 3 Score:	61-65%
CA Enviroscreen 4 Score:	45-50%
Military DOD Site:	No
Facility Project Subtype:	Not reported
RWQCB Region:	LOS ANGELES RWQCB (REGION 4)
Site History:	Not reported

LUST:

Global Id:	T0603701250
Contact Type:	Local Agency Caseworker
Contact Name:	JOHN AWUJO
Organization Name:	LOS ANGELES COUNTY
Address:	900 S FREMONT AVE
City:	ALHAMBRA
Email:	jawujo@dpw.lacounty.gov
Phone Number:	6264583507

Global Id:	T0603701250
Contact Type:	Regional Board Caseworker - Primary Caseworker

IDEAL METAL SITE (Continued) **S102431614**

Contact Name: YUE RONG
Organization Name: LOS ANGELES RWQCB (REGION 4)
Address: 320 W. 4TH ST., SUITE 200
City: Los Angeles
Email: yrong@waterboards.ca.gov
Phone Number: Not reported

LUST:
Global Id: T0603701250
Action Type: Other
Date: 05/07/1987
Action: Leak Reported

LUST:
Global Id: T0603701250
Status: Open - Case Begin Date
Status Date: 05/07/1987

Global Id: T0603701250
Status: Open - Site Assessment
Status Date: 01/07/1988

Global Id: T0603701250
Status: Completed - Case Closed
Status Date: 10/26/1989

LUST REG 4:
Region: 4
Regional Board: 04
County: Los Angeles
Facility Id: 902300052
Status: Case Closed
Substance: Gasoline
Substance Quantity: Not reported
Local Case No: Not reported
Case Type: Groundwater
Abatement Method Used at the Site: Not reported
Global ID: T0603701250
W Global ID: Not reported
Staff: UNK
Local Agency: 19000
Cross Street: MCDONALD
Enforcement Type: Not reported
Date Leak Discovered: Not reported
Date Leak First Reported: 5/7/1987
Date Leak Record Entered: 1/7/1988
Date Confirmation Began: Not reported
Date Leak Stopped: Not reported
Date Case Last Changed on Database: 7/14/1988
Date the Case was Closed: 10/26/1989
How Leak Discovered: Not reported
How Leak Stopped: Not reported
Cause of Leak: Not reported
Leak Source: Not reported
Operator: Not reported

IDEAL METAL SITE (Continued) **S102431614**

Water System:	Not reported
Well Name:	Not reported
Approx. Dist To Production Well (ft):	11202.737388449557917598951156
Source of Cleanup Funding:	Not reported
Preliminary Site Assessment Workplan Submitted:	Not reported
Preliminary Site Assessment Began:	Not reported
Pollution Characterization Began:	1/7/1988
Remediation Plan Submitted:	Not reported
Remedial Action Underway:	Not reported
Post Remedial Action Monitoring Began:	Not reported
Enforcement Action Date:	Not reported
Historical Max MTBE Date:	Not reported
Hist Max MTBE Conc in Groundwater:	Not reported
Hist Max MTBE Conc in Soil:	Not reported
Significant Interim Remedial Action Taken:	Not reported
GW Qualifier:	Not reported
Soil Qualifier:	Not reported
Organization:	Not reported
Owner Contact:	Not reported
Responsible Party:	BLANK RP
RP Address:	Not reported
Program:	LUST
Lat/Long:	33.9882322 / -1
Local Agency Staff:	Not reported
Beneficial Use:	Not reported
Priority:	Not reported
Cleanup Fund Id:	Not reported
Suspended:	Not reported
Assigned Name:	Not reported
Summary:	TANK AND CONTAMINATED SOIL REMOVED. REMEDIAL INVESTIGATION IN PROGRESS.

CORTESE:

Name:	IDEAL METAL SITE
Address:	5620 SELMARAINE DR
City,State,Zip:	CULVER CITY, CA 90230
Region:	CORTESE
Envirostor Id:	Not reported
Global ID:	T0603701250
Site/Facility Type:	LUST CLEANUP SITE
Cleanup Status:	COMPLETED - CASE CLOSED
Status Date:	Not reported
Site Code:	Not reported
Latitude:	Not reported
Longitude:	Not reported
Owner:	Not reported
Enf Type:	Not reported
Swat R:	Not reported
Flag:	active
Order No:	Not reported
Waste Discharge System No:	Not reported
Effective Date:	Not reported
Region 2:	Not reported
WID Id:	Not reported
Solid Waste Id No:	Not reported
Waste Management Uit Name:	Not reported
File Name:	Active Open

IDEAL METAL SITE (Continued) **S102431614**

HIST CORTESE:

edr_fname:	IDEAL METAL SITE
edr_fadd1:	5620 SELMARAINE
City,State,Zip:	CULVER CITY, CA 90230
Region:	CORTESE
Facility County Code:	19
Reg By:	LTNKA
Reg Id:	902300052

LOS ANGELES CO. HMS:

Name:	IDEAL METALS/BULL MOOSE DEL CO
Address:	5620 SELMARAINE DR
City,State,Zip:	CULVER CITY, CA 90230
Region:	LA
Permit Category:	Not reported
Facility Id:	012976-013232
Facility Type:	Not reported
Facility Status:	Removed
Area:	2M
Permit Number:	Not reported
Permit Status:	Not reported

CERS:

Name:	IDEAL METAL SITE
Address:	5620 SELMARAINE DR
City,State,Zip:	CULVER CITY, CA 90230
Site ID:	899080
CERS ID:	T0603701250
CERS Description:	Leaking Underground Storage Tank Cleanup Site

Affiliation:

Affiliation Type Desc:	Regional Board Caseworker
Entity Name:	YUE RONG - LOS ANGELES RWQCB (REGION 4)
Entity Title:	Not reported
Affiliation Address:	320 W. 4TH ST., SUITE 200
Affiliation City:	Los Angeles
Affiliation State:	CA
Affiliation Country:	Not reported
Affiliation Zip:	Not reported
Affiliation Phone:	,

Affiliation Type Desc:	Local Agency Caseworker
Entity Name:	JOHN AWUJO - LOS ANGELES COUNTY
Entity Title:	Not reported
Affiliation Address:	900 S FREMONT AVE
Affiliation City:	ALHAMBRA
Affiliation State:	CA
Affiliation Country:	Not reported
Affiliation Zip:	Not reported
Affiliation Phone:	6264583507,

Y184 **MCDONNELL DOUGLAS HELICOPTERS** **UST FINDER RELEASE** **1029019860**
West **6775 CENTINELA AVE** **N/A**
1/4-1/2 **LOS ANGELES, CA 90230**
0.311 mi.
1642 ft. **Site 1 of 6 in cluster Y**

Relative: **Lower**
Actual: **28 ft.**

UST FINDER RELEASE:

Object ID:	60021
Facility ID:	Not reported
Lust ID:	CAT0603701254
Name:	MCDONNELL DOUGLAS HELICOPTERS
Address:	6775 CENTINELA AVE
City,State,Zip:	LOS ANGELES, CA 90230
Address Match Type:	StreetAddress
Reported Date:	Not reported
Status:	No Further Action
Substance:	Not reported
Population within 1500ft:	1033
Domestic Wells within 1500ft:	0
Land Use:	Developed, High Intensity
Within SPA:	No
SPA PWS Facility ID:	Not reported
SPA Water Type:	Not reported
SPA Facility Type:	Not reported
SPA HUC12:	Not reported
Within WHPA:	No
WHPA PWS Facility ID:	Not reported
WHPA Water Type:	Not reported
WHPA Facility Type:	Not reported
WHPA HUC12:	Not reported
Within 100yr Floodplain:	No
Tribe:	Not reported
EPA Region:	9
NFA Letter 1:	Not reported
NFA Letter 2:	Not reported
NFA Letter 3:	Not reported
NFA Letter 4:	Not reported
Closed With Residual Contaminate:	Not reported
Coordinate Source:	Geocode
X Coord:	-118.40285
Y Coord:	33.98382
Latitude:	33.98382
Longitude:	-118.40285

Y185 **MCDONNELL DOUGLAS HELICOP** **LUST** **S103970103**
West **6775 CENTINELA** **HIST CORTESE** **N/A**
1/4-1/2 **CULVER CITY, CA 90230** **WDR**
0.311 mi. **CERS**
1642 ft. **Site 2 of 6 in cluster Y**

Relative: **Lower**
Actual: **28 ft.**

LUST:

Name:	MCDONNELL DOUGLAS HELICOPTERS
Address:	6775 CENTINELA AVE
City,State,Zip:	LOS ANGELES, CA 90230
Lead Agency:	LOS ANGELES RWQCB (REGION 4)
Case Type:	LUST Cleanup Site
Geo Track:	http://geotracker.waterboards.ca.gov/profile_report.asp?global_id=T0603701254
Global Id:	T0603701254
Latitude:	33.9777999815781
Longitude:	-118.407145097095

MCDONNELL DOUGLAS HELICOP (Continued) **S103970103**

Status:	Completed - Case Closed
Status Date:	09/04/1997
Case Worker:	Not reported
RB Case Number:	902300107
Local Agency:	LOS ANGELES, CITY OF
File Location:	Not reported
Local Case Number:	Not reported
Potential Media Affect:	Aquifer used for drinking water supply
Potential Contaminants of Concern:	Diesel
EPA Region:	9
Coordinate Source:	Google Map Move
Cuf Case:	NO
Quantity Released Gallons:	Not reported
Begin Date:	05/07/1987
Leak Reported Date:	05/07/1987
How Discovered:	Not reported
How Discovered Description:	Not reported
Discharge Source:	Tank
Discharge Cause:	Not reported
Stop Method:	Not reported
Stop Description:	Not reported
No Further Action Date:	09/04/1997
CA Water Watershed Name:	Santa Monica Bay - Interior Santa Monica Bay - Wilshire (404.63)
Dwr Groundwater Subbasin Name:	Coastal Plain Of Los Angeles - Santa Monica (4-011.01)
Disadvantaged Community:	Not reported
CA Enviroscreen 3 Score:	36-40%
CA Enviroscreen 4 Score:	35-40%
Military DOD Site:	No
Facility Project Subtype:	Not reported
RWQCB Region:	LOS ANGELES RWQCB (REGION 4)
Site History:	Not reported

LUST:

Global Id:	T0603701254
Contact Type:	Local Agency Caseworker
Contact Name:	ELOY LUNA
Organization Name:	LOS ANGELES, CITY OF
Address:	200 North Main Street, Suite 1780
City:	LOS ANGELES
Email:	eloy.luna@lacity.org
Phone Number:	Not reported

LUST:

Global Id:	T0603701254
Action Type:	ENFORCEMENT
Date:	09/04/1997
Action:	Closure/No Further Action Letter

Global Id:	T0603701254
Action Type:	Other
Date:	05/07/1987
Action:	Leak Reported

LUST:

Global Id:	T0603701254
Status:	Open - Case Begin Date
Status Date:	05/07/1987

MCDONNELL DOUGLAS HELICOP (Continued) **S103970103**

Global Id: T0603701254
Status: Open - Site Assessment
Status Date: 06/09/1988

Global Id: T0603701254
Status: Completed - Case Closed
Status Date: 09/04/1997

HIST CORTESE:
edr_fname: MCDONNELL DOUGLAS HELICOP
edr_fadd1: 6775 CENTINELA
City,State,Zip: CULVER CITY, CA 90230
Region: CORTESE
Facility County Code: 19
Reg By: LTNKA
Reg Id: 902300107

edr_fname: HUGHES HELICOPTERS
edr_fadd1: 6775 CENTINELA
City,State,Zip: CULVER CITY, CA 90230
Region: CORTESE
Facility County Code: 19
Reg By: LTNKA
Reg Id: 902300043

WDR:
Name: PLAYA VISTA, CAMPUS AREA
Address: 6775 CENTINELA AVENUE
City,State,Zip: LOS ANGELES, CA 90045-2003
Global ID: WDR100039519
Status: NEVER ACTIVE - WDR
Census Tract: Not reported

CERS:
Name: MCDONNELL DOUGLAS HELICOPTERS
Address: 6775 CENTINELA AVE
City,State,Zip: LOS ANGELES, CA 90230
Site ID: 857751
CERS ID: T0603701254
CERS Description: Leaking Underground Storage Tank Cleanup Site

Affiliation:
Affiliation Type Desc: Local Agency Caseworker
Entity Name: ELOY LUNA - LOS ANGELES, CITY OF
Entity Title: Not reported
Affiliation Address: 200 North Main Street, Suite 1780
Affiliation City: LOS ANGELES
Affiliation State: CA
Affiliation Country: Not reported
Affiliation Zip: Not reported
Affiliation Phone: ,

Y186 **HUGHES HELICOPTERS INC** **SEMS-ARCHIVE** **1015732715**
West **CENTINELA AVE & TEALE ST** **RCRA NonGen / NLR** **CAD040360745**
1/4-1/2 **CULVER CITY, CA 90230**
0.311 mi.
1642 ft. **Site 3 of 6 in cluster Y**

Relative:
Lower

Actual:
28 ft.

SEMS Archive:

Site ID:	0901316
EPA ID:	CAD040360745
Name:	HUGHES HELICOPTERS INC
Address:	CENTINELA AVE & TEALE ST
Address 2:	Not reported
City,State,Zip:	CULVER CITY, CA 90230
Cong District:	27
FIPS Code:	06037
FF:	N
NPL:	Not on the NPL
Non NPL Status:	NFRAP-Site does not qualify for the NPL based on existing information

SEMS Archive Detail:

Region:	09
Site ID:	0901316
EPA ID:	CAD040360745
Site Name:	HUGHES HELICOPTERS INC
NPL:	N
FF:	N
OU:	00
Action Code:	ES
Action Name:	ESI
SEQ:	1
Start Date:	Not reported
Finish Date:	2003-08-29 04:00:00
Qual:	N
Current Action Lead:	EPA Perf

Region:	09
Site ID:	0901316
EPA ID:	CAD040360745
Site Name:	HUGHES HELICOPTERS INC
NPL:	N
FF:	N
OU:	00
Action Code:	HR
Action Name:	HAZRANK
SEQ:	1
Start Date:	Not reported
Finish Date:	1987-08-01 04:00:00
Qual:	Not reported
Current Action Lead:	St Perf

Region:	09
Site ID:	0901316
EPA ID:	CAD040360745
Site Name:	HUGHES HELICOPTERS INC
NPL:	N
FF:	N
OU:	00
Action Code:	PA
Action Name:	PA
SEQ:	1

HUGHES HELICOPTERS INC (Continued) **1015732715**

Start Date: Not reported
Finish Date: 1986-10-01 04:00:00
Qual: H
Current Action Lead: EPA Perf

Region: 09
Site ID: 0901316
EPA ID: CAD040360745
Site Name: HUGHES HELICOPTERS INC
NPL: N
FF: N
OU: 00
Action Code: PA
Action Name: PA
SEQ: 2
Start Date: 1985-11-01 06:00:00
Finish Date: 1986-02-01 05:00:00
Qual: L
Current Action Lead: St Perf

Region: 09
Site ID: 0901316
EPA ID: CAD040360745
Site Name: HUGHES HELICOPTERS INC
NPL: N
FF: N
OU: 00
Action Code: DS
Action Name: DISCVRY
SEQ: 1
Start Date: 1985-04-01 06:00:00
Finish Date: 1985-04-01 06:00:00
Qual: Not reported
Current Action Lead: EPA Perf

Region: 09
Site ID: 0901316
EPA ID: CAD040360745
Site Name: HUGHES HELICOPTERS INC
NPL: N
FF: N
OU: 00
Action Code: SI
Action Name: SI
SEQ: 1
Start Date: Not reported
Finish Date: 1987-03-01 05:00:00
Qual: N
Current Action Lead: EPA Perf

Region: 09
Site ID: 0901316
EPA ID: CAD040360745
Site Name: HUGHES HELICOPTERS INC
NPL: N
FF: N
OU: 00

HUGHES HELICOPTERS INC (Continued) **1015732715**

Action Code:	VS
Action Name:	ARCH SITE
SEQ:	1
Start Date:	Not reported
Finish Date:	1987-03-01 05:00:00
Qual:	Not reported
Current Action Lead:	EPA Perf In-Hse
Region:	09
Site ID:	0901316
EPA ID:	CAD040360745
Site Name:	HUGHES HELICOPTERS INC
NPL:	N
FF:	N
OU:	00
Action Code:	VS
Action Name:	ARCH SITE
SEQ:	2
Start Date:	Not reported
Finish Date:	2003-08-29 04:00:00
Qual:	Not reported
Current Action Lead:	EPA Perf In-Hse

RCRA Listings:

Date Form Received by Agency:	20000811
Handler Name:	Turner Pictures James Dean
Handler Address:	6775 Centenella
Handler City,State,Zip:	CULVER CITY, CA 90230
EPA ID:	CAD040360745
Contact Name:	CHRIS MARKEY
Contact Address:	208 S BEVERLY DR
Contact City,State,Zip:	BEVERLY HILLS, CA 90212
Contact Telephone:	818-566-1936
Contact Fax:	Not reported
Contact Email:	Not reported
Contact Title:	Not reported
EPA Region:	09
Land Type:	Private
Federal Waste Generator Description:	Not a generator, verified
Non-Notifier:	Not reported
Biennial Report Cycle:	Not reported
Accessibility:	Not reported
Active Site Indicator:	Not reported
State District Owner:	Not reported
State District:	Not reported
Mailing Address:	208 S BEVERLY DR
Mailing City,State,Zip:	BEVERLY HILLS, CA 90212
Owner Name:	Turner Pictures Inc
Owner Type:	Private
Operator Name:	Not Required
Operator Type:	Private
Short-Term Generator Activity:	No
Importer Activity:	No
Mixed Waste Generator:	No
Transporter Activity:	No
Transfer Facility Activity:	No

HUGHES HELICOPTERS INC (Continued) **1015732715**

Recycler Activity with Storage:	No
Small Quantity On-Site Burner Exemption:	No
Smelting Melting and Refining Furnace Exemption:	No
Underground Injection Control:	No
Off-Site Waste Receipt:	No
Universal Waste Indicator:	No
Universal Waste Destination Facility:	No
Federal Universal Waste:	No
Active Site State-Reg Handler:	---
Federal Facility Indicator:	Not reported
Hazardous Secondary Material Indicator:	N
Sub-Part K Indicator:	Not reported
2018 GPRA Permit Baseline:	Not on the Baseline
2018 GPRA Renewals Baseline:	Not on the Baseline
202 GPRA Corrective Action Baseline:	No
Subject to Corrective Action Universe:	No
Non-TSDFs Where RCRA CA has Been Imposed Universe:	No
Corrective Action Priority Ranking:	No NCAPS ranking
Environmental Control Indicator:	No
Institutional Control Indicator:	No
Human Exposure Controls Indicator:	N/A
Groundwater Controls Indicator:	N/A
Significant Non-Complier Universe:	No
Unaddressed Significant Non-Complier Universe:	No
Addressed Significant Non-Complier Universe:	No
Significant Non-Complier With a Compliance Schedule Universe:	No
Financial Assurance Required:	Not reported
Handler Date of Last Change:	20021007
Recognized Trader-Importer:	No
Recognized Trader-Exporter:	No
Importer of Spent Lead Acid Batteries:	No
Exporter of Spent Lead Acid Batteries:	No
Recycler Activity Without Storage:	No
Manifest Broker:	No
Sub-Part P Indicator:	No

Hazardous Waste Summary:

Waste Code:	D001
Waste Description:	Ignitable Waste

Handler - Owner Operator:

Owner/Operator Indicator:	Owner
Owner/Operator Name: TURNER PICTURES INC	
Legal Status:	Private
Date Became Current:	Not reported
Date Ended Current:	Not reported
Owner/Operator Address:	6775 CENTENELLA
Owner/Operator City,State,Zip:	CULVER CITY, CA 90230
Owner/Operator Telephone:	818-566-1936
Owner/Operator Telephone Ext:	Not reported
Owner/Operator Fax:	Not reported
Owner/Operator Email:	Not reported

Owner/Operator Indicator:	Operator
Owner/Operator Name: NOT REQUIRED	

HUGHES HELICOPTERS INC (Continued) **1015732715**

Legal Status:	Private
Date Became Current:	Not reported
Date Ended Current:	Not reported
Owner/Operator Address:	NOT REQUIRED
Owner/Operator City,State,Zip:	NOT REQUIRED, ME 99999
Owner/Operator Telephone:	415-555-1212
Owner/Operator Telephone Ext:	Not reported
Owner/Operator Fax:	Not reported
Owner/Operator Email:	Not reported

Historic Generators:

Receive Date:	20000811
Handler Name:	TURNER PICTURES JAMES DEAN
Federal Waste Generator Description:	Not a generator, verified
State District Owner:	Not reported
Large Quantity Handler of Universal Waste:	No
Recognized Trader Importer:	No
Recognized Trader Exporter:	No
Spent Lead Acid Battery Importer:	No
Spent Lead Acid Battery Exporter:	No
Current Record:	Yes
Non Storage Recycler Activity:	Not reported
Electronic Manifest Broker:	Not reported

Receive Date:	19900412
Handler Name:	MCDONNELL DOUGLAS-HUGHES HELICOPTERS
Federal Waste Generator Description:	Large Quantity Generator
State District Owner:	Not reported
Large Quantity Handler of Universal Waste:	No
Recognized Trader Importer:	No
Recognized Trader Exporter:	No
Spent Lead Acid Battery Importer:	No
Spent Lead Acid Battery Exporter:	No
Current Record:	No
Non Storage Recycler Activity:	Not reported
Electronic Manifest Broker:	Not reported

Receive Date:	19920401
Handler Name:	MCDONNELL DOUGLAS HELICOPTER C
Federal Waste Generator Description:	Large Quantity Generator
State District Owner:	Not reported
Large Quantity Handler of Universal Waste:	No
Recognized Trader Importer:	No
Recognized Trader Exporter:	No
Spent Lead Acid Battery Importer:	No
Spent Lead Acid Battery Exporter:	No
Current Record:	No
Non Storage Recycler Activity:	Not reported
Electronic Manifest Broker:	Not reported

Receive Date:	19940328
Handler Name:	MCDONNELL DOUGLAS HELICOPTER CO.
Federal Waste Generator Description:	Large Quantity Generator
State District Owner:	Not reported
Large Quantity Handler of Universal Waste:	No
Recognized Trader Importer:	No
Recognized Trader Exporter:	No

HUGHES HELICOPTERS INC (Continued) **1015732715**

Spent Lead Acid Battery Importer: No
Spent Lead Acid Battery Exporter: No
Current Record: No
Non Storage Recycler Activity: Not reported
Electronic Manifest Broker: Not reported

List of NAICS Codes and Descriptions:
NAICS Code: 332995
NAICS Description: OTHER ORDNANCE AND ACCESSORIES MANUFACTURING

NAICS Code: 334511
NAICS Description: SEARCH, DETECTION, NAVIGATION, GUIDANCE, AERONAUTICAL, AND NAUTICAL SYSTEM AND INSTRUMENT MANUFACTURING

NAICS Code: 336411
NAICS Description: AIRCRAFT MANUFACTURING

NAICS Code: 336413
NAICS Description: OTHER AIRCRAFT PARTS AND AUXILIARY EQUIPMENT MANUFACTURING

Has the Facility Received Notices of Violations:
Found Violation: Yes
Agency Which Determined Violation: State
Violation Short Description: LDR - General
Date Violation was Determined: 19880810
Actual Return to Compliance Date: 19890101
Return to Compliance Qualifier: Unverifiable
Violation Responsible Agency: State
Scheduled Compliance Date: Not reported
Enforcement Identifier: Not reported
Date of Enforcement Action: Not reported
Enforcement Responsible Agency: Not reported
Enforcement Docket Number: Not reported
Enforcement Attorney: Not reported
Corrective Action Component: Not reported
Appeal Initiated Date: Not reported
Appeal Resolution Date: Not reported
Disposition Status Date: Not reported
Disposition Status: Not reported
Disposition Status Description: Not reported
Consent/Final Order Sequence Number: Not reported
Consent/Final Order Respondent Name: Not reported
Consent/Final Order Lead Agency: Not reported
Enforcement Type: Not reported
Enforcement Responsible Person: Not reported
Enforcement Responsible Sub-Organization: Not reported
SEP Sequence Number: Not reported
SEP Expenditure Amount: Not reported
SEP Scheduled Completion Date: Not reported
SEP Actual Date: Not reported
SEP Defaulted Date: Not reported
SEP Type: Not reported
SEP Type Description: Not reported
Proposed Amount: Not reported
Final Monetary Amount: Not reported
Paid Amount: Not reported

HUGHES HELICOPTERS INC (Continued) **1015732715**

Final Count: Not reported
Final Amount: Not reported

Found Violation: Yes
Agency Which Determined Violation: State
Violation Short Description: Generators - General
Date Violation was Determined: 19861014
Actual Return to Compliance Date: 19870504
Return to Compliance Qualifier: Observed
Violation Responsible Agency: State
Scheduled Compliance Date: 19861213
Enforcement Identifier: 001
Date of Enforcement Action: 19861113
Enforcement Responsible Agency: State
Enforcement Docket Number: Not reported
Enforcement Attorney: R9
Corrective Action Component: No
Appeal Initiated Date: Not reported
Appeal Resolution Date: Not reported
Disposition Status Date: Not reported
Disposition Status: Not reported
Disposition Status Description: Not reported
Consent/Final Order Sequence Number: Not reported
Consent/Final Order Respondent Name: Not reported
Consent/Final Order Lead Agency: Not reported
Enforcement Type: WRITTEN INFORMAL
Enforcement Responsible Person: R9
Enforcement Responsible Sub-Organization: Not reported
SEP Sequence Number: Not reported
SEP Expenditure Amount: Not reported
SEP Scheduled Completion Date: Not reported
SEP Actual Date: Not reported
SEP Defaulted Date: Not reported
SEP Type: Not reported
SEP Type Description: Not reported
Proposed Amount: Not reported
Final Monetary Amount: Not reported
Paid Amount: Not reported
Final Count: Not reported
Final Amount: Not reported

Found Violation: Yes
Agency Which Determined Violation: State
Violation Short Description: Generators - General
Date Violation was Determined: 19880810
Actual Return to Compliance Date: 19890101
Return to Compliance Qualifier: Unverifiable
Violation Responsible Agency: State
Scheduled Compliance Date: Not reported
Enforcement Identifier: Not reported
Date of Enforcement Action: Not reported
Enforcement Responsible Agency: Not reported
Enforcement Docket Number: Not reported
Enforcement Attorney: Not reported
Corrective Action Component: Not reported
Appeal Initiated Date: Not reported
Appeal Resolution Date: Not reported

HUGHES HELICOPTERS INC (Continued) **1015732715**

Disposition Status Date: Not reported
Disposition Status: Not reported
Disposition Status Description: Not reported
Consent/Final Order Sequence Number: Not reported
Consent/Final Order Respondent Name: Not reported
Consent/Final Order Lead Agency: Not reported
Enforcement Type: Not reported
Enforcement Responsible Person: Not reported
Enforcement Responsible Sub-Organization: Not reported
SEP Sequence Number: Not reported
SEP Expenditure Amount: Not reported
SEP Scheduled Completion Date: Not reported
SEP Actual Date: Not reported
SEP Defaulted Date: Not reported
SEP Type: Not reported
SEP Type Description: Not reported
Proposed Amount: Not reported
Final Monetary Amount: Not reported
Paid Amount: Not reported
Final Count: Not reported
Final Amount: Not reported

Found Violation: No
Agency Which Determined Violation: Not reported
Violation Short Description: Not reported
Date Violation was Determined: Not reported
Actual Return to Compliance Date: Not reported
Return to Compliance Qualifier: Not reported
Violation Responsible Agency: Not reported
Scheduled Compliance Date: Not reported
Enforcement Identifier: Not reported
Date of Enforcement Action: Not reported
Enforcement Responsible Agency: Not reported
Enforcement Docket Number: Not reported
Enforcement Attorney: Not reported
Corrective Action Component: Not reported
Appeal Initiated Date: Not reported
Appeal Resolution Date: Not reported
Disposition Status Date: Not reported
Disposition Status: Not reported
Disposition Status Description: Not reported
Consent/Final Order Sequence Number: Not reported
Consent/Final Order Respondent Name: Not reported
Consent/Final Order Lead Agency: Not reported
Enforcement Type: Not reported
Enforcement Responsible Person: Not reported
Enforcement Responsible Sub-Organization: Not reported
SEP Sequence Number: Not reported
SEP Expenditure Amount: Not reported
SEP Scheduled Completion Date: Not reported
SEP Actual Date: Not reported
SEP Defaulted Date: Not reported
SEP Type: Not reported
SEP Type Description: Not reported
Proposed Amount: Not reported
Final Monetary Amount: Not reported
Paid Amount: Not reported

HUGHES HELICOPTERS INC (Continued) **1015732715**

Final Count: Not reported
Final Amount: Not reported

Evaluation Action Summary:
Evaluation Date: 19880810
Evaluation Responsible Agency: State
Found Violation: Yes
Evaluation Type Description: FOCUSED COMPLIANCE INSPECTION
Evaluation Responsible Person Identifier: R9
Evaluation Responsible Sub-Organization: Not reported
Actual Return to Compliance Date: 19890101
Scheduled Compliance Date: Not reported
Date of Request: Not reported
Date Response Received: Not reported
Request Agency: Not reported
Former Citation: Not reported

Evaluation Date: 19861014
Evaluation Responsible Agency: State
Found Violation: Yes
Evaluation Type Description: COMPLIANCE EVALUATION INSPECTION
Evaluation Responsible Person Identifier: R9
Evaluation Responsible Sub-Organization: Not reported
Actual Return to Compliance Date: 19870504
Scheduled Compliance Date: 19861213
Date of Request: Not reported
Date Response Received: Not reported
Request Agency: Not reported
Former Citation: Not reported

Evaluation Date: 19880810
Evaluation Responsible Agency: State
Found Violation: Yes
Evaluation Type Description: COMPLIANCE EVALUATION INSPECTION
Evaluation Responsible Person Identifier: R9
Evaluation Responsible Sub-Organization: Not reported
Actual Return to Compliance Date: 19890101
Scheduled Compliance Date: Not reported
Date of Request: Not reported
Date Response Received: Not reported
Request Agency: Not reported
Former Citation: Not reported

Evaluation Date: 19861014
Evaluation Responsible Agency: State
Found Violation: No
Evaluation Type Description: NON-FINANCIAL RECORD REVIEW
Evaluation Responsible Person Identifier: R9
Evaluation Responsible Sub-Organization: Not reported
Actual Return to Compliance Date: Not reported
Scheduled Compliance Date: Not reported
Date of Request: Not reported
Date Response Received: Not reported
Request Agency: Not reported
Former Citation: Not reported

Y187 **MCDONALD DOUGLAS** **HIST UST** **1000339306**
West **6775 CENTINELA AVE.** **Notify 65** **N/A**
1/4-1/2 **CULVER CITY, CA 90230**
0.311 mi.
1642 ft. **Site 4 of 6 in cluster Y**

Relative: **Lower**

Actual: **28 ft.**

HIST UST:

Name:	MCDONNEL DOUGLAS HELICOPTER CO
Address:	5757 CENTINELA AVENUE
City,State,Zip:	CULVER CITY, CA 90230
File Number:	00026e81
URL:	https://documents.geotracker.waterboards.ca.gov/ustpdfs/pdf/00026e81.pdf
Region:	STATE
Facility ID:	00000067324
Facility Type:	Other
Other Type:	MANUFACTURING
Contact Name:	Not reported
Telephone:	2133054000
Owner Name:	HOWARD HUGHES DEVELOPMENT COMP
Owner Address:	P.O. BOX 9000
Owner City,St,Zip:	MARINA DEL REY, CA 90295
Total Tanks:	0011
Tank Num:	001
Container Num:	62
Year Installed:	1957
Tank Capacity:	00000448
Tank Used for:	WASTE
Type of Fuel:	6U
Container Construction Thickness:	2
Leak Detection:	None
Tank Num:	002
Container Num:	59
Year Installed:	1960
Tank Capacity:	00000000
Tank Used for:	WASTE
Type of Fuel:	WASTE OIL
Container Construction Thickness:	8
Leak Detection:	None
Tank Num:	003
Container Num:	58
Year Installed:	Not reported
Tank Capacity:	00000540
Tank Used for:	WASTE
Type of Fuel:	WASTE OIL
Container Construction Thickness:	Not reported
Leak Detection:	None
Tank Num:	004
Container Num:	50
Year Installed:	1968
Tank Capacity:	00001158
Tank Used for:	WASTE
Type of Fuel:	Not reported
Container Construction Thickness:	8
Leak Detection:	None

MCDONALD DOUGLAS (Continued) **1000339306**

Tank Num:	005
Container Num:	49
Year Installed:	1968
Tank Capacity:	00000663
Tank Used for:	WASTE
Type of Fuel:	Not reported
Container Construction Thickness:	8
Leak Detection:	None

Tank Num:	006
Container Num:	47
Year Installed:	1968
Tank Capacity:	00002500
Tank Used for:	WASTE
Type of Fuel:	Not reported
Container Construction Thickness:	3
Leak Detection:	None

Tank Num:	007
Container Num:	46
Year Installed:	Not reported
Tank Capacity:	00001000
Tank Used for:	WASTE
Type of Fuel:	Not reported
Container Construction Thickness:	Not reported
Leak Detection:	None

Tank Num:	008
Container Num:	45
Year Installed:	Not reported
Tank Capacity:	00000000
Tank Used for:	WASTE
Type of Fuel:	06
Container Construction Thickness:	Not reported
Leak Detection:	None

Tank Num:	009
Container Num:	40
Year Installed:	Not reported
Tank Capacity:	00000000
Tank Used for:	WASTE
Type of Fuel:	Not reported
Container Construction Thickness:	Not reported
Leak Detection:	None

Tank Num:	010
Container Num:	37
Year Installed:	1975
Tank Capacity:	00001000
Tank Used for:	WASTE
Type of Fuel:	Not reported
Container Construction Thickness:	Not reported
Leak Detection:	None

Tank Num:	011
Container Num:	34
Year Installed:	Not reported

MCDONALD DOUGLAS (Continued) **1000339306**

Tank Capacity: 00000539
Tank Used for: WASTE
Type of Fuel: Not reported
Container Construction Thickness: Not reported
Leak Detection: None

Click here for Geo Tracker PDF:

NOTIFY 65:
Name: MCDONALD-DOUGLAS AIRCRAFT
Address: CENTINELA & TELE ST
City,State,Zip: CULVER CITY, CA
Date Reported: Not reported
Staff Initials: Not reported
Board File Number: Not reported
Facility Type: Not reported
Discharge Date: Not reported
Issue Date: Not reported
Incident Description: Not reported
Global ID: Not reported
Status: Not reported

Name: MCDONALD DOUGLAS
Address: 6775 CENTINELA AVE.
City,State,Zip: CULVER CITY, CA 90230-6303
Date Reported: Not reported
Staff Initials: Not reported
Board File Number: Not reported
Facility Type: Not reported
Discharge Date: Not reported
Issue Date: Not reported
Incident Description: Not reported
Global ID: Not reported
Status: Not reported

Name: MCDONALD DOUGLAS
Address: 6775 CENTINELA AVE.
City,State,Zip: CULVER CITY, CA 90230-6303
Date Reported: Not reported
Staff Initials: Not reported
Board File Number: Not reported
Facility Type: Not reported
Discharge Date: Not reported
Issue Date: Not reported
Incident Description: Not reported
Global ID: Not reported
Status: Not reported

Name: MCDONALD DOUGLAS
Address: 6775 CENTINELA AVE.
City,State,Zip: CULVER CITY, CA 90230-6303
Date Reported: Not reported
Staff Initials: Not reported
Board File Number: Not reported
Facility Type: Not reported
Discharge Date: Not reported
Issue Date: Not reported

MCDONALD DOUGLAS (Continued) **1000339306**

Incident Description: Not reported
Global ID: Not reported
Status: Not reported

Name: MCDONN. DOUG. HELI.
Address: CENTINELA & TEALE
City,State,Zip: CULVER CITY, CA
Date Reported: Not reported
Staff Initials: Not reported
Board File Number: Not reported
Facility Type: Not reported
Discharge Date: Not reported
Issue Date: Not reported
Incident Description: Not reported
Global ID: Not reported
Status: Not reported

Name: MCDONALD-DOUGLAS AIRCRAFT
Address: CENTINELA & TELE ST
City,State,Zip: CULVER CITY, CA
Date Reported: Not reported
Staff Initials: Not reported
Board File Number: Not reported
Facility Type: Not reported
Discharge Date: Not reported
Issue Date: Not reported
Incident Description: Not reported
Global ID: Not reported
Status: Not reported

Name: MCDONN. DOUG. HELI.
Address: CENTINELA & TEALE
City,State,Zip: CULVER CITY, CA
Date Reported: Not reported
Staff Initials: Not reported
Board File Number: Not reported
Facility Type: Not reported
Discharge Date: Not reported
Issue Date: Not reported
Incident Description: Not reported
Global ID: Not reported
Status: Not reported

Name: MCDONN. DOUG. HELI.
Address: CENTINELA & TEALE
City,State,Zip: CULVER CITY, CA
Date Reported: Not reported
Staff Initials: Not reported
Board File Number: Not reported
Facility Type: Not reported
Discharge Date: Not reported
Issue Date: Not reported
Incident Description: Not reported
Global ID: Not reported
Status: Not reported

Name: MCDONALD-DOUGLAS AIRCRAFT

MCDONALD DOUGLAS (Continued) **1000339306**

Address: CENTINELA & TELE ST
City,State,Zip: CULVER CITY, CA
Date Reported: Not reported
Staff Initials: Not reported
Board File Number: Not reported
Facility Type: Not reported
Discharge Date: Not reported
Issue Date: Not reported
Incident Description: Not reported
Global ID: Not reported
Status: Not reported

Y188 **MCDONNELL DOUGLAS HELICOPTER CO.** **ENVIROSTOR** **S118757406**
West **6775 CENTINELA AVENUE, B12-T62** **N/A**
1/4-1/2 **CULVER CITY, CA 90230**
0.311 mi.
1642 ft. **Site 5 of 6 in cluster Y**

Relative:
Lower

Actual:
28 ft.

ENVIROSTOR:
Name: MCDONNELL DOUGLAS HELICOPTER CO.
Address: 6775 CENTINELA AVENUE, B12-T62
City,State,Zip: CULVER CITY, CA 90230
Facility ID: 71002364
Status: No Action Required
Status Date: Not reported
Site Code: Not reported
Site Type: Tiered Permit
Site Type Detailed: Tiered Permit
Acres: Not reported
NPL: NO
Regulatory Agencies: NONE SPECIFIED
Lead Agency: NONE SPECIFIED
Program Manager: Not reported
Supervisor: Not reported
Division Branch: Cleanup Chatsworth
Assembly: 61
Senate: 28
Special Program: Not reported
Restricted Use: NO
Site Mgmt Req: NONE SPECIFIED
Funding: Not reported
Latitude: 33.98131
Longitude: -118.4092
APN: NONE SPECIFIED
Past Use: NONE SPECIFIED
Potential COC: NONE SPECIFIED
Confirmed COC: NONE SPECIFIED
Potential Description: NONE SPECIFIED
Alias Name: CAD040360745
Alias Type: EPA Identification Number
Alias Name: 71002364
Alias Type: Envirostor ID Number

Completed Info:
Completed Area Name: Not reported
Completed Sub Area Name: Not reported
Completed Document Type: Not reported
Completed Date: Not reported

MCDONNELL DOUGLAS HELICOPTER CO. (Continued) **S118757406**

Comments: Not reported

Future Area Name: Not reported
Future Sub Area Name: Not reported
Future Document Type: Not reported
Future Due Date: Not reported
Schedule Area Name: Not reported
Schedule Sub Area Name: Not reported
Schedule Document Type: Not reported
Schedule Due Date: Not reported
Schedule Revised Date: Not reported

Y189 **HUGHES HELICOPTERS** **LUST** **S101296033**
West **6775 CENTINELA AVE** **N/A**
1/4-1/2 **LOS ANGELES, CA 90230**
0.311 mi.
1642 ft. **Site 6 of 6 in cluster Y**

Relative: **Lower**

Actual: **28 ft.**

LUST REG 4:

Region:	4	
Regional Board:	04	
County:	Los Angeles	
Facility Id:	902300043	
Status:	Remedial action (cleanup) Underway	
Substance:	Solvents	
Substance Quantity:	Not reported	
Local Case No:	Not reported	
Case Type:	Groundwater	
Abatement Method Used at the Site:		GTFP
Global ID:	T0603701249	
W Global ID:	Not reported	
Staff:	SLC	
Local Agency:	19050	
Cross Street:	JEFFERSON	
Enforcement Type:	Not reported	
Date Leak Discovered:	Not reported	
Date Leak First Reported:		3/22/1985
Date Leak Record Entered:	9/9/1987	
Date Confirmation Began:	Not reported	
Date Leak Stopped:	Not reported	
Date Case Last Changed on Database:		7/16/1997
Date the Case was Closed:		Not reported
How Leak Discovered:	Not reported	
How Leak Stopped:	Not reported	
Cause of Leak:	UNK	
Leak Source:	UNK	
Operator:	Not reported	
Water System:	Not reported	
Well Name:	Not reported	
Approx. Dist To Production Well (ft):		12823.943138718965075623421518
Source of Cleanup Funding:		UNK
Preliminary Site Assessment Workplan Submitted:		Not reported
Preliminary Site Assessment Began:		Not reported
Pollution Characterization Began:		Not reported
Remediation Plan Submitted:		Not reported
Remedial Action Underway:		1/7/1988
Post Remedial Action Monitoring Began:		Not reported
Enforcement Action Date:		Not reported

HUGHES HELICOPTERS (Continued) **S101296033**

Historical Max MTBE Date:	Not reported
Hist Max MTBE Conc in Groundwater:	Not reported
Hist Max MTBE Conc in Soil:	Not reported
Significant Interim Remedial Action Taken:	Yes
GW Qualifier:	Not reported
Soil Qualifier:	Not reported
Organization:	Not reported
Owner Contact:	Not reported
Responsible Party:	BLANK RP
RP Address:	Not reported
Program:	SLIC
Lat/Long:	33.9812172 / -1
Local Agency Staff:	PEJ
Beneficial Use:	Not reported
Priority:	Not reported
Cleanup Fund Id:	Not reported
Suspended:	Not reported
Assigned Name:	Not reported
Summary:	SOIL REMEDIATION IN PROGRESS, GW TREATMENMT PENDING TREATMENT SYSTEM PERMIT BY SCAQMD. 7SEP95 URF 5,000 GAL PIPE LEAK SPILL: GW METHYLENE CHLORIDE,1,1-DCA AND CIS1,2-DCE. URF STATUS "CASE CLO

Z190 **ARCO #0073** **LUST** **S101296056**
NNW **6300 SLAUSON AVE** **Cortese** **N/A**
1/4-1/2 **CULVER CITY, CA 90230** **HIST CORTESE**
0.331 mi. **CERS**
1747 ft. **Site 1 of 4 in cluster Z**

Relative: **Lower**
Actual: **30 ft.**

LUST:

Name:	ARCO #0073
Address:	6300 SLAUSON AVE
City,State,Zip:	CULVER CITY, CA 90230
Lead Agency:	LOS ANGELES RWQCB (REGION 4)
Case Type:	LUST Cleanup Site
Geo Track:	http://geotracker.waterboards.ca.gov/profile_report.asp?global_id=T0603704753
Global Id:	T0603704753
Latitude:	33.9884133198992
Longitude:	-118.395764039951
Status:	Completed - Case Closed
Status Date:	05/27/1999
Case Worker:	Not reported
RB Case Number:	R-07112
Local Agency:	LOS ANGELES COUNTY
File Location:	Not reported
Local Case Number:	Not reported
Potential Media Affect:	Aquifer used for drinking water supply
Potential Contaminants of Concern:	Gasoline
EPA Region:	9
Coordinate Source:	Google Map Move
Cuf Case:	NO
Quantity Released Gallons:	Not reported
Begin Date:	12/23/1985
Leak Reported Date:	12/24/1985
How Discovered:	Tank Closure
How Discovered Description:	Not reported
Discharge Source:	Tank
Discharge Cause:	Unknown

ARCO #0073 (Continued) **S101296056**

Stop Method: Not reported
Stop Description: Not reported
No Further Action Date: 05/27/1999
CA Water Watershed Name: Santa Monica Bay - Interior Santa Monica Bay - Culver City (404.61)
Dwr Groundwater Subbasin Name: Coastal Plain Of Los Angeles - Santa Monica (4-011.01)
Disadvantaged Community: Not reported
CA Enviroscreen 3 Score: 61-65%
CA Enviroscreen 4 Score: 45-50%
Military DOD Site: No
Facility Project Subtype: Not reported
RWQCB Region: LOS ANGELES RWQCB (REGION 4)
Site History: Not reported

LUST:
Global Id: T0603704753
Contact Type: Local Agency Caseworker
Contact Name: JOHN AWUJO
Organization Name: LOS ANGELES COUNTY
Address: 900 S FREMONT AVE
City: ALHAMBRA
Email: jawujo@dpw.lacounty.gov
Phone Number: 6264583507

LUST:
Global Id: T0603704753
Action Type: Other
Date: 12/23/1985
Action: Leak Discovery

Global Id: T0603704753
Action Type: Other
Date: 12/24/1985
Action: Leak Reported

Global Id: T0603704753
Action Type: Other
Date: 12/23/1985
Action: Leak Stopped

Global Id: T0603704753
Action Type: ENFORCEMENT
Date: 05/10/1999
Action: * Historical Enforcement

Global Id: T0603704753
Action Type: ENFORCEMENT
Date: 05/27/1999
Action: Closure/No Further Action Letter

LUST:
Global Id: T0603704753
Status: Open - Case Begin Date
Status Date: 12/23/1985

Global Id: T0603704753
Status: Open - Remediation
Status Date: 04/15/1988

ARCO #0073 (Continued) **S101296056**

Global Id: T0603704753
Status: Open - Verification Monitoring
Status Date: 08/19/1998

Global Id: T0603704753
Status: Completed - Case Closed
Status Date: 05/27/1999

LUST REG 4:
Region: 4
Regional Board: 04
County: Los Angeles
Facility Id: R-07112
Status: Case Closed
Substance: Gasoline
Substance Quantity: Not reported
Local Case No: Not reported
Case Type: Groundwater
Abatement Method Used at the Site: GTVS
Global ID: T0603704753
W Global ID: Not reported
Staff: MSH
Local Agency: 19000
Cross Street: SEPULVEDA
Enforcement Type: EF
Date Leak Discovered: 12/23/1985
Date Leak First Reported: 12/24/1985
Date Leak Record Entered: 12/31/1986
Date Confirmation Began: Not reported
Date Leak Stopped: 12/23/1985
Date Case Last Changed on Database: 10/25/1999
Date the Case was Closed: 5/27/1999
How Leak Discovered: Tank Closure
How Leak Stopped: Not reported
Cause of Leak: UNK
Leak Source: Tank
Operator: Not reported
Water System: Not reported
Well Name: Not reported
Approx. Dist To Production Well (ft): 10937.688010942034138278002791
Source of Cleanup Funding: Tank
Preliminary Site Assessment Workplan Submitted: Not reported
Preliminary Site Assessment Began: Not reported
Pollution Characterization Began: Not reported
Remediation Plan Submitted: Not reported
Remedial Action Underway: 4/15/1988
Post Remedial Action Monitoring Began: 8/19/1998
Enforcement Action Date: 5/10/1999
Historical Max MTBE Date: 1/1/1965
Hist Max MTBE Conc in Groundwater: 720
Hist Max MTBE Conc in Soil: Not reported
Significant Interim Remedial Action Taken: Yes
GW Qualifier: Not reported
Soil Qualifier: Not reported
Organization: Not reported
Owner Contact: Not reported

ARCO #0073 (Continued) **S101296056**

Responsible Party: ATLANTIC RICHFIELD OIL COMPANY
RP Address: 4 CENTERPOINTE DR., LA PALMA, CA 90623-1066
Program: LUST
Lat/Long: 33.9884063 / -1
Local Agency Staff: Not reported
Beneficial Use: Not reported
Priority: LOP/LOW - LOW POTENTIAL HEALTH/SAFTY/ENVIRONMENTAL IMPACT
Cleanup Fund Id: Not reported
Suspended: Not reported
Assigned Name: Not reported
Summary: QUARTERLY GW MONITORING RPT; TANK REMOVED. GW @31', STOPPED PUMP TREAT. MTBE; 4/16/99 OFF-SITE WELL ABANDONMENT LETTER RPT; 9/15/99 NOTIFICATION OF WELL ABANDONMENT ACTIVITIES

CORTESE:
Name: ARCO #0073
Address: 6300 SLAUSON AVE
City,State,Zip: CULVER CITY, CA 90230
Region: CORTESE
Envirostor Id: Not reported
Global ID: T0603704753
Site/Facility Type: LUST CLEANUP SITE
Cleanup Status: COMPLETED - CASE CLOSED
Status Date: Not reported
Site Code: Not reported
Latitude: Not reported
Longitude: Not reported
Owner: Not reported
Enf Type: Not reported
Swat R: Not reported
Flag: active
Order No: Not reported
Waste Discharge System No: Not reported
Effective Date: Not reported
Region 2: Not reported
WID Id: Not reported
Solid Waste Id No: Not reported
Waste Management Uit Name: Not reported
File Name: Active Open

HIST CORTESE:
edr_fname: ARCO #0073
edr_fadd1: 6300 SLAUSON
City,State,Zip: CULVER CITY, CA 90230
Region: CORTESE
Facility County Code: 19
Reg By: LTNKA
Reg Id: R-07112

CERS:
Name: ARCO #0073
Address: 6300 SLAUSON AVE
City,State,Zip: CULVER CITY, CA 90230
Site ID: 852155
CERS ID: T0603704753
CERS Description: Leaking Underground Storage Tank Cleanup Site

ARCO #0073 (Continued) **S101296056**

Affiliation:

Affiliation Type Desc:	Local Agency Caseworker
Entity Name:	JOHN AWUJO - LOS ANGELES COUNTY
Entity Title:	Not reported
Affiliation Address:	900 S FREMONT AVE
Affiliation City:	ALHAMBRA
Affiliation State:	CA
Affiliation Country:	Not reported
Affiliation Zip:	Not reported
Affiliation Phone:	6264583507,

Z191 **ARCO #0073** **UST FINDER RELEASE** **1028918212**
NNW **6300 SLAUSON AVE** **N/A**
1/4-1/2 **CULVER CITY, CA 90230**
0.331 mi.
1747 ft. **Site 2 of 4 in cluster Z**

Relative: **Lower**
Actual: **30 ft.**

UST FINDER RELEASE:

Object ID:	60127
Facility ID:	Not reported
Lust ID:	CAT0603704753
Name:	ARCO #0073
Address:	6300 SLAUSON AVE
City,State,Zip:	CULVER CITY, CA 90230
Address Match Type:	PointAddress
Reported Date:	Not reported
Status:	No Further Action
Substance:	Not reported
Population within 1500ft:	545
Domestic Wells within 1500ft:	0
Land Use:	Developed, High Intensity
Within SPA:	No
SPA PWS Facility ID:	Not reported
SPA Water Type:	Not reported
SPA Facility Type:	Not reported
SPA HUC12:	Not reported
Within WHPA:	Yes
WHPA PWS Facility ID:	CA1910146_20345
WHPA Water Type:	GW - Ground water
WHPA Facility Type:	WL - Well
WHPA HUC12:	180701040300
Within 100yr Floodplain:	No
Tribe:	Not reported
EPA Region:	9
NFA Letter 1:	Not reported
NFA Letter 2:	Not reported
NFA Letter 3:	Not reported
NFA Letter 4:	Not reported
Closed With Residual Contaminate:	Not reported
Coordinate Source:	Geocode
X Coord:	-118.39571
Y Coord:	33.9886100000001
Latitude:	33.98861
Longitude:	-118.395709999999

Z192 **ARCO PRODUCTS #00073** **LUST** **S111293359**
NNW **6300 SLAUSON AVE W** **Cortese** **N/A**
1/4-1/2 **CULVER CITY, CA 90230** **CERS**
0.331 mi.
1747 ft. **Site 3 of 4 in cluster Z**

Relative:
Lower

Actual:
30 ft.

LUST:

Name:	ARCO PRODUCTS #00073
Address:	6300 SLAUSON AVE W
City,State,Zip:	CULVER CITY, CA 90230-6126
Lead Agency:	LOS ANGELES RWQCB (REGION 4)
Case Type:	LUST Cleanup Site
Geo Track:	http://geotracker.waterboards.ca.gov/profile_report.asp?global_id=T10000003269
Global Id:	T10000003269
Latitude:	33.9883602724622
Longitude:	-118.395720720291
Status:	Completed - Case Closed
Status Date:	07/08/2013
Case Worker:	Not reported
RB Case Number:	R-07112A
Local Agency:	LOS ANGELES COUNTY
File Location:	Regional Board
Local Case Number:	Not reported
Potential Media Affect:	Other Groundwater (uses other than drinking water)
Potential Contaminants of Concern:	Gasoline
EPA Region:	9
Coordinate Source:	Manual Entry on Screens
Cuf Case:	NO
Quantity Released Gallons:	Not reported
Begin Date:	10/19/2000
Leak Reported Date:	09/21/2011
How Discovered:	UST System Modification
How Discovered Description:	Not reported
Discharge Source:	Not reported
Discharge Cause:	Not reported
Stop Method:	Not reported
Stop Description:	Not reported
No Further Action Date:	07/08/2013
CA Water Watershed Name:	Santa Monica Bay - Interior Santa Monica Bay - Culver City (404.61)
Dwr Groundwater Subbasin Name:	Coastal Plain Of Los Angeles - Santa Monica (4-011.01)
Disadvantaged Community:	Not reported
CA Enviroscreen 3 Score:	46-50%
CA Enviroscreen 4 Score:	45-50%
Military DOD Site:	No
Facility Project Subtype:	Not reported
RWQCB Region:	LOS ANGELES RWQCB (REGION 4)
Site History:	Not reported

LUST:

Global Id:	T10000003269
Contact Type:	Local Agency Caseworker
Contact Name:	KATTYA BATRES RINZE
Organization Name:	LOS ANGELES COUNTY
Address:	900 SOUTH FREMONT AVE
City:	ALHAMBRA
Email:	gbatres@dpw.lacounty.gov
Phone Number:	Not reported

LUST:

ARCO PRODUCTS #00073 (Continued) **S111293359**

Global Id: T10000003269
Action Type: RESPONSE
Date: 01/15/2013
Action: Site Assessment Report

Global Id: T10000003269
Action Type: ENFORCEMENT
Date: 09/29/2011
Action: Referral to Regional Board

Global Id: T10000003269
Action Type: ENFORCEMENT
Date: 11/09/2011
Action: Staff Letter

Global Id: T10000003269
Action Type: ENFORCEMENT
Date: 11/09/2012
Action: Staff Letter

Global Id: T10000003269
Action Type: ENFORCEMENT
Date: 07/08/2013
Action: Closure/No Further Action Letter

Global Id: T10000003269
Action Type: ENFORCEMENT
Date: 05/22/2012
Action: Staff Letter

Global Id: T10000003269
Action Type: ENFORCEMENT
Date: 04/12/2013
Action: Notification - Preclosure

Global Id: T10000003269
Action Type: RESPONSE
Date: 08/01/2012
Action: Soil and Water Investigation Workplan

Global Id: T10000003269
Action Type: RESPONSE
Date: 01/01/2012
Action: Other Report / Document

Global Id: T10000003269
Action Type: Other
Date: 10/19/2000
Action: Leak Discovery

Global Id: T10000003269
Action Type: Other
Date: 09/21/2011
Action: Leak Reported

LUST:
Global Id: T10000003269

ARCO PRODUCTS #00073 (Continued) **S111293359**

Status: Open - Case Begin Date
Status Date: 10/19/2000

Global Id: T10000003269
Status: Open - Site Assessment
Status Date: 09/21/2011

Global Id: T10000003269
Status: Open - Eligible for Closure
Status Date: 04/03/2013

Global Id: T10000003269
Status: Completed - Case Closed
Status Date: 07/08/2013

CORTESE:
Name: ARCO PRODUCTS #00073
Address: 6300 SLAUSON AVE W
City,State,Zip: CULVER CITY, CA
Region: CORTESE
Envirostor Id: Not reported
Global ID: T10000003269
Site/Facility Type: LUST CLEANUP SITE
Cleanup Status: COMPLETED - CASE CLOSED
Status Date: Not reported
Site Code: Not reported
Latitude: Not reported
Longitude: Not reported
Owner: Not reported
Enf Type: Not reported
Swat R: Not reported
Flag: active
Order No: Not reported
Waste Discharge System No: Not reported
Effective Date: Not reported
Region 2: Not reported
WID Id: Not reported
Solid Waste Id No: Not reported
Waste Management Uit Name: Not reported
File Name: Active Open

CERS:
Name: ARCO PRODUCTS #00073
Address: 6300 SLAUSON AVE W
City,State,Zip: CULVER CITY, CA 90230-6126
Site ID: 865937
CERS ID: T10000003269
CERS Description: Leaking Underground Storage Tank Cleanup Site

Affiliation:
Affiliation Type Desc: Local Agency Caseworker
Entity Name: KATTYA BATRES RINZE - LOS ANGELES COUNTY
Entity Title: Not reported
Affiliation Address: 900 SOUTH FREMONT AVE
Affiliation City: ALHAMBRA
Affiliation State: CA

ARCO PRODUCTS #00073 (Continued) **S111293359**

Affiliation Country:	Not reported
Affiliation Zip:	Not reported
Affiliation Phone:	,

Z193 **ARCO PRODUCTS #00073** **UST FINDER RELEASE** **1028919115**
NNW **6300 SLAUSON AVE W** **N/A**
1/4-1/2 **CULVER CITY, CA 0**
0.331 mi.
1747 ft. **Site 4 of 4 in cluster Z**

Relative: **Lower**
Actual: **30 ft.**

UST FINDER RELEASE:

Object ID:	60128
Facility ID:	Not reported
Lust ID:	CAT10000003269
Name:	ARCO PRODUCTS #00073
Address:	6300 SLAUSON AVE W
City,State,Zip:	CULVER CITY, CA 0
Address Match Type:	PointAddress
Reported Date:	Not reported
Status:	No Further Action
Substance:	Not reported
Population within 1500ft:	545
Domestic Wells within 1500ft:	0
Land Use:	Developed, High Intensity
Within SPA:	No
SPA PWS Facility ID:	Not reported
SPA Water Type:	Not reported
SPA Facility Type:	Not reported
SPA HUC12:	Not reported
Within WHPA:	Yes
WHPA PWS Facility ID:	CA1910146_20345
WHPA Water Type:	GW - Ground water
WHPA Facility Type:	WL - Well
WHPA HUC12:	180701040300
Within 100yr Floodplain:	No
Tribe:	Not reported
EPA Region:	9
NFA Letter 1:	Not reported
NFA Letter 2:	Not reported
NFA Letter 3:	Not reported
NFA Letter 4:	Not reported
Closed With Residual Contaminate:	Not reported
Coordinate Source:	Geocode
X Coord:	-118.39571
Y Coord:	33.9886100000001
Latitude:	33.98861
Longitude:	-118.395709999999

AA194 **UNOCAL #6986 (FORMER)** **LUST** **S104580104**
West **5752 MESMER AVE** **N/A**
1/4-1/2 **LOS ANGELES, CA 90230**
0.339 mi.
1791 ft. **Site 1 of 3 in cluster AA**

Relative:
Lower

Actual:
27 ft.

LUST:

Name:	UNOCAL #6986 (FORMER)
Address:	5752 MESMER AVE
City,State,Zip:	LOS ANGELES, CA 90230
Lead Agency:	LOS ANGELES, CITY OF
Case Type:	LUST Cleanup Site
Geo Track:	http://geotracker.waterboards.ca.gov/profile_report.asp?global_id=T0603701256
Global Id:	T0603701256
Latitude:	33.9838240937315
Longitude:	-118.398718533066
Status:	Completed - Case Closed
Status Date:	10/29/1993
Case Worker:	EL
RB Case Number:	902300125
Local Agency:	LOS ANGELES, CITY OF
File Location:	Not reported
Local Case Number:	Not reported
Potential Media Affect:	Soil
Potential Contaminants of Concern:	Gasoline
EPA Region:	9
Coordinate Source:	Google Map Move
Cuf Case:	YES
Quantity Released Gallons:	Not reported
Begin Date:	11/05/1991
Leak Reported Date:	11/18/1991
How Discovered:	Tank Closure
How Discovered Description:	Not reported
Discharge Source:	Other
Discharge Cause:	Unknown
Stop Method:	Not reported
Stop Description:	Not reported
No Further Action Date:	10/29/1993
CA Water Watershed Name:	Santa Monica Bay - Interior Santa Monica Bay - Culver City (404.61)
Dwr Groundwater Subbasin Name:	Coastal Plain Of Los Angeles - Santa Monica (4-011.01)
Disadvantaged Community:	Disadvantaged Community
CA Enviroscreen 3 Score:	71-75%
CA Enviroscreen 4 Score:	55-60%
Military DOD Site:	No
Facility Project Subtype:	Not reported
RWQCB Region:	LOS ANGELES RWQCB (REGION 4)
Site History:	Not reported

LUST:

Global Id:	T0603701256
Contact Type:	Local Agency Caseworker - Primary Caseworker
Contact Name:	ELOY LUNA
Organization Name:	LOS ANGELES, CITY OF
Address:	200 North Main Street, Suite 1780
City:	LOS ANGELES
Email:	eloy.luna@lacity.org
Phone Number:	Not reported

Global Id:	T0603701256
Contact Type:	Regional Board Caseworker

UNOCAL #6986 (FORMER) (Continued) **S104580104**

Contact Name: YUE RONG
Organization Name: LOS ANGELES RWQCB (REGION 4)
Address: 320 W. 4TH ST., SUITE 200
City: Los Angeles
Email: yrong@waterboards.ca.gov
Phone Number: Not reported

LUST:
Global Id: T0603701256
Action Type: Other
Date: 11/05/1991
Action: Leak Discovery

Global Id: T0603701256
Action Type: Other
Date: 11/18/1991
Action: Leak Reported

Global Id: T0603701256
Action Type: Other
Date: 11/11/1991
Action: Leak Stopped

LUST:
Global Id: T0603701256
Status: Open - Case Begin Date
Status Date: 11/05/1991

Global Id: T0603701256
Status: Open - Site Assessment
Status Date: 11/13/1991

Global Id: T0603701256
Status: Completed - Case Closed
Status Date: 10/29/1993

AA195 **UNOCAL #6986 (FORMER)** **UST FINDER RELEASE** **1029124209**
West **5752 MESMER AVE** **N/A**
1/4-1/2 **LOS ANGELES, CA 90230**
0.339 mi.
1791 ft. **Site 2 of 3 in cluster AA**

Relative: **Lower**
Actual: **27 ft.**

UST FINDER RELEASE:
Object ID: 60059
Facility ID: Not reported
Lust ID: CAT0603701256
Name: UNOCAL #6986 (FORMER)
Address: 5752 MESMER AVE
City,State,Zip: LOS ANGELES, CA 90230
Address Match Type: StreetAddress
Reported Date: Not reported
Status: No Further Action
Substance: Not reported
Population within 1500ft: 379
Domestic Wells within 1500ft: 0
Land Use: Developed, Medium Intensity

UNOCAL #6986 (FORMER) (Continued) **1029124209**

Within SPA:	No
SPA PWS Facility ID:	Not reported
SPA Water Type:	Not reported
SPA Facility Type:	Not reported
SPA HUC12:	Not reported
Within WHPA:	No
WHPA PWS Facility ID:	Not reported
WHPA Water Type:	Not reported
WHPA Facility Type:	Not reported
WHPA HUC12:	Not reported
Within 100yr Floodplain:	No
Tribe:	Not reported
EPA Region:	9
NFA Letter 1:	Not reported
NFA Letter 2:	Not reported
NFA Letter 3:	Not reported
NFA Letter 4:	Not reported
Closed With Residual Contaminate:	Not reported
Coordinate Source:	Geocode
X Coord:	-118.39892
Y Coord:	33.9838800000001
Latitude:	33.9838799999999
Longitude:	-118.39892

AA196 **UNOCAL #6986 (FORMER)** **LUST** **S103281744**
West **5752 MESMER AVE** **Cortese** **N/A**
1/4-1/2 **LOS ANGELES, CA 90230** **CERS**
0.339 mi.
1791 ft. **Site 3 of 3 in cluster AA**

Relative: **Lower**

Actual: **27 ft.**

LUST REG 4:

Region:	4	
Regional Board:	04	
County:	Los Angeles	
Facility Id:	902300125	
Status:	Case Closed	
Substance:	Gasoline	
Substance Quantity:	Not reported	
Local Case No:	Not reported	
Case Type:	Soil	
Abatement Method Used at the Site:		Excavate and Dispose
Global ID:	T0603701256	
W Global ID:	Not reported	
Staff:	UNK	
Local Agency:	19050	
Cross Street:	PLAYA	
Enforcement Type:	Not reported	
Date Leak Discovered:	11/5/1991	
Date Leak First Reported:		11/18/1991
Date Leak Record Entered:	1/9/1992	
Date Confirmation Began:	Not reported	
Date Leak Stopped:	11/11/1991	
Date Case Last Changed on Database:		2/18/1998
Date the Case was Closed:		10/29/1993
How Leak Discovered:	Tank Closure	
How Leak Stopped:	Not reported	
Cause of Leak:	UNK	
Leak Source:	UNK	

UNOCAL #6986 (FORMER) (Continued) **S103281744**

Operator:	DEE, THOMAS C.
Water System:	Not reported
Well Name:	Not reported
Approx. Dist To Production Well (ft):	13523.362794053186838678556526
Source of Cleanup Funding:	UNK
Preliminary Site Assessment Workplan Submitted:	Not reported
Preliminary Site Assessment Began:	Not reported
Pollution Characterization Began:	11/13/1991
Remediation Plan Submitted:	Not reported
Remedial Action Underway:	Not reported
Post Remedial Action Monitoring Began:	Not reported
Enforcement Action Date:	Not reported
Historical Max MTBE Date:	Not reported
Hist Max MTBE Conc in Groundwater:	Not reported
Hist Max MTBE Conc in Soil:	Not reported
Significant Interim Remedial Action Taken:	Not reported
GW Qualifier:	Not reported
Soil Qualifier:	Not reported
Organization:	Not reported
Owner Contact:	Not reported
Responsible Party:	UNOCAL
RP Address:	17700 CASTLETON, SUITE 500, INDUSTRY, 91748
Program:	LUST
Lat/Long:	33.9839673 / -1
Local Agency Staff:	PEJ
Beneficial Use:	Not reported
Priority:	Not reported
Cleanup Fund Id:	Not reported
Suspended:	Not reported
Assigned Name:	Not reported
Summary:	SOIL COMTAMINATION ENCOUNTERED DURING ROUTINE TANK REPLACEMENT. DIESEL TANK HAD 1" DIA. HOLE 1 FOOT BELOW TOP OF TANK. NO EVIDENCE OF HOLES IN GASOLINE TANKS. OLD CASE #020474

CORTESE:

Name:	UNOCAL #6986 (FORMER)
Address:	5752 MESMER AVE
City,State,Zip:	LOS ANGELES, CA 90230
Region:	CORTESE
Envirostor Id:	Not reported
Global ID:	T0603701256
Site/Facility Type:	LUST CLEANUP SITE
Cleanup Status:	COMPLETED - CASE CLOSED
Status Date:	Not reported
Site Code:	Not reported
Latitude:	Not reported
Longitude:	Not reported
Owner:	Not reported
Enf Type:	Not reported
Swat R:	Not reported
Flag:	active
Order No:	Not reported
Waste Discharge System No:	Not reported
Effective Date:	Not reported
Region 2:	Not reported
WID Id:	Not reported
Solid Waste Id No:	Not reported

UNOCAL #6986 (FORMER) (Continued) **S103281744**

Waste Management Uit Name: Not reported
File Name: Active Open

CERS:
Name: UNOCAL #6986 (FORMER)
Address: 5752 MESMER AVE
City,State,Zip: LOS ANGELES, CA 90230
Site ID: 855038
CERS ID: T0603701256
CERS Description: Leaking Underground Storage Tank Cleanup Site

Affiliation:
Affiliation Type Desc: Local Agency Caseworker
Entity Name: ELOY LUNA - LOS ANGELES, CITY OF
Entity Title: Not reported
Affiliation Address: 200 North Main Street, Suite 1780
Affiliation City: LOS ANGELES
Affiliation State: CA
Affiliation Country: Not reported
Affiliation Zip: Not reported
Affiliation Phone: ,

Affiliation Type Desc: Regional Board Caseworker
Entity Name: YUE RONG - LOS ANGELES RWQCB (REGION 4)
Entity Title: Not reported
Affiliation Address: 320 W. 4TH ST., SUITE 200
Affiliation City: Los Angeles
Affiliation State: CA
Affiliation Country: Not reported
Affiliation Zip: Not reported
Affiliation Phone: ,

AB197 **DALTON CONSTRUCTION** **CPS-SLIC** **S106485444**
NNE **SLAUSON AVE** **N/A**
1/4-1/2 **BALDWIN HILLS, CA 90008**
0.373 mi.
1968 ft. **Site 1 of 2 in cluster AB**

Relative: **Lower**

Actual: **56 ft.**

CPS-SLIC:
Name: DALTON CONSTRUCTION
Address: SLAUSON AVE
City,State,Zip: BALDWIN HILLS, CA 90008
Region: STATE
Facility Status: **Completed - Case Closed**
Status Date: 06/16/1965
Global Id: SLT4305048
Lead Agency: LOS ANGELES RWQCB (REGION 4)
Lead Agency Case Number: Not reported
Latitude: 33.9888481
Longitude: -118.3895753
Case Type: Cleanup Program Site
Case Worker: Not reported
Local Agency: Not reported
RB Case Number: 0087
File Location: Not reported
Potential Media Affected: Not reported
Potential Contaminants of Concern: Not reported

DALTON CONSTRUCTION (Continued) **S106485444**

EPA Region:	9
Coordinate Source:	Google Map Move
Cuf Case:	NO
Quantity Released Gallons:	Not reported
Begin Date:	Not reported
Leak Reported Date:	Not reported
How Discovered:	Not reported
How Discovered Description:	Not reported
Discharge Source:	Not reported
Discharge Cause:	Not reported
Stop Method:	Not reported
Stop Description:	Not reported
No Further Action Date:	06/16/1965
CA Water Watershed Name:	Santa Monica Bay - Interior Santa Monica Bay - Culver City (404.61)
Dwr Groundwater Subbasin Name:	Coastal Plain Of Los Angeles - Santa Monica (4-011.01)
Disadvantaged Community:	Not reported
CA Enviroscreen 3 Score:	61-65%
CA Enviroscreen 4 Score:	45-50%
Military DOD Site:	No
Facility Project Subtype:	Not reported
RWQCB Region:	LOS ANGELES RWQCB (REGION 4)
Site History:	Not reported

Click here to access the California GeoTracker records for this facility:

198
NNW
1/4-1/2
0.376 mi.
1986 ft.

KITE SITE **ENVIROSTOR** **S100351177**
BOUNDED BY SEPULVEDA, SLAUSON & HANNUM **VCP** **N/A**
CULVER CITY, CA 90232

Relative:
Lower

Actual:
28 ft.

ENVIROSTOR:

Name:	KITE SITE
Address:	BOUNDED BY SEPULVEDA, SLAUSON & HANNUM
City,State,Zip:	CULVER CITY, CA 90232
Facility ID:	19390042
Status:	Inactive - Action Required
Status Date:	04/21/1994
Site Code:	300324
Site Type:	Voluntary Cleanup
Site Type Detailed:	Voluntary Agreement
Acres:	4.5
NPL:	NO
Regulatory Agencies:	SMBRP
Lead Agency:	SMBRP
Program Manager:	Not reported
Supervisor:	Javier Hinojosa
Division Branch:	Cleanup Chatsworth
Assembly:	55
Senate:	28
Special Program:	Voluntary Agreement - Standard Voluntary Agreement
Restricted Use:	NO
Site Mgmt Req:	NONE SPECIFIED
Funding:	Responsible Party
Latitude:	33.98944
Longitude:	-118.3938
APN:	NONE SPECIFIED
Past Use:	MANUFACTURING - OTHER

KITE SITE (Continued) **S100351177**

Potential COC: * HALOGENATED ORGANIC COMPOUNDS * HALOGENATED SOLVENTS * HYDROCARBON SOLVENTS * ORGANIC LIQUIDS WITH METALS * ORGANIC SOLIDS WITH HALOGENS * OTHER ORGANIC SOLIDS * OXYGENATED SOLVENTS * CONTAMINATED SOIL * Sludge - Halogenated Compounds * Sludge - Paint * UNSPECIFIED SOLVENT MIXTURES * ORGANIC LIQUIDS (NONSOLVENTS) WITH HALOGENS * UNSPECIFIED ORGANIC LIQUID MIXTURE Arsenic Chromium VI Mercury and compounds Nickel
Confirmed COC: NONE SPECIFIED
Potential Description: OTH, SOIL, SV
Alias Name: ARTISAN PATTERN
Alias Type: Alternate Name
Alias Name: BELL BRAND FOODS
Alias Type: Alternate Name
Alias Name: BELL CHEMICAL CO
Alias Type: Alternate Name
Alias Name: CONTINENTAL CONVERTER CORPORATION
Alias Type: Alternate Name
Alias Name: COX ROBERT A DIE CASTING INC
Alias Type: Alternate Name
Alias Name: CULVER CITY REDEVELOPMENT AGENCY SITE
Alias Type: Alternate Name
Alias Name: INDACO SALES
Alias Type: Alternate Name
Alias Name: L & L PLUMBING SUPPLY
Alias Type: Alternate Name
Alias Name: LAMAR CONSTRUCTION
Alias Type: Alternate Name
Alias Name: MARINA COACH WORKS
Alias Type: Alternate Name
Alias Name: MAXTED A H
Alias Type: Alternate Name
Alias Name: MECH METALS CORPORATION
Alias Type: Alternate Name
Alias Name: PAUL MARSHALL PRODUCTS
Alias Type: Alternate Name
Alias Name: PELICO PACKAGING CO
Alias Type: Alternate Name
Alias Name: REDWOOD MANUFACTURING CO
Alias Type: Alternate Name
Alias Name: SPRINGER MANUFACTURING CO
Alias Type: Alternate Name
Alias Name: TERRA PRODUCTS
Alias Type: Alternate Name
Alias Name: TRI-STATE LUMBER CO
Alias Type: Alternate Name
Alias Name: 110033607363
Alias Type: EPA (FRS #)
Alias Name: 300324
Alias Type: Project Code (Site Code)
Alias Name: 19330125
Alias Type: Envirostor ID Number
Alias Name: 19330277
Alias Type: Envirostor ID Number
Alias Name: 19360425
Alias Type: Envirostor ID Number
Alias Name: 19390042
Alias Type: Envirostor ID Number

KITE SITE (Continued) **S100351177**

Completed Info:

Completed Area Name:	PROJECT WIDE
Completed Sub Area Name:	Not reported
Completed Document Type:	Preliminary Endangerment Assessment Report
Completed Date:	12/18/1992
Comments:	THE DEPARTMENT HAS COMPLETED THE REVIEW OF THE PEA REPORT. THE DEPARTMENT CONCURS WITH THE RECOMMENDATION THAT FURTHER ACTION IS NEEDED AT THE SITE. THE RECOMMENDED FURTHER ACTION IS A HUMAN HEALTH RISK ASSESSMENT BE PERFORMED TO DETERMINE THE HEALTH RISKS FROM CONTAMINANTS IN SITE SOIL AND POSSIBLE VOLATILIZATION FROM GROUNDWATER. IF THE RISK ASSESSMENT INDICATE A SIGNIFICANT RISK TO HUMAN HEALTH FROM ANY OF THE SITE CONTAMINANTS, SOIL AND GROUNDWATER REMEDIATION WILL BE PERFORMED. THE DEPARTMENT CONSIDERS THE PEA AS COMPLETE. THE DEPARTMENT MAILED A DRAFT ENFORCEABLE AGREEMENT TO THE RESPONSIBLE PARTY FOR THE FURTHER REMEDIAL ACTION. A DEED RESTRICTION WAS NEVER FINALIZED. NFA FOR COMMERCIAL/INDUSTRIAL USE ONLY.

Completed Area Name:	PROJECT WIDE
Completed Sub Area Name:	Not reported
Completed Document Type:	Site Screening
Completed Date:	07/14/1992
Comments:	THE DEPT RECEIVED A PEA FOR THE SITE. NO DOCUMENTED RELEASE OF HAZ SUBSTANCES AT THE SITE WERE IDENTIFIED. PAST PRACTICES IN HANDLING HAZARDOUS SUBSTANCES AND/OR WASTE AT THE SITE HAVE RESULTED IN RELEASES OF CONTAMINANTS AT THE SITE. A TOTAL OF 28 CONTAMINANTS WERE IDENTIFIED IN SOIL AND GROUNDWATER AT THE SITE. THE PEA WAS SUBMITTED TO DETERMINE WHETHER REMOVAL OF HAZ SUBSTANCES OR REMEDIAL ACTION WOULD BE REQUIRED AT THE SITE IN ORDER TO PROTECT PUBLIC HEALTH AND THE ENVIRONMENT. THE SITE CONSISTS OF APPROXIMATELY 4.5 ACRES. THE SITE IS CONTAMINATED WITH PETROLEUM HYDROCARBONS, VOLATILE ORGANICS AND HEAVY METALS. THE GROUNDWATER IS AT A DEPTH OF 35 FEET. DIFFERENT AREAS OF THE SITE PREVIOUSLY USED FOR RETAIL LIQUOR SHOP, WELDING CO., MANUFACTURING (TOOL & DIE), CRANE SERVICE, WENDING SERVICE WAREHOUSE, MANUFACTURE OF WOOD PRODUCTS, MACHINE SHOP, DIE CASTING INDUSTRY, GRINDING COMPANY, FOOD PROCESS- ING, GREETING CARD COMPANY, WIRE PRODUCTS MFG, LUMBER STORAGE, CABINET MFG, AUTOMOBILE BODY WRECKING, PAINT BOOTH, PACKAGING CO, CLAY PRODUCTS MFG, MACHINE SHOPS AND METAL LABORATORY, PLASTIC MFG AND STORAGE, TOOL STORAGE, MANUFACT_ URE OF INSECTICIDES, WOOD FABRICATION, BOAT CONSTRUCTION, PLUMBING SUPPLY STORAGE, DENTAL OFFICE, TRAVEL AGENCY, BANKS AND A GASOLINE SERVICE STATION. A PEA IS REQUIRED BECAUSE OF THE EVIDENCE OF CONTAMINATION AT THE SITE.

Completed Area Name:	PROJECT WIDE
Completed Sub Area Name:	Not reported
Completed Document Type:	Risk Assessment Report
Completed Date:	04/21/1994
Comments:	Risk Assessment with supplemental characterization data was submitted & approved by Department. Risk assessment indicate site is protective of industrial\\commercial scenarios. RP has expressed interest in submitting a RAP with a supplemental risk assessment with data supporting unlimited use of site including residential occupancy, pursuant to Polanco legislation. RP intends to pursue liability immunity pursuant to the Polanco legislation.

Completed Area Name:	PROJECT WIDE
Completed Sub Area Name:	Not reported

KITE SITE (Continued) **S100351177**

Completed Document Type: Standard Voluntary Agreement
Completed Date: 10/06/1993
Comments: THE DEPARTMENT ENTERS INTO A VOLUNTARY REMEDIATION AGREEMENT WITH THE CULVER CITY COUNTY REDEVELOPMENT AGENCY.

Future Area Name: Not reported
Future Sub Area Name: Not reported
Future Document Type: Not reported
Future Due Date: Not reported
Schedule Area Name: Not reported
Schedule Sub Area Name: Not reported
Schedule Document Type: Not reported
Schedule Due Date: Not reported
Schedule Revised Date: Not reported

VCP:
Name: KITE SITE
Address: BOUNDED BY SEPULVEDA, SLAUSON & HANNUM
City,State,Zip: CULVER CITY, CA 90232
Facility ID: 19390042
Site Type: Voluntary Cleanup
Site Type Detail: Voluntary Agreement
Site Mgmt. Req.: NONE SPECIFIED
Acres: 4.5
National Priorities List: NO
Cleanup Oversight Agencies: SMBRP
Lead Agency: SMBRP
Lead Agency Description: DTSC - Site Cleanup Program
Project Manager: Not reported
Supervisor: Javier Hinojosa
Division Branch: Cleanup Chatsworth
Site Code: 300324
Assembly: 55
Senate: 28
Special Programs Code: Voluntary Agreement - Standard Voluntary Agreement
Status: Inactive - Action Required
Status Date: 04/21/1994
Restricted Use: NO
Funding: Responsible Party
Lat/Long: 33.98944 / -118.3938
APN: NONE SPECIFIED
Past Use: MANUFACTURING - OTHER
Potential COC: 10002, 10003, 10009, 10061, 10063, 10064, 10067, 10097, 10177, 10179, 10198, 20010, 20017, 30001, 30153, 30357, 30407
Confirmed COC: NONE SPECIFIED
Potential Description: OTH, SOIL, SV
Alias Name: ARTISAN PATTERN
Alias Type: Alternate Name
Alias Name: BELL BRAND FOODS
Alias Type: Alternate Name
Alias Name: BELL CHEMICAL CO
Alias Type: Alternate Name
Alias Name: CONTINENTAL CONVERTER CORPORATION
Alias Type: Alternate Name
Alias Name: COX ROBERT A DIE CASTING INC
Alias Type: Alternate Name
Alias Name: CULVER CITY REDEVELOPMENT AGENCY SITE

KITE SITE (Continued) **S100351177**

Alias Type:	Alternate Name
Alias Name:	INDACO SALES
Alias Type:	Alternate Name
Alias Name:	L & L PLUMBING SUPPLY
Alias Type:	Alternate Name
Alias Name:	LAMAR CONSTRUCTION
Alias Type:	Alternate Name
Alias Name:	MARINA COACH WORKS
Alias Type:	Alternate Name
Alias Name:	MAXTED A H
Alias Type:	Alternate Name
Alias Name:	MECH METALS CORPORATION
Alias Type:	Alternate Name
Alias Name:	PAUL MARSHALL PRODUCTS
Alias Type:	Alternate Name
Alias Name:	PELICO PACKAGING CO
Alias Type:	Alternate Name
Alias Name:	REDWOOD MANUFACTURING CO
Alias Type:	Alternate Name
Alias Name:	SPRINGER MANUFACTURING CO
Alias Type:	Alternate Name
Alias Name:	TERRA PRODUCTS
Alias Type:	Alternate Name
Alias Name:	TRI-STATE LUMBER CO
Alias Type:	Alternate Name
Alias Name:	110033607363
Alias Type:	EPA (FRS #)
Alias Name:	300324
Alias Type:	Project Code (Site Code)
Alias Name:	19330125
Alias Type:	Envirostor ID Number
Alias Name:	19330277
Alias Type:	Envirostor ID Number
Alias Name:	19360425
Alias Type:	Envirostor ID Number
Alias Name:	19390042
Alias Type:	Envirostor ID Number

Completed Info:

Completed Area Name:	PROJECT WIDE
Completed Sub Area Name:	Not reported
Completed Document Type:	Preliminary Endangerment Assessment Report
Completed Date:	12/18/1992
Comments:	THE DEPARTMENT HAS COMPLETED THE REVIEW OF THE PEA REPORT. THE DEPARTMENT CONCURS WITH THE RECOMMENDATION THAT FURTHER ACTION IS NEEDED AT THE SITE. THE RECOMMENDED FURTHER ACTION IS A HUMAN HEALTH RISK ASSESSMENT BE PERFORMED TO DETERMINE THE HEALTH RISKS FROM CONTAMINANTS IN SITE SOIL AND POSSIBLE VOLATILIZATION FROM GROUNDWATER. IF THE RISK ASSESSMENT INDICATE A SIGNIFICANT RISK TO HUMAN HEALTH FROM ANY OF THE SITE CONTAMINANTS, SOIL AND GROUNDWATER REMEDIATION WILL BE PERFORMED. THE DEPARTMENT CONSIDERS THE PEA AS COMPLETE. THE DEPARTMENT MAILED A DRAFT ENFORCEABLE AGREEMENT TO THE RESPONSIBLE PARTY FOR THE FURTHER REMEDIAL ACTION. A DEED RESTRICTION WAS NEVER FINALIZED. NFA FOR COMMERCIAL/INDUSTRIAL USE ONLY.

Completed Area Name:	PROJECT WIDE
Completed Sub Area Name:	Not reported
Completed Document Type:	Site Screening

KITE SITE (Continued) **S100351177**

Completed Date: 07/14/1992
Comments: THE DEPT RECEIVED A PEA FOR THE SITE. NO DOCUMENTED RELEASE OF HAZ SUBSTANCES AT THE SITE WERE IDENTIFIED. PAST PRACTICES IN HANDLING HAZARDOUS SUBSTANCES AND/OR WASTE AT THE SITE HAVE RESULTED IN RELEASES OF CONTAMINANTS AT THE SITE. A TOTAL OF 28 CONTAMINANTS WERE IDENTIFIED IN SOIL AND GROUNDWATER AT THE SITE. THE PEA WAS SUBMITTED TO DETERMINE WHETHER REMOVAL OF HAZ SUBSTANCES OR REMEDIAL ACTION WOULD BE REQUIRED AT THE SITE IN ORDER TO PROTECT PUBLIC HEALTH AND THE ENVIRONMENT. THE SITE CONSISTS OF APPROXIMATELY 4.5 ACRES. THE SITE IS CONTAMINATED WITH PETROLEUM HYDROCARBONS, VOLATILE ORGANICS AND HEAVY METALS. THE GROUNDWATER IS AT A DEPTH OF 35 FEET. DIFFERENT AREAS OF THE SITE PREVIOUSLY USED FOR RETAIL LIQUOR SHOP, WELDING CO., MANUFACTURING (TOOL & DIE), CRANE SERVICE, WENDING SERVICE WAREHOUSE, MANUFACTURE OF WOOD PRODUCTS, MACHINE SHOP, DIE CASTING INDUSTRY, GRINDING COMPANY, FOOD PROCESS- ING, GREETING CARD COMPANY, WIRE PRODUCTS MFG, LUMBER STORAGE, CABINET MFG, AUTOMOBILE BODY WRECKING, PAINT BOOTH, PACKAGING CO, CLAY PRODUCTS MFG, MACHINE SHOPS AND METAL LABORATORY, PLASTIC MFG AND STORAGE, TOOL STORAGE, MANUFACT_ URE OF INSECTICIDES, WOOD FABRICATION, BOAT CONSTRUCTION, PLUMBING SUPPLY STORAGE, DENTAL OFFICE, TRAVEL AGENCY, BANKS AND A GASOLINE SERVICE STATION. A PEA IS REQUIRED BECAUSE OF THE EVIDENCE OF CONTAMINATION AT THE SITE.

Completed Area Name: PROJECT WIDE
Completed Sub Area Name: Not reported
Completed Document Type: Risk Assessment Report
Completed Date: 04/21/1994
Comments: Risk Assessment with supplemental characterization data was submitted & approved by Department. Risk assessment indicate site is protective of industrial\\commercial scenarios. RP has expressed interest in submitting a RAP with a supplemental risk assessment with data supporting unlimited use of site including residential occupancy, pursuant to Polanco legislation. RP intends to pursue liability immunity pursuant to the Polanco legislation.

Completed Area Name: PROJECT WIDE
Completed Sub Area Name: Not reported
Completed Document Type: Standard Voluntary Agreement
Completed Date: 10/06/1993
Comments: THE DEPARTMENT ENTERS INTO A VOLUNTARY REMEDIATION AGREEMENT WITH THE CULVER CITY COUNTY REDEVELOPMENT AGENCY.

Future Area Name: Not reported
Future Sub Area Name: Not reported
Future Document Type: Not reported
Future Due Date: Not reported
Schedule Area Name: Not reported
Schedule Sub Area Name: Not reported
Schedule Document Type: Not reported
Schedule Due Date: Not reported
Schedule Revised Date: Not reported

AB199 **DOMENIC CASTRO-CULVER CITY** **WMUDS/SWAT** **S104156358**
NNE **5951 EAST SLAUSON AVENUE** **N/A**
1/4-1/2 **CULVER CITY, CA**
0.393 mi.
2075 ft. **Site 2 of 2 in cluster AB**

Relative: **Higher**

Actual: **69 ft.**

WMUDS/SWAT:

Edit Date:	Not reported
Complexity:	Not reported
Primary Waste:	Not reported
Primary Waste Type:	Not reported
Secondary Waste:	Not reported
Secondary Waste Type:	Not reported
Base Meridian:	Not reported
NPID:	Not reported
Tonnage:	0
Regional Board ID:	Not reported
Municipal Solid Waste:	False
Superorder:	False
Open To Public:	False
Waste List:	False
Agency Type:	Not reported
Agency Name:	DOMENIC CASTRO
Agency Department:	Not reported
Agency Address:	Not reported
Agency City,St,Zip:	Not reported
Agency Contact:	Not reported
Agency Telephone:	Not reported
Land Owner Name:	Not reported
Land Owner Address:	Not reported
Land Owner City,St,Zip:	CA
Land Owner Contact:	Not reported
Land Owner Phone:	Not reported
Region:	4
Facility Type:	Not reported
Facility Description:	Not reported
Facility Telephone:	Not reported
SWAT Facility Name:	Not reported
Primary SIC:	Not reported
Secondary SIC:	Not reported
Comments:	Not reported
Last Facility Editors:	Not reported
Waste Discharge System:	False
Solid Waste Assessment Test Program:	True
Toxic Pits Cleanup Act Program:	False
Resource Conservation Recovery Act:	False
Department of Defence:	False
Solid Waste Assessment Test Program:	DOMENIC CASTRO
Threat to Water Quality:	Not reported
Sub Chapter 15:	False
Regional Board Project Officer:	LT
Number of WMUDS at Facility:	1
Section Range:	Not reported
RCRA Facility:	Not reported
Waste Discharge Requirements:	Not reported
Self-Monitoring Rept. Frequency:	Not reported
Waste Discharge System ID:	4 190306NUR
Solid Waste Information ID:	Not reported

AC200 **CHEVRON #9-2916** **UST FINDER RELEASE** **1028933490**
SE **5975 CENTINELA AVE. W.** **N/A**
1/4-1/2 **CULVER CITY, CA 90045**
0.416 mi.
2194 ft. **Site 1 of 7 in cluster AC**

Relative: UST FINDER RELEASE:
Lower

Actual: Object ID:	60282
45 ft. Facility ID:	Not reported
Lust ID:	CAT0603711844
Name:	CHEVRON #9-2916
Address:	5975 CENTINELA AVE. W.
City,State,Zip:	CULVER CITY, CA 90045
Address Match Type:	StreetAddress
Reported Date:	Not reported
Status:	No Further Action
Substance:	Not reported
Population within 1500ft:	2015
Domestic Wells within 1500ft:	0
Land Use:	Developed, High Intensity
Within SPA:	No
SPA PWS Facility ID:	Not reported
SPA Water Type:	Not reported
SPA Facility Type:	Not reported
SPA HUC12:	Not reported
Within WHPA:	No
WHPA PWS Facility ID:	Not reported
WHPA Water Type:	Not reported
WHPA Facility Type:	Not reported
WHPA HUC12:	Not reported
Within 100yr Floodplain:	Yes
Tribe:	Not reported
EPA Region:	9
NFA Letter 1:	Not reported
NFA Letter 2:	Not reported
NFA Letter 3:	Not reported
NFA Letter 4:	Not reported
Closed With Residual Contaminate:	Not reported
Coordinate Source:	Geocode
X Coord:	-118.38711
Y Coord:	33.97747
Latitude:	33.9774699999999
Longitude:	-118.38711

AD201 **JEFFERSON PLAZA** **UST FINDER RELEASE** **1029005222**
NW **11467-9 JEFFERSON BLVD.** **N/A**
1/4-1/2 **CULVER CITY, CA 90230**
0.416 mi.
2199 ft. **Site 1 of 2 in cluster AD**

Relative: UST FINDER RELEASE:
Lower

Actual: Object ID:	60079
28 ft. Facility ID:	Not reported
Lust ID:	CAT0603729019
Name:	JEFFERSON PLAZA
Address:	11467-9 JEFFERSON BLVD.
City,State,Zip:	CULVER CITY, CA 90230
Address Match Type:	StreetAddress
Reported Date:	Not reported
Status:	Open

JEFFERSON PLAZA (Continued) **1029005222**

Substance:	Not reported
Population within 1500ft:	667
Domestic Wells within 1500ft:	0
Land Use:	Developed, High Intensity
Within SPA:	No
SPA PWS Facility ID:	Not reported
SPA Water Type:	Not reported
SPA Facility Type:	Not reported
SPA HUC12:	Not reported
Within WHPA:	No
WHPA PWS Facility ID:	Not reported
WHPA Water Type:	Not reported
WHPA Facility Type:	Not reported
WHPA HUC12:	Not reported
Within 100yr Floodplain:	No
Tribe:	Not reported
EPA Region:	9
NFA Letter 1:	Not reported
NFA Letter 2:	Not reported
NFA Letter 3:	Not reported
NFA Letter 4:	Not reported
Closed With Residual Contaminate:	Not reported
Coordinate Source:	Geocode
X Coord:	-118.39664
Y Coord:	33.9893900000001
Latitude:	33.98939
Longitude:	-118.39664

AD202 **JEFFERSON PLAZA** **LUST** **S109117644**
NW **11467-9 JEFFERSON BLVD.** **Cortese** **N/A**
1/4-1/2 **CULVER CITY, CA 90230** **CERS**
0.416 mi.
2199 ft. **Site 2 of 2 in cluster AD**

Relative: **Lower**

Actual: **28 ft.**

LUST:

Name:	JEFFERSON PLAZA
Address:	11467-9 JEFFERSON BLVD.
City,State,Zip:	CULVER CITY, CA 90230
Lead Agency:	LOS ANGELES RWQCB (REGION 4)
Case Type:	LUST Cleanup Site
Geo Track:	http://geotracker.waterboards.ca.gov/profile_report.asp?global_id=T0603729019
Global Id:	T0603729019
Latitude:	33.9892215542205
Longitude:	-118.397456949738
Status:	Open - Remediation
Status Date:	04/16/2012
Case Worker:	MD
RB Case Number:	R-07032
Local Agency:	LOS ANGELES COUNTY
File Location:	Not reported
Local Case Number:	06802-07032
Potential Media Affect:	Aquifer used for drinking water supply
Potential Contaminants of Concern:	Gasoline, Waste Oil / Motor / Hydraulic / Lubricating
EPA Region:	9
Coordinate Source:	Google Map Move
Cuf Case:	YES
Quantity Released Gallons:	Not reported
Begin Date:	07/01/2007

JEFFERSON PLAZA (Continued) **S109117644**

Leak Reported Date:	05/09/2008
How Discovered:	Other Means
How Discovered Description:	PHASE II - ENVIROMENTAL ASSESSMENT
Discharge Source:	Other
Discharge Cause:	Unknown
Stop Method:	Close and Remove Tank
Stop Description:	Not reported
No Further Action Date:	Not reported
CA Water Watershed Name:	Santa Monica Bay - Interior Santa Monica Bay - Culver City (404.61)
Dwr Groundwater Subbasin Name:	Coastal Plain Of Los Angeles - Santa Monica (4-011.01)
Disadvantaged Community:	Not reported
CA Enviroscreen 3 Score:	66-70%
CA Enviroscreen 4 Score:	60-65%
Military DOD Site:	No
Facility Project Subtype:	Not reported
RWQCB Region:	LOS ANGELES RWQCB (REGION 4)
Site History:	Not reported

LUST:

Global Id:	T0603729019
Contact Type:	Local Agency Caseworker
Contact Name:	JOHN AWUJO
Organization Name:	LOS ANGELES COUNTY
Address:	900 S FREMONT AVE
City:	ALHAMBRA
Email:	jawujo@dpw.lacounty.gov
Phone Number:	6264583507

Global Id:	T0603729019
Contact Type:	Regional Board Caseworker - Primary Caseworker
Contact Name:	MARTIN DUDA
Organization Name:	LOS ANGELES RWQCB (REGION 4)
Address:	320 West 4th Street, Suite 200
City:	LOS ANGELES
Email:	martin.duda@waterboards.ca.gov
Phone Number:	2135766654

LUST:

Global Id:	T0603729019
Action Type:	ENFORCEMENT
Date:	03/13/2023
Action:	Staff Letter

Global Id:	T0603729019
Action Type:	RESPONSE
Date:	01/15/2011
Action:	Monitoring Report - Semi-Annually

Global Id:	T0603729019
Action Type:	RESPONSE
Date:	10/15/2010
Action:	Soil and Water Investigation Workplan

Global Id:	T0603729019
Action Type:	RESPONSE
Date:	07/15/2009
Action:	Monitoring Report - Semi-Annually

JEFFERSON PLAZA (Continued) **S109117644**

Global Id: T0603729019
Action Type: RESPONSE
Date: 07/15/2012
Action: Monitoring Report - Semi-Annually

Global Id: T0603729019
Action Type: RESPONSE
Date: 07/15/2013
Action: Monitoring Report - Semi-Annually

Global Id: T0603729019
Action Type: RESPONSE
Date: 01/15/2016
Action: Monitoring Report - Semi-Annually

Global Id: T0603729019
Action Type: RESPONSE
Date: 01/15/2018
Action: Monitoring Report - Semi-Annually

Global Id: T0603729019
Action Type: ENFORCEMENT
Date: 08/20/2014
Action: Staff Letter

Global Id: T0603729019
Action Type: ENFORCEMENT
Date: 03/19/2014
Action: Staff Letter

Global Id: T0603729019
Action Type: ENFORCEMENT
Date: 08/19/2024
Action: Staff Letter

Global Id: T0603729019
Action Type: Other
Date: 05/09/2008
Action: Leak Reported

Global Id: T0603729019
Action Type: RESPONSE
Date: 12/15/2012
Action: Conceptual Site Model

Global Id: T0603729019
Action Type: RESPONSE
Date: 12/15/2012
Action: Soil and Water Investigation Workplan

Global Id: T0603729019
Action Type: RESPONSE
Date: 04/15/2015
Action: Remedial Progress Report

Global Id: T0603729019
Action Type: RESPONSE

JEFFERSON PLAZA (Continued) **S109117644**

Date: 01/15/2020
Action: Monitoring Report - Semi-Annually

Global Id: T0603729019
Action Type: RESPONSE
Date: 07/15/2020
Action: Monitoring Report - Semi-Annually

Global Id: T0603729019
Action Type: RESPONSE
Date: 07/15/2016
Action: Monitoring Report - Semi-Annually

Global Id: T0603729019
Action Type: ENFORCEMENT
Date: 12/08/2010
Action: Staff Letter

Global Id: T0603729019
Action Type: ENFORCEMENT
Date: 07/27/2010
Action: Staff Letter

Global Id: T0603729019
Action Type: ENFORCEMENT
Date: 10/02/2012
Action: Staff Letter

Global Id: T0603729019
Action Type: ENFORCEMENT
Date: 04/18/2012
Action: Staff Letter

Global Id: T0603729019
Action Type: ENFORCEMENT
Date: 01/07/2022
Action: Staff Letter

Global Id: T0603729019
Action Type: ENFORCEMENT
Date: 05/20/2022
Action: Staff Letter

Global Id: T0603729019
Action Type: RESPONSE
Date: 07/02/2009
Action: Correspondence

Global Id: T0603729019
Action Type: RESPONSE
Date: 04/15/2009
Action: Monitoring Report - Semi-Annually

Global Id: T0603729019
Action Type: RESPONSE
Date: 07/15/2009
Action: Well Installation Report

JEFFERSON PLAZA (Continued) **S109117644**

Global Id: T0603729019
Action Type: RESPONSE
Date: 04/15/2010
Action: Monitoring Report - Semi-Annually

Global Id: T0603729019
Action Type: RESPONSE
Date: 07/15/2010
Action: Monitoring Report - Semi-Annually

Global Id: T0603729019
Action Type: RESPONSE
Date: 01/15/2012
Action: Monitoring Report - Semi-Annually

Global Id: T0603729019
Action Type: RESPONSE
Date: 01/15/2017
Action: Monitoring Report - Semi-Annually

Global Id: T0603729019
Action Type: RESPONSE
Date: 07/15/2021
Action: Monitoring Report - Semi-Annually

Global Id: T0603729019
Action Type: ENFORCEMENT
Date: 06/11/2008
Action: Staff Letter

Global Id: T0603729019
Action Type: ENFORCEMENT
Date: 09/23/2008
Action: Staff Letter

Global Id: T0603729019
Action Type: ENFORCEMENT
Date: 05/07/2009
Action: Staff Letter

Global Id: T0603729019
Action Type: ENFORCEMENT
Date: 06/15/2009
Action: Staff Letter

Global Id: T0603729019
Action Type: ENFORCEMENT
Date: 11/03/2021
Action: Staff Letter

Global Id: T0603729019
Action Type: ENFORCEMENT
Date: 06/11/2021
Action: Staff Letter

Global Id: T0603729019
Action Type: ENFORCEMENT

JEFFERSON PLAZA (Continued) **S109117644**

Date: 09/18/2023
Action: Clean Up Fund - Case Closure Review Summary Report (RSR)

Global Id: T0603729019
Action Type: Other
Date: 07/01/2007
Action: Leak Discovery

Global Id: T0603729019
Action Type: RESPONSE
Date: 12/15/2008
Action: Other Report / Document

Global Id: T0603729019
Action Type: RESPONSE
Date: 10/15/2008
Action: Soil and Water Investigation Workplan

Global Id: T0603729019
Action Type: RESPONSE
Date: 07/15/2008
Action: Other Report / Document

Global Id: T0603729019
Action Type: RESPONSE
Date: 01/15/2015
Action: Remedial Progress Report

Global Id: T0603729019
Action Type: RESPONSE
Date: 07/15/2019
Action: Monitoring Report - Semi-Annually

Global Id: T0603729019
Action Type: RESPONSE
Date: 07/15/2018
Action: Monitoring Report - Semi-Annually

Global Id: T0603729019
Action Type: RESPONSE
Date: 01/15/2019
Action: Monitoring Report - Semi-Annually

Global Id: T0603729019
Action Type: RESPONSE
Date: 07/30/2021
Action: Soil and Water Investigation Workplan - Regulator Responded

Global Id: T0603729019
Action Type: REMEDIATION
Date: 07/23/2021
Action: Free Product Removal

Global Id: T0603729019
Action Type: RESPONSE
Date: 04/15/2011
Action: Interim Remedial Action Plan

JEFFERSON PLAZA (Continued) **S109117644**

Global Id: T0603729019
Action Type: RESPONSE
Date: 04/15/2011
Action: Well Installation Report

Global Id: T0603729019
Action Type: RESPONSE
Date: 07/15/2011
Action: Monitoring Report - Semi-Annually

Global Id: T0603729019
Action Type: RESPONSE
Date: 10/01/2013
Action: Well Installation Report

Global Id: T0603729019
Action Type: RESPONSE
Date: 07/15/2014
Action: Monitoring Report - Semi-Annually

Global Id: T0603729019
Action Type: RESPONSE
Date: 01/15/2015
Action: Monitoring Report - Semi-Annually

Global Id: T0603729019
Action Type: RESPONSE
Date: 07/15/2017
Action: Monitoring Report - Semi-Annually

Global Id: T0603729019
Action Type: RESPONSE
Date: 07/15/2022
Action: Monitoring Report - Semi-Annually

Global Id: T0603729019
Action Type: RESPONSE
Date: 01/15/2022
Action: Monitoring Report - Semi-Annually

Global Id: T0603729019
Action Type: RESPONSE
Date: 07/15/2024
Action: Monitoring Report - Semi-Annually

Global Id: T0603729019
Action Type: RESPONSE
Date: 03/31/2022
Action: Soil Vapor Intrusion Investigation Report

Global Id: T0603729019
Action Type: RESPONSE
Date: 01/15/2021
Action: Monitoring Report - Semi-Annually

Global Id: T0603729019
Action Type: RESPONSE

JEFFERSON PLAZA (Continued) **S109117644**

Date: 01/15/2024
Action: Monitoring Report - Semi-Annually

Global Id: T0603729019
Action Type: RESPONSE
Date: 10/16/2012
Action: Correspondence

Global Id: T0603729019
Action Type: RESPONSE
Date: 07/15/2023
Action: Monitoring Report - Semi-Annually

Global Id: T0603729019
Action Type: RESPONSE
Date: 10/16/2024
Action: Soil Vapor Intrusion Investigation Workplan

Global Id: T0603729019
Action Type: RESPONSE
Date: 10/16/2024
Action: Pilot Study / Treatability Workplan

Global Id: T0603729019
Action Type: RESPONSE
Date: 01/15/2025
Action: Monitoring Report - Semi-Annually

Global Id: T0603729019
Action Type: RESPONSE
Date: 05/15/2014
Action: Interim Remedial Action Plan - Regulator Responded

LUST:
Global Id: T0603729019
Status: Open - Case Begin Date
Status Date: 07/01/2007

Global Id: T0603729019
Status: Open - Site Assessment
Status Date: 05/09/2008

Global Id: T0603729019
Status: Open - Site Assessment
Status Date: 05/07/2009

Global Id: T0603729019
Status: Open - Remediation
Status Date: 04/16/2012

CORTESE:
Name: JEFFERSON PLAZA
Address: 11467-9 JEFFERSON BLVD.
City,State,Zip: CULVER CITY, CA 90230
Region: CORTESE

JEFFERSON PLAZA (Continued) **S109117644**

Envirostor Id:	Not reported
Global ID:	T0603729019
Site/Facility Type:	LUST CLEANUP SITE
Cleanup Status:	OPEN - REMEDIATION
Status Date:	Not reported
Site Code:	Not reported
Latitude:	Not reported
Longitude:	Not reported
Owner:	Not reported
Enf Type:	Not reported
Swat R:	Not reported
Flag:	active
Order No:	Not reported
Waste Discharge System No:	Not reported
Effective Date:	Not reported
Region 2:	Not reported
WID Id:	Not reported
Solid Waste Id No:	Not reported
Waste Management Uit Name:	Not reported
File Name:	Active Open

CERS:

Name:	JEFFERSON PLAZA
Address:	11467-9 JEFFERSON BLVD.
City,State,Zip:	CULVER CITY, CA 90230
Site ID:	870063
CERS ID:	T0603729019
CERS Description:	Leaking Underground Storage Tank Cleanup Site

Affiliation:

Affiliation Type Desc:	Local Agency Caseworker
Entity Name:	JOHN AWUJO - LOS ANGELES COUNTY
Entity Title:	Not reported
Affiliation Address:	900 S FREMONT AVE
Affiliation City:	ALHAMBRA
Affiliation State:	CA
Affiliation Country:	Not reported
Affiliation Zip:	Not reported
Affiliation Phone:	6264583507,

Affiliation Type Desc:	Regional Board Caseworker
Entity Name:	MARTIN DUDA - LOS ANGELES RWQCB (REGION 4)
Entity Title:	Not reported
Affiliation Address:	320 West 4th Street, Suite 200
Affiliation City:	LOS ANGELES
Affiliation State:	CA
Affiliation Country:	Not reported
Affiliation Zip:	Not reported
Affiliation Phone:	2135766654,

AE203 **CULVER CITY REDEVELOPMENT AGCY** **LUST** **S101296042**
NNW **11410 JEFFERSON BLVD** **SWEEPS UST** **N/A**
1/4-1/2 **CULVER CITY, CA 90230** **Cortese**
0.417 mi. **HIST CORTESE**
2201 ft. **Site 1 of 4 in cluster AE** **CERS**

Relative:
Lower

Actual:
29 ft.

LUST:

Name:	CULVER CITY REDEVELOPMENT AGCY
Address:	11410 JEFFERSON BLVD
City,State,Zip:	CULVER CITY, CA 90230
Lead Agency:	LOS ANGELES RWQCB (REGION 4)
Case Type:	LUST Cleanup Site
Geo Track:	http://geotracker.waterboards.ca.gov/profile_report.asp?global_id=T0603701252
Global Id:	T0603701252
Latitude:	33.9888902
Longitude:	-118.3971359
Status:	Completed - Case Closed
Status Date:	07/25/1996
Case Worker:	YR
RB Case Number:	902300089
Local Agency:	LOS ANGELES COUNTY
File Location:	Not reported
Local Case Number:	Not reported
Potential Media Affect:	Aquifer used for drinking water supply
Potential Contaminants of Concern:	Gasoline
EPA Region:	9
Coordinate Source:	Google Geocode
Cuf Case:	NO
Quantity Released Gallons:	Not reported
Begin Date:	11/04/1987
Leak Reported Date:	11/04/1987
How Discovered:	Not reported
How Discovered Description:	Not reported
Discharge Source:	Not reported
Discharge Cause:	Not reported
Stop Method:	Not reported
Stop Description:	Not reported
No Further Action Date:	07/25/1996
CA Water Watershed Name:	Santa Monica Bay - Interior Santa Monica Bay - Culver City (404.61)
Dwr Groundwater Subbasin Name:	Coastal Plain Of Los Angeles - Santa Monica (4-011.01)
Disadvantaged Community:	Not reported
CA Enviroscreen 3 Score:	61-65%
CA Enviroscreen 4 Score:	45-50%
Military DOD Site:	No
Facility Project Subtype:	Not reported
RWQCB Region:	LOS ANGELES RWQCB (REGION 4)
Site History:	Not reported

LUST:

Global Id:	T0603701252
Contact Type:	Local Agency Caseworker
Contact Name:	JOHN AWUJO
Organization Name:	LOS ANGELES COUNTY
Address:	900 S FREMONT AVE
City:	ALHAMBRA
Email:	jawujo@dpw.lacounty.gov
Phone Number:	6264583507

Global Id:	T0603701252
Contact Type:	Regional Board Caseworker - Primary Caseworker

CULVER CITY REDEVELOPMENT AGCY (Continued) **S101296042**

Contact Name: YUE RONG
Organization Name: LOS ANGELES RWQCB (REGION 4)
Address: 320 W. 4TH ST., SUITE 200
City: Los Angeles
Email: yrong@waterboards.ca.gov
Phone Number: Not reported

LUST:
Global Id: T0603701252
Action Type: Other
Date: 11/04/1987
Action: Leak Reported

Global Id: T0603701252
Action Type: ENFORCEMENT
Date: 07/25/1996
Action: Closure/No Further Action Letter

LUST:
Global Id: T0603701252
Status: Open - Case Begin Date
Status Date: 11/04/1987

Global Id: T0603701252
Status: Open - Site Assessment
Status Date: 01/18/1996

Global Id: T0603701252
Status: Completed - Case Closed
Status Date: 07/25/1996

LUST REG 4:
Region: 4
Regional Board: 04
County: Los Angeles
Facility Id: 902300089
Status: Case Closed
Substance: Gasoline
Substance Quantity: Not reported
Local Case No: Not reported
Case Type: Groundwater
Abatement Method Used at the Site: EDVE
Global ID: T0603701252
W Global ID: Not reported
Staff: UNK
Local Agency: 19000
Cross Street: SAN DIEGO FWY
Enforcement Type: Not reported
Date Leak Discovered: Not reported
Date Leak First Reported: 11/4/1987
Date Leak Record Entered: 2/10/1988
Date Confirmation Began: Not reported
Date Leak Stopped: Not reported
Date Case Last Changed on Database: 8/11/1996
Date the Case was Closed: 7/25/1996

CULVER CITY REDEVELOPMENT AGCY (Continued) **S101296042**

How Leak Discovered: Not reported
How Leak Stopped: Not reported
Cause of Leak: Not reported
Leak Source: Not reported
Operator: TRIANGLE SITE
Water System: Not reported
Well Name: Not reported
Approx. Dist To Production Well (ft): 10471.234530132816729508044983
Source of Cleanup Funding: Not reported
Preliminary Site Assessment Workplan Submitted: Not reported
Preliminary Site Assessment Began: Not reported
Pollution Characterization Began: 1/18/1996
Remediation Plan Submitted: Not reported
Remedial Action Underway: Not reported
Post Remedial Action Monitoring Began: Not reported
Enforcement Action Date: Not reported
Historical Max MTBE Date: Not reported
Hist Max MTBE Conc in Groundwater: Not reported
Hist Max MTBE Conc in Soil: Not reported
Significant Interim Remedial Action Taken: Yes
GW Qualifier: Not reported
Soil Qualifier: Not reported
Organization: Not reported
Owner Contact: Not reported
Responsible Party: CULVER CITY REDEVELOPMENT AGCY
RP Address: 9696 CULVER BLVD, SUITE 308, CULVER CITY CA 90232-2759
Program: LUST
Lat/Long: 33.9897262 / -1
Local Agency Staff: Not reported
Beneficial Use: Not reported
Priority: Not reported
Cleanup Fund Id: Not reported
Suspended: Not reported
Assigned Name: Not reported
Summary: TANK AND CONTAMINATED SOIL REMOVED

SWEEPS UST:
Name: CULVER CITY REDEVELOPMENT
Address: 11410 JEFFERSON BLVD
City: CULVER CITY
Status: Active
Comp Number: 13789
Number: 9
Board Of Equalization: Not reported
Referral Date: 06-30-89
Action Date: Not reported
Created Date: 06-30-89
Owner Tank Id: Not reported
SWRCB Tank Id: Not reported
Tank Status: Not reported
Capacity: Not reported
Active Date: Not reported
Tank Use: Not reported
STG: Not reported
Content: Not reported
Number Of Tanks: Not reported

CULVER CITY REDEVELOPMENT AGCY (Continued) **S101296042**

CORTESE:

Name:	CULVER CITY REDEVELOPMENT AGCY
Address:	11410 JEFFERSON BLVD
City,State,Zip:	CULVER CITY, CA 90230
Region:	CORTESE
Envirostor Id:	Not reported
Global ID:	T0603701252
Site/Facility Type:	LUST CLEANUP SITE
Cleanup Status:	COMPLETED - CASE CLOSED
Status Date:	Not reported
Site Code:	Not reported
Latitude:	Not reported
Longitude:	Not reported
Owner:	Not reported
Enf Type:	Not reported
Swat R:	Not reported
Flag:	active
Order No:	Not reported
Waste Discharge System No:	Not reported
Effective Date:	Not reported
Region 2:	Not reported
WID Id:	Not reported
Solid Waste Id No:	Not reported
Waste Management Uit Name:	Not reported
File Name:	Active Open

HIST CORTESE:

edr_fname:	CULVER CITY REDEVELOPMENT
edr_fadd1:	11410 JEFFERSON
City,State,Zip:	CULVER CITY, CA 90230
Region:	CORTESE
Facility County Code:	19
Reg By:	LTNKA
Reg Id:	902300089

CERS:

Name:	CULVER CITY REDEVELOPMENT AGCY
Address:	11410 JEFFERSON BLVD
City,State,Zip:	CULVER CITY, CA 90230
Site ID:	868722
CERS ID:	T0603701252
CERS Description:	Leaking Underground Storage Tank Cleanup Site

Affiliation:

Affiliation Type Desc:	Local Agency Caseworker
Entity Name:	JOHN AWUJO - LOS ANGELES COUNTY
Entity Title:	Not reported
Affiliation Address:	900 S FREMONT AVE
Affiliation City:	ALHAMBRA
Affiliation State:	CA
Affiliation Country:	Not reported
Affiliation Zip:	Not reported
Affiliation Phone:	6264583507,
Affiliation Type Desc:	Regional Board Caseworker
Entity Name:	YUE RONG - LOS ANGELES RWQCB (REGION 4)

CULVER CITY REDEVELOPMENT AGCY (Continued) **S101296042**

Entity Title:	Not reported
Affiliation Address:	320 W. 4TH ST., SUITE 200
Affiliation City:	Los Angeles
Affiliation State:	CA
Affiliation Country:	Not reported
Affiliation Zip:	Not reported
Affiliation Phone:	,

AE204 **CULVER CITY REDEVELOPMENT AGCY** **UST FINDER RELEASE** **1028943548**
NNW **11410 JEFFERSON BLVD** **N/A**
1/4-1/2 **CULVER CITY, CA 90230**
0.417 mi.
2201 ft. **Site 2 of 4 in cluster AE**

Relative: **Lower**

Actual: **29 ft.**

UST FINDER RELEASE:

Object ID:	60137
Facility ID:	Not reported
Lust ID:	CAT0603701252
Name:	CULVER CITY REDEVELOPMENT AGCY
Address:	11410 JEFFERSON BLVD
City,State,Zip:	CULVER CITY, CA 90230
Address Match Type:	StreetAddress
Reported Date:	Not reported
Status:	No Further Action
Substance:	Not reported
Population within 1500ft:	1073
Domestic Wells within 1500ft:	0
Land Use:	Developed, High Intensity
Within SPA:	No
SPA PWS Facility ID:	Not reported
SPA Water Type:	Not reported
SPA Facility Type:	Not reported
SPA HUC12:	Not reported
Within WHPA:	Yes
WHPA PWS Facility ID:	CA1910146_20345
WHPA Water Type:	GW - Ground water
WHPA Facility Type:	WL - Well
WHPA HUC12:	180701040300
Within 100yr Floodplain:	No
Tribe:	Not reported
EPA Region:	9
NFA Letter 1:	Not reported
NFA Letter 2:	Not reported
NFA Letter 3:	Not reported
NFA Letter 4:	Not reported
Closed With Residual Contaminate:	Not reported
Coordinate Source:	Geocode
X Coord:	-118.39539
Y Coord:	33.9900500000001
Latitude:	33.9900499999999
Longitude:	-118.39539

AC205
SE
1/4-1/2
0.417 mi.
2204 ft.

Relative: Lower

Actual: 44 ft.

HILLSIDE MEMORIAL PARK
6001 CENTINELA AVE W
CULVER CITY, CA 90232

Site 2 of 7 in cluster AC

Database(s): LUST, Cortese, ENF, HIST CORTESE, WDR, CIWQS, CERS

EDR ID Number: S102431391
EPA ID Number: N/A

LUST:

Name:	HILLSIDE MEMORIAL PARK
Address:	6001 CENTINELA AVE W
City,State,Zip:	CULVER CITY, CA 90232
Lead Agency:	LOS ANGELES COUNTY
Case Type:	LUST Cleanup Site
Geo Track:	http://geotracker.waterboards.ca.gov/profile_report.asp?global_id=T0603703111
Global Id:	T0603703111
Latitude:	33.9802279
Longitude:	-118.389348
Status:	Completed - Case Closed
Status Date:	01/30/1992
Case Worker:	JOA
RB Case Number:	I-05822
Local Agency:	LOS ANGELES COUNTY
File Location:	Not reported
Local Case Number:	Not reported
Potential Media Affect:	Soil
Potential Contaminants of Concern:	Gasoline
EPA Region:	9
Coordinate Source:	Google Geocode
Cuf Case:	NO
Quantity Released Gallons:	Not reported
Begin Date:	07/05/1990
Leak Reported Date:	08/17/1990
How Discovered:	Other Means
How Discovered Description:	Not reported
Discharge Source:	Other
Discharge Cause:	Unknown
Stop Method:	Not reported
Stop Description:	Not reported
No Further Action Date:	01/30/1992
CA Water Watershed Name:	Santa Monica Bay - Interior Santa Monica Bay - Wilshire (404.63)
Dwr Groundwater Subbasin Name:	Coastal Plain Of Los Angeles - West Coast (4-011.03)
Disadvantaged Community:	Not reported
CA Enviroscreen 3 Score:	46-50%
CA Enviroscreen 4 Score:	45-50%
Military DOD Site:	No
Facility Project Subtype:	Not reported
RWQCB Region:	LOS ANGELES RWQCB (REGION 4)
Site History:	Not reported

LUST:

Global Id:	T0603703111
Contact Type:	Local Agency Caseworker - Primary Caseworker
Contact Name:	JOHN AWUJO
Organization Name:	LOS ANGELES COUNTY
Address:	900 S FREMONT AVE
City:	ALHAMBRA
Email:	jawujo@dpw.lacounty.gov
Phone Number:	6264583507

HILLSIDE MEMORIAL PARK (Continued) **S102431391**

Global Id:	T0603703111
Contact Type:	Regional Board Caseworker
Contact Name:	YUE RONG
Organization Name:	LOS ANGELES RWQCB (REGION 4)
Address:	320 W. 4TH ST., SUITE 200
City:	Los Angeles
Email:	yrong@waterboards.ca.gov
Phone Number:	Not reported

LUST:

Global Id:	T0603703111
Action Type:	Other
Date:	07/17/1990
Action:	Leak Discovery
Global Id:	T0603703111
Action Type:	Other
Date:	08/17/1990
Action:	Leak Reported
Global Id:	T0603703111
Action Type:	Other
Date:	07/17/1990
Action:	Leak Stopped

LUST:

Global Id:	T0603703111
Status:	Open - Case Begin Date
Status Date:	07/05/1990
Global Id:	T0603703111
Status:	Open - Remediation
Status Date:	07/05/1990
Global Id:	T0603703111
Status:	Open - Site Assessment
Status Date:	07/05/1990
Global Id:	T0603703111
Status:	Open - Site Assessment
Status Date:	07/17/1990
Global Id:	T0603703111
Status:	Open - Remediation
Status Date:	07/23/1991
Global Id:	T0603703111
Status:	Completed - Case Closed
Status Date:	01/30/1992

LUST REG 4:

Region:	4
Regional Board:	04
County:	Los Angeles
Facility Id:	I-05822

HILLSIDE MEMORIAL PARK (Continued) **S102431391**

Status:	Case Closed	
Substance:	Gasoline	
Substance Quantity:	Not reported	
Local Case No:	Not reported	
Case Type:	Soil	
Abatement Method Used at the Site:		Not reported
Global ID:	T0603703111	
W Global ID:	Not reported	
Staff:	UNK	
Local Agency:	19000	
Cross Street:	LA CIENEGA BLVD.	
Enforcement Type:	Informal Enforcement Actions,including Notices of Violations and Staff Enforcement Letters	
Date Leak Discovered:	7/17/1990	
Date Leak First Reported:		8/17/1990
Date Leak Record Entered:	12/4/1990	
Date Confirmation Began:	Not reported	
Date Leak Stopped:	7/17/1990	
Date Case Last Changed on Database:		6/30/1992
Date the Case was Closed:		1/30/1992
How Leak Discovered:	OM	
How Leak Stopped:	Not reported	
Cause of Leak:	UNK	
Leak Source:	UNK	
Operator:	BERLIN, BARRY	
Water System:	Not reported	
Well Name:	Not reported	
Approx. Dist To Production Well (ft):		3866.733221978237204088441929 1
Source of Cleanup Funding:		UNK
Preliminary Site Assessment Workplan Submitted:		7/5/1990
Preliminary Site Assessment Began:		7/17/1990
Pollution Characterization Began:		Not reported
Remediation Plan Submitted:		7/5/1990
Remedial Action Underway:		7/23/1991
Post Remedial Action Monitoring Began:		Not reported
Enforcement Action Date:		1/1/1965
Historical Max MTBE Date:		Not reported
Hist Max MTBE Conc in Groundwater:		Not reported
Hist Max MTBE Conc in Soil:		Not reported
Significant Interim Remedial Action Taken:		Not reported
GW Qualifier:	Not reported	
Soil Qualifier:	Not reported	
Organization:	Not reported	
Owner Contact:	Not reported	
Responsible Party:	HILLSIDE MEMORIAL PARK	
RP Address:	6001 CENTINELLA AVE., W., CULVER CITY, 90045	
Program:	LUST	
Lat/Long:	34.0194703 / -1	
Local Agency Staff:	Not reported	
Beneficial Use:	Not reported	
Priority:	Not reported	
Cleanup Fund Id:	Not reported	
Suspended:	Not reported	
Assigned Name:	Not reported	
Summary:	OLD CASE #120590-01	

CORTESE:
Name: HILLSIDE MEMORIAL PARK

HILLSIDE MEMORIAL PARK (Continued) **S102431391**

Address:	6001 CENTINELA AVE W
City,State,Zip:	CULVER CITY, CA 90232
Region:	CORTESE
Envirostor Id:	Not reported
Global ID:	T0603703111
Site/Facility Type:	LUST CLEANUP SITE
Cleanup Status:	COMPLETED - CASE CLOSED
Status Date:	Not reported
Site Code:	Not reported
Latitude:	Not reported
Longitude:	Not reported
Owner:	Not reported
Enf Type:	Not reported
Swat R:	Not reported
Flag:	active
Order No:	Not reported
Waste Discharge System No:	Not reported
Effective Date:	Not reported
Region 2:	Not reported
WID Id:	Not reported
Solid Waste Id No:	Not reported
Waste Management Uit Name:	Not reported
File Name:	Active Open

ENF:

Name:	HILLSIDE MEMORIAL PARK & MORTUARY
Address:	6001 CENTINELA
City,State,Zip:	CULVER CITY, CA 90045
Region:	4
Facility Id:	231717
Agency Name:	Hillside Memorial Park & Mortuary
Place Type:	Service/Commercial
Place Subtype:	Service/Commercial Site, NEC
Facility Type:	All other facilities
Agency Type:	Privately-Owned Business
# Of Agencies:	1
Place Latitude:	33.977395
Place Longitude:	-118.387176
SIC Code 1:	7261
SIC Desc 1:	Funeral Services and Crematories
SIC Code 2:	Not reported
SIC Desc 2:	Not reported
SIC Code 3:	Not reported
SIC Desc 3:	Not reported
NAICS Code 1:	Not reported
NAICS Desc 1:	Not reported
NAICS Code 2:	Not reported
NAICS Desc 2:	Not reported
NAICS Code 3:	Not reported
NAICS Desc 3:	Not reported
# Of Places:	1
Source Of Facility:	Reg Meas
Design Flow:	0.49
Threat To Water Quality:	3
Complexity:	C
Pretreatment:	N - POTW does not have EPA approved pretreatment prog.
Facility Waste Type:	Miscellaneous

HILLSIDE MEMORIAL PARK (Continued) **S102431391**

Facility Waste Type 2:	Not reported
Facility Waste Type 3:	Not reported
Facility Waste Type 4:	Not reported
Program:	NPDNONMUNIPRCS
Program Category1:	NPDESWW
Program Category2:	NPDESWW
# Of Programs:	1
WDID:	4B196000568
Reg Measure Id:	193522
Reg Measure Type:	Enrollee
Region:	4
Order #:	97-045
Npdes# CA#:	CAG994001
Major-Minor:	Not reported
Npdes Type:	Not reported
Reclamation:	N - No
Dredge Fill Fee:	Not reported
301H:	Not reported
Application Fee Amt Received:	400
Status:	Historical
Status Date:	01/29/2010
Effective Date:	03/23/2001
Expiration/Review Date:	Not reported
Termination Date:	03/07/2003
WDR Review - Amend:	Not reported
WDR Review - Revise/Renew:	Not reported
WDR Review - Rescind:	Not reported
WDR Review - No Action Required:	Not reported
WDR Review - Pending:	Not reported
WDR Review - Planned:	Not reported
Status Enrollee:	Y
Individual/General:	I
Fee Code:	Not reported
Direction/Voice:	Passive
Enforcement Id(EID):	244294
Region:	4
Order / Resolution Number:	NOV
Enforcement Action Type:	Notice of Violation
Effective Date:	03/21/2003
Adoption/Issuance Date:	03/21/2003
Achieve Date:	Not reported
Termination Date:	04/21/2003
ACL Issuance Date:	Not reported
EPL Issuance Date:	Not reported
Status:	Historical
Title:	NOV sent 3/21/03 for 7 overdue DMRs.
Description:	NOV sent 3/21/03 for 7 overdue DMRs.
Program:	NPDNONMUNIPRCS
Latest Milestone Completion Date:	Not reported
# Of Programs1:	1
Total Assessment Amount:	0
Initial Assessed Amount:	0
Liability $ Amount:	0
Project $ Amount:	0
Liability $ Paid:	0
Project $ Completed:	0
Total $ Paid/Completed Amount:	0

HILLSIDE MEMORIAL PARK (Continued) **S102431391**

HIST CORTESE:

edr_fname:	HILLSIDE MEMORIAL PARK
edr_fadd1:	6001 CENTINELA
City,State,Zip:	CULVER CITY, CA 90045
Region:	CORTESE
Facility County Code:	19
Reg By:	LTNKA
Reg Id:	I-05822

WDR:

Name:	HILLSIDE MEMORIAL PARK & MORTUARY
Address:	6001 CENTINELA
City,State,Zip:	CULVER CITY, CA 90045
Global ID:	WDR100001697
Status:	NEVER ACTIVE - WDR
Census Tract:	6037703001

CIWQS:

Name:	HILLSIDE MEMORIAL PARK & MORTUARY
Address:	6001 CENTINELA
City,State,Zip:	CULVER CITY, CA 90045
Agency:	Hillside Memorial Park & Mortuary
Agency Address:	6001 Centinela Avenue, Los Angeles, CA 90045
Place/Project Type:	Service/Commercial Site, NEC
SIC/NAICS:	7261
Region:	4
Program:	NPDNONMUNIPRCS
Regulatory Measure Status:	Historical
Regulatory Measure Type:	Enrollee
Order Number:	97-045
WDID:	4B196000568
NPDES Number:	CAG994001
Adoption Date:	Not reported
Effective Date:	03/23/2001
Termination Date:	03/07/2003
Expiration/Review Date:	Not reported
Design Flow:	0.49
Major/Minor:	Not reported
Complexity:	C
TTWQ:	3
Enforcement Actions within 5 years:	0
Violations within 5 years:	0
Latitude:	33.977395
Longitude:	-118.387176

CERS:

Name:	HILLSIDE MEMORIAL PARK & MORTUARY
Address:	6001 CENTINELA
City,State,Zip:	CULVER CITY, CA 90045
Site ID:	351239
CERS ID:	231717
CERS Description:	NPDES Wastewater and Stormwater

Enforcement Action:

Site ID:	351239
Site Name:	Hillside Memorial Park & Mortuary

HILLSIDE MEMORIAL PARK (Continued) **S102431391**

Site Address:	6001 CENTINELA
Site City:	CULVER CITY
Site Zip:	90045
Enf Action Date:	03-21-2003
Enf Action Type:	Notice of Violation (Water)
Enf Action Description:	Notice of Violation Letter (Informal)
Enf Action Notes:	Not reported
Enf Action Division:	Water Boards
Enf Action Program:	UNSPEC
Enf Action Source:	CIWQS,

Name:	HILLSIDE MEMORIAL PARK
Address:	6001 CENTINELA AVE W
City,State,Zip:	CULVER CITY, CA 90232
Site ID:	893803
CERS ID:	T0603703111
CERS Description:	Leaking Underground Storage Tank Cleanup Site

Affiliation:

Affiliation Type Desc:	Local Agency Caseworker
Entity Name:	JOHN AWUJO - LOS ANGELES COUNTY
Entity Title:	Not reported
Affiliation Address:	900 S FREMONT AVE
Affiliation City:	ALHAMBRA
Affiliation State:	CA
Affiliation Country:	Not reported
Affiliation Zip:	Not reported
Affiliation Phone:	6264583507,

Affiliation Type Desc:	Regional Board Caseworker
Entity Name:	YUE RONG - LOS ANGELES RWQCB (REGION 4)
Entity Title:	Not reported
Affiliation Address:	320 W. 4TH ST., SUITE 200
Affiliation City:	Los Angeles
Affiliation State:	CA
Affiliation Country:	Not reported
Affiliation Zip:	Not reported
Affiliation Phone:	,

206
NNE
1/4-1/2
0.419 mi.
2210 ft.

FLEXIBLE PLUMBER TOOLS **SEMS-ARCHIVE** **1003878957**
6029 SLAUSON AVE **CAD981424880**
CULVER CITY, CA 90230

Relative:
Lower

Actual:
40 ft.

SEMS Archive:

Site ID:	0902423
EPA ID:	CAD981424880
Name:	FLEXIBLE PLUMBER TOOLS
Address:	6029 SLAUSON AVE
Address 2:	Not reported
City,State,Zip:	CULVER CITY, CA 90230
Cong District:	27
FIPS Code:	06037
FF:	N
NPL:	Not on the NPL

FLEXIBLE PLUMBER TOOLS (Continued) **1003878957**

Non NPL Status: NFRAP-Site does not qualify for the NPL based on existing information

SEMS Archive Detail:

Region:	09
Site ID:	0902423
EPA ID:	CAD981424880
Site Name:	FLEXIBLE PLUMBER TOOLS
NPL:	N
FF:	N
OU:	00
Action Code:	PA
Action Name:	PA
SEQ:	1
Start Date:	1986-07-01 04:00:00
Finish Date:	1987-04-01 05:00:00
Qual:	N
Current Action Lead:	St Perf

Region:	09
Site ID:	0902423
EPA ID:	CAD981424880
Site Name:	FLEXIBLE PLUMBER TOOLS
NPL:	N
FF:	N
OU:	00
Action Code:	DS
Action Name:	DISCVRY
SEQ:	1
Start Date:	1986-07-01 04:00:00
Finish Date:	1986-07-01 04:00:00
Qual:	Not reported
Current Action Lead:	St Perf

Region:	09
Site ID:	0902423
EPA ID:	CAD981424880
Site Name:	FLEXIBLE PLUMBER TOOLS
NPL:	N
FF:	N
OU:	00
Action Code:	VS
Action Name:	ARCH SITE
SEQ:	1
Start Date:	Not reported
Finish Date:	1987-04-01 05:00:00
Qual:	Not reported
Current Action Lead:	EPA Perf In-Hse

207
West
1/4-1/2
0.420 mi.
2215 ft.

HILLSIDE MEMORIAL PARK
6001 CENTINELA AVE W
CULVER CITY, CA 90232

UST FINDER RELEASE

1028976136
N/A

Relative:
Lower

Actual:
22 ft.

UST FINDER RELEASE:

Object ID:	60228
Facility ID:	Not reported
Lust ID:	CAT0603703111
Name:	HILLSIDE MEMORIAL PARK
Address:	6001 CENTINELA AVE W
City,State,Zip:	CULVER CITY, CA 90232
Address Match Type:	PointAddress
Reported Date:	Not reported
Status:	No Further Action
Substance:	Not reported
Population within 1500ft:	1211
Domestic Wells within 1500ft:	0
Land Use:	Developed, Medium Intensity
Within SPA:	No
SPA PWS Facility ID:	Not reported
SPA Water Type:	Not reported
SPA Facility Type:	Not reported
SPA HUC12:	Not reported
Within WHPA:	No
WHPA PWS Facility ID:	Not reported
WHPA Water Type:	Not reported
WHPA Facility Type:	Not reported
WHPA HUC12:	Not reported
Within 100yr Floodplain:	Yes
Tribe:	Not reported
EPA Region:	9
NFA Letter 1:	Not reported
NFA Letter 2:	Not reported
NFA Letter 3:	Not reported
NFA Letter 4:	Not reported
Closed With Residual Contaminate:	Not reported
Coordinate Source:	Geocode
X Coord:	-118.39064
Y Coord:	33.9790800000001
Latitude:	33.97908
Longitude:	-118.39064

AF208
WNW
1/4-1/2
0.421 mi.
2222 ft.

MESMER AVE. ROOF
5631 MESMER AVE
CULVER CITY, CA 90230

Site 1 of 2 in cluster AF

SEMS-ARCHIVE
RCRA-SQG
ENVIROSTOR
HIST UST
FINDS
ECHO

1000435593
CAD008242240

Relative:
Lower

Actual:
22 ft.

SEMS Archive:

Site ID:	0900990
EPA ID:	CAD008242240
Name:	TREWAX CO
Address:	5631 MESMER AVE
Address 2:	Not reported
City,State,Zip:	CULVER CITY, CA 90230
Cong District:	28
FIPS Code:	06037

MESMER AVE. ROOF (Continued) **1000435593**

FF: N
NPL: Not on the NPL
Non NPL Status: NFRAP-Site does not qualify for the NPL based on existing information

SEMS Archive Detail:

Region: 09
Site ID: 0900990
EPA ID: CAD008242240
Site Name: TREWAX CO
NPL: N
FF: N
OU: 00
Action Code: PA
Action Name: PA
SEQ: 1
Start Date: 1984-03-01 05:00:00
Finish Date: 1985-02-01 06:00:00
Qual: N
Current Action Lead: St Perf

Region: 09
Site ID: 0900990
EPA ID: CAD008242240
Site Name: TREWAX CO
NPL: N
FF: N
OU: 00
Action Code: DS
Action Name: DISCVRY
SEQ: 1
Start Date: 1980-11-01 05:00:00
Finish Date: 1980-11-01 05:00:00
Qual: Not reported
Current Action Lead: EPA Perf

Region: 09
Site ID: 0900990
EPA ID: CAD008242240
Site Name: TREWAX CO
NPL: N
FF: N
OU: 00
Action Code: VS
Action Name: ARCH SITE
SEQ: 1
Start Date: Not reported
Finish Date: 1985-02-01 06:00:00
Qual: Not reported
Current Action Lead: EPA Perf In-Hse

RCRA Listings:

Date Form Received by Agency: 19960901
Handler Name: Trewax Co
Handler Address: 5631 Mesmer Ave
Handler City,State,Zip: CULVER CITY, CA 90230
EPA ID: CAD008242240

MESMER AVE. ROOF (Continued) **1000435593**

Contact Name:	Not reported
Contact Address:	Not reported
Contact City,State,Zip:	Not reported
Contact Telephone:	Not reported
Contact Fax:	Not reported
Contact Email:	Not reported
Contact Title:	Not reported
EPA Region:	09
Land Type:	Not reported
Federal Waste Generator Description:	Small Quantity Generator
Non-Notifier:	Not reported
Biennial Report Cycle:	Not reported
Accessibility:	Not reported
Active Site Indicator:	Handler Activities
State District Owner:	Ca
State District:	3
Mailing Address:	11558 SOUTH STREET SUITE 41
Mailing City,State,Zip:	CERRITOS, CA 90701
Owner Name:	Not reported
Owner Type:	Not reported
Operator Name:	Not Required
Operator Type:	Private
Short-Term Generator Activity:	No
Importer Activity:	No
Mixed Waste Generator:	No
Transporter Activity:	No
Transfer Facility Activity:	No
Recycler Activity with Storage:	No
Small Quantity On-Site Burner Exemption:	No
Smelting Melting and Refining Furnace Exemption:	No
Underground Injection Control:	No
Off-Site Waste Receipt:	No
Universal Waste Indicator:	No
Universal Waste Destination Facility:	No
Federal Universal Waste:	No
Active Site State-Reg Handler:	---
Federal Facility Indicator:	Not reported
Hazardous Secondary Material Indicator:	N
Sub-Part K Indicator:	Not reported
2018 GPRA Permit Baseline:	Not on the Baseline
2018 GPRA Renewals Baseline:	Not on the Baseline
202 GPRA Corrective Action Baseline:	No
Subject to Corrective Action Universe:	No
Non-TSDFs Where RCRA CA has Been Imposed Universe:	No
Corrective Action Priority Ranking:	No NCAPS ranking
Environmental Control Indicator:	No
Institutional Control Indicator:	No
Human Exposure Controls Indicator:	N/A
Groundwater Controls Indicator:	N/A
Significant Non-Complier Universe:	No
Unaddressed Significant Non-Complier Universe:	No
Addressed Significant Non-Complier Universe:	No
Significant Non-Complier With a Compliance Schedule Universe:	No
Financial Assurance Required:	Not reported
Handler Date of Last Change:	20020627
Recognized Trader-Importer:	No
Recognized Trader-Exporter:	No

MESMER AVE. ROOF (Continued) **1000435593**

Importer of Spent Lead Acid Batteries:	No
Exporter of Spent Lead Acid Batteries:	No
Recycler Activity Without Storage:	No
Manifest Broker:	No
Sub-Part P Indicator:	No

Handler - Owner Operator:

Owner/Operator Indicator:	Operator
Owner/Operator Name: NOT REQUIRED	
Legal Status:	Private
Date Became Current:	Not reported
Date Ended Current:	Not reported
Owner/Operator Address:	NOT REQUIRED
Owner/Operator City,State,Zip:	NOT REQUIRED, ME 99999
Owner/Operator Telephone:	415-555-1212
Owner/Operator Telephone Ext:	Not reported
Owner/Operator Fax:	Not reported
Owner/Operator Email:	Not reported

Owner/Operator Indicator:	Owner
Owner/Operator Name: GROW GROUP INC	
Legal Status:	Private
Date Became Current:	Not reported
Date Ended Current:	Not reported
Owner/Operator Address:	NOT REQUIRED
Owner/Operator City,State,Zip:	NOT REQUIRED, ME 99999
Owner/Operator Telephone:	415-555-1212
Owner/Operator Telephone Ext:	Not reported
Owner/Operator Fax:	Not reported
Owner/Operator Email:	Not reported

Historic Generators:

Receive Date:	19960901
Handler Name: TREWAX CO	
Federal Waste Generator Description:	Small Quantity Generator
State District Owner:	Ca
Large Quantity Handler of Universal Waste:	No
Recognized Trader Importer:	No
Recognized Trader Exporter:	No
Spent Lead Acid Battery Importer:	No
Spent Lead Acid Battery Exporter:	No
Current Record:	Yes
Non Storage Recycler Activity:	Not reported
Electronic Manifest Broker:	Not reported

Receive Date:	19801120
Handler Name: TREWAX CO	
Federal Waste Generator Description:	Large Quantity Generator
State District Owner:	Ca
Large Quantity Handler of Universal Waste:	No
Recognized Trader Importer:	No
Recognized Trader Exporter:	No
Spent Lead Acid Battery Importer:	No
Spent Lead Acid Battery Exporter:	No
Current Record:	No

MESMER AVE. ROOF (Continued) **1000435593**

Non Storage Recycler Activity: Not reported
Electronic Manifest Broker: Not reported

List of NAICS Codes and Descriptions:
NAICS Code: 325612
NAICS Description: POLISH AND OTHER SANITATION GOOD MANUFACTURING

NAICS Code: 335228
NAICS Description: OTHER MAJOR HOUSEHOLD APPLIANCE MANUFACTURING

Facility Has Received Notices of Violations:
Violations: No Violations Found

Evaluation Action Summary:
Evaluations: No Evaluations Found

ENVIROSTOR:
Name: TREWAX CO
Address: 5631 S MESMER AVE
City,State,Zip: CULVER CITY, CA 90230
Facility ID: 19280966
Status: Refer: Other Agency
Status Date: 01/19/1984
Site Code: Not reported
Site Type: Historical
Site Type Detailed: * Historical
Acres: Not reported
NPL: NO
Regulatory Agencies: NONE SPECIFIED
Lead Agency: NONE SPECIFIED
Program Manager: Not reported
Supervisor: * Mmonroy
Division Branch: Cleanup Chatsworth
Assembly: 55
Senate: 28
Special Program: * RCRA 3012 - Past Haz Waste Disp Inven Site
Restricted Use: NO
Site Mgmt Req: NONE SPECIFIED
Funding: Not reported
Latitude: 33.98527
Longitude: -118.4006
APN: 4220014031
Past Use: NONE SPECIFIED
Potential COC: * HOUSEHOLD WASTES * EMPTY PESTICIDE CONTAINERS, 30 GALLONS OR MORE * UNSPECIFIED AQUEOUS SOLUTION
Confirmed COC: NONE SPECIFIED
Potential Description: NONE SPECIFIED
Alias Name: 4220014031
Alias Type: APN
Alias Name: CAD008242240
Alias Type: EPA Identification Number
Alias Name: 19280966
Alias Type: Envirostor ID Number

MESMER AVE. ROOF (Continued) **1000435593**

Completed Info:

Completed Area Name:	PROJECT WIDE
Completed Sub Area Name:	Not reported
Completed Document Type:	Site Screening
Completed Date:	10/25/1994
Comments:	Database verification project confirms NFA for DTSC.

Completed Area Name:	PROJECT WIDE
Completed Sub Area Name:	Not reported
Completed Document Type:	Preliminary Assessment Report
Completed Date:	01/19/1984
Comments:	FACILITY DRIVE-BY FENCE ENCLOSURE 18-20FT HIGH HOLDING TANKS ABOVE GROUND. (3012 STAFF) T/C W/ J.R.MOORHEAD,213-390-9459,1/9/84 1)SOURCE ACT: BLENDING OF WAXES;PACKAG 2)YR OF ACT: 1949 TO PRESENT WASTE: DIBUTY/PHTHALATE,ORGANICS. ON- SITE CESSPOOLS IN USE. SUBMIT TO EPA PRELIM ASSESS DONE RCRA 3012

Completed Area Name:	PROJECT WIDE
Completed Sub Area Name:	Not reported
Completed Document Type:	* Discovery
Completed Date:	10/11/1983
Comments:	FACILITY IDENTIFIED ID FROM ERRIS

Completed Area Name:	PROJECT WIDE
Completed Sub Area Name:	Not reported
Completed Document Type:	* Discovery
Completed Date:	10/05/1982
Comments:	FACILITY IDENTIFIED L.A. CHAM OF COMM BUS DIR 1966 CO MAKES FLOOR WAXES

Future Area Name:	Not reported
Future Sub Area Name:	Not reported
Future Document Type:	Not reported
Future Due Date:	Not reported
Schedule Area Name:	Not reported
Schedule Sub Area Name:	Not reported
Schedule Document Type:	Not reported
Schedule Due Date:	Not reported
Schedule Revised Date:	Not reported

HIST UST:

Name:	TREWAX COMPANY
Address:	5631 MESMER AVE
City,State,Zip:	CULVER CITY, CA 90230
File Number:	00026cbd
URL:	https://documents.geotracker.waterboards.ca.gov/ustpdfs/pdf/00026cbd.pdf
Region:	STATE
Facility ID:	00000006413
Facility Type:	Other
Other Type:	MFG. WAXES & CLEANER
Contact Name:	Not reported
Telephone:	2136950761
Owner Name:	H. F. MESMER PROPERTIES, A PAR
Owner Address:	1060 HILTS AVE.
Owner City,St,Zip:	LOS ANGELES, CA 90024
Total Tanks:	0005

MESMER AVE. ROOF (Continued) **1000435593**

Tank Num:	001
Container Num:	1
Year Installed:	Not reported
Tank Capacity:	00010000
Tank Used for:	PRODUCT
Type of Fuel:	Not reported
Container Construction Thickness:	Not reported
Leak Detection:	Stock Inventor

Tank Num:	002
Container Num:	2
Year Installed:	Not reported
Tank Capacity:	00007500
Tank Used for:	PRODUCT
Type of Fuel:	Not reported
Container Construction Thickness:	Not reported
Leak Detection:	Stock Inventor

Tank Num:	003
Container Num:	3
Year Installed:	Not reported
Tank Capacity:	00001000
Tank Used for:	WASTE
Type of Fuel:	Not reported
Container Construction Thickness:	Not reported
Leak Detection:	None

Tank Num:	004
Container Num:	4
Year Installed:	Not reported
Tank Capacity:	00001000
Tank Used for:	WASTE
Type of Fuel:	Not reported
Container Construction Thickness:	Not reported
Leak Detection:	None

Tank Num:	005
Container Num:	11818
Year Installed:	Not reported
Tank Capacity:	00010000
Tank Used for:	PRODUCT
Type of Fuel:	Not reported
Container Construction Thickness:	Not reported
Leak Detection:	Stock Inventor

Click here for Geo Tracker PDF:

FINDS:
Registry ID: 110002630582

Click Here for FRS Facility Detail Report:

Environmental Interest/Information System:
The Resource Conservation and Recovery Act Information System (RCRAInfo) is EPA's comprehensive information system in support of the Resource Conservation and Recovery Act (RCRA) of 1976 and the Hazardous and Solid Waste Amendments (HSWA) of 1984. It tracks many

MESMER AVE. ROOF (Continued) **1000435593**

types of information about generators, transporters, treaters, storers, and disposers of hazardous waste.

Registry ID: 110071465968

Click Here for FRS Facility Detail Report:

Environmental Interest/Information System:

The Resource Conservation and Recovery Act Information System (RCRAInfo) is EPA's comprehensive information system in support of the Resource Conservation and Recovery Act (RCRA) of 1976 and the Hazardous and Solid Waste Amendments (HSWA) of 1984. It tracks many types of information about generators, transporters, treaters, storers, and disposers of hazardous waste.

Click this hyperlink while viewing on your computer to access additional FINDS: detail in the EDR Site Report.

ECHO:

Envid:	1000435593
Registry ID:	110002630582
DFR URL:	http://echo.epa.gov/detailed-facility-report?fid=110002630582
Name:	TREWAX CO
Address:	5631 MESMER AVE
City,State,Zip:	CULVER CITY, CA 90230

Envid:	1000435593
Registry ID:	110071465968
DFR URL:	http://echo.epa.gov/detailed-facility-report?fid=110071465968
Name:	MESMER AVE. ROOF
Address:	5631 MESMER AVE
City,State,Zip:	CULVER CITY, CA 90230

AC209 **CHEVRON #9-2916** **LUST** **S105024589**
SE **5975 CENTINELA AVE** **HIST UST** **N/A**
1/4-1/2 **CULVER CITY, CA 90045** **HIST CORTESE**
0.426 mi.
2250 ft. **Site 3 of 7 in cluster AC**

Relative:
Lower

Actual:
45 ft.

LUST:

Name:	CHEVRON #9-2916
Address:	5975 CENTINELA AVE
City,State,Zip:	CULVER CITY, CA 90045
Lead Agency:	LOS ANGELES RWQCB (REGION 4)
Case Type:	LUST Cleanup Site
Geo Track:	http://geotracker.waterboards.ca.gov/profile_report.asp?global_id=T0603703285
Global Id:	T0603703285
Latitude:	33.97756838692
Longitude:	-118.386719248982
Status:	Completed - Case Closed
Status Date:	06/09/1997
Case Worker:	YR
RB Case Number:	I-07144
Local Agency:	LOS ANGELES COUNTY
File Location:	Not reported
Local Case Number:	Not reported
Potential Media Affect:	Soil
Potential Contaminants of Concern:	Waste Oil / Motor / Hydraulic / Lubricating
EPA Region:	9
Coordinate Source:	Google Map Move

CHEVRON #9-2916 (Continued) **S105024589**

Cuf Case:	NO
Quantity Released Gallons:	Not reported
Begin Date:	06/14/1993
Leak Reported Date:	10/06/1993
How Discovered:	Not reported
How Discovered Description:	Not reported
Discharge Source:	Other
Discharge Cause:	Not reported
Stop Method:	Not reported
Stop Description:	Not reported
No Further Action Date:	06/09/1997
CA Water Watershed Name:	Santa Monica Bay - Interior Santa Monica Bay - Wilshire (404.63)
Dwr Groundwater Subbasin Name:	Coastal Plain Of Los Angeles - West Coast (4-011.03)
Disadvantaged Community:	Not reported
CA Enviroscreen 3 Score:	61-65%
CA Enviroscreen 4 Score:	45-50%
Military DOD Site:	No
Facility Project Subtype:	Not reported
RWQCB Region:	LOS ANGELES RWQCB (REGION 4)
Site History:	Current Site address is: 5875 W CENTINELA AVE, LOS ANGELES, CA 90045

LUST:

Global Id:	T0603703285
Contact Type:	Local Agency Caseworker
Contact Name:	JOHN AWUJO
Organization Name:	LOS ANGELES COUNTY
Address:	900 S FREMONT AVE
City:	ALHAMBRA
Email:	jawujo@dpw.lacounty.gov
Phone Number:	6264583507

Global Id:	T0603703285
Contact Type:	Regional Board Caseworker - Primary Caseworker
Contact Name:	YUE RONG
Organization Name:	LOS ANGELES RWQCB (REGION 4)
Address:	320 W. 4TH ST., SUITE 200
City:	Los Angeles
Email:	yrong@waterboards.ca.gov
Phone Number:	Not reported

LUST:

Global Id:	T0603703285
Action Type:	ENFORCEMENT
Date:	06/09/1997
Action:	Closure/No Further Action Letter

Global Id:	T0603703285
Action Type:	Other
Date:	10/06/1993
Action:	Leak Reported

Global Id:	T0603703285
Action Type:	Other
Date:	10/06/1993
Action:	Leak Stopped

Global Id: T0603703285

CHEVRON #9-2916 (Continued) **S105024589**

Action Type: Other
Date: 10/06/1993
Action: Leak Discovery

LUST:
Global Id: T0603703285
Status: Open - Case Begin Date
Status Date: 06/14/1993

Global Id: T0603703285
Status: Open - Site Assessment
Status Date: 06/14/1993

Global Id: T0603703285
Status: Open - Site Assessment
Status Date: 04/11/1996

Global Id: T0603703285
Status: Completed - Case Closed
Status Date: 06/09/1997

HIST UST:
Name: 92916
Address: 5975 CENTINELA AVE
City,State,Zip: LOS ANGELES, CA 90045
File Number: 00026cfb
URL: https://documents.geotracker.waterboards.ca.gov/ustpdfs/pdf/00026cfb.pdf
Region: Not reported
Facility ID: Not reported
Facility Type: Not reported
Other Type: Not reported
Contact Name: Not reported
Telephone: Not reported
Owner Name: Not reported
Owner Address: Not reported
Owner City,St,Zip: Not reported
Total Tanks: Not reported

Tank Num: Not reported
Container Num: Not reported
Year Installed: Not reported
Tank Capacity: Not reported
Tank Used for: Not reported
Type of Fuel: Not reported
Container Construction Thickness: Not reported
Leak Detection: Not reported

Click here for Geo Tracker PDF:

HIST CORTESE:
edr_fname: CHEVRON #9-2916
edr_fadd1: 5975 CENTINELA
City,State,Zip: LOS ANGELES, CA 90045
Region: CORTESE
Facility County Code: 19

CHEVRON #9-2916 (Continued) **S105024589**

Reg By: LTNKA
Reg Id: I-07144

AC210
SE
1/4-1/2
0.426 mi.
2250 ft.

CHEVRON #9-2916
5975 CENTINELA AVE
CULVER CITY, CA 90045

Site 4 of 7 in cluster AC

UST FINDER RELEASE **1028933491**
N/A

Relative:
Lower

Actual:
45 ft.

UST FINDER RELEASE:

Object ID:	60283
Facility ID:	Not reported
Lust ID:	CAT0603703285
Name:	CHEVRON #9-2916
Address:	5975 CENTINELA AVE
City,State,Zip:	CULVER CITY, CA 90045
Address Match Type:	StreetAddress
Reported Date:	Not reported
Status:	No Further Action
Substance:	Not reported
Population within 1500ft:	2015
Domestic Wells within 1500ft:	0
Land Use:	Developed, High Intensity
Within SPA:	No
SPA PWS Facility ID:	Not reported
SPA Water Type:	Not reported
SPA Facility Type:	Not reported
SPA HUC12:	Not reported
Within WHPA:	No
WHPA PWS Facility ID:	Not reported
WHPA Water Type:	Not reported
WHPA Facility Type:	Not reported
WHPA HUC12:	Not reported
Within 100yr Floodplain:	Yes
Tribe:	Not reported
EPA Region:	9
NFA Letter 1:	Not reported
NFA Letter 2:	Not reported
NFA Letter 3:	Not reported
NFA Letter 4:	Not reported
Closed With Residual Contaminate:	Not reported
Coordinate Source:	Geocode
X Coord:	-118.38711
Y Coord:	33.97747
Latitude:	33.9774699999999
Longitude:	-118.38711

AC211 **CHEVRON STATION 9 2916** **RCRA-SQG** **1000686564**
SE **5975 CENTINELA AVE** **LUST** **CAD983638883**
1/4-1/2 **LOS ANGELES, CA 90045** **Cortese**
0.426 mi. **CERS**
2250 ft. **Site 5 of 7 in cluster AC**

Relative: **Lower**
Actual: **45 ft.**

RCRA Listings:

Date Form Received by Agency:	19920602
Handler Name:	Chevron Station 9 2916
Handler Address:	5975 Centinela Ave
Handler City,State,Zip:	LOS ANGELES, CA 90045
EPA ID:	CAD983638883
Contact Name:	ROBERT GAGE
Contact Address:	5975 CENTINELA AVE
Contact City,State,Zip:	LOS ANGELES, CA 90045
Contact Telephone:	310-641-4975
Contact Fax:	Not reported
Contact Email:	Not reported
Contact Title:	Not reported
EPA Region:	09
Land Type:	Private
Federal Waste Generator Description:	Small Quantity Generator
Non-Notifier:	Not reported
Biennial Report Cycle:	Not reported
Accessibility:	Not reported
Active Site Indicator:	Handler Activities
State District Owner:	Not reported
State District:	Not reported
Mailing Address:	5975 CENTINELA AVE
Mailing City,State,Zip:	LOS ANGELES, CA 90045
Owner Name:	Chevron U S A Products Co
Owner Type:	Private
Operator Name:	Not reported
Operator Type:	Not reported
Short-Term Generator Activity:	No
Importer Activity:	No
Mixed Waste Generator:	No
Transporter Activity:	No
Transfer Facility Activity:	No
Recycler Activity with Storage:	No
Small Quantity On-Site Burner Exemption:	No
Smelting Melting and Refining Furnace Exemption:	No
Underground Injection Control:	No
Off-Site Waste Receipt:	No
Universal Waste Indicator:	No
Universal Waste Destination Facility:	No
Federal Universal Waste:	No
Active Site State-Reg Handler:	---
Federal Facility Indicator:	Not reported
Hazardous Secondary Material Indicator:	N
Sub-Part K Indicator:	Not reported
2018 GPRA Permit Baseline:	Not on the Baseline
2018 GPRA Renewals Baseline:	Not on the Baseline
202 GPRA Corrective Action Baseline:	No
Subject to Corrective Action Universe:	No
Non-TSDFs Where RCRA CA has Been Imposed Universe:	No
Corrective Action Priority Ranking:	No NCAPS ranking
Environmental Control Indicator:	No
Institutional Control Indicator:	No

CHEVRON STATION 9 2916 (Continued) **1000686564**

Human Exposure Controls Indicator:	N/A
Groundwater Controls Indicator:	N/A
Significant Non-Complier Universe:	No
Unaddressed Significant Non-Complier Universe:	No
Addressed Significant Non-Complier Universe:	No
Significant Non-Complier With a Compliance Schedule Universe:	No
Financial Assurance Required:	Not reported
Handler Date of Last Change:	20020627
Recognized Trader-Importer:	No
Recognized Trader-Exporter:	No
Importer of Spent Lead Acid Batteries:	No
Exporter of Spent Lead Acid Batteries:	No
Recycler Activity Without Storage:	No
Manifest Broker:	No
Sub-Part P Indicator:	No

Handler - Owner Operator:

Owner/Operator Indicator:	Owner
Owner/Operator Name: CHEVRON U S A PRODUCTS CO	
Legal Status:	Private
Date Became Current:	Not reported
Date Ended Current:	Not reported
Owner/Operator Address:	P O BOX 2833
Owner/Operator City,State,Zip:	LA HABRA, CA 90632
Owner/Operator Telephone:	310-694-7452
Owner/Operator Telephone Ext:	Not reported
Owner/Operator Fax:	Not reported
Owner/Operator Email:	Not reported

Historic Generators:

Receive Date:	19920602
Handler Name: CHEVRON STATION 9 2916	
Federal Waste Generator Description:	Small Quantity Generator
State District Owner:	Not reported
Large Quantity Handler of Universal Waste:	No
Recognized Trader Importer:	No
Recognized Trader Exporter:	No
Spent Lead Acid Battery Importer:	No
Spent Lead Acid Battery Exporter:	No
Current Record:	Yes
Non Storage Recycler Activity:	Not reported
Electronic Manifest Broker:	Not reported

List of NAICS Codes and Descriptions:

NAICS Code:	811111
NAICS Description:	GENERAL AUTOMOTIVE REPAIR

Facility Has Received Notices of Violations:

Violations:	No Violations Found

Evaluation Action Summary:

Evaluations:	No Evaluations Found

CHEVRON STATION 9 2916 (Continued) **1000686564**

LUST:
No Details: No Details

CORTESE:

Name:	CHEVRON #9-2916
Address:	5975 CENTINELA AVE
City,State,Zip:	CULVER CITY, CA 90045
Region:	CORTESE
Envirostor Id:	Not reported
Global ID:	T0603703285
Site/Facility Type:	LUST CLEANUP SITE
Cleanup Status:	COMPLETED - CASE CLOSED
Status Date:	Not reported
Site Code:	Not reported
Latitude:	Not reported
Longitude:	Not reported
Owner:	Not reported
Enf Type:	Not reported
Swat R:	Not reported
Flag:	active
Order No:	Not reported
Waste Discharge System No:	Not reported
Effective Date:	Not reported
Region 2:	Not reported
WID Id:	Not reported
Solid Waste Id No:	Not reported
Waste Management Uit Name:	Not reported
File Name:	Active Open

CERS:

Name:	CHEVRON #9-2916
Address:	5975 CENTINELA AVE
City,State,Zip:	CULVER CITY, CA 90045
Site ID:	884159
CERS ID:	T0603703285
CERS Description:	Leaking Underground Storage Tank Cleanup Site

Affiliation:

Affiliation Type Desc:	Local Agency Caseworker
Entity Name:	JOHN AWUJO - LOS ANGELES COUNTY
Entity Title:	Not reported
Affiliation Address:	900 S FREMONT AVE
Affiliation City:	ALHAMBRA
Affiliation State:	CA
Affiliation Country:	Not reported
Affiliation Zip:	Not reported
Affiliation Phone:	6264583507,
Affiliation Type Desc:	Regional Board Caseworker
Entity Name:	YUE RONG - LOS ANGELES RWQCB (REGION 4)
Entity Title:	Not reported
Affiliation Address:	320 W. 4TH ST., SUITE 200
Affiliation City:	Los Angeles
Affiliation State:	CA
Affiliation Country:	Not reported
Affiliation Zip:	Not reported
Affiliation Phone:	,

AC212 **CHEVRON #9-2916** **LUST** **S106447838**
SE **5975 CENTINELA AVE. W.** **Cortese** **N/A**
1/4-1/2 **CULVER CITY, CA 90045** **CERS**
0.434 mi.
2290 ft. **Site 6 of 7 in cluster AC**

Relative:
Lower

Actual:
46 ft.

LUST:

Name:	CHEVRON #9-2916
Address:	5975 CENTINELA AVE. W.
City,State,Zip:	CULVER CITY, CA 90045
Lead Agency:	LOS ANGELES RWQCB (REGION 4)
Case Type:	LUST Cleanup Site
Geo Track:	http://geotracker.waterboards.ca.gov/profile_report.asp?global_id=T0603711844
Global Id:	T0603711844
Latitude:	33.9774689866667
Longitude:	-118.386629925096
Status:	Completed - Case Closed
Status Date:	07/25/2017
Case Worker:	JR
RB Case Number:	I-07144A
Local Agency:	LOS ANGELES COUNTY
File Location:	Regional Board
Local Case Number:	06912-07144
Potential Media Affect:	Aquifer used for drinking water supply
Potential Contaminants of Concern:	Gasoline
EPA Region:	9
Coordinate Source:	Google Map Move
Cuf Case:	NO
Quantity Released Gallons:	Not reported
Begin Date:	04/04/2001
Leak Reported Date:	04/26/2004
How Discovered:	Subsurface Monitoring
How Discovered Description:	Not reported
Discharge Source:	Other
Discharge Cause:	Unknown
Stop Method:	Not reported
Stop Description:	Not reported
No Further Action Date:	07/25/2017
CA Water Watershed Name:	Santa Monica Bay - Interior Santa Monica Bay - Wilshire (404.63)
Dwr Groundwater Subbasin Name:	Coastal Plain Of Los Angeles - West Coast (4-011.03)
Disadvantaged Community:	Not reported
CA Enviroscreen 3 Score:	61-65%
CA Enviroscreen 4 Score:	45-50%
Military DOD Site:	No
Facility Project Subtype:	Not reported
RWQCB Region:	LOS ANGELES RWQCB (REGION 4)
Site History:	Not reported

LUST:

Global Id:	T0603711844
Contact Type:	Regional Board Caseworker - Primary Caseworker
Contact Name:	JAMES RYAN
Organization Name:	LOS ANGELES RWQCB (REGION 4)
Address:	West 4th Street, Suite 200
City:	LOS ANGELES
Email:	jamesw.ryan@waterboards.ca.gov
Phone Number:	2135766711

Global Id:	T0603711844
Contact Type:	Local Agency Caseworker

CHEVRON #9-2916 (Continued) **S106447838**

Contact Name: TIM SMITH
Organization Name: LOS ANGELES COUNTY
Address: 900 S. FREMONT AVE.
City: ALHAMBRA
Email: tsmith@dpw.lacounty.gov
Phone Number: Not reported

LUST:

Global Id: T0603711844
Action Type: RESPONSE
Date: 08/30/2004
Action: Soil and Water Investigation Workplan

Global Id: T0603711844
Action Type: RESPONSE
Date: 10/15/2007
Action: Conceptual Site Model

Global Id: T0603711844
Action Type: RESPONSE
Date: 07/15/2007
Action: Monitoring Report - Quarterly

Global Id: T0603711844
Action Type: RESPONSE
Date: 07/15/2007
Action: Conceptual Site Model

Global Id: T0603711844
Action Type: RESPONSE
Date: 10/15/2007
Action: Monitoring Report - Quarterly

Global Id: T0603711844
Action Type: RESPONSE
Date: 10/15/2010
Action: Conceptual Site Model

Global Id: T0603711844
Action Type: RESPONSE
Date: 10/15/2010
Action: Monitoring Report - Semi-Annually

Global Id: T0603711844
Action Type: RESPONSE
Date: 04/15/2013
Action: Conceptual Site Model

Global Id: T0603711844
Action Type: RESPONSE
Date: 01/15/2016
Action: Monitoring Report - Semi-Annually

Global Id: T0603711844
Action Type: RESPONSE
Date: 01/30/2016
Action: Well Installation Report

CHEVRON #9-2916 (Continued) **S106447838**

Global Id: T0603711844
Action Type: ENFORCEMENT
Date: 09/18/2015
Action: Health and Safety Code Section 25296.10(c)

Global Id: T0603711844
Action Type: ENFORCEMENT
Date: 07/02/2015
Action: Health and Safety Code Section 25296.10(c)

Global Id: T0603711844
Action Type: ENFORCEMENT
Date: 11/20/2015
Action: Health and Safety Code Section 25296.10(c)

Global Id: T0603711844
Action Type: ENFORCEMENT
Date: 12/19/2016
Action: Notification - Preclosure

Global Id: T0603711844
Action Type: Other
Date: 04/26/2004
Action: Leak Reported

Global Id: T0603711844
Action Type: RESPONSE
Date: 01/15/2006
Action: Well Installation Report

Global Id: T0603711844
Action Type: RESPONSE
Date: 04/15/2007
Action: Interim Remedial Action Plan

Global Id: T0603711844
Action Type: RESPONSE
Date: 01/15/2007
Action: Soil and Water Investigation Report

Global Id: T0603711844
Action Type: RESPONSE
Date: 07/15/2006
Action: Monitoring Report - Quarterly

Global Id: T0603711844
Action Type: RESPONSE
Date: 03/01/2007
Action: Soil and Water Investigation Workplan

Global Id: T0603711844
Action Type: RESPONSE
Date: 01/15/2007
Action: Monitoring Report - Quarterly

Global Id: T0603711844
Action Type: RESPONSE

CHEVRON #9-2916 (Continued) **S106447838**

Date: 04/15/2007
Action: Monitoring Report - Quarterly

Global Id: T0603711844
Action Type: RESPONSE
Date: 04/15/2007
Action: Conceptual Site Model

Global Id: T0603711844
Action Type: RESPONSE
Date: 02/19/2017
Action: Correspondence

Global Id: T0603711844
Action Type: ENFORCEMENT
Date: 12/08/2014
Action: Staff Letter

Global Id: T0603711844
Action Type: ENFORCEMENT
Date: 01/08/2015
Action: Staff Letter

Global Id: T0603711844
Action Type: ENFORCEMENT
Date: 03/03/2017
Action: Staff Letter

Global Id: T0603711844
Action Type: RESPONSE
Date: 07/15/2009
Action: Conceptual Site Model

Global Id: T0603711844
Action Type: RESPONSE
Date: 04/15/2010
Action: Monitoring Report - Semi-Annually

Global Id: T0603711844
Action Type: RESPONSE
Date: 01/15/2010
Action: Conceptual Site Model

Global Id: T0603711844
Action Type: RESPONSE
Date: 04/12/2010
Action: Soil and Water Investigation Workplan

Global Id: T0603711844
Action Type: RESPONSE
Date: 04/15/2015
Action: Monitoring Report - Semi-Annually

Global Id: T0603711844
Action Type: ENFORCEMENT
Date: 12/22/2006
Action: Staff Letter

CHEVRON #9-2916 (Continued) **S106447838**

Global Id: T0603711844
Action Type: ENFORCEMENT
Date: 04/03/2007
Action: Staff Letter

Global Id: T0603711844
Action Type: ENFORCEMENT
Date: 06/15/2009
Action: Staff Letter

Global Id: T0603711844
Action Type: ENFORCEMENT
Date: 05/10/2010
Action: Staff Letter

Global Id: T0603711844
Action Type: ENFORCEMENT
Date: 07/25/2017
Action: Closure/No Further Action Letter

Global Id: T0603711844
Action Type: ENFORCEMENT
Date: 08/12/2016
Action: Letter - Notice

Global Id: T0603711844
Action Type: RESPONSE
Date: 01/15/2010
Action: Monitoring Report - Semi-Annually

Global Id: T0603711844
Action Type: RESPONSE
Date: 04/15/2009
Action: Conceptual Site Model

Global Id: T0603711844
Action Type: RESPONSE
Date: 04/15/2009
Action: Monitoring Report - Quarterly

Global Id: T0603711844
Action Type: RESPONSE
Date: 10/08/2004
Action: Other Report / Document

Global Id: T0603711844
Action Type: RESPONSE
Date: 10/15/2011
Action: Conceptual Site Model

Global Id: T0603711844
Action Type: RESPONSE
Date: 11/17/2014
Action: Well Destruction Report

Global Id: T0603711844
Action Type: RESPONSE

CHEVRON #9-2916 (Continued) **S106447838**

Date: 04/15/2014
Action: Conceptual Site Model

Global Id: T0603711844
Action Type: RESPONSE
Date: 02/16/2015
Action: Soil and Water Investigation Workplan

Global Id: T0603711844
Action Type: RESPONSE
Date: 10/15/2014
Action: Conceptual Site Model

Global Id: T0603711844
Action Type: ENFORCEMENT
Date: 07/07/2016
Action: Health and Safety Code Section 25296.10(c)

Global Id: T0603711844
Action Type: RESPONSE
Date: 06/15/2017
Action: Well Destruction Report

Global Id: T0603711844
Action Type: ENFORCEMENT
Date: 04/19/2005
Action: Staff Letter

Global Id: T0603711844
Action Type: ENFORCEMENT
Date: 09/23/2004
Action: Staff Letter

Global Id: T0603711844
Action Type: ENFORCEMENT
Date: 07/20/2004
Action: Staff Letter

Global Id: T0603711844
Action Type: ENFORCEMENT
Date: 05/25/2004
Action: Staff Letter

Global Id: T0603711844
Action Type: ENFORCEMENT
Date: 07/17/2006
Action: Staff Letter

Global Id: T0603711844
Action Type: ENFORCEMENT
Date: 11/03/2005
Action: Staff Letter

Global Id: T0603711844
Action Type: Other
Date: 04/04/2001
Action: Leak Discovery

CHEVRON #9-2916 (Continued) **S106447838**

Global Id: T0603711844
Action Type: RESPONSE
Date: 07/15/2008
Action: Monitoring Report - Other

Global Id: T0603711844
Action Type: RESPONSE
Date: 07/15/2008
Action: Monitoring Report - Quarterly

Global Id: T0603711844
Action Type: RESPONSE
Date: 01/15/2009
Action: Conceptual Site Model

Global Id: T0603711844
Action Type: RESPONSE
Date: 01/15/2009
Action: Monitoring Report - Quarterly

Global Id: T0603711844
Action Type: RESPONSE
Date: 07/15/2009
Action: Monitoring Report - Semi-Annually

Global Id: T0603711844
Action Type: RESPONSE
Date: 01/15/2006
Action: Well Installation Report

Global Id: T0603711844
Action Type: RESPONSE
Date: 01/15/2006
Action: Monitoring Report - Quarterly

Global Id: T0603711844
Action Type: RESPONSE
Date: 06/30/2004
Action: Other Report / Document

Global Id: T0603711844
Action Type: RESPONSE
Date: 10/15/2006
Action: Soil and Water Investigation Report

Global Id: T0603711844
Action Type: RESPONSE
Date: 10/15/2006
Action: Interim Remedial Action Report

Global Id: T0603711844
Action Type: RESPONSE
Date: 01/15/2008
Action: Monitoring Report - Quarterly

Global Id: T0603711844
Action Type: RESPONSE

CHEVRON #9-2916 (Continued) **S106447838**

Date: 08/15/2007
Action: Soil and Water Investigation Report

Global Id: T0603711844
Action Type: RESPONSE
Date: 04/15/2008
Action: Conceptual Site Model

Global Id: T0603711844
Action Type: RESPONSE
Date: 04/15/2008
Action: Monitoring Report - Quarterly

Global Id: T0603711844
Action Type: RESPONSE
Date: 01/15/2008
Action: Conceptual Site Model

Global Id: T0603711844
Action Type: RESPONSE
Date: 04/15/2011
Action: Monitoring Report - Semi-Annually

Global Id: T0603711844
Action Type: RESPONSE
Date: 04/15/2011
Action: Conceptual Site Model

Global Id: T0603711844
Action Type: RESPONSE
Date: 07/15/2016
Action: Monitoring Report - Semi-Annually

Global Id: T0603711844
Action Type: RESPONSE
Date: 01/15/2017
Action: Monitoring Report - Semi-Annually

Global Id: T0603711844
Action Type: RESPONSE
Date: 08/31/2015
Action: Well Installation Workplan - Regulator Responded

Global Id: T0603711844
Action Type: RESPONSE
Date: 10/15/2014
Action: Request for Closure - Regulator Responded

Global Id: T0603711844
Action Type: RESPONSE
Date: 06/02/2016
Action: Request for Closure - Regulator Responded

LUST:
Global Id: T0603711844
Status: Open - Case Begin Date
Status Date: 04/04/2001

CHEVRON #9-2916 (Continued) **S106447838**

Global Id: T0603711844
Status: Open - Site Assessment
Status Date: 04/26/2004

Global Id: T0603711844
Status: Open - Site Assessment
Status Date: 08/31/2004

Global Id: T0603711844
Status: Open - Remediation
Status Date: 04/11/2006

Global Id: T0603711844
Status: Open - Site Assessment
Status Date: 10/16/2006

Global Id: T0603711844
Status: Open - Site Assessment
Status Date: 03/01/2007

Global Id: T0603711844
Status: Open - Verification Monitoring
Status Date: 12/02/2014

Global Id: T0603711844
Status: Open - Eligible for Closure
Status Date: 12/19/2016

Global Id: T0603711844
Status: Completed - Case Closed
Status Date: 07/25/2017

LUST REG 4:
Region: 4
Regional Board: 04
County: Los Angeles
Facility Id: I-07144A
Status: Preliminary site assessment underway
Substance: Gasoline
Substance Quantity: Not reported
Local Case No: 06912-07144
Case Type: Groundwater
Abatement Method Used at the Site: Not reported
Global ID: T0603711844
W Global ID: Not reported
Staff: WXT
Local Agency: 19000
Cross Street: Not reported
Enforcement Type: DLSEL
Date Leak Discovered: 4/4/2001
Date Leak First Reported: 4/26/2004
Date Leak Record Entered: Not reported
Date Confirmation Began: 4/26/2004
Date Leak Stopped: Not reported
Date Case Last Changed on Database: Not reported
Date the Case was Closed: Not reported

CHEVRON #9-2916 (Continued) **S106447838**

How Leak Discovered:	Subsurface Monitoring
How Leak Stopped:	Not reported
Cause of Leak:	UNK
Leak Source:	UNK
Operator:	Not reported
Water System:	Not reported
Well Name:	Not reported
Approx. Dist To Production Well (ft):	Not reported
Source of Cleanup Funding:	UNK
Preliminary Site Assessment Workplan Submitted:	Not reported
Preliminary Site Assessment Began:	4/26/2004
Pollution Characterization Began:	Not reported
Remediation Plan Submitted:	Not reported
Remedial Action Underway:	Not reported
Post Remedial Action Monitoring Began:	Not reported
Enforcement Action Date:	Not reported
Historical Max MTBE Date:	Not reported
Hist Max MTBE Conc in Groundwater:	Not reported
Hist Max MTBE Conc in Soil:	Not reported
Significant Interim Remedial Action Taken:	Not reported
GW Qualifier:	Not reported
Soil Qualifier:	Not reported
Organization:	Not reported
Owner Contact:	Not reported
Responsible Party:	MARK SIGLER
RP Address:	145 STATE COLLEGE BLVD S, #400
Program:	LUST
Lat/Long:	0 / 0
Local Agency Staff:	Not reported
Beneficial Use:	Not reported
Priority:	Not reported
Cleanup Fund Id:	Not reported
Suspended:	Not reported
Assigned Name:	Not reported
Summary:	Not reported

CORTESE:

Name:	CHEVRON #9-2916
Address:	5975 CENTINELA AVE. W.
City,State,Zip:	CULVER CITY, CA 90045
Region:	CORTESE
Envirostor Id:	Not reported
Global ID:	T0603711844
Site/Facility Type:	LUST CLEANUP SITE
Cleanup Status:	COMPLETED - CASE CLOSED
Status Date:	Not reported
Site Code:	Not reported
Latitude:	Not reported
Longitude:	Not reported
Owner:	Not reported
Enf Type:	Not reported
Swat R:	Not reported
Flag:	active
Order No:	Not reported
Waste Discharge System No:	Not reported
Effective Date:	Not reported
Region 2:	Not reported

CHEVRON #9-2916 (Continued) **S106447838**

WID Id: Not reported
Solid Waste Id No: Not reported
Waste Management Uit Name: Not reported
File Name: Active Open

CERS:
Name: CHEVRON #9-2916
Address: 5975 CENTINELA AVE. W.
City,State,Zip: CULVER CITY, CA 90045
Site ID: 913354
CERS ID: T0603711844
CERS Description: Leaking Underground Storage Tank Cleanup Site

Affiliation:
Affiliation Type Desc: Regional Board Caseworker
Entity Name: JAMES RYAN - LOS ANGELES RWQCB (REGION 4)
Entity Title: Not reported
Affiliation Address: West 4th Street, Suite 200
Affiliation City: LOS ANGELES
Affiliation State: CA
Affiliation Country: Not reported
Affiliation Zip: Not reported
Affiliation Phone: 2135766711,

Affiliation Type Desc: Local Agency Caseworker
Entity Name: TIM SMITH - LOS ANGELES COUNTY
Entity Title: Not reported
Affiliation Address: 900 S. FREMONT AVE.
Affiliation City: ALHAMBRA
Affiliation State: CA
Affiliation Country: Not reported
Affiliation Zip: Not reported
Affiliation Phone: ,

AE213 **SUNSHINE CLEANERS** **CPS-SLIC** **S105119568**
NNW **11405 JEFFERSON** **N/A**
1/4-1/2 **CULVER CITY, CA 90230**
0.440 mi.
2323 ft. **Site 3 of 4 in cluster AE**

Relative:
Lower

Actual:
29 ft.

SLIC REG 4:
Region: 4
Facility Status: Site Assessment
SLIC: 0864
Substance: VOCs
Staff: AH

AE214 **SUNSHINE CLEANERS (FORMER)** **CPS-SLIC** **S132176101**
NNW **11405 JEFFERSON AVE** **N/A**
1/4-1/2 **CULVER CITY, CA 90230**
0.440 mi.
2323 ft. **Site 4 of 4 in cluster AE**

Relative: **Lower**
Actual: **29 ft.**

CPS-SLIC:

Name:	SUNSHINE CLEANERS (FORMER)
Address:	11405 JEFFERSON AVE
City,State,Zip:	CULVER CITY, CA 90230
Region:	STATE
Facility Status:	**Open - Assessment & Interim Remedial Action**
Status Date:	08/01/2011
Global Id:	SL2046N1653
Lead Agency:	LOS ANGELES RWQCB (REGION 4)
Lead Agency Case Number:	Not reported
Latitude:	33.990170204937
Longitude:	-118.396292365524
Case Type:	Cleanup Program Site
Case Worker:	JC
Local Agency:	Not reported
RB Case Number:	0864
File Location:	Regional Board
Potential Media Affected:	Aquifer used for drinking water supply, Soil, Soil Vapor
Potential Contaminants of Concern:	Dichloroethene (DCE), Other Chlorinated Hydrocarbons, Tetrachloroethylene (PCE), Trichloroethylene (TCE), Vinyl chloride
EPA Region:	9
Coordinate Source:	Google Map Move
Cuf Case:	NO
Quantity Released Gallons:	Not reported
Begin Date:	05/17/1999
Leak Reported Date:	05/17/1999
How Discovered:	Property Sale/Transaction, Site Assessment/Site Investigation
How Discovered Description:	Not reported
Discharge Source:	Other
Discharge Cause:	Unknown
Stop Method:	Other Means
Stop Description:	Not reported
No Further Action Date:	Not reported
CA Water Watershed Name:	Santa Monica Bay - Interior Santa Monica Bay - Culver City (404.61)
Dwr Groundwater Subbasin Name:	Coastal Plain Of Los Angeles - Santa Monica (4-011.01)
Disadvantaged Community:	Not reported
CA Enviroscreen 3 Score:	66-70%
CA Enviroscreen 4 Score:	60-65%
Military DOD Site:	No
Facility Project Subtype:	Not reported
RWQCB Region:	LOS ANGELES RWQCB (REGION 4)
Site History:	The site is occupied by two one-story and one two-story buildings which house different businesses. Honey Baked Ham Company, Winchell s Donut, a flower shop and a hair salon are the businesses occupying the buildings. The former Sunshine Cleaners had operated in a unit in the one-story building from approximately 1968 to 1998 . Site investigations conducted in 1998 for property transaction indicated that the soil and groundwater beneath the site were impacted by volatile organic compounds (VOCs), particularly perchloroethylene (PCE). Additional site investigations have been conducted to further assess the VOC impact and delineate the extent of the soil and groundwater contamination. In February, 2011, an interim remedial action was carried out in the source area for source reduction. The

SUNSHINE CLEANERS (FORMER) (Continued) **S132176101**

remedial action involved excavation and removal of impacted soil in the source area. An estimated volume of 480 cubic yards of impacted soil was excavated and removed from the area. Groundwater monitoring has been conducted at the site since 2003. Site investigations are still underway.

Click here to access the California GeoTracker records for this facility:

AF215 **CVS WOODWORKING** **CPS-SLIC S113482458**
WNW **5615 MESMER AVENUE** **CERS N/A**
1/4-1/2 **LOS ANGELES, CA 90230**
0.459 mi.
2425 ft. **Site 2 of 2 in cluster AF**

Relative: **Lower**
Actual: **22 ft.**

CPS-SLIC:

Name:	CVS WOODWORKING
Address:	5615 MESMER AVENUE
City,State,Zip:	LOS ANGELES, CA 90230
Region:	STATE
Facility Status:	**Completed - Case Closed**
Status Date:	10/31/2013
Global Id:	T10000004823
Lead Agency:	LOS ANGELES RWQCB (REGION 4)
Lead Agency Case Number:	Not reported
Latitude:	33.9857947077503
Longitude:	-118.401088938623
Case Type:	Cleanup Program Site
Case Worker:	Not reported
Local Agency:	LOS ANGELES, CITY OF
RB Case Number:	902300143
File Location:	Regional Board
Potential Media Affected:	Not reported
Potential Contaminants of Concern:	Not reported
EPA Region:	9
Coordinate Source:	Google Map Move
Cuf Case:	NO
Quantity Released Gallons:	Not reported
Begin Date:	04/08/2013
Leak Reported Date:	06/11/2013
How Discovered:	Not reported
How Discovered Description:	Subsurface investigation
Discharge Source:	Not reported
Discharge Cause:	Not reported
Stop Method:	Not reported
Stop Description:	Not reported
No Further Action Date:	10/31/2013
CA Water Watershed Name:	Santa Monica Bay - Interior Santa Monica Bay - Culver City (404.61)
Dwr Groundwater Subbasin Name:	Coastal Plain Of Los Angeles - Santa Monica (4-011.01)
Disadvantaged Community:	Disadvantaged Community
CA Enviroscreen 3 Score:	71-75%
CA Enviroscreen 4 Score:	55-60%
Military DOD Site:	No
Facility Project Subtype:	Not reported
RWQCB Region:	LOS ANGELES RWQCB (REGION 4)
Site History:	Not reported

Click here to access the California GeoTracker records for this facility:

CVS WOODWORKING (Continued) **S113482458**

CERS:
- Name: CVS WOODWORKING
- Address: 5615 MESMER AVENUE
- City,State,Zip: LOS ANGELES, CA 90230
- Site ID: 887967
- CERS ID: T10000004823
- CERS Description: Cleanup Program Site

Affiliation:
- Affiliation Type Desc: Regional Board Caseworker
- Entity Name: ARTHUR HEATH - LOS ANGELES COUNTY
- Entity Title: Not reported
- Affiliation Address: 320 WEST 4TH STREET, SUITE 200
- Affiliation City: LOS ANGELES
- Affiliation State: CA
- Affiliation Country: Not reported
- Affiliation Zip: Not reported
- Affiliation Phone: ,

- Affiliation Type Desc: Local Agency Caseworker
- Entity Name: ELOY LUNA - LOS ANGELES, CITY OF
- Entity Title: Not reported
- Affiliation Address: 200 North Main Street, Suite 1780
- Affiliation City: LOS ANGELES
- Affiliation State: CA
- Affiliation Country: Not reported
- Affiliation Zip: Not reported
- Affiliation Phone: ,

AC216 **DOW CHEMICAL CO INGLEWOOD** **SEMS-ARCHIVE** **1003878626**
SE **5855 W CENTINELA** **CAD980736003**
1/4-1/2 **INGLEWOOD, CA 90301**
0.462 mi.
2438 ft. **Site 7 of 7 in cluster AC**

Relative:
Lower

Actual:
44 ft.

SEMS Archive:
- Site ID: 0902004
- EPA ID: CAD980736003
- Name: DOW CHEMICAL CO INGLEWOOD
- Address: 5855 W CENTINELA
- Address 2: Not reported
- City,State,Zip: INGLEWOOD, CA 90301
- Cong District: 28
- FIPS Code: 06037
- FF: N
- NPL: Not on the NPL
- Non NPL Status: NFRAP-Site does not qualify for the NPL based on existing information

SEMS Archive Detail:
- Region: 09
- Site ID: 0902004
- EPA ID: CAD980736003
- Site Name: DOW CHEMICAL CO INGLEWOOD
- NPL: N
- FF: N
- OU: 00
- Action Code: PA

DOW CHEMICAL CO INGLEWOOD (Continued) **1003878626**

Action Name:	PA
SEQ:	1
Start Date:	Not reported
Finish Date:	1986-12-01 05:00:00
Qual:	L
Current Action Lead:	EPA Perf
Region:	09
Site ID:	0902004
EPA ID:	CAD980736003
Site Name:	DOW CHEMICAL CO INGLEWOOD
NPL:	N
FF:	N
OU:	00
Action Code:	PA
Action Name:	PA
SEQ:	2
Start Date:	Not reported
Finish Date:	1989-01-18 05:00:00
Qual:	N
Current Action Lead:	EPA Perf
Region:	09
Site ID:	0902004
EPA ID:	CAD980736003
Site Name:	DOW CHEMICAL CO INGLEWOOD
NPL:	N
FF:	N
OU:	00
Action Code:	DS
Action Name:	DISCVRY
SEQ:	1
Start Date:	1979-11-01 05:00:00
Finish Date:	1979-11-01 05:00:00
Qual:	Not reported
Current Action Lead:	EPA Perf
Region:	09
Site ID:	0902004
EPA ID:	CAD980736003
Site Name:	DOW CHEMICAL CO INGLEWOOD
NPL:	N
FF:	N
OU:	00
Action Code:	VS
Action Name:	ARCH SITE
SEQ:	1
Start Date:	Not reported
Finish Date:	1989-01-18 05:00:00
Qual:	Not reported
Current Action Lead:	EPA Perf In-Hse

217
WNW
1/4-1/2
0.475 mi.
2508 ft.

11800 JEFFERSON BLVD, LLC
11800 JEFFERSON BLVD
LOS ANGELES, CA 90230

LUST
CHMIRS
Cortese
HWTS

S108404990
N/A

Relative:
Lower

Actual:
22 ft.

LUST:

Name:	11800 JEFFERSON BLVD, LLC
Address:	11800 JEFFERSON BLVD
City,State,Zip:	LOS ANGELES, CA 90230
Lead Agency:	LOS ANGELES RWQCB (REGION 4)
Case Type:	LUST Cleanup Site
Geo Track:	http://geotracker.waterboards.ca.gov/profile_report.asp?global_id=T10000020982
Global Id:	T10000020982
Latitude:	33.98592
Longitude:	-118.40141
Status:	Open - Site Assessment
Status Date:	06/19/2023
Case Worker:	MD
RB Case Number:	902300152
Local Agency:	Not reported
File Location:	Not reported
Local Case Number:	Not reported
Potential Media Affect:	Not reported
Potential Contaminants of Concern:	Not reported
EPA Region:	9
Coordinate Source:	Not reported
Cuf Case:	NO
Quantity Released Gallons:	Not reported
Begin Date:	04/18/2023
Leak Reported Date:	04/18/2023
How Discovered:	Not reported
How Discovered Description:	Not reported
Discharge Source:	Other
Discharge Cause:	Unknown
Stop Method:	Not reported
Stop Description:	Not reported
No Further Action Date:	Not reported
CA Water Watershed Name:	Santa Monica Bay - Interior Santa Monica Bay - Culver City (404.61)
Dwr Groundwater Subbasin Name:	Coastal Plain Of Los Angeles - Santa Monica (4-011.01)
Disadvantaged Community:	Disadvantaged Community
CA Enviroscreen 3 Score:	71-75%
CA Enviroscreen 4 Score:	55-60%
Military DOD Site:	No
Facility Project Subtype:	Not reported
RWQCB Region:	LOS ANGELES RWQCB (REGION 4)
Site History:	Not reported

LUST:

Global Id:	T10000020982
Contact Type:	Regional Board Caseworker - Primary Caseworker
Contact Name:	MARTIN DUDA
Organization Name:	LOS ANGELES RWQCB (REGION 4)
Address:	320 West 4th Street, Suite 200
City:	LOS ANGELES
Email:	martin.duda@waterboards.ca.gov
Phone Number:	2135766654

LUST:

11800 JEFFERSON BLVD, LLC (Continued) **S108404990**

Global Id: T10000020982
Action Type: ENFORCEMENT
Date: 05/17/2023
Action: Health and Safety Code Section 25296.10(c)

Global Id: T10000020982
Action Type: ENFORCEMENT
Date: 04/18/2023
Action: Referral to Regional Board

Global Id: T10000020982
Action Type: ENFORCEMENT
Date: 01/25/2024
Action: Health and Safety Code Section 25296.10(c)

Global Id: T10000020982
Action Type: Other
Date: 04/18/2023
Action: Leak Began

Global Id: T10000020982
Action Type: RESPONSE
Date: 11/10/2023
Action: Preliminary Site Assessment Report

Global Id: T10000020982
Action Type: ENFORCEMENT
Date: 07/11/2023
Action: Staff Letter

Global Id: T10000020982
Action Type: ENFORCEMENT
Date: 08/11/2023
Action: Staff Letter

Global Id: T10000020982
Action Type: Other
Date: 04/18/2023
Action: Leak Discovery

Global Id: T10000020982
Action Type: RESPONSE
Date: 06/19/2023
Action: Preliminary Site Assessment Workplan - Regulator Responded

Global Id: T10000020982
Action Type: Other
Date: 04/18/2023
Action: Leak Reported

Global Id: T10000020982
Action Type: RESPONSE
Date: 02/20/2024
Action: Soil and Water Investigation Workplan

Global Id: T10000020982
Action Type: RESPONSE

11800 JEFFERSON BLVD, LLC (Continued) **S108404990**

Date: 07/15/2024
Action: Monitoring Report - Semi-Annually

LUST:
Global Id: T10000020982
Status: Open - Case Begin Date
Status Date: 04/18/2023

Global Id: T10000020982
Status: Open - Inactive
Status Date: 04/19/2023

Global Id: T10000020982
Status: Open - Site Assessment
Status Date: 06/19/2023

CHMIRS:
Name: Not reported
Address: 11800 JEFFERSON BLVD
City,State,Zip: CULVER CITY, CA 91770
OES Incident Number: 5-5195
OES notification: 09/06/2005
OES Date: Not reported
OES Time: Not reported
Date Completed: Not reported
Property Use: Not reported
Agency Id Number: Not reported
Agency Incident Number: Not reported
Time Notified: Not reported
Time Completed: Not reported
Surrounding Area: Not reported
Estimated Temperature: Not reported
Property Management: Not reported
More Than Two Substances Involved?: Not reported
Resp Agncy Personel # Of Decontaminated: Not reported
Responding Agency Personel # Of Injuries: Not reported
Responding Agency Personel # Of Fatalities: Not reported
Others Number Of Decontaminated: Not reported
Others Number Of Injuries: Not reported
Others Number Of Fatalities: Not reported
Vehicle Make/year: Not reported
Vehicle License Number: Not reported
Vehicle State: Not reported
Vehicle Id Number: Not reported
CA DOT PUC/ICC Number: Not reported
Company Name: Not reported
Reporting Officer Name/ID: Not reported
Report Date: Not reported
Facility Telephone: Not reported
Waterway Involved: Not reported
Waterway: Not reported
Spill Site: Not reported
Cleanup By: Reporting Party
Containment: Not reported
What Happened: Not reported

11800 JEFFERSON BLVD, LLC (Continued) **S108404990**

Type:	Not reported
Measure:	Not reported
Other:	Not reported
Date/Time:	Not reported
Year:	2005
Agency:	Southern California Edison
Incident Date:	9/6/200512:00:00 AM
Admin Agency:	Culver City Fire Department
Amount:	Not reported
Contained:	Yes
Site Type:	Road
E Date:	Not reported
Substance:	Mineral Oil
Gallons:	5
Unknown:	0
Substance #2:	Not reported
Substance #3:	Not reported
Evacuations:	0
Number of Injuries:	0
Number of Fatalities:	0
#1 Pipeline:	Not reported
#2 Pipeline:	Not reported
#3 Pipeline:	Not reported
#1 Vessel >= 300 Tons:	Not reported
#2 Vessel >= 300 Tons:	Not reported
#3 Vessel >= 300 Tons:	Not reported
Evacs:	Not reported
Injuries:	Not reported
Fatals:	Not reported
Comments:	Not reported
Description:	Equipment failure caused the oil to leak, 1955 pole mount transformer failed. Preliminary clor-n-oil tests less than 50 ppmpcb.

CORTESE:

Name:	11800 JEFFERSON BLVD, LLC
Address:	11800 JEFFERSON BLVD
City,State,Zip:	LOS ANGELES, CA 90230
Region:	CORTESE
Envirostor Id:	Not reported
Global ID:	T10000020982
Site/Facility Type:	LUST CLEANUP SITE
Cleanup Status:	OPEN - SITE ASSESSMENT
Status Date:	Not reported
Site Code:	Not reported
Latitude:	Not reported
Longitude:	Not reported
Owner:	Not reported
Enf Type:	Not reported
Swat R:	Not reported
Flag:	active
Order No:	Not reported
Waste Discharge System No:	Not reported
Effective Date:	Not reported
Region 2:	Not reported
WID Id:	Not reported
Solid Waste Id No:	Not reported

11800 JEFFERSON BLVD, LLC (Continued) **S108404990**

Waste Management Uit Name: Not reported
File Name: Active Open

HWTS:
Name: 11800 JEFFERSON BLVD LLC
Address: 11800 JEFFERSON BLVD
Address 2: Not reported
City,State,Zip: CULVER CITY, CA 90230
EPA ID: CAC003193736
Inactive Date: 12/07/2022
Create Date: 09/07/2022
Last Act Date: Not reported
Mailing Name: Not reported
Mailing Address: 11601 WILSHIRE BLVD., STE #1960
Mailing Address 2: Not reported
Mailing City,State,Zip: LOS ANGELES, CA 90025
Owner Name: 11800 JEFFERSON BLVD LLC
Owner Address: 11601 WILSHIRE BLVD., STE #1960
Owner Address 2: Not reported
Owner City,State,Zip: LOS ANGELES, CA 90025
Owner Phone: Not reported
Owner Fax: Not reported
Contact Name: RICK E. SHEPHARD
Contact Address: 11601 WILSHIRE BLVD., STE #1960
Contact Address 2: Not reported
City,State,Zip: LOS ANGELES, CA 90025
Contact Phone: Not reported
Contact Fax: Not reported
Facility Status: Inactive
Facility Type: Temporary
Category: State
Latitude: 33.986137460000002
Longitude: -118.4015441

AG218 **GO-LO STATION (THOMPSON PROP)** **LUST** **S101296055**
NNW **5592 SEPULVEDA BLVD S** **Cortese** **N/A**
1/4-1/2 **CULVER CITY, CA 90230** **HIST CORTESE**
0.476 mi. **CERS**
2511 ft. **Site 1 of 2 in cluster AG**

Relative: **Lower**
Actual: **28 ft.**

LUST:
Name: GO-LO STATION (THOMPSON PROP)
Address: 5592 SEPULVEDA BLVD S
City,State,Zip: CULVER CITY, CA 90230
Lead Agency: LOS ANGELES RWQCB (REGION 4)
Case Type: LUST Cleanup Site
Geo Track: http://geotracker.waterboards.ca.gov/profile_report.asp?global_id=T0603703274
Global Id: T0603703274
Latitude: 33.9906766
Longitude: -118.3949206
Status: Completed - Case Closed
Status Date: 08/31/2010
Case Worker: Not reported
RB Case Number: I-07060
Local Agency: LOS ANGELES COUNTY
File Location: Regional Board
Local Case Number: Not reported

GO-LO STATION (THOMPSON PROP) (Continued) **S101296055**

Potential Media Affect:	Aquifer used for drinking water supply
Potential Contaminants of Concern:	Gasoline
EPA Region:	9
Coordinate Source:	Google Map Move
Cuf Case:	YES
Quantity Released Gallons:	Not reported
Begin Date:	03/12/1990
Leak Reported Date:	04/18/1990
How Discovered:	Tank Closure
How Discovered Description:	Not reported
Discharge Source:	Other
Discharge Cause:	Unknown
Stop Method:	Not reported
Stop Description:	Not reported
No Further Action Date:	08/31/2010
CA Water Watershed Name:	Santa Monica Bay - Interior Santa Monica Bay - Culver City (404.61)
Dwr Groundwater Subbasin Name:	Coastal Plain Of Los Angeles - Santa Monica (4-011.01)
Disadvantaged Community:	Not reported
CA Enviroscreen 3 Score:	66-70%
CA Enviroscreen 4 Score:	60-65%
Military DOD Site:	No
Facility Project Subtype:	Not reported
RWQCB Region:	LOS ANGELES RWQCB (REGION 4)
Site History:	Not reported

LUST:

Global Id:	T0603703274
Contact Type:	Local Agency Caseworker
Contact Name:	JOHN AWUJO
Organization Name:	LOS ANGELES COUNTY
Address:	900 S FREMONT AVE
City:	ALHAMBRA
Email:	jawujo@dpw.lacounty.gov
Phone Number:	6264583507

LUST:

Global Id:	T0603703274
Action Type:	Other
Date:	03/21/1990
Action:	Leak Discovery
Global Id:	T0603703274
Action Type:	RESPONSE
Date:	10/15/2002
Action:	Remedial Progress Report
Global Id:	T0603703274
Action Type:	RESPONSE
Date:	04/13/2004
Action:	Conceptual Site Model
Global Id:	T0603703274
Action Type:	RESPONSE
Date:	07/15/2003
Action:	Soil and Water Investigation Workplan
Global Id:	T0603703274

GO-LO STATION (THOMPSON PROP) (Continued) **S101296055**

Action Type: RESPONSE
Date: 07/15/2003
Action: Interim Remedial Action Plan

Global Id: T0603703274
Action Type: RESPONSE
Date: 04/13/2004
Action: Sensitive Receptor Survey Report

Global Id: T0603703274
Action Type: RESPONSE
Date: 07/15/2003
Action: Monitoring Report - Quarterly

Global Id: T0603703274
Action Type: RESPONSE
Date: 01/15/2003
Action: Monitoring Report - Quarterly

Global Id: T0603703274
Action Type: RESPONSE
Date: 07/15/2006
Action: Monitoring Report - Quarterly

Global Id: T0603703274
Action Type: RESPONSE
Date: 12/15/2006
Action: Other Report / Document

Global Id: T0603703274
Action Type: RESPONSE
Date: 10/15/2006
Action: Monitoring Report - Quarterly

Global Id: T0603703274
Action Type: RESPONSE
Date: 10/15/2006
Action: Conceptual Site Model

Global Id: T0603703274
Action Type: RESPONSE
Date: 02/20/2007
Action: Monitoring Report - Quarterly

Global Id: T0603703274
Action Type: RESPONSE
Date: 02/20/2007
Action: Conceptual Site Model

Global Id: T0603703274
Action Type: RESPONSE
Date: 04/15/2007
Action: Soil and Water Investigation Workplan

Global Id: T0603703274
Action Type: RESPONSE
Date: 04/15/2007

GO-LO STATION (THOMPSON PROP) (Continued) **S101296055**

Action: Interim Remedial Action Plan

Global Id: T0603703274
Action Type: RESPONSE
Date: 04/15/2010
Action: Conceptual Site Model

Global Id: T0603703274
Action Type: RESPONSE
Date: 10/15/2009
Action: Conceptual Site Model

Global Id: T0603703274
Action Type: RESPONSE
Date: 10/15/2009
Action: Monitoring Report - Quarterly

Global Id: T0603703274
Action Type: Other
Date: 04/18/1990
Action: Leak Reported

Global Id: T0603703274
Action Type: RESPONSE
Date: 07/31/2002
Action: Other Report / Document

Global Id: T0603703274
Action Type: RESPONSE
Date: 07/15/2002
Action: Monitoring Report - Quarterly

Global Id: T0603703274
Action Type: RESPONSE
Date: 10/15/2002
Action: Monitoring Report - Quarterly

Global Id: T0603703274
Action Type: RESPONSE
Date: 04/15/2003
Action: Monitoring Report - Quarterly

Global Id: T0603703274
Action Type: RESPONSE
Date: 10/15/2005
Action: Monitoring Report - Quarterly

Global Id: T0603703274
Action Type: RESPONSE
Date: 10/15/2005
Action: Conceptual Site Model

Global Id: T0603703274
Action Type: RESPONSE
Date: 07/15/2006
Action: Conceptual Site Model

GO-LO STATION (THOMPSON PROP) (Continued) **S101296055**

Global Id: T0603703274
Action Type: ENFORCEMENT
Date: 08/31/2010
Action: Closure/No Further Action Letter

Global Id: T0603703274
Action Type: RESPONSE
Date: 07/15/2009
Action: Conceptual Site Model

Global Id: T0603703274
Action Type: RESPONSE
Date: 07/15/2008
Action: Monitoring Report - Quarterly

Global Id: T0603703274
Action Type: RESPONSE
Date: 07/15/2008
Action: Conceptual Site Model

Global Id: T0603703274
Action Type: RESPONSE
Date: 01/15/2006
Action: Monitoring Report - Quarterly

Global Id: T0603703274
Action Type: RESPONSE
Date: 04/15/2006
Action: Conceptual Site Model

Global Id: T0603703274
Action Type: RESPONSE
Date: 07/15/2005
Action: Monitoring Report - Quarterly

Global Id: T0603703274
Action Type: RESPONSE
Date: 07/15/2005
Action: Conceptual Site Model

Global Id: T0603703274
Action Type: RESPONSE
Date: 10/15/2007
Action: Monitoring Report - Quarterly

Global Id: T0603703274
Action Type: RESPONSE
Date: 07/30/2010
Action: Other Report / Document

Global Id: T0603703274
Action Type: RESPONSE
Date: 05/03/2010
Action: Request for Closure

Global Id: T0603703274
Action Type: RESPONSE

GO-LO STATION (THOMPSON PROP) (Continued) **S101296055**

Date: 04/15/2010
Action: Monitoring Report - Semi-Annually

Global Id: T0603703274
Action Type: ENFORCEMENT
Date: 02/06/2007
Action: Staff Letter

Global Id: T0603703274
Action Type: ENFORCEMENT
Date: 05/14/2007
Action: Staff Letter

Global Id: T0603703274
Action Type: ENFORCEMENT
Date: 12/01/2000
Action: Staff Letter

Global Id: T0603703274
Action Type: ENFORCEMENT
Date: 03/06/2003
Action: 13267 Requirement

Global Id: T0603703274
Action Type: ENFORCEMENT
Date: 06/15/2009
Action: Staff Letter

Global Id: T0603703274
Action Type: Other
Date: 03/21/1990
Action: Leak Stopped

Global Id: T0603703274
Action Type: RESPONSE
Date: 01/15/2005
Action: Monitoring Report - Quarterly

Global Id: T0603703274
Action Type: RESPONSE
Date: 01/15/2005
Action: Conceptual Site Model

Global Id: T0603703274
Action Type: RESPONSE
Date: 01/15/2005
Action: Soil and Water Investigation Report

Global Id: T0603703274
Action Type: RESPONSE
Date: 04/15/2005
Action: Monitoring Report - Quarterly

Global Id: T0603703274
Action Type: RESPONSE
Date: 04/15/2005
Action: Conceptual Site Model

GO-LO STATION (THOMPSON PROP) (Continued) **S101296055**

Global Id: T0603703274
Action Type: RESPONSE
Date: 06/24/2004
Action: Interim Remedial Action Report

Global Id: T0603703274
Action Type: RESPONSE
Date: 06/04/2004
Action: Conceptual Site Model

Global Id: T0603703274
Action Type: RESPONSE
Date: 01/15/2006
Action: Conceptual Site Model

Global Id: T0603703274
Action Type: RESPONSE
Date: 10/15/2004
Action: Monitoring Report - Quarterly

Global Id: T0603703274
Action Type: RESPONSE
Date: 04/15/2008
Action: Monitoring Report - Quarterly

Global Id: T0603703274
Action Type: RESPONSE
Date: 01/15/2008
Action: Monitoring Report - Quarterly

Global Id: T0603703274
Action Type: RESPONSE
Date: 01/15/2008
Action: Conceptual Site Model

Global Id: T0603703274
Action Type: RESPONSE
Date: 04/15/2007
Action: Conceptual Site Model

Global Id: T0603703274
Action Type: REMEDIATION
Date: 05/18/1993
Action: Excavation

Global Id: T0603703274
Action Type: REMEDIATION
Date: 06/30/1995
Action: Free Product Removal

Global Id: T0603703274
Action Type: REMEDIATION
Date: 03/29/2000
Action: Soil Vapor Extraction (SVE)

Global Id: T0603703274
Action Type: REMEDIATION

GO-LO STATION (THOMPSON PROP) (Continued) **S101296055**

Date: 02/19/1992
Action: Excavation

Global Id: T0603703274
Action Type: ENFORCEMENT
Date: 06/25/2002
Action: Staff Letter

Global Id: T0603703274
Action Type: ENFORCEMENT
Date: 03/30/2004
Action: Staff Letter

Global Id: T0603703274
Action Type: ENFORCEMENT
Date: 07/27/2004
Action: Staff Letter

Global Id: T0603703274
Action Type: ENFORCEMENT
Date: 10/06/2005
Action: Staff Letter

Global Id: T0603703274
Action Type: ENFORCEMENT
Date: 05/24/2004
Action: Staff Letter

Global Id: T0603703274
Action Type: RESPONSE
Date: 07/15/2009
Action: Monitoring Report - Semi-Annually

Global Id: T0603703274
Action Type: RESPONSE
Date: 10/15/2003
Action: Monitoring Report - Quarterly

Global Id: T0603703274
Action Type: RESPONSE
Date: 07/15/2004
Action: Monitoring Report - Quarterly

Global Id: T0603703274
Action Type: RESPONSE
Date: 04/15/2004
Action: Monitoring Report - Quarterly

Global Id: T0603703274
Action Type: RESPONSE
Date: 01/15/2004
Action: Monitoring Report - Quarterly

Global Id: T0603703274
Action Type: RESPONSE
Date: 10/15/2004
Action: Conceptual Site Model

GO-LO STATION (THOMPSON PROP) (Continued) **S101296055**

Global Id: T0603703274
Action Type: RESPONSE
Date: 10/15/2004
Action: Soil and Water Investigation Report

Global Id: T0603703274
Action Type: RESPONSE
Date: 10/15/2007
Action: Conceptual Site Model

Global Id: T0603703274
Action Type: RESPONSE
Date: 04/15/2007
Action: Monitoring Report - Quarterly

Global Id: T0603703274
Action Type: RESPONSE
Date: 07/15/2007
Action: Monitoring Report - Quarterly

Global Id: T0603703274
Action Type: RESPONSE
Date: 07/15/2007
Action: Conceptual Site Model

Global Id: T0603703274
Action Type: RESPONSE
Date: 10/15/2007
Action: Well Installation Report

Global Id: T0603703274
Action Type: RESPONSE
Date: 04/15/2008
Action: Conceptual Site Model

LUST:
Global Id: T0603703274
Status: Open - Case Begin Date
Status Date: 03/12/1990

Global Id: T0603703274
Status: Open - Site Assessment
Status Date: 03/12/1990

Global Id: T0603703274
Status: Open - Site Assessment
Status Date: 04/30/1991

Global Id: T0603703274
Status: Open - Site Assessment
Status Date: 12/18/2000

Global Id: T0603703274
Status: Open - Remediation
Status Date: 03/06/2003

Global Id: T0603703274

GO-LO STATION (THOMPSON PROP) (Continued) **S101296055**

Status: Open - Remediation
Status Date: 05/24/2004

Global Id: T0603703274
Status: Open - Site Assessment
Status Date: 04/04/2007

Global Id: T0603703274
Status: Completed - Case Closed
Status Date: 08/31/2010

LUST REG 4:
Region: 4
Regional Board: 04
County: Los Angeles
Facility Id: I-07060
Status: Remediation Plan
Substance: Gasoline
Substance Quantity: Not reported
Local Case No: Not reported
Case Type: Groundwater
Abatement Method Used at the Site: Not reported
Global ID: T0603703274
W Global ID: Not reported
Staff: MSH
Local Agency: 19000
Cross Street: POLAYA ST
Enforcement Type: LET
Date Leak Discovered: 3/21/1990
Date Leak First Reported: 4/18/1990
Date Leak Record Entered: 6/10/1990
Date Confirmation Began: Not reported
Date Leak Stopped: 3/21/1990
Date Case Last Changed on Database: 7/31/2002
Date the Case was Closed: Not reported
How Leak Discovered: Tank Closure
How Leak Stopped: Not reported
Cause of Leak: UNK
Leak Source: UNK
Operator: ESCAMILLA, RAYMOND
Water System: Not reported
Well Name: Not reported
Approx. Dist To Production Well (ft): 10207.859145122122257389947605
Source of Cleanup Funding: UNK
Preliminary Site Assessment Workplan Submitted: 3/12/1990
Preliminary Site Assessment Began: 4/30/1991
Pollution Characterization Began: 12/18/2000
Remediation Plan Submitted: 3/30/2004
Remedial Action Underway: Not reported
Post Remedial Action Monitoring Began: 4/18/1990
Enforcement Action Date: Not reported
Historical Max MTBE Date: 10/5/1999
Hist Max MTBE Conc in Groundwater: 21500
Hist Max MTBE Conc in Soil: Not reported
Significant Interim Remedial Action Taken: Not reported
GW Qualifier: Not reported

GO-LO STATION (THOMPSON PROP) (Continued) **S101296055**

Soil Qualifier:	Not reported
Organization:	Not reported
Owner Contact:	Not reported
Responsible Party:	BOB THOMPSON
RP Address:	6817 SLAUSON AVE.
Program:	LUST
Lat/Long:	33.9904142 / -1
Local Agency Staff:	Not reported
Beneficial Use:	Not reported
Priority:	Not reported
Cleanup Fund Id:	Not reported
Suspended:	Not reported
Assigned Name:	Not reported
Summary:	QUARTERLY GW MONITORING. SOIL REMEDIATION (EXCAVATION & VES) IN 1993. CONFIRMATION SOIL SAMPLES DETECTED ND IN ALL 27 SOIL SAMPLES.; 5/30/00 GW REMED. AND QTR MON RPT; 10/27/00 QTRLY GW MON RPT 2000; 2/9/01 QMR; 3/20/01 INT

CORTESE:

Name:	GO-LO STATION (THOMPSON PROP)
Address:	5592 SEPULVEDA BLVD S
City,State,Zip:	CULVER CITY, CA 90230
Region:	CORTESE
Envirostor Id:	Not reported
Global ID:	T0603703274
Site/Facility Type:	LUST CLEANUP SITE
Cleanup Status:	COMPLETED - CASE CLOSED
Status Date:	Not reported
Site Code:	Not reported
Latitude:	Not reported
Longitude:	Not reported
Owner:	Not reported
Enf Type:	Not reported
Swat R:	Not reported
Flag:	active
Order No:	Not reported
Waste Discharge System No:	Not reported
Effective Date:	Not reported
Region 2:	Not reported
WID Id:	Not reported
Solid Waste Id No:	Not reported
Waste Management Uit Name:	Not reported
File Name:	Active Open

HIST CORTESE:

edr_fname:	GO-LO STATION (THOMPSON P
edr_fadd1:	5592 SEPULVEDA
City,State,Zip:	CULVER CITY, CA 90230
Region:	CORTESE
Facility County Code:	19
Reg By:	LTNKA
Reg Id:	I-07060

CERS:

Name:	GO-LO STATION (THOMPSON PROP)
Address:	5592 SEPULVEDA BLVD S

GO-LO STATION (THOMPSON PROP) (Continued) **S101296055**

City,State,Zip:	CULVER CITY, CA 90230
Site ID:	899174
CERS ID:	T0603703274
CERS Description:	Leaking Underground Storage Tank Cleanup Site

Affiliation:

Affiliation Type Desc:	Local Agency Caseworker
Entity Name:	JOHN AWUJO - LOS ANGELES COUNTY
Entity Title:	Not reported
Affiliation Address:	900 S FREMONT AVE
Affiliation City:	ALHAMBRA
Affiliation State:	CA
Affiliation Country:	Not reported
Affiliation Zip:	Not reported
Affiliation Phone:	6264583507,

AG219 **GO-LO STATION (THOMPSON PROP)** **UST FINDER RELEASE** **1028970699**
NNW **5592 SEPULVEDA BLVD S** **N/A**
1/4-1/2 **CULVER CITY, CA 90230**
0.476 mi.
2511 ft. **Site 2 of 2 in cluster AG**

Relative: **Lower**
Actual: **28 ft.**

UST FINDER RELEASE:

Object ID:	60172
Facility ID:	Not reported
Lust ID:	CAT0603703274
Name:	GO-LO STATION (THOMPSON PROP)
Address:	5592 SEPULVEDA BLVD S
City,State,Zip:	CULVER CITY, CA 90230
Address Match Type:	PointAddress
Reported Date:	Not reported
Status:	No Further Action
Substance:	Not reported
Population within 1500ft:	1310
Domestic Wells within 1500ft:	0
Land Use:	Developed, High Intensity
Within SPA:	No
SPA PWS Facility ID:	Not reported
SPA Water Type:	Not reported
SPA Facility Type:	Not reported
SPA HUC12:	Not reported
Within WHPA:	Yes
WHPA PWS Facility ID:	CA1910146_20345
WHPA Water Type:	GW - Ground water
WHPA Facility Type:	WL - Well
WHPA HUC12:	180701040300
Within 100yr Floodplain:	No
Tribe:	Not reported
EPA Region:	9
NFA Letter 1:	Not reported
NFA Letter 2:	Not reported
NFA Letter 3:	Not reported
NFA Letter 4:	Not reported
Closed With Residual Contaminate:	Not reported
Coordinate Source:	Geocode
X Coord:	-118.3952
Y Coord:	33.9907600000001

GO-LO STATION (THOMPSON PROP) (Continued) **1028970699**

Latitude: 33.99076
Longitude: -118.3952

AH220 **RAYTHEON SYSTEMS CO** **RCRA-SQG** **1000240980**
West **CENTINELA AND TEALE STREETS** **ENVIROSTOR** **CAD008286221**
1/4-1/2 **CULVER CITY, CA 90230** **HIST UST**
0.487 mi.
2572 ft. **Site 1 of 4 in cluster AH**

Relative: **Lower**
Actual: **21 ft.**

RCRA Listings:

Date Form Received by Agency:	19980204
Handler Name:	Raytheon Systems Co
Handler Address:	Centinela And Teale Streets
Handler City,State,Zip:	CULVER CITY, CA 90230-0000
EPA ID:	CAD008286221
Contact Name:	WENDELL SUYAMA
Contact Address:	P O BOX 902 BLDG E4 N185
Contact City,State,Zip:	EL SEGUNDO, CA 90245-0902
Contact Telephone:	310-616-6577
Contact Fax:	Not reported
Contact Email:	Not reported
Contact Title:	Not reported
EPA Region:	09
Land Type:	Private
Federal Waste Generator Description:	Small Quantity Generator
Non-Notifier:	Not reported
Biennial Report Cycle:	Not reported
Accessibility:	Not reported
Active Site Indicator:	Handler Activities
State District Owner:	Not reported
State District:	Not reported
Mailing Address:	P.O. BOX NINETY SECOND THOUSAN
Mailing City,State,Zip:	LOS ANGELES, CA 90009
Owner Name:	Raytheon Co
Owner Type:	Private
Operator Name:	Not reported
Operator Type:	Not reported
Short-Term Generator Activity:	No
Importer Activity:	No
Mixed Waste Generator:	No
Transporter Activity:	No
Transfer Facility Activity:	No
Recycler Activity with Storage:	No
Small Quantity On-Site Burner Exemption:	No
Smelting Melting and Refining Furnace Exemption:	No
Underground Injection Control:	No
Off-Site Waste Receipt:	No
Universal Waste Indicator:	No
Universal Waste Destination Facility:	No
Federal Universal Waste:	No
Active Site State-Reg Handler:	---
Federal Facility Indicator:	Not reported
Hazardous Secondary Material Indicator:	N
Sub-Part K Indicator:	Not reported
2018 GPRA Permit Baseline:	Not on the Baseline
2018 GPRA Renewals Baseline:	Not on the Baseline
202 GPRA Corrective Action Baseline:	No
Subject to Corrective Action Universe:	No

RAYTHEON SYSTEMS CO (Continued) **1000240980**

Non-TSDFs Where RCRA CA has Been Imposed Universe:	No
Corrective Action Priority Ranking:	No NCAPS ranking
Environmental Control Indicator:	No
Institutional Control Indicator:	No
Human Exposure Controls Indicator:	N/A
Groundwater Controls Indicator:	N/A
Significant Non-Complier Universe:	No
Unaddressed Significant Non-Complier Universe:	No
Addressed Significant Non-Complier Universe:	No
Significant Non-Complier With a Compliance Schedule Universe:	No
Financial Assurance Required:	Not reported
Handler Date of Last Change:	20060905
Recognized Trader-Importer:	No
Recognized Trader-Exporter:	No
Importer of Spent Lead Acid Batteries:	No
Exporter of Spent Lead Acid Batteries:	No
Recycler Activity Without Storage:	No
Manifest Broker:	No
Sub-Part P Indicator:	No

Handler - Owner Operator:

Owner/Operator Indicator:	Owner
Owner/Operator Name: RAYTHEON CO	
Legal Status:	Private
Date Became Current:	Not reported
Date Ended Current:	Not reported
Owner/Operator Address:	141 SPRING ST
Owner/Operator City,State,Zip:	LEXINGTON, MA 02173
Owner/Operator Telephone:	781-860-2590
Owner/Operator Telephone Ext:	Not reported
Owner/Operator Fax:	Not reported
Owner/Operator Email:	Not reported

Owner/Operator Indicator:	Owner
Owner/Operator Name: RAYTHEON CO	
Legal Status:	Private
Date Became Current:	Not reported
Date Ended Current:	Not reported
Owner/Operator Address:	141 SPRING ST
Owner/Operator City,State,Zip:	LEXINGTON, MA 02173
Owner/Operator Telephone:	781-860-2590
Owner/Operator Telephone Ext:	Not reported
Owner/Operator Fax:	Not reported
Owner/Operator Email:	Not reported

Owner/Operator Indicator:	Owner
Owner/Operator Name: RAYTHEON CO	
Legal Status:	Private
Date Became Current:	Not reported
Date Ended Current:	Not reported
Owner/Operator Address:	141 SPRING ST
Owner/Operator City,State,Zip:	LEXINGTON, MA 02173
Owner/Operator Telephone:	781-860-2590
Owner/Operator Telephone Ext:	Not reported
Owner/Operator Fax:	Not reported
Owner/Operator Email:	Not reported

RAYTHEON SYSTEMS CO (Continued) **1000240980**

Owner/Operator Indicator: Operator
Owner/Operator Name: HUGHES AIRCRAFT COMPANY CULVER CITY
Legal Status: Private
Date Became Current: Not reported
Date Ended Current: Not reported
Owner/Operator Address: CENTINELA AND TEALE STREETS
Owner/Operator City,State,Zip: CITY NOT REPORTED, CA 99999
Owner/Operator Telephone: 213-391-0711
Owner/Operator Telephone Ext: Not reported
Owner/Operator Fax: Not reported
Owner/Operator Email: Not reported

Owner/Operator Indicator: Owner
Owner/Operator Name: RAYTHEON CO
Legal Status: Private
Date Became Current: Not reported
Date Ended Current: Not reported
Owner/Operator Address: 141 SPRING ST
Owner/Operator City,State,Zip: LEXINGTON, MA 02173
Owner/Operator Telephone: 781-860-2590
Owner/Operator Telephone Ext: Not reported
Owner/Operator Fax: Not reported
Owner/Operator Email: Not reported

Historic Generators:
Receive Date: 19930929
Handler Name: RAYTHEON SYSTEMS CO
Federal Waste Generator Description: Not a generator, verified
State District Owner: Not reported
Large Quantity Handler of Universal Waste: No
Recognized Trader Importer: No
Recognized Trader Exporter: No
Spent Lead Acid Battery Importer: No
Spent Lead Acid Battery Exporter: No
Current Record: No
Non Storage Recycler Activity: Not reported
Electronic Manifest Broker: Not reported

Receive Date: 19980204
Handler Name: RAYTHEON SYSTEMS CO
Federal Waste Generator Description: Small Quantity Generator
State District Owner: Not reported
Large Quantity Handler of Universal Waste: No
Recognized Trader Importer: No
Recognized Trader Exporter: No
Spent Lead Acid Battery Importer: No
Spent Lead Acid Battery Exporter: No
Current Record: Yes
Non Storage Recycler Activity: Not reported
Electronic Manifest Broker: Not reported

Receive Date: 19860225
Handler Name: RAYTHEON SYSTEMS CO
Federal Waste Generator Description: Not a generator, verified
State District Owner: Not reported
Large Quantity Handler of Universal Waste: No
Recognized Trader Importer: No

RAYTHEON SYSTEMS CO (Continued) **1000240980**

Recognized Trader Exporter:	No
Spent Lead Acid Battery Importer:	No
Spent Lead Acid Battery Exporter:	No
Current Record:	No
Non Storage Recycler Activity:	Not reported
Electronic Manifest Broker:	Not reported

Receive Date:	19980204
Handler Name:	RAYTHEON SYSTEMS CO
Federal Waste Generator Description:	Large Quantity Generator
State District Owner:	Not reported
Large Quantity Handler of Universal Waste:	No
Recognized Trader Importer:	No
Recognized Trader Exporter:	No
Spent Lead Acid Battery Importer:	No
Spent Lead Acid Battery Exporter:	No
Current Record:	No
Non Storage Recycler Activity:	Not reported
Electronic Manifest Broker:	Not reported

Receive Date:	19980204
Handler Name:	RAYTHEON SYSTEMS CO
Federal Waste Generator Description:	Large Quantity Generator
State District Owner:	Not reported
Large Quantity Handler of Universal Waste:	No
Recognized Trader Importer:	No
Recognized Trader Exporter:	No
Spent Lead Acid Battery Importer:	No
Spent Lead Acid Battery Exporter:	No
Current Record:	No
Non Storage Recycler Activity:	Not reported
Electronic Manifest Broker:	Not reported

List of NAICS Codes and Descriptions:

NAICS Code:	334511
NAICS Description:	SEARCH, DETECTION, NAVIGATION, GUIDANCE, AERONAUTICAL, AND NAUTICAL SYSTEM AND INSTRUMENT MANUFACTURING

Has the Facility Received Notices of Violations:

Found Violation:	No
Agency Which Determined Violation:	Not reported
Violation Short Description:	Not reported
Date Violation was Determined:	Not reported
Actual Return to Compliance Date:	Not reported
Return to Compliance Qualifier:	Not reported
Violation Responsible Agency:	Not reported
Scheduled Compliance Date:	Not reported
Enforcement Identifier:	Not reported
Date of Enforcement Action:	Not reported
Enforcement Responsible Agency:	Not reported
Enforcement Docket Number:	Not reported
Enforcement Attorney:	Not reported
Corrective Action Component:	Not reported
Appeal Initiated Date:	Not reported
Appeal Resolution Date:	Not reported
Disposition Status Date:	Not reported

RAYTHEON SYSTEMS CO (Continued) **1000240980**

Disposition Status: Not reported
Disposition Status Description: Not reported
Consent/Final Order Sequence Number: Not reported
Consent/Final Order Respondent Name: Not reported
Consent/Final Order Lead Agency: Not reported
Enforcement Type: Not reported
Enforcement Responsible Person: Not reported
Enforcement Responsible Sub-Organization: Not reported
SEP Sequence Number: Not reported
SEP Expenditure Amount: Not reported
SEP Scheduled Completion Date: Not reported
SEP Actual Date: Not reported
SEP Defaulted Date: Not reported
SEP Type: Not reported
SEP Type Description: Not reported
Proposed Amount: Not reported
Final Monetary Amount: Not reported
Paid Amount: Not reported
Final Count: Not reported
Final Amount: Not reported

Found Violation: Yes
Agency Which Determined Violation: State
Violation Short Description: TSD - Closure/Post-Closure
Date Violation was Determined: 19861014
Actual Return to Compliance Date: 19870420
Return to Compliance Qualifier: Observed
Violation Responsible Agency: State
Scheduled Compliance Date: 19870105
Enforcement Identifier: 001
Date of Enforcement Action: 19861205
Enforcement Responsible Agency: State
Enforcement Docket Number: Not reported
Enforcement Attorney: R9
Corrective Action Component: No
Appeal Initiated Date: Not reported
Appeal Resolution Date: Not reported
Disposition Status Date: Not reported
Disposition Status: Not reported
Disposition Status Description: Not reported
Consent/Final Order Sequence Number: Not reported
Consent/Final Order Respondent Name: Not reported
Consent/Final Order Lead Agency: Not reported
Enforcement Type: WRITTEN INFORMAL
Enforcement Responsible Person: R9
Enforcement Responsible Sub-Organization: Not reported
SEP Sequence Number: Not reported
SEP Expenditure Amount: Not reported
SEP Scheduled Completion Date: Not reported
SEP Actual Date: Not reported
SEP Defaulted Date: Not reported
SEP Type: Not reported
SEP Type Description: Not reported
Proposed Amount: Not reported
Final Monetary Amount: Not reported
Paid Amount: Not reported
Final Count: Not reported

RAYTHEON SYSTEMS CO (Continued) **1000240980**

Final Amount: Not reported

Evaluation Action Summary:
Evaluation Date: 19861104
Evaluation Responsible Agency: State
Found Violation: No
Evaluation Type Description: FINANCIAL RECORD REVIEW
Evaluation Responsible Person Identifier: R9
Evaluation Responsible Sub-Organization: Not reported
Actual Return to Compliance Date: Not reported
Scheduled Compliance Date: Not reported
Date of Request: Not reported
Date Response Received: Not reported
Request Agency: Not reported
Former Citation: Not reported

Evaluation Date: 19861014
Evaluation Responsible Agency: State
Found Violation: Yes
Evaluation Type Description: COMPLIANCE EVALUATION INSPECTION
Evaluation Responsible Person Identifier: R9
Evaluation Responsible Sub-Organization: Not reported
Actual Return to Compliance Date: 19870420
Scheduled Compliance Date: 19870105
Date of Request: Not reported
Date Response Received: Not reported
Request Agency: Not reported
Former Citation: Not reported

ENVIROSTOR:
Name: HUGHES HELICOPTERS
Address: CENTINELA AVENUE & TEALE STREET
City,State,Zip: CULVER CITY, CA 90230
Facility ID: 19370259
Status: Refer: RWQCB
Status Date: 05/01/1995
Site Code: Not reported
Site Type: Historical
Site Type Detailed: * Historical
Acres: Not reported
NPL: NO
Regulatory Agencies: NONE SPECIFIED
Lead Agency: NONE SPECIFIED
Program Manager: Not reported

RAYTHEON SYSTEMS CO (Continued) **1000240980**

Supervisor:	* Mmonroy
Division Branch:	Cleanup Chatsworth
Assembly:	61
Senate:	28
Special Program:	Not reported
Restricted Use:	NO
Site Mgmt Req:	NONE SPECIFIED
Funding:	Not reported
Latitude:	33.98388
Longitude:	-118.4019
APN:	NONE SPECIFIED
Past Use:	NONE SPECIFIED
Potential COC:	* HALOGENATED SOLVENTS * HYDROCARBON SOLVENTS * OXYGENATED SOLVENTS * UNSPECIFIED ACID SOLUTION * WASTE OIL & MIXED OIL
Confirmed COC:	NONE SPECIFIED
Potential Description:	NONE SPECIFIED
Alias Name:	HUGHES AIRCRAFT CO
Alias Type:	Alternate Name
Alias Name:	HUGHES TOOL CO AIRCRAFT DIV
Alias Type:	Alternate Name
Alias Name:	CAD008286221
Alias Type:	EPA Identification Number
Alias Name:	CAD040360745
Alias Type:	EPA Identification Number
Alias Name:	110008260620
Alias Type:	EPA (FRS #)
Alias Name:	CAX000149450
Alias Type:	HWTS Identification Code
Alias Name:	19370259
Alias Type:	Envirostor ID Number

Completed Info:

Completed Area Name:	PROJECT WIDE
Completed Sub Area Name:	Not reported
Completed Document Type:	Site Screening
Completed Date:	05/01/1995
Comments:	01/26/94 Site now about 2 yrs into remediation. Proj. Mgr. (RWQCB) is Elijah Hill, (213) 266-7575. Remediation involves grondwater pumping and sripping of volatile organics. 10/17/94 RWQCB lead. NFA for DTSC.

Completed Area Name:	PROJECT WIDE
Completed Sub Area Name:	Not reported
Completed Document Type:	Site Screening
Completed Date:	03/06/1995
Comments:	DATABASE VALIDATION PROGRAM CONFIRMS NFA FOR DTSC.

Completed Area Name:	PROJECT WIDE
Completed Sub Area Name:	Not reported
Completed Document Type:	Site Screening
Completed Date:	12/14/1987
Comments:	SITE SCREENING DONE FIT CONCLUDED HIGH LEVELS OF CONTAMINANT FOUND IN THE MONITORING WELLS; WARRANT FURTHER INVESTIGATION OF THE SITE; HIGH PRIORITY SI

Completed Area Name:	PROJECT WIDE
Completed Sub Area Name:	Not reported
Completed Document Type:	Site Screening
Completed Date:	04/08/1987

RAYTHEON SYSTEMS CO (Continued) **1000240980**

Comments: SAMPLE RESULTS HIGH LEVELS TCE, TOLUENE, ETHYLBENZENE, BENZENE, VINYL CHLORIDE IN G-WATER SITE SCREENING DONE

Completed Area Name: PROJECT WIDE
Completed Sub Area Name: Not reported
Completed Document Type: * Discovery
Completed Date: 10/08/1982
Comments: FACILITY IDENTIFIED L.A. CHAM OF COMM BUS DIR 1966 MFRS HELICOPTERS AND ARMAMENTS

Future Area Name: Not reported
Future Sub Area Name: Not reported
Future Document Type: Not reported
Future Due Date: Not reported
Schedule Area Name: Not reported
Schedule Sub Area Name: Not reported
Schedule Document Type: Not reported
Schedule Due Date: Not reported
Schedule Revised Date: Not reported

HIST UST:
Name: HUGHES HELICOPTERS INC.
Address: CENTINELA & TEALE STREETS
City,State,Zip: CULVER CITY, CA 90230
File Number: Not reported
URL: Not reported
Region: STATE
Facility ID: 00000029585
Facility Type: Other
Other Type: Not reported
Contact Name: Not reported
Telephone: 2133054183
Owner Name: PLAYA VISTA CORPORATION
Owner Address: P.O. BOX 14000
Owner City,St,Zip: LAS VEGAS, NV 89156
Total Tanks: 0029

Tank Num: 001
Container Num: (31)
Year Installed: Not reported
Tank Capacity: 00005000
Tank Used for: PRODUCT
Type of Fuel: 06
Container Construction Thickness: Not reported
Leak Detection: Visual

Tank Num: 002
Container Num: (3)
Year Installed: Not reported
Tank Capacity: 00000190
Tank Used for: PRODUCT
Type of Fuel: 06
Container Construction Thickness: Not reported
Leak Detection: Visual

Tank Num: 003
Container Num: 001

RAYTHEON SYSTEMS CO (Continued) **1000240980**

Year Installed:	1965
Tank Capacity:	00012000
Tank Used for:	PRODUCT
Type of Fuel:	06
Container Construction Thickness:	Not reported
Leak Detection:	Visual
Tank Num:	004
Container Num:	(14)
Year Installed:	Not reported
Tank Capacity:	00020000
Tank Used for:	PRODUCT
Type of Fuel:	PREMIUM
Container Construction Thickness:	Not reported
Leak Detection:	Visual
Tank Num:	005
Container Num:	(15)
Year Installed:	Not reported
Tank Capacity:	00020000
Tank Used for:	PRODUCT
Type of Fuel:	DIESEL
Container Construction Thickness:	Not reported
Leak Detection:	Visual
Tank Num:	006
Container Num:	(16)
Year Installed:	Not reported
Tank Capacity:	00010000
Tank Used for:	PRODUCT
Type of Fuel:	DIESEL
Container Construction Thickness:	Not reported
Leak Detection:	Visual
Tank Num:	007
Container Num:	(17)
Year Installed:	Not reported
Tank Capacity:	00015000
Tank Used for:	PRODUCT
Type of Fuel:	DIESEL
Container Construction Thickness:	Not reported
Leak Detection:	Visual
Tank Num:	008
Container Num:	(18)
Year Installed:	Not reported
Tank Capacity:	00015000
Tank Used for:	PRODUCT
Type of Fuel:	DIESEL
Container Construction Thickness:	Not reported
Leak Detection:	Visual
Tank Num:	009
Container Num:	(19)
Year Installed:	Not reported
Tank Capacity:	00015000
Tank Used for:	PRODUCT

RAYTHEON SYSTEMS CO (Continued) **1000240980**

Type of Fuel:	DIESEL
Container Construction Thickness:	Not reported
Leak Detection:	Visual
Tank Num:	010
Container Num:	(20)
Year Installed:	Not reported
Tank Capacity:	00000500
Tank Used for:	PRODUCT
Type of Fuel:	UNLEADED
Container Construction Thickness:	Not reported
Leak Detection:	Visual
Tank Num:	011
Container Num:	(22)
Year Installed:	Not reported
Tank Capacity:	00000000
Tank Used for:	WASTE
Type of Fuel:	WASTE OIL
Container Construction Thickness:	Not reported
Leak Detection:	Visual
Tank Num:	012
Container Num:	(23) A
Year Installed:	1975
Tank Capacity:	00009950
Tank Used for:	PRODUCT
Type of Fuel:	UNLEADED
Container Construction Thickness:	Not reported
Leak Detection:	Visual
Tank Num:	013
Container Num:	(23) B
Year Installed:	1975
Tank Capacity:	00009950
Tank Used for:	PRODUCT
Type of Fuel:	PREMIUM
Container Construction Thickness:	Not reported
Leak Detection:	Visual
Tank Num:	014
Container Num:	(24)
Year Installed:	Not reported
Tank Capacity:	00005000
Tank Used for:	PRODUCT
Type of Fuel:	DIESEL
Container Construction Thickness:	Not reported
Leak Detection:	Visual
Tank Num:	015
Container Num:	(25)
Year Installed:	Not reported
Tank Capacity:	00005000
Tank Used for:	PRODUCT
Type of Fuel:	DIESEL
Container Construction Thickness:	Not reported
Leak Detection:	Visual

RAYTHEON SYSTEMS CO (Continued) **1000240980**

Tank Num:	016
Container Num:	(26)
Year Installed:	Not reported
Tank Capacity:	00000500
Tank Used for:	PRODUCT
Type of Fuel:	REGULAR
Container Construction Thickness:	Not reported
Leak Detection:	Visual

Tank Num:	017
Container Num:	(27)
Year Installed:	Not reported
Tank Capacity:	00000500
Tank Used for:	PRODUCT
Type of Fuel:	REGULAR
Container Construction Thickness:	Not reported
Leak Detection:	Visual

Tank Num:	018
Container Num:	(28)
Year Installed:	Not reported
Tank Capacity:	00000300
Tank Used for:	PRODUCT
Type of Fuel:	06
Container Construction Thickness:	Not reported
Leak Detection:	Visual

Tank Num:	019
Container Num:	(29) A
Year Installed:	Not reported
Tank Capacity:	00010000
Tank Used for:	PRODUCT
Type of Fuel:	06
Container Construction Thickness:	Not reported
Leak Detection:	Visual

Tank Num:	020
Container Num:	(29) B
Year Installed:	Not reported
Tank Capacity:	00010000
Tank Used for:	PRODUCT
Type of Fuel:	06
Container Construction Thickness:	Not reported
Leak Detection:	Visual

Tank Num:	021
Container Num:	(29) C
Year Installed:	Not reported
Tank Capacity:	00010000
Tank Used for:	PRODUCT
Type of Fuel:	06
Container Construction Thickness:	Not reported
Leak Detection:	Visual

Tank Num:	022
Container Num:	(29) D
Year Installed:	Not reported

RAYTHEON SYSTEMS CO (Continued) **1000240980**

Tank Capacity: 00010000
Tank Used for: PRODUCT
Type of Fuel: 06
Container Construction Thickness: Not reported
Leak Detection: Visual

Tank Num: 023
Container Num: (29) E
Year Installed: Not reported
Tank Capacity: 00010000
Tank Used for: PRODUCT
Type of Fuel: 06
Container Construction Thickness: Not reported
Leak Detection: Visual

Tank Num: 024
Container Num: (29) F
Year Installed: Not reported
Tank Capacity: 00011800
Tank Used for: PRODUCT
Type of Fuel: DIESEL
Container Construction Thickness: Not reported
Leak Detection: Visual

Tank Num: 025
Container Num: (30)
Year Installed: Not reported
Tank Capacity: 00010000
Tank Used for: PRODUCT
Type of Fuel: 06
Container Construction Thickness: Not reported
Leak Detection: Visual

Tank Num: 026
Container Num: (29)J
Year Installed: Not reported
Tank Capacity: 00011800
Tank Used for: PRODUCT
Type of Fuel: DIESEL
Container Construction Thickness: Not reported
Leak Detection: Visual

Tank Num: 027
Container Num: (29) H
Year Installed: Not reported
Tank Capacity: 00011800
Tank Used for: PRODUCT
Type of Fuel: DIESEL
Container Construction Thickness: Not reported
Leak Detection: Visual

Tank Num: 028
Container Num: (29) I
Year Installed: Not reported
Tank Capacity: 00011800
Tank Used for: PRODUCT
Type of Fuel: DIESEL

RAYTHEON SYSTEMS CO (Continued) **1000240980**

Container Construction Thickness: Not reported
Leak Detection: None

Tank Num: 029
Container Num: (29) G
Year Installed: Not reported
Tank Capacity: 00011800
Tank Used for: WASTE
Type of Fuel: DIESEL
Container Construction Thickness: Not reported
Leak Detection: Visual

AH221 **HUGHES AIRCRAFT COMPANY CULVER CITY** **HWP** **S109467238**
West **CENTINELA AND TEALE STREETS** **N/A**
1/2-1 **CULVER CITY, CA 90230**
0.510 mi.
2693 ft. **Site 2 of 4 in cluster AH**

Relative:
Lower

Actual:
21 ft.

HWP:
EPA ID: CAD008286221
Name: HUGHES AIRCRAFT COMPANY CULVER CITY
Address: CENTINELA AND TEALE STREETS
Cleanup Status: PROTECTIVE FILER
Latitude: 33.98401
Longitude: -118.4023
Facility Type: Historical - Non-Operating
Facility Size: Not reported
Supervisor: Not reported
Site Code: Not reported
Senate District: 28
Assembly District: 55
Public Information Officer: Not reported
Commercial Offsite Facility Types: Not reported
Project Manager Lead: Not reported
Project Manager: Not reported
Permit Type: Not reported
Permit Effective Date: Not reported
Permit Expiration Date: Not reported
Calenviroscreen Score: 71-75%
Total Planned Hours: Not reported
Total Planned Amount: Not reported
Total Actual Hours: Not reported
Quarterly Update: Not reported

Activities:
EPA ID: CAD008286221
Facility Type: Historical - Non-Operating
Facility Name: HUGHES AIRCRAFT COMPANY CULVER CITY
Project Manager: Not reported
Project Manager Lead: Not reported
Supervisor: Not reported
Facility Status: PROTECTIVE FILER
Activity Type: Protective Filer Status
Permit Being Renewed: Not reported
Permit Being Modified: Not reported
Final Date: Not reported
Type: Not reported
Title Description: Protective Filer

HUGHES AIRCRAFT COMPANY CULVER CITY (Continued) **S109467238**

Due Date:	Not reported
Comments:	Not reported
Unit Names:	CONTAIN1
Event Description:	Protective Filer Status - PROTECTIVE FILER (RECEIVED)
Actual Date:	04/20/1987
EPA ID:	CAD008286221
Facility Type:	Historical - Non-Operating
Facility Name:	HUGHES AIRCRAFT COMPANY CULVER CITY
Project Manager:	Not reported
Project Manager Lead:	Not reported
Supervisor:	Not reported
Facility Status:	PROTECTIVE FILER
Activity Type:	Protective Filer Status
Permit Being Renewed:	Not reported
Permit Being Modified:	Not reported
Final Date:	Not reported
Type:	Not reported
Title Description:	Protective Filer
Due Date:	Not reported
Comments:	Not reported
Unit Names:	CONTAIN1
Event Description:	Protective Filer Status - PROTECTIVE FILER (APPROVED)
Actual Date:	07/21/1988

Alias:

EPA ID:	CAD008286221
Facility Type:	Historical - Non-Operating
Facility Name:	HUGHES AIRCRAFT COMPANY CULVER CITY
Facility Status:	PROTECTIVE FILER
Project Manager:	Not reported
Project Manager Lead:	Not reported
Supervisor:	Not reported
Alias Type:	FRS
Alias:	110008260620
EPA ID:	CAD008286221
Facility Type:	Historical - Non-Operating
Facility Name:	HUGHES AIRCRAFT COMPANY CULVER CITY
Facility Status:	PROTECTIVE FILER
Project Manager:	Not reported
Project Manager Lead:	Not reported
Supervisor:	Not reported
Alias Type:	Envirostor ID Number
Alias:	19370259

AH222 **HUGHES AIRCRAFT COMPANY CULVER CITY** **ENVIROSTOR** **S109548326**
West **CENTINELA AND TEALE STREETS** **N/A**
1/2-1 **CULVER CITY, CA 90230**
0.511 mi.
2700 ft. **Site 3 of 4 in cluster AH**

Relative: ENVIROSTOR:
Lower

Name:	HUGHES AIRCRAFT COMPANY CULVER CITY
Address:	CENTINELA AND TEALE STREETS
City,State,Zip:	CULVER CITY, CA 902300000

Actual:
21 ft.

HUGHES AIRCRAFT COMPANY CULVER CITY (Continued) **S109548326**

Facility ID: 80001544
Status: Inactive - Needs Evaluation
Status Date: 11/01/2018
Site Code: Not reported
Site Type: Corrective Action
Site Type Detailed: Corrective Action
Acres: 0
NPL: NO
Regulatory Agencies: NONE SPECIFIED
Lead Agency: NONE SPECIFIED
Program Manager: Katherine Gould
Supervisor: * Unknown
Division Branch: Cleanup Cypress
Assembly: 55
Senate: 28
Special Program: Not reported
Restricted Use: NO
Site Mgmt Req: NONE SPECIFIED
Funding: Not reported
Latitude: 33.98401
Longitude: -118.4023
APN: NONE SPECIFIED
Past Use: NONE SPECIFIED
Potential COC: NONE SPECIFIED
Confirmed COC: NONE SPECIFIED
Potential Description: NONE SPECIFIED
Alias Name: CAD008286221
Alias Type: EPA Identification Number
Alias Name: 110008260620
Alias Type: EPA (FRS #)
Alias Name: 19370259
Alias Type: Envirostor ID Number
Alias Name: 80001544
Alias Type: Envirostor ID Number

Completed Info:
Completed Area Name: Not reported
Completed Sub Area Name: Not reported
Completed Document Type: Not reported
Completed Date: Not reported
Comments: Not reported

Future Area Name: Not reported
Future Sub Area Name: Not reported
Future Document Type: Not reported
Future Due Date: Not reported
Schedule Area Name: Not reported
Schedule Sub Area Name: Not reported
Schedule Document Type: Not reported
Schedule Due Date: Not reported
Schedule Revised Date: Not reported

AH223 **HUGHES HELICOPTERS, INC.** **CA BOND EXP. PLAN** **S100833477**
West **CENTINELA AVENUE AND TEALE** **N/A**
1/2-1 **CULVER CITY, CA 90230**
0.513 mi.
2707 ft. **Site 4 of 4 in cluster AH**

Relative: **Lower**
Actual: **21 ft.**

CA BOND EXP. PLAN:

Reponsible Party:	RWQCB REFERRAL SITE
Project Revenue Source Company:	Not reported
Project Revenue Source Addr:	Not reported
Project Revenue Source City,St,Zip:	Not reported
Project Revenue Source Desc:	The responsible party is providing for the remediation of the site under RWQCB lead. The RP will pay all costs associated with the cleanup. There are no current plans for expenditure of Bond funds for the site.
Site Description:	This 454-acre facility has been used from 1953 to the present by Hughes Tool Company, Hughes Aircraft, and Hughes Helicopters to manufacture and test machine and aircraft parts and to research and develop electronics. Located at the facility is an etching laboratory, a plating shop, a salvage yard, several above and below-ground tanks for fuel oil and aviation fuel, waste neutralization pits, solvent and acid sumps, liquid waste clarifier pits, and an unlined fire-training pit.
Hazardous Waste Desc:	Samples from ground water monitoring wells installed by the contractor indicate high levels of trichloroethane (TCE), toluene, ethylbenzene, benzene, vinyl chloride, trans-1,2,-dichloroethylene (DCE), dichloroethane (DCA), xylene isomers, and hydrocarbons (C5 to C8).
Threat To Public Health & Env:	The Ballona/Bellflower Aquifers, which are mixed below the site, are encountered from 15 to 40 feet and are the primary water source for the monitoring wells. The contaminated aquifer is in hydraulic communication with the Silverado Aquifer (50 to 100 feet below the site) and with the unlined storm drain to the south of the site which discharges into Ballona Creek. There is potential for contamination of both surface water and the Silverado Aquifer which is a major drinking water source. Groundwater contamination is suspected but has not been verified to date.
Site Activity Status:	Phases I and II of the preliminary investigation of hydrologic conditions have been completed. Additional studies have also been completed on contaminated soil due to tank leakage at the site. Based on this information, the responsible party is planning follow-up work to determine the vertical and horizontal extent of contamination.

AI224 **HH AIRCRAFT MFG CORP** **ENVIROSTOR** **S107736443**
WSW **N/A**
1/2-1 **CULVER CITY, CA**
0.912 mi.
4815 ft. **Site 1 of 2 in cluster AI**

Relative: **Lower**
Actual: **18 ft.**

ENVIROSTOR:

Name:	HH AIRCRAFT MFG CORP
Address:	Not reported
City,State,Zip:	CULVER CITY, CA
Facility ID:	80000840
Status:	Inactive - Needs Evaluation
Status Date:	07/01/2005
Site Code:	Not reported
Site Type:	Military Evaluation
Site Type Detailed:	FUDS
Acres:	0
NPL:	NO
Regulatory Agencies:	SMBRP
Lead Agency:	SMBRP
Program Manager:	Not reported

HH AIRCRAFT MFG CORP (Continued) **S107736443**

Supervisor:	Eileen Mananian
Division Branch:	Cleanup Cypress
Assembly:	61
Senate:	28
Special Program:	Not reported
Restricted Use:	NO
Site Mgmt Req:	NONE SPECIFIED
Funding:	DERA
Latitude:	33.97916
Longitude:	-118.4083
APN:	NONE SPECIFIED
Past Use:	NONE SPECIFIED
Potential COC:	NONE SPECIFIED
Confirmed COC:	NONE SPECIFIED
Potential Description:	NONE SPECIFIED
Alias Name:	CA99799F996100
Alias Type:	Federal Facility ID
Alias Name:	J09CA7138
Alias Type:	INPR
Alias Name:	80000840
Alias Type:	Envirostor ID Number

Completed Info:

Completed Area Name:	Not reported
Completed Sub Area Name:	Not reported
Completed Document Type:	Not reported
Completed Date:	Not reported
Comments:	Not reported
Future Area Name:	Not reported
Future Sub Area Name:	Not reported
Future Document Type:	Not reported
Future Due Date:	Not reported
Schedule Area Name:	Not reported
Schedule Sub Area Name:	Not reported
Schedule Document Type:	Not reported
Schedule Due Date:	Not reported
Schedule Revised Date:	Not reported

AI225 **HOWARD HUGHES AIRCRAFT MFG. CORP.** **FUDS** **1024903905**
WSW **N/A**
1/2-1 **CULVER CITY, CA**
0.914 mi.
4825 ft. **Site 2 of 2 in cluster AI**

Relative: **Lower**

Actual: **18 ft.**

FUDS:

EPA Region:	09
Installation ID:	CA99799F996100
Congressional District Number:	36
Name:	HOWARD HUGHES AIRCRAFT MFG. CORP.
FUDS Number:	J09CA7138
City:	CULVER CITY
State:	CA
County:	LOS ANGELES
Object ID:	9733
USACE Division:	SPD
USACE District:	Los Angeles District (SPL)
Status:	Properties without projects

HOWARD HUGHES AIRCRAFT MFG. CORP. (Continued) **1024903905**

Current Owner:	PRIV: PRIVATE Gary Rafferty, Attorney, Huhes Electronics (Hughes Aircraft Company, El Segundo, CA.
EMS Map Link:	https://fudsportal.usace.army.mil/ems/inventory/map?id=54272
Eligibility:	Ineligible
Has Projects:	No
NPL Status:	Not reported
Project Required:	No
Feature Description:	THE HOWARD HUGHES AIRCRAFT MFG. CORP. SITE WAS MORE COMMONLY KNOWN HUGHES AIRCRAFT COMPANY. THIS FACILITY WAS KNOWN AS THE CULVER CITY PLANT AS THERE WERE OTHER HUGHES PLANTS IN THE LOS ANGELES AREA. HOWARD HUGHES, THROUGH THE HUGHES TOOL COMPANY, ACQUIRED THE 387.05-ACRE SITE IN LATE 1940 OR EARLY 1941, ON WHICH THE CULVER CITY PLANT WAS CONSTRUCTED. THE PLANT WAS USED FOR THE DEVELOPMENT AND MANUFACTURE OF AIRCRAFT, AIRCRAFT COMPONENTS, AND ELECTRONICS. IN LATE 1942, THE DEFENSE PLANT CORPORATION (PLANCOR) ACQUIRED 15.57 ACRES OF THE SITE THROUGH SPECIAL DEED AND ENTERED INTO A CONTRACT IN NOVEMBER 1942 WITH KAISER-HUGHES TO MANUFACTURE LARGE WOODEN CARGO PLANES. TH 15.57-ACRE AREA WAS KNOWN AS PLANCOR NO. 1424, ALSO KAISER-HUGHES TOOL COMPANY. (SHIPBUILDER HENRY KAISER FORMER A CORPORATION WITH THE HUGHES TOOL COMPANY TO CONSTRUCT THREE CARGO PLANES (ALSO REFERRED AS FLYING BOATS) UNDER CONTRACT TO PLANCOR; ONLY ONE WAS BUILT WHICH BECAME KNOWN AS THE SPRUCE GOOSE). PLANCOR 2198 (HUGHES TOOL COMPANY WAS ALSO CREATED TO PROVIDE FOR ALTERATIONS OF BUILDINGS AND ENGINEERING SERVICES IN CONNECTION WITH PLANCOR 1424. PLANCOR 2198 INVOLVED NO GOVERNMENTAL ACQUISITION OF LAND. THESE TWO PLANCOR AGREEMENTS WERE TERMINATED IN THE MID-1940S, AND HUGHES AIRCRAFT COMPANY REACQUIRED BY QUITCLAIM DEED THE 15.57 ACRES AND IMPROVEMENTS IN 1949. PLANCOR WAS NOT ASSOCIATED WITH THE DEPARTMENT OF DEFENSE (DOD). ANOTHER GOVERNMENTAL NON-DOD USE OF THE FACILITY OCCURRED DURING THE KOREAN WAR (1950-1953) WHEN THE NORTH AMERICAN AEROSPACE DEFENSE (NORAD) COMMAND MAINTAINED AN OFFICE ON THE THIRD FLOOR OF BUILDING 15 TO CONDUCT ELECTRONIC SURVEILLANCE. NORAD IS A U.S./CANADIAN DEFENSE ORGANIZATION. IT IS NOT PART OF THE AIR FORCE OR ANY OTHER BRANCH OF DOD.
Latitude:	33.97916667
Longitude:	-118.40833333

226
East
1/2-1
0.953 mi.
5030 ft.

FRANK PARENT ELEMENTARY SCHOOL
5354 WEST 64TH STREET
INGLEWOOD, CA 90302

ENVIROSTOR **S105628568**
SCH **N/A**
CERS

Relative:
Higher

Actual:
142 ft.

ENVIROSTOR:

Name:	FRANK PARENT ELEMENTARY SCHOOL
Address:	5354 WEST 64TH STREET
City,State,Zip:	INGLEWOOD, CA 90302-1042
Facility ID:	19820035
Status:	No Further Action
Status Date:	02/07/2002
Site Code:	304352
Site Type:	School Investigation
Site Type Detailed:	School
Acres:	8
NPL:	NO
Regulatory Agencies:	SMBRP
Lead Agency:	SMBRP
Program Manager:	Not reported

FRANK PARENT ELEMENTARY SCHOOL (Continued) **S105628568**

Supervisor: Javier Hinojosa
Division Branch: Southern California Schools & Brownfields Outreach
Assembly: 61
Senate: 35
Special Program: Not reported
Restricted Use: NO
Site Mgmt Req: NONE SPECIFIED
Funding: School District
Latitude: 33.98258
Longitude: -118.3752
APN: NONE SPECIFIED
Past Use: * EDUCATIONAL SERVICES
Potential COC: PCBs (unspeciated mixture, high risk, e.g. Aroclor 1254 PCBs (unspeciated mixture, low risk, e.g. Aroclor 1016 Polybrominated biphenyls Polychlorinated biphenyls (PCBs Polychlorinated biphenyls (PCBs, see IRIS
Confirmed COC: 30468-NO 30470-NO 30467-NO 30469-NO 30018-NO
Potential Description: SOIL
Alias Name: FRANK PARENT ELEMENTARY SCHOOL
Alias Type: Alternate Name
Alias Name: INGLEWOOD UNIFIED SCHOOL DISTRICT
Alias Type: Alternate Name
Alias Name: INGLEWOOD USD-FRANK PARENT ELEMENTARY
Alias Type: Alternate Name
Alias Name: 304352
Alias Type: Project Code (Site Code)
Alias Name: 19820035
Alias Type: Envirostor ID Number

Completed Info:
Completed Area Name: PROJECT WIDE
Completed Sub Area Name: Not reported
Completed Document Type: Phase 1
Completed Date: 11/27/2001
Comments: Not reported

Completed Area Name: PROJECT WIDE
Completed Sub Area Name: Not reported
Completed Document Type: Preliminary Endangerment Assessment Report
Completed Date: 02/07/2002
Comments: Not reported

Completed Area Name: PROJECT WIDE
Completed Sub Area Name: Not reported
Completed Document Type: Cost Recovery Closeout Memo
Completed Date: 08/22/2002
Comments: Not reported

Completed Area Name: PROJECT WIDE
Completed Sub Area Name: Not reported
Completed Document Type: Environmental Oversight Agreement
Completed Date: 07/17/2002
Comments: Not reported

Future Area Name: Not reported
Future Sub Area Name: Not reported
Future Document Type: Not reported
Future Due Date: Not reported

FRANK PARENT ELEMENTARY SCHOOL (Continued) **S105628568**

Schedule Area Name: Not reported
Schedule Sub Area Name: Not reported
Schedule Document Type: Not reported
Schedule Due Date: Not reported
Schedule Revised Date: Not reported

SCH:

Name: FRANK PARENT ELEMENTARY SCHOOL
Address: 5354 WEST 64TH STREET
City,State,Zip: INGLEWOOD, CA 90302-1042
Facility ID: 19820035
Site Type: School Investigation
Site Type Detail: School
Site Mgmt. Req.: NONE SPECIFIED
Acres: 8
National Priorities List: NO
Cleanup Oversight Agencies: SMBRP
Lead Agency: SMBRP
Lead Agency Description: DTSC - Site Cleanup Program
Project Manager: Not reported
Supervisor: Javier Hinojosa
Division Branch: Southern California Schools & Brownfields Outreach
Site Code: 304352
Assembly: 61
Senate: 35
Special Program Status: Not reported
Status: No Further Action
Status Date: 02/07/2002
Restricted Use: NO
Funding: School District
Latitude: 33.98258
Longitude: -118.3752
APN: NONE SPECIFIED
Past Use: * EDUCATIONAL SERVICES
Potential COC: PCBs (unspeciated mixture, high risk, e.g. Aroclor 1254, PCBs (unspeciated mixture, low risk, e.g. Aroclor 1016, Polybrominated biphenyls, Polychlorinated biphenyls (PCBs, Polychlorinated biphenyls (PCBs, see IRIS
Confirmed COC: 30468-NO, 30470-NO, 30467-NO, 30469-NO, 30018-NO
Potential Description: SOIL
Alias Name: FRANK PARENT ELEMENTARY SCHOOL
Alias Type: Alternate Name
Alias Name: INGLEWOOD UNIFIED SCHOOL DISTRICT
Alias Type: Alternate Name
Alias Name: INGLEWOOD USD-FRANK PARENT ELEMENTARY
Alias Type: Alternate Name
Alias Name: 304352
Alias Type: Project Code (Site Code)
Alias Name: 19820035
Alias Type: Envirostor ID Number

Completed Info:
Completed Area Name: PROJECT WIDE
Completed Sub Area Name: Not reported
Completed Document Type: Phase 1
Completed Date: 11/27/2001

FRANK PARENT ELEMENTARY SCHOOL (Continued) **S105628568**

Comments: Not reported

Completed Area Name: PROJECT WIDE
Completed Sub Area Name: Not reported
Completed Document Type: Preliminary Endangerment Assessment Report
Completed Date: 02/07/2002
Comments: Not reported

Completed Area Name: PROJECT WIDE
Completed Sub Area Name: Not reported
Completed Document Type: Cost Recovery Closeout Memo
Completed Date: 08/22/2002
Comments: Not reported

Completed Area Name: PROJECT WIDE
Completed Sub Area Name: Not reported
Completed Document Type: Environmental Oversight Agreement
Completed Date: 07/17/2002
Comments: Not reported

Future Area Name: Not reported
Future Sub Area Name: Not reported
Future Document Type: Not reported
Future Due Date: Not reported
Schedule Area Name: Not reported
Schedule Sub Area Name: Not reported
Schedule Document Type: Not reported
Schedule Due Date: Not reported
Schedule Revised Date: Not reported

CERS:
Name: FRANK PARENT ELEMENT
Address: 5354 WEST 64TH STREET
City,State,Zip: INGLEWOOD, CA 90302-1042
Site ID: 607477
CERS ID: 19820035
CERS Description: School Investigation

Affiliation:
Affiliation Type Desc: Supervisor
Entity Name: Javier Hinojosa
Entity Title: Not reported
Affiliation Address: Not reported
Affiliation City: Not reported
Affiliation State: Not reported
Affiliation Country: Not reported
Affiliation Zip: Not reported
Affiliation Phone: ,

Count: 5 records. ORPHAN SUMMARY

City	EDR ID	Site Name	Site Address	Zip	Database(s)
CULVER CITY	S131938778	VISTA PACIFIC PROJECT	16380 WEST JEFFERSON BLVD		CPS-SLIC, CERS
CULVER CITY	1014201699	COOK METAL COMPANY	5752 JOANNE PLACE	90230	SEMS-ARCHIVE, LEAD SMELTERS
INGLEWOOD	S121699678	DOLLAR CLEANERS INC	1601 CENTINELA AVE #3&4	90302	DRYCLEANERS
LOS ANGELES	S101481035	WESTCHESTER 3 ACRE PROPERTY	ARIZONA CIR, ARIZONA AVE & CEN	90045	ENVIROSTOR
LOS ANGELES	S126143211	BALDWIN HILLS CONSERVANCY PROJECT	SOUTH LA CIENEGA BOULEVARD	90056	ENVIROSTOR

GOVERNMENT RECORDS SEARCHED / DATA CURRENCY TRACKING

To maintain currency of the following federal and state databases, EDR contacts the appropriate governmental agency on a monthly or quarterly basis, as required.

Number of Days to Update: Provides confirmation that EDR is reporting records that have been updated within 90 days from the date the government agency made the information available to the public.

STANDARD ENVIRONMENTAL RECORDS

Lists of Federal NPL (Superfund) sites

NPL: National Priority List

National Priorities List (Superfund). The NPL is a subset of CERCLIS and identifies over 1,200 sites for priority cleanup under the Superfund Program. NPL sites may encompass relatively large areas. As such, EDR provides polygon coverage for over 1,000 NPL site boundaries produced by EPA's Environmental Photographic Interpretation Center (EPIC) and regional EPA offices.

Date of Government Version: 05/22/2024
Date Data Arrived at EDR: 06/03/2024
Date Made Active in Reports: 06/26/2024
Number of Days to Update: 23

Source: EPA
Telephone: N/A
Last EDR Contact: 08/01/2024
Next Scheduled EDR Contact: 10/07/2024
Data Release Frequency: Quarterly

NPL Site Boundaries

Sources:

EPA's Environmental Photographic Interpretation Center (EPIC)
Telephone: 202-564-7333

EPA Region 1
Telephone 617-918-1143

EPA Region 6
Telephone: 214-655-6659

EPA Region 3
Telephone 215-814-5418

EPA Region 7
Telephone: 913-551-7247

EPA Region 4
Telephone 404-562-8033

EPA Region 8
Telephone: 303-312-6774

EPA Region 5
Telephone 312-886-6686

EPA Region 9
Telephone: 415-947-4246

EPA Region 10
Telephone 206-553-8665

Proposed NPL: Proposed National Priority List Sites

A site that has been proposed for listing on the National Priorities List through the issuance of a proposed rule in the Federal Register. EPA then accepts public comments on the site, responds to the comments, and places on the NPL those sites that continue to meet the requirements for listing.

Date of Government Version: 05/22/2024
Date Data Arrived at EDR: 06/03/2024
Date Made Active in Reports: 06/26/2024
Number of Days to Update: 23

Source: EPA
Telephone: N/A
Last EDR Contact: 08/01/2024
Next Scheduled EDR Contact: 10/07/2024
Data Release Frequency: Quarterly

NPL LIENS: Federal Superfund Liens

Federal Superfund Liens. Under the authority granted the USEPA by CERCLA of 1980, the USEPA has the authority to file liens against real property in order to recover remedial action expenditures or when the property owner received notification of potential liability. USEPA compiles a listing of filed notices of Superfund Liens.

Date of Government Version: 10/15/1991
Date Data Arrived at EDR: 02/02/1994
Date Made Active in Reports: 03/30/1994
Number of Days to Update: 56

Source: EPA
Telephone: 202-564-4267
Last EDR Contact: 08/15/2011
Next Scheduled EDR Contact: 11/28/2011
Data Release Frequency: No Update Planned

Lists of Federal Delisted NPL sites

Delisted NPL: National Priority List Deletions

The National Oil and Hazardous Substances Pollution Contingency Plan (NCP) establishes the criteria that the EPA uses to delete sites from the NPL. In accordance with 40 CFR 300.425.(e), sites may be deleted from the NPL where no further response is appropriate.

Date of Government Version: 05/22/2024
Date Data Arrived at EDR: 06/03/2024
Date Made Active in Reports: 06/26/2024
Number of Days to Update: 23

Source: EPA
Telephone: N/A
Last EDR Contact: 08/01/2024
Next Scheduled EDR Contact: 10/07/2024
Data Release Frequency: Quarterly

Lists of Federal sites subject to CERCLA removals and CERCLA orders

FEDERAL FACILITY: Federal Facility Site Information listing

A listing of National Priority List (NPL) and Base Realignment and Closure (BRAC) sites found in the Comprehensive Environmental Response, Compensation and Liability Information System (CERCLIS) Database where EPA Federal Facilities Restoration and Reuse Office is involved in cleanup activities.

Date of Government Version: 03/25/2024
Date Data Arrived at EDR: 03/26/2024
Date Made Active in Reports: 06/24/2024
Number of Days to Update: 90

Source: Environmental Protection Agency
Telephone: 703-603-8704
Last EDR Contact: 06/25/2024
Next Scheduled EDR Contact: 10/07/2024
Data Release Frequency: Varies

SEMS: Superfund Enterprise Management System

SEMS (Superfund Enterprise Management System) tracks hazardous waste sites, potentially hazardous waste sites, and remedial activities performed in support of EPA's Superfund Program across the United States. The list was formerly know as CERCLIS, renamed to SEMS by the EPA in 2015. The list contains data on potentially hazardous waste sites that have been reported to the USEPA by states, municipalities, private companies and private persons, pursuant to Section 103 of the Comprehensive Environmental Response, Compensation, and Liability Act (CERCLA). This dataset also contains sites which are either proposed to or on the National Priorities List (NPL) and the sites which are in the screening and assessment phase for possible inclusion on the NPL.

Date of Government Version: 07/24/2024
Date Data Arrived at EDR: 08/01/2024
Date Made Active in Reports: 08/28/2024
Number of Days to Update: 27

Source: EPA
Telephone: 800-424-9346
Last EDR Contact: 08/01/2024
Next Scheduled EDR Contact: 10/21/2024
Data Release Frequency: Quarterly

Lists of Federal CERCLA sites with NFRAP

SEMS-ARCHIVE: Superfund Enterprise Management System Archive

SEMS-ARCHIVE (Superfund Enterprise Management System Archive) tracks sites that have no further interest under the Federal Superfund Program based on available information. The list was formerly known as the CERCLIS-NFRAP, renamed to SEMS ARCHIVE by the EPA in 2015. EPA may perform a minimal level of assessment work at a site while it is archived if site conditions change and/or new information becomes available. Archived sites have been removed and archived from the inventory of SEMS sites. Archived status indicates that, to the best of EPA's knowledge, assessment at a site has been completed and that EPA has determined no further steps will be taken to list the site on the National Priorities List (NPL), unless information indicates this decision was not appropriate or other considerations require a recommendation for listing at a later time. The decision does not necessarily mean that there is no hazard associated with a given site; it only means that. based upon available information, the location is not judged to be potential NPL site.

Date of Government Version: 07/24/2024
Date Data Arrived at EDR: 08/01/2024
Date Made Active in Reports: 08/28/2024
Number of Days to Update: 27

Source: EPA
Telephone: 800-424-9346
Last EDR Contact: 08/01/2024
Next Scheduled EDR Contact: 10/21/2024
Data Release Frequency: Quarterly

Lists of Federal RCRA facilities undergoing Corrective Action

CORRACTS: Corrective Action Report

CORRACTS identifies hazardous waste handlers with RCRA corrective action activity.

Date of Government Version: 06/03/2024
Date Data Arrived at EDR: 06/07/2024
Date Made Active in Reports: 06/20/2024
Number of Days to Update: 13

Source: EPA
Telephone: 800-424-9346
Last EDR Contact: 06/07/2024
Next Scheduled EDR Contact: 09/30/2024
Data Release Frequency: Quarterly

Lists of Federal RCRA TSD facilities

RCRA-TSDF: RCRA - Treatment, Storage and Disposal

RCRAInfo is EPA's comprehensive information system, providing access to data supporting the Resource Conservation and Recovery Act (RCRA) of 1976 and the Hazardous and Solid Waste Amendments (HSWA) of 1984. The database includes selective information on sites which generate, transport, store, treat and/or dispose of hazardous waste as defined by the Resource Conservation and Recovery Act (RCRA). Transporters are individuals or entities that move hazardous waste from the generator offsite to a facility that can recycle, treat, store, or dispose of the waste. TSDFs treat, store, or dispose of the waste.

Date of Government Version: 06/03/2024
Date Data Arrived at EDR: 06/07/2024
Date Made Active in Reports: 06/20/2024
Number of Days to Update: 13

Source: Environmental Protection Agency
Telephone: (415) 495-8895
Last EDR Contact: 06/07/2024
Next Scheduled EDR Contact: 09/30/2024
Data Release Frequency: Quarterly

Lists of Federal RCRA generators

RCRA-LQG: RCRA - Large Quantity Generators

RCRAInfo is EPA's comprehensive information system, providing access to data supporting the Resource Conservation and Recovery Act (RCRA) of 1976 and the Hazardous and Solid Waste Amendments (HSWA) of 1984. The database includes selective information on sites which generate, transport, store, treat and/or dispose of hazardous waste as defined by the Resource Conservation and Recovery Act (RCRA). Large quantity generators (LQGs) generate over 1,000 kilograms (kg) of hazardous waste, or over 1 kg of acutely hazardous waste per month.

Date of Government Version: 06/03/2024
Date Data Arrived at EDR: 06/07/2024
Date Made Active in Reports: 06/20/2024
Number of Days to Update: 13

Source: Environmental Protection Agency
Telephone: (415) 495-8895
Last EDR Contact: 06/07/2024
Next Scheduled EDR Contact: 09/30/2024
Data Release Frequency: Quarterly

RCRA-SQG: RCRA - Small Quantity Generators

RCRAInfo is EPA's comprehensive information system, providing access to data supporting the Resource Conservation and Recovery Act (RCRA) of 1976 and the Hazardous and Solid Waste Amendments (HSWA) of 1984. The database includes selective information on sites which generate, transport, store, treat and/or dispose of hazardous waste as defined by the Resource Conservation and Recovery Act (RCRA). Small quantity generators (SQGs) generate between 100 kg and 1,000 kg of hazardous waste per month.

Date of Government Version: 06/03/2024
Date Data Arrived at EDR: 06/07/2024
Date Made Active in Reports: 06/20/2024
Number of Days to Update: 13

Source: Environmental Protection Agency
Telephone: (415) 495-8895
Last EDR Contact: 06/07/2024
Next Scheduled EDR Contact: 09/30/2024
Data Release Frequency: Quarterly

RCRA-VSQG: RCRA - Very Small Quantity Generators (Formerly Conditionally Exempt Small Quantity Generators)

RCRAInfo is EPA's comprehensive information system, providing access to data supporting the Resource Conservation and Recovery Act (RCRA) of 1976 and the Hazardous and Solid Waste Amendments (HSWA) of 1984. The database includes selective information on sites which generate, transport, store, treat and/or dispose of hazardous waste as defined by the Resource Conservation and Recovery Act (RCRA). Very small quantity generators (VSQGs) generate less than 100 kg of hazardous waste, or less than 1 kg of acutely hazardous waste per month.

Date of Government Version: 06/03/2024
Date Data Arrived at EDR: 06/07/2024
Date Made Active in Reports: 06/20/2024
Number of Days to Update: 13

Source: Environmental Protection Agency
Telephone: (415) 495-8895
Last EDR Contact: 06/07/2024
Next Scheduled EDR Contact: 09/30/2024
Data Release Frequency: Quarterly

Federal institutional controls / engineering controls registries

LUCIS: Land Use Control Information System

LUCIS contains records of land use control information pertaining to the former Navy Base Realignment and Closure properties.

Date of Government Version: 02/14/2024
Date Data Arrived at EDR: 02/16/2024
Date Made Active in Reports: 04/04/2024
Number of Days to Update: 48

Source: Department of the Navy
Telephone: 843-820-7326
Last EDR Contact: 07/31/2024
Next Scheduled EDR Contact: 11/18/2024
Data Release Frequency: Varies

US ENG CONTROLS: Engineering Controls Sites List

A listing of sites with engineering controls in place. Engineering controls include various forms of caps, building foundations, liners, and treatment methods to create pathway elimination for regulated substances to enter environmental media or effect human health.

Date of Government Version: 07/24/2024
Date Data Arrived at EDR: 08/08/2024
Date Made Active in Reports: 08/15/2024
Number of Days to Update: 7

Source: Environmental Protection Agency
Telephone: 703-603-0695
Last EDR Contact: 08/08/2024
Next Scheduled EDR Contact: 12/02/2024
Data Release Frequency: Varies

US INST CONTROLS: Institutional Controls Sites List

A listing of sites with institutional controls in place. Institutional controls include administrative measures, such as groundwater use restrictions, construction restrictions, property use restrictions, and post remediation care requirements intended to prevent exposure to contaminants remaining on site. Deed restrictions are generally required as part of the institutional controls.

Date of Government Version: 07/24/2024
Date Data Arrived at EDR: 08/08/2024
Date Made Active in Reports: 08/15/2024
Number of Days to Update: 7

Source: Environmental Protection Agency
Telephone: 703-603-0695
Last EDR Contact: 08/08/2024
Next Scheduled EDR Contact: 12/02/2024
Data Release Frequency: Varies

Federal ERNS list

ERNS: Emergency Response Notification System

Emergency Response Notification System. ERNS records and stores information on reported releases of oil and hazardous substances.

Date of Government Version: 03/13/2024
Date Data Arrived at EDR: 03/19/2024
Date Made Active in Reports: 06/17/2024
Number of Days to Update: 90

Source: National Response Center, United States Coast Guard
Telephone: 202-267-2180
Last EDR Contact: 06/17/2024
Next Scheduled EDR Contact: 09/30/2024
Data Release Frequency: Quarterly

Lists of state- and tribal (Superfund) equivalent sites

RESPONSE: State Response Sites

Identifies confirmed release sites where DTSC is involved in remediation, either in a lead or oversight capacity. These confirmed release sites are generally high-priority and high potential risk.

Date of Government Version: 04/22/2024
Date Data Arrived at EDR: 04/23/2024
Date Made Active in Reports: 07/17/2024
Number of Days to Update: 85

Source: Department of Toxic Substances Control
Telephone: 916-323-3400
Last EDR Contact: 07/22/2024
Next Scheduled EDR Contact: 11/04/2024
Data Release Frequency: Quarterly

Lists of state- and tribal hazardous waste facilities

ENVIROSTOR: EnviroStor Database

The Department of Toxic Substances Control's (DTSC's) Site Mitigation and Brownfields Reuse Program's (SMBRP's) EnviroStor database identifes sites that have known contamination or sites for which there may be reasons to investigate further. The database includes the following site types: Federal Superfund sites (National Priorities List (NPL)); State Response, including Military Facilities and State Superfund; Voluntary Cleanup; and School sites. EnviroStor provides similar information to the information that was available in CalSites, and provides additional site information, including, but not limited to, identification of formerly-contaminated properties that have been released for reuse, properties where environmental deed restrictions have been recorded to prevent inappropriate land uses, and risk characterization information that is used to assess potential impacts to public health and the environment at contaminated sites.

Date of Government Version: 04/22/2024
Date Data Arrived at EDR: 04/23/2024
Date Made Active in Reports: 07/17/2024
Number of Days to Update: 85

Source: Department of Toxic Substances Control
Telephone: 916-323-3400
Last EDR Contact: 07/22/2024
Next Scheduled EDR Contact: 11/04/2024
Data Release Frequency: Quarterly

Lists of state and tribal landfills and solid waste disposal facilities

SWF/LF (SWIS): Solid Waste Information System

Active, Closed and Inactive Landfills. SWF/LF records typically contain an inve ntory of solid waste disposal facilities or landfills. These may be active or i nactive facilities or open dumps that failed to meet RCRA Section 4004 criteria for solid waste landfills or disposal sites.

Date of Government Version: 05/06/2024
Date Data Arrived at EDR: 05/07/2024
Date Made Active in Reports: 07/30/2024
Number of Days to Update: 84

Source: Department of Resources Recycling and Recovery
Telephone: 916-341-6320
Last EDR Contact: 08/06/2024
Next Scheduled EDR Contact: 11/18/2024
Data Release Frequency: Quarterly

Lists of state and tribal leaking storage tanks

LUST REG 1: Active Toxic Site Investigation

Del Norte, Humboldt, Lake, Mendocino, Modoc, Siskiyou, Sonoma, Trinity counties. For more current information, please refer to the State Water Resources Control Board's LUST database.

Date of Government Version: 02/01/2001
Date Data Arrived at EDR: 02/28/2001
Date Made Active in Reports: 03/29/2001
Number of Days to Update: 29

Source: California Regional Water Quality Control Board North Coast (1)
Telephone: 707-570-3769
Last EDR Contact: 08/01/2011
Next Scheduled EDR Contact: 11/14/2011
Data Release Frequency: No Update Planned

LUST REG 9: Leaking Underground Storage Tank Report

Orange, Riverside, San Diego counties. For more current information, please refer to the State Water Resources Control Board's LUST database.

Date of Government Version: 03/01/2001
Date Data Arrived at EDR: 04/23/2001
Date Made Active in Reports: 05/21/2001
Number of Days to Update: 28

Source: California Regional Water Quality Control Board San Diego Region (9)
Telephone: 858-637-5595
Last EDR Contact: 09/26/2011
Next Scheduled EDR Contact: 01/09/2012
Data Release Frequency: No Update Planned

LUST REG 4: Underground Storage Tank Leak List

Los Angeles, Ventura counties. For more current information, please refer to the State Water Resources Control Board's LUST database.

Date of Government Version: 09/07/2004
Date Data Arrived at EDR: 09/07/2004
Date Made Active in Reports: 10/12/2004
Number of Days to Update: 35

Source: California Regional Water Quality Control Board Los Angeles Region (4)
Telephone: 213-576-6710
Last EDR Contact: 09/06/2011
Next Scheduled EDR Contact: 12/19/2011
Data Release Frequency: No Update Planned

LUST REG 5: Leaking Underground Storage Tank Database

Leaking Underground Storage Tank locations. Alameda, Alpine, Amador, Butte, Colusa, Contra Costa, Calveras, El Dorado, Fresno, Glenn, Kern, Kings, Lake, Lassen, Madera, Mariposa, Merced, Modoc, Napa, Nevada, Placer, Plumas, Sacramento, San Joaquin, Shasta, Solano, Stanislaus, Sutter, Tehama, Tulare, Tuolumne, Yolo, Yuba counties.

Date of Government Version: 07/01/2008
Date Data Arrived at EDR: 07/22/2008
Date Made Active in Reports: 07/31/2008
Number of Days to Update: 9

Source: California Regional Water Quality Control Board Central Valley Region (5)
Telephone: 916-464-4834
Last EDR Contact: 07/01/2011
Next Scheduled EDR Contact: 10/17/2011
Data Release Frequency: No Update Planned

LUST REG 7: Leaking Underground Storage Tank Case Listing

Leaking Underground Storage Tank locations. Imperial, Riverside, San Diego, Santa Barbara counties.

Date of Government Version: 02/26/2004
Date Data Arrived at EDR: 02/26/2004
Date Made Active in Reports: 03/24/2004
Number of Days to Update: 27

Source: California Regional Water Quality Control Board Colorado River Basin Region (7)
Telephone: 760-776-8943
Last EDR Contact: 08/01/2011
Next Scheduled EDR Contact: 11/14/2011
Data Release Frequency: No Update Planned

LUST REG 8: Leaking Underground Storage Tanks

California Regional Water Quality Control Board Santa Ana Region (8). For more current information, please refer to the State Water Resources Control Board's LUST database.

Date of Government Version: 02/14/2005
Date Data Arrived at EDR: 02/15/2005
Date Made Active in Reports: 03/28/2005
Number of Days to Update: 41

Source: California Regional Water Quality Control Board Santa Ana Region (8)
Telephone: 909-782-4496
Last EDR Contact: 08/15/2011
Next Scheduled EDR Contact: 11/28/2011
Data Release Frequency: No Update Planned

GOVERNMENT RECORDS SEARCHED / DATA CURRENCY TRACKING

LUST: Leaking Underground Fuel Tank Report (GEOTRACKER)
Leaking Underground Storage Tank (LUST) Sites included in GeoTracker. GeoTracker is the Water Boards data management system for sites that impact, or have the potential to impact, water quality in California, with emphasis on groundwater.

Date of Government Version: 08/28/2024
Date Data Arrived at EDR: 08/28/2024
Date Made Active in Reports: 08/30/2024
Number of Days to Update: 2
Source: State Water Resources Control Board
Telephone: see region list
Last EDR Contact: 08/28/2024
Next Scheduled EDR Contact: 12/16/2024
Data Release Frequency: Quarterly

LUST REG 2: Fuel Leak List
Leaking Underground Storage Tank locations. Alameda, Contra Costa, Marin, Napa, San Francisco, San Mateo, Santa Clara, Solano, Sonoma counties.

Date of Government Version: 09/30/2004
Date Data Arrived at EDR: 10/20/2004
Date Made Active in Reports: 11/19/2004
Number of Days to Update: 30
Source: California Regional Water Quality Control Board San Francisco Bay Region (2)
Telephone: 510-622-2433
Last EDR Contact: 09/19/2011
Next Scheduled EDR Contact: 01/02/2012
Data Release Frequency: No Update Planned

LUST REG 6L: Leaking Underground Storage Tank Case Listing
For more current information, please refer to the State Water Resources Control Board's LUST database.

Date of Government Version: 09/09/2003
Date Data Arrived at EDR: 09/10/2003
Date Made Active in Reports: 10/07/2003
Number of Days to Update: 27
Source: California Regional Water Quality Control Board Lahontan Region (6)
Telephone: 530-542-5572
Last EDR Contact: 09/12/2011
Next Scheduled EDR Contact: 12/26/2011
Data Release Frequency: No Update Planned

LUST REG 3: Leaking Underground Storage Tank Database
Leaking Underground Storage Tank locations. Monterey, San Benito, San Luis Obispo, Santa Barbara, Santa Cruz counties.

Date of Government Version: 05/19/2003
Date Data Arrived at EDR: 05/19/2003
Date Made Active in Reports: 06/02/2003
Number of Days to Update: 14
Source: California Regional Water Quality Control Board Central Coast Region (3)
Telephone: 805-542-4786
Last EDR Contact: 07/18/2011
Next Scheduled EDR Contact: 10/31/2011
Data Release Frequency: No Update Planned

LUST REG 6V: Leaking Underground Storage Tank Case Listing
Leaking Underground Storage Tank locations. Inyo, Kern, Los Angeles, Mono, San Bernardino counties.

Date of Government Version: 06/07/2005
Date Data Arrived at EDR: 06/07/2005
Date Made Active in Reports: 06/29/2005
Number of Days to Update: 22
Source: California Regional Water Quality Control Board Victorville Branch Office (6)
Telephone: 760-241-7365
Last EDR Contact: 09/12/2011
Next Scheduled EDR Contact: 12/26/2011
Data Release Frequency: No Update Planned

INDIAN LUST R1: Leaking Underground Storage Tanks on Indian Land
A listing of leaking underground storage tank locations on Indian Land.

Date of Government Version: 05/07/2024
Date Data Arrived at EDR: 05/30/2024
Date Made Active in Reports: 08/28/2024
Number of Days to Update: 90
Source: EPA Region 1
Telephone: 617-918-1313
Last EDR Contact: 07/10/2024
Next Scheduled EDR Contact: 10/28/2024
Data Release Frequency: Varies

INDIAN LUST R10: Leaking Underground Storage Tanks on Indian Land
LUSTs on Indian land in Alaska, Idaho, Oregon and Washington.

Date of Government Version: 05/07/2024
Date Data Arrived at EDR: 05/30/2024
Date Made Active in Reports: 08/28/2024
Number of Days to Update: 90
Source: EPA Region 10
Telephone: 206-553-2857
Last EDR Contact: 07/10/2024
Next Scheduled EDR Contact: 10/28/2024
Data Release Frequency: Varies

INDIAN LUST R6: Leaking Underground Storage Tanks on Indian Land
LUSTs on Indian land in New Mexico and Oklahoma.

Date of Government Version: 05/07/2024
Date Data Arrived at EDR: 05/30/2024
Date Made Active in Reports: 08/28/2024
Number of Days to Update: 90

Source: EPA Region 6
Telephone: 214-665-6597
Last EDR Contact: 07/10/2024
Next Scheduled EDR Contact: 10/28/2024
Data Release Frequency: Varies

INDIAN LUST R5: Leaking Underground Storage Tanks on Indian Land
Leaking underground storage tanks located on Indian Land in Michigan, Minnesota and Wisconsin.

Date of Government Version: 04/11/2024
Date Data Arrived at EDR: 05/30/2024
Date Made Active in Reports: 08/28/2024
Number of Days to Update: 90

Source: EPA, Region 5
Telephone: 312-886-7439
Last EDR Contact: 07/10/2024
Next Scheduled EDR Contact: 10/28/2024
Data Release Frequency: Varies

INDIAN LUST R9: Leaking Underground Storage Tanks on Indian Land
LUSTs on Indian land in Arizona, California, New Mexico and Nevada

Date of Government Version: 05/07/2024
Date Data Arrived at EDR: 05/30/2024
Date Made Active in Reports: 08/28/2024
Number of Days to Update: 90

Source: Environmental Protection Agency
Telephone: 415-972-3372
Last EDR Contact: 07/10/2024
Next Scheduled EDR Contact: 10/28/2024
Data Release Frequency: Varies

INDIAN LUST R8: Leaking Underground Storage Tanks on Indian Land
LUSTs on Indian land in Colorado, Montana, North Dakota, South Dakota, Utah and Wyoming.

Date of Government Version: 05/07/2024
Date Data Arrived at EDR: 05/30/2024
Date Made Active in Reports: 08/28/2024
Number of Days to Update: 90

Source: EPA Region 8
Telephone: 303-312-6271
Last EDR Contact: 07/10/2024
Next Scheduled EDR Contact: 10/28/2024
Data Release Frequency: Varies

INDIAN LUST R4: Leaking Underground Storage Tanks on Indian Land
LUSTs on Indian land in Florida, Mississippi and North Carolina.

Date of Government Version: 05/07/2024
Date Data Arrived at EDR: 05/30/2024
Date Made Active in Reports: 08/28/2024
Number of Days to Update: 90

Source: EPA Region 4
Telephone: 404-562-8677
Last EDR Contact: 07/10/2024
Next Scheduled EDR Contact: 10/28/2024
Data Release Frequency: Varies

INDIAN LUST R7: Leaking Underground Storage Tanks on Indian Land
LUSTs on Indian land in Iowa, Kansas, and Nebraska

Date of Government Version: 05/07/2024
Date Data Arrived at EDR: 05/30/2024
Date Made Active in Reports: 08/28/2024
Number of Days to Update: 90

Source: EPA Region 7
Telephone: 913-551-7003
Last EDR Contact: 07/10/2024
Next Scheduled EDR Contact: 10/28/2024
Data Release Frequency: Varies

CPS-SLIC: Statewide SLIC Cases (GEOTRACKER)
Cleanup Program Sites (CPS; also known as Site Cleanups [SC] and formerly known as Spills, Leaks, Investigations, and Cleanups [SLIC] sites) included in GeoTracker. GeoTracker is the Water Boards data management system for sites that impact, or have the potential to impact, water quality in California, with emphasis on groundwater.

Date of Government Version: 08/28/2024
Date Data Arrived at EDR: 08/28/2024
Date Made Active in Reports: 08/29/2024
Number of Days to Update: 1

Source: State Water Resources Control Board
Telephone: 866-480-1028
Last EDR Contact: 08/28/2024
Next Scheduled EDR Contact: 12/16/2024
Data Release Frequency: Varies

SLIC REG 1: Active Toxic Site Investigations
The SLIC (Spills, Leaks, Investigations and Cleanup) program is designed to protect and restore water quality from spills, leaks, and similar discharges.

Date of Government Version: 04/03/2003
Date Data Arrived at EDR: 04/07/2003
Date Made Active in Reports: 04/25/2003
Number of Days to Update: 18

Source: California Regional Water Quality Control Board, North Coast Region (1)
Telephone: 707-576-2220
Last EDR Contact: 08/01/2011
Next Scheduled EDR Contact: 11/14/2011
Data Release Frequency: No Update Planned

SLIC REG 2: Spills, Leaks, Investigation & Cleanup Cost Recovery Listing
The SLIC (Spills, Leaks, Investigations and Cleanup) program is designed to protect and restore water quality from spills, leaks, and similar discharges.

Date of Government Version: 09/30/2004
Date Data Arrived at EDR: 10/20/2004
Date Made Active in Reports: 11/19/2004
Number of Days to Update: 30

Source: Regional Water Quality Control Board San Francisco Bay Region (2)
Telephone: 510-286-0457
Last EDR Contact: 09/19/2011
Next Scheduled EDR Contact: 01/02/2012
Data Release Frequency: No Update Planned

SLIC REG 3: Spills, Leaks, Investigation & Cleanup Cost Recovery Listing
The SLIC (Spills, Leaks, Investigations and Cleanup) program is designed to protect and restore water quality from spills, leaks, and similar discharges.

Date of Government Version: 05/18/2006
Date Data Arrived at EDR: 05/18/2006
Date Made Active in Reports: 06/15/2006
Number of Days to Update: 28

Source: California Regional Water Quality Control Board Central Coast Region (3)
Telephone: 805-549-3147
Last EDR Contact: 07/18/2011
Next Scheduled EDR Contact: 10/31/2011
Data Release Frequency: No Update Planned

SLIC REG 4: Spills, Leaks, Investigation & Cleanup Cost Recovery Listing
The SLIC (Spills, Leaks, Investigations and Cleanup) program is designed to protect and restore water quality from spills, leaks, and similar discharges.

Date of Government Version: 11/17/2004
Date Data Arrived at EDR: 11/18/2004
Date Made Active in Reports: 01/04/2005
Number of Days to Update: 47

Source: Region Water Quality Control Board Los Angeles Region (4)
Telephone: 213-576-6600
Last EDR Contact: 07/01/2011
Next Scheduled EDR Contact: 10/17/2011
Data Release Frequency: No Update Planned

SLIC REG 5: Spills, Leaks, Investigation & Cleanup Cost Recovery Listing
The SLIC (Spills, Leaks, Investigations and Cleanup) program is designed to protect and restore water quality from spills, leaks, and similar discharges.

Date of Government Version: 04/01/2005
Date Data Arrived at EDR: 04/05/2005
Date Made Active in Reports: 04/21/2005
Number of Days to Update: 16

Source: Regional Water Quality Control Board Central Valley Region (5)
Telephone: 916-464-3291
Last EDR Contact: 09/12/2011
Next Scheduled EDR Contact: 12/26/2011
Data Release Frequency: No Update Planned

SLIC REG 6V: Spills, Leaks, Investigation & Cleanup Cost Recovery Listing
The SLIC (Spills, Leaks, Investigations and Cleanup) program is designed to protect and restore water quality from spills, leaks, and similar discharges.

Date of Government Version: 05/24/2005
Date Data Arrived at EDR: 05/25/2005
Date Made Active in Reports: 06/16/2005
Number of Days to Update: 22

Source: Regional Water Quality Control Board, Victorville Branch
Telephone: 619-241-6583
Last EDR Contact: 08/15/2011
Next Scheduled EDR Contact: 11/28/2011
Data Release Frequency: No Update Planned

SLIC REG 6L: SLIC Sites
The SLIC (Spills, Leaks, Investigations and Cleanup) program is designed to protect and restore water quality from spills, leaks, and similar discharges.

Date of Government Version: 09/07/2004
Date Data Arrived at EDR: 09/07/2004
Date Made Active in Reports: 10/12/2004
Number of Days to Update: 35
Source: California Regional Water Quality Control Board, Lahontan Region
Telephone: 530-542-5574
Last EDR Contact: 08/15/2011
Next Scheduled EDR Contact: 11/28/2011
Data Release Frequency: No Update Planned

SLIC REG 7: SLIC List
The SLIC (Spills, Leaks, Investigations and Cleanup) program is designed to protect and restore water quality from spills, leaks, and similar discharges.

Date of Government Version: 11/24/2004
Date Data Arrived at EDR: 11/29/2004
Date Made Active in Reports: 01/04/2005
Number of Days to Update: 36
Source: California Regional Quality Control Board, Colorado River Basin Region
Telephone: 760-346-7491
Last EDR Contact: 08/01/2011
Next Scheduled EDR Contact: 11/14/2011
Data Release Frequency: No Update Planned

SLIC REG 8: Spills, Leaks, Investigation & Cleanup Cost Recovery Listing
The SLIC (Spills, Leaks, Investigations and Cleanup) program is designed to protect and restore water quality from spills, leaks, and similar discharges.

Date of Government Version: 04/03/2008
Date Data Arrived at EDR: 04/03/2008
Date Made Active in Reports: 04/14/2008
Number of Days to Update: 11
Source: California Region Water Quality Control Board Santa Ana Region (8)
Telephone: 951-782-3298
Last EDR Contact: 09/12/2011
Next Scheduled EDR Contact: 12/26/2011
Data Release Frequency: No Update Planned

SLIC REG 9: Spills, Leaks, Investigation & Cleanup Cost Recovery Listing
The SLIC (Spills, Leaks, Investigations and Cleanup) program is designed to protect and restore water quality from spills, leaks, and similar discharges.

Date of Government Version: 09/10/2007
Date Data Arrived at EDR: 09/11/2007
Date Made Active in Reports: 09/28/2007
Number of Days to Update: 17
Source: California Regional Water Quality Control Board San Diego Region (9)
Telephone: 858-467-2980
Last EDR Contact: 08/08/2011
Next Scheduled EDR Contact: 11/21/2011
Data Release Frequency: No Update Planned

Lists of state and tribal registered storage tanks

FEMA UST: Underground Storage Tank Listing
A listing of all FEMA owned underground storage tanks.

Date of Government Version: 03/15/2024
Date Data Arrived at EDR: 03/19/2024
Date Made Active in Reports: 06/17/2024
Number of Days to Update: 90
Source: FEMA
Telephone: 202-646-5797
Last EDR Contact: 08/01/2024
Next Scheduled EDR Contact: 10/14/2024
Data Release Frequency: Varies

UST: Active UST Facilities
Active UST facilities gathered from the local regulatory agencies

Date of Government Version: 08/28/2024
Date Data Arrived at EDR: 08/28/2024
Date Made Active in Reports: 08/30/2024
Number of Days to Update: 2
Source: SWRCB
Telephone: 916-341-5851
Last EDR Contact: 08/28/2024
Next Scheduled EDR Contact: 12/16/2024
Data Release Frequency: Semi-Annually

MILITARY UST SITES: Military UST Sites (GEOTRACKER)
Military ust sites

Date of Government Version: 08/28/2024
Date Data Arrived at EDR: 08/28/2024
Date Made Active in Reports: 08/29/2024
Number of Days to Update: 1
Source: State Water Resources Control Board
Telephone: 866-480-1028
Last EDR Contact: 08/28/2024
Next Scheduled EDR Contact: 12/16/2024
Data Release Frequency: Varies

UST CLOSURE: Proposed Closure of Underground Storage Tank (UST) Cases
UST cases that are being considered for closure by either the State Water Resources Control Board or the Executive Director have been posted for a 60-day public comment period. UST Case Closures being proposed for consideration by the State Water Resources Control Board. These are primarily UST cases that meet closure criteria under the decisional framework in State Water Board Resolution No. 92-49 and other Board orders. UST Case Closures proposed for consideration by the Executive Director pursuant to State Water Board Resolution No. 2012-0061. These are cases that meet the criteria of the Low-Threat UST Case Closure Policy. UST Case Closure Review Denials and Approved Orders.

Date of Government Version: 02/13/2024
Date Data Arrived at EDR: 03/05/2024
Date Made Active in Reports: 06/03/2024
Number of Days to Update: 90
Source: State Water Resources Control Board
Telephone: 916-327-7844
Last EDR Contact: 06/04/2024
Next Scheduled EDR Contact: 09/16/2024
Data Release Frequency: Varies

AST: Aboveground Petroleum Storage Tank Facilities
A listing of aboveground storage tank petroleum storage tank locations.

Date of Government Version: 07/06/2016
Date Data Arrived at EDR: 07/12/2016
Date Made Active in Reports: 09/19/2016
Number of Days to Update: 69
Source: California Environmental Protection Agency
Telephone: 916-327-5092
Last EDR Contact: 06/06/2024
Next Scheduled EDR Contact: 09/23/2024
Data Release Frequency: Varies

INDIAN UST R10: Underground Storage Tanks on Indian Land
The Indian Underground Storage Tank (UST) database provides information about underground storage tanks on Indian land in EPA Region 10 (Alaska, Idaho, Oregon, Washington, and Tribal Nations).

Date of Government Version: 05/14/2024
Date Data Arrived at EDR: 05/30/2024
Date Made Active in Reports: 08/28/2024
Number of Days to Update: 90
Source: EPA Region 10
Telephone: 206-553-2857
Last EDR Contact: 07/10/2024
Next Scheduled EDR Contact: 10/28/2024
Data Release Frequency: Varies

INDIAN UST R6: Underground Storage Tanks on Indian Land
The Indian Underground Storage Tank (UST) database provides information about underground storage tanks on Indian land in EPA Region 6 (Louisiana, Arkansas, Oklahoma, New Mexico, Texas and 65 Tribes).

Date of Government Version: 05/14/2024
Date Data Arrived at EDR: 05/30/2024
Date Made Active in Reports: 08/28/2024
Number of Days to Update: 90
Source: EPA Region 6
Telephone: 214-665-7591
Last EDR Contact: 07/10/2024
Next Scheduled EDR Contact: 10/28/2024
Data Release Frequency: Varies

INDIAN UST R5: Underground Storage Tanks on Indian Land
The Indian Underground Storage Tank (UST) database provides information about underground storage tanks on Indian land in EPA Region 5 (Michigan, Minnesota and Wisconsin and Tribal Nations).

Date of Government Version: 04/11/2024
Date Data Arrived at EDR: 05/30/2024
Date Made Active in Reports: 08/28/2024
Number of Days to Update: 90
Source: EPA Region 5
Telephone: 312-886-6136
Last EDR Contact: 07/10/2024
Next Scheduled EDR Contact: 10/28/2024
Data Release Frequency: Varies

INDIAN UST R7: Underground Storage Tanks on Indian Land

The Indian Underground Storage Tank (UST) database provides information about underground storage tanks on Indian land in EPA Region 7 (Iowa, Kansas, Missouri, Nebraska, and 9 Tribal Nations).

Date of Government Version: 05/14/2024
Date Data Arrived at EDR: 05/30/2024
Date Made Active in Reports: 08/28/2024
Number of Days to Update: 90

Source: EPA Region 7
Telephone: 913-551-7003
Last EDR Contact: 07/10/2024
Next Scheduled EDR Contact: 10/28/2024
Data Release Frequency: Varies

INDIAN UST R1: Underground Storage Tanks on Indian Land

The Indian Underground Storage Tank (UST) database provides information about underground storage tanks on Indian land in EPA Region 1 (Connecticut, Maine, Massachusetts, New Hampshire, Rhode Island, Vermont and ten Tribal Nations).

Date of Government Version: 05/14/2024
Date Data Arrived at EDR: 05/30/2024
Date Made Active in Reports: 08/28/2024
Number of Days to Update: 90

Source: EPA, Region 1
Telephone: 617-918-1313
Last EDR Contact: 07/10/2024
Next Scheduled EDR Contact: 10/28/2024
Data Release Frequency: Varies

INDIAN UST R8: Underground Storage Tanks on Indian Land

The Indian Underground Storage Tank (UST) database provides information about underground storage tanks on Indian land in EPA Region 8 (Colorado, Montana, North Dakota, South Dakota, Utah, Wyoming and 27 Tribal Nations).

Date of Government Version: 05/14/2024
Date Data Arrived at EDR: 05/30/2024
Date Made Active in Reports: 08/28/2024
Number of Days to Update: 90

Source: EPA Region 8
Telephone: 303-312-6137
Last EDR Contact: 07/10/2024
Next Scheduled EDR Contact: 10/28/2024
Data Release Frequency: Varies

INDIAN UST R9: Underground Storage Tanks on Indian Land

The Indian Underground Storage Tank (UST) database provides information about underground storage tanks on Indian land in EPA Region 9 (Arizona, California, Hawaii, Nevada, the Pacific Islands, and Tribal Nations).

Date of Government Version: 05/14/2024
Date Data Arrived at EDR: 05/30/2024
Date Made Active in Reports: 08/28/2024
Number of Days to Update: 90

Source: EPA Region 9
Telephone: 415-972-3368
Last EDR Contact: 07/10/2024
Next Scheduled EDR Contact: 10/28/2024
Data Release Frequency: Varies

INDIAN UST R4: Underground Storage Tanks on Indian Land

The Indian Underground Storage Tank (UST) database provides information about underground storage tanks on Indian land in EPA Region 4 (Alabama, Florida, Georgia, Kentucky, Mississippi, North Carolina, South Carolina, Tennessee and Tribal Nations)

Date of Government Version: 05/14/2024
Date Data Arrived at EDR: 05/30/2024
Date Made Active in Reports: 08/28/2024
Number of Days to Update: 90

Source: EPA Region 4
Telephone: 404-562-9424
Last EDR Contact: 07/10/2024
Next Scheduled EDR Contact: 10/28/2024
Data Release Frequency: Varies

Lists of state and tribal voluntary cleanup sites

INDIAN VCP R7: Voluntary Cleanup Priority Lisitng

A listing of voluntary cleanup priority sites located on Indian Land located in Region 7.

Date of Government Version: 03/20/2008
Date Data Arrived at EDR: 04/22/2008
Date Made Active in Reports: 05/19/2008
Number of Days to Update: 27

Source: EPA, Region 7
Telephone: 913-551-7365
Last EDR Contact: 07/08/2021
Next Scheduled EDR Contact: 07/20/2009
Data Release Frequency: Varies

INDIAN VCP R1: Voluntary Cleanup Priority Listing
A listing of voluntary cleanup priority sites located on Indian Land located in Region 1.

Date of Government Version: 07/27/2015
Date Data Arrived at EDR: 09/29/2015
Date Made Active in Reports: 02/18/2016
Number of Days to Update: 142
Source: EPA, Region 1
Telephone: 617-918-1102
Last EDR Contact: 06/14/2024
Next Scheduled EDR Contact: 09/30/2024
Data Release Frequency: Varies

VCP: Voluntary Cleanup Program Properties
Contains low threat level properties with either confirmed or unconfirmed releases and the project proponents have request that DTSC oversee investigation and/or cleanup activities and have agreed to provide coverage for DTSC's costs.

Date of Government Version: 04/22/2024
Date Data Arrived at EDR: 04/23/2024
Date Made Active in Reports: 07/17/2024
Number of Days to Update: 85
Source: Department of Toxic Substances Control
Telephone: 916-323-3400
Last EDR Contact: 07/22/2024
Next Scheduled EDR Contact: 11/04/2024
Data Release Frequency: Quarterly

Lists of state and tribal brownfield sites

BROWNFIELDS: Considered Brownfieds Sites Listing
A listing of sites the SWRCB considers to be Brownfields since these are sites have come to them through the MOA Process.

Date of Government Version: 03/19/2024
Date Data Arrived at EDR: 03/19/2024
Date Made Active in Reports: 06/10/2024
Number of Days to Update: 83
Source: State Water Resources Control Board
Telephone: 916-323-7905
Last EDR Contact: 06/17/2024
Next Scheduled EDR Contact: 09/30/2024
Data Release Frequency: Quarterly

ADDITIONAL ENVIRONMENTAL RECORDS

Local Brownfield lists

US BROWNFIELDS: A Listing of Brownfields Sites
Brownfields are real property, the expansion, redevelopment, or reuse of which may be complicated by the presence or potential presence of a hazardous substance, pollutant, or contaminant. Cleaning up and reinvesting in these properties takes development pressures off of undeveloped, open land, and both improves and protects the environment. Assessment, Cleanup and Redevelopment Exchange System (ACRES) stores information reported by EPA Brownfields grant recipients on brownfields properties assessed or cleaned up with grant funding as well as information on Targeted Brownfields Assessments performed by EPA Regions. A listing of ACRES Brownfield sites is obtained from Cleanups in My Community. Cleanups in My Community provides information on Brownfields properties for which information is reported back to EPA, as well as areas served by Brownfields grant programs.

Date of Government Version: 03/11/2024
Date Data Arrived at EDR: 03/12/2024
Date Made Active in Reports: 05/10/2024
Number of Days to Update: 59
Source: Environmental Protection Agency
Telephone: 202-566-2777
Last EDR Contact: 06/11/2024
Next Scheduled EDR Contact: 09/23/2024
Data Release Frequency: Semi-Annually

Local Lists of Landfill / Solid Waste Disposal Sites

WMUDS/SWAT: Waste Management Unit Database
Waste Management Unit Database System. WMUDS is used by the State Water Resources Control Board staff and the Regional Water Quality Control Boards for program tracking and inventory of waste management units. WMUDS is composed of the following databases: Facility Information, Scheduled Inspections Information, Waste Management Unit Information, SWAT Program Information, SWAT Report Summary Information, SWAT Report Summary Data, Chapter 15 (formerly Subchapter 15) Information, Chapter 15 Monitoring Parameters, TPCA Program Information, RCRA Program Information, Closure Information, and Interested Parties Information.

Date of Government Version: 04/01/2000
Date Data Arrived at EDR: 04/10/2000
Date Made Active in Reports: 05/10/2000
Number of Days to Update: 30

Source: State Water Resources Control Board
Telephone: 916-227-4448
Last EDR Contact: 07/17/2024
Next Scheduled EDR Contact: 11/04/2024
Data Release Frequency: No Update Planned

SWRCY: Recycler Database
A listing of recycling facilities in California.

Date of Government Version: 08/28/2024
Date Data Arrived at EDR: 08/28/2024
Date Made Active in Reports: 08/29/2024
Number of Days to Update: 1

Source: Department of Conservation
Telephone: 916-323-3836
Last EDR Contact: 08/28/2024
Next Scheduled EDR Contact: 12/16/2024
Data Release Frequency: Quarterly

HAULERS: Registered Waste Tire Haulers Listing
A listing of registered waste tire haulers.

Date of Government Version: 04/04/2024
Date Data Arrived at EDR: 04/05/2024
Date Made Active in Reports: 04/15/2024
Number of Days to Update: 10

Source: Integrated Waste Management Board
Telephone: 916-341-6422
Last EDR Contact: 07/31/2024
Next Scheduled EDR Contact: 11/18/2024
Data Release Frequency: Varies

INDIAN ODI: Report on the Status of Open Dumps on Indian Lands
Location of open dumps on Indian land.

Date of Government Version: 12/31/1998
Date Data Arrived at EDR: 12/03/2007
Date Made Active in Reports: 01/24/2008
Number of Days to Update: 52

Source: Environmental Protection Agency
Telephone: 703-308-8245
Last EDR Contact: 07/22/2024
Next Scheduled EDR Contact: 11/04/2024
Data Release Frequency: Varies

DEBRIS REGION 9: Torres Martinez Reservation Illegal Dump Site Locations
A listing of illegal dump sites location on the Torres Martinez Indian Reservation located in eastern Riverside County and northern Imperial County, California.

Date of Government Version: 01/12/2009
Date Data Arrived at EDR: 05/07/2009
Date Made Active in Reports: 09/21/2009
Number of Days to Update: 137

Source: EPA, Region 9
Telephone: 415-947-4219
Last EDR Contact: 07/10/2024
Next Scheduled EDR Contact: 10/28/2024
Data Release Frequency: No Update Planned

ODI: Open Dump Inventory
An open dump is defined as a disposal facility that does not comply with one or more of the Part 257 or Part 258 Subtitle D Criteria.

Date of Government Version: 06/30/1985
Date Data Arrived at EDR: 08/09/2004
Date Made Active in Reports: 09/17/2004
Number of Days to Update: 39

Source: Environmental Protection Agency
Telephone: 800-424-9346
Last EDR Contact: 06/09/2004
Next Scheduled EDR Contact: N/A
Data Release Frequency: No Update Planned

IHS OPEN DUMPS: Open Dumps on Indian Land
A listing of all open dumps located on Indian Land in the United States.

Date of Government Version: 04/01/2014
Date Data Arrived at EDR: 08/06/2014
Date Made Active in Reports: 01/29/2015
Number of Days to Update: 176

Source: Department of Health & Human Serivces, Indian Health Service
Telephone: 301-443-1452
Last EDR Contact: 07/18/2024
Next Scheduled EDR Contact: 11/04/2024
Data Release Frequency: Varies

GOVERNMENT RECORDS SEARCHED / DATA CURRENCY TRACKING

Local Lists of Hazardous waste / Contaminated Sites

US HIST CDL: National Clandestine Laboratory Register

A listing of clandestine drug lab locations that have been removed from the DEAs National Clandestine Laboratory Register.

Date of Government Version: 05/20/2024
Date Data Arrived at EDR: 05/21/2024
Date Made Active in Reports: 08/08/2024
Number of Days to Update: 79

Source: Drug Enforcement Administration
Telephone: 202-307-1000
Last EDR Contact: 08/19/2024
Next Scheduled EDR Contact: 12/02/2024
Data Release Frequency: No Update Planned

HIST CAL-SITES: Calsites Database

The Calsites database contains potential or confirmed hazardous substance release properties. In 1996, California EPA reevaluated and significantly reduced the number of sites in the Calsites database. No longer updated by the state agency. It has been replaced by ENVIROSTOR.

Date of Government Version: 08/08/2005
Date Data Arrived at EDR: 08/03/2006
Date Made Active in Reports: 08/24/2006
Number of Days to Update: 21

Source: Department of Toxic Substance Control
Telephone: 916-323-3400
Last EDR Contact: 02/23/2009
Next Scheduled EDR Contact: 05/25/2009
Data Release Frequency: No Update Planned

SCH: School Property Evaluation Program

This category contains proposed and existing school sites that are being evaluated by DTSC for possible hazardous materials contamination. In some cases, these properties may be listed in the CalSites category depending on the level of threat to public health and safety or the environment they pose.

Date of Government Version: 04/22/2024
Date Data Arrived at EDR: 04/23/2024
Date Made Active in Reports: 07/17/2024
Number of Days to Update: 85

Source: Department of Toxic Substances Control
Telephone: 916-323-3400
Last EDR Contact: 07/22/2024
Next Scheduled EDR Contact: 11/04/2024
Data Release Frequency: Quarterly

CDL: Clandestine Drug Labs

A listing of drug lab locations. Listing of a location in this database does not indicate that any illegal drug lab materials were or were not present there, and does not constitute a determination that the location either requires or does not require additional cleanup work.

Date of Government Version: 12/31/2022
Date Data Arrived at EDR: 03/21/2024
Date Made Active in Reports: 06/12/2024
Number of Days to Update: 83

Source: Department of Toxic Substances Control
Telephone: 916-255-6504
Last EDR Contact: 08/07/2024
Next Scheduled EDR Contact: 11/11/2024
Data Release Frequency: Varies

TOXIC PITS: Toxic Pits Cleanup Act Sites

Toxic PITS Cleanup Act Sites. TOXIC PITS identifies sites suspected of containing hazardous substances where cleanup has not yet been completed.

Date of Government Version: 07/01/1995
Date Data Arrived at EDR: 08/30/1995
Date Made Active in Reports: 09/26/1995
Number of Days to Update: 27

Source: State Water Resources Control Board
Telephone: 916-227-4364
Last EDR Contact: 01/26/2009
Next Scheduled EDR Contact: 04/27/2009
Data Release Frequency: No Update Planned

CERS HAZ WASTE: California Environmental Reporting System Hazardous Waste

List of sites in the California Environmental Protection Agency (CalEPA) Regulated Site Portal which fall under the Hazardous Chemical Management, Hazardous Waste Onsite Treatment, Household Hazardous Waste Collection, Hazardous Waste Generator, and RCRA LQ HW Generator programs.

Date of Government Version: 07/10/2024
Date Data Arrived at EDR: 07/10/2024
Date Made Active in Reports: 07/12/2024
Number of Days to Update: 2

Source: CalEPA
Telephone: 916-323-2514
Last EDR Contact: 07/10/2024
Next Scheduled EDR Contact: 10/28/2024
Data Release Frequency: Quarterly

US CDL: Clandestine Drug Labs

A listing of clandestine drug lab locations. The U.S. Department of Justice ("the Department") provides this web site as a public service. It contains addresses of some locations where law enforcement agencies reported they found chemicals or other items that indicated the presence of either clandestine drug laboratories or dumpsites. In most cases, the source of the entries is not the Department, and the Department has not verified the entry and does not guarantee its accuracy. Members of the public must verify the accuracy of all entries by, for example, contacting local law enforcement and local health departments.

Date of Government Version: 05/20/2024
Date Data Arrived at EDR: 05/21/2024
Date Made Active in Reports: 08/08/2024
Number of Days to Update: 79

Source: Drug Enforcement Administration
Telephone: 202-307-1000
Last EDR Contact: 08/19/2024
Next Scheduled EDR Contact: 12/02/2024
Data Release Frequency: Quarterly

Local Lists of Registered Storage Tanks

SWEEPS UST: SWEEPS UST Listing

Statewide Environmental Evaluation and Planning System. This underground storage tank listing was updated and maintained by a company contacted by the SWRCB in the early 1990's. The listing is no longer updated or maintained. The local agency is the contact for more information on a site on the SWEEPS list.

Date of Government Version: 06/01/1994
Date Data Arrived at EDR: 07/07/2005
Date Made Active in Reports: 08/11/2005
Number of Days to Update: 35

Source: State Water Resources Control Board
Telephone: N/A
Last EDR Contact: 06/03/2005
Next Scheduled EDR Contact: N/A
Data Release Frequency: No Update Planned

HIST UST: Hazardous Substance Storage Container Database

The Hazardous Substance Storage Container Database is a historical listing of UST sites. Refer to local/county source for current data.

Date of Government Version: 10/15/1990
Date Data Arrived at EDR: 01/25/1991
Date Made Active in Reports: 02/12/1991
Number of Days to Update: 18

Source: State Water Resources Control Board
Telephone: 916-341-5851
Last EDR Contact: 07/26/2001
Next Scheduled EDR Contact: N/A
Data Release Frequency: No Update Planned

SAN FRANCISCO AST: Aboveground Storage Tank Site Listing

Aboveground storage tank sites

Date of Government Version: 04/29/2024
Date Data Arrived at EDR: 04/30/2024
Date Made Active in Reports: 07/23/2024
Number of Days to Update: 84

Source: San Francisco County Department of Public Health
Telephone: 415-252-3896
Last EDR Contact: 07/24/2024
Next Scheduled EDR Contact: 11/11/2024
Data Release Frequency: Varies

CA FID UST: Facility Inventory Database

The Facility Inventory Database (FID) contains a historical listing of active and inactive underground storage tank locations from the State Water Resource Control Board. Refer to local/county source for current data.

Date of Government Version: 10/31/1994
Date Data Arrived at EDR: 09/05/1995
Date Made Active in Reports: 09/29/1995
Number of Days to Update: 24

Source: California Environmental Protection Agency
Telephone: 916-341-5851
Last EDR Contact: 12/28/1998
Next Scheduled EDR Contact: N/A
Data Release Frequency: No Update Planned

CERS TANKS: California Environmental Reporting System (CERS) Tanks
List of sites in the California Environmental Protection Agency (CalEPA) Regulated Site Portal which fall under the Aboveground Petroleum Storage and Underground Storage Tank regulatory programs.

Date of Government Version: 07/10/2024
Date Data Arrived at EDR: 07/10/2024
Date Made Active in Reports: 07/12/2024
Number of Days to Update: 2
Source: California Environmental Protection Agency
Telephone: 916-323-2514
Last EDR Contact: 07/10/2024
Next Scheduled EDR Contact: 10/28/2024
Data Release Frequency: Quarterly

Local Land Records

LIENS: Environmental Liens Listing
A listing of property locations with environmental liens for California where DTSC is a lien holder.

Date of Government Version: 02/26/2024
Date Data Arrived at EDR: 02/27/2024
Date Made Active in Reports: 05/15/2024
Number of Days to Update: 78
Source: Department of Toxic Substances Control
Telephone: 916-323-3400
Last EDR Contact: 08/20/2024
Next Scheduled EDR Contact: 12/09/2024
Data Release Frequency: Varies

LIENS 2: CERCLA Lien Information
A Federal CERCLA ('Superfund') lien can exist by operation of law at any site or property at which EPA has spent Superfund monies. These monies are spent to investigate and address releases and threatened releases of contamination. CERCLIS provides information as to the identity of these sites and properties.

Date of Government Version: 05/22/2024
Date Data Arrived at EDR: 06/03/2024
Date Made Active in Reports: 06/26/2024
Number of Days to Update: 23
Source: Environmental Protection Agency
Telephone: 202-564-6023
Last EDR Contact: 08/01/2024
Next Scheduled EDR Contact: 10/07/2024
Data Release Frequency: Semi-Annually

DEED: Deed Restriction Listing
Site Mitigation and Brownfields Reuse Program Facility Sites with Deed Restrictions & Hazardous Waste Management Program Facility Sites with Deed / Land Use Restriction. The DTSC Site Mitigation and Brownfields Reuse Program (SMBRP) list includes sites cleaned up under the program's oversight and generally does not include current or former hazardous waste facilities that required a hazardous waste facility permit. The list represents deed restrictions that are active. Some sites have multiple deed restrictions. The DTSC Hazardous Waste Management Program (HWMP) has developed a list of current or former hazardous waste facilities that have a recorded land use restriction at the local county recorder's office. The land use restrictions on this list were required by the DTSC HWMP as a result of the presence of hazardous substances that remain on site after the facility (or part of the facility) has been closed or cleaned up. The types of land use restriction include deed notice, deed restriction, or a land use restriction that binds current and future owners.

Date of Government Version: 05/28/2024
Date Data Arrived at EDR: 05/29/2024
Date Made Active in Reports: 08/20/2024
Number of Days to Update: 83
Source: DTSC and SWRCB
Telephone: 916-323-3400
Last EDR Contact: 08/22/2024
Next Scheduled EDR Contact: 12/09/2024
Data Release Frequency: Semi-Annually

Records of Emergency Release Reports

HMIRS: Hazardous Materials Information Reporting System
Hazardous Materials Incident Report System. HMIRS contains hazardous material spill incidents reported to DOT.

Date of Government Version: 06/14/2024
Date Data Arrived at EDR: 06/17/2024
Date Made Active in Reports: 06/24/2024
Number of Days to Update: 7
Source: U.S. Department of Transportation
Telephone: 202-366-4555
Last EDR Contact: 06/17/2024
Next Scheduled EDR Contact: 09/30/2024
Data Release Frequency: Quarterly

CHMIRS: California Hazardous Material Incident Report System

California Hazardous Material Incident Reporting System. CHMIRS contains information on reported hazardous material incidents (accidental releases or spills).

Date of Government Version: 02/01/2024
Date Data Arrived at EDR: 04/16/2024
Date Made Active in Reports: 07/11/2024
Number of Days to Update: 86

Source: Office of Emergency Services
Telephone: 916-845-8400
Last EDR Contact: 07/18/2024
Next Scheduled EDR Contact: 10/28/2024
Data Release Frequency: Semi-Annually

LDS: Land Disposal Sites Listing (GEOTRACKER)

Land Disposal sites (Landfills) included in GeoTracker. GeoTracker is the Water Boards data management system for sites that impact, or have the potential to impact, water quality in California, with emphasis on groundwater.

Date of Government Version: 08/28/2024
Date Data Arrived at EDR: 08/28/2024
Date Made Active in Reports: 08/30/2024
Number of Days to Update: 2

Source: State Water Qualilty Control Board
Telephone: 866-480-1028
Last EDR Contact: 08/28/2024
Next Scheduled EDR Contact: 12/16/2024
Data Release Frequency: Quarterly

MCS: Military Cleanup Sites Listing (GEOTRACKER)

Military sites (consisting of: Military UST sites; Military Privatized sites; and Military Cleanup sites [formerly known as DoD non UST]) included in GeoTracker. GeoTracker is the Water Boards data management system for sites that impact, or have the potential to impact, water quality in California, with emphasis on groundwater.

Date of Government Version: 08/28/2024
Date Data Arrived at EDR: 08/28/2024
Date Made Active in Reports: 08/30/2024
Number of Days to Update: 2

Source: State Water Resources Control Board
Telephone: 866-480-1028
Last EDR Contact: 08/28/2024
Next Scheduled EDR Contact: 12/16/2024
Data Release Frequency: Quarterly

SPILLS 90: SPILLS90 data from FirstSearch

Spills 90 includes those spill and release records available exclusively from FirstSearch databases. Typically, they may include chemical, oil and/or hazardous substance spills recorded after 1990. Duplicate records that are already included in EDR incident and release records are not included in Spills 90.

Date of Government Version: 06/06/2012
Date Data Arrived at EDR: 01/03/2013
Date Made Active in Reports: 02/22/2013
Number of Days to Update: 50

Source: FirstSearch
Telephone: N/A
Last EDR Contact: 01/03/2013
Next Scheduled EDR Contact: N/A
Data Release Frequency: No Update Planned

Other Ascertainable Records

RCRA NonGen / NLR: RCRA - Non Generators / No Longer Regulated

RCRAInfo is EPA's comprehensive information system, providing access to data supporting the Resource Conservation and Recovery Act (RCRA) of 1976 and the Hazardous and Solid Waste Amendments (HSWA) of 1984. The database includes selective information on sites which generate, transport, store, treat and/or dispose of hazardous waste as defined by the Resource Conservation and Recovery Act (RCRA). Non-Generators do not presently generate hazardous waste.

Date of Government Version: 06/03/2024
Date Data Arrived at EDR: 06/07/2024
Date Made Active in Reports: 06/20/2024
Number of Days to Update: 13

Source: Environmental Protection Agency
Telephone: (415) 495-8895
Last EDR Contact: 06/07/2024
Next Scheduled EDR Contact: 09/30/2024
Data Release Frequency: Quarterly

FUDS: Formerly Used Defense Sites

The listing includes locations of Formerly Used Defense Sites properties where the US Army Corps of Engineers is actively working or will take necessary cleanup actions.

Date of Government Version: 05/13/2024
Date Data Arrived at EDR: 05/14/2024
Date Made Active in Reports: 08/08/2024
Number of Days to Update: 86

Source: U.S. Army Corps of Engineers
Telephone: 202-528-4285
Last EDR Contact: 08/12/2024
Next Scheduled EDR Contact: 11/26/2024
Data Release Frequency: Varies

DOD: Department of Defense Sites

This data set consists of federally owned or administered lands, administered by the Department of Defense, that have any area equal to or greater than 640 acres of the United States, Puerto Rico, and the U.S. Virgin Islands.

Date of Government Version: 06/07/2021
Date Data Arrived at EDR: 07/13/2021
Date Made Active in Reports: 03/09/2022
Number of Days to Update: 239

Source: USGS
Telephone: 888-275-8747
Last EDR Contact: 07/11/2024
Next Scheduled EDR Contact: 10/21/2024
Data Release Frequency: Varies

FEDLAND: Federal and Indian Lands

Federally and Indian administrated lands of the United States. Lands included are administrated by: Army Corps of Engineers, Bureau of Reclamation, National Wild and Scenic River, National Wildlife Refuge, Public Domain Land, Wilderness, Wilderness Study Area, Wildlife Management Area, Bureau of Indian Affairs, Bureau of Land Management, Department of Justice, Forest Service, Fish and Wildlife Service, National Park Service.

Date of Government Version: 04/02/2018
Date Data Arrived at EDR: 04/11/2018
Date Made Active in Reports: 11/06/2019
Number of Days to Update: 574

Source: U.S. Geological Survey
Telephone: 888-275-8747
Last EDR Contact: 07/02/2024
Next Scheduled EDR Contact: 10/14/2024
Data Release Frequency: N/A

SCRD DRYCLEANERS: State Coalition for Remediation of Drycleaners Listing

The State Coalition for Remediation of Drycleaners was established in 1998, with support from the U.S. EPA Office of Superfund Remediation and Technology Innovation. It is comprised of representatives of states with established drycleaner remediation programs. Currently the member states are Alabama, Connecticut, Florida, Illinois, Kansas, Minnesota, Missouri, North Carolina, Oregon, South Carolina, Tennessee, Texas, and Wisconsin.

Date of Government Version: 07/30/2021
Date Data Arrived at EDR: 02/03/2023
Date Made Active in Reports: 02/10/2023
Number of Days to Update: 7

Source: Environmental Protection Agency
Telephone: 615-532-8599
Last EDR Contact: 08/05/2024
Next Scheduled EDR Contact: 11/18/2024
Data Release Frequency: Varies

US FIN ASSUR: Financial Assurance Information

All owners and operators of facilities that treat, store, or dispose of hazardous waste are required to provide proof that they will have sufficient funds to pay for the clean up, closure, and post-closure care of their facilities.

Date of Government Version: 03/18/2024
Date Data Arrived at EDR: 03/19/2024
Date Made Active in Reports: 06/20/2024
Number of Days to Update: 93

Source: Environmental Protection Agency
Telephone: 202-566-1917
Last EDR Contact: 06/17/2024
Next Scheduled EDR Contact: 09/30/2024
Data Release Frequency: Quarterly

EPA WATCH LIST: EPA Watch List

EPA maintains a "Watch List" to facilitate dialogue between EPA, state and local environmental agencies on enforcement matters relating to facilities with alleged violations identified as either significant or high priority. Being on the Watch List does not mean that the facility has actually violated the law only that an investigation by EPA or a state or local environmental agency has led those organizations to allege that an unproven violation has in fact occurred. Being on the Watch List does not represent a higher level of concern regarding the alleged violations that were detected, but instead indicates cases requiring additional dialogue between EPA, state and local agencies - primarily because of the length of time the alleged violation has gone unaddressed or unresolved.

Date of Government Version: 08/30/2013
Date Data Arrived at EDR: 03/21/2014
Date Made Active in Reports: 06/17/2014
Number of Days to Update: 88

Source: Environmental Protection Agency
Telephone: 617-520-3000
Last EDR Contact: 07/25/2024
Next Scheduled EDR Contact: 11/11/2024
Data Release Frequency: No Update Planned

2020 COR ACTION: 2020 Corrective Action Program List

The EPA has set ambitious goals for the RCRA Corrective Action program by creating the 2020 Corrective Action Universe. This RCRA cleanup baseline includes facilities expected to need corrective action. The 2020 universe contains a wide variety of sites. Some properties are heavily contaminated while others were contaminated but have since been cleaned up. Still others have not been fully investigated yet, and may require little or no remediation. Inclusion in the 2020 Universe does not necessarily imply failure on the part of a facility to meet its RCRA obligations.

Date of Government Version: 09/30/2017
Date Data Arrived at EDR: 05/08/2018
Date Made Active in Reports: 07/20/2018
Number of Days to Update: 73

Source: Environmental Protection Agency
Telephone: 703-308-4044
Last EDR Contact: 08/01/2024
Next Scheduled EDR Contact: 11/11/2024
Data Release Frequency: Varies

TSCA: Toxic Substances Control Act

Toxic Substances Control Act. TSCA identifies manufacturers and importers of chemical substances included on the TSCA Chemical Substance Inventory list. It includes data on the production volume of these substances by plant site.

Date of Government Version: 12/31/2020
Date Data Arrived at EDR: 06/14/2022
Date Made Active in Reports: 03/24/2023
Number of Days to Update: 283

Source: EPA
Telephone: 202-260-5521
Last EDR Contact: 06/13/2024
Next Scheduled EDR Contact: 09/23/2024
Data Release Frequency: Every 4 Years

TRIS: Toxic Chemical Release Inventory System

Toxic Release Inventory System. TRIS identifies facilities which release toxic chemicals to the air, water and land in reportable quantities under SARA Title III Section 313.

Date of Government Version: 12/31/2022
Date Data Arrived at EDR: 11/13/2023
Date Made Active in Reports: 02/07/2024
Number of Days to Update: 86

Source: EPA
Telephone: 202-566-0250
Last EDR Contact: 08/15/2024
Next Scheduled EDR Contact: 11/26/2024
Data Release Frequency: Annually

SSTS: Section 7 Tracking Systems

Section 7 of the Federal Insecticide, Fungicide and Rodenticide Act, as amended (92 Stat. 829) requires all registered pesticide-producing establishments to submit a report to the Environmental Protection Agency by March 1st each year. Each establishment must report the types and amounts of pesticides, active ingredients and devices being produced, and those having been produced and sold or distributed in the past year.

Date of Government Version: 07/11/2024
Date Data Arrived at EDR: 07/11/2024
Date Made Active in Reports: 07/12/2024
Number of Days to Update: 1

Source: EPA
Telephone: 202-564-4203
Last EDR Contact: 07/11/2024
Next Scheduled EDR Contact: 10/28/2024
Data Release Frequency: Annually

ROD: Records Of Decision

Record of Decision. ROD documents mandate a permanent remedy at an NPL (Superfund) site containing technical and health information to aid in the cleanup.

Date of Government Version: 05/22/2024
Date Data Arrived at EDR: 06/03/2024
Date Made Active in Reports: 06/26/2024
Number of Days to Update: 23

Source: EPA
Telephone: 703-416-0223
Last EDR Contact: 08/01/2024
Next Scheduled EDR Contact: 09/09/2024
Data Release Frequency: Annually

RMP: Risk Management Plans

When Congress passed the Clean Air Act Amendments of 1990, it required EPA to publish regulations and guidance for chemical accident prevention at facilities using extremely hazardous substances. The Risk Management Program Rule (RMP Rule) was written to implement Section 112(r) of these amendments. The rule, which built upon existing industry codes and standards, requires companies of all sizes that use certain flammable and toxic substances to develop a Risk Management Program, which includes a(n): Hazard assessment that details the potential effects of an accidental release, an accident history of the last five years, and an evaluation of worst-case and alternative accidental releases; Prevention program that includes safety precautions and maintenance, monitoring, and employee training measures; and Emergency response program that spells out emergency health care, employee training measures and procedures for informing the public and response agencies (e.g the fire department) should an accident occur.

Date of Government Version: 04/01/2024
Date Data Arrived at EDR: 04/17/2024
Date Made Active in Reports: 07/12/2024
Number of Days to Update: 86

Source: Environmental Protection Agency
Telephone: 202-564-8600
Last EDR Contact: 07/11/2024
Next Scheduled EDR Contact: 10/28/2024
Data Release Frequency: Varies

RAATS: RCRA Administrative Action Tracking System

RCRA Administration Action Tracking System. RAATS contains records based on enforcement actions issued under RCRA pertaining to major violators and includes administrative and civil actions brought by the EPA. For administration actions after September 30, 1995, data entry in the RAATS database was discontinued. EPA will retain a copy of the database for historical records. It was necessary to terminate RAATS because a decrease in agency resources made it impossible to continue to update the information contained in the database.

Date of Government Version: 04/17/1995
Date Data Arrived at EDR: 07/03/1995
Date Made Active in Reports: 08/07/1995
Number of Days to Update: 35

Source: EPA
Telephone: 202-564-4104
Last EDR Contact: 06/02/2008
Next Scheduled EDR Contact: 09/01/2008
Data Release Frequency: No Update Planned

PRP: Potentially Responsible Parties

A listing of verified Potentially Responsible Parties

Date of Government Version: 09/19/2023
Date Data Arrived at EDR: 10/03/2023
Date Made Active in Reports: 10/19/2023
Number of Days to Update: 16

Source: EPA
Telephone: 202-564-6023
Last EDR Contact: 08/01/2024
Next Scheduled EDR Contact: 11/11/2024
Data Release Frequency: Quarterly

PADS: PCB Activity Database System

PCB Activity Database. PADS Identifies generators, transporters, commercial storers and/or brokers and disposers of PCB's who are required to notify the EPA of such activities.

Date of Government Version: 03/20/2023
Date Data Arrived at EDR: 04/04/2023
Date Made Active in Reports: 06/09/2023
Number of Days to Update: 66

Source: EPA
Telephone: 202-566-0500
Last EDR Contact: 07/02/2024
Next Scheduled EDR Contact: 10/14/2024
Data Release Frequency: Annually

ICIS: Integrated Compliance Information System

The Integrated Compliance Information System (ICIS) supports the information needs of the national enforcement and compliance program as well as the unique needs of the National Pollutant Discharge Elimination System (NPDES) program.

Date of Government Version: 11/18/2016
Date Data Arrived at EDR: 11/23/2016
Date Made Active in Reports: 02/10/2017
Number of Days to Update: 79

Source: Environmental Protection Agency
Telephone: 202-564-2501
Last EDR Contact: 06/26/2024
Next Scheduled EDR Contact: 10/14/2024
Data Release Frequency: Quarterly

FTTS: FIFRA/ TSCA Tracking System - FIFRA (Federal Insecticide, Fungicide, & Rodenticide Act)/TSCA (Toxic Substances Control Act)
FTTS tracks administrative cases and pesticide enforcement actions and compliance activities related to FIFRA, TSCA and EPCRA (Emergency Planning and Community Right-to-Know Act). To maintain currency, EDR contacts the Agency on a quarterly basis.

Date of Government Version: 04/09/2009
Date Data Arrived at EDR: 04/16/2009
Date Made Active in Reports: 05/11/2009
Number of Days to Update: 25
Source: EPA/Office of Prevention, Pesticides and Toxic Substances
Telephone: 202-566-1667
Last EDR Contact: 08/18/2017
Next Scheduled EDR Contact: 12/04/2017
Data Release Frequency: No Update Planned

FTTS INSP: FIFRA/ TSCA Tracking System - FIFRA (Federal Insecticide, Fungicide, & Rodenticide Act)/TSCA (Toxic Substances Control Act)
A listing of FIFRA/TSCA Tracking System (FTTS) inspections and enforcements.

Date of Government Version: 04/09/2009
Date Data Arrived at EDR: 04/16/2009
Date Made Active in Reports: 05/11/2009
Number of Days to Update: 25
Source: EPA
Telephone: 202-566-1667
Last EDR Contact: 08/18/2017
Next Scheduled EDR Contact: 12/04/2017
Data Release Frequency: No Update Planned

MLTS: Material Licensing Tracking System
MLTS is maintained by the Nuclear Regulatory Commission and contains a list of approximately 8,100 sites which possess or use radioactive materials and which are subject to NRC licensing requirements. To maintain currency, EDR contacts the Agency on a quarterly basis.

Date of Government Version: 01/02/2024
Date Data Arrived at EDR: 01/16/2024
Date Made Active in Reports: 03/13/2024
Number of Days to Update: 57
Source: Nuclear Regulatory Commission
Telephone: 301-415-0717
Last EDR Contact: 07/11/2024
Next Scheduled EDR Contact: 10/28/2024
Data Release Frequency: Quarterly

COAL ASH DOE: Steam-Electric Plant Operation Data
A listing of power plants that store ash in surface ponds.

Date of Government Version: 12/31/2022
Date Data Arrived at EDR: 11/27/2023
Date Made Active in Reports: 02/22/2024
Number of Days to Update: 87
Source: Department of Energy
Telephone: 202-586-8719
Last EDR Contact: 08/27/2024
Next Scheduled EDR Contact: 12/09/2024
Data Release Frequency: Varies

COAL ASH EPA: Coal Combustion Residues Surface Impoundments List
A listing of coal combustion residues surface impoundments with high hazard potential ratings.

Date of Government Version: 01/12/2017
Date Data Arrived at EDR: 03/05/2019
Date Made Active in Reports: 11/11/2019
Number of Days to Update: 251
Source: Environmental Protection Agency
Telephone: N/A
Last EDR Contact: 08/22/2024
Next Scheduled EDR Contact: 12/09/2024
Data Release Frequency: Varies

PCB TRANSFORMER: PCB Transformer Registration Database
The database of PCB transformer registrations that includes all PCB registration submittals.

Date of Government Version: 09/13/2019
Date Data Arrived at EDR: 11/06/2019
Date Made Active in Reports: 02/10/2020
Number of Days to Update: 96
Source: Environmental Protection Agency
Telephone: 202-566-0517
Last EDR Contact: 08/01/2024
Next Scheduled EDR Contact: 11/11/2024
Data Release Frequency: Varies

RADINFO: Radiation Information Database
The Radiation Information Database (RADINFO) contains information about facilities that are regulated by U.S. Environmental Protection Agency (EPA) regulations for radiation and radioactivity.

Date of Government Version: 07/01/2019
Date Data Arrived at EDR: 07/01/2019
Date Made Active in Reports: 09/23/2019
Number of Days to Update: 84

Source: Environmental Protection Agency
Telephone: 202-343-9775
Last EDR Contact: 06/21/2024
Next Scheduled EDR Contact: 10/07/2024
Data Release Frequency: Quarterly

HIST FTTS: FIFRA/TSCA Tracking System Administrative Case Listing

A complete administrative case listing from the FIFRA/TSCA Tracking System (FTTS) for all ten EPA regions. The information was obtained from the National Compliance Database (NCDB). NCDB supports the implementation of FIFRA (Federal Insecticide, Fungicide, and Rodenticide Act) and TSCA (Toxic Substances Control Act). Some EPA regions are now closing out records. Because of that, and the fact that some EPA regions are not providing EPA Headquarters with updated records, it was decided to create a HIST FTTS database. It included records that may not be included in the newer FTTS database updates. This database is no longer updated.

Date of Government Version: 10/19/2006
Date Data Arrived at EDR: 03/01/2007
Date Made Active in Reports: 04/10/2007
Number of Days to Update: 40

Source: Environmental Protection Agency
Telephone: 202-564-2501
Last EDR Contact: 12/17/2007
Next Scheduled EDR Contact: 03/17/2008
Data Release Frequency: No Update Planned

HIST FTTS INSP: FIFRA/TSCA Tracking System Inspection & Enforcement Case Listing

A complete inspection and enforcement case listing from the FIFRA/TSCA Tracking System (FTTS) for all ten EPA regions. The information was obtained from the National Compliance Database (NCDB). NCDB supports the implementation of FIFRA (Federal Insecticide, Fungicide, and Rodenticide Act) and TSCA (Toxic Substances Control Act). Some EPA regions are now closing out records. Because of that, and the fact that some EPA regions are not providing EPA Headquarters with updated records, it was decided to create a HIST FTTS database. It included records that may not be included in the newer FTTS database updates. This database is no longer updated.

Date of Government Version: 10/19/2006
Date Data Arrived at EDR: 03/01/2007
Date Made Active in Reports: 04/10/2007
Number of Days to Update: 40

Source: Environmental Protection Agency
Telephone: 202-564-2501
Last EDR Contact: 12/17/2008
Next Scheduled EDR Contact: 03/17/2008
Data Release Frequency: No Update Planned

DOT OPS: Incident and Accident Data

Department of Transporation, Office of Pipeline Safety Incident and Accident data.

Date of Government Version: 01/02/2020
Date Data Arrived at EDR: 01/28/2020
Date Made Active in Reports: 04/17/2020
Number of Days to Update: 80

Source: Department of Transporation, Office of Pipeline Safety
Telephone: 202-366-4595
Last EDR Contact: 07/23/2024
Next Scheduled EDR Contact: 11/04/2024
Data Release Frequency: Quarterly

CONSENT: Superfund (CERCLA) Consent Decrees

Major legal settlements that establish responsibility and standards for cleanup at NPL (Superfund) sites. Released periodically by United States District Courts after settlement by parties to litigation matters.

Date of Government Version: 03/31/2024
Date Data Arrived at EDR: 04/19/2024
Date Made Active in Reports: 06/26/2024
Number of Days to Update: 68

Source: Department of Justice, Consent Decree Library
Telephone: Varies
Last EDR Contact: 06/26/2024
Next Scheduled EDR Contact: 10/14/2024
Data Release Frequency: Varies

BRS: Biennial Reporting System

The Biennial Reporting System is a national system administered by the EPA that collects data on the generation and management of hazardous waste. BRS captures detailed data from two groups: Large Quantity Generators (LQG) and Treatment, Storage, and Disposal Facilities.

Date of Government Version: 12/31/2021
Date Data Arrived at EDR: 03/09/2023
Date Made Active in Reports: 03/20/2023
Number of Days to Update: 11

Source: EPA/NTIS
Telephone: 800-424-9346
Last EDR Contact: 06/07/2024
Next Scheduled EDR Contact: 09/30/2024
Data Release Frequency: Biennially

INDIAN RESERV: Indian Reservations

This map layer portrays Indian administered lands of the United States that have any area equal to or greater than 640 acres.

Date of Government Version: 12/31/2014
Date Data Arrived at EDR: 07/14/2015
Date Made Active in Reports: 01/10/2017
Number of Days to Update: 546

Source: USGS
Telephone: 202-208-3710
Last EDR Contact: 07/02/2024
Next Scheduled EDR Contact: 10/14/2024
Data Release Frequency: Semi-Annually

FUSRAP: Formerly Utilized Sites Remedial Action Program

DOE established the Formerly Utilized Sites Remedial Action Program (FUSRAP) in 1974 to remediate sites where radioactive contamination remained from Manhattan Project and early U.S. Atomic Energy Commission (AEC) operations.

Date of Government Version: 03/03/2023
Date Data Arrived at EDR: 03/03/2023
Date Made Active in Reports: 06/09/2023
Number of Days to Update: 98

Source: Department of Energy
Telephone: 202-586-3559
Last EDR Contact: 07/24/2024
Next Scheduled EDR Contact: 11/11/2024
Data Release Frequency: Varies

UMTRA: Uranium Mill Tailings Sites

Uranium ore was mined by private companies for federal government use in national defense programs. When the mills shut down, large piles of the sand-like material (mill tailings) remain after uranium has been extracted from the ore. Levels of human exposure to radioactive materials from the piles are low; however, in some cases tailings were used as construction materials before the potential health hazards of the tailings were recognized.

Date of Government Version: 05/08/2024
Date Data Arrived at EDR: 08/14/2024
Date Made Active in Reports: 08/28/2024
Number of Days to Update: 14

Source: Department of Energy
Telephone: 505-845-0011
Last EDR Contact: 08/08/2024
Next Scheduled EDR Contact: 11/26/2024
Data Release Frequency: Varies

LEAD SMELTER 1: Lead Smelter Sites

A listing of former lead smelter site locations.

Date of Government Version: 05/22/2024
Date Data Arrived at EDR: 06/03/2024
Date Made Active in Reports: 06/24/2024
Number of Days to Update: 21

Source: Environmental Protection Agency
Telephone: 703-603-8787
Last EDR Contact: 08/01/2024
Next Scheduled EDR Contact: 10/07/2024
Data Release Frequency: Varies

LEAD SMELTER 2: Lead Smelter Sites

A list of several hundred sites in the U.S. where secondary lead smelting was done from 1931and 1964. These sites may pose a threat to public health through ingestion or inhalation of contaminated soil or dust

Date of Government Version: 04/05/2001
Date Data Arrived at EDR: 10/27/2010
Date Made Active in Reports: 12/02/2010
Number of Days to Update: 36

Source: American Journal of Public Health
Telephone: 703-305-6451
Last EDR Contact: 12/02/2009
Next Scheduled EDR Contact: N/A
Data Release Frequency: No Update Planned

US AIRS (AFS): Aerometric Information Retrieval System Facility Subsystem (AFS)

The database is a sub-system of Aerometric Information Retrieval System (AIRS). AFS contains compliance data on air pollution point sources regulated by the U.S. EPA and/or state and local air regulatory agencies. This information comes from source reports by various stationary sources of air pollution, such as electric power plants, steel mills, factories, and universities, and provides information about the air pollutants they produce. Action, air program, air program pollutant, and general level plant data. It is used to track emissions and compliance data from industrial plants.

Date of Government Version: 10/12/2016
Date Data Arrived at EDR: 10/26/2016
Date Made Active in Reports: 02/03/2017
Number of Days to Update: 100

Source: EPA
Telephone: 202-564-2496
Last EDR Contact: 09/26/2017
Next Scheduled EDR Contact: 01/08/2018
Data Release Frequency: Annually

US AIRS MINOR: Air Facility System Data
A listing of minor source facilities.

Date of Government Version: 10/12/2016
Date Data Arrived at EDR: 10/26/2016
Date Made Active in Reports: 02/03/2017
Number of Days to Update: 100

Source: EPA
Telephone: 202-564-2496
Last EDR Contact: 09/26/2017
Next Scheduled EDR Contact: 01/08/2018
Data Release Frequency: Annually

US MINES: Mines Master Index File
Contains all mine identification numbers issued for mines active or opened since 1971. The data also includes violation information.

Date of Government Version: 08/06/2024
Date Data Arrived at EDR: 08/14/2024
Date Made Active in Reports: 08/15/2024
Number of Days to Update: 1

Source: Department of Labor, Mine Safety and Health Administration
Telephone: 303-231-5959
Last EDR Contact: 08/14/2024
Next Scheduled EDR Contact: 12/02/2024
Data Release Frequency: Semi-Annually

MINES VIOLATIONS: MSHA Violation Assessment Data
Mines violation and assessment information. Department of Labor, Mine Safety & Health Administration.

Date of Government Version: 04/01/2024
Date Data Arrived at EDR: 04/04/2024
Date Made Active in Reports: 07/12/2024
Number of Days to Update: 99

Source: DOL, Mine Safety & Health Admi
Telephone: 202-693-9424
Last EDR Contact: 07/02/2024
Next Scheduled EDR Contact: 12/02/2024
Data Release Frequency: Quarterly

US MINES 2: Ferrous and Nonferrous Metal Mines Database Listing
This map layer includes ferrous (ferrous metal mines are facilities that extract ferrous metals, such as iron ore or molybdenum) and nonferrous (Nonferrous metal mines are facilities that extract nonferrous metals, such as gold, silver, copper, zinc, and lead) metal mines in the United States.

Date of Government Version: 04/15/2024
Date Data Arrived at EDR: 05/22/2024
Date Made Active in Reports: 08/15/2024
Number of Days to Update: 85

Source: USGS
Telephone: 703-648-7709
Last EDR Contact: 08/20/2024
Next Scheduled EDR Contact: 12/02/2024
Data Release Frequency: Varies

US MINES 3: Active Mines & Mineral Plants Database Listing
Active Mines and Mineral Processing Plant operations for commodities monitored by the Minerals Information Team of the USGS.

Date of Government Version: 04/14/2011
Date Data Arrived at EDR: 06/08/2011
Date Made Active in Reports: 09/13/2011
Number of Days to Update: 97

Source: USGS
Telephone: 703-648-7709
Last EDR Contact: 08/22/2024
Next Scheduled EDR Contact: 12/02/2024
Data Release Frequency: Varies

MINES MRDS: Mineral Resources Data System
Mineral Resources Data System

Date of Government Version: 08/23/2022
Date Data Arrived at EDR: 11/22/2022
Date Made Active in Reports: 02/28/2023
Number of Days to Update: 98

Source: USGS
Telephone: 703-648-6533
Last EDR Contact: 08/22/2024
Next Scheduled EDR Contact: 12/02/2024
Data Release Frequency: Varies

GOVERNMENT RECORDS SEARCHED / DATA CURRENCY TRACKING

ABANDONED MINES: Abandoned Mines

An inventory of land and water impacted by past mining (primarily coal mining) is maintained by OSMRE to provide information needed to implement the Surface Mining Control and Reclamation Act of 1977 (SMCRA). The inventory contains information on the location, type, and extent of AML impacts, as well as, information on the cost associated with the reclamation of those problems. The inventory is based upon field surveys by State, Tribal, and OSMRE program officials. It is dynamic to the extent that it is modified as new problems are identified and existing problems are reclaimed.

Date of Government Version: 03/18/2024
Date Data Arrived at EDR: 03/19/2024
Date Made Active in Reports: 06/06/2024
Number of Days to Update: 79

Source: Department of Interior
Telephone: 202-208-2609
Last EDR Contact: 08/27/2024
Next Scheduled EDR Contact: 12/16/2024
Data Release Frequency: Quarterly

FINDS: Facility Index System/Facility Registry System

Facility Index System. FINDS contains both facility information and 'pointers' to other sources that contain more detail. EDR includes the following FINDS databases in this report: PCS (Permit Compliance System), AIRS (Aerometric Information Retrieval System), DOCKET (Enforcement Docket used to manage and track information on civil judicial enforcement cases for all environmental statutes), FURS (Federal Underground Injection Control), C-DOCKET (Criminal Docket System used to track criminal enforcement actions for all environmental statutes), FFIS (Federal Facilities Information System), STATE (State Environmental Laws and Statutes), and PADS (PCB Activity Data System).

Date of Government Version: 08/13/2024
Date Data Arrived at EDR: 08/20/2024
Date Made Active in Reports: 08/28/2024
Number of Days to Update: 8

Source: EPA
Telephone: (415) 947-8000
Last EDR Contact: 08/20/2024
Next Scheduled EDR Contact: 12/09/2024
Data Release Frequency: Quarterly

DOCKET HWC: Hazardous Waste Compliance Docket Listing

A complete list of the Federal Agency Hazardous Waste Compliance Docket Facilities.

Date of Government Version: 05/06/2021
Date Data Arrived at EDR: 05/21/2021
Date Made Active in Reports: 08/11/2021
Number of Days to Update: 82

Source: Environmental Protection Agency
Telephone: 202-564-0527
Last EDR Contact: 08/13/2024
Next Scheduled EDR Contact: 12/02/2024
Data Release Frequency: Varies

UXO: Unexploded Ordnance Sites

A listing of unexploded ordnance site locations

Date of Government Version: 09/06/2023
Date Data Arrived at EDR: 09/13/2023
Date Made Active in Reports: 12/11/2023
Number of Days to Update: 89

Source: Department of Defense
Telephone: 703-704-1564
Last EDR Contact: 07/08/2024
Next Scheduled EDR Contact: 10/21/2024
Data Release Frequency: Varies

ECHO: Enforcement & Compliance History Information

ECHO provides integrated compliance and enforcement information for about 800,000 regulated facilities nationwide.

Date of Government Version: 06/23/2024
Date Data Arrived at EDR: 06/28/2024
Date Made Active in Reports: 07/12/2024
Number of Days to Update: 14

Source: Environmental Protection Agency
Telephone: 202-564-2280
Last EDR Contact: 06/28/2024
Next Scheduled EDR Contact: 10/14/2024
Data Release Frequency: Quarterly

FUELS PROGRAM: EPA Fuels Program Registered Listing

This listing includes facilities that are registered under the Part 80 (Code of Federal Regulations) EPA Fuels Programs. All companies now are required to submit new and updated registrations.

Date of Government Version: 05/13/2024
Date Data Arrived at EDR: 05/14/2024
Date Made Active in Reports: 08/08/2024
Number of Days to Update: 86

Source: EPA
Telephone: 800-385-6164
Last EDR Contact: 08/13/2024
Next Scheduled EDR Contact: 11/26/2024
Data Release Frequency: Quarterly

PFAS NPL: Superfund Sites with PFAS Detections Information

EPA's Office of Land and Emergency Management and EPA Regional Offices maintain data describing what is known about site investigations, contamination, and remedial actions under the Comprehensive Environmental Response, Compensation, and Liability Act (CERCLA) where PFAS is present in the environment.

Date of Government Version: 07/01/2024
Date Data Arrived at EDR: 07/01/2024
Date Made Active in Reports: 07/12/2024
Number of Days to Update: 11

Source: Environmental Protection Agency
Telephone: 703-603-8895
Last EDR Contact: 07/01/2024
Next Scheduled EDR Contact: 10/14/2024
Data Release Frequency: Varies

PFAS FEDERAL SITES: Federal Sites PFAS Information

Several federal entities, such as the federal Superfund program, Department of Defense, National Aeronautics and Space Administration, Department of Transportation, and Department of Energy provided information for sites with known or suspected detections at federal facilities.

Date of Government Version: 07/01/2024
Date Data Arrived at EDR: 07/01/2024
Date Made Active in Reports: 07/12/2024
Number of Days to Update: 11

Source: Environmental Protection Agency
Telephone: 202-272-0167
Last EDR Contact: 07/01/2024
Next Scheduled EDR Contact: 10/14/2024
Data Release Frequency: Varies

PFAS TSCA: PFAS Manufacture and Imports Information

EPA issued the Chemical Data Reporting (CDR) Rule under the Toxic Substances Control Act (TSCA) and requires chemical manufacturers and facilities that manufacture or import chemical substances to report data to EPA. EPA publishes non-confidential business information (non-CBI) and includes descriptive information about each site, corporate parent, production volume, other manufacturing information, and processing and use information.

Date of Government Version: 07/01/2024
Date Data Arrived at EDR: 07/01/2024
Date Made Active in Reports: 07/12/2024
Number of Days to Update: 11

Source: Environmental Protection Agency
Telephone: 202-272-0167
Last EDR Contact: 07/01/2024
Next Scheduled EDR Contact: 10/14/2024
Data Release Frequency: Varies

PFAS TRIS: List of PFAS Added to the TRI

Section 7321 of the National Defense Authorization Act for Fiscal Year 2020 (NDAA) immediately added certain per- and polyfluoroalkyl substances (PFAS) to the list of chemicals covered by the Toxics Release Inventory (TRI) under Section 313 of the Emergency Planning and Community Right-to-Know Act (EPCRA) and provided a framework for additional PFAS to be added to TRI on an annual basis.

Date of Government Version: 07/01/2024
Date Data Arrived at EDR: 07/01/2024
Date Made Active in Reports: 07/12/2024
Number of Days to Update: 11

Source: Environmental Protection Agency
Telephone: 202-566-0250
Last EDR Contact: 07/01/2024
Next Scheduled EDR Contact: 10/14/2024
Data Release Frequency: Varies

PFAS RCRA MANIFEST: PFAS Transfers Identified In the RCRA Database Listing

To work around the lack of PFAS waste codes in the RCRA database, EPA developed the PFAS Transfers dataset by mining e-Manifest records containing at least one of these common PFAS keywords: PFAS, PFOA, PFOS, PERFL, AFFF, GENX, GEN-X (plus the VT waste codes). These keywords were searched for in the following text fields: Manifest handling instructions (MANIFEST_HANDLING_INSTR), Non-hazardous waste description (NON_HAZ_WASTE_DESCRIPTION), DOT printed information (DOT_PRINTED_INFORMATION), Waste line handling instructions (WASTE_LINE_HANDLING_INSTR), Waste residue comments (WASTE_RESIDUE_COMMENTS).

Date of Government Version: 07/01/2024
Date Data Arrived at EDR: 07/01/2024
Date Made Active in Reports: 07/12/2024
Number of Days to Update: 11

Source: Environmental Protection Agency
Telephone: 202-272-0167
Last EDR Contact: 07/01/2024
Next Scheduled EDR Contact: 10/14/2024
Data Release Frequency: Varies

PFAS ATSDR: PFAS Contamination Site Location Listing

PFAS contamination site locations from the Department of Health & Human Services, Center for Disease Control & Prevention. ATSDR is involved at a number of PFAS-related sites, either directly or through assisting state and federal partners. As of now, most sites are related to drinking water contamination connected with PFAS production facilities or fire training areas where aqueous film-forming firefighting foam (AFFF) was regularly used.

Date of Government Version: 06/24/2020
Date Data Arrived at EDR: 03/17/2021
Date Made Active in Reports: 11/08/2022
Number of Days to Update: 601

Source: Department of Health & Human Services
Telephone: 202-741-5770
Last EDR Contact: 07/18/2024
Next Scheduled EDR Contact: 11/04/2024
Data Release Frequency: Varies

PFAS WQP: Ambient Environmental Sampling for PFAS

The Water Quality Portal (WQP) is a part of a modernized repository storing ambient sampling data for all environmental media and tissue samples. A wide range of federal, state, tribal and local governments, academic and non-governmental organizations and individuals submit project details and sampling results to this public repository. The information is commonly used for research and assessments of environmental quality.

Date of Government Version: 07/01/2024
Date Data Arrived at EDR: 07/01/2024
Date Made Active in Reports: 07/12/2024
Number of Days to Update: 11

Source: Environmental Protection Agency
Telephone: 202-272-0167
Last EDR Contact: 07/01/2024
Next Scheduled EDR Contact: 10/14/2024
Data Release Frequency: Varies

PFAS PROJECT: NORTHEASTERN UNIVERSITY PFAS PROJECT

The PFAS Contamination Site Tracker records qualitative and quantitative data from each site in a chart, specifically examining discovery, contamination levels, government response, litigation, health impacts, media coverage, and community characteristics. All data presented in the chart were extracted from government websites, such as state health departments or the Environmental Protection Agency, and news articles.

Date of Government Version: 05/19/2023
Date Data Arrived at EDR: 04/05/2024
Date Made Active in Reports: 06/06/2024
Number of Days to Update: 62

Source: Social Science Environmental Health Research Institute
Telephone: N/A
Last EDR Contact: 06/04/2024
Next Scheduled EDR Contact: 09/16/2024
Data Release Frequency: Varies

PFAS NPDES: Clean Water Act Discharge Monitoring Information

Any discharger of pollutants to waters of the United States from a point source must have a National Pollutant Discharge Elimination System (NPDES) permit. The process for obtaining limits involves the regulated entity (permittee) disclosing releases in a NPDES permit application and the permitting authority (typically the state but sometimes EPA) deciding whether to require monitoring or monitoring with limits. Caveats and Limitations: Less than half of states have required PFAS monitoring for at least one of their permittees and fewer states have established PFAS effluent limits for permittees. New rulemakings have been initiated that may increase the number of facilities monitoring for PFAS in the future.

Date of Government Version: 07/01/2024
Date Data Arrived at EDR: 07/01/2024
Date Made Active in Reports: 07/12/2024
Number of Days to Update: 11

Source: Environmental Protection Agency
Telephone: 202-272-0167
Last EDR Contact: 07/01/2024
Next Scheduled EDR Contact: 10/14/2024
Data Release Frequency: Varies

PFAS ECHO: Facilities in Industries that May Be Handling PFAS Listing

Regulators and the public have expressed interest in knowing which regulated entities may be using PFAS. EPA has developed a dataset from various sources that show which industries may be handling PFAS. Approximately 120,000 facilities subject to federal environmental programs have operated or currently operate in industry sectors with processes that may involve handling and/or release of PFAS.

Date of Government Version: 07/01/2024
Date Data Arrived at EDR: 07/01/2024
Date Made Active in Reports: 07/12/2024
Number of Days to Update: 11

Source: Environmental Protection Agency
Telephone: 202-272-0167
Last EDR Contact: 07/01/2024
Next Scheduled EDR Contact: 10/14/2024
Data Release Frequency: Varies

PFAS ECHO FIRE TRAIN: Facilities in Industries that May Be Handling PFAS Listing

A list of fire training sites was added to the Industry Sectors dataset using a keyword search on the permitted facilitys name to identify sites where fire-fighting foam may have been used in training exercises. Additionally, you may view an example spreadsheet of the subset of fire training facility data, as well as the keywords used in selecting or deselecting a facility for the subset. as well as the keywords used in selecting or deselecting a facility for the subset. These keywords were tested to maximize accuracy in selecting facilities that may use fire-fighting foam in training exercises, however, due to the lack of a required reporting field in the data systems for designating fire training sites, this methodology may not identify all fire training sites or may potentially misidentify them.

Date of Government Version: 07/01/2024
Date Data Arrived at EDR: 07/01/2024
Date Made Active in Reports: 07/12/2024
Number of Days to Update: 11

Source: Environmental Protection Agency
Telephone: 202-272-0167
Last EDR Contact: 07/01/2024
Next Scheduled EDR Contact: 10/14/2024
Data Release Frequency: Varies

PFAS PT 139 AIRPORT: All Certified Part 139 Airports PFAS Information Listing

Since July 1, 2006, all certified part 139 airports are required to have fire-fighting foam onsite that meet military specifications (MIL-F-24385) (14 CFR 139.317). To date, these military specification fire-fighting foams are fluorinated and have been historically used for training and extinguishing. The 2018 FAA Reauthorization Act has a provision stating that no later than October 2021, FAA shall not require the use of fluorinated AFFF. This provision does not prohibit the use of fluorinated AFFF at Part 139 civilian airports; it only prohibits FAA from mandating its use. The Federal Aviation Administration?s document AC 150/5210-6D - Aircraft Fire Extinguishing Agents provides guidance on Aircraft Fire Extinguishing Agents, which includes Aqueous Film Forming Foam (AFFF).

Date of Government Version: 07/01/2024
Date Data Arrived at EDR: 07/01/2024
Date Made Active in Reports: 07/12/2024
Number of Days to Update: 11

Source: Environmental Protection Agency
Telephone: 202-272-0167
Last EDR Contact: 07/01/2024
Next Scheduled EDR Contact: 10/14/2024
Data Release Frequency: Varies

AQUEOUS FOAM NRC: Aqueous Foam Related Incidents Listing

The National Response Center (NRC) serves as an emergency call center that fields initial reports for pollution and railroad incidents and forwards that information to appropriate federal/state agencies for response. The spreadsheets posted to the NRC website contain initial incident data that has not been validated or investigated by a federal/state response agency. Response center calls from 1990 to the most recent complete calendar year where there was indication of Aqueous Film Forming Foam (AFFF) usage are included in this dataset. NRC calls may reference AFFF usage in the ?Material Involved? or ?Incident Description? fields.

Date of Government Version: 07/01/2024
Date Data Arrived at EDR: 07/01/2024
Date Made Active in Reports: 07/12/2024
Number of Days to Update: 11

Source: Environmental Protection Agency
Telephone: 202-267-2675
Last EDR Contact: 07/01/2024
Next Scheduled EDR Contact: 10/14/2024
Data Release Frequency: Varies

PCS: Permit Compliance System

PCS is a computerized management information system that contains data on National Pollutant Discharge Elimination System (NPDES) permit holding facilities. PCS tracks the permit, compliance, and enforcement status of NPDES facilities.

Date of Government Version: 12/16/2016
Date Data Arrived at EDR: 01/06/2017
Date Made Active in Reports: 03/10/2017
Number of Days to Update: 63

Source: EPA, Office of Water
Telephone: 202-564-2496
Last EDR Contact: 06/27/2024
Next Scheduled EDR Contact: 10/14/2024
Data Release Frequency: No Update Planned

PCS ENF: Enforcement data
No description is available for this data

Date of Government Version: 12/31/2014
Date Data Arrived at EDR: 02/05/2015
Date Made Active in Reports: 03/06/2015
Number of Days to Update: 29

Source: EPA
Telephone: 202-564-2497
Last EDR Contact: 06/27/2024
Next Scheduled EDR Contact: 10/14/2024
Data Release Frequency: Varies

BIOSOLIDS: ICIS-NPDES Biosolids Facility Data
The data reflects compliance information about facilities in the biosolids program.

Date of Government Version: 04/14/2024
Date Data Arrived at EDR: 04/16/2024
Date Made Active in Reports: 07/12/2024
Number of Days to Update: 87

Source: Environmental Protection Agency
Telephone: 202-564-4700
Last EDR Contact: 07/16/2024
Next Scheduled EDR Contact: 10/28/2024
Data Release Frequency: Varies

UST FINDER RELEASE: UST Finder Releases Database
US EPA's UST Finder data is a national composite of leaking underground storage tanks. This data contains information about, and locations of, leaking underground storage tanks. Data was collected from state sources and standardized into a national profile by EPA's Office of Underground Storage Tanks, Office of Research and Development, and the Association of State and Territorial Solid Waste Management Officials.

Date of Government Version: 06/08/2023
Date Data Arrived at EDR: 10/31/2023
Date Made Active in Reports: 01/18/2024
Number of Days to Update: 79

Source: Environmental Protecton Agency
Telephone: 202-564-0394
Last EDR Contact: 08/08/2024
Next Scheduled EDR Contact: 11/18/2024
Data Release Frequency: Semi-Annually

UST FINDER: UST Finder Database
EPA developed UST Finder, a web map application containing a comprehensive, state-sourced national map of underground storage tank (UST) and leaking UST (LUST) data. It provides the attributes and locations of active and closed USTs, UST facilities, and LUST sites from states and from Tribal lands and US territories . UST Finder contains information about proximity of UST facilities and LUST sites to: surface and groundwater public drinking water protection areas; estimated number of private domestic wells and number of people living nearby; and flooding and wildfires.

Date of Government Version: 06/08/2023
Date Data Arrived at EDR: 10/04/2023
Date Made Active in Reports: 01/18/2024
Number of Days to Update: 106

Source: Environmental Protection Agency
Telephone: 202-564-0394
Last EDR Contact: 08/08/2024
Next Scheduled EDR Contact: 11/18/2024
Data Release Frequency: Varies

E MANIFEST: Hazardous Waste Electronic Manifest System
EPA established a national system for tracking hazardous waste shipments electronically. This system, known as ?e-Manifest,? will modernize the nation?s cradle-to-grave hazardous waste tracking process while saving valuable time, resources, and dollars for industry and states.

Date of Government Version: 07/24/2023
Date Data Arrived at EDR: 04/18/2024
Date Made Active in Reports: 06/06/2024
Number of Days to Update: 49

Source: Environmental Protection Agency
Telephone: 833-501-6826
Last EDR Contact: 06/07/2024
Next Scheduled EDR Contact: 09/30/2024
Data Release Frequency: Varies

PFAS: PFAS Contamination Site Location Listing
A listing of PFAS sites included in the Envirostor and GeoTracker databases. Locations of potential sources of per - and polyfluoroalkyl substances (PFAS). This does not mean that PFAS has been produced, used, or discharged at these sites.

Date of Government Version: 03/04/2024
Date Data Arrived at EDR: 03/06/2024
Date Made Active in Reports: 05/29/2024
Number of Days to Update: 84

Source: State Water Resources Control Board
Telephone: 866-480-1028
Last EDR Contact: 08/28/2024
Next Scheduled EDR Contact: 12/16/2024
Data Release Frequency: Varies

AQUEOUS FOAM: Former Fire Training Facility Assessments Listing

Airports shown on this list are those believed to use Aqueous Film Forming Foam (AFFF), and certified by the Federal Aviation Administration (FAA) under Title 14, Code of Federal Regulations (CFR), Part 139 (14 CFR Part 139). This list was created by SWRCB using information available from the FAA. Location points shown are from the latitude and longitude listed on the FAA airport master record.

Date of Government Version: 06/03/2024
Date Data Arrived at EDR: 06/04/2024
Date Made Active in Reports: 08/28/2024
Number of Days to Update: 85

Source: State Water Resources Control Board
Telephone: 916-341-5455
Last EDR Contact: 08/28/2024
Next Scheduled EDR Contact: 12/16/2024
Data Release Frequency: Varies

CA BOND EXP. PLAN: Bond Expenditure Plan

Department of Health Services developed a site-specific expenditure plan as the basis for an appropriation of Hazardous Substance Cleanup Bond Act funds. It is not updated.

Date of Government Version: 01/01/1989
Date Data Arrived at EDR: 07/27/1994
Date Made Active in Reports: 08/02/1994
Number of Days to Update: 6

Source: Department of Health Services
Telephone: 916-255-2118
Last EDR Contact: 05/31/1994
Next Scheduled EDR Contact: N/A
Data Release Frequency: No Update Planned

CHROME PLATING: Chrome Plating Facilities Listing

This listing represents chrome plating facilities the California State Water Resources Control Board staff identified as possibly being a source of Per- and polyfluoroalkyl substance (PFAS) contamination. Sites and locations were identified by staff with the Division of Water Quality in the California State Water Board. Data was collected from the CA Air Resources Board 2013 and 2018 - Cr VI emission survey, CA Emission Inventory, CA HAZ Waste discharge database and by reviewing storm water permits. Former chrome plating sites are also included that are open site investigation or remediation cases with the Regional Water Quality Control Boards and the Department of Toxic Substances Control.

Date of Government Version: 06/03/2024
Date Data Arrived at EDR: 06/04/2024
Date Made Active in Reports: 08/28/2024
Number of Days to Update: 85

Source: State Water Resources Control Board
Telephone: 916-341-5455
Last EDR Contact: 08/28/2024
Next Scheduled EDR Contact: 12/16/2024
Data Release Frequency: Varies

CORTESE: "Cortese" Hazardous Waste & Substances Sites List

The sites for the list are designated by the State Water Resource Control Board (LUST), the Integrated Waste Board (SWF/LS), and the Department of Toxic Substances Control (Cal-Sites).

Date of Government Version: 03/19/2024
Date Data Arrived at EDR: 03/19/2024
Date Made Active in Reports: 06/11/2024
Number of Days to Update: 84

Source: CAL EPA/Office of Emergency Information
Telephone: 916-323-3400
Last EDR Contact: 06/17/2024
Next Scheduled EDR Contact: 09/30/2024
Data Release Frequency: Quarterly

CUPA LIV-PLE: CUPA Facility Listing

list of facilities associated with the various CUPA programs in Livermore-Pleasanton

Date of Government Version: 02/14/2024
Date Data Arrived at EDR: 02/21/2024
Date Made Active in Reports: 05/08/2024
Number of Days to Update: 77

Source: Livermore-Pleasanton Fire Department
Telephone: 925-454-2361
Last EDR Contact: 08/08/2024
Next Scheduled EDR Contact: 11/18/2024
Data Release Frequency: Varies

DRYCLEAN BAY AREA: Bay Area Air Quality Management District Drycleaner Facility Listing
Bay Area Air Quality Management District Drycleaner Facility Listing.

Date of Government Version: 02/20/2019
Date Data Arrived at EDR: 05/30/2019
Date Made Active in Reports: 05/01/2023
Number of Days to Update: 1432
Source: Bay Area Air Quality Management District
Telephone: 415-516-1916
Last EDR Contact: 08/21/2024
Next Scheduled EDR Contact: 09/11/2023
Data Release Frequency: Varies

DRYCLEAN CALAVERAS: Calaveras County Environmental Management Agency Drycleaner Facility Listing
A listing of drycleaner facility locations, for the Calaveras County Environmental Management Agency.

Date of Government Version: 06/17/2019
Date Data Arrived at EDR: 06/19/2019
Date Made Active in Reports: 05/01/2023
Number of Days to Update: 1412
Source: Calaveras County Environmental Management Agency
Telephone: 209-754-6399
Last EDR Contact: 08/21/2024
Next Scheduled EDR Contact: 09/16/2019
Data Release Frequency: Varies

DRYCLEAN AMADOR: Amador Air District Drycleaner Facility Listing
A listing of drycleaner facility locations, for the Amador Air Quality Management District

Date of Government Version: 04/26/2023
Date Data Arrived at EDR: 04/27/2023
Date Made Active in Reports: 07/13/2023
Number of Days to Update: 77
Source: Amador Air Quality Management District
Telephone: 209-257-0112
Last EDR Contact: 08/21/2024
Next Scheduled EDR Contact: 09/11/2023
Data Release Frequency: Varies

DRYCLEAN N COAST: North Coast Unified Air Quality Management District Drycleaner Facility Listing
A listing of drycleaner facility locations, for the North Coast Unified Air Quality Management District.

Date of Government Version: 11/30/2016
Date Data Arrived at EDR: 04/19/2019
Date Made Active in Reports: 05/01/2023
Number of Days to Update: 1473
Source: North Coast Unified Air Quality Management District
Telephone: 707-443-3093
Last EDR Contact: 08/21/2024
Next Scheduled EDR Contact: 09/11/2023
Data Release Frequency: Varies

DRYCLEAN N SIERRA: Northern Sierra Air Quality Management District Drycleaner Facility Listing
A listing of drycleaner facility locations, for the Northern Sierra Air Quality Management District,

Date of Government Version: 05/07/2019
Date Data Arrived at EDR: 05/07/2019
Date Made Active in Reports: 05/01/2023
Number of Days to Update: 1455
Source: Northern Sierra Air Quality Management District
Telephone: 530-274-9350
Last EDR Contact: 08/21/2024
Next Scheduled EDR Contact: 09/11/2023
Data Release Frequency: Varies

DRYCLEAN SANTA BARB: Santa Barbara County Air Pollution Control District Drycleaner Facility Listing
A listing of drycleaner facility locations, for the Santa Barbara County Air Pollution Control District.

Date of Government Version: 02/19/2019
Date Data Arrived at EDR: 04/17/2019
Date Made Active in Reports: 05/01/2023
Number of Days to Update: 1475
Source: Santa Barbara County Air Pollution Control District
Telephone: 805-961-8867
Last EDR Contact: 08/21/2024
Next Scheduled EDR Contact: 09/11/2023
Data Release Frequency: Varies

DRYCLEAN TEHAMA: Tehama County Air Pollution Control District Drycleaner Facility Listing
A listing of drycleaner facility locations, for the Tehama County Air Pollution Control District.

Date of Government Version: 04/24/2019
Date Data Arrived at EDR: 04/24/2019
Date Made Active in Reports: 05/01/2023
Number of Days to Update: 1468
Source: Tehama County Air Pollution Control District
Telephone: 530-527-3717
Last EDR Contact: 08/21/2024
Next Scheduled EDR Contact: 09/11/2023
Data Release Frequency: Varies

DRYCLEAN GLENN: Glenn County Air Pollution Control District Drycleaner Facility Listing
A listing of drycleaner facility locations, for the Glenn County Air Pollution Control District.

Date of Government Version: 01/08/2024
Date Data Arrived at EDR: 01/10/2024
Date Made Active in Reports: 03/27/2024
Number of Days to Update: 77
Source: Glenn County Air Pollution Control District
Telephone: 530-934-6500
Last EDR Contact: 08/21/2024
Next Scheduled EDR Contact: 09/11/2023
Data Release Frequency: Varies

DRYCLEAN N SONOMA: Norther Sonoma County County Air Pollution Control District Drycleaner Facility Listing
A listing of drycleaner facility locations, for the Northern Sonoma County Air Pollution Control District.,

Date of Government Version: 01/05/2024
Date Data Arrived at EDR: 01/10/2024
Date Made Active in Reports: 03/27/2024
Number of Days to Update: 77
Source: Santa Barbara County Air Pollution Control District
Telephone: 707-433-5911
Last EDR Contact: 08/21/2024
Next Scheduled EDR Contact: 09/11/2023
Data Release Frequency: Varies

DRYCLEAN SACRAMENTO: Sacramento Metropolitan Air Quality Management DistrictDrycleaner Facility Listing
A listing of drycleaner facility locations, for the Sacramento Metropolitan Air Quality Management District.

Date of Government Version: 01/03/2024
Date Data Arrived at EDR: 01/10/2024
Date Made Active in Reports: 03/27/2024
Number of Days to Update: 77
Source: Sacramento Metropolitan Air Quality Management District
Telephone: 916-874-3958
Last EDR Contact: 08/21/2024
Next Scheduled EDR Contact: 09/11/2023
Data Release Frequency: Varies

DRYCLEAN MOJAVE: Mojave Desert Air Quality Management District Drycleaner Facility Listing
A listing of drycleaner facility locations, for the Mojave Desert Air Quality Management District.

Date of Government Version: 04/15/2024
Date Data Arrived at EDR: 04/17/2024
Date Made Active in Reports: 04/24/2024
Number of Days to Update: 7
Source: Mojave Desert Air Quality Management District
Telephone: 760-245-1661
Last EDR Contact: 08/21/2024
Next Scheduled EDR Contact: 09/11/2023
Data Release Frequency: Varies

DRYCLEAN BUTTE: Butte County Air Quality Management DistrictDrycleaner Facility Listing
Butte County Air Quality Management DistrictDrycleaner Facility Listing.

Date of Government Version: 04/25/2023
Date Data Arrived at EDR: 10/18/2023
Date Made Active in Reports: 01/16/2024
Number of Days to Update: 90
Source: Butte County Air Quality Management District
Telephone: 530-332-9400
Last EDR Contact: 08/21/2024
Next Scheduled EDR Contact: 09/11/2023
Data Release Frequency: Varies

DRYCLEAN FEATHER RVR: Feather River Air Quality Management District Drycleaner Facility Listing
A listing of drycleaner facility locations, for the Feather River Air Quality Management District.

Date of Government Version: 03/08/2023
Date Data Arrived at EDR: 03/09/2023
Date Made Active in Reports: 06/05/2023
Number of Days to Update: 88
Source: Feather River Air Quality Management District
Telephone: 530-634-7659
Last EDR Contact: 08/21/2024
Next Scheduled EDR Contact: 09/11/2023
Data Release Frequency: Varies

DRYCLEAN SAN DIEGO: San Diego County Air Pollution Control District Drycleaner Facility Listing
A listing of drycleaner facility locations, for the San Diego County Air Pollution Control District.

Date of Government Version: 03/19/2024
Date Data Arrived at EDR: 03/21/2024
Date Made Active in Reports: 04/12/2024
Number of Days to Update: 22
Source: San Diego County Air Pollution Control District
Telephone: 858-586-2616
Last EDR Contact: 08/21/2024
Next Scheduled EDR Contact: 09/11/2023
Data Release Frequency: Varies

DRYCLEANERS: Cleaner Facilities

A list of drycleaner related facilities that have EPA ID numbers. These are facilities with certain SIC codes: power laundries, family and commercial; garment pressing and cleaner's agents; linen supply; coin-operated laundries and cleaning; drycleaning plants, except rugs; carpet and upholster cleaning; industrial launderers; laundry and garment services.

Date of Government Version: 04/02/2024
Date Data Arrived at EDR: 04/05/2024
Date Made Active in Reports: 04/15/2024
Number of Days to Update: 10

Source: Department of Toxic Substance Control
Telephone: 916-327-4498
Last EDR Contact: 08/20/2024
Next Scheduled EDR Contact: 12/09/2024
Data Release Frequency: Annually

DRYCLEAN GRANT: Grant Recipients List

Assembly Bill 998 (AB 998) established the Non-Toxic Dry Cleaning Incentive Program to provide financial assistance to the dry cleaning industry to switch from systems using perchloroethylene (Perc), an identified toxic air contaminant and potential human carcinogen, to non-toxic and non-smog forming alternatives.

Date of Government Version: 12/31/2021
Date Data Arrived at EDR: 01/26/2024
Date Made Active in Reports: 04/16/2024
Number of Days to Update: 81

Source: California Air Resources Board
Telephone: 916-323-0006
Last EDR Contact: 07/25/2024
Next Scheduled EDR Contact: 11/04/2024
Data Release Frequency: Varies

DRYCLEAN LAKE: Lake County Air Quality Management District Drycleaner Facility Listing

A listing of drycleaner facility locations, for the Lake County Air Quality Management District,

Date of Government Version: 02/15/2024
Date Data Arrived at EDR: 02/16/2024
Date Made Active in Reports: 05/02/2024
Number of Days to Update: 76

Source: Lake County Air Quality Management District
Telephone: 707-263-7000
Last EDR Contact: 08/21/2024
Next Scheduled EDR Contact: 09/11/2023
Data Release Frequency: Varies

DRYCLEAN AVAQMD: Antelope Valley Air Quality Management District Drycleaner Listing

A listing of dry cleaners in the Antelope Valley Air Quality Management District.

Date of Government Version: 02/26/2024
Date Data Arrived at EDR: 02/27/2024
Date Made Active in Reports: 05/15/2024
Number of Days to Update: 78

Source: Antelope Valley Air Quality Management District
Telephone: 661-723-8070
Last EDR Contact: 08/20/2024
Next Scheduled EDR Contact: 12/09/2024
Data Release Frequency: Varies

DRYCLEAN MENDOCINO: Mendocino County Air Quality Management District Drycleaner Facility Listing

A listing of drycleaner facility locations, for the Mendocino County Air Quality Management District.

Date of Government Version: 02/26/2024
Date Data Arrived at EDR: 02/28/2024
Date Made Active in Reports: 05/15/2024
Number of Days to Update: 77

Source: Mendocino County Air Quality Management District
Telephone: 707-463-4354
Last EDR Contact: 08/21/2024
Next Scheduled EDR Contact: 09/11/2023
Data Release Frequency: Varies

DRYCLEAN EAST KERN: Eastern Kern Air Pollution Control District District Drycleaner Facility Listing

A listing of drycleaner facility locations, for the Eastern Kern Air Pollution Control District.

Date of Government Version: 01/12/2023
Date Data Arrived at EDR: 04/26/2023
Date Made Active in Reports: 07/14/2023
Number of Days to Update: 79

Source: Eastern Kern Air Pollution Control District
Telephone: 661-862-9684
Last EDR Contact: 08/21/2024
Next Scheduled EDR Contact: 09/11/2023
Data Release Frequency: Varies

DRYCLEAN IMPERIAL: Imperial County Air Pollution Control District Drycleaner Facility Listing
A listing of drycleaner facility locations, for the Imperial County Air Pollution Control District

Date of Government Version: 04/25/2023
Date Data Arrived at EDR: 04/26/2023
Date Made Active in Reports: 07/14/2023
Number of Days to Update: 79

Source: Imperial County Air Pollution Control District
Telephone: 442-265-1800
Last EDR Contact: 08/21/2024
Next Scheduled EDR Contact: 09/11/2023
Data Release Frequency: Varies

DRYCLEAN YOLO-SOLANO: Yolo-Solano Air Quality Management District Drycleaner Facility Listing
A listing of drycleaner facility locations, for the Yolo-Solano Air Quality Management District.

Date of Government Version: 01/04/2024
Date Data Arrived at EDR: 01/05/2024
Date Made Active in Reports: 03/20/2024
Number of Days to Update: 75

Source: Yolo-Solano Air Quality Management District
Telephone: 530-757-3650
Last EDR Contact: 08/21/2024
Next Scheduled EDR Contact: 09/11/2023
Data Release Frequency: Varies

DRYCLEAN SHASTA: Shasta County Air Quality Management District District Drycleaner Facility Listing
A listing of drycleaner facility locations, for the Shasta County Air Quality Management District.

Date of Government Version: 04/26/2023
Date Data Arrived at EDR: 04/27/2023
Date Made Active in Reports: 07/14/2023
Number of Days to Update: 78

Source: Shasta County Air Quality Management District
Telephone: 530-225-5674
Last EDR Contact: 08/21/2024
Next Scheduled EDR Contact: 09/11/2023
Data Release Frequency: Varies

DRYCLEAN MONTERY BAY: Monterey Bay Air Quality Management District Drycleaner Facility Listing
A listing of drycleaner facility locations, for the Monterey Bay Air Quality Management District.

Date of Government Version: 01/03/2024
Date Data Arrived at EDR: 01/05/2024
Date Made Active in Reports: 03/20/2024
Number of Days to Update: 75

Source: Monterey Bay Air Quality Management District
Telephone: 831-647-9411
Last EDR Contact: 08/21/2024
Next Scheduled EDR Contact: 09/11/2023
Data Release Frequency: Varies

DRYCLEAN SAN LUIS OB: San Luis Obispo County Air Pollution Control District Drycleaner Facility Listing
A listing of drycleaner facility locations, for the San Luis Obispo County Air Pollution Control District.

Date of Government Version: 01/03/2024
Date Data Arrived at EDR: 01/04/2024
Date Made Active in Reports: 03/20/2024
Number of Days to Update: 76

Source: San Luis Obispo County Air Pollution Control District
Telephone: 805-781-5756
Last EDR Contact: 08/21/2024
Next Scheduled EDR Contact: 09/11/2023
Data Release Frequency: Varies

DRYCLEAN PLACER: Placer County Air Quality Management District Drycleaner Facility Listing
A listing of drycleaner facility locations, for the Placer County Air Quality Management District.

Date of Government Version: 05/15/2023
Date Data Arrived at EDR: 05/17/2023
Date Made Active in Reports: 08/14/2023
Number of Days to Update: 89

Source: Placer County Air Quality Management District
Telephone: 530-745-2335
Last EDR Contact: 08/21/2024
Next Scheduled EDR Contact: 09/11/2023
Data Release Frequency: Varies

DRYCLEAN SAN JOAQUIN: San Joaquin Valley Air Pollution Control District District Drycleaner Facility Listing
A listing of drycleaner facility locations, for the San Joaquin Valley Air Pollution Control District.

Date of Government Version: 01/04/2024
Date Data Arrived at EDR: 01/04/2024
Date Made Active in Reports: 03/21/2024
Number of Days to Update: 77

Source: San Joaquin Valley Air Pollution Control District
Telephone: 559-230-6001
Last EDR Contact: 08/21/2024
Next Scheduled EDR Contact: 09/11/2023
Data Release Frequency: Varies

DRYCLEAN VENTURA: Drycleaner Facility Listing
A listing of drycleaner facility locations, for the Ventura County Air Pollution Control District.

Date of Government Version: 01/04/2024
Date Data Arrived at EDR: 01/16/2024
Date Made Active in Reports: 02/08/2024
Number of Days to Update: 23

Source: Ventura County Air Pollution Control District
Telephone: 805-645-1421
Last EDR Contact: 08/21/2024
Next Scheduled EDR Contact: 09/11/2023
Data Release Frequency: Varies

DRYCLEAN SOUTH COAST: South Coast Air Quality Management District Drycleaner Listing
A listing of dry cleaners in the South Coast Air Quality Management District

Date of Government Version: 05/21/2024
Date Data Arrived at EDR: 05/23/2024
Date Made Active in Reports: 08/19/2024
Number of Days to Update: 88

Source: South Coast Air Quality Management District
Telephone: 909-396-3211
Last EDR Contact: 08/13/2024
Next Scheduled EDR Contact: 12/02/2024
Data Release Frequency: Varies

EMI: Emissions Inventory Data
Toxics and criteria pollutant emissions data collected by the ARB and local air pollution agencies.

Date of Government Version: 12/31/2021
Date Data Arrived at EDR: 06/09/2023
Date Made Active in Reports: 08/30/2023
Number of Days to Update: 82

Source: California Air Resources Board
Telephone: 916-322-2990
Last EDR Contact: 06/11/2024
Next Scheduled EDR Contact: 09/23/2024
Data Release Frequency: Varies

ENF: Enforcement Action Listing
A listing of Water Board Enforcement Actions. Formal is everything except Oral/Verbal Communication, Notice of Violation, Expedited Payment Letter, and Staff Enforcement Letter.

Date of Government Version: 04/15/2024
Date Data Arrived at EDR: 04/16/2024
Date Made Active in Reports: 07/12/2024
Number of Days to Update: 87

Source: State Water Resoruces Control Board
Telephone: 916-445-9379
Last EDR Contact: 07/16/2024
Next Scheduled EDR Contact: 10/28/2024
Data Release Frequency: Varies

FIN ASSURANCE 1: Financial Assurance Information Listing
Financial Assurance information

Date of Government Version: 04/12/2024
Date Data Arrived at EDR: 04/12/2024
Date Made Active in Reports: 07/09/2024
Number of Days to Update: 88

Source: Department of Toxic Substances Control
Telephone: 916-255-3628
Last EDR Contact: 07/10/2024
Next Scheduled EDR Contact: 10/28/2024
Data Release Frequency: Varies

FIN ASSURANCE 2: Financial Assurance Information Listing
A listing of financial assurance information for solid waste facilities. Financial assurance is intended to ensure that resources are available to pay for the cost of closure, post-closure care, and corrective measures if the owner or operator of a regulated facility is unable or unwilling to pay.

Date of Government Version: 08/07/2024
Date Data Arrived at EDR: 08/14/2024
Date Made Active in Reports: 08/28/2024
Number of Days to Update: 14

Source: California Integrated Waste Management Board
Telephone: 916-341-6066
Last EDR Contact: 07/31/2024
Next Scheduled EDR Contact: 11/18/2024
Data Release Frequency: Varies

ICE: Inspection, Compliance and Enforcement
Contains data pertaining to the Permitted Facilities with Inspections / Enforcements sites tracked in Envirostor.

Date of Government Version: 05/13/2024
Date Data Arrived at EDR: 05/14/2024
Date Made Active in Reports: 08/07/2024
Number of Days to Update: 85

Source: Department of Toxic Subsances Control
Telephone: 877-786-9427
Last EDR Contact: 08/12/2024
Next Scheduled EDR Contact: 11/26/2024
Data Release Frequency: Quarterly

HIST CORTESE: Hazardous Waste & Substance Site List

The sites for the list are designated by the State Water Resource Control Board [LUST], the Integrated Waste Board [SWF/LS], and the Department of Toxic Substances Control [CALSITES]. This listing is no longer updated by the state agency.

Date of Government Version: 04/01/2001
Date Data Arrived at EDR: 01/22/2009
Date Made Active in Reports: 04/08/2009
Number of Days to Update: 76

Source: Department of Toxic Substances Control
Telephone: 916-323-3400
Last EDR Contact: 01/22/2009
Next Scheduled EDR Contact: N/A
Data Release Frequency: No Update Planned

HWP: EnviroStor Permitted Facilities Listing

Detailed information on permitted hazardous waste facilities and corrective action ("cleanups") tracked in EnviroStor.

Date of Government Version: 05/13/2024
Date Data Arrived at EDR: 05/14/2024
Date Made Active in Reports: 08/07/2024
Number of Days to Update: 85

Source: Department of Toxic Substances Control
Telephone: 916-323-3400
Last EDR Contact: 08/12/2024
Next Scheduled EDR Contact: 11/26/2024
Data Release Frequency: Quarterly

HWT: Registered Hazardous Waste Transporter Database

A listing of hazardous waste transporters. In California, unless specifically exempted, it is unlawful for any person to transport hazardous wastes unless the person holds a valid registration issued by DTSC. A hazardous waste transporter registration is valid for one year and is assigned a unique registration number.

Date of Government Version: 04/02/2024
Date Data Arrived at EDR: 04/04/2024
Date Made Active in Reports: 06/26/2024
Number of Days to Update: 83

Source: Department of Toxic Substances Control
Telephone: 916-440-7145
Last EDR Contact: 07/02/2024
Next Scheduled EDR Contact: 10/14/2024
Data Release Frequency: Quarterly

HWTS: Hazardous Waste Tracking System

DTSC maintains the Hazardous Waste Tracking System that stores ID number information since the early 1980s and manifest data since 1993. The system collects both manifest copies from the generator and destination facility.

Date of Government Version: 07/19/2024
Date Data Arrived at EDR: 07/30/2024
Date Made Active in Reports: 08/28/2024
Number of Days to Update: 29

Source: Department of Toxic Substances Control
Telephone: 916-324-2444
Last EDR Contact: 08/22/2024
Next Scheduled EDR Contact: 10/14/2024
Data Release Frequency: Varies

HAZNET: Facility and Manifest Data

Facility and Manifest Data. The data is extracted from the copies of hazardous waste manifests received each year by the DTSC. The annual volume of manifests is typically 700,000 - 1,000,000 annually, representing approximately 350,000 - 500,000 shipments. Data are from the manifests submitted without correction, and therefore many contain some invalid values for data elements such as generator ID, TSD ID, waste category, and disposal method. This database begins with calendar year 1993.

Date of Government Version: 12/31/2023
Date Data Arrived at EDR: 04/04/2024
Date Made Active in Reports: 06/26/2024
Number of Days to Update: 83

Source: California Environmental Protection Agency
Telephone: 916-255-1136
Last EDR Contact: 07/02/2024
Next Scheduled EDR Contact: 10/14/2024
Data Release Frequency: Annually

MINES: Mines Site Location Listing
A listing of mine site locations from the Office of Mine Reclamation.

Date of Government Version: 06/03/2024
Date Data Arrived at EDR: 06/04/2024
Date Made Active in Reports: 08/29/2024
Number of Days to Update: 86
Source: Department of Conservation
Telephone: 916-322-1080
Last EDR Contact: 06/04/2024
Next Scheduled EDR Contact: 09/16/2024
Data Release Frequency: Quarterly

MWMP: Medical Waste Management Program Listing
The Medical Waste Management Program (MWMP) ensures the proper handling and disposal of medical waste by permitting and inspecting medical waste Offsite Treatment Facilities (PDF) and Transfer Stations (PDF) throughout the state. MWMP also oversees all Medical Waste Transporters.

Date of Government Version: 05/22/2024
Date Data Arrived at EDR: 05/29/2024
Date Made Active in Reports: 08/20/2024
Number of Days to Update: 83
Source: Department of Public Health
Telephone: 916-558-1784
Last EDR Contact: 08/22/2024
Next Scheduled EDR Contact: 12/09/2024
Data Release Frequency: Varies

NPDES: NPDES Permits Listing
A listing of NPDES permits, including stormwater.

Date of Government Version: 05/06/2024
Date Data Arrived at EDR: 05/07/2024
Date Made Active in Reports: 07/31/2024
Number of Days to Update: 85
Source: State Water Resources Control Board
Telephone: 916-445-9379
Last EDR Contact: 08/06/2024
Next Scheduled EDR Contact: 11/18/2024
Data Release Frequency: Quarterly

PEST LIC: Pesticide Regulation Licenses Listing
A listing of licenses and certificates issued by the Department of Pesticide Regulation. The DPR issues licenses and/or certificates to: Persons and businesses that apply or sell pesticides; Pest control dealers and brokers; Persons who advise on agricultural pesticide applications.

Date of Government Version: 05/28/2024
Date Data Arrived at EDR: 05/29/2024
Date Made Active in Reports: 08/20/2024
Number of Days to Update: 83
Source: Department of Pesticide Regulation
Telephone: 916-445-4038
Last EDR Contact: 08/22/2024
Next Scheduled EDR Contact: 12/09/2024
Data Release Frequency: Quarterly

PROC: Certified Processors Database
A listing of certified processors.

Date of Government Version: 08/28/2024
Date Data Arrived at EDR: 08/28/2024
Date Made Active in Reports: 08/30/2024
Number of Days to Update: 2
Source: Department of Conservation
Telephone: 916-323-3836
Last EDR Contact: 08/28/2024
Next Scheduled EDR Contact: 12/16/2024
Data Release Frequency: Quarterly

NOTIFY 65: Proposition 65 Records
Listings of all Proposition 65 incidents reported to counties by the State Water Resources Control Board and the Regional Water Quality Control Board. This database is no longer updated by the reporting agency.

Date of Government Version: 03/08/2024
Date Data Arrived at EDR: 03/08/2024
Date Made Active in Reports: 05/29/2024
Number of Days to Update: 82
Source: State Water Resources Control Board
Telephone: 916-445-3846
Last EDR Contact: 06/06/2024
Next Scheduled EDR Contact: 09/23/2024
Data Release Frequency: No Update Planned

SAN JOSE HAZMAT: Hazardous Material Facilities
Hazardous material facilities, including underground storage tank sites.

Date of Government Version: 11/03/2020
Date Data Arrived at EDR: 11/05/2020
Date Made Active in Reports: 01/26/2021
Number of Days to Update: 82
Source: City of San Jose Fire Department
Telephone: 408-535-7694
Last EDR Contact: 07/23/2024
Next Scheduled EDR Contact: 11/11/2024
Data Release Frequency: Annually

UIC: UIC Listing
A listing of wells identified as underground injection wells, in the California Oil and Gas Wells database.

Date of Government Version: 03/04/2024
Date Data Arrived at EDR: 03/05/2024
Date Made Active in Reports: 05/28/2024
Number of Days to Update: 84
Source: Deaprtment of Conservation
Telephone: 916-445-2408
Last EDR Contact: 06/04/2024
Next Scheduled EDR Contact: 09/16/2024
Data Release Frequency: Varies

UIC GEO: Underground Injection Control Sites (GEOTRACKER)
Underground control injection sites

Date of Government Version: 08/28/2024
Date Data Arrived at EDR: 08/28/2024
Date Made Active in Reports: 08/29/2024
Number of Days to Update: 1
Source: State Water Resource Control Board
Telephone: 866-480-1028
Last EDR Contact: 08/28/2024
Next Scheduled EDR Contact: 12/16/2024
Data Release Frequency: Varies

WASTEWATER PITS: Oil Wastewater Pits Listing
Water officials discovered that oil producers have been dumping chemical-laden wastewater into hundreds of unlined pits that are operating without proper permits. Inspections completed by the Central Valley Regional Water Quality Control Board revealed the existence of previously unidentified waste sites. The water boards review found that more than one-third of the region's active disposal pits are operating without permission.

Date of Government Version: 02/11/2021
Date Data Arrived at EDR: 07/01/2021
Date Made Active in Reports: 09/29/2021
Number of Days to Update: 90
Source: RWQCB, Central Valley Region
Telephone: 559-445-5577
Last EDR Contact: 07/03/2024
Next Scheduled EDR Contact: 10/14/2024
Data Release Frequency: Varies

WDS: Waste Discharge System
Sites which have been issued waste discharge requirements.

Date of Government Version: 06/19/2007
Date Data Arrived at EDR: 06/20/2007
Date Made Active in Reports: 06/29/2007
Number of Days to Update: 9
Source: State Water Resources Control Board
Telephone: 916-341-5227
Last EDR Contact: 08/07/2024
Next Scheduled EDR Contact: 11/26/2024
Data Release Frequency: No Update Planned

WIP: Well Investigation Program Case List
Well Investigation Program case in the San Gabriel and San Fernando Valley area.

Date of Government Version: 07/03/2009
Date Data Arrived at EDR: 07/21/2009
Date Made Active in Reports: 08/03/2009
Number of Days to Update: 13
Source: Los Angeles Water Quality Control Board
Telephone: 213-576-6726
Last EDR Contact: 06/13/2024
Next Scheduled EDR Contact: 09/30/2024
Data Release Frequency: No Update Planned

MILITARY PRIV SITES: Military Privatized Sites (GEOTRACKER)
Military privatized sites

Date of Government Version: 08/28/2024
Date Data Arrived at EDR: 08/28/2024
Date Made Active in Reports: 08/29/2024
Number of Days to Update: 1

Source: State Water Resources Control Board
Telephone: 866-480-1028
Last EDR Contact: 08/28/2024
Next Scheduled EDR Contact: 12/16/2024
Data Release Frequency: Varies

PROJECT: Project Sites (GEOTRACKER)
Projects sites

Date of Government Version: 08/28/2024
Date Data Arrived at EDR: 08/28/2024
Date Made Active in Reports: 08/29/2024
Number of Days to Update: 1

Source: State Water Resources Control Board
Telephone: 866-480-1028
Last EDR Contact: 08/28/2024
Next Scheduled EDR Contact: 12/16/2024
Data Release Frequency: Varies

WDR: Waste Discharge Requirements Listing
In general, the Waste Discharge Requirements (WDRs) Program (sometimes also referred to as the "Non Chapter 15 (Non 15) Program") regulates point discharges that are exempt pursuant to Subsection 20090 of Title 27 and not subject to the Federal Water Pollution Control Act. Exemptions from Title 27 may be granted for nine categories of discharges (e.g., sewage, wastewater, etc.) that meet, and continue to meet, the preconditions listed for each specific exemption. The scope of the WDRs Program also includes the discharge of wastes classified as inert, pursuant to section 20230 of Title 27.

Date of Government Version: 06/03/2024
Date Data Arrived at EDR: 06/04/2024
Date Made Active in Reports: 08/30/2024
Number of Days to Update: 87

Source: State Water Resources Control Board
Telephone: 916-341-5810
Last EDR Contact: 06/04/2024
Next Scheduled EDR Contact: 09/16/2024
Data Release Frequency: Quarterly

CIWQS: California Integrated Water Quality System
The California Integrated Water Quality System (CIWQS) is a computer system used by the State and Regional Water Quality Control Boards to track information about places of environmental interest, manage permits and other orders, track inspections, and manage violations and enforcement activities.

Date of Government Version: 08/20/2024
Date Data Arrived at EDR: 08/20/2024
Date Made Active in Reports: 08/22/2024
Number of Days to Update: 2

Source: State Water Resources Control Board
Telephone: 866-794-4977
Last EDR Contact: 08/20/2024
Next Scheduled EDR Contact: 12/09/2024
Data Release Frequency: Varies

CERS: CalEPA Regulated Site Portal Data
The CalEPA Regulated Site Portal database combines data about environmentally regulated sites and facilities in California into a single database. It combines data from a variety of state and federal databases, and provides an overview of regulated activities across the spectrum of environmental programs for any given location in California. These activities include hazardous materials and waste, state and federal cleanups, impacted ground and surface waters, and toxic materials

Date of Government Version: 07/10/2024
Date Data Arrived at EDR: 07/10/2024
Date Made Active in Reports: 07/12/2024
Number of Days to Update: 2

Source: California Environmental Protection Agency
Telephone: 916-323-2514
Last EDR Contact: 07/10/2024
Next Scheduled EDR Contact: 10/28/2024
Data Release Frequency: Varies

NON-CASE INFO: Non-Case Information Sites (GEOTRACKER)
Non-Case Information sites

Date of Government Version: 08/28/2024
Date Data Arrived at EDR: 08/28/2024
Date Made Active in Reports: 08/29/2024
Number of Days to Update: 1

Source: State Water Resources Control Board
Telephone: 866-480-1028
Last EDR Contact: 08/28/2024
Next Scheduled EDR Contact: 12/16/2024
Data Release Frequency: Varies

OTHER OIL GAS: Other Oil & Gas Projects Sites (GEOTRACKER)
Other Oil & Gas Projects sites

Date of Government Version: 08/28/2024
Date Data Arrived at EDR: 08/28/2024
Date Made Active in Reports: 08/29/2024
Number of Days to Update: 1
Source: State Water Resources Control Board
Telephone: 866-480-1028
Last EDR Contact: 08/28/2024
Next Scheduled EDR Contact: 12/16/2024
Data Release Frequency: Varies

PROD WATER PONDS: Produced Water Ponds Sites (GEOTRACKER)
Produced water ponds sites

Date of Government Version: 08/28/2024
Date Data Arrived at EDR: 08/28/2024
Date Made Active in Reports: 08/29/2024
Number of Days to Update: 1
Source: State Water Resources Control Board
Telephone: 866-480-1028
Last EDR Contact: 08/28/2024
Next Scheduled EDR Contact: 12/16/2024
Data Release Frequency: Varies

SAMPLING POINT: Sampling Point ? Public Sites (GEOTRACKER)
Sampling point - public sites

Date of Government Version: 08/28/2024
Date Data Arrived at EDR: 08/28/2024
Date Made Active in Reports: 08/29/2024
Number of Days to Update: 1
Source: State Water Resources Control Board
Telephone: 866-480-1028
Last EDR Contact: 08/28/2024
Next Scheduled EDR Contact: 12/16/2024
Data Release Frequency: Varies

WELL STIM PROJ: Well Stimulation Project (GEOTRACKER)
Includes areas of groundwater monitoring plans, a depiction of the monitoring network, and the facilities, boundaries, and subsurface characteristics of the oilfield and the features (oil and gas wells, produced water ponds, UIC wells, water supply wells, etc?) being monitored

Date of Government Version: 08/28/2024
Date Data Arrived at EDR: 08/28/2024
Date Made Active in Reports: 08/29/2024
Number of Days to Update: 1
Source: State Water Resources Control Board
Telephone: 866-480-1028
Last EDR Contact: 08/28/2024
Next Scheduled EDR Contact: 12/16/2024
Data Release Frequency: Varies

EDR HIGH RISK HISTORICAL RECORDS

EDR Exclusive Records

EDR MGP: EDR Proprietary Manufactured Gas Plants
The EDR Proprietary Manufactured Gas Plant Database includes records of coal gas plants (manufactured gas plants) compiled by EDR's researchers. Manufactured gas sites were used in the United States from the 1800's to 1950's to produce a gas that could be distributed and used as fuel. These plants used whale oil, rosin, coal, or a mixture of coal, oil, and water that also produced a significant amount of waste. Many of the byproducts of the gas production, such as coal tar (oily waste containing volatile and non-volatile chemicals), sludges, oils and other compounds are potentially hazardous to human health and the environment. The byproduct from this process was frequently disposed of directly at the plant site and can remain or spread slowly, serving as a continuous source of soil and groundwater contamination.

Date of Government Version: N/A
Date Data Arrived at EDR: N/A
Date Made Active in Reports: N/A
Number of Days to Update: N/A
Source: EDR, Inc.
Telephone: N/A
Last EDR Contact: N/A
Next Scheduled EDR Contact: N/A
Data Release Frequency: No Update Planned

EDR Hist Auto: EDR Exclusive Historical Auto Stations
EDR has searched selected national collections of business directories and has collected listings of potential gas station/filling station/service station sites that were available to EDR researchers. EDR's review was limited to those categories of sources that might, in EDR's opinion, include gas station/filling station/service station establishments. The categories reviewed included, but were not limited to gas, gas station, gasoline station, filling station, auto, automobile repair, auto service station, service station, etc. This database falls within a category of information EDR classifies as "High Risk Historical Records", or HRHR. EDR's HRHR effort presents unique and sometimes proprietary data about past sites and operations that typically create environmental concerns, but may not show up in current government records searches.

Date of Government Version: N/A
Date Data Arrived at EDR: N/A
Date Made Active in Reports: N/A
Number of Days to Update: N/A

Source: EDR, Inc.
Telephone: N/A
Last EDR Contact: N/A
Next Scheduled EDR Contact: N/A
Data Release Frequency: Varies

EDR Hist Cleaner: EDR Exclusive Historical Cleaners

EDR has searched selected national collections of business directories and has collected listings of potential dry cleaner sites that were available to EDR researchers. EDR's review was limited to those categories of sources that might, in EDR's opinion, include dry cleaning establishments. The categories reviewed included, but were not limited to dry cleaners, cleaners, laundry, laundromat, cleaning/laundry, wash & dry etc. This database falls within a category of information EDR classifies as "High Risk Historical Records", or HRHR. EDR's HRHR effort presents unique and sometimes proprietary data about past sites and operations that typically create environmental concerns, but may not show up in current government records searches.

Date of Government Version: N/A
Date Data Arrived at EDR: N/A
Date Made Active in Reports: N/A
Number of Days to Update: N/A

Source: EDR, Inc.
Telephone: N/A
Last EDR Contact: N/A
Next Scheduled EDR Contact: N/A
Data Release Frequency: Varies

EDR RECOVERED GOVERNMENT ARCHIVES

Exclusive Recovered Govt. Archives

RGA LF: Recovered Government Archive Solid Waste Facilities List

The EDR Recovered Government Archive Landfill database provides a list of landfills derived from historical databases and includes many records that no longer appear in current government lists. Compiled from Records formerly available from the Department of Resources Recycling and Recovery in California.

Date of Government Version: N/A
Date Data Arrived at EDR: 07/01/2013
Date Made Active in Reports: 01/13/2014
Number of Days to Update: 196

Source: Department of Resources Recycling and Recovery
Telephone: N/A
Last EDR Contact: 06/01/2012
Next Scheduled EDR Contact: N/A
Data Release Frequency: Varies

RGA LUST: Recovered Government Archive Leaking Underground Storage Tank

The EDR Recovered Government Archive Leaking Underground Storage Tank database provides a list of LUST incidents derived from historical databases and includes many records that no longer appear in current government lists. Compiled from Records formerly available from the State Water Resources Control Board in California.

Date of Government Version: N/A
Date Data Arrived at EDR: 07/01/2013
Date Made Active in Reports: 12/30/2013
Number of Days to Update: 182

Source: State Water Resources Control Board
Telephone: N/A
Last EDR Contact: 06/01/2012
Next Scheduled EDR Contact: N/A
Data Release Frequency: Varies

COUNTY RECORDS

ALAMEDA COUNTY:

CS ALAMEDA: Contaminated Sites

A listing of contaminated sites overseen by the Toxic Release Program (oil and groundwater contamination from chemical releases and spills) and the Leaking Underground Storage Tank Program (soil and ground water contamination from leaking petroleum USTs).

Date of Government Version: 01/09/2019
Date Data Arrived at EDR: 01/11/2019
Date Made Active in Reports: 03/05/2019
Number of Days to Update: 53

Source: Alameda County Environmental Health Services
Telephone: 510-567-6700
Last EDR Contact: 06/26/2024
Next Scheduled EDR Contact: 10/14/2024
Data Release Frequency: Semi-Annually

UST ALAMEDA: Underground Tanks
Underground storage tank sites located in Alameda county.

Date of Government Version: 12/26/2023
Date Data Arrived at EDR: 12/26/2023
Date Made Active in Reports: 03/19/2024
Number of Days to Update: 84

Source: Alameda County Environmental Health Services
Telephone: 510-567-6700
Last EDR Contact: 06/26/2024
Next Scheduled EDR Contact: 10/14/2024
Data Release Frequency: Semi-Annually

AMADOR COUNTY:

CUPA AMADOR: CUPA Facility List
Cupa Facility List

Date of Government Version: 04/27/2023
Date Data Arrived at EDR: 04/27/2023
Date Made Active in Reports: 07/13/2023
Number of Days to Update: 77

Source: Amador County Environmental Health
Telephone: 209-223-6439
Last EDR Contact: 07/23/2024
Next Scheduled EDR Contact: 11/11/2024
Data Release Frequency: Varies

BUTTE COUNTY:

CUPA BUTTE: CUPA Facility Listing
Cupa facility list.

Date of Government Version: 04/21/2017
Date Data Arrived at EDR: 04/25/2017
Date Made Active in Reports: 08/09/2017
Number of Days to Update: 106

Source: Public Health Department
Telephone: 530-538-7149
Last EDR Contact: 06/26/2024
Next Scheduled EDR Contact: 10/14/2024
Data Release Frequency: No Update Planned

CALVERAS COUNTY:

CUPA CALVERAS: CUPA Facility Listing
Cupa Facility Listing

Date of Government Version: 03/01/2024
Date Data Arrived at EDR: 03/19/2024
Date Made Active in Reports: 06/11/2024
Number of Days to Update: 84

Source: Calveras County Environmental Health
Telephone: 209-754-6399
Last EDR Contact: 08/07/2024
Next Scheduled EDR Contact: 09/30/2024
Data Release Frequency: Quarterly

COLUSA COUNTY:

CUPA COLUSA: CUPA Facility List
Cupa facility list.

Date of Government Version: 04/06/2020
Date Data Arrived at EDR: 04/23/2020
Date Made Active in Reports: 07/10/2020
Number of Days to Update: 78

Source: Health & Human Services
Telephone: 530-458-0396
Last EDR Contact: 07/23/2024
Next Scheduled EDR Contact: 11/11/2024
Data Release Frequency: Semi-Annually

CONTRA COSTA COUNTY:

SL CONTRA COSTA: Site List
List includes sites from the underground tank, hazardous waste generator and business plan/2185 programs.

Date of Government Version: 04/11/2024
Date Data Arrived at EDR: 04/23/2024
Date Made Active in Reports: 07/17/2024
Number of Days to Update: 85

Source: Contra Costa Health Services Department
Telephone: 925-646-2286
Last EDR Contact: 07/18/2024
Next Scheduled EDR Contact: 11/04/2024
Data Release Frequency: Semi-Annually

DEL NORTE COUNTY:

CUPA DEL NORTE: CUPA Facility List
Cupa Facility list

Date of Government Version: 02/05/2024
Date Data Arrived at EDR: 02/08/2024
Date Made Active in Reports: 04/26/2024
Number of Days to Update: 78

Source: Del Norte County Environmental Health Division
Telephone: 707-465-0426
Last EDR Contact: 07/18/2024
Next Scheduled EDR Contact: 11/04/2024
Data Release Frequency: Varies

EL DORADO COUNTY:

CUPA EL DORADO: CUPA Facility List
CUPA facility list.

Date of Government Version: 08/08/2022
Date Data Arrived at EDR: 08/09/2022
Date Made Active in Reports: 09/01/2022
Number of Days to Update: 23

Source: El Dorado County Environmental Management Department
Telephone: 530-621-6623
Last EDR Contact: 07/17/2024
Next Scheduled EDR Contact: 11/04/2024
Data Release Frequency: Varies

FRESNO COUNTY:

CUPA FRESNO: CUPA Resources List
Certified Unified Program Agency. CUPA's are responsible for implementing a unified hazardous materials and hazardous waste management regulatory program. The agency provides oversight of businesses that deal with hazardous materials, operate underground storage tanks or aboveground storage tanks.

Date of Government Version: 06/28/2021
Date Data Arrived at EDR: 12/21/2021
Date Made Active in Reports: 03/03/2022
Number of Days to Update: 72

Source: Dept. of Community Health
Telephone: 559-445-3271
Last EDR Contact: 06/27/2024
Next Scheduled EDR Contact: 10/07/2024
Data Release Frequency: Semi-Annually

GLENN COUNTY:

CUPA GLENN: CUPA Facility List
Cupa facility list

Date of Government Version: 01/22/2018
Date Data Arrived at EDR: 01/24/2018
Date Made Active in Reports: 03/14/2018
Number of Days to Update: 49

Source: Glenn County Air Pollution Control District
Telephone: 830-934-6500
Last EDR Contact: 07/10/2024
Next Scheduled EDR Contact: 10/28/2024
Data Release Frequency: No Update Planned

HUMBOLDT COUNTY:

CUPA HUMBOLDT: CUPA Facility List
CUPA facility list.

Date of Government Version: 08/12/2021
Date Data Arrived at EDR: 08/12/2021
Date Made Active in Reports: 11/08/2021
Number of Days to Update: 88

Source: Humboldt County Environmental Health
Telephone: N/A
Last EDR Contact: 08/07/2024
Next Scheduled EDR Contact: 11/26/2024
Data Release Frequency: Semi-Annually

IMPERIAL COUNTY:

CUPA IMPERIAL: CUPA Facility List
Cupa facility list.

Date of Government Version: 04/15/2024
Date Data Arrived at EDR: 04/17/2024
Date Made Active in Reports: 07/12/2024
Number of Days to Update: 86

Source: San Diego Border Field Office
Telephone: 760-339-2777
Last EDR Contact: 07/10/2024
Next Scheduled EDR Contact: 10/28/2024
Data Release Frequency: Varies

INYO COUNTY:

CUPA INYO: CUPA Facility List
Cupa facility list.

Date of Government Version: 04/02/2018
Date Data Arrived at EDR: 04/03/2018
Date Made Active in Reports: 06/14/2018
Number of Days to Update: 72

Source: Inyo County Environmental Health Services
Telephone: 760-878-0238
Last EDR Contact: 08/07/2024
Next Scheduled EDR Contact: 11/26/2024
Data Release Frequency: Varies

KERN COUNTY:

CUPA KERN: CUPA Facility List
A listing of sites included in the Kern County Hazardous Material Business Plan.

Date of Government Version: 05/23/2024
Date Data Arrived at EDR: 06/11/2024
Date Made Active in Reports: 06/17/2024
Number of Days to Update: 6

Source: Kern County Public Health
Telephone: 661-321-3000
Last EDR Contact: 07/24/2024
Next Scheduled EDR Contact: 11/11/2024
Data Release Frequency: Varies

UST KERN: Underground Storage Tank Sites & Tank Listing
Kern County Sites and Tanks Listing.

Date of Government Version: 04/25/2024
Date Data Arrived at EDR: 05/01/2024
Date Made Active in Reports: 05/08/2024
Number of Days to Update: 7

Source: Kern County Environment Health Services Department
Telephone: 661-862-8700
Last EDR Contact: 07/24/2024
Next Scheduled EDR Contact: 11/11/2024
Data Release Frequency: Quarterly

KINGS COUNTY:

CUPA KINGS: CUPA Facility List
A listing of sites included in the county's Certified Unified Program Agency database. California's Secretary for Environmental Protection established the unified hazardous materials and hazardous waste regulatory program as required by chapter 6.11 of the California Health and Safety Code. The Unified Program consolidates the administration, permits, inspections, and enforcement activities.

Date of Government Version: 12/03/2020
Date Data Arrived at EDR: 01/26/2021
Date Made Active in Reports: 04/14/2021
Number of Days to Update: 78

Source: Kings County Department of Public Health
Telephone: 559-584-1411
Last EDR Contact: 08/07/2024
Next Scheduled EDR Contact: 11/26/2024
Data Release Frequency: Varies

LAKE COUNTY:

CUPA LAKE: CUPA Facility List
Cupa facility list

Date of Government Version: 07/26/2024
Date Data Arrived at EDR: 07/29/2024
Date Made Active in Reports: 08/08/2024
Number of Days to Update: 10

Source: Lake County Environmental Health
Telephone: 707-263-1164
Last EDR Contact: 07/08/2024
Next Scheduled EDR Contact: 10/21/2024
Data Release Frequency: Varies

LASSEN COUNTY:

CUPA LASSEN: CUPA Facility List
Cupa facility list

Date of Government Version: 07/31/2020
Date Data Arrived at EDR: 08/21/2020
Date Made Active in Reports: 11/09/2020
Number of Days to Update: 80

Source: Lassen County Environmental Health
Telephone: 530-251-8528
Last EDR Contact: 07/10/2024
Next Scheduled EDR Contact: 10/28/2024
Data Release Frequency: Varies

LOS ANGELES COUNTY:

AOCONCERN: Key Areas of Concerns in Los Angeles County
San Gabriel Valley areas where VOC contamination is at or above the MCL as designated by region 9 EPA office. Date of Government Version: 3/30/2009 Exide Site area is a cleanup plan of lead-impacted soil surrounding the former Exide Facility as designated by the DTSC. Date of Government Version: 7/17/2017

Date of Government Version: 03/30/2009
Date Data Arrived at EDR: 03/31/2009
Date Made Active in Reports: 10/23/2009
Number of Days to Update: 206

Source: N/A
Telephone: N/A
Last EDR Contact: 06/06/2024
Next Scheduled EDR Contact: 09/23/2024
Data Release Frequency: No Update Planned

HMS LOS ANGELES: HMS: Street Number List
Industrial Waste and Underground Storage Tank Sites.

Date of Government Version: 07/02/2024
Date Data Arrived at EDR: 07/08/2024
Date Made Active in Reports: 07/10/2024
Number of Days to Update: 2

Source: Department of Public Works
Telephone: 626-458-3517
Last EDR Contact: 06/26/2024
Next Scheduled EDR Contact: 10/14/2024
Data Release Frequency: Semi-Annually

LF LOS ANGELES: List of Solid Waste Facilities
Solid Waste Facilities in Los Angeles County.

Date of Government Version: 04/08/2024
Date Data Arrived at EDR: 04/09/2024
Date Made Active in Reports: 07/08/2024
Number of Days to Update: 90

Source: La County Department of Public Works
Telephone: 818-458-5185
Last EDR Contact: 07/09/2024
Next Scheduled EDR Contact: 10/21/2024
Data Release Frequency: Varies

GOVERNMENT RECORDS SEARCHED / DATA CURRENCY TRACKING

LF LOS ANGELES CITY: City of Los Angeles Landfills
Landfills owned and maintained by the City of Los Angeles.

Date of Government Version: 12/31/2022
Date Data Arrived at EDR: 01/12/2023
Date Made Active in Reports: 03/29/2023
Number of Days to Update: 76

Source: Engineering & Construction Division
Telephone: 213-473-7869
Last EDR Contact: 07/03/2024
Next Scheduled EDR Contact: 10/21/2024
Data Release Frequency: Varies

LOS ANGELES AST: Active & Inactive AST Inventory
A listing of active & inactive above ground petroleum storage tank site locations, located in the City of Los Angeles.

Date of Government Version: 06/01/2019
Date Data Arrived at EDR: 06/25/2019
Date Made Active in Reports: 08/22/2019
Number of Days to Update: 58

Source: Los Angeles Fire Department
Telephone: 213-978-3800
Last EDR Contact: 06/17/2024
Next Scheduled EDR Contact: 09/30/2024
Data Release Frequency: Varies

LOS ANGELES CO LF METHANE: Methane Producing Landfills
This data was created on April 30, 2012 to represent known disposal sites in Los Angeles County that may produce and emanate methane gas. The shapefile contains disposal sites within Los Angeles County that once accepted degradable refuse material. Information used to create this data was extracted from a landfill survey performed by County Engineers (Major Waste System Map, 1973) as well as historical records from CalRecycle, Regional Water Quality Control Board, and Los Angeles County Department of Public Health

Date of Government Version: 04/13/2023
Date Data Arrived at EDR: 07/13/2023
Date Made Active in Reports: 09/27/2023
Number of Days to Update: 76

Source: Los Angeles County Department of Public Works
Telephone: 626-458-6973
Last EDR Contact: 07/09/2024
Next Scheduled EDR Contact: 10/21/2024
Data Release Frequency: No Update Planned

LOS ANGELES HM: Active & Inactive Hazardous Materials Inventory
A listing of active & inactive hazardous materials facility locations, located in the City of Los Angeles.

Date of Government Version: 02/09/2024
Date Data Arrived at EDR: 03/19/2024
Date Made Active in Reports: 06/11/2024
Number of Days to Update: 84

Source: Los Angeles Fire Department
Telephone: 213-978-3800
Last EDR Contact: 06/17/2024
Next Scheduled EDR Contact: 09/30/2024
Data Release Frequency: Varies

LOS ANGELES UST: Active & Inactive UST Inventory
A listing of active & inactive underground storage tank site locations and underground storage tank historical sites, located in the City of Los Angeles.

Date of Government Version: 02/09/2024
Date Data Arrived at EDR: 03/19/2024
Date Made Active in Reports: 06/11/2024
Number of Days to Update: 84

Source: Los Angeles Fire Department
Telephone: 213-978-3800
Last EDR Contact: 06/17/2024
Next Scheduled EDR Contact: 09/30/2024
Data Release Frequency: Varies

SITE MIT LOS ANGELES: Site Mitigation LA County List
Industrial sites that have had some sort of spill or complaint.

Date of Government Version: 07/11/2023
Date Data Arrived at EDR: 10/17/2023
Date Made Active in Reports: 01/09/2024
Number of Days to Update: 84

Source: Community Health Services
Telephone: 323-890-7806
Last EDR Contact: 07/16/2024
Next Scheduled EDR Contact: 10/28/2024
Data Release Frequency: Annually

UST EL SEGUNDO: City of El Segundo Underground Storage Tank
Underground storage tank sites located in El Segundo city.

Date of Government Version: 01/21/2017
Date Data Arrived at EDR: 04/19/2017
Date Made Active in Reports: 05/10/2017
Number of Days to Update: 21

Source: City of El Segundo Fire Department
Telephone: 310-524-2236
Last EDR Contact: 07/03/2024
Next Scheduled EDR Contact: 10/21/2024
Data Release Frequency: No Update Planned

UST LONG BEACH: City of Long Beach Underground Storage Tank
Underground storage tank sites located in the city of Long Beach.

Date of Government Version: 04/22/2019
Date Data Arrived at EDR: 04/23/2019
Date Made Active in Reports: 06/27/2019
Number of Days to Update: 65

Source: City of Long Beach Fire Department
Telephone: 562-570-2563
Last EDR Contact: 07/10/2024
Next Scheduled EDR Contact: 10/28/2024
Data Release Frequency: Varies

UST TORRANCE: City of Torrance Underground Storage Tank
Underground storage tank sites located in the city of Torrance.

Date of Government Version: 04/16/2024
Date Data Arrived at EDR: 04/17/2024
Date Made Active in Reports: 07/12/2024
Number of Days to Update: 86

Source: City of Torrance Fire Department
Telephone: 310-618-2973
Last EDR Contact: 07/12/2024
Next Scheduled EDR Contact: 10/28/2024
Data Release Frequency: Semi-Annually

MADERA COUNTY:

CUPA MADERA: CUPA Facility List
A listing of sites included in the county's Certified Unified Program Agency database. California's Secretary for Environmental Protection established the unified hazardous materials and hazardous waste regulatory program as required by chapter 6.11 of the California Health and Safety Code. The Unified Program consolidates the administration, permits, inspections, and enforcement activities.

Date of Government Version: 08/10/2020
Date Data Arrived at EDR: 08/12/2020
Date Made Active in Reports: 10/23/2020
Number of Days to Update: 72

Source: Madera County Environmental Health
Telephone: 559-675-7823
Last EDR Contact: 08/07/2024
Next Scheduled EDR Contact: 11/26/2024
Data Release Frequency: Varies

MARIN COUNTY:

UST MARIN: Underground Storage Tank Sites
Currently permitted USTs in Marin County.

Date of Government Version: 09/26/2018
Date Data Arrived at EDR: 10/04/2018
Date Made Active in Reports: 11/02/2018
Number of Days to Update: 29

Source: Public Works Department Waste Management
Telephone: 415-473-6647
Last EDR Contact: 06/20/2024
Next Scheduled EDR Contact: 10/07/2024
Data Release Frequency: Semi-Annually

MENDOCINO COUNTY:

UST MENDOCINO: Mendocino County UST Database
A listing of underground storage tank locations in Mendocino County.

Date of Government Version: 09/22/2021
Date Data Arrived at EDR: 11/18/2021
Date Made Active in Reports: 11/22/2021
Number of Days to Update: 4

Source: Department of Public Health
Telephone: 707-463-4466
Last EDR Contact: 08/13/2024
Next Scheduled EDR Contact: 12/02/2024
Data Release Frequency: Annually

MERCED COUNTY:

CUPA MERCED: CUPA Facility List
CUPA facility list.

Date of Government Version: 11/15/2023
Date Data Arrived at EDR: 11/20/2023
Date Made Active in Reports: 02/15/2024
Number of Days to Update: 87

Source: Merced County Environmental Health
Telephone: 209-381-1094
Last EDR Contact: 07/17/2024
Next Scheduled EDR Contact: 11/26/2024
Data Release Frequency: Varies

MONO COUNTY:

CUPA MONO: CUPA Facility List
CUPA Facility List

Date of Government Version: 02/22/2021
Date Data Arrived at EDR: 03/02/2021
Date Made Active in Reports: 05/19/2021
Number of Days to Update: 78

Source: Mono County Health Department
Telephone: 760-932-5580
Last EDR Contact: 08/13/2024
Next Scheduled EDR Contact: 12/02/2024
Data Release Frequency: Varies

MONTEREY COUNTY:

CUPA MONTEREY: CUPA Facility Listing
CUPA Program listing from the Environmental Health Division.

Date of Government Version: 10/04/2021
Date Data Arrived at EDR: 10/06/2021
Date Made Active in Reports: 12/29/2021
Number of Days to Update: 84

Source: Monterey County Health Department
Telephone: 831-796-1297
Last EDR Contact: 07/31/2024
Next Scheduled EDR Contact: 10/07/2024
Data Release Frequency: Varies

NAPA COUNTY:

LUST NAPA: Sites With Reported Contamination
A listing of leaking underground storage tank sites located in Napa county.

Date of Government Version: 01/09/2017
Date Data Arrived at EDR: 01/11/2017
Date Made Active in Reports: 03/02/2017
Number of Days to Update: 50

Source: Napa County Department of Environmental Management
Telephone: 707-253-4269
Last EDR Contact: 08/13/2024
Next Scheduled EDR Contact: 12/02/2024
Data Release Frequency: No Update Planned

UST NAPA: Closed and Operating Underground Storage Tank Sites
Underground storage tank sites located in Napa county.

Date of Government Version: 09/05/2019
Date Data Arrived at EDR: 09/09/2019
Date Made Active in Reports: 10/31/2019
Number of Days to Update: 52

Source: Napa County Department of Environmental Management
Telephone: 707-253-4269
Last EDR Contact: 08/13/2024
Next Scheduled EDR Contact: 12/02/2024
Data Release Frequency: No Update Planned

NEVADA COUNTY:

CUPA NEVADA: CUPA Facility List
CUPA facility list.

Date of Government Version: 04/23/2024
Date Data Arrived at EDR: 04/25/2024
Date Made Active in Reports: 06/26/2024
Number of Days to Update: 62

Source: Community Development Agency
Telephone: 530-265-1467
Last EDR Contact: 07/18/2024
Next Scheduled EDR Contact: 11/04/2024
Data Release Frequency: Varies

ORANGE COUNTY:

IND_SITE ORANGE: List of Industrial Site Cleanups Orange County
Petroleum and non-petroleum spills.

Date of Government Version: 02/02/2024
Date Data Arrived at EDR: 03/13/2024
Date Made Active in Reports: 06/04/2024
Number of Days to Update: 83

Source: Health Care Agency
Telephone: 714-834-3446
Last EDR Contact: 07/30/2024
Next Scheduled EDR Contact: 11/11/2024
Data Release Frequency: Annually

LUST ORANGE: List of Underground Storage Tank Cleanups
Orange County Underground Storage Tank Cleanups (LUST).

Date of Government Version: 02/22/2024
Date Data Arrived at EDR: 03/13/2024
Date Made Active in Reports: 06/04/2024
Number of Days to Update: 83

Source: Health Care Agency
Telephone: 714-834-3446
Last EDR Contact: 07/30/2024
Next Scheduled EDR Contact: 11/11/2024
Data Release Frequency: Quarterly

UST ORANGE: List of Underground Storage Tank Facilities
Orange County Underground Storage Tank Facilities (UST).

Date of Government Version: 02/22/2024
Date Data Arrived at EDR: 03/13/2024
Date Made Active in Reports: 06/04/2024
Number of Days to Update: 83

Source: Health Care Agency
Telephone: 714-834-3446
Last EDR Contact: 07/30/2024
Next Scheduled EDR Contact: 11/11/2024
Data Release Frequency: Quarterly

PLACER COUNTY:

MS PLACER: Master List of Facilities
List includes aboveground tanks, underground tanks and cleanup sites.

Date of Government Version: 05/22/2024
Date Data Arrived at EDR: 05/23/2024
Date Made Active in Reports: 08/19/2024
Number of Days to Update: 88

Source: Placer County Health and Human Services
Telephone: 530-745-2363
Last EDR Contact: 08/20/2024
Next Scheduled EDR Contact: 12/09/2024
Data Release Frequency: Semi-Annually

PLUMAS COUNTY:

CUPA PLUMAS: CUPA Facility List
Plumas County CUPA Program facilities.

Date of Government Version: 03/31/2019
Date Data Arrived at EDR: 04/23/2019
Date Made Active in Reports: 06/26/2019
Number of Days to Update: 64

Source: Plumas County Environmental Health
Telephone: 530-283-6355
Last EDR Contact: 07/10/2024
Next Scheduled EDR Contact: 10/28/2024
Data Release Frequency: Varies

RIVERSIDE COUNTY:

LUST RIVERSIDE: Listing of Underground Tank Cleanup Sites
Riverside County Underground Storage Tank Cleanup Sites (LUST).

Date of Government Version: 06/11/2024
Date Data Arrived at EDR: 06/12/2024
Date Made Active in Reports: 06/27/2024
Number of Days to Update: 15
Source: Department of Environmental Health
Telephone: 951-358-5055
Last EDR Contact: 06/11/2024
Next Scheduled EDR Contact: 09/23/2024
Data Release Frequency: Quarterly

UST RIVERSIDE: Underground Storage Tank Tank List
Underground storage tank sites located in Riverside county.

Date of Government Version: 06/11/2024
Date Data Arrived at EDR: 06/12/2024
Date Made Active in Reports: 06/27/2024
Number of Days to Update: 15
Source: Department of Environmental Health
Telephone: 951-358-5055
Last EDR Contact: 06/11/2024
Next Scheduled EDR Contact: 09/23/2024
Data Release Frequency: Quarterly

SACRAMENTO COUNTY:

CS SACRAMENTO: Toxic Site Clean-Up List
List of sites where unauthorized releases of potentially hazardous materials have occurred.

Date of Government Version: 11/07/2022
Date Data Arrived at EDR: 12/21/2022
Date Made Active in Reports: 03/16/2023
Number of Days to Update: 85
Source: Sacramento County Environmental Management
Telephone: 916-875-8406
Last EDR Contact: 06/24/2024
Next Scheduled EDR Contact: 10/07/2024
Data Release Frequency: Quarterly

ML SACRAMENTO: Master Hazardous Materials Facility List
Any business that has hazardous materials on site - hazardous material storage sites, underground storage tanks, waste generators.

Date of Government Version: 11/07/2022
Date Data Arrived at EDR: 12/09/2022
Date Made Active in Reports: 03/01/2023
Number of Days to Update: 82
Source: Sacramento County Environmental Management
Telephone: 916-875-8406
Last EDR Contact: 06/24/2024
Next Scheduled EDR Contact: 10/07/2024
Data Release Frequency: Quarterly

SAN BENITO COUNTY:

CUPA SAN BENITO: CUPA Facility List
Cupa facility list

Date of Government Version: 07/31/2024
Date Data Arrived at EDR: 08/01/2024
Date Made Active in Reports: 08/07/2024
Number of Days to Update: 6
Source: San Benito County Environmental Health
Telephone: N/A
Last EDR Contact: 07/24/2024
Next Scheduled EDR Contact: 11/11/2024
Data Release Frequency: Varies

SAN BERNARDINO COUNTY:

PERMITS SAN BERNARDINO: Hazardous Material Permits
This listing includes underground storage tanks, medical waste handlers/generators, hazardous materials handlers, hazardous waste generators, and waste oil generators/handlers.

Date of Government Version: 08/13/2024
Date Data Arrived at EDR: 08/14/2024
Date Made Active in Reports: 08/20/2024
Number of Days to Update: 6

Source: San Bernardino County Fire Department Hazardous Materials Division
Telephone: 909-387-3041
Last EDR Contact: 07/24/2024
Next Scheduled EDR Contact: 11/11/2024
Data Release Frequency: Quarterly

SAN DIEGO COUNTY:

HMMD SAN DIEGO: Hazardous Materials Management Division Database

The database includes: HE58 - This report contains the business name, site address, business phone number, establishment 'H' permit number, type of permit, and the business status. HE17 - In addition to providing the same information provided in the HE58 listing, HE17 provides inspection dates, violations received by the establishment, hazardous waste generated, the quantity, method of storage, treatment/disposal of waste and the hauler, and information on underground storage tanks. Unauthorized Release List - Includes a summary of environmental contamination cases in San Diego County (underground tank cases, non-tank cases, groundwater contamination, and soil contamination are included.)

Date of Government Version: 05/16/2024
Date Data Arrived at EDR: 05/22/2024
Date Made Active in Reports: 05/24/2024
Number of Days to Update: 2

Source: Hazardous Materials Management Division
Telephone: 619-338-2268
Last EDR Contact: 08/22/2024
Next Scheduled EDR Contact: 12/09/2024
Data Release Frequency: Quarterly

LF SAN DIEGO: Solid Waste Facilities

San Diego County Solid Waste Facilities.

Date of Government Version: 10/01/2023
Date Data Arrived at EDR: 01/31/2024
Date Made Active in Reports: 04/17/2024
Number of Days to Update: 77

Source: Department of Health Services
Telephone: 619-338-2209
Last EDR Contact: 07/10/2024
Next Scheduled EDR Contact: 10/28/2024
Data Release Frequency: Varies

SAN DIEGO CO LOP: Local Oversight Program Listing

A listing of all LOP release sites that are or were under the County of San Diego's jurisdiction. Included are closed or transferred cases, open cases, and cases that did not have a case type indicated. The cases without a case type are mostly complaints; however, some of them could be LOP cases.

Date of Government Version: 07/22/2021
Date Data Arrived at EDR: 10/19/2021
Date Made Active in Reports: 01/13/2022
Number of Days to Update: 86

Source: Department of Environmental Health
Telephone: 858-505-6874
Last EDR Contact: 07/10/2024
Next Scheduled EDR Contact: 10/28/2024
Data Release Frequency: Varies

SAN DIEGO CO SAM: Environmental Case Listing

The listing contains all underground tank release cases and projects pertaining to properties contaminated with hazardous substances that are actively under review by the Site Assessment and Mitigation Program.

Date of Government Version: 03/23/2010
Date Data Arrived at EDR: 06/15/2010
Date Made Active in Reports: 07/09/2010
Number of Days to Update: 24

Source: San Diego County Department of Environmental Health
Telephone: 619-338-2371
Last EDR Contact: 08/20/2024
Next Scheduled EDR Contact: 12/09/2024
Data Release Frequency: No Update Planned

SAN FRANCISCO COUNTY:

CUPA SAN FRANCISCO CO: CUPA Facility Listing

Cupa facilities

Date of Government Version: 04/29/2024
Date Data Arrived at EDR: 04/30/2024
Date Made Active in Reports: 07/23/2024
Number of Days to Update: 84

Source: San Francisco County Department of Environmental Health
Telephone: 415-252-3896
Last EDR Contact: 07/24/2024
Next Scheduled EDR Contact: 11/11/2024
Data Release Frequency: Varies

LUST SAN FRANCISCO: Local Oversite Facilities
A listing of leaking underground storage tank sites located in San Francisco county.

Date of Government Version: 09/19/2008
Date Data Arrived at EDR: 09/19/2008
Date Made Active in Reports: 09/29/2008
Number of Days to Update: 10

Source: Department Of Public Health San Francisco County
Telephone: 415-252-3920
Last EDR Contact: 07/23/2024
Next Scheduled EDR Contact: 11/11/2024
Data Release Frequency: No Update Planned

UST SAN FRANCISCO: Underground Storage Tank Information
Underground storage tank sites located in San Francisco county.

Date of Government Version: 04/29/2024
Date Data Arrived at EDR: 04/30/2024
Date Made Active in Reports: 07/23/2024
Number of Days to Update: 84

Source: Department of Public Health
Telephone: 415-252-3920
Last EDR Contact: 07/24/2024
Next Scheduled EDR Contact: 11/11/2024
Data Release Frequency: Quarterly

SAN FRANCISO COUNTY:

SAN FRANCISCO MAHER: Maher Ordinance Property Listing
a listing of properties that fall within a Maher Ordinance, for all of San Francisco

Date of Government Version: 04/15/2024
Date Data Arrived at EDR: 04/16/2024
Date Made Active in Reports: 07/15/2024
Number of Days to Update: 90

Source: San Francisco Planning
Telephone: 628-652-7483
Last EDR Contact: 07/16/2024
Next Scheduled EDR Contact: 10/28/2024
Data Release Frequency: Varies

SAN JOAQUIN COUNTY:

UST SAN JOAQUIN: San Joaquin Co. UST
A listing of underground storage tank locations in San Joaquin county.

Date of Government Version: 06/22/2018
Date Data Arrived at EDR: 06/26/2018
Date Made Active in Reports: 07/11/2018
Number of Days to Update: 15

Source: Environmental Health Department
Telephone: N/A
Last EDR Contact: 06/06/2024
Next Scheduled EDR Contact: 09/23/2024
Data Release Frequency: Semi-Annually

SAN LUIS OBISPO COUNTY:

CUPA SAN LUIS OBISPO: CUPA Facility List
Cupa Facility List.

Date of Government Version: 05/13/2024
Date Data Arrived at EDR: 05/14/2024
Date Made Active in Reports: 08/08/2024
Number of Days to Update: 86

Source: San Luis Obispo County Public Health Department
Telephone: 805-781-5596
Last EDR Contact: 08/07/2024
Next Scheduled EDR Contact: 11/26/2024
Data Release Frequency: Varies

SAN MATEO COUNTY:

BI SAN MATEO: Business Inventory
List includes Hazardous Materials Business Plan, hazardous waste generators, and underground storage tanks.

Date of Government Version: 02/20/2020
Date Data Arrived at EDR: 02/20/2020
Date Made Active in Reports: 04/24/2020
Number of Days to Update: 64
Source: San Mateo County Environmental Health Services Division
Telephone: 650-363-1921
Last EDR Contact: 06/06/2024
Next Scheduled EDR Contact: 09/16/2024
Data Release Frequency: Annually

LUST SAN MATEO: Fuel Leak List
A listing of leaking underground storage tank sites located in San Mateo county.

Date of Government Version: 03/29/2019
Date Data Arrived at EDR: 03/29/2019
Date Made Active in Reports: 05/29/2019
Number of Days to Update: 61
Source: San Mateo County Environmental Health Services Division
Telephone: 650-363-1921
Last EDR Contact: 08/27/2024
Next Scheduled EDR Contact: 12/16/2024
Data Release Frequency: Semi-Annually

SANTA BARBARA COUNTY:

CUPA SANTA BARBARA: CUPA Facility Listing
CUPA Program Listing from the Environmental Health Services division.

Date of Government Version: 09/08/2011
Date Data Arrived at EDR: 09/09/2011
Date Made Active in Reports: 10/07/2011
Number of Days to Update: 28
Source: Santa Barbara County Public Health Department
Telephone: 805-686-8167
Last EDR Contact: 08/07/2024
Next Scheduled EDR Contact: 11/26/2024
Data Release Frequency: No Update Planned

SANTA CLARA COUNTY:

CUPA SANTA CLARA: Cupa Facility List
Cupa facility list

Date of Government Version: 05/16/2024
Date Data Arrived at EDR: 05/16/2024
Date Made Active in Reports: 08/07/2024
Number of Days to Update: 83
Source: Department of Environmental Health
Telephone: 408-918-1973
Last EDR Contact: 08/07/2024
Next Scheduled EDR Contact: 11/26/2024
Data Release Frequency: Varies

HIST LUST SANTA CLARA: HIST LUST - Fuel Leak Site Activity Report
A listing of open and closed leaking underground storage tanks. This listing is no longer updated by the county. Leaking underground storage tanks are now handled by the Department of Environmental Health.

Date of Government Version: 03/29/2005
Date Data Arrived at EDR: 03/30/2005
Date Made Active in Reports: 04/21/2005
Number of Days to Update: 22
Source: Santa Clara Valley Water District
Telephone: 408-265-2600
Last EDR Contact: 03/23/2009
Next Scheduled EDR Contact: 06/22/2009
Data Release Frequency: No Update Planned

LUST SANTA CLARA: LOP Listing
A listing of leaking underground storage tanks located in Santa Clara county.

Date of Government Version: 03/03/2014
Date Data Arrived at EDR: 03/05/2014
Date Made Active in Reports: 03/18/2014
Number of Days to Update: 13
Source: Department of Environmental Health
Telephone: 408-918-3417
Last EDR Contact: 08/13/2024
Next Scheduled EDR Contact: 12/02/2024
Data Release Frequency: No Update Planned

SANTA CRUZ COUNTY:

CUPA SANTA CRUZ: CUPA Facility List
CUPA facility listing.

Date of Government Version: 01/21/2017
Date Data Arrived at EDR: 02/22/2017
Date Made Active in Reports: 05/23/2017
Number of Days to Update: 90

Source: Santa Cruz County Environmental Health
Telephone: 831-464-2761
Last EDR Contact: 08/07/2024
Next Scheduled EDR Contact: 11/26/2024
Data Release Frequency: Varies

SITE MIT SANTA CRUZ: Site Mitigation Santa Cruz County List
Sites may become contaminated with toxic chemicals through illegal dumping or disposal, from leaking underground storage tanks, or through industrial or commercial activities.The goal of the site mitigation program is to protect the public health and the environment while facilitating completion of contaminated site clean-up projects in a timely manner.

Date of Government Version: 12/03/2018
Date Data Arrived at EDR: 06/23/2023
Date Made Active in Reports: 07/13/2023
Number of Days to Update: 20

Source: Santa Cruz Environmental Health Services
Telephone: 831-454-2761
Last EDR Contact: 08/07/2024
Next Scheduled EDR Contact: 11/26/2024
Data Release Frequency: Varies

SHASTA COUNTY:

CUPA SHASTA: CUPA Facility List
Cupa Facility List.

Date of Government Version: 06/15/2017
Date Data Arrived at EDR: 06/19/2017
Date Made Active in Reports: 08/09/2017
Number of Days to Update: 51

Source: Shasta County Department of Resource Management
Telephone: 530-225-5789
Last EDR Contact: 08/07/2024
Next Scheduled EDR Contact: 11/26/2024
Data Release Frequency: Varies

SOLANO COUNTY:

LUST SOLANO: Leaking Underground Storage Tanks
A listing of leaking underground storage tank sites located in Solano county.

Date of Government Version: 06/04/2019
Date Data Arrived at EDR: 06/06/2019
Date Made Active in Reports: 08/13/2019
Number of Days to Update: 68

Source: Solano County Department of Environmental Management
Telephone: 707-784-6770
Last EDR Contact: 08/20/2024
Next Scheduled EDR Contact: 12/09/2024
Data Release Frequency: Quarterly

UST SOLANO: Underground Storage Tanks
Underground storage tank sites located in Solano county.

Date of Government Version: 09/15/2021
Date Data Arrived at EDR: 09/16/2021
Date Made Active in Reports: 12/09/2021
Number of Days to Update: 84

Source: Solano County Department of Environmental Management
Telephone: 707-784-6770
Last EDR Contact: 08/20/2024
Next Scheduled EDR Contact: 12/09/2024
Data Release Frequency: Quarterly

SONOMA COUNTY:

CUPA SONOMA: Cupa Facility List
Cupa Facility list

Date of Government Version: 07/02/2021
Date Data Arrived at EDR: 07/06/2021
Date Made Active in Reports: 07/14/2021
Number of Days to Update: 8

Source: County of Sonoma Fire & Emergency Services Department
Telephone: 707-565-1174
Last EDR Contact: 06/13/2024
Next Scheduled EDR Contact: 09/30/2024
Data Release Frequency: Varies

LUST SONOMA: Leaking Underground Storage Tank Sites
A listing of leaking underground storage tank sites located in Sonoma county.

Date of Government Version: 06/30/2021
Date Data Arrived at EDR: 06/30/2021
Date Made Active in Reports: 09/24/2021
Number of Days to Update: 86

Source: Department of Health Services
Telephone: 707-565-6565
Last EDR Contact: 06/13/2024
Next Scheduled EDR Contact: 09/30/2024
Data Release Frequency: Quarterly

STANISLAUS COUNTY:

CUPA STANISLAUS: CUPA Facility List
Cupa facility list

Date of Government Version: 02/08/2022
Date Data Arrived at EDR: 02/10/2022
Date Made Active in Reports: 05/04/2022
Number of Days to Update: 83

Source: Stanislaus County Department of Ennvironmental Protection
Telephone: 209-525-6751
Last EDR Contact: 07/03/2024
Next Scheduled EDR Contact: 10/21/2024
Data Release Frequency: Varies

SUTTER COUNTY:

UST SUTTER: Underground Storage Tanks
Underground storage tank sites located in Sutter county.

Date of Government Version: 04/12/2024
Date Data Arrived at EDR: 06/05/2024
Date Made Active in Reports: 08/30/2024
Number of Days to Update: 86

Source: Sutter County Environmental Health Services
Telephone: 530-822-7500
Last EDR Contact: 08/20/2024
Next Scheduled EDR Contact: 12/09/2024
Data Release Frequency: Semi-Annually

TEHAMA COUNTY:

CUPA TEHAMA: CUPA Facility List
Cupa facilities

Date of Government Version: 12/05/2023
Date Data Arrived at EDR: 02/01/2024
Date Made Active in Reports: 02/28/2024
Number of Days to Update: 27

Source: Tehama County Department of Environmental Health
Telephone: 530-527-8020
Last EDR Contact: 08/20/2024
Next Scheduled EDR Contact: 11/11/2024
Data Release Frequency: Varies

TRINITY COUNTY:

CUPA TRINITY: CUPA Facility List
Cupa facility list

Date of Government Version: 04/15/2024
Date Data Arrived at EDR: 04/17/2024
Date Made Active in Reports: 07/12/2024
Number of Days to Update: 86

Source: Department of Toxic Substances Control
Telephone: 760-352-0381
Last EDR Contact: 07/10/2024
Next Scheduled EDR Contact: 10/28/2024
Data Release Frequency: Varies

TULARE COUNTY:

CUPA TULARE: CUPA Facility List
Cupa program facilities

Date of Government Version: 10/07/2022
Date Data Arrived at EDR: 10/07/2022
Date Made Active in Reports: 12/21/2022
Number of Days to Update: 75

Source: Tulare County Environmental Health Services Division
Telephone: 559-624-7400
Last EDR Contact: 07/24/2024
Next Scheduled EDR Contact: 11/11/2024
Data Release Frequency: Varies

TUOLUMNE COUNTY:

CUPA TUOLUMNE: CUPA Facility List
Cupa facility list

Date of Government Version: 04/23/2018
Date Data Arrived at EDR: 04/25/2018
Date Made Active in Reports: 06/25/2018
Number of Days to Update: 61

Source: Divison of Environmental Health
Telephone: 209-533-5633
Last EDR Contact: 07/10/2024
Next Scheduled EDR Contact: 10/28/2024
Data Release Frequency: Varies

VENTURA COUNTY:

BWT VENTURA: Business Plan, Hazardous Waste Producers, and Operating Underground Tanks
The BWT list indicates by site address whether the Environmental Health Division has Business Plan (B), Waste Producer (W), and/or Underground Tank (T) information.

Date of Government Version: 07/02/2024
Date Data Arrived at EDR: 07/17/2024
Date Made Active in Reports: 07/23/2024
Number of Days to Update: 6

Source: Ventura County Environmental Health Division
Telephone: 805-654-2813
Last EDR Contact: 07/15/2024
Next Scheduled EDR Contact: 10/28/2024
Data Release Frequency: Quarterly

LF VENTURA: Inventory of Illegal Abandoned and Inactive Sites
Ventura County Inventory of Closed, Illegal Abandoned, and Inactive Sites.

Date of Government Version: 12/01/2011
Date Data Arrived at EDR: 12/01/2011
Date Made Active in Reports: 01/19/2012
Number of Days to Update: 49

Source: Environmental Health Division
Telephone: 805-654-2813
Last EDR Contact: 06/20/2024
Next Scheduled EDR Contact: 10/07/2024
Data Release Frequency: No Update Planned

LUST VENTURA: Listing of Underground Tank Cleanup Sites
Ventura County Underground Storage Tank Cleanup Sites (LUST).

Date of Government Version: 05/29/2008
Date Data Arrived at EDR: 06/24/2008
Date Made Active in Reports: 07/31/2008
Number of Days to Update: 37

Source: Environmental Health Division
Telephone: 805-654-2813
Last EDR Contact: 07/31/2024
Next Scheduled EDR Contact: 11/18/2024
Data Release Frequency: No Update Planned

MED WASTE VENTURA: Medical Waste Program List
To protect public health and safety and the environment from potential exposure to disease causing agents, the Environmental Health Division Medical Waste Program regulates the generation, handling, storage, treatment and disposal of medical waste throughout the County.

Date of Government Version: 07/02/2024
Date Data Arrived at EDR: 07/18/2024
Date Made Active in Reports: 07/23/2024
Number of Days to Update: 5

Source: Ventura County Resource Management Agency
Telephone: 805-654-2813
Last EDR Contact: 07/15/2024
Next Scheduled EDR Contact: 10/28/2024
Data Release Frequency: Quarterly

UST VENTURA: Underground Tank Closed Sites List
Ventura County Operating Underground Storage Tank Sites (UST)/Underground Tank Closed Sites List.

Date of Government Version: 05/28/2024
Date Data Arrived at EDR: 06/04/2024
Date Made Active in Reports: 08/30/2024
Number of Days to Update: 87

Source: Environmental Health Division
Telephone: 805-654-2813
Last EDR Contact: 06/04/2024
Next Scheduled EDR Contact: 09/16/2024
Data Release Frequency: Quarterly

YOLO COUNTY:

UST YOLO: Underground Storage Tank Comprehensive Facility Report
Underground storage tank sites located in Yolo county.

Date of Government Version: 03/22/2024
Date Data Arrived at EDR: 04/04/2024
Date Made Active in Reports: 06/27/2024
Number of Days to Update: 84

Source: Yolo County Department of Health
Telephone: 530-666-8646
Last EDR Contact: 06/20/2024
Next Scheduled EDR Contact: 10/07/2024
Data Release Frequency: Annually

YUBA COUNTY:

CUPA YUBA: CUPA Facility List
CUPA facility listing for Yuba County.

Date of Government Version: 04/19/2024
Date Data Arrived at EDR: 04/23/2024
Date Made Active in Reports: 07/15/2024
Number of Days to Update: 83

Source: Yuba County Environmental Health Department
Telephone: 530-749-7523
Last EDR Contact: 07/18/2024
Next Scheduled EDR Contact: 11/04/2024
Data Release Frequency: Varies

OTHER DATABASE(S)

Depending on the geographic area covered by this report, the data provided in these specialty databases may or may not be complete. For example, the existence of wetlands information data in a specific report does not mean that all wetlands in the area covered by the report are included. Moreover, the absence of any reported wetlands information does not necessarily mean that wetlands do not exist in the area covered by the report.

CT MANIFEST: Hazardous Waste Manifest Data
Facility and manifest data. Manifest is a document that lists and tracks hazardous waste from the generator through transporters to a tsd facility.

Date of Government Version: 05/05/2024
Date Data Arrived at EDR: 05/07/2024
Date Made Active in Reports: 08/01/2024
Number of Days to Update: 86

Source: Department of Energy & Environmental Protection
Telephone: 860-424-3375
Last EDR Contact: 08/06/2024
Next Scheduled EDR Contact: 11/18/2024
Data Release Frequency: No Update Planned

NJ MANIFEST: Manifest Information
Hazardous waste manifest information.

Date of Government Version: 12/31/2018
Date Data Arrived at EDR: 04/10/2019
Date Made Active in Reports: 05/16/2019
Number of Days to Update: 36

Source: Department of Environmental Protection
Telephone: N/A
Last EDR Contact: 06/26/2024
Next Scheduled EDR Contact: 10/14/2024
Data Release Frequency: Annually

NY MANIFEST: Facility and Manifest Data

Manifest is a document that lists and tracks hazardous waste from the generator through transporters to a TSD facility.

Date of Government Version: 12/31/2019
Date Data Arrived at EDR: 11/30/2023
Date Made Active in Reports: 12/01/2023
Number of Days to Update: 1

Source: Department of Environmental Conservation
Telephone: 518-402-8651
Last EDR Contact: 07/25/2024
Next Scheduled EDR Contact: 11/04/2024
Data Release Frequency: Quarterly

PA MANIFEST: Manifest Information

Hazardous waste manifest information.

Date of Government Version: 06/30/2018
Date Data Arrived at EDR: 07/19/2019
Date Made Active in Reports: 09/10/2019
Number of Days to Update: 53

Source: Department of Environmental Protection
Telephone: 717-783-8990
Last EDR Contact: 07/03/2024
Next Scheduled EDR Contact: 10/21/2024
Data Release Frequency: Annually

RI MANIFEST: Manifest information

Hazardous waste manifest information

Date of Government Version: 12/31/2020
Date Data Arrived at EDR: 11/30/2021
Date Made Active in Reports: 02/18/2022
Number of Days to Update: 80

Source: Department of Environmental Management
Telephone: 401-222-2797
Last EDR Contact: 08/08/2024
Next Scheduled EDR Contact: 11/26/2024
Data Release Frequency: Annually

WI MANIFEST: Manifest Information

Hazardous waste manifest information.

Date of Government Version: 05/31/2018
Date Data Arrived at EDR: 06/19/2019
Date Made Active in Reports: 09/03/2019
Number of Days to Update: 76

Source: Department of Natural Resources
Telephone: N/A
Last EDR Contact: 08/28/2024
Next Scheduled EDR Contact: 12/16/2024
Data Release Frequency: Annually

Oil/Gas Pipelines

Source: Endeavor Business Media

Petroleum Bundle (Crude Oil, Refined Products, Petrochemicals, Gas Liquids (LPG/NGL), and Specialty Gases (Miscellaneous)) N = Natural Gas Bundle (Natural Gas, Gas Liquids (LPG/NGL), and Specialty Gases (Miscellaneous)). This map includes information copyrighted by Endeavor Business Media. This information is provided on a best effort basis and Endeavor Business Media does not guarantee its accuracy nor warrant its fitness for any particular purpose. Such information has been reprinted with the permission of Endeavor Business Media.

Electric Power Transmission Line Data

Source: Endeavor Business Media

This map includes information copyrighted by Endeavor Business Media. This information is provided on a best effort basis and Endeavor Business Media does not guarantee its accuracy nor warrant its fitness for any particular purpose. Such information has been reprinted with the permission of Endeavor Business Media.

Sensitive Receptors: There are individuals deemed sensitive receptors due to their fragile immune systems and special sensitivity to environmental discharges. These sensitive receptors typically include the elderly, the sick, and children. While the location of all sensitive receptors cannot be determined, EDR indicates those buildings and facilities - schools, daycares, hospitals, medical centers, and nursing homes - where individuals who are sensitive receptors are likely to be located.

AHA Hospitals:

Source: American Hospital Association, Inc.
Telephone: 312-280-5991

The database includes a listing of hospitals based on the American Hospital Association's annual survey of hospitals.

Medical Centers: Provider of Services Listing

Source: Centers for Medicare & Medicaid Services
Telephone: 410-786-3000

A listing of hospitals with Medicare provider number, produced by Centers of Medicare & Medicaid Services, a federal agency within the U.S. Department of Health and Human Services.

Nursing Homes
Source: National Institutes of Health
Telephone: 301-594-6248
Information on Medicare and Medicaid certified nursing homes in the United States.

Public Schools
Source: National Center for Education Statistics
Telephone: 202-502-7300
The National Center for Education Statistics' primary database on elementary and secondary public education in the United States. It is a comprehensive, annual, national statistical database of all public elementary and secondary schools and school districts, which contains data that are comparable across all states.

Private Schools
Source: National Center for Education Statistics
Telephone: 202-502-7300
The National Center for Education Statistics' primary database on private school locations in the United States.

Daycare Centers: Licensed Facilities
Source: Department of Social Services
Telephone: 916-657-4041

Flood Zone Data: This data was obtained from the Federal Emergency Management Agency (FEMA). It depicts 100-year and 500-year flood zones as defined by FEMA. It includes the National Flood Hazard Layer (NFHL) which incorporates Flood Insurance Rate Map (FIRM) data and Q3 data from FEMA in areas not covered by NFHL.
Source: FEMA
Telephone: 877-336-2627
Date of Government Version: 2003, 2015

NWI: National Wetlands Inventory. This data, available in select counties across the country, was obtained by EDR in 2002, 2005, 2010 and 2015 from the U.S. Fish and Wildlife Service.

State Wetlands Data: Wetland Inventory
Source: Department of Fish and Wildlife
Telephone: 916-445-0411

Current USGS 7.5 Minute Topographic Map
Source: U.S. Geological Survey

STREET AND ADDRESS INFORMATION

© 2015 TomTom North America, Inc. All rights reserved. This material is proprietary and the subject of copyright protection and other intellectual property rights owned by or licensed to Tele Atlas North America, Inc. The use of this material is subject to the terms of a license agreement. You will be held liable for any unauthorized copying or disclosure of this material.

GEOCHECK ®- PHYSICAL SETTING SOURCE ADDENDUM

TARGET PROPERTY ADDRESS

FOX HILLS PLAZA
6201-6299 BRISTOL PARKWAY
CULVER CITY, CA 90230

TARGET PROPERTY COORDINATES

Latitude (North):	33.983294 - 33° 58' 59.86''
Longitude (West):	118.392193 - 118° 23' 31.89''
Universal Tranverse Mercator:	Zone 11
UTM X (Meters):	371401.2
UTM Y (Meters):	3760982.8
Elevation:	62 ft. above sea level

USGS TOPOGRAPHIC MAP

Target Property Map:	50004931 VENICE, CA
Version Date:	2021
Northeast Map:	50005776 HOLLYWOOD, CA
Version Date:	2022
Southeast Map:	50004878 INGLEWOOD, CA
Version Date:	2021
Northwest Map:	50006494 BEVERLY HILLS, CA
Version Date:	2022

EDR's GeoCheck Physical Setting Source Addendum is provided to assist the environmental professional in forming an opinion about the impact of potential contaminant migration.

Assessment of the impact of contaminant migration generally has two principle investigative components:

1. Groundwater flow direction, and
2. Groundwater flow velocity.

Groundwater flow direction may be impacted by surface topography, hydrology, hydrogeology, characteristics of the soil, and nearby wells. Groundwater flow velocity is generally impacted by the nature of the geologic strata.

GEOCHECK® - PHYSICAL SETTING SOURCE SUMMARY

GROUNDWATER FLOW DIRECTION INFORMATION

Groundwater flow direction for a particular site is best determined by a qualified environmental professional using site-specific well data. If such data is not reasonably ascertainable, it may be necessary to rely on other sources of information, such as surface topographic information, hydrologic information, hydrogeologic data collected on nearby properties, and regional groundwater flow information (from deep aquifers).

TOPOGRAPHIC INFORMATION

Surface topography may be indicative of the direction of surficial groundwater flow. This information can be used to assist the environmental professional in forming an opinion about the impact of nearby contaminated properties or, should contamination exist on the target property, what downgradient sites might be impacted.

TARGET PROPERTY TOPOGRAPHY

General Topographic Gradient: General West

SURROUNDING TOPOGRAPHY: ELEVATION PROFILES

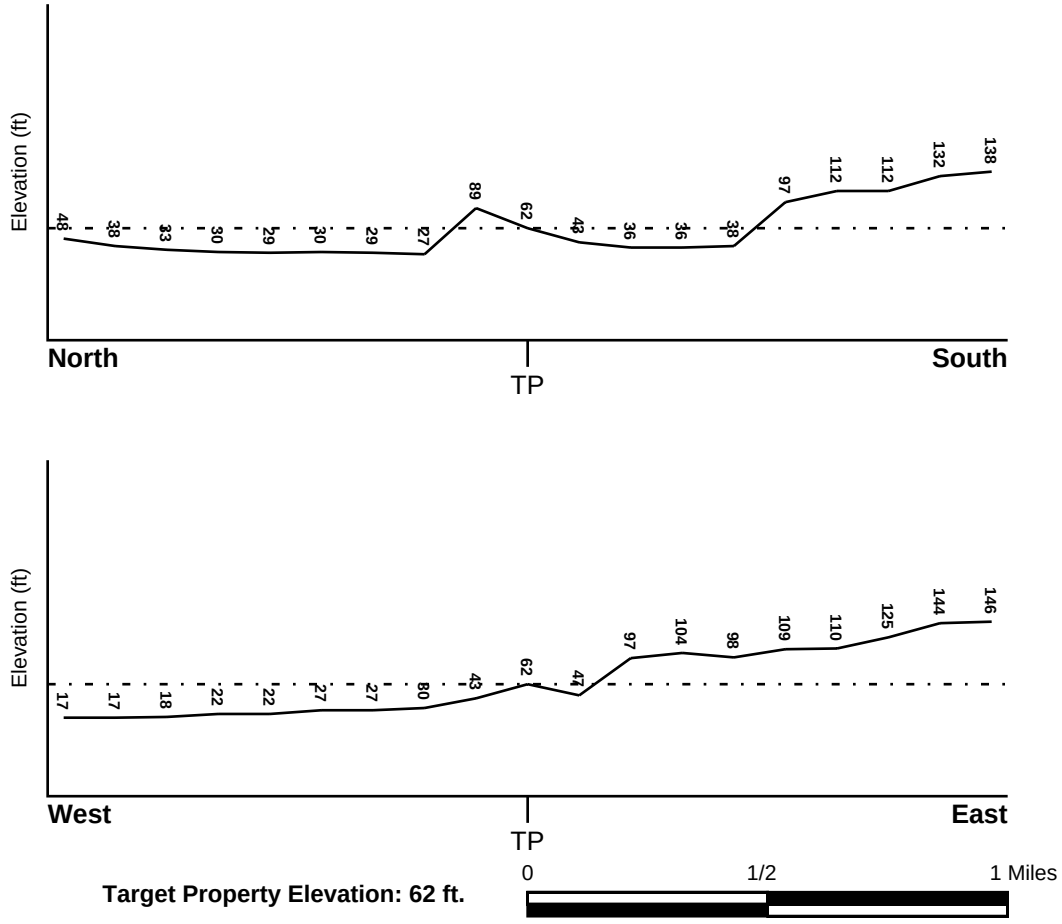

Target Property Elevation: 62 ft.

Source: Topography has been determined from the USGS 7.5' Digital Elevation Model and should be evaluated on a relative (not an absolute) basis. Relative elevation information between sites of close proximity should be field verified.

GEOCHECK® - PHYSICAL SETTING SOURCE SUMMARY

HYDROLOGIC INFORMATION

Surface water can act as a hydrologic barrier to groundwater flow. Such hydrologic information can be used to assist the environmental professional in forming an opinion about the impact of nearby contaminated properties or, should contamination exist on the target property, what downgradient sites might be impacted.

Refer to the Physical Setting Source Map following this summary for hydrologic information (major waterways and bodies of water).

FEMA FLOOD ZONE

Flood Plain Panel at Target Property	FEMA Source Type
06037C1760F	FEMA FIRM Flood data

Additional Panels in search area:	FEMA Source Type
06037C1780F	FEMA FIRM Flood data

NATIONAL WETLAND INVENTORY

NWI Quad at Target Property	NWI Electronic Data Coverage
VENICE	YES - refer to the Overview Map and Detail Map

HYDROGEOLOGIC INFORMATION

Hydrogeologic information obtained by installation of wells on a specific site can often be an indicator of groundwater flow direction in the immediate area. Such hydrogeologic information can be used to assist the environmental professional in forming an opinion about the impact of nearby contaminated properties or, should contamination exist on the target property, what downgradient sites might be impacted.

Site-Specific Hydrogeological Data*:

Search Radius:	1.25 miles
Location Relative to TP:	1/2 - 1 Mile West
Site Name:	HUGHES HELICOPTERS INC
Site EPA ID Number:	CAD040360745
Groundwater Flow Direction:	GENERALLY E IN THE BALLONA AND SILVERADO AQUIFERS.
Measured Depth to Water:	35 to 50 feet in the Ballona aquifer. The inferred depth to groundwater in the Silverado aquifer is from 60 to 90 feet.
Hydraulic Connection:	The Charrock fault on the eastern side of the site restricts the free flow of ground water to the east in the Ballona and Silverado aquifers.
Sole Source Aquifer:	No information about a sole source aquifer is available
Data Quality:	Information based on site-specific subsurface investigations is documented in the CERCLIS investigation report(s)

AQUIFLOW®

Search Radius: 1.000 Mile.

EDR has developed the AQUIFLOW Information System to provide data on the general direction of groundwater flow at specific points. EDR has reviewed reports submitted by environmental professionals to regulatory authorities at select sites and has extracted the date of the report, groundwater flow direction as determined hydrogeologically, and the depth to water table.

MAP ID	LOCATION FROM TP	GENERAL DIRECTION GROUNDWATER FLOW
Not Reported		

* ©1996 Site--specific hydrogeological data gathered by CERCLIS Alerts, Inc., Bainbridge Island, WA. All rights reserved. All of the information and opinions presented are those of the cited EPA report(s), which were completed under a Comprehensive Environmental Response Compensation and Liability Information System (CERCLIS) investigation.

GEOCHECK® - PHYSICAL SETTING SOURCE SUMMARY

GROUNDWATER FLOW VELOCITY INFORMATION

Groundwater flow velocity information for a particular site is best determined by a qualified environmental professional using site specific geologic and soil strata data. If such data are not reasonably ascertainable, it may be necessary to rely on other sources of information, including geologic age identification, rock stratigraphic unit and soil characteristics data collected on nearby properties and regional soil information. In general, contaminant plumes move more quickly through sandy-gravelly types of soils than silty-clayey types of soils.

GEOLOGIC INFORMATION IN GENERAL AREA OF TARGET PROPERTY

Geologic information can be used by the environmental professional in forming an opinion about the relative speed at which contaminant migration may be occurring.

ROCK STRATIGRAPHIC UNIT

Era:	Cenozoic
System:	Tertiary
Series:	Eocene
Code:	Te *(decoded above as Era, System & Series)*

GEOLOGIC AGE IDENTIFICATION

Category: Stratifed Sequence

Geologic Age and Rock Stratigraphic Unit Source: P.G. Schruben, R.E. Arndt and W.J. Bawiec, Geology of the Conterminous U.S. at 1:2,500,000 Scale - a digital representation of the 1974 P.B. King and H.M. Beikman Map, USGS Digital Data Series DDS - 11 (1994).

DOMINANT SOIL COMPOSITION IN GENERAL AREA OF TARGET PROPERTY

The U.S. Department of Agriculture's (USDA) Soil Conservation Service (SCS) leads the National Cooperative Soil Survey (NCSS) and is responsible for collecting, storing, maintaining and distributing soil survey information for privately owned lands in the United States. A soil map in a soil survey is a representation of soil patterns in a landscape. Soil maps for STATSGO are compiled by generalizing more detailed (SSURGO) soil survey maps. The following information is based on Soil Conservation Service STATSGO data.

Soil Component Name: URBAN LAND

Soil Surface Texture: variable

Hydrologic Group: Not reported

Soil Drainage Class: Not reported

Hydric Status: Soil does not meet the requirements for a hydric soil.

Corrosion Potential - Uncoated Steel: Not Reported

Depth to Bedrock Min: > 10 inches

Depth to Bedrock Max: > 10 inches

GEOCHECK® - PHYSICAL SETTING SOURCE SUMMARY

Soil Layer Information							
	Boundary			Classification			
Layer	Upper	Lower	Soil Texture Class	AASHTO Group	Unified Soil	Permeability Rate (in/hr)	Soil Reaction (pH)
1	0 inches	6 inches	variable	Not reported	Not reported	Max: 0.00 Min: 0.00	Max: 0.00 Min: 0.00

OTHER SOIL TYPES IN AREA

Based on Soil Conservation Service STATSGO data, the following additional subordinant soil types may appear within the general area of target property.

Soil Surface Textures:
sandy loam
gravelly - sandy loam
silt loam
clay
fine sand
gravelly - sand
sand
fine sandy loam

Surficial Soil Types:
sandy loam
gravelly - sandy loam
silt loam
clay
fine sand
gravelly - sand
sand
fine sandy loam

Shallow Soil Types:
fine sandy loam
gravelly - loam
sandy clay
sandy clay loam
clay
silty clay
sand

Deeper Soil Types:
gravelly - sandy loam
sandy loam
very gravelly - sandy loam
stratified
very fine sandy loam
weathered bedrock
sand
gravelly - fine sandy loam
silty clay loam
clay loam

GEOCHECK® - PHYSICAL SETTING SOURCE SUMMARY

LOCAL / REGIONAL WATER AGENCY RECORDS

EDR Local/Regional Water Agency records provide water well information to assist the environmental professional in assessing sources that may impact ground water flow direction, and in forming an opinion about the impact of contaminant migration on nearby drinking water wells.

WELL SEARCH DISTANCE INFORMATION

DATABASE	SEARCH DISTANCE (miles)
Federal USGS	1.000
Federal FRDS PWS	Nearest PWS within 1 mile
State Database	1.000

FEDERAL USGS WELL INFORMATION

MAP ID	WELL ID	LOCATION FROM TP
B17	USGS40000159308	1/4 - 1/2 Mile ESE

FEDERAL FRDS PUBLIC WATER SUPPLY SYSTEM INFORMATION

MAP ID	WELL ID	LOCATION FROM TP
No PWS System Found		

Note: PWS System location is not always the same as well location.

STATE DATABASE WELL INFORMATION

MAP ID	WELL ID	LOCATION FROM TP
A1	CAEDF0000005313	0 - 1/8 Mile West
A2	CAEDF0000139592	0 - 1/8 Mile West
A3	CAEDF0000045202	0 - 1/8 Mile West
A4	CAEDF0000095046	0 - 1/8 Mile West
A5	CAEDF0000122417	0 - 1/8 Mile West
A6	CAEDF0000015336	0 - 1/8 Mile West
A7	CAEDF0000037147	0 - 1/8 Mile West
A8	CAEDF0000055178	0 - 1/8 Mile West
A9	CAEDF0000076782	0 - 1/8 Mile West
A10	CAEDF0000056110	0 - 1/8 Mile West
A11	CAEDF0000115814	0 - 1/8 Mile West
A12	CAEDF0000079236	1/8 - 1/4 Mile West
A13	CAEDF0000080304	1/8 - 1/4 Mile West
A14	CAEDF0000142167	1/8 - 1/4 Mile West
A15	CAEDF0000100387	1/8 - 1/4 Mile West
16	CADWR0000012057	1/8 - 1/4 Mile ENE
C18	CAEDF0000093864	1/4 - 1/2 Mile WSW
B19	CAUSGSN00003141	1/4 - 1/2 Mile ESE
B20	CAUSGS000000777	1/4 - 1/2 Mile ESE
C21	CAEDF0000141780	1/4 - 1/2 Mile WSW

GEOCHECK® - PHYSICAL SETTING SOURCE SUMMARY

STATE DATABASE WELL INFORMATION

MAP ID	WELL ID	LOCATION FROM TP
C22	CAEDF0000008649	1/4 - 1/2 Mile WSW
C23	CAEDF0000075821	1/4 - 1/2 Mile WSW
C24	CAEDF0000072119	1/4 - 1/2 Mile WSW
C25	CAEDF0000034523	1/4 - 1/2 Mile WSW
C26	CAEDF0000096151	1/4 - 1/2 Mile WSW
D27	CADWR0000000012	1/4 - 1/2 Mile NNE
D28	CADWR0000003501	1/4 - 1/2 Mile NNE
E29	CADWR0000013279	1/4 - 1/2 Mile ESE
E30	CADWR0000031161	1/4 - 1/2 Mile ESE
F31	CAEDF0000112225	1/4 - 1/2 Mile NW
F32	CAEDF0000059951	1/4 - 1/2 Mile NW
G33	CAEDF0000140947	1/4 - 1/2 Mile West
G34	CAEDF0000127688	1/4 - 1/2 Mile West
F35	CAEDF0000093562	1/4 - 1/2 Mile NW
F36	CAEDF0000128446	1/4 - 1/2 Mile NW
H37	CAEDF0000037107	1/4 - 1/2 Mile SE
F38	CAEDF0000063214	1/4 - 1/2 Mile NNW
F39	CAEDF0000106198	1/4 - 1/2 Mile NW
F40	CAEDF0000121277	1/4 - 1/2 Mile NW
H41	CAEDF0000001418	1/4 - 1/2 Mile SE
F42	CAEDF0000003625	1/2 - 1 Mile NW
G43	CAEDF0000090609	1/2 - 1 Mile West
G44	CAEDF0000137846	1/2 - 1 Mile West
F45	CAEDF0000051580	1/2 - 1 Mile NW
H46	CAEDF0000079936	1/2 - 1 Mile SE
F47	CAEDF0000098980	1/2 - 1 Mile NW
H48	CAEDF0000130075	1/2 - 1 Mile SE
H49	CAEDF0000123679	1/2 - 1 Mile SE
H50	CAEDF0000114112	1/2 - 1 Mile SE
H51	CAEDF0000110239	1/2 - 1 Mile SE
I52	CAEDF0000077679	1/2 - 1 Mile NW
H53	CAEDF0000077735	1/2 - 1 Mile SE
J54	CAEDF0000021614	1/2 - 1 Mile NNW
G55	CAEDF0000047841	1/2 - 1 Mile West
H56	CAEDF0000072632	1/2 - 1 Mile SE
I57	CAEDF0000108618	1/2 - 1 Mile NW
J58	CAEDF0000091703	1/2 - 1 Mile NNW
J59	CAEDF0000053775	1/2 - 1 Mile NNW
J60	CAEDF0000085623	1/2 - 1 Mile NNW
J61	CAEDF0000074759	1/2 - 1 Mile NNW
K62	CAEDF0000138032	1/2 - 1 Mile West
J63	CAEDF0000079697	1/2 - 1 Mile NNW
64	CAEDF0000092128	1/2 - 1 Mile North
K65	CAEDF0000045692	1/2 - 1 Mile West
K66	CAEDF0000051128	1/2 - 1 Mile West
K67	CAEDF0000111885	1/2 - 1 Mile West
K68	CAEDF0000098609	1/2 - 1 Mile West
L69	CAEDF0000063347	1/2 - 1 Mile West
L70	CAEDF0000057782	1/2 - 1 Mile West
M71	CAEDF0000083696	1/2 - 1 Mile WSW
M72	CAEDF0000010565	1/2 - 1 Mile WSW
M73	CAEDF0000139260	1/2 - 1 Mile WSW

GEOCHECK® - PHYSICAL SETTING SOURCE SUMMARY

STATE DATABASE WELL INFORMATION

MAP ID	WELL ID	LOCATION FROM TP
L74	CAEDF0000005409	1/2 - 1 Mile West
M75	CAEDF0000098758	1/2 - 1 Mile WSW
N76	CAEDF0000031478	1/2 - 1 Mile West
M77	CAEDF0000052693	1/2 - 1 Mile WSW
N78	CAEDF0000103159	1/2 - 1 Mile West
M79	CAEDF0000121135	1/2 - 1 Mile WSW
N80	CAEDF0000112553	1/2 - 1 Mile West
N81	CAEDF0000098264	1/2 - 1 Mile West
N82	CAEDF0000085089	1/2 - 1 Mile West
83	CADWR0000023581	1/2 - 1 Mile NE
O84	CAEDF0000101166	1/2 - 1 Mile WSW
N85	CAEDF0000068962	1/2 - 1 Mile West
O86	CAEDF0000077071	1/2 - 1 Mile WSW
O87	CAEDF0000104108	1/2 - 1 Mile WSW
O88	CAEDF0000128991	1/2 - 1 Mile WSW
O89	CAEDF0000075900	1/2 - 1 Mile WSW
O90	CAEDF0000001263	1/2 - 1 Mile WSW
N91	CAEDF0000056861	1/2 - 1 Mile West
92	CAEDF0000007603	1/2 - 1 Mile West
O93	CAEDF0000134601	1/2 - 1 Mile WSW
O94	CAEDF0000082622	1/2 - 1 Mile WSW
O95	CAEDF0000085984	1/2 - 1 Mile WSW
P96	CAEDF0000110833	1/2 - 1 Mile WSW
O97	CAEDF0000011727	1/2 - 1 Mile WSW
O98	CAEDF0000095567	1/2 - 1 Mile WSW
O99	CAEDF0000087409	1/2 - 1 Mile WSW
P100	CAEDF0000008363	1/2 - 1 Mile WSW
O101	CAEDF0000073276	1/2 - 1 Mile WSW
O102	CAEDF0000108453	1/2 - 1 Mile WSW
O103	CAEDF0000130819	1/2 - 1 Mile WSW
Q104	CAEDF0000121412	1/2 - 1 Mile WSW
R105	CAEDF0000038592	1/2 - 1 Mile South
O106	CAEDF0000139089	1/2 - 1 Mile WSW
O107	CAEDF0000112798	1/2 - 1 Mile WSW
R108	CAEDF0000008759	1/2 - 1 Mile SSW
R109	CAEDF0000012962	1/2 - 1 Mile South
Q110	CAEDF0000033641	1/2 - 1 Mile WSW
R111	CAEDF0000081319	1/2 - 1 Mile South
S112	CAEDF0000048376	1/2 - 1 Mile West
S113	CAEDF0000066534	1/2 - 1 Mile West
S114	CAEDF0000124175	1/2 - 1 Mile West
S115	CAEDF0000124981	1/2 - 1 Mile West
R116	CAEDF0000047701	1/2 - 1 Mile SSW
R117	CAEDF0000051554	1/2 - 1 Mile SSW
P118	CAEDF0000137298	1/2 - 1 Mile WSW
R119	CAEDF0000126866	1/2 - 1 Mile SSW
R120	CAEDF0000122178	1/2 - 1 Mile SSW
P121	CAEDF0000069481	1/2 - 1 Mile WSW
P122	CAEDF0000091704	1/2 - 1 Mile WSW
P123	CAEDF0000101167	1/2 - 1 Mile WSW
P124	CAEDF0000142709	1/2 - 1 Mile WSW
P125	CAEDF0000134372	1/2 - 1 Mile WSW

GEOCHECK® - PHYSICAL SETTING SOURCE SUMMARY

STATE DATABASE WELL INFORMATION

MAP ID	WELL ID	LOCATION FROM TP
P126	CAEDF0000040595	1/2 - 1 Mile WSW
R127	CAEDF0000000844	1/2 - 1 Mile South
P128	CAEDF0000082394	1/2 - 1 Mile WSW
P129	CAEDF0000126039	1/2 - 1 Mile WSW
P130	CAEDF0000068850	1/2 - 1 Mile WSW
P131	CAEDF0000073501	1/2 - 1 Mile WSW
P132	CAEDF0000054948	1/2 - 1 Mile WSW
P133	CAEDF0000112113	1/2 - 1 Mile WSW
R134	CAEDF0000051800	1/2 - 1 Mile SSW
P135	CAEDF0000141779	1/2 - 1 Mile WSW
R136	CAEDF0000078836	1/2 - 1 Mile SSW
R137	CAEDF0000111333	1/2 - 1 Mile South
P138	CAEDF0000130650	1/2 - 1 Mile WSW
P139	CAEDF0000008840	1/2 - 1 Mile WSW
P140	CAEDF0000139722	1/2 - 1 Mile WSW
P141	CAEDF0000080305	1/2 - 1 Mile WSW
S142	CAEDF0000048148	1/2 - 1 Mile West
P143	CAEDF0000035781	1/2 - 1 Mile WSW
P144	CAEDF0000128445	1/2 - 1 Mile WSW
145	CADWR0000005977	1/2 - 1 Mile NNE
T146	CAEDF0000111575	1/2 - 1 Mile WSW
T147	CAEDF0000087962	1/2 - 1 Mile WSW
T148	CAEDF0000056744	1/2 - 1 Mile WSW
U149	CAEDF0000080085	1/2 - 1 Mile WSW
T150	CAEDF0000135187	1/2 - 1 Mile WSW
T151	CAEDF0000100866	1/2 - 1 Mile WSW
T152	CAEDF0000087979	1/2 - 1 Mile WSW
U153	CAEDF0000047272	1/2 - 1 Mile WSW
U154	CAEDF0000101379	1/2 - 1 Mile WSW
T155	CAEDF0000122651	1/2 - 1 Mile WSW
T156	CAEDF0000126495	1/2 - 1 Mile WSW
T157	CAEDF0000107021	1/2 - 1 Mile WSW
U158	CAEDF0000135576	1/2 - 1 Mile WSW
U159	CAEDF0000083853	1/2 - 1 Mile WSW
T160	CAEDF0000053525	1/2 - 1 Mile WSW
T161	CAEDF0000127521	1/2 - 1 Mile WSW
U162	CAEDF0000064138	1/2 - 1 Mile West
U163	CAEDF0000084855	1/2 - 1 Mile West
T164	CAEDF0000004838	1/2 - 1 Mile WSW
V165	CAEDF0000041306	1/2 - 1 Mile WSW
V166	CAEDF0000115324	1/2 - 1 Mile WSW
V167	CAEDF0000038370	1/2 - 1 Mile WSW
V168	CAEDF0000087621	1/2 - 1 Mile WSW
V169	CAEDF0000042059	1/2 - 1 Mile WSW
V170	CAEDF0000061106	1/2 - 1 Mile WSW
W171	CAEDF0000096873	1/2 - 1 Mile West
V172	CAEDF0000136518	1/2 - 1 Mile WSW
V173	CAEDF0000102476	1/2 - 1 Mile WSW
T174	CAEDF0000108519	1/2 - 1 Mile WSW
V175	CAEDF0000141778	1/2 - 1 Mile WSW
V176	CAEDF0000071253	1/2 - 1 Mile WSW
W177	CAEDF0000062180	1/2 - 1 Mile West

GEOCHECK® - PHYSICAL SETTING SOURCE SUMMARY

STATE DATABASE WELL INFORMATION

MAP ID	WELL ID	LOCATION FROM TP
W178	CAEDF0000111181	1/2 - 1 Mile West
W179	CAEDF0000104880	1/2 - 1 Mile West
W180	CAEDF0000097874	1/2 - 1 Mile West
W181	CAEDF0000008081	1/2 - 1 Mile West
V182	CAEDF0000063346	1/2 - 1 Mile WSW
V183	CAEDF0000004755	1/2 - 1 Mile WSW
V184	CAEDF0000043752	1/2 - 1 Mile WSW
W185	CAEDF0000133616	1/2 - 1 Mile West
W186	CAEDF0000129367	1/2 - 1 Mile West
V187	CAEDF0000058639	1/2 - 1 Mile WSW
V188	CAEDF0000005125	1/2 - 1 Mile WSW
W189	CAEDF0000033029	1/2 - 1 Mile West
W190	CAEDF0000050741	1/2 - 1 Mile West
W191	CAEDF0000000011	1/2 - 1 Mile West
W192	CAEDF0000101165	1/2 - 1 Mile West
V193	CAEDF0000053223	1/2 - 1 Mile WSW
V194	CAEDF0000106995	1/2 - 1 Mile WSW
W195	CAEDF0000142168	1/2 - 1 Mile West
W196	CAEDF0000068247	1/2 - 1 Mile West
V197	CAEDF0000139028	1/2 - 1 Mile WSW
W198	CAEDF0000020105	1/2 - 1 Mile West
V199	CAEDF0000071648	1/2 - 1 Mile WSW
W200	CAEDF0000007112	1/2 - 1 Mile West

OTHER STATE DATABASE INFORMATION

STATE OIL/GAS WELL INFORMATION

MAP ID	WELL ID	LOCATION FROM TP
1	CAOG17000004333	1/8 - 1/4 Mile NNE
2	CAOG17000004399	1/2 - 1 Mile ENE
3	CAOG17000005821	1/2 - 1 Mile SW
4	CAOG17000005819	1/2 - 1 Mile WSW
5	CAOG17000013332	1/2 - 1 Mile ESE
6	CAOG17000005800	1/2 - 1 Mile NNE
7	CAOG17000001331	1/2 - 1 Mile NE

PHYSICAL SETTING SOURCE MAP - 7751182.2s

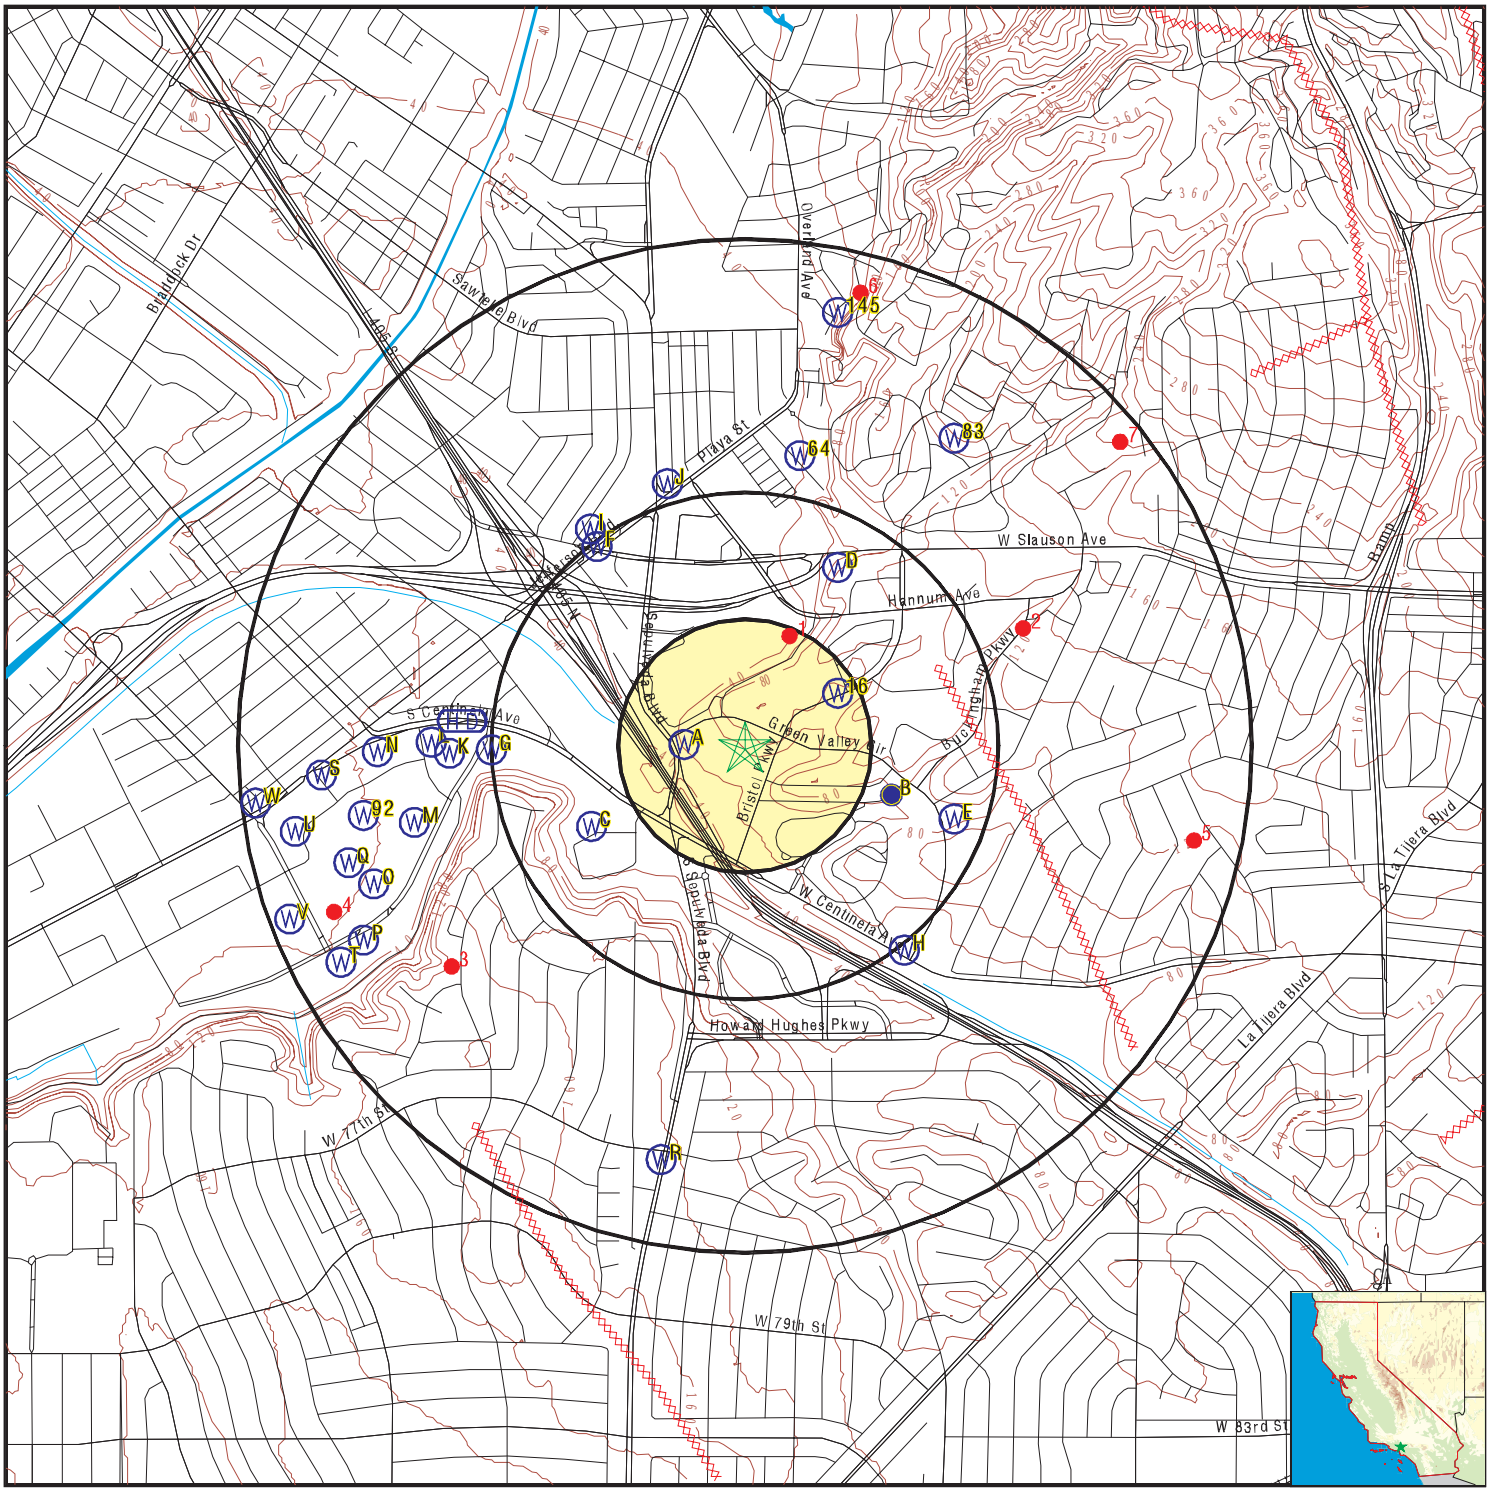

- County Boundary
- Major Roads
- Contour Lines
- Earthquake Fault Lines
- Earthquake epicenter, Richter 5 or greater
- Water Wells
- Public Water Supply Wells
- Cluster of Multiple Icons
- Groundwater Flow Direction
- GI Indeterminate Groundwater Flow at Location
- GV Groundwater Flow Varies at Location
- HD Closest Hydrogeological Data
- Oil, gas or related wells

SITE NAME:	Fox Hills Plaza	CLIENT:	Advanced Env. Concepts
ADDRESS:	6201-6299 Bristol Parkway Culver City CA 90230	CONTACT:	Vanessa Radsick
LAT/LONG:	33.983294 / 118.392193	INQUIRY #:	7751182.2s
		DATE:	September 03, 2024 1:30 pm

Copyright © 2024 EDR, Inc. © 2015 TomTom Rel. 2015.

GEOCHECK® - PHYSICAL SETTING SOURCE MAP FINDINGS

Map ID
Direction
Distance
Elevation | Database | EDR ID Number

A1
West
0 - 1/8 Mile
Lower

CA WELLS **CAEDF0000005313**

Well ID:	T0603704754-MW14	Well Type:	MONITORING
Source:	EDF	Other Name:	MW14
GAMA PFAS Testing:	Not Reported		
Groundwater Quality Data:	https://gamagroundwater.waterboards.ca.gov/gama/gamamap/public/GamaDataDisplay.asp?dataset=EDF&samp_date=&global_id=T0603704754&assigned_name=MW14&store_num=		
GeoTracker Data:	https://geotracker.waterboards.ca.gov/profile_report.asp?cmd=MWEDFResults&global_id=T0603704754&assigned_name=MW14		

A2
West
0 - 1/8 Mile
Lower

CA WELLS **CAEDF0000139592**

Well ID:	T0603704754-MW13	Well Type:	MONITORING
Source:	EDF	Other Name:	MW13
GAMA PFAS Testing:	Not Reported		
Groundwater Quality Data:	https://gamagroundwater.waterboards.ca.gov/gama/gamamap/public/GamaDataDisplay.asp?dataset=EDF&samp_date=&global_id=T0603704754&assigned_name=MW13&store_num=		
GeoTracker Data:	https://geotracker.waterboards.ca.gov/profile_report.asp?cmd=MWEDFResults&global_id=T0603704754&assigned_name=MW13		

A3
West
0 - 1/8 Mile
Lower

CA WELLS **CAEDF0000045202**

Well ID:	T0603704754-MW11	Well Type:	MONITORING
Source:	EDF	Other Name:	MW11
GAMA PFAS Testing:	Not Reported		
Groundwater Quality Data:	https://gamagroundwater.waterboards.ca.gov/gama/gamamap/public/GamaDataDisplay.asp?dataset=EDF&samp_date=&global_id=T0603704754&assigned_name=MW11&store_num=		
GeoTracker Data:	https://geotracker.waterboards.ca.gov/profile_report.asp?cmd=MWEDFResults&global_id=T0603704754&assigned_name=MW11		

A4
West
0 - 1/8 Mile
Lower

CA WELLS **CAEDF0000095046**

Well ID:	T0603704754-MW08	Well Type:	MONITORING
Source:	EDF	Other Name:	MW08
GAMA PFAS Testing:	Not Reported		
Groundwater Quality Data:	https://gamagroundwater.waterboards.ca.gov/gama/gamamap/public/GamaDataDisplay.asp?dataset=EDF&samp_date=&global_id=T0603704754&assigned_name=MW08&store_num=		
GeoTracker Data:	https://geotracker.waterboards.ca.gov/profile_report.asp?cmd=MWEDFResults&global_id=T0603704754&assigned_name=MW08		

GEOCHECK® - PHYSICAL SETTING SOURCE MAP FINDINGS

Map ID
Direction
Distance
Elevation | Database | EDR ID Number

A5
West
0 - 1/8 Mile
Lower

CA WELLS **CAEDF0000122417**

Well ID:	T0603704754-MW05	Well Type:	MONITORING
Source:	EDF	Other Name:	MW05
GAMA PFAS Testing:	Not Reported		
Groundwater Quality Data:	https://gamagroundwater.waterboards.ca.gov/gama/gamamap/public/GamaDataDisplay.asp?dataset=EDF&samp_date=&global_id=T0603704754&assigned_name=MW05&store_num=		
GeoTracker Data:	https://geotracker.waterboards.ca.gov/profile_report.asp?cmd=MWEDFResults&global_id=T0603704754&assigned_name=MW05		

A6
West
0 - 1/8 Mile
Lower

CA WELLS **CAEDF0000015336**

Well ID:	T0603704754-MW03	Well Type:	MONITORING
Source:	EDF	Other Name:	MW03
GAMA PFAS Testing:	Not Reported		
Groundwater Quality Data:	https://gamagroundwater.waterboards.ca.gov/gama/gamamap/public/GamaDataDisplay.asp?dataset=EDF&samp_date=&global_id=T0603704754&assigned_name=MW03&store_num=		
GeoTracker Data:	https://geotracker.waterboards.ca.gov/profile_report.asp?cmd=MWEDFResults&global_id=T0603704754&assigned_name=MW03		

A7
West
0 - 1/8 Mile
Lower

CA WELLS **CAEDF0000037147**

Well ID:	T0603704754-MW12	Well Type:	MONITORING
Source:	EDF	Other Name:	MW12
GAMA PFAS Testing:	Not Reported		
Groundwater Quality Data:	https://gamagroundwater.waterboards.ca.gov/gama/gamamap/public/GamaDataDisplay.asp?dataset=EDF&samp_date=&global_id=T0603704754&assigned_name=MW12&store_num=		
GeoTracker Data:	https://geotracker.waterboards.ca.gov/profile_report.asp?cmd=MWEDFResults&global_id=T0603704754&assigned_name=MW12		

A8
West
0 - 1/8 Mile
Lower

CA WELLS **CAEDF0000055178**

Well ID:	T0603704754-MW02	Well Type:	MONITORING
Source:	EDF	Other Name:	MW02
GAMA PFAS Testing:	Not Reported		
Groundwater Quality Data:	https://gamagroundwater.waterboards.ca.gov/gama/gamamap/public/GamaDataDisplay.asp?dataset=EDF&samp_date=&global_id=T0603704754&assigned_name=MW02&store_num=		
GeoTracker Data:	https://geotracker.waterboards.ca.gov/profile_report.asp?cmd=MWEDFResults&global_id=T0603704754&assigned_name=MW02		

GEOCHECK® - PHYSICAL SETTING SOURCE MAP FINDINGS

Map ID
Direction
Distance
Elevation | Database | EDR ID Number

A9
West
0 - 1/8 Mile
Lower

CA WELLS **CAEDF0000076782**

Well ID:	T0603704754-MW07	Well Type:	MONITORING
Source:	EDF	Other Name:	MW07
GAMA PFAS Testing:	Not Reported		
Groundwater Quality Data:	https://gamagroundwater.waterboards.ca.gov/gama/gamamap/public/GamaDataDisplay.asp?dataset=EDF&samp_date=&global_id=T0603704754&assigned_name=MW07&store_num=		
GeoTracker Data:	https://geotracker.waterboards.ca.gov/profile_report.asp?cmd=MWEDFResults&global_id=T0603704754&assigned_name=MW07		

A10
West
0 - 1/8 Mile
Lower

CA WELLS **CAEDF0000056110**

Well ID:	T0603704754-MW01	Well Type:	MONITORING
Source:	EDF	Other Name:	MW01
GAMA PFAS Testing:	Not Reported		
Groundwater Quality Data:	https://gamagroundwater.waterboards.ca.gov/gama/gamamap/public/GamaDataDisplay.asp?dataset=EDF&samp_date=&global_id=T0603704754&assigned_name=MW01&store_num=		
GeoTracker Data:	https://geotracker.waterboards.ca.gov/profile_report.asp?cmd=MWEDFResults&global_id=T0603704754&assigned_name=MW01		

A11
West
0 - 1/8 Mile
Lower

CA WELLS **CAEDF0000115814**

Well ID:	T0603704754-MW09	Well Type:	MONITORING
Source:	EDF	Other Name:	MW09
GAMA PFAS Testing:	Not Reported		
Groundwater Quality Data:	https://gamagroundwater.waterboards.ca.gov/gama/gamamap/public/GamaDataDisplay.asp?dataset=EDF&samp_date=&global_id=T0603704754&assigned_name=MW09&store_num=		
GeoTracker Data:	https://geotracker.waterboards.ca.gov/profile_report.asp?cmd=MWEDFResults&global_id=T0603704754&assigned_name=MW09		

A12
West
1/8 - 1/4 Mile
Lower

CA WELLS **CAEDF0000079236**

Well ID:	T0603704754-MW04	Well Type:	MONITORING
Source:	EDF	Other Name:	MW04
GAMA PFAS Testing:	Not Reported		
Groundwater Quality Data:	https://gamagroundwater.waterboards.ca.gov/gama/gamamap/public/GamaDataDisplay.asp?dataset=EDF&samp_date=&global_id=T0603704754&assigned_name=MW04&store_num=		
GeoTracker Data:	https://geotracker.waterboards.ca.gov/profile_report.asp?cmd=MWEDFResults&global_id=T0603704754&assigned_name=MW04		

Map ID
Direction
Distance
Elevation | Database | EDR ID Number

A13
West
1/8 - 1/4 Mile
Lower

CA WELLS **CAEDF0000080304**

Well ID:	T0603704754-MW06	Well Type:	MONITORING
Source:	EDF	Other Name:	MW06
GAMA PFAS Testing:	Not Reported		
Groundwater Quality Data:	https://gamagroundwater.waterboards.ca.gov/gama/gamamap/public/GamaDataDisplay.asp?dataset=EDF&samp_date=&global_id=T0603704754&assigned_name=MW06&store_num=		
GeoTracker Data:	https://geotracker.waterboards.ca.gov/profile_report.asp?cmd=MWEDFResults&global_id=T0603704754&assigned_name=MW06		

A14
West
1/8 - 1/4 Mile
Lower

CA WELLS **CAEDF0000142167**

Well ID:	T0603704754-MW10	Well Type:	MONITORING
Source:	EDF	Other Name:	MW10
GAMA PFAS Testing:	Not Reported		
Groundwater Quality Data:	https://gamagroundwater.waterboards.ca.gov/gama/gamamap/public/GamaDataDisplay.asp?dataset=EDF&samp_date=&global_id=T0603704754&assigned_name=MW10&store_num=		
GeoTracker Data:	https://geotracker.waterboards.ca.gov/profile_report.asp?cmd=MWEDFResults&global_id=T0603704754&assigned_name=MW10		

A15
West
1/8 - 1/4 Mile
Lower

CA WELLS **CAEDF0000100387**

Well ID:	T0603704754-MW15	Well Type:	MONITORING
Source:	EDF	Other Name:	MW15
GAMA PFAS Testing:	Not Reported		
Groundwater Quality Data:	https://gamagroundwater.waterboards.ca.gov/gama/gamamap/public/GamaDataDisplay.asp?dataset=EDF&samp_date=&global_id=T0603704754&assigned_name=MW15&store_num=		
GeoTracker Data:	https://geotracker.waterboards.ca.gov/profile_report.asp?cmd=MWEDFResults&global_id=T0603704754&assigned_name=MW15		

16
ENE
1/8 - 1/4 Mile
Higher

CA WELLS **CADWR0000012057**

Well ID:	02S14W19F001S	Well Type:	UNK
Source:	Department of Water Resources		
Other Name:	02S14W19F001S	GAMA PFAS Testing:	Not Reported
Groundwater Quality Data:	https://gamagroundwater.waterboards.ca.gov/gama/gamamap/public/GamaDataDisplay.asp?dataset=DWR&samp_date=&global_id=&assigned_name=02S14W19F001S&store_num=		
GeoTracker Data:	Not Reported		

GEOCHECK® - PHYSICAL SETTING SOURCE MAP FINDINGS

Map ID
Direction
Distance
Elevation | Database | EDR ID Number

B17
ESE
1/4 - 1/2 Mile
Lower

FED USGS **USGS40000159308**

Organization ID:	USGS-CA		
Organization Name:	USGS California Water Science Center		
Monitor Location:	002S014W19K003S	Type:	Well
Description:	Not Reported	HUC:	18070104
Drainage Area:	Not Reported	Drainage Area Units:	Not Reported
Contrib Drainage Area:	Not Reported	Contrib Drainage Area Unts:	Not Reported
Aquifer:	California Coastal Basin aquifers		
Formation Type:	Not Reported	Aquifer Type:	Not Reported
Construction Date:	Not Reported	Well Depth:	590
Well Depth Units:	ft	Well Hole Depth:	636
Well Hole Depth Units:	ft		

C18
WSW
1/4 - 1/2 Mile
Lower

CA WELLS **CAEDF0000093864**

Well ID:	SL2046T1656-MW2-A	Well Type:	MONITORING
Source:	EDF	Other Name:	MW2-A
GAMA PFAS Testing:	Not Reported		
Groundwater Quality Data:	https://gamagroundwater.waterboards.ca.gov/gama/gamamap/public/GamaDataDisplay.asp?dataset=EDF&samp_date=&global_id=SL2046T1656&assigned_name=MW2-A&store_num=		
GeoTracker Data:	https://geotracker.waterboards.ca.gov/profile_report.asp?cmd=MWEDFResults&global_id=SL2046T1656&assigned_name=MW2-A		

B19
ESE
1/4 - 1/2 Mile
Higher

CA WELLS **CAUSGSN00003141**

Well ID:	USGS-335800118230001	Well Type:	UNK
Source:	United States Geological Survey		
Other Name:	USGS-335800118230001	GAMA PFAS Testing:	Not Reported
Groundwater Quality Data:	https://gamagroundwater.waterboards.ca.gov/gama/gamamap/public/GamaDataDisplay.asp?dataset=USGSNEW&samp_date=&global_id=&assigned_name=USGS-335800118230001&store_num=		
GeoTracker Data:	Not Reported		

B20
ESE
1/4 - 1/2 Mile
Higher

CA WELLS **CAUSGS000000777**

GAMA:

Well ID:	CLABWB-04	Well Type:	MUNICIPAL
Source:	United States Geological Survey		
Other Names:	CLABWB-04	GAMA Pfas testing:	Not Reported
Groundwater Quality Data:	https://gamagroundwater.waterboards.ca.gov/gama/gamamap/public/GamaDataDisplay.asp?dataset=USGS&samp_date=&global_id=&assigned_name=CLABWB-04&store_num=		

GeoTracker Data: Not Reported

C21
WSW **CA WELLS** **CAEDF0000141780**
1/4 - 1/2 Mile
Lower

Well ID:	SL2046T1656-BP2	Well Type:	MONITORING
Source:	EDF	Other Name:	BP2
GAMA PFAS Testing:	Not Reported		
Groundwater Quality Data:	https://gamagroundwater.waterboards.ca.gov/gama/gamamap/public/GamaDataDisplay.asp?dataset=EDF&samp_date=&global_id=SL2046T1656&assigned_name=BP2&store_num=		
GeoTracker Data:	https://geotracker.waterboards.ca.gov/profile_report.asp?cmd=MWEDFResults&global_id=SL2046T1656&assigned_name=BP2		

C22
WSW **CA WELLS** **CAEDF0000008649**
1/4 - 1/2 Mile
Lower

Well ID:	SL2046T1656-DM1	Well Type:	MONITORING
Source:	EDF	Other Name:	DM1
GAMA PFAS Testing:	Not Reported		
Groundwater Quality Data:	https://gamagroundwater.waterboards.ca.gov/gama/gamamap/public/GamaDataDisplay.asp?dataset=EDF&samp_date=&global_id=SL2046T1656&assigned_name=DM1&store_num=		
GeoTracker Data:	https://geotracker.waterboards.ca.gov/profile_report.asp?cmd=MWEDFResults&global_id=SL2046T1656&assigned_name=DM1		

C23
WSW **CA WELLS** **CAEDF0000075821**
1/4 - 1/2 Mile
Lower

Well ID:	SL2046T1656-MW-5	Well Type:	MONITORING
Source:	EDF	Other Name:	MW-5
GAMA PFAS Testing:	Not Reported		
Groundwater Quality Data:	https://gamagroundwater.waterboards.ca.gov/gama/gamamap/public/GamaDataDisplay.asp?dataset=EDF&samp_date=&global_id=SL2046T1656&assigned_name=MW-5&store_num=		
GeoTracker Data:	https://geotracker.waterboards.ca.gov/profile_report.asp?cmd=MWEDFResults&global_id=SL2046T1656&assigned_name=MW-5		

C24
WSW **CA WELLS** **CAEDF0000072119**
1/4 - 1/2 Mile
Lower

Well ID:	SL2046T1656-BP3	Well Type:	MONITORING
Source:	EDF	Other Name:	BP3
GAMA PFAS Testing:	Not Reported		
Groundwater Quality Data:	https://gamagroundwater.waterboards.ca.gov/gama/gamamap/public/GamaDataDisplay.asp?dataset=EDF&samp_date=&global_id=SL2046T1656&assigned_name=BP3&store_num=		
GeoTracker Data:	https://geotracker.waterboards.ca.gov/profile_report.asp?cmd=MWEDFResults&global_id=SL2046T1656&assigned_name=BP3		

GEOCHECK® - PHYSICAL SETTING SOURCE MAP FINDINGS

Map ID
Direction
Distance
Elevation | Database | EDR ID Number

C25
WSW
1/4 - 1/2 Mile
Lower

CA WELLS **CAEDF0000034523**

Well ID:	SL2046T1656-MW3	Well Type:	MONITORING
Source:	EDF	Other Name:	MW3
GAMA PFAS Testing:	Not Reported		
Groundwater Quality Data:	https://gamagroundwater.waterboards.ca.gov/gama/gamamap/public/GamaDataDisplay.asp?dataset=EDF&samp_date=&global_id=SL2046T1656&assigned_name=MW3&store_num=		
GeoTracker Data:	https://geotracker.waterboards.ca.gov/profile_report.asp?cmd=MWEDFResults&global_id=SL2046T1656&assigned_name=MW3		

C26
WSW
1/4 - 1/2 Mile
Lower

CA WELLS **CAEDF0000096151**

Well ID:	SL2046T1656-MW4	Well Type:	MONITORING
Source:	EDF	Other Name:	MW4
GAMA PFAS Testing:	Not Reported		
Groundwater Quality Data:	https://gamagroundwater.waterboards.ca.gov/gama/gamamap/public/GamaDataDisplay.asp?dataset=EDF&samp_date=&global_id=SL2046T1656&assigned_name=MW4&store_num=		
GeoTracker Data:	https://geotracker.waterboards.ca.gov/profile_report.asp?cmd=MWEDFResults&global_id=SL2046T1656&assigned_name=MW4		

D27
NNE
1/4 - 1/2 Mile
Higher

CA WELLS **CADWR0000000012**

Well ID:	02S14W19C001S	Well Type:	UNK
Source:	Department of Water Resources		
Other Name:	02S14W19C001S	GAMA PFAS Testing:	Not Reported
Groundwater Quality Data:	https://gamagroundwater.waterboards.ca.gov/gama/gamamap/public/GamaDataDisplay.asp?dataset=DWR&samp_date=&global_id=&assigned_name=02S14W19C001S&store_num=		
GeoTracker Data:	Not Reported		

D28
NNE
1/4 - 1/2 Mile
Higher

CA WELLS **CADWR0000003501**

Well ID:	02S14W19C002S	Well Type:	UNK
Source:	Department of Water Resources		
Other Name:	02S14W19C002S	GAMA PFAS Testing:	Not Reported
Groundwater Quality Data:	https://gamagroundwater.waterboards.ca.gov/gama/gamamap/public/GamaDataDisplay.asp?dataset=DWR&samp_date=&global_id=&assigned_name=02S14W19C002S&store_num=		
GeoTracker Data:	Not Reported		

GEOCHECK® - PHYSICAL SETTING SOURCE MAP FINDINGS

Map ID
Direction
Distance
Elevation | Database | EDR ID Number

E29
ESE
1/4 - 1/2 Mile
Higher

CA WELLS **CADWR0000013279**

Well ID:	02S14W19K003S	Well Type:	UNK
Source:	Department of Water Resources		
Other Name:	02S14W19K003S	GAMA PFAS Testing:	Not Reported
Groundwater Quality Data:	https://gamagroundwater.waterboards.ca.gov/gama/gamamap/public/GamaDataDisplay.asp?dataset=DWR&samp_date=&global_id=&assigned_name=02S14W19K003S&store_num=		
GeoTracker Data:	Not Reported		

E30
ESE
1/4 - 1/2 Mile
Higher

CA WELLS **CADWR0000031161**

Well ID:	02S14W19K002S	Well Type:	UNK
Source:	Department of Water Resources		
Other Name:	02S14W19K002S	GAMA PFAS Testing:	Not Reported
Groundwater Quality Data:	https://gamagroundwater.waterboards.ca.gov/gama/gamamap/public/GamaDataDisplay.asp?dataset=DWR&samp_date=&global_id=&assigned_name=02S14W19K002S&store_num=		
GeoTracker Data:	Not Reported		

F31
NW
1/4 - 1/2 Mile
Lower

CA WELLS **CAEDF0000112225**

Well ID:	T0603729019-MW-11	Well Type:	MONITORING
Source:	EDF	Other Name:	MW-11
GAMA PFAS Testing:	Not Reported		
Groundwater Quality Data:	https://gamagroundwater.waterboards.ca.gov/gama/gamamap/public/GamaDataDisplay.asp?dataset=EDF&samp_date=&global_id=T0603729019&assigned_name=MW-11&store_num=		
GeoTracker Data:	https://geotracker.waterboards.ca.gov/profile_report.asp?cmd=MWEDFResults&global_id=T0603729019&assigned_name=MW-11		

F32
NW
1/4 - 1/2 Mile
Lower

CA WELLS **CAEDF0000059951**

Well ID:	T0603729019-MW-10	Well Type:	MONITORING
Source:	EDF	Other Name:	MW-10
GAMA PFAS Testing:	Not Reported		
Groundwater Quality Data:	https://gamagroundwater.waterboards.ca.gov/gama/gamamap/public/GamaDataDisplay.asp?dataset=EDF&samp_date=&global_id=T0603729019&assigned_name=MW-10&store_num=		
GeoTracker Data:	https://geotracker.waterboards.ca.gov/profile_report.asp?cmd=MWEDFResults&global_id=T0603729019&assigned_name=MW-10		

Map ID
Direction
Distance
Elevation | Database | EDR ID Number

G33
West
1/4 - 1/2 Mile
Lower

CA WELLS **CAEDF0000140947**

Well ID:	SL2043W1573-C-071	Well Type:	MONITORING
Source:	EDF	Other Name:	C-071
GAMA PFAS Testing:	Not Reported		
Groundwater Quality Data:	https://gamagroundwater.waterboards.ca.gov/gama/gamamap/public/GamaDataDisplay.asp?dataset=EDF&samp_date=&global_id=SL2043W1573&assigned_name=C-071&store_num=		
GeoTracker Data:	https://geotracker.waterboards.ca.gov/profile_report.asp?cmd=MWEDFResults&global_id=SL2043W1573&assigned_name=C-071		

G34
West
1/4 - 1/2 Mile
Lower

CA WELLS **CAEDF0000127688**

Well ID:	SL2043W1573-HP-D1081	Well Type:	MONITORING
Source:	EDF	Other Name:	HP-D1081
GAMA PFAS Testing:	Not Reported		
Groundwater Quality Data:	https://gamagroundwater.waterboards.ca.gov/gama/gamamap/public/GamaDataDisplay.asp?dataset=EDF&samp_date=&global_id=SL2043W1573&assigned_name=HP-D1081&store_num=		
GeoTracker Data:	https://geotracker.waterboards.ca.gov/profile_report.asp?cmd=MWEDFResults&global_id=SL2043W1573&assigned_name=HP-D1081		

F35
NW
1/4 - 1/2 Mile
Lower

CA WELLS **CAEDF0000093562**

Well ID:	T0603729019-MW-3	Well Type:	MONITORING
Source:	EDF	Other Name:	MW-3
GAMA PFAS Testing:	Not Reported		
Groundwater Quality Data:	https://gamagroundwater.waterboards.ca.gov/gama/gamamap/public/GamaDataDisplay.asp?dataset=EDF&samp_date=&global_id=T0603729019&assigned_name=MW-3&store_num=		
GeoTracker Data:	https://geotracker.waterboards.ca.gov/profile_report.asp?cmd=MWEDFResults&global_id=T0603729019&assigned_name=MW-3		

F36
NW
1/4 - 1/2 Mile
Lower

CA WELLS **CAEDF0000128446**

Well ID:	T0603729019-MW-2	Well Type:	MONITORING
Source:	EDF	Other Name:	MW-2
GAMA PFAS Testing:	Not Reported		
Groundwater Quality Data:	https://gamagroundwater.waterboards.ca.gov/gama/gamamap/public/GamaDataDisplay.asp?dataset=EDF&samp_date=&global_id=T0603729019&assigned_name=MW-2&store_num=		
GeoTracker Data:	https://geotracker.waterboards.ca.gov/profile_report.asp?cmd=MWEDFResults&global_id=T0603729019&assigned_name=MW-2		

Map ID
Direction
Distance
Elevation | Database | EDR ID Number

H37
SE
1/4 - 1/2 Mile
Lower

CA WELLS **CAEDF0000037107**

Well ID:	T0603711844-MW-9	Well Type:	MONITORING
Source:	EDF	Other Name:	MW-9
GAMA PFAS Testing:	Not Reported		
Groundwater Quality Data:	https://gamagroundwater.waterboards.ca.gov/gama/gamamap/public/GamaDataDisplay.asp?dataset=EDF&samp_date=&global_id=T0603711844&assigned_name=MW-9&store_num=		
GeoTracker Data:	https://geotracker.waterboards.ca.gov/profile_report.asp?cmd=MWEDFResults&global_id=T0603711844&assigned_name=MW-9		

F38
NNW
1/4 - 1/2 Mile
Lower

CA WELLS **CAEDF0000063214**

Well ID:	T0603729019-MW-9	Well Type:	MONITORING
Source:	EDF	Other Name:	MW-9
GAMA PFAS Testing:	Not Reported		
Groundwater Quality Data:	https://gamagroundwater.waterboards.ca.gov/gama/gamamap/public/GamaDataDisplay.asp?dataset=EDF&samp_date=&global_id=T0603729019&assigned_name=MW-9&store_num=		
GeoTracker Data:	https://geotracker.waterboards.ca.gov/profile_report.asp?cmd=MWEDFResults&global_id=T0603729019&assigned_name=MW-9		

F39
NW
1/4 - 1/2 Mile
Lower

CA WELLS **CAEDF0000106198**

Well ID:	T0603729019-RW-1	Well Type:	MONITORING
Source:	EDF	Other Name:	RW-1
GAMA PFAS Testing:	Not Reported		
Groundwater Quality Data:	https://gamagroundwater.waterboards.ca.gov/gama/gamamap/public/GamaDataDisplay.asp?dataset=EDF&samp_date=&global_id=T0603729019&assigned_name=RW-1&store_num=		
GeoTracker Data:	https://geotracker.waterboards.ca.gov/profile_report.asp?cmd=MWEDFResults&global_id=T0603729019&assigned_name=RW-1		

F40
NW
1/4 - 1/2 Mile
Lower

CA WELLS **CAEDF0000121277**

Well ID:	T0603729019-MW-7	Well Type:	MONITORING
Source:	EDF	Other Name:	MW-7
GAMA PFAS Testing:	Not Reported		
Groundwater Quality Data:	https://gamagroundwater.waterboards.ca.gov/gama/gamamap/public/GamaDataDisplay.asp?dataset=EDF&samp_date=&global_id=T0603729019&assigned_name=MW-7&store_num=		
GeoTracker Data:	https://geotracker.waterboards.ca.gov/profile_report.asp?cmd=MWEDFResults&global_id=T0603729019&assigned_name=MW-7		

Map ID
Direction
Distance
Elevation | Database | EDR ID Number

H41
SE
1/4 - 1/2 Mile
Lower

CA WELLS **CAEDF0000001418**

Well ID:	T0603711844-MW-2	Well Type:	MONITORING
Source:	EDF	Other Name:	MW-2
GAMA PFAS Testing:	Not Reported		
Groundwater Quality Data:	https://gamagroundwater.waterboards.ca.gov/gama/gamamap/public/GamaDataDisplay.asp?dataset=EDF&samp_date=&global_id=T0603711844&assigned_name=MW-2&store_num=		
GeoTracker Data:	https://geotracker.waterboards.ca.gov/profile_report.asp?cmd=MWEDFResults&global_id=T0603711844&assigned_name=MW-2		

F42
NW
1/2 - 1 Mile
Lower

CA WELLS **CAEDF0000003625**

Well ID:	T0603729019-MW-6	Well Type:	MONITORING
Source:	EDF	Other Name:	MW-6
GAMA PFAS Testing:	Not Reported		
Groundwater Quality Data:	https://gamagroundwater.waterboards.ca.gov/gama/gamamap/public/GamaDataDisplay.asp?dataset=EDF&samp_date=&global_id=T0603729019&assigned_name=MW-6&store_num=		
GeoTracker Data:	https://geotracker.waterboards.ca.gov/profile_report.asp?cmd=MWEDFResults&global_id=T0603729019&assigned_name=MW-6		

G43
West
1/2 - 1 Mile
Lower

CA WELLS **CAEDF0000090609**

Well ID:	SL2043W1573-HP-D1080	Well Type:	MONITORING
Source:	EDF	Other Name:	HP-D1080
GAMA PFAS Testing:	Not Reported		
Groundwater Quality Data:	https://gamagroundwater.waterboards.ca.gov/gama/gamamap/public/GamaDataDisplay.asp?dataset=EDF&samp_date=&global_id=SL2043W1573&assigned_name=HP-D1080&store_num=		
GeoTracker Data:	https://geotracker.waterboards.ca.gov/profile_report.asp?cmd=MWEDFResults&global_id=SL2043W1573&assigned_name=HP-D1080		

G44
West
1/2 - 1 Mile
Lower

CA WELLS **CAEDF0000137846**

Well ID:	SL2043W1573-C-071A	Well Type:	MONITORING
Source:	EDF	Other Name:	C-071A
GAMA PFAS Testing:	Not Reported		
Groundwater Quality Data:	https://gamagroundwater.waterboards.ca.gov/gama/gamamap/public/GamaDataDisplay.asp?dataset=EDF&samp_date=&global_id=SL2043W1573&assigned_name=C-071A&store_num=		
GeoTracker Data:	https://geotracker.waterboards.ca.gov/profile_report.asp?cmd=MWEDFResults&global_id=SL2043W1573&assigned_name=C-071A		

Map ID
Direction
Distance
Elevation | Database | EDR ID Number

F45
NW
1/2 - 1 Mile
Lower

CA WELLS **CAEDF0000051580**

Well ID:	T0603729019-MW-1	Well Type:	MONITORING
Source:	EDF	Other Name:	MW-1
GAMA PFAS Testing:	Not Reported		
Groundwater Quality Data:	https://gamagroundwater.waterboards.ca.gov/gama/gamamap/public/GamaDataDisplay.asp?dataset=EDF&samp_date=&global_id=T0603729019&assigned_name=MW-1&store_num=		
GeoTracker Data:	https://geotracker.waterboards.ca.gov/profile_report.asp?cmd=MWEDFResults&global_id=T0603729019&assigned_name=MW-1		

H46
SE
1/2 - 1 Mile
Lower

CA WELLS **CAEDF0000079936**

Well ID:	T0603711844-MW-3	Well Type:	MONITORING
Source:	EDF	Other Name:	MW-3
GAMA PFAS Testing:	Not Reported		
Groundwater Quality Data:	https://gamagroundwater.waterboards.ca.gov/gama/gamamap/public/GamaDataDisplay.asp?dataset=EDF&samp_date=&global_id=T0603711844&assigned_name=MW-3&store_num=		
GeoTracker Data:	https://geotracker.waterboards.ca.gov/profile_report.asp?cmd=MWEDFResults&global_id=T0603711844&assigned_name=MW-3		

F47
NW
1/2 - 1 Mile
Lower

CA WELLS **CAEDF0000098980**

Well ID:	T0603729019-MW-4	Well Type:	MONITORING
Source:	EDF	Other Name:	MW-4
GAMA PFAS Testing:	Not Reported		
Groundwater Quality Data:	https://gamagroundwater.waterboards.ca.gov/gama/gamamap/public/GamaDataDisplay.asp?dataset=EDF&samp_date=&global_id=T0603729019&assigned_name=MW-4&store_num=		
GeoTracker Data:	https://geotracker.waterboards.ca.gov/profile_report.asp?cmd=MWEDFResults&global_id=T0603729019&assigned_name=MW-4		

H48
SE
1/2 - 1 Mile
Lower

CA WELLS **CAEDF0000130075**

Well ID:	T0603711844-MW-4	Well Type:	MONITORING
Source:	EDF	Other Name:	MW-4
GAMA PFAS Testing:	Not Reported		
Groundwater Quality Data:	https://gamagroundwater.waterboards.ca.gov/gama/gamamap/public/GamaDataDisplay.asp?dataset=EDF&samp_date=&global_id=T0603711844&assigned_name=MW-4&store_num=		
GeoTracker Data:	https://geotracker.waterboards.ca.gov/profile_report.asp?cmd=MWEDFResults&global_id=T0603711844&assigned_name=MW-4		

Map ID
Direction
Distance
Elevation | Database | EDR ID Number

H49
SE
1/2 - 1 Mile
Lower

CA WELLS **CAEDF0000123679**

Well ID:	T0603711844-MW-1	Well Type:	MONITORING
Source:	EDF	Other Name:	MW-1
GAMA PFAS Testing:	Not Reported		
Groundwater Quality Data:	https://gamagroundwater.waterboards.ca.gov/gama/gamamap/public/GamaDataDisplay.asp?dataset=EDF&samp_date=&global_id=T0603711844&assigned_name=MW-1&store_num=		
GeoTracker Data:	https://geotracker.waterboards.ca.gov/profile_report.asp?cmd=MWEDFResults&global_id=T0603711844&assigned_name=MW-1		

H50
SE
1/2 - 1 Mile
Lower

CA WELLS **CAEDF0000114112**

Well ID:	T0603711844-MW-10	Well Type:	MONITORING
Source:	EDF	Other Name:	MW-10
GAMA PFAS Testing:	Not Reported		
Groundwater Quality Data:	https://gamagroundwater.waterboards.ca.gov/gama/gamamap/public/GamaDataDisplay.asp?dataset=EDF&samp_date=&global_id=T0603711844&assigned_name=MW-10&store_num=		
GeoTracker Data:	https://geotracker.waterboards.ca.gov/profile_report.asp?cmd=MWEDFResults&global_id=T0603711844&assigned_name=MW-10		

H51
SE
1/2 - 1 Mile
Lower

CA WELLS **CAEDF0000110239**

Well ID:	T0603711844-MW-6	Well Type:	MONITORING
Source:	EDF	Other Name:	MW-6
GAMA PFAS Testing:	Not Reported		
Groundwater Quality Data:	https://gamagroundwater.waterboards.ca.gov/gama/gamamap/public/GamaDataDisplay.asp?dataset=EDF&samp_date=&global_id=T0603711844&assigned_name=MW-6&store_num=		
GeoTracker Data:	https://geotracker.waterboards.ca.gov/profile_report.asp?cmd=MWEDFResults&global_id=T0603711844&assigned_name=MW-6		

I52
NW
1/2 - 1 Mile
Lower

CA WELLS **CAEDF0000077679**

Well ID:	T0603729019-MW-5	Well Type:	MONITORING
Source:	EDF	Other Name:	MW-5
GAMA PFAS Testing:	Not Reported		
Groundwater Quality Data:	https://gamagroundwater.waterboards.ca.gov/gama/gamamap/public/GamaDataDisplay.asp?dataset=EDF&samp_date=&global_id=T0603729019&assigned_name=MW-5&store_num=		
GeoTracker Data:	https://geotracker.waterboards.ca.gov/profile_report.asp?cmd=MWEDFResults&global_id=T0603729019&assigned_name=MW-5		

GEOCHECK® - PHYSICAL SETTING SOURCE MAP FINDINGS

Map ID
Direction
Distance
Elevation | Database | EDR ID Number

H53
SE
1/2 - 1 Mile
Lower

CA WELLS **CAEDF0000077735**

Well ID:	T0603711844-MW-5	Well Type:	MONITORING
Source:	EDF	Other Name:	MW-5
GAMA PFAS Testing:	Not Reported		
Groundwater Quality Data:	https://gamagroundwater.waterboards.ca.gov/gama/gamamap/public/GamaDataDisplay.asp?dataset=EDF&samp_date=&global_id=T0603711844&assigned_name=MW-5&store_num=		
GeoTracker Data:	https://geotracker.waterboards.ca.gov/profile_report.asp?cmd=MWEDFResults&global_id=T0603711844&assigned_name=MW-5		

J54
NNW
1/2 - 1 Mile
Lower

CA WELLS **CAEDF0000021614**

Well ID:	T0603703274-MW5	Well Type:	MONITORING
Source:	EDF	Other Name:	MW5
GAMA PFAS Testing:	Not Reported		
Groundwater Quality Data:	https://gamagroundwater.waterboards.ca.gov/gama/gamamap/public/GamaDataDisplay.asp?dataset=EDF&samp_date=&global_id=T0603703274&assigned_name=MW5&store_num=		
GeoTracker Data:	https://geotracker.waterboards.ca.gov/profile_report.asp?cmd=MWEDFResults&global_id=T0603703274&assigned_name=MW5		

G55
West
1/2 - 1 Mile
Lower

CA WELLS **CAEDF0000047841**

Well ID:	SL2043W1573-HP-D1079	Well Type:	MONITORING
Source:	EDF	Other Name:	HP-D1079
GAMA PFAS Testing:	Not Reported		
Groundwater Quality Data:	https://gamagroundwater.waterboards.ca.gov/gama/gamamap/public/GamaDataDisplay.asp?dataset=EDF&samp_date=&global_id=SL2043W1573&assigned_name=HP-D1079&store_num=		
GeoTracker Data:	https://geotracker.waterboards.ca.gov/profile_report.asp?cmd=MWEDFResults&global_id=SL2043W1573&assigned_name=HP-D1079		

H56
SE
1/2 - 1 Mile
Lower

CA WELLS **CAEDF0000072632**

Well ID:	T0603711844-MW-7	Well Type:	MONITORING
Source:	EDF	Other Name:	MW-7
GAMA PFAS Testing:	Not Reported		
Groundwater Quality Data:	https://gamagroundwater.waterboards.ca.gov/gama/gamamap/public/GamaDataDisplay.asp?dataset=EDF&samp_date=&global_id=T0603711844&assigned_name=MW-7&store_num=		
GeoTracker Data:	https://geotracker.waterboards.ca.gov/profile_report.asp?cmd=MWEDFResults&global_id=T0603711844&assigned_name=MW-7		

Map ID
Direction
Distance
Elevation | Database | EDR ID Number

I57
NW
1/2 - 1 Mile
Lower

CA WELLS **CAEDF0000108618**

Well ID:	T0603729019-MW-8	Well Type:	MONITORING
Source:	EDF	Other Name:	MW-8
GAMA PFAS Testing:	Not Reported		
Groundwater Quality Data:	https://gamagroundwater.waterboards.ca.gov/gama/gamamap/public/GamaDataDisplay.asp?dataset=EDF&samp_date=&global_id=T0603729019&assigned_name=MW-8&store_num=		
GeoTracker Data:	https://geotracker.waterboards.ca.gov/profile_report.asp?cmd=MWEDFResults&global_id=T0603729019&assigned_name=MW-8		

J58
NNW
1/2 - 1 Mile
Lower

CA WELLS **CAEDF0000091703**

Well ID:	T0603703274-MW7	Well Type:	MONITORING
Source:	EDF	Other Name:	MW7
GAMA PFAS Testing:	Not Reported		
Groundwater Quality Data:	https://gamagroundwater.waterboards.ca.gov/gama/gamamap/public/GamaDataDisplay.asp?dataset=EDF&samp_date=&global_id=T0603703274&assigned_name=MW7&store_num=		
GeoTracker Data:	https://geotracker.waterboards.ca.gov/profile_report.asp?cmd=MWEDFResults&global_id=T0603703274&assigned_name=MW7		

J59
NNW
1/2 - 1 Mile
Lower

CA WELLS **CAEDF0000053775**

Well ID:	T0603703274-MW1	Well Type:	MONITORING
Source:	EDF	Other Name:	MW1
GAMA PFAS Testing:	Not Reported		
Groundwater Quality Data:	https://gamagroundwater.waterboards.ca.gov/gama/gamamap/public/GamaDataDisplay.asp?dataset=EDF&samp_date=&global_id=T0603703274&assigned_name=MW1&store_num=		
GeoTracker Data:	https://geotracker.waterboards.ca.gov/profile_report.asp?cmd=MWEDFResults&global_id=T0603703274&assigned_name=MW1		

J60
NNW
1/2 - 1 Mile
Lower

CA WELLS **CAEDF0000085623**

Well ID:	T0603703274-MW3	Well Type:	MONITORING
Source:	EDF	Other Name:	MW3
GAMA PFAS Testing:	Not Reported		
Groundwater Quality Data:	https://gamagroundwater.waterboards.ca.gov/gama/gamamap/public/GamaDataDisplay.asp?dataset=EDF&samp_date=&global_id=T0603703274&assigned_name=MW3&store_num=		
GeoTracker Data:	https://geotracker.waterboards.ca.gov/profile_report.asp?cmd=MWEDFResults&global_id=T0603703274&assigned_name=MW3		

Map ID
Direction
Distance
Elevation | Database | EDR ID Number

J61
NNW
1/2 - 1 Mile
Lower

CA WELLS **CAEDF0000074759**

Well ID:	T0603703274-MW4	Well Type:	MONITORING
Source:	EDF	Other Name:	MW4
GAMA PFAS Testing:	Not Reported		
Groundwater Quality Data:	https://gamagroundwater.waterboards.ca.gov/gama/gamamap/public/GamaDataDisplay.asp?dataset=EDF&samp_date=&global_id=T0603703274&assigned_name=MW4&store_num=		
GeoTracker Data:	https://geotracker.waterboards.ca.gov/profile_report.asp?cmd=MWEDFResults&global_id=T0603703274&assigned_name=MW4		

K62
West
1/2 - 1 Mile
Lower

CA WELLS **CAEDF0000138032**

Well ID:	SL2043W1573-C-014	Well Type:	MONITORING
Source:	EDF	Other Name:	C-014
GAMA PFAS Testing:	Not Reported		
Groundwater Quality Data:	https://gamagroundwater.waterboards.ca.gov/gama/gamamap/public/GamaDataDisplay.asp?dataset=EDF&samp_date=&global_id=SL2043W1573&assigned_name=C-014&store_num=		
GeoTracker Data:	https://geotracker.waterboards.ca.gov/profile_report.asp?cmd=MWEDFResults&global_id=SL2043W1573&assigned_name=C-014		

J63
NNW
1/2 - 1 Mile
Lower

CA WELLS **CAEDF0000079697**

Well ID:	T0603703274-MW8	Well Type:	MONITORING
Source:	EDF	Other Name:	MW8
GAMA PFAS Testing:	Not Reported		
Groundwater Quality Data:	https://gamagroundwater.waterboards.ca.gov/gama/gamamap/public/GamaDataDisplay.asp?dataset=EDF&samp_date=&global_id=T0603703274&assigned_name=MW8&store_num=		
GeoTracker Data:	https://geotracker.waterboards.ca.gov/profile_report.asp?cmd=MWEDFResults&global_id=T0603703274&assigned_name=MW8		

64
North
1/2 - 1 Mile
Lower

CA WELLS **CAEDF0000092128**

Well ID:	T0603738995-MW-1	Well Type:	MONITORING
Source:	EDF	Other Name:	MW-1
GAMA PFAS Testing:	Not Reported		
Groundwater Quality Data:	https://gamagroundwater.waterboards.ca.gov/gama/gamamap/public/GamaDataDisplay.asp?dataset=EDF&samp_date=&global_id=T0603738995&assigned_name=MW-1&store_num=		
GeoTracker Data:	https://geotracker.waterboards.ca.gov/profile_report.asp?cmd=MWEDFResults&global_id=T0603738995&assigned_name=MW-1		

Map ID
Direction
Distance
Elevation | Database | EDR ID Number

K65
West
1/2 - 1 Mile
Lower

CA WELLS **CAEDF0000045692**

Well ID:	SL2043W1573-C-070A	Well Type:	MONITORING
Source:	EDF	Other Name:	C-070A
GAMA PFAS Testing:	Not Reported		
Groundwater Quality Data:	https://gamagroundwater.waterboards.ca.gov/gama/gamamap/public/GamaDataDisplay.asp?dataset=EDF&samp_date=&global_id=SL2043W1573&assigned_name=C-070A&store_num=		
GeoTracker Data:	https://geotracker.waterboards.ca.gov/profile_report.asp?cmd=MWEDFResults&global_id=SL2043W1573&assigned_name=C-070A		

K66
West
1/2 - 1 Mile
Lower

CA WELLS **CAEDF0000051128**

Well ID:	SL2043W1573-C-070	Well Type:	MONITORING
Source:	EDF	Other Name:	C-070
GAMA PFAS Testing:	Not Reported		
Groundwater Quality Data:	https://gamagroundwater.waterboards.ca.gov/gama/gamamap/public/GamaDataDisplay.asp?dataset=EDF&samp_date=&global_id=SL2043W1573&assigned_name=C-070&store_num=		
GeoTracker Data:	https://geotracker.waterboards.ca.gov/profile_report.asp?cmd=MWEDFResults&global_id=SL2043W1573&assigned_name=C-070		

K67
West
1/2 - 1 Mile
Lower

CA WELLS **CAEDF0000111885**

Well ID:	SL2043W1573-C-069A	Well Type:	MONITORING
Source:	EDF	Other Name:	C-069A
GAMA PFAS Testing:	Not Reported		
Groundwater Quality Data:	https://gamagroundwater.waterboards.ca.gov/gama/gamamap/public/GamaDataDisplay.asp?dataset=EDF&samp_date=&global_id=SL2043W1573&assigned_name=C-069A&store_num=		
GeoTracker Data:	https://geotracker.waterboards.ca.gov/profile_report.asp?cmd=MWEDFResults&global_id=SL2043W1573&assigned_name=C-069A		

K68
West
1/2 - 1 Mile
Lower

CA WELLS **CAEDF0000098609**

Well ID:	SL2043W1573-C-069	Well Type:	MONITORING
Source:	EDF	Other Name:	C-069
GAMA PFAS Testing:	Not Reported		
Groundwater Quality Data:	https://gamagroundwater.waterboards.ca.gov/gama/gamamap/public/GamaDataDisplay.asp?dataset=EDF&samp_date=&global_id=SL2043W1573&assigned_name=C-069&store_num=		
GeoTracker Data:	https://geotracker.waterboards.ca.gov/profile_report.asp?cmd=MWEDFResults&global_id=SL2043W1573&assigned_name=C-069		

Map ID
Direction
Distance
Elevation | Database | EDR ID Number

L69
West
1/2 - 1 Mile
Lower

CA WELLS **CAEDF0000063347**

Well ID:	SL2043W1573-C-068	Well Type:	MONITORING
Source:	EDF	Other Name:	C-068
GAMA PFAS Testing:	Not Reported		
Groundwater Quality Data:	https://gamagroundwater.waterboards.ca.gov/gama/gamamap/public/GamaDataDisplay.asp?dataset=EDF&samp_date=&global_id=SL2043W1573&assigned_name=C-068&store_num=		
GeoTracker Data:	https://geotracker.waterboards.ca.gov/profile_report.asp?cmd=MWEDFResults&global_id=SL2043W1573&assigned_name=C-068		

L70
West
1/2 - 1 Mile
Lower

CA WELLS **CAEDF0000057782**

Well ID:	SL2043W1573-C-068A	Well Type:	MONITORING
Source:	EDF	Other Name:	C-068A
GAMA PFAS Testing:	Not Reported		
Groundwater Quality Data:	https://gamagroundwater.waterboards.ca.gov/gama/gamamap/public/GamaDataDisplay.asp?dataset=EDF&samp_date=&global_id=SL2043W1573&assigned_name=C-068A&store_num=		
GeoTracker Data:	https://geotracker.waterboards.ca.gov/profile_report.asp?cmd=MWEDFResults&global_id=SL2043W1573&assigned_name=C-068A		

M71
WSW
1/2 - 1 Mile
Lower

CA WELLS **CAEDF0000083696**

Well ID:	SL2043W1573-C-082ABE	Well Type:	MONITORING
Source:	EDF	Other Name:	C-082ABE
GAMA PFAS Testing:	Not Reported		
Groundwater Quality Data:	https://gamagroundwater.waterboards.ca.gov/gama/gamamap/public/GamaDataDisplay.asp?dataset=EDF&samp_date=&global_id=SL2043W1573&assigned_name=C-082ABE&store_num=		
GeoTracker Data:	https://geotracker.waterboards.ca.gov/profile_report.asp?cmd=MWEDFResults&global_id=SL2043W1573&assigned_name=C-082ABE		

M72
WSW
1/2 - 1 Mile
Lower

CA WELLS **CAEDF0000010565**

Well ID:	SL2043W1573-C-082BE	Well Type:	MONITORING
Source:	EDF	Other Name:	C-082BE
GAMA PFAS Testing:	Not Reported		
Groundwater Quality Data:	https://gamagroundwater.waterboards.ca.gov/gama/gamamap/public/GamaDataDisplay.asp?dataset=EDF&samp_date=&global_id=SL2043W1573&assigned_name=C-082BE&store_num=		
GeoTracker Data:	https://geotracker.waterboards.ca.gov/profile_report.asp?cmd=MWEDFResults&global_id=SL2043W1573&assigned_name=C-082BE		

Map ID
Direction
Distance
Elevation | Database | EDR ID Number

M73
WSW
1/2 - 1 Mile
Lower

CA WELLS **CAEDF0000139260**

Well ID:	SL2043W1573-C-082BA	Well Type:	MONITORING
Source:	EDF	Other Name:	C-082BA
GAMA PFAS Testing:	Not Reported		
Groundwater Quality Data:	https://gamagroundwater.waterboards.ca.gov/gama/gamamap/public/GamaDataDisplay.asp?dataset=EDF&samp_date=&global_id=SL2043W1573&assigned_name=C-082BA&store_num=		
GeoTracker Data:	https://geotracker.waterboards.ca.gov/profile_report.asp?cmd=MWEDFResults&global_id=SL2043W1573&assigned_name=C-082BA		

L74
West
1/2 - 1 Mile
Lower

CA WELLS **CAEDF0000005409**

Well ID:	SL2043W1573-C-088A	Well Type:	MONITORING
Source:	EDF	Other Name:	C-088A
GAMA PFAS Testing:	Not Reported		
Groundwater Quality Data:	https://gamagroundwater.waterboards.ca.gov/gama/gamamap/public/GamaDataDisplay.asp?dataset=EDF&samp_date=&global_id=SL2043W1573&assigned_name=C-088A&store_num=		
GeoTracker Data:	https://geotracker.waterboards.ca.gov/profile_report.asp?cmd=MWEDFResults&global_id=SL2043W1573&assigned_name=C-088A		

M75
WSW
1/2 - 1 Mile
Lower

CA WELLS **CAEDF0000098758**

Well ID:	SL2043W1573-C-082ABA	Well Type:	MONITORING
Source:	EDF	Other Name:	C-082ABA
GAMA PFAS Testing:	Not Reported		
Groundwater Quality Data:	https://gamagroundwater.waterboards.ca.gov/gama/gamamap/public/GamaDataDisplay.asp?dataset=EDF&samp_date=&global_id=SL2043W1573&assigned_name=C-082ABA&store_num=		
GeoTracker Data:	https://geotracker.waterboards.ca.gov/profile_report.asp?cmd=MWEDFResults&global_id=SL2043W1573&assigned_name=C-082ABA		

N76
West
1/2 - 1 Mile
Lower

CA WELLS **CAEDF0000031478**

Well ID:	SL2043W1573-C-088	Well Type:	MONITORING
Source:	EDF	Other Name:	C-088
GAMA PFAS Testing:	Not Reported		
Groundwater Quality Data:	https://gamagroundwater.waterboards.ca.gov/gama/gamamap/public/GamaDataDisplay.asp?dataset=EDF&samp_date=&global_id=SL2043W1573&assigned_name=C-088&store_num=		
GeoTracker Data:	https://geotracker.waterboards.ca.gov/profile_report.asp?cmd=MWEDFResults&global_id=SL2043W1573&assigned_name=C-088		

Map ID
Direction
Distance
Elevation | Database | EDR ID Number

M77
WSW
1/2 - 1 Mile
Lower

CA WELLS **CAEDF0000052693**

Well ID:	SL2043W1573-C-147	Well Type:	MONITORING
Source:	EDF	Other Name:	C-147
GAMA PFAS Testing:	Not Reported		
Groundwater Quality Data:	https://gamagroundwater.waterboards.ca.gov/gama/gamamap/public/GamaDataDisplay.asp?dataset=EDF&samp_date=&global_id=SL2043W1573&assigned_name=C-147&store_num=		
GeoTracker Data:	https://geotracker.waterboards.ca.gov/profile_report.asp?cmd=MWEDFResults&global_id=SL2043W1573&assigned_name=C-147		

N78
West
1/2 - 1 Mile
Lower

CA WELLS **CAEDF0000103159**

Well ID:	SL2043W1573-C-067A	Well Type:	MONITORING
Source:	EDF	Other Name:	C-067A
GAMA PFAS Testing:	Not Reported		
Groundwater Quality Data:	https://gamagroundwater.waterboards.ca.gov/gama/gamamap/public/GamaDataDisplay.asp?dataset=EDF&samp_date=&global_id=SL2043W1573&assigned_name=C-067A&store_num=		
GeoTracker Data:	https://geotracker.waterboards.ca.gov/profile_report.asp?cmd=MWEDFResults&global_id=SL2043W1573&assigned_name=C-067A		

M79
WSW
1/2 - 1 Mile
Lower

CA WELLS **CAEDF0000121135**

Well ID:	SL2043W1573-C-017	Well Type:	MONITORING
Source:	EDF	Other Name:	C-017
GAMA PFAS Testing:	Not Reported		
Groundwater Quality Data:	https://gamagroundwater.waterboards.ca.gov/gama/gamamap/public/GamaDataDisplay.asp?dataset=EDF&samp_date=&global_id=SL2043W1573&assigned_name=C-017&store_num=		
GeoTracker Data:	https://geotracker.waterboards.ca.gov/profile_report.asp?cmd=MWEDFResults&global_id=SL2043W1573&assigned_name=C-017		

N80
West
1/2 - 1 Mile
Lower

CA WELLS **CAEDF0000112553**

Well ID:	SL2043W1573-C-067	Well Type:	MONITORING
Source:	EDF	Other Name:	C-067
GAMA PFAS Testing:	Not Reported		
Groundwater Quality Data:	https://gamagroundwater.waterboards.ca.gov/gama/gamamap/public/GamaDataDisplay.asp?dataset=EDF&samp_date=&global_id=SL2043W1573&assigned_name=C-067&store_num=		
GeoTracker Data:	https://geotracker.waterboards.ca.gov/profile_report.asp?cmd=MWEDFResults&global_id=SL2043W1573&assigned_name=C-067		

Map ID
Direction
Distance
Elevation | Database | EDR ID Number

N81
West
1/2 - 1 Mile
Lower

CA WELLS **CAEDF0000098264**

Well ID:	SL2043W1573-C-140B	Well Type:	MONITORING
Source:	EDF	Other Name:	C-140B
GAMA PFAS Testing:	Not Reported		
Groundwater Quality Data:	https://gamagroundwater.waterboards.ca.gov/gama/gamamap/public/GamaDataDisplay.asp?dataset=EDF&samp_date=&global_id=SL2043W1573&assigned_name=C-140B&store_num=		
GeoTracker Data:	https://geotracker.waterboards.ca.gov/profile_report.asp?cmd=MWEDFResults&global_id=SL2043W1573&assigned_name=C-140B		

N82
West
1/2 - 1 Mile
Lower

CA WELLS **CAEDF0000085089**

Well ID:	SL2043W1573-C-140A	Well Type:	MONITORING
Source:	EDF	Other Name:	C-140A
GAMA PFAS Testing:	Not Reported		
Groundwater Quality Data:	https://gamagroundwater.waterboards.ca.gov/gama/gamamap/public/GamaDataDisplay.asp?dataset=EDF&samp_date=&global_id=SL2043W1573&assigned_name=C-140A&store_num=		
GeoTracker Data:	https://geotracker.waterboards.ca.gov/profile_report.asp?cmd=MWEDFResults&global_id=SL2043W1573&assigned_name=C-140A		

83
NE
1/2 - 1 Mile
Higher

CA WELLS **CADWR0000023581**

Well ID:	02S14W18Q001S	Well Type:	UNK
Source:	Department of Water Resources		
Other Name:	02S14W18Q001S	GAMA PFAS Testing:	Not Reported
Groundwater Quality Data:	https://gamagroundwater.waterboards.ca.gov/gama/gamamap/public/GamaDataDisplay.asp?dataset=DWR&samp_date=&global_id=&assigned_name=02S14W18Q001S&store_num=		
GeoTracker Data:	Not Reported		

O84
WSW
1/2 - 1 Mile
Lower

CA WELLS **CAEDF0000101166**

Well ID:	SL2043W1573-C-087	Well Type:	MONITORING
Source:	EDF	Other Name:	C-087
GAMA PFAS Testing:	Not Reported		
Groundwater Quality Data:	https://gamagroundwater.waterboards.ca.gov/gama/gamamap/public/GamaDataDisplay.asp?dataset=EDF&samp_date=&global_id=SL2043W1573&assigned_name=C-087&store_num=		
GeoTracker Data:	https://geotracker.waterboards.ca.gov/profile_report.asp?cmd=MWEDFResults&global_id=SL2043W1573&assigned_name=C-087		

Map ID
Direction
Distance
Elevation | Database | EDR ID Number

N85
West
1/2 - 1 Mile
Lower

CA WELLS **CAEDF0000068962**

Well ID:	SL2043W1573-C-140	Well Type:	MONITORING
Source:	EDF	Other Name:	C-140
GAMA PFAS Testing:	Not Reported		
Groundwater Quality Data:	https://gamagroundwater.waterboards.ca.gov/gama/gamamap/public/GamaDataDisplay.asp?dataset=EDF&samp_date=&global_id=SL2043W1573&assigned_name=C-140&store_num=		
GeoTracker Data:	https://geotracker.waterboards.ca.gov/profile_report.asp?cmd=MWEDFResults&global_id=SL2043W1573&assigned_name=C-140		

O86
WSW
1/2 - 1 Mile
Lower

CA WELLS **CAEDF0000077071**

Well ID:	SL2043W1573-C-065IS	Well Type:	MONITORING
Source:	EDF	Other Name:	C-065IS
GAMA PFAS Testing:	Not Reported		
Groundwater Quality Data:	https://gamagroundwater.waterboards.ca.gov/gama/gamamap/public/GamaDataDisplay.asp?dataset=EDF&samp_date=&global_id=SL2043W1573&assigned_name=C-065IS&store_num=		
GeoTracker Data:	https://geotracker.waterboards.ca.gov/profile_report.asp?cmd=MWEDFResults&global_id=SL2043W1573&assigned_name=C-065IS		

O87
WSW
1/2 - 1 Mile
Lower

CA WELLS **CAEDF0000104108**

Well ID:	SL2043W1573-MW-B	Well Type:	MONITORING
Source:	EDF	Other Name:	MW-B
GAMA PFAS Testing:	Not Reported		
Groundwater Quality Data:	https://gamagroundwater.waterboards.ca.gov/gama/gamamap/public/GamaDataDisplay.asp?dataset=EDF&samp_date=&global_id=SL2043W1573&assigned_name=MW-B&store_num=		
GeoTracker Data:	https://geotracker.waterboards.ca.gov/profile_report.asp?cmd=MWEDFResults&global_id=SL2043W1573&assigned_name=MW-B		

O88
WSW
1/2 - 1 Mile
Lower

CA WELLS **CAEDF0000128991**

Well ID:	SL2043W1573-C-065ID	Well Type:	MONITORING
Source:	EDF	Other Name:	C-065ID
GAMA PFAS Testing:	Not Reported		
Groundwater Quality Data:	https://gamagroundwater.waterboards.ca.gov/gama/gamamap/public/GamaDataDisplay.asp?dataset=EDF&samp_date=&global_id=SL2043W1573&assigned_name=C-065ID&store_num=		
GeoTracker Data:	https://geotracker.waterboards.ca.gov/profile_report.asp?cmd=MWEDFResults&global_id=SL2043W1573&assigned_name=C-065ID		

Map ID
Direction
Distance
Elevation | Database | EDR ID Number

O89
WSW
1/2 - 1 Mile
Lower

CA WELLS **CAEDF0000075900**

Well ID:	SL2043W1573-C-065D	Well Type:	MONITORING
Source:	EDF	Other Name:	C-065D
GAMA PFAS Testing:	Not Reported		
Groundwater Quality Data:	https://gamagroundwater.waterboards.ca.gov/gama/gamamap/public/GamaDataDisplay.asp?dataset=EDF&samp_date=&global_id=SL2043W1573&assigned_name=C-065D&store_num=		
GeoTracker Data:	https://geotracker.waterboards.ca.gov/profile_report.asp?cmd=MWEDFResults&global_id=SL2043W1573&assigned_name=C-065D		

O90
WSW
1/2 - 1 Mile
Lower

CA WELLS **CAEDF0000001263**

Well ID:	SL2043W1573-C-065S	Well Type:	MONITORING
Source:	EDF	Other Name:	C-065S
GAMA PFAS Testing:	Not Reported		
Groundwater Quality Data:	https://gamagroundwater.waterboards.ca.gov/gama/gamamap/public/GamaDataDisplay.asp?dataset=EDF&samp_date=&global_id=SL2043W1573&assigned_name=C-065S&store_num=		
GeoTracker Data:	https://geotracker.waterboards.ca.gov/profile_report.asp?cmd=MWEDFResults&global_id=SL2043W1573&assigned_name=C-065S		

N91
West
1/2 - 1 Mile
Lower

CA WELLS **CAEDF0000056861**

Well ID:	SL2043W1573-C-066	Well Type:	MONITORING
Source:	EDF	Other Name:	C-066
GAMA PFAS Testing:	Not Reported		
Groundwater Quality Data:	https://gamagroundwater.waterboards.ca.gov/gama/gamamap/public/GamaDataDisplay.asp?dataset=EDF&samp_date=&global_id=SL2043W1573&assigned_name=C-066&store_num=		
GeoTracker Data:	https://geotracker.waterboards.ca.gov/profile_report.asp?cmd=MWEDFResults&global_id=SL2043W1573&assigned_name=C-066		

92
West
1/2 - 1 Mile
Lower

CA WELLS **CAEDF0000007603**

Well ID:	SL2043W1573-C-081BA	Well Type:	MONITORING
Source:	EDF	Other Name:	C-081BA
GAMA PFAS Testing:	Not Reported		
Groundwater Quality Data:	https://gamagroundwater.waterboards.ca.gov/gama/gamamap/public/GamaDataDisplay.asp?dataset=EDF&samp_date=&global_id=SL2043W1573&assigned_name=C-081BA&store_num=		
GeoTracker Data:	https://geotracker.waterboards.ca.gov/profile_report.asp?cmd=MWEDFResults&global_id=SL2043W1573&assigned_name=C-081BA		

Map ID
Direction
Distance
Elevation | Database | EDR ID Number

O93
WSW
1/2 - 1 Mile
Lower

CA WELLS **CAEDF0000134601**

Well ID:	SL2043W1573-SA1-RW2BA	Well Type:	MONITORING
Source:	EDF	Other Name:	SA1-RW2BA
GAMA PFAS Testing:	Not Reported		
Groundwater Quality Data:	https://gamagroundwater.waterboards.ca.gov/gama/gamamap/public/GamaDataDisplay.asp?dataset=EDF&samp_date=&global_id=SL2043W1573&assigned_name=SA1-RW2BA&store_num=		
GeoTracker Data:	https://geotracker.waterboards.ca.gov/profile_report.asp?cmd=MWEDFResults&global_id=SL2043W1573&assigned_name=SA1-RW2BA		

O94
WSW
1/2 - 1 Mile
Lower

CA WELLS **CAEDF0000082622**

Well ID:	SL2043W1573-C-086BA	Well Type:	MONITORING
Source:	EDF	Other Name:	C-086BA
GAMA PFAS Testing:	Not Reported		
Groundwater Quality Data:	https://gamagroundwater.waterboards.ca.gov/gama/gamamap/public/GamaDataDisplay.asp?dataset=EDF&samp_date=&global_id=SL2043W1573&assigned_name=C-086BA&store_num=		
GeoTracker Data:	https://geotracker.waterboards.ca.gov/profile_report.asp?cmd=MWEDFResults&global_id=SL2043W1573&assigned_name=C-086BA		

O95
WSW
1/2 - 1 Mile
Lower

CA WELLS **CAEDF0000085984**

Well ID:	SL2043W1573-C-086BE	Well Type:	MONITORING
Source:	EDF	Other Name:	C-086BE
GAMA PFAS Testing:	Not Reported		
Groundwater Quality Data:	https://gamagroundwater.waterboards.ca.gov/gama/gamamap/public/GamaDataDisplay.asp?dataset=EDF&samp_date=&global_id=SL2043W1573&assigned_name=C-086BE&store_num=		
GeoTracker Data:	https://geotracker.waterboards.ca.gov/profile_report.asp?cmd=MWEDFResults&global_id=SL2043W1573&assigned_name=C-086BE		

P96
WSW
1/2 - 1 Mile
Lower

CA WELLS **CAEDF0000110833**

Well ID:	SL2043W1573-EMS-6	Well Type:	MONITORING
Source:	EDF	Other Name:	EMS-6
GAMA PFAS Testing:	Not Reported		
Groundwater Quality Data:	https://gamagroundwater.waterboards.ca.gov/gama/gamamap/public/GamaDataDisplay.asp?dataset=EDF&samp_date=&global_id=SL2043W1573&assigned_name=EMS-6&store_num=		
GeoTracker Data:	https://geotracker.waterboards.ca.gov/profile_report.asp?cmd=MWEDFResults&global_id=SL2043W1573&assigned_name=EMS-6		

Map ID
Direction
Distance
Elevation | Database | EDR ID Number

O97
WSW
1/2 - 1 Mile
Lower

CA WELLS **CAEDF0000011727**

Well ID:	SL2043W1573-SA11-RW2BE	Well Type:	MONITORING
Source:	EDF	Other Name:	SA11-RW2BE
GAMA PFAS Testing:	Not Reported		
Groundwater Quality Data:	https://gamagroundwater.waterboards.ca.gov/gama/gamamap/public/GamaDataDisplay.asp?dataset=EDF&samp_date=&global_id=SL2043W1573&assigned_name=SA11-RW2BE&store_num=		
GeoTracker Data:	https://geotracker.waterboards.ca.gov/profile_report.asp?cmd=MWEDFResults&global_id=SL2043W1573&assigned_name=SA11-RW2BE		

O98
WSW
1/2 - 1 Mile
Lower

CA WELLS **CAEDF0000095567**

Well ID:	SL2043W1573-SA11-2BE	Well Type:	MONITORING
Source:	EDF	Other Name:	SA11-2BE
GAMA PFAS Testing:	Not Reported		
Groundwater Quality Data:	https://gamagroundwater.waterboards.ca.gov/gama/gamamap/public/GamaDataDisplay.asp?dataset=EDF&samp_date=&global_id=SL2043W1573&assigned_name=SA11-2BE&store_num=		
GeoTracker Data:	https://geotracker.waterboards.ca.gov/profile_report.asp?cmd=MWEDFResults&global_id=SL2043W1573&assigned_name=SA11-2BE		

O99
WSW
1/2 - 1 Mile
Lower

CA WELLS **CAEDF0000087409**

Well ID:	SL2043W1573-SA11-RW1BE	Well Type:	MONITORING
Source:	EDF	Other Name:	SA11-RW1BE
GAMA PFAS Testing:	Not Reported		
Groundwater Quality Data:	https://gamagroundwater.waterboards.ca.gov/gama/gamamap/public/GamaDataDisplay.asp?dataset=EDF&samp_date=&global_id=SL2043W1573&assigned_name=SA11-RW1BE&store_num=		
GeoTracker Data:	https://geotracker.waterboards.ca.gov/profile_report.asp?cmd=MWEDFResults&global_id=SL2043W1573&assigned_name=SA11-RW1BE		

P100
WSW
1/2 - 1 Mile
Lower

CA WELLS **CAEDF0000008363**

Well ID:	SL2043W1573-C-030	Well Type:	MONITORING
Source:	EDF	Other Name:	C-030
GAMA PFAS Testing:	Not Reported		
Groundwater Quality Data:	https://gamagroundwater.waterboards.ca.gov/gama/gamamap/public/GamaDataDisplay.asp?dataset=EDF&samp_date=&global_id=SL2043W1573&assigned_name=C-030&store_num=		
GeoTracker Data:	https://geotracker.waterboards.ca.gov/profile_report.asp?cmd=MWEDFResults&global_id=SL2043W1573&assigned_name=C-030		

Map ID
Direction
Distance
Elevation | Database | EDR ID Number

O101
WSW
1/2 - 1 Mile
Lower

CA WELLS **CAEDF0000073276**

Well ID:	SL2043W1573-SA1-DPE1	Well Type:	MONITORING
Source:	EDF	Other Name:	SA1-DPE1
GAMA PFAS Testing:	Not Reported		
Groundwater Quality Data:	https://gamagroundwater.waterboards.ca.gov/gama/gamamap/public/GamaDataDisplay.asp?dataset=EDF&samp_date=&global_id=SL2043W1573&assigned_name=SA1-DPE1&store_num=		
GeoTracker Data:	https://geotracker.waterboards.ca.gov/profile_report.asp?cmd=MWEDFResults&global_id=SL2043W1573&assigned_name=SA1-DPE1		

O102
WSW
1/2 - 1 Mile
Lower

CA WELLS **CAEDF0000108453**

Well ID:	SL2043W1573-SA1-RW1BE	Well Type:	MONITORING
Source:	EDF	Other Name:	SA1-RW1BE
GAMA PFAS Testing:	Not Reported		
Groundwater Quality Data:	https://gamagroundwater.waterboards.ca.gov/gama/gamamap/public/GamaDataDisplay.asp?dataset=EDF&samp_date=&global_id=SL2043W1573&assigned_name=SA1-RW1BE&store_num=		
GeoTracker Data:	https://geotracker.waterboards.ca.gov/profile_report.asp?cmd=MWEDFResults&global_id=SL2043W1573&assigned_name=SA1-RW1BE		

O103
WSW
1/2 - 1 Mile
Lower

CA WELLS **CAEDF0000130819**

Well ID:	SL2043W1573-SA11-1BE	Well Type:	MONITORING
Source:	EDF	Other Name:	SA11-1BE
GAMA PFAS Testing:	Not Reported		
Groundwater Quality Data:	https://gamagroundwater.waterboards.ca.gov/gama/gamamap/public/GamaDataDisplay.asp?dataset=EDF&samp_date=&global_id=SL2043W1573&assigned_name=SA11-1BE&store_num=		
GeoTracker Data:	https://geotracker.waterboards.ca.gov/profile_report.asp?cmd=MWEDFResults&global_id=SL2043W1573&assigned_name=SA11-1BE		

Q104
WSW
1/2 - 1 Mile
Lower

CA WELLS **CAEDF0000121412**

Well ID:	SL2043W1573-C-144	Well Type:	MONITORING
Source:	EDF	Other Name:	C-144
GAMA PFAS Testing:	Not Reported		
Groundwater Quality Data:	https://gamagroundwater.waterboards.ca.gov/gama/gamamap/public/GamaDataDisplay.asp?dataset=EDF&samp_date=&global_id=SL2043W1573&assigned_name=C-144&store_num=		
GeoTracker Data:	https://geotracker.waterboards.ca.gov/profile_report.asp?cmd=MWEDFResults&global_id=SL2043W1573&assigned_name=C-144		

Map ID
Direction
Distance
Elevation | Database | EDR ID Number

R105
South
1/2 - 1 Mile
Higher

CA WELLS **CAEDF0000038592**

Well ID:	T0603789106-MW10	Well Type:	MONITORING
Source:	EDF	Other Name:	MW10
GAMA PFAS Testing:	Not Reported		
Groundwater Quality Data:	https://gamagroundwater.waterboards.ca.gov/gama/gamamap/public/GamaDataDisplay.asp?dataset=EDF&samp_date=&global_id=T0603789106&assigned_name=MW10&store_num=		
GeoTracker Data:	https://geotracker.waterboards.ca.gov/profile_report.asp?cmd=MWEDFResults&global_id=T0603789106&assigned_name=MW10		

O106
WSW
1/2 - 1 Mile
Lower

CA WELLS **CAEDF0000139089**

Well ID:	SL2043W1573-SA1-1BE	Well Type:	MONITORING
Source:	EDF	Other Name:	SA1-1BE
GAMA PFAS Testing:	Not Reported		
Groundwater Quality Data:	https://gamagroundwater.waterboards.ca.gov/gama/gamamap/public/GamaDataDisplay.asp?dataset=EDF&samp_date=&global_id=SL2043W1573&assigned_name=SA1-1BE&store_num=		
GeoTracker Data:	https://geotracker.waterboards.ca.gov/profile_report.asp?cmd=MWEDFResults&global_id=SL2043W1573&assigned_name=SA1-1BE		

O107
WSW
1/2 - 1 Mile
Lower

CA WELLS **CAEDF0000112798**

Well ID:	SL2043W1573-SA1-1ABE	Well Type:	MONITORING
Source:	EDF	Other Name:	SA1-1ABE
GAMA PFAS Testing:	Not Reported		
Groundwater Quality Data:	https://gamagroundwater.waterboards.ca.gov/gama/gamamap/public/GamaDataDisplay.asp?dataset=EDF&samp_date=&global_id=SL2043W1573&assigned_name=SA1-1ABE&store_num=		
GeoTracker Data:	https://geotracker.waterboards.ca.gov/profile_report.asp?cmd=MWEDFResults&global_id=SL2043W1573&assigned_name=SA1-1ABE		

R108
SSW
1/2 - 1 Mile
Higher

CA WELLS **CAEDF0000008759**

Well ID:	T0603789106-MW09	Well Type:	MONITORING
Source:	EDF	Other Name:	MW09
GAMA PFAS Testing:	Not Reported		
Groundwater Quality Data:	https://gamagroundwater.waterboards.ca.gov/gama/gamamap/public/GamaDataDisplay.asp?dataset=EDF&samp_date=&global_id=T0603789106&assigned_name=MW09&store_num=		
GeoTracker Data:	https://geotracker.waterboards.ca.gov/profile_report.asp?cmd=MWEDFResults&global_id=T0603789106&assigned_name=MW09		

Map ID
Direction
Distance
Elevation | Database | EDR ID Number

R109
South
1/2 - 1 Mile
Higher

CA WELLS **CAEDF0000012962**

Well ID:	T0603789106-MW11	Well Type:	MONITORING
Source:	EDF	Other Name:	MW11
GAMA PFAS Testing:	Not Reported		
Groundwater Quality Data:	https://gamagroundwater.waterboards.ca.gov/gama/gamamap/public/GamaDataDisplay.asp?dataset=EDF&samp_date=&global_id=T0603789106&assigned_name=MW11&store_num=		
GeoTracker Data:	https://geotracker.waterboards.ca.gov/profile_report.asp?cmd=MWEDFResults&global_id=T0603789106&assigned_name=MW11		

Q110
WSW
1/2 - 1 Mile
Lower

CA WELLS **CAEDF0000033641**

Well ID:	SL2043W1573-SA10-DPE1	Well Type:	MONITORING
Source:	EDF	Other Name:	SA10-DPE1
GAMA PFAS Testing:	Not Reported		
Groundwater Quality Data:	https://gamagroundwater.waterboards.ca.gov/gama/gamamap/public/GamaDataDisplay.asp?dataset=EDF&samp_date=&global_id=SL2043W1573&assigned_name=SA10-DPE1&store_num=		
GeoTracker Data:	https://geotracker.waterboards.ca.gov/profile_report.asp?cmd=MWEDFResults&global_id=SL2043W1573&assigned_name=SA10-DPE1		

R111
South
1/2 - 1 Mile
Higher

CA WELLS **CAEDF0000081319**

Well ID:	T0603789106-MW06	Well Type:	MONITORING
Source:	EDF	Other Name:	MW06
GAMA PFAS Testing:	Not Reported		
Groundwater Quality Data:	https://gamagroundwater.waterboards.ca.gov/gama/gamamap/public/GamaDataDisplay.asp?dataset=EDF&samp_date=&global_id=T0603789106&assigned_name=MW06&store_num=		
GeoTracker Data:	https://geotracker.waterboards.ca.gov/profile_report.asp?cmd=MWEDFResults&global_id=T0603789106&assigned_name=MW06		

S112
West
1/2 - 1 Mile
Lower

CA WELLS **CAEDF0000048376**

Well ID:	SL2043W1573-C-072ABE	Well Type:	MONITORING
Source:	EDF	Other Name:	C-072ABE
GAMA PFAS Testing:	Not Reported		
Groundwater Quality Data:	https://gamagroundwater.waterboards.ca.gov/gama/gamamap/public/GamaDataDisplay.asp?dataset=EDF&samp_date=&global_id=SL2043W1573&assigned_name=C-072ABE&store_num=		
GeoTracker Data:	https://geotracker.waterboards.ca.gov/profile_report.asp?cmd=MWEDFResults&global_id=SL2043W1573&assigned_name=C-072ABE		

Map ID
Direction
Distance
Elevation | Database | EDR ID Number

S113
West
1/2 - 1 Mile
Lower

CA WELLS **CAEDF0000066534**

Well ID:	SL2043W1573-C-072ABA	Well Type:	MONITORING
Source:	EDF	Other Name:	C-072ABA
GAMA PFAS Testing:	Not Reported		
Groundwater Quality Data:	https://gamagroundwater.waterboards.ca.gov/gama/gamamap/public/GamaDataDisplay.asp?dataset=EDF&samp_date=&global_id=SL2043W1573&assigned_name=C-072ABA&store_num=		
GeoTracker Data:	https://geotracker.waterboards.ca.gov/profile_report.asp?cmd=MWEDFResults&global_id=SL2043W1573&assigned_name=C-072ABA		

S114
West
1/2 - 1 Mile
Lower

CA WELLS **CAEDF0000124175**

Well ID:	SL2043W1573-C-072BA	Well Type:	MONITORING
Source:	EDF	Other Name:	C-072BA
GAMA PFAS Testing:	Not Reported		
Groundwater Quality Data:	https://gamagroundwater.waterboards.ca.gov/gama/gamamap/public/GamaDataDisplay.asp?dataset=EDF&samp_date=&global_id=SL2043W1573&assigned_name=C-072BA&store_num=		
GeoTracker Data:	https://geotracker.waterboards.ca.gov/profile_report.asp?cmd=MWEDFResults&global_id=SL2043W1573&assigned_name=C-072BA		

S115
West
1/2 - 1 Mile
Lower

CA WELLS **CAEDF0000124981**

Well ID:	SL2043W1573-C-072BE	Well Type:	MONITORING
Source:	EDF	Other Name:	C-072BE
GAMA PFAS Testing:	Not Reported		
Groundwater Quality Data:	https://gamagroundwater.waterboards.ca.gov/gama/gamamap/public/GamaDataDisplay.asp?dataset=EDF&samp_date=&global_id=SL2043W1573&assigned_name=C-072BE&store_num=		
GeoTracker Data:	https://geotracker.waterboards.ca.gov/profile_report.asp?cmd=MWEDFResults&global_id=SL2043W1573&assigned_name=C-072BE		

R116
SSW
1/2 - 1 Mile
Higher

CA WELLS **CAEDF0000047701**

Well ID:	T0603789106-MW01	Well Type:	MONITORING
Source:	EDF	Other Name:	MW01
GAMA PFAS Testing:	Not Reported		
Groundwater Quality Data:	https://gamagroundwater.waterboards.ca.gov/gama/gamamap/public/GamaDataDisplay.asp?dataset=EDF&samp_date=&global_id=T0603789106&assigned_name=MW01&store_num=		
GeoTracker Data:	https://geotracker.waterboards.ca.gov/profile_report.asp?cmd=MWEDFResults&global_id=T0603789106&assigned_name=MW01		

Map ID
Direction
Distance
Elevation | Database | EDR ID Number

R117
SSW
1/2 - 1 Mile
Higher

CA WELLS **CAEDF0000051554**

Well ID:	T0603789106-MW04	Well Type:	MONITORING
Source:	EDF	Other Name:	MW04
GAMA PFAS Testing:	Not Reported		
Groundwater Quality Data:	https://gamagroundwater.waterboards.ca.gov/gama/gamamap/public/GamaDataDisplay.asp?dataset=EDF&samp_date=&global_id=T0603789106&assigned_name=MW04&store_num=		
GeoTracker Data:	https://geotracker.waterboards.ca.gov/profile_report.asp?cmd=MWEDFResults&global_id=T0603789106&assigned_name=MW04		

P118
WSW
1/2 - 1 Mile
Lower

CA WELLS **CAEDF0000137298**

Well ID:	SL2043W1573-SA6-1BA	Well Type:	MONITORING
Source:	EDF	Other Name:	SA6-1BA
GAMA PFAS Testing:	Not Reported		
Groundwater Quality Data:	https://gamagroundwater.waterboards.ca.gov/gama/gamamap/public/GamaDataDisplay.asp?dataset=EDF&samp_date=&global_id=SL2043W1573&assigned_name=SA6-1BA&store_num=		
GeoTracker Data:	https://geotracker.waterboards.ca.gov/profile_report.asp?cmd=MWEDFResults&global_id=SL2043W1573&assigned_name=SA6-1BA		

R119
SSW
1/2 - 1 Mile
Higher

CA WELLS **CAEDF0000126866**

Well ID:	T0603789106-MW03	Well Type:	MONITORING
Source:	EDF	Other Name:	MW03
GAMA PFAS Testing:	Not Reported		
Groundwater Quality Data:	https://gamagroundwater.waterboards.ca.gov/gama/gamamap/public/GamaDataDisplay.asp?dataset=EDF&samp_date=&global_id=T0603789106&assigned_name=MW03&store_num=		
GeoTracker Data:	https://geotracker.waterboards.ca.gov/profile_report.asp?cmd=MWEDFResults&global_id=T0603789106&assigned_name=MW03		

R120
SSW
1/2 - 1 Mile
Higher

CA WELLS **CAEDF0000122178**

Well ID:	T0603789106-MW05	Well Type:	MONITORING
Source:	EDF	Other Name:	MW05
GAMA PFAS Testing:	Not Reported		
Groundwater Quality Data:	https://gamagroundwater.waterboards.ca.gov/gama/gamamap/public/GamaDataDisplay.asp?dataset=EDF&samp_date=&global_id=T0603789106&assigned_name=MW05&store_num=		
GeoTracker Data:	https://geotracker.waterboards.ca.gov/profile_report.asp?cmd=MWEDFResults&global_id=T0603789106&assigned_name=MW05		

Map ID
Direction
Distance
Elevation | Database | EDR ID Number

P121
WSW
1/2 - 1 Mile
Lower

CA WELLS **CAEDF0000069481**

Well ID:	SL2043W1573-SA6-1BE	Well Type:	MONITORING
Source:	EDF	Other Name:	SA6-1BE
GAMA PFAS Testing:	Not Reported		
Groundwater Quality Data:	https://gamagroundwater.waterboards.ca.gov/gama/gamamap/public/GamaDataDisplay.asp?dataset=EDF&samp_date=&global_id=SL2043W1573&assigned_name=SA6-1BE&store_num=		
GeoTracker Data:	https://geotracker.waterboards.ca.gov/profile_report.asp?cmd=MWEDFResults&global_id=SL2043W1573&assigned_name=SA6-1BE		

P122
WSW
1/2 - 1 Mile
Lower

CA WELLS **CAEDF0000091704**

Well ID:	SL2043W1573-SA6-DPE1	Well Type:	MONITORING
Source:	EDF	Other Name:	SA6-DPE1
GAMA PFAS Testing:	Not Reported		
Groundwater Quality Data:	https://gamagroundwater.waterboards.ca.gov/gama/gamamap/public/GamaDataDisplay.asp?dataset=EDF&samp_date=&global_id=SL2043W1573&assigned_name=SA6-DPE1&store_num=		
GeoTracker Data:	https://geotracker.waterboards.ca.gov/profile_report.asp?cmd=MWEDFResults&global_id=SL2043W1573&assigned_name=SA6-DPE1		

P123
WSW
1/2 - 1 Mile
Lower

CA WELLS **CAEDF0000101167**

Well ID:	SL2043W1573-SA6-RW1BE	Well Type:	MONITORING
Source:	EDF	Other Name:	SA6-RW1BE
GAMA PFAS Testing:	Not Reported		
Groundwater Quality Data:	https://gamagroundwater.waterboards.ca.gov/gama/gamamap/public/GamaDataDisplay.asp?dataset=EDF&samp_date=&global_id=SL2043W1573&assigned_name=SA6-RW1BE&store_num=		
GeoTracker Data:	https://geotracker.waterboards.ca.gov/profile_report.asp?cmd=MWEDFResults&global_id=SL2043W1573&assigned_name=SA6-RW1BE		

P124
WSW
1/2 - 1 Mile
Lower

CA WELLS **CAEDF0000142709**

Well ID:	SL2043W1573-SA6-DPE3	Well Type:	MONITORING
Source:	EDF	Other Name:	SA6-DPE3
GAMA PFAS Testing:	Not Reported		
Groundwater Quality Data:	https://gamagroundwater.waterboards.ca.gov/gama/gamamap/public/GamaDataDisplay.asp?dataset=EDF&samp_date=&global_id=SL2043W1573&assigned_name=SA6-DPE3&store_num=		
GeoTracker Data:	https://geotracker.waterboards.ca.gov/profile_report.asp?cmd=MWEDFResults&global_id=SL2043W1573&assigned_name=SA6-DPE3		

Map ID
Direction
Distance
Elevation | Database | EDR ID Number

P125
WSW
1/2 - 1 Mile
Lower

CA WELLS **CAEDF0000134372**

Well ID:	SL2043W1573-SA6-DPE2	Well Type:	MONITORING
Source:	EDF	Other Name:	SA6-DPE2
GAMA PFAS Testing:	Not Reported		
Groundwater Quality Data:	https://gamagroundwater.waterboards.ca.gov/gama/gamamap/public/GamaDataDisplay.asp?dataset=EDF&samp_date=&global_id=SL2043W1573&assigned_name=SA6-DPE2&store_num=		
GeoTracker Data:	https://geotracker.waterboards.ca.gov/profile_report.asp?cmd=MWEDFResults&global_id=SL2043W1573&assigned_name=SA6-DPE2		

P126
WSW
1/2 - 1 Mile
Lower

CA WELLS **CAEDF0000040595**

Well ID:	SL2043W1573-SA6-2BE	Well Type:	MONITORING
Source:	EDF	Other Name:	SA6-2BE
GAMA PFAS Testing:	Not Reported		
Groundwater Quality Data:	https://gamagroundwater.waterboards.ca.gov/gama/gamamap/public/GamaDataDisplay.asp?dataset=EDF&samp_date=&global_id=SL2043W1573&assigned_name=SA6-2BE&store_num=		
GeoTracker Data:	https://geotracker.waterboards.ca.gov/profile_report.asp?cmd=MWEDFResults&global_id=SL2043W1573&assigned_name=SA6-2BE		

R127
South
1/2 - 1 Mile
Higher

CA WELLS **CAEDF0000000844**

Well ID:	T0603789106-MW07	Well Type:	MONITORING
Source:	EDF	Other Name:	MW07
GAMA PFAS Testing:	Not Reported		
Groundwater Quality Data:	https://gamagroundwater.waterboards.ca.gov/gama/gamamap/public/GamaDataDisplay.asp?dataset=EDF&samp_date=&global_id=T0603789106&assigned_name=MW07&store_num=		
GeoTracker Data:	https://geotracker.waterboards.ca.gov/profile_report.asp?cmd=MWEDFResults&global_id=T0603789106&assigned_name=MW07		

P128
WSW
1/2 - 1 Mile
Lower

CA WELLS **CAEDF0000082394**

Well ID:	SL2043W1573-SA6-DPE5	Well Type:	MONITORING
Source:	EDF	Other Name:	SA6-DPE5
GAMA PFAS Testing:	Not Reported		
Groundwater Quality Data:	https://gamagroundwater.waterboards.ca.gov/gama/gamamap/public/GamaDataDisplay.asp?dataset=EDF&samp_date=&global_id=SL2043W1573&assigned_name=SA6-DPE5&store_num=		
GeoTracker Data:	https://geotracker.waterboards.ca.gov/profile_report.asp?cmd=MWEDFResults&global_id=SL2043W1573&assigned_name=SA6-DPE5		

Map ID
Direction
Distance
Elevation | Database | EDR ID Number

P129
WSW
1/2 - 1 Mile
Lower

CA WELLS **CAEDF0000126039**

Well ID:	SL2043W1573-SA6-4BE	Well Type:	MONITORING
Source:	EDF	Other Name:	SA6-4BE
GAMA PFAS Testing:	Not Reported		
Groundwater Quality Data:	https://gamagroundwater.waterboards.ca.gov/gama/gamamap/public/GamaDataDisplay.asp?dataset=EDF&samp_date=&global_id=SL2043W1573&assigned_name=SA6-4BE&store_num=		
GeoTracker Data:	https://geotracker.waterboards.ca.gov/profile_report.asp?cmd=MWEDFResults&global_id=SL2043W1573&assigned_name=SA6-4BE		

P130
WSW
1/2 - 1 Mile
Lower

CA WELLS **CAEDF0000068850**

Well ID:	SL2043W1573-SA6-3BE	Well Type:	MONITORING
Source:	EDF	Other Name:	SA6-3BE
GAMA PFAS Testing:	Not Reported		
Groundwater Quality Data:	https://gamagroundwater.waterboards.ca.gov/gama/gamamap/public/GamaDataDisplay.asp?dataset=EDF&samp_date=&global_id=SL2043W1573&assigned_name=SA6-3BE&store_num=		
GeoTracker Data:	https://geotracker.waterboards.ca.gov/profile_report.asp?cmd=MWEDFResults&global_id=SL2043W1573&assigned_name=SA6-3BE		

P131
WSW
1/2 - 1 Mile
Lower

CA WELLS **CAEDF0000073501**

Well ID:	SL2043W1573-SA6-DPE4	Well Type:	MONITORING
Source:	EDF	Other Name:	SA6-DPE4
GAMA PFAS Testing:	Not Reported		
Groundwater Quality Data:	https://gamagroundwater.waterboards.ca.gov/gama/gamamap/public/GamaDataDisplay.asp?dataset=EDF&samp_date=&global_id=SL2043W1573&assigned_name=SA6-DPE4&store_num=		
GeoTracker Data:	https://geotracker.waterboards.ca.gov/profile_report.asp?cmd=MWEDFResults&global_id=SL2043W1573&assigned_name=SA6-DPE4		

P132
WSW
1/2 - 1 Mile
Lower

CA WELLS **CAEDF0000054948**

Well ID:	SL2043W1573-SA6-DPE7	Well Type:	MONITORING
Source:	EDF	Other Name:	SA6-DPE7
GAMA PFAS Testing:	Not Reported		
Groundwater Quality Data:	https://gamagroundwater.waterboards.ca.gov/gama/gamamap/public/GamaDataDisplay.asp?dataset=EDF&samp_date=&global_id=SL2043W1573&assigned_name=SA6-DPE7&store_num=		
GeoTracker Data:	https://geotracker.waterboards.ca.gov/profile_report.asp?cmd=MWEDFResults&global_id=SL2043W1573&assigned_name=SA6-DPE7		

Map ID
Direction
Distance
Elevation | Database | EDR ID Number

P133
WSW
1/2 - 1 Mile
Lower

CA WELLS **CAEDF0000112113**

Well ID:	SL2043W1573-SA6-5BE	Well Type:	MONITORING
Source:	EDF	Other Name:	SA6-5BE
GAMA PFAS Testing:	Not Reported		
Groundwater Quality Data:	https://gamagroundwater.waterboards.ca.gov/gama/gamamap/public/GamaDataDisplay.asp?dataset=EDF&samp_date=&global_id=SL2043W1573&assigned_name=SA6-5BE&store_num=		
GeoTracker Data:	https://geotracker.waterboards.ca.gov/profile_report.asp?cmd=MWEDFResults&global_id=SL2043W1573&assigned_name=SA6-5BE		

R134
SSW
1/2 - 1 Mile
Higher

CA WELLS **CAEDF0000051800**

Well ID:	T0603789106-MW02	Well Type:	MONITORING
Source:	EDF	Other Name:	MW02
GAMA PFAS Testing:	Not Reported		
Groundwater Quality Data:	https://gamagroundwater.waterboards.ca.gov/gama/gamamap/public/GamaDataDisplay.asp?dataset=EDF&samp_date=&global_id=T0603789106&assigned_name=MW02&store_num=		
GeoTracker Data:	https://geotracker.waterboards.ca.gov/profile_report.asp?cmd=MWEDFResults&global_id=T0603789106&assigned_name=MW02		

P135
WSW
1/2 - 1 Mile
Lower

CA WELLS **CAEDF0000141779**

Well ID:	SL2043W1573-SA6-DPE6	Well Type:	MONITORING
Source:	EDF	Other Name:	SA6-DPE6
GAMA PFAS Testing:	Not Reported		
Groundwater Quality Data:	https://gamagroundwater.waterboards.ca.gov/gama/gamamap/public/GamaDataDisplay.asp?dataset=EDF&samp_date=&global_id=SL2043W1573&assigned_name=SA6-DPE6&store_num=		
GeoTracker Data:	https://geotracker.waterboards.ca.gov/profile_report.asp?cmd=MWEDFResults&global_id=SL2043W1573&assigned_name=SA6-DPE6		

R136
SSW
1/2 - 1 Mile
Higher

CA WELLS **CAEDF0000078836**

Well ID:	T0603789106-MW08	Well Type:	MONITORING
Source:	EDF	Other Name:	MW08
GAMA PFAS Testing:	Not Reported		
Groundwater Quality Data:	https://gamagroundwater.waterboards.ca.gov/gama/gamamap/public/GamaDataDisplay.asp?dataset=EDF&samp_date=&global_id=T0603789106&assigned_name=MW08&store_num=		
GeoTracker Data:	https://geotracker.waterboards.ca.gov/profile_report.asp?cmd=MWEDFResults&global_id=T0603789106&assigned_name=MW08		

Map ID
Direction
Distance
Elevation | Database | EDR ID Number

R137
South
1/2 - 1 Mile
Higher

CA WELLS **CAEDF0000111333**

Well ID:	T0603789106-MW12	Well Type:	MONITORING
Source:	EDF	Other Name:	MW12
GAMA PFAS Testing:	Not Reported		
Groundwater Quality Data:	https://gamagroundwater.waterboards.ca.gov/gama/gamamap/public/GamaDataDisplay.asp?dataset=EDF&samp_date=&global_id=T0603789106&assigned_name=MW12&store_num=		
GeoTracker Data:	https://geotracker.waterboards.ca.gov/profile_report.asp?cmd=MWEDFResults&global_id=T0603789106&assigned_name=MW12		

P138
WSW
1/2 - 1 Mile
Lower

CA WELLS **CAEDF0000130650**

Well ID:	SL2043W1573-C-048	Well Type:	MONITORING
Source:	EDF	Other Name:	C-048
GAMA PFAS Testing:	Not Reported		
Groundwater Quality Data:	https://gamagroundwater.waterboards.ca.gov/gama/gamamap/public/GamaDataDisplay.asp?dataset=EDF&samp_date=&global_id=SL2043W1573&assigned_name=C-048&store_num=		
GeoTracker Data:	https://geotracker.waterboards.ca.gov/profile_report.asp?cmd=MWEDFResults&global_id=SL2043W1573&assigned_name=C-048		

P139
WSW
1/2 - 1 Mile
Lower

CA WELLS **CAEDF0000008840**

Well ID:	SL2043W1573-EMS-5	Well Type:	MONITORING
Source:	EDF	Other Name:	EMS-5
GAMA PFAS Testing:	Not Reported		
Groundwater Quality Data:	https://gamagroundwater.waterboards.ca.gov/gama/gamamap/public/GamaDataDisplay.asp?dataset=EDF&samp_date=&global_id=SL2043W1573&assigned_name=EMS-5&store_num=		
GeoTracker Data:	https://geotracker.waterboards.ca.gov/profile_report.asp?cmd=MWEDFResults&global_id=SL2043W1573&assigned_name=EMS-5		

P140
WSW
1/2 - 1 Mile
Lower

CA WELLS **CAEDF0000139722**

Well ID:	SL2043W1573-C-085ABE	Well Type:	MONITORING
Source:	EDF	Other Name:	C-085ABE
GAMA PFAS Testing:	Not Reported		
Groundwater Quality Data:	https://gamagroundwater.waterboards.ca.gov/gama/gamamap/public/GamaDataDisplay.asp?dataset=EDF&samp_date=&global_id=SL2043W1573&assigned_name=C-085ABE&store_num=		
GeoTracker Data:	https://geotracker.waterboards.ca.gov/profile_report.asp?cmd=MWEDFResults&global_id=SL2043W1573&assigned_name=C-085ABE		

Map ID
Direction
Distance
Elevation | Database | EDR ID Number

P141
WSW
1/2 - 1 Mile
Lower

CA WELLS **CAEDF0000080305**

Well ID:	SL2043W1573-C-085ABA	Well Type:	MONITORING
Source:	EDF	Other Name:	C-085ABA
GAMA PFAS Testing:	Not Reported		
Groundwater Quality Data:	https://gamagroundwater.waterboards.ca.gov/gama/gamamap/public/GamaDataDisplay.asp?dataset=EDF&samp_date=&global_id=SL2043W1573&assigned_name=C-085ABA&store_num=		
GeoTracker Data:	https://geotracker.waterboards.ca.gov/profile_report.asp?cmd=MWEDFResults&global_id=SL2043W1573&assigned_name=C-085ABA		

S142
West
1/2 - 1 Mile
Lower

CA WELLS **CAEDF0000048148**

Well ID:	SL2043W1573-C-150	Well Type:	MONITORING
Source:	EDF	Other Name:	C-150
GAMA PFAS Testing:	Not Reported		
Groundwater Quality Data:	https://gamagroundwater.waterboards.ca.gov/gama/gamamap/public/GamaDataDisplay.asp?dataset=EDF&samp_date=&global_id=SL2043W1573&assigned_name=C-150&store_num=		
GeoTracker Data:	https://geotracker.waterboards.ca.gov/profile_report.asp?cmd=MWEDFResults&global_id=SL2043W1573&assigned_name=C-150		

P143
WSW
1/2 - 1 Mile
Lower

CA WELLS **CAEDF0000035781**

Well ID:	SL2043W1573-C-085BE	Well Type:	MONITORING
Source:	EDF	Other Name:	C-085BE
GAMA PFAS Testing:	Not Reported		
Groundwater Quality Data:	https://gamagroundwater.waterboards.ca.gov/gama/gamamap/public/GamaDataDisplay.asp?dataset=EDF&samp_date=&global_id=SL2043W1573&assigned_name=C-085BE&store_num=		
GeoTracker Data:	https://geotracker.waterboards.ca.gov/profile_report.asp?cmd=MWEDFResults&global_id=SL2043W1573&assigned_name=C-085BE		

P144
WSW
1/2 - 1 Mile
Lower

CA WELLS **CAEDF0000128445**

Well ID:	SL2043W1573-C-085BA	Well Type:	MONITORING
Source:	EDF	Other Name:	C-085BA
GAMA PFAS Testing:	Not Reported		
Groundwater Quality Data:	https://gamagroundwater.waterboards.ca.gov/gama/gamamap/public/GamaDataDisplay.asp?dataset=EDF&samp_date=&global_id=SL2043W1573&assigned_name=C-085BA&store_num=		
GeoTracker Data:	https://geotracker.waterboards.ca.gov/profile_report.asp?cmd=MWEDFResults&global_id=SL2043W1573&assigned_name=C-085BA		

Map ID
Direction
Distance
Elevation | Database | EDR ID Number

145
NNE
1/2 - 1 Mile
Higher

CA WELLS **CADWR0000005977**

Well ID:	02S14W18L001S	Well Type:	UNK
Source:	Department of Water Resources		
Other Name:	02S14W18L001S	GAMA PFAS Testing:	Not Reported
Groundwater Quality Data:	https://gamagroundwater.waterboards.ca.gov/gama/gamamap/public/GamaDataDisplay.asp?dataset=DWR&samp_date=&global_id=&assigned_name=02S14W18L001S&store_num=		
GeoTracker Data:	Not Reported		

T146
WSW
1/2 - 1 Mile
Lower

CA WELLS **CAEDF0000111575**

Well ID:	SL2043W1573-TB-02	Well Type:	MONITORING
Source:	EDF	Other Name:	TB-02
GAMA PFAS Testing:	Not Reported		
Groundwater Quality Data:	https://gamagroundwater.waterboards.ca.gov/gama/gamamap/public/GamaDataDisplay.asp?dataset=EDF&samp_date=&global_id=SL2043W1573&assigned_name=TB-02&store_num=		
GeoTracker Data:	https://geotracker.waterboards.ca.gov/profile_report.asp?cmd=MWEDFResults&global_id=SL2043W1573&assigned_name=TB-02		

T147
WSW
1/2 - 1 Mile
Lower

CA WELLS **CAEDF0000087962**

Well ID:	SL2043W1573-TB-02A	Well Type:	MONITORING
Source:	EDF	Other Name:	TB-02A
GAMA PFAS Testing:	Not Reported		
Groundwater Quality Data:	https://gamagroundwater.waterboards.ca.gov/gama/gamamap/public/GamaDataDisplay.asp?dataset=EDF&samp_date=&global_id=SL2043W1573&assigned_name=TB-02A&store_num=		
GeoTracker Data:	https://geotracker.waterboards.ca.gov/profile_report.asp?cmd=MWEDFResults&global_id=SL2043W1573&assigned_name=TB-02A		

T148
WSW
1/2 - 1 Mile
Lower

CA WELLS **CAEDF0000056744**

Well ID:	SL2043W1573-TB-05	Well Type:	MONITORING
Source:	EDF	Other Name:	TB-05
GAMA PFAS Testing:	Not Reported		
Groundwater Quality Data:	https://gamagroundwater.waterboards.ca.gov/gama/gamamap/public/GamaDataDisplay.asp?dataset=EDF&samp_date=&global_id=SL2043W1573&assigned_name=TB-05&store_num=		
GeoTracker Data:	https://geotracker.waterboards.ca.gov/profile_report.asp?cmd=MWEDFResults&global_id=SL2043W1573&assigned_name=TB-05		

Map ID
Direction
Distance
Elevation | Database | EDR ID Number

U149
WSW
1/2 - 1 Mile
Lower

CA WELLS **CAEDF0000080085**

Well ID:	SL2043W1573-C-174SI	Well Type:	MONITORING
Source:	EDF	Other Name:	C-174SI
GAMA PFAS Testing:	Not Reported		
Groundwater Quality Data:	https://gamagroundwater.waterboards.ca.gov/gama/gamamap/public/GamaDataDisplay.asp?dataset=EDF&samp_date=&global_id=SL2043W1573&assigned_name=C-174SI&store_num=		
GeoTracker Data:	https://geotracker.waterboards.ca.gov/profile_report.asp?cmd=MWEDFResults&global_id=SL2043W1573&assigned_name=C-174SI		

T150
WSW
1/2 - 1 Mile
Lower

CA WELLS **CAEDF0000135187**

Well ID:	SL2043W1573-SA5-1BE	Well Type:	MONITORING
Source:	EDF	Other Name:	SA5-1BE
GAMA PFAS Testing:	Not Reported		
Groundwater Quality Data:	https://gamagroundwater.waterboards.ca.gov/gama/gamamap/public/GamaDataDisplay.asp?dataset=EDF&samp_date=&global_id=SL2043W1573&assigned_name=SA5-1BE&store_num=		
GeoTracker Data:	https://geotracker.waterboards.ca.gov/profile_report.asp?cmd=MWEDFResults&global_id=SL2043W1573&assigned_name=SA5-1BE		

T151
WSW
1/2 - 1 Mile
Lower

CA WELLS **CAEDF0000100866**

Well ID:	SL2043W1573-SA5-DPE2	Well Type:	MONITORING
Source:	EDF	Other Name:	SA5-DPE2
GAMA PFAS Testing:	Not Reported		
Groundwater Quality Data:	https://gamagroundwater.waterboards.ca.gov/gama/gamamap/public/GamaDataDisplay.asp?dataset=EDF&samp_date=&global_id=SL2043W1573&assigned_name=SA5-DPE2&store_num=		
GeoTracker Data:	https://geotracker.waterboards.ca.gov/profile_report.asp?cmd=MWEDFResults&global_id=SL2043W1573&assigned_name=SA5-DPE2		

T152
WSW
1/2 - 1 Mile
Lower

CA WELLS **CAEDF0000087979**

Well ID:	SL2043W1573-SA5-DPE1	Well Type:	MONITORING
Source:	EDF	Other Name:	SA5-DPE1
GAMA PFAS Testing:	Not Reported		
Groundwater Quality Data:	https://gamagroundwater.waterboards.ca.gov/gama/gamamap/public/GamaDataDisplay.asp?dataset=EDF&samp_date=&global_id=SL2043W1573&assigned_name=SA5-DPE1&store_num=		
GeoTracker Data:	https://geotracker.waterboards.ca.gov/profile_report.asp?cmd=MWEDFResults&global_id=SL2043W1573&assigned_name=SA5-DPE1		

Map ID
Direction
Distance
Elevation | Database | EDR ID Number

U153
WSW
1/2 - 1 Mile
Lower

CA WELLS **CAEDF0000047272**

Well ID:	SL2043W1573-C-080ABA	Well Type:	MONITORING
Source:	EDF	Other Name:	C-080ABA
GAMA PFAS Testing:	Not Reported		
Groundwater Quality Data:	https://gamagroundwater.waterboards.ca.gov/gama/gamamap/public/GamaDataDisplay.asp?dataset=EDF&samp_date=&global_id=SL2043W1573&assigned_name=C-080ABA&store_num=		
GeoTracker Data:	https://geotracker.waterboards.ca.gov/profile_report.asp?cmd=MWEDFResults&global_id=SL2043W1573&assigned_name=C-080ABA		

U154
WSW
1/2 - 1 Mile
Lower

CA WELLS **CAEDF0000101379**

Well ID:	SL2043W1573-C-080ABE	Well Type:	MONITORING
Source:	EDF	Other Name:	C-080ABE
GAMA PFAS Testing:	Not Reported		
Groundwater Quality Data:	https://gamagroundwater.waterboards.ca.gov/gama/gamamap/public/GamaDataDisplay.asp?dataset=EDF&samp_date=&global_id=SL2043W1573&assigned_name=C-080ABE&store_num=		
GeoTracker Data:	https://geotracker.waterboards.ca.gov/profile_report.asp?cmd=MWEDFResults&global_id=SL2043W1573&assigned_name=C-080ABE		

T155
WSW
1/2 - 1 Mile
Lower

CA WELLS **CAEDF0000122651**

Well ID:	SL2043W1573-SA5-DPE3	Well Type:	MONITORING
Source:	EDF	Other Name:	SA5-DPE3
GAMA PFAS Testing:	Not Reported		
Groundwater Quality Data:	https://gamagroundwater.waterboards.ca.gov/gama/gamamap/public/GamaDataDisplay.asp?dataset=EDF&samp_date=&global_id=SL2043W1573&assigned_name=SA5-DPE3&store_num=		
GeoTracker Data:	https://geotracker.waterboards.ca.gov/profile_report.asp?cmd=MWEDFResults&global_id=SL2043W1573&assigned_name=SA5-DPE3		

T156
WSW
1/2 - 1 Mile
Lower

CA WELLS **CAEDF0000126495**

Well ID:	SL2043W1573-TB-12	Well Type:	MONITORING
Source:	EDF	Other Name:	TB-12
GAMA PFAS Testing:	Not Reported		
Groundwater Quality Data:	https://gamagroundwater.waterboards.ca.gov/gama/gamamap/public/GamaDataDisplay.asp?dataset=EDF&samp_date=&global_id=SL2043W1573&assigned_name=TB-12&store_num=		
GeoTracker Data:	https://geotracker.waterboards.ca.gov/profile_report.asp?cmd=MWEDFResults&global_id=SL2043W1573&assigned_name=TB-12		

Map ID
Direction
Distance
Elevation | Database | EDR ID Number

T157
WSW
1/2 - 1 Mile
Lower

CA WELLS **CAEDF0000107021**

Well ID:	SL2043W1573-SA5-DPE4	Well Type:	MONITORING
Source:	EDF	Other Name:	SA5-DPE4
GAMA PFAS Testing:	Not Reported		
Groundwater Quality Data:	https://gamagroundwater.waterboards.ca.gov/gama/gamamap/public/GamaDataDisplay.asp?dataset=EDF&samp_date=&global_id=SL2043W1573&assigned_name=SA5-DPE4&store_num=		
GeoTracker Data:	https://geotracker.waterboards.ca.gov/profile_report.asp?cmd=MWEDFResults&global_id=SL2043W1573&assigned_name=SA5-DPE4		

U158
WSW
1/2 - 1 Mile
Lower

CA WELLS **CAEDF0000135576**

Well ID:	SL2043W1573-C-080BE	Well Type:	MONITORING
Source:	EDF	Other Name:	C-080BE
GAMA PFAS Testing:	Not Reported		
Groundwater Quality Data:	https://gamagroundwater.waterboards.ca.gov/gama/gamamap/public/GamaDataDisplay.asp?dataset=EDF&samp_date=&global_id=SL2043W1573&assigned_name=C-080BE&store_num=		
GeoTracker Data:	https://geotracker.waterboards.ca.gov/profile_report.asp?cmd=MWEDFResults&global_id=SL2043W1573&assigned_name=C-080BE		

U159
WSW
1/2 - 1 Mile
Lower

CA WELLS **CAEDF0000083853**

Well ID:	SL2043W1573-C-080BA	Well Type:	MONITORING
Source:	EDF	Other Name:	C-080BA
GAMA PFAS Testing:	Not Reported		
Groundwater Quality Data:	https://gamagroundwater.waterboards.ca.gov/gama/gamamap/public/GamaDataDisplay.asp?dataset=EDF&samp_date=&global_id=SL2043W1573&assigned_name=C-080BA&store_num=		
GeoTracker Data:	https://geotracker.waterboards.ca.gov/profile_report.asp?cmd=MWEDFResults&global_id=SL2043W1573&assigned_name=C-080BA		

T160
WSW
1/2 - 1 Mile
Lower

CA WELLS **CAEDF0000053525**

Well ID:	SL2043W1573-TB-08	Well Type:	MONITORING
Source:	EDF	Other Name:	TB-08
GAMA PFAS Testing:	Not Reported		
Groundwater Quality Data:	https://gamagroundwater.waterboards.ca.gov/gama/gamamap/public/GamaDataDisplay.asp?dataset=EDF&samp_date=&global_id=SL2043W1573&assigned_name=TB-08&store_num=		
GeoTracker Data:	https://geotracker.waterboards.ca.gov/profile_report.asp?cmd=MWEDFResults&global_id=SL2043W1573&assigned_name=TB-08		

Map ID
Direction
Distance
Elevation | Database | EDR ID Number

T161
WSW
1/2 - 1 Mile
Lower

CA WELLS **CAEDF0000127521**

Well ID:	SL2043W1573-C-146	Well Type:	MONITORING
Source:	EDF	Other Name:	C-146
GAMA PFAS Testing:	Not Reported		
Groundwater Quality Data:	https://gamagroundwater.waterboards.ca.gov/gama/gamamap/public/GamaDataDisplay.asp?dataset=EDF&samp_date=&global_id=SL2043W1573&assigned_name=C-146&store_num=		
GeoTracker Data:	https://geotracker.waterboards.ca.gov/profile_report.asp?cmd=MWEDFResults&global_id=SL2043W1573&assigned_name=C-146		

U162
West
1/2 - 1 Mile
Lower

CA WELLS **CAEDF0000064138**

Well ID:	SL2043W1573-C-139	Well Type:	MONITORING
Source:	EDF	Other Name:	C-139
GAMA PFAS Testing:	Not Reported		
Groundwater Quality Data:	https://gamagroundwater.waterboards.ca.gov/gama/gamamap/public/GamaDataDisplay.asp?dataset=EDF&samp_date=&global_id=SL2043W1573&assigned_name=C-139&store_num=		
GeoTracker Data:	https://geotracker.waterboards.ca.gov/profile_report.asp?cmd=MWEDFResults&global_id=SL2043W1573&assigned_name=C-139		

U163
West
1/2 - 1 Mile
Lower

CA WELLS **CAEDF0000084855**

Well ID:	SL2043W1573-C-139A	Well Type:	MONITORING
Source:	EDF	Other Name:	C-139A
GAMA PFAS Testing:	Not Reported		
Groundwater Quality Data:	https://gamagroundwater.waterboards.ca.gov/gama/gamamap/public/GamaDataDisplay.asp?dataset=EDF&samp_date=&global_id=SL2043W1573&assigned_name=C-139A&store_num=		
GeoTracker Data:	https://geotracker.waterboards.ca.gov/profile_report.asp?cmd=MWEDFResults&global_id=SL2043W1573&assigned_name=C-139A		

T164
WSW
1/2 - 1 Mile
Lower

CA WELLS **CAEDF0000004838**

Well ID:	SL2043W1573-EMS-4	Well Type:	MONITORING
Source:	EDF	Other Name:	EMS-4
GAMA PFAS Testing:	Not Reported		
Groundwater Quality Data:	https://gamagroundwater.waterboards.ca.gov/gama/gamamap/public/GamaDataDisplay.asp?dataset=EDF&samp_date=&global_id=SL2043W1573&assigned_name=EMS-4&store_num=		
GeoTracker Data:	https://geotracker.waterboards.ca.gov/profile_report.asp?cmd=MWEDFResults&global_id=SL2043W1573&assigned_name=EMS-4		

Map ID
Direction
Distance
Elevation | Database | EDR ID Number

V165
WSW
1/2 - 1 Mile
Lower

CA WELLS **CAEDF0000041306**

Well ID:	SL2043W1573-C-173SI	Well Type:	MONITORING
Source:	EDF	Other Name:	C-173SI
GAMA PFAS Testing:	Not Reported		
Groundwater Quality Data:	https://gamagroundwater.waterboards.ca.gov/gama/gamamap/public/GamaDataDisplay.asp?dataset=EDF&samp_date=&global_id=SL2043W1573&assigned_name=C-173SI&store_num=		
GeoTracker Data:	https://geotracker.waterboards.ca.gov/profile_report.asp?cmd=MWEDFResults&global_id=SL2043W1573&assigned_name=C-173SI		

V166
WSW
1/2 - 1 Mile
Lower

CA WELLS **CAEDF0000115324**

Well ID:	SL2043W1573-C-018B	Well Type:	MONITORING
Source:	EDF	Other Name:	C-018B
GAMA PFAS Testing:	Not Reported		
Groundwater Quality Data:	https://gamagroundwater.waterboards.ca.gov/gama/gamamap/public/GamaDataDisplay.asp?dataset=EDF&samp_date=&global_id=SL2043W1573&assigned_name=C-018B&store_num=		
GeoTracker Data:	https://geotracker.waterboards.ca.gov/profile_report.asp?cmd=MWEDFResults&global_id=SL2043W1573&assigned_name=C-018B		

V167
WSW
1/2 - 1 Mile
Lower

CA WELLS **CAEDF0000038370**

Well ID:	SL2043W1573-C-145	Well Type:	MONITORING
Source:	EDF	Other Name:	C-145
GAMA PFAS Testing:	Not Reported		
Groundwater Quality Data:	https://gamagroundwater.waterboards.ca.gov/gama/gamamap/public/GamaDataDisplay.asp?dataset=EDF&samp_date=&global_id=SL2043W1573&assigned_name=C-145&store_num=		
GeoTracker Data:	https://geotracker.waterboards.ca.gov/profile_report.asp?cmd=MWEDFResults&global_id=SL2043W1573&assigned_name=C-145		

V168
WSW
1/2 - 1 Mile
Lower

CA WELLS **CAEDF0000087621**

Well ID:	SL2043W1573-C-018	Well Type:	MONITORING
Source:	EDF	Other Name:	C-018
GAMA PFAS Testing:	Not Reported		
Groundwater Quality Data:	https://gamagroundwater.waterboards.ca.gov/gama/gamamap/public/GamaDataDisplay.asp?dataset=EDF&samp_date=&global_id=SL2043W1573&assigned_name=C-018&store_num=		
GeoTracker Data:	https://geotracker.waterboards.ca.gov/profile_report.asp?cmd=MWEDFResults&global_id=SL2043W1573&assigned_name=C-018		

Map ID
Direction
Distance
Elevation | Database | EDR ID Number

V169
WSW
1/2 - 1 Mile
Lower

CA WELLS **CAEDF0000042059**

Well ID:	SL2043W1573-SA8-RW2BA	Well Type:	MONITORING
Source:	EDF	Other Name:	SA8-RW2BA
GAMA PFAS Testing:	Not Reported		
Groundwater Quality Data:	https://gamagroundwater.waterboards.ca.gov/gama/gamamap/public/GamaDataDisplay.asp?dataset=EDF&samp_date=&global_id=SL2043W1573&assigned_name=SA8-RW2BA&store_num=		
GeoTracker Data:	https://geotracker.waterboards.ca.gov/profile_report.asp?cmd=MWEDFResults&global_id=SL2043W1573&assigned_name=SA8-RW2BA		

V170
WSW
1/2 - 1 Mile
Lower

CA WELLS **CAEDF0000061106**

Well ID:	SL2043W1573-SA8-RW1BE	Well Type:	MONITORING
Source:	EDF	Other Name:	SA8-RW1BE
GAMA PFAS Testing:	Not Reported		
Groundwater Quality Data:	https://gamagroundwater.waterboards.ca.gov/gama/gamamap/public/GamaDataDisplay.asp?dataset=EDF&samp_date=&global_id=SL2043W1573&assigned_name=SA8-RW1BE&store_num=		
GeoTracker Data:	https://geotracker.waterboards.ca.gov/profile_report.asp?cmd=MWEDFResults&global_id=SL2043W1573&assigned_name=SA8-RW1BE		

W171
West
1/2 - 1 Mile
Lower

CA WELLS **CAEDF0000096873**

Well ID:	T0603790014-B-15	Well Type:	MONITORING
Source:	EDF	Other Name:	B-15
GAMA PFAS Testing:	Not Reported		
Groundwater Quality Data:	https://gamagroundwater.waterboards.ca.gov/gama/gamamap/public/GamaDataDisplay.asp?dataset=EDF&samp_date=&global_id=T0603790014&assigned_name=B-15&store_num=		
GeoTracker Data:	https://geotracker.waterboards.ca.gov/profile_report.asp?cmd=MWEDFResults&global_id=T0603790014&assigned_name=B-15		

V172
WSW
1/2 - 1 Mile
Lower

CA WELLS **CAEDF0000136518**

Well ID:	SL2043W1573-SA8-DPE1	Well Type:	MONITORING
Source:	EDF	Other Name:	SA8-DPE1
GAMA PFAS Testing:	Not Reported		
Groundwater Quality Data:	https://gamagroundwater.waterboards.ca.gov/gama/gamamap/public/GamaDataDisplay.asp?dataset=EDF&samp_date=&global_id=SL2043W1573&assigned_name=SA8-DPE1&store_num=		
GeoTracker Data:	https://geotracker.waterboards.ca.gov/profile_report.asp?cmd=MWEDFResults&global_id=SL2043W1573&assigned_name=SA8-DPE1		

Map ID
Direction
Distance
Elevation | Database | EDR ID Number

V173
WSW
1/2 - 1 Mile
Lower

CA WELLS **CAEDF0000102476**

Well ID:	SL2043W1573-C-078BE	Well Type:	MONITORING
Source:	EDF	Other Name:	C-078BE
GAMA PFAS Testing:	Not Reported		
Groundwater Quality Data:	https://gamagroundwater.waterboards.ca.gov/gama/gamamap/public/GamaDataDisplay.asp?dataset=EDF&samp_date=&global_id=SL2043W1573&assigned_name=C-078BE&store_num=		
GeoTracker Data:	https://geotracker.waterboards.ca.gov/profile_report.asp?cmd=MWEDFResults&global_id=SL2043W1573&assigned_name=C-078BE		

T174
WSW
1/2 - 1 Mile
Lower

CA WELLS **CAEDF0000108519**

Well ID:	SL2043W1573-EMS-3	Well Type:	MONITORING
Source:	EDF	Other Name:	EMS-3
GAMA PFAS Testing:	Not Reported		
Groundwater Quality Data:	https://gamagroundwater.waterboards.ca.gov/gama/gamamap/public/GamaDataDisplay.asp?dataset=EDF&samp_date=&global_id=SL2043W1573&assigned_name=EMS-3&store_num=		
GeoTracker Data:	https://geotracker.waterboards.ca.gov/profile_report.asp?cmd=MWEDFResults&global_id=SL2043W1573&assigned_name=EMS-3		

V175
WSW
1/2 - 1 Mile
Lower

CA WELLS **CAEDF0000141778**

Well ID:	SL2043W1573-SA8-DPE2	Well Type:	MONITORING
Source:	EDF	Other Name:	SA8-DPE2
GAMA PFAS Testing:	Not Reported		
Groundwater Quality Data:	https://gamagroundwater.waterboards.ca.gov/gama/gamamap/public/GamaDataDisplay.asp?dataset=EDF&samp_date=&global_id=SL2043W1573&assigned_name=SA8-DPE2&store_num=		
GeoTracker Data:	https://geotracker.waterboards.ca.gov/profile_report.asp?cmd=MWEDFResults&global_id=SL2043W1573&assigned_name=SA8-DPE2		

V176
WSW
1/2 - 1 Mile
Lower

CA WELLS **CAEDF0000071253**

Well ID:	SL2043W1573-SA8-1BE	Well Type:	MONITORING
Source:	EDF	Other Name:	SA8-1BE
GAMA PFAS Testing:	Not Reported		
Groundwater Quality Data:	https://gamagroundwater.waterboards.ca.gov/gama/gamamap/public/GamaDataDisplay.asp?dataset=EDF&samp_date=&global_id=SL2043W1573&assigned_name=SA8-1BE&store_num=		
GeoTracker Data:	https://geotracker.waterboards.ca.gov/profile_report.asp?cmd=MWEDFResults&global_id=SL2043W1573&assigned_name=SA8-1BE		

Map ID
Direction
Distance
Elevation | Database | EDR ID Number

W177
West
1/2 - 1 Mile
Lower

CA WELLS **CAEDF0000062180**

Well ID:	T0603790014-B-16	Well Type:	MONITORING
Source:	EDF	Other Name:	B-16
GAMA PFAS Testing:	Not Reported		
Groundwater Quality Data:	https://gamagroundwater.waterboards.ca.gov/gama/gamamap/public/GamaDataDisplay.asp?dataset=EDF&samp_date=&global_id=T0603790014&assigned_name=B-16&store_num=		
GeoTracker Data:	https://geotracker.waterboards.ca.gov/profile_report.asp?cmd=MWEDFResults&global_id=T0603790014&assigned_name=B-16		

W178
West
1/2 - 1 Mile
Lower

CA WELLS **CAEDF0000111181**

Well ID:	T0603790014-EW-3	Well Type:	MONITORING
Source:	EDF	Other Name:	EW-3
GAMA PFAS Testing:	Not Reported		
Groundwater Quality Data:	https://gamagroundwater.waterboards.ca.gov/gama/gamamap/public/GamaDataDisplay.asp?dataset=EDF&samp_date=&global_id=T0603790014&assigned_name=EW-3&store_num=		
GeoTracker Data:	https://geotracker.waterboards.ca.gov/profile_report.asp?cmd=MWEDFResults&global_id=T0603790014&assigned_name=EW-3		

W179
West
1/2 - 1 Mile
Lower

CA WELLS **CAEDF0000104880**

Well ID:	T0603790014-B-17	Well Type:	MONITORING
Source:	EDF	Other Name:	B-17
GAMA PFAS Testing:	Not Reported		
Groundwater Quality Data:	https://gamagroundwater.waterboards.ca.gov/gama/gamamap/public/GamaDataDisplay.asp?dataset=EDF&samp_date=&global_id=T0603790014&assigned_name=B-17&store_num=		
GeoTracker Data:	https://geotracker.waterboards.ca.gov/profile_report.asp?cmd=MWEDFResults&global_id=T0603790014&assigned_name=B-17		

W180
West
1/2 - 1 Mile
Lower

CA WELLS **CAEDF0000097874**

Well ID:	T0603790014-EW-4	Well Type:	MONITORING
Source:	EDF	Other Name:	EW-4
GAMA PFAS Testing:	Not Reported		
Groundwater Quality Data:	https://gamagroundwater.waterboards.ca.gov/gama/gamamap/public/GamaDataDisplay.asp?dataset=EDF&samp_date=&global_id=T0603790014&assigned_name=EW-4&store_num=		
GeoTracker Data:	https://geotracker.waterboards.ca.gov/profile_report.asp?cmd=MWEDFResults&global_id=T0603790014&assigned_name=EW-4		

Map ID
Direction
Distance
Elevation | Database | EDR ID Number

W181
West
1/2 - 1 Mile
Lower

CA WELLS **CAEDF0000008081**

Well ID:	T0603790014-B-14	Well Type:	MONITORING
Source:	EDF	Other Name:	B-14
GAMA PFAS Testing:	Not Reported		
Groundwater Quality Data:	https://gamagroundwater.waterboards.ca.gov/gama/gamamap/public/GamaDataDisplay.asp?dataset=EDF&samp_date=&global_id=T0603790014&assigned_name=B-14&store_num=		
GeoTracker Data:	https://geotracker.waterboards.ca.gov/profile_report.asp?cmd=MWEDFResults&global_id=T0603790014&assigned_name=B-14		

V182
WSW
1/2 - 1 Mile
Lower

CA WELLS **CAEDF0000063346**

Well ID:	SL2043W1573-SA8-2BE	Well Type:	MONITORING
Source:	EDF	Other Name:	SA8-2BE
GAMA PFAS Testing:	Not Reported		
Groundwater Quality Data:	https://gamagroundwater.waterboards.ca.gov/gama/gamamap/public/GamaDataDisplay.asp?dataset=EDF&samp_date=&global_id=SL2043W1573&assigned_name=SA8-2BE&store_num=		
GeoTracker Data:	https://geotracker.waterboards.ca.gov/profile_report.asp?cmd=MWEDFResults&global_id=SL2043W1573&assigned_name=SA8-2BE		

V183
WSW
1/2 - 1 Mile
Lower

CA WELLS **CAEDF0000004755**

Well ID:	SL2043W1573-C-036	Well Type:	MONITORING
Source:	EDF	Other Name:	C-036
GAMA PFAS Testing:	Not Reported		
Groundwater Quality Data:	https://gamagroundwater.waterboards.ca.gov/gama/gamamap/public/GamaDataDisplay.asp?dataset=EDF&samp_date=&global_id=SL2043W1573&assigned_name=C-036&store_num=		
GeoTracker Data:	https://geotracker.waterboards.ca.gov/profile_report.asp?cmd=MWEDFResults&global_id=SL2043W1573&assigned_name=C-036		

V184
WSW
1/2 - 1 Mile
Lower

CA WELLS **CAEDF0000043752**

Well ID:	SL2043W1573-C-056	Well Type:	MONITORING
Source:	EDF	Other Name:	C-056
GAMA PFAS Testing:	Not Reported		
Groundwater Quality Data:	https://gamagroundwater.waterboards.ca.gov/gama/gamamap/public/GamaDataDisplay.asp?dataset=EDF&samp_date=&global_id=SL2043W1573&assigned_name=C-056&store_num=		
GeoTracker Data:	https://geotracker.waterboards.ca.gov/profile_report.asp?cmd=MWEDFResults&global_id=SL2043W1573&assigned_name=C-056		

Map ID
Direction
Distance
Elevation | Database | EDR ID Number

W185
West
1/2 - 1 Mile
Lower

CA WELLS **CAEDF0000133616**

Well ID:	T0603790014-MW-1	Well Type:	MONITORING
Source:	EDF	Other Name:	MW-1
GAMA PFAS Testing:	Not Reported		
Groundwater Quality Data:	https://gamagroundwater.waterboards.ca.gov/gama/gamamap/public/GamaDataDisplay.asp?dataset=EDF&samp_date=&global_id=T0603790014&assigned_name=MW-1&store_num=		
GeoTracker Data:	https://geotracker.waterboards.ca.gov/profile_report.asp?cmd=MWEDFResults&global_id=T0603790014&assigned_name=MW-1		

W186
West
1/2 - 1 Mile
Lower

CA WELLS **CAEDF0000129367**

Well ID:	T0603790014-B-12	Well Type:	MONITORING
Source:	EDF	Other Name:	B-12
GAMA PFAS Testing:	Not Reported		
Groundwater Quality Data:	https://gamagroundwater.waterboards.ca.gov/gama/gamamap/public/GamaDataDisplay.asp?dataset=EDF&samp_date=&global_id=T0603790014&assigned_name=B-12&store_num=		
GeoTracker Data:	https://geotracker.waterboards.ca.gov/profile_report.asp?cmd=MWEDFResults&global_id=T0603790014&assigned_name=B-12		

V187
WSW
1/2 - 1 Mile
Lower

CA WELLS **CAEDF0000058639**

Well ID:	SL2043W1573-SA8-DPE3	Well Type:	MONITORING
Source:	EDF	Other Name:	SA8-DPE3
GAMA PFAS Testing:	Not Reported		
Groundwater Quality Data:	https://gamagroundwater.waterboards.ca.gov/gama/gamamap/public/GamaDataDisplay.asp?dataset=EDF&samp_date=&global_id=SL2043W1573&assigned_name=SA8-DPE3&store_num=		
GeoTracker Data:	https://geotracker.waterboards.ca.gov/profile_report.asp?cmd=MWEDFResults&global_id=SL2043W1573&assigned_name=SA8-DPE3		

V188
WSW
1/2 - 1 Mile
Lower

CA WELLS **CAEDF0000005125**

Well ID:	SL2043W1573-SA3-RW2BA	Well Type:	MONITORING
Source:	EDF	Other Name:	SA3-RW2BA
GAMA PFAS Testing:	Not Reported		
Groundwater Quality Data:	https://gamagroundwater.waterboards.ca.gov/gama/gamamap/public/GamaDataDisplay.asp?dataset=EDF&samp_date=&global_id=SL2043W1573&assigned_name=SA3-RW2BA&store_num=		
GeoTracker Data:	https://geotracker.waterboards.ca.gov/profile_report.asp?cmd=MWEDFResults&global_id=SL2043W1573&assigned_name=SA3-RW2BA		

Map ID
Direction
Distance
Elevation | Database | EDR ID Number

W189
West
1/2 - 1 Mile
Lower

CA WELLS **CAEDF0000033029**

Well ID:	T0603790014-EW-1	Well Type:	MONITORING
Source:	EDF	Other Name:	EW-1
GAMA PFAS Testing:	Not Reported		
Groundwater Quality Data:	https://gamagroundwater.waterboards.ca.gov/gama/gamamap/public/GamaDataDisplay.asp?dataset=EDF&samp_date=&global_id=T0603790014&assigned_name=EW-1&store_num=		
GeoTracker Data:	https://geotracker.waterboards.ca.gov/profile_report.asp?cmd=MWEDFResults&global_id=T0603790014&assigned_name=EW-1		

W190
West
1/2 - 1 Mile
Lower

CA WELLS **CAEDF0000050741**

Well ID:	T0603790014-EW-2	Well Type:	MONITORING
Source:	EDF	Other Name:	EW-2
GAMA PFAS Testing:	Not Reported		
Groundwater Quality Data:	https://gamagroundwater.waterboards.ca.gov/gama/gamamap/public/GamaDataDisplay.asp?dataset=EDF&samp_date=&global_id=T0603790014&assigned_name=EW-2&store_num=		
GeoTracker Data:	https://geotracker.waterboards.ca.gov/profile_report.asp?cmd=MWEDFResults&global_id=T0603790014&assigned_name=EW-2		

W191
West
1/2 - 1 Mile
Lower

CA WELLS **CAEDF0000000011**

Well ID:	T0603790014-B-28	Well Type:	MONITORING
Source:	EDF	Other Name:	B-28
GAMA PFAS Testing:	Not Reported		
Groundwater Quality Data:	https://gamagroundwater.waterboards.ca.gov/gama/gamamap/public/GamaDataDisplay.asp?dataset=EDF&samp_date=&global_id=T0603790014&assigned_name=B-28&store_num=		
GeoTracker Data:	https://geotracker.waterboards.ca.gov/profile_report.asp?cmd=MWEDFResults&global_id=T0603790014&assigned_name=B-28		

W192
West
1/2 - 1 Mile
Lower

CA WELLS **CAEDF0000101165**

Well ID:	T0603790014-B-13	Well Type:	MONITORING
Source:	EDF	Other Name:	B-13
GAMA PFAS Testing:	Not Reported		
Groundwater Quality Data:	https://gamagroundwater.waterboards.ca.gov/gama/gamamap/public/GamaDataDisplay.asp?dataset=EDF&samp_date=&global_id=T0603790014&assigned_name=B-13&store_num=		
GeoTracker Data:	https://geotracker.waterboards.ca.gov/profile_report.asp?cmd=MWEDFResults&global_id=T0603790014&assigned_name=B-13		

Map ID
Direction
Distance
Elevation | Database | EDR ID Number

V193
WSW
1/2 - 1 Mile
Lower

CA WELLS **CAEDF0000053223**

Well ID:	SL2043W1573-SA3-RW1BE	Well Type:	MONITORING
Source:	EDF	Other Name:	SA3-RW1BE
GAMA PFAS Testing:	Not Reported		
Groundwater Quality Data:	https://gamagroundwater.waterboards.ca.gov/gama/gamamap/public/GamaDataDisplay.asp?dataset=EDF&samp_date=&global_id=SL2043W1573&assigned_name=SA3-RW1BE&store_num=		
GeoTracker Data:	https://geotracker.waterboards.ca.gov/profile_report.asp?cmd=MWEDFResults&global_id=SL2043W1573&assigned_name=SA3-RW1BE		

V194
WSW
1/2 - 1 Mile
Lower

CA WELLS **CAEDF0000106995**

Well ID:	SL2043W1573-C-089BE	Well Type:	MONITORING
Source:	EDF	Other Name:	C-089BE
GAMA PFAS Testing:	Not Reported		
Groundwater Quality Data:	https://gamagroundwater.waterboards.ca.gov/gama/gamamap/public/GamaDataDisplay.asp?dataset=EDF&samp_date=&global_id=SL2043W1573&assigned_name=C-089BE&store_num=		
GeoTracker Data:	https://geotracker.waterboards.ca.gov/profile_report.asp?cmd=MWEDFResults&global_id=SL2043W1573&assigned_name=C-089BE		

W195
West
1/2 - 1 Mile
Lower

CA WELLS **CAEDF0000142168**

Well ID:	T0603790014-B-27	Well Type:	MONITORING
Source:	EDF	Other Name:	B-27
GAMA PFAS Testing:	Not Reported		
Groundwater Quality Data:	https://gamagroundwater.waterboards.ca.gov/gama/gamamap/public/GamaDataDisplay.asp?dataset=EDF&samp_date=&global_id=T0603790014&assigned_name=B-27&store_num=		
GeoTracker Data:	https://geotracker.waterboards.ca.gov/profile_report.asp?cmd=MWEDFResults&global_id=T0603790014&assigned_name=B-27		

W196
West
1/2 - 1 Mile
Lower

CA WELLS **CAEDF0000068247**

Well ID:	T0603705428-MW8	Well Type:	MONITORING
Source:	EDF	Other Name:	MW8
GAMA PFAS Testing:	Not Reported		
Groundwater Quality Data:	https://gamagroundwater.waterboards.ca.gov/gama/gamamap/public/GamaDataDisplay.asp?dataset=EDF&samp_date=&global_id=T0603705428&assigned_name=MW8&store_num=		
GeoTracker Data:	https://geotracker.waterboards.ca.gov/profile_report.asp?cmd=MWEDFResults&global_id=T0603705428&assigned_name=MW8		

Map ID
Direction
Distance
Elevation | Database | EDR ID Number

V197
WSW
1/2 - 1 Mile
Lower

CA WELLS **CAEDF0000139028**

Well ID:	SL2043W1573-SA3-DPE1	Well Type:	MONITORING
Source:	EDF	Other Name:	SA3-DPE1
GAMA PFAS Testing:	Not Reported		
Groundwater Quality Data:	https://gamagroundwater.waterboards.ca.gov/gama/gamamap/public/GamaDataDisplay.asp?dataset=EDF&samp_date=&global_id=SL2043W1573&assigned_name=SA3-DPE1&store_num=		
GeoTracker Data:	https://geotracker.waterboards.ca.gov/profile_report.asp?cmd=MWEDFResults&global_id=SL2043W1573&assigned_name=SA3-DPE1		

W198
West
1/2 - 1 Mile
Lower

CA WELLS **CAEDF0000020105**

Well ID:	T0603705428-MW9	Well Type:	MONITORING
Source:	EDF	Other Name:	MW9
GAMA PFAS Testing:	Not Reported		
Groundwater Quality Data:	https://gamagroundwater.waterboards.ca.gov/gama/gamamap/public/GamaDataDisplay.asp?dataset=EDF&samp_date=&global_id=T0603705428&assigned_name=MW9&store_num=		
GeoTracker Data:	https://geotracker.waterboards.ca.gov/profile_report.asp?cmd=MWEDFResults&global_id=T0603705428&assigned_name=MW9		

V199
WSW
1/2 - 1 Mile
Lower

CA WELLS **CAEDF0000071648**

Well ID:	SL2043W1573-SA3-2BE	Well Type:	MONITORING
Source:	EDF	Other Name:	SA3-2BE
GAMA PFAS Testing:	Not Reported		
Groundwater Quality Data:	https://gamagroundwater.waterboards.ca.gov/gama/gamamap/public/GamaDataDisplay.asp?dataset=EDF&samp_date=&global_id=SL2043W1573&assigned_name=SA3-2BE&store_num=		
GeoTracker Data:	https://geotracker.waterboards.ca.gov/profile_report.asp?cmd=MWEDFResults&global_id=SL2043W1573&assigned_name=SA3-2BE		

W200
West
1/2 - 1 Mile
Lower

CA WELLS **CAEDF0000007112**

Well ID:	T0603705428-MW10	Well Type:	MONITORING
Source:	EDF	Other Name:	MW10
GAMA PFAS Testing:	Not Reported		
Groundwater Quality Data:	https://gamagroundwater.waterboards.ca.gov/gama/gamamap/public/GamaDataDisplay.asp?dataset=EDF&samp_date=&global_id=T0603705428&assigned_name=MW10&store_num=		
GeoTracker Data:	https://geotracker.waterboards.ca.gov/profile_report.asp?cmd=MWEDFResults&global_id=T0603705428&assigned_name=MW10		

GEOCHECK® - PHYSICAL SETTING SOURCE MAP FINDINGS

Map ID
Direction
Distance

Database EDR ID Number

1
NNE **OIL_GAS** **CAOG17000004333**
1/8 - 1/4 Mile

OIL_GAS:

API #:	0403705925	Well #:	1
Well Type:	Oil & Gas	Well Status:	Plugged
Lease Name:	Lease by Smith, Rucker, Wilson		
Well Design:	1	Operator ID:	07916
Operator Name:	Smith, Rucker, Wilson	Field Name:	Any Field
Area Name:	Any Area	Place:	Culver City
GIS Source:	hud	Confidential Well:	N
Directionally Drilled:	N	Spud Date:	Not Reported
Well Record Request URL:	https://filerequest.conservation.ca.gov/WellRecord?api=03705925		

2
ENE **OIL_GAS** **CAOG17000004399**
1/2 - 1 Mile

OIL_GAS:

API #:	0403705327	Well #:	1
Well Type:	Dry Hole	Well Status:	Plugged
Lease Name:	Country Club	Well Design:	Country Club 1
Operator ID:	01874	Operator Name:	Country Club Oil Co.
Field Name:	Any Field	Area Name:	Any Area
Place:	Culver City	GIS Source:	hud
Confidential Well:	N	Directionally Drilled:	N
Spud Date:	Not Reported		
Well Record Request URL:	https://filerequest.conservation.ca.gov/WellRecord?api=03705327		

3
SW **OIL_GAS** **CAOG17000005821**
1/2 - 1 Mile

OIL_GAS:

API #:	0403706177	Well #:	1
Well Type:	Dry Hole	Well Status:	Plugged
Lease Name:	Howland	Well Design:	Howland 1
Operator ID:	U0200	Operator Name:	Union Oil Company of California
Field Name:	Any Field	Area Name:	Any Area
Place:	Los Angeles	GIS Source:	hud
Confidential Well:	N	Directionally Drilled:	N
Spud Date:	Not Reported		
Well Record Request URL:	https://filerequest.conservation.ca.gov/WellRecord?api=03706177		

4
WSW **OIL_GAS** **CAOG17000005819**
1/2 - 1 Mile

OIL_GAS:

API #:	0403705649	Well #:	1
Well Type:	Dry Hole	Well Status:	Plugged
Lease Name:	Lease by The Mesmer City Realty Co. Ltd.		
Well Design:	1	Operator ID:	08369
Operator Name:	The Mesmer City Realty Co. Ltd.		
Field Name:	Any Field	Area Name:	Any Area
Place:	Los Angeles	GIS Source:	hud
Confidential Well:	N	Directionally Drilled:	N
Spud Date:	Not Reported		
Well Record Request URL:	https://filerequest.conservation.ca.gov/WellRecord?api=03705649		

5
ESE **OIL_GAS** **CAOG17000013332**
1/2 - 1 Mile

OIL_GAS:

API #:	0403705978	Well #:	4-3
Well Type:	Dry Hole	Well Status:	Plugged
Lease Name:	Los Angeles Investment	Well Design:	Los Angeles Investment 4-3
Operator ID:	C5640	Operator Name:	Chevron U.S.A. Inc.
Field Name:	Any Field	Area Name:	Any Area
Place:	Los Angeles County	GIS Source:	hud
Confidential Well:	N	Directionally Drilled:	N
Spud Date:	Not Reported		
Well Record Request URL:	https://filerequest.conservation.ca.gov/WellRecord?api=03705978		

6
NNE **OIL_GAS** **CAOG17000005800**
1/2 - 1 Mile

OIL_GAS:

API #:	0403705904	Well #:	1
Well Type:	Dry Hole	Well Status:	Plugged
Lease Name:	Lease by Shield Petro. Co.		
Well Design:	1	Operator ID:	07830
Operator Name:	Shield Petro. Co.	Field Name:	Any Field
Area Name:	Any Area	Place:	Culver City
GIS Source:	hud	Confidential Well:	N
Directionally Drilled:	N	Spud Date:	Not Reported
Well Record Request URL:	https://filerequest.conservation.ca.gov/WellRecord?api=03705904		

7
NE **OIL_GAS** **CAOG17000001331**
1/2 - 1 Mile

OIL_GAS:

API #:	0403705105	Well #:	1
Well Type:	Oil & Gas	Well Status:	Idle
Lease Name:	Phil Young Jr.	Well Design:	Phil Young Jr. 1
Operator ID:	00189	Operator Name:	Alanson Co.
Field Name:	Any Field	Area Name:	Any Area
Place:	Culver City	GIS Source:	hud
Confidential Well:	N	Directionally Drilled:	N

GEOCHECK® - PHYSICAL SETTING SOURCE MAP FINDINGS

Spud Date: Not Reported
Well Record Request URL: https://filerequest.conservation.ca.gov/WellRecord?api=03705105

GEOCHECK® - PHYSICAL SETTING SOURCE MAP FINDINGS
RADON

AREA RADON INFORMATION

State Database: CA Radon

Radon Test Results

Zipcode	Num Tests	> 4 pCi/L
90230	40	3

Federal EPA Radon Zone for LOS ANGELES County: 2

Note: Zone 1 indoor average level > 4 pCi/L.
: Zone 2 indoor average level >= 2 pCi/L and <= 4 pCi/L.
: Zone 3 indoor average level < 2 pCi/L.

Federal Area Radon Information for LOS ANGELES COUNTY, CA

Number of sites tested: 63

Area	Average Activity	% <4 pCi/L	% 4-20 pCi/L	% >20 pCi/L
Living Area - 1st Floor	0.711 pCi/L	98%	2%	0%
Living Area - 2nd Floor	Not Reported	Not Reported	Not Reported	Not Reported
Basement	0.933 pCi/L	100%	0%	0%

PHYSICAL SETTING SOURCE RECORDS SEARCHED

TOPOGRAPHIC INFORMATION

USGS 7.5' Digital Elevation Model (DEM)
Source: United States Geologic Survey
EDR acquired the USGS 7.5' Digital Elevation Model in 2002 and updated it in 2006. The 7.5 minute DEM corresponds to the USGS 1:24,000- and 1:25,000-scale topographic quadrangle maps. The DEM provides elevation data with consistent elevation units and projection.

Current USGS 7.5 Minute Topographic Map
Source: U.S. Geological Survey

HYDROLOGIC INFORMATION

Flood Zone Data: This data was obtained from the Federal Emergency Management Agency (FEMA). It depicts 100-year and 500-year flood zones as defined by FEMA. It includes the National Flood Hazard Layer (NFHL) which incorporates Flood Insurance Rate Map (FIRM) data and Q3 data from FEMA in areas not covered by NFHL.
Source: FEMA
Telephone: 877-336-2627
Date of Government Version: 2003, 2015

NWI: National Wetlands Inventory. This data, available in select counties across the country, was obtained by EDR in 2002, 2005, 2010 and 2015 from the U.S. Fish and Wildlife Service.

State Wetlands Data: Wetland Inventory
Source: Department of Fish and Wildlife
Telephone: 916-445-0411

HYDROGEOLOGIC INFORMATION

AQUIFLOW^{R} Information System
Source: EDR proprietary database of groundwater flow information
EDR has developed the AQUIFLOW Information System (AIS) to provide data on the general direction of groundwater flow at specific points. EDR has reviewed reports submitted to regulatory authorities at select sites and has extracted the date of the report, hydrogeologically determined groundwater flow direction and depth to water table information.

GEOLOGIC INFORMATION

Geologic Age and Rock Stratigraphic Unit
Source: P.G. Schruben, R.E. Arndt and W.J. Bawiec, Geology of the Conterminous U.S. at 1:2,500,000 Scale - A digital representation of the 1974 P.B. King and H.M. Beikman Map, USGS Digital Data Series DDS - 11 (1994).

STATSGO: State Soil Geographic Database
Source: Department of Agriculture, Natural Resources Conservation Service (NRCS)
The U.S. Department of Agriculture's (USDA) Natural Resources Conservation Service (NRCS) leads the national Conservation Soil Survey (NCSS) and is responsible for collecting, storing, maintaining and distributing soil survey information for privately owned lands in the United States. A soil map in a soil survey is a representation of soil patterns in a landscape. Soil maps for STATSGO are compiled by generalizing more detailed (SSURGO) soil survey maps.

SSURGO: Soil Survey Geographic Database
Source: Department of Agriculture, Natural Resources Conservation Service (NRCS)
Telephone: 800-672-5559
SSURGO is the most detailed level of mapping done by the Natural Resources Conservation Service, mapping scales generally range from 1:12,000 to 1:63,360. Field mapping methods using national standards are used to construct the soil maps in the Soil Survey Geographic (SSURGO) database. SSURGO digitizing duplicates the original soil survey maps. This level of mapping is designed for use by landowners, townships and county natural resource planning and management.

PHYSICAL SETTING SOURCE RECORDS SEARCHED

LOCAL / REGIONAL WATER AGENCY RECORDS

FEDERAL WATER WELLS

PWS: Public Water Systems
Source: EPA/Office of Drinking Water
Telephone: 202-564-3750
Public Water System data from the Federal Reporting Data System. A PWS is any water system which provides water to at least 25 people for at least 60 days annually. PWSs provide water from wells, rivers and other sources.

PWS ENF: Public Water Systems Violation and Enforcement Data
Source: EPA/Office of Drinking Water
Telephone: 202-564-3750
Violation and Enforcement data for Public Water Systems from the Safe Drinking Water Information System (SDWIS) after August 1995. Prior to August 1995, the data came from the Federal Reporting Data System (FRDS).

USGS Water Wells: USGS National Water Inventory System (NWIS)
This database contains descriptive information on sites where the USGS collects or has collected data on surface water and/or groundwater. The groundwater data includes information on wells, springs, and other sources of groundwater.

OTHER STATE DATABASE INFORMATION

Groundwater Ambient Monitoring & Assessment Program
State Water Resources Control Board
Telephone: 916-341-5577
The GAMA Program is Californias comprehensive groundwater quality monitoring program. GAMA collects data by testing the untreated, raw water in different types of wells for naturally-occurring and man-made chemicals. The GAMA data includes Domestic, Monitoring and Municipal well types from the following sources, Department of Water Resources, Department of Heath Services, EDF, Agricultural Lands, Lawrence Livermore National Laboratory, Department of Pesticide Regulation, United States Geological Survey, Groundwater Ambient Monitoring and Assessment Program and Local Groundwater Projects.

Water Well Database
Source: Department of Water Resources
Telephone: 916-651-9648

California Drinking Water Quality Database
Source: Department of Public Health
Telephone: 916-324-2319
The database includes all drinking water compliance and special studies monitoring for the state of California since 1984. It consists of over 3,200,000 individual analyses along with well and water system information.

Geothermal Wells Listing
Department of Conservation
Telephone: 916-445-9686
Geothermal well means a well constructed to extract or return water to the ground after it has been used for heating or cooling purposes. Geothermal wells in California (except for wells on federal leases which are administered by the Bureau of Land Management) are permitted, drilled, operated, and permanently sealed and closed (plugged and abandoned) under requirements and procedures administered by the Geothermal Section of the Department of Conservations Geologic Energy Management Division (CalGEM, formerly DOGGR).

California Oil and Gas Well Locations
Source: Dept of Conservation, Geologic Energy Management Division
Telephone: 916-323-1779
Oil and Gas well locations in the state.

PHYSICAL SETTING SOURCE RECORDS SEARCHED

California Earthquake Fault Lines
Source: California Division of Mines and Geology
The fault lines displayed on EDR's Topographic map are digitized quaternary fault lines prepared in 1975 by the United State Geological Survey. Additional information (also from 1975) regarding activity at specific fault lines comes from California's Preliminary Fault Activity Map prepared by the California Division of Mines and Geology.

RADON

State Database: CA Radon
Source: Department of Public Health
Telephone: 916-210-8558
Radon Database for California

Area Radon Information
Source: USGS
Telephone: 703-356-4020
The National Radon Database has been developed by the U.S. Environmental Protection Agency (USEPA) and is a compilation of the EPA/State Residential Radon Survey and the National Residential Radon Survey. The study covers the years 1986 - 1992. Where necessary data has been supplemented by information collected at private sources such as universities and research institutions.

EPA Radon Zones
Source: EPA
Telephone: 703-356-4020
Sections 307 & 309 of IRAA directed EPA to list and identify areas of U.S. with the potential for elevated indoor radon levels.

OTHER

Airport Landing Facilities: Private and public use landing facilities
Source: Federal Aviation Administration, 800-457-6656

Epicenters: World earthquake epicenters, Richter 5 or greater
Source: Department of Commerce, National Oceanic and Atmospheric Administration

California Earthquake Fault Lines: The fault lines displayed on EDR's Topographic map are digitized quaternary fault lines, prepared in 1975 by the United State Geological Survey. Additional information (also from 1975) regarding activity at specific fault lines comes from California's Preliminary Fault Activity Map prepared by the California Division of Mines and Geology.

STREET AND ADDRESS INFORMATION

© 2015 TomTom North America, Inc. All rights reserved. This material is proprietary and the subject of copyright protection and other intellectual property rights owned by or licensed to Tele Atlas North America, Inc. The use of this material is subject to the terms of a license agreement. You will be held liable for any unauthorized copying or disclosure of this material.

Fox Hills Plaza
6201-6299 Bristol Parkway
Culver City, CA 90230

Inquiry Number: 7751182.5
September 03, 2024

The EDR-City Directory Abstract

Environmental Data Resources Inc

6 Armstrong Road
Shelton, CT 06484
800.352.0050
www.edrnet.com

TABLE OF CONTENTS

SECTION

Executive Summary

Findings

City Directory Images

Thank you for your business.
Please contact EDR at 1-800-352-0050
with any questions or comments.

Disclaimer - Copyright and Trademark Notice

This Report contains certain information obtained from a variety of public and other sources reasonably available to Environmental Data Resources, LLC. It cannot be concluded from this Report that coverage information for the target and surrounding properties does not exist from other sources. This Report is provided on an "AS IS", "AS AVAILABLE" basis. **NO WARRANTY EXPRESS OR IMPLIED IS MADE WHATSOEVER IN CONNECTION WITH THIS REPORT. ENVIRONMENTAL DATA RESOURCES, LLC AND ITS SUBSIDIARIES, AFFILIATES AND THIRD PARTY SUPPLIERS DISCLAIM ALL WARRANTIES, OF ANY KIND OR NATURE, EXPRESS OR IMPLIED, ARISING OUT OF OR RELATED TO THIS REPORT OR ANY OF THE DATA AND INFORMATION PROVIDED IN THIS REPORT, INCLUDING WITHOUT LIMITATION, ANY WARRANTIES REGARDING ACCURACY, QUALITY, CORRECTNESS, COMPLETENESS, COMPREHENSIVENESS, SUITABILITY, MERCHANTABILITY, FITNESS FOR A PARTICULAR PURPOSE, TITLE, NON-INFRINGEMENT, MISAPPROPRIATION, OR OTHERWISE. ALL RISK IS ASSUMED BY THE USER. IN NO EVENT SHALL ENVIRONMENTAL DATA RESOURCES, LLC OR ITS SUBSIDIARIES, AFFILIATES OR THIRD PARTY SUPPLIERS BE LIABLE TO ANYONE FOR ANY DIRECT, INCIDENTAL, INDIRECT, SPECIAL, CONSEQUENTIAL OR OTHER DAMAGES OF ANY TYPE OR KIND (INCLUDING BUT NOT LIMITED TO LOSS OF PROFITS, LOSS OF USE, OR LOSS OF DATA), ARISING OUT OF OR IN ANY WAY CONNECTED WITH THIS REPORT OR ANY OF THE DATA AND INFORMATION PROVIDED IN THIS REPORT.** Any analyses, estimates, ratings, environmental risk levels, or risk codes provided in this Report are provided for illustrative purposes only, and are not intended to provide, nor should they be interpreted as providing any facts regarding, or prediction or forecast of, any environmental risk for any property. Only an assessment performed by a qualified environmental professional can provide findings, opinions or conclusions regarding the environmental risk or conditions in, on or at any property.

Copyright 2023 by Environmental Data Resources, LLC. All rights reserved. Reproduction in any media or format, in whole or in part, of any report or map of Environmental Data Resources, LLC, or its affiliates, is prohibited without prior written permission.

EDR and its logos (including Sanborn and Sanborn Map) are trademarks of Environmental Data Resources, LLC or its affiliates. All other trademarks used herein are the property of their respective owners.

EXECUTIVE SUMMARY

DESCRIPTION

Environmental Data Resources, Inc.'s (EDR) City Directory Abstract is a screening tool designed to assist environmental professionals in evaluating potential liability on a target property resulting from past activities. EDR's City Directory Abstract includes a search and abstract of available city directory data. For each address, the directory lists the name of the corresponding occupant at approximately five year intervals.

Business directories including city, cross reference and telephone directories were reviewed, if available, at approximately five year intervals for the years spanning 1920 through current. This report compiles information gathered in this review by geocoding the latitude and longitude of properties identified and gathering information about properties within 660 feet of the target property.

Summary information obtained is provided in the text of this report.

RECORD SOURCES

The EDR City Directory Report accesses a variety of business directory sources, including Haines, InfoUSA, Polk, Cole, Bresser, and Stewart. Listings marked as EDR Digital Archive access Cole and InfoUSA records. The various directory sources enhance and complement each other to provide a more thorough and accurate report.

EDR is licensed to reproduce certain City Directory works by the copyright holders of those works. The purchaser of this EDR City Directory Report may include it in report(s) delivered to a customer.

RESEARCH SUMMARY

The following research sources were consulted in the preparation of this report. An "X" indicates where information was identified in the source and provided in this report.

Year	Source	TP	Adjoining	Text Abstract	Source Image
2020	EDR Digital Archive	-	X	X	-
	EDR Digital Archive	X	X	X	-
2017	Cole Information	-	-	-	-
2014	Cole Information	-	X	X	-
	Cole Information	X	X	X	-
2010	Cole Information	-	X	X	-
	Cole Information	X	X	X	-
2006	Haines Co., Inc.	-	X	X	-
	Haines Co., Inc.	X	X	X	-
2005	Cole Information	-	X	X	-
	Cole Information	X	X	X	-
2004	Haines Company	-	-	-	-
2003	Haines & Company	-	-	-	-
2001	Haines & Company, Inc.	-	X	X	-
	Haines & Company, Inc.	X	X	X	-
2000	Cole Information	-	X	X	-

EXECUTIVE SUMMARY

Year	Source	TP	Adjoining	Text Abstract	Source Image
2000	Cole Information	X	X	X	-
	Haines & Company	-	X	X	-
	Haines & Company	X	X	X	-
1999	Haines & Company	-	-	-	-
1996	Pacific Bell	-	-	-	-
1995	Cole Information	-	X	X	-
	Cole Information	X	X	X	-
	Pacific Bell	-	X	X	-
	Pacific Bell	X	X	X	-
1992	Cole Information	-	X	X	-
	Cole Information	X	X	X	-
1991	Pacific Bell	-	X	X	-
	Pacific Bell	X	X	X	-
1990	Pacific Bell	-	X	X	-
	Pacific Bell	X	X	X	-
1986	Pacific Bell	-	X	X	-
	Pacific Bell	X	X	X	-
1985	Pacific Bell	-	X	X	-
	Pacific Bell	X	X	X	-
1981	Pacific Telephone	-	X	X	-
	Pacific Telephone	X	X	X	-
1980	Pacific Telephone	-	X	X	-
	Pacific Telephone	X	X	X	-
	Pacific Telephone Co	-	X	X	-
	Pacific Telephone Co	X	X	X	-
1976	Pacific Telephone	-	X	X	-
1975	Pacific Telephone	-	X	X	-
	Pacific Telephone	X	X	X	-
	Pacific Telephone Co	-	X	X	-
	Pacific Telephone Co	X	X	X	-
1972	R. L. Polk & Co.	-	-	-	-
1971	Pacific Telephone	-	X	X	-
1970	Pacific Telephone	-	X	X	-
	Pacific Telephone Co	-	X	X	-
1969	R. L. Polk & Co.	-	-	-	-

EXECUTIVE SUMMARY

Year	Source	TP	Adjoining	Text Abstract	Source Image
1967	Pacific Telephone	-	-	-	-
1966	THE PACIFIC TELEPHONE AND TELEGRAPH COMPNAY	-	-	-	-
1965	GTE	-	-	-	-
1964	Pacific Telephone	-	-	-	-
1963	Pacific Telephone	-	-	-	-
1962	Pacific Telephone	-	-	-	-
1961	R. L. Polk & Co.	-	-	-	-
1960	Pacific Telephone	-	-	-	-
1958	Pacific Telephone	-	-	-	-
1957	Pacific Telephone	-	-	-	-
1956	Pacific Telephone	-	-	-	-
1955	The Pacific Telephone & Telegraph Co.	-	-	-	-
1954	R. L. Polk & Co.	-	-	-	-
1952	Los Angeles Directory Co.	-	-	-	-
1951	Los Angeles Directory Co.	-	-	-	-
1950	The Pacific Telephone & Telegraph Co.	-	-	-	-
1949	Los Angeles Directory Co.	-	-	-	-
1948	Los Angeles Directory Co.	-	-	-	-
1947	Los Angeles Directory Co.	-	-	-	-
1946	Southern California Telephone Co	-	-	-	-
1945	R. L. Polk & Co.	-	-	-	-
1944	R. L. Polk & Co.	-	-	-	-
1942	Los Angeles Directory Co.	-	-	-	-
1940	Southern California Telephone Co.	-	-	-	-
1939	Los Angeles Directory Co.	-	-	-	-
1938	Pacific Telephone	-	-	-	-
1937	Los Angeles Directory Co.	-	-	-	-
1936	R. L. Polk & Co.	-	-	-	-
1935	R. L. Polk & Co.	-	-	-	-
1934	Los Angeles Directory Co.	-	-	-	-
1933	Los Angeles Directory Co.	-	-	-	-
1932	Los Angeles Directory Co.	-	-	-	-
1931	Los Angeles Directory Co.	-	-	-	-
1930	R. L. Polk & Co.	-	-	-	-
1929	Los Angeles Directory Co.	-	-	-	-

EXECUTIVE SUMMARY

Year	Source	TP	Adjoining	Text Abstract	Source Image
1928	Los Angeles Directory Co.	-	-	-	-
1927	Los Angeles Directory Co.	-	-	-	-
1926	Los Angeles Directory Co.	-	-	-	-
1925	R. L. Polk & Co.	-	-	-	-
1924	Los Angeles Directory Co.	-	-	-	-
1923	Los Angeles Directory Co.	-	-	-	-
1921	Los Angeles Directory Co.	-	-	-	-
1920	Pacific Telephone	-	-	-	-

FINDINGS

TARGET PROPERTY INFORMATION

ADDRESS

6201-6299 Bristol Parkway
Culver City, CA 90230

FINDINGS DETAIL

Target Property research detail.

BRISTOL PKWY

6201 BRISTOL PKWY

Year	*Uses*	*Source*
2020	BARBARA RUDD	EDR Digital Archive
	DAVID BUTLER	EDR Digital Archive
	ELIZABETH COMPUS	EDR Digital Archive
	FERNANDO PATOLSKY	EDR Digital Archive
	HARRY NYANTEH	EDR Digital Archive
	HECTOR ARANDA	EDR Digital Archive
	JONATHAN YUAN	EDR Digital Archive
	KEVIN BENSON	EDR Digital Archive
	RICHARD COSTENBADER	EDR Digital Archive
	TENNYSON HEAVEN	EDR Digital Archive
2010	CENTINELA MEDICAL CTR	Cole Information
	MERIDIAN HOLDINGS INC	Cole Information
2005	CENTINELA MEDICAL CENTER	Cole Information
	DENISE ROBERTS FOUNDATION	Cole Information
	FOX HILLS SHOPPING CENTER	Cole Information
	FOX HILLS SHOPPING CTR	Cole Information
	JEFFERY HARRIS MD	Cole Information

6203 BRISTOL PKWY

Year	*Uses*	*Source*
2005	CAREY AGENCY	Cole Information
	SANTA MONICA PLUMBING & HEATING	Cole Information

FINDINGS

6221 BRISTOL PKWY

Year	Uses	Source
2014	MARSHALLS	Cole Information
2010	MARSHALLS	Cole Information
2005	MARSHALLS	Cole Information

6223 BRISTOL PKWY

Year	Uses	Source
2014	FOX HILLS PLAZA CLEANER	Cole Information
2010	FOX HILLS PLAZA CLEANER	Cole Information
2005	FOX HILL PLAZA CLEANERS	Cole Information
2000	MYUNG KOO	Cole Information

6225 BRISTOL PKWY

Year	Uses	Source
2014	DIANYA SPA	Cole Information
2010	PLAZA TOURS & TRAVEL	Cole Information
2005	DEVOE TRAVEL SERVICE	Cole Information
	RBG	Cole Information
	REAL BLACK GIRLS	Cole Information

6245 BRISTOL PKWY

Year	Uses	Source
2020	CHERYL LANG	EDR Digital Archive
	RANDY FREEMAN	EDR Digital Archive
	ROBERT STEVENSON	EDR Digital Archive
2014	AA ALL REPAIR WATER DAMAGE RESTORATI	Cole Information
	KAUFMAN A KEITH	Cole Information
2010	BULLS EYE SEARCH	Cole Information
	CUBIT INC	Cole Information
	DANE MAKUS INVESTMENTS	Cole Information
	DANNYS SHOE REPAIR	Cole Information
	J E HOLDINGS INC	Cole Information
	KAUFMAN A KEITH	Cole Information
	MAIL PLUS	Cole Information

FINDINGS

Year	Uses	Source
2010	METRO TRAVEL	Cole Information
	PANACHE IMAGES	Cole Information
	PLAYA VISTA LIFESTYLE	Cole Information
	PURRS & WAGS SVC	Cole Information
	RANDYS ENVIRONMENTAL SVC	Cole Information
	RAY SNOWDEN INSURANCE	Cole Information
	SIMPLIFIED MANAGEMENT TOOLS	Cole Information
	TENLAND INC	Cole Information
2005	4D PUBLISHING	Cole Information
	ADNIL SYSTEMS	Cole Information
	BULLS EYE SEARCH	Cole Information
	CONSTRUCTION INSPECTION TRAINING & R	Cole Information
	CUBAN FABULOUS FASHIONS	Cole Information
	CUBIT INC	Cole Information
	DANNYS SHOE REPAIR	Cole Information
	DAVIS BROADBAND GROUP INC	Cole Information
	ENS	Cole Information
	GAIL LAWRENCE INVESTMENTS	Cole Information
	GLEN ANTHONY PHOTOGRAPHY	Cole Information
	HARVEY LAWRENCE	Cole Information
	HOLDINGS LLC	Cole Information
	HOME STAYS MEXICO	Cole Information
	IMMACULATE IMAGES INC	Cole Information
	INFINITE RESOURCE ENTPS LLC	Cole Information
	INNER ATTAINMENT MEDICAL	Cole Information
	INTER TEL MANAGEMENT	Cole Information
	IPM HOLDINGS LLC	Cole Information
	JUSTIFIABLE FILMS	Cole Information
	KAUFMAN A KEITH	Cole Information
	KINGSTON BOOKS AND PRINTS	Cole Information
	MAIL PLUS	Cole Information
	MCCLINTON NEAL PRODUCTIONS	Cole Information

FINDINGS

Year	Uses	Source
2005	MEGA CLUTCH	Cole Information
	MODI VVNDI RESIDENTIAL CR INC	Cole Information
	PERKINS AFRIA	Cole Information
	PHOENIX CARIBBEAN PARTNER LLC	Cole Information
	PLATINUM DIGITAL CORP	Cole Information
	PROS INTERNATIONAL INC	Cole Information
	QUANTUM SPORTS GROUP	Cole Information
	TIMELEY ENTERTAINMENT INC	Cole Information
	UNDERWOOD LOSS CONTROL INC	Cole Information
	WORD MONITOR	Cole Information

6247 BRISTOL PKWY

Year	Uses	Source
2014	LYNTONS UNIFORMS	Cole Information

6249 BRISTOL PKWY

Year	Uses	Source
2020	KELSIE CARDWELL	EDR Digital Archive
	PENNY DEBRECENI	EDR Digital Archive
2014	LEEDS & STRAUSS ENT	Cole Information
2010	HILLER & HILLER SALON	Cole Information
	KNIT SEWING CLUB USA INC	Cole Information
	LEEDS & STRAUSS ENT	Cole Information
2005	N MOTION HEALTH & BEAUTY	Cole Information

6251 BRISTOL PKWY

Year	Uses	Source
2014	CALIFORNIA ROLL & SUSHI	Cole Information
2010	CALIFORNIA ROLL & SUSHI	Cole Information
	ONE EMERGENCY TOWING	Cole Information
2005	CALIFORNIA ROLL & SUSHI	Cole Information

6257 BRISTOL PKWY

Year	Uses	Source
2020	EMMANUEL MARTINEZ	EDR Digital Archive

FINDINGS

Year	Uses	Source
2020	WILBER COMPOS	EDR Digital Archive
2014	QUIZNOS	Cole Information
2010	QUIZNOS	Cole Information
2005	QUIZNOS CLASSIC SUBS	Cole Information

6261 BRISTOL PKWY

Year	Uses	Source
2020	RICHARD NEWMAN	EDR Digital Archive
2014	NEWMAN RICHARD INS	Cole Information
	RICHARD NEWMAN STATE FARM INSURANC	Cole Information
	STATE FARM INSURANCE	Cole Information
2010	STATE FARM INSURANCE	Cole Information
2005	NEWMAN RICHARD	Cole Information
	STATE FARM INSURANCE	Cole Information

6271 BRISTOL PKWY

Year	Uses	Source
2014	MANDARIN DISH	Cole Information
2010	MANDARIN DISH	Cole Information
2005	LIM & HAU INC	Cole Information

6273 BRISTOL PKWY

Year	Uses	Source
2020	OSCAR NEVES	EDR Digital Archive
2010	GOLF TV USA	Cole Information
	NEVES OSCAR FELIPE	Cole Information
2005	LUCILLE B HOYT & ASSOCIATES	Cole Information
	ONLINE FUNDING	Cole Information

6281 BRISTOL PKWY

Year	Uses	Source
2014	FORT EDWARD T DDS INC	Cole Information
2010	FONG DAVID F DDS	Cole Information
2005	FONG DAVID F DDS	Cole Information

FINDINGS

6283 BRISTOL PKWY

Year	Uses	Source
2005	CHANSNOW INC	Cole Information
	WEIGHT WATCHERS INTERNATIONAL	Cole Information

6285 BRISTOL PKWY

Year	Uses	Source
2020	CONNIE NGUYEN	EDR Digital Archive
	XUAN NGUYEN	EDR Digital Archive

6287 BRISTOL PKWY

Year	Uses	Source
2010	SALON INTERNATIONAL	Cole Information
2005	SALON INTERNATIONAL	Cole Information

6295 BRISTOL PKWY

Year	Uses	Source
2014	REGAL FINE SPIRITS	Cole Information
2010	REGAL FINE SPIRITS	Cole Information
	REGAL LIQUOR	Cole Information
2005	REGAL LIQUOR	Cole Information

6299 BRISTOL PKWY

Year	Uses	Source
2014	CVS PHARMACY	Cole Information
	SAVON EXPRESS	Cole Information
2010	CVS PHARMACY	Cole Information
2005	SAV ON EXPRESS	Cole Information

BRISTOL PKY

6201 BRISTOL PKY

Year	Uses	Source
2020	CHASE BANK	EDR Digital Archive
2006	CANCER FNDTN	Haines Co., Inc.
	DENISE R BREAST	Haines Co., Inc.
	DIKEDK ANTHONY	Haines Co., Inc.

FINDINGS

Year	Uses	Source
2001	BALESJACKSON NM	Haines & Company, Inc.
1995	ANNIE ROSANO	Cole Information
	BALES, JACKSON N	Cole Information
	FOX HILLS MEDICAL CLINIC	Cole Information
1992	BALES, JACKSON N	Cole Information
	CENTINELA MDCL CT	Cole Information
1991	FOX HILLS MEDICALCLINIC	Pacific Bell
	FOX HILLS PET CLNC	Pacific Bell
1980	Checking & Savings Account	Pacific Telephone
	Fox Hills Branch	Pacific Telephone
	Information	Pacific Telephone
	Loan Department	Pacific Telephone
1975	BEVERLY HILLS DISTRICT TRUST OFFICE	Pacific Telephone

6221 BRISTOL PKY

Year	Uses	Source
2020	MARSHALLS	EDR Digital Archive
2006	CULVER CITY	Haines Co., Inc.
	MARSHALLS OF	Haines Co., Inc.
2001	MARSHNLLSCULVR	Haines & Company, Inc.
1995	MARSHALLS	Cole Information
1992	MARSHALLS CULVR CTY	Cole Information
1980	Safeway Stores Inc	Pacific Telephone Co

6223 BRISTOL PKY

Year	Uses	Source
2020	FOX HILLS PLAZA CLEANER	EDR Digital Archive
2006	CLEANER	Haines Co., Inc.
	FOX HILLS PLAZA	Haines Co., Inc.
1995	FOX HILLS DRY CLEANERS	Cole Information
1992	FOX HLLS DRY CLNRS	Cole Information
1980	Fox Hills Dry Cleaners	Pacific Telephone Co

FINDINGS

6225 BRISTOL PKY

Year	Uses	Source
2006	PLAZATOURSAND	Haines Co., Inc.
	TRAVEL	Haines Co., Inc.
2001	DEVOETRAVEL	Haines & Company, Inc.

6227 BRISTOL PKY

Year	Uses	Source
2001	XXXX	Haines & Company, Inc.
1992	BELINDAS PLSHD PNKE	Cole Information
	NAIL ILLUSION	Cole Information
1980	House Of Nails	Pacific Telephone Co

6229 BRISTOL PKY

Year	Uses	Source
2001	XXXX	Haines & Company, Inc.
1995	DE VOE TRAVEL SVC	Cole Information
1992	DEVOE TRAVEL SERV	Cole Information
1990	DE VOE TRAVEL SERVICE CC	Pacific Bell
1986	DEVOE TRAVEL SERVICE INC CC	Pacific Bell
1980	Dannys Shoe Repair	Pacific Telephone Co
1975	Dannys Shoe Repair	Pacific Telephone Co

6237 BRISTOL PKY

Year	Uses	Source
1995	FOX FITNESS	Cole Information
1992	FOX FITNESS	Cole Information
1985	FOX HILLS INC	Pacific Bell
1980	FITNESS FACTORY THE w Ym Mt	Pacific Telephone
	i Fitten LJaime MD	Pacific Telephone
	Fitness Factory The	Pacific Telephone Co
1975	Fitness Factory The	Pacific Telephone Co

6243 BRISTOL PKY

Year	Uses	Source
1981	DE VOE TRAVEL SERVICE INC CC	Pacific Telephone

FINDINGS

Year	Uses	Source
1980	De Voe Travel Service Inc	Pacific Telephone Co

6245 BRISTOL PKY

Year	Uses	Source
2020	AA ALL REPAIR WATER DAMAGE	EDR Digital Archive
	BAKER GROUP	EDR Digital Archive
	EXPRESS EMPLOYMENT PRO	EDR Digital Archive
	GALE MAURA	EDR Digital Archive
	HAIR INTERNATIONAL	EDR Digital Archive
	KALEIDOSCOPE CONSULTING GROUP	EDR Digital Archive
	MEGA CLUTCH	EDR Digital Archive
	PANACHE IMAGES	EDR Digital Archive
	PURRS & WAGS SVC	EDR Digital Archive
	RANDY'S ENVIRONMENTAL SVC	EDR Digital Archive
	SIMPLIFIED MANAGEMENT TOOLS	EDR Digital Archive
	TIMELEY ENTERTAINMENT INC	EDR Digital Archive
2006	BULLS EYE SEARCH	Haines Co., Inc.
	DANNYS SHOE	Haines Co., Inc.
	ENTERTAINMENT	Haines Co., Inc.
	IMAGES INC	Haines Co., Inc.
	IMMACULATE	Haines Co., Inc.
	INVESTMENTS	Haines Co., Inc.
	KAUFMAN A KEITH	Haines Co., Inc.
	MAIL PLUS	Haines Co., Inc.
	MARKUS DANE	Haines Co., Inc.
	REPAIR	Haines Co., Inc.
	TIMELEY	Haines Co., Inc.
2001	DANNYS SHOE REPAIR	Haines & Company, Inc.
1995	COLE, QUENTIN	Cole Information
	DANNYS SHOE REPAIR	Cole Information
	DOWELL, SARITA	Cole Information
	FARWELL, BARON	Cole Information
	GARDNER, CLARA	Cole Information

FINDINGS

Year	Uses	Source
1995	GRAVES, PENNY	Cole Information
	MAIL PLUS	Cole Information
	MOORE, GARY	Cole Information
	MOSELY, ADELL	Cole Information
	MYERS, SCOTT	Cole Information
	RIOJAS, LUIS	Cole Information
	SINGH, C	Cole Information
	SPENCER, ALEX	Cole Information
	TERELAK, STEVE	Cole Information
	WALL, K	Cole Information
1992	DANNYS SHOE REPAIR	Cole Information
	MAIL PLUS	Cole Information
	PAC FACILITY CONSTR	Cole Information
1991	Mail Plus	Pacific Bell
	MAILPLUS	Pacific Bell
	Ofc	Pacific Bell
1990	COAST TO COAST TECHNOLOGIES	Pacific Bell
1980	De Pierre Interior Designs	Pacific Telephone
	Depilatron Beverly Hilton Hotel BEVERLY HILLS	Pacific Telephone
	DePierre Interior Designs	Pacific Telephone Co

6247 BRISTOL PKY

Year	Uses	Source
2020	STRANDS	EDR Digital Archive
2001	PHOTO FAST	Haines & Company, Inc.
1995	PHOTO FAST	Cole Information
1992	PHOTO FAST	Cole Information
1980	Jeans N Seams	Pacific Telephone Co

6249 BRISTOL PKY

Year	Uses	Source
2020	LEEDS & STRAUSS ENT	EDR Digital Archive
2006	HILLERTONY&	Haines Co., Inc.
	LYNN SALON	Haines Co., Inc.

FINDINGS

Year	Uses	Source
2001	XXXX	Haines & Company, Inc.
1992	CULVER CTY GOLF SHP	Cole Information
1986	SOFTWARE PLUSS VIDEO CC	Pacific Bell
1985	SOFTWARE PLUSS VIDEO	Pacific Bell
1980	Karl Van Weiss Clothing Brokers	Pacific Telephone Co

6251 BRISTOL PKY

Year	Uses	Source
2020	CALIFORNIA ROLL & SUSHI	EDR Digital Archive
2006	CAROLL&SUSHI	Haines Co., Inc.
2001	NICKS RESTAURANT	Haines & Company, Inc.
1995	NICKS RESTAURANT	Cole Information
1992	NICKS RESTAURANT	Cole Information
1980	Nicks Restaurant	Pacific Telephone
	Nicks Restaurant	Pacific Telephone Co
1975	Brentwood Savings & Loan Assn	Pacific Telephone Co

6257 BRISTOL PKY

Year	Uses	Source
2020	QUIZNOS	EDR Digital Archive
	STELINA LLC	EDR Digital Archive
2006	QUIZNOS	Haines Co., Inc.
2001	ON HIGHERGROUNDS	Haines & Company, Inc.
1995	OCCUPANT UNKNOWNN	Cole Information
	PACIFIC FIRST FINANCIAL GROUP	Cole Information
1992	KRONICK, KENNETH A	Cole Information
	SWANZIS GIFT IDEAS	Cole Information
	TROPIC SHIELD	Cole Information
1980	Kronick Kenneth A Dr	Pacific Telephone Co
1975	Teris Casuals	Pacific Telephone Co

6261 BRISTOL PKY

Year	Uses	Source
2020	ESTAPHANY MICHEL-STATE FARM	EDR Digital Archive

FINDINGS

Year	Uses	Source
2006	COMPANIES	Haines Co., Inc.
	Newm AN RICHARD	Haines Co., Inc.
	STATE FARM INS	Haines Co., Inc.
2001	XXXX	Haines & Company, Inc.
1995	PLAZA FLOWERS	Cole Information
1992	PLAZA FLOWERS	Cole Information
1991	Plaza Flowers	Pacific Bell
1985	PLAZA FLOWERS	Pacific Bell
1980	Plaza Flowers	Pacific Telephone
	Plaza Flowers	Pacific Telephone Co
1975	Flowers By Don Mario	Pacific Telephone Co
	Flowers By Don Marlo	Pacific Telephone Co

6267 BRISTOL PKY

Year	Uses	Source
2001	XXXX	Haines & Company, Inc.
1992	WEST LOVE	Cole Information
1980	Affair	Pacific Telephone Co
1975	Ramada Development Co	Pacific Telephone Co

6271 BRISTOL PKY

Year	Uses	Source
2020	K H L CORP	EDR Digital Archive
	MANDARIAN DISH	EDR Digital Archive
2006	MANDARINDISH	Haines Co., Inc.
2001	MANDARIN DISH	Haines & Company, Inc.
1995	MANDARIN DISH	Cole Information
1992	MANDARIN DISH	Cole Information
1985	CHARUE S IN THE BACK RESTAURANT	Pacific Bell
1980	Hickory Fox Restaurant	Pacific Telephone Co
1975	Free Wheelers Ltd No	Pacific Telephone Co

FINDINGS

6273 BRISTOL PKY

Year	Uses	Source
2020	MAID PRO	EDR Digital Archive
	NEVES OSCAR FELIPE	EDR Digital Archive
2006	ON TIME CAPITAL	Haines Co., Inc.
2001	XXXX	Haines & Company, Inc.
1992	FOX HLS RLTY&INVST	Cole Information
	KAZCO DEVELOPMENT	Cole Information
	MANHATTAN NO INVSTS	Cole Information
1980	Marquee Records	Pacific Telephone Co
1975	Arnold Jewelers	Pacific Telephone Co

6281 BRISTOL PKY

Year	Uses	Source
2020	NAILD LA	EDR Digital Archive
2006	FONG DAVID FDDS	Haines Co., Inc.
	FORTEDWARDT	Haines Co., Inc.
2001	FONG DAVID FDDS	Haines & Company, Inc.
1995	DAVID F FONG DDS	Cole Information
	EDWARD T FORT DDS	Cole Information
1992	FONG DAVID F DDS	Cole Information
1991	FONG DAVID F DDS	Pacific Bell
	Fong Evan K 6559	Pacific Bell
	Fort Edward T DDS Inc	Pacific Bell
1985	FORT EDWARD T DDS	Pacific Bell
	MOYER KARL E DDS	Pacific Bell
1980	Fort Edward T DDS	Pacific Telephone
	Moyer Kar E DDS	Pacific Telephone
	Fort Edward TDDS	Pacific Telephone Co

6283 BRISTOL PKY

Year	Uses	Source
2020	SEIDMAN GALLERY CUSTOM FRAMING	EDR Digital Archive
2006	CHANSNOWINC	Haines Co., Inc.
2001	XXXX	Haines & Company, Inc.

Year	Uses	Source
1980	Custer W Castleberry MD	Pacific Telephone Co
1975	Custer W Castleberry MD	Pacific Telephone Co

6285 BRISTOL PKY

Year	Uses	Source
2020	SHIELD WOMEN'S SELF DEFENSE	EDR Digital Archive
2006	IRVINE	Haines Co., Inc.
	WESTECH COLLEGE	Haines Co., Inc.
2001	WESTECHCOLLEGE	Haines & Company, Inc.
1995	PLAZA INSTANT PRINT	Cole Information
1992	PLAZA INSTANT PRINT	Cole Information
1991	Plaza Instant Print	Pacific Bell
1980	Pams Beauty Supplies	Pacific Telephone Co

6287 BRISTOL PKY

Year	Uses	Source
2006	CAPALAD GLORIA	Haines Co., Inc.
	INTERNATIONAL	Haines Co., Inc.
	INTIMATE IMAGE	Haines Co., Inc.
	SALON	Haines Co., Inc.
2001	CAPALAD Glora	Haines & Company, Inc.
1995	GRAVES, RONNIE	Cole Information
	RONNIE GRAVES	Cole Information
	SALON INTERNATIONAL	Cole Information
1992	SALON INTERNATIONAL	Cole Information
1991	Salon International	Pacific Bell
1985	SALON INLERNATIONAL	Pacific Bell
1980	Fox Hills Hair Styling Studio	Pacific Telephone Co
	Hairstyling Studio	Pacific Telephone Co
1975	Bernadettes Sculptured Nails	Pacific Telephone Co
	Fox Hills Plaza Hair Styling Studio	Pacific Telephone Co

FINDINGS

6289 BRISTOL PKY

Year	Uses	Source
1992	NE PLUS ULTRA INC	Cole Information
1975	A Touch Of Class	Pacific Telephone Co

6295 BRISTOL PKY

Year	Uses	Source
2020	BEST AFTER SCH PRGM FOR GIRLS	EDR Digital Archive
2006	REGAL LIQUOR	Haines Co., Inc.
2001	Re GALLIQUOR	Haines & Company, Inc.
1995	REGAL LIQUOR	Cole Information
1992	REGAL LIQUOR	Cole Information
1991	Regal Liquor	Pacific Bell
	REGALLIQUOR	Pacific Bell
1985	REGAL LIQUOR	Pacific Bell
1980	REGAL LIGUOR	Pacific Telephone
	Regal Liquor	Pacific Telephone Co
1975	Regal Liquor	Pacific Telephone Co

6299 BRISTOL PKY

Year	Uses	Source
2020	AMERIGAS PROPANE EXCHANGE	EDR Digital Archive
	ASSADI SOMAYEHOSSA	EDR Digital Archive
	CVS/PHARMACY	EDR Digital Archive
2006	SAV ON EXPRess	Haines Co., Inc.
2001	SAVONEXPRESSGEN	Haines & Company, Inc.
1995	SAVON EXPRESS	Cole Information
1992	C V S PHAR	Cole Information

FINDINGS

ADJOINING PROPERTY DETAIL

The following Adjoining Property addresses were researched for this report. Detailed findings are provided for each address.

BRISTOL PKWY

6140 BRISTOL PKWY

Year	Uses	Source
2020	BRANDON MARAGLIA	EDR Digital Archive
	ARYE LIPMAN	EDR Digital Archive
	NICO ZHANG	EDR Digital Archive
	MOORE MELISSA	EDR Digital Archive
	NICK CUEVAS	EDR Digital Archive
	PHILIPP CZERNIN	EDR Digital Archive
	GUY WEST	EDR Digital Archive
	ALEX HSIAO	EDR Digital Archive
	CHRISTIAN BEHRENBRUCH	EDR Digital Archive
	SOFIE BIOSCIENCES	EDR Digital Archive
2014	PETNET PHARMACEUTICAL INC	Cole Information
2010	MOMENTUM BIOSCIENCES INC	Cole Information
	PETNET SOLUTIONS	Cole Information
2005	PETNET PHARMACEUTICAL INC	Cole Information

6160 BRISTOL PKWY

Year	Uses	Source
2020	LESLIE HUGHES	EDR Digital Archive
	WENDY COLTON	EDR Digital Archive
	SVEND EGHOLM	EDR Digital Archive
	CINDY SCHOMER	EDR Digital Archive
	KIM CORDIAL	EDR Digital Archive
	DAWN PICARAZZI	EDR Digital Archive
	HENRY COLOMINAS	EDR Digital Archive
	ANGELICA RAMOS	EDR Digital Archive
	MATTHEW ZIELONKA	EDR Digital Archive

FINDINGS

Year	Uses	Source
2020	SOFIE PELSMAKERS	EDR Digital Archive
2014	MOMENTUM BIOSCIENCES	Cole Information
	ALL PHASE BUILDERS	Cole Information
	ENTERPRISE RENTACAR	Cole Information
2010	ENTERPRISE RENTACAR	Cole Information
2005	ENTERPRISE RENT A CAR	Cole Information
	QC MAC	Cole Information

6167 BRISTOL PKWY

Year	Uses	Source
2020	MARINA HODGE	EDR Digital Archive
	EDDIE HAYNES	EDR Digital Archive
	NILAM SHAH	EDR Digital Archive
	HARRY NOEL	EDR Digital Archive
	JOSHUA PHILIPP	EDR Digital Archive
	SHELLEY COHEN	EDR Digital Archive
	NASRIN ABOULHOSN	EDR Digital Archive
	KATHY WALTON	EDR Digital Archive
	NICOLE PEPLINSKI	EDR Digital Archive
	DENNIS PERRONE	EDR Digital Archive
	BOADO CARLOS	EDR Digital Archive
	LENNY MOSS	EDR Digital Archive
	CARLA CALDWELL	EDR Digital Archive
	HEATHER WILFORD	EDR Digital Archive
	COURTNEY HAWKER	EDR Digital Archive
	KRISTINE SAFARYAN	EDR Digital Archive
	COREY LONG	EDR Digital Archive
	CIMO CARLA	EDR Digital Archive
	SEVAK TSATURYAN	EDR Digital Archive
	CARLA CIMO	EDR Digital Archive
	JACK CURPHEY	EDR Digital Archive
	SARAH KREUTER	EDR Digital Archive
	KEVIN SUTTER	EDR Digital Archive

FINDINGS

Year	Uses	Source
2020	ROB RUNDQUIST	EDR Digital Archive
	DANIEL KEMPKA	EDR Digital Archive
	MORABITO CHRISTOPHER	EDR Digital Archive
	KARISSA NEDEAU	EDR Digital Archive
	JUSTIN KINNEY	EDR Digital Archive
	RUSHING MARK	EDR Digital Archive
	CLARIE KROLL	EDR Digital Archive
	SARAH MOSS	EDR Digital Archive
	KENNETH TANG	EDR Digital Archive
	MARIKO OKANO	EDR Digital Archive
	SUSAN PETERS	EDR Digital Archive
	JOANNE COHEN	EDR Digital Archive
	SUSAN AHN	EDR Digital Archive
	DONNA THORNTON	EDR Digital Archive
	AMY SIPPL	EDR Digital Archive
	DIANA DOYON	EDR Digital Archive
	RACHEL HEPWORTH	EDR Digital Archive
	ALLI COLLIE-HARTMANN	EDR Digital Archive
	AMANDA HUISH	EDR Digital Archive
	MARK BUSH	EDR Digital Archive
	ANDREA NELL	EDR Digital Archive
	HAHA HIHI	EDR Digital Archive
	JAMES MAI	EDR Digital Archive
	PATRICK DAVIS	EDR Digital Archive
	WHITEHEAD GLENN	EDR Digital Archive
	NANCY MALKIN	EDR Digital Archive
	DEB RYAN	EDR Digital Archive
	ADELINE WEI SIEW HO	EDR Digital Archive
2014	DONALD AMAMGBO	Cole Information
	NURSEFINDERS	Cole Information
	CRESCENT BAY SOFTWARE	Cole Information
	MICHAEL A ORBER & ASSOCIATES INC	Cole Information

FINDINGS

Year	*Uses*	*Source*
2014	SIFC	Cole Information
	SOVEREIGN HEALTH	Cole Information
	JOHNSTON & CO	Cole Information
	VALUATION & INFORMATION GROUP	Cole Information
	PROSPERITY HOME HEALTH SERVICES INC	Cole Information
	SURGICAL STAFF INC	Cole Information
	RUBIOS	Cole Information
	FRANCIS L DEAN & ASSOCIATES INC	Cole Information
	PHILANTHROPIC ADMINISTRATION INC	Cole Information
	NURSEFINDERS TOTAL STAFFING SOLUTION	Cole Information
	LIFESCAN	Cole Information
	THE ACCOUNTANT ON CALL	Cole Information
	BASS UNDERWRITERS	Cole Information
	TAOC INC	Cole Information
	AMN HEALTHCARE	Cole Information
	DAIRY COUNCIL OF CALIFORNIA	Cole Information
	ACCENTCARE	Cole Information
	CREATIVE SUPPORT SYSTEMS	Cole Information
	RESCARE HOMECARE	Cole Information
2010	SURGICAL STAFF INC	Cole Information
	NURSEFINDERS	Cole Information
	DCB INSURANCE MKTNG	Cole Information
	COASTAL FINANCIAL GROUP	Cole Information
	SIFC	Cole Information
	LIFESCAN	Cole Information
	MONART FRANCHISE CORP	Cole Information
	VALUATION & INFORMATION GROUP	Cole Information
	COPELAND & ASSOC	Cole Information
	RES CARE HOME CARE	Cole Information
	ZUMA CORP	Cole Information
	AEROTEK	Cole Information
	PAETEC COMMUNICATIONS	Cole Information

FINDINGS

Year	Uses	Source
2010	SOCIAL SERVICES DEPT	Cole Information
	PIMCO ADVISORS	Cole Information
	JOHNSTON & CO	Cole Information
	ASSOCIATED SECURITIES CORP	Cole Information
	AMAMGBO LAW	Cole Information
	CARAVAN NURSES INC	Cole Information
	TAOC INC	Cole Information
	JUVENATOR WORKS	Cole Information
	LIBERTY NURSING SVC CORP	Cole Information
	PHILANTHROPIC ADMINISTRATION	Cole Information
	FKM COPIER PRODUCTS	Cole Information
	BASS UNDERWRITERS LLC	Cole Information
	CREATIVE SUPPORT	Cole Information
	CARAVAN MEDICAL SUPPLIES	Cole Information
	DAIRY COUNCILCALIFORNIA	Cole Information
	WESTSIDE MORTGAGE INC	Cole Information
	ACCENTCARE	Cole Information
	ONSITE CO	Cole Information
2005	COASTAL FINANCIAL GROUP	Cole Information
	TEKSYSTEMS INC	Cole Information
	MEDICAL RESOURCE NETWORK LLC	Cole Information
	PIMCO HOLDINGS INC	Cole Information
	INTERFIRST CAPITAL	Cole Information
	VALUATION & INFORMATION GROUP	Cole Information
	ROBERT GILLIAM II PRODUCTIONS	Cole Information
	ASSOCS SECURITIES CORP	Cole Information
	DAIRY COUNCIL OF CALIFORNIA	Cole Information
	UNIVERSAL MAIL DELIVERY SERVICE	Cole Information
	RONWELL PRODUCTIONS INC	Cole Information
	GOLDSTAR TRANSPORTATION	Cole Information
	PHILANTHROPIC ADMINISTRATION INC	Cole Information
	SURGICAL STAFF INC	Cole Information

FINDINGS

Year	Uses	Source
2005	COPELAND & ASSOCIATES	Cole Information
	PEPPER PIKE INC	Cole Information
	GOLDBURG & STEIN	Cole Information
	LIBERTY NURSING SERVICES CORP	Cole Information
	ZUMA CORP	Cole Information
	THE MARK JACKSON FOUNDATION	Cole Information
	KELLY HOME CARE SERVICES	Cole Information
	FKM COPIER PRODUCTS	Cole Information
	GARDNER NEUROLOGICAL ORTHOPEDIC	Cole Information
	PRECISE BUSINESS SERVICES	Cole Information
	THE MOREY GROUP INC	Cole Information
	NURSES WORLD MAGAZINE	Cole Information
	PROSPERITY HOME HEALTH SERVICES	Cole Information
	ANDERSON VIVIAN ACCOUNTANCY	Cole Information
	ALLEN NOAH LAW OFFICES OF	Cole Information
	AEROTEK INC	Cole Information
	GOLDBERG & STEIN INTERNATIONAL INC	Cole Information
	GENESIS PROGRAMS INC	Cole Information
	THE JAMES H WARSAW FOUNDATION	Cole Information

6200 BRISTOL PKWY

Year	Uses	Source
2020	VICKI BEYA	EDR Digital Archive
	IBRAHIM KEITA	EDR Digital Archive
2014	VICKI GILKEY	Cole Information
2005	IBRAHIM KEITA	Cole Information

6210 BRISTOL PKWY

Year	Uses	Source
2020	RASHID SABOOR	EDR Digital Archive
	MITCHELL LEE	EDR Digital Archive
	ELMER JOHNSON	EDR Digital Archive
	SUSAN REESE	EDR Digital Archive
	MICHELLE LEE	EDR Digital Archive

FINDINGS

Year	Uses	Source
2020	LATINA BUTTS	EDR Digital Archive
	HIDEO KAWASHIMA	EDR Digital Archive
	MAMIE LIAS	EDR Digital Archive
	CHIKAYO KAWASHIMA	EDR Digital Archive
	JOSE DIAZ	EDR Digital Archive
	TAKAKO NAGANO	EDR Digital Archive
	GARY LEE	EDR Digital Archive
	RACHEL HOUSE	EDR Digital Archive
	MONICA SAHAGUN	EDR Digital Archive
	AYAKO JOHNS	EDR Digital Archive
	TAMIEKA GARDNER	EDR Digital Archive
2014	ESAU BAQI	Cole Information
	DEEPIKA GUPTA	Cole Information
	MERARY MARTINEZ	Cole Information
	BEN CARCICH	Cole Information
	KOOK LEE	Cole Information
	HANNAH OGAO	Cole Information
	FREDERICK TAPLEY	Cole Information
	JALEESA AMEZAGA	Cole Information
	ROCIO MUNOZ	Cole Information
	TIMOTHY CAMILLERI	Cole Information
	MAMIE LIAS	Cole Information
	GREGORY NORMAN	Cole Information
	ROLAND RAMSUNDAR	Cole Information
	LISA KAPLAN	Cole Information
	HIDEKI SUDO	Cole Information
	TERRI CHARLES	Cole Information
	ANTOINETTE HARRIS	Cole Information
	BERTHA HOWARD	Cole Information
	RONNY WIDJAJA	Cole Information
2010	MERARY MARTINEZ	Cole Information
	HANNAH CARBALLO	Cole Information

FINDINGS

Year	Uses	Source
2010	DESIRE BERNON	Cole Information
	RASHID SABOOR	Cole Information
	MICHELLE RAMSUNDAR	Cole Information
	ALBERT HOWZELL	Cole Information
	CRAIG PRABHA	Cole Information
	ZHI ZHAO	Cole Information
	LATINA BUTTS	Cole Information
	PAUL SMITH	Cole Information
	JAMIE SUN	Cole Information
	GREG TROBAUGH	Cole Information
	ARNELYN DELASARMAN	Cole Information
	MAMIE LIAS	Cole Information
	BRUCE JOHNSON	Cole Information
	EUN PARK	Cole Information
	BRIAN BAZILLE	Cole Information
	MARIANNA BESMER	Cole Information
	ANTOINETTE HARRIS	Cole Information
	KEN NIIYAMA	Cole Information
2005	JNJ CAPITAL INC	Cole Information
	LINCA TERRI ENTERTAINMENT	Cole Information
	SKY CLAYTON	Cole Information
	JOHN SALDANHA	Cole Information
	B TROBAUGH	Cole Information
	KIANA LOONEY	Cole Information
	MOHAMED AHMED	Cole Information
	ANNA PARCUTELA	Cole Information
	LELA HOWARD	Cole Information
	A MANLEY	Cole Information
	MAMIE LIAS	Cole Information
	JOHN LINNEHAN	Cole Information
	ANTONY ITON	Cole Information
	ASHLEY OSHIRO	Cole Information

FINDINGS

Year	Uses	Source
2005	FENG FAN	Cole Information
	CHARLES WILLIAMS	Cole Information
	TYRONE BERRY	Cole Information
	MYRNA TONIC	Cole Information
	JOSEPH GRANDA	Cole Information
	JORGE LOPEZ	Cole Information
	STEPHEN BARNES	Cole Information
	DANIEL CHUNG	Cole Information
2000	CAROL ARCHIE	Cole Information
	LORI CASWELL	Cole Information
	JOHN SALDANHA	Cole Information
	A MARTIN	Cole Information
	JENEBA KONARE	Cole Information
	ERIC WEINSCHENK	Cole Information
	THERESE NGUYEN	Cole Information
	LESLIE ASSARAF	Cole Information
	ANTONY ITON	Cole Information
	JOANNE KARURI	Cole Information
	ALICE LEWIS	Cole Information
	G SEBINA	Cole Information
	N RAMA	Cole Information
	G HASTEN	Cole Information
	TIFFANY GORDON	Cole Information
	D BREWSTER	Cole Information

6220 BRISTOL PKWY

Year	Uses	Source
2020	MICHAEL WASHINGTON	EDR Digital Archive
	RICHARD AGATA	EDR Digital Archive
	TERESA PEPE	EDR Digital Archive
	PATRICIA GALLOWAY	EDR Digital Archive
	ANUBHAV SAVANT	EDR Digital Archive
	KIM BELT	EDR Digital Archive

FINDINGS

Year	Uses	Source
2020	ALEX WOLF	EDR Digital Archive
	MICHAEL KANG	EDR Digital Archive
	DUSTIN HIGHBRIDGE	EDR Digital Archive
	WOOYOUNG LEE	EDR Digital Archive
	DIANE RUCCI	EDR Digital Archive
	LEONARDO AGUILAR	EDR Digital Archive
	TORY BADON	EDR Digital Archive
2014	PARKWAY PLAZA APARTMENTS	Cole Information
	CHRISTINA SHEEHAN	Cole Information
	RICHARD AGATA	Cole Information
	NISHA WALIA	Cole Information
	SELMA JOHNSON	Cole Information
	MEDHAT RAFLA	Cole Information
	GLENN ENRIQUEZ	Cole Information
	KIM JACKSON	Cole Information
	MARIETTA LEVY	Cole Information
	HEATHER MERCADO	Cole Information
	CURTIS NETTLES	Cole Information
	DONNA RANDALL	Cole Information
	ALEX WOLF	Cole Information
	S JONES	Cole Information
	LONDON MCBRIDE	Cole Information
	ANGELA WILLIAMS	Cole Information
	KENYON ANDERSON	Cole Information
	JAMES BOURNE	Cole Information
	BROOKE WRIGHT	Cole Information
	BRIAN CARLE	Cole Information
	HOPE PESSIS	Cole Information
	IVAN RUZIC	Cole Information
	TORY BADON	Cole Information
	BIGLLTA EGGER	Cole Information
	IRIS GOODE	Cole Information

FINDINGS

Year	Uses	Source
2014	RAUL MORENO	Cole Information
2010	PARKWAY PLAZA APARTMENTS	Cole Information
	TERRY MCGONIGAL	Cole Information
	MOHAMED MAHMOUD	Cole Information
	DONNA RANDALL	Cole Information
	ANGELA LOCKHART	Cole Information
	ALEX WOLF	Cole Information
	ANAND BYATARAYA	Cole Information
	KRISTOPHER VEGAS	Cole Information
	HIBBA ISMAIL	Cole Information
	KIMBERLY KENDALL	Cole Information
	IVAN RUZIC	Cole Information
	DANIEL TAPIA	Cole Information
	JAMES BOURNE	Cole Information
	BIGLLTA EGGER	Cole Information
	LOUISE CARTER	Cole Information
2005	KIDDIE CAMPUS PRESCHOOL	Cole Information
	MAGNOLIA ROSE CHEMICAL	Cole Information
	DIANA KISER	Cole Information
	PRISCILLA COLE	Cole Information
	PRINCESS STERNS	Cole Information
	TANYA WHITE	Cole Information
	ROGER SCHWARTZ	Cole Information
	MARIETTA LEVY	Cole Information
	MIE LIN	Cole Information
	ANTHONY SALAZAR	Cole Information
	TIMOTHY STONE	Cole Information
	MICHAEL PATTERSON	Cole Information
	SAMEER BHATIA	Cole Information
	MARGARETA TYE	Cole Information
	PETAGAYE SMITH	Cole Information
	PLAZA PARKWAY	Cole Information

FINDINGS

Year	Uses	Source
2005	THEODORE PAYNE	Cole Information
	JAMES BOURNE	Cole Information
	BIGLLTA EGGER	Cole Information
	LOUISE CARTER	Cole Information
	DONNIE CONNOR	Cole Information
2000	VALERIE MILLS	Cole Information
	P COLE	Cole Information
	N WANANDAR	Cole Information
	ANGEL SPEARS	Cole Information
	D RANDALL	Cole Information
	BIANCA ESPINOZA	Cole Information
	VALERIE MITCHELL	Cole Information
	NATHAN LATTIER	Cole Information
	HEE SUL	Cole Information

6230 BRISTOL PKWY

Year	Uses	Source
2020	BRANDEN GAUT	EDR Digital Archive
	TIFFANY GAUT	EDR Digital Archive
2014	OCCUPANT UNKNOWN	Cole Information
2010	SEAN MCGINN	Cole Information
2000	OCCUPANT UNKNOWN	Cole Information

6246 BRISTOL PKWY

Year	Uses	Source
2005	AMBER JARRETT	Cole Information

6311 BRISTOL PKWY

Year	Uses	Source
2014	SNYDER LAW GROUP INC	Cole Information

FINDINGS

BRISTOL PKY

6133 BRISTOL PKY

Year	*Uses*	*Source*
2020	DUSOVICH ALEXANDER MD	EDR Digital Archive
	BUSSEL MARINA MD	EDR Digital Archive
	ALL PRO BROADCASTING INC	EDR Digital Archive
	INTERNATIONAL EDUCATION RSRCH	EDR Digital Archive
	IERF	EDR Digital Archive
	GRATITUDE ORGANICS INC	EDR Digital Archive
	EDIRECT PUBLISHING	EDR Digital Archive
	DEROSHEL LLC	EDR Digital Archive
	PAMELA RICHARDSON CBR#01231768	EDR Digital Archive
	BANKERS LIFE & CASUALTY CO	EDR Digital Archive
	INCONEN CORP	EDR Digital Archive
	DEEP STATE LLC	EDR Digital Archive
	TIVOLI BOARDWALK LLC	EDR Digital Archive
	M P CORE PERSIMMON TERRACE LLC	EDR Digital Archive
	REALTY CENTER MNG INC	EDR Digital Archive
	AMERICANA LA CRESCENTA APT	EDR Digital Archive
	1160 M B BLVD LLC	EDR Digital Archive
	RED VARDEN STUDIOS	EDR Digital Archive
	PREMIER HEALTHCARE SVC	EDR Digital Archive
	ANDREW'S GLOBAL SECURITY INC	EDR Digital Archive
	LIGHT BUILD DESIGN	EDR Digital Archive
	SICKLE CELL DISEASE FOUNDATION	EDR Digital Archive
	PREMIER HEALTHCARE SVC	EDR Digital Archive
	MARKS AUDREY	EDR Digital Archive
	NEURO REHAB PARTNERS LLC	EDR Digital Archive
	CARLSON GROUP	EDR Digital Archive
	PLANERA ALESSANDRA OT	EDR Digital Archive
	COMPANION HOSPICE	EDR Digital Archive
	49430 HIDDEN VALLEY TRAIL LLC	EDR Digital Archive
	SSD LAX LLC	EDR Digital Archive

FINDINGS

Year	Uses	Source
2020	FMH INVESTOR GROUP INC	EDR Digital Archive
	F H EXCHANGE LLC	EDR Digital Archive
	SNYDER LAW GROUP INC	EDR Digital Archive
2006	BUILDING	Haines Co., Inc.
	BANKERS LIFE AND	Haines Co., Inc.
	CASUAUTY	Haines Co., Inc.
	CARING HANDS	Haines Co., Inc.
	CITY COMMUNITY	Haines Co., Inc.
	SERVICES	Haines Co., Inc.
	COMNTY BIBLE CH	Haines Co., Inc.
	OF CULVR CTY	Haines Co., Inc.
	DMRTEAM INC	Haines Co., Inc.
	EDIRECT	Haines Co., Inc.
	PUBLISHING	Haines Co., Inc.
	FONALTY	Haines Co., Inc.
	GOLDEN LOANS	Haines Co., Inc.
	HYPER PANELINC	Haines Co., Inc.
	INCONEN CORP	Haines Co., Inc.
	IT SERVICES	Haines Co., Inc.
	KONING	Haines Co., Inc.
	ASSOCIATES	Haines Co., Inc.
	LAWOFC OF RBRT	Haines Co., Inc.
	LTT&ASSOCTS	Haines Co., Inc.
	LEGAL PLUS	Haines Co., Inc.
	AGENCY INC	Haines Co., Inc.
	MAP MARKETING	Haines Co., Inc.
	INCENTIVES	Haines Co., Inc.
	PERFECTPLUS	Haines Co., Inc.
	REJOYCE IN JESUS	Haines Co., Inc.
	MINSTRIES INC SICKLE CELL	Haines Co., Inc.
	DISEASE	Haines Co., Inc.
	FOUNDATION	Haines Co., Inc.

FINDINGS

Year	*Uses*	*Source*
2006	SICKLE CELL	Haines Co., Inc.
	DISEASE	Haines Co., Inc.
	FOUNDATION	Haines Co., Inc.
	SICKLE CELL	Haines Co., Inc.
	DISEASE	Haines Co., Inc.
	FOUNDATION	Haines Co., Inc.
	STUNNING RENTALS	Haines Co., Inc.
	THE PRess	Haines Co., Inc.
	COMPANIES	Haines Co., Inc.
	WELLS FRGO	Haines Co., Inc.
	FINANCIAL	Haines Co., Inc.
	ACCPTNCE	Haines Co., Inc.
	XLNPMEDICAL	Haines Co., Inc.
	SUPPLY	Haines Co., Inc.
2001	BUILDING	Haines & Company, Inc.
	BUILDING	Haines & Company, Inc.
1990	CYBERTEK COMPUTER PRODUCTS INC CC	Pacific Bell
	CYBERTEK CORPORATION CC	Pacific Bell
	WALLACE COMPUTER SERVICES INC	Pacific Bell
1986	AMERICAN ELECTRONICS ASSOCIATION CC	Pacific Bell
	CYBERTEK COMPUTER PRODUCTS CC	Pacific Bell
	CYBERTEK COMPUTER PRODUCTS INC CC	Pacific Bell
	ROTH YOUNG PERSONNEL SERVICE OF L A CC	Pacific Bell
1985	CYBERTE(COMPUTER PRODUCTS INC	Pacific Bell
	FORTUNE SYSTEMS INC	Pacific Bell
	ROTH YOUNG PERSONNEL SERVICE OF L A	Pacific Bell
1981	ROTH YOUNG DIVISON CC	Pacific Telephone
	ROTH YOUNG PERSONNEL SERVICE O I L A CC	Pacific Telephone
	CYBERTEK COMPUTER PRODUCTS CC	Pacific Telephone

FINDINGS

Year	Uses	Source
1981	CYBERTEK COMPUTER PRODUCTS INC CC	Pacific Telephone
	CYBERTEK MANAGEMENT SERVICES INC CC	Pacific Telephone
	GENERAL TELEPHONE GENERAL TELEPHONE DIRECTORY CO	Pacific Telephone
	SCOTT WETZEL SERVICES CC	Pacific Telephone
	WETZEL SCOTT SERVICES CC	Pacific Telephone
1980	Tri Point Investments	Pacific Telephone Co
	Vogel W S Agency Inc Insurance	Pacific Telephone Co
	General Telephone Directory Co	Pacific Telephone Co
	Cybertek Computer Products Inc	Pacific Telephone Co
	West Engineering	Pacific Telephone Co
	West Engineering	Pacific Telephone Co
	Scott Wetzel Services	Pacific Telephone Co
	Roth Young Personnel Service Of L A	Pacific Telephone Co
	Roth Young Division	Pacific Telephone Co
	Scott Wetzel Services	Pacific Telephone Co
	General Telephone Directory Co	Pacific Telephone Co
	Cybertek Computer Products	Pacific Telephone Co
	Building	Pacific Telephone Co
	160 Paller Roberts Engineering	Pacific Telephone Co
	220 Charter Natl Life Ins Co	Pacific Telephone Co
	270 Internatl Right Of Way Assn	Pacific Telephone Co

6140 BRISTOL PKY

Year	Uses	Source
2020	LUONG AN	EDR Digital Archive
	PETNET SOLUTIONS	EDR Digital Archive
2006	PETNET	Haines Co., Inc.
	PHARMACEUTICAL	Haines Co., Inc.
2001	XXXX	Haines & Company, Inc.
1986	CENTRAL PALNTS INC	Pacific Bell
	PACIFIC LIGHTING LEASING COMPANY CC	Pacific Bell

Year	Uses	Source
1981	DUAL FUEL SYSTEMS INC CC	Pacific Telephone
	CENTRAL PLANTS INC OPERATIONS	Pacific Telephone
1980	Pacific Lighting Leasing Company	Pacific Telephone Co
	Dual Fuel Systems Inc	Pacific Telephone Co

6160 BRISTOL PKY

Year	Uses	Source
2020	INDI MOLECULAR INC	EDR Digital Archive
	BLOWFISH LLC	EDR Digital Archive
	US REIF SIC BRISTOL CULVER LLC	EDR Digital Archive
	24HR LOCKSMITH SVC	EDR Digital Archive
	SOFIEBIO	EDR Digital Archive
	SCHOOL OF MYSTICAL THOUGHT INC	EDR Digital Archive
2006	ENTERPRISE RENT	Haines Co., Inc.
	ACARADMIN	Haines Co., Inc.
	QC MAC	Haines Co., Inc.
	QC MAC	Haines Co., Inc.
2001	CARESIDEINC	Haines & Company, Inc.
1995	Sales	Pacific Bell
	Fujitsu Business Communication Systems	Pacific Bell
	FUJITSU BUSINESS COMMUNICATION	Cole Information
1992	CONNECTIONS	Cole Information
	FAR WESTERN BANK	Cole Information
1980	Tandem Computers	Pacific Telephone Co
	Customer Education Center	Pacific Telephone Co
	Naval Joint Venture	Pacific Telephone Co

6162 BRISTOL PKY

Year	Uses	Source
2020	ITHERANOSTICS INC	EDR Digital Archive
	BIOVINC LLC	EDR Digital Archive
	SOFIE BIOSCIENCES	EDR Digital Archive
	MOMENTUM LA INC	EDR Digital Archive
	DIEGO MUSIC LLC	EDR Digital Archive

FINDINGS

Year	Uses	Source
2020	WORLD MOLECULAR IMAGING SCTY	EDR Digital Archive

6167 BRISTOL PKY

Year	Uses	Source
2020	CSSN INC	EDR Digital Archive
	HATZAV	EDR Digital Archive
	LISA G PRODUCTIONS	EDR Digital Archive
	ZIPTRADE GLOBAL CORP	EDR Digital Archive
	TAGAWA & HO LLP	EDR Digital Archive
	EDMONDS INSURANCE SVC	EDR Digital Archive
	HONOR HOME CARE	EDR Digital Archive
	GEOASH TECHNOLOGIES	EDR Digital Archive
	TREMCOM INTERNATIONAL INC	EDR Digital Archive
	J ODLE & ASSOC	EDR Digital Archive
	LOVAAS INSTITUTE	EDR Digital Archive
	MICHAEL A ORBER & ASSOC INC	EDR Digital Archive
	SCALABLE NETWORK TECH INC	EDR Digital Archive
	SOVEREIGN HEALTH INDIA PVT LTD	EDR Digital Archive
	AMN HEALTHCARE	EDR Digital Archive
	INTERPRISE SOFTWARE SOLUTIONS	EDR Digital Archive
	BENEFIT MALL	EDR Digital Archive
	LIFESCAN	EDR Digital Archive
	GIVING BACK FUND	EDR Digital Archive
	CONNECTED BUSINESS	EDR Digital Archive
	ACCENTCARE	EDR Digital Archive
	RL PALER INVESTMENT ADVISORS	EDR Digital Archive
	NETZEL GRIGSBY ASSOC INC	EDR Digital Archive
	FULLER SMILES	EDR Digital Archive
	AHUJA DENTAL GROUP INC	EDR Digital Archive
	DAIRY COUNCIL-CALIFORNIA	EDR Digital Archive
	ZEN DENTISTRY	EDR Digital Archive
	VALUATION & INFORMATION GROUP	EDR Digital Archive
	FRANCIS L DEAN & ASSOC INC	EDR Digital Archive

FINDINGS

Year	Uses	Source
2020	SARMICANIC DENTAL CORP	EDR Digital Archive
	MUSCULAR DYSTROPHY ASSN	EDR Digital Archive
	REED JAMIAN D DO	EDR Digital Archive
	TO MICHELLE T MD	EDR Digital Archive
	OCANA ANTHONY M MD	EDR Digital Archive
	ZUMA CORP	EDR Digital Archive
	CURPHEY & MALKIN ASSOC INC	EDR Digital Archive
2006	BUILDING	Haines Co., Inc.
	ACCENTCARE	Haines Co., Inc.
	AEROTEK	Haines Co., Inc.
	ANDERSON VIVIAN	Haines Co., Inc.
	ACCOUNTANCY	Haines Co., Inc.
	ANDERSON VIVIAN	Haines Co., Inc.
	ACCOUNTANCY	Haines Co., Inc.
	ASSOCTD SORTS	Haines Co., Inc.
	PLNNRS&LNEPTRSN	Haines Co., Inc.
	CARAVAN NURSES	Haines Co., Inc.
	COASTAL	Haines Co., Inc.
	FINANCIAL GROUP	Haines Co., Inc.
	COPELAND&	Haines Co., Inc.
	ASSOCIATES	Haines Co., Inc.
	CREATIVE SUPPORT	Haines Co., Inc.
	SYSTEMS	Haines Co., Inc.
	DAIRY COUNCIL CA	Haines Co., Inc.
	DCB INS MKTNG	Haines Co., Inc.
	FNCL SERV	Haines Co., Inc.
	FKM COPIER	Haines Co., Inc.
	PRODUCTS	Haines Co., Inc.
	GENESIS	Haines Co., Inc.
	OUTPATIENT	Haines Co., Inc.
	PROGRAMS	Haines Co., Inc.
	GOLDBERG& STEIN	Haines Co., Inc.

FINDINGS

Year	*Uses*	*Source*
2006	INTERNATL INC	Haines Co., Inc.
	HEALTHBRIGHTINC	Haines Co., Inc.
	HEALTHCAP GROUP	Haines Co., Inc.
	INTEGRITY CAPITAL	Haines Co., Inc.
	GROUP INC	Haines Co., Inc.
	JAFF PROPERTIES	Haines Co., Inc.
	JOHNSTON & CO	Haines Co., Inc.
	KELLYHOMECARE	Haines Co., Inc.
	SERVICES	Haines Co., Inc.
	LIBERTY NURSING	Haines Co., Inc.
	SERVICES CORP	Haines Co., Inc.
	MOREYGROUPTHE	Haines Co., Inc.
	PAETEC	Haines Co., Inc.
	COMMUNICATIONS	Haines Co., Inc.
	PHILANTHROPIC	Haines Co., Inc.
	ADMIN INC	Haines Co., Inc.
	PRECISE Busi NESS	Haines Co., Inc.
	SERVICES	Haines Co., Inc.
	PRECISE Busi NESS	Haines Co., Inc.
	SERVICES	Haines Co., Inc.
	PROSPERITY HOME	Haines Co., Inc.
	HEALTHISV INC	Haines Co., Inc.
	PROSPERTYHOME	Haines Co., Inc.
	HEALTH SERVICES	Haines Co., Inc.
	SURGICAL STAFF	Haines Co., Inc.
	SURGICAL STAFF	Haines Co., Inc.
	SYNERGEN	Haines Co., Inc.
	DIVERSIFIED	Haines Co., Inc.
	TAOCINC	Haines Co., Inc.
	TAYCOR FINANCIAL	Haines Co., Inc.
	THE ACCOUNTANT	Haines Co., Inc.
	ON CALL	Haines Co., Inc.

FINDINGS

Year	Uses	Source
2006	VALUATION AND	Haines Co., Inc.
	INFO GRP	Haines Co., Inc.
	WESTSIDE	Haines Co., Inc.
	MORTGAGE INC	Haines Co., Inc.
	WL HOMES LLC	Haines Co., Inc.
	ZUMA CORP	Haines Co., Inc.
	CORPORATION	Haines Co., Inc.
2001	BUILDING ALLEN NOAH LAW	Haines & Company, Inc.
	BUILDING ALLEN NOAH LAW	Haines & Company, Inc.
1995	WES BROWN REALTY CO	Cole Information
	PRESTIGE MORTGAGE CO	Cole Information
	EGGHEAD DISCOUNT SOFTWARE	Cole Information
	GTE DIRECTORIES CORP	Cole Information
	EGGHEAD SOFTWARE	Cole Information
	DASSAULT SYSTEMS USA	Cole Information
	CONNECTICUT MUTUAL LIFE INS CO	Cole Information
	PHILIP SOBOL MD	Cole Information
	ROUNTREE SUPPORT SVC INC	Cole Information
	ICON COMPUTER CORP	Cole Information
	BOLDRA & KLUEGER	Cole Information
	NETWORK DESIGNS & SOLUTIONS	Cole Information
	COASTAL FINANCIAL GROUP	Cole Information
	DAVIS & ESMAIL	Cole Information
	BROWN & DICKSON	Cole Information
	NOAH ALLEN LAW OFFICES	Cole Information
	PYRAMID INTERPRETING SVC	Cole Information
	SECO INVESTIGATIVE SVC	Cole Information
	REHABILITATION SERVICES	Cole Information
	COMPREHENSIVE FINANCIAL SVC	Cole Information
	HUGHES LAN SYSTEMS	Cole Information
	SOBOL, PHILIP	Cole Information
	DICHNER, DAVID	Cole Information

FINDINGS

Year	*Uses*	*Source*
1995	MERCER, ROBERT A	Cole Information
1992	REHABILTN DGNSTC SV	Cole Information
	BROWN&COLLETT LAW	Cole Information
	WES R BROWN RLTY CO	Cole Information
	SATELLITE PAGING CO	Cole Information
	ICON COMPUTER CORP	Cole Information
	CROWN MEDICAL IMGNG	Cole Information
	WILLIAMS A L AMBERS	Cole Information
	HOFERT TRADING CO	Cole Information
	NETWORK DSGN&SLTN	Cole Information
	COMPREHNSV FNCL SV	Cole Information
	HUGHES LAN SYSTEMS	Cole Information
	TISHMAN WEST MNG	Cole Information
	DASSAULT SYS USA	Cole Information
	SOBOL, PHILIP	Cole Information
1991	Culver City	Pacific Bell
1990	FEDERAL EXPRESS	Pacific Bell
	DOVER SARGENT SUBSIDIARY OF DOVER CORPORATION CORPORATE OFFICE CC	Pacific Bell
	MONY FINANCIAL SERVICES GROUP SALES WESTWOOD	Pacific Bell
	NETWORK DESIGNS & SOLUTIONS INC CC	Pacific Bell
	ST REGIS RESOURCES CORP CC	Pacific Bell
	SARGENT INDUSTRIES INC SUBSIDIARY OF DOVER	Pacific Bell
1986	CULLINET SOFTWARE INC CC	Pacific Bell
	FILE NET CC	Pacific Bell
	GTE DIRECTORIES CORP YELLOW PAGES ADVERTISING SALES OFFICES CULVER CITY SUI	Pacific Bell
	GRID SYSTEMS CORP CC	Pacific Bell
	MONY FINANCIAL SERVICES	Pacific Bell
	SUMMA CORP	Pacific Bell
	SUMMA CORP	Pacific Bell
1985	EQUIDON LOS ANGELES	Pacific Bell

FINDINGS

Year	Uses	Source
1985	SUMMA CORP	Pacific Bell
	SUMMA CORP	Pacific Bell

6200 BRISTOL PKY

Year	Uses	Source
2006	KEITA Ibrahim	Haines Co., Inc.
2001	XXXX	Haines & Company, Inc.
1995	OCCUPANT UNKNOWNN	Cole Information
1980	Miller Burrell	Pacific Telephone Co

6210 BRISTOL PKY

Year	Uses	Source
2020	WATT CO	EDR Digital Archive
	VETERANS & FAMILY AFFAIRS CORP	EDR Digital Archive
2006	APARTMENTS	Haines Co., Inc.
	ITON Antony K	Haines Co., Inc.
	LIAS Mamie	Haines Co., Inc.
	MANLEY	Haines Co., Inc.
	PARR Jessica	Haines Co., Inc.
	SALDANHAJohn	Haines Co., Inc.
	SHAH Nehal	Haines Co., Inc.
	TROBAUGHGreg	Haines Co., Inc.
	WILLIAMS	Haines Co., Inc.
	CHARLES D MD	Haines Co., Inc.
2001	APARTMENTS	Haines & Company, Inc.
	APARTMENTS	Haines & Company, Inc.
1995	GOMES, LORIE	Cole Information
	WILLIAMS, CHARLES D	Cole Information
	SHAW, DEAN	Cole Information
	WATKINS, KAREN	Cole Information
	RIVERS, F	Cole Information
	FOLEY, T	Cole Information
	CASILLAS, CLAUDIA	Cole Information
	NEWCOMB, JEFF	Cole Information

FINDINGS

Year	Uses	Source
1992	TWI LIGHT	Cole Information
	INDUSTRIES ASC CORP	Cole Information
	KOPKA, PATRICK	Cole Information
1980	Building	Pacific Telephone Co
	103 Boyce Brenda M	Pacific Telephone Co
	205 Carter Butch	Pacific Telephone Co
	206 Corbin K L	Pacific Telephone Co
	207 Johnson S E Rev	Pacific Telephone Co
	209 Rohw edder Jarbas	Pacific Telephone Co
	210 Khanchandani M P	Pacific Telephone Co
	302 Simmons Chas P	Pacific Telephone Co
	303 Gardner F E	Pacific Telephone Co
	304 Parkers Interior Decorators	Pacific Telephone Co
	305 Thody C	Pacific Telephone Co
	307 Speights E L	Pacific Telephone Co
	Garland Industries	Pacific Telephone
1975	Building	Pacific Telephone Co
	101 Gamou M	Pacific Telephone Co
	105 Bell Melvyn Clarence	Pacific Telephone Co
	108 Savage Geo R	Pacific Telephone Co
	110 Hunter Crystal	Pacific Telephone Co
	202 Mc Cord P A	Pacific Telephone Co
	205 Carter L	Pacific Telephone Co
	206 West	Pacific Telephone Co
	209 Warner Law rence	Pacific Telephone Co
	210 Kasalo Mary	Pacific Telephone Co
	301 Ferguson Robt L	Pacific Telephone Co
	303 Sorce Jos	Pacific Telephone Co
	304 Voss Shedrick Jr	Pacific Telephone Co
	305 Willen W R	Pacific Telephone Co
	307 Miyake Sannosuke	Pacific Telephone Co

FINDINGS

6220 BRISTOL PKY

Year	*Uses*	*Source*
2020	PARKWAY PLAZA APARTMENTS	EDR Digital Archive
2006	APARTMENTS	Haines Co., Inc.
	CARTER Louise	Haines Co., Inc.
	EGGER Bglita E w	Haines Co., Inc.
	SMITH Petagaye	Haines Co., Inc.
	SMITH Pelagaye	Haines Co., Inc.
	STONETimothy J	Haines Co., Inc.
	TYE Margarela	Haines Co., Inc.
	WALSH Kathleen	Haines Co., Inc.
	WASHINGTON	Haines Co., Inc.
	Michael	Haines Co., Inc.
	WHITE Tanya	Haines Co., Inc.
2001	APARTMENTS BODYGUARD	Haines & Company, Inc.
	APARTMENTS BODYGUARD	Haines & Company, Inc.
1995	SLATER, VICTOR J	Cole Information
	CASILLAS, CLAUDIA P	Cole Information
	BRASSIL, DONALD	Cole Information
	HUGHES, ROBERT W	Cole Information
	SCHAAF, ALBERT	Cole Information
1992	PARKWAY PLAZA APTS	Cole Information
	HUGHES, ROBERT W	Cole Information
1980	Building	Pacific Telephone Co
	117 Oceguera H M	Pacific Telephone Co
	120 Hessler S E	Pacific Telephone Co
	121 Viska RA	Pacific Telephone Co
	214 Schaff Albert	Pacific Telephone Co
	215 Saw yer W Philip	Pacific Telephone Co
	305 Aylsw orth Judith	Pacific Telephone Co
	312 Morendo Dorothy	Pacific Telephone Co
	314 Druffel C	Pacific Telephone Co
	317 Kurtand Henry E	Pacific Telephone Co

FINDINGS

Year	Uses	Source
1980	320 Castetter Dick	Pacific Telephone Co
1975	PINK RICHARD H	Pacific Telephone
	Building	Pacific Telephone Co
	116 Bristol Parkway	Pacific Telephone Co
	117 Green Cecil	Pacific Telephone Co
	118 Pink Richard	Pacific Telephone Co
	120 Patton Dani H	Pacific Telephone Co
	121 Spears I K	Pacific Telephone Co
	215 Johnson Nathaniel E	Pacific Telephone Co
	218 Day Wm M Jr	Pacific Telephone Co
	220 Mc Coy John S	Pacific Telephone Co
	314 King Jack C	Pacific Telephone Co
	315 Bagsby Joyce Marie	Pacific Telephone Co
	317 Gatfield Gary	Pacific Telephone Co
	319 Swanson Margaret	Pacific Telephone Co
	320 Castetter Dick	Pacific Telephone Co
	321 Jones Janice M Mrs	Pacific Telephone Co

6230 BRISTOL PKY

Year	Uses	Source
2001	XXXX	Haines & Company, Inc.
1995	MIRELES, VICKI	Cole Information

6254 BRISTOL PKY

Year	Uses	Source
1995	JUNOY, JAMIE	Cole Information

6288 BRISTOL PKY

Year	Uses	Source
2001	XXXX	Haines & Company, Inc.

6300 BRISTOL PKY

Year	Uses	Source
2006	CASTHWY PTRL	Haines Co., Inc.
2001	CASTHWY PTRLNON	Haines & Company, Inc.

FINDINGS

DOVERWOOD DR

5845 DOVERWOOD DR

Year	Uses	Source
2020	MBB REALTY ADVISORS INC	EDR Digital Archive
	BIG-T CONSULTING INC	EDR Digital Archive
1975	FJELLSTROM M E	Pacific Telephone

5848 DOVERWOOD DR

Year	Uses	Source
2001	XXXX	Haines & Company, Inc.

5854 DOVERWOOD DR

Year	Uses	Source
2001	XXXX	Haines & Company, Inc.
1980	Basile Paul L	Pacific Telephone Co

5875 DOVERWOOD DR

Year	Uses	Source
2014	RICHARD LONGENBAUGH	Cole Information
	MIRACLE HART	Cole Information
	CALISTA BROWN	Cole Information
	ESTHER FROMM	Cole Information
	ARIFF KACHRA	Cole Information
	K MIL	Cole Information
	CORI NEWLANDER	Cole Information
	VALERIE BERTOUT	Cole Information
	VANIA CONSENTINO	Cole Information
	DON BOHN	Cole Information
	PETER CABEZAS	Cole Information
	BETTY DUNLOP	Cole Information
	DEBORAH MAYS	Cole Information
	REESE MISHA	Cole Information
	ANTONIO MOJICA	Cole Information
	LUIS BURGOS	Cole Information
	ARTHUR GARCIA	Cole Information

FINDINGS

Year	Uses	Source
2014	JUSTINE GILES	Cole Information
	CHRIS PLAYFORD	Cole Information
	MICHAEL SATERFIELD	Cole Information
	HAILE BERNE	Cole Information
	RISE NORWOOD	Cole Information
	AKBAR BNAFA	Cole Information
	ROSIE SUM	Cole Information
	PHYLLIS HEINER	Cole Information
	SUBRAMANIAN KARUNANIDHI	Cole Information
	ROBB PADGETT	Cole Information
2010	JENNEFFER BURGOS	Cole Information
	JAMES MCLURKIN	Cole Information
	ARIFF KACHRA	Cole Information
	JULIE BRODERSON	Cole Information
	CALISTA BROWN	Cole Information
	ESTHER FROMM	Cole Information
	STACY MURCHISON	Cole Information
	VALERIE BERTOUT	Cole Information
	IRENE URBAN	Cole Information
	GIANCARLO YANKE	Cole Information
	VANIA CONSENTINO	Cole Information
	MISHA REESE	Cole Information
	JERMAINE HART	Cole Information
	ROBERT YOUNG	Cole Information
	CHRISTOPHER PLAYFORD	Cole Information
	ANTONIO MOJICA	Cole Information
	JUSTINE GILES	Cole Information
	MICHAEL SATERFIELD	Cole Information
	ARTHUR GARCIA	Cole Information
	JUNE LEWIS	Cole Information
	BERNARD JOHNSON	Cole Information
	CHRISTIAN BERTOUT	Cole Information

FINDINGS

Year	*Uses*	*Source*
2010	MARK HEINER	Cole Information
	AKBAR BNAFA	Cole Information
2006	APARTMENTS	Haines Co., Inc.
	o BERHE Haile	Haines Co., Inc.
	BNAFAAkbar	Haines Co., Inc.
	BNAFAJovita	Haines Co., Inc.
	BROWN Callsta	Haines Co., Inc.
	CICUTTO Elizabeth	Haines Co., Inc.
	CONSENTINOVanla	Haines Co., Inc.
	FRASER David	Haines Co., Inc.
	GARCIAArthur P	Haines Co., Inc.
	GILES Justne	Haines Co., Inc.
	HEINER Mark	Haines Co., Inc.
	HENRIE M	Haines Co., Inc.
	JENKINS JOVITA J	Haines Co., Inc.
	JUNGAsad	Haines Co., Inc.
	KACHRAAriff	Haines Co., Inc.
	o MANZANO Elenta	Haines Co., Inc.
	MCLURKIN Teri	Haines Co., Inc.
	MOORE Roger	Haines Co., Inc.
	o MURCHISON S	Haines Co., Inc.
	NORWOOD Rise	Haines Co., Inc.
	o PLAYFORD	Haines Co., Inc.
	Christopher	Haines Co., Inc.
	e REESEMisha	Haines Co., Inc.
	SATERFIELD Michael	Haines Co., Inc.
	SINCLAIR Mlguel	Haines Co., Inc.
	SLOAN Jimmy	Haines Co., Inc.
	o TROYAN AJex	Haines Co., Inc.
	URBAN Irene	Haines Co., Inc.
	YANKE Glancarto	Haines Co., Inc.
2005	AJIDES INTERNATIONAL INC	Cole Information

FINDINGS

Year	*Uses*	*Source*
2005	MICAH HENRIE	Cole Information
	ARIFF KACHRA	Cole Information
	JULIE BRODERSON	Cole Information
	STACY MURCHISON	Cole Information
	VANIA CONSENTINO	Cole Information
	IRENE URBAN	Cole Information
	DAVID FRASER	Cole Information
	ELENITA MANZANO	Cole Information
	LILLIAN SCHAFER	Cole Information
	MISHA REESE	Cole Information
	BETTY DUNLOP	Cole Information
	ALAIN BERTOUT	Cole Information
	CHARLES ALEXOVICS	Cole Information
	MICHAEL SATERFIELD	Cole Information
	ALEX TROYAN	Cole Information
	JUSTINE GILES	Cole Information
	ARTHUR GARCIA	Cole Information
	JUNE LEWIS	Cole Information
	HAILE BERHE	Cole Information
	MICHELLE BRUNO	Cole Information
	MARK HEINER	Cole Information
	RISE NORWOOD	Cole Information
	SUSAN SCHECHTER	Cole Information
	PATRICIA OBRIEN	Cole Information
	AKBAR BNAFA	Cole Information
2001	APARTMENTS BLUITY Kimberly	Haines & Company, Inc.
	YASINSKI Juliann	Haines & Company, Inc.
2000	TERI COOKE	Cole Information
	V CHAMBERS	Cole Information
	KARI POLISKEY	Cole Information
	CALISTA BROWN	Cole Information
	NANCY ALEXOVICS	Cole Information

FINDINGS

Year	*Uses*	*Source*
2000	IRENE URBAN	Cole Information
	MICHEL BERTOUT	Cole Information
	MISHA REESE	Cole Information
	GAIL CHESTER	Cole Information
	J YASINSKI	Cole Information
	KENNETH ASHER	Cole Information
	S SCHECHTER	Cole Information
	JUSTINE GILES	Cole Information
	JEAN ROWE	Cole Information
	P OBRIEN	Cole Information
	WILLIAM TRUESDELL	Cole Information
	ARTHUR GARCIA	Cole Information
	JUNE LEWIS	Cole Information
	K BLUITT	Cole Information
	RISE NORWOOD	Cole Information
	EDNA SCALES	Cole Information
	MARK HEINER	Cole Information
	MICHAEL LONG	Cole Information
	ASAD JUNG	Cole Information
	VIVIAN MARTIN	Cole Information
	R HOLDEN	Cole Information
	JULIA URMOSSY	Cole Information
	JOVITA JENKINS	Cole Information
	AKBAR BNAFA	Cole Information
1995	DUCKWORTH, NORMAN L	Cole Information
	STEWART, WILLIAM	Cole Information
	ARMATO, JOSEPH F	Cole Information
	PERRY, EDNA	Cole Information
	HEINER, MARK X	Cole Information
	HOLDEN, R B	Cole Information
	ASHER, KENNETH	Cole Information
	SCHECHTER, SUSAN L	Cole Information

FINDINGS

Year	Uses	Source
1995	COOKE, TERI J	Cole Information
	GILES, JUSTINE E	Cole Information
	NORWOOD, RISE C	Cole Information
	SCALES, EDNA E	Cole Information
	BNAFA, AKBAR	Cole Information
	MCKINNEY, SHIRLEY	Cole Information
	JENKINS, JOVITA J	Cole Information
	ALEXOVICS, CHARLES I	Cole Information
	CHAMBERS, V	Cole Information
	HINSON, PAT N	Cole Information
	GARCIA, ARTHUR P	Cole Information
	SCHNEIDER, JANIS	Cole Information
	ROWE, JEAN	Cole Information
	URBAN, IRENE	Cole Information
	BNAFA, A T	Cole Information
	BROWN, CALISTA H	Cole Information
	MARTIN, VIVIAN J	Cole Information
	LONGENBAUGH, RICHARD K	Cole Information
1992	SCHECHTER, SUSAN L	Cole Information
	JENKINS, JOVITA J	Cole Information
1981	BRUNIG LEROY R CC	Pacific Telephone
	MARSHALL H J MRS CC	Pacific Telephone
	SCALES EDNA EARL CC	Pacific Telephone
1980	Building	Pacific Telephone Co
	101 Relch Arthur	Pacific Telephone Co
	102 Bates John F	Pacific Telephone Co
	105 Marshall Kim	Pacific Telephone Co
	105 Marshall H J Mrs	Pacific Telephone Co
	109 Caballero Ibis	Pacific Telephone Co
	110 Lamb Richard S	Pacific Telephone Co
	201 Abrams Arthur	Pacific Telephone Co
	204 Kraszew ski Robt R	Pacific Telephone Co

FINDINGS

Year	Uses	Source
1980	205 Carlsen J	Pacific Telephone Co
	209 Scales Edna Earl	Pacific Telephone Co
	210 Wright 8etty L	Pacific Telephone Co
	302 Kobayashi Eric	Pacific Telephone Co
	303 White Robt E	Pacific Telephone Co
	305 Goldsmith Harvey	Pacific Telephone Co
	306 Fulnmer Jim	Pacific Telephone Co
	307 Gahan Margaret	Pacific Telephone Co
	309 Weisber g Gente	Pacific Telephone Co
	310 Maurice torothea M	Pacific Telephone Co
	311 Brunig Leroy R	Pacific Telephone Co
1976	Davidson Chas L	Pacific Telephone
	Davidson Mildred L	Pacific Telephone
	Scales Edna Earl	Pacific Telephone
1975	Building	Pacific Telephone Co
	101 Bush NL	Pacific Telephone Co
	103 Abbey G	Pacific Telephone Co
	105 Byrd Shirley	Pacific Telephone Co
	109 Scully K M	Pacific Telephone Co
	110 Williams Chester R	Pacific Telephone Co
	111 Smith Fred F	Pacific Telephone Co
	201 Kroll Elmer J	Pacific Telephone Co
	205 Scales Edna Earl	Pacific Telephone Co
	206 Smith J Pat	Pacific Telephone Co
	209 Walters Lee J	Pacific Telephone Co
	302 Shugg W D	Pacific Telephone Co
	305 Greener Arlene	Pacific Telephone Co
	306 Brakesman Carol	Pacific Telephone Co
	309 Muth P H	Pacific Telephone Co
	310 Maurice Dorothea M	Pacific Telephone Co
	311 Davidson Chas L	Pacific Telephone Co
1971	Barnes John	Pacific Telephone

Year	Uses	Source
1971	Phillips Roslyn	Pacific Telephone
1970	Pacifica Land Development Co	Pacific Telephone Co

5877 DOVERWOOD DR

Year	Uses	Source
2020	DANIEL HEROLD	EDR Digital Archive
2014	PAMELA TRANK	Cole Information
	OCCUPANT UNKNOWN	Cole Information
2010	JOSHUA TRANK	Cole Information
2006	No Current Listing	Haines Co., Inc.
2005	SEONG PARK	Cole Information
	LORI JONES	Cole Information
2000	DEYONSA NOLLEY	Cole Information
1995	WOOD, DEONDA L	Cole Information
1980	Rowan B H	Pacific Telephone Co
1975	Y Koontz S	Pacific Telephone Co

5879 DOVERWOOD DR

Year	Uses	Source
2020	TORI KITAGAWA INTL	EDR Digital Archive
	GEORGE AGAPITOS	EDR Digital Archive
2014	ANTONI LUCAS	Cole Information
	GEORGE AGAPITOS	Cole Information
2010	OCCUPANT UNKNOWN	Cole Information
2006	GOLDSTEINJerry	Haines Co., Inc.
2005	JERRY GOLDSTEIN	Cole Information
2000	TIYE BALDWIN	Cole Information
1995	WASHINGTON, WENDY	Cole Information
1980	h Bennett Wrm L	Pacific Telephone Co

5881 DOVERWOOD DR

Year	Uses	Source
2020	NINA BROWN	EDR Digital Archive
2014	ELVIRA CORDOVA	Cole Information

FINDINGS

Year	Uses	Source
2014	OCCUPANT UNKNOWN	Cole Information
2010	ELVIRA SIDOV	Cole Information
	OCCUPANT UNKNOWN	Cole Information
2005	NYCOL BLAKE	Cole Information
	STACY COOK	Cole Information
2000	STACY COOK	Cole Information
1995	GILBERT, VALERIE	Cole Information
1975	GROSSMAN N MATTHEW	Pacific Telephone
	Grossman N Matthew	Pacific Telephone Co

5883 DOVERWOOD DR

Year	Uses	Source
2020	CHANELL JACKSON	EDR Digital Archive
2014	JEANNINE GRANT	Cole Information
	MARIE ROSENFELD	Cole Information
2010	VALDA BOND	Cole Information
	OCCUPANT UNKNOWN	Cole Information
2006	No Current Listing	Haines Co., Inc.
2000	OCCUPANT UNKNOWN	Cole Information
1980	Cook BA	Pacific Telephone Co
1976	Taylor Moses L Jr	Pacific Telephone
1975	Hilliard Earnest	Pacific Telephone Co

5885 DOVERWOOD DR

Year	Uses	Source
2014	JOSEPHINE CHEATHAM	Cole Information
	DAWAN BROWN	Cole Information
	VERLENA JOHNSON	Cole Information
	IMELDA APARICIO	Cole Information
	TRACY JACKSON	Cole Information
	OCCUPANT UNKNOWN	Cole Information
2010	IMELDA APARICIO	Cole Information
	PABLO MADRID	Cole Information
	OCCUPANT UNKNOWN	Cole Information

Year	Uses	Source
2006	MADRID Pablo	Haines Co., Inc.
2005	YVETTE MCDANIELS	Cole Information
	SAYE HINES	Cole Information
	PABLO MADRID	Cole Information
	DAVID MACLEOD	Cole Information
1980	Hill Phyllts J	Pacific Telephone Co

5887 DOVERWOOD DR

Year	Uses	Source
2020	PAMELA JACKSON	EDR Digital Archive
	KATHLEEN FRANCIS	EDR Digital Archive
2014	CARLOS PRECIADO	Cole Information
	EARL JACKSON	Cole Information
2010	ALEX KIMMELL	Cole Information
	OCCUPANT UNKNOWN	Cole Information
2001	y 1 GIPSON Shaw ns E	Haines & Company, Inc.
2000	SHAWN GIPSON	Cole Information
1995	OCCUPANT UNKNOWNN	Cole Information
1975	Dew ey Steve	Pacific Telephone Co
	Rosen Harry P	Pacific Telephone Co

5889 DOVERWOOD DR

Year	Uses	Source
2020	KRISTIN DOIDGE	EDR Digital Archive
2014	OCCUPANT UNKNOWN	Cole Information
2010	RICK OJEDA	Cole Information
2006	TULLUES Lloyd	Haines Co., Inc.
2005	OCCUPANT UNKNOWN	Cole Information
	ANDREW MCNEILL	Cole Information
2001	KUMARASAMYS	Haines & Company, Inc.
2000	KANNAN SHANMUGAKANI	Cole Information
1995	VANCE, MARLENE	Cole Information
1980	Taylor Robt	Pacific Telephone Co

FINDINGS

5891 DOVERWOOD DR

Year	Uses	Source
2020	ZACHARY DAVIS	EDR Digital Archive
	CARRIE DAVIS	EDR Digital Archive
	HELEN MCMIHELK	EDR Digital Archive
2014	OCCUPANT UNKNOWN	Cole Information
2010	DANIEL WEINTRAUB	Cole Information
	TYRON JACOBS	Cole Information
2006	No Current Listing	Haines Co., Inc.
2005	OCCUPANT UNKNOWN	Cole Information
2000	MICHAEL SHIN	Cole Information
1995	KERSEY, TANYA	Cole Information
1975	Urban C A	Pacific Telephone Co

5893 DOVERWOOD DR

Year	Uses	Source
2020	FABIAN GALVAN	EDR Digital Archive
	RAUL GALVAN	EDR Digital Archive
2014	MARIA GAVIN	Cole Information
	ROBERT PERKINS	Cole Information
2010	OCCUPANT UNKNOWN	Cole Information
2006	/V RITCHERSON Deldra	Haines Co., Inc.
2000	RAMON CAMPOS	Cole Information
1975	King John M	Pacific Telephone Co
	Feltman Jerry	Pacific Telephone Co

5895 DOVERWOOD DR

Year	Uses	Source
2020	ESPERANZA GILLETT	EDR Digital Archive
2014	SALEEM THOMPSON	Cole Information
	OCCUPANT UNKNOWN	Cole Information
2010	GLENFORD GILLETT	Cole Information
	DERRICK THOMPSON	Cole Information
2005	OCCUPANT UNKNOWN	Cole Information
2000	LOUIS THAXTON	Cole Information

FINDINGS

Year	Uses	Source
1992	MORRILL, MANNY	Cole Information
1980	Silen Fce Floyd E	Pacific Telephone Co
	Morrill Manny	Pacific Telephone Co
1975	Patterson Rodney	Pacific Telephone Co
	a Morrill Manny	Pacific Telephone Co
	v Morrill Barry	Pacific Telephone Co

5897 DOVERWOOD DR

Year	Uses	Source
2014	HECTOR ARIAS	Cole Information
2005	KATHERINE HONORE	Cole Information
2001	XXXX	Haines & Company, Inc.
1995	STERLING, ARLIVIA	Cole Information

5895/ DOVERWOOD DR

Year	Uses	Source
2001	a THAXTON Louis Jr	Haines & Company, Inc.

DOVERWOOD DR UNIT 101

5875 DOVERWOOD DR UNIT 101

Year	Uses	Source
2020	BETTY DUNLAP	EDR Digital Archive
	JOI ROBINSON	EDR Digital Archive
	TERI MCLURKIN	EDR Digital Archive

DOVERWOOD DR UNIT 102

5875 DOVERWOOD DR UNIT 102

Year	Uses	Source
2020	MICHELLE PLAYFORD	EDR Digital Archive
	CHRISTOPHER PLAYFORD	EDR Digital Archive

FINDINGS

DOVERWOOD DR UNIT 103

5875 DOVERWOOD DR UNIT 103

Year	Uses	Source
2020	IRENE URBAN	EDR Digital Archive

DOVERWOOD DR UNIT 104

5875 DOVERWOOD DR UNIT 104

Year	Uses	Source
2020	HAILE BERHE	EDR Digital Archive

DOVERWOOD DR UNIT 108

5875 DOVERWOOD DR UNIT 108

Year	Uses	Source
2020	JAIME ALBERT	EDR Digital Archive

DOVERWOOD DR UNIT 109

5875 DOVERWOOD DR UNIT 109

Year	Uses	Source
2020	CORI NEWLANDER	EDR Digital Archive
	AMY HIGGINS	EDR Digital Archive

DOVERWOOD DR UNIT 110

5875 DOVERWOOD DR UNIT 110

Year	Uses	Source
2020	ANTONIO MOJICA	EDR Digital Archive
	DENISE WATKINS	EDR Digital Archive

DOVERWOOD DR UNIT 201

5875 DOVERWOOD DR UNIT 201

Year	Uses	Source
2020	TAMI SMITH	EDR Digital Archive

FINDINGS

DOVERWOOD DR UNIT 202

5875 DOVERWOOD DR UNIT 202

Year	Uses	Source
2020	ROSIE CHIN	EDR Digital Archive

DOVERWOOD DR UNIT 203

5875 DOVERWOOD DR UNIT 203

Year	Uses	Source
2020	CALISTA BROWN	EDR Digital Archive
	ELIZABETH STONE	EDR Digital Archive

DOVERWOOD DR UNIT 204

5875 DOVERWOOD DR UNIT 204

Year	Uses	Source
2020	ROGER MOORE	EDR Digital Archive

DOVERWOOD DR UNIT 205

5875 DOVERWOOD DR UNIT 205

Year	Uses	Source
2020	PETER CABEZAS	EDR Digital Archive

DOVERWOOD DR UNIT 208

5875 DOVERWOOD DR UNIT 208

Year	Uses	Source
2020	JUSTINE GILES	EDR Digital Archive

DOVERWOOD DR UNIT 209

5875 DOVERWOOD DR UNIT 209

Year	Uses	Source
2020	JAMES WICH	EDR Digital Archive
	ALICIA WICH	EDR Digital Archive

FINDINGS

DOVERWOOD DR UNIT 210

5875 DOVERWOOD DR UNIT 210

Year	Uses	Source
2020	MICHAEL SATERFIELD	EDR Digital Archive

DOVERWOOD DR UNIT 211

5875 DOVERWOOD DR UNIT 211

Year	Uses	Source
2020	AKBAR BNAFA	EDR Digital Archive
	JOVITA JENKINS	EDR Digital Archive

DOVERWOOD DR UNIT 301

5875 DOVERWOOD DR UNIT 301

Year	Uses	Source
2020	JEROME BRYS	EDR Digital Archive
	VINCENT HEINER	EDR Digital Archive

DOVERWOOD DR UNIT 302

5875 DOVERWOOD DR UNIT 302

Year	Uses	Source
2020	STACY FAVORS	EDR Digital Archive

DOVERWOOD DR UNIT 303

5875 DOVERWOOD DR UNIT 303

Year	Uses	Source
2020	TANYA IHNEN	EDR Digital Archive
	ROBERT PADGETT	EDR Digital Archive

DOVERWOOD DR UNIT 304

5875 DOVERWOOD DR UNIT 304

Year	Uses	Source
2020	JULIA URMOSSY	EDR Digital Archive
	CHARLES ALEXOVICS	EDR Digital Archive

FINDINGS

DOVERWOOD DR UNIT 307

5875 DOVERWOOD DR UNIT 307

Year	Uses	Source
2020	MISHA REESE	EDR Digital Archive

DOVERWOOD DR UNIT 308

5875 DOVERWOOD DR UNIT 308

Year	Uses	Source
2020	SZILVIA BERTOUT	EDR Digital Archive
	CHRISTIAN BERTOUT	EDR Digital Archive
	VALERIE BERTOUT	EDR Digital Archive
	VIOLA BERTOUT	EDR Digital Archive

DOVERWOOD DR UNIT 310

5875 DOVERWOOD DR UNIT 310

Year	Uses	Source
2020	RISE NORWOOD	EDR Digital Archive

DOVERWOOD DR UNIT 311

5875 DOVERWOOD DR UNIT 311

Year	Uses	Source
2020	FALGUNI ASRANI	EDR Digital Archive

GREEN VALLEY

5890 GREEN VALLEY

Year	Uses	Source
1981	BRYANT MARIE	Pacific Telephone

GREEN VALLEY CIR

5850 GREEN VALLEY CIR

Year	Uses	Source
2001	XXXX	Haines & Company, Inc.

FINDINGS

5855 GREEN VALLEY CIR

Year	*Uses*	*Source*
2014	MAGGIE MEINSCHEIN MA MFT	Cole Information
	CULVER CITY LAW GROUP PC	Cole Information
	INK EXPRESS	Cole Information
	CALIFORNIA MENTOR	Cole Information
	I AM ADVERTISING	Cole Information
	SCLERODERMA FOUNDATION	Cole Information
	ARTHUR KOPP	Cole Information
	GOOD QI ACUPUNCTURE	Cole Information
	HALFON ENTERPRISES INC	Cole Information
	BROWN WALTER PHD	Cole Information
	DARRALL DESIGN CONSULTANTS	Cole Information
	DEUTSCH ARCHITECTS	Cole Information
	SITE SYSTEMS	Cole Information
	CARE HARBOR	Cole Information
	J C PROMOTIONS	Cole Information
	BAUMANCURRY & CO	Cole Information
	MANGEN ENTERPRISES	Cole Information
	INTERCONNECT SOLUTIONS GROUP INC	Cole Information
	PRESTIGE SECURITY SERVICE INC	Cole Information
	MARC FILLER ACCOUNTANCY CORP	Cole Information
	EDNEY CONSULTING SERVICES INC	Cole Information
	ASSISTALIFE	Cole Information
	KANWAR & ASSOCIATE	Cole Information
	ACCOUNTABILITY INC	Cole Information
	ZALDIVAR & ASSOCIATES	Cole Information
2010	PRESTIGE SECURITY SVC INC	Cole Information
	HALFON ENTERPRISES INC	Cole Information
	DILBECK ENTERTAINMENT	Cole Information
	R & R FUNDING	Cole Information
	J ERIC DOUGLAS LAW OFFICE	Cole Information
	ASA PROPERTIES LLC	Cole Information

FINDINGS

Year	Uses	Source
2010	KANWAR & ASSOC	Cole Information
	ROSENBERG & RISINGER MTG PROS	Cole Information
	DANA CAPITOL	Cole Information
	GOOD QI ACUPUNCTURE	Cole Information
	LLOYD SCOTT INSURANCE SVC	Cole Information
	VICTORIA M VELARDE LAW OFFICE	Cole Information
	SITE SYSTEMS	Cole Information
	ERICDOUGLAS LAW OFFICE	Cole Information
	DEUTSCH ARCHITECTS	Cole Information
	SURPLUUZ COMN INC	Cole Information
	HOPE FOR HEARING FOUNDATION	Cole Information
	MARZETTE & MORRIS INSURANCE	Cole Information
	CENTER FOR ENFORCEMENTFAMILY	Cole Information
	MANGAN ENTERPRISES	Cole Information
	CUSTOMER SOLUTIONS GROUP	Cole Information
	INTERCONNECT SOLUTIONS GROUP	Cole Information
	BAUMANCURRY & CO	Cole Information
	MONEY TREE MORTGAGE	Cole Information
	KAPILOW & SON INC	Cole Information
	R & R PROPERTIES	Cole Information
	EDNEY CONSULTING SVC INC	Cole Information
	MILLER BONNIE PHD	Cole Information
	COLDWELL BANKER	Cole Information
	PRIMERICA FINANCIAL SVC	Cole Information
	SHAW TRACY	Cole Information
	DARRALL DESIGN CONSULTANTS	Cole Information
	ASSIST A LIFE	Cole Information
	MODA MARKETING INC	Cole Information
	DREYFUSS CONSTRUCTION	Cole Information
	ACCOUNTABILITY INC	Cole Information
	RONALD P ACKERMAN LAW OFFICE	Cole Information
	PENSON ABBY	Cole Information

FINDINGS

Year	*Uses*	*Source*
2006	BUILDING	Haines Co., Inc.
	ACKERMAN	Haines Co., Inc.
	RONALD P LAW OFC	Haines Co., Inc.
	ADVANCED	Haines Co., Inc.
	ADVERTISING	Haines Co., Inc.
	CONCEPTS	Haines Co., Inc.
	CONSTRUCTION	Haines Co., Inc.
	CENTER FOR	Haines Co., Inc.
	ENFRCMNT FMLY	Haines Co., Inc.
	SPPRT	Haines Co., Inc.
	CIRE REALTY	Haines Co., Inc.
	CORNERWEST	Haines Co., Inc.
	DAYSPRING	Haines Co., Inc.
	INSURANCE	Haines Co., Inc.
	DILBECK	Haines Co., Inc.
	ENTERTNMNT	Haines Co., Inc.
	DOUG HIGGINS	Haines Co., Inc.
	CONSULTING	Haines Co., Inc.
	DREYFUSS	Haines Co., Inc.
	CONSTRUCTION	Haines Co., Inc.
	ENJOYABLEREAL	Haines Co., Inc.
	ESTATE	Haines Co., Inc.
	FAMOUS FRAMES	Haines Co., Inc.
	FARRINGTON	Haines Co., Inc.
	DOMINGUE GROUP	Haines Co., Inc.
	HALFON	Haines Co., Inc.
	ENTERPRISES INC	Haines Co., Inc.
	HOPE FOR HEARING	Haines Co., Inc.
	FOUNDATION	Haines Co., Inc.
	INMOR CAPITOL	Haines Co., Inc.
	INVESTMENT CORP	Haines Co., Inc.
	INTERCONNECT	Haines Co., Inc.

FINDINGS

Year	*Uses*	*Source*
2006	SOLUTIONS GRP INC	Haines Co., Inc.
	KANWAR	Haines Co., Inc.
	ASSOCIATES	Haines Co., Inc.
	KAPILOW & SON INC	Haines Co., Inc.
	KEY LENDING	Haines Co., Inc.
	LAWOFFICEOF	Haines Co., Inc.
	ERIC D JOHNSON	Haines Co., Inc.
	LEEWARD	Haines Co., Inc.
	ENGINEERING	Haines Co., Inc.
	LLOYDSCOTT	Haines Co., Inc.
	INSURANCE	Haines Co., Inc.
	SERVICES	Haines Co., Inc.
	LOUDON	Haines Co., Inc.
	MARKETING	Haines Co., Inc.
	SOLUTIONS INC	Haines Co., Inc.
	MANGEN	Haines Co., Inc.
	ENTERPRISES	Haines Co., Inc.
	MARZETTE	Haines Co., Inc.
	MORRIS INSURANCE	Haines Co., Inc.
	MILLER BONNIE	Haines Co., Inc.
	MONEYTREE	Haines Co., Inc.
	MORTGAGE	Haines Co., Inc.
	COMMUNICATIONS	Haines Co., Inc.
	PRest IGE	Haines Co., Inc.
	SECURITY SERVICE	Haines Co., Inc.
	PRIMERICA	Haines Co., Inc.
	FINANCIAL	Haines Co., Inc.
	SERVICES	Haines Co., Inc.
	PRIMERICA	Haines Co., Inc.
	FINANCIAL	Haines Co., Inc.
	SERVICES	Haines Co., Inc.
	R & R FUNDING	Haines Co., Inc.

FINDINGS

Year	*Uses*	*Source*
2006	Rese ARCH & DEVLP	Haines Co., Inc.
	LABORATORIES	Haines Co., Inc.
	ROSCOE	Haines Co., Inc.
	SWANSON	Haines Co., Inc.
	ACCNTNCY CORP	Haines Co., Inc.
	ROSCOE BILL	Haines Co., Inc.
	ROSENBERG&	Haines Co., Inc.
	RSNGR THE MTNG	Haines Co., Inc.
	ROSENBERG&	Haines Co., Inc.
	RSNGRTHEMTNG	Haines Co., Inc.
	SHAWTRACYDR	Haines Co., Inc.
	SIMON GROUP	Haines Co., Inc.
	SITE SYSTEMS	Haines Co., Inc.
	SITE SYSTEMS	Haines Co., Inc.
	SMARTHOME	Haines Co., Inc.
	REALTY	Haines Co., Inc.
	STRATUS SERVICES	Haines Co., Inc.
	GROUP INC	Haines Co., Inc.
	SWANSON CORINNE	Haines Co., Inc.
	VELARDE M	Haines Co., Inc.
	VICTORIA LAW	Haines Co., Inc.
	OFFICE	Haines Co., Inc.
	WESTRN SECURITY	Haines Co., Inc.
	GROUP	Haines Co., Inc.
2005	RESEARCH & DEVELOPMENT LABORATORIES	Cole Information
	LAW OFFICE OF VICTORIA VELARDE	Cole Information
	ACTIVE DIGIT LLC	Cole Information
	OMNI COMMUNICATIONS	Cole Information
	PRIMERICA FINANCIAL SERVICES	Cole Information
	DILBECK ENTERTAINMENT	Cole Information
	WAC WORLDWIDE	Cole Information
	LLOYD SCOTT INSURANCE SERVICES	Cole Information

FINDINGS

Year	*Uses*	*Source*
2005	MONEY TREE MORTGAGE	Cole Information
	CHRISTOPHER MCDOWELL	Cole Information
	ADVANCED ADVERTISING CONCEPTS IN	Cole Information
	DAY SPRING INSURANCE	Cole Information
	WORLD UNLIMITED TRANSPORTATION	Cole Information
	FAMOUS FRAMES INC	Cole Information
	SIMON GROUP	Cole Information
	R & R FUNDING	Cole Information
	NATIONWIDE BANC CORP	Cole Information
	FARMINGTON DOMINGUE GROUP	Cole Information
	CENTER FOR ENFORCEMENT OF FAMILY SUP	Cole Information
	SAFE SEX CLOTHING CO	Cole Information
	WESTERN PROPERTY MANAGEMENT GROUP	Cole Information
	GIRIS	Cole Information
	DIGICITIES	Cole Information
	SOJOURNER HO	Cole Information
	WESTERN SECURITY GROUP	Cole Information
	MARZETTE & MORRIS INSURANCE	Cole Information
	KASSA AL INSURANCE AGENCY	Cole Information
	SMART HOME REALTY	Cole Information
	BILL ROSCOE PHOTOGRAPHY	Cole Information
	MYRIAD CREATIVE	Cole Information
	RAPID INVESTMENT MANAGEMENT	Cole Information
	MANGEN ENTERPRISES	Cole Information
	ROSENBERG & RISINGER THE MEETING PRO	Cole Information
	LEEWARD ENGINEERING	Cole Information
	GORDON GIGI ATTORNEY AT LAW	Cole Information
	KAPILOW & SON INC	Cole Information
	GREAT URBAN PLACES	Cole Information
	DREYFUSS CONSTRUCTION	Cole Information
	CENTER FOR ENFORCEMENT	Cole Information

FINDINGS

Year	Uses	Source
2005	SITE SYSTEMS	Cole Information
	MEETING PROFESSIONALS INTL	Cole Information
	ENJOYABLE REAL ESTATE	Cole Information
	SAVID FINANCIAL	Cole Information
	HARVARD HEALTHCARE MEDICAL ASSN INC	Cole Information
	DOUG HIGGINS CONSULTING	Cole Information
	LAW OFFICE OF ERIC DOUGLAS JOHNSON	Cole Information
	PRESTIGE SECURITY SERVICE INC	Cole Information
	ROSCOE & SWANSON ACCOUNTANCY CORP	Cole Information
	KANWAR & ASSOCIATES	Cole Information
	STRATUS SERVICES GROUP INC	Cole Information
	REVENUE ILLINOIS DEPARTMENT	Cole Information
	ROSALIE L RAKOFF PROFESSIONAL	Cole Information
	HOPE FOR HEARING FOUNDATION	Cole Information
	VXR ENTERPRISES	Cole Information
	CIRE REALTY	Cole Information
	POPEYES CHICKEN & BISCUITS	Cole Information
	SHAW TRACY DR	Cole Information
	ACKERMAN RONALD P LAW OFFICE	Cole Information
	C POWELL	Cole Information
	BOAZ MILGALTER	Cole Information
2001	BUILDING t ALLSTATE INS SALES 31f	Haines & Company, Inc.
	KWANZAACORP 310 338 8 BS	Haines & Company, Inc.
2000	FAMOUS FRAMES	Haines & Company
	JOHN ALLEN	Cole Information
	EVA BENHAMOU	Cole Information
	C MCDOWELL	Cole Information
1995	General Agencies Culver City Brown Wayne K	Pacific Bell
	Transamerica Occidental Life Insurance Company Home Office Transamerica Center LOS ANGELES	Pacific Bell
	OWEN CROOMES AGENCY	Cole Information

FINDINGS

Year	*Uses*	*Source*
1995	NORTHERN TERRITORY TOURIST	Cole Information
	JERRY T HODGES JR CPA	Cole Information
	STELLAR SYSTEMS INC	Cole Information
	MBR ENVIRONMENTAL CORP	Cole Information
	EXCEL MORTGAGE CORP	Cole Information
	AL KASSA INSURANCE	Cole Information
	EXPRESS LENDING & INVESTMENTS	Cole Information
	ICC	Cole Information
	ABACUS GRAPHICS	Cole Information
	UNIUS CORP	Cole Information
	C & L MORTGAGE SVC INC	Cole Information
	WESTERN SECURITY GROUP	Cole Information
	ALLSTATE INSURANCE	Cole Information
	VENTURE SALES & MARKETING	Cole Information
	AUSTRALIAN HOLDINGS INC	Cole Information
	ALLAN EHRLICH & ASSOC	Cole Information
	COPA INC	Cole Information
	PREMIER BUILDING MAINTENANCE	Cole Information
	NICHOLS & CO	Cole Information
	EQUITABLE INVESTMENTS & HOME	Cole Information
	WHEEL GERSZOFF FRIEDMAN INC	Cole Information
	LEON WAXMAN ASSOC	Cole Information
	TRANSAMERICA OCCIDENTAL LIFE	Cole Information
	MYRIAD COMMUNICATIONS	Cole Information
	PRODUCTIVITY SYSTEMS	Cole Information
	BARROS, F	Cole Information
	ROBINSON, TRACI	Cole Information
	HODGES, JERRY T JR	Cole Information
	MCDOWELL, C V	Cole Information
	WISWALL, SANDRA	Cole Information
	HUNTER, ERIC	Cole Information
	BROWN, WAYNE K	Cole Information

FINDINGS

Year	Uses	Source
1995	SCOTT, LLOYD T	Cole Information
	SHIPSTONE, L	Cole Information
	SPICKLER, CINDY	Cole Information
	ZACKON, HEIDI	Cole Information
	GARCIA, LALO	Cole Information
	SCHMITT, JACK	Cole Information
1992	UNIFORMS TO YOU&CO	Cole Information
	ASSOCTD PHOTO INTL	Cole Information
	LAMAHN L INTERIORS	Cole Information
	WORKS CO THE	Cole Information
	MIDWAY URBAN DEVLP	Cole Information
	MICRO INFO RSRCES	Cole Information
	WEXCO INTL CORP	Cole Information
	FRAZER&ASSOCIATES	Cole Information
	BROWN WAYNE K	Cole Information
	NEWARK ELECTRONICS	Cole Information
	KENNETH PECK ASSOC	Cole Information
	EXCEL MORTGAGE CORP	Cole Information
	LEGAL DOCUMENT SYST	Cole Information
	PAC ETRON CORP	Cole Information
	CROOMES OWEN AGENCY	Cole Information
	ILLINOIS REVENUE	Cole Information
	WOODS GROUP THE	Cole Information
	ZEESMAN CMNCTN INC	Cole Information
	WHEEL GERSZTOFF	Cole Information
	VOCATIONAL TECH	Cole Information
	COPA INC	Cole Information
	MYRIAD COMMNCTNS	Cole Information
	LANGDON&TOBIN INS	Cole Information
	ALLSTATE INS SALES	Cole Information
	AMDEC INC	Cole Information
	VENTURE SALES&MKTG	Cole Information

FINDINGS

Year	*Uses*	*Source*
1992	PREMIER BLDG MNTNC	Cole Information
	ACCESS WEST TELEMNG	Cole Information
	ADVANCED MEDIA SERV	Cole Information
	GILES TRANSCRIPTION	Cole Information
	EMERITUS INC	Cole Information
	WEB VOC CNSLTS	Cole Information
	HODGES, JERRY T JR	Cole Information
	BROWN, WAYNE K	Cole Information
	MCDOWELL, CHRIS V	Cole Information
	SCHMITT, JACK	Cole Information
1991	Conner Tours	Pacific Bell
	Croomes Owen Agency	Pacific Bell
	Laughlin Tours	Pacific Bell
	Laughlin V Pearle SANTA MONICA 4520056	Pacific Bell
	WKBrown Agency	Pacific Bell
	Medicare Claims Information 7482311	Pacific Bell
	CONNERTOURS	Pacific Bell
	CROOMES OWEN AGENCY	Pacific Bell
	LAUGHLIN TOURS	Pacific Bell
	TRANSAMERICA OCCIDENTAL LIFE INSURANCE COMPANY	Pacific Bell
1990	CROOMES OWEN AGENCY CC	Pacific Bell
	J S INVESTMENTS & MANAGEMENT CC	Pacific Bell
	PACIFIC ETRON CORP CC	Pacific Bell
	PECK KENNETH ASSOCIATES INC CC	Pacific Bell
	TRANSAMERICA OCCIDENTAL LIFE INSURANCE COMPANY GENERAL AGENCIES LOS ANGELES	Pacific Bell
1986	AARP TRAVEL SERVICE CC	Pacific Bell
	OLSON TRAVELWORD LTD	Pacific Bell
	ARISTA INFORMATION SYSTEMS CC	Pacific Bell
	RAP ENTERPRISES CC	Pacific Bell
	TRANSAMERICA OCCIDENTAL LIFE INSURANCE COMPANY GENERAL AGENTS-	Pacific Bell

FINDINGS

Year	Uses	Source
1986	TRAVELWORLD CC	Pacific Bell
1985	CONNER TOURS	Pacific Bell
	GUILD MORTGAGE CO	Pacific Bell
	LAUGHLIN TOURS	Pacific Bell
	TRANSAMERICA OCCIDENTAL UFE INSURANCE COMPANY	Pacific Bell
1981	COMPLEX COMPUTER SERVICES INC CC	Pacific Telephone
	HOLLANDER JAY M ACCT CC	Pacific Telephone
	OLSON-TRAVELWORLD INC CC	Pacific Telephone
	SCANDATA CC	Pacific Telephone
	SECURITY PACIFIC NATIONAL CONSUMER SERVICE CENTER	Pacific Telephone
	SECURITY PACIFIC NATIONAL CONSUMER SERVICE CENTER	Pacific Telephone
	TRAVELWORLD INC CC	Pacific Telephone
1980	Occidental Life Insurance Company Of	Pacific Telephone Co
	EnvIronatIonal Inc	Pacific Telephone Co
	Guild Mortgage Co	Pacific Telephone Co
	Berton Group	Pacific Telephone Co
	Cincom Systems Inc	Pacific Telephone Co
	Sumw ood	Pacific Telephone Co
	Microw ave Assoc Inc	Pacific Telephone Co
	Hasbro Industries Inc	Pacific Telephone Co
	Travelw ortd	Pacific Telephone Co
	Scandata	Pacific Telephone Co
	Berton Group	Pacific Telephone Co
	Environational Inc	Pacific Telephone Co
	Building	Pacific Telephone Co
	100 Unity Mortgage Corp	Pacific Telephone Co
	103 World Public Safety	Pacific Telephone Co
	108 Hollander Jay M	Pacific Telephone Co
	103 A Point Blank Body Armor Inc	Pacific Telephone Co
	Guild Mortgage Co	Pacific Telephone
	Fax Ilis Branch Office	Pacific Telephone

FINDINGS

Year	Uses	Source
1980	SECURITY PACIFIC NATIONAL BANK CONSUMER SERVICE CENTER Fox Hills Center	Pacific Telephone
	Credit Ratings	Pacific Telephone
	Other Departments	Pacific Telephone
	GUILD MORTGAGE CO	Pacific Telephone

5870 GREEN VALLEY CIR

Year	Uses	Source
2020	MONOLITH DESIGN GROUP	EDR Digital Archive
	PHENOM GIRL	EDR Digital Archive
2014	CHRISTOPHER BELL	Cole Information
	LACEY BUIDOSIK	Cole Information
	CLAUDIA HART	Cole Information
	MARYROSE HOPKE	Cole Information
	ROBIN LYTLE	Cole Information
	KIMBERLY MICHELL	Cole Information
	J MOSHER	Cole Information
	KATRINA NELSON	Cole Information
	ROBERT RODGERS	Cole Information
	ANAND SANTHANAM	Cole Information
	MARK SCHULTENRICH	Cole Information
	ROBERT SIMMONS	Cole Information
	ANN TAYLOR	Cole Information
	MAGDALANA WHITE	Cole Information
	MICHAEL ALDRICH	Cole Information
	HENRIETTA CHARLES	Cole Information
	RICHARD GREENWOOD	Cole Information
	EMMA FREDUA	Cole Information
	PATRICIA HARMON	Cole Information
	GRACE LING	Cole Information
	MEGHAN LARSDEN	Cole Information
	ABAINEH SHITAHUN	Cole Information
	KENNETH SIERACKI	Cole Information

FINDINGS

Year	*Uses*	*Source*
2014	ANGELA PARKER	Cole Information
	T RODRIGUEZ	Cole Information
	ARIEL SANDOVAL	Cole Information
	ANGELA WILCOX	Cole Information
	HELEN ATIENZA	Cole Information
	RAPHE BERRY	Cole Information
	IRVIN CASTILLE	Cole Information
	RAYMOND DUDLEY	Cole Information
	GERARD FLORENDO	Cole Information
	DAMIAN LEMONS	Cole Information
	JORDAN PACE	Cole Information
	LACEY POLK	Cole Information
	CASSANDRA SCIPIO	Cole Information
	CAROL SENECAL	Cole Information
	HARRY THORPE	Cole Information
	JONTAE WATKINS	Cole Information
	CHARLES BLADES	Cole Information
	YU CHEN	Cole Information
	KEVIN COONS	Cole Information
	ERIC DOWNING	Cole Information
	SABINE DIRRINGER	Cole Information
	KEVIN FINTLAND	Cole Information
	REBECA MELARA	Cole Information
	REGGIE MELONSON	Cole Information
	CLARE MURPHY	Cole Information
	YOLANDA ROSS	Cole Information
	VALENCIA THOMAS	Cole Information
	AUDREY COLEMAN	Cole Information
	JACQUELINE DOLLARHIDE	Cole Information
	ADAM GARDNER	Cole Information
	CAROL GELLNER	Cole Information
	LESLEY KUGLER	Cole Information

FINDINGS

Year	*Uses*	*Source*
2014	H LANE	Cole Information
	MICHELE NICHOLS	Cole Information
	LAURA RENZO	Cole Information
	DEREK RICHARDSON	Cole Information
	YVETTE WEINER	Cole Information
	BARBARA WINDT	Cole Information
	VALERIE WIPRUD	Cole Information
	HELEN ADAMS	Cole Information
	ELIZABETH DESTOT	Cole Information
	JASON EVANS	Cole Information
	GABRIEL GONZALEZ	Cole Information
	MARSHA GRUEN	Cole Information
	CARI HILDEBRANDT	Cole Information
	LINDA KOROSEC	Cole Information
	TERESA MASI	Cole Information
	ROSA ODOW	Cole Information
	RICHARD ROGERS	Cole Information
	CARLOS RIVERA	Cole Information
	LAURIANN WRIGHT	Cole Information
	SYLVIA ANDERSON	Cole Information
	SIVAN CARMI	Cole Information
	RICHARD CULLEN	Cole Information
	JOANN JAVONS	Cole Information
	CASSIE LATSHAW	Cole Information
	TIM MEHRAM	Cole Information
	AKEMI MIYAUCHI	Cole Information
	LEO POWE	Cole Information
	MARIJANE PERKINS	Cole Information
	MARK POSNER	Cole Information
	BETTY TUCKER	Cole Information
2010	COMPUTER FUTURES	Cole Information
	JOHN CHEN	Cole Information

FINDINGS

Year	Uses	Source
2010	JAIME COLLACO	Cole Information
	LACEY BUIDOSIK	Cole Information
	ETHEL HALLER	Cole Information
	KIMBERLY MICHELL	Cole Information
	LATASHA MENDES	Cole Information
	CHARZINE STAMPS	Cole Information
	ROBERT RODGERS	Cole Information
	CLAUDIA HART	Cole Information
	MARYROSE HOPKE	Cole Information
	ANN TAYLOR	Cole Information
	ROBIN LYTLE	Cole Information
	MAGDALANA WHITE	Cole Information
	NADIA YUDIET	Cole Information
	EVELYN NORBURY	Cole Information
	DAVE JUCO	Cole Information
	MICHAEL ALDRICH	Cole Information
	STEFANI ROSENBERG	Cole Information
	ABAINEH SHITAHUN	Cole Information
	PATRICIA HARMON	Cole Information
	MEDHAT TADROSS	Cole Information
	RICHARD GREENWOOD	Cole Information
	LANARD WILLIAMS	Cole Information
	ALAN FAZER	Cole Information
	ARIEL SANDOVAL	Cole Information
	JOANNE ORIBA	Cole Information
	DEREK GLEESON	Cole Information
	BERNICE BARR	Cole Information
	MARY ALLEN	Cole Information
	HELEN ATIENZA	Cole Information
	MICHELLE BOSKIN	Cole Information
	CAROL SENECAL	Cole Information
	CRAIG HOOVER	Cole Information

FINDINGS

Year	Uses	Source
2010	IRVIN CASTILLE	Cole Information
	JORDAN PACE	Cole Information
	ALEXANDER PRIETO	Cole Information
	RAPHE BERRY	Cole Information
	GERARD FLORENDO	Cole Information
	HOSEA SUMMERVILLE	Cole Information
	VALENCIA THOMAS	Cole Information
	REGGIE MELONSON	Cole Information
	JACQUELINE MOSHER	Cole Information
	SABINE DIRRINGER	Cole Information
	SHEILA DOLLARHIDE	Cole Information
	MARCO DKANE	Cole Information
	CHARLES BLADES	Cole Information
	KEVIN FINTLAND	Cole Information
	DENISE LISBEY	Cole Information
	SUNGAH LIU	Cole Information
	YVETTE WEINER	Cole Information
	AUDREY COLEMAN	Cole Information
	DANIEL COOKE	Cole Information
	MICHELE NICHOLS	Cole Information
	LESLEY KUGLER	Cole Information
	DEREK RICHARDSON	Cole Information
	CAROL GELLNER	Cole Information
	EUGENE WILCOX	Cole Information
	BARBARA WINDT	Cole Information
	ELIZABETH GIVENS	Cole Information
	MARK HAMMOND	Cole Information
	MICHELLE MITCHELL	Cole Information
	JON IP	Cole Information
	LINDA KOROSEC	Cole Information
	CARI HILDEBRANDT	Cole Information
	ROSA ODOW	Cole Information

FINDINGS

Year	Uses	Source
2010	ELIZABETH DESTOT	Cole Information
	JASON EVANS	Cole Information
	LAURIANN WRIGHT	Cole Information
	DEBORAH ALEXANDER	Cole Information
	EILEEN REARDON	Cole Information
	JOANN JAVONS	Cole Information
	SYLVIA ANDERSON	Cole Information
	AKEMI MIYAUCHI	Cole Information
	TIM MEHRAM	Cole Information
	RICHARD CULLEN	Cole Information
	LEO POWE	Cole Information
	MARIJANE PERKINS	Cole Information
	GINA BARAMILY	Cole Information
2006	GREEN VLY PLZ APTS	Haines Co., Inc.
	ADAMS Llamore	Haines Co., Inc.
	ALDRICH C E	Haines Co., Inc.
	ALEXANDER	Haines Co., Inc.
	Deborah	Haines Co., Inc.
	ALLEN Mary	Haines Co., Inc.
	ANDERSON Sylvia	Haines Co., Inc.
	ATIENZA Helen	Haines Co., Inc.
	BARAMILY R	Haines Co., Inc.
	BERRY Raphe	Haines Co., Inc.
	BOATWRIGHT	Haines Co., Inc.
	Casnandra	Haines Co., Inc.
	BRANINJoan	Haines Co., Inc.
	BROWN James	Haines Co., Inc.
	CASTILLE Delores	Haines Co., Inc.
	CHEN Ming	Haines Co., Inc.
	COLEMANAH	Haines Co., Inc.
	COOKE Daniel	Haines Co., Inc.
	DESTOT Elizabeth	Haines Co., Inc.

FINDINGS

Year	*Uses*	*Source*
2006	DIRRINGER Sabine	Haines Co., Inc.
	DOLLARHIDE	Haines Co., Inc.
	Jacqueline	Haines Co., Inc.
	DUDLEY Scot	Haines Co., Inc.
	DURKINAndrew J	Haines Co., Inc.
	EVANSJoy	Haines Co., Inc.
	FAZER Geneva	Haines Co., Inc.
	FLORENDO Gerard	Haines Co., Inc.
	GAGNIER Sha Wra	Haines Co., Inc.
	GEBROE Dean	Haines Co., Inc.
	GELLNER C	Haines Co., Inc.
	GIVENS Elizabeth	Haines Co., Inc.
	GREENWOOD	Haines Co., Inc.
	Richard	Haines Co., Inc.
	GRUENM	Haines Co., Inc.
	GRUEN M	Haines Co., Inc.
	GUNTHORPE Rose	Haines Co., Inc.
	GUZMAN Gerardo	Haines Co., Inc.
	HALL Harold	Haines Co., Inc.
	HAMMOND Mark	Haines Co., Inc.
	HART Claudia A	Haines Co., Inc.
	HENDRY Tyler	Haines Co., Inc.
	HILDEBRANDT Cari	Haines Co., Inc.
	HOFFMAN Matthew	Haines Co., Inc.
	HOPKEM	Haines Co., Inc.
	JAVONS Joann	Haines Co., Inc.
	JOHNSON Gloria	Haines Co., Inc.
	KOROSEC Linda	Haines Co., Inc.
	KUGLER Lesley	Haines Co., Inc.
	LEMONSD	Haines Co., Inc.
	LIU Sungah	Haines Co., Inc.
	LOWE Gladys	Haines Co., Inc.

FINDINGS

Year	*Uses*	*Source*
2006	LYTLE Robin	Haines Co., Inc.
	MALLETT Latasha	Haines Co., Inc.
	MATHENEY Beverdy	Haines Co., Inc.
	MAYEDA Brian	Haines Co., Inc.
	MCNAMARA Sallie	Haines Co., Inc.
	MEHRAM Tim	Haines Co., Inc.
	MELONSON Reggie	Haines Co., Inc.
	MICHELL Kmberdy	Haines Co., Inc.
	MITCHELL Kmberly	Haines Co., Inc.
	MOSHER Jacquellne	Haines Co., Inc.
	New t ON Glora	Haines Co., Inc.
	NICHOLS Michele	Haines Co., Inc.
	NORBURY Ruth	Haines Co., Inc.
	ODOWRosa	Haines Co., Inc.
	ORIBA Joanne	Haines Co., Inc.
	PACE Jordan	Haines Co., Inc.
	POWELeo	Haines Co., Inc.
	PRIETO Alexander	Haines Co., Inc.
	REARDON Eileen	Haines Co., Inc.
	RICHARDSON Derek	Haines Co., Inc.
	ROBERTSON	Haines Co., Inc.
	Raymond	Haines Co., Inc.
	RODGERS Robt S 3 e	Haines Co., Inc.
	ROSENBERG Stefani	Haines Co., Inc.
	SANDOVAL Arel	Haines Co., Inc.
	SCHINFIELD David	Haines Co., Inc.
	SENECAL Carol	Haines Co., Inc.
	SIERACKI K	Haines Co., Inc.
	SNOWDENBettye	Haines Co., Inc.
	SORENSEN Robert	Haines Co., Inc.
	SPEARLS	Haines Co., Inc.
	STAMPS Charzine	Haines Co., Inc.

FINDINGS

Year	Uses	Source
2006	SUMMERVILLE	Haines Co., Inc.
	Hosea	Haines Co., Inc.
	TABETAlia	Haines Co., Inc.
	TAYLOR Laurraine	Haines Co., Inc.
	THOMAS Valencia	Haines Co., Inc.
	TUCKER Janet	Haines Co., Inc.
	WALLACE Harriet	Haines Co., Inc.
	WEINERYvetae	Haines Co., Inc.
	WHITE Magdalana	Haines Co., Inc.
	WILCOX Angela	Haines Co., Inc.
	WINDT Barbara	Haines Co., Inc.
	WOODELLLoriene	Haines Co., Inc.
	WRIGHTLauriann	Haines Co., Inc.
	YUDIET Nadla	Haines Co., Inc.
2005	NETWIZARDS NETWORKING	Cole Information
	GREEN VALLEY HOME OWNERS ASSOCIATION	Cole Information
	MARYLYN EVANS	Cole Information
	STOCK ON YOU STICKERS	Cole Information
	KIMBERLY MICHELL	Cole Information
	MARYROSE HOPKE	Cole Information
	EVELYN NORBURY	Cole Information
	KENTON SMITH	Cole Information
	CHARZINE STAMPS	Cole Information
	ELIZABETH VICENCIO	Cole Information
	ROBERT RODGERS	Cole Information
	ETHEL HALLER	Cole Information
	CLAUDIA HART	Cole Information
	HOLLY GEIL	Cole Information
	ROBIN LYTLE	Cole Information
	MING CHEN	Cole Information
	NADIA YUDIET	Cole Information
	MICHAEL ALDRICH	Cole Information

FINDINGS

Year	*Uses*	*Source*
2005	KENNETH PACE	Cole Information
	RAMY BARAMILY	Cole Information
	ALAN FAZER	Cole Information
	KENNETH SIERACKI	Cole Information
	STEFANI ROSENBERG	Cole Information
	PATRICIA HARMON	Cole Information
	RICHARD GREENWOOD	Cole Information
	SHAKIRA GAGNIER	Cole Information
	ROSE GUNTHORPE	Cole Information
	LAURNA WASHINGTON	Cole Information
	CARL POPE	Cole Information
	SALLIE MCNAMARA	Cole Information
	ANGELA WILCOX	Cole Information
	H WILLIAMS	Cole Information
	GLORIA JOHNSON	Cole Information
	LIAMORE ADAMS	Cole Information
	ENID HALLEM	Cole Information
	ALVIN TAMURA	Cole Information
	LAURRAINE TAYLOR	Cole Information
	JOANNE ORIBA	Cole Information
	JOY EVANS	Cole Information
	MARY ALLEN	Cole Information
	SCOTT DUDLEY	Cole Information
	IRVIN CASTILLE	Cole Information
	HELEN ATIENZA	Cole Information
	CAROL SENECAL	Cole Information
	LOUISE SPEAR	Cole Information
	ROBERT SORENSEN	Cole Information
	DAMIAN LEMONS	Cole Information
	LORIANE WOODELL	Cole Information
	ALEXANDER PRIETO	Cole Information
	RAPHE BERRY	Cole Information

FINDINGS

Year	Uses	Source
2005	CARLA BURHANAN	Cole Information
	ATTAYA REED	Cole Information
	ANDREW DURKIN	Cole Information
	SABINE DIRRINGER	Cole Information
	REGGIE MELONSON	Cole Information
	HOSEA SUMMERVILLE	Cole Information
	JENNIFER HUBENTHAL	Cole Information
	VALENCIA THOMAS	Cole Information
	SHEILA DOLLARHIDE	Cole Information
	GLORIA NEWTON	Cole Information
	LATASHA MALLETT	Cole Information
	LUCIA REYES	Cole Information
	MATTHEW HOFFMAN	Cole Information
	BARBARA WINDT	Cole Information
	AUDREY COLEMAN	Cole Information
	DANIEL COOKE	Cole Information
	LESLEY KUGLER	Cole Information
	RAYMOND ROBERTSON	Cole Information
	YVETTE WEINER	Cole Information
	MICHELE NICHOLS	Cole Information
	CASSANDRA MASON	Cole Information
	TYLER HENDRY	Cole Information
	LINDA KOROSEC	Cole Information
	CARI HILDEBRANDT	Cole Information
	ELIZABETH DESTOT	Cole Information
	ROSA ODOW	Cole Information
	ROBERT DOBRANSKI	Cole Information
	ELIZABETH GIVENS	Cole Information
	STEVEN LIU	Cole Information
	SYLVIA ANDERSON	Cole Information
	DEBORAH ALEXANDER	Cole Information
	EILEEN REARDON	Cole Information

FINDINGS

Year	Uses	Source
2005	JOANN JAVONS	Cole Information
	TIM MEHRAM	Cole Information
	PAT DOLCE	Cole Information
	RICHARD CULLEN	Cole Information
	MARIJANE PERKINS	Cole Information
	LEO POWE	Cole Information
	JAMES BROWN	Cole Information
2001	GREENVLYPLZAPTS ALDRICH CE	Haines & Company, Inc.
2000	L ADAMS	Cole Information
	L SPEAR	Cole Information
	ELLEN ROBINSON	Cole Information
	ROBERT RODGERS	Cole Information
	CLAUDIA HART	Cole Information
	J MOSHER	Cole Information
	AUREA SERRANO	Cole Information
	PETER VONGEUSAU	Cole Information
	HOLLY GEIL	Cole Information
	ROBIN LYTLE	Cole Information
	M CULLIAN	Cole Information
	RUTH NORBURY	Cole Information
	RITA BALDWIN	Cole Information
	A COLEMAN	Cole Information
	HEATHER MARBLE-SMITH	Cole Information
	FRANK HARLEM	Cole Information
	BESSIE THOMPSON	Cole Information
	ROSE GUNTHORPE	Cole Information
	RICHARD GREENWOOD	Cole Information
	GENEVA FAZER	Cole Information
	KARL HERRMANN	Cole Information
	SALLIE MCNAMARA	Cole Information
	EDNA MASON	Cole Information
	BEVERLY MATHENEY	Cole Information

FINDINGS

Year	*Uses*	*Source*
2000	S SMITH	Cole Information
	K SUESS	Cole Information
	DWAYNE SIMMONS	Cole Information
	LEONARD HARDIN	Cole Information
	RENE OTA	Cole Information
	JOANNE ORIBA	Cole Information
	JOY EVANS	Cole Information
	RICHARD CULLATHER	Cole Information
	JOAN BRANIN	Cole Information
	S NEAL	Cole Information
	C BURHANAN	Cole Information
	MARY ALLEN	Cole Information
	KAREN MCCOLGAN	Cole Information
	HELEN ATIENZA	Cole Information
	WILLIAM MOSES	Cole Information
	K MITCHELL	Cole Information
	P HARMON	Cole Information
	E DESTOT	Cole Information
	M GRUEN	Cole Information
	EUGENE CHERRY	Cole Information
	JORDAN PACE	Cole Information
	RAPHE BERRY	Cole Information
	STEPHEN TROTMAN	Cole Information
	RON COLVIN	Cole Information
	NANCY ANTONIO	Cole Information
	HOSEA SUMMERVILLE	Cole Information
	LOUIS SERINO	Cole Information
	HOWARD WANG	Cole Information
	LORNA WASHINGTON	Cole Information
	GLORIA NEWTON	Cole Information
	BARBARA WINDT	Cole Information
	K SIERACKI	Cole Information

FINDINGS

Year	*Uses*	*Source*
2000	LESLEY KUGLER	Cole Information
	DEREK RICHARDSON	Cole Information
	V THOMAS	Cole Information
	CAROL GELLNER	Cole Information
	CLARK GROSS	Cole Information
	GLADYS LOWE	Cole Information
	DOROTHY BROWN	Cole Information
	RICHARD KORN	Cole Information
	M HOPKE	Cole Information
	LINDA CARNOW	Cole Information
	C TERZIAN	Cole Information
	IDA DAVIS	Cole Information
	DEE TUCKER	Cole Information
	ROBERT DOBRANSKI	Cole Information
	JASON EVANS	Cole Information
	LOUIS JOHNSON	Cole Information
	EILEEN REARDON	Cole Information
	LEO POWE	Cole Information
	C ALDRICH	Cole Information
	DEBORAH ALEXANDER	Cole Information
	C STAMPS	Cole Information
	JEAN KAPLOW	Cole Information
	ROBERT CHILLISON	Cole Information
	RICHARD CULLEN	Cole Information
	JOANN JAVONS	Cole Information
	M BERTRAND	Cole Information
1995	GARDNER, F E	Cole Information
	BURHANAN, C D	Cole Information
	SIERACKI, K	Cole Information
	GRUEN, M	Cole Information
	ALEXANDER, DEBORAH L	Cole Information
	KORN, RICHARD H	Cole Information

FINDINGS

Year	*Uses*	*Source*
1995	JAVONS, JOANN	Cole Information
	DOTY, CARL P	Cole Information
	GUNTHORPE, ROSE M	Cole Information
	RAINEY, THOMAS J	Cole Information
	TERZIAN, C E	Cole Information
	HOPKE, M	Cole Information
	DEY, C	Cole Information
	CHILLISON, ROBERT J	Cole Information
	DIETZ, ROBERT S	Cole Information
	COLVIN, RON	Cole Information
	ATIENZA, HELEN S	Cole Information
	CASTILLE, DELORES P	Cole Information
	HERRMANN, KARL	Cole Information
	LISCANO, MILES	Cole Information
	DOBRANSKI, ROBERT A	Cole Information
	SPEAR, LOUISE S	Cole Information
	SIMMONS, DWAYNE D	Cole Information
	GEBROE, DEAN	Cole Information
	BEEMAN, ADELE	Cole Information
	BRANIN, JOAN J	Cole Information
	DAVIS, IDA J	Cole Information
	MOSES, WILLIE	Cole Information
	SERRANO, AUREA M	Cole Information
	DESMARETS, PASCAL	Cole Information
	HART, CLAUDIA A	Cole Information
	FLEMMER, CYNTHIA	Cole Information
	IRVING, R L	Cole Information
	CARNOW, LINDA	Cole Information
	HALLER, ETHEL	Cole Information
	REARDON, EILEEN M	Cole Information
	OTA, RENE	Cole Information
	MOSHER, J M	Cole Information

FINDINGS

Year	*Uses*	*Source*
1995	MCNAMARA, SALLIE A	Cole Information
	RODGERS, ROBERT S	Cole Information
	FAIRBROTHER, LEE	Cole Information
	BOOKER, ROBERT	Cole Information
	CULLEN, RICHARD	Cole Information
	SEALS, RUTH	Cole Information
	BALDWIN, RITA E	Cole Information
	JOHNSON, LOUIS A	Cole Information
	GREENWOOD, RICHARD M	Cole Information
	GROSS, CLARK D	Cole Information
	VONGEUSAU, PETER D	Cole Information
	MORALES, DAWN	Cole Information
	PACE, JORDAN M	Cole Information
	YOUNG, STEVEN D	Cole Information
	HATTER, ROBIN L	Cole Information
	THOMPSON, BESSIE	Cole Information
	CROSS, CAROLYN	Cole Information
	BERTRAND, M	Cole Information
	TURNER, LEWIS S	Cole Information
	FAZER, GENEVA R	Cole Information
	ROBINSON, ELLEN J	Cole Information
	DESMARTES, PASCAL	Cole Information
	EVANS, JOY	Cole Information
	HAYES, JAMES	Cole Information
	KNOX, VIOLA	Cole Information
	FERREIRA, CHARLES J	Cole Information
	GINOZA, WAYNE M	Cole Information
	GELLNER, CAROL	Cole Information
	WINDT, BARBARA S	Cole Information
	SUMMERVILLE, HOSEA	Cole Information
	TUCKER, JANET G	Cole Information
	DEGRAVELLES, PATRICK	Cole Information

FINDINGS

Year	*Uses*	*Source*
1995	COLEMAN, A H	Cole Information
	ALDRICH, C E	Cole Information
	NORBURY, RUTH	Cole Information
	ALLEN, MARY A	Cole Information
	CHERRY, EUGENE	Cole Information
	BERRY, RAPHE M	Cole Information
	HARDIN, LEONARD C	Cole Information
	SANDOVAL, PETE	Cole Information
	TUCKER, DEE	Cole Information
	MCCOLGAN, KAREN S	Cole Information
1992	GREEN VALLEY HMWNRS	Cole Information
	CITY INDUSTRIES	Cole Information
	ROBERTS, GRANT III	Cole Information
	BURHANAN, C D	Cole Information
	COLVIN, EVELYNN	Cole Information
	HOPKE, M	Cole Information
	SPEAR, LOUISE S	Cole Information
	DESMARETS, PASCAL	Cole Information
	MCNEAL, L E	Cole Information
	FAIRBROTHER, LEE	Cole Information
	CULLEN, RICHARD	Cole Information
	HART, CLAUDIA	Cole Information
	CROSS, CAROLYN	Cole Information
	TURNER, LEWIS S	Cole Information
	DESMARTES, PASCAL	Cole Information
	VANHELDEN, HENDRIK G	Cole Information
1991	Seigel Mickey	Pacific Bell
	SEIGEL MICKEY	Pacific Bell
1986	LIFE PROTECTION SYSTEMS CC	Pacific Bell
1985	SEIGEL MICKEY	Pacific Bell
1981	SHOBE VIRGIL CC	Pacific Telephone
	AUSTIN GORDON S CC	Pacific Telephone

FINDINGS

Year	Uses	Source
1980	Harvey N	Pacific Telephone Co
	Braud Mike	Pacific Telephone Co
	Building	Pacific Telephone Co
	102 van Helden Hesdrik G	Pacific Telephone Co
	104 Smith Ross & Penni	Pacific Telephone Co
	113 Green Valley Condominiums	Pacific Telephone Co
	115 Austin Gordon S	Pacific Telephone Co
	116 Bell Roger	Pacific Telephone Co
	117 Mumford G Val	Pacific Telephone Co
	121 Nativ Ronit	Pacific Telephone Co
	128 Matsuoka Glenn K	Pacific Telephone Co
	208 Davidson Duncan M	Pacific Telephone Co
	209 Aldrich M E	Pacific Telephone Co
	210 Nesbitt W Winter	Pacific Telephone Co
	217 Jeung Il & Meehee	Pacific Telephone Co
	219 Ryan Michael	Pacific Telephone Co
	223 Shobe Virgil	Pacific Telephone Co
	224 Sierack J K	Pacific Telephone Co
	226 Coleman Dan	Pacific Telephone Co
	228 Martin Hal	Pacific Telephone Co
	228 Martin Karen	Pacific Telephone Co
	228 Green Valley Condominiums	Pacific Telephone Co
	232 Klelin J A	Pacific Telephone Co
	303 Jones J	Pacific Telephone Co
	305 Frazier David & Yvette R	Pacific Telephone Co
	311 Branln Joan	Pacific Telephone Co
	312 Norbury Evelyn	Pacific Telephone Co
	316 Todaro John	Pacific Telephone Co
	317 Rodgers Robt S	Pacific Telephone Co
	323 Herman lMax	Pacific Telephone Co
	324 Robertson Arthur & Claudia	Pacific Telephone Co
	328 Capri Don	Pacific Telephone Co

FINDINGS

Year	Uses	Source
1980	332 Waller Robt C	Pacific Telephone Co
1976	Austin Gordon S	Pacific Telephone
	Jones J M	Pacific Telephone
	Morton C A	Pacific Telephone
	Pan Michael Tsung	Pacific Telephone
	Shobe Virgil	Pacific Telephone
	Thomas Ronald G	Pacific Telephone
	Williams V Lew ie Mrs	Pacific Telephone
1975	Building	Pacific Telephone Co
	104 Mc Gow an Barbara	Pacific Telephone Co
	106 Gold Frances	Pacific Telephone Co
	107 Ungarlan Theodore	Pacific Telephone Co
	108 Booth Geo L	Pacific Telephone Co
	109 Parkin Louise G	Pacific Telephone Co
	110 Austin Gordon S	Pacific Telephone Co
	111 Lah E	Pacific Telephone Co
	113 Bacon Randall	Pacific Telephone Co
	115 Miller SK	Pacific Telephone Co
	116 Manyel l J Dr	Pacific Telephone Co
	FRIEDLAND DAVID	Pacific Telephone
1971	Dulin Henry S Jr	Pacific Telephone
	Glick Geo	Pacific Telephone

5875 GREEN VALLEY CIR

Year	Uses	Source
2020	NEWSONG LOS ANGELES CONVENANT	EDR Digital Archive
	AURORA SUSPENDED FIRES LLC	EDR Digital Archive
	HPC III PROPERTIES	EDR Digital Archive
	RHONDA NAULLS	EDR Digital Archive
2014	HPCIII PROPERTIES	Cole Information
2010	DIVERSIFIED DATA DESIGN CORP	Cole Information
	SPECIAL OLYMPICSSO CA	Cole Information
2006	NOVITAS INC	Haines Co., Inc.

FINDINGS

Year	Uses	Source
2006	SPECIAL OLYMPICS	Haines Co., Inc.
	SO CA	Haines Co., Inc.
2005	SPECIAL OLYMPICS SOUTHERN CA	Cole Information
	DIVERSIFIED DATA DEVELOPMENT CORP	Cole Information
2001	NOVITASINC	Haines & Company, Inc.
1992	NUCLEUS INTL CORP	Cole Information
1986	EATON CORPORATION	Pacific Bell
1985	EATON CORPORATION AL DIVISION	Pacific Bell
	EATON CORPORATION AIL	Pacific Bell

5880 GREEN VALLEY CIR

Year	Uses	Source
2014	MATTHEW STLAURENT	Cole Information
2006	DICKENS Catherine	Haines Co., Inc.
	NYANPLU Monica	Haines Co., Inc.
2005	CATHERINE DICKENS	Cole Information
2001	XXXX	Haines & Company, Inc.
2000	C WILLIAMS	Cole Information
1995	OCCUPANT UNKNOWNN	Cole Information

5881 GREEN VALLEY CIR

Year	Uses	Source
2020	MONTESSORI ACADEMY-CULVER CITY	EDR Digital Archive
2014	MONTESSORI ACADEMY	Cole Information
2010	MONTESSORI ACADEMY CULVER CITY	Cole Information
2006	MONTESSORIA CDM	Haines Co., Inc.
	OF CULVER CTY	Haines Co., Inc.
2001	HHCCAREHOME 310 839 390 j	Haines & Company, Inc.
1995	FARMERS INSURANCE GROUP	Cole Information
1992	FARMERS INS	Cole Information
1991	Culver City	Pacific Bell
	FARMERS INSURANCE GROUP	Pacific Bell
1985	FARMERS INSURANCE GROUP	Pacific Bell
1980	Farmers Insurance Group	Pacific Telephone Co

FINDINGS

5882 GREEN VALLEY CIR

Year	Uses	Source
2020	AMANDA FILLMORE	EDR Digital Archive
	LEGRETA BUTCHER	EDR Digital Archive
2014	LEGRETA BUTCHER	Cole Information
2010	JEFFREY SWINFORD	Cole Information
2006	No Current Listing	Haines Co., Inc.
2005	KANA TECHNOLOGIES	Cole Information
	ABONGWA NGUMU	Cole Information
1981	GREENWOOD FLORA HAWKINS CC	Pacific Telephone
	GREENWOOD JOS A JR CC	Pacific Telephone
1980	Greenwood Jos A Jr	Pacific Telephone Co

5884 GREEN VALLEY CIR

Year	Uses	Source
2020	TRISHA NEUBAUER	EDR Digital Archive
2014	IVAN SMITH	Cole Information
2006	No Current Listing	Haines Co., Inc.
2005	SHEILA MOORE	Cole Information
2001	XXXX	Haines & Company, Inc.
1995	OCCUPANT UNKNOWNN	Cole Information
1980	Arons Danl	Pacific Telephone Co

5886 GREEN VALLEY CIR

Year	Uses	Source
2014	DENISE WILLIAMS	Cole Information
2010	HAROLD JACKSON	Cole Information
2006	JACKSON Harold M	Haines Co., Inc.
2005	HAROLD JACKSON	Cole Information
2001	JACKSON Harold M	Haines & Company, Inc.
2000	HAROLD JACKSON	Cole Information
1995	JACKSON, HAROLD M	Cole Information
1992	JACKSON, HAROLD M	Cole Information

FINDINGS

5888 GREEN VALLEY CIR

Year	Uses	Source
2020	TIFFANY ALEXANDER	EDR Digital Archive
2014	TANYA MCLAUGHLIN	Cole Information
2010	LAVONNYA CHILDS	Cole Information
2006	No Current Listing	Haines Co., Inc.
2005	ROBERT MOZEE	Cole Information
1980	Landrum Douglas F	Pacific Telephone Co
1970	Building	Pacific Telephone Co
	121 Green Valley Plaza Apartments	Pacific Telephone Co

5890 GREEN VALLEY CIR

Year	Uses	Source
2020	MYRON GARDENER	EDR Digital Archive
2014	TATSURO MARUYAMA	Cole Information
2006	GARDNER Krysfle	Haines Co., Inc.
2005	WESLEY MITCHELL	Cole Information
2001	XXXX	Haines & Company, Inc.
1995	SWEENEY, ANN	Cole Information
1980	Bryant Mark	Pacific Telephone Co
1975	Cabrera John R Dr	Pacific Telephone Co

5892 GREEN VALLEY CIR

Year	Uses	Source
2014	JAMIE THOMAS	Cole Information
2010	JAMIE THOMAS	Cole Information
2006	No Current Listing	Haines Co., Inc.
2005	TIFFANY GORDAN	Cole Information
2001	XXXX	Haines & Company, Inc.
2000	PAUL CARGILE	Cole Information
1995	OCCUPANT UNKNOWNN	Cole Information
1975	Miles Lauretta	Pacific Telephone Co

FINDINGS

5894 GREEN VALLEY CIR

Year	Uses	Source
2020	TINA MCGLOTHAN	EDR Digital Archive
	DARRIN MC GLOTHAN	EDR Digital Archive
2014	OCCUPANT UNKNOWN	Cole Information
2010	DARRIN MCGLOTHAN	Cole Information
2006	No Current Listing	Haines Co., Inc.
2005	GRANT BANKS	Cole Information
2001	KOPRAS William	Haines & Company, Inc.
2000	WILLIAM KOPRAS	Cole Information
1975	Gallo Enillo Francesco	Pacific Telephone Co

5896 GREEN VALLEY CIR

Year	Uses	Source
2014	LORENZO HERNANDEZ	Cole Information
2006	TLLLMAN Annette	Haines Co., Inc.
2001	VIBALLude IIR	Haines & Company, Inc.
2000	A ADEKUNBI	Cole Information
	KEHINDE SOFUNA	Cole Information
1975	Dickinson K K	Pacific Telephone Co

5899 GREEN VALLEY CIR

Year	Uses	Source
2020	FAME MUTIQ	EDR Digital Archive
	ATM	EDR Digital Archive
	WELLS FARGO BANK	EDR Digital Archive
2014	WELLS FARGO BANK	Cole Information
2010	WELLS FARGO BANK	Cole Information
2006	WELLS FRGO	Haines Co., Inc.
2005	WELLS FARGO BANK	Cole Information
2001	WELLSFRG OBRANCH	Haines & Company, Inc.
1991	Fox Hills	Pacific Bell
	Customer Service 24 Hours	Pacific Bell
	New Accounts & Loans	Pacific Bell

Year	Uses	Source
1990	WELLS FARGO BANK NA BRANCH OFFICES CULVER CITY FOX HILLS CC	Pacific Bell
1985	WELLS FARGO BANK NA -	Pacific Bell
1980	Wells Faro Bank NA	Pacific Telephone Co

5901 GREEN VALLEY CIR

Year	Uses	Source
2020	ACHIEVABLE FOUNDATION	EDR Digital Archive
	BHATTI LAVEEZA MD	EDR Digital Archive
	TAYLOR JENNIFER A	EDR Digital Archive
	MURPHY & BEANE	EDR Digital Archive
	24HR HOME CARE	EDR Digital Archive
	APPLEONE INC	EDR Digital Archive
	MENTOR FAMILY BEHAVIORAL	EDR Digital Archive
	DISABILITY RIGHTS CALIFORNIA	EDR Digital Archive
	COLOCCIA ELIZABETH A	EDR Digital Archive
	BASSETT SABRINA J	EDR Digital Archive
	ST MARTIN HALEY MARIE	EDR Digital Archive
	LAM SHERI	EDR Digital Archive
	FUKUJI RYAN	EDR Digital Archive
	MAYBIN JENNA	EDR Digital Archive
	SPEECH LANGUAGE-EDUCATIONAL	EDR Digital Archive
	TAX & FEE ADMINISTRATION	EDR Digital Archive
	GRACE MANOR HOUSING CORP	EDR Digital Archive
	D L MURPHY INC	EDR Digital Archive
	24HR HOME CARE	EDR Digital Archive
	RALEIGN ENTERPRISES	EDR Digital Archive
	WESTSIDE REGIONAL CTR	EDR Digital Archive
	WESTSIDE REGIONAL CTR	EDR Digital Archive
	LOTUS PROJECT	EDR Digital Archive
	WFREC	EDR Digital Archive
2014	DL MURPHY INC	Cole Information
	MURPHY & BEAN INC	Cole Information
	APPLEONE	Cole Information

FINDINGS

Year	Uses	Source
2014	24HR HOMECARE LLC	Cole Information
	MURPHY & BEAN	Cole Information
	WESTSIDE REGIONAL CENTER	Cole Information
	GENTLE CARE INC	Cole Information
	PROMONTORY OFFICE	Cole Information
	24HR HOMECARE	Cole Information
	INTERNEER INC	Cole Information
	JILL HEWES	Cole Information
2010	911ALLS WELL HEALTH CARE	Cole Information
	KUCHERIA RACHNA MD	Cole Information
	MICRO SPECIALISTS INC	Cole Information
	MURPHY & BEANE	Cole Information
	EQUALIZATION BOARD	Cole Information
	APPLE ONE EMPLOYMENT SVC	Cole Information
	LEE WAYNE CORP	Cole Information
	CANCER CARE CONSULTANTS OF CA	Cole Information
	HUF ROGER L MD	Cole Information
	WESTSIDE REGIONAL CTR	Cole Information
	PROMONTORY OFFICE	Cole Information
	GENTLE CARE INC	Cole Information
	INTERNEER INC	Cole Information
	BOARD OF EQUALIZATION	Cole Information
2006	CA ST EQUALIZATN	Haines Co., Inc.
	SALES&USETAX	Haines Co., Inc.
	CANCERCARE	Haines Co., Inc.
	CONSULTANTS OF	Haines Co., Inc.
	LEEWAYNE	Haines Co., Inc.
	CORPORATION	Haines Co., Inc.
	MURPHY & BEAN	Haines Co., Inc.
	PROMONTORY	Haines Co., Inc.
	OFFICE	Haines Co., Inc.
	PROMONTORY	Haines Co., Inc.

FINDINGS

Year	Uses	Source
2006	OFFICE	Haines Co., Inc.
	WESTSIDE RGNL	Haines Co., Inc.
	CTR FOR DISABLED	Haines Co., Inc.
2005	COUNTYWIDE FINANCIAL GROUP INC	Cole Information
	AMERICAN DIVERSIFIED PRODUCTS	Cole Information
	COMCAST CBLE CMMUNICTNS INC	Cole Information
	LEE WAYNE CORP	Cole Information
	ACHIEVABLE	Cole Information
	MURPHY & BEANE	Cole Information
	PM REALTY GROUP	Cole Information
	CANCER CARE CONSULTANT OF CALIFORNIA	Cole Information
	WESTSIDE REGIONAL CENTER	Cole Information
	PARADIGM MEDICAL MANAGEMENT	Cole Information
	CALIFORNIA BOARD OF EQUALIZATION	Cole Information
	ACHIEVABLE FOUNDATION	Cole Information
	TELESIS CREDIT MANAGEMENT	Cole Information
	HOME OWNERSHIP MADE EASY	Cole Information
	MANOR HELMS	Cole Information
	MANOR PALMS	Cole Information
	HOUSE CAROLINE	Cole Information
2001	BUILDING w ACHIEVABLE	Haines & Company, Inc.
2000	XXXX	Haines & Company
	ODILIA GONZALEZ	Cole Information
1995	DAIRY COUNCIL OF CALIFORNIA	Pacific Bell
	Dairy Council Of California	Pacific Bell
	CST ENTERTAINMENT IMAGING	Cole Information
	MURPHY & BEANE	Cole Information
	NATIONAL DATA CORP	Cole Information
	EX, HARVEY	Cole Information
1992	PROMONTORY OFFICE	Cole Information
	LA CNTYWDE INTRVNTN	Cole Information
	WESTSIDE RGNL CNTR	Cole Information

FINDINGS

Year	Uses	Source
1992	HOWARD JOHNSON OFC	Cole Information
	CONNECTION TECH	Cole Information
	C D I CORP	Cole Information
	MERRILL LYNCH	Cole Information
	DATELINE 1 CMNCTN	Cole Information
	MURPHY&BEANE	Cole Information
	TANDEM COMPUTER INC	Cole Information
1991	Storybook Studio Of Fine Photography	Pacific Bell
	Storybook Weddings	Pacific Bell
	Storyline 9764444	Pacific Bell
	STORYBOOK STUDIO OF FINE PHOTOGRAPHY	Pacific Bell
	STORYBOOK WEDDINGS	Pacific Bell
1990	C D I CORP WEST CC	Pacific Bell
	MSI CC	Pacific Bell
	MULTIPLE SERVICES INC INSURANCE MARKETING CC	Pacific Bell
	MULTIPLE SERVICES INS MARKETING CC	Pacific Bell
	MURPHY & BEANE INC CC	Pacific Bell
1986	C D I CORP WEST CC	Pacific Bell
	MAGDALIN PAUL J ATTY CC	Pacific Bell
	MURPHY & BEANE INC CC	Pacific Bell
1985	HENNESSY JOHN F ENGNR	Pacific Bell
	SYSKA & HENNESSY INC ENGNRS	Pacific Bell
1981	C D I CORP CC	Pacific Telephone
	SYSKA & HENNESY INC ERGNRS CC	Pacific Telephone
	TERA CORP CONSLTNTS CC	Pacific Telephone
1980	Oct Indu Atris Inc	Pacific Telephone Co
	CD I Corp	Pacific Telephone Co
	OceIndustries Inc	Pacific Telephone Co
	LA Steanmship Co	Pacific Telephone Co
	Oasis Petroltum Corp	Pacific Telephone Co
	Storage Technology Corp	Pacific Telephone Co

FINDINGS

Year	*Uses*	*Source*
1980	Storage Technology Corp	Pacific Telephone Co
	Stlorage Technology Corp	Pacific Telephone Co
	St Worage Technology Corp	Pacific Telephone Co
	Storw age Technology Corp	Pacific Telephone Co
	Storage Technology Corp	Pacific Telephone Co
	Storage Technology Corp	Pacific Telephone Co
	Dow Management Inc	Pacific Telephone Co
	Storage Technology Corp	Pacific Telephone Co
	Sales Consultants	Pacific Telephone Co
	C D I Corp	Pacific Telephone Co

FINDINGS

5909 GREEN VALLEY CIR

Year	Uses	Source
2001	XXXX	Haines & Company, Inc.

5970 GREEN VALLEY CIR

Year	Uses	Source
2014	STEFANI ROSENBERG	Cole Information

6300 GREEN VALLEY CIR

Year	Uses	Source
1976	Brody Walter H	Pacific Telephone
	Chercass Milton J	Pacific Telephone
	Church Robt Grant	Pacific Telephone
	Meadows The Leasing Office	Pacific Telephone
1970	ALT A A CULVER CITY	Pacific Telephone

6305 GREEN VALLEY CIR

Year	Uses	Source
1976	Abbott Norm	Pacific Telephone

6310 GREEN VALLEY CIR

Year	Uses	Source
1976	Anderson F Bruce	Pacific Telephone
	Richey Ron	Pacific Telephone

6315 GREEN VALLEY CIR

Year	Uses	Source
1975	BOYLE IRA L	Pacific Telephone

6320 GREEN VALLEY CIR

Year	Uses	Source
1976	Jordan Jeffrey G	Pacific Telephone
1970	BOEGLER LINDA K	Pacific Telephone
	RANKIN L	Pacific Telephone

6330 GREEN VALLEY CIR

Year	Uses	Source
1976	Marco Micki	Pacific Telephone

FINDINGS

6340 GREEN VALLEY CIR

Year	*Uses*	*Source*
1976	Malm Eric R	Pacific Telephone
	Robinson Jas L	Pacific Telephone

6400 GREEN VALLEY CIR

Year	*Uses*	*Source*
1976	Nesi Thos	Pacific Telephone

6415 GREEN VALLEY CIR

Year	*Uses*	*Source*
1976	Carrillo M	Pacific Telephone

6443 GREEN VALLEY CIR

Year	*Uses*	*Source*
1976	Ring Bros Heather Village Condominiums	Pacific Telephone

6500 GREEN VALLEY CIR

Year	*Uses*	*Source*
1976	Hempstead Michael L	Pacific Telephone
	Jemison Wm III	Pacific Telephone
	Pope Myrna D	Pacific Telephone

6505 GREEN VALLEY CIR

Year	*Uses*	*Source*
1976	Zaslower Beverly M	Pacific Telephone

6555 GREEN VALLEY CIR

Year	*Uses*	*Source*
1975	PASH MARK	Pacific Telephone

6565 GREEN VALLEY CIR

Year	*Uses*	*Source*
1976	Lessinger David	Pacific Telephone

6575 GREEN VALLEY CIR

Year	*Uses*	*Source*
1976	Goree Corliss	Pacific Telephone

FINDINGS

GREEN VALLEY CIR STE 110

5855 GREEN VALLEY CIR STE 110

Year	Uses	Source
2020	HOWARD MANGEN	EDR Digital Archive

GREEN VALLEY CIR STE 308

5855 GREEN VALLEY CIR STE 308

Year	Uses	Source
2020	ADRIA SORENSEN	EDR Digital Archive
	CHRISTOPHER SORENSEN	EDR Digital Archive

GREEN VALLEY CIR STE 315

5855 GREEN VALLEY CIR STE 315

Year	Uses	Source
2020	SARA GOLDSTEIN	EDR Digital Archive
	RAYMOND GOLDSTEIN	EDR Digital Archive
	HERB GOLDSTEIN	EDR Digital Archive

GREEN VALLEY CIR UNIT 101

5870 GREEN VALLEY CIR UNIT 101

Year	Uses	Source
2020	SANDRA EVANS	EDR Digital Archive
	MARYLYN EVANS	EDR Digital Archive

GREEN VALLEY CIR UNIT 103

5870 GREEN VALLEY CIR UNIT 103

Year	Uses	Source
2020	MEAGAN ASHLEY	EDR Digital Archive

GREEN VALLEY CIR UNIT 105

5870 GREEN VALLEY CIR UNIT 105

Year	Uses	Source
2020	ANGELA WILCOX	EDR Digital Archive

FINDINGS

GREEN VALLEY CIR UNIT 106

5870 GREEN VALLEY CIR UNIT 106

Year	Uses	Source
2020	YVETTE WEINER	EDR Digital Archive

GREEN VALLEY CIR UNIT 107

5870 GREEN VALLEY CIR UNIT 107

Year	Uses	Source
2020	JOSEPH KORESEC	EDR Digital Archive
	JOSEPH KOROSEC	EDR Digital Archive
	LINDA KOROSEC	EDR Digital Archive

GREEN VALLEY CIR UNIT 108

5870 GREEN VALLEY CIR UNIT 108

Year	Uses	Source
2020	DANA MCKINNEY	EDR Digital Archive

GREEN VALLEY CIR UNIT 109

5870 GREEN VALLEY CIR UNIT 109

Year	Uses	Source
2020	CLAUDIA HART	EDR Digital Archive
	PATRICIA HART	EDR Digital Archive

GREEN VALLEY CIR UNIT 110

5870 GREEN VALLEY CIR UNIT 110

Year	Uses	Source
2020	JUDITH LUBY	EDR Digital Archive

GREEN VALLEY CIR UNIT 112

5870 GREEN VALLEY CIR UNIT 112

Year	Uses	Source
2020	JACQUELINEC DOLLARHIDE	EDR Digital Archive

FINDINGS

GREEN VALLEY CIR UNIT 113

5870 GREEN VALLEY CIR UNIT 113

Year	*Uses*	*Source*
2020	CASSIE LATSHAW	EDR Digital Archive

GREEN VALLEY CIR UNIT 115

5870 GREEN VALLEY CIR UNIT 115

Year	*Uses*	*Source*
2020	JORDAN PACE	EDR Digital Archive

GREEN VALLEY CIR UNIT 117

5870 GREEN VALLEY CIR UNIT 117

Year	*Uses*	*Source*
2020	PHYLLIS LEMONS	EDR Digital Archive

GREEN VALLEY CIR UNIT 118

5870 GREEN VALLEY CIR UNIT 118

Year	*Uses*	*Source*
2020	LEO POWE	EDR Digital Archive

GREEN VALLEY CIR UNIT 119

5870 GREEN VALLEY CIR UNIT 119

Year	*Uses*	*Source*
2020	LAURA RENZO	EDR Digital Archive

GREEN VALLEY CIR UNIT 120

5870 GREEN VALLEY CIR UNIT 120

Year	*Uses*	*Source*
2020	CLARE MURPHY	EDR Digital Archive

FINDINGS

GREEN VALLEY CIR UNIT 122

5870 GREEN VALLEY CIR UNIT 122

Year	Uses	Source
2020	HILDA SIMMONS	EDR Digital Archive
	ROBERT SIMMONS	EDR Digital Archive

GREEN VALLEY CIR UNIT 123

5870 GREEN VALLEY CIR UNIT 123

Year	Uses	Source
2020	MEDHAT TADROSS	EDR Digital Archive

GREEN VALLEY CIR UNIT 124

5870 GREEN VALLEY CIR UNIT 124

Year	Uses	Source
2020	JOSEFINA SANDOVAL	EDR Digital Archive
	ARIEL SANDOVAL	EDR Digital Archive

GREEN VALLEY CIR UNIT 125

5870 GREEN VALLEY CIR UNIT 125

Year	Uses	Source
2020	RAPHE BERRY	EDR Digital Archive
	LADY BERRY	EDR Digital Archive

GREEN VALLEY CIR UNIT 126

5870 GREEN VALLEY CIR UNIT 126

Year	Uses	Source
2020	DAVID LEWRY	EDR Digital Archive

GREEN VALLEY CIR UNIT 128

5870 GREEN VALLEY CIR UNIT 128

Year	Uses	Source
2020	MAGDALANA WHITE	EDR Digital Archive
	JOI WHITE	EDR Digital Archive

FINDINGS

GREEN VALLEY CIR UNIT 129

5870 GREEN VALLEY CIR UNIT 129

Year	Uses	Source
2020	GANNA YENYK	EDR Digital Archive

GREEN VALLEY CIR UNIT 130

5870 GREEN VALLEY CIR UNIT 130

Year	Uses	Source
2020	ELIZABETH HARMON	EDR Digital Archive
	PATRICIA HARMON	EDR Digital Archive

GREEN VALLEY CIR UNIT 132

5870 GREEN VALLEY CIR UNIT 132

Year	Uses	Source
2020	JACQUELINE MOSHER	EDR Digital Archive

GREEN VALLEY CIR UNIT 133

5870 GREEN VALLEY CIR UNIT 133

Year	Uses	Source
2020	KIMBERLY LEDUFF	EDR Digital Archive

GREEN VALLEY CIR UNIT 201

5870 GREEN VALLEY CIR UNIT 201

Year	Uses	Source
2020	RACHEL BALDOVINO	EDR Digital Archive

GREEN VALLEY CIR UNIT 202

5870 GREEN VALLEY CIR UNIT 202

Year	Uses	Source
2020	CASSANDRA BOATWRIGHT	EDR Digital Archive
	EDNA MASON	EDR Digital Archive

FINDINGS

GREEN VALLEY CIR UNIT 203

5870 GREEN VALLEY CIR UNIT 203

Year	Uses	Source
2020	MINAKO ROGERS	EDR Digital Archive

GREEN VALLEY CIR UNIT 204

5870 GREEN VALLEY CIR UNIT 204

Year	Uses	Source
2020	KIMBERLY MICHELL	EDR Digital Archive

GREEN VALLEY CIR UNIT 205

5870 GREEN VALLEY CIR UNIT 205

Year	Uses	Source
2020	ELIZABETH GIVENS	EDR Digital Archive

GREEN VALLEY CIR UNIT 206

5870 GREEN VALLEY CIR UNIT 206

Year	Uses	Source
2020	JULIE SCHALLER	EDR Digital Archive

GREEN VALLEY CIR UNIT 207

5870 GREEN VALLEY CIR UNIT 207

Year	Uses	Source
2020	SEUNG CHOY	EDR Digital Archive
	SARAH CHUNG	EDR Digital Archive

GREEN VALLEY CIR UNIT 209

5870 GREEN VALLEY CIR UNIT 209

Year	Uses	Source
2020	CAROL ALDRICH	EDR Digital Archive

FINDINGS

GREEN VALLEY CIR UNIT 210

5870 GREEN VALLEY CIR UNIT 210

Year	Uses	Source
2020	JASON EVANS	EDR Digital Archive
	KRISTIN YAWATA	EDR Digital Archive
	MABEL YAWATA	EDR Digital Archive

GREEN VALLEY CIR UNIT 212

5870 GREEN VALLEY CIR UNIT 212

Year	Uses	Source
2020	JOANN JAVONS	EDR Digital Archive

GREEN VALLEY CIR UNIT 213

5870 GREEN VALLEY CIR UNIT 213

Year	Uses	Source
2020	TERESA MASI	EDR Digital Archive

GREEN VALLEY CIR UNIT 214

5870 GREEN VALLEY CIR UNIT 214

Year	Uses	Source
2020	ERNESTO MELARA	EDR Digital Archive
	REBECA MELARA	EDR Digital Archive

GREEN VALLEY CIR UNIT 215

5870 GREEN VALLEY CIR UNIT 215

Year	Uses	Source
2020	LATASHA MALLETT	EDR Digital Archive
	HAN CHANG	EDR Digital Archive
	DAVID KANG	EDR Digital Archive

FINDINGS

GREEN VALLEY CIR UNIT 217

5870 GREEN VALLEY CIR UNIT 217

Year	Uses	Source
2020	EMMA FREDUA	EDR Digital Archive
	AGNES FREDUA	EDR Digital Archive

GREEN VALLEY CIR UNIT 218

5870 GREEN VALLEY CIR UNIT 218

Year	Uses	Source
2020	JOANNE ORIBA	EDR Digital Archive
	CAITLIN CHOATE	EDR Digital Archive

GREEN VALLEY CIR UNIT 219

5870 GREEN VALLEY CIR UNIT 219

Year	Uses	Source
2020	ELIZABETH DESTOT	EDR Digital Archive

GREEN VALLEY CIR UNIT 221

5870 GREEN VALLEY CIR UNIT 221

Year	Uses	Source
2020	SYLVIA ANDERSON	EDR Digital Archive

GREEN VALLEY CIR UNIT 222

5870 GREEN VALLEY CIR UNIT 222

Year	Uses	Source
2020	MICHELLE BOSKIN	EDR Digital Archive

GREEN VALLEY CIR UNIT 223

5870 GREEN VALLEY CIR UNIT 223

Year	Uses	Source
2020	ETHEL HALLER	EDR Digital Archive

FINDINGS

GREEN VALLEY CIR UNIT 224

5870 GREEN VALLEY CIR UNIT 224

Year	Uses	Source
2020	ILDA JIMENEZYWEST	EDR Digital Archive

GREEN VALLEY CIR UNIT 225

5870 GREEN VALLEY CIR UNIT 225

Year	Uses	Source
2020	CHARLES BLADES	EDR Digital Archive

GREEN VALLEY CIR UNIT 226

5870 GREEN VALLEY CIR UNIT 226

Year	Uses	Source
2020	SABINE DIRRINGER	EDR Digital Archive

GREEN VALLEY CIR UNIT 227

5870 GREEN VALLEY CIR UNIT 227

Year	Uses	Source
2020	MICHELE NICHOLS	EDR Digital Archive

GREEN VALLEY CIR UNIT 228

5870 GREEN VALLEY CIR UNIT 228

Year	Uses	Source
2020	MARSHA GRUEN	EDR Digital Archive
	DEREK GLEESON	EDR Digital Archive

GREEN VALLEY CIR UNIT 229

5870 GREEN VALLEY CIR UNIT 229

Year	Uses	Source
2020	CHIN SOH	EDR Digital Archive

FINDINGS

GREEN VALLEY CIR UNIT 230

5870 GREEN VALLEY CIR UNIT 230

Year	Uses	Source
2020	CARI HILDEBRANDT	EDR Digital Archive
	CHAD TAKENAKA	EDR Digital Archive

GREEN VALLEY CIR UNIT 231

5870 GREEN VALLEY CIR UNIT 231

Year	Uses	Source
2020	STACEE KARNYA	EDR Digital Archive

GREEN VALLEY CIR UNIT 232

5870 GREEN VALLEY CIR UNIT 232

Year	Uses	Source
2020	DAVID SCHENFIELD	EDR Digital Archive

GREEN VALLEY CIR UNIT 233

5870 GREEN VALLEY CIR UNIT 233

Year	Uses	Source
2020	HELEN ATIENZA	EDR Digital Archive

GREEN VALLEY CIR UNIT 301

5870 GREEN VALLEY CIR UNIT 301

Year	Uses	Source
2020	REGGIE MELONSON	EDR Digital Archive

GREEN VALLEY CIR UNIT 302

5870 GREEN VALLEY CIR UNIT 302

Year	Uses	Source
2020	GERARD FLORENDO	EDR Digital Archive
	ADELE FLORENDO	EDR Digital Archive

FINDINGS

GREEN VALLEY CIR UNIT 303

5870 GREEN VALLEY CIR UNIT 303

Year	Uses	Source
2020	DAVID NARANG	EDR Digital Archive

GREEN VALLEY CIR UNIT 304

5870 GREEN VALLEY CIR UNIT 304

Year	Uses	Source
2020	JOSEPH FOERSTER	EDR Digital Archive

GREEN VALLEY CIR UNIT 305

5870 GREEN VALLEY CIR UNIT 305

Year	Uses	Source
2020	ABAINEH SHITAHUN	EDR Digital Archive

GREEN VALLEY CIR UNIT 307

5870 GREEN VALLEY CIR UNIT 307

Year	Uses	Source
2020	RICHARD CULLATHER	EDR Digital Archive

GREEN VALLEY CIR UNIT 308

5870 GREEN VALLEY CIR UNIT 308

Year	Uses	Source
2020	ROBERT SIEBERT	EDR Digital Archive
	RICHARD GALLEGO	EDR Digital Archive

GREEN VALLEY CIR UNIT 310

5870 GREEN VALLEY CIR UNIT 310

Year	Uses	Source
2020	LATANYA QUINCE	EDR Digital Archive

FINDINGS

GREEN VALLEY CIR UNIT 311

5870 GREEN VALLEY CIR UNIT 311

Year	*Uses*	*Source*
2020	AUDREY COLEMAN	EDR Digital Archive

GREEN VALLEY CIR UNIT 312

5870 GREEN VALLEY CIR UNIT 312

Year	*Uses*	*Source*
2020	PHYLLIS ARNOLD	EDR Digital Archive

GREEN VALLEY CIR UNIT 313

5870 GREEN VALLEY CIR UNIT 313

Year	*Uses*	*Source*
2020	IRVIN CASTILLE	EDR Digital Archive

GREEN VALLEY CIR UNIT 316

5870 GREEN VALLEY CIR UNIT 316

Year	*Uses*	*Source*
2020	AKEMI MIYAUCHI	EDR Digital Archive

GREEN VALLEY CIR UNIT 317

5870 GREEN VALLEY CIR UNIT 317

Year	*Uses*	*Source*
2020	ROBERT RODGERS	EDR Digital Archive

GREEN VALLEY CIR UNIT 318

5870 GREEN VALLEY CIR UNIT 318

Year	*Uses*	*Source*
2020	MARY ROSE HOPKE	EDR Digital Archive

FINDINGS

GREEN VALLEY CIR UNIT 319

5870 GREEN VALLEY CIR UNIT 319

Year	Uses	Source
2020	ROBERT CHACON	EDR Digital Archive
	MARTHA CHACON	EDR Digital Archive

GREEN VALLEY CIR UNIT 321

5870 GREEN VALLEY CIR UNIT 321

Year	Uses	Source
2020	DOLORES RICHARDSON	EDR Digital Archive
	DEREK RICHARDSON	EDR Digital Archive

GREEN VALLEY CIR UNIT 322

5870 GREEN VALLEY CIR UNIT 322

Year	Uses	Source
2020	KAROL SENECAL	EDR Digital Archive

GREEN VALLEY CIR UNIT 323

5870 GREEN VALLEY CIR UNIT 323

Year	Uses	Source
2020	ROBIN WATANABE	EDR Digital Archive

GREEN VALLEY CIR UNIT 324

5870 GREEN VALLEY CIR UNIT 324

Year	Uses	Source
2020	MIA LEVI	EDR Digital Archive

GREEN VALLEY CIR UNIT 325

5870 GREEN VALLEY CIR UNIT 325

Year	Uses	Source
2020	LACEY POLK	EDR Digital Archive

FINDINGS

GREEN VALLEY CIR UNIT 326

5870 GREEN VALLEY CIR UNIT 326

Year	Uses	Source
2020	LACEY BUIDOSIK	EDR Digital Archive
	DANNY LIN	EDR Digital Archive

GREEN VALLEY CIR UNIT 327

5870 GREEN VALLEY CIR UNIT 327

Year	Uses	Source
2020	RHONDA FLEMING	EDR Digital Archive

GREEN VALLEY CIR UNIT 329

5870 GREEN VALLEY CIR UNIT 329

Year	Uses	Source
2020	STEPHEN KWONG	EDR Digital Archive
	OMOHEGBELE OSIME	EDR Digital Archive

GREEN VALLEY CIR UNIT 330

5870 GREEN VALLEY CIR UNIT 330

Year	Uses	Source
2020	LAURIANN WRIGHT-KIM	EDR Digital Archive

GREEN VALLEY CIR UNIT 331

5870 GREEN VALLEY CIR UNIT 331

Year	Uses	Source
2020	VIET NGUYEN	EDR Digital Archive
	GRACE LING	EDR Digital Archive

GREEN VALLEY CIR UNIT 332

5870 GREEN VALLEY CIR UNIT 332

Year	Uses	Source
2020	SCOTT DUDLEY	EDR Digital Archive
	JERI DUDLEY	EDR Digital Archive

FINDINGS

GREEN VALLEY DR

5870 GREEN VALLEY DR

Year	*Uses*	*Source*
1986	SHOBE VIRGIL CC	Pacific Bell

FINDINGS

ADJOINING PROPERTY: ADDRESSES NOT IDENTIFIED IN RESEARCH SOURCE

The following Adjoining Property addresses were researched for this report, and the addresses were not identified in research source.

Address Researched	Address Not Identified in Research Source
5845 DOVERWOOD DR	2017, 2014, 2010, 2006, 2005, 2004, 2003, 2001, 2000, 1999, 1996, 1995, 1992, 1991, 1990, 1986, 1985, 1981, 1980, 1976, 1975, 1972, 1971, 1970, 1969, 1967, 1966, 1965, 1964, 1963, 1962, 1961, 1960, 1958, 1957, 1956, 1955, 1954, 1952, 1951, 1950, 1949, 1948, 1947, 1946, 1945, 1944, 1942, 1940, 1939, 1938, 1937, 1936, 1935, 1934, 1933, 1932, 1931, 1930, 1929, 1928, 1927, 1926, 1925, 1924, 1923, 1921, 1920
5845 DOVERWOOD DR	2020, 2017, 2014, 2010, 2006, 2005, 2004, 2003, 2001, 2000, 1999, 1996, 1995, 1992, 1991, 1990, 1986, 1985, 1981, 1980, 1976, 1972, 1971, 1970, 1969, 1967, 1966, 1965, 1964, 1963, 1962, 1961, 1960, 1958, 1957, 1956, 1955, 1954, 1952, 1951, 1950, 1949, 1948, 1947, 1946, 1945, 1944, 1942, 1940, 1939, 1938, 1937, 1936, 1935, 1934, 1933, 1932, 1931, 1930, 1929, 1928, 1927, 1926, 1925, 1924, 1923, 1921, 1920
5848 DOVERWOOD DR	2020, 2017, 2014, 2010, 2006, 2005, 2004, 2003, 2000, 1999, 1996, 1995, 1992, 1991, 1990, 1986, 1985, 1981, 1980, 1976, 1975, 1972, 1971, 1970, 1969, 1967, 1966, 1965, 1964, 1963, 1962, 1961, 1960, 1958, 1957, 1956, 1955, 1954, 1952, 1951, 1950, 1949, 1948, 1947, 1946, 1945, 1944, 1942, 1940, 1939, 1938, 1937, 1936, 1935, 1934, 1933, 1932, 1931, 1930, 1929, 1928, 1927, 1926, 1925, 1924, 1923, 1921, 1920
5850 GREEN VALLEY CIR	2020, 2017, 2014, 2010, 2006, 2005, 2004, 2003, 2000, 1999, 1996, 1995, 1992, 1991, 1990, 1986, 1985, 1981, 1980, 1976, 1975, 1972, 1971, 1970, 1969, 1967, 1966, 1965, 1964, 1963, 1962, 1961, 1960, 1958, 1957, 1956, 1955, 1954, 1952, 1951, 1950, 1949, 1948, 1947, 1946, 1945, 1944, 1942, 1940, 1939, 1938, 1937, 1936, 1935, 1934, 1933, 1932, 1931, 1930, 1929, 1928, 1927, 1926, 1925, 1924, 1923, 1921, 1920
5854 DOVERWOOD DR	2020, 2017, 2014, 2010, 2006, 2005, 2004, 2003, 2000, 1999, 1996, 1995, 1992, 1991, 1990, 1986, 1985, 1981, 1980, 1976, 1975, 1972, 1971, 1970, 1969, 1967, 1966, 1965, 1964, 1963, 1962, 1961, 1960, 1958, 1957, 1956, 1955, 1954, 1952, 1951, 1950, 1949, 1948, 1947, 1946, 1945, 1944, 1942, 1940, 1939, 1938, 1937, 1936, 1935, 1934, 1933, 1932, 1931, 1930, 1929, 1928, 1927, 1926, 1925, 1924, 1923, 1921, 1920
5854 DOVERWOOD DR	2020, 2017, 2014, 2010, 2006, 2005, 2004, 2003, 2001, 2000, 1999, 1996, 1995, 1992, 1991, 1990, 1986, 1985, 1981, 1976, 1975, 1972, 1971, 1970, 1969, 1967, 1966, 1965, 1964, 1963, 1962, 1961, 1960, 1958, 1957, 1956, 1955, 1954, 1952, 1951, 1950, 1949, 1948, 1947, 1946, 1945, 1944, 1942, 1940, 1939, 1938, 1937, 1936, 1935, 1934, 1933, 1932, 1931, 1930, 1929, 1928, 1927, 1926, 1925, 1924, 1923, 1921, 1920
5855 GREEN VALLEY CIR	2020, 2017, 2014, 2010, 2006, 2005, 2004, 2003, 2001, 2000, 1999, 1996, 1995, 1992, 1991, 1990, 1986, 1981, 1980, 1976, 1975, 1972, 1971, 1970, 1969, 1967, 1966, 1965, 1964, 1963, 1962, 1961, 1960, 1958, 1957, 1956, 1955, 1954, 1952, 1951, 1950, 1949, 1948, 1947, 1946, 1945, 1944, 1942, 1940, 1939, 1938, 1937, 1936, 1935, 1934, 1933, 1932, 1931, 1930, 1929, 1928, 1927, 1926, 1925, 1924, 1923, 1921, 1920

FINDINGS

Address Researched	Address Not Identified in Research Source
5855 GREEN VALLEY CIR	2020, 2017, 2014, 2010, 2006, 2005, 2004, 2003, 2001, 2000, 1999, 1996, 1995, 1992, 1991, 1990, 1986, 1985, 1981, 1976, 1975, 1972, 1971, 1970, 1969, 1967, 1966, 1965, 1964, 1963, 1962, 1961, 1960, 1958, 1957, 1956, 1955, 1954, 1952, 1951, 1950, 1949, 1948, 1947, 1946, 1945, 1944, 1942, 1940, 1939, 1938, 1937, 1936, 1935, 1934, 1933, 1932, 1931, 1930, 1929, 1928, 1927, 1926, 1925, 1924, 1923, 1921, 1920
5855 GREEN VALLEY CIR	2020, 2017, 2014, 2010, 2006, 2005, 2004, 2003, 2001, 2000, 1999, 1996, 1995, 1992, 1991, 1990, 1985, 1981, 1980, 1976, 1975, 1972, 1971, 1970, 1969, 1967, 1966, 1965, 1964, 1963, 1962, 1961, 1960, 1958, 1957, 1956, 1955, 1954, 1952, 1951, 1950, 1949, 1948, 1947, 1946, 1945, 1944, 1942, 1940, 1939, 1938, 1937, 1936, 1935, 1934, 1933, 1932, 1931, 1930, 1929, 1928, 1927, 1926, 1925, 1924, 1923, 1921, 1920
5855 GREEN VALLEY CIR	2020, 2017, 2014, 2010, 2006, 2005, 2004, 2003, 2001, 2000, 1999, 1996, 1995, 1992, 1991, 1990, 1986, 1985, 1980, 1976, 1975, 1972, 1971, 1970, 1969, 1967, 1966, 1965, 1964, 1963, 1962, 1961, 1960, 1958, 1957, 1956, 1955, 1954, 1952, 1951, 1950, 1949, 1948, 1947, 1946, 1945, 1944, 1942, 1940, 1939, 1938, 1937, 1936, 1935, 1934, 1933, 1932, 1931, 1930, 1929, 1928, 1927, 1926, 1925, 1924, 1923, 1921, 1920
5855 GREEN VALLEY CIR	2020, 2017, 2014, 2010, 2006, 2005, 2004, 2003, 2000, 1999, 1996, 1995, 1992, 1991, 1990, 1986, 1985, 1981, 1980, 1976, 1975, 1972, 1971, 1970, 1969, 1967, 1966, 1965, 1964, 1963, 1962, 1961, 1960, 1958, 1957, 1956, 1955, 1954, 1952, 1951, 1950, 1949, 1948, 1947, 1946, 1945, 1944, 1942, 1940, 1939, 1938, 1937, 1936, 1935, 1934, 1933, 1932, 1931, 1930, 1929, 1928, 1927, 1926, 1925, 1924, 1923, 1921, 1920
5855 GREEN VALLEY CIR	2020, 2017, 2014, 2010, 2006, 2005, 2004, 2003, 2001, 2000, 1999, 1996, 1995, 1992, 1991, 1986, 1985, 1981, 1980, 1976, 1975, 1972, 1971, 1970, 1969, 1967, 1966, 1965, 1964, 1963, 1962, 1961, 1960, 1958, 1957, 1956, 1955, 1954, 1952, 1951, 1950, 1949, 1948, 1947, 1946, 1945, 1944, 1942, 1940, 1939, 1938, 1937, 1936, 1935, 1934, 1933, 1932, 1931, 1930, 1929, 1928, 1927, 1926, 1925, 1924, 1923, 1921, 1920

FINDINGS

Address Researched	Address Not Identified in Research Source
5855 GREEN VALLEY CIR	2020, 2017, 2010, 2006, 2005, 2004, 2003, 2001, 2000, 1999, 1996, 1995, 1992, 1991, 1990, 1986, 1985, 1981, 1980, 1976, 1975, 1972, 1971, 1970, 1969, 1967, 1966, 1965, 1964, 1963, 1962, 1961, 1960, 1958, 1957, 1956, 1955, 1954, 1952, 1951, 1950, 1949, 1948, 1947, 1946, 1945, 1944, 1942, 1940, 1939, 1938, 1937, 1936, 1935, 1934, 1933, 1932, 1931, 1930, 1929, 1928, 1927, 1926, 1925, 1924, 1923, 1921, 1920
5855 GREEN VALLEY CIR	2020, 2017, 2014, 2006, 2005, 2004, 2003, 2001, 2000, 1999, 1996, 1995, 1992, 1991, 1990, 1986, 1985, 1981, 1980, 1976, 1975, 1972, 1971, 1970, 1969, 1967, 1966, 1965, 1964, 1963, 1962, 1961, 1960, 1958, 1957, 1956, 1955, 1954, 1952, 1951, 1950, 1949, 1948, 1947, 1946, 1945, 1944, 1942, 1940, 1939, 1938, 1937, 1936, 1935, 1934, 1933, 1932, 1931, 1930, 1929, 1928, 1927, 1926, 1925, 1924, 1923, 1921, 1920
5855 GREEN VALLEY CIR	2020, 2017, 2014, 2010, 2005, 2004, 2003, 2001, 2000, 1999, 1996, 1995, 1992, 1991, 1990, 1986, 1985, 1981, 1980, 1976, 1975, 1972, 1971, 1970, 1969, 1967, 1966, 1965, 1964, 1963, 1962, 1961, 1960, 1958, 1957, 1956, 1955, 1954, 1952, 1951, 1950, 1949, 1948, 1947, 1946, 1945, 1944, 1942, 1940, 1939, 1938, 1937, 1936, 1935, 1934, 1933, 1932, 1931, 1930, 1929, 1928, 1927, 1926, 1925, 1924, 1923, 1921, 1920
5855 GREEN VALLEY CIR	2020, 2017, 2014, 2010, 2006, 2004, 2003, 2001, 2000, 1999, 1996, 1995, 1992, 1991, 1990, 1986, 1985, 1981, 1980, 1976, 1975, 1972, 1971, 1970, 1969, 1967, 1966, 1965, 1964, 1963, 1962, 1961, 1960, 1958, 1957, 1956, 1955, 1954, 1952, 1951, 1950, 1949, 1948, 1947, 1946, 1945, 1944, 1942, 1940, 1939, 1938, 1937, 1936, 1935, 1934, 1933, 1932, 1931, 1930, 1929, 1928, 1927, 1926, 1925, 1924, 1923, 1921, 1920
5855 GREEN VALLEY CIR STE 110	2017, 2014, 2010, 2006, 2005, 2004, 2003, 2001, 2000, 1999, 1996, 1995, 1992, 1991, 1990, 1986, 1985, 1981, 1980, 1976, 1975, 1972, 1971, 1970, 1969, 1967, 1966, 1965, 1964, 1963, 1962, 1961, 1960, 1958, 1957, 1956, 1955, 1954, 1952, 1951, 1950, 1949, 1948, 1947, 1946, 1945, 1944, 1942, 1940, 1939, 1938, 1937, 1936, 1935, 1934, 1933, 1932, 1931, 1930, 1929, 1928, 1927, 1926, 1925, 1924, 1923, 1921, 1920
5855 GREEN VALLEY CIR STE 308	2017, 2014, 2010, 2006, 2005, 2004, 2003, 2001, 2000, 1999, 1996, 1995, 1992, 1991, 1990, 1986, 1985, 1981, 1980, 1976, 1975, 1972, 1971, 1970, 1969, 1967, 1966, 1965, 1964, 1963, 1962, 1961, 1960, 1958, 1957, 1956, 1955, 1954, 1952, 1951, 1950, 1949, 1948, 1947, 1946, 1945, 1944, 1942, 1940, 1939, 1938, 1937, 1936, 1935, 1934, 1933, 1932, 1931, 1930, 1929, 1928, 1927, 1926, 1925, 1924, 1923, 1921, 1920
5855 GREEN VALLEY CIR STE 315	2017, 2014, 2010, 2006, 2005, 2004, 2003, 2001, 2000, 1999, 1996, 1995, 1992, 1991, 1990, 1986, 1985, 1981, 1980, 1976, 1975, 1972, 1971, 1970, 1969, 1967, 1966, 1965, 1964, 1963, 1962, 1961, 1960, 1958, 1957, 1956, 1955, 1954, 1952, 1951, 1950, 1949, 1948, 1947, 1946, 1945, 1944, 1942, 1940, 1939, 1938, 1937, 1936, 1935, 1934, 1933, 1932, 1931, 1930, 1929, 1928, 1927, 1926, 1925, 1924, 1923, 1921, 1920
5870 GREEN VALLEY CIR	2017, 2014, 2010, 2006, 2005, 2004, 2003, 2001, 2000, 1999, 1996, 1995, 1992, 1991, 1990, 1986, 1985, 1981, 1980, 1976, 1975, 1972, 1971, 1970, 1969, 1967, 1966, 1965, 1964, 1963, 1962, 1961, 1960, 1958, 1957, 1956, 1955, 1954, 1952, 1951, 1950, 1949, 1948, 1947, 1946, 1945, 1944, 1942, 1940, 1939, 1938, 1937, 1936, 1935, 1934, 1933, 1932, 1931, 1930, 1929, 1928, 1927, 1926, 1925, 1924, 1923, 1921, 1920
5870 GREEN VALLEY CIR	2020, 2017, 2014, 2010, 2006, 2004, 2003, 2001, 2000, 1999, 1996, 1995, 1992, 1991, 1990, 1986, 1985, 1981, 1980, 1976, 1975, 1972, 1971, 1970, 1969, 1967, 1966, 1965, 1964, 1963, 1962, 1961, 1960, 1958, 1957, 1956, 1955, 1954, 1952, 1951, 1950, 1949, 1948, 1947, 1946, 1945, 1944, 1942, 1940, 1939, 1938, 1937, 1936, 1935, 1934, 1933, 1932, 1931, 1930, 1929, 1928, 1927, 1926, 1925, 1924, 1923, 1921, 1920

FINDINGS

Address Researched	Address Not Identified in Research Source
5870 GREEN VALLEY CIR	2020, 2017, 2014, 2010, 2005, 2004, 2003, 2001, 2000, 1999, 1996, 1995, 1992, 1991, 1990, 1986, 1985, 1981, 1980, 1976, 1975, 1972, 1971, 1970, 1969, 1967, 1966, 1965, 1964, 1963, 1962, 1961, 1960, 1958, 1957, 1956, 1955, 1954, 1952, 1951, 1950, 1949, 1948, 1947, 1946, 1945, 1944, 1942, 1940, 1939, 1938, 1937, 1936, 1935, 1934, 1933, 1932, 1931, 1930, 1929, 1928, 1927, 1926, 1925, 1924, 1923, 1921, 1920
5870 GREEN VALLEY CIR	2020, 2017, 2014, 2006, 2005, 2004, 2003, 2001, 2000, 1999, 1996, 1995, 1992, 1991, 1990, 1986, 1985, 1981, 1980, 1976, 1975, 1972, 1971, 1970, 1969, 1967, 1966, 1965, 1964, 1963, 1962, 1961, 1960, 1958, 1957, 1956, 1955, 1954, 1952, 1951, 1950, 1949, 1948, 1947, 1946, 1945, 1944, 1942, 1940, 1939, 1938, 1937, 1936, 1935, 1934, 1933, 1932, 1931, 1930, 1929, 1928, 1927, 1926, 1925, 1924, 1923, 1921, 1920
5870 GREEN VALLEY CIR	2020, 2017, 2010, 2006, 2005, 2004, 2003, 2001, 2000, 1999, 1996, 1995, 1992, 1991, 1990, 1986, 1985, 1981, 1980, 1976, 1975, 1972, 1971, 1970, 1969, 1967, 1966, 1965, 1964, 1963, 1962, 1961, 1960, 1958, 1957, 1956, 1955, 1954, 1952, 1951, 1950, 1949, 1948, 1947, 1946, 1945, 1944, 1942, 1940, 1939, 1938, 1937, 1936, 1935, 1934, 1933, 1932, 1931, 1930, 1929, 1928, 1927, 1926, 1925, 1924, 1923, 1921, 1920
5870 GREEN VALLEY CIR	2020, 2017, 2014, 2010, 2006, 2005, 2004, 2003, 2001, 2000, 1999, 1996, 1995, 1992, 1990, 1986, 1985, 1981, 1980, 1976, 1975, 1972, 1971, 1970, 1969, 1967, 1966, 1965, 1964, 1963, 1962, 1961, 1960, 1958, 1957, 1956, 1955, 1954, 1952, 1951, 1950, 1949, 1948, 1947, 1946, 1945, 1944, 1942, 1940, 1939, 1938, 1937, 1936, 1935, 1934, 1933, 1932, 1931, 1930, 1929, 1928, 1927, 1926, 1925, 1924, 1923, 1921, 1920
5870 GREEN VALLEY CIR	2020, 2017, 2014, 2010, 2006, 2005, 2004, 2003, 2001, 2000, 1999, 1996, 1995, 1992, 1991, 1990, 1986, 1985, 1980, 1976, 1975, 1972, 1971, 1970, 1969, 1967, 1966, 1965, 1964, 1963, 1962, 1961, 1960, 1958, 1957, 1956, 1955, 1954, 1952, 1951, 1950, 1949, 1948, 1947, 1946, 1945, 1944, 1942, 1940, 1939, 1938, 1937, 1936, 1935, 1934, 1933, 1932, 1931, 1930, 1929, 1928, 1927, 1926, 1925, 1924, 1923, 1921, 1920

FINDINGS

Address Researched	Address Not Identified in Research Source
5870 GREEN VALLEY CIR	2020, 2017, 2014, 2010, 2006, 2005, 2004, 2003, 2001, 2000, 1999, 1996, 1995, 1992, 1991, 1990, 1985, 1981, 1980, 1976, 1975, 1972, 1971, 1970, 1969, 1967, 1966, 1965, 1964, 1963, 1962, 1961, 1960, 1958, 1957, 1956, 1955, 1954, 1952, 1951, 1950, 1949, 1948, 1947, 1946, 1945, 1944, 1942, 1940, 1939, 1938, 1937, 1936, 1935, 1934, 1933, 1932, 1931, 1930, 1929, 1928, 1927, 1926, 1925, 1924, 1923, 1921, 1920
5870 GREEN VALLEY CIR	2020, 2017, 2014, 2010, 2006, 2005, 2004, 2003, 2001, 2000, 1999, 1996, 1995, 1992, 1991, 1990, 1986, 1985, 1981, 1976, 1975, 1972, 1971, 1970, 1969, 1967, 1966, 1965, 1964, 1963, 1962, 1961, 1960, 1958, 1957, 1956, 1955, 1954, 1952, 1951, 1950, 1949, 1948, 1947, 1946, 1945, 1944, 1942, 1940, 1939, 1938, 1937, 1936, 1935, 1934, 1933, 1932, 1931, 1930, 1929, 1928, 1927, 1926, 1925, 1924, 1923, 1921, 1920
5870 GREEN VALLEY CIR	2020, 2017, 2014, 2010, 2006, 2005, 2004, 2003, 2001, 2000, 1999, 1996, 1995, 1992, 1991, 1990, 1986, 1985, 1981, 1980, 1975, 1972, 1971, 1970, 1969, 1967, 1966, 1965, 1964, 1963, 1962, 1961, 1960, 1958, 1957, 1956, 1955, 1954, 1952, 1951, 1950, 1949, 1948, 1947, 1946, 1945, 1944, 1942, 1940, 1939, 1938, 1937, 1936, 1935, 1934, 1933, 1932, 1931, 1930, 1929, 1928, 1927, 1926, 1925, 1924, 1923, 1921, 1920
5870 GREEN VALLEY CIR	2020, 2017, 2014, 2010, 2006, 2005, 2004, 2003, 2001, 2000, 1999, 1996, 1995, 1992, 1991, 1990, 1986, 1981, 1980, 1976, 1975, 1972, 1971, 1970, 1969, 1967, 1966, 1965, 1964, 1963, 1962, 1961, 1960, 1958, 1957, 1956, 1955, 1954, 1952, 1951, 1950, 1949, 1948, 1947, 1946, 1945, 1944, 1942, 1940, 1939, 1938, 1937, 1936, 1935, 1934, 1933, 1932, 1931, 1930, 1929, 1928, 1927, 1926, 1925, 1924, 1923, 1921, 1920
5870 GREEN VALLEY CIR	2020, 2017, 2014, 2010, 2006, 2005, 2004, 2003, 2001, 2000, 1999, 1996, 1995, 1992, 1991, 1990, 1986, 1985, 1981, 1980, 1976, 1972, 1971, 1970, 1969, 1967, 1966, 1965, 1964, 1963, 1962, 1961, 1960, 1958, 1957, 1956, 1955, 1954, 1952, 1951, 1950, 1949, 1948, 1947, 1946, 1945, 1944, 1942, 1940, 1939, 1938, 1937, 1936, 1935, 1934, 1933, 1932, 1931, 1930, 1929, 1928, 1927, 1926, 1925, 1924, 1923, 1921, 1920
5870 GREEN VALLEY CIR	2020, 2017, 2014, 2010, 2006, 2005, 2004, 2003, 2001, 2000, 1999, 1996, 1995, 1992, 1991, 1990, 1986, 1985, 1981, 1980, 1976, 1975, 1972, 1971, 1970, 1969, 1967, 1966, 1965, 1964, 1963, 1962, 1961, 1960, 1958, 1957, 1956, 1955, 1954, 1952, 1951, 1950, 1949, 1948, 1947, 1946, 1945, 1944, 1942, 1940, 1939, 1938, 1937, 1936, 1935, 1934, 1933, 1932, 1931, 1930, 1929, 1928, 1927, 1926, 1925, 1924, 1923, 1921, 1920
5870 GREEN VALLEY CIR UNIT 101	2017, 2014, 2010, 2006, 2005, 2004, 2003, 2001, 2000, 1999, 1996, 1995, 1992, 1991, 1990, 1986, 1985, 1981, 1980, 1976, 1975, 1972, 1971, 1970, 1969, 1967, 1966, 1965, 1964, 1963, 1962, 1961, 1960, 1958, 1957, 1956, 1955, 1954, 1952, 1951, 1950, 1949, 1948, 1947, 1946, 1945, 1944, 1942, 1940, 1939, 1938, 1937, 1936, 1935, 1934, 1933, 1932, 1931, 1930, 1929, 1928, 1927, 1926, 1925, 1924, 1923, 1921, 1920
5870 GREEN VALLEY CIR UNIT 103	2017, 2014, 2010, 2006, 2005, 2004, 2003, 2001, 2000, 1999, 1996, 1995, 1992, 1991, 1990, 1986, 1985, 1981, 1980, 1976, 1975, 1972, 1971, 1970, 1969, 1967, 1966, 1965, 1964, 1963, 1962, 1961, 1960, 1958, 1957, 1956, 1955, 1954, 1952, 1951, 1950, 1949, 1948, 1947, 1946, 1945, 1944, 1942, 1940, 1939, 1938, 1937, 1936, 1935, 1934, 1933, 1932, 1931, 1930, 1929, 1928, 1927, 1926, 1925, 1924, 1923, 1921, 1920
5870 GREEN VALLEY CIR UNIT 105	2017, 2014, 2010, 2006, 2005, 2004, 2003, 2001, 2000, 1999, 1996, 1995, 1992, 1991, 1990, 1986, 1985, 1981, 1980, 1976, 1975, 1972, 1971, 1970, 1969, 1967, 1966, 1965, 1964, 1963, 1962, 1961, 1960, 1958, 1957, 1956, 1955, 1954, 1952, 1951, 1950, 1949, 1948, 1947, 1946, 1945, 1944, 1942, 1940, 1939, 1938, 1937, 1936, 1935, 1934, 1933, 1932, 1931, 1930, 1929, 1928, 1927, 1926, 1925, 1924, 1923, 1921, 1920

FINDINGS

Address Researched	Address Not Identified in Research Source
5870 GREEN VALLEY CIR UNIT 106	2017, 2014, 2010, 2006, 2005, 2004, 2003, 2001, 2000, 1999, 1996, 1995, 1992, 1991, 1990, 1986, 1985, 1981, 1980, 1976, 1975, 1972, 1971, 1970, 1969, 1967, 1966, 1965, 1964, 1963, 1962, 1961, 1960, 1958, 1957, 1956, 1955, 1954, 1952, 1951, 1950, 1949, 1948, 1947, 1946, 1945, 1944, 1942, 1940, 1939, 1938, 1937, 1936, 1935, 1934, 1933, 1932, 1931, 1930, 1929, 1928, 1927, 1926, 1925, 1924, 1923, 1921, 1920
5870 GREEN VALLEY CIR UNIT 107	2017, 2014, 2010, 2006, 2005, 2004, 2003, 2001, 2000, 1999, 1996, 1995, 1992, 1991, 1990, 1986, 1985, 1981, 1980, 1976, 1975, 1972, 1971, 1970, 1969, 1967, 1966, 1965, 1964, 1963, 1962, 1961, 1960, 1958, 1957, 1956, 1955, 1954, 1952, 1951, 1950, 1949, 1948, 1947, 1946, 1945, 1944, 1942, 1940, 1939, 1938, 1937, 1936, 1935, 1934, 1933, 1932, 1931, 1930, 1929, 1928, 1927, 1926, 1925, 1924, 1923, 1921, 1920
5870 GREEN VALLEY CIR UNIT 108	2017, 2014, 2010, 2006, 2005, 2004, 2003, 2001, 2000, 1999, 1996, 1995, 1992, 1991, 1990, 1986, 1985, 1981, 1980, 1976, 1975, 1972, 1971, 1970, 1969, 1967, 1966, 1965, 1964, 1963, 1962, 1961, 1960, 1958, 1957, 1956, 1955, 1954, 1952, 1951, 1950, 1949, 1948, 1947, 1946, 1945, 1944, 1942, 1940, 1939, 1938, 1937, 1936, 1935, 1934, 1933, 1932, 1931, 1930, 1929, 1928, 1927, 1926, 1925, 1924, 1923, 1921, 1920
5870 GREEN VALLEY CIR UNIT 109	2017, 2014, 2010, 2006, 2005, 2004, 2003, 2001, 2000, 1999, 1996, 1995, 1992, 1991, 1990, 1986, 1985, 1981, 1980, 1976, 1975, 1972, 1971, 1970, 1969, 1967, 1966, 1965, 1964, 1963, 1962, 1961, 1960, 1958, 1957, 1956, 1955, 1954, 1952, 1951, 1950, 1949, 1948, 1947, 1946, 1945, 1944, 1942, 1940, 1939, 1938, 1937, 1936, 1935, 1934, 1933, 1932, 1931, 1930, 1929, 1928, 1927, 1926, 1925, 1924, 1923, 1921, 1920
5870 GREEN VALLEY CIR UNIT 110	2017, 2014, 2010, 2006, 2005, 2004, 2003, 2001, 2000, 1999, 1996, 1995, 1992, 1991, 1990, 1986, 1985, 1981, 1980, 1976, 1975, 1972, 1971, 1970, 1969, 1967, 1966, 1965, 1964, 1963, 1962, 1961, 1960, 1958, 1957, 1956, 1955, 1954, 1952, 1951, 1950, 1949, 1948, 1947, 1946, 1945, 1944, 1942, 1940, 1939, 1938, 1937, 1936, 1935, 1934, 1933, 1932, 1931, 1930, 1929, 1928, 1927, 1926, 1925, 1924, 1923, 1921, 1920
5870 GREEN VALLEY CIR UNIT 112	2017, 2014, 2010, 2006, 2005, 2004, 2003, 2001, 2000, 1999, 1996, 1995, 1992, 1991, 1990, 1986, 1985, 1981, 1980, 1976, 1975, 1972, 1971, 1970, 1969, 1967, 1966, 1965, 1964, 1963, 1962, 1961, 1960, 1958, 1957, 1956, 1955, 1954, 1952, 1951, 1950, 1949, 1948, 1947, 1946, 1945, 1944, 1942, 1940, 1939, 1938, 1937, 1936, 1935, 1934, 1933, 1932, 1931, 1930, 1929, 1928, 1927, 1926, 1925, 1924, 1923, 1921, 1920
5870 GREEN VALLEY CIR UNIT 113	2017, 2014, 2010, 2006, 2005, 2004, 2003, 2001, 2000, 1999, 1996, 1995, 1992, 1991, 1990, 1986, 1985, 1981, 1980, 1976, 1975, 1972, 1971, 1970, 1969, 1967, 1966, 1965, 1964, 1963, 1962, 1961, 1960, 1958, 1957, 1956, 1955, 1954, 1952, 1951, 1950, 1949, 1948, 1947, 1946, 1945, 1944, 1942, 1940, 1939, 1938, 1937, 1936, 1935, 1934, 1933, 1932, 1931, 1930, 1929, 1928, 1927, 1926, 1925, 1924, 1923, 1921, 1920
5870 GREEN VALLEY CIR UNIT 115	2017, 2014, 2010, 2006, 2005, 2004, 2003, 2001, 2000, 1999, 1996, 1995, 1992, 1991, 1990, 1986, 1985, 1981, 1980, 1976, 1975, 1972, 1971, 1970, 1969, 1967, 1966, 1965, 1964, 1963, 1962, 1961, 1960, 1958, 1957, 1956, 1955, 1954, 1952, 1951, 1950, 1949, 1948, 1947, 1946, 1945, 1944, 1942, 1940, 1939, 1938, 1937, 1936, 1935, 1934, 1933, 1932, 1931, 1930, 1929, 1928, 1927, 1926, 1925, 1924, 1923, 1921, 1920
5870 GREEN VALLEY CIR UNIT 117	2017, 2014, 2010, 2006, 2005, 2004, 2003, 2001, 2000, 1999, 1996, 1995, 1992, 1991, 1990, 1986, 1985, 1981, 1980, 1976, 1975, 1972, 1971, 1970, 1969, 1967, 1966, 1965, 1964, 1963, 1962, 1961, 1960, 1958, 1957, 1956, 1955, 1954, 1952, 1951, 1950, 1949, 1948, 1947, 1946, 1945, 1944, 1942, 1940, 1939, 1938, 1937, 1936, 1935, 1934, 1933, 1932, 1931, 1930, 1929, 1928, 1927, 1926, 1925, 1924, 1923, 1921, 1920

FINDINGS

Address Researched	Address Not Identified in Research Source
5870 GREEN VALLEY CIR UNIT 118	2017, 2014, 2010, 2006, 2005, 2004, 2003, 2001, 2000, 1999, 1996, 1995, 1992, 1991, 1990, 1986, 1985, 1981, 1980, 1976, 1975, 1972, 1971, 1970, 1969, 1967, 1966, 1965, 1964, 1963, 1962, 1961, 1960, 1958, 1957, 1956, 1955, 1954, 1952, 1951, 1950, 1949, 1948, 1947, 1946, 1945, 1944, 1942, 1940, 1939, 1938, 1937, 1936, 1935, 1934, 1933, 1932, 1931, 1930, 1929, 1928, 1927, 1926, 1925, 1924, 1923, 1921, 1920
5870 GREEN VALLEY CIR UNIT 119	2017, 2014, 2010, 2006, 2005, 2004, 2003, 2001, 2000, 1999, 1996, 1995, 1992, 1991, 1990, 1986, 1985, 1981, 1980, 1976, 1975, 1972, 1971, 1970, 1969, 1967, 1966, 1965, 1964, 1963, 1962, 1961, 1960, 1958, 1957, 1956, 1955, 1954, 1952, 1951, 1950, 1949, 1948, 1947, 1946, 1945, 1944, 1942, 1940, 1939, 1938, 1937, 1936, 1935, 1934, 1933, 1932, 1931, 1930, 1929, 1928, 1927, 1926, 1925, 1924, 1923, 1921, 1920
5870 GREEN VALLEY CIR UNIT 120	2017, 2014, 2010, 2006, 2005, 2004, 2003, 2001, 2000, 1999, 1996, 1995, 1992, 1991, 1990, 1986, 1985, 1981, 1980, 1976, 1975, 1972, 1971, 1970, 1969, 1967, 1966, 1965, 1964, 1963, 1962, 1961, 1960, 1958, 1957, 1956, 1955, 1954, 1952, 1951, 1950, 1949, 1948, 1947, 1946, 1945, 1944, 1942, 1940, 1939, 1938, 1937, 1936, 1935, 1934, 1933, 1932, 1931, 1930, 1929, 1928, 1927, 1926, 1925, 1924, 1923, 1921, 1920
5870 GREEN VALLEY CIR UNIT 122	2017, 2014, 2010, 2006, 2005, 2004, 2003, 2001, 2000, 1999, 1996, 1995, 1992, 1991, 1990, 1986, 1985, 1981, 1980, 1976, 1975, 1972, 1971, 1970, 1969, 1967, 1966, 1965, 1964, 1963, 1962, 1961, 1960, 1958, 1957, 1956, 1955, 1954, 1952, 1951, 1950, 1949, 1948, 1947, 1946, 1945, 1944, 1942, 1940, 1939, 1938, 1937, 1936, 1935, 1934, 1933, 1932, 1931, 1930, 1929, 1928, 1927, 1926, 1925, 1924, 1923, 1921, 1920
5870 GREEN VALLEY CIR UNIT 123	2017, 2014, 2010, 2006, 2005, 2004, 2003, 2001, 2000, 1999, 1996, 1995, 1992, 1991, 1990, 1986, 1985, 1981, 1980, 1976, 1975, 1972, 1971, 1970, 1969, 1967, 1966, 1965, 1964, 1963, 1962, 1961, 1960, 1958, 1957, 1956, 1955, 1954, 1952, 1951, 1950, 1949, 1948, 1947, 1946, 1945, 1944, 1942, 1940, 1939, 1938, 1937, 1936, 1935, 1934, 1933, 1932, 1931, 1930, 1929, 1928, 1927, 1926, 1925, 1924, 1923, 1921, 1920
5870 GREEN VALLEY CIR UNIT 124	2017, 2014, 2010, 2006, 2005, 2004, 2003, 2001, 2000, 1999, 1996, 1995, 1992, 1991, 1990, 1986, 1985, 1981, 1980, 1976, 1975, 1972, 1971, 1970, 1969, 1967, 1966, 1965, 1964, 1963, 1962, 1961, 1960, 1958, 1957, 1956, 1955, 1954, 1952, 1951, 1950, 1949, 1948, 1947, 1946, 1945, 1944, 1942, 1940, 1939, 1938, 1937, 1936, 1935, 1934, 1933, 1932, 1931, 1930, 1929, 1928, 1927, 1926, 1925, 1924, 1923, 1921, 1920
5870 GREEN VALLEY CIR UNIT 125	2017, 2014, 2010, 2006, 2005, 2004, 2003, 2001, 2000, 1999, 1996, 1995, 1992, 1991, 1990, 1986, 1985, 1981, 1980, 1976, 1975, 1972, 1971, 1970, 1969, 1967, 1966, 1965, 1964, 1963, 1962, 1961, 1960, 1958, 1957, 1956, 1955, 1954, 1952, 1951, 1950, 1949, 1948, 1947, 1946, 1945, 1944, 1942, 1940, 1939, 1938, 1937, 1936, 1935, 1934, 1933, 1932, 1931, 1930, 1929, 1928, 1927, 1926, 1925, 1924, 1923, 1921, 1920
5870 GREEN VALLEY CIR UNIT 126	2017, 2014, 2010, 2006, 2005, 2004, 2003, 2001, 2000, 1999, 1996, 1995, 1992, 1991, 1990, 1986, 1985, 1981, 1980, 1976, 1975, 1972, 1971, 1970, 1969, 1967, 1966, 1965, 1964, 1963, 1962, 1961, 1960, 1958, 1957, 1956, 1955, 1954, 1952, 1951, 1950, 1949, 1948, 1947, 1946, 1945, 1944, 1942, 1940, 1939, 1938, 1937, 1936, 1935, 1934, 1933, 1932, 1931, 1930, 1929, 1928, 1927, 1926, 1925, 1924, 1923, 1921, 1920
5870 GREEN VALLEY CIR UNIT 128	2017, 2014, 2010, 2006, 2005, 2004, 2003, 2001, 2000, 1999, 1996, 1995, 1992, 1991, 1990, 1986, 1985, 1981, 1980, 1976, 1975, 1972, 1971, 1970, 1969, 1967, 1966, 1965, 1964, 1963, 1962, 1961, 1960, 1958, 1957, 1956, 1955, 1954, 1952, 1951, 1950, 1949, 1948, 1947, 1946, 1945, 1944, 1942, 1940, 1939, 1938, 1937, 1936, 1935, 1934, 1933, 1932, 1931, 1930, 1929, 1928, 1927, 1926, 1925, 1924, 1923, 1921, 1920

FINDINGS

Address Researched	Address Not Identified in Research Source
5870 GREEN VALLEY CIR UNIT 129	2017, 2014, 2010, 2006, 2005, 2004, 2003, 2001, 2000, 1999, 1996, 1995, 1992, 1991, 1990, 1986, 1985, 1981, 1980, 1976, 1975, 1972, 1971, 1970, 1969, 1967, 1966, 1965, 1964, 1963, 1962, 1961, 1960, 1958, 1957, 1956, 1955, 1954, 1952, 1951, 1950, 1949, 1948, 1947, 1946, 1945, 1944, 1942, 1940, 1939, 1938, 1937, 1936, 1935, 1934, 1933, 1932, 1931, 1930, 1929, 1928, 1927, 1926, 1925, 1924, 1923, 1921, 1920
5870 GREEN VALLEY CIR UNIT 130	2017, 2014, 2010, 2006, 2005, 2004, 2003, 2001, 2000, 1999, 1996, 1995, 1992, 1991, 1990, 1986, 1985, 1981, 1980, 1976, 1975, 1972, 1971, 1970, 1969, 1967, 1966, 1965, 1964, 1963, 1962, 1961, 1960, 1958, 1957, 1956, 1955, 1954, 1952, 1951, 1950, 1949, 1948, 1947, 1946, 1945, 1944, 1942, 1940, 1939, 1938, 1937, 1936, 1935, 1934, 1933, 1932, 1931, 1930, 1929, 1928, 1927, 1926, 1925, 1924, 1923, 1921, 1920
5870 GREEN VALLEY CIR UNIT 132	2017, 2014, 2010, 2006, 2005, 2004, 2003, 2001, 2000, 1999, 1996, 1995, 1992, 1991, 1990, 1986, 1985, 1981, 1980, 1976, 1975, 1972, 1971, 1970, 1969, 1967, 1966, 1965, 1964, 1963, 1962, 1961, 1960, 1958, 1957, 1956, 1955, 1954, 1952, 1951, 1950, 1949, 1948, 1947, 1946, 1945, 1944, 1942, 1940, 1939, 1938, 1937, 1936, 1935, 1934, 1933, 1932, 1931, 1930, 1929, 1928, 1927, 1926, 1925, 1924, 1923, 1921, 1920
5870 GREEN VALLEY CIR UNIT 133	2017, 2014, 2010, 2006, 2005, 2004, 2003, 2001, 2000, 1999, 1996, 1995, 1992, 1991, 1990, 1986, 1985, 1981, 1980, 1976, 1975, 1972, 1971, 1970, 1969, 1967, 1966, 1965, 1964, 1963, 1962, 1961, 1960, 1958, 1957, 1956, 1955, 1954, 1952, 1951, 1950, 1949, 1948, 1947, 1946, 1945, 1944, 1942, 1940, 1939, 1938, 1937, 1936, 1935, 1934, 1933, 1932, 1931, 1930, 1929, 1928, 1927, 1926, 1925, 1924, 1923, 1921, 1920
5870 GREEN VALLEY CIR UNIT 201	2017, 2014, 2010, 2006, 2005, 2004, 2003, 2001, 2000, 1999, 1996, 1995, 1992, 1991, 1990, 1986, 1985, 1981, 1980, 1976, 1975, 1972, 1971, 1970, 1969, 1967, 1966, 1965, 1964, 1963, 1962, 1961, 1960, 1958, 1957, 1956, 1955, 1954, 1952, 1951, 1950, 1949, 1948, 1947, 1946, 1945, 1944, 1942, 1940, 1939, 1938, 1937, 1936, 1935, 1934, 1933, 1932, 1931, 1930, 1929, 1928, 1927, 1926, 1925, 1924, 1923, 1921, 1920
5870 GREEN VALLEY CIR UNIT 202	2017, 2014, 2010, 2006, 2005, 2004, 2003, 2001, 2000, 1999, 1996, 1995, 1992, 1991, 1990, 1986, 1985, 1981, 1980, 1976, 1975, 1972, 1971, 1970, 1969, 1967, 1966, 1965, 1964, 1963, 1962, 1961, 1960, 1958, 1957, 1956, 1955, 1954, 1952, 1951, 1950, 1949, 1948, 1947, 1946, 1945, 1944, 1942, 1940, 1939, 1938, 1937, 1936, 1935, 1934, 1933, 1932, 1931, 1930, 1929, 1928, 1927, 1926, 1925, 1924, 1923, 1921, 1920
5870 GREEN VALLEY CIR UNIT 203	2017, 2014, 2010, 2006, 2005, 2004, 2003, 2001, 2000, 1999, 1996, 1995, 1992, 1991, 1990, 1986, 1985, 1981, 1980, 1976, 1975, 1972, 1971, 1970, 1969, 1967, 1966, 1965, 1964, 1963, 1962, 1961, 1960, 1958, 1957, 1956, 1955, 1954, 1952, 1951, 1950, 1949, 1948, 1947, 1946, 1945, 1944, 1942, 1940, 1939, 1938, 1937, 1936, 1935, 1934, 1933, 1932, 1931, 1930, 1929, 1928, 1927, 1926, 1925, 1924, 1923, 1921, 1920
5870 GREEN VALLEY CIR UNIT 204	2017, 2014, 2010, 2006, 2005, 2004, 2003, 2001, 2000, 1999, 1996, 1995, 1992, 1991, 1990, 1986, 1985, 1981, 1980, 1976, 1975, 1972, 1971, 1970, 1969, 1967, 1966, 1965, 1964, 1963, 1962, 1961, 1960, 1958, 1957, 1956, 1955, 1954, 1952, 1951, 1950, 1949, 1948, 1947, 1946, 1945, 1944, 1942, 1940, 1939, 1938, 1937, 1936, 1935, 1934, 1933, 1932, 1931, 1930, 1929, 1928, 1927, 1926, 1925, 1924, 1923, 1921, 1920
5870 GREEN VALLEY CIR UNIT 205	2017, 2014, 2010, 2006, 2005, 2004, 2003, 2001, 2000, 1999, 1996, 1995, 1992, 1991, 1990, 1986, 1985, 1981, 1980, 1976, 1975, 1972, 1971, 1970, 1969, 1967, 1966, 1965, 1964, 1963, 1962, 1961, 1960, 1958, 1957, 1956, 1955, 1954, 1952, 1951, 1950, 1949, 1948, 1947, 1946, 1945, 1944, 1942, 1940, 1939, 1938, 1937, 1936, 1935, 1934, 1933, 1932, 1931, 1930, 1929, 1928, 1927, 1926, 1925, 1924, 1923, 1921, 1920

FINDINGS

Address Researched	Address Not Identified in Research Source
5870 GREEN VALLEY CIR UNIT 206	2017, 2014, 2010, 2006, 2005, 2004, 2003, 2001, 2000, 1999, 1996, 1995, 1992, 1991, 1990, 1986, 1985, 1981, 1980, 1976, 1975, 1972, 1971, 1970, 1969, 1967, 1966, 1965, 1964, 1963, 1962, 1961, 1960, 1958, 1957, 1956, 1955, 1954, 1952, 1951, 1950, 1949, 1948, 1947, 1946, 1945, 1944, 1942, 1940, 1939, 1938, 1937, 1936, 1935, 1934, 1933, 1932, 1931, 1930, 1929, 1928, 1927, 1926, 1925, 1924, 1923, 1921, 1920
5870 GREEN VALLEY CIR UNIT 207	2017, 2014, 2010, 2006, 2005, 2004, 2003, 2001, 2000, 1999, 1996, 1995, 1992, 1991, 1990, 1986, 1985, 1981, 1980, 1976, 1975, 1972, 1971, 1970, 1969, 1967, 1966, 1965, 1964, 1963, 1962, 1961, 1960, 1958, 1957, 1956, 1955, 1954, 1952, 1951, 1950, 1949, 1948, 1947, 1946, 1945, 1944, 1942, 1940, 1939, 1938, 1937, 1936, 1935, 1934, 1933, 1932, 1931, 1930, 1929, 1928, 1927, 1926, 1925, 1924, 1923, 1921, 1920
5870 GREEN VALLEY CIR UNIT 209	2017, 2014, 2010, 2006, 2005, 2004, 2003, 2001, 2000, 1999, 1996, 1995, 1992, 1991, 1990, 1986, 1985, 1981, 1980, 1976, 1975, 1972, 1971, 1970, 1969, 1967, 1966, 1965, 1964, 1963, 1962, 1961, 1960, 1958, 1957, 1956, 1955, 1954, 1952, 1951, 1950, 1949, 1948, 1947, 1946, 1945, 1944, 1942, 1940, 1939, 1938, 1937, 1936, 1935, 1934, 1933, 1932, 1931, 1930, 1929, 1928, 1927, 1926, 1925, 1924, 1923, 1921, 1920
5870 GREEN VALLEY CIR UNIT 210	2017, 2014, 2010, 2006, 2005, 2004, 2003, 2001, 2000, 1999, 1996, 1995, 1992, 1991, 1990, 1986, 1985, 1981, 1980, 1976, 1975, 1972, 1971, 1970, 1969, 1967, 1966, 1965, 1964, 1963, 1962, 1961, 1960, 1958, 1957, 1956, 1955, 1954, 1952, 1951, 1950, 1949, 1948, 1947, 1946, 1945, 1944, 1942, 1940, 1939, 1938, 1937, 1936, 1935, 1934, 1933, 1932, 1931, 1930, 1929, 1928, 1927, 1926, 1925, 1924, 1923, 1921, 1920
5870 GREEN VALLEY CIR UNIT 212	2017, 2014, 2010, 2006, 2005, 2004, 2003, 2001, 2000, 1999, 1996, 1995, 1992, 1991, 1990, 1986, 1985, 1981, 1980, 1976, 1975, 1972, 1971, 1970, 1969, 1967, 1966, 1965, 1964, 1963, 1962, 1961, 1960, 1958, 1957, 1956, 1955, 1954, 1952, 1951, 1950, 1949, 1948, 1947, 1946, 1945, 1944, 1942, 1940, 1939, 1938, 1937, 1936, 1935, 1934, 1933, 1932, 1931, 1930, 1929, 1928, 1927, 1926, 1925, 1924, 1923, 1921, 1920
5870 GREEN VALLEY CIR UNIT 213	2017, 2014, 2010, 2006, 2005, 2004, 2003, 2001, 2000, 1999, 1996, 1995, 1992, 1991, 1990, 1986, 1985, 1981, 1980, 1976, 1975, 1972, 1971, 1970, 1969, 1967, 1966, 1965, 1964, 1963, 1962, 1961, 1960, 1958, 1957, 1956, 1955, 1954, 1952, 1951, 1950, 1949, 1948, 1947, 1946, 1945, 1944, 1942, 1940, 1939, 1938, 1937, 1936, 1935, 1934, 1933, 1932, 1931, 1930, 1929, 1928, 1927, 1926, 1925, 1924, 1923, 1921, 1920
5870 GREEN VALLEY CIR UNIT 214	2017, 2014, 2010, 2006, 2005, 2004, 2003, 2001, 2000, 1999, 1996, 1995, 1992, 1991, 1990, 1986, 1985, 1981, 1980, 1976, 1975, 1972, 1971, 1970, 1969, 1967, 1966, 1965, 1964, 1963, 1962, 1961, 1960, 1958, 1957, 1956, 1955, 1954, 1952, 1951, 1950, 1949, 1948, 1947, 1946, 1945, 1944, 1942, 1940, 1939, 1938, 1937, 1936, 1935, 1934, 1933, 1932, 1931, 1930, 1929, 1928, 1927, 1926, 1925, 1924, 1923, 1921, 1920
5870 GREEN VALLEY CIR UNIT 215	2017, 2014, 2010, 2006, 2005, 2004, 2003, 2001, 2000, 1999, 1996, 1995, 1992, 1991, 1990, 1986, 1985, 1981, 1980, 1976, 1975, 1972, 1971, 1970, 1969, 1967, 1966, 1965, 1964, 1963, 1962, 1961, 1960, 1958, 1957, 1956, 1955, 1954, 1952, 1951, 1950, 1949, 1948, 1947, 1946, 1945, 1944, 1942, 1940, 1939, 1938, 1937, 1936, 1935, 1934, 1933, 1932, 1931, 1930, 1929, 1928, 1927, 1926, 1925, 1924, 1923, 1921, 1920
5870 GREEN VALLEY CIR UNIT 217	2017, 2014, 2010, 2006, 2005, 2004, 2003, 2001, 2000, 1999, 1996, 1995, 1992, 1991, 1990, 1986, 1985, 1981, 1980, 1976, 1975, 1972, 1971, 1970, 1969, 1967, 1966, 1965, 1964, 1963, 1962, 1961, 1960, 1958, 1957, 1956, 1955, 1954, 1952, 1951, 1950, 1949, 1948, 1947, 1946, 1945, 1944, 1942, 1940, 1939, 1938, 1937, 1936, 1935, 1934, 1933, 1932, 1931, 1930, 1929, 1928, 1927, 1926, 1925, 1924, 1923, 1921, 1920

FINDINGS

Address Researched	Address Not Identified in Research Source
5870 GREEN VALLEY CIR UNIT 218	2017, 2014, 2010, 2006, 2005, 2004, 2003, 2001, 2000, 1999, 1996, 1995, 1992, 1991, 1990, 1986, 1985, 1981, 1980, 1976, 1975, 1972, 1971, 1970, 1969, 1967, 1966, 1965, 1964, 1963, 1962, 1961, 1960, 1958, 1957, 1956, 1955, 1954, 1952, 1951, 1950, 1949, 1948, 1947, 1946, 1945, 1944, 1942, 1940, 1939, 1938, 1937, 1936, 1935, 1934, 1933, 1932, 1931, 1930, 1929, 1928, 1927, 1926, 1925, 1924, 1923, 1921, 1920
5870 GREEN VALLEY CIR UNIT 219	2017, 2014, 2010, 2006, 2005, 2004, 2003, 2001, 2000, 1999, 1996, 1995, 1992, 1991, 1990, 1986, 1985, 1981, 1980, 1976, 1975, 1972, 1971, 1970, 1969, 1967, 1966, 1965, 1964, 1963, 1962, 1961, 1960, 1958, 1957, 1956, 1955, 1954, 1952, 1951, 1950, 1949, 1948, 1947, 1946, 1945, 1944, 1942, 1940, 1939, 1938, 1937, 1936, 1935, 1934, 1933, 1932, 1931, 1930, 1929, 1928, 1927, 1926, 1925, 1924, 1923, 1921, 1920
5870 GREEN VALLEY CIR UNIT 221	2017, 2014, 2010, 2006, 2005, 2004, 2003, 2001, 2000, 1999, 1996, 1995, 1992, 1991, 1990, 1986, 1985, 1981, 1980, 1976, 1975, 1972, 1971, 1970, 1969, 1967, 1966, 1965, 1964, 1963, 1962, 1961, 1960, 1958, 1957, 1956, 1955, 1954, 1952, 1951, 1950, 1949, 1948, 1947, 1946, 1945, 1944, 1942, 1940, 1939, 1938, 1937, 1936, 1935, 1934, 1933, 1932, 1931, 1930, 1929, 1928, 1927, 1926, 1925, 1924, 1923, 1921, 1920
5870 GREEN VALLEY CIR UNIT 222	2017, 2014, 2010, 2006, 2005, 2004, 2003, 2001, 2000, 1999, 1996, 1995, 1992, 1991, 1990, 1986, 1985, 1981, 1980, 1976, 1975, 1972, 1971, 1970, 1969, 1967, 1966, 1965, 1964, 1963, 1962, 1961, 1960, 1958, 1957, 1956, 1955, 1954, 1952, 1951, 1950, 1949, 1948, 1947, 1946, 1945, 1944, 1942, 1940, 1939, 1938, 1937, 1936, 1935, 1934, 1933, 1932, 1931, 1930, 1929, 1928, 1927, 1926, 1925, 1924, 1923, 1921, 1920
5870 GREEN VALLEY CIR UNIT 223	2017, 2014, 2010, 2006, 2005, 2004, 2003, 2001, 2000, 1999, 1996, 1995, 1992, 1991, 1990, 1986, 1985, 1981, 1980, 1976, 1975, 1972, 1971, 1970, 1969, 1967, 1966, 1965, 1964, 1963, 1962, 1961, 1960, 1958, 1957, 1956, 1955, 1954, 1952, 1951, 1950, 1949, 1948, 1947, 1946, 1945, 1944, 1942, 1940, 1939, 1938, 1937, 1936, 1935, 1934, 1933, 1932, 1931, 1930, 1929, 1928, 1927, 1926, 1925, 1924, 1923, 1921, 1920
5870 GREEN VALLEY CIR UNIT 224	2017, 2014, 2010, 2006, 2005, 2004, 2003, 2001, 2000, 1999, 1996, 1995, 1992, 1991, 1990, 1986, 1985, 1981, 1980, 1976, 1975, 1972, 1971, 1970, 1969, 1967, 1966, 1965, 1964, 1963, 1962, 1961, 1960, 1958, 1957, 1956, 1955, 1954, 1952, 1951, 1950, 1949, 1948, 1947, 1946, 1945, 1944, 1942, 1940, 1939, 1938, 1937, 1936, 1935, 1934, 1933, 1932, 1931, 1930, 1929, 1928, 1927, 1926, 1925, 1924, 1923, 1921, 1920
5870 GREEN VALLEY CIR UNIT 225	2017, 2014, 2010, 2006, 2005, 2004, 2003, 2001, 2000, 1999, 1996, 1995, 1992, 1991, 1990, 1986, 1985, 1981, 1980, 1976, 1975, 1972, 1971, 1970, 1969, 1967, 1966, 1965, 1964, 1963, 1962, 1961, 1960, 1958, 1957, 1956, 1955, 1954, 1952, 1951, 1950, 1949, 1948, 1947, 1946, 1945, 1944, 1942, 1940, 1939, 1938, 1937, 1936, 1935, 1934, 1933, 1932, 1931, 1930, 1929, 1928, 1927, 1926, 1925, 1924, 1923, 1921, 1920
5870 GREEN VALLEY CIR UNIT 226	2017, 2014, 2010, 2006, 2005, 2004, 2003, 2001, 2000, 1999, 1996, 1995, 1992, 1991, 1990, 1986, 1985, 1981, 1980, 1976, 1975, 1972, 1971, 1970, 1969, 1967, 1966, 1965, 1964, 1963, 1962, 1961, 1960, 1958, 1957, 1956, 1955, 1954, 1952, 1951, 1950, 1949, 1948, 1947, 1946, 1945, 1944, 1942, 1940, 1939, 1938, 1937, 1936, 1935, 1934, 1933, 1932, 1931, 1930, 1929, 1928, 1927, 1926, 1925, 1924, 1923, 1921, 1920
5870 GREEN VALLEY CIR UNIT 227	2017, 2014, 2010, 2006, 2005, 2004, 2003, 2001, 2000, 1999, 1996, 1995, 1992, 1991, 1990, 1986, 1985, 1981, 1980, 1976, 1975, 1972, 1971, 1970, 1969, 1967, 1966, 1965, 1964, 1963, 1962, 1961, 1960, 1958, 1957, 1956, 1955, 1954, 1952, 1951, 1950, 1949, 1948, 1947, 1946, 1945, 1944, 1942, 1940, 1939, 1938, 1937, 1936, 1935, 1934, 1933, 1932, 1931, 1930, 1929, 1928, 1927, 1926, 1925, 1924, 1923, 1921, 1920

FINDINGS

Address Researched	Address Not Identified in Research Source
5870 GREEN VALLEY CIR UNIT 228	2017, 2014, 2010, 2006, 2005, 2004, 2003, 2001, 2000, 1999, 1996, 1995, 1992, 1991, 1990, 1986, 1985, 1981, 1980, 1976, 1975, 1972, 1971, 1970, 1969, 1967, 1966, 1965, 1964, 1963, 1962, 1961, 1960, 1958, 1957, 1956, 1955, 1954, 1952, 1951, 1950, 1949, 1948, 1947, 1946, 1945, 1944, 1942, 1940, 1939, 1938, 1937, 1936, 1935, 1934, 1933, 1932, 1931, 1930, 1929, 1928, 1927, 1926, 1925, 1924, 1923, 1921, 1920
5870 GREEN VALLEY CIR UNIT 229	2017, 2014, 2010, 2006, 2005, 2004, 2003, 2001, 2000, 1999, 1996, 1995, 1992, 1991, 1990, 1986, 1985, 1981, 1980, 1976, 1975, 1972, 1971, 1970, 1969, 1967, 1966, 1965, 1964, 1963, 1962, 1961, 1960, 1958, 1957, 1956, 1955, 1954, 1952, 1951, 1950, 1949, 1948, 1947, 1946, 1945, 1944, 1942, 1940, 1939, 1938, 1937, 1936, 1935, 1934, 1933, 1932, 1931, 1930, 1929, 1928, 1927, 1926, 1925, 1924, 1923, 1921, 1920
5870 GREEN VALLEY CIR UNIT 230	2017, 2014, 2010, 2006, 2005, 2004, 2003, 2001, 2000, 1999, 1996, 1995, 1992, 1991, 1990, 1986, 1985, 1981, 1980, 1976, 1975, 1972, 1971, 1970, 1969, 1967, 1966, 1965, 1964, 1963, 1962, 1961, 1960, 1958, 1957, 1956, 1955, 1954, 1952, 1951, 1950, 1949, 1948, 1947, 1946, 1945, 1944, 1942, 1940, 1939, 1938, 1937, 1936, 1935, 1934, 1933, 1932, 1931, 1930, 1929, 1928, 1927, 1926, 1925, 1924, 1923, 1921, 1920
5870 GREEN VALLEY CIR UNIT 231	2017, 2014, 2010, 2006, 2005, 2004, 2003, 2001, 2000, 1999, 1996, 1995, 1992, 1991, 1990, 1986, 1985, 1981, 1980, 1976, 1975, 1972, 1971, 1970, 1969, 1967, 1966, 1965, 1964, 1963, 1962, 1961, 1960, 1958, 1957, 1956, 1955, 1954, 1952, 1951, 1950, 1949, 1948, 1947, 1946, 1945, 1944, 1942, 1940, 1939, 1938, 1937, 1936, 1935, 1934, 1933, 1932, 1931, 1930, 1929, 1928, 1927, 1926, 1925, 1924, 1923, 1921, 1920
5870 GREEN VALLEY CIR UNIT 232	2017, 2014, 2010, 2006, 2005, 2004, 2003, 2001, 2000, 1999, 1996, 1995, 1992, 1991, 1990, 1986, 1985, 1981, 1980, 1976, 1975, 1972, 1971, 1970, 1969, 1967, 1966, 1965, 1964, 1963, 1962, 1961, 1960, 1958, 1957, 1956, 1955, 1954, 1952, 1951, 1950, 1949, 1948, 1947, 1946, 1945, 1944, 1942, 1940, 1939, 1938, 1937, 1936, 1935, 1934, 1933, 1932, 1931, 1930, 1929, 1928, 1927, 1926, 1925, 1924, 1923, 1921, 1920
5870 GREEN VALLEY CIR UNIT 233	2017, 2014, 2010, 2006, 2005, 2004, 2003, 2001, 2000, 1999, 1996, 1995, 1992, 1991, 1990, 1986, 1985, 1981, 1980, 1976, 1975, 1972, 1971, 1970, 1969, 1967, 1966, 1965, 1964, 1963, 1962, 1961, 1960, 1958, 1957, 1956, 1955, 1954, 1952, 1951, 1950, 1949, 1948, 1947, 1946, 1945, 1944, 1942, 1940, 1939, 1938, 1937, 1936, 1935, 1934, 1933, 1932, 1931, 1930, 1929, 1928, 1927, 1926, 1925, 1924, 1923, 1921, 1920
5870 GREEN VALLEY CIR UNIT 301	2017, 2014, 2010, 2006, 2005, 2004, 2003, 2001, 2000, 1999, 1996, 1995, 1992, 1991, 1990, 1986, 1985, 1981, 1980, 1976, 1975, 1972, 1971, 1970, 1969, 1967, 1966, 1965, 1964, 1963, 1962, 1961, 1960, 1958, 1957, 1956, 1955, 1954, 1952, 1951, 1950, 1949, 1948, 1947, 1946, 1945, 1944, 1942, 1940, 1939, 1938, 1937, 1936, 1935, 1934, 1933, 1932, 1931, 1930, 1929, 1928, 1927, 1926, 1925, 1924, 1923, 1921, 1920
5870 GREEN VALLEY CIR UNIT 302	2017, 2014, 2010, 2006, 2005, 2004, 2003, 2001, 2000, 1999, 1996, 1995, 1992, 1991, 1990, 1986, 1985, 1981, 1980, 1976, 1975, 1972, 1971, 1970, 1969, 1967, 1966, 1965, 1964, 1963, 1962, 1961, 1960, 1958, 1957, 1956, 1955, 1954, 1952, 1951, 1950, 1949, 1948, 1947, 1946, 1945, 1944, 1942, 1940, 1939, 1938, 1937, 1936, 1935, 1934, 1933, 1932, 1931, 1930, 1929, 1928, 1927, 1926, 1925, 1924, 1923, 1921, 1920
5870 GREEN VALLEY CIR UNIT 303	2017, 2014, 2010, 2006, 2005, 2004, 2003, 2001, 2000, 1999, 1996, 1995, 1992, 1991, 1990, 1986, 1985, 1981, 1980, 1976, 1975, 1972, 1971, 1970, 1969, 1967, 1966, 1965, 1964, 1963, 1962, 1961, 1960, 1958, 1957, 1956, 1955, 1954, 1952, 1951, 1950, 1949, 1948, 1947, 1946, 1945, 1944, 1942, 1940, 1939, 1938, 1937, 1936, 1935, 1934, 1933, 1932, 1931, 1930, 1929, 1928, 1927, 1926, 1925, 1924, 1923, 1921, 1920

FINDINGS

Address Researched	Address Not Identified in Research Source
5870 GREEN VALLEY CIR UNIT 304	2017, 2014, 2010, 2006, 2005, 2004, 2003, 2001, 2000, 1999, 1996, 1995, 1992, 1991, 1990, 1986, 1985, 1981, 1980, 1976, 1975, 1972, 1971, 1970, 1969, 1967, 1966, 1965, 1964, 1963, 1962, 1961, 1960, 1958, 1957, 1956, 1955, 1954, 1952, 1951, 1950, 1949, 1948, 1947, 1946, 1945, 1944, 1942, 1940, 1939, 1938, 1937, 1936, 1935, 1934, 1933, 1932, 1931, 1930, 1929, 1928, 1927, 1926, 1925, 1924, 1923, 1921, 1920
5870 GREEN VALLEY CIR UNIT 305	2017, 2014, 2010, 2006, 2005, 2004, 2003, 2001, 2000, 1999, 1996, 1995, 1992, 1991, 1990, 1986, 1985, 1981, 1980, 1976, 1975, 1972, 1971, 1970, 1969, 1967, 1966, 1965, 1964, 1963, 1962, 1961, 1960, 1958, 1957, 1956, 1955, 1954, 1952, 1951, 1950, 1949, 1948, 1947, 1946, 1945, 1944, 1942, 1940, 1939, 1938, 1937, 1936, 1935, 1934, 1933, 1932, 1931, 1930, 1929, 1928, 1927, 1926, 1925, 1924, 1923, 1921, 1920
5870 GREEN VALLEY CIR UNIT 307	2017, 2014, 2010, 2006, 2005, 2004, 2003, 2001, 2000, 1999, 1996, 1995, 1992, 1991, 1990, 1986, 1985, 1981, 1980, 1976, 1975, 1972, 1971, 1970, 1969, 1967, 1966, 1965, 1964, 1963, 1962, 1961, 1960, 1958, 1957, 1956, 1955, 1954, 1952, 1951, 1950, 1949, 1948, 1947, 1946, 1945, 1944, 1942, 1940, 1939, 1938, 1937, 1936, 1935, 1934, 1933, 1932, 1931, 1930, 1929, 1928, 1927, 1926, 1925, 1924, 1923, 1921, 1920
5870 GREEN VALLEY CIR UNIT 308	2017, 2014, 2010, 2006, 2005, 2004, 2003, 2001, 2000, 1999, 1996, 1995, 1992, 1991, 1990, 1986, 1985, 1981, 1980, 1976, 1975, 1972, 1971, 1970, 1969, 1967, 1966, 1965, 1964, 1963, 1962, 1961, 1960, 1958, 1957, 1956, 1955, 1954, 1952, 1951, 1950, 1949, 1948, 1947, 1946, 1945, 1944, 1942, 1940, 1939, 1938, 1937, 1936, 1935, 1934, 1933, 1932, 1931, 1930, 1929, 1928, 1927, 1926, 1925, 1924, 1923, 1921, 1920
5870 GREEN VALLEY CIR UNIT 310	2017, 2014, 2010, 2006, 2005, 2004, 2003, 2001, 2000, 1999, 1996, 1995, 1992, 1991, 1990, 1986, 1985, 1981, 1980, 1976, 1975, 1972, 1971, 1970, 1969, 1967, 1966, 1965, 1964, 1963, 1962, 1961, 1960, 1958, 1957, 1956, 1955, 1954, 1952, 1951, 1950, 1949, 1948, 1947, 1946, 1945, 1944, 1942, 1940, 1939, 1938, 1937, 1936, 1935, 1934, 1933, 1932, 1931, 1930, 1929, 1928, 1927, 1926, 1925, 1924, 1923, 1921, 1920
5870 GREEN VALLEY CIR UNIT 311	2017, 2014, 2010, 2006, 2005, 2004, 2003, 2001, 2000, 1999, 1996, 1995, 1992, 1991, 1990, 1986, 1985, 1981, 1980, 1976, 1975, 1972, 1971, 1970, 1969, 1967, 1966, 1965, 1964, 1963, 1962, 1961, 1960, 1958, 1957, 1956, 1955, 1954, 1952, 1951, 1950, 1949, 1948, 1947, 1946, 1945, 1944, 1942, 1940, 1939, 1938, 1937, 1936, 1935, 1934, 1933, 1932, 1931, 1930, 1929, 1928, 1927, 1926, 1925, 1924, 1923, 1921, 1920
5870 GREEN VALLEY CIR UNIT 312	2017, 2014, 2010, 2006, 2005, 2004, 2003, 2001, 2000, 1999, 1996, 1995, 1992, 1991, 1990, 1986, 1985, 1981, 1980, 1976, 1975, 1972, 1971, 1970, 1969, 1967, 1966, 1965, 1964, 1963, 1962, 1961, 1960, 1958, 1957, 1956, 1955, 1954, 1952, 1951, 1950, 1949, 1948, 1947, 1946, 1945, 1944, 1942, 1940, 1939, 1938, 1937, 1936, 1935, 1934, 1933, 1932, 1931, 1930, 1929, 1928, 1927, 1926, 1925, 1924, 1923, 1921, 1920
5870 GREEN VALLEY CIR UNIT 313	2017, 2014, 2010, 2006, 2005, 2004, 2003, 2001, 2000, 1999, 1996, 1995, 1992, 1991, 1990, 1986, 1985, 1981, 1980, 1976, 1975, 1972, 1971, 1970, 1969, 1967, 1966, 1965, 1964, 1963, 1962, 1961, 1960, 1958, 1957, 1956, 1955, 1954, 1952, 1951, 1950, 1949, 1948, 1947, 1946, 1945, 1944, 1942, 1940, 1939, 1938, 1937, 1936, 1935, 1934, 1933, 1932, 1931, 1930, 1929, 1928, 1927, 1926, 1925, 1924, 1923, 1921, 1920
5870 GREEN VALLEY CIR UNIT 316	2017, 2014, 2010, 2006, 2005, 2004, 2003, 2001, 2000, 1999, 1996, 1995, 1992, 1991, 1990, 1986, 1985, 1981, 1980, 1976, 1975, 1972, 1971, 1970, 1969, 1967, 1966, 1965, 1964, 1963, 1962, 1961, 1960, 1958, 1957, 1956, 1955, 1954, 1952, 1951, 1950, 1949, 1948, 1947, 1946, 1945, 1944, 1942, 1940, 1939, 1938, 1937, 1936, 1935, 1934, 1933, 1932, 1931, 1930, 1929, 1928, 1927, 1926, 1925, 1924, 1923, 1921, 1920

FINDINGS

Address Researched	Address Not Identified in Research Source
5870 GREEN VALLEY CIR UNIT 317	2017, 2014, 2010, 2006, 2005, 2004, 2003, 2001, 2000, 1999, 1996, 1995, 1992, 1991, 1990, 1986, 1985, 1981, 1980, 1976, 1975, 1972, 1971, 1970, 1969, 1967, 1966, 1965, 1964, 1963, 1962, 1961, 1960, 1958, 1957, 1956, 1955, 1954, 1952, 1951, 1950, 1949, 1948, 1947, 1946, 1945, 1944, 1942, 1940, 1939, 1938, 1937, 1936, 1935, 1934, 1933, 1932, 1931, 1930, 1929, 1928, 1927, 1926, 1925, 1924, 1923, 1921, 1920
5870 GREEN VALLEY CIR UNIT 318	2017, 2014, 2010, 2006, 2005, 2004, 2003, 2001, 2000, 1999, 1996, 1995, 1992, 1991, 1990, 1986, 1985, 1981, 1980, 1976, 1975, 1972, 1971, 1970, 1969, 1967, 1966, 1965, 1964, 1963, 1962, 1961, 1960, 1958, 1957, 1956, 1955, 1954, 1952, 1951, 1950, 1949, 1948, 1947, 1946, 1945, 1944, 1942, 1940, 1939, 1938, 1937, 1936, 1935, 1934, 1933, 1932, 1931, 1930, 1929, 1928, 1927, 1926, 1925, 1924, 1923, 1921, 1920
5870 GREEN VALLEY CIR UNIT 319	2017, 2014, 2010, 2006, 2005, 2004, 2003, 2001, 2000, 1999, 1996, 1995, 1992, 1991, 1990, 1986, 1985, 1981, 1980, 1976, 1975, 1972, 1971, 1970, 1969, 1967, 1966, 1965, 1964, 1963, 1962, 1961, 1960, 1958, 1957, 1956, 1955, 1954, 1952, 1951, 1950, 1949, 1948, 1947, 1946, 1945, 1944, 1942, 1940, 1939, 1938, 1937, 1936, 1935, 1934, 1933, 1932, 1931, 1930, 1929, 1928, 1927, 1926, 1925, 1924, 1923, 1921, 1920
5870 GREEN VALLEY CIR UNIT 321	2017, 2014, 2010, 2006, 2005, 2004, 2003, 2001, 2000, 1999, 1996, 1995, 1992, 1991, 1990, 1986, 1985, 1981, 1980, 1976, 1975, 1972, 1971, 1970, 1969, 1967, 1966, 1965, 1964, 1963, 1962, 1961, 1960, 1958, 1957, 1956, 1955, 1954, 1952, 1951, 1950, 1949, 1948, 1947, 1946, 1945, 1944, 1942, 1940, 1939, 1938, 1937, 1936, 1935, 1934, 1933, 1932, 1931, 1930, 1929, 1928, 1927, 1926, 1925, 1924, 1923, 1921, 1920
5870 GREEN VALLEY CIR UNIT 322	2017, 2014, 2010, 2006, 2005, 2004, 2003, 2001, 2000, 1999, 1996, 1995, 1992, 1991, 1990, 1986, 1985, 1981, 1980, 1976, 1975, 1972, 1971, 1970, 1969, 1967, 1966, 1965, 1964, 1963, 1962, 1961, 1960, 1958, 1957, 1956, 1955, 1954, 1952, 1951, 1950, 1949, 1948, 1947, 1946, 1945, 1944, 1942, 1940, 1939, 1938, 1937, 1936, 1935, 1934, 1933, 1932, 1931, 1930, 1929, 1928, 1927, 1926, 1925, 1924, 1923, 1921, 1920
5870 GREEN VALLEY CIR UNIT 323	2017, 2014, 2010, 2006, 2005, 2004, 2003, 2001, 2000, 1999, 1996, 1995, 1992, 1991, 1990, 1986, 1985, 1981, 1980, 1976, 1975, 1972, 1971, 1970, 1969, 1967, 1966, 1965, 1964, 1963, 1962, 1961, 1960, 1958, 1957, 1956, 1955, 1954, 1952, 1951, 1950, 1949, 1948, 1947, 1946, 1945, 1944, 1942, 1940, 1939, 1938, 1937, 1936, 1935, 1934, 1933, 1932, 1931, 1930, 1929, 1928, 1927, 1926, 1925, 1924, 1923, 1921, 1920
5870 GREEN VALLEY CIR UNIT 324	2017, 2014, 2010, 2006, 2005, 2004, 2003, 2001, 2000, 1999, 1996, 1995, 1992, 1991, 1990, 1986, 1985, 1981, 1980, 1976, 1975, 1972, 1971, 1970, 1969, 1967, 1966, 1965, 1964, 1963, 1962, 1961, 1960, 1958, 1957, 1956, 1955, 1954, 1952, 1951, 1950, 1949, 1948, 1947, 1946, 1945, 1944, 1942, 1940, 1939, 1938, 1937, 1936, 1935, 1934, 1933, 1932, 1931, 1930, 1929, 1928, 1927, 1926, 1925, 1924, 1923, 1921, 1920
5870 GREEN VALLEY CIR UNIT 325	2017, 2014, 2010, 2006, 2005, 2004, 2003, 2001, 2000, 1999, 1996, 1995, 1992, 1991, 1990, 1986, 1985, 1981, 1980, 1976, 1975, 1972, 1971, 1970, 1969, 1967, 1966, 1965, 1964, 1963, 1962, 1961, 1960, 1958, 1957, 1956, 1955, 1954, 1952, 1951, 1950, 1949, 1948, 1947, 1946, 1945, 1944, 1942, 1940, 1939, 1938, 1937, 1936, 1935, 1934, 1933, 1932, 1931, 1930, 1929, 1928, 1927, 1926, 1925, 1924, 1923, 1921, 1920
5870 GREEN VALLEY CIR UNIT 326	2017, 2014, 2010, 2006, 2005, 2004, 2003, 2001, 2000, 1999, 1996, 1995, 1992, 1991, 1990, 1986, 1985, 1981, 1980, 1976, 1975, 1972, 1971, 1970, 1969, 1967, 1966, 1965, 1964, 1963, 1962, 1961, 1960, 1958, 1957, 1956, 1955, 1954, 1952, 1951, 1950, 1949, 1948, 1947, 1946, 1945, 1944, 1942, 1940, 1939, 1938, 1937, 1936, 1935, 1934, 1933, 1932, 1931, 1930, 1929, 1928, 1927, 1926, 1925, 1924, 1923, 1921, 1920

FINDINGS

Address Researched	Address Not Identified in Research Source
5870 GREEN VALLEY CIR UNIT 327	2017, 2014, 2010, 2006, 2005, 2004, 2003, 2001, 2000, 1999, 1996, 1995, 1992, 1991, 1990, 1986, 1985, 1981, 1980, 1976, 1975, 1972, 1971, 1970, 1969, 1967, 1966, 1965, 1964, 1963, 1962, 1961, 1960, 1958, 1957, 1956, 1955, 1954, 1952, 1951, 1950, 1949, 1948, 1947, 1946, 1945, 1944, 1942, 1940, 1939, 1938, 1937, 1936, 1935, 1934, 1933, 1932, 1931, 1930, 1929, 1928, 1927, 1926, 1925, 1924, 1923, 1921, 1920
5870 GREEN VALLEY CIR UNIT 329	2017, 2014, 2010, 2006, 2005, 2004, 2003, 2001, 2000, 1999, 1996, 1995, 1992, 1991, 1990, 1986, 1985, 1981, 1980, 1976, 1975, 1972, 1971, 1970, 1969, 1967, 1966, 1965, 1964, 1963, 1962, 1961, 1960, 1958, 1957, 1956, 1955, 1954, 1952, 1951, 1950, 1949, 1948, 1947, 1946, 1945, 1944, 1942, 1940, 1939, 1938, 1937, 1936, 1935, 1934, 1933, 1932, 1931, 1930, 1929, 1928, 1927, 1926, 1925, 1924, 1923, 1921, 1920
5870 GREEN VALLEY CIR UNIT 330	2017, 2014, 2010, 2006, 2005, 2004, 2003, 2001, 2000, 1999, 1996, 1995, 1992, 1991, 1990, 1986, 1985, 1981, 1980, 1976, 1975, 1972, 1971, 1970, 1969, 1967, 1966, 1965, 1964, 1963, 1962, 1961, 1960, 1958, 1957, 1956, 1955, 1954, 1952, 1951, 1950, 1949, 1948, 1947, 1946, 1945, 1944, 1942, 1940, 1939, 1938, 1937, 1936, 1935, 1934, 1933, 1932, 1931, 1930, 1929, 1928, 1927, 1926, 1925, 1924, 1923, 1921, 1920
5870 GREEN VALLEY CIR UNIT 331	2017, 2014, 2010, 2006, 2005, 2004, 2003, 2001, 2000, 1999, 1996, 1995, 1992, 1991, 1990, 1986, 1985, 1981, 1980, 1976, 1975, 1972, 1971, 1970, 1969, 1967, 1966, 1965, 1964, 1963, 1962, 1961, 1960, 1958, 1957, 1956, 1955, 1954, 1952, 1951, 1950, 1949, 1948, 1947, 1946, 1945, 1944, 1942, 1940, 1939, 1938, 1937, 1936, 1935, 1934, 1933, 1932, 1931, 1930, 1929, 1928, 1927, 1926, 1925, 1924, 1923, 1921, 1920
5870 GREEN VALLEY CIR UNIT 332	2017, 2014, 2010, 2006, 2005, 2004, 2003, 2001, 2000, 1999, 1996, 1995, 1992, 1991, 1990, 1986, 1985, 1981, 1980, 1976, 1975, 1972, 1971, 1970, 1969, 1967, 1966, 1965, 1964, 1963, 1962, 1961, 1960, 1958, 1957, 1956, 1955, 1954, 1952, 1951, 1950, 1949, 1948, 1947, 1946, 1945, 1944, 1942, 1940, 1939, 1938, 1937, 1936, 1935, 1934, 1933, 1932, 1931, 1930, 1929, 1928, 1927, 1926, 1925, 1924, 1923, 1921, 1920
5870 GREEN VALLEY DR	2020, 2017, 2014, 2010, 2006, 2005, 2004, 2003, 2001, 2000, 1999, 1996, 1995, 1992, 1991, 1990, 1985, 1981, 1980, 1976, 1975, 1972, 1971, 1970, 1969, 1967, 1966, 1965, 1964, 1963, 1962, 1961, 1960, 1958, 1957, 1956, 1955, 1954, 1952, 1951, 1950, 1949, 1948, 1947, 1946, 1945, 1944, 1942, 1940, 1939, 1938, 1937, 1936, 1935, 1934, 1933, 1932, 1931, 1930, 1929, 1928, 1927, 1926, 1925, 1924, 1923, 1921, 1920
5875 DOVERWOOD DR	2020, 2017, 2014, 2010, 2006, 2005, 2004, 2003, 2000, 1999, 1996, 1995, 1992, 1991, 1990, 1986, 1985, 1981, 1980, 1976, 1975, 1972, 1971, 1970, 1969, 1967, 1966, 1965, 1964, 1963, 1962, 1961, 1960, 1958, 1957, 1956, 1955, 1954, 1952, 1951, 1950, 1949, 1948, 1947, 1946, 1945, 1944, 1942, 1940, 1939, 1938, 1937, 1936, 1935, 1934, 1933, 1932, 1931, 1930, 1929, 1928, 1927, 1926, 1925, 1924, 1923, 1921, 1920
5875 DOVERWOOD DR	2020, 2017, 2014, 2010, 2006, 2005, 2004, 2003, 2001, 2000, 1999, 1996, 1995, 1992, 1991, 1990, 1986, 1985, 1981, 1976, 1975, 1972, 1971, 1970, 1969, 1967, 1966, 1965, 1964, 1963, 1962, 1961, 1960, 1958, 1957, 1956, 1955, 1954, 1952, 1951, 1950, 1949, 1948, 1947, 1946, 1945, 1944, 1942, 1940, 1939, 1938, 1937, 1936, 1935, 1934, 1933, 1932, 1931, 1930, 1929, 1928, 1927, 1926, 1925, 1924, 1923, 1921, 1920
5875 DOVERWOOD DR	2020, 2017, 2014, 2006, 2005, 2004, 2003, 2001, 2000, 1999, 1996, 1995, 1992, 1991, 1990, 1986, 1985, 1981, 1980, 1976, 1975, 1972, 1971, 1970, 1969, 1967, 1966, 1965, 1964, 1963, 1962, 1961, 1960, 1958, 1957, 1956, 1955, 1954, 1952, 1951, 1950, 1949, 1948, 1947, 1946, 1945, 1944, 1942, 1940, 1939, 1938, 1937, 1936, 1935, 1934, 1933, 1932, 1931, 1930, 1929, 1928, 1927, 1926, 1925, 1924, 1923, 1921, 1920

FINDINGS

Address Researched	Address Not Identified in Research Source
5875 DOVERWOOD DR	2020, 2017, 2014, 2010, 2005, 2004, 2003, 2001, 2000, 1999, 1996, 1995, 1992, 1991, 1990, 1986, 1985, 1981, 1980, 1976, 1975, 1972, 1971, 1970, 1969, 1967, 1966, 1965, 1964, 1963, 1962, 1961, 1960, 1958, 1957, 1956, 1955, 1954, 1952, 1951, 1950, 1949, 1948, 1947, 1946, 1945, 1944, 1942, 1940, 1939, 1938, 1937, 1936, 1935, 1934, 1933, 1932, 1931, 1930, 1929, 1928, 1927, 1926, 1925, 1924, 1923, 1921, 1920
5875 DOVERWOOD DR	2020, 2017, 2014, 2010, 2006, 2004, 2003, 2001, 2000, 1999, 1996, 1995, 1992, 1991, 1990, 1986, 1985, 1981, 1980, 1976, 1975, 1972, 1971, 1970, 1969, 1967, 1966, 1965, 1964, 1963, 1962, 1961, 1960, 1958, 1957, 1956, 1955, 1954, 1952, 1951, 1950, 1949, 1948, 1947, 1946, 1945, 1944, 1942, 1940, 1939, 1938, 1937, 1936, 1935, 1934, 1933, 1932, 1931, 1930, 1929, 1928, 1927, 1926, 1925, 1924, 1923, 1921, 1920
5875 DOVERWOOD DR	2020, 2017, 2014, 2010, 2006, 2005, 2004, 2003, 2001, 1999, 1996, 1995, 1992, 1991, 1990, 1986, 1985, 1981, 1980, 1976, 1975, 1972, 1971, 1970, 1969, 1967, 1966, 1965, 1964, 1963, 1962, 1961, 1960, 1958, 1957, 1956, 1955, 1954, 1952, 1951, 1950, 1949, 1948, 1947, 1946, 1945, 1944, 1942, 1940, 1939, 1938, 1937, 1936, 1935, 1934, 1933, 1932, 1931, 1930, 1929, 1928, 1927, 1926, 1925, 1924, 1923, 1921, 1920
FINDINGS

Address Researched	Address Not Identified in Research Source
5875 DOVERWOOD DR	2020, 2017, 2014, 2010, 2006, 2005, 2004, 2003, 2001, 2000, 1999, 1996, 1995, 1992, 1991, 1990, 1986, 1985, 1980, 1976, 1975, 1972, 1971, 1970, 1969, 1967, 1966, 1965, 1964, 1963, 1962, 1961, 1960, 1958, 1957, 1956, 1955, 1954, 1952, 1951, 1950, 1949, 1948, 1947, 1946, 1945, 1944, 1942, 1940, 1939, 1938, 1937, 1936, 1935, 1934, 1933, 1932, 1931, 1930, 1929, 1928, 1927, 1926, 1925, 1924, 1923, 1921, 1920
5875 DOVERWOOD DR	2020, 2017, 2014, 2010, 2006, 2005, 2004, 2003, 2001, 2000, 1999, 1996, 1995, 1992, 1991, 1990, 1986, 1985, 1981, 1980, 1976, 1972, 1971, 1970, 1969, 1967, 1966, 1965, 1964, 1963, 1962, 1961, 1960, 1958, 1957, 1956, 1955, 1954, 1952, 1951, 1950, 1949, 1948, 1947, 1946, 1945, 1944, 1942, 1940, 1939, 1938, 1937, 1936, 1935, 1934, 1933, 1932, 1931, 1930, 1929, 1928, 1927, 1926, 1925, 1924, 1923, 1921, 1920
5875 DOVERWOOD DR UNIT 101	2017, 2014, 2010, 2006, 2005, 2004, 2003, 2001, 2000, 1999, 1996, 1995, 1992, 1991, 1990, 1986, 1985, 1981, 1980, 1976, 1975, 1972, 1971, 1970, 1969, 1967, 1966, 1965, 1964, 1963, 1962, 1961, 1960, 1958, 1957, 1956, 1955, 1954, 1952, 1951, 1950, 1949, 1948, 1947, 1946, 1945, 1944, 1942, 1940, 1939, 1938, 1937, 1936, 1935, 1934, 1933, 1932, 1931, 1930, 1929, 1928, 1927, 1926, 1925, 1924, 1923, 1921, 1920
5875 DOVERWOOD DR UNIT 102	2017, 2014, 2010, 2006, 2005, 2004, 2003, 2001, 2000, 1999, 1996, 1995, 1992, 1991, 1990, 1986, 1985, 1981, 1980, 1976, 1975, 1972, 1971, 1970, 1969, 1967, 1966, 1965, 1964, 1963, 1962, 1961, 1960, 1958, 1957, 1956, 1955, 1954, 1952, 1951, 1950, 1949, 1948, 1947, 1946, 1945, 1944, 1942, 1940, 1939, 1938, 1937, 1936, 1935, 1934, 1933, 1932, 1931, 1930, 1929, 1928, 1927, 1926, 1925, 1924, 1923, 1921, 1920
5875 DOVERWOOD DR UNIT 103	2017, 2014, 2010, 2006, 2005, 2004, 2003, 2001, 2000, 1999, 1996, 1995, 1992, 1991, 1990, 1986, 1985, 1981, 1980, 1976, 1975, 1972, 1971, 1970, 1969, 1967, 1966, 1965, 1964, 1963, 1962, 1961, 1960, 1958, 1957, 1956, 1955, 1954, 1952, 1951, 1950, 1949, 1948, 1947, 1946, 1945, 1944, 1942, 1940, 1939, 1938, 1937, 1936, 1935, 1934, 1933, 1932, 1931, 1930, 1929, 1928, 1927, 1926, 1925, 1924, 1923, 1921, 1920
5875 DOVERWOOD DR UNIT 104	2017, 2014, 2010, 2006, 2005, 2004, 2003, 2001, 2000, 1999, 1996, 1995, 1992, 1991, 1990, 1986, 1985, 1981, 1980, 1976, 1975, 1972, 1971, 1970, 1969, 1967, 1966, 1965, 1964, 1963, 1962, 1961, 1960, 1958, 1957, 1956, 1955, 1954, 1952, 1951, 1950, 1949, 1948, 1947, 1946, 1945, 1944, 1942, 1940, 1939, 1938, 1937, 1936, 1935, 1934, 1933, 1932, 1931, 1930, 1929, 1928, 1927, 1926, 1925, 1924, 1923, 1921, 1920
5875 DOVERWOOD DR UNIT 108	2017, 2014, 2010, 2006, 2005, 2004, 2003, 2001, 2000, 1999, 1996, 1995, 1992, 1991, 1990, 1986, 1985, 1981, 1980, 1976, 1975, 1972, 1971, 1970, 1969, 1967, 1966, 1965, 1964, 1963, 1962, 1961, 1960, 1958, 1957, 1956, 1955, 1954, 1952, 1951, 1950, 1949, 1948, 1947, 1946, 1945, 1944, 1942, 1940, 1939, 1938, 1937, 1936, 1935, 1934, 1933, 1932, 1931, 1930, 1929, 1928, 1927, 1926, 1925, 1924, 1923, 1921, 1920
5875 DOVERWOOD DR UNIT 109	2017, 2014, 2010, 2006, 2005, 2004, 2003, 2001, 2000, 1999, 1996, 1995, 1992, 1991, 1990, 1986, 1985, 1981, 1980, 1976, 1975, 1972, 1971, 1970, 1969, 1967, 1966, 1965, 1964, 1963, 1962, 1961, 1960, 1958, 1957, 1956, 1955, 1954, 1952, 1951, 1950, 1949, 1948, 1947, 1946, 1945, 1944, 1942, 1940, 1939, 1938, 1937, 1936, 1935, 1934, 1933, 1932, 1931, 1930, 1929, 1928, 1927, 1926, 1925, 1924, 1923, 1921, 1920
5875 DOVERWOOD DR UNIT 110	2017, 2014, 2010, 2006, 2005, 2004, 2003, 2001, 2000, 1999, 1996, 1995, 1992, 1991, 1990, 1986, 1985, 1981, 1980, 1976, 1975, 1972, 1971, 1970, 1969, 1967, 1966, 1965, 1964, 1963, 1962, 1961, 1960, 1958, 1957, 1956, 1955, 1954, 1952, 1951, 1950, 1949, 1948, 1947, 1946, 1945, 1944, 1942, 1940, 1939, 1938, 1937, 1936, 1935, 1934, 1933, 1932, 1931, 1930, 1929, 1928, 1927, 1926, 1925, 1924, 1923, 1921, 1920

FINDINGS

Address Researched	Address Not Identified in Research Source
5875 DOVERWOOD DR UNIT 201	2017, 2014, 2010, 2006, 2005, 2004, 2003, 2001, 2000, 1999, 1996, 1995, 1992, 1991, 1990, 1986, 1985, 1981, 1980, 1976, 1975, 1972, 1971, 1970, 1969, 1967, 1966, 1965, 1964, 1963, 1962, 1961, 1960, 1958, 1957, 1956, 1955, 1954, 1952, 1951, 1950, 1949, 1948, 1947, 1946, 1945, 1944, 1942, 1940, 1939, 1938, 1937, 1936, 1935, 1934, 1933, 1932, 1931, 1930, 1929, 1928, 1927, 1926, 1925, 1924, 1923, 1921, 1920
5875 DOVERWOOD DR UNIT 202	2017, 2014, 2010, 2006, 2005, 2004, 2003, 2001, 2000, 1999, 1996, 1995, 1992, 1991, 1990, 1986, 1985, 1981, 1980, 1976, 1975, 1972, 1971, 1970, 1969, 1967, 1966, 1965, 1964, 1963, 1962, 1961, 1960, 1958, 1957, 1956, 1955, 1954, 1952, 1951, 1950, 1949, 1948, 1947, 1946, 1945, 1944, 1942, 1940, 1939, 1938, 1937, 1936, 1935, 1934, 1933, 1932, 1931, 1930, 1929, 1928, 1927, 1926, 1925, 1924, 1923, 1921, 1920
5875 DOVERWOOD DR UNIT 203	2017, 2014, 2010, 2006, 2005, 2004, 2003, 2001, 2000, 1999, 1996, 1995, 1992, 1991, 1990, 1986, 1985, 1981, 1980, 1976, 1975, 1972, 1971, 1970, 1969, 1967, 1966, 1965, 1964, 1963, 1962, 1961, 1960, 1958, 1957, 1956, 1955, 1954, 1952, 1951, 1950, 1949, 1948, 1947, 1946, 1945, 1944, 1942, 1940, 1939, 1938, 1937, 1936, 1935, 1934, 1933, 1932, 1931, 1930, 1929, 1928, 1927, 1926, 1925, 1924, 1923, 1921, 1920
5875 DOVERWOOD DR UNIT 204	2017, 2014, 2010, 2006, 2005, 2004, 2003, 2001, 2000, 1999, 1996, 1995, 1992, 1991, 1990, 1986, 1985, 1981, 1980, 1976, 1975, 1972, 1971, 1970, 1969, 1967, 1966, 1965, 1964, 1963, 1962, 1961, 1960, 1958, 1957, 1956, 1955, 1954, 1952, 1951, 1950, 1949, 1948, 1947, 1946, 1945, 1944, 1942, 1940, 1939, 1938, 1937, 1936, 1935, 1934, 1933, 1932, 1931, 1930, 1929, 1928, 1927, 1926, 1925, 1924, 1923, 1921, 1920
5875 DOVERWOOD DR UNIT 205	2017, 2014, 2010, 2006, 2005, 2004, 2003, 2001, 2000, 1999, 1996, 1995, 1992, 1991, 1990, 1986, 1985, 1981, 1980, 1976, 1975, 1972, 1971, 1970, 1969, 1967, 1966, 1965, 1964, 1963, 1962, 1961, 1960, 1958, 1957, 1956, 1955, 1954, 1952, 1951, 1950, 1949, 1948, 1947, 1946, 1945, 1944, 1942, 1940, 1939, 1938, 1937, 1936, 1935, 1934, 1933, 1932, 1931, 1930, 1929, 1928, 1927, 1926, 1925, 1924, 1923, 1921, 1920
5875 DOVERWOOD DR UNIT 208	2017, 2014, 2010, 2006, 2005, 2004, 2003, 2001, 2000, 1999, 1996, 1995, 1992, 1991, 1990, 1986, 1985, 1981, 1980, 1976, 1975, 1972, 1971, 1970, 1969, 1967, 1966, 1965, 1964, 1963, 1962, 1961, 1960, 1958, 1957, 1956, 1955, 1954, 1952, 1951, 1950, 1949, 1948, 1947, 1946, 1945, 1944, 1942, 1940, 1939, 1938, 1937, 1936, 1935, 1934, 1933, 1932, 1931, 1930, 1929, 1928, 1927, 1926, 1925, 1924, 1923, 1921, 1920
5875 DOVERWOOD DR UNIT 209	2017, 2014, 2010, 2006, 2005, 2004, 2003, 2001, 2000, 1999, 1996, 1995, 1992, 1991, 1990, 1986, 1985, 1981, 1980, 1976, 1975, 1972, 1971, 1970, 1969, 1967, 1966, 1965, 1964, 1963, 1962, 1961, 1960, 1958, 1957, 1956, 1955, 1954, 1952, 1951, 1950, 1949, 1948, 1947, 1946, 1945, 1944, 1942, 1940, 1939, 1938, 1937, 1936, 1935, 1934, 1933, 1932, 1931, 1930, 1929, 1928, 1927, 1926, 1925, 1924, 1923, 1921, 1920
5875 DOVERWOOD DR UNIT 210	2017, 2014, 2010, 2006, 2005, 2004, 2003, 2001, 2000, 1999, 1996, 1995, 1992, 1991, 1990, 1986, 1985, 1981, 1980, 1976, 1975, 1972, 1971, 1970, 1969, 1967, 1966, 1965, 1964, 1963, 1962, 1961, 1960, 1958, 1957, 1956, 1955, 1954, 1952, 1951, 1950, 1949, 1948, 1947, 1946, 1945, 1944, 1942, 1940, 1939, 1938, 1937, 1936, 1935, 1934, 1933, 1932, 1931, 1930, 1929, 1928, 1927, 1926, 1925, 1924, 1923, 1921, 1920
5875 DOVERWOOD DR UNIT 211	2017, 2014, 2010, 2006, 2005, 2004, 2003, 2001, 2000, 1999, 1996, 1995, 1992, 1991, 1990, 1986, 1985, 1981, 1980, 1976, 1975, 1972, 1971, 1970, 1969, 1967, 1966, 1965, 1964, 1963, 1962, 1961, 1960, 1958, 1957, 1956, 1955, 1954, 1952, 1951, 1950, 1949, 1948, 1947, 1946, 1945, 1944, 1942, 1940, 1939, 1938, 1937, 1936, 1935, 1934, 1933, 1932, 1931, 1930, 1929, 1928, 1927, 1926, 1925, 1924, 1923, 1921, 1920

FINDINGS

Address Researched	Address Not Identified in Research Source
5875 DOVERWOOD DR UNIT 301	2017, 2014, 2010, 2006, 2005, 2004, 2003, 2001, 2000, 1999, 1996, 1995, 1992, 1991, 1990, 1986, 1985, 1981, 1980, 1976, 1975, 1972, 1971, 1970, 1969, 1967, 1966, 1965, 1964, 1963, 1962, 1961, 1960, 1958, 1957, 1956, 1955, 1954, 1952, 1951, 1950, 1949, 1948, 1947, 1946, 1945, 1944, 1942, 1940, 1939, 1938, 1937, 1936, 1935, 1934, 1933, 1932, 1931, 1930, 1929, 1928, 1927, 1926, 1925, 1924, 1923, 1921, 1920
5875 DOVERWOOD DR UNIT 302	2017, 2014, 2010, 2006, 2005, 2004, 2003, 2001, 2000, 1999, 1996, 1995, 1992, 1991, 1990, 1986, 1985, 1981, 1980, 1976, 1975, 1972, 1971, 1970, 1969, 1967, 1966, 1965, 1964, 1963, 1962, 1961, 1960, 1958, 1957, 1956, 1955, 1954, 1952, 1951, 1950, 1949, 1948, 1947, 1946, 1945, 1944, 1942, 1940, 1939, 1938, 1937, 1936, 1935, 1934, 1933, 1932, 1931, 1930, 1929, 1928, 1927, 1926, 1925, 1924, 1923, 1921, 1920
5875 DOVERWOOD DR UNIT 303	2017, 2014, 2010, 2006, 2005, 2004, 2003, 2001, 2000, 1999, 1996, 1995, 1992, 1991, 1990, 1986, 1985, 1981, 1980, 1976, 1975, 1972, 1971, 1970, 1969, 1967, 1966, 1965, 1964, 1963, 1962, 1961, 1960, 1958, 1957, 1956, 1955, 1954, 1952, 1951, 1950, 1949, 1948, 1947, 1946, 1945, 1944, 1942, 1940, 1939, 1938, 1937, 1936, 1935, 1934, 1933, 1932, 1931, 1930, 1929, 1928, 1927, 1926, 1925, 1924, 1923, 1921, 1920
5875 DOVERWOOD DR UNIT 304	2017, 2014, 2010, 2006, 2005, 2004, 2003, 2001, 2000, 1999, 1996, 1995, 1992, 1991, 1990, 1986, 1985, 1981, 1980, 1976, 1975, 1972, 1971, 1970, 1969, 1967, 1966, 1965, 1964, 1963, 1962, 1961, 1960, 1958, 1957, 1956, 1955, 1954, 1952, 1951, 1950, 1949, 1948, 1947, 1946, 1945, 1944, 1942, 1940, 1939, 1938, 1937, 1936, 1935, 1934, 1933, 1932, 1931, 1930, 1929, 1928, 1927, 1926, 1925, 1924, 1923, 1921, 1920
5875 DOVERWOOD DR UNIT 307	2017, 2014, 2010, 2006, 2005, 2004, 2003, 2001, 2000, 1999, 1996, 1995, 1992, 1991, 1990, 1986, 1985, 1981, 1980, 1976, 1975, 1972, 1971, 1970, 1969, 1967, 1966, 1965, 1964, 1963, 1962, 1961, 1960, 1958, 1957, 1956, 1955, 1954, 1952, 1951, 1950, 1949, 1948, 1947, 1946, 1945, 1944, 1942, 1940, 1939, 1938, 1937, 1936, 1935, 1934, 1933, 1932, 1931, 1930, 1929, 1928, 1927, 1926, 1925, 1924, 1923, 1921, 1920
5875 DOVERWOOD DR UNIT 308	2017, 2014, 2010, 2006, 2005, 2004, 2003, 2001, 2000, 1999, 1996, 1995, 1992, 1991, 1990, 1986, 1985, 1981, 1980, 1976, 1975, 1972, 1971, 1970, 1969, 1967, 1966, 1965, 1964, 1963, 1962, 1961, 1960, 1958, 1957, 1956, 1955, 1954, 1952, 1951, 1950, 1949, 1948, 1947, 1946, 1945, 1944, 1942, 1940, 1939, 1938, 1937, 1936, 1935, 1934, 1933, 1932, 1931, 1930, 1929, 1928, 1927, 1926, 1925, 1924, 1923, 1921, 1920
5875 DOVERWOOD DR UNIT 310	2017, 2014, 2010, 2006, 2005, 2004, 2003, 2001, 2000, 1999, 1996, 1995, 1992, 1991, 1990, 1986, 1985, 1981, 1980, 1976, 1975, 1972, 1971, 1970, 1969, 1967, 1966, 1965, 1964, 1963, 1962, 1961, 1960, 1958, 1957, 1956, 1955, 1954, 1952, 1951, 1950, 1949, 1948, 1947, 1946, 1945, 1944, 1942, 1940, 1939, 1938, 1937, 1936, 1935, 1934, 1933, 1932, 1931, 1930, 1929, 1928, 1927, 1926, 1925, 1924, 1923, 1921, 1920
5875 DOVERWOOD DR UNIT 311	2017, 2014, 2010, 2006, 2005, 2004, 2003, 2001, 2000, 1999, 1996, 1995, 1992, 1991, 1990, 1986, 1985, 1981, 1980, 1976, 1975, 1972, 1971, 1970, 1969, 1967, 1966, 1965, 1964, 1963, 1962, 1961, 1960, 1958, 1957, 1956, 1955, 1954, 1952, 1951, 1950, 1949, 1948, 1947, 1946, 1945, 1944, 1942, 1940, 1939, 1938, 1937, 1936, 1935, 1934, 1933, 1932, 1931, 1930, 1929, 1928, 1927, 1926, 1925, 1924, 1923, 1921, 1920
5875 GREEN VALLEY CIR	2017, 2014, 2010, 2006, 2005, 2004, 2003, 2001, 2000, 1999, 1996, 1995, 1992, 1991, 1990, 1986, 1985, 1981, 1980, 1976, 1975, 1972, 1971, 1970, 1969, 1967, 1966, 1965, 1964, 1963, 1962, 1961, 1960, 1958, 1957, 1956, 1955, 1954, 1952, 1951, 1950, 1949, 1948, 1947, 1946, 1945, 1944, 1942, 1940, 1939, 1938, 1937, 1936, 1935, 1934, 1933, 1932, 1931, 1930, 1929, 1928, 1927, 1926, 1925, 1924, 1923, 1921, 1920

FINDINGS

Address Researched	Address Not Identified in Research Source
5875 GREEN VALLEY CIR	2020, 2017, 2010, 2006, 2005, 2004, 2003, 2001, 2000, 1999, 1996, 1995, 1992, 1991, 1990, 1986, 1985, 1981, 1980, 1976, 1975, 1972, 1971, 1970, 1969, 1967, 1966, 1965, 1964, 1963, 1962, 1961, 1960, 1958, 1957, 1956, 1955, 1954, 1952, 1951, 1950, 1949, 1948, 1947, 1946, 1945, 1944, 1942, 1940, 1939, 1938, 1937, 1936, 1935, 1934, 1933, 1932, 1931, 1930, 1929, 1928, 1927, 1926, 1925, 1924, 1923, 1921, 1920
5875 GREEN VALLEY CIR	2020, 2017, 2014, 2006, 2005, 2004, 2003, 2001, 2000, 1999, 1996, 1995, 1992, 1991, 1990, 1986, 1985, 1981, 1980, 1976, 1975, 1972, 1971, 1970, 1969, 1967, 1966, 1965, 1964, 1963, 1962, 1961, 1960, 1958, 1957, 1956, 1955, 1954, 1952, 1951, 1950, 1949, 1948, 1947, 1946, 1945, 1944, 1942, 1940, 1939, 1938, 1937, 1936, 1935, 1934, 1933, 1932, 1931, 1930, 1929, 1928, 1927, 1926, 1925, 1924, 1923, 1921, 1920
5875 GREEN VALLEY CIR	2020, 2017, 2014, 2010, 2005, 2004, 2003, 2001, 2000, 1999, 1996, 1995, 1992, 1991, 1990, 1986, 1985, 1981, 1980, 1976, 1975, 1972, 1971, 1970, 1969, 1967, 1966, 1965, 1964, 1963, 1962, 1961, 1960, 1958, 1957, 1956, 1955, 1954, 1952, 1951, 1950, 1949, 1948, 1947, 1946, 1945, 1944, 1942, 1940, 1939, 1938, 1937, 1936, 1935, 1934, 1933, 1932, 1931, 1930, 1929, 1928, 1927, 1926, 1925, 1924, 1923, 1921, 1920
5875 GREEN VALLEY CIR	2020, 2017, 2014, 2010, 2006, 2004, 2003, 2001, 2000, 1999, 1996, 1995, 1992, 1991, 1990, 1986, 1985, 1981, 1980, 1976, 1975, 1972, 1971, 1970, 1969, 1967, 1966, 1965, 1964, 1963, 1962, 1961, 1960, 1958, 1957, 1956, 1955, 1954, 1952, 1951, 1950, 1949, 1948, 1947, 1946, 1945, 1944, 1942, 1940, 1939, 1938, 1937, 1936, 1935, 1934, 1933, 1932, 1931, 1930, 1929, 1928, 1927, 1926, 1925, 1924, 1923, 1921, 1920
5875 GREEN VALLEY CIR	2020, 2017, 2014, 2010, 2006, 2005, 2004, 2003, 2001, 2000, 1999, 1996, 1995, 1991, 1990, 1986, 1985, 1981, 1980, 1976, 1975, 1972, 1971, 1970, 1969, 1967, 1966, 1965, 1964, 1963, 1962, 1961, 1960, 1958, 1957, 1956, 1955, 1954, 1952, 1951, 1950, 1949, 1948, 1947, 1946, 1945, 1944, 1942, 1940, 1939, 1938, 1937, 1936, 1935, 1934, 1933, 1932, 1931, 1930, 1929, 1928, 1927, 1926, 1925, 1924, 1923, 1921, 1920
5875 GREEN VALLEY CIR	2020, 2017, 2014, 2010, 2006, 2005, 2004, 2003, 2000, 1999, 1996, 1995, 1992, 1991, 1990, 1986, 1985, 1981, 1980, 1976, 1975, 1972, 1971, 1970, 1969, 1967, 1966, 1965, 1964, 1963, 1962, 1961, 1960, 1958, 1957, 1956, 1955, 1954, 1952, 1951, 1950, 1949, 1948, 1947, 1946, 1945, 1944, 1942, 1940, 1939, 1938, 1937, 1936, 1935, 1934, 1933, 1932, 1931, 1930, 1929, 1928, 1927, 1926, 1925, 1924, 1923, 1921, 1920
5875 GREEN VALLEY CIR	2020, 2017, 2014, 2010, 2006, 2005, 2004, 2003, 2001, 2000, 1999, 1996, 1995, 1992, 1991, 1990, 1986, 1981, 1980, 1976, 1975, 1972, 1971, 1970, 1969, 1967, 1966, 1965, 1964, 1963, 1962, 1961, 1960, 1958, 1957, 1956, 1955, 1954, 1952, 1951, 1950, 1949, 1948, 1947, 1946, 1945, 1944, 1942, 1940, 1939, 1938, 1937, 1936, 1935, 1934, 1933, 1932, 1931, 1930, 1929, 1928, 1927, 1926, 1925, 1924, 1923, 1921, 1920
5875 GREEN VALLEY CIR	2020, 2017, 2014, 2010, 2006, 2005, 2004, 2003, 2001, 2000, 1999, 1996, 1995, 1992, 1991, 1990, 1985, 1981, 1980, 1976, 1975, 1972, 1971, 1970, 1969, 1967, 1966, 1965, 1964, 1963, 1962, 1961, 1960, 1958, 1957, 1956, 1955, 1954, 1952, 1951, 1950, 1949, 1948, 1947, 1946, 1945, 1944, 1942, 1940, 1939, 1938, 1937, 1936, 1935, 1934, 1933, 1932, 1931, 1930, 1929, 1928, 1927, 1926, 1925, 1924, 1923, 1921, 1920
5877 DOVERWOOD DR	2020, 2017, 2014, 2010, 2006, 2005, 2004, 2003, 2001, 2000, 1999, 1996, 1995, 1992, 1991, 1990, 1986, 1985, 1981, 1976, 1975, 1972, 1971, 1970, 1969, 1967, 1966, 1965, 1964, 1963, 1962, 1961, 1960, 1958, 1957, 1956, 1955, 1954, 1952, 1951, 1950, 1949, 1948, 1947, 1946, 1945, 1944, 1942, 1940, 1939, 1938, 1937, 1936, 1935, 1934, 1933, 1932, 1931, 1930, 1929, 1928, 1927, 1926, 1925, 1924, 1923, 1921, 1920

FINDINGS

Address Researched	Address Not Identified in Research Source
5877 DOVERWOOD DR	2020, 2017, 2014, 2010, 2005, 2004, 2003, 2001, 2000, 1999, 1996, 1995, 1992, 1991, 1990, 1986, 1985, 1981, 1980, 1976, 1975, 1972, 1971, 1970, 1969, 1967, 1966, 1965, 1964, 1963, 1962, 1961, 1960, 1958, 1957, 1956, 1955, 1954, 1952, 1951, 1950, 1949, 1948, 1947, 1946, 1945, 1944, 1942, 1940, 1939, 1938, 1937, 1936, 1935, 1934, 1933, 1932, 1931, 1930, 1929, 1928, 1927, 1926, 1925, 1924, 1923, 1921, 1920
5877 DOVERWOOD DR	2020, 2017, 2014, 2006, 2005, 2004, 2003, 2001, 2000, 1999, 1996, 1995, 1992, 1991, 1990, 1986, 1985, 1981, 1980, 1976, 1975, 1972, 1971, 1970, 1969, 1967, 1966, 1965, 1964, 1963, 1962, 1961, 1960, 1958, 1957, 1956, 1955, 1954, 1952, 1951, 1950, 1949, 1948, 1947, 1946, 1945, 1944, 1942, 1940, 1939, 1938, 1937, 1936, 1935, 1934, 1933, 1932, 1931, 1930, 1929, 1928, 1927, 1926, 1925, 1924, 1923, 1921, 1920
5877 DOVERWOOD DR	2020, 2017, 2014, 2010, 2006, 2005, 2004, 2003, 2001, 1999, 1996, 1995, 1992, 1991, 1990, 1986, 1985, 1981, 1980, 1976, 1975, 1972, 1971, 1970, 1969, 1967, 1966, 1965, 1964, 1963, 1962, 1961, 1960, 1958, 1957, 1956, 1955, 1954, 1952, 1951, 1950, 1949, 1948, 1947, 1946, 1945, 1944, 1942, 1940, 1939, 1938, 1937, 1936, 1935, 1934, 1933, 1932, 1931, 1930, 1929, 1928, 1927, 1926, 1925, 1924, 1923, 1921, 1920
5877 DOVERWOOD DR	2020, 2017, 2014, 2010, 2006, 2004, 2003, 2001, 2000, 1999, 1996, 1995, 1992, 1991, 1990, 1986, 1985, 1981, 1980, 1976, 1975, 1972, 1971, 1970, 1969, 1967, 1966, 1965, 1964, 1963, 1962, 1961, 1960, 1958, 1957, 1956, 1955, 1954, 1952, 1951, 1950, 1949, 1948, 1947, 1946, 1945, 1944, 1942, 1940, 1939, 1938, 1937, 1936, 1935, 1934, 1933, 1932, 1931, 1930, 1929, 1928, 1927, 1926, 1925, 1924, 1923, 1921, 1920
5877 DOVERWOOD DR	2020, 2017, 2014, 2010, 2006, 2005, 2004, 2003, 2001, 2000, 1999, 1996, 1992, 1991, 1990, 1986, 1985, 1981, 1980, 1976, 1975, 1972, 1971, 1970, 1969, 1967, 1966, 1965, 1964, 1963, 1962, 1961, 1960, 1958, 1957, 1956, 1955, 1954, 1952, 1951, 1950, 1949, 1948, 1947, 1946, 1945, 1944, 1942, 1940, 1939, 1938, 1937, 1936, 1935, 1934, 1933, 1932, 1931, 1930, 1929, 1928, 1927, 1926, 1925, 1924, 1923, 1921, 1920
5877 DOVERWOOD DR	2020, 2017, 2010, 2006, 2005, 2004, 2003, 2001, 2000, 1999, 1996, 1995, 1992, 1991, 1990, 1986, 1985, 1981, 1980, 1976, 1975, 1972, 1971, 1970, 1969, 1967, 1966, 1965, 1964, 1963, 1962, 1961, 1960, 1958, 1957, 1956, 1955, 1954, 1952, 1951, 1950, 1949, 1948, 1947, 1946, 1945, 1944, 1942, 1940, 1939, 1938, 1937, 1936, 1935, 1934, 1933, 1932, 1931, 1930, 1929, 1928, 1927, 1926, 1925, 1924, 1923, 1921, 1920
5877 DOVERWOOD DR	2017, 2014, 2010, 2006, 2005, 2004, 2003, 2001, 2000, 1999, 1996, 1995, 1992, 1991, 1990, 1986, 1985, 1981, 1980, 1976, 1975, 1972, 1971, 1970, 1969, 1967, 1966, 1965, 1964, 1963, 1962, 1961, 1960, 1958, 1957, 1956, 1955, 1954, 1952, 1951, 1950, 1949, 1948, 1947, 1946, 1945, 1944, 1942, 1940, 1939, 1938, 1937, 1936, 1935, 1934, 1933, 1932, 1931, 1930, 1929, 1928, 1927, 1926, 1925, 1924, 1923, 1921, 1920
5877 DOVERWOOD DR	2020, 2017, 2014, 2010, 2006, 2005, 2004, 2003, 2001, 2000, 1999, 1996, 1995, 1992, 1991, 1990, 1986, 1985, 1981, 1980, 1976, 1972, 1971, 1970, 1969, 1967, 1966, 1965, 1964, 1963, 1962, 1961, 1960, 1958, 1957, 1956, 1955, 1954, 1952, 1951, 1950, 1949, 1948, 1947, 1946, 1945, 1944, 1942, 1940, 1939, 1938, 1937, 1936, 1935, 1934, 1933, 1932, 1931, 1930, 1929, 1928, 1927, 1926, 1925, 1924, 1923, 1921, 1920
5879 DOVERWOOD DR	2017, 2014, 2010, 2006, 2005, 2004, 2003, 2001, 2000, 1999, 1996, 1995, 1992, 1991, 1990, 1986, 1985, 1981, 1980, 1976, 1975, 1972, 1971, 1970, 1969, 1967, 1966, 1965, 1964, 1963, 1962, 1961, 1960, 1958, 1957, 1956, 1955, 1954, 1952, 1951, 1950, 1949, 1948, 1947, 1946, 1945, 1944, 1942, 1940, 1939, 1938, 1937, 1936, 1935, 1934, 1933, 1932, 1931, 1930, 1929, 1928, 1927, 1926, 1925, 1924, 1923, 1921, 1920

FINDINGS

Address Researched	Address Not Identified in Research Source
5879 DOVERWOOD DR	2020, 2017, 2010, 2006, 2005, 2004, 2003, 2001, 2000, 1999, 1996, 1995, 1992, 1991, 1990, 1986, 1985, 1981, 1980, 1976, 1975, 1972, 1971, 1970, 1969, 1967, 1966, 1965, 1964, 1963, 1962, 1961, 1960, 1958, 1957, 1956, 1955, 1954, 1952, 1951, 1950, 1949, 1948, 1947, 1946, 1945, 1944, 1942, 1940, 1939, 1938, 1937, 1936, 1935, 1934, 1933, 1932, 1931, 1930, 1929, 1928, 1927, 1926, 1925, 1924, 1923, 1921, 1920
5879 DOVERWOOD DR	2020, 2017, 2014, 2010, 2006, 2005, 2004, 2003, 2001, 2000, 1999, 1996, 1992, 1991, 1990, 1986, 1985, 1981, 1980, 1976, 1975, 1972, 1971, 1970, 1969, 1967, 1966, 1965, 1964, 1963, 1962, 1961, 1960, 1958, 1957, 1956, 1955, 1954, 1952, 1951, 1950, 1949, 1948, 1947, 1946, 1945, 1944, 1942, 1940, 1939, 1938, 1937, 1936, 1935, 1934, 1933, 1932, 1931, 1930, 1929, 1928, 1927, 1926, 1925, 1924, 1923, 1921, 1920
5879 DOVERWOOD DR	2020, 2017, 2014, 2010, 2006, 2004, 2003, 2001, 2000, 1999, 1996, 1995, 1992, 1991, 1990, 1986, 1985, 1981, 1980, 1976, 1975, 1972, 1971, 1970, 1969, 1967, 1966, 1965, 1964, 1963, 1962, 1961, 1960, 1958, 1957, 1956, 1955, 1954, 1952, 1951, 1950, 1949, 1948, 1947, 1946, 1945, 1944, 1942, 1940, 1939, 1938, 1937, 1936, 1935, 1934, 1933, 1932, 1931, 1930, 1929, 1928, 1927, 1926, 1925, 1924, 1923, 1921, 1920
5879 DOVERWOOD DR	2020, 2017, 2014, 2010, 2006, 2005, 2004, 2003, 2001, 1999, 1996, 1995, 1992, 1991, 1990, 1986, 1985, 1981, 1980, 1976, 1975, 1972, 1971, 1970, 1969, 1967, 1966, 1965, 1964, 1963, 1962, 1961, 1960, 1958, 1957, 1956, 1955, 1954, 1952, 1951, 1950, 1949, 1948, 1947, 1946, 1945, 1944, 1942, 1940, 1939, 1938, 1937, 1936, 1935, 1934, 1933, 1932, 1931, 1930, 1929, 1928, 1927, 1926, 1925, 1924, 1923, 1921, 1920
5879 DOVERWOOD DR	2020, 2017, 2014, 2006, 2005, 2004, 2003, 2001, 2000, 1999, 1996, 1995, 1992, 1991, 1990, 1986, 1985, 1981, 1980, 1976, 1975, 1972, 1971, 1970, 1969, 1967, 1966, 1965, 1964, 1963, 1962, 1961, 1960, 1958, 1957, 1956, 1955, 1954, 1952, 1951, 1950, 1949, 1948, 1947, 1946, 1945, 1944, 1942, 1940, 1939, 1938, 1937, 1936, 1935, 1934, 1933, 1932, 1931, 1930, 1929, 1928, 1927, 1926, 1925, 1924, 1923, 1921, 1920
5879 DOVERWOOD DR	2020, 2017, 2014, 2010, 2005, 2004, 2003, 2001, 2000, 1999, 1996, 1995, 1992, 1991, 1990, 1986, 1985, 1981, 1980, 1976, 1975, 1972, 1971, 1970, 1969, 1967, 1966, 1965, 1964, 1963, 1962, 1961, 1960, 1958, 1957, 1956, 1955, 1954, 1952, 1951, 1950, 1949, 1948, 1947, 1946, 1945, 1944, 1942, 1940, 1939, 1938, 1937, 1936, 1935, 1934, 1933, 1932, 1931, 1930, 1929, 1928, 1927, 1926, 1925, 1924, 1923, 1921, 1920
5879 DOVERWOOD DR	2020, 2017, 2014, 2010, 2006, 2005, 2004, 2003, 2001, 2000, 1999, 1996, 1995, 1992, 1991, 1990, 1986, 1985, 1981, 1976, 1975, 1972, 1971, 1970, 1969, 1967, 1966, 1965, 1964, 1963, 1962, 1961, 1960, 1958, 1957, 1956, 1955, 1954, 1952, 1951, 1950, 1949, 1948, 1947, 1946, 1945, 1944, 1942, 1940, 1939, 1938, 1937, 1936, 1935, 1934, 1933, 1932, 1931, 1930, 1929, 1928, 1927, 1926, 1925, 1924, 1923, 1921, 1920
5880 GREEN VALLEY CIR	2020, 2017, 2014, 2010, 2006, 2005, 2004, 2003, 2000, 1999, 1996, 1995, 1992, 1991, 1990, 1986, 1985, 1981, 1980, 1976, 1975, 1972, 1971, 1970, 1969, 1967, 1966, 1965, 1964, 1963, 1962, 1961, 1960, 1958, 1957, 1956, 1955, 1954, 1952, 1951, 1950, 1949, 1948, 1947, 1946, 1945, 1944, 1942, 1940, 1939, 1938, 1937, 1936, 1935, 1934, 1933, 1932, 1931, 1930, 1929, 1928, 1927, 1926, 1925, 1924, 1923, 1921, 1920
5880 GREEN VALLEY CIR	2020, 2017, 2014, 2010, 2006, 2005, 2004, 2003, 2001, 1999, 1996, 1995, 1992, 1991, 1990, 1986, 1985, 1981, 1980, 1976, 1975, 1972, 1971, 1970, 1969, 1967, 1966, 1965, 1964, 1963, 1962, 1961, 1960, 1958, 1957, 1956, 1955, 1954, 1952, 1951, 1950, 1949, 1948, 1947, 1946, 1945, 1944, 1942, 1940, 1939, 1938, 1937, 1936, 1935, 1934, 1933, 1932, 1931, 1930, 1929, 1928, 1927, 1926, 1925, 1924, 1923, 1921, 1920

FINDINGS

Address Researched	Address Not Identified in Research Source
5880 GREEN VALLEY CIR	2020, 2017, 2014, 2010, 2006, 2005, 2004, 2003, 2001, 2000, 1999, 1996, 1992, 1991, 1990, 1986, 1985, 1981, 1980, 1976, 1975, 1972, 1971, 1970, 1969, 1967, 1966, 1965, 1964, 1963, 1962, 1961, 1960, 1958, 1957, 1956, 1955, 1954, 1952, 1951, 1950, 1949, 1948, 1947, 1946, 1945, 1944, 1942, 1940, 1939, 1938, 1937, 1936, 1935, 1934, 1933, 1932, 1931, 1930, 1929, 1928, 1927, 1926, 1925, 1924, 1923, 1921, 1920
5880 GREEN VALLEY CIR	2020, 2017, 2014, 2010, 2006, 2004, 2003, 2001, 2000, 1999, 1996, 1995, 1992, 1991, 1990, 1986, 1985, 1981, 1980, 1976, 1975, 1972, 1971, 1970, 1969, 1967, 1966, 1965, 1964, 1963, 1962, 1961, 1960, 1958, 1957, 1956, 1955, 1954, 1952, 1951, 1950, 1949, 1948, 1947, 1946, 1945, 1944, 1942, 1940, 1939, 1938, 1937, 1936, 1935, 1934, 1933, 1932, 1931, 1930, 1929, 1928, 1927, 1926, 1925, 1924, 1923, 1921, 1920
5880 GREEN VALLEY CIR	2020, 2017, 2014, 2010, 2005, 2004, 2003, 2001, 2000, 1999, 1996, 1995, 1992, 1991, 1990, 1986, 1985, 1981, 1980, 1976, 1975, 1972, 1971, 1970, 1969, 1967, 1966, 1965, 1964, 1963, 1962, 1961, 1960, 1958, 1957, 1956, 1955, 1954, 1952, 1951, 1950, 1949, 1948, 1947, 1946, 1945, 1944, 1942, 1940, 1939, 1938, 1937, 1936, 1935, 1934, 1933, 1932, 1931, 1930, 1929, 1928, 1927, 1926, 1925, 1924, 1923, 1921, 1920
5880 GREEN VALLEY CIR	2020, 2017, 2010, 2006, 2005, 2004, 2003, 2001, 2000, 1999, 1996, 1995, 1992, 1991, 1990, 1986, 1985, 1981, 1980, 1976, 1975, 1972, 1971, 1970, 1969, 1967, 1966, 1965, 1964, 1963, 1962, 1961, 1960, 1958, 1957, 1956, 1955, 1954, 1952, 1951, 1950, 1949, 1948, 1947, 1946, 1945, 1944, 1942, 1940, 1939, 1938, 1937, 1936, 1935, 1934, 1933, 1932, 1931, 1930, 1929, 1928, 1927, 1926, 1925, 1924, 1923, 1921, 1920
5881 DOVERWOOD DR	2020, 2017, 2010, 2006, 2005, 2004, 2003, 2001, 2000, 1999, 1996, 1995, 1992, 1991, 1990, 1986, 1985, 1981, 1980, 1976, 1975, 1972, 1971, 1970, 1969, 1967, 1966, 1965, 1964, 1963, 1962, 1961, 1960, 1958, 1957, 1956, 1955, 1954, 1952, 1951, 1950, 1949, 1948, 1947, 1946, 1945, 1944, 1942, 1940, 1939, 1938, 1937, 1936, 1935, 1934, 1933, 1932, 1931, 1930, 1929, 1928, 1927, 1926, 1925, 1924, 1923, 1921, 1920
5881 DOVERWOOD DR	2017, 2014, 2010, 2006, 2005, 2004, 2003, 2001, 2000, 1999, 1996, 1995, 1992, 1991, 1990, 1986, 1985, 1981, 1980, 1976, 1975, 1972, 1971, 1970, 1969, 1967, 1966, 1965, 1964, 1963, 1962, 1961, 1960, 1958, 1957, 1956, 1955, 1954, 1952, 1951, 1950, 1949, 1948, 1947, 1946, 1945, 1944, 1942, 1940, 1939, 1938, 1937, 1936, 1935, 1934, 1933, 1932, 1931, 1930, 1929, 1928, 1927, 1926, 1925, 1924, 1923, 1921, 1920
5881 DOVERWOOD DR	2020, 2017, 2014, 2010, 2006, 2005, 2004, 2003, 2001, 2000, 1999, 1996, 1992, 1991, 1990, 1986, 1985, 1981, 1980, 1976, 1975, 1972, 1971, 1970, 1969, 1967, 1966, 1965, 1964, 1963, 1962, 1961, 1960, 1958, 1957, 1956, 1955, 1954, 1952, 1951, 1950, 1949, 1948, 1947, 1946, 1945, 1944, 1942, 1940, 1939, 1938, 1937, 1936, 1935, 1934, 1933, 1932, 1931, 1930, 1929, 1928, 1927, 1926, 1925, 1924, 1923, 1921, 1920
5881 DOVERWOOD DR	2020, 2017, 2014, 2010, 2006, 2005, 2004, 2003, 2001, 1999, 1996, 1995, 1992, 1991, 1990, 1986, 1985, 1981, 1980, 1976, 1975, 1972, 1971, 1970, 1969, 1967, 1966, 1965, 1964, 1963, 1962, 1961, 1960, 1958, 1957, 1956, 1955, 1954, 1952, 1951, 1950, 1949, 1948, 1947, 1946, 1945, 1944, 1942, 1940, 1939, 1938, 1937, 1936, 1935, 1934, 1933, 1932, 1931, 1930, 1929, 1928, 1927, 1926, 1925, 1924, 1923, 1921, 1920
5881 DOVERWOOD DR	2020, 2017, 2014, 2010, 2006, 2004, 2003, 2001, 2000, 1999, 1996, 1995, 1992, 1991, 1990, 1986, 1985, 1981, 1980, 1976, 1975, 1972, 1971, 1970, 1969, 1967, 1966, 1965, 1964, 1963, 1962, 1961, 1960, 1958, 1957, 1956, 1955, 1954, 1952, 1951, 1950, 1949, 1948, 1947, 1946, 1945, 1944, 1942, 1940, 1939, 1938, 1937, 1936, 1935, 1934, 1933, 1932, 1931, 1930, 1929, 1928, 1927, 1926, 1925, 1924, 1923, 1921, 1920

FINDINGS

Address Researched	Address Not Identified in Research Source
5881 DOVERWOOD DR	2020, 2017, 2014, 2006, 2005, 2004, 2003, 2001, 2000, 1999, 1996, 1995, 1992, 1991, 1990, 1986, 1985, 1981, 1980, 1976, 1975, 1972, 1971, 1970, 1969, 1967, 1966, 1965, 1964, 1963, 1962, 1961, 1960, 1958, 1957, 1956, 1955, 1954, 1952, 1951, 1950, 1949, 1948, 1947, 1946, 1945, 1944, 1942, 1940, 1939, 1938, 1937, 1936, 1935, 1934, 1933, 1932, 1931, 1930, 1929, 1928, 1927, 1926, 1925, 1924, 1923, 1921, 1920
5881 DOVERWOOD DR	2020, 2017, 2014, 2010, 2006, 2005, 2004, 2003, 2001, 2000, 1999, 1996, 1995, 1992, 1991, 1990, 1986, 1985, 1981, 1980, 1976, 1972, 1971, 1970, 1969, 1967, 1966, 1965, 1964, 1963, 1962, 1961, 1960, 1958, 1957, 1956, 1955, 1954, 1952, 1951, 1950, 1949, 1948, 1947, 1946, 1945, 1944, 1942, 1940, 1939, 1938, 1937, 1936, 1935, 1934, 1933, 1932, 1931, 1930, 1929, 1928, 1927, 1926, 1925, 1924, 1923, 1921, 1920
5881 GREEN VALLEY CIR	2020, 2017, 2014, 2010, 2006, 2005, 2004, 2003, 2000, 1999, 1996, 1995, 1992, 1991, 1990, 1986, 1985, 1981, 1980, 1976, 1975, 1972, 1971, 1970, 1969, 1967, 1966, 1965, 1964, 1963, 1962, 1961, 1960, 1958, 1957, 1956, 1955, 1954, 1952, 1951, 1950, 1949, 1948, 1947, 1946, 1945, 1944, 1942, 1940, 1939, 1938, 1937, 1936, 1935, 1934, 1933, 1932, 1931, 1930, 1929, 1928, 1927, 1926, 1925, 1924, 1923, 1921, 1920
5881 GREEN VALLEY CIR	2020, 2017, 2014, 2010, 2006, 2005, 2004, 2003, 2001, 2000, 1999, 1996, 1995, 1991, 1990, 1986, 1985, 1981, 1980, 1976, 1975, 1972, 1971, 1970, 1969, 1967, 1966, 1965, 1964, 1963, 1962, 1961, 1960, 1958, 1957, 1956, 1955, 1954, 1952, 1951, 1950, 1949, 1948, 1947, 1946, 1945, 1944, 1942, 1940, 1939, 1938, 1937, 1936, 1935, 1934, 1933, 1932, 1931, 1930, 1929, 1928, 1927, 1926, 1925, 1924, 1923, 1921, 1920
5881 GREEN VALLEY CIR	2020, 2017, 2014, 2010, 2006, 2005, 2004, 2003, 2001, 2000, 1999, 1996, 1995, 1992, 1990, 1986, 1985, 1981, 1980, 1976, 1975, 1972, 1971, 1970, 1969, 1967, 1966, 1965, 1964, 1963, 1962, 1961, 1960, 1958, 1957, 1956, 1955, 1954, 1952, 1951, 1950, 1949, 1948, 1947, 1946, 1945, 1944, 1942, 1940, 1939, 1938, 1937, 1936, 1935, 1934, 1933, 1932, 1931, 1930, 1929, 1928, 1927, 1926, 1925, 1924, 1923, 1921, 1920
5881 GREEN VALLEY CIR	2020, 2017, 2014, 2010, 2006, 2005, 2004, 2003, 2001, 2000, 1999, 1996, 1992, 1991, 1990, 1986, 1985, 1981, 1980, 1976, 1975, 1972, 1971, 1970, 1969, 1967, 1966, 1965, 1964, 1963, 1962, 1961, 1960, 1958, 1957, 1956, 1955, 1954, 1952, 1951, 1950, 1949, 1948, 1947, 1946, 1945, 1944, 1942, 1940, 1939, 1938, 1937, 1936, 1935, 1934, 1933, 1932, 1931, 1930, 1929, 1928, 1927, 1926, 1925, 1924, 1923, 1921, 1920
5881 GREEN VALLEY CIR	2020, 2017, 2014, 2010, 2006, 2005, 2004, 2003, 2001, 2000, 1999, 1996, 1995, 1992, 1991, 1990, 1986, 1985, 1981, 1980, 1976, 1975, 1972, 1971, 1970, 1969, 1967, 1966, 1965, 1964, 1963, 1962, 1961, 1960, 1958, 1957, 1956, 1955, 1954, 1952, 1951, 1950, 1949, 1948, 1947, 1946, 1945, 1944, 1942, 1940, 1939, 1938, 1937, 1936, 1935, 1934, 1933, 1932, 1931, 1930, 1929, 1928, 1927, 1926, 1925, 1924, 1923, 1921, 1920
5881 GREEN VALLEY CIR	2017, 2014, 2010, 2006, 2005, 2004, 2003, 2001, 2000, 1999, 1996, 1995, 1992, 1991, 1990, 1986, 1985, 1981, 1980, 1976, 1975, 1972, 1971, 1970, 1969, 1967, 1966, 1965, 1964, 1963, 1962, 1961, 1960, 1958, 1957, 1956, 1955, 1954, 1952, 1951, 1950, 1949, 1948, 1947, 1946, 1945, 1944, 1942, 1940, 1939, 1938, 1937, 1936, 1935, 1934, 1933, 1932, 1931, 1930, 1929, 1928, 1927, 1926, 1925, 1924, 1923, 1921, 1920

FINDINGS

Address Researched	Address Not Identified in Research Source
5881 GREEN VALLEY CIR	2020, 2017, 2010, 2006, 2005, 2004, 2003, 2001, 2000, 1999, 1996, 1995, 1992, 1991, 1990, 1986, 1985, 1981, 1980, 1976, 1975, 1972, 1971, 1970, 1969, 1967, 1966, 1965, 1964, 1963, 1962, 1961, 1960, 1958, 1957, 1956, 1955, 1954, 1952, 1951, 1950, 1949, 1948, 1947, 1946, 1945, 1944, 1942, 1940, 1939, 1938, 1937, 1936, 1935, 1934, 1933, 1932, 1931, 1930, 1929, 1928, 1927, 1926, 1925, 1924, 1923, 1921, 1920
5881 GREEN VALLEY CIR	2020, 2017, 2014, 2006, 2005, 2004, 2003, 2001, 2000, 1999, 1996, 1995, 1992, 1991, 1990, 1986, 1985, 1981, 1980, 1976, 1975, 1972, 1971, 1970, 1969, 1967, 1966, 1965, 1964, 1963, 1962, 1961, 1960, 1958, 1957, 1956, 1955, 1954, 1952, 1951, 1950, 1949, 1948, 1947, 1946, 1945, 1944, 1942, 1940, 1939, 1938, 1937, 1936, 1935, 1934, 1933, 1932, 1931, 1930, 1929, 1928, 1927, 1926, 1925, 1924, 1923, 1921, 1920
5881 GREEN VALLEY CIR	2020, 2017, 2014, 2010, 2005, 2004, 2003, 2001, 2000, 1999, 1996, 1995, 1992, 1991, 1990, 1986, 1985, 1981, 1980, 1976, 1975, 1972, 1971, 1970, 1969, 1967, 1966, 1965, 1964, 1963, 1962, 1961, 1960, 1958, 1957, 1956, 1955, 1954, 1952, 1951, 1950, 1949, 1948, 1947, 1946, 1945, 1944, 1942, 1940, 1939, 1938, 1937, 1936, 1935, 1934, 1933, 1932, 1931, 1930, 1929, 1928, 1927, 1926, 1925, 1924, 1923, 1921, 1920
5882 GREEN VALLEY CIR	2020, 2017, 2014, 2010, 2005, 2004, 2003, 2001, 2000, 1999, 1996, 1995, 1992, 1991, 1990, 1986, 1985, 1981, 1980, 1976, 1975, 1972, 1971, 1970, 1969, 1967, 1966, 1965, 1964, 1963, 1962, 1961, 1960, 1958, 1957, 1956, 1955, 1954, 1952, 1951, 1950, 1949, 1948, 1947, 1946, 1945, 1944, 1942, 1940, 1939, 1938, 1937, 1936, 1935, 1934, 1933, 1932, 1931, 1930, 1929, 1928, 1927, 1926, 1925, 1924, 1923, 1921, 1920
5882 GREEN VALLEY CIR	2020, 2017, 2014, 2010, 2006, 2004, 2003, 2001, 2000, 1999, 1996, 1995, 1992, 1991, 1990, 1986, 1985, 1981, 1980, 1976, 1975, 1972, 1971, 1970, 1969, 1967, 1966, 1965, 1964, 1963, 1962, 1961, 1960, 1958, 1957, 1956, 1955, 1954, 1952, 1951, 1950, 1949, 1948, 1947, 1946, 1945, 1944, 1942, 1940, 1939, 1938, 1937, 1936, 1935, 1934, 1933, 1932, 1931, 1930, 1929, 1928, 1927, 1926, 1925, 1924, 1923, 1921, 1920
5882 GREEN VALLEY CIR	2020, 2017, 2014, 2006, 2005, 2004, 2003, 2001, 2000, 1999, 1996, 1995, 1992, 1991, 1990, 1986, 1985, 1981, 1980, 1976, 1975, 1972, 1971, 1970, 1969, 1967, 1966, 1965, 1964, 1963, 1962, 1961, 1960, 1958, 1957, 1956, 1955, 1954, 1952, 1951, 1950, 1949, 1948, 1947, 1946, 1945, 1944, 1942, 1940, 1939, 1938, 1937, 1936, 1935, 1934, 1933, 1932, 1931, 1930, 1929, 1928, 1927, 1926, 1925, 1924, 1923, 1921, 1920
5882 GREEN VALLEY CIR	2020, 2017, 2010, 2006, 2005, 2004, 2003, 2001, 2000, 1999, 1996, 1995, 1992, 1991, 1990, 1986, 1985, 1981, 1980, 1976, 1975, 1972, 1971, 1970, 1969, 1967, 1966, 1965, 1964, 1963, 1962, 1961, 1960, 1958, 1957, 1956, 1955, 1954, 1952, 1951, 1950, 1949, 1948, 1947, 1946, 1945, 1944, 1942, 1940, 1939, 1938, 1937, 1936, 1935, 1934, 1933, 1932, 1931, 1930, 1929, 1928, 1927, 1926, 1925, 1924, 1923, 1921, 1920
5882 GREEN VALLEY CIR	2017, 2014, 2010, 2006, 2005, 2004, 2003, 2001, 2000, 1999, 1996, 1995, 1992, 1991, 1990, 1986, 1985, 1981, 1980, 1976, 1975, 1972, 1971, 1970, 1969, 1967, 1966, 1965, 1964, 1963, 1962, 1961, 1960, 1958, 1957, 1956, 1955, 1954, 1952, 1951, 1950, 1949, 1948, 1947, 1946, 1945, 1944, 1942, 1940, 1939, 1938, 1937, 1936, 1935, 1934, 1933, 1932, 1931, 1930, 1929, 1928, 1927, 1926, 1925, 1924, 1923, 1921, 1920
5882 GREEN VALLEY CIR	2020, 2017, 2014, 2010, 2006, 2005, 2004, 2003, 2001, 2000, 1999, 1996, 1995, 1992, 1991, 1990, 1986, 1985, 1981, 1976, 1975, 1972, 1971, 1970, 1969, 1967, 1966, 1965, 1964, 1963, 1962, 1961, 1960, 1958, 1957, 1956, 1955, 1954, 1952, 1951, 1950, 1949, 1948, 1947, 1946, 1945, 1944, 1942, 1940, 1939, 1938, 1937, 1936, 1935, 1934, 1933, 1932, 1931, 1930, 1929, 1928, 1927, 1926, 1925, 1924, 1923, 1921, 1920

FINDINGS

Address Researched	Address Not Identified in Research Source
5882 GREEN VALLEY CIR	2020, 2017, 2014, 2010, 2006, 2005, 2004, 2003, 2001, 2000, 1999, 1996, 1995, 1992, 1991, 1990, 1986, 1985, 1980, 1976, 1975, 1972, 1971, 1970, 1969, 1967, 1966, 1965, 1964, 1963, 1962, 1961, 1960, 1958, 1957, 1956, 1955, 1954, 1952, 1951, 1950, 1949, 1948, 1947, 1946, 1945, 1944, 1942, 1940, 1939, 1938, 1937, 1936, 1935, 1934, 1933, 1932, 1931, 1930, 1929, 1928, 1927, 1926, 1925, 1924, 1923, 1921, 1920
5883 DOVERWOOD DR	2020, 2017, 2014, 2010, 2006, 2005, 2004, 2003, 2001, 2000, 1999, 1996, 1995, 1992, 1991, 1990, 1986, 1985, 1981, 1976, 1975, 1972, 1971, 1970, 1969, 1967, 1966, 1965, 1964, 1963, 1962, 1961, 1960, 1958, 1957, 1956, 1955, 1954, 1952, 1951, 1950, 1949, 1948, 1947, 1946, 1945, 1944, 1942, 1940, 1939, 1938, 1937, 1936, 1935, 1934, 1933, 1932, 1931, 1930, 1929, 1928, 1927, 1926, 1925, 1924, 1923, 1921, 1920
5883 DOVERWOOD DR	2020, 2017, 2014, 2006, 2005, 2004, 2003, 2001, 2000, 1999, 1996, 1995, 1992, 1991, 1990, 1986, 1985, 1981, 1980, 1976, 1975, 1972, 1971, 1970, 1969, 1967, 1966, 1965, 1964, 1963, 1962, 1961, 1960, 1958, 1957, 1956, 1955, 1954, 1952, 1951, 1950, 1949, 1948, 1947, 1946, 1945, 1944, 1942, 1940, 1939, 1938, 1937, 1936, 1935, 1934, 1933, 1932, 1931, 1930, 1929, 1928, 1927, 1926, 1925, 1924, 1923, 1921, 1920
5883 DOVERWOOD DR	2020, 2017, 2014, 2010, 2005, 2004, 2003, 2001, 2000, 1999, 1996, 1995, 1992, 1991, 1990, 1986, 1985, 1981, 1980, 1976, 1975, 1972, 1971, 1970, 1969, 1967, 1966, 1965, 1964, 1963, 1962, 1961, 1960, 1958, 1957, 1956, 1955, 1954, 1952, 1951, 1950, 1949, 1948, 1947, 1946, 1945, 1944, 1942, 1940, 1939, 1938, 1937, 1936, 1935, 1934, 1933, 1932, 1931, 1930, 1929, 1928, 1927, 1926, 1925, 1924, 1923, 1921, 1920
5883 DOVERWOOD DR	2020, 2017, 2014, 2010, 2006, 2005, 2004, 2003, 2001, 1999, 1996, 1995, 1992, 1991, 1990, 1986, 1985, 1981, 1980, 1976, 1975, 1972, 1971, 1970, 1969, 1967, 1966, 1965, 1964, 1963, 1962, 1961, 1960, 1958, 1957, 1956, 1955, 1954, 1952, 1951, 1950, 1949, 1948, 1947, 1946, 1945, 1944, 1942, 1940, 1939, 1938, 1937, 1936, 1935, 1934, 1933, 1932, 1931, 1930, 1929, 1928, 1927, 1926, 1925, 1924, 1923, 1921, 1920
5883 DOVERWOOD DR	2020, 2017, 2010, 2006, 2005, 2004, 2003, 2001, 2000, 1999, 1996, 1995, 1992, 1991, 1990, 1986, 1985, 1981, 1980, 1976, 1975, 1972, 1971, 1970, 1969, 1967, 1966, 1965, 1964, 1963, 1962, 1961, 1960, 1958, 1957, 1956, 1955, 1954, 1952, 1951, 1950, 1949, 1948, 1947, 1946, 1945, 1944, 1942, 1940, 1939, 1938, 1937, 1936, 1935, 1934, 1933, 1932, 1931, 1930, 1929, 1928, 1927, 1926, 1925, 1924, 1923, 1921, 1920
5883 DOVERWOOD DR	2017, 2014, 2010, 2006, 2005, 2004, 2003, 2001, 2000, 1999, 1996, 1995, 1992, 1991, 1990, 1986, 1985, 1981, 1980, 1976, 1975, 1972, 1971, 1970, 1969, 1967, 1966, 1965, 1964, 1963, 1962, 1961, 1960, 1958, 1957, 1956, 1955, 1954, 1952, 1951, 1950, 1949, 1948, 1947, 1946, 1945, 1944, 1942, 1940, 1939, 1938, 1937, 1936, 1935, 1934, 1933, 1932, 1931, 1930, 1929, 1928, 1927, 1926, 1925, 1924, 1923, 1921, 1920
5883 DOVERWOOD DR	2020, 2017, 2014, 2010, 2006, 2005, 2004, 2003, 2001, 2000, 1999, 1996, 1995, 1992, 1991, 1990, 1986, 1985, 1981, 1980, 1976, 1972, 1971, 1970, 1969, 1967, 1966, 1965, 1964, 1963, 1962, 1961, 1960, 1958, 1957, 1956, 1955, 1954, 1952, 1951, 1950, 1949, 1948, 1947, 1946, 1945, 1944, 1942, 1940, 1939, 1938, 1937, 1936, 1935, 1934, 1933, 1932, 1931, 1930, 1929, 1928, 1927, 1926, 1925, 1924, 1923, 1921, 1920
5883 DOVERWOOD DR	2020, 2017, 2014, 2010, 2006, 2005, 2004, 2003, 2001, 2000, 1999, 1996, 1995, 1992, 1991, 1990, 1986, 1985, 1981, 1980, 1975, 1972, 1971, 1970, 1969, 1967, 1966, 1965, 1964, 1963, 1962, 1961, 1960, 1958, 1957, 1956, 1955, 1954, 1952, 1951, 1950, 1949, 1948, 1947, 1946, 1945, 1944, 1942, 1940, 1939, 1938, 1937, 1936, 1935, 1934, 1933, 1932, 1931, 1930, 1929, 1928, 1927, 1926, 1925, 1924, 1923, 1921, 1920

FINDINGS

Address Researched	Address Not Identified in Research Source
5884 GREEN VALLEY CIR	2017, 2014, 2010, 2006, 2005, 2004, 2003, 2001, 2000, 1999, 1996, 1995, 1992, 1991, 1990, 1986, 1985, 1981, 1980, 1976, 1975, 1972, 1971, 1970, 1969, 1967, 1966, 1965, 1964, 1963, 1962, 1961, 1960, 1958, 1957, 1956, 1955, 1954, 1952, 1951, 1950, 1949, 1948, 1947, 1946, 1945, 1944, 1942, 1940, 1939, 1938, 1937, 1936, 1935, 1934, 1933, 1932, 1931, 1930, 1929, 1928, 1927, 1926, 1925, 1924, 1923, 1921, 1920
5884 GREEN VALLEY CIR	2020, 2017, 2010, 2006, 2005, 2004, 2003, 2001, 2000, 1999, 1996, 1995, 1992, 1991, 1990, 1986, 1985, 1981, 1980, 1976, 1975, 1972, 1971, 1970, 1969, 1967, 1966, 1965, 1964, 1963, 1962, 1961, 1960, 1958, 1957, 1956, 1955, 1954, 1952, 1951, 1950, 1949, 1948, 1947, 1946, 1945, 1944, 1942, 1940, 1939, 1938, 1937, 1936, 1935, 1934, 1933, 1932, 1931, 1930, 1929, 1928, 1927, 1926, 1925, 1924, 1923, 1921, 1920
5884 GREEN VALLEY CIR	2020, 2017, 2014, 2010, 2006, 2004, 2003, 2001, 2000, 1999, 1996, 1995, 1992, 1991, 1990, 1986, 1985, 1981, 1980, 1976, 1975, 1972, 1971, 1970, 1969, 1967, 1966, 1965, 1964, 1963, 1962, 1961, 1960, 1958, 1957, 1956, 1955, 1954, 1952, 1951, 1950, 1949, 1948, 1947, 1946, 1945, 1944, 1942, 1940, 1939, 1938, 1937, 1936, 1935, 1934, 1933, 1932, 1931, 1930, 1929, 1928, 1927, 1926, 1925, 1924, 1923, 1921, 1920
5884 GREEN VALLEY CIR	2020, 2017, 2014, 2010, 2005, 2004, 2003, 2001, 2000, 1999, 1996, 1995, 1992, 1991, 1990, 1986, 1985, 1981, 1980, 1976, 1975, 1972, 1971, 1970, 1969, 1967, 1966, 1965, 1964, 1963, 1962, 1961, 1960, 1958, 1957, 1956, 1955, 1954, 1952, 1951, 1950, 1949, 1948, 1947, 1946, 1945, 1944, 1942, 1940, 1939, 1938, 1937, 1936, 1935, 1934, 1933, 1932, 1931, 1930, 1929, 1928, 1927, 1926, 1925, 1924, 1923, 1921, 1920
5884 GREEN VALLEY CIR	2020, 2017, 2014, 2010, 2006, 2005, 2004, 2003, 2000, 1999, 1996, 1995, 1992, 1991, 1990, 1986, 1985, 1981, 1980, 1976, 1975, 1972, 1971, 1970, 1969, 1967, 1966, 1965, 1964, 1963, 1962, 1961, 1960, 1958, 1957, 1956, 1955, 1954, 1952, 1951, 1950, 1949, 1948, 1947, 1946, 1945, 1944, 1942, 1940, 1939, 1938, 1937, 1936, 1935, 1934, 1933, 1932, 1931, 1930, 1929, 1928, 1927, 1926, 1925, 1924, 1923, 1921, 1920
5884 GREEN VALLEY CIR	2020, 2017, 2014, 2010, 2006, 2005, 2004, 2003, 2001, 2000, 1999, 1996, 1992, 1991, 1990, 1986, 1985, 1981, 1980, 1976, 1975, 1972, 1971, 1970, 1969, 1967, 1966, 1965, 1964, 1963, 1962, 1961, 1960, 1958, 1957, 1956, 1955, 1954, 1952, 1951, 1950, 1949, 1948, 1947, 1946, 1945, 1944, 1942, 1940, 1939, 1938, 1937, 1936, 1935, 1934, 1933, 1932, 1931, 1930, 1929, 1928, 1927, 1926, 1925, 1924, 1923, 1921, 1920
5884 GREEN VALLEY CIR	2020, 2017, 2014, 2010, 2006, 2005, 2004, 2003, 2001, 2000, 1999, 1996, 1995, 1992, 1991, 1990, 1986, 1985, 1981, 1976, 1975, 1972, 1971, 1970, 1969, 1967, 1966, 1965, 1964, 1963, 1962, 1961, 1960, 1958, 1957, 1956, 1955, 1954, 1952, 1951, 1950, 1949, 1948, 1947, 1946, 1945, 1944, 1942, 1940, 1939, 1938, 1937, 1936, 1935, 1934, 1933, 1932, 1931, 1930, 1929, 1928, 1927, 1926, 1925, 1924, 1923, 1921, 1920
5885 DOVERWOOD DR	2020, 2017, 2014, 2010, 2006, 2005, 2004, 2003, 2001, 2000, 1999, 1996, 1995, 1992, 1991, 1990, 1986, 1985, 1981, 1976, 1975, 1972, 1971, 1970, 1969, 1967, 1966, 1965, 1964, 1963, 1962, 1961, 1960, 1958, 1957, 1956, 1955, 1954, 1952, 1951, 1950, 1949, 1948, 1947, 1946, 1945, 1944, 1942, 1940, 1939, 1938, 1937, 1936, 1935, 1934, 1933, 1932, 1931, 1930, 1929, 1928, 1927, 1926, 1925, 1924, 1923, 1921, 1920
5885 DOVERWOOD DR	2020, 2017, 2014, 2010, 2005, 2004, 2003, 2001, 2000, 1999, 1996, 1995, 1992, 1991, 1990, 1986, 1985, 1981, 1980, 1976, 1975, 1972, 1971, 1970, 1969, 1967, 1966, 1965, 1964, 1963, 1962, 1961, 1960, 1958, 1957, 1956, 1955, 1954, 1952, 1951, 1950, 1949, 1948, 1947, 1946, 1945, 1944, 1942, 1940, 1939, 1938, 1937, 1936, 1935, 1934, 1933, 1932, 1931, 1930, 1929, 1928, 1927, 1926, 1925, 1924, 1923, 1921, 1920

FINDINGS

Address Researched	Address Not Identified in Research Source
5885 DOVERWOOD DR	2020, 2017, 2014, 2006, 2005, 2004, 2003, 2001, 2000, 1999, 1996, 1995, 1992, 1991, 1990, 1986, 1985, 1981, 1980, 1976, 1975, 1972, 1971, 1970, 1969, 1967, 1966, 1965, 1964, 1963, 1962, 1961, 1960, 1958, 1957, 1956, 1955, 1954, 1952, 1951, 1950, 1949, 1948, 1947, 1946, 1945, 1944, 1942, 1940, 1939, 1938, 1937, 1936, 1935, 1934, 1933, 1932, 1931, 1930, 1929, 1928, 1927, 1926, 1925, 1924, 1923, 1921, 1920
5885 DOVERWOOD DR	2020, 2017, 2014, 2010, 2006, 2004, 2003, 2001, 2000, 1999, 1996, 1995, 1992, 1991, 1990, 1986, 1985, 1981, 1980, 1976, 1975, 1972, 1971, 1970, 1969, 1967, 1966, 1965, 1964, 1963, 1962, 1961, 1960, 1958, 1957, 1956, 1955, 1954, 1952, 1951, 1950, 1949, 1948, 1947, 1946, 1945, 1944, 1942, 1940, 1939, 1938, 1937, 1936, 1935, 1934, 1933, 1932, 1931, 1930, 1929, 1928, 1927, 1926, 1925, 1924, 1923, 1921, 1920
5885 DOVERWOOD DR	2020, 2017, 2010, 2006, 2005, 2004, 2003, 2001, 2000, 1999, 1996, 1995, 1992, 1991, 1990, 1986, 1985, 1981, 1980, 1976, 1975, 1972, 1971, 1970, 1969, 1967, 1966, 1965, 1964, 1963, 1962, 1961, 1960, 1958, 1957, 1956, 1955, 1954, 1952, 1951, 1950, 1949, 1948, 1947, 1946, 1945, 1944, 1942, 1940, 1939, 1938, 1937, 1936, 1935, 1934, 1933, 1932, 1931, 1930, 1929, 1928, 1927, 1926, 1925, 1924, 1923, 1921, 1920
5886 GREEN VALLEY CIR	2020, 2017, 2014, 2010, 2005, 2004, 2003, 2001, 2000, 1999, 1996, 1995, 1992, 1991, 1990, 1986, 1985, 1981, 1980, 1976, 1975, 1972, 1971, 1970, 1969, 1967, 1966, 1965, 1964, 1963, 1962, 1961, 1960, 1958, 1957, 1956, 1955, 1954, 1952, 1951, 1950, 1949, 1948, 1947, 1946, 1945, 1944, 1942, 1940, 1939, 1938, 1937, 1936, 1935, 1934, 1933, 1932, 1931, 1930, 1929, 1928, 1927, 1926, 1925, 1924, 1923, 1921, 1920
5886 GREEN VALLEY CIR	2020, 2017, 2014, 2010, 2006, 2004, 2003, 2001, 2000, 1999, 1996, 1995, 1992, 1991, 1990, 1986, 1985, 1981, 1980, 1976, 1975, 1972, 1971, 1970, 1969, 1967, 1966, 1965, 1964, 1963, 1962, 1961, 1960, 1958, 1957, 1956, 1955, 1954, 1952, 1951, 1950, 1949, 1948, 1947, 1946, 1945, 1944, 1942, 1940, 1939, 1938, 1937, 1936, 1935, 1934, 1933, 1932, 1931, 1930, 1929, 1928, 1927, 1926, 1925, 1924, 1923, 1921, 1920
5886 GREEN VALLEY CIR	2020, 2017, 2010, 2006, 2005, 2004, 2003, 2001, 2000, 1999, 1996, 1995, 1992, 1991, 1990, 1986, 1985, 1981, 1980, 1976, 1975, 1972, 1971, 1970, 1969, 1967, 1966, 1965, 1964, 1963, 1962, 1961, 1960, 1958, 1957, 1956, 1955, 1954, 1952, 1951, 1950, 1949, 1948, 1947, 1946, 1945, 1944, 1942, 1940, 1939, 1938, 1937, 1936, 1935, 1934, 1933, 1932, 1931, 1930, 1929, 1928, 1927, 1926, 1925, 1924, 1923, 1921, 1920
5886 GREEN VALLEY CIR	2020, 2017, 2014, 2010, 2006, 2005, 2004, 2003, 2000, 1999, 1996, 1995, 1992, 1991, 1990, 1986, 1985, 1981, 1980, 1976, 1975, 1972, 1971, 1970, 1969, 1967, 1966, 1965, 1964, 1963, 1962, 1961, 1960, 1958, 1957, 1956, 1955, 1954, 1952, 1951, 1950, 1949, 1948, 1947, 1946, 1945, 1944, 1942, 1940, 1939, 1938, 1937, 1936, 1935, 1934, 1933, 1932, 1931, 1930, 1929, 1928, 1927, 1926, 1925, 1924, 1923, 1921, 1920

FINDINGS

Address Researched	Address Not Identified in Research Source
5886 GREEN VALLEY CIR	2020, 2017, 2014, 2010, 2006, 2005, 2004, 2003, 2001, 2000, 1999, 1996, 1992, 1991, 1990, 1986, 1985, 1981, 1980, 1976, 1975, 1972, 1971, 1970, 1969, 1967, 1966, 1965, 1964, 1963, 1962, 1961, 1960, 1958, 1957, 1956, 1955, 1954, 1952, 1951, 1950, 1949, 1948, 1947, 1946, 1945, 1944, 1942, 1940, 1939, 1938, 1937, 1936, 1935, 1934, 1933, 1932, 1931, 1930, 1929, 1928, 1927, 1926, 1925, 1924, 1923, 1921, 1920
5886 GREEN VALLEY CIR	2020, 2017, 2014, 2010, 2006, 2005, 2004, 2003, 2001, 2000, 1999, 1996, 1995, 1991, 1990, 1986, 1985, 1981, 1980, 1976, 1975, 1972, 1971, 1970, 1969, 1967, 1966, 1965, 1964, 1963, 1962, 1961, 1960, 1958, 1957, 1956, 1955, 1954, 1952, 1951, 1950, 1949, 1948, 1947, 1946, 1945, 1944, 1942, 1940, 1939, 1938, 1937, 1936, 1935, 1934, 1933, 1932, 1931, 1930, 1929, 1928, 1927, 1926, 1925, 1924, 1923, 1921, 1920
5887 DOVERWOOD DR	2020, 2017, 2014, 2010, 2006, 2005, 2004, 2003, 2001, 2000, 1999, 1996, 1992, 1991, 1990, 1986, 1985, 1981, 1980, 1976, 1975, 1972, 1971, 1970, 1969, 1967, 1966, 1965, 1964, 1963, 1962, 1961, 1960, 1958, 1957, 1956, 1955, 1954, 1952, 1951, 1950, 1949, 1948, 1947, 1946, 1945, 1944, 1942, 1940, 1939, 1938, 1937, 1936, 1935, 1934, 1933, 1932, 1931, 1930, 1929, 1928, 1927, 1926, 1925, 1924, 1923, 1921, 1920
5887 DOVERWOOD DR	2020, 2017, 2014, 2006, 2005, 2004, 2003, 2001, 2000, 1999, 1996, 1995, 1992, 1991, 1990, 1986, 1985, 1981, 1980, 1976, 1975, 1972, 1971, 1970, 1969, 1967, 1966, 1965, 1964, 1963, 1962, 1961, 1960, 1958, 1957, 1956, 1955, 1954, 1952, 1951, 1950, 1949, 1948, 1947, 1946, 1945, 1944, 1942, 1940, 1939, 1938, 1937, 1936, 1935, 1934, 1933, 1932, 1931, 1930, 1929, 1928, 1927, 1926, 1925, 1924, 1923, 1921, 1920
5887 DOVERWOOD DR	2020, 2017, 2014, 2010, 2006, 2005, 2004, 2003, 2001, 1999, 1996, 1995, 1992, 1991, 1990, 1986, 1985, 1981, 1980, 1976, 1975, 1972, 1971, 1970, 1969, 1967, 1966, 1965, 1964, 1963, 1962, 1961, 1960, 1958, 1957, 1956, 1955, 1954, 1952, 1951, 1950, 1949, 1948, 1947, 1946, 1945, 1944, 1942, 1940, 1939, 1938, 1937, 1936, 1935, 1934, 1933, 1932, 1931, 1930, 1929, 1928, 1927, 1926, 1925, 1924, 1923, 1921, 1920
5887 DOVERWOOD DR	2020, 2017, 2014, 2010, 2006, 2005, 2004, 2003, 2000, 1999, 1996, 1995, 1992, 1991, 1990, 1986, 1985, 1981, 1980, 1976, 1975, 1972, 1971, 1970, 1969, 1967, 1966, 1965, 1964, 1963, 1962, 1961, 1960, 1958, 1957, 1956, 1955, 1954, 1952, 1951, 1950, 1949, 1948, 1947, 1946, 1945, 1944, 1942, 1940, 1939, 1938, 1937, 1936, 1935, 1934, 1933, 1932, 1931, 1930, 1929, 1928, 1927, 1926, 1925, 1924, 1923, 1921, 1920
5887 DOVERWOOD DR	2020, 2017, 2010, 2006, 2005, 2004, 2003, 2001, 2000, 1999, 1996, 1995, 1992, 1991, 1990, 1986, 1985, 1981, 1980, 1976, 1975, 1972, 1971, 1970, 1969, 1967, 1966, 1965, 1964, 1963, 1962, 1961, 1960, 1958, 1957, 1956, 1955, 1954, 1952, 1951, 1950, 1949, 1948, 1947, 1946, 1945, 1944, 1942, 1940, 1939, 1938, 1937, 1936, 1935, 1934, 1933, 1932, 1931, 1930, 1929, 1928, 1927, 1926, 1925, 1924, 1923, 1921, 1920
5887 DOVERWOOD DR	2017, 2014, 2010, 2006, 2005, 2004, 2003, 2001, 2000, 1999, 1996, 1995, 1992, 1991, 1990, 1986, 1985, 1981, 1980, 1976, 1975, 1972, 1971, 1970, 1969, 1967, 1966, 1965, 1964, 1963, 1962, 1961, 1960, 1958, 1957, 1956, 1955, 1954, 1952, 1951, 1950, 1949, 1948, 1947, 1946, 1945, 1944, 1942, 1940, 1939, 1938, 1937, 1936, 1935, 1934, 1933, 1932, 1931, 1930, 1929, 1928, 1927, 1926, 1925, 1924, 1923, 1921, 1920
5887 DOVERWOOD DR	2020, 2017, 2014, 2010, 2006, 2005, 2004, 2003, 2001, 2000, 1999, 1996, 1995, 1992, 1991, 1990, 1986, 1985, 1981, 1980, 1976, 1972, 1971, 1970, 1969, 1967, 1966, 1965, 1964, 1963, 1962, 1961, 1960, 1958, 1957, 1956, 1955, 1954, 1952, 1951, 1950, 1949, 1948, 1947, 1946, 1945, 1944, 1942, 1940, 1939, 1938, 1937, 1936, 1935, 1934, 1933, 1932, 1931, 1930, 1929, 1928, 1927, 1926, 1925, 1924, 1923, 1921, 1920

FINDINGS

Address Researched	Address Not Identified in Research Source
5888 GREEN VALLEY CIR	2020, 2017, 2014, 2010, 2006, 2005, 2004, 2003, 2001, 2000, 1999, 1996, 1995, 1992, 1991, 1990, 1986, 1985, 1981, 1980, 1976, 1975, 1972, 1971, 1969, 1967, 1966, 1965, 1964, 1963, 1962, 1961, 1960, 1958, 1957, 1956, 1955, 1954, 1952, 1951, 1950, 1949, 1948, 1947, 1946, 1945, 1944, 1942, 1940, 1939, 1938, 1937, 1936, 1935, 1934, 1933, 1932, 1931, 1930, 1929, 1928, 1927, 1926, 1925, 1924, 1923, 1921, 1920
5888 GREEN VALLEY CIR	2017, 2014, 2010, 2006, 2005, 2004, 2003, 2001, 2000, 1999, 1996, 1995, 1992, 1991, 1990, 1986, 1985, 1981, 1980, 1976, 1975, 1972, 1971, 1970, 1969, 1967, 1966, 1965, 1964, 1963, 1962, 1961, 1960, 1958, 1957, 1956, 1955, 1954, 1952, 1951, 1950, 1949, 1948, 1947, 1946, 1945, 1944, 1942, 1940, 1939, 1938, 1937, 1936, 1935, 1934, 1933, 1932, 1931, 1930, 1929, 1928, 1927, 1926, 1925, 1924, 1923, 1921, 1920
5888 GREEN VALLEY CIR	2020, 2017, 2014, 2006, 2005, 2004, 2003, 2001, 2000, 1999, 1996, 1995, 1992, 1991, 1990, 1986, 1985, 1981, 1980, 1976, 1975, 1972, 1971, 1970, 1969, 1967, 1966, 1965, 1964, 1963, 1962, 1961, 1960, 1958, 1957, 1956, 1955, 1954, 1952, 1951, 1950, 1949, 1948, 1947, 1946, 1945, 1944, 1942, 1940, 1939, 1938, 1937, 1936, 1935, 1934, 1933, 1932, 1931, 1930, 1929, 1928, 1927, 1926, 1925, 1924, 1923, 1921, 1920
5888 GREEN VALLEY CIR	2020, 2017, 2010, 2006, 2005, 2004, 2003, 2001, 2000, 1999, 1996, 1995, 1992, 1991, 1990, 1986, 1985, 1981, 1980, 1976, 1975, 1972, 1971, 1970, 1969, 1967, 1966, 1965, 1964, 1963, 1962, 1961, 1960, 1958, 1957, 1956, 1955, 1954, 1952, 1951, 1950, 1949, 1948, 1947, 1946, 1945, 1944, 1942, 1940, 1939, 1938, 1937, 1936, 1935, 1934, 1933, 1932, 1931, 1930, 1929, 1928, 1927, 1926, 1925, 1924, 1923, 1921, 1920
5888 GREEN VALLEY CIR	2020, 2017, 2014, 2010, 2006, 2004, 2003, 2001, 2000, 1999, 1996, 1995, 1992, 1991, 1990, 1986, 1985, 1981, 1980, 1976, 1975, 1972, 1971, 1970, 1969, 1967, 1966, 1965, 1964, 1963, 1962, 1961, 1960, 1958, 1957, 1956, 1955, 1954, 1952, 1951, 1950, 1949, 1948, 1947, 1946, 1945, 1944, 1942, 1940, 1939, 1938, 1937, 1936, 1935, 1934, 1933, 1932, 1931, 1930, 1929, 1928, 1927, 1926, 1925, 1924, 1923, 1921, 1920
5888 GREEN VALLEY CIR	2020, 2017, 2014, 2010, 2005, 2004, 2003, 2001, 2000, 1999, 1996, 1995, 1992, 1991, 1990, 1986, 1985, 1981, 1980, 1976, 1975, 1972, 1971, 1970, 1969, 1967, 1966, 1965, 1964, 1963, 1962, 1961, 1960, 1958, 1957, 1956, 1955, 1954, 1952, 1951, 1950, 1949, 1948, 1947, 1946, 1945, 1944, 1942, 1940, 1939, 1938, 1937, 1936, 1935, 1934, 1933, 1932, 1931, 1930, 1929, 1928, 1927, 1926, 1925, 1924, 1923, 1921, 1920
5888 GREEN VALLEY CIR	2020, 2017, 2014, 2010, 2006, 2005, 2004, 2003, 2001, 2000, 1999, 1996, 1995, 1992, 1991, 1990, 1986, 1985, 1981, 1980, 1976, 1975, 1972, 1971, 1970, 1969, 1967, 1966, 1965, 1964, 1963, 1962, 1961, 1960, 1958, 1957, 1956, 1955, 1954, 1952, 1951, 1950, 1949, 1948, 1947, 1946, 1945, 1944, 1942, 1940, 1939, 1938, 1937, 1936, 1935, 1934, 1933, 1932, 1931, 1930, 1929, 1928, 1927, 1926, 1925, 1924, 1923, 1921, 1920
5889 DOVERWOOD DR	2020, 2017, 2014, 2010, 2006, 2005, 2004, 2003, 2001, 2000, 1999, 1996, 1995, 1992, 1991, 1990, 1986, 1985, 1981, 1976, 1975, 1972, 1971, 1970, 1969, 1967, 1966, 1965, 1964, 1963, 1962, 1961, 1960, 1958, 1957, 1956, 1955, 1954, 1952, 1951, 1950, 1949, 1948, 1947, 1946, 1945, 1944, 1942, 1940, 1939, 1938, 1937, 1936, 1935, 1934, 1933, 1932, 1931, 1930, 1929, 1928, 1927, 1926, 1925, 1924, 1923, 1921, 1920
5889 DOVERWOOD DR	2020, 2017, 2014, 2010, 2006, 2005, 2004, 2003, 2000, 1999, 1996, 1995, 1992, 1991, 1990, 1986, 1985, 1981, 1980, 1976, 1975, 1972, 1971, 1970, 1969, 1967, 1966, 1965, 1964, 1963, 1962, 1961, 1960, 1958, 1957, 1956, 1955, 1954, 1952, 1951, 1950, 1949, 1948, 1947, 1946, 1945, 1944, 1942, 1940, 1939, 1938, 1937, 1936, 1935, 1934, 1933, 1932, 1931, 1930, 1929, 1928, 1927, 1926, 1925, 1924, 1923, 1921, 1920

FINDINGS

Address Researched	Address Not Identified in Research Source
5889 DOVERWOOD DR	2020, 2017, 2014, 2010, 2006, 2005, 2004, 2003, 2001, 1999, 1996, 1995, 1992, 1991, 1990, 1986, 1985, 1981, 1980, 1976, 1975, 1972, 1971, 1970, 1969, 1967, 1966, 1965, 1964, 1963, 1962, 1961, 1960, 1958, 1957, 1956, 1955, 1954, 1952, 1951, 1950, 1949, 1948, 1947, 1946, 1945, 1944, 1942, 1940, 1939, 1938, 1937, 1936, 1935, 1934, 1933, 1932, 1931, 1930, 1929, 1928, 1927, 1926, 1925, 1924, 1923, 1921, 1920
5889 DOVERWOOD DR	2020, 2017, 2014, 2010, 2006, 2004, 2003, 2001, 2000, 1999, 1996, 1995, 1992, 1991, 1990, 1986, 1985, 1981, 1980, 1976, 1975, 1972, 1971, 1970, 1969, 1967, 1966, 1965, 1964, 1963, 1962, 1961, 1960, 1958, 1957, 1956, 1955, 1954, 1952, 1951, 1950, 1949, 1948, 1947, 1946, 1945, 1944, 1942, 1940, 1939, 1938, 1937, 1936, 1935, 1934, 1933, 1932, 1931, 1930, 1929, 1928, 1927, 1926, 1925, 1924, 1923, 1921, 1920
5889 DOVERWOOD DR	2020, 2017, 2014, 2006, 2005, 2004, 2003, 2001, 2000, 1999, 1996, 1995, 1992, 1991, 1990, 1986, 1985, 1981, 1980, 1976, 1975, 1972, 1971, 1970, 1969, 1967, 1966, 1965, 1964, 1963, 1962, 1961, 1960, 1958, 1957, 1956, 1955, 1954, 1952, 1951, 1950, 1949, 1948, 1947, 1946, 1945, 1944, 1942, 1940, 1939, 1938, 1937, 1936, 1935, 1934, 1933, 1932, 1931, 1930, 1929, 1928, 1927, 1926, 1925, 1924, 1923, 1921, 1920
5889 DOVERWOOD DR	2020, 2017, 2014, 2010, 2005, 2004, 2003, 2001, 2000, 1999, 1996, 1995, 1992, 1991, 1990, 1986, 1985, 1981, 1980, 1976, 1975, 1972, 1971, 1970, 1969, 1967, 1966, 1965, 1964, 1963, 1962, 1961, 1960, 1958, 1957, 1956, 1955, 1954, 1952, 1951, 1950, 1949, 1948, 1947, 1946, 1945, 1944, 1942, 1940, 1939, 1938, 1937, 1936, 1935, 1934, 1933, 1932, 1931, 1930, 1929, 1928, 1927, 1926, 1925, 1924, 1923, 1921, 1920
5889 DOVERWOOD DR	2020, 2017, 2014, 2010, 2006, 2005, 2004, 2003, 2001, 2000, 1999, 1996, 1992, 1991, 1990, 1986, 1985, 1981, 1980, 1976, 1975, 1972, 1971, 1970, 1969, 1967, 1966, 1965, 1964, 1963, 1962, 1961, 1960, 1958, 1957, 1956, 1955, 1954, 1952, 1951, 1950, 1949, 1948, 1947, 1946, 1945, 1944, 1942, 1940, 1939, 1938, 1937, 1936, 1935, 1934, 1933, 1932, 1931, 1930, 1929, 1928, 1927, 1926, 1925, 1924, 1923, 1921, 1920
5889 DOVERWOOD DR	2020, 2017, 2010, 2006, 2005, 2004, 2003, 2001, 2000, 1999, 1996, 1995, 1992, 1991, 1990, 1986, 1985, 1981, 1980, 1976, 1975, 1972, 1971, 1970, 1969, 1967, 1966, 1965, 1964, 1963, 1962, 1961, 1960, 1958, 1957, 1956, 1955, 1954, 1952, 1951, 1950, 1949, 1948, 1947, 1946, 1945, 1944, 1942, 1940, 1939, 1938, 1937, 1936, 1935, 1934, 1933, 1932, 1931, 1930, 1929, 1928, 1927, 1926, 1925, 1924, 1923, 1921, 1920
5889 DOVERWOOD DR	2017, 2014, 2010, 2006, 2005, 2004, 2003, 2001, 2000, 1999, 1996, 1995, 1992, 1991, 1990, 1986, 1985, 1981, 1980, 1976, 1975, 1972, 1971, 1970, 1969, 1967, 1966, 1965, 1964, 1963, 1962, 1961, 1960, 1958, 1957, 1956, 1955, 1954, 1952, 1951, 1950, 1949, 1948, 1947, 1946, 1945, 1944, 1942, 1940, 1939, 1938, 1937, 1936, 1935, 1934, 1933, 1932, 1931, 1930, 1929, 1928, 1927, 1926, 1925, 1924, 1923, 1921, 1920
5890 GREEN VALLEY	2020, 2017, 2014, 2010, 2006, 2005, 2004, 2003, 2001, 2000, 1999, 1996, 1995, 1992, 1991, 1990, 1986, 1985, 1980, 1976, 1975, 1972, 1971, 1970, 1969, 1967, 1966, 1965, 1964, 1963, 1962, 1961, 1960, 1958, 1957, 1956, 1955, 1954, 1952, 1951, 1950, 1949, 1948, 1947, 1946, 1945, 1944, 1942, 1940, 1939, 1938, 1937, 1936, 1935, 1934, 1933, 1932, 1931, 1930, 1929, 1928, 1927, 1926, 1925, 1924, 1923, 1921, 1920
5890 GREEN VALLEY CIR	2020, 2017, 2014, 2010, 2006, 2005, 2004, 2003, 2001, 2000, 1999, 1996, 1995, 1992, 1991, 1990, 1986, 1985, 1981, 1980, 1976, 1972, 1971, 1970, 1969, 1967, 1966, 1965, 1964, 1963, 1962, 1961, 1960, 1958, 1957, 1956, 1955, 1954, 1952, 1951, 1950, 1949, 1948, 1947, 1946, 1945, 1944, 1942, 1940, 1939, 1938, 1937, 1936, 1935, 1934, 1933, 1932, 1931, 1930, 1929, 1928, 1927, 1926, 1925, 1924, 1923, 1921, 1920

FINDINGS

Address Researched	Address Not Identified in Research Source
5890 GREEN VALLEY CIR	2017, 2014, 2010, 2006, 2005, 2004, 2003, 2001, 2000, 1999, 1996, 1995, 1992, 1991, 1990, 1986, 1985, 1981, 1980, 1976, 1975, 1972, 1971, 1970, 1969, 1967, 1966, 1965, 1964, 1963, 1962, 1961, 1960, 1958, 1957, 1956, 1955, 1954, 1952, 1951, 1950, 1949, 1948, 1947, 1946, 1945, 1944, 1942, 1940, 1939, 1938, 1937, 1936, 1935, 1934, 1933, 1932, 1931, 1930, 1929, 1928, 1927, 1926, 1925, 1924, 1923, 1921, 1920
5890 GREEN VALLEY CIR	2020, 2017, 2014, 2010, 2005, 2004, 2003, 2001, 2000, 1999, 1996, 1995, 1992, 1991, 1990, 1986, 1985, 1981, 1980, 1976, 1975, 1972, 1971, 1970, 1969, 1967, 1966, 1965, 1964, 1963, 1962, 1961, 1960, 1958, 1957, 1956, 1955, 1954, 1952, 1951, 1950, 1949, 1948, 1947, 1946, 1945, 1944, 1942, 1940, 1939, 1938, 1937, 1936, 1935, 1934, 1933, 1932, 1931, 1930, 1929, 1928, 1927, 1926, 1925, 1924, 1923, 1921, 1920
5890 GREEN VALLEY CIR	2020, 2017, 2014, 2010, 2006, 2004, 2003, 2001, 2000, 1999, 1996, 1995, 1992, 1991, 1990, 1986, 1985, 1981, 1980, 1976, 1975, 1972, 1971, 1970, 1969, 1967, 1966, 1965, 1964, 1963, 1962, 1961, 1960, 1958, 1957, 1956, 1955, 1954, 1952, 1951, 1950, 1949, 1948, 1947, 1946, 1945, 1944, 1942, 1940, 1939, 1938, 1937, 1936, 1935, 1934, 1933, 1932, 1931, 1930, 1929, 1928, 1927, 1926, 1925, 1924, 1923, 1921, 1920
5890 GREEN VALLEY CIR	2020, 2017, 2010, 2006, 2005, 2004, 2003, 2001, 2000, 1999, 1996, 1995, 1992, 1991, 1990, 1986, 1985, 1981, 1980, 1976, 1975, 1972, 1971, 1970, 1969, 1967, 1966, 1965, 1964, 1963, 1962, 1961, 1960, 1958, 1957, 1956, 1955, 1954, 1952, 1951, 1950, 1949, 1948, 1947, 1946, 1945, 1944, 1942, 1940, 1939, 1938, 1937, 1936, 1935, 1934, 1933, 1932, 1931, 1930, 1929, 1928, 1927, 1926, 1925, 1924, 1923, 1921, 1920
5890 GREEN VALLEY CIR	2020, 2017, 2014, 2010, 2006, 2005, 2004, 2003, 2001, 2000, 1999, 1996, 1992, 1991, 1990, 1986, 1985, 1981, 1980, 1976, 1975, 1972, 1971, 1970, 1969, 1967, 1966, 1965, 1964, 1963, 1962, 1961, 1960, 1958, 1957, 1956, 1955, 1954, 1952, 1951, 1950, 1949, 1948, 1947, 1946, 1945, 1944, 1942, 1940, 1939, 1938, 1937, 1936, 1935, 1934, 1933, 1932, 1931, 1930, 1929, 1928, 1927, 1926, 1925, 1924, 1923, 1921, 1920
5890 GREEN VALLEY CIR	2020, 2017, 2014, 2010, 2006, 2005, 2004, 2003, 2000, 1999, 1996, 1995, 1992, 1991, 1990, 1986, 1985, 1981, 1980, 1976, 1975, 1972, 1971, 1970, 1969, 1967, 1966, 1965, 1964, 1963, 1962, 1961, 1960, 1958, 1957, 1956, 1955, 1954, 1952, 1951, 1950, 1949, 1948, 1947, 1946, 1945, 1944, 1942, 1940, 1939, 1938, 1937, 1936, 1935, 1934, 1933, 1932, 1931, 1930, 1929, 1928, 1927, 1926, 1925, 1924, 1923, 1921, 1920
5890 GREEN VALLEY CIR	2020, 2017, 2014, 2010, 2006, 2005, 2004, 2003, 2001, 2000, 1999, 1996, 1995, 1992, 1991, 1990, 1986, 1985, 1981, 1980, 1976, 1975, 1972, 1971, 1970, 1969, 1967, 1966, 1965, 1964, 1963, 1962, 1961, 1960, 1958, 1957, 1956, 1955, 1954, 1952, 1951, 1950, 1949, 1948, 1947, 1946, 1945, 1944, 1942, 1940, 1939, 1938, 1937, 1936, 1935, 1934, 1933, 1932, 1931, 1930, 1929, 1928, 1927, 1926, 1925, 1924, 1923, 1921, 1920
5891 DOVERWOOD DR	2020, 2017, 2014, 2010, 2005, 2004, 2003, 2001, 2000, 1999, 1996, 1995, 1992, 1991, 1990, 1986, 1985, 1981, 1980, 1976, 1975, 1972, 1971, 1970, 1969, 1967, 1966, 1965, 1964, 1963, 1962, 1961, 1960, 1958, 1957, 1956, 1955, 1954, 1952, 1951, 1950, 1949, 1948, 1947, 1946, 1945, 1944, 1942, 1940, 1939, 1938, 1937, 1936, 1935, 1934, 1933, 1932, 1931, 1930, 1929, 1928, 1927, 1926, 1925, 1924, 1923, 1921, 1920
5891 DOVERWOOD DR	2020, 2017, 2014, 2006, 2005, 2004, 2003, 2001, 2000, 1999, 1996, 1995, 1992, 1991, 1990, 1986, 1985, 1981, 1980, 1976, 1975, 1972, 1971, 1970, 1969, 1967, 1966, 1965, 1964, 1963, 1962, 1961, 1960, 1958, 1957, 1956, 1955, 1954, 1952, 1951, 1950, 1949, 1948, 1947, 1946, 1945, 1944, 1942, 1940, 1939, 1938, 1937, 1936, 1935, 1934, 1933, 1932, 1931, 1930, 1929, 1928, 1927, 1926, 1925, 1924, 1923, 1921, 1920

FINDINGS

Address Researched	Address Not Identified in Research Source
5891 DOVERWOOD DR	2020, 2017, 2014, 2010, 2006, 2004, 2003, 2001, 2000, 1999, 1996, 1995, 1992, 1991, 1990, 1986, 1985, 1981, 1980, 1976, 1975, 1972, 1971, 1970, 1969, 1967, 1966, 1965, 1964, 1963, 1962, 1961, 1960, 1958, 1957, 1956, 1955, 1954, 1952, 1951, 1950, 1949, 1948, 1947, 1946, 1945, 1944, 1942, 1940, 1939, 1938, 1937, 1936, 1935, 1934, 1933, 1932, 1931, 1930, 1929, 1928, 1927, 1926, 1925, 1924, 1923, 1921, 1920
5891 DOVERWOOD DR	2020, 2017, 2014, 2010, 2006, 2005, 2004, 2003, 2001, 1999, 1996, 1995, 1992, 1991, 1990, 1986, 1985, 1981, 1980, 1976, 1975, 1972, 1971, 1970, 1969, 1967, 1966, 1965, 1964, 1963, 1962, 1961, 1960, 1958, 1957, 1956, 1955, 1954, 1952, 1951, 1950, 1949, 1948, 1947, 1946, 1945, 1944, 1942, 1940, 1939, 1938, 1937, 1936, 1935, 1934, 1933, 1932, 1931, 1930, 1929, 1928, 1927, 1926, 1925, 1924, 1923, 1921, 1920
5891 DOVERWOOD DR	2020, 2017, 2014, 2010, 2006, 2005, 2004, 2003, 2001, 2000, 1999, 1996, 1992, 1991, 1990, 1986, 1985, 1981, 1980, 1976, 1975, 1972, 1971, 1970, 1969, 1967, 1966, 1965, 1964, 1963, 1962, 1961, 1960, 1958, 1957, 1956, 1955, 1954, 1952, 1951, 1950, 1949, 1948, 1947, 1946, 1945, 1944, 1942, 1940, 1939, 1938, 1937, 1936, 1935, 1934, 1933, 1932, 1931, 1930, 1929, 1928, 1927, 1926, 1925, 1924, 1923, 1921, 1920
5891 DOVERWOOD DR	2020, 2017, 2010, 2006, 2005, 2004, 2003, 2001, 2000, 1999, 1996, 1995, 1992, 1991, 1990, 1986, 1985, 1981, 1980, 1976, 1975, 1972, 1971, 1970, 1969, 1967, 1966, 1965, 1964, 1963, 1962, 1961, 1960, 1958, 1957, 1956, 1955, 1954, 1952, 1951, 1950, 1949, 1948, 1947, 1946, 1945, 1944, 1942, 1940, 1939, 1938, 1937, 1936, 1935, 1934, 1933, 1932, 1931, 1930, 1929, 1928, 1927, 1926, 1925, 1924, 1923, 1921, 1920
5891 DOVERWOOD DR	2017, 2014, 2010, 2006, 2005, 2004, 2003, 2001, 2000, 1999, 1996, 1995, 1992, 1991, 1990, 1986, 1985, 1981, 1980, 1976, 1975, 1972, 1971, 1970, 1969, 1967, 1966, 1965, 1964, 1963, 1962, 1961, 1960, 1958, 1957, 1956, 1955, 1954, 1952, 1951, 1950, 1949, 1948, 1947, 1946, 1945, 1944, 1942, 1940, 1939, 1938, 1937, 1936, 1935, 1934, 1933, 1932, 1931, 1930, 1929, 1928, 1927, 1926, 1925, 1924, 1923, 1921, 1920
5891 DOVERWOOD DR	2020, 2017, 2014, 2010, 2006, 2005, 2004, 2003, 2001, 2000, 1999, 1996, 1995, 1992, 1991, 1990, 1986, 1985, 1981, 1980, 1976, 1972, 1971, 1970, 1969, 1967, 1966, 1965, 1964, 1963, 1962, 1961, 1960, 1958, 1957, 1956, 1955, 1954, 1952, 1951, 1950, 1949, 1948, 1947, 1946, 1945, 1944, 1942, 1940, 1939, 1938, 1937, 1936, 1935, 1934, 1933, 1932, 1931, 1930, 1929, 1928, 1927, 1926, 1925, 1924, 1923, 1921, 1920
5892 GREEN VALLEY CIR	2020, 2017, 2014, 2010, 2006, 2005, 2004, 2003, 2001, 2000, 1999, 1996, 1995, 1992, 1991, 1990, 1986, 1985, 1981, 1980, 1976, 1972, 1971, 1970, 1969, 1967, 1966, 1965, 1964, 1963, 1962, 1961, 1960, 1958, 1957, 1956, 1955, 1954, 1952, 1951, 1950, 1949, 1948, 1947, 1946, 1945, 1944, 1942, 1940, 1939, 1938, 1937, 1936, 1935, 1934, 1933, 1932, 1931, 1930, 1929, 1928, 1927, 1926, 1925, 1924, 1923, 1921, 1920
5892 GREEN VALLEY CIR	2020, 2017, 2010, 2006, 2005, 2004, 2003, 2001, 2000, 1999, 1996, 1995, 1992, 1991, 1990, 1986, 1985, 1981, 1980, 1976, 1975, 1972, 1971, 1970, 1969, 1967, 1966, 1965, 1964, 1963, 1962, 1961, 1960, 1958, 1957, 1956, 1955, 1954, 1952, 1951, 1950, 1949, 1948, 1947, 1946, 1945, 1944, 1942, 1940, 1939, 1938, 1937, 1936, 1935, 1934, 1933, 1932, 1931, 1930, 1929, 1928, 1927, 1926, 1925, 1924, 1923, 1921, 1920
5892 GREEN VALLEY CIR	2020, 2017, 2014, 2006, 2005, 2004, 2003, 2001, 2000, 1999, 1996, 1995, 1992, 1991, 1990, 1986, 1985, 1981, 1980, 1976, 1975, 1972, 1971, 1970, 1969, 1967, 1966, 1965, 1964, 1963, 1962, 1961, 1960, 1958, 1957, 1956, 1955, 1954, 1952, 1951, 1950, 1949, 1948, 1947, 1946, 1945, 1944, 1942, 1940, 1939, 1938, 1937, 1936, 1935, 1934, 1933, 1932, 1931, 1930, 1929, 1928, 1927, 1926, 1925, 1924, 1923, 1921, 1920

FINDINGS

Address Researched	Address Not Identified in Research Source
5892 GREEN VALLEY CIR	2020, 2017, 2014, 2010, 2006, 2004, 2003, 2001, 2000, 1999, 1996, 1995, 1992, 1991, 1990, 1986, 1985, 1981, 1980, 1976, 1975, 1972, 1971, 1970, 1969, 1967, 1966, 1965, 1964, 1963, 1962, 1961, 1960, 1958, 1957, 1956, 1955, 1954, 1952, 1951, 1950, 1949, 1948, 1947, 1946, 1945, 1944, 1942, 1940, 1939, 1938, 1937, 1936, 1935, 1934, 1933, 1932, 1931, 1930, 1929, 1928, 1927, 1926, 1925, 1924, 1923, 1921, 1920
5892 GREEN VALLEY CIR	2020, 2017, 2014, 2010, 2005, 2004, 2003, 2001, 2000, 1999, 1996, 1995, 1992, 1991, 1990, 1986, 1985, 1981, 1980, 1976, 1975, 1972, 1971, 1970, 1969, 1967, 1966, 1965, 1964, 1963, 1962, 1961, 1960, 1958, 1957, 1956, 1955, 1954, 1952, 1951, 1950, 1949, 1948, 1947, 1946, 1945, 1944, 1942, 1940, 1939, 1938, 1937, 1936, 1935, 1934, 1933, 1932, 1931, 1930, 1929, 1928, 1927, 1926, 1925, 1924, 1923, 1921, 1920
5892 GREEN VALLEY CIR	2020, 2017, 2014, 2010, 2006, 2005, 2004, 2003, 2001, 2000, 1999, 1996, 1992, 1991, 1990, 1986, 1985, 1981, 1980, 1976, 1975, 1972, 1971, 1970, 1969, 1967, 1966, 1965, 1964, 1963, 1962, 1961, 1960, 1958, 1957, 1956, 1955, 1954, 1952, 1951, 1950, 1949, 1948, 1947, 1946, 1945, 1944, 1942, 1940, 1939, 1938, 1937, 1936, 1935, 1934, 1933, 1932, 1931, 1930, 1929, 1928, 1927, 1926, 1925, 1924, 1923, 1921, 1920
5892 GREEN VALLEY CIR	2020, 2017, 2014, 2010, 2006, 2005, 2004, 2003, 2001, 1999, 1996, 1995, 1992, 1991, 1990, 1986, 1985, 1981, 1980, 1976, 1975, 1972, 1971, 1970, 1969, 1967, 1966, 1965, 1964, 1963, 1962, 1961, 1960, 1958, 1957, 1956, 1955, 1954, 1952, 1951, 1950, 1949, 1948, 1947, 1946, 1945, 1944, 1942, 1940, 1939, 1938, 1937, 1936, 1935, 1934, 1933, 1932, 1931, 1930, 1929, 1928, 1927, 1926, 1925, 1924, 1923, 1921, 1920
5892 GREEN VALLEY CIR	2020, 2017, 2014, 2010, 2006, 2005, 2004, 2003, 2000, 1999, 1996, 1995, 1992, 1991, 1990, 1986, 1985, 1981, 1980, 1976, 1975, 1972, 1971, 1970, 1969, 1967, 1966, 1965, 1964, 1963, 1962, 1961, 1960, 1958, 1957, 1956, 1955, 1954, 1952, 1951, 1950, 1949, 1948, 1947, 1946, 1945, 1944, 1942, 1940, 1939, 1938, 1937, 1936, 1935, 1934, 1933, 1932, 1931, 1930, 1929, 1928, 1927, 1926, 1925, 1924, 1923, 1921, 1920
5893 DOVERWOOD DR	2020, 2017, 2014, 2006, 2005, 2004, 2003, 2001, 2000, 1999, 1996, 1995, 1992, 1991, 1990, 1986, 1985, 1981, 1980, 1976, 1975, 1972, 1971, 1970, 1969, 1967, 1966, 1965, 1964, 1963, 1962, 1961, 1960, 1958, 1957, 1956, 1955, 1954, 1952, 1951, 1950, 1949, 1948, 1947, 1946, 1945, 1944, 1942, 1940, 1939, 1938, 1937, 1936, 1935, 1934, 1933, 1932, 1931, 1930, 1929, 1928, 1927, 1926, 1925, 1924, 1923, 1921, 1920
5893 DOVERWOOD DR	2020, 2017, 2014, 2010, 2005, 2004, 2003, 2001, 2000, 1999, 1996, 1995, 1992, 1991, 1990, 1986, 1985, 1981, 1980, 1976, 1975, 1972, 1971, 1970, 1969, 1967, 1966, 1965, 1964, 1963, 1962, 1961, 1960, 1958, 1957, 1956, 1955, 1954, 1952, 1951, 1950, 1949, 1948, 1947, 1946, 1945, 1944, 1942, 1940, 1939, 1938, 1937, 1936, 1935, 1934, 1933, 1932, 1931, 1930, 1929, 1928, 1927, 1926, 1925, 1924, 1923, 1921, 1920
5893 DOVERWOOD DR	2020, 2017, 2014, 2010, 2006, 2005, 2004, 2003, 2001, 1999, 1996, 1995, 1992, 1991, 1990, 1986, 1985, 1981, 1980, 1976, 1975, 1972, 1971, 1970, 1969, 1967, 1966, 1965, 1964, 1963, 1962, 1961, 1960, 1958, 1957, 1956, 1955, 1954, 1952, 1951, 1950, 1949, 1948, 1947, 1946, 1945, 1944, 1942, 1940, 1939, 1938, 1937, 1936, 1935, 1934, 1933, 1932, 1931, 1930, 1929, 1928, 1927, 1926, 1925, 1924, 1923, 1921, 1920
5893 DOVERWOOD DR	2017, 2014, 2010, 2006, 2005, 2004, 2003, 2001, 2000, 1999, 1996, 1995, 1992, 1991, 1990, 1986, 1985, 1981, 1980, 1976, 1975, 1972, 1971, 1970, 1969, 1967, 1966, 1965, 1964, 1963, 1962, 1961, 1960, 1958, 1957, 1956, 1955, 1954, 1952, 1951, 1950, 1949, 1948, 1947, 1946, 1945, 1944, 1942, 1940, 1939, 1938, 1937, 1936, 1935, 1934, 1933, 1932, 1931, 1930, 1929, 1928, 1927, 1926, 1925, 1924, 1923, 1921, 1920

FINDINGS

Address Researched	Address Not Identified in Research Source
5893 DOVERWOOD DR	2020, 2017, 2010, 2006, 2005, 2004, 2003, 2001, 2000, 1999, 1996, 1995, 1992, 1991, 1990, 1986, 1985, 1981, 1980, 1976, 1975, 1972, 1971, 1970, 1969, 1967, 1966, 1965, 1964, 1963, 1962, 1961, 1960, 1958, 1957, 1956, 1955, 1954, 1952, 1951, 1950, 1949, 1948, 1947, 1946, 1945, 1944, 1942, 1940, 1939, 1938, 1937, 1936, 1935, 1934, 1933, 1932, 1931, 1930, 1929, 1928, 1927, 1926, 1925, 1924, 1923, 1921, 1920
5893 DOVERWOOD DR	2020, 2017, 2014, 2010, 2006, 2005, 2004, 2003, 2001, 2000, 1999, 1996, 1995, 1992, 1991, 1990, 1986, 1985, 1981, 1980, 1976, 1972, 1971, 1970, 1969, 1967, 1966, 1965, 1964, 1963, 1962, 1961, 1960, 1958, 1957, 1956, 1955, 1954, 1952, 1951, 1950, 1949, 1948, 1947, 1946, 1945, 1944, 1942, 1940, 1939, 1938, 1937, 1936, 1935, 1934, 1933, 1932, 1931, 1930, 1929, 1928, 1927, 1926, 1925, 1924, 1923, 1921, 1920
5894 GREEN VALLEY CIR	2020, 2017, 2014, 2010, 2006, 2005, 2004, 2003, 2001, 2000, 1999, 1996, 1995, 1992, 1991, 1990, 1986, 1985, 1981, 1980, 1976, 1972, 1971, 1970, 1969, 1967, 1966, 1965, 1964, 1963, 1962, 1961, 1960, 1958, 1957, 1956, 1955, 1954, 1952, 1951, 1950, 1949, 1948, 1947, 1946, 1945, 1944, 1942, 1940, 1939, 1938, 1937, 1936, 1935, 1934, 1933, 1932, 1931, 1930, 1929, 1928, 1927, 1926, 1925, 1924, 1923, 1921, 1920
5894 GREEN VALLEY CIR	2017, 2014, 2010, 2006, 2005, 2004, 2003, 2001, 2000, 1999, 1996, 1995, 1992, 1991, 1990, 1986, 1985, 1981, 1980, 1976, 1975, 1972, 1971, 1970, 1969, 1967, 1966, 1965, 1964, 1963, 1962, 1961, 1960, 1958, 1957, 1956, 1955, 1954, 1952, 1951, 1950, 1949, 1948, 1947, 1946, 1945, 1944, 1942, 1940, 1939, 1938, 1937, 1936, 1935, 1934, 1933, 1932, 1931, 1930, 1929, 1928, 1927, 1926, 1925, 1924, 1923, 1921, 1920
5894 GREEN VALLEY CIR	2020, 2017, 2014, 2010, 2005, 2004, 2003, 2001, 2000, 1999, 1996, 1995, 1992, 1991, 1990, 1986, 1985, 1981, 1980, 1976, 1975, 1972, 1971, 1970, 1969, 1967, 1966, 1965, 1964, 1963, 1962, 1961, 1960, 1958, 1957, 1956, 1955, 1954, 1952, 1951, 1950, 1949, 1948, 1947, 1946, 1945, 1944, 1942, 1940, 1939, 1938, 1937, 1936, 1935, 1934, 1933, 1932, 1931, 1930, 1929, 1928, 1927, 1926, 1925, 1924, 1923, 1921, 1920
5894 GREEN VALLEY CIR	2020, 2017, 2014, 2010, 2006, 2004, 2003, 2001, 2000, 1999, 1996, 1995, 1992, 1991, 1990, 1986, 1985, 1981, 1980, 1976, 1975, 1972, 1971, 1970, 1969, 1967, 1966, 1965, 1964, 1963, 1962, 1961, 1960, 1958, 1957, 1956, 1955, 1954, 1952, 1951, 1950, 1949, 1948, 1947, 1946, 1945, 1944, 1942, 1940, 1939, 1938, 1937, 1936, 1935, 1934, 1933, 1932, 1931, 1930, 1929, 1928, 1927, 1926, 1925, 1924, 1923, 1921, 1920
5894 GREEN VALLEY CIR	2020, 2017, 2014, 2006, 2005, 2004, 2003, 2001, 2000, 1999, 1996, 1995, 1992, 1991, 1990, 1986, 1985, 1981, 1980, 1976, 1975, 1972, 1971, 1970, 1969, 1967, 1966, 1965, 1964, 1963, 1962, 1961, 1960, 1958, 1957, 1956, 1955, 1954, 1952, 1951, 1950, 1949, 1948, 1947, 1946, 1945, 1944, 1942, 1940, 1939, 1938, 1937, 1936, 1935, 1934, 1933, 1932, 1931, 1930, 1929, 1928, 1927, 1926, 1925, 1924, 1923, 1921, 1920
5894 GREEN VALLEY CIR	2020, 2017, 2010, 2006, 2005, 2004, 2003, 2001, 2000, 1999, 1996, 1995, 1992, 1991, 1990, 1986, 1985, 1981, 1980, 1976, 1975, 1972, 1971, 1970, 1969, 1967, 1966, 1965, 1964, 1963, 1962, 1961, 1960, 1958, 1957, 1956, 1955, 1954, 1952, 1951, 1950, 1949, 1948, 1947, 1946, 1945, 1944, 1942, 1940, 1939, 1938, 1937, 1936, 1935, 1934, 1933, 1932, 1931, 1930, 1929, 1928, 1927, 1926, 1925, 1924, 1923, 1921, 1920
5894 GREEN VALLEY CIR	2020, 2017, 2014, 2010, 2006, 2005, 2004, 2003, 2001, 1999, 1996, 1995, 1992, 1991, 1990, 1986, 1985, 1981, 1980, 1976, 1975, 1972, 1971, 1970, 1969, 1967, 1966, 1965, 1964, 1963, 1962, 1961, 1960, 1958, 1957, 1956, 1955, 1954, 1952, 1951, 1950, 1949, 1948, 1947, 1946, 1945, 1944, 1942, 1940, 1939, 1938, 1937, 1936, 1935, 1934, 1933, 1932, 1931, 1930, 1929, 1928, 1927, 1926, 1925, 1924, 1923, 1921, 1920

FINDINGS

Address Researched	Address Not Identified in Research Source
5894 GREEN VALLEY CIR	2020, 2017, 2014, 2010, 2006, 2005, 2004, 2003, 2000, 1999, 1996, 1995, 1992, 1991, 1990, 1986, 1985, 1981, 1980, 1976, 1975, 1972, 1971, 1970, 1969, 1967, 1966, 1965, 1964, 1963, 1962, 1961, 1960, 1958, 1957, 1956, 1955, 1954, 1952, 1951, 1950, 1949, 1948, 1947, 1946, 1945, 1944, 1942, 1940, 1939, 1938, 1937, 1936, 1935, 1934, 1933, 1932, 1931, 1930, 1929, 1928, 1927, 1926, 1925, 1924, 1923, 1921, 1920
5895 DOVERWOOD DR	2020, 2017, 2014, 2006, 2005, 2004, 2003, 2001, 2000, 1999, 1996, 1995, 1992, 1991, 1990, 1986, 1985, 1981, 1980, 1976, 1975, 1972, 1971, 1970, 1969, 1967, 1966, 1965, 1964, 1963, 1962, 1961, 1960, 1958, 1957, 1956, 1955, 1954, 1952, 1951, 1950, 1949, 1948, 1947, 1946, 1945, 1944, 1942, 1940, 1939, 1938, 1937, 1936, 1935, 1934, 1933, 1932, 1931, 1930, 1929, 1928, 1927, 1926, 1925, 1924, 1923, 1921, 1920
5895 DOVERWOOD DR	2020, 2017, 2014, 2010, 2006, 2005, 2004, 2003, 2001, 1999, 1996, 1995, 1992, 1991, 1990, 1986, 1985, 1981, 1980, 1976, 1975, 1972, 1971, 1970, 1969, 1967, 1966, 1965, 1964, 1963, 1962, 1961, 1960, 1958, 1957, 1956, 1955, 1954, 1952, 1951, 1950, 1949, 1948, 1947, 1946, 1945, 1944, 1942, 1940, 1939, 1938, 1937, 1936, 1935, 1934, 1933, 1932, 1931, 1930, 1929, 1928, 1927, 1926, 1925, 1924, 1923, 1921, 1920
5895 DOVERWOOD DR	2020, 2017, 2014, 2010, 2006, 2004, 2003, 2001, 2000, 1999, 1996, 1995, 1992, 1991, 1990, 1986, 1985, 1981, 1980, 1976, 1975, 1972, 1971, 1970, 1969, 1967, 1966, 1965, 1964, 1963, 1962, 1961, 1960, 1958, 1957, 1956, 1955, 1954, 1952, 1951, 1950, 1949, 1948, 1947, 1946, 1945, 1944, 1942, 1940, 1939, 1938, 1937, 1936, 1935, 1934, 1933, 1932, 1931, 1930, 1929, 1928, 1927, 1926, 1925, 1924, 1923, 1921, 1920
5895 DOVERWOOD DR	2020, 2017, 2014, 2010, 2006, 2005, 2004, 2003, 2001, 2000, 1999, 1996, 1995, 1992, 1991, 1990, 1986, 1985, 1981, 1976, 1975, 1972, 1971, 1970, 1969, 1967, 1966, 1965, 1964, 1963, 1962, 1961, 1960, 1958, 1957, 1956, 1955, 1954, 1952, 1951, 1950, 1949, 1948, 1947, 1946, 1945, 1944, 1942, 1940, 1939, 1938, 1937, 1936, 1935, 1934, 1933, 1932, 1931, 1930, 1929, 1928, 1927, 1926, 1925, 1924, 1923, 1921, 1920
5895 DOVERWOOD DR	2020, 2017, 2010, 2006, 2005, 2004, 2003, 2001, 2000, 1999, 1996, 1995, 1992, 1991, 1990, 1986, 1985, 1981, 1980, 1976, 1975, 1972, 1971, 1970, 1969, 1967, 1966, 1965, 1964, 1963, 1962, 1961, 1960, 1958, 1957, 1956, 1955, 1954, 1952, 1951, 1950, 1949, 1948, 1947, 1946, 1945, 1944, 1942, 1940, 1939, 1938, 1937, 1936, 1935, 1934, 1933, 1932, 1931, 1930, 1929, 1928, 1927, 1926, 1925, 1924, 1923, 1921, 1920
5895 DOVERWOOD DR	2017, 2014, 2010, 2006, 2005, 2004, 2003, 2001, 2000, 1999, 1996, 1995, 1992, 1991, 1990, 1986, 1985, 1981, 1980, 1976, 1975, 1972, 1971, 1970, 1969, 1967, 1966, 1965, 1964, 1963, 1962, 1961, 1960, 1958, 1957, 1956, 1955, 1954, 1952, 1951, 1950, 1949, 1948, 1947, 1946, 1945, 1944, 1942, 1940, 1939, 1938, 1937, 1936, 1935, 1934, 1933, 1932, 1931, 1930, 1929, 1928, 1927, 1926, 1925, 1924, 1923, 1921, 1920
5895 DOVERWOOD DR	2020, 2017, 2014, 2010, 2006, 2005, 2004, 2003, 2001, 2000, 1999, 1996, 1995, 1991, 1990, 1986, 1985, 1981, 1980, 1976, 1975, 1972, 1971, 1970, 1969, 1967, 1966, 1965, 1964, 1963, 1962, 1961, 1960, 1958, 1957, 1956, 1955, 1954, 1952, 1951, 1950, 1949, 1948, 1947, 1946, 1945, 1944, 1942, 1940, 1939, 1938, 1937, 1936, 1935, 1934, 1933, 1932, 1931, 1930, 1929, 1928, 1927, 1926, 1925, 1924, 1923, 1921, 1920
5895 DOVERWOOD DR	2020, 2017, 2014, 2010, 2006, 2005, 2004, 2003, 2001, 2000, 1999, 1996, 1995, 1992, 1991, 1990, 1986, 1985, 1981, 1980, 1976, 1972, 1971, 1970, 1969, 1967, 1966, 1965, 1964, 1963, 1962, 1961, 1960, 1958, 1957, 1956, 1955, 1954, 1952, 1951, 1950, 1949, 1948, 1947, 1946, 1945, 1944, 1942, 1940, 1939, 1938, 1937, 1936, 1935, 1934, 1933, 1932, 1931, 1930, 1929, 1928, 1927, 1926, 1925, 1924, 1923, 1921, 1920

FINDINGS

Address Researched	Address Not Identified in Research Source
5895/ DOVERWOOD DR	2020, 2017, 2014, 2010, 2006, 2005, 2004, 2003, 2000, 1999, 1996, 1995, 1992, 1991, 1990, 1986, 1985, 1981, 1980, 1976, 1975, 1972, 1971, 1970, 1969, 1967, 1966, 1965, 1964, 1963, 1962, 1961, 1960, 1958, 1957, 1956, 1955, 1954, 1952, 1951, 1950, 1949, 1948, 1947, 1946, 1945, 1944, 1942, 1940, 1939, 1938, 1937, 1936, 1935, 1934, 1933, 1932, 1931, 1930, 1929, 1928, 1927, 1926, 1925, 1924, 1923, 1921, 1920
5896 GREEN VALLEY CIR	2020, 2017, 2014, 2010, 2006, 2005, 2004, 2003, 2001, 1999, 1996, 1995, 1992, 1991, 1990, 1986, 1985, 1981, 1980, 1976, 1975, 1972, 1971, 1970, 1969, 1967, 1966, 1965, 1964, 1963, 1962, 1961, 1960, 1958, 1957, 1956, 1955, 1954, 1952, 1951, 1950, 1949, 1948, 1947, 1946, 1945, 1944, 1942, 1940, 1939, 1938, 1937, 1936, 1935, 1934, 1933, 1932, 1931, 1930, 1929, 1928, 1927, 1926, 1925, 1924, 1923, 1921, 1920
5896 GREEN VALLEY CIR	2020, 2017, 2014, 2010, 2006, 2005, 2004, 2003, 2000, 1999, 1996, 1995, 1992, 1991, 1990, 1986, 1985, 1981, 1980, 1976, 1975, 1972, 1971, 1970, 1969, 1967, 1966, 1965, 1964, 1963, 1962, 1961, 1960, 1958, 1957, 1956, 1955, 1954, 1952, 1951, 1950, 1949, 1948, 1947, 1946, 1945, 1944, 1942, 1940, 1939, 1938, 1937, 1936, 1935, 1934, 1933, 1932, 1931, 1930, 1929, 1928, 1927, 1926, 1925, 1924, 1923, 1921, 1920
5896 GREEN VALLEY CIR	2020, 2017, 2014, 2010, 2006, 2005, 2004, 2003, 2001, 2000, 1999, 1996, 1995, 1992, 1991, 1990, 1986, 1985, 1981, 1980, 1976, 1972, 1971, 1970, 1969, 1967, 1966, 1965, 1964, 1963, 1962, 1961, 1960, 1958, 1957, 1956, 1955, 1954, 1952, 1951, 1950, 1949, 1948, 1947, 1946, 1945, 1944, 1942, 1940, 1939, 1938, 1937, 1936, 1935, 1934, 1933, 1932, 1931, 1930, 1929, 1928, 1927, 1926, 1925, 1924, 1923, 1921, 1920
5897 DOVERWOOD DR	2020, 2017, 2010, 2006, 2005, 2004, 2003, 2001, 2000, 1999, 1996, 1995, 1992, 1991, 1990, 1986, 1985, 1981, 1980, 1976, 1975, 1972, 1971, 1970, 1969, 1967, 1966, 1965, 1964, 1963, 1962, 1961, 1960, 1958, 1957, 1956, 1955, 1954, 1952, 1951, 1950, 1949, 1948, 1947, 1946, 1945, 1944, 1942, 1940, 1939, 1938, 1937, 1936, 1935, 1934, 1933, 1932, 1931, 1930, 1929, 1928, 1927, 1926, 1925, 1924, 1923, 1921, 1920
5897 DOVERWOOD DR	2020, 2017, 2014, 2010, 2006, 2004, 2003, 2001, 2000, 1999, 1996, 1995, 1992, 1991, 1990, 1986, 1985, 1981, 1980, 1976, 1975, 1972, 1971, 1970, 1969, 1967, 1966, 1965, 1964, 1963, 1962, 1961, 1960, 1958, 1957, 1956, 1955, 1954, 1952, 1951, 1950, 1949, 1948, 1947, 1946, 1945, 1944, 1942, 1940, 1939, 1938, 1937, 1936, 1935, 1934, 1933, 1932, 1931, 1930, 1929, 1928, 1927, 1926, 1925, 1924, 1923, 1921, 1920
5897 DOVERWOOD DR	2020, 2017, 2014, 2010, 2006, 2005, 2004, 2003, 2001, 2000, 1999, 1996, 1992, 1991, 1990, 1986, 1985, 1981, 1980, 1976, 1975, 1972, 1971, 1970, 1969, 1967, 1966, 1965, 1964, 1963, 1962, 1961, 1960, 1958, 1957, 1956, 1955, 1954, 1952, 1951, 1950, 1949, 1948, 1947, 1946, 1945, 1944, 1942, 1940, 1939, 1938, 1937, 1936, 1935, 1934, 1933, 1932, 1931, 1930, 1929, 1928, 1927, 1926, 1925, 1924, 1923, 1921, 1920

FINDINGS

Address Researched	Address Not Identified in Research Source
5897 DOVERWOOD DR	2020, 2017, 2014, 2010, 2006, 2005, 2004, 2003, 2000, 1999, 1996, 1995, 1992, 1991, 1990, 1986, 1985, 1981, 1980, 1976, 1975, 1972, 1971, 1970, 1969, 1967, 1966, 1965, 1964, 1963, 1962, 1961, 1960, 1958, 1957, 1956, 1955, 1954, 1952, 1951, 1950, 1949, 1948, 1947, 1946, 1945, 1944, 1942, 1940, 1939, 1938, 1937, 1936, 1935, 1934, 1933, 1932, 1931, 1930, 1929, 1928, 1927, 1926, 1925, 1924, 1923, 1921, 1920
5899 GREEN VALLEY CIR	2020, 2017, 2014, 2010, 2006, 2005, 2004, 2003, 2001, 2000, 1999, 1996, 1995, 1992, 1991, 1990, 1986, 1981, 1980, 1976, 1975, 1972, 1971, 1970, 1969, 1967, 1966, 1965, 1964, 1963, 1962, 1961, 1960, 1958, 1957, 1956, 1955, 1954, 1952, 1951, 1950, 1949, 1948, 1947, 1946, 1945, 1944, 1942, 1940, 1939, 1938, 1937, 1936, 1935, 1934, 1933, 1932, 1931, 1930, 1929, 1928, 1927, 1926, 1925, 1924, 1923, 1921, 1920
5899 GREEN VALLEY CIR	2020, 2017, 2014, 2010, 2006, 2005, 2004, 2003, 2001, 2000, 1999, 1996, 1995, 1992, 1991, 1990, 1986, 1985, 1981, 1976, 1975, 1972, 1971, 1970, 1969, 1967, 1966, 1965, 1964, 1963, 1962, 1961, 1960, 1958, 1957, 1956, 1955, 1954, 1952, 1951, 1950, 1949, 1948, 1947, 1946, 1945, 1944, 1942, 1940, 1939, 1938, 1937, 1936, 1935, 1934, 1933, 1932, 1931, 1930, 1929, 1928, 1927, 1926, 1925, 1924, 1923, 1921, 1920
5899 GREEN VALLEY CIR	2020, 2017, 2014, 2010, 2006, 2005, 2004, 2003, 2001, 2000, 1999, 1996, 1995, 1992, 1990, 1986, 1985, 1981, 1980, 1976, 1975, 1972, 1971, 1970, 1969, 1967, 1966, 1965, 1964, 1963, 1962, 1961, 1960, 1958, 1957, 1956, 1955, 1954, 1952, 1951, 1950, 1949, 1948, 1947, 1946, 1945, 1944, 1942, 1940, 1939, 1938, 1937, 1936, 1935, 1934, 1933, 1932, 1931, 1930, 1929, 1928, 1927, 1926, 1925, 1924, 1923, 1921, 1920
5899 GREEN VALLEY CIR	2020, 2017, 2014, 2010, 2006, 2004, 2003, 2001, 2000, 1999, 1996, 1995, 1992, 1991, 1990, 1986, 1985, 1981, 1980, 1976, 1975, 1972, 1971, 1970, 1969, 1967, 1966, 1965, 1964, 1963, 1962, 1961, 1960, 1958, 1957, 1956, 1955, 1954, 1952, 1951, 1950, 1949, 1948, 1947, 1946, 1945, 1944, 1942, 1940, 1939, 1938, 1937, 1936, 1935, 1934, 1933, 1932, 1931, 1930, 1929, 1928, 1927, 1926, 1925, 1924, 1923, 1921, 1920

FINDINGS

Address Researched	Address Not Identified in Research Source
5899 GREEN VALLEY CIR	2020, 2017, 2010, 2006, 2005, 2004, 2003, 2001, 2000, 1999, 1996, 1995, 1992, 1991, 1990, 1986, 1985, 1981, 1980, 1976, 1975, 1972, 1971, 1970, 1969, 1967, 1966, 1965, 1964, 1963, 1962, 1961, 1960, 1958, 1957, 1956, 1955, 1954, 1952, 1951, 1950, 1949, 1948, 1947, 1946, 1945, 1944, 1942, 1940, 1939, 1938, 1937, 1936, 1935, 1934, 1933, 1932, 1931, 1930, 1929, 1928, 1927, 1926, 1925, 1924, 1923, 1921, 1920
5899 GREEN VALLEY CIR	2020, 2017, 2014, 2006, 2005, 2004, 2003, 2001, 2000, 1999, 1996, 1995, 1992, 1991, 1990, 1986, 1985, 1981, 1980, 1976, 1975, 1972, 1971, 1970, 1969, 1967, 1966, 1965, 1964, 1963, 1962, 1961, 1960, 1958, 1957, 1956, 1955, 1954, 1952, 1951, 1950, 1949, 1948, 1947, 1946, 1945, 1944, 1942, 1940, 1939, 1938, 1937, 1936, 1935, 1934, 1933, 1932, 1931, 1930, 1929, 1928, 1927, 1926, 1925, 1924, 1923, 1921, 1920
5901 GREEN VALLEY CIR	2020, 2017, 2014, 2006, 2005, 2004, 2003, 2001, 2000, 1999, 1996, 1995, 1992, 1991, 1990, 1986, 1985, 1981, 1980, 1976, 1975, 1972, 1971, 1970, 1969, 1967, 1966, 1965, 1964, 1963, 1962, 1961, 1960, 1958, 1957, 1956, 1955, 1954, 1952, 1951, 1950, 1949, 1948, 1947, 1946, 1945, 1944, 1942, 1940, 1939, 1938, 1937, 1936, 1935, 1934, 1933, 1932, 1931, 1930, 1929, 1928, 1927, 1926, 1925, 1924, 1923, 1921, 1920
5901 GREEN VALLEY CIR	2020, 2017, 2010, 2006, 2005, 2004, 2003, 2001, 2000, 1999, 1996, 1995, 1992, 1991, 1990, 1986, 1985, 1981, 1980, 1976, 1975, 1972, 1971, 1970, 1969, 1967, 1966, 1965, 1964, 1963, 1962, 1961, 1960, 1958, 1957, 1956, 1955, 1954, 1952, 1951, 1950, 1949, 1948, 1947, 1946, 1945, 1944, 1942, 1940, 1939, 1938, 1937, 1936, 1935, 1934, 1933, 1932, 1931, 1930, 1929, 1928, 1927, 1926, 1925, 1924, 1923, 1921, 1920
5901 GREEN VALLEY CIR	2020, 2017, 2014, 2010, 2006, 2004, 2003, 2001, 2000, 1999, 1996, 1995, 1992, 1991, 1990, 1986, 1985, 1981, 1980, 1976, 1975, 1972, 1971, 1970, 1969, 1967, 1966, 1965, 1964, 1963, 1962, 1961, 1960, 1958, 1957, 1956, 1955, 1954, 1952, 1951, 1950, 1949, 1948, 1947, 1946, 1945, 1944, 1942, 1940, 1939, 1938, 1937, 1936, 1935, 1934, 1933, 1932, 1931, 1930, 1929, 1928, 1927, 1926, 1925, 1924, 1923, 1921, 1920
5901 GREEN VALLEY CIR	2020, 2017, 2014, 2010, 2005, 2004, 2003, 2001, 2000, 1999, 1996, 1995, 1992, 1991, 1990, 1986, 1985, 1981, 1980, 1976, 1975, 1972, 1971, 1970, 1969, 1967, 1966, 1965, 1964, 1963, 1962, 1961, 1960, 1958, 1957, 1956, 1955, 1954, 1952, 1951, 1950, 1949, 1948, 1947, 1946, 1945, 1944, 1942, 1940, 1939, 1938, 1937, 1936, 1935, 1934, 1933, 1932, 1931, 1930, 1929, 1928, 1927, 1926, 1925, 1924, 1923, 1921, 1920
5901 GREEN VALLEY CIR	2017, 2014, 2010, 2006, 2005, 2004, 2003, 2001, 2000, 1999, 1996, 1995, 1992, 1991, 1990, 1986, 1985, 1981, 1980, 1976, 1975, 1972, 1971, 1970, 1969, 1967, 1966, 1965, 1964, 1963, 1962, 1961, 1960, 1958, 1957, 1956, 1955, 1954, 1952, 1951, 1950, 1949, 1948, 1947, 1946, 1945, 1944, 1942, 1940, 1939, 1938, 1937, 1936, 1935, 1934, 1933, 1932, 1931, 1930, 1929, 1928, 1927, 1926, 1925, 1924, 1923, 1921, 1920
5901 GREEN VALLEY CIR	2020, 2017, 2014, 2010, 2006, 2005, 2004, 2003, 2000, 1999, 1996, 1995, 1992, 1991, 1990, 1986, 1985, 1981, 1980, 1976, 1975, 1972, 1971, 1970, 1969, 1967, 1966, 1965, 1964, 1963, 1962, 1961, 1960, 1958, 1957, 1956, 1955, 1954, 1952, 1951, 1950, 1949, 1948, 1947, 1946, 1945, 1944, 1942, 1940, 1939, 1938, 1937, 1936, 1935, 1934, 1933, 1932, 1931, 1930, 1929, 1928, 1927, 1926, 1925, 1924, 1923, 1921, 1920
5901 GREEN VALLEY CIR	2020, 2017, 2014, 2010, 2006, 2005, 2004, 2003, 2001, 1999, 1996, 1995, 1992, 1991, 1990, 1986, 1985, 1981, 1980, 1976, 1975, 1972, 1971, 1970, 1969, 1967, 1966, 1965, 1964, 1963, 1962, 1961, 1960, 1958, 1957, 1956, 1955, 1954, 1952, 1951, 1950, 1949, 1948, 1947, 1946, 1945, 1944, 1942, 1940, 1939, 1938, 1937, 1936, 1935, 1934, 1933, 1932, 1931, 1930, 1929, 1928, 1927, 1926, 1925, 1924, 1923, 1921, 1920

FINDINGS

Address Researched	Address Not Identified in Research Source
5901 GREEN VALLEY CIR	2020, 2017, 2014, 2010, 2006, 2005, 2004, 2003, 2001, 2000, 1999, 1996, 1995, 1992, 1991, 1986, 1985, 1981, 1980, 1976, 1975, 1972, 1971, 1970, 1969, 1967, 1966, 1965, 1964, 1963, 1962, 1961, 1960, 1958, 1957, 1956, 1955, 1954, 1952, 1951, 1950, 1949, 1948, 1947, 1946, 1945, 1944, 1942, 1940, 1939, 1938, 1937, 1936, 1935, 1934, 1933, 1932, 1931, 1930, 1929, 1928, 1927, 1926, 1925, 1924, 1923, 1921, 1920
5901 GREEN VALLEY CIR	2020, 2017, 2014, 2010, 2006, 2005, 2004, 2003, 2001, 2000, 1999, 1996, 1995, 1992, 1990, 1986, 1985, 1981, 1980, 1976, 1975, 1972, 1971, 1970, 1969, 1967, 1966, 1965, 1964, 1963, 1962, 1961, 1960, 1958, 1957, 1956, 1955, 1954, 1952, 1951, 1950, 1949, 1948, 1947, 1946, 1945, 1944, 1942, 1940, 1939, 1938, 1937, 1936, 1935, 1934, 1933, 1932, 1931, 1930, 1929, 1928, 1927, 1926, 1925, 1924, 1923, 1921, 1920
5901 GREEN VALLEY CIR	2020, 2017, 2014, 2010, 2006, 2005, 2004, 2003, 2001, 2000, 1999, 1996, 1995, 1991, 1990, 1986, 1985, 1981, 1980, 1976, 1975, 1972, 1971, 1970, 1969, 1967, 1966, 1965, 1964, 1963, 1962, 1961, 1960, 1958, 1957, 1956, 1955, 1954, 1952, 1951, 1950, 1949, 1948, 1947, 1946, 1945, 1944, 1942, 1940, 1939, 1938, 1937, 1936, 1935, 1934, 1933, 1932, 1931, 1930, 1929, 1928, 1927, 1926, 1925, 1924, 1923, 1921, 1920
5901 GREEN VALLEY CIR	2020, 2017, 2014, 2010, 2006, 2005, 2004, 2003, 2001, 2000, 1999, 1996, 1992, 1991, 1990, 1986, 1985, 1981, 1980, 1976, 1975, 1972, 1971, 1970, 1969, 1967, 1966, 1965, 1964, 1963, 1962, 1961, 1960, 1958, 1957, 1956, 1955, 1954, 1952, 1951, 1950, 1949, 1948, 1947, 1946, 1945, 1944, 1942, 1940, 1939, 1938, 1937, 1936, 1935, 1934, 1933, 1932, 1931, 1930, 1929, 1928, 1927, 1926, 1925, 1924, 1923, 1921, 1920
5901 GREEN VALLEY CIR	2020, 2017, 2014, 2010, 2006, 2005, 2004, 2003, 2001, 2000, 1999, 1996, 1995, 1992, 1991, 1990, 1986, 1985, 1981, 1976, 1975, 1972, 1971, 1970, 1969, 1967, 1966, 1965, 1964, 1963, 1962, 1961, 1960, 1958, 1957, 1956, 1955, 1954, 1952, 1951, 1950, 1949, 1948, 1947, 1946, 1945, 1944, 1942, 1940, 1939, 1938, 1937, 1936, 1935, 1934, 1933, 1932, 1931, 1930, 1929, 1928, 1927, 1926, 1925, 1924, 1923, 1921, 1920
5901 GREEN VALLEY CIR	2020, 2017, 2014, 2010, 2006, 2005, 2004, 2003, 2001, 2000, 1999, 1996, 1995, 1992, 1991, 1990, 1986, 1985, 1981, 1980, 1976, 1975, 1972, 1971, 1970, 1969, 1967, 1966, 1965, 1964, 1963, 1962, 1961, 1960, 1958, 1957, 1956, 1955, 1954, 1952, 1951, 1950, 1949, 1948, 1947, 1946, 1945, 1944, 1942, 1940, 1939, 1938, 1937, 1936, 1935, 1934, 1933, 1932, 1931, 1930, 1929, 1928, 1927, 1926, 1925, 1924, 1923, 1921, 1920
5901 GREEN VALLEY CIR	2020, 2017, 2014, 2010, 2006, 2005, 2004, 2003, 2001, 2000, 1999, 1996, 1995, 1992, 1991, 1990, 1985, 1981, 1980, 1976, 1975, 1972, 1971, 1970, 1969, 1967, 1966, 1965, 1964, 1963, 1962, 1961, 1960, 1958, 1957, 1956, 1955, 1954, 1952, 1951, 1950, 1949, 1948, 1947, 1946, 1945, 1944, 1942, 1940, 1939, 1938, 1937, 1936, 1935, 1934, 1933, 1932, 1931, 1930, 1929, 1928, 1927, 1926, 1925, 1924, 1923, 1921, 1920
5901 GREEN VALLEY CIR	2020, 2017, 2014, 2010, 2006, 2005, 2004, 2003, 2001, 2000, 1999, 1996, 1995, 1992, 1991, 1990, 1986, 1985, 1980, 1976, 1975, 1972, 1971, 1970, 1969, 1967, 1966, 1965, 1964, 1963, 1962, 1961, 1960, 1958, 1957, 1956, 1955, 1954, 1952, 1951, 1950, 1949, 1948, 1947, 1946, 1945, 1944, 1942, 1940, 1939, 1938, 1937, 1936, 1935, 1934, 1933, 1932, 1931, 1930, 1929, 1928, 1927, 1926, 1925, 1924, 1923, 1921, 1920
5909 GREEN VALLEY CIR	2020, 2017, 2014, 2010, 2006, 2005, 2004, 2003, 2000, 1999, 1996, 1995, 1992, 1991, 1990, 1986, 1985, 1981, 1980, 1976, 1975, 1972, 1971, 1970, 1969, 1967, 1966, 1965, 1964, 1963, 1962, 1961, 1960, 1958, 1957, 1956, 1955, 1954, 1952, 1951, 1950, 1949, 1948, 1947, 1946, 1945, 1944, 1942, 1940, 1939, 1938, 1937, 1936, 1935, 1934, 1933, 1932, 1931, 1930, 1929, 1928, 1927, 1926, 1925, 1924, 1923, 1921, 1920

FINDINGS

Address Researched	Address Not Identified in Research Source
5970 GREEN VALLEY CIR	2020, 2017, 2010, 2006, 2005, 2004, 2003, 2001, 2000, 1999, 1996, 1995, 1992, 1991, 1990, 1986, 1985, 1981, 1980, 1976, 1975, 1972, 1971, 1970, 1969, 1967, 1966, 1965, 1964, 1963, 1962, 1961, 1960, 1958, 1957, 1956, 1955, 1954, 1952, 1951, 1950, 1949, 1948, 1947, 1946, 1945, 1944, 1942, 1940, 1939, 1938, 1937, 1936, 1935, 1934, 1933, 1932, 1931, 1930, 1929, 1928, 1927, 1926, 1925, 1924, 1923, 1921, 1920
6133 BRISTOL PKY	2020, 2017, 2014, 2010, 2005, 2004, 2003, 2001, 2000, 1999, 1996, 1995, 1992, 1991, 1990, 1986, 1985, 1981, 1980, 1976, 1975, 1972, 1971, 1970, 1969, 1967, 1966, 1965, 1964, 1963, 1962, 1961, 1960, 1958, 1957, 1956, 1955, 1954, 1952, 1951, 1950, 1949, 1948, 1947, 1946, 1945, 1944, 1942, 1940, 1939, 1938, 1937, 1936, 1935, 1934, 1933, 1932, 1931, 1930, 1929, 1928, 1927, 1926, 1925, 1924, 1923, 1921, 1920
6133 BRISTOL PKY	2020, 2017, 2014, 2010, 2006, 2005, 2004, 2003, 2000, 1999, 1996, 1995, 1992, 1991, 1990, 1986, 1985, 1981, 1980, 1976, 1975, 1972, 1971, 1970, 1969, 1967, 1966, 1965, 1964, 1963, 1962, 1961, 1960, 1958, 1957, 1956, 1955, 1954, 1952, 1951, 1950, 1949, 1948, 1947, 1946, 1945, 1944, 1942, 1940, 1939, 1938, 1937, 1936, 1935, 1934, 1933, 1932, 1931, 1930, 1929, 1928, 1927, 1926, 1925, 1924, 1923, 1921, 1920
6133 BRISTOL PKY	2017, 2014, 2010, 2006, 2005, 2004, 2003, 2001, 2000, 1999, 1996, 1995, 1992, 1991, 1990, 1986, 1985, 1981, 1980, 1976, 1975, 1972, 1971, 1970, 1969, 1967, 1966, 1965, 1964, 1963, 1962, 1961, 1960, 1958, 1957, 1956, 1955, 1954, 1952, 1951, 1950, 1949, 1948, 1947, 1946, 1945, 1944, 1942, 1940, 1939, 1938, 1937, 1936, 1935, 1934, 1933, 1932, 1931, 1930, 1929, 1928, 1927, 1926, 1925, 1924, 1923, 1921, 1920
6133 BRISTOL PKY	2020, 2017, 2014, 2010, 2006, 2005, 2004, 2003, 2001, 2000, 1999, 1996, 1995, 1992, 1991, 1990, 1986, 1985, 1981, 1980, 1976, 1975, 1972, 1971, 1970, 1969, 1967, 1966, 1965, 1964, 1963, 1962, 1961, 1960, 1958, 1957, 1956, 1955, 1954, 1952, 1951, 1950, 1949, 1948, 1947, 1946, 1945, 1944, 1942, 1940, 1939, 1938, 1937, 1936, 1935, 1934, 1933, 1932, 1931, 1930, 1929, 1928, 1927, 1926, 1925, 1924, 1923, 1921, 1920
6133 BRISTOL PKY	2020, 2017, 2014, 2010, 2006, 2005, 2004, 2003, 2001, 2000, 1999, 1996, 1995, 1992, 1991, 1990, 1985, 1981, 1980, 1976, 1975, 1972, 1971, 1970, 1969, 1967, 1966, 1965, 1964, 1963, 1962, 1961, 1960, 1958, 1957, 1956, 1955, 1954, 1952, 1951, 1950, 1949, 1948, 1947, 1946, 1945, 1944, 1942, 1940, 1939, 1938, 1937, 1936, 1935, 1934, 1933, 1932, 1931, 1930, 1929, 1928, 1927, 1926, 1925, 1924, 1923, 1921, 1920
6133 BRISTOL PKY	2020, 2017, 2014, 2010, 2006, 2005, 2004, 2003, 2001, 2000, 1999, 1996, 1995, 1992, 1991, 1990, 1986, 1985, 1981, 1980, 1976, 1975, 1972, 1971, 1970, 1969, 1967, 1966, 1965, 1964, 1963, 1962, 1961, 1960, 1958, 1957, 1956, 1955, 1954, 1952, 1951, 1950, 1949, 1948, 1947, 1946, 1945, 1944, 1942, 1940, 1939, 1938, 1937, 1936, 1935, 1934, 1933, 1932, 1931, 1930, 1929, 1928, 1927, 1926, 1925, 1924, 1923, 1921, 1920
6133 BRISTOL PKY	2020, 2017, 2014, 2010, 2006, 2005, 2004, 2003, 2001, 2000, 1999, 1996, 1995, 1992, 1991, 1990, 1986, 1985, 1980, 1976, 1975, 1972, 1971, 1970, 1969, 1967, 1966, 1965, 1964, 1963, 1962, 1961, 1960, 1958, 1957, 1956, 1955, 1954, 1952, 1951, 1950, 1949, 1948, 1947, 1946, 1945, 1944, 1942, 1940, 1939, 1938, 1937, 1936, 1935, 1934, 1933, 1932, 1931, 1930, 1929, 1928, 1927, 1926, 1925, 1924, 1923, 1921, 1920

FINDINGS

Address Researched	Address Not Identified in Research Source
6140 BRISTOL PKWY	2017, 2014, 2010, 2006, 2005, 2004, 2003, 2001, 2000, 1999, 1996, 1995, 1992, 1991, 1990, 1986, 1985, 1981, 1980, 1976, 1975, 1972, 1971, 1970, 1969, 1967, 1966, 1965, 1964, 1963, 1962, 1961, 1960, 1958, 1957, 1956, 1955, 1954, 1952, 1951, 1950, 1949, 1948, 1947, 1946, 1945, 1944, 1942, 1940, 1939, 1938, 1937, 1936, 1935, 1934, 1933, 1932, 1931, 1930, 1929, 1928, 1927, 1926, 1925, 1924, 1923, 1921, 1920
6140 BRISTOL PKWY	2020, 2017, 2010, 2006, 2005, 2004, 2003, 2001, 2000, 1999, 1996, 1995, 1992, 1991, 1990, 1986, 1985, 1981, 1980, 1976, 1975, 1972, 1971, 1970, 1969, 1967, 1966, 1965, 1964, 1963, 1962, 1961, 1960, 1958, 1957, 1956, 1955, 1954, 1952, 1951, 1950, 1949, 1948, 1947, 1946, 1945, 1944, 1942, 1940, 1939, 1938, 1937, 1936, 1935, 1934, 1933, 1932, 1931, 1930, 1929, 1928, 1927, 1926, 1925, 1924, 1923, 1921, 1920
6140 BRISTOL PKWY	2020, 2017, 2014, 2010, 2006, 2004, 2003, 2001, 2000, 1999, 1996, 1995, 1992, 1991, 1990, 1986, 1985, 1981, 1980, 1976, 1975, 1972, 1971, 1970, 1969, 1967, 1966, 1965, 1964, 1963, 1962, 1961, 1960, 1958, 1957, 1956, 1955, 1954, 1952, 1951, 1950, 1949, 1948, 1947, 1946, 1945, 1944, 1942, 1940, 1939, 1938, 1937, 1936, 1935, 1934, 1933, 1932, 1931, 1930, 1929, 1928, 1927, 1926, 1925, 1924, 1923, 1921, 1920
6140 BRISTOL PKWY	2020, 2017, 2014, 2006, 2005, 2004, 2003, 2001, 2000, 1999, 1996, 1995, 1992, 1991, 1990, 1986, 1985, 1981, 1980, 1976, 1975, 1972, 1971, 1970, 1969, 1967, 1966, 1965, 1964, 1963, 1962, 1961, 1960, 1958, 1957, 1956, 1955, 1954, 1952, 1951, 1950, 1949, 1948, 1947, 1946, 1945, 1944, 1942, 1940, 1939, 1938, 1937, 1936, 1935, 1934, 1933, 1932, 1931, 1930, 1929, 1928, 1927, 1926, 1925, 1924, 1923, 1921, 1920
6140 BRISTOL PKY	2020, 2017, 2014, 2010, 2005, 2004, 2003, 2001, 2000, 1999, 1996, 1995, 1992, 1991, 1990, 1986, 1985, 1981, 1980, 1976, 1975, 1972, 1971, 1970, 1969, 1967, 1966, 1965, 1964, 1963, 1962, 1961, 1960, 1958, 1957, 1956, 1955, 1954, 1952, 1951, 1950, 1949, 1948, 1947, 1946, 1945, 1944, 1942, 1940, 1939, 1938, 1937, 1936, 1935, 1934, 1933, 1932, 1931, 1930, 1929, 1928, 1927, 1926, 1925, 1924, 1923, 1921, 1920
6140 BRISTOL PKY	2020, 2017, 2014, 2010, 2006, 2005, 2004, 2003, 2000, 1999, 1996, 1995, 1992, 1991, 1990, 1986, 1985, 1981, 1980, 1976, 1975, 1972, 1971, 1970, 1969, 1967, 1966, 1965, 1964, 1963, 1962, 1961, 1960, 1958, 1957, 1956, 1955, 1954, 1952, 1951, 1950, 1949, 1948, 1947, 1946, 1945, 1944, 1942, 1940, 1939, 1938, 1937, 1936, 1935, 1934, 1933, 1932, 1931, 1930, 1929, 1928, 1927, 1926, 1925, 1924, 1923, 1921, 1920
6140 BRISTOL PKY	2017, 2014, 2010, 2006, 2005, 2004, 2003, 2001, 2000, 1999, 1996, 1995, 1992, 1991, 1990, 1986, 1985, 1981, 1980, 1976, 1975, 1972, 1971, 1970, 1969, 1967, 1966, 1965, 1964, 1963, 1962, 1961, 1960, 1958, 1957, 1956, 1955, 1954, 1952, 1951, 1950, 1949, 1948, 1947, 1946, 1945, 1944, 1942, 1940, 1939, 1938, 1937, 1936, 1935, 1934, 1933, 1932, 1931, 1930, 1929, 1928, 1927, 1926, 1925, 1924, 1923, 1921, 1920
6140 BRISTOL PKY	2020, 2017, 2014, 2010, 2006, 2005, 2004, 2003, 2001, 2000, 1999, 1996, 1995, 1992, 1991, 1990, 1986, 1985, 1980, 1976, 1975, 1972, 1971, 1970, 1969, 1967, 1966, 1965, 1964, 1963, 1962, 1961, 1960, 1958, 1957, 1956, 1955, 1954, 1952, 1951, 1950, 1949, 1948, 1947, 1946, 1945, 1944, 1942, 1940, 1939, 1938, 1937, 1936, 1935, 1934, 1933, 1932, 1931, 1930, 1929, 1928, 1927, 1926, 1925, 1924, 1923, 1921, 1920
6140 BRISTOL PKY	2020, 2017, 2014, 2010, 2006, 2005, 2004, 2003, 2001, 2000, 1999, 1996, 1995, 1992, 1991, 1990, 1986, 1985, 1981, 1976, 1975, 1972, 1971, 1970, 1969, 1967, 1966, 1965, 1964, 1963, 1962, 1961, 1960, 1958, 1957, 1956, 1955, 1954, 1952, 1951, 1950, 1949, 1948, 1947, 1946, 1945, 1944, 1942, 1940, 1939, 1938, 1937, 1936, 1935, 1934, 1933, 1932, 1931, 1930, 1929, 1928, 1927, 1926, 1925, 1924, 1923, 1921, 1920

FINDINGS

Address Researched	Address Not Identified in Research Source
6140 BRISTOL PKY	2020, 2017, 2014, 2010, 2006, 2005, 2004, 2003, 2001, 2000, 1999, 1996, 1995, 1992, 1991, 1990, 1985, 1981, 1980, 1976, 1975, 1972, 1971, 1970, 1969, 1967, 1966, 1965, 1964, 1963, 1962, 1961, 1960, 1958, 1957, 1956, 1955, 1954, 1952, 1951, 1950, 1949, 1948, 1947, 1946, 1945, 1944, 1942, 1940, 1939, 1938, 1937, 1936, 1935, 1934, 1933, 1932, 1931, 1930, 1929, 1928, 1927, 1926, 1925, 1924, 1923, 1921, 1920
6160 BRISTOL PKWY	2017, 2014, 2010, 2006, 2005, 2004, 2003, 2001, 2000, 1999, 1996, 1995, 1992, 1991, 1990, 1986, 1985, 1981, 1980, 1976, 1975, 1972, 1971, 1970, 1969, 1967, 1966, 1965, 1964, 1963, 1962, 1961, 1960, 1958, 1957, 1956, 1955, 1954, 1952, 1951, 1950, 1949, 1948, 1947, 1946, 1945, 1944, 1942, 1940, 1939, 1938, 1937, 1936, 1935, 1934, 1933, 1932, 1931, 1930, 1929, 1928, 1927, 1926, 1925, 1924, 1923, 1921, 1920
6160 BRISTOL PKWY	2020, 2017, 2010, 2006, 2005, 2004, 2003, 2001, 2000, 1999, 1996, 1995, 1992, 1991, 1990, 1986, 1985, 1981, 1980, 1976, 1975, 1972, 1971, 1970, 1969, 1967, 1966, 1965, 1964, 1963, 1962, 1961, 1960, 1958, 1957, 1956, 1955, 1954, 1952, 1951, 1950, 1949, 1948, 1947, 1946, 1945, 1944, 1942, 1940, 1939, 1938, 1937, 1936, 1935, 1934, 1933, 1932, 1931, 1930, 1929, 1928, 1927, 1926, 1925, 1924, 1923, 1921, 1920
6160 BRISTOL PKWY	2020, 2017, 2014, 2010, 2006, 2004, 2003, 2001, 2000, 1999, 1996, 1995, 1992, 1991, 1990, 1986, 1985, 1981, 1980, 1976, 1975, 1972, 1971, 1970, 1969, 1967, 1966, 1965, 1964, 1963, 1962, 1961, 1960, 1958, 1957, 1956, 1955, 1954, 1952, 1951, 1950, 1949, 1948, 1947, 1946, 1945, 1944, 1942, 1940, 1939, 1938, 1937, 1936, 1935, 1934, 1933, 1932, 1931, 1930, 1929, 1928, 1927, 1926, 1925, 1924, 1923, 1921, 1920
6160 BRISTOL PKWY	2020, 2017, 2014, 2006, 2005, 2004, 2003, 2001, 2000, 1999, 1996, 1995, 1992, 1991, 1990, 1986, 1985, 1981, 1980, 1976, 1975, 1972, 1971, 1970, 1969, 1967, 1966, 1965, 1964, 1963, 1962, 1961, 1960, 1958, 1957, 1956, 1955, 1954, 1952, 1951, 1950, 1949, 1948, 1947, 1946, 1945, 1944, 1942, 1940, 1939, 1938, 1937, 1936, 1935, 1934, 1933, 1932, 1931, 1930, 1929, 1928, 1927, 1926, 1925, 1924, 1923, 1921, 1920
6160 BRISTOL PKY	2020, 2017, 2014, 2010, 2005, 2004, 2003, 2001, 2000, 1999, 1996, 1995, 1992, 1991, 1990, 1986, 1985, 1981, 1980, 1976, 1975, 1972, 1971, 1970, 1969, 1967, 1966, 1965, 1964, 1963, 1962, 1961, 1960, 1958, 1957, 1956, 1955, 1954, 1952, 1951, 1950, 1949, 1948, 1947, 1946, 1945, 1944, 1942, 1940, 1939, 1938, 1937, 1936, 1935, 1934, 1933, 1932, 1931, 1930, 1929, 1928, 1927, 1926, 1925, 1924, 1923, 1921, 1920
6160 BRISTOL PKY	2020, 2017, 2014, 2010, 2006, 2005, 2004, 2003, 2000, 1999, 1996, 1995, 1992, 1991, 1990, 1986, 1985, 1981, 1980, 1976, 1975, 1972, 1971, 1970, 1969, 1967, 1966, 1965, 1964, 1963, 1962, 1961, 1960, 1958, 1957, 1956, 1955, 1954, 1952, 1951, 1950, 1949, 1948, 1947, 1946, 1945, 1944, 1942, 1940, 1939, 1938, 1937, 1936, 1935, 1934, 1933, 1932, 1931, 1930, 1929, 1928, 1927, 1926, 1925, 1924, 1923, 1921, 1920
6160 BRISTOL PKY	2017, 2014, 2010, 2006, 2005, 2004, 2003, 2001, 2000, 1999, 1996, 1995, 1992, 1991, 1990, 1986, 1985, 1981, 1980, 1976, 1975, 1972, 1971, 1970, 1969, 1967, 1966, 1965, 1964, 1963, 1962, 1961, 1960, 1958, 1957, 1956, 1955, 1954, 1952, 1951, 1950, 1949, 1948, 1947, 1946, 1945, 1944, 1942, 1940, 1939, 1938, 1937, 1936, 1935, 1934, 1933, 1932, 1931, 1930, 1929, 1928, 1927, 1926, 1925, 1924, 1923, 1921, 1920
6160 BRISTOL PKY	2020, 2017, 2014, 2010, 2006, 2005, 2004, 2003, 2001, 2000, 1999, 1996, 1995, 1991, 1990, 1986, 1985, 1981, 1980, 1976, 1975, 1972, 1971, 1970, 1969, 1967, 1966, 1965, 1964, 1963, 1962, 1961, 1960, 1958, 1957, 1956, 1955, 1954, 1952, 1951, 1950, 1949, 1948, 1947, 1946, 1945, 1944, 1942, 1940, 1939, 1938, 1937, 1936, 1935, 1934, 1933, 1932, 1931, 1930, 1929, 1928, 1927, 1926, 1925, 1924, 1923, 1921, 1920

FINDINGS

Address Researched	Address Not Identified in Research Source
6160 BRISTOL PKY	2020, 2017, 2014, 2010, 2006, 2005, 2004, 2003, 2001, 2000, 1999, 1996, 1992, 1991, 1990, 1986, 1985, 1981, 1980, 1976, 1975, 1972, 1971, 1970, 1969, 1967, 1966, 1965, 1964, 1963, 1962, 1961, 1960, 1958, 1957, 1956, 1955, 1954, 1952, 1951, 1950, 1949, 1948, 1947, 1946, 1945, 1944, 1942, 1940, 1939, 1938, 1937, 1936, 1935, 1934, 1933, 1932, 1931, 1930, 1929, 1928, 1927, 1926, 1925, 1924, 1923, 1921, 1920
6160 BRISTOL PKY	2020, 2017, 2014, 2010, 2006, 2005, 2004, 2003, 2001, 2000, 1999, 1996, 1995, 1992, 1991, 1990, 1986, 1985, 1981, 1976, 1975, 1972, 1971, 1970, 1969, 1967, 1966, 1965, 1964, 1963, 1962, 1961, 1960, 1958, 1957, 1956, 1955, 1954, 1952, 1951, 1950, 1949, 1948, 1947, 1946, 1945, 1944, 1942, 1940, 1939, 1938, 1937, 1936, 1935, 1934, 1933, 1932, 1931, 1930, 1929, 1928, 1927, 1926, 1925, 1924, 1923, 1921, 1920
6162 BRISTOL PKY	2017, 2014, 2010, 2006, 2005, 2004, 2003, 2001, 2000, 1999, 1996, 1995, 1992, 1991, 1990, 1986, 1985, 1981, 1980, 1976, 1975, 1972, 1971, 1970, 1969, 1967, 1966, 1965, 1964, 1963, 1962, 1961, 1960, 1958, 1957, 1956, 1955, 1954, 1952, 1951, 1950, 1949, 1948, 1947, 1946, 1945, 1944, 1942, 1940, 1939, 1938, 1937, 1936, 1935, 1934, 1933, 1932, 1931, 1930, 1929, 1928, 1927, 1926, 1925, 1924, 1923, 1921, 1920
6167 BRISTOL PKWY	2017, 2014, 2010, 2006, 2005, 2004, 2003, 2001, 2000, 1999, 1996, 1995, 1992, 1991, 1990, 1986, 1985, 1981, 1980, 1976, 1975, 1972, 1971, 1970, 1969, 1967, 1966, 1965, 1964, 1963, 1962, 1961, 1960, 1958, 1957, 1956, 1955, 1954, 1952, 1951, 1950, 1949, 1948, 1947, 1946, 1945, 1944, 1942, 1940, 1939, 1938, 1937, 1936, 1935, 1934, 1933, 1932, 1931, 1930, 1929, 1928, 1927, 1926, 1925, 1924, 1923, 1921, 1920
6167 BRISTOL PKWY	2020, 2017, 2010, 2006, 2005, 2004, 2003, 2001, 2000, 1999, 1996, 1995, 1992, 1991, 1990, 1986, 1985, 1981, 1980, 1976, 1975, 1972, 1971, 1970, 1969, 1967, 1966, 1965, 1964, 1963, 1962, 1961, 1960, 1958, 1957, 1956, 1955, 1954, 1952, 1951, 1950, 1949, 1948, 1947, 1946, 1945, 1944, 1942, 1940, 1939, 1938, 1937, 1936, 1935, 1934, 1933, 1932, 1931, 1930, 1929, 1928, 1927, 1926, 1925, 1924, 1923, 1921, 1920
6167 BRISTOL PKWY	2020, 2017, 2014, 2010, 2006, 2004, 2003, 2001, 2000, 1999, 1996, 1995, 1992, 1991, 1990, 1986, 1985, 1981, 1980, 1976, 1975, 1972, 1971, 1970, 1969, 1967, 1966, 1965, 1964, 1963, 1962, 1961, 1960, 1958, 1957, 1956, 1955, 1954, 1952, 1951, 1950, 1949, 1948, 1947, 1946, 1945, 1944, 1942, 1940, 1939, 1938, 1937, 1936, 1935, 1934, 1933, 1932, 1931, 1930, 1929, 1928, 1927, 1926, 1925, 1924, 1923, 1921, 1920
6167 BRISTOL PKWY	2020, 2017, 2014, 2006, 2005, 2004, 2003, 2001, 2000, 1999, 1996, 1995, 1992, 1991, 1990, 1986, 1985, 1981, 1980, 1976, 1975, 1972, 1971, 1970, 1969, 1967, 1966, 1965, 1964, 1963, 1962, 1961, 1960, 1958, 1957, 1956, 1955, 1954, 1952, 1951, 1950, 1949, 1948, 1947, 1946, 1945, 1944, 1942, 1940, 1939, 1938, 1937, 1936, 1935, 1934, 1933, 1932, 1931, 1930, 1929, 1928, 1927, 1926, 1925, 1924, 1923, 1921, 1920
6167 BRISTOL PKY	2020, 2017, 2014, 2010, 2005, 2004, 2003, 2001, 2000, 1999, 1996, 1995, 1992, 1991, 1990, 1986, 1985, 1981, 1980, 1976, 1975, 1972, 1971, 1970, 1969, 1967, 1966, 1965, 1964, 1963, 1962, 1961, 1960, 1958, 1957, 1956, 1955, 1954, 1952, 1951, 1950, 1949, 1948, 1947, 1946, 1945, 1944, 1942, 1940, 1939, 1938, 1937, 1936, 1935, 1934, 1933, 1932, 1931, 1930, 1929, 1928, 1927, 1926, 1925, 1924, 1923, 1921, 1920
6167 BRISTOL PKY	2020, 2017, 2014, 2010, 2006, 2005, 2004, 2003, 2000, 1999, 1996, 1995, 1992, 1991, 1990, 1986, 1985, 1981, 1980, 1976, 1975, 1972, 1971, 1970, 1969, 1967, 1966, 1965, 1964, 1963, 1962, 1961, 1960, 1958, 1957, 1956, 1955, 1954, 1952, 1951, 1950, 1949, 1948, 1947, 1946, 1945, 1944, 1942, 1940, 1939, 1938, 1937, 1936, 1935, 1934, 1933, 1932, 1931, 1930, 1929, 1928, 1927, 1926, 1925, 1924, 1923, 1921, 1920

FINDINGS

Address Researched	Address Not Identified in Research Source
6167 BRISTOL PKY	2017, 2014, 2010, 2006, 2005, 2004, 2003, 2001, 2000, 1999, 1996, 1995, 1992, 1991, 1990, 1986, 1985, 1981, 1980, 1976, 1975, 1972, 1971, 1970, 1969, 1967, 1966, 1965, 1964, 1963, 1962, 1961, 1960, 1958, 1957, 1956, 1955, 1954, 1952, 1951, 1950, 1949, 1948, 1947, 1946, 1945, 1944, 1942, 1940, 1939, 1938, 1937, 1936, 1935, 1934, 1933, 1932, 1931, 1930, 1929, 1928, 1927, 1926, 1925, 1924, 1923, 1921, 1920
6167 BRISTOL PKY	2020, 2017, 2014, 2010, 2006, 2005, 2004, 2003, 2001, 2000, 1999, 1996, 1995, 1992, 1991, 1990, 1986, 1981, 1980, 1976, 1975, 1972, 1971, 1970, 1969, 1967, 1966, 1965, 1964, 1963, 1962, 1961, 1960, 1958, 1957, 1956, 1955, 1954, 1952, 1951, 1950, 1949, 1948, 1947, 1946, 1945, 1944, 1942, 1940, 1939, 1938, 1937, 1936, 1935, 1934, 1933, 1932, 1931, 1930, 1929, 1928, 1927, 1926, 1925, 1924, 1923, 1921, 1920
6167 BRISTOL PKY	2020, 2017, 2014, 2010, 2006, 2005, 2004, 2003, 2001, 2000, 1999, 1996, 1992, 1991, 1990, 1986, 1985, 1981, 1980, 1976, 1975, 1972, 1971, 1970, 1969, 1967, 1966, 1965, 1964, 1963, 1962, 1961, 1960, 1958, 1957, 1956, 1955, 1954, 1952, 1951, 1950, 1949, 1948, 1947, 1946, 1945, 1944, 1942, 1940, 1939, 1938, 1937, 1936, 1935, 1934, 1933, 1932, 1931, 1930, 1929, 1928, 1927, 1926, 1925, 1924, 1923, 1921, 1920
6167 BRISTOL PKY	2020, 2017, 2014, 2010, 2006, 2005, 2004, 2003, 2001, 2000, 1999, 1996, 1995, 1991, 1990, 1986, 1985, 1981, 1980, 1976, 1975, 1972, 1971, 1970, 1969, 1967, 1966, 1965, 1964, 1963, 1962, 1961, 1960, 1958, 1957, 1956, 1955, 1954, 1952, 1951, 1950, 1949, 1948, 1947, 1946, 1945, 1944, 1942, 1940, 1939, 1938, 1937, 1936, 1935, 1934, 1933, 1932, 1931, 1930, 1929, 1928, 1927, 1926, 1925, 1924, 1923, 1921, 1920
6167 BRISTOL PKY	2020, 2017, 2014, 2010, 2006, 2005, 2004, 2003, 2001, 2000, 1999, 1996, 1995, 1992, 1991, 1990, 1986, 1985, 1981, 1980, 1976, 1975, 1972, 1971, 1970, 1969, 1967, 1966, 1965, 1964, 1963, 1962, 1961, 1960, 1958, 1957, 1956, 1955, 1954, 1952, 1951, 1950, 1949, 1948, 1947, 1946, 1945, 1944, 1942, 1940, 1939, 1938, 1937, 1936, 1935, 1934, 1933, 1932, 1931, 1930, 1929, 1928, 1927, 1926, 1925, 1924, 1923, 1921, 1920
6167 BRISTOL PKY	2020, 2017, 2014, 2010, 2006, 2005, 2004, 2003, 2001, 2000, 1999, 1996, 1995, 1992, 1991, 1986, 1985, 1981, 1980, 1976, 1975, 1972, 1971, 1970, 1969, 1967, 1966, 1965, 1964, 1963, 1962, 1961, 1960, 1958, 1957, 1956, 1955, 1954, 1952, 1951, 1950, 1949, 1948, 1947, 1946, 1945, 1944, 1942, 1940, 1939, 1938, 1937, 1936, 1935, 1934, 1933, 1932, 1931, 1930, 1929, 1928, 1927, 1926, 1925, 1924, 1923, 1921, 1920
6167 BRISTOL PKY	2020, 2017, 2014, 2010, 2006, 2005, 2004, 2003, 2001, 2000, 1999, 1996, 1995, 1992, 1990, 1986, 1985, 1981, 1980, 1976, 1975, 1972, 1971, 1970, 1969, 1967, 1966, 1965, 1964, 1963, 1962, 1961, 1960, 1958, 1957, 1956, 1955, 1954, 1952, 1951, 1950, 1949, 1948, 1947, 1946, 1945, 1944, 1942, 1940, 1939, 1938, 1937, 1936, 1935, 1934, 1933, 1932, 1931, 1930, 1929, 1928, 1927, 1926, 1925, 1924, 1923, 1921, 1920
6200 BRISTOL PKWY	2017, 2014, 2010, 2006, 2005, 2004, 2003, 2001, 2000, 1999, 1996, 1995, 1992, 1991, 1990, 1986, 1985, 1981, 1980, 1976, 1975, 1972, 1971, 1970, 1969, 1967, 1966, 1965, 1964, 1963, 1962, 1961, 1960, 1958, 1957, 1956, 1955, 1954, 1952, 1951, 1950, 1949, 1948, 1947, 1946, 1945, 1944, 1942, 1940, 1939, 1938, 1937, 1936, 1935, 1934, 1933, 1932, 1931, 1930, 1929, 1928, 1927, 1926, 1925, 1924, 1923, 1921, 1920
6200 BRISTOL PKWY	2020, 2017, 2010, 2006, 2005, 2004, 2003, 2001, 2000, 1999, 1996, 1995, 1992, 1991, 1990, 1986, 1985, 1981, 1980, 1976, 1975, 1972, 1971, 1970, 1969, 1967, 1966, 1965, 1964, 1963, 1962, 1961, 1960, 1958, 1957, 1956, 1955, 1954, 1952, 1951, 1950, 1949, 1948, 1947, 1946, 1945, 1944, 1942, 1940, 1939, 1938, 1937, 1936, 1935, 1934, 1933, 1932, 1931, 1930, 1929, 1928, 1927, 1926, 1925, 1924, 1923, 1921, 1920

FINDINGS

Address Researched	Address Not Identified in Research Source
6200 BRISTOL PKWY	2020, 2017, 2014, 2010, 2006, 2004, 2003, 2001, 2000, 1999, 1996, 1995, 1992, 1991, 1990, 1986, 1985, 1981, 1980, 1976, 1975, 1972, 1971, 1970, 1969, 1967, 1966, 1965, 1964, 1963, 1962, 1961, 1960, 1958, 1957, 1956, 1955, 1954, 1952, 1951, 1950, 1949, 1948, 1947, 1946, 1945, 1944, 1942, 1940, 1939, 1938, 1937, 1936, 1935, 1934, 1933, 1932, 1931, 1930, 1929, 1928, 1927, 1926, 1925, 1924, 1923, 1921, 1920
6200 BRISTOL PKY	2020, 2017, 2014, 2010, 2006, 2005, 2004, 2003, 2000, 1999, 1996, 1995, 1992, 1991, 1990, 1986, 1985, 1981, 1980, 1976, 1975, 1972, 1971, 1970, 1969, 1967, 1966, 1965, 1964, 1963, 1962, 1961, 1960, 1958, 1957, 1956, 1955, 1954, 1952, 1951, 1950, 1949, 1948, 1947, 1946, 1945, 1944, 1942, 1940, 1939, 1938, 1937, 1936, 1935, 1934, 1933, 1932, 1931, 1930, 1929, 1928, 1927, 1926, 1925, 1924, 1923, 1921, 1920
6200 BRISTOL PKY	2020, 2017, 2014, 2010, 2005, 2004, 2003, 2001, 2000, 1999, 1996, 1995, 1992, 1991, 1990, 1986, 1985, 1981, 1980, 1976, 1975, 1972, 1971, 1970, 1969, 1967, 1966, 1965, 1964, 1963, 1962, 1961, 1960, 1958, 1957, 1956, 1955, 1954, 1952, 1951, 1950, 1949, 1948, 1947, 1946, 1945, 1944, 1942, 1940, 1939, 1938, 1937, 1936, 1935, 1934, 1933, 1932, 1931, 1930, 1929, 1928, 1927, 1926, 1925, 1924, 1923, 1921, 1920
6200 BRISTOL PKY	2020, 2017, 2014, 2010, 2006, 2005, 2004, 2003, 2001, 2000, 1999, 1996, 1992, 1991, 1990, 1986, 1985, 1981, 1980, 1976, 1975, 1972, 1971, 1970, 1969, 1967, 1966, 1965, 1964, 1963, 1962, 1961, 1960, 1958, 1957, 1956, 1955, 1954, 1952, 1951, 1950, 1949, 1948, 1947, 1946, 1945, 1944, 1942, 1940, 1939, 1938, 1937, 1936, 1935, 1934, 1933, 1932, 1931, 1930, 1929, 1928, 1927, 1926, 1925, 1924, 1923, 1921, 1920
6200 BRISTOL PKY	2020, 2017, 2014, 2010, 2006, 2005, 2004, 2003, 2001, 2000, 1999, 1996, 1995, 1992, 1991, 1990, 1986, 1985, 1981, 1976, 1975, 1972, 1971, 1970, 1969, 1967, 1966, 1965, 1964, 1963, 1962, 1961, 1960, 1958, 1957, 1956, 1955, 1954, 1952, 1951, 1950, 1949, 1948, 1947, 1946, 1945, 1944, 1942, 1940, 1939, 1938, 1937, 1936, 1935, 1934, 1933, 1932, 1931, 1930, 1929, 1928, 1927, 1926, 1925, 1924, 1923, 1921, 1920
6210 BRISTOL PKWY	2020, 2017, 2014, 2010, 2006, 2004, 2003, 2001, 2000, 1999, 1996, 1995, 1992, 1991, 1990, 1986, 1985, 1981, 1980, 1976, 1975, 1972, 1971, 1970, 1969, 1967, 1966, 1965, 1964, 1963, 1962, 1961, 1960, 1958, 1957, 1956, 1955, 1954, 1952, 1951, 1950, 1949, 1948, 1947, 1946, 1945, 1944, 1942, 1940, 1939, 1938, 1937, 1936, 1935, 1934, 1933, 1932, 1931, 1930, 1929, 1928, 1927, 1926, 1925, 1924, 1923, 1921, 1920
6210 BRISTOL PKWY	2020, 2017, 2014, 2006, 2005, 2004, 2003, 2001, 2000, 1999, 1996, 1995, 1992, 1991, 1990, 1986, 1985, 1981, 1980, 1976, 1975, 1972, 1971, 1970, 1969, 1967, 1966, 1965, 1964, 1963, 1962, 1961, 1960, 1958, 1957, 1956, 1955, 1954, 1952, 1951, 1950, 1949, 1948, 1947, 1946, 1945, 1944, 1942, 1940, 1939, 1938, 1937, 1936, 1935, 1934, 1933, 1932, 1931, 1930, 1929, 1928, 1927, 1926, 1925, 1924, 1923, 1921, 1920
6210 BRISTOL PKWY	2017, 2014, 2010, 2006, 2005, 2004, 2003, 2001, 2000, 1999, 1996, 1995, 1992, 1991, 1990, 1986, 1985, 1981, 1980, 1976, 1975, 1972, 1971, 1970, 1969, 1967, 1966, 1965, 1964, 1963, 1962, 1961, 1960, 1958, 1957, 1956, 1955, 1954, 1952, 1951, 1950, 1949, 1948, 1947, 1946, 1945, 1944, 1942, 1940, 1939, 1938, 1937, 1936, 1935, 1934, 1933, 1932, 1931, 1930, 1929, 1928, 1927, 1926, 1925, 1924, 1923, 1921, 1920
6210 BRISTOL PKWY	2020, 2017, 2010, 2006, 2005, 2004, 2003, 2001, 2000, 1999, 1996, 1995, 1992, 1991, 1990, 1986, 1985, 1981, 1980, 1976, 1975, 1972, 1971, 1970, 1969, 1967, 1966, 1965, 1964, 1963, 1962, 1961, 1960, 1958, 1957, 1956, 1955, 1954, 1952, 1951, 1950, 1949, 1948, 1947, 1946, 1945, 1944, 1942, 1940, 1939, 1938, 1937, 1936, 1935, 1934, 1933, 1932, 1931, 1930, 1929, 1928, 1927, 1926, 1925, 1924, 1923, 1921, 1920

FINDINGS

Address Researched	Address Not Identified in Research Source
6210 BRISTOL PKWY	2020, 2017, 2014, 2010, 2006, 2005, 2004, 2003, 2001, 1999, 1996, 1995, 1992, 1991, 1990, 1986, 1985, 1981, 1980, 1976, 1975, 1972, 1971, 1970, 1969, 1967, 1966, 1965, 1964, 1963, 1962, 1961, 1960, 1958, 1957, 1956, 1955, 1954, 1952, 1951, 1950, 1949, 1948, 1947, 1946, 1945, 1944, 1942, 1940, 1939, 1938, 1937, 1936, 1935, 1934, 1933, 1932, 1931, 1930, 1929, 1928, 1927, 1926, 1925, 1924, 1923, 1921, 1920
6210 BRISTOL PKY	2020, 2017, 2014, 2010, 2006, 2005, 2004, 2003, 2001, 2000, 1999, 1996, 1992, 1991, 1990, 1986, 1985, 1981, 1980, 1976, 1975, 1972, 1971, 1970, 1969, 1967, 1966, 1965, 1964, 1963, 1962, 1961, 1960, 1958, 1957, 1956, 1955, 1954, 1952, 1951, 1950, 1949, 1948, 1947, 1946, 1945, 1944, 1942, 1940, 1939, 1938, 1937, 1936, 1935, 1934, 1933, 1932, 1931, 1930, 1929, 1928, 1927, 1926, 1925, 1924, 1923, 1921, 1920
6210 BRISTOL PKY	2020, 2017, 2014, 2010, 2006, 2005, 2004, 2003, 2001, 2000, 1999, 1996, 1995, 1991, 1990, 1986, 1985, 1981, 1980, 1976, 1975, 1972, 1971, 1970, 1969, 1967, 1966, 1965, 1964, 1963, 1962, 1961, 1960, 1958, 1957, 1956, 1955, 1954, 1952, 1951, 1950, 1949, 1948, 1947, 1946, 1945, 1944, 1942, 1940, 1939, 1938, 1937, 1936, 1935, 1934, 1933, 1932, 1931, 1930, 1929, 1928, 1927, 1926, 1925, 1924, 1923, 1921, 1920
6210 BRISTOL PKY	2020, 2017, 2014, 2010, 2006, 2005, 2004, 2003, 2001, 2000, 1999, 1996, 1995, 1992, 1991, 1990, 1986, 1985, 1981, 1976, 1975, 1972, 1971, 1970, 1969, 1967, 1966, 1965, 1964, 1963, 1962, 1961, 1960, 1958, 1957, 1956, 1955, 1954, 1952, 1951, 1950, 1949, 1948, 1947, 1946, 1945, 1944, 1942, 1940, 1939, 1938, 1937, 1936, 1935, 1934, 1933, 1932, 1931, 1930, 1929, 1928, 1927, 1926, 1925, 1924, 1923, 1921, 1920
6210 BRISTOL PKY	2017, 2014, 2010, 2006, 2005, 2004, 2003, 2001, 2000, 1999, 1996, 1995, 1992, 1991, 1990, 1986, 1985, 1981, 1980, 1976, 1975, 1972, 1971, 1970, 1969, 1967, 1966, 1965, 1964, 1963, 1962, 1961, 1960, 1958, 1957, 1956, 1955, 1954, 1952, 1951, 1950, 1949, 1948, 1947, 1946, 1945, 1944, 1942, 1940, 1939, 1938, 1937, 1936, 1935, 1934, 1933, 1932, 1931, 1930, 1929, 1928, 1927, 1926, 1925, 1924, 1923, 1921, 1920
6210 BRISTOL PKY	2020, 2017, 2014, 2010, 2005, 2004, 2003, 2001, 2000, 1999, 1996, 1995, 1992, 1991, 1990, 1986, 1985, 1981, 1980, 1976, 1975, 1972, 1971, 1970, 1969, 1967, 1966, 1965, 1964, 1963, 1962, 1961, 1960, 1958, 1957, 1956, 1955, 1954, 1952, 1951, 1950, 1949, 1948, 1947, 1946, 1945, 1944, 1942, 1940, 1939, 1938, 1937, 1936, 1935, 1934, 1933, 1932, 1931, 1930, 1929, 1928, 1927, 1926, 1925, 1924, 1923, 1921, 1920
6210 BRISTOL PKY	2020, 2017, 2014, 2010, 2006, 2005, 2004, 2003, 2000, 1999, 1996, 1995, 1992, 1991, 1990, 1986, 1985, 1981, 1980, 1976, 1975, 1972, 1971, 1970, 1969, 1967, 1966, 1965, 1964, 1963, 1962, 1961, 1960, 1958, 1957, 1956, 1955, 1954, 1952, 1951, 1950, 1949, 1948, 1947, 1946, 1945, 1944, 1942, 1940, 1939, 1938, 1937, 1936, 1935, 1934, 1933, 1932, 1931, 1930, 1929, 1928, 1927, 1926, 1925, 1924, 1923, 1921, 1920
6210 BRISTOL PKY	2020, 2017, 2014, 2010, 2006, 2005, 2004, 2003, 2001, 2000, 1999, 1996, 1995, 1992, 1991, 1990, 1986, 1985, 1981, 1980, 1976, 1972, 1971, 1970, 1969, 1967, 1966, 1965, 1964, 1963, 1962, 1961, 1960, 1958, 1957, 1956, 1955, 1954, 1952, 1951, 1950, 1949, 1948, 1947, 1946, 1945, 1944, 1942, 1940, 1939, 1938, 1937, 1936, 1935, 1934, 1933, 1932, 1931, 1930, 1929, 1928, 1927, 1926, 1925, 1924, 1923, 1921, 1920
6220 BRISTOL PKWY	2020, 2017, 2014, 2010, 2006, 2004, 2003, 2001, 2000, 1999, 1996, 1995, 1992, 1991, 1990, 1986, 1985, 1981, 1980, 1976, 1975, 1972, 1971, 1970, 1969, 1967, 1966, 1965, 1964, 1963, 1962, 1961, 1960, 1958, 1957, 1956, 1955, 1954, 1952, 1951, 1950, 1949, 1948, 1947, 1946, 1945, 1944, 1942, 1940, 1939, 1938, 1937, 1936, 1935, 1934, 1933, 1932, 1931, 1930, 1929, 1928, 1927, 1926, 1925, 1924, 1923, 1921, 1920

FINDINGS

Address Researched	Address Not Identified in Research Source
6220 BRISTOL PKWY	2020, 2017, 2014, 2006, 2005, 2004, 2003, 2001, 2000, 1999, 1996, 1995, 1992, 1991, 1990, 1986, 1985, 1981, 1980, 1976, 1975, 1972, 1971, 1970, 1969, 1967, 1966, 1965, 1964, 1963, 1962, 1961, 1960, 1958, 1957, 1956, 1955, 1954, 1952, 1951, 1950, 1949, 1948, 1947, 1946, 1945, 1944, 1942, 1940, 1939, 1938, 1937, 1936, 1935, 1934, 1933, 1932, 1931, 1930, 1929, 1928, 1927, 1926, 1925, 1924, 1923, 1921, 1920
6220 BRISTOL PKWY	2017, 2014, 2010, 2006, 2005, 2004, 2003, 2001, 2000, 1999, 1996, 1995, 1992, 1991, 1990, 1986, 1985, 1981, 1980, 1976, 1975, 1972, 1971, 1970, 1969, 1967, 1966, 1965, 1964, 1963, 1962, 1961, 1960, 1958, 1957, 1956, 1955, 1954, 1952, 1951, 1950, 1949, 1948, 1947, 1946, 1945, 1944, 1942, 1940, 1939, 1938, 1937, 1936, 1935, 1934, 1933, 1932, 1931, 1930, 1929, 1928, 1927, 1926, 1925, 1924, 1923, 1921, 1920
6220 BRISTOL PKWY	2020, 2017, 2010, 2006, 2005, 2004, 2003, 2001, 2000, 1999, 1996, 1995, 1992, 1991, 1990, 1986, 1985, 1981, 1980, 1976, 1975, 1972, 1971, 1970, 1969, 1967, 1966, 1965, 1964, 1963, 1962, 1961, 1960, 1958, 1957, 1956, 1955, 1954, 1952, 1951, 1950, 1949, 1948, 1947, 1946, 1945, 1944, 1942, 1940, 1939, 1938, 1937, 1936, 1935, 1934, 1933, 1932, 1931, 1930, 1929, 1928, 1927, 1926, 1925, 1924, 1923, 1921, 1920
6220 BRISTOL PKWY	2020, 2017, 2014, 2010, 2006, 2005, 2004, 2003, 2001, 1999, 1996, 1995, 1992, 1991, 1990, 1986, 1985, 1981, 1980, 1976, 1975, 1972, 1971, 1970, 1969, 1967, 1966, 1965, 1964, 1963, 1962, 1961, 1960, 1958, 1957, 1956, 1955, 1954, 1952, 1951, 1950, 1949, 1948, 1947, 1946, 1945, 1944, 1942, 1940, 1939, 1938, 1937, 1936, 1935, 1934, 1933, 1932, 1931, 1930, 1929, 1928, 1927, 1926, 1925, 1924, 1923, 1921, 1920
6220 BRISTOL PKY	2020, 2017, 2014, 2010, 2006, 2005, 2004, 2003, 2001, 2000, 1999, 1996, 1992, 1991, 1990, 1986, 1985, 1981, 1980, 1976, 1975, 1972, 1971, 1970, 1969, 1967, 1966, 1965, 1964, 1963, 1962, 1961, 1960, 1958, 1957, 1956, 1955, 1954, 1952, 1951, 1950, 1949, 1948, 1947, 1946, 1945, 1944, 1942, 1940, 1939, 1938, 1937, 1936, 1935, 1934, 1933, 1932, 1931, 1930, 1929, 1928, 1927, 1926, 1925, 1924, 1923, 1921, 1920
6220 BRISTOL PKY	2020, 2017, 2014, 2010, 2006, 2005, 2004, 2003, 2001, 2000, 1999, 1996, 1995, 1991, 1990, 1986, 1985, 1981, 1980, 1976, 1975, 1972, 1971, 1970, 1969, 1967, 1966, 1965, 1964, 1963, 1962, 1961, 1960, 1958, 1957, 1956, 1955, 1954, 1952, 1951, 1950, 1949, 1948, 1947, 1946, 1945, 1944, 1942, 1940, 1939, 1938, 1937, 1936, 1935, 1934, 1933, 1932, 1931, 1930, 1929, 1928, 1927, 1926, 1925, 1924, 1923, 1921, 1920
6220 BRISTOL PKY	2020, 2017, 2014, 2010, 2006, 2005, 2004, 2003, 2001, 2000, 1999, 1996, 1995, 1992, 1991, 1990, 1986, 1985, 1981, 1980, 1976, 1975, 1972, 1971, 1970, 1969, 1967, 1966, 1965, 1964, 1963, 1962, 1961, 1960, 1958, 1957, 1956, 1955, 1954, 1952, 1951, 1950, 1949, 1948, 1947, 1946, 1945, 1944, 1942, 1940, 1939, 1938, 1937, 1936, 1935, 1934, 1933, 1932, 1931, 1930, 1929, 1928, 1927, 1926, 1925, 1924, 1923, 1921, 1920
6220 BRISTOL PKY	2017, 2014, 2010, 2006, 2005, 2004, 2003, 2001, 2000, 1999, 1996, 1995, 1992, 1991, 1990, 1986, 1985, 1981, 1980, 1976, 1975, 1972, 1971, 1970, 1969, 1967, 1966, 1965, 1964, 1963, 1962, 1961, 1960, 1958, 1957, 1956, 1955, 1954, 1952, 1951, 1950, 1949, 1948, 1947, 1946, 1945, 1944, 1942, 1940, 1939, 1938, 1937, 1936, 1935, 1934, 1933, 1932, 1931, 1930, 1929, 1928, 1927, 1926, 1925, 1924, 1923, 1921, 1920
6220 BRISTOL PKY	2020, 2017, 2014, 2010, 2005, 2004, 2003, 2001, 2000, 1999, 1996, 1995, 1992, 1991, 1990, 1986, 1985, 1981, 1980, 1976, 1975, 1972, 1971, 1970, 1969, 1967, 1966, 1965, 1964, 1963, 1962, 1961, 1960, 1958, 1957, 1956, 1955, 1954, 1952, 1951, 1950, 1949, 1948, 1947, 1946, 1945, 1944, 1942, 1940, 1939, 1938, 1937, 1936, 1935, 1934, 1933, 1932, 1931, 1930, 1929, 1928, 1927, 1926, 1925, 1924, 1923, 1921, 1920

FINDINGS

Address Researched	Address Not Identified in Research Source
6220 BRISTOL PKY	2020, 2017, 2014, 2010, 2006, 2005, 2004, 2003, 2000, 1999, 1996, 1995, 1992, 1991, 1990, 1986, 1985, 1981, 1980, 1976, 1975, 1972, 1971, 1970, 1969, 1967, 1966, 1965, 1964, 1963, 1962, 1961, 1960, 1958, 1957, 1956, 1955, 1954, 1952, 1951, 1950, 1949, 1948, 1947, 1946, 1945, 1944, 1942, 1940, 1939, 1938, 1937, 1936, 1935, 1934, 1933, 1932, 1931, 1930, 1929, 1928, 1927, 1926, 1925, 1924, 1923, 1921, 1920
6220 BRISTOL PKY	2020, 2017, 2014, 2010, 2006, 2005, 2004, 2003, 2001, 2000, 1999, 1996, 1995, 1992, 1991, 1990, 1986, 1985, 1981, 1980, 1976, 1972, 1971, 1970, 1969, 1967, 1966, 1965, 1964, 1963, 1962, 1961, 1960, 1958, 1957, 1956, 1955, 1954, 1952, 1951, 1950, 1949, 1948, 1947, 1946, 1945, 1944, 1942, 1940, 1939, 1938, 1937, 1936, 1935, 1934, 1933, 1932, 1931, 1930, 1929, 1928, 1927, 1926, 1925, 1924, 1923, 1921, 1920
6230 BRISTOL PKWY	2020, 2017, 2014, 2006, 2005, 2004, 2003, 2001, 2000, 1999, 1996, 1995, 1992, 1991, 1990, 1986, 1985, 1981, 1980, 1976, 1975, 1972, 1971, 1970, 1969, 1967, 1966, 1965, 1964, 1963, 1962, 1961, 1960, 1958, 1957, 1956, 1955, 1954, 1952, 1951, 1950, 1949, 1948, 1947, 1946, 1945, 1944, 1942, 1940, 1939, 1938, 1937, 1936, 1935, 1934, 1933, 1932, 1931, 1930, 1929, 1928, 1927, 1926, 1925, 1924, 1923, 1921, 1920
6230 BRISTOL PKWY	2020, 2017, 2010, 2006, 2005, 2004, 2003, 2001, 2000, 1999, 1996, 1995, 1992, 1991, 1990, 1986, 1985, 1981, 1980, 1976, 1975, 1972, 1971, 1970, 1969, 1967, 1966, 1965, 1964, 1963, 1962, 1961, 1960, 1958, 1957, 1956, 1955, 1954, 1952, 1951, 1950, 1949, 1948, 1947, 1946, 1945, 1944, 1942, 1940, 1939, 1938, 1937, 1936, 1935, 1934, 1933, 1932, 1931, 1930, 1929, 1928, 1927, 1926, 1925, 1924, 1923, 1921, 1920
6230 BRISTOL PKWY	2017, 2014, 2010, 2006, 2005, 2004, 2003, 2001, 2000, 1999, 1996, 1995, 1992, 1991, 1990, 1986, 1985, 1981, 1980, 1976, 1975, 1972, 1971, 1970, 1969, 1967, 1966, 1965, 1964, 1963, 1962, 1961, 1960, 1958, 1957, 1956, 1955, 1954, 1952, 1951, 1950, 1949, 1948, 1947, 1946, 1945, 1944, 1942, 1940, 1939, 1938, 1937, 1936, 1935, 1934, 1933, 1932, 1931, 1930, 1929, 1928, 1927, 1926, 1925, 1924, 1923, 1921, 1920
6230 BRISTOL PKWY	2020, 2017, 2014, 2010, 2006, 2005, 2004, 2003, 2001, 1999, 1996, 1995, 1992, 1991, 1990, 1986, 1985, 1981, 1980, 1976, 1975, 1972, 1971, 1970, 1969, 1967, 1966, 1965, 1964, 1963, 1962, 1961, 1960, 1958, 1957, 1956, 1955, 1954, 1952, 1951, 1950, 1949, 1948, 1947, 1946, 1945, 1944, 1942, 1940, 1939, 1938, 1937, 1936, 1935, 1934, 1933, 1932, 1931, 1930, 1929, 1928, 1927, 1926, 1925, 1924, 1923, 1921, 1920
6230 BRISTOL PKY	2020, 2017, 2014, 2010, 2006, 2005, 2004, 2003, 2001, 2000, 1999, 1996, 1992, 1991, 1990, 1986, 1985, 1981, 1980, 1976, 1975, 1972, 1971, 1970, 1969, 1967, 1966, 1965, 1964, 1963, 1962, 1961, 1960, 1958, 1957, 1956, 1955, 1954, 1952, 1951, 1950, 1949, 1948, 1947, 1946, 1945, 1944, 1942, 1940, 1939, 1938, 1937, 1936, 1935, 1934, 1933, 1932, 1931, 1930, 1929, 1928, 1927, 1926, 1925, 1924, 1923, 1921, 1920
6230 BRISTOL PKY	2020, 2017, 2014, 2010, 2006, 2005, 2004, 2003, 2000, 1999, 1996, 1995, 1992, 1991, 1990, 1986, 1985, 1981, 1980, 1976, 1975, 1972, 1971, 1970, 1969, 1967, 1966, 1965, 1964, 1963, 1962, 1961, 1960, 1958, 1957, 1956, 1955, 1954, 1952, 1951, 1950, 1949, 1948, 1947, 1946, 1945, 1944, 1942, 1940, 1939, 1938, 1937, 1936, 1935, 1934, 1933, 1932, 1931, 1930, 1929, 1928, 1927, 1926, 1925, 1924, 1923, 1921, 1920
6246 BRISTOL PKWY	2020, 2017, 2014, 2010, 2006, 2004, 2003, 2001, 2000, 1999, 1996, 1995, 1992, 1991, 1990, 1986, 1985, 1981, 1980, 1976, 1975, 1972, 1971, 1970, 1969, 1967, 1966, 1965, 1964, 1963, 1962, 1961, 1960, 1958, 1957, 1956, 1955, 1954, 1952, 1951, 1950, 1949, 1948, 1947, 1946, 1945, 1944, 1942, 1940, 1939, 1938, 1937, 1936, 1935, 1934, 1933, 1932, 1931, 1930, 1929, 1928, 1927, 1926, 1925, 1924, 1923, 1921, 1920

FINDINGS

Address Researched	Address Not Identified in Research Source
6254 BRISTOL PKY	2020, 2017, 2014, 2010, 2006, 2005, 2004, 2003, 2001, 2000, 1999, 1996, 1992, 1991, 1990, 1986, 1985, 1981, 1980, 1976, 1975, 1972, 1971, 1970, 1969, 1967, 1966, 1965, 1964, 1963, 1962, 1961, 1960, 1958, 1957, 1956, 1955, 1954, 1952, 1951, 1950, 1949, 1948, 1947, 1946, 1945, 1944, 1942, 1940, 1939, 1938, 1937, 1936, 1935, 1934, 1933, 1932, 1931, 1930, 1929, 1928, 1927, 1926, 1925, 1924, 1923, 1921, 1920
6288 BRISTOL PKY	2020, 2017, 2014, 2010, 2006, 2005, 2004, 2003, 2000, 1999, 1996, 1995, 1992, 1991, 1990, 1986, 1985, 1981, 1980, 1976, 1975, 1972, 1971, 1970, 1969, 1967, 1966, 1965, 1964, 1963, 1962, 1961, 1960, 1958, 1957, 1956, 1955, 1954, 1952, 1951, 1950, 1949, 1948, 1947, 1946, 1945, 1944, 1942, 1940, 1939, 1938, 1937, 1936, 1935, 1934, 1933, 1932, 1931, 1930, 1929, 1928, 1927, 1926, 1925, 1924, 1923, 1921, 1920
6300 BRISTOL PKY	2020, 2017, 2014, 2010, 2006, 2005, 2004, 2003, 2000, 1999, 1996, 1995, 1992, 1991, 1990, 1986, 1985, 1981, 1980, 1976, 1975, 1972, 1971, 1970, 1969, 1967, 1966, 1965, 1964, 1963, 1962, 1961, 1960, 1958, 1957, 1956, 1955, 1954, 1952, 1951, 1950, 1949, 1948, 1947, 1946, 1945, 1944, 1942, 1940, 1939, 1938, 1937, 1936, 1935, 1934, 1933, 1932, 1931, 1930, 1929, 1928, 1927, 1926, 1925, 1924, 1923, 1921, 1920
6300 BRISTOL PKY	2020, 2017, 2014, 2010, 2005, 2004, 2003, 2001, 2000, 1999, 1996, 1995, 1992, 1991, 1990, 1986, 1985, 1981, 1980, 1976, 1975, 1972, 1971, 1970, 1969, 1967, 1966, 1965, 1964, 1963, 1962, 1961, 1960, 1958, 1957, 1956, 1955, 1954, 1952, 1951, 1950, 1949, 1948, 1947, 1946, 1945, 1944, 1942, 1940, 1939, 1938, 1937, 1936, 1935, 1934, 1933, 1932, 1931, 1930, 1929, 1928, 1927, 1926, 1925, 1924, 1923, 1921, 1920
6300 GREEN VALLEY CIR	2020, 2017, 2014, 2010, 2006, 2005, 2004, 2003, 2001, 2000, 1999, 1996, 1995, 1992, 1991, 1990, 1986, 1985, 1981, 1980, 1975, 1972, 1971, 1970, 1969, 1967, 1966, 1965, 1964, 1963, 1962, 1961, 1960, 1958, 1957, 1956, 1955, 1954, 1952, 1951, 1950, 1949, 1948, 1947, 1946, 1945, 1944, 1942, 1940, 1939, 1938, 1937, 1936, 1935, 1934, 1933, 1932, 1931, 1930, 1929, 1928, 1927, 1926, 1925, 1924, 1923, 1921, 1920
6300 GREEN VALLEY CIR	2020, 2017, 2014, 2010, 2006, 2005, 2004, 2003, 2001, 2000, 1999, 1996, 1995, 1992, 1991, 1990, 1986, 1985, 1981, 1980, 1976, 1975, 1972, 1971, 1969, 1967, 1966, 1965, 1964, 1963, 1962, 1961, 1960, 1958, 1957, 1956, 1955, 1954, 1952, 1951, 1950, 1949, 1948, 1947, 1946, 1945, 1944, 1942, 1940, 1939, 1938, 1937, 1936, 1935, 1934, 1933, 1932, 1931, 1930, 1929, 1928, 1927, 1926, 1925, 1924, 1923, 1921, 1920
6305 GREEN VALLEY CIR	2020, 2017, 2014, 2010, 2006, 2005, 2004, 2003, 2001, 2000, 1999, 1996, 1995, 1992, 1991, 1990, 1986, 1985, 1981, 1980, 1975, 1972, 1971, 1970, 1969, 1967, 1966, 1965, 1964, 1963, 1962, 1961, 1960, 1958, 1957, 1956, 1955, 1954, 1952, 1951, 1950, 1949, 1948, 1947, 1946, 1945, 1944, 1942, 1940, 1939, 1938, 1937, 1936, 1935, 1934, 1933, 1932, 1931, 1930, 1929, 1928, 1927, 1926, 1925, 1924, 1923, 1921, 1920
6310 GREEN VALLEY CIR	2020, 2017, 2014, 2010, 2006, 2005, 2004, 2003, 2001, 2000, 1999, 1996, 1995, 1992, 1991, 1990, 1986, 1985, 1981, 1980, 1975, 1972, 1971, 1970, 1969, 1967, 1966, 1965, 1964, 1963, 1962, 1961, 1960, 1958, 1957, 1956, 1955, 1954, 1952, 1951, 1950, 1949, 1948, 1947, 1946, 1945, 1944, 1942, 1940, 1939, 1938, 1937, 1936, 1935, 1934, 1933, 1932, 1931, 1930, 1929, 1928, 1927, 1926, 1925, 1924, 1923, 1921, 1920
6311 BRISTOL PKWY	2020, 2017, 2010, 2006, 2005, 2004, 2003, 2001, 2000, 1999, 1996, 1995, 1992, 1991, 1990, 1986, 1985, 1981, 1980, 1976, 1975, 1972, 1971, 1970, 1969, 1967, 1966, 1965, 1964, 1963, 1962, 1961, 1960, 1958, 1957, 1956, 1955, 1954, 1952, 1951, 1950, 1949, 1948, 1947, 1946, 1945, 1944, 1942, 1940, 1939, 1938, 1937, 1936, 1935, 1934, 1933, 1932, 1931, 1930, 1929, 1928, 1927, 1926, 1925, 1924, 1923, 1921, 1920

FINDINGS

Address Researched	Address Not Identified in Research Source
6315 GREEN VALLEY CIR	2020, 2017, 2014, 2010, 2006, 2005, 2004, 2003, 2001, 2000, 1999, 1996, 1995, 1992, 1991, 1990, 1986, 1985, 1981, 1980, 1976, 1972, 1971, 1970, 1969, 1967, 1966, 1965, 1964, 1963, 1962, 1961, 1960, 1958, 1957, 1956, 1955, 1954, 1952, 1951, 1950, 1949, 1948, 1947, 1946, 1945, 1944, 1942, 1940, 1939, 1938, 1937, 1936, 1935, 1934, 1933, 1932, 1931, 1930, 1929, 1928, 1927, 1926, 1925, 1924, 1923, 1921, 1920
6320 GREEN VALLEY CIR	2020, 2017, 2014, 2010, 2006, 2005, 2004, 2003, 2001, 2000, 1999, 1996, 1995, 1992, 1991, 1990, 1986, 1985, 1981, 1980, 1976, 1975, 1972, 1971, 1969, 1967, 1966, 1965, 1964, 1963, 1962, 1961, 1960, 1958, 1957, 1956, 1955, 1954, 1952, 1951, 1950, 1949, 1948, 1947, 1946, 1945, 1944, 1942, 1940, 1939, 1938, 1937, 1936, 1935, 1934, 1933, 1932, 1931, 1930, 1929, 1928, 1927, 1926, 1925, 1924, 1923, 1921, 1920
6320 GREEN VALLEY CIR	2020, 2017, 2014, 2010, 2006, 2005, 2004, 2003, 2001, 2000, 1999, 1996, 1995, 1992, 1991, 1990, 1986, 1985, 1981, 1980, 1975, 1972, 1971, 1970, 1969, 1967, 1966, 1965, 1964, 1963, 1962, 1961, 1960, 1958, 1957, 1956, 1955, 1954, 1952, 1951, 1950, 1949, 1948, 1947, 1946, 1945, 1944, 1942, 1940, 1939, 1938, 1937, 1936, 1935, 1934, 1933, 1932, 1931, 1930, 1929, 1928, 1927, 1926, 1925, 1924, 1923, 1921, 1920
6330 GREEN VALLEY CIR	2020, 2017, 2014, 2010, 2006, 2005, 2004, 2003, 2001, 2000, 1999, 1996, 1995, 1992, 1991, 1990, 1986, 1985, 1981, 1980, 1975, 1972, 1971, 1970, 1969, 1967, 1966, 1965, 1964, 1963, 1962, 1961, 1960, 1958, 1957, 1956, 1955, 1954, 1952, 1951, 1950, 1949, 1948, 1947, 1946, 1945, 1944, 1942, 1940, 1939, 1938, 1937, 1936, 1935, 1934, 1933, 1932, 1931, 1930, 1929, 1928, 1927, 1926, 1925, 1924, 1923, 1921, 1920
6340 GREEN VALLEY CIR	2020, 2017, 2014, 2010, 2006, 2005, 2004, 2003, 2001, 2000, 1999, 1996, 1995, 1992, 1991, 1990, 1986, 1985, 1981, 1980, 1975, 1972, 1971, 1970, 1969, 1967, 1966, 1965, 1964, 1963, 1962, 1961, 1960, 1958, 1957, 1956, 1955, 1954, 1952, 1951, 1950, 1949, 1948, 1947, 1946, 1945, 1944, 1942, 1940, 1939, 1938, 1937, 1936, 1935, 1934, 1933, 1932, 1931, 1930, 1929, 1928, 1927, 1926, 1925, 1924, 1923, 1921, 1920
6400 GREEN VALLEY CIR	2020, 2017, 2014, 2010, 2006, 2005, 2004, 2003, 2001, 2000, 1999, 1996, 1995, 1992, 1991, 1990, 1986, 1985, 1981, 1980, 1975, 1972, 1971, 1970, 1969, 1967, 1966, 1965, 1964, 1963, 1962, 1961, 1960, 1958, 1957, 1956, 1955, 1954, 1952, 1951, 1950, 1949, 1948, 1947, 1946, 1945, 1944, 1942, 1940, 1939, 1938, 1937, 1936, 1935, 1934, 1933, 1932, 1931, 1930, 1929, 1928, 1927, 1926, 1925, 1924, 1923, 1921, 1920
6415 GREEN VALLEY CIR	2020, 2017, 2014, 2010, 2006, 2005, 2004, 2003, 2001, 2000, 1999, 1996, 1995, 1992, 1991, 1990, 1986, 1985, 1981, 1980, 1975, 1972, 1971, 1970, 1969, 1967, 1966, 1965, 1964, 1963, 1962, 1961, 1960, 1958, 1957, 1956, 1955, 1954, 1952, 1951, 1950, 1949, 1948, 1947, 1946, 1945, 1944, 1942, 1940, 1939, 1938, 1937, 1936, 1935, 1934, 1933, 1932, 1931, 1930, 1929, 1928, 1927, 1926, 1925, 1924, 1923, 1921, 1920
6443 GREEN VALLEY CIR	2020, 2017, 2014, 2010, 2006, 2005, 2004, 2003, 2001, 2000, 1999, 1996, 1995, 1992, 1991, 1990, 1986, 1985, 1981, 1980, 1975, 1972, 1971, 1970, 1969, 1967, 1966, 1965, 1964, 1963, 1962, 1961, 1960, 1958, 1957, 1956, 1955, 1954, 1952, 1951, 1950, 1949, 1948, 1947, 1946, 1945, 1944, 1942, 1940, 1939, 1938, 1937, 1936, 1935, 1934, 1933, 1932, 1931, 1930, 1929, 1928, 1927, 1926, 1925, 1924, 1923, 1921, 1920
6500 GREEN VALLEY CIR	2020, 2017, 2014, 2010, 2006, 2005, 2004, 2003, 2001, 2000, 1999, 1996, 1995, 1992, 1991, 1990, 1986, 1985, 1981, 1980, 1975, 1972, 1971, 1970, 1969, 1967, 1966, 1965, 1964, 1963, 1962, 1961, 1960, 1958, 1957, 1956, 1955, 1954, 1952, 1951, 1950, 1949, 1948, 1947, 1946, 1945, 1944, 1942, 1940, 1939, 1938, 1937, 1936, 1935, 1934, 1933, 1932, 1931, 1930, 1929, 1928, 1927, 1926, 1925, 1924, 1923, 1921, 1920

FINDINGS

Address Researched	Address Not Identified in Research Source
6505 GREEN VALLEY CIR	2020, 2017, 2014, 2010, 2006, 2005, 2004, 2003, 2001, 2000, 1999, 1996, 1995, 1992, 1991, 1990, 1986, 1985, 1981, 1980, 1975, 1972, 1971, 1970, 1969, 1967, 1966, 1965, 1964, 1963, 1962, 1961, 1960, 1958, 1957, 1956, 1955, 1954, 1952, 1951, 1950, 1949, 1948, 1947, 1946, 1945, 1944, 1942, 1940, 1939, 1938, 1937, 1936, 1935, 1934, 1933, 1932, 1931, 1930, 1929, 1928, 1927, 1926, 1925, 1924, 1923, 1921, 1920
6555 GREEN VALLEY CIR	2020, 2017, 2014, 2010, 2006, 2005, 2004, 2003, 2001, 2000, 1999, 1996, 1995, 1992, 1991, 1990, 1986, 1985, 1981, 1980, 1976, 1972, 1971, 1970, 1969, 1967, 1966, 1965, 1964, 1963, 1962, 1961, 1960, 1958, 1957, 1956, 1955, 1954, 1952, 1951, 1950, 1949, 1948, 1947, 1946, 1945, 1944, 1942, 1940, 1939, 1938, 1937, 1936, 1935, 1934, 1933, 1932, 1931, 1930, 1929, 1928, 1927, 1926, 1925, 1924, 1923, 1921, 1920
6565 GREEN VALLEY CIR	2020, 2017, 2014, 2010, 2006, 2005, 2004, 2003, 2001, 2000, 1999, 1996, 1995, 1992, 1991, 1990, 1986, 1985, 1981, 1980, 1975, 1972, 1971, 1970, 1969, 1967, 1966, 1965, 1964, 1963, 1962, 1961, 1960, 1958, 1957, 1956, 1955, 1954, 1952, 1951, 1950, 1949, 1948, 1947, 1946, 1945, 1944, 1942, 1940, 1939, 1938, 1937, 1936, 1935, 1934, 1933, 1932, 1931, 1930, 1929, 1928, 1927, 1926, 1925, 1924, 1923, 1921, 1920
6575 GREEN VALLEY CIR	2020, 2017, 2014, 2010, 2006, 2005, 2004, 2003, 2001, 2000, 1999, 1996, 1995, 1992, 1991, 1990, 1986, 1985, 1981, 1980, 1975, 1972, 1971, 1970, 1969, 1967, 1966, 1965, 1964, 1963, 1962, 1961, 1960, 1958, 1957, 1956, 1955, 1954, 1952, 1951, 1950, 1949, 1948, 1947, 1946, 1945, 1944, 1942, 1940, 1939, 1938, 1937, 1936, 1935, 1934, 1933, 1932, 1931, 1930, 1929, 1928, 1927, 1926, 1925, 1924, 1923, 1921, 1920

TARGET PROPERTY: ADDRESS NOT IDENTIFIED IN RESEARCH SOURCE

The following Target Property addresses were researched for this report, and the addresses were not identified in the research source.

Address Researched	Address Not Identified in Research Source
6201-6299 Bristol Parkway	2017, 2004, 2003, 1999, 1996, 1976, 1972, 1971, 1970, 1969, 1967, 1966, 1965, 1964, 1963, 1962, 1961, 1960, 1958, 1957, 1956, 1955, 1954, 1952, 1951, 1950, 1949, 1948, 1947, 1946, 1945, 1944, 1942, 1940, 1939, 1938, 1937, 1936, 1935, 1934, 1933, 1932, 1931, 1930, 1929, 1928, 1927, 1926, 1925, 1924, 1923, 1921, 1920

Fox Hills Plaza
6201-6299 Bristol Parkway
Culver City, CA 90230

Inquiry Number: 7751182.3
September 03, 2024

Certified Sanborn® Map Report

6 Armstrong Road, 4th floor
Shelton, CT 06484
Toll Free: 800.352.0050
www.edrnet.com

Certified Sanborn® Map Report

09/03/24

Site Name:

Fox Hills Plaza
6201-6299 Bristol Parkway
Culver City, CA 90230
EDR Inquiry # 7751182.3

Client Name:

Advanced Env. Concepts
220 E. Truxtun Avenue
Bakersfield, CA 93305
Contact: Vanessa Radsick

The Sanborn Library has been searched by EDR and maps covering the target property location as provided by Advanced Env. Concepts were identified for the years listed below. The Sanborn Library is the largest, most complete collection of fire insurance maps. The collection includes maps from Sanborn, Bromley, Perris & Browne, Hopkins, Barlow, and others. Only Environmental Data Resources Inc. (EDR) is authorized to grant rights for commercial reproduction of maps by the Sanborn Library LLC, the copyright holder for the collection. Results can be authenticated by visiting www.edrnet.com/sanborn.

The Sanborn Library is continually enhanced with newly identified map archives. This report accesses all maps in the collection as of the day this report was generated.

Certified Sanborn Results:

Certification # AB5E-4948-8B8E

PO # NA

Project NA

UNMAPPED PROPERTY

This report certifies that the complete holdings of the Sanborn Library, LLC collection have been searched based on client supplied target property information, and fire insurance maps covering the target property were not found.

Sanborn® Library search results

Certification #: AB5E-4948-8B8E

The Sanborn Library includes more than 1.2 million fire insurance maps from Sanborn, Bromley, Perris & Browne, Hopkins, Barlow and others which track historical property usage in approximately 12,000 American cities and towns. Collections searched:

- ☑ Library of Congress
- ☑ University Publications of America
- ☑ EDR Private Collection

The Sanborn Library LLC Since 1866™

Limited Permission To Make Copies

Advanced Env. Concepts (the client) is permitted to make up to FIVE photocopies of this Sanborn Map transmittal and each fire insurance map accompanying this report solely for the limited use of its customer. No one other than the client is authorized to make copies. Upon request made directly to an EDR Account Executive, the client may be permitted to make a limited number of additional photocopies. This permission is conditioned upon compliance by the client, its customer and their agents with EDR's copyright policy; a copy of which is available upon request.

Disclaimer - Copyright and Trademark Notice

This Report contains certain information obtained from a variety of public and other sources reasonably available to Environmental Data Resources, LLC. It cannot be concluded from this Report that coverage information for the target and surrounding properties does not exist from other sources. This Report is provided on an "AS IS", "AS AVAILABLE" basis. NO WARRANTY EXPRESS OR IMPLIED IS MADE WHATSOEVER IN CONNECTION WITH THIS REPORT. ENVIRONMENTAL DATA RESOURCES, LLC AND ITS SUBSIDIARIES, AFFILIATES AND THIRD PARTY SUPPLIERS DISCLAIM ALL WARRANTIES, OF ANY KIND OR NATURE, EXPRESS OR IMPLIED, ARISING OUT OF OR RELATED TO THIS REPORT OR ANY OF THE DATA AND INFORMATION PROVIDED IN THIS REPORT, INCLUDING WITHOUT LIMITATION, ANY WARRANTIES REGARDING ACCURACY, QUALITY, CORRECTNESS, COMPLETENESS, COMPREHENSIVENESS, SUITABILITY, MERCHANTABILITY, FITNESS FOR A PARTICULAR PURPOSE, TITLE, NON-INFRINGEMENT, MISAPPROPRIATION, OR OTHERWISE. ALL RISK IS ASSUMED BY THE USER. IN NO EVENT SHALL ENVIRONMENTAL DATA RESOURCES, LLC OR ITS SUBSIDIARIES, AFFILIATES OR THIRD PARTY SUPPLIERS BE LIABLE TO ANYONE FOR ANY DIRECT, INCIDENTAL, INDIRECT, SPECIAL, CONSEQUENTIAL OR OTHER DAMAGES OF ANY TYPE OR KIND (INCLUDING BUT NOT LIMITED TO LOSS OF PROFITS, LOSS OF USE, OR LOSS OF DATA), ARISING OUT OF OR IN ANY WAY CONNECTED WITH THIS REPORT OR ANY OF THE DATA AND INFORMATION PROVIDED IN THIS REPORT. Any analyses, estimates, ratings, environmental risk levels, or risk codes provided in this Report are provided for illustrative purposes only, and are not intended to provide, nor should they be interpreted as providing any facts regarding, or prediction or forecast of, any environmental risk for any property. Only an assessment performed by a qualified environmental professional can provide findings, opinions or conclusions regarding the environmental risk or conditions in, on or at any property.

Copyright 2024 by Environmental Data Resources, Inc. All rights reserved. Reproduction in any media or format, in whole or in part, of any report or map of Environmental Data Resources, Inc., or its affiliates, is prohibited without prior written permission.

EDR and its logos (including Sanborn and Sanborn Map) are trademarks of Environmental Data Resources, LLC or its affiliates. All other trademarks used herein are the property of their respective owners.

Appendix C

TABULATED GROUNDWATER RESULTS AND LABORATORY REPORT

Table 1
6201 – 6299 Bristol Parkway, Culver City, CA
Groundwater Analytical Results

Sample ID:	Date	Chloromethane (ug/L)	Dibromo-difluoromethane (ug/L)	PCE (ug/L)	TCE (ug/L)	All Other VOCs (ug/L)
MCL Priority		*190*	*--*	*5.0*	*5.0*	*N/A*
GW Tier 1 ESL		*190*	*--*	*0.64*	*1.2*	*N/A*
Tapwater Cancer Risk / Non-cancer Hazard		*-- / 190*	*-- / --*	*0.06 / 41*	*0.49 / 2.8*	*N/A*
Residential Cancer Risk / Non-Cancer Hazard		*-- / 260*	*-- / --*	*0.64 / 58*	*1.2 / 5.2*	*N/A*
Commercial/Industrial Cancer Risk / Non-Cancer Hazard		*-- / 1,100*	*-- / --*	*2.8 / 240*	*7.5 / 22*	*N/A*
MW-1	9/4/2024	2.4	0.20 J	8.4	1.3	ND
MW-2	9/4/2024	ND<0.14	ND<0.099	ND<0.13	ND<0.085	ND
MW-3	10/14/2024	ND<0.14	ND<0.099	ND<0.13	ND<0.085	ND
MW-4	10/14/2024	ND<0.14	ND<0.099	ND<0.13	ND<0.085	ND

Exceeds Maximum Contaminant Level (MCL), January 2019, Revision 2 Environmental Screening Levels (ESLs) Direct Exposure Human Health Risk Levels – Table GW-1

Exceeds January 2019, Revision 2 Environmental Screening Levels (ESLs) – Tier 1

Exceeds January 2019, Revision 2 Environmental Screening Levels (ESLs) – Groundwater- Direct Exposure Human Health Risk Levels Tapwater Cancer Risk / Non-cancer Hazard– Table GW-1

Exceeds Jan. 2019 (Rev. 2) Environmental Screening Levels (ESLs) – Groundwater – Residential Land Use-Cancer Risk / Non-cancer Hazard (Table GW-3)

Exceeds Jan. 2019 (Rev. 2) Environmental Screening Levels (ESLs) – Groundwater – Commercial/Industrial Land Use-Cancer Risk / Non-cancer Hazard (Table GW-3)

Exceeds more than one comparative standard.

NS: Not sampled. ND: Not detected above method detection limit.

Date of Report: 09/09/2024

Jon Buck

Advanced Environmental Concepts
220 E. Truxtun
Bakersfield, CA 93305

Client Project:	Bristol 6223 Bristol Pkwy
Pace Project:	Water Samples
Pace Work Order:	2414231
Invoice ID:	B503940

Enclosed are the results of analyses for samples received by the laboratory on 9/5/2024. If you have any questions concerning this report, please feel free to contact me.

Sincerely,

Contact Person: Eli Velazquez
Client Service Rep

Stuart Buttram
Operations Manager

Certifications: CA ELAP #1186; NV #CA00014; OR ELAP #4032-001; AK UST101

The results in this report apply to the samples analyzed in accordance with the chain of custody document. This analytical report must be reproduced in its entirety.
All results listed in this report are for the exclusive use of the submitting party. Pace Analytical assumes no responsibility for report alteration, separation, detachment or third party interpretation.

Table of Contents

Sample Information

Chain of Custody and Cooler Receipt form 3
Laboratory / Client Sample Cross Reference 5

Sample Results

2414231-01 - MW-2

Volatile Organic Analysis (EPA Method 8260B) 6

2414231-02 - MW-??

Volatile Organic Analysis (EPA Method 8260B) 9

Quality Control Reports

Volatile Organic Analysis (EPA Method 8260B)

Method Blank Analysis 12
Laboratory Control Sample 17
Precision and Accuracy 18

Notes

Notes and Definitions 20

The results in this report apply to the samples analyzed in accordance with the chain of custody document. This analytical report must be reproduced in its entirety.
All results listed in this report are for the exclusive use of the submitting party. Pace Analytical assumes no responsibility for report alteration, separation, detachment or third party interpretation.

Pace Analytical®
ENVIRONMENTAL SCIENCES

Chain of Custody and Cooler Receipt Form for 2414231 Page 1 of 2

Pace® ANALYTICAL SERVICES 4100 Atlas Ct. – Bakersfield, CA 93308 – 661.327.4911 – Fax: 661.327.1918 – www.pacelabs.com

dy Form

2414231

Page 1 of 1

Report To:
Client: AEC
Attn: Jon Buck
Street Address: 220 E Truxtun Ave
City, State, Zip: Bkfld, CA 93305
Phone: 661 395 1646
Email: jon@advanced-ec.com
Work Order #: 24-14231

Project #: Bristol
Project Name: 6273 Bristol Pkwy
BID# Culver City, CA
Sampler(s) Name Printed: Jon Buck

Comments:

Analysis Requested

Number of Containers: 8 9 6 7 8

Sample Matrix: Soil | Sludge | Drinking Water | Ground Water | Waste Water | Other

Result Request **Surcharge
☒ STD (10 Day) ☐ 5 Day** ☐ 4 Day**
☐ 3 Day** ☐ 2 Day** ☐ 1 Day**
Rush requests must be approved

Sample #	Description	Date Sampled	Time Sampled	Notes
-1	MW-2	9/4/24	0835	3 X
-2	MW-??	9/4/24	1020	3 X

CHK BY DISTRIBUTION
SUB-OUT

Billing: ☒ Same as above

Client:
Address:
City: State Zip
Attn:
P.O. #:

System # (Needed for CLIP)
GIS/Key ☐ Well Star ☐

EDF Required Geotracker ☐ Yes ☒ No

Global ID

	Relinquished By	Date	Time	Received By	Date	Time
1.		9/5/24	1019		9/5/24	1019
2.						
3.						

Pace Analytical Bakersfield does not accept samples containing radioactive material above background levels. Samples containing radioactive material must be disclosed prior to receipt. Any samples suspected of containing radioactive material above background levels will not be accepted and will be returned to client.

PACE ANALYTICAL — COOLER RECEIPT FORM — Page 1 Of 1

Submission #: 24-14231

SHIPPING INFORMATION	SHIPPING CONTAINER	FREE LIQUID
Fed Ex ☐ UPS ☐ GSO / GLS ☐ Hand Delivery ☑	Ice Chest ☑ None ☐ Box ☐	YES ☐ NO ☑
Pace Lab Field Service ☐ Other ☐ (Specify)_____	Other ☐ (Specify)_____	W / S

Refrigerant: Ice ☑ Blue Ice ☐ None ☐ Other ☐ Comments:

Custody Seals: Ice Chest ☐ Intact? Yes ☐ No ☐ | Containers ☐ Intact? Yes ☐ No ☐ | None ☑ Comments:

All samples received? Yes ☑ No ☐ All samples containers intact? Yes ☑ No ☐ Description(s) match COC? Yes ☑ No ☐

COC Received ☑ YES ☐ NO

Emissivity: 0.97 Container: N/A Thermometer ID: 366

Temperature: (A) 4.9 °C / (C) 4.9 °C

Date/Time 9/5/24

Analyst Init VBI 1019

SAMPLE CONTAINERS	SAMPLE NUMBERS 1	2	3	4	5	6	7	8	9	10
QT PE UNPRES										
4oz / 8oz / 16oz PE UNPRES										
2oz Cr+6										
QT INORGANIC CHEMICAL METALS										
INORGANIC CHEMICAL METALS 4oz / 8oz / 16oz										
PT CYANIDE										
PT NITROGEN FORMS										
PT TOTAL SULFIDE										
2oz. NITRATE / NITRITE										
PT TOTAL ORGANIC CARBON										
PT CHEMICAL OXYGEN DEMAND										
PtA PHENOLICS										
40ml VOA VIAL TRAVEL BLANK										
40ml VOA VIAL	A-C	A-C								
QT EPA 1664B										
PT ODOR										
RADIOLOGICAL										
BACTERIOLOGICAL										
40 ml VOA VIAL - 504										
QT EPA 508/608.3/8081A										
QT EPA 515.1/8151A										
QT EPA 525.2										
QT EPA 525.2 TRAVEL BLANK										
40ml EPA 547										
40ml EPA 531.1										
8oz EPA 548.1										
QT EPA 549.2										
QT EPA 8015M										
QT EPA 8270C										
8oz / 16oz / 32oz AMBER										
8oz / 16oz / 32oz JAR										
SOIL SLEEVE										
PCB VIAL										
PLASTIC BAG										
TEDLAR BAG										
FERROUS IRON										
ENCORE										
SMART KIT										
SUMMA CANISTER										

Comments:

Sample Numbering Completed By: VBI Date/Time: 9/5/24 1019

A = Actual / C = Corrected

Rev 23 05/20/22

(S:\WPDocs\WordPerfect\s_\SI_DOCS\FOR\MS\SAMREC.rev 20)

The results in this report apply to the samples analyzed in accordance with the chain of custody document. This analytical report must be reproduced in its entirety.
All results listed in this report are for the exclusive use of the submitting party. Pace Analytical assumes no responsibility for report alteration, separation, detachment or third party interpretation.

Pace Analytical
ENVIRONMENTAL SCIENCES

Advanced Environmental Concepts	**Reported:** 09/09/2024 12:10
220 E. Truxtun	Project: Water Samples
Bakersfield, CA 93305	Project Number: Bristol 6223 Bristol Pkwy
	Project Manager: Jon Buck

Laboratory / Client Sample Cross Reference

Laboratory	Client Sample Information			
2414231-01	**COC Number:**	---	**Receive Date:**	09/05/2024 10:19
	Project Number:	---	**Sampling Date:**	09/04/2024 08:35
	Sampling Location:	---	**Sample Depth:**	---
	Sampling Point:	MW-2	**Lab Matrix:**	Water
	Sampled By:	Jon Buck	**Sample Type:**	Groundwater
2414231-02	**COC Number:**	---	**Receive Date:**	09/05/2024 10:19
	Project Number:	---	**Sampling Date:**	09/04/2024 10:20
	Sampling Location:	---	**Sample Depth:**	---
	Sampling Point:	MW-??	**Lab Matrix:**	Water
	Sampled By:	Jon Buck	**Sample Type:**	Groundwater

The results in this report apply to the samples analyzed in accordance with the chain of custody document. This analytical report must be reproduced in its entirety.
All results listed in this report are for the exclusive use of the submitting party. Pace Analytical assumes no responsibility for report alteration, separation, detachment or third party interpretation.

Pace Analytical
ENVIRONMENTAL SCIENCES

Advanced Environmental Concepts
220 E. Truxtun
Bakersfield, CA 93305

Reported: 09/09/2024 12:10
Project: Water Samples
Project Number: Bristol 6223 Bristol Pkwy
Project Manager: Jon Buck

Volatile Organic Analysis (EPA Method 8260B)

Pace Sample ID: 2414231-01 | **Client Sample Name:** MW-2, 9/4/2024 8:35:00AM, Jon Buck

Constituent	Result	Units	PQL	MDL	Method	MB Bias	Lab Quals	DCN
Benzene	ND	ug/L	0.50	0.083	EPA-8260B	ND		1
Bromobenzene	ND	ug/L	0.50	0.13	EPA-8260B	ND		1
Bromochloromethane	ND	ug/L	0.50	0.24	EPA-8260B	ND		1
Bromodichloromethane	ND	ug/L	0.50	0.14	EPA-8260B	ND		1
Bromoform	ND	ug/L	0.50	0.27	EPA-8260B	ND		1
Bromomethane	ND	ug/L	1.0	0.25	EPA-8260B	ND		1
n-Butylbenzene	ND	ug/L	0.50	0.11	EPA-8260B	ND		1
sec-Butylbenzene	ND	ug/L	0.50	0.15	EPA-8260B	ND		1
tert-Butylbenzene	ND	ug/L	0.50	0.13	EPA-8260B	ND		1
Carbon tetrachloride	ND	ug/L	0.50	0.18	EPA-8260B	ND		1
Chlorobenzene	ND	ug/L	0.50	0.093	EPA-8260B	ND		1
Chloroethane	ND	ug/L	0.50	0.14	EPA-8260B	ND		1
Chloroform	ND	ug/L	0.50	0.12	EPA-8260B	ND		1
Chloromethane	ND	ug/L	0.50	0.14	EPA-8260B	ND		1
2-Chlorotoluene	ND	ug/L	0.50	0.20	EPA-8260B	ND		1
4-Chlorotoluene	ND	ug/L	0.50	0.15	EPA-8260B	ND		1
Dibromochloromethane	ND	ug/L	0.50	0.13	EPA-8260B	ND		1
1,2-Dibromo-3-chloropropane	ND	ug/L	1.0	0.44	EPA-8260B	ND		1
1,2-Dibromoethane	ND	ug/L	0.50	0.16	EPA-8260B	ND		1
Dibromomethane	ND	ug/L	0.50	0.24	EPA-8260B	ND		1
1,2-Dichlorobenzene	ND	ug/L	0.50	0.072	EPA-8260B	ND		1
1,3-Dichlorobenzene	ND	ug/L	0.50	0.15	EPA-8260B	ND		1
1,4-Dichlorobenzene	ND	ug/L	0.50	0.062	EPA-8260B	ND		1
Dichlorodifluoromethane	ND	ug/L	0.50	0.099	EPA-8260B	ND		1
1,1-Dichloroethane	ND	ug/L	0.50	0.11	EPA-8260B	ND		1
1,2-Dichloroethane	ND	ug/L	0.50	0.17	EPA-8260B	ND		1
1,1-Dichloroethene	ND	ug/L	0.50	0.18	EPA-8260B	ND		1
cis-1,2-Dichloroethene	ND	ug/L	0.50	0.085	EPA-8260B	ND		1
trans-1,2-Dichloroethene	ND	ug/L	0.50	0.15	EPA-8260B	ND		1
1,2-Dichloropropane	ND	ug/L	0.50	0.13	EPA-8260B	ND		1
1,3-Dichloropropane	ND	ug/L	0.50	0.086	EPA-8260B	ND		1
2,2-Dichloropropane	ND	ug/L	0.50	0.13	EPA-8260B	ND		1
1,1-Dichloropropene	ND	ug/L	0.50	0.085	EPA-8260B	ND		1

The results in this report apply to the samples analyzed in accordance with the chain of custody document. This analytical report must be reproduced in its entirety.
All results listed in this report are for the exclusive use of the submitting party. Pace Analytical assumes no responsibility for report alteration, separation, detachment or third party interpretation.

Pace Analytical
ENVIRONMENTAL SCIENCES

Advanced Environmental Concepts
220 E. Truxtun
Bakersfield, CA 93305

Reported: 09/09/2024 12:10
Project: Water Samples
Project Number: Bristol 6223 Bristol Pkwy
Project Manager: Jon Buck

Volatile Organic Analysis (EPA Method 8260B)

Pace Sample ID: 2414231-01 | **Client Sample Name:** MW-2, 9/4/2024 8:35:00AM, Jon Buck

Constituent	Result	Units	PQL	MDL	Method	MB Bias	Lab Quals	DCN
cis-1,3-Dichloropropene	ND	ug/L	0.50	0.14	EPA-8260B	ND		1
trans-1,3-Dichloropropene	ND	ug/L	0.50	0.079	EPA-8260B	ND		1
Ethylbenzene	ND	ug/L	0.50	0.098	EPA-8260B	ND		1
Hexachlorobutadiene	ND	ug/L	0.50	0.17	EPA-8260B	ND		1
Isopropylbenzene	ND	ug/L	0.50	0.14	EPA-8260B	ND		1
p-Isopropyltoluene	ND	ug/L	0.50	0.12	EPA-8260B	ND		1
Methylene chloride	ND	ug/L	1.0	0.48	EPA-8260B	ND		1
Methyl t-butyl ether	ND	ug/L	0.50	0.11	EPA-8260B	ND		1
Naphthalene	ND	ug/L	0.50	0.36	EPA-8260B	ND		1
n-Propylbenzene	ND	ug/L	0.50	0.11	EPA-8260B	ND		1
Styrene	ND	ug/L	0.50	0.068	EPA-8260B	ND		1
1,1,1,2-Tetrachloroethane	ND	ug/L	0.50	0.18	EPA-8260B	ND		1
1,1,2,2-Tetrachloroethane	ND	ug/L	0.50	0.17	EPA-8260B	ND		1
Tetrachloroethene	ND	ug/L	0.50	0.13	EPA-8260B	ND		1
Toluene	ND	ug/L	0.50	0.093	EPA-8260B	ND		1
1,2,3-Trichlorobenzene	ND	ug/L	0.50	0.16	EPA-8260B	ND		1
1,2,4-Trichlorobenzene	ND	ug/L	0.50	0.19	EPA-8260B	ND		1
1,1,1-Trichloroethane	ND	ug/L	0.50	0.11	EPA-8260B	ND		1
1,1,2-Trichloroethane	ND	ug/L	0.50	0.16	EPA-8260B	ND		1
Trichloroethene	ND	ug/L	0.50	0.085	EPA-8260B	ND		1
Trichlorofluoromethane	ND	ug/L	0.50	0.13	EPA-8260B	ND		1
1,2,3-Trichloropropane	ND	ug/L	1.0	0.24	EPA-8260B	ND		1
1,1,2-Trichloro-1,2,2-trifluoroethane	ND	ug/L	0.50	0.15	EPA-8260B	ND		1
1,2,4-Trimethylbenzene	ND	ug/L	0.50	0.12	EPA-8260B	ND		1
1,3,5-Trimethylbenzene	ND	ug/L	0.50	0.12	EPA-8260B	ND		1
Vinyl chloride	ND	ug/L	0.50	0.12	EPA-8260B	ND		1
Total Xylenes	ND	ug/L	1.0	0.36	EPA-8260B	ND		1
p- & m-Xylenes	ND	ug/L	0.50	0.28	EPA-8260B	ND		1
o-Xylene	ND	ug/L	0.50	0.082	EPA-8260B	ND		1
1,2-Dichloroethane-d4 (Surrogate)	85.4	%	75 - 125 (LCL - UCL)		EPA-8260B			1
Toluene-d8 (Surrogate)	103	%	80 - 120 (LCL - UCL)		EPA-8260B			1
4-Bromofluorobenzene (Surrogate)	98.5	%	80 - 120 (LCL - UCL)		EPA-8260B			1

The results in this report apply to the samples analyzed in accordance with the chain of custody document. This analytical report must be reproduced in its entirety.
All results listed in this report are for the exclusive use of the submitting party. Pace Analytical assumes no responsibility for report alteration, separation, detachment or third party interpretation.

Pace Analytical
ENVIRONMENTAL SCIENCES

Advanced Environmental Concepts	**Reported:** 09/09/2024 12:10
220 E. Truxtun	Project: Water Samples
Bakersfield, CA 93305	Project Number: Bristol 6223 Bristol Pkwy
	Project Manager: Jon Buck

Volatile Organic Analysis (EPA Method 8260B)

BCL Sample ID:	2414231-01	**Client Sample Name:**	MW-2, 9/4/2024 8:35:00AM, Jon Buck

DCN	Method	Prep Date	Run Date/Time	Analyst	Instrument	Dilution	QC Batch ID	
1	EPA-8260B	09/06/24 08:12	09/06/24 19:49	MGC	MS-V5	1	B196403	EPA 5030 Water MS

DCN = Data Continuation Number

The results in this report apply to the samples analyzed in accordance with the chain of custody document. This analytical report must be reproduced in its entirety.
All results listed in this report are for the exclusive use of the submitting party. Pace Analytical assumes no responsibility for report alteration, separation, detachment or third party interpretation.

Pace Analytical
ENVIRONMENTAL SCIENCES

Advanced Environmental Concepts
220 E. Truxtun
Bakersfield, CA 93305

Reported: 09/09/2024 12:10
Project: Water Samples
Project Number: Bristol 6223 Bristol Pkwy
Project Manager: Jon Buck

Volatile Organic Analysis (EPA Method 8260B)

Pace Sample ID: 2414231-02 | **Client Sample Name:** MW-??, 9/4/2024 10:20:00AM, Jon Buck

Constituent	Result	Units	PQL	MDL	Method	MB Bias	Lab Quals	DCN
Benzene	ND	ug/L	0.50	0.083	EPA-8260B	ND		1
Bromobenzene	ND	ug/L	0.50	0.13	EPA-8260B	ND		1
Bromochloromethane	ND	ug/L	0.50	0.24	EPA-8260B	ND		1
Bromodichloromethane	ND	ug/L	0.50	0.14	EPA-8260B	ND		1
Bromoform	ND	ug/L	0.50	0.27	EPA-8260B	ND		1
Bromomethane	ND	ug/L	1.0	0.25	EPA-8260B	ND		1
n-Butylbenzene	ND	ug/L	0.50	0.11	EPA-8260B	ND		1
sec-Butylbenzene	ND	ug/L	0.50	0.15	EPA-8260B	ND		1
tert-Butylbenzene	ND	ug/L	0.50	0.13	EPA-8260B	ND		1
Carbon tetrachloride	ND	ug/L	0.50	0.18	EPA-8260B	ND		1
Chlorobenzene	ND	ug/L	0.50	0.093	EPA-8260B	ND		1
Chloroethane	ND	ug/L	0.50	0.14	EPA-8260B	ND		1
Chloroform	ND	ug/L	0.50	0.12	EPA-8260B	ND		1
Chloromethane	**2.4**	**ug/L**	**0.50**	**0.14**	**EPA-8260B**	**ND**		**1**
2-Chlorotoluene	ND	ug/L	0.50	0.20	EPA-8260B	ND		1
4-Chlorotoluene	ND	ug/L	0.50	0.15	EPA-8260B	ND		1
Dibromochloromethane	ND	ug/L	0.50	0.13	EPA-8260B	ND		1
1,2-Dibromo-3-chloropropane	ND	ug/L	1.0	0.44	EPA-8260B	ND		1
1,2-Dibromoethane	ND	ug/L	0.50	0.16	EPA-8260B	ND		1
Dibromomethane	ND	ug/L	0.50	0.24	EPA-8260B	ND		1
1,2-Dichlorobenzene	ND	ug/L	0.50	0.072	EPA-8260B	ND		1
1,3-Dichlorobenzene	ND	ug/L	0.50	0.15	EPA-8260B	ND		1
1,4-Dichlorobenzene	ND	ug/L	0.50	0.062	EPA-8260B	ND		1
Dichlorodifluoromethane	**0.20**	**ug/L**	**0.50**	**0.099**	**EPA-8260B**	**ND**	**J**	**1**
1,1-Dichloroethane	ND	ug/L	0.50	0.11	EPA-8260B	ND		1
1,2-Dichloroethane	ND	ug/L	0.50	0.17	EPA-8260B	ND		1
1,1-Dichloroethene	ND	ug/L	0.50	0.18	EPA-8260B	ND		1
cis-1,2-Dichloroethene	ND	ug/L	0.50	0.085	EPA-8260B	ND		1
trans-1,2-Dichloroethene	ND	ug/L	0.50	0.15	EPA-8260B	ND		1
1,2-Dichloropropane	ND	ug/L	0.50	0.13	EPA-8260B	ND		1
1,3-Dichloropropane	ND	ug/L	0.50	0.086	EPA-8260B	ND		1
2,2-Dichloropropane	ND	ug/L	0.50	0.13	EPA-8260B	ND		1
1,1-Dichloropropene	ND	ug/L	0.50	0.085	EPA-8260B	ND		1

The results in this report apply to the samples analyzed in accordance with the chain of custody document. This analytical report must be reproduced in its entirety.
All results listed in this report are for the exclusive use of the submitting party. Pace Analytical assumes no responsibility for report alteration, separation, detachment or third party interpretation.

Pace Analytical
ENVIRONMENTAL SCIENCES

Advanced Environmental Concepts
220 E. Truxtun
Bakersfield, CA 93305

Reported: 09/09/2024 12:10
Project: Water Samples
Project Number: Bristol 6223 Bristol Pkwy
Project Manager: Jon Buck

Volatile Organic Analysis (EPA Method 8260B)

Pace Sample ID: 2414231-02 | **Client Sample Name:** MW-??, 9/4/2024 10:20:00AM, Jon Buck

Constituent	Result	Units	PQL	MDL	Method	MB Bias	Lab Quals	DCN
cis-1,3-Dichloropropene	ND	ug/L	0.50	0.14	EPA-8260B	ND		1
trans-1,3-Dichloropropene	ND	ug/L	0.50	0.079	EPA-8260B	ND		1
Ethylbenzene	ND	ug/L	0.50	0.098	EPA-8260B	ND		1
Hexachlorobutadiene	ND	ug/L	0.50	0.17	EPA-8260B	ND		1
Isopropylbenzene	ND	ug/L	0.50	0.14	EPA-8260B	ND		1
p-Isopropyltoluene	ND	ug/L	0.50	0.12	EPA-8260B	ND		1
Methylene chloride	ND	ug/L	1.0	0.48	EPA-8260B	ND		1
Methyl t-butyl ether	ND	ug/L	0.50	0.11	EPA-8260B	ND		1
Naphthalene	ND	ug/L	0.50	0.36	EPA-8260B	ND		1
n-Propylbenzene	ND	ug/L	0.50	0.11	EPA-8260B	ND		1
Styrene	ND	ug/L	0.50	0.068	EPA-8260B	ND		1
1,1,1,2-Tetrachloroethane	ND	ug/L	0.50	0.18	EPA-8260B	ND		1
1,1,2,2-Tetrachloroethane	ND	ug/L	0.50	0.17	EPA-8260B	ND		1
Tetrachloroethene	**8.4**	**ug/L**	**0.50**	**0.13**	**EPA-8260B**	**ND**		**1**
Toluene	ND	ug/L	0.50	0.093	EPA-8260B	ND		1
1,2,3-Trichlorobenzene	ND	ug/L	0.50	0.16	EPA-8260B	ND		1
1,2,4-Trichlorobenzene	ND	ug/L	0.50	0.19	EPA-8260B	ND		1
1,1,1-Trichloroethane	ND	ug/L	0.50	0.11	EPA-8260B	ND		1
1,1,2-Trichloroethane	ND	ug/L	0.50	0.16	EPA-8260B	ND		1
Trichloroethene	**1.3**	**ug/L**	**0.50**	**0.085**	**EPA-8260B**	**ND**		**1**
Trichlorofluoromethane	ND	ug/L	0.50	0.13	EPA-8260B	ND		1
1,2,3-Trichloropropane	ND	ug/L	1.0	0.24	EPA-8260B	ND		1
1,1,2-Trichloro-1,2,2-trifluoroethane	ND	ug/L	0.50	0.15	EPA-8260B	ND		1
1,2,4-Trimethylbenzene	ND	ug/L	0.50	0.12	EPA-8260B	ND		1
1,3,5-Trimethylbenzene	ND	ug/L	0.50	0.12	EPA-8260B	ND		1
Vinyl chloride	ND	ug/L	0.50	0.12	EPA-8260B	ND		1
Total Xylenes	ND	ug/L	1.0	0.36	EPA-8260B	ND		1
p- & m-Xylenes	ND	ug/L	0.50	0.28	EPA-8260B	ND		1
o-Xylene	ND	ug/L	0.50	0.082	EPA-8260B	ND		1
1,2-Dichloroethane-d4 (Surrogate)	89.9	%	75 - 125 (LCL - UCL)		EPA-8260B			1
Toluene-d8 (Surrogate)	100	%	80 - 120 (LCL - UCL)		EPA-8260B			1
4-Bromofluorobenzene (Surrogate)	98.2	%	80 - 120 (LCL - UCL)		EPA-8260B			1

The results in this report apply to the samples analyzed in accordance with the chain of custody document. This analytical report must be reproduced in its entirety.
All results listed in this report are for the exclusive use of the submitting party. Pace Analytical assumes no responsibility for report alteration, separation, detachment or third party interpretation.

Pace Analytical
ENVIRONMENTAL SCIENCES

Advanced Environmental Concepts
220 E. Truxtun
Bakersfield, CA 93305

Reported: 09/09/2024 12:10
Project: Water Samples
Project Number: Bristol 6223 Bristol Pkwy
Project Manager: Jon Buck

Volatile Organic Analysis (EPA Method 8260B)

BCL Sample ID: 2414231-02 | **Client Sample Name:** MW-??, 9/4/2024 10:20:00AM, Jon Buck

DCN	Method	Prep Date	Run Date/Time	Analyst	Instrument	Dilution	QC Batch ID	
1	EPA-8260B	09/06/24 08:12	09/06/24 20:13	MGC	MS-V5	1	B196403	EPA 5030 Water MS

DCN = Data Continuation Number

The results in this report apply to the samples analyzed in accordance with the chain of custody document. This analytical report must be reproduced in its entirety.
All results listed in this report are for the exclusive use of the submitting party. Pace Analytical assumes no responsibility for report alteration, separation, detachment or third party interpretation.

Pace Analytical
ENVIRONMENTAL SCIENCES

Advanced Environmental Concepts
220 E. Truxtun
Bakersfield, CA 93305

Reported: 09/09/2024 12:10
Project: Water Samples
Project Number: Bristol 6223 Bristol Pkwy
Project Manager: Jon Buck

Volatile Organic Analysis (EPA Method 8260B)

Quality Control Report - Method Blank Analysis

Constituent	QC Sample ID	MB Result	Units	PQL	MDL	Lab Quals	Run #
QC Batch ID: B196403							
Benzene	B196403-BLK1	ND	ug/L	0.50	0.083		1
Bromobenzene	B196403-BLK1	ND	ug/L	0.50	0.13		1
Bromochloromethane	B196403-BLK1	ND	ug/L	0.50	0.24		1
Bromodichloromethane	B196403-BLK1	ND	ug/L	0.50	0.14		1
Bromoform	B196403-BLK1	ND	ug/L	0.50	0.27		1
Bromomethane	B196403-BLK1	ND	ug/L	1.0	0.25		1
n-Butylbenzene	B196403-BLK1	ND	ug/L	0.50	0.11		1
sec-Butylbenzene	B196403-BLK1	ND	ug/L	0.50	0.15		1
tert-Butylbenzene	B196403-BLK1	ND	ug/L	0.50	0.13		1
Carbon tetrachloride	B196403-BLK1	ND	ug/L	0.50	0.18		1
Chlorobenzene	B196403-BLK1	ND	ug/L	0.50	0.093		1
Chloroethane	B196403-BLK1	ND	ug/L	0.50	0.14		1
Chloroform	B196403-BLK1	ND	ug/L	0.50	0.12		1
Chloromethane	B196403-BLK1	ND	ug/L	0.50	0.14		1
2-Chlorotoluene	B196403-BLK1	ND	ug/L	0.50	0.20		1
4-Chlorotoluene	B196403-BLK1	ND	ug/L	0.50	0.15		1
Dibromochloromethane	B196403-BLK1	ND	ug/L	0.50	0.13		1
1,2-Dibromo-3-chloropropane	B196403-BLK1	ND	ug/L	1.0	0.44		1
1,2-Dibromoethane	B196403-BLK1	ND	ug/L	0.50	0.16		1
Dibromomethane	B196403-BLK1	ND	ug/L	0.50	0.24		1
1,2-Dichlorobenzene	B196403-BLK1	ND	ug/L	0.50	0.072		1
1,3-Dichlorobenzene	B196403-BLK1	ND	ug/L	0.50	0.15		1
1,4-Dichlorobenzene	B196403-BLK1	ND	ug/L	0.50	0.062		1
Dichlorodifluoromethane	B196403-BLK1	ND	ug/L	0.50	0.099		1
1,1-Dichloroethane	B196403-BLK1	ND	ug/L	0.50	0.11		1
1,2-Dichloroethane	B196403-BLK1	ND	ug/L	0.50	0.17		1
1,1-Dichloroethene	B196403-BLK1	ND	ug/L	0.50	0.18		1
cis-1,2-Dichloroethene	B196403-BLK1	ND	ug/L	0.50	0.085		1
trans-1,2-Dichloroethene	B196403-BLK1	ND	ug/L	0.50	0.15		1
1,2-Dichloropropane	B196403-BLK1	ND	ug/L	0.50	0.13		1
1,3-Dichloropropane	B196403-BLK1	ND	ug/L	0.50	0.086		1
2,2-Dichloropropane	B196403-BLK1	ND	ug/L	0.50	0.13		1
1,1-Dichloropropene	B196403-BLK1	ND	ug/L	0.50	0.085		1
cis-1,3-Dichloropropene	B196403-BLK1	ND	ug/L	0.50	0.14		1

The results in this report apply to the samples analyzed in accordance with the chain of custody document. This analytical report must be reproduced in its entirety.
All results listed in this report are for the exclusive use of the submitting party. Pace Analytical assumes no responsibility for report alteration, separation, detachment or third party interpretation.

Pace Analytical
ENVIRONMENTAL SCIENCES

Advanced Environmental Concepts
220 E. Truxtun
Bakersfield, CA 93305

Reported: 09/09/2024 12:10
Project: Water Samples
Project Number: Bristol 6223 Bristol Pkwy
Project Manager: Jon Buck

Volatile Organic Analysis (EPA Method 8260B)

Quality Control Report - Method Blank Analysis

Constituent	QC Sample ID	MB Result	Units	PQL	MDL	Lab Quals	Run #
QC Batch ID: B196403							
trans-1,3-Dichloropropene	B196403-BLK1	ND	ug/L	0.50	0.079		1
Ethylbenzene	B196403-BLK1	ND	ug/L	0.50	0.098		1
Hexachlorobutadiene	B196403-BLK1	ND	ug/L	0.50	0.17		1
Isopropylbenzene	B196403-BLK1	ND	ug/L	0.50	0.14		1
p-Isopropyltoluene	B196403-BLK1	ND	ug/L	0.50	0.12		1
Methylene chloride	B196403-BLK1	ND	ug/L	1.0	0.48		1
Methyl t-butyl ether	B196403-BLK1	ND	ug/L	0.50	0.11		1
Naphthalene	B196403-BLK1	ND	ug/L	0.50	0.36		1
n-Propylbenzene	B196403-BLK1	ND	ug/L	0.50	0.11		1
Styrene	B196403-BLK1	ND	ug/L	0.50	0.068		1
1,1,1,2-Tetrachloroethane	B196403-BLK1	ND	ug/L	0.50	0.18		1
1,1,2,2-Tetrachloroethane	B196403-BLK1	ND	ug/L	0.50	0.17		1
Tetrachloroethene	B196403-BLK1	ND	ug/L	0.50	0.13		1
Toluene	B196403-BLK1	ND	ug/L	0.50	0.093		1
1,2,3-Trichlorobenzene	B196403-BLK1	ND	ug/L	0.50	0.16		1
1,2,4-Trichlorobenzene	B196403-BLK1	ND	ug/L	0.50	0.19		1
1,1,1-Trichloroethane	B196403-BLK1	ND	ug/L	0.50	0.11		1
1,1,2-Trichloroethane	B196403-BLK1	ND	ug/L	0.50	0.16		1
Trichloroethene	B196403-BLK1	ND	ug/L	0.50	0.085		1
Trichlorofluoromethane	B196403-BLK1	ND	ug/L	0.50	0.13		1
1,2,3-Trichloropropane	B196403-BLK1	ND	ug/L	1.0	0.24		1
1,1,2-Trichloro-1,2,2-trifluoroethane	B196403-BLK1	ND	ug/L	0.50	0.15		1
1,2,4-Trimethylbenzene	B196403-BLK1	ND	ug/L	0.50	0.12		1
1,3,5-Trimethylbenzene	B196403-BLK1	ND	ug/L	0.50	0.12		1
Vinyl chloride	B196403-BLK1	ND	ug/L	0.50	0.12		1
Total Xylenes	B196403-BLK1	ND	ug/L	1.0	0.36		1
p- & m-Xylenes	B196403-BLK1	ND	ug/L	0.50	0.28		1
o-Xylene	B196403-BLK1	ND	ug/L	0.50	0.082		1
1,2-Dichloroethane-d4 (Surrogate)	**B196403-BLK1**	**93.2**	%	**75 - 125 (LCL - UCL)**			1
Toluene-d8 (Surrogate)	**B196403-BLK1**	**102**	%	**80 - 120 (LCL - UCL)**			1
4-Bromofluorobenzene (Surrogate)	**B196403-BLK1**	**96.8**	%	**80 - 120 (LCL - UCL)**			1

The results in this report apply to the samples analyzed in accordance with the chain of custody document. This analytical report must be reproduced in its entirety.
All results listed in this report are for the exclusive use of the submitting party. Pace Analytical assumes no responsibility for report alteration, separation, detachment or third party interpretation.

Advanced Environmental Concepts
220 E. Truxtun
Bakersfield, CA 93305

Reported: 09/09/2024 12:10
Project: Water Samples
Project Number: Bristol 6223 Bristol Pkwy
Project Manager: Jon Buck

Volatile Organic Analysis (EPA Method 8260B)

Quality Control Report - Method Blank Analysis

Run #	QC Sample ID	QC Type	Method	Prep Date	Run Date Time	Analyst	Instrument	Dilution
1	B196403-BLK1	PB	EPA-8260B	09/06/24	09/06/24 18:38	MGC	MS-V5	1
1	B196403-BLK1	PB	EPA-8260B	09/06/24	09/06/24 18:38	MGC	MS-V5	1
The results in this report apply to the samples analyzed in accordance with the chain of custody document. This analytical report must be reproduced in its entirety.
All results listed in this report are for the exclusive use of the submitting party. Pace Analytical assumes no responsibility for report alteration, separation, detachment or third party interpretation.

Pace Analytical
ENVIRONMENTAL SCIENCES

Advanced Environmental Concepts
220 E. Truxtun
Bakersfield, CA 93305

Reported: 09/09/2024 12:10
Project: Water Samples
Project Number: Bristol 6223 Bristol Pkwy
Project Manager: Jon Buck

Volatile Organic Analysis (EPA Method 8260B)

Quality Control Report - Method Blank Analysis

Run #	QC Sample ID	QC Type	Method	Prep Date	Run Date Time	Analyst	Instrument	Dilution
1	B196403-BLK1	PB	EPA-8260B	09/06/24	09/06/24 18:38	MGC	MS-V5	1
1	B196403-BLK1	PB	EPA-8260B	09/06/24	09/06/24 18:38	MGC	MS-V5	1
The results in this report apply to the samples analyzed in accordance with the chain of custody document. This analytical report must be reproduced in its entirety.
All results listed in this report are for the exclusive use of the submitting party. Pace Analytical assumes no responsibility for report alteration, separation, detachment or third party interpretation.

Pace Analytical
ENVIRONMENTAL SCIENCES

Advanced Environmental Concepts	**Reported:** 09/09/2024 12:10
220 E. Truxtun	Project: Water Samples
Bakersfield, CA 93305	Project Number: Bristol 6223 Bristol Pkwy
	Project Manager: Jon Buck

Volatile Organic Analysis (EPA Method 8260B)

Quality Control Report - Method Blank Analysis

Run #	QC Sample ID	QC Type	Method	Prep Date	Run Date Time	Analyst	Instrument	Dilution
1	B196403-BLK1	PB	EPA-8260B	09/06/24	09/06/24 18:38	MGC	MS-V5	1

The results in this report apply to the samples analyzed in accordance with the chain of custody document. This analytical report must be reproduced in its entirety.
All results listed in this report are for the exclusive use of the submitting party. Pace Analytical assumes no responsibility for report alteration, separation, detachment or third party interpretation.

Advanced Environmental Concepts
220 E. Truxtun
Bakersfield, CA 93305

Reported: 09/09/2024 12:10
Project: Water Samples
Project Number: Bristol 6223 Bristol Pkwy
Project Manager: Jon Buck

Volatile Organic Analysis (EPA Method 8260B)

Quality Control Report - Laboratory Control Sample

Constituent	QC Sample ID	Type	Result	Spike Level	Units	Percent Recovery	RPD	Control Limits Percent Recovery	Control Limits RPD	Lab Quals	Run #
QC Batch ID: B196403											
Benzene	B196403-BS1	LCS	24.410	25.000	ug/L	97.6		70 - 130			1
Bromodichloromethane	B196403-BS1	LCS	26.140	25.000	ug/L	105		70 - 130			1
Chlorobenzene	B196403-BS1	LCS	23.270	25.000	ug/L	93.1		70 - 130			1
Chloroethane	B196403-BS1	LCS	26.350	25.000	ug/L	105		70 - 130			1
1,4-Dichlorobenzene	B196403-BS1	LCS	22.340	25.000	ug/L	89.4		70 - 130			1
1,1-Dichloroethane	B196403-BS1	LCS	26.030	25.000	ug/L	104		70 - 130			1
1,1-Dichloroethene	B196403-BS1	LCS	25.490	25.000	ug/L	102		70 - 130			1
Toluene	B196403-BS1	LCS	26.140	25.000	ug/L	105		70 - 130			1
Trichloroethene	B196403-BS1	LCS	28.120	25.000	ug/L	112		70 - 130			1
1,2-Dichloroethane-d4 (Surrogate)	B196403-BS1	LCS	9.8200	10.000	ug/L	98.2		75 - 125			1
Toluene-d8 (Surrogate)	B196403-BS1	LCS	10.570	10.000	ug/L	106		80 - 120			1
4-Bromofluorobenzene (Surrogate)	B196403-BS1	LCS	9.5900	10.000	ug/L	95.9		80 - 120			1

Run #	QC Sample ID	QC Type	Method	Prep Date	Run Date Time	Analyst	Instrument	Dilution
1	B196403-BS1	LCS	EPA-8260B	09/06/24	09/06/24 22:13	MGC	MS-V5	1
1	B196403-BS1	LCS	EPA-8260B	09/06/24	09/06/24 22:13	MGC	MS-V5	1
The results in this report apply to the samples analyzed in accordance with the chain of custody document. This analytical report must be reproduced in its entirety.
All results listed in this report are for the exclusive use of the submitting party. Pace Analytical assumes no responsibility for report alteration, separation, detachment or third party interpretation.

Pace Analytical
ENVIRONMENTAL SCIENCES

Advanced Environmental Concepts
220 E. Truxtun
Bakersfield, CA 93305

Reported: 09/09/2024 12:10
Project: Water Samples
Project Number: Bristol 6223 Bristol Pkwy
Project Manager: Jon Buck

Volatile Organic Analysis (EPA Method 8260B)

Quality Control Report - Precision & Accuracy

Constituent	Type	Source Sample ID	Source Result	Result	Spike Added	Units	RPD	Percent Recovery	Control Limits RPD	Control Limits Percent Recovery	Lab Quals	R#
QC Batch ID: B196403	Used client sample: N											
Benzene	MS	2414260-01	ND	23.490	25.000	ug/L		94.0		70 - 130		1
	MSD	2414260-01	ND	24.990	25.000	ug/L	6.2	100	20	70 - 130		2
Bromodichloromethane	MS	2414260-01	ND	24.870	25.000	ug/L		99.5		70 - 130		1
	MSD	2414260-01	ND	26.020	25.000	ug/L	4.5	104	20	70 - 130		2
Chlorobenzene	MS	2414260-01	ND	22.520	25.000	ug/L		90.1		70 - 130		1
	MSD	2414260-01	ND	23.520	25.000	ug/L	4.3	94.1	20	70 - 130		2
Chloroethane	MS	2414260-01	ND	25.080	25.000	ug/L		100		70 - 130		1
	MSD	2414260-01	ND	26.050	25.000	ug/L	3.8	104	20	70 - 130		2
1,4-Dichlorobenzene	MS	2414260-01	ND	21.750	25.000	ug/L		87.0		70 - 130		1
	MSD	2414260-01	ND	22.330	25.000	ug/L	2.6	89.3	20	70 - 130		2
1,1-Dichloroethane	MS	2414260-01	ND	24.580	25.000	ug/L		98.3		70 - 130		1
	MSD	2414260-01	ND	24.980	25.000	ug/L	1.6	99.9	20	70 - 130		2
1,1-Dichloroethene	MS	2414260-01	ND	24.710	25.000	ug/L		98.8		70 - 130		1
	MSD	2414260-01	ND	25.050	25.000	ug/L	1.4	100	20	70 - 130		2
Toluene	MS	2414260-01	ND	25.070	25.000	ug/L		100		70 - 130		1
	MSD	2414260-01	ND	25.330	25.000	ug/L	1.0	101	20	70 - 130		2
Trichloroethene	MS	2414260-01	ND	26.050	25.000	ug/L		104		70 - 130		1
	MSD	2414260-01	ND	27.000	25.000	ug/L	3.6	108	20	70 - 130		2
1,2-Dichloroethane-d4 (Surrogate)	MS	2414260-01	ND	9.6500	10.000	ug/L		96.5		75 - 125		1
	MSD	2414260-01	ND	9.1900	10.000	ug/L	4.9	91.9		75 - 125		2
Toluene-d8 (Surrogate)	MS	2414260-01	ND	10.400	10.000	ug/L		104		80 - 120		1
	MSD	2414260-01	ND	10.370	10.000	ug/L	0.3	104		80 - 120		2
4-Bromofluorobenzene (Surrogate)	MS	2414260-01	ND	9.5000	10.000	ug/L		95.0		80 - 120		1
	MSD	2414260-01	ND	9.9000	10.000	ug/L	4.1	99.0		80 - 120		2

The results in this report apply to the samples analyzed in accordance with the chain of custody document. This analytical report must be reproduced in its entirety.
All results listed in this report are for the exclusive use of the submitting party. Pace Analytical assumes no responsibility for report alteration, separation, detachment or third party interpretation.

Pace Analytical
ENVIRONMENTAL SCIENCES

Advanced Environmental Concepts
220 E. Truxtun
Bakersfield, CA 93305

Reported: 09/09/2024 12:10
Project: Water Samples
Project Number: Bristol 6223 Bristol Pkwy
Project Manager: Jon Buck

Volatile Organic Analysis (EPA Method 8260B)

Quality Control Report - Precision & Accuracy

Run #	QC Sample ID	QC Type	Method	Prep Date	Run Date Time	Analyst	Instrument	Dilution
1	B196403-MS1	MS	EPA-8260B	09/06/24	09/06/24 22:37	MGC	MS-V5	1
1	B196403-MS1	MS	EPA-8260B	09/06/24	09/06/24 22:37	MGC	MS-V5	1
1	B196403-MS1	MS	EPA-8260B	09/06/24	09/06/24 22:37	MGC	MS-V5	1
1	B196403-MS1	MS	EPA-8260B	09/06/24	09/06/24 22:37	MGC	MS-V5	1
1	B196403-MS1	MS	EPA-8260B	09/06/24	09/06/24 22:37	MGC	MS-V5	1
1	B196403-MS1	MS	EPA-8260B	09/06/24	09/06/24 22:37	MGC	MS-V5	1
1	B196403-MS1	MS	EPA-8260B	09/06/24	09/06/24 22:37	MGC	MS-V5	1
1	B196403-MS1	MS	EPA-8260B	09/06/24	09/06/24 22:37	MGC	MS-V5	1
1	B196403-MS1	MS	EPA-8260B	09/06/24	09/06/24 22:37	MGC	MS-V5	1
1	B196403-MS1	MS	EPA-8260B	09/06/24	09/06/24 22:37	MGC	MS-V5	1
1	B196403-MS1	MS	EPA-8260B	09/06/24	09/06/24 22:37	MGC	MS-V5	1
1	B196403-MS1	MS	EPA-8260B	09/06/24	09/06/24 22:37	MGC	MS-V5	1
2	B196403-MSD1	MSD	EPA-8260B	09/06/24	09/06/24 23:01	MGC	MS-V5	1
2	B196403-MSD1	MSD	EPA-8260B	09/06/24	09/06/24 23:01	MGC	MS-V5	1
2	B196403-MSD1	MSD	EPA-8260B	09/06/24	09/06/24 23:01	MGC	MS-V5	1
2	B196403-MSD1	MSD	EPA-8260B	09/06/24	09/06/24 23:01	MGC	MS-V5	1
2	B196403-MSD1	MSD	EPA-8260B	09/06/24	09/06/24 23:01	MGC	MS-V5	1
2	B196403-MSD1	MSD	EPA-8260B	09/06/24	09/06/24 23:01	MGC	MS-V5	1
2	B196403-MSD1	MSD	EPA-8260B	09/06/24	09/06/24 23:01	MGC	MS-V5	1
2	B196403-MSD1	MSD	EPA-8260B	09/06/24	09/06/24 23:01	MGC	MS-V5	1
2	B196403-MSD1	MSD	EPA-8260B	09/06/24	09/06/24 23:01	MGC	MS-V5	1
2	B196403-MSD1	MSD	EPA-8260B	09/06/24	09/06/24 23:01	MGC	MS-V5	1
2	B196403-MSD1	MSD	EPA-8260B	09/06/24	09/06/24 23:01	MGC	MS-V5	1

The results in this report apply to the samples analyzed in accordance with the chain of custody document. This analytical report must be reproduced in its entirety.
All results listed in this report are for the exclusive use of the submitting party. Pace Analytical assumes no responsibility for report alteration, separation, detachment or third party interpretation.

Advanced Environmental Concepts
220 E. Truxtun
Bakersfield, CA 93305

Reported: 09/09/2024 12:10
Project: Water Samples
Project Number: Bristol 6223 Bristol Pkwy
Project Manager: Jon Buck

Notes And Definitions

J	Estimated Value (CLP Flag)
MDL	Method Detection Limit
ND	Analyte Not Detected
PQL	Practical Quantitation Limit

The results in this report apply to the samples analyzed in accordance with the chain of custody document. This analytical report must be reproduced in its entirety.
All results listed in this report are for the exclusive use of the submitting party. Pace Analytical assumes no responsibility for report alteration, separation, detachment or third party interpretation.

Date of Report: 10/21/2024

Jon Buck

AEC - Advanced Environmental Concepts
220 E. Truxtun
Bakersfield, CA 93305

Client Project:	Fox Hills 6223 Bristol Parkway
Pace Project:	Water Samples
Pace Work Order:	2416859
Invoice ID:	B506543

Enclosed are the results of analyses for samples received by the laboratory on 10/16/2024. If you have any questions concerning this report, please feel free to contact me.

Sincerely,

Contact Person: Eli Velazquez
Client Service Rep

Steve Bennett
Operations Manager

The results in this report apply to the samples analyzed in accordance with the chain of custody document. This analytical report must be reproduced in its entirety.
All results listed in this report are for the exclusive use of the submitting party. Pace Analytical assumes no responsibility for report alteration, separation, detachment or third party interpretation.

Table of Contents

Sample Information

Chain of Custody and Cooler Receipt form 3
Laboratory / Client Sample Cross Reference 5

Sample Results

2416859-01 - MW-4

Volatile Organic Analysis (EPA Method 8260B) 6

2416859-02 - MW-3

Volatile Organic Analysis (EPA Method 8260B) 9

Quality Control Reports

Volatile Organic Analysis (EPA Method 8260B)

Method Blank Analysis 12
Laboratory Control Sample 15
Precision and Accuracy 16

Notes

Notes and Definitions 17

The results in this report apply to the samples analyzed in accordance with the chain of custody document. This analytical report must be reproduced in its entirety.
All results listed in this report are for the exclusive use of the submitting party. Pace Analytical assumes no responsibility for report alteration, separation, detachment or third party interpretation.

Chain of Custody and Cooler Receipt Form for 2416859 Page 1 of 2

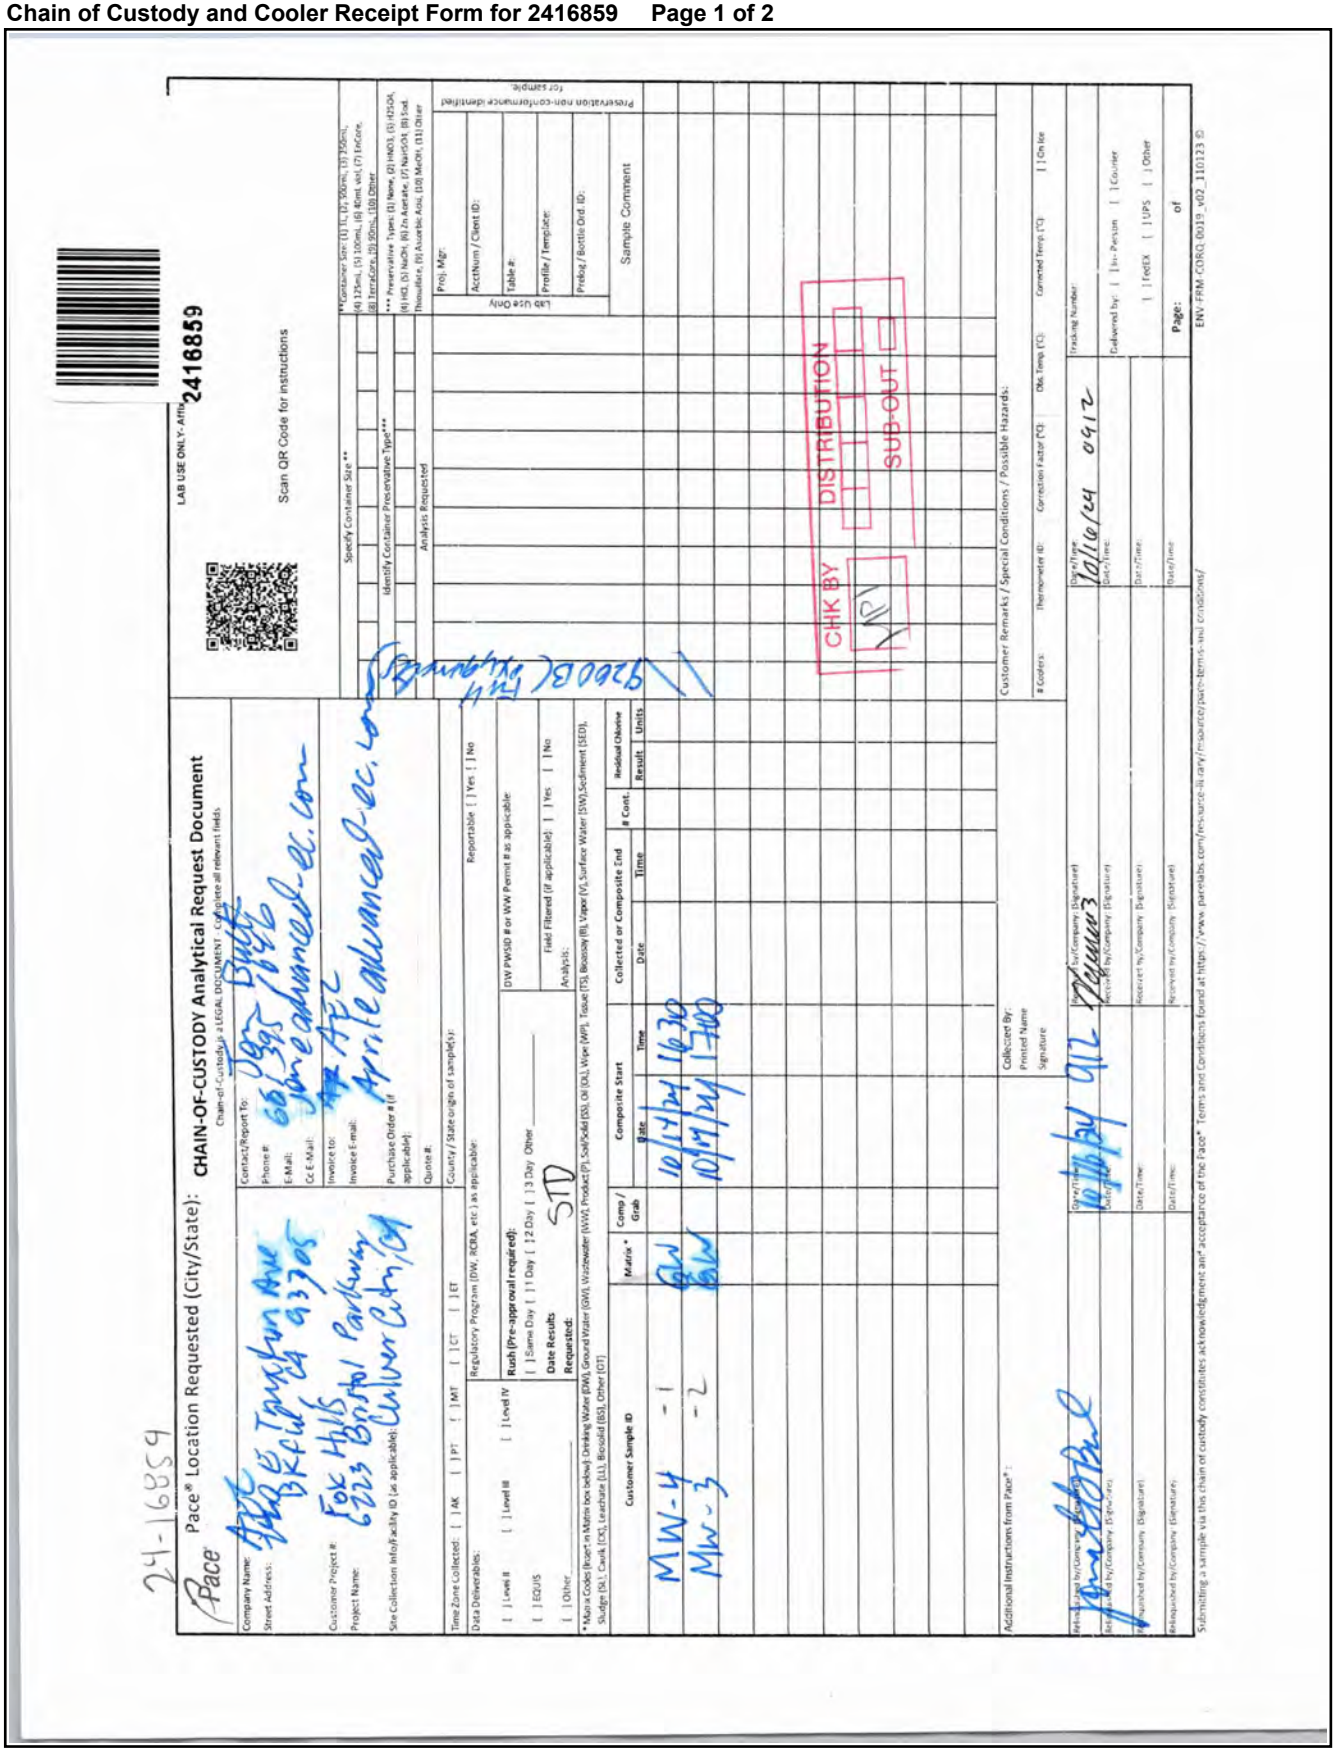

Pace Analytical
ENVIRONMENTAL SCIENCES

Chain of Custody and Cooler Receipt Form for 2416859 Page 2 of 2

PACE ANALYTICLA — **COOLER RECEIPT FORM** — Page 1 Of 1

Submission #: 24-16859

SHIPPING INFORMATION	SHIPPING CONTAINER	FREE LIQUID
Fed Ex ☐ UPS ☐ GSO / GLS ☐ Hand Delivery ☒	Ice Chest ☒ None ☐ Box ☐	YES ☐ NO ☒
Pace Lab Field Service ☐ Other ☐ (Specify)_____	Other ☐ (Specify)_____	W / S

Refrigerant: Ice ☒ Blue Ice ☐ None ☐ Other ☐ Comments:

Custody Seals: Ice Chest ☐ Intact? Yes ☐ No ☐ | Containers ☒ Intact? Yes ☐ No ☐ | None ☒ Comments:

All samples received? Yes ☑ No ☐ All samples containers intact? Yes ☑ No ☐ Description(s) match COC? Yes ☑ No ☐

COC Received ☒ YES ☐ NO

Emissivity: 0.97 Container: N/A Thermometer ID: 274 Date/Time 10/16/24

Temperature: (A) 11.4 °C / (C) 11.4 °C Analyst Init UBI 0912

SAMPLE CONTAINERS	SAMPLE NUMBERS 1	2	3	4	5	6	7	8	9	10
QT PE UNPRES										
4oz / 8oz / 16oz PE UNPRES										
2oz Cr^{+6}										
QT INORGANIC CHEMICAL METALS										
INORGANIC CHEMICAL METALS 4oz / 8oz / 16oz										
PT CYANIDE										
PT NITROGEN FORMS										
PT TOTAL SULFIDE										
2oz. NITRATE / NITRITE										
PT TOTAL ORGANIC CARBON										
PT CHEMICAL OXYGEN DEMAND										
PtA PHENOLICS										
40ml VOA VIAL TRAVEL BLANK										
40ml VOA VIAL	A-C	A-C								
QT EPA 1664B										
PT ODOR										
RADIOLOGICAL										
BACTERIOLOGICAL										
40 ml VOA VIAL- 504										
QT EPA 508/608.3/8081A										
QT EPA 515.1/8151A										
QT EPA 525.2										
QT EPA 525.2 TRAVEL BLANK										
40ml EPA 547										
40ml EPA 531.1										
8oz EPA 548.1										
QT EPA 549.2										
QT EPA 8015M										
QT EPA 8270C										
8oz / 16oz / 32oz AMBER										
8oz / 16oz / 32oz JAR										
SOIL SLEEVE										
PCB VIAL										
PLASTIC BAG										
TEDLAR BAG										
FERROUS IRON										
ENCORE										
SMART KIT										
SUMMA CANISTER										

Comments:

Sample Numbering Completed By: MP Date/Time: 10/17/24 1921

A = Actual / C = Corrected

Rev 23 05/20/22

[S:\WPDoc\WordPerfect\LAB_DOCS\FORMS\SAMREC rev 20]

Pace Analytical®
ENVIRONMENTAL SCIENCES

AEC - Advanced Environmental Concepts
220 E. Truxtun
Bakersfield, CA 93305

Reported: 10/21/2024 12:42
Project: Water Samples
Project Number: Fox Hills 6223 Bristol Parkway
Project Manager: Jon Buck

Laboratory / Client Sample Cross Reference

Laboratory	Client Sample Information			
2416859-01	**COC Number:**	---	**Receive Date:**	10/16/2024 09:12
	Project Number:	---	**Sampling Date:**	10/14/2024 16:30
	Sampling Location:	---	**Sample Depth:**	---
	Sampling Point:	MW-4	**Lab Matrix:**	Water
	Sampled By:	Client	**Sample Type:**	Groundwater
2416859-02	**COC Number:**	---	**Receive Date:**	10/16/2024 09:12
	Project Number:	---	**Sampling Date:**	10/14/2024 17:00
	Sampling Location:	---	**Sample Depth:**	---
	Sampling Point:	MW-3	**Lab Matrix:**	Water
	Sampled By:	Client	**Sample Type:**	Groundwater

The results in this report apply to the samples analyzed in accordance with the chain of custody document. This analytical report must be reproduced in its entirety.
All results listed in this report are for the exclusive use of the submitting party. Pace Analytical assumes no responsibility for report alteration, separation, detachment or third party interpretation.

Pace Analytical
ENVIRONMENTAL SCIENCES

AEC - Advanced Environmental Concepts
220 E. Truxtun
Bakersfield, CA 93305

Reported: 10/21/2024 12:42
Project: Water Samples
Project Number: Fox Hills 6223 Bristol Parkway
Project Manager: Jon Buck

Volatile Organic Analysis (EPA Method 8260B)

Pace Sample ID: 2416859-01 | **Client Sample Name:** MW-4, 10/14/2024 4:30:00PM, Client

Constituent	Result	Units	PQL	MDL	Method	MB Bias	Lab Quals	DCN
Benzene	ND	ug/L	0.50	0.083	EPA-8260B	ND		1
Bromobenzene	ND	ug/L	0.50	0.13	EPA-8260B	ND		1
Bromochloromethane	ND	ug/L	0.50	0.24	EPA-8260B	ND		1
Bromodichloromethane	ND	ug/L	0.50	0.14	EPA-8260B	ND		1
Bromoform	ND	ug/L	0.50	0.27	EPA-8260B	ND		1
Bromomethane	ND	ug/L	1.0	0.25	EPA-8260B	ND		1
n-Butylbenzene	ND	ug/L	0.50	0.11	EPA-8260B	ND		1
sec-Butylbenzene	ND	ug/L	0.50	0.15	EPA-8260B	ND		1
tert-Butylbenzene	ND	ug/L	0.50	0.13	EPA-8260B	ND		1
Carbon tetrachloride	ND	ug/L	0.50	0.18	EPA-8260B	ND		1
Chlorobenzene	ND	ug/L	0.50	0.093	EPA-8260B	ND		1
Chloroethane	ND	ug/L	0.50	0.14	EPA-8260B	ND		1
Chloroform	ND	ug/L	0.50	0.12	EPA-8260B	ND		1
Chloromethane	ND	ug/L	0.50	0.14	EPA-8260B	ND		1
2-Chlorotoluene	ND	ug/L	0.50	0.20	EPA-8260B	ND		1
4-Chlorotoluene	ND	ug/L	0.50	0.15	EPA-8260B	ND		1
Dibromochloromethane	ND	ug/L	0.50	0.13	EPA-8260B	ND		1
1,2-Dibromo-3-chloropropane	ND	ug/L	1.0	0.44	EPA-8260B	ND		1
1,2-Dibromoethane	ND	ug/L	0.50	0.16	EPA-8260B	ND		1
Dibromomethane	ND	ug/L	0.50	0.24	EPA-8260B	ND		1
1,2-Dichlorobenzene	ND	ug/L	0.50	0.072	EPA-8260B	ND		1
1,3-Dichlorobenzene	ND	ug/L	0.50	0.15	EPA-8260B	ND		1
1,4-Dichlorobenzene	ND	ug/L	0.50	0.062	EPA-8260B	ND		1
Dichlorodifluoromethane	ND	ug/L	0.50	0.099	EPA-8260B	ND		1
1,1-Dichloroethane	ND	ug/L	0.50	0.11	EPA-8260B	ND		1
1,2-Dichloroethane	ND	ug/L	0.50	0.17	EPA-8260B	ND		1
1,1-Dichloroethene	ND	ug/L	0.50	0.18	EPA-8260B	ND		1
cis-1,2-Dichloroethene	ND	ug/L	0.50	0.085	EPA-8260B	ND		1
trans-1,2-Dichloroethene	ND	ug/L	0.50	0.15	EPA-8260B	ND		1
Total 1,2-Dichloroethene	ND	ug/L	1.0	0.23	EPA-8260B	ND		1
1,2-Dichloropropane	ND	ug/L	0.50	0.13	EPA-8260B	ND		1
1,3-Dichloropropane	ND	ug/L	0.50	0.086	EPA-8260B	ND		1
2,2-Dichloropropane	ND	ug/L	0.50	0.13	EPA-8260B	ND		1

The results in this report apply to the samples analyzed in accordance with the chain of custody document. This analytical report must be reproduced in its entirety.
All results listed in this report are for the exclusive use of the submitting party. Pace Analytical assumes no responsibility for report alteration, separation, detachment or third party interpretation.

AEC - Advanced Environmental Concepts
220 E. Truxtun
Bakersfield, CA 93305

Reported: 10/21/2024 12:42
Project: Water Samples
Project Number: Fox Hills 6223 Bristol Parkway
Project Manager: Jon Buck

Volatile Organic Analysis (EPA Method 8260B)

Pace Sample ID: 2416859-01 | **Client Sample Name:** MW-4, 10/14/2024 4:30:00PM, Client

Constituent	Result	Units	PQL	MDL	Method	MB Bias	Lab Quals	DCN
1,1-Dichloropropene	ND	ug/L	0.50	0.085	EPA-8260B	ND		1
cis-1,3-Dichloropropene	ND	ug/L	0.50	0.14	EPA-8260B	ND		1
trans-1,3-Dichloropropene	ND	ug/L	0.50	0.079	EPA-8260B	ND		1
Total 1,3-Dichloropropene	ND	ug/L	1.0	0.21	EPA-8260B	ND		1
Ethylbenzene	ND	ug/L	0.50	0.098	EPA-8260B	ND		1
Hexachlorobutadiene	ND	ug/L	0.50	0.17	EPA-8260B	ND		1
Isopropylbenzene	ND	ug/L	0.50	0.14	EPA-8260B	ND		1
p-Isopropyltoluene	ND	ug/L	0.50	0.12	EPA-8260B	ND		1
Methylene chloride	ND	ug/L	1.0	0.48	EPA-8260B	ND		1
Methyl t-butyl ether	ND	ug/L	0.50	0.11	EPA-8260B	ND		1
Naphthalene	ND	ug/L	0.50	0.36	EPA-8260B	ND		1
n-Propylbenzene	ND	ug/L	0.50	0.11	EPA-8260B	ND		1
Styrene	ND	ug/L	0.50	0.068	EPA-8260B	ND		1
1,1,1,2-Tetrachloroethane	ND	ug/L	0.50	0.18	EPA-8260B	ND		1
1,1,2,2-Tetrachloroethane	ND	ug/L	0.50	0.17	EPA-8260B	ND		1
Tetrachloroethene	ND	ug/L	0.50	0.13	EPA-8260B	ND		1
Toluene	ND	ug/L	0.50	0.093	EPA-8260B	ND		1
1,2,3-Trichlorobenzene	ND	ug/L	0.50	0.16	EPA-8260B	ND		1
1,2,4-Trichlorobenzene	ND	ug/L	0.50	0.19	EPA-8260B	ND		1
1,1,1-Trichloroethane	ND	ug/L	0.50	0.11	EPA-8260B	ND		1
1,1,2-Trichloroethane	ND	ug/L	0.50	0.16	EPA-8260B	ND		1
Trichloroethene	ND	ug/L	0.50	0.085	EPA-8260B	ND		1
Trichlorofluoromethane	ND	ug/L	0.50	0.13	EPA-8260B	ND		1
1,2,3-Trichloropropane	ND	ug/L	1.0	0.24	EPA-8260B	ND		1
1,1,2-Trichloro-1,2,2-trifluoroethane	ND	ug/L	0.50	0.15	EPA-8260B	ND		1
1,2,4-Trimethylbenzene	ND	ug/L	0.50	0.12	EPA-8260B	ND		1
1,3,5-Trimethylbenzene	ND	ug/L	0.50	0.12	EPA-8260B	ND		1
Vinyl chloride	ND	ug/L	0.50	0.12	EPA-8260B	ND		1
Total Xylenes	ND	ug/L	1.0	0.36	EPA-8260B	ND		1
t-Amyl Ethyl ether	ND	ug/L	0.50	0.25	EPA-8260B	ND		1
t-Butyl alcohol	ND	ug/L	10	9.4	EPA-8260B	ND		1
Diisopropyl ether	ND	ug/L	0.50	0.23	EPA-8260B	ND		1
Ethanol	ND	ug/L	250	50	EPA-8260B	ND		1

The results in this report apply to the samples analyzed in accordance with the chain of custody document. This analytical report must be reproduced in its entirety.
All results listed in this report are for the exclusive use of the submitting party. Pace Analytical assumes no responsibility for report alteration, separation, detachment or third party interpretation.

Pace Analytical®
ENVIRONMENTAL SCIENCES

AEC - Advanced Environmental Concepts
220 E. Truxtun
Bakersfield, CA 93305

Reported: 10/21/2024 12:42
Project: Water Samples
Project Number: Fox Hills 6223 Bristol Parkway
Project Manager: Jon Buck

Volatile Organic Analysis (EPA Method 8260B)

Pace Sample ID: 2416859-01 | **Client Sample Name:** MW-4, 10/14/2024 4:30:00PM, Client

Constituent	Result	Units	PQL	MDL	Method	MB Bias	Lab Quals	DCN
Ethyl t-butyl ether	ND	ug/L	0.50	0.18	EPA-8260B	ND		1
1,2-Dichloroethane-d4 (Surrogate)	102	%	75 - 125 (LCL - UCL)		EPA-8260B			1
Toluene-d8 (Surrogate)	99.5	%	80 - 120 (LCL - UCL)		EPA-8260B			1
4-Bromofluorobenzene (Surrogate)	91.9	%	80 - 120 (LCL - UCL)		EPA-8260B			1

DCN	Method	Prep Date	Run Date/Time	Analyst	Instrument	Dilution	QC Batch ID	Prep Method
1	EPA-8260B	10/18/24 10:19	10/18/24 22:09	TDH	MS-V20	1	B199245	EPA 5030 Water MS

DCN = Data Continuation Number

The results in this report apply to the samples analyzed in accordance with the chain of custody document. This analytical report must be reproduced in its entirety.
All results listed in this report are for the exclusive use of the submitting party. Pace Analytical assumes no responsibility for report alteration, separation, detachment or third party interpretation.

Pace Analytical
ENVIRONMENTAL SCIENCES

AEC - Advanced Environmental Concepts
220 E. Truxtun
Bakersfield, CA 93305

Reported: 10/21/2024 12:42
Project: Water Samples
Project Number: Fox Hills 6223 Bristol Parkway
Project Manager: Jon Buck

Volatile Organic Analysis (EPA Method 8260B)

Pace Sample ID: 2416859-02 | **Client Sample Name:** MW-3, 10/14/2024 5:00:00PM, Client

Constituent	Result	Units	PQL	MDL	Method	MB Bias	Lab Quals	DCN
Benzene	ND	ug/L	0.50	0.083	EPA-8260B	ND		1
Bromobenzene	ND	ug/L	0.50	0.13	EPA-8260B	ND		1
Bromochloromethane	ND	ug/L	0.50	0.24	EPA-8260B	ND		1
Bromodichloromethane	ND	ug/L	0.50	0.14	EPA-8260B	ND		1
Bromoform	ND	ug/L	0.50	0.27	EPA-8260B	ND		1
Bromomethane	ND	ug/L	1.0	0.25	EPA-8260B	ND		1
n-Butylbenzene	ND	ug/L	0.50	0.11	EPA-8260B	ND		1
sec-Butylbenzene	ND	ug/L	0.50	0.15	EPA-8260B	ND		1
tert-Butylbenzene	ND	ug/L	0.50	0.13	EPA-8260B	ND		1
Carbon tetrachloride	ND	ug/L	0.50	0.18	EPA-8260B	ND		1
Chlorobenzene	ND	ug/L	0.50	0.093	EPA-8260B	ND		1
Chloroethane	ND	ug/L	0.50	0.14	EPA-8260B	ND		1
Chloroform	ND	ug/L	0.50	0.12	EPA-8260B	ND		1
Chloromethane	ND	ug/L	0.50	0.14	EPA-8260B	ND		1
2-Chlorotoluene	ND	ug/L	0.50	0.20	EPA-8260B	ND		1
4-Chlorotoluene	ND	ug/L	0.50	0.15	EPA-8260B	ND		1
Dibromochloromethane	ND	ug/L	0.50	0.13	EPA-8260B	ND		1
1,2-Dibromo-3-chloropropane	ND	ug/L	1.0	0.44	EPA-8260B	ND		1
1,2-Dibromoethane	ND	ug/L	0.50	0.16	EPA-8260B	ND		1
Dibromomethane	ND	ug/L	0.50	0.24	EPA-8260B	ND		1
1,2-Dichlorobenzene	ND	ug/L	0.50	0.072	EPA-8260B	ND		1
1,3-Dichlorobenzene	ND	ug/L	0.50	0.15	EPA-8260B	ND		1
1,4-Dichlorobenzene	ND	ug/L	0.50	0.062	EPA-8260B	ND		1
Dichlorodifluoromethane	ND	ug/L	0.50	0.099	EPA-8260B	ND		1
1,1-Dichloroethane	ND	ug/L	0.50	0.11	EPA-8260B	ND		1
1,2-Dichloroethane	ND	ug/L	0.50	0.17	EPA-8260B	ND		1
1,1-Dichloroethene	ND	ug/L	0.50	0.18	EPA-8260B	ND		1
cis-1,2-Dichloroethene	ND	ug/L	0.50	0.085	EPA-8260B	ND		1
trans-1,2-Dichloroethene	ND	ug/L	0.50	0.15	EPA-8260B	ND		1
Total 1,2-Dichloroethene	ND	ug/L	1.0	0.23	EPA-8260B	ND		1
1,2-Dichloropropane	ND	ug/L	0.50	0.13	EPA-8260B	ND		1
1,3-Dichloropropane	ND	ug/L	0.50	0.086	EPA-8260B	ND		1
2,2-Dichloropropane	ND	ug/L	0.50	0.13	EPA-8260B	ND		1

The results in this report apply to the samples analyzed in accordance with the chain of custody document. This analytical report must be reproduced in its entirety.
All results listed in this report are for the exclusive use of the submitting party. Pace Analytical assumes no responsibility for report alteration, separation, detachment or third party interpretation.

Pace Analytical
ENVIRONMENTAL SCIENCES

AEC - Advanced Environmental Concepts
220 E. Truxtun
Bakersfield, CA 93305

Reported: 10/21/2024 12:42
Project: Water Samples
Project Number: Fox Hills 6223 Bristol Parkway
Project Manager: Jon Buck

Volatile Organic Analysis (EPA Method 8260B)

Pace Sample ID: 2416859-02 | **Client Sample Name:** MW-3, 10/14/2024 5:00:00PM, Client

Constituent	Result	Units	PQL	MDL	Method	MB Bias	Lab Quals	DCN
1,1-Dichloropropene	ND	ug/L	0.50	0.085	EPA-8260B	ND		1
cis-1,3-Dichloropropene	ND	ug/L	0.50	0.14	EPA-8260B	ND		1
trans-1,3-Dichloropropene	ND	ug/L	0.50	0.079	EPA-8260B	ND		1
Total 1,3-Dichloropropene	ND	ug/L	1.0	0.21	EPA-8260B	ND		1
Ethylbenzene	ND	ug/L	0.50	0.098	EPA-8260B	ND		1
Hexachlorobutadiene	ND	ug/L	0.50	0.17	EPA-8260B	ND		1
Isopropylbenzene	ND	ug/L	0.50	0.14	EPA-8260B	ND		1
p-Isopropyltoluene	ND	ug/L	0.50	0.12	EPA-8260B	ND		1
Methylene chloride	ND	ug/L	1.0	0.48	EPA-8260B	ND		1
Methyl t-butyl ether	ND	ug/L	0.50	0.11	EPA-8260B	ND		1
Naphthalene	ND	ug/L	0.50	0.36	EPA-8260B	ND		1
n-Propylbenzene	ND	ug/L	0.50	0.11	EPA-8260B	ND		1
Styrene	ND	ug/L	0.50	0.068	EPA-8260B	ND		1
1,1,1,2-Tetrachloroethane	ND	ug/L	0.50	0.18	EPA-8260B	ND		1
1,1,2,2-Tetrachloroethane	ND	ug/L	0.50	0.17	EPA-8260B	ND		1
Tetrachloroethene	ND	ug/L	0.50	0.13	EPA-8260B	ND		1
Toluene	ND	ug/L	0.50	0.093	EPA-8260B	ND		1
1,2,3-Trichlorobenzene	ND	ug/L	0.50	0.16	EPA-8260B	ND		1
1,2,4-Trichlorobenzene	ND	ug/L	0.50	0.19	EPA-8260B	ND		1
1,1,1-Trichloroethane	ND	ug/L	0.50	0.11	EPA-8260B	ND		1
1,1,2-Trichloroethane	ND	ug/L	0.50	0.16	EPA-8260B	ND		1
Trichloroethene	ND	ug/L	0.50	0.085	EPA-8260B	ND		1
Trichlorofluoromethane	ND	ug/L	0.50	0.13	EPA-8260B	ND		1
1,2,3-Trichloropropane	ND	ug/L	1.0	0.24	EPA-8260B	ND		1
1,1,2-Trichloro-1,2,2-trifluoroethane	ND	ug/L	0.50	0.15	EPA-8260B	ND		1
1,2,4-Trimethylbenzene	ND	ug/L	0.50	0.12	EPA-8260B	ND		1
1,3,5-Trimethylbenzene	ND	ug/L	0.50	0.12	EPA-8260B	ND		1
Vinyl chloride	ND	ug/L	0.50	0.12	EPA-8260B	ND		1
Total Xylenes	ND	ug/L	1.0	0.36	EPA-8260B	ND		1
t-Amyl Ethyl ether	ND	ug/L	0.50	0.25	EPA-8260B	ND		1
t-Butyl alcohol	ND	ug/L	10	9.4	EPA-8260B	ND		1
Diisopropyl ether	ND	ug/L	0.50	0.23	EPA-8260B	ND		1
Ethanol	ND	ug/L	250	50	EPA-8260B	ND		1

The results in this report apply to the samples analyzed in accordance with the chain of custody document. This analytical report must be reproduced in its entirety.
All results listed in this report are for the exclusive use of the submitting party. Pace Analytical assumes no responsibility for report alteration, separation, detachment or third party interpretation.

Pace Analytical®
ENVIRONMENTAL SCIENCES

AEC - Advanced Environmental Concepts
220 E. Truxtun
Bakersfield, CA 93305

Reported: 10/21/2024 12:42
Project: Water Samples
Project Number: Fox Hills 6223 Bristol Parkway
Project Manager: Jon Buck

Volatile Organic Analysis (EPA Method 8260B)

Pace Sample ID: 2416859-02 | **Client Sample Name:** MW-3, 10/14/2024 5:00:00PM, Client

Constituent	Result	Units	PQL	MDL	Method	MB Bias	Lab Quals	DCN
Ethyl t-butyl ether	ND	ug/L	0.50	0.18	EPA-8260B	ND		1
1,2-Dichloroethane-d4 (Surrogate)	92.5	%	75 - 125 (LCL - UCL)		EPA-8260B			1
Toluene-d8 (Surrogate)	98.5	%	80 - 120 (LCL - UCL)		EPA-8260B			1
4-Bromofluorobenzene (Surrogate)	90.8	%	80 - 120 (LCL - UCL)		EPA-8260B			1

DCN	Method	Prep Date	Run Date/Time	Analyst	Instrument	Dilution	QC Batch ID	Prep Method
1	EPA-8260B	10/18/24 10:19	10/19/24 01:06	TDH	MS-V20	1	B199245	EPA 5030 Water MS

DCN = Data Continuation Number

The results in this report apply to the samples analyzed in accordance with the chain of custody document. This analytical report must be reproduced in its entirety.
All results listed in this report are for the exclusive use of the submitting party. Pace Analytical assumes no responsibility for report alteration, separation, detachment or third party interpretation.

AEC - Advanced Environmental Concepts
220 E. Truxtun
Bakersfield, CA 93305

Reported: 10/21/2024 12:42
Project: Water Samples
Project Number: Fox Hills 6223 Bristol Parkway
Project Manager: Jon Buck

Volatile Organic Analysis (EPA Method 8260B)

Quality Control Report - Method Blank Analysis

Constituent	QC Sample ID	MB Result	Units	PQL	MDL	Lab Quals	Run #
QC Batch ID: B199245							
Benzene	B199245-BLK1	ND	ug/L	0.50	0.083		1
Bromobenzene	B199245-BLK1	ND	ug/L	0.50	0.13		1
Bromochloromethane	B199245-BLK1	ND	ug/L	0.50	0.24		1
Bromodichloromethane	B199245-BLK1	ND	ug/L	0.50	0.14		1
Bromoform	B199245-BLK1	ND	ug/L	0.50	0.27		1
Bromomethane	B199245-BLK1	ND	ug/L	1.0	0.25		1
n-Butylbenzene	B199245-BLK1	ND	ug/L	0.50	0.11		1
sec-Butylbenzene	B199245-BLK1	ND	ug/L	0.50	0.15		1
tert-Butylbenzene	B199245-BLK1	ND	ug/L	0.50	0.13		1
Carbon tetrachloride	B199245-BLK1	ND	ug/L	0.50	0.18		1
Chlorobenzene	B199245-BLK1	ND	ug/L	0.50	0.093		1
Chloroethane	B199245-BLK1	ND	ug/L	0.50	0.14		1
Chloroform	B199245-BLK1	ND	ug/L	0.50	0.12		1
Chloromethane	B199245-BLK1	ND	ug/L	0.50	0.14		1
2-Chlorotoluene	B199245-BLK1	ND	ug/L	0.50	0.20		1
4-Chlorotoluene	B199245-BLK1	ND	ug/L	0.50	0.15		1
Dibromochloromethane	B199245-BLK1	ND	ug/L	0.50	0.13		1
1,2-Dibromo-3-chloropropane	B199245-BLK1	ND	ug/L	1.0	0.44		1
1,2-Dibromoethane	B199245-BLK1	ND	ug/L	0.50	0.16		1
Dibromomethane	B199245-BLK1	ND	ug/L	0.50	0.24		1
1,2-Dichlorobenzene	B199245-BLK1	ND	ug/L	0.50	0.072		1
1,3-Dichlorobenzene	B199245-BLK1	ND	ug/L	0.50	0.15		1
1,4-Dichlorobenzene	B199245-BLK1	ND	ug/L	0.50	0.062		1
Dichlorodifluoromethane	B199245-BLK1	ND	ug/L	0.50	0.099		1
1,1-Dichloroethane	B199245-BLK1	ND	ug/L	0.50	0.11		1
1,2-Dichloroethane	B199245-BLK1	ND	ug/L	0.50	0.17		1
1,1-Dichloroethene	B199245-BLK1	ND	ug/L	0.50	0.18		1
cis-1,2-Dichloroethene	B199245-BLK1	ND	ug/L	0.50	0.085		1
trans-1,2-Dichloroethene	B199245-BLK1	ND	ug/L	0.50	0.15		1
Total 1,2-Dichloroethene	B199245-BLK1	ND	ug/L	1.0	0.23		1
1,2-Dichloropropane	B199245-BLK1	ND	ug/L	0.50	0.13		1
1,3-Dichloropropane	B199245-BLK1	ND	ug/L	0.50	0.086		1
2,2-Dichloropropane	B199245-BLK1	ND	ug/L	0.50	0.13		1
1,1-Dichloropropene	B199245-BLK1	ND	ug/L	0.50	0.085		1

The results in this report apply to the samples analyzed in accordance with the chain of custody document. This analytical report must be reproduced in its entirety.
All results listed in this report are for the exclusive use of the submitting party. Pace Analytical assumes no responsibility for report alteration, separation, detachment or third party interpretation.

AEC - Advanced Environmental Concepts
220 E. Truxtun
Bakersfield, CA 93305

Reported: 10/21/2024 12:42
Project: Water Samples
Project Number: Fox Hills 6223 Bristol Parkway
Project Manager: Jon Buck

Volatile Organic Analysis (EPA Method 8260B)

Quality Control Report - Method Blank Analysis

Constituent	QC Sample ID	MB Result	Units	PQL	MDL	Lab Quals	Run #
QC Batch ID: B199245							
cis-1,3-Dichloropropene	B199245-BLK1	ND	ug/L	0.50	0.14		1
trans-1,3-Dichloropropene	B199245-BLK1	ND	ug/L	0.50	0.079		1
Total 1,3-Dichloropropene	B199245-BLK1	ND	ug/L	1.0	0.21		1
Ethylbenzene	B199245-BLK1	ND	ug/L	0.50	0.098		1
Hexachlorobutadiene	B199245-BLK1	ND	ug/L	0.50	0.17		1
Isopropylbenzene	B199245-BLK1	ND	ug/L	0.50	0.14		1
p-Isopropyltoluene	B199245-BLK1	ND	ug/L	0.50	0.12		1
Methylene chloride	B199245-BLK1	ND	ug/L	1.0	0.48		1
Methyl t-butyl ether	B199245-BLK1	ND	ug/L	0.50	0.11		1
Naphthalene	B199245-BLK1	ND	ug/L	0.50	0.36		1
n-Propylbenzene	B199245-BLK1	ND	ug/L	0.50	0.11		1
Styrene	B199245-BLK1	ND	ug/L	0.50	0.068		1
1,1,1,2-Tetrachloroethane	B199245-BLK1	ND	ug/L	0.50	0.18		1
1,1,2,2-Tetrachloroethane	B199245-BLK1	ND	ug/L	0.50	0.17		1
Tetrachloroethene	B199245-BLK1	ND	ug/L	0.50	0.13		1
Toluene	B199245-BLK1	ND	ug/L	0.50	0.093		1
1,2,3-Trichlorobenzene	B199245-BLK1	ND	ug/L	0.50	0.16		1
1,2,4-Trichlorobenzene	B199245-BLK1	ND	ug/L	0.50	0.19		1
1,1,1-Trichloroethane	B199245-BLK1	ND	ug/L	0.50	0.11		1
1,1,2-Trichloroethane	B199245-BLK1	ND	ug/L	0.50	0.16		1
Trichloroethene	B199245-BLK1	ND	ug/L	0.50	0.085		1
Trichlorofluoromethane	B199245-BLK1	ND	ug/L	0.50	0.13		1
1,2,3-Trichloropropane	B199245-BLK1	ND	ug/L	1.0	0.24		1
1,1,2-Trichloro-1,2,2-trifluoroethane	B199245-BLK1	ND	ug/L	0.50	0.15		1
1,2,4-Trimethylbenzene	B199245-BLK1	ND	ug/L	0.50	0.12		1
1,3,5-Trimethylbenzene	B199245-BLK1	ND	ug/L	0.50	0.12		1
Vinyl chloride	B199245-BLK1	ND	ug/L	0.50	0.12		1
Total Xylenes	B199245-BLK1	ND	ug/L	1.0	0.36		1
t-Amyl Ethyl ether	B199245-BLK1	ND	ug/L	0.50	0.25		1
t-Butyl alcohol	B199245-BLK1	ND	ug/L	10	9.4		1
Diisopropyl ether	B199245-BLK1	ND	ug/L	0.50	0.23		1
Ethanol	B199245-BLK1	ND	ug/L	250	50		1
Ethyl t-butyl ether	B199245-BLK1	ND	ug/L	0.50	0.18		1
1,2-Dichloroethane-d4 (Surrogate)	**B199245-BLK1**	**95.8**	%	**75 - 125 (LCL - UCL)**			1

The results in this report apply to the samples analyzed in accordance with the chain of custody document. This analytical report must be reproduced in its entirety.
All results listed in this report are for the exclusive use of the submitting party. Pace Analytical assumes no responsibility for report alteration, separation, detachment or third party interpretation.

AEC - Advanced Environmental Concepts
220 E. Truxtun
Bakersfield, CA 93305

Reported: 10/21/2024 12:42
Project: Water Samples
Project Number: Fox Hills 6223 Bristol Parkway
Project Manager: Jon Buck

Volatile Organic Analysis (EPA Method 8260B)

Quality Control Report - Method Blank Analysis

Constituent	QC Sample ID	MB Result	Units	PQL	MDL	Lab Quals	Run #
QC Batch ID: B199245							
Toluene-d8 (Surrogate)	B199245-BLK1	97.1	%	80 - 120 (LCL - UCL)			1
4-Bromofluorobenzene (Surrogate)	B199245-BLK1	99.3	%	80 - 120 (LCL - UCL)			1

Run #	QC Sample ID	QC Type	Method	Prep Date	Run Date Time	Analyst	Instrument	Dilution
1	B199245-BLK1	PB	EPA-8260B	10/18/24	10/18/24 17:30	TDH	MS-V20	1

The results in this report apply to the samples analyzed in accordance with the chain of custody document. This analytical report must be reproduced in its entirety.
All results listed in this report are for the exclusive use of the submitting party. Pace Analytical assumes no responsibility for report alteration, separation, detachment or third party interpretation.

AEC - Advanced Environmental Concepts
220 E. Truxtun
Bakersfield, CA 93305

Reported: 10/21/2024 12:42
Project: Water Samples
Project Number: Fox Hills 6223 Bristol Parkway
Project Manager: Jon Buck

Volatile Organic Analysis (EPA Method 8260B)

Quality Control Report - Laboratory Control Sample

Constituent	QC Sample ID	Type	Result	Spike Level	Units	Percent Recovery	RPD	Control Limits Percent Recovery	Control Limits RPD	Lab Quals	Run #
QC Batch ID: B199245											
Benzene	B199245-BS1	LCS	24.070	25.000	ug/L	96.3		70 - 130			1
Bromodichloromethane	B199245-BS1	LCS	26.950	25.000	ug/L	108		70 - 130			1
Chlorobenzene	B199245-BS1	LCS	24.150	25.000	ug/L	96.6		70 - 130			1
Chloroethane	B199245-BS1	LCS	19.440	25.000	ug/L	77.8		70 - 130			1
1,4-Dichlorobenzene	B199245-BS1	LCS	25.060	25.000	ug/L	100		70 - 130			1
1,1-Dichloroethane	B199245-BS1	LCS	27.650	25.000	ug/L	111		70 - 130			1
1,1-Dichloroethene	B199245-BS1	LCS	27.070	25.000	ug/L	108		70 - 130			1
Toluene	B199245-BS1	LCS	29.200	25.000	ug/L	117		70 - 130			1
Trichloroethene	B199245-BS1	LCS	28.940	25.000	ug/L	116		70 - 130			1
1,2-Dichloroethane-d4 (Surrogate)	B199245-BS1	LCS	9.4800	10.000	ug/L	94.8		75 - 125			1
Toluene-d8 (Surrogate)	B199245-BS1	LCS	9.8500	10.000	ug/L	98.5		80 - 120			1
4-Bromofluorobenzene (Surrogate)	B199245-BS1	LCS	10.110	10.000	ug/L	101		80 - 120			1

Run #	QC Sample ID	QC Type	Method	Prep Date	Run Date Time	Analyst	Instrument	Dilution
1	B199245-BS1	LCS	EPA-8260B	10/18/24	10/18/24 18:46	TDH	MS-V20	1

The results in this report apply to the samples analyzed in accordance with the chain of custody document. This analytical report must be reproduced in its entirety.
All results listed in this report are for the exclusive use of the submitting party. Pace Analytical assumes no responsibility for report alteration, separation, detachment or third party interpretation.

AEC - Advanced Environmental Concepts
220 E. Truxtun
Bakersfield, CA 93305

Reported: 10/21/2024 12:42
Project: Water Samples
Project Number: Fox Hills 6223 Bristol Parkway
Project Manager: Jon Buck

Volatile Organic Analysis (EPA Method 8260B)

Quality Control Report - Precision & Accuracy

Constituent	Type	Source Sample ID	Source Result	Result	Spike Added	Units	RPD	Percent Recovery	Control Limits RPD	Control Limits Percent Recovery	Lab Quals	R#
QC Batch ID: B199245	Used client sample: N											
Benzene	MS	2416855-02	ND	21.650	25.000	ug/L		86.6		70 - 130		1
	MSD	2416855-02	ND	21.280	25.000	ug/L	1.7	85.1	20	70 - 130		2
Bromodichloromethane	MS	2416855-02	ND	25.980	25.000	ug/L		104		70 - 130		1
	MSD	2416855-02	ND	22.850	25.000	ug/L	12.8	91.4	20	70 - 130		2
Chlorobenzene	MS	**2416855-02**	**ND**	**24.350**	**25.000**	**ug/L**		**97.4**		**70 - 130**		1
	MSD	**2416855-02**	**ND**	**16.880**	**25.000**	**ug/L**	**36.2**	**67.5**	**20**	**70 - 130**	**Q02,Q03**	2
Chloroethane	MS	2416855-02	ND	21.340	25.000	ug/L		85.4		70 - 130		1
	MSD	2416855-02	ND	19.730	25.000	ug/L	7.8	78.9	20	70 - 130		2
1,4-Dichlorobenzene	MS	2416855-02	ND	22.310	25.000	ug/L		89.2		70 - 130		1
	MSD	2416855-02	ND	27.230	25.000	ug/L	19.9	109	20	70 - 130		2
1,1-Dichloroethane	MS	2416855-02	ND	23.750	25.000	ug/L		95.0		70 - 130		1
	MSD	2416855-02	ND	21.740	25.000	ug/L	8.8	87.0	20	70 - 130		2
1,1-Dichloroethene	MS	2416855-02	ND	23.350	25.000	ug/L		93.4		70 - 130		1
	MSD	2416855-02	ND	21.890	25.000	ug/L	6.5	87.6	20	70 - 130		2
Toluene	MS	2416855-02	ND	28.690	25.000	ug/L		115		70 - 130		1
	MSD	2416855-02	ND	24.500	25.000	ug/L	15.8	98.0	20	70 - 130		2
Trichloroethene	MS	2416855-02	ND	26.470	25.000	ug/L		106		70 - 130		1
	MSD	2416855-02	ND	24.130	25.000	ug/L	9.2	96.5	20	70 - 130		2
1,2-Dichloroethane-d4 (Surrogate)	MS	2416855-02	ND	9.9700	10.000	ug/L		99.7		75 - 125		1
	MSD	2416855-02	ND	10.180	10.000	ug/L	2.1	102		75 - 125		2
Toluene-d8 (Surrogate)	MS	2416855-02	ND	11.210	10.000	ug/L		112		80 - 120		1
	MSD	2416855-02	ND	10.000	10.000	ug/L	11.4	100		80 - 120		2
4-Bromofluorobenzene (Surrogate)	MS	2416855-02	ND	8.9100	10.000	ug/L		89.1		80 - 120		1
	MSD	2416855-02	ND	10.710	10.000	ug/L	18.3	107		80 - 120		2

Run #	QC Sample ID	QC Type	Method	Prep Date	Run Date Time	Analyst	Instrument	Dilution
1	B199245-MS1	MS	EPA-8260B	10/18/24	10/18/24 19:12	TDH	MS-V20	1
2	B199245-MSD1	MSD	EPA-8260B	10/18/24	10/18/24 19:37	TDH	MS-V20	1

The results in this report apply to the samples analyzed in accordance with the chain of custody document. This analytical report must be reproduced in its entirety.
All results listed in this report are for the exclusive use of the submitting party. Pace Analytical assumes no responsibility for report alteration, separation, detachment or third party interpretation.

AEC - Advanced Environmental Concepts
220 E. Truxtun
Bakersfield, CA 93305

Reported: 10/21/2024 12:42
Project: Water Samples
Project Number: Fox Hills 6223 Bristol Parkway
Project Manager: Jon Buck

Notes And Definitions

MDL	Method Detection Limit
ND	Analyte Not Detected
PQL	Practical Quantitation Limit
Q02	Matrix spike precision is not within the control limits.
Q03	Matrix spike recovery(s) was(were) not within the control limits.

The results in this report apply to the samples analyzed in accordance with the chain of custody document. This analytical report must be reproduced in its entirety.
All results listed in this report are for the exclusive use of the submitting party. Pace Analytical assumes no responsibility for report alteration, separation, detachment or third party interpretation.

Appendix D

CULVER CITY BUILDING PERMITS

TYPE OF APPLICATION: 5 Business Days

PLAN REVIEW DUE DATE: 10/05/2011

Culver CITY

9770 Culver Blvd
Culver City, CA 90232

CITY OF CULVER CITY
Building Safety Division
****** Building Permit ******

Phone: (310) 253-5800
Fax: (310) 253-5824

SEPARATE PERMITS ARE REQUIRED FOR ELECTRICAL, PLUMBING, AND MECHANICAL

Address: 6225 BRISTOL PK CULV
Permit #: 80348 **Permit Type: Building Permit** **- COMALT**

Applied: 09/28/2011
Approved: 10/06/2011
Issued: 10/06/2011
Finaled:
PERMIT EXPIRES 6 MONTHS FROM DATE ISSUED OR
6 MONTHS FROM DATE OF LAST INSPECTION

3-1

Owner: DAN HIRSCH

Address: 15175 SEPULVEDA BLVD.
LOS ANGELES CA
Phone: 310 575 1517 ext. 219

Applicant: FANG JI ZHONG

Address: 6225 BRISTOL PKWY.
CULVER CITY CA
Phone: 626 993 8838

Signature: Fang Ji Zhong

Print Name: JI ZHONG, FANG

Contractor: OWNER/BUILDER

State License Number: O/B

Engineer:

Architect:

Description: Tenant Improvement (833 sq. ft.) - Construction of new partitions in existing massage therapy space

Valuation: $18,000.00

	Existing	New
1st Floor Area Square Footage	833	0
2nd Floor Area Square Footage	0	0
Garage Area Square Footage	0	0

TOTAL FEES: $900.31 **TOTAL PAYMENTS:** $900.31

Received by: tm
Issued by: AK

10-24-14 FINAL - RA

Printed on: 10-06-2011 B-Permit06

6201

Bristol

Bank of America — OWNER

6201 Bristol Parkway — ADDRESS

CONTRACTOR

10-26-73 — DATE

A 18913 — PERMIT NO.

Bank

B-49

FOUNDATION Jg 1-16-74 — INSPECTOR — DATE

STEEL — INSPR. — DATE

STEEL Vault steel, form erection steel 4-5-74 DB

BOND BEAM

FOOTINGS Ideb 7-23-74 Jg

COLUMNS

WALLS fl. Conc. 4-15-74 Jg

WALL per Cook 7-9-74 Jg

COLUMNS front + side steps 9-6-74 DB.

bm cook 7-15-74 Jg

FIREPLACE

FRAMING

FORMS vault floor 4-15-74 Jg

LATH

RAT PROOFING

EXTERIOR 7-3-74 Jg

INTERIORS

Hermsen Inc. — PLUMBING CONTRACTOR

C9819 — PERMIT

1-17-74 — DATE

INSPR. — DATE

INSPR. — DATE

ROUGH 2-6-74 CB

NO. FIXTURES 19

FINAL 10-9-74 CB FINAL GAS 10-9-74 CB

NO. GAS OUTLETS 1

WATER SYSTEM

NO. WATER HEATERS & VENT 1

SEWER

Hermsen Inc. — CONTR

C9819 — PERMIT

1-17-74 — DATE

PROP. LINE ✓

EASEMENT

CESSPOOL — CONTR.

PERMIT — DATE

HOLE

BRICK

SEPTIC TANK — CONTR.

PERMIT — DATE

SEEPAGE PIT

LEACH LINE

HEATING. REFRIG. Key A/C Co. — CONTR.

C9906 — PERMIT

2-19-74 — DATE

1 Comp.

FLOOR 1 Air Handler unit

ROUGH

FINAL 10-24-74 CB

& vent fan, 1 reg. equip. & ventilation

ELECTRICAL

Trans pac Const. (CONTR.) 69578 (PERMIT) 3-28-74 (DATE)

TEMP. POWER (INSPR.) (DATE)

TEMP. LIGHT (INSPR.) (DATE)

undergnd 4-10-74 jw

RO. ELEC. 247 6-30-74 jw FINAL ELEC. 10-30-74 jw

FIXTURES 262 MOTORS 6

SIGNS 2

METER HEATER 1

1 disposal, 2 vent fan, 1 cook top, 1 fan, 5 poles, 3 pend, 160' duct 1 sensor

ORD. 326 AND AMENDMENTS

(CONTR.) (PERMIT) (DATE)

EXCAVATION (CONTR.) (PERMIT) (DATE)

REMARKS:

JOB COMPLETED 10-24-74 (DATE) J. Glen (SIGNATURE)

Paid partial plan $ 450.00 8/29/73
Check Rec't 2738 -
P.C. 407.50
P 250.00
S 157.50
STREET USE 200.00
PARKING LOT 80.00
Cert. of Occup. # 5408 11-12-74

GROUP
TYPE
FIRE ZONE
USE ZONE
B-49

APPLICATION FOR PERMIT TO BUILD
Two sets of Plans and Specifications including Details and Cross Sections Must be filed with Application and Approved by Building Inspector.

$ 815.00 AMOUNT OF PERMIT
$ 300 000 00 Value of Construction, Including Labor & Materials

Permit No. A18913 Culver City, Calif. 8-29 1973

Job Address 6201 BRISTOL PARKWAY

Lot _____, Block _____, Tract _____

Owner's Name BANK OF AMERICA Address _____ Phone No. _____

Contractor NOT SELECTED Address _____ Phone No. _____

State License No. _____ Workmen's Comp. _____ Policy No. _____

City License No. _____

ONE SET OF APPROVED PLANS TO REMAIN ON JOB UNTIL WORK IS COMPLETED.

INSPECTOR MUST APPROVE EACH BRACKET ON JOB CARD BEFORE PROCEEDING TO NEXT WORK.

Purpose building is to be used for BANK (BRANCH)

Description of Building

Size of New Building or Addition 65 x 116 (1st Floor) 25 x 116 (2nd Floor) Total floor area _____ Sq.Ft. No. of Rooms ___

Size of Garage ___ x ___ Size of Lot ___ x ___ Size of Girders ___ x ___

Size of Mudsill ___ x ___ Size of floor joists ___ x ___ (1st Floor) ___ x ___ (2nd Floor)

Size of exterior studs 2 x 6, Size of interior studs 2 x 4 & 6

Size of Ceiling Joists ___ x ___, Size of Roof Rafters ___ x ___

Material of Foundation _____, Width of Footings _____ Depth in Ground _____

Material of Exterior Walls STUCCO Interior Walls _____ Floor _____

Roof TILE

COMMERCIAL		GARAGE APTS	
INDUSTRIAL		RESIDENCE	
APARTMENTS		FIREPLACE	
UNITS		FURNACE	
DUPLEX		TILE WORK	

REMARKS

RECEIVED OCT 26 1973 City of Culver City Building Dept.

I have carefully examined and read the above application and know the same is true and correct and hereby certify and agree that if a permit is issued that all of the provisions of the Building Ordinances and the Uniform Building Code of the City of Culver City and building laws of the State of California will be complied with, whether hereby specified or not.

ROBT CLEMENTS ARCH'T
Applicant _____
By Ted H. Jaehn STR. ENG.

OFFICE OF ASSESSOR
Jaehn
BOOK PAGE PARCEL

SEWER #1,096

PLAN CHECK SHEET — C.C. PLNG DEPT

Bank of America (Fox Hills Plaza) 8-31-73
NAME DATE

6201 Bristol Pkwy
ADDRESS PHONE

Por Lot #1 | BLOCK | 30946 TRACT | C-3 ZONE
LOT(S)

CHECK	OK	NON-CONFORMANCE; CODE SECTION.
YARD SET-BACKS	☒	
BLDG HEIGHT	☒	
OPEN SPACE & LOT COVER.	☒	
DIST BTWN BLDG & UNIT SIZE	☒	
~~FENCES, WALLS,~~ HEDGES Refuse	☐	Refuse from indoor trash room must be conveyed to enclosed refuse area on Fox Hills Plaza shopping Cent. property. No storage of Refuse in none enclosed area on site is permitted at any time
PARKING	☒	

☒ Approved by [signature] ☐ Rejected

VARIANCE APPLIED FOR: CASE NO. PL- _____ DATE _____

FOR _____

C.C.PL. 1-'66 VARIANCE APPROVED ☐ DENIED ☐ DATE _____

RECEIVED
AUG 18 1987
CULVER CITY
PLANNING DIVISION

REDEVELOPMENT PROJECT No. 1 PLANS
Requiring Agency Approval

APPLICANT Custom Sign Mfg. Co.

ADDRESS 6201 Bristol Parkway

SUBJECT 2 Individual Letter Signs

DATE RECEIVED 7/20/87

PLANNING ZONING REQTS. ☑ OK ☐ SEE BELOW STAFF MEMBER John Cuevas

Meets code requirements

AGENCY STAFF MEMBER L Kiel DATE 8/18/87

☑ APPROVED ☐ W/CONDITIONS

☐ NOT APPROVED

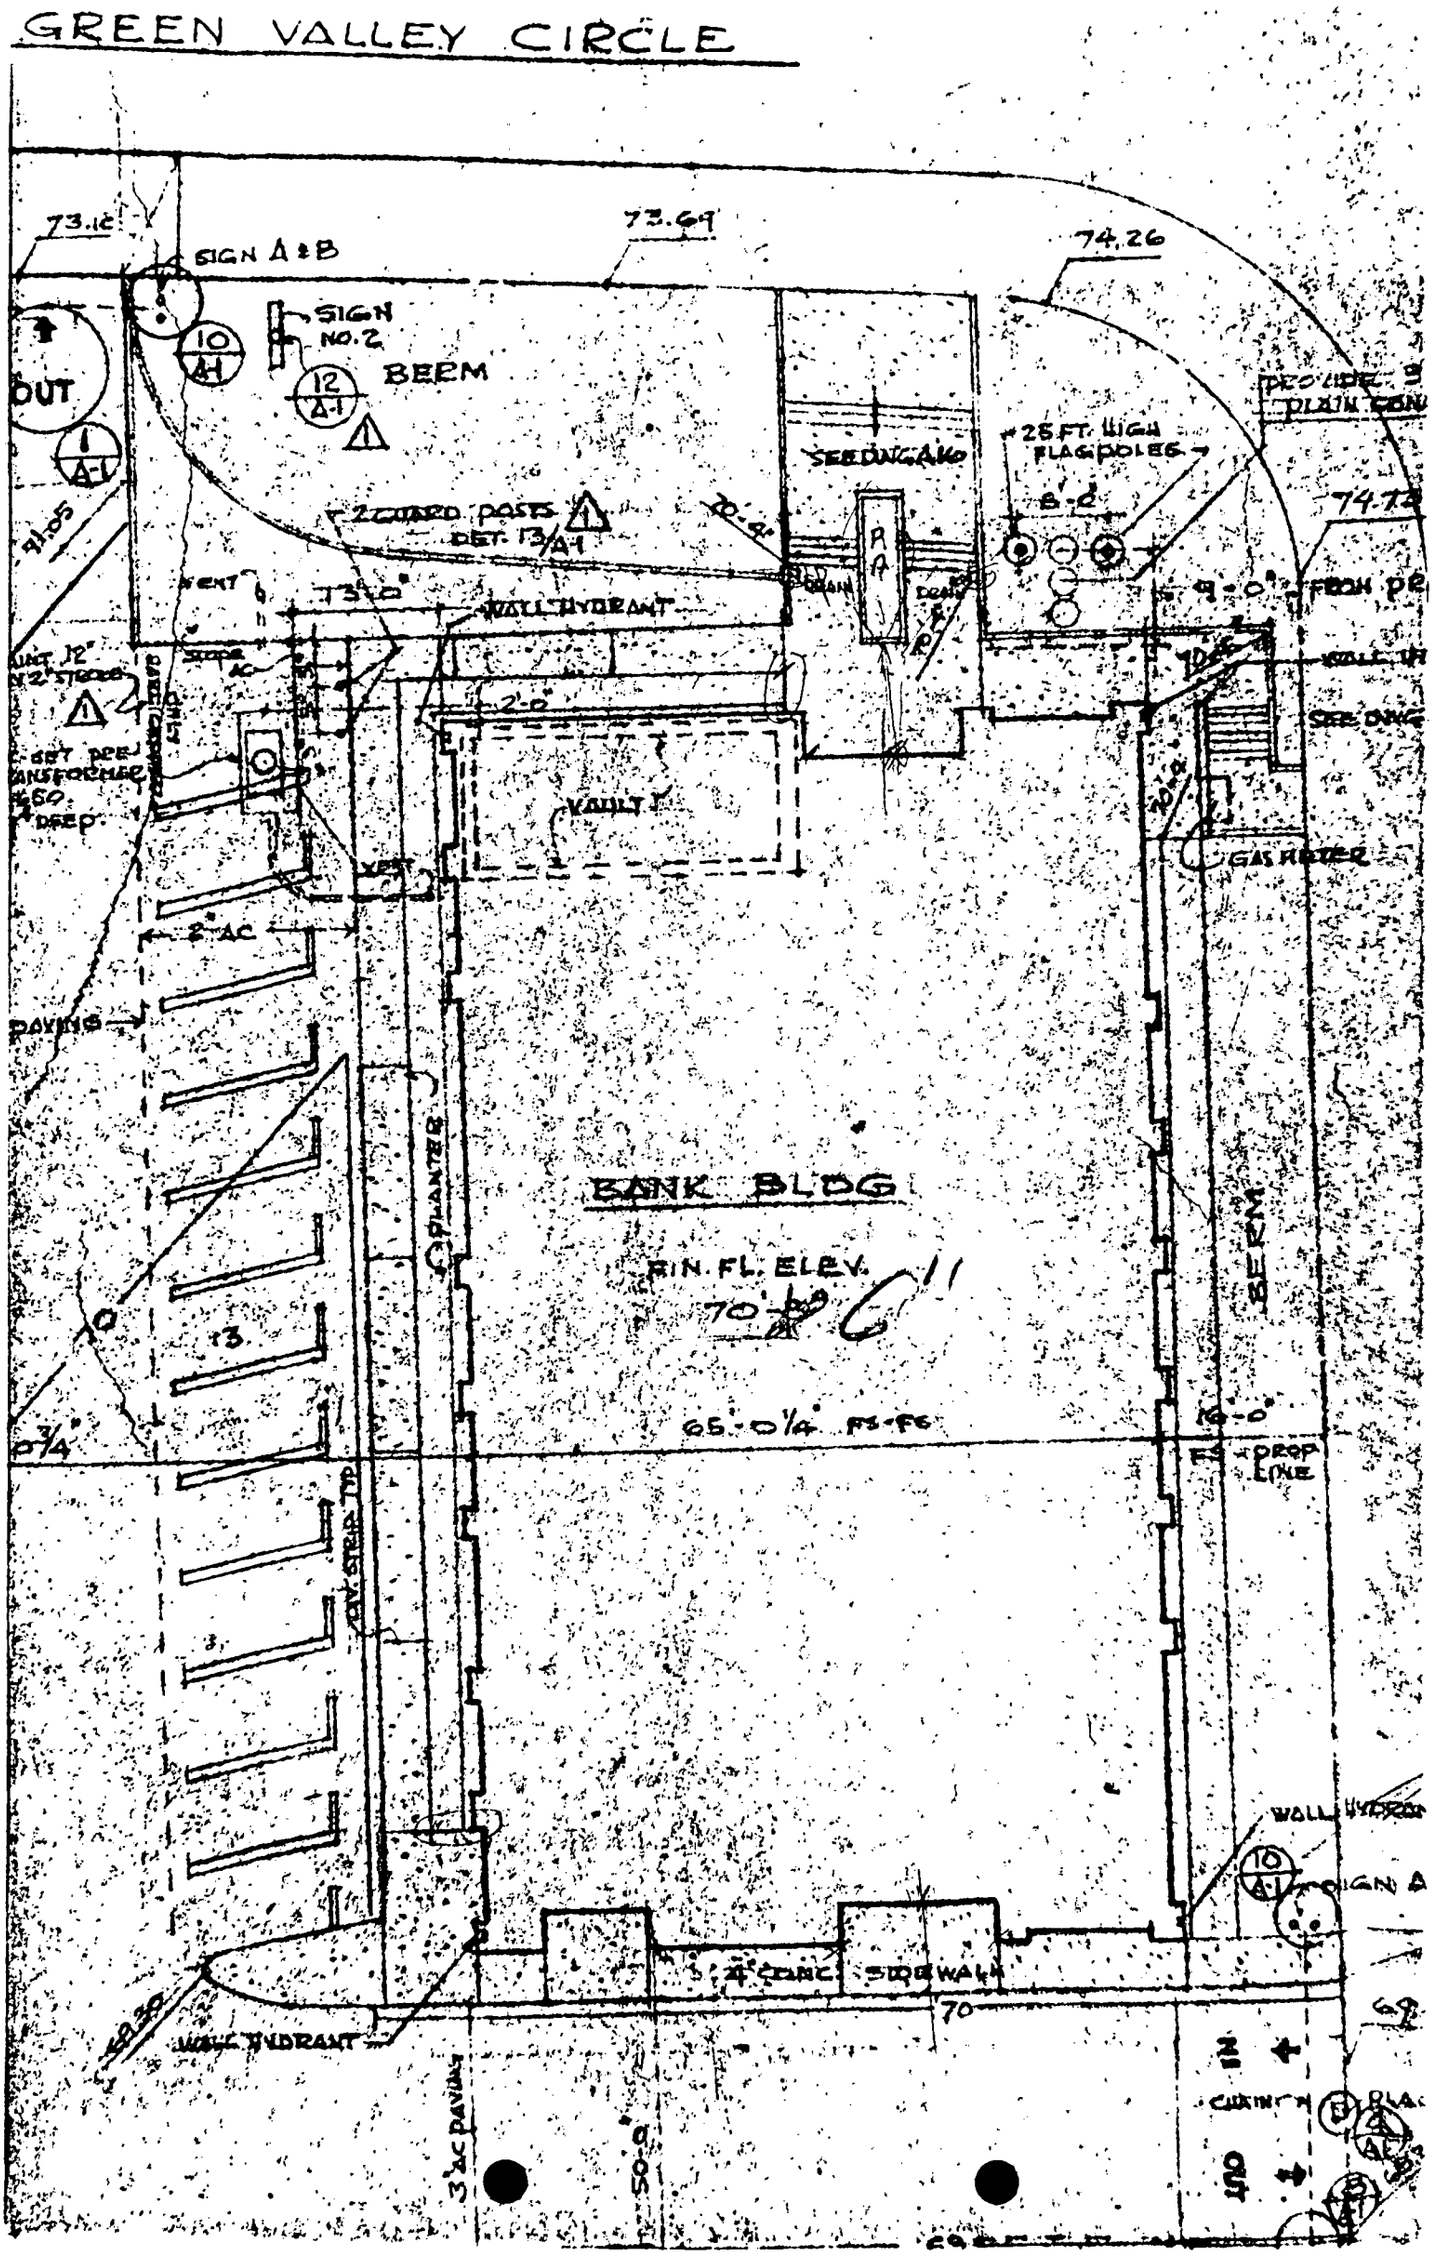
GREEN VALLEY CIRCLE
73.16
73.69
74.26
SIGN A & B
SIGN NO. 2
BEEM
OUT
25 FT. HIGH FLAGPOLES
2 GUARD POSTS
DET. 13/A-1
WALL HYDRANT
VAULT
GAS METER
8' AC
PAVING
PLANTER
BANK BLDG
FIN. FL. ELEV.
70
65'-0 1/4" F3-F6
BERM
4" CONC. SIDEWALK
WALL HYDRANT
3" AC PAVING
SEEDING AS REQ'D
SLOPE
70

APPROVED

This set of plans and specifications MUST be on job site during construction. It is unlawful to make changes from same, or to deviate therefrom, without approval of the Building and Safety.

The stamping of these plans shall NOT be held to permit or to be an approval of any City Ordinance or State Law.

This approval does not include ELECTRICAL, PLUMBING, HEATING or REFRIGERATION work. Separate approval must be obtained from the respective departments.

DEPARTMENT OF BUILDING AND SAFETY
CITY OF CULVER CITY

Ch. Old.

CULVER CITY BUILDING AND FIRE PREVENTION
9770 CULVER BOULEVARD
CULVER CITY, CALIFORNIA 90230

FOR INSPECTION CALL:

(213) 202-5806

INSPECTORS OFFICE HOURS

7:00 – 9:00 a.m.

4:00 – 5:00 p.m.

Validated:

8-8

10507 JUN 20 A11:09
Permit # B

rec'd C of O 6299 12/8/86

APPLICATION FOR BUILDING PERMIT

JUN 20 A11:09

(PLEASE PRINT, YOU ARE MAKING FIVE COPIES)

Job Address 6201 Bristol Parkway

Legal: Map Book 4134 Page 008 Parcel 004

Zone C3F Lot 1 Tract 30946

Occupancy Type B-2 Construction Type V-N

Owner Centinela Hospital Med. Center

Mailing Address 555 East Hardy St.
Inglewood, Ca. 90307

Phone Number 673-4660

Contractor GARCIA - BENTLY CONSTRUCTION

Address 640 AVENUE B
REDONDO BEACH CA

Phone Number (213) 540-7776

State License Number 423857

Type B

City Business License No. 21667.

Engineer Hillman, Biddison & Loevenguth

Address 1541 Wilshire Blvd.
Los Angeles, Ca. 90017

Phone Number

State Registration Number

Architect Parkin Architects

Address 1333 Westwood Blvd.
Los Angeles, Ca 90024

Phone Number (213) 479-4353

State Registration Number

1st Floor Area Square Footage 7575 SF

Number of Stories 1 + Mezzanine

Total Floor Area Square Footage 10,325 SF

Number of Parking Spaces 43

Garage Area Square Footage

Square Feet Above Grade

Square Feet Below Grade

Valuation $ ~~[illegible]~~ 90,000.

Description of Work: ☒ Alter ☐ Repair ☐ Demolish
☐ New ☐ Misc. ☐ Addition
☒ Commercial ☐ Residential

Interior tenant improvements
(1st was B. of A.)
NO ambulatory patients or
mental santeriums

FOR OFFICIAL USE ONLY

Permit Fees ~~[illegible]~~ (462.30)

Plan Check # 10317 Plan Check Fees 300. ~~235.30~~

Plan Check Deposit 235.30

Balance of Plan Check Fees 65.00

Bedroom Tax

Sewer Facility Fees

Street Use Fee

Investigation

Approvals	Inspector	Date
Foundation		
Concrete Slab		
Wall Steel & Grout		
Floor Joist		
Roof Nail		
Sheer Panel		
Framing	Ep.	8-86
Exterior Lath		
Insulation ☐ Wall ☑ Ceiling	Ep.	8-27-86
Interior Lath		
Dry Wall Nail		
Scratch Coat		
Brown Coat		
Final Inspection	Ep.	11-10-86

Application Received By: [signature] Date: 5-13-86

Application Approved By: [signature] Date: 6/12/86

Permit Issued By: [signature] Date: 6/20/86

Distribution: White-Office Green-Assessors Office Canary-Inspector
Pink-Applicant Gold-Cashier

PLANNING DIVISION PLAN CHECK LIST

OWNER OR PROJECT NAME: Constantin Hop Mod Ch. | PHONE: 623-1460 | DATE (Disposition): 7-23-87

JOB ADDRESS: 6201 Bristol Parkway | LOT(S): | BLOCK: | TRACT:

ZONE: C-3 | JOB DESCRIPTION: 2 individual Letter Sign

CHECK		NON-CONFORMANCE: CODE SECTION
YARD SETBACKS	OK / NA	FRONT / SIDES / REAR: No Change
BLDG. HEIGHT	OK / NA ✓	
OPEN SPACE & LOT COVERAGE	OK / NA ✓	
DISTANCE BTWN. BUILDINGS &/OR UNIT SIZE	OK / NA ✓	APPROVED CULVER CITY PLANNING DIVISION
FENCES, WALLS, HEDGES	OK / NA ✓	JUL 23 1987
PARKING	✓ OK / NA	No increase in Demand
SIGNS	✓ OK / NA	Sign A. 22.3 Code allows 40# JR Sign B. 22.2 Code allows 40#
SITE PLAN ☐ OR SPECIFIC PLAN ☐ CONDITIONS	OK / NA ✓	
OTHER	OK / NA ✓	

☑ Approved

☐ Rejected

BY John Lucas

Special Action(s): _____ (TYPE) PL- _____ _____ (DATE APPROVED)

Ord. No. _____ Res. No. _____ Admin. _____

for _____

CCPL 73

ORIGINAL MUST BE PERMANTLY POSTED IN A CONSPICUOUS LOCATION NEAR THE MAIN ENTRANCE INSIDE THE SUBJECT BUILDING

ORIGINAL

CITY OF CULVER CITY
CALIFORNIA

CERTIFICATE OF OCCUPANCY

December 9, 1986
DATE ISSUED

№ 6299
CERTIFICATE NUMBER

DIVISION OF
PLANNING AND COMMUNITY DEVELOPMENT

THIS IS TO CERTIFY THAT THE BUILDING OR STRUCTURE(S), AND LAND DESCRIBED HEREINBELOW HAVE BEEN INSPECTED BY ALL CITY DEPARTMENTS AND/OR DIVISIONS CONCERNED AND, HAVING BEEN FOUND TO BE IN FULL COMPLIANCE WITH ALL THE APPLICABLE LAWS AND REGULATIONS OF THE CITY OF CULVER CITY AND OF THE STATE OF CALIFORNIA INCLUDING WHATEVER SPECIAL CONDITIONS OF APPROVAL WHICH MAY HAVE BEEN ATTACHED TO THE DEVELOPMENT OF THE BUILDING OR STRUCTURE(S), AND LAND, ARE HEREBY OFFICIALLY AND LAWFULLY AUTHORIZED AS SUITABLE FOR OCCUPANCY AS A

MEDICAL URGENT CARE

SUBJECT TO CONTINUED COMPLIANCE WITH ALL THE APPLICABLE LAWS, REGULATIONS AND SPECIAL CONDITIONS OF APPROVAL THROUGHOUT THE LIFE OF THE BUILDING OR STRUCTURE(S) UNLESS OTHERWISE APPROVED BY THE CITY OF CULVER CITY.

STREET ADDRESS 6201 Bristol Parkway — ZONING DISTRICT C-3

LEGAL DESCRIPTION: LOT(S) 1 — FIRE ZONE — OTHER

BLOCK — TRACT 30946 — BUILDING NO. — NO. OF UNITS

ASSESSOR'S INFORMATION: BOOK NO. 4134 — BUILDING PERMIT NO. B10507 — VALUATION 90,000

PAGE NO. 018 — PARCEL NO. 004 — ARCHITECTURAL DESIGN DISTRICT

SPECIAL CONDITIONS OF APPROVAL NECESSARILY APPLICABLE FOR THE CONTINUOUS VALIDITY OF THIS CERTIFICATE OF OCCUPANCY:

CLEARANCES

BUILDING DIVISION:	ENGINEERING DIVISION:	FIRE DEPARTMENT:	INDUSTRIAL WASTE:
DATE 12/9/86	DATE	DATE 12-9-86	DATE N/A
BY	BY	BY L Matteson	BY

PARKS DIVISION:	~~PUBLIC~~ DEPARTMENT:	PUBLIC WORKS DEPARTMENT:	SANITATION DIVISION:
DATE	DATE	DATE	DATE
BY	BY	BY	BY

~~PLANNING AND COMMUNITY DEVELOPMENT DIVISION~~ BY 12/9/86

THIS CERTIFICATE BECOMES VALID WHEN SIGNED BY AN AUTHORIZED REPRESENTATIVE OF THE PLANNING AND COMMUNITY DEVELOPMENT DIVISION OF THE CITY OF CULVER CITY

ORIGINAL MUST BE PERMANTLY POSTED IN A CONSPICUOUS LOCATION NEAR THE MAIN ENTRANCE INSIDE THE SUBJECT BUILDING

COPY NO. 2

CITY OF CULVER CITY
CALIFORNIA

CERTIFICATE OF OCCUPANCY

December 9, 1986
DATE ISSUED

Nº 6299
CERTIFICATE NUMBER

DIVISION OF
PLANNING AND COMMUNITY DEVELOPMENT

THIS IS TO CERTIFY THAT THE BUILDING OR STRUCTURE(S), AND LAND DESCRIBED HEREINBELOW HAVE BEEN INSPECTED BY ALL CITY DEPARTMENTS AND/OR DIVISIONS CONCERNED AND, HAVING BEEN FOUND TO BE IN FULL COMPLIANCE WITH ALL THE APPLICABLE LAWS AND REGULATIONS OF THE CITY OF CULVER CITY AND OF THE STATE OF CALIFORNIA INCLUDING WHATEVER SPECIAL CONDITIONS OF APPROVAL WHICH MAY HAVE BEEN ATTACHED TO THE DEVELOPMENT OF THE BUILDING OR STRUCTURE(S), AND LAND, ARE HEREBY OFFICIALLY AND LAWFULLY AUTHORIZED AS SUITABLE FOR OCCUPANCY AS A

MEDICAL URGENT CARE

SUBJECT TO CONTINUED COMPLIANCE WITH ALL THE APPLICABLE LAWS, REGULATIONS AND SPECIAL CONDITIONS OF APPROVAL THROUGHOUT THE LIFE OF THE BUILDING OR STRUCTURE(S) UNLESS OTHERWISE APPROVED BY THE CITY OF CULVER CITY.

STREET ADDRESS 6201 Bristol Parkway — ZONING DISTRICT C-3

LEGAL DESCRIPTION: LOT(S) 1 — FIRE ZONE — OTHER

BLOCK — TRACT 30946 — BUILDING NO. — NO. OF UNITS

ASSESSOR'S INFORMATION: BOOK NO. 4134 — BUILDING PERMIT NO. B10507 — VALUATION 90,000

PAGE NO. 018 — PARCEL NO. 004 — ARCHITECTURAL DESIGN DISTRICT

SPECIAL CONDITIONS OF APPROVAL NECESSARILY APPLICABLE FOR THE CONTINUOUS VALIDITY OF THIS CERTIFICATE OF OCCUPANCY:

CLEARANCES

BUILDING DIVISION:	ENGINEERING DIVISION:	FIRE DEPARTMENT:	INDUSTRIAL WASTE:
DATE 12/4/86	DATE	DATE 12-1-86	DATE N/A
BY	BY	BY	BY

PARKS DIVISION:	~~POLICE~~ DEPARTMENT:	PUBLIC WORKS DEPARTMENT:	SANITATION DIVISION:
DATE	DATE	DATE	DATE
BY	BY	BY	BY

~~PLANNING AND COMMUNITY DEVELOPMENT DIVISION~~ BY 12/9/86

THIS CERTIFICATE BECOMES VALID WHEN SIGNED BY AN AUTHORIZED REPRESENTATIVE OF THE PLANNING AND COMMUNITY DEVELOPMENT DIVISION OF THE CITY OF CULVER CITY

CITY OF CULVER CITY DEPARTMENT OF PUBLIC WORKS

SEWERAGE FACILITY CHARGE CALCULATION SHEET

PROPERTY ADDRESS: 6201 BRISTOL PKWAY

LOT NO. BLOCK NO. TRACT NO.

TYPE OCCUPANCY: BANK/AMERICA (BRANCH) FEE: $1096.00

PREPARED BY: R E Milby DATE: 8-30-83

~~10,440 ☐ @ $105.00/1000 ☐~~

~~ST. USE PERMIT $200.00~~

~~PKING LOT $80.00~~

DEPARTMENT OF BUILDING & SAFETY
CULVER CITY, CALIFORNIA
837-5211

Application For Permit
PLUMBING

CONTRACTOR

Name HERMSEN INCORPORATED
Address 2391 Oceanside Boulevard
City OCEANSIDE, CALIFORNIA Tel. No. 757 530
City License No. 24889 State License No. 267776

PERMIT NO.	DATE ISSUED
C-9819	1-17-74
RECEIVED BY	READY FOR FIRST INSPECTION

APPLICANT FILL IN HEAVILY OUTLINED PORTION ONLY

PERMIT FEES			FEE
Issuing permit	No.	Each	4.00
Building Sewer	1	6.00	6.00
Sewer cap		5.00	
Sump		3.00	
Gas system including 5	1	2.00	2.00
Gas system over 5		.50	
Industrial waste interceptor		2.00	
Water closet	5	2.00	10.00
Bidet		2.00	
Bathtub		2.00	
Lavatory	4	2.00	8.00
Shower and/ or pan		2.00	
Sink-kitchen	1	2.00	2.00
Sink-bar		2.00	
Sink-floor	1	2.00	2.00
Laundry tub		2.00	
Washer standpipe		2.00	
Garbage disposal	1	2.00	2.00
Dishwasher		2.00	
Floor drain		2.00	
Urinal	1	2.00	2.00
Drinking fountain	1	2.00	2.00
Dental unit		2.00	
Slop sink	1	2.00	2.00
Roof drains	4	2.00	8.00
Repair of waste and/ or vent piping		2.00	
Water service		2.00	
Water piping inside building		2.00	
Lawn sprinkler system		2.00	
Backflow device including 5		2.00	
Over 5		.50	
Water softener		2.00	
Water pressure regulator		1.50	
Water heater	1	1.00	1.00
Water heater vent		1.00	
Swimming pool private		10.00	
Swimming pool public		20.00	
Supplement		4.00	
Miscellaneous		2.00	
Extra inspection		5.00	
Investigation		20.00	
TOTAL FEES			$55.00

Job Address 6201 Bristol Parkway & G.V.C.
BANK OF AMERICA BUILDING

OWNER

Name RAMADA DEVELOPMENT COMPANY
Mail Address 3838 East Van Buren
City PHOENIX, ARIZ. 85008 Tel. No. 602 275 8511

I am the Legal Possessor of the above Culver City Certificate of Qualification.

Contractor

I am the Legal Owner of the property described above.

Owner

FIRE SPRINKLER AND STANDPIPES

PERMIT FEES	No.	Each	FEE
Issuing permit			4.00
Repair, alter, add to fire sprinkler system, underground fire sprinkler piping system (when permit for complete system has not been obtained)		20.00	
Standpipes wet or dry (outlets)		3.00	
1 to 10 heads		8.00	
11 to 25 "		14.00	
26 to 50 "		24.00	
51 to 100 "		40.00	
101 to 200 "		68.00	
201 to 300 "		95.00	
301 to 500 "		140.00	
501 to 1000 "		200.00	
1001 to 2000 "		300.00	
2001 to 3000 "		400.00	
3001 to 4000 "		500.00	
4001 to 5000 "		600.00	
Over 5000 "		700.00	
TOTAL FEES			

ALL WATER SERVICE PIPES SHALL BE COPPER OR OF FERROUS TYPE WITH PROTECTIVE COATING MACHINE APPLIED AND CONFORMING TO RECOGNIZED STANDARDS.

DEPT. OF BUILDING & SAFETY

JOB NUMBER - 149-73

Date of application - 2-15-74

DEPARTMENT OF BUILDING & SAFETY
CULVER CITY, CALIFORNIA
837-5211

RECEIVED FEB 19 1974 City of Culver City, Building Dept.

Application For Permit
HEATING AND AIR CONDITIONING

CONTRACTOR

Name KEY AIR CONDITIONING COMPANY

Address 10905 Laurel Avenue

City Santa Fe Springs, Ca. Tel. No. 941-223

City License No. 25040 State License No. 144931

PERMIT NO.	DATE ISSUED
C9906	2-19-74
RECEIVED BY: tw	READY FOR FIRST INSPECTION

APPLICANT FILL IN HEAVILY OUTLINED PORTION ONLY

Job Address BANK OF AMERICA
6201 Bristol Parkway
Culver City, California.

OWNER

Name Ramada Development Company

Mail Address 3838 E. Van Buren Street

City Phoenix, Arizona Tel. No.

I am the Legal Possessor of the above Culver City Certificate of Qualification.

Donald C. Burnett
Contractor

I am the Legal Owner of the property described above.

Owner

PERMIT FEES	No.	Each	FEE
Issuing permit			3.00
FAU or ground type furnace including duct & vent up to 100,000 BTU		4.00	
FAU or ground type furnace including duct & vent over 100,000 BTU		5.00	
Floor furnace		4.00	
Heater-suspended		4.00	
Heater-recessed		4.00	
Heater-floor mounted		4.00	
Appliance vent only		2.00	
Gas system (including 5)		2.00	
Gas system (over 5)		.50	
Repair, alter/add to heat ventilation or A/C		4.00	
Boiler, Compressor or Absortion system Up to 3 hp. Up to 100,000 BTU		4.00	
3 hp. to 15 hp. 100,001 to 500,000 BTU		7.50	
15 hp. to 30 hp. 500,001 to 1,000,000 BTU		10.00	
30 hp. to 50 hp. 1,000,001 to 1,750,000 BTU	1	15.00	15.00
Over 50 hp. Over 1,750,000 BTU		25.00	
Air Handling Unit Including duct Under 10,000 CFM		3.00	
Over 10,000 CFM	1	5.00	5.00
Evaporative Cooler (non portable)		3.00	
Vent fan / single duct	2	2.00	4.00
Mechanical exhaust hood		3.00	
Ventilation (not a part of heat or A/C system)	3	3.00	9.00
Commercial/Industrial Incinerators		20.00	
Any equipment regulated but not listed above	1	3.00	3.00
Supplement		3.00	
Extra inspection		5.00	
Investigation		20.00	
TOTAL FEES			39.00

CORRECTIONS

RECORDS

APPROVALS

	date	inspector
Underground		
Rough		
Ducts		
Fire dampers		
Vent		
Gas test		
FINAL		

RECEIVED-BLDG. DEPT.

DEPARTMENT OF BUILDING & SAFETY
CULVER CITY, CALIFORNIA
837-5211

MAR 28 1 34 PM '74
CITY OF CULVER CITY

Application For Permit
ELECTRIC

ELECTRICAL CONTRACTOR

Name Trans Pac Const.
Address 1623 S. Hover
City Los Angeles Tel. No. 748725
City License No. State License No.

PERMIT NO.	DATE ISSUED
B-9578	3-28-74
RECEIVED BY	**READY FOR FIRST INSPECTION**
J.T.	

APPLICANT FILL IN HEAVILY OUTLINED PORTION ONLY

PERMIT FEES	No.	Each	Fee
Issuing permit			4.00
Light outlets	139	.25	34 75
Switch outlets	30	.25	7 50
Receptacle outlets	78	.25	19 50
Light fixtures	262	.25	65 50
Disposal	1	1.00	1 00
Food center		1.00	
Vent fan	2	1.00	2 00
Range		2.00	
Cook top	1	2.00	2 00
Dishwasher		2.00	
Heater	1	2.00	2 00
Heat zones		2.00	
F.A.U.	1	2.00	2 00
Signs	2	3.50	7 50
Trans. over 4		.50	
No. of sign lamps		.10	
Flood lite poles	5	5.00	25 00
Temp. work lights		4.00	
Comm. & Ind. panel	3	4.00	12 00
Busways		p.ft. .10	
Power Duct		p.ft. .10	
Under floor duct	160	p.ft. .07	11 20
Motor ½ hp.		1.00	
½hp. to 5 hp.	4	2.00	8 00
5 hp. to 15 hp.	1	5.00	5 00
15 hp. to 50 hp.	1	10.00	10 00
50 hp. to 200 hp.		20.00	
200 hp. and over		30.00	
Transformers		KVA	
Welders		KVA	
Generators		KVA	
Timers		1.00	
Supplement permit		4.00	
Miscellaneous		4.00	
Extra inspection		7.50	
Investigation		20.00	
Temporary service		4.00	
Power service	1	4.00	4 00
TOTAL FEES			207 95

Job Address 6201 Bristol Parkway

OWNER
Name Ramada Development Co.
Mail Address Phoenix Ariz.
City Tel. No.

I am the Legal Possessor of the above Culver City Certificate of Qualification.
Bill Company
Electrician

I am the Legal Owner of the property described above.
Owner

CORRECTIONS

INSTALL 8 WIRE Lock on Control Panel
Cooling Coil Unit Install Control
Circuit Disconnect at each Controller
for A/C & Heating Controls 10-18-74

RECORDS

Underground and Rough 4-10-74 JW

APPROVALS

	Date	Inspector
Temp.		
Underground	4-10-74	JW
Rough wiring	6-3-74	JW
Fixtures	~~6-30-74~~	~~JW~~
Power		
Meters called		
FINAL	10-30-74	JW

CALLED PERSON
NEW METER
3 PHASE
DATE 6-12-74 INSPECTOR JW

BANK OF AMERICA BLDG.
6201 Bristol Parkway

June 12, 1974

Mr. William Phelps, Director of Planning,
City of Culver City,
9770 Culver Blvd.,
Culver City, California 90230.

Dear Mr. Phelps:

Request a Variance for Electrical Power hook-up at the Bank of America, 6201 Bristol Parkway, Culver City, California. The Power will be used for Testing Equipment and Temporary Lighting.

Very truly yours,

GWYN PHELPS, Project Manager
Ramada Development Company,
Construction Department,
6333 Bristol Parkway,
Culver City, California 90230.

GP/h

OK by Planning — 6-12-74 JMC

meter called 6-12-74 JW

CARRIER-LOS ANGELES CO. P.O. Box 1111 • 16900 E. Chestnut Street, City of Industry, California 91747 • Phone (213) 965-2441

October 11, 1974

BRANCHES:

171 SO. WATERMAN AVE.
SAN BERNARDINO, CALIF. 92408
714/888-2251

930 TRUXTON AVENUE • ROOM 113
BAKERSFIELD, CALIF. 93301
805/325-4291

4305 GESNER, SUITE 116
SAN DIEGO, CALIF. 92117
714/276-8582

Ramada Inns
6333 Bristol Parkway
Culver City, California 90230

Attention Messrs. Tom Connolly
and John Whitson,
Dept. of Building and Safety
Culver City, California

Subject: Bank of America, Culver City

Gentlemen:

The Carrier equipment furnished for referenced job consists of one 40 h.p. open driven compressor unit Model 5H40, and one air cooled condenser Model 09DD044.

This equipment is designed to comply with both national and local building codes. Where a particular local code takes exception to a specific feature of these--or any other Carrier products--it is, and always has been, the policy of Carrier to field modify as is required for local compliance.

Should specific code violations be cited on referenced job, you can be assured that, upon notification, Carrier will rectify.

Very truly yours,

W. J. Kahl

W. J. Kahl
Sales Engineer

WJK:mr

cc: Mr. Barrett - Key Air Conditioning Co.

AIRFAN ENGINEERING COMPANY

Airfan

MANUFACTURERS OF AIR CONDITIONING, VENTILATING AND HEAT TRANSFER EQUIPMENT

PHONE (213) 723-3354

7401 TELEGRAPH ROAD — LOS ANGELES, CALIFORNIA 90040

RECEIVED

JUN 6 19[illegible]

KEY AIR

TO WHOM IT MAY CONCERN:

Subject: Airfan Gas-fired Multizone Air Handler
Type KE-3

Since 1964, when Airfan Engineering Company started with the production of subject model, many hundreds of these units were installed. A partial list of installations in the Greater Los Angeles Area is attached.

The unit is built in accordance with the Federal and State Codes; the Gas-fired Furnace is AGA certified. The unique design configuration is patented - Patent No. 3,227,150.

AIRFAN ENGINEERING CO.

E. A. Fekete
Chief Engineer

EAF:el

AIRFAN ENGINEERING COMPANY

Airfan — MANUFACTURERS OF AIR CONDITIONING, VENTILATING AND HEAT TRANSFER EQUIPMENT

PHONE (213) 723-3354

7401 TELEGRAPH ROAD — LOS ANGELES, CALIFORNIA 90040

AIRFAN KE-3 Installations - L.A. Area

John Muir JHS, 5929 S. Vermont Ave., Los Angeles
U.S. Naval Undersea Development, Bldg. 40004, Pasadena
Rolling Hills Country Club, 27000 Narbonne, Rolling Hills
Santa Monica Bank, 2221 Santa Monica Blvd., Santa Monica
W. Valley Animal Shelter, 20655 Plummer, Los Angeles
Collins Foods, 12731 W. Jefferson Blvd., Los Angeles
Volkswagon, 6071 W. Slauson Ave., Culver City
L.B. State College, 6101 E. 7th St., Long Beach
B/A, Westlake & Agoura, Thousand Oaks
Viviane Woodward Cosmetics, 6250 Canoga Ave., Woodland Hills
B/A, Hawthorne & 154th, Lawndale
Interoraft Industries, 771 E. Watsoncenter Rd., Carson
General Telephone, 9715 Firestone Blvd., Downey
Western Craft Corp., 6485 Descanso Ave., Buena Park
B/A, 3505 E. Imperial Hwy., Lynwood
B/A, Fox Hills Shopping Ctr., 6201 Bristol Pkwy., Culver City
Owen-Illinois, 4240 Bandini, Vernon
B/A, 5898 Cherry Ave., Long Beach
B/A, 2505 Brooklyn Ave., Los Angeles
Farjardo Park Activity Bldg., 18500 Farjardo, Rowland Heights
Long Beach Transport, 1901 E. Cherry, Long Beach
B/A, 3320 W. Olympic Blvd., Los Angeles
B/A, Kraemer & Yorba Linda, Placentia
Ocean State Bank, 2221 Lincoln Blvd., Santa Monica
Motor Home Center, 2600 Peck Rd., Industry
Auto Club of So. Calif., 1919 E. Compton Blvd., Compton
Auto Club of So. Calif., 1700 W. La Habra Blvd., La Habra
So. Calif. Gas Co., 4619 S. Central Ave., Los Angeles
R. F. Kennedy School, 4010 E. Ramboz Dr., Los Angeles
Chevy Chase Fire Station, 3301 E. Chevy Chase, Glendale
U.S. Navy Computer Bldg., 3202 E. Foothill Blvd., Pasadena
B/A, 985 W. Jefferson (30th-Vermont), Los Angeles
Mutual Benefit Plaza Bldg., 5900 Wilshire, Los Angeles
Robinson's Service Center, 15541 Gale, Industry
Certi-Fresh Foods, 13055 E. Moletter, Santa Fe Springs

Bank of America — OWNER

6201 Bristol Parkway — ADDRESS

Brite Lite Neon. — CONTRACTOR

2-27-74 — DATE

A 19071 — PERMIT NO.

Install signs

D-13

FOUNDATION INSPECTOR DATE

STEEL

FOOTINGS

WALLS

COLUMNS

FIREPLACE

FORMS

LATH

EXTERIOR

STEEL INSPR. DATE

BOND BEAM

COLUMNS

WALL

FRAMING

RAT PROOFING

INTERIORS

PLUMBING CONTRACTOR

INSPR. DATE

ROUGH

FINAL FINAL GAS

WATER SYSTEM

SEWER

CONTR

PROP. LINE

CESSPOOL

CONTR.

HOLE

SEPTIC TANK

CONTR.

SEEPAGE PIT

HEATING, REFRIG.

CONTR.

FLOOR WALL

PERMIT DATE

INSPR. DATE

NO. FIXTURES

NO. GAS OUTLETS

NO. WATER HEATERS & VENT

PERMIT DATE

EASEMENT

PERMIT DATE

BRICK

PERMIT DATE

LEACH LINE

PERMIT DATE

ROUGH FINAL

ELECTRICAL

Brite Lite — CONTR.

B9524 — PERMIT

2-27-74 — DATE

TEMP. POWER — INSPR. — DATE

TEMP. LIGHT — INSPR. — DATE

RO. ELEC.

FINAL ELEC. 10-30-74 JW

FIXTURES

MOTORS

SIGNS 2

METER — HEATER

ORD. 326 AND AMENDMENTS

CONTR. — PERMIT — DATE

EXCAVATION

CONTR. — PERMIT — DATE

REMARKS:

(2) pole signs, (2) non-illum letter, (1) non-illum.

JOB COMPLETED 12-18-75 — DATE

J. Glenn — SIGNATURE

GROUP_____
TYPE_____
FIRE ZONE_____
USE ZONE_____

Pc 17

APPLICATION FOR PERMIT TO BUILD
Two sets of Plans and Specifications including Details and Cross Sections Must be filed with Application and Approved by Building Inspector.

$ 35.00
AMOUNT OF PERMIT
$ 3950.00
Value of Construction, Including Labor & Materials

D-13

Permit No A-19071 Culver City, Calif. 2-26 19 74

Job Address 6201 BRISTOL PARKWAY

Lot_____, Block_____, Tract_____

Owner's Name BANK OF AMERICA Address 1335 S GRAND AVE CA. Phone No._____

Contractor BRITE LITE NEON Address 7052 LAUREL CAN Phone No. 764-4867

State License No. 161718 Workmen's Comp._____ Policy No._____

City License No._____

ONE SET OF APPROVED PLANS TO REMAIN ON JOB UNTIL WORK IS COMPLETED.

INSPECTOR MUST APPROVE EACH BRACKET ON JOB CARD BEFORE PROCEEDING TO NEXT WORK.

Purpose building is to be used for INSTALL SIGNS

Description of Building 2 - 5'6 x 8'10" POLE SIGNS
2 - SETS 17" NON-ILLUM LETTERS

Size of New Building or Addition ____ x 1 - LOGO x NON-ILLUM Total floor area ____ No. of Rooms ___
1st Floor 2nd Floor Sq.Ft.

Size of Garage____x____ Size of Lot____x____ Size of Girders____x____

Size of Mudsill____x____ Size of floor joists____x____ ____x____
1st Floor 2nd Floor

Size of exterior studs____x____, Size of interior studs____x____

Size of Ceiling Joists____x____, Size of Roof Rafters____x____

Material of Foundation_____, Width of Footings_____Depth in Ground_____

Material of Exterior Walls_____Interior Walls_____Floor_____

Roof_____

COMMERCIAL		GARAGE APTS	
INDUSTRIAL		RESIDENCE	
APARTMENTS		FIREPLACE	
UNITS		FURNACE	
DUPLEX		TILE WORK	

REMARKS

RECEIVED FEB 27 1974 City of Culver City Building Dept.

I have carefully examined and read the above application and know the same is true and correct and hereby certify and agree that if a permit is issued that all of the provisions of the Building Ordinances and the Uniform Building Code of the City of Culver City and building laws of the State of California will be complied with, whether hereby specified or not.

FIN 12-18-75

Applicant BRITE LITE

By [signature]

OFFICE OF ASSESSOR
BOOK PAGE PARCEL

CITY OF CULVER CITY CALIFORNIA
FEB 27 1 11 PM '74
RECEIVED-BLDG. DEPT.

PLANNING DIVISION PLAN CHECK LIST

BANK OF AMERICA — FOX HILLS PLAZA — — 2-27-74
OWNER OR PROJECT NAME | PHONE | DATE (Disposition)

6201 BRISTOL PKWY — — —
JOB ADDRESS | LOT(S) | BLOCK | TRACT

C-3 —
ZONE | JOB DESCRIPTION

CHECK		NON-CONFORMANCE: CODE SECTION
YARD SETBACKS	OK / NA ✓	FRONT SIDES REAR
BLDG. HEIGHT	OK / NA ✓	
OPEN SPACE & LOT COVERAGE	OK / NA ✓	
DISTANCE BTWN. BUILDINGS &/OR UNIT SIZE	OK / NA ✓	
FENCES, WALLS, HEDGES	OK / NA ✓	
PARKING	OK / NA ✓	
SIGNS	OK / NA	2 - 48 ϕ ± ~~Illum~~ ILLUMINATED POLE SIGNS 2 - 35 ϕ ± NON- " WALL " 1 - 10 ϕ ± " " " "
SITE PLAN ☑ OR SPECIFIC PLAN ☐ CONDITIONS	OK / NA	
OTHER	OK / NA ✓	

☑ Approved
☐ Rejected

BY _____

Special Action(s): N/A (TYPE) PL- 830 8-14-72 (DATE APPROVED)

Ord. No. _____ Res. No. _____ Admin. _____

for _____

CCPL 73

E-38

DATE 6-28-74

Ramada Inns, Inc.	6201 Bristol Parkway
OWNERS NAME	ADDRESS OF JOB
Ramada Development Co.	A 19297
CONTRACTOR	PERMIT #

Water Heater_____ Disposal

Plbg._____

Water Softener_____ Elec._____

Water Service_____

Type of Fence_____

BLOCK WALL steel 8-14-74 89 Sprinkling System_____ Heads

JOB COMPLETED 1-21-75 J. Glen

DATE INSPECTOR

GROUP_____
TYPE_____
FIRE ZONE_____
USE ZONE_____

Plan Check Fee $12.50
PC 17.50
4000 sq

APPLICATION FOR PERMIT TO BUILD
Two sets of Plans and Specifications including Details and Cross Sections Must be filed with Application and Approved by Building Inspector.

$35.00
AMOUNT OF PERMIT
$ 4000.00
Value of Construction, Including Labor & Materials

E-38

Permit No. A 19297 Culver City, Calif. May 20 1974

Job Address 6201 Bristol Parkway, Culver City, California.

Lot Portion of Lot 1, Block _____, Tract 30946

Owner's Name Ramada Inns, Inc. Address 6333 Bristol Parkway Phone No. 641-9271

Contractor Ramada Development Company Address 6333 Bristol Parkway Phone No. 641-9271

State License No. ST273772 Workmen's Comp. _____ Policy No. _____

City License No. ~~22955~~ 22955

ONE SET OF APPROVED PLANS TO REMAIN ON JOB UNTIL WORK IS COMPLETED.

INSPECTOR MUST APPROVE EACH BRACKET ON JOB CARD BEFORE PROCEEDING TO NEXT WORK.

Purpose building is to be used for Block wall

Description of Building

Size of New Building or Addition ____x____ (1st Floor) ____x____ (2nd Floor) Total floor area ____ (Sq.Ft.) No. of Rooms ___

Size of Garage ____x____ Size of Lot ____x____ Size of Girders ____x____

Size of Mudsill ____x____ Size of floor joists ____x____ (1st Floor) ____x____ (2nd Floor)

Size of exterior studs ____x____, Size of interior studs ____x____

Size of Ceiling Joists ____x____, Size of Roof Rafters ____x____

Material of Foundation _____, Width of Footings _____ Depth in Ground _____

Material of Exterior Walls _____ Interior Walls _____ Floor _____

Roof _____

COMMERCIAL		GARAGE APTS	
INDUSTRIAL		RESIDENCE	
APARTMENTS		FIREPLACE	
UNITS		FURNACE	
DUPLEX		TILE WORK	

REMARKS

736' of block wall

RECEIVED JUN 28 1974 City of Culver City Building Dept.

I have carefully examined and read the above application and know the same is true and correct and hereby certify and agree that if a permit is issued that all of the provisions of the Building Ordinances and the Uniform Building Code of the City of Culver City and building laws of the State of California will be complied with, whether hereby specified or not.

FINAL 1-21-75

Applicant Ramada Devel Co.

By William M Harmier

OFFICE OF RECORDER
BOOK PAGE PARCEL

Ramada Inn — OWNER

6201 Bristol Parkway — ADDRESS

So. Calif. Flagpole Maint. — CONTRACTOR

8-7-74 — DATE

A 19388 — PERMIT NO.

Flagpoles

FOUNDATION INSPECTOR DATE

STEEL

FOOTINGS 8-8-74 DG

WALLS

COLUMNS

FIREPLACE

FORMS

LATH

EXTERIOR

STEEL INSPR. DATE

BOND BEAM

COLUMNS

WALL

FRAMING

RAT PROOFING

INTERIORS

PLUMBING CONTRACTOR

INSPR. DATE

ROUGH

FINAL FINAL GAS

WATER SYSTEM

SEWER

CONTR

PROP. LINE

CESSPOOL

CONTR.

HOLE

SEPTIC TANK

CONTR.

SEEPAGE PIT

HEATING, REFRIG.

CONTR.

FLOOR WALL

PERMIT DATE

INSPR. DATE

NO. FIXTURES

NO. GAS OUTLETS

NO. WATER HEATERS & VENT

PERMIT DATE

EASEMENT

PERMIT DATE

BRICK

PERMIT DATE

LEACH LINE

PERMIT DATE

ROUGH FINAL

ELECTRICAL

CONTR. | PERMIT | DATE

TEMP. POWER | INSPR. | DATE

TEMP. LIGHT | INSPR. | DATE

RO. ELEC. | FINAL ELEC.

FIXTURES | MOTORS

SIGNS

METER | HEATER

ORD. 326 AND AMENDMENTS

CONTR. | PERMIT | DATE

EXCAVATION

CONTR. | PERMIT | DATE

REMARKS:

JOB COMPLETED 1-21-75 | DATE

J. Glen | SIGNATURE

GROUP_____
TYPE_____
FIRE ZONE_____
USE ZONE_____

PC 12-5

APPLICATION FOR PERMIT TO BUILD
Two sets of Plans and Specifications including Details and Cross Sections Must be filed with Application and Approved by Building Inspector.

$ 23.00
AMOUNT OF PERMIT
$ 1600.00
Value of Construction, Including Labor & Materials

Permit No. A19388 Culver City, Calif. 7/15 1974

Job Address 6201 Bristol Park

Lot_____, Block_____, Tract_____

Owner's Name Ramada Inn Address_____ Phone No._____

Contractor So Calif Flagpole Mfrg Address 660 San Fernando Rd #3 Phone No 661-4069

State License No. 176064 Workmen's Comp._____ Policy No._____

City License No._____

ONE SET OF APPROVED PLANS TO REMAIN ON JOB UNTIL WORK IS COMPLETED.

INSPECTOR MUST APPROVE EACH BRACKET ON JOB CARD BEFORE PROCEEDING TO NEXT WORK.

Purpose building is to be used for Flagpoles

Description of Building

Size of New Building or Addition ____x____ (1st Floor) ____x____ (2nd Floor) Total floor area____ Sq.Ft. No. of Rooms___

Size of Garage____x____ Size of Lot____x____ Size of Girders____x____

Size of Mudsill____x____ Size of floor joists ____x____ (1st Floor) ____x____ (2nd Floor)

Size of exterior studs____x____, Size of interior studs____x____

Size of Ceiling Joists____x____, Size of Roof Rafters____x____

Material of Foundation_____, Width of Footings_____ Depth in Ground_____

Material of Exterior Walls_____ Interior Walls_____ Floor_____

Roof_____

COMMERCIAL		GARAGE APTS	
INDUSTRIAL		RESIDENCE	
APARTMENTS		FIREPLACE	
UNITS		FURNACE	
DUPLEX		TILE WORK	

REMARKS

RECEIVED AUG 7 1974 City of Culver City Building Dept.

I have carefully examined and read the above application and know the same is true and correct and hereby certify and agree that if a permit is issued that all of the provisions of the Building Ordinances and the Uniform Building Code of the City of Culver City and building laws of the State of California will be complied with, whether hereby specified or not.

FINAL 1-21-75

Applicant So Calif Flagpole Mfrg

By [signature]

CITY OF CULVER CITY CALIFORNIA
AUG 7 1 23 PM '74
RECEIVED-BLDG. DEPT.

OFFICE OF ASSESSOR
BOOK PAGE PARCEL

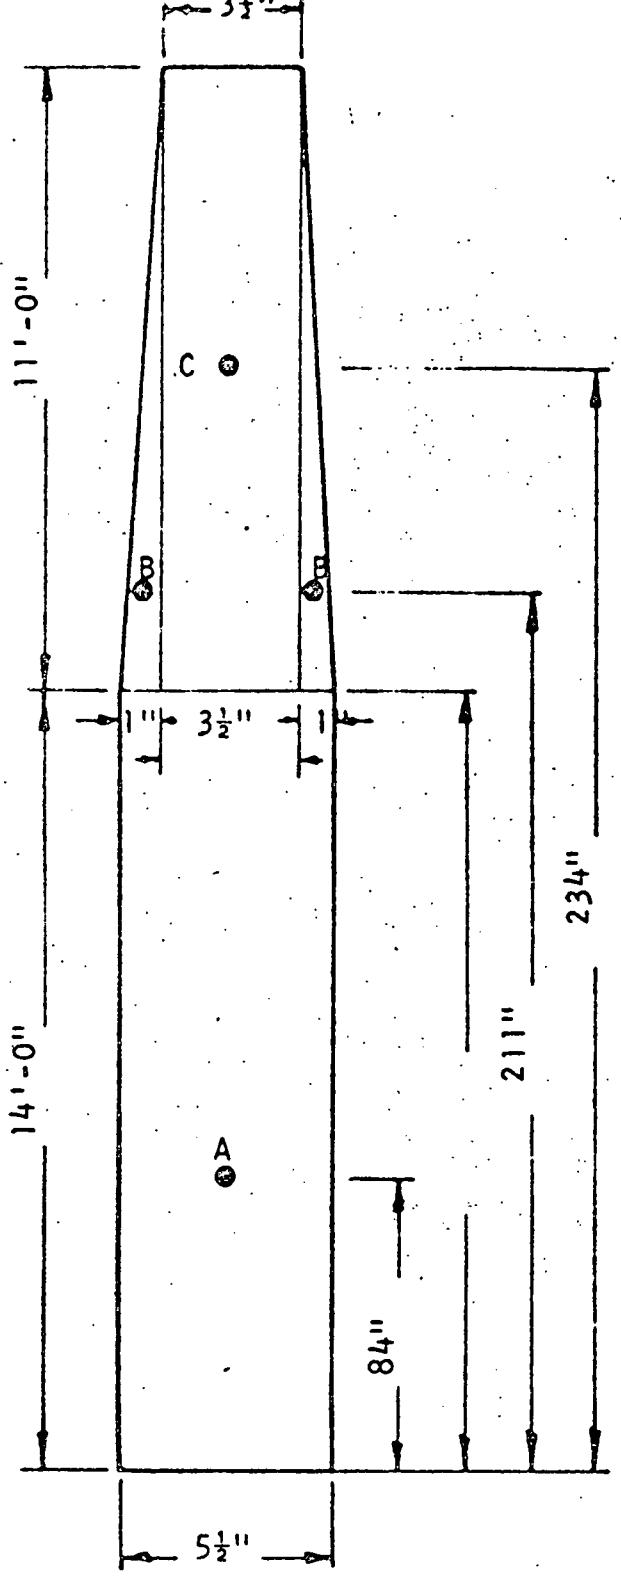

DESIGN CALCULATIONS

25'-0" Exposed Height Flagpole

Butt Dia. = 5½"
Top Dia . = 3½"
Wall = .188"
Taper = 11'-0"
Alloy: 6063-T6 Min. Yield 25,000#/In.^{2}

Wind Velocity: 100 M.P.H.
Worst Condition: Pole without Flag
Load: 100 M.P.H. = 40#/Ft.^{2} (flats)
= 26.7#FT.^{2} (Rounds)

Section Modulus = $\frac{I}{c} = \frac{\pi (d^4 - d^4)}{32d} = .098175 \left[\frac{235.72}{5.50}\right]$

$= \frac{I}{c} = 4.207$

Wind Moments About Base

A = $\frac{5.5}{12}$ (14) 26.7 (84) = 14391 IN.# .....14391 IN.#

B = 2 ($\frac{1}{2}$) (1/12) (11) 26.7 (211) = 5164 IN.# .....5164 IN.#

C = $\frac{3.5}{12}$ (11) 26.7 (234) = 20045 IN.# .....20045 IN.#

MAXIMUM MOMENT.....51744 IN.#

Stress = $\frac{\text{Bending Moment}}{\text{Section Modulus}} = \frac{39600}{4.207}$ = 9412 P.S.I.

Safety Factor = $\frac{\text{Min. Yield}}{\text{Max Stress}} = \frac{25000 \text{ P.S.I.}}{9413 \text{ P.S.I.}}$ = 2.66

Project:

Location:

Architect:

Customer:

Job #:

LAWRENCE A. KLOIBER
CIVIL ENGINEER
CALIFORNIA NO. 13700

Lawrence A. Kloiber

THE FINEST IN FLAGS
American Flag and Banner Co.
18075 Ventura Boulevard
Encino, California 91316 • Phone (213) 345-1526

5" - 14 GA. SPUN ALUMINUM BALL
Gold ANODIZED

DOUBLE SHEAVE TRUCK, CAST ALUM, REVOLVING, NON-FOULING TYPE.

4 - BRONZE SWIVEL SNAPS

~~ONE~~ SETS OF HALYARDS

TWO 9" CAST ALUM CLEATS

ALUMINUM FLASH COLLAR

3000 PSI CONCRETE

HARDWOOD WEDGES (REMOVE AFTER TAMPING SAND)

DRY SAND TIGHTLY TAMPED AFTER ALIGNING POLE

BLACK ASPHALTUM PAINT INSIDE AND OUTSIDE SURFACES OF POLE BELOW GRADE

FOUNDATION SLEEVE - 16 GA. HOT DIP GALVANIZED STEEL

STEEL CENTERING WEDGES

3/16 STEEL BASE PLATE

4" STEEL SUPPORT PLATE WELDED TO GROUND SPIKE

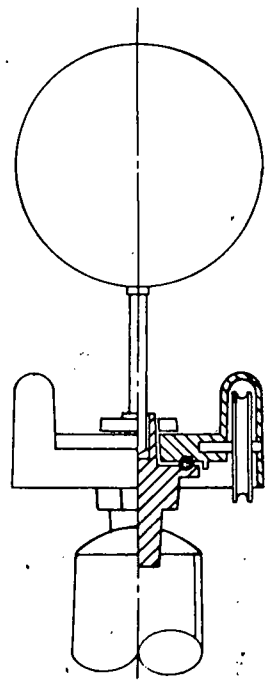

REVOLVING, NON-FOULING TRUCK. CAST ALUMINUM BODY, STAINLESS STEEL BALL BEARINGS AND NYLON SHEAVES.

2 Flagpoles with
313 Anodized Finish
1 - 4X6 US Nylon flag
1 - 4X6 Calif. nylon Flag

ALL SHAFTS WITH AN OVER-ALL LENGTH OF MORE THAN 38'-6" ARE SHIPPED IN TWO SECTIONS.

EACH SECTION MATCH MARKED FOR FIELD ASSEMBLY. EXPOSED PORTION OF JAM SLEEVE MUST BE WELL LUBRICATED PRIOR TO ASSEMBLY.

1 1/2" MAX. SHOP GAP ALLOWED FOR FIELD FITTING (RAM FOR TIGHT JOINT)

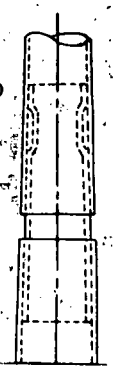

EXPOSED HEIGHT 29'6"
OVERALL LENGTH 29'6"
TAPERED PORTION 11'0"
STRAIGHT PORTION 17'0"
CLEAT HEIGHT 5'-0"
3'
FOUNDATION 3'-6"
6"
12"
4"
10"
24"

PROJ: RAMADA Inn Culver City	GRD. SET TAPERED ALUM FLAGPOLE ALLOY 6063-T6
LOC: 6333 Sepulveda Blvd.	EXP. HT. ____ OVERALL HT. ____ SHIP IN ____ SEC.
ARCH'T:	BUTT DIA. ____ TOP DIA. ____ WALL THICKNESS ____
CONT'R: S. Calif. Flag	FINISH: 150 GRIT HIGH POLISH
CUST:	

SO. CALIF. FLAG
660 San Fernando Road, #3
Los Angeles, Calif. 90065
Phone 661-4069 • 223-8790

APPROVED

This set of plans and specifications MUST be on job site during construction. It is unlawful to alter or change same, or to deviate therefrom, without approval from the Department of Building and Safety.

The stamping of this plan and specifications SHALL NOT be held to permit or to be an approval of the violation of any City Ordinance or State Law.

This approval does not cover ELECTRICAL, PLUMBING, HEATING or REFRIGERATION work. Separate approval must be obtained from the respective departments.

DEPARTMENT OF BUILDING AND SAFETY
CITY OF CULVER CITY

PLANNING DIVISION PLAN CHECK LIST

BANK OF AMERICA, FOX HILLS PLAZA | — | 2-15-74
OWNER OR PROJECT NAME | PHONE | DATE (Disposition)

6201 BRISTOL PKWY | — | — | —
JOB ADDRESS | LOT(S) | BLOCK | TRACT

C-3 | 2 - 25' HIGH FLAGPOLES
ZONE | JOB DESCRIPTION

CHECK		NON-CONFORMANCE: CODE SECTION
YARD SETBACKS	OK / NA ✓	FRONT SIDES REAR
BLDG. HEIGHT	OK / NA ✓	
OPEN SPACE & LOT COVERAGE	OK / NA ✓	
DISTANCE BTWN. BUILDINGS &/OR UNIT SIZE	OK / NA ✓	
FENCES, WALLS, HEDGES	OK / NA ✓	
PARKING	OK / NA ✓	
SIGNS	OK / NA ✓	
SITE PLAN ☐ OR SPECIFIC PLAN ☐ CONDITIONS	OK / NA ✓	
OTHER	OK / NA ✓	

☑ Approved
☐ Rejected
BY JMC

Special Action(s): _____ (TYPE) PL- _____ _____ (DATE APPROVED)

Ord. No. _____ Res. No. _____ Admin. _____

for _____

CCPL 73

Ramada Inns Inc.
OWNER

6201 Bristol Parkway
ADDRESS

Ramada Development
CONTRACTOR

8-2-74
DATE

A 19373.
PERMIT NO.

Trash Enclosure

FOUNDATION INSPECTOR DATE

STEEL

FOOTINGS

WALLS

COLUMNS

FIREPLACE

FORMS

LATH

EXTERIOR

STEEL INSPR. DATE

BOND BEAM

COLUMNS

WALL

FRAMING

RAT PROOFING

INTERIORS

PLUMBING CONTRACTOR

INSPR. DATE

ROUGH

FINAL FINAL GAS

WATER SYSTEM

SEWER

CONTR

PROP. LINE

CESSPOOL

CONTR.

HOLE

SEPTIC TANK

CONTR.

SEEPAGE PIT

HEATING, REFRIG.

CONTR.

FLOOR WALL

PERMIT DATE

INSPR. DATE

NO. FIXTURES

NO. GAS OUTLETS

NO. WATER HEATERS & VENT

PERMIT DATE

EASEMENT

PERMIT DATE

BRICK

PERMIT DATE

LEACH LINE

PERMIT DATE

ROUGH FINAL

ELECTRICAL

CONTR. | PERMIT | DATE

TEMP. POWER | INSPR. | DATE

TEMP. LIGHT | INSPR. | DATE

RO. ELEC. | FINAL ELEC.

FIXTURES | MOTORS

SIGNS

METER | HEATER

ORD. 326 AND AMENDMENTS

CONTR. | PERMIT | DATE

EXCAVATION

CONTR. | PERMIT | DATE

REMARKS:

JOB COMPLETED 1-20-75 (DATE) J. Glen (SIGNATURE)

GROUP_____
TYPE_____
FIRE ZONE_____
USE ZONE_____

APPLICATION FOR PERMIT TO BUILD
Two sets of Plans and Specifications including Details and Cross Sections Must be filed with Application and Approved by Building Inspector.

$ 10.00
AMOUNT OF PERMIT
$ 300
Value of Construction, Including Labor & Materials

Permit No. A19373 Culver City, Calif. July 23 19 74

Job Address 6201 Bristol Parkway, Culver City, California 90230

Lot Portion of Lot 1, Block _____, Tract 30946

Owner's Name Ramada Inns Inc. Address 6333 Bristol Parkway Phone No. 641-9271

Contractor Ramada Development Company Address 6333 Bristol Parkway Phone No. 641-9271

State License No. ST273772 Workmen's Comp. _____ Policy No. _____

City License No. 22955

ONE SET OF APPROVED PLANS TO REMAIN ON JOB UNTIL WORK IS COMPLETED.

INSPECTOR MUST APPROVE EACH BRACKET ON JOB CARD BEFORE PROCEEDING TO NEXT WORK.

Purpose building is to be used for Trash Enclosure

Description of Building

Size of New Building or Addition ____x____ (1st Floor) ____x____ (2nd Floor) Total floor area 135 Sq.Ft. No. of Rooms 0

Size of Garage ____x____ Size of Lot ____x____ Size of Girders ____x____

Size of Mudsill ____x____ Size of floor joists ____x____ (1st Floor) ____x____ (2nd Floor)

Size of exterior studs ____x____, Size of interior studs ____x____

Size of Ceiling Joists ____x____, Size of Roof Rafters ____x____

Material of Foundation _____, Width of Footings _____ Depth in Ground _____

Material of Exterior Walls _____ Interior Walls _____ Floor _____

Roof _____

COMMERCIAL		GARAGE APTS	
INDUSTRIAL		RESIDENCE	
APARTMENTS		FIREPLACE	
UNITS		FURNACE	
DUPLEX		TILE WORK	

REMARKS

Trash Enclosure for Bank of America

RECEIVED AUG 2 1974 City of Culver City Building Dept.

I have carefully examined and read the above application and know the same is true and correct and hereby certify and agree that if a permit is issued that all of the provisions of the Building Ordinances and the Uniform Building Code of the City of Culver City and building laws of the State of California will be complied with, whether hereby specified or not.

FINAL @ 1-20-75

Applicant RAMADA DEVELOPMENT COMPANY

By Wm Garmier
Wm. Garmier, Project Supt.

OFFICE OF ASSESSOR
BOOK PAGE PARCEL

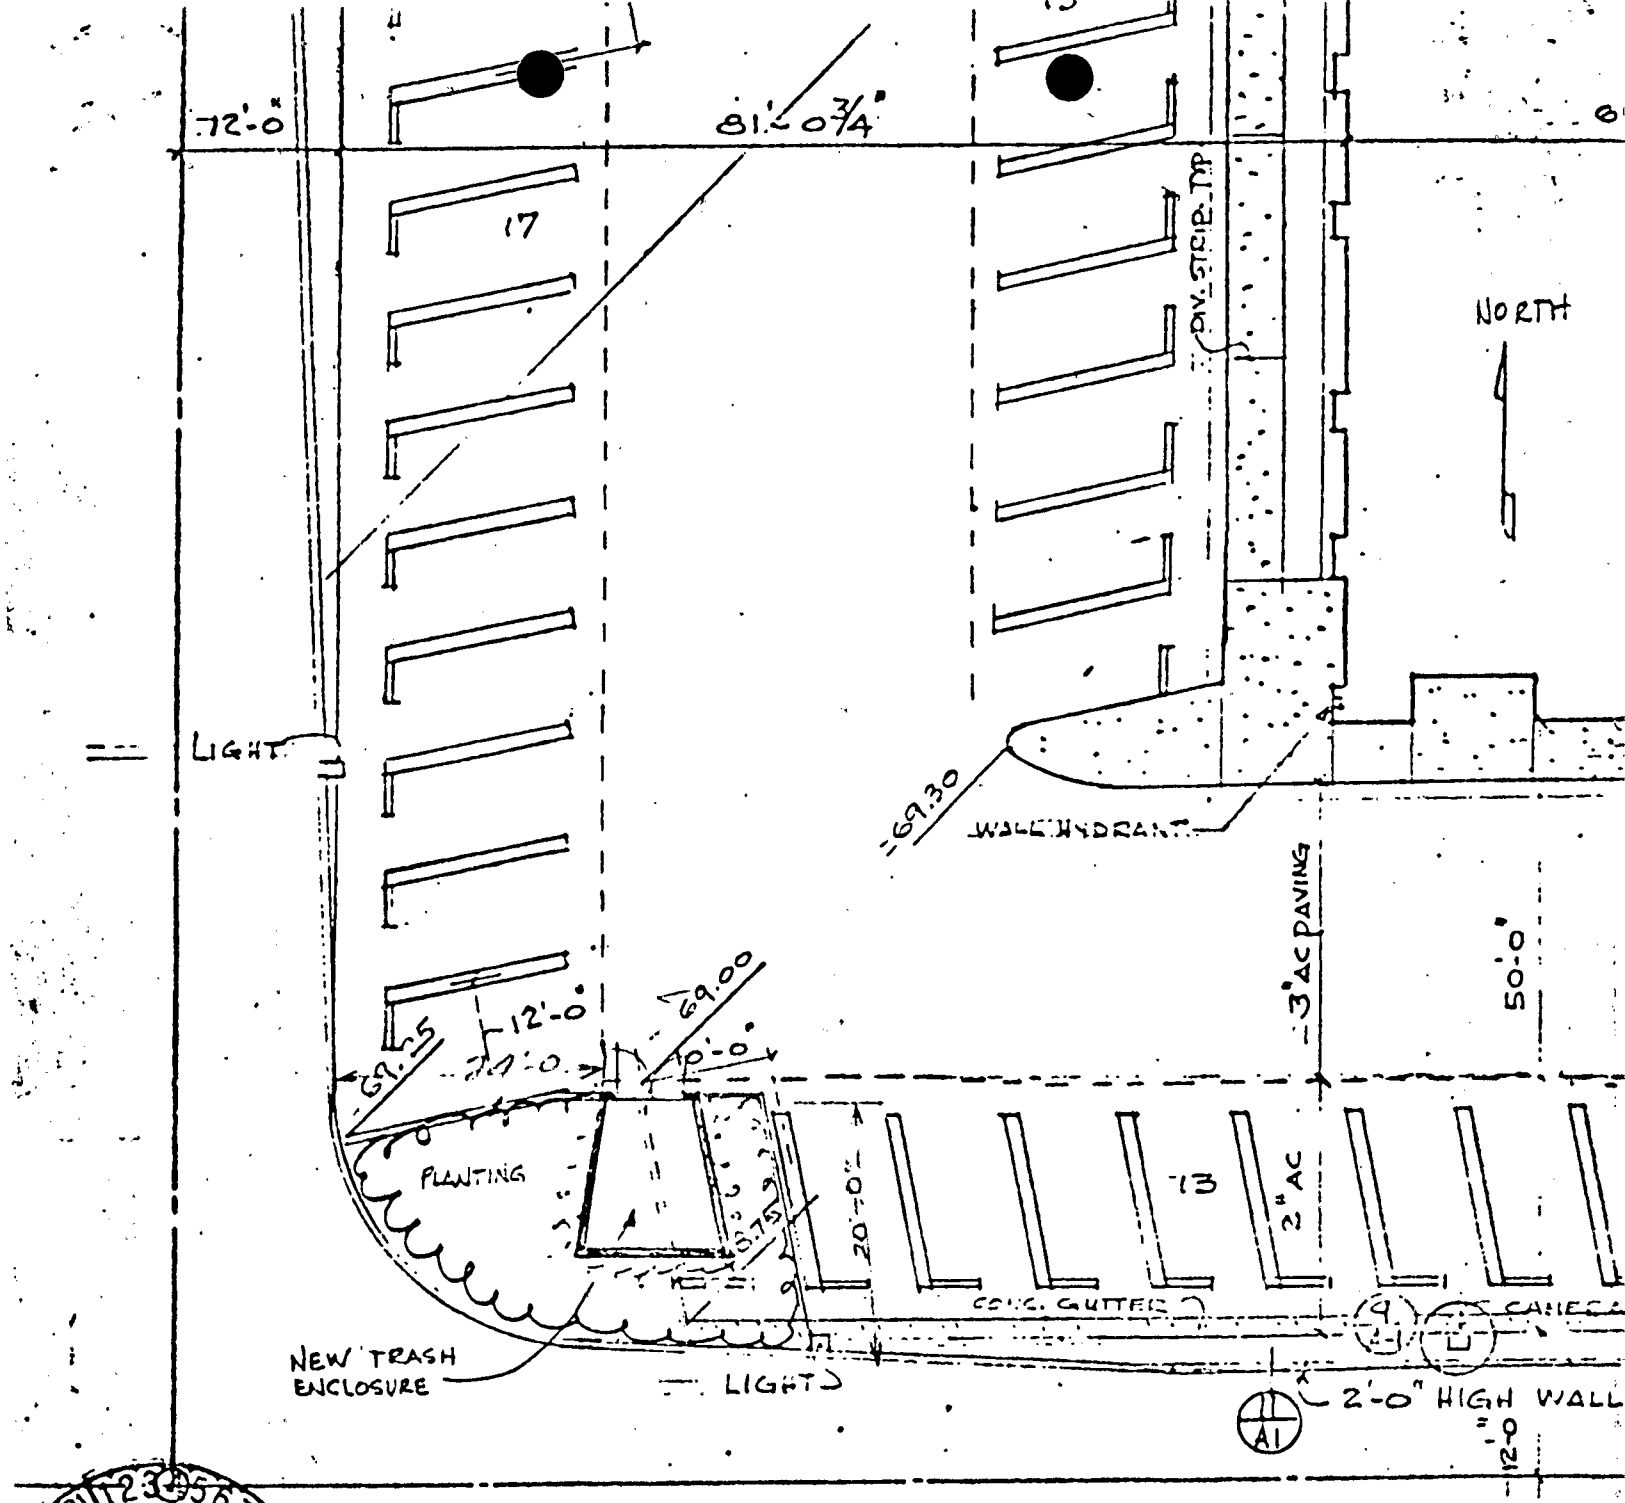

MAY 1974 RECEIVED Rumsey Inn

FIRST FLOOR BLDG. AREA = 7.575

PARKING REQ. 1/200 OF FIRST FLOOR AREA = 7.575/200 = 38 STALLS

PARKING PROVIDED = 43 STALLS.

BANK ADDRESS:
6201 BRISTOL
CULVER CITY,

A-1

PLOT PLAN

SCALE

APPROVED

This set of plans and specifications MUST be on job site during construction. It is unlawful to alter or change same, or to deviate therefrom, without approval from the Department of Building and Safety.

The stamping of this plan and specification SHALL NOT be held to permit or to be an approval of the violation of any City Ordinance or State Law.

This approval does not cover ELECTRICAL, PLUMBING, HEATING or REFRIGERATION work. Separate approval must be obtained from the respective departments.

DEPARTMENT OF BUILDING AND SAFETY
CITY OF CULVER CITY

ROBERT CLEMENTS AND ASSOCIATES
ARCHITECTS-ENGINEERS-PLANNERS

SUBJECT: B of A Foothills. JOB NO.
CALCULATIONS: DATE: 4-25-73
MEMBER: SHEET NO. R-1 OF

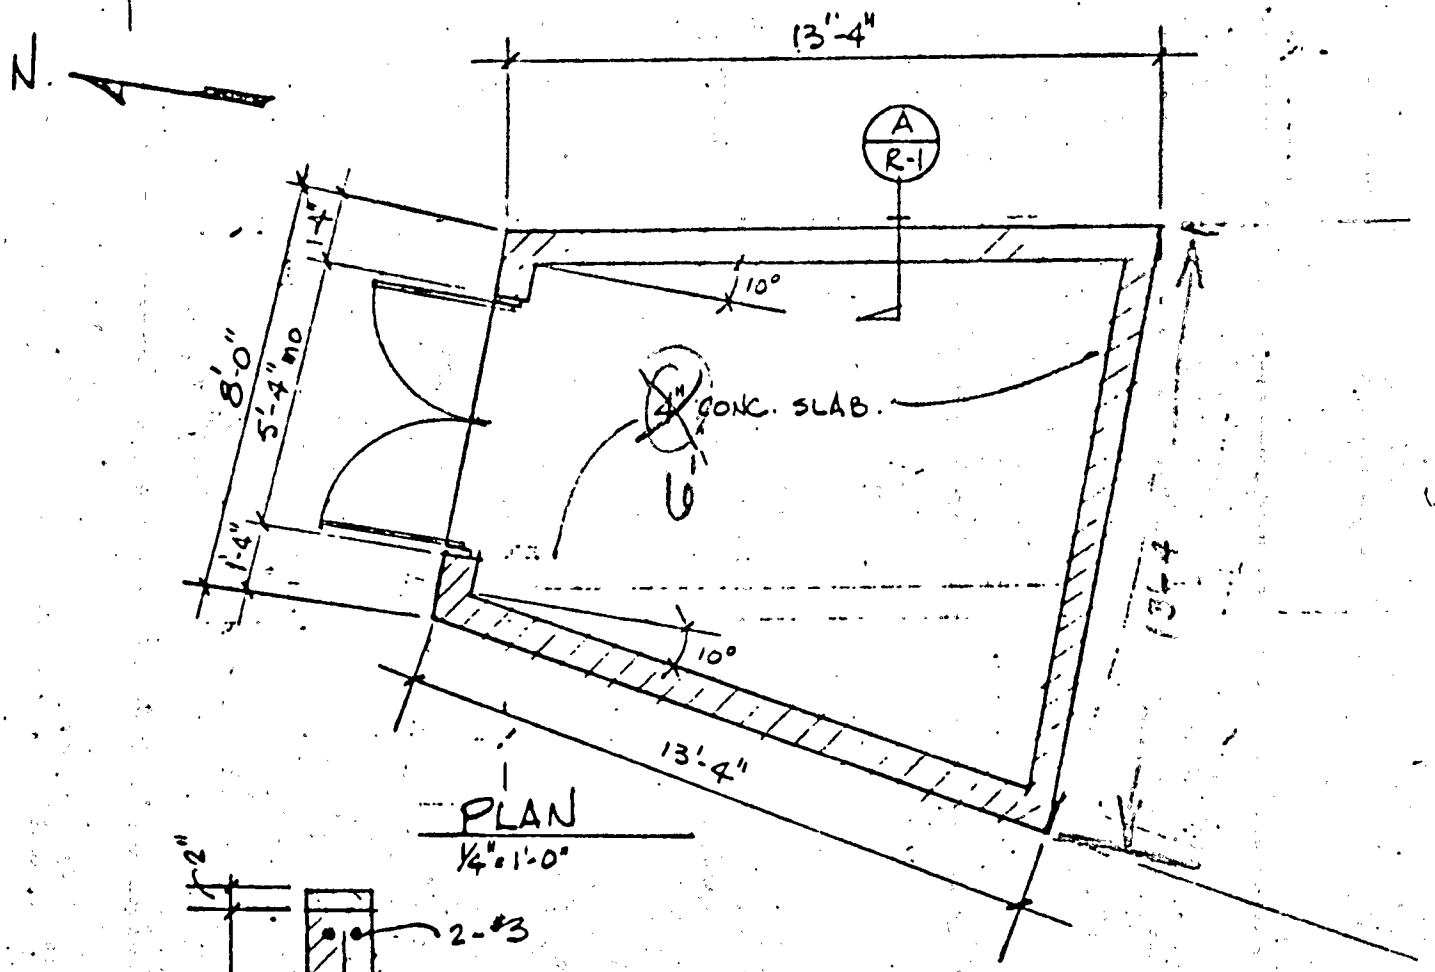

PLAN
1/4" = 1'-0"

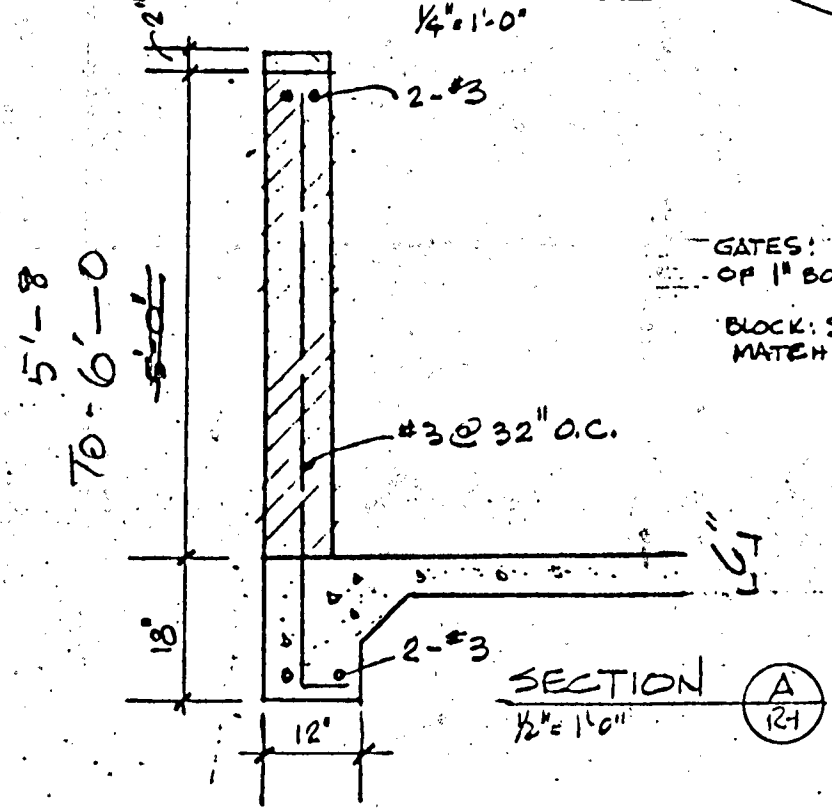

SECTION A/R-1
1/2" = 1'-0"

GATES: 2 @ 2'-6" x 5'-0" CONSTRUCTED OF 1" BOARDS (ROUGH SAWN) ON 2 x FRAME.

BLOCK: SHALL BE SLUMPSTONE TO MATCH SITE WALL

APPROVED

This set of plans and specifications MUST be on job site during construction. It is unlawful to alter or change same, or to deviate therefrom, without approval from the Department of Building and Safety.

The stamping of this plan and specification SHALL NOT be held to permit or to be an approval of the violation of any City Ordinance or State Law.

This approval does not cover ELECTRICAL, PLUMBING, HEATING or REFRIGERATION work. Separate approval must be obtained from the respective departments.

DEPARTMENT OF BUILDING AND SAFETY
CITY OF CULVER CITY

PLANNING DIVISION PLAN CHECK LIST

BANK OF AMERICA — OWNER OR PROJECT NAME | — PHONE | @ 7-29 DATE (Disposition)

6201 BRISTOL PKWY — JOB ADDRESS | — LOT(S) | — BLOCK | — TRACT

C-3 — ZONE | REFUSE ENCLOSURE — JOB DESCRIPTION

CHECK		NON-CONFORMANCE: CODE SECTION
YARD SETBACKS	OK / NA ✓	FRONT SIDES REAR
BLDG. HEIGHT	OK / NA ✓	
OPEN SPACE & LOT COVERAGE	OK / NA ✓	
DISTANCE BTWN. BUILDINGS &/OR UNIT SIZE	OK / NA ✓	
FENCES, WALLS, HEDGES	OK / NA ✓	
PARKING	OK / NA ✓	
SIGNS	OK / NA ✓	
SITE PLAN ☐ OR SPECIFIC PLAN ☐ CONDITIONS	OK / NA ✓	
OTHER	✓ OK / NA	SUBJECT TO COMPLIANCE WITH THE REQUIREMENTS OF THE "REFUSE ENCLOSURE" ORDINANCE, ORD. NO CS-793, MUNICIPAL CODE SECTIONS 15-24 AND 15-24.1

☑ Conditionally Approved ☐ Rejected

BY JBC

Special Action(s): SITE PLAN REVIEW (TYPE) PL-830 8-14-72 (DATE APPROVED)

Ord. No. ____ Res. No. ____ Admin. ✓

for RAMADA INN, COMMERCIAL SHOPPING CENTER, & BANK

CCPL 73

DATE 9-26-74

Bank of America — OWNERS NAME

6201 Bristol Parkway — ADDRESS OF JOB

Hammers Co. — CONTRACTOR

C/10617 — PERMIT #

Water Heater_____

Water Softener_____

Type of Fence_____

Disposal

Plbg._____

Elec._____

Water Service_____

Sprinkling System_____Heads

1 water piping

JOB COMPLETED 6-24-75 — Date

Ted Fish — INSPECTOR

DEPARTMENT OF BUILDING & SAFETY
CULVER CITY, CALIFORNIA
837-5211

Application For Permit
PLUMBING

CONTRACTOR

Name Hammer Co., Inc.

Address 1645 Euclid Ave.

City Santa Monica Tel. No 451-589

City License No. State License No. 170797

PERMIT NO.	DATE ISSUED
C10618	9-26-74
RECEIVED BY	READY FOR FIRST INSPECTION
tw	

APPLICANT FILL IN HEAVILY OUTLINED PORTION ONLY

PERMIT FEES	No.	Each	FEE
			~~4.00~~ 6.00
Building Sewer		6.00	
Sewer cap		5.00	
Sump		3.00	
Gas system including 5		2.00	
Gas system over 5		.50	
Industrial waste interceptor		2.00	
Water closet		2.00	
Bidet		2.00	
Bathtub		2.00	
Lavatory		2.00	
Shower and/ or pan		2.00	
Sink-kitchen		2.00	
Sink-bar		2.00	
Sink-floor		2.00	
Laundry tub		2.00	
Washer standpipe		2.00	
Garbage disposal		2.00	
Dishwasher		2.00	
Floor drain		2.00	
Urinal		2.00	
Drinking fountain		2.00	
Dental unit		2.00	
Slop sink		2.00	
Roof drains		2.00	
Repair of waste and/ or vent piping		2.00	
Water service		2.00	
Water piping inside building		2.00	3.00
Lawn sprinkler system		2.00	~~2.00~~
Backflow device including 5		2.00	
Over 5		.50	
Water softener		2.00	
Water pressure regulator		1.50	
Water heater		1.00	
Water heater vent		1.00	
Swimming pool private		10.00	
Swimming pool public		20.00	
Supplement		4.00	
Miscellaneous		2.00	
Extra inspection		5.00	
Investigation		20.00	
TOTAL FEES			~~6.00~~ 9.00

Job Address Bank of America

6201 Bristol Parkway, C.C.

OWNER

Name Bank of America

Mail Address

City Tel. No.

I am the Legal Possessor of the above Culver City Certificate of Qualification.

Contractor

I am the Legal Owner of the property described above.

Owner

FIRE SPRINKLER AND STANDPIPES

PERMIT FEES	No.	Each	FEE
Issuing permit			4.00
Repair, alter, add to fire sprinkler system, underground fire sprinkler piping system (when permit for complete system has not been obtained)		20.00	
Standpipes wet or dry (outlets)		3.00	
1 to 10 heads		8.00	
11 to 25 "		14.00	
26 to 50 "		24.00	
51 to 100 "		40.00	
101 to 200 "		68.00	
201 to 300 "		95.00	
301 to 500 "		140.00	
501 to 1000 "		200.00	
1001 to 2000 "		300.00	
2001 to 3000 "		400.00	
3001 to 4000 "		500.00	
4001 to 5000 "		600.00	
Over 5000 "		700.00	
TOTAL FEES			

ALL WATER SERVICE PIPES SHALL BE COPPER OR OF FERROUS TYPE WITH PROTECTIVE COATING MACHINE APPLIED AND CONFORMING TO RECOGNIZED STANDARDS.

DEPT. OF BUILDING & SAFETY

CITY OF CULVER CITY

INTER-DEPARTMENTAL CORRESPONDENCE

Jay

Date October 31, 1974

To: Jay Cunningham, Planning

From: H. P. Turton, Building Official

Subject: FINAL BUILDING INSPECTION, CERTIFICATE OF OCCUPANCY

Bank of America, 6201 Bristol Parkway, Owner-Bank of America, contractor---------, Permit No. A18913, valuation-$300,000.

Building	10-24-74
Plumbing	10-9-74
Heating	10-24-74
Electrical	10-30-74

RECEIVED NOV 13 1974 City of Culver City Building Dept.

P/W 11-4-74 Rem.

F.D 11-5-74 [illegible]

Herbert P. Turton
Building Official

DW. 11/5/74 TC

PARKS 11/12/74 RW by JMC
(See Nov 5 letter from Roy Wells in file # PL-830)

RECEIVED
CULVER CITY
PLANNING DIVISION

NOV 1 1974

CERTIFICATE OF OCCUPANCY
NO. 5408 ISSUED 11/12/74

October 31, 1974

Jay Cunningham, Planning

H. P. Turton, Building Official

FINAL BUILDING INSPECTION, CERTIFICATE OF OCCUPANCY

Bank of America, 6201 Bristol Parkway, Owner-Bank of America, contractor---------, Permit No. A18913, valuation-$300,000.

Building	10-24-74
Plumbing	10-9-74
Heating	10-24-74
Electrical	10-30-74

Herbert P. Turton
Building Official

COPY

DEPARTMENT OF BUILDING & SAFETY
CULVER CITY, CALIFORNIA
837-5211

Application For Permit
ELECTRIC

ELECTRICAL CONTRACTOR

Name BRITE LITE

Address 7052 LAUREL CYN BLVD

City N. Hollywood Tel. No. 764-484

City License No. State License No. LC1718

PERMIT NO.	DATE ISSUED
B-9524	2-27-74
RECEIVED BY	READY FOR FIRST INSPECTION
J Fenton	

APPLICANT FILL IN HEAVILY OUTLINED PORTION ONLY

PERMIT FEES	No.	Each	Fee
Issuing permit			4.00
Light outlets		.25	
Switch outlets		.25	
Receptacle outlets		.25	
Light fixtures		.25	
Disposal		1.00	
Food center		1.00	
Vent fan		1.00	
Range		2.00	
Cook top		2.00	
Dishwasher		2.00	
Heater		2.00	
Heat zones		2.00	
F.A.U.		2.00	
Signs	2	3.50	7.00
Trans. over 4		.50	
No. of sign lamps		.10	
Flood lite poles		5.00	
Temp. work lights		4.00	
Comm. & Ind. panel		4.00	
Busways		p.ft. .10	
Power Duct		p.ft. .10	
Under floor duct		p.ft. .07	
Motor ½ hp.		1.00	
½hp. to 5 hp.		2.00	
5 hp. to 15 hp.		5.00	
15 hp. to 50 hp.		10.00	
50 hp. to 200 hp.		20.00	
200 hp. and over		30.00	
Transformers		KVA	
Welders		KVA	
Generators		KVA	
Timers		1.00	
Supplement permit		4.00	
Miscellaneous		4.00	
Extra inspection		7.50	
Investigation		20.00	
Temporary service		4.00	
Power service		4.00	
TOTAL FEES			11.50

Job Address 6201 BRISTOL PARKWAY

CULVER CITY

OWNER

Name BANK OF AMERICA.

Mail Address 6201 BRISTOL PARKWAY

City CULVER CITY Tel. No.

I am the Legal Possessor of the above Culver City Certificate of Qualification.

Billy Parker
Electrician

I am the Legal Owner of the property described above.

Owner

CORRECTIONS

RECORDS

Need for Planning OK 4-8-74 JW

APPROVALS

	Date	Inspector
Temp.		
Underground		
Rough wiring		
Fixtures		
Power		
Meters called		
FINAL	10-30-74	JW

CITY OF CULVER CITY
CALIFORNIA
FEB 27 1 18 PM '74

6201 Bristol parkway

RECEIVED-BLDG. DEPT.

ELECTRICAL

L. K. Comstock & Co. Inc. | B11180 | 7-29-76
CONTR. | PERMIT | DATE

TEMP. POWER | INSPR. | DATE
rough-in 8-10-76 JT

TEMP. LIGHT | INSPR. | DATE

RO. ELEC. 13

FINAL ELEC. 10-5-76 JT

FIXTURES | MOTORS

SIGNS

METER | HEATER

200' busways, 1 misc.

ORD. 326 AND AMENDMENTS

CONTR. | PERMIT | DATE

EXCAVATION
CONTR. | PERMIT | DATE

REMARKS:

JOB COMPLETED 2-16-77
DATE

J. Blackwood
SIGNATURE

Lot-Por.1, Tract 30946

Continental Service Co. — OWNER

6201 Bristol Parkway — ADDRESS

CONTRACTOR

9-30-76 — DATE

A 20969 — PERMIT NO.

Bank-int. modification

S-43

FOUNDATION	INSPECTOR	DATE	STEEL	INSPR.	DATE
STEEL			BOND BEAM		
FOOTINGS			COLUMNS		
WALLS			WALL		
COLUMNS					
FIREPLACE			FRAMING		
FORMS			RAT PROOFING		
LATH					
EXTERIOR			INTERIORS		

PLUMBING CONTRACTOR — PERMIT — DATE

INSPR.	DATE	INSPR.	DATE
ROUGH		NO. FIXTURES	
FINAL	FINAL GAS	NO. GAS OUTLETS	
WATER SYSTEM		NO. WATER HEATERS & VENT	
SEWER			
	CONTR	PERMIT	DATE
PROP. LINE		CASEMENT	
CESSPOOL			
	CONTR.	PERMIT	DATE
HOLE		BRICK	
SEPTIC TANK			
	CONTR.	PERMIT	DATE
SEEPAGE PIT		LEACH LINE	
HEATING, REFRIG.			
	CONTR.	PERMIT	DATE
FLOOR	WALL	ROUGH	FINAL

RECEIVED P 22 50

1976 SEP 28 PM 2:59 #4300

BUILDING DIVISION

GROUP_____
TYPE_____
FIRE ZONE_____
USE ZONE_____

APPLICATION FOR PERMIT TO BUILD
Two sets of Plans and Specifications including Details and Cross Sections Must be filed with Application and Approved by Building Inspector.

5-43

$ 45.00 AMOUNT OF PERMIT

$ 6000.00 Value of Construction, Including Labor & Materials

Permit No. A20969 Culver City, Calif. SEP 28 1976

Job Address 6201 BRISTOL PARKWAY

Lot Por 1, Block_____, Tract 30946

Owner's Name CONTINENTAL SERVICE Co. Address 1335 S. GRAND AVE LA 90015 Phone No. 683-3570

Contractor_____ Address_____ Phone No._____

State License No._____ Workmen's Comp._____ Policy No._____

City License No._____

ONE SET OF APPROVED PLANS TO REMAIN ON JOB UNTIL WORK IS COMPLETED.

INSPECTOR MUST APPROVE EACH BRACKET ON JOB CARD BEFORE PROCEEDING TO NEXT WORK.

Purpose building is to be used for BANK

Description of Building

Size of New Building or Addition ____x____ (1st Floor) ____x____ (2nd Floor) Total floor area____ Sq.Ft. No. of Rooms___

Size of Garage____x____ Size of Lot____x____ Size of Girders____x____

Size of Mudsill____x____ Size of floor joists____x____ (1st Floor) ____x____ (2nd Floor)

Size of exterior studs____x____, Size of interior studs____x____

Size of Ceiling Joists____x____, Size of Roof Rafters____x____

Material of Foundation_____, Width of Footings_____ Depth in Ground_____

Material of Exterior Walls_____ Interior Walls_____ Floor_____

Roof_____

COMMERCIAL		GARAGE APTS	
INDUSTRIAL		RESIDENCE	
APARTMENTS		FIREPLACE	
UNITS		FURNACE	
DUPLEX		TILE WORK	

REMARKS

ADD INTERIOR FIXTURES & RE-WORK NIGHT DEPOSIT RECEPTICLE

RECEIVED SEP 30 1976 City of Culver City Building Dept.

I have carefully examined and read the above application and know the same is true and correct and hereby certify and agree that if a permit is issued that all of the provisions of the Building Ordinances and the Uniform Building Code of the City of Culver City and building laws of the State of California will be complied with, whether hereby specified or not.

Applicant* MARK PALMER & ASSOC. A.I.A.

By Louis Cortez

* ph 651-0400

OFFICE OF ASSESSOR

BOOK PAGE PARCEL

PLANNING DIVISION PLAN CHECK LIST

BANK OF AMERICA, FOX HILLS PLAZA — OWNER OR PROJECT NAME | — PHONE | 9/29/76 DATE (Disposition)

6201 Bristol PKWY — JOB ADDRESS | 1 LOT(S) | PARCEL 3773 BLOCK TRACT

C-3 ZONE | MINOR 1 ST FLOOR INTERIOR MODIFICATIONS JOB DESCRIPTION

CHECK		NON-CONFORMANCE: CODE SECTION
YARD SETBACKS	OK / NA ✓	FRONT SIDES REAR
BLDG. HEIGHT	OK / NA ✓	
OPEN SPACE & LOT COVERAGE	OK / NA ✓	
DISTANCE BTWN. BUILDINGS &/OR UNIT SIZE	OK / NA ✓	
FENCES, WALLS, HEDGES	OK / NA ✓	
PARKING	OK / NA ✓	
SIGNS	OK / NA ✓	
SITE PLAN ☑ OR SPECIFIC PLAN ☐ CONDITIONS	✓ OK / NA	
OTHER	✓ OK / NA	CCRA AUTHORIZED FOR ADMINISTRATIVE DISPOSITION

☑ Approved

☐ Rejected

BY _____

Special Action(s): _____ TYPE PL- _____ DATE APPROVED

Ord. No. _____ Res. No. _____ Admin. _____

for _____

CCPL 73

V

RECEIVED
JUL 29 AM 11: 40
BUILDING DIVISION

DEPARTMENT OF BUILDING & SAFETY
CULVER CITY, CALIFORNIA
837-5211

Application For Permit
ELECTRIC

ELECTRICAL CONTRACTOR

Name L.K. Comstock & Co, Inc
Address 812 W. Cowles
City Long Beach, CA Tel. No. 435-6333
City License No. State License No 279034

PERMIT NO.	DATE ISSUED
13-11180	7-29-76
RECEIVED BY	**READY FOR FIRST INSPECTION**
JF	

APPLICANT FILL IN HEAVILY OUTLINED PORTION ONLY

PERMIT FEES	No.	Each	Fee	
Issuing permit			$6	00
Light outlets		.35		
Switch outlets		.35		
Receptacle outlets	13	.35	4	55
Light fixtures		.35		
Disposal		2.00		
Food center		2.00		
Vent fan		2.00		
Range		2.50		
Cook top		2.50		
Dishwasher		2.50		
Heater		2.50		
Heat zones		2.50		
F.A.U.		2.50		
Signs		5.00		
Trans. over 4		1.00		
No. of sign lamps		.10		
Flood lite poles		5.00		
Temp. work lights		6.00		
Comm. & Ind. panel		6.00		
Busways	200	p.ft. .10	20	00
Power Duct		p.ft. .10		
Under floor duct		p.ft. .07		
Motor ½ hp.		2.00		
½hp. to 5 hp.		3.00		
5 hp. to 15 hp.		5.00		
15 hp. to 50 hp.		10.00		
50 hp. to 200 hp.		20.00		
200 hp. and over		30.00		
Transformers		KVA		
Welders		KVA		
Generators		KVA		
Timers		2.00		
Supplement permit		6.00		
Miscellaneous		6.00	6	00
Extra inspection		7.50		
Investigation		20.00		
Temporary service		6.00		
Power service		6.00		
TOTAL FEES			30	55

Job Address 6201 BRISTOL PARKWAY
Culver City

OWNER

Name B of A
Mail Address Same
City " Tel. No. —

I am the Legal Possessor of the above Culver City Certificate of Qualification.

Electrician

I am the Legal Owner of the property described above.

Owner

CORRECTIONS

RECORDS

Plans OK JF

APPROVALS

	Date	Inspector
Temp.		
Underground	8-10-76	JF
Rough wiring		
Fixtures		
Power		
Meters called		
FINAL	10-5-76	JF

6201 Bristol parkway

DATE 6-13-80

Bank of America	6201 Bristol Parkway
OWNERS NAME	ADDRESS OF JOB
A-Z Steel Fence Co.	A 24279
CONTRACTOR	PERMIT #

Water Heater_____ Disposal

Plbg._____

Water Softener_____ Elec._____

Water Service_____

Type of Fence_____ Sprinkling System_____ Heads

Ornamental iron fence

JOB COMPLETED 5/26/80 _____

DATE INSPECTOR

PLEASE PRINT

GROUP_____
TYPE_____
FIRE ZONE_____
USE ZONE_____

RECEIVED
1980 APR 17 AM 11:06
BUILDING DIVISION

APPLICATION FOR PERMIT TO BUILD
Two sets of Plans and Specifications including Details and Cross Sections Must be filed with Application and Approved by Building Inspector.

16.00
$ ~~1150.00~~
AMOUNT OF PERMIT
$ ~~750~~ 715.00
Value of Construction, Including Labor & Materials

Permit No. A24279 Culver City, Calif. 4-17 1980

Job Address 6201 BRISTOL PRKY.

Lot_____, Block_____, Tract_____

Owner's Name BANK OF AMERICA Address 6201 BRISTOL PRKY Phone No. 530-3828

Contractor A-Z STEEL FENCE CO Address 4661 TELEGRAPH RD Phone No. 261-4137

State License No. #291926 Workmen's Comp._____ Policy No._____

City License No. 08779

ONE SET OF APPROVED PLANS TO REMAIN ON JOB UNTIL WORK IS COMPLETED.

INSPECTOR MUST APPROVE EACH BRACKET ON JOB CARD BEFORE PROCEEDING TO NEXT WORK.

Purpose building is to be used for FENCE - SECURITY

Description of Building ORNAMENTAL IRON FENCING

Size of New Building or Addition ____x____ (1st Floor) ____x____ (2nd Floor) Total floor area_____ Sq.Ft. No. of Rooms___

Size of Garage____x____ Size of Lot____x____ Size of Girders____x____

Size of Mudsill____x____ Size of floor joists____x____ (1st Floor) ____x____ (2nd Floor)

Size of exterior studs____x____, Size of interior studs____x____

Size of Ceiling Joists____x____, Size of Roof Rafters____x____

Material of Foundation_____, Width of Footings_____ Depth in Ground_____

Material of Exterior Walls_____ Interior Walls_____ Floor_____

Roof_____

COMMERCIAL		GARAGE APTS	
INDUSTRIAL		RESIDENCE	
APARTMENTS		FIREPLACE	
UNITS		FURNACE	
DUPLEX		TILE WORK	

REMARKS

RECEIVED JUN 13 1980 City of Culver City Building Dept.

I have carefully examined and read the above application and know the same is true and correct and hereby certify and agree that if a permit is issued that all of the provisions of the Building Ordinances and the Uniform Building Code of the City of Culver City and building laws of the State of California will be complied with, whether hereby specified or not.

PLEASE PRINT

Applicant A-Z STEEL FENCE CO

By Timothy P. McHoun

Title - SALES MANAGER -

4-77-20M

PLANNING DIVISION PLAN CHECK LIST

OWNER OR PROJECT NAME: Bank of America | PHONE: 550-3626 | DATE (Disposition): 5-30-80

JOB ADDRESS: 6201 Bristol Pkwy | LOT(S): | BLOCK | TRACT:

ZONE: C-3e | JOB DESCRIPTION: Wrought Iron Fence

CHECK		NON-CONFORMANCE: CODE SECTION
YARD SETBACKS	✓ OK / NA	FRONT, SIDES, REAR } no chg
BLDG. HEIGHT	OK / NA	N/A
OPEN SPACE & LOT COVERAGE	OK / NA	N/A
DISTANCE BTWN. BUILDINGS &/OR UNIT SIZE	OK / NA	N/A
FENCES, WALLS, HEDGES	✓ OK / NA	5' high wrought Iron Security Fence around land scaped area
PARKING	OK / NA	N/A
SIGNS	OK / NA	N/A
SITE PLAN ☐ OR SPECIFIC PLAN ☐ CONDITIONS	OK / NA	N/A
OTHER	OK / NA	N/A

☑ Approved

☐ Rejected

BY

Special Action(s): TYPE PL- DATE APPROVED

Ord. No. Res. No. Admin.

for

CCPL 73

A-1 Steel Fence Co.

4661 Telegraph Rd. L.A. Calif. 90022

Phones 261 4137 – 724 3836

Calif Contractors License No 291926

Name BANK OF AMERICA

Street & No: 6201 BRISTOL WAY

City CULVER CITY Zone 90230

Owner _____ Tenant _____

Phone 550-3828 Contractor _____

Purchase Order No _____

Contact GAIL BADON

Job Address _____

Route _____

FENCE SPECIFICATIONS

INSTALL	TYPE	HT	GA.	MESH

POSTS	NO.	TYPE	SIZE	HT.

Fabric in ____ Out ____ Barb up ____ Down ____

Level ____ Step ____ Roll ____ Straight ____

Line Posts Set ____' on center in concrete

Top Rail ____' ____" OD

Barb/wire ____ up/45 ____ in/out

GATES	SIZE	FRAME	TYPE
____	____'x____'	____" OD	____
____	____'x____'	____" OD	____
____	____'x____'	____" OD	____
____	____'x____'	____" OD	____

EQUIPMENT

Compressor: Large ____ Small ____

Rotto Hammer: ____ Air ____ Electric ____

Electric Extension ____ Water Tank ____

Welder ____ Torch ____

Digger ____ Mobil ____ One Man ____

Soil Conditions ____

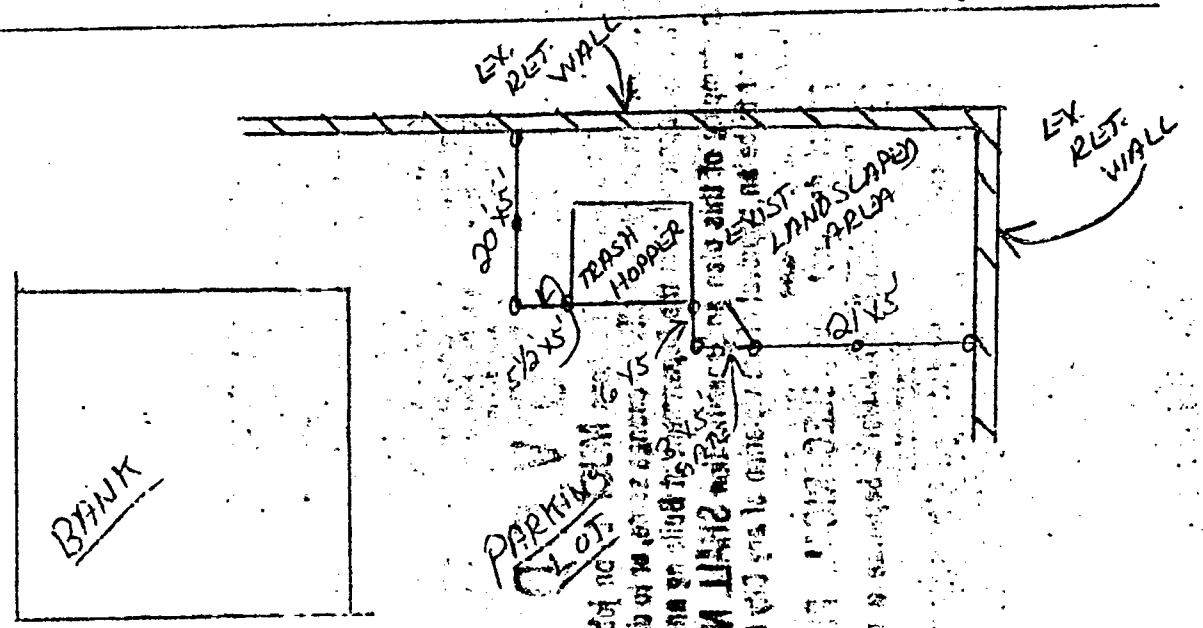

1) 53 L.F. OF 5' HIGH REGAL STYLE ORNAMENTAL IRON FENCE WITH 1½" SQ. POSTS, FENCE TO BE PAINTED BLACK – 1-3'x5' HIGH SINGLE SWING GATE w/ HINGES & LATCH

This proposal when accepted by both seller and buyer becomes a contract subject to printed conditions on the reverse side hereof.

Quotations are subject to approval of management and void after 30 days - A-1 Steel Fence Company.

By Timothy P. McKeon

Date: 5-20-80

Accepted: _____

By: _____

Date _____

Total Price..... $ 715.00

Net on Completion, unless otherwise agreed.

CONDITIONS: –

1. Quotations are subject to approval of management of A-1 Steel Fence Company.

2. Quotations are based on the amount of lineal feet and items set forth on the reverse side hereof including details shown in diagram of job.

3. In the event the buyer orders a cancellation of the contract prior to the time A-1 Steel Fence Company commences the work, then the buyer agrees to pay the sum of 10 per cent of the contract price to defray costs incurred in preparation by A-1 Steel Fence Company.

4. All accounts are payable at the office of A 1 Steel Fence Company. Delinquent accounts shall bear interest at the rate of 1 per cent per month and if the account is assigned to an attorney or collection agency for collection, then and in that event, the buyer agrees to pay reasonable attorney fees, court costs and other collection costs.

5. A-1 Steel Fence Co. is not responsible for property line and will install fence as designated by customer, unless Legal Survey is furnished by buyer or by the Company at additional cost. Before installation is begun, purchaser is to establish property line stakes, fence line stakes, and grade stakes. The fence is to follow the existing ground line unless otherwise specified. The seller assumes that there are no underlying rocks, foundations or other unusual conditions. If filling, trenching and post footing of greater depth or diameter or any other unusual conditions are encountered and if labor other than our installation is required, purchaser agrees to pay for extra expense of same.

6. If fence installer has to make extra trips to erect fence as a result of interference or changes made by purchaser or his agents, a charge is hereby authorized for such extra trips, materials and/or labor. For any changes or alterations not covered by this contract an extra charge will be made. Dirt from holes and other debris of construction are not to be removed by A-1 Steel Fence Company

7. Any change in sketch as to extra footage, height or gate, or any additional material or labor will be charged to owner of property. – All the materials set forth in this contract shall remain sole and exclusive property of A-1 Steel Fence Co. and the buyer shall not receive any title to said material until the entire amount of this contract has been paid in full.

8. A-1 Steel Fence Company shall not be responsible for any delay or inability to perform hereunder due to conditions or causes beyond the control of A-1 Steel Fence Company.

Contractors are required by law to be licensed and regulated by the Contractors' State License Board. Questions concerning the responsibilities of a contractor may be referred to the registrar of the board which address is: Contractors State License Board, 1020 "N" Street, Sacramento, Calif. 95814.

APPROVED

This set of plans and specifications MUST be on job site during construction. It is unlawful to alter or change same, or to deviate therefrom, without approval from the Department of Building and Safety.

The stamping of this plan and specification SHALL NOT be held to permit or to be an approval of the violation of any City Ordinance or State Law.

This approval does not cover ELECTRICAL, PLUMBING, HEATING or REFRIGERATION work. Separate approvals must be obtained from the respective Department.

DEPARTMENT OF BUILDING AND SAFETY

(Section 7019—Contractors License Law)

Under this plan and specification, should a lien be filed by contractor, laborer or material man, who has contracted with you to improve your property and is not paid for his labor, services or material, has a right to enforce his claim against your property.

To protect yourself against such claims by filing, before commencing such work or the improvement, an original contract for the work of improvement or a modification thereof, in the office of the county recorder of the county in which the property is situated, a contractor's payment bond must be recorded in such office. Said bond shall be in an amount not less than fifty percent (50%) of the contract price and shall, in addition to any conditions for the performance of the contract, be conditioned for the payment in full of the claims of all persons furnishing labor, services, equipment or materials for the work described in said contract.

FOR OWNER-BUILDER

TEMPORARY CERTIFICATE OF OCCUPANCY

We, CENTINELA HOSPITAL, for economic reasons, request a temporary certificate of occupancy for 6201 BRISTOL PARKWAY

We understand that the building and/or project is not complete and, therefore, assume all responsibility for ourselves, our guests, and/or tenant occupants and our property, agreeing to hold the City of Culver City, its officers and employees harmless from any loss or damage resulting directly or indirectly from early occupancy authorized by the granting of this temporary certificate of occupancy.

OWNER'S SIGNATURE: Brian P. Gard (CONTRACTOR)

DATE 11-14, 1986.

Pursuant to Section 306 Uniform Building Code and the agreement above, a temporary Certificate of Occupancy is hereby issued, subject to revocation if the structure is not completed within a reasonable period of time.

CLEARANCES

Earl R. Bartles 11-18-86
Building Division

Lucie Mathieu 11-18-86
Fire Department

Bill Rowe 11-14-86
Public Works Department
PENDING REPOINTING OF HANDICAP LOGO TO BLUE W/ WHITE IMAGE

Sherry Jordan 11-14-86
Planning Division

CULVER CITY FIRE DEPARTMENT
Building Safety Division

NOTICE

After final building inspection and before a Certificate of Occupancy may be issued, the following items shall be certified as completed. Please call the listed numbers for the various approvals required. Approvals will only be required for those times checked. /x/

Note: For Planning and/or Engineering approval, take this card to City Hall, 9770 Culver Blvd.

AGENCY & CONTRACT	APPROVED BY	DATE
[x] PARKING & PUBLIC WORKS 202-5711	202-5711 (Bill Agnew) William C. Agnew W.C.A. Initial & Print Name	
[ ] LANDSCAPING 202-5710	Initial & Print Name	
[x] SANITATION (Ralph S.) 202-5729	RAS Roberts Initial & Print Name	12-5-8
[x] (Sam Cerda) ENGINEERING 202-5791	MAURICE E. HEISLER MEH Initial & Print Name	12/8/86
[x] PLANNING & ZONING (Stacy) 202-5777 (Jordan)	SJ Sherry Jordan Initial & Print Name	12-5-86
[ ] REDEVELOPMENT 202-5775	Initial & Print Name	
[ ] INDUSTRIAL WASTE 325-9500, Ext. 428	Initial & Print Name	

When all the required approvals have been granted, present this card to the Building Official. A Certificate of Occupancy will then be processed. If no Certificate of Occupancy is required, a Certificate of Final Approval will be issued.

FOR OFFICIAL USE ONLY

Zoning District _____ Arch Design Dist. _____

No. of Stories _____ Sq. Ft. Gross _____

Special conditions of approval necessarily applicable for the continuous validity of a Certificate of Occupancy.

Job Address: 6201 BRISTOL PARKWAY

Project Description: MEDICAL URGENT CARE

PLANNING DIVISION PLAN CHECK LIST

Centinela Hospital Medical Center | 673-4660 | 6-15-86
OWNER OR PROJECT NAME | PHONE | DATE (Discussion)

6201 Bristol Parkway | | 30946
JOB ADDRESS | LOT(S) | BLOCK TRACT

C-3 | Interior Tenant Modification
ZONE | JOB DESCRIPTION

CHECK		NON-CONFORMANCE: CODE SECTION
YARD SETBACKS	OK / NA / *	FRONT SIDES * not applicable - no chg is conforming REAR
BLDG. HEICHT	OK / NA	Two story no chg
OPEN SPACE & LOT COVERAGE	OK / NA	
DISTANCE BTWN. BUILDINGS &/OR UNIT SIZE	OK / NA	
FENCES, WALLS, HEDGES	OK / NA	
PARKING	OK / NA	no chg in parking requirmt in use change from Bank to Medical Facility
SIGNS	OK / NA	not part of this Bldg Permit
SITE PLAN ☑ OR SPECIFIC PLAN ☐ CONDITIONS	OK / NA	
OTHER	OK / NA	

☑ Approved

☐ Rejected

BY [signature]

Special Action(s): _____ PL- _____ _____
TYPE DATE APPROVED

Ord. No. _____ Res. No. _____ Admin. _____

for _____

CCPL 73

CULVER CITY FIRE DEPARTMENT
Building Safety Division

N O T I C E

After final building inspection and before a Certificate of Occupancy may be issued, the following items shall be certified as completed. Please call the listed numbers for the various approvals required. Approvals will only be required for those times checked. /x/

Note: For Planning and/or Engineering approval, take this card to City Hall, 9770 Culver Blvd.

AGENCY & CONTRACT	APPROVED BY	DATE
[x] PARKING & PUBLIC WORKS 202-5711	202-5711 BILL AGNEW William C. Agnew W.C.A. Initial & Print Name	
[ ] LANDSCAPING 202-5710	Initial & Print Name	
[x] SANITATION Ralph Sch 202-5729	RAS R. Hart Initial & Print Name	12-5-86
[x] SAM CERDA ENGINEERING 202-5791	MAURICE E. HEISLER MEH Initial & Print Name	12/8/86
[x] PLANNING & ZONING SHERI JORDAN 202-5777	SJ Sherry Jordan Initial & Print Name	12-5-86
[ ] REDEVELOPMENT 202-5775	Initial & Print Name	
[ ] INDUSTRIAL WASTE 325-9500, Ext. 428	Initial & Print Name	

When all the required approvals have been granted, present this card to the Building Official. A Certificate of Occupancy will then be processed. If no Certificate of Occupancy is required, a Certificate of Final Approval will be issued.

FOR OFFICIAL USE ONLY

Zoning District _____ Arch Design Dist. _____

No. of Stories _____ Sq. Ft. Gross _____

Special conditions of approval necessarily applicable for the continuous validity of a Certificate of Occupancy.

Job Address: 6201 BRISTOL PARKWAY

Project Description: MEDICAL URGENT CARE

CULVER CITY BUILDING AND FIRE PREVENTION
9770 CULVER BOULEVARD
CULVER CITY, CALIFORNIA 90230

FOR INSPECTION CALL
(213) 202-5806

Validated: 23 7/02/86 178.00 T

Permit # P 10596 JUL -2 A11 :08

APPLICATION FOR PLUMBING PERMIT

(PLEASE PRINT, YOU ARE MAKING FOUR COPIES)

Job Address 6201 Bristol PKWAY

Owner CenTinella Hospital

Mailing Address 640 AVE B
Redondo Beach 90277

Phone Number 540-7776

Contractor Ram Bros Plumbing Inc

Address 114 EAST B STREET
Wilmington

Phone Number 213-830-0266

State License Number 298886

City Business License Number 21637

Engineer/Architect _____

Phone Number _____

Description of Work: ☐ Alter ☐ Repair
☒ New ☐ Misc.

Valuation $ $34000.00

Size of Building _____ Square Feet

Application Received By: _____ Date: _____

Application Approved By: _____ Date: _____

Permit Issued By: tw Date: 7-2-86

Approvals	Inspector	Date
Groundwork	Ep	7-2-86
Rough Plumbing	JB	8-19-86
Top Out Water Piping		
Building Sewer		
Water Heater		
Fixtures		
Gas Test	JB	10-23-86
Final Gas		
Final Plumbing	JB	11-12-86
Utility Company Notified		

Permit Fee Schedule	No.	Each	Fee
Issuance Fee			8.00
Water Closets	4	4.00	16.00
Lavatories	4	4.00	16.00
Bathtubs		4.00	
Shower and/or Pan	1	4.00	16.00
Bidet		4.00	
Urinals		4.00	
Floor Drain + Sink	6	4.00	24.00
Sinks: Kitchen/Bar Floor/Service	17	4.00	68.00
Dishwashers		4.00	
Food Waste Disposal		4.00	
Sump		6.00	
Clothes Washer Standpipe	1	4.00	4.00
Laundry Trays	2	4.00	8.00
Drinking Fountains		4.00	
Water Softeners		3.00	
Water Heaters	1	2.00	2.00
Vents	1	2.00	2.00
Water Service or Dist. Systems		4.00	
Water Pressure Regulator		3.00	
Repair/Alter Drain/Vent Piping		4.00	
Building Sewer	1	10.00	10.00
Sewer Cap		6.00	
Gas System 1-5 Outlets	1	4.00	4.00
Added Outlets		.80	
Lawn Sprinkler Systems		3.00	
Backflow Devices, 1-5		3.00	
Over 5 Heads		.60	
Rain Water System/Per Head		4.00	
Swimming Pools/Spas (Residential)		20.00	
Swimming Pools/Spas (Public)		30.00	
Miscellaneous Cost		@ 1%	
Extra Inspection		15.00	
Investigation			
Subtotal			178.00
Plan Check # 11477		65%	115.70
Total Fees			

Distribution: White-Office Canary-Inspector
Pink-Applicant Gold-Cashier

CULVER CITY BUILDING AND FIRE PREVENTION
9770 CULVER BOULEVARD
CULVER CITY, CALIFORNIA 90230

FOR INSPECTION CALL
(213) 202-5806

Validated:

Permit # B 10664 JUL 14 A9:26

APPLICATION FOR ELECTRICAL PERMIT

Job Address 6201 BRISTOL PARKWAY
Owner CENTINELA HOSPITAL MED CENTER
Mailing Address 555 East Hardy
Inglewood, Ca
Phone Number 316-8474
Contractor WEBB ELECTRIC
Address 1204 S. PACIFIC COAST R.B 90277 Hwy
Phone Number 316-8474
City Bus. Lic. # 21646
State License Number 179113
Engineer/Architect Parkin Architects
Phone Number (213) 479-4353

Use of Building: ☒ Alter ☐ Repair ☐ Demolish
☐ New ☐ Misc. ☐ Addition

Corrections

Application Received By: [illegible] Date: 6-23-86
Application Approved By: O.K. By [illegible] Date:
Permit Issued By: [illegible] Date: 7/14/86

Approvals	Inspector	Date
Plans		
Temporary Power		
Underground		
Rough		
Fixtures		
Meter		
Final	ADS	2-26-87

NOTE: New commercial buildings and remodels over 1,000 square feet require plan check for Title 24 Energy Conservation Requirements.

Distribution: White-Office Yellow-Inspector
Pink-Applicant Gold-Cashier

PERMIT FEE SCHEDULE	NO.	EACH	FEES
Issuance Fee	1		8.00
0 to 120 Branch Circuits	65	5.00	325.00
227V Branch Circuits	14	7.50	105.00
Residential Appliances (0 to 3 H.P.)	7	5.00	35.00
Motor/Heater/Transformer HP/KW/KVA (3 or Less)		5.00	
Over 3 - Including 5		7.00	
Over 5 - Including 15	1	9.00	9 —
Over 15 - Including 50		10.00	
Over 50 - Including 200	1	20.00	20 —
Over 200	1	30.00	30.00
Service/Switchboard/Panel Amps Under 200		8.00	
200 Including 600	3	12.00	36.00
		.11	
Over 600 - Including 1200	2	20.00	40.00
Over 1200		30.00	
Over 600V		40.00	
Temporary Service		10.00	
Extra Inspection		15.00	
Signs		8.00	
Busways Per Foot		.20	
Power Duct Per Foot		.10	
Underfloor Duct Per Foot		.07	
Swimming Pool/HotTub/Spa (Residential)		25.00	
Swimming Pool/HotTub/Spa (Public)		35.00	
Temporary Lighting		6.00	
Time Clock		2.50	
Smoke Detectors		1.00	
Add to Existing Circuit 1-10 / 11 +		.50 / .40	
Flood Light Pole	1	5.00	5.00
Miscellaneous		10.00	
Extra Inspection Trip		15.00	
~~Investigation~~ Sub Total	6	300	103.00
Plan Check 11503	~~298.45~~ 70.	65%	~~66.95~~
TOTAL AMOUNT DUE:			

CULVER CITY BUILDING AND FIRE PREVENTION
9770 CULVER BOULEVARD
CULVER CITY, CALIFORNIA 90232

FOR INSPECTION CALL:

(213) 202-5806

23 7/19/86 207.00

INSPECTORS OFFICE HOURS

7:00 – 9:00 a.m.

4:00 – 5:00 p.m.

K-30

Validated:

10984 AUG 19 A10:28

Permit # B

APPLICATION FOR BUILDING PERMIT

(PLEASE PRINT, YOU ARE MAKING FIVE COPIES)

Job Address 6201 BRISTOL PARKWAY

Legal: Map Book 4134 Page 018 Parcel 007

Zone C-3 Lot 1 Tract 30946

Occupancy Type B-2 Construction Type V-N

Owner Centinela Hospital Med. Center

Mailing Address _____

_____

Phone Number Mail Copy to

Contractor Garcia-Bentley Construction

Address 640 Avenue B

Redondo Beach, Ca 90277

Phone Number 540-7776

State License Number 423857

Type B

City Business License No. ON FILE

Engineer Hillman Biddison & Loevenguth

Address 1541 Wilshire Blvd, Suite 508

Los Angeles, Ca 90012

Phone Number _____

State Registration Number _____

Architect Parkin Architects

Address 1333 Westwood Blvd.

Los Angeles, Ca 90024

Phone Number 213 479-4353

State Registration Number _____

1st Floor Area Square Footage Phase II 1400 SF

Number of Stories One & Unoccupied Mezzanine

Total Floor Area Square Footage _____

Number of Parking Spaces _____

Garage Area Square Footage —

Square Feet Above Grade 1400SF

Square Feet Below Grade —

Valuation $ 20,000.00

Description of Work: ☒ Alter ☐ Repair ☐ Demolish ☐ New ☐ Misc. ☐ Addition ☒ Commercial ☐ Residential

Tenant Improvement Phase II of previously checked plans.

FOR OFFICIAL USE ONLY

Permit Fees 207.00

Plan Check # 11491 Plan Check Fees 134.55

Plan Check Deposit _____

Balance of Plan Check Fees _____

Bedroom Tax _____

Sewer Facility Fees _____

Street Use Fee _____

Investigation _____

Approvals	Inspector	Date
Foundation		
Concrete Slab		
Wall Steel & Grout		
Floor Joist		
Roof Nail		
Sheer Panel		
Framing	EP.	8-86
Exterior Lath		
Insulation ☑ Wall ☑ Ceiling	EP.	8-27-86
Interior Lath		
Dry Wall Nail	C L	9-8-86
Scratch Coat		
Brown Coat		
Final Inspection	EP.	11/10/86

Application Received By: EL. Date: 7/9/86

Application Approved By: _____ Date: 7/9/86

Permit Issued By: tw Date: 8/19/86

Distribution: White-Office Green-Assessors Office Canary-Inspector Pink-Applicant Gold-Cashier

PLANNING DIVISION PLAN CHECK LIST

Centinela Hospital Medical Center — PHONE — 7-19-86 DATE (Discretion)
OWNER OR PROJECT NAME

6201 Bristol Parkway — 1 LOT(S) — 30946 BLOCK TRACT
JOB ADDRESS

C-3 — Phase II of interior tenant improvements
ZONE JOB DESCRIPTION

CHECK		NON-CONFORMANCE: CODE SECTION
YARD SETBACKS	OK / NA	FRONT SIDES REAR
BLDG. HEICHT	OK / NA	
OPEN SPACE & LOT COVERAGE	OK / NA	
DISTANCE BTWN. BUILDINGS &/OR UNIT SIZE	OK / NA	
FENCES, WALLS, HEDGES	OK / NA	
PARKING	OK / NA	
SIGNS	OK / NA	
SITE PLAN ☐ OR SPECIFIC PLAN ☐ CONDITIONS	OK / NA	Phase II of previously approved interior Tenant improvements
OTHER	OK / NA	

☑ Approved
☐ Rejected

BY S Jordan

Special Action(s): _____ TYPE PL- _____ DATE APPROVED

Ord. No. _____ Res. No. _____ Admin. _____

for _____

CCPL 73

CULVER CITY BUILDING AND FIRE PREVENTION
9770 CULVER BOULEVARD
CULVER CITY, CALIFORNIA 90230

FOR INSPECTION CALL
(213) 202-5806

23 8/22/86 620.88 TA

Validated:

Permit # H 11020 AUG 22 P12:13

APPLICATION FOR HEATING & AIR CONDITIONING PERMIT

(PLEASE PRINT, YOU ARE MAKING FOUR COPIES)

Job Address 6201 Bristol Parkway

Owner Fox Hills Medical Offices

Mailing Address 6201 Bristol Parkway

Culver City

Phone Number

Contractor Air-Tec

Address 1606 E. Carson Street

Carson, CA 90745

Phone Number (213) 5491698

State License Number 420650

City Business License Number 012442

Engineer/Architect

Phone Number

Square Footage of Building Conditioned Space

NOTE: Buildings with over 1,000 square feet of air conditioned space will require approved stamped plans showing compliance with state energy requirements.

Description of Work: ☐ Addition ☐ Repair ☐ New ☐ Misc.

Building Permit #10507

Application Received By: Date: 8/22/86

Application Approved By: Date:

Permit Issued By: Date:

Approvals	Inspector	Date
Underground		
Rough	JB	10-13-86
Ducts		
Fire Dampers		
Vent		
Gas Test		
Final	JB	11-12-86

Permit Fee Schedule	No.	Each	Fee
Issuance Fee		15.00	XXXXX
F.A.U. Including Duct Up to 100,000 BTU		8.00	
F.A.U. Including Duct over 100,000 BTU		10.00	
Floor Furnace Including Vent		6.00	
Heaters: Unit/Suspended Recessed Wall		6.00	
Vents, New or Replaced - Not Included with Appliance		6.00	
Repair, Alter or Add to Heating Cooling Absorption Evaporation		6.00	
Boilers - Compressors Up to 3 H.P.		6.00	
Over 3 H.P. to 15 H.P.		10.00	
Over 15 H.P. to 30 H.P.		15.00	
Over 30 H.P. to 50 H.P.		25.00	
Over 50 H.P.		40.00	
Absorption Units Absorption Units to and including 100,000 BTU		6.00	
Over 100,000 BTU to 500.000 BTU		10.00	
Over 500,000 BTU to 1,000,000 BTU		15.00	
Over 1,000,000 BTU to 1,750,000		25.00	
over 1,750,000 BTU		40.00	
Evaporative Cooler		6.00	
Kitchen/Bath or Vent Fan with Single Duct		4.00	
Ventilation System When Not a Portion of any Heating or Cooling System Authorized by Permit Exhaust Fan		5.00	10.00
Hood Including Ducts		6.00	
Gas Systems Including 5		3.00	
Gas Systems Over 5		.60	
Subtotal			
Investigation			
Plan Check Fee		65%	
Miscellaneous 116-Registers @4.00/ea 27-Fire Dampers @1%			572.00
Extra Inspection		15.00	
Total Fees $597.00 plus 23.88			$620.88

Distribution: White-Office Yellow-Inspector Pink-Applicant Gold-Cashier

INSPECTION RECORD

Inspector _____ **Date** _____

CULVER CITY BUILDING AND FIRE PREVENTION
9770 CULVER BOULEVARD
CULVER CITY, CALIFORNIA 90230

FOR INSPECTION CALL
(213) 202-5806

Validated:

Permit # E 11062 9-2 ~~AUG 85~~ A10:31

APPLICATION FOR ELECTRICAL PERMIT

Job Address Phase II 6201 BRISTOL PARKWAY

Owner Centinela Hospital Med. Center

Mailing Address 555 East Hardy St. Inglewood, Ca

Phone Number 673-4660

Contractor WEB ELECTRIC

Address

Phone Number

City Bus. Lic. # 21646 98265

State License Number 179113

Engineer/Architect Perkin Architects

Phone Number (213) 479-4353

Use of Building: Phase II ☒ Alter ☐ Repair ☐ Demolish

☐ New ☐ Misc. ☐ Addition

Corrections

Application Received By: (Date:

Application Approved By: ADS Date: 7-22-86

Permit Issued By: tw Date: 9-2-86

Approvals	Inspector	Date
Plans		
Temporary Power		
Underground		
Rough		
Fixtures		
Meter		
Final	ADS	2-26-87

NOTE: New commercial buildings and remodels over 1,000 square feet require plan check for Title 24 Energy Conservation Requirements.

Distribution: White-Office Yellow-Inspector
Pink-Applicant Gold-Cashier

PERMIT FEE SCHEDULE	NO.	EACH	FEES
Issuance Fee	1	15 —	15 —
0 to 120 Branch Circuits	~~3~~ 11	7 —	77 —
227V Branch Circuits	—		
Residential Appliances (0 to 3 H.P.)			
Motor/Heater/Transformer HP/KW/KVA (3 or Less)			
Over 3 - Including 5			
Over 5 - Including 15			
Over 15 - Including 50			
Over 50 - Including 200			
Over 200			
Service/Switchboard/Panel Amps Under 200			
200 Including 600			
Over 600 - Including 1200			
Over 1200			
Over 600V			
Temporary Service			
Extra Inspection			
Signs			
Busways Per Foot			
Power Duct Per Foot			
Underfloor Duct Per Foot			
Swimming Pool/HotTub/Spa (Residential)			
Swimming Pool/HotTub/Spa (Public)			
Temporary Lighting			
Time Clock	1	3 —	3 —
Smoke Detectors			
Add to Existing Circuit 1-10 / 11+	2	.70	1.40
Flood Light Pole			
Miscellaneous			
Extra Inspection Trip			
Investigation 1% -			3.86
Plan Check II 11659		65%	65.17
TOTAL AMOUNT DUE:			100.26

CULVER CITY BUILDING AND FIRE PREVENTION
9770 CULVER BOULEVARD
CULVER CITY, CALIFORNIA 90230

FOR INSPECTION CALL
(213) 202-5806

Validated:

Permit # E 11721 NOV 20 PM2:24

APPLICATION FOR ELECTRICAL PERMIT

Job Address 6201 Bristol Parkway

Owner Centinela Hosp Med Ctr

Mailing Address

Contractor Don Shaw Signs

Phone Number 1230 W. Anaheim - Wilmington 90744

~~Contractor~~ ~~Foster Electrical Display~~

Address ~~4742 Dunsmore Ave. Y.N.~~

Phone Number ~~818 765 3171~~ 213-830-1314

City Bus. Lic. # ~~7765~~ 18518

State License Number ~~765~~ 417260

Engineer/Architect

Phone Number

Use of Building: ☐ Alter ☐ Repair ☐ Demolish

☐ New ☐ Misc. ☐ Addition

Corrections

CALL About Inspection

Ballast location

Application Received By: tw Date: 11/5/86

Application Approved By: Date:

Permit Issued By: tw Date: 11/25/86

Approvals	Inspector	Date
Plans		
Temporary Power		
Underground		
Rough		
Fixtures		
Meter		
Final	ABS	12-26-87

NOTE: New commercial buildings and remodels over 1,000 square feet require plan check for Title 24 Energy Conservation Requirements.

Distribution: White-Office Yellow-Inspector
Pink-Applicant Gold-Cashier

PERMIT FEE SCHEDULE	NO.	EACH	FEES
Issuance Fee			15.00
0 to 120 Branch Circuits			
227V Branch Circuits			
Residential Appliances (0 to 3 H.P.)			
Motor/Heater/Transformer HP/KW/KVA (3 or Less)			
Over 3 - Including 5			
Over 5 - Including 15			
Over 15 - Including 50			
Over 50 - Including 200			
Over 200			
Service/Switchboard/Panel Amps Under 200			
200 Including 600			
Over 600 - Including 1200			
Over 1200			
Over 600V			
Temporary Service			
Extra Inspection			
Signs	3	12.-	36.00
Busways Per Foot			
Power Duct Per Foot			
Underfloor Duct Per Foot			
Swimming Pool/HotTub/Spa (Residential)			
Swimming Pool/HotTub/Spa (Public)			
Temporary Lighting			
Time Clock			
Smoke Detectors			
Add to Existing Circuit 1-10 / 11+			
Flood Light Pole			
~~Miscellaneous~~ Retest			51.00
Extra Inspection Trip	Sunday		204
Investigation			
Plan Check		65%	
TOTAL AMOUNT DUE:			$ 53.04

Scotch® 7664 "Post-it" Routing-Request Pad

ROUTING - REQUEST

Please

- ☐ READ
- ☒ HANDLE
- ☐ APPROVE

To Blanco not in F 3

and

- ☐ FORWARD
- ☐ RETURN
- ☐ KEEP OR DISCARD
- ☐ REVIEW WITH ME

EJ

Date _____ From _____

CULVER CITY BUILDING AND SAFETY
9770 CULVER BOULEVARD
CULVER CITY, CALIFORNIA 90232

FOR INSPECTION CALL:

(213) 202-5806

Validated:

F-3

Permit # B 11720 NOV 20 P12:24

APPLICATION FOR BUILDING PERMIT

(PLEASE PRINT, YOU ARE MAKING FIVE COPIES)

Job Address 6201 Bristol Parkway

Legal: Map Book 7134 Page 089 Parcel 0084

Zone C 3 Lot 1 Tract 38946

Occupancy Type B-2 Construction Type V-N

Owner Centinela Hosp Med Ctr

Mailing Address 555 Hyde Park St.
Inglewood Ca 90307

Phone Number 213-673-4660

Contractor ~~Tristar Electrical Display~~

Address ~~4742 Densmore Ave~~
~~Van Nuys Ca 91406~~

Phone Number ~~818 785-3171~~
~~x783378~~

State License Number

Type ~~B C10 & C45~~

City Business License No. ~~97179~~ 18518

~~Engineer~~ Contractor Shore Signs

Address 1230 W. Anaheim
Wilmington 90744

Phone Number 213-830-1314

State Registration Number ~~411260~~ 417260 / C-45

Architect Parkin Architects

Address 1333 Westwood Blvd.,
L.A. Ca 90024

Phone Number 213-470-4383

State Registration Number

1st Floor Area Square Footage

Number of Stories

Total Floor Area Square Footage

Number of Parking Spaces

Garage Area Square Footage

Square Feet Above Grade

Square Feet Below Grade

Valuation $ 25,000

Description of Work: ☐ Alter ☐ Repair ☐ Demolish ☒ New ☐ Misc. ☐ Addition ☒ Commercial ☐ Residential

25 sq ft of letters E+N elevs, 1 monument sign wall illuminated, South elevation non-ill set of letters and 2 non-ill directional signs

Distribution: White-Office Green-Assessors Office Canary-Inspector Pink-Applicant Gold-Cashier

FOR OFFICIAL USE ONLY

Permit Fees 252.

Plan Check # 11831 Plan Check Fees

Plan Check Deposit $ 163.80

Balance of Plan Check Fees

Bedroom Tax

Sewer Facility Fees

Street Use Fee

Investigation

Approvals	Inspector	Date
Foundation	11-14-86 RP	
Concrete Slab		
Wall Steel & Grout		
Floor Joist		
Roof Nail		
Sheer Panel		
Framing		
Exterior Lath		
Insulation ☐ Wall ☐ Ceiling		
Interior Lath		
Dry Wall Nail		
Scratch Coat		
Brown Coat		
Final Inspection 2	1389	

Application Received By: tw Date: 11/5/86

Application Approved By: Date:

Permit Issued By: tw Date: 11/20/86

PLANNING DIVISION: PLAN CHECK LIST

Centinela Hospital Medical Center | 673-4660 | 11-7-86
OWNER OR PROJECT NAME | PHONE | DATE (Discussion)

6201 Bristol Parkway | (| 35946
JOB ADDRESS | LOT(S) | BLOCK TRACT

C-3 | Tenant wall signs + monument sign
ZONE | JOB DESCRIPTION

CHECK		NON-CONFORMANCE: CODE SECTION
YARD SETBACKS	OK / NA	FRONT SIDES REAR
BLDG. HEICHT	OK / NA	
OPEN SPACE & LOT COVERAGE	OK / NA	
DISTANCE BTWN. BUILDINGS &/OR UNIT SIZE	OK / NA	
FENCES, WALLS, HEDGES	OK / NA	
PARKING	OK / NA	
SIGNS	OK / NA	~~Sign Plan~~ 2. South Elevation = SA = 110 x 20% = 22 ℄, proposed 22 ℄ East Elevation = SA = 200 ℄ x 20% = 40 ℄, proposed sign = 40 ℄ North Elevation = SA = 200 ℄ x 20% = 40 ℄, proposed sign = 40 ℄
SITE PLAN ☐ OR SPECIFIC PLAN ☐ CONDITIONS	OK / NA	One Monument sign, maximum height 5' above sidewalk
OTHER	OK / NA	*Door of trash enclosure must be replaced with over head openning door to Sanitation Division's standards and paint all roof equipment (e.g. vents) a color to match tile roof

☑ Approved per conditions *
☐ Rejected

BY S Jordan

Special Action(s): _____ TYPE PL- _____ DATE APPROVED

Ord. No. _____ Res. No. _____ Admin. _____

for _____

CCPL 73

REDEVELOPMENT PROJECT No. 1 PLANS
Requiring Agency Approval

APPLICANT Centinela Hospital Medical Center

ADDRESS 6201 Bristol Parkway

SUBJECT Monument Sign

DATE RECEIVED

PLANNING ZONING REQTS. ☒ OK ☐ SEE BELOW STAFF MEMBER S Jordan

AGENCY STAFF MEMBER Alice Leslie DATE 11-19-86

☒ APPROVED ☐ W/CONDITIONS
☐ NOT APPROVED

CCRA approved 11-17-86

REDEVELOPMENT PROJECT No. 1 PLANS
Requiring Agency Approval

APPLICANT Centinela Hospital Medical Center

ADDRESS 6201 Bristol Parkway

SUBJECT Tenent signs

DATE RECEIVED

PLANNING ZONING REQTS. ☒ OK ☑ SEE BELOW STAFF MEMBER L. Jordan

See conditions on plan check sheet.

AGENCY STAFF MEMBER Rhesler DATE 11-14-86

☒ APPROVED except monument sign ☐ W/CONDITIONS approval of wall signs but NO approval of monument sign. Monument sign to be presented to Agency for approval.

☐ NOT APPROVED

CULVER CITY BUILDING AND FIRE PREVENTION
9770 CULVER BOULEVARD
CULVER CITY, CALIFORNIA 90230

FOR INSPECTION CALL
(213) 202-5806

Validated:

Permit # E 11771 NOV 26 A8:19

APPLICATION FOR ELECTRICAL PERMIT

Job Address 6201 Bristol Parkway
Owner Centinela Hosp. Medical Center
Mailing Address 555 East Hardy Street
Inglewood, CA 90307
Phone Number
Contractor Siemens Medical Systems
Address 13073 E. 166th. Street, Cerritos, CA
Phone Number (213) 404-4506
City Bus. Lic. # AC-22619 SY AD 30-653604-010-0HB
State License Number 474657
Engineer/Architect Parkin Architects
Phone Number (213) 479-4353

Use of Building: ☑ Alter ☐ Repair ☐ Demolish
☐ New ☐ Misc. ☐ Addition

Corrections

Waiting L.A. Lab Test Results on Transformer + Equipment.

Application Received By: Date:
Application Approved By: Date:
Permit Issued By: ADS Date: 11-26-86

Approvals	Inspector	Date
Plans		
Temporary Power		
Underground		
Rough		
Fixtures		
Meter		
Final	ADS	8-3-87

NOTE: New commercial buildings and remodels over 1,000 square feet require plan check for Title 24 Energy Conservation Requirements.

Distribution: White-Office Yellow-Inspector
Pink-Applicant Gold-Cashier

PERMIT FEE SCHEDULE	NO.	EACH	FEES
Issuance Fee	1		15 00
0 to 120 Branch Circuits			
227V Branch Circuits			
Residential Appliances (0 to 3 H.P.)			
Motor/Heater/Transformer HP/KW/KVA (3 or Less)			
Over 3 - Including 5			
Over 5 - Including 15			
Over 15 - Including 50	1	1	12.-
Over 50 - Including 200	1	1	24.-
Over 200			
Service/Switchboard/Panel Amps Under 200			
200 Including 600			
Over 600 - Including 1200			
Over 1200			
Over 600V			
Temporary Service			
Extra Inspection			
Signs			
Busways Per Foot			
Power Duct Per Foot			
Underfloor Duct Per Foot			
Swimming Pool/HotTub/Spa (Residential)			
Swimming Pool/HotTub/Spa (Public)			
Temporary Lighting			
Time Clock			
Smoke Detectors			
Add to Existing Circuit 1-10 / 11+			
Flood Light Pole			
Miscellaneous			
Extra Inspection Trip			
Investigation 4% Surc.			2 00
Plan Check		65%	
TOTAL AMOUNT DUE:			53 00

C.W.C.

● 2 sets
$20,088 =
check for
#134.55

CULVER CITY BUILDING AND SAFETY
9770 CULVER BOULEVARD
CULVER CITY, CALIFORNIA 90232

FOR INSPECTION CALL:

(213) 202-5806

Validated:

C-3

11881 DEC 12 A10:58

Permit # B

APPLICATION FOR BUILDING PERMIT

(PLEASE PRINT, YOU ARE MAKING FIVE COPIES)

Job Address 6201 Bristol Parkway
Culver City, CA 90230

Legal: Map Book ____ Page ____ Parcel ____

Zone C-3 Lot 1 Tract 30946

Occupancy Type B-2 Construction Type VN

Owner Centinela Valley Health Services
Centinela Hospital Medical Center

Mailing Address 555 E. Hardy
Inglewood, CA 90301

Phone Number (213) 673-4660 X8508

Contractor Garcia Bentley

Address 640 Ave B.
Redondo Beach, CA 90277

Phone Number (213) 540-7776

State License Number 423857

Type General Contractor

City Business License No. 97198

Engineer Brad Hawn

Address 1015 12th St.
Modesto, CA 95354

Phone Number (209) 524-1855

State Registration Number SE 2788

Architect Omar G. Siller, AIA
Centinela Hospital Medical Center

Address 555 E. Hardy
Inglewood, CA 90301

Phone Number (213) 673-4660

State Registration Number C12149

1st Floor Area Square Footage 7575

Number of Stories 2

Total Floor Area Square Footage 10,325

Number of Parking Spaces 43

Garage Area Square Footage N/A

Square Feet Above Grade N/A

Square Feet Below Grade N/A

Valuation $ 20,000

Description of Work: ☒ Alter ☐ Repair ☐ Demolish ☐ New ☐ Misc. ☐ Addition ☐ Commercial ☐ Residential

NEW CEILING, WALL ADDITION, & REPAIR on 2nd floor.

FOR OFFICIAL USE ONLY

Permit Fees $215.28

Plan Check # 11863 Plan Check Fees ____

Plan Check Deposit $134.55

Balance of Plan Check Fees ____

Bedroom Tax ____

Sewer Facility Fees ____

Street Use Fee ____

Investigation ____

Approvals	Inspector	Date
Foundation		
Concrete Slab		
Wall Steel & Grout		
Floor Joist		
Roof Nail		
Sheer Panel		
Framing	1-14-87 DB	
Exterior Lath		
Insulation ☐ Wall ☐ Ceiling		
Interior Lath		
Dry Wall Nail	1-19-87 DB	
Scratch Coat		
Brown Coat		
Final Inspection	2-3-87 DB	

Application Received By: ____ Date: 11/13/86

Application Approved By: ____ Date: 12/4/86

Permit Issued By: tw Date: 12/12/86

Distribution: White-Office Green-Assessors Office Canary-Inspector Pink-Applicant Gold-Cashier

PLANNING DIVISION PLAN CHECK LIST

Centinela Valley Health Services | 673-4660 x8508 | 12-4-86
OWNER OR PROJECT NAME | PHONE | DATE (Disposition)

6201 Bristol Parkway | LOT(S) | BLOCK | TRACT 30946
JOB ADDRESS

C-3 | New ceiling, wall addition & repairs on 2nd floor
ZONE | JOB DESCRIPTION

CHECK		NON-CONFORMANCE: CODE SECTION
YARD SETBACKS	OK / NA	FRONT SIDES REAR
BLDG. HEIGHT	OK / NA	
OPEN SPACE & LOT COVERAGE	OK / NA	
DISTANCE BTWN. BUILDINGS &/OR UNIT SIZE	OK / NA	
FENCES, WALLS, HEDGES	OK / NA	
PARKING	OK / NA	
SIGNS	OK / NA	
SITE PLAN ☐ OR SPECIFIC PLAN ☐ CONDITIONS	OK / NA	No additional sq. ft. - just tenant interior improvements in connection with other improvements in the conversion to medical center. Site improvements are OK
OTHER	OK / NA	

☑ Approved
☐ Rejected
BY S Jordan

Special Action(s): _____ (TYPE) PL- _____ _____ (DATE APPROVED)

Ord. No. _____ Res. No. _____ Admin. _____

for _____

CCPL 73

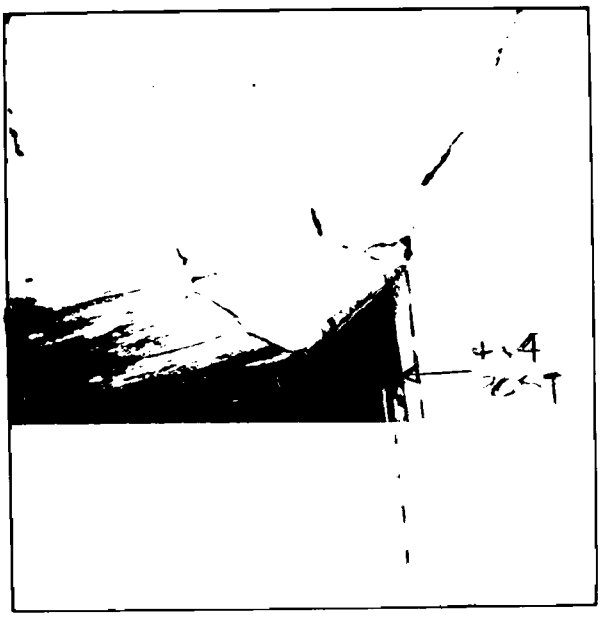

LOOKING FROM (2)

LOOKING FROM (1)

ARCHITECT CENTINELA HOSPITAL

HILLMAN BIDDISON & LOEVENGUTH
STRUCTURAL ENGINEERS
1541 WILSHIRE BLVD., LOS ANGELES 90017

JOB FOX HILL ADMIN. OFFICE

ENGR. MN DATE 12-8-86 JOB NO. 86.86-110 SHEET NO. 1

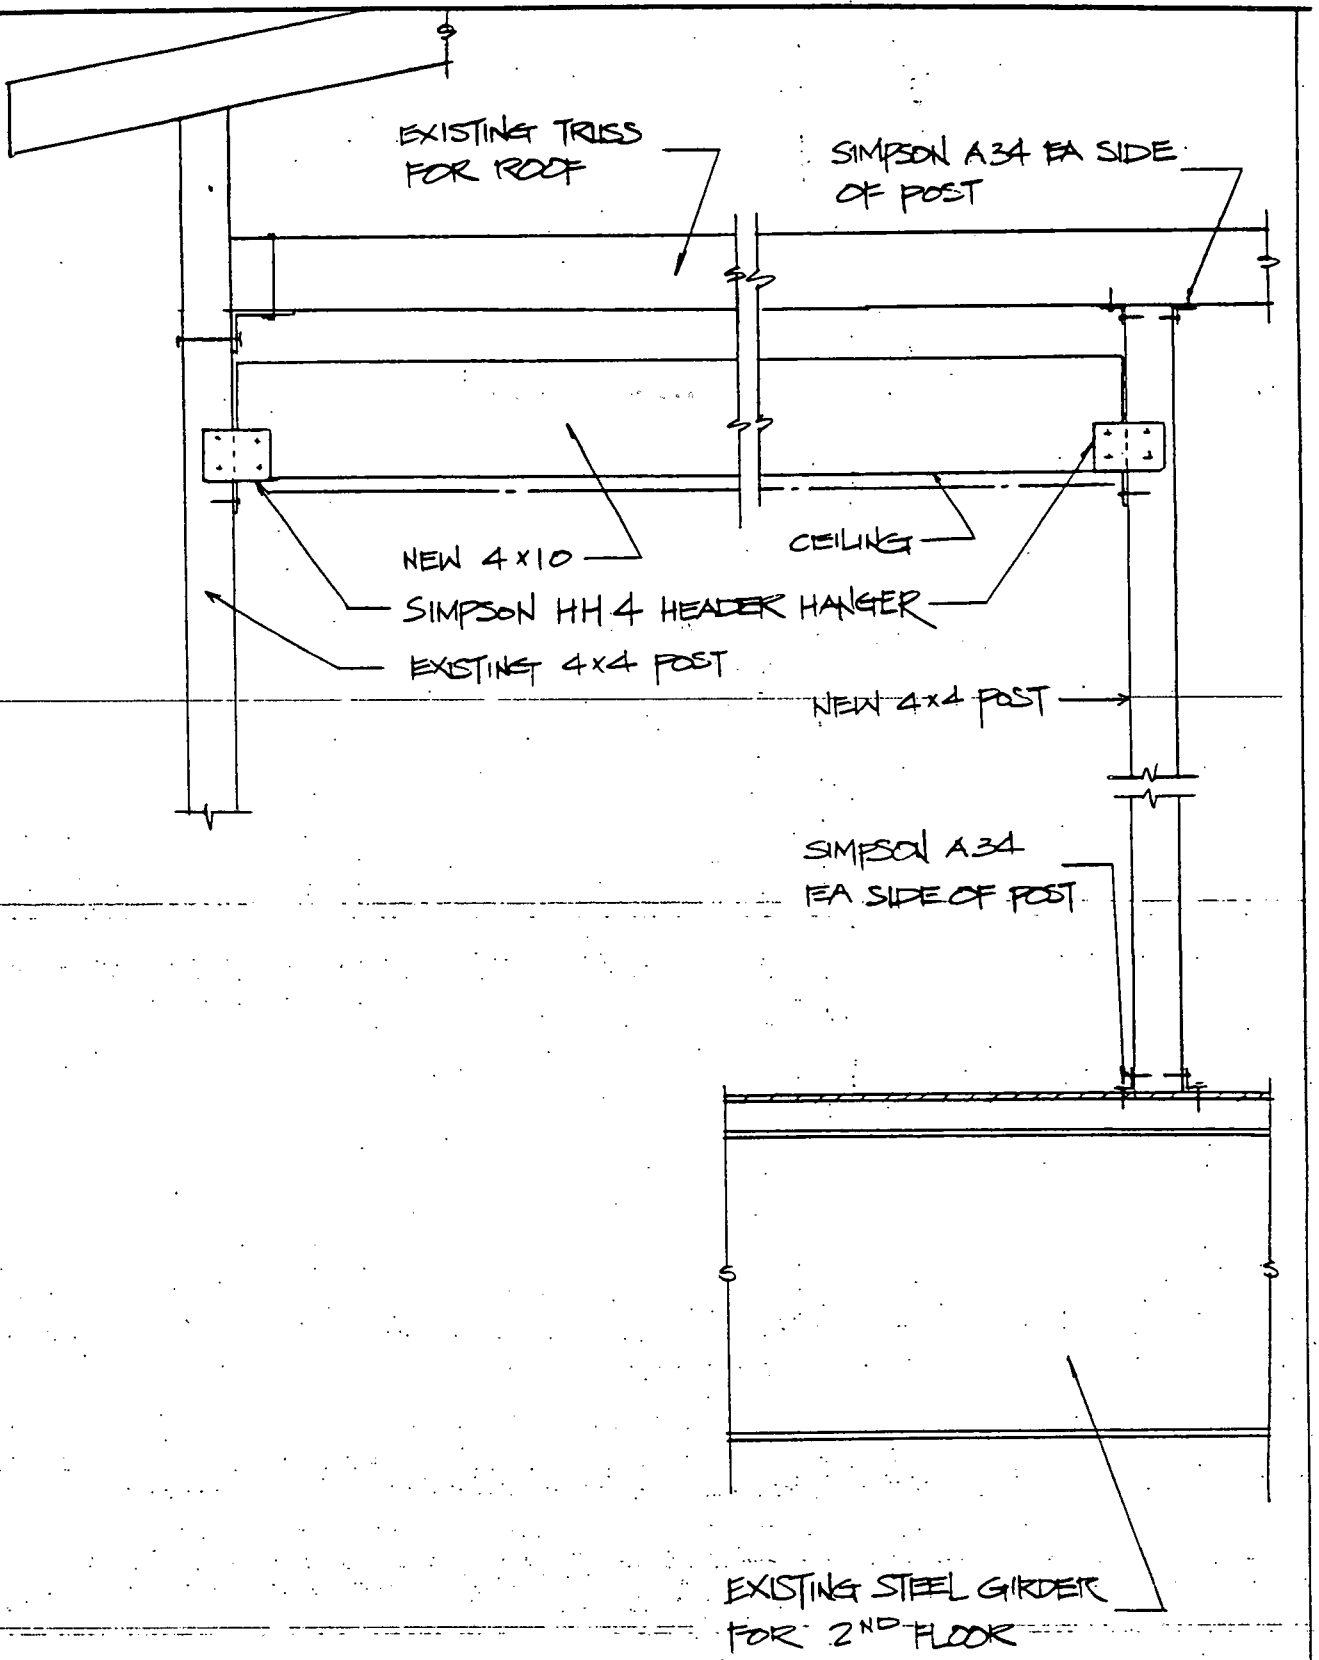

FRAMING FOR NEW FOLDING DOOR

H = 8'-0"

SOUNDMASTER 12 WT. = 5.5 PSF

W = 8 × 5.5 = 44 #/FT

SPAN = 14.5'

M = (44 + 10 of BM)(14.5)²/8 = 1419 FT-LBS

S = 1419 × 12/1500 = 11.4 < 49.9

R = (44+10)(14.5/2) = 392# < 1205# SIMPSON HH4 ok

A = 392 × 1.5/85 = 6.9 × 2 = 13.8 < 32.3

Δ = 5(54)(14.5)⁴1728/384 × 1600000 × 2308 = 0.145" < L/1000

USE 4×10 #1

CULVER CITY BUILDING AND FIRE PREVENTION
9770 CULVER BOULEVARD
CULVER CITY, CALIFORNIA 90230

FOR INSPECTION CALL
(213) 202-5806

Validated:

11904 DEC 16 P2:38

Permit # E

APPLICATION FOR ELECTRICAL PERMIT

Job Address 6201 BRISTOL PKWY, CULVER CITY

Owner CENTINELA HOSPITAL

Mailing Address SAME

Phone Number 213 337 1900

Contractor STANDARD TEL

Address 2699 E 28 TH ST. LONG BEACH, CA 90806

Phone Number (213) 426 5570

City Bus. Lic. # (YEAR PBX UP)

State License Number

Engineer/Architect DANIEL S. JONES

Phone Number 213 426 5570

Use of Building: ☐ Alter ☐ Repair ☐ Demolish

☐ New ☐ Misc. ☐ Addition

Corrections

PHONE PERMIT OK No Labels

Application Received By: Date:

Application Approved By: ADS Date: 12-15-86

Permit Issued By: JB Date: 12-16-86

Approvals	Inspector	Date
Plans		
Temporary Power		
Underground		
Rough		
Fixtures		
Meter		
Final	ADS	12-19-86

NOTE: New commercial buildings and remodels over 1,000 square feet require plan check for Title 24 Energy Conservation Requirements.

White-Office Yellow-Inspector

Distribution: Pink-Applicant Gold-Cashier

PERMIT FEE SCHEDULE	NO.	EACH	FEES
Issuance Fee	1	15.00	15.00
0 to 120 Branch Circuits			
227V Branch Circuits			
Residential Appliances (0 to 3 H.P.)			
Motor/Heater/Transformer HP/KW/KVA (3 or Less)			
Over 3 - Including 5			
Over 5 - Including 15			
Over 15 - Including 50			
Over 50 - Including 200			
Over 200			
Service/Switchboard/Panel Amps Under 200			
200 Including 600			
TELEPHONE SYSTEM INSTALL VALUE at $23,700.00			237.00
Over 600 - Including 1200			
Over 1200			
Over 600V			
Temporary Service			
Extra Inspection			
Signs			
Busways Per Foot			
Power Duct Per Foot			
Underfloor Duct Per Foot			
Swimming Pool/HotTub/Spa (Residential)			
Swimming Pool/HotTub/Spa (Public)			
Temporary Lighting			
Time Clock			
Smoke Detectors			
Add to Existing Circuit 1-10 / 11 +			
Flood Light Pole			
Miscellaneous 4% SURCHARGE 1			10.08
Extra Inspection Trip			
Investigation			
Plan Check		65%	~~252.00~~
TOTAL AMOUNT DUE:			$262.08

Workers' Compensation and Employers' Liability Policy

PARTICIPATING

FAIRMONT INSURANCE COMPANY

HOME OFFICE - BURBANK, CALIFORNIA

DECLARATIONS

F 26282

ITEM 1. Named Employer and Address; (No., Street, Town, County, State, Zip Code)

• STANDRIDGE CORPORTION
DBA: STANDARD TEL, INCORPORATED
DBA: STANDARD BUSINESS TELEPHONE SYSTEM
2699 EAST 28TH STREET #408
LONG BEACH, CALIFORNIA 90806

Employer is: CORPORATION

Renews No. NEW

ITEM 2. Policy Period: (Mo. Day Yr.)

12:01 A.M., standard time as to each of said dates.

From 6/29/86 to 6/29/87

Number 1-00245-1000-Q

Producer: SADDLEBACK VALLEY INS CENTER

ITEM 3 Locations-All usual workplaces of the insured at or from which operations covered by this policy are conducted are located at the above address unless otherwise stated herein: 18103 SKY PARK SOUTH, STE #D, IRVINE, CA. 92714

ITEM 4 Code Nos.	CLASSIFICATION OF PRINICIPAL OPERATIONS	ESTIMATED ANNUAL REMUNERATION	RATE PER $100 OF REMUNERATION	ESTIMATED ANNUAL PREMIUM
7600	TELEPHONE OR TELEGRAPH COMPANIES--ALL EMPLOYEES OTHER THAN OFFICE OR EXCHANGE EMPLOYEES, AND CLERICAL OFFICE EMPLOYEES--INCLUDING OPERATION, MAINTENANCE, EXTENSION OF LINES AND MAKING OF SERVICE CONNECTIONS.		3.07	8,745
8742A	SALESMEN, COLLECTORS OR MESSENGERS--OUTSIDE.		1.09	1,884
8810A	CLERICAL OFFICE EMPLOYEES--N.O.C.		.61	1,295

ENDORSEMENT ATTACHED 1. U-4 2. U-46 3. U-28

The language of the classification or classifcations of operations inserted in the policy declarations shall not be interpreted to extend insurance, or obligate the Company to the payment of benefits, to any person who is excluded from insurance by express statement elsewhere in this policy or in any endorsement hereto. OTHER OPERATIONS: proper classifications and rates to be determined in accordance with the manual in use by the Company.

ITEM 5 The following persons are specifically covered as employees, anything in the Policy Exclusions to the contrary notwithstanding.

ALL EXCLUSIONS APPLICABLE

ITEM 6 Minimum Premium: $ 600

Deposit Premium: $ 2,392 + 18.72 **

ITEM 7 Payroll reporting and premium adjustment period: ANNUAL

M-1060

ITEM 8 Limit of Liability Coverage B — Employers Liability $1,000,000.00

Countersigned at BURBANK on 6/30/86 EDP L6 By

AUTHORIZED REPRESENTATIVE

F 26282

** STATE GUARANTEE FUND LAW

FORM UP100 (REV. 10-85)

CONTRACTORS STATE LICENSE BOARD

Building Quality

ISSUED 05-02-86

No. 490864

This license is the property of the Registrar of Contractors, is not transferable, and shall be returned to the Registrar upon demand when suspended, revoked, or invalidated for any reason. It becomes void if not renewed.

Contractor's License

Pursuant to the provisions of Chapter 9 of Division 3 of the Business and Professions Code and the Rules and Regulations of the Contractors State License Board, the Registrar of Contractors does hereby issue this license to:

STANDARD TEL*STANDRIDGE CORPORATION

to engage in the business or act in the capacity of a contractor in the following classification(s):

C61 COMMUNICATION EQUIPMENT

WITNESS *my hand and sealed this* 6TH *day of* MAY 1986.

Registrar of Contractors

Standard Tel

Signature of Licensee

Signature of person who qualified on behalf of the licensee

STATE AND CONSUMER SERVICES AGENCY
DEPARTMENT OF CONSUMER AFFAIRS

13L-24 (Rev. 11-83)

089345

CULVER CITY BUILDING AND FIRE PREVENTION
9770 CULVER BOULEVARD
CULVER CITY, CALIFORNIA 90232

Bruce

FOR INSPECTION CALL
(213) 202-5806

Validated:

12018 Permit # JAN -8 P12:52

APPLICATION FOR HEATING & AIR CONDITIONING PERMIT

PLEASE PRINT, YOU ARE MAKING FOUR COPIES)

Job Address 6201 Bristol Parkway

Owner Centinela Hospital

Mailing Address 555 E. Hardy Street

Inglewood, CA 90301

Phone Number

Contractor Air-Tec

Address 1606 E. Carson Street

Carson, CA 90745

Phone Number (213) 549-1698

State License Number 420650

City Business License Number 12442

Engineer/Architect

Phone Number

Square Footage of Building Conditioned Space

NOTE: Buildings with over 1,000 square feet of air conditioned space will require approved stamped plans showing compliance with state energy requirements.

Description of Work: ☒ Addition ☐ Repair ☐ New ☐ Misc.

Application Received By: Date: 1/8/87

Application Approved By: Date:

Permit Issued By: Date:

Approvals	Inspector	Date
Underground		
Rough		
Ducts		
Fire Dampers		
Vent		
Gas Test		
Final	V. B	2-3-87

Permit Fee Schedule	No.	Each	Fee
Issuance Fee			15.00
F.A.U. Including Duct Up to 100,000 BTU			
F.A.U. Including Duct over 100,000 BTU			
Floor Furnace Including Vent			
Heaters: Unit/Suspended Recessed Wall			
Vents, New or Replaced - Not Included with Appliance			
Repair, Alter or Add to Heating Cooling Absorption Evaporation			
Boilers - Compressors Up to 3 H.P.			
Over 3 H.P. to 15 H.P.			
Over 15 H.P. to 30 H.P.			
Over 30 H.P. to 50 H.P.			
Over 50 H.P.			
Absorption Units Absorption Units to and including 100,000 BTU			
Over 100,000 BTU to 500,000 BTU			
Over 500,000 BTU to 1,000,000 BTU			
Over 1,000,000 BTU to 1,750,000 BTU			
Over 1,750,000 BTU			
Evaporative Cooler			
Kitchen/Bath or Vent Fan with Single Duct Exhaust Fans	2	8.00	16.00
Ventilation System When Not a Portion of any Heating or Cooling System Authorized by Permit Fire dampers	3	5.00	15.00
Registers	17	4.00	68.00
Hood Including Ducts			
Gas Systems Including 5			
Gas Systems Over 5			
Sub Total			114.00
Investigation			
Plan Check Fee		65%	
Miscellaneous Surcharge		4%	4.56
Extra Inspection			~~118.56~~
Total fees			118.56

Distribution: White - Office Yellow - Inspector Pink - Applicant Gold - Cashier

CULVER CITY BUILDING AND FIRE PREVENTION
9770 CULVER BOULEVARD
CULVER CITY, CALIFORNIA 90230

FOR INSPECTION CALL
(213) 202-5806

Validated:

12037 Permit # E JAN 12 A11 :10

APPLICATION FOR ELECTRICAL PERMIT

Job Address 6201 BRISTOL PARKWAY

Owner FOXHILL MEDICAL OFFICE

Mailing Address SAME

Phone Number

Contractor WEBB ELECTRIC

Address P.O. BOX 2671 PALOS VERDES 90274

Phone Number 320-1767

City Bus. Lic. # 102424

State License Number 179113

Engineer/Architect

Phone Number

Use of Building: ☒ Alter ☐ Repair ☐ Demolish

☐ New ☐ Misc. ☐ Addition

Corrections

Working permit

Application Received By: Date: 1/12/87

Application Approved By: Date:

Permit Issued By: Date:

Approvals	Inspector	Date
Plans		
Temporary Power		
Underground		
Rough		
Fixtures		
Meter		
Final	[illegible]	2-26-87

NOTE: New commercial buildings and remodels over 1,000 square feet require plan check for Title 24 Energy Conservation Requirements.

Distribution: White-Office Yellow-Inspector
Pink-Applicant Gold-Cashier

PERMIT FEE SCHEDULE	NO.	EACH	FEES
Issuance Fee	1	15-	15
0 to 120 Branch Circuits			
227V Branch Circuits			
Residential Appliances (0 to 3 H.P.)			
Motor/Heater/Transformer HP/KW/KVA (3 or Less)			
Over 3 - Including 5			
Over 5 - Including 15			
Over 15 - Including 50			
Over 50 - Including 200			
Over 200			
Service/Switchboard/Panel Amps Under 200			
200 Including 600			
Over 600 - Including 1200			
Over 1200			
Over 600V			
Temporary Service			
Extra Inspection			
Signs			
Busways Per Foot			
Power Duct Per Foot			
Underfloor Duct Per Foot			
Swimming Pool/HotTub/Spa (Residential)			
Swimming Pool/HotTub/Spa (Public)			
Temporary Lighting			
Time Clock			
Smoke Detectors			
Add to Existing Circuit 1-10 11+			
Flood Light Pole			
Miscellaneous WORKING PERMIT	1	15-	15 -
Extra Inspection Trip			
~~Investigation~~ 1% Surcharge			1.20
Plan Check		65%	
TOTAL AMOUNT DUE:			31.20

CULVER CITY BUILDING AND FIRE PREVENTION
9770 CULVER BOULEVARD
CULVER CITY, CALIFORNIA 90230

FOR INSPECTION CALL
(213) 202-5806

Validated: 23 2/25/87 76.96 TA

12390 Permit # FEB 25 E A10:53

APPLICATION FOR ELECTRICAL PERMIT

Job Address 6201 BRISTOL PRKwy.

Owner CENTINELA HOSPITAL

Mailing Address 555 E HARDY

INGLEWOOD

Phone Number 673-4660

Contractor JIM WEBB

Address REDONDO BEACH

Phone Number 316-8474

City Bus. Lic. # 102424

State License Number 179113

Engineer/Architect FREDERICK BROWN

Phone Number 714-852-9995

Use of Building: ☒ Alter ☐ Repair ☐ Demolish

☐ New ☐ Misc. ☐ Addition

Corrections

Application Received By: TW Date: 12/17/86

Application Approved By: ADS Date: 1-15-87

Permit Issued By: [signature] Date: 2/25/87

Approvals	Inspector	Date
Plans		
Temporary Power		
Underground		
Rough		
Fixtures		
Meter		
Final	ADS	2-26-87

NOTE: New commercial buildings and remodels over 1,000 square feet require plan check for Title 24 Energy Conservation Requirements.

Distribution: White-Office Yellow-Inspector
Pink-Applicant Gold-Cashier

PERMIT FEE SCHEDULE	NO.	EACH	FEES
Issuance Fee			15.00
0 to 120 Branch Circuits	6	7	42.00
227V Branch Circuits			
Residential Appliances (0 to 3 H.P.)	2	8.50	17.00
Motor/Heater/Transformer HP/KW/KVA (3 or Less)			
Over 3 - Including 5			
Over 5 - Including 15			
Over 15 - Including 50			
Over 50 - Including 200			
Over 200			
Service/Switchboard/Panel Amps Under 200			
200 Including 600			
Over 600 - Including 1200			
Over 1200			
Over 600V			
Temporary Service			
Extra Inspection			
Signs			
Busways Per Foot			
Power Duct Per Foot			
Underfloor Duct Per Foot			
Swimming Pool/HotTub/Spa (Residential)			
Swimming Pool/HotTub/Spa (Public)			
Temporary Lighting			
Time Clock			
Smoke Detectors			
Add to Existing Circuit 1-10 / 11+			
Flood Light Pole			
Miscellaneous			
Extra Inspection Trip			74.00
Investigation 9% Surc-			296
Plan Check # 11951	PAID	65%	~~48.10~~
TOTAL AMOUNT DUE:			(76.96)

CULVER CITY BUILDING AND FIRE PREVENTION
9770 CULVER BOULEVARD
CULVER CITY, CALIFORNIA 90230

FOR INSPECTION CALL
(213) 202-5806

23 .../37

Validated:

Permit # E 12426

MAR -2 A11:39

APPLICATION FOR ELECTRICAL PERMIT

Job Address 6201 Bristol Pkwy.

Owner Centinela Valley Health Svcs.

Mailing Address 555 E. Hardy St.
Inglewood 90307

Phone Number 673-4660 x8282

Contractor Don Shore Signs

Address 1230 W. Anaheim St./Wilmington 90744

Phone Number 830-1314

City Bus. Lic. # 102233

State License Number 417260

Engineer/Architect /

Phone Number

Use of Building: ☐ Alter ☐ Repair ☐ Demolish
☐ New ☐ Misc. ☐ Addition

Corrections

Application Received By: _____ Date: _____

Application Approved By: _____ Date: _____

Permit Issued By: LW Date: 3/2/87

Approvals	Inspector	Date
Plans		
Temporary Power		
Underground		
Rough		
Fixtures		
Meter		
Final	ABS	4-8-87

NOTE: New commercial buildings and remodels over 1,000 square feet require plan check for Title 24 Energy Conservation Requirements.

Distribution: White-Office Yellow-Inspector
Pink-Applicant Gold-Cashier

PERMIT FEE SCHEDULE	NO.	EACH	FEES
Issuance Fee			15.00
0 to 120 Branch Circuits			
227V Branch Circuits			
Residential Appliances (0 to 3 H.P.)			
Motor/Heater/Transformer HP/KW/KVA (3 or Less)			
Over 3 - Including 5			
Over 5 - Including 15			
Over 15 - Including 50			
Over 50 - Including 200			
Over 200			
Service/Switchboard/Panel Amps Under 200			
200 Including 600			
Over 600 - Including 1200			
Over 1200			
Over 600V			
Temporary Service			
Extra Inspection			
Signs	1		12.00
Busways Per Foot			
Power Duct Per Foot			
Underfloor Duct Per Foot			
Swimming Pool/HotTub/Spa (Residential)			
Swimming Pool/HotTub/Spa (Public)			
Temporary Lighting			
Time Clock			
Smoke Detectors			
Add to Existing Circuit 1-10 / 11+			
Flood Light Pole			27.00
Miscellaneous	Surcharge		1.08
Extra Inspection Trip			
Investigation			
Plan Check		65%	
TOTAL AMOUNT DUE:			28.08

CULVER CITY BUILDING AND SAFETY
9770 CULVER BOULEVARD
CULVER CITY, CALIFORNIA 90232

FOR INSPECTION CALL:

(213) 202-5806

Validated:

I-28

12425 MAR -2 A11 :33

Permit # B /

APPLICATION FOR BUILDING PERMIT

(PLEASE PRINT, YOU ARE MAKING FIVE COPIES)

Job Address 6201 Bristol Parkway

Legal: Map Book ____ Page ____ Parcel ____

Zone C-3 Lot 1 Tract 30946

Occupancy Type B-2 Construction Type II-N

Owner Centinela Valley Health Services

Mailing Address 555 E. Hardy St

Inglewood Ca 90307

Phone Number 673-4660 x8282

Contractor DON SHORES SIGNS, INC.

Address 1230 W. ANAHEIM ST.

WILMINGTON, CA. 90744

Phone Number 213-830-1314

State License Number 417260

Type C-45

X City Business License No. 102233

Engineer ____

Address ____

Phone Number ____

State Registration Number ____

Architect ____

Address ____

Phone Number ____

State Registration Number ____

1st Floor Area Square Footage ____

Number of Stories ____

Total Floor Area Square Footage ____

Number of Parking Spaces ____

Garage Area Square Footage ____

Square Feet Above Grade ____

Square Feet Below Grade ____

Valuation $ 3,000.00

Description of Work: ☐ Alter ☐ Repair ☐ Demolish ☒ New ☐ Misc. ☐ Addition ☒ Commercial ☐ Residential

(1) SET INDIVIDUALLY ILLUMINATED CHANNEL LETTERS

FOR OFFICIAL USE ONLY

Permit Fees 56.16

Plan Check # 12057 Plan Check Fees ____

Plan Check Deposit 35.10

Balance of Plan Check Fees ____

Bedroom Tax ____

Sewer Facility Fees ____

Street Use Fee ____

Investigation ____

Approvals	Inspector	Date
Foundation		
Concrete Slab		
Wall Steel & Grout		
Floor Joist		
Roof Nail		
Sheer Panel		
Framing		
Exterior Lath		
Insulation ☐ Wall ☐ Ceiling		
Interior Lath		
Dry Wall Nail		
Scratch Coat		
Brown Coat		
Final Inspection	12-2-89 AB	

Application Received By: ____ Date: 2/9/87

Application Approved By: ____ Date: 3/2/87

Permit Issued By: tw Date: 3/2/87

Distribution: White-Office Green-Assessors Office Canary-Inspector Pink-Applicant Gold-Cashier

PLANNING PLAN CHECK LIST

Continela Valley Health Service | 673-4660 x8288 | 2-26-87
OWNER OR PROJECT NAME | PHONE | DATE (SUBMITTED)

6201 Bristol Parkway | | |
JOB ADDRESS | LOT(S) | BLOCK TRACT

C-3 | Wall Sign
ZONE | JOB DESCRIPTION

CHECK		NON-CONFORMANCE: CODE SECTION
YARD SETBACKS	OK / NA *	FRONT SIDES * not applicable REAR
BLDG. HEIGHT	OK / NA	
OPEN SPACE & LOT COVERAGE	OK / NA	
DISTANCE BTWN. BUILDINGS &/OR UNIT SIZE	OK / NA	
FENCES, WALLS, HEDGES	OK / NA	
PARKING	OK / NA	
SIGNS	OK / NA	Signable Area - % (From plans) = (signable area ÷ Total wall area) max = 156 ℄ = 2476 ℄ = 6% ; Sign = 40% signable area = 40% of 156 ℄ = 62.4 sq ft permit proposal From dwg = 48 sq ft
SITE PLAN ☐ OR SPECIFIC PLAN ☐ CONDITIONS	OK / NA	
OTHER	OK / NA	Field Checked

☑ Approved
☐ Rejected

BY: [signature]

Special Action(s): _____ PL- _____ _____
TYPE DATE APPROVED

Ord. No. _____ Res. No. _____ Admin. _____

for _____

cc:

CULVER CITY BUILDING AND FIRE PREVENTION
9770 CULVER BOULEVARD
CULVER CITY, CALIFORNIA 90230

FOR INSPECTION CALL
(213) 202-5806

Validated:

13870 AUG 19 11:39
CITY OF CULVER CITY
ACCT/DEPT. 504 40.56
DATE: 08/19/87 TIME: 11:46:48

Permit # E

APPLICATION FOR ELECTRICAL PERMIT

Job Address 6201 BRISTOL PARKWAY
Owner CENTINELA HOSP. MED. CTR.
Mailing Address
Phone Number
Contractor DON SHORES SIGNS
Address 1230 W. ANAHIEM WILMINGTON 90744
Phone Number 213-830-1314
City Bus. Lic. #
State License Number 417260
Engineer/Architect
Phone Number

Use of Building: ☐ Alter ☐ Repair ☐ Demolish
☐ New ☐ Misc. ☐ Addition

Corrections

Application Received By: JJ Date: 7-20-87
Application Approved By: JJ Date:
Permit Issued By: tw Date: 8/19/87

Approvals	Inspector	Date
Plans		
Temporary Power		
Underground		
Rough		
Fixtures		
Meter		
Final	ABS	10887

NOTE: New commercial buildings and remodels over 1,000 square feet require plan check for Title 24 Energy Conservation Requirements.

Distribution: White-Office Yellow-Inspector
Pink-Applicant Gold-Cashier

PERMIT FEE SCHEDULE	NO.	EACH	FEES
Issuance Fee			15.00
0 to 120 Branch Circuits		5.00	
227V Branch Circuits		7.50	
Residential Appliances (0 to 3 H.P.)		5.00	
Motor/Heater/Transformer HP/KW/KVA (3 or Less)		5.00	
Over 3 - Including 5		7.00	
Over 5 - Including 15		9.00	
Over 15 - Including 50		10.00	
Over 50 - Including 200		20.00	
Over 200		30.00	
Service/Switchboard/Panel Amps Under 200		8.00	
200 Including 600		12.00	
Over 600 - Including 1200		20.00	
Over 1200		30.00	
Over 600V		40.00	
Temporary Service		10.00	
Extra Inspection		15.00	
Signs	2	8.00	24.00
Busways Per Foot		.20	
Power Duct Per Foot		.10	
Underfloor Duct Per Foot		.07	
Swimming Pool/HotTub/Spa (Residential)		25.00	
Swimming Pool/HotTub/Spa (Public)		35.00	
Temporary Lighting		6.00	
Time Clock		2.50	
Smoke Detectors		1.00	
Add to Existing Circuit 1-10 / 11+		.50 / .40	
Flood Light Pole		5.00	
Miscellaneous		10.00	
Extra Inspection Trip		15.00	
~~Investigation~~ Surcharge	4%		1.56
Plan Check		65%	
TOTAL AMOUNT DUE:			40.56

CULVER CITY BUILDING AND SAFETY
9770 CULVER BOULEVARD
CULVER CITY, CALIFORNIA 90232

FOR INSPECTION CALL:

(213) 202-5806

Validated:
13869 AUG 19 A11:37
CITY OF CULVER CITY #002097
ACCT/DEPT. 504 84.24
DATE: 08/19/87 TIME: 11:47:14

Permit # B

APPLICATION FOR BUILDING PERMIT

(PLEASE PRINT, YOU ARE MAKING FIVE COPIES)

Job Address 6201 BRISTOL PARKWAY

Legal: Map Book 413A Page 009 Parcel 004

Zone C-3 Lot 1 Tract 30946

Occupancy Type B-2 Construction Type V-N

Owner CENTINELA HOSP. MED. CTR.

Mailing Address 555 HARDY ST.
INGLEWOOD CA. 90347

Phone Number 213 673 4660

Contractor DON SHORES SIGNS

Address 1230 W. ANAHIEM
WILMINGTON CA 90744

Phone Number 213 830 1314

State License Number 417260

Type C-45

City Business License No. 102233

Engineer

Address

Phone Number

State Registration Number

Architect PARKIN ARCHITECTS

Address 1333 WESTWOOD BLVD.
LA CA 90024

Phone Number 213-470-4383

State Registration Number

1st Floor Area Square Footage

Number of Stories

Total Floor Area Square Footage

Number of Parking Spaces

Garage Area Square Footage

Square Feet Above Grade

Square Feet Below Grade

Valuation $ 6,000

Description of Work: ☐ Alter ☐ Repair ☐ Demolish
☒ New ☐ Misc. ☐ Addition
☒ Commercial ☐ Residential

2 SETS OF LETTERS E+N
ELEVATIONS

FOR ~~OFFICIAL~~ USE ONLY

Permit Fees $84.24

Plan Check # 12640 Plan Check Fees

Plan Check Deposit 52.65

Balance of Plan Check Fees

Bedroom Tax

Sewer Facility Fees

Street Use Fee

Investigation

Approvals	Inspector	Date
Foundation		
Concrete Slab		
Wall Steel & Grout		
Floor Joist		
Roof Nail		
Sheer Panel		
Framing		
Exterior Lath		
Insulation ☐ Wall ☐ Ceiling		
Interior Lath		
Dry Wall Nail		
Scratch Coat		
Brown Coat		
Final Inspection	12-7-87	

Application Received By: _____ Date: 9-20-87

Application Approved By: _____ Date: 8.14.87

Permit Issued By: _____ Date: 8/19/87

Distribution: White-Office Green-Assessors Office Canary-Inspector
Pink-Applicant Gold-Cashier

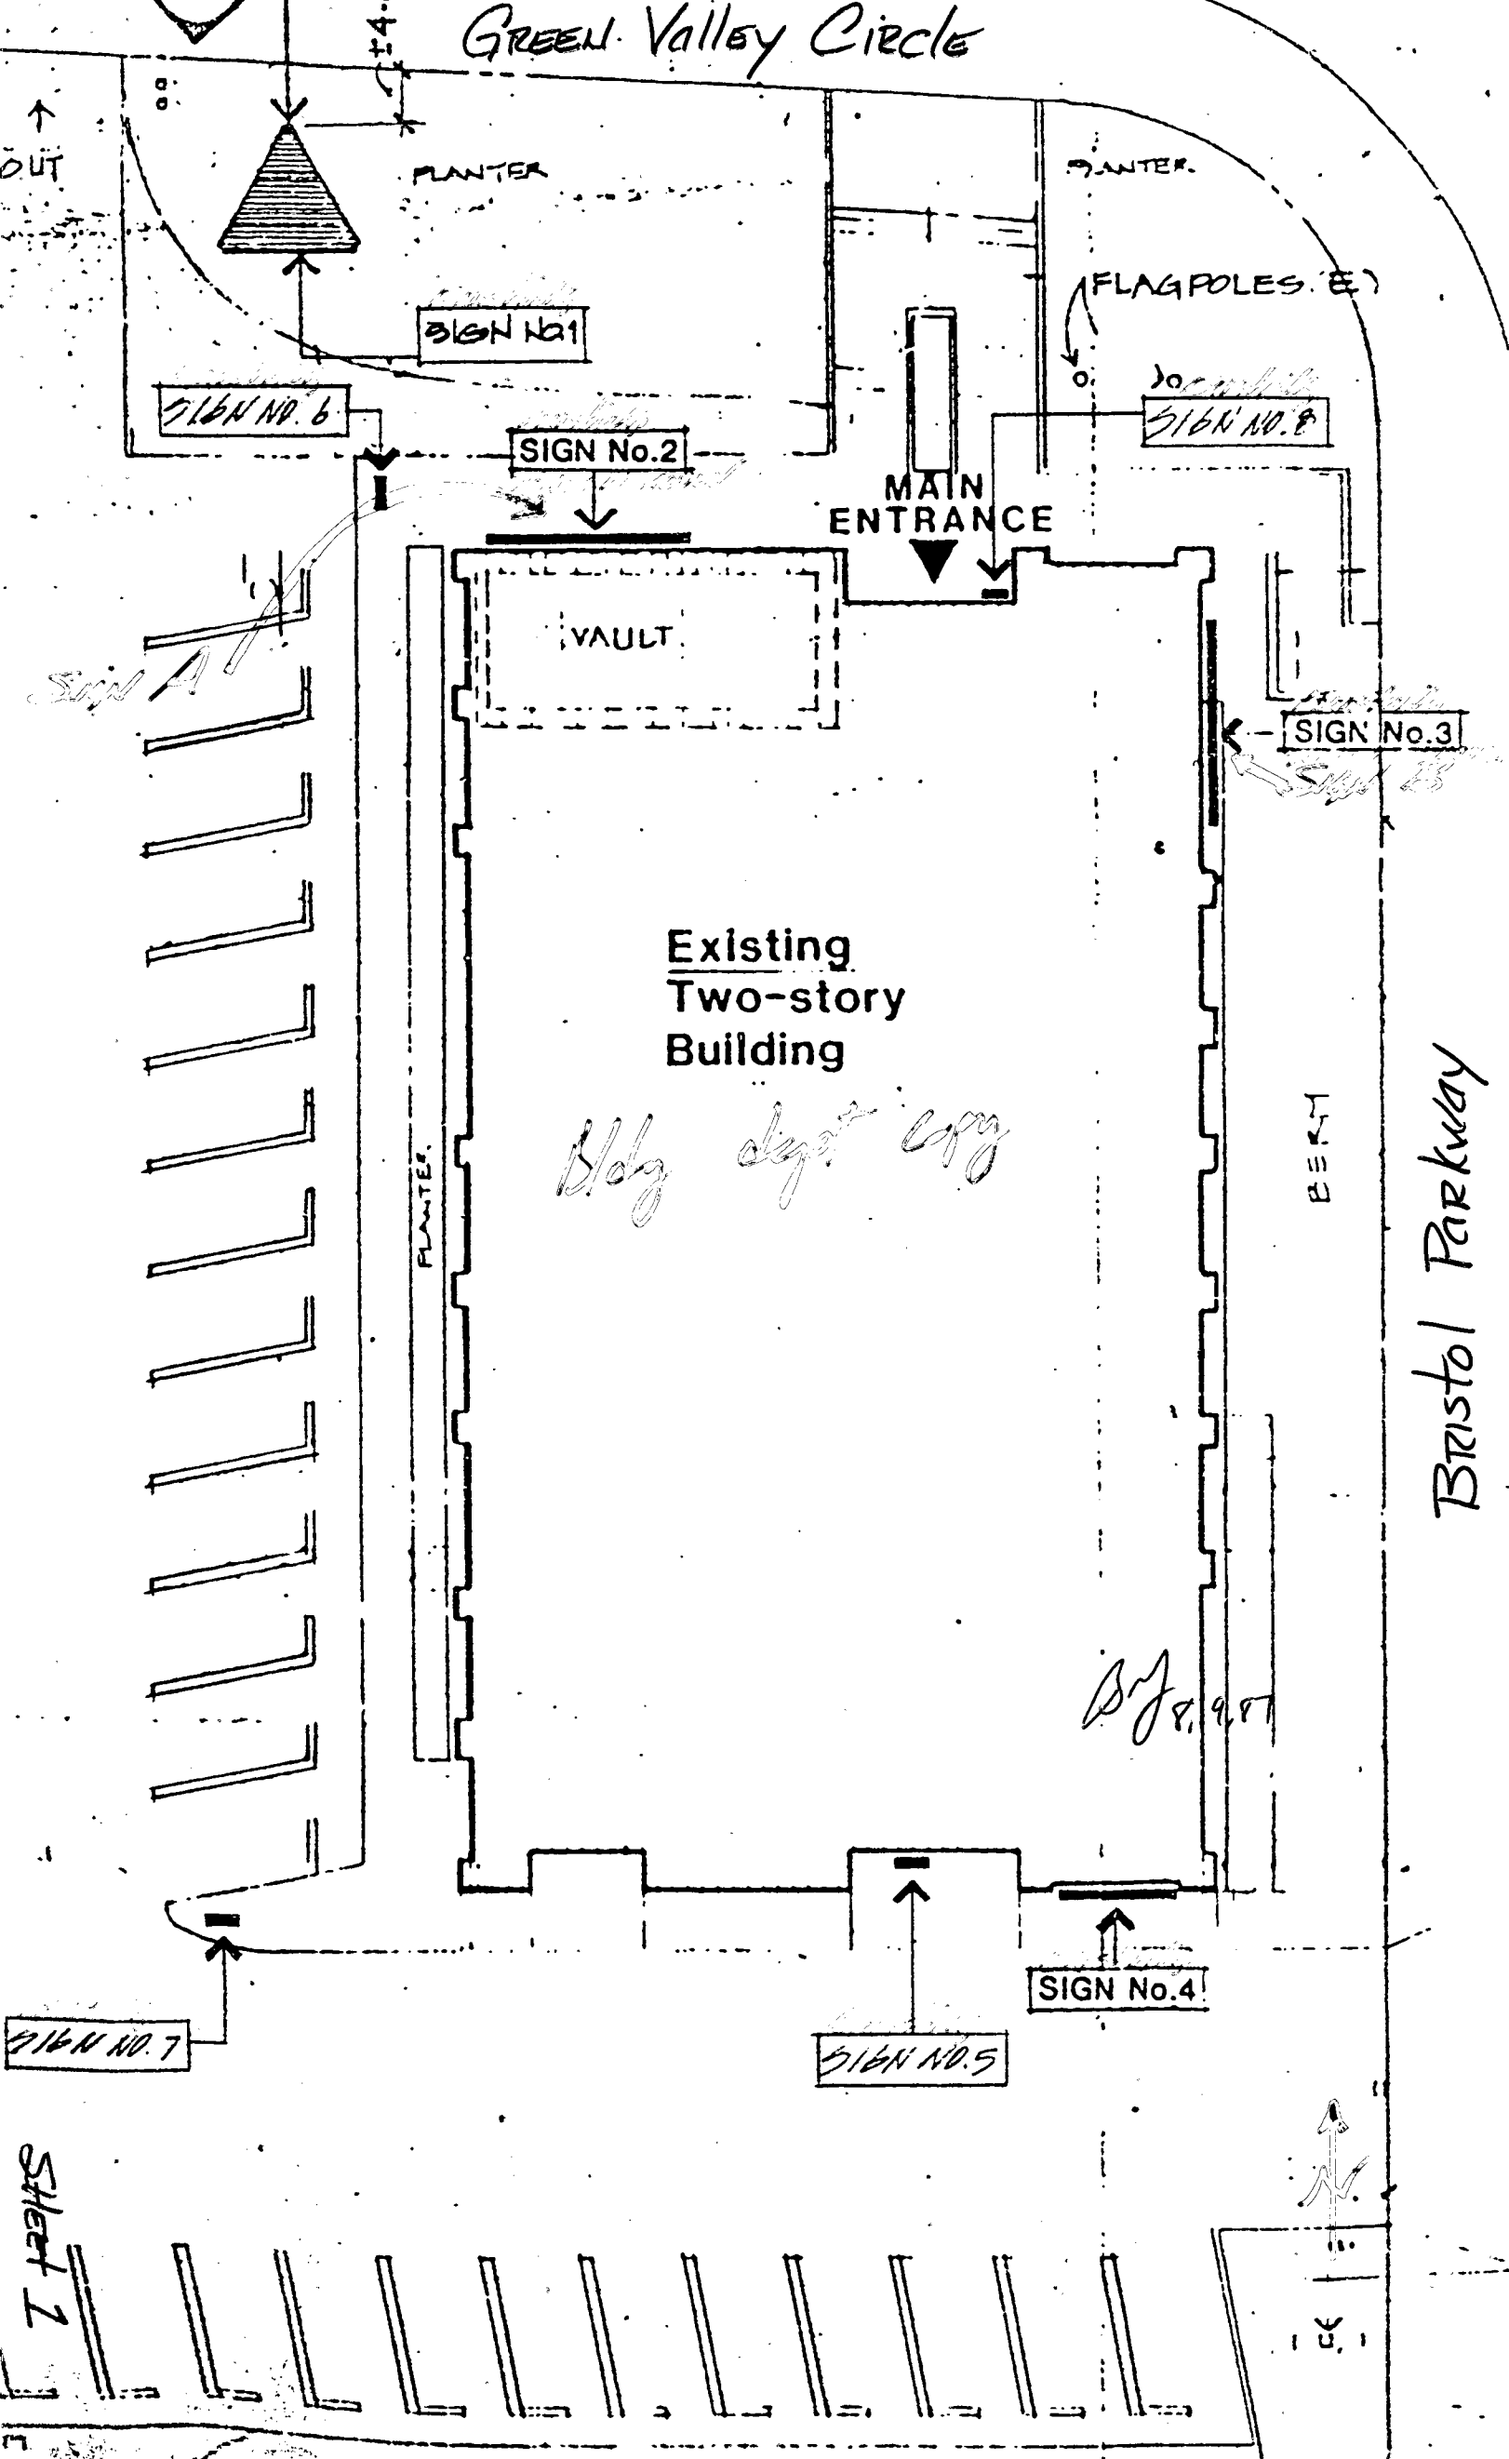
GREEN VALLEY CIRCLE
PLANTER
PLANTER
FLAGPOLES (E)
SIGN No.1
SIGN No. 6
SIGN No. 8
SIGN No.2
MAIN ENTRANCE
VAULT
SIGN No.3
Existing Two-story Building
PLANTER
BERM
BRISTOL PARKWAY
SIGN No.4
SIGN No.5
SIGN No.7
SHEET 1

SIGN: A.

individual letters

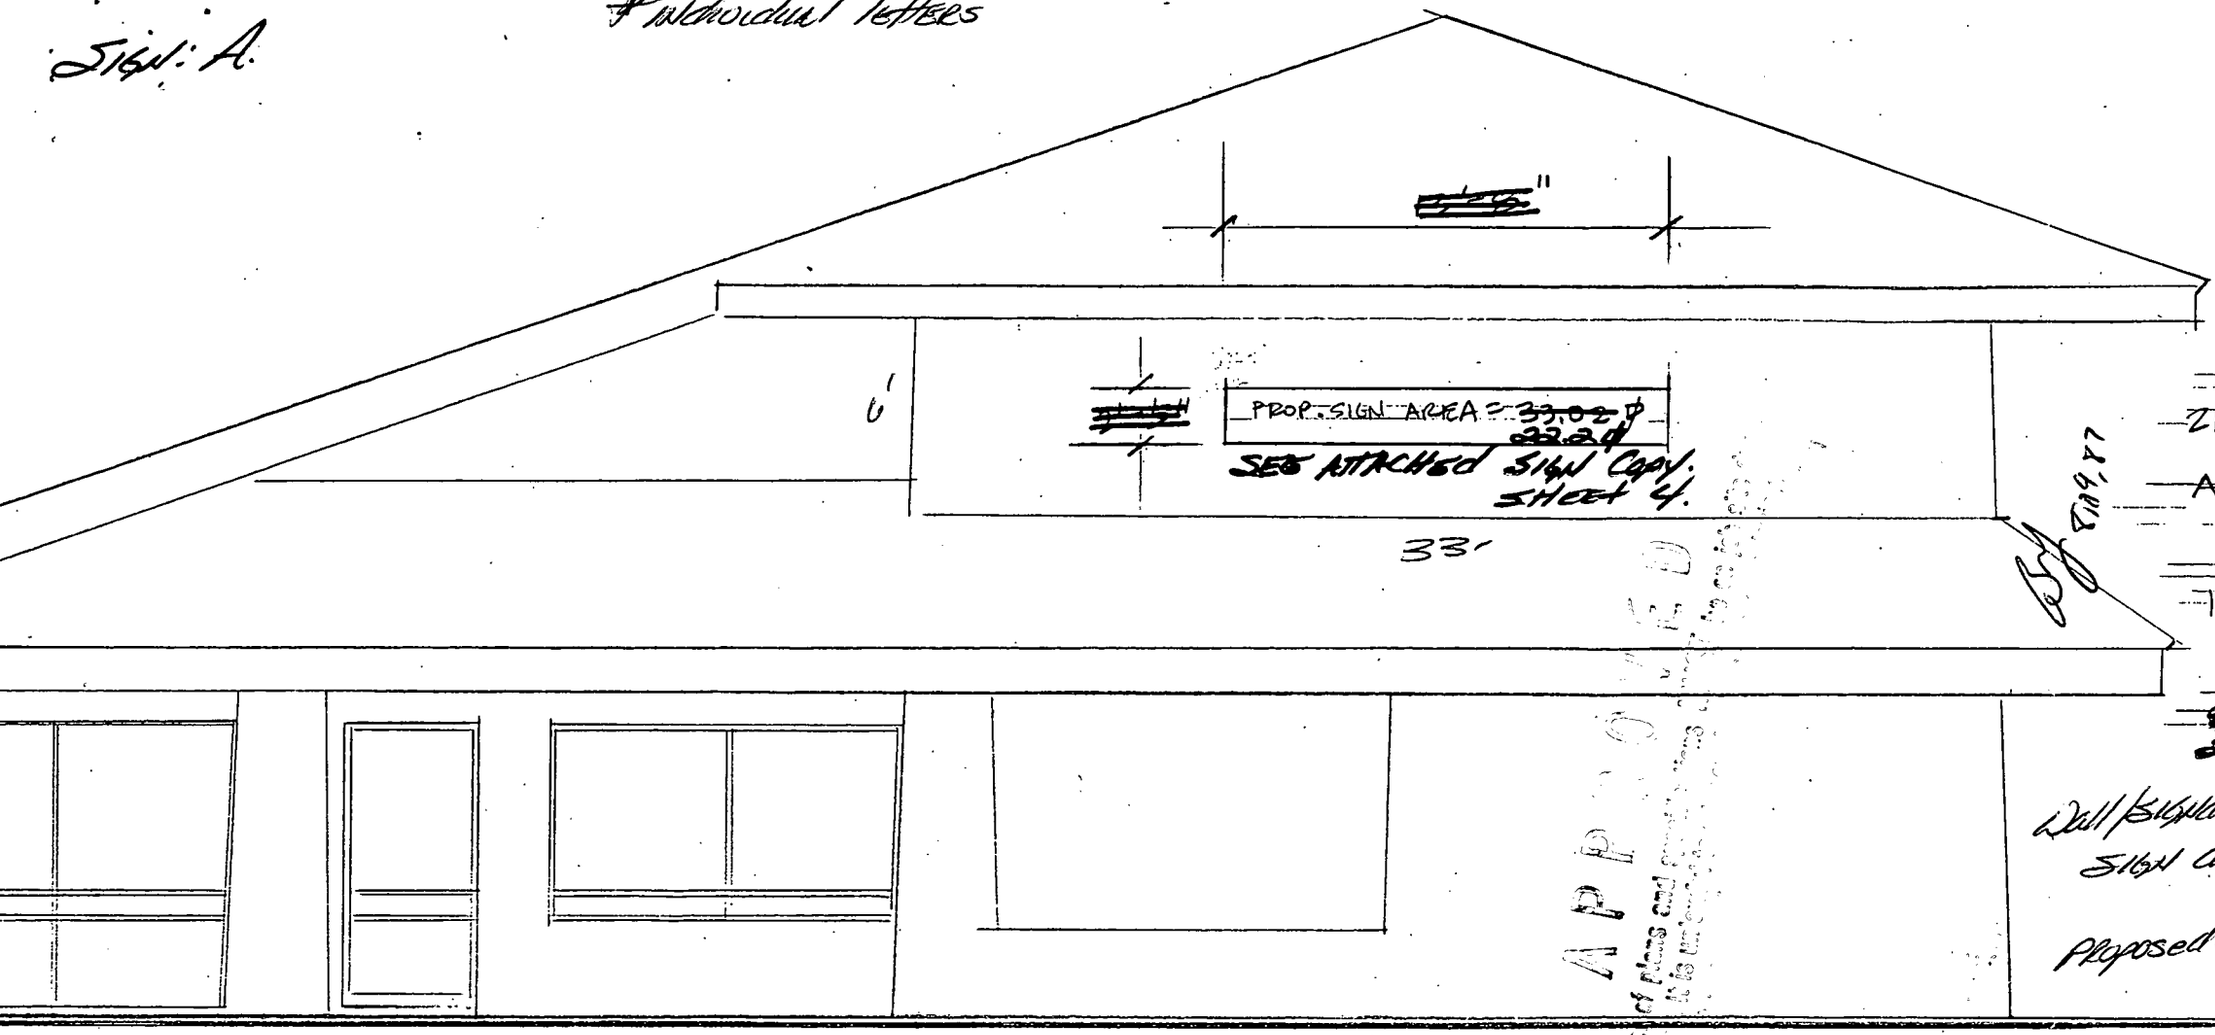

WALL DIMENSION
21' x 60' = 1,260 ⊄

~~AREA OF UNOBSTRUCTED RECTANGLE~~
~~6' x 33' = 198 ⊄~~
198 ⊄ < 20% (1,260 ⊄)

~~AREA OF SIGN~~
~~33.02~~ ⊄ < 40% (198 ⊄)
~~22.2~~ ⊄

Wall/Signable area 198 ⊄
Sign area allowed 20%
40 ⊄
Proposed sign ~~33.02~~ 22.2 ⊄

APPROVED
Approval of plans and specifications does not authorize the violation of any law

NORTH ELEVATION

1/8 FOX HILLS MEDICAL CLINIC 6201 BRISTOL, CULVER CITY

SHEET 2.

SIGN: B. + individual letters

8.19.97

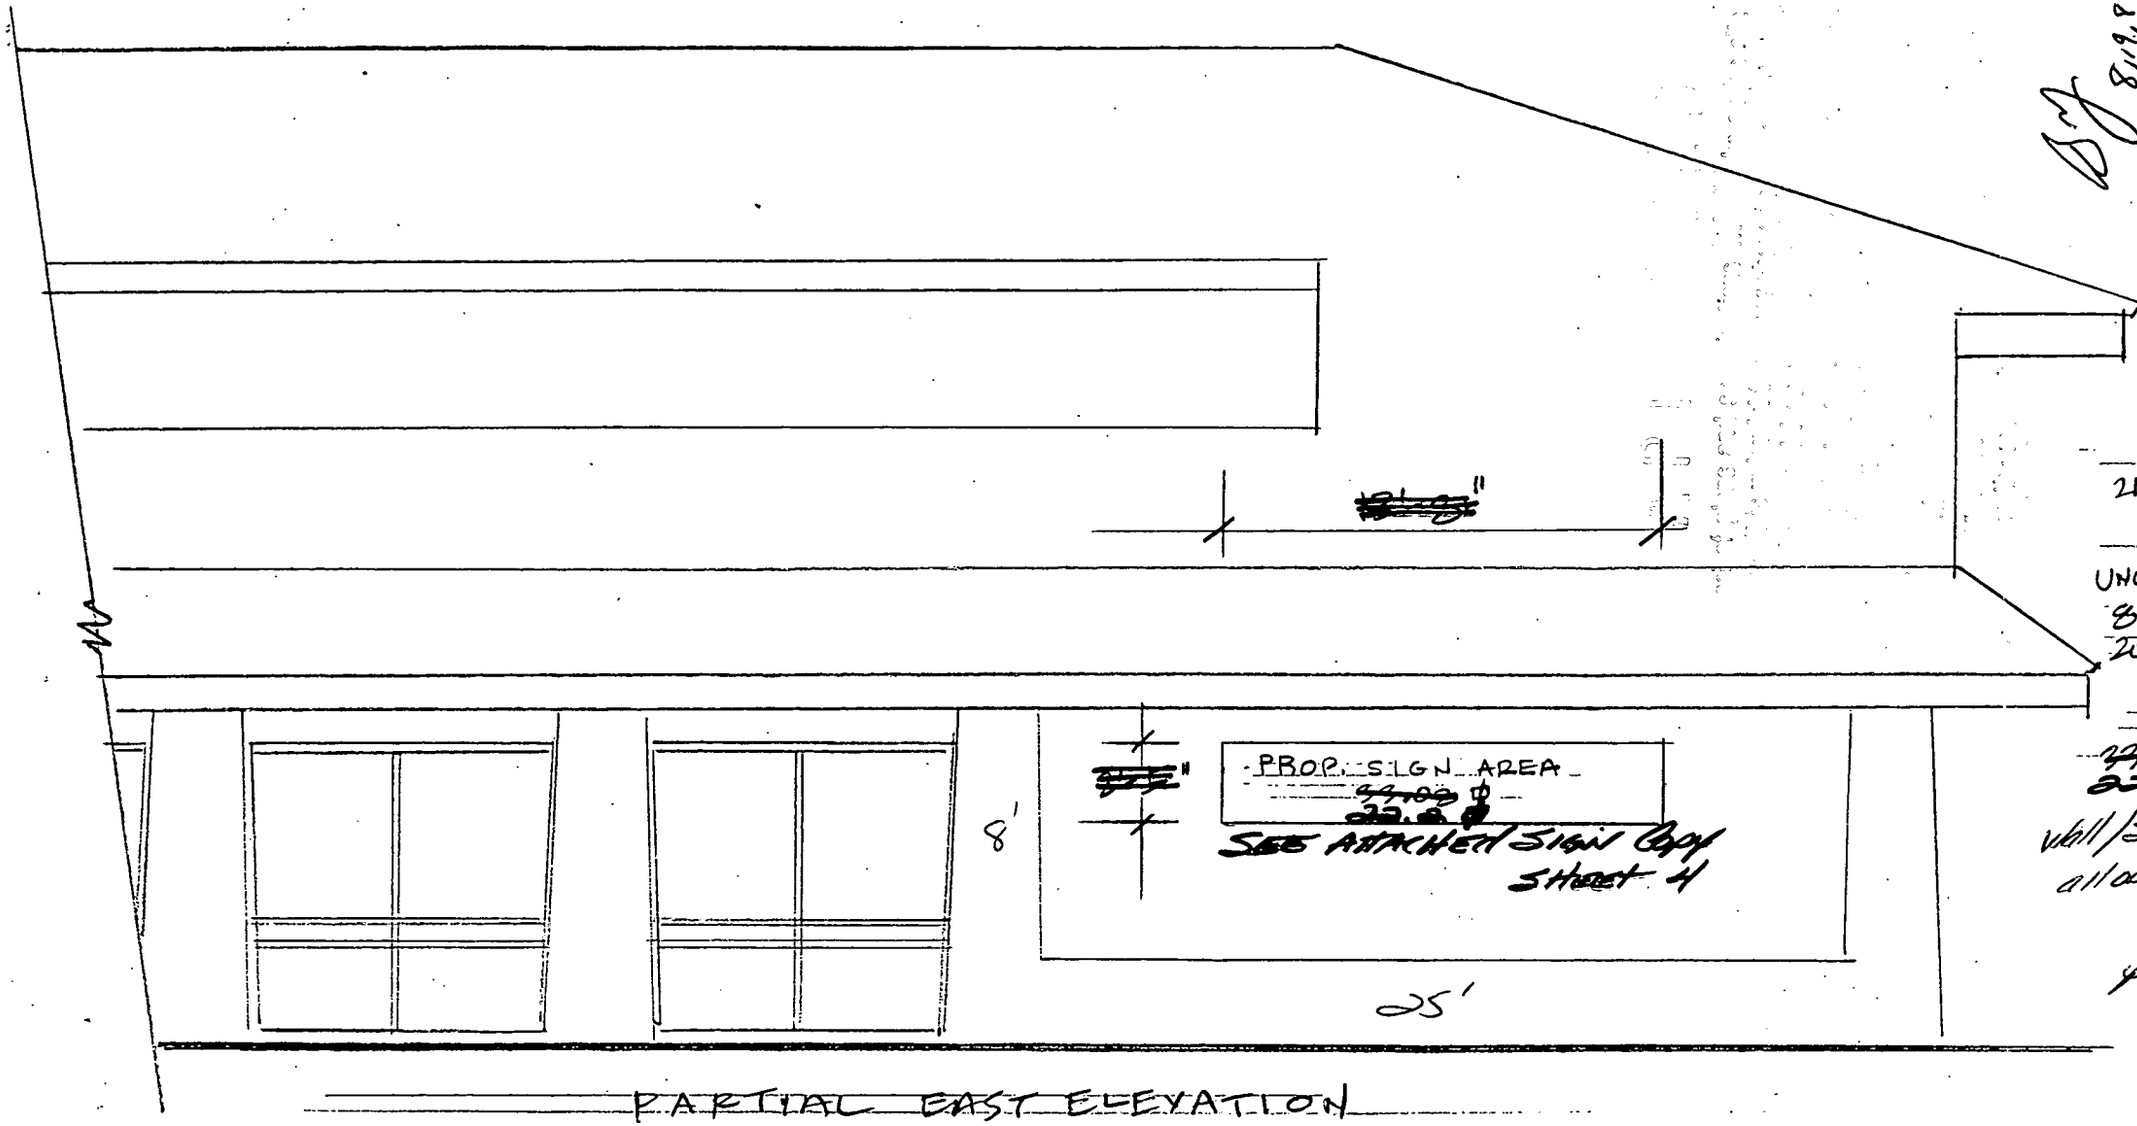

WALL DIMENSION
21'x118' = 2,478 ⊄

AREA OF UNOBSTRUCTED RECTANGLE
8'x25' = 200 ⊄
200⊄ < 20% (2,478⊄)

AREA OF SIGN
~~33.02~~ ⊄ < 40% (200⊄)
22.2⊄

wall/signable area 200⊄
allowable sign area 20%
400⊄
proposed = ~~50~~ 22.2⊄

PARTIAL EAST ELEVATION

FOX HILLS MEDICAL CLINIC 6201 BRISTOL, CULVER CITY

SHEET 3.

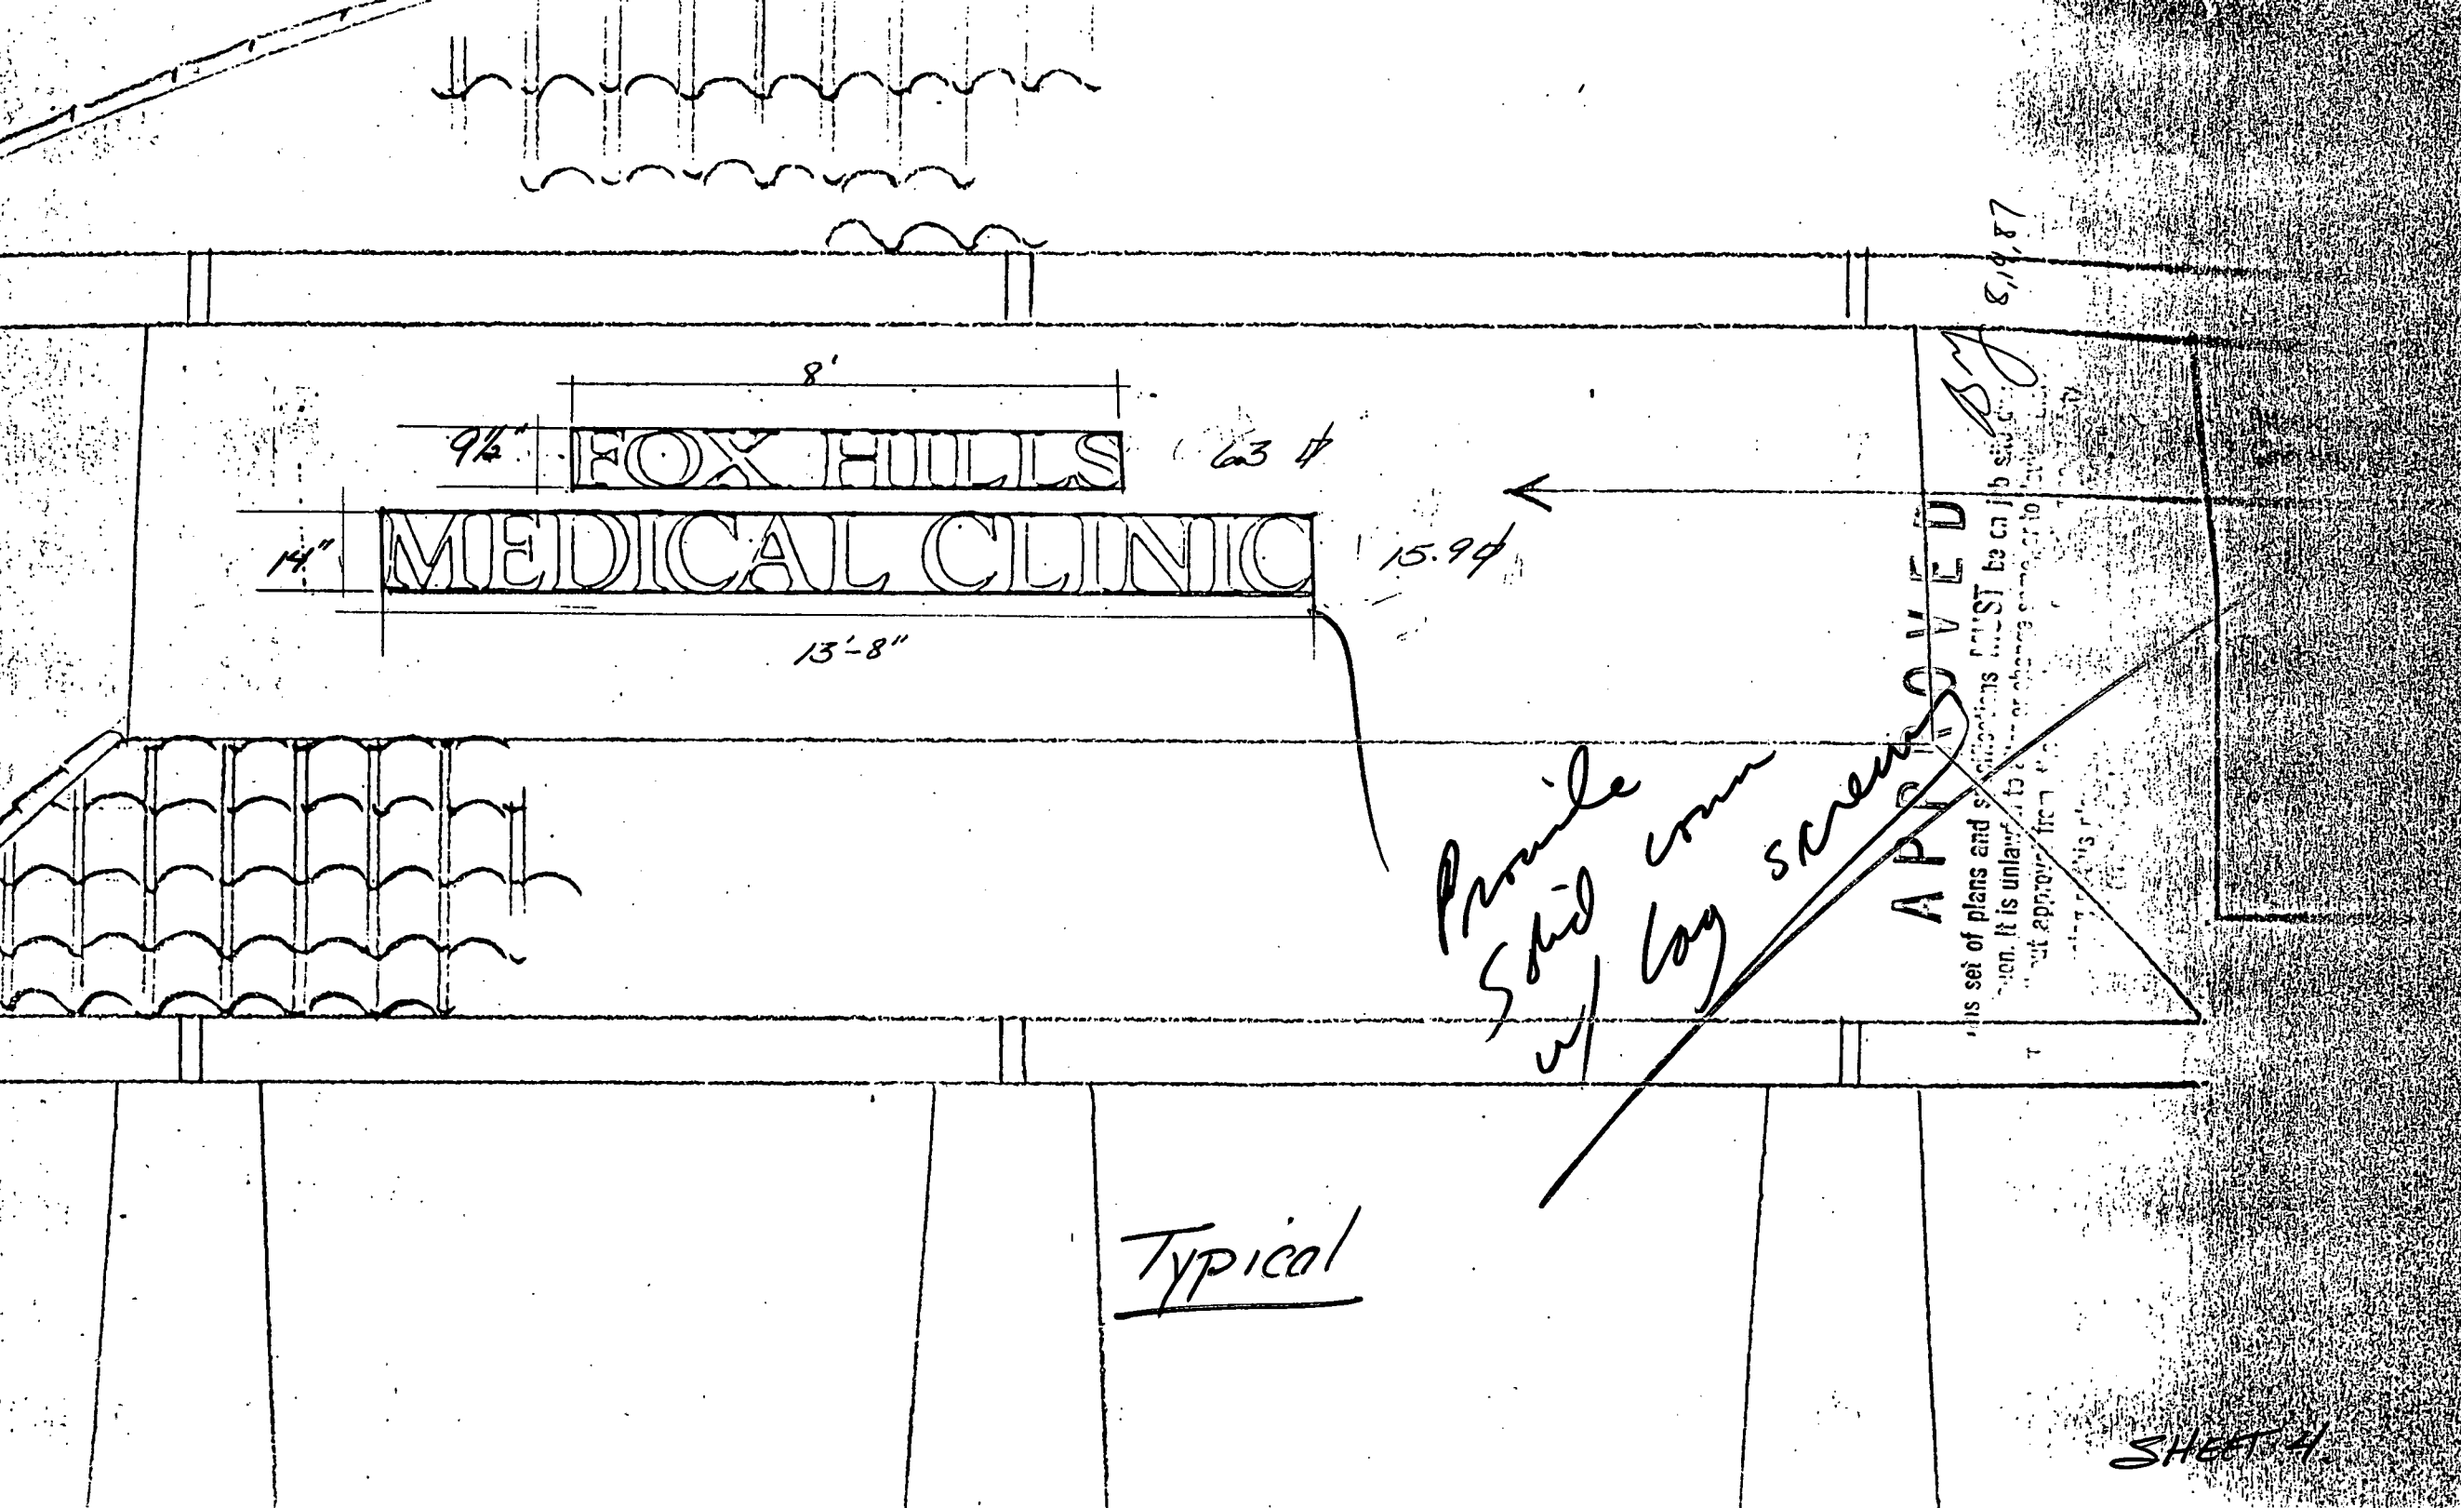
8'
9½"
FOX HILLS
MEDICAL CLINIC
14"
13'-8"
63 #
15.9 #
Provide
Stud
w/ log
Typical
APPROVED
8/4/87
SHEET 4

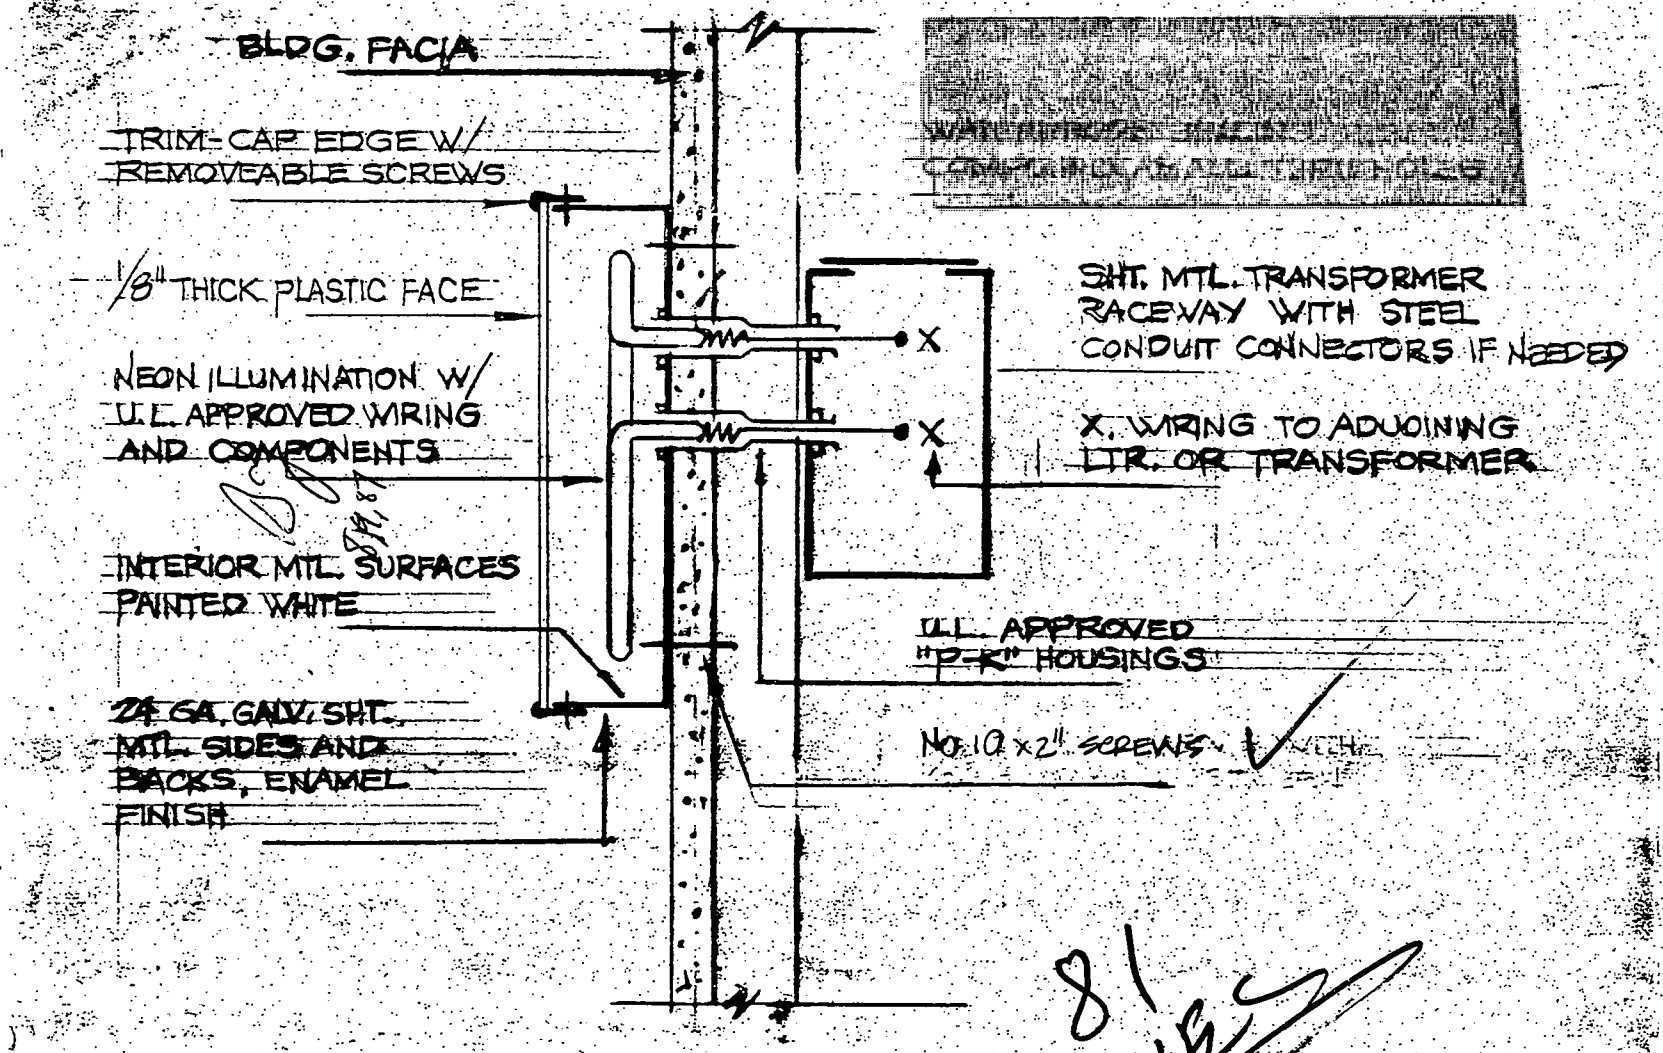

81 NEC

ERECTION DETAIL

SCALE, NONE

CULVER CITY BUILDING AND SAFETY Validated:
4095 OVERLAND AVENUE
CULVER CITY, CALIFORNIA 90232-0507

FOR INSPECTION CALL
(213) 202-5806

Treasurer	Account Number	Account Title	Amount
118	01-457-3211	Building Permits	84.24
128	01-457-3489	Plan Check Fees	
132	01-22005	Deposits	

K-2

CITY OF CULVER CITY #001110
ACCT/DEPT. 118 84.24
DATE: 07/03/90 TIME: 10:26:24

22066 Permit # B

JUL -3 A10:19

APPLICATION FOR BUILDING PERMIT

(PLEASE PRINT, YOU ARE MAKING FOUR COPIES)

Job Address 6201 BRISTOL

Legal: Map Book ____ Page ____ Parcel ____

Zone ____ Lot ____ Tract ____

Occupancy Type ____ Construction Type SIGN

Owner CENTINELA MED CTR. FOX HILLS

Mailing Address 6201 BRISTOL

Phone Number ____

Non-Residential owner/applicant hereby certifies that the applicant or future building occupant ☐ will ☐ will not need to comply with the applicable requirements of Section 25505,25533, and 25534 at the Health and Safety Code and the requirements for a permit for construction or modification from the Air Quality Management District.

Signature ____

Print Name ____

Contractor DON SHORE SIGNS

Address 1230 W. ANAHEIM ST.

Phone Number 213-830-1314

Signature C Blomell (agent)

State License Number 417260

Type C-45

City Business License No. 18518

Engineer ____

Address ____

Phone Number ____

State Registration Number ____

Architect ____

Address ____

Phone Number ____

State Registration Number ____

	Existing	New
1st Floor Area Suare Footage:		
Number of Stories:		
Total Floor Area Square Footage:		
Number of Parking Spaces:		

	Existing	New
Garage Area Square Footage:		
Square Feet Above Grade:		
Square Feet Below Grade:		

Valuation $ $ 6,000.00

Description of Work: ☐ Alter ☐ Repair ☐ Demolish ☐ New ☐ Misc. ☐ Addition ☐ Commercial ☐ Residential

REMOVE & REPLACE EXISTING SIGNS IN SAME LOCATION

FOR OFFICIAL USE ONLY

Permit Fees 84.24

Plan Check #15311 Plan Check Fees 56.70

Plan Check Depost 56.70

Balance of Plan Check Fees 0

Bedroom Tax ____

Sewer Facility Fees ____

Street Use Fee ____

OCCSD/OLASD Dev. Fee ____

DEV. Impact Fee ____

Investigation ____

Approvals	Inspector	Date
Foundation	7/25/90 CL	
Concrete Slab		
Wall Steel & Grout		
Floor Joist		
Roof Nail		
Shear Panel		
Framing		
Exterior Lath		
Insulation ☐ Wall ☐ Ceiling		
Interior Lath		
Dry Wall Nail		
Scratch Coat		
Brown Coat		
Haz. Mat. CCR		
Final Inspection	11/14/91 CL	

Application Received By: FD Date 4-24-90

Application Appoved By: ____ Date ~~6/19/90~~ 7/2/90

Permit Issued By: FD Date 7/31/90

Distribution: **White-Office** **Green-Assessors Office** **Canary-Inspector** **Pink-Applicant** **Gold-Cashier**

PLANNING DIVISION PLAN CHECK LIST

Centennial Med Ctr for Hills | Don Shore | 830-1314 | 6/13/90
OWNER OR PROJECT NAME | PHONE | DATE (Disposition)

6201 Bristol Parkway | | |
JOB ADDRESS | LOT(S) | BLOCK TRACT

C-3E | Remove & Replace existing Signs in Same Location
ZONE | JOB DESCRIPTION

CHECK		NON-CONFORMANCE: CODE SECTION
YARD SETBACKS	OK / NA ✓	FRONT SIDES REAR
BLDG. HEIGHT	OK / NA ✓	
OPEN SPACE & LOT COVERAGE	OK / NA ✓	
DISTANCE BTWN. BUILDINGS &/OR UNIT SIZE	OK / NA ✓	
FENCES, WALLS, HEDGES	OK / NA ✓	
PARKING	OK / NA ✓	
SIGNS	✓ OK / NA	Wall Signs (1) West: W/S Area 6'x88' = 528 ϕ Allow. x20% = 105.6 ϕ Proposed (20"x18') + (12"x10') = 39.88 ϕ (2) North: W/S 6'x33' = 198 ϕ Allow x20% = 39.6 ϕ Proposed (20"x18') + (12"x10') = 39.88 ϕ (3) East: W/S 8'x25' = 200 ϕ Allow. x20% = 40 ϕ Proposed (20"x18') + (12"x10') = 39.88 ϕ (4) Monument Sign: Allowable 3 ϕ x 143.75' (Street Frontage) = 431.25 ϕ With a 300 ϕ maximum Regardless per side. Proposed Signage: 5'x10' = 50 ϕ per side
~~OTHER~~	~~OK / NA~~	

✓ Approved

Rejected

BY Don Kerr

Special Action(s): _____ PL- _____ _____
TYPE DATE APPROVED

Ord. No. _____ Res. No. _____ Admin. _____

for _____

CCPL 73

APPROVED
CITY
PLANNING DIVISION

JUN 13 1990

REDEVELOPMENT PROJECT No 1 PLANS
Requiring Agency Approval

APPLICANT Centinela Med Ctr. Lab Bldg

ADDRESS 6201 Brasted Parkway

DATE RECEIVED

SUBJECT Remove & Replace existing Signs in same location

PLANNING ZONING REQTS. ☒ OK ☐ SEE BELOW STAFF MEMBER John Lucio

Meets Zoning Code Req'd.

AGENCY STAFF MEMBER ORich DATE 6/18/90

☒ APPROVED ☐ W/CONDITIONS

☐ NOT APPROVED

OFFICE COPY

CITY OF CULVER CITY
Building Safety Divison Plan Check Correction List

Address: 6201 BRISTOL — Plan Check No. 15311
Phone:

BUILDING DATA: * Resubmit originally checked plans and calculations with two(2) revised sets.

STORY	CONST. TYPE/OCC.	AREA (SQ.FT.)	$/SQ.FT.*	VALUATION
				0.1C

* From ICBO Building Valuation Data

BUILDING PERMIT AND PLAN CHECKING FEES:

Plan Check Fee: 56.70
Credit: 56.70
Plan Check Fee: 0

Building Permit Fee: 84.24
Credit: 0
Building Permit Fee: 84.24

Total Building Permit Fees: 84.24

Bedroom Tax: 0
Development Fee: 1
Street Use Fee: 1
Investigation Fee: 0
Total Fees: 84.24

(See attached Calculation Sheet)
(See Attached Planning Calculation Sheet)
(See Attached Engineering Calculation Sheet)
(For Starting Work W/O Permits)

MAKE THE FOLLOWING CORRECTIONS:

O.K Planning & Zoning. Call 213-202-5777 for information. See attached Planning Correction Sheet.

N/A Engineering & Public Works (Streets). Call 213-202-5791 for more information.

✓ Submit Soils Report and/or structural engineering calculations. ✓ MAKE CORRECTIONS

✓ Calif. Licensed Civil Structural Engineer's Signature and License # are required on each sheet of plans and/or make corrections indicated on marked plans.

N/A Calif. Licensed Architect's wet signature and license # are required on each sheet of plans and/or make corrections indicated on marked set of plans.

N/A Title 24 Energy Certification by licensed Calif. Engineer or Architect is required and/or submit energy calc's.

N/A Title 24, Handicap Access requirements have not been met. Make corrections indicated on marked set of plans.

CONTRACTOR'S INFORMATION:

✓ Signature. Authorized signature is required on application.

O.K State Contractor's License Number

✓ City Business License Number

✓ Worker's Compensation certificate to be filed with Culver City Building Division.

ADDITIONAL CORRECTIONS AND/OR COMMENTS: See Below and on Back.

See structural calculations for corrections. Return two sets revised. Return all checked sets

Bank of America — OWNER

6201 Bristol Parkway — ADDRESS

CONTRACTOR

10-26-73 — DATE

A 18913 — PERMIT NO.

Bank

B-49

FOUNDATION — INSPECTOR — DATE 1-16-74 JG

STEEL — INSPR. — DATE

STEEL vault steel form 4-5-74 DB
partition block

FOOTINGS slab 7-23-74 JG

BOND BEAM

COLUMNS

WALLS fl Conc. 4-15-74 JG

WALL per Conc 7-9-74 JG

COLUMNS front & side steps 9-6-74 DB

Inv Conc 7-15-74 JG

FIREPLACE

FRAMING

FORMS vault floor 7-15-74 JG

LATH

RAT PROOFING

EXTERIOR 7-3-74 JG

INTERIORS

Hermsen Inc. — PLUMBING CONTRACTOR

C9819 — PERMIT — 1-17-74 — DATE

INSPR. — DATE

INSPR. — DATE

ROUGH 6-6-74 CB

NO. FIXTURES 19

FINAL 10-9-74 CB FINAL GAS 10-9-74 CB

NO. GAS OUTLETS 1

WATER SYSTEM

NO. WATER HEATERS & VENT 1

SEWER

Hermsen Inc. — CONTR

C9819 — PERMIT — 1-17-74 — DATE

PROP. LINE ✓

EASEMENT

CESSPOOL — CONTR.

PERMIT — DATE

HOLE

BRICK

SEPTIC TANK — CONTR.

PERMIT — DATE

SEEPAGE PIT

LEACH LINE

HEATING, REFRIG. Key A/C Co. — CONTR.

C9906 — PERMIT — 2-19-74 — DATE

1 Comp.

FLOOR 1 Air Handler W&K

ROUGH

FINAL 10-24-74 CB

3 vent fans, 1 Reg. Exhaust & ventilation

Pd - partial plan $ 250.00 8/29/73
Check Rec't 2738 - Pt. 407.50 -
Pt. 157.50
STREET USE 200 OC
PARKING LOT 80
Cert. of Occup. # 5408 11-12-74

GROUP _____
TYPE _____
FIRE ZONE _____
USE ZONE _____
B-49

APPLICATION FOR PERMIT TO BUILD
Two sets of Plans and Specifications including Details and Cross Sections Must be filed with Application and Approved by Building Inspector.

$ 815.00
AMOUNT OF PERMIT
$ 300 000.00
Value of Construction, Including Labor & Materials

Permit No. A18913 Culver City, Calif. 8-29 1973

Job Address 6201 BRISTOL PARKWAY

Lot _____, Block _____, Tract _____

Owner's Name BANK OF AMERICA Address _____ Phone No. _____

Contractor NOT SELECTED Address _____ Phone No. _____

State License No. _____ Workmen's Comp. _____ Policy No. _____

City License No. _____

ONE SET OF APPROVED PLANS TO REMAIN ON JOB UNTIL WORK IS COMPLETED.

INSPECTOR MUST APPROVE EACH BRACKET ON JOB CARD BEFORE PROCEEDING TO NEXT WORK.

Purpose building is to be used for BANK (BRANCH)

Description of Building

Size of New Building or Addition 65 x 116 (1st Floor) 25 x 116 (2nd Floor) Total floor area _____ Sq.Ft. No. of Rooms ___

Size of Garage ___ x ___ Size of Lot ___ x ___ Size of Girders ___ x ___

Size of Mudsill ___ x ___ Size of floor joists ___ x ___ (1st Floor) ___ x ___ (2nd Floor)

Size of exterior studs 2 x 6, Size of interior studs 2 x 4 & 6

Size of Ceiling Joists ___ x ___, Size of Roof Rafters ___ x ___

Material of Foundation _____, Width of Footings _____ Depth in Ground _____

Material of Exterior Walls STUCCO Interior Walls _____ Floor _____

Roof TILE

COMMERCIAL		GARAGE APTS	
INDUSTRIAL		RESIDENCE	
APARTMENTS		FIREPLACE	
UNITS		FURNACE	
DUPLEX		TILE WORK	

REMARKS

RECEIVED OCT 26 1973 City of Culver City Building Dept.

I have carefully examined and read the above application and know the same is true and correct and hereby certify and agree that if a permit is issued that all of the provisions of the Building Ordinances and the Uniform Building Code of the City of Culver City and building laws of the State of California will be complied with, whether hereby specified or not.

ROBT CLEMENTS ARCH'T
Applicant _____

By Ted H. Jaehn STR. ENG

OFFICE OF ASSESSOR Jaehn

SEWER #1,096 60

CULVER CITY BUILDING AND FIRE PREVENTION
9770 CULVER BOULEVARD
CULVER CITY, CALIFORNIA 90230

FOR INSPECTION CALL:

(213) 202-5806 23 6/20/86 462.00 TA

INSPECTORS OFFICE HOURS
7:00 – 9:00 a.m.
4:00 – 5:00 p.m.

Validated:

10507 JUN 20 A11:09
Permit # B

rec'd of C 6299 12/9/86

APPLICATION FOR BUILDING PERMIT

JUN 20 A11:09

(PLEASE PRINT, YOU ARE MAKING FIVE COPIES)

Job Address 6201 Bristol Parkway

Legal: Map Book 4134 Page 008 Parcel 002

Zone C3 Lot 1 Tract 30946

Occupancy Type B-2 Construction Type V-N

Owner Centinela Hospital Med. Center

Mailing Address 555 East Hardy St.
Inglewood, Ca. 90307

Phone Number 673-4660

Contractor GARCIA - BENTLY CONSTRUCTION

Address 640 AVENUE B
REDONDO BEACH CA

Phone Number (213) 540-7776

State License Number 423857

Type B

City Business License No. 21567.

Engineer Hillman, Biddison & Loevenguth

Address 1541 Wilshire Blvd.
Los Angeles, Ca. 90017

Phone Number

State Registration Number

Architect Parkin Architects

Address 1333 Westwood Blvd.
Los Angeles, Ca 90024

Phone Number (213) 479-4353

State Registration Number

1st Floor Area Square Footage 7575SF

Number of Stories 1 + Mezzanine

Total Floor Area Square Footage 10,325 SF

Number of Parking Spaces 43

Garage Area Square Footage

Square Feet Above Grade

Square Feet Below Grade

Valuation $ ~~85,000~~ 90,000.

Description of Work: ☒ Alter ☐ Repair ☐ Demolish ☐ New ☐ Misc. ☐ Addition ☒ Commercial ☐ Residential

Interior tenant improvements
(It was B. of A.)
NO ambulatory patients or mental sanitorium

FOR OFFICIAL USE ONLY

Permit Fees ~~300.~~ 462.30

Plan Check # 10317 Plan Check Fees ~~235.30~~ 300.

Plan Check Deposit 235.30

Balance of Plan Check Fees 65.00

Bedroom Tax

Sewer Facility Fees

Street Use Fee

Investigation

Approvals	Inspector	Date
Foundation		
Concrete Slab		
Wall Steel & Grout		
Floor Joist		
Roof Nail		
Sheer Panel		
Framing	Ep.	8-86
Exterior Lath		
Insulation ☐ Wall ☒ Ceiling	Ep.	8-27-86
Interior Lath		
Dry Wall Nail		
Scratch Coat		
Brown Coat		
Final Inspection	Ep.	11-10-86

Application Received By: [signature] Date: 5-13-86

Application Approved By: [signature] Date: 6/12/86

Permit Issued By: [signature] Date: 6/20/86

Distribution: White-Office Green-Assessors Office Canary-Inspector Pink-Applicant Gold-Cashier

ORIGINAL MUST BE PERMANTLY POSTED IN A CONSPICUOUS LOCATION NEAR THE MAIN ENTRANCE INSIDE THE SUBJECT BUILDING

COPY NO. 2

CITY OF CULVER CITY
CALIFORNIA

CERTIFICATE OF OCCUPANCY

December 9, 1986
DATE ISSUED

№ 6299
CERTIFICATE NUMBER

DIVISION OF
PLANNING AND COMMUNITY DEVELOPMENT

THIS IS TO CERTIFY THAT THE BUILDING OR STRUCTURE(S), AND LAND DESCRIBED HEREINBELOW HAVE BEEN INSPECTED BY ALL CITY DEPARTMENTS AND/OR DIVISIONS CONCERNED AND, HAVING BEEN FOUND TO BE IN FULL COMPLIANCE WITH ALL THE APPLICABLE LAWS AND REGULATIONS OF THE CITY OF CULVER CITY AND OF THE STATE OF CALIFORNIA INCLUDING WHATEVER SPECIAL CONDITIONS OF APPROVAL WHICH MAY HAVE BEEN ATTACHED TO THE DEVELOPMENT OF THE BUILDING OR STRUCTURE(S), AND LAND, ARE HEREBY OFFICIALLY AND LAWFULLY AUTHORIZED AS SUITABLE FOR OCCUPANCY AS A

MEDICAL URGENT CARE

SUBJECT TO CONTINUED COMPLIANCE WITH ALL THE APPLICABLE LAWS, REGULATIONS AND SPECIAL CONDITIONS OF APPROVAL THROUGHOUT THE LIFE OF THE BUILDING OR STRUCTURE(S) UNLESS OTHERWISE APPROVED BY THE CITY OF CULVER CITY.

STREET ADDRESS 6201 Bristol Parkway — ZONING DISTRICT C-3

LEGAL DESCRIPTION: LOT(S) 1 — FIRE ZONE — OTHER

BLOCK — TRACT 30946 — BUILDING NO. — NO. OF UNITS

ASSESSOR'S INFORMATION: BOOK NO. 4134 — BUILDING PERMIT NO. B10507 — VALUATION 90,000

PAGE NO. 018 — PARCEL NO. 004 — ARCHITECTURAL DESIGN DISTRICT

SPECIAL CONDITIONS OF APPROVAL NECESSARILY APPLICABLE FOR THE CONTINUOUS VALIDITY OF THIS CERTIFICATE OF OCCUPANCY:

CLEARANCES

BUILDING DIVISION:	ENGINEERING DIVISION:	FIRE DEPARTMENT:	INDUSTRIAL WASTE:
DATE 12/4/86	DATE	DATE 12-7-86	DATE N/A
BY	BY	BY	BY

PARKS DIVISION:	~~Library~~ DEPARTMENT:	PUBLIC WORKS DEPARTMENT:	SANITATION DIVISION:
DATE	DATE	DATE	DATE
BY	BY	BY	BY

~~PLANNING AND COMMUNITY DEVELOPMENT DIVISION~~ BY 12/4/86

THIS CERTIFICATE BECOMES VALID WHEN SIGNED BY AN AUTHORIZED REPRESENTATIVE OF THE PLANNING AND COMMUNITY DEVELOPMENT DIVISION OF THE CITY OF CULVER CITY

GROUP_____
TYPE_____
FIRE ZONE_____
USE ZONE_____

Pc 173

APPLICATION FOR PERMIT TO BUILD
Two sets of Plans and Specifications including Details and Cross Sections Must be filed with Application and Approved by Building Inspector.

$ 35.00
AMOUNT OF PERMIT
$ 3950
Value of Construction, Including Labor & Materials

D-13

Permit No A-19071 Culver City, Calif. 2-26 19 74

Job Address 6201 BRISTOL PARKWAY

Lot_____, Block_____, Tract_____

Owner's Name BANK OF AMERICA Address 1335 S GRAND AVE CA. Phone No._____

Contractor BRITE LITE NEON Address 7052 LAUREL CAN Phone No. 764-4847

State License No. 161718 Workmen's Comp._____ Policy No._____

City License No._____

ONE SET OF APPROVED PLANS TO REMAIN ON JOB UNTIL WORK IS COMPLETED.

INSPECTOR MUST APPROVE EACH BRACKET ON JOB CARD BEFORE PROCEEDING TO NEXT WORK.

Purpose building is to be used for INSTALL SIGNS

Description of Building 2- 5'6 x 8'10" Pole SIGNS
2- Sets 17" NON-ILLUM Letters

Size of New Building or Addition ____ x 1- LOGO x NON-ILLUM Total floor area ____ No. of Rooms ___
1st Floor 2nd Floor Sq.Ft.

Size of Garage____x____ Size of Lot____x____ Size of Girders____x____

Size of Mudsill____x____ Size of floor joists____x____ ____x____
1st Floor 2nd Floor

Size of exterior studs____x____, Size of interior studs____x____

Size of Ceiling Joists____x____, Size of Roof Rafters____x____

Material of Foundation_____, Width of Footings_____Depth in Ground_____

Material of Exterior Walls_____Interior Walls_____Floor_____

Roof_____

COMMERCIAL		GARAGE APTS	
INDUSTRIAL		RESIDENCE	
APARTMENTS		FIREPLACE	
UNITS		FURNACE	
DUPLEX		TILE WORK	

REMARKS

RECEIVED FEB 27 1974 City of Culver City Building Dept.

I have carefully examined and read the above application and know the same is true and correct and hereby certify and agree that if a permit is issued that all of the provisions of the Building Ordinances and the Uniform Building Code of the City of Culver City and building laws of the State of California will be complied with, whether hereby specified or not.

FIN 12-18-75

Applicant BRITE LITE

By [signature]

CITY OF CULVER CITY CALIFORNIA
FEB 27 1 11 PM '74
RECEIVED-CLERK-DEPT.

OFFICE OF ASSESSOR
BOOK PAGE PARCEL

E-38

DATE 6-28-74

Ramada Inns, Inc.	6201 Bristol Parkway
OWNERS NAME	ADDRESS OF JOB
Ramada Development Co.	A 19297
CONTRACTOR	PERMIT #

Water Heater_____ Disposal

Plbg._____

Water Softener_____ Elec._____

Water Service_____

Type of Fence_____

BLOCK WALL steel $14748 Sprinkling System_____ Heads

JOB COMPLETED 1-21-75 J Glen

DATE INSPECTOR

GROUP_____
TYPE_____
FIRE ZONE_____
USE ZONE_____

Plan Chk $12.50 Pc 17.50 4000 sq

APPLICATION FOR PERMIT TO BUILD
Two sets of Plans and Specifications including Details and Cross Sections Must be filed with Application and Approved by Building Inspector.

$35.00 $25.00

AMOUNT OF PERMIT
$ 4000.00
Value of Construction, Including Labor & Materials

E-38

Permit No. A19297 Culver City, Calif. May 20 1974

Job Address 6201 Bristol Parkway, Culver City, California.

Lot Portion of Lot 1, Block _____, Tract 30946

Owner's Name Ramada Inns, Inc. Address 6333 Bristol Parkway Phone No. 641-9271

Contractor Ramada Development Company Address 6333 Bristol Parkway Phone No. 641-9271

State License No. ST273772 Workmen's Comp. _____ Policy No. _____

City License No. ~~22955~~ 22955

ONE SET OF APPROVED PLANS TO REMAIN ON JOB UNTIL WORK IS COMPLETED.

INSPECTOR MUST APPROVE EACH BRACKET ON JOB CARD BEFORE PROCEEDING TO NEXT WORK.

Purpose building is to be used for Block wall

Description of Building

Size of New Building or Addition ____x____ (1st Floor) ____x____ (2nd Floor) Total floor area ____ Sq.Ft. No. of Rooms ___

Size of Garage ____x____ Size of Lot ____x____ Size of Girders ____x____

Size of Mudsill ____x____ Size of floor joists ____x____ (1st Floor) ____x____ (2nd Floor)

Size of exterior studs ____x____, Size of interior studs ____x____

Size of Ceiling Joists ____x____, Size of Roof Rafters ____x____

Material of Foundation _____, Width of Footings _____ Depth in Ground _____

Material of Exterior Walls _____ Interior Walls _____ Floor _____

Roof _____

COMMERCIAL		GARAGE APTS	
INDUSTRIAL		RESIDENCE	
APARTMENTS		FIREPLACE	
UNITS		FURNACE	
DUPLEX		TILE WORK	

REMARKS

736' of block wall

RECEIVED JUN 28 1974 City of Culver City Building Dept.

I have carefully examined and read the above application and know the same is true and correct and hereby certify and agree that if a permit is issued that all of the provisions of the Building Ordinances and the Uniform Building Code of the City of Culver City and building laws of the State of California will be complied with, whether hereby specified or not.

FINAL 1-21-75

Applicant Ramada Devel Co.

By William M. Garnier

OFFICE OF RECORDER
BOOK PAGE PARCEL

Ramada Inn — OWNER

6201 Bristol Parkway — ADDRESS

So. Calif. Flagpole Maint. — CONTRACTOR

8-7-74 — DATE

A 19388 — PERMIT NO.

Flagpoles

FOUNDATION INSPECTOR DATE

STEEL

FOOTINGS 8-8-74 DG

WALLS

COLUMNS

FIREPLACE

FORMS

LATH

EXTERIOR

STEEL INSPR. DATE

BOND BEAM

COLUMNS

WALL

FRAMING

RAT PROOFING

INTERIORS

PLUMBING CONTRACTOR

PERMIT DATE

INSPR. DATE

ROUGH

FINAL FINAL GAS

WATER SYSTEM

SEWER

CONTR

PROP. LINE

CESSPOOL

CONTR.

HOLE

SEPTIC TANK

CONTR.

SEEPAGE PIT

HEATING. REFRIG.

CONTR.

FLOOR WALL

INSPR. DATE

NO. FIXTURES

NO. GAS OUTLETS

NO. WATER HEATERS & VENT

PERMIT DATE

EASEMENT

PERMIT DATE

BRICK

PERMIT DATE

LEACH LINE

PERMIT DATE

ROUGH FINAL

Bank of America — OWNER

6201 Bristol Parkway — ADDRESS

Brite Lite Neon — CONTRACTOR

2-27-74 — DATE

A 19071 — PERMIT NO.

Install signs

B-13

FOUNDATION — INSPECTOR — DATE

STEEL — INSPR. — DATE

STEEL

FOOTINGS

WALLS

COLUMNS

FIREPLACE

FORMS

LATH

EXTERIOR

BOND BEAM

COLUMNS

WALL

FRAMING

RAT PROOFING

INTERIORS

PLUMBING CONTRACTOR — PERMIT — DATE

INSPR. — DATE

ROUGH

FINAL — FINAL GAS

WATER SYSTEM

SEWER

CONTR

PROP. LINE

CESSPOOL

CONTR.

HOLE

SEPTIC TANK

CONTR.

SEEPAGE PIT

HEATING, REFRIG.

CONTR.

FLOOR — WALL

INSPR. — DATE

NO. FIXTURES

NO. GAS OUTLETS

NO. WATER HEATERS & VENT

PERMIT — DATE

EASEMENT

PERMIT — DATE

BRICK

PERMIT — DATE

LEACH LINE

PERMIT — DATE

ROUGH — FINAL

GROUP_____
TYPE_____
FIRE ZONE_____
USE ZONE_____

Pc 125

APPLICATION FOR PERMIT TO BUILD
Two sets of Plans and Specifications including Details and Cross Sections Must be filed with Application and Approved by Building Inspector.

$ 23.00
AMOUNT OF PERMIT
$ 1600.00
Value of Construction, Including Labor & Materials

Permit No. A19388 Culver City, Calif. 7/15 1974

Job Address 6201 Bristol Park

Lot_____, Block_____, Tract_____

Owner's Name Ramada Inn Address_____ Phone No._____

Contractor So Calif Flagpole Mfgt Address 660 San Fernando Rd #3 Phone No 661-4069

State License No. 176064 Workmen's Comp._____ Policy No._____

City License No._____

ONE SET OF APPROVED PLANS TO REMAIN ON JOB UNTIL WORK IS COMPLETED.

INSPECTOR MUST APPROVE EACH BRACKET ON JOB CARD BEFORE PROCEEDING TO NEXT WORK.

Purpose building is to be used for Flagpoles

Description of Building

Size of New Building or Addition ____x____ (1st Floor) ____x____ (2nd Floor) Total floor area____ Sq.Ft. No. of Rooms___

Size of Garage____x____ Size of Lot____x____ Size of Girders____x____

Size of Mudsill____x____ Size of floor joists____x____ (1st Floor) ____x____ (2nd Floor)

Size of exterior studs____x____, Size of interior studs____x____

Size of Ceiling Joists____x____, Size of Roof Rafters____x____

Material of Foundation_____, Width of Footings_____ Depth in Ground_____

Material of Exterior Walls_____ Interior Walls_____ Floor_____

Roof_____

COMMERCIAL		GARAGE APTS	
INDUSTRIAL		RESIDENCE	
APARTMENTS		FIREPLACE	
UNITS		FURNACE	
DUPLEX		TILE WORK	

REMARKS

RECEIVED AUG 7 1974 City of Culver City Building Dept.

I have carefully examined and read the above application and know the same is true and correct and hereby certify and agree that if a permit is issued that all of the provisions of the Building Ordinances and the Uniform Building Code of the City of Culver City and building laws of the State of California will be complied with, whether hereby specified or not.

FINAL 1-21-75

Applicant So Calif Flagpole Mfgt

By [signature]

CITY OF CULVER CITY CALIFORNIA AUG 7 1 23 PM '74

RECEIVED-BLDG. DEPT.

OFFICE OF ASSESSOR
BOOK PAGE PARCEL

Ramada Inns Inc. — OWNER
6201 Bristol Parkway — ADDRESS
Ramada Development — CONTRACTOR
8-2-74 — DATE
A 19373 — PERMIT NO.
Trash Enclosure

FOUNDATION INSPECTOR DATE

STEEL

FOOTINGS

WALLS

COLUMNS

FIREPLACE

FORMS

LATH

EXTERIOR

STEEL INSPR. DATE

BOND BEAM

COLUMNS

WALL

FRAMING

RAT PROOFING

INTERIORS

PLUMBING CONTRACTOR — PERMIT — DATE

INSPR. DATE

ROUGH

FINAL FINAL GAS

WATER SYSTEM

SEWER

CONTR

PROP. LINE

CESSPOOL

CONTR.

HOLE

SEPTIC TANK

CONTR.

SEEPAGE PIT

HEATING, REFRIG.

CONTR.

FLOOR WALL

INSPR. DATE

NO. FIXTURES

NO. GAS OUTLETS

NO. WATER HEATERS & VENT

PERMIT DATE

EASEMENT

PERMIT DATE

BRICK

PERMIT DATE

LEACH LINE

PERMIT DATE

ROUGH FINAL

GROUP_____
TYPE_____
FIRE ZONE_____
USE ZONE_____

APPLICATION FOR PERMIT TO BUILD

Two sets of Plans and Specifications including Details and Cross Sections Must be filed with Application and Approved by Building Inspector.

$ 10.00
AMOUNT OF PERMIT
$ 300
Value of Construction, Including Labor & Materials

Permit No. A19373 Culver City, Calif. July 23 19 74

Job Address 6201 Bristol Parkway, Culver City, California 90230

Lot Portion of Lot 1, Block _____, Tract 30946

Owner's Name Ramada Inns Inc. Address 6333 Bristol Parkway Phone No. 641-9271

Contractor Ramada Development Company Address 6333 Bristol Parkway Phone No. 641-9271

State License No. ST273772 Workmen's Comp. _____ Policy No. _____

City License No. 22955

ONE SET OF APPROVED PLANS TO REMAIN ON JOB UNTIL WORK IS COMPLETED.

INSPECTOR MUST APPROVE EACH BRACKET ON JOB CARD BEFORE PROCEEDING TO NEXT WORK.

Purpose building is to be used for Trash Enclosure

Description of Building

Size of New Building or Addition ____x____ (1st Floor) ____x____ (2nd Floor) Total floor area 135 Sq.Ft. No. of Rooms 0

Size of Garage ____x____ Size of Lot ____x____ Size of Girders ____x____

Size of Mudsill ____x____ Size of floor joists ____x____ (1st Floor) ____x____ (2nd Floor)

Size of exterior studs ____x____, Size of interior studs ____x____

Size of Ceiling Joists ____x____, Size of Roof Rafters ____x____

Material of Foundation _____, Width of Footings _____ Depth in Ground _____

Material of Exterior Walls _____ Interior Walls _____ Floor _____

Roof _____

COMMERCIAL		GARAGE APTS	
INDUSTRIAL		RESIDENCE	
APARTMENTS		FIREPLACE	
UNITS		FURNACE	
DUPLEX		TILE WORK	

REMARKS

Trash Enclosure for Bank of America

RECEIVED AUG 2 1974 City of Culver City Building Dept.

I have carefully examined and read the above application and know the same is true and correct and hereby certify and agree that if a permit is issued that all of the provisions of the Building Ordinances and the Uniform Building Code of the City of Culver City and building laws of the State of California will be complied with, whether hereby specified or not.

FINAL @ 1-20-75

Applicant RAMADA DEVELOPMENT COMPANY

By Wm Garmier
Wm. Garmier, Project Supt.

OFFICE OF ASSESSOR
BOOK PAGE PARCEL

Lot-Por.1, Tract 30946

Continental Service Co. — OWNER

6201 Bristol Parkway — ADDRESS

CONTRACTOR

9-30-76 — DATE

A 20969 — PERMIT NO.

Bank-int. modification

S-43

FOUNDATION — INSPECTOR — DATE

STEEL — INSPR. — DATE

STEEL

FOOTINGS

WALLS

COLUMNS

FIREPLACE

FORMS

LATH

EXTERIOR

BOND BEAM

COLUMNS

WALL

FRAMING

RAT PROOFING

INTERIORS

PLUMBING CONTRACTOR

PERMIT — DATE

INSPR. — DATE

INSPR. — DATE

ROUGH

FINAL — FINAL GAS

WATER SYSTEM

SEWER

NO. FIXTURES

NO. GAS OUTLETS

NO. WATER HEATERS & VENT

CONTR

PERMIT — DATE

PROP. LINE

CESSPOOL

CONTR.

EASEMENT

PERMIT — DATE

HOLE

SEPTIC TANK

CONTR.

BRICK

PERMIT — DATE

SEEPAGE PIT

HEATING, REFRIG.

CONTR.

LEACH LINE

PERMIT — DATE

FLOOR — WALL

ROUGH — FINAL

RECEIVED $22.50
1976 SEP 28 PM 2:59 #4300
BUILDING DIVISION

GROUP_____
TYPE_____
FIRE ZONE_____
USE ZONE_____

APPLICATION FOR PERMIT TO BUILD
Two sets of Plans and Specifications including Details and Cross Sections Must be filed with Application and Approved by Building Inspector.

5-43

$ 45.00
AMOUNT OF PERMIT
$ 6000.00
Value of Construction, Including Labor & Materials

Permit No. A20969 Culver City, Calif. SEPT 28 1976

Job Address 6201 BRISTOL PARKWAY

Lot Por 1, Block _____, Tract 30946

Owner's Name CONTINENTAL SERVICE CO. Address 1335 S. GRAND AVE LA 90015 Phone No. 603-3570

Contractor _____ Address _____ Phone No. _____

State License No. _____ Workmen's Comp. _____ Policy No. _____

City License No. _____

ONE SET OF APPROVED PLANS TO REMAIN ON JOB UNTIL WORK IS COMPLETED.

INSPECTOR MUST APPROVE EACH BRACKET ON JOB CARD BEFORE PROCEEDING TO NEXT WORK.

Purpose building is to be used for BANK

Description of Building

Size of New Building or Addition ____x____ (1st Floor) ____x____ (2nd Floor) Total floor area ____ Sq.Ft. No. of Rooms ___

Size of Garage ____x____ Size of Lot ____x____ Size of Girders ____x____

Size of Mudsill ____x____ Size of floor joists ____x____ (1st Floor) ____x____ (2nd Floor)

Size of exterior studs ____x____, Size of interior studs ____x____

Size of Ceiling Joists ____x____, Size of Roof Rafters ____x____

Material of Foundation _____, Width of Footings _____ Depth in Ground _____

Material of Exterior Walls _____ Interior Walls _____ Floor _____

Roof _____

COMMERCIAL		GARAGE APTS	
INDUSTRIAL		RESIDENCE	
APARTMENTS		FIREPLACE	
UNITS		FURNACE	
DUPLEX		TILE WORK	

REMARKS
ADD INTERIOR FIXTURES & RE-WORK NIGHT DEPOSIT RECEPTICLE

RECEIVED SEP 30 1976 City of Culver City Building Dept.

I have carefully examined and read the above application and know the same is true and correct and hereby certify and agree that if a permit is issued that all the provisions of the Building Ordinances and the Uniform Building Code of the City of Culver City and building laws of the State of California will be complied with, whether hereby specified or not.

Applicant MARK PALMER & ASSOC. A.I.A.
By Louis Cortez
PH 651-0400

OFFICE OF ASSESSOR
BOOK PAGE PARCEL

DATE 6-13-80

Bank of America
OWNERS NAME

6201 Bristol Parkway
ADDRESS OF JOB

A-Z Steel Fence Co.
CONTRACTOR

A 24279
PERMIT #

Water Heater_____

Water Softener_____

Type of Fence_____

Ornamental iron fence

Disposal
Plbg._____
Elec._____
Water Service_____

Sprinkling System_____Heads

JOB COMPLETED 5/26/80
DATE

EBB
INSPECTOR

PLEASE PRINT

GROUP_____
TYPE_____
FIRE ZONE_____
USE ZONE_____

RECEIVED
1980 APR 17 AM 11:06
BUILDING DIVISION

APPLICATION FOR PERMIT TO BUILD
Two sets of Plans and Specifications including Details and Cross Sections Must be filed with Application and Approved by Building Inspector.

16.00
$ ~~1650.00~~
AMOUNT OF PERMIT
$ ~~7150.00~~ 715.00
Value of Construction, Including Labor & Materials

Permit No. A24279 Culver City, Calif. 4-17-1980

Job Address 6201 BRISTOL PRKY.

Lot_____, Block_____, Tract_____

Owner's Name BANK OF AMERICA Address 6201 BRISTOL PRKY Phone No. 530-3828

Contractor A-1 STEEL FENCE CO Address 4661 TELEGRAPH RD Phone No. 261-4137

State License No. #291926 Workmen's Comp._____ Policy No._____

City License No. 08779

ONE SET OF APPROVED PLANS TO REMAIN ON JOB UNTIL WORK IS COMPLETED.

INSPECTOR MUST APPROVE EACH BRACKET ON JOB CARD BEFORE PROCEEDING TO NEXT WORK.

Purpose building is to be used for FENCE - SECURITY

Description of Building ORNAMENTAL IRON FENCING

Size of New Building or Addition ____x____ (1st Floor) ____x____ (2nd Floor) Total floor area____ Sq.Ft. No. of Rooms___

Size of Garage____x____ Size of Lot____x____ Size of Girders____x____

Size of Mudsill____x____ Size of floor joists____x____ (1st Floor) ____x____ (2nd Floor)

Size of exterior studs____x____, Size of interior studs____x____

Size of Ceiling Joists____x____, Size of Roof Rafters____x____

Material of Foundation_____, Width of Footings_____ Depth in Ground_____

Material of Exterior Walls_____ Interior Walls_____ Floor_____

Roof_____

COMMERCIAL		GARAGE APTS	
INDUSTRIAL		RESIDENCE	
APARTMENTS		FIREPLACE	
UNITS		FURNACE	
DUPLEX		TILE WORK	

REMARKS

RECEIVED JUN 13 1980 City of Culver City Building Dept.

I have carefully examined and read the above application and know the same is true and correct and hereby certify and agree that if a permit is issued that all of the provisions of the Building Ordinances and the Uniform Building Code of the City of Culver City and building laws of the State of California will be complied with, whether hereby specified or not.

PLEASE PRINT

Applicant A-1 STEEL FENCE CO

By Timothy P. McHoun

Title - SALES MANAGER -

4-77-20M

CULVER CITY BUILDING AND FIRE PREVENTION
9770 CULVER BOULEVARD
CULVER CITY, CALIFORNIA 90232

FOR INSPECTION CALL:

(213) 202-5806

23 8/19/86 207.00

INSPECTORS OFFICE HOURS
7:00 – 9:00 a.m.
4:00 – 5:00 p.m.

K-30

Validated:

10984 AUG 19 A10:28

Permit # B

APPLICATION FOR BUILDING PERMIT

(PLEASE PRINT, YOU ARE MAKING FIVE COPIES)

Job Address 6201 BRISTOL PARKWAY

Legal: Map Book 4134 Page 018 Parcel 0034

Zone C-3 Lot 1 Tract 30946

Occupancy Type B-2 Construction Type V-N

Owner Centinela Hospital Med. Center

Mailing Address _____

_____

Phone Number Mark Cafo to

Contractor Garcia-Bentley Construction

Address 640 Avenue B
Redondo Beach, Ca 90277

Phone Number 540-7776

State License Number 423857

Type B

City Business License No. ON FILE

Engineer Hillman Biddison & Loevenguth

Address 1541 Wilshire Blvd, Suite 508
Los Angeles, Ca 90012

Phone Number _____

State Registration Number _____

Architect Parkin Architects

Address 1333 Westwood Blvd.
Los Angeles, Ca 90024

Phone Number 213 479-4353

State Registration Number _____

1st Floor Area Square Footage Phase II 1400 SF

Number of Stories One & Unoccupied Mezzanine

Total Floor Area Square Footage _____

Number of Parking Spaces _____

Garage Area Square Footage —

Square Feet Above Grade 1400SF

Square Feet Below Grade —

Valuation $ 20,000.00

Description of Work: ☒ Alter ☐ Repair ☐ Demolish ☐ New ☐ Misc. ☐ Addition ☒ Commercial ☐ Residential

Tenant Improvement Phase II of previously checked plans.

FOR OFFICIAL USE ONLY

Permit Fees 207.00

Plan Check # 1149 Plan Check Fees 134.55

Plan Check Deposit _____

Balance of Plan Check Fees _____

Bedroom Tax _____

Sewer Facility Fees _____

Street Use Fee _____

Investigation _____

Approvals	Inspector	Date
Foundation		
Concrete Slab		
Wall Steel & Grout		
Floor Joist		
Roof Nail		
Sheer Panel		
Framing	EP.	8-86
Exterior Lath		
Insulation ☑ Wall ☑ Ceiling	EP.	8-27-86
Interior Lath		
Dry Wall Nail	C L	9-8-86
Scratch Coat		
Brown Coat		
Final Inspection	EP.	11/10/86

Application Received By: EL. Date: 7/9/86

Application Approved By: EL. Date: 7/9/86

Permit Issued By: tw Date: 9/9/86

Distribution: White-Office Green-Assessors Office Canary-Inspector Pink-Applicant Gold-Cashier

CULVER CITY BUILDING AND SAFETY
9770 CULVER BOULEVARD
CULVER CITY, CALIFORNIA 90232

FOR INSPECTION CALL: 23

(213) 202-5806

Validated:

F-3

Permit # B 11720 NOV 20 PM2:24

APPLICATION FOR BUILDING PERMIT

(PLEASE PRINT, YOU ARE MAKING FIVE COPIES)

Job Address 6201 Bristol Parkway

Legal: Map Book 413A Page 089 Parcel 0084

Zone C3 Lot 1 Tract 38946

Occupancy Type B-2 Construction Type V-N

Owner Centinela Hosp Med Ctr

Mailing Address 555 Hardy St.
Inglewood Ca 90307

Phone Number 213-673-4660

Contractor ~~Tristar Electrical Display~~

Address ~~4742 Densmore Ave~~
~~Van Nuys Ca 91406~~

Phone Number ~~818 785-3171~~

State License Number ~~783378~~

Type ~~B C10 & C45~~

City Business License No. ~~97199~~ 18518

~~Engineer~~ Contractor Shore Signs

Address 1230 W. Anaheim
Wilmington 90744

Phone Number 213-830-1314

State Registration Number ~~411260~~ / C-45

Architect Parkin Architects

Address 1333 Westwood Blvd.,
L.A. Ca 90024

Phone Number 213-470-4383

State Registration Number

1st Floor Area Square Footage

Number of Stories

Total Floor Area Square Footage

Number of Parking Spaces

Garage Area Square Footage

Square Feet Above Grade

Square Feet Below Grade

Valuation $ 25,000

Description of Work: ☐ Alter ☐ Repair ☐ Demolish ☒ New ☐ Misc. ☐ Addition ☒ Commercial ☐ Residential

2 sets of letters E & N elevs., 1 monument sign - all illuminated, South elevation non-ill set of letters and 2 non-ill directional signs

FOR OFFICIAL USE ONLY

Permit Fees 252.

Plan Check # 11831 Plan Check Fees

Plan Check Deposit $ 163.80

Balance of Plan Check Fees

Bedroom Tax

Sewer Facility Fees

Street Use Fee

Investigation

Approvals	Inspector	Date
Foundation	11.14.86 BB	
Concrete Slab		
Wall Steel & Grout		
Floor Joist		
Roof Nail		
Sheer Panel		
Framing		
Exterior Lath		
Insulation ☐ Wall ☐ Ceiling		
Interior Lath		
Dry Wall Nail		
Scratch Coat		
Brown Coat		
Final Inspection 2	1387	

Application Received By: tw Date: 11/5/86

Application Approved By: Date:

Permit Issued By: tw Date: 11/20/86

Distribution: White-Office Green-Assessors Office Canary-Inspector Pink-Applicant Gold-Cashier

C.W.C.

● 2 sets
$20,000 =
check for
$134.55

CULVER CITY BUILDING AND SAFETY
9770 CULVER BOULEVARD
CULVER CITY, CALIFORNIA 90232

FOR INSPECTION CALL:

(213) 202-5806

Validated:

C-3

11881 DEC 12 A10:58

Permit # B

APPLICATION FOR BUILDING PERMIT

(PLEASE PRINT, YOU ARE MAKING FIVE COPIES)

Job Address 6201 Bristol Parkway
Culver City, CA 90230

Legal: Map Book ____ Page ____ Parcel ____

Zone C-3 Lot 1 Tract 30946

Occupancy Type B-2 Construction Type VN

Owner Centinela Valley Health Services
Centinela Hospital Medical Center
Mailing Address 555 E. Hardy
Inglewood, CA 90301

Phone Number (213) 673-4660 X8508

Contractor Garcia Bentley

Address 640 Ave B.
Redondo Beach, CA 90277

Phone Number (213) 540-7776

State License Number 423857

Type General Contractor

City Business License No. 97198

Engineer Brad Hawn

Address 1015 12th St.
Modesto, CA 95354

Phone Number (209) 524-1855

State Registration Number SE 2788

Architect Omar G. Siller, AIA
Centinela Hospital Medical Center
Address 555 E. Hardy
Inglewood, CA 90301

Phone Number (213) 673-4660

State Registration Number C12149

1st Floor Area Square Footage 7575

Number of Stories 2

Total Floor Area Square Footage 10,325

Number of Parking Spaces 43

Garage Area Square Footage N/A

Square Feet Above Grade N/A

Square Feet Below Grade N/A

Valuation $ 20,000

Description of Work: ☒ Alter ☐ Repair ☐ Demolish ☐ New ☐ Misc. ☐ Addition ☐ Commercial ☐ Residential

NEW CEILING, WALL ADDITION, & REPAIR on 2nd floor.

FOR OFFICIAL USE ONLY

Permit Fees $215.28

Plan Check # 11863 Plan Check Fees ____

Plan Check Deposit $134.55

Balance of Plan Check Fees ____

Bedroom Tax ____

Sewer Facility Fees ____

Street Use Fee ____

Investigation ____

Approvals	Inspector	Date
Foundation		
Concrete Slab		
Wall Steel & Grout		
Floor Joist		
Roof Nail		
Sheer Panel		
Framing	1-14-88	
Exterior Lath		
Insulation ☐ Wall ☐ Ceiling		
Interior Lath		
Dry Wall Nail	1-19-88	
Scratch Coat		
Brown Coat		
Final Inspection		

Application Received By: ____ Date: 11/13/87

Application Approved By: ____ Date: 12/4/87

Permit Issued By: tw Date: 12/2/87

Distribution: White-Office Green-Assessors Office Canary-Inspector Pink-Applicant Gold-Cashier

CULVER CITY BUILDING AND SAFETY
9770 CULVER BOULEVARD
CULVER CITY, CALIFORNIA 90232

3/02/87 56.16 T.

FOR INSPECTION CALL:

(213) 202-5806

Validated:

I-28

12425 MAR -2 A11:33

Permit # B

APPLICATION FOR BUILDING PERMIT

(PLEASE PRINT, YOU ARE MAKING FIVE COPIES)

Job Address 6201 Bristol Parkway

Legal: Map Book ____ Page ____ Parcel ____

Zone C-3 Lot 1 Tract 30946

Occupancy Type B-2 Construction Type II-N

Owner Centinela Valley Health Services

Mailing Address 555 E Hardy St

Inglewood Ca 90307

Phone Number 673-4660 x8282

Contractor DON SHORES SIGNS, INC.

Address 1230 W. ANAHEIM ST.

WILMINGTON, CA. 90744

Phone Number 213-830-1314

State License Number 417260

Type C-45

X City Business License No. 102233

Engineer ____

Address ____

Phone Number ____

State Registration Number ____

Architect ____

Address ____

Phone Number ____

State Registration Number ____

1st Floor Area Square Footage ____

Number of Stories ____

Total Floor Area Square Footage ____

Number of Parking Spaces ____

Garage Area Square Footage ____

Square Feet Above Grade ____

Square Feet Below Grade ____

Valuation $ 3,000.00

Description of Work: ☐ Alter ☐ Repair ☐ Demolish ☒ New ☐ Misc. ☐ Addition ☒ Commercial ☐ Residential

(1) SET INDIVIDUALLY ILLUMINATED CHANNEL LETTERS

FOR OFFICIAL USE ONLY

Permit Fees 56.16

Plan Check # 12087 Plan Check Fees ____

Plan Check Deposit 35.10

Balance of Plan Check Fees ____

Bedroom Tax ____

Sewer Facility Fees ____

Street Use Fee ____

Investigation ____

Approvals	Inspector	Date
Foundation		
Concrete Slab		
Wall Steel & Grout		
Floor Joist		
Roof Nail		
Sheer Panel		
Framing		
Exterior Lath		
Insulation ☐ Wall ☐ Ceiling		
Interior Lath		
Dry Wall Nail		
Scratch Coat		
Brown Coat		
Final Inspection	12-2-8948	

Application Received By: ____ Date: 2/9/87

Application Approved By: ____ Date: 3/2/87

Permit Issued By: tm Date: 3/2/87

Distribution: White-Office Green-Assessors Office Canary-Inspector Pink-Applicant

CULVER CITY BUILDING AND SAFETY
9770 CULVER BOULEVARD
CULVER CITY, CALIFORNIA 90232

FOR INSPECTION CALL:

(213) 202-5806

Validated:
13869 AUG 19 A11:37
CITY OF CULVER CITY #002097
ACCT/DEPT. 504 84.24
DATE: 08/19/87 TIME: 11:47:14

Permit # B

APPLICATION FOR BUILDING PERMIT

(PLEASE PRINT, YOU ARE MAKING FIVE COPIES)

Job Address 6201 BRISTOL PARKWAY

Legal: Map Book 4134 Page 009 Parcel 004

Zone C-3 Lot 1 Tract 30946

Occupancy Type B-2 Construction Type V-N

Owner CENTINELA HOSP. MED. CTR.

Mailing Address 555 HARDY ST.
INGLEWOOD CA. 90347

Phone Number 213 673 4660

Contractor DON SHORES SIGNS

Address 1230 W. ANAHIEM
WILMINGTON CA 90744

Phone Number 213 830 1314

State License Number 417260

Type C-45

City Business License No. 102233

Engineer

Address

Phone Number

State Registration Number

Architect PARKIN ARCHITECTS

Address 1333 WESTWOOD BLVD.
LA CA 90024

Phone Number 213-470-4383

State Registration Number

1st Floor Area Square Footage

Number of Stories

Total Floor Area Square Footage

Number of Parking Spaces

Garage Area Square Footage

Square Feet Above Grade

Square Feet Below Grade

Valuation $ 6,000

Description of Work: ☐ Alter ☐ Repair ☐ Demolish ☒ New ☐ Misc. ☐ Addition ☒ Commercial ☐ Residential

2 SETS OF LETTERS E+N
ELEVATIONS

FOR OFFICIAL USE ONLY

Permit Fees $84.24

Plan Check # 12640 Plan Check Fees

Plan Check Deposit 52.65

Balance of Plan Check Fees

Bedroom Tax

Sewer Facility Fees

Street Use Fee

Investigation

Approvals	Inspector	Date
Foundation		
Concrete Slab		
Wall Steel & Grout		
Floor Joist		
Roof Nail		
Sheer Panel		
Framing		
Exterior Lath		
Insulation ☐ Wall ☐ Ceiling		
Interior Lath		
Dry Wall Nail		
Scratch Coat		
Brown Coat		
Final Inspection	12-2-87	

Application Received By: JH Date: 7-20-87

Application Approved By: [signature] Date: 8-19-87

Permit Issued By: [signature] Date: 8/19/87

Distribution: White-Office Green-Assessors Office Canary-Inspector Pink-Applicant Gold-Cashier

CULVER CITY BUILDING AND SAFETY
4095 OVERLAND AVENUE
CULVER CITY, CALIFORNIA 90232-0507

Validated:

K-2

FOR INSPECTION CALL
(213) 202-5806

Treasurer	Account Number	Account Title	Amount
118	01-457-3211	Building Permits	84.24
128	01-457-3489	Plan Check Fees	
132	01-22005	Deposits	

CITY OF CULVER CITY #001110
ACCT/DEPT. 118 84.24
DATE: 07/03/90 TIME: 10:26:24

22066 JUL -3 A10:19
Permit # B

APPLICATION FOR BUILDING PERMIT

(PLEASE PRINT, YOU ARE MAKING FOUR COPIES)

Job Address 6201 BRISTOL

Legal: Map Book ____ Page ____ Parcel ____

Zone ____ Lot ____ Tract ____

Occupancy Type ____ Construction Type SIGN

Owner CENTINELA MED CTR. FOX HILLS

Mailing Address 6201 BRISTOL

Phone Number ____

Non-Residential owner/applicant hereby certifies that the applicant or future building occupant ☐ will ☐ will not need to comply with the applicable requirements of Section 25505,25533, and 25534 at the Health and Safety Code and the requirements for a permit for construction or modification from the Air Quality Management District.

Signature ____

Print Name ____

Contractor DON SHORE SIGNS

Address 1230 W. ANAHEIM ST.

Phone Number 213-830-1314

Signature CMcDonnell (agent)

State License Number 417260

Type C-45

City Business License No. 18518

Engineer ____

Address ____

Phone Number ____

State Registration Number ____

Architect ____

Address ____

Phone Number ____

State Registration Number ____

	Existing	New
1st Floor Area Suare Footage:		
Number of Stories:		
Total Floor Area Square Footage:		
Number of Parking Spaces:		

Distribution: **White-Office** **Green-Assessors Office** **Canary-Inspector** **Pink-Applicant** **Gold-Cashier**

	Existing	New
Garage Area Square Footage:		
Square Feet Above Grade:		
Square Feet Below Grade:		

Valuation $ $6,000.00

Description of Work: ☐ Alter ☐ Repair ☐ Demolish ☐ New ☐ Misc. ☐ Addition ☐ Commercial ☐ Residential

REMOVE & REPLACE EXISTING SIGNS IN SAME LOCATION

FOR OFFICIAL USE ONLY

Permit Fees 84.24

Plan Check #5311 Plan Check Fees 56.70

Plan Check Depost 56.70

Balance of Plan Check Fees 0

Bedroom Tax ____

Sewer Facility Fees ____

Street Use Fee ____

OCCSD/OLASD Dev. Fee ____

DEV. Impact Fee ____

Investigation ____

Approvals	Inspector	Date
Foundation	7/25/90 CL	
Concrete Slab		
Wall Steel & Grout		
Floor Joist		
Roof Nail		
Shear Panel		
Framing		
Exterior Lath		
Insulation ☐ Wall ☐ Ceiling		
Interior Lath		
Dry Wall Nail		
Scratch Coat		
Brown Coat		
Haz. Mat. CCR		
Final Inspection	1/14/91 CL	

Application Received By: FQ Date 4-24-90

Application Appoved By: ____ Date ~~6-19-90~~ 7-24

Permit Issued By: FQ Date 7/31/90

ORIGINAL MUST BE PERMANENTLY POSTED IN A CONSPICUOUS LOCATION NEAR THE MAIN ENTRANCE INSIDE THE SUBJECT BUILDING

4-30-14
DATE ISSUED

CITY OF CULVER CITY

CALIFORNIA

CERTIFICATE OF OCCUPANCY

6594
CERTIFICATE NUMBER

DIVISION OF
BUILDING SAFETY

THIS IS TO CERTIFY THAT THE BUILDING OR STRUCTURE(S), DESCRIBED HEREIN BELOW HAVE BEEN INSPECTED BY ALL CITY DEPARTMENTS AND/OR DIVISIONS CONCERNED AND, HAVING BEEN FOUND TO BE IN FULL COMPLIANCE WITH ALL THE APPLICABLE LAWS AND REGULATIONS OF THE CITY OF CULVER CITY AND OF THE STATE OF CALIFORNIA INCLUDING WHATEVER SPECIAL CONDITIONS OF APPROVAL WHICH MAY HAVE BEEN ATTACHED TO THE DEVELOPMENT OF THE BUILDING OR STRUCTURE(S) AND LAND ARE HEREBY OFFICIALLY AND LAWFULLY AUTHORIZED AS SUITABLE FOR OCCUPANCY AS A

NEW 4275 S.F. SINGLE STORY BANK WITH DRIVE THROUGH ATM AND NEW TRASH ENCLOSURE.

SUBJECT TO CONTINUED COMPLIANCE WITH ALL THE APPLICABLE LAWS, REGULATIONS AND SPECIAL CONDITION OF APPROVAL THROUGHOUT THE LIFE OF THE BUILDING OR STRUCTURE(S) UNLESS OTHERWISE APPROVED BY THE CITY OF CULVER CITY.

STREET ADDRESS 6201 BRISTOL PKWY. NO. OF UNITS

BUILDING PERMIT NO. 83337 VALUATION $400,000.00

SPECIAL CONDITIONS OF APPROVAL.

ASPR P2012175 CUP P2012176

BY

THIS CERTIFICATE BECOMES VALID WHEN SIGNED BY THE BUILDING OFFICIAL OF THE CITY OF CULVER CITY

TYPE OF APPLICATION: 5 Business Days

PLAN REVIEW DUE DATE:

Culver CITY

9770 Culver Blvd
Culver City, CA 90232

CITY OF CULVER CITY
Building Safety Division
******** Building Permit ********

Phone: (310) 253-5800
Fax: (310) 253-5824

SEPARATE PERMITS ARE REQUIRED FOR ELECTRICAL, PLUMBING, AND MECHANICAL

Address: 6201 BRISTOL PK CULV
Permit #: 84254 **Permit Type: Building Permit** **- COMMISC**

Applied: 05/01/2013
Approved: 05/08/2013
Issued: 05/08/2013
Finaled:
PERMIT EXPIRES 6 MONTHS FROM DATE ISSUED OR
6 MONTHS FROM DATE OF LAST INSPECTION

Owner: CHRISTIE PARKER

Address: 990 HIGHLAND DR. #200
SOLANA BEACH CA

Phone:

Applicant: CHASE BANK

Address: 6201 BRISTOL PKWY.
CULVER CITY CA

Phone:

Signature: Steve Therriault

Print Name: STEVE THERRIAULT

Contractor: SIGNTECH ELE. ADVERTISING
4444 FEDERAL BLVD. SAN DIEGO CA

State License Number: 457406
619 527 6100

Engineer:

Architect:

Description: Installing 1 illuminated pylon sign, 6 illuminated wall signs, 10 illuminated awnings, 2 illuminated ATM topper cabinets, 3 non-illuminated directional signs and handicap parking signs

Valuation: $35,000.00

	Existing	New
1st Floor Area Square Footage	0	0
2nd Floor Area Square Footage	0	0
Garage Area Square Footage	0	0

TOTAL FEES: $1,336.38 **TOTAL PAYMENTS: $1,336.38**

Received by: tm
Issued by: ac

12/5/13

Printed on: 05-08-2013 B-Permit06

TYPE OF APPLICATION: 15 Business Days

PLAN REVIEW DUE DATE:

Culver CITY

9770 Culver Blvd
Culver City, CA 90232

CITY OF CULVER CITY
Building Safety Division
******** Building Permit ********

Phone: (310) 253-5800
Fax: (310) 253-5824

SEPARATE PERMITS ARE REQUIRED FOR ELECTRICAL, PLUMBING, AND MECHANICAL

Address: 6201 BRISTOL PK CULV
Permit #: 83337 **Permit Type: Building Permit** **- COM**

[redacted]

Applied: 12/20/2012
Approved: 07/22/2013
Issued: 07/22/2013
Finaled:
PERMIT EXPIRES 6 MONTHS FROM DATE ISSUED OR
6 MONTHS FROM DATE OF LAST INSPECTION

Owner: STRAUSS TRUST

Address: 990 HIGHLAND DR #200
SOLANA BEACH CA
Phone:

Signature:

Applicant: CHASE BANK

Address: 9200 OAKDALE AVE.
CHATSWORTH CA
Phone: 818 459 7998

Print Name: MATTHEW J. STEPHENS

Contractor: MORRISSEY CONSTRUCTION COMPANY INC **State License Number: 70893(**

4083 OCEANSIDE BLVD SUITE G **OCEANSIDE CA**

Engineer: KEN OKAMOTO & ASSOC.
3168-F AIRWAY AVE. COSTA MESA CA **714 444 2422**

Architect: PAUL MORFORD
4675 MACARTHUR CT. #350 **NEWPORT BEACH CA** **949 863 9434**

Description: "Chase Bank" (4,275 sq. ft.) - Demolishing one story building. Construction of new 4,275 sq. ft. one-story building for Chase Bank. New trash enclosure, new drive-thru ATM with canopy. Installation of on site light posts.

Valuation: $400,000.00

	Existing	New
1st Floor Area Square Footage	0	4275
2nd Floor Area Square Footage	0	0
Garage Area Square Footage	0	0

TOTAL FEES: $15,904.35 **TOTAL PAYMENTS: $15,904.35**

Received by: tm
Issued by: tm
Printed on: 07-22-2013 B-Permit06

4-2-14 FINAL - RA

Culver CITY

9770 Culver Blvd
Culver City, CA 90232

CITY OF CULVER CITY
Building Safety Division
******** Demo Permit ********

Phone: (310) 253-5800
Fax: (310) 253-5824

Address: 6201 BRISTOL PK CULV
Permit #: 84575 **Permit Type: Demolition Permit** **- COM-F**

Applied: 06/17/2013
Approved: 06/17/2013
Issued: 07/01/2013
Finaled:
PERMIT EXPIRES 6 MONTHS FROM DATE ISSUED OR
6 MONTHS FROM DATE OF LAST INSPECTION

Owner: MATTHEW C STRAUSS CO TR

Address: 990 HIGHLAND DR # 200
SOLANA BEACH CA

Phone:

Signature:

Applicant: CHASE BANK

Address: 6201 BRISTOL PARKWAY
CULVER CITY CA

Phone:

Print Name: Chris Wolde

Contractor: MORRISSEY CONSTRUCTION COMPANY INC **State License Number:** 70893(

4083 OCEANSIDE BLVD SUITE G OCEANSIDE CA 760 722 6800

Engineer:

Architect:

Description: Complete on-site building demo.

Total Square Footage of Demolition: 0

TOTAL FEES: $624.00
(Includes 4% Technology Surcharge)

TOTAL PAYMENTS: $624.00

Received by: AC
Issued by: ac

4-2-14 FINAL - RA

TYPE OF APPLICATION: 10 Business Days

PLAN REVIEW DUE DATE:

Culver CITY

9770 Culver Blvd
Culver City, CA 90232

CITY OF CULVER CITY
Building Safety Division

****** Mechanical Permit ******

Phone: (310) 253-5800
Fax: (310) 253-5824

Address: 6201 BRISTOL PK CULV
Permit #: 83338 **Permit Type: Mechanical Permit** **- COM**

Applied: 12/20/2012
Approved: 05/13/2013
Issued: 07/22/2013
Finaled:
PERMIT EXPIRES 6 MONTHS FROM DATE ISSUED OR 6 MONTHS FROM DATE OF LAST INSPECTION

Owner: STRAUSS TRUST

Address: 990 HIGHLAND DR #200
SOLANA BEACH CA

Phone:

Signature:

Applicant: CHASE BANK

Address: 9200 OAKDALE AVE.
CHATSWORTH CA

Phone: 818 459 7998

Print Name: MATTHEW J. STEPHENS

Contractor: MORRISSEY CONSTRUCTION COMPANY INC **State License Number:** 70893(

4083 OCEANSIDE BLVD SUITE G OCEANSIDE CA

Engineer: NENILON GARCIA
2361 ROSECRANS AVE. #368 EL SEGUNDO CA 310 725 1500

Architect:

Description: "Chase Bank" (4,275 sq. ft.) - Demolishing one story building. Construction of new 4,275 sq. ft. one-story building for Chase Bank. New trash enclosure, new drive-thru ATM with canopy. - 42 registers, 6 boiler/compressors (3 - 5 ton heat pump package units, 1 - 2 ton heat pump split system, 1-2 ton & 1 - 1 ton mini split system), 6 air handling units, 3 duct mount smoke detectors, 1 witness test fee.

TOTAL FEES: $4,700.75 **TOTAL PAYMENTS: $4,700.75**

Received by: tm
Issued by: tm
12-4-13

Final

Printed: 07-22-2013

TYPE OF APPLICATION: 10 Business Days

PLAN REVIEW DUE DATE:

9770 Culver Blvd
Culver City, CA 90232

CITY OF CULVER CITY
Building Safety Division
****** Mechanical Permit ******

Phone: (310) 253-5800
Fax: (310) 253-5824

Address: 6201 BRISTOL PK CULV

Permit #: 83338 Permit Type: Mechanical Permit - COM

-------- Permit Fee Schedule -------

Description	Number	Fee Amount
Issuance Fee		$62.76
Plan Check Fee		$1,937.12
VAV Box	0	$0.00
VAV Box with Heating Coil or Fan	0	$0.00
VAV Box with Heating Coil and Fan	0	$0.00
Furnace up to 100,000 BTU	0	$0.00
Furnace over 100,000 BTU	0	$0.00
Heater: Floor/Unit/Recessed Wall	0	$0.00
Fire Place	0	$0.00
Appliance Vent	0	$0.00
Repair/Alteration to Existing System	0	$0.00
Registers (Supplies & Returns)	42	$752.64
Boiler/Compressor up to 3 HP	3	$188.19
Boiler/Compressor 3.1 HP - 15 HP	3	$273.66
Boiler/Compressor 15.1 HP - 30 HP	0	$0.00
Boiler/Compressor 30.1 HP - 50 HP	0	$0.00
Boiler/Compressor over 50 HP	0	$0.00
Absorption System up to 600,000 BTU	0	$0.00
Absorption System over 600,000 BTU	0	$0.00
Air Handling Unit up to 1,200 CFM	3	$340.59
Air Handling Unit 1,201 - 6000 CFM	3	$528.84
Air Handling Unit over 6,000 CFM	0	$0.00
Fire/Smoke or Fire Dampers	0	$0.00
Duct or Area Smoke Detectors	3	$116.46
Gas System	0	$0.00
Single Duct Vent/Exhaust/Supply Fan	0	$0.00
Ventilation System up to 1,000 CFM	1	$62.73
Ventilation System 1,001 - 3000 CFM	0	$0.00
Ventilation System over 3,000 CFM	0	$0.00
Evaporative Cooler/Make up Air	0	$0.00
Mechanical Exhaust Hood/System	$0.00	$0.00
Commercial/Industrial Oven/Incinerator	$0.00	$0.00
Test Witness Fee (Hood/Shut off)	Y	$256.96
Miscellaneous Fees	$0.00	$0.00
Investigation Fee	N	$0.00
After Hours Inspection Fee	0	$0.00
Re-inspection Fee	0	$0.00
Appeal Fee	N	$0.00
Technology Surcharge (4%)		$180.80
TOTAL MECHANICAL PERMIT FEES:		**$4,700.75**

Printed: 07-22-2013

TYPE OF APPLICATION: 10 Business Days

PLAN REVIEW DUE DATE:

Culver CITY

9770 Culver Blvd
Culver City, CA 90232

CITY OF CULVER CITY
Building Safety Division
******** Electrical Permit ********

Phone: (310) 253-5800
Fax: (310) 253-5824

Address: 6201 BRISTOL PK CULV
Permit #: 83339 **Permit Type: Electrical Permit**

Applied: 12/20/2012
Approved: 03/01/2013
Issued: 07/22/2013
Finaled:
PERMIT EXPIRES 6 MONTHS FROM DATE ISSUED OR
6 MONTHS FROM DATE OF LAST INSPECTION

Owner: STRAUSS TRUST

Address: 990 HIGHLAND DR #200
SOLANA BEACH CA

Phone:

Signature:

Applicant: CHASE BANK

Address: 9200 OAKDALE AVE.
CHATSWORTH CA

Phone: 818 459 7998

Print Name: MATTHEW J. STEPHENS

Contractor: MORRISSEY CONSTRUCTION COMPANY INC **State License Number:** 70893(

4083 OCEANSIDE BLVD SUITE G OCEANSIDE CA

Engineer: RICHARD HOLUH
2361 ROSECRANS AVE. #368 EL SEGUNDO CA 310 725 1500

Architect:

Description: "Chase Bank" (4,275 sq. ft.) - Demolishing one story building. Construction of new 4,275 sq. ft. one-story building for Chase Bank. New trash enclosure, new drive-thru ATM with canopy. / 102 circuits, 216 electrical devices, 10 motor/heater/transformer/generator, 3 service/sub-panels, 4 illumianted signs, 1 time clock

TOTAL FEES: $7,963.60 **TOTAL PAYMENTS:** $7,963.60

Received by: tm
Issued by: tm

11-27-13 FINAL - RH

Printed: 07-22-2013

TYPE OF APPLICATION: 10 Business Days

PLAN REVIEW DUE DATE:

Culver CITY

9770 Culver Blvd
Culver City, CA 90232

CITY OF CULVER CITY
Building Safety Division

Phone: (310) 253-5800
Fax: (310) 253-5824

******** Electrical Permit ********

Address: 6201 BRISTOL PK CULV
Permit #: 83339 **Permit Type: Electrical Permit**

Printed: 07-22-2013

TYPE OF APPLICATION: 10 Business Days

PLAN REVIEW DUE DATE:

Culver CITY

9770 Culver Blvd
Culver City, CA 90232

CITY OF CULVER CITY
Building Safety Division
****** Electrical Permit ******

Phone: (310) 253-5800
Fax: (310) 253-5824

Address: 6201 BRISTOL PK CULV

Permit #: 83339 Permit Type: Electrical Permit

-------- Permit Fee Schedule -------

Description	Number	Fee Amount
Issuance Fee		$62.76
Plan Check Fee		$3,092.66
120 Volt Branch Circuit	83	$2,203.65
208, 240, 277, 480 Volt Branch Circuit	19	$733.78
Electrical Device (Light/Switch/Receptacle/Smoke Detector)	216	$433.02
Motor/Heater/Transformer/Generator:		
Up to 3HP/KVA	7	$185.85
Over 3 - Up to 5	3	$101.43
Over 5 - Up to 15	0	$0.00
Over 15 - Up to 50	0	$0.00
Over 50 - Up to 200	0	$0.00
Over 200	0	$0.00
Service/Switchboard/Panel/Transfer Switch:		
Up to 200 amps	0	$0.00
Over 200 - Up to 600	3	$188.31
Over 600 - Up to 1200	0	$0.00
Over 1200	0	$0.00
Temporary Service/Power Pole	0	$0.00
Temporary Lighting Circuit	0	$0.00
Illuminated Sign	4	$202.68
Private/Residential Pool/Spa/Hot Tub	0	$0.00
Public/Commercial Pool/Spa/Hot Tub	0	$0.00
Time Clock	1	$12.06
Flood Light Pole	0	$0.00
Solar Photovolltaic System	$0.00	$0.00
Low Voltage/Data Cabling	$0.00	$0.00
Miscellaneous Fees	$0.00	$0.00
Investigation Fee	N	$0.00
After Hours Inspection Fee	2	$224.88
Re-inspection Fee	0	$0.00
Appeal Fee		$0.00
Technology Surcharge (4%)		$297.64
TOTAL ELECTRICAL PERMIT FEES:		**$7,963.60**

Printed: 07-22-2013

TYPE OF APPLICATION: Over the Counter

PLAN REVIEW DUE DATE:

Culver CITY

9770 Culver Blvd
Culver City, CA 90232

CITY OF CULVER CITY
Building Safety Division
******** Electrical Permit ********

Phone: (310) 253-5800
Fax: (310) 253-5824

Address: 6201 BRISTOL PK CULV
Permit #: 84308 **Permit Type: Electrical Permit**

Applied: 05/08/2013
Approved: 05/08/2013
Issued: 05/08/2013
Finaled:
PERMIT EXPIRES 6 MONTHS FROM DATE ISSUED OR
6 MONTHS FROM DATE OF LAST INSPECTION

Owner: CHRISTIE PARKER

Address: 990 HIGHLAND DR # 200
SOLANA BEACH CA

Phone:

Signature: Steve Therriault

Applicant: CHASE BANK

Address: 6201 BRISTOL PKWY.
CULVER CITY CA

Phone:

Print Name: STEVE THERRIAULT

Contractor: SIGNTECH ELE. ADVERTISING
4444 FEDERAL BLVD. SAN DIEGO CA
State License Number: 457406
619 527 6100

Engineer:

Architect:

Description: 22 illuminated signs

TOTAL FEES: $1,224.62

TOTAL PAYMENTS: $1,224.62

Received by: ac
Issued by: ac

Printed: 05-08-2013

TYPE OF APPLICATION: Over the Counter

PLAN REVIEW DUE DATE:

Culver CITY

9770 Culver Blvd
Culver City, CA 90232

CITY OF CULVER CITY
Building Safety Division
****** Electrical Permit ******

Phone: (310) 253-5800
Fax: (310) 253-5824

Address: 6201 BRISTOL PK CULV

Permit #: 84308 Permit Type: Electrical Permit

-------- Permit Fee Schedule -------

Description	Number	Fee Amount
Issuance Fee		$62.76
Plan Check Fee		$0.00
120 Volt Branch Circuit	0	$0.00
208, 240, 277, 480 Volt Branch Circuit	0	$0.00
Electrical Device (Light/Switch/Receptacle/Smoke Detector)	0	$0.00
Motor/Heater/Transformer/Generator:		
Up to 3HP/KVA	0	$0.00
Over 3 - Up to 5	0	$0.00
Over 5 - Up to 15	0	$0.00
Over 15 - Up to 50	0	$0.00
Over 50 - Up to 200	0	$0.00
Over 200	0	$0.00
Service/Switchboard/Panel/Transfer Switch:		
Up to 200 amps	0	$0.00
Over 200 - Up to 600	0	$0.00
Over 600 - Up to 1200	0	$0.00
Over 1200	0	$0.00
Temporary Service/Power Pole	0	$0.00
Temporary Lighting Circuit	0	$0.00
Illuminated Sign	22	$1,114.74
Private/Residential Pool/Spa/Hot Tub	0	$0.00
Public/Commercial Pool/Spa/Hot Tub	0	$0.00
Time Clock	0	$0.00
Flood Light Pole	0	$0.00
Solar Photovolltaic System	$0.00	$0.00
Low Voltage/Data Cabling	$0.00	$0.00
Miscellaneous Fees	$0.00	$0.00
Investigation Fee	N	$0.00
After Hours Inspection Fee	0	$0.00
Re-inspection Fee	0	$0.00
Appeal Fee		$0.00
Technology Surcharge (4%)		$47.12
TOTAL ELECTRICAL PERMIT FEES:		**$1,224.62**

Printed: 05-08-2013

TYPE OF APPLICATION: 10 Business Days

PLAN REVIEW DUE DATE:

Culver CITY

9770 Culver Blvd
Culver City, CA 90232

CITY OF CULVER CITY
Building Safety Division
****** Plumbing Permit ******

Phone: (310) 253-5800
FAX: (310) 253-5824

Address: 6201 BRISTOL PK CULV
Permit #: 83340 **Permit Type: Plumbing Permit**

Applied: 12/20/2012
Approved: 03/04/2013
Issued: 07/22/2013
Finaled:
PERMIT EXPIRES 6 MONTHS FROM DATE ISSUED OR
6 MONTHS FROM DATE OF LAST INSPECTION

Owner: STRAUSS TRUST

Address: 990 HIGHLAND DR #200
SOLANA BEACH CA

Phone:

Signature:

Applicant: CHASE BANK

Address: 9200 OAKDALE AVE.
CHATSWORTH CA

Phone: 818 459 7998

Print Name: MATTHEW J. STEPHENS.

Contractor: MORRISSEY CONSTRUCTION COMPANY INC 708936
4083 OCEANSIDE BLVD SUITE G OCEANSIDE CA

Engineer: NONILON GARCIA
2361 ROSECRANS AVE. #368 EL SEGUNDO CA 310 725 1500

Architect:

Description: "Chase Bank" (4,275 sq. ft.) - Demolishing one story building. Construction of new 4,275 sq. ft. one-story building for Chase Bank. New trash enclosure, new drive-thru ATM with canopy. / 2 water closets, 2 lavatories, 2 sinks, 1 food waste disposal, 2 drinking fountains, 2 trap primers, 3 floor or area drains, 4 roof drains, 1 water heater, 1 water service, 1 water pressure regulator, 2 hose bibs, 1 backflow devices, 1 building sewer

TOTAL FEES: $2,282.55

TOTAL PAYMENTS: $2,282.55

Received by: tm
Issued by: tm

12-5-13 FINAL

Printed: 07-22-2013

TYPE OF APPLICATION: 10 Business Days

PLAN REVIEW DUE DATE:

Culver CITY

9770 Culver Blvd
Culver City, CA 90232

CITY OF CULVER CITY
Building Safety Division
******** Plumbing Permit ********

Phone: (310) 253-5800
FAX: (310) 253-5824

Address: 6201 BRISTOL PK CULV

Permit #: 83340 Permit Type: Plumbing Permit

-------- Permit Fee Schedule -------

Description	Quantity	Fee Amount
Issuance Fee		$62.76
Plan Check Fee		$894.27
Water Closet	2	$83.70
Lavatory	2	$83.70
Bathtub	0	$0.00
Shower and/or Pan	0	$0.00
Bidet	0	$0.00
Urinal	0	$0.00
Sinks: Kitchen/Bar/Floor/Service/Slop	2	$83.70
Dishwasher	0	$0.00
Food Waste Disposal	1	$41.85
Clothes Washer Standpipe	0	$0.00
Laundry Tray	0	$0.00
Drinking Fountain	2	$83.70
Trap Primer	2	$83.70
Floor or Area Drain	3	$125.55
Roof Drain	4	$215.04
Gas System (# of outlets)	0	$0.00
Earthquake Valve	0	$0.00
Water Heater	1	$53.76
Water Heater Vent	0	$0.00
Steam Unit	0	$0.00
Water Service	1	$53.76
Water Pressure Regulator	1	$29.89
Hose Bib	2	$59.78
Backflow Device	1	$29.89
Lawn Sprinkler Control Valve	0	$0.00
Repair/Alteration to Existing Piping	0	$0.00
Repipe	$0.00	$0.00
Private/Residential Pool/Spa/Hot Tub	0	$0.00
Public/Commercial Pool/Spa/Hot Tub	0	$0.00
Building Sewer	1	$101.58
Sewer Cap	0	$0.00
Sewage Ejector	0	$0.00
Sump Pump	0	$0.00
Dental Unit/Cuspidor	0	$0.00
Industrial Waste Interceptor/Grease Trap	0	$0.00
Miscellaneous Fees	$0.00	$0.00
Investigation Fee		$0.00
After Hours Inspection Fee	0	$0.00
Re-inspection Fee	0	$0.00
Appeal Fee		$0.00
Industrial Waste Fees		$0.00
Technology Surcharge (4%)		$83.48

TOTAL PLUMBING PERMIT FEES: **$2,282.55**

Printed: 07-22-2013

BACKFLOW APPARATUS & VALVE COMPANY
20435 S. Susana Road Long Beach, Calif. 90810-1136
(310) 639-5231 (800) 458-3492 Fax: (310) 639-0721

STATE CONTRACTORS
LICENSE # 382548

WATER DEPT / HEALTH AGENCY Golden State Water

OWNER Chase Bank ADDRESS

CITY ZIP CODE ACCOUNT #

DEVICE ADDRESS 6201 Bristol Way, Commerce LOCATION Fire Main on Green Valley

DEVICE I.D. # METER NO. Badger 45245982 LINE PRESSURE 80psi

MFG. AMES SIZE 6" MODEL NO. 3000SS SERIAL NUMBER 181360 0713

BACKFLOW PREVENTION ASSEMBLY FIELD TEST AND MAINTENANCE REPORT

STATE LICENSED INSPECTORS

CERTIFIED TESTING

GUARANTEED REPAIRS

ENGINEERING SERVICES

INSTALLATIONS & APPROVALS

FIRE SPRINKLER CERTIFICATION

PROCESS PIPING

	CHECK VALVE No. 1 3.8	CHECK VALVE No. 2 4.4	DIFFERENTIAL PRESSURE RELIEF VALVE	PRESSURE VACUUM BREAKER
INITIAL TEST	1. LEAKED ☐ RP _____ PSID 2. CLOSED TIGHT ☑	1. LEAKED ☐ 2. CLOSED TIGHT ☑	OPENED AT _____ PSID REDUCED PRESURE DID NOT OPEN ☐	AIR INLET OPENED AT _____ PSID DID NOT OPEN ☐
REPAIRS	CLEANED ☐ REPLACED: DISC ☐ SPRING ☐ GUIDE ☐ PIN RETAINER ☐ HINGE PIN ☐ SEAT ☐ DIAPHRAGM ☐ OTHER, DESCRIBE ☐	CLEANED ☐ REPLACED: DISC ☐ SPRING ☐ GUIDE ☐ PIN RETAINER ☐ HINGE PIN ☐ SEAT ☐ DIAPHRAGM ☐ OTHER, DESCRIBE ☐	CLEANED ☐ REPLACED: DISC: UPPER ☐ LOWER ☐ SPRING ☐ DIAPHRAGM: LARGE: UPPER ☐ LOWER ☐ SMALL ☐ SEAT: UPPER ☐ LOWER ☐ SPACER: LOWER ☐ OTHER, DESCRIBE ☐	CHECK VALVE HELD AT _____ PSID LEAKED ☐ CLEANED ☐ REPLACED: AIR INLET DISC. ☐ CHECK DISC ☐ AIR INLET SPRING ☐ CHECK SPRING ☐ OTHER, DESCRIBE ☐
FINAL TEST	RP _____ PSID CLOSED TIGHT ☐	CLOSED TIGHT ☐	OPENED AT _____ PSID REDUCED PRESURE	AIR INLET _____ PSID CHECK VALVE _____ PSID

THE ABOVE REPORT IS CERTIFIED TO BE CORRECT:

CERTIFIED TESTER Mitch Tipton MITCH TIPTON LICENSE NUMBER 1084 DATE 12/3/13

REPAIRS PERFORMED BY LICENSE NUMBER DATE

FINAL CERTIFICATION LICENSE NUMBER DATE

BACKFLOW APPARATUS & VALVE COMPANY
20435 S. Susana Road Long Beach, Calif. 90810-1136
(310) 639-5231 (800) 458-3492 Fax: (310) 639-0721

STATE CONTRACTORS
LICENSE # 382548

now

WATER DEPT / HEALTH AGENCY Golden State Water

OWNER Chase Bank ADDRESS

CITY ZIP CODE ACCOUNT #

DEVICE ADDRESS 6201 Bristol Hwy, Culver City LOCATION Irrig. on Bristol

DEVICE I.D. # METER NO. LINE PRESSURE 80psi

MFG. Febco SIZE 2" MODEL NO. 825YD SERIAL NUMBER TD12512

BACKFLOW PREVENTION ASSEMBLY FIELD TEST AND MAINTENANCE REPORT

STATE LICENSED INSPECTORS
CERTIFIED TESTING
GUARANTEED REPAIRS
ENGINEERING SERVICES
INSTALLATIONS & APPROVALS
FIRE SPRINKLER CERTIFICATION
PROCESS PIPING

7.8	CHECK VALVE No. 1	CHECK VALVE No. 2	DIFFERENTIAL PRESSURE RELIEF VALVE	PRESSURE VACUUM BREAKER
INITIAL TEST	1. LEAKED RP 7.6 PSID ☐ 2. CLOSED TIGHT ☒	1. LEAKED ☐ 2. CLOSED TIGHT ☒	OPENED AT 2.6 PSID REDUCED PRESURE DID NOT OPEN ☐	AIR INLET OPENED AT ____ PSID DID NOT OPEN ☐
REPAIRS	CLEANED ☐ REPLACED: DISC ☐ SPRING ☐ GUIDE ☐ PIN RETAINER ☐ HINGE PIN ☐ SEAT ☐ DIAPHRAGM ☐ OTHER, DESCRIBE ☐	CLEANED ☐ REPLACED: DISC ☐ SPRING ☐ GUIDE ☐ PIN RETAINER ☐ HINGE PIN ☐ SEAT ☐ DIAPHRAGM ☐ OTHER, DESCRIBE ☐	CLEANED ☐ REPLACED: DISC: UPPER ☐ LOWER ☐ SPRING ☐ DIAPHRAGM: LARGE: UPPER ☐ LOWER ☐ SMALL ☐ SEAT: UPPER ☐ LOWER ☐ SPACER: LOWER ☐ OTHER, DESCRIBE ☐	CHECK VALVE HELD AT ____ PSID LEAKED ☐ CLEANED ☐ REPLACED: AIR INLET DISC. ☐ CHECK DISC ☐ AIR INLET SPRING ☐ CHECK SPRING ☐ OTHER, DESCRIBE ☐
FINAL TEST	RP ____ PSID CLOSED TIGHT ☐	CLOSED TIGHT ☐	OPENED AT ____ PSID REDUCED PRESURE	AIR INLET ____ PSID CHECK VALVE ____ PSID

THE ABOVE REPORT IS CERTIFIED TO BE CORRECT:

CERTIFIED TESTER Mitch Tipton MITCH TIPTON LICENSE NUMBER 10784 DATE 12-3-13

REPAIRS PERFORMED BY LICENSE NUMBER DATE

FINAL CERTIFICATION LICENSE NUMBER DATE

BAVCO
BACKFLOW APPARATUS & VALVE CO.

BACKFLOW APPARATUS & VALVE COMPANY
20435 S. Susana Road Long Beach, Calif. 90810-1136
(310) 639-5231 (800) 458-3492 Fax: (310) 639-0721

STATE CONTRACTORS
LICENSE # 382548

now

WATER DEPT / HEALTH AGENCY Golden State Water

OWNER Chase Bank ADDRESS _____

CITY _____ ZIP CODE _____ ACCOUNT # _____

DEVICE ADDRESS 6201 Bristol Way, Culver City LOCATION Main Domestic on Bristol

DEVICE I.D. # _____ METER NO. _____ LINE PRESSURE 80psi

MFG. Wilkins SIZE 1½ MODEL NO. 975XL2 SERIAL NUMBER 371439

BACKFLOW PREVENTION ASSEMBLY FIELD TEST AND MAINTENANCE REPORT

STATE LICENSED INSPECTORS

CERTIFIED TESTING

GUARANTEED REPAIRS

ENGINEERING SERVICES

INSTALLATIONS & APPROVALS

FIRE SPRINKLER CERTIFICATION

PROCESS PIPING

8.3	CHECK VALVE No. 1	CHECK VALVE No. 2	DIFFERENTIAL PRESSURE RELIEF VALVE	PRESSURE VACUUM BREAKER
INITIAL TEST	1. LEAKED ☐ RP 7.8 PSID 2. CLOSED TIGHT ☒	1. LEAKED ☐ 2. CLOSED TIGHT ☒	OPENED AT 2.4 PSID ☐ REDUCED PRESURE DID NOT OPEN ☐	AIR INLET OPENED AT _____ PSID ☐ DID NOT OPEN ☐
REPAIRS	CLEANED ☐ REPLACED: DISC ☐ SPRING ☐ GUIDE ☐ PIN RETAINER ☐ HINGE PIN ☐ SEAT ☐ DIAPHRAGM ☐ OTHER, DESCRIBE ☐	CLEANED ☐ REPLACED: DISC ☐ SPRING ☐ GUIDE ☐ PIN RETAINER ☐ HINGE PIN ☐ SEAT ☐ DIAPHRAGM ☐ OTHER, DESCRIBE ☐	CLEANED ☐ REPLACED: DISC: UPPER ☐ LOWER ☐ SPRING ☐ DIAPHRAGM: LARGE: UPPER ☐ LOWER ☐ SMALL ☐ SEAT: UPPER ☐ LOWER ☐ SPACER: LOWER ☐ OTHER, DESCRIBE ☐	CHECK VALVE HELD AT _____ PSID LEAKED ☐ CLEANED ☐ REPLACED: AIR INLET DISC. ☐ CHECK DISC ☐ AIR INLET SPRING ☐ CHECK SPRING ☐ OTHER, DESCRIBE ☐
FINAL TEST	RP _____ PSID CLOSED TIGHT ☐	CLOSED TIGHT ☐	OPENED AT _____ PSID REDUCED PRESURE	AIR INLET _____ PSID CHECK VALVE _____ PSID

THE ABOVE REPORT IS CERTIFIED TO BE CORRECT:

CERTIFIED TESTER Mitch Tipton MITCH TIPTON LICENSE NUMBER 10784 DATE 12-3-2013

REPAIRS PERFORMED BY _____ LICENSE NUMBER _____ DATE _____

FINAL CERTIFICATION _____ LICENSE NUMBER _____ DATE _____

TYPE OF APPLICATION: 15 Business Days

PLAN REVIEW DUE DATE:

Culver CITY

9770 Culver Blvd
Culver City, CA 90232

CITY OF CULVER CITY
Building Safety Division

****** Building Permit ******

Phone: (310) 253-5800
Fax: (310) 253-5824

SEPARATE PERMITS ARE REQUIRED FOR ELECTRICAL, PLUMBING, AND MECHANICAL

Address: 6201 BRISTOL PK CULV
Permit #: 83337 **Permit Type: Building Permit** **- COM**

[redacted]

Applied: 12/20/2012
Approved: 07/22/2013
Issued: 07/22/2013
Finaled:
PERMIT EXPIRES 6 MONTHS FROM DATE ISSUED OR
6 MONTHS FROM DATE OF LAST INSPECTION

Owner: STRAUSS TRUST

Address: 990 HIGHLAND DR #200
SOLANA BEACH CA
Phone:

Signature: [signature]

Applicant: CHASE BANK

Address: 9200 OAKDALE AVE.
CHATSWORTH CA
Phone: 818 459 7998

Print Name: MATTHEW J. STEPHENS

Contractor: MORRISSEY CONSTRUCTION COMPANY INC **State License Number: 70893(**

4083 OCEANSIDE BLVD SUITE G **OCEANSIDE CA**

Engineer: KEN OKAMOTO & ASSOC.
3168-F AIRWAY AVE. COSTA MESA CA **714 444 2422**

Architect: PAUL MORFORD
4675 MACARTHUR CT. #350 **NEWPORT BEACH CA** **949 863 9434**

Description: "Chase Bank" (4,275 sq. ft.) - Demolishing one story building. Construction of new 4,275 sq. ft. one-story building for Chase Bank. New trash enclosure, new drive-thru ATM with canopy. Installation of on site light posts.

Valuation: $400,000.00

	Existing	New
1st Floor Area Square Footage	0	4275
2nd Floor Area Square Footage	0	0
Garage Area Square Footage	0	0

TOTAL FEES: $15,904.35 **TOTAL PAYMENTS: $15,904.35**

Received by: tm
Issued by: tm
4-2-14 FINAL - RA

Printed on: 07-22-2013 B-Permit06

CULVER CITY UNIFIED SCHOOL DISTRICT
CERTIFICATION OF PAYMENT OF DEVELOPER FEES

I. **APPLICANT (Complete)**

Developer/Owner Morrissey Const. Co Inc.

DBA

Address 6201 Bristol Ac., Culver City CA.
Street City State Zip

Contractor's License No. 708936 Building Permit Application No(s). 83337

Construction Location Same as above,
Street City State Zip

or if no street address
Site Legal Description

Construction Type: (Complete as appropriate) (As approved plan check)

( ) Residential _____ Square Footage of Habitable Area
(✓) Commercial or Industrial 4275 Square Footage of Covered or Enclosed Space

NOTICE OF 90 DAY PERIOD FOR PROTEST OF FEES

Section 66020 of the Government Code enacted as Assembly Bill 3081, set forth as Chapter 549, Statutes of the State of CA, 1996 effective Jan. 1, 1997, requires that this school district provide a written notice to the project applicant at the time of payment of school fees, mitigation payments or other exactions. This notice is to advise you that any protest in regard to such amounts or the validity thereof in accordance with Section 66020 of the Government Code and other applicable law, commences with such payment or performance of any other requirement as described in Section 66020 of the Government Code. Additionally, this notice advises that the protest thereof must occur within 90 calendar days thereafter.

The undersigned certifies under penalty of perjury that:

1. The above information is correct and true to the best of my knowledge and that I will file amended certification of payment and pay the additional fee if I request an increase in the square footage after the building permit has been issued or if the initial determination of the square footage is found to be incorrect.
2. I am the developer/owner of the above described project(s) or am authorized to sign on their behalf.

Signature of Developer/Owner/Designee — 760-665-2898 Telephone No. — 7-22-2013 Date

II. **BUILDING DEPARTMENT (Complete)**

I state that to the best of my knowledge and understanding of applicable laws, in regard to the application for a building permit submitted herewith, that the square footage of the proposed project is:

_____ Square Footage
Residential Habitable Area

4275 Square Footage
Commercial or Industrial Covered or Enclosed Space

4275 x .47 = $2,009.25

Tricia Mills
Agent for Building Department

7/22/13
Date

County/City of Culver City

Telephone No. (310) 253 5823

III. **CITY TREASURER CERTIFICATION (Complete)**

This is to certify that the applicant listed in Section I has paid all Developer Fee amounts determined by the information presented above and due to the Culver City Unified School District under provision of Government Code Section 65995. The payment of these fees is a prerequisite to the issuance of a building permit.

Agent for

Receipt No.

City Treasurer, City of Culver City

Date

PAID
JUL 22 2013
FINANCE DEPARTMENT

Distribution: District (white), City (yellow), Treasurer (pink), Developer (goldenrod)

9770 Culver Blvd
Culver City, CA 90232

CITY OF CULVER CITY
Building Safety Division

Phone: (310) 253-5800
Fax: (310) 253-5824

*** TEMPORARY CERTIFICATE OF OCCUPANCY ***

Address: 6201 BRISTOL PK CULV
TCO #: TCO2013011
Building Permit #: 83337

Owner: STRAUSS TRUST
CHASE BANK
Address: 990 HIGHLAND DR. #200
SOLANA BEACH CA
Phone:

Applicant:
Address: 9200 OAKDALE AVE.
CHATSWORTH CA
Phone: 818 459 7998

Applied: 12/12/2013
Approved: 12/12/2013
Issued: 12/12/2013
Expires:

USE / OCCUPANCY CLASSIFICATION:

REASON / CRITERIA FOR TCO: OK to occupy - final building pending

****

We understand that the building and/or project is not complete and therefore we shall assume all responsibility for ourselves, our guests, tenant occupants, and all property. We further agree to hold the City of Culver City, its officers, and employees harmless from any loss or damage resulting directly or indirectly from early occupancy authorized by the granting of this Temporary Certificate of Occupancy.

Pursuant to Section 109.4 of the 2001 California Building Code and the agreement above, a Temporary Certificate of Occupancy is hereby issued. This Certificate is subject to revocation if the structure is not completed within a reasonable period of time, as determined by the Building Official.

Property/Business Owner's Signature: _____ **Date:** 12/12/13

Print Name: MATTHEW STEPHENS

Total Fees: $500.00

Total Payments: $500.00

Printed: 12-12-2013

Culver CITY
BUILDING SAFETY DIVISION
CRAIG JOHNSON, RA, CBO
Building Official

9770 Culver Boulevard
Culver City, CA 90232-0507
TEL (310) 253-5800
FAX (310) 253-5824

TEMPORARY CERTIFICATE OF OCCUPANCY ($500.00 fee)

I, We, JPMORGAN CHASE phone 949-458-1296 address 6201 BRISTOL PARKWAY

for the following reason, PUNCH LIST COMPLETION

request a Temporary Certificate of Occupancy for CHASE BANK Permit # B3337

From: 12/11/13 for 90 days (inform Building Safety in writing every 30 days of progress of work)

We understand that the building and/or project is not complete and, therefore assume all responsibility for ourselves, our guests, and/or tenant occupants and any property, agreeing to hold the City of Culver City, its officers and employees harmless from any loss or damage resulting directly or indirectly from early occupancy authorized by the granting of this Temporary Certificate of Occupancy.

Owners Signature: [signature] Date: 12/11/13 (not to be signed by contractor or agent)
JOSE HERNANDEZ, Vice President, JPMC

Pursuant to Section 109.4 Uniform Building Code and the agreement above, a Temporary Certificate of Occupancy is hereby issued. Subject to revocation if the structure is not completed within a reasonable period of time, as determined by the Building Official.

CLEARANCES

Each department is to provide the applicant and the Building Division with a list of any uncompleted items, or note "NO ISSUES" under signature.

[signature] 12-11-13
Fire Prevention
310-253-5925
(attach list of issues)

[signature] 12/12/13
Planning
310-253-5710
(attach list of issues)
punch list to be emailed (SW)

[signature]
Redevelopment
310-253-5760
(attach list of issues)

S. Romo 12/12/2013
Public Works/Engineering
310-253-5602
(attach list of issues)

per Scott Jacobs
PR&CS/Art
310-253-5768
(attach list of issues)
defer to planning

R.R. Mynatt 12-11-13
Building Safety
310-253-5800

Culver City Employees take pride in effectively providing the highest levels of service to enrich the quality of life for the community by building on our tradition of more than seventy-five years of public service, by our present commitment, and by our dedication to meet the challenges of the future.

PRINTED ON RECYCLED PAPER

CULVER CITY
Building Safety Division
(310)253-5800

NOTICE

After final building inspection and before a certificate of occupancy may be issued, the following items shall be certified as completed. Please call the listed numbers for the various approvals required. Approval will only be required for those items checked. /x/

Note: For Planning and/or Engineering approval, take this card to City Hall, 9770 Culver Boulevard

Agency & Contact	Approved by	Date
[X] Parking & Public Works (310)253-5610	LEE TORRES Initial & Print Name	4/30/14
[ ] ~~Env'l Mgmt (310)253-6471~~	Initial & Print Name	
[X] Sanitation (310)253-6400	Don Gondra Initial & Print Name	4-30-14
[X] Engineering (310)253-5600	LEE TORRES Initial & Print Name	4/30/14
[X] Planning & Zoning (310)253-5710	JOSH WILLIAMS Initial & Print Name	4/30/2014
[ ] ~~Redevelopment (310)253-5760~~	Initial & Print Name	
[ ] ~~Industrial Waste (310)534-4862~~	Initial & Print Name	
[X] Fire Prevention (310)253-5925	Ken Duell Initial & Print Name	4-30-14

When all the required approvals have been granted, present this card to the Building Official. A Certificate of Occupancy will then be processed.

FOR OFFICIAL USE ONLY

Zoning District: Arch Design Dist.

No of Stories: 1 Sq.. Ft. Gross: 4275

Job Address: 6201 Bristol Pky.

Project Description: Chase Bank
One story / trash encl. / ATM / light poles

Permit Number: 83337

Planning Case Nos ASPR P2012175, CUP P2012176

ORIGINAL MUST BE PERMANENTLY POSTED IN A CONSPICUOUS LOCATION NEAR THE MAIN ENTRANCE INSIDE THE SUBJECT BUILDING

4-30-14
DATE ISSUED

CITY OF CULVER CITY

CALIFORNIA

CERTIFICATE OF OCCUPANCY

6594
CERTIFICATE NUMBER

DIVISION OF
BUILDING SAFETY

THIS IS TO CERTIFY THAT THE BUILDING OR STRUCTURE(S), DESCRIBED HEREIN BELOW HAVE BEEN INSPECTED BY ALL CITY DEPARTMENTS AND/OR DIVISIONS CONCERNED AND, HAVING BEEN FOUND TO BE IN FULL COMPLIANCE WITH ALL THE APPLICABLE LAWS AND REGULATIONS OF THE CITY OF CULVER CITY AND OF THE STATE OF CALIFORNIA INCLUDING WHATEVER SPECIAL CONDITIONS OF APPROVAL WHICH MAY HAVE BEEN ATTACHED TO THE DEVELOPMENT OF THE BUILDING OR STRUCTURE(S) AND LAND ARE HEREBY OFFICIALLY AND LAWFULLY AUTHORIZED AS SUITABLE FOR OCCUPANCY AS A

NEW 4275 S.F. SINGLE STORY BANK WITH DRIVE THROUGH ATM AND NEW TRASH ENCLOSURE.

SUBJECT TO CONTINUED COMPLIANCE WITH ALL THE APPLICABLE LAWS, REGULATIONS AND SPECIAL CONDITION OF APPROVAL THROUGHOUT THE LIFE OF THE BUILDING OR STRUCTURE(S) UNLESS OTHERWISE APPROVED BY THE CITY OF CULVER CITY.

STREET ADDRESS 6201 BRISTOL PKWY. NO. OF UNITS

BUILDING PERMIT NO. 83337 VALUATION $400,000.00

SPECIAL CONDITIONS OF APPROVAL.

ASPR P2012175 CUP P2012176

BY
THIS CERTIFICATE BECOMES VALID WHEN SIGNED BY THE BUILDING OFFICIAL OF THE CITY OF CULVER CITY

TYPE OF APPLICATION: 5 Business Days

PLAN REVIEW DUE DATE:

Culver CITY

9770 Culver Blvd
Culver City, CA 90232

CITY OF CULVER CITY
Building Safety Division
****** Building Permit ******

Phone: (310) 253-5800
Fax: (310) 253-5824

SEPARATE PERMITS ARE REQUIRED FOR ELECTRICAL, PLUMBING, AND MECHANICAL

Address: 6201 BRISTOL PK CULV
Permit #: 84254 **Permit Type: Building Permit** **- COMMISC**

Applied: 05/01/2013
Approved: 05/08/2013
Issued: 05/08/2013
Finaled:
PERMIT EXPIRES 6 MONTHS FROM DATE ISSUED OR
6 MONTHS FROM DATE OF LAST INSPECTION

Owner: CHRISTIE PARKER

Address: 990 HIGHLAND DR. #200
SOLANA BEACH CA

Phone:

Applicant: CHASE BANK

Address: 6201 BRISTOL PKWY.
CULVER CITY CA

Phone:

Signature: Steve Therriault

Print Name: STEVE THERRIAULT

Contractor: SIGNTECH ELE. ADVERTISING **State License Number: 457406**
4444 FEDERAL BLVD. SAN DIEGO CA **619 527 6100**

Engineer:

Architect:

Description: Installing 1 illuminated pylon sign, 6 illuminated wall signs, 10 illuminated awnings, 2 illuminated ATM topper cabinets, 3 non-illuminated directional signs and handicap parking signs

Valuation: $35,000.00

	Existing	New
1st Floor Area Square Footage	0	0
2nd Floor Area Square Footage	0	0
Garage Area Square Footage	0	0

TOTAL FEES: $1,336.38 **TOTAL PAYMENTS: $1,336.38**

Received by: tm
Issued by: ac

12/5/13

Printed on: 05-08-2013 B-Permit06

Culver CITY

9770 Culver Blvd
Culver City, CA 90232

CITY OF CULVER CITY
Building Safety Division
****** Demo Permit ******

Phone: (310) 253-5800
Fax: (310) 253-5824

Address: 6201 BRISTOL PK CULV
Permit #: 84575 **Permit Type: Demolition Permit** **- COM-F**

Applied: 06/17/2013
Approved: 06/17/2013
Issued: 07/01/2013
Finaled:
PERMIT EXPIRES 6 MONTHS FROM DATE ISSUED OR
6 MONTHS FROM DATE OF LAST INSPECTION

Owner: MATTHEW C STRAUSS CO TR

Address: 990 HIGHLAND DR # 200
SOLANA BEACH CA
Phone:

Signature:

Applicant: CHASE BANK

Address: 6201 BRISTOL PARKWAY
CULVER CITY CA
Phone:

Print Name: Chris Wolde

Contractor: MORRISSEY CONSTRUCTION COMPANY INC **State License Number: 70893**

4083 OCEANSIDE BLVD SUITE G **OCEANSIDE CA** **760 722 6800**

Engineer:

Architect:

Description: Complete on-site building demo.

Total Square Footage of Demolition: 0

TOTAL FEES: $624.00
(Includes 4% Technology Surcharge)

TOTAL PAYMENTS: $624.00

Received by: AC
Issued by: ac

4-2-14 FINAL - RA

Printed: 07-01-2013

6207

Bristol

Ramada Inns — OWNER

6207 Bristol Parkway — ADDRESS

Heath & Co. — CONTRACTOR

10-30-73 — DATE

A 18917 — PERMIT NO.

Signs

B-51

FOUNDATION — INSPECTOR — DATE

STEEL

FOOTINGS

WALLS

COLUMNS

FIREPLACE

FORMS

LATH

EXTERIOR

STEEL — INSPR. — DATE

BOND BEAM

COLUMNS

WALL

FRAMING

RAT PROOFING

INTERIORS

PLUMBING CONTRACTOR

INSPR. — DATE

ROUGH

FINAL — FINAL GAS

WATER SYSTEM

SEWER

CONTR

PROP. LINE

CESSPOOL

CONTR.

HOLE

SEPTIC TANK

CONTR.

SEEPAGE PIT

HEATING, REFRIG.

CONTR.

FLOOR — WALL

PERMIT — DATE

INSPR. — DATE

NO. FIXTURES

NO. GAS OUTLETS

NO. WATER HEATERS & VENT

PERMIT — DATE

EASEMENT

PERMIT — DATE

BRICK

PERMIT — DATE

LEACH LINE

PERMIT — DATE

ROUGH — FINAL

ELECTRICAL

Heath & Co. (CONTR.) — B9328 (PERMIT) — 10-30-73 (DATE)

TEMP. POWER (INSPR.) (DATE)

TEMP. LIGHT (INSPR.) (DATE)

RO. ELEC.

FINAL ELEC. 5-14-74 Jww

FIXTURES

MOTORS

SIGNS 2

METER HEATER

2 bal.

ORD. 326 AND AMENDMENTS

(CONTR.) (PERMIT) (DATE)

EXCAVATION

(CONTR.) (PERMIT) (DATE)

REMARKS:

JOB COMPLETED 5-15-74 (DATE)

J. Blackwood (SIGNATURE)

GROUP_____
TYPE_____
FIRE ZONE_____
USE ZONE_____

P.C. 27 50

APPLICATION FOR PERMIT TO BUILD
Two sets of Plans and Specifications including Details and Cross Sections Must be filed with Application and Approved by Building Inspector.

$ 55.00
AMOUNT OF PERMIT
$ 51,000.00
Value of Construction, Including Labor & Materials

Permit No. C18917 B-51 Culver City, Calif. 10-26 19 73

Job Address 6207 BRISTOL PARKWAY

Lot_____, Block_____, Tract_____

Owner's Name RAMADA INNS Address PHOENIX ARIZ Phone No 602-275-8981

Contractor HEATH & CO Address 3225 LA CYST. LA Phone No 223-4141

State License No. 146892 Workmen's Comp. HARTFORD Policy No 10-WHB35412E

City License No. 23889

ONE SET OF APPROVED PLANS TO REMAIN ON JOB UNTIL WORK IS COMPLETED.

INSPECTOR MUST APPROVE EACH BRACKET ON JOB CARD BEFORE PROCEEDING TO NEXT WORK.

Purpose building is to be used for_____

Description of Building

Size of New Building or Addition ____x____ (1st Floor) ____x____ (2nd Floor) Total floor area____ Sq.Ft. No. of Rooms___

Size of Garage____x____ Size of Lot____x____ Size of Girders____x____

Size of Mudsill____x____ Size of floor joists____x____ (1st Floor) ____x____ (2nd Floor)

Size of exterior studs____x____, Size of interior studs____x____

Size of Ceiling Joists____x____, Size of Roof Rafters____x____

Material of Foundation_____, Width of Footings_____ Depth in Ground_____

Material of Exterior Walls_____ Interior Walls_____ Floor_____

Roof_____

COMMERCIAL		GARAGE APTS	
INDUSTRIAL		RESIDENCE	
APARTMENTS		FIREPLACE	
UNITS		FURNACE	
DUPLEX		TILE WORK	

REMARKS

2 DF ILLUMIN SIGNS
SHOPPING CENTER ID

RECEIVED
OCT 30 1973
City of Culver City
Building Dept.

I have carefully examined and read the above application and know the same is true and correct and hereby certify and agree that if a permit is issued that all of the provisions of the Building Ordinances and the Uniform Building Code of the City of Culver City and building laws of the State of California will be complied with, whether hereby specified or not.

Applicant Heath & Co

By Howard J. Friedman

Finaled - 5-15-74

OFFICE OF ASSESSOR
BOOK PAGE PARCEL

PLAN CHECK SHEET C.C. PLNG DEPT

NAME: RAMADA INN — DATE: 10-26-73

ADDRESS: 6207 BRISTOL PKWY — PHONE:

LOT(S): — BLOCK: — TRACT: — ZONE: C-3

CHECK	OK	NON-CONFORMANCE; CODE SECTION.
YARD SET-BACKS	☐	
BLDG HEIGHT	☐	
OPEN SPACE & LOT COVER.	☐	
DIST BTWN BLDG & UNIT SIZE	☐	
FENCES, WALLS, HEDGES	☐	
PARKING	☐	

2 - 7 ground graphics for center & Shopping Hills Plaza

100± # per face and 60# per face

1 at 20' and 1 at 17' and 1 at

☑ Approved by JMC ☐ Rejected

VARIANCE APPLIED FOR: CASE NO. PL- _____ DATE _____

FOR _____

C.C.PL. 1-'66

VARIANCE APPROVED ☐ DENIED ☐ DATE _____

DEPARTMENT OF BUILDING & SAFETY
CULVER CITY, CALIFORNIA
837-5211

Application For Permit
ELECTRIC

ELECTRICAL CONTRACTOR

Name HEATH E.C.
Address 3322 S. LA CIENEGA BLVD.
City L.A. CALIF. 90034 Tel. No. 223-4141
City License No. 2 3555 State License No. 14/C-53-92

PERMIT NO.	DATE ISSUED
B9328	10-30-73
RECEIVED BY	**READY FOR FIRST INSPECTION**
tw	

APPLICANT FILL IN HEAVILY OUTLINED PORTION ONLY

PERMIT FEES	No.	Each	Fee
Issuing permit			4.00
Light outlets		.25	
Switch outlets		.25	
Receptacle outlets		.25	
Light fixtures		.25	
Disposal		1.00	
Food center		1.00	
Vent fan		1.00	
Range		2.00	
Cook top		2.00	
Dishwasher		2.00	
Heater		2.00	
Heat zones		2.00	
F.A.U.		2.00	
Signs	2	3.50	7.00
Trans. over 4	2	.50	1.00
No. of sign lamps		.10	
Flood lite poles		5.00	
Temp. work lights		4.00	
Comm. & Ind. panel		4.00	
Busways		p.ft. .10	
Power Duct		p.ft. .10	
Under floor duct		p.ft. .07	
Motor ½ hp.		1.00	
½hp. to 5 hp.		2.00	
5 hp. to 15 hp.		5.00	
15 hp. to 50 hp.		10.00	
50 hp. to 200 hp.		20.00	
200 hp. and over		30.00	
Transformers		KVA	
Welders		KVA	
Generators		KVA	
Timers		1.00	
Supplement permit		4.00	
Miscellaneous		4.00	
Extra inspection		7.50	
Investigation		20.00	
Temporary service		4.00	
Power service		4.00	
TOTAL FEES			12.00

Job Address 6207 BRISTOL PARKWAY

OWNER

Name FOX HILLS II APTS
Mail Address RAMADA INN
City PHOENIX ARIZ Tel. No. 602-225-8581

I am the Legal Possessor of the above Culver City Certificate of Qualification.

[signature] Electrician

I am the Legal Owner of the property described above.

Owner

CORRECTIONS

RECORDS

APPROVALS

	Date	Inspector
Temp.		
Underground		
Rough wiring		
Fixtures		
Power		
Meters called		
FINAL	5-14-74	[signature]

6207 Bristol Parkway

Ramada Inn — OWNER

6207 Bristol Parkway — ADDRESS

Heath & Company — CONTRACTOR

2-4-74 — DATE

A 19031 — PERMIT NO.

Free standing signs

C-50

Note: see plan B-51

FOUNDATION — INSPECTOR — DATE

STEEL A 18917 — DATE

STEEL

BOND BEAM

FOOTINGS Holes insp 2-7-74 JB

COLUMNS

WALLS

WALL

COLUMNS

FIREPLACE

FRAMING

FORMS

LATH

RAT PROOFING

EXTERIOR

INTERIORS

PLUMBING CONTRACTOR

PERMIT — DATE

INSPR. — DATE

INSPR. — DATE

ROUGH

NO. FIXTURES

FINAL — FINAL GAS

NO. GAS OUTLETS

WATER SYSTEM

NO. WATER HEATERS & VENT

SEWER

CONTR

PERMIT — DATE

PROP. LINE

EASEMENT

CESSPOOL

CONTR.

PERMIT — DATE

HOLE

BRICK

SEPTIC TANK

CONTR.

PERMIT — DATE

SEEPAGE PIT

LEACH LINE

HEATING, REFRIG.

CONTR.

PERMIT — DATE

FLOOR — WALL

ROUGH — FINAL

ELECTRICAL

CONTR. | PERMIT | DATE

TEMP. POWER | INSPR. | DATE

TEMP. LIGHT | INSPR. | DATE

RO. ELEC. | FINAL ELEC.

FIXTURES | MOTORS

SIGNS

METER | HEATER

ORD. 326 AND AMENDMENTS

CONTR. | PERMIT | DATE

EXCAVATION

CONTR. | PERMIT | DATE

REMARKS:

JOB COMPLETED 5-15-74 (DATE) J. Blackwood (SIGNATURE)

✓

Phone CK FEB — # 1750

GROUP_____
TYPE_____
FIRE ZONE_____
USE ZONE_____

APPLICATION FOR PERMIT TO BUILD
Two sets of Plans and Specifications including Details and Cross Sections Must be filed with Application and Approved by Building Inspector.

$ 35.00
AMOUNT OF PERMIT
$ 4,000.00
Value of Construction, Including Labor & Materials

Permit No. A-19031 C-50 Culver City, Calif. 2-4 1974

Job Address 6207 BRISTOL PARKWAY

Lot_____, Block_____, Tract_____

Owner's Name RAMADA INN Address SAME Phone No._____

Contractor HEATH & CO. Address 3225 LACY ST Phone No. 223-4141

State License No. 146892 Workmen's Comp. HARTFORD GROUP Policy No. 10WHB33424

City License No. 23889

ONE SET OF APPROVED PLANS TO REMAIN ON JOB UNTIL WORK IS COMPLETED.

INSPECTOR MUST APPROVE EACH BRACKET ON JOB CARD BEFORE PROCEEDING TO NEXT WORK.

Purpose building is to be used for 2 STRUCTURES FOR FREE STANDING SIGNS

Description of Building

Size of New Building or Addition ____x____ (1st Floor) ____x____ (2nd Floor) Total floor area____ Sq.Ft. No. of Rooms___

Size of Garage____x____ Size of Lot____x____ Size of Girders____x____

Size of Mudsill____x____ Size of floor joists____x____ (1st Floor) ____x____ (2nd Floor)

Size of exterior studs____x____, Size of interior studs____x____

Size of Ceiling Joists____x____, Size of Roof Rafters____x____

Material of Foundation_____, Width of Footings_____ Depth in Ground_____

Material of Exterior Walls_____ Interior Walls_____ Floor_____

Roof_____

COMMERCIAL		GARAGE APTS	
INDUSTRIAL		RESIDENCE	
APARTMENTS		FIREPLACE	
UNITS		FURNACE	
DUPLEX		TILE WORK	

REMARKS

RECEIVED FEB 4 1974 City of Culver City Building Dept.

I have carefully examined and read the above application and know the same is true and correct and hereby certify and agree that if a permit is issued that all of the provisions of the Building Ordinances and the Uniform Building Code of the City of Culver City and building laws of the State of California will be complied with, whether hereby specified or not.

Applicant Heath & Co

By Edward J. Friedman

CITY OF CULVER CITY CALIFORNIA
FEB 4 9 11 AM '74
RECEIVED-BLDG. DEPT.

OFFICE OF ASSESSOR
BOOK PAGE PARCEL

Ramada Inns — OWNER

6207 Bristol Parkway — ADDRESS

Heath & Co. — CONTRACTOR

10-30-73 — DATE

A 18917 — PERMIT NO.

Signs

B-51

FOUNDATION	INSPECTOR	DATE	STEEL	INSPR.	DATE
STEEL			BOND BEAM		
FOOTINGS			COLUMNS		
WALLS			WALL		
COLUMNS					
FIREPLACE			FRAMING		
FORMS			RAT PROOFING		
LATH					
EXTERIOR			INTERIORS		

PLUMBING CONTRACTOR			PERMIT		DATE
INSPR.		DATE	INSPR.		DATE
ROUGH			NO. FIXTURES		
FINAL	FINAL GAS		NO. GAS OUTLETS		
WATER SYSTEM			NO. WATER HEATERS & VENT		
SEWER					
		CONTR	PERMIT		DATE
PROP. LINE			EASEMENT		
CESSPOOL					
		CONTR.	PERMIT		DATE
HOLE			BRICK		
SEPTIC TANK					
		CONTR.	PERMIT		DATE
SEEPAGE PIT			LEACH LINE		
HEATING, REFRIG.					
		CONTR.	PERMIT		DATE
FLOOR	WALL		ROUGH	FINAL	

GROUP_____
TYPE_____
FIRE ZONE_____
USE ZONE_____

C PC 27 3rd

APPLICATION FOR PERMIT TO BUILD
Two sets of Plans and Specifications including Details and Cross Sections Must be filed with Application and Approved by Building Inspector.

$ 55.00 AMOUNT OF PERMIT
$ 51,000.00 Value of Construction, Including Labor & Materials

Permit No. A18917 B-51 Culver City, Calif. 10-26 19 73

Job Address 6207 BRISTOL PARKWAY

Lot_____, Block_____, Tract_____

Owner's Name RAMADA INNS Address PHOENIX ARIZ Phone No 602-275-898

Contractor HEATH & CO Address 3225 LA CYST. LA Phone No 223-4141

State License No. 146892 Workmen's Comp. HARTFORD Policy No 10-WHB35412E

City License No. 23889

ONE SET OF APPROVED PLANS TO REMAIN ON JOB UNTIL WORK IS COMPLETED.

INSPECTOR MUST APPROVE EACH BRACKET ON JOB CARD BEFORE PROCEEDING TO NEXT WORK.

Purpose building is to be used for_____

Description of Building

Size of New Building or Addition ____x____ (1st Floor) ____x____ (2nd Floor) Total floor area____ Sq.Ft. No. of Rooms___

Size of Garage____x____ Size of Lot____x____ Size of Girders____x____

Size of Mudsill____x____ Size of floor joists____x____ (1st Floor) ____x____ (2nd Floor)

Size of exterior studs____x____, Size of interior studs____x____

Size of Ceiling Joists____x____, Size of Roof Rafters____x____

Material of Foundation_____, Width of Footings_____ Depth in Ground_____

Material of Exterior Walls_____ Interior Walls_____ Floor_____

Roof_____

COMMERCIAL		GARAGE APTS	
INDUSTRIAL		RESIDENCE	
APARTMENTS		FIREPLACE	
UNITS		FURNACE	
DUPLEX		TILE WORK	

REMARKS

2 DF INTERIOR ILLUMIN SIGNS
ESHOPPING CENTER ID

RECEIVED OCT 30 1973 City of Culver City Building Dept.

I have carefully examined and read the above application and know the same is true and correct and hereby certify and agree that if a permit is issued that all of the provisions of the Building Ordinances and the Uniform Building Code of the City of Culver City and building laws of the State of California will be complied with, whether hereby specified or not.

Applicant Heath & Co

By Howard J. Friedman

FINALED - 5-15-74

OFFICE OF ASSESSOR
BOOK PAGE PARCEL

DEPARTMENT OF BUILDING & SAFETY
CULVER CITY, CALIFORNIA
837-5211

Application For Permit
ELECTRIC

ELECTRICAL CONTRACTOR

Name HEATH & CO.
Address 3225 LACY ST.
City L.A. 90031 Tel. No. 223-4141
City License No. 238887 State License No. 146892

PERMIT NO.	DATE ISSUED
B9328	10-30-73
RECEIVED BY	**READY FOR FIRST INSPECTION**
tw	

APPLICANT FILL IN HEAVILY OUTLINED PORTION ONLY

PERMIT FEES	No.	Each	Fee
Issuing permit			4.00
Light outlets		.25	
Switch outlets		.25	
Receptacle outlets		.25	
Light fixtures		.25	
Disposal		1.00	
Food center		1.00	
Vent fan		1.00	
Range		2.00	
Cook top		2.00	
Dishwasher		2.00	
Heater		2.00	
Heat zones		2.00	
F.A.U.		2.00	
Signs	2	3.50	7 00
Trans. over 4	2	.50	1 00
No. of sign lamps		.10	
Flood lite poles		5.00	
Temp. work lights		4.00	
Comm. & Ind. panel		4.00	
Busways		p.ft. .10	
Power Duct		p.ft. .10	
Under floor duct		p.ft. .07	
Motor ½ hp.		1.00	
½hp. to 5 hp.		2.00	
5 hp. to 15 hp.		5.00	
15 hp. to 50 hp.		10.00	
50 hp. to 200 hp.		20.00	
200 hp. and over		30.00	
Transformers		KVA	
Welders		KVA	
Generators		KVA	
Timers		1.00	
Supplement permit		4.00	
Miscellaneous		4.00	
Extra inspection		7.50	
Investigation		20.00	
Temporary service		4.00	
Power service		4.00	
TOTAL FEES			12 00

Job Address 6207 BRISTOL PARKWAY

OWNER
Name FOX HILLS PLAZA
Mail Address RAMADA INN
City PHOENIX ARIZ Tel. No. 602-275-8981

I am the Legal Possessor of the above Culver City Certificate of Qualification.

Howard Magnuson
Electrician

I am the Legal Owner of the property described above.

Owner

CORRECTIONS

RECORDS

APPROVALS

	Date	Inspector
Temp.		
Underground		
Rough wiring		
Fixtures		
Power		
Meters called		
FINAL	5-14-74	JW

6207 Bristol Parkway

City of Culver City
Building Dept.

Ramada Inn — OWNER

6207 Bristol Parkway — ADDRESS

Heath & Company — CONTRACTOR

2-4-74 — DATE

A 19031 — PERMIT NO.

Free standing signs

C-50

Note: see plan B-51

FOUNDATION — INSPECTOR — DATE

STEEL A 18917 — DATE

STEEL

BOND BEAM

FOOTINGS Poles in 2-7-74 DB

COLUMNS

WALLS

WALL

COLUMNS

FIREPLACE

FRAMING

FORMS

RAT PROOFING

LATH

EXTERIOR

INTERIORS

PLUMBING CONTRACTOR

PERMIT — DATE

INSPR. — DATE

INSPR. — DATE

ROUGH

NO. FIXTURES

FINAL — FINAL GAS

NO. GAS OUTLETS

WATER SYSTEM

NO. WATER HEATERS & VENT

SEWER

CONTR

PERMIT — DATE

PROP. LINE

EASEMENT

CESSPOOL

CONTR.

PERMIT — DATE

HOLE

BRICK

SEPTIC TANK

CONTR.

PERMIT — DATE

SEEPAGE PIT

LEACH LINE

HEATING, REFRIG.

CONTR.

PERMIT — DATE

FLOOR — WALL

ROUGH — FINAL

Plan Ck Fee — # 1750

GROUP_____
TYPE_____
FIRE ZONE_____
USE ZONE_____

APPLICATION FOR PERMIT TO BUILD
Two sets of Plans and Specifications including Details and Cross Sections Must be filed with Application and Approved by Building Inspector.

$ 35.00
AMOUNT OF PERMIT
$ 4,000.00
Value of Construction, Including Labor & Materials

Permit No. A-19031 C-50 Culver City, Calif. 2-4 1974

Job Address 6207 BRISTOL PARKWAY

Lot_____, Block_____, Tract_____

Owner's Name RAMADA INN Address SAME Phone No._____

Contractor HEATH & CO. Address 3225 LACY ST Phone No. 223-4141

State License No. 146892 Workmen's Comp. HARTFORD GROUP Policy No. 10WHB3574/12

City License No. 23889

ONE SET OF APPROVED PLANS TO REMAIN ON JOB UNTIL WORK IS COMPLETED.

INSPECTOR MUST APPROVE EACH BRACKET ON JOB CARD BEFORE PROCEEDING TO NEXT WORK.

Purpose building is to be used for 2 STRUCTURES FOR FREE STANDING SIGNS

Description of Building

Size of New Building or Addition ____x____ (1st Floor) ____x____ (2nd Floor) Total floor area____ Sq.Ft. No. of Rooms___

Size of Garage____x____ Size of Lot____x____ Size of Girders____x____

Size of Mudsill____x____ Size of floor joists____x____ (1st Floor) ____x____ (2nd Floor)

Size of exterior studs____x____, Size of interior studs____x____

Size of Ceiling Joists____x____, Size of Roof Rafters____x____

Material of Foundation_____, Width of Footings_____ Depth in Ground_____

Material of Exterior Walls_____ Interior Walls_____ Floor_____

Roof_____

COMMERCIAL		GARAGE APTS	
INDUSTRIAL		RESIDENCE	
APARTMENTS		FIREPLACE	
UNITS		FURNACE	
DUPLEX		TILE WORK	

REMARKS

RECEIVED FEB 4 1974 City of Culver City Building Dept.

I have carefully examined and read the above application and know the same is true and correct and hereby certify and agree that if a permit is issued that all of the provisions of the Building Ordinances and the Uniform Building Code of the City of Culver City and building laws of the State of California will be complied with, whether hereby specified or not.

Applicant Heath & Co

By Edward J. Friedman

CITY OF CULVER CITY CALIFORNIA
FEB 4 9 11 AM '74
RECEIVED-BLDG. DEPT.

OFFICE OF ASSESSOR
BOOK PAGE PARCEL

6209

Bristol

CULVER CITY BUILDING AND FIRE PREVENTION
9770 CULVER BOULEVARD
CULVER CITY, CALIFORNIA 90230

RECEI
Culver City
Building Dept.

FOR INSPECTION CALL:
(213) 202-5806

23 7/24/84 65.00 TA

Validated:

JUL 24 1984 F-21

04505
Permit # B

JUL 24 AM 11:16

APPLICATION FOR BUILDING PERMIT

(PLEASE PRINT, YOU ARE MAKING FIVE COPIES)

Job Address Bldg. 'E' 6209 Bristol Parkway, C.C. not built.

Legal: Map Book _____ Page _____ Parcel _____

Zone C-3 Lot 6 & 7 Tract _____

Occupancy Type B-2 Construction Type _____

Owner W &K Industries

Mailing Address 2716 Ocean Park Blvd.
Santa Monica, CA 90405

Phone Number 450-0779

Contractor Howard Rosenfeld

Address 5716 W. Manchester Blvd. #9
Los Angeles, CA 90045

Phone Number 649-4030

State License Number 44950

Type B

City Business License No. 44950

Engineer _____

Address _____

Phone Number _____

State Registration Number _____

Architect P.Patrick Murray, Inc.

Address 1875 Century Park East #1130
Los Angeles, CA 90067

Phone Number 213-553-3252

State Registration Number _____

1st Floor Area Square Footage _____

Number of Stories _____

Total Floor Area Square Footage _____

Number of Parking Spaces _____

Distribution: White-Office Green-Assessors Office Canary-Inspector
Pink-Applicant Gold-Cashier

Garage Area Square Footage _____

Square Feet Above Grade _____

Square Feet Below Grade _____

Valuation $ 6,756.00

Description of Work: ☒ Alter ☐ Repair ☐ Demolish
☐ New ☐ Misc. ☐ Addition
☒ Commercial ☐ Residential

Sytek Remodel-1st Flr.- 1126 Sq. Ft.
Non-Bearing Interior Tenant Improvement

FOR OFFICIAL USE ONLY

Permit Fees $65.00

Plan Check # 9616 Plan Check Fees 42.25

Plan Check Deposit _____

Balance of Plan Check Fees _____

Bedroom Tax _____

Sewer Facility Fees _____

Street Use Fee _____

Investigation _____

Approvals	Inspector	Date
Foundation		
Concrete Slab		
Wall Steel & Grout		
Floor Joist		
Roof Nail		
Sheer Panel		
Framing		
Exterior Lath		
Insulation ☐ Wall ☐ Ceiling		
Interior Lath		
Dry Wall Nail		
Scratch Coat		
Brown Coat		
Final Inspection	8-30-85 12 HP	

Application Received By: _____ Date: 7/18/84

Application Approved By: _____ Date: 7/23/84

Permit Issued By: _____ Date: 7/24/84

INSPECTION RECORD

Inspector _____ **Date** _____

OK-RN

CULVER CITY BUILDING AND FIRE PREVENTION
9770 CULVER BOULEVARD
CULVER CITY, CALIFORNIA 90230

RECEIVED
Culver City
Building Dept

JUL 15 1983

FOR INSPECTION CALL:
(213) 202-5806

Validated:

M-23

23 7/15/83 169.00 TA

Permit # B 01655 JUL 15 P1:09

APPLICATION FOR BUILDING PERMIT

(PLEASE PRINT, YOU ARE MAKING FIVE COPIES)

Job Address 6209 Bristol Parkway, Culver City

Legal: Map Book ____ Page ____ Parcel ____

Zone ____ Lot 6 & 7 Tract 22864

Occupancy Type ____ Construction Type ____

Owner W & K Industries

Mailing Address 2716 Ocean Park Blvd.

Santa Monica, CA = 90405

Phone Number 450-0779

Contractor Howard Rosenfeld

Address 5716 W. Manchester Blvd. #9

Los Angeles, CA 90045

Phone Number 649-4030

State License Number 367608

Type B

City Business License No. 44950

Engineer ____

Address ____

Phone Number ____

State Registration Number ____

Architect P.Patrick Murray

Address 1875 Century Park East #1130

Los Angeles, CA 90067

Phone Number 213-553-3252

State Registration Number ____

1st Floor Area Square Footage ____

Number of Stories ____

Total Floor Area Square Footage ____

Number of Parking Spaces ____

Garage Area Square Footage ____

Square Feet Above Grade ____

Square Feet Below Grade ____

Valuation $ 21,200.00

Description of Work: ☐ Alter ☐ Repair ☐ Demolish ☒ New ☐ Misc. ☐ Addition ☒ Commercial ☐ Residential

Sytek- 2nd Flr.- 3549 Sq. Ft.

Non-bearing internal tenant improvement.

FOR OFFICIAL USE ONLY

Permit Fees 169.00

Plan Check # 8686 Plan Check Fees ____

Plan Check Deposit 109.85

Balance of Plan Check Fees ____

Bedroom Tax ____

Sewer Facility Fees ____

Street Use Fee ____

Investigation ____

Approvals	Inspector	Date
Foundation		
Concrete Slab		
Wall Steel & Grout		
Floor Joist		
Roof Nail		
Sheer Panel		
Framing		
Exterior Lath		
Insulation ☐ Wall ☐ Ceiling		
Interior Lath		
Dry Wall Nail		
Scratch Coat		
Brown Coat		
Final Inspection	Exp	4-4-84

Application Received By: tw Date: 6/29/83

Application Approved By: [signature] Date: 7-12-83

Permit Issued By: [signature] Date: 7-15-83

Distribution: White-Office Green-Assessors Office Canary-Inspector Pink-Applicant Gold-Cashier

INSPECTION RECORD

Inspector _____ **Date** _____

01655 JUL 15 P1:09

PLANNING DIVISION PLAN CHECK LIST

W + K Industries (SyteK) | 450-0779 | 7-8-83
OWNER OR PROJECT NAME | PHONE | DATE (Disposition)

6209 Bristol PKWy | 6+7 | 22864
JOB ADDRESS | LOT(S) | BLOCK TRACT

C-3e | Interior Tenant Improvements 2nd fl 3549 sq ft
ZONE | JOB DESCRIPTION

CHECK		NON-CONFORMANCE: CODE SECTION
YARD SETBACKS	OK / NA	FRONT SIDES * Not Applicable REAR
BLDG. HEIGHT	OK / NA	
OPEN SPACE & LOT COVERAGE	OK / NA	
DISTANCE BTWN. BUILDINGS &/OR UNIT SIZE	OK / NA	
FENCES, WALLS, HEDGES	OK / NA	
PARKING	OK / NA	Office use only
SIGNS	OK / NA	
SITE PLAN ☑ OR SPECIFIC PLAN ☐ CONDITIONS	OK / NA	
OTHER	OK / NA	CCRA Approved 6-18-79

☐ Approved
☐ Rejected

BY _____

Special Action(s): SPR (TYPE) PL- 1159 5-9-79 (DATE APPROVED)

Ord. No. — Res. No. 1498 Admin. —

for 2 story Office Bldg

CCPL 73

OK-RW

CULVER CITY BUILDING AND FIRE PREVENTION
9770 CULVER BOULEVARD
CULVER CITY, CALIFORNIA 90230

RECEIVED
Culver City
Building Dept.
JUL 15 1983

FOR INSPECTION CALL:
(213) 202-5806

Validated:

M-23

23 7/15/83 169.00 TA

Permit # B 01655 JUL 15 P1:09

APPLICATION FOR BUILDING PERMIT

(PLEASE PRINT, YOU ARE MAKING FIVE COPIES)

Job Address 6209 Bristol Parkway, Culver City

Legal: Map Book ____ Page ____ Parcel ____

Zone ____ Lot 6 & 7 Tract 22864

Occupancy Type ____ Construction Type ____

Owner W & K Industries

Mailing Address 2716 Ocean Park Blvd.

Santa Monica, CA 90405

Phone Number 450-0779

Contractor Howard Rosenfeld

Address 5716 W. Manchester Blvd. #9

Los Angeles, CA 90045

Phone Number 649-4030

State License Number 367608

Type B

City Business License No. 44950

Engineer ____

Address ____

Phone Number ____

State Registration Number ____

Architect P. Patrick Murray

Address 1875 Century Park East #1130

Los Angeles, CA 90067

Phone Number 213-553-3252

State Registration Number ____

1st Floor Area Square Footage ____

Number of Stories ____

Total Floor Area Square Footage ____

Number of Parking Spaces ____

Garage Area Square Footage ____

Square Feet Above Grade ____

Square Feet Below Grade ____

Valuation $ 21,200.00

Description of Work: ☐ Alter ☐ Repair ☐ Demolish ☒ New ☐ Misc. ☐ Addition ☒ Commercial ☐ Residential

Sytek- 2nd Flr.- 3549 Sq. Ft.

Non-bearing internal tenant improvement.

FOR OFFICIAL USE ONLY

Permit Fees 169.00

Plan Check # 8686 Plan Check Fees ____

Plan Check Deposit 109.85

Balance of Plan Check Fees ____

Bedroom Tax ____

Sewer Facility Fees ____

Street Use Fee ____

Investigation ____

Approvals	Inspector	Date
Foundation		
Concrete Slab		
Wall Steel & Grout		
Floor Joist		
Roof Nail		
Sheer Panel		
Framing		
Exterior Lath		
Insulation ☐ Wall ☐ Ceiling		
Interior Lath		
Dry Wall Nail		
Scratch Coat		
Brown Coat		
Final Inspection	Exp	1-4-84

Application Received By: ____ Date: 6/24/83

Application Approved By: ____ Date: 7-12-83

Permit Issued By: ____ Date: 7-15-83

Distribution: White-Office Green-Assessors Office Canary-Inspector Pink-Applicant Gold-Cashier

CULVER CITY BUILDING AND FIRE PREVENTION
9770 CULVER BOULEVARD
CULVER CITY, CALIFORNIA 90230

RECEIVED
Culver City
Building Dept.
JUL 24 1984

FOR INSPECTION CALL:
(213) 202-5806

23 7/24/84 65.00 TA

Validated:

F-21

04505 JUL 24 AM 1:16
Permit # B

APPLICATION FOR BUILDING PERMIT

(PLEASE PRINT, YOU ARE MAKING FIVE COPIES)

Job Address Bldg. 'E' 6209 Bristol Parkway, C.C. not list.

Legal: Map Book ____ Page ____ Parcel ____

Zone C-3 Lot 6 & 7 Tract ____

Occupancy Type B-2 Construction Type ____

Owner W &K Industries

Mailing Address 2716 Ocean Park Blvd.
Santa Monica, CA 90405

Phone Number 450-0779

Contractor Howard Rosenfeld

Address 5716 W. Manchester Blvd. #9
Los Angeles, CA 90045

Phone Number 649-4030

State License Number 44950

Type B

City Business License No. 44950

Engineer ____

Address ____

Phone Number ____

State Registration Number ____

Architect P.Patrick Murray, Inc.

Address 1875 Century Park East #1130
Los Angeles, CA 90067

Phone Number 213-553-3252

State Registration Number ____

1st Floor Area Square Footage ____

Number of Stories ____

Total Floor Area Square Footage ____

Number of Parking Spaces ____

Distribution: White-Office Green-Assessors Office Canary-Inspector
Pink-Applicant Gold-Cashier

Garage Area Square Footage ____

Square Feet Above Grade ____

Square Feet Below Grade ____

Valuation $ 6,756.00

Description of Work: ☒ Alter ☐ Repair ☐ Demolish ☐ New ☐ Misc. ☐ Addition ☒ Commercial ☐ Residential

Sytek Remodel-1st Flr.- 1126 Sq. Ft.
Non-Bearing Interior Tenant Improvement

FOR OFFICIAL USE ONLY

Permit Fees $65.00

Plan Check # 9616 Plan Check Fees 42.25

Plan Check Deposit ____

Balance of Plan Check Fees ____

Bedroom Tax ____

Sewer Facility Fees ____

Street Use Fee ____

Investigation ____

Approvals	Inspector	Date
Foundation		
Concrete Slab		
Wall Steel & Grout		
Floor Joist		
Roof Nail		
Sheer Panel		
Framing		
Exterior Lath		
Insulation ☐ Wall ☐ Ceiling		
Interior Lath		
Dry Wall Nail		
Scratch Coat		
Brown Coat		
Final Inspection	8-30-85 CO K/P	

Application Received By: ____ Date: 7/18/84

Application Approved By: ____ Date: 7/23/84

Permit Issued By: ____ Date: 7/24/84

6221

Bristol

Lot [redacted] act 30946

Ramada Inns, Inc. — OWNER
6221-6299 Bristol Pkwy. — ADDRESS

RADCO Const. — CONTRACTOR
1-4-73 — DATE
Safeway Store Shopping Center

A 18430 — PERMIT NO.

Y-35

FOUNDATION — INSPECTOR — DATE

STEEL

FOOTINGS

WALLS

COLUMNS

FIREPLACE

FORMS

LATH

EXTERIOR

STEEL — INSPR. — DATE

BOND BEAM

COLUMNS

WALL

roof decking 11-14-73 JB

FRAMING

RAT PROOFING

INTERIORS

Hermsen, Inc — PLUMBING CONTRACTOR
Sprinkler Fire Prot.

INSPR. — DATE
Grade 10-24-73 CB
ROUGH 2-24-74 TJ
FINAL 2-27-74 CB
WATER SYSTEM 2 water service
SEWER

Hermsen Inc. — CONTR
PROP. LINE 9 sewers

CESSPOOL — CONTR.

HOLE

SEPTIC TANK — CONTR.

SEEPAGE PIT

HEATING [redacted] REFRIG. Wm. F. Vogt Inc. — CONTR.

FLOOR — WALL

17 refrigeration

C9418 — PERMIT — 8-31-73 — DATE
C 9515 — PERMIT — 9-28-73 — DATE
C9541 — PERMIT — 10-8-73 — DATE

INSPR. — DATE
Fire Sprinkler Heads
NO. FIXTURES 81
NO. GAS OUTLETS 3
NO. WATER HEATERS & VENT 2 & 2

C9515 — PERMIT — 9-28-73 — DATE

EASEMENT

PERMIT — DATE

BRICK

PERMIT — DATE

LEACH LINE

C9603 — PERMIT — 10-29-73 — DATE

ROUGH — FINAL 4-12-74 CB

Safeway store only

ELECTRICAL

Transpac Const. B10536 8-18-75
CONTR. PERMIT DATE

Transpac Const. B93553 11-21-73
CONTR. PERMIT DATE

TEMP. POWER INSPR. DATE

TEMP. LIGHT INSPR. DATE

RO. ELEC. 43 63 4-15-75 JW

FINAL ELEC. 5-14-74 JW

FIXTURES 26 60

MOTORS

SIGNS 16

METER HEATER

9 poles, 1 panel, 1 service
1 vent fan, 1 fan, 1 panel, 1 motor
1 service

ORD. 326 AND AMENDMENTS

CONTR. PERMIT DATE

EXCAVATION

CONTR. PERMIT DATE

REMARKS:

Safeway Store
Final bldg. 4/15/74 J Blackwood

JOB COMPLETED
DATE SIGNATURE

PC 750.00

GROUP_____
TYPE_____
FIRE ZONE_____
USE ZONE_____

APPLICATION FOR PERMIT TO BUILD
Two sets of Plans and Specifications including Details and Cross Sections Must be filed with Application and Approved by Building Inspector.

$ 1520.00
AMOUNT OF PERMIT
$ 800,000.00
Value of Construction, Including Labor & Materials

PARKING LOT PAID Cert. of Occup 6/26/75 #5513

Permit No. A 18430 Y-35 Culver City, Calif. Oct. 20 1972

Job Address 6221 thru 6299 Bristol Parkway

Lot 1, Block -, Tract 30946

Owner's Name Ramada Inns, Inc. Address 3838 E. Van Buren Phoenix, Arizona Phone No. (602) 275-4741

Contractor RADCO Construction Address 3838 E. Van Buren Phoenix, Arizona Phone No. (602) 275-4741

State License No. 273772 Workmen's Comp. INA Policy No. IWC004239

City License No. 19071

ONE SET OF APPROVED PLANS TO REMAIN ON JOB UNTIL WORK IS COMPLETED.

INSPECTOR MUST APPROVE EACH BRACKET ON JOB CARD BEFORE PROCEEDING TO NEXT WORK.

Purpose building is to be used for Shopping Center INCLUDES DRUG STORE

Description of Building

Size of New Building or Addition ____x____ (1st Floor) ____x____ (2nd Floor) Total floor area 60,268 Sq.Ft. No. of Rooms___

Size of Garage____x____ Size of Lot____x____ Size of Girders____x____

Size of Mudsill____x____ Size of floor joists____x____ (1st Floor) ____x____ (2nd Floor)

RECEIVED JAN 4 19?3 City of Culver City Building Dept.

Size of exterior studs____x____, Size of interior studs____x____

Size of Ceiling Joists____x____, Size of Roof Rafters____x____

Material of Foundation_____, Width of Footings_____ Depth in Ground_____

Material of Exterior Walls_____ Interior Walls_____ Floor_____

Roof_____

COMMERCIAL		GARAGE APTS	
INDUSTRIAL		RESIDENCE	
APARTMENTS		FIREPLACE	
UNITS		FURNACE	
DUPLEX		TILE WORK	

REMARKS

Soil B/V = 2000 pounds per sq. ft. at 18" minimum.
Structural Engineers
Robert Clements and Associates
Structural Plans

I have carefully examined and read the above application and know the same is true and correct and hereby certify and agree that if a permit is issued that all of the provisions of the Building Ordinances and the Uniform Building Code of the City of Culver City and building laws of the State of California will be complied with, whether hereby specified or not.

Applicant ROBT. CLEMENTS ARCH'T

By Ted H. Jaehn

Ted H. Jaehn - Robert Clements & Assoc.

OFFICE OF ASSESSOR
BOOK PAGE PARCEL

SEWER CHARGE PAID

PLAN CHECK SHEET — C.C. PLNG DEPT

NAME: Fox Hills Plaza — DATE: 1/4/72

ADDRESS: C/o Bristol Pkwy & Green Valley Circle, — PHONE:

LOT(S): Por 1 — BLOCK: — TRACT: 30946 — ZONE: C-3

CHECK	OK	NON-CONFORMANCE; CODE SECTION.		
YARD SET-BACKS	☑		REQ'D	PROV'D
		Front:	0	120' at closest point
		Sides:	0	33' " " "
		Rear:	20'	34' " " "
BLDG HEIGHT	☑	150' PERMITTED; WILL BE ABOUT 20'		
OPEN SPACE & LOT COVER.	☑	COMPLIANCE W/ CS-670 REQ'D; MORE THAN ADEQUATE LAND-SCAPING PROVIDED FOR SUCH COMPLIANCE		
DIST BTWN BLDG & UNIT SIZE	☑	750 ☐' MIN BLDG SIZE BLDG TO BE 60,268 ☐'		
FENCES, WALLS, HEDGES	☑	PERIMETER HEDGES TO BE PROVIDED IN ACCORDANCE W/ ORD CS-670		
PARKING	☑	1 SP/200 ☐' REQ'D 60,400 / 200 = 302 REQ'D 304 TO BE PROVIDED		

☑ Approved by JRR — Rejected ☐

VARIANCE APPLIED FOR: CASE NO. PL- _____ DATE _____

FOR (BANK NOT A PART)

C.C.PL. 1-'66

VARIANCE APPROVED ☐ DENIED ☐ DATE _____

CITY OF CULVER CITY

INTER-DEPARTMENTAL CORRESPONDENCE

Date April 16, 1974

To: Jay Cunningham, Planning

From: H. P. Turton, Building Official

Subject: FINAL BUILDING INSPECTION, CERTIFICATE OF OCCUPANCY FOR SAFEWAY BUILDING ONLY

6221 Bristol Parkway, Safeway Store, owner-Ramada Inns, Inc., contractor-Radco Construction. Permit # A 18430, valuation $800,000.

Final building	4-15-74
Final plumbing	4-12-74
Final heating	
Final electrical	4-16-74

CERTIFICATE OF OCCUPANCY
NO. 5512 ISSUED 6-26-75

Herbert P Turton

H. P. Turton
Building Official

Rem 11-12-74

Fire Prevention 11-12-74 JLH

CITY OF CULVER CITY

INTER-DEPARTMENTAL CORRESPONDENCE

Date 11/18/86
10:45 A.M.

To: jbc

From: lso

Subject: CERTIFICATE OF OCCUPANCY

The Planning secretaries (ee and lso) have been receiving a number of telephone calls effective this past week regarding certificates of occupancy.

Callers have been specifically asking for you; many times they do not want to speak to another planner.

I checked with Bldg. Division this morning after receiving a telephone call from Best Products (Pete Davis, Richmond, Virginia, 804/261-6301) regarding Certificate of Occupancy for 6221 Bristol Parkway.

Attached is a copy of the first page of the certificate of occupancy letter sent to Best Products. Building does not keep a copy of the second page; however, attached is an example of the second page also sent. Also attached are copies I got from Building regarding the Certificate of Occupancy not being signed off from Planning.

While getting this information, I ran into Richard Miyahira. I informed him that you would be calling him regarding Certificates of Occupancy.

According to Tomi, Building has only started sending out these letters last week.

/lso

ORIGINAL MUST BE PERMANTLY POSTED IN A CONSPICUOUS LOCATION NEAR THE MAIN ENTRANCE INSIDE THE SUBJECT BUILDING

COPY NO. 2

CITY OF CULVER CITY
CALIFORNIA

CERTIFICATE OF OCCUPANCY

JUNE 25 1975
DATE ISSUED

Nº 5512
CERTIFICATE NUMBER

DIVISION OF
PLANNING AND COMMUNITY DEVELOPMENT

THIS IS TO CERTIFY THAT THE BUILDING OR STRUCTURE(S), AND LAND DESCRIBED HEREINBELOW HAVE BEEN INSPECTED BY ALL CITY DEPARTMENTS AND/OR DIVISIONS CONCERNED AND, HAVING BEEN FOUND TO BE IN FULL COMPLIANCE WITH ALL THE APPLICABLE LAWS AND REGULATIONS OF THE CITY OF CULVER CITY AND OF THE STATE OF CALIFORNIA INCLUDING WHATEVER SPECIAL CONDITIONS OF APPROVAL WHICH MAY HAVE BEEN ATTACHED TO THE DEVELOPMENT OF THE BUILDING OR STRUCTURE(S), AND LAND, ARE HEREBY OFFICIALLY AND LAWFULLY AUTHORIZED AS SUITABLE FOR OCCUPANCY AS A

SAFEWAY GROCERY MARKET

SUBJECT TO CONTINUED COMPLIANCE WITH ALL THE APPLICABLE LAWS, REGULATIONS AND SPECIAL CONDITIONS OF APPROVAL THROUGHOUT THE LIFE OF THE BUILDING OR STRUCTURE(S) UNLESS OTHERWISE APPROVED BY THE CITY OF CULVER CITY.

STREET ADDRESS 6221 BRISTOL PARKWAY — ZONING DISTRICT C-3

LEGAL DESCRIPTION: LOT(S) 2 — FIRE ZONE 2 — OTHER "FOX HILLS PLAZA"

BLOCK - TRACT PARCEL MAP NO. 3773 — BUILDING NO. - — NO. OF UNITS -

ASSESSOR'S INFORMATION: BOOK NO. 4203 — BUILDING PERMIT NO. A 18430 — VALUATION $800,000

PAGE NO. 12 PARCEL NO. 17 — ARCHITECTURAL DESIGN DISTRICT SHOPPING CENTER

SPECIAL CONDITIONS OF APPROVAL NECESSARILY APPLICABLE FOR THE CONTINUOUS VALIDITY OF THIS CERTIFICATE OF OCCUPANCY:

CITY SITE PLAN (PL-830), ARCHITECTURAL REVIEW BOARD AND CULVER CITY REDEVELOPMENT AGENCY CONDITIONS OF PROJECT APPROVAL.

CLEARANCES

PARKS BUILDING DIVISION:	ENGINEERING DIVISION:	FIRE DEPARTMENT:	INDUSTRIAL WASTE:
DATE 6/24/75	DATE 11-7-75	DATE 4/10/75	DATE 7/...
BY [illegible]	BY [illegible]	BY [illegible]	BY [illegible]
BUILDING PARKS DIVISION:	**POLICE DEPARTMENT:**	**PUBLIC WORKS DEPARTMENT:**	**SANITATION DIVISION:**
DATE 4-9-75	DATE N/A	DATE 4-9-75	DATE 4-15-75
BY [illegible]	BY	BY R.E. Mills	BY [illegible]

PLANNING AND COMMUNITY DEVELOPMENT DIVISION BY [illegible] AA01CD 6-XXX

THIS CERTIFICATE BECOMES VALID WHEN SIGNED BY AN AUTHORIZED REPRESENTATIVE OF THE PLANNING AND COMMUNITY DEVELOPMENT DIVISION OF THE CITY OF CULVER CITY

DEPARTMENT OF BUILDING & SAFETY
CULVER CITY, CALIFORNIA
837-5211

Application For Permit
HEATING AND AIR CONDITIONING

CONTRACTOR

Name Wm F. Vogel Inc
Address 14563 Allegan St.
City Whittier Tel. No. 941-4545
City License No. State License No. 256804

PERMIT NO.	DATE ISSUED
C9603	10-23-73
RECEIVED BY	READY FOR FIRST INSPECTION
tw	will call

APPLICANT FILL IN HEAVILY OUTLINED PORTION ONLY

Job Address 6221-6299 Bristol Pkwy. & Green Valley Circle 6299

OWNER

Name Safeway
Mail Address P.O. Box 3399
City Los Angeles Tel. No.

I am the Legal Possessor of the above Culver City Certificate of Qualification.

Wm F. Vogel Inc. by James D. Nyk
Contractor

I am the Legal Owner of the property described above.

Owner

PERMIT FEES	No.	Each	FEE
Issuing permit			3.00
FAU or ground type furnace including duct & vent up to 100,000 BTU		4.00	
FAU or ground type furnace including duct & vent over 100,000 BTU		5.00	
Floor furnace		4.00	
Heater-suspended		4.00	
Heater-recessed		4.00	
Heater-floor mounted		4.00	
Appliance vent only		2.00	
Gas system (including 5)		2.00	
Gas system (over 5)		.50	
Repair, alter/add to heat ventilation or A/C		4.00	
Boiler, Compressor or Absortion system Up to 3 hp. Up to 100,000 BTU		4.00	
3 hp. to 15 hp. 100,001 to 500,000 BTU		7.50	
15 hp. to 30 hp. 500,001 to 1,000,000 BTU		10.00	
30 hp. to 50 hp. 1,000,001 to 1,750,000 BTU		15.00	
Over 50 hp. Over 1,750,000 BTU		25.00	
Air Handling Unit Including duct Under 10,000 CFM		3.00	
Over 10,000 CFM		5.00	
Evaporative Cooler (non portable)		3.00	
Vent fan / single duct		2.00	
Mechanical exhaust hood		3.00	
Ventilation (not a part of heat or A/C system)		3.00	
Commercial/Industrial Incinerators		20.00	
Any equipment regulated but not listed above refrigeration	17	3.00	51.00
Supplement		3.00	
Extra inspection		5.00	
Investigation		20.00	
TOTAL FEES			54.00

CORRECTIONS

RECORDS

APPROVALS

	date	inspector
Underground		
Rough		
Ducts		
Fire dampers		
Vent		
Gas test		
FINAL		

DEPARTMENT OF BUILDING & SAFETY
CULVER CITY, CALIFORNIA
837-5211

RECEIVED AUG 31 1973 City of Culver City Building Dept.

Application For Permit
PLUMBING

CONTRACTOR

Name Grinnell Fire Protection Systems

Address 564 Mateo St.

City Los Angeles Tel. No 6879990

City License No. State License No. CA LIC. C-16 #280525

PERMIT NO.	DATE ISSUED
C 948	8-31-73
RECEIVED BY	**READY FOR FIRST INSPECTION**
tw	

APPLICANT FILL IN HEAVILY OUTLINED PORTION ONLY

Job Address Fox Hills Plaza (Safeway)

6221-6299 Bristol Parkway

OWNER

Name Ramada Development Co.

Mail Address 3838 E. Van Buren Ave.

City Phoenix, Arizona Tel. No.

I am the Legal Possessor of the above Culver City Certificate of Qualification.

Contractor

I am the Legal Owner of the property described above.

Owner

PERMIT FEES	No.	Each	FEE
Issuing permit			4.00
Building Sewer		6.00	
Sewer cap		5.00	
Sump		3.00	
Gas system including 5		2.00	
Gas system over 5		.50	
Industrial waste interceptor		2.00	
Water closet		2.00	
Bidet		2.00	
Bathtub		2.00	
Lavatory		2.00	
Shower and/ or pan		2.00	
Sink-kitchen		2.00	
Sink-bar		2.00	
Sink-floor		2.00	
Laundry tub		2.00	
Washer standpipe		2.00	
Garbage disposal		2.00	
Dishwasher		2.00	
Floor drain		2.00	
Urinal		2.00	
Drinking fountain		2.00	
Dental unit		2.00	
Slop sink		2.00	
Roof drains		2.00	
Repair of waste and/ or vent piping		2.00	
Water service		2.00	
Water piping inside building		2.00	
Lawn sprinkler system		2.00	
Backflow device including 5		2.00	
Over 5		.50	
Water softener		2.00	
Water pressure regulator		1.50	
Water heater		1.00	
Water heater vent		1.00	
Swimming pool private		10.00	
Swimming pool public		20.00	
Supplement		4.00	
Miscellaneous		2.00	
Extra inspection		5.00	
Investigation		20.00	
TOTAL FEES			

FIRE SPRINKLER AND STANDPIPES

PERMIT FEES	No.	Each	FEE
Issuing permit			4.00
Repair, alter, add to fire sprinkler system, underground fire sprinkler piping system (when permit for complete system has not been obtained)		20.00	
Standpipes wet or dry (outlets)		3.00	
1 to 10 heads		8.00	
11 to 25 "		14.00	
26 to 50 "		24.00	
51 to 100 "		40.00	
101 to 200 "		68.00	
201 to 300 "		95.00	
301 to 500 "	1	140.00	140.00
501 to 1000 "		200.00	
1001 to 2000 "		300.00	
2001 to 3000 "		400.00	
3001 to 4000 "		500.00	
4001 to 5000 "		600.00	
Over 5000 "		700.00	
TOTAL FEES			144.00

GRINNELL
FIRE PROTECTION DIVISION

RECEIVED AUG 31 1973 City of Culver City Building Dept.

TO CULVER CITY BLDG. DEPT.
9770 CULVER BLVD.
CULVER CITY, CALIF.

ATTENTION _____ DATE AUG. 24, 1973

CONTRACT FOX HILLS PLAZA (SAFEWAY MARKET)
6221-6299 BRISTOL PARKWAY
CULVER CITY, CALIF. 90230

MAILED ☒
BY HAND ☐

ENCLOSURES ARE FOR ACTION AS INDICATED BY (X)

CONTRACT NUMBER: 2404.978-P1

DRAWING NUMBER	NO. OF COPIES	DESCRIPTION OR DRAWING TITLE	APPROVAL	PRELIMINARY APPROVAL	INFORMATION	CONSTRUCTION	RECORDS
2 OF	7	SAFEWAY - ROOF PIPING.	X				
3 OF	7	SAFEWAY - REFLECTED CEIL.	X				
4 OF	7	SAFEWAY - SECTIONS	X				
	1	BLDG. PERMIT FOR (455)					
		SPKR. HEADS & CHECK.					
		FOR $144.00					

REMARKS NOTE THESE PLANS BEAR APPROVAL OF L.S.O.

NOTE:- RETURN (UNUSED) COPIES OF DRAWINGS MARKED WITH YOUR STAMP OF ACCEPTANCE AND OR YOUR COMMENTS.

ROBERT L. KERSHAW
Robert L. Kershaw
FIRE PROT. ENG.

F-4327

ELECTRICAL

Trans Pac Const. — CONTR.

B9355 — PERMIT

11-21-73 — DATE

TEMP. POWER — INSPR. — DATE

TEMP. LIGHT — INSPR. — DATE

NO. ELEC. 164

FINAL ELEC. 4-15-74 JW

FIXTURES 291

MOTORS 7

SIGNS 6

METER — HEATER

1 disposal, 3 vent fan, 1 heater, 1 FAU

12 panels, 1 service

ORD. 326 AND AMENDMENTS

CONTR. — PERMIT — DATE

EXCAVATION

CONTR. — PERMIT — DATE

REMARKS:

JOB COMPLETED 4-15-74 — DATE

J whitson — SIGNATURE

Ramada Dev. Corp.
OWNER

Safeway
6221 Bristol Parkway
ADDRESS

CONTRACTOR

DATE

PERMIT NO.

FOUNDATION INSPECTOR DATE

STEEL

FOOTINGS

WALLS

COLUMNS

FIREPLACE

FORMS

LATH

EXTERIOR

STEEL INSPR. DATE

BOND BEAM

COLUMNS

WALL

FRAMING

RAT PROOFING

INTERIORS

PLUMBING CONTRACTOR

INSPR. DATE

ROUGH

FINAL FINAL GAS

WATER SYSTEM

SEWER

CONTR

PROP. LINE

CESSPOOL

CONTR.

HOLE

SEPTIC TANK

CONTR.

SEEPAGE PIT

HEATING, REFRIG.

CONTR.

FLOOR WALL

PERMIT DATE

INSPR. DATE

NO. FIXTURES

NO. GAS OUTLETS

NO. WATER HEATERS & VENT

PERMIT DATE

EASEMENT

PERMIT DATE

BRICK

PERMIT DATE

LEACH LINE

PERMIT DATE

ROUGH FINAL

DEPARTMENT OF BUILDING & SAFETY
CULVER CITY, CALIFORNIA
837-5211

Application For Permit
ELECTRIC

ELECTRICAL CONTRACTOR

Name: Trans Pac Const.
Address: 1623 So. Hoover
City: Los Angles Ca Tel. No. 748-7295
City License No. State License No.

PERMIT NO.	DATE ISSUED
B9355	11-21-73
RECEIVED BY	**READY FOR FIRST INSPECTION**
KW	

APPLICANT FILL IN HEAVILY OUTLINED PORTION ONLY

Job Address: Safeway 6221 Bristol Parkway

OWNER
Name
Mail Address
City Tel. No.

I am the Legal Possessor of the above Culver City Certificate of Qualification.
Trans Pac Const By Bill E Company
Electrician

I am the Legal Owner of the property described above.
Owner

PERMIT FEES	No.	Each	Fee
Issuing permit	1		4.00
Light outlets	150	.25	37 50
Switch outlets	14	.25	3 50
Receptacle outlets		.25	
Light fixtures	291	.25	72 75
Disposal	1	1.00	
Food center		1.00	
Vent fan	3	1.00	3 00
Range		2.00	
Cook top		2.00	
Dishwasher		2.00	
Heater	1	2.00	2 00
Heat zones		2.00	
F.A.U.	1	2.00	2 00
Signs	6	3.50	21 00
Trans. over 4		.50	
No. of sign lamps		.10	
Flood lite poles		5.00	
Temp. work lights		4.00	
Comm. & Ind. panel	12	4.00	48 00
Busways		p.ft. .10	
Power Duct		p.ft. .10	
Under floor duct		p.ft. .07	
Motor ½ hp.	3	1.00	3 00
½hp. to 5 hp.	2	2.00	4 00
5 hp. to 15 hp.	1	5.00	5 00
15 hp. to 50 hp.	1	10.00	10 00
50 hp. to 200 hp.		20.00	
200 hp. and over		30.00	
Transformers		KVA	
Welders		KVA	
Generators		KVA	
Timers		1.00	
Supplement permit		4.00	
Miscellaneous		4.00	
Extra inspection		7.50	
Investigation		20.00	
Temporary service		4.00	
Power service	1	4.00	4 00
TOTAL FEES			219 75

CORRECTIONS

RECORDS

APPROVALS

	Date	Inspector
Temp.		
Underground		
Rough wiring		
Fixtures		
Power		
Meters called		
FINAL	4-5-74	DV

RECEIVED BLDG. DEPT.
NOV 21 4:47 PM '73
CITY OF CULVER CITY CALIFORNIA

Power Service given to Co. (2-6-74)
Project on Temporary until Completion
4-5-74 DV

ELECTRICAL

Gale Electric — CONTR. | B9540 — PERMIT | 3-12-74 — DATE

TEMP. POWER — INSPR. — DATE

TEMP. LIGHT — INSPR. — DATE

RO. ELEC.

FINAL ELEC. 4-16-74 J. [illegible]

FIXTURES

MOTORS 21

SIGNS

METER — HEATER

ORD. 326 AND AMENDMENTS

CONTR. — PERMIT — DATE

EXCAVATION

CONTR. — PERMIT — DATE

REMARKS:

JOB COMPLETED 4-16-74 — DATE

J. Whitson — SIGNATURE

Safeway Stores
OWNER

6221 Bristol Parkway
ADDRESS

CONTRACTOR

DATE

PERMIT NO.

FOUNDATION INSPECTOR DATE

STEEL

FOOTINGS

WALLS

COLUMNS

FIREPLACE

FORMS

LATH

EXTERIOR

STEEL INSPR. DATE

BOND BEAM

COLUMNS

WALL

FRAMING

RAT PROOFING

INTERIORS

PLUMBING CONTRACTOR

INSPR. DATE

ROUGH

FINAL FINAL GAS

WATER SYSTEM

SEWER

CONTR

PROP. LINE

CESSPOOL

CONTR.

HOLE

SEPTIC TANK

CONTR.

SEEPAGE PIT

HEATING, REFRIG.

CONTR.

FLOOR WALL

PERMIT DATE

INSPR. DATE

NO. FIXTURES

NO. GAS OUTLETS

NO. WATER HEATERS & VENT

PERMIT DATE

EASEMENT

PERMIT DATE

BRICK

PERMIT DATE

LEACH LINE

PERMIT DATE

ROUGH FINAL

RECEIVED-BLDG. DEPT.

DEPARTMENT OF BUILDING & SAFETY
CULVER CITY, CALIFORNIA
837-5211 MAR 12 12 19 PM '74

CITY OF CULVER CITY CALIFORNIA

Application For Permit
ELECTRIC

ELECTRICAL CONTRACTOR

Name GALE ELECT
Address 3053 ROSSLYN ST
City L.A. CAL Tel. No. 245-7336
City License No. State License No. 233 707-C10

PERMIT NO.	DATE ISSUED
B 9540	3-12-74
RECEIVED BY	**READY FOR FIRST INSPECTION**
TW	Will call

APPLICANT FILL IN HEAVILY OUTLINED PORTION ONLY

PERMIT FEES	No.	Each	Fee
Issuing permit			4.00
Light outlets		.25	
Switch outlets		.25	
Receptacle outlets		.25	
Light fixtures		.25	
Disposal		1.00	
Food center		1.00	
Vent fan		1.00	
Range		2.00	
Cook top		2.00	
Dishwasher		2.00	
Heater		2.00	
Heat zones		2.00	
F.A.U.		2.00	
Signs		3.50	
Trans. over 4		.50	
No. of sign lamps		.10	
Flood lite poles		5.00	
Temp. work lights		4.00	
Comm. & Ind. panel		4.00	
Busways		p.ft. .10	
Power Duct		p.ft. .10	
Under floor duct		p.ft. .07	
Motor ½ hp.		1.00	
½hp. to 5 hp.	12	2.00	24 00
5 hp. to 15 hp.	9	5.00	45 00
15 hp. to 50 hp.		10.00	
50 hp. to 200 hp.		20.00	
200 hp. and over		30.00	
Transformers		KVA	
Welders		KVA	
Generators		KVA	
Timers		1.00	
Supplement permit		4.00	
Miscellaneous		4.00	
Extra inspection		7.50	
Investigation		20.00	
Temporary service		4.00	
Power service		4.00	
TOTAL FEES			73 00

Job Address 6221 BRISTOL PKW
(MACHINE ROOM HOOKUP)

OWNER
Name SAFEWAY STORES
Mail Address 6221 BRISTOL PKW
City CULVER CITY Tel. No. —

I am the Legal Possessor of the above Culver City Certificate of Qualification.

Electrician

I am the Legal Owner of the property described above.

Owner

CORRECTIONS

RECORDS

APPROVALS

	Date	Inspector
Temp.		
Underground		
Rough wiring		
Fixtures		
Power		
Meters called		
FINAL	4-16-74	

6221 Bristol Parkway

DEPARTMENT OF BUILDING & SAFETY
CULVER CITY, CALIFORNIA
837-5211

Application For Permit
ELECTRIC

ELECTRICAL CONTRACTOR

Name HEATH & CO
Address 3225 LACY ST.
City L.A. Tel. No. 223-4141
City License No. State License No. 14-6892

PERMIT NO.	DATE ISSUED
B9364	11-28-73
RECEIVED BY	**READY FOR FIRST INSPECTION**
tm	

APPLICANT FILL IN HEAVILY OUTLINED PORTION ONLY

PERMIT FEES	No.	Each	Fee
Issuing permit			4.00
Light outlets		.25	
Switch outlets		.25	
Receptacle outlets		.25	
Light fixtures		.25	
Disposal		1.00	
Food center		1.00	
Vent fan		1.00	
Range		2.00	
Cook top		2.00	
Dishwasher		2.00	
Heater		2.00	
Heat zones		2.00	
F.A.U.		2.00	
Signs	5	3.50	17 50
Trans. over 4	5	.50	2 50
No. of sign lamps		.10	
Flood lite poles		5.00	
Temp. work lights		4.00	
Comm. & Ind. panel		4.00	
Busways		p.ft. .10	
Power Duct		p.ft. .10	
Under floor duct		p.ft. .07	
Motor ½ hp.		1.00	
½hp. to 5 hp.		2.00	
5 hp. to 15 hp.		5.00	
15 hp. to 50 hp.		10.00	
50 hp. to 200 hp.		20.00	
200 hp. and over		30.00	
Transformers		KVA	
Welders		KVA	
Generators		KVA	
Timers		1.00	
Supplement permit		4.00	
Miscellaneous		4.00	
Extra inspection		7.50	
Investigation		20.00	
Temporary service		4.00	
Power service		4.00	
TOTAL FEES			24 00

Job Address 6221 BRISTOL Parkway

OWNER
Name SAFEWAY STORES
Mail Address
City Tel. No.

I am the Legal Possessor of the above Culver City Certificate of Qualification.
Heath & Co by [signature]
Electrician

I am the Legal Owner of the property described above.

Owner

CORRECTIONS

RECORDS
Continuous Inspections DW

APPROVALS

	Date	Inspector
Temp.		
Underground		
Rough wiring		
Fixtures		
Power		
Meters called		
FINAL	5-14-74	DW

6221 Bristol parkway

DEPARTMENT OF BUILDING & SAFETY
CULVER CITY, CALIFORNIA
837-5211

Application For Permit
ELECTRIC

ELECTRICAL CONTRACTOR

Name: Trans Pac Const.
Address: 1623 S. Hoover St
City: Los Angles Tel. No. 748-73[illegible]5
City License No. | State License No.

PERMIT NO.	DATE ISSUED
B9353	11-21-73
RECEIVED BY	**READY FOR FIRST INSPECTION**
tm	

APPLICANT FILL IN HEAVILY OUTLINED PORTION ONLY

Job Address: Shopping Center 6222-6290 Bristol Parkway

OWNER
Name: Ramada Delevelopment
Mail Address: Phonex Ariz.
City | Tel. No.

I am the Legal Possessor of the above Culver City Certificate of Qualification.

Trans Pac Const By Bill & Company
Electrician

I am the Legal Owner of the property described above.

Owner

PERMIT FEES	No.	Each	Fee
Issuing permit	1		4.00
Light outlets	60	.25	15 00
Switch outlets	1	.25	.25
Receptacle outlets	2	.25	.50
Light fixtures	60	.25	15 00
Disposal		1.00	
Food center		1.00	
Vent fan		1.00	
Range		2.00	
Cook top		2.00	
Dishwasher		2.00	
Heater		2.00	
Heat zones		2.00	
F.A.U.		2.00	
Signs	16	3.50	56 00
Trans. over 4		.50	
No. of sign lamps		.10	
Flood lite poles	9	5.00	45 00
Temp. work lights		4.00	4 00
Comm. & Ind. panel	1	4.00	
Busways		p.ft. .10	
Power Duct		p.ft. .10	
Under floor duct		p.ft. .07	
Motor ½ hp.		1.00	
½hp. to 5 hp.		2.00	
5 hp. to 15 hp.		5.00	
15 hp. to 50 hp.		10.00	
50 hp. to 200 hp.		20.00	
200 hp. and over		30.00	
Transformers		KVA	
Welders		KVA	
Generators		KVA	
Timers		1.00	
Supplement permit		4.00	
Miscellaneous		4.00	
Extra inspection		7.50	
Investigation		20.00	
Temporary service		4.00	
Power service	1	4.00	4 00
TOTAL FEES			143 75

CORRECTIONS

RECORDS

Continuous inspections JC

APPROVALS

	Date	Inspector
Temp.		
Underground		
Rough wiring		
Fixtures		
Power		
Meters called		
FINAL	5-14-74	JC

CITY OF CULVER CITY
CALIFORNIA
NOV 21 1 47 PM '73

6222-6290 Bristol pkwy

RECEIVED-BLDG. DEPT.

DEPARTMENT OF BUILDING & SAFETY
CULVER CITY, CALIFORNIA
837-5211

Application For Permit
PLUMBING

RECEIVED AUG 16 1973 City of Culver City, Building Dept.

CONTRACTOR

Name GRINNELL FIRE PROTECTION
Address 564 MATEO St.
City LOS ANGELES Tel. No. 687-1279
City License No. State License No. C 16 1292

PERMIT NO. 9362
DATE ISSUED 8-16-73
RECEIVED BY TW
READY FOR FIRST INSPECTION

APPLICANT FILL IN HEAVILY OUTLINED PORTION ONLY

Job Address RAMADA INN
Fox Hills Plaza
6221-6299 BRISTOL PARKWAY

OWNER

Name RAMADA DEVELOPMENT Co.
Mail Address 6221-6299 BRISTOL PARKWAY
City CULVER CITY Tel. No.

I am the Legal Possessor of the above Culver City Certificate of Qualification.

Darlyn Graves
Contractor

I am the Legal Owner of the property described above.

Owner

PERMIT FEES	No.	Each	FEE
Issuing permit			4.00
Building Sewer		6.00	
Sewer cap		5.00	
Sump		3.00	
Gas system including 5		2.00	
Gas system over 5		.50	
Industrial waste interceptor		2.00	
Water closet		2.00	
Bidet		2.00	
Bathtub		2.00	
Lavatory		2.00	
Shower and/ or pan		2.00	
Sink-kitchen		2.00	
Sink-bar		2.00	
Sink-floor		2.00	
Laundry tub		2.00	
Washer standpipe		2.00	
Garbage disposal		2.00	
Dishwasher		2.00	
Floor drain		2.00	
Urinal		2.00	
Drinking fountain		2.00	
Dental unit		2.00	
Slop sink		2.00	
Roof drains		2.00	
Repair of waste and/ or vent piping		2.00	
Water service		2.00	
Water piping inside building		2.00	
Lawn sprinkler system		2.00	
Backflow device including 5		2.00	
Over 5		.50	
Water softener		2.00	
Water pressure regulator		1.50	
Water heater		1.00	
Water heater vent		1.00	
Swimming pool private		10.00	
Swimming pool public		20.00	
Supplement		4.00	
Miscellaneous		2.00	
Extra inspection		5.00	
Investigation		20.00	
TOTAL FEES			

FIRE SPRINKLER AND STANDPIPES

PERMIT FEES	No.	Each	FEE
Issuing permit			4.00
Repair, alter, add to fire sprinkler system, underground fire sprinkler piping system (when permit for complete system has not been obtained)		20.00	
Standpipes wet or dry (outlets)		3.00	
1 to 10 heads		8.00	
11 to 25 "		14.00	
26 to 50 "		24.00	
51 to 100 "		40.00	
101 to 200 "		68.00	68.00
201 to 300 "		95.00	
301 to 500 "		140.00	
501 to 1000 "		200.00	
1001 to 2000 "		300.00	
2001 to 3000 "		400.00	
3001 to 4000 "		500.00	
4001 to 5000 "		600.00	
Over 5000 "		700.00	
TOTAL FEES			72.00

GRINNELL
FIRE PROTECTION DIVISION

TO CITY OF CULVER CITY (BUILDING DEPT)
9770 CULVER BLVD.
CULVER CITY, CALIF.

ATTENTION SPRINKLER PLAN CHECK DATE 8-1-73

CONTRACT FOX HILLS PLAZA
6221 BRISTOL PARKWAY
CULVER CITY CALIF. 90230

MAILED ☒
BY HAND ☐

ENCLOSURES ARE FOR ACTION AS INDICATED BY (X)

CONTRACT NUMBER
2404-978-P1

DRAWING NUMBER	NO. OF COPIES	DESCRIPTION OR DRAWING TITLE	APPROVAL	PRELIMINARY APPROVAL	INFORMATION	CONSTRUCTION	RECORDS
1 OF	6	UNDERGROUND PLOT PLAN	X				
		(FOR PLAN CHECK & PERMIT)					

REMARKS THESE PLANS ARE I.S.O. APPROVED - (AS NOTED)

NOTE:- RETURN (5) COPIES OF DRAWINGS MARKED WITH YOUR STAMP OF ACCEPTANCE AND OR YOUR COMMENTS.

Gilbert L. Pacheco

F-4327

GRINNELL
FIRE PROTECTION DIVISION

TO CULVER CITY BLDG. DEPT.
9770 CULVER BLVD.
CULVER CITY, CAL.

ATTENTION _____ DATE 8-6-73

CONTRACT RAMADA INN
6221-6255 BRISTOL PARKWAY
CULVER CITY, CAL. 90230

MAILED ☒
BY HAND ☐

ENCLOSURES ARE FOR ACTION AS INDICATED BY (X)

CONTRACT NUMBER 2404-378P1

DRAWING NUMBER	NO. OF COPIES	DESCRIPTION OR DRAWING TITLE	APPROVAL	PRELIMINARY APPROVAL	INFORMATION	CONSTRUCTION	RECORDS
1 OF 3	6	BSMT. PIPING PLAN	X				
	1	BLDG. PERMIT FOR					
		160 SPKR. HEADS & CHECK					

REMARKS 2 COPIES FOR BLDG. DEPT.
1 COPY FOR FIRE DEPT.
Please return 3 copies w/ your stamp of approval and also copies ~~for~~ of permit.

NOTE:- RETURN (3) COPIES OF DRAWINGS MARKED WITH YOUR STAMP OF ACCEPTANCE AND OR YOUR COMMENTS.

F-4327

DEPARTMENT OF BUILDING & SAFETY
CULVER CITY, CALIFORNIA
837-5211

RECEIVED OCT 8 1973 City of Culver City Building Department

Application For Permit
PLUMBING

CONTRACTOR

Name Grinnell Fire Protection System

Address 564 Mateo Street

City Los Angeles, Calif. Tel. No. 687-999

City License No. | State License No. 280525

PERMIT NO. 9541

DATE ISSUED 10-8-73

RECEIVED BY

READY FOR FIRST INSPECTION

APPLICANT FILL IN HEAVILY OUTLINED PORTION ONLY

PERMIT FEES	No.	Each	FEE
Issuing permit			4.00
Building Sewer		6.00	
Sewer cap		5.00	
Sump		3.00	
Gas system including 5		2.00	
Gas system over 5		.50	
Industrial waste interceptor		2.00	
Water closet		2.00	
Bidet		2.00	
Bathtub		2.00	
Lavatory		2.00	
Shower and/ or pan		2.00	
Sink-kitchen		2.00	
Sink-bar		2.00	
Sink-floor		2.00	
Laundry tub		2.00	
Washer standpipe		2.00	
Garbage disposal		2.00	
Dishwasher		2.00	
Floor drain		2.00	
Urinal		2.00	
Drinking fountain		2.00	
Dental unit		2.00	
Slop sink		2.00	
Roof drains		2.00	
Repair of waste and/ or vent piping		2.00	
Water service		2.00	
Water piping inside building		2.00	
Lawn sprinkler system		2.00	
Backflow device including 5		2.00	
Over 5		.50	
Water softener		2.00	
Water pressure regulator		1.50	
Water heater		1.00	
Water heater vent		1.00	
Swimming pool private		10.00	
Swimming pool public		20.00	
Supplement		4.00	
Miscellaneous		2.00	
Extra inspection		5.00	
Investigation		20.00	
TOTAL FEES			

Job Address Fox Hills Plaza

6221-6299 Bristol Parkway, Culver City, Calif.

OWNER

Name Ramada Development Co.

Mail Address 3838 E. Van Buren St.

City Phoenix, Arizona Tel. No.

I am the Legal Possessor of the above Culver City Certificate of Qualification.

Frances J Beckman
Contractor

I am the Legal Owner of the property described above.

Owner

FIRE SPRINKLER AND STANDPIPES

PERMIT FEES	No.	Each	FEE
Issuing permit			4.00
Repair, alter, add to fire sprinkler system, underground fire sprinkler piping system (when permit for complete system has not been obtained)		20.00	
Standpipes wet or dry (outlets)		3.00	
1 to 10 heads		8.00	
11 to 25 "		14.00	
26 to 50 "		24.00	
51 to 100 "		40.00	
101 to 200 "		68.00	
201 to 300 "		95.00	
301 to 500 "		140.00	
501 to 1000 "	✓	200.00	200.00
1001 to 2000 "		300.00	
2001 to 3000 "		400.00	
3001 to 4000 "		500.00	
4001 to 5000 "		600.00	
Over 5000 "		700.00	
TOTAL FEES			204.00

204

GRINNELL
FIRE PROTECTION DIVISION

TO CULVER CITY BLDG. DEPT.
9770 CULVER BLVD.
CULVER CITY, CALIF.

ATTENTION _____ DATE OCT. 1, 1973

CONTRACT FOX HILLS PLAZA (RENTAL AREA & DRUGSTORE)
6221-6299 BRISTOL PARKWAY
CULVER CITY, CALIF. 90230

MAILED ☒
BY HAND ☐

ENCLOSURES ARE FOR ACTION AS INDICATED BY (X)

CONTRACT NUMBER: 2404-978-P1

DRAWING NUMBER	NO. OF COPIES	DESCRIPTION OR DRAWING TITLE	APPROVAL	PRELIMINARY APPROVAL	INFORMATION	CONSTRUCTION	RECORDS
7 OF 8	7	RENTAL AREA - BLDGS. B & C. REFL. CEILINGS	X				
8 OF 8	7	RENTAL AREA - BLDGS. B & C - ROOF PIPING	X				
	1	BLDG. PERMIT APP. FOR (531 I					
		SPKR. HEADS & CHECK					
		FOR #204.00 -					
		(INCLUDES BOTH RENTAL AREA &					
		DRUG STORE)					

REMARKS NOTE THESE PLANS BEAR APPROVAL STAMP OF I.S.O. - NOTE THAT DRUG STORE AREA WILL BE COMPLETED & SUBMITTED AT LATER DATE, BUT IS INCLUDED FOR THE PERMIT APPLICATION.

NOTE:- RETURN (UNUSED) COPIES OF DRAWINGS MARKED WITH YOUR STAMP OF ACCEPTANCE AND OR YOUR COMMENTS.

Robert L. Kershaw

F-4327

GRINNELL
FIRE PROTECTION DIVISION

RECEIVED
OCT 26 1973
City of Culver City
Building Dept.

TO CULVER CITY BLDG. DEPT.
9770 CULVER BLVD.
CULVER CITY, CALIF.

ATTENTION _____ DATE Oct. 25, 1973

CONTRACT FOX HILLS PLAZA (DRUGSTORE)
6221-6299 BRISTOL PARKWAY
CULVER CITY, CALIF. 90230

MAILED ☒
BY HAND ☐

ENCLOSURES ARE FOR ACTION AS INDICATED BY (X)

CONTRACT NUMBER: 2404.978.P1

DRAWING NUMBER	NO. OF COPIES	DESCRIPTION OR DRAWING TITLE	APPROVAL	PRELIMINARY APPROVAL	INFORMATION	CONSTRUCTION	RECORDS
6 OF 8	7	DRUGSTORE FIRE SPKRS. (PART OF SYST. #2)	X				

REMARKS NOTE THESE PLANS BEAR APPROVAL STAMP OF 11.5.0. PERMIT HAS BEEN OBTAINED FOR THIS AREA PER PLUMBING PERMIT "C-9541" DATED 10/8/73 AS A PART OF SYSTEM #2, ON BASIS OF (501-1000 SPKRS)

NOTE:- RETURN (6) COPIES OF DRAWINGS MARKED WITH YOUR STAMP OF ACCEPTANCE AND OR YOUR COMMENTS.

ROBERT L. KERSHAW
Robert L. Kershaw
FIRE PROT. ENG.

F-4327

DEPARTMENT OF BUILDING & SAFETY
CULVER CITY, CALIFORNIA
837-5211

Application For Permit
PLUMBING

CONTRACTOR

Name HERMSEN INC
Address PO BOX 1176
City OCEANSIDE Tel. No 757-5300
City License No. 19561 State License No. 267776

PERMIT NO.	DATE ISSUED
C9515-	9-28-73
RECEIVED BY	READY FOR FIRST INSPECTION
tw	

APPLICANT FILL IN HEAVILY OUTLINED PORTION ONLY

PERMIT FEES			FEE
Issuing permit	No.	Each	4.00
Building Sewer	9	6.00	54.00
Sewer cap		5.00	
Sump		3.00	
Gas system including 5	3	2.00	6.00
Gas system over 5		.50	
Industrial waste interceptor		2.00	
Water closet	8	2.00	16.00
Bidet		2.00	
Bathtub		2.00	
Lavatory	8	2.00	16.00
Shower and/ or pan		2.00	
Sink-kitchen	3	2.00	6.00
Sink-bar		2.00	
Sink-floor	30	2.00	60.00
Laundry tub		2.00	
Washer standpipe		2.00	
Garbage disposal	1	2.00	2.00
Dishwasher		2.00	
Floor drain	16	2.00	32.00
Urinal	1	2.00	2.00
Drinking fountain	1	2.00	2.00
Dental unit		2.00	
Slop sink		2.00	
Roof drains	12	2.00	24.00
Repair of waste and/ or vent piping		2.00	
Water service	2	2.00	4.00
Water piping inside building	2	2.00	4.00
Lawn sprinkler system		2.00	
Backflow device including 5		2.00	
Over 5		.50	
Water softener		2.00	
Water pressure regulator		1.50	
Water heater	2	1.00	2.00
Water heater vent	2	1.00	2.00
Swimming pool private		10.00	
Swimming pool public		20.00	
Supplement		4.00	
Miscellaneous		2.00	
Extra inspection		5.00	
Investigation		20.00	
TOTAL FEES			236.00

Job Address 6221 THRU 6299
SO BRISTOL PARKWAY

OWNER

Name RADCO
Mail Address PHEONIX ARIZ.
City Tel. No.

I am the Legal Possessor of the above Culver City Certificate of Qualification.

R P Kelly
Contractor

I am the Legal Owner of the property described above.

Owner

FIRE SPRINKLER AND STANDPIPES

PERMIT FEES	No.	Each	FEE
Issuing permit			4.00
Repair, alter, add to fire sprinkler system, underground fire sprinkler piping system (when permit for complete system has not been obtained)		20.00	
Standpipes wet or dry (outlets)		3.00	
1 to 10 heads		8.00	
11 to 25 "		14.00	
26 to 50 "		24.00	
51 to 100 "		40.00	
101 to 200 "		68.00	
201 to 300 "		95.00	
301 to 500 "		140.00	
501 to 1000 "		200.00	
1001 to 2000 "		300.00	
2001 to 3000 "		400.00	
3001 to 4000 "		500.00	
4001 to 5000 "		600.00	
Over 5000 "		700.00	
TOTAL FEES			

CITY OF CULVER CITY CALIFORNIA
SEP 29 2 11 PM '73

RECEIVED-BLDG. DEPT.

ALL WATER SERVICE PIPES SHALL BE COPPER OR OF FERROUS TYPE WITH PROTECTIVE COATING MACHINE APPLIED AND CONFORMING TO RECOGNIZED STANDARDS.

DEPT. OF BUILDING & SAFETY

DATE 11-12-73

Ramada Devl. Co.
Safeway Store
OWNERS NAME

6221 Bristol Parkway
ADDRESS OF JOB

Key Air Conditioning Co.
CONTRACTOR

C9652
PERMIT #

Water Heater_____

Water Softener_____

Type of Fence_____

Disposal
Plbg._____
Elec._____
Water Service_____

Sprinkling System_____Heads

2 FAU, 1 comp
1 air handling unit, 3 vent fan, 1 regulated equipment

JOB COMPLETED 3-29-74
Date

C Barnhart
INSPECTOR

NOVEMBER 9, 1973 JOB #118-73

DEPARTMENT OF BUILDING & SAFETY
CULVER CITY, CALIFORNIA
837-5211

Application For Permit
HEATING AND AIR CONDITIONING

CONTRACTOR

Name KEY AIR CONDITIONING COMPANY
Address 10905 LAUREL AVENUE
City SANTA FE SPRINGS, CA. Tel. No 941-223
City License No. 25040 State License No. 144931

PERMIT NO.	DATE ISSUED
C9652	11-12-73
RECEIVED BY	READY FOR FIRST INSPECTION
tw	

APPLICANT FILL IN HEAVILY OUTLINED PORTION ONLY

Safeway Store.
Job Address 6221 Bristol Parkway
Culver City, Calif.

OWNER

Name Ramada Development Company
Mail Address 3838 E. Van Buren Street
City Phoenix, Arizona Tel No 85008

I am the Legal Possessor of the above Culver City Certificate of Qualification.

Donald C. Barrett
Contractor

I am the Legal Owner of the property described above.

Owner

PERMIT FEES	No.	Each	FEE
Issuing permit			3.00
FAU or ground type furnace including duct & vent up to 100,000 BTU		4.00	
FAU or ground type furnace including duct & vent over 100,000 BTU	2	5.00	10.00
Floor furnace		4.00	
Heater-suspended		4.00	
Heater-recessed		4.00	
Heater-floor mounted		4.00	
Appliance vent only		2.00	
Gas system (including 5)		2.00	
Gas system (over 5)		.50	
Repair, alter/add to heat ventilation or A/C		4.00	
Boiler, Compressor or Absortion system Up to 3 hp. Up to 100,000 BTU		4.00	
3 hp. to 15 hp. 100,001 to 500,000 BTU		7.50	
15 hp. to 30 hp. 500,001 to 1,000,000 BTU	1	10.00	10.00
30 hp. to 50 hp. 1,000,001 to 1,750,000 BTU		15.00	
Over 50 hp. Over 1,750,000 BTU		25.00	
Air Handling Unit Including duct Under 10,000 CFM		3.00	
Over 10,000 CFM	1	5.00	5.00
Evaporative Cooler (non portable)		3.00	
Vent fan / single duct	3	2.00	6.00
Mechanical exhaust hood		3.00	
Ventilation (not a part of heat or A/C system)		3.00	
Commercial/Industrial Incinerators		20.00	
Any equipment regulated but not listed above	1	3.00	3.00
Supplement		3.00	
Extra inspection		5.00	
Investigation		20.00	
TOTAL FEES			$ 34.00

CORRECTIONS

RECORDS

APPROVALS

	date	inspector
Underground		
Rough		
Ducts		
Fire dampers		
Vent		
Gas test		
FINAL		

Safeway Stores — OWNER

6221 Bristol Parkway — ADDRESS

Heath & Co. — CONTRACTOR

11-28-73 — DATE

A 18951 — PERMIT NO.

Wall signs

C-15

FOUNDATION — INSPECTOR — DATE

STEEL — INSPR. — DATE

STEEL

FOOTINGS

WALLS

COLUMNS

FIREPLACE

FORMS

LATH

EXTERIOR

BOND BEAM

COLUMNS

WALL

FRAMING

RAT PROOFING

INTERIORS

PLUMBING CONTRACTOR

PERMIT — DATE

INSPR. — DATE

INSPR. — DATE

ROUGH

FINAL — FINAL GAS

WATER SYSTEM

SEWER

NO. FIXTURES

NO. GAS OUTLETS

NO. WATER HEATERS & VENT

CONTR

PERMIT — DATE

PROP. LINE

CESSPOOL

CONTR.

EASEMENT

PERMIT — DATE

HOLE

SEPTIC TANK

CONTR.

BRICK

PERMIT — DATE

SEEPAGE PIT

HEATING, REFRIG.

CONTR.

LEACH LINE

PERMIT — DATE

FLOOR — WALL

ROUGH — FINAL

ELECTRICAL

Heath & Co. — CONTR.

B9364 — PERMIT — 11-28-73 — DATE

TEMP. POWER — INSPR. — DATE

TEMP. LIGHT — INSPR. — DATE

RO. ELEC.

FINAL ELEC. 5-14-74 JW

FIXTURES

MOTORS

SIGNS 5 & 5

METER — HEATER

ORD. 326 AND AMENDMENTS

CONTR. — PERMIT — DATE

EXCAVATION

CONTR. — PERMIT — DATE

REMARKS:

JOB COMPLETED 5-15-74 — DATE

J. Blackwood — SIGNATURE

RECEIVED-BLDG. DEPT.

Pc 1425

GROUP
TYPE
FIRE ZONE Nov 27
USE ZONE
8 27 AM 73
CITY OF CULVER CITY
CALIFORNIA

APPLICATION FOR PERMIT TO BUILD
Two sets of Plans and Specifications including Details and Cross Sections Must be filed with Application and Approved by Building Inspector.

$ 28 50
AMOUNT OF PERMIT
$ 2700 00
Value of Construction, Including Labor & Materials

C-15

Permit No. A18951 Culver City, Calif Nov 27, 1973

Job Address 6271 BRISTOL PARKWAY

Lot _____, Block _____, Tract _____

Owner's Name SAFEWAY STORES Address _____ Phone No. _____

Contractor HEATH & CO. Address 3775 LONG ST. Phone No. 273-4143

State License No. 196892 Workmen's Comp. _____ Policy No. _____

City License No. _____

ONE SET OF APPROVED PLANS TO REMAIN ON JOB UNTIL WORK IS COMPLETED.

INSPECTOR MUST APPROVE EACH BRACKET ON JOB CARD BEFORE PROCEEDING TO NEXT WORK.

Purpose building is to be used for WALL SIGNS.

Description of Building

Size of New Building or Addition _____x_____ (1st Floor) _____x_____ (2nd Floor) Total floor area _____ (Sq.Ft.) No. of Rooms ___

Size of Garage _____x_____ Size of Lot _____x_____ Size of Girders _____x_____

Size of Mudsill _____x_____ Size of floor joists _____x_____ (1st Floor) _____x_____ (2nd Floor)

Size of exterior studs _____x_____, Size of interior studs _____x_____

Size of Ceiling Joists _____x_____, Size of Roof Rafters _____x_____

Material of Foundation _____, Width of Footings _____ Depth in Ground _____

Material of Exterior Walls _____ Interior Walls _____ Floor _____

Roof _____

COMMERCIAL		GARAGE APTS	
INDUSTRIAL		RESIDENCE	
APARTMENTS		FIREPLACE	
UNITS		FURNACE	
DUPLEX		TILE WORK	

REMARKS

RECEIVED NOV 28 1973 City of Culver City Building Dept.

I have carefully examined and read the above application and know the same is true and correct and hereby certify and agree that if a permit is issued that all of the provisions of the Building Ordinances and the Uniform Building Code of the City of Culver City and building laws of the State of California will be complied with, whether hereby specified or not.

Applicant Heath & Co

By James A Heath

Complete - 5-15-74 JDB

OFFICE OF ASSESSOR
BOOK PAGE PARCEL

PLAN CHECK SHEET — C.C. PLNG DEPT

NAME: Safeway Store — DATE: Nov 27 1973

ADDRESS: 6221 Bristol Pkwy — PHONE:

LOT(S): Por. Lot 1 — BLOCK: — TRACT: 30946 — ZONE: C-2

CHECK	OK	NON-CONFORMANCE; CODE SECTION.
~~YARD SET-BACKS~~ Sign	☑	SAFEWAY individual letters 3' High - Sign 46' Long Wall Signs
~~BLDG. HEIGHT~~	☑	"Vande Kamps" 2'6" x 6'-1"
~~OPEN SPACE & LOT COVER.~~	☑	Liquor Sign 2'-6" x 8'-1"
DIST BTWN BLDG & UNIT SIZE	☐	
FENCES, WALLS, HEDGES	☐	
PARKING	☐	

☑ Approved by [signature] Rejected ☐

VARIANCE APPLIED FOR: CASE NO. PL- _____ DATE _____

FOR _____

C.C.PL. 1-'66

VARIANCE APPROVED ☐ DENIED ☐ DATE _____

Ramada Inns Inc.
OWNER

6221 Bristol Parkway
ADDRESS

Ramada Development Co.
CONTRACTOR

8-28-74
DATE

A-19446
PERMIT NO.

Decorative screen

F-37

FOUNDATION INSPECTOR DATE

STEEL

FOOTINGS

WALLS

COLUMNS

FIREPLACE

FORMS

LATH

EXTERIOR

STEEL INSPR. DATE

BOND BEAM

COLUMNS

WALL

FRAMING

RAT PROOFING

INTERIORS

PLUMBING CONTRACTOR

INSPR. DATE

ROUGH

FINAL FINAL GAS

WATER SYSTEM

SEWER

CONTR

PROP. LINE

CESSPOOL

CONTR.

HOLE

SEPTIC TANK

CONTR.

SEEPAGE PIT

HEATING, REFRIG.

CONTR.

FLOOR WALL

PERMIT DATE

INSPR. DATE

NO. FIXTURES

NO. GAS OUTLETS

NO. WATER HEATERS & VENT

PERMIT DATE

EASEMENT

PERMIT DATE

BRICK

PERMIT DATE

LEACH LINE

PERMIT DATE

ROUGH FINAL

ELECTRICAL

CONTR. PERMIT DATE

TEMP. POWER INSPR. DATE TEMP. LIGHT INSPR. DATE

RO. ELEC. FINAL ELEC.

FIXTURES MOTORS

SIGNS

METER HEATER

ORD. 326 AND AMENDMENTS

CONTR. PERMIT DATE

EXCAVATION

CONTR. PERMIT DATE

REMARKS:

JOB COMPLETED 10-10-74 DATE J. Blackwood SIGNATURE

P.C. #3081 R 20

GROUP_____
TYPE_____
FIRE ZONE_____
USE ZONE_____

APPLICATION FOR PERMIT TO BUILD
Two sets of Plans and Specifications including Details and Cross Sections Must be filed with Application and Approved by Building Inspector.

$ 40.00
AMOUNT OF PERMIT
$ 5000.00
Value of Construction, Including Labor & Materials

F-37 NEED SECOND SET OF PLANS

Permit No. A-19446 Culver City, Calif. May 31 19 74

Job Address 6221 Bristol Parkway, Culver City, California 90230

Lot Portion of Lot 1, Block _____, Tract 30946

Owner's Name Ramada Inns Inc. Address 6333 Bristol Parkway Phone No. 641-9271

Contractor Ramada Development Company Address 6333 Bristol Parkway Phone No. 641-9271

State License No. ST #273772 Workmen's Comp. _____ Policy No. _____

City License No. _____

ONE SET OF APPROVED PLANS TO REMAIN ON JOB UNTIL WORK IS COMPLETED.

INSPECTOR MUST APPROVE EACH BRACKET ON JOB CARD BEFORE PROCEEDING TO NEXT WORK.

Purpose building is to be used for Existing

Description of Building

Size of New Building or Addition ____x____ (1st Floor) ____x____ (2nd Floor) Total floor area ____ Sq.Ft. No. of Rooms ___

Size of Garage ____x____ Size of Lot ____x____ Size of Girders ____x____

Size of Mudsill ____x____ Size of floor joists ____x____ (1st Floor) ____x____ (2nd Floor)

Size of exterior studs ____x____, Size of interior studs ____x____

Size of Ceiling Joists ____x____, Size of Roof Rafters ____x____

Material of Foundation _____, Width of Footings _____ Depth in Ground _____

Material of Exterior Walls _____ Interior Walls _____ Floor _____

Roof _____

COMMERCIAL		GARAGE APTS	
INDUSTRIAL		RESIDENCE	
APARTMENTS		FIREPLACE	
UNITS		FURNACE	
DUPLEX		TILE WORK	

REMARKS

Decorative Screen around roof vents on Safeway Roof - Requestd by Planning Commission.

RECEIVED AUG 28 1974 City Officer Building Dept.

I have carefully examined and read the above application and know the same is true and correct and hereby certify and agree that if a permit is issued that all of the provisions of the Building Ordinances and the Uniform Building Code of the City of Culver City and building laws of the State of California will be complied with, whether hereby specified or not.

Applicant Ramada Development Company

By Wm. M. Garnier
Wm. Garnier, Project Supt.

OFFICE OF ASSESSOR
BOOK PAGE PARCEL

PLANNING DIVISION ■ PLAN CHECK LIST

SAFEWAY MARKET - FOX HILLS PLAZA | 641-9271 | 6-4-74
OWNER OR PROJECT NAME | PHONE | DATE (Disposition)

6221 BRISTOL PKWY
JOB ADDRESS | LOT(S) | BLOCK | TRACT

C-3 | SCREENING DEVICE FOR ROOF-MOUNTED EQUIPMENT
ZONE | JOB DESCRIPTION

CHECK		NON-CONFORMANCE: CODE SECTION
YARD SETBACKS	OK / NA ✓	FRONT SIDES REAR
BLDG. HEIGHT	OK / NA ✓	
OPEN SPACE & LOT COVERAGE	OK / NA ✓	
DISTANCE BTWN. BUILDINGS &/OR UNIT SIZE	OK / NA ✓	
FENCES, WALLS, HEDGES	OK / NA ✓	
PARKING	OK / NA ✓	
SIGNS	OK / NA ✓	
SITE PLAN ☐ OR SPECIFIC PLAN ☐ CONDITIONS	OK / NA ✓	BLDG PERMIT FOR ABOVE TAKEN OUT NOW, but approval of, AND WORK ON, WHICH BEGAN PRIOR TO DATE ~~[illegible]~~ ARB OFFICIALLY BEGAN FUNCTIONING.
OTHER	✓ OK / NA	

☑ Approved
☐ Rejected
BY JMC

Special Action(s): _____ (TYPE) PL- _____ _____ (DATE APPROVED)

Ord. No. _____ Res. No. _____ Admin. _____

for _____

CCPL 73

Safeway — OWNER

6221 Bristol Parkway — ADDRESS

Heath & Co. — CONTRACTOR

7-16-74 — DATE

A 19337 — PERMIT NO.

Wall Sign

E-53

FOUNDATION INSPECTOR DATE

STEEL

FOOTINGS

WALLS

COLUMNS

FIREPLACE

FORMS

LATH

EXTERIOR

STEEL INSPR. DATE

BOND BEAM

COLUMNS

WALL

FRAMING

RAT PROOFING

INTERIORS

PLUMBING CONTRACTOR

INSPR. DATE

ROUGH

FINAL FINAL GAS

WATER SYSTEM

SEWER

CONTR

PROP. LINE

CESSPOOL

CONTR.

HOLE

SEPTIC TANK

CONTR.

SEEPAGE PIT

HEATING. REFRIG.

CONTR.

FLOOR WALL

PERMIT DATE

INSPR. DATE

NO. FIXTURES

NO. GAS OUTLETS

NO. WATER HEATERS & VENT

PERMIT DATE

EASEMENT

PERMIT DATE

BRICK

PERMIT DATE

LEACH LINE

PERMIT DATE

ROUGH FINAL

ELECTRICAL

CONTR. | PERMIT | DATE

TEMP. POWER | INSPR. | DATE

TEMP. LIGHT | INSPR. | DATE

RO. ELEC. | FINAL ELEC.

FIXTURES | MOTORS

SIGNS

METER | HEATER

ORD. 326 AND AMENDMENTS

CONTR. | PERMIT | DATE

EXCAVATION

CONTR. | PERMIT | DATE

REMARKS:

JOB COMPLETED 1-27-75 | DATE | SIGNATURE

RECEIVED-BLDG. DEPT.

GROUP_____
TYPE_____
FIRE ZONE_____
USE ZONE_____

JUL 16 3 17 PM '74
CITY OF CULVER CITY
CALIFORNIA

APPLICATION FOR PERMIT TO BUILD
Two sets of Plans and Specifications
Including Details and Cross Sections
Must be Filed with Application and
Approved by Building Inspector.

$ 100.00
AMOUNT OF PERMIT
$ 500.00
Value of Construction, Including Labor & Materials

E-53

Permit No. A19337 Culver City, Calif. 7-12 1974

Job Address 6221 BRISTOL PKWY

Lot_____, Block_____, Tract_____

Owner's Name SAFEWAY Address SAME Phone No._____

Contractor HEATH & CO. Address 3225 LACY L-A-9003/1 Phone No 223-4141

State License No 146892 Workmen's Comp._____ Policy No._____

City License No._____

ONE SET OF APPROVED PLANS TO REMAIN ON JOB UNTIL WORK IS COMPLETED.

INSPECTOR MUST APPROVE EACH BRACKET ON JOB CARD BEFORE PROCEEDING TO NEXT WORK.

Purpose building is to be used for S/F. NON-ILLUMIN. WALL SIGN

Description of Building

Size of New Building or Addition ____x____ (1st Floor) ____x____ (2nd Floor) Total floor area____ Sq.Ft. No. of Rooms___

Size of Garage____x____ Size of Lot____x____ Size of Girders____x____

Size of Mudsill____x____ Size of floor joists____x____ (1st Floor) ____x____ (2nd Floor)

Size of exterior studs____x____, Size of interior studs____x____

Size of Ceiling Joists____x____, Size of Roof Rafters____x____

Material of Foundation_____, Width of Footings_____ Depth in Ground_____

Material of Exterior Walls_____ Interior Walls_____ Floor_____

Roof_____

COMMERCIAL		GARAGE APTS	
INDUSTRIAL		RESIDENCE	
APARTMENTS		FIREPLACE	
UNITS		FURNACE	
DUPLEX		TILE WORK	

REMARKS

RECEIVED JUL 16 1974 City of Culver City Building Dept.

I have carefully examined and read the above application and know the same is true and correct and hereby certify and agree that if a permit is issued that all of the provisions of the Building Ordinances and the Uniform Building Code of the City of Culver City and building laws of the State of California will be complied with, whether hereby specified or not.

Applicant Heath & Co. Howard Hoedlin

By_____

OFFICE OF ASSESSOR
BOOK PAGE PARCEL

PLANNING DIVISION: PLAN CHECK LIST

SAFEWAY MARKET (FOX HILLS PLAZA) — — 7/12/74
OWNER OR PROJECT NAME — PHONE — DATE (Disposition)

6221 BRISTOL PKWY — — — —
JOB ADDRESS — LOT(S) — BLOCK — TRACT

C-3 — REAR WALL LOGO
ZONE — JOB DESCRIPTION

CHECK		NON-CONFORMANCE: CODE SECTION
YARD SETBACKS	OK / NA ✓	FRONT SIDES REAR
BLDG. HEIGHT	OK / NA ✓	
OPEN SPACE & LOT COVERAGE	OK / NA ✓	
DISTANCE BTWN. BUILDINGS &/OR UNIT SIZE	OK / NA ✓	
FENCES, WALLS, HEDGES	OK / NA ✓	
PARKING	OK / NA ✓	
SIGNS	✓ OK / NA	6' DIAMETER - SPOT LIT FROM ABOVE - APPROVED BY ARB
SITE PLAN ☐ OR SPECIFIC PLAN ☐ CONDITIONS	OK / NA ✓	
OTHER	OK / NA ✓	

☑ Approved
☐ Rejected
BY [signature]

Special Action(s): _____ TYPE — PL- _____ — _____ DATE APPROVED

Ord. No. _____ Res. No. _____ Admin. _____

for _____

CCPL 73

CITY OF CULVER CITY
9770 CULVER BLVD. • CULVER CITY, CALIFORNIA 90230
(213) 837-5211
P.O. BOX 507

RECEIVED-BLDG. DEPT.
JUN 10 9 21 AM '74
CITY OF CULVER CITY
CALIFORNIA

File No. ARB-74-9

June 7, 1974

Howard Friedman
Heath & Company
3225 Lacy Street
Los Angeles, CA 90031

Re: Safeway Market Rear Wall Logo

Dear Mr. Friedman:

This is to advise you that following the close of the public hearing on June 5, 1974, the Culver City Architectural Review Board approved the application, plans, and materials submitted in connection therewith dated May 21, 1974, regarding the above-referenced matter. A copy of the official action taken by the Board is attached for your records.

In the event no written appeal to the City Council is filed with the City Clerk in the manner prescribed in Municipal Code Section 2-86.17 prior to 5:00 P.M. on Monday, June 17, 1974, the decision of the Architectural Review Board shall become effective.

In connection with the above, please be advised that this office is not authorized to give a plan check clearance for issuance of any building permit applied for in connection with this matter until passage of the appeal period as specified hereinabove, and/or the effective date of the City Council's decision on this matter in the event of an appeal.

Sincerely,

William Phelps, Director
Division of Planning and Community Development

Jay B. Cunningham

By: Jay B. Cunningham, Associate Planner
aah

encls. (Res. No. ARB-10)

cc: Building Official (with encs.)
Bill Garnier, Job Supt., 6333 Bristol Pkwy, C.C. 90230
Gwyn Phelps, Ramada Dev't Co., 3838 Van Beuren, Phoenix, Ariz.
Safeway Stores, 12200 Bellflower, Downey, CA
H. Mann, F. Elahi

(All of the above with enclosures.)

RESOLUTION NO. ARB-10

A RESOLUTION OF THE ARCHITECTURAL REVIEW BOARD OF THE CITY OF CULVER CITY, CALIFORNIA APPROVING THE PLANS, DESIGNS, AND EXTERNAL FEATURES FOR THE IMPROVEMENTS PROPOSED AS INDICATED ON THE APPLICATION, PLANS, AND MATERIALS SUBMITTED IN CONNECTION THEREWITH DATED MAY 21, 1974, CASE FILE NO. ARB-74-9 FOR THE SAFEWAY MARKET REAR WALL LOGO ON PROPERTY LOCATED AT 6221 BRISTOL PKWY WITHIN THE FOX HILLS PLAZA SHOPPING CENTER IN THE "SHOPPING CENTER" ARCHITECTURAL DESIGN DISTRICT SUBJECT TO ONE CERTAIN CONDITION AS SET FORTH HEREINBELOW.

(File No. ARB-74-9, Safeway Market Rear Wall Logo)

WHEREAS, Culver City Municipal Code Section 2-86.9 requires Architectural Review Board or City Council approval of the plans, designs, and external features of all buildings, structures, signs, or other improvements proposed to be erected, constructed, added, altered, or remodelled in any R-3, R-4, C-1, C-2, C-3, C-3E, M-1, L-M, M-2, S-1, T-1, CC, H, or P-D Zone prior to commencement of such activities and/or prior to issuance of any building permit applied for in connection with such proposed activities; and

WHEREAS, in accordance with the procedures established in said section, at its meeting of June 5, 1974, the Architectural Review Board of the City of Culver City, California, conducted a duly noticed public hearing on the subject matter, during the course of which all persons desiring to be heard were given the opportunity and were so heard; and

WHEREAS, following the close of the public hearing, the Architectural Review Board engaged in a thorough discussion of the subject matter as it relates to the architectural design standards and criteria set forth in Section 2-86.7 of the Municipal Code, also taking into consideration all oral testimony and written and graphic information presented; and

WHEREAS, following the conclusion of said discussion, it appeared to the Architectural Review Board by a unanimous vote (all members being present) that the application, plans, and materials submitted in connection

therewith should be approved subject to one certain condition as set forth hereinbelow.

NOW, THEREFORE, THE ARCHITECTURAL REVIEW BOARD OF THE CITY OF CULVER CITY, CALIFORNIA, DOES HEREBY RESOLVE AS FOLLOWS:

SECTION 1. That pursuant to the foregoing recitations, the said Architectural Review Board of the City of Culver City, California, makes the following finding:

1. The application, plans, and materials submitted in connection therewith reflect substantial compliance with the architectural design standards and criteria set forth in Section 2-86.7 of the Municipal Code in consideration of which the Architectural Review Board has reviewed this matter.

SECTION 2. That based on the hereinabove recitations and findings, the Architectural Review Board of the City of Culver City, California, hereby approves the plans, designs, and external features for the improvements proposed as indicated on the application, plans, and materials submitted in connection therewith dated May 21, 1974, Case file No. ARB-74-9, for The Safeway Market Rear Wall Logo on property located at 6221 Bristol Pkwy in the Fox Hills Plaza Shopping Center in the "Shopping Center" Architectural Design District subject to the provision that if said graphic is to be illuminated, it be done in like fashion to the existing Front Wall Logo Graphic on this same structure.

APPROVED and ADOPTED this 5th day of June, 1974.

JERROLD CARIS, CHAIRMAN
ARCHITECTURAL REVIEW BOARD
CITY OF CULVER CITY, CALIFORNIA

ATTEST:

Pamela B. Johnson, Acting Secretary

Ramada Inn — OWNER

6221-95 Bristol Parkway — ADDRESS

Heath & Co. — CONTRACTOR

1-23-75 — DATE

A 19699 — PERMIT NO.

Wall Sign

H-27

FOUNDATION INSPECTOR DATE

STEEL

FOOTINGS

WALLS

COLUMNS

FIREPLACE

FORMS

LATH

EXTERIOR

STEEL INSPR. DATE

BOND BEAM

COLUMNS

WALL

FRAMING

RAT PROOFING

INTERIORS

PLUMBING CONTRACTOR

PERMIT DATE

INSPR. DATE

ROUGH

FINAL FINAL GAS

WATER SYSTEM

SEWER

CONTR

PROP. LINE

CESSPOOL

CONTR.

HOLE

SEPTIC TANK

CONTR.

SEEPAGE PIT

HEATING, REFRIG.

CONTR.

FLOOR WALL

INSPR. DATE

NO. FIXTURES

NO. GAS OUTLETS

NO. WATER HEATERS & VENT

PERMIT DATE

EASEMENT

PERMIT DATE

BRICK

PERMIT DATE

LEACH LINE

PERMIT DATE

ROUGH FINAL

ELECTRICAL

Heath & Company — CONTR.

B10175 — PERMIT

1-23-75 — DATE

TEMP. POWER — INSPR. — DATE

TEMP. LIGHT — INSPR. — DATE

RO. ELEC.

FINAL ELEC. 2-3-75 Jww

FIXTURES

MOTORS

SIGNS 1

METER — HEATER

ORD. 326 AND AMENDMENTS

CONTR. — PERMIT — DATE

EXCAVATION

CONTR. — PERMIT — DATE

REMARKS:

JOB COMPLETED 8-29-75 — DATE

J. Blackwood — SIGNATURE

GROUP_____
TYPE_____
FIRE ZONE_____
USE ZONE_____

RECEIVED-BLDG.DEPT. JAN 23 9 23 AM '75 CITY OF CULVER CITY CALIFORNIA

P C 10.50

APPLICATION FOR PERMIT TO BUILD

Two sets of Plans and Specifications including Details and Cross Sections Must be filed with Application and Approved by Building Inspector.

$ 21.00 AMOUNT OF PERMIT

$ 1200.00 Value of Construction, Including Labor & Materials

Permit No. A 19699 H-27 Culver City, Calif. 1-22 1975

Job Address 6221-6295 BRISTOL PARKWAY

Lot_____, Block_____, Tract_____

Owner's Name RAMADA INN Address SAME Phone No._____

Contractor HEATH & CO. Address 3225 LACY ST L.A. Phone No. 223-4141

State License No. 146892 Workmen's Comp. THE TRAVELERS Policy No. TDK-21B14T836B

City License No. 23889

ONE SET OF APPROVED PLANS TO REMAIN ON JOB UNTIL WORK IS COMPLETED.

INSPECTOR MUST APPROVE EACH BRACKET ON JOB CARD BEFORE PROCEEDING TO NEXT WORK.

Purpose building is to be used for WALL SIGN

Description of Building

Size of New Building or Addition ____x____ (1st Floor) ____x____ (2nd Floor) Total floor area____ Sq.Ft. No. of Rooms___

Size of Garage____x____ Size of Lot____x____ Size of Girders____x____

Size of Mudsill____x____ Size of floor joists____x____ (1st Floor) ____x____ (2nd Floor)

Size of exterior studs____x____, Size of interior studs____x____

Size of Ceiling Joists____x____, Size of Roof Rafters____x____

Material of Foundation_____, Width of Footings_____ Depth in Ground_____

Material of Exterior Walls_____ Interior Walls_____ Floor_____

Roof_____

COMMERCIAL		GARAGE APTS	
INDUSTRIAL		RESIDENCE	
APARTMENTS		FIREPLACE	
UNITS		FURNACE	
DUPLEX		TILE WORK	

REMARKS

RECEIVED JAN 23 1975 City of Culver City Building Dept.

I have carefully examined and read the above application and know the same is true and correct and hereby certify and agree that if a permit is issued that all of the provisions of the Building Ordinances and the Uniform Building Code of the City of Culver City and building laws of the State of California will be complied with, whether hereby specified or not.

Applicant Heath & Co.

By Howard J. Friedman

OFFICE OF ASSESSOR
BOOK PAGE PARCEL

PLANNING DIVISION PLAN CHECK LIST

FOX HILLS PLAZA — OWNER OR PROJECT NAME | 223-4141 — PHONE | 1/22/75 — DATE (Disposition)

6221 - 6295 BRISTOL PKWY — JOB ADDRESS | PARCEL 2 — LOT(S) | P.M. 3773 — BLOCK TRACT

C-3 — ZONE | SEE BELOW — JOB DESCRIPTION

CHECK		NON-CONFORMANCE: CODE SECTION
YARD SETBACKS	OK / NA ✓	FRONT SIDES REAR
BLDG. HEIGHT	OK / NA ✓	
OPEN SPACE & LOT COVERAGE	OK / NA ✓	
DISTANCE BTWN. BUILDINGS &/OR UNIT SIZE	OK / NA ✓	
FENCES, WALLS, HEDGES	OK / NA ✓	
PARKING	OK / NA ✓	
SIGNS	OK	19'-6" x 3'-4 3/4" REAR WALL SIGN — 8' IN FROM S'ly CORNER OF ~~BE~~ TENANT PLAZA AND 2' BELOW TOP OF PARAPET WALL
SITE PLAN ☐ OR SPECIFIC PLAN ☐ CONDITIONS	OK / NA ✓	
OTHER	OK ✓ / NA	

☑ Approved

☐ Rejected

BY _____

Special Action(s): ARB REVIEW TYPE — ~~PE~~ ARB-74-35 — 11/6/74 DATE APPROVED

Ord. No. _____ Res. No. _____ Admin. _____

for _____

CCPL 73

DEPARTMENT OF BUILDING & SAFETY
CULVER CITY, CALIFORNIA
837-5211

RECEIVED JAN 28 1975 City of Culver City Building

Application For Permit
ELECTRIC

PERMIT NO.	DATE ISSUED
B10175	1-23-75
RECEIVED BY	READY FOR FIRST INSPECTION
tw	

ELECTRICAL CONTRACTOR

Name HEATH & CO
Address 3225 LACY ST.
City L.A. 90031 Tel. No 223-4141
City License No. 238859 State License No. 146892

APPLICANT FILL IN HEAVILY OUTLINED PORTION ONLY

PERMIT FEES	No.	Each	Fee
Issuing permit			$6.00
Light outlets		.35	
Switch outlets		.35	
Receptacle outlets		.35	
Light fixtures		.35	
Disposal		2.00	
Food center		2.00	
Vent fan		2.00	
Range		2.50	
Cook top		2.50	
Dishwasher		2.50	
Heater		2.50	
Heat zones		2.50	
F.A.U.		2.50	
Signs	1	5.00	5.00
Trans. over 4		1.00	
No. of sign lamps		.10	
Flood lite poles		5.00	
Temp. work lights		6.00	
Comm. & Ind. panel		6.00	
Busways		p.ft. .10	
Power Duct		p.ft. .10	
Under floor duct		p.ft. .07	
Motor ½ hp.		2.00	
½hp. to 5 hp.		3.00	
5 hp. to 15 hp.		5.00	
15 hp. to 50 hp.		10.00	
50 hp. to 200 hp.		20.00	
200 hp. and over		30.00	
Transformers		KVA	
Welders		KVA	
Generators		KVA	
Timers		2.00	
Supplement permit		6.00	
Miscellaneous		6.00	
Extra inspection		7.50	
Investigation		20.00	
Temporary service		6.00	
Power service		6.00	
TOTAL FEES			11.00

Job Address 6221-6295 BRISTOL PKY.

OWNER

Name RAMADA INN
Mail Address SAME
City Tel. No.

I am the Legal Possessor of the above Culver City Certificate of Qualification.

Heath & Co Howard Heath
Electrician

I am the Legal Owner of the property described above.

Owner

CORRECTIONS

RECORDS

APPROVALS

	Date	Inspector
Temp.		
Underground		
Rough wiring		
Fixtures		
Power		
Meters called		
FINAL	2-3-75	

6221-95 Bristol parkway

Ramada Inn — OWNER

6221-99 Bristol Parkway — ADDRESS

Heath & Co. — CONTRACTOR

2-7-75 — DATE

A 19730 — PERMIT NO.

(2) S/F signs

H-39

FOUNDATION INSPECTOR DATE

STEEL

FOOTINGS hole 5-9-75 JJ

WALLS

COLUMNS

FIREPLACE

FORMS

LATH

EXTERIOR

STEEL INSPR. DATE

BOND BEAM

COLUMNS

WALL

FRAMING

RAT PROOFING

INTERIORS

PLUMBING CONTRACTOR

INSPR. DATE

ROUGH

FINAL FINAL GAS

WATER SYSTEM

SEWER

CONTR

PROP. LINE

CESSPOOL

CONTR.

HOLE

SEPTIC TANK

CONTR.

SEEPAGE PIT

HEATING, REFRIG.

CONTR.

FLOOR WALL

PERMIT DATE

INSPR. DATE

NO. FIXTURES

NO. GAS OUTLETS

NO. WATER HEATERS & VENT

PERMIT DATE

CASEMENT

PERMIT DATE

BRICK

PERMIT DATE

LEACH LINE

PERMIT DATE

ROUGH FINAL

ELECTRICAL

CONTR. | PERMIT | DATE

TEMP. POWER | INSPR. | DATE

TEMP. LIGHT | INSPR. | DATE

RO. ELEC.

FINAL ELEC.

FIXTURES

MOTORS

SIGNS

METER | HEATER

ORD. 326 AND AMENDMENTS

CONTR. | PERMIT | DATE

EXCAVATION

CONTR. | PERMIT | DATE

REMARKS:

JOB COMPLETED 8-29-75 (DATE)

J. Blackwood (SIGNATURE)

GROUP_____
TYPE_____
FIRE ZONE_____
USE ZONE_____

APPLICATION FOR PERMIT TO BUILD
Two sets of Plans and Specifications including Details and Cross Sections Must be filed with Application and Approved by Building Inspector.

$ 10.00
AMOUNT OF PERMIT
$ 400.00
Value of Construction, Including Labor & Materials

H-39

Permit No. A-19730 Culver City, Calif. 2-7 1975

Job Address 6221-6299 BRISTOL PARKWAY

Lot_____, Block_____, Tract_____

Owner's Name RAMADA INN Address PHOENIX, ARIZ. Phone No._____

Contractor HEATH & CO. Address 3225 LACY ST. L.A. 90031 Phone No. 223-4141

State License No. 146892 Workmen's Comp. TRAVELERS Policy No. TDFUB 1147343

City License No. 23889

ONE SET OF APPROVED PLANS TO REMAIN ON JOB UNTIL WORK IS COMPLETED.

INSPECTOR MUST APPROVE EACH BRACKET ON JOB CARD BEFORE PROCEEDING TO NEXT WORK.

Purpose building is to be used for 2 S/F NON-ILL. DIRECTIONAL SIGNS 2'X1'-3½"

Description of Building

Size of New Building or Addition ____x____ (1st Floor) ____x____ (2nd Floor) Total floor area____ Sq.Ft. No. of Rooms___

Size of Garage____x____ Size of Lot____x____ Size of Girders____x____

Size of Mudsill____x____ Size of floor joists____x____ (1st Floor) ____x____ (2nd Floor)

Size of exterior studs____x____, Size of interior studs____x____

Size of Ceiling Joists____x____, Size of Roof Rafters____x____

Material of Foundation_____, Width of Footings_____ Depth in Ground_____

Material of Exterior Walls_____ Interior Walls_____ Floor_____

Roof_____

COMMERCIAL		GARAGE APTS	
INDUSTRIAL		RESIDENCE	
APARTMENTS		FIREPLACE	
UNITS		FURNACE	
DUPLEX		TILE WORK	

REMARKS

RECEIVED FEB 7 1975 City of Culver City Building Dept.

I have carefully examined and read the above application and know the same is true and correct and hereby certify and agree that if a permit is issued that all of the provisions of the Building Ordinances and the Uniform Building Code of the City of Culver City and building laws of the State of California will be complied with, whether hereby specified or not.

Applicant Heath & Co.

By Edward J. Mahn

OFFICE OF ASSESSOR
BOOK PAGE PARCEL

PLANNING DIVISION: PLAN CHECK LIST

Fox Hills Plaza — OWNER OR PROJECT NAME | PHONE | 2-7-75 DATE (Disposition)

6221 - 6299 Bristol Pkwy — JOB ADDRESS | 2 LOT(S) | Parcel 3773 BLOCK ~~TRACT~~

C-3 ZONE | See Below JOB DESCRIPTION

CHECK		NON-CONFORMANCE: CODE SECTION
YARD SETBACKS	OK / NA ✓	FRONT SIDES REAR
BLDG. HEIGHT	OK / NA ✓	
OPEN SPACE & LOT COVERAGE	OK / NA ✓	
DISTANCE BTWN. BUILDINGS &/OR UNIT SIZE	OK / NA ✓	
FENCES, WALLS, HEDGES	OK / NA ✓	
PARKING	OK / NA ✓	
SIGNS	OK / NA	2, 5' HIGH, 2' x 1-3½", SINGLE FACE, NON-ILLUMINATED TENANT DIRECTORY SIGNS (ARB APP'D 11-7-74 (ARB-74-35)) AS PER DWG NO. 7323, 2-~~11~~-75, by HEATH CO.
SITE PLAN ☐ OR SPECIFIC PLAN ☐ CONDITIONS	OK / NA ✓	
OTHER	OK / NA ✓	

☑ Approved

☐ Rejected

BY JOF

Special Action(s): _____ TYPE PL- _____ DATE APPROVED

Ord. No. _____ Res. No. _____ Admin. _____

for _____

CCPL 73

Ramada Inn — OWNER

6221-99 Bristol Parkway — ADDRESS

Heath & Co. — CONTRACTOR

7-8-75 — DATE

A 20068 — PERMIT NO.

Free standing signs

K-45

FOUNDATION — INSPECTOR — DATE

STEEL — INSPR. — DATE

STEEL

BOND BEAM

FOOTINGS

COLUMNS

WALLS

WALL

COLUMNS

FIREPLACE

FRAMING

FORMS

LATH

RAT PROOFING

EXTERIOR

INTERIORS

PLUMBING CONTRACTOR

PERMIT — DATE

INSPR. — DATE

INSPR. — DATE

ROUGH

NO. FIXTURES

FINAL — FINAL GAS

NO. GAS OUTLETS

WATER SYSTEM

NO. WATER HEATERS & VENT

SEWER

CONTR

PERMIT — DATE

PROP. LINE

EASEMENT

CESSPOOL

CONTR

PERMIT — DATE

HOLE

BRICK

SEPTIC TANK

CONTR.

PERMIT — DATE

SEEPAGE PIT

LEACH LINE

HEATING, REFRIG.

CONTR.

PERMIT — DATE

FLOOR — WALL

ROUGH — FINAL

ELECTRICAL

Heath & Co. — CONTR.

B10450 — PERMIT

7-8-75 — DATE

TEMP. POWER — INSPR. — DATE

TEMP. LIGHT — INSPR. — DATE

RO. ELEC.

FINAL ELEC. 12-9-75 J...

FIXTURES

MOTORS

SIGNS (2)

METER — HEATER

ORD. 326 AND AMENDMENTS

CONTR. — PERMIT — DATE

EXCAVATION

CONTR. — PERMIT — DATE

REMARKS:

JOB COMPLETED 12-29-75 — DATE

J. Blackwood — SIGNATURE

V

GROUP_____
TYPE_____
FIRE ZONE_____
USE ZONE_____

P.C. 17.50
3511

APPLICATION FOR PERMIT TO BUILD
Two sets of Plans and Specifications including Details and Cross Sections Must be filed with Application and Approved by Building Inspector.

$ 35.00
AMOUNT OF PERMIT
$ 4,000.00
Value of Construction, Including Labor & Materials

K-45

Permit No. A20068 Culver City, Calif. 7-8 1975

Job Address 6221-99 BRISTOL PARKWAY

Lot_____, Block_____, Tract_____

Owner's Name Ramada Inn Address 3838 E. VAN BUREN, PHOENIX, ARIZ Phone No._____

Contractor HEATH & CO. Address 3225 TACY ST L.A. Phone No 223-4141

State License No 146892 Workmen's Comp. THE TRAVELERS Policy No TDK-413 114T8343-375

City License No 23889

ONE SET OF APPROVED PLANS TO REMAIN ON JOB UNTIL WORK IS COMPLETED.

INSPECTOR MUST APPROVE EACH BRACKET ON JOB CARD BEFORE PROCEEDING TO NEXT WORK.

Purpose building is to be used for_____

Description of Building

Size of New Building or Addition ____x____ (1st Floor) ____x____ (2nd Floor) Total floor area_____ Sq.Ft. No. of Rooms___

Size of Garage____x____ Size of Lot____x____ Size of Girders____x____

Size of Mudsill____x____ Size of floor joists____x____ (1st Floor) ____x____ (2nd Floor)

Size of exterior studs____x____, Size of interior studs____x____

Size of Ceiling Joists____x____, Size of Roof Rafters____x____

Material of Foundation_____, Width of Footings_____ Depth in Ground_____

Material of Exterior Walls_____ Interior Walls_____ Floor_____

Roof_____

COMMERCIAL		GARAGE APTS	
INDUSTRIAL		RESIDENCE	
APARTMENTS		FIREPLACE	
UNITS		FURNACE	
DUPLEX		TILE WORK	

REMARKS 2 D/F READER BOARDS ON EXISTING POLE STANDING SIGNS

RECEIVED JUL 8 1975 City of Culver City Building Dept.

I have carefully examined and read the above application and know the same is true and correct and hereby certify and agree that if a permit is issued that all of the provisions of the Building Ordinances and the Uniform Building Code of the City of Culver City and building laws of the State of California will be complied with, whether hereby specified or not.

FINAL 1-14-76

Applicant Heath & Co.

By Edward J. Heath

OFFICE OF ASSESSOR
BOOK PAGE PARCEL

PLANNING DIVISION PLAN CHECK LIST

Ramada Inn — OWNER OR PROJECT NAME | PHONE | July 8 1975 — DATE (Disposition)

6221 thru 99 Bristol PKwy — JOB ADDRESS | LOT(S) | BLOCK | TRACT

C-3 — ZONE | Two Directory Type Ground Graphics — JOB DESCRIPTION

CHECK		NON-CONFORMANCE: CODE SECTION
YARD SETBACKS	OK / ~~NA~~	FRONT SIDES REAR
BLDG. HEIGHT	OK / ~~NA~~	
OPEN SPACE & LOT COVERAGE	OK / ~~NA~~	
DISTANCE BTWN. BUILDINGS &/OR UNIT SIZE	OK / ~~NA~~	
FENCES, WALLS, HEDGES	OK / ~~NA~~	
PARKING	OK / ~~NA~~	
SIGNS	OK / NA	approval of Two double pole Ground Graphics for Director signs as described by letter of June 19 1975 from S. Cunningham to Mr Willoughby V. President of Ramada Inns
SITE PLAN ☐ OR SPECIFIC PLAN ☐ CONDITIONS	OK / NA	
OTHER	OK / ~~NA~~	

☑ Approved

☐ Rejected

BY _____

Special Action(s): _____ TYPE PL- _____ DATE APPROVED

Ord. No. _____ Res. No. _____ Admin. _____

for _____

CCPL 73

DEPARTMENT OF BUILDING & SAFETY
CULVER CITY, CALIFORNIA
837-5211

Application For Permit
ELECTRIC

ELECTRICAL CONTRACTOR

Name HEATH CO
Address 3225 HACYST
City LA. 90031 Tel. No 223-1141
City License No. 23889 State License No. 146892

PERMIT NO.	DATE ISSUED
B 10450	7-8-75
RECEIVED BY	**READY FOR FIRST INSPECTION**
TW	

APPLICANT FILL IN HEAVILY OUTLINED PORTION ONLY

PERMIT FEES	No.	Each	Fee
Issuing permit			$6.00
Light outlets		.35	
Switch outlets		.35	
Receptacle outlets		.35	
Light fixtures		.35	
Disposal		2.00	
Food center		2.00	
Vent fan		2.00	
Range		2.50	
Cook top		2.50	
Dishwasher		2.50	
Heater		2.50	
Heat zones		2.50	
F.A.U.		2.50	
Signs	2	5.00	10 00
Trans. over 4		1.00	
No. of sign lamps		.10	
Flood lite poles		5.00	
Temp. work lights		6.00	
Comm. & Ind. panel		6.00	
Busways		p.ft. .10	
Power Duct		p.ft. .10	
Under floor duct		p.ft. .07	
Motor ½ hp.		2.00	
½hp. to 5 hp.		3.00	
5 hp. to 15 hp.		5.00	
15 hp. to 50 hp.		10.00	
50 hp. to 200 hp.		20.00	
200 hp. and over		30.00	
Transformers		KVA	
Welders		KVA	
Generators		KVA	
Timers		2.00	
Supplement permit		6.00	
Miscellaneous		6.00	
Extra inspection		7.50	
Investigation		20.00	
Temporary service		6.00	
Power service		6.00	
TOTAL FEES			16 -

Job Address 6221-99 BRISTOL PARKWAY

OWNER
Name RAMADA INN
Mail Address 3838 E. VAN BUREN
City PHOENIX ARIZ Tel. No.

I am the Legal Possessor of the above Culver City Certificate of Qualification.
[signature] Electrician

I am the Legal Owner of the property described above.
Owner

CORRECTIONS

RECORDS

APPROVALS

	Date	Inspector
Temp.		
Underground		
Rough wiring		
Fixtures		
Power		
Meters called		
FINAL	12-3-75	

6221 - 99 Bristol parkway

RECEIVED
JUL 8 1975
City of Culver City
Building Dept.

RECEIVED-BLDG. DEPT.

DEPARTMENT OF BUILDING & SAFETY
CULVER CITY, CALIFORNIA
837-5211 AUG 13 8 49 AM '75

Application For Permit
ELECTRIC

ELECTRICAL CONTRACTOR

Name Trans Pac Consl CITY OF CULVER CALIFORNIA

Address 16641 Bristol Parkway

City Sepulveda Tel. No. 894 8334

City License No. State License No.

CITY PERMIT NO.	DATE ISSUED
B-10536	8-13-75
RECEIVED BY	READY FOR FIRST INSPECTION
JT	

APPLICANT FILL IN HEAVILY OUTLINED PORTION ONLY

PERMIT FEES	No.	Each	Fee
Issuing permit	1		$6.00
Light outlets	26	.35	9 10
Switch outlets	4	.35	1 40
Receptacle outlets	13	.35	
Light fixtures	26	.35	4 55
Disposal		2.00	
Food center		2.00	
Vent fan	1	2.00	2 00
Range		2.50	
Cook top		2.50	
Dishwasher		2.50	
Heater		2.50	
Heat zones		2.50	
F.A.U.	1	2.50	2 50
Signs		5.00	
Trans. over 4		1.00	
No. of sign lamps		.10	
Flood lite poles		5.00	
Temp. work lights		6.00	
Comm. & Ind. panel	1	6.00	6 00
Busways		p.ft. .10	
Power Duct		p.ft. .10	
Under floor duct		p.ft. .07	
Motor ½ hp.		2.00	
½hp. to 5 hp.		3.00	
5 hp. to 15 hp.	1	5.00	5 00
15 hp. to 50 hp.		10.00	
50 hp. to 200 hp.		20.00	
200 hp. and over		30.00	
Transformers		KVA	
Welders		KVA	
Generators		KVA	
Timers		2.00	
Supplement permit		6.00	
Miscellaneous		6.00	
Extra inspection		7.50	
Investigation		20.00	
Temporary service		6.00	
Power service	1	6.00	6 00
TOTAL FEES			36 55

Job Address 6221 Bristol Parkway

OWNER

Name Ramada Delevelopment

Mail Address P.O. Box 590

City Phoenix Ariz. Tel. No.

I am the Legal Possessor of the above Culver City Certificate of Qualification.

Bill E Company
Electrician

I am the Legal Owner of the property described above.

Owner

CORRECTIONS

RECORDS

APPROVALS

	Date	Inspector
Temp.		
Underground		
Rough wiring		
Fixtures		
Power		
Meters called		
FINAL		JT

ELECTRICAL

A E C Los Angeles — CONTR. | B 15098 — PERMIT | 6-21-82 — DATE

TEMP. POWER _____ INSPR. _____ DATE _____

TEMP. LIGHT _____ INSPR. _____ DATE _____

RO. ELEC. _____

FINAL ELEC. 8-5-82 JW

FIXTURES _____

MOTORS 1 _____ _____

SIGNS _____ _____ _____ _____

METER _____ HEATER _____ _____ _____ _____

ORD. 326 AND AMENDMENTS

_____ CONTR. | _____ PERMIT | _____ DATE

EXCAVATION _____ CONTR. | _____ PERMIT | _____ DATE

REMARKS: _____

JOB COMPLETED 8-5-82 DATE | J White SIGNATURE

Safeway — OWNER

6221 Bristol parkway — ADDRESS

CONTRACTOR

DATE

PERMIT NO.

FOUNDATION INSPECTOR DATE

STEEL

FOOTINGS

WALLS

COLUMNS

FIREPLACE

FORMS

LATH

EXTERIOR

STEEL INSPR. DATE

BOND BEAM

COLUMNS

WALL

FRAMING

RAT PROOFING

INTERIORS

PLUMBING CONTRACTOR

PERMIT DATE

INSPR. DATE

ROUGH

FINAL FINAL GAS

WATER SYSTEM

SEWER

CONTR

PROP. LINE

CESSPOOL

CONTR.

HOLE

SEPTIC TANK

CONTR.

SEEPAGE PIT

HEATING, REROIG.

CONTR.

FLOOR WALL

INSPR. DATE

NO. FIXTURES

NO. GAS OUTLETS

NO. WATER HEATERS & VENT

PERMIT DATE

EASEMENT

PERMIT DATE

BRICK

PERMIT DATE

LEACH LINE

PERMIT DATE

ROUGH FINAL

1955.98

DEPARTMENT OF BUILDING & SAFETY
CULVER CITY, CALIFORNIA
837-5211

Application For Permit
ELECTRIC

ELECTRICAL CONTRACTOR

Name AEC LOS ANGELES

Address 4253 EAGLE ROCK BLVD

City LOS ANGELES Tel. No. 255-7181

City License No. ~~11709~~ State License No. 171916

PERMIT NO.	DATE ISSUED
B 15098	6-21-82
RECEIVED BY	**READY FOR FIRST INSPECTION**
tw	

APPLICANT FILL IN HEAVILY OUTLINED PORTION ONLY

PERMIT FEES	No.	Each	Fee
Issuing permit			6.00
Light outlets		.35	
Switch outlets		.35	
Receptacle outlets		.35	
Light fixtures		.35	
Disposal		2.00	
Food center		2.00	
Vent fan		2.00	
Range		2.50	
Cook top		2.50	
Dishwasher		2.50	
Heater		2.50	
Heat zones		2.50	
F.A.U.		2.50	
Signs		5.00	
Trans. over 4		1.00	
No. of sign lamps		.10	
Flood lite poles		5.00	
Temp. work lights		6.00	
Comm. & Ind. panel		6.00	
Busways		p.ft. .10	
Power Duct		p.ft. .10	
Under floor duct		p.ft. .07	
Motor ½ hp.		2.00	
½hp. to 5 hp.		3.00	3.00
5 hp. to 15 hp.		5.00	
15 hp. to 50 hp.		10.00	
50 hp. to 200 hp.		20.00	
200 hp. and over		30.00	
Transformers		KVA	
Welders		KVA	
Generators		KVA	
Timers		2.00	
Supplement permit		6.00	
Miscellaneous		6.00	
Extra inspection		7.50	
Investigation		20.00	
Temporary service		6.00	
Power service		6.00	
TOTAL FEES			9.00

Job Address 6221 BRISTOL PARKWAY
CULVER CITY

OWNER

Name SAFEWAY

Mail Address 6221 BRISTOL PARKWAY

City CULVER CITY Tel. No. 649-3604

I am the Legal Possessor of the above Culver City Certificate of Qualification.

× Paul Dugay
Electrician

I am the Legal Owner of the property described above.

Owner

CORRECTIONS

RECORDS

APPROVALS

	Date	Inspector
Temp.		
Underground		
Rough wiring		
Fixtures		
Power		
Meters called		
FINAL	8-5-82	JW

6221 Bristol pkwy

WORKERS COMPENSATION INFORMATION

INSURER LIBERTY MUTUAL

POLICY # WC2-162-021735-011

EXPIRATION DATE 12-31-82

CULVER CITY BUILDING AND FIRE PREVENTION
9770 CULVER BOULEVARD
CULVER CITY, CALIFORNIA 90230

FOR INSPECTION CALL:

(213) 202-5806

12/20/83

RECEIVED
Culver City
Building Dept

DEC 20 1983

Validated:

J-10

Permit # B 02778 DEC 20 A8:09

APPLICATION FOR BUILDING PERMIT

(PLEASE PRINT, YOU ARE MAKING FIVE COPIES)

Job Address 6221 BRISTOL PARKWAY

Legal: Map Book _____ Page _____ Parcel _____

Zone _____ Lot _____ Tract _____

Occupancy Type _____ Construction Type _____

Owner SAFE WAY STORES

Mailing Address 12200 BELLFLOWER BLVD

DOWNEY CALIF

Phone Number (213) 9229262

Contractor ANDERSON REFRIGERATION

Address 6581 ALTURA BLVD

BURNK PARK - 90620

Phone Number (213) 8632611

State License Number 1963-11

Type B-1

City Business License No. _____

Engineer NONE

Address _____

Phone Number _____

State Registration Number _____

Architect _____

Address _____

Phone Number _____

State Registration Number _____

1st Floor Area Square Footage _____

Number of Stories _____

Total Floor Area Square Footage _____

Number of Parking Spaces _____

Garage Area Square Footage _____

Square Feet Above Grade _____

Square Feet Below Grade _____

Valuation $ 6,000.00

Description of Work: ☐ Alter ☐ Repair ☐ Demolish ☐ New ☒ Misc. ☐ Addition ☐ Commercial ☐ Residential

FOR OFFICIAL USE ONLY

Permit Fees 58.00

Plan Check # _____ Plan Check Fees 38.00

Plan Check Deposit _____

Balance of Plan Check Fees _____

Bedroom Tax _____

Sewer Facility Fees _____

Street Use Fee _____

Investigation _____

Approvals	Inspector	Date
Foundation		
Concrete Slab		
Wall Steel & Grout		
Floor Joist		
Roof Nail		
Sheer Panel		
Framing		
Exterior Lath		
Insulation ☐ Wall ☐ Ceiling		
Interior Lath		
Dry Wall Nail		
Scratch Coat		
Brown Coat		
Final Inspection	EP	3-7-84

Application Received By: _____ Date: 12-20-83

Application Approved By: _____ Date: _____

Permit Issued By: _____ Date: 12/20/83

Distribution: White-Office Green-Assessors Office Canary-Inspector Pink-Applicant Gold-Cashier

INSPECTION RECORD

Inspector _____ **Date** _____

CULVER CITY BUILDING AND FIRE PREVENTION
9770 CULVER BOULEVARD
CULVER CITY, CALIFORNIA 90230

H. 9

Ron Harty ✓ ✓

FOR INSPECTION CALL **(213) 202-5806** 23 8/25/85 52.00 TA

Validated:

Permit # H 08418 SEP 25 A11:44

APPLICATION FOR HEATING & AIR CONDITIONING PERMIT

(PLEASE PRINT, YOU ARE MAKING FOUR COPIES)

Job Address 6221 Bristal Park Way.

Owner Marshalls Dept. Store

Mailing Address 83 Commerce Way
Woburn Mass 01801

Phone Number 617-935-8200

Contractor All Weather Eng Co Inc

Address 14720 Keswick st.
Van Nuys Ca. 91405

Phone Number 818-786-1332

State License Number 172628 C-20

City Business License Number 19935

Engineer/Architect Frank Lucas & Assoc.

Phone Number 213-470-2858

Square Footage of Building Conditioned Space_____

NOTE: Buildings with over 1,000 square feet of air conditioned space will require approved stamped plans showing compliance with state energy requirements.

Description of Work: ☒ Addition ☒ Repair ☐ New ☐ Misc.

Alteration of existing ductwork or existing system.
Add 5 new package units

Application Received By: EL Date: 9/12/85

Application Approved By: LB Date: 9-17-85

Permit Issued By: WVM Date: 9/25/85

Approvals	Inspector	Date
Underground		
Rough		
Ducts		
Fire Dampers		
Vent		
Gas Test		
Final	J. B.	11-1-85

Permit Fee Schedule	No.	Each	Fee
Issuance Fee	1		8.00
F.A.U. Including Duct Up to 100,000 BTU 6.00		~~8.00~~	
F.A.U. Including Duct over 100,000 BTU		10.00	
Floor Furnace Including Vent		6.00	
Heaters: Unit/Suspended Recessed Wall		6.00	
Vents, New or Replaced -4.00 Not Included with Appliance		~~6.00~~	
Repair, Alter or Add to Heating Cooling Absorption Evaporation	1	6.00	6.00
Boilers - Compressors Up to 3 H.P.	5	6.00	30.00
Over 3 H.P. to 15 H.P.		10.00	
Over 15 H.P. to 30 H.P.		15.00	
Over 30 H.P. to 50 H.P.		25.00	
Over 50 H.P.		40.00	
Absorption Units Absorption Units to and including 100,000 BTU		6.00	
Over 100,000 BTU to 500.000 BTU		10.00	
Over 500,000 BTU to 1,000,000 BTU		15.00	
Over 1,000,000 BTU to 1,750,000		25.00	
over 1,750,000 BTU		40.00	
Evaporative Cooler 5.00		~~6.00~~	
Kitchen/Bath or Vent Fan with Single Duct	2	4.00	8.00
Ventilation System When Not a Portion of any Heating or Cooling System Authorized by Permit		5.00	
Hood Including Ducts		6.00	
Gas Systems Including 5		3.00	
Gas Systems Over 5		.60	
Subtotal			52.
Investigation			
Plan Check Fee 10603		65%	34.39
Miscellaneous		@ 1%	
Extra Inspection		15.00	
Total Fees			

Distribution: White-Office Yellow-Inspector
Pink-Applicant Gold-Cashier

INSPECTION RECORD

Inspector _____ **Date** _____

To: Sherry Coffo
for Chuck
From: me
Pls. let Jay or I know which of you handled this.
11/18 MO

CULVER CITY BUILDING AND FIRE PREVENTION
9770 CULVER BOULEVARD
CULVER CITY, CALIFORNIA 90230

FOR INSPECTION CALL:
(213) 202-5806

INSPECTORS OFFICE HOURS
7:00 - 9:00 a.m.
4:00 - 5:00 p.m.

H-9

23 9/1 85 652.00 TA

Validated: no C of O required
08324 SEP 13 AM 11:18

Permit # B

APPLICATION FOR BUILDING PERMIT

(PLEASE PRINT, YOU ARE MAKING FIVE COPIES)

Job Address 6221 Bristol Parkway

Legal: Map Book 4134 Page 018 Parcel 006

Zone C-3 Lot _____ Tract _____

Occupancy Type ~~B-2~~ Construction Type ~~V~~ -

Owner BEST Products Inc Attn: Chuck Hill

Mailing Address PO Box 26303
Richmond Virginia

Phone Number 804-798-4211

Contractor NOT SELECTED YET
TONY CRAWFORD CONST.

Address 1202-03 Plano Rd #107 Dallas Tx 75238

Phone Number 214-553-0044 (213) 337-9085

State License Number 477254

Type B.

City Business License No. 92863

Engineer FRANK B. LUCAS & ASSOC INC

Address 1960 Westwood Blvd #301
Los Angeles California 90025

Phone Number 470-2850

State Registration Number CE 14813

Architect SEE ENGINEER

Address _____

Phone Number _____

State Registration Number _____

1st Floor Area Square Footage _____

Number of Stories _____

Total Floor Area Square Footage _____

Number of Parking Spaces _____

Best is on letterhead and Hay

C of O 11-19-85

Garage Area Square Footage 0

Square Feet Above Grade _____

Square Feet Below Grade 0

Valuation $ 120,000

Description of Work: ☒ Alter ☒ Repair ☒ Demolish ☐ New ☐ Misc. ☐ Addition ☒ Commercial ☐ Residential

Remove fire damage interior partitions & ceiling new fixture add carpet etc.

FOR OFFICIAL USE ONLY

Permit Fees $552.00

Plan Check # 10510 Plan Check Fees _____

Plan Check Deposit 358.80

Balance of Plan Check Fees 652.00

Bedroom Tax _____

Sewer Facility Fees $28. # 10605

Street Use Fee Energy Check Fee.

Investigation $100. (work w/o permit)

Approvals	Inspector	Date
Foundation		
Concrete Slab	9-16-85 CO	
Wall Steel & Grout		
Floor Joist		
Roof Nail		
Sheer Panel		
Framing	9-23-85 CO	
Exterior Lath		
Insulation ☐ Wall ☐ Ceiling		
Interior Lath		
Dry Wall Nail	10-16-85 CL	
Scratch Coat		
Brown Coat		
Final Inspection	11-8-85 CO	

Application Received By: _____ Date: 9/5/85

Application Approved By: _____ Date: 9/4/85

Permit Issued By: _____ Date: 9/13/85

Distribution: White-Office Green-Assessors Office Canary-Inspector Pink-Applicant Gold-Cashier

CULVER CITY BUILDING AND FIRE PREVENTION
9770 CULVER BOULEVARD
CULVER CITY, CALIFORNIA 90230

C of O

FOR INSPECTION CALL:
(213) 202-5806

23 9/1 85 652.00 TA

INSPECTORS OFFICE HOURS
7:00 - 9:00 a.m.
4:00 - 5:00 p.m.

H-9

Validated:

08324 SEP 13 A11:18
Permit # B

APPLICATION FOR BUILDING PERMIT

(PLEASE PRINT, YOU ARE MAKING FIVE COPIES)

Job Address 6221 Bristol Parkway

Legal: Map Book 4134 Page 018 Parcel 006

Zone C-3 Lot _____ Tract _____

Occupancy Type B-2 Construction Type V-

Owner BEST Products Inc + attn GREEN HUNT.

Mailing Address PO Box 26303
Richmond Virginia

Phone Number 804-798-4211

Contractor NOT SELECTED YET
TONY CRAWFORD CONST.

Address
10203 Plano Rd #107 Dallas Tx 75238

Phone Number 214-553-0044 (213) 337-9088

State License Number 477254-79

Type B.

City Business License No. 92863

Engineer FRANK B. Lucas & Associate

Address 1460 Westwood Blvd #301
Los Angeles California 90024

Phone Number 470-2850

State Registration Number CE 14813

Architect SEE ENGINEER

Address
_____

Phone Number _____

State Registration Number _____

1st Floor Area Square Footage _____

Number of Stories _____

Total Floor Area Square Footage _____

Number of Parking Spaces _____

Garage Area Square Footage 0

Square Feet Above Grade _____

Square Feet Below Grade 0

Valuation $ 120,000

Description of Work: ☒ Alter ☒ Repair ☒ Demolish
☐ New ☐ Misc. ☐ Addition
☒ Commercial ☐ Residential

Remove & encourage interior partitions ~~&~~ new fixture add carpet etc.

FOR OFFICIAL USE ONLY

Permit Fees $552.00

Plan Check # 10510 Plan Check Fees _____

Plan Check Deposit 358.80

Balance of Plan Check Fees 652.00

Bedroom Tax _____

Sewer Facility Fees _____

Energy Check Fee. $28. # 10607
Street Use Fee _____

Investigation $100. (work w/o permit)

Approvals	Inspector	Date
Foundation		
Concrete Slab	9-26-85 CD	
Wall Steel & Grout		
Floor Joist		
Roof Nail		
Sheer Panel		
Framing	9-23-85 CD	
Exterior Lath		
Insulation ☐ Wall ☐ Ceiling		
Interior Lath		
Dry Wall Nail	10-16-85 CL	
Scratch Coat		
Brown Coat		
Final Inspection	11-8-85 CD	

Application Received By: tw Date: 8/5/85

Application Approved By: _____ Date: 9/4/85

Permit Issued By: _____ Date: 9/13/85

Distribution: White-Office Green-Assessors Office Canary-Inspector
Pink-Applicant Gold-Cashier

PLANNING DIVISION: PLAN CHECK LIST

Best Products Inc. "Marshall" Dept Store | 804-798-4211 | 9-9-85
OWNER OR PROJECT NAME | PHONE | DATE (Discretion)

6221 Bristol Parkway
JOB ADDRESS | LOT(S) | BLOCK | TRACT

C-3 | Interior Modification
ZONE | JOB DESCRIPTION

CHECK		NON-CONFORMANCE: CODE SECTION
YARD SETBACKS	OK / NA ✓ *	FRONT SIDES REAR
BLDG. HEIGHT	OK ✓ / NA	
OPEN SPACE & LOT COVERAGE	OK ✓ / NA	
DISTANCE BTWN. BUILDINGS &/OR UNIT SIZE	OK ✓ / NA	
FENCES, WALLS, HEDGES	OK / NA ✓	
PARKING	OK ✓ / NA	
SIGNS	OK / NA ✓	Signs not a port of This Plan check
SITE PLAN ☐ OR SPECIFIC PLAN ☐ CONDITIONS	OK / NA ✓	
OTHER	OK / NA	6'X10' refuse area required as shown on dwg Plot Plan sheet 2 Construct as discribed by note

☑ Approved
☐ Rejected

BY _____

Special Action(s): _____ TYPE PL- _____ DATE APPROVED

Ord. No. _____ Res. No. _____ Admin. _____

for _____

CCPL 73

Re: Marshalls Dept Store
Culver City
6221 Bristol Parkway.

For the above address energy calculations will be submitted not later than Sept 28/ P.S

Sept 13/ P.S.

FRANK LUCAS & ASSOC., INC.
CONSULTING ENGINEERS
STRUCTURAL DESIGN
1460 WESTWOOD BLVD. LOS ANGELES, CA. 90024 • SUITE 301 (213) 470-2858

JOB NO. 830
DATE Sept. 85
DESIGN FnL.
SHEET NO. AC-1 1/2

MARSHALLS.
AC. SUPPORT CHECK

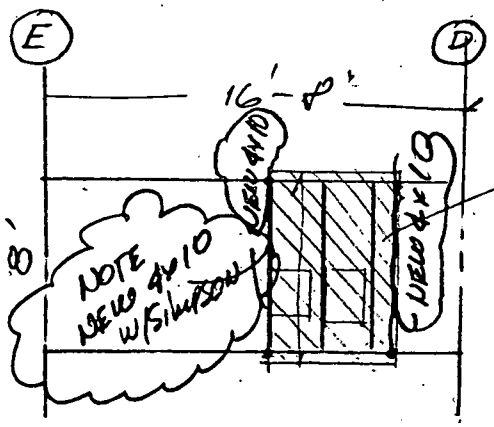

HP-4 1250
PLATE 250
1500# ÷ 4.375#

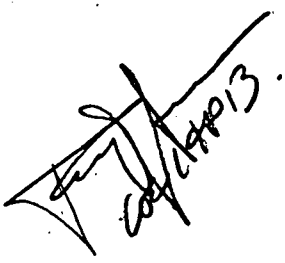

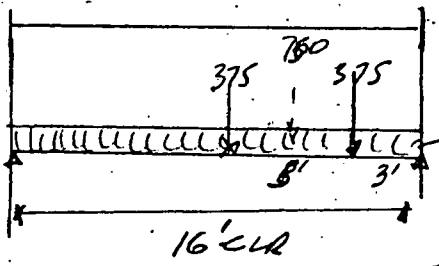

w = 8(17+20)·.140+160=300#/'

TYP PURLIN L-20
R = 10×3.3^k > 2.94 :OK

$R_D = \frac{16}{2} \times 300 + 750 \times \frac{11.5}{16} =$
$= 2.4 + .54 = 2.94$
$R_E = 2.4 + .21 = 2.61$

$M_L = 2.61(8) - 64 \times .15 - 20.8 - 9.6^{ft} = 11.2^{k} \times 12 = 134^{ft}$
SR = 134 ÷ 1.35×1.25 = 79.4^3 < 102 (129%)
EXIST 4×14 :OK.

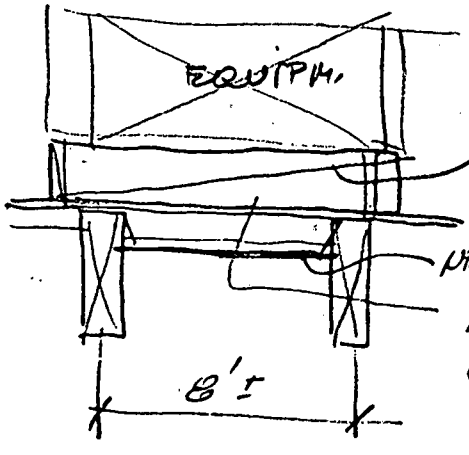

28.5
-12.0
16.5

GLB → L = 56" 5 1/8 × 33"
W = 16.67(17+12) · 280+200 = 480
$M = \frac{wL^2}{8} \cdot \frac{480 \times 56^2}{8} =$ 188^ft
e = 1.2×45/57 = .95^k
SR = 195^k / 2.4×1.25 = 780/99 = 8.75 < 930 :OK.
ΔM_L = .95 · 28.5 - 1.2 × (16.5) = 27 - 19.8 = 7.2

L = 42.7 / 2.75 = 20.6 ft

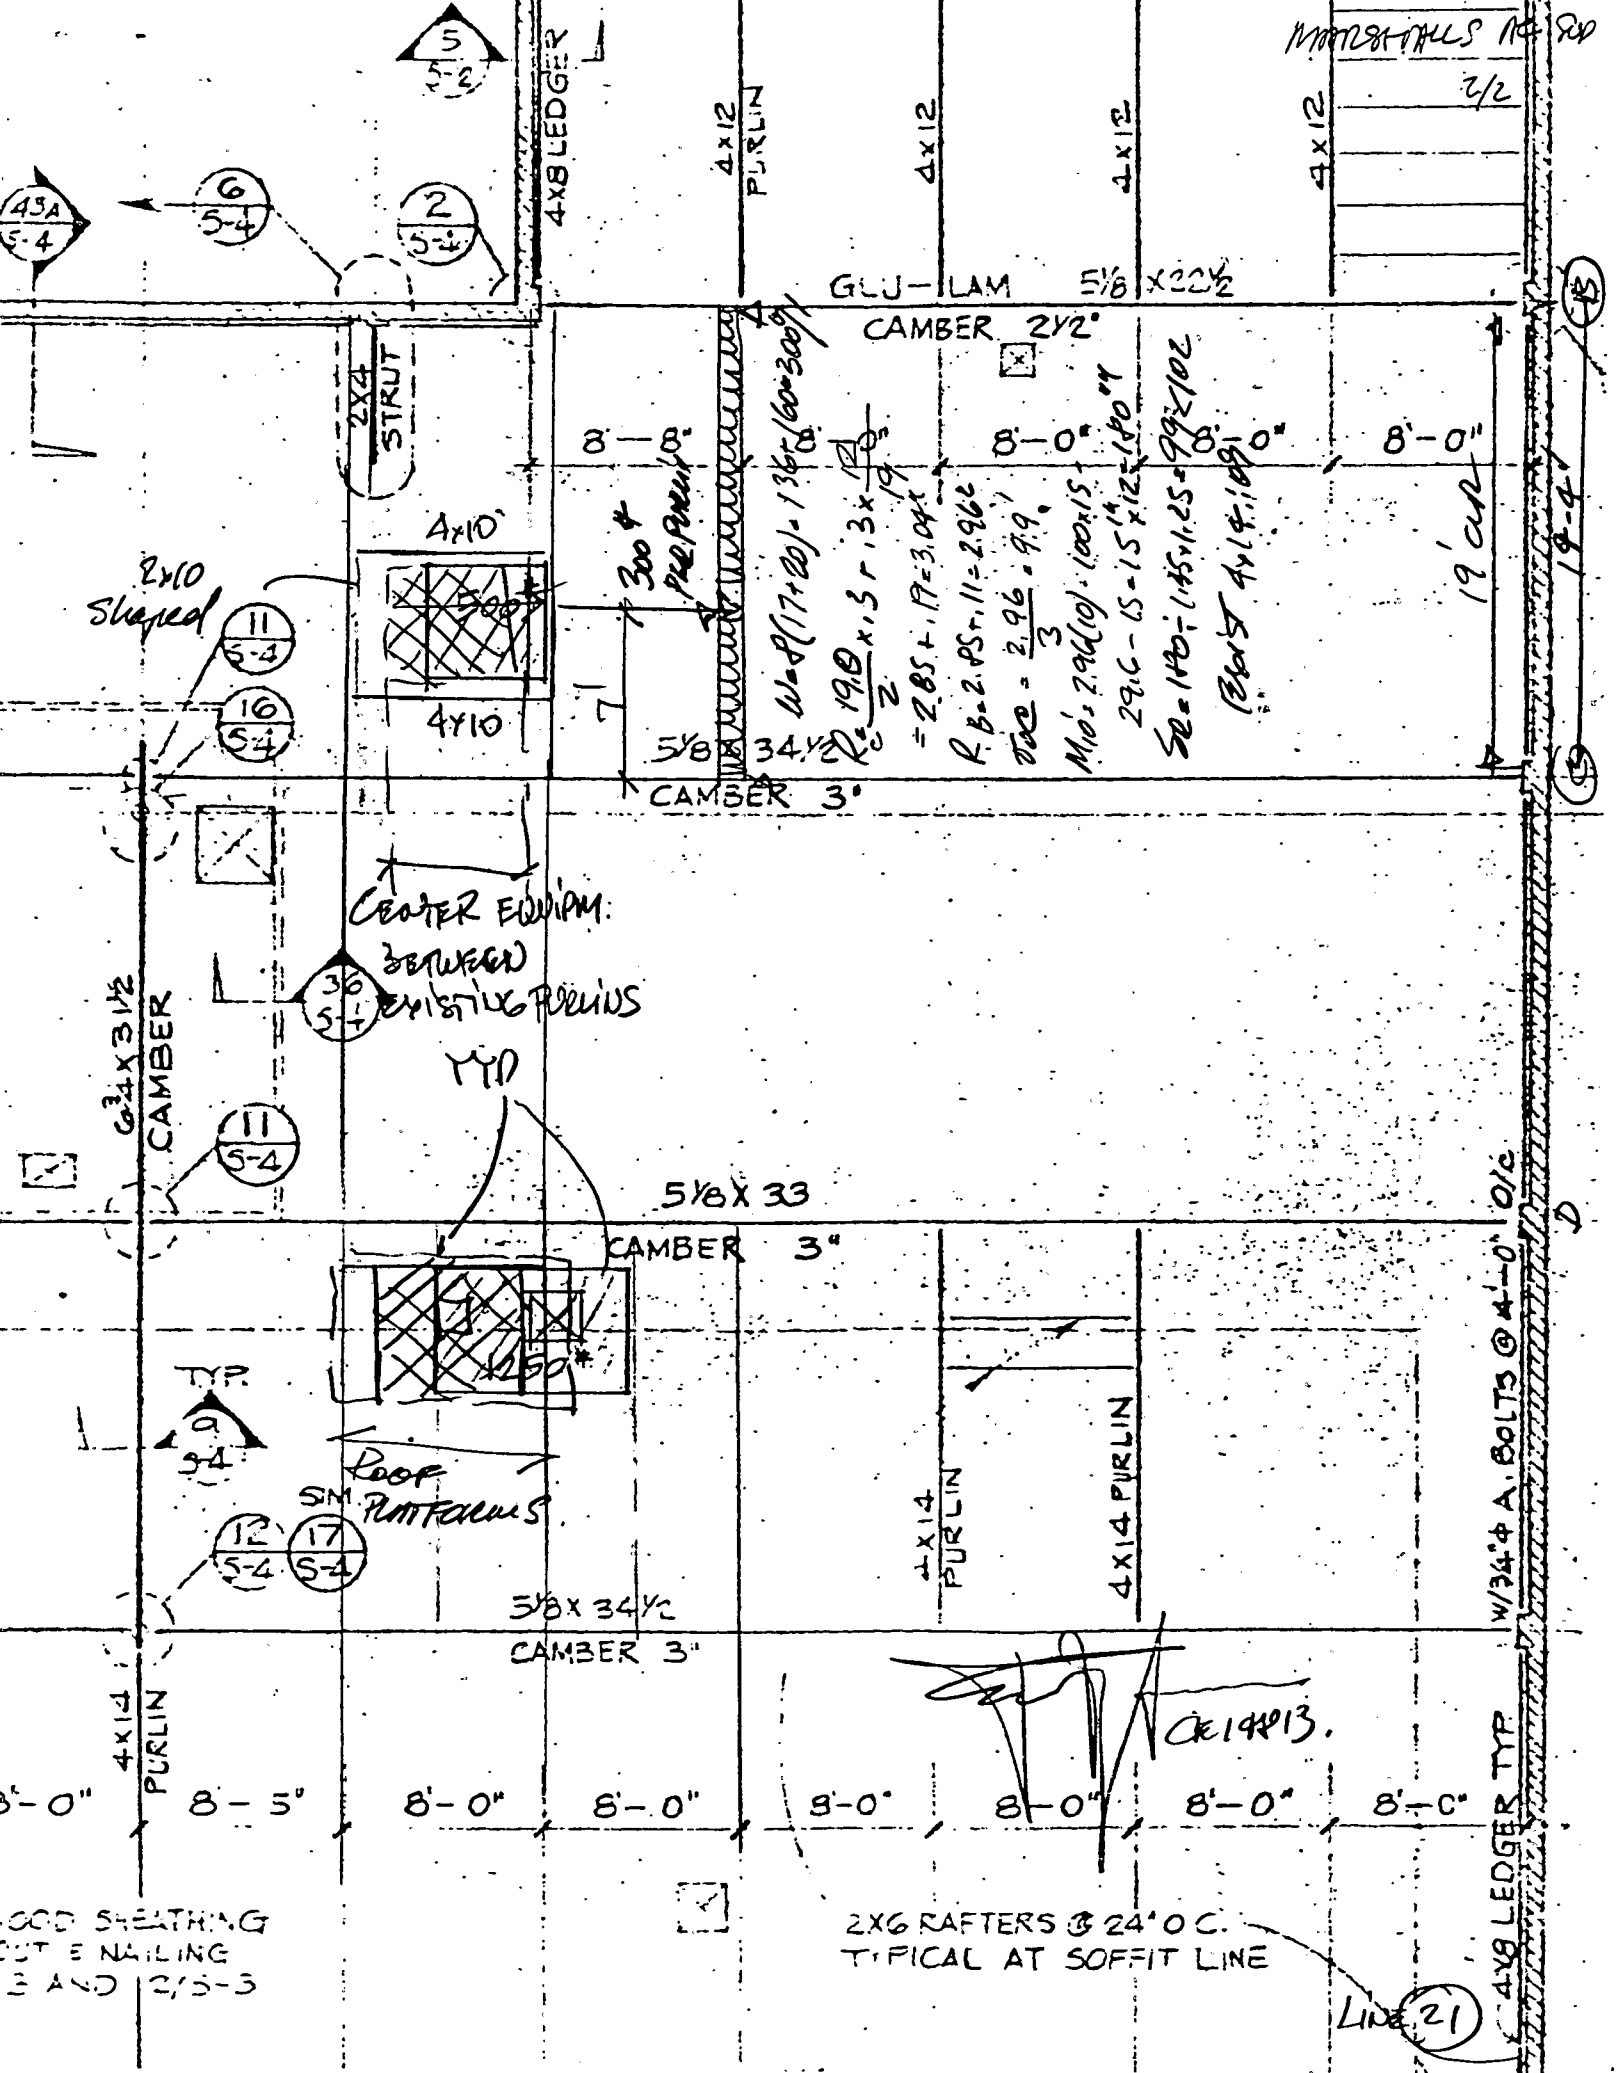
4x8 LEDGER
4x12 PURLIN
4x12
4x12
4x12
GLU-LAM 5⅛ X 22½
CAMBER 2½"
2x4 STRUT
8'-8"
8'-0"
8'-0"
8'-0"
4x10
2x10 Shaped
300#
4x10
5⅛
34½
CAMBER 3"
CENTER EQUIPM. BETWEEN EXISTING PURLINS
TYP
CAMBER
6¾ x 3½
5⅛ X 33
CAMBER 3"
TYP
Roof SM Plumbers
5⅛ X 34½
CAMBER 3"
4x14 PURLIN
4x14 PURLIN
W/¾" ø A. BOLTS @ 4'-0" O/C
4x14 PURLIN
8'-0"
8'-5"
8'-0"
8'-0"
8'-0"
8'-0"
8'-0"
8'-0"
4x8 LEDGER TYP
2X6 RAFTERS @ 24" O.C. TYPICAL AT SOFFIT LINE
LINE 21

FRANK LUCAS & ASSOC., INC.
CONSULTING ENGINEERS
STRUCTURAL DESIGN
1460 WESTWOOD BLVD. LOS ANGELES, CA. 90024 • SUITE 301 (213) 470-2858

JOB NO. 830
DATE Sept. 85
DESIGN FNL.
SHEET NO. AC-1 1/2

MARSHALLS.
AC. SUPPORT CHECK

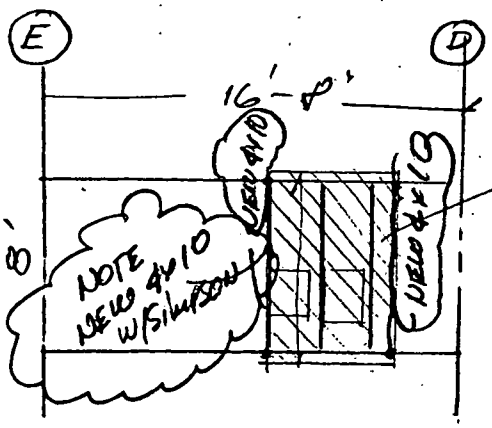

HP-4 1250
PUMP 250
1500# ÷ 4.375#

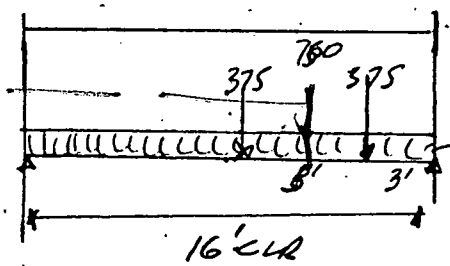

w = P(17+20) = 140+160 = 300#/'

TYP PURLIN L-20
R = 10 x 3.3k > 2.94 ∴ OK

$R_D = \frac{16}{2} \times 300 + 750 \times \frac{11.5}{16} =$
$= 2.4 + .54 = 2.94$
$R_E = 2.4 + .21 = 2.61$

$M_L = 2.61(P) - 64 \times 15 - 20.P - 9.6' = 11.2' \times 12 = 134'^k$
SR = 134 ÷ 1.35 x 1.25 = 79.3 < 100 (129%)
EXIST 4x14 ∴ OK.

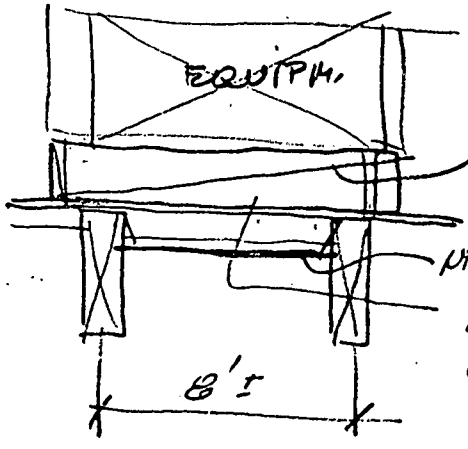

2x10 SHIMS @ ea
NEW 4x10 FEATHER W/ SIMPSON HU410 (CAP 235#)
NOTE LOCATE EQUIPMENT OVER & BTWN EXIST ROOF PURLINS TYP.

28.5
-12.0
16.5

GLB → L = 56" 5½ x 33"
w = 16.67(17+12) = 280 200 = 480
$M = \frac{wL^2}{8} = \frac{480 \times 56^2}{8} = 188'^k$
$R = \frac{1.2 \times 45}{57} = .95^k$

$SR = \frac{195}{2.4 \times 1.25} = \frac{780}{.79} = 875 < 930$
∴ OK.

ΔM = .95 x 28.5 - 1.2 x (16.5) =
= 27 - 19.8 = 7.2

L = 52.7 / 2.75
h = 20.6

8'-0"
8'-5"
8'-0"
8'-0"
9'-0"
8'-0"
8'-0"
8'-0"
4x14 PURLIN
6¾x31½ CAMBER
2x10 Shaped
2X4 STRUT
4x10
4x10
4X8 LEDGER
4x12 PURLIN
4x12
4x12
4x12
TYP
Roof Purlins
CAMBER 3"
5½x34½
5½x33
CAMBER 3"
CAMBER 3"
CAMBER 2½"
1x14 PURLIN
4X14 PURLIN
2X6 RAFTERS @ 24" O.C. TYPICAL AT SOFFIT LINE
4X8 LEDGER TYP
W/3/4" ϕ A. BOLTS @ 4'-0" O/C
19'-4"
19'-4"
8'-0"
8'-0"
8'-0

FRANK LUCAS & ASSOC., INC.
CONSULTING ENGINEERS
STRUCTURAL DESIGN
1460 WESTWOOD BLVD. LOS ANGELES, CA. 90024 • SUITE 301 (213) 470-2858

JOB NO. 830
DATE July 85
DESIGN FHL
SHEET NO. 1 1

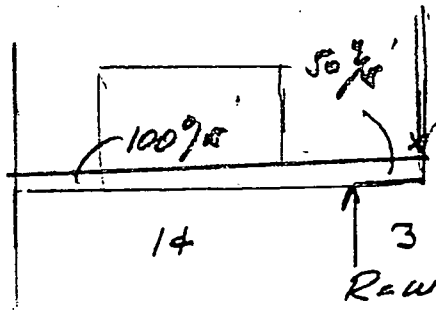

P = 12 x 10 = 120#

$R = W = 7 \times 125 + 3 \times 75 = \frac{15.5}{14} + 120 \times \frac{17}{14} =$

$= 825 + 250 + 150 = 1250\#$

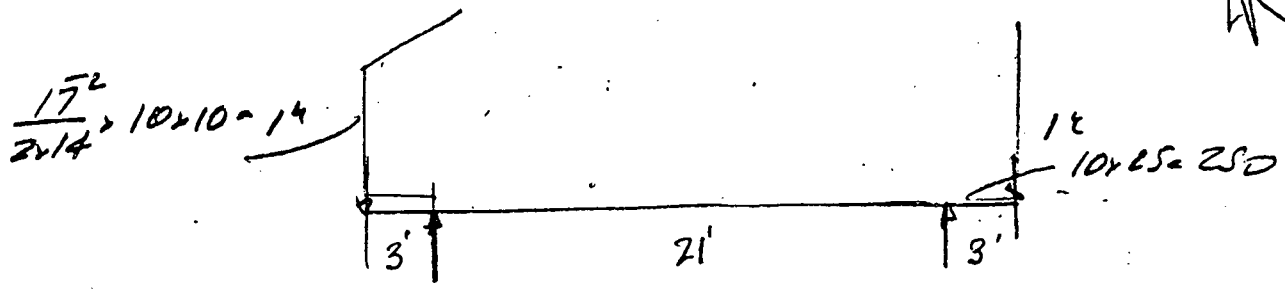

$M_{CENTER} = 1(3) + 3 \frac{1}{2} \times .25 \times \frac{1}{2} < 3 \times 1 = 4^{1k}$

$M_E = 1.25 \times 21 \frac{1}{2} \times \frac{1}{8} = 69 - 4 = 65^{1k}$

$S_R = \frac{65 \times 12}{24} = 33.4^{in^3}$

USE W12 x 35 (45.6)

$R = 10.5 \times 1.25 + 1 + 3 \times .75 =$ (2.25)

$= 13.1 + 3.2 < 16.3^{k}$

P = 16.3
L = 9'

USE 3" ϕ STD CAP 3/4"

8 x 8 x 3/8" ℝ W/ 3/4" ϕ RED HEADS PLUG WELD TO FLOOR

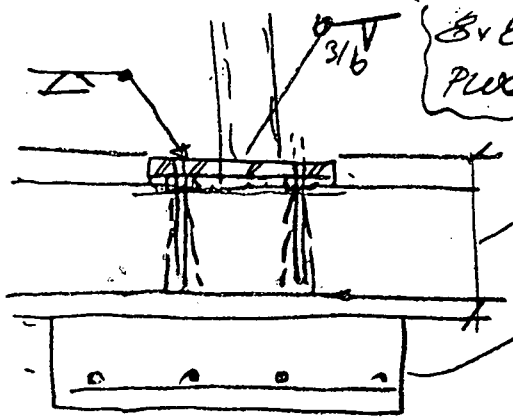

FRANK LUCAS & ASSOC., INC.
CONSULTING ENGINEERS
STRUCTURAL DESIGN
1460 WESTWOOD BLVD. LOS ANGELES, CA. 90024 • SUITE 301 (213) 470-2858

JOB NO. 830
DATE July 85
DESIGN FBL
SHEET NO. 1 1

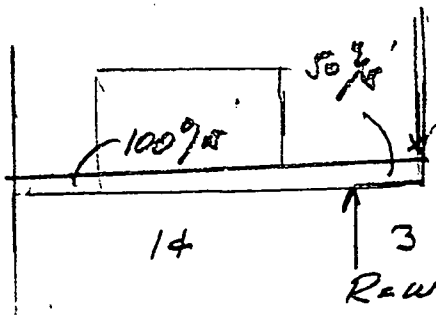

$R_{AW} = 7 \times 125 + 3 \times 75 - \frac{15.5}{14} + 120 \times \frac{17}{14} =$

$= 825 + 250 + 150 = 1250^{\#}$

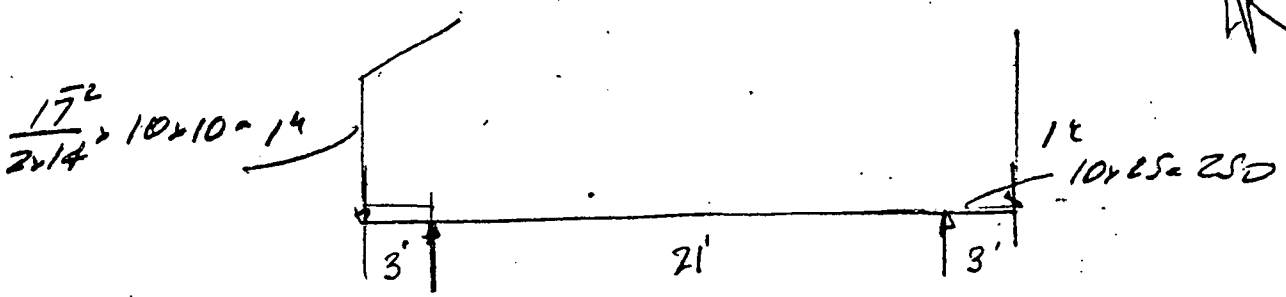

$M_{CENTER} = 1(3) + 3 \times .25 \times 1/2 = 3 + 1 = 4^{1k}$

$M_E = 1.25 \times 21^2 \times 1/8 = 69 - 4 = 65^{1k}$

$S_{R2} = \frac{65 \times 12}{24} = 33 in^3$

USE W12x35 (45.6)

$R = 10.5 \times 1.25 + 1 + 3 \times .75 \times 2.25$

$= 13.1 + 3.2 = 16.3^{k}$

$P = 16.3$
$L = 8'$

USE 3" ϕ STD CAP 3/4"

8x8x 3/8" R W/ 3/4" ϕ RED HEADS PLUG WELD TO FLOOR

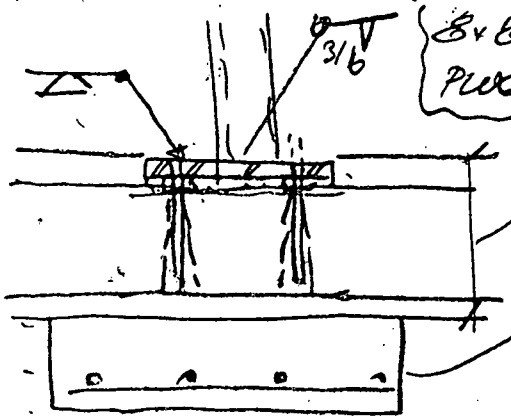

FRANK G. FRIMMEL & ASSOCIATES
CONSULTING ENGINEERS
ELECTRICAL FIRE PROTECTION
7729 VIA CAPRI BURBANK, CA. 91504
TEL. (213) 768-6569

MARSHALLS DEPARTMENT STORE
FOX HILL PLAZA
CULVER CITY, CALIFORNIA

SHEET
JOB NO.
DATE 7-26-85 BY PJK

DOCUMENTATION FORM BLDG. LIGHTING COMPLIANCE - FORM-5
ENGERGY RESOURCES CONSERVATION AND DEVELOPMENT COMMISION

Room No.	Room Sq.Ft.	RCR	Task Area & Number	Note Appl.	Sq.Ft. /Occ.	No. Occ.	Sq.Ft. /Task	Total Sq.Ft.	Watts Alloted /Sq.Ft	Watts	Design Watts
101	16,788	0-5	RETAIL AREA 334	1	30	560	30	16,788	3.1	52,043	41,570
102	32	5+	ELECT. RM. 245					32	1	32	79
103	176	5+	CASH OFFICE 242	1	100	1.76	50	88	3.8	334	
			NONTASK					88	1.26	111	292
104	56	5+	CORRIDOR 246					56	1	56	146
105	439	0-5	STORAGE 224					439	1.6	702	632
106	514	0-5	WOMEN'S FITTING 339		30	17.1	30	514	1.7	873	1022
107	121	5+	MEN'S FITTING 339		30	4	30	121	2.5	302	292
108	56	5+	WOMEN'S TOILET H.C. 247					56	1.6	90	79
109	56	5+	MEN'S TOILET H.C. 247					56	1.6	90	79
110	82	5+	CORRIDOR 246					82	1	82	79
112	115	5+	WOMEN'S TOILET 247					115	1.6	184	158
113	115	5+	MEN'S TOILET 247					115	1.6	184	158
114	210	0-5	AREA MGR. OFFICE 242	1	100	2.1	50	105	3.6	378	
			NONTASK					105	1.2	126	292
115	414	0-5	CORRIDOR 246					414	1	414	632
116	84	5+	MGR. OFFICE 242	1	100	.84	50	42	3.8	160	
			NONTASK					42	1.26	53	146
117	340	0-5	LOUNGE 246					340	1	340	584
118	2496	0-5	STOCK RM. 224					2496	1.6	3994	2212
121	855	0-5	MECH.EQUIP. RM. 245					855	1	855	998
					TOTALS					61,903	49,100

FRANK G. FRIMMEL & ASSOCIATES
CONSULTING ENGINEERS
ELECTRICAL FIRE PROTECTION
7729 VIA CAPRI BURBANK, CA. 91504
TEL. (213) 768-6569

MARSHALLS DEPARTMENT STORE
FOX HILL PLAZA
CULVER CITY, CALIFORNIA

SHEET
JOB NO.
DATE 7-26-85 BY PJK

DOCUMENTATION FORM BLDG. LIGHTING COMPLIANCE - FORM-5
ENGERGY RESOURCES CONSERVATION AND DEVELOPMENT COMMISION

Room No.	Room Sq.Ft.	RCR	Task Area & Number	Note Appl.	Sq.Ft. /Occ.	No. Occ.	Sq.Ft. /Task	Total Sq.Ft.	Watts Alloted /Sq.Ft	Watts	Design Watts
101	16,788	0-5	RETAIL AREA 334	1	30	560	30	16,788	3.1	52,043	41,570
102	32	5+	ELECT. RM. 245					32	1	32	79
103	176	5+	CASH OFFICE 242	1	100	1.76	50	88	3.8	334	
			NONTASK					88	1.26	111	292
104	56	5+	CORRIDOR 246					56	.1	56	146
105	439	0-5	STORAGE 224					439	1.6	702	632
106	514	0-5	WOMEN'S FITTING 339		30	17.1	30	514	1.7	873	1022
107	121	5+	MEN'S FITTING 339		30	4	30	121	2.5	302	292
108	56	5+	WOMEN'S TOILET H.C. 247					56	1.6	90	79
109	56	5+	MEN'S TOILET H.C. 247					56	1.6	90	79
110	82	5+	CORRIDOR 246					82	1	82	79
112	115	5+	WOMEN'S TOILET 247					115	1.6	184	158
113	115	5+	MEN'S TOILET 247					115	1.6	184	158
114	210	0-5	AREA MGR. OFFICE 242	1	100	2.1	50	105	3.6	378	
			NONTASK					105	1.2	126	292
115	414	0-5	CORRIDOR 246					414	1	414	632
116	84	5+	MGR. OFFICE 242	1	100	.84	50	42	3.8	160	
			NONTASK					42	1.26	53	146
117	340	0-5	LOUNGE 246					340	1	340	584
118	2496	0-5	STOCK RM. 224					2496	1.6	3994	2212
121	855	0-5	MECH.EQUIP. RM. 245					855	1	855	998
					TOTALS					61,903	49,100

FRANK G. FRIMMEL & ASSOCIATES
CONSULTING ENGINEERS
ELECTRICAL FIRE PROTECTION
7729 VIA CAPRI BURBANK, CA. 91504
TEL. (213) 768-6569

MARSHALLS DEPARTMENT STORE
FOX HILL PLAZA
CULVER CITY, CALIFORNIA

SHEET
JOB NO.
DATE 7-26-85 BY PJK

DOCUMENTATION FORM BLDG. LIGHTING COMPLIANCE - FORM-5
ENGERGY RESOURCES CONSERVATION AND DEVELOPMENT COMMISION

Room No.	Room Sq.Ft.	RCR	Task Area & Number	Note Appl.	Sq.Ft. /Occ.	No. Occ.	Sq.Ft. /Task	Total Sq.Ft	Watts Alloted /Sq.Ft	Watts	Design Watts
101	16,788	0-5	RETAIL AREA 334	1	30	560	30	16,788	3.1	52,043	41,570
102	32	5+	ELECT. RM. 245					32	1	32	79
103	176	5+	CASH OFFICE 242	1	100	1.76	50	88	3.8	334	
			↓ NONTASK					88	1.26	111	292
104	56	5+	CORRIDOR 246					56	1	56	146
105	439	0-5	STORAGE 224					439	1.6	702	632
106	514	0-5	WOMEN'S FITTING 339		30	17.1	30	514	1.7	873	1022
107	121	5+	MEN'S FITTING 339		30	4	30	121	2.5	302	292
108	56	5+	WOMEN'S TOILET H.C. 247					56	1.6	90	79
109	56	5+	MEN'S TOILET H.C. 247					56	1.6	90	79
110	82	5+	CORRIDOR 246					82	1	82	79
112	115	5+	WOMEN'S TOILET 247					115	1.6	184	158
113	115	5+	MEN'S TOILET 247					115	1.6	184	158
114	210	0-5	AREA MGR. OFFICE 242	1	100	2.1	50	105	3.6	378	
			↓ NONTASK					105	1.2	126	292
115	414	0-5	CORRIDOR 246					414	1	414	632
116	84	5+	MGR. OFFICE 242	1	100	.84	50	42	3.8	160	
			↓ NONTASK					42	1.26	53	146
117	340	0-5	LOUNGE 246					340	1	340	584
118	2496	0-5	STOCK RM. 224					2496	1.6	3994	2212
121	855	0-5	MECH. EQUIP. RM. 245					855	1	855	998
					TOTALS					61,903	49,100

CULVER CITY BUILDING AND FIRE PREVENTION
9770 CULVER BOULEVARD
CULVER CITY, CALIFORNIA 90230

FOR INSPECTION CALL
(213) 202-5806

Validated: 23 9/16/85 18.3.. T.

Permit # E 08335 SEP 16 A11:31

APPLICATION FOR ELECTRICAL PERMIT

Job Address 6221 Bristol Parkway

Owner Marshalls Dept. Store

Mailing Address SAME

Phone Number

Contractor Ranes Electric

Address 10533 De Soto Av. Chatsworth 91311

Phone Number (818) 341-0141

City Bus. Lic. # 19957

State License Number C-10 312600

Engineer/Architect Frank Lucas, Frank Frimmel

Phone Number (213) 470-2858

Use of Building: ☐ Alter ☐ Repair ☐ Demolish

☐ New ☐ Misc. ☐ Addition

Corrections

Working Permit,

Application Received By: \ Date: \

Application Approved By: \ Date: \

Permit Issued By: ADS Date: 9-16-85

Approvals	Inspector	Date
Plans		
Temporary Power		
Underground		
Rough		
Fixtures		
Meter		
Final	ADS	2-20-86

NOTE: New commercial buildings and remodels over 1,000 square feet require plan check for Title 24 Energy Conservation Requirements.

Distribution: White-Office Yellow-Inspector
Pink-Applicant Gold-Cashier

PERMIT FEE SCHEDULE	NO.	EACH	FEES
Issuance Fee	1		8.00
0 to 120 Branch Circuits		5.00	
227V Branch Circuits		7.50	
Residential Appliances (0 to 3 H.P.)		5.00	
Motor/Heater/Transformer HP/KW/KVA (3 or Less)		5.00	
Over 3 - Including 5		7.00	
Over 5 - Including 15		9.00	
Over 15 - Including 50		10.00	
Over 50 - Including 200		20.00	
Over 200		30.00	
Service/Switchboard/Panel Amps Under 200		8.00	
200 Including 600		12.00	
		.	
Over 600 - Including 1200		20.00	
Over 1200		30.00	
Over 600V		40.00	
Temporary Service		10.00	
Extra Inspection		15.00	
Signs		8.00	
Busways Per Foot		.20	
Power Duct Per Foot		.10	
Underfloor Duct Per Foot		.07	
Swimming Pool/HotTub/Spa (Residential)		25.00	
Swimming Pool/HotTub/Spa (Public)		35.00	
Temporary Lighting		6.00	
Time Clock		2.50	
Smoke Detectors		1.00	
Add to Existing Circuit 1-10 / 11+		.50 / .40	
Flood Light Pole		5.00	
Miscellaneous	1	10.00	10-
Extra Inspection Trip		15.00	
Investigation			
Plan Check		65%	
TOTAL AMOUNT DUE:			18.00

CULVER CITY BUILDING AND FIRE PREVENTION
9770 CULVER BOULEVARD
CULVER CITY, CALIFORNIA 90230

FOR INSPECTION CALL
(213) 202-5806

TEMPORARY
PENDING
PLAN CHECK

Validated: 23 9/17/85 32.00 TA

08352 SEP 17 A11:00
Permit # P

APPLICATION FOR PLUMBING PERMIT

(PLEASE PRINT, YOU ARE MAKING FOUR COPIES)

Job Address 6221 BRISTOL PKWY

Owner MARSHALLS DEPT STORE

Mailing Address 6221 BRISTOL PKWY
CULVER CITY

Phone Number

Contractor PACIFIC PLUMBING & GAS

Address 6317 RAYLENE CT
SIMI VALLEY, CA 93063

Phone Number 805 526 3339

State License Number C-36 331309

City Business License Number 19968

Engineer/Architect

Phone Number

Description of Work: ☐ Alter ☐ Repair ☐ New ☐ Misc.

Valuation $

Size of Building Square Feet

Application Received By: WVM Date: 9/17/85

Application Approved By: Date:

Permit Issued By: Date:

Approvals	Inspector	Date
Groundwork		
Rough Plumbing		
Top Out Water Piping		
Building Sewer		
Water Heater		
Fixtures		
Gas Test		
Final Gas		
Final Plumbing	J.B.	11-1-85
Utility Company Notified		

Permit Fee Schedule	No.	Each	Fee
Issuance Fee	1		8.00
Water Closets	2	4.00	8-
Lavatories	2	4.00	8-
Bathtubs		4.00	
Shower and/or Pan		4.00	
Bidet		4.00	
Urinals		4.00	
Floor Drain		4.00	
Sinks: Kitchen/Bar Floor/Service	1	4.00	4-
Dishwashers		4.00	
Food Waste Disposal		4.00	
Sump		6.00	
Clothes Washer Standpipe		4.00	
Laundry Trays		4.00	
Drinking Fountains	1	4.00	4-
Water Softeners		3.00	
Water Heaters		2.00	
Vents		2.00	
Water Service or Dist. Systems		4.00	
Water Pressure Regulator		3.00	
Repair/Alter Drain/Vent Piping		4.00	
Building Sewer		10.00	
Sewer Cap		6.00	
Gas System 1-5 Outlets		4.00	
Added Outlets		.80	
Lawn Sprinkler Systems		3.00	
Backflow Devices, 1-5		3.00	
Over 5 Heads		.60	
Rain Water System/Per Head		4.00	
Swimming Pools/Spas (Residential)		20.00	
Swimming Pools/Spas (Public)		30.00	
Miscellaneous Cost		@ 1%	
Extra Inspection		15.00	
Investigation			
Subtotal			32-
Plan Check # 10620		65%	21-
Total Fees			

Distribution: White-Office Canary-Inspector
Pink-Applicant Gold-Cashier

CULVER CITY BUILDING AND FIRE PREVENTION
9770 CULVER BOULEVARD
CULVER CITY, CALIFORNIA 90230

FOR INSPECTION CALL
(213) 202-5804

24 10/08/85 344.85 TA

Validated

08532 OCT -8 P12:28

Permit #

APPLICATION FOR FIRE SUPPRESSION/DETECTION SYSTEMS PERMIT

(PLEASE PRINT, YOU ARE MAKING FOUR COPIES)

Job Address 6221 BRISTOL PARKWAY

Owner MARSHALL'S

Mailing Address SAME

Phone Number 213-337-9088

Contractor A ACTION FIRE PROT.

Address 16760 KNOLLWOOD DRIVE
GRANADA HILLS CA 91344

Phone Number 818-343-4591

State License Number 385451

City Business License Number 81978

Engineer/Architect

Phone Number

Description of Work: ☒ Alter ☐ Repair ☐ New ☐ Misc.

Application Received By M. CRONE Date 10-8-85

Application Approved By Date

Permit Issued By Date

APPROVALS	INSPECTOR	DATE
Underground Hydro		
Underground Flush		
Overhead Hydro		
Halon System Test		
Dry Chemical Test		
Propane/LPG Tanks		
FINAL INSPECTION		

PERMIT SCHEDULE		EACH	FEE	A/C #
ISSUANCE FEE		19.00	19.00	326
Repair/Alter/Add To Existing Fire Sprinkler System		30.00	30.00	
New Fire Service Water Main				
Standpipes				
SPRINKLER SYSTEM	**No.**			
1 to 10 Heads				
11 to 25 Heads				
26 to 50 Heads				
51 to 100 Heads				
101 to 200 Heads	149		160	
201 to 300 Heads				
301 to 500 Heads				
501 to 1000 Heads				
1001 to 2000 Heads				
2001 to 3000 Heads				
3001 to 4000 Heads				
4001 to 5000 Heads				
5001 to 6000 Heads				
Each 100 Heads over 6000		20.00		
Dry Chem./Halon System				329
Annunciator Panel				
Manual-Pull/Abort				
Detectors - Heat/Smoke				
Horns/Bells				
Propane/LPG Tanks Under 500 Gallons				327
Sub-Total			209.00	
Plan Check		65%	135.85	366
TOTAL FEES			344.85	

Distribution: White - Office Canary - Inspector
Pink - Applicant Gold - Cashier

CULVER CITY BUILDING AND FIRE PREVENTION
9770 CULVER BOULEVARD
CULVER CITY, CALIFORNIA 90230

FOR INSPECTION CALL
(213) 202-5804

CHECK FOR INSP TEST. HEAD COVERS STACKS. ✓

Validated Final C

Permit #

APPLICATION FOR FIRE SUPPRESSION/DETECTION SYSTEMS PERMIT

(PLEASE PRINT, YOU ARE MAKING FOUR COPIES)

Job Address _____

Owner _____

Mailing Address _____

_____

Phone Number _____

Contractor _____

Address _____

_____

Phone Number _____

State License Number _____

City Business License Number _____

Engineer/Architect _____

Phone Number _____

Description of Work: ☐ Alter ☐ Repair ☐ New ☐ Misc.

_____

_____

Application Received By _____ Date _____

Application Approved By _____ Date _____

Permit Issued By _____ Date _____

APPROVALS	INSPECTOR	DATE
Underground Hydro		
Underground Flush		
Overhead Hydro		
Halon System Test		
Dry Chemical Test		
Propane/LPG Tanks		
FINAL INSPECTION	[illegible]	10-17-85

PERMIT SCHEDULE		EACH	FEE	A/C #
ISSUANCE FEE		19.00		326
Repair/Alter/Add To Existing Fire Sprinkler System				
New Fire Service Water Main				
Standpipes				
SPRINKLER SYSTEM	No.			
1 to 10 Heads				
11 to 25 Heads				
26 to 50 Heads				
51 to 100 Heads				
101 to 200 Heads				
201 to 300 Heads				
301 to 500 Heads				
501 to 1000 Heads				
1001 to 2000 Heads				
2001 to 3000 Heads				
3001 to 4000 Heads				
4001 to 5000 Heads				
5001 to 6000 Heads				
Each 100 Heads over 6000		20.00		
Dry Chem./Halon System				329
Annunciator Panel				
Manual-Pull/Abort				
Detectors - Heat/Smoke				
Horns/Bells				
Propane/LPG Tanks Under 500 Gallons				327
Sub-Total				
Plan Check		65%		366
TOTAL FEES				

Distribution: White - Office Canary - Inspector Pink - Applicant Gold - Cashier

CULVER CITY BUILDING AND FIRE PREVENTION
9770 CULVER BOULEVARD
CULVER CITY, CALIFORNIA 90230

FOR INSPECTION CALL
(213) 202-5806

Validated:

23 10/18/85 543.00 TA

Permit # E 08707 OCT 18 A7:58

APPLICATION FOR ELECTRICAL PERMIT

Job Address 6221 BRISTOL PARKWAY

Owner MARSHALLS DEPT. STORES.

Mailing Address SAME

Phone Number (213)

Contractor RANES ELECTRIC

Address 10533 DE SOTO AV. CHATSWORTH 91311

Phone Number (818) 341-0141

City Bus. Lic. # 19957

State License Number C-10 312600

Engineer/Architect FRANK LUCAS

Phone Number (213) 470-2858

Use of Building: ☐ Alter ☐ Repair ☐ Demolish

☐ New ☐ Misc. ☐ Addition

Corrections

Application Received By: ADS Date: 9-16-85

Application Approved By: ADS Date: 9-20-85

Permit Issued By: Date:

Approvals	Inspector	Date
Plans		
Temporary Power		
Underground		
Rough		
Fixtures		
Meter		
Final	ADS	12-85

NOTE: New commercial buildings and remodels over 1,000 square feet require plan check for Title 24 Energy Conservation Requirements.

Distribution: White-Office Yellow-Inspector
Pink-Applicant Gold-Cashier

PERMIT FEE SCHEDULE	NO.	EACH	FEES
Issuance Fee			8.00
0 to 120 Branch Circuits	102	5.00	510 —
227V Branch Circuits		7.50	
Residential Appliances (0 to 3 H.P.)		5.00	
Motor/Heater/Transformer HP/KW/KVA (3 or Less)	~~1~~ 2	5.00	10 —
Over 3 - Including 5	1	7.00	7 —
Over 5 - Including 15	1	9.00	
Over 15 - Including 50	1	10.00	
Over 50 - Including 200		20.00	
Over 200		30.00	
Service/Switchboard/Panel Amps Under 200	1+1	8.00	8 —
200 Including 600		12.00	
Over 600 - Including 1200		20.00	
Over 1200		30.00	
Over 600V		40.00	
Temporary Service		10.00	
Extra Inspection		15.00	
Signs		8.00	
Busways Per Foot		.20	
Power Duct Per Foot		.10	
Underfloor Duct Per Foot		.07	
Swimming Pool/HotTub/Spa (Residential)		25.00	
Swimming Pool/HotTub/Spa (Public)		35.00	
Temporary Lighting		6.00	
Time Clock		2.50	
Smoke Detectors		1.00	
Add to Existing Circuit 1-10 / 11+		.50 / .40	
Flood Light Pole		5.00	
Miscellaneous		10.00	
Extra Inspection Trip		15.00	
Investigation			
Plan Check # 10614		65%	352.95
TOTAL AMOUNT DUE:			543.00

CULVER CITY BUILDING AND FIRE PREVENTION
9770 CULVER BOULEVARD
CULVER CITY, CALIFORNIA 90230

Cash.

FOR INSPECTION CALL:

(213) 202-5806

INSPECTORS OFFICE HOURS
7:00 - 9:00 a.m.
4:00 - 5:00 p.m.

F-27

Validated:

23 10/25/85 33.00 TA

Permit # B 08772 OCT 25 P2:37

APPLICATION FOR BUILDING PERMIT

(PLEASE PRINT, YOU ARE MAKING FIVE COPIES)

Job Address 6221 Bristol Pkwy

Legal: Map Book 4134 Page 018 Parcel 006

Zone C-3 Lot _____ Tract _____

Occupancy Type B-2 Construction Type V

Owner Marshall's Dept Store

Mailing Address 6221 Bristol Pkwy
Culver City, CA.

Phone Number 213-337-9085

Contractor Tony Crawford Const

Address 6221 Bristol Pkwy
Culver City, CA.

Phone Number 714-553-0644 213 (337-9088)

State License Number ON File original permit

X Type B

Y City Business License No. 92863.

Engineer _____

Address _____

Phone Number _____

State Registration Number _____

Architect _____

Address _____

Phone Number _____

State Registration Number _____

1st Floor Area Square Footage _____

Number of Stories _____

Total Floor Area Square Footage _____

Number of Parking Spaces _____

Distribution: White-Office Green-Assessors Office Canary-Inspector Pink-Applicant Gold-Cashier

Garage Area Square Footage _____

Square Feet Above Grade _____

Square Feet Below Grade _____

Valuation $ 12,600 00

Description of Work: ☐ Alter ☐ Repair ☐ Demolish ☐ New ☐ Misc. ☐ Addition ☐ Commercial ☐ Residential

Screening for roof top AC units - Redwood + metal siding to match existing

FOR OFFICIAL USE ONLY

Permit Fees 33.00

Plan Check # 10777 Plan Check Fees 21.45

Plan Check Deposit _____

Balance of Plan Check Fees _____

Bedroom Tax _____

Sewer Facility Fees _____

Street Use Fee _____

Investigation _____

Approvals	Inspector	Date
Foundation		
Concrete Slab		
Wall Steel & Grout		
Floor Joist		
Roof Nail		
Sheer Panel		
Framing		
Exterior Lath		
Insulation ☐ Wall ☐ Ceiling		
Interior Lath		
Dry Wall Nail		
Scratch Coat		
Brown Coat		
Final Inspection	11-8-85	

Application Received By: J.B. Date: 10-25-85

Application Approved By: _____ Date: 10/25/85

Permit Issued By: _____ Date: 10/25/85

PLANNING DIVISION PLAN CHECK LIST

OWNER OR PROJECT NAME: Marshall | PHONE: — | DATE (Disposition): 10-24-85

JOB ADDRESS: 6221 Bristol PK Wy | LOT(S): | BLOCK: | TRACT:

ZONE: C-3 | JOB DESCRIPTION: Roof Screening of Mechanical Equipment (A/C)

CHECK		NON-CONFORMANCE: CODE SECTION
YARD SETBACKS	OK / NA *	FRONT SIDES * not applicable REAR
BLDG. HEICHT	OK / NA	
OPEN SPACE & LOT COVERAGE	OK / NA	
DISTANCE BTWN. BUILDINGS &/OR UNIT SIZE	OK / NA	
FENCES, WALLS, HEDGES	OK / NA	
PARKING	OK / NA	
SIGNS	OK / NA	
SITE PLAN ☐ OR SPECIFIC PLAN ☐ CONDITIONS	OK / NA	
OTHER	OK / NA	Screening A/C Equipment

☑ Approved

☐ Rejected

BY

Special Action(s): TYPE _____ PL- _____ DATE APPROVED _____

Ord. No. _____ Res. No. _____ Admin. _____

for _____

CCPL 73

CULVER CITY BUILDING AND FIRE PREVENTION
9770 CULVER BOULEVARD
CULVER CITY, CALIFORNIA 90230

FOR INSPECTION CALL:

(213) 202-5806 23 10/30/85 36.00 TA

INSPECTORS OFFICE HOURS
7:00 - 9:00 a.m.
4:00 - 5:00 p.m.

E-12

Validated:

Permit # B 08811 OCT 30 P2:45

APPLICATION FOR BUILDING PERMIT

(PLEASE PRINT, YOU ARE MAKING FIVE COPIES)

Job Address 6221 Bristol Pkwy

Legal: Map Book ____ Page ____ Parcel ____

Zone ____ Lot ____ Tract ____

Occupancy Type ____ Construction Type ____

Owner Marshall's

Mailing Address 6221 Bristol Pkwy
Culver City

Phone Number 213-337-9085

Contractor Tony Crawford Const

Address 10203 Plano Rd Suite 101
Dallas, Texas 75238

Phone Number 214-553-0044

State License Number On File Original Permit

Type ____

City Business License No. 92863

Engineer ____

Address ____

Phone Number ____

State Registration Number ____

Architect ____

Address ____

Phone Number ____

State Registration Number ____

1st Floor Area Square Footage ____

Number of Stories ____

Total Floor Area Square Footage ____

Number of Parking Spaces ____

Garage Area Square Footage ____

Square Feet Above Grade ____

Square Feet Below Grade ____

Valuation $ #3000 ea

Description of Work: ☐ Alter ☐ Repair ☐ Demolish ☐ New ☐ Misc. ☐ Addition ☐ Commercial ☐ Residential

Trash Container Enclosure

FOR OFFICIAL USE ONLY

Permit Fees 36—

Plan Check # 10791 Plan Check Fees 23 40

Plan Check Deposit ____

Balance of Plan Check Fees ____

Bedroom Tax ____

Sewer Facility Fees ____

Street Use Fee ____

Investigation ____

Approvals	Inspector	Date
Foundation		
Concrete Slab		
Wall Steel & Grout		
Floor Joist		
Roof Nail		
Sheer Panel		
Framing		
Exterior Lath		
Insulation ☐ Wall ☐ Ceiling		
Interior Lath		
Dry Wall Nail		
Scratch Coat		
Brown Coat		
Final Inspection	11-18 85	

Application Received By: ____ Date: 10

Application Approved By: ____ Date: 10

Permit Issued By: ____ Date: 28

Distribution: White-Office Green-Assessors Office Canary-Inspector Pink-Applicant Gold-Cashier

CULVER CITY BUILDING AND FIRE PREVENTION
9770 CULVER BOULEVARD
CULVER CITY, CALIFORNIA 90230

FOR INSPECTION CALL
(213) 202-5806

23 11/11/85 16.00 TA

Validated:

NOTE: any questions - direct to (213) 9230357 CYNDIE

08901 NOV 11 P12:15
Permit # E

APPLICATION FOR ELECTRICAL PERMIT

Job Address 6221 Bristol Pkwy

Owner Marshalls Stores

Mailing Address Same

Phone Number — SEE CONTRACTOR —

Contractor American Sign & Lighting

Address 8650 Miramar Rd "E" San Diego

Phone Number (619) 566-7368

City Bus. Lic. # 20289

State License Number 401969

Engineer/Architect

Phone Number

Use of Building: ☐ Alter ☐ Repair ☐ Demolish
☑ New ☐ Misc. ☐ Addition

Corrections

add 1 (one) SET 5'x30' channel letters & 2ea pylon inserts - see ATTACHED -

Application Received By: _____ Date: _____

Application Approved By: _____ Date: _____

Permit Issued By: tw Date: 11-1-85

Approvals	Inspector	Date
Plans		
Temporary Power		
Underground		
Rough		
Fixtures		
Meter		
Final	ADS	12-85

NOTE: New commercial buildings and remodels over 1,000 square feet require plan check for Title 24 Energy Conservation Requirements.

Distribution: White-Office Yellow-Inspector
Pink-Applicant Gold-Cashier

PERMIT FEE SCHEDULE	NO.	EACH	FEES
Issuance Fee			8.00
0 to 120 Branch Circuits		5.00	
227V Branch Circuits		7.50	
Residential Appliances (0 to 3 H.P.)		5.00	
Motor/Heater/Transformer HP/KW/KVA (3 or Less)		5.00	
Over 3 - Including 5		7.00	
Over 5 - Including 15		9.00	
Over 15 - Including 50		10.00	
Over 50 - Including 200		20.00	
Over 200		30.00	
Service/Switchboard/Panel Amps Under 200		8.00	
200 Including 600		12.00	
Over 600 - Including 1200		20.00	
Over 1200		30.00	
Over 600V		40.00	
Temporary Service		10.00	
Extra Inspection		15.00	
Signs	1	8.00	8.00
Busways Per Foot		.20	
Power Duct Per Foot		.10	
Underfloor Duct Per Foot		.07	
Swimming Pool/HotTub/Spa (Residential)		25.00	
Swimming Pool/HotTub/Spa (Public)		35.00	
Temporary Lighting		6.00	
Time Clock		2.50	
Smoke Detectors		1.00	
Add to Existing Circuit 1-10 / 11+		.50 / .40	
Flood Light Pole		5.00	
Miscellaneous.		10.00	
Extra Inspection Trip		15.00	
Investigation			
Plan Check		65%	
TOTAL AMOUNT DUE:			16.00

CULVER CITY BUILDING AND FIRE PREVENTION
9770 CULVER BOULEVARD
CULVER CITY, CALIFORNIA 90230

FOR INSPECTION CALL:

(213) 202-5806

INSPECTORS OFFICE HOURS
7:00 - 9:00 a.m.
4:00 - 5:00 p.m.

Validated: 23 11/11/85 66.00

NOTE: ANY QUESTIONS - REJECT A-32
TO (213) 9230357 CINDIE

Permit # B 08900 NOV 11 P12:00

APPLICATION FOR BUILDING PERMIT

(PLEASE PRINT, YOU ARE MAKING FIVE COPIES)

Job Address 6221 BRISTOL PKWY

Legal: Map Book ____ Page ____ Parcel ____

Zone ____ Lot ____ Tract ____

Occupancy Type B-2 Construction Type V.

Owner MARSHALLS STORE

Mailing Address 6221 BRISTOL PKWY
Culver City, Ca

Phone Number (

Contractor AMERICAN Sign & Lighting

Address 8650 MIRAMAR RD "E"
SAN DIEGO, CA 92126

Phone Number (619) 566-7368

State License Number 401969

Type C45

X City Business License No. 20289

Engineer ____

Address ____

Phone Number ____

State Registration Number ____

Architect ____

Address ____

Phone Number ____

State Registration Number ____

1st Floor Area Square Footage ____

Number of Stories 1

Total Floor Area Square Footage ____

Number of Parking Spaces ____

Garage Area Square Footage ____

Square Feet Above Grade ____

Square Feet Below Grade ____

Valuation $ 6500.00

Description of Work: ☐ Alter ☐ Repair ☐ Demolish ☒ New ☐ Misc. ☐ Addition ☐ Commercial ☐ Residential

INSTALL CHANNEL LETTERS 1 SET 5'x3' & TWO PYLON INSERTS.

FOR OFFICIAL USE ONLY

Permit Fees 66.00

Plan Check # 10715 Plan Check Fees ____

Plan Check Deposit 42.90

Balance of Plan Check Fees ____

Bedroom Tax ____

Sewer Facility Fees ____

Street Use Fee ____

Investigation ____

Approvals	Inspector	Date
Foundation		
Concrete Slab		
Wall Steel & Grout		
Floor Joist		
Roof Nail		
Sheer Panel		
Framing		
Exterior Lath		
Insulation ☐ Wall ☐ Ceiling		
Interior Lath		
Dry Wall Nail		
Scratch Coat		
Brown Coat		
Final Inspection	12-26 CP	

Application Received By: tw Date: 10/16/85

Application Approved By: Ed Date: 11/4/85

Permit Issued By: tw Date: 11/4/85

Distribution: White-Office Green-Assessors Office Canary-Inspector Pink-Applicant Gold-Cashier

PLANNING DIVISION: PLAN CHECK LIST

Marshalls Store — OWNER OR PROJECT NAME | PHONE | 11-7-85 DATE (Discretion)

6221 Bristol Pkwy — JOB ADDRESS | LOT(S) | BLOCK | TRACT

C-3 — ZONE | Above Marquee & Copy Modification to two (2) Existing Ground Graphics — JOB DESCRIPTION

CHECK		NON-CONFORMANCE: CODE SECTION
YARD SETBACKS	OK / NA *	FRONT SIDES REAR * not applicable
BLDG. HEICHT	OK / NA	
OPEN SPACE & LOT COVERAGE	OK / NA	
DISTANCE BTWN. BUILDINGS &/OR UNIT SIZE	OK / NA	
FENCES, WALLS, HEDGES	OK / NA	
PARKING	OK / NA	
SIGNS	OK / NA	Above Marquee *4' (max) high by 30' lg as proposed. Previously approved "Safeway" Sign was 3' high by 48' lg (* h=11/call others 3'6") Ground graphic B Total Sign Area* (existing) 12½'x[5'4"*2'8"] = 100 sq ft/300 sq ft allowed Ground graphic C Total Sign Area* (existing) 15½' [6½'+4½'] = 170½ sq ft/300 sq ft allowed
SITE PLAN ☐ OR SPECIFIC PLAN ☐ CONDITIONS	OK / NA	
OTHER	OK / NA	*Request is for chg of copy on existing previously approved ground graphics one facing Green Valley Cir. the other facing Bristol Pkwy

☑ Approved

☐ Rejected

BY

Special Action(s): _____ TYPE PL- _____ DATE APPROVED

Ord. No. _____ Res. No. _____ Admin. _____

for _____

CCPL 73

REDEVELOPMENT PROJECT No.__ PLANS
Requiring Agency Approval

APPLICANT Marshall Store

ADDRESS 6221 Bristol PKwy

SUBJECT Signs

DATE RECEIVED

PLANNING ZONING REQTS. ☒ OK ☐ SEE BELOW STAFF MEMBER

AGENCY STAFF MEMBER A Reescee DATE 11-6-85

☐ APPROVED ☒ W/CONDITIONS ☐ NOT APPROVED

Above marquee sign restricted to a maximum height of 4 feet per Agency action of Nov. 4, 1985

BUILDING___ ENGINEERING___ PARKS___ TRAFFIC POLICE___ FIRE___ SANITATION___

CULVER CITY BUILDING AND FIRE PREVENTION
9770 CULVER BOULEVARD
CULVER CITY, CALIFORNIA 90230

FOR INSPECTION CALL:

(213) 202-5806 23 1/02/86 50.00 T

INSPECTORS OFFICE HOURS
7:00 - 9:00 a.m.
4:00 - 5:00 p.m.

Validated:

Permit # 09238 DEC 33 P2:34

APPLICATION FOR BUILDING PERMIT

(PLEASE PRINT, YOU ARE MAKING FIVE COPIES)

Job Address 6221 BRISTOL PKWY

Legal: Map Book ____ Page ____ Parcel ____

Zone C-3 Lot ____ Tract ____

Occupancy Type B-2 Construction Type V

Owner MARSHALL'S

Mailing Address 6221 BRISTOL PKWY
Culver City, Ca

Phone Number ____

Contractor AMERICAN SIGN & LIGHTING

Address 8650 MIRAMAR Rd "E"
SAN DIEGO CA 92126

Phone Number (619) 566-7368

State License Number 401969

Type C45

City Business License No. 20289

Engineer ____

Address ____

Phone Number ____

State Registration Number ____

Architect ____

Address ____

Phone Number ____

State Registration Number ____

1st Floor Area Square Footage ____

Number of Stories 1

Total Floor Area Square Footage ____

Number of Parking Spaces ____

Garage Area Square Footage ____

Square Feet Above Grade ____

Square Feet Below Grade ____

Valuation $ 5300.00

Description of Work: ☐ Alter ☐ Repair ☐ Demolish ☒ New ☐ Misc. ☐ Addition ☐ Commercial ☐ Residential

2 SETS, channel letters 4'6" x 36', for NORTH & ~~WEST ELEVATIONS~~

FOR OFFICIAL USE ONLY

Permit Fees 50.00

Plan Check # 10817 Plan Check Fees ____

Plan Check Deposit 32.50

Balance of Plan Check Fees ____

Bedroom Tax ____

Sewer Facility Fees ____

Street Use Fee ____

Investigation ____

Approvals	Inspector	Date
Foundation		
Concrete Slab		
Wall Steel & Grout		
Floor Joist		
Roof Nail		
Sheer Panel		
Framing		
Exterior Lath		
Insulation ☐ Wall ☐ Ceiling		
Interior Lath		
Dry Wall Nail		
Scratch Coat		
Brown Coat		
Final Inspection	GP	8-11-86

Application Received By: tw Date: 11/14/85

Application Approved By: [signature] Date: 12/9/85

Permit Issued By: tw Date: 1/3/86

Distribution: White-Office Green-Assessors Office Canary-Inspector Pink-Applicant Gold-Cashier

PLANNING DIVISION PLAN CHECK LIST

OWNER OR PROJECT NAME: Marshall's | PHONE: 566-7368 | DATE (Discussion): 12-17 ~~11-27~~-85

JOB ADDRESS: 6221 Bristol Pkwy | LOT(S): | BLOCK: | TRACT:

ZONE: C-3 | JOB DESCRIPTION: Wall signs Side & Rear

CHECK		NON-CONFORMANCE: CODE SECTION
YARD SETBACKS	OK / ~~NA~~	FRONT SIDES * not applicable REAR
BLDG. HEIGHT	OK / NA	
OPEN SPACE & LOT COVERAGE	OK / NA	
DISTANCE BTWN. BUILDINGS &/OR UNIT SIZE	OK / NA	
FENCES, WALLS, HEDGES	OK / NA	
PARKING	OK / NA	
SIGNS *	OK / NA	Sign on rear west side of bldg not approved by CCRA & withdrawn by Marshall's ~~Signable area = Total Wall area x sign = 20% of Sign Height (Total Wall) area~~ West Rear Side 20% of 22'x42' = 184.8 sqft allowed / 26'x3' = 78 sqft proposed ~~Sign~~ North Side Signable = Total Wall area x sign = 20% of Signable (Total Wall) area 20% of 46'x138' = 304 sqft permitted / 26'x3' = 78 sqft proposed
SITE PLAN ☐ OR SPECIFIC PLAN ☐ CONDITIONS	OK / NA	5
OTHER	OK / NA	*Gateway logo approved by Arch. Review Board Oct 25 74 size 6' Dia Bldg Permit A-1433 (7-16-74) Rear of Bldg No record of wall sign on North side Facing Green Valley Cir.

☑ Approved

☐ ~~Rejected~~

BY: [signature]

Special Action(s): TYPE _____ PL- _____ DATE APPROVED _____

Ord. No. _____ Res. No. _____ Admin. _____

for _____

CCPL 73

REDEVELOPMENT PROJECT No.__ PLANS
Requiring Agency Approval

APPLICANT Marshall's

ADDRESS 6221 Bristol PKwy

SUBJECT 2 Wall Signs (West Rear & North side Facing Green Valley Circle)

DATE RECEIVED

PLANNING ZONING REQTS. ☒ OK ☐ SEE BELOW STAFF MEMBER [illegible]

Both signs conform to Streetgraphics Ord. See Plan Check (Sheet
Architectural Rev. Board (CCRA?) approved 6' Dia logo on rear of bldg (west side) for
Safeway
No record of any approved sign on North Green Valley Side For previous tenants (Safeway

AGENCY STAFF MEMBER Cheri Leslie DATE 12/17/85

☒ APPROVED ☐ W/CONDITIONS ☐ NOT APPROVED

Agency approval of north side (Green Valley Circle) only -

BUILDING___ ENGINEERING___ PARKS___ TRAFFIC POLICE___ FIRE___ SANITATION___

CULVER CITY BUILDING AND FIRE PREVENTION
9770 CULVER BOULEVARD
CULVER CITY, CALIFORNIA 90230

FOR INSPECTION CALL
(213) 202-5806

23 1/02/86 16.00 TA

Validated:

Permit # E 09239 DEC 33 P2:34

APPLICATION FOR ELECTRICAL PERMIT

Job Address 6221 BRISTOL Pkwy

Owner MARSHALLS

Mailing Address 6221 BRISTOL Pkwy
Culver City Ca

Phone Number —

Contractor American Sign & Lighting

Address 8650 MIRAMAR Rd "E"
SAN DIEGO, CA 92126

Phone Number (619) 566-7368

City Bus. Lic. # ~~—~~ 20289

State License Number 401969 (C45)

Engineer/Architect —

Phone Number —

Use of Building: ☐ Alter ☐ Repair ☐ Demolish

☐ New ☐ Misc. ☐ Addition

Corrections

INSTALL 2 SETS 4'6" x 26' channel letters.

Application Received By: _____ Date: _____

Application Approved By: _____ Date: _____

Permit Issued By: tw Date: 1-2-86

Approvals	Inspector	Date
Plans		
Temporary Power		
Underground		
Rough		
Fixtures		
Meter		
Final	[illegible]	2-20-86

NOTE: New commercial buildings and remodels over 1,000 square feet require plan check for Title 24 Energy Conservation Requirements.

Distribution: White-Office Yellow-Inspector
Pink-Applicant Gold-Cashier

PERMIT FEE SCHEDULE	NO.	EACH	FEES
Issuance Fee			8.00
0 to 120 Branch Circuits		5.00	
227V Branch Circuits		7.50	
Residential Appliances (0 to 3 H.P.)		5.00	
Motor/Heater/Transformer HP/KW/KVA (3 or Less)		5.00	
Over 3 - Including 5		7.00	
Over 5 - Including 15		9.00	
Over 15 - Including 50		10.00	
Over 50 - Including 200		20.00	
Over 200		30.00	
Service/Switchboard/Panel Amps Under 200		8.00	
200 Including 600		12.00	
Over 600 - Including 1200		20.00	
Over 1200		30.00	
Over 600V		40.00	
Temporary Service		10.00	
Extra Inspection		15.00	
Signs	1	8.00	8.00
Busways Per Foot		.20	
Power Duct Per Foot		.10	
Underfloor Duct Per Foot		.07	
Swimming Pool/HotTub/Spa (Residential)		25.00	
Swimming Pool/HotTub/Spa (Public)		35.00	
Temporary Lighting		6.00	
Time Clock		2.50	
Smoke Detectors		1.00	
Add to Existing Circuit 1-10 / 11 +		.50 / .40	
Flood Light Pole		5.00	
Miscellaneous		10.00	
Extra Inspection Trip		15.00	
Investigation			
Plan Check		65%	
TOTAL AMOUNT DUE:			16.00

CULVER CITY BUILDING AND FIRE PREVENTION
9770 CULVER BOULEVARD
CULVER CITY, CALIFORNIA 90230

FOR INSPECTION CALL: 23 6/07/ 86 42.3(TH

(213) 202-5806

INSPECTORS OFFICE HOURS
7:00 – 9:00 a.m.
4:00 – 5:00 p.m.

G-26

Validated:

Permit # B 10367 MAY 33 P12:14

APPLICATION FOR BUILDING PERMIT

(PLEASE PRINT, YOU ARE MAKING FIVE COPIES)

Job Address 6221 BRISTOL PRKWY.

Legal: Map Book ____ Page ____ Parcel ____

Zone C-3 Lot ____ Tract ____

Occupancy Type RETAIL K-2 Construction Type BLOCK V

Owner MARSHALL'S

Mailing Address 30 HARVARD MILL SQ.
BOX 1000-34 WAKEFIELD MA 01880

Phone Number ____

Contractor AD/ART INC.

Address P.O. BOX 8570 STOCKTON, CA. 95208

Phone Number LOCAL (714) 598-6900

State License Number 122385

Type C16 C45

City Business License No. 093942

Engineer ____

Address ____

Phone Number ____

State Registration Number ____

Architect ____

Address ____

Phone Number ____

State Registration Number ____

1st Floor Area Square Footage ____

Number of Stories ____

Total Floor Area Square Footage ____

Number of Parking Spaces ____

Garage Area Square Footage ____

Square Feet Above Grade ____

Square Feet Below Grade ____

Valuation $ 3,451.00

Description of Work: ☐ Alter ☐ Repair ☐ **Demolish**
☒ New ☐ Misc. ☐ **Addition**
☐ Commercial ☐ **Residential**

INSTALL (1) 5SQ/FACE WALL SIGN
PER: CULVER CITY REDEVELOPMENT AGENCY
APPROVAL NOV. 4 1985

FOR OFFICIAL USE ONLY

Permit Fees 42.—

Plan Check # 11223 Plan Check Fees 97.—

Plan Check Deposit ____

Balance of Plan Check Fees ____

Bedroom Tax ____

Sewer Facility Fees ____

Street Use Fee ____

Investigation ____

Approvals	Inspector	Date
Foundation		
Concrete Slab		
Wall Steel & Grout		
Floor Joist		
Roof Nail		
Sheer Panel		
Framing		
Exterior Lath		
Insulation ☐ Wall ☐ Ceiling		
Interior Lath		
Dry Wall Nail		
Scratch Coat		
Brown Coat		
Final Inspection		

Application Received By: E. P. Date: 4/29/86

Application Approved By: ER Date: 4/30/86

Permit Issued By: ADS Date: 6-2-86

Distribution: White-Office Green-Assessors Office Canary-Inspector Pink-Applicant Gold-Cashier

CULVER CITY BUILDING AND FIRE PREVENTION
9770 CULVER BOULEVARD
CULVER CITY, CALIFORNIA 90230

FOR INSPECTION CALL:

(213) 202-5806

INSPECTORS OFFICE HOURS

7:00 – 9:00 a.m.

4:00 – 5:00 p.m.

Validated:

6-7-16 ✓

Permit # B 11587

APPLICATION FOR BUILDING PERMIT

(PLEASE PRINT, YOU ARE MAKING FIVE COPIES)

Job Address 6271 BRISTOL PARKWAY

Legal: Map Book ____ Page ____ Parcel ____

Zone [illegible] Lot ____ Tract ____

Occupancy Type RETAIL Construction Type BLOCK

Owner M. HALL'S

Mailing Address 70 HARVARD MILL SQ.

BOX 1000-34 WAKEFIELD MA 01880

Phone Number ____

Contractor AD/ART INC.

Address P.O. BOX 5710 STOCKTON CA.

95326

Phone Number (209) 598-6960

State License Number 122785

Type C-10 C-45

City Business License No. 093442

Engineer ____

Address ____

Phone Number ____

State Registration Number ____

Architect ____

Address ____

Phone Number ____

State Registration Number ____

1st Floor Area Square Footage ____

Number of Stories ____

Total Floor Area Square Footage ____

Number of Parking Spaces ____

Garage Area Square Footage ____

Square Feet Above Grade ____

Square Feet Below Grade ____

Valuation $ 3,451.00

Description of Work: ☐ Alter ☐ Repair ☐ Demolish ☒ New ☐ Misc. ☐ Addition ☐ Commercial ☐ Residential

INSTALL 1-WALL/FENCE WALL SIGN

PER CULVER CITY PLANNING DEPT

APPROVAL NOV 4 1986

FOR OFFICIAL USE ONLY

Permit Fees 42.00

Plan Check # 1133 Plan Check Fees 27.00

Plan Check Deposit ____

Balance of Plan Check Fees ____

Bedroom Tax ____

Sewer Facility Fees ____

Street Use Fee ____

Investigation ____

Approvals	Inspector	Date
Foundation		
Concrete Slab		
Wall Steel & Grout		
Floor Joist		
Roof Nail		
Sheer Panel		
Framing		
Exterior Lath		
Insulation ☐ Wall ☐ Ceiling		
Interior Lath		
Dry Wall Nail		
Scratch Coat		
Brown Coat		
Final Inspection	6-11-86 [illegible]	

Application Received By: ____ Date: ____

Application Approved By: ____ Date: ____

Permit Issued By: [illegible] Date: ____

Distribution: White-Office Green-Assessors Office Canary-Inspector Pink-Applicant Gold-Cashier

PLANNING DIVISION PLAN CHECK LIST

Marshall's — — 6-7-85
OWNER OR PROJECT NAME — PHONE — DATE (Discretion)

6221 Bristol Pkwy — — —
JOB ADDRESS — LOT(S) — BLOCK TRACT

C-3 — Wall Sign - Marshalls - Fox Hills Plaza
ZONE — JOB DESCRIPTION

CHECK		NON-CONFORMANCE: CODE SECTION
YARD SETBACKS	OK / NA *	FRONT SIDES * not applicable REAR
BLDG. HEICHT	OK / NA	
OPEN SPACE & LOT COVERAGE	OK / NA	
DISTANCE BTWN. BUILDINGS &/OR UNIT SIZE	OK / NA	
FENCES, WALLS, HEDGES	OK / NA	
PARKING	OK / NA	
SIGNS	OK / NA	3'x26' (78 Sq ft) Wall sign on the north side of Marshalls Dept. Store in the Fox Hills Plaza Approved CCRA 12-16-85
SITE PLAN ☐ OR SPECIFIC PLAN ☐ CONDITIONS	OK / NA	
OTHER	OK / NA	

☑ Approved
☐ Rejected

Special Action(s): _____ PL- _____ _____
TYPE — DATE APPROVED

Ord. No. _____ Res. No. _____ Admin. _____

for _____

CCPL 73

These Minutes Are Not Official

Until Approved by the Redevelopment Agency

CULVER CITY REDEVELOPMENT AGENCY

MINUTES

December 16, 1985

The regular meeting of the Culver City Redevelopment Agency was called to order at 7:35 P.M.	Call to Order
Mrs. Jody Hall-Esser, Community Development Director, gave the Invocation.	Invocation
Mrs. Cathy Zermeno, Civil Service Commissioner, led the audience in the Pledge of Allegiance.	Pledge of Allegiance
Members Present: Paul A. Jacobs, Chairman Paul A. Netzel, Vice Chairman Richard M. Alexander Richard R. Brundo A. Ronald Perkins	Roll Call

-0-

Moved by Mr. Brundo, seconded by Mr. Alexander and unanimously passed to approve the minutes of the December 2, 1985 and December 9, 1985 meetings as submitted.	Approval of Minutes

-0-

Moved by Mr. Alexander, seconded by Mr. Brundo and unanimously passed to receive and file the Treasurer's Report of Cash Disbursements.	Receive & File Report of Cash Disbursements

-0-

Moved by Mr. Netzel, seconded by Mr. Brundo and passed with a 4-1 vote (Mr. Jacobs casting the No vote) that the Agency approve the installation of a wall mounted sign, not to exceed 3' x 26' or 78 s.f. in area, on the north side of the Marshalls Department Store building in the Fox Hills Plaza, per plans file dated November 11, 1985.	Approval of an Additional Sign for Marshalls Department Store

-0-

CULVER CITY BUILDING AND FIRE PREVENTION
9770 CULVER BOULEVARD
CULVER CITY, CALIFORNIA 90230

FOR INSPECTION CALL
(213) 202-5806

Validated:

Permit # E 10368 ~~MAY 23~~ PM2:19

APPLICATION FOR ELECTRICAL PERMIT

Job Address 6221 Bristol Pkwy.

Owner MARSHALLS

Mailing Address 30 Harvard Mill Sq.

Box 1000-34 Wakefield MA 01880

Phone Number

Contractor AD/ART INC.

Address P.O. Box 8570 Stockton, CA 95208

Phone Number Local (714) 598-6900

City Bus. Lic. # 093942

State License Number 1223835

Engineer/Architect

Phone Number

Use of Building: ☐ Alter ☐ Repair ☐ Demolish

☐ New ☐ Misc. ☐ Addition

Corrections

Application Received By: _____ Date: _____

Application Approved By: _____ Date: _____

Permit Issued By: Date:

Approvals	Inspector	Date
Plans		
Temporary Power		
Underground		
Rough		
Fixtures		
Meter		
Final	A.D.S	9-10-86

NOTE: New commercial buildings and remodels over 1,000 square feet require plan check for Title 24 Energy Conservation Requirements.

Distribution: White-Office Yellow-Inspector
Pink-Applicant Gold-Cashier

PERMIT FEE SCHEDULE	NO.	EACH	FEES
Issuance Fee	1		8.00
0 to 120 Branch Circuits		5.00	
227V Branch Circuits		7.50	
Residential Appliances (0 to 3 H.P.)		5.00	
Motor/Heater/Transformer HP/KW/KVA (3 or Less)		5.00	
Over 3 - Including 5		7.00	
Over 5 - Including 15		9.00	
Over 15 - Including 50		10.00	
Over 50 - Including 200		20.00	
Over 200		30.00	
Service/Switchboard/Panel Amps Under 200		8.00	
200 Including 600		12.00	
		.01	
Over 600 - Including 1200		20.00	
Over 1200		30.00	
Over 600V		40.00	
Temporary Service		10.00	
Extra Inspection		15.00	
Signs	1	8.00	8—
Busways Per Foot		.20	
Power Duct Per Foot		.10	
Underfloor Duct Per Foot		.07	
Swimming Pool/HotTub/Spa (Residential)		25.00	
Swimming Pool/HotTub/Spa (Public)		35.00	
Temporary Lighting		6.00	
Time Clock		2.50	
Smoke Detectors		1.00	
Add to Existing Circuit 1-10 / 11 +		.50 / .40	
Flood Light Pole		5.00	
Miscellaneous		10.00	
Extra Inspection Trip		15.00	
Investigation			
Plan Check		65%	
TOTAL AMOUNT DUE:			16 00

CULVER CITY BUILDING AND SAFETY
9770 CULVER BOULEVARD
CULVER CITY, CALIFORNIA 90232

FOR INSPECTION CALL: 23 2/17/87 [illegible]

(213) 202-5806

Validated:

12319 FEB 17 P2:11

Permit # B

APPLICATION FOR BUILDING PERMIT

(PLEASE PRINT, YOU ARE MAKING FIVE COPIES)

Job Address 6221 BRISTOL PARKWAY

Legal: Map Book 4134 Page 018 Parcel 006

Zone _____ Lot _____ Tract _____

Occupancy Type B-2 Construction Type _____

Owner MARSHALS DEPT. STORES.

Mailing Address 6221 BRISTOL PARKWAY
CULVER CITY

Phone Number _____

Contractor BRUSAN CORP. DBA/ SCAN AMERICAN

Address 75 E. SANTA ANITA AV.
BURBANK, CA. 91502

Phone Number 818 842 1444

State License Number 493383

Type C-39 ROOFING

City Business License No. 23064

SIGNED CONTRACTOR John D Phillips

Engineer _____

Address _____

Phone Number _____

State Registration Number _____

Architect _____

Address _____

Phone Number _____

State Registration Number _____

1st Floor Area Square Footage 12,700

Number of Stories ~~ONE~~ TWO

Total Floor Area Square Footage 12,700

Number of Parking Spaces _____

Garage Area Square Footage _____

Square Feet Above Grade _____

Square Feet Below Grade _____

Valuation $ 40,000 —

Description of Work: ☐ Alter ☐ Repair ☐ Demolish ☐ New ☐ Misc. ☐ Addition ☒ Commercial ☐ Residential

RE ROOFING

FOR OFFICIAL USE ONLY

Permit Fees 356 14% SURCHARGE 370.24

Plan Check # _____ Plan Check Fees _____

Plan Check Deposit _____

Balance of Plan Check Fees _____

Bedroom Tax _____

Sewer Facility Fees _____

Street Use Fee _____

Investigation _____

Approvals	Inspector	Date
Foundation		
Concrete Slab		
Wall Steel & Grout		
Floor Joist		
Roof Nail		
Sheer Panel		
Framing		
Exterior Lath		
Insulation ☐ Wall ☐ Ceiling		
Interior Lath		
Dry Wall Nail		
Scratch Coat		
Brown Coat		
Final Inspection	12-2-87	RD

Application Received By: _____ Date: 2/17/87

Application Approved By: _____ Date: 2/17/87

Permit Issued By: _____ Date: 2/17/87

Distribution: White-Office Green-Assessors Office Canary-Inspector Pink-Applicant Gold-Cashier

INCIDENTAL

CULVER CITY BUILDING AND SAFETY
4095 OVERLAND AVENUE
CULVER CITY, CALIFORNIA 90232-0507

Validated: ✓ PAID FEB 18 1993

SUE A. McCABE
CITY TREASURER

FOR INSPECTION CALL
(213) 202-5806

Treasurer	Account Number	Account Title	Amount
118	01-457-3211	Building Permits	36⁴⁰
137	01-151-3190	Tax	
132	01-22005	Deposits	

Permit # B 30584 FEB 18 A9:56

APPLICATION FOR BUILDING PERMIT

(PLEASE PRINT, YOU ARE MAKING FOUR COPIES)

Job Address 6221 BRISTOL PARKWAY

Legal: Map Book 4134 Page 018 Parcel 006

Zone _____ Lot _____ Tract _____

Occupancy Type _____ Construction Type _____

Owner LEEDS + STRAUSS ENTERPRISES

Mailing Address 11975 EL CAMINO REAL
SAN DIEGO, CA

Phone Number (619) 792-7500

Non-Residential owner/applicant hereby certifies that the applicant or future building occupant ☐ will ☐ will not need to comply with the applicable requirements of Section 25505,25533, and 25534 at the Health and Safety Code and the requirements for a permit for construction or modification from the Air Quality Management District.

Signature _____

Print Name _____

Contractor FULL SPECTRUM COMMUNICATIONS

Address 7231 GARDEN GROVE BLVD. SUITE L

Phone Number GARDEN GROVE, CA (714) 897-3789

Signature Mel Day

State License Number 450317

Type C-17

City Business License No. 511631

Engineer ANANIAS AYROSO

Address 17326 EDWARDS ROAD SUITE A225
CERRITOS, CA 90701

Phone Number (310) 404-4394

State Registration Number S2413

Architect _____

Address _____

Phone Number _____

State Registration Number _____

	Existing	New
1st Floor Area Square Footage:		
Number of Stories:		
Total Floor Area Square Footage:		
Number of Parking Spaces:		

	Existing	New
Garage Area Square Footage:		
Square Feet Above Grade:		
Square Feet Below Grade:		

Valuation $ 1500.00

Description of Work: ☐ Alter ☐ Repair ☐ Demolish ☐ New ☐ Misc. ☐ Addition ☐ Commercial ☒ Residential

Satalite Dish on Roof of Comm Bldg

FOR OFFICIAL USE ONLY

Permit Fees 36⁴⁰

Plan Check # 17768 Plan Check Fees _____

Plan Check Deposit 24⁵⁰

Balance of Plan Check Fees _____

Bedroom Tax _____

Sewer Facility Fees _____

Street Use Fee _____

OCCSD/OLASD Dev. Fee _____

DEV. Impact Fee _____

Investigation _____

Approvals	Inspector	Date
Foundation		
Concrete Slab		
Wall Steel & Grout		
Floor Joist		
Roof Nail		
Shear Panel		
Framing		
Exterior Lath		
Insulation ☐ Wall ☐ Ceiling		
Interior Lath		
Dry Wall Nail		
Scratch Coat		
Brown Coat		
Haz. Mat. CCR		
Final Inspection	MB	3/16/93

Application Received By: _____ Date 1-7-93

Application Appoved By: _____ Date 2/11/93

Permit Issued By: _____ Date 2/18/93

Distribution: White-Office Green-Assessors Office Canary-Inspector Pink-Applicant Gold-Cashier

REDEVELOPMENT PROJECT Nº 1 PLANS
Requiring Agency Approval

APPLICANT LEEDS & STRAUSS ENT.

ADDRESS 6221 BRISTOL PARKWAY

SUBJECT RECEIVING SATELLITE DISH

DATE RECEIVED

PLANNING ZONING REQTS. ☑ OK ☐ SEE BELOW STAFF MEMBER TODD

DISH SHALL NOT BE VISIBLE TO SURROUNDING PROPERTIES.
AWAITING LETTER OF EXPLANATION AS TO WHY DISH CANNOT
BE GROUND MOUNTED.

AGENCY STAFF MEMBER _____ DATE _____

☑ APPROVED ☐ W/CONDITIONS _____

☐ NOT APPROVED _____

PLANNING DIVISION ■ **PLAN CHECK LIST** BY TWT

OWNER OR PROJECT NAME	PHONE	DATE
Leeds & STRAUSS ENTERPRISES	619·792·7500	2·10·93

JOB ADDRESS	LOT(S)	BLOCK	TRACT
6221 BRISTOL PARKWAY	2		24904

ZONE	JOB DESCRIPTION
C-3	SATELLITE DISH RECIEVING ANTENNA

CHECK		EXISTING/PROPOSED
BLDG. SETBACKS	OK / NA	FRONT THE ANTENNA will EXCEED All BUILDING SIDES Requirements IN REGARD TO SETBACKS REAR
BLDG. HEIGHT	OK / NA	THE ANTENNA will NOT EXCEED THE MAXIMUM BLDG. HEIGHT ALLOWED IN THE ZONE.
OPEN SPACE & LOT COVERAGE	OK / NA	NO CHANGE AS THE ANTENNA WILL BE LOCATED ON THE STRUCTURES ROOF.
DISTANCE BTWN. BUILDINGS &/OR UNIT SIZE	OK / NA	NO CHANGE
FENCES, WALLS, HEDGES	OK / NA	NONE PROPOSED
PARKING	OK / NA	NO ADDITIONAL REQUIRED
SIGNS	OK / NA	NONE PROPOSED
SPECIAL CONDITIONS	OK / NA	* THE ANTENNA MAY NOT BE GROUND MOUNTED DUE TO THE REASONS STATED IN THE ATTACHED LETTER. * THE ANTENNA IS NOT VISIBLE TO SURROUNDING
OTHER	OK / NA	PROPERTIES LOCATED ON AN EQUAL GRADE AS DETERMINED BY ~~#~~ FIELD INSPECTIONS MADE. 2/2/93 - PAINT DISH TO MATCH ROOF COLOR.

☑ Approved

☐ Disapproved

Special Action(s): _____ (TYPE) PL- _____ (DATE APPROVED)

Ord. No. _____ Res. No. _____ Admin. _____

for _____

Reason: _____

CCPL 93

FULL SPECTRUM COMMUNICATIONS

January 5, 1993

City of Culver City
Planning/Zoning Department
9696 Culver Blvd.
Culver City, CA 902300

To Whom It May Concern:

A roof location has been chosen for this location as there is no other reasonable location on the property that exists to allow the required signal reception of the antenna.

Since this site is located in a strip mall, the only ground location that would be available would either take away required parking, block access to loading docks, or otherwise have less than a clear view to the full satellite arc. This full view is necessary due to the possible future migration of the satellite antenna to other geosynchronous satellites.

Sincerely,

Mark M. Day

MARK M. DAY

7231 Garden Grove Blvd., Suite L • Garden Grove, CA 92641 • (714) 897-3789
Cal. Contractors License # 450317

CULVER CITY BUILDING AND SAFETY, 4095 OVERLAND AVENUE
CULVER CITY, CALIFORNIA 90232-0507

FOR INSPECTION CALL
(213) 202-5806

Treasurer	Account Number	Account Title	Amount
118	01-457-3211	Building Permits	133.25
137	01-151-3190	Tax	
132	01-22005	Deposits	
128	01-457-3489	Plan Check	88.20

221.45

Validated:

PAID
SEP 30 1993
SUE A. McCABE
CITY TREASURER

Permit # B 32515

SEP 30 A11 :27

APPLICATION FOR BUILDING PERMIT

(PLEASE PRINT, YOU ARE MAKING FOUR COPIES)

Job Address 6221 BRISTOL PARKWAY

Legal: Map Book _____ Page _____ Parcel _____

Zone _____ Lot _____ Tract _____

Occupancy Type _____ Construction Type _____

Owner MARSHALLS DEPT

Mailing Address 292 Culver CITY

Phone Number _____

Non-Residential owner/applicant hereby certifies that the applicant or future building occupant ☐ will ☒ will not need to comply with the applicable requirements of Section 25505, 25533, and 25534 of the Health and Safety Code and the requirements for a permit for construction or modification from the Air Quality Management District.

Signature Michael A Risovi

Print Name MICHAEL RISOVI

Contractor RISOVI CONSTRUCTION

Address 241 JEAN AVE

City/Zip ESCONDIDO 92027

Phone Number 619-746-4306

Signature Michael A Risovi

State License Number 606295

Type CLASS B

City Business License No. 36958

Engineer _____

Address _____

Phone Number _____

State Registration Number _____

Architect _____

Address _____

Phone Number _____

State Registration Number _____

	Existing	New
1st Floor Area Square Footage:		
Number of Stories:		
Total Floor Area Square Footage:		
Number of Parking Spaces:		

	Existing	New
Garage Area Square Footage:		
Square Feet Above Grade:		
Square Feet Below Grade:		

Valuation $ 10,500.00

Description of Work: ☐ Alter ☐ Repair ☐ Demolish ☐ New ☐ Misc. ☒ Addition ☐ Commercial ☐ Residential

add 47' SLAT WALL

FRAME TWO WALLS FOR LAY AWAY

~~FRAME AND~~ FRAME STUD FALSE WALL 12' & 47'

FOR OFFICIAL USE ONLY

Permit Fees 131.04

Plan Check # _____ Plan Check Fees _____

Plan Check Deposit _____

Balance of Plan Check Fees 88.20

Bedroom Tax _____

Sewer Facility Fees _____

Street Use Fee _____

Seismic Fee 2.21

OCCSD/OLASD Dev. Fee _____

DEV. Impact Fee _____

Investigation _____

Approvals	Inspector	Date
Foundation		
Concrete Slab		
Wall Steel & Grout		
Floor Joist		
Roof Nail		
Shear Panel		
Framing	MAC	10-19-93
Exterior Lath		
Insulation ☐ Wall ☐ Ceiling		
Interior Lath		
Dry Wall Nail	MAC	10-20-93
Scratch Coat		
Brown Coat		
Haz. Mat. CCR		
Final Inspection	MAC	10-22-93

Application Received By: _____ Date _____

Application Approved By: _____ Date 9/30/93

Permit Issued By: _____ Date 9-30-93

Distribution: White-Office Green-Assessors Office Canary-Inspector Pink-Applicant Gold-Cashier

ATTENTION
ADDITIONAL PERMITS & FEES MAY BE REQUIRED
BY THE ENGINEERING DIVISION

Ordinance CS-670
Sewage Facilities Charges
Ordinance CS-670
Parking Areas-Residential and Commercial
Ordinance CS-529
Unused Driveways, Sidewalk and Driveway Repair
Ordinance CS-279
Sewer Connection

OFFICE COPY

9292 CULVER CITY CA.
WEEKEND MAP

Mon → Thur. # 1-5
Fri → Sun # 1-8

Counter
Eng. Info.-(310) 202-5791
Pub. Wks. Insp. (310) 202-5711)

APPROVED

This set of plans and specification... MUST be on job site during construction. It is unlawful to alter or change same, or ... therefrom, without approval from the Depa... Bu... Safety.

The stamping ... permit or to be ... State Law.

This appr... or REFRIG... the respecti...

...ENT OF BUILDING AND SAFETY
CITY OF CULVER CITY

9/30

Void Without Authorized Initial/Signature

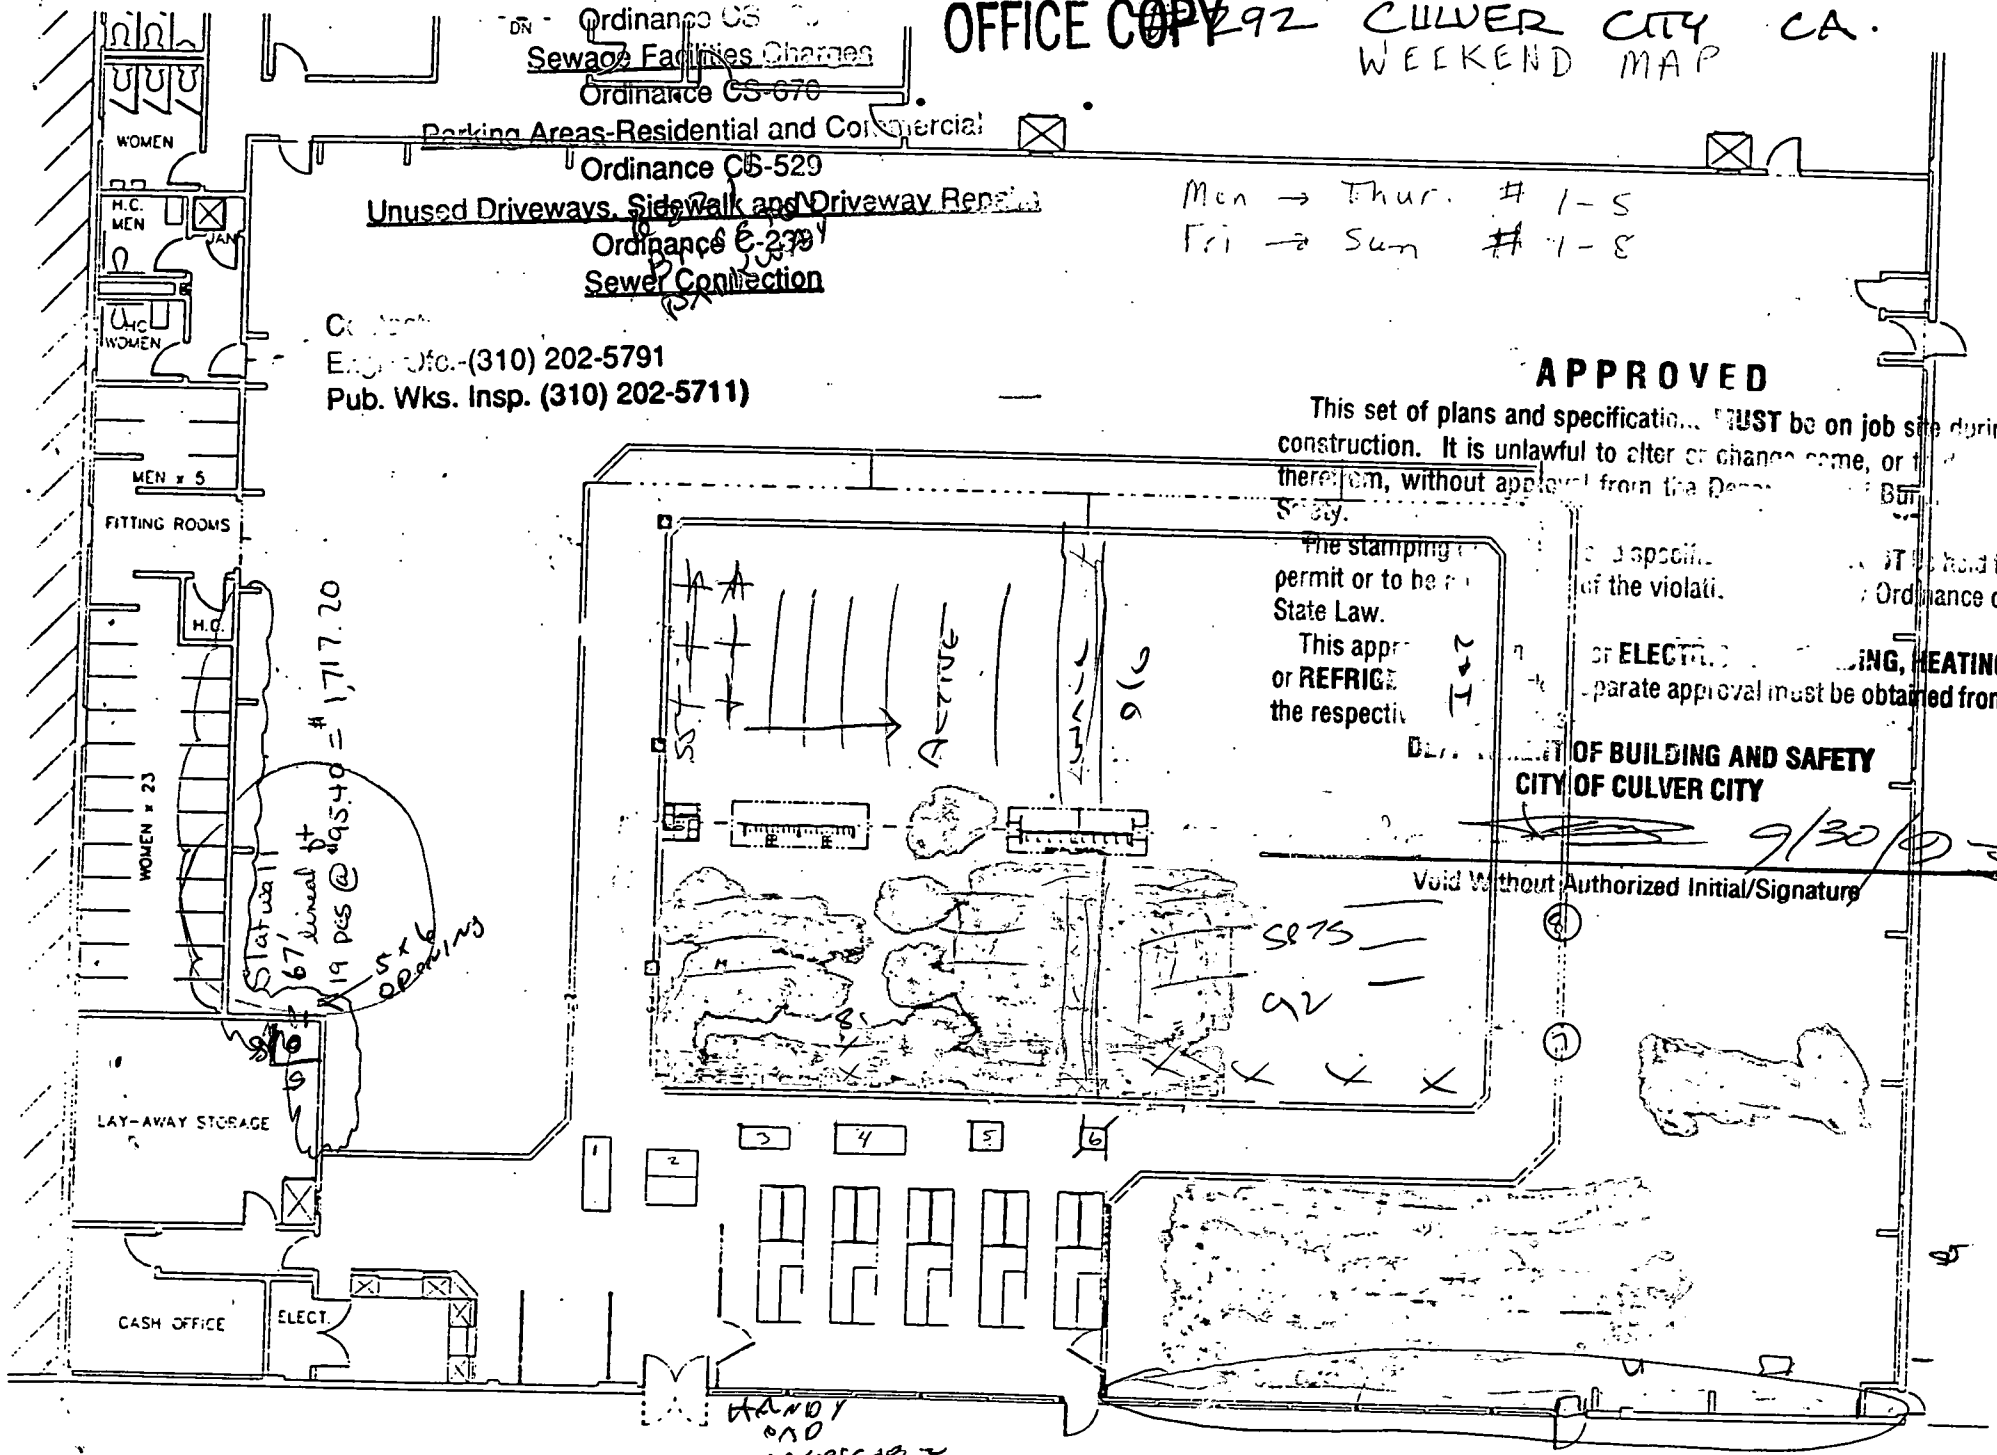

ATTACHE STEEL STUDS TO WOOD BEAMS WHERE AVAILABLE
SHOT Rod HEADS ON FLOOR
FRAME STUD 16" O.C.
5/8 DRYWALL
no electrical

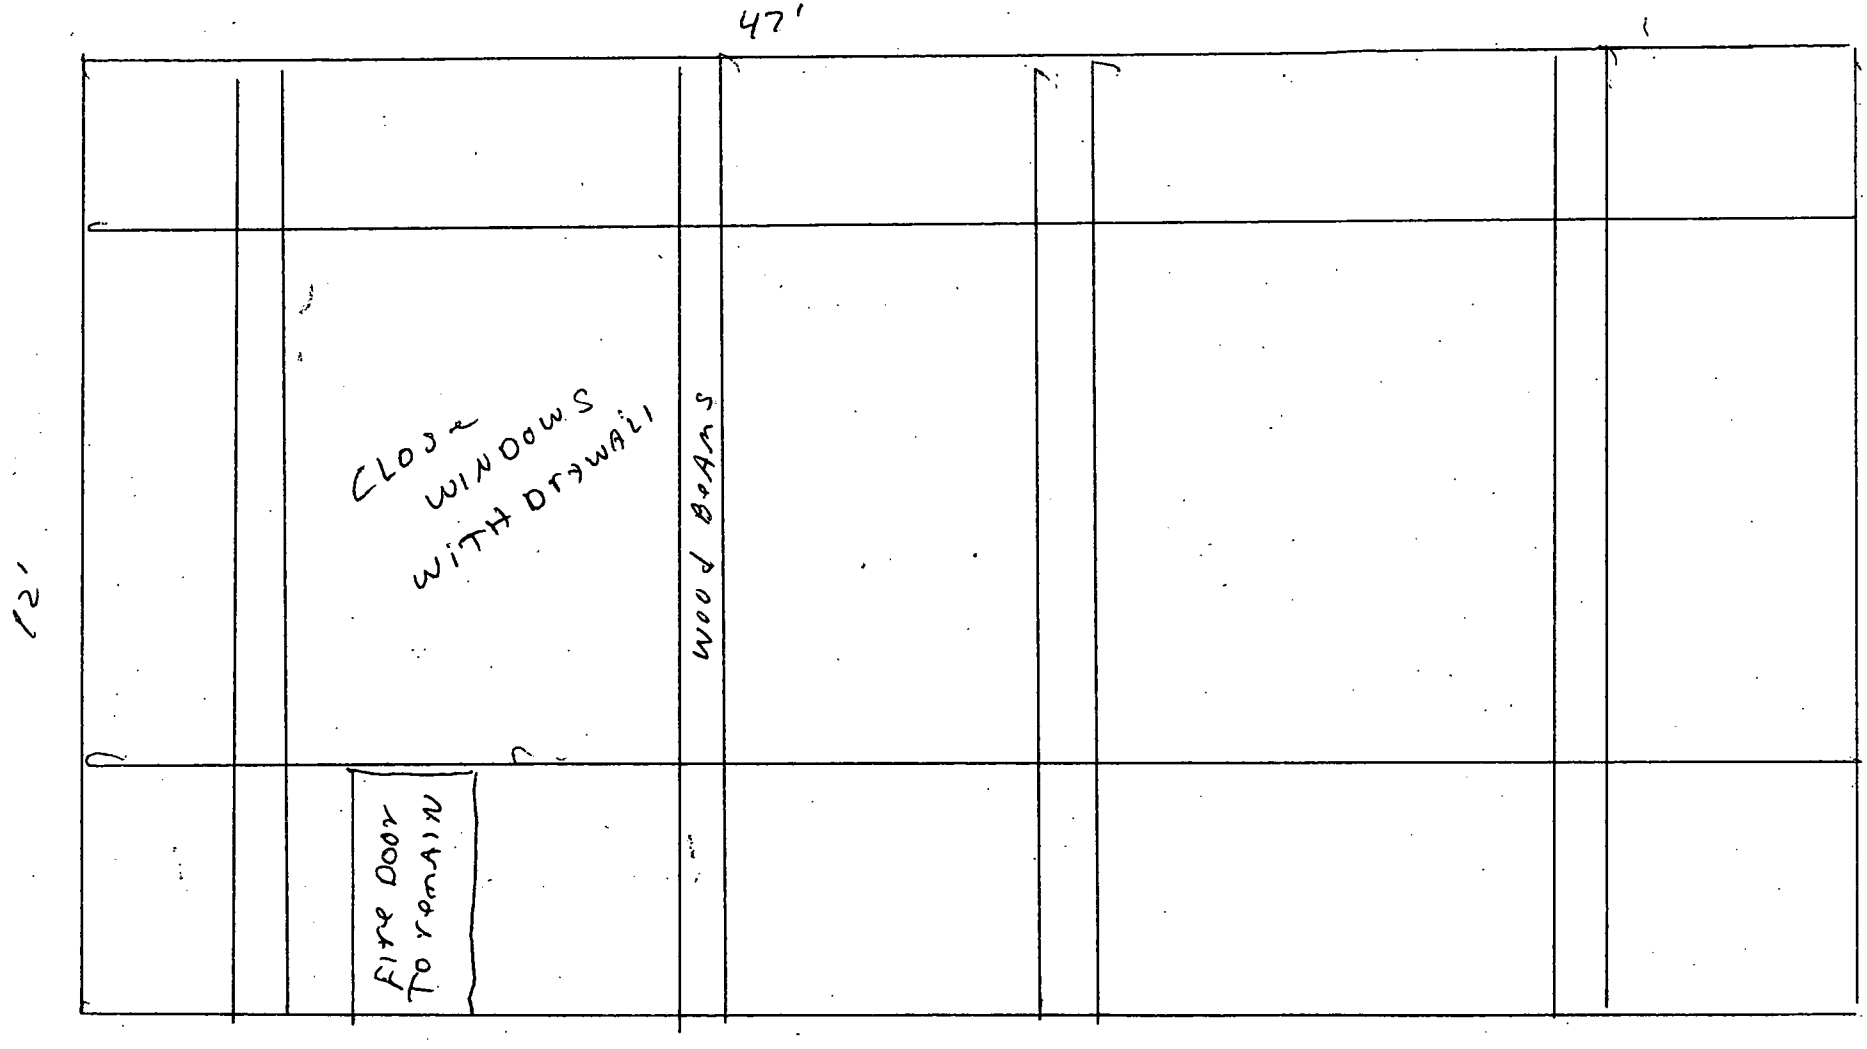

CULVER CITY BUILDING AND SAFETY
4095 OVERLAND AVENUE
CULVER CITY, CALIFORNIA 90232-0507

Validated:

FOR INSPECTION CALL
(310) 202-5806

Treasurer	Account Number	Account Title	Amount
119	01-457-3212	Electrical Permits	28.00
128	01-457-3489	Plan Check Fees	
132	01-22005	Deposits	

PAID
SEP 30 1993
SUE A. McCABE
CITY TREASURER

Permit # E 32517 SEP 30 A11:52

APPLICATION FOR ELECTRICAL PERMIT

Job Address 6221 BRISTOL PARKWAY

Owner MARSHALLS

Mailing Address 6221 BRISTOL PARKWAY

Phone Number

Contractor Rasmi Const

Address 241 Jean Ave

City Escondido Calif

Phone Number 619-744-4306

Signature Michael L Rasmi

City Business License No 3695F

State License Number 606295

Engineer/Architect

Phone Number

Use of Building: ☐ Alter ☐ Repair ☐ New ☐ Misc.

Corrections

13 (102 watt) Lay in Flourescents

8-8 Foot Strip lights

600 sqft

Application Received By Date:

Application Approved By MB Date:

Permit Issued By Date: 9/30/93

APPROVALS	INSPECTOR	DATA
Plans		
Temporary Power		
Underground		
Rough		
Fixtures		
Meter		
Final	MAK	10-22-93

NOTE: New commercial buildings and remodels over 1,000 square feet require plan check for Title 24 Energy Conservation Requirements.

PERMIT FEE SCHEDULE	NO.	EACH	FEES
Issuance Fee			15.00
0 to 120 Branch Circuits			
227V Branch Circuits			
Residential Appliances (0 to 3 H.P.)			
Motor/Heater/Transformer HP/KW/KVA(3 or Less)			
Over 3 - Including 5			
Over 5 - Including 15			
Over 15- Including 50			
Over 50- Including 200			
Over 200			
Service/Switchboard/Panel Amps Under 200			
200 Including 600			
Over 600 - Including 1200			
Over 1200			
Over 600V			
Temporary Service			
Extra Inspection			
Signs			
Busways Per Foot			
Power Duct Per Foot			
Underfloor Duct Per Foot			
Swimming Pool/Hot Tub/Spa (Residential)			
Swimming Pool/Hot Tub/Spa (Public)			
Temporary Lighting			
Time Clock			
Smoke Detectors			
Add to Existing Circuit 1-10 11+	21	70/50	7.00 / 5.00
Flood Light Pole			
Miscellaneous			
Sub Total			27.50
Investigation			
Plan Check		70%	
Surcharge		4%	1.10
TOTAL AMOUNT DUE			28.60

DISTRIBUTION: White-Office Yellow-Archive Pink-Applicant Gold-Cashier Green-Assessor

(Electronic Ballasts)

102 watts → 3 34w. Lamps

N = New Layin Flourescent

E ∈ 3-34 watt Lamps = 102 watts X 10 = 1,020 watts ÷ 120V = 8.5 Amps

E EXISTING (E)

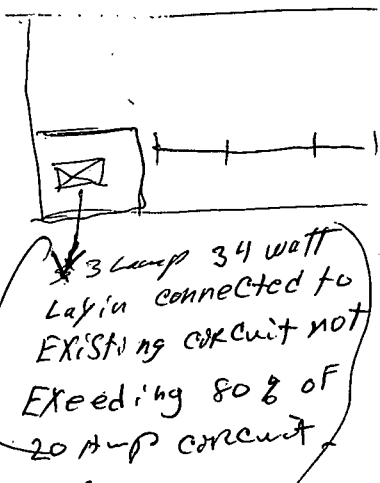

Same

Men dress Rm

8.5 Amps

11.5 Amps

1,326 watts ÷ 120V = 11.5 Amps

Home

1,224 w. ÷ 120V = 10.2 Amps

Back store Rm

strips lights

8-8' 2 Lamp X 128 watts = 1,024 watts ÷ 120V = 8.5 Amps

Connected to CIRCUIT not EXCEEDING 80% OF 20 Amp CIRCUIT

OK ARS

CULVER CITY BUILDING AND SAFETY
9770 CULVE BLVD.
CULVER CITY, CALIFORNIA 90232-0507

Validated:

FOR INSPECTION CALL
(310) 253-5800

Treasurer	Account Number	Account Title	Amount
119	01-515-3212	Electrical Permits	35.36
128	01-515-3489	Plan Check Fees	
132	01-22005	Deposits	

CITY OF CULVER CITY #000158
ACCT/DEPT. 119 35.36
DATE: 11/06/95 TIME: 15:49:28

Permit # E 39217 NOV-6 P3:32

APPLICATION FOR ELECTRICAL PERMIT

Job Address 6221 Bristol Parkway
Owner Marshalls Dept. Store
Mailing Address Same
Phone Number 213-337-9158
Contractor Engineers Plant Services
Address 2172 Yucca Lane
City Altadena, CA-91001
Phone Number 213-684-2773.
Signature John E. Hall
City Business License No 7387
State License Number 419514

Engineer/Architect
Phone Number

Use of Building: ☐ Alter ☐ Repair ☐ New ☒ Misc.

Corrections

100 Voltage Cost
1,200.00
FULL FIRE SPRINKLERED TENENT SPACE,

Application Received By Date:
Application Approved By MAC Date: 11-6-95
Permit Issued By Date: 11-6-95

APPROVALS	INSPECTOR	DATA
Plans		
Temporary Power		
Underground		
Rough		
Fixtures		
Meter		
Final		11-16-95

NOTE: New commercial buildings and remodels over 1,000 square feet require plan check for Title 24 Energy Conservation Requirements.

PERMIT FEE SCHEDULE	NO.	EACH	FEES
Issuance Fee			15.00
0 to 120 Branch Circuits	1	7.00	7.00
227V Branch Circuits			
Residential Appliances (0 to 3 H.P.)			
Motor/Heater/Transformer HP/KW/KVA(3 or Less)			
Over 3 - Including 5			
Over 5 - Including 15			
Over 15- Including 50			
Over 50- Including 200			
Over 200			
Service/Switchboard/Panel Amps Under 200			
200 Including 600			
Over 600 - Including 1200			
Over 1200			
Over 600V			
Temporary Service			
Extra Inspection			
Signs			
Busways Per Foot			
Power Duct Per Foot			
Underfloor Duct Per Foot			
Swimming Pool/Hot Tub/Spa (Residential)			
Swimming Pool/Hot Tub/Spa (Public)			
Temporary Lighting			
Time Clock			
Smoke Detectors			
Add to Existing Circuit 1-10 11+			
Flood Light Pole			
Miscellaneous			12.00
Sub Total			34.00
Investigation			
Plan Check		70%	
Surcharge		4%	1.36
TOTAL AMOUNT DUE			35.36

DISTRIBUTION: White-Office Yellow-Archive Pink-Applicant Gold-Cashier

CULVER CITY BUILDING SAFETY DIVISION
9770 CULVER BLVD.
CULVER CITY, CALIFORNIA 90232-0507

FOR INSPECTION CALL
(310) 253-5800

Treasurer	Account Number	Account Title	Amount
120	01-515-3223	Plumbing & Heating Permits	25
128	01-515-3489	Plan Check Fees	
132	01-22005	Deposits	

043186 APR 18 '97

APPLICATION FOR PLUMBING PERMIT

(PLEASE PRINT, YOU ARE MAKING FOUR COPIES)

Job Address 6221 Bristo PRWY

Owner Marshalls

Mailing Address

Phone Number

Contractor JStuck Dev Co. Inc

Address ~~##~~ 21820 Burbank BLVD #205

City Woodland Hills

Signature Lee E Ellett

Phone Number 818 999 2800

State License Number 503281

City Business License Number 41279

Engineer/Architect

State Reg. #

Phone Number

Description of Work: ☐ Alter ☐ Repair ☐ New ☐ Misc.

Demo P.L.B. on Ext. Remodel

OLD - WOMANS ~~HEALTH~~ SPA.

Valuation $

Size of Building Square Feet

Application Received By: LB Date: 4-18-97

Application Approved By: Date:

Permit Issued By: Date:

Approvals	Inspector	Date
Groundwork		
Rough Plumbing		
Top Out Water Piping		
Building Sewer		
Water Heater		
Fixtures		
Gas Test		
Final Gas		
Final Plumbing	WAC	4-25-97
Utility Company Notified		

PERMIT FEE SCHEDULE	NO.	EACH	FEE
Issuance Fee	1		15
Water Closets			0
Lavatories			
Bathtubs			
Shower and/or Pan			
Bidet			
Urinals			
Floor Drain, or Trap Primer			
Sinks: Kitchen/Bar			
Floor/Service			
Dishwashers			
Food Waste Disposal			
Sump or Grease Trap			
Clothes Washer Standpipe			
Laundry Trays			
Drinking Fountains			
Water Softeners			
Water Heaters			
Water Service or Dist. Systems			
Water Pressure Regulator			
Repair/Alter-Drain/Vent Piping			
Building Sewer			
Sewer Cap			
Gas System (1-5 Outlets)			
Added Outlets			
Lawn Sprinkler Systems			
Backflow Devices			
Rain Water Systems			
Swimming Pools/Spas: Resid.			
Swimming Pools/Spas: Public			
Miscellaneous Cost		@ 1%	
Extra Inspection			
Investigation			
Plan Check		70%	
Subtotal			
Surcharge		@ 4%	
Total Fees			25

PAID
APR 18 1997
SUE A. McCABE
CITY TREASURER

Distribution: White-Office Yellow-Archives
Pink-Applicant Gold-Cashier

Revised: 10/96 RS Caps O.K. to Cover Pool Cap NOT Ready

CULVER CITY BUILDING SAFETY DIVISION
9770 CULVER BLVD.
CULVER CITY, CALIFORNIA 90232-0507

FOR INSPECTION CALL
(310) 253-5800

Treasurer	Account Number	Account Title	Amount
120	01-515-3223	Plumbing & Heating Permits	179 92
128	01-515-3489	Plan Check Fees	
132	01-22005	Deposits	

CITY OF CULVER CITY #000175
ACCT/DEPT. 120 179.92
DATE: 040813MAY 7 97 TIME: 10:16:24

APPLICATION FOR PLUMBING PERMIT
(PLEASE PRINT, YOU ARE MAKING FOUR COPIES)

Job Address 6221 Bristol Parkway

Owner MarMaxx Group

Mailing Address 6221 Bristol Parkway

Phone Number

Contractor Jim Custis Plumbing

Address 2409 Brooklll Dr.

City Camarillo Ca. 93010

Signature J. Custis

Phone Number 805-987-0097

State License Number 501271

City Business License Number 44498

Engineer/Architect

State Reg. #

Phone Number

Description of Work: ☐ Alter ☐ Repair ☐ New ☐ Misc.

Valuation $

Size of Building Square Feet

Application Received By: Date: 5/7/97

Application Approved By: Date:

Permit Issued By: Date:

Approvals	Inspector	Date
Groundwork		6-11-97
Rough Plumbing		6-25-97
Top Out Water Piping		
Building Sewer		
Water Heater		
Fixtures		
Gas Test		8-12-97
Final Gas		
Final Plumbing		
Utility Company Notified		

PERMIT FEE SCHEDULE	NO.	EACH	FEE
Issuance Fee	1	15	15
Water Closets	7	8	56
Lavatories	4	8	32
Bathtubs	ø		
Shower and/or Pan	ø		
Bidet	ø		
Urinals	1	8	8
Floor Drain, or Trap Primer	2	8	16
Sinks: Kitchen/Bar			
Floor/Service	2	8	16
Dishwashers	ø		
Food Waste Disposal	ø		
Sump or Grease Trap	ø		
Clothes Washer Standpipe	ø		
Laundry Trays	ø		
Drinking Fountains	1	8	8
Water Softeners	ø		
Water Heaters Electric	1	10	10
Water Service or Dist. Systems			
Water Pressure Regulator			
Repair/Alter-Drain/Vent Piping			
Building Sewer			
Sewer Cap			
Gas System (1-5 Outlets)			
Added Outlets Hose bibs	2	6	12
Lawn Sprinkler Systems			
Backflow Devices			
Rain Water Systems			
Swimming Pools/Spas: Resid.			
Swimming Pools/Spas: Public			
Miscellaneous Cost		@ 1%	
Extra Inspection			
Investigation			
Plan Check		70%	
Subtotal			173
Surcharge		@ 4%	6 92
Total Fees			179 92

Distribution: White-Office Yellow-Archives Pink-Applicant Gold-Cashier

Revised: 10/96 RS

Sinks goes on Phase III

6-25-97 Rough in Bathrooms ok PD

CULVER CITY BUILDING SAFETY DIVISION
9770 CULVER BLVD.
CULVER CITY, CALIFORNIA 90232-0507

FOR INSPECTION CALL
(310) 253-5800

Treasurer	Account Number	Account Title	Amount
119	01-515-3212	Electrical Permits	445.64
128	01-515-3489	Plan Check Fees	199.95
132	01-22005	Deposits	

645.59

CITY OF CULVER CITY #001675
ACCT/DEPT. 128 199.95
DATE: 04/22/97 TIME: 10:51:23

043207 APR 22 '97

APPLICATION FOR ELECTRICAL PERMIT
(PLEASE PRINT, YOU ARE MAKING FOUR COPIES)

Job Address 6221/6237 Bristol Parkway
Owner Marshals
Mailing Address 6221 Bristol Parkway
Culver City
Phone Number

Contractor Andy Klein Elec. Contractors
Address 1501 Truman St. Unit C
City San Fernando
Phone Number 818-365-1478
Signature
State License Number 392223
City Business License No. 44354 04 4/31/98

Engineer/Architect
State Reg. #
Phone Number

Use of Building: ☑ Alter ☐ Repair ☐ New ☐ Misc.

533 fixtures 70/504

pr Bal 199.95

Application Received By Date: 4/16/97
Application Approved By Date:
Permit Issued By Date: 4-22-97

APPROVALS	INSPECTOR	DATE
Plans		
Temporary Power		
Underground		
Rough (over)		
Fixtures		
Meter		
Final	JOW	11.21.97

NOTE: New commercial buildings and remodels over 1,000 square feet require plan check for Title 24 energy conservation requirements.

PERMIT FEE SCHEDULE	NO.	EACH	FEES
Issuance Fee			15
120 volt Branch Circuits			
240, 277, 480 Branch Circuits			
Residential Appliances (0 to 3 H.P.)			
Motor/Heater/Transformer HP/KW/KVA(3 or Less)			
Over 3 - Including 5	2	8.50	17.00
Over 5 - Including 15	2	10-	20
Over 15- Including 50	4	12	48
Over 50- Including 200			
Over 200			
Service/Switchboard/Panel up to 200 Amp.	3	15	45
200.1 Including 600	1	15	15
Over 600.1 - Including 1200			
Over 1200			
Over 600V			
Temporary Service			
Signs			
Busways Per Foot			
Power Duct Per Foot			
Underfloor Duct Per Foot			
Swimming Pool/Hot Tub/Spa (Residential)			
Swimming Pool/Hot Tub/Spa (Public)			
Temporary Lighting			
Time Clock			
Smoke Detectors			
Add to Existing Circuit 1-10 11+	533	70¢/50¢	266.50
Flood Light Pole			
Miscellaneous		1%	
Investigation			
Extra Inspection			
Plan Check PC#20109 $100		70%	199.95
Sub Total 428.50			
Surcharge		4%	17.14
TOTAL AMOUNT DUE			445.64

CITY OF CULVER CITY #001674
ACCT/DEPT. 119 445.64
DATE: 04/22/97 TIME: 10:50:40

Distribution: White-Office, Pink-Applicant, Yellow-Archives, Gold-Cashier

4-25-97 RO ELECT DRESSING AREA (WALLS) BW

5-2-97 T-BAR (DRESSING AREA) WALKER-DUCT (UNDERGROUND) CONNECTION CUSTOMER SERVICE. BW

6-4-97 UNDERGROUND WALKER DUCT (SW CORNER OF STORE)

6-25-97 RO. WALLS/CEILING AT BATHROOMS. BW

6-27-97 T-BAR - WEST (STORE SIDE) BW

7-8-97 OK T-BAR RO. ELEC, NEW AREA EXCEPT "LAW-AWAY" — MAZ

7-21-97 T-BAR CENTER OF STORE. BW.

7-28-97 RO-WALLS LOSS PREV, BATHROOM BW

7-31-97 RO T-BAR (NORTH SALES FLOOR) OK BW

CULVER CITY BUILDING AND SAFETY
9770 CULVER BLVD.
CULVER CITY, CALIFORNIA 90232-0507

FOR INSPECTION CALL
(310) 253-5800

Treasurer	Account Number	Account Title	Amount
118	01-515-3211	Building Permits	1419.58
137	01-151-3190	Tax	25.00
132	01-22005	Deposits	
128	01-515-3489	Plan Check	

1444.58

B-2

Permit #

CITY OF CULVER CITY #001752
ACCT/DEPT. 118 1,419.58
DATE: 04/23/97 TIME: 11:16:22

CITY OF CULVER CITY #001753
ACCT/DEPT. 137 25.00
DATE: 04/23/97 TIME: 11:16:45

045214 APR 23 '97

APPLICATION FOR BUILDING PERMIT

(PLEASE PRINT, YOU ARE MAKING FOUR COPIES)

Job Address 6221 Bristol Parkway
Legal: Map Book ____ Page ____ Parcel ____
Zone ____ Lot ____ Tract ____
Occupancy Type ____ Construction Type ____
Owner The Marmaxx Group
Mailing Address 21820 Burbank Blvd #205
Woodland Hills, CA 91367
Phone Number 818 999-2800

Non-Residential owner/applicant hereby certifies that the applicant or future building occupant ☐ will ☐ will not need to comply with the applicable requirements of Section 25505,25533, and 25534 at the Health and Safety Code and the requirements for a permit for construction or modification from the Air Quality Management District.

Signature ____
Print Name Thomas Gluck

Contractor Gluck Development Co.
Address 21820 Burbank Blvd. #205
City/Zip Woodland Hills CA 91367
Phone Number 818 999-2806
Signature ____
State License Number 503281
Type B-1
City Business License No. 4279

Engineer L. Liston & Assoc.
Address 31238 VIA COLINAS
WESTLAKE VILLAGE, CA
Phone Number 818-991-7148
State Registration Number ____

Architect ____
Address ____
Phone Number ____
State Registration Number ____

	Existing	New
1st Floor Area Square Footage:		
Number of Stories:		
Total Floor Area Square Footage:		
Number of Parking Spaces:		
Garage Area Square Footage:		
Square Feet Above Grade:		
Square Feet Below Grade:		

Valuation $ 250,000

Description of Work: ☒ Alter ☐ Repair ☐ Demolish ☐ New ☐ Misc. ☐ Addition ☒ Commercial ☐ Residential

T.I. - STRUCTURAL ONLY
Remove bearing wall & replace w/ Frame, Stl & other Struct. misc.

FOR OFFICIAL USE ONLY

Permit Fees 1367.08
Plan Check # 20016 Plan Check Fees ____
Plan Check Deposit 920.15
Balance of Plan Check Fees ____
Sewer Facility Fees ____
Seismic Instrum. Fee 52.50
CCSD Dev. Fee ____
DEV. Impact Fee ____
Investigation ____

Approvals	Inspector	Date
Foundation Over	RM	6-13-97
Concrete Slab	RM	5-9-97
Wall Steel & Grout	RM	6-18-97
Floor Joist		
Roof Nail		
Shear Panel		
Framing		
Exterior Lath		
Insulation T-B+E ☐ Wall ☐ Ceiling	RM	7-23-97
Interior Lath		
Dry Wall Nail		
Scratch Coat		
Brown Coat		
Haz. Mat. CCR		
Final Inspection	RM	12-18-97

Application Received By: ____ Date 4-4-97
Application Approved By: ____ Date 4/21/97
Permit Issued By: ____ Date 4-22-97

Distribution: White-Office Canary-Inspector Pink-Applicant Gold-Cashier

~~4-25-97 FRAME FOR PHASE I.~~
~~RM~~

4-30-97 HOLES PUNCHED @ BOTTOM OF POOL & SPA. RM

6/2/97 4 pads at shows area + STOM well at Restrooms RM

6-13-97 OK GROUT 1ST LIFT 5 FEET CMU'S @ OLD STORE FRONT. RM

6-17-97 OK SLAB @ RAMP. RM

6-18-97 OK FOOTING PAD @ WAREHOUSE. RM

6-20-97 OK TO COVER STRUCT STEEL BEAM. RM

7-29-97 OK FOOTING PAD FOR RELOCATED COLUMN. RM

CULVER CITY BUILDING AND SAFETY
9770 CULVER BLVD.
CULVER CITY, CALIFORNIA 90232-0507

FOR INSPECTION CALL
(310) 253-5800

Treasurer	Account Number	Account Title	Amount
118	01-515-3211	Building Permits	906.13
137	01-151-3190	Tax	25.00
132	01-22005	Deposits	
128	01-515-3489	Plan Check	589.40

1520.53

Permit #

CITY OF CULVER CITY #001844
ACCT/DEPT. 118 906.13
DATE: 04/24/97 TIME: 13:22:01

043233 APR 24 '97

APPLICATION FOR BUILDING PERMIT

(PLEASE PRINT, YOU ARE MAKING FOUR COPIES)

Job Address 6221 Bristol Parkway

Legal: Map Book _____ Page _____ Parcel _____

Zone _____ Lot _____ Tract _____

Occupancy Type _____ Construction Type _____

Owner The Marmaxx Group

Mailing Address 21820 Burbank Blvd #205
Woodland Hills CA 91367

Phone Number 818-999-2800

Non-Residential owner/applicant hereby certifies that the applicant or future building occupant ☐ will ☒ will not need to comply with the applicable requirements of Section 25505,25533, and 25534 at the Health and Safety Code and the requirements for a permit for construction or modification from the Air Quality Management District.

Signature _____

Print Name Thomas Gluck

Contractor Gluck Development Company

Address 21820 Burbank Blvd. #205

City/Zip Woodland Hills, CA 91367

Phone Number 818 999-2800

Signature _____

State License Number 503281

Type B-1

City Business License No. 44279

Engineer _____

Address _____

Phone Number _____

State Registration Number _____

Architect _____

Address _____

Phone Number _____

State Registration Number _____

	Existing	New
1st Floor Area Square Footage:		
Number of Stories:		
Total Floor Area Square Footage:		
Number of Parking Spaces:		

	Existing	New
Garage Area Square Footage:		
Square Feet Above Grade:	137	25.00
Square Feet Below Grade:		

CITY OF CULVER CITY #001845
ACCT/DEPT. 118 25.00
DATE: 04/24/97 TIME: 13:22:21

Valuation $ 145,000.00

Description of Work: ☒ Alter ☐ Repair ☒ Demolish ☐ New ☐ Misc. ☐ Addition ☒ Commercial ☐ Residential

Interior Renovations.
T.I (OVER THE COUNTER)

FOR OFFICIAL USE ONLY

Permit Fees 875.68

Plan Check # _____ Plan Check Fees 589.40

Plan Check Deposit 0

Balance of Plan Check Fees 589.40

Sewer Facility Fees _____

Seismic Instrum. Fee 30.45

CCSD Dev. Fee _____

DEV. Impact Fee _____

Investigation _____

CITY OF CULVER CITY #001846
ACCT/DEPT. 120 589.40
DATE: 04/24/97 TIME: 13:22:48

Approvals	Inspector	Date
Foundation		
Concrete Slab		
Wall Steel & Grout		
Floor Joist		
Roof Nail		
Shear Panel		
Framing		
Exterior Lath (DRESSING RMS)		
Insulation T-BAR ONLY ☐ Wall ☐ Ceiling	RM RM	5-9-97 7-31-97
Interior Lath		
Dry Wall Nail (OVER)		
Scratch Coat		
Brown Coat		
Haz. Mat. CCR		
Final Inspection	RM	12-18-97

Application Received By: _____ Date 4/24/97

Application Approved By: _____ Date _____

Permit Issued By: _____ Date _____

Distribution: White-Office Canary-Inspector Pink-Applicant Gold-Cashier

4-28-97 - OK TO START TAPING DRYWALL — MAC

4-29-97 - OK DRYWALL — MAC

4-25-97 - FRAME FOR PHASE I. RM

6-20-97 FRAME OVER STRUCT. STEEL BEAM, ALLEYSIDE FURRING AND OFFICE/ SHOWROOM WALL. RM

6-24-97 FRAME & 1 SIDE DRYWALL @ LAYAWAY STORAGE AREA. RM

6-26-97 FRAME @ BATHROOMS. DRYWALL @ LAYAWAY STORAGE AREA. RM

6/30/97 T-Bar South (Existing Store) OK

7-2-97 DRYWALL @ BATHROOMS. RM

7-23-97 T-BAR TO LINE 1.8 RA

CULVER CITY BUILDING AND SAFETY
9770 CULVER BLVD.
CULVER CITY, CALIFORNIA 90232-0507

FOR INSPECTION CALL
(310) 253-5800

Treasurer	Account Number	Account Title	Amount
120	01-515-3223	Plumbing & Heating Permits	622.96
128	01-515-3489	Plan Check Fees	
132	01-22005	Deposits	

043307 MAY 6 '97

CITY OF CULVER CITY #000408
ACCT/DEPT. 120 622.96
DATE: 05/06/97 TIME: 07:50:20

APPLICATION FOR HEATING & AIR CONDITIONING PERMIT

(PLEASE PRINT, YOU ARE MAKING FOUR COPIES)

Job Address 6221 Bristol Pky

Owner Marshalls

Mailing Address

Phone Number

Contractor HVAC Mechanical

Address 1550 S. Sonkist St #E

City Anaheim CA 92806

Signature

Phone Number 714-937-5305

State License Number 682002

City Business License Number 43166

Engineer/Architect

State Reg. #

Phone Number

Square Footage of Conditioned Space

NOTE: Building with over 1,000 square feet of air conditioned space will require plans showing compliance with State energy requirements.

Description of Work: ☐ Alter ☐ Repair ☐ New ☐ Misc.

Application Received By Date: 4-9-97

Application Approved By Date: 5-6-97

Permit Issued By Date: 5-6-97

APPROVALS	INSPECTOR	DATE
Underground		
Rough (OVER)		7/31/97
Ducts		
Fire Dampers		
Vent/Gas Test		10-8-97
Final		

O.K. to Wrap 6-30-97 PD
Rough OK new area 7-8-97 PD

PERMIT FEE SCHEDULE	NO.	EACH	FEES
Issuance Fee	1		15
F.A.U. Including Duct Up to 100,000 BTU	1		12
F.A.U. Including Duct over 100,000 BTU	7	20	140
Floor Furnace Including Vent			
Heaters: Unit/Suspended Recessed Wall			
Vents, V.A.V. Units (Registers) Grills, new or relocated	58	4	232
Repair, Alter or Add to Heating Cooling Absorption Evaporation			
Boilers-Compressors, ~~Package~~ Units Up to 3 H.P.			
Over 3 H.P. to 15 H.P.	4	20	80
Over 15 H.P. to 30 H.P.	4	25	100
Over 30 H.P. to 50 H.P.			
Over 50 H.P.			
Absorption Units Absorption units to and inclusing 100,000 BTU			
Over 100,000 BTU to 500,000 BTU			
Over 500,000 BTU to 1,000,000 BTU			
Over 1,000,000 BTU to 1,750,000 BTU			
Over 1,750,000 BTU			
Evaporative Cooler			
Kitchen/Bath or Vent Fan with Single Duct, Fire/Smoke dampers V.A.V. w/Coils & Fan			
Ventilation System When not a Portion of any Heating or Cooling System Authorized by Permit			
Hood Including Ducts			
Gas Systems up to 5	2	10	20
Miscellaneous		1%	
Investigation			
Plan Check Fee 20105		70%	419.30
Sub Total			599
Surcharge		4%	23.96
Total Fees			622.96

Distribution: White-Office Pink-Applicant Yellow-Archives Gold-Cashier

7-22-97 OK DUCT AT CENTER SECTION EXCEPT TIE-IN - MAC

7-23-97 Duct not Complete above Ceiling, Ceiling will have to Be Reopened for Inspection PD

7-31-97 Duct Above Ceiling O.K. P.D.

CULVER CITY BUILDING AND SAFETY
9770 CULVER BLVD.
CULVER CITY, CALIFORNIA 90232-0507

FOR INSPECTION CALL
(310) 253-5800

Treasurer	Account Number	Account Title	Amount
120	01-515-3223	Plumbing & Heating Permits	32.24
128	01-515-3489	Plan Check Fees	
132	01-22005	Deposits	

043320 MAY 7'97

CITY OF CULVER CITY #000174
ACCT/DEPT. 120 32.24
DATE: 05/07/97 TIME: 10:15:53

APPLICATION FOR HEATING & AIR CONDITIONING PERMIT

(PLEASE PRINT, YOU ARE MAKING FOUR COPIES)

Job Address 6221 Bristol Parkway

Owner Marmaxx Group

Mailing Address 6221 Bristol Parkway

Phone Number

Contractor Jim Gustis Plumbing

Address 2409 Brookhill Dr.

City Camarillo Ca. 93010

Signature J. Gustis

Phone Number 805 9870097

State License Number 501271

City Business License Number 44498

Engineer/Architect

State Reg. #

Phone Number

Square Footage of Conditioned Space

NOTE: Building with over 1,000 square feet of air conditioned space will require plans showing compliance with State energy requirements.

Description of Work: ☐ Alter ☐ Repair ☐ New ☐ Misc.

Application Received By Date: 5/7/97

Application Approved By JMK Date: 5-15-97

Permit Issued By Date:

APPROVALS	INSPECTOR	DATE
Underground		
Rough		
Ducts		
Fire Dampers		
Vent/Gas Test		
Final		6/9/97

PERMIT FEE SCHEDULE	NO.	EACH	FEES
Issuance Fee	1	15	15
F.A.U. Including Duct Up to 100,000 BTU			
F.A.U. Including Duct over 100,000 BTU			
Floor Furnace Including Vent			
Heaters: Unit/Suspended Recessed Wall			
Vents, V.A.V. Units, Registers, Grills, new or relocated			
Repair, Alter or Add to Heating Cooling Absorption Evaporation			
Boilers-Compressors, Package Units Up to 3 H.P.			
Over 3 H.P. to 15 H.P.			
Over 15 H.P. to 30 H.P.			
Over 30 H.P. to 50 H.P.			
Over 50 H.P.			
Absorption Units Absorption units to and inclusing 100,000 BTU			
Over 100,000 BTU to 500,000 BTU			
Over 500,000 BTU to 1,000,000 BTU			
Over 1,000,000 BTU to 1,750,000 BTU			
Over 1,750,000 BTU			
Evaporative Cooler			
Kitchen/Bath or Vent Fan with Single Duct, Fire/Smoke dampers V.A.V. w/Coils & Fan			
Ventilation System When not a Portion of any Heating or Cooling System Authorized by Permit			
Hood Including Ducts			
Gas Systems up to 5	1	10	10.00
3 @ 2.00		6.00	6.00
Miscellaneous		1%	
Investigation			
Plan Check Fee		70%	
Sub Total			31.00
Surcharge		4%	1.24
Total Fees			32.24

Distribution: White-Office Yellow-Archives Pink-Applicant Gold-Cashier

CULVER CITY BUILDING AND SAFETY
9770 CULVER BLVD.
CULVER CITY, CALIFORNIA 90232-0507

F-9

FOR INSPECTION CALL
(310) 253-5800

Treasurer	Account Number	Account Title	Amount
118	01-515-3211	Building Permits	152.49
137	01-151-3190	Tax	25.00
132	01-22005	Deposits	
128	01-515-3489	Plan Check	50.80

228.29

Permit #

043358 MAY 13 '97

CITY OF CULVER CITY #000406
ACCT/DEPT. 118 152.49
DATE: 05/13/97 TIME: 10:40:25

CITY OF CULVER CITY #000407
ACCT/DEPT. 137 25.00
DATE: 05/13/97 TIME: 10:40:52

CITY OF CULVER CITY #000408
ACCT/DEPT. 128 50.80
DATE: 05/13/97 TIME: 10:41:29

APPLICATION FOR BUILDING PERMIT

(PLEASE PRINT, YOU ARE MAKING FOUR COPIES)

Job Address 6221 BRISTOL PARKWAY

Legal: Map Book _____ Page _____ Parcel _____

Zone _____ Lot _____ Tract _____

Occupancy Type _____ Construction Type _____

Owner MARMAXX GROUP

Mailing Address 770 COCHITUATE ROAD
FRAMINGHAM, MA 01701

Phone Number _____

Non-Residential owner/applicant hereby certifies that the applicant or future building occupant ☐ will ☐ will not need to comply with the applicable requirements of Section 25505,25533, and 25534 at the Health and Safety Code and the requirements for a permit for construction or modification from the Air Quality Management District.

Signature _____

Print Name _____

Contractor GLUCK DEVELOPMENT

Address 21820 BURBANK BLVD.

City/Zip WOODLAND HILLS, CA 91367

Phone Number 818-999-2800

Signature Gillian Glatt

State License Number 503281

Type B

City Business License No. 44279

Engineer L. LISTON & ASSOC.

Address 31238 VIA COLIMAS, UNITE
WESTLAKE VILLAGE

Phone Number 818-991-7148

State Registration Number CE 31902

Architect PEN JUN KAO

Address 2179 CALMATTE AVE.
ROWLAND HTS, CA 91748

Phone Number 909-594-6564

State Registration Number C-22022

	Existing	New
1st Floor Area Square Footage:		
Number of Stories:		
Total Floor Area Square Footage:		
Number of Parking Spaces:		

Garage Area Square Footage: 1

Square Feet Above Grade: _____

Square Feet Below Grade: _____

Valuation $ 3,000

Description of Work: ☐ Alter/Repair ☐ Demolish
☐ New ☐ Misc. ☐ Addition
☐ Commercial ☐ Residential

T.I.
ROOF TOP EQUIP

FOR OFFICIAL USE ONLY

Permit Fees 149.76

Plan Check # 20107 Plan Check Fees 100.80

Plan Check Deposit 50

Balance of Plan Check Fees 50.80

Sewer Facility Fees _____

Seismic Instrum. Fee 2.73

CCSD Dev. Fee _____

DEV. Impact Fee _____

Investigation _____

Approvals	Inspector	Date
Foundation		
Concrete Slab		
Wall Steel & Grout		
Floor Joist		
Roof Nail		
Shear Panel		
Framing		
Exterior Lath		
Insulation ☐ Wall ☐ Ceiling		
Interior Lath		
Dry Wall Nail		
Scratch Coat		
Brown Coat		
Haz. Mat. CCR		
Final Inspection	RM	12-19-97

Application Received By: _____ Date 4/14/97

Application Approved By: _____ Date 5/13/97

Permit Issued By: _____ Date _____

Distribution: White-Office Canary-Inspector Pink-Applicant Gold-Cashier

PLANNING DIVISION PLAN CHECK LIST BY CTN

OWNER OR PROJECT NAME | PHONE | DATE: 5/8/97

JOB ADDRESS: 6221 Bristol Parkway | LOT(S): 2 | BLOCK: 3223 | TRACT:

ZONE: C-3 | JOB DESCRIPTION: Roof screening; Tenant improvements; facade improvements.

CHECK		EXISTING/PROPOSED
BLDG. SETBACKS	OK / NA	FRONT-No changes to existing bldg. footprint SIDES-Proposed closure of 3 storefronts to match existing slump stone design & material of existing bldg. facade. Planters to be provided to soften the slump stone facade.
BLDG. HEIGHT	OK / NA	
OPEN SPACE & LOT COVERAGE	OK / NA	-All roof-top equipment shall be screened & material & design of screening to match existing design & color of respective color of walls. -No changes to existing bldg. sq. ft
DISTANCE BTWN. BUILDINGS &/OR UNIT SIZE	OK / NA	
FENCES, WALLS, HEDGES	OK / NA	
PARKING	OK / NA	
SIGNS	OK / NA	-No changes to existing signs. -No additional signs proposed.
SPECIAL CONDITIONS	OK / NA	*Screening required. *Planter boxes to be provided to soften hardscape.
OTHER	OK / NA	

APPROVED
MAY 08 1997
Culver City
Planning Division

[X] Approved
[ ] Disapproved

Special Action(s): TYPE _____ PL- _____ DATE APPROVED _____

Ord. No. _____ Res. No. _____ Admin. _____

for _____

Reason: _____

CCPL 93

OFFICE C

6221 Bristol Pk

ANTONIO S. LUISONI
Consulting Structural Engineer
12757 Deon Place
GRANADA HILLS, CA 91344-1002
PHONE/FAX (818) 363-6531

JOB # 20050 ; 6221-6299 BRISTOL PK.
SHEET NO. 1 OF 2
CALCULATED BY ASL DATE 4-5-00
REVISED BY ASL DATE 4-6-00
COMMENTS

REPLACING GLULAM BEAMS, CHECK FRAMING

LOADING:

ROOFING	3.0	PSF
3/4 PLYWOOD	2.3	
6x10 PURLINS @ 4'-0" o.c.	2.7	
	8.0	PSF
LL	20.0	PSF (ASSUMED)
T.L	28.0	PSF

APPROVED

Culver City
Planning Division

This approval is based upon information provided by the applicant or his/her representative. This approval does not legalize any existing non-permitted improvements that exist on this property. Accurate and complete information is the responsibility of the applicant or his/her representative. Failure to provide accurate and complete information may result in building permit revocation or legal action.

REGISTERED PROFESSIONAL ENGINEER ANTONIO S. LUISONI No. 1781 Exp 6/30/01 STRUCTURAL STATE OF CALIFORNIA

PURLINS 6x10 @ 48 o.c. Spacing to match existing

L = 8' SATISFACTORY (8 + 1 = 9 < 10 ALLOWED)

NO NEW CONCENTRATED LOADS ALLOWED (20F-E5 ASSUMED)

BEAMS (7 5/8 x 15 3/4 GLULAM, FIRST G SIZE)

L max = 16.0' d = 4(8+20)+35 = 68" 80"

TYPICAL APPROVED BM/COL CONNECTION (EXISTING)

GCO COLUMN CAP

16" ϕ conc. COL'S

4/7/2000

This set of plans and ... construction. ... to deviate therefrom ... The stamping of ... plans ... approval ... or ... This ... owner ... from ... responsibility ... for ... errors ... or ... omissions ... on ... the ... plans.

To Reorder this NEBS CUSTOM printing service TOLL FREE 1-800-... Nebs, Inc. Framingham, MA 01...

6221-6299
Bristol
Pkwy

FROM : EBCO

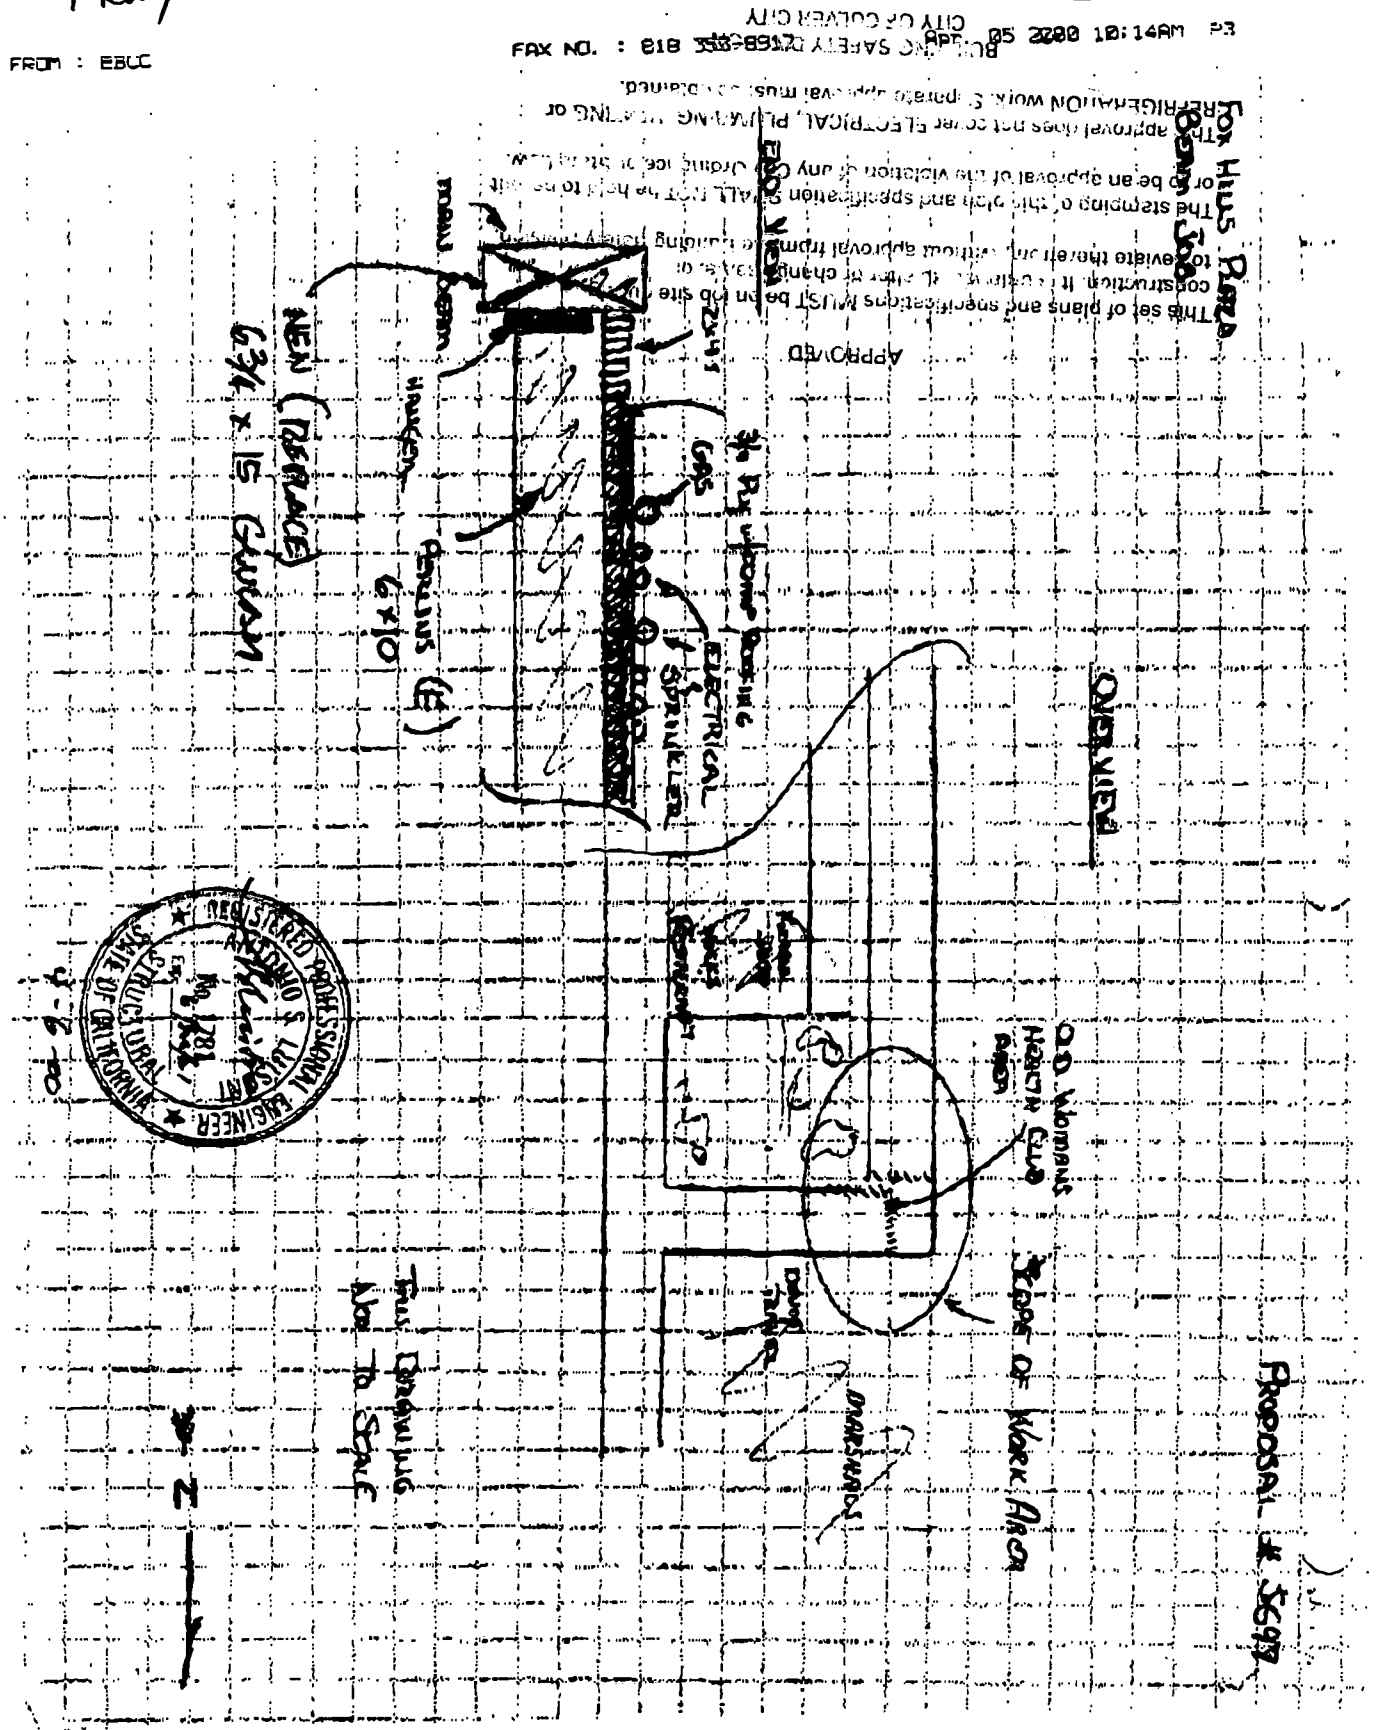
PROPOSAL #5697
OVERVIEW
Area of Work Area
O.D. Womans Health Club
Existing Trees
Existing Trees
Existing Trees

FROM : EBCO FAX NO. : 818 353-8917 Apr. 06 2000 01:17PM P2

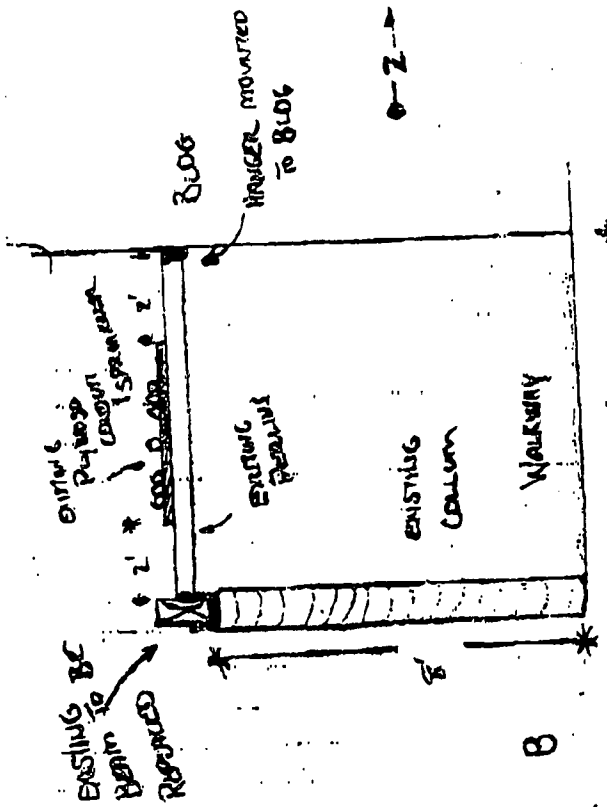

REGISTERED PROFESSIONAL ENGINEER ANTONIO S. LUISONI No. 17811 STATE OF CALIFORNIA STRUCTURAL

4-6-00

APPROVED

This set of plans and specifications MUST be on job site during construction. It is unlawful to alter or change same or to deviate therefrom, without approval from the Building Safety Division.

The stamping of this plan and specification SHALL NOT be held to permit or to be an approval of the violation of any City Ordinance or State Law.

This approval does not cover ELECTRICAL, PLUMBING, HEATING or REFRIGERATION work. Separate approval must be obtained.

BUILDING SAFETY DIVISION
CITY OF CULVER CITY

Void without Authorized Initials/Signature

APR 10 2000

Culver City
Planning Division

This approval is based upon information provided by the applicant or his/her representative. This approval does not legalize any existing non-permitted improvements that exist on this property. Accurate and complete information is the responsibility of the applicant or his/her representative. Failure to provide accurate and complete information could result in building permit revocation or legal action.

Conditionally APPROVED

6221-6259 Bristol Pkwy

Beam Repair / Replacement
All work to match existing
No new construction

ELEVATIONS OF EXISTING OVERHANG

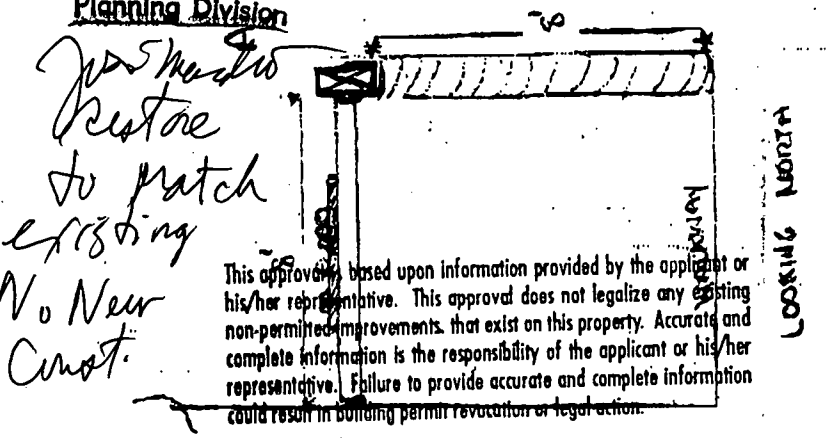

Just need to restore to match existing
No New Const.

6221-6299
Bristol Pkwy

FROM : EBCO FAX NO. : 818 353-8917 Apr. 06 2000 10:14AM P2

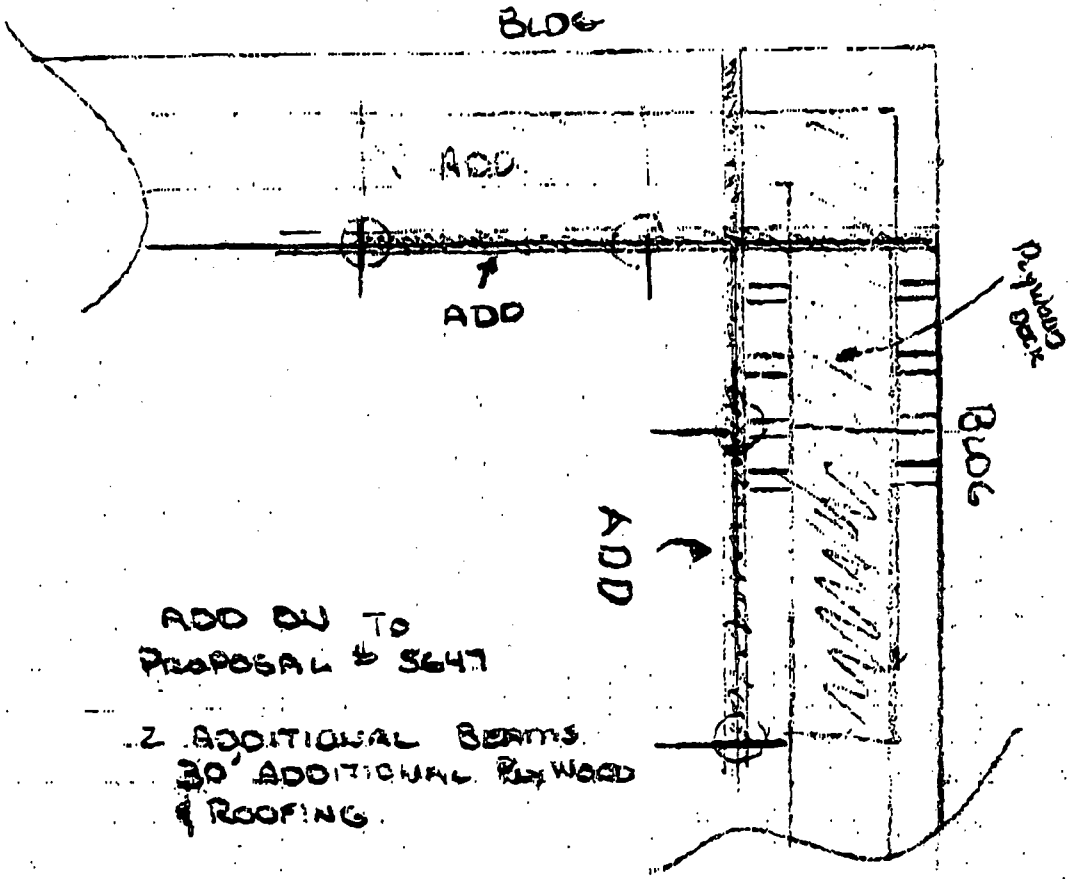

ADD ON TO
PROPOSAL # 5647

2 ADDITIONAL BEAMS
30' ADDITIONAL PLYWOOD
& ROOFING.

DRAWING NOT TO SCALE

REGISTERED PROFESSIONAL ENGINEER
ANTONIO S. LUISONI
No. 1781
Exp. 3-31-01
STRUCTURAL
STATE OF CALIFORNIA
4-6-00

APPROVED

This set of plans and specifications MUST be on job site during construction. It is unlawful to alter or change same, or to deviate therefrom, without approval from the Building Safety Division.

The stamping of this plan and specification SHALL NOT be held to permit or to be an approval of the violation of any City Ordinance or State Law.

This approval does not cover ELECTRICAL, PLUMBING, HEATING or REFRIGERATION work. Separate approvals must be obtained.

BUILDING SAFETY DIVISION
CITY OF CULVER CITY

Work Without Authorized Initial Is Prohibited

LEEDS & STRAUSS ENTERPRISES

creative real estate

February 4, 2000

Attn: Culver City Dept. of Building & Safety
9770 Culver Blvd.
Culver City, CA 90232

RE: 6221-6299 Bristol Parkway
Fox Hills Plaza Shopping Center

As Owner of the above-referenced property, I hereby give my permission to Art Riel of EBCO to pull permits on my behalf. This permission is being given primarily to allow Mr. Riel to pull the necessary permit(s) that will allow him to replace glue-lam beams in the courtyard section of my shopping center. Inspectors Ray Martinez and Michael Courtney have pointed out several sections in need or replacement and Mr. Riel in all probability will be the contractor to perform this work. Thank you for your cooperation.

Sincerely,

Matthew C. Strauss

11975 El Camino Real, Suite 103
San Diego, California 92130
Telephone (619) 792-7500
Fax (619) 792-7834

Lot 1 act 30946

Ramada Inns, Inc. — OWNER
6221-6299 Bristol Pkwy. — ADDRESS
RADCO Const. — CONTRACTOR
1-4-73 — DATE
A 18430 — PERMIT NO.
Shopping Center

Y-35

FOUNDATION — INSPECTOR — DATE
STEEL — INSPR. — DATE
STEEL
BOND BEAM
FOOTINGS
COLUMNS
WALLS
WALL
COLUMNS
roof nailing 11-14-73 JB
FIREPLACE
FRAMING
FORMS
RAT PROOFING
LATH
EXTERIOR
INTERIORS

Brunell Fire Prot. — PLUMBING CONTRACTOR — C9418 — PERMIT — 8-31-73 — DATE
Hermsen Inc. — C9515 — 9-28-73
Brunell Fire Prot. — C9541 — 10-8-73
INSPR. — DATE
Gruenke 10-24-73 CB — ROUGH
2-24-74 JG
2-27-74 CB — FINAL
2 water piping 4-8-74 CB
2 water service
WATER SYSTEM
SEWER
INSPR. — DATE
53 Fire Sprinkler heads
NO. FIXTURES 81
NO. GAS OUTLETS 3
NO. WATER HEATERS & VENT 2 & 2

Hermsen Inc. — CONTR
C9515 — PERMIT
9-28-73 — DATE
PROP. LINE
9 sewers
EASEMENT
CESSPOOL — CONTR.
PERMIT — DATE
HOLE
BRICK
SEPTIC TANK — CONTR.
PERMIT — DATE
SEEPAGE PIT
LEACH LINE
HEATING/REFRIG. Wm. J. Vogel Inc. — CONTR.
C9605 — PERMIT
10-23-73 — DATE
FLOOR — WALL
ROUGH
FINAL 4-12-74 CB
17 refrigeration
Opening store only.

Pc 750.00

GROUP_____
TYPE_____
FIRE ZONE_____
USE ZONE_____

APPLICATION FOR PERMIT TO BUILD
Two sets of Plans and Specifications including Details and Cross Sections Must be filed with Application and Approved by Building Inspector.

$ 1520.00
AMOUNT OF PERMIT
$ 800,000.00
Value of Construction, Including Labor & Materials

PARKING LOT PAID Cert. of Occup 4/26/73 #5513

Permit No. A 18430 Y-35 Culver City, Calif. Oct. 20 1972

Job Address 6221 thru 6299 Bristol Parkway

Lot 1, Block -, Tract 30946

Owner's Name Ramada Inns, Inc. Address 3838 E. Van Buren Phoenix, Arizona Phone No. (602) 275-4741

Contractor RADCO Construction Address 3838 E. Van Buren Phoenix, Arizona Phone No. (602) 275-4741

State License No. 273772 Workmen's Comp. INA Policy No. IWC004239

City License No. 19071

ONE SET OF APPROVED PLANS TO REMAIN ON JOB UNTIL WORK IS COMPLETED.

INSPECTOR MUST APPROVE EACH BRACKET ON JOB CARD BEFORE PROCEEDING TO NEXT WORK.

Purpose building is to be used for Shopping Center INCLUDES DRUG STORE

Description of Building

Size of New Building or Addition ____x____ (1st Floor) ____x____ (2nd Floor) Total floor area 60,268 Sq.Ft. No. of Rooms___

Size of Garage____x____ Size of Lot____x____ Size of Girders____x____

Size of Mudsill____x____ Size of floor joists____x____ (1st Floor) ____x____ (2nd Floor)

RECEIVED JAN 4 1973 City of Culver City Building Dept.

Size of exterior studs____x____, Size of interior studs____x____

Size of Ceiling Joists____x____, Size of Roof Rafters____x____

Material of Foundation_____, Width of Footings_____ Depth in Ground_____

Material of Exterior Walls_____ Interior Walls_____ Floor_____

Roof_____

COMMERCIAL		GARAGE APTS	
INDUSTRIAL		RESIDENCE	
APARTMENTS		FIREPLACE	
UNITS		FURNACE	
DUPLEX		TILE WORK	

REMARKS

Soil B/V = 2000 pounds per sq. ft. at 18" minimum.
Structural Engineers
Robert Clements and Associates
Structural Plans

I have carefully examined and read the above application and know the same is true and correct and hereby certify and agree that if a permit is issued that all of the provisions of the Building Ordinances and the Uniform Building Code of the City of Culver City and building laws of the State of California will be complied with, whether hereby specified or not.

Applicant ROBT. CLEMENTS ARCHT

By Ted H. Jaehn

Ted H. Jaehn - Robert Clements & Assoc.

OFFICE OF ASSESSOR
BOOK PAGE PARCEL

SEWER CHARGE PAID

Safeway Stores
OWNER

6221 Bristol Parkway
ADDRESS

Heath & Co.
CONTRACTOR

11-28-73
DATE

A 18951
PERMIT NO.

Wall signs

C-15

FOUNDATION INSPECTOR DATE

STEEL

FOOTINGS

WALLS

COLUMNS

FIREPLACE

FORMS

LATH

EXTERIOR

STEEL INSPR. DATE

BOND BEAM

COLUMNS

WALL

FRAMING

RAT PROOFING

INTERIORS

PLUMBING CONTRACTOR

PERMIT DATE

INSPR. DATE

ROUGH

FINAL FINAL GAS

WATER SYSTEM

SEWER

CONTR

PROP. LINE

CESSPOOL

CONTR.

HOLE

SEPTIC TANK

CONTR.

SEEPAGE PIT

HEATING, REFRIG.

CONTR.

FLOOR WALL

INSPR. DATE

NO. FIXTURES

NO. GAS OUTLETS

NO. WATER HEATERS & VENT

PERMIT DATE

EASEMENT

PERMIT DATE

BRICK

PERMIT DATE

LEACH LINE

PERMIT DATE

ROUGH FINAL

RECEIVED-BLDG. DEPT.

NOV 27 8 27 AM '73

CITY OF CULVER CITY
CALIFORNIA

GROUP_____
TYPE_____
FIRE ZONE_____
USE ZONE_____

APPLICATION FOR PERMIT TO BUILD

Two sets of Plans and Specifications including Details and Cross Sections Must be filed with Application and Approved by Building Inspector.

C-15

$ 28.50
AMOUNT OF PERMIT
$ 2700.00
Value of Construction, Including Labor & Materials

Permit No. A18951 Culver City, Calif Nov 27, 1973

Job Address 6271 BRISTOL PARKWAY

Lot_____, Block_____, Tract_____

Owner's Name SAFEWAY STORES Address_____ Phone No._____

Contractor HEATH & CO. Address 3745 LINDY ST. Phone No. 223-4141

State License No. 196892 Workmen's Comp._____ Policy No._____

City License No._____

ONE SET OF APPROVED PLANS TO REMAIN ON JOB UNTIL WORK IS COMPLETED.

INSPECTOR MUST APPROVE EACH BRACKET ON JOB CARD BEFORE PROCEEDING TO NEXT WORK.

Purpose building is to be used for WALL SIGNS.

Description of Building

Size of New Building or Addition ____x____ (1st Floor) ____x____ (2nd Floor) Total floor area____ Sq.Ft. No. of Rooms___

Size of Garage____x____ Size of Lot____x____ Size of Girders____x____

Size of Mudsill____x____ Size of floor joists____x____ (1st Floor) ____x____ (2nd Floor)

Size of exterior studs____x____, Size of interior studs____x____

Size of Ceiling Joists____x____, Size of Roof Rafters____x____

Material of Foundation_____, Width of Footings_____ Depth in Ground_____

Material of Exterior Walls_____ Interior Walls_____ Floor_____

Roof_____

COMMERCIAL		GARAGE APTS	
INDUSTRIAL		RESIDENCE	
APARTMENTS		FIREPLACE	
UNITS		FURNACE	
DUPLEX		TILE WORK	

REMARKS

I have carefully examined and read the above application and know the same is true and correct and hereby certify and agree that if a permit is issued that all of the provisions of the Building Ordinances and the Uniform Building Code of the City of Culver City and building laws of the State of California will be complied with, whether hereby specified or not.

Applicant Heath & Co

By James A Heath

Complete - 5-15-74 JDB

OFFICE OF ASSESSOR
BOOK PAGE PARCEL

Ramada Inns Inc. — OWNER

6221 Bristol Parkway — ADDRESS

Ramada Development Co. — CONTRACTOR

8-28-74 — DATE

A-19446 — PERMIT NO.

Decorative screen

F-37

FOUNDATION — INSPECTOR — DATE

STEEL

FOOTINGS

WALLS

COLUMNS

FIREPLACE

FORMS

LATH

EXTERIOR

STEEL — INSPR. — DATE

BOND BEAM

COLUMNS

WALL

FRAMING

RAT PROOFING

INTERIORS

PLUMBING CONTRACTOR

INSPR. — DATE

ROUGH

FINAL — FINAL GAS

WATER SYSTEM

SEWER

CONTR

PROP. LINE

CESSPOOL

CONTR.

HOLE

SEPTIC TANK

CONTR.

SEEPAGE PIT

HEATING, REFRIG.

CONTR.

FLOOR — WALL

PERMIT — DATE

INSPR. — DATE

NO. FIXTURES

NO. GAS OUTLETS

NO. WATER HEATERS & VENT

PERMIT — DATE

EASEMENT

PERMIT — DATE

BRICK

PERMIT — DATE

LEACH LINE

PERMIT — DATE

ROUGH — FINAL

P.C. #3081 R 20

GROUP
TYPE
FIRE ZONE
USE ZONE

APPLICATION FOR PERMIT TO BUILD
Two sets of Plans and Specifications including Details and Cross Sections Must be filed with Application and Approved by Building Inspector.

$ 40.00
AMOUNT OF PERMIT
$ 5000.00
Value of Construction, Including Labor & Materials

F-37 NEED SECOND SET OF PLANS.

Permit No. A-9446 Culver City, Calif. May 31 19 74

Job Address 6221 Bristol Parkway, Culver City, California 90230

Lot Portion of Lot 1, Block ____, Tract 30946

Owner's Name Ramada Inns Inc. Address 6333 Bristol Parkway Phone No. 641-9271

Contractor Ramada Development Company Address 6333 Bristol Parkway Phone No. 641-9271

State License No. ST #273772 Workmen's Comp. ____ Policy No. ____

City License No. ____

ONE SET OF APPROVED PLANS TO REMAIN ON JOB UNTIL WORK IS COMPLETED.

INSPECTOR MUST APPROVE EACH BRACKET ON JOB CARD BEFORE PROCEEDING TO NEXT WORK.

Purpose building is to be used for Existing

Description of Building

Size of New Building or Addition ____x____ (1st Floor) ____x____ (2nd Floor) Total floor area ____ Sq.Ft. No. of Rooms ____

Size of Garage ____x____ Size of Lot ____x____ Size of Girders ____x____

Size of Mudsill ____x____ Size of floor joists ____x____ (1st Floor) ____x____ (2nd Floor)

Size of exterior studs ____x____, Size of interior studs ____x____

Size of Ceiling Joists ____x____, Size of Roof Rafters ____x____

Material of Foundation ____, Width of Footings ____ Depth in Ground ____

Material of Exterior Walls ____ Interior Walls ____ Floor ____

Roof ____

COMMERCIAL		GARAGE APTS	
INDUSTRIAL		RESIDENCE	
APARTMENTS		FIREPLACE	
UNITS		FURNACE	
DUPLEX		TILE WORK	

REMARKS

Decorative Screen around roof vents on Safeway Roof - Requestd by Planning Commission.

RECEIVED AUG 28 1974 City of Culver City Building Dept.

I have carefully examined and read the above application and know the same is true and correct and hereby certify and agree that if a permit is issued that all of the provisions of the Building Ordinances and the Uniform Building Code of the City of Culver City and building laws of the State of California will be complied with, whether hereby specified or not.

Applicant Ramada Development Company

By Wm. Garnier

Wm. Garnier, Project Supt.

OFFICE OF ASSESSOR
BOOK PAGE PARCEL

Safeway — OWNER

6221 Bristol Parkway — ADDRESS

Heath & Co. — CONTRACTOR

7-16-74 — DATE

A 19337 — PERMIT NO.

Wall Sign

E-53

FOUNDATION — INSPECTOR — DATE

STEEL — INSPR. — DATE

STEEL

FOOTINGS

WALLS

COLUMNS

FIREPLACE

FORMS

LATH

EXTERIOR

BOND BEAM

COLUMNS

WALL

FRAMING

RAT PROOFING

INTERIORS

PLUMBING CONTRACTOR

PERMIT — DATE

INSPR. — DATE

INSPR. — DATE

ROUGH

FINAL — FINAL GAS

WATER SYSTEM

SEWER

NO. FIXTURES

NO. GAS OUTLETS

NO WATER HEATERS & VENT

CONTR

PERMIT — DATE

PROP. LINE

CESSPOOL

CONTR.

EASEMENT

PERMIT — DATE

HOLE

SEPTIC TANK

CONTR.

BRICK

PERMIT — DATE

SEEPAGE PIT

HEATING, REFRIG.

CONTR.

LEACH LINE

PERMIT — DATE

FLOOR — WALL

ROUGH — FINAL

GROUP_____
TYPE_____
FIRE ZONE_____
USE ZONE_____

RECEIVED-BLDG. DEPT.
JUL 11 3 17 PM '74
CULVER CITY
CALIFORNIA

APPLICATION FOR PERMIT TO BUILD

Two sets of Plans and Specifications Including Details and Cross Sections Must be Filed with Application and Approved by Building Inspector.

$ 10.00
AMOUNT OF PERMIT
$ 500.00
Value of Construction, Including Labor & Materials

E-53

Permit No. A19337 Culver City, Calif. 7-12 1974

Job Address 6221 BRISTOL PKWY

Lot_____, Block_____, Tract_____

Owner's Name SAFEWAY Address SAME Phone No._____

Contractor HEATH & CO. Address 3225 LAC/ L.A. 90031 Phone No 223-4141

State License No 146892 Workmen's Comp._____ Policy No._____

City License No._____

ONE SET OF APPROVED PLANS TO REMAIN ON JOB UNTIL WORK IS COMPLETED.

INSPECTOR MUST APPROVE EACH BRACKET ON JOB CARD BEFORE PROCEEDING TO NEXT WORK.

Purpose building is to be used for S/F. NON-ILLUMIN. WALL SIGN

Description of Building

Size of New Building or Addition ____x____ (1st Floor) ____x____ (2nd Floor) Total floor area____ Sq.Ft. No. of Rooms___

Size of Garage____x____ Size of Lot____x____ Size of Girders____x____

Size of Mudsill____x____ Size of floor joists____x____ (1st Floor) ____x____ (2nd Floor)

Size of exterior studs____x____, Size of interior studs____x____

Size of Ceiling Joists____x____, Size of Roof Rafters____x____

Material of Foundation_____, Width of Footings_____ Depth in Ground_____

Material of Exterior Walls_____ Interior Walls_____ Floor_____

Roof_____

COMMERCIAL		GARAGE APTS	
INDUSTRIAL		RESIDENCE	
APARTMENTS		FIREPLACE	
UNITS		FURNACE	
DUPLEX		TILE WORK	

REMARKS

RECEIVED JUL 16 1974 City of Culver City Building Dept.

I have carefully examined and read the above application and know the same is true and correct and hereby certify and agree that if a permit is issued that all of the provisions of the Building Ordinances and the Uniform Building Code of the City of Culver City and building laws of the State of California will be complied with, whether hereby specified or not.

Applicant Heath & Co. Howard Hoskins

By_____

OFFICE OF ASSESSOR
BOOK PAGE PARCEL

Ramada Inn — OWNER

6221-95 Bristol Parkway — ADDRESS

Heath & Co. — CONTRACTOR

1-23-75 — DATE

A 19699 — PERMIT NO.

Wall Sign

H-27

FOUNDATION — INSPECTOR — DATE

STEEL — INSPR. — DATE

STEEL

FOOTINGS

WALLS

COLUMNS

FIREPLACE

FORMS

LATH

EXTERIOR

BOND BEAM

COLUMNS

WALL

FRAMING

RAT PROOFING

INTERIORS

PLUMBING CONTRACTOR

PERMIT — DATE

INSPR. — DATE

INSPR. — DATE

ROUGH

FINAL — FINAL GAS

WATER SYSTEM

SEWER

NO. FIXTURES

NO. GAS OUTLETS

NO. WATER HEATERS & VENT

CONTR

PERMIT — DATE

PROP. LINE

CESSPOOL

CONTR.

EASEMENT

PERMIT — DATE

HOLE

SEPTIC TANK

CONTR.

BRICK

PERMIT — DATE

SEEPAGE PIT

HEATING, REFRIG.

CONTR.

LEACH LINE

PERMIT — DATE

FLOOR — WALL

ROUGH — FINAL

GROUP_____
TYPE_____
FIRE ZONE_____
USE ZONE_____

RECEIVED-BLDG. DEPT. JAN 23 1975 CITY OF CULVER CITY CALIFORNIA

P C 10.50

APPLICATION FOR PERMIT TO BUILD
Two sets of Plans and Specifications including Details and Cross Sections Must be filed with Application and Approved by Building Inspector.

$ 21.00 AMOUNT OF PERMIT
$ 1200.00 Value of Construction, Including Labor & Materials

Permit No. C 19699 H-27 Culver City, Calif. 1-22 1975

Job Address 6221-6295 BRISTOL PARKWAY

Lot_____, Block_____, Tract_____

Owner's Name RAMADA INN Address SAME Phone No._____

Contractor HEATH & CO. Address 3225 LACY ST L.A. Phone No. 223-4141

State License No. 146892 Workmen's Comp. THE TRAVELERS Policy No. TDK-21B14T8358

City License No. 23889

ONE SET OF APPROVED PLANS TO REMAIN ON JOB UNTIL WORK IS COMPLETED.

INSPECTOR MUST APPROVE EACH BRACKET ON JOB CARD BEFORE PROCEEDING TO NEXT WORK.

Purpose building is to be used for WALL SIGN

Description of Building

Size of New Building or Addition ____x____ (1st Floor) ____x____ (2nd Floor) Total floor area____ Sq.Ft. No. of Rooms___

Size of Garage____x____ Size of Lot____x____ Size of Girders____x____

Size of Mudsill____x____ Size of floor joists____x____ (1st Floor) ____x____ (2nd Floor)

Size of exterior studs____x____, Size of interior studs____x____

Size of Ceiling Joists____x____, Size of Roof Rafters____x____

Material of Foundation_____, Width of Footings_____ Depth in Ground_____

Material of Exterior Walls_____ Interior Walls_____ Floor_____

Roof_____

COMMERCIAL		GARAGE APTS	
INDUSTRIAL		RESIDENCE	
APARTMENTS		FIREPLACE	
UNITS		FURNACE	
DUPLEX		TILE WORK	

REMARKS

RECEIVED JAN 23 1975 City of Culver City Building Dept.

I have carefully examined and read the above application and know the same is true and correct and hereby certify and agree that if a permit is issued that all of the provisions of the Building Ordinances and the Uniform Building Code of the City of Culver City and building laws of the State of California will be complied with, whether hereby specified or not.

Applicant Heath & Co.

By Howard J. Friedman

OFFICE OF ASSESSOR
BOOK PAGE PARCEL

Ramada Inn — OWNER

6221-99 Bristol Parkway — ADDRESS

Heath & Co. — CONTRACTOR

2-7-75 — DATE

A 19730 — PERMIT NO.

(2) S/F signs

H-39

FOUNDATION — INSPECTOR — DATE

STEEL — INSPR. — DATE

STEEL

FOOTINGS hole 2-9-75 dg

WALLS

COLUMNS

FIREPLACE

FORMS

LATH

EXTERIOR

BOND BEAM

COLUMNS

WALL

FRAMING

RAT PROOFING

INTERIOR

PLUMBING CONTRACTOR — PERMIT — DATE

INSPR. — DATE

ROUGH

FINAL — FINAL GAS

WATER SYSTEM

SEWER

CONTR

PROP. LINE

CESSPOOL

CONTR.

HOLE

SEPTIC TANK

CONTR.

SEEPAGE PIT

HEATING, REFRIG.

CONTR.

FLOOR — WALL

INSPR — DATE

NO. FIXTURES

NO. GAS OUTLETS

NO. WATER HEATERS & VENT

PERMIT — DATE

EASEMENT

PERMIT — DATE

BRICK

PERMIT — DATE

LEACH LINE

PERMIT — DATE

ROUGH — FINAL

GROUP_____
TYPE_____
FIRE ZONE_____
USE ZONE_____

APPLICATION FOR PERMIT TO BUILD
Two sets of Plans and Specifications including Details and Cross Sections Must be filed with Application and Approved by Building Inspector.

00
$ 10
AMOUNT OF PERMIT
$ 4000.00
Value of Construction, Including Labor & Materials

H-39

Permit No. A-19730 Culver City, Calif. 2-7 1975

Job Address 6221-6299 BRISTOL PARKWAY

Lot_____, Block_____, Tract_____

Owner's Name RAMADA INN Address PHOENIX, ARIZ. Phone No._____

Contractor HEATH & CO. Address 3225 LACY ST. Phone No. 223-4141
L.A. 90031

State License No. 146592 Workmen's Comp. TRAVELERS Policy No. TDFUB 1147834

City License No. 23589

ONE SET OF APPROVED PLANS TO REMAIN ON JOB UNTIL WORK IS COMPLETED.

INSPECTOR MUST APPROVE EACH BRACKET ON JOB CARD BEFORE PROCEEDING TO NEXT WORK.

Purpose building is to be used for 2 S/F NON-ILL. DIRECTIONAL SIGNS 2'X1'-3½"

Description of Building

Size of New Building or Addition ____x____ (1st Floor) ____x____ (2nd Floor) Total floor area____ Sq.Ft. No. of Rooms___

Size of Garage____x____ Size of Lot____x____ Size of Girders____x____

Size of Mudsill____x____ Size of floor joists____x____ (1st Floor) ____x____ (2nd Floor)

Size of exterior studs____x____, Size of interior studs____x____

Size of Ceiling Joists____x____, Size of Roof Rafters____x____

Material of Foundation_____, Width of Footings_____ Depth in Ground_____

Material of Exterior Walls_____ Interior Walls_____ Floor_____

Roof_____

COMMERCIAL		GARAGE APTS	
INDUSTRIAL		RESIDENCE	
APARTMENTS		FIREPLACE	
UNITS		FURNACE	
DUPLEX		TILE WORK	

REMARKS

RECEIVED FEB 7 1975 City of Culver City Building Dept.

I have carefully examined and read the above application and know the same is true and correct and hereby certify and agree that if a permit is issued that all of the provisions of the Building Ordinances and the Uniform Building Code of the City of Culver City and building laws of the State of California will be complied with, whether hereby specified or not.

Applicant Heath & Co.

By Edward J. Mayhew

OFFICE OF ASSESSOR
BOOK PAGE PARCEL

Ramada Inn — OWNER

6221-99 Bristol Parkway — ADDRESS

Heath & Co. — CONTRACTOR

7-8-75 — DATE

A 20068 — PERMIT NO.

Free standing signs

K-45

FOUNDATION — INSPECTOR — DATE

STEEL

FOOTINGS

WALLS

COLUMNS

FIREPLACE

FORMS

LATH

EXTERIOR

STEEL — INSPR. — DATE

BOND BEAM

COLUMNS

WALL

FRAMING

RAT PROOFING

INTERIORS

PLUMBING CONTRACTOR

INSPR. — DATE

ROUGH

FINAL — FINAL GAS

WATER SYSTEM

SEWER

CONTR

PROP. LINE

CESSPOOL

CONTR.

HOLE

SEPTIC TANK

CONTR.

SEEPAGE PIT

HEATING, REFRIG.

CONTR.

FLOOR — WALL

PERMIT — DATE

INSPR. — DATE

NO. FIXTURES

NO. GAS OUTLETS

NO. WATER HEATERS & VENT

PERMIT — DATE

EASEMENT

PERMIT — DATE

BRICK

PERMIT — DATE

LEACH LINE

PERMIT — DATE

ROUGH — FINAL

V

P.C. 17.50
3511

GROUP_____
TYPE_____
FIRE ZONE_____
USE ZONE_____

APPLICATION FOR PERMIT TO BUILD
Two sets of Plans and Specifications including Details and Cross Sections Must be filed with Application and Approved by Building Inspector.

$ 35.00
AMOUNT OF PERMIT
$ 4,000.00
Value of Construction, Including Labor & Materials

15-45

Permit No. A20068 Culver City, Calif. 7-8 1975

Job Address 6221-99 BRISTOL PARKWAY

Lot_____, Block_____, Tract_____

Owner's Name Ramada Inn Address 3838 E. VAN BUREN, PHOENIX, ARIZ Phone No._____

Contractor HEATH & CO. Address 3225 LACY ST L.A. Phone No 223-4141

State License No 146892 Workmen's Comp. THE TRAVELERS Policy No TDK-413 114T83437

City License No 23689

ONE SET OF APPROVED PLANS TO REMAIN ON JOB UNTIL WORK IS COMPLETED.

INSPECTOR MUST APPROVE EACH BRACKET ON JOB CARD BEFORE PROCEEDING TO NEXT WORK.

Purpose building is to be used for_____

Description of Building

Size of New Building or Addition ____x____ (1st Floor) ____x____ (2nd Floor) Total floor area____ Sq.Ft. No. of Rooms___

Size of Garage____x____ Size of Lot____x____ Size of Girders____x____

Size of Mudsill____x____ Size of floor joists____x____ (1st Floor) ____x____ (2nd Floor)

Size of exterior studs____x____, Size of interior studs____x____

Size of Ceiling Joists____x____, Size of Roof Rafters____x____

Material of Foundation_____, Width of Footings_____ Depth in Ground_____

Material of Exterior Walls_____ Interior Walls_____ Floor_____

Roof_____

COMMERCIAL		GARAGE APTS	
INDUSTRIAL		RESIDENCE	
APARTMENTS		FIREPLACE	
UNITS		FURNACE	
DUPLEX		TILE WORK	

REMARKS 2 D/F READER BOARDS ON EXISTING PYLON STANDING SIGNS

RECEIVED JUL 8 1975 City of Culver City Building Dept.

I have carefully examined and read the above application and know the same is true and correct and hereby certify and agree that if a permit is issued that all of the provisions of the Building Ordinances and the Uniform Building Code of the City of Culver City and building laws of the State of California will be complied with, whether hereby specified or not.

FINAL 1-14-76

Applicant Heath & Co.

By Edward J. Heath

OFFICE OF ASSESSOR
BOOK PAGE PARCEL

CULVER CITY BUILDING AND FIRE PREVENTION
9770 CULVER BOULEVARD
CULVER CITY, CALIFORNIA 90230

FOR INSPECTION CALL:
(213) 202-5806

RECEIVED
Culver City
Building Dept
DEC 20

Validated:

J-10

Permit # B 02778 DEC 20 A8:09

APPLICATION FOR BUILDING PERMIT

(PLEASE PRINT, YOU ARE MAKING FIVE COPIES)

Job Address 6221 BRISTOL PARKWAY

Legal: Map Book ____ Page ____ Parcel ____

Zone ____ Lot ____ Tract ____

Occupancy Type ____ Construction Type ____

Owner SAFEWAY STORES

Mailing Address 12200 BELLFLOWER BLVD
DOWNEY CALIF

Phone Number (213) 922 9262

Contractor ANDERSON REFRIGERATION

Address 6581 ALTURA BLVD
BUENA PARK - 90620

Phone Number (213) 863 2611

State License Number 1963-11

Type B-1

City Business License No. ____

Engineer NONE

Address ____

Phone Number ____

State Registration Number ____

Architect ____

Address ____

Phone Number ____

State Registration Number ____

1st Floor Area Square Footage ____

Number of Stories ____

Total Floor Area Square Footage ____

Number of Parking Spaces ____

Garage Area Square Footage ____

Square Feet Above Grade ____

Square Feet Below Grade ____

Valuation $ 6,000.00

Description of Work: ☐ Alter ☐ Repair ☐ Demolish
☐ New ☒ Misc. ☐ Addition
☐ Commercial ☐ Residential

FOR OFFICIAL USE ONLY

Permit Fee 58.00

Plan Check # ____ Plan Check Fees 38.00

Plan Check Deposit ____

Balance of Plan Check Fees ____

Bedroom Tax ____

Sewer Facility Fees ____

Street Use Fee ____

Investigation ____

Approvals	Inspector	Date
Foundation		
Concrete Slab		
Wall Steel & Grout		
Floor Joist		
Roof Nail		
Sheer Panel		
Framing		
Exterior Lath		
Insulation ☐ Wall ☐ Ceiling		
Interior Lath		
Dry Wall Nail		
Scratch Coat		
Brown Coat		
Final Inspection	EO	3-7-84

Application Received By: ____ Date: 12-20-83

Application Approved By: ____ Date: ____

Permit Issued By: ____ Date: 12/20/83

Distribution: White-Office Green-Assessors Office Canary-Inspector
Pink-Applicant Gold-Cashier

To: Sherry Cofo
Jos
Chuck

From: me

Pls. let Jos
or I know
which of you
handled this.
11/18 MO

CULVER CITY BUILDING AND FIRE PREVENTION
9770 CULVER BOULEVARD
CULVER CITY, CALIFORNIA 90230

FOR INSPECTION CALL:
(213) 202-5806

INSPECTORS OFFICE HOURS
7:00 - 9:00 a.m.
4:00 - 5:00 p.m.

H-9

23 9/1 85 652 00
Validated: no C of O required
08324 SEP 13 AM 11:18
Permit # B

APPLICATION FOR BUILDING PERMIT

(PLEASE PRINT, YOU ARE MAKING FIVE COPIES)

Job Address 6221 Bristol Parkway

Legal: Map Book 4134 Page 018 Parcel 006

Zone C-3 Lot _____ Tract _____

Occupancy Type ~~B-2~~ Construction Type V-

Owner BEST Products Inc attn Chuck Hall

Mailing Address PO Box 26303
Richmond Virginia

Phone Number 804-798-4211

Contractor NOT SELECTED YET
TONY LAWFORD CONST.

Address
1202-03 Plano Rd Ste 101 Dallas Tx 75238

Phone Number 214-553-0044 (213) 337-9085

State License Number 417254-79

Type B.

City Business License No. 92863

Engineer Frank B. Jucas & Assoc Inc

Address 1460 Westwood Blvd #301
Los Angeles California 90024

Phone Number 470-2850

State Registration Number CE 14813

Architect See Engineer

Address _____

Phone Number Best is on letterhead

State Registration Number and Hay

1st Floor Area Square Footage C of O

Number of Stories 11-19-85

Total Floor Area Square Footage _____

Number of Parking Spaces _____

Garage Area Square Footage 0

Square Feet Above Grade _____

Square Feet Below Grade 0

Valuation $ 120,000

Description of Work: ☒ Alter ☒ Repair ☒ Demolish
☐ New ☐ Misc. ☐ Addition
☒ Commercial ☐ Residentia

Remove & reconfigure interior partitions ~~& new~~ new fixtures add compactor etc

FOR OFFICIAL USE ONLY

Permit Fees $552.00

Plan Check # 10570 Plan Check Fees _____

Plan Check Deposit 358.80

Balance of Plan Check Fees 652.00

Bedroom Tax _____

Sewer Facility Fees _____

Street Use Fee Energy Check Fee. $28. # 1060

Investigation $100. (work w/o permit)

Approvals	Inspector	Date
Foundation		
Concrete Slab	9-26-85 CO	
Wall Steel & Grout		
Floor Joist		
Roof Nail		
Sheer Panel		
Framing	9-23-85 CO	
Exterior Lath		
Insulation ☐ Wall ☐ Ceiling		
Interior Lath		
Dry Wall Nail	10-16-85 CL	
Scratch Coat		
Brown Coat		
Final Inspection	11-5-85 BB	

Application Received By: tw Date: 8/5/85

Application Approved By: [signature] Date: 9/4/85

Permit Issued By: [signature] Date: 9/13/85

Distribution: White-Office Green-Assessors Office Canary-Inspector
Pink-Applicant Gold-Cashier

CULVER CITY BUILDING AND FIRE PREVENTION
9770 CULVER BOULEVARD
CULVER CITY, CALIFORNIA 90230

FOR INSPECTION CALL:

(213) 202-5806

INSPECTORS OFFICE HOURS
7:00 - 9:00 a.m.
4:00 - 5:00 p.m.

H-9

Validated:

08324 SEP 13 A11:18

Permit # B

APPLICATION FOR BUILDING PERMIT

(PLEASE PRINT, YOU ARE MAKING FIVE COPIES)

Job Address 6221 Bristol Parkway

Legal: Map Book 434 Page 018 Parcel 006

Zone C-3 Lot _____ Tract _____

Occupancy Type B-2 Construction Type V-

Owner BEST Products Inc. * attn Chuck Hill

Mailing Address PO Box 26303
Richmond Virginia

Phone Number 804-798-4211

Contractor NOT SELECTED YET
TONY CRAWFORD CONST.

Address
10203 Plano Rd #107 Dallas Tx 75238

Phone Number 214-553-0044 (213) 337-9085

State License Number 417254-79

Type B.

City Business License No. 92863

Engineer Frank B. Lucas & Associates

Address 1960 Westwood Blvd #301
Los Angeles California 90024

Phone Number 478-2850

State Registration Number CE 14913

Architect SEE ENGINEER

Address

Phone Number

State Registration Number

1st Floor Area Square Footage

Number of Stories

Total Floor Area Square Footage

Number of Parking Spaces

Garage Area Square Footage 0

Square Feet Above Grade

Square Feet Below Grade 0

Valuation $ 120,000

Description of Work: ☒ Alter ☒ Repair ☒ Demolish ☐ New ☐ Misc. ☐ Addition ☒ Commercial ☐ Residential

Remove & encase interior partitions & new partitions add carpet etc.

Distribution: White-Office Green-Assessors Office Canary-Inspector Pink-Applicant Gold-Cashier

FOR OFFICIAL USE ONLY

Permit Fees $552.00

Plan Check # 10510 Plan Check Fees _____

Plan Check Deposit 358.80

Balance of Plan Check Fees 652.00

Bedroom Tax _____

Sewer Facility Fees _____

Energy check Fee. $25.00 # 1060

Street Use Fee _____

Investigation $100. (work w/o permit)

Approvals	Inspector	Date
Foundation		
Concrete Slab	9-16-85 CD	
Wall Steel & Grout		
Floor Joist		
Roof Nail		
Sheer Panel		
Framing	9-23-85 CD	
Exterior Lath		
Insulation ☐ Wall ☐ Ceiling		
Interior Lath		
Dry Wall Nail	10-16-85 CL	
Scratch Coat		
Brown Coat		
Final Inspection	11-8-85 CD	

Application Received By: tw Date: 9/5/85

Application Approved By: _____ Date 9/4/85

Permit Issued By: _____ Date 9/13/85

CULVER CITY BUILDING AND FIRE PREVENTION
9770 CULVER BOULEVARD
CULVER CITY, CALIFORNIA 90230

Cash.

FOR INSPECTION CALL:

(213) 202-5806

INSPECTORS OFFICE HOURS
7:00 - 9:00 a.m.
4:00 - 5:00 p.m.

F-27

Validated:

	23	10/25/85	33.00

Permit # B 08772 OCT 25 P2:37

APPLICATION FOR BUILDING PERMIT

(PLEASE PRINT, YOU ARE MAKING FIVE COPIES)

Job Address 6221 Bristol Pkwy

Legal: Map Book 4134 Page 018 Parcel 006

Zone C-3 Lot — Tract —

Occupancy Type B-2 Construction Type V

Owner Marshall's Dept Store

Mailing Address 6221 Bristol Pkwy
Culver City, CA.

Phone Number 213-337-9085

Contractor Tony Crawford Const

Address 6221 Bristol Pkwy
Culver City, CA.

Phone Number 214-553-0644 (213) 337-9088

State License Number ON FILE ORIGINAL APPLICATION

X Type B

X City Business License No. 92863.

Engineer —

Address —

Phone Number —

State Registration Number —

Architect —

Address —

Phone Number —

State Registration Number —

1st Floor Area Square Footage —

Number of Stories —

Total Floor Area Square Footage —

Number of Parking Spaces —

Garage Area Square Footage —

Square Feet Above Grade —

Square Feet Below Grade —

Valuation $ 12,600 ea

Description of Work: ☐ Alter ☐ Repair ☐ Demolish
☐ New ☐ Misc. ☐ Addition
☐ Commercial ☐ Residential

Screening for roof top
AC units - Redwood &
metal siding to match existi

FOR OFFICIAL USE ONLY

Permit Fees 33.00

Plan Check # 10777 Plan Check Fees 21.45

Plan Check Deposit —

Balance of Plan Check Fees —

Bedroom Tax —

Sewer Facility Fees —

Street Use Fee —

Investigation —

Approvals	Inspector	Date
Foundation		
Concrete Slab		
Wall Steel & Grout		
Floor Joist		
Roof Nail		
Sheer Panel		
Framing		
Exterior Lath		
Insulation ☐ Wall ☐ Ceiling		
Interior Lath		
Dry Wall Nail		
Scratch Coat		
Brown Coat		
Final Inspection	11-7-85	

Application Received By: JB Date: 10-25

Application Approved By: [signature] Date: 10/25/85

Permit Issued By: [signature] Date: 10/25/85

Distribution: White-Office Green-Assessors Office Canary-Inspector
Pink-Applicant Gold-Cashier

CULVER CITY BUILDING AND FIRE PREVENTION
9770 CULVER BOULEVARD
CULVER CITY, CALIFORNIA 90230

FOR INSPECTION CALL:

(213) 202-5806 23 10/30/85 36.00 TA

INSPECTORS OFFICE HOURS
7:00 - 9:00 a.m.
4:00 - 5:00 p.m.

E-12

Validated:

Permit # B 08811 OCT 30 P2:45

APPLICATION FOR BUILDING PERMIT

(PLEASE PRINT, YOU ARE MAKING FIVE COPIES)

Job Address 6221 Bristol Pkwy

Legal: Map Book ____ Page ____ Parcel ____

Zone ____ Lot ____ Tract ____

Occupancy Type ____ Construction Type ____

Owner Marshall's

Mailing Address 6221 Bristol Pkwy
Culver City

Phone Number 213-337-9088

Contractor Tony Crawford Const

Address 10203 Plano Rd Suite 107
Dallas, Texas 75238

Phone Number 214-553-0044

State License Number On File Original Permit

Type ____

City Business License No. 92863

Engineer ____

Address ____

Phone Number ____

State Registration Number ____

Architect ____

Address ____

Phone Number ____

State Registration Number ____

1st Floor Area Square Footage ____

Number of Stories ____

Total Floor Area Square Footage ____

Number of Parking Spaces ____

Garage Area Square Footage ____

Square Feet Above Grade ____

Square Feet Below Grade ____

Valuation $ #3000 00

Description of Work: ☐ Alter ☐ Repair ☐ Demolish ☐ New ☐ Misc. ☐ Addition ☐ Commercial ☐ Residential

Trash Container Enclosure

FOR OFFICIAL USE ONLY

Permit Fees 36—

Plan Check # 10791 Plan Check Fees 23 40

Plan Check Deposit ____

Balance of Plan Check Fees ____

Bedroom Tax ____

Sewer Facility Fees ____

Street Use Fee ____

Investigation ____

Approvals	Inspector	Date
Foundation		
Concrete Slab		
Wall Steel & Grout		
Floor Joist		
Roof Nail		
Sheer Panel		
Framing		
Exterior Lath		
Insulation ☐ Wall ☐ Ceiling		
Interior Lath		
Dry Wall Nail		
Scratch Coat		
Brown Coat		
Final Inspection	11-18 85	85

Application Received By: ____ Date: 10

Application Approved By: ____ Date: 10

Permit Issued By: ____ Date: 28

Distribution: White-Office Green-Assessors Office Canary-Inspector Pink-Applicant Gold-Cashier

CULVER CITY BUILDING AND FIRE PREVENTION
9770 CULVER BOULEVARD
CULVER CITY, CALIFORNIA 90230

FOR INSPECTION CALL:

(213) 202-5806

INSPECTORS OFFICE HOURS
7:00 - 9:00 a.m.
4:00 - 5:00 p.m.

NOTE: ANY QUESTIONS - DIRECT TO (213) 9230357 CYNDIE

Validated: 23 11/11/85 66.00

A-32

Permit # B 08900 NOV 11 P12:00

APPLICATION FOR BUILDING PERMIT

(PLEASE PRINT, YOU ARE MAKING FIVE COPIES)

Job Address 6221 BRISTOL PKWY

Legal: Map Book ____ Page ____ Parcel ____

Zone ____ Lot ____ Tract ____

Occupancy Type B-2 Construction Type V.

Owner MARSHALLS STORE

Mailing Address 6221 BRISTOL PKWY
Culver Citil, Ca

Phone Number (

Contractor AMERICAN Sign & Lighting

Address 8650 MIRAMAR RD "E"
San Diego, Ca 92126

Phone Number (619) 566-7360

State License Number 401969

Type C45

City Business License No. 20289

Engineer ____

Address ____

Phone Number ____

State Registration Number ____

Architect ____

Address ____

Phone Number ____

State Registration Number ____

1st Floor Area Square Footage ____

Number of Stories 1

Total Floor Area Square Footage ____

Number of Parking Spaces ____

Garage Area Square Footage ____

Square Feet Above Grade ____

Square Feet Below Grade ____

Valuation $ 6500.00

Description of Work: ☐ Alter ☐ Repair ☐ Demolish ☒ New ☐ Misc. ☐ Addition ☐ Commercial ☐ Residentia

INSTALL CHANNEL LETTERS 1 SET 5'x3' & TWO PYLON INSERTS.

FOR OFFICIAL USE ONLY

Permit Fees 66.00

Plan Check # 10715 Plan Check Fees ____

Plan Check Deposit 42.90

Balance of Plan Check Fees ____

Bedroom Tax ____

Sewer Facility Fees ____

Street Use Fee ____

Investigation ____

Approvals	Inspector	Date
Foundation		
Concrete Slab		
Wall Steel & Grout		
Floor Joist		
Roof Nail		
Sheer Panel		
Framing		
Exterior Lath		
Insulation ☐ Wall ☐ Ceiling		
Interior Lath		
Dry Wall Nail		
Scratch Coat		
Brown Coat		
Final Inspection		

Application Received By: tm Date: 10/16/85

Application Approved By: Ed. Date: 11/4/85

Permit Issued By: tm Date: 11/4/85

Distribution: White-Office Green-Assessors Office Canary-Inspector Pink-Applicant Gold-Cashier

CULVER CITY BUILDING AND FIRE PREVENTION
9770 CULVER BOULEVARD
CULVER CITY, CALIFORNIA 90230

FOR INSPECTION CALL:
(213) 202-5806

23 1/02/86 50.00 T

INSPECTORS OFFICE HOURS
7:00 - 9:00 a.m.
4:00 - 5:00 p.m.

Validated:

Permit # 09238 DEC 33 P2:34

APPLICATION FOR BUILDING PERMIT

(PLEASE PRINT, YOU ARE MAKING FIVE COPIES)

Job Address 6221 BRISTOL PKWY

Legal: Map Book ____ Page ____ Parcel ____

Zone C-3 Lot ____ Tract ____

Occupancy Type B-2 Construction Type V

Owner MARSHALL'S

Mailing Address 6221 BRISTOL PKWY
Culver City, Ca

Phone Number ____

Contractor AMERICAN SIGN & LIGHTING

Address 8650 MIRAMAR Rd "E"
SAN DIEGO CA 92126

Phone Number (619) 566-7368

State License Number 401969

Type C45

City Business License No. 20289

Engineer ____

Address ____

Phone Number ____

State Registration Number ____

Architect ____

Address ____

Phone Number ____

State Registration Number ____

1st Floor Area Square Footage ____

Number of Stories 1

Total Floor Area Square Footage ____

Number of Parking Spaces ____

Garage Area Square Footage ____

Square Feet Above Grade ____

Square Feet Below Grade ____

Valuation $ 5300.00

Description of Work: ☐ Alter ☐ Repair ☐ Demolish
☒ New ☐ Misc. ☐ Addition
☐ Commercial ☐ Residential

2 SETS, channel letters
4'6" x 36', for NORTH & ~~WEST ELEVATIONS~~

FOR OFFICIAL USE ONLY

Permit Fees 50.00

Plan Check # 10817 Plan Check Fees ____

Plan Check Deposit 32.50

Balance of Plan Check Fees ____

Bedroom Tax ____

Sewer Facility Fees ____

Street Use Fee ____

Investigation ____

Approvals	Inspector	Date
Foundation		
Concrete Slab		
Wall Steel & Grout		
Floor Joist		
Roof Nail		
Sheer Panel		
Framing		
Exterior Lath		
Insulation ☐ Wall ☐ Ceiling		
Interior Lath		
Dry Wall Nail		
Scratch Coat		
Brown Coat		
Final Inspection	EP	8-11-86

Application Received By: tw Date: 11/14/85

Application Approved By: EK Date: 12/9/85

Permit Issued By: tw Date: 1/3/86

Distribution: White-Office Green-Assessors Office Canary-Inspector
Pink-Applicant Gold-Cashier

CULVER CITY BUILDING AND FIRE PREVENTION
9770 CULVER BOULEVARD
CULVER CITY, CALIFORNIA 90230

FOR INSPECTION CALL: 23 6/02/ 86 42.00 TI

(213) 202-5806

INSPECTORS OFFICE HOURS
7:00 – 9:00 a.m.
4:00 – 5:00 p.m.

G-26

Validated:

Permit # B 10367 MAY 33 P12:14

APPLICATION FOR BUILDING PERMIT

(PLEASE PRINT, YOU ARE MAKING FIVE COPIES)

Job Address 6221 BRISTOL PRKWY.

Legal: Map Book ____ Page ____ Parcel ____

Zone C-3 Lot ____ Tract ____

Occupancy Type RETAIL K-2 Construction Type BLOCK V

Owner MARSHALL'S

Mailing Address 30 HARVARD MILL SQ.

BOX 1000-34 WAKEFIELD MA 01880

Phone Number ____

Contractor AD/ART INC.

Address P.O. BOX 8570 STOCKTON, CA. 95208

Phone Number LOCAL (714) 598-6900

State License Number 122385

Type C16 C45

City Business License No. 093942

Engineer ____

Address ____

Phone Number ____

State Registration Number ____

Architect ____

Address ____

Phone Number ____

State Registration Number ____

1st Floor Area Square Footage ____

Number of Stories ____

Total Floor Area Square Footage ____

Number of Parking Spaces ____

Garage Area Square Footage ____

Square Feet Above Grade ____

Square Feet Below Grade ____

Valuation $ 3,451.00

Description of Work: ☐ Alter ☐ Repair ☐ Demolish ☒ New ☐ Misc. ☐ Addition ☐ Commercial ☐ Residential

INSTALL (1) SGL/FACE WALL SIGN

PER: CULVER CITY REDEVELOPMENT AGENCY

APPROVAL NOV. 4 1985

FOR OFFICIAL USE ONLY

Permit Fees 42-

Plan Check # 11223 Plan Check Fees 97-

Plan Check Deposit ____

Balance of Plan Check Fees ____

Bedroom Tax ____

Sewer Facility Fees ____

Street Use Fee ____

Investigation ____

Approvals	Inspector	Date
Foundation		
Concrete Slab		
Wall Steel & Grout		
Floor Joist		
Roof Nail		
Sheer Panel		
Framing		
Exterior Lath		
Insulation ☐ Wall ☐ Ceiling		
Interior Lath		
Dry Wall Nail		
Scratch Coat		
Brown Coat		
Final Inspection	OK	

Application Received By: E. P. Date: 4/29/86

Application Approved By: ER Date: 4/30/86

Permit Issued By: ARS Date: 6-2-86

Distribution: White-Office Green-Assessors Office Canary-Inspector Pink-Applicant Gold-Cashier

CULVER CITY BUILDING AND SAFETY
9770 CULVER BOULEVARD
CULVER CITY, CALIFORNIA 90232

FOR INSPECTION CALL: 23 2/17/87 370.24 T

(213) 202-5806

Validated:

12319 FEB 17 P2:11

Permit # B

APPLICATION FOR BUILDING PERMIT

(PLEASE PRINT, YOU ARE MAKING FIVE COPIES)

Job Address 6221 BRISTOL PARKWAY

Legal: Map Book 4134 Page 018 Parcel 006

Zone _____ Lot _____ Tract _____

Occupancy Type B-2 Construction Type _____

Owner MARSHALS DEPT. STORES

Mailing Address 6221 BRISTOL PARKWAY
CULVER CITY

Phone Number _____

Contractor BRUSAN CORP. DBA/SEAN AMERON

Address 75 E. SANTA ANITA AV.
BURBANK, CA. 91502

Phone Number 818 842 1444

State License Number 493383

Type C-39 ROOFING

City Business License No. 23264

SIGNED CONTRACTOR John D Phillips

Engineer _____

Address _____

Phone Number _____

State Registration Number _____

Architect _____

Address _____

Phone Number _____

State Registration Number _____

1st Floor Area Square Footage 12,700

Number of Stories ~~ONE~~ TWO

Total Floor Area Square Footage 13,700

Number of Parking Spaces _____

Garage Area Square Footage _____

Square Feet Above Grade _____

Square Feet Below Grade _____

Valuation $ 40,000

Description of Work: ☐ Alter ☐ Repair ☐ Demolish ☐ New ☐ Misc. ☐ Addition ☒ Commercial ☐ Residential

RE ROOFING

FOR OFFICIAL USE ONLY

Permit Fees 356 14% Surcharge 370.24

Plan Check # _____ Plan Check Fees _____

Plan Check Deposit _____

Balance of Plan Check Fees _____

Bedroom Tax _____

Sewer Facility Fees _____

Street Use Fee _____

Investigation _____

Approvals	Inspector	Date
Foundation		
Concrete Slab		
Wall Steel & Grout		
Floor Joist		
Roof Nail		
Sheer Panel		
Framing		
Exterior Lath		
Insulation ☐ Wall ☐ Ceiling		
Interior Lath		
Dry Wall Nail		
Scratch Coat		
Brown Coat		
Final Inspection	12-2-87	

Application Received By: _____ Date: 2/17/87

Application Approved By: _____ Date: 2/17/87

Permit Issued By: _____ Date: 2/17/87

Distribution: White-Office Green-Assessors Office Canary-Inspector Pink-Applicant Gold-Cashier

INCIDENTAL

CULVER CITY BUILDING AND SAFETY
4095 OVERLAND AVENUE
CULVER CITY, CALIFORNIA 90232-0507

Validated: ✓ PAID FEB 18 1993

SUE A. McCABE
CITY TREASURER

FOR INSPECTION CALL
(213) 202-5806

Treasurer	Account Number	Account Title	Amount
118	01-457-3211	Building Permits	3640
137	01-151-3190	Tax	
132	01-22005	Deposits	

Permit # B 30584 FEB 18 A9:56

APPLICATION FOR BUILDING PERMIT

(PLEASE PRINT, YOU ARE MAKING FOUR COPIES)

Job Address 6221 BRISTOL PARKWAY

Legal: Map Book 4134 Page 018 Parcel 006

Zone _____ Lot _____ Tract _____

Occupancy Type _____ Construction Type _____

Owner LEEDS + STRAUSS ENTERPRISES

Mailing Address 11975 EL CAMINO REAL
SAN DIEGO, CA

Phone Number (619) 792-7500

Non-Residential owner/applicant hereby certifies that the applicant or future building occupant ☐ will ☐ will not need to comply with the applicable requirements of Section 25505,25533, and 25534 at the Health and Safety Code and the requirements for a permit for construction or modification from the Air Quality Management District.

Signature _____

Print Name _____

Contractor FULL SPECTRUM COMMUNICATIONS

Address 7231 GARDEN GROVE BLVD. SUITE
GARDEN GROVE, CA

Phone Number (714) 897-3781

Signature Mel Day

State License Number 450317

Type C-17

City Business License No. 511631

Engineer ANANIAS AYROSO

Address 17326 EDWARDS ROAD SUITE A225
CERRITOS, CA 90701

Phone Number (310) 404-4394

State Registration Number S2413

Architect _____

Address _____

Phone Number _____

State Registration Number _____

	Existing	New
1st Floor Area Square Footage:		
Number of Stories:		
Total Floor Area Square Footage:		
Number of Parking Spaces:		

	Existing	New
Garage Area Square Footage:		
Square Feet Above Grade:		
Square Feet Below Grade:		

Valuation $ 1500.00

Description of Work: ☐ Alter ☐ Repair ☐ Demolish ☐ New ☐ Misc. ☐ Addition ☐ Commercial ☒ Residential

Satalite Dish on Roof of Comm'l Bldg

FOR OFFICIAL USE ONLY

Permit Fees 3640

Plan Check # 1778 Plan Check Fees _____

Plan Check Deposit 2450

Balance of Plan Check Fees _____

Bedroom Tax _____

Sewer Facility Fees _____

Street Use Fee _____

OCCSD/OLASD Dev. Fee _____

DEV. Impact Fee _____

Investigation _____

Approvals	Inspector	Date
Foundation		
Concrete Slab		
Wall Steel & Grout		
Floor Joist		
Roof Nail		
Shear Panel		
Framing		
Exterior Lath		
Insulation ☐ Wall ☐ Ceiling		
Interior Lath		
Dry Wall Nail		
Scratch Coat		
Brown Coat		
Haz. Mat. CCR		
Final Inspection	MB	3/16/93

Application Received By: _____ Date 2-7-93

Application Appoved By: _____ Date 2/11/93

Permit Issued By: _____ Date 2/18/93

Distribution: White-Office Green-Assessors Office Canary-Inspector Pink-Applicant Gold-Cashier

CULVER CITY BUILDING AND SAFETY, 4095 OVERLAND AVENUE
CULVER CITY, CALIFORNIA 90232-0507

FOR INSPECTION CALL
(213) 202-5806

Treasurer	Account Number	Account Title	Amount
118	01-457-3211	Building Permits	133.25
137	01-151-3190	Tax	
132	01-22005	Deposits	
128	01-457-3489	Plan Check	88.20

221.45

Validated:

PAID
SEP 30 1993
SUE A. McCABE
CITY TREASURER

Permit # B 31251115

SEP 30 A11:27

APPLICATION FOR BUILDING PERMIT

(PLEASE PRINT, YOU ARE MAKING FOUR COPIES)

Job Address 6221 BRISTOL PARKWAY

Legal: Map Book ____ Page ____ Parcel ____

Zone ____ Lot ____ Tract ____

Occupancy Type ____ Construction Type ____

Owner MARSHALLS DEPT

Mailing Address 292 Culver CITY

Phone Number ____

Non-Residential owner/applicant hereby certifies that the applicant or future building occupant ☐ will ☒ will not need to comply with the applicable requirements of Section 25505, 25533, and 25534 of the Health and Safety Code and the requirements for a permit for construction or modification from the Air Quality Management District.

Signature Michael A Risoui

Print Name MICHAEL RISOUI

Contractor RISOUI CONSTRUCTION

Address 241 JEAN AVE

City/Zip ESCONDIDO 92027

Phone Number 619-746-4306

Signature Michael A Risoui

State License Number 606295

Type CLASS B

City Business License No. 36958

Engineer ____

Address ____

Phone Number ____

State Registration Number ____

Architect ____

Address ____

Phone Number ____

State Registration Number ____

	Existing	New
1st Floor Area Square Footage:		
Number of Stories:		
Total Floor Area Square Footage:		
Number of Parking Spaces:		

	Existing	New
Garage Area Square Footage:		
Square Feet Above Grade:		
Square Feet Below Grade:		

Valuation $ 10,500.00

Description of Work: ☐ Alter ☐ Repair ☐ Demolish ☐ New ☐ Misc. ☒ Addition ☐ Commercial ☐ Residential

add 47' SLATWALL
FRAME TWO WALLS FOR LAY AWAY
~~FRAME 40 LF~~ FRAME STUD FALSE WALL 12' LONG

FOR OFFICIAL USE ONLY

Permit Fees 131.04

Plan Check # ____ Plan Check Fees ____

Plan Check Depost ____

Balance of Plan Check Fees 88.20

Bedroom Tax ____

Sewer Facility Fees ____

Street Use Fee ____

Seismic Fee 2.21

OCCSD/OLASD Dev. Fee ____

DEV. Impact Fee ____

Investigation ____

Approvals	Inspector	Date
Foundation		
Concrete Slab		
Wall-Steel & Grout		
Floor Joist		
Roof Nail		
Shear Panel		
Framing	MAC	10-19-93
Exterior Lath		
Insulation ☐ Wall ☐ Ceiling		
Interior Lath		
Dry Wall Nail	MAC	10-20-93
Scratch Coat		
Brown Coat		
Haz. Mat. CCR		
Final Inspection	MAC	10-22-93

Application Received By: ____ Date ____

Application Approved By: ____ Date 9/30/93

Permit Issued By: ____ Date 9-30-93

Distribution: White-Office Green-Assessors Office Canary-Inspector Pink-Applicant Gold-Cashier

CULVER CITY BUILDING AND SAFETY
9770 CULVER BLVD.
CULVER CITY, CALIFORNIA 90232-0507

FOR INSPECTION CALL
(310) 253-5800

Treasurer	Account Number	Account Title	Amount
118	01-515-3211	Building Permits	1419 58
137	01-151-3190	Tax	25 00
132	01-22005	Deposits	
128	01-515-3489	Plan Check	

1444 58

B-2

Permit #

CITY OF CULVER CITY #001752
ACCT/DEPT. 118 1;419.58
DATE: 04/23/97 TIME: 11:16:22

CITY OF CULVER CITY #001753
ACCT/DEPT. 137 25.00
DATE: 04/23/97 TIME: 11:16:45

040214 APR 23 '97

APPLICATION FOR BUILDING PERMIT

(PLEASE PRINT, YOU ARE MAKING FOUR COPIES)

Job Address 6221 Bristal Parkway

Legal: Map Book ____ Page ____ Parcel ____

Zone ____ Lot ____ Tract ____

Occupancy Type ____ Construction Type ____

Owner The Marmuxx Group

Mailing Address 21820 Burbank Blvd #205
Woodland Hills, CA 91367

Phone Number 818 999-2800

Non-Residential owner/applicant hereby certifies that the applicant or future building occupant ☐ will ☐ will not need to comply with the applicable requirements of Section 25505,25533, and 25534 at the Health and Safety Code and the requirements for a permit for construction or modification from the Air Quality Management District.

Signature _____

Print Name Thomas Gluck

Contractor Gluck Development Co.

Address 21820 Burbank Blvd. #205

City/Zip Woodland Hills CA 91367

Phone Number 818 999-2800

Signature _____

State License Number 503281

Type B-1

City Business License No. 44279

Engineer L. Liston & Assoc.

Address 31238 VIA COLINAS
WESTLAKE VILLAGE, CA

Phone Number 818-991-7148

State Registration Number ____

Architect ____

Address ____

Phone Number ____

State Registration Number ____

	Existing	New
1st Floor Area Square Footage:		
Number of Stories:		
Total Floor Area Square Footage:		
Number of Parking Spaces:		

	Existing	New
Garage Area Square Footage:		
Square Feet Above Grade:		
Square Feet Below Grade:		

Valuation $ 250,000

Description of Work: ☒ Alter ☐ Repair ☐ Demolish ☐ New ☐ Misc. ☐ Addition ☒ Commercial ☐ Residential

T.I. - STRUCTURAL ONLY
Remove bearing wall & replace w/ Frame, STL & other Struct. misc.

FOR OFFICIAL USE ONLY

Permit Fees 1367 08

Plan Check # 20014 Plan Check Fees ____

Plan Check Deposit 920.15

Balance of Plan Check Fees ____

Sewer Facility Fees ____

Seismic Instrum. Fee 52 50

CCSD Dev. Fee ____

DEV. Impact Fee ____

Investigation ____

Approvals	Inspector	Date
Foundation Over	RM	6-13-97
Concrete Slab	RM	5-9-97
Wall Steel & Grout	RM	6-18-97
Floor Joist		
Roof Nail		
Shear Panel		
Framing		
Exterior Lath		
Insulation T-B&E ☐ Wall ☐ Ceiling	RM	7-23-97
Interior Lath		
Dry Wall Nail		
Scratch Coat		
Brown Coat		
Haz. Mat. CCR		
Final Inspection	RM	12-18-97

Application Received By: _____ Date 4-4-97

Application Approved By: _____ Date 4/21/97

Permit Issued By: _____ Date 4-23-97

Distribution: White-Office Canary-Inspector Pink-Applicant Gold-Cashier

CULVER CITY BUILDING AND SAFETY
9770 CULVER BLVD.
CULVER CITY, CALIFORNIA 90232-0507

FOR INSPECTION CALL
(310) 253-5800

Treasurer	Account Number	Account Title	Amount
118	01-515-3211	Building Permits	906.13
137	01-151-3190	Tax	25.00
132	01-22005	Deposits	
128	01-515-3489	Plan Check	589.40

1520.53

Permit #

CITY OF CULVER CITY #001844
ACCT/DEPT. 118 906.13
DATE: 04/24/97 TIME: 13:22:01

049233 APR 24 '97

APPLICATION FOR BUILDING PERMIT

(PLEASE PRINT, YOU ARE MAKING FOUR COPIES)

Job Address 6221 Bristol Parkway

Legal: Map Book _____ Page _____ Parcel _____

Zone _____ Lot _____ Tract _____

Occupancy Type _____ Construction Type _____

Owner The Marmaxx Group

Mailing Address 21820 Burbank Blvd #205
Woodland Hills CA 91367

Phone Number 818-999-2800

Non-Residential owner/applicant hereby certifies that the applicant or future building occupant ☐ will ☒ will not need to comply with the applicable requirements of Section 25505,25533, and 25534 at the Health and Safety Code and the requirements for a permit for construction or modification from the Air Quality Management District.

Signature _____

Print Name Thomas Gluck

Contractor Gluck Development Company

Address 21820 Burbank Blvd. #205

City/Zip Woodland Hills, CA 91367

Phone Number 818 999-2800

Signature _____

State License Number 503281

Type B-1

City Business License No. 44279

Engineer _____

Address _____

Phone Number _____

State Registration Number _____

Architect _____

Address _____

Phone Number _____

State Registration Number _____

	Existing	New
1st Floor Area Square Footage:		
Number of Stories:		
Total Floor Area Square Footage:		
Number of Parking Spaces:		

	Existing	New
Garage Area Square Footage:		
Square Feet Above Grade:	137	25.00
Square Feet Below Grade:		

CITY OF CULVER CITY #001845
DATE: 04/24/97 TIME: 13:22:21

Valuation $ 145,000.00

Description of Work: ☒ Alter ☐ Repair ☒ Demolish ☐ New ☐ Misc. ☐ Addition ☒ Commercial ☐ Residential

Interior Renovations.
T.I (OVER THE COUNTER)

FOR OFFICIAL USE ONLY

Permit Fees 875.68

Plan Check # _____ Plan Check Fees 589.40

Plan Check Deposit 0

Balance of Plan Check Fees 589.40

Sewer Facility Fees _____

Seismic Instrum. Fee 30.45

CCSD Dev. Fee _____

DEV. Impact Fee _____

Investigation _____

CITY OF CULVER CITY #001846
ACCT/DEPT. 128 589.40
DATE: 04/24/97 TIME: 13:22:40

Approvals	Inspector	Date
Foundation		
Concrete Slab		
Wall Steel & Grout		
Floor Joist		
Roof Nail		
Shear Panel		
Framing		
Exterior Lath (DRESSING RMS T-BAR ONLY)	RM	5-9-97
Insulation ☐ Wall ☐ Ceiling	RM	7-31-97
Interior Lath		
Dry Wall Nail (OVER)		
Scratch Coat		
Brown Coat		
Haz. Mat. CCR		
Final Inspection	RM	12-18-97

Application Received By: _____ Date 4/24/97

Application Approved By: _____ Date _____

Permit Issued By: _____ Date _____

Distribution: White-Office Canary-Inspector Pink-Applicant Gold-Cashier

CULVER CITY BUILDING AND SAFETY
9770 CULVER BLVD.
CULVER CITY, CALIFORNIA 90232-0507

F-9

FOR INSPECTION CALL
(310) 253-5800

Treasurer	Account Number	Account Title	Amount
118	01-515-3211	Building Permits	152.49
137	01-151-3190	Tax	25.00
132	01-22005	Deposits	
128	01-515-3489	Plan Check	50.80

228.29

Permit # 043358 MAY 13 '97

CITY OF CULVER CITY #000406
ACCT/DEPT. 118 152.49
DATE: 05/13/97 TIME: 10:40:25

CITY OF CULVER CITY #000407
ACCT/DEPT. 137 25.00
DATE: 05/13/97 TIME: 10:40:52

CITY OF CULVER CITY #000408
ACCT/DEPT. 128 50.80
DATE: 05/13/97 TIME: 10:41:29

APPLICATION FOR BUILDING PERMIT

(PLEASE PRINT, YOU ARE MAKING FOUR COPIES)

Job Address 6221 BRISTOL PARKWAY

Legal: Map Book _____ Page _____ Parcel _____

Zone _____ Lot _____ Tract _____

Occupancy Type _____ Construction Type _____

Owner MARMAXX GROUP

Mailing Address 770 COCHITUATE ROAD
FRAMINGHAM, MA 01701

Phone Number _____

Non-Residential owner/applicant hereby certifies that the applicant or future building occupant ☐ will ☐ will not need to comply with the applicable requirements of Section 25505,25533, and 25534 at the Health and Safety Code and the requirements for a permit for construction or modification from the Air Quality Management District.

Signature _____

Print Name _____

Contractor GLUCK DEVELOPMENT

Address 21820 BURBANK BLVD.

City/Zip WOODLAND HILLS, CA 91367

Phone Number 818-999-2800

Signature Gillian Mutt

State License Number 503281

Type B

City Business License No. 44279

Engineer L. LISTON & ASSOC.

Address 31238 VIA COLIMAS, UNITE
WESTLAKE VILLAGE

Phone Number 818-991-7148

State Registration Number CE 31902

Architect PEN JUN KAO

Address 2179 CALMETTE AVE
ROWLAND HTS, CA 91748

Phone Number 909-594-6564

State Registration Number C-22022

	Existing	New
1st Floor Area Square Footage:		
Number of Stories:		
Total Floor Area Square Footage:		
Number of Parking Spaces:		

Garage Area Square Footage: _____

Square Feet Above Grade: _____

Square Feet Below Grade: _____

Valuation $ 3,000

Description of Work: ☐ Alter ☐ Repair ☐ Demolish
☐ New ☐ Misc. ☐ Addition
☐ Commercial ☐ Residential

T.I.
ROOF TOP EQUIP

FOR OFFICIAL USE ONLY

Permit Fees 149.76

Plan Check #20107 Plan Check Fees 100.80

Plan Check Deposit 50

Balance of Plan Check Fees 50.80

Sewer Facility Fees _____

Seismic Instrum. Fee 2.73

CCSD Dev. Fee _____

DEV. Impact Fee _____

Investigation _____

Approvals	Inspector	Date
Foundation		
Concrete Slab		
Wall Steel & Grout		
Floor Joist		
Roof Nail		
Shear Panel		
Framing		
Exterior Lath		
Insulation ☐ Wall ☐ Ceiling		
Interior Lath		
Dry Wall Nail		
Scratch Coat		
Brown Coat		
Haz. Mat. CCR		
Final Inspection	RM	12-19-97

Application Received By: _____ Date 4/14/97

Application Approved By: _____ Date 5/13/97

Permit Issued By: _____ Date _____

Distribution: White-Office Canary-Inspector Pink-Applicant Gold-Cashier

ORIGINAL MUST BE PERMANTLY POSTED IN A CONSPICUOUS LOCATION NEAR THE MAIN ENTRANCE INSIDE THE SUBJECT BUILDING

COPY NO. 2

CITY OF CULVER CITY
CALIFORNIA

CERTIFICATE OF OCCUPANCY

Nº 5512
CERTIFICATE NUMBER

JUNE 26 19[illegible]
DATE ISSUED

DIVISION OF
PLANNING AND COMMUNITY DEVELOPMENT

THIS IS TO CERTIFY THAT THE BUILDING OR STRUCTURE(S), AND LAND DESCRIBED HEREINBELOW HAVE BEEN INSPECTED BY ALL CITY DEPARTMENTS AND/OR DIVISIONS CONCERNED AND, HAVING BEEN FOUND TO BE IN FULL COMPLIANCE WITH ALL THE APPLICABLE LAWS AND REGULATIONS OF THE CITY OF CULVER CITY AND OF THE STATE OF CALIFORNIA INCLUDING WHATEVER SPECIAL CONDITIONS OF APPROVAL WHICH MAY HAVE BEEN ATTACHED TO THE DEVELOPMENT OF THE BUILDING OR STRUCTURE(S), AND LAND, ARE HEREBY OFFICIALLY AND LAWFULLY AUTHORIZED AS SUITABLE FOR OCCUPANCY AS A

SAFEWAY GROCERY MARKET

SUBJECT TO CONTINUED COMPLIANCE WITH ALL THE APPLICABLE LAWS, REGULATIONS AND SPECIAL CONDITIONS OF APPROVAL THROUGHOUT THE LIFE OF THE BUILDING OR STRUCTURE(S) UNLESS OTHERWISE APPROVED BY THE CITY OF CULVER CITY.

STREET ADDRESS 6221 BRISTOL PARKWAY — ZONING DISTRICT C-3

LEGAL DESCRIPTION: LOT(S) 2 — FIRE ZONE 2 — OTHER "FOX HILLS PLAZA"

BLOCK - TRACT PARCEL MAP NO. 3773 — BUILDING NO. - — NO. OF UNITS -

ASSESSOR'S INFORMATION: BOOK NO. 4203 — BUILDING PERMIT NO. A 18430 — VALUATION $800,000

PAGE NO. 12 PARCEL NO. 17 — ARCHITECTURAL DESIGN DISTRICT SHOPPING CENTER

SPECIAL CONDITIONS OF APPROVAL NECESSARILY APPLICABLE FOR THE CONTINUOUS VALIDITY OF THIS CERTIFICATE OF OCCUPANCY:

CITY SITE PLAN (PL-830), ARCHITECTURAL REVIEW BOARD AND CULVER CITY REDEVELOPMENT AGENCY CONDITIONS OF PROJECT APPROVAL.

CLEARANCES

PARKS BUILDING DIVISION:
DATE 6-20-75
BY [illegible]

ENGINEERING DIVISION:
DATE 11-7-75
BY [illegible]

FIRE DEPARTMENT:
DATE 4/10/75
BY [illegible]

INDUSTRIAL WASTE:
DATE 3[illegible]
BY [illegible]

BUILDING PARKS DIVISION:
DATE 4-9-75
BY [illegible]

POLICE DEPARTMENT:
DATE [illegible]
BY [illegible]

PUBLIC WORKS DEPARTMENT:
DATE 4-9-75
BY R E Mills

SANITATION DIVISION:
DATE 4-15-75
BY [illegible]

PLANNING AND COMMUNITY DEVELOPMENT DIVISION BY [illegible] AAICD by [illegible]

THIS CERTIFICATE BECOMES VALID WHEN SIGNED BY AN AUTHORIZED REPRESENTATIVE OF THE PLANNING AND COMMUNITY DEVELOPMENT DIVISION OF THE CITY OF CULVER CITY

9770 Culver Blvd
Culver City, CA 90232

CITY OF CULVER CITY
Building Safety Division
****** Building Permit ******

For Inspections Call
(310) 253-5800

Separate Electrical, Plumbing, Mechanical Permits are Required

Address: 6221 BRISTOL PK CULV
Permit #: 51853 **Permit Type: Building Permit - COMMISC**

Location:
Occupancy Type:
Construction Type:

Applied: 04/06/2000
Approved: 04/07/2000
Issued: 04/10/2000
Finaled:
Permit Expires 6 months from Date Issued

Legal Description: *TR=PARCEL MAP AS PER BK 53 P 41 OF P M LOT COM SE ON SW LINE OF LOT 2, 104 FT AND NE 30 FT FROM MOST W COR OF SD LOT TH NE 148 FT TH SE PARALLEL WITH SD SW SEE ASSESSOR MAPBOOK FOR MISSING PORTION LOT

Owner: STRAUSS,MATTHEW C CO TR ET AL
STRAUSS,MATTHEW C CO TR ET AL
Address: 11975 EL CAMINO REAL STE 103
SAN DIEGO CA
Phone:

Applicant:

Address: 11975 EL CAMINO REAL STE 103
SAN DIEGO CA
Phone:

Non-Residential owner/applicant hereby certifies that the applicant or future building occupant ____ will _____will not need to comply with the applicable requirements of Section 25505, 25533, and 25534 at the Health and Safety Code and the requirements for a permit for construction or modification from the Air Quality Management District.

Signature _____ **Print Name** ARTHUR J RIHL

Contractor: LIC # 774766
EBCO TUJUNGA CA
10186 TUJUNGA CANYON 91042 818 353-6997
Signature: _____

Engineer: ANTONIO S.LUISONI
12757 DEON PL. GRANADA HILLS
State Registration Number: SE1781
818 363-6537

Architect:
State Registration Number:

Valuation: $8,000.00 **Description:** REPLACE EXISTING EXTERIOR BEAMS.

	Existing	New
1st Floor Area Square Footage	0	0
2nd Floor Area Square Footage	0	0
Garage Area Square Footage	0	0
Miscellaneous Square Footage	0	0
Number of Stories	0	0
Number of Parking Spaces	0	0

2-27-01 FINAL-RH

TOTAL PERMIT FEES: $215.68
Application Received by: CCHONG

TOTAL PAYMENTS: $215.68
Permit Issued by: st

Printed: 04-10-2000

9770 Culver Blvd
Culver City, CA 90232

CITY OF CULVER CITY
Building Safety Division
******** Building Permit ********
Separate Electrical, Plumbing, Mechanical Permits are Required

For Inspections Call
(310) 253-5800

Address: 6221 BRISTOL PK CULV
Permit #: 51853 **Permit Type: Building Permit - COMMISC**

Location:
Occupancy Type:
Construction Type:

Applied: 04/06/2000
Approved: 04/07/2000
Issued: 04/10/2000
Finaled:
Permit Expires 6 months from Date Issued

Legal Description: *TR=PARCEL MAP AS PER BK 53 P 41 OF P M LOT COM SE ON SW LINE OF LOT 2, 104 FT AND NE 30 FT FROM MOST W COR OF SD LOT TH NE 148 FT TH SE PARALLEL WITH SD SW SEE ASSESSOR MAPBOOK FOR MISSING PORTION LOT

Owner: STRAUSS,MATTHEW C CO TR ET AL
STRAUSS,MATTHEW C CO TR ET AL
Address: 11975 EL CAMINO REAL STE 103
SAN DIEGO CA
Phone:

Applicant:
Address: 11975 EL CAMINO REAL STE 103
SAN DIEGO CA
Phone:

Non-Residential owner/applicant hereby certifies that the applicant or future building occupant ____ will _____will not need to comply with the applicable requirements of Section 25505, 25533, and 25534 at the Health and Safety Code and the requirements for a permit for construction or modification from the Air Quality Management District.

Signature _____ **Print Name** ARTHUR J RIH

Contractor: LIC # **774766**
EBCO TUJUNGA CA **818 353-6997**
10186 TUJUNGA CAN 91042
Signature: _____

Engineer: **ANTONIO S.LUISONI** **State Registration Number:** **SE1781**
12757 DEON PL. **GRANADA HILLS** **818 363-6537**

Architect: **State Registration Number:**

Valuation: $8,000.00 **Description: REPLACE EXISTING EXTERIOR BEAMS.**

	Existing	New
1st Floor Area Square Footage	0	0
2nd Floor Area Square Footage	0	0
Garage Area Square Footage	0	0
Miscellaneous Square Footage	0	0
Number of Stories	0	0
Number of Parking Spaces	0	0

2-27-01 FINAL-RH

TOTAL PERMIT FEES: $215.68
Application Received by: CCHONG

TOTAL PAYMENTS: $215.68
Permit Issued by: st

Printed: 04-10-2000

TYPE OF APPLICATION: Over the Counter

PLAN REVIEW DUE DATE:

Culver CITY

9770 Culver Blvd
Culver City, CA 90232

CITY OF CULVER CITY
Building Safety Division

****** Building Permit ******

Phone: (310) 253-5800
Fax: (310) 253-5824

SEPARATE PERMITS ARE REQUIRED FOR ELECTRICAL, PLUMBING, AND MECHANICAL

Address: 6221 BRISTOL PK CULV
Permit #: 78517 **Permit Type: Building Permit** **- COMMISC**

Applied: 12/06/2010
Approved: 12/06/2010
Issued: 12/06/2010
Finaled:
PERMIT EXPIRES 6 MONTHS FROM DATE ISSUED OR
6 MONTHS FROM DATE OF LAST INSPECTION

Owner: CENTERS BUSINESS MGMT.

Address: 1517 S. SEPULVEDA BLVD.
LOS ANGELES CA
Phone: 310 231 5219

Applicant: MARSHALLS

Address: 6221 BRISTOL PKWY.
CULVER CITY CA
Phone: 508 390 2227

Signature: J Smith **Print Name:** Linda Smith

Contractor: SIGNS & SERVICES CO.
10980 BOATMAN AVE. STANTON CA
State License Number: 624675
714 761 8200

Engineer:

Architect:

Description: Installation of one illuminated channel letter wall sign

Valuation: $6,000.00

	Existing	New
1st Floor Area Square Footage	0	0
2nd Floor Area Square Footage	0	0
Garage Area Square Footage	0	0

TOTAL FEES: $365.03 **TOTAL PAYMENTS: $365.03**

Received by: tm
Issued by: tm

FINAL 1-14-11 dc

Printed on: 12-06-2010 B-Permit06

TYPE OF APPLICATION: Over the Counter

PLAN REVIEW DUE DATE:

Culver CITY

9770 Culver Blvd
Culver City, CA 90232

CITY OF CULVER CITY
Building Safety Division

****** Building Permit ******

Phone: (310) 253-5800
Fax: (310) 253-5824

SEPARATE PERMITS ARE REQUIRED FOR ELECTRICAL, PLUMBING, AND MECHANICAL

Address: 6221 BRISTOL PK CULV
Permit #: 78517 **Permit Type: Building Permit** **- COMMISC**

Applied: 12/06/2010
Approved: 12/06/2010
Issued: 12/06/2010
Finaled:
PERMIT EXPIRES 6 MONTHS FROM DATE ISSUED OR
6 MONTHS FROM DATE OF LAST INSPECTION

Owner: CENTERS BUSINESS MGMT.

Address: 1517 S. SEPULVEDA BLVD.
LOS ANGELES CA
Phone: 310 231 5219

Applicant: MARSHALLS

Address: 6221 BRISTOL PKWY.
CULVER CITY CA
Phone: 508 390 2227

Signature: J Smith

Print Name: Linda Smith

Contractor: SIGNS & SERVICES CO.
10980 BOATMAN AVE. STANTON CA

State License Number: 624675
714 761 8200

Engineer:

Architect:

Description: Installation of one illuminated channel letter wall sign

Valuation: $6,000.00

	Existing	New
1st Floor Area Square Footage	0	0
2nd Floor Area Square Footage	0	0
Garage Area Square Footage	0	0

TOTAL FEES: $365.03 **TOTAL PAYMENTS:** $365.03

Received by: tm
Issued by: tm

FINAL 12-14-10 dc

Printed on: 12-06-2010 B-Permit06

TYPE OF APPLICATION: Over the Counter

PLAN REVIEW DUE DATE:

Culver CITY

9770 Culver Blvd
Culver City, CA 90232

CITY OF CULVER CITY
Building Safety Division
******** Building Permit ********

Phone: (310) 253-5800
Fax: (310) 253-5824

SEPARATE PERMITS ARE REQUIRED FOR ELECTRICAL, PLUMBING, AND MECHANICAL

Address: 6221 BRISTOL PK CULV
Permit #: 80363 **Permit Type: Building Permit** **- COMMISC**

Applied: 09/30/2011
Approved: 09/30/2011
Issued: 09/30/2011
Finaled:
PERMIT EXPIRES 6 MONTHS FROM DATE ISSUED OR
6 MONTHS FROM DATE OF LAST INSPECTION

Owner: CBM MGMT. INC.

Address: 1517 SEPULVEDA BLVD
LOS ANGELES CA
Phone: 310 575 1517

Applicant: CBM MGMT. INC.

Address: 1517 SEPULVEDA BLVD
LOS ANGELES CA
Phone: 310 575 1517

Signature: 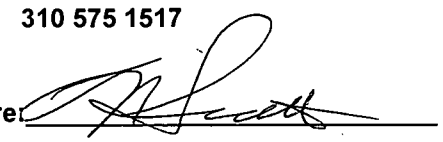

Print Name: Ted A. Scott

Contractor: DON MEYERS CONSTRUCTION **State License Number: 491842**
1260 MELVILLE DR. LAS VEGAS NV **702 870 6989**

Engineer:

Architect:

Description: (2) illuminated wall signs.

Valuation: $3,000.00

	Existing	New
1st Floor Area Square Footage	0	0
2nd Floor Area Square Footage	0	0
Garage Area Square Footage	0	0

TOTAL FEES: $224.45 **TOTAL PAYMENTS: $224.45**

Received by: ac
Issued by: ac

FINAL
3/27/13

Printed on: 09-30-2011 B-Permit06

FOX HILLS PLAZA

6221-6299 BRISTOL PARKWAY, CULVER CITY, CALIF. 90232

PROPOSAL: (2) ILLUMINATED DIRECTORY SIGNS, @ DESIGNATED BUILDING SITES.
41.0 SQ.FT. EA. SIDE.

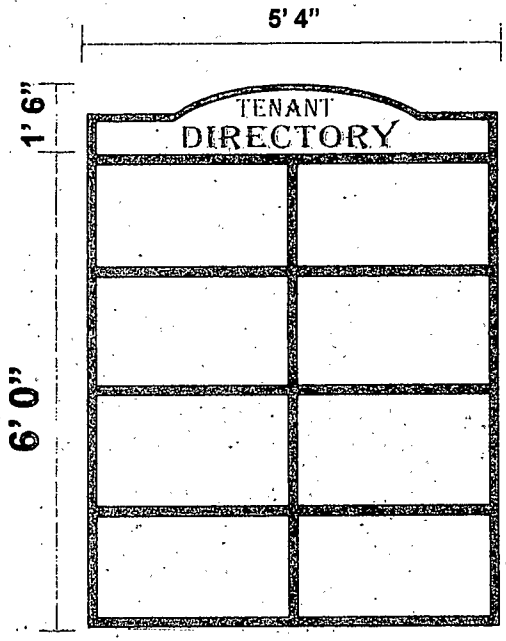

P2010-45
RECEIVED
SEP 30 2011
Culver City
Planning Division

PER TODAY'S
ALAMEDA
EXISTING
BUILDING
APPROVED
SEP 30 2011
Culver City
Planning Division

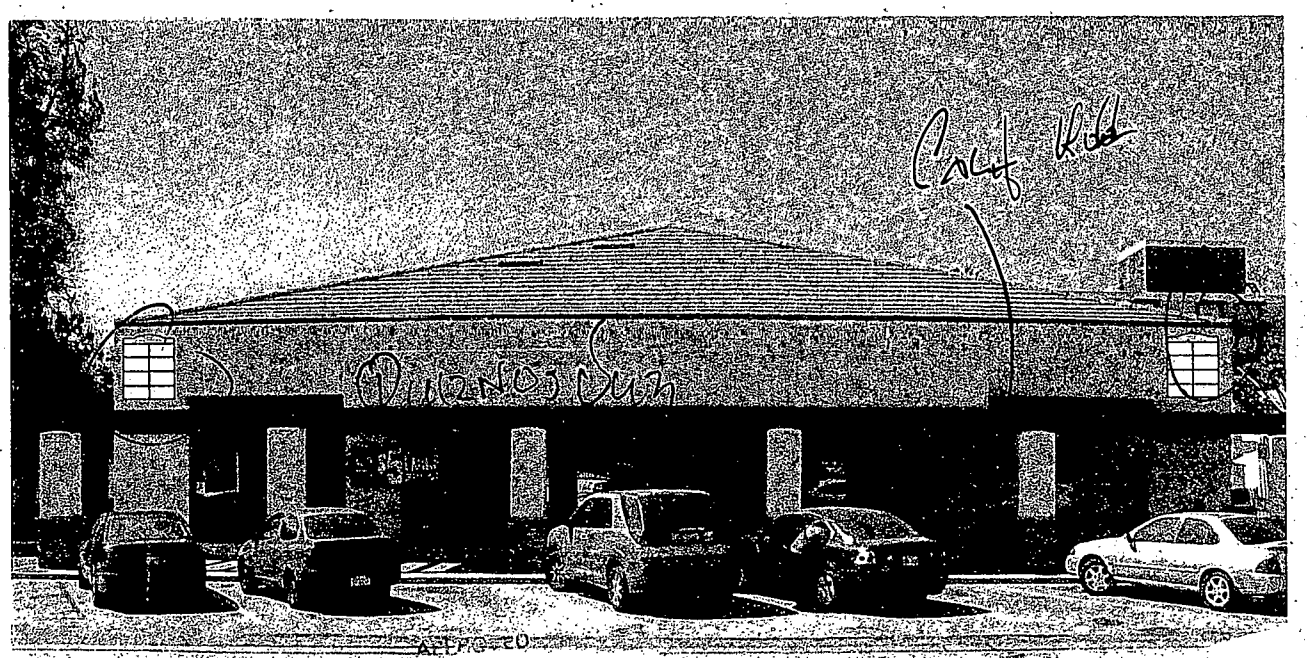

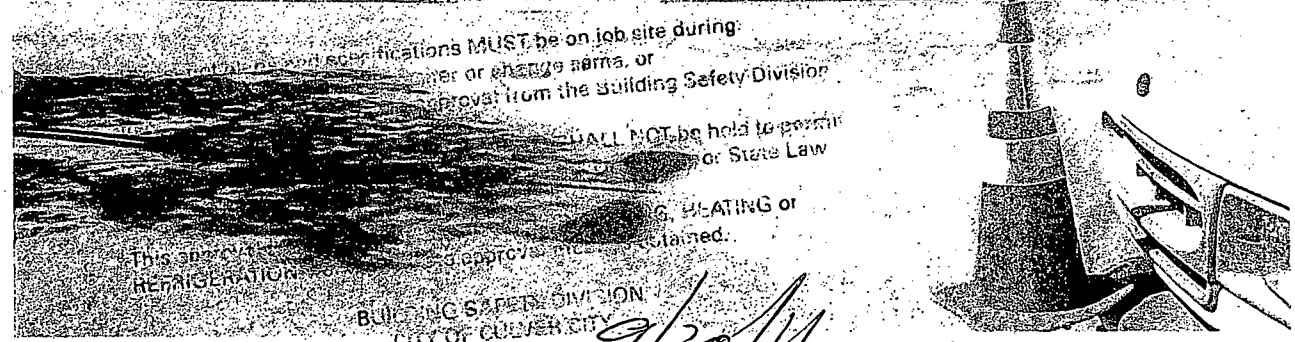

...specifications MUST be on job site during
...er or change name, or
...proval from the Building Safety Division
...SHALL NOT be held to permit
...or State Law
...G, HEATING or
...tained.
This ... approves ...
REFRIGERATION
BUILDING SAFETY DIVISION
CITY OF CULVER CITY
9/30/11
Void without Authorized ... Signature

RECEIVED
SEP 30 2011
Culver City
Planning Division

APPROVED
SEP 30 2011
Culver City
Planning Division

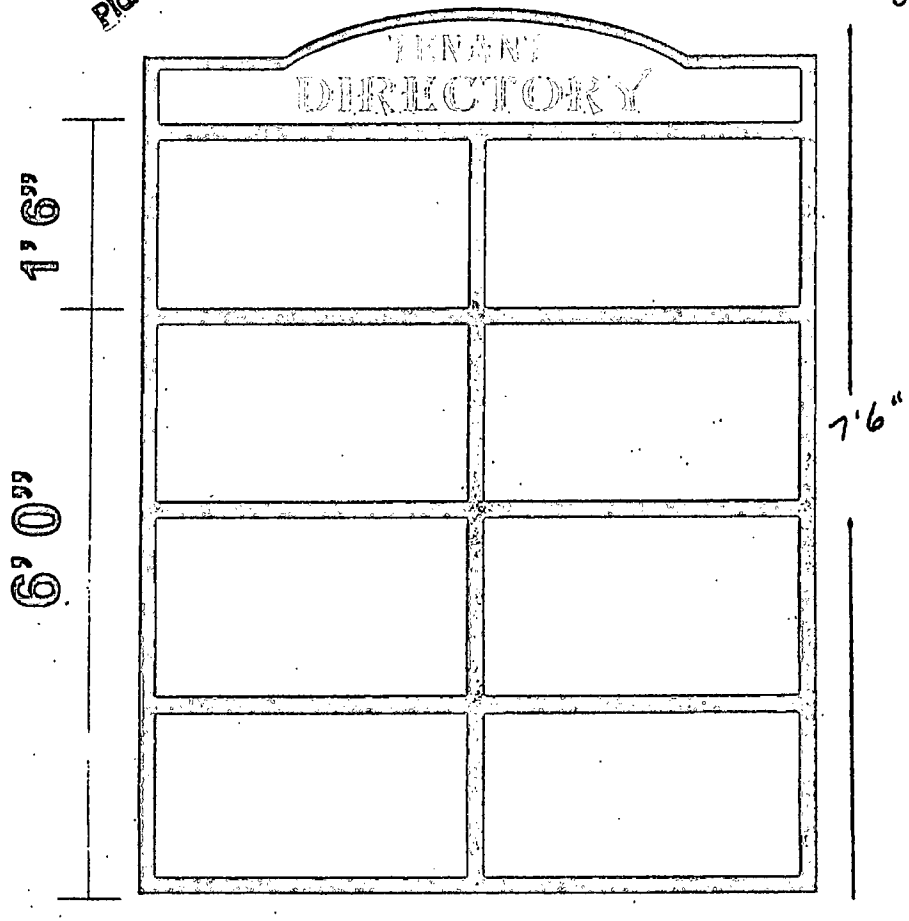

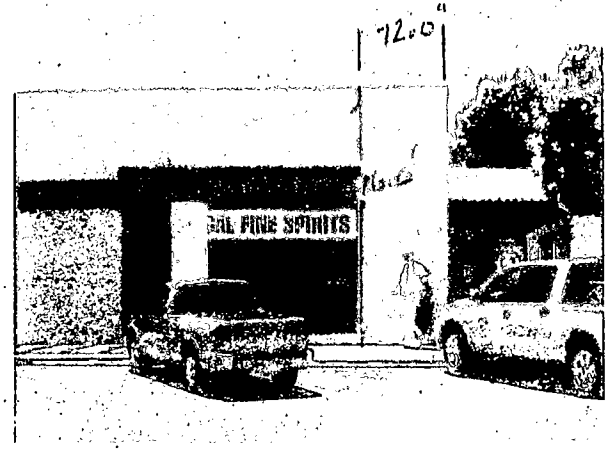

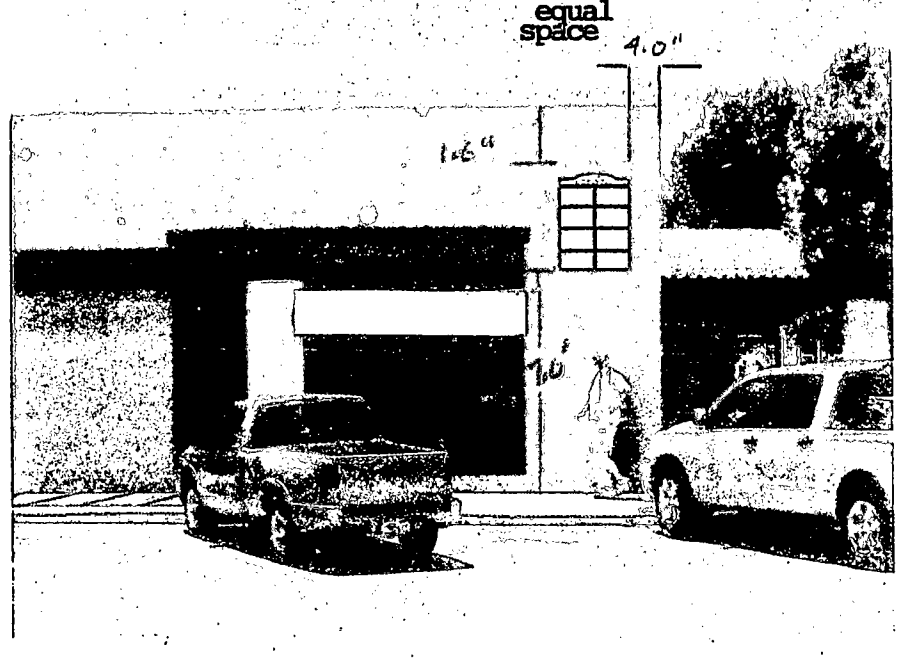

FOX HILLS PLAZA

6221-6229 BRISTOL PKWY. CULVER CITY,CA.90232

ELEVATION DRAWING:(2) ILLUMINATED DIRECTORY SIGNS. (typical) EA.SIDE WALL.

41.0 SQ.FT.EA.SIGN.

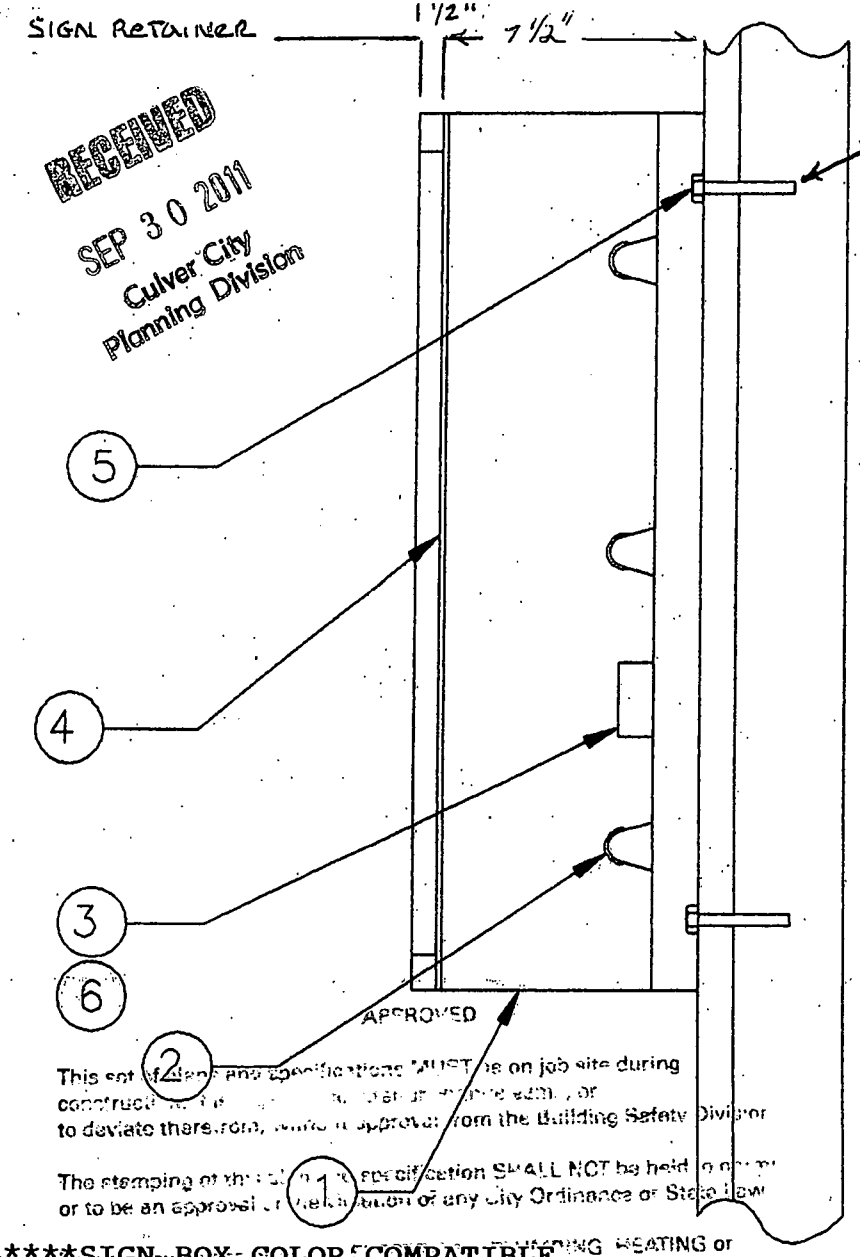

RECEIVED
SEP 30 2011
Culver City
Planning Division

ITEM	DESCRIPTION
1	SHEET METAL FABRICATED BOX AUTOMOTIVE GRADE PAINT WHITE
	INSIDE APPROPRIATE COLOR OUT-SIDE. PRIMERED FIRST THEN COLOR
2	FLUORESCENT LAMPS & FIXTURES
3	LAMP BALLAST
4	ACRYLIC FACE
5	APPROPRIATE FASTENERS
6	SIGN WILL BE CONNECTED TO AN APPROVED ELECTRICAL BOX.
EXISTING	CIRCUIT OF ADEQUATE CAPACITY, IF AVAILABLE AT TIME OF INST-ALLATION, AND WITHIN 5 UNOB-STRUCTED FEET OF DISPLAY
	LOCATION. IN ANY EVENT, INST-ALLATION SHALL BE CONSIDERED
	COMPLETE AT TIME SIGN IS TESTED

APPROVED

This set of plans and specifications MUST be on job site during construction of the [illegible] or to deviate therefrom, unless approval from the Building Safety Division

The stamping of this plan and specification SHALL NOT be held to permit or to be an approval of the violation of any City Ordinance or State law

****SIGN BOX = COLOR COMPATIBLE W/WALL PAINT (AUTOMOTIVE)

[illegible] PLUMBING HEATING or [illegible] obtained.

BUILDING SAFETY DIVISION
CITY OF CULVER CITY

APPROVED
SEP 30 2011
Culver City
Planning Division

DESCRIPTION	CUSTOMER	
INTERNALLY ILLUMINATED FLAT FACED BOX **DIRECTIONAL SIGN**	DISPLAY ADDRESS	
	DATE	DWG. NO.

TYPE OF APPLICATION: Over the Counter

PLAN REVIEW DUE DATE:

Culver CITY

9770 Culver Blvd
Culver City, CA 90232

CITY OF CULVER CITY
Building Safety Division

****** Building Permit ******

Phone: (310) 253-5800
Fax: (310) 253-5824

SEPARATE PERMITS ARE REQUIRED FOR ELECTRICAL, PLUMBING, AND MECHANICAL

Address: 6221 BRISTOL PK CULV
Permit #: 80363 **Permit Type: Building Permit** **- COMMISC**

Applied: 09/30/2011
Approved: 09/30/2011
Issued: 09/30/2011
Finaled:
PERMIT EXPIRES 6 MONTHS FROM DATE ISSUED OR
6 MONTHS FROM DATE OF LAST INSPECTION

Owner: CBM MGMT. INC.

Address: 1517 SEPULVEDA BLVD
LOS ANGELES CA
Phone: 310 575 1517

Applicant: CBM MGMT. INC.

Address: 1517 SEPULVEDA BLVD
LOS ANGELES CA
Phone: 310 575 1517

Signature _____ **Print Name:** Ted A. Scott

Contractor: DON MEYERS CONSTRUCTION
1260 MELVILLE DR. LAS VEGAS NV

State License Number: 491842
702 870 6989

Engineer:

Architect:

Description: (2) illuminated wall signs.

Valuation: $3,000.00

	Existing	New
1st Floor Area Square Footage	0	0
2nd Floor Area Square Footage	0	0
Garage Area Square Footage	0	0

TOTAL FEES: $224.45 **TOTAL PAYMENTS: $224.45**

Received by: ac
Issued by: ac

FINAL 3/27/13

Printed on: 09-30-2011 B-Permit06

TYPE OF APPLICATION: 5 Business Days

PLAN REVIEW DUE DATE: 02/20/2013

Culver CITY

9770 Culver Blvd
Culver City, CA 90232

CITY OF CULVER CITY
Building Safety Division
******** Building Permit ********

Phone: (310) 253-5800
Fax: (310) 253-5824

SEPARATE PERMITS ARE REQUIRED FOR ELECTRICAL, PLUMBING, AND MECHANICAL

Address: 6221 BRISTOL PK CULV
Permit #: 83732 **Permit Type: Building Permit** **- COMALT**

Applied: 02/19/2013
Approved: 02/21/2013
Issued: 02/21/2013
Finaled:
PERMIT EXPIRES 6 MONTHS FROM DATE ISSUED OR
6 MONTHS FROM DATE OF LAST INSPECTION

Owner: TJX COMPANIES

Address: 770 COCHITUATE RD.
FRAMINHAM MA
Phone: 508 390 5180

Applicant: TJX COMPANIES

Address: 770 COCHITUATE RD.
FRAMINHAM MA
Phone: 508 390 5180

Signature:

Print Name:

Contractor: MURRAY WOODCRAFT INC **State License Number: 545823**
21821 CONSTANCIA MISSION VIEJO CA 714 393 0433

Engineer:

Architect:

Description: Tenant Improvement (675 sq. ft.) - Renovate existing dressing room area, ADA compliant

Valuation: $28,000.00

	Existing	New
1st Floor Area Square Footage	0	0
2nd Floor Area Square Footage	0	0
Garage Area Square Footage	0	0

TOTAL FEES: $1,147.72 **TOTAL PAYMENTS: $1,147.72**

FINAL
3/27/13

Received by: tm
Issued by: ac

TYPE OF APPLICATION: 5 Business Days

PLAN REVIEW DUE DATE: [redacted]

Culver CITY

9770 Culver Blvd
Culver City, CA 90232

CITY OF CULVER CITY
Building Safety Division
****** Building Permit ******

Phone: (310) 253-5800
Fax: (310) 253-5824

SEPARATE PERMITS ARE REQUIRED FOR ELECTRICAL, PLUMBING, AND MECHANICAL

Address: 6221 BRISTOL PK CULV
Permit #: 71019 **Permit Type: Building Permit** **- COMMISC**

Applied: 10/29/2007
Approved: 11/06/2007
Issued: 11/30/2007
Finaled:
PERMIT EXPIRES 6 MONTHS FROM DATE ISSUED OR 6 MONTHS FROM DATE OF LAST INSPECTION

Owner: CENTER BUSINESS MGMT.
Address: 1517 S. SEPULVEDA BL.
LOS ANGELES CA
Phone: 310 575 1517 ext. 219

Applicant: CENTER BUSINESS MGMT.
Address: 1517 S. SEPULVEDA BL.
LOS ANGELES CA
Phone: 310 575 1517 ext. 219

Signature: Warren D Due

Print Name: WARREN D. DUE

Contractor: NITE-LITE SIGNS, INC.
21001 SUPERIOR ST. CHATSWORTH CA

State License Number: 309508
818 341 0987

Engineer:

Architect:

Description: Installing 1 illuminated pole sign

Valuation: $6,500.00

	Existing	New
1st Floor Area Square Footage	0	0
2nd Floor Area Square Footage	0	0
Garage Area Square Footage	0	0

TOTAL FEES: $351.36 **TOTAL PAYMENTS:** $351.36

Received by: cs
Issued by: tm

Printed on: 11-30-2007

Finaled 1-31-2011

TYPE OF APPLICATION: 5 Business Days

PLAN REVIEW DUE DATE: [redacted]

Culver CITY

9770 Culver Blvd
Culver City, CA 90232

CITY OF CULVER CITY
Building Safety Division
****** Building Permit ******

Phone: (310) 253-5800
Fax: (310) 253-5824

SEPARATE PERMITS ARE REQUIRED FOR ELECTRICAL, PLUMBING, AND MECHANICAL

Address: 6221 BRISTOL PK CULV
Permit #: 71019 **Permit Type: Building Permit** **- COMMISC**

Applied: 10/29/2007
Approved: 11/06/2007
Issued: 11/30/2007
Finaled:
PERMIT EXPIRES 6 MONTHS FROM DATE ISSUED OR
6 MONTHS FROM DATE OF LAST INSPECTION

Owner: CENTER BUSINESS MGMT.
Address: 1517 S. SEPULVEDA BL.
LOS ANGELES CA
Phone: 310 575 1517 ext. 219

Applicant: CENTER BUSINESS MGMT.
Address: 1517 S. SEPULVEDA BL.
LOS ANGELES CA
Phone: 310 575 1517 ext. 219

Signature: Warren D Due **Print Name:** WARREN D. DUE

Contractor: NITE-LITE SIGNS, INC. **State License Number: 309508**
21001 SUPERIOR ST. CHATSWORTH CA **818 341 0987**

Engineer:

Architect:

Description: Installing 1 illuminated pole sign

Valuation: $6,500.00

	Existing	New
1st Floor Area Square Footage	0	0
2nd Floor Area Square Footage	0	0
Garage Area Square Footage	0	0

TOTAL FEES: $351.36 **TOTAL PAYMENTS: $351.36**

Received by: cs
Issued by: tm

Printed on: 11-30-2007 FINALED 1-31-2011

Culver CITY
(310) 253-5710
FAX (310) 253-5721
PLANNING DIVISION
9770 CULVER BOULEVARD, CULVER CITY, CALIFORNIA 90232-0507

OFFICE COPY

Application For Sign Permit
(Permanent Signs)

Please complete all applicable sections of this application for approval. Note: sign requirements are in Zoning Code Section 17.330, accessible on the City's website on www.culvercity.org or can be obtained from the Planning counter located on the second floor of City Hall.

Sign Permit Procedure:
1. Fill out application for Sign Permit;
2. Include requested attachments as listed on the bottom of page 2;
3. Pay the applicable Sign Permit fee;
4. When the Sign Permit is approved by the Planning Division you will be called for pick-up; and
5. You will then submit two sets (stamped approved by Planning) to the Building Safety Division for their review and Building Permit issuance (keep in mind Building Safety Division will NOT accept applications without Planning Division's approval first). An application for Building Permit is attached for your convenience.

APPLICANT:
Name: NITE-LITE SIGNS
Address: 21001 SUPERIOR ST.
City and Zip Code: CHATSWORTH, CA. 91311
Phone: 818-341-~~4041~~ 0987 Fax: 818-341-4644

CONTACT PERSON (if different from above):
Name: WARREN O. DUE
Address: ~~SAME AS ABOVE~~
City and Zip Code:
Phone: 818-625-2697 cell Fax:

PROJECT INFORMATION:
Project Address: 6221 BRISTOL PKWY.
How many stories is the subject building? _____ How tall is the subject building? *(In feet)* _____

PROJECT DESCRIPTION: INSTALL ONE 13' x 12' DOUBLE SIDED FREESTANDING POLE SIGN. SIGN IS 20' TO TOP OF SIGN TO GRADE. SIGN TO REPLACE SIGN BLOWN DOWN IN WINDS.

TYPE OF SIGNS (please check all that apply):

__ Canopy	__ Electronic Message	__ Street Address
__ Changeable Copy	X Freestanding	__ Wall
__ Corporate Flag	__ Parapet Wall	__ Window
__ Directional	__ Public Information	__ Other

This application/procedures are for permanent signs only. It does not include Temporary Signs.

PROPOSED SIGNAGE:

No.	*Sign Type*	*Sign Area (Square feet)*	*Location*
1.	FREESTANDING POLE	156	ENTRANCE OFF GREEN VALLEY CIRCLE
2.			
3.			
4.			

Is the sign located on a multi-tenant building? (YES) NO

Is there an existing Multiple Business Sign Program for the subject building? (YES) NO

Is there an existing approved Master Sign Program for the subject building? (YES) NO

Is there existing signage located on the building or property? (YES) NO

If yes, list the information below on the existing sign(s), including any signs to be removed:

EXISTING SIGNAGE:

No.	*Sign Type*	*Sign Area (Square feet)*	*Location*	*To Remain?*	*To be Removed?*
1.					
2.	N/A				
3.					
4.					

SUPPLEMENTAL REQUIREMENTS

Three scaled sets of:

1. Color copies of **Elevations**, showing sign materials, the building and exact location of sign(s) (proposed and existing); dimensions, including distance from the top of the sign to the roof-line of the building and bottom of the sign to the top of the window or canopy; distance from vertical & horizontal edges; materials, illumination, color, and finishes; building frontage (in feet); and background area (in square feet), and architectural features. If a flag, freestanding, or monument sign, show maximum height, sign thickness, and sign dimensions.

2. If applicable, **Drawn Sections**.

3. **Site Plan**, which includes property lines, adjacent streets, and exact location of the sign(s).

4. **Photo Simulation** of the proposed signage, if available.

5. Additional information/materials may be required based on type of sign(s)/ circumstances.

OFFICE USE *Date Applied:* 10/21 *Permit Plus Case No.* 0007116 *Reviewed By:* NT *Approval Date:* 11/29

This application/procedures are for permanent signs only. It does not include Temporary Signs. April 2006

Fox Hills Plaza Pole Sign

- (1) Double faced internally illuminated pole sign.
- Sign is illuminated with high output lamps powered by a high output ballast(s)
- Logos applied per customer art
- Pole diameter per engineers specification
- Sign will be constructed from aluminum
- Sign is UL approved
- Color TBD

FRONT

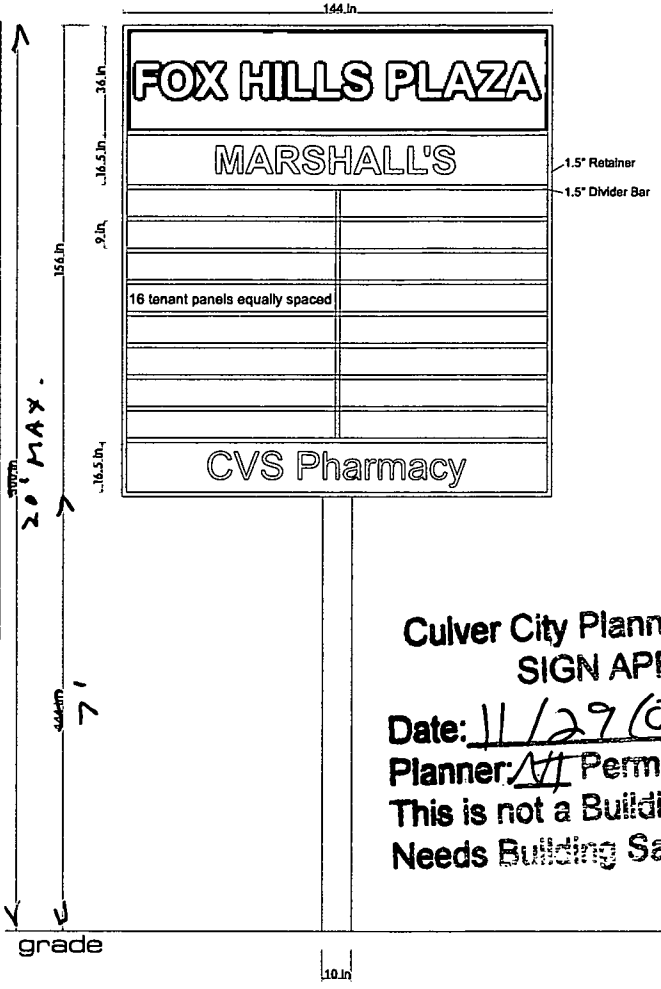

SIDE

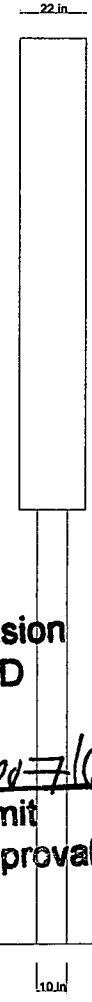

Culver City Planning Division
SIGN APPROVED
Date: 11/29/07
Planner: AH Permit #: Proj-7166
This is not a Building Permit
Needs Building Safety Approval

OFFICE COPY

The stamping of this plan and specification SHALL NOT be held to permit or to be an approval of the violation of any City Ordinance or State Law

This approval does not cover ELECTRICAL, PLUMBING, HEATING or AIR CONDITIONING work. Separate approval must be obtained.

BUILDING SAFETY DIVISION
CITY OF CULVER CITY

Void Without Authorized Initial / Signature

DESCRIPTION: D/F Cabinet Sign	
PROJECT NAME: CBM	JOB NO.: SCALE: NTS
ADDRESS	ORDER TAKEN BY: John Due / ORDER DATE
CITY	COMMENTS: Fox Hills Plaza 11/5/07
STATE / ZIP	Drawn by: CTV Checked by: Date: 9/4/2007

NITE-LITE SIGNS
21001 SUPERIOR ST. CHATSWORTH CALIFORNIA 91311
BUS: 818 341-0987 FAX: 818 341-4644
WWW.NITELITESIGNS.COM License #309508

This is an original copyright protected drawing created by Nite-Lite Signs (title 17, U.S. Code). It is submitted for your personal use in conjunction with a project being planned for you by Nite-Lite Signs and shall not be reproduced or disclosed for any purpose without written permission. Electric signs produced at Nite-Lite Signzs conform to UL 48 standards and display the Underwriters Laboratories label. 2004 NITE-LITE SIGNS, Inc.

I have carefully reviewed and hereby accept the drawing(s) as shown. I realize that any changes made to these designs prior to or after production may alter the contract price. All changes must be in writing and approved by both parties prior to production.

Signature Date

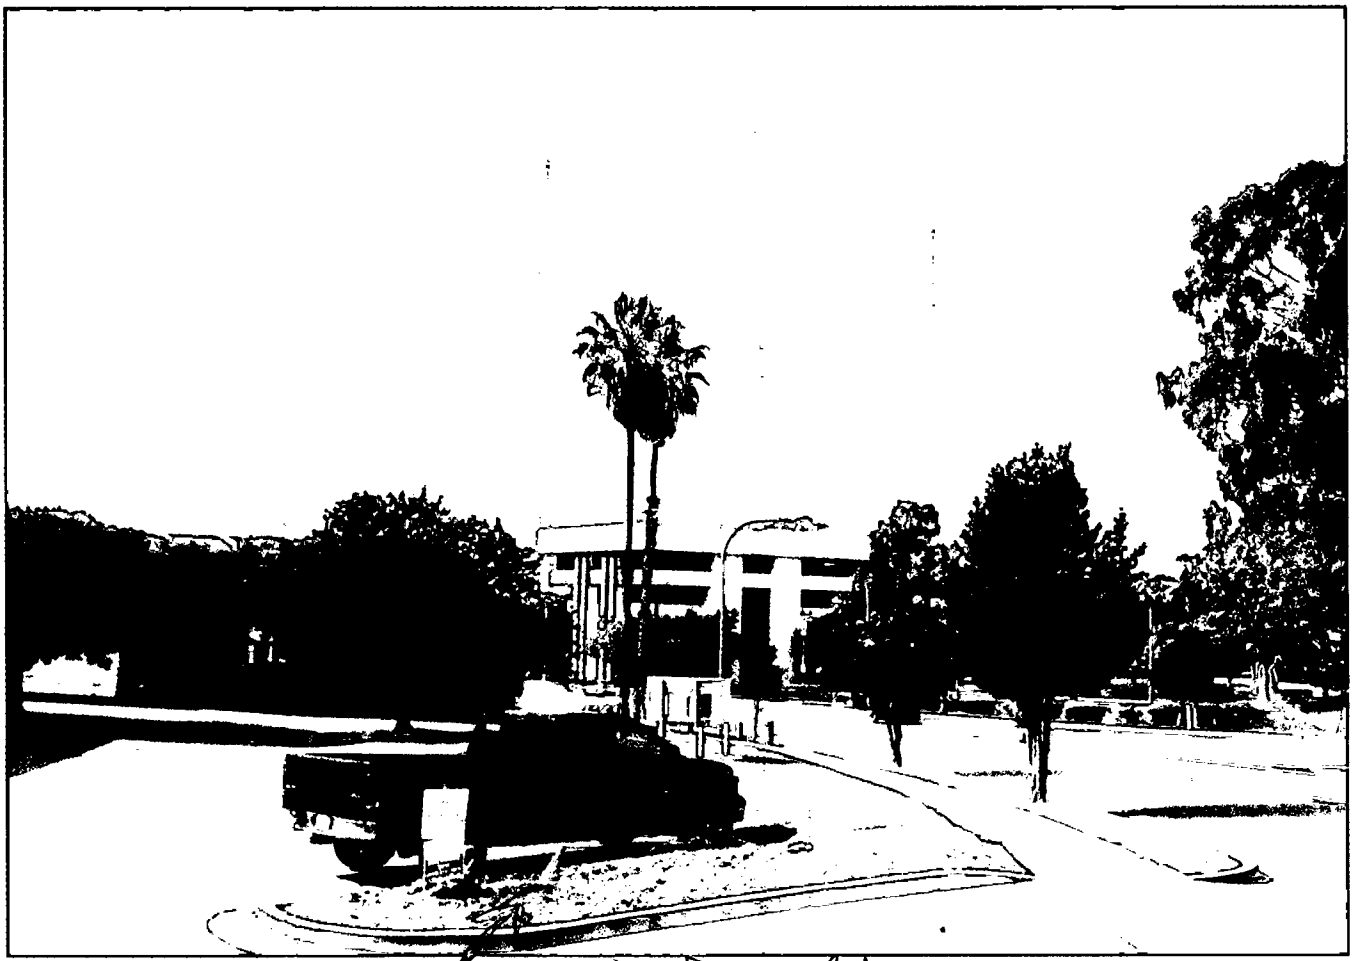

Replacing pole sign here

$$
\begin{array}{r}
25 \\
12\overline{)300} \\
\underline{24} \\
60
\end{array}
$$

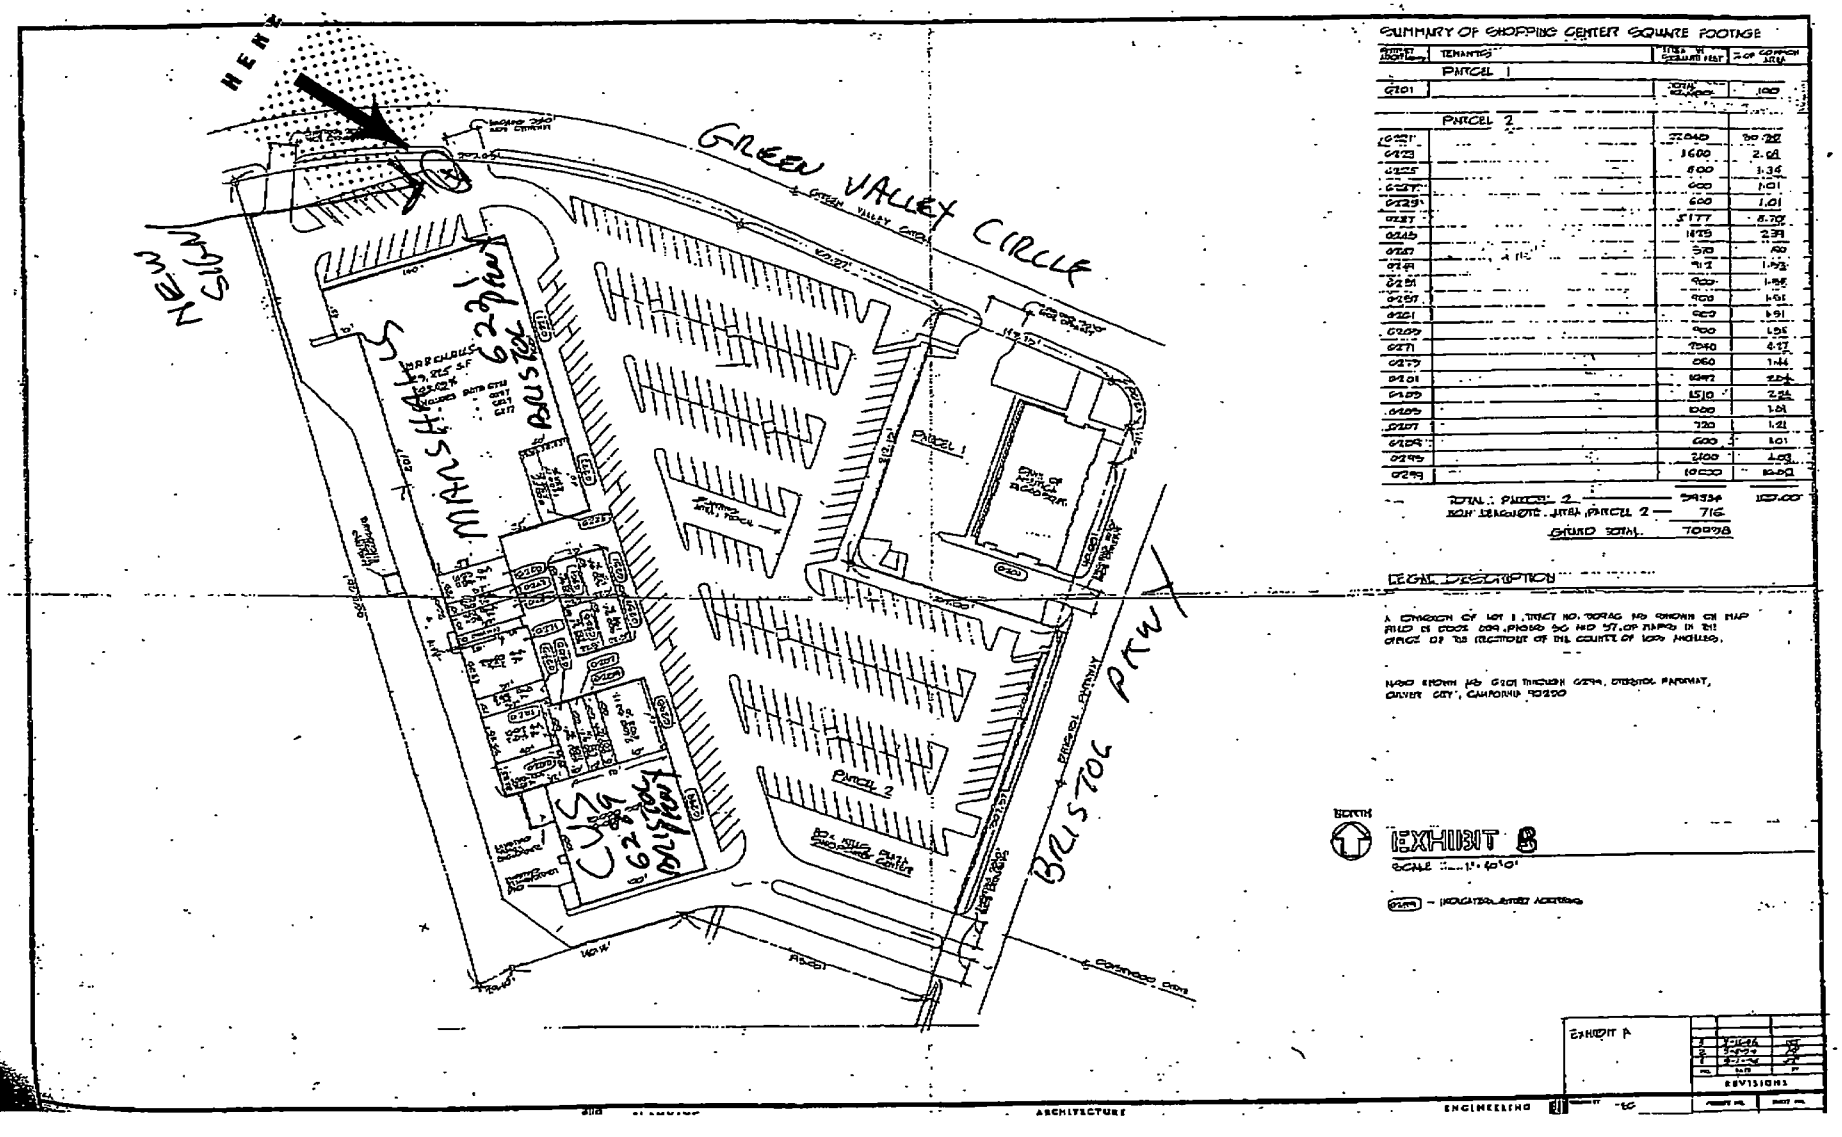
NEW SIGN
GREEN VALLEY CIRCLE
MARSHALLS
CVS
PARCEL 1
PARCEL 2
BLISTOL PKWY
EXHIBIT B
SCALE 1" = 60'-0"
SUMMARY OF SHOPPING CENTER SQUARE FOOTAGE
LEGAL DESCRIPTION
EXHIBIT A
REVISIONS
ARCHITECTURE
ENGINEERING

Murashige & Onishi Engineering Co., Inc.
5800 Hannum Avenue, Suite A220
Culver City, CA 90230-6558

JOB MISC

SHEET NO. 1 OF 3

CALCULATED BY DATE SEPT 19, 2007

CHECKED BY DATE

SCALE

This set of plans and specifications MUST be on job site during construction. It is unlawful to alter or change same, or to commence the work without approval from the Building Safety Division.

The signature of the plan and specification SHALL NOT be held to permit or to be an approval of the violation of any City Ordinance or State Law.

Separate permit required for ELECTRICAL, PLUMBING, AIR CONDITIONING, REFRIGERATION and HEATING. Separate approval must be obtained.

BUILDING SAFETY DIVISION
CITY OF CULVER CITY

Void without Authorized Initial / Signature

FOX HILLS PLAZA
6283 BRISTOL PARKWAY
CULVER CITY, CA

WIND = C&C 9sI

$= 0.67 \times 1.4 \times 12.6 \times 1 = 11.8$

say 15 #/ft

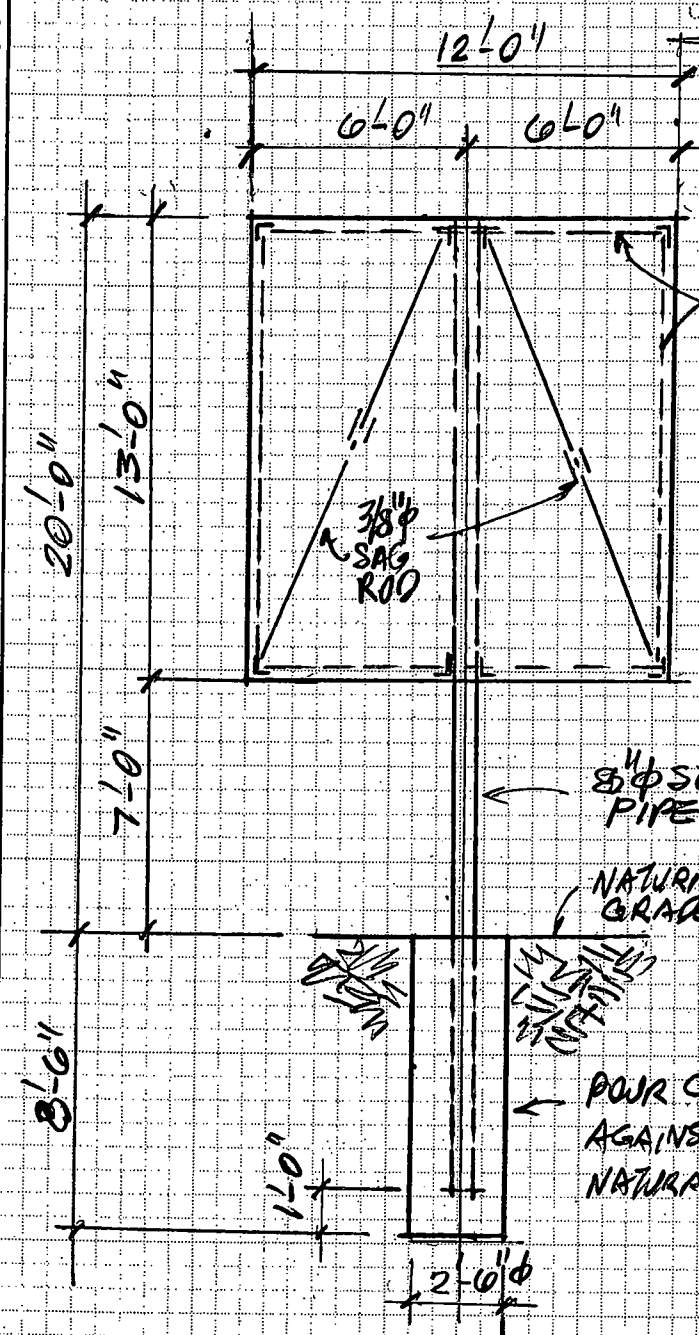

ELEVATION

COLUMN

$P = 15^{\#} \times 156' = 2340^{\#}$

$M = 2.34^{k} \times 13.5 = 31.6^{'k}$

$S = \frac{31.6^{'k} \times 12}{.66 \times 35^{ksi} \times 4/3} = 12.3^{in3}$

USE 8"ϕ STD PIPE, EMBED INTO 30"ϕ x 8'-0" FTG

GIRTS

$P = 15^{\#} \times 3 \times 6.5 = 292^{\#}$

$M = .29^{k} \times 6 = 1.76^{'k}$

$S = \frac{1.76^{'k} \times 12}{.66 \times 36^{ksi} \times 4/3} = .66^{in3}$

USE L 2½ x 2½ x ¼

REGISTERED PROFESSIONAL ENGINEER
ROBERT MURASHIGE
NO. 3705
Exp. 12-31-07
STRUCTURAL
STATE OF CALIFORNIA

MURASHIGE & ONISHI
ENGINEERING CO., INC.
STRUCTURAL ENGINEERS
12421 VENICE BLVD., SUITE 3
LOS ANGELES, CA 90066

Title : Fox Hills Plaza
Dsgnr:
Description :

Scope :

Job #
Date: 9/19/07
SHT 2 OF 3

Rev: 580002
User: KW-0602062, Ver 5.8.0, 1-Dec-2003
(c)1983-2003 ENERCALC Engineering Software

Pole Embedment in Soil

Description Posthole footing

General Information

Code Ref: 1997 UBC 1806.8.2.1, 2003 IBC 1805.7.2, 2003 NFPA 5000 36.4.3

Allow Passive	200.00 pcf	Applied Loads...	
Max Passive	2,000.00 psf	Point Load	2,340.00 lbs
Load duration factor	1.330	distance from base	13.500 ft
Pole is Circular			
Diameter	30.000 in	Distributed Load	0.00 #/ft
No Surface Restraint		distance to top	0.000 ft
		distance to bottom	0.000 ft

Summary

Moments @ Surface...

Point load	31,590.00 ft-#	Total Moment	31,590.00 ft-#
Distributed load	0.00	Total Lateral	2,340.00 lbs

Without Surface Restraint...

Required Depth	**8.375 ft**
Press @ 1/3 Embed...	
Actual	733.05 psf
Allowable	735.12 psf

9/19/07
SHT 3 OF 3

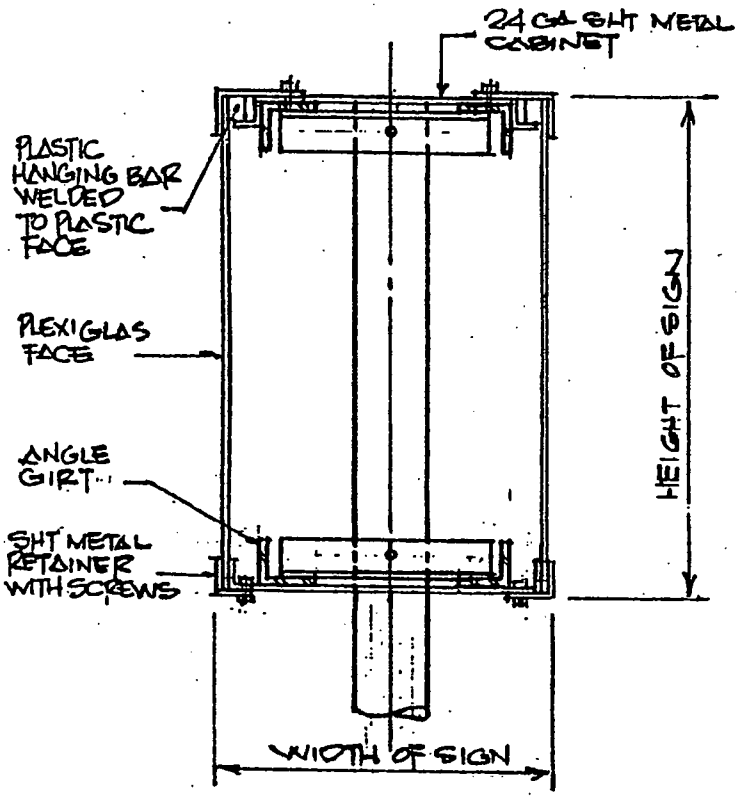

TYPICAL SIGN SECTION AT COLUMN

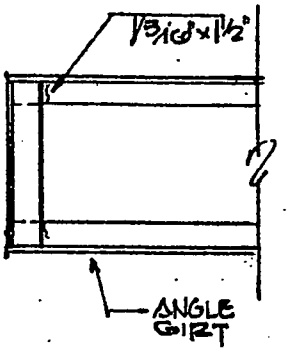

END CAN

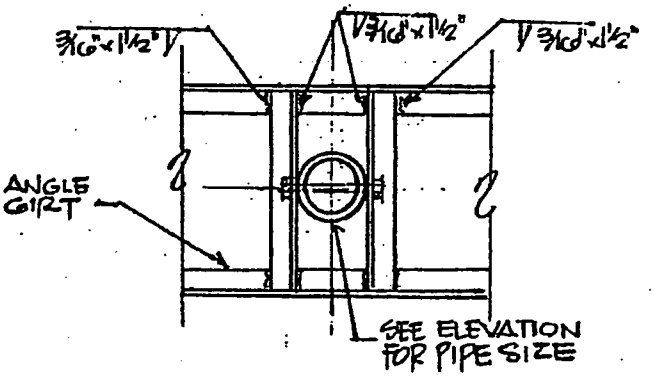

CAN SUPPORT

SPECIFICATIONS

1. Sign to be constructed of incombustible materials and approved plexiglas.
2. Structural steel shall conform to ASTM A36.
3. Steel pipe shall conform to ASTM A53, Grade B.
4. Welding shall conform to local codes, performed by certified operators. In the City of Los Angeles, L.A. City certified welders only. Continuous inspection required for all field welding.
5. All connections shall be ½" diameter machine bolts, except as noted on plan.
6. Steel less than ¼" thick shall be galvanized.
7. Underwriter's label required on sign and weight of sign clearly labeled.
8. Contractor shall verify all dimensions and conditions on site.
9. Concrete mix shall yield a 28 day compressive strength of 2,500 psi.
10. Soil is assumed, sandy clay, compacted. Posthole footing design assumes an allowable lateral bearing pressure (passive) of 100 psf.

CITY OF CULVER CITY

Building Safety Division
Building Permit

9770 CULVER BOULEVARD, CULVER CITY, CA 90232
310-253-5800 (O) | 310-253-5824 (F)

SEPARATE PERMITS ARE REQUIRED FOR ELECTRICAL, PLUMBING, AND MECHANICAL WORK.

PERMIT NO.: B15-0259
PERMIT TYPE: BUILD
ADDRESS: 6221 BRISTOL PARK

APPLIED: 09/24/2015
APPROVED: 10/07/2015
ISSUED: 10/09/2015
FINALED: 12/03/2015

OWNER	APPLICANT	PROFESSIONALS
NAME: LEEDS,ADAM TR	**NAME:** CENTER BUSINESS MGMT.	**NAME:** NITE-LITE SIGNS INC
ADDRESS: 990 HIGHLAND DR UNIT 200 SOLANA BEACH, CA 92075	**ADDRESS:** 1517 S. SEPULVEDA. BLVD. LOS ANGELES, CA 90025	**ADDRESS:** 21001 SUPERIOR ST CHATSWORTH, CA 91311
PHONE:	**PHONE:** (310) 575-1517	**PHONE:** (818) 341-0987
		State Lic: 309508

PROJECT DESCRIPTION: Install new sign on existing pole.

VALUATION: $8,000

	EXISTING SQUARE FOOTAGE	NEW SQUARE FOOTAGE
1st Floor Area Sq. Ft.:		
2nd Floor Area Sq. Ft.:		
Garage Area Sq. Ft.:		

ESTIMATED TOTAL FEES: $418.85 **TOTAL PAYMENTS:** $418.85

Signature: _____ **Print Name:** _____

12/3/15 Final

Printed On: 12/15/2015 5:30:15 PM Received By: A Castaneda Issued By: C Simon

CITY OF CULVER CITY

Building Safety Division
Building Permit

9770 CULVER BOULEVARD, CULVER CITY, CA 90232
310-253-5800 (O) | 310-253-5824 (F)

SEPARATE PERMITS ARE REQUIRED FOR ELECTRICAL, PLUMBING, AND MECHANICAL WORK.

PERMIT NO.: B15-0259
PERMIT TYPE: BUILD
ADDRESS: 6221 BRISTOL PARK

APPLIED: 09/24/2015
APPROVED: 10/07/2015
ISSUED: 10/09/2015
FINALED: 12/03/2015

OWNER	APPLICANT	PROFESSIONALS
NAME: LEEDS,ADAM TR	**NAME:** CENTER BUSINESS MGMT.	**NAME:** NITE-LITE SIGNS INC
ADDRESS: 990 HIGHLAND DR UNIT 200 SOLANA BEACH, CA 92075	**ADDRESS:** 1517 S. SEPULVEDA. BLVD. LOS ANGELES, CA 90025	**ADDRESS:** 21001 SUPERIOR ST CHATSWORTH, CA 91311
PHONE:	**PHONE:** (310) 575-1517	**PHONE:** (818) 341-0987
		State Lic: 309508

PROJECT DESCRIPTION: Install new sign on existing pole.

VALUATION: $8,000

	EXISTING SQUARE FOOTAGE	NEW SQUARE FOOTAGE
1st Floor Area Sq. Ft.:		
2nd Floor Area Sq. Ft.:		
Garage Area Sq. Ft.:		

ESTIMATED TOTAL FEES: $418.85 **TOTAL PAYMENTS:** $418.85

Signature: _____ **Print Name:** _____

12/3/15 Full

Printed On: 12/15/2015 5:30:15 PM Received By: A Castaneda Issued By: C Simon

TYPE OF APPLICATION: Over the Counter

PLAN REVIEW DUE DATE:

Culver CITY

9770 Culver Blvd
Culver City, CA 90232

CITY OF CULVER CITY
Building Safety Division

****** Plumbing Permit ******

Phone: (310) 253-5800
FAX: (310) 253-5824

Address: 6221 BRISTOL PK CULV
Permit #: 73154 **Permit Type: Plumbing Permit**

Applied: 08/06/2008
Approved: 08/06/2008
Issued: 08/06/2008
Finaled:
PERMIT EXPIRES 6 MONTHS FROM DATE ISSUED OR
6 MONTHS FROM DATE OF LAST INSPECTION

Owner: TJX CORP
Address: 770 COCHITUATE RD
FRAMINGHA MA
Phone: 508 390 1000

Signature:

Applicant: MARSHALL'S
Address: 6221 BRISTOL PARKWAY
CULVER CITY CA
Phone:

Print Name: RICK PALMORE

Contractor: GLUCK BUILDING COMPANY 503281
26901 AGOURA ROAD SUITE 100 818 880 8220

Engineer:

Architect:

Description: 1 water heater

TOTAL FEES: $93.65 **TOTAL PAYMENTS:** $93.65

Received by: CES
Issued by: CES

8-7-08 Final wht. pg

Printed: 08-06-2008

TYPE OF APPLICATION: Over the Counter

PLAN REVIEW DUE DATE:

Culver CITY

9770 Culver Blvd
Culver City, CA 90232

CITY OF CULVER CITY
Building Safety Division
******** Plumbing Permit ********

Phone: (310) 253-5800
FAX: (310) 253-5824

Address: 6221 BRISTOL PK CULV
Permit #: 73154 **Permit Type: Plumbing Permit**

-------- Permit Fee Schedule -------

Description	Quantity	Fee Amount
Issuance Fee		$48.50
Plan Check Fee		$0.00
Water Closet	0	$0.00
Lavatory	0	$0.00
Bathtub	0	$0.00
Shower and/or Pan	0	$0.00
Bidet	0	$0.00
Urinal	0	$0.00
Sinks: Kitchen/Bar/Floor/Service/Slop	0	$0.00
Dishwasher	0	$0.00
Food Waste Disposal	0	$0.00
Clothes Washer Standpipe	0	$0.00
Laundry Tray	0	$0.00
Drinking Fountain	0	$0.00
Trap Primer	0	$0.00
Floor or Area Drain	0	$0.00
Roof Drain	0	$0.00
Gas System (# of outlets)	0	$0.00
Earthquake Valve	0	$0.00
Water Heater	1	$41.55
Water Heater Vent	0	$0.00
Steam Unit	0	$0.00
Water Service	0	$0.00
Water Pressure Regulator	0	$0.00
Hose Bib	0	$0.00
Backflow Device	0	$0.00
Lawn Sprinkler Control Valve	0	$0.00
Repair/Alteration to Existing Piping	0	$0.00
Repipe	$0.00	$0.00
Private/Residential Pool/Spa/Hot Tub	0	$0.00
Public/Commercial Pool/Spa/Hot Tub	0	$0.00
Building Sewer	0	$0.00
Sewer Cap	0	$0.00
Sewage Ejector	0	$0.00
Sump Pump	0	$0.00
Dental Unit/Cuspidor	0	$0.00
Industrial Waste Interceptor/Grease Trap	0	$0.00
Miscellaneous Fees	$0.00	$0.00
Investigation Fee		$0.00
After Hours Inspection Fee	0	$0.00
Re-inspection Fee	0	$0.00
Appeal Fee		$0.00
Industrial Waste Fees		$0.00
Technology Surcharge (4%)		$3.60
TOTAL PLUMBING PERMIT FEES:		$93.65

Printed: 08-06-2008

26901 Agoura Road, Suite 100
Calabasas Hills, California 91301

818 880 8220
818 880 8422 fax

License No. 503281
www.gluckbuilding.com

July 11, 2008

Contractors License: 503281
Workers Compensation Ins: SCIF

City of Culver City
Building & Safety Division

To Whom It May Concern:

I hereby authorize **RICK PALMORE** to act on my (our) behalf in obtaining building permits from the **CITY OF CULVER CITY** and to sign applications for Gluck Development Company, Inc. dba Gluck Building Company on the all projects. We are properly licensed, as required by the State of California.

We assume full responsibility under the law for permits taken by persons authorized to act on my (our) behalf.

Very truly yours,

Daniel Gluck
President

==========

State of **California**
County of **Los Angeles**

On **July 11, 2008,** before me, **GILLIAN ELLETT, NOTARY PUBLIC**, personally appeared **DANIEL GLUCK,** who proved to me on the basis of satisfactory evidence to be the person whose name is subscribed to the within instrument and acknowledged to me that he executed the same in his authorized capacity, and that by his signature on the instrument the person or the entity upon behalf of which the person acted, executed the instrument.

WITNESS my hand and official seal

GILLIAN ELLETT
Commission # 1605100
Notary Public - California
Los Angeles County
My Comm. Expires Sep 9, 2009

TYPE OF APPLICATION: Over the Counter

PLAN REVIEW DUE DATE:

Culver CITY

9770 Culver Blvd
Culver City, CA 90232

CITY OF CULVER CITY
Building Safety Division

****** Building Permit ******

Phone: (310) 253-5800
Fax: (310) 253-5824

SEPARATE PERMITS ARE REQUIRED FOR ELECTRICAL, PLUMBING, AND MECHANICAL

Address: 6221 BRISTOL PK CULV
Permit #: 76247 **Permit Type: Building Permit** **- COMRROOF**

Applied: 10/26/2009
Approved: 10/26/2009
Issued: 10/26/2009
Finaled:
PERMIT EXPIRES 6 MONTHS FROM DATE ISSUED OR
6 MONTHS FROM DATE OF LAST INSPECTION

Owner: CENTER BUSINESS MGMT.
BUSINESS MGMT.
Address: 1517 S. SEPULVEDA
LOS ANGELES CA
Phone: 310 315 5219

Applicant: CENTER
Address: 1517 S. SEPULVEDA
LOS ANGELES CA
Phone: 310 315 5219

Signature: M. Lachman **Print Name:** M. LACHMAN

Contractor: S.B.R., INC.
801 S. FLOWER ST. BURBANK CA

State License Number: 802575
818 843 0544

Engineer:

Architect:

Description: Reroof of commercial shopping center (6221-6299 Bristol Pkwy.) Remove roof over Marshall's, lay 2nd layer over remainder of complex. Install class APP modified roof system.

Valuation: $118,000.00

	Existing	New
1st Floor Area Square Footage	0	0
2nd Floor Area Square Footage	0	0
Garage Area Square Footage	0	0

TOTAL FEES: $1,659.53 **TOTAL PAYMENTS: $1,659.53**

4/2/13
Final
CL

Received by: ac
Issued by: ac

Printed on: 10-26-2009 B-Permit06

TYPE OF APPLICATION: 5 Business Days

PLAN REVIEW DUE DATE: 02/17/2010

Culver CITY

9770 Culver Blvd
Culver City, CA 90232

CITY OF CULVER CITY
Building Safety Division
******** Building Permit ********

Phone: (310) 253-5800
Fax: (310) 253-5824

SEPARATE PERMITS ARE REQUIRED FOR ELECTRICAL, PLUMBING, AND MECHANICAL

Address: 6221 BRISTOL PK CULV
Permit #: 76424 **Permit Type: Building Permit** **- COMALT**

Applied: 11/18/2009
Approved: 03/04/2010
Issued: 03/08/2010
Finaled:
PERMIT EXPIRES 6 MONTHS FROM DATE ISSUED OR
6 MONTHS FROM DATE OF LAST INSPECTION

Owner: MATTHEW STRAUSS
STRAUSS
Address: 990 HIGHLAND DR. #200
SOLANA BEACH CA
Phone: 858 792 7834

Applicant: MATTHEW
Address: 990 HIGHLAND DR. #200
SOLANA BEACH CA
Phone: 858 792 7834

Signature: Daniel M. Hirsch **Print Name:** DANIEL M. HIRSCH

Contractor: OWNER/BUILDER **State License Number: O/B**

Engineer:

Architect:

Description: Facade remodel and minor site improvements

Valuation: $275,000.00

	Existing	New
1st Floor Area Square Footage	0	0
2nd Floor Area Square Footage	0	0
Garage Area Square Footage	0	0

TOTAL FEES: $9,489.52 **TOTAL PAYMENTS: $9,489.52**

Received by: tm
Issued by: ac

Done 3/27/13
4/02/13 Final

Printed on: 03-08-2010 B-Permit06

M.C. STRAUSS
COMPANY

March 4, 2010

Mr. Joseph Montoya
City of Culver City
Building and Safety
9770 Culver Blvd.
Culver City, CA. 90232

RE: 6221 Bristol Parkway
Culver City, CA

Dear Mr. Montoya:

This letter shall serve as authorization from the undersigned owner of the above referenced property to allow Mr. Dan Hirsh, of Centers Business Management to pay the fees for and pick up the building permit for the remodel of such property.

Should you have any questions, please feel free to give me a call.

Sincerely,

Matthew C. Strauss
Owner

Dan Hirsch
(310) 231-5219

990 HIGHLAND DRIVE #200 SOLANA BEACH, CALIFORNIA 92075
PHONE (858) 792-7500 FAX (858) 792-7834

CITY OF CULVER CITY
PLANNING DIVISION PLAN CHECK SHEET

#7-6924

Property Owner, Tenant, Project Name: FOX HILLS PLAZA / Telephone: (818) 6923825 / Date: 5/MAR/2010

Address: 6221 BRISTOL PARKWAY / Lot(s): ✓ / Block: ✓ / Tract: ✓

General Plan: REGIONAL / Redevelopment Plan: REGIONAL / Zoning: CRP / Historic: NA

Project Description: ONSITE + OFFSITE IMPROVEMENTS

Prior Case Action(s): Case Number(s): NA / Date(s): / Resolution/Ordinance Number(s):

Revised Gross Square Footage (GSF):		Existing Total	= ____ GSF
		Demolition	- ____ GSF
		Net Remaining	= ____ GSF
		New Construction	+ ____ GSF
		Revised Total	= ____ GSF
		Within Past 5 Years	+ ____ GSF
		Total Subject to NDIF	= ____ GSF
New Development Impact Fee (NDIF):	Yes ____	Complete NDIF form / attach to plan check.	
	NA ✓	Explain:	
Setbacks:	Street Facing	OK ____ / Denied ____ / NA ✓	
	Side	OK ____ / Denied ____ / NA ✓	
	Side	OK ____ / Denied ____ / NA ✓	
	Rear	OK ____ / Denied ____ / NA ✓	
Building Height:	OK ____		
	Denied ____		
	NA ✓		
Art In Public Places (APP):	Yes ✓	Complete APP form / attach to plan check.	
	NA	Explain;	
Open Space and Lot Coverage:	OK ____		
	Denied ____		
	NA ✓		
2,500+ SF in landscaping:	Yes ____	Complete AB325 form / attach to plan check.	
	NA ✓	Explain:	
Distance Between Buildings:	OK ____		
	Denied ____		
	NA ✓		
Residential Unit Size (GSF):	OK ____		
	Denied ____		
	NA ✓		
In-Lieu Parkland Fee (ILPF):	Total Number Of New Residential Units	= ____ Units	
	Yes ____	Complete ILPF form / attach to plan check.	
	NA ✓	Explain:	
Fences, Walls or Hedges:	OK ____		
	Denied ____		
	NA ✓		
Parking:	OK ____	Required ____ + Extra ____ = Total ____	
	Denied ____		
	NA ✓		
Signage:	OK ____	REQUIRES NEW PROP.	
	Denied ____		
	NA ✓		
Notes:	SEE NOTATION.		

Redevelopment Division Decision:	OK	Name:	
	Denied	Date:	
	NA ✓	Notes:	
Planning Division Decision:	OK ✓	Name:	
	Denied ____	Date:	
	NA	Notes:	

TYPE OF APPLICATION: 5 Business Days

PLAN REVIEW DUE DATE: 02/17/2010

Culver CITY

9770 Culver Blvd
Culver City, CA 90232

CITY OF CULVER CITY
Building Safety Division

****** Building Permit ******

Phone: (310) 253-5800
Fax: (310) 253-5824

SEPARATE PERMITS ARE REQUIRED FOR ELECTRICAL, PLUMBING, AND MECHANICAL

Address: 6221 BRISTOL PK CULV
Permit #: 76424 **Permit Type:** Building Permit - COMALT

Applied: 11/18/2009
Approved: 03/04/2010
Issued: 03/08/2010
Finaled:
PERMIT EXPIRES 6 MONTHS FROM DATE ISSUED OR
6 MONTHS FROM DATE OF LAST INSPECTION

Owner: MATTHEW STRAUSS
STRAUSS
Address: 990 HIGHLAND DR. #200
SOLANA BEACH CA
Phone: 858 792 7834

Applicant: MATTHEW
Address: 990 HIGHLAND DR. #200
SOLANA BEACH CA
Phone: 858 792 7834

Signature: Daniel M. Hirsch

Print Name: DANIEL M. HIRSCH

Contractor: OWNER/BUILDER

State License Number: O/B

Engineer:

Architect:

Description: Facade remodel and minor site improvements

Valuation: $275,000.00

	Existing	New
1st Floor Area Square Footage	0	0
2nd Floor Area Square Footage	0	0
Garage Area Square Footage	0	0

TOTAL FEES: $9,489.52 **TOTAL PAYMENTS:** $9,489.52

Received by: tm
Issued by: ac

DONE - 3/27/13
4/02/13 Final

Printed on: 03-08-2010 B-Permit06

TYPE OF APPLICATION: Over the Counter

PLAN REVIEW DUE DATE:

Culver CITY

9770 Culver Blvd
Culver City, CA 90232

CITY OF CULVER CITY
Building Safety Division

****** Building Permit ******

Phone: (310) 253-5800
Fax: (310) 253-5824

SEPARATE PERMITS ARE REQUIRED FOR ELECTRICAL, PLUMBING, AND MECHANICAL

Address: 6221 BRISTOL PK CULV
Permit #: 78415 **Permit Type:** Building Permit - COMMISC

Applied: 11/16/2010
Approved: 11/16/2010
Issued: 11/16/2010
Finaled:
PERMIT EXPIRES 6 MONTHS FROM DATE ISSUED OR
6 MONTHS FROM DATE OF LAST INSPECTION

Owner: CENTERS BUSINESS MANAGEMENT

Address: 1517 S. SEPULVEDA BL
LOS ANGELES CA
Phone: 310 231 5219

Applicant: MARSHALLS

Address: 6221 BRISTOL PKWY
CULVER CITY CA
Phone: 508 390 2227

Signature: Linda Smith

Print Name: Linda Smith

Contractor: SIGNS AND SERVICES COMPANY THE

State License Number: 624671

10980 BOATMAN AVENUE STANTON CA 714 761 8200

Engineer:

Architect:

Description: 1 illuminated wall sign

Valuation: $7,000.00

	Existing	New
1st Floor Area Square Footage	0	0
2nd Floor Area Square Footage	0	0
Garage Area Square Footage	0	0

TOTAL FEES: $378.56 **TOTAL PAYMENTS:** $378.56

Received by: CES
Issued by: CES

FINAL 1-14-11 dc

Printed on: 11-16-2010 B-Permit06

TYPE OF APPLICATION: Over the Counter

PLAN REVIEW DUE DATE:

Culver CITY

9770 Culver Blvd
Culver City, CA 90232

CITY OF CULVER CITY
Building Safety Division

****** Building Permit ******

Phone: (310) 253-5800
Fax: (310) 253-5824

SEPARATE PERMITS ARE REQUIRED FOR ELECTRICAL, PLUMBING, AND MECHANICAL

Address: 6221 BRISTOL PK CULV
Permit #: 76247 **Permit Type: Building Permit** **- COMRROOF**

Applied: 10/26/2009
Approved: 10/26/2009
Issued: 10/26/2009
Finaled:
PERMIT EXPIRES 6 MONTHS FROM DATE ISSUED OR
6 MONTHS FROM DATE OF LAST INSPECTION

Owner: CENTER BUSINESS MGMT.
BUSINESS MGMT.
Address: 1517 S. SEPULVEDA
LOS ANGELES CA
Phone: 310 315 5219

Applicant: CENTER
Address: 1517 S. SEPULVEDA
LOS ANGELES CA
Phone: 310 315 5219

Signature: Marm Lach **Print Name:** M. LACHMAN

Contractor: S.B.R., INC.
801 S. FLOWER ST. BURBANK CA

State License Number: 802575
818 843 0544

Engineer:

Architect:

Description: Reroof of commercial shopping center (6221-6299 Bristol Pkwy.) Remove roof over Marshall's, lay 2nd layer over remainder of complex. Install class APP modified roof system.

Valuation: $118,000.00

	Existing	New
1st Floor Area Square Footage	0	0
2nd Floor Area Square Footage	0	0
Garage Area Square Footage	0	0

TOTAL FEES: $1,659.53 **TOTAL PAYMENTS: $1,659.53**

Received by: ac
Issued by: ac

4/2/13
Final
CL

Printed on: 10-26-2009 B-Permit06

WATERPROOFING MATERIALS AND INSULATING SYSTEMS

POLYGLASS® MAPEI GROUP

Adds value!

300 SERIES SPECIFICATIONS
POLYFLEX® G FR, POLYFLEX® 4, ELASTOBASE®, MECHANICALLY ATTACHED INSULATED - NEW OR REROOFING

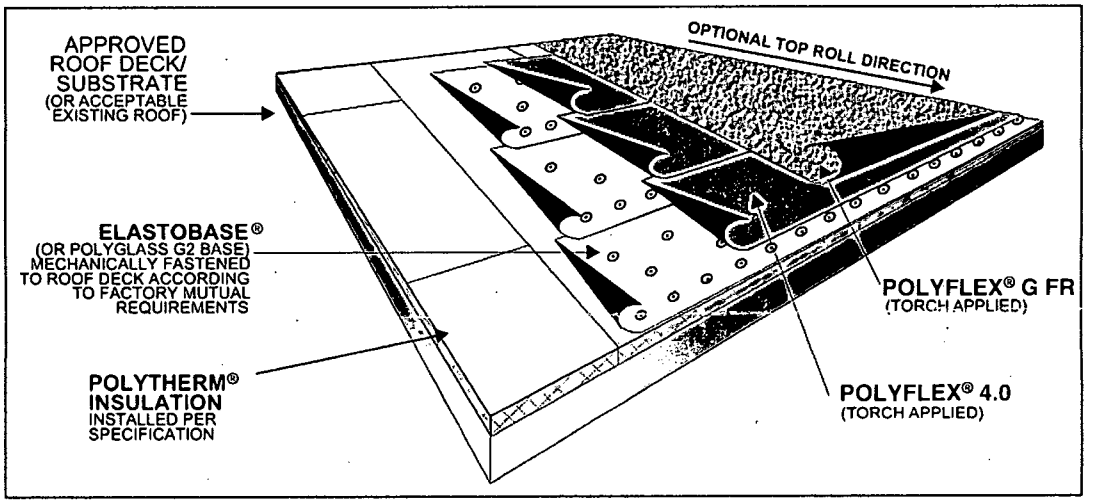

ART 1 - DESCRIPTION
Provide all labor, materials, equipment, supervision and incidentals as needed to install a complete POLYGLASS® reinforced modified bituminous roofing system over a new or approved, prepared existing roof substrate. All details of installation shall conform to "POLYGLASS® Specifications, Details and General Recommendations."

QUALITY ASSURANCE
Products used in the work of this Section shall be manufactured by POLYGLASS® or approved for use in conjunction with the products manufactured by POLYGLASS®.

The Roofing Contractor and his personnel shall be currently approved by POLYGLASS® as qualified to install the materials of this section.

Do not apply roofing during inclement weather. Do not apply roofing membrane to damp, frozen dirty, or dusty surfaces.

PART 2 - MATERIALS
BASE SHEET - POLYGLASS® SBS (Styrene-butadiene-styrene) modified bituminous base sheet, reinforced with glass fiber mat, 2 mm thick sanded surface (sand backed), and weighing approximately 80 lbs per 200 square foot roll.
Trade name: ELASTOBASE®

PLY SHEET - POLYGLASS® modified bituminous membrane reinforced with a polyester mat. Top surface of membrane has factory applied granules (available in a variety of colors), except at selvage edges. This material is packaged in a roll providing approximately 100 square feet of finished roof coverage and weighs approximately 105 lbs.
Trade name: POLYFLEX®

ROOFING MEMBRANE - POLYGLASS® modified bituminous membrane reinforced with a polyester mat. Top surface of membrane has factory applied granules (available in a variety of colors), except at selvage edges. This material is packaged in a roll providing approximately 100 square feet of finished roof coverage and weighs approximately 110 lbs.
Trade name: POLYFLEX® G FR

GRANULE FREE END LAP - Rolls are to be supplied with granule free end lap measuring 6" in width.
Tradename: FASTLAP®

INSULATION - POLYTHERM® insulation or as specified and accepted by POLYGLASS® one or more layers. Follow the instructions of the insulation manufacturer regarding storage and installation requirements.

FASTENERS - POLYGRIP - Unless otherwise accepted by POLYGLASS®, fasteners shall be Factory Mutual Approved fasteners and membrane plates. POLYGRIP screws and plates, as supplied by POLYGLASS®.

PRODUCT HANDLING
All materials, except those that are shop fabricated shall be delivered to the job site with their original labels intact. Bulk materials shall be identified by the manufacturer as to specification issued.

All materials shall be stored in accordance with the instructions of the manufacturer prior to their application or installation. No wet or damaged materials will be used in the application. Materials stored on the job site shall be a minimum 4" off the ground or the roof.

Application of all roofing shall be accomplished in such a way that each area will be complete at the end of each days work. All roof edges and incomplete flashing shall be protected against water entry, particularly between work periods.

When ambient temperature is below 40O degree F, care must be exercised in handling and storing POLYGLASS® membrane. Only rolls for immediate application shall be exposed to the elements.

All masonry, concrete and sheet metal surfaces incorporated into the roof system shall be primed with asphalt primer meeting ASTM D 41 specification and allowed to dry prior to installing bituminous roofing materials.

Wood curbs or nailers, where required, shall be pressure treated with approved pressure treatment meeting AWAP Standard P-5.

PART 3 - APPLICATION

PREPARATION

The roof surface which is to receive the POLYGLASS® roofing system shall be smooth, clean, free from loose gravel, dirt and debris, dry and structurally sound.

FOR REROOFING APPLICATIONS

Remove existing roof flashings from curbs and parapet walls down to the surface of the roof. Remove existing flashings at roof drains and roof penetrations.

Remove all wet, deteriorated, blistered or delaminated roofing membrane or insulation and fill in any low spots occurring as a result of removal work to create a smooth even surface for application of new roof membranes.

Existing roof surfaces shall be primed as necessary with asphalt primer meeting ASTM D 41 specification and allowed to dry prior to installing the POLYGLASS® roofing system.

INSTALLATION

Decks: prime where required, in accordance with requirements and recommendations of the primer & deck manufacturer (if applicable).

WHERE A VAPOR RETARDER IS REQUIRED BY THE SPECIFIER:

Follow the instructions with regard to the particular materials specified and install in accordance with the recommendations of the manufacturer and the requirements of the architect.

MEMBRANE

Directly over the prepared deck/surface install one (1) layer of ELASTOBASE®, glass fiber base sheet, with minimum 3" side laps and 6" end laps, without wrinkles or fishmouths.

The base sheet shall be fastened with sufficient FM Approved fasteners, appropriate for the specific deck type. Length to be as recommended for FM required penetration of layers and deck.

Directly over the ELASTOBASE® torch apply one ply of POLYFLEX® 4.0 mm ply sheet. Over the ply-sheet install a cap sheet of POLYFLEX® G FR [the two sheets shall be installed perpendicular to each other wherever practical]. Sheets shall be set with min. 3" side laps and min 6" end laps. Areas of laps where no selvage edge is provided (cut edges, roll ends) shall first have granules heated and embeded. The rolled membrane sheets shall be set and unrolled approximately six feet to align sheets. A propane torch flame shall then be applied to the exposed, outer surface of the roll (the membrane underside) until the surface reaches the proper application temperature (generally 350 to 400 degrees Fahrenheit). The roll is then gradually unrolled to create a continuous heat weld between the membrane and substrate. The remainder of the roll is re-rolled and installed in the same manner. There should be approximately 1/4" to 3/8" bleed out of the melted membrane backing adhesive at the overlaps. The laps shall be top rolled using a six inch wide roller applying pressure over the laps immediately after heat weld is completed.

All overlaps shall be checked and sealed. All laps of the underlying sheet shall be checked prior to installing the cap sheet. At all locations where the lap is not sealed, a trowel shall be used to open the lap, heat is to be applied with the torch into the lap to melt the adhesive (on the back of the top roll) and seal the lap. Any area where a satisfactory re-weld cannot be achieved shall have a piece welded over it, extending min 6" in all directions beyond the unwelded seam.

The rolls of membrane shall be installed perpendicular to the slope of the roof, starting at the lowest point of application, wherever possible. Laps of sheets should be installed so as to shed water with the slope of the roof wherever practical.

At any intersection between different roof slopes, narrow valleys or gutters (less than 3' wide) or similar details, install an additional ply of POLYFLEX® under the cap sheet, extending minimum 3" onto each surface.

FLASHINGS

The flashing shall be installed using POLYGLASS® flashing sheets and min. 6" wide POLYGLASS® stripping sheets. The stripping sheet shall be installed with a minimum of three inches in both the horizontal and vertical surfaces. The flashing sheets shall be installed with a minimum of six inches on the horizontal surface and extend a minimum of eight inches above the finished roof surface.

The flashing sheets shall be installed by the same heat weld method used for the roof membranes. The top edge of the flashing sheet shall be secured using a termination bar (only when the wall surface above is waterproofed), or nailed 4" on center and covered with an approved counter flashing.

Items related to reroofing operations such as sheet metal gravel stops, roof vents, and similar items shall be incorporated into the new roof system in accordance with the recommendations described in the current issue of the POLYGLASS® "SPECIFICATION S AND DETAILS" manual.

IMPORTANT NOTE: Never use torch or apply torched materials to areas of combustible materials. Any combustible materials must first be overlaid with a protective barrier or alternatively remove such materials from the location. Use common sense in the application of torches.
ALWAYS keep a suitable, prepared, fire extinguisher available at each area where torching occurs.

9770 Culver Blvd
Culver City, CA 90232

CITY OF CULVER CITY
Building Safety Division
******** Work Permit ********

For Inspections Call
(310) 253-5800

Address: 6221 BRISTOL PK CULV
Permit #: 77904 **Permit Type: Work Permit** **- ELEC**

Location:
Occupancy Type:
Construction Type:

Applied: 08/17/2010
Approved: 08/17/2010
Issued: 08/17/2010
Finaled:

Legal Description: *TR=PARCEL MAP AS PER BK 53 P 41 OF P M LOT COM SE ON SW LINE OF LOT 2, 104 FT AND NE 30 FT FROM MOST W COR OF SD LOT TH NE 148 FT TH SE PARALLEL WITH SD SW SEE ASSESSOR MAPBOOK FOR MISSING PORTION LOT 2

Permit Expires 6 months from Date Issued

Owner: M.C. STRAUSS CO.

Address: 990 HIGHLAND DR STE. #200
SOLANA BEACH CA
Phone: 858 792 7500

Applicant: M.C. STRAUSS CO.

Address: 990 HIGHLAND DR STE. #200
SOLANA BEACH CA
Phone: 858 792 7500

Contractor: JACOR CONST., INC.
10612 PROPSECT AVE. #101
489412
SANTEE CA 619 921 3923

Signature: Rick Smith

Engineer: **State Registration Number:**

Architect: **State Registration Number:**

10/19/10 dc
FINAL

Valuation: $0.00 **Description:** PERMIT TO BEGIN ELECTRICAL WORK WHILE IN PLAN CHECK #77820

TOTAL PERMIT FEES: $128.74 **TOTAL PAYMENTS:** $128.74

Item#	Description	Account Code	Tot Fee	Paid Prv. Pmts	Cur. Pmts
2004	Electrical Fees	10151500.322	123.78	123.78	.00
2010	Technology Surc	41251500.321	4.96	4.96	.00

Printed: 08-17-2010

TYPE OF APPLICATION: 15 business days

PLAN REVIEW DUE DATE:

Culver CITY

9770 Culver Blvd
Culver City, CA 90232

CITY OF CULVER CITY
Building Safety Division
****** Electrical Permit ******

Phone: (310) 253-5800
Fax: (310) 253-5824

Address: 6221 BRISTOL PK CULV
Permit #: 77820 **Permit Type: Electrical Permit**

Applied: 08/03/2010
Approved: 08/19/2010
Issued: 10/12/2010
Finaled:
PERMIT EXPIRES 6 MONTHS FROM DATE ISSUED OR
6 MONTHS FROM DATE OF LAST INSPECTION

Owner: M.C. STRAUSS CO.

Address: 990 HIGHLAND DR. STE. #200
SOLANA BEACH CA
Phone: 858 792 7500

Signature: Rick Smith

Applicant: M.C. STRAUSS CO.

Address: 990 HIGHLAND DR. STE. #200
SOLANA BEACH CA
Phone: 858 792 7500

Print Name: Rick Smith

Contractor: JACOR CONST., INC.
10612 PROPSECT AVE. #101

State License Number: 489412
SANTEE CA 619 921 3923

Engineer: GARY ELECTRIC
P.O. BOX 181122 CORONADO CA 619 437 4613

Architect:

Description: (6221-6229 Bristol Pk.) - Replacing/relocating exterior lighting / 39 electrical devices

TOTAL FEES: $261.22 **TOTAL PAYMENTS:** $261.22

Received by: tm
Issued by: tm

10-14-10 dc
FINAL

Printed: 10-12-2010

TYPE OF APPLICATION: 15 business days

PLAN REVIEW DUE DATE:

Culver CITY

9770 Culver Blvd
Culver City, CA 90232

CITY OF CULVER CITY
Building Safety Division
******** Electrical Permit ********

Phone: (310) 253-5800
Fax: (310) 253-5824

Address: 6221 BRISTOL PK CULV

Permit #: 77820 Permit Type: Electrical Permit

-------- Permit Fee Schedule -------

Description	Number	Fee Amount
Issuance Fee		$61.53
Plan Check Fee		$107.65
120 Volt Branch Circuit	0	$0.00
208, 240, 277, 480 Volt Branch Circuit	0	$0.00
Electrical Device (Light/Switch/Receptacle/Smoke Detector)	39	$82.00
Motor/Heater/Transformer/Generator:		
Up to 3HP/KVA	0	$0.00
Over 3 - Up to 5	0	$0.00
Over 5 - Up to 15	0	$0.00
Over 15 - Up to 50	0	$0.00
Over 50 - Up to 200	0	$0.00
Over 200	0	$0.00
Service/Switchboard/Panel/Transfer Switch:		
Up to 200 amps	0	$0.00
Over 200 - Up to 600	0	$0.00
Over 600 - Up to 1200	0	$0.00
Over 1200	0	$0.00
Temporary Service/Power Pole	0	$0.00
Temporary Lighting Circuit	0	$0.00
Illuminated Sign	0	$0.00
Private/Residential Pool/Spa/Hot Tub	0	$0.00
Public/Commercial Pool/Spa/Hot Tub	0	$0.00
Time Clock	0	$0.00
Flood Light Pole	0	$0.00
Solar Photovolltaic System	$0.00	$0.00
Low Voltage/Data Cabling	$0.00	$0.00
Miscellaneous Fees	$0.00	$0.00
Investigation Fee	N	$0.00
After Hours Inspection Fee	0	$0.00
Re-inspection Fee	0	$0.00
Appeal Fee		$0.00
Technology Surcharge (4%)		$10.04
TOTAL ELECTRICAL PERMIT FEES:		**$261.22**

Printed: 10-12-2010

TYPE OF APPLICATION: Over the Counter

PLAN REVIEW DUE DATE:

Culver CITY

9770 Culver Blvd
Culver City, CA 90232

CITY OF CULVER CITY
Building Safety Division

****** Building Permit ******

Phone: (310) 253-5800
Fax: (310) 253-5824

SEPARATE PERMITS ARE REQUIRED FOR ELECTRICAL, PLUMBING, AND MECHANICAL

Address: 6221 BRISTOL PK CULV
Permit #: 78415 **Permit Type: Building Permit** **- COMMISC**

Applied: 11/16/2010
Approved: 11/16/2010
Issued: 11/16/2010
Finaled:
PERMIT EXPIRES 6 MONTHS FROM DATE ISSUED OR
6 MONTHS FROM DATE OF LAST INSPECTION

Owner: CENTERS BUSINESS MANAGEMENT

Address: 1517 S. SEPULVEDA BL
LOS ANGELES CA
Phone: 310 231 5219

Applicant: MARSHALLS

Address: 6221 BRISTOL PKWY
CULVER CITY CA
Phone: 508 390 2227

Signature: Linda Smith **Print Name:** Linda Smith

Contractor: SIGNS AND SERVICES COMPANY THE **State License Number: 62467**

10980 BOATMAN AVENUE STANTON CA **714 761 8200**

Engineer:

Architect:

Description: 1 illuminated wall sign

Valuation: $7,000.00

	Existing	New
1st Floor Area Square Footage	0	0
2nd Floor Area Square Footage	0	0
Garage Area Square Footage	0	0

TOTAL FEES: $378.56 **TOTAL PAYMENTS: $378.56**

Received by: CES
Issued by: CES

FINAL 11-19-10 dl

Printed on: 11-16-2010 B-Permit06

TYPE OF APPLICATION: Over the Counter

PLAN REVIEW DUE DATE:

Culver CITY

9770 Culver Blvd
Culver City, CA 90232

CITY OF CULVER CITY
Building Safety Division
******** Electrical Permit ********

Phone: (310) 253-5800
Fax: (310) 253-5824

Address: 6221 BRISTOL PK CULV
Permit #: 78416 **Permit Type: Electrical Permit**

Applied: 11/16/2010
Approved: 11/16/2010
Issued: 11/16/2010
Finaled:
PERMIT EXPIRES 6 MONTHS FROM DATE ISSUED OR
6 MONTHS FROM DATE OF LAST INSPECTION

Owner: CENTERS BUSINESS MANAGEMENT

Address: 1517 S SEPULVEDA BLVD
LOS ANGELES CA
Phone: 310 231 5219

Applicant: MARSHALL

Address: 6221 BRISTOL PKWY
CULVER CITY CA
Phone: 508 390 2227

Signature: Linda Smith

Print Name: Linda Smith

Contractor: SIGNS AND SERVICES COMPANY THE

State License Number: 62467!

10980 BOATMAN AVENUE STANTON CA 714 761 8200

Engineer:

Architect:

Description: 1 illuminated wall sign

TOTAL FEES: $115.65

TOTAL PAYMENTS: $115.65

Received by: CES
Issued by: CES

FINAL 1-19-11 dc

Printed: 11-16-2010

TYPE OF APPLICATION: Over the Counter

PLAN REVIEW DUE DATE:

Culver CITY

9770 Culver Blvd
Culver City, CA 90232

CITY OF CULVER CITY
Building Safety Division
******** Electrical Permit ********

Phone: (310) 253-5800
Fax: (310) 253-5824

Address: 6221 BRISTOL PK CULV

Permit #: 78416 Permit Type: Electrical Permit

-------- Permit Fee Schedule -------

Description	Number	Fee Amount
Issuance Fee		$61.53
Plan Check Fee		$0.00
120 Volt Branch Circuit	0	$0.00
208, 240, 277, 480 Volt Branch Circuit	0	$0.00
Electrical Device (Light/Switch/Receptacle/Smoke Detector)	0	$0.00
Motor/Heater/Transformer/Generator:		
Up to 3HP/KVA	0	$0.00
Over 3 - Up to 5	0	$0.00
Over 5 - Up to 15	0	$0.00
Over 15 - Up to 50	0	$0.00
Over 50 - Up to 200	0	$0.00
Over 200	0	$0.00
Service/Switchboard/Panel/Transfer Switch:		
Up to 200 amps	0	$0.00
Over 200 - Up to 600	0	$0.00
Over 600 - Up to 1200	0	$0.00
Over 1200	0	$0.00
Temporary Service/Power Pole	0	$0.00
Temporary Lighting Circuit	0	$0.00
Illuminated Sign	1	$49.68
Private/Residential Pool/Spa/Hot Tub	0	$0.00
Public/Commercial Pool/Spa/Hot Tub	0	$0.00
Time Clock	0	$0.00
Flood Light Pole	0	$0.00
Solar Photovolltaic System	$0.00	$0.00
Low Voltage/Data Cabling	$0.00	$0.00
Miscellaneous Fees	$0.00	$0.00
Investigation Fee	N	$0.00
After Hours Inspection Fee	0	$0.00
Re-inspection Fee	0	$0.00
Appeal Fee		$0.00
Technology Surcharge (4%)		$4.44
TOTAL ELECTRICAL PERMIT FEES:		**$115.65**

Printed: 11-16-2010

TYPE OF APPLICATION: Over the Counter

PLAN REVIEW DUE DATE:

Culver CITY

9770 Culver Blvd
Culver City, CA 90232

CITY OF CULVER CITY
Building Safety Division
******** Electrical Permit ********

Phone: (310) 253-5800
Fax: (310) 253-5824

Address: 6221 BRISTOL PK CULV
Permit #: 78518 **Permit Type: Electrical Permit**

Applied: 12/06/2010
Approved: 12/06/2010
Issued: 12/06/2010
Finaled:
PERMIT EXPIRES 6 MONTHS FROM DATE ISSUED OR
6 MONTHS FROM DATE OF LAST INSPECTION

Owner: CENTERS BUSINESS MGMT.

Address: 1517 S. SEPULVEDA BLVD.
LOS ANGELES CA
Phone: 310 231 5219

Applicant: MARSHALLS

Address: 6221 BRISTOL PKWY.
CULVER CITY CA
Phone: 508 390 2227

Signature: [signature]

Print Name: Linda Smith

Contractor: SIGNS & SERVICES CO.
10980 BOATMAN AVE. STANTON CA

State License Number: 624675
714 761 8200

Engineer:

Architect:

Description: 1 illuminated sign

TOTAL FEES: $115.65

TOTAL PAYMENTS: $115.65

Received by: tm
Issued by: tm

FINAL 12-14-11 dc

Printed: 12-06-2010

TYPE OF APPLICATION: Over the Counter

PLAN REVIEW DUE DATE:

9770 Culver Blvd
Culver City, CA 90232

CITY OF CULVER CITY
Building Safety Division
****** Electrical Permit ******

Phone: (310) 253-5800
Fax: (310) 253-5824

Address: 6221 BRISTOL PK CULV

Permit #: 78518 Permit Type: Electrical Permit

-------- Permit Fee Schedule -------

Description	Number	Fee Amount
Issuance Fee		$61.53
Plan Check Fee		$0.00
120 Volt Branch Circuit	0	$0.00
208, 240, 277, 480 Volt Branch Circuit	0	$0.00
Electrical Device (Light/Switch/Receptacle/Smoke Detector)	0	$0.00
Motor/Heater/Transformer/Generator:		
Up to 3HP/KVA	0	$0.00
Over 3 - Up to 5	0	$0.00
Over 5 - Up to 15	0	$0.00
Over 15 - Up to 50	0	$0.00
Over 50 - Up to 200	0	$0.00
Over 200	0	$0.00
Service/Switchboard/Panel/Transfer Switch:		
Up to 200 amps	0	$0.00
Over 200 - Up to 600	0	$0.00
Over 600 - Up to 1200	0	$0.00
Over 1200	0	$0.00
Temporary Service/Power Pole	0	$0.00
Temporary Lighting Circuit	0	$0.00
Illuminated Sign	1	$49.68
Private/Residential Pool/Spa/Hot Tub	0	$0.00
Public/Commercial Pool/Spa/Hot Tub	0	$0.00
Time Clock	0	$0.00
Flood Light Pole	0	$0.00
Solar Photovolltaic System	$0.00	$0.00
Low Voltage/Data Cabling	$0.00	$0.00
Miscellaneous Fees	$0.00	$0.00
Investigation Fee	N	$0.00
After Hours Inspection Fee	0	$0.00
Re-inspection Fee	0	$0.00
Appeal Fee		$0.00
Technology Surcharge (4%)		$4.44
TOTAL ELECTRICAL PERMIT FEES:		**$115.65**

Printed: 12-06-2010

TYPE OF APPLICATION: Over the Counter

PLAN REVIEW DUE DATE:

Culver CITY

9770 Culver Blvd
Culver City, CA 90232

CITY OF CULVER CITY
Building Safety Division
******** Electrical Permit ********

Phone: (310) 253-5800
Fax: (310) 253-5824

Address: 6221 BRISTOL PK CULV
Permit #: 80364 **Permit Type: Electrical Permit**

Applied: 09/30/2011
Approved: 09/30/2011
Issued: 09/30/2011
Finaled:
PERMIT EXPIRES 6 MONTHS FROM DATE ISSUED OR
6 MONTHS FROM DATE OF LAST INSPECTION

Owner: CBM MGMT. INC.

Address: 1517 SEPULVEDA BLVD
LOS ANGELES CA
Phone: 310 575 1517

Signature:

Applicant: CBM MGMT. INC.

Address: 1517 SEPULVEDA BLVD
LOS ANGELES CA
Phone: 310 575 1517

Print Name: Ted A Scott

Contractor: DON MEYERS CONSTRUCTION **State License Number:** 491842
1260 MELVILLE DR. LAS VEGAS NV 702 870 6989

Engineer:

Architect:

Description: (2) illuminated wall signs.

TOTAL FEES: $167.33 **TOTAL PAYMENTS:** $167.33

Received by: ac
Issued by: ac

3/27/13
final
MLK

Printed: 09-30-2011

TYPE OF APPLICATION: Over the Counter

PLAN REVIEW DUE DATE:

Culver CITY

9770 Culver Blvd
Culver City, CA 90232

CITY OF CULVER CITY
Building Safety Division
******** Electrical Permit ********

Phone: (310) 253-5800
Fax: (310) 253-5824

Address: 6221 BRISTOL PK CULV

Permit #: 80364 Permit Type: Electrical Permit

-------- Permit Fee Schedule -------

Description	Number	Fee Amount
Issuance Fee		$61.53
Plan Check Fee		$0.00
120 Volt Branch Circuit	0	$0.00
208, 240, 277, 480 Volt Branch Circuit	0	$0.00
Electrical Device (Light/Switch/Receptacle/Smoke Detector)	0	$0.00
Motor/Heater/Transformer/Generator:		
Up to 3HP/KVA	0	$0.00
Over 3 - Up to 5	0	$0.00
Over 5 - Up to 15	0	$0.00
Over 15 - Up to 50	0	$0.00
Over 50 - Up to 200	0	$0.00
Over 200	0	$0.00
Service/Switchboard/Panel/Transfer Switch:		
Up to 200 amps	0	$0.00
Over 200 - Up to 600	0	$0.00
Over 600 - Up to 1200	0	$0.00
Over 1200	0	$0.00
Temporary Service/Power Pole	0	$0.00
Temporary Lighting Circuit	0	$0.00
Illuminated Sign	2	$99.36
Private/Residential Pool/Spa/Hot Tub	0	$0.00
Public/Commercial Pool/Spa/Hot Tub	0	$0.00
Time Clock	0	$0.00
Flood Light Pole	0	$0.00
Solar Photovolltaic System	$0.00	$0.00
Low Voltage/Data Cabling	$0.00	$0.00
Miscellaneous Fees	$0.00	$0.00
Investigation Fee	N	$0.00
After Hours Inspection Fee	0	$0.00
Re-inspection Fee	0	$0.00
Appeal Fee		$0.00
Technology Surcharge (4%)		$6.44
TOTAL ELECTRICAL PERMIT FEES:		**$167.33**

Printed: 09-30-2011

TYPE OF APPLICATION: Over the Counter

PLAN REVIEW DUE DATE:

Culver CITY

9770 Culver Blvd
Culver City, CA 90232

CITY OF CULVER CITY
Building Safety Division
****** Electrical Permit ******

Phone: (310) 253-5800
Fax: (310) 253-5824

Address: 6221 BRISTOL PK CULV
Permit #: 83749 **Permit Type: Electrical Permit**

Applied: 02/21/2013
Approved: 02/21/2013
Issued: 02/21/2013
Finaled:
PERMIT EXPIRES 6 MONTHS FROM DATE ISSUED OR
6 MONTHS FROM DATE OF LAST INSPECTION

Owner: TJX COMPANIES

Address: 770 COCHTUATE RD.
FRAMINHAM WA
Phone: 508 390 5180

Signature:

Applicant: TJX COMPANIES

Address: 770 COCHTUATE RD.
FRAMINHAM WA
Phone: 508 390 5180

Print Name: Jay Myers

Contractor: MURRAY WOODCRAFT INC
21821 CONSTANCIA MISSION VIEJO CA

State License Number: 545823

Engineer:

Architect:

Description: 24 electrical devices

TOTAL FEES: $122.26

TOTAL PAYMENTS: $122.26

Received by: ac
Issued by: ac

Printed: 02-21-2013

FINAL
3/27/13

TYPE OF APPLICATION: Over the Counter

PLAN REVIEW DUE DATE:

9770 Culver Blvd
Culver City, CA 90232

CITY OF CULVER CITY
Building Safety Division

Phone: (310) 253-5800
Fax: (310) 253-5824

******** Electrical Permit ********

Address: 6221 BRISTOL PK CULV

Permit #: 83749 Permit Type: Electrical Permit

-------- Permit Fee Schedule -------

Description	Number	Fee Amount
Issuance Fee		$62.76
Plan Check Fee		$0.00
120 Volt Branch Circuit	0	$0.00
208, 240, 277, 480 Volt Branch Circuit	0	$0.00
Electrical Device (Light/Switch/Receptacle/Smoke Detector)	24	$54.78
Motor/Heater/Transformer/Generator:		
Up to 3HP/KVA	0	$0.00
Over 3 - Up to 5	0	$0.00
Over 5 - Up to 15	0	$0.00
Over 15 - Up to 50	0	$0.00
Over 50 - Up to 200	0	$0.00
Over 200	0	$0.00
Service/Switchboard/Panel/Transfer Switch:		
Up to 200 amps	0	$0.00
Over 200 - Up to 600	0	$0.00
Over 600 - Up to 1200	0	$0.00
Over 1200	0	$0.00
Temporary Service/Power Pole	0	$0.00
Temporary Lighting Circuit	0	$0.00
Illuminated Sign	0	$0.00
Private/Residential Pool/Spa/Hot Tub	0	$0.00
Public/Commercial Pool/Spa/Hot Tub	0	$0.00
Time Clock	0	$0.00
Flood Light Pole	0	$0.00
Solar Photovolltaic System	$0.00	$0.00
Low Voltage/Data Cabling	$0.00	$0.00
Miscellaneous Fees	$0.00	$0.00
Investigation Fee	N	$0.00
After Hours Inspection Fee	0	$0.00
Re-inspection Fee	0	$0.00
Appeal Fee		$0.00
Technology Surcharge (4%)		$4.72
TOTAL ELECTRICAL PERMIT FEES:		**$122.26**

Printed: 02-21-2013

TYPE OF APPLICATION: 5 Business Days **PLAN REVIEW DUE DATE:** 02/20/2013

Culver CITY

9770 Culver Blvd
Culver City, CA 90232

CITY OF CULVER CITY
Building Safety Division
******** Building Permit ********

Phone: (310) 253-5800
Fax: (310) 253-5824

SEPARATE PERMITS ARE REQUIRED FOR ELECTRICAL, PLUMBING, AND MECHANICAL

Address: 6221 BRISTOL PK CULV
Permit #: 83732 **Permit Type: Building Permit** **- COMALT**

Applied: 02/19/2013
Approved: 02/21/2013
Issued: 02/21/2013
Finaled:
PERMIT EXPIRES 6 MONTHS FROM DATE ISSUED OR
6 MONTHS FROM DATE OF LAST INSPECTION

Owner: TJX COMPANIES

Address: 770 COCHITUATE RD.
FRAMINHAM MA
Phone: 508 390 5180

Applicant: TJX COMPANIES

Address: 770 COCHITUATE RD.
FRAMINHAM MA
Phone: 508 390 5180

Signature:

Print Name:

Contractor: MURRAY WOODCRAFT INC **State License Number:** 545823
21821 CONSTANCIA MISSION VIEJO CA 714 393 0433

Engineer:

Architect:

Description: Tenant Improvement (675 sq. ft.) - Renovate existing dressing room area, ADA compliant

Valuation: $28,000.00

	Existing	New
1st Floor Area Square Footage	0	0
2nd Floor Area Square Footage	0	0
Garage Area Square Footage	0	0

TOTAL FEES: $1,147.72 **TOTAL PAYMENTS:** $1,147.72

FINAL
3/27/13

Received by: tm
Issued by: ac

TYPE OF APPLICATION: Over the Counter

PLAN REVIEW DUE DATE:

Culver CITY

9770 Culver Blvd
Culver City, CA 90232

CITY OF CULVER CITY
Building Safety Division
******** Electrical Permit ********

Phone: (310) 253-5800
Fax: (310) 253-5824

Address: 6221 BRISTOL PK CULV
Permit #: 83946 **Permit Type: Electrical Permit**

Applied: 03/19/2013
Approved: 03/19/2013
Issued: 03/19/2013
Finaled:
PERMIT EXPIRES 6 MONTHS FROM DATE ISSUED OR
6 MONTHS FROM DATE OF LAST INSPECTION

Owner: TJX CO.

Address: 770 COCHITUATE RD.
FIRMINGHAM MA
Phone: 508 390 5180

Applicant: TJX CO.

Address: 770 COCHITUATE RD.
FIRMINGHAM MA
Phone: 508 390 5180

Signature: Joseph R Baltazar **Print Name:** JOSEPH R. BALTAZAR

Contractor: GA TECH SERVICES, INC. **State License Number: 816080**
9229 ARCHIBALD AVE. RANCHO CUCAMONGA CA 909 944 9222

Engineer:

Architect:

Description: Low voltage @ $350

TOTAL FEES: $68.91 **TOTAL PAYMENTS: $68.91**

Received by: tm
Issued by: tm

3/27/13
Final
M.L.

Printed: 03-19-2013

TYPE OF APPLICATION: Over the Counter

PLAN REVIEW DUE DATE:

Culver CITY

9770 Culver Blvd
Culver City, CA 90232

CITY OF CULVER CITY
Building Safety Division
****** Electrical Permit ******

Phone: (310) 253-5800
Fax: (310) 253-5824

Address: 6221 BRISTOL PK CULV

Permit #: 83946 Permit Type: Electrical Permit

-------- Permit Fee Schedule -------

Description	Number	Fee Amount
Issuance Fee		$62.76
Plan Check Fee		$0.00
120 Volt Branch Circuit	0	$0.00
208, 240, 277, 480 Volt Branch Circuit	0	$0.00
Electrical Device (Light/Switch/Receptacle/Smoke Detector)	0	$0.00
Motor/Heater/Transformer/Generator:		
Up to 3HP/KVA	0	$0.00
Over 3 - Up to 5	0	$0.00
Over 5 - Up to 15	0	$0.00
Over 15 - Up to 50	0	$0.00
Over 50 - Up to 200	0	$0.00
Over 200	0	$0.00
Service/Switchboard/Panel/Transfer Switch:		
Up to 200 amps	0	$0.00
Over 200 - Up to 600	0	$0.00
Over 600 - Up to 1200	0	$0.00
Over 1200	0	$0.00
Temporary Service/Power Pole	0	$0.00
Temporary Lighting Circuit	0	$0.00
Illuminated Sign	0	$0.00
Private/Residential Pool/Spa/Hot Tub	0	$0.00
Public/Commercial Pool/Spa/Hot Tub	0	$0.00
Time Clock	0	$0.00
Flood Light Pole	0	$0.00
Solar Photovolltaic System	$0.00	$0.00
Low Voltage/Data Cabling	$350.00	$3.50
Miscellaneous Fees	$0.00	$0.00
Investigation Fee	N	$0.00
After Hours Inspection Fee	0	$0.00
Re-inspection Fee	0	$0.00
Appeal Fee		$0.00
Technology Surcharge (4%)		$2.64
TOTAL ELECTRICAL PERMIT FEES:		**$68.91**

Printed: 03-19-2013

[redacted]

TYPE OF APPLICATION: Over the Counter **PLAN REVIEW DUE DATE:** [redacted]

Culver CITY

9770 Culver Blvd
Culver City, CA 90232

CITY OF CULVER CITY
Building Safety Division
******** Electrical Permit ********

Phone: (310) 253-5800
Fax: (310) 253-5824

Address: 6221 BRISTOL PK CULV
Permit #: 71220 **Permit Type: Electrical Permit**

Applied: 11/30/2007
Approved: 11/30/2007
Issued: 11/30/2007
Finaled:
PERMIT EXPIRES 6 MONTHS FROM DATE ISSUED OR
6 MONTHS FROM DATE OF LAST INSPECTION

Owner: CENTER BUSINESS MGMT.
Address: 1517 S. SEPULVEDA BLVD.
LOS ANGELES CA
Phone: 310 575 1517 ext. 219

Signature: Warren O. Due

Applicant: CENTER BUSINESS MGMT.
Address: 1517 S. SEPULVEDA BLVD.
LOS ANGELES CA
Phone: 310 575 1517 ext. 219

Print Name: WARREN O. DUE

Contractor: NITE-LITE SIGNS, INC.
21001 SUPERIOR ST. CHATSWORTH CA
State License Number: 309508
818 341 0987

Engineer:

Architect:

Description: 1 illuminated sign

TOTAL FEES: $91.18 **TOTAL PAYMENTS:** $91.18

Received by: tm
Issued by: tm

Printed: 11-30-2007

FINALED 1-31-2017

TYPE OF APPLICATION: Over the Counter

PLAN REVIEW DUE DATE:

Culver CITY

9770 Culver Blvd
Culver City, CA 90232

CITY OF CULVER CITY
Building Safety Division
****** Electrical Permit ******

Phone: (310) 253-5800
Fax: (310) 253-5824

Address: 6221 BRISTOL PK CULV

Permit #: 71220 Permit Type: Electrical Permit

-------- Permit Fee Schedule -------

Description	Number	Fee Amount
Issuance Fee		$48.50
Plan Check Fee		$0.00
120 Volt Branch Circuit	0	$0.00
208, 240, 277, 480 Volt Branch Circuit	0	$0.00
Electrical Device (Light/Switch/Receptacle/Smoke Detector)	0	$0.00
Motor/Heater/Transformer/Generator:		
Up to 3HP/KVA	0	$0.00
Over 3 - Up to 5	0	$0.00
Over 5 - Up to 15	0	$0.00
Over 15 - Up to 50	0	$0.00
Over 50 - Up to 200	0	$0.00
Over 200	0	$0.00
Service/Switchboard/Panel/Transfer Switch:		
Up to 200 amps	0	$0.00
Over 200 - Up to 600	0	$0.00
Over 600 - Up to 1200	0	$0.00
Over 1200	0	$0.00
Temporary Service/Power Pole	0	$0.00
Temporary Lighting Circuit	0	$0.00
Illuminated Sign	1	$39.16
Private/Residential Pool/Spa/Hot Tub	0	$0.00
Public/Commercial Pool/Spa/Hot Tub	0	$0.00
Time Clock	0	$0.00
Flood Light Pole	0	$0.00
Solar Photovolltaic System	$0.00	$0.00
Low Voltage/Data Cabling	$0.00	$0.00
Miscellaneous Fees	$0.00	$0.00
Investigation Fee	N	$0.00
After Hours Inspection Fee	0	$0.00
Re-inspection Fee	0	$0.00
Appeal Fee		$0.00
Technology Surcharge (4%)		$3.52
TOTAL ELECTRICAL PERMIT FEES:		**$91.18**

Printed: 11-30-2007

CITY OF CULVER CITY

Building Safety Division
Mechanical Permit

9770 CULVER BOULEVARD, CULVER CITY, CA 90232
310-253-5800 (O) | 310-253-5824 (F)

SEPARATE PERMITS ARE REQUIRED FOR ELECTRICAL, PLUMBING, AND MECHANICAL WORK.
PERMIT EXPIRES 6 MONTHS FROM DATE ISSUED OR 6 MONTHS FROM LAST INSPECTION

PERMIT NO.: M16-0259
PERMIT TYPE: MECHANICAL
ADDRESS: 6221 BRISTOL PARK

APPLIED: 04/12/2016
APPROVED:
ISSUED: 04/12/2016
FINALED:

OWNER	APPLICANT	PROFESSIONALS
NAME: LEEDS,ADAM TR	**NAME:** LEEDS,ADAM TR	**NAME:** R E E MECHANICAL INC
ADDRESS: 990 HIGHLAND DR UNIT 200	**ADDRESS:** 990 HIGHLAND DR UNIT 200	**ADDRESS:** P O BOX 1354
PHONE:	**PHONE:**	**PHONE:** (951) 296-0984
		State Lic: 940700

PROJECT DESCRIPTION: 2 furnace, 2 boiler/compressor, 2 air handling unit

Permit Category: Commercial
Plan Check Timeframe: Over the Counter
Plan Check Due Date:

Appliance Vent:
Evaporative Cooler/Makeup:
Gas System:
Registers (Supplies/Returns):
Test Witness Fee (Hood/Shut Off
Commercial/Industrial Oven/Incinerator
Fire/Smoke or Fire Dampers:
Heater: Floor/Unit/Recessed Wall:
Repair/Alteration to Existing System:
Miscellaneous Fees:
Duct or Area Smoke Detectors:
Fireplace:
Mech Exhaust Hood/System:
Single Duct Vent/Exh/Sup Fan:

ABSORPTION SYSTEM	**Up to 600K BTU:**		**Over 600K BTU:**	
AIR HANDELING UNIT:	**Up to 1,200 CFM:**		**1,201 to 6,000 CFM:** 1	**Over 6,000 CFM:** 1
BOILER/COMPRESSOR:	**Up to 3HP:** 2	**30.1 to 50 HP:**	**3.1 to 15 HP:** **Over 50 HP:**	**15.1 to 30 HP:**
FURNACE:	**Up to 100,000 BTU:**		**Over 100,000 BTU:** 2	
VAV BOX:	**VAV Box:**		**Heating Coil or Fan:**	**Heating Coil and Fan:**
VENTILATION SYSTEM:	**Up to 1,000 CFM**		**1,001 to 3,000:**	**Over 3,000 CFM:**
FEES:	**Investigation Fee:**	**After-Hours Inspection:**	**Appeal Fee:** **Re-Inspection Fee:**	**Additional Plan Check:** **Outside Review Fee:**

TOTAL FEES: $826.70

TOTAL PAYMENTS: $826.70

Signature: _____ **Print Name:** Dustin Herr

Printed On: 4/12/2016 12:03:08 PM

FINAL

Received By: L Bravo

Issued By: L Bravo

12-23-21

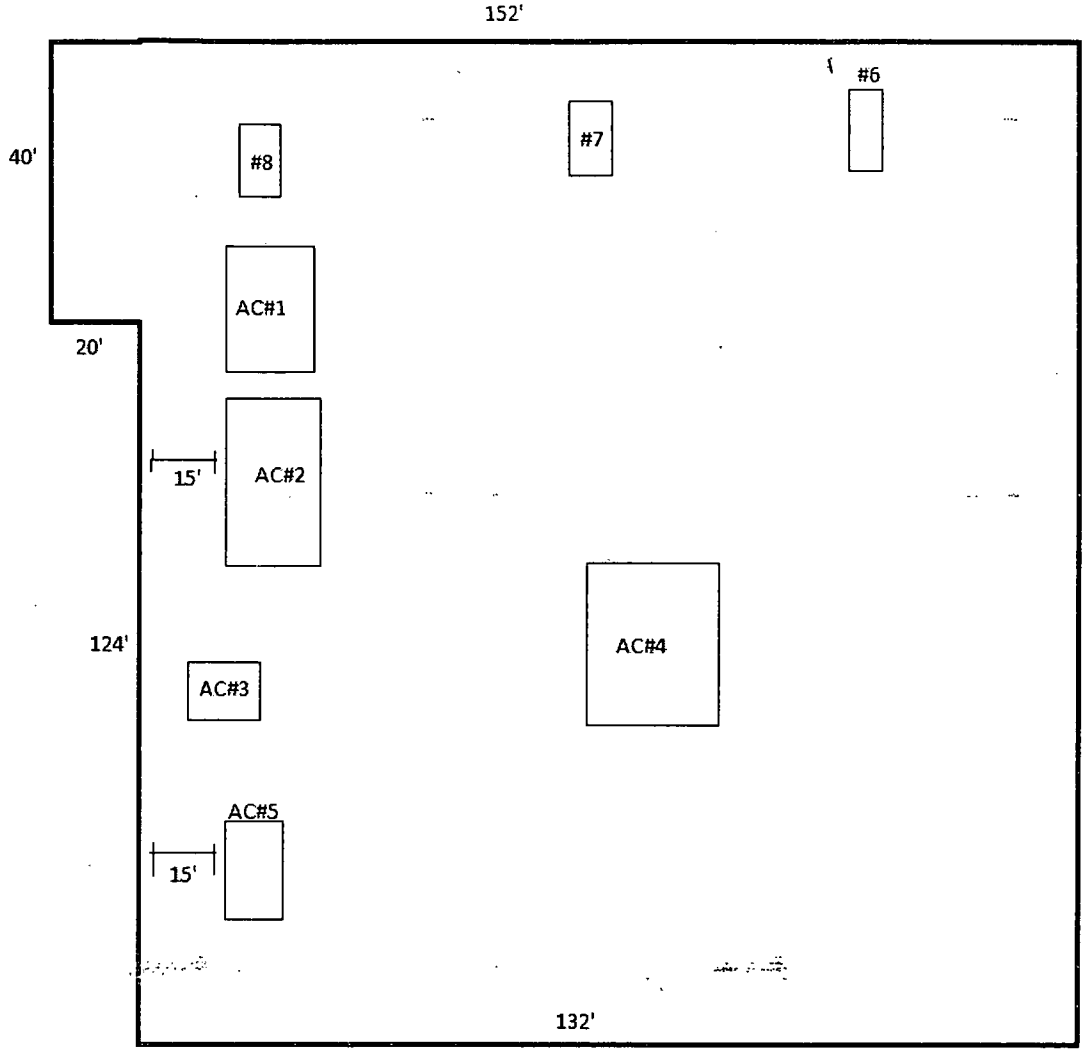

Marshalls #292
6221 Bristol Pkwy
Culver City, CA

AC#2 & 5
Replacement

164'

APPROVED

APR 12 2016

Culver City
Planning Division

*HVAC UNIT (2) REPLACEMENT TO BE SCREENED BY EXISTING PARAPET.

STATE OF CALIFORNIA
ALTERATIONS - HVAC
CEC-CF1R-ALT-03-E (Revised 03/15)

CALIFORNIA ENERGY COMMISSION

CERTIFICATE OF COMPLIANCE	CF1R-ALT-03-E
Alterations - HVAC CZ 1, 3 to 7 and 16 (formerly CF-1R-ALT-HVAC)	(Page 1 of 1)

Site Address: 6221 Bristol Pkwy				Enforcement Agency:	Date Prepared: 4/12/16	Permit#:
Equipment Type		Equipment Efficiency		New: Ducting, *Plenums, Lineset* Required R-value	Conditioned Floor Area (sq ft)	Thermostat
☑ Packaged System ☐ Split System ☐ Furnace	☐ Evaporator Coil ☐ Condensing Unit ☐ Lineset	_____AFUE _____SEER 12.2 EER	_____COP _____HSPF	☐ R-6 *(CZ 1,3-7)* Ducts ☐ R-8[1] *(CZ 16)* Ducts ☐ R-6 *(all CZ's)* Plenums ☐ R-5 or R7.5 Lineset[3]	Served by system 3000 sq ft	☐ Setback *(If not already present, must be installed)*

HERS VERIFICATION SUMMARY Installer determines work to be completed and matches to one of the options below. At permit application this form is allowed to be filled out by hand. For final inspection all forms are to be registered (no hand filled forms allowed) and a copy left on site.

☐ 1. HVAC Changeout/Repair Can include new ducting	Required Compliance Documents to be left on site for Final:
All Equipment, Condenser Unit, Evaporator Coil, Air Handler/Furnace	CF1R-ALT-02-E CF2R: MECH-01, MECH-20-HERS CF3R: MECH-20-HERS

Installer Requirement: Duct leakage (≤ 15% or, ≤ 10% to outside, or seal all accessible leaks)
Exempted from duct leakage testing if:
☐ 1. Duct system registered with HERS provider as previously sealed, or ☐ 2. There is less than 40 linear feet of duct in unconditioned space, or ☐ 3. Existing duct systems are constructed, insulated or sealed with asbestos (list manufacture date of building _____)

☐ 2. New HVAC System	Required Compliance Documents to be left on site for Final:
All new equipment and All New Ducts[2]	CF1R-ALT-02-E CF2R-MECH-01, MECH-20-HERS, MECH-22-HERS, MECH-(23 or 24)-HERS CF3R-MECH-20-HERS, MECH-22-HERS, MECH-(23 or 24)-HERS[2]

Installer Requirement: Duct leakage ≤ 6%, Fan Efficacy (.58W/CFM), Air Flow ≥ 350 CFM/ton (or Standards Table 150.0-C / D alternative)

☐ 3. All New Ducts with Replacement	Required Compliance Documents to be left on site for Final:
Includes replacing or installing All New Ducts[2] and one or more of the following: Condenser Unit, Evaporator Coil, Furnace	CF1R-ALT-02-E CF2R-MECH-01, MECH-20-HERS, MECH-(23 or 24)-HERS CF3R-MECH-20-HERS, MECH-(23 or 24)-HERS

Installer Requirement: Duct leakage ≤ 6%, Air Flow ≥ 350 CFM/ton (or Standards Table 150.0-C / D alternative)
☐ Exempted from duct leakage testing I existing duct systems are constructed, insulated or sealed with asbestos.

☐ 4. New Ducting over 40 feet	Required Compliance Documents to be left on site for Final:
Adding or replacing ducts in unconditioned space but less than All New Ducts[2]	CF1R-ALT-02-E CF2R: MECH-20-HERS CF3R: MECH-20-HERS

Installer Required to: Duct leakage (≤ 15% or, ≤ 10% to outside, or seal all accessible leaks)
☐ Exempted from duct leakage testing I existing duct systems are constructed, insulated or sealed with asbestos.

[1] All **new** ducting R-8 required when more than 40 ft installed and R-6 when less than 40 ft installed. This includes in walls, between floors etc.
[2] A New Duct system is when the duct system is constructed of at least 75 percent new duct material, and up to 25 percent may consist of reused parts from the dwelling unit's existing duct system (e.g., registers, grilles, boots, air handler, plenums, duct material.
[3] R-5 (1" thick insulation) for linesets 1" and less. R-7.5 (1.5" thick insulation) for linesets over 1 inch. Most mfg will require Suction line Diameter with insulation as the following 1.5-2T-2⅛", 2.5-3T-2¼", 3.5 to 4T-2⅛", 5T-4⅛"

Contractor (Documentation Author's /Responsible Designer's Declaration Statement)

I certify the following under penalty of perjury, under the laws of the State of California:
1. The information provided on this Certificate of Compliance is true and correct.
2. I am eligible under Division 3 of the California Business and Professions Code to accept responsibility for the information on this document.
3. That the energy features and performance specifications for the design identified on this Certificate of Compliance conform to the requirements of Title 24, Parts 1 and 6 of the California Code of Regulations (CCR).
4. That the energy features and performance specifications, materials, components, and manufactured devices for the building design or system design identified on this Certificate of Compliance conform to the requirements of Title 24, Part 1 and Part 6 of the CCR.
5. The building design features or system design features identified on this Certificate of Compliance are consistent with the information provided on other applicable compliance documents, worksheets, calculations, plans and specifications submitted to the enforcement agency for approval with this building permit application.

Responsible Designer Name: Jonathan Evanecky	Responsible Designer Signature:	Date Signed: 4/12/16	License: 940700
Company: R & B Mechanical	Address: PO Box 1354	City/State/Zip: Temecula CA 92593	Phone: (800) 772-0916

For assistance or questions regarding the Energy Standards, contact the Energy Hotline at: 1-800-772-3300

STATE OF CALIFORNIA
ALTERATIONS - HVAC
CEC-CF1R-ALT-03-E (Revised 03/15) CALIFORNIA ENERGY COMMISSION

CERTIFICATE OF COMPLIANCE CF1R-ALT-03-E

Alterations - HVAC CZ 1, 3 to 7 and 16 (formerly CF-1R-ALT-HVAC) (Page 1 of 1)

Site Address: 6221 Bristol Pkwy				Enforcement Agency:	Date Prepared: 4/12/16	Permit#:
Equipment Type		Equipment Efficiency		New: Ducting, *Plenums, Lineset* Required R-value	Conditioned Floor Area (sq ft)	Thermostat
☑ Packaged System ☐ Split System ☐ Furnace	☐ Evaporator Coil ☐ Condensing Unit ☐ Lineset	____AFUE ____SEER 11 EER	____COP ____HSPF	☐ R-6 *(CZ 1,3-7)* Ducts ☐ R-8[1] *(CZ 16)* Ducts ☐ R-6 *(all CZ's)* Plenums ☐ R-5 or R7.5 Lineset[3]	Served by system 8000 sq ft	☐ Setback *(If not already present, must be installed)*

HERS VERIFICATION SUMMARY Installer determines work to be completed and matches to one of the options below. At permit application this form is allowed to be filled out by hand. For final inspection all forms are to be registered (no hand filled forms allowed) and a copy left on site.

☐ 1. HVAC Changeout/Repair Can include new ducting	Required Compliance Documents to be left on site for Final:
All Equipment, Condenser Unit, Evaporator Coil, Air Handler/Furnace	CF1R-ALT-02-E CF2R: MECH-01, MECH-20-HERS CF3R: MECH-20-HERS

Installer Requirement: Duct leakage (≤ 15% or, ≤ 10% to outside, or seal all accessible leaks)
Exempted from duct leakage testing if:
☐ 1. Duct system registered with HERS provider as previously sealed, or ☐ 2. There is less than 40 linear feet of duct in unconditioned space, or ☐ 3. Existing duct systems are constructed, insulated or sealed with asbestos (list manufacture date of building _____)

☐ 2. New HVAC System	Required Compliance Documents to be left on site for Final:
All new equipment and All New Ducts[2]	CF1R-ALT-02-E CF2R-MECH-01, MECH-20-HERS, MECH-22-HERS, MECH-(23 or 24)-HERS CF3R-MECH-20-HERS, MECH-22-HERS, MECH-(23 or 24)-HERS[2]

Installer Requirement: Duct leakage ≤ 6%, Fan Efficacy (.58W/CFM), Air Flow ≥ 350 CFM/ton (or Standards Table 150.0-C / D alternative)

☐ 3. All New Ducts with Replacement	Required Compliance Documents to be left on site for Final:
Includes replacing or installing All New Ducts[2] and one or more of the following: Condenser Unit, Evaporator Coil, Furnace	CF1R-ALT-02-E CF2R-MECH-01, MECH-20-HERS, MECH-(23 or 24)-HERS CF3R-MECH-20-HERS, MECH-(23 or 24)-HERS

Installer Requirement: Duct leakage ≤ 6%, Air Flow ≥ 350 CFM/ton (or Standards Table 150.0-C / D alternative)
☐ Exempted from duct leakage testing I existing duct systems are constructed, insulated or sealed with asbestos.

☐ 4. New Ducting over 40 feet	Required Compliance Documents to be left on site for Final:
Adding or replacing ducts in unconditioned space but less than All New Ducts[2]	CF1R-ALT-02-E CF2R: MECH-20-HERS CF3R: MECH-20-HERS

Installer Required to: Duct leakage (≤ 15% or, ≤ 10% to outside, or seal all accessible leaks)
☐ Exempted from duct leakage testing I existing duct systems are constructed, insulated or sealed with asbestos.

[1] All new ducting R-8 required when more than 40 ft installed and R-6 when less than 40 ft installed. This includes in walls, between floors etc.
[2] A New Duct system is when the duct system is constructed of at least 75 percent new duct material, and up to 25 percent may consist of reused parts from the dwelling unit's existing duct system (e.g., registers, grilles, boots, air handler, plenums, duct material.
[3] R-5 (1" thick insulation) for linesets 1" and less. R-7.5 (1.5" thick insulation) for linesets over 1 inch. Most mfg will require Suction line Diameter with insulation as the following 1.5-2T-2⅛", 2.5-3T-2⅛", 3.5 to 4T-2⅛", 5T-4⅛"

Contractor (Documentation Author's /Responsible Designer's Declaration Statement)

I certify the following under penalty of perjury, under the laws of the State of California:
1. The information provided on this Certificate of Compliance is true and correct.
2. I am eligible under Division 3 of the California Business and Professions Code to accept responsibility for the information on this document.
3. That the energy features and performance specifications for the design identified on this Certificate of Compliance conform to the requirements of Title 24, Parts 1 and 6 of the California Code of Regulations (CCR).
4. That the energy features and performance specifications, materials, components, and manufactured devices for the building design or system design identified on this Certificate of Compliance conform to the requirements of Title 24, Part 1 and Part 6 of the CCR.
5. The building design features or system design features identified on this Certificate of Compliance are consistent with the information provided on other applicable compliance documents, worksheets, calculations, plans and specifications submitted to the enforcement agency for approval with this building permit application.

Responsible Designer Name: Jonathan Grancik	Responsible Designer Signature:	Date Signed: 4/12/16	License: 940700
Company: R&G Mechanical	Address: P.O. Box 1354	City/State/Zip: Temecula CA 92593	Phone: 800 742 0910

For assistance or questions regarding the Energy Standards, contact the Energy Hotline at: 1-800-772-3300

6225

Bristol

Lot por. of 1, tract 30946

Dry Cleaners — OWNER

6225 Bristol Parkway — ADDRESS

Ramada Dev. Co. — CONTRACTOR

4-30-75 — DATE

A 19893 — PERMIT NO.

Interior partitions

J-13

FOUNDATION INSPECTOR DATE	STEEL INSPR. DATE
STEEL	BOND BEAM
FOOTINGS	COLUMNS
WALLS	WALL
COLUMNS	
FIREPLACE	FRAMING
FORMS	RAT PROOFING
LATH	
EXTERIOR	INTERIORS

Vermeer Inc. — PLUMBING CONTRACTOR	C11247 — PERMIT	5-5-75 — DATE
INSPR. DATE	INSPR. DATE	
ROUGH	NO. FIXTURES 7	
FINAL 6-24-75 GAS	NO. GAS OUTLETS	
WATER SYSTEM / Water pressure	NO. WATER HEATERS & VENT 2	
SEWER		
CONTR	PERMIT DATE	
PROP. LINE	EASEMENT	
CESSPOOL	PERMIT DATE	
CONTR.		
HOLE	BRICK	
SEPTIC TANK	PERMIT DATE	
CONTR.		
SEEPAGE PIT	LEACH LINE	
HEATING, REFRIG. Key Air Cond. Co.	C11410 6-10-75	
CONTR.	C11319 6-27-75	
	PERMIT DATE	
FLOOR / Comp. WALL	ROUGH FINAL 6-24-75 CB	

& ceiling / Ducts /
Vent fan / Water Stops /

Transpac Const.

ELECTRICAL B10539 8-13-75

Titan Elec. B10378 5-27-75
CONTR. PERMIT DATE

TEMP. POWER
INSPR. DATE

TEMP. LIGHT
INSPR. DATE
Edison 6-9-75 Jw

RO. ELEC. 49

FINAL ELEC. 6-24-75 Jw

FIXTURES 34

Final 6-24-75 Jw
MOTORS 11

SIGNS

METER HEATER

Light for, 3 comb panels,
4 motors, 4 services

ORD. 326 AND AMENDMENTS

CONTR. PERMIT DATE

EXCAVATION
CONTR. PERMIT DATE

REMARKS:

JOB COMPLETED 6-24-75 J. Blackwood
DATE SIGNATURE

P.C. FEE - 82.50

GROUP_____
TYPE_____
FIRE ZONE_____
USE ZONE_____

APPLICATION FOR PERMIT TO BUILD
Two sets of Plans and Specifications including Details and Cross Sections Must be filed with Application and Approved by Building Inspector.

$165.00
AMOUNT OF PERMIT
$30,000.00
Value of Construction, Including Labor & Materials

Permit No. A-19893 J-13 Culver City, Calif. 4-17 19 75

cert of occup. #5540 7/24/75

Job Address 6225 Bristol Parkway

Lot Portion of Lot 1, Block _____, Tract 30946

Owner's Name Ramada Development Company Address 6267 Bristol Parkway Phone No. 641-9271

Contractor Ramada Development Company Address same Phone No. 641-9271

State License No. ST 273772 Workmen's Comp. _____ Policy No. _____

City License No. 22955

ONE SET OF APPROVED PLANS TO REMAIN ON JOB UNTIL WORK IS COMPLETED.

INSPECTOR MUST APPROVE EACH BRACKET ON JOB CARD BEFORE PROCEEDING TO NEXT WORK.

Purpose building is to be used for Dry Cleaners

Description of Building

Size of New Building or Addition ____x____ (1st Floor) ____x____ (2nd Floor) Total floor area 2400 3000 Sq.Ft. No. of Rooms___

Size of Garage____x____ Size of Lot____x____ Size of Girders____x____

Size of Mudsill____x____ Size of floor joists____x____ (1st Floor) ____x____ (2nd Floor)

Size of exterior studs____x____, Size of interior studs____x____

Size of Ceiling Joists____x____, Size of Roof Rafters____x____

Material of Foundation_____, Width of Footings_____ Depth in Ground_____

Material of Exterior Walls_____ Interior Walls_____ Floor_____

Roof_____

COMMERCIAL		GARAGE APTS	
INDUSTRIAL		RESIDENCE	
APARTMENTS		FIREPLACE	
UNITS		FURNACE	
DUPLEX		TILE WORK	

REMARKS

Tenant Improvement

RECEIVED APR 30 1975 City of Culver City Building Dept.

I have carefully examined and read the above application and know the same is true and correct and hereby certify and agree that if a permit is issued that all of the provisions of the Building Ordinances and the Uniform Building Code of the City of Culver City and building laws of the State of California will be complied with, whether hereby specified or not.

Applicant RAMADA DEVELOPMENT COMPANY

By Wm Garnier

WM. M. GARNIER, Project Supt.

OFFICE OF ASSESSOR
BOOK PAGE PARCEL

RECEIVED-BLDG. DEPT.

DEPARTMENT OF BUILDING & SAFETY
CULVER CITY, CALIFORNIA
837-5211

JUN 3 12 52 PM '75
CITY OF CULVER CITY
CALIFORNIA

Application For Permit
ELECTRIC

ELECTRICAL CONTRACTOR

Name LAMB SIGN MAINT INC
Address 11826 PRAIRIE AVE
City HAWTHORNE Tel. No. 679828
City License No. 1596 State License No. 263276

PERMIT NO.	DATE ISSUED
B-10387	6-3-75
RECEIVED BY	**READY FOR FIRST INSPECTION**
JT.	

APPLICANT FILL IN HEAVILY OUTLINED PORTION ONLY

PERMIT FEES	No.	Each	Fee
Issuing permit			$6.00
Light outlets		.35	
Switch outlets		.35	
Receptacle outlets		.35	
Light fixtures		.35	
Disposal		2.00	
Food center		2.00	
Vent fan		2.00	
Range		2.50	
Cook top		2.50	
Dishwasher		2.50	
Heater		2.50	
Heat zones		2.50	
F.A.U.		2.50	
Signs	1	5.00	5.00
Trans. over 4	1	1.00	1.00
No. of sign lamps	4	.10	.40
Flood lite poles		5.00	
Temp. work lights		6.00	
Comm. & Ind. panel		6.00	
Busways		p.ft. .10	
Power Duct		p.ft. .10	
Under floor duct		p.ft. .07	
Motor ½ hp.		2.00	
½hp. to 5 hp.		3.00	
5 hp. to 15 hp.		5.00	
15 hp. to 50 hp.		10.00	
50 hp. to 200 hp.		20.00	
200 hp. and over		30.00	
Transformers		KVA	
Welders		KVA	
Generators		KVA	
Timers		2.00	
Supplement permit		6.00	
Miscellaneous		6.00	
Extra inspection		7.50	
Investigation		20.00	
Temporary service		6.00	
Power service		6.00	
TOTAL FEES			12.40

Job Address 6225 ~~6223~~ BRISTOL PARKWY

OWNER

Name RAY HUSEIN
Mail Address 8255 BEVERLY GLEN
City La Tel. No. 474 2404

I am the Legal Possessor of the above Culver City Certificate of Qualification.

Lamb Sign
Electrician

I am the Legal Owner of the property described above.

Owner

CORRECTIONS

RECORDS

APPROVALS

	Date	Inspector
Temp.		
Underground		
Rough wiring		
Fixtures		
Power		
Meters called		
FINAL	6-24-75	Jim

6223 Bristol Parkway

Fox Hills Plaza
OWNER

6225-95 Bristol Pkwy
ADDRESS

Lamb Signs
CONTRACTOR

7-21-76
DATE

A 20840
PERMIT NO.

Install 11 signs

FOUNDATION INSPECTOR DATE

STEEL

FOOTINGS

WALLS

COLUMNS

FIREPLACE

FORMS

LATH

EXTERIOR

STEEL INSPR. DATE

BOND BEAM

COLUMNS

WALL

FRAMING

RAT PROOFING

INTERIORS

PLUMBING CONTRACTOR

INSPR. DATE

ROUGH

FINAL FINAL GAS

WATER SYSTEM

SEWER

CONTR

PROP. LINE

CESSPOOL

CONTR.

HOLE

SEPTIC TANK

CONTR.

SEEPAGE PIT

HEATING, REFRIG.

CONTR.

FLOOR WALL

PERMIT DATE

INSPR. DATE

NO. FIXTURES

NO. GAS OUTLETS

NO. WATER HEATERS & VENT

PERMIT DATE

EASEMENT

PERMIT DATE

BRICK

PERMIT DATE

LEACH LINE

PERMIT DATE

ROUGH FINAL

ELECTRICAL

CONTR. | PERMIT | DATE

TEMP. POWER | TEMP. LIGHT

INSPR. | DATE | INSPR. | DATE

RO. ELEC. | FINAL ELEC.

FIXTURES | MOTORS

SIGNS

METER | HEATER

ORD. 326 AND AMENDMENTS

CONTR. | PERMIT | DATE

EXCAVATION

CONTR. | PERMIT | DATE

REMARKS:

JOB COMPLETED 12-8-76 (DATE) | J Blackwood (SIGNATURE)

GROUP_____
TYPE_____
FIRE ZONE_____
USE ZONE_____

APPLICATION FOR PERMIT TO BUILD
Two sets of Plans and Specifications including Details and Cross Sections Must be filed with Application and Approved by Building Inspector.

$ 30.00
AMOUNT OF PERMIT
$ 3000.00
Value of Construction, Including Labor & Materials

Permit No. A20840
6225 - 95

Culver City, Calif. 6-29-76 19____

Job Address BRISTOL PARKWAY---FOX HILLS PLAZA

Lot_____, Block_____, Tract_____

Owner's Name_____ Address_____ Phone No._____

Contractor LAMB SIGNS Address 11826 PRAIRIE AVE HAWTHORNE 90250 Phone No. 679-8284

State License No. 314519 Workmen's Comp._____ Policy No._____

City License No._____

ONE SET OF APPROVED PLANS TO REMAIN ON JOB UNTIL WORK IS COMPLETED.

INSPECTOR MUST APPROVE EACH BRACKET ON JOB CARD BEFORE PROCEEDING TO NEXT WORK.

Purpose building is to be used for SIGNS

Description of Building

Size of New Building or Addition ____x____ (1st Floor) ____x____ (2nd Floor) Total floor area_____ Sq.Ft. No. of Rooms___

Size of Garage____x____ Size of Lot____x____ Size of Girders____x____

Size of Mudsill____x____ Size of floor joists____x____ (1st Floor) ____x____ (2nd Floor)

Size of exterior studs____x____, Size of interior studs____x____

Size of Ceiling Joists____x____, Size of Roof Rafters____x____

Material of Foundation_____, Width of Footings_____ Depth in Ground_____

Material of Exterior Walls_____ Interior Walls_____ Floor_____

Roof_____

COMMERCIAL		GARAGE APTS	
INDUSTRIAL		RESIDENCE	
APARTMENTS		FIREPLACE	
UNITS		FURNACE	
DUPLEX		TILE WORK	

REMARKS

Install 10 signs 20"x7'-0"
1 sign 20"x15'-0"

RECEIVED
JUL 21 1976
City of Culver City
Building Dept.

I have carefully examined and read the above application and know the same is true and correct and hereby certify and agree that if a permit is issued that all of the provisions of the Building Ordinances and the Uniform Building Code of the City of Culver City and building laws of the State of California will be complied with, whether hereby specified or not.

LAMB SIGNS
Applicant James Mercado
By_____

OFFICE OF ASSESSOR
BOOK PAGE PARCEL

PROPOSED CONSTRUCTION

Plan Check No. ..... Zone .....

Approved ..... F.D. .....

FOX HILLS PLAZA Owner — No. CULVER CITY Location of Job — Branch .....

Use SHOPPING CENTER — No. of Stories 1 — Valuation .....

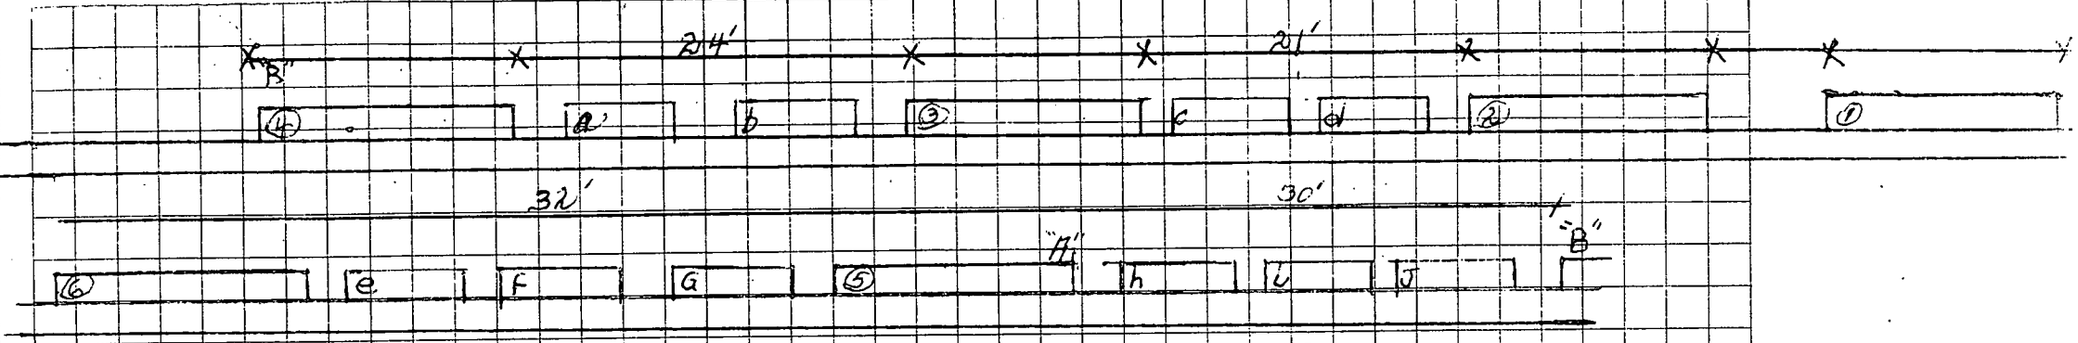

15' x 20" signs
1-Fittness Factory (proposed)

existing 15'x 20" signs
2-Fox Hills Cleaners
3-Flowers by Don Mario
4-Brentwood Savings
5-Optometrist
6-Regal Liquor

proposed 7' x 20" signs for inside tenants
a-b-c-d-e-f-g-h-i-j

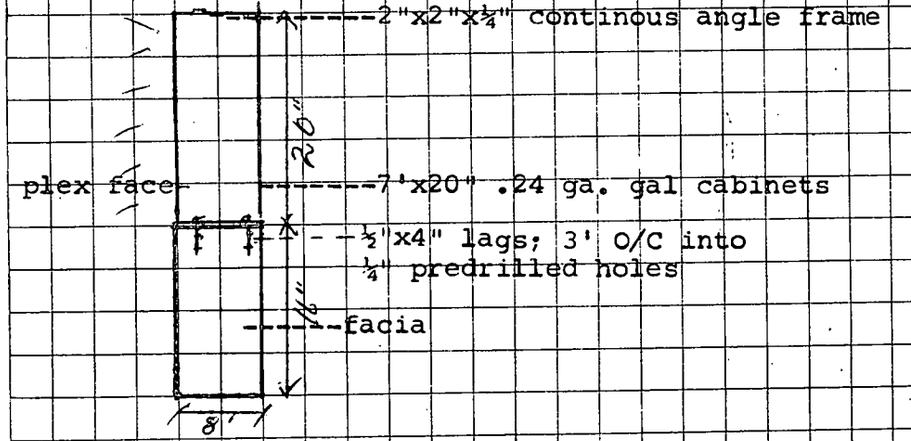

FOX HILLS PLAZA

LAMB SIGN CO.
11826 PRAIRIE AVENUE
HAWTHORNE 90250
679-8284

B&S B-16a

APPROVED

This set of plans and specifications MUST be on job site during construction. It is unlawful to alter or change same, or to deviate therefrom, without approval from the Department of Building and Safety.

The stamping of this plan and specification SHALL NOT be held to permit or to be an approval of the violation of any City Ordinance or State Law.

This approval does not cover ELECTRICAL, PLUMBING, HEATING or REFRIGERATION work. Separate approval must be obtained from the respective departments.

DEPARTMENT OF BUILDING AND SAFETY
CITY OF CULVER CITY

7/19

REDEVELOPMENT PROJECT No 1 PLANS
Requiring Agency Approval

APPLICANT FOX HILLS PLAZA TENANTS

ADDRESS 6225-95 BRISTOL PKWY

SUBJECT 11 OVER CANOPY TENANT I.D. SIGNS

DATE RECEIVED 6-30-76

PLANNING ZONING REQTS. ☑ OK ☐ SEE BELOW STAFF MEMBER JBC

(SEE PLAN SUBMITTED FOR ARCH'L REVIEW APPROVAL NOTES)

AGENCY STAFF MEMBER JBerg DATE 7-12-76

☑ APPROVED ☐ W/CONDITIONS

☐ NOT APPROVED

PLANNING DIVISION PLAN CHECK LIST

FOX HILLS PLAZA — OWNER OR PROJECT NAME | 679-8284 — PHONE | 7/13/76 — DATE (Disposition)

6225 - 6295 BRISTOL PKWY — JOB ADDRESS | 2 — LOT(S) | P.M. 3773 — BLOCK TRACT

C-3 AND W/IN PROJECT NO. 1 — ZONE | JOB DESCRIPTION

CHECK		NON-CONFORMANCE: CODE SECTION
YARD SETBACKS	OK / NA ✓	FRONT SIDES REAR
BLDG. HEIGHT	OK / NA ✓	
OPEN SPACE & LOT COVERAGE	OK / NA ✓	
DISTANCE BTWN. BUILDINGS &/OR UNIT SIZE	OK / NA ✓	
FENCES, WALLS, HEDGES	OK / NA ✓	
PARKING	OK / NA ✓	
SIGNS	✓ OK / NA	1, 20" x 15' and 10, 20" x 7' OVER CANOPY TENANT I.D. SIGNS — OK PER CITY SIGN ORD. REG'S AND ARCH'L DESIGN THEME OF EXISTING SIGNS
SITE PLAN ☑ OR SPECIFIC PLAN ☐ CONDITIONS	✓ OK / NA	PREVIOUSLY APPROVED FOR THE DEVELOPMENT
OTHER	OK / NA	CCRA APPROVED 7-12-76

☑ Approved

☐ Rejected

BY [signature]

Special Action(s): _____ (TYPE) PL- _____ _____ (DATE APPROVED)

Ord. No. _____ Res. No. _____ Admin. _____

for _____

CCPL 73

CULVER CITY BUILDING AND SAFETY Validated:
4095 OVERLAND AVENUE
CULVER CITY, CALIFORNIA 90232-0507

FOR INSPECTION CALL
(310) 202-5806

Treasurer	Account Number	Account Title	Amount
119	01-457-3212	Electrical Permits	31.20
128	01-457-3489	Plan Check Fees	
132	01-22005	Deposits	

CITY OF CULVER CITY #011459
ACCT/DEPT. 119 31.20
DATE: 10/05/94 TIME: 12:07:03

35636 OCT -5 P12:06
Permit # E

APPLICATION FOR ELECTRICAL PERMIT

Job Address 6225 Bristol PARKWAY
Owner LEEDS AND STRAUSS ENTERPRISES
Mailing Address 11440 SAN VICENTE Blvd #101
Los Angeles, CA. 90049 RE SUZANNE SPENCER
Phone Number 310-820-2061

Contractor BARBARINO ELECTRIC
Address 20450 Delight St.
City CANYON COUNTRY CA. 91351
Phone Number 805-250-0833
Signature [signature]
City Business License No 39018
State License Number 654992 pd 9/94

Engineer/Architect
Phone Number
Use of Building: ☐ Alter ☐ Repair ☐ New ☐ Misc.

Corrections

800 Sq ft. Sub Panel

Application Received By Date:
Application Approved By Date:
Permit Issued By [signature] Date: 10/5/94

APPROVALS	INSPECTOR	DATA
Plans		
Temporary Power		
Underground		
Rough		
Fixtures		
Meter		
Final	[signature]	10-10-94

NOTE: New commercial buildings and remodels over 1,000 square feet require plan check for Title 24 Energy Conservation Requirements.

PERMIT FEE SCHEDULE	NO.	EACH	FEES
Issuance Fee	1		15
0 to 120 Branch Circuits			
227V Branch Circuits			
Residential Appliances (0 to 3 H.P.)			
Motor/Heater/Transformer HP/KW/KVA(3 or Less)			
Over 3 - Including 5			
Over 5 - Including 15			
Over 15- Including 50			
Over 50- Including 200			
Over 200			
Service/Switchboard/Panel Amps Under 200 (100 AMP)	1		15
200 Including 600			
Over 600 - Including 1200			
Over 1200			
Over 600V			
Temporary Service			
Extra Inspection			
Signs			
Busways Per Foot			
Power Duct Per Foot			
Underfloor Duct Per Foot			
Swimming Pool/Hot Tub/Spa (Residential)			
Swimming Pool/Hot Tub/Spa (Public)			
Temporary Lighting			
Time Clock			
Smoke Detectors			
Add to Existing Circuit 1-10 11+			
Flood Light Pole			
Miscellaneous			
Sub Total			30.00
Investigation			
Plan Check		70%	
Surcharge		4%	1.20
TOTAL AMOUNT DUE			31.20

DISTRIBUTION: White-Office Yellow-Archive Pink-Applicant Gold-Cashier

JOB ADDRESS 6225 Bristol Pkwy	
APPLICANT OR AGENT	
OWNER IDEON TRAVEL	
PERMIT NO.	DATE 10-

ELECTRICAL PLAN SHEET — Use Both Sides

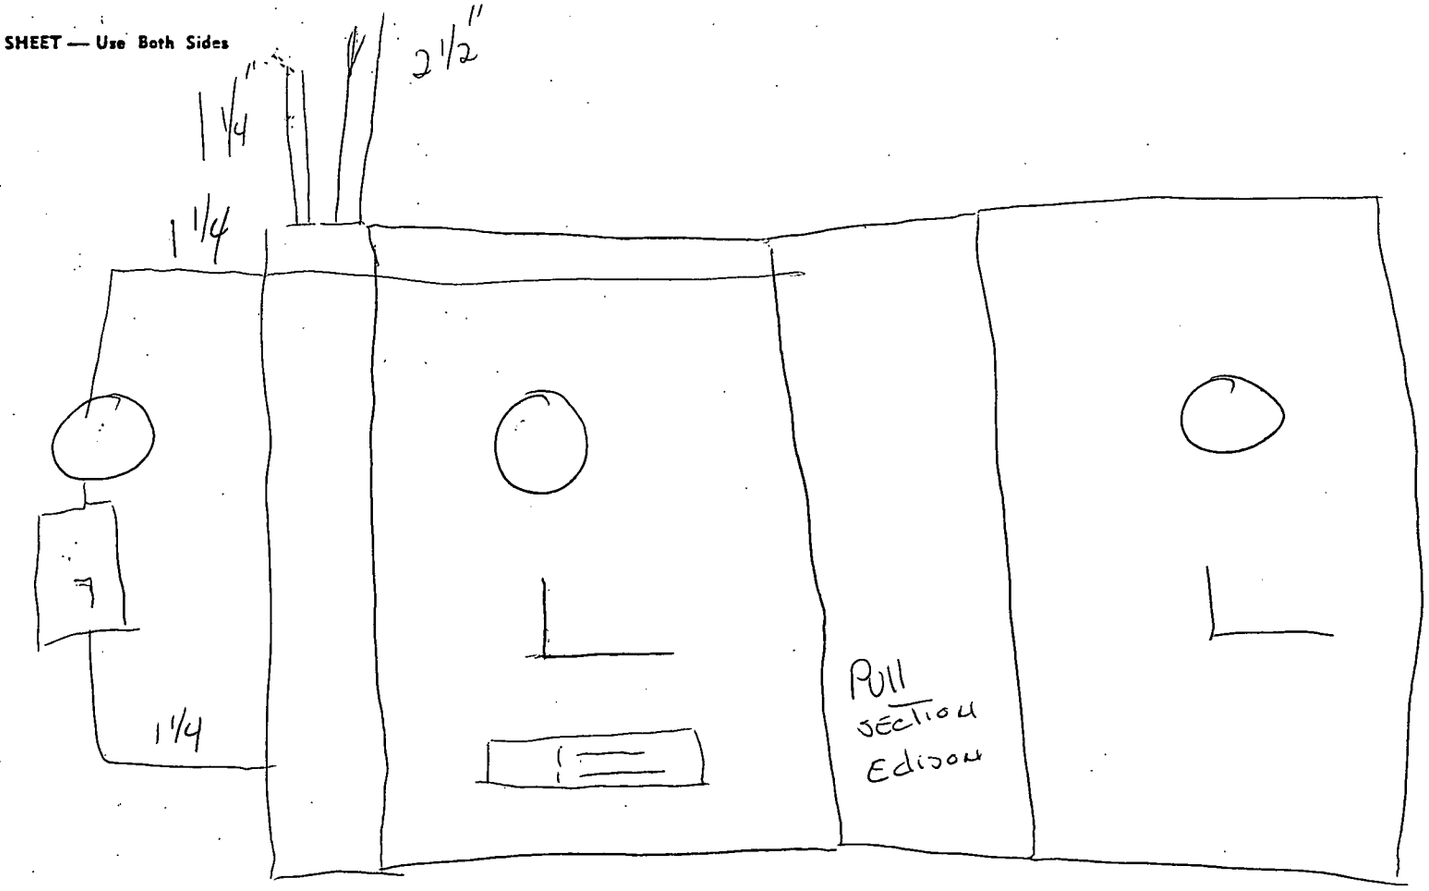

DEPARTMENT OF BUILDING & SAFETY
CULVER CITY, CALIFORNIA
837-5211

Application For Permit
PLUMBING

May 5 2 00 PM 75

CONTRACTOR

Name HERMSEN INC OF CULVER CITY
Address 2391 OCEANSIDE BLVD CALIFORNIA
City OCEANSIDE Tel. No 714 7575300
City License No. State License No.

PERMIT NO.	DATE ISSUED
C 11247	5-5-75
RECEIVED BY	READY FOR FIRST INSPECTION
tm	

APPLICANT FILL IN HEAVILY OUTLINED PORTION ONLY

Job Address 6225 BRISTOL PARKWAY

OWNER

Name RADCO DEVELOPMENT CO
Mail Address VAN BUREN ST.
City PHOENIX ARIZ. Tel. No.

I am the Legal Possessor of the above Culver City Certificate of Qualification.

Contractor

I am the Legal Owner of the property described above.

Owner

PERMIT FEES			FEE
Issuing permit	No.	Each	$ 6.00
Building Sewer		7.00	
Sewer cap		6.00	
Sump		5.00	
Gas system including 5		3.00	
Gas system over 5		.60	
Industrial waste interceptor		3.00	
Water closet 2	2	3.00	6 00
Bidet		3.00	
Bathtub		3.00	
Lavatory 2	2	3.00	6 00
Shower and/ or pan		3.00	
Sink-kitchen		3.00	
Sink-bar		3.00	
Sink-floor		3.00	
Laundry tub		3.00	
Washer standpipe		3.00	
Garbage disposal		3.00	
Dishwasher		3.00	
Floor drain	2	3.00	600
Urinal		3.00	
Drinking fountain		3.00	
Dental unit		3.00	
Slop sink	1	3.00	300
Roof drains		3.00	
Repair of waste and/ or vent piping		3.00	
Water service		3.00	
Water piping inside building	1	3.00	300
Lawn sprinkler system		3.00	
Backflow device including 5		3.00	
Over 5		.60	
Water softener		3.00	
Water pressure regulator		3.00	
Water heater 2	2	2.00	400
Water heater vent		2.00	
Swimming pool private		14.00	
Swimming pool public		24.00	
Supplement		6.00	
Miscellaneous		3.00	
Extra inspection		7.50	
Investigation		20.00	
TOTAL FEES			3400

FIRE SPRINKLER AND STANDPIPES

PERMIT FEES	No.	Each	FEE
Issuing permit			$6.00
Repair, alter, add to fire sprinkler system, underground fire sprinkler piping system (when permit for complete system has not been obtained)		25.00	
Standpipes wet or dry (outlets)		5.00	
1 to 10 heads		10.00	
11 to 25 "		17.00	
26 to 50 "		30.00	
51 to 100 "		50.00	
101 to 200 "		75.00	
201 to 300 "		105.00	
301 to 500 "		175.00	
501 to 1000 "		300.00	
1001 to 2000 "		400.00	
2001 to 3000 "		500.00	
3001 to 4000 "		600.00	
4001 to 5000 "		700.00	
Over 5000 "		800.00	
TOTAL FEES			

6225 Bristol parkway

RECEIVED
MAY 27 1975
City of Culver City
Building Dept.

DEPARTMENT OF BUILDING & SAFETY
CULVER CITY, CALIFORNIA
837-5211

LEASE AREA # 5 (LAUNDRY)
6225 BRISTOL PARKWAY (FOX HILLS CTR.)
CULVER CITY, CA.

Application For Permit
HEATING AND AIR CONDITIONING

CONTRACTOR

Name KEY AIR CONDITIONING CO.

Address 10905 LAUREL AVE.

City SANTA FE SPRINGS, Tel. No. (213) 941-2233

City License No. 25040 State License No. 144931

PERMIT NO.	DATE ISSUED
C 11319	5-27-75
RECEIVED BY	READY FOR FIRST INSPECTION
tw	

APPLICANT FILL IN HEAVILY OUTLINED PORTION ONLY

Job Address LEASE AREA # 5 (LAUNDRY)
6225 BRISTOL PARKWAY
CULVER CITY, CA. (FOX HILLS)

OWNER

Name RAMADA DEVELOPMENT COMPANY

Mail Address 3838 E. VAN BUREN STREET

City PHOENIX, ARIZ. Tel. No. 602 275-8511

I am the Legal Possessor of the above Culver City Certificate of Qualification.

Donald M. Hurst
Contractor

I am the Legal Owner of the property described above.

Owner

PERMIT FEES	No.	Each	FEE
Issuing permit			$6.00
FAU or ground type furnace including duct & vent up to 100,000 BTU		6.00	
FAU or ground type furnace including duct & vent over 100,000 BTU		10.00	
Floor furnace		6.00	
Heater-suspended		6.00	
Heater-recessed		6.00	
Heater-floor mounted		6.00	
Appliance vent only		4.00	
Gas system (including 5)		3.00	
Gas system (over 5)		.60	
Repair, alter/add to heat ventilation or A/C		6.00	
Boiler, Compressor or Absortion system Up to 3 hp. Up to 100,000 BTU		6.00	
3 hp. to 15 hp. 100,001 to 500,000 BTU	1	10.00	$ 10.00
15 hp. to 30 hp. 500,001 to 1,000,000 BTU		12.00	
30 hp. to 50 hp. 1,000,001 to 1,750,000 BTU		20.00	
Over 50 hp. Over 1,750,000 BTU		30.00	
Air Handling Unit Including duct Under 10,000 CFM		5.00	
Over 10,000 CFM		8.00	
Evaporative Cooler (non portable)	2	5.00	$ 10.00
Vent fan / single duct	3	4.00	$ 12.00
Mechanical exhaust hood		5.00	
Ventilation (not a part of heat or A/C system)		5.00	
Commercial/Industrial Incinerators		25.00	
Any equipment regulated but not listed above		5.00	
Supplement		6.00	
Extra inspection		7.50	
Investigation		20.00	
TOTAL FEES			$ 38.00

CORRECTIONS

RECORDS

APPROVALS

	date	inspector
Underground		
Rough		
Ducts		
Fire dampers		
Vent		
Gas test		
FINAL		

JOB NO. 201-74 LEASE AREA # 5 (LAUNDRY)
6225 BRISTOL PARKWAY
CULVER CITY, CA. 90230
PHASE II

APPLIED FOR ON 5-21-75
ISSUED ON
PERMIT NO.

Dry Cleaners

RECEIVED-BLDG. DEPT.

DEPARTMENT OF BUILDING & SAFETY
CULVER CITY, CALIFORNIA
837-5211 AUG 13 8 49 AM '75

CITY OF CULVER CITY CALIFORNIA

Application For Permit
ELECTRIC

ELECTRICAL CONTRACTOR

Name Trans Pac
Address 16641 Roscoe Pl.
City Sepulveda Ca. Tel. No 894 8334
City License No. State License No.

PERMIT NO.	DATE ISSUED
B-10539	8-13-75
RECEIVED BY	**READY FOR FIRST INSPECTION**
9	

APPLICANT FILL IN HEAVILY OUTLINED PORTION ONLY

PERMIT FEES	No.	Each	Fee
Issuing permit	1		$6.00
Light outlets	34	.35	11 90
Switch outlets	3	.35	1 05
Receptacle outlets	12	.35	4 20
Light fixtures	34	.35	11 90
Disposal		2.00	
Food center		2.00	
Vent fan	1	2.00	2 00
Range		2.50	
Cook top		2.50	
Dishwasher		2.50	
Heater		2.50	
Heat zones		2.50	
F.A.U.		2.50	
Signs		5.00	
Trans. over 4		1.00	
No. of sign lamps		.10	
Flood lite poles		5.00	
Temp. work lights		6.00	
Comm. & Ind. panel	3	6.00	9 00
Busways		p.ft. .10	
Power Duct		p.ft. .10	
Under floor duct		p.ft. .07	
Motor ½ hp.	2	2.00	4 00
½hp. to 5 hp.	2	3.00	6 00
5 hp. to 15 hp.		5.00	
15 hp. to 50 hp.		10.00	
50 hp. to 200 hp.		20.00	
200 hp. and over		30.00	
Transformers		KVA	
Welders		KVA	
Generators		KVA	
Timers		2.00	
Supplement permit		6.00	
Miscellaneous		6.00	
Extra inspection		7.50	
Investigation		20.00	
Temporary service		6.00	
Power service	1	6.00	6 00
TOTAL FEES			56 05

Job Address 6225 Bristol Parkway

OWNER

Name Ramada Development
Mail Address P.O. Box 590
City Phoenix Ariz Tel. No.

I am the Legal Possessor of the above Culver City Certificate of Qualification.

Electrician

I am the Legal Owner of the property described above.

Owner

CORRECTIONS

RECORDS

APPROVALS

	Date	Inspector
Temp.		
Underground		
Rough wiring		
Fixtures		
Power		
Meters called		
FINAL		

DEPARTMENT OF BUILDING & SAFETY
CULVER CITY, CALIFORNIA
837-5211

Application For Permit
ELECTRIC

ELECTRICAL CONTRACTOR

Name TITAN ELECT.
Address 13972 S. CANYON DR.
City LOS ANGELES Tel. No. 934-0347
City License No. State License No. 220818

PERMIT NO.	DATE ISSUED
B10378	5-27-75
RECEIVED BY	READY FOR FIRST INSPECTION

APPLICANT FILL IN HEAVILY OUTLINED PORTION ONLY

PERMIT FEES	No.	Each	Fee
Issuing permit			$6.00
Light outlets		.35	
Switch outlets		.35	
Receptacle outlets		.35	
Light fixtures		.35	
Disposal		2.00	
Food center		2.00	
Vent fan		2.00	
Range		2.50	
Cook top		2.50	
Dishwasher		2.50	
Heater		2.50	
Heat zones		2.50	
F.A.U.		2.50	
Signs		5.00	
Trans. over 4		1.00	
No. of sign lamps		.10	
Flood lite poles		5.00	
Temp. work lights		6.00	
Comm. & Ind. panel		6.00	
Busways		p.ft. .10	
Power Duct		p.ft. .10	
Under floor duct		p.ft. .07	
Motor ½ hp.	7	2.00	14.00
½hp. to 5 hp.	3	3.00	9.00
5 hp. to 15 hp.	1	5.00	5.00
15 hp. to 50 hp.		10.00	
50 hp. to 200 hp.		20.00	
200 hp. and over		30.00	
Transformers		KVA	
Welders		KVA	
Generators		KVA	
Timers		2.00	
Supplement permit		6.00	
Miscellaneous		6.00	
Extra inspection		7.50	
Investigation		20.00	
Temporary service		6.00	
Power service		6.00	
TOTAL FEES			34.00

Job Address 6223 BRISTOL PARK WAY

OWNER
Name FOX HILLS CLEANERS
Mail Address 6223 BRISTOL PARKWAY
City CULVER CITY Tel. No.

I am the Legal Possessor of the above Culver City Certificate of Qualification.
Jammie V. Clark
Electrician

I am the Legal Owner of the property described above.

Owner

CORRECTIONS

RECORDS
plans on job

APPROVALS

	Date	Inspector
Temp.		
Underground		
Rough wiring		
Fixtures		
Power		
Meters called	6-9-75	JW
FINAL	6-24-75	JW

CALLED EDISON FOR 6225 Bristol parkway

NEW METER ✓ REPEAT

3 ø ✓

Date 6-9-75 JW

CULVER CITY BUILDING AND SAFETY, 4095 OVERLAND AVENUE
CULVER CITY, CALIFORNIA 90232-0507

FOR INSPECTION CALL
(310) 202-5806

Treasurer	Account Number	Account Title	Amount
118	01-457-3211	Building Permits	265.26
137	01-151-3190	Tax	25.00
132	01-22005	Deposits	
128	01-457-3489	Plan Check	

290.26

Validated:
CITY OF CULVER CITY #012201
ACCT/DEPT. 118 265.26
DATE: 10/20/94 TIME: 13:45:51

35777 Permit # 001220 10/20/94

CITY OF CULVER CITY #012202
ACCT/DEPT. 137 25.00
DATE: 10/20/94 TIME: 13:45:51

APPLICATION FOR BUILDING PERMIT

(PLEASE PRINT, YOU ARE MAKING FOUR COPIES)

Job Address 6225 Bristol Pkwy

Legal: Map Book _____ Page _____ Parcel _____

Zone _____ Lot _____ Tract _____

Occupancy Type _____ Construction Type _____

Owner ✓ DeVoe Trust

Mailing Address SAME

Phone Number _____

Non-Residential owner/applicant hereby certifies that the applicant or future building occupant ☐ will ☐ will not need to comply with the applicable requirements of Section 25505, 25533, and 25534 of the Health and Safety Code and the requirements for a permit for construction or modification from the Air Quality Management District.

Signature _____

Print Name _____

Contractor Joe Villari

Address 10186 Tujunga Cnyn. Blvd

City/Zip Tujunga CA 91042

Phone Number 818-951-3921

Signature Joe Villari

State License Number 655288 EXP

Type B

City Business License No. 39096

Engineer _____

Address _____

Phone Number _____

State Registration Number _____

Architect _____

Address _____

Phone Number _____

State Registration Number _____

	Existing	New
1st Floor Area Square Footage:		
Number of Stories:		
Total Floor Area Square Footage:		
Number of Parking Spaces:		
Garage Area Square Footage:		
Square Feet Above Grade:		
Square Feet Below Grade:		

Valuation $ 14,150 – 15,600

Description of Work: ☑ Alter ☐ Repair ☐ Demolish ☐ New ☐ Misc. ☐ Addition ☐ Commercial ☐ Residential

Alter for Sec. Add studs 16" o.c. between exstng. Remove 4 drs & frame in Add wing wall & DR.

FOR OFFICIAL USE ONLY

Permit Fees 177.84

Plan Check # 18832 Plan Check Fees 119.70

Plan Check Deposit 213.40

Balance of Plan Check Fees <93.70>

Bedroom Tax _____

Sewer Facility Fees _____

Street Use Fee _____

Seismic Fee 3.28

OCCSD/OLASD Dev. Fee _____

DEV. Impact Fee _____

Investigation 177.84 100.00 pl in plan ck 18832 10-19-94

Approvals	Inspector	Date
Foundation		
Concrete Slab		
Wall Steel & Grout		
Floor Joist		
Roof Nail		
Shear Panel		
Framing WALLS	MAC	11-3-94
Exterior Lath		
Insulation ☐ Wall ☐ Ceiling		
Interior Lath		
Dry Wall Nail	MAC	11-7-94
Scratch Coat		
Brown Coat		
Haz. Mat. CCR		
Final Inspection	MAC	11-14-94

Application Received By: LB Date 10-19-94

Application Approved By: _____ Date 10/20/94

Permit Issued By: LB Date 10-20-94

Distribution: White-Office Green-Assessors Office Canary-Inspector Pink-Applicant Gold-Cashier

City of Culver City
Building and Safety Division Plan Check Corrections List

Call (310)202-5806 for questions regarding the following corrections
Electrical, Mechanical, Plumbing and Fire Sprinkler Plan Check requires separate application and fees
All new buildings require fire sprinklers. Contact Fire Prevention at (310)202-5808

Address: 6225 BRISTOL PKWY Plan Check No: 18832
Phone: _____ Date: 10/19/94

BUILDING DATA: Resubmit originally checked plans and calculations with two (2) / three (3) revised sets

STORY	CONST. TYPE/OCC.	AREA (sq.ft.)	$/SQ.FT.*	VALUATION
	V-1	780	20	15,600

*From ICBO Building Valuation Data
Total Valuation 15,600
Comments:

OFFICE COPY

BUILDING PERMIT AND PLAN CHECKING:

Plan Check Fees: 119.70 Building Permit Fee: 177.84 Building Permit Fee (Subtotal): 84.14
Credit: 213.40 Credit: 0
Plan Check Fee: <93.70> Building Permit Fee: 177.84

Commercial Dev. Tax : 25 ($25.00 for the first $250,000.00 plus 1.5 % above $250,00)
Calif. St. Seis. Inst Fee: 3.28 (0.01 % of Valu for Resdtl and 0.021% Valu for Comml, $0.50 min.)
School Developer Fee: 0 (See attached Calculation Sheet, make check out to CCUSD)
Art in Public Places Fee: _____ (See attached information booklet and Daclaration Form)
Street and Sewer Users Fee: ✓ (See attached Engineering Division's calculation sheet)
Investigation Fee: ~~177.84~~ (For starting work without a building permit)
Total Fees: 290.26 (Includes Building Permit, Plan Check and above fees)

MAKE THE FOLLOWING CORRECTIONS:

N/A Planning & Zoning. Call (310)202-5777 for more information. See attached Planning Division correction sheet
N/A Engineering and Public Works (Streets). Call (310)202-5791 for more information.
N/A Submit Soils Report and/or structural engineering calculations
N/A Calif. licensed civil/ structural engineer's signature and stamp are required in each sheet of revised plans and calculations and/or make corrections indicated on marked plans and calculations.
✓ ~~Calif. Licensed architect's wet signature and stamp are required on each sheet of revised plans and calculations and/or~~ make corrections indicated on marked set of plans and calculations.
N/A Title 24 Energy Calculations are required.
✓ Title 24 Disabled Access requirements have not been met. Make corrections indicated on marked set of plans.

CONTRACTOR'S INFORMATION: Required at time of Building Permit issuance

O.K. Signature. Authorized signature is required on Building Permit application
O.K. State Contractor's licensed number with expiration date.
✓ City Business License number
✓ Worker's Compensation certificate to be filed

ADDITIONAL CORRECTIONS AND/OR COMMENTS: See below, on back or attached sheets.
SEE PLAN FOR CORRECTIONS. RETURN TWO NEW REVISED SETS.
RETURN CHECKED SET.

DeVoe
Travel Service

6229 Bristol Parkway • Culver City, CA 90230
(310) 649-3401

- TICKETS & RESERVATIONS
- ITINERARIES
- HOTELS & RESORTS
- TOURS

OCTOBER 20, 1994

To,
BUILDING & SAFETY DIVISION
CITY OF CULVER CITY

Dear Sir,

This is to certify that we have no more than 4 employees working for DeVoe Travel Service.

Thanking You

Truly Yours
Mayank Shah

MAYANK SHAH
TREASURER

PLANNING DIVISION PLAN CHECK LIST

DRY CLEANERS, FOX HILLS PLAZA | – | 4/29/75
OWNER OR PROJECT NAME | PHONE | DATE (Disposition)

6225 BRISTOL PKWY | POR 1 | – | 30946
JOB ADDRESS | LOT(S) | BLOCK | TRACT

C-3 | INTERIOR PARTITIONS and SHOP CONSTRUCTION
ZONE | JOB DESCRIPTION

CHECK		NON-CONFORMANCE: CODE SECTION
YARD SETBACKS	OK / NA ✓	FRONT SIDES REAR
BLDG. HEIGHT	OK / NA ✓	
~~OPEN SPACE~~ & LOT COVERAGE	~~OK~~ / NA ✓	
~~DISTANCE BTWN. BUILDINGS &/OR~~ UNIT SIZE	✓ OK / NA	40' x 60' = 2400 ✓
FENCES, WALLS, HEDGES	OK / NA ✓	
PARKING	OK / NA ✓	
SIGNS	OK / NA ✓	
SITE PLAN ☑ OR SPECIFIC PLAN ☐ CONDITIONS	✓ OK / NA	
OTHER	✓ OK / NA	OK SUBJECT TO (1) IND. WASTE APPROVAL OF DRY CLEANING FACILITIES, AND (2) PROVISION OF ROOF-MOUNTED EQUIPMENT SCREEN EQUAL IN HEIGHT TO HIGHEST PIECE OF EQUIPMENT

☑ Approved
☐ Rejected
BY JMC

Special Action(s): _____ PL- _____ _____
TYPE | DATE APPROVED

Ord. No. _____ Res. No. _____ Admin. _____

for _____

CCPL 73

PLANNING DIVISION PLAN CHECK LIST

DRY CLEANERS, FOX HILLS PLAZA — — 4/22/75
OWNER OR PROJECT NAME — PHONE — DATE (Disposition)

6225 BRISTOL PKWY — POR 1 — — 30946
JOB ADDRESS — LOT(S) — BLOCK — TRACT

C-3 — INTERIOR PARTITIONS AND SHOP CONSTRUCTION
ZONE — JOB DESCRIPTION

CHECK		NON-CONFORMANCE: CODE SECTION
YARD SETBACKS	OK / NA ✓	FRONT SIDES REAR
BLDG. HEIGHT	OK / NA ✓	
OPEN SPACE & LOT COVERAGE	OK / NA ✓	
~~DISTANCE BTWN. BUILDINGS &/OR~~ UNIT SIZE	OK / NA ✓	26' x 60' OR 1560 ft
FENCES, WALLS, HEDGES	OK / NA ✓	
PARKING	OK / NA ✓	
SIGNS	OK / NA ✓	
SITE PLAN ☑ OR SPECIFIC PLAN ☐ CONDITIONS	OK / NA ✓	
OTHER	✓ OK / NA	OK SUBJECT TO NOTES ON SHEET A-3 OF WKG DWGS & 4-22-75 LETTER TO RAMADA RE: (1) RECYCLING OF FLUIDS; AND (2) ROOF-SCREENING.

SUPERSEDED 4/29/75

☑ Approved
☐ Rejected
BY

Special Action(s): _____ TYPE — PL- _____ — _____ DATE APPROVED

Ord. No. _____ Res. No. _____ Admin. _____

for _____

CCPL 73

CULVER CITY BUILDING AND SAFETY
4095 OVERLAND AVENUE
CULVER CITY, CALIFORNIA 90232-0507

FOR INSPECTION CALL
(310) 202-5806

Validated:

P A I D
OCT 1 9 1994
SUE A. McCABE
CITY TREASURER

Treasurer	Account Number	Account Title	Amount
119	01-457-3212	Electrical Permits	57.00
128	01-457-3489	Plan Check Fees	
132	01-22005	Deposits	

Permit # E 35759 OCT 19 A7:52

APPLICATION FOR ELECTRICAL PERMIT

Job Address 6225 Bristol PARKWAY
Owner LEEDS AND STRAUSS ENTERPRISES
Mailing Address 11440 SAN VICENTE BLVD #101
LOS ANGELES CA 90049 RE SUZANNE SPENCER
Phone Number 310-820-2061

Contractor BARBARINO ELECTRIC
Address 20450 DELIGHT ST
City CHATSWORTH COUNTRY CA 91351
Phone Number 805-280-0833
Signature [signature]
City Business License No 39018
State License Number 654992

Engineer/Architect _____
Phone Number _____

Use of Building: ☐ Alter ☐ Repair ☐ New ☐ Misc.

Corrections

gf sheet on Job Site

Application Received By JB Date: 10-14-94
Application Approved By _____ Date: _____
Permit Issued By _____ Date: _____

APPROVALS	INSPECTOR	DATA
Plans		
Temporary Power		
Underground		
Rough	MAC	11-3-94
Fixtures		
Meter		
Final	[signature]	11-10-94

NOTE: New commercial buildings and remodels over 1,000 square feet require plan check for Title 24 Energy Conservation Requirements.

PERMIT FEE SCHEDULE	NO.	EACH	FEES
Issuance Fee	1		15
0 to 120 Branch Circuits	6	7	42
227V Branch Circuits			
Residential Appliances (0 to 3 H.P.)			
Motor/Heater/Transformer HP/KW/KVA(3 or Less)			
Over 3 - Including 5			
Over 5 - Including 15			
Over 15- Including 50			
Over 50- Including 200			
Over 200			
Service/Switchboard/Panel Amps Under 200			
200 Including 600			
Over 600 - Including 1200			
Over 1200			
Over 600V			
Temporary Service			
Extra Inspection			
Signs			
Busways Per Foot			
Power Duct Per Foot			
Underfloor Duct Per Foot			
Swimming Pool/Hot Tub/Spa (Residential)			
Swimming Pool/Hot Tub/Spa (Public)			
Temporary Lighting			
Time Clock			
Smoke Detectors			
Add to Existing Circuit 1-10 11+			
Flood Light Pole			
Miscellaneous			
Sub Total			57
Investigation			
Plan Check		70%	
Surcharge		4%	2.28
TOTAL AMOUNT DUE			59.28

DISTRIBUTION: White-Office Yellow-Archive Pink-Applicant Gold-Cashier

Lot por. of 1, tract 30946

Dry Cleaners (OWNER)	6225 Bristol Parkway (ADDRESS)
Ramada Dev. Co. (CONTRACTOR)	4-30-75 (DATE)
A 19893 (PERMIT NO.)	Interior partitions

J-13.

FOUNDATION (INSPECTOR / DATE)		STEEL (INSPR. / DATE)	
STEEL		BOND BEAM	
FOOTINGS		COLUMNS	
WALLS		WALL	
COLUMNS			
FIREPLACE		FRAMING	
FORMS		RAT PROOFING	
LATH			
EXTERIOR		INTERIORS	

Weimann Bros (PLUMBING CONTRACTOR)		C11247 (PERMIT)	5-5-75 (DATE)
INSPR.	DATE	INSPR.	DATE
ROUGH		NO. FIXTURES	7
FINAL 6-24-75 CB	GAS	NO. GAS OUTLETS	
WATER SYSTEM. 1 water pump		NO. WATER HEATERS & VENT	2
SEWER			
	CONTR	PERMIT	DATE
PROP. LINE		EASEMENT	
CESSPOOL	CONTR.	PERMIT	DATE
HOLE		BRICK	
SEPTIC TANK	CONTR.	PERMIT	DATE
SEEPAGE PIT		LEACH LINE	
HEATING, REFRIG. Stearns Servo Co. Leyden Cond.	CONTR.	C11410. C11319	6-10-75 5-27-75
		PERMIT	DATE
FLOOR 1 Comp.	WALL	ROUGH	FINAL 6-24-75 CB

2 coolers 1 heater
3 vent fans 1 water tower.

P.C. Fee - 82.50

GROUP_____
TYPE_____
FIRE ZONE_____
USE ZONE_____

APPLICATION FOR PERMIT TO BUILD
Two sets of Plans and Specifications including Details and Cross Sections Must be filed with Application and Approved by Building Inspector.

$165.00
AMOUNT OF PERMIT
$30,000.00
Value of Construction, Including Labor & Materials

Permit No. A-19893 J-13

Culver City, Calif. 4-17 19 75

cert of occup. 45540 7/24/75

Job Address 6225 Bristol Parkway

Lot Portion of Lot 1, Block _____, Tract 30946

Owner's Name Ramada Development Company Address 6267 Bristol Parkway Phone No. 641-9271

Contractor Ramada Development Company Address same Phone No. 641-9271

State License No. ST 273772 Workmen's Comp. _____ Policy No. _____

City License No. 22955

ONE SET OF APPROVED PLANS TO REMAIN ON JOB UNTIL WORK IS COMPLETED.

INSPECTOR MUST APPROVE EACH BRACKET ON JOB CARD BEFORE PROCEEDING TO NEXT WORK.

Purpose building is to be used for Dry Cleaners

Description of Building

Size of New Building or Addition ____x____ (1st Floor) ____x____ (2nd Floor) Total floor area ~~3000~~ 2400 Sq.Ft. No. of Rooms___

Size of Garage____x____ Size of Lot____x____ Size of Girders____x____

Size of Mudsill____x____ Size of floor joists____x____ (1st Floor) ____x____ (2nd Floor)

Size of exterior studs____x____, Size of interior studs____x____

Size of Ceiling Joists____x____, Size of Roof Rafters____x____

Material of Foundation_____, Width of Footings_____ Depth in Ground_____

Material of Exterior Walls_____ Interior Walls_____ Floor_____

Roof_____

COMMERCIAL		GARAGE APTS	
INDUSTRIAL		RESIDENCE	
APARTMENTS		FIREPLACE	
UNITS		FURNACE	
DUPLEX		TILE WORK	

REMARKS

Tenant Improvement

RECEIVED APR 30 1975 City of Culver City Building Dept.

I have carefully examined and read the above application and know the same is true and correct and hereby certify and agree that if a permit is issued that all of the provisions of the Building Ordinances and the Uniform Building Code of the City of Culver City and building laws of the State of California will be complied with, whether hereby specified or not.

Applicant RAMADA DEVELOPMENT COMPANY

By Wm Garnier

WM. M. GARNIER, Project Supt.

OFFICE OF ASSESSOR
BOOK PAGE PARCEL

ORIGINAL MUST BE PERMANTLY POSTED IN A CONSPICUOUS LOCATION NEAR THE MAIN ENTRANCE INSIDE THE SUBJECT BUILDING

COPY NO. 2

CITY OF CULVER CITY
CALIFORNIA

CERTIFICATE OF OCCUPANCY

July 23, 1975
DATE ISSUED

№ 5540
CERTIFICATE NUMBER

DIVISION OF
PLANNING AND COMMUNITY DEVELOPMENT

THIS IS TO CERTIFY THAT THE BUILDING OR STRUCTURE(S), AND LAND DESCRIBED HEREINBELOW HAVE BEEN INSPECTED BY ALL CITY DEPARTMENTS AND/OR DIVISIONS CONCERNED AND, HAVING BEEN FOUND TO BE IN FULL COMPLIANCE WITH ALL THE APPLICABLE LAWS AND REGULATIONS OF THE CITY OF CULVER CITY AND OF THE STATE OF CALIFORNIA INCLUDING WHATEVER SPECIAL CONDITIONS OF APPROVAL WHICH MAY HAVE BEEN ATTACHED TO THE DEVELOPMENT OF THE BUILDING OR STRUCTURE(S), AND LAND, ARE HEREBY OFFICIALLY AND LAWFULLY AUTHORIZED AS SUITABLE FOR OCCUPANCY AS A

DRY CLEANER

SUBJECT TO CONTINUED COMPLIANCE WITH ALL THE APPLICABLE LAWS, REGULATIONS AND SPECIAL CONDITIONS OF APPROVAL THROUGHOUT THE LIFE OF THE BUILDING OR STRUCTURE(S) UNLESS OTHERWISE APPROVED BY THE CITY OF CULVER CITY.

STREET ADDRESS 6225 BRISTOL PARKWAY — ZONING DISTRICT C-3

LEGAL DESCRIPTION: LOT(S) 2 — FIRE ZONE 2 — OTHER "FOX HILLS PLAZA"

BLOCK — TRACT PARCEL MAP NO. 3773 — BUILDING NO. — NO. OF UNITS —

ASSESSOR'S INFORMATION: BOOK NO. 4203 — BUILDING PERMIT NO. A19893 — VALUATION ~~$30,000~~

PAGE NO. 12 — PARCEL NO. 17 — ARCHITECTURAL DESIGN DISTRICT SHOPPING CENTER

SPECIAL CONDITIONS OF APPROVAL NECESSARILY APPLICABLE FOR THE CONTINUOUS VALIDITY OF THIS CERTIFICATE OF OCCUPANCY:

~~CITY SITE PLAN (PL-830), ARCHITECTURAL REVIEW BOARD, AND~~
CULVER CITY REDEVELOPMENT AGENCY CONDITIONS OF APPROVAL

CLEARANCES

BUILDING DIVISION:	ENGINEERING DIVISION:	FIRE DEPARTMENT:	INDUSTRIAL WASTE:
DATE 6-18-75	DATE 7-7-75	DATE 7/15/75	DATE 7/23/75
BY [illegible]	BY [illegible]	BY Capt. Duell	BY [illegible]
PARKS DIVISION:	**POLICE DEPARTMENT:**	**PUBLIC WORKS DEPARTMENT:**	**SANITATION DIVISION:**
DATE	DATE N/A	DATE 7-9-75	DATE 7-23-75
BY	BY	BY A. E. Miller	BY [illegible]

PLANNING AND COMMUNITY DEVELOPMENT DIVISION BY [illegible]

THIS CERTIFICATE BECOMES VALID WHEN SIGNED BY AN AUTHORIZED REPRESENTATIVE OF THE PLANNING AND COMMUNITY DEVELOPMENT DIVISION OF THE CITY OF CULVER CITY

Fox Hills Plaza
OWNER

6225-95 Bristol Pkwy
ADDRESS

Lamb Signs
CONTRACTOR

7-21-76
DATE

A 20840
PERMIT NO.

Install 11 signs

FOUNDATION INSPECTOR DATE

STEEL

FOOTINGS

WALLS

COLUMNS

FIREPLACE

FORMS

LATH

EXTERIOR

STEEL INSPR. DATE

BOND BEAM

COLUMNS

WALL

FRAMING

RAT PROOFING

INTERIORS

PLUMBING CONTRACTOR

INSPR. DATE

ROUGH

FINAL FINAL GAS

WATER SYSTEM

SEWER

CONTR

PROP. LINE

CESSPOOL

CONTR.

HOLE

BEPTIC TANK

CONTR.

SEEPAGE PIT

HEATING, REFRIG.

CONTR.

FLOOR WALL

PERMIT DATE

INSPR. DATE

NO. FIXTURES

NO. GAS OUTLETS

NO. WATER HEATERS & VENT

PERMIT DATE

EASEMENT

PERMIT DATE

BRICK

PERMIT DATE

LEACH LINE

PERMIT DATE

ROUGH FINAL

✓

GROUP_____
TYPE_____
FIRE ZONE_____
USE ZONE_____

Pd 15.00 4/70

APPLICATION FOR PERMIT TO BUILD
Two sets of Plans and Specifications including Details and Cross Sections Must be filed with Application and Approved by Building Inspector.

$ 30.00
AMOUNT OF PERMIT
$ 3000.00
Value of Construction, Including Labor & Materials

Permit No. A20840
6225 - 95

Culver City, Calif. 6-29-76 19____

Job Address BRISTOL PARKWAY---FOX HILLS PLAZA

Lot_____, Block_____, Tract_____

Owner's Name_____ Address_____ Phone No._____

Contractor LAMB SIGNS Address 11826 PRAIRIE AVE HAWTHORNE 90250 Phone No. 679-8284

State License No. 314519 Workmen's Comp._____ Policy No._____

City License No._____

ONE SET OF APPROVED PLANS TO REMAIN ON JOB UNTIL WORK IS COMPLETED.

INSPECTOR MUST APPROVE EACH BRACKET ON JOB CARD BEFORE PROCEEDING TO NEXT WORK.

Purpose building is to be used for SIGNS

Description of Building

Size of New Building or Addition ____x____ (1st Floor) ____x____ (2nd Floor) Total floor area____ Sq.Ft. No. of Rooms___

Size of Garage____x____ Size of Lot____x____ Size of Girders____x____

Size of Mudsill____x____ Size of floor joists____x____ (1st Floor) ____x____ (2nd Floor)

Size of exterior studs____x____, Size of interior studs____x____

Size of Ceiling Joists____x____, Size of Roof Rafters____x____

Material of Foundation_____, Width of Footings_____ Depth in Ground_____

Material of Exterior Walls_____ Interior Walls_____ Floor_____

Roof_____

COMMERCIAL		GARAGE APTS	
INDUSTRIAL		RESIDENCE	
APARTMENTS		FIREPLACE	
UNITS		FURNACE	
DUPLEX		TILE WORK	

REMARKS

Install 10 signs 20"x7'-0"
1 sign 20"x15'-0"

RECEIVED
JUL 21 1976
City of Culver City
Building Dept.

I have carefully examined and read the above application and know the same is true and correct and hereby certify and agree that if a permit is issued that all of the provisions of the Building Ordinances and the Uniform Building Code of the City of Culver City and building laws of the State of California will be complied with, whether hereby specified or not.

LAMB SIGNS
Applicant James Mendez
By_____

OFFICE OF ASSESSOR
BOOK PAGE PARCEL

CULVER CITY BUILDING AND SAFETY, 4095 OVERLAND AVENUE
CULVER CITY, CALIFORNIA 90232-0507

FOR INSPECTION CALL
(310) 202-5806

Treasurer	Account Number	Account Title	Amount
118	01-457-3211	Building Permits	265.26
137	01-151-3190	Tax	25.00
132	01-22005	Deposits	
128	01-457-3489	Plan Check	

290.26

Validated:
CITY OF CULVER CITY #012201
RECEIPT DEPT 118 265.26
DATE: 10/20/94 TIME: 13:45:51

35777 Permit # B OCT 20 P1:38

CITY OF CULVER CITY #012202
RECEIPT DEPT. 137 25.00
DATE: 10/20/94

APPLICATION FOR BUILDING PERMIT

(PLEASE PRINT, YOU ARE MAKING FOUR COPIES)

Job Address 6225 Bristol Pkwy

Legal: Map Book _____ Page _____ Parcel _____

Zone _____ Lot _____ Tract _____

Occupancy Type _____ Construction Type _____

Owner ✓ DeVoe Trust

Mailing Address Same

Phone Number _____

Non-Residential owner/applicant hereby certifies that the applicant or future building occupant ☐ will ☐ will not need to comply with the applicable requirements of Section 25505, 25533, and 25534 of the Health and Safety Code and the requirements for a permit for construction or modification from the Air Quality Management District.

Signature _____

Print Name _____

Contractor Joe Villari

Address 10186 Tujunga Canyn. Blvd

City/Zip Tujunga CA 91042

Phone Number 818-951-3921

Signature Joe Villari

State License Number 655288 EXP

Type B

City Business License No. 39096

Engineer _____

Address _____

Phone Number _____

State Registration Number _____

Architect _____

Address _____

Phone Number _____

State Registration Number _____

	Existing	New
1st Floor Area Square Footage:		
Number of Stories:		
Total Floor Area Square Footage:		
Number of Parking Spaces:		
Garage Area Square Footage:		
Square Feet Above Grade:		
Square Feet Below Grade:		

Valuation $ 14,150 - 15,600

Description of Work: ☒ Alter ☐ Repair ☐ Demolish ☐ New ☐ Misc. ☐ Addition ☐ Commercial ☐ Residential

Alter for Sec. Add studs 16" o.c. between exstng. Remove 4 drs & frame in Add wing wall & dr.

FOR OFFICIAL USE ONLY

Permit Fees 177.84

Plan Check # 18832 Plan Check Fees 119.70

Plan Check Deposit 213.40

Balance of Plan Check Fees <93.70>

Bedroom Tax _____

Sewer Facility Fees _____

Street Use Fee _____

Seismic Fee 3.28

OCCSD/OLASD Dev. Fee _____

DEV. Impact Fee _____

Investigation 177.84 100.00 ok in plan 18832 10-19.

Approvals	Inspector	Date
Foundation		
Concrete Slab		
Wall Steel & Grout		
Floor Joist		
Roof Nail		
Shear Panel		
Framing WALLS	MAC	11-3-94
Exterior Lath		
Insulation ☐ Wall ☐ Ceiling		
Interior Lath		
Dry Wall Nail	MAC	11-9-94
Scratch Coat		
Brown Coat		
Haz. Mat. CCR		
Final Inspection	MAC	11-14-94

Application Received By: LB Date 10-19-94

Application Approved By: _____ Date 10/20/94

Permit Issued By: LB Date 10-20-94

Distribution: White-Office Green-Assessors Office Canary-Inspector Pink-Applicant Gold-Cashier

ORIGINAL MUST BE PERMANTLY POSTED IN A CONSPICUOUS LOCATION NEAR THE MAIN ENTRANCE INSIDE THE SUBJECT BUILDING

COPY NO. 2

CITY OF CULVER CITY
CALIFORNIA

CERTIFICATE OF OCCUPANCY

Nº 5540
CERTIFICATE NUMBER

_____
DATE ISSUED

DIVISION OF
PLANNING AND COMMUNITY DEVELOPMENT

THIS IS TO CERTIFY THAT THE BUILDING OR STRUCTURE(S), AND LAND DESCRIBED HEREINBELOW HAVE BEEN INSPECTED BY ALL CITY DEPARTMENTS AND/OR DIVISIONS CONCERNED AND, HAVING BEEN FOUND TO BE IN FULL COMPLIANCE WITH ALL THE APPLICABLE LAWS AND REGULATIONS OF THE CITY OF CULVER CITY AND OF THE STATE OF CALIFORNIA INCLUDING WHATEVER SPECIAL CONDITIONS OF APPROVAL WHICH MAY HAVE BEEN ATTACHED TO THE DEVELOPMENT OF THE BUILDING OR STRUCTURE(S), AND LAND, ARE HEREBY OFFICIALLY AND LAWFULLY AUTHORIZED AS SUITABLE FOR OCCUPANCY AS A

_____

SUBJECT TO CONTINUED COMPLIANCE WITH ALL THE APPLICABLE LAWS, REGULATIONS AND SPECIAL CONDITIONS OF APPROVAL THROUGHOUT THE LIFE OF THE BUILDING OR STRUCTURE(S) UNLESS OTHERWISE APPROVED BY THE CITY OF CULVER CITY.

STREET ADDRESS_____ ZONING DISTRICT_____

LEGAL DESCRIPTION: LOT(S)_____ FIRE ZONE_____ OTHER_____

BLOCK_____TRACT_____ BUILDING NO._____ NO. OF UNITS_____

ASSESSOR'S INFORMATION: BOOK NO._____ BUILDING PERMIT NO._____ VALUATION_____

PAGE NO._____PARCEL NO._____ ARCHITECTURAL DESIGN DISTRICT_____

SPECIAL CONDITIONS OF APPROVAL NECESSARILY APPLICABLE FOR THE CONTINUOUS VALIDITY OF THIS CERTIFICATE OF OCCUPANCY:

_____

_____

CLEARANCES

BUILDING DIVISION:	ENGINEERING DIVISION:	FIRE DEPARTMENT:	INDUSTRIAL WASTE:
DATE_____	DATE_____	DATE_____	DATE_____
BY_____	BY_____	BY_____	BY_____
PARKS DIVISION:	**POLICE DEPARTMENT:**	**PUBLIC WORKS DEPARTMENT:**	**SANITATION DIVISION:**
DATE_____	DATE_____	DATE_____	DATE_____
BY_____	BY_____	BY_____	BY_____

PLANNING AND COMMUNITY DEVELOPMENT DIVISION BY_____

THIS CERTIFICATE BECOMES VALID WHEN SIGNED BY AN AUTHORIZED REPRESENTATIVE OF THE PLANNING AND COMMUNITY DEVELOPMENT DIVISION OF THE CITY OF CULVER CITY

TYPE OF APPLICATION: Over the Counter

PLAN REVIEW DUE DATE:

Culver CITY

9770 Culver Blvd
Culver City, CA 90232

CITY OF CULVER CITY
Building Safety Division
****** Electrical Permit ******

Phone: (310) 253-5800
Fax: (310) 253-5824

Address: 6225 BRISTOL PK CULV
Permit #: 80677 **Permit Type: Electrical Permit**

Applied: 11/15/2011
Approved: 11/15/2011
Issued: 11/22/2011
Finaled:
PERMIT EXPIRES 6 MONTHS FROM DATE ISSUED OR
6 MONTHS FROM DATE OF LAST INSPECTION

Owner: CBM

Address: 151475 SEPULVEDA BLVD.
LOS ANGELES CA
Phone: 310 779 9565

Signature: Cecilia Chang

Applicant: ZI AHONG FANG

Address: P.O. BOX 1594
MONTEREY PARK CA
Phone: 626 993 8838

Print Name: CECILIA CHANG

Contractor: E-PLUS ELECTRIC INC.
3614 ARDEN DR. C-2 EL MONTE CA
State License Number: 922569
626 780 3939

Engineer:

Architect:

Description: 24 circuits, 8 electrical devices, 1 sub panel

TOTAL FEES: $799.83 **TOTAL PAYMENTS:** $799.83

Received by: ac
Issued by: TM 1-10-12 FINAL - RA UPDATED

Printed: 12-05-2011

TYPE OF APPLICATION: Over the Counter

PLAN REVIEW DUE DATE:

Culver CITY

9770 Culver Blvd
Culver City, CA 90232

CITY OF CULVER CITY
Building Safety Division
******** Electrical Permit ********

Phone: (310) 253-5800
Fax: (310) 253-5824

Address: 6225 BRISTOL PK CULV
Permit #: 80677 **Permit Type: Electrical Permit**

-------- Permit Fee Schedule -------

Description	Number	Fee Amount
Issuance Fee		$61.53
Plan Check Fee		$0.00
120 Volt Branch Circuit	24	$624.72
208, 240, 277, 480 Volt Branch Circuit	0	$0.00
Electrical Device (Light/Switch/Receptacle/Smoke Detector)	8	$21.28
Motor/Heater/Transformer/Generator:		
Up to 3HP/KVA	0	$0.00
Over 3 - Up to 5	0	$0.00
Over 5 - Up to 15	0	$0.00
Over 15 - Up to 50	0	$0.00
Over 50 - Up to 200	0	$0.00
Over 200	0	$0.00
Service/Switchboard/Panel/Transfer Switch:		
Up to 200 amps	1	$61.54
Over 200 - Up to 600	0	$0.00
Over 600 - Up to 1200	0	$0.00
Over 1200	0	$0.00
Temporary Service/Power Pole	0	$0.00
Temporary Lighting Circuit	0	$0.00
Illuminated Sign	0	$0.00
Private/Residential Pool/Spa/Hot Tub	0	$0.00
Public/Commercial Pool/Spa/Hot Tub	0	$0.00
Time Clock	0	$0.00
Flood Light Pole	0	$0.00
Solar Photovolltaic System	$0.00	$0.00
Low Voltage/Data Cabling	$0.00	$0.00
Miscellaneous Fees	$0.00	$0.00
Investigation Fee	N	$0.00
After Hours Inspection Fee	0	$0.00
Re-inspection Fee	0	$0.00
Appeal Fee		$0.00
Technology Surcharge (4%)		$30.76
TOTAL ELECTRICAL PERMIT FEES:		**$799.83**

Printed: 12-05-2011

TYPE OF APPLICATION: Over the Counter

PLAN REVIEW DUE DATE:

Culver CITY

9770 Culver Blvd
Culver City, CA 90232

CITY OF CULVER CITY
Building Safety Division
******** Plumbing Permit ********

Phone: (310) 253-5800
FAX: (310) 253-5824

Address: 6225 BRISTOL PK CULV
Permit #: 80901 **Permit Type: Plumbing Permit**

Applied: 12/23/2011
Approved: 12/23/2011
Issued: 12/23/2011
Finaled:
PERMIT EXPIRES 6 MONTHS FROM DATE ISSUED OR
6 MONTHS FROM DATE OF LAST INSPECTION

Owner: DAN HIRSCH

Address: 15175 SEPULVEDA BLVD.
LOS ANGELES CA
Phone: 310 575 1517 ext. 219

Applicant: FANG JI ZHONG

Address: 6225 BRISTOL PKWY.
CULVER CITY CA
Phone: 626 993 8838

Signature: Fang Ji Zhong

Print Name: FANG. JI ZHONG

Contractor: OWNER/BUILDER O/B

Engineer:

Architect:

Description: 1 lavatory, 1 water closet, 1 repair/alteration to existing piping

TOTAL FEES: $179.81 **TOTAL PAYMENTS:** $179.81

Received by: ak
Issued by: ak

UPDATED
1-11-12

Final

Printed: 12-27-2011

TYPE OF APPLICATION: Over the Counter

PLAN REVIEW DUE DATE:

Culver CITY

9770 Culver Blvd
Culver City, CA 90232

CITY OF CULVER CITY
Building Safety Division
****** Plumbing Permit ******

Phone: (310) 253-5800
FAX: (310) 253-5824

Address: 6225 BRISTOL PK CULV
Permit #: 80901 **Permit Type: Plumbing Permit**

-------- Permit Fee Schedule -------

Description	Quantity	Fee Amount
Issuance Fee		$61.53
Plan Check Fee		$0.00
Water Closet	1	$41.03
Lavatory	1	$41.03
Bathtub	0	$0.00
Shower and/or Pan	0	$0.00
Bidet	0	$0.00
Urinal	0	$0.00
Sinks: Kitchen/Bar/Floor/Service/Slop	0	$0.00
Dishwasher	0	$0.00
Food Waste Disposal	0	$0.00
Clothes Washer Standpipe	0	$0.00
Laundry Tray	0	$0.00
Drinking Fountain	0	$0.00
Trap Primer	0	$0.00
Floor or Area Drain	0	$0.00
Roof Drain	0	$0.00
Gas System (# of outlets)	0	$0.00
Earthquake Valve	0	$0.00
Water Heater	0	$0.00
Water Heater Vent	0	$0.00
Steam Unit	0	$0.00
Water Service	0	$0.00
Water Pressure Regulator	0	$0.00
Hose Bib	0	$0.00
Backflow Device	0	$0.00
Lawn Sprinkler Control Valve	0	$0.00
Repair/Alteration to Existing Piping	1	$29.30
Repipe	$0.00	$0.00
Private/Residential Pool/Spa/Hot Tub	0	$0.00
Public/Commercial Pool/Spa/Hot Tub	0	$0.00
Building Sewer	0	$0.00
Sewer Cap	0	$0.00
Sewage Ejector	0	$0.00
Sump Pump	0	$0.00
Dental Unit/Cuspidor	0	$0.00
Industrial Waste Interceptor/Grease Trap	0	$0.00
Miscellaneous Fees	$0.00	$0.00
Investigation Fee		$0.00
After Hours Inspection Fee	0	$0.00
Re-inspection Fee	0	$0.00
Appeal Fee		$0.00
Industrial Waste Fees		$0.00
Technology Surcharge (4%)		$6.92

TOTAL PLUMBING PERMIT FEES: **$179.81**

Printed: 12-27-2011

6229

Bristol

Lot Por. 1, Tract 30946

Ramada Inns, Inc. — OWNER
6232 Bristol Parkway — ADDRESS
Ramada Development Co. — CONTRACTOR
8-1-74 — DATE
A 19369 — PERMIT NO.
Shoe repair shop

F-13

FOUNDATION INSPECTOR DATE	STEEL INSPR. DATE
STEEL	BOND BEAM
FOOTINGS	COLUMNS
WALLS	WALL
COLUMNS	
FIREPLACE	FRAMING
FORMS	RAT PROOFING
LATH	
EXTERIOR	INTERIORS

Hermsen Inc. — PLUMBING CONTRACTOR	C10849 — PERMIT	12-9-74 — DATE
INSPR. DATE	INSPR. DATE	
ROUGH 12-9-74 CB	NO. FIXTURES 2	
FINAL 12-9-74 CB FINAL GAS	NO. GAS OUTLETS	
WATER SYSTEM / SEWER lwaterpiping	NO. WATER HEATERS & VENT 1	
CONTR	PERMIT DATE	
PROP. LINE	EASEMENT	
CESSPOOL CONTR.	PERMIT DATE	
HOLE	BRICK	
SEPTIC TANK CONTR.	PERMIT DATE	
SEEPAGE PIT	LEACH LINE	
HEATING, REFRIG. Key Air Cond. Co 1 comp CONTR.	C10425 PERMIT	8-1-74 DATE
FLOOR 1 vent fan WALL	ROUGH 12-9-74 CB FINAL 12-9-74 CB	

ELECTRICAL

Transpac Const — CONTR.
B10082 — PERMIT
11-19-74 — DATE

TEMP. POWER — INSPR. — DATE
TEMP. LIGHT — INSPR. — DATE

RO. ELEC. 47
FINAL ELEC. 12-10-74 JWW

FIXTURES 97
MOTORS 1

SIGNS

METER — HEATER

1 vent fan, 1 fan, 1 pond
1 service

ORD. 326 AND AMENDMENTS

CONTR. — PERMIT — DATE

EXCAVATION
CONTR. — PERMIT — DATE

REMARKS:

JOB COMPLETED 12-10-74 — DATE
J Blackwood — SIGNATURE

P.C. 2250

GROUP_____
TYPE_____
FIRE ZONE_____
USE ZONE_____

APPLICATION FOR PERMIT TO BUILD
Two sets of Plans and Specifications including Details and Cross Sections Must be filed with Application and Approved by Building Inspector.

$ 45-00
AMOUNT OF PERMIT
$ 6,000.00
Value of Construction, Including Labor & Materials

cont. of # 5513 4/4/75
acap

Permit No. A19369 F13 Culver City, Calif. July 18 1974

Job Address 6233 Bristol Parkway, Culver City, California 90230

Lot Portion of Lot 1, Block _____, Tract 30946

Owner's Name Ramada Inns, Inc. Address 6333 Bristol Parkway Phone No. 641-9271

Contractor Ramada Development Company Address 6333 Bristol Parkway Phone No. 641-9271

State License No. ST 273772 Workmen's Comp. _____ Policy No. _____

City License No. 22955

ONE SET OF APPROVED PLANS TO REMAIN ON JOB UNTIL WORK IS COMPLETED.

INSPECTOR MUST APPROVE EACH BRACKET ON JOB CARD BEFORE PROCEEDING TO NEXT WORK.

Purpose building is to be used for Shoe Repair Shop

Description of Building

Size of New Building or Addition ____x____ (1st Floor) ____x____ (2nd Floor) Total floor area 600 Sq.Ft. No. of Rooms 1

Size of Garage ____x____ Size of Lot ____x____ Size of Girders ____x____

Size of Mudsill ____x____ Size of floor joists ____x____ (1st Floor) ____x____ (2nd Floor)

Size of exterior studs ____x____, Size of interior studs ____x____

Size of Ceiling Joists ____x____, Size of Roof Rafters ____x____

Material of Foundation _____, Width of Footings _____ Depth in Ground _____

Material of Exterior Walls _____ Interior Walls _____ Floor _____

Roof _____

COMMERCIAL		GARAGE APTS	
INDUSTRIAL		RESIDENCE	
APARTMENTS		FIREPLACE	
UNITS		FURNACE	
DUPLEX		TILE WORK	

REMARKS

Tenant Improvement - Existing Building.
10' x 60'

RECEIVED
AUG 11 1974
City of Culver City
Building Dept.

I have carefully examined and read the above application and know the same is true and correct and hereby certify and agree that if a permit is issued that all of the provisions of the Building Ordinances and the Uniform Building Code of the City of Culver City and building laws of the State of California will be complied with, whether hereby specified or not.

Applicant RAMADA DEVELOPMENT COMPANY,
By Wm M Garnier
WM. M. GARNIER, PROJECT SUPT.

OFFICE OF ASSESSOR
BOOK PAGE PARCEL

PLANNING DIVISION PLAN CHECK LIST

Shoe Repair Shop, Fox Hills Plaza — | — | 7-22-74
OWNER OR PROJECT NAME | PHONE | DATE (Disposition)

6233 Bristol Pkwy | — | — | —
JOB ADDRESS | LOT(S) | BLOCK | TRACT

C-3 | Interior shop partitions, fixtures, etc.
ZONE | JOB DESCRIPTION

CHECK		NON-CONFORMANCE: CODE SECTION
YARD SETBACKS	OK / NA ✓	FRONT SIDES REAR
BLDG. HEIGHT	OK / NA ✓	
OPEN SPACE & LOT COVERAGE	OK / NA ✓	
DISTANCE BTWN. BUILDINGS &/OR UNIT SIZE	OK / NA ✓	
FENCES, WALLS, HEDGES	OK / NA ✓	
PARKING	OK / NA ✓	
SIGNS	OK / NA ✓	
SITE PLAN ☑ OR SPECIFIC PLAN ☐ CONDITIONS	✓ OK / NA	
OTHER	OK / NA ✓	

☑ Approved
☐ Rejected
BY JMC

Special Action(s): Site Plan Review (TYPE) PL- 830 — 8/14/72 (DATE APPROVED)

Ord. No. _____ Res. No. _____ Admin. ✓

for Ramada Inn, Fox Hills Plaza, Bank

CCPL 73

Danny Nardini
OWNER

6229 Bristol Parkway
ADDRESS

Lamb Sign Co.
CONTRACTOR

10-28-74
DATE

A 19571
PERMIT NO.

Plex sign

FOUNDATION INSPECTOR DATE

STEEL

FOOTINGS

WALLS

COLUMNS

FIREPLACE

FORMS

LATH

EXTERIOR

STEEL INSPR. DATE

BOND BEAM

COLUMNS

WALL

FRAMING

RAT PROOFING

INTERIORS

PLUMBING CONTRACTOR

INSPR. DATE

ROUGH

FINAL FINAL GAS

WATER SYSTEM

SEWER

CONTR

PROP. LINE

CESSPOOL

CONTR.

HOLE

SEPTIC TANK

CONTR.

SEEPAGE PIT

HEATING, REFRIG.

CONTR.

FLOOR WALL

PERMIT DATE

INSPR. DATE

NO. FIXTURES

NO. GAS OUTLETS

NO. WATER HEATERS & VENT

PERMIT DATE

EASEMENT

PERMIT DATE

BRICK

PERMIT DATE

LEACH LINE

PERMIT DATE

ROUGH FINAL

ELECTRICAL

Lamb Sign Co. — CONTR.

B10037 — PERMIT

10-28-74 — DATE

TEMP. POWER — INSPR. — DATE

TEMP. LIGHT — INSPR. — DATE

RO. ELEC.

FINAL ELEC. 1-31-75 Jew

FIXTURES

MOTORS

SIGNS 2

METER — HEATER

2 trans., 4 lamps

ORD. 326 AND AMENDMENTS

CONTR. — PERMIT — DATE

EXCAVATION

CONTR. — PERMIT — DATE

REMARKS:

JOB COMPLETED 1-31-75 — DATE

J. Blackwood — SIGNATURE

V

GROUP_____
TYPE_____
FIRE ZONE_____
USE ZONE_____

APPLICATION FOR PERMIT TO BUILD
Two sets of Plans and Specifications including Details and Cross Sections Must be filed with Application and Approved by Building Inspector.

$ 12.00
AMOUNT OF PERMIT
$ 600
Value of Construction, Including Labor & Materials

Permit No. A 19571 Culver City, Calif. Oct 28 1974

Job Address 6229 Bristol Parkway Culver City

Lot_____, Block_____, Tract_____

Owner's Name Danny Nardini Address 6229 Bristol Park Phone No. 645 3341

Contractor Lamb Sign Co Address 11826 Rourke Phone No. 679 8284

State License No. 263276 Workmen's Comp. yes Policy No._____

City License No. 5511

ONE SET OF APPROVED PLANS TO REMAIN ON JOB UNTIL WORK IS COMPLETED.

INSPECTOR MUST APPROVE EACH BRACKET ON JOB CARD BEFORE PROCEEDING TO NEXT WORK.

Purpose building is to be used for Elec sign D/F

Description of Building

Size of New Building or Addition ____x____ (1st Floor) ____x____ (2nd Floor) Total floor area_____ Sq.Ft. No. of Rooms___

Size of Garage____x____ Size of Lot____x____ Size of Girders____x____

Size of Mudsill____x____ Size of floor joists____x____ (1st Floor) ____x____ (2nd Floor)

Size of exterior studs____x____, Size of interior studs____x____

Size of Ceiling Joists____x____, Size of Roof Rafters____x____

Material of Foundation_____, Width of Footings_____ Depth in Ground_____

Material of Exterior Walls_____ Interior Walls_____ Floor_____

Roof_____

COMMERCIAL		GARAGE APTS	
INDUSTRIAL		RESIDENCE	
APARTMENTS		FIREPLACE	
UNITS		FURNACE	
DUPLEX		TILE WORK	

REMARKS

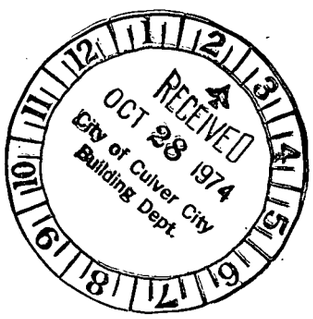

I have carefully examined and read the above application and know the same is true and correct and hereby certify and agree that if a permit is issued that all of the provisions of the Building Ordinances and the Uniform Building Code of the City of Culver City and building laws of the State of California will be complied with, whether hereby specified or not.

Applicant_____
By Fred Brown

Finaled - 1-31-75 JDB

OFFICE OF ASSESSOR
BOOK PAGE PARCEL

PLANNING DIVISION PLAN CHECK LIST

DANNY NARDINI — OWNER OR PROJECT NAME | 645-3341 — PHONE | 10-28-74 — DATE (Disposition)

6229 BRISTOL PKWY — JOB ADDRESS | LOT(S) | BLOCK | TRACT

C-3 — ZONE | SUSPENDED PLEXIGLAS SIGN — JOB DESCRIPTION

CHECK		NON-CONFORMANCE: CODE SECTION
YARD SETBACKS	OK / NA —	FRONT SIDES REAR
BLDG. HEIGHT	OK / NA	
OPEN SPACE & LOT COVERAGE	OK / NA	
DISTANCE BTWN. BUILDINGS &/OR UNIT SIZE	OK / NA —	
FENCES, WALLS, HEDGES	OK / NA	
PARKING	OK / NA —	
SIGNS	✓ OK / NA	"SHOE REPAIR" block letters in conformance w/ approved signing for shopping center
SITE PLAN ☐ OR SPECIFIC PLAN ☐ CONDITIONS	OK / NA —	
OTHER	OK / NA —	

☑ Approved

☐ Rejected

BY W Barnett

Special Action(s): _____ TYPE PL- _____ DATE APPROVED

Ord. No. _____ Res. No. _____ Admin. _____

for _____

CCPL 73

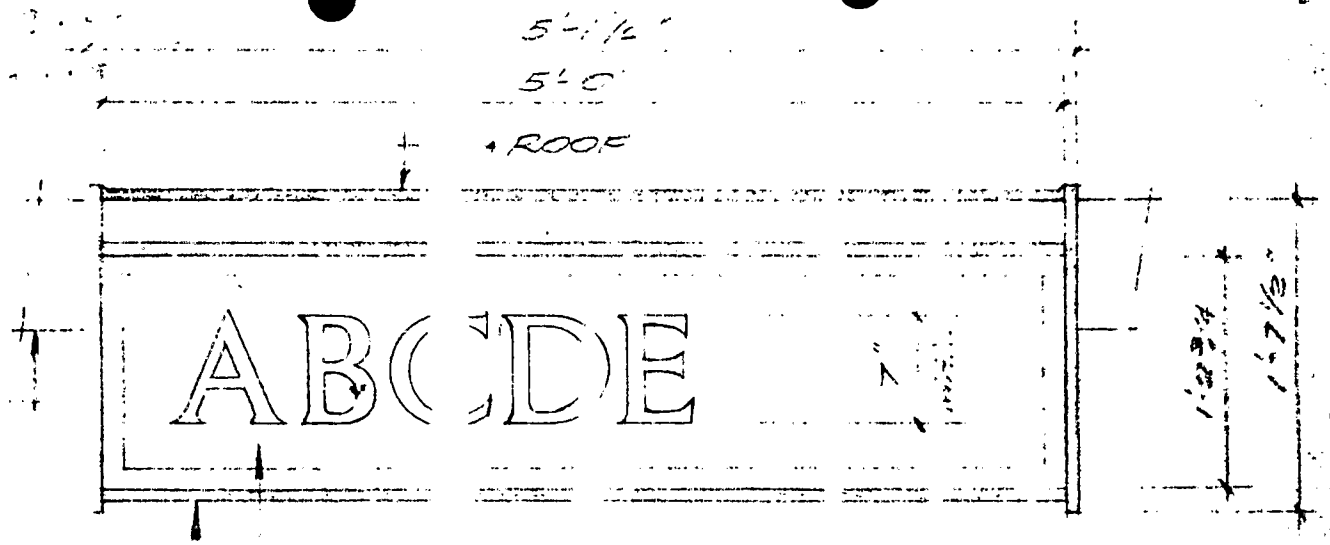

SINGLE FACE SIGN WITH #2418 DARK BROWN MATTE FINISH FLATPLEX BACKGROUND. INTERIOR 430 MA FLUORESCENT ILLUMINATION. 7"HIGH #2146 IVORY FLAT CUT OUT PLEX LETTERS. COLUMNA OPEN STYLE. ROUT BACKGROUND BEHIND LETTERS. PAINT CABINET DARK BROWN MATTE FINISH TO MATCH BACKGROUND.

ROUGH SAWN WOOD TRIM. STAIN TO MATCH CANOPY BEAM.

NOTE:
MALL SHOP TENANT SIGNS ARE REQUIRED IN PAIRS. MOUNT ONE SIGN ON EACH SIDE OF CANOPY BEAM.

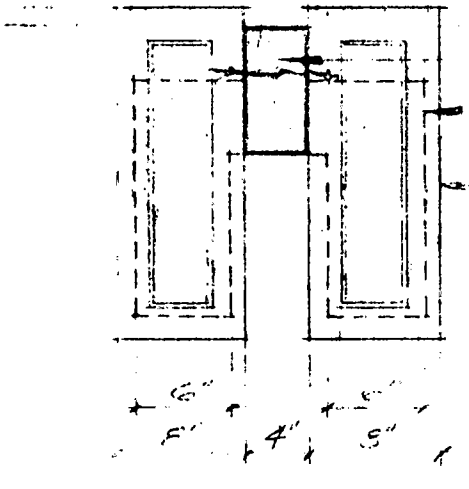

END VIEW

- CANOPY ROOF.
- CANOPY BEAM.
- PERIMETER OF SIGN
- ROUGH SAWN END PIECES WITH 1/4" WIDE. ROUTED 'V' GROOVE.

FOX HILLS PLAZA

MALL SHOPS TENANT SIGNS
1" = '-0" SCALE

APPROVED

This set of plans and specifications MUST be on job site during construction. It is unlawful to alter or change same, or to deviate therefrom, without approval of the Department of Building and Safety.

The stamping of these plans SHALL NOT be held to permit or authorize the violation of any ordinance or State Law.

This approval does not include MECHANICAL, ELECTRICAL, PLUMBING, HEATING or AIR CONDITIONING. Separate approval must be obtained from the Department of Building and Safety.

DEPARTMENT OF BUILDING AND SAFETY
CITY OF CULVER CITY

(Job #201-74) (Shoe Repair - 6233 Bristol Pkwy)

DEPARTMENT OF BUILDING & SAFETY
CULVER CITY, CALIFORNIA
837-5211

Application For Permit
HEATING AND AIR CONDITIONING

CONTRACTOR

Name KEY AIR CONDITIONING COMPANY
Address 10905 Laurel Avenue
City Santa Fe Springs, Ca. Tel. No. 941-2233
City License No. 25040 State License No. 144931

PERMIT NO.	DATE ISSUED
C10425	8-1-74
RECEIVED BY	**READY FOR FIRST INSPECTION**
tm	

APPLICANT FILL IN HEAVILY OUTLINED PORTION ONLY

Job Address ~~6233~~ SHOE REPAIR
6229 Bristol Parkway
Culver City, Calif.

OWNER

Name Ramada Development Company
Mail Address 3838 E. Van Buren Street
City Phoenix, Arizona Tel. No.

I am the Legal Possessor of the above Culver City Certificate of Qualification.

Donald C. Barrett
Contractor

I am the Legal Owner of the property described above.

Owner

PERMIT FEES	No.	Each	FEE
Issuing permit			3.00
FAU or ground type furnace including duct & vent up to 100,000 BTU		4.00	
FAU or ground type furnace including duct & vent over 100,000 BTU		5.00	
Floor furnace		4.00	
Heater-suspended		4.00	
Heater-recessed		4.00	
Heater-floor mounted		4.00	
Appliance vent only		2.00	
Gas system (including 5)		2.00	
Gas system (over 5)		.50	
Repair, alter/add to heat ventilation or A/C		4.00	
Boiler, Compressor or Absortion system Up to 3 hp. Up to 100,000 BTU		4.00	
3 hp. to 15 hp. 100,001 to 500,000 BTU	1	7.50	7.50
15 hp. to 30 hp. 500,001 to 1,000,000 BTU		10.00	
30 hp. to 50 hp. 1,000,001 to 1,750,000 BTU		15.00	
Over 50 hp. Over 1,750,000 BTU		25.00	
Air Handling Unit Including duct Under 10,000 CFM		3.00	
Over 10,000 CFM		5.00	
Evaporative Cooler (non portable)		3.00	
Vent fan / single duct	1	2.00	2.00
Mechanical exhaust hood		3.00	
Ventilation (not a part of heat or A/C system)		3.00	
Commercial/Industrial Incinerators		20.00	
Any equipment regulated but not listed above		3.00	
Supplement		3.00	
Extra inspection		5.00	
Investigation		20.00	
TOTAL FEES			12.50

CORRECTIONS

RECORDS

APPROVALS

	date	inspector
Underground		
Rough		
Ducts		
Fire dampers		
Vent		
Gas test		
FINAL		

ELECTRICAL

Freebairn Electric — CONTR.

B11221 — PERMIT — 8-26-76 — DATE

TEMP. POWER — INSPR. — DATE

TEMP. LIGHT — INSPR. — DATE

RO. ELEC.

FINAL ELEC. 9-27-76 Jaw

FIXTURES

MOTORS

SIGNS 6

METER — HEATER

ORD. 326 AND AMENDMENTS

CONTR. — PERMIT — DATE

EXCAVATION

CONTR. — PERMIT — DATE

REMARKS:

JOB COMPLETED 9-27-76 — DATE

J. Arbitson — SIGNATURE

Fox Hills Plaza — OWNER

6229 Bristol Parkway — ADDRESS

CONTRACTOR

DATE

PERMIT NO.

FOUNDATION INSPECTOR DATE

STEEL

FOOTINGS

WALLS

COLUMNS

FIREPLACE

FORMS

LATH

EXTERIOR

STEEL INSPR. DATE

BOND BEAM

COLUMNS

WALL

FRAMING

RAT PROOFING

INTERIORS

PLUMBING CONTRACTOR

INSPR. DATE

ROUGH

FINAL FINAL GAS

WATER SYSTEM

SEWER

CONTR

PROP. LINE

CESSPOOL

CONTR.

HOLE

SEPTIC TANK

CONTR.

SEEPAGE PIT

HEATING, REFRIG.

CONTR.

FLOOR WALL

PERMIT DATE

INSPR. DATE

NO. FIXTURES

NO. GAS OUTLETS

NO. WATER HEATERS & VENT

PERMIT DATE

EASEMENT

PERMIT DATE

BRICK

PERMIT DATE

LEACH LINE

PERMIT DATE

ROUGH FINAL

DEPARTMENT OF BUILDING & SAFETY
CULVER CITY, CALIFORNIA
837-5211

RECEIVED
1976 AUG 26 AM 10:28
BUILDING DIVISION

Application For Permit
ELECTRIC

ELECTRICAL CONTRACTOR

Name FREEBAIRN ELECTRIC
Address 8355 W. MANCHESTER BL. #5
City PLAYA DEL REY Tel. No. 823-613
City License No. 20872 State License No. C10 112879

PERMIT NO.	DATE ISSUED
B11221	8-26-76
RECEIVED BY: tw	READY FOR FIRST INSPECTION:

APPLICANT FILL IN HEAVILY OUTLINED PORTION ONLY

PERMIT FEES	No.	Each	Fee
Issuing permit			$6.00
Light outlets		.35	
Switch outlets		.35	
Receptacle outlets		.35	
Light fixtures		.35	
Disposal		2.00	
Food center		2.00	
Vent fan		2.00	
Range		2.50	
Cook top		2.50	
Dishwasher		2.50	
Heater		2.50	
Heat zones		2.50	
F.A.U.		2.50	
Signs	6	5.00	30 00
Trans. over 4		1.00	
No. of sign lamps		.10	
Flood lite poles		5.00	
Temp. work lights		6.00	
Comm. & Ind. panel		6.00	
Busways		p.ft. .10	
Power Duct		p.ft. .10	
Under floor duct		p.ft. .07	
Motor ½ hp.		2.00	
½hp. to 5 hp.		3.00	
5 hp. to 15 hp.		5.00	
15 hp. to 50 hp.		10.00	
50 hp. to 200 hp.		20.00	
200 hp. and over		30.00	
Transformers		KVA	
Welders		KVA	
Generators		KVA	
Timers		2.00	
Supplement permit		6.00	
Miscellaneous		6.00	
Extra inspection		7.50	
Investigation		20.00	
Temporary service		6.00	
Power service		6.00	
TOTAL FEES			36 00

Job Address 6229 BRISTOL PARKWAY
FOX HILLS PLAZA, C.C., CA

OWNER
Name
Mail Address 6229 BRISTOL PARKWAY
City C.C. CA. Tel. No. 645-334

I am the Legal Possessor of the above Culver City Certificate of Qualification.

Creight Freebairn
Electrician

I am the Legal Owner of the property described above.

Owner

CORRECTIONS

RECORDS

APPROVALS

	Date	Inspector
Temp.		
Underground		
Rough wiring		
Fixtures		
Power		
Meters called		
FINAL	9-27-76	tw

6229 Bristol Parkway

DEPARTMENT OF BUILDING & SAFETY
CULVER CITY, CALIFORNIA
837-5211

Application For Permit
ELECTRIC

ELECTRICAL CONTRACTOR

Name: Lamb Sign Co.
Address: 11826 Paramount Ave
City: Hawthorne Blvd Tel. No. 6798284
City License No. 511 State License No. 263276

PERMIT NO.	DATE ISSUED
B100 37	10-28-74
RECEIVED BY	**READY FOR FIRST INSPECTION**
tw	

APPLICANT FILL IN HEAVILY OUTLINED PORTION ONLY

PERMIT FEES	No.	Each	Fee
Issuing permit			$6.00
Light outlets		.35	
Switch outlets		.35	
Receptacle outlets		.35	
Light fixtures		.35	
Disposal		2.00	
Food center		2.00	
Vent fan		2.00	
Range		2.50	
Cook top		2.50	
Dishwasher		2.50	
Heater		2.50	
Heat zones		2.50	
F.A.U.		2.50	
Signs S/F	2	5.00	10.00
Trans. over 4'	2	1.00	2.00
No. of sign lamps	4	.10	.40
Flood lite poles		5.00	
Temp. work lights		6.00	
Comm. & Ind. panel		6.00	
Busways		p.ft. .10	
Power Duct		p.ft. .10	
Under floor duct		p.ft. .07	
Motor ½ hp.		2.00	
½hp. to 5 hp.		3.00	
5 hp. to 15 hp.		5.00	
15 hp. to 50 hp.		10.00	
50 hp. to 200 hp.		20.00	
200 hp. and over		30.00	
Transformers		KVA	
Welders		KVA	
Generators		KVA	
Timers		2.00	
Supplement permit		6.00	
Miscellaneous		6.00	
Extra inspection		7.50	
Investigation		20.00	
Temporary service		6.00	
Power service		6.00	
TOTAL FEES			18.40

Job Address: 6229 Bristol Parkway

OWNER
Name: Danny Harding
Mail Address: 6229 Bristol Parkway
City: Culver City Tel. No. 645 334

I am the Legal Possessor of the above Culver City Certificate of Qualification.
Fred Brown
Electrician

I am the Legal Owner of the property described above.
Ramada Inns Corp.
Owner

CORRECTIONS

RECORDS

APPROVALS

	Date	Inspector
Temp.		
Underground		
Rough wiring		
Fixtures		
Power		
Meters called		
FINAL	1-31-75	TW

6229 Bristol Parkway

DEPARTMENT OF BUILDING & SAFETY
CULVER CITY, CALIFORNIA
837-5211

Application For Permit
ELECTRIC

ELECTRICAL CONTRACTOR

Name Trans Pac Const
Address 16641 Roscoe #1
City Sepulveda Ca. Tel. No 894-8334
City License No. State License No.

PERMIT NO.	DATE ISSUED
B10082	11-19-74
RECEIVED BY	READY FOR FIRST INSPECTION
tw	

APPLICANT FILL IN HEAVILY OUTLINED PORTION ONLY

PERMIT FEES	No.	Each	Fee
Issuing permit	1		6.00
Light outlets	27	.35	9.45
Switch outlets	3	.25	1.05
Receptacle outlets	17	.25	5.95
Light fixtures	27	.25	9.45
Disposal	—	1.00	
Food center	—	1.00	
Vent fan	1	2.00	2.00
Range	—	2.00	
Cook top	—	2.00	
Dishwasher	—	2.00	
Heater	—	2.00	
Heat zones	—	2.00	
F.A.U.	1	2.50	2.50
Signs	—	3.50	
Trans. over 4	—	.50	
No. of sign lamps	—	.10	
Flood lite poles	—	5.00	
Temp. work lights	—	4.00	
Comm. & Ind. panel	1	6.00	6.00
Busways	—	p.ft. .10	
Power Duct	—	p.ft. .10	
Under floor duct	—	p.ft. .07	
Motor ½ hp.	—	1.00	
½hp. to 5 hp.	—	2.00	
5 hp. to 15 hp.	1	5.00	5.00
15 hp. to 50 hp.	—	10.00	
50 hp. to 200 hp.	—	20.00	
200 hp. and over	—	30.00	
Transformers	—	KVA	
Welders	—	KVA	
Generators	—	KVA	
Timers	—	1.00	
Supplement permit	—	4.00	
Miscellaneous	—	4.00	
Extra inspection	—	7.50	
Investigation	—	20.00	
Temporary service	—	4.00	
Power service	1	6.00	6.00
TOTAL FEES			53.40

Job Address Shoe Shop
~~6233~~ 6229
6200 Bristol Parkway

OWNER
Name Ramada Development
Mail Address Phoenix Ariz
City Tel. No.

I am the Legal Possessor of the above Culver City Certificate of Qualification.

Electrician

I am the Legal Owner of the property described above.

Owner

CORRECTIONS

RECORDS

APPROVALS

	Date	Inspector
Temp.		
Underground		
Rough wiring		
Fixtures		
Power		
Meters called		
FINAL	12-10-74	gw

6233 Bristol parkway

DEPARTMENT OF BUILDING & SAFETY
CULVER CITY, CALIFORNIA
837-5211

Application For Permit
PLUMBING

CONTRACTOR

Name HERMSEN INC

Address P.O. BOX 1176

City OCEANSIDE CALIF Tel. No. 757-5300

City License No. 4699 State License No. 267776

PERMIT NO.	DATE ISSUED
C 10849	12-9-74
RECEIVED BY	READY FOR FIRST INSPECTION
tm	

APPLICANT FILL IN HEAVILY OUTLINED PORTION ONLY

Job Address 6229 BRISTOL PARKWAY

CULVER CITY CALIF

OWNER

Name

Mail Address

City Tel. No.

I am the Legal Possessor of the above Culver City Certificate of Qualification.

Contractor

I am the Legal Owner of the property described above.

Owner

PERMIT FEES	No.	Each	FEE
Issuing permit			$ 6.00
Building Sewer		7.00	
Sewer cap		6.00	
Sump		5.00	
Gas system including 5		3.00	
Gas system over 5		.60	
Industrial waste interceptor		3.00	
Water closet	1	3.00	3.00
Bidet		3.00	
Bathtub		3.00	
Lavatory	1	3.00	3.00
Shower and/ or pan		3.00	
Sink-kitchen		3.00	
Sink-bar		3.00	
Sink-floor		3.00	
Laundry tub		3.00	
Washer standpipe		3.00	
Garbage disposal		3.00	
Dishwasher		3.00	
Floor drain		3.00	
Urinal		3.00	
Drinking fountain		3.00	
Dental unit		3.00	
Slop sink		3.00	
Roof drains		3.00	
Repair of waste and/ or vent piping		3.00	
Water service		3.00	
Water piping inside building	1	3.00	3.00
Lawn sprinkler system		3.00	
Backflow device including 5		3.00	
Over 5		.60	
Water softener		3.00	
Water pressure regulator		3.00	
Water heater	1	2.00	2.00
Water heater vent		2.00	
Swimming pool private		14.00	
Swimming pool public		24.00	
Supplement		6.00	
Miscellaneous		3.00	
Extra inspection		7.50	
Investigation		20.00	
TOTAL FEES			17.00

FIRE SPRINKLER AND STANDPIPES

PERMIT FEES	No.	Each	FEE
Issuing permit			$6.00
Repair, alter, add to fire sprinkler system, underground fire sprinkler piping system (when permit for complete system has not been obtained)		25.00	
Standpipes wet or dry (outlets)		5.00	
1 to 10 heads		10.00	
11 to 25 "		17.00	
26 to 50 "		30.00	
51 to 100 "		50.00	
101 to 200 "		75.00	
201 to 300 "		105.00	
301 to 500 "		175.00	
501 to 1000 "		300.00	
1001 to 2000 "		400.00	
2001 to 3000 "		500.00	
3001 to 4000 "		600.00	
4001 to 5000 "		700.00	
Over 5000 "		800.00	
TOTAL FEES			

CULVER CITY BUILDING AND FIRE PREVENTION
9770 CULVER BOULEVARD
CULVER CITY, CALIFORNIA 90230

FOR INSPECTION CALL
(213) 202-5806

Validated: 23 2/05/86 10.00

Permit # E 09466 FEB -5 A9:06

APPLICATION FOR ELECTRICAL PERMIT

Job Address 6229 - BRISTOL PARKWAY

Owner FOX HILLS PLAZA

Mailing Address 6229 BRISTOL PARKWAY
FOX HILLS

Phone Number 294-3377

Contractor SID BACKMAN ELECT.

Address P.O. BOX 2119 CULVER CITY

Phone Number 397-6671

City Bus. Lic. # 89044

State License ~~Number~~ 248739

Engineer/Architect COMMON AREA METER SOCKET BURNED OUT, REPLACED.

Phone Number

Use of Building: ☐ Alter ☑ Repair ☐ Demolish

☐ New ☐ Misc. ☐ Addition

Corrections

Meter Repair

Application Received By: C2 Date: 2-5-86

Application Approved By: _____ Date: _____

Permit Issued By: C2 Date: 2-5-86

Approvals	Inspector	Date
Plans		
Temporary Power		
Underground		
Rough		
Fixtures		
Meter		
Final	ADS	2-5-86

NOTE: New commercial buildings and remodels over 1,000 square feet require plan check for Title 24 Energy Conservation Requirements.

Distribution: White-Office Yellow-Inspector
Pink-Applicant Gold-Cashier

PERMIT FEE SCHEDULE	NO.	EACH	FEES
Issuance Fee	1		8.00
0 to 120 Branch Circuits		5.00	
227V Branch Circuits		7.50	
Residential Appliances (0 to 3 H.P.)		5.00	
Motor/Heater/Transformer HP/KW/KVA (3 or Less)		5.00	
Over 3 - Including 5		7.00	
Over 5 - Including 15		9.00	
Over 15 - Including 50		10.00	
Over 50 - Including 200		20.00	
Over 200		30.00	
Service/Switchboard/Panel Amps Under 200		8.00	
200 Including 600		12.00	
Over 600 - Including 1200		20.00	
Over 1200		30.00	
Over 600V		40.00	
Temporary Service		10.00	
Extra Inspection		15.00	
Signs		8.00	
Busways Per Foot		.20	
Power Duct Per Foot		.10	
Underfloor Duct Per Foot		.07	
Swimming Pool/HotTub/Spa (Residential)		25.00	
Swimming Pool/HotTub/Spa (Public)		35.00	
Temporary Lighting		6.00	
Time Clock		2.50	
Smoke Detectors		1.00	
Add to Existing Circuit 1-10 / 11 +		.50 / .40	
Flood Light Pole		5.00	
Miscellaneous	✓	10.00	10.00
Extra Inspection Trip		15.00	
Investigation			
Plan Check		65%	
TOTAL AMOUNT DUE:			18.00

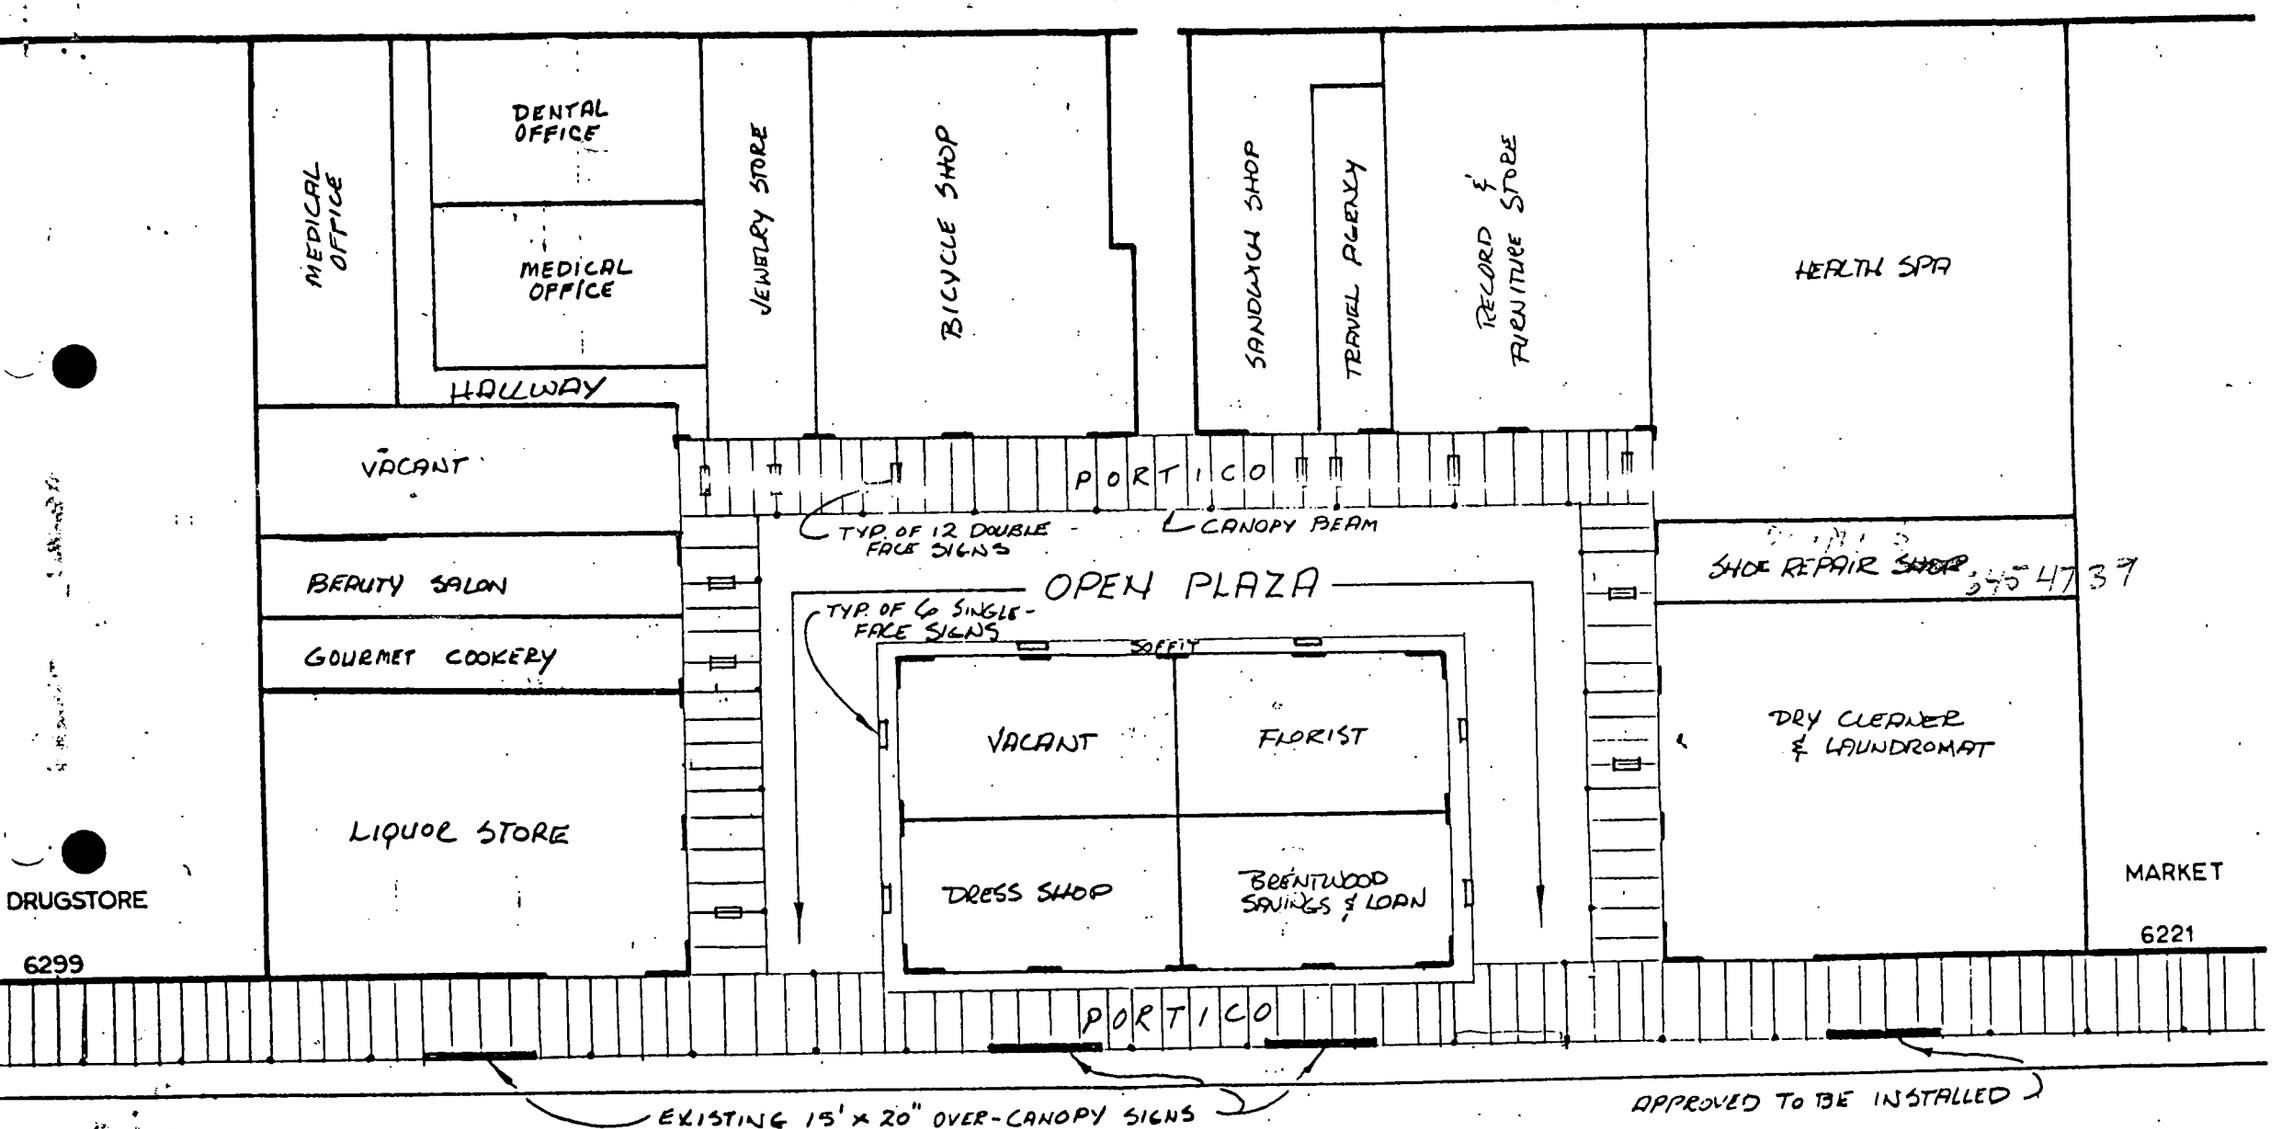

FOX HILLS PLAZA
BRISTOL PKWY

CCPD 8-28-74 JDC

APPROVED

This set of plans and specifications MUST be on job site during construction. It shall be unlawful to make any changes from, or to deviate therefrom, without approval of the Building and Safety.

The issuance of a permit or approval of plans shall NOT be held to permit or to be an approval of the violation of any provision of State Law.

This approval does not include ELECTRICAL, PLUMBING, HEATING or REFRIGERATION work. Separate approval must be obtained from the respective departments.

DEPARTMENT OF BUILDING AND SAFETY
CITY OF CULVER CITY

Lot Por. 1, Tract 30946

Ramada Inns, Inc. — OWNER

625 Bristol Parkway — ADDRESS

Ramada Development Co. — CONTRACTOR

8-1-74 — DATE

A 19369 — PERMIT NO.

Shoe repair shop

F-13

FOUNDATION — INSPECTOR — DATE

STEEL — INSPR. — DATE

STEEL

BOND BEAM

FOOTINGS

COLUMNS

WALLS

WALL

COLUMNS

FIREPLACE

FRAMING

FORMS

RAT PROOFING

LATH

EXTERIOR

INTERIORS

Wemsen Inc. — PLUMBING CONTRACTOR

C10849 — PERMIT

12-9-74 — DATE

INSPR. — DATE

INSPR. — DATE

ROUGH 12-9-74 CB

NO. FIXTURES 2

FINAL 12-9-74 CB — FINAL GAS

NO. GAS OUTLETS

WATER SYSTEM

NO. WATER HEATERS & VENT 1

SEWER 1 water piping

CONTR

PERMIT — DATE

PROP. LINE

EASEMENT

CESSPOOL

CONTR.

PERMIT — DATE

HOLE

BRICK

SEPTIC TANK

CONTR.

PERMIT — DATE

SEEPAGE PIT

LEACH LINE

HEATING, REFRIG. Key Air Cond. Co — CONTR.

C10425 — PERMIT

8-1-74 — DATE

1 comp

FLOOR 1 vent fan — WALL

ROUGH 12-9-74 CB — FINAL 12-9-74 CB

GROUP_____
TYPE_____
FIRE ZONE_____
USE ZONE_____

Pc 2958

APPLICATION FOR PERMIT TO BUILD

Two sets of Plans and Specifications including Details and Cross Sections Must be filed with Application and Approved by Building Inspector.

$ 45.00 AMOUNT OF PERMIT

$ 6,000.00 Value of Construction, Including Labor & Materials

cont. of 5513 9/24/75 acap

Permit No. A19369 F-13 Culver City, Calif. July 18 1974

Job Address 6233 Bristol Parkway, Culver City, California 90230

Lot Portion of Lot 1, Block _____, Tract 30946

Owner's Name Ramada Inns, Inc. Address 6333 Bristol Parkway Phone No. 641-9271

Contractor Ramada Development Company Address 6333 Bristol Parkway Phone No. 641-9271

State License No. ST 273772 Workmen's Comp. _____ Policy No. _____

City License No. 22955

ONE SET OF APPROVED PLANS TO REMAIN ON JOB UNTIL WORK IS COMPLETED.

INSPECTOR MUST APPROVE EACH BRACKET ON JOB CARD BEFORE PROCEEDING TO NEXT WORK.

Purpose building is to be used for Shoe Repair Shop

Description of Building

Size of New Building or Addition ____x____ (1st Floor) ____x____ (2nd Floor) Total floor area 600 Sq.Ft. No. of Rooms 1

Size of Garage ____x____ Size of Lot ____x____ Size of Girders ____x____

Size of Mudsill ____x____ Size of floor joists ____x____ (1st Floor) ____x____ (2nd Floor)

Size of exterior studs ____x____, Size of interior studs ____x____

Size of Ceiling Joists ____x____, Size of Roof Rafters ____x____

Material of Foundation _____, Width of Footings _____ Depth in Ground _____

Material of Exterior Walls _____ Interior Walls _____ Floor _____

Roof _____

COMMERCIAL		GARAGE APTS	
INDUSTRIAL		RESIDENCE	
APARTMENTS		FIREPLACE	
UNITS		FURNACE	
DUPLEX		TILE WORK	

REMARKS

Tenant Improvement - Existing Building.

10' x 60'

RECEIVED AUG 11 1974 City of Culver City Building Dept.

I have carefully examined and read the above application and know the same is true and correct and hereby certify and agree that if a permit is issued that all of the provisions of the Building Ordinances and the Uniform Building Code of the City of Culver City and building laws of the State of California will be complied with, whether hereby specified or not.

Applicant RAMADA DEVELOPMENT COMPANY,

By Wm M Garnier

WM. M. GARNIER, PROJECT SUPT.

OFFICE OF ASSESSOR

BOOK PAGE PARCEL

Danny Nardini — OWNER

6229 Bristol Parkway — ADDRESS

Lamb Sign Co. — CONTRACTOR

10-28-74 — DATE

A 19571 — PERMIT NO.

Plex sign

FOUNDATION — INSPECTOR — DATE

STEEL

FOOTINGS

WALLS

COLUMNS

FIREPLACE

FORMS

LATH

EXTERIOR

STEEL — INSPR. — DATE

BOND BEAM

COLUMNS

WALL

FRAMING

RAT PROOFING

INTERIORS

PLUMBING CONTRACTOR — PERMIT — DATE

INSPR. — DATE

ROUGH

FINAL — FINAL GAS

WATER SYSTEM

SEWER

CONTR. — PERMIT — DATE

PROP. LINE

CESSPOOL — CONTR.

HOLE

SEPTIC TANK — CONTR.

SEEPAGE PIT

HEATING, REFRIG. — CONTR.

FLOOR — WALL

INSPR. — DATE

NO. FIXTURES

NO. GAS OUTLETS

NO. WATER HEATERS & VENT

PERMIT — DATE

EASEMENT

PERMIT — DATE

BRICK

PERMIT — DATE

LEACH LINE

PERMIT — DATE

ROUGH — FINAL

V

GROUP_____
TYPE_____
FIRE ZONE_____
USE ZONE_____

APPLICATION FOR PERMIT TO BUILD
Two sets of Plans and Specifications including Details and Cross Sections Must be filed with Application and Approved by Building Inspector.

$ 12.00
AMOUNT OF PERMIT
$ 600
Value of Construction, Including Labor & Materials

Permit No. A 19571 Culver City, Calif. Oct 28 1974

Job Address 6229 Bristol Parkway Culver Citge

Lot_____, Block_____, Tract_____

Owner's Name Danny Nardini Address 6229 Bristol Park Phone No. 645 3341

Contractor Lamb Sign Co Address 11826 Laurie Phone No. 679 8284

State License No. 263276 Workmen's Comp. yes Policy No._____

City License No. 5611

ONE SET OF APPROVED PLANS TO REMAIN ON JOB UNTIL WORK IS COMPLETED.

INSPECTOR MUST APPROVE EACH BRACKET ON JOB CARD BEFORE PROCEEDING TO NEXT WORK.

Purpose building is to be used for Elec sign D/F

Description of Building

Size of New Building or Addition ____x____ (1st Floor) ____x____ (2nd Floor) Total floor area_____ Sq.Ft. No. of Rooms___

Size of Garage____x____ Size of Lot____x____ Size of Girders____x____

Size of Mudsill____x____ Size of floor joists____x____ (1st Floor) ____x____ (2nd Floor)

Size of exterior studs____x____, Size of interior studs____x____

Size of Ceiling Joists____x____, Size of Roof Rafters____x____

Material of Foundation_____, Width of Footings_____ Depth in Ground_____

Material of Exterior Walls_____ Interior Walls_____ Floor_____

Roof_____

COMMERCIAL		GARAGE APTS	
INDUSTRIAL		RESIDENCE	
APARTMENTS		FIREPLACE	
UNITS		FURNACE	
DUPLEX		TILE WORK	

REMARKS

RECEIVED OCT 28 1974 City of Culver City Building Dept.

I have carefully examined and read the above application and know the same is true and correct and hereby certify and agree that if a permit is issued that all of the provisions of the Building Ordinances and the Uniform Building Code of the City of Culver City and building laws of the State of California will be complied with, whether hereby specified or not.

Applicant_____

By Fred Brown

Finaled - 1-31-75 JDB

OFFICE OF ASSESSOR
BOOK PAGE PARCEL

ORIGINAL MUST BE PERMANTLY POSTED IN A CONSPICUOUS LOCATION NEAR THE MAIN ENTRANCE INSIDE THE SUBJECT BUILDING

COPY NO. 2

CITY OF CULVER CITY
CALIFORNIA

CERTIFICATE OF OCCUPANCY

JUNE 26, 1975
DATE ISSUED

Nº 5513
CERTIFICATE NUMBER

DIVISION OF
PLANNING AND COMMUNITY DEVELOPMENT

THIS IS TO CERTIFY THAT THE BUILDING OR STRUCTURE(S), AND LAND DESCRIBED HEREINBELOW HAVE BEEN INSPECTED BY ALL CITY DEPARTMENTS AND/OR DIVISIONS CONCERNED AND, HAVING BEEN FOUND TO BE IN FULL COMPLIANCE WITH ALL THE APPLICABLE LAWS AND REGULATIONS OF THE CITY OF CULVER CITY AND OF THE STATE OF CALIFORNIA INCLUDING WHATEVER SPECIAL CONDITIONS OF APPROVAL WHICH MAY HAVE BEEN ATTACHED TO THE DEVELOPMENT OF THE BUILDING OR STRUCTURE(S), AND LAND, ARE HEREBY OFFICIALLY AND LAWFULLY AUTHORIZED AS SUITABLE FOR OCCUPANCY AS A

SHOE REPAIR STORE

SUBJECT TO CONTINUED COMPLIANCE WITH ALL THE APPLICABLE LAWS, REGULATIONS AND SPECIAL CONDITIONS OF APPROVAL THROUGHOUT THE LIFE OF THE BUILDING OR STRUCTURE(S) UNLESS OTHERWISE APPROVED BY THE CITY OF CULVER CITY.

STREET ADDRESS 6229 BRISTOL PARKWAY — ZONING DISTRICT C-3

LEGAL DESCRIPTION: LOT(S) 2 — FIRE ZONE 2 — OTHER "FOX HILLS PLAZA"

BLOCK - TRACT PARCEL MAP NO. 3773 — BUILDING NO. - — NO. OF UNITS -

ASSESSOR'S INFORMATION: BOOK NO. 4203 — BUILDING PERMIT NO. A 19369 — VALUATION $6,000

PAGE NO. 12 PARCEL NO. 17 — ARCHITECTURAL DESIGN DISTRICT SHOPPING CENTER

SPECIAL CONDITIONS OF APPROVAL NECESSARILY APPLICABLE FOR THE CONTINUOUS VALIDITY OF THIS CERTIFICATE OF OCCUPANCY:

CITY SITE PLAN (PL-830), ARCHITECTURAL REVIEW BOARD AND CULVER CITY REDEVELOPMENT AGENCY CONDITIONS OF PROJECT APPROVAL.

CLEARANCES

BUILDING DIVISION:	ENGINEERING DIVISION:	FIRE DEPARTMENT:	INDUSTRIAL WASTE:
DATE 4-9-75	DATE	DATE 4/10/75	DATE 4/11/75
BY Jim Blackwood	BY	BY Capt. Sidell	BY
PARKS DIVISION:	**POLICE DEPARTMENT:**	**PUBLIC WORKS DEPARTMENT:**	**SANITATION DIVISION:**
DATE	DATE N/A	DATE 4-9-75	DATE 4-15-75
BY	DY	BY R E Milby	BY

PLANNING AND COMMUNITY DEVELOPMENT DIVISION BY William Phelps, AAO ICO by JK

THIS CERTIFICATE BECOMES VALID WHEN SIGNED BY AN AUTHORIZED REPRESENTATIVE OF THE PLANNING AND COMMUNITY DEVELOPMENT DIVISION OF THE CITY OF CULVER CITY

ORIGINAL MUST BE PERMANTLY POSTED IN A CONSPICUOUS LOCATION NEAR THE MAIN ENTRANCE INSIDE THE SUBJECT BUILDING

COPY NO. 2

CITY OF CULVER CITY

CALIFORNIA

CERTIFICATE OF OCCUPANCY

DATE ISSUED

Nº 5513

CERTIFICATE NUMBER

DIVISION OF

PLANNING AND COMMUNITY DEVELOPMENT

THIS IS TO CERTIFY THAT THE BUILDING OR STRUCTURE(S), AND LAND DESCRIBED HEREINBELOW HAVE BEEN INSPECTED BY ALL CITY DEPARTMENTS AND/OR DIVISIONS CONCERNED AND, HAVING BEEN FOUND TO BE IN FULL COMPLIANCE WITH ALL THE APPLICABLE LAWS AND REGULATIONS OF THE CITY OF CULVER CITY AND OF THE STATE OF CALIFORNIA INCLUDING WHATEVER SPECIAL CONDITIONS OF APPROVAL WHICH MAY HAVE BEEN ATTACHED TO THE DEVELOPMENT OF THE BUILDING OR STRUCTURE(S), AND LAND, ARE HEREBY OFFICIALLY AND LAWFULLY AUTHORIZED AS SUITABLE FOR OCCUPANCY AS A

_____

SUBJECT TO CONTINUED COMPLIANCE WITH ALL THE APPLICABLE LAWS, REGULATIONS AND SPECIAL CONDITIONS OF APPROVAL THROUGHOUT THE LIFE OF THE BUILDING OR STRUCTURE(S) UNLESS OTHERWISE APPROVED BY THE CITY OF CULVER CITY.

STREET ADDRESS_____ ZONING DISTRICT_____

LEGAL DESCRIPTION: LOT(S)_____ FIRE ZONE_____ OTHER_____

BLOCK_____TRACT_____ BUILDING NO._____ NO. OF UNITS_____

ASSESSOR'S INFORMATION: BOOK NO._____ BUILDING PERMIT NO._____ VALUATION_____

PAGE NO._____PARCEL NO._____ ARCHITECTURAL DESIGN DISTRICT_____

SPECIAL CONDITIONS OF APPROVAL NECESSARILY APPLICABLE FOR THE CONTINUOUS VALIDITY OF THIS CERTIFICATE OF OCCUPANCY:

_____

_____

CLEARANCES

BUILDING DIVISION:	ENGINEERING DIVISION:	FIRE DEPARTMENT:	INDUSTRIAL WASTE:
DATE_____	DATE_____	DATE_____	DATE_____
BY_____	BY_____	BY_____	BY_____
PARKS DIVISION:	**POLICE DEPARTMENT:**	**PUBLIC WORKS DEPARTMENT:**	**SANITATION DIVISION:**
DATE_____	DATE_____	DATE_____	DATE_____
BY_____	BY_____	BY_____	BY_____

PLANNING AND COMMUNITY DEVELOPMENT DIVISION BY_____

THIS CERTIFICATE BECOMES VALID WHEN SIGNED BY AN AUTHORIZED REPRESENTATIVE OF THE PLANNING AND COMMUNITY DEVELOPMENT DIVISION OF THE CITY OF CULVER CITY

6237

Bristol

Health Spa — 6237 Bristol Parkway

OWNER — ADDRESS

Ramada Development Co. — 3-27-75

CONTRACTOR — DATE

A 19807 — Interior work

PERMIT NO.

T-20

FOUNDATION — INSPECTOR — DATE

STEEL — INSPR. — DATE

STEEL

FOOTINGS

WALLS

COLUMNS

FIREPLACE

FORMS

LATH

EXTERIOR

BOND BEAM

COLUMNS

WALL

FRAMING

RAT PROOFING

INTERIORS

Hermsen Inc. — C11148 — 4-2-75

PLUMBING CONTRACTOR — PERMIT — DATE

INSPR. — DATE

ROUGH

FINAL 7-14-75 RNB GAS

WATER SYSTEM

SEWER

CONTR

PROP. LINE

CESSPOOL

CONTR.

HOLE

SEPTIC TANK

CONTR.

SEEPAGE PIT

INSPR. — DATE

NO. FIXTURES 25

NO. GAS OUTLETS

NO. WATER HEATERS & VENT 1 & 1

PERMIT — DATE

EASEMENT

PERMIT — DATE

BRICK

PERMIT — DATE

LEACH LINE

HEATING. REFRIG. Key Air Cond. Co. — C11046 — 2-24-75

CONTR. — PERMIT — DATE

FLOOR 6 heater WALL

1 Comp, 6 vent fan

ROUGH — FINAL 7-14-75 CA

ELECTRICAL

Trans Pac Const. (CONTR.) | B10280 (PERMIT) | 4-1-75 (DATE)

TEMP. POWER (INSPR. / DATE) | TEMP. LIGHT (INSPR. / DATE)

RO. ELEC. 157 5-2-75 jw | FINAL ELEC. Edwin 7-11-75 jw

FIXTURES 99 | MOTORS

SIGNS | METER | HEATER

6 vent fan, 3, heater, 1 FAU, 1 sign, 1 temp. work lights, 1 comm. panel, 6 motors as listed, ~~1 service~~

ORD. 326 AND AMENDMENTS

1 (CONTR.) | PERMIT | DATE

EXCAVATION (CONTR.) | PERMIT | DATE

REMARKS:

JOB COMPLETED 7-11-75 (DATE) | J. Blackwood (SIGNATURE)

GROUP_____
TYPE_____
FIRE ZONE_____
USE ZONE_____

P.C. 10750
#3311

APPLICATION FOR PERMIT TO BUILD
Two sets of Plans and Specifications including Details and Cross Sections Must be filed with Application and Approved by Building Inspector.

$ 215-00
AMOUNT OF PERMIT
$ 40000
Value of Construction, Including Labor & Materials

T-20

Permit No. A 19807 cert. of Occup #5543 Culver City, Calif. 9-24 19 74 7/22/75

Job Address 6237 Bristol Parkway, Culver City, California 90230

Lot Portion of Lot 1, Block _____, Tract 30946

Owner's Name Ramada Development Company Address 6333 Bristol Parkway Phone No. 641-9271

Contractor Ramada Development Company Address 6333 Bristol Parkway Phone No. 641-9271

State License No. 273772 Workmen's Comp. _____ Policy No. _____

City License No. 22955

ONE SET OF APPROVED PLANS TO REMAIN ON JOB UNTIL WORK IS COMPLETED.

INSPECTOR MUST APPROVE EACH BRACKET ON JOB CARD BEFORE PROCEEDING TO NEXT WORK.

Purpose building is to be used for Health Spa

Description of Building

Size of New Building or Addition ____x____ (1st Floor) ____x____ (2nd Floor) Total floor area 4320 Sq.Ft. No. of Rooms 21

Size of Garage ____x____ Size of Lot ____x____ Size of Girders ____x____

Size of Mudsill ____x____ Size of floor joists ____x____ (1st Floor) ____x____ (2nd Floor)

Size of exterior studs ____x____, Size of interior studs ____x____

Size of Ceiling Joists ____x____, Size of Roof Rafters ____x____

Material of Foundation _____, Width of Footings _____ Depth in Ground _____

Material of Exterior Walls _____ Interior Walls _____ 2nd Floor _____

Roof _____

COMMERCIAL		GARAGE APTS	
INDUSTRIAL		RESIDENCE	
APARTMENTS		FIREPLACE	
UNITS		FURNACE	
DUPLEX		TILE WORK	

RECEIVED MAR 27 1975 City of Culver City Building Department

REMARKS

Tenant Improvement

THIS PERMIT WILL NOT INCLUDE POOL.
(POOL PERMIT REQUIRED)

I have carefully examined and read the above application and know the same is true and correct and hereby certify and agree that if a permit is issued that all of the provisions of the Building Ordinances and the Uniform Building Code of the City of Culver City and building laws of the State of California will be complied with, whether hereby specified or not.

Applicant RAMADA DEVELOPMENT COMPANY

By Wm Garnier

WM. GARNIER, Project Supt.

OFFICE OF ASSESSOR
BOOK PAGE PARCEL

PLANNING DIVISION PLAN CHECK LIST

(HEALTH SPA - FOX HILLS PLAZA)

OWNER OR PROJECT NAME	PHONE	DATE (Disposition)
RAMADA DEVELOPMENT CO.	641-9271	9-27-74

JOB ADDRESS	LOT(S)	BLOCK	TRACT
6237 ~~6255~~ BRISTOL PKWY			

ZONE	JOB DESCRIPTION
C-3	INTERIOR WORK

CHECK		NON-CONFORMANCE: CODE SECTION
YARD SETBACKS	OK / NA	FRONT SIDES REAR
BLDG. HEIGHT	OK / NA	
OPEN SPACE & LOT COVERAGE	OK / NA	
DISTANCE BTWN. BUILDINGS &/OR UNIT SIZE	OK / NA	
FENCES, WALLS, HEDGES	OK / NA	
PARKING	OK / NA	
SIGNS	OK / NA	
SITE PLAN ☐ OR SPECIFIC PLAN ☐ CONDITIONS	OK / NA	
OTHER	OK / NA	

☑ Approved

☐ Rejected

BY W Barnett for Redevelopment

Special Action(s): _____ (TYPE) PL- _____ (DATE APPROVED)

Ord. No. _____ Res. No. _____ Admin. _____

CCPL 73

ORIGINAL MUST BE PERMANTLY POSTED IN A CONSPICUOUS LOCATION NEAR THE MAIN ENTRANCE INSIDE THE SUBJECT BUILDING

COPY NO. 2

CITY OF CULVER CITY
CALIFORNIA

CERTIFICATE OF OCCUPANCY

July 23, 1975
DATE ISSUED

Nº 5543
CERTIFICATE NUMBER

DIVISION OF
PLANNING AND COMMUNITY DEVELOPMENT

THIS IS TO CERTIFY THAT THE BUILDING OR STRUCTURE(S), AND LAND DESCRIBED HEREINBELOW HAVE BEEN INSPECTED BY ALL CITY DEPARTMENTS AND/OR DIVISIONS CONCERNED AND, HAVING BEEN FOUND TO BE IN FULL COMPLIANCE WITH ALL THE APPLICABLE LAWS AND REGULATIONS OF THE CITY OF CULVER CITY AND OF THE STATE OF CALIFORNIA INCLUDING WHATEVER SPECIAL CONDITIONS OF APPROVAL WHICH MAY HAVE BEEN ATTACHED TO THE DEVELOPMENT OF THE BUILDING OR STRUCTURE(S), AND LAND, ARE HEREBY OFFICIALLY AND LAWFULLY AUTHORIZED AS SUITABLE FOR OCCUPANCY AS A

HEALTH SPA

SUBJECT TO CONTINUED COMPLIANCE WITH ALL THE APPLICABLE LAWS, REGULATIONS AND SPECIAL CONDITIONS OF APPROVAL THROUGHOUT THE LIFE OF THE BUILDING OR STRUCTURE(S) UNLESS OTHERWISE APPROVED BY THE CITY OF CULVER CITY.

STREET ADDRESS 6237 BRISTOL PARKWAY — ZONING DISTRICT C-3

LEGAL DESCRIPTION: LOT(S) 2 — FIRE ZONE 2 — OTHER "FOX HILLS PLAZA"

BLOCK — PARCEL MAP NO. 3773 — BUILDING NO. — — NO. OF UNITS —

ASSESSOR'S INFORMATION: BOOK NO. 4203 — BUILDING PERMIT NO. A19807 — VALUATION $40,000

PAGE NO. — PARCEL NO. 17 — ARCHITECTURAL DESIGN DISTRICT ~~Shopping Center~~

SPECIAL CONDITIONS OF APPROVAL NECESSARILY APPLICABLE FOR THE CONTINUOUS VALIDITY OF THIS CERTIFICATE OF OCCUPANCY:

CITY SITE PLAN (PL-830), ARCHITECTURAL REVIEW BOARD, AND CULVER CITY REDEVELOPMENT AGENCY CONDITIONS OF APPROVAL

CLEARANCES

BUILDING DIVISION:	ENGINEERING DIVISION:	FIRE DEPARTMENT:	INDUSTRIAL WASTE:
DATE 7-18-75	DATE	DATE 7/18/75	DATE 7/22/75
BY	BY	BY	BY
PARKS DIVISION:	**POLICE DEPARTMENT:**	**PUBLIC WORKS DEPARTMENT:**	**SANITATION DIVISION:**
DATE	DATE N/A	DATE 7-18-75	DATE 7-23-75
BY	BY	BY R.E. Miller	BY

PLANNING AND COMMUNITY DEVELOPMENT DIVISION BY W. Mia — PL 1-05 AA/CD 6a 7/25

THIS CERTIFICATE BECOMES VALID WHEN SIGNED BY AN AUTHORIZED REPRESENTATIVE OF THE PLANNING AND COMMUNITY DEVELOPMENT DIVISION OF THE CITY OF CULVER CITY

CITY OF CULVER CITY DEPARTMENT OF PUBLIC WORKS

SEWERAGE FACILITY CHARGE CALCULATION SHEET

PROPERTY ADDRESS: 6237 Bristol Pkway (Fox Hills Plaza)

LOT NO. Part #1 BLOCK NO. TRACT NO. 30946

TYPE OCCUPANCY: Health Spa FEE: $907.20

PREPARED BY: R. Smalley DATE: 10-1-74

4320 # @ $.105.00 per 1000 # ~~$453.60~~ paid

4320 # @ $.315.00 per 1000 # = $1360.80

$1360.80

- 453.60

$907.20

Ramada Dev. Corp.	6237 Bristol Parkway
OWNER	ADDRESS
Calif. Pools Inc.	3-31-75
CONTRACTOR	DATE
A 19822	Pool & spa
PERMIT NO.	

FOUNDATION INSPECTOR DATE	STEEL INSPR. DATE
STEEL	BOND BEAM
FOOTINGS pool Gunite 4-10-75 CB	COLUMNS
WALLS	WALL
COLUMNS	
FIREPLACE	FRAMING
FORMS	RAT PROOFING
LATH	
EXTERIOR	INTERIORS

Calif. Pools Inc.	C11142 3-31-75
PLUMBING CONTRACTOR	PERMIT DATE
INSPR. DATE	INSPR. DATE
ROUGH	NO. FIXTURES
FINAL FINAL GAS	NO. GAS OUTLETS
WATER SYSTEM 1 pool plumbing	NO. WATER HEATERS & VENT
SEWER	
CONTR	PERMIT DATE
PROP. LINE	EASEMENT
CESSPOOL	
CONTR.	PERMIT DATE
HOLE	BRICK
SEPTIC TANK	
CONTR.	PERMIT DATE
SEEPAGE PIT	LEACH LINE
HEATING, REFRIG.	
CONTR.	PERMIT DATE
FLOOR WALL	ROUGH FINAL

ELECTRICAL

CONTR. | PERMIT | DATE

TEMP. POWER | TEMP. LIGHT

INSPR. | DATE | INSPR. | DATE

RO. ELEC. | FINAL ELEC.

FIXTURES | MOTORS

SIGNS

METER | HEATER

ORD. 326 AND AMENDMENTS

CONTR. | PERMIT | DATE

EXCAVATION

CONTR. | PERMIT | DATE

REMARKS:

JOB COMPLETED 7-25-95 | C Burnhart

DATE | SIGNATURE

GROUP_____
TYPE_____
FIRE ZONE_____
USE ZONE_____

PC. 15.00

APPROVED BY BLDG. DEPT.

3372

APPLICATION FOR PERMIT TO BUILD
Two sets of Plans and Specifications including Details and Cross Sections Must be filed with Application and Approved by Building Inspector.

MAR 27 11 28 AM 75
CITY OF CULVER CITY
CALIFORNIA

$ 30.00
AMOUNT OF PERMIT
$ 3000.00
Value of Construction, Including Labor & Materials

Permit No. A 19822 Culver City, Calif. 3-27 1975

Job Address 6237 Bristal Parkway Culver City

Lot_____, Block_____, Tract_____

Owner's Name RAMADA Dev. Corp. Address SAME Phone No. 641-9271

Contractor Calif. Pools Inc. Address 11836 Rosecrans Phone No. 865-6276

State License No. 185102 c53 Workmen's Comp._____ Policy No._____

City License No._____

ONE SET OF APPROVED PLANS TO REMAIN ON JOB UNTIL WORK IS COMPLETED.

INSPECTOR MUST APPROVE EACH BRACKET ON JOB CARD BEFORE PROCEEDING TO NEXT WORK.

Purpose building is to be used for Swim (2) Spa ~~Swim Pool & Spa~~

Description of Building Size of pool — 12X26 — 312 sq.ft.
Size of spa — 8X9 — 64 sq.ft.

Size of New Building or Addition _____x_____ (1st Floor) _____x_____ (2nd Floor) Total floor area_____ Sq.Ft. No. of Rooms___

Size of Garage_____x_____ Size of Lot_____x_____ Size of Girders_____x_____

Size of Mudsill_____x_____ Size of floor joists_____x_____ (1st Floor) _____x_____ (2nd Floor)

Size of exterior studs_____x_____, Size of interior studs_____x_____

Size of Ceiling Joists_____x_____, Size of Roof Rafters_____x_____

Material of Foundation_____, Width of Footings_____ Depth in Ground_____

Material of Exterior Walls_____ Interior Walls_____ Floor_____

Roof_____

COMMERCIAL	X	GARAGE APTS	
INDUSTRIAL		RESIDENCE	
APARTMENTS		FIREPLACE	
UNITS		FURNACE	
DUPLEX		TILE WORK	

REMARKS

RECEIVED MAR 31 1975 City of Culver City Building Dept.

I have carefully examined and read the above application and know the same is true and correct and hereby certify and agree that if a permit is issued that all of the provisions of the Building Ordinances and the Uniform Building Code of the City of Culver City and building laws of the State of California will be complied with, whether hereby specified or not.

Applicant Calif. Pools Inc

By Edith Barker

OFFICE OF ASSESSOR
BOOK PAGE PARCEL

✓ SP2.

RECEIVED-BLDG. DEPT.

DEPARTMENT OF BUILDING & SAFETY
CULVER CITY, CALIFORNIA
837-5211 APR 1 9 34 AM '75

Application For Permit
ELECTRIC

CITY OF CULVER CITY CALIFORNIA

ELECTRICAL CONTRACTOR

Name Trans Pac Const.
Address 16641 Roscoe Pl.
City Sepulveda CA. 91343 Tel. No. 894-8334
City License No. 65-88 State License No. 217823

PERMIT NO.	DATE ISSUED
B-10280	4-1-75
RECEIVED BY	**READY FOR FIRST INSPECTION**
JJ.	

APPLICANT FILL IN HEAVILY OUTLINED PORTION ONLY

PERMIT FEES	No.	Each	Fee
Issuing permit	1		$6.00
Light outlets	99	.35	34 65
Switch outlets	18	.35	6 30
Receptacle outlets	40	.35	14 00
Light fixtures	99	.35	34 65
Disposal		2.00	
Food center		2.00	
Vent fan	6	2.00	12 00
Range		2.50	
Cook top		2.50	
Dishwasher		2.50	
Heater	3	2.50	7 50
Heat zones		2.50	
F.A.U.	1	2.50	2 50
Signs	1	5.00	5 00
Trans. over 4		1.00	
No. of sign lamps		.10	
Flood lite poles		5.00	
Temp. work lights	1	6.00	6 00
Comm. & Ind. panel	2	6.00	12 00
Busways		p.ft. .10	
Power Duct		p.ft. .10	
Under floor duct		p.ft. .07	
Motor ½ hp.	1	2.00	2 00
½hp. to 5 hp.	4	3.00	12 00
5 hp. to 15 hp.		5.00	
15 hp. to 50 hp.	1	10.00	10 00
50 hp. to 200 hp.		20.00	
200 hp. and over		30.00	
Transformers		KVA	
Welders		KVA	
Generators		KVA	
Timers		2.00	
Supplement permit		6.00	
Miscellaneous		6.00	
Extra inspection		7.50	
Investigation		20.00	
Temporary service		6.00	
Power service	1	6.00	6 00
TOTAL FEES			170 60

Job Address 6237 "Ipa"
Bristol Parkway

OWNER

Name Ramada Development Co
Mail Address Box 5490 Phoenix Ariz. 85001
City Phoenix Ariz. Tel. No. 275-8511

I am the Legal Possessor of the above Culver City Certificate of Qualification.

By Bill E Company
Electrician

I am the Legal Owner of the property described above.

Owner

CORRECTIONS

RECORDS

APPROVALS

	Date	Inspector
Temp.		
Underground	4-10-75	JW
Rough wiring	5-7-75	JW
Fixtures		
Power		
Meters called		
FINAL	7-11-75	JW

CALLED EDISON FOR

NEW METER ✓ RESEAL ____

3 φ ____ 1 φ ✓

DATE 7-11-75 INSPECTOR JW

6237 Bristol parkway

DEPARTMENT OF BUILDING & SAFETY
CULVER CITY, CALIFORNIA
837-5211

Application For Permit
PLUMBING

CONTRACTOR

Name HERMSEN INC

Address 2391 OCEANSIDE BLVD

City OCEANSIDE Tel. No. 757-5300

City License No. | State License No.

PERMIT NO.	DATE ISSUED
C 11148	4-3-75
RECEIVED BY	**READY FOR FIRST INSPECTION**
ZM	

APPLICANT FILL IN HEAVILY OUTLINED PORTION ONLY

Job Address 6237 BRISTOL PKWY

WOMENS HEALTH SPA

OWNER

Name RAMADA DEVELOPMENT

Mail Address

City Tel. No.

I am the Legal Possessor of the above Culver City Certificate of Qualification.

Contractor

I am the Legal Owner of the property described above.

Owner

PERMIT FEES	No.	Each	FEE
Issuing permit			$ 6.00
Building Sewer		7.00	
Sewer cap		6.00	
Sump		5.00	
Gas system including 5		3.00	
Gas system over 5		.60	
Industrial waste interceptor		3.00	
Water closet	4	3.00	12 00
Bidet		3.00	
Bathtub		3.00	
Lavatory	4	3.00	12 00
Shower and/ or pan	6	3.00	18 00
Sink-kitchen	1	3.00	3 00
Sink-bar		3.00	
Sink-floor		3.00	
Laundry tub		3.00	
Washer standpipe		3.00	
Garbage disposal		3.00	
Dishwasher		3.00	
Floor drain	8	3.00	24 00
Urinal		3.00	
Drinking fountain	2	3.00	6 00
Dental unit		3.00	
Slop sink		3.00	
Roof drains		3.00	
Repair of waste and/ or vent piping		3.00	
Water service		3.00	
Water piping inside building		3.00	
Lawn sprinkler system		3.00	
Backflow device including 5		3.00	
Over 5		.60	
Water softener		3.00	
Water pressure regulator		3.00	
Water heater	1	2.00	
Water heater vent	1	2.00	
Swimming pool private		14.00	
Swimming pool public		24.00	
Supplement		6.00	
Miscellaneous		3.00	
Extra inspection		7.50	
Investigation		20.00	
TOTAL FEES			81

FIRE SPRINKLER AND STANDPIPES

PERMIT FEES	No.	Each	FEE
Issuing permit			$6.00
Repair, alter, add to fire sprinkler system, underground fire sprinkler piping system (when permit for complete system has not been obtained)		25.00	
Standpipes wet or dry (outlets)		5.00	
1 to 10 heads		10.00	
11 to 25 "		17.00	
26 to 50 "		30.00	
51 to 100 "		50.00	
101 to 200 "		75.00	
201 to 300 "		105.00	
301 to 500 "		175.00	
501 to 1000 "		300.00	
1001 to 2000 "		400.00	
2001 to 3000 "		500.00	
3001 to 4000 "		600.00	
4001 to 5000 "		700.00	
Over 5000 "		800.00	
TOTAL FEES			

DATE : 2-20-75 JOB: #201-74

DEPARTMENT OF BUILDING & SAFETY
CULVER CITY, CALIFORNIA
837-5211

RECEIVED
FEB 21 1975
City of Culver City
Building Dept.

HEALTH SPA
6237 BRISTOL PARKWAY
CULVER CITY, CALIF. (FOX HILLS)

Application For Permit
HEATING AND AIR CONDITIONING

CONTRACTOR

Name KEY AIR CONDITIONING CO.

Address 10905 LAUREL AVE.

City SANTA FE SPRINGS Tel. No. 941-2233

City License No. 25040 State License No. 144931

PERMIT NO.	DATE ISSUED
C11046	2-24-75
RECEIVED BY	READY FOR FIRST INSPECTION
TW	

APPLICANT FILL IN HEAVILY OUTLINED PORTION ONLY

Job Address HEALTH SPA
6237 BRISTOL PARKWAY
CULVER CITY, CALIF.

OWNER

Name RAMADA DEVELOPMENT COMPANY

Mail Address 3838 E. VAN BUREN STREET

City PHOENIX, ARIZ. Tel. No.

I am the Legal Possessor of the above Culver City Certificate of Qualification

Doris M. Hurst
~~Contractor~~

I am the Legal Owner of the property described above.

Owner

PERMIT FEES	No.	Each	FEE
Issuing permit			$6.00
FAU or ground type furnace including duct & vent up to 100,000 BTU		6.00	
FAU or ground type furnace including duct & vent over 100,000 BTU		10.00	
Floor furnace		6.00	
Heater-suspended		6.00	
Heater-recessed STRIP	1	6.00	6.00
Heater-floor mounted		6.00	
Appliance vent only		4.00	
Gas system (including 5)		3.00	
Gas system (over 5)		.60	
Repair, alter/add to heat ventilation or A/C		6.00	
Boiler, Compressor or Absortion system Up to 3 hp. Up to 100,000 BTU		6.00	
3 hp. to 15 hp. 100,001 to 500,000 BTU		10.00	
15 hp. to 30 hp. 500,001 to 1,000,000 BTU	1	12.00	12.00
30 hp. to 50 hp. 1,000,001 to 1,750,000 BTU		20.00	
Over 50 hp. Over 1,750,000 BTU		30.00	
Air Handling Unit Including duct Under 10,000 CFM		5.00	
Over 10,000 CFM		8.00	
Evaporative Cooler (non portable)		5.00	
Vent fan / single duct	6	4.00	24.00
Mechanical exhaust hood		5.00	
Ventilation (not a part of heat or A/C system)		5.00	
Commercial/Industrial Incinerators		25.00	
Any equipment regulated but not listed above		5.00	
Supplement		6.00	
Extra inspection		7.50	
Investigation		20.00	
TOTAL FEES			48.00

CORRECTIONS

RECORDS

APPROVALS

	date	inspector
Underground		
Rough		
Ducts		
Fire dampers		
Vent		
Gas test		
FINAL		

DEPARTMENT OF BUILDING & SAFETY
CULVER CITY, CALIFORNIA
837-5211

Application For Permit
PLUMBING

CONTRACTOR

Name CALIF Pools, Inc.
Address 11836 Downey Ave.
City Downey Calif Tel. No 773-6321 / 865-6276
City License No. State License No. 185102 C53

PERMIT NO.	DATE ISSUED
C 11142	3-31-75
RECEIVED BY: tw	READY FOR FIRST INSPECTION

APPLICANT FILL IN HEAVILY OUTLINED PORTION ONLY

Job Address 6237 Bristol Parkway
Culver City

OWNER

Name Bill Isarnie
Mail Address SAME
City Tel. No.

I am the Legal Possessor of the above Culver City Certificate of Qualification.

X _____ Contractor

I am the Legal Owner of the property described above.

_____ Owner

PERMIT FEES	No.	Each	FEE
Issuing permit			$ 6.00
Building Sewer		7.00	
Sewer cap		6.00	
Sump		5.00	
Gas system including 5		3.00	
Gas system over 5		.60	
Industrial waste interceptor		3.00	
Water closet		3.00	
Bidet		3.00	
Bathtub		3.00	
Lavatory		3.00	
Shower and/ or pan		3.00	
Sink-kitchen		3.00	
Sink-bar		3.00	
Sink-floor		3.00	
Laundry tub		3.00	
Washer standpipe		3.00	
Garbage disposal		3.00	
Dishwasher		3.00	
Floor drain		3.00	
Urinal		3.00	
Drinking fountain		3.00	
Dental unit		3.00	
Slop sink		3.00	
Roof drains		3.00	
Repair of waste and/ or vent piping		3.00	
Water service		3.00	
Water piping inside building		3.00	
Lawn sprinkler system		3.00	
Backflow device including 5		3.00	
Over 5		.60	
Water softener		3.00	
Water pressure regulator		3.00	
Water heater		2.00	
Water heater vent		2.00	
Swimming pool private ~~Spa~~		14.00	
Swimming pool public	/	24.00	24.00
Supplement		6.00	
Miscellaneous		3.00	
Extra inspection		7.50	
Investigation		20.00	
TOTAL FEES			30.00

FIRE SPRINKLER AND STANDPIPES

PERMIT FEES	No.	Each	FEE
Issuing permit			$6.00
Repair, alter, add to fire sprinkler system, underground fire sprinkler piping system (when permit for complete system has not been obtained)		25.00	
Standpipes wet or dry (outlets)		5.00	
1 to 10 heads		10.00	
11 to 25 "		17.00	
26 to 50 "		30.00	
51 to 100 "		50.00	
101 to 200 "		75.00	
201 to 300 "		105.00	
301 to 500 "		175.00	
501 to 1000 "		300.00	
1001 to 2000 "		400.00	
2001 to 3000 "		500.00	
3001 to 4000 "		600.00	
4001 to 5000 "		700.00	
Over 5000 "		800.00	
TOTAL FEES			

RECEIVED
MAR 31 1975
City of Culver City
Building Dept.

The Fitness Factory — OWNER

6237 Bristol Parkway — ADDRESS

Radco Construction — CONTRACTOR

8-26-75 — DATE

A 20189 — PERMIT NO.

Exterior sign

M-2

FOUNDATION — INSPECTOR — DATE

STEEL

FOOTINGS

WALLS

COLUMNS

FIREPLACE

FORMS

LATH

EXTERIOR

STEEL — INSPR. — DATE

BOND BEAM

COLUMNS

WALL

FRAMING

RAT PROOFING

INTERIORS

PLUMBING CONTRACTOR

PERMIT — DATE

INSPR. — DATE

INSPR. — DATE

ROUGH

FINAL — FINAL GAS

WATER SYSTEM

SEWER

NO. FIXTURES

NO. GAS OUTLETS

NO. WATER HEATERS & VENT

CONTR

PERMIT — DATE

PROP. LINE

CESSPOOL

CONTR.

EASEMENT

PERMIT — DATE

HOLE

SEPTIC TANK

CONTR.

BRICK

PERMIT — DATE

SEEPAGE PIT

HEATING, REFRIG.

CONTR.

LEACH LINE

PERMIT — DATE

FLOOR — WALL

ROUGH — FINAL

ELECTRICAL

CONTR. | PERMIT | DATE

TEMP. POWER | INSPR. | DATE

TEMP. LIGHT | INSPR. | DATE

RO. ELEC. | FINAL ELEC.

FIXTURES | MOTORS

SIGNS

METER | HEATER

ORD. 326 AND AMENDMENTS

CONTR. | PERMIT | DATE

EXCAVATION

CONTR. | PERMIT | DATE

REMARKS:

JOB COMPLETED 7-21-76 (DATE) J Glen (SIGNATURE)

GROUP_____
TYPE_____
FIRE ZONE_____
USE ZONE_____

RECEIVED-BLDG. DEPT.

APPLICATION FOR PERMIT TO BUILD
Two sets of Plans and Specifications including Details and Cross Sections Must be filed with Application and Approved by Building Inspector.

$ 10.00
AMOUNT OF PERMIT
$ 900.00
Value of Construction, Including Labor & Materials

Permit No. A-20189 Culver City, Calif. Aug. 20, 1975

Job Address 6237 Bristol Parkway (Fox Hills Plaza)

Lot_____, Block_____, Tract_____

Owner's Name The Fitness Factory Address (Same) Phone No. 670-1380

Contractor Radco Construction Address_____ Phone No._____

State License No._____ Workmen's Comp._____ Policy No._____

City License No._____

ONE SET OF APPROVED PLANS TO REMAIN ON JOB UNTIL WORK IS COMPLETED.

INSPECTOR MUST APPROVE EACH BRACKET ON JOB CARD BEFORE PROCEEDING TO NEXT WORK.

Purpose building is to be used for Women's Health Club

~~Description of Building~~ Exterior Sign per enclosed specifications

Size of New Building or Addition _____x_____ (1st Floor) _____x_____ (2nd Floor) Total floor area_____ Sq.Ft. No. of Rooms___

Size of Garage_____x_____ Size of Lot_____x_____ Size of Girders_____x_____

Size of Mudsill_____x_____ Size of floor joists_____x_____ (1st Floor) _____x_____ (2nd Floor)

Size of exterior studs_____x_____, Size of interior studs_____x_____

Size of Ceiling Joists_____x_____, Size of Roof Rafters_____x_____

Material of Foundation_____, Width of Footings_____ Depth in Ground_____

Material of Exterior Walls_____ Interior Walls_____ Floor_____

Roof_____

REMARKS

RECEIVED AUG 20 1975 City of Culver City Building Dept.

COMMERCIAL		GARAGE APTS	
INDUSTRIAL		RESIDENCE	
APARTMENTS		FIREPLACE	
UNITS		FURNACE	
DUPLEX		TILE WORK	

I have carefully examined and read the above application and know the same is true and correct and hereby certify and agree that if a permit is issued that all of the provisions of the Building Ordinances and the Uniform Building Code of the City of Culver City and building laws of the State of California will be complied with, whether hereby specified or not.

FINAL 1-21-76

Applicant The Fitness Factory
By Joyce I. Shaw V.P. Operations

OFFICE OF ASSESSOR
BOOK PAGE PARCEL

PLANNING DIVISION PLAN CHECK LIST

THE FITNESS FACTORY, FOX HILLS PLAZA | 670-1380 | 8/21/75
OWNER OR PROJECT NAME | PHONE | DATE (Disposition)

6237 BRISTOL PKWY | | | |
JOB ADDRESS | LOT(S) | BLOCK | TRACT

C-3 | SEE BELOW
ZONE | JOB DESCRIPTION

CHECK		NON-CONFORMANCE: CODE SECTION
YARD SETBACKS	OK / NA ✓	FRONT SIDES REAR
BLDG. HEIGHT	OK / NA ✓	
OPEN SPACE & LOT COVERAGE	OK / NA ✓	
DISTANCE BTWN. BUILDINGS &/OR UNIT SIZE	OK / NA ✓	
FENCES, WALLS, HEDGES	OK / NA ✓	
PARKING	OK / NA ✓	
SIGNS	✓ OK / NA	2 UNDER CANOPY SIGNS — OK PER 6/19/75 REDEVELOPMENT & PLANNING ADMIN. APPROVAL AS ALTERNATE TENANT SIGNS FROM THOSE APPROVED BY
SITE PLAN ☐ OR SPECIFIC PLAN ☐ CONDITIONS	OK / NA ✓	ARB 9/4/74 SIGN APPROVALS PER RES NO. ARB-3
OTHER	OK / NA ✓	

☑ Approved
☐ Rejected

BY _____

Special Action(s): _____ TYPE PL- _____ DATE APPROVED

Ord. No. _____ Res. No. _____ Admin. _____

for _____

CCPL 73

Erv Grau
OWNER

6237 Bristol Parkway
ADDRESS

Robert D. Swartz
CONTRACTOR

10-26-76
DATE

A 21010
PERMIT NO.

Remodeling womens showers

FOUNDATION INSPECTOR DATE

STEEL

FOOTINGS

WALLS

COLUMNS

FIREPLACE

FORMS

LATH

EXTERIOR

STEEL INSPR. DATE

BOND BEAM

COLUMNS

WALL

FRAMING 10-27-76 JR

RAT PROOFING

INTERIORS

PLUMBING CONTRACTOR

INSPR. DATE

ROUGH

FINAL FINAL GAS

WATER SYSTEM

SEWER

CONTR

PROP. LINE

CESSPOOL

CONTR.

HOLE

SEPTIC TANK

CONTR.

SEEPAGE PIT

HEATING, REFRIG.

CONTR.

FLOOR WALL

PERMIT DATE

INSPR. DATE

NO. FIXTURES

NO. GAS OUTLETS

NO. WATER HEATERS & VENT

PERMIT DATE

EASEMENT

PERMIT DATE

BRICK

PERMIT DATE

LEACH LINE

PERMIT DATE

ROUGH FINAL

ELECTRICAL

Owen Elec — CONTR.

B 11373 — PERMIT — 12-1-76 — DATE

TEMP. POWER — INSPR. — DATE

TEMP. LIGHT — INSPR. — DATE

RO. ELEC. 5

FINAL ELEC. 2-18-77 JT

FIXTURES 6

MOTORS

SIGNS

METER — HEATER

ORD. 326 AND AMENDMENTS

CONTR. — PERMIT — DATE

EXCAVATION

CONTR. — PERMIT — DATE

REMARKS:

JOB COMPLETED 2-18-77 — DATE

J. Tentinez — SIGNATURE

PC 16 25

#4316

RECEIVED

1976 OCT 22 AM 9:41

BUILDING DIVISION

GROUP_____
TYPE_____
FIRE ZONE_____
USE ZONE_____

APPLICATION FOR PERMIT TO BUILD
Two sets of Plans and Specifications including Details and Cross Sections Must be filed with Application and Approved by Building Inspector.

$ 32 50
AMOUNT OF PERMIT
$ 3500 00
Value of Construction, Including Labor & Materials

Permit No. A 21010 Culver City, Calif Oct 22 1976

Job Address 6237 Bristol Parkway (Fox Hills Plaza)

Lot_____, Block_____, Tract_____

Owner's Name Eva Grau Address 6237 Bristol Park Phone No._____

Contractor Robert D Swartz Address 20637 Bryant Phone No. 341-4752

State License No. 227340 Workmen's Comp. State Fund Policy No._____

City License No._____

ONE SET OF APPROVED PLANS TO REMAIN ON JOB UNTIL WORK IS COMPLETED.

INSPECTOR MUST APPROVE EACH BRACKET ON JOB CARD BEFORE PROCEEDING TO NEXT WORK.

Purpose building is to be used for Showers.

Description of Building Fox Hills Plaza Fitness Factory Womens. Gym

Size of New Building or Addition ____x____ (1st Floor) ____x____ (2nd Floor) Total floor area____ Sq.Ft. No. of Rooms___

Size of Garage____x____ Size of Lot____x____ Size of Girders____x____

Size of Mudsill____x____ Size of floor joists____x____ (1st Floor) ____x____ (2nd Floor)

Size of exterior studs____x____, Size of interior studs____x____

Size of Ceiling Joists____x____, Size of Roof Rafters____x____

Material of Foundation_____, Width of Footings_____ Depth in Ground_____

Material of Exterior Walls_____ Interior Walls_____ Floor_____

Roof_____

COMMERCIAL	X	GARAGE APTS	
INDUSTRIAL		RESIDENCE	
APARTMENTS		FIREPLACE	
UNITS		FURNACE	
DUPLEX		TILE WORK	

RECEIVED OCT 26 1976 City of Culver City Building Dept.

REMARKS
Replace Rec Ctr Shower Pans and Metal Enclosures with Hot Mopped Pans and wood walls Covered with Ceramic Tile

I have carefully examined and read the above application and know the same is true and correct and hereby certify and agree that if a permit is issued that all of the provisions of the Building Ordinances and the Uniform Building Code of the City of Culver City and building laws of the State of California will be complied with, whether hereby specified or not.

Applicant Robert D Swartz

By_____

OFFICE OF ASSESSOR
BOOK PAGE PARCEL

ALL Shower GLASS
SHALL BE WIRE GLASS
OR APPROVED PLASTIC

APPROVED

This set of plans and specifications MUST be on job site during construction. It is unlawful to alter or change same, or to deviate therefrom, without approval from the Department of Building and Safety.

The stamping of this plan and specification SHALL NOT be held to permit or to be an approval of the violation of any City Ordinance or State Law.

This approval does not cover ELECTRICAL, PLUMBING, HEATING or REFRIGERATION work. Separate approval must be obtained from the respective departments.

DEPARTMENT OF BUILDING AND SAFETY
CITY OF CULVER CITY

PLANNING DIVISION PLAN CHECK LIST

Fitness Factory, Fox Hills Plaza | — | 10/22/86
OWNER OR PROJECT NAME | PHONE | DATE (Disposition)

6237 Bristol Pkwy | 2 | P.M. 3773
JOB ADDRESS | LOT(S) | BLOCK TRACT

C-3 | REMODELLING OF WOMENS SHOWERS
ZONE | JOB DESCRIPTION

CHECK		NON-CONFORMANCE: CODE SECTION
YARD SETBACKS	OK / NA ✓	FRONT SIDES REAR
BLDG. HEIGHT	OK / NA ✓	
OPEN SPACE & LOT COVERAGE	OK / NA ✓	
DISTANCE BTWN. BUILDINGS &/OR UNIT SIZE	OK / NA ✓	
FENCES, WALLS, HEDGES	OK / NA ✓	
PARKING	OK / NA ✓	
SIGNS	OK / NA ✓	
SITE PLAN ☐ OR SPECIFIC PLAN ☐ CONDITIONS	OK / NA ✓	
OTHER	OK ✓ / NA	

☑ Approved

☐ Rejected

BY _____

Special Action(s): _____ (TYPE) PL- _____ _____ (DATE APPROVED)

Ord. No. _____ Res. No. _____ Admin. _____

for _____

CCPL 73

DEPARTMENT OF BUILDING & SAFETY
CULVER CITY, CALIFORNIA
837-5211

Application For Permit
ELECTRIC

ELECTRICAL CONTRACTOR

Name OVEN ELECTRIC CO.
Address 7356 Corbin Ave., #3.
City Reseda, CA 91335 Tel. No. 993-0245
City License No. State License No. 137205

PERMIT NO.	DATE ISSUED
B11373	12-1-76
RECEIVED BY	**READY FOR FIRST INSPECTION**
	WILL CALL

APPLICANT FILL IN HEAVILY OUTLINED PORTION ONLY

PERMIT FEES	No.	Each	Fee
Issuing permit	1		$6.00
Light outlets (1 Exist.)	5	.35	1 75
Switch outlets		.35	
Receptacle outlets		.35	
Light fixtures	6	.35	2 10
Disposal		2.00	
Food center		2.00	
Vent fan		2.00	
Range		2.50	
Cook top		2.50	
Dishwasher		2.50	
Heater		2.50	
Heat zones		2.50	
F.A.U.		2.50	
Signs		5.00	
Trans. over 4		1.00	
No. of sign lamps		.10	
Flood lite poles		5.00	
Temp. work lights		6.00	
Comm. & Ind. panel		6.00	
Busways		p.ft. .10	
Power Duct		p.ft. .10	
Under floor duct		p.ft. .07	
Motor ½ hp.		2.00	
½hp. to 5 hp.		3.00	
5 hp. to 15 hp.		5.00	
15 hp. to 50 hp.		10.00	
50 hp. to 200 hp.		20.00	
200 hp. and over		30.00	
Transformers		KVA	
Welders		KVA	
Generators		KVA	
Timers		2.00	
Supplement permit		6.00	
Miscellaneous		6.00	
Extra inspection		7.50	
Investigation		20.00	
Temporary service		6.00	
Power service		6.00	
TOTAL FEES			9 85

Job Address 6237 Bristol Parkway

OWNER

Name Fitness Factory
Mail Address Same
City Culver City Tel. No.

I am the Legal Possessor of the above Culver City Certificate of Qualification.

James C. Moore
Electrician

I am the Legal Owner of the property described above.

Owner

CORRECTIONS

RECORDS

APPROVALS

	Date	Inspector
Temp.		
Underground		
Rough wiring		
Fixtures		
Power		
Meters called		
FINAL	2-18-77	

6237 Bristol parkway

SHOWER ROOM AREA

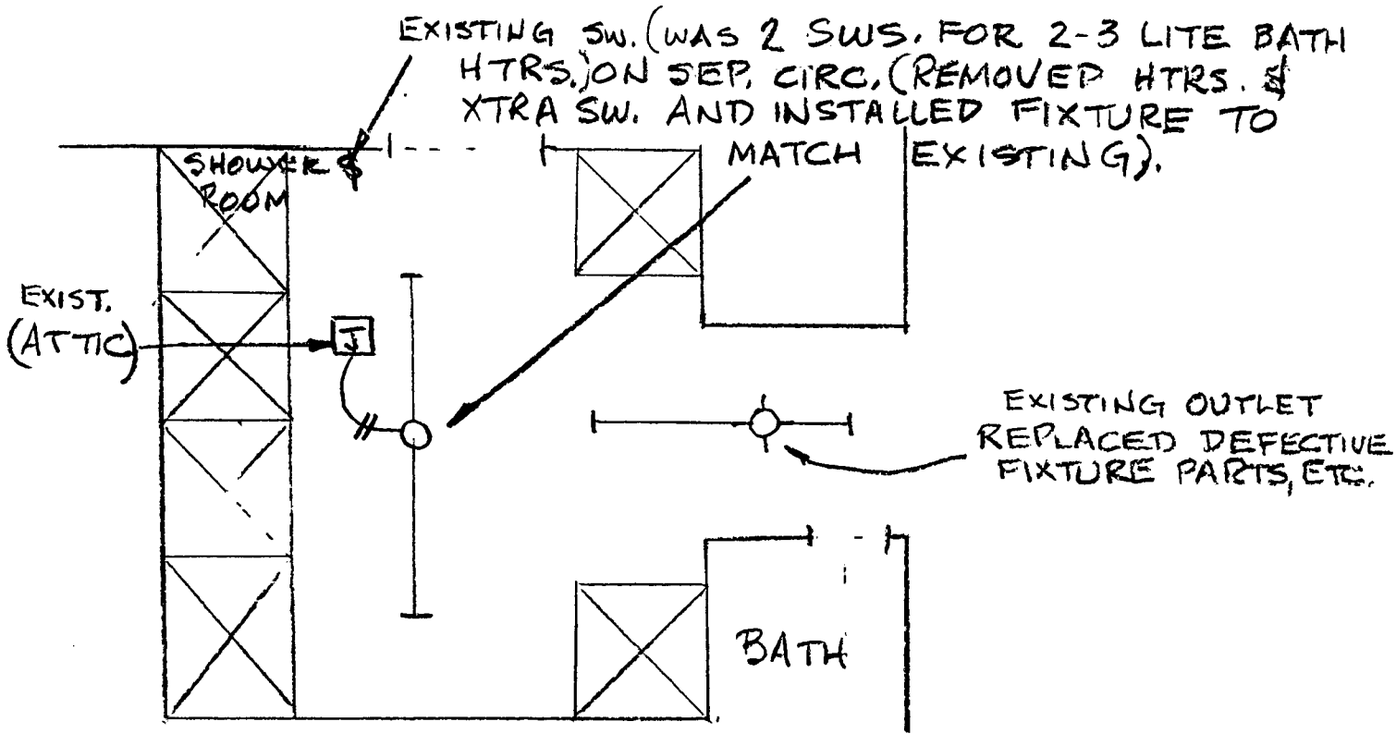

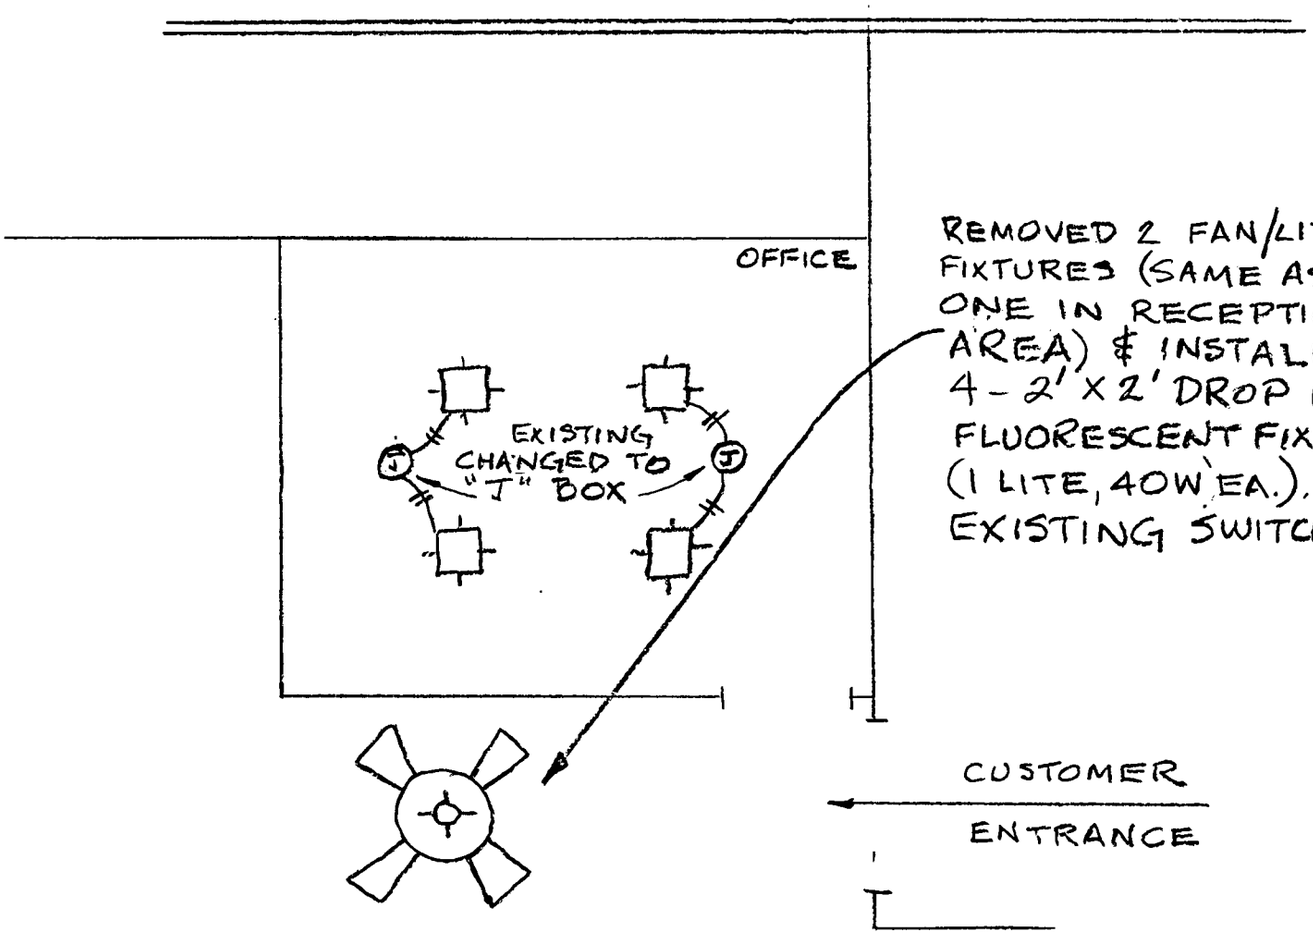

FRONT ENTRY AREA

DEPARTMENT OF BUILDING & SAFETY
CULVER CITY, CALIFORNIA
837-5211

RECEIVED
1976 OCT 25 AM 11:28
BUILDING DIVISION

Application For Permit
PLUMBING

CONTRACTOR

Name J & R. Plumbing
Address 8225 Kester Ave
City Van Nuys Tel. No. 780776
City License No. State License No. C-36-135190

PERMIT NO.	DATE ISSUED
13112	10-25-76
RECEIVED BY	READY FOR FIRST INSPECTION
tw	

APPLICANT FILL IN HEAVILY OUTLINED PORTION ONLY

Job Address 6237 Bristol Parkway

OWNER

Name The Fitness Factory
Mail Address 6237 Bristol Parkway
City Culver City Tel. No. 670-1388

I am the Legal Possessor of the above Culver City Certificate of Qualification.

H.B. Lovenkopf
Contractor

I am the Legal Owner of the property described above.

Owner

PERMIT FEES	No.	Each	FEE
Issuing permit			$ 6.00
Building Sewer		7.00	
Sewer cap		6.00	
Sump		5.00	
Gas system including 5		3.00	
Gas system over 5		.60	
Industrial waste interceptor		3.00	
Water closet		3.00	
Bidet		3.00	
Bathtub		3.00	
Lavatory		3.00	
Shower and/ or pan	6	3.00	18.00
Sink-kitchen		3.00	
Sink-bar		3.00	
Sink-floor		3.00	
Laundry tub		3.00	
Washer standpipe		3.00	
Garbage disposal		3.00	
Dishwasher		3.00	
Floor drain		3.00	
Urinal		3.00	
Drinking fountain		3.00	
Dental unit		3.00	
Slop sink		3.00	
Roof drains		3.00	
Repair of waste and/ or vent piping		3.00	
Water service		3.00	
Water piping inside building		3.00	
Lawn sprinkler system		3.00	
Backflow device including 5		3.00	
Over 5		.60	
Water softener		3.00	
Water pressure regulator		3.00	
Water heater		2.00	
Water heater vent		2.00	
Swimming pool private		14.00	
Swimming pool public		24.00	
Supplement		6.00	
Miscellaneous		3.00	
Extra inspection		7.50	
Investigation		20.00	
TOTAL FEES			24.00

FIRE SPRINKLER AND STANDPIPES

PERMIT FEES	No.	Each	FEE
Issuing permit			$6.00
Repair, alter, add to fire sprinkler system, underground fire sprinkler piping system (when permit for complete system has not been obtained)		25.00	
Standpipes wet or dry (outlets)		5.00	
1 to 10 heads		10.00	
11 to 25 "		17.00	
26 to 50 "		30.00	
51 to 100 "		50.00	
101 to 200 "		75.00	
201 to 300 "		105.00	
301 to 500 "		175.00	
501 to 1000 "		300.00	
1001 to 2000 "		400.00	
2001 to 3000 "		500.00	
3001 to 4000 "		600.00	
4001 to 5000 "		700.00	
Over 5000 "		800.00	
TOTAL FEES			

ALL WATER SERVICE PIPES SHALL BE COPPER OR OF FERROUS TYPE WITH PROTECTIVE COATING MACHINE APPLIED AND CONFORMING TO RECOGNIZED STANDARDS.
DEPT. OF BUILDING & SAFETY

DATE 10-25-76

Fitness Factory
OWNERS NAME

6227 Bristol Parkway
ADDRESS OF JOB

J & R Plumbing
CONTRACTOR

C13112
PERMIT #

Water Heater _____ Disposal

Water Softener _____ Plbg. _____

Elec. _____

Type of Fence _____ Water Service _____

6 showers Sprinkling System _____ Heads

JOB COMPLETED 10-27-76
DATE

CBB
INSPECTOR

FOX HILL PLAZA

OWNER

6237 BRISTOL PARKWAY

ADDRESS

LUMINART NEON

CONTRACTOR

7-1-82

DATE

A 26226

PERMIT NO.

2 SIGNS

K-10

FOUNDATION INSPECTOR DATE

STEEL

FOOTINGS

WALLS

COLUMNS

FIREPLACE

FORMS

LATH

EXTERIOR

STEEL INSPR. DATE

BOND BEAM

COLUMNS

WALL

FRAMING

RAT PROOFING

INTERIORS

PLUMBING CONTRACTOR

INSPR. DATE

ROUGH

FINAL FINAL GAS

WATER SYSTEM

SEWER

CONTR

PROP. LINE

CESSPOOL

CCNTR.

HOLE

SEPTIC TANK

CONTR.

SEEPAGE PIT

HEATING, REFRIG.

CONTR.

FLOOR WALL

PERMIT DATE

INSPR. DATE

NO. FIXTURES

NO. GAS OUTLETS

NO. WATER HEATERS & VENT

PERMIT DATE

EASEMENT

PERMIT DATE

BRICK

PERMIT DATE

LEACH LINE

PERMIT DATE

ROUGH FINAL

ELECTRICAL

CONTR. | PERMIT | DATE

TEMP. POWER | TEMP. LIGHT

INSPR. | DATE | INSPR. | DATE

RO. ELEC. | FINAL ELEC.

FIXTURES | MOTORS

SIGNS

METER | HEATER

ORD. 326 AND AMENDMENTS

CONTR. | PERMIT | DATE

EXCAVATION

CONTR. | PERMIT | DATE

REMARKS:

JOB COMPLETED 6-28-84 | DATE | SIGNATURE

P.C. 17.90

GROUP _____
TYPE _____
FIRE ZONE _____
USE ZONE _____

APPLICATION FOR PERMIT TO BUILD

Two sets of Plans and Specifications including Details and Cross Sections Must be filed with Application and Approved by Building Inspector.

$ 27.50
AMOUNT OF PERMIT

$ 2500.00
Value of Construction, Including Labor & Materials.

P.C. 8041 K-40

Permit No. A26226 City Of Culver City, CA 6/29, 1982

Job Address C237 BRISTOL PARKWAY

Lot ____, Block ____, Tract ____, Assessor's Map Book No. ____, Page ____, Parcel ____

Owner's Name FOX HILLS PLAZA (CIRCLE SKY GUYS) Address C237 BRISTOL PKWY Phone No. ____

Contractor LUMINOUS NEON Address 4550 E. OLYMPIC BLVD Phone No. AN3-5161

Arch./Engineer PREMIER Address 4550 OLYMPIC BLVD LA Phone No. AN3-5161

State License No. 201456 (CLASS C-45) Workmen's Comp. on file Policy No. ____

City License No. 63099 Exp. Date ____

ONE SET OF APPROVED PLANS TO REMAIN ON JOB UNTIL WORK IS COMPLETED.

INSPECTOR MUST APPROVE EACH BRACKET ON JOB CARD BEFORE PROCEEDING TO NEXT WORK.

Purpose building is to be used for SIGN

Description of Building

Size of New Building or Addition ____ (1st Floor) x ____ ____ (2nd Floor) x ____ Total floor area ____ (Sq. Ft.) No. of Rooms ____

Size of Garage ____ x ____ Size of Lot ____ x ____ Size of Girders ____ x ____

Size of Mudsill ____ x ____ Size of floor joists ____ (1st Floor) x ____ ____ (2nd Floor) x ____

Size of exterior studs ____ x ____, Size of interior studs ____ x ____

Size of Ceiling Joists ____ x ____, Size of Roof Rafters ____ x ____

Material of Foundation ____, Width of Footings ____ Depth in Ground ____

Material of Exterior Walls ____ Interior Walls ____ Floor ____

Roof ____

COMMERCIAL		GARAGE APTS.	
INDUSTRIAL		RESIDENCE	
APARTMENTS		FIREPLACE	
UNITS		FURNACE	
DUPLEX		TILE WORK	

REMARKS

2 signs

Culver City Building Dept.

JUL 1 1982

I have carefully examined and read the above application and know the same is true and correct and hereby certify and agree that if a permit is issued that all of the provisions of the Building Ordinances and the Uniform Building Code of the City of Culver City and building laws of the State of California will be complied with, whether hereby specified or not.

Applicant [illegible] Lum. Culver City Building Dept.

"OWNER-BUILDER DECLARATION"

I hereby affirm that I am exempt from the Contractor's License law because: (check one)

JUN 30 1982

☐ I, as the owner of the property or my employees with wages as their sole compensation will do the work, and the structure is not intended or offered for sale.

☐ I, as the owner of this property, am exclusively contracting with licensed contractors to construct the project.

Owner Applicant ____

PLANNING DIVISION PLAN CHECK LIST

OWNER OR PROJECT NAME: Fox Hills Plaza | PHONE | DATE (Disposition)

JOB ADDRESS: 6237 Bristol Pkwy | LOT(S) | BLOCK | TRACT

ZONE: C-3 | JOB DESCRIPTION: Modify Two Pole Signs

CHECK		NON-CONFORMANCE: CODE SECTION
YARD SETBACKS	OK / NA ✓*	FRONT SIDES * N.A = not applicable REAR
BLDG. HEIGHT	OK / NA ✓	
OPEN SPACE & LOT COVERAGE	OK / NA ✓	
DISTANCE BTWN. BUILDINGS &/OR UNIT SIZE	OK / NA ✓	
FENCES, WALLS, HEDGES	OK / NA ✓	
PARKING	OK / NA ✓	
SIGNS	OK ✓ / NA	Modified to conform to Redevelopment Agency approved plans prepared by Luminart Neon Co. Inc and Planning Div. File dated plus July 2 1981 and including Rev. 5 thru 6 referring only to tenant sign copy as shown on plans accompanying Application For Bldg permit Dated 6-29-87
SITE PLAN☐ OR SPECIFIC PLAN☐ CONDITIONS	OK / NA ✓	
OTHER	OK / NA ✓	

☑ Approved

☐ Rejected

BY [signature]

Special Action(s): _____ TYPE PL- _____ DATE APPROVED

Ord. No. _____ Res. No. _____ Admin. _____

for _____

CCPL / 1

ELECTRICAL

Sid Balkcom — CONTR.

B15141 — PERMIT — 7-21-82 — DATE

TEMP. POWER — INSPR. — DATE

TEMP. LIGHT — INSPR. — DATE

RO. ELEC.

FINAL ELEC. 8-5-82 JCW

FIXTURES

MOTORS.

SIGNS

METER — HEATER

1 Misc

ORD. 326 AND AMENDMENTS

CONTR. — PERMIT — DATE

EXCAVATION

CONTR. — PERMIT — DATE

REMARKS:

JOB COMPLETED 8-5-82 — DATE

JCW — SIGNATURE

Fitness Factory — OWNER

6237 Bristol Pkwy — ADDRESS

CONTRACTOR — DATE

PERMIT NO.

FOUNDATION INSPECTOR DATE

STEEL

FOOTINGS

WALLS

COLUMNS

FIREPLACE

FORMS

LATH

EXTERIOR

STEEL INSPR. DATE

BOND BEAM

COLUMNS

WALL

FRAMING

RAT PROOFING

INTERIORS

PLUMBING CONTRACTOR — PERMIT — DATE

INSPR. DATE — INSPR. DATE

ROUGH — NO. FIXTURES

FINAL FINAL GAS — NO. GAS OUTLETS

WATER SYSTEM — NO. WATER HEATERS & VENT

SEWER

CONTR — PERMIT DATE

PROP. LINE — EASEMENT

CESSPOOL — PERMIT DATE

CONTR. — BRICK

HOLE

SEPTIC TANK — PERMIT DATE

CONTR. — LEACH LINE

SEEPAGE PIT

HEATING, REFRIG. — PERMIT DATE

CONTR.

FLOOR WALL — ROUGH FINAL

DECLARATIONS

THE DECLARATIONS BELOW ARE MANDATED BY THE STATE OF CALIFORNIA UNDER SECTION 19825 OF THE HEALTH AND SAFETY CODE. THE ADDITIONAL COSTS OF PRINTING AND PERMIT APPLICATION PROCESSING CAUSED BY THESE REQUIREMENTS CAN ONLY BE PASSED ON TO THE APPLICANTS AS THEY ARE NOT RECOVERABLE FROM THE STATE.

RECEIVED
1982 JUL 21 AM 9:37

CULVER CITY BUILDING AND FIRE PREVENITON
9770 CULVER BLVD.
CULVER CITY, CA 90230-0507

VALIDATED:
PERMIT: B15141

BUILDING DIVISION

APPLICATION FOR ELECTRICAL PERMIT

LICENSED CONTRACTOR'S DECLARATION

I HEREBY AFFIRM THAT I AM LICENSED UNDER PROVISIONS OF CHAPTER 9 (COMMENCING WITH SECTION 7000) OF DIVISION 3 OF THE BUSINESS AND PROFESSIONS CODE, AND MY LICENSE IS IN FULL FORCE AND EFFECT.

LICENSE CLASS C10 LICENSE NO. 248739
DATE 7-21-82 CONTRACTOR _____

OWNER-BUILDER DECLARATION

I HEREBY AFFIRM THAT I AM EXEMPT FROM THE CONTRACTOR'S LICENSE LAW FOR THE FOLLOWING REASON (SEC. 70315, CALIFORNIA BUSINESS AND PROFESSIONS CODE: ANY CITY WHICH REQUIRES A PERMIT TO CONSTRUCT, ALTER, IMPROVE, DEMOLISH OR REPAIR ANY STRUCTURE, PRIOR TO ITS ISSUANCE, ALSO REQUIRES THE APPLICANT FOR SUCH PERMIT TO FILE A SIGNED STATEMENT THAT HE IS A LICENSED CONTRACTOR PURSUANT TO THE PROVISIONS OF THE CONTRACTOR'S LICENSE LAW. (CH. 9 (COMMENCING WITH SEC. 7000) OF DIV. 3 OF THE B. &P.C.) OR THAT HE IS EXEMPT THEREFROM AND THE BASIS FOR THE ALLEGED EXEMPTION. ANY VIOLATIONS OF SEC. 7031.5 BY ANY APPLICANT FOR A PERMIT SUBJECTS THE APPLICANT TO A CIVIL PENALTY OF NOT MORE THAN FIVE HUNDRED DOLLARS ($500.00):

- ☐ I , AS OWNER OF THE PROPERTY, OR MY EMPLOYEES WITH WAGES AS THEIR SOLE COMPENSATION, WILL DO THE WORK, AND THE STRUCTURE IS NOT INTENDED OR OFFERED FOR SALE (SEC. 7044, B. & P. C.: THE CONTRACTOR'S LICENSE LAW DOES NOT APPLY TO AN OWNER OF PROPERTY WHO BUILDS OR IMPROVES THEREON, AND WHO DOES SUCH WORK HIMSELF OR THROUGH HIS OWN EMPLOYEES, PROVIDED THAT SUCH IMPROVEMENTS ARE NOT INTENDED OR OFFERED FOR SALE. IF, HOWEVER, THE BUILDING OR IMPROVEMENT IS SOLD WITHIN ONE YEAR OF COMPLETION, THE OWNER-BUILDER WILL HAVE THE BURDEN OF PROVING THAT HE DID NOT BUILD OR IMPROVE FOR THE PURPOSE OF SALE.).
- ☐ I, AS OWNER OF THE PROPERTY, AM EXCLUSIVELY CONTRACTING WITH LICENSED CONTRACTORS TO CONSTRUCT THE PROJECT (SEC. 7044, B. & P.C.: THE CONTRACTOR'S LICENSE LAW DOES NOT APPLY TO AN OWNER WHO CONTRACTS FOR SUCH PROJECTS WITH A CONTRACTOR(S) LICENSED PURSUANT TO THE CONTRACTOR'S LICENSE LAW.).
- ☐ I AM EXEMPT UNDER SEC. _____, B. & P. C. FOR THIS REASON:

DATE _____ OWNER _____

WORKER'S COMPENSATION DECLARATION

I HEREBY AFFIRM THAT I HAVE A CERTIFICATE OF CONSENT TO SELF-INSURE OR A CERTIFICATE OF WORKER'S COMPENSATION INSURANCE OF A CERTIFIED COPY THEREOF (SECTION 3201, CA LABOR CODE).

POLICY NO. ON FILE COMPANY _____

- ☐ CERTIFIED COPY IS HEREBY FURNISHED.
- ☐ CERTIFIED COPY IS FILED WITH THE DEPARTMENT OF BUILDING & SAFETY.

DATE _____ APPLICANT _____

CERTIFICATE OF EXEMPTION FROM WORKER'S COMPENSATION INSURANCE

I CERTIFY THAT IN THE PERFORMANCE OF THE WORK FOR WHICH THIS PERMIT IS ISSUED, I SHALL NOT EMPLOY ANY PERSON IN ANY MANNER SO AS TO BECOME SUBJECT TO THE WORKEP'S COMPENSATION LAW OF CALIFORNIA.

DATE _____ APPLICANT _____

NOTICE TO APPLICANT: IF, AFTER MAKING THIS CERTIFICATION OF EXEMPTION, YOU SHOULD BECOME SUBJECT TO THE WORKEP'S COMPENSATION PROVISIONS OF THE LABOR CODE, YOU MUST FORTHWITH COMPLY WITH SUCH PROVISIONS OR THIS PERMIT SHALL BE DEEMED REVOKED.

CONSTRUCTION LENDING AGENCY

I HEREBY AFFIRM THAT THERE IS A CONSTRUCTION LENDING AGENCY FOR THE PERFORMANCE OF THE WORK FOR WHICH THIS PERMIT IS ISSUED (SEC. 3907, CIV. C.).

LENDER'S NAME _____
LENDER'S ADDRESS _____

I CERTIFY THAT I HAVE READ THIS APPLICATION AND STATE THAT THE ABOVE INFORMATION IS CORRECT. I AGREE TO COMPLY WITH ALL CITY AND STATE LAWS RELATING TO THE BUILDING CONSTRUCTION, AND HEREBY AUTHORIZE REPRESENTATIVES OF THIS CITY TO ENTER UPON THE ABOVE-MENTIONED PROPERTY FOR INSPECTION PURPOSES.

Bill Lewis 7-21-82
SIGNATURE OF OWNER OR CONTRACTOR ONLY DATE

APPLICATION IS HEREBY MADE TO THE DIRECTOR OF BUILDING AND SAFETY FOR A PERMIT SUBJECT TO THE CONDITIONS AND RESTRICTIONS SET FORTH IN THE CULVER CITY MUNICIPAL CODE AND OTHER APPLICABLE CODES.

1. EACH PERSON UPON WHOSE BEHALF THIS APPLICATION IS MADE AND EACH PERSON AT WHOSE REQUEST AND FOR WHOSE BENEFIT WORK IS PERFORMED UNDER OR PURSUANT TO ANY PERMIT ISSUED AS A RESULT OF THIS APPLICATION AGREES TO, AND SHALL, INDEMNIFY AND HOLD HARMLESS THE CITY OF CULVER CITY, ITS OFFICERS, AGENTS AND EMPLOYEES IN ACCORDANCE WITH THE PROVISIONS OF THE CULVER CITY MUNICIPAL CODE.
2. ANY PERMIT ISSUED AS A RESULT OF THIS APPLICATION BECOMES NULL AND VOID IF WORK IS NOT COMMENCED WITHIN ONE HUNDRED TWENTY (120) DAYS FROM DATE OF ISSUANCE OF SUCH PERMIT.

BUILDING ADDRESS 6237 BRISTOL PKWY
OWNER FITNESS FACTORY
MAILING ADDRESS SAME AS ABOVE
PHONE NUMBER _____

PERMIT FEES	NO.	EACH	FEE
ISSUING PERMIT		8.00	8.00
0 TO 120V BRANCH CIRCUITS		5.00	
277V BRANCH CIRCUITS		10.00	
RESIDENTIAL APPLIANCES (0 TO 3 H.P.)		5.00	
MOTOR/HEATER/TRANSFORMER HP / KW / KVA 3 OR LESS		5.00	
OVER 3 - INCLUDING 5		7.00	
OVER 5 - INCLUDING 15		9.00	
OVER 15 - INCLUDING 50		10.00	
OVER 50 - INCLUDING 200		20.00	
OVER 200		30.00	
SERVICE/SWITCHBOARD/PANEL AMPS UNDER 200		6.00	
200 - INCLUDING 400		12.00	
OVER 400 - INCLUDING 600		20.00	
OVER 600 - INCLUDING 1200		30.00	
OVER 1200		40.00	
OVER 600V		40.00	
TEMPORARY SERVICE		10.00	
EXTRA INSPECTION		15.00	
SIGNS		8.00	
BUSWAYS PER FOOT		.10	
POWER DUCT PER FOOT		.10	
UNDERFLOOR DUCT PER FOOT		.07	
SWIMMING POOL/HOT TUB/SPA (RESIDENTIAL)		25.00	
SWIMMING POOL/HOT TUB/SPA (PUBLIC)		35.00	
TEMPORARY LIGHT		6.00	
TIME CLOCK		2.50	
SMOKE DETECTOR		1.00	
ADD TO EXISTING CIRCUIT		.50	
FLOOD LIGHT POLE		5.00	
MISCELLANEOUS	1	10.00	10.00
EXTRA INSPECTION TRIP		15.00	
INVESTIGATION			
PLAN CHECK		65%	18.00

CONTRACTOR BID. BALKMAN
ADDRESS P.O. BOX 2119
CULVER CITY,
PHONE NUMBER 397-6671
STATE LICENSE NUMBER 248739
TYPE ELECTRICAL
BUSINESS LICENSE ON FILE
ENGINEER/ARCHITECH _____
PHONE NUMBER _____

USE OF BUILDING: ☑ COMMERCIAL ☐ RESIDENTIAL

TYPE OF WORK: ☐ ALTER ☑ REPAIR ☐ DEMOLISH ☐ NEW ☐ MISC. ☐ ADDITION

CORRECTIONS

REMARKS

repair service (fire damage)

APPLICATION RECEIVED BY: DATE
APPLICATION APPROVED BY: DATE
PERMIT ISSUED BY: DATE

APPROVALS	INSPECTOR	DATE
TEMPORARY POWER		
UNDERGROUND		
ROUGH		
FIXTURES		
METER		
FINAL		8-5-82

NOTE: NO INSPECTION WILL BE MADE WITHOUT A GREEN SHEET OR PLAN. 1,000 SQ. FT. OR OVER, BUILDINGS REQUIRE APPROVAL FOR LIGHTING PER TITLE 24 STATE ENERGY CONSERVATION.

FITNESS FACTORY — OWNER

6237 BRISTOL WAY — ADDRESS

PARR CONTRACTING — CONTRACTOR

9-22-82 — DATE

A 26393 — PERMIT NO

INTERIOR PARTITIONS, ETC.

FOUNDATION INSPECTOR DATE

STEEL

FOOTINGS

WALLS

COLUMNS

FIREPLACE

FORMS

LATH

EXTERIOR

STEEL INSPR. DATE

BOND BEAM

COLUMNS

WALL

Next Door Frame-9-30-82 RV

FRAMING

SAT PROOFING

Partial Drywall 9-30-82 RV

INTERIORS Drywall - 10-1-82 RV RV

PLUMBING CONTRACTOR

INSPR DATE

ROUGH

FINAL FINAL GAS

WATER SYSTEM

SEWER

CONTR

PROP. LINE

CESSPOOL

CONTR.

HOLE

SEPTIC TANK

CONTR.

SEEPAGE PIT

HEATING, REFRIG.

CONTR.

FLOOR WALL

PERMIT DATE

INSPR. DATE

NO. FIXTURES

NO. GAS OUTLETS

NO. WATER HEATERS & VENT

PERMIT DATE

EASEMENT

PERMIT DATE

BRICK

PERMIT DATE

LEACH LINE

PERMIT DATE

ROUGH FINAL

ELECTRICAL

CONTR. | PERMIT | DATE

TEMP. POWER | INSPR. | DATE

TEMP. LIGHT | INSPR. | DATE

RO ELEC. | FINAL ELEC

FIXTURES | MOTORS

SIGNS

METER | HEATER

ORD. 326 AND AMENDMENTS

CONTR. | PERMIT | DATE

EXCAVATION

CONTR. | PERMIT | DATE

REMARKS:

JOB COMPLETED 6-26-84 | DATE | SIGNATURE

P.C. 79.30

Paid rec.# 8141

GROUP V

TYPE

FIRE ZONE

USE ZONE

RECEIVED
1982 SEP -7 AM 11: 06
BUILDING DIVISION

APPLICATION FOR PERMIT TO BUILD

Two sets of Plans and Specifications including Details and Cross Sections Must be filed with Application and Approved by Building Inspector.

$ 122.00
AMOUNT OF PERMIT

$ 14,000
Value of Construction, Including Labor & Materials.

Permit No. A26393

City Of Culver City, CA 9-7, 1982

Job Address 6237 BRISTOL WAY CULVER CITY

Lot ____, Block ____, Tract ____, Assessor's Map Book No. 4203, Page 032, Parcel 020

Owner's Name FITNESS FACTORY Address ____ Phone No. ____

Contractor PARR CONTRACTING Address 3701 W ROSECRANS Phone No. 772 7277

Arch./Engineer ____ Address 6237 BRISTOL PKWY Phone No. ____

State License No. 167563-B1 Workmen's Comp. YES - ON FILE HERE Policy No. ____

City License No. 11408 Exp. Date ____

ONE SET OF APPROVED PLANS TO REMAIN ON JOB UNTIL WORK IS COMPLETED.

INSPECTOR MUST APPROVE EACH BRACKET ON JOB CARD BEFORE PROCEEDING TO NEXT WORK.

Purpose building is to be used for WOMENS GYM

Description of Building

Size of New Building or Addition ____ x ____ (1st Floor) ____ x ____ (2nd Floor) Total floor area ____ (Sq. Ft.) No. of Rooms ____

Size of Garage ____ x ____ Size of Lot ____ x ____ Size of Girders ____ x ____

Size of Mudsill ____ x ____ Size of floor joists ____ x ____ (1st Floor) ____ x ____ (2nd Floor)

Size of exterior studs ____ x ____, Size of interior studs ____ x ____

Size of Ceiling Joists ____ x ____, Size of Roof Rafters ____ x ____

Material of Foundation ____, Width of Footings ____ Depth in Ground ____

RECEIVED
Culver City
Floor
Building Dept.

Material of Exterior Walls ____ Interior Walls ____

Roof ____

COMMERCIAL		GARAGE APTS.	
INDUSTRIAL	X	RESIDENCE	
APARTMENTS		FIREPLACE	
UNITS		FURNACE	
DUPLEX		TILE WORK	

REMARKS

SEP 22 1982

REMOVE INTERIOR WALL & COUNTER & REMOVE PLANTERS, & CUT IN ONE NEW DOOR.

I have carefully examined and read the above application and know the same is true and correct and hereby certify and agree that if a permit is issued that all of the provisions of the Building Ordinances and the Uniform Building Code of the City of Culver City and building laws of the State of California will be complied with, whether hereby specified or not.

Applicant Robert G Parr PARR CONTRACTING

"OWNER-BUILDER DECLARATION"

I hereby affirm that I am exempt from the Contractor's License law because: (check one)

☐ I, as the owner of the property or my employees with wages as their sole compensation will do the work, and the structure is not intended or offered for sale.

☑ I, as the owner of this property, am exclusively contracting with licensed contractors to construct the project.

Owner Applicant ____

PLANNING DIVISION: PLAN CHECK LIST

OWNER OR PROJECT NAME: Fitness Factory | PHONE: - | DATE (Discretionary): 9-20-82

JOB ADDRESS: 6237 Bristol Pkwy | LOT(S): | BLOCK: | TRACT:

ZONE: C-3 | JOB DESCRIPTION: Internal Partition Etc. Modifications

CHECK		NON-CONFORMANCE: CODE SECTION
YARD SETBACKS	OK / NA	FRONT SIDES * N.A. = not applicable REAR
BLDG. HEIGHT	OK / NA	
OPEN SPACE & LOT COVERAGE	OK / NA	
DISTANCE BTWN. BUILDINGS &/OR UNIT SIZE	OK / NA	
FENCES, WALLS, HEDGES	OK / NA	
PARKING	OK / NA	
SIGNS	OK / NA	
SITE PLAN[ ] OR SPECIFIC PLAN[ ] CONDITIONS	OK / NA	
OTHER	OK / NA	remove and relocate & add new walls & add new door

☑ Approved

☐ Rejected

BY [signature]

Special Action(s): _____ (TYPE) PL- _____ (DATE APPROVED)

Ord. No. _____ Res. No. _____ Admin. _____

for _____

CCPL 11

CULVER CITY BUILDING AND FIRE PREVENTION
9770 CULVER BOULEVARD
CULVER CITY, CALIFORNIA 90230

FOR INSPECTION CALL
(213) 202-5806

RECEIVED
1982 OCT 12 AM 9:36
BUILDING DIVISION

Validated.

OCT 12 1982

23

Permit # E
00117 OCT 12 A9:41

APPLICATION FOR ELECTRICAL PERMIT

Job Address 6237 BRISTOL PKWY
Owner PALOS VERDES HEALTH SPA
Mailing Address 1447 W. 7th ST. #2
SAN PEDRO 90732
Phone Number UK
Contractor S.H. FISH ELECTRIC
Address P.O. BOX 4576
INGLEWOOD 90309
Phone Number 674-0224
State License Number # 22003
Engineer/Architect BOB FALSTROM
Phone Number 674 0224

Use of Building: ☒ Alter ☐ Repair ☐ Demolish
☐ New ☐ Misc. ☐ Addition

Corrections

Application Received By: _____ Date: _____
Application Approved By: _____ Date: _____
Permit Issued By: Date:

Approvals	Inspector	Date
Plans		
Temporary Power		
Underground		
Rough		
Fixtures		
Meter		
Final	J. Carr	12/10/82

NOTE: New commercial buildings and remodels over 1,000 square feet require plan check for Title 24 Energy Conservation Requirements.

PERMIT FEE SCHEDULE	NO.	EACH	FEES
Issuance Fee			8.00
0 to 120 Branch Circuits	5	5.00	25.00
227V Branch Circuits	0	10.00	
Residential Appliances (0 to 3 H.P.)		5.00	
Motor/Heater/Transformer HP/KW/KVA (3 or Less)		5.00	
Over 3 - Including 5		7.00	
Over 5 - Including 15		9.00	
Over 15 - Including 50		10.00	
Over 50 - Including 200		20.00	
Over 200		30.00	
Service/Switchboard/Panel Amps Under 200		6.00	
200 - Including 400		12.00	
Over 400 - Including 600		20.00	
Over 600 - Including 1200		30.00	
Over 1200		40.00	
Over 600V		40.00	
Temporary Service		10.00	
Extra Inspection		15.00	
Signs		8.00	
Busways Per Foot		.10	
Power Duct Per Foot		.10	
Underfloor Duct Per Foot		.07	
Swimming Pool/HotTub/Spa (Residential)		25.00	
Swimming Pool/HotTub/Spa (Public)		35.00	
Temporary Lighting		6.00	
Time Clock		2.50	
Smoke Detectors		1.00	
Add to Existing Circuit/Unit		.50	
Flood Light Pole		5.00	
Miscellaneous		10.00	
Extra Inspection Trip		15.00	
Investigation			
Plan Check		65%	0
TOTAL AMOUNT DUE:			33.00

Distribution: White-Office Canary-Cashier Pink-Inspector Gold-Applicant

INSPECTION RECORD

Inspector _____ **Date** _____

00117 OCT 12 A9:41

CULVER CITY BUILDING AND FIRE PREVENTION
9770 CULVER BOULEVARD
CULVER CITY, CALIFORNIA 90230

FOR INSPECTION CALL
(213) 202-5806

Validated:

JAN 10 1983

00527 JAN 10 A2:32

APPLICATION FOR HEATING & AIR CONDITIONING PERMIT

(PLEASE PRINT, YOU ARE MAKING FOUR COPIES)

Job Address 6237 BRISTOL PKWY

Owner PALOS VERDES HEALTH SPA OF FOX HILLS

Mailing Address 6237 BRISTOL PKWY.

Phone Number 670-1380

Contractor PARR CONTRACTING CO

Address 3701 W. ROSECRANS AVE, HAWTHORNE, CAL. 90250

Phone Number 772 7277

State License Number 167563-B-1

City Business License Number 69411

Engineer/Architect _____

Phone Number _____

Square Footage of Building Conditioned Space _____

NOTE: Buildings with over 1,000 square feet of air conditioned space will require approved stamped plans showing compliance with state energy requirements.

Description of Work: ☐ Addition ☐ Repair ☐ New ☐ Misc.

Application Received By: _____ Date: _____

Application Approved By: _____ Date: _____

Permit Issued By: _____ Date: _____

Approvals	Inspector	Date
Underground		
Rough		
Ducts		
Fire Dampers		
Vent		
Gas Test		
Final	JB	1-17-83

Permit Fee Schedule	No.	Each	Fee
Issuance Fee			8.00
F.A.U. Including Duct Up to 100,000 BTU		8.00	
F.A.U. Including Duct over 100,000 BTU		10.00	
Floor Furnace Including Vent		6.00	
Heaters: Unit/Suspended Recessed Wall		6.00	
Vents, New or Replaced - Not Included with Appliance		6.00	
Repair, Alter or Add to Heating Cooling Absorption Evaporation	1	6.00	6.00
Boilers - Compressors Up to 3 H.P.		6.00	
Over 3 H.P. to 15 H.P.		10.00	
Over 15 H.P. to 30 H.P.		15.00	
Over 30 H.P. to 50 H.P.		25.00	
Over 50 H.P.		40.00	
Absorption Units Absorption Units to and including 100,000 BTU		6.00	
Over 100,000 BTU to 500.000 BTU		10.00	
Over 500,000 BTU to 1,000,000 BTU		15.00	
Over 1,000,000 BTU to 1,750,000		25.00	
over 1,750,000 BTU		40.00	
Evaporative Cooler		6.00	
Kitchen/Bath or Vent Fan with Single Duct		4.00	
Ventilation System When Not a Portion of any Heating or Cooling System Authorized by Permit		5.00	
Hood Including Ducts		6.00	
Gas Systems Including 5		3.00	
Gas Systems Over 5		.60	
Subtotal			
Investigation			
Plan Check Fee		65%	
Miscellaneous		@ 1%	
Extra Inspection		15.00	
Total Fees			14.00

Distribution: White-Office Yellow-Inspector Pink-Applicant Gold-Cashier

INSPECTION RECORD

Inspector _____ **Date** _____

Culver City
Building Dept

DEPARTMENT OF BUILDING & SAFETY
CULVER CITY, CALIFORNIA
837-5211

JAN 10 1983

Application For Permit
PLUMBING

CONTRACTOR

Name PARR CONTRACTING CO.
Address 3701 W. ROSECRANS
City HAWTHRONE Tel. No. 772-7277
City License No. 69411 State License No. 167563

PERMIT NO.	DATE ISSUED
00528	1-10-83
RECEIVED BY	READY FOR FIRST INSPECTION

JAN 11 A2:30

APPLICANT FILL IN 00528 HEAVILY OUTLINED PORTION ONLY

Job Address 6237 BRISTOL PWY.

OWNER

Name PALOS VERDES HEALTH SPA OF FOX HILL
Mail Address 6237 BRISTOL PWY
City CULVER CITY Tel. No. 670-1380

I am the Legal Possessor of the above Culver City Certificate of Qualification.

Contractor

I am the Legal Owner of the property described above.

Owner

PERMIT FEES	No.	Each	FEE
Issuing permit			8.00
Building Sewer		10.00	
Sewer cap		6.00	
Sump		6.00	
Gas system including 5		4.00	
Gas system over 5		.80	
Industrial waste interceptor		5.00	
Water closet		4.00	
Bidet		4.00	
Bathtub		4.00	
Lavatory		4.00	
Shower and/ or pan		4.00	
Kitchen		4.00	
Urinal		4.00	
Sink-floor		4.00	
Laundry tub		4.00	
Washer standpipe		4.00	
Garbage disposal		4.00	
Dishwasher		4.00	
Floor drain		4.00	
Urinal		4.00	
Drinking fountain		4.00	
Dental unit		4.00	
Slop sink		4.00	
Roof drains		4.00	
Repair of waste and/ or vent piping		4.00	
Water service		4.00	
Water piping inside building		4.00	
Lawn sprinkler system		3.00	
Backflow device including 5		3.00	
Over 5		.60	
Water softener		3.00	
Water pressure regulator		3.00	
Water heater		2.00	
Water heater vent		2.00	
Swimming pool private		20.00	
Swimming pool public		25.00	
Supplement		6.00	
Miscellaneous		4.00	
Extra inspection		15.50	
Investigation		20.00	
TOTAL FEES			

FIRE SPRINKLER AND STANDPIPES

PERMIT FEES	No.	Each	FEE
Issuing permit			19.00 ~~8.00~~
Repair, alter, add to fire sprinkler system, underground fire sprinkler piping system (when permit for complete system has not been obtained)		25.00	
Standpipes wet or dry (outlets)		5.00	
1 to 10 heads		10.00	
11 to 25 "		17.00	
26 to 50 "		30.00	
51 to 100 "		50.00	
101 to 200 "		75.00	
201 to 300 "		105.00	
301 to 500 "		175.00	
501 to 1000 "		300.00	
1001 to 2000 "		400.00	
2001 to 3000 "		500.00	
3001 to 4000 "		600.00	
4001 to 5000 "		700.00	
Over 5000 "		800.00	
TOTAL FEES			$44.00

WORKERS COMPENSATION INFORMATION

INSURER BY ON FILE

POLICY # PC 964679

EXPIRATION DATE

GROUP
TYPE
FIRE ZONE
USE ZONE

P.C. 10-50
#3311

APPLICATION FOR PERMIT TO BUILD
Two sets of Plans and Specifications including Details and Cross Sections Must be filed with Application and Approved by Building Inspector.

$ 215-00
AMOUNT OF PERMIT
$ 40 000
Value of Construction, Including Labor & Materials

T-20

Permit No. 22 19807 cert. of Occup #5543 Culver City, Calif. 9-24 19 74 7/23/75

Job Address 6237 Bristol Parkway, Culver City, California 90230

Lot Portion of Lot 1, Block , Tract 30946

Owner's Name Ramada Development Company Address 6333 Bristol Parkway Phone No. 641-9271

Contractor Ramada Development Company Address 6333 Bristol Parkway Phone No. 641-9271

State License No. 273772 Workmen's Comp. Policy No.

City License No. 22955

ONE SET OF APPROVED PLANS TO REMAIN ON JOB UNTIL WORK IS COMPLETED.

INSPECTOR MUST APPROVE EACH BRACKET ON JOB CARD BEFORE PROCEEDING TO NEXT WORK.

Purpose building is to be used for Health Spa

Description of Building

Size of New Building or Addition ____ x ____ (1st Floor) ____ x ____ (2nd Floor) Total floor area 4320 Sq.Ft. No. of Rooms 21

Size of Garage ____ x ____ Size of Lot ____ x ____ Size of Girders ____ x ____

Size of Mudsill ____ x ____ Size of floor joists ____ x ____ (1st Floor) ____ x ____ (2nd Floor)

Size of exterior studs ____ x ____, Size of interior studs ____ x ____

Size of Ceiling Joists ____ x ____, Size of Roof Rafters ____ x ____

Material of Foundation ____, Width of Footings ____ Depth in Ground ____

Material of Exterior Walls ____ Interior Walls ____ Floor ____

Roof ____

COMMERCIAL		GARAGE APTS	
INDUSTRIAL		RESIDENCE	
APARTMENTS		FIREPLACE	
UNITS		FURNACE	
DUPLEX		TILE WORK	

REMARKS

RECEIVED MAR 27 1975 City of Culver City Building Department

Tenant Improvement

THIS PERMIT WILL NOT INCLUDE POOL.
(POOL PERMIT REQUIRED)

I have carefully examined and read the above application and know the same is true and correct and hereby certify and agree that if a permit is issued that all of the provisions of the Building Ordinances and the Uniform Building Code of the City of Culver City and building laws of the State of California will be complied with, whether hereby specified or not.

Applicant RAMADA DEVELOPMENT COMPANY

By Wm Garnier

WM. GARNIER, Project Supt.

OFFICE OF ASSESSOR
BOOK PAGE PARCEL

ORIGINAL MUST BE PERMANTLY POSTED IN A CONSPICUOUS LOCATION NEAR THE MAIN ENTRANCE INSIDE THE SUBJECT BUILDING

COPY NO. 2

CITY OF CULVER CITY

CALIFORNIA

CERTIFICATE OF OCCUPANCY

DATE ISSUED

Nº 5543

CERTIFICATE NUMBER

DIVISION OF

PLANNING AND COMMUNITY DEVELOPMENT

THIS IS TO CERTIFY THAT THE BUILDING OR STRUCTURE(S), AND LAND DESCRIBED HEREINBELOW HAVE BEEN INSPECTED BY ALL CITY DEPARTMENTS AND/OR DIVISIONS CONCERNED AND, HAVING BEEN FOUND TO BE IN FULL COMPLIANCE WITH ALL THE APPLICABLE LAWS AND REGULATIONS OF THE CITY OF CULVER CITY AND OF THE STATE OF CALIFORNIA INCLUDING WHATEVER SPECIAL CONDITIONS OF APPROVAL WHICH MAY HAVE BEEN ATTACHED TO THE DEVELOPMENT OF THE BUILDING OR STRUCTURE(S), AND LAND, ARE HEREBY OFFICIALLY AND LAWFULLY AUTHORIZED AS SUITABLE FOR OCCUPANCY AS A

SUBJECT TO CONTINUED COMPLIANCE WITH ALL THE APPLICABLE LAWS, REGULATIONS AND SPECIAL CONDITIONS OF APPROVAL THROUGHOUT THE LIFE OF THE BUILDING OR STRUCTURE(S) UNLESS OTHERWISE APPROVED BY THE CITY OF CULVER CITY.

STREET ADDRESS_____ ZONING DISTRICT_____

LEGAL DESCRIPTION: LOT(S)_____ FIRE ZONE_____ OTHER_____

BLOCK_____TRACT_____ BUILDING NO._____ NO. OF UNITS_____

ASSESSOR'S INFORMATION: BOOK NO._____ BUILDING PERMIT NO._____ VALUATION_____

PAGE NO._____ PARCEL NO._____ ARCHITECTURAL DESIGN DISTRICT_____

SPECIAL CONDITIONS OF APPROVAL NECESSARILY APPLICABLE FOR THE CONTINUOUS VALIDITY OF THIS CERTIFICATE OF OCCUPANCY:

CLEARANCES

BUILDING DIVISION:	ENGINEERING DIVISION:	FIRE DEPARTMENT:	INDUSTRIAL WASTE:
DATE_____	DATE_____	DATE_____	DATE_____
BY_____	BY_____	BY_____	BY_____
PARKS DIVISION:	**POLICE DEPARTMENT:**	**PUBLIC WORKS DEPARTMENT:**	**SANITATION DIVISION:**
DATE_____	DATE_____	DATE_____	DATE_____
BY_____	BY_____	BY_____	BY_____

PLANNING AND COMMUNITY DEVELOPMENT DIVISION BY_____

THIS CERTIFICATE BECOMES VALID WHEN SIGNED BY AN AUTHORIZED REPRESENTATIVE OF THE PLANNING AND COMMUNITY DEVELOPMENT DIVISION OF THE CITY OF CULVER CITY

GROUP_____
TYPE_____
FIRE ZONE_____
USE ZONE_____

PC 15.00 3322
APPROVED BY BLDG. DEPT.

APPLICATION FOR PERMIT TO BUILD
Two sets of Plans and Specifications including Details and Cross Sections Must be filed with Application and Approved by Building Inspector.

MAR 27 11 26 AM 75
CITY OF CULVER CITY
CALIFORNIA

$ 30.00
AMOUNT OF PERMIT
$ 3000.00
Value of Construction, Including Labor & Materials

Permit No. A 19822 Culver City, Calif. 3-27 1975

Job Address 6237 Bristal Parkway Culver City

Lot_____, Block_____, Tract_____

Owner's Name RAMADA Dev. Corp. Address SAME Phone No. 641-9271

Contractor Calif. Pools Inc. Address 11836 Downey Phone No. 865-6276

State License No. 185102 e 53 Workmen's Comp._____ Policy No._____

City License No._____

ONE SET OF APPROVED PLANS TO REMAIN ON JOB UNTIL WORK IS COMPLETED.

INSPECTOR MUST APPROVE EACH BRACKET ON JOB CARD BEFORE PROCEEDING TO NEXT WORK.

Purpose building is to be used for Swim (2) Spa - ~~Spa~~

Description of Building Size of pool - 12X26 - 312 sq.ft.
Size of spa - 8X9 - 64 sq.ft.

Size of New Building or Addition ____x____ (1st Floor) ____x____ (2nd Floor) Total floor area____ Sq.Ft. No. of Rooms___

Size of Garage____x____ Size of Lot____x____ Size of Girders____x____

Size of Mudsill____x____ Size of floor joists____x____ (1st Floor) ____x____ (2nd Floor)

Size of exterior studs____x____, Size of interior studs____x____

Size of Ceiling Joists____x____, Size of Roof Rafters____x____

Material of Foundation_____, Width of Footings_____ Depth in Ground_____

Material of Exterior Walls_____ Interior Walls_____ Floor_____

Roof_____

COMMERCIAL	X	GARAGE APTS	
INDUSTRIAL		RESIDENCE	
APARTMENTS		FIREPLACE	
UNITS		FURNACE	
DUPLEX		TILE WORK	

REMARKS

RECEIVED MAR 31 1975 City of Culver City Building Dept.

I have carefully examined and read the above application and know the same is true and correct and hereby certify and agree that if a permit is issued that all of the provisions of the Building Ordinances and the Uniform Building Code of the City of Culver City and building laws of the State of California will be complied with, whether hereby specified or not.

Applicant Calif. Pools Inc

By Edith Barker

OFFICE OF ASSESSOR
BOOK PAGE PARCEL

Health Spa — OWNER
6237 Bristol Parkway — ADDRESS
Ramada Development Co. — CONTRACTOR
3-27-75 — DATE
A 19807 — PERMIT NO.
Interior work

I-20 — FOUNDATION — INSPECTOR — DATE
STEEL — INSPR. — DATE
STEEL
BOND BEAM
FOOTINGS
COLUMNS
WALLS
WALL
COLUMNS
FIREPLACE
FRAMING
FORMS
RAT PROOFING
LATH
EXTERIOR
INTERIORS

Hermsen Inc. — PLUMBING CONTRACTOR
C11148 — PERMIT
4-2-75 — DATE

INSPR. — DATE
INSPR. — DATE
ROUGH
NO. FIXTURES 25
FINAL 7-14-75 RNB GAS
NO. GAS OUTLETS
WATER SYSTEM
NO. WATER HEATERS & VENT 1 — 1 & 1
SEWER
CONTR
PERMIT — DATE
PROP. LINE
EASEMENT
CESSPOOL
CONTR.
PERMIT — DATE
HOLE
BRICK
SEPTIC TANK
CONTR.
PERMIT — DATE
SEEPAGE PIT
LEACH LINE
HEATING, REFRIG. Key Air Cond. Co. — CONTR.
C11046 — PERMIT
2-24-75 — DATE
FLOOR 6 heater WALL
1 Comp, 6 vent fan
ROUGH
FINAL 7-14-75 RNB

ELECTRICAL

Trans Pac Const. (CONTR.) | B10280 (PERMIT) | 4-1-75 (DATE)

TEMP. POWER (INSPR.) (DATE) | TEMP. LIGHT (INSPR.) (DATE)

RO. ELEC. 157 5-7-75 JW | FINAL ELEC. Edwin 7-11-75 JW

FIXTURES 99 | MOTORS

SIGNS

METER | HEATER

6 vent fan, 3, heater, 1 FAU, 1 sign, 1 temp. work lights, 1 comm. panel, 6 motors as listed, 1 service

ORD. 326 AND AMENDMENTS

(CONTR.) | (PERMIT) | (DATE)

EXCAVATION (CONTR.) | (PERMIT) | (DATE)

REMARKS:

JOB COMPLETED 7-11-75 (DATE) J. Blackwood (SIGNATURE)

Ramada Dev. Corp. — OWNER
6237 Bristol Parkway — ADDRESS
Calif. Pools Inc. — CONTRACTOR
3-31-75 — DATE
A 19822 — PERMIT NO.
Pool & spa

FOUNDATION — INSPECTOR — DATE
STEEL — INSPR. — DATE
STEEL
BOND BEAM
FOOTINGS pool Grunite 4-10-75 CB
COLUMNS
WALLS
WALL
COLUMNS
FIREPLACE
FRAMING
FORMS
RAT PROOFING
LATH
EXTERIOR
INTERIORS

Calif. Pools Inc. — PLUMBING CONTRACTOR
C11142 — PERMIT
3-31-75 — DATE
INSPR. — DATE
INSPR. — DATE
ROUGH
NO. FIXTURES
FINAL — FINAL GAS
NO. GAS OUTLETS
WATER SYSTEM — 1 pool plumbing
NO. WATER HEATERS & VENT
SEWER
CONTR
PERMIT — DATE
PROP. LINE
EASEMENT
CESSPOOL
CONTR.
PERMIT — DATE
HOLE
BRICK
SEPTIC TANK
CONTR.
PERMIT — DATE
SEEPAGE PIT
LEACH LINE
HEATING, REFRIG.
CONTR.
PERMIT — DATE
FLOOR — WALL
ROUGH — FINAL

The Fitness Factory — OWNER

6237 Bristol Parkway — ADDRESS

Radco Construction — CONTRACTOR

8-26-75 — DATE

A 20189 — PERMIT NO.

Exterior sign

M-2

FOUNDATION — INSPECTOR — DATE

STEEL

FOOTINGS

WALLS

COLUMNS

FIREPLACE

FORMS

LATH

EXTERIOR

STEEL — INSPR. — DATE

BOND BEAM

COLUMNS

WALL

FRAMING

RAT PROOFING

INTERIORS

PLUMBING CONTRACTOR

INSPR. — DATE

ROUGH

FINAL — FINAL GAS

WATER SYSTEM

SEWER

CONTR

PROP. LINE

CESSPOOL

CONTR.

HOLE

SEPTIC TANK

CONTR:

SEEPAGE PIT

HEATING, REFRIG.

CONTR.

FLOOR — WALL

PERMIT — DATE

INSPR. — DATE

NO. FIXTURES

NO. GAS OUTLETS

NO. WATER HEATERS & VENT

PERMIT — DATE

EASEMENT

PERMIT — DATE

BRICK

PERMIT — DATE

LEACH LINE

PERMIT — DATE

ROUGH — FINAL

GROUP_____
TYPE_____
FIRE ZONE_____
USE ZONE_____

RECEIVED-BLDG. DEPT.

APPLICATION FOR PERMIT TO BUILD
Two sets of Plans and Specifications including Details and Cross Sections Must be filed with Application and Approved by Building Inspector.

$ 10.00
AMOUNT OF PERMIT
$ 900.00
Value of Construction, Including Labor & Materials

Permit No. A-20189 Culver City, Calif. Aug. 20, 1975

Job Address 6237 Bristol Parkway (Fox Hills Plaza)

Lot_____, Block_____, Tract_____

Owner's Name The Fitness Factory Address (Same) Phone No. 670-1380

Contractor Radco Construction Address_____ Phone No._____

State License No._____ Workmen's Comp._____ Policy No._____

City License No._____

ONE SET OF APPROVED PLANS TO REMAIN ON JOB UNTIL WORK IS COMPLETED.

INSPECTOR MUST APPROVE EACH BRACKET ON JOB CARD BEFORE PROCEEDING TO NEXT WORK.

Purpose building is to be used for Women's Health Club

Description of ~~Building~~ Exterior Sign per enclosed specifications

Size of New Building or Addition ____x____ (1st Floor) ____x____ (2nd Floor) Total floor area____ Sq.Ft. No. of Rooms___

Size of Garage____x____ Size of Lot____x____ Size of Girders____x____

Size of Mudsill____x____ Size of floor joists____x____ (1st Floor) ____x____ (2nd Floor)

Size of exterior studs____x____, Size of interior studs____x____

Size of Ceiling Joists____x____, Size of Roof Rafters____x____

Material of Foundation_____, Width of Footings_____ Depth in Ground_____

Material of Exterior Walls_____ Interior Walls_____ Floor_____

Roof_____

COMMERCIAL		GARAGE APTS	
INDUSTRIAL		RESIDENCE	
APARTMENTS		FIREPLACE	
UNITS		FURNACE	
DUPLEX		TILE WORK	

REMARKS

RECEIVED AUG 20 1975 City of Culver City Building Dept.

I have carefully examined and read the above application and know the same is true and correct and hereby certify and agree that if a permit is issued that all of the provisions of the Building Ordinances and the Uniform Building Code of the City of Culver City and building laws of the State of California will be complied with, whether hereby specified or not.

FINAL 1-21-76

Applicant The Fitness Factory

By Joyce I. Shaw V.P. Operations

OFFICE OF ASSESSOR
BOOK PAGE PARCEL

Erv Grau — OWNER

6237 Bristol Parkway — ADDRESS

Robert D. Swartz — CONTRACTOR

10-26-76 — DATE

A 21010 — PERMIT NO.

Remodeling womens showers

FOUNDATION — INSPECTOR — DATE

STEEL

FOOTINGS

WALLS

COLUMNS

FIREPLACE

FORMS

LATH

EXTERIOR

STEEL — INSPR. — DATE

BOND BEAM

COLUMNS

WALL

FRAMING 10-27-76 JR

RAT PROOFING

INTERIORS

PLUMBING CONTRACTOR

INSPR. — DATE

ROUGH

FINAL — FINAL GAS

WATER SYSTEM

SEWER

CONTR

PROP. LINE

CESSPOOL

CONTR.

HOLE

SEPTIC TANK

CONTR.

SEEPAGE PIT

HEATING; REFRIG:

CONTR.

FLOOR — WALL

PERMIT — DATE

INSPR. — DATE

NO. FIXTURES

NO. GAS OUTLETS

NO. WATER HEATERS & VENT

PERMIT — DATE

EASEMENT

PERMIT — DATE

BRICK

PERMIT — DATE

LEACH LINE

PERMIT — DATE

ROUGH — FINAL

PC 16 25 #4316

RECEIVED
1976 OCT 22 AM 9:41
BUILDING DIVISION

GROUP
TYPE
FIRE ZONE
USE ZONE

APPLICATION FOR PERMIT TO BUILD
Two sets of Plans and Specifications including Details and Cross Sections Must be filed with Application and Approved by Building Inspector.

$ 32 50
AMOUNT OF PERMIT
$ 3500 00
Value of Construction, Including Labor & Materials

Permit No. A 21010 Culver City, Calif Oct 22 1976

Job Address 6237 Bristol Parkway (Fox Hills Plaza)

Lot _____, Block _____, Tract _____

Owner's Name EVR GRAU Address 6237 Bristol PARK Phone No. _____

Contractor Robert D Swartz Address 20637 Bryant Phone No 341-4752

State License No. 227340 Workmen's Comp. State Fund Policy No. _____

City License No. _____

ONE SET OF APPROVED PLANS TO REMAIN ON JOB UNTIL WORK IS COMPLETED.

INSPECTOR MUST APPROVE EACH BRACKET ON JOB CARD BEFORE PROCEEDING TO NEXT WORK.

Purpose building is to be used for Showers.

Description of Building Fox Hills Plaza Fitness Factory Womens Gym

Size of New Building or Addition _____x_____ (1st Floor) _____x_____ (2nd Floor) Total floor area _____ Sq.Ft. No. of Rooms ___

Size of Garage _____x_____ Size of Lot _____x_____ Size of Girders _____x_____

Size of Mudsill _____x_____ Size of floor joists _____x_____ (1st Floor) _____x_____ (2nd Floor)

Size of exterior studs _____x_____, Size of interior studs _____x_____

Size of Ceiling Joists _____x_____, Size of Roof Rafters _____x_____

Material of Foundation _____, Width of Footings _____ Depth in Ground _____

Material of Exterior Walls _____ Interior Walls _____ Floor _____

Roof _____

COMMERCIAL	x	GARAGE APTS	
INDUSTRIAL		RESIDENCE	
APARTMENTS		FIREPLACE	
UNITS		FURNACE	
DUPLEX		TILE WORK	

RECEIVED OCT 26 1976 City of Culver City Building Dept.

REMARKS
Replace Rec Ctr Shower Pans and Metal Enclosures with Hot Mopped Pans and wood walls Covered with Ceramic Tile

I have carefully examined and read the above application and know the same is true and correct and hereby certify and agree that if a permit is issued that all of the provisions of the Building Ordinances and the Uniform Building Code of the City of Culver City and building laws of the State of California will be complied with, whether hereby specified or not.

Applicant Robert D Swartz

By _____

OFFICE OF ASSESSOR
BOOK PAGE PARCEL

FOX HILL PLAZA — OWNER

6237 BRISTOL PARKWAY — ADDRESS

LUMINART NEON — CONTRACTOR

7-1-82 — DATE

A 26226 — PERMIT NO.

2 SIGNS

K-10

FOUNDATION INSPECTOR DATE

STEEL

FOOTINGS

WALLS

COLUMNS

FIREPLACE

FORMS

LATH

EXTERIOR

STEEL INSPR. DATE

BOND BEAM

COLUMNS

WALL

FRAMING

RAT PROOFING

INTERIORS

PLUMBING CONTRACTOR

INSPR. DATE

ROUGH

FINAL FINAL GAS

WATER SYSTEM

SEWER

CONTR

PROP. LINE

CESSPOOL

CONTR.

HOLE

SEPTIC TANK

CONTR.

SEEPAGE PIT

HEATING, REFRIG.

CONTR.

FLOOR WALL

PERMIT DATE

INSPR. DATE

NO. FIXTURES

NO. GAS OUTLETS

NO. WATER HEATERS & VENT

PERMIT DATE

EASEMENT

PERMIT DATE

BRICK

PERMIT DATE

LEACH LINE

PERMIT DATE

ROUGH FINAL

P.C. 17.90

GROUP V
TYPE
FIRE ZONE
USE ZONE

APPLICATION FOR PERMIT TO BUILD

Two sets of Plans and Specifications including Details and Cross Sections Must be filed with Application and Approved by Building Inspector.

$ 27.50
AMOUNT OF PERMIT

$ 2500.00
Value of Construction, Including Labor & Materials.

P.C. 8041 K-10

Permit No. A26226 City Of Culver City, CA 6/29, 1982

Job Address 6237 BRISTOL PARKWAY

Lot ____, Block ____, Tract ____, Assessor's Map Book No. ____, Page ____, Parcel ____

Owner's Name FOX HILLS PLAZA (CIRCLE SQ GRP) Address 6237 BRISTOL PK Phone No. ____

Contractor LUMINARY NEON Address 9550 E OLYMPIC BLVD Phone No. 723-5161

Arch./Engineer PREMIER Address 9550 OLYMPIC BLVD LA Phone No. 723-5161

State License No. 201456 (C-45) Workmen's Comp. on file Policy No. ____

City License No. 63099 Exp. Date ____

ONE SET OF APPROVED PLANS TO REMAIN ON JOB UNTIL WORK IS COMPLETED.

INSPECTOR MUST APPROVE EACH BRACKET ON JOB CARD BEFORE PROCEEDING TO NEXT WORK.

Purpose building is to be used for SIGN

Description of Building

Size of New Building or Addition ____ x ____ (1st Floor) ____ x ____ (2nd Floor) Total floor area ____ (Sq. Ft.) No. of Rooms ____

Size of Garage ____ x ____ Size of Lot ____ x ____ Size of Girders ____ x ____

Size of Mudsill ____ x ____ Size of floor joists ____ x ____ (1st Floor) ____ x ____ (2nd Floor)

Size of exterior studs ____ x ____, Size of interior studs ____ x ____

Size of Ceiling Joists ____ x ____, Size of Roof Rafters ____ x ____

Material of Foundation ____, Width of Footings ____ Depth in Ground ____

Material of Exterior Walls ____ Interior Walls ____ Floor ____

Roof ____

COMMERCIAL		GARAGE APTS.	
INDUSTRIAL		RESIDENCE	
APARTMENTS		FIREPLACE	
UNITS		FURNACE	
DUPLEX		TILE WORK	

REMARKS

2 signs

Culver City Building Dept.

JUL 1 1982

I have carefully examined and read the above application and know the same is true and correct and hereby certify and agree that if a permit is issued that all of the provisions of the Building Ordinances and the Uniform Building Code of the City of Culver City and building laws of the State of California will be complied with, whether hereby specified or not.

Applicant [signature] Culver City Building Dept.

"OWNER-BUILDER DECLARATION"

I hereby affirm that I am exempt from the Contractor's License law because: (check one)

JUN 30 1982

☐ I, as the owner of the property or my employees with wages as their sole compensation will do the work, and the structure is not intended or offered for sale.

☐ I, as the owner of this property, am exclusively contracting with licensed contractors to construct the project.

Owner Applicant ____

FITNESS FACTORY — OWNER

0237 BRISTOL WAY — ADDRESS

PARR CONTRACTING — CONTRACTOR

9-22-82 — DATE

A 26393 — PERMIT NO

INTERIOR PARTITIONS, ETC.

STAT

FOUNDATION — INSPECTOR — DATE

STEEL

FOOTINGS

WALLS

COLUMNS

FIREPLACE

FORMS

LATH

EXTERIOR

STEEL — INSPR. — DATE

BOND BEAM

COLUMNS

WALL

Next Door Frame - 9-30-82 RV

FRAMING

RAT PROOFING

INTERIORS Partition Drywall 9-30-82 RV Drywall - 10-1-82 RV

PLUMBING CONTRACTOR

PERMIT — DATE

INSPR — DATE

INSPR. — DATE

ROUGH

NO. FIXTURES

FINAL — FINAL GAS

NO. GAS OUTLETS

WATER SYSTEM

NO. WATER HEATERS & VENT

SEWER

CONTR

PERMIT — DATE

PROP. LINE

EASEMENT

CESSPOOL

CONTR.

PERMIT — DATE

HOLE

BRICK

SEPTIC TANK

CONTR.

PERMIT — DATE

SEEPAGE PIT

LEACH LINE

HEATING, REFRIG.

CONTR.

PERMIT — DATE

FLOOR — WALL

ROUGH — FINAL

P.C. 7930

Paid rec.# 8141

GROUP V

TYPE

FIRE ZONE

USE ZONE

RECEIVED
1982 SEP -7 AM 11:06
BUILDING DIVISION

APPLICATION FOR PERMIT TO BUILD

Two sets of Plans and Specifications including Details and Cross Sections Must be filed with Application and Approved by Building Inspector.

$ 122.00
AMOUNT OF PERMIT

$ 14,000
Value of Construction, Including Labor & Materials.

Permit No. A26395 City Of Culver City, CA 9-7, 1982

Job Address 6237 BRISTOL WAY CULVER CITY

Lot ____, Block ____, Tract ____, Assessor's Map Book No. 4203, Page 012, Parcel 020

Owner's Name FITNESS FACTORY Address ____ Phone No. ____

Contractor PARR CONTRACTING Address 3701 W ROSECRANS Phone No. 772 7277

Arch./Engineer ____ Address 6237 BRISTOL PKWY Phone No. ____

State License No. 167563-B1 Workmen's Comp. YES - ON FILE HERE Policy No. ____

City License No. 11408 Exp. Date ____

ONE SET OF APPROVED PLANS TO REMAIN ON JOB UNTIL WORK IS COMPLETED.

INSPECTOR MUST APPROVE EACH BRACKET ON JOB CARD BEFORE PROCEEDING TO NEXT WORK.

Purpose building is to be used for WOMENS GYM

Description of Building

Size of New Building or Addition ____ x ____ (1st Floor) ____ x ____ (2nd Floor) Total floor area ____ (Sq. Ft.) No. of Rooms ____

Size of Garage ____ x ____ Size of Lot ____ x ____ Size of Girders ____ x ____

Size of Mudsill ____ x ____ Size of floor joists ____ x ____ (1st Floor) ____ x ____ (2nd Floor)

Size of exterior studs ____ x ____, Size of interior studs ____ x ____

Size of Ceiling Joists ____ x ____, Size of Roof Rafters ____ x ____

Material of Foundation ____, Width of Footings ____ Depth in Ground ____

Material of Exterior Walls ____ Interior Walls ____ Floor

Roof ____

RECEIVED
Culver City
Building Dept.

COMMERCIAL		GARAGE APTS.	
INDUSTRIAL	X	RESIDENCE	
APARTMENTS		FIREPLACE	
UNITS		FURNACE	
DUPLEX		TILE WORK	

REMARKS

SEP 22 1982

REMOVE INTERIOR WALL & COUNTER & REMOVE PLANTERS, & CUT IN ONE NEW DOOR.

I have carefully examined and read the above application and know the same is true and correct and hereby certify and agree that if a permit is issued that all of the provisions of the Building Ordinances and the Uniform Building Code of the City of Culver City and building laws of the State of California will be complied with, whether hereby specified or not.

Applicant Robert G. Parr PARR CONTRACTING

"OWNER-BUILDER DECLARATION"

I hereby affirm that I am exempt from the Contractor's License law because: (check one)

☐ I, as the owner of the property or my employees with wages as their sole compensation will do the work, and the structure is not intended or offered for sale.

☑ I, as the owner of this property, am exclusively contracting with licensed contractors to construct the project.

Owner Applicant ____

ORIGINAL MUST BE PERMANTLY POSTED IN A CONSPICUOUS LOCATION NEAR THE MAIN ENTRANCE INSIDE THE SUBJECT BUILDING

COPY NO. 2

CITY OF CULVER CITY
CALIFORNIA

CERTIFICATE OF OCCUPANCY

July 23, 1975
DATE ISSUED

Nº 5543
CERTIFICATE NUMBER

DIVISION OF
PLANNING AND COMMUNITY DEVELOPMENT

THIS IS TO CERTIFY THAT THE BUILDING OR STRUCTURE(S), AND LAND DESCRIBED HEREINBELOW HAVE BEEN INSPECTED BY ALL CITY DEPARTMENTS AND/OR DIVISIONS CONCERNED AND, HAVING BEEN FOUND TO BE IN FULL COMPLIANCE WITH ALL THE APPLICABLE LAWS AND REGULATIONS OF THE CITY OF CULVER CITY AND OF THE STATE OF CALIFORNIA INCLUDING WHATEVER SPECIAL CONDITIONS OF APPROVAL WHICH MAY HAVE BEEN ATTACHED TO THE DEVELOPMENT OF THE BUILDING OR STRUCTURE(S), AND LAND, ARE HEREBY OFFICIALLY AND LAWFULLY AUTHORIZED AS SUITABLE FOR OCCUPANCY AS A

HEALTH SPA

SUBJECT TO CONTINUED COMPLIANCE WITH ALL THE APPLICABLE LAWS, REGULATIONS AND SPECIAL CONDITIONS OF APPROVAL THROUGHOUT THE LIFE OF THE BUILDING OR STRUCTURE(S) UNLESS OTHERWISE APPROVED BY THE CITY OF CULVER CITY.

STREET ADDRESS 6237 BRISTOL PARKWAY — ZONING DISTRICT C-3

LEGAL DESCRIPTION: LOT(S) 2 — FIRE ZONE 2 — OTHER "FOX HILLS PLAZA"

BLOCK — TRACT PARCEL MAP NO. 3773 — BUILDING NO. — — NO. OF UNITS —

ASSESSOR'S INFORMATION: BOOK NO. 4203 — BUILDING PERMIT NO. A19807 — VALUATION $40,000

PAGE NO. — PARCEL NO. 17 — ARCHITECTURAL DESIGN DISTRICT Shopping Center

SPECIAL CONDITIONS OF APPROVAL NECESSARILY APPLICABLE FOR THE CONTINUOUS VALIDITY OF THIS CERTIFICATE OF OCCUPANCY:

CITY SITE PLAN (PL-830), ARCHITECTURAL REVIEW BOARD, AND CULVER CITY REDEVELOPMENT AGENCY CONDITIONS OF APPROVAL

CLEARANCES

BUILDING DIVISION:	ENGINEERING DIVISION:	FIRE DEPARTMENT:	INDUSTRIAL WASTE:
DATE 7-18-75	DATE	DATE 7/18/75	DATE 7/22/75
BY	BY	BY Capt. Odell	BY

PARKS DIVISION:	POLICE DEPARTMENT:	PUBLIC WORKS DEPARTMENT:	SANITATION DIVISION:
DATE	DATE N/A	DATE 7-18-75	DATE 7-23-75
BY	BY	BY R E. Miller	BY

PLANNING AND COMMUNITY DEVELOPMENT DIVISION BY William PLans AAICP by OBr

THIS CERTIFICATE BECOMES VALID WHEN SIGNED BY AN AUTHORIZED REPRESENTATIVE OF THE PLANNING AND COMMUNITY DEVELOPMENT DIVISION OF THE CITY OF CULVER CITY

6241

Bristol

A-96

DATE 6-18-73

Ramada Development Co. — OWNERS NAME

6241 Bristol Parkway — ADDRESS OF JOB

same — CONTRACTOR

A18683 — PERMIT #

Water Heater_____

Water Softener_____

Type of Fence_____

Disposal

Plbg._____

Elec._____

Water Service_____

Sprinkling System_____ Heads

RETAINING WALL steel pour 7-5-73 JB

JOB COMPLETED 9-17-74 — DATE

J. Blackwood — INSPECTOR

Plan Check Fee - $27.50

GROUP_____
TYPE_____
FIRE ZONE_____
USE ZONE_____

APPLICATION FOR PERMIT TO BUILD
Two sets of Plans and Specifications including Details and Cross Sections Must be filed with Application and Approved by Building Inspector.

$ 55.00
AMOUNT OF PERMIT
$ 8000.00
Value of Construction, Including Labor & Materials

A-26

Permit No. B18683 Culver City, Calif. 6-8 1973

Job Address 6241 BRISTOL PARKWAY

Lot_____, Block_____, Tract_____

Owner's Name RAMADA DEVELOPMENT CO Address 3838 E VAN BUREN PHOENIX ARI. Phone No. 602/275-8511

Contractor SAME Address_____ Phone No._____

State License No._____ Workmen's Comp._____ Policy No._____

City License No. 19071

ONE SET OF APPROVED PLANS TO REMAIN ON JOB UNTIL WORK IS COMPLETED.

INSPECTOR MUST APPROVE EACH BRACKET ON JOB CARD BEFORE PROCEEDING TO NEXT WORK.

Purpose building is to be used for RETAINING WALL.

Description of Building

Size of New Building or Addition ____x____ (1st Floor) ____x____ (2nd Floor) Total floor area____ Sq.Ft. No. of Rooms___

Size of Garage____x____ Size of Lot____x____ Size of Girders____x____

Size of Mudsill____x____ Size of floor joists____x____ (1st Floor) ____x____ (2nd Floor)

Size of exterior studs____x____, Size of interior studs____x____

Size of Ceiling Joists____x____, Size of Roof Rafters____x____

Material of Foundation_____, Width of Footings_____ Depth in Ground_____

Material of Exterior Walls_____ Interior Walls_____ Floor_____

Roof_____

COMMERCIAL		GARAGE APTS	
INDUSTRIAL		RESIDENCE	
APARTMENTS		FIREPLACE	
UNITS		FURNACE	
DUPLEX		TILE WORK	

REMARKS

RECEIVED
JUN 18 1973
City of Culver City
Building Dept.

I have carefully examined and read the above application and know the same is true and correct and hereby certify and agree that if a permit is issued that all of the provisions of the Building Ordinances and the Uniform Building Code of the City of Culver City and building laws of the State of California will be complied with, whether hereby specified or not.

27.50
55.00
$82.50

Applicant RAMADA DEVELOPMENT CO
By Robert J. Perry Proj. Supt
JOB PHONE - 641-9271

OFFICE OF ASSESSOR
BOOK PAGE PARCEL

Final - 9-17-74 JBB

DATE 5-20-24

Ramada Inns — OWNERS NAME

6241 Bristol Parkway — ADDRESS OF JOB

Hammer Co. — CONTRACTOR

C10220 — PERMIT #

Water Heater_____ Disposal

Plbg._____

Water Softener_____ Elec._____

Water Service_____

Type of Fence_____

Sprinkling System 1 Heads

JOB COMPLETED 6-24-75 — DATE

Ted Stokes — INSPECTOR

X

6243

Bristol

Ramada Development — OWNER

Same — CONTRACTOR

A 19808 — PERMIT NO.

Lease area #4D
6243 Bristol Parkway — ADDRESS

3-27-75 — DATE

Interior work

I-21

FOUNDATION	INSPECTOR	DATE	STEEL	INSPR.	DATE
STEEL			BOND BEAM		
FOOTINGS			COLUMNS		
WALLS			WALL		
COLUMNS					
FIREPLACE			FRAMING		
FORMS			RAT PROOFING		
LATH					
EXTERIOR			INTERIORS		

Hermsen, Inc. — PLUMBING CONTRACTOR

C11149 — PERMIT — 4-2-75 DATE

INSPR.	DATE	INSPR.	DATE
ROUGH 4-10-75 CB		NO. FIXTURES 2	
FINAL 5-8-75 CB	FINAL GAS	NO. GAS OUTLETS	
WATER SYSTEM 1 water piping		NO. WATER HEATERS & VENT 1	
SEWER			
	CONTR	PERMIT	DATE
PROP. LINE		EASEMENT	
CESSPOOL			
	CONTR.	PERMIT	DATE
HOLE		BRICK	
SEPTIC TANK			
	CONTR.	PERMIT	DATE
SEEPAGE PIT		LEACH LINE	
HEATING, REFRIG. Super Therm Co. Key Air Cond. Co	CONTR.	C-14570 C11104	9-16-74 3-17-75
		PERMIT	DATE

FLOOR 1 comp WALL 1 vent fan ROUGH 4-10-75 CB FINAL 5-8-75 CB

3 comp.

ELECTRICAL

Trans Pac Const. (CONTR.) | B10278 (PERMIT) | 4-1-75 (DATE)

TEMP. POWER ____ INSPR. ____ DATE ____

TEMP. LIGHT ____ INSPR. ____ DATE ____

RO. ELEC. 24 4-9-75 Jww

FINAL ELEC. 5-7-75 Jww

FIXTURES 14

MOTORS ____

SIGNS ____

METER ____ HEATER ____

1 vent fan, 1 heater, 1 FAU, 1 panel, 1 motor

1 service

ORD. 326 AND AMENDMENTS

CONTR. ____ PERMIT ____ DATE ____

EXCAVATION

CONTR. ____ PERMIT ____ DATE ____

REMARKS:

JOB COMPLETED 8-11-75 (DATE) J. Blackwood (SIGNATURE)

Lic. Fee - $29.65

#3312

GROUP_____
TYPE_____
FIRE ZONE_____
USE ZONE_____

APPLICATION FOR PERMIT TO BUILD
Two sets of Plans and Specifications including Details and Cross Sections Must be filed with Application and Approved by Building Inspector.

$ 59.00
AMOUNT OF PERMIT
$ 8800.00
Value of Construction, Including Labor & Materials

I-21

Permit No. A 19808 Culver City, Calif. 2-13-75 19____

Job Address 6243 Bristol Parkway (LEASE AREA NO. 4 D)

Lot Portion of Lot 1, Block _____, Tract 30946

Owner's Name Ramada Development Company Address 2667 Bristol Parkway Phone No. 641-9271

Contractor Ramada Development Company Address 6267 Bristol Parkway Phone No. 641-9271

State License No. 273772 Workmen's Comp. _____ Policy No. _____

City License No. 22955

ONE SET OF APPROVED PLANS TO REMAIN ON JOB UNTIL WORK IS COMPLETED.

INSPECTOR MUST APPROVE EACH BRACKET ON JOB CARD BEFORE PROCEEDING TO NEXT WORK.

Purpose building is to be used for Commercial

Description of Building

Size of New Building or Addition ____x____ (1st Floor) ____x____ (2nd Floor) Total floor area 855 Sq.Ft. No. of Rooms___

Size of Garage____x____ Size of Lot____x____ Size of Girders____x____

Size of Mudsill____x____ Size of floor joists____x____ (1st Floor) ____x____ (2nd Floor)

Size of exterior studs____x____, Size of interior studs____x____

Size of Ceiling Joists____x____, Size of Roof Rafters____x____

Material of Foundation_____, Width of Footings_____ Depth in Ground_____

Material of Exterior Walls_____ Interior Walls_____ Floor_____

Roof_____

COMMERCIAL		GARAGE APTS	
INDUSTRIAL		RESIDENCE	
APARTMENTS		FIREPLACE	
UNITS		FURNACE	
DUPLEX		TILE WORK	

REMARKS

Spec. Area

RECEIVED MAR 27 1975 City of Culver City Building Dept.

I have carefully examined and read the above application and know the same is true and correct and hereby certify and agree that if a permit is issued that all of the provisions of the Building Ordinances and the Uniform Building Code of the City of Culver City and building laws of the State of California will be complied with, whether hereby specified or not.

Applicant Ramada Development Company

By _____
WM. M. GARNIER, PROJECT SUPT.

OFFICE OF ASSESSOR
BOOK PAGE PARCEL

PLANNING DIVISION PLAN CHECK LIST

Ramada Development Co. | 641-9271 | Feb 24 1975
OWNER OR PROJECT NAME | PHONE | DATE (Disposition)

6R4B Bristol PKwy | Por of 1 | 30946
JOB ADDRESS | LOT(S) | BLOCK TRACT

ZONE | Internal Partitions & Remodel Only
JOB DESCRIPTION

CHECK		NON-CONFORMANCE: CODE SECTION
YARD SETBACKS	OK / NA	FRONT SIDES REAR
BLDG. HEIGHT	OK / NA	
OPEN SPACE & LOT COVERAGE	OK / NA	
DISTANCE BTWN. BUILDINGS &/OR UNIT SIZE	OK / NA	
FENCES, WALLS, HEDGES	OK / NA	
PARKING	OK / NA	
SIGNS	OK / NA	
SITE PLAN ☐ OR SPECIFIC PLAN ☐ CONDITIONS	OK / NA	
OTHER	OK / NA	Install internal partitions

☑ Approved
☐ Rejected

BY

Special Action(s): _____ PL- _____ _____
TYPE | DATE APPROVED

Ord. No. _____ Res. No. _____ Admin. _____

for _____

CCPL 73

ORIGINAL MUST BE PERMANTLY POSTED IN A CONSPICUOUS LOCATION NEAR THE MAIN ENTRANCE INSIDE THE SUBJECT BUILDING

COPY NO. 2

CITY OF CULVER CITY
CALIFORNIA

CERTIFICATE OF OCCUPANCY

Nº 5541
CERTIFICATE NUMBER

DATE ISSUED July 23, 1975

DIVISION OF
PLANNING AND COMMUNITY DEVELOPMENT

THIS IS TO CERTIFY THAT THE BUILDING OR STRUCTURE(S), AND LAND DESCRIBED HEREINBELOW HAVE BEEN INSPECTED BY ALL CITY DEPARTMENTS AND/OR DIVISIONS CONCERNED AND, HAVING BEEN FOUND TO BE IN FULL COMPLIANCE WITH ALL THE APPLICABLE LAWS AND REGULATIONS OF THE CITY OF CULVER CITY AND OF THE STATE OF CALIFORNIA INCLUDING WHATEVER SPECIAL CONDITIONS OF APPROVAL WHICH MAY HAVE BEEN ATTACHED TO THE DEVELOPMENT OF THE BUILDING OR STRUCTURE(S), AND LAND, ARE HEREBY OFFICIALLY AND LAWFULLY AUTHORIZED AS SUITABLE FOR OCCUPANCY AS A

TRAVEL AGENCY

SUBJECT TO CONTINUED COMPLIANCE WITH ALL THE APPLICABLE LAWS, REGULATIONS AND SPECIAL CONDITIONS OF APPROVAL THROUGHOUT THE LIFE OF THE BUILDING OR STRUCTURE(S) UNLESS OTHERWISE APPROVED BY THE CITY OF CULVER CITY.

STREET ADDRESS 6243 Bristol Parkway — ZONING DISTRICT C-3

LEGAL DESCRIPTION: LOT(S) 2 — FIRE ZONE 2 — OTHER "FOX HILLS PLAZA"

BLOCK - TRACT Parcel Map No. 3773 — BUILDING NO. - — NO. OF UNITS -

ASSESSOR'S INFORMATION: BOOK NO. 4203 — BUILDING PERMIT NO. A19909 — VALUATION $11,000

PAGE NO. 12 PARCEL NO. 17 — ARCHITECTURAL DESIGN DISTRICT SHOPPING CENTER

SPECIAL CONDITIONS OF APPROVAL NECESSARILY APPLICABLE FOR THE CONTINUOUS VALIDITY OF THIS CERTIFICATE OF OCCUPANCY:

CITY SITE PLAN (PL-830), ARCHITECTURAL REVIEW BOARD AND CULVER CITY REDEVELOPMENT AGENCY CONDITIONS OF APPROVAL

CLEARANCES

BUILDING DIVISION:	ENGINEERING DIVISION:	FIRE DEPARTMENT:	INDUSTRIAL WASTE:
DATE 7-18-75	DATE 7-7-75	DATE 7/18/75	DATE 7/22/75
BY [signature]	BY [signature]	BY [signature]	BY [signature]

PARKS DIVISION:	POLICE DEPARTMENT:	PUBLIC WORKS DEPARTMENT:	SANITATION DIVISION:
DATE [illegible]	DATE N/A	DATE 7-9-75	DATE 7-23-75
BY [signature]	BY	BY [signature]	BY [signature]

PLANNING AND COMMUNITY DEVELOPMENT DIVISION BY [signature] AICP by [signature]
THIS CERTIFICATE BECOMES VALID WHEN SIGNED BY AN AUTHORIZED REPRESENTATIVE OF THE PLANNING AND COMMUNITY DEVELOPMENT DIVISION OF THE CITY OF CULVER CITY

DEPARTMENT OF BUILDING & SAFETY
CULVER CITY, CALIFORNIA
837-5211

RECEIVED
MAY 20 1974
City of Culver City
Building Dept.

Application For Permit
PLUMBING

CONTRACTOR

Name Hammer Co., Inc.

Address 1645 Euclid

City Santa Monica Tel. No. 451-8891

City License No. State License No. 170797

PERMIT NO. C10220

RECEIVED BY tw

DATE ISSUED 5-20-74

READY FOR FIRST INSPECTION

APPLICANT FILL IN HEAVILY OUTLINED PORTION ONLY

PERMIT FEES	No.	Each	FEE
Issuing permit			4.00
Building Sewer		6.00	
Sewer cap		5.00	
Sump		3.00	
Gas system including 5		2.00	
Gas system over 5		.50	
Industrial waste interceptor		2.00	
Water closet		2.00	
Bidet		2.00	
Bathtub		2.00	
Lavatory		2.00	
Shower and/ or pan		2.00	
Sink-kitchen		2.00	
Sink-bar		2.00	
Sink-floor		2.00	
Laundry tub		2.00	
Washer standpipe		2.00	
Garbage disposal		2.00	
Dishwasher		2.00	
Floor drain		2.00	
Urinal		2.00	
Drinking fountain		2.00	
Dental unit		2.00	
Slop sink		2.00	
Roof drains		2.00	
Repair of waste and/ or vent piping		2.00	
Water service		2.00	
Water piping inside building		2.00	
Lawn sprinkler system		2.00	2.00
Backflow device including 5		2.00	
Over 5		.50	
Water softener		2.00	
Water pressure regulator		1.50	
Water heater		1.00	
Water heater vent		1.00	
Swimming pool private		10.00	
Swimming pool public		20.00	
Supplement		4.00	
Miscellaneous		2.00	
Extra inspection		5.00	
Investigation		20.00	
TOTAL FEES			6.00

Job Address 6243 Bristol Parkway

Culver City, Calif.

OWNER

Name Ramada Inn

Mail Address 6241 Bristol Parkway

City Culver City Tel. No.

I am the Legal Possessor of the above Culver City Certificate of Qualification.

W. F. Hammer
Contractor

I am the Legal Owner of the property described above.

Owner

FIRE SPRINKLER AND STANDPIPES

PERMIT FEES	No.	Each	FEE
Issuing permit			4.00
Repair, alter, add to fire sprinkler system, underground fire sprinkler piping system (when permit for complete system has not been obtained)		20.00	
Standpipes wet or dry (outlets)		3.00	
1 to 10 heads		8.00	
11 to 25 "		14.00	
26 to 50 "		24.00	
51 to 100 "		40.00	
101 to 200 "		68.00	
201 to 300 "		95.00	
301 to 500 "		140.00	
501 to 1000 "		200.00	
1001 to 2000 "		300.00	
2001 to 3000 "		400.00	
3001 to 4000 "		500.00	
4001 to 5000 "		600.00	
Over 5000 "		700.00	
TOTAL FEES			

ALL WATER SERVICE PIPES SHALL BE COPPER OR OF FERROUS TYPE WITH PROTECTIVE COATING MACHINE APPLIED AND CONFORMING TO RECOGNIZED STANDARDS.

DEPT. OF BUILDING & SAFETY

Rental Area 4-C

RECEIVED-BLDG. DEPT.

DEPARTMENT OF BUILDING & SAFETY
CULVER CITY, CALIFORNIA
837-5211 APR 1 9 34 AM '75

Application For Permit
ELECTRIC

CITY OF CULVER CITY CALIFORNIA

ELECTRICAL CONTRACTOR

Name Trans Pac Const
Address 16641 Roscoe Pl.
City Sepulveda Ca. Tel. No 894 8334
City License No. 65-88 State License No. 217823

PERMIT NO.	DATE ISSUED
B-10275	4-1-75
RECEIVED BY	**READY FOR FIRST INSPECTION**
JT	

APPLICANT FILL IN HEAVILY OUTLINED PORTION ONLY

PERMIT FEES	No.	Each	Fee
Issuing permit	1		$6.00
Light outlets	37	.35	12 95
Switch outlets	2	.35	70
Receptacle outlets	8	.35	2 80
Light fixtures	37	.35	12 95
Disposal		2.00	
Food center		2.00	
Vent fan	1	2.00	2 00
Range		2.50	
Cook top		2.50	
Dishwasher		2.50	
Heater	1	2.50	2 50
Heat zones		2.50	
F.A.U.	1	2.50	2 50
Signs	1	5.00	5 00
Trans. over 4		1.00	
No. of sign lamps		.10	
Flood lite poles		5.00	
Temp. work lights		6.00	
Comm. & Ind. panel	1	6.00	6 00
Busways		p.ft. .10	
Power Duct		p.ft. .10	
Under floor duct		p.ft. .07	
Motor ½ hp.		2.00	
½hp. to 5 hp.		3.00	
5 hp. to 15 hp.	1	5.00	5 00
15 hp. to 50 hp.		10.00	
50 hp. to 200 hp.		20.00	
200 hp. and over		30.00	
Transformers		KVA	
Welders		KVA	
Generators		KVA	
Timers		2.00	
Supplement permit		6.00	
Miscellaneous		6.00	
Extra inspection		7.50	
Investigation		20.00	
Temporary service		6.00	
Power service	1	6.00	6 00
TOTAL FEES			60 90

Job Address 6243 Bristol Parkway

OWNER

Name Ramada Development Co.
Mail Address P.O. Box 590
City Phoenix Ariz. 85001 Tel. No 275-8511

I am the Legal Possessor of the above Culver City Certificate of Qualification.

By Bill E Campbell
Electrician

I am the Legal Owner of the property described above.

Owner

CORRECTIONS

RECORDS

APPROVALS

	Date	Inspector
Temp.		
Underground		
Rough wiring	4-9-75	JW
Fixtures		
Power		
Meters called		
FINAL	5-7-75	JW

6243 Bristol Pkwy

ELECTRICAL

Allied Elec. Co. — CONTR.

B14036 — PERMIT

10-16-80 — DATE

TEMP. POWER — INSPR. — DATE

TEMP. LIGHT — INSPR. — DATE

RO. ELEC. 6

FINAL ELEC. 10-27-80 JT

FIXTURES

MOTORS

SIGNS

METER — HEATER

ORD. 326 AND AMENDMENTS

CONTR. — PERMIT — DATE

EXCAVATION

CONTR. — PERMIT. — DATE

REMARKS:

JOB COMPLETED 10-27-80 — DATE

J T — SIGNATURE

Devoe Travel Service — OWNER

6243 Bristol Pkwy — ADDRESS

CONTRACTOR

DATE

PERMIT NO.

FOUNDATION INSPECTOR DATE

STEEL

FOOTINGS

WALLS

COLUMNS

FIREPLACE

FORMS

LATH

EXTERIOR

STEEL INSPR. DATE

BOND BEAM

COLUMNS

WALL

FRAMING

RAT PROOFING

INTERIORS

PLUMBING CONTRACTOR

PERMIT DATE

INSPR. DATE

ROUGH

FINAL FINAL GAS

WATER SYSTEM

SEWER

INSPR. DATE

NO. FIXTURES

NO. GAS OUTLETS

NO. WATER HEATERS & VENT

CONTR

PERMIT DATE

PROP. LINE

EASEMENT

CESSPOOL

CONTR.

PERMIT DATE

HOLE

BRICK

SEPTIC TANK

CONTR.

PERMIT DATE

SEEPAGE PIT

LEACH LINE

HEATING, REFRIG.

CONTR.

PERMIT DATE

FLOOR WALL

ROUGH FINAL

DEPARTMENT OF BUILDING & SAFETY
CULVER CITY, CALIFORNIA
837-5211

80 OCT 16 AM 10:15
BUILDING DIVISION

Application For Permit
ELECTRIC

ELECTRICAL CONTRACTOR

Name: Allied Elect Co.
Address: 7626 So Vermont Ave
City: Los Angeles Ca. Tel. No. 756-6108
City License No. 10439 State License No. 202-540

PERMIT NO.	DATE ISSUED
B 14036	10-16-80
RECEIVED BY	**READY FOR FIRST INSPECTION**
tw	W/C

APPLICANT FILL IN HEAVILY OUTLINED PORTION ONLY

PERMIT FEES	No.	Each	Fee
Issuing permit			6.00
Light outlets		.35	
Switch outlets		.35	
Receptacle outlets	6	.35	2.10
Light fixtures		.35	
Disposal		2.00	
Food center		2.00	
Vent fan		2.00	
Range		2.50	
Cook top		2.50	
Dishwasher		2.50	
Heater		2.50	
Heat zones		2.50	
F.A.U.		2.50	
Signs		5.00	
Trans. over 4		1.00	
No. of sign lamps		.10	
Flood lite poles		5.00	
Temp. work lights		6.00	
Comm. & Ind. panel		6.00	
Busways		p.ft. .10	
Power Duct		p.ft. .10	
Under floor duct		p.ft. .07	
Motor ½ hp.		2.00	
½hp. to 5 hp.		3.00	
5 hp. to 15 hp.		5.00	
15 hp. to 50 hp.		10.00	
50 hp. to 200 hp.		20.00	
200 hp. and over		30.00	
Transformers		KVA	
Welders		KVA	
Generators		KVA	
Timers		2.00	
Supplement permit		6.00	
Miscellaneous		6.00	
Extra inspection		7.50	
Investigation		20.00	
Temporary service		6.00	
Power service		6.00	
TOTAL FEES			8.10

Job Address: 6243 Bristol Parkway
Culver City

OWNER
Name: Devoe Travel Service
Mail Address: 6243 Bristol Parkway
City: Culver City Tel. No.

I am the Legal Possessor of the above Culver City Certificate of Qualification.

Electrician

I am the Legal Owner of the property described above.

Owner

CORRECTIONS

RECORDS

APPROVALS

	Date	Inspector
Temp.		
Underground		
Rough wiring		
Fixtures		
Power		
Meters called		
FINAL	10-27-80	

6243 Bristol pkwy

WORKERS COMPENSATION INFORMATION

INSURER Fremont Indemnity Co.
POLICY # AA80-003724
EXPIRATION DATE 4-01-81

JOB #6744
9/12/74

DEPARTMENT OF BUILDING & SAFETY
CULVER CITY, CALIFORNIA
837-5211

RECEIVED
SEP 16 1974
Culver City Building Dept.

Application For Permit
HEATING AND AIR CONDITIONING

CONTRACTOR

Name SUPER-FREEZE CO., INC.
Address 125 E. LINDEN AVENUE
City BURBANK, CA 91502 Tel. No. 849-1303
City License No. State License No. 152146

PERMIT NO. C1774
DATE ISSUED 9-16-74
RECEIVED BY tm
READY FOR FIRST INSPECTION

APPLICANT FILL IN HEAVILY OUTLINED PORTION ONLY

Job Address ~~RAMADA INN~~ 6243 BRISTOL PARKWAY CULVER CITY

OWNER

Name SAME
Mail Address
City Tel. No.

I am the Legal Possessor of the above Culver City Certificate of Qualification.
Keith E Wilson
Contractor

I am the Legal Owner of the property described above.
Owner

PERMIT FEES			FEE
Issuing permit	No.	Each	6.00 ~~3.00~~
FAU or ground type furnace including duct & vent up to 100,000 BTU		4.00	
FAU or ground type furnace including duct & vent over 100,000 BTU		5.00	
Floor furnace		4.00	
Heater-suspended		4.00	
Heater-recessed		4.00	
Heater-floor mounted		4.00	
Appliance vent only		2.00	
Gas system (including 5)		2.00	
Gas system (over 5)		.50	
Repair, alter/add to heat ventilation or A/C		4.00	
Boiler, Compressor or Absortion system Up to 3 hp. Up to 100,000 BTU	3	6.00 ~~4.00~~	18.00
3 hp. to 15 hp. 100,001 to 500,000 BTU		7.50	
15 hp. to 30 hp. 500,001 to 1,000,000 BTU		10.00	
30 hp. to 50 hp. 1,000,001 to 1,750,000 BTU		15.00	
Over 50 hp. Over 1,750,000 BTU		25.00	
Air Handling Unit Including duct Under 10,000 CFM		3.00	
Over 10,000 CFM		5.00	
Evaporative Cooler (non portable)		3.00	
Vent fan / single duct		2.00	
Mechanical exhaust hood		3.00	
Ventilation (not a part of heat or A/C system)		3.00	
Commercial/Industrial Incinerators		20.00	
Any equipment regulated but not listed above		3.00	
Supplement		3.00	
Extra inspection		5.00	
Investigation		20.00	
TOTAL FEES			$24.00

CORRECTIONS

RECORDS

APPROVALS

	date	inspector
Underground		
Rough		
Ducts		
Fire dampers		
Vent		
Gas test		
FINAL		

DEPARTMENT OF BUILDING & SAFETY
CULVER CITY, CALIFORNIA
837-5211

Application For Permit
PLUMBING

CONTRACTOR

Name HERMSEN INC

Address 2391 OCEANSIDE BLVD

City OCEANSIDE Tel. No. 7575300

City License No. | State License No.

PERMIT NO.	DATE ISSUED
C 11149	4-2-75
RECEIVED BY	READY FOR FIRST INSPECTION
tw	

APPLICANT FILL IN HEAVILY OUTLINED PORTION ONLY

PERMIT FEES			FEE
Issuing permit	No.	Each	$ 6.00
Building Sewer		7.00	
Sewer cap		6.00	
Sump		5.00	
Gas system including 5		3.00	
Gas system over 5		.60	
Industrial waste interceptor		3.00	
Water closet	1	3.00	3.00
Bidet		3.00	
Bathtub		3.00	
Lavatory	1	3.00	3.00
Shower and/ or pan		3.00	
Sink-kitchen		3.00	
Sink-bar		3.00	
Sink-floor		3.00	
Laundry tub		3.00	
Washer standpipe		3.00	
Garbage disposal		3.00	
Dishwasher		3.00	
Floor drain		3.00	
Urinal		3.00	
Drinking fountain		3.00	
Dental unit		3.00	
Slop sink		3.00	
Roof drains		3.00	
Repair of waste and/ or vent piping		3.00	
Water service		3.00	
Water piping inside building	1	3.00	3.00
Lawn sprinkler system		3.00	
Backflow device including 5		3.00	
Over 5		.60	
Water softener		3.00	
Water pressure regulator		3.00	
Water heater	1	2.00	2.00
Water heater vent		2.00	
Swimming pool private		14.00	
Swimming pool public		24.00	
Supplement		6.00	
Miscellaneous		3.00	
Extra inspection		7.50	
Investigation		20.00	
TOTAL FEES			17.00

Job Address 6243 BRISTOL PKWY
LEASE AREA 4D

OWNER

Name RAMADA ~~INNS~~ DEVELOPMENT CO

Mail Address

City Tel. No.

I am the Legal Possessor of the above Culver City Certificate of Qualification.

Contractor

I am the Legal Owner of the property described above.

Owner

FIRE SPRINKLER AND STANDPIPES

PERMIT FEES	No.	Each	FEE
Issuing permit			$6.00
Repair, alter, add to fire sprinkler system, underground fire sprinkler piping system (when permit for complete system has not been obtained)		25.00	
Standpipes wet or dry (outlets)		5.00	
1 to 10 heads		10.00	
11 to 25 "		17.00	
26 to 50 "		30.00	
51 to 100 "		50.00	
101 to 200 "		75.00	
201 to 300 "		105.00	
301 to 500 "		175.00	
501 to 1000 "		300.00	
1001 to 2000 "		400.00	
2001 to 3000 "		500.00	
3001 to 4000 "		600.00	
4001 to 5000 "		700.00	
Over 5000 "		800.00	
TOTAL FEES			

DATE: 3-14-75 JOB: # 201-74

DEPARTMENT OF BUILDING & SAFETY
CULVER CITY, CALIFORNIA
837-5211

1975 City of Culver City Building Dept.

LEASE AREA # 4D.
6241 BRISTOL PARKWAY
CULVER CITY, CA. (FOX HILLS)

Application For Permit
HEATING AND AIR CONDITIONING

CONTRACTOR

Name KEY AIR CONDITIONING CO.
Address 10905 LAUREL AVE.
City SANTA FE SPRINGS, CA. Tel. No. 941-2233
City License No. 25040 State License No. 144931

PERMIT NO.	DATE ISSUED
C11104	3-17-75
RECEIVED BY	READY FOR FIRST INSPECTION
tm	

APPLICANT FILL IN HEAVILY OUTLINED PORTION ONLY

LEASE AREA # 4D.
Job Address 6243 BRISTOL PARKWAY
CULVER CITY, CA. (FOX HILLS)

OWNER

Name RAMADA DEVELOPMENT COMPANY
Mail Address 3838 E. VAN BUREN STREET
City PHOENIX, ARIZ. Tel. No. 602 275-8511

I am the Legal Possessor of the above Culver City Certificate of Qualification

Donald M. Hurst
Contractor

I am the Legal Owner of the property described above.

Owner

PERMIT FEES	No.	Each	FEE
Issuing permit			$6.00
FAU or ground type furnace including duct & vent up to 100,000 BTU		6.00	
FAU or ground type furnace including duct & vent over 100,000 BTU		10.00	
Floor furnace		6.00	
Heater-suspended		6.00	
Heater-recessed		6.00	
Heater-floor mounted		6.00	
Appliance vent only		4.00	
Gas system (including 5)		3.00	
Gas system (over 5)		.60	
Repair, alter/add to heat ventilation or A/C		6.00	
Boiler, Compressor or Absortion system Up to 3 hp. Up to 100,000 BTU		6.00	
3 hp. to 15 hp. 100,001 to 500,000 BTU		10.00	$10.00
15 hp. to 30 hp. 500,001 to 1,000,000 BTU		12.00	
30 hp. to 50 hp. 1,000,001 to 1,750,000 BTU		20.00	
Over 50 hp. Over 1,750,000 BTU		30.00	
Air Handling Unit Including duct Under 10,000 CFM		5.00	
Over 10,000 CFM		8.00	
Evaporative Cooler (non portable)		5.00	
Vent fan / single duct		4.00	$4.00
Mechanical exhaust hood		5.00	
Ventilation (not a part of heat or A/C system)		5.00	
Commercial/Industrial Incinerators		25.00	
Any equipment regulated but not listed above		5.00	
Supplement		6.00	
Extra inspection		7.50	
Investigation		20.00	
TOTAL FEES			$20.00

CORRECTIONS

RECORDS

APPROVALS

	date	inspector
Underground		
Rough		
Ducts		
Fire dampers		
Vent		
Gas test		
FINAL		

JOB NO. 201-74 LEASE AREA # 4D.
6241 BRISTOL PARKWAY
CULVER CITY, CA. 90230
PHASE II

APPLIED FOR ON 3-14-75
ISSUED ON _____

PERMIT NO. _____

Rental Area #4-D

RECEIVED-BLDG. DEPT.

DEPARTMENT OF BUILDING & SAFETY
CULVER CITY, CALIFORNIA
837-5211 APR 1 9 34 AM '75

Application For Permit
ELECTRIC

ELECTRICAL CONTRACTOR

Name Trans Pac Const. CITY OF CULVER CITY CALIFORNIA

Address 16641 Roscoe Pl.

City Sepulveda Ca. 91343 Tel. No 894-8334

City License No. 6588 State License No. 217823

PERMIT NO.	DATE ISSUED
B-18278	4-1-75
RECEIVED BY	**READY FOR FIRST INSPECTION**
JW	

APPLICANT FILL IN HEAVILY OUTLINED PORTION ONLY

PERMIT FEES	No.	Each	Fee
Issuing permit	1		$6.00
Light outlets	14	.35	4.90
Switch outlets	2	.35	.70
Receptacle outlets	8	.35	2.80
Light fixtures	14	.35	4.90
Disposal		2.00	
Food center		2.00	
Vent fan	1	2.00	2.00
Range		2.50	
Cook top		2.50	
Dishwasher		2.50	
Heater	1	2.50	2.50
Heat zones		2.50	
F.A.U.	1	2.50	2.50
Signs		5.00	
Trans. over 4		1.00	
No. of sign lamps		.10	
Flood lite poles		5.00	
Temp. work lights		6.00	
Comm. & Ind. panel	1	6.00	6.00
Busways		p.ft. .10	
Power Duct		p.ft. .10	
Under floor duct		p.ft. .07	
Motor ½ hp.		2.00	
½hp. to 5 hp.		3.00	
5 hp. to 15 hp.	1	5.00	5.00
15 hp. to 50 hp.		10.00	
50 hp. to 200 hp.		20.00	
200 hp. and over		30.00	
Transformers		KVA	
Welders		KVA	
Generators		KVA	
Timers		2.00	
Supplement permit		6.00	
Miscellaneous		6.00	
Extra inspection		7.50	
Investigation		20.00	
Temporary service		6.00	
Power service	1	6.00	6.00
TOTAL FEES			43.30

Job Address 6243 Bristol Parkway

OWNER

Name Ramada Development Co.

Mail Address P.O. Box 590

City Phoenix Ariz. 85001 Tel. No 275-85-11

I am the Legal Possessor of the above Culver City Certificate of Qualification.

By Bill Clay
Electrician

I am the Legal Owner of the property described above.

Owner

CORRECTIONS

RECORDS

APPROVALS

	Date	Inspector
Temp.		
Underground		
Rough wiring	4-9-75	JW
Fixtures		
Power		
Meters called		
FINAL	5-7-75	JW

6243 Bristol parkway

ELECTRICAL

Gibbs Bros Elec. (CONTR.) | B13364 (PERMIT) | 12-3-79 (DATE)

TEMP. POWER ____ INSPR. ____ DATE ____

TEMP. LIGHT ____ INSPR. ____ DATE ____

RO. ELEC. ____

FINAL ELEC. 12-11-79

FIXTURES 21

MOTORS ____ ____ ____

SIGNS ____ ____ ____

METER ____ HEATER ____ ____ ____ ____

ORD. 326 AND AMENDMENTS

CONTR. ____ PERMIT ____ DATE ____

EXCAVATION

CONTR. ____ PERMIT ____ DATE ____

REMARKS:

JOB COMPLETED 12-11-79 (DATE) J. Whitson (SIGNATURE)

Danny Ardini — OWNER

6243 Bristol Parkway — ADDRESS

CONTRACTOR

DATE

PERMIT NO.

FOUNDATION INSPECTOR DATE

STEEL

FOOTINGS

WALLS

COLUMNS

FIREPLACE

FORMS

LATH

EXTERIOR

STEEL INSPR. DATE

BOND BEAM

COLUMNS

WALL

FRAMING

RAT PROOFING

INTERIORS

PLUMBING CONTRACTOR

INSPR. DATE

ROUGH

FINAL FINAL GAS

WATER SYSTEM

SEWER

CONTR

PROP. LINE

CESSPOOL

CONTR.

HOLE

SEPTIC TANK

CONTR.

SEEPAGE PIT

HEATING, REFRIG.

CONTR.

FLOOR WALL

PERMIT DATE

INSPR. DATE

NO. FIXTURES

NO. GAS OUTLETS

NO. WATER HEATERS & VENT

PERMIT DATE

EASEMENT

PERMIT DATE

BRICK

PERMIT DATE

LEACH LINE

PERMIT DATE

ROUGH FINAL

DEPARTMENT OF BUILDING & SAFETY
CULVER CITY, CALIFORNIA
837-5211

NOV 30 1979

Application For Permit
ELECTRIC

JOB NO 3515 ready for inspection on 12-5-79..

ELECTRICAL CONTRACTOR

Name GIBBS BRSO ELECT.CO INC.

Address 1754 N MAIN STREET

City LOS ANGELES CA 90031 Tel. No. 225-5946

City License No. Applied for 11-30-79 State License No. 169324 C-10

√ ACCT 05700 OR CA

PERMIT NO.	DATE ISSUED
B13364	12-3-79
RECEIVED BY	READY FOR FIRST INSPECTION
tw	late ready Tues P.M.

APPLICANT FILL IN HEAVILY OUTLINED PORTION ONLY

PERMIT FEES	No.	Each	Fee
Issuing permit			6.00
Light outlets		.35	
Switch outlets		.35	
Receptacle outlets		.35	
Light fixtures	21	.35	7.35
Disposal		2.00	
Food center		2.00	
Vent fan		2.00	
Range		2.50	
Cook top		2.50	
Dishwasher		2.50	
Heater		2.50	
Heat zones		2.50	
F.A.U.		2.50	
Signs		5.00	
Trans. over 4		1.00	
No. of sign lamps		.10	
Flood lite poles		5.00	
Temp. work lights		6.00	
Comm. & Ind. panel		6.00	
Busways		p.ft. .10	
Power Duct		p.ft. .10	
Under floor duct		p.ft. .07	
Motor ½ hp.		2.00	
½hp. to 5 hp.		3.00	
5 hp. to 15 hp.		5.00	
15 hp. to 50 hp.		10.00	
50 hp. to 200 hp.		20.00	
200 hp. and over		30.00	
Transformers		KVA	
Welders		KVA	
Generators		KVA	
Timers		2.00	
Supplement permit		6.00	
Miscellaneous		6.00	
Extra inspection		7.50	
Investigation		20.00	
Temporary service		6.00	
Power service		6.00	
TOTAL FEES			13.35

Job Address 6243 BRISTOL PARKWAY

(Fox) Hill Plaza Culver City Calif.

MURCHANT ASSO.

OWNER

Name DANNY ARDINI MGR.

Mail Address 6243 BRISTOL PARKWAY

City CULVER CITY Tel. No. 645-3341

I am the Legal Possessor of the above Culver City Certificate of Qualification.

Applied for 11-30-79

George L. Gibbs Jr. Electrician

I am the Legal Owner of the property described above.

Owner

CORRECTIONS

Model Notes 12-3-79

RECORDS

Fees due Investigation $ 20.00
Double Permit 7.35
Paid investigation BA 27.35
fee BA4856
$27.35

BUILDING DIVISION DEC 3 1979 CULVER CITY

APPROVALS

	Date	Inspector
Temp.		
Underground		
Rough wiring		
Fixtures		
Power		
Meters called		
FINAL	12-11-79	JW

6243 Bristol pkwy

Workman — on file

P.C. Res. B 29.55

#3312

GROUP_____
TYPE_____
FIRE ZONE_____
USE ZONE_____

APPLICATION FOR PERMIT TO BUILD
Two sets of Plans and Specifications including Details and Cross Sections Must be filed with Application and Approved by Building Inspector.

$ 57.00
AMOUNT OF PERMIT
$ 8800.00
Value of Construction, Including Labor & Materials

I-21

Permit No. A 19808 Culver City, Calif. 2-13-75 19____

Job Address 6263 Bristol Parkway (LEASE AREA NO. 4 D)

Lot Portion of Lot 1, Block _____, Tract 30946

Owner's Name Ramada Development Company Address 2667 Bristol Parkway Phone No. 641-9271

Contractor Ramada Development Company Address 6267 Bristol Parkway Phone No. 641-9271

State License No. 273772 Workmen's Comp. _____ Policy No. _____

City License No. 22955

ONE SET OF APPROVED PLANS TO REMAIN ON JOB UNTIL WORK IS COMPLETED.

INSPECTOR MUST APPROVE EACH BRACKET ON JOB CARD BEFORE PROCEEDING TO NEXT WORK.

Purpose building is to be used for Commercial

Description of Building

Size of New Building or Addition ____x____ (1st Floor) ____x____ (2nd Floor) Total floor area 855 Sq.Ft. No. of Rooms___

Size of Garage____x____ Size of Lot____x____ Size of Girders____x____

Size of Mudsill____x____ Size of floor joists____x____ (1st Floor) ____x____ (2nd Floor)

Size of exterior studs____x____, Size of interior studs____x____

Size of Ceiling Joists____x____, Size of Roof Rafters____x____

Material of Foundation_____, Width of Footings_____ Depth in Ground_____

Material of Exterior Walls_____ Interior Walls_____ Floor_____

Roof_____

COMMERCIAL		GARAGE APTS	
INDUSTRIAL		RESIDENCE	
APARTMENTS		FIREPLACE	
UNITS		FURNACE	
DUPLEX		TILE WORK	

REMARKS

Spec. Area

I have carefully examined and read the above application and know the same is true and correct and hereby certify and agree that if a permit is issued that all of the provisions of the Building Ordinances and the Uniform Building Code of the City of Culver City and building laws of the State of California will be complied with, whether hereby specified or not.

Applicant Ramada Development Company

By _____
WM. M. GARNIER, PROJECT SUPT.

OFFICE OF ASSESSOR
BOOK PAGE PARCEL

ORIGINAL MUST BE PERMANTLY POSTED IN A CONSPICUOUS LOCATION NEAR THE MAIN ENTRANCE INSIDE THE SUBJECT BUILDING

COPY NO. 2

CITY OF CULVER CITY
CALIFORNIA

CERTIFICATE OF OCCUPANCY

DATE ISSUED July 23, 1975

Nº 5541
CERTIFICATE NUMBER

DIVISION OF
PLANNING AND COMMUNITY DEVELOPMENT

THIS IS TO CERTIFY THAT THE BUILDING OR STRUCTURE(S), AND LAND DESCRIBED HEREINBELOW HAVE BEEN INSPECTED BY ALL CITY DEPARTMENTS AND/OR DIVISIONS CONCERNED AND, HAVING BEEN FOUND TO BE IN FULL COMPLIANCE WITH ALL THE APPLICABLE LAWS AND REGULATIONS OF THE CITY OF CULVER CITY AND OF THE STATE OF CALIFORNIA INCLUDING WHATEVER SPECIAL CONDITIONS OF APPROVAL WHICH MAY HAVE BEEN ATTACHED TO THE DEVELOPMENT OF THE BUILDING OR STRUCTURE(S), AND LAND, ARE HEREBY OFFICIALLY AND LAWFULLY AUTHORIZED AS SUITABLE FOR OCCUPANCY AS A

TRAVEL AGENCY

SUBJECT TO CONTINUED COMPLIANCE WITH ALL THE APPLICABLE LAWS, REGULATIONS AND SPECIAL CONDITIONS OF APPROVAL THROUGHOUT THE LIFE OF THE BUILDING OR STRUCTURE(S) UNLESS OTHERWISE APPROVED BY THE CITY OF CULVER CITY.

STREET ADDRESS 6243 Bristol Parkway — ZONING DISTRICT C-3

LEGAL DESCRIPTION: LOT(S) 2 — FIRE ZONE 2 — OTHER "FOX HILLS PLAZA"

BLOCK - TRACT Parcel Map No. 3773 — BUILDING NO. - — NO. OF UNITS -

ASSESSOR'S INFORMATION: BOOK NO. 4203 — BUILDING PERMIT NO. A19809 — VALUATION $11,000

PAGE NO. 12 PARCEL NO. 17 — ARCHITECTURAL DESIGN DISTRICT SHOPPING CENTER

SPECIAL CONDITIONS OF APPROVAL NECESSARILY APPLICABLE FOR THE CONTINUOUS VALIDITY OF THIS CERTIFICATE OF OCCUPANCY:

CITY SITE PLAN (PL-830), ARCHITECTURAL REVIEW BOARD AND CULVER CITY REDEVELOPMENT AGENCY CONDITIONS OF APPROVAL

CLEARANCES

BUILDING DIVISION:	ENGINEERING DIVISION:	FIRE DEPARTMENT:	INDUSTRIAL WASTE:
DATE 7-18-75	DATE 7-7-75	DATE 7/15/75	DATE 7/22/75
BY [signature]	BY [signature]	BY [signature]	BY [signature]
PARKS DIVISION:	**POLICE DEPARTMENT:**	**PUBLIC WORKS DEPARTMENT:**	**SANITATION DIVISION:**
DATE [illegible]	DATE N/A	DATE 7-9-75	DATE 7-23-75
BY [signature]	BY	BY [signature]	BY [signature]

PLANNING AND COMMUNITY DEVELOPMENT DIVISION BY [signature] AAO ICO by DMC

THIS CERTIFICATE BECOMES VALID WHEN SIGNED BY AN AUTHORIZED REPRESENTATIVE OF THE PLANNING AND COMMUNITY DEVELOPMENT DIVISION OF THE CITY OF CULVER CITY

ORIGINAL MUST BE PERMANTLY POSTED IN A CONSPICUOUS LOCATION NEAR THE MAIN ENTRANCE INSIDE THE SUBJECT BUILDING

COPY NO. 2

CITY OF CULVER CITY
CALIFORNIA

CERTIFICATE OF OCCUPANCY

DATE ISSUED

Nº 5541
CERTIFICATE NUMBER

DIVISION OF
PLANNING AND COMMUNITY DEVELOPMENT

THIS IS TO CERTIFY THAT THE BUILDING OR STRUCTURE(S), AND LAND DESCRIBED HEREINBELOW HAVE BEEN INSPECTED BY ALL CITY DEPARTMENTS AND/OR DIVISIONS CONCERNED AND, HAVING BEEN FOUND TO BE IN FULL COMPLIANCE WITH ALL THE APPLICABLE LAWS AND REGULATIONS OF THE CITY OF CULVER CITY AND OF THE STATE OF CALIFORNIA INCLUDING WHATEVER SPECIAL CONDITIONS OF APPROVAL WHICH MAY HAVE BEEN ATTACHED TO THE DEVELOPMENT OF THE BUILDING OR STRUCTURE(S), AND LAND, ARE HEREBY OFFICIALLY AND LAWFULLY AUTHORIZED AS SUITABLE FOR OCCUPANCY AS A

SUBJECT TO CONTINUED COMPLIANCE WITH ALL THE APPLICABLE LAWS, REGULATIONS AND SPECIAL CONDITIONS OF APPROVAL THROUGHOUT THE LIFE OF THE BUILDING OR STRUCTURE(S) UNLESS OTHERWISE APPROVED BY THE CITY OF CULVER CITY.

STREET ADDRESS_____ ZONING DISTRICT_____

LEGAL DESCRIPTION: LOT(S)_____ FIRE ZONE_____ OTHER_____

BLOCK_____TRACT_____ BUILDING NO._____ NO. OF UNITS_____

ASSESSOR'S INFORMATION: BOOK NO._____ BUILDING PERMIT NO._____ VALUATION_____

PAGE NO._____PARCEL NO._____ ARCHITECTURAL DESIGN DISTRICT_____

SPECIAL CONDITIONS OF APPROVAL NECESSARILY APPLICABLE FOR THE CONTINUOUS VALIDITY OF THIS CERTIFICATE OF OCCUPANCY:

_____

_____

CLEARANCES

BUILDING DIVISION:	ENGINEERING DIVISION:	FIRE DEPARTMENT:	INDUSTRIAL WASTE:
DATE_____	DATE_____	DATE_____	DATE_____
BY_____	BY_____	BY_____	BY_____
PARKS DIVISION:	**POLICE DEPARTMENT:**	**PUBLIC WORKS DEPARTMENT:**	**SANITATION DIVISION:**
DATE_____	DATE_____	DATE_____	DATE_____
BY_____	BY_____	BY_____	BY_____

PLANNING AND COMMUNITY DEVELOPMENT DIVISION BY_____

THIS CERTIFICATE BECOMES VALID WHEN SIGNED BY AN AUTHORIZED REPRESENTATIVE OF THE PLANNING AND COMMUNITY DEVELOPMENT DIVISION OF THE CITY OF CULVER CITY

6247

Bristol

Ramada Inns, Inc. — OWNER
6247 Bristol Parkway — ADDRESS
Radco — CONTRACTOR
1-7-76 — DATE
A 20455 — PERMIT NO.
Interior partitions

FOUNDATION — INSPECTOR — DATE
STEEL — INSPR. — DATE
STEEL
BOND BEAM
FOOTINGS
COLUMNS
WALLS
WALL
COLUMNS
FIREPLACE
FRAMING
FORMS
LATH
RAT PROOFING
EXTERIOR
INTERIORS

Bldg. permit #A19444 for interior work included this area. This permit allows this area to be a separate bldg. address.

Herman Inc — PLUMBING CONTRACTOR
PERMIT — DATE
INSPR. — DATE
INSPR. — DATE
ROUGH
NO. FIXTURES
FINAL 1-19-76 CR FINAL GAS
NO. GAS OUTLETS
WATER SYSTEM
NO. WATER HEATERS & VENT
SEWER
CONTR
PERMIT — DATE
PROP. LINE
EASEMENT
CESSPOOL
CONTR.
PERMIT — DATE
HOLE
BRICK
SEPTIC TANK
CONTR.
PERMIT — DATE
SEEPAGE PIT
LEACH LINE
HEATING, REFRIG. Crown Steel — CONTR.
C10468 — PERMIT
8-16-74 — DATE
FLOOR — WALL
ROUGH
FINAL 6-24-75
7 Mech on roof

ELECTRICAL

Transpac Const. — CONTR.

B10275 — PERMIT — 4-1-75 — DATE

TEMP. POWER — INSPR. — DATE

TEMP. LIGHT — INSPR. — DATE

RO. ELEC. 24 — 5-7-75 Jm

FINAL ELEC. Edison 10-29-75 Jm — 12-5-75 Jm

FIXTURES 14

MOTORS 1

SIGNS

METER — HEATER 1

1 vent fan, 1 fan, 1 panel

1 service

ORD. 326 AND AMENDMENTS

CONTR. — PERMIT — DATE

EXCAVATION

CONTR. — PERMIT — DATE

REMARKS:

JOB COMPLETED 1-12-76 — DATE

J Blackwood — SIGNATURE

GROUP_____
TYPE_____
FIRE ZONE_____
USE ZONE_____

APPLICATION FOR PERMIT TO BUILD
Two sets of Plans and Specifications including Details and Cross Sections Must be filed with Application and Approved by Building Inspector.

$ 10 070
AMOUNT OF PERMIT
$ misc.
Value of Construction, Including Labor & Materials

one. g comp.
#5620 3/10/76

Permit No. A-20455 Culver City, Calif. 1-7 1976

Job Address 6247 Bristol Parkway

Lot Portion Lot 1, Block_____, Tract_____

Owner's Name Ramada Inns, Inc Address 6267 Bristol Pkwy Phone No 641-9271

Contractor Radco Address 6267 Bristol Pkwy Phone No 641-9271

State License No. 273772 Workmen's Comp._____ Policy No._____

City License No. 10527

ONE SET OF APPROVED PLANS TO REMAIN ON JOB UNTIL WORK IS COMPLETED.

INSPECTOR MUST APPROVE EACH BRACKET ON JOB CARD BEFORE PROCEEDING TO NEXT WORK.

Purpose building is to be used for Retail Merchtile Store

Description of Building Remodeling

Size of New Building or Addition ____x____ (1st Floor) ____x____ (2nd Floor) Total floor area 600 Sq.Ft. No. of Rooms 1

Size of Garage____x____ Size of Lot____x____ Size of Girders____x____

Size of Mudsill____x____ Size of floor joists____x____ (1st Floor) ____x____ (2nd Floor)

Size of exterior studs____x____, Size of interior studs____x____

Size of Ceiling Joists____x____, Size of Roof Rafters____x____

Material of Foundation_____, Width of Footings_____ Depth in Ground_____

Material of Exterior Walls_____ Interior Walls_____ Floor_____

Roof_____

COMMERCIAL		GARAGE APTS	
INDUSTRIAL		RESIDENCE	
APARTMENTS		FIREPLACE	
UNITS		FURNACE	
DUPLEX		TILE WORK	

REMARKS
Bldg Permit # A-19444 for Interior work included this area — This Permit allows this area to be a separate Bus Address —

I have carefully examined and read the above application and know the same is true and correct and hereby certify and agree that if a permit is issued that all of the provisions of the Building Ordinances and the Uniform Building Code of the City of Culver City and building laws of the State of California will be complied with, whether hereby specified or not.

Applicant Ramada Development Co.
By Harry E Atkins

PLANNING DIVISION PLAN CHECK LIST

RADCO – FOX HILLS PLAZA — PHONE — — DATE (Disposition) 1-8-74
OWNER OR PROJECT NAME

6247 BRISTOL PKWY — LOT(S) — — BLOCK TRACT —
JOB ADDRESS

C-3 — INTERIOR PARTITIONS / STORE CONSTRUCTION
ZONE — JOB DESCRIPTION

CHECK		NON-CONFORMANCE: CODE SECTION
YARD SETBACKS	OK / NA ✓	FRONT SIDES REAR
BLDG. HEIGHT	OK ✓ / NA	
OPEN SPACE & LOT COVERAGE	OK ✓ / NA	
DISTANCE BTWN. BUILDINGS &/OR UNIT SIZE	OK / NA ✓	
FENCES, WALLS, HEDGES	OK ✓ / NA	
PARKING	OK / NA ✓	
SIGNS	OK / NA ✓	
SITE PLAN ☐ OR SPECIFIC PLAN ☐ CONDITIONS	OK / NA ✓	
OTHER	OK / NA ✓	

☑ Approved
☐ Rejected
BY [signature]

Special Action(s): _____ (TYPE) PL- _____ _____ (DATE APPROVED)

Ord. No. _____ Res. No. _____ Admin. _____

for _____

CCPL 73

CITY OF CULVER CITY

INTER-DEPARTMENTAL CORRESPONDENCE

Date 1-14-76

To: Jay Cunningham, Planning

From: H. P. Turton, Building Official

Subject: FINAL BUILDING INSPECTION, CERTIFICATE OF OCCUPANCY

Address 6247 Bristol Parkway

Description Retail mercantile Store

Owner Ramada Inns

Contractor Radco

Permit # A 20455

Valuation $500.00

Final building 1-12-76
Final plumbing 1-12-76
Final heating 6-24-75
Final electrical 12-5-75

Herbert P. Turton
Building Official

Herbert P Turton

CERTIFICATE OF OCCUPANCY
NO. 5620 ISSUED 2-10-76

DEPARTMENT OF BUILDING & SAFETY
CULVER CITY, CALIFORNIA
837-5211

RECEIVED
AUG 16 1974
City of Culver City
Building Dept.

Application For Permit
HEATING AND AIR CONDITIONING

CONTRACTOR

Name CROWN STEEL MFG.

Address 380 ENGEL ST

City ESCONDIDO Tel. No. 714-745-2021

City License No. State License No. 289529

PERMIT NO.	DATE ISSUED
C-10468	8-16-74
RECEIVED BY	READY FOR FIRST INSPECTION
Lee Fisher	Will call

APPLICANT FILL IN HEAVILY OUTLINED PORTION ONLY

Job Address RAMADA INN
6247 BRISTOL PKWY
CULVER CITY

OWNER

Name

Mail Address

City Tel. No.

I am the Legal Possessor of the above Culver City Certificate of Qualification.

Contractor

I am the Legal Owner of the property described above.

Owner

PERMIT FEES	No.	Each	FEE
Issuing permit			$6.00
FAU or ground type furnace including duct & vent up to 100,000 BTU		6.00	
FAU or ground type furnace including duct & vent over 100,000 BTU		10.00	
Floor furnace		6.00	
Heater-suspended		6.00	
Heater-recessed		6.00	
Heater-floor mounted		6.00	
Appliance vent only		4.00	
Gas system (including 5)		3.00	
Gas system (over 5)		.60	
Repair, alter/add to heat ventilation or A/C		6.00	
Boiler, Compressor or Absorption system Up to 3 hp. Up to 100,000 BTU		6.00	
3 hp. to 15 hp. 100,001 to 500,000 BTU		10.00	
15 hp. to 30 hp. 500,001 to 1,000,000 BTU		12.00	
30 hp. to 50 hp. 1,000,001 to 1,750,000 BTU		20.00	
Over 50 hp. Over 1,750,000 BTU		30.00	
Air Handling Unit Including duct Under 10,000 CFM		5.00	
Over 10,000 CFM		8.00	
Evaporative Cooler (non portable)		5.00	
Vent fan / single duct		4.00	
Mechanical exhaust hood	2	5.00	10.00
Ventilation (not a part of heat or A/C system)		5.00	
Commercial/Industrial Incinerators		25.00	
Any equipment regulated but not listed above		5.00	
Supplement		6.00	
Extra inspection		7.50	
Investigation		20.00	
TOTAL FEES			16.00

CITY OF CULVER CITY
AUG 16 12 38 PM '74

CORRECTIONS

RECORDS

APPROVALS

	date	inspector
Underground		
Rough		
Ducts		
Fire dampers		
Vent		
Gas test		
FINAL		

RECEIVED-BLDG. DEPT.

✓ Rental Area # 4-13

RECEIVED-BLDG. DEPT.

DEPARTMENT OF BUILDING & SAFETY
CULVER CITY, CALIFORNIA
837-5211 APR 1 9 34 AM '75

Application For Permit
ELECTRIC

CITY OF CULVER CITY CALIFORNIA

ELECTRICAL CONTRACTOR

Name Trans Pac Const
Address 16641 Roscoe Pl.
City Sepulveda Ca. 91343 Tel. No 894-8334
City License No. 658 State License No. 217823

PERMIT NO.	DATE ISSUED
B-10275	4-1-75
RECEIVED BY	READY FOR FIRST INSPECTION
JT.	

APPLICANT FILL IN HEAVILY OUTLINED PORTION ONLY

PERMIT FEES	No.	Each	Fee
Issuing permit			$6.00
Light outlets	14	.35	4 90
Switch outlets	2	.35	70
Receptacle outlets	8	.35	2 80
Light fixtures	14	.35	4 90
Disposal		2.00	
Food center		2.00	
Vent fan	1	2.00	2 00
Range		2.50	
Cook top		2.50	
Dishwasher		2.50	
Heater	1	2.50	2 50
Heat zones		2.50	
F.A.U.	1	2.50	2 50
Signs		5.00	
Trans. over 4		1.00	
No. of sign lamps		.10	
Flood lite poles		5.00	
Temp. work lights		6.00	
Comm. & Ind. panel	1	6.00	6 00
Busways		p.ft. .10	
Power Duct		p.ft. .10	
Under floor duct		p.ft. .07	
Motor ½ hp.		2.00	
½hp. to 5 hp.		3.00	
5 hp. to 15 hp.	1	5.00	5 00
15 hp. to 50 hp.		10.00	
50 hp. to 200 hp.		20.00	
200 hp. and over		30.00	
Transformers		KVA	
Welders		KVA	
Generators		KVA	
Timers		2.00	
Supplement permit		6.00	
Miscellaneous		6.00	
Extra inspection		7.50	
Investigation		20.00	
Temporary service		6.00	
Power service	1	6.00	6 00
TOTAL FEES			47 30

Job Address 6243 Bristol Parkway

OWNER
Name Ranada Development Co.
Mail Address P.O. Box 540
City Phoenix Ariz. 85001 Tel. No 275-8511

I am the Legal Possessor of the above Culver City Certificate of Qualification.

By Bill Campbell
Electrician

I am the Legal Owner of the property described above.

Owner

CORRECTIONS

RECORDS

APPROVALS

	Date	Inspector
Temp.		
Underground		
Rough wiring	5-7-75	JW
Fixtures		
Power		
Meters called	10-29-75	JW
FINAL	12-5-75	JW

CALLED EDISON
FOR
NEW METER ✓ RESEAL ____
3 ϕ ____ ✓ 1 ϕ ____
DATE 10-29-75 INSPECTOR JW

6245 Bristol parkway

ELECTRICAL

Kim - Elec — CONTR.

B12368 — PERMIT — 7-28-78 — DATE

TEMP. POWER — INSPR. — DATE

TEMP. LIGHT — INSPR. — DATE

RO. ELEC. —

FINAL ELEC. 8-25-78 JT

FIXTURES	MOTORS	1	
SIGNS			
METER	HEATER		

ORD. 326 AND AMENDMENTS

CONTR. — PERMIT — DATE

EXCAVATION

CONTR. — PERMIT — DATE

REMARKS:

JOB COMPLETED 8-25-78 — DATE

J. Faubion — SIGNATURE

The Printery — OWNER

6247 Bristol Pkwy — ADDRESS

CONTRACTOR

DATE

PERMIT NO.

FOUNDATION INSPECTOR DATE

STEEL

FOOTINGS

WALLS

COLUMNS

FIREPLACE

FORMS

LATH

EXTERIOR

STEEL INSPR. DATE

BOND BEAM

COLUMNS

WALL

FRAMING

RAT PROOFING

INTERIORS

PLUMBING CONTRACTOR

PERMIT DATE

INSPR. DATE

ROUGH

FINAL FINAL GAS

WATER SYSTEM

SEWER

CONTR

PROP. LINE

CESSPOOL

CONTR.

HOLE

SEPTIC TANK

CONTR.

SEEPAGE PIT

HEATING, REFRIG.

CONTR.

FLOOR WALL

INSPR. DATE

NO. FIXTURES

NO. GAS OUTLETS

NO. WATER HEATERS & VENT

PERMIT DATE

EASEMENT

PERMIT DATE

BRICK

PERMIT DATE

LEACH LINE

PERMIT DATE

ROUGH FINAL

JUL 20 1978
City of Culver City
Building Dept.

DEPARTMENT OF BUILDING & SAFETY
CULVER CITY, CALIFORNIA
837-5211

Application For Permit
ELECTRIC

ELECTRICAL CONTRACTOR

Name KIM Electric Service

Address 4711 Exposition Blvd.

City Los Angeles, CA 90016 Tel. No. 737-7811

City License No. 30037 State License No. 202424

PERMIT NO.	DATE ISSUED
B12368	7-28-78
RECEIVED BY	**READY FOR FIRST INSPECTION**
tm	

APPLICANT FILL IN HEAVILY OUTLINED PORTION ONLY

PERMIT FEES	No.	Each	Fee
Issuing permit			$6.00
Light outlets		.35	
Switch outlets		.35	
Receptacle outlets		.35	
Light fixtures		.35	
Disposal		2.00	
Food center		2.00	
Vent fan		2.00	
Range		2.50	
Cook top		2.50	
Dishwasher		2.50	
Heater		2.50	
Heat zones		2.50	
F.A.U.		2.50	
Signs		5.00	
Trans. over 4	1	1.00	
No. of sign lamps		.10	
Flood lite poles		5.00	
Temp. work lights		6.00	
Comm. & Ind. panel		6.00	
Busways		p.ft. .10	
Power Duct		p.ft. .10	
Under floor duct		p.ft. .07	
Motor ½ hp.		2.00	
½hp. to 5 hp.		3.00	3.00
5 hp. to 15 hp.		5.00	
15 hp. to 50 hp.		10.00	
50 hp. to 200 hp.		20.00	
200 hp. and over		30.00	
Transformers		KVA	
Welders		KVA	
Generators		KVA	
Timers		2.00	
Supplement permit		6.00	
Miscellaneous		6.00	
Extra inspection		7.50	
Investigation		20.00	
Temporary service		6.00	
Power service		6.00	
TOTAL FEES			9.00

Job Address 6247 Bristal Pkwy.

OWNER

Name The Printery

Mail Address 6249 Bristol Pky

City Culver City Tel. No. 90230

I am the Legal Possessor of the above Culver City Certificate of Qualification

Carl W. Richard
Electrician

I am the Legal Owner of the property described above.

Owner

CORRECTIONS

RECORDS

APPROVALS

	Date	Inspector
Temp.		
Underground		
Rough wiring		
Fixtures		
Power		
Meters called		
FINAL	8-25-78	JT

6247 Bristal Pkwy

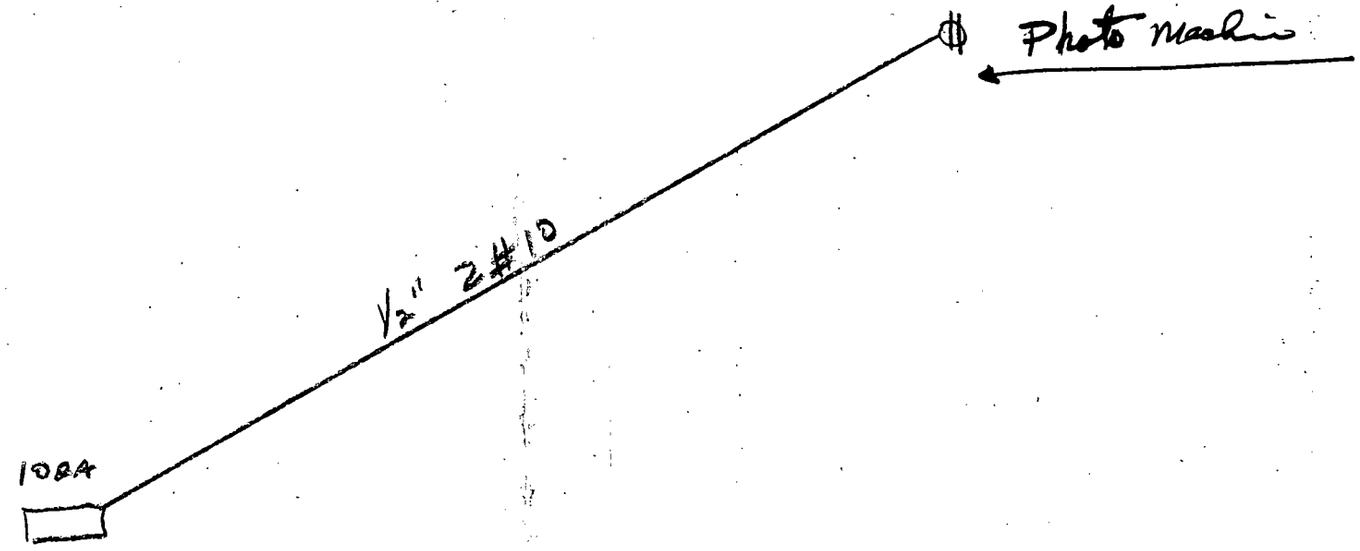
Photo Machine
½" 2#10
100A

DEPARTMENT OF BUILDING & SAFETY
CULVER CITY, CALIFORNIA
837-5211

Application For Permit
PLUMBING

CONTRACTOR

Name SUN plumbing
Address 225. S. Berendo st.
City L. A. Tel. No. 738-1104
City License No. 12765. State License No. 373354

PERMIT NO.	DATE ISSUED
C19067	4-20-82
RECEIVED BY	READY FOR FIRST INSPECTION
tw	

APPLICANT FILL IN HEAVILY OUTLINED PORTION ONLY

PERMIT FEES	No.	Each	FEE
Issuing permit		6.00	
Building Sewer		7.00	
Sewer cap		6.00	
Sump		5.00	
Gas system including 5	1	3.00	3.00
Gas system over 5		.60	
Industrial waste interceptor	1	3.00	3.00
Water closet		3.00	
Bidet		3.00	
Bathtub		3.00	
Lavatory		3.00	
Shower and/ or pan		3.00	
Sink-kitchen	1	3.00	3.00
Sink-bar		3.00	
Sink-floor	3	3.00	9.00
Laundry tub		3.00	
Washer standpipe		3.00	
Garbage disposal		3.00	
Dishwasher		3.00	
Floor drain		3.00	
Urinal		3.00	
Drinking fountain		3.00	
Dental unit		3.00	
Slop sink		3.00	
Roof drains		3.00	
Repair of waste and/ or vent piping		3.00	
Water service		3.00	
Water piping inside building	1	3.00	3.00
Lawn sprinkler system		3.00	
Backflow device including 5		3.00	
Over 5		.60	
Water softener	1	3.00	3.00
Water pressure regulator		3.00	
Water heater	1	2.00	2.00
Water heater vent	1	2.00	2.00
Swimming pool private		14.00	
Swimming pool public		24.00	
Supplement		6.00	
Miscellaneous		3.00	
Extra inspection		7.50	
Investigation		20.00	
TOTAL FEES			34.00

Job Address 6247. Bristol Park way
Fox Hill Plaza shopping center

OWNER

Name Mr. Kim
Mail Address Same as above.
City Tel. No.

I am the Legal Possessor of the above Culver City Certificate of Qualification.

Sae Young Lee
Contractor

I am the Legal Owner of the property described above.

Owner

FIRE SPRINKLER AND STANDPIPES

PERMIT FEES	No.	Each	FEE
Issuing permit			4.00
Repair, alter, add to fire sprinkler system, underground fire sprinkler piping system (when permit for complete system has not been obtained)		25.00	
Standpipes wet or dry (outlets)		5.00	
1 to 10 heads		10.00	
11 to 25 "		17.00	
26 to 50 "		30.00	
51 to 100 "		50.00	
101 to 200 "		75.00	
201 to 300 "		105.00	
301 to 500 "		175.00	
501 to 1000 "		300.00	
1001 to 2000 "		400.00	
2001 to 3000 "		500.00	
3001 to 4000 "		600.00	
4001 to 5000 "		700.00	
Over 5000 "		800.00	
TOTAL FEES			

BUILDING DIVISION
1982 APR 20 AM 10:00

6-1-82 N.G. J.B
6 4-82
final J.B

I certify that in the performance of the work for which this permit is issued, I shall not employ any person in any manner so as to become subject to the workers compensation laws of California.

Sae Young Lee

4/20 — 82

ELECTRICAL

OLYMPIA ELECTRIC CO — CONTR.

B15017 — PERMIT

4-20-82 — DATE

TEMP. POWER _____ INSPR. _____ DATE _____

TEMP. LIGHT _____ INSPR. _____ DATE _____

RO. ELEC. 2

FINAL ELEC. 5-5-82 JCW

FIXTURES _____ MOTORS 4 _____

SIGNS _____

METER _____ HEATER _____

ORD. 326 AND AMENDMENTS

_____ CONTR. _____ PERMIT _____ DATE

EXCAVATION _____ CONTR. _____ PERMIT _____ DATE

REMARKS:

JOB COMPLETED _____ DATE _____ SIGNATURE

MYONG S. KIM — OWNER

6247 BRISTOL PARKWAY — ADDRESS

CONTRACTOR

DATE

PERMIT NO.

FOUNDATION — INSPECTOR — DATE

STEEL

FOOTINGS

WALLS

COLUMNS

FIREPLACE

FORMS

LATH

EXTERIOR

STEEL — INSPR. — DATE

BOND BEAM

COLUMNS

WALL

FRAMING

RAT PROOFING

INTERIORS

SUN PLUMBING — PLUMBING CONTRACTOR

INSPR. Ground work 4-28-82 — DATE

ROUGH

FINAL — FINAL GAS

WATER SYSTEM 1 WATER PIPING

SEWER 1 WATER SOFTENER

CONTR

PROP. LINE

CESSPOOL

CONTR.

HOLE

SEPTIC TANK

CONTR.

SEEPAGE PIT

HEATING, REFRIG.

CONTR.

FLOOR — WALL

C19107 — PERMIT — 4-20-82 — DATE

INSPR. — DATE

NO. FIXTURES 5

NO. GAS OUTLETS 1

NO. WATER HEATERS & VENT 1 & 1 VENT

PERMIT — DATE

CASEMENT

PERMIT — DATE

BRICK

PERMIT — DATE

LEACH LINE

PERMIT — DATE

ROUGH — FINAL

DEPARTMENT OF BUILDING & SAFETY
CULVER CITY, CALIFORNIA
837-5211

Application For Permit
ELECTRIC

ELECTRICAL CONTRACTOR

Name Olympia Electric co
Address 3030 W Olympic Blvd #215
City Los Angeles Tel. No 382-8844
City License No. 12259 State License No. 394551

PERMIT NO.	DATE ISSUED
B15017	4-20-82
RECEIVED BY	**READY FOR FIRST INSPECTION**
JW	

APPLICANT FILL IN HEAVILY OUTLINED PORTION ONLY

PERMIT FEES	No.	Each	Fee
Issuing permit			6.00
Light outlets		.35	
Switch outlets		.35	
Receptacle outlets	2	.35	.70
Light fixtures		.35	
Disposal		2.00	
Food center		2.00	
Vent fan		2.00	
Range		2.50	
Cook top		2.50	
Dishwasher		2.50	
Heater		2.50	
Heat zones		2.50	
F.A.U.		2.50	
Signs		5.00	
Trans. over 4		1.00	
No. of sign lamps		.10	
Flood lite poles		5.00	
Temp. work lights		6.00	
Comm. & Ind. panel		6.00	
Busways		p.ft. .10	
Power Duct		p.ft. .10	
Under floor duct		p.ft. .07	
Motor ½ hp.		2.00	
½hp. to 5 hp.	2	3.00	6.00
5 hp. to 15 hp.	2	5.00	10.00
15 hp. to 50 hp.		10.00	
50 hp. to 200 hp.		20.00	
200 hp. and over		30.00	
Transformers		KVA	
Welders		KVA	
Generators		KVA	
Timers		2.00	
Supplement permit		6.00	
Miscellaneous		6.00	
Extra inspection		7.50	
Investigation		20.00	
Temporary service		6.00	
Power service		6.00	
TOTAL FEES			22.70

transformer circuits 8 KW

Job Address 6247 Bristol PARKWAY
Culver city.

OWNER
Name Myong S. Kim
Mail Address 12031 Bradford pl
City Granad Hills Tel. No. 368-7846

I am the Legal Possessor of the above Culver City Certificate of Qualification.

SAM. D. SUH
Electrician

I am the Legal Owner of the property described above.

Owner

CORRECTIONS

RECORDS

APPROVALS

	Date	Inspector
Temp.		
Underground	4-20-82	JW
Rough wiring	4-20-82	JW
Fixtures		
Power		
Meters called		
FINAL	5-5-82	JW

6247 Bristol pkwy

WORKERS COMPENSATION INFORMATION

INSURER _____

POLICY # _____

EXPIRATION DATE _____

I certify that in the performance of the work for which this permit is issued, I shall not employ any person in any manner so as to become subject to the workers compensation laws of California.

Olympia Electric SAM. D. SUH

Sam D. Suh

Ramada Inns, Inc. — OWNER
6247 Bristol Parkway — ADDRESS
Radco — CONTRACTOR
1-7-76 — DATE
A 20455 — PERMIT NO.
Interior partitions

FOUNDATION — INSPECTOR — DATE
STEEL — INSPR. — DATE
STEEL
BOND BEAM
FOOTINGS
COLUMNS
WALLS
WALL
COLUMNS
FIREPLACE
FRAMING
FORMS
RAT PROOFING
LATH
EXTERIOR
INTERIORS

Bldg. permit #A19444 for interior work included ~~this area. This~~ permit allows this area to be a separate bldg. address.

Newman Sons — PLUMBING CONTRACTOR
PERMIT — DATE
INSPR. — DATE
INSPR. — DATE
ROUGH
NO. FIXTURES
FINAL 1-29-76 CB GAS
NO. GAS OUTLETS
WATER SYSTEM
NO. WATER HEATERS & VENT
SEWER
CONTR
PERMIT — DATE
PROP. LINE
EASEMENT
CESSPOOL
CONTR.
PERMIT — DATE
HOLE
BRICK
SEPTIC TANK
CONTR.
PERMIT — DATE
SEEPAGE PIT
LEACH LINE
HEATING, REFRIG. Crown Steel
CONTR.
C10468 — PERMIT — 8-16-74 — DATE
FLOOR — WALL
ROUGH — FINAL 6-24-75
7 Mech ex hood

GROUP_____
TYPE_____
FIRE ZONE_____
USE ZONE_____

APPLICATION FOR PERMIT TO BUILD

Two sets of Plans and Specifications including Details and Cross Sections Must be filed with Application and Approved by Building Inspector.

$ 10.00
AMOUNT OF PERMIT
$ misc.
Value of Construction, Including Labor & Materials

one. g comp. #5620 3/10/76

Permit No. A-20455 Culver City, Calif. 1-7 1976

Job Address 6247 Bristol Parkway

Lot Portion of Lot 1, Block _____, Tract _____

Owner's Name Romoda Corp, Inc Address 6267 Bristol Pkwy Phone No 641-9271

Contractor Radco Address 6267 Bristol Pkwy Phone No 641-9271

State License No. 273772 Workmen's Comp. _____ Policy No. _____

City License No. 10527

ONE SET OF APPROVED PLANS TO REMAIN ON JOB UNTIL WORK IS COMPLETED.

INSPECTOR MUST APPROVE EACH BRACKET ON JOB CARD BEFORE PROCEEDING TO NEXT WORK.

Purpose building is to be used for Retail Mercantile Store

Description of Building Remodel

Size of New Building or Addition _____ x _____ (1st Floor) _____ x _____ (2nd Floor) Total floor area 600 Sq.Ft. No. of Rooms 1

Size of Garage _____ x _____ Size of Lot _____ x _____ Size of Girders _____ x _____

Size of Mudsill _____ x _____ Size of floor joists _____ x _____ (1st Floor) _____ x _____ (2nd Floor)

Size of exterior studs _____ x _____, Size of interior studs _____ x _____

Size of Ceiling Joists _____ x _____, Size of Roof Rafters _____ x _____

Material of Foundation _____, Width of Footings _____ Depth in Ground _____

Material of Exterior Walls _____ Interior Walls _____ Floor _____

Roof _____

COMMERCIAL		GARAGE APTS	
INDUSTRIAL		RESIDENCE	
APARTMENTS		FIREPLACE	
UNITS		FURNACE	
DUPLEX		TILE WORK	

REMARKS

Bldg Permit # A-19464 for Interior work included this area — This Permit allows this area to be a separate Business —

I have carefully examined and read the above application and know the same is true and correct and hereby certify and agree that if a permit is issued that all of the provisions of the Building Ordinances and the Uniform Building Code of the City of Culver City and building laws of the State of California will be complied with, whether hereby specified or not.

Applicant Romoda Development Co.

By Harry E Atkins

ORIGINAL MUST BE PERMANTLY POSTED IN A CONSPICUOUS LOCATION NEAR THE MAIN ENTRANCE INSIDE THE SUBJECT BUILDING

COPY NO: 2

CITY OF CULVER CITY
CALIFORNIA

CERTIFICATE OF OCCUPANCY

Nº 5620
CERTIFICATE NUMBER

Bebruary 10, 1976
DATE ISSUED

DIVISION OF
PLANNING AND COMMUNITY DEVELOPMENT

THIS IS TO CERTIFY THAT THE BUILDING OR STRUCTURE(S), AND LAND DESCRIBED HEREINBELOW HAVE BEEN INSPECTED BY ALL CITY DEPARTMENTS AND/OR DIVISIONS CONCERNED AND, HAVING BEEN FOUND TO BE IN FULL COMPLIANCE WITH ALL THE APPLICABLE LAWS AND REGULATIONS OF THE CITY OF CULVER CITY AND OF THE STATE OF CALIFORNIA INCLUDING WHATEVER SPECIAL CONDITIONS OF APPROVAL WHICH MAY HAVE BEEN ATTACHED TO THE DEVELOPMENT OF THE BUILDING OR STRUCTURE(S), AND LAND, ARE HEREBY OFFICIALLY AND LAWFULLY AUTHORIZED AS SUITABLE FOR OCCUPANCY AS A

RETAIL COMMERCIAL STORE

SUBJECT TO CONTINUED COMPLIANCE WITH ALL THE APPLICABLE LAWS, REGULATIONS AND SPECIAL CONDITIONS OF APPROVAL THROUGHOUT THE LIFE OF THE BUILDING OR STRUCTURE(S) UNLESS OTHERWISE APPROVED BY THE CITY OF CULVER CITY.

STREET ADDRESS 6247 Bristol Parkway (within Fox Hills Plaza) ZONING DISTRICT C-3

LEGAL DESCRIPTION: LOT(S) 2 FIRE ZONE 2 OTHER -

BLOCK - TRACT Parcel Map No. 3773 BUILDING NO. - NO. OF UNITS 500± Sq. Ft.

ASSESSOR'S INFORMATION: BOOK NO. 4203 BUILDING PERMIT NO. A20455 VALUATION $500. (Interior work)

PAGE NO. 12 PARCEL NO. 17 ARCHITECTURAL DESIGN DISTRICT Shopping Center

SPECIAL CONDITIONS OF APPROVAL NECESSARILY APPLICABLE FOR THE CONTINUOUS VALIDITY OF THIS CERTIFICATE OF OCCUPANCY:

City Site Plan Review (PL-830) Architectural Review Board, and Culver City Redevelopment Agency conditions of approval

CLEARANCES

BUILDING DIVISION:	ENGINEERING DIVISION:	FIRE DEPARTMENT:	INDUSTRIAL WASTE:
DATE 1-28-76	DATE 1-28-76	DATE 1/28/76	DATE 2/3/76
BY [signature]	BY [signature]	BY [signature]	BY [signature]
PARKS DIVISION:	**POLICE DEPARTMENT:**	**PUBLIC WORKS DEPARTMENT:**	**SANITATION DIVISION:**
DATE 1-21-76	DATE N/A	DATE 1-28-76	DATE Feb. 9, 1976
BY [signature]	BY	BY [signature]	BY [signature]

PLANNING AND COMMUNITY DEVELOPMENT DIVISION BY [signature], AA I/C CD

THIS CERTIFICATE BECOMES VALID WHEN SIGNED BY AN AUTHORIZED REPRESENTATIVE OF THE PLANNING AND COMMUNITY DEVELOPMENT DIVISION OF THE CITY OF CULVER CITY

ORIGINAL MUST BE PERMANTLY POSTED IN A CONSPICUOUS LOCATION NEAR THE MAIN ENTRANCE INSIDE THE SUBJECT BUILDING

COPY NO. 2

CITY OF CULVER CITY
CALIFORNIA

CERTIFICATE OF OCCUPANCY

DATE ISSUED

Nº 5620
CERTIFICATE NUMBER

DIVISION OF
PLANNING AND COMMUNITY DEVELOPMENT

THIS IS TO CERTIFY THAT THE BUILDING OR STRUCTURE(S), AND LAND DESCRIBED HEREINBELOW HAVE BEEN INSPECTED BY ALL CITY DEPARTMENTS AND/OR DIVISIONS CONCERNED AND, HAVING BEEN FOUND TO BE IN FULL COMPLIANCE WITH ALL THE APPLICABLE LAWS AND REGULATIONS OF THE CITY OF CULVER CITY AND OF THE STATE OF CALIFORNIA INCLUDING WHATEVER SPECIAL CONDITIONS OF APPROVAL WHICH MAY HAVE BEEN ATTACHED TO THE DEVELOPMENT OF THE BUILDING OR STRUCTURE(S), AND LAND, ARE HEREBY OFFICIALLY AND LAWFULLY AUTHORIZED AS SUITABLE FOR OCCUPANCY AS A

SUBJECT TO CONTINUED COMPLIANCE WITH ALL THE APPLICABLE LAWS, REGULATIONS AND SPECIAL CONDITIONS OF APPROVAL THROUGHOUT THE LIFE OF THE BUILDING OR STRUCTURE(S) UNLESS OTHERWISE APPROVED BY THE CITY OF CULVER CITY.

STREET ADDRESS_____ ZONING DISTRICT_____

LEGAL DESCRIPTION: LOT(S)_____ FIRE ZONE_____ OTHER_____

BLOCK_____TRACT_____ BUILDING NO._____ NO. OF UNITS_____

ASSESSOR'S INFORMATION: BOOK NO._____ BUILDING PERMIT NO._____ VALUATION_____

PAGE NO._____PARCEL NO._____ ARCHITECTURAL DESIGN DISTRICT_____

SPECIAL CONDITIONS OF APPROVAL NECESSARILY APPLICABLE FOR THE CONTINUOUS VALIDITY OF THIS CERTIFICATE OF OCCUPANCY:

CLEARANCES

BUILDING DIVISION:	ENGINEERING DIVISION:	FIRE DEPARTMENT:	INDUSTRIAL WASTE:
DATE_____	DATE_____	DATE_____	DATE_____
BY_____	BY_____	BY_____	BY_____
PARKS DIVISION:	**POLICE DEPARTMENT:**	**PUBLIC WORKS DEPARTMENT:**	**SANITATION DIVISION:**
DATE_____	DATE_____	DATE_____	DATE_____
BY_____	BY_____	BY_____	BY_____

PLANNING AND COMMUNITY DEVELOPMENT DIVISION BY_____

THIS CERTIFICATE BECOMES VALID WHEN SIGNED BY AN AUTHORIZED REPRESENTATIVE OF THE PLANNING AND COMMUNITY DEVELOPMENT DIVISION OF THE CITY OF CULVER CITY

6249

Bristol

Ramada Development — OWNER

Lease area #4A
6249 Bristol Parkway — ADDRESS

Same — CONTRACTOR

3-27-75 — DATE

A 19811 — PERMIT NO.

Interior partitions

I-24

FOUNDATION — INSPECTOR — DATE

STEEL — INSPR. — DATE

STEEL

BOND BEAM

FOOTINGS

COLUMNS

WALLS

WALL

COLUMNS

FIREPLACE

FRAMING

FORMS
LATH

RAT PROOFING

EXTERIOR

INTERIORS

Vermeer Inc — PLUMBING CONTRACTOR

C10855 — PERMIT

12-9-74 — DATE

INSPR. — DATE

INSPR. — DATE

ROUGH

NO. FIXTURES 2

FINAL 1-12-76 CB — FINAL GAS

NO. GAS OUTLETS

WATER SYSTEM 1 water piping
SEWER

NO. WATER HEATERS & VENT 1

CONTR

PERMIT — DATE

PROP. LINE

EASEMENT

CESSPOOL

CONTR.

PERMIT — DATE

HOLE

BRICK

SEPTIC TANK

CONTR.

PERMIT — DATE

SEEPAGE PIT

LEACH LINE

HEATING, REFRIG. Key Air Cond. Co. — CONTR.

C11101 — PERMIT

3-17-75 — DATE

FLOOR 1 comp — WALL 1 vent fan

ROUGH

FINAL 1-12-76 CB

ELECTRICAL

Trans Pac Const. (CONTR.) | B10277 (PERMIT) | 4-1-75 (DATE)

TEMP. POWER (INSPR. / DATE) | TEMP. LIGHT (INSPR. / DATE)

RO. ELEC. 34 4-11-75 Jaw | FINAL ELEC. Edison 10-29-75 Jaw 12-5-75 Jaw

FIXTURES 24 | MOTORS

SIGNS

METER | HEATER

1 vent fan, 1 heater, 1 FAU, 1 sign, 1 motor

1service

ORD. 326 AND AMENDMENTS

CONTR. | PERMIT | DATE

EXCAVATION

CONTR. | PERMIT | DATE

REMARKS:

JOB COMPLETED 1-12-76 (DATE) J. Blackwood (SIGNATURE)

P.C. Fee $35.05
3315

GROUP_____
TYPE_____
FIRE ZONE_____
USE ZONE_____

APPLICATION FOR PERMIT TO BUILD
Two sets of Plans and Specifications including Details and Cross Sections Must be filed with Application and Approved by Building Inspector.

$ 70.10
AMOUNT OF PERMIT
$ 9,500.00
Value of Construction, Including Labor & Materials

I-24 Cert. of Occup. 5621 3/10/76

Permit No. A19811 Culver City, Calif. 2-13-75 19____

Job Address 6249 Bristol Parkway (LEASE AREA NO. 4A)

Lot Portion of Lot 1, Block _____, Tract 30946

Owner's Name Ramada Development Company Address 6267 Bristol Parkway Phone No. 641-9271

Contractor Ramada Development Company Address 6267 Bristol Parkway Phone No. 641-9271

State License No. 273772 Workmen's Comp. _____ Policy No. _____

City License No. 22955

ONE SET OF APPROVED PLANS TO REMAIN ON JOB UNTIL WORK IS COMPLETED.

INSPECTOR MUST APPROVE EACH BRACKET ON JOB CARD BEFORE PROCEEDING TO NEXT WORK.

Purpose building is to be used for Commercial

Description of Building

Size of New Building or Addition ____x____ (1st Floor) ____x____ (2nd Floor) Total floor area 912 Sq.Ft. No. of Rooms___

Size of Garage____x____ Size of Lot____x____ Size of Girders____x____

Size of Mudsill____x____ Size of floor joists____x____ (1st Floor) ____x____ (2nd Floor)

Size of exterior studs____x____, Size of interior studs____x____

Size of Ceiling Joists____x____, Size of Roof Rafters____x____

Material of Foundation_____, Width of Footings_____ Depth in Ground_____

Material of Exterior Walls_____ Interior Walls_____ Floor_____

Roof_____

COMMERCIAL		GARAGE APTS	
INDUSTRIAL		RESIDENCE	
APARTMENTS		FIREPLACE	
UNITS		FURNACE	
DUPLEX		TILE WORK	

REMARKS

Spec Area

RECEIVED MAR 27 1975 City of Culver City Building Dept.

I have carefully examined and read the above application and know the same is true and correct and hereby certify and agree that if a permit is issued that all of the provisions of the Building Ordinances and the Uniform Building Code of the City of Culver City and building laws of the State of California will be complied with, whether hereby specified or not.

Applicant Ramada Development Company

By Wm M Garnier
WM. M. GARNIER, Project Supt.

OFFICE OF ASSESSOR
BOOK PAGE PARCEL

PLANNING DIVISION PLAN CHECK LIST

Ramada Development Co. | 641-9271 | Feb 24 '75
OWNER OR PROJECT NAME | PHONE | DATE (Disposition)

6249 Bristol Pky (Lease Area) | Por 1 | 30946
JOB ADDRESS | LOT(S) | BLOCK TRACT

C-3 | Interna Partitions & finishing
ZONE | JOB DESCRIPTION

CHECK		NON-CONFORMANCE: CODE SECTION
YARD SETBACKS	OK / NA	FRONT SIDES REAR
BLDG. HEIGHT	OK / NA	
OPEN SPACE & LOT COVERAGE	OK / NA	
DISTANCE BTWN. BUILDINGS &/OR UNIT SIZE	OK / NA	
FENCES, WALLS, HEDGES	OK / NA	
PARKING	OK / NA	
SIGNS	OK / NA	
SITE PLAN ☐ OR SPECIFIC PLAN ☐ CONDITIONS	OK / NA	
OTHER	OK / NA	Interna Partitions & finishing

☑ Approved
☐ Rejected

BY _____

Special Action(s): _____ PL- _____ _____
TYPE DATE APPROVED

Ord. No. _____ Res. No. _____ Admin. _____

for _____

CCPL 73

DEPARTMENT OF BUILDING & SAFETY
CULVER CITY, CALIFORNIA
837-5211

Application For Permit
PLUMBING

CONTRACTOR

Name HERMSEN INC

Address P.O. BOX 1176

City OCEANSIDE CALIF Tel. No 757-5300

City License No. 4699 State License No. 267776

PERMIT NO.	DATE ISSUED
C10855	12-9-74
RECEIVED BY	**READY FOR FIRST INSPECTION**
tm	

APPLICANT FILL IN HEAVILY OUTLINED PORTION ONLY

PERMIT FEES			FEE
Issuing permit	No.	Each	$ 6.00
Building Sewer		7.00	
Sewer cap		6.00	
Sump		5.00	
Gas system including 5		3.00	
Gas system over 5		.60	
Industrial waste interceptor		3.00	
Water closet	1	3.00	3.00
Bidet		3.00	
Bathtub		3.00	
Lavatory	1	3.00	3.00
Shower and/ or pan		3.00	
Sink-kitchen		3.00	
Sink-bar		3.00	
Sink-floor		3.00	
Laundry tub		3.00	
Washer standpipe		3.00	
Garbage disposal		3.00	
Dishwasher		3.00	
Floor drain		3.00	
Urinal		3.00	
Drinking fountain		3.00	
Dental unit		3.00	
Slop sink		3.00	
Roof drains		3.00	
Repair of waste and/ or vent piping		3.00	
Water service		3.00	
Water piping inside building	1	3.00	3.00
Lawn sprinkler system		3.00	
Backflow device including 5		3.00	
Over 5		.60	
Water softener		3.00	
Water pressure regulator		3.00	
Water heater	1	2.00	2.00
Water heater vent		2.00	
Swimming pool private		14.00	
Swimming pool public		24.00	
Supplement		6.00	
Miscellaneous		3.00	
Extra inspection		7.50	
Investigation		20.00	
TOTAL FEES			17.00

Job Address 6249 BRISTOL PARKWAY
CULVER CITY CALIF

OWNER

Name C.C. Office
Mail Address unassigned
City Tel. No.

I am the Legal Possessor of the above Culver City Certificate of Qualification.

Contractor

I am the Legal Owner of the property described above.

Owner

FIRE SPRINKLER AND STANDPIPES

PERMIT FEES	No.	Each	FEE
Issuing permit			$6.00
Repair, alter, add to fire sprinkler system, underground fire sprinkler piping system (when permit for complete system has not been obtained)		25.00	
Standpipes wet or dry (outlets)		5.00	
1 to 10 heads		10.00	
11 to 25 "		17.00	
26 to 50 "		30.00	
51 to 100 "		50.00	
101 to 200 "		75.00	
201 to 300 "		105.00	
301 to 500 "		175.00	
501 to 1000 "		300.00	
1001 to 2000 "		400.00	
2001 to 3000 "		500.00	
3001 to 4000 "		600.00	
4001 to 5000 "		700.00	
Over 5000 "		800.00	
TOTAL FEES			

DATED: 3-14-75 JOB: # 201-74

DEPARTMENT OF BUILDING & SAFETY
CULVER CITY, CALIFORNIA
837-5211

RECEIVED MAR 17 1975 Culver City Building Dept.

LEASE AREA # 4A.
6249 BRISTOL PARKWAY
CULVER CITY, CA. (FOX HILLS)

Application For Permit
HEATING AND AIR CONDITIONING

CONTRACTOR

Name KEY AIR CONDITINING CO.
Address 10905 LAUREL AVE.
City SANTA FE SPRINGS, CA. Tel. No. 941-2233
City License No. 25040 State License No. 144931

PERMIT NO.	DATE ISSUED
C 11101	3-17-75
RECEIVED BY	READY FOR FIRST INSPECTION
RW	

APPLICANT FILL IN HEAVILY OUTLINED PORTION ONLY

LEASE AREA #. 4A.
Job Address 6249 BRISTOL PARKWAY
CULVER CITY, CA. (FOX HILLS)

OWNER

Name RAMADA DEVELOPMENT COMPANY
Mail Address 3838 E. VAN BUREN STREET
City PHOENIX, ARIZ. Tel. No. 602 275-8511

I am the Legal Possessor of the above Culver City Certificate of Qualification.
Donald M. Hurst
Contractor

I am the Legal Owner of the property described above.
Owner

PERMIT FEES	No.	Each	FEE
Issuing permit			$6.00
FAU or ground type furnace including duct & vent up to 100,000 BTU		6.00	
FAU or ground type furnace including duct & vent over 100,000 BTU		10.00	
Floor furnace		6.00	
Heater-suspended		6.00	
Heater-recessed		6.00	
Heater-floor mounted		6.00	
Appliance vent only		4.00	
Gas system (including 5)		3.00	
Gas system (over 5)		.60	
Repair, alter/add to heat ventilation or A/C		6.00	
Boiler, Compressor or Absortion system Up to 3 hp. Up to 100,000 BTU		6.00	
3 hp. to 15 hp. 100,001 to 500,000 BTU		10.00	$10.00
15 hp. to 30 hp. 500,001 to 1,000,000 BTU		12.00	
30 hp. to 50 hp. 1,000,001 to 1,750,000 BTU		20.00	
Over 50 hp. Over 1,750,000 BTU		30.00	
Air Handling Unit Including duct Under 10,000 CFM		5.00	
Over 10,000 CFM		8.00	
Evaporative Cooler (non portable)		5.00	
Vent fan / single duct		4.00	$4.00
Mechanical exhaust hood		5.00	
Ventilation (not a part of heat or A/C system)		5.00	
Commercial/Industrial Incinerators		25.00	
Any equipment regulated but not listed above		5.00	
Supplement		6.00	
Extra inspection		7.50	
Investigation		20.00	
TOTAL FEES			$20.00

CORRECTIONS

RECORDS

APPROVALS

	date	inspector
Underground		
Rough		
Ducts		
Fire dampers		
Vent		
Gas test		
FINAL		

JOB NO. 201-74 LEASE AREA # 4A.
6249 BRISTOL PARKWAY
CULVER CITY, CA. 90230
PHASE II

APPLIED FOR ON 3-14-75
ISSUED ON
PERMIT NO.

Rental Area 4-17

RECEIVED-BLDG. DEPT.

DEPARTMENT OF BUILDING & SAFETY
CULVER CITY, CALIFORNIA
837-5211

APR 1 9 34 AM '75

Application For Permit
ELECTRIC

CITY OF CULVER CITY
CALIFORNIA

ELECTRICAL CONTRACTOR

Name Trans Pac Const.
Address 16641 Roscoe Pl.
City Sepulveda Ca. Tel. No. 894-8334
City License No. 65-88 State License No. 217823

PERMIT NO.	DATE ISSUED
B-10277	4-1-75
RECEIVED BY	**READY FOR FIRST INSPECTION**
JW	

APPLICANT FILL IN HEAVILY OUTLINED PORTION ONLY

PERMIT FEES	No.	Each	Fee
Issuing permit	1		$6.00
Light outlets	24	.35	8.40
Switch outlets	2	.35	.70
Receptacle outlets	8	.35	2.80
Light fixtures	24	.35	8.40
Disposal		2.00	
Food center		2.00	
Vent fan	1	2.00	2.00
Range		2.50	
Cook top		2.50	
Dishwasher		2.50	
Heater	1	2.50	2.50
Heat zones		2.50	
F.A.U.	1	2.50	2.50
Signs	1	5.00	5.00
Trans. over 4		1.00	
No. of sign lamps		.10	
Flood lite poles		5.00	
Temp. work lights		6.00	
Comm. & Ind. panel		6.00	
Busways		p.ft. .10	
Power Duct		p.ft. .10	
Under floor duct		p.ft. .07	
Motor ½ hp.		2.00	
½hp. to 5 hp.		3.00	
5 hp. to 15 hp.	1	5.00	5.00
15 hp. to 50 hp.		10.00	
50 hp. to 200 hp.		20.00	
200 hp. and over		30.00	
Transformers		KVA	
Welders		KVA	
Generators		KVA	
Timers		2.00	
Supplement permit		6.00	
Miscellaneous		6.00	
Extra inspection		7.50	
Investigation		20.00	
Temporary service		6.00	
Power service	1	6.00	6.00
TOTAL FEES			49.30

Job Address 6249 Bristol Parkway

OWNER
Name Ramada Development Co.
Mail Address PO Box 590
City Phoenix Ariz 85001 Tel. No. 275-8511

I am the Legal Possessor of the above Culver City Certificate of Qualification.

By Reid E Company
Electrician

I am the Legal Owner of the property described above.

Owner

CORRECTIONS

RECORDS

APPROVALS

	Date	Inspector
Temp.		
Underground		
Rough wiring	4-11-75	JW
Fixtures		
Power		
Meters called	10-29-75	JW
FINAL	12-5-75	JW

CALLED EDISON 6249 Bristol Parkway
FOR
NEW METER ✓ RESEAL ____
3 ϕ ✓ 1 ϕ ____
DATE 10-29-75 INSPECTOR JW

Ramada Development Co.
OWNER

6249 Bristol Parkway
ADDRESS

Ramada Development Co.
CONTRACTOR

8-28-74
DATE

A 19444
PERMIT NO.

Interior remodel
~~Restaurant~~

F-35

FOUNDATION INSPECTOR DATE

STEEL

FOOTINGS

WALLS

COLUMNS

FIREPLACE

FORMS

LATH

EXTERIOR

STEEL INSPR. DATE

BOND BEAM

COLUMNS

WALL

FRAMING

RAT PROOFING

INTERIORS

PLUMBING CONTRACTOR

PERMIT DATE

INSPR. DATE

ROUGH

FINAL FINAL GAS

WATER SYSTEM

SEWER

CONTR

PROP. LINE

CESSPOOL

CONTR.

HOLE

SEPTIC TANK

CONTR.

SEEPAGE PIT

HEATING, REFRIG.

CONTR.

FLOOR WALL

PERMIT DATE

INSPR. DATE

NO. FIXTURES

NO. GAS OUTLETS

NO. WATER HEATERS & VENT

PERMIT DATE

EASEMENT

PERMIT DATE

BRICK

PERMIT DATE

LEACH LINE

PERMIT DATE

ROUGH FINAL

ELECTRICAL

CONTR. _____ PERMIT _____ DATE _____

TEMP. POWER _____ TEMP. LIGHT _____

INSPR. _____ DATE _____ INSPR. _____ DATE _____

RO. ELEC. _____ FINAL ELEC. _____

FIXTURES _____ MOTORS _____ _____ _____

SIGNS _____ _____ _____ _____

METER _____ HEATER _____ _____ _____ _____

ORD. 326 AND AMENDMENTS

CONTR. _____ PERMIT _____ DATE _____

EXCAVATION

CONTR. _____ PERMIT _____ DATE _____

REMARKS: _____

JOB COMPLETED 12-20-74 _____
DATE

J. Blackwood
SIGNATURE

P.C.#3079

RECEIVED-BLDG. DEPT.

P232.50

GROUP_____
TYPE_____
FIRE ZONE_____
USE ZONE_____

AUG 14 10 53 AM '74
CITY OF CULVER CITY
CALIFORNIA

APPLICATION FOR PERMIT TO BUILD
Two sets of Plans and Specifications including Details and Cross Sections Must be Filed with Application and Approved by Building Inspector.

$ 65.00
AMOUNT OF PERMIT
$ 4,970.00
Value of Construction, Including Labor & Materials

Permit No. A-18440 F-35

Culver City, Calif. August 14, 1974

Job Address 6249 Bristol Parkway, Culver City, California 90230

Lot Portion of Lot 1, Block _____, Tract 30946

Owner's Name Ramada Development Company Address 6333 Bristol Parkway Phone No. 641-9271

Contractor Ramada Development Company Address 6333 Bristol Parkway Phone No. 641-9271

State License No. 273772 Workmen's Comp. _____ Policy No. _____

City License No. 22955

ONE SET OF APPROVED PLANS TO REMAIN ON JOB UNTIL WORK IS COMPLETED.

INSPECTOR MUST APPROVE EACH BRACKET ON JOB CARD BEFORE PROCEEDING TO NEXT WORK.

Purpose building is to be used for ~~Restaurant~~ (Remodel of Store)

Description of Building

Size of New Building or Addition ____x____ (1st Floor) ____x____ (2nd Floor) Total floor area 997 Sq.Ft. No. of Rooms 2

Size of Garage ____x____ Size of Lot ____x____ Size of Girders ____x____

Size of Mudsill ____x____ Size of floor joists ____x____ (1st Floor) ____x____ (2nd Floor)

Size of exterior studs ____x____, Size of interior studs ____x____

Size of Ceiling Joists ____x____, Size of Roof Rafters ____x____

Material of Foundation _____, Width of Footings _____ Depth in Ground _____

Material of Exterior Walls _____ Interior Walls _____ Floor _____

Roof _____

COMMERCIAL		GARAGE APTS	
INDUSTRIAL		RESIDENCE	
APARTMENTS		FIREPLACE	
UNITS		FURNACE	
DUPLEX		TILE WORK	

REMARKS

Tenant Improvement - Existing Building.

RECEIVED
AUG 28 1974
City of Culver City
Building Dept.

I have carefully examined and read the above application and know the same is true and correct and hereby certify and agree that if a permit is issued that all of the provisions of the Building Ordinances and the Uniform Building Code of the City of Culver City and building laws of the State of California will be complied with, whether hereby specified or not.

Applicant RAMADA DEVELOPMENT COMPANY

By W. Garnier
W. GARNIER, PROJECT SUPT.

Final - 12-20-74 JAB

PLANNING DIVISION

PLAN CHECK LIST

OWNER OR PROJECT NAME	PHONE	DATE (Disposition)
RESTRURANT, FOX HILLS PLAZA	641-9271	8-15-74

JOB ADDRESS	LOT(S)	BLOCK	TRACT
6249 BRISTOL PKWY	—	—	—

ZONE	JOB DESCRIPTION
C-3	INTERIOR WORK

CHECK		NON-CONFORMANCE: CODE SECTION
YARD SETBACKS	OK / NA ✓	FRONT SIDES REAR
BLDG. HEIGHT	OK / NA ✓	
OPEN SPACE & LOT COVERAGE	OK / NA ✓	
~~DISTANCE BTWN. BUILDINGS &/OR~~ UNIT SIZE	OK / NA ✓	
FENCES, WALLS, HEDGES	OK / NA ✓	
PARKING	OK / NA ✓	
SIGNS	OK / NA ✓	
SITE PLAN ☑ OR SPECIFIC PLAN ☐ CONDITIONS	✓ OK / NA	
OTHER	✓ OK / NA	LOW-PROFILE ROOF-MOUNTED EQUIPMENT REQ'D SO AS NOT TO BE VISIBLE FROM ADJACENT PPTIES.

☑ Approved

☐ Rejected

BY JMC

Special Action(s): _____ (TYPE) PL- _____ _____ (DATE APPROVED)

Ord. No. _____ Res. No. _____ Admin. _____

for _____

CCPL 73

CITY OF CULVER CITY

INTER-DEPARTMENTAL CORRESPONDENCE

Date 1-14-76

To: Jay Cunningham, Planning

From: H. P. Turton, Building Official

Subject: FINAL BUILDING INSPECTION, CERTIFICATE OF OCCUPANCY

Address 6249 Bristol Parkway

Description Commercial

Owner Ramada Development

Contractor Same

Permit # A 19811

Valuation $9,500.

Final building 1-12-76
Final plumbing 1-12-76
Final heating 1-12-76
Final electrical 12-5-75

Herbert P. Turton
Building Official

Herbert P Turton

CERTIFICATE OF OCCUPANCY
NO. 5621 ISSUED 2-10-76

Lease area #4A

Ramada Development (OWNER)	6249 Bristol Parkway (ADDRESS)
Same (CONTRACTOR)	3-27-75 (DATE)
A 19811 (PERMIT NO.)	Interior partitions

I-24					
FOUNDATION	INSPECTOR	DATE	STEEL	INSPR.	DATE
STEEL			BOND BEAM		
FOOTINGS			COLUMNS		
WALLS			WALL		
COLUMNS					
FIREPLACE			FRAMING		
FORMS			RAT PROOFING		
LATH					
EXTERIOR			INTERIORS		

Hermsen Inc (PLUMBING CONTRACTOR)		C10855 (PERMIT)	10-9-74 (DATE)
INSPR.	DATE	INSPR.	DATE
ROUGH		NO. FIXTURES	2
FINAL 1-12-76 CB	FINAL GAS	NO. GAS OUTLETS	
WATER SYSTEM	1 water piping	NO. WATER HEATERS & VENT	1
SEWER			
	CONTR	PERMIT	DATE
PROP. LINE		EASEMENT	
CESSPOOL			
	CONTR.	PERMIT	DATE
HOLE		BRICK	
SEPTIC TANK			
	CONTR.	PERMIT	DATE
SEEPAGE PIT		LEACH LINE	
HEATING, REFRIG. Key Air Cond. Co.	CONTR.	C11101 (PERMIT)	3-17-75 (DATE)
FLOOR 1 comp	WALL 1 vent fan	ROUGH	FINAL 1-12-76 CB

Lic. for #3505
#3315

GROUP_____
TYPE_____
FIRE ZONE_____
USE ZONE_____

APPLICATION FOR PERMIT TO BUILD
Two sets of Plans and Specifications including Details and Cross Sections Must be filed with Application and Approved by Building Inspector.

$ 70.10 AMOUNT OF PERMIT
$ 9,500.00 Value of Construction, Including Labor & Materials

I-24 Cert. of Occup. 5621 3/10/76

Permit No. A19811 Culver City, Calif. 2-13-75 19____

Job Address 6249 Bristol Parkway (LEASE AREA NO. 4A)

Lot Portion of Lot 1, Block _____, Tract 30946

Owner's Name Ramada Development Company Address 6267 Bristol Parkway Phone No. 641-9271

Contractor Ramada Development Company Address 6267 Bristol Parkway Phone No. 641-9271

State License No. 273772 Workmen's Comp. _____ Policy No. _____

City License No. 22955

ONE SET OF APPROVED PLANS TO REMAIN ON JOB UNTIL WORK IS COMPLETED.

INSPECTOR MUST APPROVE EACH BRACKET ON JOB CARD BEFORE PROCEEDING TO NEXT WORK.

Purpose building is to be used for Commercial

Description of Building

Size of New Building or Addition ____x____ (1st Floor) ____x____ (2nd Floor) Total floor area 912 Sq.Ft. No. of Rooms___

Size of Garage____x____ Size of Lot____x____ Size of Girders____x____

Size of Mudsill____x____ Size of floor joists____x____ (1st Floor) ____x____ (2nd Floor)

Size of exterior studs____x____, Size of interior studs____x____

Size of Ceiling Joists____x____, Size of Roof Rafters____x____

Material of Foundation_____, Width of Footings_____ Depth in Ground_____

Material of Exterior Walls_____ Interior Walls_____ Floor_____

Roof_____

COMMERCIAL		GARAGE APTS	
INDUSTRIAL		RESIDENCE	
APARTMENTS		FIREPLACE	
UNITS		FURNACE	
DUPLEX		TILE WORK	

REMARKS

Spec Area

RECEIVED MAR 27 1975 City of Culver City Building Dept.

I have carefully examined and read the above application and know the same is true and correct and hereby certify and agree that if a permit is issued that all of the provisions of the Building Ordinances and the Uniform Building Code of the City of Culver City and building laws of the State of California will be complied with, whether hereby specified or not.

Applicant Ramada Development Company

By Wm Garnier
WM. M. GARNIER, Project Supt.

OFFICE OF ASSESSOR
BOOK PAGE PARCEL

ORIGINAL MUST BE PERMANTLY POSTED IN A CONSPICUOUS LOCATION NEAR THE MAIN ENTRANCE INSIDE THE SUBJECT BUILDING

COPY NO. 2

CITY OF CULVER CITY
CALIFORNIA

CERTIFICATE OF OCCUPANCY

Nº 5621
CERTIFICATE NUMBER

February 10, 1976
DATE ISSUED

DIVISION OF
PLANNING AND COMMUNITY DEVELOPMENT

THIS IS TO CERTIFY THAT THE BUILDING OR STRUCTURE(S), AND LAND DESCRIBED HEREINBELOW HAVE BEEN INSPECTED BY ALL CITY DEPARTMENTS AND/OR DIVISIONS CONCERNED AND, HAVING BEEN FOUND TO BE IN FULL COMPLIANCE WITH ALL THE APPLICABLE LAWS AND REGULATIONS OF THE CITY OF CULVER CITY AND OF THE STATE OF CALIFORNIA INCLUDING WHATEVER SPECIAL CONDITIONS OF APPROVAL WHICH MAY HAVE BEEN ATTACHED TO THE DEVELOPMENT OF THE BUILDING OR STRUCTURE(S), AND LAND, ARE HEREBY OFFICIALLY AND LAWFULLY AUTHORIZED AS SUITABLE FOR OCCUPANCY AS A

RETAIL COMMERCIAL STORE

SUBJECT TO CONTINUED COMPLIANCE WITH ALL THE APPLICABLE LAWS, REGULATIONS AND SPECIAL CONDITIONS OF APPROVAL THROUGHOUT THE LIFE OF THE BUILDING OR STRUCTURE(S) UNLESS OTHERWISE APPROVED BY THE CITY OF CULVER CITY.

STREET ADDRESS 6249 Bristol Parkway (within Fox Hills Plaza) ZONING DISTRICT C-3

LEGAL DESCRIPTION: LOT(S) 2 FIRE ZONE 2 OTHER -

BLOCK ____ TRACT Parcel Map No. 3773 BUILDING NO. - NO. OF UNITS 1,300± Sq. Ft.

ASSESSOR'S INFORMATION: BOOK NO. 4203 BUILDING PERMIT NO. A 19811 VALUATION $0,500 (Interior Work)

PAGE NO. 12 PARCEL NO. 17 ARCHITECTURAL DESIGN DISTRICT Shopping Center

SPECIAL CONDITIONS OF APPROVAL NECESSARILY APPLICABLE FOR THE CONTINUOUS VALIDITY OF THIS CERTIFICATE OF OCCUPANCY:

City Site Plan Review (PL-810) Architectural Review Board, and Culver City Redevelopment Agency conditions of approval

CLEARANCES

BUILDING DIVISION:	ENGINEERING DIVISION:	FIRE DEPARTMENT:	INDUSTRIAL WASTE:
DATE 1-28-76	DATE 1-28-76	DATE 1/28/76	DATE 2/3/76
BY J. D. Blackstock	BY	BY Stanley Powell	BY
PARKS DIVISION:	**POLICE DEPARTMENT:**	**PUBLIC WORKS DEPARTMENT:**	**SANITATION DIVISION:**
DATE	DATE N/A	DATE 1-28-76	DATE Feb. 2, 1976
BY 1-29-76	BY	BY R E Miller	BY

PLANNING AND COMMUNITY DEVELOPMENT DIVISION BY

THIS CERTIFICATE BECOMES VALID WHEN SIGNED BY AN AUTHORIZED REPRESENTATIVE OF THE PLANNING AND COMMUNITY DEVELOPMENT DIVISION OF THE CITY OF CULVER CITY

Ramada Development Co. — OWNER

Ramada Development Co. — CONTRACTOR

A 19444 — PERMIT NO.

6249 Bristol Parkway — ADDRESS

8-28-74 — DATE

Interior remodel ~~Restaurant~~

F-35

FOUNDATION — INSPECTOR — DATE

STEEL

FOOTINGS

WALLS

COLUMNS

FIREPLACE

FORMS

LATH

EXTERIOR

STEEL — INSPR. — DATE

BOND BEAM

COLUMNS

WALL

FRAMING

SAT PROOFING

INTERIORS

PLUMBING CONTRACTOR

INSPR. — DATE

ROUGH

FINAL — FINAL GAS

WATER SYSTEM

SEWER

CONTR

PROP. LINE

CESSPOOL — CONTR.

HOLE

SEPTIC TANK — CONTR.

SEEPAGE PIT

HEATING, REFRIG. — CONTR.

FLOOR — WALL

PERMIT — DATE

INSPR. — DATE

NO. FIXTURES

NO. GAS OUTLETS

NO. WATER HEATERS & VENT

PERMIT — DATE

EASEMENT

PERMIT — DATE

BRICK

PERMIT — DATE

LEACH LINE

PERMIT — DATE

ROUGH — FINAL

P.C. #3079

RECEIVED-BLDG. DEPT.
AUG 14 1974
CITY OF CULVER CITY
CALIFORNIA

P232

GROUP_____
TYPE_____
FIRE ZONE_____
USE ZONE_____

APPLICATION FOR PERMIT TO BUILD
Two sets of Plans and Specifications including Details and Cross Sections Must be filed with Application and Approved by Building Inspector.

$ 65.00
AMOUNT OF PERMIT
$ 4970
Value of Construction, Including Labor & Materials

Permit No. A-19444 F-35

Culver City, Calif. August 14, 1974

Job Address 6249 Bristol Parkway, Culver City, California 90230

Lot Portion of Lot 1, Block _____, Tract 30946

Owner's Name Ramada Development Company Address 6333 Bristol Parkway Phone No. 641-9271

Contractor Ramada Development Company Address 6333 Bristol Parkway Phone No. 641-9271

State License No. 273772 Workmen's Comp. _____ Policy No. _____

City License No. 22955

ONE SET OF APPROVED PLANS TO REMAIN ON JOB UNTIL WORK IS COMPLETED.

INSPECTOR MUST APPROVE EACH BRACKET ON JOB CARD BEFORE PROCEEDING TO NEXT WORK.

Purpose building is to be used for ~~Restaurant~~ (Restaurant & Bar)

Description of Building

Size of New Building or Addition ____x____ (1st Floor) ____x____ (2nd Floor) Total floor area 997 Sq.Ft. No. of Rooms 2

Size of Garage ____x____ Size of Lot ____x____ Size of Girders ____x____

Size of Mudsill ____x____ Size of floor joists ____x____ (1st Floor) ____x____ (2nd Floor)

Size of exterior studs ____x____, Size of interior studs ____x____

Size of Ceiling Joists ____x____, Size of Roof Rafters ____x____

Material of Foundation _____, Width of Footings _____ Depth in Ground _____

Material of Exterior Walls _____ Interior Walls _____ Floor _____

Roof _____

COMMERCIAL		GARAGE APTS	
INDUSTRIAL		RESIDENCE	
APARTMENTS		FIREPLACE	
UNITS		FURNACE	
DUPLEX		TILE WORK	

REMARKS

Tenant Improvement - Existing Building.

RECEIVED
AUG 28 1974
City of Culver City
Building Dept.

I have carefully examined and read the above application and know the same is true and correct and hereby certify and agree that if a permit is issued that all of the provisions of the Building Ordinances and the Uniform Building Code of the City of Culver City and building laws of the State of California will be complied with, whether hereby specified or not.

Applicant RAMADA DEVELOPMENT COMPANY

By W. Garnier
W. GARNIER, PROJECT SUPT.

Final - 12-20-74 JAB

ORIGINAL MUST BE PERMANTLY POSTED IN A CONSPICUOUS LOCATION NEAR THE MAIN ENTRANCE INSIDE THE SUBJECT BUILDING

COPY NO. 2

CITY OF CULVER CITY
CALIFORNIA

CERTIFICATE OF OCCUPANCY

Nº 5621
CERTIFICATE NUMBER

_____
DATE ISSUED

DIVISION OF
PLANNING AND COMMUNITY DEVELOPMENT

THIS IS TO CERTIFY THAT THE BUILDING OR STRUCTURE(S), AND LAND DESCRIBED HEREINBELOW HAVE BEEN INSPECTED BY ALL CITY DEPARTMENTS AND/OR DIVISIONS CONCERNED AND, HAVING BEEN FOUND TO BE IN FULL COMPLIANCE WITH ALL THE APPLICABLE LAWS AND REGULATIONS OF THE CITY OF CULVER CITY AND OF THE STATE OF CALIFORNIA INCLUDING WHATEVER SPECIAL CONDITIONS OF APPROVAL WHICH MAY HAVE BEEN ATTACHED TO THE DEVELOPMENT OF THE BUILDING OR STRUCTURE(S), AND LAND, ARE HEREBY OFFICIALLY AND LAWFULLY AUTHORIZED AS SUITABLE FOR OCCUPANCY AS A

_____

SUBJECT TO CONTINUED COMPLIANCE WITH ALL THE APPLICABLE LAWS, REGULATIONS AND SPECIAL CONDITIONS OF APPROVAL THROUGHOUT THE LIFE OF THE BUILDING OR STRUCTURE(S) UNLESS OTHERWISE APPROVED BY THE CITY OF CULVER CITY.

STREET ADDRESS_____ ZONING DISTRICT_____

LEGAL DESCRIPTION: LOT(S)_____ FIRE ZONE_____ OTHER_____

BLOCK_____TRACT_____ BUILDING NO._____ NO. OF UNITS_____

ASSESSOR'S INFORMATION: BOOK NO._____ BUILDING PERMIT NO._____ VALUATION_____

PAGE NO._____PARCEL NO._____ ARCHITECTURAL DESIGN DISTRICT_____

SPECIAL CONDITIONS OF APPROVAL NECESSARILY APPLICABLE FOR THE CONTINUOUS VALIDITY OF THIS CERTIFICATE OF OCCUPANCY:

_____

_____

CLEARANCES

BUILDING DIVISION:	ENGINEERING DIVISION:	FIRE DEPARTMENT:	INDUSTRIAL WASTE:
DATE_____	DATE_____	DATE_____	DATE_____
BY_____	BY_____	BY_____	BY_____
PARKS DIVISION:	**POLICE DEPARTMENT:**	**PUBLIC WORKS DEPARTMENT:**	**SANITATION DIVISION:**
DATE_____	DATE_____	DATE_____	DATE_____
BY_____	BY_____	BY_____	BY_____

PLANNING AND COMMUNITY DEVELOPMENT DIVISION BY_____

THIS CERTIFICATE BECOMES VALID WHEN SIGNED BY AN AUTHORIZED REPRESENTATIVE OF THE PLANNING AND COMMUNITY DEVELOPMENT DIVISION OF THE CITY OF CULVER CITY

6251

Bristol

Brentwood Savings & Loan
Ramada Inns, Inc.
OWNER

6251 Bristol Parkway
ADDRESS

Ramada Development
CONTRACTOR

6-28-74
DATE

A 19298
PERMIT NO.

Interior [illegible] const.

E-39

FOUNDATION INSPECTOR DATE

STEEL

FOOTINGS

WALLS

COLUMNS

FIREPLACE

FORMS

LATH

EXTERIOR

STEEL INSPR. DATE

BOND BEAM

COLUMNS

WALL

FRAMING

RAT PROOFING

INTERIORS

Hermsen Inc.
PLUMBING CONTRACTOR

C10234 PERMIT
5-24-74. DATE

INSPR. DATE

ROUGH 6-25-74 CB

FINAL 10-1-74 CB

WATER SYSTEM

SEWER

CONTR

PROP. LINE

CESSPOOL

CONTR.

HOLE

SEPTIC TANK

CONTR.

SEEPAGE PIT

HEATING. REFRIG Key Air Cond.
CONTR.

FLOOR 1 comp WALL
1 vent fan

INSPR. DATE

NO. FIXTURES 2

NO. GAS OUTLETS

FINAL GAS

NO. WATER HEATERS & VENT

PERMIT DATE

EASEMENT

PERMIT DATE

BRICK

PERMIT DATE

LEACH LINE

C10265 PERMIT
6-3-74 DATE

ROUGH 6-25-74 CB FINAL 10-1-74-CB

ELECTRICAL

Trans Pac Const. Corp. (CONTR.) | B9804 (PERMIT) | 7-2-74 (DATE)

TEMP. POWER _____ INSPR. _____ DATE _____

TEMP. LIGHT _____ INSPR. _____ DATE _____

RO. ELEC. 49

FINAL ELEC. Edison 8-19-74 jw
8-13-74 jw

FIXTURES 14

MOTORS 1

SIGNS

METER HEATER

1 vent fan, 1 heat zones, 1 FAU, 1 panel

1 timer, 1 service

ORD. 326 AND AMENDMENTS

CONTR. | PERMIT | DATE

EXCAVATION

CONTR. | PERMIT | DATE

REMARKS:

JOB COMPLETED 10-7-74 (DATE) J. Blackwood (SIGNATURE)

GROUP_____
TYPE_____
FIRE ZONE_____
USE ZONE_____

FC 25.00

APPLICATION FOR PERMIT TO BUILD
Two sets of Plans and Specifications including Details and Cross Sections Must be filed with Application and Approved by Building Inspector.

$ 50.00
AMOUNT OF PERMIT
$ 7,000.00
Value of Construction, Including Labor & Materials

PLAN #2

Permit No. A19298 E-39 Culver City, Calif. _____ 19____

Cert. of Occup #5514 4/26/75

Job Address 6251 Bristol Parkway, Culver City, California

Lot Portion of Lot 1, Block _____, Tract 30946

Owner's Name Ramada Inns, Inc Address 6333 Bristol Parkway Phone No. 641-9271

Contractor Ramada Developemnt Company Address 6333 Bristol Parkway Phone No. 641-9271

State License No. ST #273772 Workmen's Comp. _____ Policy No. _____

City License No. 22955

ONE SET OF APPROVED PLANS TO REMAIN ON JOB UNTIL WORK IS COMPLETED.

INSPECTOR MUST APPROVE EACH BRACKET ON JOB CARD BEFORE PROCEEDING TO NEXT WORK.

Purpose building is to be used for Brentwood Savings & Loan Branch Office

Description of Building Existing Building

Size of New Building or Addition ____x____ (1st Floor) ____x____ (2nd Floor) Total floor area 880 Sq.Ft. No. of Rooms 3

Size of Garage ____x____ Size of Lot ____x____ Size of Girders ____x____

Size of Mudsill ____x____ Size of floor joists ____x____ (1st Floor) ____x____ (2nd Floor)

Size of exterior studs ____x____, Size of interior studs ____x____

Size of Ceiling Joists ____x____, Size of Roof Rafters ____x____

Material of Foundation _____, Width of Footings _____ Depth in Ground _____

Material of Exterior Walls _____ Interior Walls _____ Floor _____

Roof _____

COMMERCIAL		GARAGE APTS	
INDUSTRIAL		RESIDENCE	
APARTMENTS		FIREPLACE	
UNITS		FURNACE	
DUPLEX		TILE WORK	

REMARKS

Tenant Improvement for Savings & Loan Branch Office in existing building.

RECEIVED JUN 28 1974 City of Culver City Building & Safety Dept.

I have carefully examined and read the above application and know the same is true and correct and hereby certify and agree that if a permit is issued that all of the provisions of the Building Ordinances and the Uniform Building Code of the City of Culver City and building laws of the State of California will be complied with, whether hereby specified or not.

Applicant Ramada Development Company

By William M. Garnier
WM. M. GARNIER, PROJECT SUPT.

OFFICE OF ASSESSOR
BOOK PAGE PARCEL

PLANNING DIVISION ■ PLAN CHECK LIST

(FOX HILLS PLAZA) (RAMADA)

OWNER OR PROJECT NAME	PHONE	DATE (Disposition)
BRENTWOOD SAVINGS & LOAN	641-9271	5-23-74

JOB ADDRESS	LOT(S)	BLOCK	TRACT
6251 BRISTOL PKWY	POR. LOT 1		30946

ZONE	JOB DESCRIPTION
C-3	INTERIOR & FACADE CONSTRUCTION

CHECK		NON-CONFORMANCE: CODE SECTION
YARD SETBACKS	OK / NA ✓	FRONT SIDES REAR
BLDG. HEIGHT	OK / NA ✓	
OPEN SPACE & LOT COVERAGE	OK / NA ✓	
DISTANCE BTWN. BUILDINGS &/OR UNIT SIZE	OK / NA ✓	
FENCES, WALLS, HEDGES	OK / NA ✓	
PARKING	✓ OK / NA	
SIGNS	OK / NA ✓	
SITE PLAN ☒ OR SPECIFIC PLAN ☐ CONDITIONS	✓ OK / NA	
OTHER	OK / NA	EXTERIOR CONSTRUCTION MUST CONFORM WITH PREVIOUSLY APPROVED SHOPPING CENTER ELEVATIONS

☑ Approved

☐ Rejected

BY W. Barnett

Special Action(s): _____ (TYPE) PL- _____ _____ (DATE APPROVED)

Ord. No. _____ Res. No. _____ Admin. _____

for _____

CCPL 73

CITY OF CULVER CITY DEPARTMENT OF PUBLIC WORKS

SEWERAGE FACILITY CHARGE CALCULATION SHEET

PROPERTY ADDRESS: 6251 BRISTOL PARKWAY

LOT NO. PORTION #1 BLOCK NO. TRACT NO. 30946

TYPE OCCUPANCY: SAVINGS & LOAN BRANCH FEE: $ 86.00

PREPARED BY: Bob Shank DATE: 5-24-74

39X21 = 819 SQ. FT X 105.00 PER 1,000 SQ. FT.

Brentwood Savings — OWNER

6251 Bristol Parkway — ADDRESS

Triple "A" Signs — CONTRACTOR

5-29-74 — DATE

A 19255 — PERMIT NO.

Sign

E-20

FOUNDATION INSPECTOR DATE

STEEL

FOOTINGS

WALLS

COLUMNS

FIREPLACE

FORMS

LATH

EXTERIOR

STEEL INSPR. DATE

BOND BEAM

COLUMNS

WALL

FRAMING

RAT PROOFING

INTERIORS

PLUMBING CONTRACTOR

INSPR. DATE

ROUGH

FINAL FINAL GAS

WATER SYSTEM

SEWER

CONTR

PROP. LINE

CESSPOOL

CONTR.

HOLE

SEPTIC TANK

CONTR.

SEEPAGE PIT

HEATING. REFRIG.

CONTR.

FLOOR WALL

PERMIT DATE

INSPR. DATE

NO. FIXTURES

NO. GAS OUTLETS

NO. WATER HEATERS & VENT

PERMIT DATE

EASEMENT

PERMIT DATE

BRICK

PERMIT DATE

LEACH LINE

PERMIT DATE

ROUGH FINAL

ELECTRICAL

Triple "A" Signs — CONTR.

B9701 — PERMIT — 5-29-74 — DATE

TEMP. POWER — INSPR. — DATE

TEMP. LIGHT — PERMIT — INSPR. — DATE

RO. ELEC. — FINAL ELEC.

FIXTURES — MOTORS — DATE

SIGNS (1)

METER — HEATER — PERMIT — DATE

SEWER

WATER — PATCH

GAS — GAS OUTLETS

MARCH — NO. FIXTURES

INSPR. — DATE — INSPR. — DATE

ORD. 326 AND AMENDMENTS

CONTR. — PERMIT — DATE

EXCAVATION — CONTR. — PERMIT — DATE

REMARKS:

FOUNDATION — INSPECTOR — DATE — STEEL — INSPR. — DATE

PERMIT NO.

CONTRACTOR — DATE

JOB COMPLETED 12-20-74 — OWNER — DATE — D. Blackwood — SIGNATURE

GROUP_____
TYPE_____
FIRE ZONE_____
USE ZONE_____

PC 10 ok

APPLICATION FOR PERMIT TO BUILD
Two sets of Plans and Specifications including Details and Cross Sections Must be filed with Application and Approved by Building Inspector.

$ 20.00
AMOUNT OF PERMIT
$ 1000.00
Value of Construction, Including Labor & Materials

E-2 d

Permit No. A 19255 Culver City, Calif. 5-28 1974

Job Address 6251 BRISTOL PARKWAY

Lot_____, Block_____, Tract_____

Owner's Name BRENTWOOD SAVINGS Address 6251 Bristol Pkwy Phone No._____

Contractor TRIPLE "A" SIGNS Address 11015 Compston St. Phone No. 877-5381

State License No. 176084 Workmen's Comp._____ Policy No._____

City License No._____

ONE SET OF APPROVED PLANS TO REMAIN ON JOB UNTIL WORK IS COMPLETED.

INSPECTOR MUST APPROVE EACH BRACKET ON JOB CARD BEFORE PROCEEDING TO NEXT WORK.

Purpose building is to be used for SIGN

Description of Building 1'-8" x 15'-0" S/F SIGN (BRENTWOOD SAVINGS)

Size of New Building or Addition ____x____ (1st Floor) ____x____ (2nd Floor) Total floor area____ Sq.Ft. No. of Rooms___

Size of Garage____x____ Size of Lot____x____ Size of Girders____x____

Size of Mudsill____x____ Size of floor joists____x____ (1st Floor) ____x____ (2nd Floor)

Size of exterior studs____x____, Size of interior studs____x____

Size of Ceiling Joists____x____, Size of Roof Rafters____x____

Material of Foundation_____, Width of Footings_____ Depth in Ground_____

Material of Exterior Walls_____ Interior Walls_____ Floor_____

Roof_____

COMMERCIAL		GARAGE APTS	
INDUSTRIAL		RESIDENCE	
APARTMENTS		FIREPLACE	
UNITS		FURNACE	
DUPLEX		TILE WORK	

REMARKS

RECEIVED MAY 29 1974 City of Culver City Building Dept.

I have carefully examined and read the above application and know the same is true and correct and hereby certify and agree that if a permit is issued that all of the provisions of the Building Ordinances and the Uniform Building Code of the City of Culver City and building laws of the State of California will be complied with, whether hereby specified or not.

Applicant [signature]

By_____

Finaled - 12-20-74 QDB

OFFICE OF ASSESSOR
BOOK PAGE PARCEL

PLANNING DIVISION

PLAN CHECK LIST

BRENTWOOD SAVINGS, FOX HILLS PLAZA. | 877-5381 | 5-29-74
OWNER OR PROJECT NAME | PHONE | DATE (Disposition)

6251 BRISTOL PKWY | — | — | —
JOB ADDRESS | LOT(S) | BLOCK | TRACT

C-3 | OVER-CANOPY SIGN
ZONE | JOB DESCRIPTION

CHECK		NON-CONFORMANCE: CODE SECTION
YARD SETBACKS	OK / NA ✓	FRONT SIDES REAR
BLDG. HEIGHT	OK / NA ✓	
OPEN SPACE & LOT COVERAGE	OK / NA ✓	
DISTANCE BTWN. BUILDINGS &/OR UNIT SIZE	OK / NA ✓	
FENCES, WALLS, HEDGES	OK / NA ✓	
PARKING	OK / NA ✓	
SIGNS	✓ OK / NA	15' x 20" OVER-CANOPY SIGN – MEETS ALL CONDITIONS OF MAY 15 ARB APPROVAL OF SAME
SITE PLAN ☐ OR SPECIFIC PLAN ☐ CONDITIONS	OK / NA ✓	
OTHER	OK / NA ✓	

☑ Approved
☐ Rejected
BY JMC

Special Action(s): _____ (TYPE) PL- _____ _____ (DATE APPROVED)

Ord. No. _____ Res. No. _____ Admin. _____

for _____

CCPL 73

DEPARTMENT OF BUILDING & SAFETY
CULVER CITY, CALIFORNIA
837-5211

Application For Permit
ELECTRIC

ELECTRICAL CONTRACTOR

Name TRIPLE "A" SIGNS

Address 11015 CUMPSTON ST.

City N. Hollywood Tel. No. 877-5381

City License No. State License No. 176084

PERMIT NO.	DATE ISSUED
B 9701	5-29-74
RECEIVED BY	READY FOR FIRST INSPECTION
tw	

APPLICANT FILL IN HEAVILY OUTLINED PORTION ONLY

PERMIT FEES	No.	Each	Fee
Issuing permit			4.00
Light outlets		.25	
Switch outlets		.25	
Receptacle outlets		.25	
Light fixtures		.25	
Disposal		1.00	
Food center		1.00	
Vent fan		1.00	
Range		2.00	
Cook top		2.00	
Dishwasher		2.00	
Heater		2.00	
Heat zones		2.00	
F.A.U.		2.00	
Signs	1	3.50	3.50
Trans. over 4		.50	
No. of sign lamps		.10	
Flood lite poles		5.00	
Temp. work lights		4.00	
Comm. & Ind. panel		4.00	
Busways		p.ft. .10	
Power Duct		p.ft. .10	
Under floor duct		p.ft. .07	
Motor ½ hp.		1.00	
½hp. to 5 hp.		2.00	
5 hp. to 15 hp.		5.00	
15 hp. to 50 hp.		10.00	
50 hp. to 200 hp.		20.00	
200 hp. and over		30.00	
Transformers		KVA	
Welders		KVA	
Generators		KVA	
Timers		1.00	
Supplement permit		4.00	
Miscellaneous		4.00	
Extra inspection		7.50	
Investigation		20.00	
Temporary service		4.00	
Power service		4.00	
TOTAL FEES			7.50

Job Address 6251 BRISTOL PARKWAY

OWNER

Name BRENTWOOD SAVINGS

Mail Address 6251 BRISTOL PARKWAY

City CULVER CITY, CA. Tel. No.

I am the Legal Possessor of the above Culver City Certificate of Qualification

Triple "A" Signs
Robert Sack
Electrician

I am the Legal Owner of the property described above.

Owner

CORRECTIONS

RECORDS

APPROVALS

	Date	Inspector
Temp.		
Underground		
Rough wiring		
Fixtures		
Power		
Meters called		
FINAL	12-10-74	

6251 Bristol Parkway

Job #183-74 (Brentwood Savings) 6251

RECEIVED JUN 3 1974 City of Culver City Building Dept.

DEPARTMENT OF BUILDING & SAFETY
CULVER CITY, CALIFORNIA
837-5211

Application For Permit
HEATING AND AIR CONDITIONING

CONTRACTOR

Name KEY AIR CONDITIONING COMPANY

Address 10905 Laurel Avenue

City Santa Fe Springs, Ca. Tel. No. 941-2233

City License No. 25040 State License No. 144931

PERMIT NO.	DATE ISSUED
C10265	6-3-74
RECEIVED BY: tw	READY FOR FIRST INSPECTION

APPLICANT FILL IN HEAVILY OUTLINED PORTION ONLY

Job Address ~~BRENTWOOD SAVINGS~~ 6251 Bristol Parkway, Culver City, California.

OWNER

Name Ramada Development Company

Mail Address 3838 E. Van Buren Street

City Phoenix, Arizona Tel. No.

I am the Legal Possessor of the above Culver City Certificate of Qualification.

Donald C. Bassett
Contractor

I am the Legal Owner of the property described above.

Owner

PERMIT FEES	No.	Each	FEE
Issuing permit		3.00	
FAU or ground type furnace including duct & vent up to 100,000 BTU		4.00	
FAU or ground type furnace including duct & vent over 100,000 BTU		5.00	
Floor furnace		4.00	
Heater-suspended		4.00	
Heater-recessed		4.00	
Heater-floor mounted		4.00	
Appliance vent only		2.00	
Gas system (including 5)		2.00	
Gas system (over 5)		.50	
Repair, alter/add to heat ventilation or A/C		4.00	
Boiler, Compressor or Absortion system Up to 3 hp. Up to 100,000 BTU		4.00	
3 hp. to 15 hp. 100,001 to 500,000 BTU	1	7.50	7.50
15 hp. to 30 hp. 500,001 to 1,000,000 BTU		10.00	
30 hp. to 50 hp. 1,000,001 to 1,750,000 BTU		15.00	
Over 50 hp. Over 1,750,000 BTU		25.00	
Air Handling Unit Including duct Under 10,000 CFM		3.00	
Over 10,000 CFM		5.00	
Evaporative Cooler (non portable)		3.00	
Vent fan / single duct	1	2.00	2.00
Mechanical exhaust hood		3.00	
Ventilation (not a part of heat or A/C system)		3.00	
Commercial/Industrial Incinerators		20.00	
Any equipment regulated but not listed above		3.00	
Supplement		3.00	
Extra inspection		5.00	
Investigation		20.00	
TOTAL FEES			$12.50

CORRECTIONS

RECORDS

APPROVALS

	date	inspector
Underground		
Rough		
Ducts		
Fire dampers		
Vent		
Gas test		
FINAL		

DEPARTMENT OF BUILDING & SAFETY
CULVER CITY, CALIFORNIA
837-5211

Application For Permit
PLUMBING

CONTRACTOR

Name HERMSEN INC.
Address 2391 OCEANSIDE
City OCEANSIDE Tel. No. 1-714 757-5300
City License No. 19561 State License No. 267776

PERMIT NO.	DATE ISSUED
C-10234	5-24-74
RECEIVED BY	READY FOR FIRST INSPECTION
CBB	

APPLICANT FILL IN HEAVILY OUTLINED PORTION ONLY

PERMIT FEES	No.	Each	FEE
Issuing permit		4.00	
Building Sewer		6.00	
Sewer cap		5.00	
Sump		3.00	
Gas system including 5		2.00	
Gas system over 5		.50	
Industrial waste interceptor		2.00	
Water closet	1	2.00	2.00
Bidet		2.00	
Bathtub		2.00	
Lavatory	1	2.00	2.00
Shower and/ or pan		2.00	
Sink-kitchen		2.00	
Sink-bar		2.00	
Sink-floor		2.00	
Laundry tub		2.00	
Washer standpipe		2.00	
Garbage disposal		2.00	
Dishwasher		2.00	
Floor drain		2.00	
Urinal		2.00	
Drinking fountain		2.00	
Dental unit		2.00	
Slop sink		2.00	
Roof drains		2.00	
Repair of waste and/ or vent piping		2.00	
Water service		2.00	
Water piping inside building		2.00	
Lawn sprinkler system		2.00	
Backflow device including 5		2.00	
Over 5		.50	
Water softener		2.00	
Water pressure regulator		1.50	
Water heater		1.00	
Water heater vent		1.00	
Swimming pool private		10.00	
Swimming pool public		20.00	
Supplement		4.00	
Miscellaneous		2.00	
Extra inspection		5.00	
Investigation		20.00	
TOTAL FEES			8.00

Job Address 6251 Bristol Pkwy.
Brentwood Savings

OWNER

Name RAMADA INN
Mail Address
City Tel. No.

I am the Legal Possessor of the above Culver City Certificate of Qualification.

Louis Abbamo
Contractor

I am the Legal Owner of the property described above.

Owner

FIRE SPRINKLER AND STANDPIPES

PERMIT FEES	No.	Each	FEE
Issuing permit			4.00
Repair, alter, add to fire sprinkler system, underground fire sprinkler piping system (when permit for complete system has not been obtained)		20.00	
Standpipes wet or dry (outlets)		3.00	
1 to 10 heads		8.00	
11 to 25 "		14.00	
26 to 50 "		24.00	
51 to 100 "		40.00	
101 to 200 "		68.00	
201 to 300 "		95.00	
301 to 500 "		140.00	
501 to 1000 "		200.00	
1001 to 2000 "		300.00	
2001 to 3000 "		400.00	
3001 to 4000 "		500.00	
4001 to 5000 "		600.00	
Over 5000 "		700.00	
TOTAL FEES			

ALL WATER SERVICE PIPES SHALL BE COPPER OR OF FERROUS TYPE WITH PROTECTIVE COATING MACHINE APPLIED AND CONFORMING TO RECOGNIZED STANDARDS.

DEPT. OF BUILDING & SAFETY

DEPARTMENT OF BUILDING & SAFETY
CULVER CITY, CALIFORNIA
837-5211

Application For Permit
ELECTRIC

ELECTRICAL CONTRACTOR

Name: Trans Pac Const. Corp
Address: 1623 S. Hover
City: Los Angles Tel. No: 478-7295
City License No. State License No.

PERMIT NO.	DATE ISSUED
B9804	7-9-74
RECEIVED BY	**READY FOR FIRST INSPECTION**
tw	

APPLICANT FILL IN HEAVILY OUTLINED PORTION ONLY

Job Address: Brentwood Savings 6251 Bristol Park Way - Flower Shop.

OWNER
Name: Ramada Devel. Corp
Mail Address: Phoenix Ariz
City Tel. No.

I am the Legal Possessor of the above Culver City Certificate of Qualification.

Trans Pac Elec Company
Electrician

I am the Legal Owner of the property described above.

Owner

PERMIT FEES	No.	Each	Fee
Issuing permit			4.00
Light outlets	24	.25	6 00
Switch outlets	3	.25	75
Receptacle outlets	22	.25	5 50
Light fixtures	14	.25	3 40
Disposal	—	1.00	
Food center	—	1.00	
Vent fan	1	1.00	1 00
Range	—	2.00	
Cook top	—	2.00	
Dishwasher	—	2.00	
Heater	—	2.00	
Heat zones	1	2.00	2 00
F.A.U.	1	2.00	2 00
Signs	—	3.50	
Trans. over 4	—	.50	
No. of sign lamps	—	.10	
Flood lite poles	—	5.00	
Temp. work lights	—	4.00	
Comm. & Ind. panel	1	4.00	4 00
Busways	—	p.ft. .10	
Power Duct	—	p.ft. .10	
Under floor duct	—	p.ft. .07	
Motor ½ hp.		1.00	
½hp. to 5 hp.		2.00	
5 hp. to 15 hp.	1	5.00	5 00
15 hp. to 50 hp.		10.00	
50 hp. to 200 hp.		20.00	
200 hp. and over		30.00	
Transformers	—	KVA	
Welders	—	KVA	
Generators	—	KVA	
Timers	1	1.00	1 00
Supplement permit		4.00	
Miscellaneous		4.00	
Extra inspection		7.50	
Investigation		20.00	
Temporary service		4.00	
Power service	1	4.00	4 00
TOTAL FEES			44 65

CORRECTIONS

RECORDS

APPROVALS

	Date	Inspector
Temp.		
Underground		
Rough wiring		
Fixtures		
Power		
Meters called	8-13-74	JW
FINAL	8-13-74	JW

6251 Bristol parkway

8-13-74 JW

N. Washington
OWNER

Owner
CONTRACTOR

A 21583
PERMIT NO.

6251 Bristol Parkway
ADDRESS

9-27-77
DATE

Convert store to restaurant

FOUNDATION INSPECTOR DATE

STEEL

FOOTINGS

WALLS

COLUMNS

FIREPLACE

FORMS

LATH

EXTERIOR

~~Davis plbg Co~~ ~~C14084~~ ~~10-4-77~~

Davis Plumbing Co. C14047 9-20-77
PLUMBING CONTRACTOR PERMIT DATE

Ann Inc. C14108 10-19-77

INSPR. DATE INSPR. DATE

ROUGH 9-28-77 CB 1 ft. sink 10-4-77 CB.

FINAL 11-22-78 Jan FINAL GAS NO. FIXTURES 6 Ice maker

WATER SYSTEM

SEWER

CONTR

PROP. LINE

CESSPOOL

CONTR.

HOLE

SEPTIC TANK

CONTR.

SEEPAGE PIT

HEATING, REFRIG.

CONTR.

FLOOR WALL

STEEL INSPR. DATE

BOND BEAM

COLUMNS

WALL

FRAMING

RAT PROOFING

INTERIORS

NO. GAS OUTLETS

NO. WATER HEATERS & VENT

PERMIT DATE

EASEMENT

PERMIT DATE

BRICK

PERMIT DATE

LEACH LINE

PERMIT DATE

ROUGH FINAL

ELECTRICAL

M B Herzog — CONTR.

B11868 — PERMIT

9-26-77 — DATE

TEMP. POWER — INSPR. — DATE

TEMP. LIGHT — INSPR. — DATE

RO. ELEC. 15 9-28-77 jt

FINAL ELEC. 10-20-77 jt

FIXTURES 1

MOTORS

SIGNS

METER — HEATER

1 vent fan, 3 motors

ORD. 326 AND AMENDMENTS

CONTR. — PERMIT — DATE

EXCAVATION

CONTR. — PERMIT — DATE

REMARKS:

JOB COMPLETED 11-22-78 — DATE

J. Whitson — SIGNATURE

PLEASE PRINT

GROUP_____
TYPE_____
FIRE ZONE_____
USE ZONE_____

V [redacted] Rc 10[redacted]00
4793

APPLICATION FOR PERMIT TO BUILD
Two sets of Plans and Specifications including Details and Cross Sections Must be filed with Application and Approved by Building Inspector.

$ 30.00
AMOUNT OF PERMIT
$ 3,000.00
Value of Construction, Including Labor & Materials

Permit No. A21583 Culver City, Calif. 9-16 19 77

Job Address 6251 BRISTOL PARKWAY

Lot_____, Block_____, Tract_____

Owner's Name N. WASHINGTON Address 7102 BURNSIDE Phone No. 5592927

Contractor OWNER Address_____, Phone No._____

State License No._____ Workmen's Comp._____ Policy No._____

City License No._____

ONE SET OF APPROVED PLANS TO REMAIN ON JOB UNTIL WORK IS COMPLETED.

INSPECTOR MUST APPROVE EACH BRACKET ON JOB CARD BEFORE PROCEEDING TO NEXT WORK.

Purpose building is to be used for CONVERT STORE TO RESTAURANT

Description of Building

Size of New Building or Addition ____x____ (1st Floor) ____x____ (2nd Floor) Total floor area____ Sq.Ft. No. of Rooms___

Size of Garage____x____ Size of Lot____x____ Size of Girders____x____

Size of Mudsill____x____ Size of floor joists____x____ (1st Floor) ____x____ (2nd Floor)

Size of exterior studs____x____, Size of interior studs____x____

Size of Ceiling Joists____x____, Size of Roof Rafters____x____

Material of Foundation_____, Width of Footings_____ Depth in Ground_____

Material of Exterior Walls_____ Interior Walls_____ Floor_____

Roof_____

COMMERCIAL		GARAGE APTS	
INDUSTRIAL		RESIDENCE	
APARTMENTS		FIREPLACE	
UNITS		FURNACE	
DUPLEX		TILE WORK	

REMARKS

NOTICE When your workers compensation expires ALL OF YOUR ACTIVE PERMITS EXP

I have carefully examined and read the above application and know the same is true and correct and hereby certify and agree that if a permit is issued that all of the provisions of the Building Ordinances and the Uniform Building Code of the City of Culver City and building laws of the State of California will be complied with, whether hereby specified or not.

RECEIVED
SEP 27 1977
City of Culver City
Building Dept.

Applicant [signature]

By_____

PLEASE PRINT SEWER CHARGE 422.91 TO BE COLLECTED AT TIME PERMIT IS ISSUED

Title_____

4-77-20M

I certify that in the performance of the work for which this permit is issued, I shall not employ any person in any manner so as to become subject to the workers compensation laws of California. I declare under penalty of perjury that the foregoing is true and correct.

9-16-77
Date

"THE JUICER"
Name of Company

By Nicholas Wahl

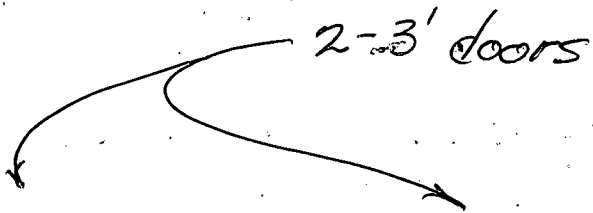
2-3' doors

PLANNING DIVISION: PLAN CHECK LIST

W. WASHINGTON | 559-2927 | 9-14-77
OWNER OR PROJECT NAME | PHONE | DATE (Disposition)

6251 BRISTOL PKWY | LOT(S) | BLOCK | TRACT
JOB ADDRESS

C-3 | CONVERT STORE TO RESTAURANT
ZONE | JOB DESCRIPTION

CHECK		NON-CONFORMANCE: CODE SECTION
YARD SETBACKS	OK / NA	FRONT SIDES REAR
BLDG. HEIGHT	OK / NA	
OPEN SPACE & LOT COVERAGE	OK / NA	
DISTANCE BTWN. BUILDINGS &/OR UNIT SIZE	OK / NA	
FENCES, WALLS, HEDGES	OK / NA	
PARKING	OK / NA	
SIGNS	OK / NA	
SITE PLAN ☐ OR SPECIFIC PLAN ☐ CONDITIONS	OK / NA	
OTHER	OK / NA	

☑ Approved
☐ Rejected
BY W Barnett

Special Action(s): _____ PL- _____ _____
TYPE | DATE APPROVED

Ord. No. _____ Res. No. _____ Admin. _____

for _____

CCPL 73

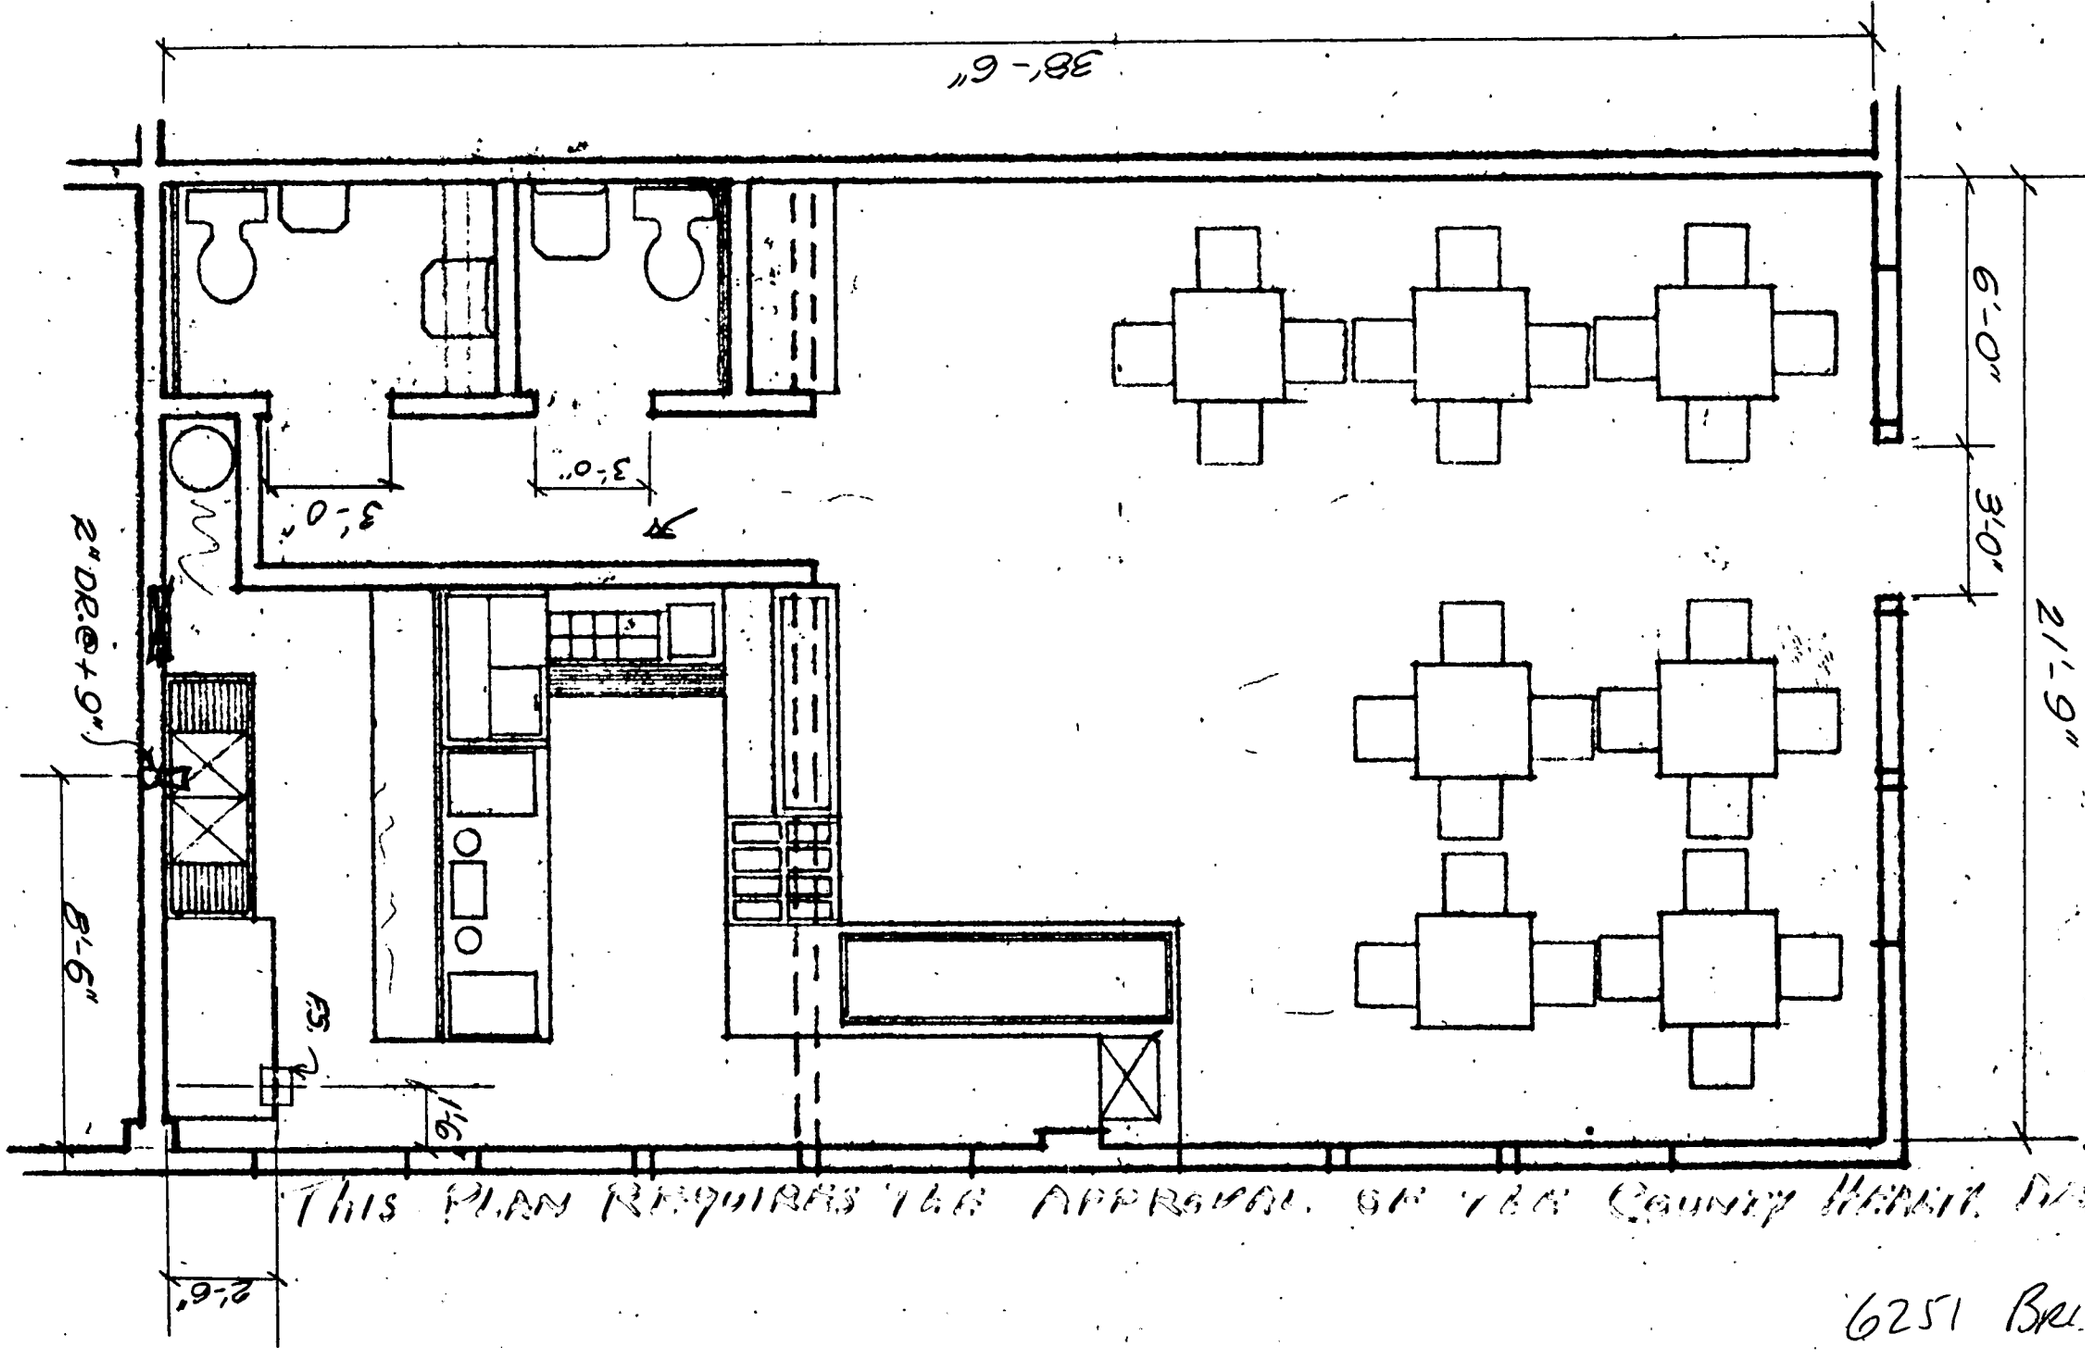

THIS PLAN REQUIRES THE APPROVAL OF THE COUNTY HEALTH DEPT.

6251 BRISTOL PARK DRIVE

THE SUCCESS #2

5592927

ALL WORK SHALL COMPLY WITH THE UNIFORM BUILDING CODE 1988

APPROVED

This set of plans and specifications MUST be on job site during construction. It is unlawful to alter or change same, or to deviate therefrom, without approval from the Department of Building and Safety.

The stamping of this plan and specifications SHALL NOT be held to permit or to be an approval of the violation of any City Ordinance or State Law.

This approval does not cover ELECTRICAL, PLUMBING, HEATING or REFRIGERATION work. Separate approval must be obtained from the respective departments.

DEPARTMENT OF BUILDING AND SAFETY
CITY OF CULVER CITY

CITY OF CULVER CITY
CLEARANCE
FOR DOMESTIC WASTES ONLY

Restrictions: Fixtures and waste piping for the collection or disposal of liquid wastes shall be restricted to those required for the disposal of domestic or sanitary sewage from such facilities as rest rooms, change rooms, medical laboratories, photographic laboratories, serving counters for food or drinks; or wash basins or drinking fountains installed in any location within the structure.

By Harry Rubi Date 9/20/77

CITY OF CULVER CITY DEPARTMENT OF PUBLIC WORKS

SEWERAGE FACILITY CHARGE CALCULATION SHEET

PROPERTY ADDRESS: [illegible]

LOT NO. BLOCK NO. TRACT NO.

TYPE OCCUPANCY: [illegible] FEE: $ 422.91

PREPARED BY: [illegible] DATE: [illegible]

[illegible]

CREDIT

[illegible]

[illegible]

Total Due = $422.91

DEPARTMENT OF BUILDING & SAFETY
CULVER CITY, CALIFORNIA
837-5211

Application For Permit
PLUMBING

CONTRACTOR

Name DAVIS Plumbing Co
Address 1452 W. Jefferson BLVD
City L. A. Tel. No. 933-2646
City License No. 29042 State License No. 188583

PERMIT NO. C-14084
DATE ISSUED 10-4-77
RECEIVED BY
READY FOR FIRST INSPECTION

APPLICANT FILL IN HEAVILY OUTLINED PORTION ONLY

Job Address 6251 BRISTOL PARK WAY

OWNER

Name NICHOLAS WASHINGTON
Mail Address
City Tel. No. 559-2927

I am the Legal Possessor of the above Culver City Certificate of Qualification.
John Davis
Contractor

I am the Legal Owner of the property described above.
Owner

PERMIT FEES	No.	Each	FEE
Issuing permit			6.00
Building Sewer		7.00	
Sewer cap		6.00	
Sump		5.00	
Gas system including 5		3.00	
Gas system over 5		.60	
Industrial waste interceptor		3.00	
Water closet		3.00	
Bidet		3.00	
Bathtub		3.00	
Lavatory		3.00	
Shower and/ or pan		3.00	
Sink-kitchen		3.00	
Sink-bar		3.00	
Sink-floor	1	3.00	3.00
Laundry tub		3.00	
Washer standpipe		3.00	
Garbage disposal		3.00	
Dishwasher		3.00	
Floor drain		3.00	
Urinal		3.00	
Drinking fountain		3.00	
Dental unit		3.00	
Slop sink		3.00	
Roof drains		3.00	
Repair of waste and/ or vent piping		3.00	
Water service		3.00	
Water piping inside building		3.00	
Lawn sprinkler system		3.00	
Backflow device including 5		3.00	
Over 5		.60	
Water softener		3.00	
Water pressure regulator		3.00	
Water heater		2.00	
Water heater vent		2.00	
Swimming pool private		14.00	
Swimming pool public		24.00	
Supplement		6.00	
Miscellaneous		3.00	
Extra inspection		7.50	
Investigation		20.00	
TOTAL FEES			9.00

FIRE SPRINKLER AND STANDPIPES

PERMIT FEES	No.	Each	FEE
Issuing permit			4.00
Repair, alter, add to fire sprinkler system, underground fire sprinkler piping system (when permit for complete system has not been obtained)		25.00	
Standpipes wet or dry (outlets)		5.00	
1 to 10 heads		10.00	
11 to 25 "		17.00	
26 to 50 "		30.00	
51 to 100 "		50.00	
101 to 200 "		75.00	
201 to 300 "		105.00	
301 to 500 "		175.00	
501 to 1000 "		300.00	
1001 to 2000 "		400.00	
2001 to 3000 "		500.00	
3001 to 4000 "		600.00	
4001 to 5000 "		700.00	
Over 5000 "		800.00	
TOTAL FEES			

NOTICE When your workers compensation expires ALL OF YOUR ACTIVE PERMITS EXP

* WORKERS COMPENSATION INFORMATION *

INSURER _____

POLICY # _____

EXPIRATION DATE _____

DEPARTMENT OF BUILDING & SAFETY
CULVER CITY, CALIFORNIA
837-5211

RECEIVED
OCT 12 1977
City of Culver City

Application For Permit
PLUMBING

CONTRACTOR

Name AirX, Inc.
Address 8406 OSAGE Ave
City L.A. 90045 Tel. No. 776-3161
City License No. 24036 State License No. 243861

Dept. PERMIT NO. 4108
RECEIVED BY tm
DATE ISSUED 10-12-77
READY FOR FIRST INSPECTION

APPLICANT FILL IN HEAVILY OUTLINED PORTION ONLY

Job Address 6251 BRISTOL PKWY

OWNER

Name THE JUICER
Mail Address SAME
City CULVER CITY Tel. No.

I am the Legal Possessor of the above Culver City Certificate of Qualification.

Contractor

I am the Legal Owner of the property described above.

Owner

PERMIT FEES	No.	Each	FEE
Issuing permit			$ 6.00
Building Sewer		7.00	
Sewer cap		6.00	
Sump		5.00	
Gas system including 5		3.00	
Gas system over 5		.60	
Industrial waste interceptor		3.00	
Water closet		3.00	
Bidet		3.00	
Bathtub		3.00	
Lavatory		3.00	
Shower and/ or pan		3.00	
Sink-kitchen		3.00	
Sink-bar		3.00	
Sink-floor		3.00	
Laundry tub		3.00	
Washer standpipe		3.00	
Garbage disposal		3.00	
Dishwasher		3.00	
Floor drain		3.00	
Urinal		3.00	
Drinking fountain		3.00	
Dental unit		3.00	
Slop sink		3.00	
Roof drains		3.00	
Repair of waste and/ or vent piping		3.00	
Water service		3.00	
Water piping inside building		3.00	
Lawn sprinkler system		3.00	
Backflow device including 5		3.00	
Over 5		.60	
Water softener		3.00	
Water pressure regulator		3.00	
Water heater		2.00	
Water heater vent		2.00	
Swimming pool private		14.00	
Swimming pool public		24.00	
Supplement		6.00	
Miscellaneous - SEE MARKED (1)		3.00	3.00
Extra inspection		7.50	
Investigation		20.00	
TOTAL FEES			9.00

FIRE SPRINKLER AND STANDPIPES

PERMIT FEES	No.	Each	FEE
Issuing permit			$6.00
Repair, alter, add to fire sprinkler system, underground fire sprinkler piping system (when permit for complete system has not been obtained)		25.00	
Standpipes wet or dry (outlets)		5.00	
1 to 10 heads		10.00	
11 to 25 "		17.00	
26 to 50 "		30.00	
51 to 100 "		50.00	
101 to 200 "		75.00	
201 to 300 "		105.00	
301 to 500 "		175.00	
501 to 1000 "		300.00	
1001 to 2000 "		400.00	
2001 to 3000 "		500.00	
3001 to 4000 "		600.00	
4001 to 5000 "		700.00	
Over 5000 "		800.00	
TOTAL FEES			

WORKERS COMPENSATION INFORMATION

INSURER Zenith National Insurance Co.
POLICY # BT 108625 7
EXPIRATION DATE 1-1-78

NOTICE When your workers compensation expires ALL OF YOUR

NOTICE When your

DEPARTMENT OF BUILDING & SAFETY
CULVER CITY, CALIFORNIA
837-5211

Application For Permit
PLUMBING

CONTRACTOR

Name DAVIS Plumbing Co.
Address 1452 W. Jefferson BLVD.
City L. A. Tel. No. 933-2640
City License No. State License No. 188583

PERMIT NO.	DATE ISSUED
C-14047	9-20-77
RECEIVED BY	READY FOR FIRST INSPECTION
JT	

APPLICANT FILL IN HEAVILY OUTLINED PORTION ONLY

Job Address 6251 BRISTOL PARKWAY

OWNER

Name NICHOLAS C. WASHINGTON
Mail Address 6251 BRISTOL PARKWAY
City CULVER CITY Tel. No.

I am the Legal Possessor of the above Culver City Certificate of Qualification.

John Davis
Contractor

I am the Legal Owner of the property described above.

Owner

PERMIT FEES			FEE
Issuing permit	No.	Each	$ 6.00
Building Sewer		7.00	
Sewer cap		6.00	
Sump		5.00	
Gas system including 5		3.00	
Gas system over 5		.60	
Industrial waste interceptor		3.00	
Water closet	1	3.00	3.00
Bidet		3.00	
Bathtub		3.00	
Lavatory	1	3.00	3.00
Shower and/ or pan		3.00	
Sink-kitchen	1	3.00	3.00
Sink-bar		3.00	
Sink-floor	1	3.00	3.00
Laundry tub		3.00	
Washer standpipe		3.00	
Garbage disposal		3.00	
Dishwasher		3.00	
Floor drain	1	3.00	3.00
Urinal	1	3.00	3.00
Drinking fountain		3.00	
Dental unit		3.00	
Slop sink		3.00	
Roof drains		3.00	
Repair of waste and/ or vent piping		3.00	
Water service		3.00	
Water piping inside building		3.00	
Lawn sprinkler system		3.00	
Backflow device including 5		3.00	
Over 5		.60	
Water softener		3.00	
Water pressure regulator		3.00	
Water heater		2.00	
Water heater vent		2.00	
Swimming pool private		14.00	
Swimming pool public		24.00	
Supplement		6.00	
Miscellaneous		3.00	
Extra inspection		7.50	
Investigation		20.00	
TOTAL FEES			24.00

FIRE SPRINKLER AND STANDPIPES

PERMIT FEES	No.	Each	FEE
Issuing permit			$6.00
Repair, alter, add to fire sprinkler system, underground fire sprinkler piping system (when permit for complete system has not been obtained)		25.00	
Standpipes wet or dry (outlets)		5.00	
1 to 10 heads		10.00	
11 to 25 "		17.00	
26 to 50 "		30.00	
51 to 100 "		50.00	
101 to 200 "		75.00	
201 to 300 "		105.00	
301 to 500 "		175.00	
501 to 1000 "		300.00	
1001 to 2000 "		400.00	
2001 to 3000 "		500.00	
3001 to 4000 "		600.00	
4001 to 5000 "		700.00	
Over 5000 "		800.00	
TOTAL FEES			

WORKERS COMPENSATION INFORMATION

INSURER See
POLICY # Affidavit
EXPIRATION DATE

NOTICE When your workers compensation expires ALL OF YOUR ACTIVE PERMITS EXP

2
69.27
28.00
17.00
114.27

51.27
24.00
17.00
#92.27

55.12
2.50
52.77
52.00
20.00
17.
52.77
52.00
22.00
17.00
91.77

29.5
6
29.70
29
3.6

I certify that in the performance of the work for which this permit is issued, I shall not employ any person in any manner so as to become subject to the workers compensation laws of California. I declare under penalty of perjury that the foregoing is true and correct.

SEPT. 20, 1977
Date

DAVIS PLUMBING CO
Name of Company

By John Davis

RECEIVED
1977 SEP 26 AM 10:24
BUILDING DIVISION

DEPARTMENT OF BUILDING & SAFETY
CULVER CITY, CALIFORNIA
837-5211

Application For Permit
ELECTRIC

ELECTRICAL CONTRACTOR

Name MB HERZOG
Address 1510 E MAPLE
City EL SEGUNDO Tel. No. 322-1426
City License No. State License No. 249716

PERMIT NO.	DATE ISSUED
B11868	9-26-77
RECEIVED BY: tw	READY FOR FIRST INSPECTION

APPLICANT FILL IN HEAVILY OUTLINED PORTION ONLY

PERMIT FEES	No.	Each	Fee
Issuing permit			6.00
Light outlets		.35	
Switch outlets	1	.35	
Receptacle outlets	14	.35	4.90
Light fixtures		.35	
Disposal	1	2.00	
Food center		2.00	
Vent fan	1	2.00	2.00
Range		2.50	
Cook top		2.50	
Dishwasher		2.50	
Heater		2.50	
Heat zones		2.50	
F.A.U.		2.50	
Signs		5.00	
Trans. over 4		1.00	
No. of sign lamps		.10	
Flood lite poles		5.00	
Temp. work lights		6.00	
Comm. & Ind. panel		6.00	
Busways		p.ft. .10	
Power Duct		p.ft. .10	
Under floor duct		p.ft. .07	
Motor ½ hp.	1	2.00	2.00
½hp. to 5 hp.	2	3.00	6.00
5 hp. to 15 hp.		5.00	
15 hp. to 50 hp.		10.00	
50 hp. to 200 hp.		20.00	
200 hp. and over		30.00	
Transformers		KVA	
Welders		KVA	
Generators		KVA	
Timers		2.00	
Supplement permit		6.00	
Miscellaneous		6.00	
Extra inspection		7.50	
Investigation		20.00	
Temporary service		6.00	
Power service		6.00	
TOTAL FEES			20.90

Job Address 6251 BRISTOL PARKWAY

OWNER
Name NICHOLAS C. WASHINGTON
Mail Address SAME AS ABOVE
City CULVER CITY Tel. No. —

I am the Legal Possessor of the above Culver City Certificate of Qualification.
MB Herzog
Electrician

I am the Legal Owner of the property described above.
Owner

CORRECTIONS
① Provide proper clearance for sub. panel.
② Repair broken plug

RECORDS
plans on job

APPROVALS

	Date	Inspector
Temp.		
Underground		
Rough wiring	9-28-77	JF
Fixtures		
Power		
Meters called		
FINAL	10-20-77	JF

NOTICE When your workers compensation EXPIRES OR YOUR ACTIVE PERMITS EXP

WORKERS COMPENSATION INFORMATION
INSURER GEN ACCIDENT FIRE & LIFE
POLICY # U 718372
EXPIRATION DATE STATUTORY

Nick Washington — OWNER

6251 Bristol Parkway — ADDRESS

Same — CONTRACTOR

11-6-78 — DATE

A 22588 — PERMIT NO.

Remodel

FOUNDATION INSPECTOR DATE

STEEL

FOOTINGS

WALLS

COLUMNS

FIREPLACE

FORMS

LATH

EXTERIOR

Harbor Lines Prot.

Davis plbg — PLUMBING CONTRACTOR

INSPR. DATE

ROUGH

FINAL 11-22-78 JAM GAS

WATER SYSTEM

SEWER

CONTR

PROP. LINE

CESSPOOL

CONTR.

HOLE

SEPTIC TANK

CONTR.

SEEPAGE PIT

HEATING, REFRIG.

CONTR.

FLOOR WALL

STEEL INSPR. DATE

BOND BEAM

COLUMNS

WALL

FRAMING 11-7-78 EP

RAT PROOFING

INTERIORS

C 15276 11-28-78

C 15255 11-17-78

PERMIT DATE

1 Any chem. sys

INSPR. DATE

NO. FIXTURES

NO. GAS OUTLETS 1

NO. WATER HEATERS & VENT

PERMIT DATE

EASEMENT

PERMIT DATE

BRICK

PERMIT DATE

LEACH LINE

PERMIT DATE

ROUGH FINAL

ELECTRICAL

M B Herzog — CONTR.

B12552 — PERMIT — 11-8-78 — DATE

TEMP. POWER — INSPR. — DATE

TEMP. LIGHT — INSPR. — DATE

RO. ELEC. 6 — 11-8-78 — JB

FINAL ELEC. 11-22-78 — JW

FIXTURES

MOTORS — 1 motor

SIGNS

METER — HEATER

ORD. 326 AND AMENDMENTS

CONTR. — PERMIT — DATE

EXCAVATION

CONTR. — PERMIT — DATE

REMARKS:

JOB COMPLETED — 11-22-78 — DATE

J Whitson — SIGNATURE

PLEASE PRINT

GROUP_____
TYPE_____
FIRE ZONE_____
USE ZONE_____

P 12.50
#5466

APPLICATION FOR PERMIT TO BUILD
Two sets of Plans and Specifications including Details and Cross Sections Must be filed with Application and Approved by Building Inspector.

$ 25.00
AMOUNT OF PERMIT
$ 2,000.00
Value of Construction, Including Labor & Materials

Permit No. A 22588 Culver City, Calif. 11-6 1978

Job Address 6251 BRISTAL PKY

Lot_____, Block_____, Tract_____

Owner's Name Nick Washington Address 5830 Green Valley Circle Phone No. 776-4130

Contractor_____ Address_____ Phone No._____

State License No._____ Workmen's Comp._____ Policy No._____

City License No._____

ONE SET OF APPROVED PLANS TO REMAIN ON JOB UNTIL WORK IS COMPLETED.

INSPECTOR MUST APPROVE EACH BRACKET ON JOB CARD BEFORE PROCEEDING TO NEXT WORK.

Purpose building is to be used for Remodel

Description of Building

Size of New Building or Addition ____x____ (1st Floor) ____x____ (2nd Floor) Total floor area____ Sq.Ft. No. of Rooms___

Size of Garage____x____ Size of Lot____x____ Size of Girders____x____

Size of Mudsill____x____ Size of floor joists____x____ (1st Floor) ____x____ (2nd Floor)

Size of exterior studs____x____, Size of interior studs____x____

Size of Ceiling Joists____x____, Size of Roof Rafters____x____

Material of Foundation_____, Width of Footings_____ Depth in Ground_____

Material of Exterior Walls_____ Interior Walls_____ Floor_____

Roof_____

COMMERCIAL		GARAGE APTS	
INDUSTRIAL		RESIDENCE	
APARTMENTS		FIREPLACE	
UNITS		FURNACE	
DUPLEX		TILE WORK	

REMARKS

RECEIVED NOV 6 1978 City of Culver City Building Dept.

I have carefully examined and read the above application and know the same is true and correct and hereby certify and agree that if a permit is issued that all of the provisions of the Building Ordinances and the Uniform Building Code of the City of Culver City and building laws of the State of California will be complied with, whether hereby specified or not.

Applicant N C W

By_____

PLEASE PRINT

Title_____

CITY OF CULVER CITY
9770 CULVER BLVD. • CULVER CITY, CALIFORNIA 90230
(213) 837-5211
P.O. BOX 507

November 3, 1978

6251 Bristol Parkway

CORRECTIONS

1) Is this a sit-down restaurant?

2) If sit-down restaurant,show table layout.

3) If sit-down restaurant, show 2 toilets

4) If over 4 employees, show 2 toilets.

5) All rest rooms shall meet the requirements of the State's Standards for the physically handicapped. Re: 32" clear doors. 30" clear turn around space. Grab bars, ramps, parking, etc.

6) This plan is a fixture layout. (Not approved for construction).

7) Show all new partitions.

8) Show construction detail of all new work.

9) Show second exit.

10) All plumbing, electrical, and heating work shall be done by a State Licensed Contractor.

11) All work shall comply with the Uniform Building Code 1973 Edition.

H P Turton

Herbert P. Turton
Building Official

ALL OK
11/6/78

PLANNING DIVISION: PLAN CHECK LIST

NICK WASHINGTON — 776-9130 — 11-2-78
OWNER OR PROJECT NAME — PHONE — DATE (Disposition)

6251 BRISTOL PKWY.
JOB ADDRESS — LOT(S) — BLOCK — TRACT

C-3 — REMODEL
ZONE — JOB DESCRIPTION

CHECK		NON-CONFORMANCE: CODE SECTION
YARD SETBACKS	OK / NA	FRONT SIDES REAR
BLDG. HEIGHT	~~OK~~ / NA	NO CHANGE
OPEN SPACE & LOT COVERAGE	OK / NA ✓	N.A.
DISTANCE BTWN. BUILDINGS &/OR UNIT SIZE	OK ✓ / NA	NO CHANGE
FENCES, WALLS, HEDGES	OK / NA ✓	SEPARATE PERMIT REQ'D
PARKING	OK / NA ✓	NO CHANGE
SIGNS	OK / NA ✓	SEPARATE PERMIT REQ'D
SITE PLAN ☐ OR SPECIFIC PLAN ☐ CONDITIONS	OK / NA	
OTHER	OK / NA	INTERIOR REMODEL ONLY

☑ Approved
☐ Rejected
BY S. Tonty

Special Action(s): _____ (TYPE) PL- _____ _____ (DATE APPROVED)

Ord. No. _____ Res. No. _____ Admin. _____

for _____

CCPL 73

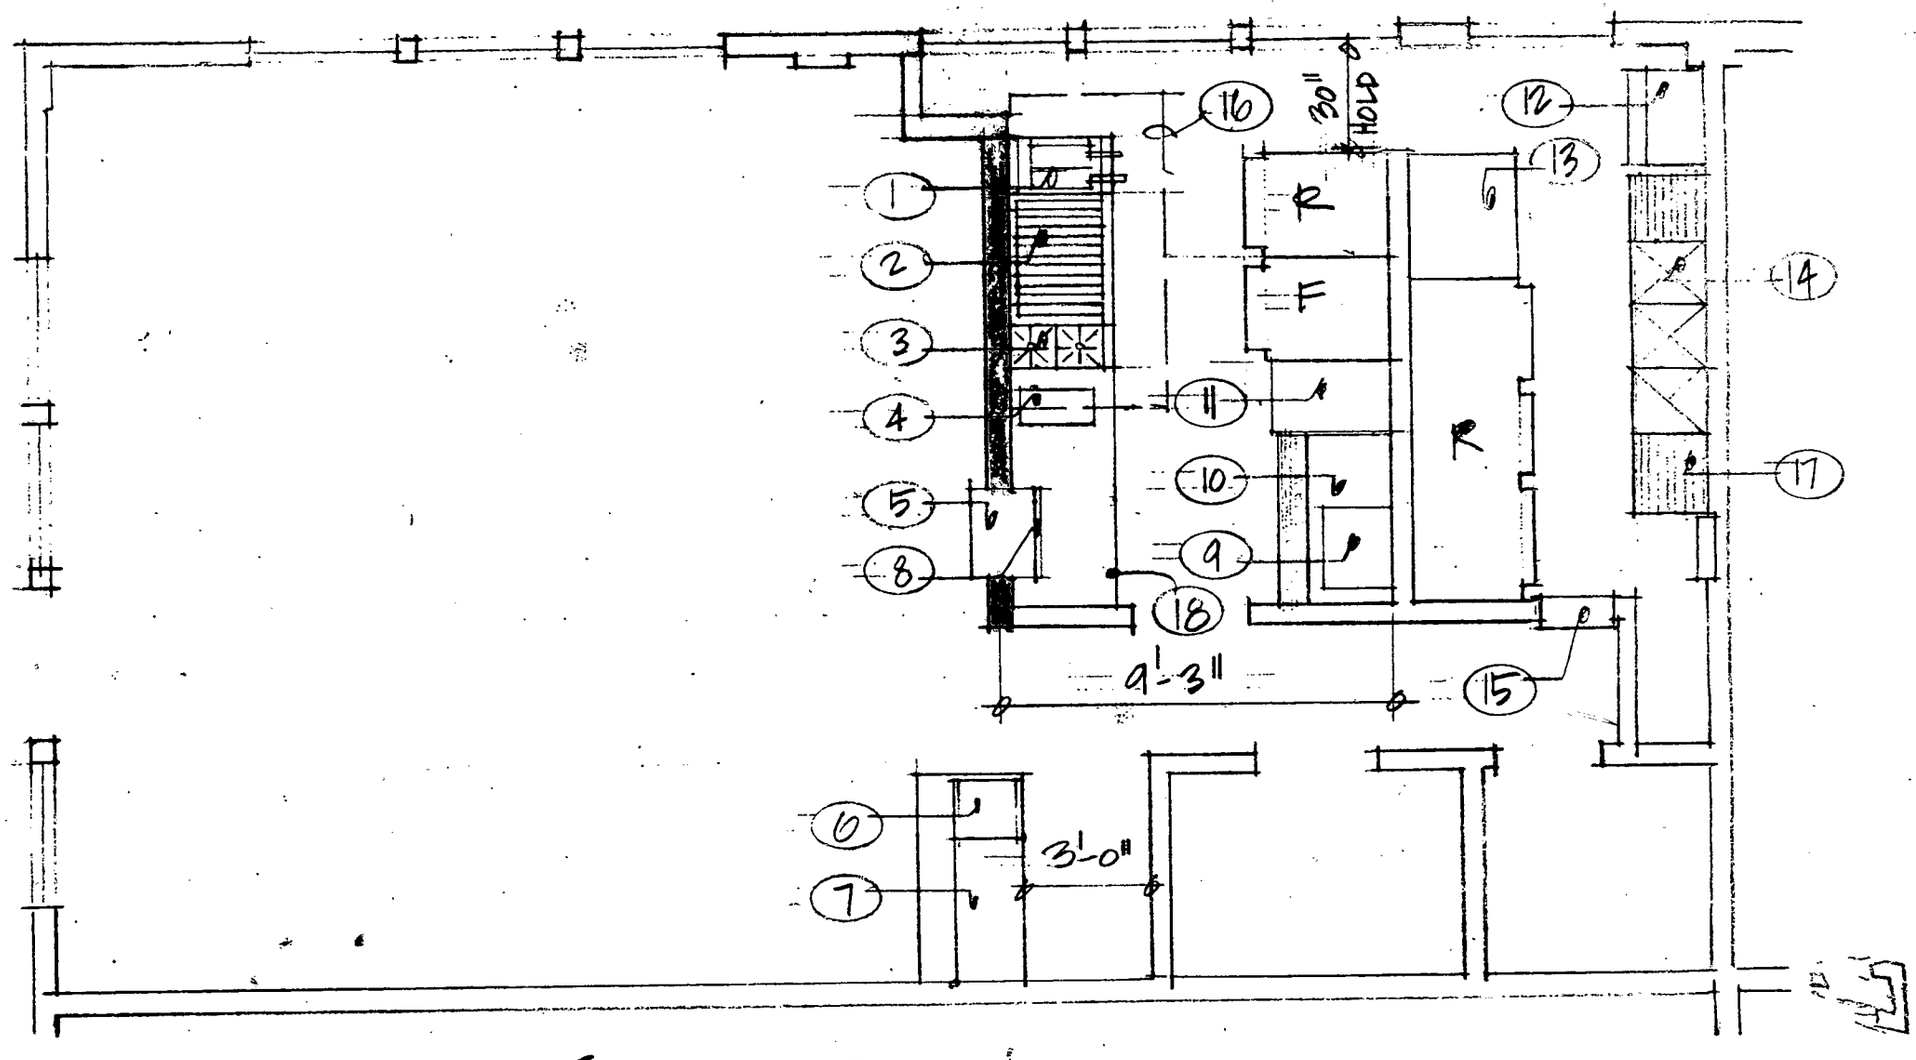

FLOOR PLAN

APPROVED

This set of plans and specifications MUST be on job site during construction. It is unlawful to alter or change same, or to deviate therefrom, without approval from the Department of Building and Safety.

The stamping of this plan and specification SHALL NOT be held to permit or to be an approval of the violation of any City Ordinance or State Law.

This approval does not cover ELECTRICAL, PLUMBING, HEATING or REFRIGERATION work. Separate approval must be obtained from the respective departments.

DEPARTMENT OF BUILDING AND SAFETY
CITY OF CULVER CITY

I certify that in the performance of the work for which this permit is issued, I shall not employ any person in any manner so as to become subject to the workers compensation laws of California. I declare under penalty of perjury that the foregoing is true and correct.

11/6/78 Lyly Lin

DEPARTMENT OF BUILDING & SAFETY
CULVER CITY, CALIFORNIA
837-5211

Application For Permit
PLUMBING

CONTRACTOR

Name DAVIS PLUMBING Co
Address 1452 W. JEFFERSON BLVD.
City L.A. Tel. No 733-2640
City License No. State License No. 188583

PERMIT NO.	DATE ISSUED
C 15255	11-17-78
RECEIVED BY	READY FOR FIRST INSPECTION
tm	w/c

APPLICANT FILL IN HEAVILY OUTLINED PORTION ONLY

Job Address 6251 BRISTOL PARKWAY

OWNER

Name THE JUICER
Mail Address 6251 BRISTOL PARKWAY
City CULVER CITY Tel. No. 670-7920

I am the Legal Possessor of the above Culver City Certificate of Qualification.

John Davis
Contractor

I am the Legal Owner of the property described above.

Owner

PERMIT FEES	No.	Each	FEE
Issuing permit			6.00
Building Sewer		7.00	
Sewer cap		6.00	
Sump		5.00	
Gas system including 5	1	3.00	3.00
Gas system over 5		.60	
Industrial waste interceptor		3.00	
Water closet		3.00	
Bidet		3.00	
Bathtub		3.00	
Lavatory		3.00	
Shower and/ or pan		3.00	
Sink-kitchen		3.00	
Sink-bar		3.00	
Sink-floor		3.00	
Laundry tub		3.00	
Washer standpipe		3.00	
Garbage disposal		3.00	
Dishwasher		3.00	
Floor drain		3.00	
Urinal		3.00	
Drinking fountain		3.00	
Dental unit		3.00	
Slop sink		3.00	
Roof drains		3.00	
Repair of waste and/ or vent piping		3.00	
Water service		3.00	
Water piping inside building		3.00	
Lawn sprinkler system		3.00	
Backflow device including 5		3.00	
Over 5		.60	
Water softener		3.00	
Water pressure regulator		3.00	
Water heater		2.00	
Water heater vent		2.00	
Swimming pool private		14.00	
Swimming pool public		24.00	
Supplement		6.00	
Miscellaneous		3.00	
Extra inspection		7.50	
Investigation		20.00	
			9.00
TOTAL FEES			

FIRE SPRINKLER AND STANDPIPES

PERMIT FEES	No.	Each	FEE
Issuing permit			4.00
Repair, alter, add to fire sprinkler system, underground fire sprinkler piping system (when permit for complete system has not been obtained)		25.00	
Standpipes wet or dry (outlets)		5.00	
1 to 10 heads		10.00	
11 to 25 "		17.00	
26 to 50 "		30.00	
51 to 100 "		50.00	
101 to 200 "		75.00	
201 to 300 "		105.00	
301 to 500 "		175.00	
501 to 1000 "		300.00	
1001 to 2000 "		400.00	
2001 to 3000 "		500.00	
3001 to 4000 "		600.00	
4001 to 5000 "		700.00	
Over 5000 "		800.00	
TOTAL FEES			

NOTICE When your workers compensation expires ALL OF YOUR ACTIVE PERMITS EXP

*WORKERS COMPENSATION INSURER _____

POLICY # _____

EXPIRATION DATE _____

I certify that in the performance of the work for which this permit is issued, I shall not employ any person in any manner so as to become subject to the workers compensation laws of California. I declare under penalty of perjury that the foregoing is true and correct.

11-17-78 John Davis

DEPARTMENT OF BUILDING & SAFETY
CULVER CITY, CALIFORNIA
837-5211

RECEIVED
1978 NOV -3 PM 8:27
BUILDING DIVISION

Application For Permit
ELECTRIC

ELECTRICAL CONTRACTOR

Name MB HERZOG
Address 1510 E/MAPLE
City EL SEGUNDO Tel. No. 322-2472
City License No. 30019 State License No. 299-716

PERMIT NO.	DATE ISSUED
B-12552	11-8-78
RECEIVED BY	**READY FOR FIRST INSPECTION**
JT	

APPLICANT FILL IN HEAVILY OUTLINED PORTION ONLY

PERMIT FEES	No.	Each	Fee
Issuing permit			6.00
Light outlets		.35	
Switch outlets		.35	
Receptacle outlets	6	.35	2.10
Light fixtures		.35	
Disposal		2.00	
Food center		2.00	
Vent fan		2.00	
Range		2.50	
Cook top		2.50	
Dishwasher		2.50	
Heater		2.50	
Heat zones		2.50	
F.A.U.		2.50	
Signs		5.00	
Trans. over 4		1.00	
No. of sign lamps		.10	
Flood lite poles		5.00	
Temp. work lights		6.00	
Comm. & Ind. panel		6.00	
Busways		p.ft. .10	
Power Duct		p.ft. .10	
Under floor duct		p.ft. .07	
Motor ½ hp.		2.00	
½hp. to 5 hp.	1	3.00	3.00
5 hp. to 15 hp.		5.00	
15 hp. to 50 hp.		10.00	
50 hp. to 200 hp.		20.00	
200 hp. and over		30.00	
Transformers		KVA	
Welders		KVA	
Generators		KVA	
Timers		2.00	
Supplement permit		6.00	
Miscellaneous		6.00	
Extra inspection		7.50	
Investigation		20.00	
Temporary service		6.00	
Power service		6.00	
TOTAL FEES			11.10

Job Address 6251 BRISTOL PARKWAY

OWNER

Name NICK WASHINGTON
Mail Address SAME AS ABOVE
City CULVER CITY Tel. No.

I am the Legal Possessor of the above Culver City Certificate of Qualification.

MB Herzog
Electrician

I am the Legal Owner of the property described above.

MB Herzog
Owner

CORRECTIONS

RECORDS

APPROVALS

	Date	Inspector
Temp.		
Underground		
Rough wiring	11-8-78	JT
Fixtures		
Power		
Meters called		
FINAL	11-22-78	JW

WORKERS COMPENSATION INFORMATION

INSURER on file.

POLICY #

EXPIRATION DATE

6251 Bristal pkwy

DEPARTMENT OF BUILDING & SAFETY
CULVER CITY, CALIFORNIA
837-5211

Application For Permit
PLUMBING

RECEIVED
1978 NOV 28 PM 3:24
BUILDING DIVISION

CONTRACTOR

Name HARBOR FIRE PROTECTION
Address 1141 N. COSTA WAY UNIT J
City ANAHEIM Tel. No. 714-632-8480
City License No. 33846 State License No. 348297

PERMIT NO. C15276
DATE ISSUED 11-28-78
RECEIVED BY B Reed
READY FOR FIRST INSPECTION

APPLICANT FILL IN HEAVILY OUTLINED PORTION ONLY

Job Address 6251 BRISTOL PARKWAY
CULVER CITY

OWNER

Name THE JUICER
Mail Address SAME
City Tel. No.

I am the Legal Possessor of the above Culver City Certificate of Qualification.
Contractor

I am the Legal Owner of the property described above.
Owner

PERMIT FEES	No.	Each	FEE
Issuing permit		6.00	
Building Sewer		7.00	
Sewer cap		6.00	
Sump		5.00	
Gas system including 5		3.00	
Gas system over 5		.60	
Industrial waste interceptor		3.00	
Water closet		3.00	
Bidet		3.00	
Bathtub		3.00	
Lavatory		3.00	
Shower and/ or pan		3.00	
Sink-kitchen		3.00	
Sink-bar		3.00	
Sink-floor		3.00	
Laundry tub		3.00	
Washer standpipe		3.00	
Garbage disposal		3.00	
Dishwasher		3.00	
Floor drain		3.00	
Urinal		3.00	
Drinking fountain		3.00	
Dental unit		3.00	
Slop sink		3.00	
Roof drains		3.00	
Repair of waste and/ or vent piping		3.00	
Water service		3.00	
Water piping inside building		3.00	
Lawn sprinkler system		3.00	
Backflow device including 5		3.00	
Over 5		.60	
Water softener		3.00	
Water pressure regulator		3.00	
Water heater		2.00	
Water heater vent		2.00	
Swimming pool private		14.00	
Swimming pool public		24.00	
Supplement		6.00	
Miscellaneous Dry Chemical Fire Prot Sys		3.00	3.00
Extra inspection		7.50	
Investigation		20.00	
TOTAL FEES			9.00

FIRE SPRINKLER AND STANDPIPES

PERMIT FEES	No.	Each	FEE
Issuing permit			6.00
Repair, alter, add to fire sprinkler system, underground fire sprinkler piping system (when permit for complete system has not been obtained)		25.00	
Standpipes wet or dry (outlets)		5.00	
1 to 10 heads		10.00	
11 to 25 "		17.00	
26 to 50 "		30.00	
51 to 100 "		50.00	
101 to 200 "		75.00	
201 to 300 "		105.00	
301 to 500 "		175.00	
501 to 1000 "		300.00	
1001 to 2000 "		400.00	
2001 to 3000 "		500.00	
3001 to 4000 "		600.00	
4001 to 5000 "		700.00	
Over 5000 "		800.00	
TOTAL FEES			

HARBOR FIRE PROTECTION, Inc. Contractor's Lic. #348297
1141 North Cosby Way, Unit I • Anaheim, California 92806 • (714) 632-8980
Sales and Servicing of All Types of Fire Protection Equipment

CITY LIC.
33846

ANSUL - R-101 - 20

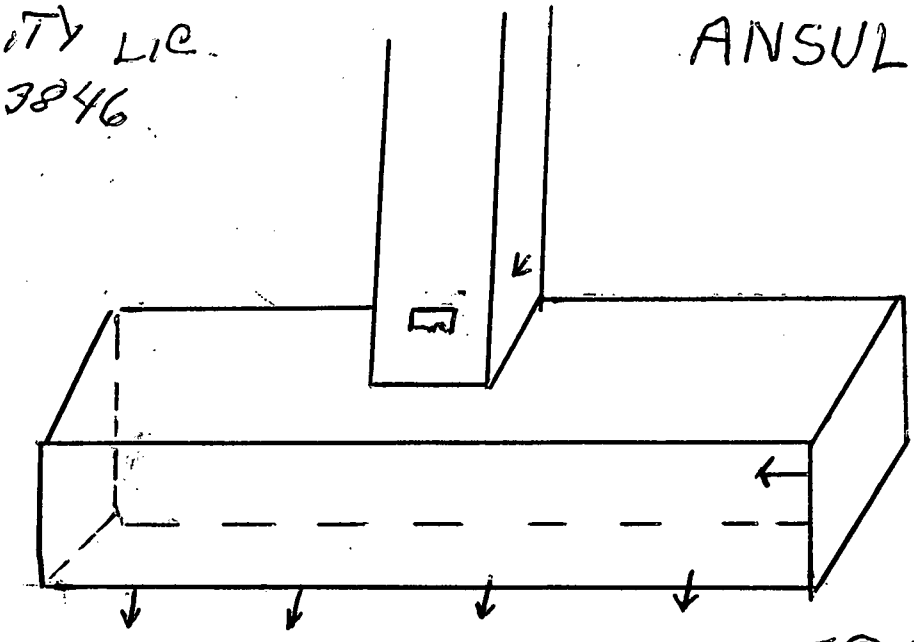

REMOTE ⊙

=⊙= GAS VALVE

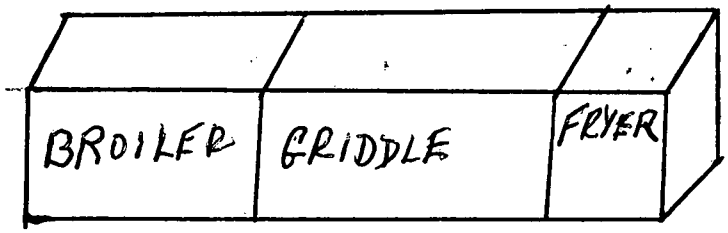

▭ DETECTION
↓↓ NOZZLE
=⊙= GAS VALVE
⊙ REMOTE

THIS SYSTEM WILL COMPLY WITH N.F.P.A. #96 #17

THE JUICER
6251 BRISTOL PARKWAY
CULVER CITY

HARBOR FIRE PROTECTION, Inc. Contractor's Lic. #348297
1141 North Cosby Way, Unit I • Anaheim, California 92806 • (714) 632-8980
Sales and Servicing of All Types of Fire Protection Equipment

CITY LIC.
33846

ANSUL - R-101-20

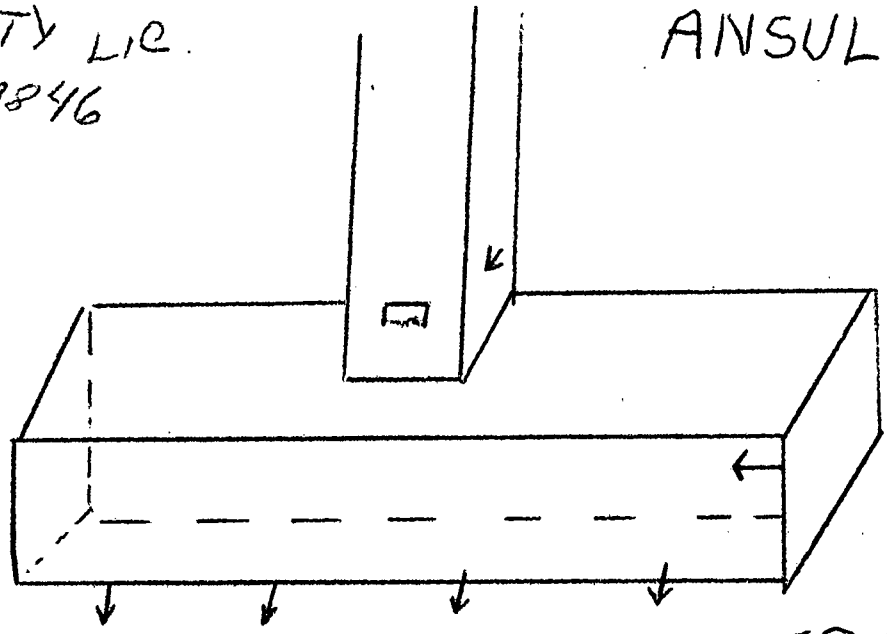

REMOTE
⊙

=O= GAS VALVE

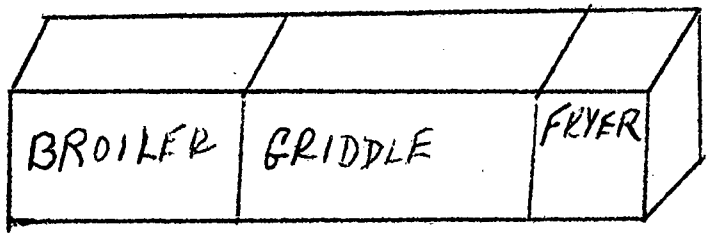

▭ DETECTION
↓↓ NOZZLE
=O= GAS VALVE
⊙ REMOTE

THIS SYSTEM WILL COMPLY
WITH N.F.P.A. #96 #17

THE JUICER
6251 BRISTOL PARKWAY
CULVER CITY

ELECTRICAL

Kim Elec. Ser. — CONTR.

B/5076 — PERMIT

6-4-82 — DATE

TEMP. POWER — INSPR. — DATE

TEMP. LIGHT — INSPR. — DATE

RO. ELEC. 2

FINAL ELEC. 6-7-82 EP

FIXTURES

MOTORS

SIGNS

METER — HEATER

ORD. 326 AND AMENDMENTS

CONTR. — PERMIT — DATE

EXCAVATION

CONTR. — PERMIT — DATE

REMARKS:

JOB COMPLETED 6-7-82 — DATE

EP — SIGNATURE

Ren Yung Tsai — OWNER

6251 Bristol Pkwy — ADDRESS

CONTRACTOR

DATE

PERMIT NO.

FOUNDATION INSPECTOR DATE

STEEL

FOOTINGS

WALLS

COLUMNS

FIREPLACE

FORMS

LATH

EXTERIOR

STEEL INSPR. DATE

BOND BEAM

COLUMNS

WALL

FRAMING

RAT PROOFING

INTERIORS

PLUMBING CONTRACTOR

PERMIT DATE

INSPR. DATE

ROUGH

FINAL FINAL GAS

WATER SYSTEM

SEWER

INSPR. DATE

NO. FIXTURES

NO. GAS OUTLETS

NO. WATER HEATERS & VENT

CONTR

PERMIT DATE

PROP. LINE

EASEMENT

CESSPOOL

CONTR.

PERMIT DATE

HOLE

BRICK

SEPTIC TANK

CONTR.

PERMIT DATE

SEEPAGE PIT

LEACH LINE

HEATING, REFRIG.

CONTR.

PERMIT DATE

FLOOR WALL

ROUGH FINAL

DEPARTMENT OF BUILDING & SAFETY
CULVER CITY, CALIFORNIA
837-5211

Application For Permit
ELECTRIC

ELECTRICAL CONTRACTOR

Name KIM ELECTRIC SERVICE

Address 4711 Exposition Blvd.

City Los Angeles, CA Tel. No. 737-7811

City License No. 63273 State License No. 202424

PERMIT NO.	DATE ISSUED
B 15076	6-2-82
RECEIVED BY	**READY FOR FIRST INSPECTION**
tw	

APPLICANT FILL IN HEAVILY OUTLINED PORTION ONLY

PERMIT FEES	No.	Each	Fee
Issuing permit			6.00
Light outlets		.35	
Switch outlets		.35	
Receptacle outlets	2	.35	
Light fixtures		.35	
Disposal		2.00	
Food center		2.00	
Vent fan		2.00	
Range		2.50	
Cook top		2.50	
Dishwasher		2.50	
Heater		2.50	
Heat zones		2.50	
F.A.U.		2.50	
Signs		5.00	
Trans. over 4		1.00	
No. of sign lamps		.10	
Flood lite poles		5.00	
Temp. work lights		6.00	
Comm. & Ind. panel		6.00	
Busways		p.ft. .10	
Power Duct		p.ft. .10	
Under floor duct		p.ft. .07	
Motor ½ hp.		2.00	
½hp. to 5 hp.		3.00	
5 hp. to 15 hp.		5.00	
15 hp. to 50 hp.		10.00	
50 hp. to 200 hp.		20.00	
200 hp. and over		30.00	
Transformers		KVA	
Welders		KVA	
Generators		KVA	
Timers		2.00	
Supplement permit		6.00	
Miscellaneous		6.00	
Extra inspection		7.50	
Investigation		20.00	
Temporary service		6.00	
Power service		6.00	
TOTAL FEES		0.70	6 70

Job Address 6251 Bristol Parkway

Culver City, CA 90230

OWNER

Name Rui Yunz Tshi

Mail Address 6251 Bristol Parkway

City Culver City, CA Tel. No. 670-2920

I am the Legal Possessor of the above Culver City Certificate of Qualification.

Carl W. Lucht
Electrician

I am the Legal Owner of the property described above.

Owner

CORRECTIONS

RECORDS

APPROVALS

	Date	Inspector
Temp.		
Underground		
Rough wiring		
Fixtures		
Power		
Meters called		
FINAL	6-7-82	JW EP

6251 Bristol pkwy

WORKERS COMPENSATION INFORMATION

INSURER Commerical Union Northern Assurance

POLICY # NAF 50-0556

EXPIRATION DATE 1-1-83

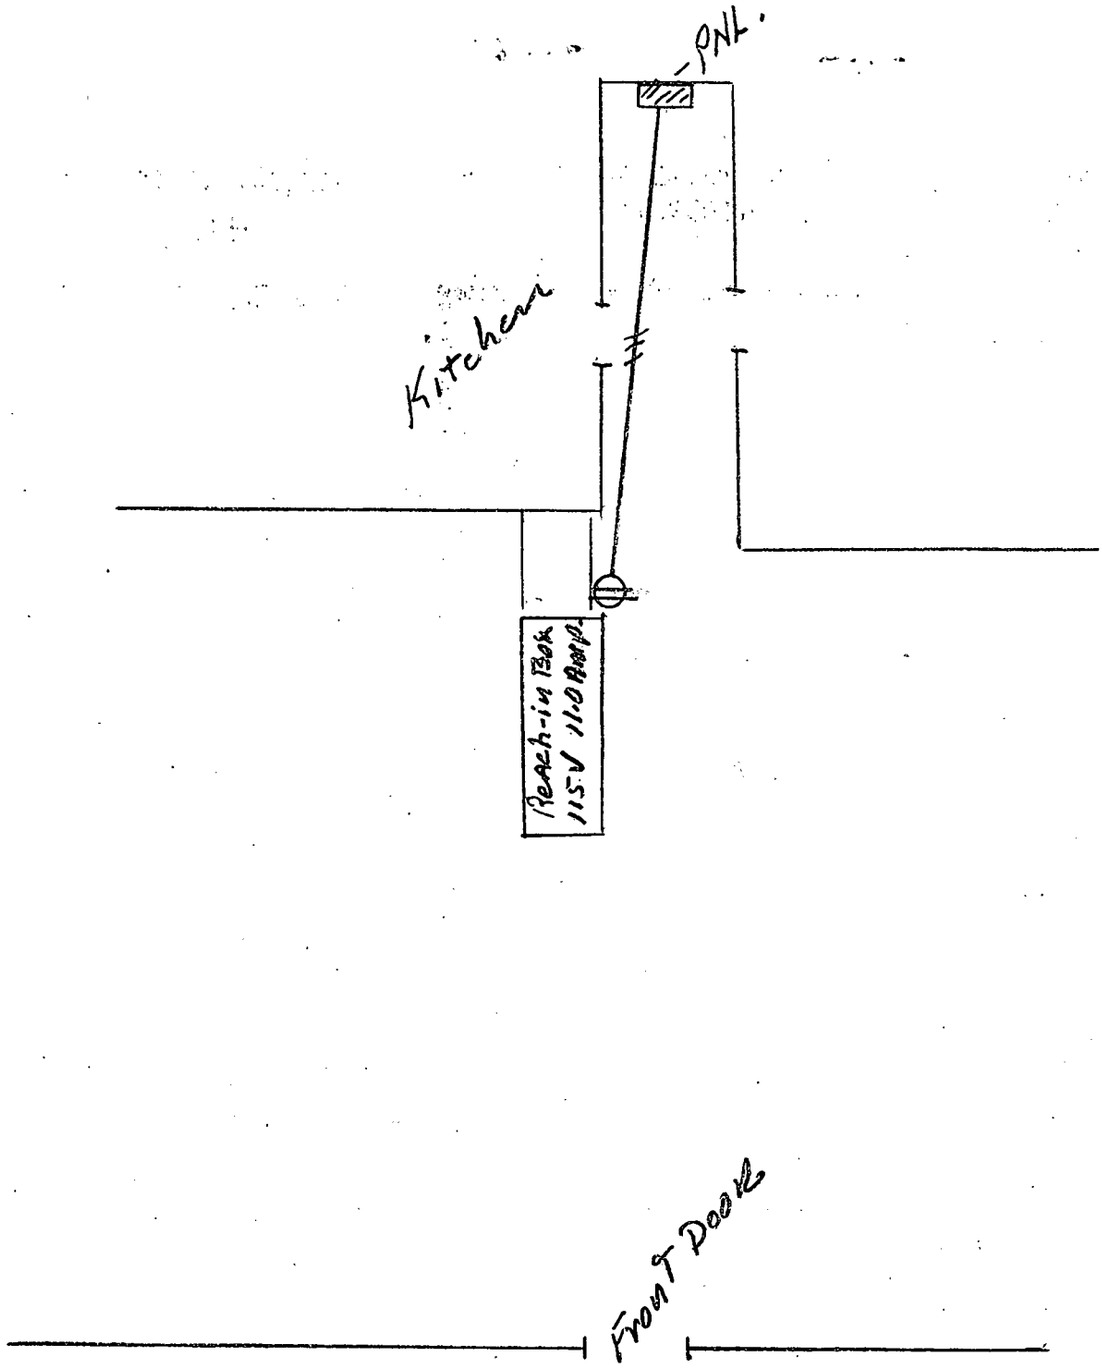
PNL.
Kitchen
Reach-in Box
115-V 11.0 Amps

Front Door

Brentwood Savings & Loan — OWNER
Ramada Inns, Inc. — 6251 Bristol Parkway — ADDRESS
"Ramada Development — CONTRACTOR — 6-28-74 — DATE
A 19298 — PERMIT NO. — Interior & Facade const.

E-39

FOUNDATION INSPECTOR DATE		STEEL INSPR. DATE	
STEEL		BOND BEAM	
FOOTINGS		COLUMNS	
WALLS		WALL	
COLUMNS			
FIREPLACE		FRAMING	
FORMS		RAT PROOFING	
LATH			
EXTERIOR		INTERIORS	

Hermsen Inc. — PLUMBING CONTRACTOR — C10234 — PERMIT — 5-24-74 — DATE

INSPR. DATE		INSPR. DATE	
ROUGH 6-25-74 CB		NO. FIXTURES 2	
FINAL 10-7-74 CB	FINAL GAS	NO. GAS OUTLETS	
WATER SYSTEM		NO. WATER HEATERS & VENT	
SEWER			
CONTR		PERMIT DATE	
PROP. LINE		EASEMENT	
CESSPOOL		PERMIT DATE	
CONTR.			
HOLE		BRICK	
SEPTIC TANK		PERMIT DATE	
CONTR.			
BEEPAGE PIT		LEACH LINE	
HEATING, REFRIG Key Air Cond.		C10265 — PERMIT — 6-3-74 — DATE	
CONTR.			
FLOOR 1 comp	WALL	ROUGH 6-25-74 CB	FINAL 10-1-74-CB
1 vent fan			

GROUP_____
TYPE_____
FIRE ZONE_____
USE ZONE_____

R-2500

APPLICATION FOR PERMIT TO BUILD
Two sets of Plans and Specifications including Details and Cross Sections Must be filed with Application and Approved by Building Inspector.

$ 50.00
AMOUNT OF PERMIT
$ 7,000.00
Value of Construction, Including Labor & Materials

PLAN #2

Permit No. A19298 E-39 Culver City, Calif. _____ 19____

Cert. of Occup. #5314 4/26/75

Job Address 6251 Bristol Parkway, Culver City, California

Lot Portion of Lot 1, Block _____, Tract 30946

Owner's Name Ramada Inns, Inc Address 6333 Bristol Parkway Phone No. 641-9271

Contractor Ramada Developemnt Company Address 6333 Bristol Parkway Phone No. 641-9271

State License No. ST #273772 Workmen's Comp. _____ Policy No. _____

City License No. 22955

ONE SET OF APPROVED PLANS TO REMAIN ON JOB UNTIL WORK IS COMPLETED.

INSPECTOR MUST APPROVE EACH BRACKET ON JOB CARD BEFORE PROCEEDING TO NEXT WORK.

Purpose building is to be used for Brentwood Savings & Loan Branch Office

Description of Building Existing Building

Size of New Building or Addition ____x____ (1st Floor) ____x____ (2nd Floor) Total floor area 880 Sq.Ft. No. of Rooms 3

Size of Garage ____x____ Size of Lot ____x____ Size of Girders ____x____

Size of Mudsill ____x____ Size of floor joists ____x____ (1st Floor) ____x____ (2nd Floor)

Size of exterior studs ____x____, Size of interior studs ____x____

Size of Ceiling Joists ____x____, Size of Roof Rafters ____x____

Material of Foundation _____, Width of Footings _____ Depth in Ground _____

Material of Exterior Walls _____ Interior Walls _____ Floor _____

Roof _____

COMMERCIAL		GARAGE APTS	
INDUSTRIAL		RESIDENCE	
APARTMENTS		FIREPLACE	
UNITS		FURNACE	
DUPLEX		TILE WORK	

REMARKS

Tenant Improvement for Savings & Loan Branch Office in existing building.

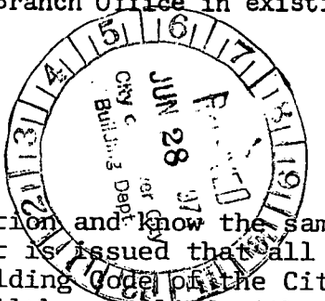

I have carefully examined and read the above application and know the same is true and correct and hereby certify and agree that if a permit is issued that all of the provisions of the Building Ordinances and the Uniform Building Code of the City of Culver City and building laws of the State of California will be complied with, whether hereby specified or not.

Applicant Ramada Development Company

By William M. Garnier
WM. M. GARNIER, PROJECT SUPT.

OFFICE OF ASSESSOR
BOOK PAGE PARCEL

ORIGINAL MUST BE PERMANTLY POSTED IN A CONSPICUOUS LOCATION NEAR THE MAIN ENTRANCE INSIDE THE SUBJECT BUILDING

COPY NO. 2

CITY OF CULVER CITY
CALIFORNIA

CERTIFICATE OF OCCUPANCY

JUNE 26, 1975
DATE ISSUED

№ 5514
CERTIFICATE NUMBER

DIVISION OF
PLANNING AND COMMUNITY DEVELOPMENT

THIS IS TO CERTIFY THAT THE BUILDING OR STRUCTURE(S), AND LAND DESCRIBED HEREINBELOW HAVE BEEN INSPECTED BY ALL CITY DEPARTMENTS AND/OR DIVISIONS CONCERNED AND, HAVING BEEN FOUND TO BE IN FULL COMPLIANCE WITH ALL THE APPLICABLE LAWS AND REGULATIONS OF THE CITY OF CULVER CITY AND OF THE STATE OF CALIFORNIA INCLUDING WHATEVER SPECIAL CONDITIONS OF APPROVAL WHICH MAY HAVE BEEN ATTACHED TO THE DEVELOPMENT OF THE BUILDING OR STRUCTURE(S), AND LAND, ARE HEREBY OFFICIALLY AND LAWFULLY AUTHORIZED AS SUITABLE FOR OCCUPANCY AS A

BRENTWOOD SAVINGS AND LOAN OFFICE

SUBJECT TO CONTINUED COMPLIANCE WITH ALL THE APPLICABLE LAWS, REGULATIONS AND SPECIAL CONDITIONS OF APPROVAL THROUGHOUT THE LIFE OF THE BUILDING OR STRUCTURE(S) UNLESS OTHERWISE APPROVED BY THE CITY OF CULVER CITY.

STREET ADDRESS 6251 BRISTOL PARKWAY — ZONING DISTRICT C-3

LEGAL DESCRIPTION: LOT(S) 2 — FIRE ZONE 2 — OTHER "FOX HILLS PLAZA"

BLOCK — TRACT PARCEL MAP NO. 3773 — BUILDING NO. — NO. OF UNITS —

ASSESSOR'S INFORMATION: BOOK NO. 4203 — BUILDING PERMIT NO A 19298 — VALUATION $7,000

PAGE NO. 12 — PARCEL NO. 17 — ARCHITECTURAL DESIGN DISTRICT SHOPPING CENTER

SPECIAL CONDITIONS OF APPROVAL NECESSARILY APPLICABLE FOR THE CONTINUOUS VALIDITY OF THIS CERTIFICATE OF OCCUPANCY:

CITY SITE PLAN (PL-830), ARCHITECTURAL REVIEW BOARD AND CULVER CITY REDEVELOPMENT AGENCY CONDITIONS OF PROJECT APPROVAL.

CLEARANCES

BUILDING DIVISION:	ENGINEERING DIVISION:	FIRE DEPARTMENT:	INDUSTRIAL WASTE:
DATE 4-9-75	DATE 4-7-75	DATE 4/10/75	DATE 4/17/75
BY J. R. Lockard	BY C. W. Lee	BY Capt. Duell	BY [illegible]
PARKS DIVISION:	**POLICE DEPARTMENT:**	**PUBLIC WORKS DEPARTMENT:**	**SANITATION DIVISION:**
DATE [illegible]	DATE N/A	DATE 4-9-75	DATE 4-15-75
BY [illegible]	BY	BY R. E. Miller	BY L. Vinnacks

PLANNING AND COMMUNITY DEVELOPMENT DIVISION BY William Hales, AAO/CD by JM

THIS CERTIFICATE BECOMES VALID WHEN SIGNED BY AN AUTHORIZED REPRESENTATIVE OF THE PLANNING AND COMMUNITY DEVELOPMENT DIVISION OF THE CITY OF CULVER CITY

Brentwood Savings — OWNER

6251 Bristol Parkway — ADDRESS

Triple "A" Signs — CONTRACTOR

5-29-74 — DATE

A 19255 — PERMIT NO.

Sign

E-20

FOUNDATION INSPECTOR DATE

STEEL

FOOTINGS

WALLS

COLUMNS

FIREPLACE

FORMS

LATH

EXTERIOR

STEEL INSPR. DATE

BOND BEAM

COLUMNS

WALL

FRAMING

RAT PROOFING

INTERIORS

PLUMBING CONTRACTOR

PERMIT DATE

INSPR. DATE

ROUGH

FINAL FINAL GAS

WATER SYSTEM

SEWER

CONTR

PROP. LINE

CESSPOOL

CONTR.

HOLE

SEPTIC TANK

CONTR.

SEEPAGE PIT

HEATING, REFRIG.

CONTR.

FLOOR WALL

INSPR. DATE

NO. FIXTURES

NO. GAS OUTLETS

NO. WATER HEATERS & VENT

PERMIT DATE

EASEMENT

PERMIT DATE

BRICK

PERMIT DATE

LEACH LINE

PERMIT DATE

ROUGH FINAL

GROUP_____
TYPE_____
FIRE ZONE_____
USE ZONE_____

Pc 10 ct.

APPLICATION FOR PERMIT TO BUILD
Two sets of Plans and Specifications including Details and Cross Sections Must be filed with Application and Approved by Building Inspector.

E-2d

$ 20.00
AMOUNT OF PERMIT
$ 1,000.00
Value of Construction, Including Labor & Materials

Permit No. A 19255 Culver City, Calif. 5-28 1974

Job Address 6251 BRISTOL PARKWAY

Lot_____, Block_____, Tract_____

Owner's Name BRENTWOOD SAVINGS Address 6251 Bristol Pkwy Phone No._____

Contractor TRIPLE "A" SIGNS Address 11015 Compston St. Phone No. 877-5381

State License No. 176084 Workmen's Comp._____ Policy No._____

City License No._____

ONE SET OF APPROVED PLANS TO REMAIN ON JOB UNTIL WORK IS COMPLETED.

INSPECTOR MUST APPROVE EACH BRACKET ON JOB CARD BEFORE PROCEEDING TO NEXT WORK.

Purpose building is to be used for SIGN

Description of Building 1'-8" x 15'-0" S/F SIGN (BRENTWOOD SAVINGS)

Size of New Building or Addition ____x____ (1st Floor) ____x____ (2nd Floor) Total floor area____ Sq.Ft. No. of Rooms___

Size of Garage____x____ Size of Lot____x____ Size of Girders____x____

Size of Mudsill____x____ Size of floor joists____x____ (1st Floor) ____x____ (2nd Floor)

Size of exterior studs____x____, Size of interior studs____x____

Size of Ceiling Joists____x____, Size of Roof Rafters____x____

Material of Foundation_____, Width of Footings_____ Depth in Ground_____

Material of Exterior Walls_____ Interior Walls_____ Floor_____

Roof_____

REMARKS

RECEIVED MAY 29 1974 City of Culver City Building Dept.

COMMERCIAL		GARAGE APTS	
INDUSTRIAL		RESIDENCE	
APARTMENTS		FIREPLACE	
UNITS		FURNACE	
DUPLEX		TILE WORK	

I have carefully examined and read the above application and know the same is true and correct and hereby certify and agree that if a permit is issued that all of the provisions of the Building Ordinances and the Uniform Building Code of the City of Culver City and building laws of the State of California will be complied with, whether hereby specified or not.

Applicant [signature]

By_____

Finaled - 12-20-74 JDB

OFFICE OF ASSESSOR
BOOK PAGE PARCEL

N. Washington
OWNER

Owner
CONTRACTOR

A 21583
PERMIT NO.

6251 Bristol Parkway
ADDRESS

9-27-77
DATE

Convert store to restaurant

FOUNDATION INSPECTOR DATE

STEEL

FOOTINGS

WALLS

COLUMNS

FIREPLACE

FORMS

LATH

EXTERIOR

Davis plbg Co C14084 10-4-77
Davis Plumbing Co. C14047 9-20-77
PLUMBING CONTRACTOR PERMIT DATE

INSPR. DATE

ROUGH 9-28-77 CB

FINAL 11-22-78 Jas FINAL GAS

WATER SYSTEM

SEWER

CONTR

PROP. LINE

CESSPOOL

CONTR

HOLE

SEPTIC TANK

CONTR

SEEPAGE PIT

HEATING, REFRIG.

CONTR.

FLOOR WALL

STEEL INSPR. DATE

BOND BEAM

COLUMNS

WALL

FRAMING

RAT PROOFING

INTERIORS

1 fl sink 10-4-77 CB
NO. FIXTURES 6 Ice maker

NO. GAS OUTLETS

NO. WATER HEATERS & VENT

PERMIT DATE

EASEMENT

PERMIT DATE

BRICK

PERMIT DATE

LEACH LINE

PERMIT DATE

ROUGH FINAL

PLEASE PRINT

GROUP_____
TYPE_____
FIRE ZONE_____
USE ZONE_____

V

R 1 20

#4793

APPLICATION FOR PERMIT TO BUILD
Two sets of Plans and Specifications including Details and Cross Sections Must be filed with Application and Approved by Building Inspector.

$ 30 20
AMOUNT OF PERMIT
$ 3,000
Value of Construction, Including Labor & Materials

Permit No. A21583 Culver City, Calif. 9-16 19 77

Job Address 6251 BRISTOL PARKWAY

Lot_____, Block_____, Tract_____

Owner's Name N. WASHINGTON Address 2102 BURNSIDE Phone No. 559 2927

Contractor OWNER Address_____ Phone No._____

State License No._____ Workmen's Comp._____ Policy No._____

City License No._____

ONE SET OF APPROVED PLANS TO REMAIN ON JOB UNTIL WORK IS COMPLETED.

INSPECTOR MUST APPROVE EACH BRACKET ON JOB CARD BEFORE PROCEEDING TO NEXT WORK.

Purpose building is to be used for CONVERT STORE TO RESTAURANT

Description of Building

Size of New Building or Addition ____x____ (1st Floor) ____x____ (2nd Floor) Total floor area____ Sq.Ft. No. of Rooms___

Size of Garage____x____ Size of Lot____x____ Size of Girders____x____

Size of Mudsill____x____ Size of floor joists____x____ (1st Floor) ____x____ (2nd Floor)

Size of exterior studs____x____, Size of interior studs____x____

Size of Ceiling Joists____x____, Size of Roof Rafters____x____

Material of Foundation_____, Width of Footings_____ Depth in Ground_____

Material of Exterior Walls_____ Interior Walls_____ Floor_____

Roof_____

COMMERCIAL		GARAGE APTS	
INDUSTRIAL		RESIDENCE	
APARTMENTS		FIREPLACE	
UNITS		FURNACE	
DUPLEX		TILE WORK	

REMARKS

NOTICE When your workers compensation expires ALL OF YOUR ACTIVE PERMITS EXP

I have carefully examined and read the above application and know the same is true and correct and hereby certify and agree that if a permit is issued that all of the provisions of the Building Ordinances and the Uniform Building Code of the City of Culver City and building laws of the State of California will be complied with, whether hereby specified or not.

RECEIVED
SEP 27 1977
City of Culver City
Building Dept.

Applicant [signature]

By_____

Title_____

PLEASE PRINT SEWER CHARGE 422.91 TO BE COLLECTED AT TIME PERMIT IS ISSU

4-77-20M

Nick Washington — OWNER

6251 Bristol Parkway — ADDRESS

Same — CONTRACTOR

11-6-78 — DATE

A 22588 — PERMIT NO.

Remodel

FOUNDATION — INSPECTOR — DATE

STEEL — INSPR. — DATE

STEEL

BOND BEAM

FOOTINGS

COLUMNS

WALLS

WALL

COLUMNS

FIREPLACE

FRAMING 11-7-78 EP

FORMS

RAT PROOFING

LATH

EXTERIOR

INTERIORS

Washer-Tiner Pest — C 15276 — 11-28-78

Davis plbg — PLUMBING CONTRACTOR — C 15255 — PERMIT — 11-17-78 — DATE

1 dry chem. ext

INSPR. — DATE

INSPR. — DATE

ROUGH

NO. FIXTURES

FINAL 11-22-78 Jack CAB

NO. GAS OUTLETS 1

WATER SYSTEM

NO. WATER HEATERS & VENT

SEWER

CONTR

PERMIT — DATE

PROP. LINE

EASEMENT

CESSPOOL

CONTR.

PLANT — DATE

HOLE

BRICK

SEPTIC TANK

CONTR.

PERMIT — DATE

SEEPAGE PIT

LEACH LINE

HEATING, REFRIG.

CONTR.

PERMIT — DATE

FLOOR — WALL

ROUGH — FINAL

PLEASE PRINT

GROUP_____
TYPE_____
FIRE ZONE_____
USE ZONE_____

PU 12.50
#5466

APPLICATION FOR PERMIT TO BUILD
Two sets of Plans and Specifications including Details and Cross Sections Must be filed with Application and Approved by Building Inspector.

$ 25.00
AMOUNT OF PERMIT
$ 2,000.00
Value of Construction, Including Labor & Materials

Permit No. A 3225-78 Culver City, Calif. 11-6 1978

Job Address 6251 Bristol PKy

Lot_____, Block_____, Tract_____

Owner's Name Nick Washington Address 5830 Green Valley Circle Phone No. 776-4130

Contractor_____ Address_____ Phone No._____

State License No._____ Workmen's Comp._____ Policy No._____

City License No._____

ONE SET OF APPROVED PLANS TO REMAIN ON JOB UNTIL WORK IS COMPLETED.

INSPECTOR MUST APPROVE EACH BRACKET ON JOB CARD BEFORE PROCEEDING TO NEXT WORK.

Purpose building is to be used for Remodel

Description of Building

Size of New Building or Addition ____x____ (1st Floor) ____x____ (2nd Floor) Total floor area_____ Sq.Ft. No. of Rooms___

Size of Garage____x____ Size of Lot____x____ Size of Girders____x____

Size of Mudsill____x____ Size of floor joists____x____ (1st Floor) ____x____ (2nd Floor)

Size of exterior studs____x____, Size of interior studs____x____

Size of Ceiling Joists____x____, Size of Roof Rafters____x____

Material of Foundation_____, Width of Footings_____ Depth in Ground_____

Material of Exterior Walls_____ Interior Walls_____ Floor_____

Roof_____

COMMERCIAL		GARAGE APTS	
INDUSTRIAL		RESIDENCE	
APARTMENTS		FIREPLACE	
UNITS		FURNACE	
DUPLEX		TILE WORK	

REMARKS

RECEIVED NOV 6 1978 City of Culver City Building Dept.

I have carefully examined and read the above application and know the same is true and correct and hereby certify and agree that if a permit is issued that all of the provisions of the Building Ordinances and the Uniform Building Code of the City of Culver City and building laws of the State of California will be complied with, whether hereby specified or not.

Applicant NC W

By_____

PLEASE PRINT

Title_____

ORIGINAL MUST BE PERMANTLY POSTED IN A CONSPICUOUS LOCATION NEAR THE MAIN ENTRANCE INSIDE THE SUBJECT BUILDING

COPY NO. 2

CITY OF CULVER CITY

CALIFORNIA

CERTIFICATE OF OCCUPANCY

DATE ISSUED

Nº 5514

CERTIFICATE NUMBER

DIVISION OF

PLANNING AND COMMUNITY DEVELOPMENT

THIS IS TO CERTIFY THAT THE BUILDING OR STRUCTURE(S), AND LAND DESCRIBED HEREINBELOW HAVE BEEN INSPECTED BY ALL CITY DEPARTMENTS AND/OR DIVISIONS CONCERNED AND, HAVING BEEN FOUND TO BE IN FULL COMPLIANCE WITH ALL THE APPLICABLE LAWS AND REGULATIONS OF THE CITY OF CULVER CITY AND OF THE STATE OF CALIFORNIA INCLUDING WHATEVER SPECIAL CONDITIONS OF APPROVAL WHICH MAY HAVE BEEN ATTACHED TO THE DEVELOPMENT OF THE BUILDING OR STRUCTURE(S), AND LAND, ARE HEREBY OFFICIALLY AND LAWFULLY AUTHORIZED AS SUITABLE FOR OCCUPANCY AS A

SUBJECT TO CONTINUED COMPLIANCE WITH ALL THE APPLICABLE LAWS, REGULATIONS AND SPECIAL CONDITIONS OF APPROVAL THROUGHOUT THE LIFE OF THE BUILDING OR STRUCTURE(S) UNLESS OTHERWISE APPROVED BY THE CITY OF CULVER CITY.

STREET ADDRESS_____ ZONING DISTRICT_____

LEGAL DESCRIPTION: LOT(S)_____ FIRE ZONE_____ OTHER_____

BLOCK_____TRACT_____ BUILDING NO._____ NO. OF UNITS_____

ASSESSOR'S INFORMATION: BOOK NO._____ BUILDING PERMIT NO._____ VALUATION_____

PAGE NO._____PARCEL NO._____ ARCHITECTURAL DESIGN DISTRICT_____

SPECIAL CONDITIONS OF APPROVAL NECESSARILY APPLICABLE FOR THE CONTINUOUS VALIDITY OF THIS CERTIFICATE OF OCCUPANCY:

CLEARANCES

BUILDING DIVISION:	ENGINEERING DIVISION:	FIRE DEPARTMENT:	INDUSTRIAL WASTE:
DATE_____	DATE_____	DATE_____	DATE_____
BY_____	BY_____	BY_____	BY_____
PARKS DIVISION:	**POLICE DEPARTMENT:**	**PUBLIC WORKS DEPARTMENT:**	**SANITATION DIVISION:**
DATE_____	DATE_____	DATE_____	DATE_____
BY_____	BY_____	BY_____	BY_____

PLANNING AND COMMUNITY DEVELOPMENT DIVISION BY_____

THIS CERTIFICATE BECOMES VALID WHEN SIGNED BY AN AUTHORIZED REPRESENTATIVE OF THE PLANNING AND COMMUNITY DEVELOPMENT DIVISION OF THE CITY OF CULVER CITY

TYPE OF APPLICATION
Over the Counter: Y
1 to 5 day: N
2 Week: N

Plan Review Due Date: 10/07/2004

Culver CITY

9770 Culver Blvd
Culver City, CA 90232

CITY OF CULVER CITY
Building Safety Division
******** Building Permit ********

Phone: (310) 253-5800
Fax: (310) 253-5824

SEPARATE PERMITS ARE REQUIRED FOR ELECTRICAL, PLUMBING, AND MECHANICAL

Address: 6251 BRISTOL PK CULV
Permit #: 63292 **Permit Type: Building Permit** **- COMMISC**

Location:
Occupancy Type:
Construction Type: TBA

Applied: 09/29/2004
Approved: 11/03/2004
Issued: 11/03/2004
Finaled:
Permit Expires 6 months from Date Issued

Legal Description:
Owner: C. B. M.
Address: 1517 S. SEPULVEDA BLVD.
LOS ANGELES, CA
Phone: (310) 575-1517

Applicant: CALIFORNIA ROLL& SUSHI
Address: 1441 GARDENA AVENUE #5
GLENDALE, CA
Phone: (213) 761-9386

Signature: _____ **Print Name:** Tina Bahle

Contractor: OWNER / BUILDER

Engineer:

Architect:

Description: Installing registered trademark sign and logo for restaurant. Existing sign will be removed.

Valuation: $3,500.00

	Existing	New
1st Floor Area Square Footage	0	0
2nd Floor Area Square Footage	0	0
Garage Area Square Footage	0	0

TOTAL PERMIT FEES: $225.03 **TOTAL PAYMENTS: $225.03**

Received by: lp
Issued by: lm

12/22/09 Appears to be completed

Printed on: 11-03-2004

TYPE OF APPLICATION
Over the Counter: Y
1 to 5 day: N
2 Week: N

Plan Review Due Date: 10/07/2004

Culver CITY

9770 Culver Blvd
Culver City, CA 90232

CITY OF CULVER CITY
Building Safety Division
******** Building Permit ********

Phone: (310) 253-5800
Fax: (310) 253-5824

SEPARATE PERMITS ARE REQUIRED FOR ELECTRICAL, PLUMBING, AND MECHANICAL

Address: 6251 BRISTOL PK CULV
Permit #: 63292 **Permit Type: Building Permit** **- COMMISC**

Location:
Occupancy Type:
Construction Type: TBA

Applied: 09/29/2004
Approved: 11/03/2004
Issued: 11/03/2004
Finaled:
Permit Expires 6 months from Date Issued

Legal Description:
Owner: C. B. M.
Address: 1517 S. SEPULVEDA BLVD.
LOS ANGELES, CA
Phone: (310) 575-1517

Applicant: CALIFORNIA ROLL& SUSHI
Address: 1441 GARDENA AVENUE #5
GLENDALE, CA
Phone: (213) 761-9386

Signature: _____ **Print Name:** Tina Bahle

Contractor: OWNER / BUILDER

Engineer:

Architect:

Description: Installing registered trademark sign and logo for restaurant. Existing sign will be removed.

Valuation: $3,500.00

	Existing	New
1st Floor Area Square Footage	0	0
2nd Floor Area Square Footage	0	0
Garage Area Square Footage	0	0

TOTAL PERMIT FEES: $225.03 **TOTAL PAYMENTS: $225.03**

Received by: lp
Issued by: lm

12/22/09 Appears to be completed

Printed on: 11-03-2004

TYPE OF APPLICATION
Over the Counter: Y
1 to 5 Day:
2 Week:

Plan Review Due Date:

Culver CITY

9770 Culver Blvd
Culver City, CA 90232

CITY OF CULVER CITY
Building Safety Division
******** Plumbing Permit ********

Phone: (310) 253-5800
FAX: (310) 253-5824

Address: 6251 BRISTOL PK CULV
Permit #: 62964 **Permit Type: Plumbing Permit** -

Location:

Applied: 08/13/2004
Approved: 08/13/2004
Issued: 08/13/2004
Finaled:
Permit Expires 6 months from Date Issued

Owner: CENTERS BUSINESS MANAGEMENT

Address: 1617 S. SEPULVEDA BL.
LOS ANGELES CA
Phone: 310 575 1517

Applicant: YUN S. BAHK (TENANT)

Address: 1441 GARDENA AVE. #5
GLENDALE CA
Phone: 213 761 9386

Signature: _____

Print Name: Sanchu Park

Contractor: OWNER/BUILDER

O/B

Engineer:

Architect:

Description: 2 floor sinks, 1 mop sink, 2 prep sink, 1 backflow device, 1 urinal, 2 water closets, 2 lavatories

Total Permit Fees: $183.92

Received by:cs
Issued by: cs

9-1-04 U/G SA
9-21-04 PA. Rough (PENDING SINK VENT) pete
9-22-04 Rough SA
11-3-04 Final SA

Printed: 11-03-2004

TYPE OF APPLICATION
Over the Counter: Y
1 to 5 Day:
2 Week:

Plan Review Due Date:

Culver CITY

9770 Culver Blvd
Culver City, CA 90232

CITY OF CULVER CITY
Building Safety Division
****** Plumbing Permit ******

Phone: (310) 253-5800
FAX: (310) 253-5824

Address: 6251 BRISTOL PK CULV
Permit #: 62964 **Permit Type: Plumbing Permit** -

-------- Permit Fee Schedule -------

Description	Quantity	Fee Amount
Issuance Fee	Y	$27.17
Plan Check Fees		$0.00
Water Closet	2	$29.26
Lavatory	2	$29.26
BathTub	0	$0.00
Shower and/or Pan	0	$0.00
Bidet	0	$0.00
Urinal	1	$14.63
Sinks: Kitchen/Bar/Floor/Service/Slop	5	$73.15
Dishwasher	0	$0.00
Food Waste Disposal	0	$0.00
Clothes Washer Standpipe	0	$0.00
Laundry Tray	0	$0.00
Drinking Fountain	0	$0.00
Trap Primer	0	$0.00
Floor or Area Drain	0	$0.00
Roof Drain	0	$0.00
Gas System	0	$0.00
Earthquake Valve	0	$0.00
Water Heater	0	$0.00
Water Heater Vent	0	$0.00
Steam Unit	0	$0.00
Water Service	0	$0.00
Water Pressure Regulator	0	$0.00
Hose Bib	0	$0.00
Backflow Device	1	$10.45
Lawn Sprinkler control Valve	0	$0.00
Repair/Alteration to Existing Piping	0	$0.00
Repipe	$0.00	$0.00
Private/Residential Pool/Spa/Hot Tub	0	$0.00
Public/Commercial Pool/Spa/Hot Tub	0	$0.00
Building Sewer	0	$0.00
Sewer Cap	0	$0.00
Sewage Ejector	0	$0.00
Sump Pump	0	$0.00
Dental Unit/Cuspidor	0	$0.00
Industrial Waste Interceptor/Grease Trap	0	$0.00
Miscellaneous Fees	$0.00	$0.00
Investigation Fee		$0.00
After Hours Inspection Fee	0	$0.00
Re-inspection Fee	0	$0.00
Appeal Fee		$0.00

TOTAL Plumbing & Heating Permit Fees **$183.92**

Printed: 11-03-2004

BACKFLOW PREVENTION DEVICE FIELD TESTING AND MAINTENANCE REPORT

	CHECK #1 VALVE	CHECK #2 VALVE	DIFFERENTIAL PRESSURE RELIEF VALVE	PRESSURE VACUUM BREAKER
INITIAL TEST	1. LEAKED ☐ RP/DC 8.9 PSID 2. CLOSED TIGHT ☑	1. LEAKED ☐ RP/DC 8.2 PSID 2. CLOSED TIGHT ☑	OPENED AT 4.2 PSID REDUCED PRESSURE DID NOT OPEN ☐	AIR INLET OPENED AT _____ PSID DID NOT OPEN ☐
REPAIRS	CLEANED ☐ REPLACED: DISC ☐ SPRING ☐ GUIDE ☐ PIN RETAINER ☐ HINGE PIN ☐ SEAT ☐ DIAPHRAM ☐ OTHER, DESCRIBE ☐	CLEANED ☐ REPLACED: DISC ☐ SPRING ☐ GUIDE ☐ PIN RETAINER ☐ HINGE PIN ☐ SEAT ☐ DIAPHRAM ☐ OTHER, DESCRIBE ☐	CLEANED ☐ REPLACED: DISC: UPPER ☐ LOWER ☐ SPRING ☐ DIAPHRAM: LARGE: UPPER ☐ LOWER ☐ SMALL ☐ SEAT: UPPER ☐ LOWER ☐ SPACER: LOWER ☐ OTHER, DESCRIBE ☐	CHECK VALVE HELD AT _____ PSID LEAKED ☐ CLEANED ☐ REPLACED: AIR INLET DISC ☐ CHECK DISC ☐ AIR INLET SPRING ☐ CHECK SPRING ☐ OTHER, DESCRIBE ☐
FINAL TEST	RP/DC _____ PSID CLOSED TIGHT ☐	RP/DC _____ PSID CLOSED TIGHT ☐	OPENED AT _____ PSID REDUCED PRESSURE	AIR INLET _____ PSID CHECK VALVE _____ PSID

The above report is certified to be true.

INITIAL TEST BY _____ CERTIFIED TESTER NO. 12467 DATE MO. DAY YR.

REPAIRED BY _____ DATE _____

FINAL TEST BY _____ CERTIFIED TESTER NO. _____ MO. DAY YR.

Derek G Stucki, Alhambra Backflow, (626)8568833
Fax# ~~(805) 882-0779~~

MANUFACTURER/ MODEL	SIZE	TYPE	SERIAL NUMBER
Watts/009QT	1/2	RP	254413

LOCATION

California Roll & Sashi
6251 Bristol Pkwy
Culver City, CA 90230

RETURN NO LATER THAN:

TO: Ventura County Environmental Resource Agency
Environmental Health Division
Cross Connection Control Section
800 S. Victoria Avenue
Ventura, CA 93009-1730

RMA RMA2B - LP 3-28-86 REV (10/28/86)

8/23@6p

Chris Wiley
11801 Susan Dr
GH 818 9435288

TYPE OF APPLICATION
Over the Counter: Y
1 to 5 Day:
2 Week:

Plan Review Due Date:

Culver CITY

9770 Culver Blvd
Culver City, CA 90232

CITY OF CULVER CITY
Building Safety Division
******** Electrical Permit ********

Phone: (310) 253-5800
Fax: (310) 253-5824

Address: 6251 BRISTOL PK CULV
Permit #: 63120 **Permit Type: Electrical Permit** -

Location:

Applied: 09/08/2004
Approved: 09/08/2004
Issued: 09/08/2004
Finaled:
Permit Expires 6 months from Date Issued

Owner: YUN BAHK
Address: 1441 GARDENA AVE. #5
GLENDALE CA
Phone: 213 761 9386

Applicant: YUN BAHK
Address: 1441 GARDENA AVE. #5
GLENDALE CA
Phone: 213 761 9386

Signature: _____ **Print Name:** Henry J. Gonzalez

Contractor: H.J.G. ELECTRICAL CONTRACTOR 526364
9718 BOWMAN AVE. SOUTH GATE CA 323 567 9391

Engineer:

Architect:

Description: 22 lights, 10 switches, 19 receptacles

Total Permit Fees: $73.11

Received by: cs
Issued by: cs

*Please note the following **new** 1996 NEC Requirements:*
1. *Cold water ground for new services shall connect where water service enters the building. Sec. 250-81;*
2. *Separate circuit is required for residential bathroom receptacles. Sec.210-52 (d);*
3. *Residential dining room receptacles shall be fed by the kitchen small appliance circuits. Sec. 210-52 (b) (1).*

If you have any questions, please call (310) 253-5800

11-3-4 FINAL - RA

rinted: 09-08-2004

TYPE OF APPLICATION
Over the Counter: Y
1 to 5 Day:
2 Week:

Plan Review Due Date:

9770 Culver Blvd
Culver City, CA 90232

CITY OF CULVER CITY
Building Safety Division
****** Electrical Permit ******

Phone: (310) 253-5800
Fax: (310) 253-5824

Address: 6251 BRISTOL PK CULV
Permit #: 63120 Permit Type: Electrical Permit -

-------- Permit Fee Schedule -------

Description	Number	Fee Amount
Issuance Fee		$27.17
Plan Check Fees		$0.00
120 Volt Branch Circuit	0	$0.00
208, 240, 277, 480 Volt Branch Circuit	0	$0.00
Light/Switch/Receptacle/Smoke Detector (Added to Existing Circuit)	51	$45.94
Motor/Heater/Transformer/Generator Up to 3HP/KVA	0	$0.00
Over 3 - Up to 5	0	$0.00
Over 5 - Up to 15	0	$0.00
Over 15 - Up to 50	0	$0.00
Over 50 - Up to 200	0	$0.00
Over 200	0	$0.00
Service/Switchboard/Panel/Transfer Switch up to 200 amps	0	$0.00
Over 200 - Up to 600	0	$0.00
Over 600 - Upto 1200	0	$0.00
Over 1200	0	$0.00
Temporary Service/Power Pole	0	$0.00
Temporary Lighting Circuit	0	$0.00
Illuminated Signs	0	0
Private/Residential Pool/Spa/Hot Tub	0	$0.00
Public/Commercial Pool/Spa/Hot Tub	0	$0.00
Time Clock	0	$0.00
Flood Light Pole	0	$0.00
Solar Photovaltaic System	$0.00	$0.00
Low Voltage/Data Cabling	$0.00	$0.00
Miscellaneous Fees	$0.00	$0.00
Investigation Fee	N	$0.00
After Hours Inspection Fee	0	$0.00
Re-inspection Fee	0	$0.00
Appeal Fee		$0.00
TOTAL Electrical Fees		**$73.11**

rinted: 09-08-2004

TYPE OF APPLICATION
Over the Counter: Y
1 to 5 Day:
2 Week:

Plan Review Due Date:

Culver CITY

9770 Culver Blvd
Culver City, CA 90232

CITY OF CULVER CITY
Building Safety Division
****** Mechanical Permit ******

Phone: (310) 253-5800
Fax: (310) 253-5824

Address: 6251 BRISTOL PK CULV
Permit #: 63119 **Permit Type: Mechanical Permit** -

Location:

Applied: 09/08/2004
Approved: 09/08/2004
Issued: 09/08/2004
Finaled:
Permit Expires 6 months from Date Issued

Owner: YUN BAHK
Address: 1441 GARDENA AVE.#5
GLENDALE CA
Phone: 213 761 9386

Applicant: YUN BAHK
Address: 1441 GARDENA AVE.#5
GLENDALE CA
Phone: 213 761 9386

Signature: Yun Bahk **Print Name:** Yun Bahk

Contractor: H.J.G. ELECTRICAL CONTRACTOR 526364
9718 BOWMAN AVE. SOUTH GATE CA 323 567 9391

Engineer:

Architect:

Description: 3 registers, 1 repair/alteration to existing system, 2 bathroom vent fans, 1 air curtain, 1 evaporative cooler, 1 hood system alteration (valuation of $1,000.)

Total Permit Fees: $138.98

Received by: cs
Issued by: cs

11-3-04 FINAL SA

inted: 11-02-2004

TYPE OF APPLICATION
Over the Counter: Y
1 to 5 Day:
2 Week:

Plan Review Due Date:

Culver CITY

9770 Culver Blvd
Culver City, CA 90232

CITY OF CULVER CITY
Building Safety Division
****** Mechanical Permit ******

Phone: (310) 253-5800
Fax: (310) 253-5824

Address: 6251 BRISTOL PK CULV
Permit #: 63119 **Permit Type: Mechanical Permit** -

-------- Permit Fee Schedule -------

Description	Number	Fee Amount
Issuance Fee	Y	$27.17
Plan Check Fees		$0.00
VAV Box	0	$0.00
VAV Box with Heating Coil or Fan	0	$0.00
VAV Box with Heating Coil and Fan	0	$0.00
Furnace up to 100,000 BTU	0	$0.00
Furnace over 100,000 BTU	0	$0.00
Heater: Floor/Unit/Recessed Wall	0	$0.00
Fire Place	0	$0.00
Appliance Vent	0	$0.00
Repair/Alteration to Existing System	1	$21.94
Register/Grills	3	$18.81
Boiler/Compressor up to 3 HP	0	$0.00
Boiler/Compressor 3.1 HO - 15 HP	0	$0.00
Boiler/Compressor 15.1 HP - 50 HP	0	$0.00
Boiler/Compressor over 50 HP	0	$0.00
Absorption System up to 600,000 BTU	0	$0.00
Absorption System over 600,000 BTU	0	$0.00
Air Handling Unit up to 1,200 CFM	0	$0.00
Air Handling Unit 1,201 - 6000 CFM	0	$0.00
Air Handling Unit over 6,000 CFM	0	$0.00
Fire/Smoke or Fire Dampers	0	$0.00
Duct or Area Smoke Detectors	0	$0.00
Gas System	0	$0.00
Single Duct Vent/Exhaust/Supply Fan	3	$43.89
Ventilation System up to 1,000 CFM	0	$0.00
Ventilation System 1,001 - 3000 CFM	0	$0.00
Ventilation System over 3,000 CFM	0	$0.00
Evaporative Cooler/Make up Air	1	$16.72
Mechanical Exhaust Hood/System	$1,000.00	$10.45
Commercial/Industrial Oven/Incinerator	$0.00	$0.00
Test Witness Fee		$0.00
Miscellaneous Fees	$0.00	$0.00
TOTAL Mechanical Fees		**$138.98**

inted: 11-02-2004

6257

Bristol

Ramada Inn-Dress Shop — OWNER

6257 Bristol Parkway — ADDRESS

Ramada DevelopmentCo. — CONTRACTOR

6-28-74 — DATE

A 19299 — PERMIT NO.

Interior & facade work

E-40

FOUNDATION INSPECTOR DATE

STEEL

FOOTINGS

WALLS

COLUMNS

FIREPLACE

FORMS

LATH

EXTERIOR

STEEL INSPR. DATE

BOND BEAM

COLUMNS

WALL

FRAMING

RAT PROOFING

INTERIORS

Hermsen Inc. — PLUMBING CONTRACTOR

C10236 — PERMIT

5-24-74 — DATE

INSPR. DATE

ROUGH

FINAL 8-7-74 CB FINAL GAS

WATER SYSTEM

SEWER

CONTR

PROP. LINE

CESSPOOL

CONTR.

HOLE

SEPTIC TANK

CONTR.

SEEPAGE PIT

HEATING. REFRIG. Keyston Comb. — CONTR.

FLOOR 1 Comp. WALL

1 vent fan

INSPR. DATE

NO. FIXTURES 2

NO. GAS OUTLETS

NO. WATER HEATERS & VENT

PERMIT DATE

EASEMENT

PERMIT DATE

BRICK

PERMIT DATE

LEACH LINE

C10266 — PERMIT

6-3-74 — DATE

ROUGH FINAL 8-7-74 CB

ELECTRICAL

Trans Pac Const. Corp. (CONTR.) | B9805 (PERMIT) | 7-2-74 (DATE)

TEMP. POWER (INSPR. / DATE) | TEMP. LIGHT (INSPR. / DATE)

RO. ELEC. 50 | FINAL ELEC. Edison 8-13-74 after 8-13-74 Jones

FIXTURES 35 | MOTORS 1

SIGNS

METER | HEATER

1 vent fan, 1 heat zones, 1 FAU, 1 panel

1 timer, 1 service

ORD. 326 AND AMENDMENTS

CONTR. | PERMIT | DATE

EXCAVATION

CONTR. | PERMIT | DATE

REMARKS:

JOB COMPLETED 8-19-74 (DATE) J. Blackmore (SIGNATURE)

PC 25.00

GROUP_____
TYPE_____
FIRE ZONE_____
USE ZONE_____

APPLICATION FOR PERMIT TO BUILD
Two sets of Plans and Specifications including Details and Cross Sections Must be filed with Application and Approved by Building Inspector.

$ 50.00
AMOUNT OF PERMIT
$ 70,000.00
Value of Construction, Including Labor & Materials

PLAN # 1 Cert. of Occup. #5515 6-26-75
E 40

Permit No. A19299 Culver City, Calif. May 20 19 74

Job Address 6257 Bristol Parkway, Culver City, California

Lot Portion of Lot 1, Block _____, Tract 30946

Owner's Name Ramada Inns, Inc. Address 6333 Bristol Parkway Phone No. ~~8888X~~641-9271

Contractor Ramada Development Company Address 6333 Bristol Parkway Phone No. 641-9271

State License No. ST #273772 Workmen's Comp. _____ Policy No. _____

City License No. 22955

ONE SET OF APPROVED PLANS TO REMAIN ON JOB UNTIL WORK IS COMPLETED.

INSPECTOR MUST APPROVE EACH BRACKET ON JOB CARD BEFORE PROCEEDING TO NEXT WORK.

Purpose building is to be used for Dress Shop

Description of Building

Size of New Building or Addition _____x_____ (1st Floor) _____x_____ (2nd Floor) Total floor area 880 Sq.Ft. No. of Rooms 2

Size of Garage _____x_____ Size of Lot _____x_____ Size of Girders _____x_____

Size of Mudsill _____x_____ Size of floor joists _____x_____ (1st Floor) _____x_____ (2nd Floor)

Size of exterior studs _____x_____, Size of interior studs _____x_____

Size of Ceiling Joists _____x_____, Size of Roof Rafters _____x_____

Material of Foundation _____, Width of Footings _____ Depth in Ground _____

Material of Exterior Walls _____ Interior Walls _____ Floor _____

Roof _____

COMMERCIAL		GARAGE APTS	
INDUSTRIAL		RESIDENCE	
APARTMENTS		FIREPLACE	
UNITS		FURNACE	
DUPLEX		TILE WORK	

REMARKS

Tenant Improvement for Dress Shop in existing building.

RECEIVED JUN 28 1974 City of Culver City Building Dept.

I have carefully examined and read the above application and know the same is true and correct and hereby certify and agree that if a permit is issued that all of the provisions of the Building Ordinances and the Uniform Building Code of the City of Culver City and building laws of the State of California will be complied with, whether hereby specified or not.

Applicant Ramada Development Company

By William M. Garnier
WM. M. GARNIER, PROJECT SUPT.

213-641-9271

OFFICE OF ASSESSOR
BOOK PAGE PARCEL

PLANNING DIVISION PLAN CHECK LIST

OWNER OR PROJECT NAME	PHONE	DATE (Disposition)
(FOX HILLS PLAZA) DRESS SHOP (RAMADA)	641-9271	5-23-74

JOB ADDRESS	LOT(S)	BLOCK	TRACT
6257 BRISTOL PKWY	POR. LOT 1		30946

ZONE	JOB DESCRIPTION
C-3	INTERIOR & FACADE CONSTRUCTION

CHECK		NON-CONFORMANCE: CODE SECTION
YARD SETBACKS	OK / NA ✓	FRONT SIDES REAR
BLDG. HEIGHT	OK / NA ✓	
OPEN SPACE & LOT COVERAGE	OK / NA ✓	
DISTANCE BTWN. BUILDINGS &/OR UNIT SIZE	OK / NA ✓	
FENCES, WALLS, HEDGES	OK / NA ✓	
PARKING	✓ OK / NA	
SIGNS	OK / NA ✓	
SITE PLAN ☒ OR SPECIFIC PLAN ☐ CONDITIONS	✓ OK / NA	
OTHER	OK / NA	EXTERIOR CONSTRUCTION MUST CONFORM WITH PREVIOUSLY APPROVED SHOPPING CENTER ELEVATIONS

☑ Approved

☐ Rejected

BY W. Barnett

Special Action(s): _____ (TYPE) PL- _____ _____ (DATE APPROVED)

Ord. No. _____ Res. No. _____ Admin. _____

for _____

CCPL 73

CITY OF CULVER CITY DEPARTMENT OF PUBLIC WORKS

SEWERAGE FACILITY CHARGE CALCULATION SHEET

PROPERTY ADDRESS: 6257 BRISTOL PARKWAY

LOT NO. PORTION #1 BLOCK NO. TRACT NO. 30946

TYPE OCCUPANCY: RETAIL DRESS SHOP FEE: $ 86.00

PREPARED BY: Bob Shank DATE: 5-24-74

21X39 = 819 SQ.FT X 105.00 PER. 4000 SQ.FT.

4

DEPARTMENT OF BUILDING & SAFETY
CULVER CITY, CALIFORNIA
837-5211

Application For Permit
ELECTRIC

ELECTRICAL CONTRACTOR

Name Trans Pac Const. Corp
Address 16235 S. Hawks
City Los Angles Tel. No 748-7795
City License No. State License No.

PERMIT NO.	DATE ISSUED
B9805-	7-2-74
RECEIVED BY	READY FOR FIRST INSPECTION
tw	

APPLICANT FILL IN HEAVILY OUTLINED PORTION ONLY

Job Address Dress Shop 6257 Bristol Parkway

OWNER

Name Ramada Delev. Corp
Mail Address Phoenix Ariz.
City Tel. No.

I am the Legal Possessor of the above Culver City Certificate of Qualification.

TransPac Bill Company
Electrician

I am the Legal Owner of the property described above.

Owner

PERMIT FEES	No.	Each	Fee
Issuing permit			4.00
Light outlets	38	.25	9 50
Switch outlets	2	.25	50
Receptacle outlets	10	.25	2 50
Light fixtures	35	.25	8 75
Disposal	—	1.00	
Food center	—	1.00	
Vent fan	1	1.00	1 00
Range	—	2.00	
Cook top	—	2.00	
Dishwasher	—	2.00	
Heater	—	2.00	
Heat zones	1	2.00	2 00
F.A.U.	1	2.00	2 00
Signs	—	3.50	
Trans. over 4	—	.50	
No. of sign lamps	—	.10	
Flood lite poles	—	5.00	
Temp. work lights	—	4.00	
Comm. & Ind. panel	1	4.00	4 00
Busways	—	p.ft. .10	
Power Duct	—	p.ft. .10	
Under floor duct	—	p.ft. .07	
Motor ½ hp.	—	1.00	
½hp. to 5 hp.		2.00	
5 hp. to 15 hp.	1	5.00	5 00
15 hp. to 50 hp.		10.00	
50 hp. to 200 hp.		20.00	
200 hp. and over		30.00	
Transformers	—	KVA	
Welders	—	KVA	
Generators	—	KVA	
Timers	1	1.00	1 00
Supplement permit	—	4.00	
Miscellaneous		4.00	
Extra inspection		7.50	
Investigation		20.00	
Temporary service		4.00	
Power service	1	4.00	4 00
TOTAL FEES			44 25

CORRECTIONS

RECORDS

APPROVALS

	Date	Inspector
Temp.		
Underground		
Rough wiring		
Fixtures		
Power		
Meters called	8-13-74	
FINAL	8-13-74	

CA[illegible]

6257 Bristol parkway.

NEW METER ✓

8 ✓

DATE 8-13-74 INSP.

DEPARTMENT OF BUILDING & SAFETY
CULVER CITY, CALIFORNIA
837-5211

Application For Permit
ELECTRIC

ELECTRICAL CONTRACTOR

Name ABEL SIGN
Address 6824 VINELAND
City N. HOLLYWOOD Tel. No. 984-0205
City License No. 4962 State License No. C 10 786157

PERMIT NO.	DATE ISSUED
B 9886	8/12/74
RECEIVED BY	READY FOR FIRST INSPECTION
	WILL CALL

APPLICANT FILL IN HEAVILY OUTLINED PORTION ONLY

PERMIT FEES	No.	Each	Fee
Issuing permit			4.00
Light outlets		.25	
Switch outlets		.25	
Receptacle outlets		.25	
Light fixtures		.25	
Disposal		1.00	
Food center		1.00	
Vent fan		1.00	
Range		2.00	
Cook top		2.00	
Dishwasher		2.00	
Heater		2.00	
Heat zones		2.00	
F.A.U.		2.00	
Signs	1	3.50	3.50
Trans. over 4		.50	
No. of sign lamps	2	.10	.20
Flood lite poles		5.00	
Temp. work lights		4.00	
Comm. & Ind. panel		4.00	
Busways		p.ft. .10	
Power Duct		p.ft. .10	
Under floor duct		p.ft. .07	
Motor ½ hp.		1.00	
½hp. to 5 hp.		2.00	
5 hp. to 15 hp.		5.00	
15 hp. to 50 hp.		10.00	
50 hp. to 200 hp.		20.00	
200 hp. and over		30.00	
Transformers		KVA	
Welders		KVA	
Generators		KVA	
Timers		1.00	
Supplement permit		4.00	
Miscellaneous		4.00	
Extra inspection		7.50	
Investigation		20.00	
Temporary service		4.00	
Power service		4.00	
TOTAL FEES			7.70

Job Address 6257 BRISTOL PKY WAY
CULVER CITY

OWNER
Name TERIS FASHIONS
Mail Address SAME
City Tel. No.

I am the Legal Possessor of the above Culver City Certificate of Qualification.
Tony C Podesta
[redacted]man

I am the Legal Owner of the property described above.
Owner

CORRECTIONS
check for permits — ? from conduit. OK JH

RECORDS

APPROVALS

	Date	Inspector
Temp.		
Underground		
Rough wiring		
Fixtures		
Power		
Meters called		
FINAL	9-10-74	JH

6257 Bristol pkwy

Job #183-74 (Dress Shop) 6257

977 9

RECEIVED JUN 3, 1974 City of Culver City Building Dept.

DEPARTMENT OF BUILDING & SAFETY
CULVER CITY, CALIFORNIA
837-5211

Application For Permit
HEATING AND AIR CONDITIONING

CONTRACTOR

Name KEY AIR CONDITIONING COMPANY
Address 10905 Laurel Avenue
City Santa Fe Springs, Ca. Tel. No. 941-2233
City License No. 25040 State License No. 144931

PERMIT NO.	DATE ISSUED
C10266	6-3-74
RECEIVED BY: tw	READY FOR FIRST INSPECTION

APPLICANT FILL IN HEAVILY OUTLINED PORTION ONLY

Job Address DRESS SHOP 6257 Bristol Parkway Culver City, California.

OWNER

Name Ramada Development Company
Mail Address 3838 E. Van Buren Street
City Phoenix, Arizona Tel. No.

I am the Legal Possessor of the above Culver City Certificate of Qualification.

Donald C. Barr III
Contractor

I am the Legal Owner of the property described above.

Owner

PERMIT FEES	No.	Each	FEE
Issuing permit		3.00	
FAU or ground type furnace including duct & vent up to 100,000 BTU		4.00	
FAU or ground type furnace including duct & vent over 100,000 BTU		5.00	
Floor furnace		4.00	
Heater-suspended		4.00	
Heater-recessed		4.00	
Heater-floor mounted		4.00	
Appliance vent only		2.00	
Gas system (including 5)		2.00	
Gas system (over 5)		.50	
Repair, alter/add to heat ventilation or A/C		4.00	
Boiler, Compressor or Absorption system Up to 3 hp. Up to 100,000 BTU		4.00	
3 hp. to 15 hp. 100,001 to 500,000 BTU	1	7.50	7.50
15 hp. to 30 hp. 500,001 to 1,000,000 BTU		10.00	
30 hp. to 50 hp. 1,000,001 to 1,750,000 BTU		15.00	
Over 50 hp. Over 1,750,000 BTU		25.00	
Air Handling Unit Including duct Under 10,000 CFM		3.00	
Over 10,000 CFM		5.00	
Evaporative Cooler (non portable)		3.00	
Vent fan / single duct	1	2.00	2.00
Mechanical exhaust hood		3.00	
Ventilation (not a part of heat or A/C system)		3.00	
Commercial/Industrial Incinerators		20.00	
Any equipment regulated but not listed above		3.00	
Supplement		3.00	
Extra inspection		5.00	
Investigation		20.00	
TOTAL FEES			$12.50

CORRECTIONS

RECORDS

APPROVALS

	date	inspector
Underground		
Rough		
Ducts		
Fire dampers		
Vent		
Gas test		
FINAL		

DEPARTMENT OF BUILDING & SAFETY
CULVER CITY, CALIFORNIA
837-5211

Application For Permit
PLUMBING

CONTRACTOR

Name HERMSEN INC.

Address 2391 OCEAN SIDE BL.

City OCEANSIDE Tel. No. 757-5300

City License No. C-34 State License No.

PERMIT NO.	DATE ISSUED
C-10236	5-24-74
RECEIVED BY	READY FOR FIRST INSPECTION

APPLICANT FILL IN HEAVILY OUTLINED PORTION ONLY

Job Address 6257 Bristol Pkwy
Dress Shop

OWNER

Name RAMADA INN

Mail Address

City Tel. No.

I am the Legal Possessor of the above Culver City Certificate of Qualification.

Louis Albano
Contractor

I am the Legal Owner of the property described above.

Owner

PERMIT FEES	No.	Each	FEE
Issuing permit		4.00	4.00
Building Sewer		6.00	
Sewer cap		5.00	
Sump		3.00	
Gas system including 5		2.00	
Gas system over 5		.50	
Industrial waste interceptor		2.00	
Water closet	1	2.00	2.00
Bidet		2.00	
Bathtub		2.00	
Lavatory	1	2.00	2.00
Shower and/ or pan		2.00	
Sink-kitchen		2.00	
Sink-bar		2.00	
Sink-floor		2.00	
Laundry tub		2.00	
Washer standpipe		2.00	
Garbage disposal		2.00	
Dishwasher		2.00	
Floor drain		2.00	
Urinal		2.00	
Drinking fountain		2.00	
Dental unit		2.00	
Slop sink		2.00	
Roof drains		2.00	
Repair of waste and/ or vent piping		2.00	
Water service		2.00	
Water piping inside building		2.00	
Lawn sprinkler system		2.00	
Backflow device including 5		2.00	
Over 5		.50	
Water softener		2.00	
Water pressure regulator		1.50	
Water heater		1.00	
Water heater vent		1.00	
Swimming pool private		10.00	
Swimming pool public		20.00	
Supplement		4.00	
Miscellaneous		2.00	
Extra inspection		5.00	
Investigation		20.00	
TOTAL FEES			8.00

FIRE SPRINKLER AND STANDPIPES

PERMIT FEES	No.	Each	FEE
Issuing permit			4.00
Repair, alter, add to fire sprinkler system, underground fire sprinkler piping system (when permit for complete system has not been obtained)		20.00	
Standpipes wet or dry (outlets)		3.00	
1 to 10 heads		8.00	
11 to 25 "		14.00	
26 to 50 "		24.00	
51 to 100 "		40.00	
101 to 200 "		68.00	
201 to 300 "		95.00	
301 to 500 "		140.00	
501 to 1000 "		200.00	
1001 to 2000 "		300.00	
2001 to 3000 "		400.00	
3001 to 4000 "		500.00	
4001 to 5000 "		600.00	
Over 5000 "		700.00	
TOTAL FEES			

ALL WATER SERVICE PIPES SHALL BE COPPER OR OF FERROUS TYPE WITH PROTECTIVE COATING MACHINE APPLIED AND CONFORMING TO RECOGNIZED STANDARDS.

DEPT. OF BUILDING & SAFETY

Teris Fashions — OWNER

6257 Bristol Parkway — ADDRESS

Abel Sign — CONTRACTOR

8-12-74 — DATE

A 19394 — PERMIT NO.

Sign

FOUNDATION INSPECTOR DATE

STEEL

FOOTINGS

WALLS

COLUMNS

FIREPLACE

FORMS

LATH

EXTERIOR

STEEL INSPR. DATE

BOND BEAM

COLUMNS

WALL

FRAMING

RAT PROOFING

INTERIORS

PLUMBING CONTRACTOR

PERMIT DATE

INSPR. DATE

ROUGH

FINAL FINAL GAS

WATER SYSTEM

SEWER

CONTR

PROP. LINE

CESSPOOL

CONTR.

HOLE

SEPTIC TANK

CONTR.

SEEPAGE PIT

HEATING, REFRIG.

CONTR.

FLOOR WALL

INSPR. DATE

NO. FIXTURES

NO. GAS OUTLETS

NO. WATER HEATERS & VENT

PERMIT DATE

EASEMENT

PERMIT DATE

BRICK

PERMIT DATE

LEACH LINE

PERMIT DATE

ROUGH FINAL

ELECTRICAL

Abel Sign — CONTR. | B9886 — PERMIT | 8-12-74 — DATE

TEMP. POWER — INSPR. — DATE | TEMP. LIGHT — INSPR. — DATE

RO. ELEC. | FINAL ELEC. 9-10-74 Jww

FIXTURES | MOTORS

SIGNS 1

METER | HEATER

2 lamps

ORD. 326 AND AMENDMENTS

CONTR. | PERMIT | DATE

EXCAVATION

CONTR. | PERMIT | DATE

REMARKS:

JOB COMPLETED 1-31-75 — DATE | J. Blackwood — SIGNATURE

GROUP_____
TYPE_____
FIRE ZONE_____
USE ZONE_____

#3054 PC 10.00

RECEIVED-BLDG.DEPT.

APPLICATION FOR PERMIT TO BUILD
Two sets of Plans and Specifications including Details and Cross Sections Must be filed with Application and Approved by Building Inspector.

AUG 13 2 02 PM '74
CITY OF CULVER CITY
CALIFORNIA

$ 20.00
AMOUNT OF PERMIT
$ 1000.00
Value of Construction, Including Labor & Materials

Permit No. 19394 Culver City, Calif. AUG 12 1974

Job Address 6257 BRISTOL PKY WAY CULVE CITY

Lot_____, Block_____, Tract_____

Owner's Name TERIS FASHIONS Address SAME Phone No._____

Contractor ABEL SIGN Address 6824 CIRCLE DR Phone No. 984 0205

State License No. C 10 286 159 Workmen's Comp._____ Policy No._____

City License No. 4962

ONE SET OF APPROVED PLANS TO REMAIN ON JOB UNTIL WORK IS COMPLETED.

INSPECTOR MUST APPROVE EACH BRACKET ON JOB CARD BEFORE PROCEEDING TO NEXT WORK.

Purpose building is to be used for SIGN - (Dress Shop)

Description of Building

Size of New Building or Addition ____x____ (1st Floor) ____x____ (2nd Floor) Total floor area____ Sq.Ft. No. of Rooms___

Size of Garage____x____ Size of Lot____x____ Size of Girders____x____

Size of Mudsill____x____ Size of floor joists____x____ (1st Floor) ____x____ (2nd Floor)

Size of exterior studs____x____, Size of interior studs____x____

Size of Ceiling Joists____x____, Size of Roof Rafters____x____

Material of Foundation_____, Width of Footings_____ Depth in Ground_____

Material of Exterior Walls_____ Interior Walls_____ Floor_____

Roof_____

COMMERCIAL		GARAGE APTS	
INDUSTRIAL		RESIDENCE	
APARTMENTS		FIREPLACE	
UNITS		FURNACE	
DUPLEX		TILE WORK	

REMARKS

RECEIVED AUG 12 1974 City of Culver City Building Dept.

I have carefully examined and read the above application and know the same is true and correct and hereby certify and agree that if a permit is issued that all of the provisions of the Building Ordinances and the Uniform Building Code of the City of Culver City and building laws of the State of California will be complied with, whether hereby specified or not.

Applicant Tony C. Podmor

By_____

OFFICE OF ASSESSOR
BOOK PAGE PARCEL

Finaled - 1-31-75 JOB

PLANNING DIVISION ■ PLAN CHECK LIST

ABEC SIGN CO,

OWNER OR PROJECT NAME	PHONE	DATE (Disposition)
TERIS FASHIONS	984-0205	8-12-74

JOB ADDRESS	LOT(S)	BLOCK	TRACT
6257 BRISTOL PKWY			

ZONE	JOB DESCRIPTION
C-3	SIGN

CHECK		NON-CONFORMANCE: CODE SECTION
YARD SETBACKS	OK / NA	FRONT SIDES REAR
BLDG. HEIGHT	OK / NA	
OPEN SPACE & LOT COVERAGE	OK / NA	
DISTANCE BTWN. BUILDINGS &/OR UNIT SIZE	OK / NA	
FENCES, WALLS, HEDGES	OK / NA	
PARKING	OK / NA	
SIGNS	✓ OK / NA	
SITE PLAN ☐ OR SPECIFIC PLAN ☐ CONDITIONS	OK / NA	
OTHER	OK / NA	

☑ Approved

☐ Rejected

BY W Barnett

Special Action(s): _____ (TYPE) PL- _____ _____ (DATE APPROVED)

Ord. No. _____ Res. No. _____ Admin. _____

for _____

CCPL 73

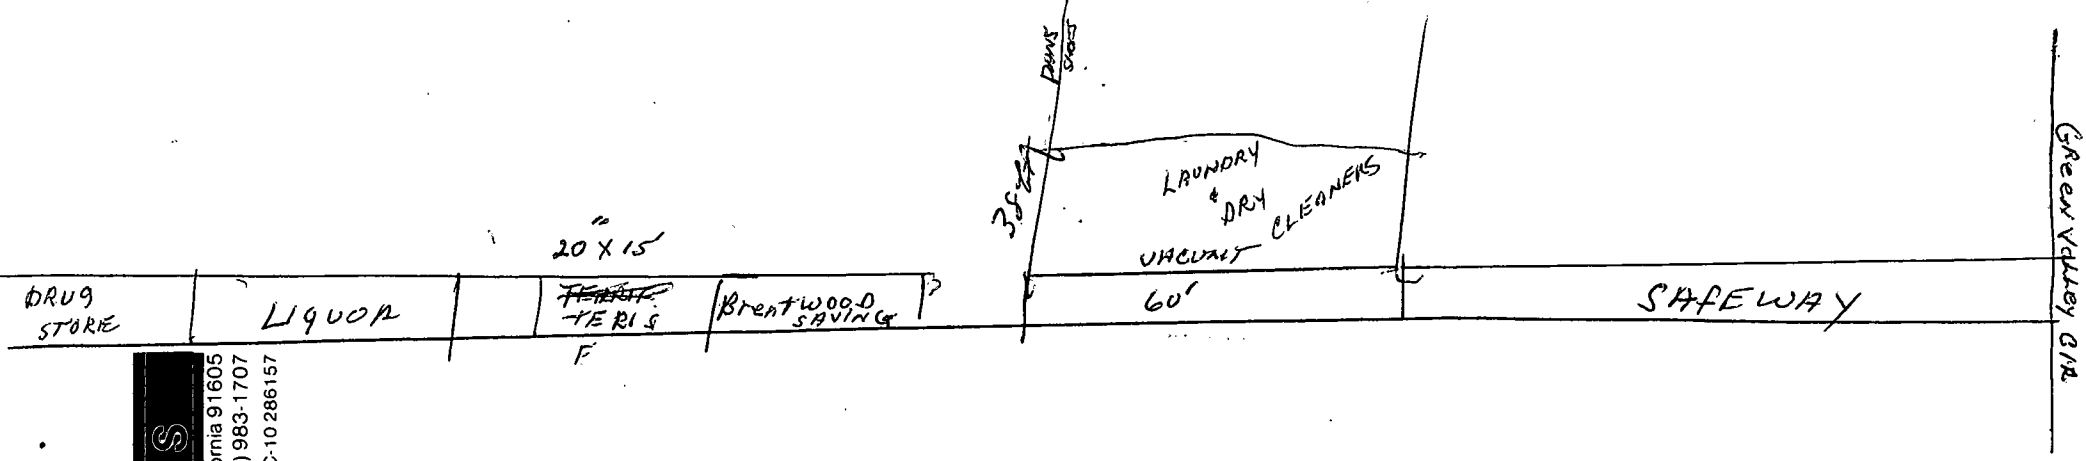

ABEL SIGNS
7051½ Vineland Avenue, North Hollywood, California 91605
(213) 765-1450 • (213) 983-1707
State License No. C-10 286157

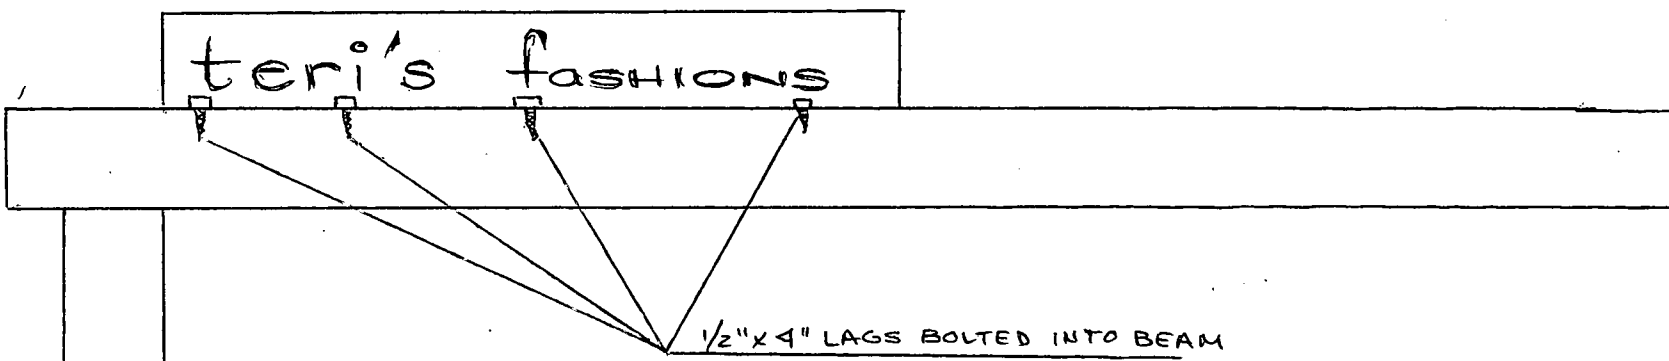

Dr. Kronick (optometry) — OWNER

6257 Bristol Parkway — ADDRESS

Moorefield Const. — CONTRACTOR

5-18-76 — DATE

A 20704 — PERMIT NO.

Install interior walls

Q-32

FOUNDATION — INSPECTOR — DATE

STEEL

FOOTINGS

WALLS

COLUMNS

FIREPLACE

FORMS

LATH

EXTERIOR

STEEL — INSPR. — DATE

BOND BEAM

COLUMNS

WALL

FRAMING 6-1-76 dg

RAT PROOFING

INTERIORS

Nichols plbg — PLUMBING CONTRACTOR

C 12680 — PERMIT — 6-1-76 — DATE

INSPR. — DATE

ROUGH 6-2-76 tf

FINAL 7-20-76 CB — FINAL GAS

WATER SYSTEM

SEWER

CONTR

PROP. LINE

CESSPOOL

CONTR.

HOLE

SEPTIC TANK

CONTR.

SEEPAGE PIT

HEATING, REFRIG.

CONTR.

FLOOR — WALL

INSPR. — DATE

NO. FIXTURES 2

NO. GAS OUTLETS

NO. WATER HEATERS & VENT

PERMIT — DATE

EASEMENT

PERMIT — DATE

BRICK

PERMIT — DATE

LEACH LINE

PERMIT — DATE

ROUGH — FINAL

ELECTRICAL

Earl Electrical — CONTR.
B11080 — PERMIT
5-24-76 — DATE

TEMP. POWER — INSPR. — DATE
TEMP. LIGHT — INSPR. — DATE

RO. ELEC. 15 5-26-76 JL
FINAL ELEC. 7-23-76 JL

FIXTURES
MOTORS
SIGNS
METER — HEATER

ORD. 326 AND AMENDMENTS

CONTR. — PERMIT — DATE

EXCAVATION
CONTR. — PERMIT — DATE

REMARKS:

JOB COMPLETED 7-29-76 — DATE
J Blackwood — SIGNATURE

GROUP V
TYPE
FIRE ZONE
USE ZONE

P 1835
4086

APPLICATION FOR PERMIT TO BUILD
Two sets of Plans and Specifications including Details and Cross Sections Must be filed with Application and Approved by Building Inspector.

$37.50
AMOUNT OF PERMIT
$ 4500
Value of Construction, Including Labor & Materials

A-32

Permit No. A20704 Culver City, Calif. 5-10 1976

Job Address 6257 BRISTOL PARKWAY

Lot _____, Block _____, Tract _____

Owner's Name _____ Address _____ Phone No. _____

Contractor MOORE FIRED CONST. Address 10920 WILSHIRE BD. Phone No. 476-6543

State License No. 170892 Workmen's Comp. CAL-SCANDIA Policy No. _____

City License No. _____

ONE SET OF APPROVED PLANS TO REMAIN ON JOB UNTIL WORK IS COMPLETED.

INSPECTOR MUST APPROVE EACH BRACKET ON JOB CARD BEFORE PROCEEDING TO NEXT WORK.

Purpose building is to be used for SHOP FOR DR. KRONICK (OPTOMETRY SHOP)

Description of Building

Size of New Building or Addition 22E x 40 (1st Floor) — x — (2nd Floor) Total floor area 880 Sq.Ft. No. of Rooms 7

Size of Garage — x — Size of Lot — x — Size of Girders — x —

Size of Mudsill _____ x _____ Size of floor joists _____ x _____ (1st Floor) _____ x _____ (2nd Floor)

Size of exterior studs _____ x _____, Size of interior studs _____ x _____

Size of Ceiling Joists _____ x _____, Size of Roof Rafters _____ x _____

Material of Foundation _____, Width of Footings _____ Depth in Ground _____

Material of Exterior Walls _____ Interior Walls _____ Floor _____

Roof _____

COMMERCIAL	X	GARAGE APTS	
INDUSTRIAL		RESIDENCE	
APARTMENTS		FIREPLACE	
UNITS		FURNACE	
DUPLEX		TILE WORK	

REMARKS

INSTALL NEW EXTERIOR WALL

RECEIVED MAY 17 1976 CITY OF CULVER CITY BUILDING DEPT.

I have carefully examined and read the above application and know the same is true and correct and hereby certify and agree that if a permit is issued that all of the provisions of the Building Ordinances and the Uniform Building Code of the City of Culver City and building laws of the State of California will be complied with, whether hereby specified or not.

Applicant MOORE FIRED CONST

By Harold E. Moore Jr.

OFFICE USE ONLY
BOOK PAGE
PARCEL

PLANNING DIVISION PLAN CHECK LIST

Dr K Kronick Optometry — OWNER OR PROJECT NAME — PHONE — 5-11-76 DATE (Disposition)

6257 Bristol Pkwy — JOB ADDRESS — LOT(S) — BLOCK — 30946 TRACT

C-3 — ZONE — Internal Modifications — JOB DESCRIPTION

CHECK		NON-CONFORMANCE: CODE SECTION
YARD SETBACKS	OK / NA	FRONT SIDES REAR
BLDG. HEIGHT	OK / NA	
OPEN SPACE & LOT COVERAGE	OK / NA	
DISTANCE BTWN. BUILDINGS &/OR UNIT SIZE	OK / NA	
FENCES, WALLS, HEDGES	OK / NA	
PARKING	OK / NA	
SIGNS	OK / NA	
SITE PLAN ☐ OR SPECIFIC PLAN ☐ CONDITIONS	OK / NA	
OTHER	OK / NA	Modify internal partitions for optometrist shop

☐ Approved

☐ Rejected

BY _____

Special Action(s): _____ TYPE PL- _____ DATE APPROVED

Ord. No. _____ Res. No. _____ Admin. _____

for _____

CCPL 73

DEPARTMENT OF BUILDING & SAFETY
CULVER CITY, CALIFORNIA
837-5211

Application For Permit
PLUMBING

CONTRACTOR
Name Hicks Plumbing Co.
Address 5939 West Slauson Ave.
City Los Angeles Tel. No. 213 298-6176
City License No. 15384 State License No. 279246

PERMIT NO.	DATE ISSUED
C-12680	6-1-76
RECEIVED BY	**READY FOR FIRST INSPECTION**
VT	W.C

APPLICANT FILL IN HEAVILY OUTLINED PORTION ONLY

Job Address 6257 Bristol Pkwy

OWNER
Name Moorefield Const
Mail Address
City Tel. No.

I am the Legal Possessor of the above Culver City Certificate of Qualification.
Contractor

I am the Legal Owner of the property described above.
Owner

PERMIT FEES	No.	Each	FEE
Issuing permit			$ 6.00
Building Sewer		7.00	
Sewer cap		6.00	
Sump		5.00	
Gas system including 5		3.00	
Gas system over 5		.60	
Industrial waste interceptor		3.00	
Water closet		3.00	
Bidet		3.00	
Bathtub		3.00	
Lavatory		3.00	
Shower and/ or pan		3.00	
Sink-kitchen		3.00	
Sink-bar	2	3.00	6.00
Sink-floor		3.00	
Laundry tub		3.00	
Washer standpipe		3.00	
Garbage disposal		3.00	
Dishwasher		3.00	
Floor drain		3.00	
Urinal		3.00	
Drinking fountain		3.00	
Dental unit		3.00	
Slop sink		3.00	
Roof drains		3.00	
Repair of waste and/ or vent piping		3.00	
Water service		3.00	
Water piping inside building		3.00	
Lawn sprinkler system		3.00	
Backflow device including 5		3.00	
Over 5		.60	
Water softener		3.00	
Water pressure regulator		3.00	
Water heater		2.00	
Water heater vent		2.00	
Swimming pool private		14.00	
Swimming pool public		24.00	
Supplement		6.00	
Miscellaneous		3.00	
Extra inspection		7.50	
Investigation		20.00	
TOTAL FEES			12.00

FIRE SPRINKLER AND STANDPIPES

PERMIT FEES	No.	Each	FEE
Issuing permit			$6.00
Repair, alter, add to fire sprinkler system, underground fire sprinkler piping system (when permit for complete system has not been obtained)		25.00	
Standpipes wet or dry (outlets)		5.00	
1 to 10 heads		10.00	
11 to 25 "		17.00	
26 to 50 "		30.00	
51 to 100 "		50.00	
101 to 200 "		75.00	
201 to 300 "		105.00	
301 to 500 "		175.00	
501 to 1000 "		300.00	
1001 to 2000 "		400.00	
2001 to 3000 "		500.00	
3001 to 4000 "		600.00	
4001 to 5000 "		700.00	
Over 5000 "		800.00	
TOTAL FEES			

RECEIVED
1976 JUN -1 PM 1:05
BUILDING DIVISION

RECEIVED
1976 MAY 24 AM 11: 11
BUILDING DIVISION

DEPARTMENT OF BUILDING & SAFETY
CULVER CITY, CALIFORNIA
837-5211

Application For Permit
ELECTRIC

ELECTRICAL CONTRACTOR

Name EREL ELECTRICAL INC
Address 1253 7TH ST
City SANTA MONICA Tel. No. 3930501
City License No. B69447 State License No. 307782

PERMIT NO.	DATE ISSUED
B11080	5-24-76
RECEIVED BY	**READY FOR FIRST INSPECTION**
tw	

APPLICANT FILL IN HEAVILY OUTLINED PORTION ONLY

Job Address 6257 BRISTOL PARKWAY ~~9770 CULVER BLVD.~~
FOX HILLS PLAZA

OWNER
Name DR. KRONIC
Mail Address 6257 BRISTOL PARKWAY
City Culver City Tel. No.

I am the Legal Possessor of the above Culver City Certificate of Qualification.
William H. Bekkum
Electrician

I am the Legal Owner of the property described above.
Owner

PERMIT FEES	No.	Each	Fee
Issuing permit			6.00
Light outlets		.35	
Switch outlets	3	.35	1 05
Receptacle outlets	12	.35	4 25
Light fixtures		.35	
Disposal		2.00	
Food center		2.00	
Vent fan		2.00	
Range		2.50	
Cook top		2.50	
Dishwasher		2.50	
Heater		2.50	
Heat zones		2.50	
F.A.U.		2.50	
Signs		5.00	
Trans. over 4		1.00	
No. of sign lamps		.10	
Flood lite poles		5.00	
Temp. work lights		6.00	
Comm. & Ind. panel		6.00	
Busways		p.ft. .10	
Power Duct		p.ft. .10	
Under floor duct		p.ft. .07	
Motor ½ hp.		2.00	
½hp. to 5 hp.		3.00	
5 hp. to 15 hp.		5.00	
15 hp. to 50 hp.		10.00	
50 hp. to 200 hp.		20.00	
200 hp. and over		30.00	
Transformers		KVA	
Welders		KVA	
Generators		KVA	
Timers		2.00	
Supplement permit		6.00	
Miscellaneous		6.00	
Extra inspection		7.50	
Investigation		20.00	
Temporary service		6.00	
Power service		6.00	
TOTAL FEES			11.30

CORRECTIONS

PROPERLY SUPPORT FLEX ABOVE CEILING
PROPERLY SUPPORT RELOCATED FLUOR. FIX.

RECORDS

OK-Rough walls only 5-26-76 JH

APPROVALS

	Date	Inspector
Temp.		
Underground		
Rough wiring	5-26-76	JH
Fixtures		
Power		
Meters called		
FINAL	7-28-76	JH

6257 Bristol parkway

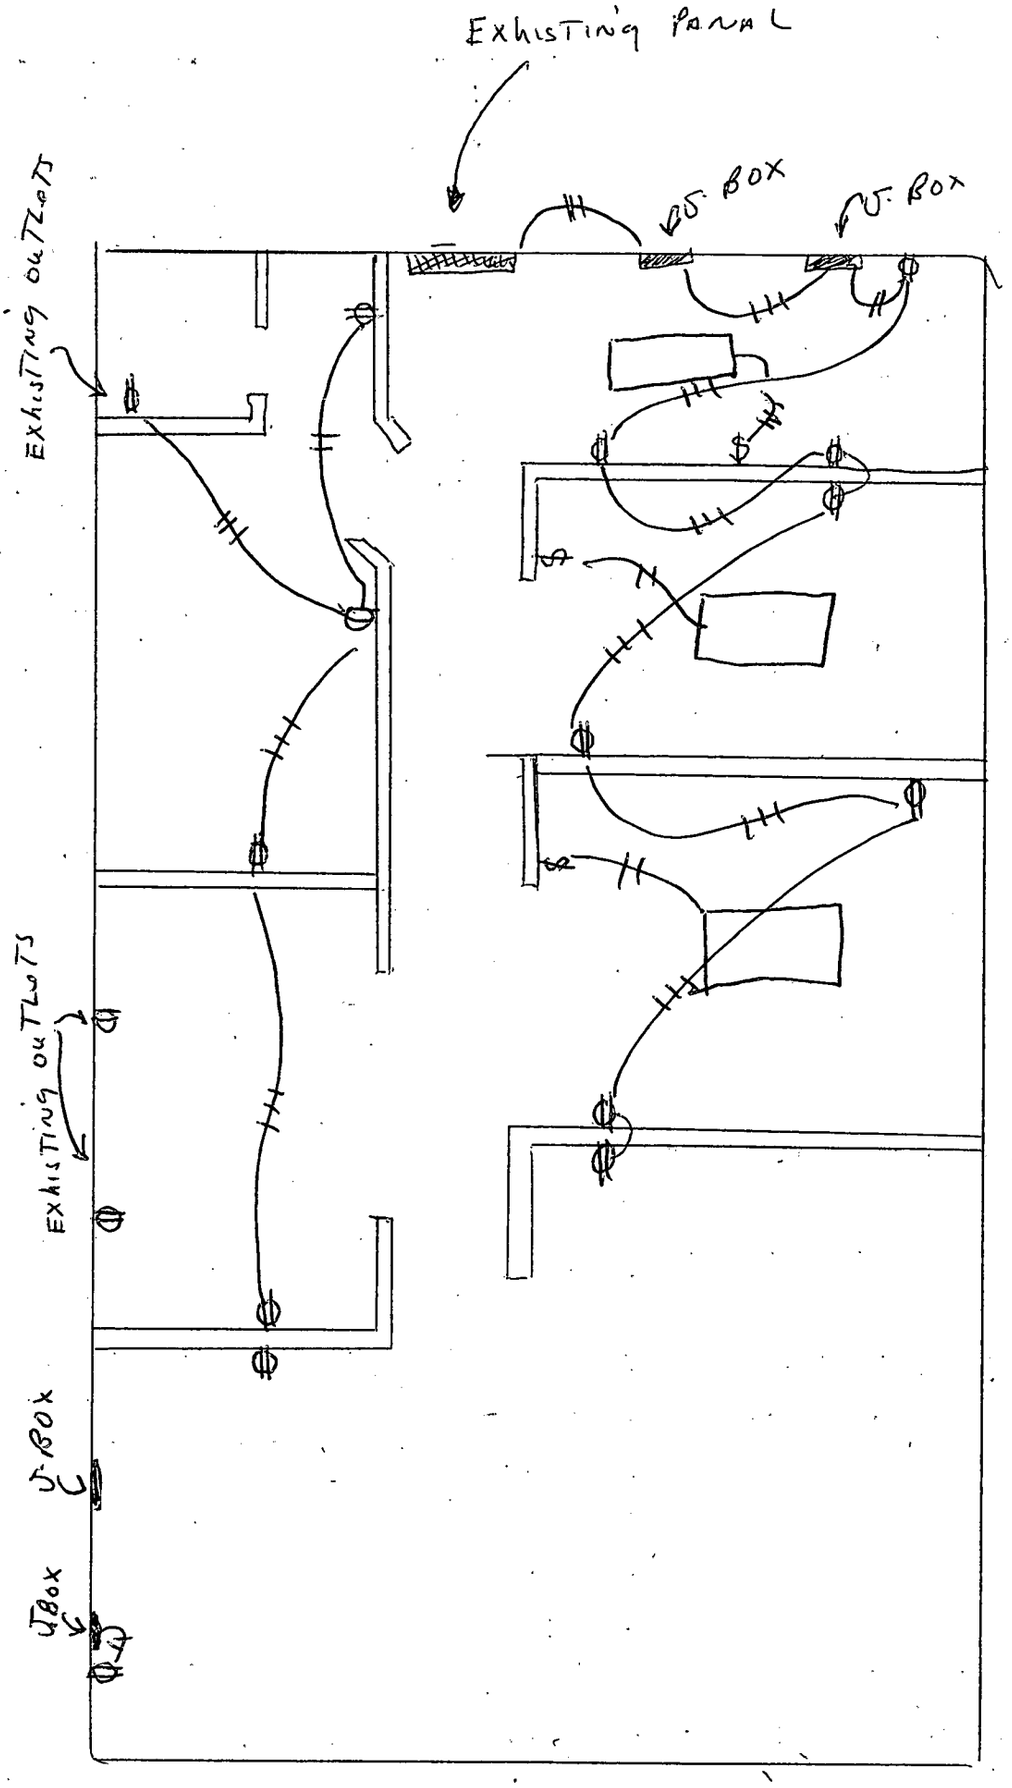

I added some outlets and made 2. Three wire circuits on each side. Everything else remains the same.

ORIGINAL MUST BE PERMANTLY POSTED IN A CONSPICUOUS LOCATION NEAR THE MAIN ENTRANCE INSIDE THE SUBJECT BUILDING

COPY NO. 2

CITY OF CULVER CITY
CALIFORNIA

CERTIFICATE OF OCCUPANCY

JUNE 26 1975
DATE ISSUED

Nº 5515
CERTIFICATE NUMBER

DIVISION OF
PLANNING AND COMMUNITY DEVELOPMENT

THIS IS TO CERTIFY THAT THE BUILDING OR STRUCTURE(S), AND LAND DESCRIBED HEREINBELOW HAVE BEEN INSPECTED BY ALL CITY DEPARTMENTS AND/OR DIVISIONS CONCERNED AND, HAVING BEEN FOUND TO BE IN FULL COMPLIANCE WITH ALL THE APPLICABLE LAWS AND REGULATIONS OF THE CITY OF CULVER CITY AND OF THE STATE OF CALIFORNIA INCLUDING WHATEVER SPECIAL CONDITIONS OF APPROVAL WHICH MAY HAVE BEEN ATTACHED TO THE DEVELOPMENT OF THE BUILDING OR STRUCTURE(S), AND LAND, ARE HEREBY OFFICIALLY AND LAWFULLY AUTHORIZED AS SUITABLE FOR OCCUPANCY AS A

AN APPAREL STORE

SUBJECT TO CONTINUED COMPLIANCE WITH ALL THE APPLICABLE LAWS, REGULATIONS AND SPECIAL CONDITIONS OF APPROVAL THROUGHOUT THE LIFE OF THE BUILDING OR STRUCTURE(S) UNLESS OTHERWISE APPROVED BY THE CITY OF CULVER CITY.

STREET ADDRESS 6257 BRISTOL PARKWAY — ZONING DISTRICT C-3

LEGAL DESCRIPTION: LOT(S) 2 — FIRE ZONE 2 — OTHER "FOX HILLS PLAZA"

BLOCK - TRACT PARCEL MAP NO. 3773 — BUILDING NO. - — NO. OF UNITS -

ASSESSOR'S INFORMATION: BOOK NO. 4203 — BUILDING PERMIT NO. A 19299 — VALUATION $7,000

PAGE NO. 12 PARCEL NO. 17 — ARCHITECTURAL DESIGN DISTRICT SHOPPING CENTER

SPECIAL CONDITIONS OF APPROVAL NECESSARILY APPLICABLE FOR THE CONTINUOUS VALIDITY OF THIS CERTIFICATE OF OCCUPANCY:

CITY SITE PLAN (PL-830), ARCHITECTURAL REVIEW BOARD AND CULVER CITY REDEVELOPMENT AGENCY CONDITIONS OF PROJECT APPROVAL.

CLEARANCES

BUILDING DIVISION:	ENGINEERING DIVISION:	FIRE DEPARTMENT:	INDUSTRIAL WASTE:
DATE 4-9-75	DATE 4-7-75	DATE 4/10/75	DATE 4/17/75
BY	BY	BY	BY
PARKS DIVISION:	**POLICE DEPARTMENT:**	**PUBLIC WORKS DEPARTMENT:**	**SANITATION DIVISION:**
DATE 6-21-75	DATE N/A	DATE 4-9-75	DATE 4-15-75
BY	BY	BY	BY

PLANNING AND COMMUNITY DEVELOPMENT DIVISION BY William Ahern, AA01CD for MC

THIS CERTIFICATE BECOMES VALID WHEN SIGNED BY AN AUTHORIZED REPRESENTATIVE OF THE PLANNING AND COMMUNITY DEVELOPMENT DIVISION OF THE CITY OF CULVER CITY

Ramada Inn-Dress Shop — OWNER
6257 Bristol Parkway — ADDRESS
Ramada DevelopmentCo. — CONTRACTOR
6-28-74 — DATE
A 19299 — PERMIT NO.
Interior & facade work

E-40

FOUNDATION INSPECTOR DATE

STEEL

FOOTINGS

WALLS

COLUMNS

FIREPLACE

FORMS

LATH

EXTERIOR

STEEL INSPR. DATE

BOND BEAM

COLUMNS

WALL

FRAMING

RAT PROOFING

INTERIORS

Hermsen Inc — PLUMBING CONTRACTOR
C10236 — PERMIT
5-24-74 — DATE

INSPR. DATE

ROUGH

FINAL 8-7-74 CB FINAL GAS

WATER SYSTEM

SEWER

CONTR

PROP. LINE

CESSPOOL CONTR.

HOLE

SEPTIC TANK CONTR.

SEEPAGE PIT

HEATING, REFRIG. Keystone Coords CONTR.

FLOOR 1 Comp WALL

1 vent fan

INSPR. DATE

NO. FIXTURES 2

NO. GAS OUTLETS

NO. WATER HEATERS & VENT

PERMIT DATE

EASEMENT

PERMIT DATE

BRICK

PERMIT DATE

LEACH LINE

C10466 — PERMIT
6-28-74 — DATE

ROUGH FINAL 8-7-74 CB

PC 25.00

GROUP_____
TYPE_____
FIRE ZONE_____
USE ZONE_____

APPLICATION FOR PERMIT TO BUILD
Two sets of Plans and Specifications including Details and Cross Sections Must be filed with Application and Approved by Building Inspector.

$ 50.00 AMOUNT OF PERMIT
$ 7,000.00 Value of Construction, Including Labor & Materials

PLAN # 1 #5515 Cert. of Occup. 6-26-75
E 40

Permit No. A19299 Culver City, Calif. May 20 19 74

Job Address 6257 Bristol Parkway, Culver City, California

Lot Portion of Lot 1, Block _____, Tract 30946

Owner's Name Ramada Inns, Inc. Address 6333 Bristol Parkway Phone No. ~~6333X~~641-9271

Contractor Ramada Development Company Address 6333 Bristol Parkway Phone No. 641-9271

State License No. ST #273772 Workmen's Comp. _____ Policy No. _____

City License No. 22955

ONE SET OF APPROVED PLANS TO REMAIN ON JOB UNTIL WORK IS COMPLETED.

INSPECTOR MUST APPROVE EACH BRACKET ON JOB CARD BEFORE PROCEEDING TO NEXT WORK.

Purpose building is to be used for Dress Shop

Description of Building

Size of New Building or Addition ____ x ____ (1st Floor) ____ x ____ (2nd Floor) Total floor area 880 Sq.Ft. No. of Rooms 2

Size of Garage ____ x ____ Size of Lot ____ x ____ Size of Girders ____ x ____

Size of Mudsill ____ x ____ Size of floor joists ____ x ____ (1st Floor) ____ x ____ (2nd Floor)

Size of exterior studs ____ x ____, Size of interior studs ____ x ____

Size of Ceiling Joists ____ x ____, Size of Roof Rafters ____ x ____

Material of Foundation _____, Width of Footings _____ Depth in Ground _____

Material of Exterior Walls _____ Interior Walls _____ Floor _____

Roof _____

COMMERCIAL		GARAGE APTS	
INDUSTRIAL		RESIDENCE	
APARTMENTS		FIREPLACE	
UNITS		FURNACE	
DUPLEX		TILE WORK	

REMARKS

Tenant Improvement for Dress Shop in existing building.

RECEIVED JUN 28 1974 City of Culver City Building Dept.

I have carefully examined and read the above application and know the same is true and correct and hereby certify and agree that if a permit is issued that all of the provisions of the Building Ordinances and the Uniform Building Code of the City of Culver City and building laws of the State of California will be complied with, whether hereby specified or not.

Applicant Ramada Development Company

By William M. Garnier
WM. M. GARNIER, PROJECT SUPT.

213-641-9271

OFFICE OF ASSESSOR
BOOK PAGE PARCEL

ORIGINAL MUST BE PERMANTLY POSTED IN A CONSPICUOUS LOCATION NEAR THE MAIN ENTRANCE INSIDE THE SUBJECT BUILDING

COPY NO. 2

CITY OF CULVER CITY
CALIFORNIA

CERTIFICATE OF OCCUPANCY

JUNE 26, 1975
DATE ISSUED

Nº 5515
CERTIFICATE NUMBER

DIVISION OF
PLANNING AND COMMUNITY DEVELOPMENT

THIS IS TO CERTIFY THAT THE BUILDING OR STRUCTURE(S), AND LAND DESCRIBED HEREINBELOW HAVE BEEN INSPECTED BY ALL CITY DEPARTMENTS AND/OR DIVISIONS CONCERNED AND, HAVING BEEN FOUND TO BE IN FULL COMPLIANCE WITH ALL THE APPLICABLE LAWS AND REGULATIONS OF THE CITY OF CULVER CITY AND OF THE STATE OF CALIFORNIA INCLUDING WHATEVER SPECIAL CONDITIONS OF APPROVAL WHICH MAY HAVE BEEN ATTACHED TO THE DEVELOPMENT OF THE BUILDING OR STRUCTURE(S), AND LAND, ARE HEREBY OFFICIALLY AND LAWFULLY AUTHORIZED AS SUITABLE FOR OCCUPANCY AS A

AN APPAREL STORE

SUBJECT TO CONTINUED COMPLIANCE WITH ALL THE APPLICABLE LAWS, REGULATIONS AND SPECIAL CONDITIONS OF APPROVAL THROUGHOUT THE LIFE OF THE BUILDING OR STRUCTURE(S) UNLESS OTHERWISE APPROVED BY THE CITY OF CULVER CITY.

STREET ADDRESS 6257 BRISTOL PARKWAY — ZONING DISTRICT C-3

LEGAL DESCRIPTION: LOT(S) 2 — FIRE ZONE 2 — OTHER "FOX HILLS PLAZA"

BLOCK - TRACT PARCEL MAP NO. 3773 — BUILDING NO. - — NO. OF UNITS -

ASSESSOR'S INFORMATION: BOOK NO. 4203 — BUILDING PERMIT NO. A 19299 — VALUATION $7,000

PAGE NO. 12 PARCEL NO. 17 — ARCHITECTURAL DESIGN DISTRICT SHOPPING CENTER

SPECIAL CONDITIONS OF APPROVAL NECESSARILY APPLICABLE FOR THE CONTINUOUS VALIDITY OF THIS CERTIFICATE OF OCCUPANCY:

CITY SITE PLAN (PL-830), ARCHITECTURAL REVIEW BOARD AND CULVER CITY REDEVELOPMENT AGENCY CONDITIONS OF PROJECT APPROVAL.

CLEARANCES

BUILDING DIVISION:	ENGINEERING DIVISION:	FIRE DEPARTMENT:	INDUSTRIAL WASTE:
DATE 4-9-75	DATE 4-7-75	DATE 4/9/75	DATE 4/7/75
BY Jim Blackburn	BY	BY Carl Dowell	BY
PARKS DIVISION:	**POLICE DEPARTMENT:**	**PUBLIC WORKS DEPARTMENT:**	**SANITATION DIVISION:**
DATE	DATE N/A	DATE 4-9-75	DATE
BY	BY	BY K E Miller	BY

PLANNING AND COMMUNITY DEVELOPMENT DIVISION BY William Phelps, AAO/CD by JM

THIS CERTIFICATE BECOMES VALID WHEN SIGNED BY AN AUTHORIZED REPRESENTATIVE OF THE PLANNING AND COMMUNITY DEVELOPMENT DIVISION OF THE CITY OF CULVER CITY

Teris Fashions — OWNER

6257 Bristol Parkway — ADDRESS

Abel Sign — CONTRACTOR

8-12-74 — DATE

A 19394 — PERMIT NO.

Sign

FOUNDATION INSPECTOR DATE

STEEL

FOOTINGS

WALLS

COLUMNS

FIREPLACE

FORMS

LATH

EXTERIOR

STEEL INSPR. DATE

BOND BEAM

COLUMNS

WALL

FRAMING

RAT PROOFING

INTERIORS

PLUMBING CONTRACTOR

PERMIT DATE

INSPR. DATE

ROUGH

FINAL FINAL GAS

WATER SYSTEM

SEWER

CONTR

PROP. LINE

CESSPOOL

CONTR.

HOLE

SEPTIC TANK

CONTR.

SEEPAGE PIT

HEATING, REFRIG.

CONTR.

FLOOR WALL

INSPR. DATE

NO. FIXTURES

NO. GAS OUTLETS

NO. WATER HEATERS & VENT

PERMIT DATE

EASEMENT

PERMIT DATE

BRICK

PERMIT DATE

LEACH LINE

PERMIT DATE

ROUGH FINAL

#3054 Pc 10.00

RECEIVED-BLDG. DEPT.

GROUP_____
TYPE_____
FIRE ZONE_____
USE ZONE_____

APPLICATION FOR PERMIT TO BUILD
Two sets of Plans and Specifications including Details and Cross Sections Must be filed with Application and Approved by Building Inspector.

JUL 17 3 02 PM '74
CITY OF CULVER CITY CALIFORNIA

$ 20.00
AMOUNT OF PERMIT
$ 1000.00
Value of Construction, Including Labor & Materials

Permit No. 19394 Culver City, Calif. AUG 12 1974

Job Address 6257 BRISTOL PKY WAY CULVE CITY

Lot_____, Block_____, Tract_____

Owner's Name TERIS FASHIONS Address SAME Phone No._____

Contractor ABEL SIGN Address 6824 CIRCLE DR Phone No. 984 0205

State License No. C 10 286 159 Workmen's Comp._____ Policy No._____

City License No. 4962

ONE SET OF APPROVED PLANS TO REMAIN ON JOB UNTIL WORK IS COMPLETED.

INSPECTOR MUST APPROVE EACH BRACKET ON JOB CARD BEFORE PROCEEDING TO NEXT WORK.

Purpose building is to be used for SIGN (Dress Shop)

Description of Building

Size of New Building or Addition ____x____ (1st Floor) ____x____ (2nd Floor) Total floor area____ Sq.Ft. No. of Rooms___

Size of Garage____x____ Size of Lot____x____ Size of Girders____x____

Size of Mudsill____x____ Size of floor joists____x____ (1st Floor) ____x____ (2nd Floor)

Size of exterior studs____x____, Size of interior studs____x____

Size of Ceiling Joists____x____, Size of Roof Rafters____x____

Material of Foundation_____, Width of Footings_____ Depth in Ground_____

Material of Exterior Walls_____ Interior Walls_____ Floor_____

Roof_____

COMMERCIAL		GARAGE APTS	
INDUSTRIAL		RESIDENCE	
APARTMENTS		FIREPLACE	
UNITS		FURNACE	
DUPLEX		TILE WORK	

REMARKS

RECEIVED AUG 12 1974 City of Culver City Building Dept.

I have carefully examined and read the above application and know the same is true and correct and hereby certify and agree that if a permit is issued that all of the provisions of the Building Ordinances and the Uniform Building Code of the City of Culver City and building laws of the State of California will be complied with, whether hereby specified or not.

Applicant Tony C. Podmore

By_____

OFFICE OF ASSESSOR
BOOK PAGE PARCEL

Finaled - 1-31-75 JOB

Dr. Kronick (optometry) — OWNER
6257 Bristol Parkway — ADDRESS
Moorefield Const. — CONTRACTOR
5-18-76 — DATE
A 20704 — PERMIT NO.
Install interior walls

Q-32

FOUNDATION — INSPECTOR — DATE
STEEL — INSPR. — DATE
STEEL
BOND BEAM
FOOTINGS
COLUMNS
WALLS
WALL
COLUMNS
FIREPLACE
FRAMING 6-1-76 dg
FORMS
RAT PROOFING
LATH
EXTERIOR
INTERIORS

Hicks plbg — PLUMBING CONTRACTOR
C12680 — PERMIT
6-1-76 — DATE

INSPR. — DATE
INSPR. — DATE
ROUGH 6-2-76 tf
NO. FIXTURES 2
FINAL 7-20-76 CB
FINAL GAS
NO. GAS OUTLETS
WATER SYSTEM
NO. WATER HEATERS & VENT
SEWER
CONTR
PERMIT — DATE
PROP. LINE
EASEMENT
CESSPOOL
CONTR.
PERMIT — DATE
HOLE
BRICK
SEPTIC TANK
CONTR.
PERMIT — DATE
SEEPAGE PIT
LEACH LINE
HEATING, REFRIG.
CONTR.
PERMIT — DATE
FLOOR — WALL
ROUGH — FINAL

V

GROUP_____
TYPE_____
FIRE ZONE_____
USE ZONE_____

P 1835

4086

APPLICATION FOR PERMIT TO BUILD
Two sets of Plans and Specifications including Details and Cross Sections Must be filed with Application and Approved by Building Inspector.

$ 32.50
AMOUNT OF PERMIT
$ 4500
Value of Construction, Including Labor & Materials

Q-32

Permit No. A20704 Culver City, Calif. 5-10 1976

Job Address 6257 BRISTOL PARKWAY

Lot_____, Block_____, Tract_____

Owner's Name_____ Address_____ Phone No._____

Contractor MOORE FIRED CONST. Address 10920 WILSHIRE BD. Phone No. 476-6543

State License No. 170892 Workmen's Comp. CAL-SCHMEN Policy No._____

City License No._____

ONE SET OF APPROVED PLANS TO REMAIN ON JOB UNTIL WORK IS COMPLETED.

INSPECTOR MUST APPROVE EACH BRACKET ON JOB CARD BEFORE PROCEEDING TO NEXT WORK.

Purpose building is to be used for SHOP FOR DR. KRONICK (OPTOMETRY SHOP)

Description of Building

Size of New Building or Addition 22E x 40 (1st Floor) — x — (2nd Floor) Total floor area 880 Sq.Ft. No. of Rooms 7

Size of Garage — x — Size of Lot — x — Size of Girders — x —

Size of Mudsill_____x_____ Size of floor joists_____x_____ (1st Floor) _____x_____ (2nd Floor)

Size of exterior studs_____x_____, Size of interior studs_____x_____

Size of Ceiling Joists_____x_____, Size of Roof Rafters_____x_____

Material of Foundation_____, Width of Footings_____Depth in Ground_____

Material of Exterior Walls_____Interior Walls_____Floor_____

Roof_____

COMMERCIAL	X	GARAGE APTS	
INDUSTRIAL		RESIDENCE	
APARTMENTS		FIREPLACE	
UNITS		FURNACE	
DUPLEX		TILE WORK	

REMARKS

INSTALL INTERIOR WALL

RECEIVED MAY 17 1976 GEN. OR CULVER CITY BUILDING DEPT.

I have carefully examined and read the above application and know the same is true and correct and hereby certify and agree that if a permit is issued that all of the provisions of the Building Ordinances and the Uniform Building Code of the City of Culver City and building laws of the State of California will be complied with, whether hereby specified or not.

Applicant MOORE FIRED CONST

By Harold E. Moore Jr.

OFFICE COPY
BOOK
PARCEL

9770 Culver Blvd
Culver City, CA 90232

CITY OF CULVER CITY
Building Safety Division
******** Building Permit ********

65

For Inspections Call
(310) 253-5800

Address: 6257 BRISTOL PK CULV
Permit #: 51238 **Permit Type: Building Permit - COMALT**

Location: "ON HIGHER GROUNDS" COFFEE SHOP
Occupancy Type:
Construction Type:

Legal Description:

Applied: 01/06/2000
Approved: 01/20/2000
Issued: 01/25/2000
Finaled:
Permit Expires 6 months from Date Issued

Owner: MATTHEW STRAUSS
MARY CRONIN
Address: 990 HIGHLAND DR. #200
SOLANA BEACH, CA
Phone: 619-792-7500

Applicant:

Address: 6365 GREEN VALLEY CR #119
CULVER CITY, CA
Phone: 310-663-7315

Non-Residential owner/applicant hereby certifies that the applicant or future building occupant ____ will _____will not need to comply with the applicable requirements of Section 25505, 25533, and 25534 at the Health and Safety Code and the requirements for a permit for construction or modification from the Air Quality Management District.

Signature_____ **Print Name**_____

Contractor: OWNER/BUILDER **O/B**

Signature: _____

Engineer: **State Registration Number:**

Architect: **State Registration Number:**

Valuation: $18,000.00 **Description:** T.I. ON EXIST. SPACE TO COFFEE SHOP

	Existing	New
1st Floor Area Square Footage	0	0
Garage Area Square Footage	0	0
Miscellaneous Square Footage	0	0
Number of Stories	0	0
Number of Parking Spaces	0	0

TOTAL PERMIT FEES: $4,857.78

TOTAL PAYMENTS: $4,857.78

Application Received by: LBONFIGLIO

Permit Issued by: LB

2-3-00 FRAME - RA
2-4-00 DRYWALL - RA
4-18-00 FINAL - RA

Printed: 01-25-2000

ATTN: LISA

9770 Culver Blvd
Culver City, CA 90232

CITY OF CULVER CITY
Building Safety Division
******** Building Permit ********

For Inspections Call
(310) 253-5800

Address: 6257 BRISTOL PK CULV
Permit #: 51238 **Permit Type: Building Permit - COMALT**

Location: Zone: C-3
Occupancy Type: Lot: 1
Construction Type: Tract: 24904

Legal Description:

Applied: 01/06/2000
Approved:
Issued:
Finaled:
Permit Expires 6 months from Date Issued

Owner: MATTHEW STRAUSS
MARY CRONIN
Address: 990 HIGHLAND DR. #200
SOLANA BEACH, CA
Phone: 619-792-7500

Applicant: MARY CRONIN
Address: 6365 GREEN VALLEY CR #119
CULVER CITY, CA
Phone: 310-663-7315

Non-Residential owner/applicant hereby certifies that the applicant or future building occupant ____ will _____will not need to comply with the applicable requirements of Section 25505, 25533, and 25534 at the Health and Safety Code and the requirements for a permit for construction or modification from the Air Quality Management District.

Signature_____ **Print Name**_____

Contractor: OWNER/BUILDER **O/B**

Signature:

Engineer: **State Registration Number:**

Architect: **State Registration Number:**

Valuation: $18,000.00 **Description: T.I. ON EXIST. SPACE TO COFFEE SHOP**

	Existing	New
1st Floor Area Square Footage	0	0
Garage Area Square Footage	0	0
Miscellaneous Square Footage	0	0
Number of Stories	0	0
Number of Parking Spaces	0	0

TOTAL PERMIT FEES: $392.78 **TOTAL PAYMENTS: $156.00**

Application Received by: LBONFIGLIO **Permit Issued by:**

Printed: 01-06-2000

CITY OF CULVER CITY
PLANNING DIVISION PLAN CHECK SHEET

Property Owner, Tenant, Project Name: Matthew Strauss / Telephone: / ( ) / Date: / 1/12/00

Address: 6257 Bristol Parkway / Lot(s): / 1 / Block: / Tract: / 24904

General Plan: Regional Center / Redevelopment Plan: / Area 1 / Zoning: / C-3 / Historic: /

Project Description: T.I for restaurant use

Prior Case Action(s): Case Number(s): _____ Date(s): _____ Resolution/Ordinance Number(s): _____

Revised Gross Square Footage (GSF): **APPROVED** JAN 13 2000 (LA) Culver City Planning Division

Existing Total = _____ GSF
Demolition - _____ GSF
Net Remaining = _____ GSF
New Construction + _____ GSF
Revised Total = _____ GSF
Within Past 5 Years + _____ GSF
Total Subject to NDIF = _____ GSF

New Development Impact Fee (NDIF): Yes _____ / NA — Complete NDIF form / attach to plan check. Explain:

Setbacks:
- Street Facing: OK _____ / Denied _____ / NA _____
- Side: OK _____ / Denied _____ / NA _____
- Side: OK _____ / Denied _____ / NA _____
- Rear: OK _____ / Denied _____ / NA _____

Building Height: OK _____ / Denied _____ / NA

Art In Public Places (APP): Yes _____ / NA — Complete APP form / attach to plan check. Explain:

Open Space and Lot Coverage: OK _____ / Denied _____ / NA

2,500+ SF in landscaping: Yes _____ / NA — Complete AB325 form / attach to plan check. Explain:

Distance Between Buildings: OK _____ / Denied _____ / NA

Residential Unit Size (GSF): OK _____ / Denied _____ / NA

In-Lieu Parkland Fee (ILPF): Total Number Of New Residential Units = _____ Units
Yes _____ / NA — Complete ILPF form / attach to plan check. Explain:

Fences, Walls or Hedges: OK _____ / Denied _____ / NA

* Parking: OK _____ / Denied _____ / NA — Required _____ + Extra _____ = Total _____
In a shopping center, ≯25% of GFA can be used for restaurant use before triggering more parking. Proposed coffee shop adds 1,716 ☐ to existing 3,440 ☐ of restaurant. Total GFA for shopping center is 60,400 ☐. (O.K.)

Signage: OK _____ / Denied _____ / NA — Note that any new permanent signs must have City approval through a separate building permit. Contact Planning for requirements.

Notes: Approved as shown

Redevelopment Division Decision:	OK / Denied / NA	_____	Name: _____ Date: _____ Notes: _____
Planning Division Decision:	OK / Denied / NA	_____	Name: Lisa Araki Date: 1/12/00 Notes: _____

City of Culver City
Building Safety Division Plan Check Corrections List

Call 310-253-5800 for questions regarding the following corrections.
Electrical, Mechanical, Plumbing and Fire Sprinkler Plan Check requires separate application and fees.
All new buildings require fire sprinklers. Contact Fire Prevention at 310-253-5925

Address: 6257 BRISTOL PKWY Plan Check No.: 51238
Phone: _____ Date: 1/14/2000

BUILDING DATA: Resubmit originally checked plans and calculations with two (2) / three (3) revised sets.

STORY	CONST. TYPE/OCC.	AREA (sq.ft.)	$/SQ.FT.*	VALUATION
	T.I			

*From ICBO Building Valuation Data Total Valuation 18,000

BUILDING PERMIT AND PLAN CHECKING:

Plan Check Fees: 156.00 Building Permit Fee: 208.00 Building Permit Fee (Subtotal): 208.00
Credit: 156.00 Credit: 0
Plan Check Fee: 0 Building Permit Fee: 208.00

Commercial Dev. Impact Fee: 25.00 ($25.00 for the first $250,000.00 plus 1.5 % above $250,000.)
Calif. St. Seis. Inst. Fee: 3.78 (0.01% of Valu for Resdtl and 0.021% Valu for Comml, $0.50 min.)
School Developer Fee: 0 (See attached Calculation Sheet, make check out to CCUSD)
Art in Public Places Fee: ↓ (See attached information booklet and Declaration Form)
Street and Sewer Users Fee: 6780.00 (See attached Engineering Division's calculation sheet)
Investigation Fee: 0 (For starting work without a building permit)
Total Fees: 7016.78 (Includes Building Permit, Plan Check and above fees)

MAKE THE FOLLOWING CORRECTIONS:

o.k. Planning & Zoning. Call 310-253-5710 for more information. See attached Planning Division correction sheet.

O.K. Engineering and Public Works (Streets). Call 310-253-5600 for more information.

T.B.D Submit Soils Report and/or structural engineering calculations.

Calif. licensed civil/ structural engineer's signature and license no. are required in each sheet of revised plans and calculations and/or make corrections indicated on marked plans and calculations.

✓ Calif. licensed architect's wet signature and license no. are required on each sheet of revised plans and calculations and/or make corrections indicated on marked set of plans and calculations.

N/A Title 24 Energy Certification by licensed Calif. engineer or architect is required and/or submit energy calc's.

✓ Title 24 Disabled Access requirements have not been met. Make corrections indicated on marked set of plans.

CONTRACTOR'S INFORMATION: Required at time of Building Permit issuance.

✓ Signature. Authorized signature is required on Building Permit application.
✓ State Contractor's licensed number.
✓ City Business License number.

ADDITIONAL CORRECTIONS AND/OR COMMENTS: See below, on back or attached sheets.

CITY OF CULVER CITY DEPARTMENT OF PUBLIC WORKS

SEWERAGE FACILITY CHARGE CALCULATION SHEET

PROPERTY ADDRESS: 6257 BRISTOL PK WY C.C. PH-310-663-7315

LOT NO. 1 BLOCK NO. TRACT NO. 24904

TYPE OCCUPANCY: COFFEE SHOP FEE: $ 6780.00

PREPARED BY: BARRY MAJOR DATE: 1-18-90

FIXED SEAT CAFETERIA = $339 PER SEAT -

20 SEATS

$6780.00

-2315 = CREDIT FOR LAST USAGE -

$4465 S.F.C

Barry

CITY OF CULVER CITY DEPARTMENT OF PUBLIC WORKS

SEWERAGE FACILITY CHARGE CALCULATION SHEET

PROPERTY ADDRESS: 6257 BRISTOL PK WY C.C. PH-310-663-7315

LOT NO. 1 BLOCK NO. TRACT NO. 24904

TYPE OCCUPANCY: COFFEE SHOP FEE: $ 6780.00

PREPARED BY: BARRY MAJOR DATE: 1-18-00

FIXED SEAT CAFETERIA = $339 PER SEAT -

20 SEATS

$6780.00

-2315 = CREDIT FOR LAST USAGE -

$4465 S.F.C

Barry

CITY OF CULVER CITY
PUBLIC WORKS - ENGINEERING PERMITS

Validated:

PAID
$ 4465.00
JAN 24 2000/9:54 AM
02-0008377

DATE 1-25-00 PERMIT NO. 00-0013

APPLICANT AKA "ON HIGHER GROUNDS" SOFIA'S COFFEE BAR ADDRESS 6257 BRISTOL PARKWAY

PHONE NO. 310-663-7315 STATE LIC. _____ CITY LIC. _____

JOB LOCATION STREET & NO. _____ TRACT NO. _____

CASH _____ CHECK _____ BLOCK _____ LOT NO. _____

TREASURER	ACCOUNT TITLE	ACCOUNT NUMBER	AMOUNT	DESCRIPTION OF WORK
122	STREET PERMIT	01-511-3228		
4" CONC SIDEWALK OR PARKING STRIP				
4" CONC DRIVE APPROACH ____ 'X ____'				
6" CONC DRIVE APPROACH ____ 'X ____'				
CURB & GUTTER ____ 'X ____' = ____ LIN FT.				
PARKING AREA ____ SQ. FT.				
DIRT HAULING ____ CU. YD.				
MISC. STREET USE PERMIT				

TREASURER	ACCOUNT TITLE	ACCOUNT NUMBER	AMOUNT	DESCRIPTION OF WORK
133	STREET USE REFUNDABLE	01-22002		
DUMPSTER-STREET USE-REFUNDABLE				
MISC. STREET USE PERMIT - REFUNDABLE				

TREASURER	ACCOUNT TITLE	ACCOUNT NUMBER	AMOUNT	DESCRIPTION OF WORK
400	SEWER USE	04-661-3224		

Lower m/h Sta.	Y Sta.	Upper m/h	Curb	Prop. Line

NOTICE: Depth and location of sewer indicated hereon not guaranteed by the City of Culver City. Accuracy of same shall be determined by Permittee to his or her satisfaction. This permit expires 60 days from date of issuance. All excavations must be backfilled within 3 days. Temporary paving material shall be placed on all backfilled excavations in paved streets, parkways and sidewalks. Sidewalks and gutters must be kept clear. Barricades must be maintained at all times to inspector's satisfaction.

Excavation Size ____ x ____ = ____ sq. ft. ____ Conc. ____ Asph ____ Dirt____

TREASURER	ACCOUNT TITLE	ACCOUNT NUMBER	AMOUNT	TYPE OF OCCUPANCY OR JOB DESCRIPTION
~~711~~ 2108	SEWER FACILITES CHARGES	~~04-661-3474~~ 2A66100.35120	4465	S.F.C
186	PLAN CHECK	01-511-3410		
182	UTILITY PERMIT	01-151-3214		
631	CURB PAINTING	01-611-3459		
126	MISC. RECEIPT	01-151-3231		

ISSUED BY: BLM.

INSPECTION BY: _____

CALL PUBLIC WORKS INSPECTOR
24 Hours In Advance

Underground Service Alert of Southern California

Call: TOLL FREE
1-800
422-4133
TWO WORKING DAYS BEFORE YOU DIG

WHITE - PERMITTEE PINK -INSPECTOR
GOLDENROD-ACCOUNTING CANARY-COUNTER

9770 Culver Blvd
Culver City, CA 90232

CITY OF CULVER CITY
Building Safety Division
******** Building Permit ********

65

For Inspections Call
(310) 253-5800

Address: 6257 BRISTOL PK CULV
Permit #: 51238 **Permit Type: Building Permit - COMALT**

Location: "ON HIGHER GROUNDS" COFFEE SHOP
Occupancy Type:
Construction Type:

Legal Description:

Applied: 01/06/2000
Approved: 01/20/2000
Issued: 01/25/2000
Finaled:
Permit Expires 6 months from Date Issued

Owner: MATTHEW STRAUSS
MARY CRONIN
Address: 990 HIGHLAND DR. #200
SOLANA BEACH, CA
Phone: 619-792-7500

Applicant:

Address: 6365 GREEN VALLEY CR #119
CULVER CITY, CA
Phone: 310-663-7315

Non-Residential owner/applicant hereby certifies that the applicant or future building occupant ____ will _____will not need to comply with the applicable requirements of Section 25505, 25533, and 25534 at the Health and Safety Code and the requirements for a permit for construction or modification from the Air Quality Management District.

Signature_____ **Print Name**_____

Contractor: OWNER/BUILDER **O/B**

Signature:

Engineer: **State Registration Number:**

Architect: **State Registration Number:**

Valuation: $18,000.00 **Description: T.I. ON EXIST. SPACE TO COFFEE SHOP**

	Existing	New
1st Floor Area Square Footage	0	0
Garage Area Square Footage	0	0
Miscellaneous Square Footage	0	0
Number of Stories	0	0
Number of Parking Spaces	0	0

TOTAL PERMIT FEES: $4,857.78

TOTAL PAYMENTS: $4,857.78

Application Received by: LBONFIGLIO

Permit Issued by: LB
2-3-00 FRAME - RA
2-4-00 DRYWALL - FA
4-18-00 FINAL - RA

Printed: 01-25-2000

P/C ---------- Yes/No
PLANNING Y
ENGINEERING N
FIRE PRVNT N

New Address Required? ___Y ___N

9770 Culver Blvd
Culver City, CA 90232

CITY OF CULVER CITY
Building Safety Division
******** Building Permit ********
Separate Electrical, Plumbing, Mechanical Permits are Required

For Inspections Call
(310) 253-5800

Address: 6257 BRISTOL PK CULV
Permit #: 55257 K23 **Permit Type: Building Permit - COMMISC**

Location:
Occupancy Type:
Construction Type: V-N

Applied: 08/21/2001
Approved: 10/03/2001
Issued: 10/03/2001
Finaled:
Permit Expires 6 months from Date Issued

Legal Description:
Owner: QUIZNO'S/MR. EMAD WAHBA (TENANT) (TENANT)
Address: 2604 S. MILITARY AVE. LOS ANGELES, CA
Phone: 310 666 5564

Applicant: QUIZNO'S/MR. EMAD WAHBA
Address: 2604 S. MILITARY AVE. LOS ANGELES, CA
Phone: 310 666 5564

Non-Residential owner/applicant hereby certifies that the applicant or future building occupant ____ will _____will not need to comply with the applicable requirements of Section 25505, 25533, and 25534 at the Health and Safety Code and the requirements for a permit for construction or modification from the Air Quality Management District.

Signature Emad Wahba **Print Name**_____

Contractor: OWNER/BUILDER **O/B**

Signature: _____

Engineer: **State Registration Number:**

Architect: ENVIROTECTURE
3600 WILSHIRE BLVD. #1402
State Registration Number:
LOS ANGELES, CA 213 382 1210

Valuation: $37,000.00 **Description: T.I.-Quizno's restaurant (1241 sq. ft.)**

10/18/01 Footwalls OK
11-29-01 FINAL - RM

	Existing	New
1st Floor Area Square Footage	1241	0
2nd Floor Area Square Footage	0	0
Garage Area Square Footage	0	0
Miscellaneous Square Footage	0	0
Number of Stories	0	0
Number of Parking Spaces	0	0

TOTAL PERMIT FEES: $652.27
Application Received by: **CSAEZ**

TOTAL PAYMENTS: $652.27
Permit Issued by:

TYPE OF APPLICATION: Over the Counter

PLAN REVIEW DUE DATE:

Culver CITY

9770 Culver Blvd
Culver City, CA 90232

CITY OF CULVER CITY
Building Safety Division

****** Building Permit ******

Phone: (310) 253-5800
Fax: (310) 253-5824

SEPARATE PERMITS ARE REQUIRED FOR ELECTRICAL, PLUMBING, AND MECHANICAL

Address: 6257 BRISTOL PK CULV
Permit #: 82982 **Permit Type: Building Permit** **- COMMISC**

Applied: 11/01/2012
Approved: 11/01/2012
Issued: 11/01/2012
Finaled:
PERMIT EXPIRES 6 MONTHS FROM DATE ISSUED OR
6 MONTHS FROM DATE OF LAST INSPECTION

Owner: DAN HIRSCH

Address: 990 HIGHLAND DR # 200
SOLANA BEACH CA

Phone:

Applicant: QUIZNOS SUB

Address: 6257 BRISTOL PKWY
CULVER CITY CA

Phone:

Signature: _____ **Print Name:** ALFRED

Contractor: ALFRED AKOPYAN
2701 N. KEYSTONE ST. BURBANK CA

State License Number: 922324
818 281 3070

Engineer:

Architect:

Description: (1) illuminated channel letter sign

Valuation: $2,200.00

	Existing	New
1st Floor Area Square Footage	0	0
2nd Floor Area Square Footage	0	0
Garage Area Square Footage	0	0

TOTAL FEES: $202.78 **TOTAL PAYMENTS: $202.78**

Received by: ac
Issued by: ac

11-21-12 FINAL- RA

Printed on: 11-01-2012 B-Permit06

RECEIVED

OCT 23 2012

Culver City
Planning Division

OFFICE COPY

Culver City Planning Division
SIGN APPROVED
Date: 10/31/2012
Planner: JW Permit #: P2012146
This is not a Building Permit
Needs Building Safety Approval

APPROVED

OCT 31 2012

Culver City
Planning Division

APPROVED

24 Gauge Sheet Metal Channel Letters Internally Illuminated W/LED Lights

This set of plans and specifications MUST be on job site during construction. It is unlawful to alter or change same, or to deviate therefrom, without approval from the Building Safety Division.

The stamping of this plan and specification SHALL NOT be held to permit or to be an approval of the violation of any City Ordinance or State Law.

This approval does not cover ELECTRICAL, PLUMBING, HEATING or REFRIGERATION work. Separate approval must be obtained.

BUILDING SAFETY DIVISION
CITY OF CULVER CITY

Job Add..... Void without Authorized Initial/Signature.....

818-551-1181
SIGNS

Approval Signatures

Client.....

Landloard.....

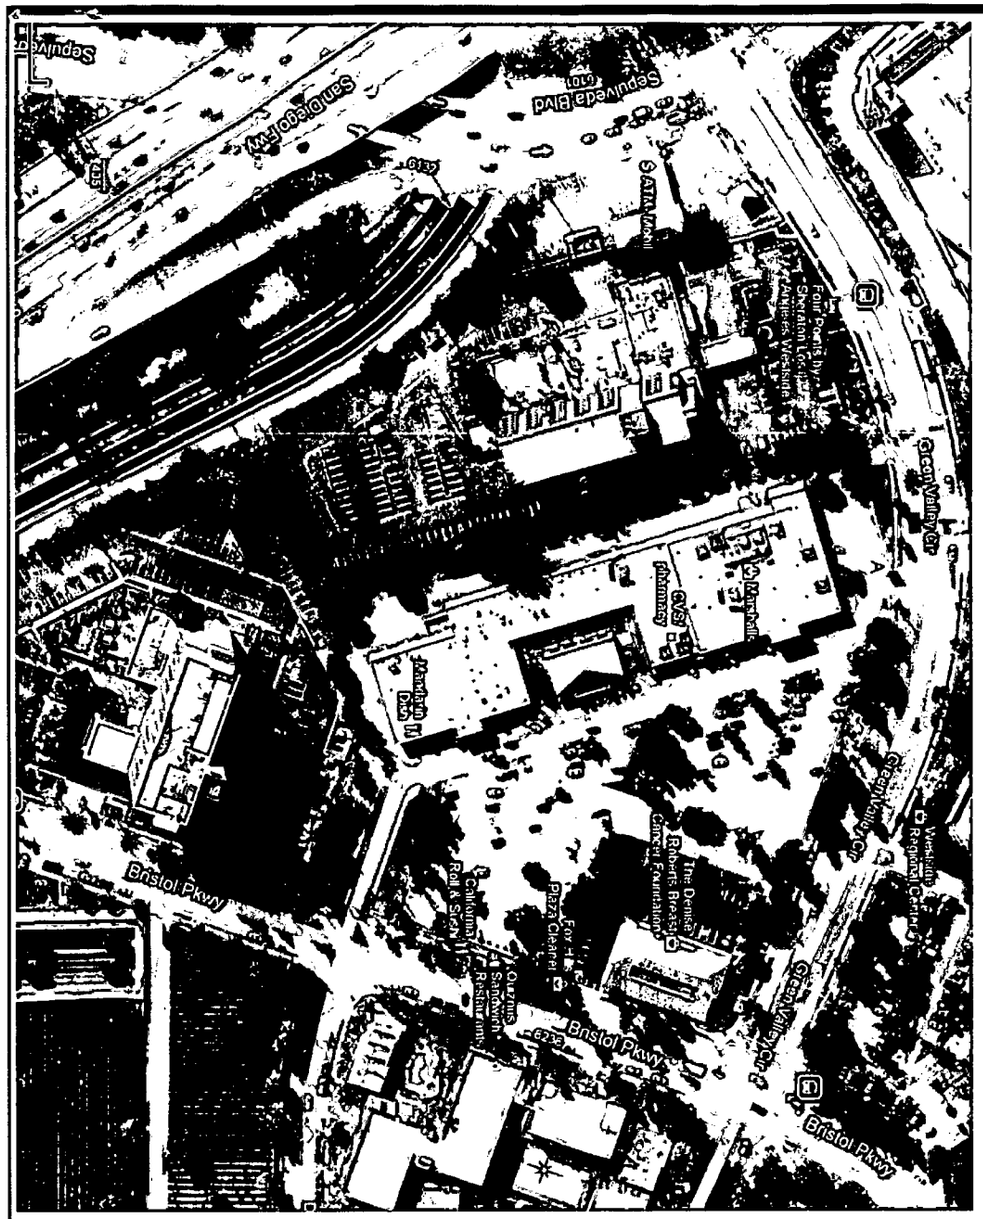

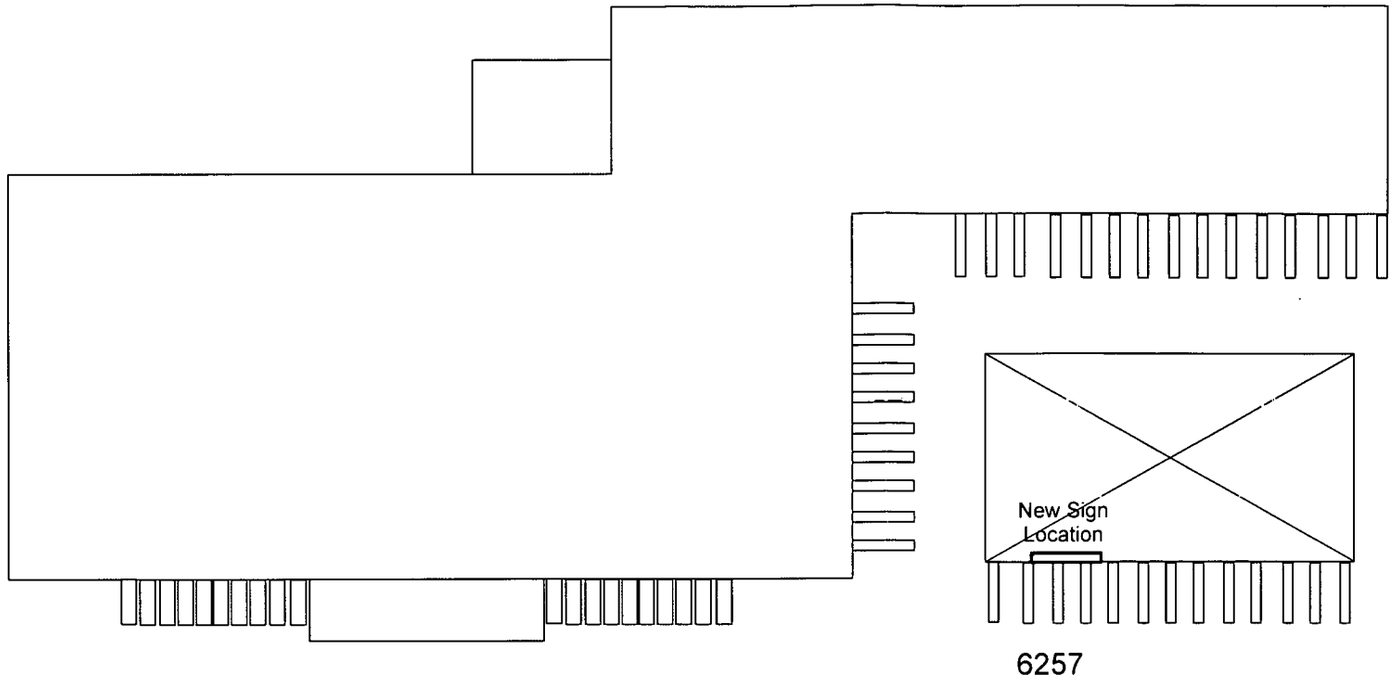

6257

APPROVED

This set of plans and specifications MUST be on job site during construction. It is unlawful to alter or change same, or to deviate therefrom, without approval from the Building Safety Division

The stamping of this plan and specification SHALL NOT be held to permit or to be an approval of the violation of any City Ordinance or State Law

This approval does not cover ELECTRICAL, PLUMBING, HEATING or REFRIGERATION work. Separate approval must be obtained.

BUILDING SAFETY DIVISION
CITY OF CULVER CITY

Void without authorized Initial/Signature

OFFICE COPY

APPROVED

OCT 31 2012

Culver City
Planning Division

Job Add..... 6257 ~~Bistro~~ Bristol Parkway Culver City, CA

818-551-1181
USA SIGNS

Approval Signatures

Client.....

Landlord.....

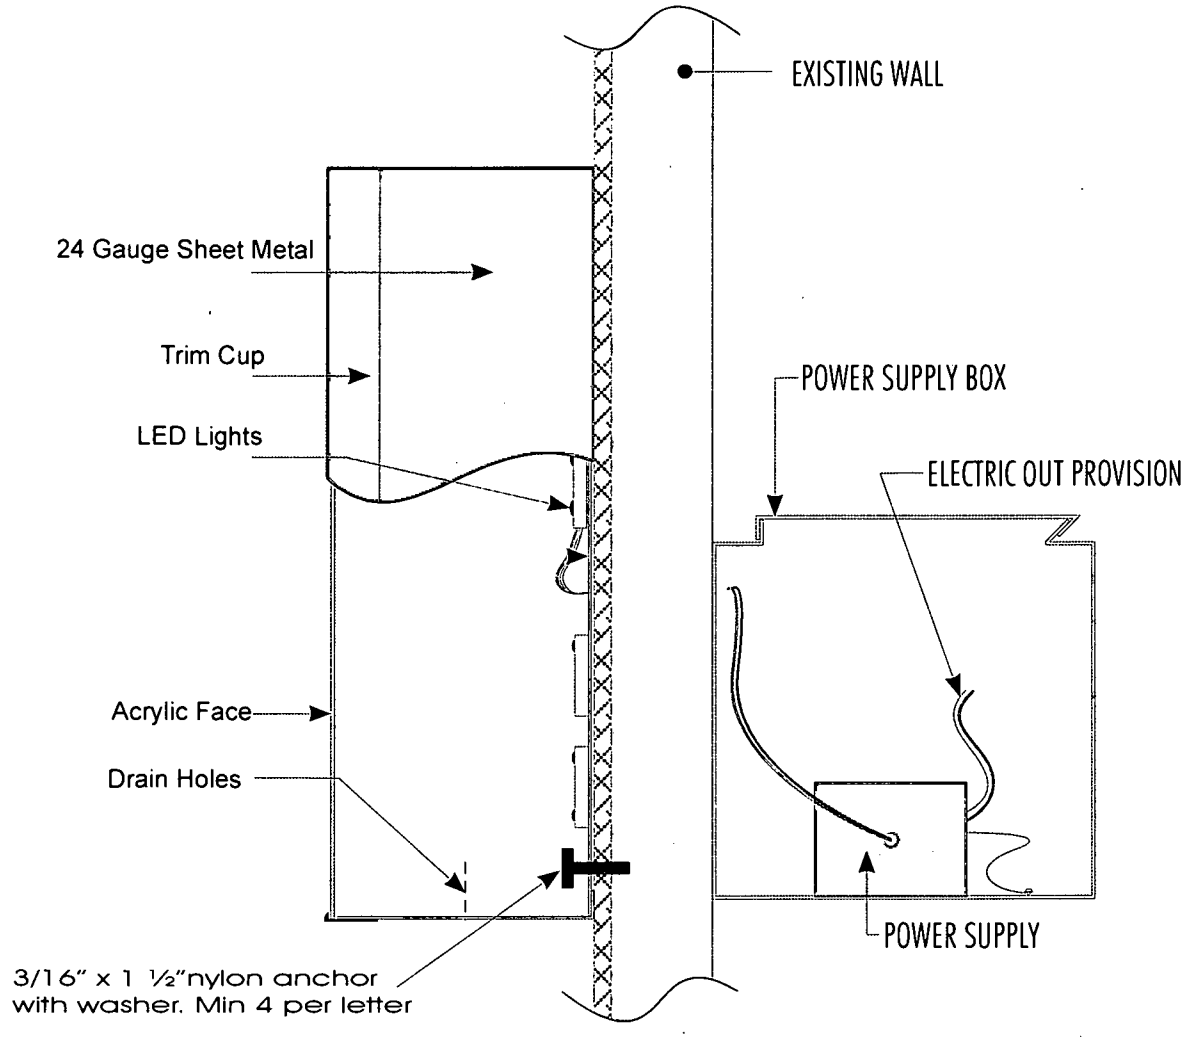

ALL UNDERWRITERS LABORATORIES LISTED ELECTRICAL SIGN LISTED

APPROVED

This set of plans and specifications MUST be on job site during construction. It is unlawful to alter or change same, or to deviate therefrom, without approval from the Building Safety Division

The stamping of this plan and specification SHALL NOT be held to permit or to be an approval of the violation of any City Ordinance or State Law

This approval does not cover ELECTRICAL, PLUMBING, HEATING or REFRIGERATION work. Separate approval must be obtained.

BUILDING SAFETY DIVISION
CITY OF CULVER CITY

Valid without Authorized Initial / Signature

APPROVED SW

OCT 31 2012

Culver City
Planning Division

Individual Channel Letters Mounted On a Wall Internally Illuminated With LED Lights
24 Gauge Sheet Metal Letters
1/8" Red Plexiglass Face
3/4" Black Trim Cup

OFFICE COPY

818-551-1181
DSA SIGNS

Approval Signatures

Client.....

Landlord.....

Job Add.....

TYPE OF APPLICATION: Over the Counter

PLAN REVIEW DUE DATE:

Culver CITY

9770 Culver Blvd
Culver City, CA 90232

CITY OF CULVER CITY
Building Safety Division

****** Building Permit ******

Phone: (310) 253-5800
Fax: (310) 253-5824

SEPARATE PERMITS ARE REQUIRED FOR ELECTRICAL, PLUMBING, AND MECHANICAL

Address: 6257 BRISTOL PK CULV
Permit #: 82982 **Permit Type: Building Permit** **- COMMISC**

Applied: 11/01/2012
Approved: 11/01/2012
Issued: 11/01/2012
Finaled:
PERMIT EXPIRES 6 MONTHS FROM DATE ISSUED OR
6 MONTHS FROM DATE OF LAST INSPECTION

Owner: DAN HIRSCH

Address: 990 HIGHLAND DR # 200
SOLANA BEACH CA
Phone:

Applicant: QUIZNOS SUB

Address: 6257 BRISTOL PKWY
CULVER CITY CA
Phone:

Signature: _____ **Print Name:** ALFRED

Contractor: ALFRED AKOPYAN
2701 N. KEYSTONE ST. BURBANK CA
State License Number: 922324
818 281 3070

Engineer:

Architect:

Description: (1) illuminated channel letter sign

Valuation: $2,200.00

	Existing	New
1st Floor Area Square Footage	0	0
2nd Floor Area Square Footage	0	0
Garage Area Square Footage	0	0

TOTAL FEES: $202.78 **TOTAL PAYMENTS: $202.78**

Received by: ac
Issued by: ac 11-21-12 FINAL - RA

Printed on: 11-01-2012 B-Permit06

9770 Culver Blvd
Culver City, CA 90232

CITY OF CULVER CITY
Building Safety Division
******** Electrical Permit ********

For Inspections Call
(310) 253-5800

Address: 6257 BRISTOL PK CULV
Permit #: 55551 **Permit Type: Electrical Permit** -

Location:

Applied: 10/03/2001
Approved: 10/03/2001
Issued: 10/03/2001
Finaled:
Permit Expires 6 months from Date Issued

Owner: EMAD WAHBA
Address: 6257 BRISTOL **PKWY.**
CULVER CITY **CA**
Phone: 310 666 5564

Applicant: EMAD WAHBA
Address: 6257 BRISTOL PKWY.

Phone: 310 666 5564

Contractor: OWNER/BUILDER **O/B**

Signature: Em Wahba

Engineer: **State Registration Number:**

Architect: **State Registration Number:**

Description: 12 circuits, **relocate panel**

Total Permit Fees: **$116.00**

Application Received by: **CSAEZ**
Permit Issued by: cs

*Please note the following **new** 1996 NEC Requirements:*
1. *Cold water ground for new services shall connect where water service enters the building. Sec. 250-81;*
2. *Separate circuit is required for residential bathroom receptacles. Sec.210-52 (d);*
3. *Residential dining room receptacles shall be fed by the kitchen small appliance circuits. Sec. 210-52 (b) (1).*

If you have any questions, please call (310) 253-5800

10-18-01 rough walls VR
11-20-01 FINAL SA

Printed: 10-03-2001

9770 Culver Blvd
C ver City, CA 90232

CITY OF CULVER CITY
Building Safety Division
******** Electrical Permit ********

For Inspections Call
(310) 253-5800

Address: 6257 BRISTOL PK CULV
Permit #: 55551 **Permit Type: Electrical Permit** -
Site Address: 6257 BRISTOL PK CULV

-------- Permit Fee Schedule -------

Description	Number	Fee Amount
I ce Fee		$16.00
P eck Fees		$0.00
1 hting Circuits,	12	$84.00
2 .0-480 Lighting Circuits	0	$0.00
3 va Residential Appliance Circuit	0	$0.00
3 a Motor / Hea / Trans	0	$0.00
3.1 - 5.0 Hp/Kva Circuits	0	$0.00
5.1 - 15 Hp/Kva Circuits	0	$0.00
15.1 - 50 Hp/Kva Circuits	0	$0.00
5 1 - 200 Hp/Kva Circuits	0	$0.00
2 Hp/Kva Circuits and over	0	$0.00
0 Amp Services	1	$16.00
2 600 Amp Services	0	$0.00
6 - 1200 Amp Services	0	$0.00
1 Amp Service and over	0	$0.00
O 00 Volts - Any # of Amps	0	$0.00
Tem rary Construction Service	0	$0.00
Addi nal Temporary Poles	0	$0.00
El cal Signs	0	$0.00
B ays (Number of Feet)	0	$0.00
W ys (Number of Feet)	0	$0.00
L ting Track (Numb of Feet)	0	$0.00
P Pools, Spas, Hot Tubs	0	$0.00
P Pools, Spas, Hot Tubs	0	$0.00
Te rary Lighting - nstruction	0	$0.00
Au atic Timing De ces	0	$0.00
S e Detectors - 120 Volts	0	$0.00
A nal Light / Ap ance Circuits	0	$0.00
Fi Light Pole / Standard	0	$0.00
M ry Vapor, HPS, M.H. Fixtures	0	$0.00
X- Units	0	$0.00
F ion Machine, S optiocon	0	$0.00
L Voltage / Phone System (Valuation)	$0.00	$0.00
M neous Fees		$0.00
S Inspections (2 urs)	0	$0.00
R ection Fee (H s)	0	$0.00
I ation Fee		$0.00
A Fee		$0.00
C ate of Registr n		$0.00
I Certificate of C ification		$0.00
R al Certification Qualification		$0.00
T AL Electrical Fees		**$116.00**

9770 Culver Blvd
Culver City, CA 90232

CITY OF CULVER CITY
Building Safety Division
******** Plumbing Permit ********

For Inspections Call
(310) 253-5800

Address: 6257 BRISTOL PK CULV
Permit #: 55550 **Permit Type: Plumbing Permit** -

Location:

Applied: 10/03/2001
Approved: 10/03/2001
Issued: 10/03/2001
Finaled:
Permit Expires 6 months from Date Issued

Owner: EMAD WAHBA
Address: 6257 BRISTOL **PKWY.**
CULVER CITY **CA**
Phone: 310 666 5564

Applicant: **EMAD WAHBA**
Address: **6257 BRISTOL PKWY.**
CULVER CITY CA
Phone: **310 666 5564**

Contractor: **OWNER/BUILDER** **O/B**

Signature: Emad Wahba

Engineer: **State Registration Number:**

Architect: **State Registration Number:**

Description: 2 floor drains, **1 trap primer, 2 kitchen sinks, 1 water heater, 1 repair/alter-drain/vent piping**

Total Permit Fees: **$78.00**

Application Received by: **CSAEZ**
Permit Issued by: cs

10/18/01 Plmb Cz
11-20-01 FINAL SB

Printed: 10-03-2001

9770 Culver Blvd
Culver City, CA 90232

CITY OF CULVER CITY
Building Safety Division
******** Plumbing Permit ********

For Inspections Call
(310) 253-5800

Address: 6257 BRISTOL PK CULV
Permit #: 55550 **Permit Type: Plumbing Permit** -
Site Address: 6257 BRISTOL PK CULV

-------- Permit Fee Schedule -------

Description	Number	Fee Amount
Issuance Fee		$16.00
Plan Check Fees		$0.00
Trap Primers	1	$9.00
Water Closets	0	$0.00
Lavatory	0	$0.00
Bath Tub	0	$0.00
Shower and/or Pan	0	$0.00
Bidet	0	$0.00
Urinal	0	$0.00
Floor Drain	2	$18.00
Sink / Kitchen / Bar / Floor / Service	2	$18.00
Dishwasher	0	$0.00
Food Waste Disposal	0	$0.00
Sump	0	$0.00
Clothes Washer Standpipe	0	$0.00
Drinking Fountain	0	$0.00
Water Softner	0	$0.00
Water Heater	1	$11.00
Water Heater Vent	0	$0.00
Water Service	0	$0.00
Water Piping Inside Building	0	$0.00
Water Pressure Regulator	0	$0.00
Repair Waste / Vent Piping	1	$6.00
Fire Dampers	0	$0.00
Building Sewer	0	$0.00
Sewer Cap	0	$0.00
Gas System (Number of Outlets)	0	$0.00
New Lawn Sprinkler Installed	0	$0.00
Additional Sprinkler Heads	0	$0.00
Backflow Device	0	$0.00
Private Swimming Pool/Spa	0	$0.00
Public Swimming Pool/Spa	0	$0.00
Industrial Waste Interceptor	0	$0.00
Dental Unit	0	$0.00
Slop Sink	0	$0.00
Roof Drain	0	$0.00
Miscellaneous Fees (Valuation)	$0.00	$0.00
Reinspections (Number of Hours)	0	$0.00
Special Inspections (Number of Hours)	0	$0.00
Investigation Fee		$0.00
Appeal Fee		$0.00
Fees		$0.00
TOTAL Plumbing & Heating **Permit Fees**		**$78.00**

Printed: 10-03-2001

9770 Culver Blvd
Culver City, CA 90232

CITY OF CULVER CITY
Building Safety Division
******** Mechanical Permit ********

For Inspections Call
(310) 253-5800

Address: 6257 BRISTOL PK CULV
Permit #: 55549 **Permit Type: Mechanical Permit** -

Location:

Applied: 10/03/2001
Approved: 10/03/2001
Issued: 10/03/2001
Finaled:
Permit Expires 6 months from Date Issued

Owner: EMAD WAHBA
Address: 6257 BRISTOL PKWY.
CULVER CITY CA
Phone: 310 666 5564

Applicant: EMAD WAHBA
Address: 6257 BRISTOL PKWY.
CULVER CITY CA
Phone: 310 666 5564

Square Footage of Conditioned Space _____
Note: Building with over 1,000 square feet of air conditioned space will require plans showing compliance with State energy requirements

Contractor: OWNER/BUILDER O/B

Signature: Emad Wahba

Engineer: **State Registration Number:**

Architect: **State Registration Number:**

Description: Relocating 4 ducts, installing kitchen hood

Total Permit Fees: $50.00

Application Received by: CSAEZ
Permit Issued by: cs
11-28-01 FINAL

Printed: 10-03-2001

9770 Culver Blvd
Culver City, CA 90232

CITY OF CULVER CITY
Building Safety Division
******** Mechanical Permit ********

For Inspections Call
(310) 253-5800

Address: 6257 BRISTOL PK CULV
Permit #: 55549 Permit Type: Mechanical Permit -
Site Address: 6257 BRISTOL PK CULV

-------- Permit Fee Schedule -------

Description	Number	Fee Amount
Issuance Fee		$16.00
Plan Check Fees		$0.00
VAV Unit with Coil and Fan	0	$0.00
VAV Unit without Coil or Fan	0	$0.00
VAV Unit with Coil or Fan	0	$0.00
Furnance up to 100,000 BTU	0	$0.00
Furnance over 100,000 BTU	0	$0.00
Floor Furnace	0	$0.00
Heaters: Unit / Suspended / Recessed Wall	0	$0.00
Appliance Vent Only	0	$0.00
Repair / Alt / Add Heat / Air Vent	0	$0.00
Register / Grills	4	$16.00
Boiler / Compressor 1 hp - 3 hp	0	$0.00
Boiler / Compressor 3.1 hp - 15 hp	0	$0.00
Boiler / Compressor 15.1 hp - 30 hp	0	$0.00
Boiler / Compressor 30.1 hp - 50 hp	0	$0.00
Boiler / Compressor 50.1 hp and over	0	$0.00
Absorption System 1 - 100,000 BTU	0	$0.00
Absorption System 100,001 - 500,000 BTU	0	$0.00
Absorption System 500,001 - 1,000,000 BTU	0	$0.00
Absorption System 1,000,001 - 1,750,000 BTU	0	$0.00
Absorption System 1,750,001 BTU and over	0	$0.00
Evaporative Cooler - Non-port	0	$0.00
Single Duct Vent Fan	0	$0.00
Fire / Smoke Dampers	0	$0.00
Ventilation - Not HAVC	0	$0.00
Gas System (number of outlets)	0	$0.00
Air Handling Duct to 10,000 CFM	0	$0.00
Air Handling Duct over 10,000 CFM	0	$0.00
Mechanical Exhaust Hood (Valuation)	$1,800.00	$18.00
Commercial / Industrial Over/Incinerator (Valuation)	$0.00	$0.00
Solar System (Valuation)	$0.00	$0.00
Other (not listed)_____		$0.00
Reinspection Fee (Hours)	0	$0.00
Special Inspections (Hours)	0	$0.00
Investigation Fee		$0.00
Appeal Fee		$0.00
TOTAL Mechanical Fees		**$50.00**

Printed: 10-03-2001

P/C ----------> Yes/No
PLANNING Y
ENGINEERING N
FIRE PRVNT N

New Address Required? ___Y ___N

9770 Culver Blvd
Culver City, CA 90232

CITY OF CULVER CITY
Building Safety Division
******** Building Permit ********
Separate Electrical, Plumbing, Mechanical Permits are Required

For Inspections Call
(310) 253-5800

Address: 6257 BRISTOL PK CULV
Permit #: 55257 K23 **Permit Type: Building Permit - COMMISC**

Location:
Occupancy Type:
Construction Type: V-N

Applied: 08/21/2001
Approved: 10/03/2001
Issued: 10/03/2001
Finaled:
Permit Expires 6 months from Date Issued

Legal Description:
Owner: QUIZNO'S/MR. EMAD WAHBA (TENANT) (TENANT)
Address: 2604 S. MILITARY AVE. LOS ANGELES, CA
Phone: 310 666 5564

Applicant: QUIZNO'S/MR. EMAD WAHBA
Address: 2604 S. MILITARY AVE. LOS ANGELES, CA
Phone: 310 666 5564

Non-Residential owner/applicant hereby certifies that the applicant or future building occupant ____ will _____will not need to comply with the applicable requirements of Section 25505, 25533, and 25534 at the Health and Safety Code and the requirements for a permit for construction or modification from the Air Quality Management District.

Signature Emad Wahba **Print Name**_____

Contractor: OWNER/BUILDER **O/B**

Signature: _____

Engineer: **State Registration Number:**

Architect: ENVIROTECTURE
3600 WILSHIRE BLVD. #1402
State Registration Number:
LOS ANGELES, CA 213 382 1210

Valuation: $37,000.00 **Description: T.I.-Quizno's restaurant (1241 sq. ft.)**

10/18/01 Fumiwalla C2

11-29-01 FINAL- RM

	Existing	New
1st Floor Area Square Footage	1241	0
2nd Floor Area Square Footage	0	0
Garage Area Square Footage	0	0
Miscellaneous Square Footage	0	0
Number of Stories	0	0
Number of Parking Spaces	0	0

TOTAL PERMIT FEES: $652.27
Application Received by: CSAEZ

TOTAL PAYMENTS: $652.27
Permit Issued by:

To Who it may concern:

In regards to the Quizno's located in the Fox Hills Shopping Center, Culver City I am stating that there will be no more then 4 employees at any given shift. I am also requesting that you would approve of just 1 restroom located in the restaurant.

Thank You,

Signature: _____

Owner: Emad Wahba

Emad Wahba

City of Culver City
Building Safety Division Plan Check Corrections List

Call 310-253-5800 for questions regarding the following corrections.
Electrical, Mechanical, Plumbing and Fire Sprinkler Plan Check requires separate application and fees.
All new buildings require fire sprinklers. Contact Fire Prevention at 310-253-5925

Address: 6251 BRISTOL PKWY Plan Check No.: 55257
Phone: _____ Date: _____

BUILDING DATA: Resubmit originally checked plans and calculations with two (2) / three (3) revised sets.

STORY	CONST. TYPE/OCC.	AREA (sq.ft.)	$/SQ.FT.*	VALUATION
	T.I			

*From ICBO Building Valuation Data Total Valuation 31,000

BUILDING PERMIT AND PLAN CHECKING:

Plan Check Fees: 265.50 Building Permit Fee: 354.00 Building Permit Fee (Subtotal): 354.00
Credit: 265.50 Credit: 0
Plan Check Fee: 0 Building Permit Fee: 354.00

Commercial Dev. Impact Fee: 25.00 ($25.00 for the first $250,000.00 plus 1.5 % above $250,000.)
Calif. St. Seis. Inst. Fee: 7.77 (0.01% of Valu for Resdtl and 0.021% Valu for Comml, $0.50 min.)
School Developer Fee: 0 (See attached Calculation Sheet, make check out to CCUSD)
Art in Public Places Fee: _____ (See attached information booklet and Declaration Form)
Street and Sewer Users Fee: _____ (See attached Engineering Division's calculation sheet)
Investigation Fee: _____ (For starting work without a building permit)
Total Fees: 386.77 (Includes Building Permit, Plan Check and above fees)

MAKE THE FOLLOWING CORRECTIONS:

O.K. Planning & Zoning. Call 310-253-5710 for more information. See attached Planning Division correction sheet.

N/A Engineering and Public Works (Streets). Call 310-253-5600 for more information.

_____ Submit Soils Report and/or structural engineering calculations.

✓ Calif. licensed civil/ structural engineer's signature and license no. are required in each sheet of revised plans and calculations and/or make corrections indicated on marked plans and calculations.

✓ Calif. licensed architect's wet signature and license no. are required on each sheet of revised plans and ~~calculations~~ and/or make corrections indicated on marked set of plans and ~~calculations~~

N/A Title 24 Energy Certification by licensed Calif. engineer or architect is required and/or submit energy calc's.

✓ Title 24 Disabled Access requirements have not been met. Make corrections indicated on marked set of plans.

CONTRACTOR'S INFORMATION: Required at time of Building Permit issuance.

✓ Signature. Authorized signature is required on Building Permit application.
✓ State Contractor's licensed number.
✓ City Business License number.

ADDITIONAL CORRECTIONS AND/OR COMMENTS: See below, on back or attached sheets.

CITY OF CULVER CITY
PLANNING DIVISION PLAN CHECK SHEET

#55257

Property Owner, Tenant, Project Name: Mr. Emad Wahba / Quizno's | Telephone: (310) 666-5564 | Date: 9/13/01

Address: 6257 Bristol Parkway | Lot(s): / | Block: / | Tract: /

General Plan: Regional Center Area No 1 | Redevelopment Plan: | Zoning: C-3 | Historic: NR

Project Description: Tenant Improvement - Restaurant 1,241 SF

Prior Case Action(s): | Case Number(s): | Date(s): | Resolution/Ordinance Number(s):

Revised Gross Square Footage (GSF): NA

Existing Total = ____ GSF
Demolition - ____ GSF
Net Remaining = ____ GSF
New Construction + ____ GSF
Revised Total = ____ GSF
Within Past 5 Years + ____ GSF
Total Subject to NDIF = ____ GSF

New Development Impact Fee (NDIF): Yes ____ NA — Complete NDIF form / attach to plan check. Explain:

Setbacks: Street Facing OK ____ / Denied ____ / NA ____
Side OK ____ / Denied ____ / NA ____
Side OK ____ / Denied ____ / NA ____
Rear OK ____ / Denied ____ / NA ____

Building Height: OK ____ Denied ____ (NA)

Art In Public Places (APP): Yes ____ (NA) — Complete APP form / attach to plan check. Explain:

Open Space and Lot Coverage: OK ____ Denied ____ (NA)

2,500+ SF in landscaping: Yes ____ (NA) — Complete AB325 form / attach to plan check. Explain:

Distance Between Buildings: OK ____ Denied ____ (NA)

Residential Unit Size (GSF): OK ____ Denied ____ (NA)

In-Lieu Parkland Fee (ILPF): Total Number Of New Residential Dwelling Units ____ Units
Yes ____ (NA) — Complete ILPF form / attach to plan check. Explain:

Fences, Walls or Hedges: OK ____ Denied ____ (NA)

Parking: (OK) WMC Required ____ + Extra ____ = Total ____
Denied ____
NA

Signage: OK ____ Denied ____ (NA) — Require Separate permit

Notes: New restaurant replaces old coffee shop and total restaurants do not exceed 25% of the shopping center

APPROVED
SEP 13 2001
Culver City
Planning Division

This approval is based upon information provided by the applicant or his/her representative. This approval does not legalize any existing non-permitted improvements that exist on this property. Accurate and complete information is the responsibility of the applicant or his/her representative. Failure to provide accurate and complete information may result in building permit revocation or legal action.

Redevelopment Division Decision:	OK / Denied / NA	Name:	
		Date:	
		Notes:	
Planning Division Decision:	(OK) WMC / Denied / NA	Name:	Brad A Cat
		Date:	9/13/01
		Notes:	Approved as Shown

CCPD 15 May 1998

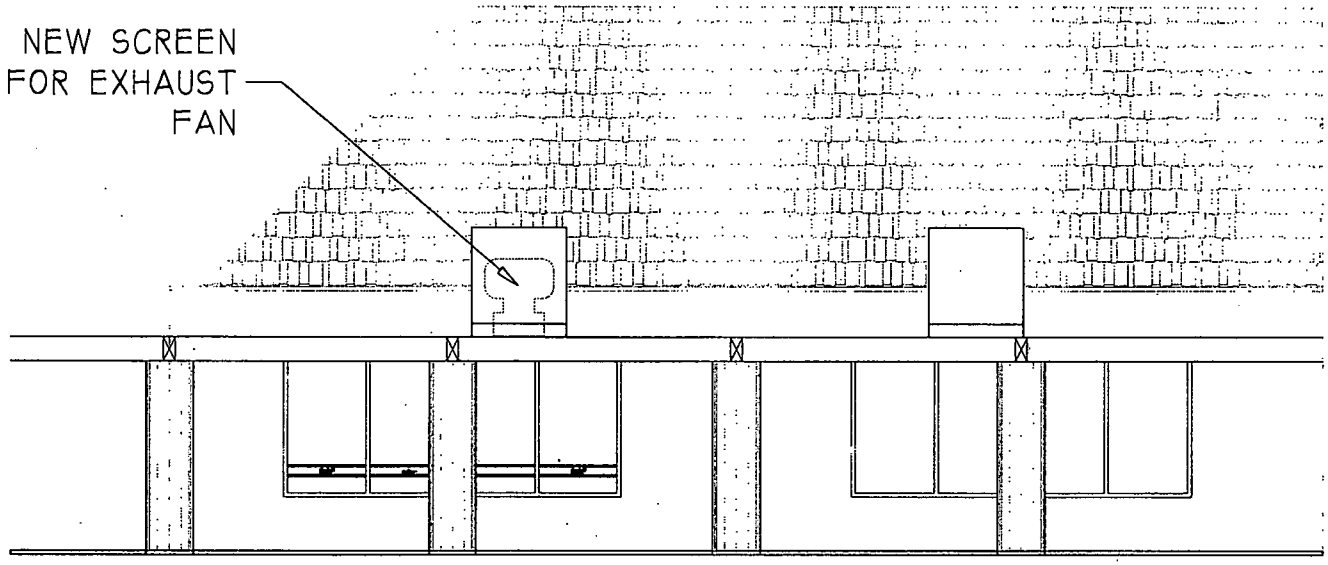

OFFICE CO

1 FRONT ELEVATION
1/8"=1'-0"

APPROVED

This set of plans and specifications MUST be on job site during construction. It is unlawful to alter or change same, or to deviate therefrom, without approval from the Building Safety Division.

The stamping of this plan and specification SHALL NOT be held to permit or to be an approval of the violation of any City Ordinance or State Law.

This approval does not cover ELECTRICAL, PLUMBING, HEATING or REFRIGERATION work. Separate approval must be obtained.

BUILDING SAFETY DIVISION
CITY OF CULVER CITY
11/27/2001

Void without Authorized Initial/Signature

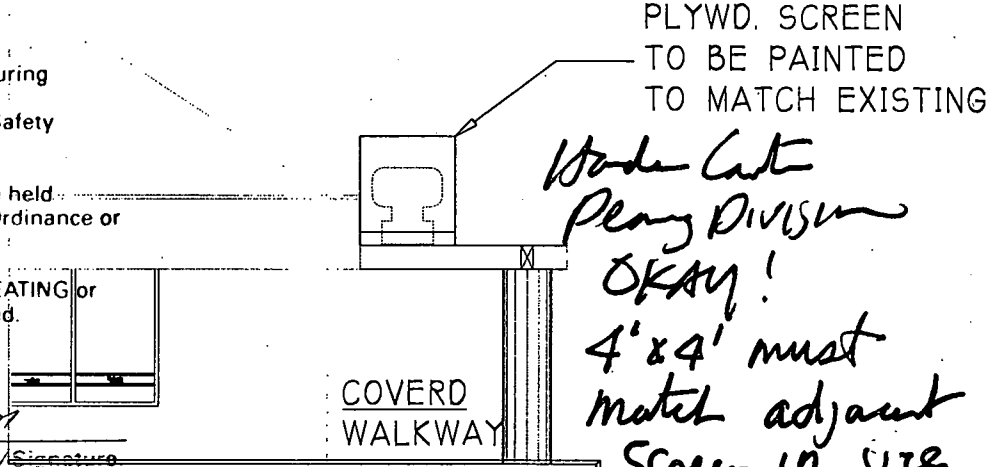

Wanda Carter Planning Division OKAY! 4'x4' must match adjacent Screen in size material & color

2 SIDE ELEVATION
1/8"=1'-0"

Emad Wahba
(310) 666-5564

QUIZNO'S
6257 BRISTOL PARKWAY
CULVER CITY, CALIF.

55257

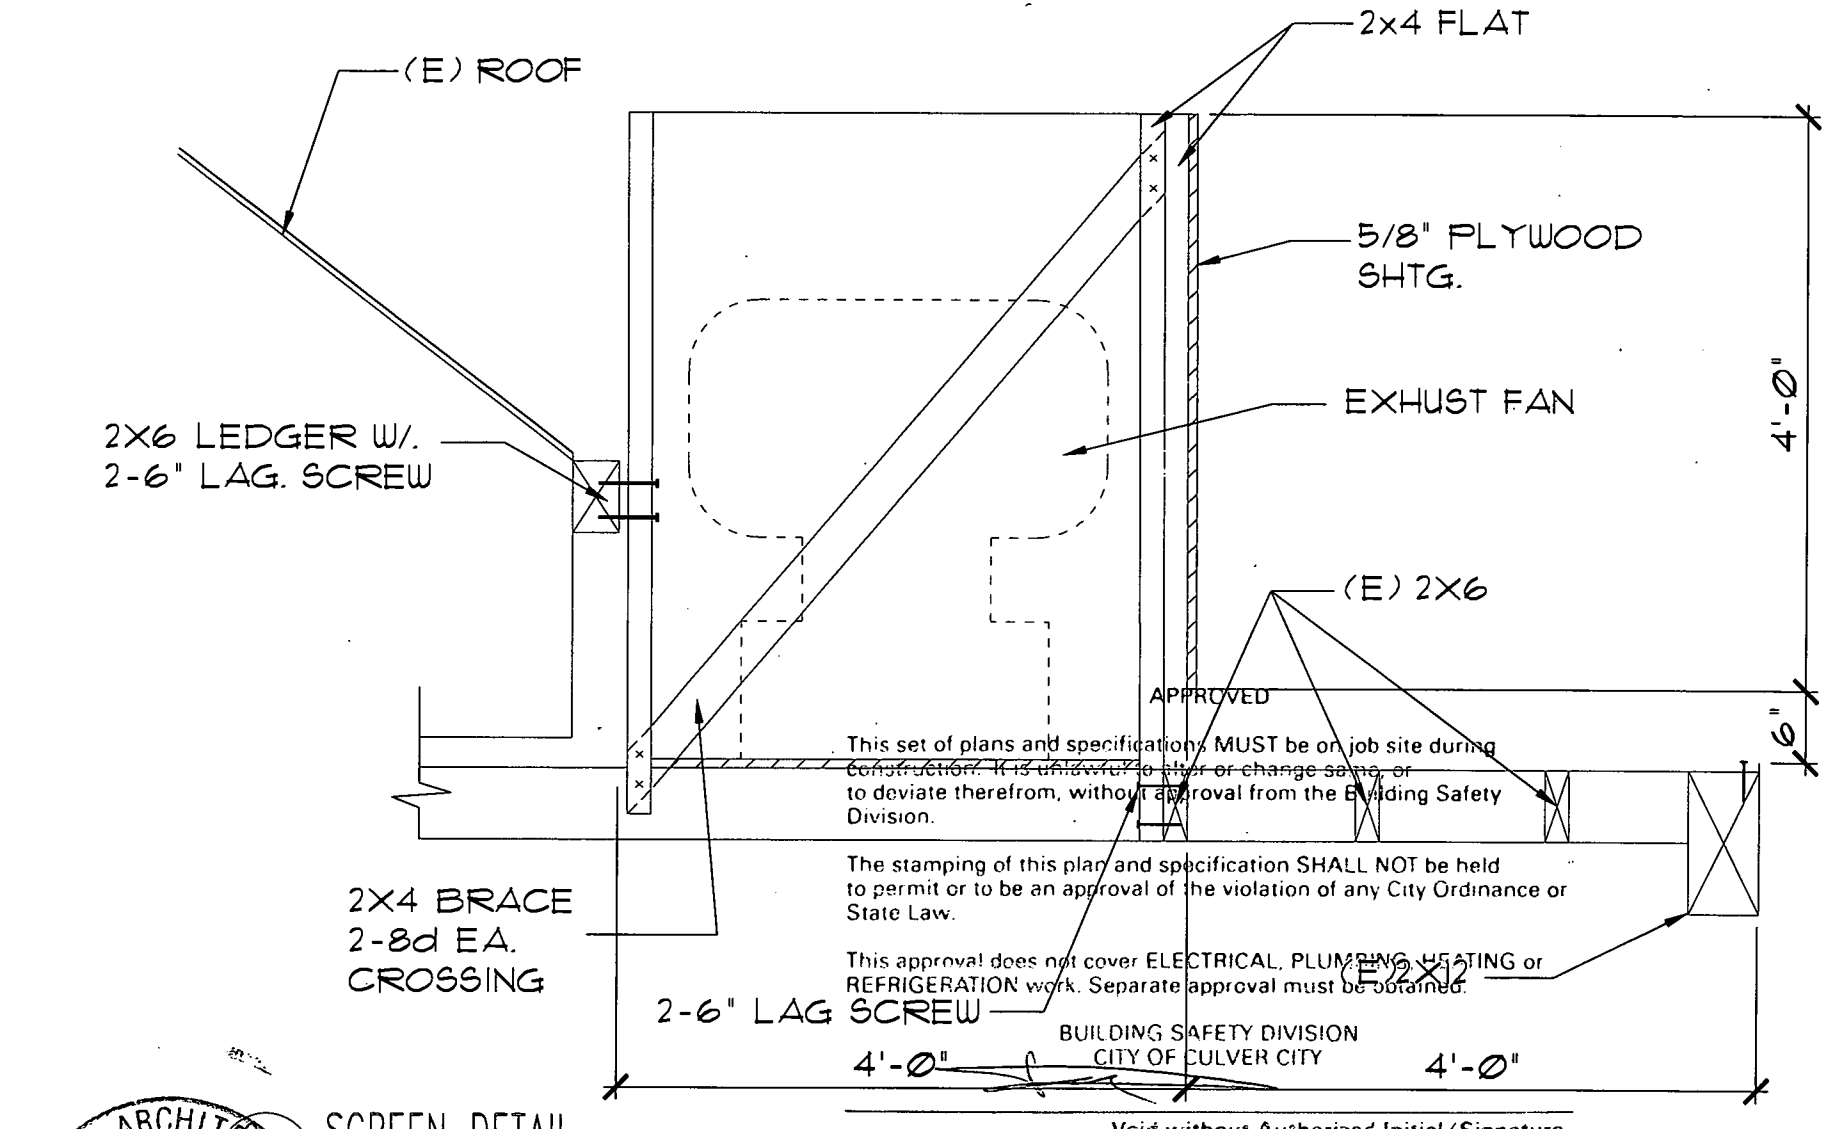

APPROVED

This set of plans and specifications MUST be on job site during construction. It is unlawful to alter or change same, or to deviate therefrom, without approval from the Building Safety Division.

The stamping of this plan and specification SHALL NOT be held to permit or to be an approval of the violation of any City Ordinance or State Law.

This approval does not cover ELECTRICAL, PLUMBING, HEATING or REFRIGERATION work. Separate approval must be obtained.

BUILDING SAFETY DIVISION
CITY OF CULVER CITY

Void without Authorized Initial/Signature.

SCREEN DETAIL

3/4"=1'-0"

CAD FILE NAME: DET-3

LICENSED ARCHITECT
JUAN F. MINAYA
No. C21800
REN. 3/31/02
STATE OF CALIFORNIA

QUIZNO'S

6257 BRISTOL PARKWAY
CULVER CITY, CALIF.

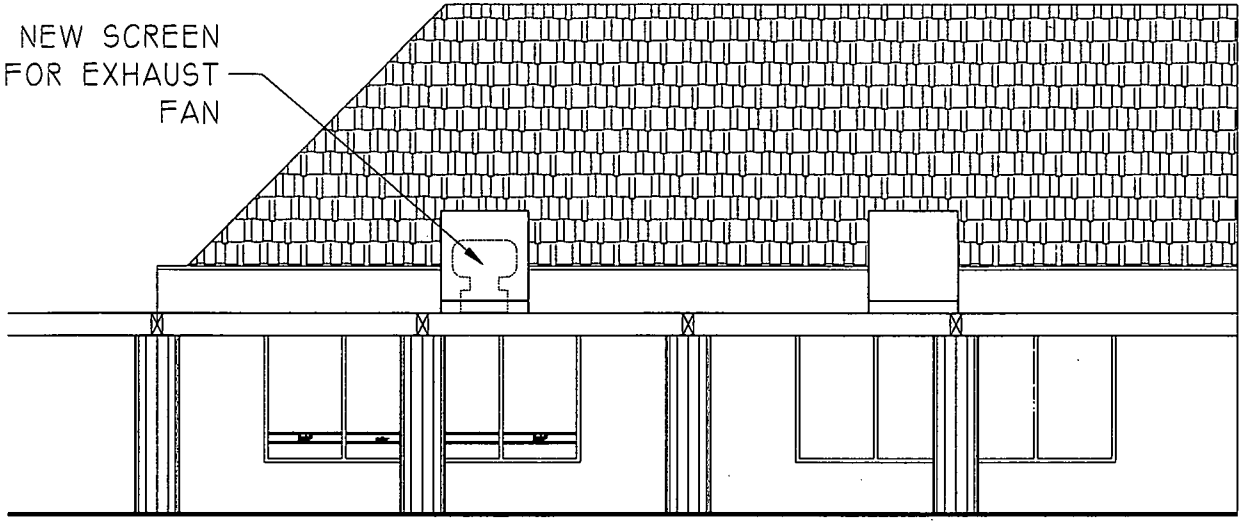

1 FRONT ELEVATION
1/8"=1'-0"

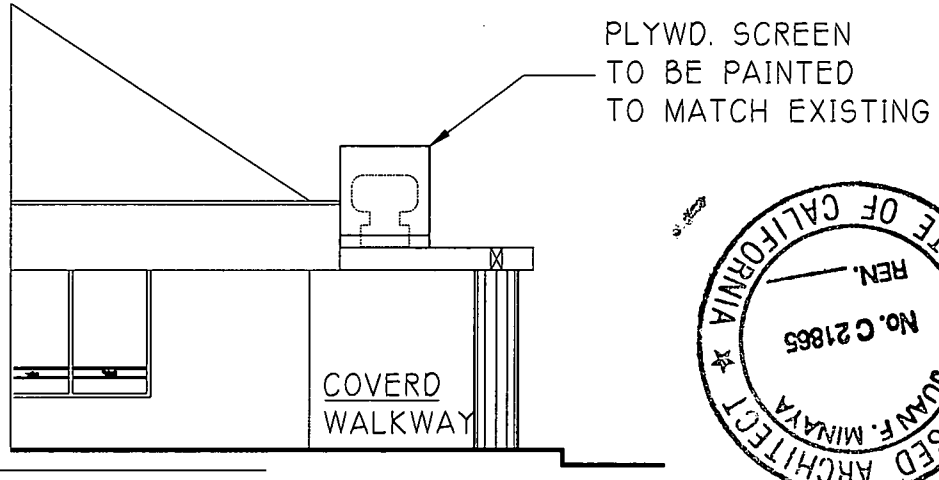

2 SIDE ELEVATION
1/8"=1'-0"

LICENSED ARCHITECT
JUAN F. MINAYA
No. C 21865
REN. 6/1/02
STATE OF CALIFORNIA

LICENSED ARCHITECT
JUAN F. MINAYA
No. C 21865
REN.
STATE OF CALIFORNIA

QUIZNO'S
6257 BRISTOL PARKWAY
CULVER CITY, CALIF.

TYPE OF APPLICATION: Over the Counter

PLAN REVIEW DUE DATE:

Culver CITY

9770 Culver Blvd
Culver City, CA 90232

CITY OF CULVER CITY
Building Safety Division
******** Electrical Permit ********

Phone: (310) 253-5800
Fax: (310) 253-5824

Address: 6257 BRISTOL PK CULV
Permit #: 82983 **Permit Type: Electrical Permit**

Applied: 11/01/2012
Approved: 11/01/2012
Issued: 11/01/2012
Finaled:
PERMIT EXPIRES 6 MONTHS FROM DATE ISSUED OR
6 MONTHS FROM DATE OF LAST INSPECTION

Owner: DAN HIRSCH

Address: 990 HIGHLAND DR # 200
SOLANA BEACH CA

Phone:

Signature: _____

Applicant: QUIZNOS SUB

Address: 6257 BRISTOL PKWY
CULVER CITY CA

Phone:

Print Name: ALFRED

Contractor: ALFRED AKOPYAN
2701 N. KEYSTONE ST. BURBANK CA

State License Number: 922324
818 281 3070

Engineer:

Architect:

Description: (1) illuminated channel letter sign

TOTAL FEES: $117.95

TOTAL PAYMENTS: $117.95

Received by: ac
Issued by: ac

11-21-12 FINAL - PA

Printed: 11-01-2012

TYPE OF APPLICATION: Over the Counter

PLAN REVIEW DUE DATE:

Culver CITY

9770 Culver Blvd
Culver City, CA 90232

CITY OF CULVER CITY
Building Safety Division
****** Electrical Permit ******

Phone: (310) 253-5800
Fax: (310) 253-5824

Address: 6257 BRISTOL PK CULV

Permit #: 82983 Permit Type: Electrical Permit

-------- Permit Fee Schedule -------

Description	Number	Fee Amount
Issuance Fee		$62.76
Plan Check Fee		$0.00
120 Volt Branch Circuit	0	$0.00
208, 240, 277, 480 Volt Branch Circuit	0	$0.00
Electrical Device (Light/Switch/Receptacle/Smoke Detector)	0	$0.00
Motor/Heater/Transformer/Generator:		
Up to 3HP/KVA	0	$0.00
Over 3 - Up to 5	0	$0.00
Over 5 - Up to 15	0	$0.00
Over 15 - Up to 50	0	$0.00
Over 50 - Up to 200	0	$0.00
Over 200	0	$0.00
Service/Switchboard/Panel/Transfer Switch:		
Up to 200 amps	0	$0.00
Over 200 - Up to 600	0	$0.00
Over 600 - Up to 1200	0	$0.00
Over 1200	0	$0.00
Temporary Service/Power Pole	0	$0.00
Temporary Lighting Circuit	0	$0.00
Illuminated Sign	1	$50.67
Private/Residential Pool/Spa/Hot Tub	0	$0.00
Public/Commercial Pool/Spa/Hot Tub	0	$0.00
Time Clock	0	$0.00
Flood Light Pole	0	$0.00
Solar Photovolltaic System	$0.00	$0.00
Low Voltage/Data Cabling	$0.00	$0.00
Miscellaneous Fees	$0.00	$0.00
Investigation Fee	N	$0.00
After Hours Inspection Fee	0	$0.00
Re-inspection Fee	0	$0.00
Appeal Fee		$0.00
Technology Surcharge (4%)		$4.52
TOTAL ELECTRICAL PERMIT FEES:		**$117.95**

Printed: 11-01-2012

6261

Bristol

Ramada Inn-Florist Shop — OWNER

6261 Bristol Parkway — ADDRESS

Ramada Development Co. — CONTRACTOR

6-28-74 — DATE

A 19300 — PERMIT NO.

Interior & facade work

E-41

FOUNDATION INSPECTOR DATE

STEEL

FOOTINGS

WALLS

COLUMNS

FIREPLACE

FORMS

LATH

EXTERIOR

STEEL INSPR. DATE

BOND BEAM

COLUMNS

WALL

FRAMING

RAT PROOFING

INTERIORS

Hermsen Inc. — PLUMBING CONTRACTOR

C10235 — PERMIT

5-24-74 — DATE

INSPR. DATE

ROUGH 12-3-74 CB

FINAL 12-3-74 CB FINAL GAS

WATER SYSTEM

SEWER

CONTR

PROP. LINE

CESSPOOL

CONTR.

HOLE

SEPTIC TANK

CONTR.

SEEPAGE PIT

HEATING. REFRIG. Key Air Cond.

CONTR.

FLOOR 1 Comp WALL

1 vent fan

INSPR. DATE

NO. FIXTURES 3

NO. GAS OUTLETS

NO. WATER HEATERS & VENT

PERMIT DATE

EASEMENT

PERMIT DATE

BRICK

PERMIT DATE

LEACH LINE

C10264 — PERMIT

6-3-74 — DATE

ROUGH 12-3-74 CB FINAL 12-3-74 CB

ELECTRICAL

Trans Pac Const Corp. (CONTR.) | B9803 (PERMIT) | 7-2-74 (DATE)

TEMP. POWER (INSPR. / DATE) | TEMP. LIGHT (INSPR. / DATE)

RO. ELEC. 40 | FINAL ELEC. 12-10-74 JWW

FIXTURES 16 | MOTORS 3

SIGNS

METER | HEATER

1 vent fan, 1 heat zones, 1 FAU, 1 panel

1 timer, 1 service

ORD. 326 AND AMENDMENTS

CONTR. | PERMIT | DATE

EXCAVATION

CONTR. | PERMIT | DATE

REMARKS:

JOB COMPLETED 12-10-74 (DATE) J. Blackwood (SIGNATURE)

GROUP
TYPE
FIRE ZONE
USE ZONE

PC 25

APPLICATION FOR PERMIT TO BUILD
Two sets of Plans and Specifications including Details and Cross Sections Must be filed with Application and Approved by Building Inspector.

PLAN #3

$ 50.00
AMOUNT OF PERMIT
$ 7,000.00
Value of Construction, Including Labor & Materials

Permit No. A 19340 E-41 Culver City, Calif. May 20 1974

cert. of occup. 4/24/75 # 5516

Job Address 6261 Bristol Parkway, Culver City, California.

Lot Portion of Lot 1, Block , Tract 30946

Owner's Name Ramada Inns, Inc. Address 6333 Bristol Parkway Phone No. 641-9271

Contractor Ramada Development Company Address 6333 Bristol Parkway Phone No. 641-9271

State License No. ST #273772 Workmen's Comp. Policy No.

City License No. 22955

ONE SET OF APPROVED PLANS TO REMAIN ON JOB UNTIL WORK IS COMPLETED.

INSPECTOR MUST APPROVE EACH BRACKET ON JOB CARD BEFORE PROCEEDING TO NEXT WORK.

Purpose building is to be used for Florist Shop

Description of Building

Size of New Building or Addition Existing ____x____ (1st Floor) ____x____ (2nd Floor) Total floor area 880 Sq.Ft. No. of Rooms 3

Size of Garage ____x____ Size of Lot ____x____ Size of Girders ____x____

Size of Mudsill ____x____ Size of floor joists ____x____ (1st Floor) ____x____ (2nd Floor)

Size of exterior studs ____x____, Size of interior studs ____x____

Size of Ceiling Joists ____x____, Size of Roof Rafters ____x____

Material of Foundation , Width of Footings Depth in Ground

Material of Exterior Walls Interior Walls Floor

Roof

COMMERCIAL		GARAGE APTS	
INDUSTRIAL		RESIDENCE	
APARTMENTS		FIREPLACE	
UNITS		FURNACE	
DUPLEX		TILE WORK	

REMARKS

Tenant Improvement for Floral Shop in existing building.

RECEIVED JUN 28 1974 City of Culver City Building Dept.

I have carefully examined and read the above application and know the same is true and correct and hereby certify and agree that if a permit is issued that all of the provisions of the Building Ordinances and the Uniform Building Code of the City of Culver City and building laws of the State of California will be complied with, whether hereby specified or not.

Applicant Ramada Development Company

By William M. Garnier
WM. M. GARNIER, Project Supt.

OFFICE OF ASSESSOR
BOOK PAGE PARCEL

CITY OF CULVER CITY DEPARTMENT OF PUBLIC WORKS

SEWERAGE FACILITY CHARGE CALCULATION SHEET

PROPERTY ADDRESS: 6261 BRISTOL PARKWAY

LOT NO. ~~PORTION~~ #1 BLOCK NO. TRACT NO. 30946

TYPE OCCUPANCY: RETAIL FLOWER SHOP FEE: $ 86.00

PREPARED BY: Bob Shank DATE: 5-24-74

39 x 21 = 819 SQ. FT. x 105.00 PER 1,000 SQ. FT.

PLANNING DIVISION PLAN CHECK LIST

RAMADA

FLORIST SHOP (FOX HILLS PLAZA) | 641·9271 | 5·28·74
OWNER OR PROJECT NAME | PHONE | DATE (Disposition)

6261 BRISTOL PKWY | Por. LOT 1 | 30946
JOB ADDRESS | LOT(S) | BLOCK TRACT

C·3 | INTERIOR & FACADE WORK
ZONE | JOB DESCRIPTION

CHECK		NON-CONFORMANCE: CODE SECTION
YARD SETBACKS	OK / NA ✓	FRONT SIDES REAR
BLDG. HEIGHT	OK / NA ✓	
OPEN SPACE & LOT COVERAGE	OK / NA ✓	
DISTANCE BTWN. BUILDINGS &/OR UNIT SIZE	OK / NA ✓	
FENCES, WALLS, HEDGES	OK / NA ✓	
PARKING	OK / NA ✓	
SIGNS	OK / NA ✓	
SITE PLAN ☒ OR SPECIFIC PLAN ☐ CONDITIONS	✓ OK / NA	ELEVATIONS MUST CONFORM TO PREVIOUSLY APPROVED SHOPPING CENTER ELEVATION PLANS
OTHER	OK / NA ✓	

☑ Approved
☐ Rejected

BY W Barnett

Special Action(s): _____ (TYPE) PL- _____ _____ (DATE APPROVED)

Ord. No. _____ Res. No. _____ Admin. _____

for _____

CCPL 73

DEPARTMENT OF BUILDING & SAFETY
CULVER CITY, CALIFORNIA
837-5211

Application For Permit
ELECTRIC

ELECTRICAL CONTRACTOR

Name Trans Pac Const Corp
Address 1623 S. Hoover
City Los Angeles Tel. No. 748-7295
City License No. State License No.

PERMIT NO.	DATE ISSUED
B9803	9-3-74
RECEIVED BY	**READY FOR FIRST INSPECTION**
tw	

APPLICANT FILL IN HEAVILY OUTLINED PORTION ONLY

Flower Shop.
Job Address 6261 Bristol
Park Way ~~Bristol Shop~~

OWNER
Name Ramada Develop. Co.
Mail Address Phoenix Ariz.
City Tel. No.

I am the Legal Possessor of the above Culver City Certificate of Qualification.
Transpac Bird Company
Electrician

I am the Legal Owner of the property described above.
Owner

PERMIT FEES	No.	Each	Fee
Issuing permit			4.00
Light outlets	25	.25	6.25
Switch outlets	4	.25	1.00
Receptacle outlets	11	.25	2.75
Light fixtures	16	.25	4.00
Disposal	—	1.00	
Food center	—	1.00	
Vent fan	1	1.00	1.00
Range	—	2.00	
Cook top	—	2.00	
Dishwasher	—	2.00	
Heater	—	2.00	
Heat zones	1	2.00	2.00
F.A.U.	1	2.00	2.00
Signs	—	3.50	
Trans. over 4	—	.50	
No. of sign lamps	—	.10	
Flood lite poles	—	5.00	
Temp. work lights	—	4.00	
Comm. & Ind. panel	1	4.00	4.00
Busways	—	p.ft. .10	
Power Duct	—	p.ft. .10	
Under floor duct	—	p.ft. .07	
Motor ½ hp.		1.00	
½hp. to 5 hp.	2	2.00	4.00
5 hp. to 15 hp.	1	5.00	5.00
15 hp. to 50 hp.		10.00	
50 hp. to 200 hp.		20.00	
200 hp. and over		30.00	
Transformers	—	KVA	
Welders	—	KVA	
Generators	—	KVA	
Timers	1	1.00	1.00
Supplement permit		4.00	
Miscellaneous		4.00	
Extra inspection		7.50	
Investigation		20.00	
Temporary service		4.00	
Power service	1	4.00	4.00
TOTAL FEES			41.00

CORRECTIONS

RECORDS

APPROVALS

	Date	Inspector
Temp.		
Underground		
Rough wiring		
Fixtures		
Power		
Meters called		
FINAL	12-10-74	GW

6261 Bristol parkway

Job #183-74 (Florist Shop) 6261

RECEIVED JUN 3 1974 City of Culver City Building Dept.

DEPARTMENT OF BUILDING & SAFETY
CULVER CITY, CALIFORNIA
837-5211

Application For Permit
HEATING AND AIR CONDITIONING

CONTRACTOR

Name KEY AIR CONDITIONING COMPANY
Address 10905 Laurel Avenue
City Santa Fe Springs, Ca. Tel. No. 941-2233
City License No. 25040 State License No. 144931

PERMIT NO.	DATE ISSUED
C 10264	6-3-74
RECEIVED BY: tw	READY FOR FIRST INSPECTION

APPLICANT FILL IN HEAVILY OUTLINED PORTION ONLY

Job Address ~~FLORIST SHOP~~ 6261 Bristol Parkway, Culver City, California.

OWNER

Name Ramada Development Company
Mail Address 3838 E. Van Buren Street
City Phoenix, Arizona Tel. No.

I am the Legal Possessor of the above Culver City Certificate of Qualification.

Donald C. Barrett
Contractor

I am the Legal Owner of the property described above.

Owner

PERMIT FEES	No.	Each	FEE
Issuing permit		3.00	
FAU or ground type furnace including duct & vent up to 100,000 BTU		4.00	
FAU or ground type furnace including duct & vent over 100,000 BTU		5.00	
Floor furnace		4.00	
Heater-suspended		4.00	
Heater-recessed		4.00	
Heater-floor mounted		4.00	
Appliance vent only		2.00	
Gas system (including 5)		2.00	
Gas system (over 5)		.50	
Repair, alter/add to heat ventilation or A/C		4.00	
Boiler, Compressor or Absorption system Up to 3 hp. Up to 100,000 BTU		4.00	
3 hp. to 15 hp. 100,001 to 500,000 BTU	1	7.50	7.50
15 hp. to 30 hp. 500,001 to 1,000,000 BTU		10.00	
30 hp. to 50 hp. 1,000,001 to 1,750,000 BTU		15.00	
Over 50 hp. Over 1,750,000 BTU		25.00	
Air Handling Unit Including duct Under 10,000 CFM		3.00	
Over 10,000 CFM		5.00	
Evaporative Cooler (non portable)		3.00	
Vent fan / single duct	1	2.00	2.00
Mechanical exhaust hood		3.00	
Ventilation (not a part of heat or A/C system)		3.00	
Commercial/Industrial Incinerators		20.00	
Any equipment regulated but not listed above		3.00	
Supplement		3.00	
Extra inspection		5.00	
Investigation		20.00	
TOTAL FEES			$12.50

CORRECTIONS

RECORDS

APPROVALS

	date	inspector
Underground		
Rough		
Ducts		
Fire dampers		
Vent		
Gas test		
FINAL		

DEPARTMENT OF BUILDING & SAFETY
CULVER CITY, CALIFORNIA
837-5211

Application For Permit
PLUMBING

CONTRACTOR

Name HERMSEN INC.
Address 2391 OCEAN SIDE BL.
City OCEAN SIDE Tel. No. 213 757-5300
City License No. 19561 State License No. 267776

PERMIT NO.	DATE ISSUED
C-10235	5-24-74
RECEIVED BY	**READY FOR FIRST INSPECTION**
CBB	

APPLICANT FILL IN HEAVILY OUTLINED PORTION ONLY

Job Address 6261 Bristol Pkwy
Florist Shop.

OWNER

Name RAMADA INN
Mail Address
City Tel. No.

I am the Legal Possessor of the above Culver City Certificate of Qualification.

Luis Alcomo
Contractor

I am the Legal Owner of the property described above.

Owner

PERMIT FEES	No.	Each	FEE
Issuing permit		4.00	4.00
Building Sewer		6.00	
Sewer cap		5.00	
Sump		3.00	
Gas system including 5		2.00	
Gas system over 5		.50	
Industrial waste interceptor		2.00	
Water closet	1	2.00	2.00
Bidet		2.00	
Bathtub		2.00	
Lavatory	1	2.00	2.00
Shower and/ or pan		2.00	
Sink-kitchen		2.00	
Sink-bar		2.00	
Sink-floor		2.00	
Laundry tub		2.00	
Washer standpipe		2.00	
Garbage disposal		2.00	
Dishwasher		2.00	
Floor drain		2.00	
Urinal		2.00	
Drinking fountain		2.00	
Dental unit		2.00	
Slop sink	1	2.00	2.00
Roof drains		2.00	
Repair of waste and/ or vent piping		2.00	
Water service		2.00	
Water piping inside building		2.00	
Lawn sprinkler system		2.00	
Backflow device including 5		2.00	
Over 5		.50	
Water softener		2.00	
Water pressure regulator		1.50	
Water heater		1.00	
Water heater vent		1.00	
Swimming pool private		10.00	
Swimming pool public		20.00	
Supplement		4.00	
Miscellaneous		2.00	
Extra inspection		5.00	
Investigation		20.00	
TOTAL FEES			10.00

FIRE SPRINKLER AND STANDPIPES

PERMIT FEES	No.	Each	FEE
Issuing permit			4.00
Repair, alter, add to fire sprinkler system, underground fire sprinkler piping system (when permit for complete system has not been obtained)		20.00	
Standpipes wet or dry (outlets)		3.00	
1 to 10 heads		8.00	
11 to 25 "		14.00	
26 to 50 "		24.00	
51 to 100 "		40.00	
101 to 200 "		68.00	
201 to 300 "		95.00	
301 to 500 "		140.00	
501 to 1000 "		200.00	
1001 to 2000 "		300.00	
2001 to 3000 "		400.00	
3001 to 4000 "		500.00	
4001 to 5000 "		600.00	
Over 5000 "		700.00	
TOTAL FEES			

ALL WATER SERVICE PIPES SHALL BE COPPER OR OF FERROUS TYPE WITH PROTECTIVE COATING MACHINE APPLIED AND CONFORMING TO RECOGNIZED STANDARDS.

DEPT. OF BUILDING & SAFETY

Don Maris Flowers
OWNER

6261 Bristol Parkway
ADDRESS

Lamb Sign Maint.
CONTRACTOR

11-12-74
DATE

A 19603
PERMIT NO.

Plex sign

FOUNDATION INSPECTOR DATE

STEEL

FOOTINGS

WALLS

COLUMNS

FIREPLACE

FORMS

LATH

EXTERIOR

STEEL INSPR. DATE

BOND BEAM

COLUMNS

WALL

FRAMING

RAT PROOFING

INTERIORS

PLUMBING CONTRACTOR

PERMIT DATE

INSPR. DATE

ROUGH

FINAL FINAL GAS

WATER SYSTEM

SEWER

CONTR

PROP. LINE

CESSPOOL

CONTR.

HOLE

SEPTIC TANK

CONTR.

SEEPAGE PIT

HEATING, REFRIG.

CONTR.

FLOOR WALL

INSPR. DATE

NO. FIXTURES

NO. GAS OUTLETS

NO. WATER HEATERS & VENT

PERMIT DATE

EASEMENT

PERMIT DATE

BRICK

PERMIT DATE

LEACH LINE

PERMIT DATE

ROUGH FINAL

ELECTRICAL

Lamb Sign Maint — CONTR.

B10062 — PERMIT — 11-12-74 — DATE

TEMP. POWER — INSPR. — DATE

TEMP. LIGHT — INSPR. — DATE

RO. ELEC.

FINAL ELEC. 12-3-75 Jm

FIXTURES

MOTORS

SIGNS 1

METER — HEATER

2 lamps

ORD. 326 AND AMENDMENTS

CONTR. — PERMIT — DATE

EXCAVATION

CONTR. — PERMIT — DATE

REMARKS:

JOB COMPLETED 12-3-75 — DATE

J. Blackwood — SIGNATURE

RECEIVED-BLDG. DEPT.

GROUP_____
TYPE_____
FIRE ZONE_____
USE ZONE_____

Nov 12 2 54 PM '74
CITY OF CULVER CITY
CALIFORNIA

APPLICATION FOR PERMIT TO BUILD
Two sets of Plans and Specifications including Details and Cross Sections Must be filed with Application and Approved by Building Inspector.

$ 12.00
AMOUNT OF PERMIT
$ 600.00
Value of Construction, Including Labor & Materials

Permit No. A 19603 Culver City, Calif. 11-12 1974

Job Address 6261 BRISTOL PARK WAY

Lot_____, Block_____, Tract_____

Owner's Name Don Mario Flowers Address 6261 Bristol Park Phone No. 670 7457

Contractor Lamb Signs Maint. Address 11826 PRAIRIE Phone No. 6798284

State License No. ~~B~~ 263276 Workmen's Comp. yes Policy No._____

City License No._____

ONE SET OF APPROVED PLANS TO REMAIN ON JOB UNTIL WORK IS COMPLETED.

INSPECTOR MUST APPROVE EACH BRACKET ON JOB CARD BEFORE PROCEEDING TO NEXT WORK.

Purpose building is to be used for (1) C/F Plex sign (flower shop)

Description of Building

Size of New Building or Addition ____x____ (1st Floor) ____x____ (2nd Floor) Total floor area____ Sq.Ft. No. of Rooms___

Size of Garage____x____ Size of Lot____x____ Size of Girders____x____

Size of Mudsill____x____ Size of floor joists____x____ (1st Floor) ____x____ (2nd Floor)

Size of exterior studs____x____, Size of interior studs____x____

Size of Ceiling Joists____x____, Size of Roof Rafters____x____

Material of Foundation_____, Width of Footings_____ Depth in Ground_____

Material of Exterior Walls_____ Interior Walls_____ Floor_____

Roof_____

COMMERCIAL		GARAGE APTS	
INDUSTRIAL		RESIDENCE	
APARTMENTS		FIREPLACE	
UNITS		FURNACE	
DUPLEX		TILE WORK	

REMARKS

RECEIVED
NOV 12 1974
City of Culver City
Building Dept.

I have carefully examined and read the above application and know the same is true and correct and hereby certify and agree that if a permit is issued that all of the provisions of the Building Ordinances and the Uniform Building Code of the City of Culver City and building laws of the State of California will be complied with, whether hereby specified or not.

Applicant_____
By Frederick L Brown

final - 2-3-75 JSB

OFFICE OF ASSESSOR
BOOK PAGE PARCEL

PLANNING DIVISION: PLAN CHECK LIST

OWNER OR PROJECT NAME	PHONE	DATE (Disposition)
MARIO'S FLOWERS, FOX HILLS PLAZA	670-7457	11/12/74

JOB ADDRESS	LOT(S)	BLOCK ~~TRACT~~	PARCEL No.
6261 BRISTOL PKWY	2	—	PARCEL No. 3773

ZONE	JOB DESCRIPTION
C-3	SEE BELOW

CHECK		NON-CONFORMANCE: CODE SECTION
YARD SETBACKS	OK / NA ✓	FRONT SIDES REAR
BLDG. HEIGHT	OK / NA ✓	
OPEN SPACE & LOT COVERAGE	OK / NA ✓	
DISTANCE BTWN. BUILDINGS &/OR UNIT SIZE	OK / NA ✓	
FENCES, WALLS, HEDGES	OK / NA ✓	
PARKING	OK / NA ✓	
SIGNS	✓ OK / NA	15' x 20" ABOVE-MARQUEE SIGN, CENTERED ON VERTICAL COLUMN BELOW, AND PAINTED DARK BROWN CABINET TO MATCH OTHER EXISTING SIGNS.
SITE PLAN ☐ OR SPECIFIC PLAN ☐ CONDITIONS	OK / NA ✓	
OTHER	OK / NA ✓	

☑ Approved

☐ Rejected

BY JJC

Special Action(s): _____ (TYPE) PL- _____ _____ (DATE APPROVED)

Ord. No. _____ Res. No. _____ Admin. _____

for _____

CCPL 73

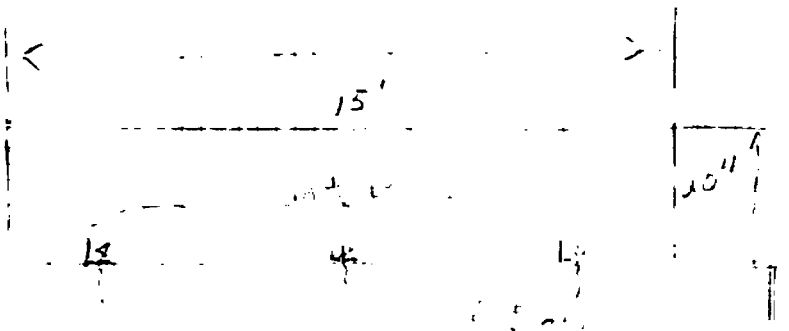

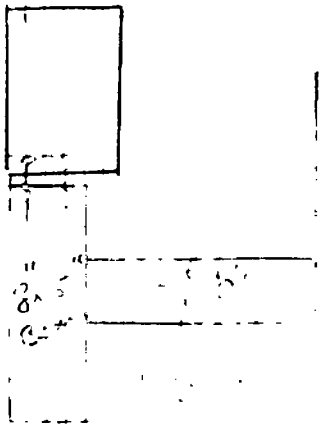

SIGN TO BE CENTERED ON VERTICAL COLUMN BELOW AND TO HAVE DARK BROWN CABINET TO MATCH OTHER EXISTING SIGN CABINETS.

JgC 11/12/74

679-5254

APPROVED

This set of plans and specifications MUST be on job site during construction. It is unlawful to alter or change same, or to deviate therefrom, without approval from the Department of Building and Safety.

The stamping of these plans and specifications SHALL NOT be held to permit or to be an approval of any violation of any City Ordinance or State Law.

This approval does not include HEATING, PLUMBING, HEATING or REFRIGERATION. Separate approval must be obtained from the respective departments.

DEPARTMENT OF BUILDING AND SAFETY
CITY OF CULVER CITY

DEPARTMENT OF BUILDING & SAFETY
CULVER CITY, CALIFORNIA
837-5211

Application For Permit
ELECTRIC

ELECTRICAL CONTRACTOR

Name: Lamb. Signs Maint.
Address: 11826 Adaire ave
City: Hawthorne Tel. No. 679-8284
City License No. State License No. 263276

PERMIT NO.	DATE ISSUED
B10062	11/12/74
RECEIVED BY	READY FOR FIRST INSPECTION
	WILL CALL

APPLICANT FILL IN HEAVILY OUTLINED PORTION ONLY

PERMIT FEES	No.	Each	Fee	
Issuing permit			$6	00
Light outlets		.35		
Switch outlets		.35		
Receptacle outlets		.35		
Light fixtures		.35		
Disposal		2.00		
Food center		2.00		
Vent fan		2.00		
Range		2.50		
Cook top		2.50		
Dishwasher		2.50		
Heater		2.50		
Heat zones		2.50		
F.A.U.		2.50		
Signs	1	5.00	5	00
Trans. over 4		1.00		
No. of sign lamps	2	.10		20
Flood lite poles		5.00		
Temp. work lights		6.00		
Comm. & Ind. panel		6.00		
Busways		p.ft. .10		
Power Duct		p.ft. .10		
Under floor duct		p.ft. .07		
Motor ½ hp.		2.00		
½hp. to 5 hp.		3.00		
5 hp. to 15 hp.		5.00		
15 hp. to 50 hp.		10.00		
50 hp. to 200 hp.		20.00		
200 hp. and over		30.00		
Transformers		KVA		
Welders		KVA		
Generators		KVA		
Timers		2.00		
Supplement permit		6.00		
Miscellaneous		6.00		
Extra inspection		7.50		
Investigation		20.00		
Temporary service		6.00		
Power service		6.00		
TOTAL FEES			11	20

Job Address: 6261 BRISTOL PARKWAY
Culver City

OWNER

Name: Don Mario Howest
Mail Address: 6261 BRISTOL PARK WAY
City: CULVER City Tel. No. 670 7457

I am the Legal Possessor of the above Culver City Certificate of Qualification.

Fred Brown
Electrician

I am the Legal Owner of the property described above.

Owner

CORRECTIONS

SIGN

RECORDS

APPROVALS

	Date	Inspector
Temp.		
Underground		
Rough wiring		
Fixtures		
Power		
Meters called		
FINAL	12-3-75	JW

6261 Bristol parkway

CULVER CITY BUILDING AND FIRE PREVENTION
9770 CULVER BOULEVARD
CULVER CITY, CALIFORNIA 90230

FOR INSPECTION CALL
(213) 202-5806

Validated:

Permit # H

APPLICATION FOR HEATING & AIR CONDITIONING PERMIT

(PLEASE PRINT, YOU ARE MAKING FOUR COPIES)

Job Address 5151 Bristol Pkwy

Owner Sunglass Hut

Mailing Address 5151 Bristol Pkwy

culver city Ca.

Phone Number _____

Contractor Mark Smith Heat A/c

Address 1 [illegible] Burbank

Ca. 91502

Phone Number 842-6179

State License Number 404256

City Business License Number 2[illegible]

Engineer/Architect _____

Phone Number _____

Square Footage of Building Conditioned Space_____

NOTE: Buildings with over 1,000 square feet of air conditioned space will require approved stamped plans showing compliance with state energy requirements.

Description of Work: ☐ Addition ☐ Repair

☐ New ☐ Misc.

Application Received By: _____ Date: _____

Application Approved By: _____ Date: _____

Permit Issued By: _____ Date: [illegible]

Approvals	Inspector	Date
Underground		
Rough		
Ducts		
Fire Dampers		
Vent		
Gas Test		
Final	L.B	11-8-84

Permit Fee Schedule	No.	Each	Fee
Issuance Fee			8.00
F.A.U. Including Duct Up to 100,000 BTU		8.00	
F.A.U. Including Duct over 100,000 BTU		10.00	
Floor Furnace Including Vent		6.00	
Heaters: Unit/Suspended Recessed Wall		6.00	
Vents, New or Replaced - Not Included with Appliance		6.00	
Repair, Alter or Add to Heating Cooling Absorption Evaporation	✓	6.00	
Boilers - Compressors Up to 3 H.P.		6.00	
Over 3 H.P. to 15 H.P.		10.00	
Over 15 H.P. to 30 H.P.		15.00	
Over 30 H.P. to 50 H.P.		25.00	
Over 50 H.P.		40.00	
Absorption Units Absorption Units to and including 100,000 BTU		6.00	
Over 100,000 BTU to 500.000 BTU		10.00	
Over 500,000 BTU to 1,000,000 BTU		15.00	
Over 1,000,000 BTU to 1,750,000		25.00	
over 1,750,000 BTU		40.00	
Evaporative Cooler		6.00	
Kitchen/Bath or Vent, Fan with Single Duct		4.00	
Ventilation System When Not a Portion of any Heating or Cooling System Authorized by Permit		5.00	
Hood Including Ducts		6.00	
Gas Systems Including 5		3.00	
Gas Systems Over 5		.60	
Subtotal			
Investigation			
Plan Check Fee		65%	
Miscellaneous		@ 1%	
Extra Inspection		15.00	
Total Fees			

Distribution: White-Office Yellow-Inspector Pink-Applicant Gold-Cashier

INSPECTION RECORD

Inspector _____ **Date** _____

CULVER CITY BUILDING AND FIRE PREVENTION
9770 CULVER BOULEVARD
CULVER CITY, CALIFORNIA 90230

11/07/84 18.00 TA

FOR INSPECTION CALL
(213) 202-5806

Validated:

Permit # H 05994 NOV -7 P2:45

APPLICATION FOR HEATING & AIR CONDITIONING PERMIT

(PLEASE PRINT, YOU ARE MAKING FOUR COPIES)

Job Address 6261 Bristol PKWY

Owner Sunglass Hut

Mailing Address 6261 Bristol PKWY
culver city Ca.

Phone Number

Contractor Mark Smith Heat. A/c

Address 110 W. Providencia Burbank
Ca. 91502

Phone Number 842-6179

State License Number 164286

City Business License Number 77578

Engineer/Architect

Phone Number

Square Footage of Building Conditioned Space
NOTE: Buildings with over 1,000 square feet of air conditioned space will require approved stamped plans showing compliance with state energy requirements.

Description of Work: ☐ Addition ☐ Repair ☐ New ☐ Misc.

Application Received By: Date:

Application Approved By: Date:

Permit Issued By: Date: 11-7-84

Approvals	Inspector	Date
Underground		
Rough		
Ducts		
Fire Dampers		
Vent		
Gas Test		
Final		

Permit Fee Schedule	No.	Each	Fee
Issuance Fee			8.00
F.A.U. Including Duct Up to 100,000 BTU		8.00	
F.A.U. Including Duct over 100,000 BTU		10.00	
Floor Furnace Including Vent		6.00	
Heaters: Unit/Suspended Recessed Wall		6.00	
Vents, New or Replaced - Not Included with Appliance		6.00	
Repair, Alter or Add to Heating Cooling Absorption Evaporation	✓	6.00	6.00
Boilers - Compressors Up to 3 H.P.		6.00	
Over 3 H.P. to 15 H.P.		10.00	
Over 15 H.P. to 30 H.P.		15.00	
Over 30 H.P. to 50 H.P.		25.00	
Over 50 H.P.		40.00	
Absorption Units Absorption Units to and including 100,000 BTU		6.00	
Over 100,000 BTU to 500.000 BTU		10.00	
Over 500,000 BTU to 1,000,000 BTU		15.00	
Over 1,000,000 BTU to 1,750,000		25.00	
over 1,750,000 BTU		40.00	
Evaporative Cooler		6.00	
~~Kitchen/Bath or Vent Fan with Single Duct~~ FIRE DAMPER		4.00	4.00
Ventilation System When Not a Portion of any Heating or Cooling System Authorized by Permit		5.00	
Hood Including Ducts		6.00	
Gas Systems Including 5		3.00	
Gas Systems Over 5		.60	
Subtotal			
Investigation			
Plan Check Fee		65%	
Miscellaneous		@ 1%	
Extra Inspection		15.00	
Total Fees			18.00

Distribution: White-Office Yellow-Inspector
Pink-Applicant Gold-Cashier

INSPECTION RECORD

Inspector _____ **Date** _____

CITY OF CULVER CITY: APPLICATION FOR BUSINESS TAX CERTIFICATE 14846

NAME OF BUSINESS: FLOWERS BY DON MARIO — BUS. PHONE:

BUSINESS LOCATION: 6261 Bristol Pkwy — BUS. ZONE: C-3

MAILING ADDRESS: same (STREET) — C.C. (CITY) — 90230 (ZIP)

TYPE OF BUSINESS: FflorIST — NEW: — TRANSFER: X

RETAIL: X — WHOLESALE: — MFG.: — OTHER: — DATE OF OPENING: 3-30-78

NAMES OF CORP. OFFICERS:

PARTNERS, OR OWNER: Mary Moon — John Moon

HOME ADDRESS: 11324 Farlin St. L. A. 90049

HOME PHONE: 472-8857

DATE: 3-30-78 — SIGNATURE OF OWNER OR OFFICER (TITLE)

BUSINESS TAX DIV. P.O. BOX 507 PHONE (213) 837-5211 Ext. 271
CITY HALL 9770 Culver Blvd. C.C. 90230

10-74

OK - 4-19-78

Ramada Inn-Florist Shop — OWNER
6261 Bristol Parkway — ADDRESS
Ramada Development Co. — CONTRACTOR
6-28-74 — DATE
A 19300 — PERMIT NO.
Interior & facade work

E-41 — INSPECTOR

FOUNDATION	DATE	STEEL	DATE
STEEL		BOND BEAM	
FOOTINGS		COLUMNS	
WALLS		WALL	
COLUMNS			
FIREPLACE		FRAMING	
FORMS		RAT PROOFING	
LATH			
EXTERIOR		INTERIORS	

Hermsen Inc. — PLUMBING CONTRACTOR
C10235 — PERMIT
5-24-74 — DATE

INSPR.	DATE	INSPR.	DATE
ROUGH	12-3-74 CB	NO. FIXTURES	3
FINAL	12-3-74 CB	FINAL GAS	NO. GAS OUTLETS
WATER SYSTEM		NO. WATER HEATERS	
SEWER		B VENT	
	CONTR	PERMIT	DATE
PROP. LINE		EASEMENT	
CESSPOOL	CONTR.	PERMIT	DATE
HOLE		BRICK	
SEPTIC TANK	CONTR.	PERMIT	DATE
SEEPAGE PIT		LEACH LINE	
HEATING. REFRIG.	Key Air Cond. CONTR.	C10264 PERMIT	6-3-74 DATE
FLOOR	1 Comp WALL	ROUGH	12-3-74 CB FINAL 12-3-74 CB

1 west fan

GROUP 4
TYPE
FIRE ZONE
USE ZONE

PC 25

APPLICATION FOR PERMIT TO BUILD
Two sets of Plans and Specifications including Details and Cross Sections Must be filed with Application and Approved by Building Inspector.

PLAN #3

$ 50.00
AMOUNT OF PERMIT
$ 7,000.00
Value of Construction, Including Labor & Materials

Permit No. A 19300 E-41 Culver City, Calif. May 20 1974

cert. of occup. 4/24/75 # 55116

Job Address 6261 Bristol Parkway, Culver City, California.

Lot Portion of Lot 1, Block , Tract 30946

Owner's Name Ramada Inns, Inc. Address 6333 Bristol Parkway Phone No. 641-9271

Contractor Ramada Development Company Address 6333 Bristol Parkway Phone No. 641-9271

State License No. ST #273772 Workmen's Comp. Policy No.

City License No. 22955

ONE SET OF APPROVED PLANS TO REMAIN ON JOB UNTIL WORK IS COMPLETED.

INSPECTOR MUST APPROVE EACH BRACKET ON JOB CARD BEFORE PROCEEDING TO NEXT WORK.

Purpose building is to be used for Florist Shop

Description of Building

Size of New Building or Addition Existing ____x____ 1st Floor ____x____ 2nd Floor Total floor area 880 Sq.Ft. No. of Rooms 3

Size of Garage ____x____ Size of Lot ____x____ Size of Girders ____x____

Size of Mudsill ____x____ Size of floor joists ____x____ 1st Floor ____x____ 2nd Floor

Size of exterior studs ____x____, Size of interior studs ____x____

Size of Ceiling Joists ____x____, Size of Roof Rafters ____x____

Material of Foundation , Width of Footings Depth in Ground

Material of Exterior Walls Interior Walls Floor

Roof

COMMERCIAL		GARAGE APTS	
INDUSTRIAL		RESIDENCE	
APARTMENTS		FIREPLACE	
UNITS		FURNACE	
DUPLEX		TILE WORK	

REMARKS

Tenant Improvement for Floral Shop in existing building.

RECEIVED JUN 28 1974 City of Culver City Building Dept.

I have carefully examined and read the above application and know the same is true and correct and hereby certify and agree that if a permit is issued that all of the provisions of the Building Ordinances and the Uniform Building Code of the City of Culver City and building laws of the State of California will be complied with, whether hereby specified or not.

Applicant Ramada Development Company

By William M. Garnier
WM. M. GARNIER, Project Supt.

OFFICE OF ASSESSOR
BOOK PAGE PARCEL

ORIGINAL MUST BE PERMANTLY POSTED IN A CONSPICUOUS LOCATION NEAR THE MAIN ENTRANCE INSIDE THE SUBJECT BUILDING

COPY NO: 2

CITY OF CULVER CITY
CALIFORNIA

CERTIFICATE OF OCCUPANCY

JUNE 26, 1975
DATE ISSUED

№ 5516
CERTIFICATE NUMBER

DIVISION OF
PLANNING AND COMMUNITY DEVELOPMENT

THIS IS TO CERTIFY THAT THE BUILDING OR STRUCTURE(S), AND LAND DESCRIBED HEREINBELOW HAVE BEEN INSPECTED BY ALL CITY DEPARTMENTS AND/OR DIVISIONS CONCERNED AND, HAVING BEEN FOUND TO BE IN FULL COMPLIANCE WITH ALL THE APPLICABLE LAWS AND REGULATIONS OF THE CITY OF CULVER CITY AND OF THE STATE OF CALIFORNIA INCLUDING WHATEVER SPECIAL CONDITIONS OF APPROVAL WHICH MAY HAVE BEEN ATTACHED TO THE DEVELOPMENT OF THE BUILDING OR STRUCTURE(S), AND LAND, ARE HEREBY OFFICIALLY AND LAWFULLY AUTHORIZED AS SUITABLE FOR OCCUPANCY AS A

FLORIST SHOP

SUBJECT TO CONTINUED COMPLIANCE WITH ALL THE APPLICABLE LAWS, REGULATIONS AND SPECIAL CONDITIONS OF APPROVAL THROUGHOUT THE LIFE OF THE BUILDING OR STRUCTURE(S) UNLESS OTHERWISE APPROVED BY THE CITY OF CULVER CITY.

STREET ADDRESS 6261 BRISTOL PARKWAY — ZONING DISTRICT C-3

LEGAL DESCRIPTION: LOT(S) 2 — FIRE ZONE 2 — OTHER "FOX HILLS PLAZA"

BLOCK - TRACT PARCEL MAP NO. 3773 — BUILDING NO. - — NO. OF UNITS -

ASSESSOR'S INFORMATION: BOOK NO. 4203 — BUILDING PERMIT NO. A 19300 — VALUATION $7,000

PAGE NO. 12 PARCEL NO. 17 — ARCHITECTURAL DESIGN DISTRICT SHOPPING CENTER

SPECIAL CONDITIONS OF APPROVAL NECESSARILY APPLICABLE FOR THE CONTINUOUS VALIDITY OF THIS CERTIFICATE OF OCCUPANCY:

CITY SITE PLAN (PL-830), ARCHITECTURAL REVIEW BOARD AND CULVER CITY REDEVELOPMENT AGENCY CONDITIONS OF PROJECT APPROVAL.

CLEARANCES

BUILDING DIVISION:	ENGINEERING DIVISION:	FIRE DEPARTMENT:	INDUSTRIAL WASTE:
DATE 4-9-75	DATE 4-9-75	DATE 4/10/75	DATE 4/17/75
BY L. Blackwood	BY T. McIlvatt	BY Carl Hall	BY K. Hall
PARKS DIVISION:	**POLICE DEPARTMENT:**	**PUBLIC WORKS DEPARTMENT:**	**SANITATION DIVISION:**
DATE 6-11-75	DATE N/A	DATE 4-9-75	DATE 4-15-75
BY Tom Mika	BY	BY R E Miller	BY J Simcoe

PLANNING AND COMMUNITY DEVELOPMENT DIVISION BY William A. Cox, AAO/CD by JMC

THIS CERTIFICATE BECOMES VALID WHEN SIGNED BY AN AUTHORIZED REPRESENTATIVE OF THE PLANNING AND COMMUNITY DEVELOPMENT DIVISION OF THE CITY OF CULVER CITY

Don Maris Flowers — OWNER

6261 Bristol Parkway — ADDRESS

Lamb Sign Maint. — CONTRACTOR

11-12-74 — DATE

A 19603 — PERMIT NO.

Plex sign

FOUNDATION — INSPECTOR — DATE

STEEL

FOOTINGS

WALLS

COLUMNS

FIREPLACE

FORMS

LATH

EXTERIOR

STEEL — INSPR. — DATE

BOND BEAM

COLUMNS

WALL

FRAMING

RAT PROOFING

INTERIORS

PLUMBING CONTRACTOR — PERMIT — DATE

INSPR. — DATE

ROUGH

FINAL — FINAL GAS

WATER SYSTEM

SEWER

CONTR — PERMIT — DATE

PROP. LINE

CESSPOOL

CONTR. — PERMIT — DATE

HOLE

SEPTIC TANK

CONTR. — PERMIT — DATE

SEEPAGE PIT

HEATING, REFRIG.

CONTR. — PERMIT — DATE

FLOOR — WALL — ROUGH — FINAL

INSPR. — DATE

NO. FIXTURES

NO. GAS OUTLETS

NO. WATER HEATERS & VENT

PERMIT — DATE

EASEMENT

PERMIT — DATE

BRICK

PERMIT — DATE

LEACH LINE

PERMIT — DATE

GROUP_____
TYPE_____
FIRE ZONE_____
USE ZONE_____

RECEIVED-BLDG. DEPT.
Nov 12 2 34 PM '74
CITY OF CULVER CITY
CALIFORNIA

APPLICATION FOR PERMIT TO BUILD

Two sets of Plans and Specifications including Details and Cross Sections Must be filed with Application and Approved by Building Inspector.

$ 12 00
AMOUNT OF PERMIT
$ 600.00
Value of Construction, Including Labor & Materials

Permit No A 19603 Culver City, Calif. 11-13 1974

Job Address 6261 BRISTOL PARK WAY

Lot_____, Block_____, Tract_____

Owner's Name Don Mario Flowers Address 6261 Bristol Park Phone No. 670 7457

Contractor Lamb Sign Maint. Address 11826 PRAIRIE Phone No. 6798284

State License No. ~~B~~ 263276 Workmen's Comp. yes Policy No._____

City License No._____

ONE SET OF APPROVED PLANS TO REMAIN ON JOB UNTIL WORK IS COMPLETED.

INSPECTOR MUST APPROVE EACH BRACKET ON JOB CARD BEFORE PROCEEDING TO NEXT WORK.

Purpose building is to be used for (1) C/F Pole sign (flower Shop)

Description of Building

Size of New Building or Addition ____x____ (1st Floor) ____x____ (2nd Floor) Total floor area____ Sq.Ft. No. of Rooms___

Size of Garage____x____ Size of Lot____x____ Size of Girders____x____

Size of Mudsill____x____ Size of floor joists____x____ (1st Floor) ____x____ (2nd Floor)

Size of exterior studs____x____, Size of interior studs____x____

Size of Ceiling Joists____x____, Size of Roof Rafters____x____

Material of Foundation_____, Width of Footings_____Depth in Ground_____

Material of Exterior Walls_____Interior Walls_____Floor_____

Roof_____

COMMERCIAL		GARAGE APTS	
INDUSTRIAL		RESIDENCE	
APARTMENTS		FIREPLACE	
UNITS		FURNACE	
DUPLEX		TILE WORK	

REMARKS

RECEIVED NOV 12 1974 City of Culver City Building Dept.

I have carefully examined and read the above application and know the same is true and correct and hereby certify and agree that if a permit is issued that all of the provisions of the Building Ordinances and the Uniform Building Code of the City of Culver City and building laws of the State of California will be complied with, whether hereby specified or not.

Applicant_____
By Frederick L Brown

final - 2-3-75 JWB

OFFICE OF ASSESSOR
BOOK PAGE PARCEL

ORIGINAL MUST BE PERMANTLY POSTED IN A CONSPICUOUS LOCATION NEAR THE MAIN ENTRANCE INSIDE THE SUBJECT BUILDING

COPY NO. 2

CITY OF CULVER CITY
CALIFORNIA

CERTIFICATE OF OCCUPANCY

JUNE 26, 1975
DATE ISSUED

№ 5516
CERTIFICATE NUMBER

DIVISION OF
PLANNING AND COMMUNITY DEVELOPMENT

THIS IS TO CERTIFY THAT THE BUILDING OR STRUCTURE(S), AND LAND DESCRIBED HEREINBELOW HAVE BEEN INSPECTED BY ALL CITY DEPARTMENTS AND/OR DIVISIONS CONCERNED AND, HAVING BEEN FOUND TO BE IN FULL COMPLIANCE WITH ALL THE APPLICABLE LAWS AND REGULATIONS OF THE CITY OF CULVER CITY AND OF THE STATE OF CALIFORNIA INCLUDING WHATEVER SPECIAL CONDITIONS OF APPROVAL WHICH MAY HAVE BEEN ATTACHED TO THE DEVELOPMENT OF THE BUILDING OR STRUCTURE(S), AND LAND, ARE HEREBY OFFICIALLY AND LAWFULLY AUTHORIZED AS SUITABLE FOR OCCUPANCY AS A

FLORIST SHOP

SUBJECT TO CONTINUED COMPLIANCE WITH ALL THE APPLICABLE LAWS, REGULATIONS AND SPECIAL CONDITIONS OF APPROVAL THROUGHOUT THE LIFE OF THE BUILDING OR STRUCTURE(S) UNLESS OTHERWISE APPROVED BY THE CITY OF CULVER CITY.

STREET ADDRESS 6261 BRISTOL PARKWAY — ZONING DISTRICT C-3

LEGAL DESCRIPTION: LOT(S) 2 — FIRE ZONE 2 — OTHER "FOX HILLS PLAZA"

BLOCK - TRACT PARCEL MAP NO. 3773 — BUILDING NO. - — NO. OF UNITS -

ASSESSOR'S INFORMATION: BOOK NO. 4203 — BUILDING PERMIT NO. A 19300 — VALUATION $7,000

PAGE NO. 12 PARCEL NO. 17 — ARCHITECTURAL DESIGN DISTRICT SHOPPING CENTER

SPECIAL CONDITIONS OF APPROVAL NECESSARILY APPLICABLE FOR THE CONTINUOUS VALIDITY OF THIS CERTIFICATE OF OCCUPANCY:

CITY SITE PLAN (PL-830), ARCHITECTURAL REVIEW BOARD AND CULVER CITY REDEVELOPMENT AGENCY CONDITIONS OF PROJECT APPROVAL.

CLEARANCES

BUILDING DIVISION:	ENGINEERING DIVISION:	FIRE DEPARTMENT:	INDUSTRIAL WASTE:
DATE 4-9-75	DATE 4-7-75	DATE 4/10/75	DATE 4/17/75
BY [signature]	BY [signature]	BY [signature]	BY [signature]
PARKS DIVISION:	**POLICE DEPARTMENT:**	**PUBLIC WORKS DEPARTMENT:**	**SANITATION DIVISION:**
DATE 6-11-75	DATE N/A	DATE 4-9-75	DATE 4-15-75
BY [signature]	BY	BY [signature]	BY [signature]

PLANNING AND COMMUNITY DEVELOPMENT DIVISION BY William A. Cox AAO/CD for DMC

THIS CERTIFICATE BECOMES VALID WHEN SIGNED BY AN AUTHORIZED REPRESENTATIVE OF THE PLANNING AND COMMUNITY DEVELOPMENT DIVISION OF THE CITY OF CULVER CITY

6267

Bristol

Area No. 1

Ramada Development — OWNER

6267 Bristol Parkway — ADDRESS

Same — CONTRACTOR

3-27-75 — DATE

A 19812 — PERMIT NO.

Interior partitions

I-25

FOUNDATION INSPECTOR DATE		STEEL INSPR. DATE	
STEEL		BOND BEAM	
FOOTINGS		COLUMNS	
WALLS		WALL	
COLUMNS			
FIREPLACE		FRAMING	
FORMS		RAT PROOFING	
LATH			
EXTERIOR		INTERIORS	

Hermsen, Inc. — PLUMBING CONTRACTOR

C11152 — PERMIT

4-2-75 — DATE

INSPR. DATE		INSPR. DATE	
ROUGH	4-10-75 CB	NO. FIXTURES	2
FINAL	1-12-76 CB	FINAL GAS NO. GAS OUTLETS	
WATER SYSTEM	1 water piping	NO. WATER HEATERS & VENT	1
SEWER			
	CONTR	PERMIT	DATE
PROP. LINE		EASEMENT	
CESSPOOL			
	CONTR.	PERMIT	DATE
HOLE		BRICK	
SEPTIC TANK			
	CONTR.	PERMIT	DATE
SEEPAGE PIT		LEACH LINE	

HEATING, REFRIG. Key Air Conditioning — CONTR.

C10740 — PERMIT

11-1-74 — DATE

FLOOR 1 comp. WALL 1 vent fan

ROUGH 4-10-75 CB FINAL 1-12-76 CB

ELECTRICAL

CONTR. | PERMIT | DATE

TEMP. POWER | INSPR. | DATE

TEMP. LIGHT | INSPR. | DATE

RO. ELEC. | FINAL ELEC.

FIXTURES | MOTORS

SIGNS

METER | HEATER

ORD. 326 AND AMENDMENTS

CONTR. | PERMIT | DATE

EXCAVATION

CONTR. | PERMIT | DATE

REMARKS:

JOB COMPLETED 1-12-46 DATE

J. Blackwood SIGNATURE

P.C. FEE # 30.00

3316

GROUP_____
TYPE_____
FIRE ZONE_____
USE ZONE_____

APPLICATION FOR PERMIT TO BUILD
Two sets of Plans and Specifications including Details and Cross Sections Must be filed with Application and Approved by Building Inspector.

$ 60.00
AMOUNT OF PERMIT
$ 9000.00
Value of Construction, Including Labor & Materials

T-25

Permit No. A19812 Culver City, Calif. 2-13-75 19____

cont. of permit 5642 - 7/10/76

Job Address 6267 Bristol Parkway (LEASE AREA NO. 1)

Lot Portion of Lot 1, Block _____, Tract 30946

Owner's Name Ramada Development Company Address 6267 Bristol Parkway Phone No. 641-9271

Contractor Ramada Development Company Address 6267 Bristol Parkway Phone No. 641-9271

State License No. 273772 Workmen's Comp. _____ Policy No. _____

City License No. 22955

ONE SET OF APPROVED PLANS TO REMAIN ON JOB UNTIL WORK IS COMPLETED.

INSPECTOR MUST APPROVE EACH BRACKET ON JOB CARD BEFORE PROCEEDING TO NEXT WORK.

Purpose building is to be used for Commercial

Description of Building

Size of New Building or Addition ____x____ (1st Floor) ____x____ (2nd Floor) Total floor area 450 Sq.Ft. No. of Rooms___

Size of Garage____x____ Size of Lot____x____ Size of Girders____x____

Size of Mudsill____x____ Size of floor joists____x____ (1st Floor) ____x____ (2nd Floor)

Size of exterior studs____x____, Size of interior studs____x____

Size of Ceiling Joists____x____, Size of Roof Rafters____x____

Material of Foundation_____, Width of Footings_____ Depth in Ground_____

Material of Exterior Walls_____ Interior Walls_____ Floor_____

Roof_____

COMMERCIAL		GARAGE APTS	
INDUSTRIAL		RESIDENCE	
APARTMENTS		FIREPLACE	
UNITS		FURNACE	
DUPLEX		TILE WORK	

REMARKS

RECEIVED MAR 27 1975 City of Culver City Building Dept.

Spec. Area

I have carefully examined and read the above application and know the same is true and correct and hereby certify and agree that if a permit is issued that all of the provisions of the Building Ordinances and the Uniform Building Code of the City of Culver City and building laws of the State of California will be complied with, whether hereby specified or not.

Applicant Ramada Development Company

By Wm. M. Garnier
WM. M. GARNIER, Project Supt.

OFFICE OF ASSESSOR
BOOK PAGE PARCEL

PLANNING DIVISION PLAN CHECK LIST

Remoda Development Co. | 641-9271 | Feb 24 1995
OWNER OR PROJECT NAME | PHONE | DATE (Disposition)

6267 Bristol Pkwy Lease Area #1 | Por 1 | 30946
JOB ADDRESS | LOT(S) | BLOCK TRACT

C-3 | Internal Partitions & Finishing
ZONE | JOB DESCRIPTION

CHECK		NON-CONFORMANCE: CODE SECTION
YARD SETBACKS	OK / NA	FRONT SIDES REAR
BLDG. HEIGHT	OK / NA	
OPEN SPACE & LOT COVERAGE	OK / NA	
DISTANCE BTWN. BUILDINGS &/OR UNIT SIZE	OK / NA	
FENCES, WALLS, HEDGES	OK / NA	
PARKING	OK / NA	
SIGNS	OK / NA	
SITE PLAN ☐ OR SPECIFIC PLAN ☐ CONDITIONS	OK / NA	
OTHER	OK / NA	Internal Partition & Finishing Only

☑ Approved
☐ Rejected

BY _____

Special Action(s): _____ PL- _____ _____
TYPE | DATE APPROVED

Ord. No. _____ Res. No. _____ Admin. _____

for _____

CCPL 73

DEPARTMENT OF BUILDING & SAFETY
CULVER CITY, CALIFORNIA
837-5211

Application For Permit
PLUMBING

CONTRACTOR

Name HERMSEN INC

Address 2391 OCEANSIDE BLVD

City OCEANSIDE Tel. No 7525300

City License No. State License No.

PERMIT NO.	DATE ISSUED
C 11152	4-2-75
RECEIVED BY	READY FOR FIRST INSPECTION
tn	

APPLICANT FILL IN HEAVILY OUTLINED PORTION ONLY

Job Address 6267 BRISTOL PARKING LEASE AREA [redacted]

OWNER

Name RAMADA DEVELOPMENT

Mail Address

City Tel. No.

I am the Legal Possessor of the above Culver City Certificate of Qualification.

Contractor

I am the Legal Owner of the property described above.

Owner

PERMIT FEES	No.	Each	FEE
Issuing permit		$ 6.00	
Building Sewer		7.00	
Sewer cap		6.00	
Sump		5.00	
Gas system including 5		3.00	
Gas system over 5		.60	
Industrial waste interceptor		3.00	
Water closet	1	3.00	3 00
Bidet		3.00	
Bathtub		3.00	
Lavatory	1	3.00	3 00
Shower and/ or pan		3.00	
Sink-kitchen		3.00	
Sink-bar		3.00	
Sink-floor		3.00	
Laundry tub		3.00	
Washer standpipe		3.00	
Garbage disposal		3.00	
Dishwasher		3.00	
Floor drain		3.00	
Urinal		3.00	
Drinking fountain		3.00	
Dental unit		3.00	
Slop sink		3.00	
Roof drains		3.00	
Repair of waste and/ or vent piping		3.00	
Water service		3.00	
Water piping inside building	1	3.00	300
Lawn sprinkler system		3.00	
Backflow device including 5		3.00	
Over 5		.60	
Water softener		3.00	
Water pressure regulator		3.00	
Water heater	1	2.00	200
Water heater vent		2.00	
Swimming pool private		14.00	
Swimming pool public		24.00	
Supplement		6.00	
Miscellaneous		3.00	
Extra inspection		7.50	
Investigation		20.00	
TOTAL FEES			17 00

FIRE SPRINKLER AND STANDPIPES

PERMIT FEES	No.	Each	FEE
Issuing permit			$6.00
Repair, alter, add to fire sprinkler system, underground fire sprinkler piping system (when permit for complete system has not been obtained)		25.00	
Standpipes wet or dry (outlets)		5.00	
1 to 10 heads		10.00	
11 to 25 "		17.00	
26 to 50 "		30.00	
51 to 100 "		50.00	
101 to 200 "		75.00	
201 to 300 "		105.00	
301 to 500 "		175.00	
501 to 1000 "		300.00	
1001 to 2000 "		400.00	
2001 to 3000 "		500.00	
3001 to 4000 "		600.00	
4001 to 5000 "		700.00	
Over 5000 "		800.00	
TOTAL FEES			

Date 10-29-74 JOB #201-74

Mr. Collins of California.
6267 Bristol Parkway
Culver City, Calif. (Fox Hills)

DEPARTMENT OF BUILDING & SAFETY
CULVER CITY, CALIFORNIA
837-5211

Application For Permit
HEATING AND AIR CONDITIONING

CONTRACTOR

Name KEY AIR CONDITIONING COMPANY
Address 10905 Laurel avenue
City Santa Fe Springs, Ca. Tel. No. 941-223
City License No. 25040 State License No. 144931

PERMIT NO.	DATE ISSUED
C 10740	11-1-74
RECEIVED BY	READY FOR FIRST INSPECTION
tw	

APPLICANT FILL IN HEAVILY OUTLINED PORTION ONLY

Job Address Mr. Collins of Calif.
6267 Bristol Parkway
Culver City, Calif.

OWNER

Name Ramada Development Company
Mail Address 3838 E. Van Buren Street
City Phoenix, Ariz. Tel. No.

I am the Legal Possessor of the above Culver City Certificate of Qualification.

Donald C. Barnett
Contractor

I am the Legal Owner of the property described above.

Owner

PERMIT FEES	No.	Each	FEE
Issuing permit			$6.00
FAU or ground type furnace including duct & vent up to 100,000 BTU		6.00	
FAU or ground type furnace including duct & vent over 100,000 BTU		10.00	
Floor furnace		6.00	
Heater-suspended		5.00	
Heater-recessed		6.00	
Heater-floor mounted		6.00	
Appliance vent only		4.00	
Gas system (including 5)		3.00	
Gas system (over 5)		.60	
Repair, alter/add to heat ventilation or A/C		6.00	
Boiler, Compressor or Absorption system Up to 3 hp. Up to 100,000 BTU		6.00	
3 hp. to 15 hp. 100,001 to 500,000 BTU	1	10.00	10.00
15 hp. to 30 hp. 500,001 to 1,000,000 BTU		12.00	
30 hp. to 50 hp. 1,000,001 to 1,750,000 BTU		20.00	
Over 50 hp. Over 1,750,000 BTU		30.00	
Air Handling Unit Including duct Under 10,000 CFM		5.00	
Over 10,000 CFM		8.00	
Evaporative Cooler (non portable)		5.00	
Vent fan / single duct	1	4.00	4.00
Mechanical exhaust hood		5.00	
Ventilation (not a part of heat or A/C system)		5.00	
Commercial/Industrial Incinerators		25.00	
Any equipment regulated but not listed above		5.00	
Supplement		6.00	
Extra inspection		7.50	
Investigation		20.00	
TOTAL FEES			20.00

CORRECTIONS

RECORDS

APPROVALS

	date	inspector
Underground		
Rough		
Ducts		
Fire dampers		
Vent		
Gas test		
FINAL		

JOB #183-74 (Liquor Store) 6267

DEPARTMENT OF BUILDING & SAFETY
CULVER CITY, CALIFORNIA
837-5211

RECEIVED JUN 3 1974 City of Culver City Building Dept.

Application For Permit
HEATING AND AIR CONDITIONING

CONTRACTOR

Name KEY AIR CONDITIONING COMPANY
Address 10905 Laurel Avenue
City Santa Fe Springs, Ca. Tel. No. 941-223[illegible]
City License No. 25040 State License No. 144931

PERMIT NO.	DATE ISSUED
C10263	6-3-74
RECEIVED BY: tw	READY FOR FIRST INSPECTION

APPLICANT FILL IN HEAVILY OUTLINED PORTION ONLY

Job Address LIQUOR STORE 6267 Bristol Parkway Culver City, Calif.

OWNER

Name Ramada Development Company
Mail Address 3838 E. Van Buren Street
City Phoenix, Arizona. Tel. No.

I am the Legal Possessor of the above Culver City Certificate of Qualification.

Donald C. Beard
Contractor

I am the Legal Owner of the property described above.

Owner

PERMIT FEES	No.	Each	FEE
Issuing permit			3.00
FAU or ground type furnace including duct & vent up to 100,000 BTU		4.00	
FAU or ground type furnace including duct & vent over 100,000 BTU		5.00	
Floor furnace		4.00	
Heater-suspended		4.00	
Heater-recessed		4.00	
Heater-floor mounted		4.00	
Appliance vent only		2.00	
Gas system (including 5)		2.00	
Gas system (over 5)		.50	
Repair, alter/add to heat ventilation or A/C		4.00	
Boiler, Compressor or Absortion system Up to 3 hp. Up to 100,000 BTU		4.00	
3 hp. to 15 hp. 100,001 to 500,000 BTU	1	7.50	7.50
15 hp. to 30 hp. 500,001 to 1,000,000 BTU		10.00	
30 hp. to 50 hp. 1,000,001 to 1,750,000 BTU		15.00	
Over 50 hp. Over 1,750,000 BTU		25.00	
Air Handling Unit Including duct Under 10,000 CFM		3.00	
Over 10,000 CFM		5.00	
Evaporative Cooler (non portable)		3.00	
Vent fan / single duct	1	2.00	2.00
Mechanical exhaust hood		3.00	
Ventilation (not a part of heat or A/C system)		3.00	
Commercial/Industrial Incinerators		20.00	
Any equipment regulated but not listed above		3.00	
Supplement		3.00	
Extra inspection		5.00	
Investigation		20.00	
TOTAL FEES			$12.50

CORRECTIONS

RECORDS

APPROVALS

	date	inspector
Underground		
Rough		
Ducts		
Fire dampers		
Vent		
Gas test		
FINAL		

CITY OF CULVER CITY

INTER-DEPARTMENTAL CORRESPONDENCE

Date 1-14-76

To: Jay Cunningham, Planning

From: H. P. Turton, Building Official

Subject: FINAL BUILDING INSPECTION, CERTIFICATE OF OCCUPANCY

Address 6267 Bristol Parkway

Description Commercial

Owner Ramada Development

Contractor Same

Permit # A 19812

Valuation $9,000.

Final building 1-12-76
Final plumbing 1-12-76
Final heating 1-12-76
Final electrical 12-5-75

Herbert P. Turton
Building Official

Herbert P Turton

CERTIFICATE OF OCCUPANCY
NO. 5622 ISSUED 2-10-76

Area No. 1

Ramada Development — OWNER
6267 Bristol Parkway — ADDRESS

Same — CONTRACTOR
3-27-75 — DATE

A 19812 — PERMIT NO.
Interior partitions

I-25

FOUNDATION — INSPECTOR — DATE
STEEL — INSPR. — DATE
STEEL
BOND BEAM
FOOTINGS
COLUMNS
WALLS
WALL
COLUMNS
FIREPLACE
FRAMING
FORMS
RAT PROOFING
LATH
EXTERIOR
INTERIORS

Hermsen, Inc. — PLUMBING CONTRACTOR
C11152 — PERMIT
4-2-75 — DATE

INSPR. — DATE
INSPR. — DATE
ROUGH 4-10-75 CB
NO. FIXTURES 2
FINAL 1-12-76 CB FINAL GAS
NO. GAS OUTLETS
WATER SYSTEM 1 water piping
NO. WATER HEATERS & VENT 1
SEWER
CONTR
PERMIT — DATE
PROP. LINE
EASEMENT
CESSPOOL — CONTR.
PERMIT — DATE
HOLE
BRICK
SEPTIC TANK — CONTR.
PERMIT — DATE
SEEPAGE PIT
LEACH LINE
HEATING, REFRIG. Key Air Conditioning — CONTR.
C10740 — PERMIT
11-1-74 — DATE
FLOOR 1 comp. WALL
ROUGH 4-10-75 CB FINAL 1-12-76 CB
1 vent fan

P.C. Fee #30.00

3316

GROUP_____
TYPE_____
FIRE ZONE_____
USE ZONE_____

APPLICATION FOR PERMIT TO BUILD
Two sets of Plans and Specifications including Details and Cross Sections Must be filed with Application and Approved by Building Inspector.

$60.00 AMOUNT OF PERMIT
$9000.00 Value of Construction, Including Labor & Materials

I-25

Permit No. A19812 Culver City, Calif. 2-13-75 19____

Cont. of Permit 5642 - 3/10/76

Job Address 6267 Bristol Parkway (LEASE AREA NO. 1)

Lot Portion of Lot 1, Block _____, Tract 30946

Owner's Name Ramada Development Company Address 6267 Bristol Parkway Phone No. 641-9271

Contractor Ramada Development Company Address 6267 Bristol Parkway Phone No. 641-9271

State License No. 273772 Workmen's Comp. _____ Policy No. _____

City License No. 22955

ONE SET OF APPROVED PLANS TO REMAIN ON JOB UNTIL WORK IS COMPLETED.

INSPECTOR MUST APPROVE EACH BRACKET ON JOB CARD BEFORE PROCEEDING TO NEXT WORK.

Purpose building is to be used for Commercial

Description of Building

Size of New Building or Addition ____x____ (1st Floor) ____x____ (2nd Floor) Total floor area 450 Sq.Ft. No. of Rooms___

Size of Garage____x____ Size of Lot____x____ Size of Girders____x____

Size of Mudsill____x____ Size of floor joists____x____ (1st Floor) ____x____ (2nd Floor)

Size of exterior studs____x____, Size of interior studs____x____

Size of Ceiling Joists____x____, Size of Roof Rafters____x____

Material of Foundation_____, Width of Footings_____ Depth in Ground_____

Material of Exterior Walls_____ Interior Walls_____ Floor_____

Roof_____

COMMERCIAL		GARAGE APTS	
INDUSTRIAL		RESIDENCE	
APARTMENTS		FIREPLACE	
UNITS		FURNACE	
DUPLEX		TILE WORK	

REMARKS

RECEIVED MAR 12 1975 City of Culver City Building Dept.

Spec. Area

I have carefully examined and read the above application and know the same is true and correct and hereby certify and agree that if a permit is issued that all of the provisions of the Building Ordinances and the Uniform Building Code of the City of Culver City and building laws of the State of California will be complied with, whether hereby specified or not.

Applicant Ramada Development Company

By Wm M Garnier

WM. M. GARNIER, Project Supt.

OFFICE OF ASSESSOR
BOOK PAGE PARCEL

ORIGINAL MUST BE PERMANTLY POSTED IN A CONSPICUOUS LOCATION NEAR THE MAIN ENTRANCE INSIDE THE SUBJECT BUILDING

COPY NO. 2

CITY OF CULVER CITY
CALIFORNIA

CERTIFICATE OF OCCUPANCY

February 10, 1976
DATE ISSUED

Nº 5622
CERTIFICATE NUMBER

DIVISION OF
PLANNING AND COMMUNITY DEVELOPMENT

THIS IS TO CERTIFY THAT THE BUILDING OR STRUCTURE(S), AND LAND DESCRIBED HEREINBELOW HAVE BEEN INSPECTED BY ALL CITY DEPARTMENTS AND/OR DIVISIONS CONCERNED AND, HAVING BEEN FOUND TO BE IN FULL COMPLIANCE WITH ALL THE APPLICABLE LAWS AND REGULATIONS OF THE CITY OF CULVER CITY AND OF THE STATE OF CALIFORNIA INCLUDING WHATEVER SPECIAL CONDITIONS OF APPROVAL WHICH MAY HAVE BEEN ATTACHED TO THE DEVELOPMENT OF THE BUILDING OR STRUCTURE(S), AND LAND, ARE HEREBY OFFICIALLY AND LAWFULLY AUTHORIZED AS SUITABLE FOR OCCUPANCY AS A

RETAIL COMMERCIAL STORE

SUBJECT TO CONTINUED COMPLIANCE WITH ALL THE APPLICABLE LAWS, REGULATIONS AND SPECIAL CONDITIONS OF APPROVAL THROUGHOUT THE LIFE OF THE BUILDING OR STRUCTURE(S) UNLESS OTHERWISE APPROVED BY THE CITY OF CULVER CITY.

STREET ADDRESS 6267 Bristol Parkway (within Fox Hills Plaza) ZONING DISTRICT C-3

LEGAL DESCRIPTION: LOT(S) 2 FIRE ZONE 2 OTHER -

BLOCK - TRACT Parcel Map No. 3773 BUILDING NO. - NO. OF UNITS 1,125 ± Sq. Ft.

ASSESSOR'S INFORMATION: BOOK NO. 4203 BUILDING PERMIT NO. A-19812 VALUATION $9,000 (Interior Work)

PAGE NO. 12 PARCEL NO. 17 ARCHITECTURAL DESIGN DISTRICT Shopping Center

SPECIAL CONDITIONS OF APPROVAL NECESSARILY APPLICABLE FOR THE CONTINUOUS VALIDITY OF THIS CERTIFICATE OF OCCUPANCY:

City Site Plan Review (PL-830), Architectural Review Board, and Culver City Redevelopment Agency conditions of approval

CLEARANCES

BUILDING DIVISION:	ENGINEERING DIVISION:	FIRE DEPARTMENT:	INDUSTRIAL WASTE:
DATE 1-28-76	DATE 1-[illegible]-76	DATE 1/28/76	DATE 2/2/76
BY [signature]	BY [signature]	BY Stanley Bell	BY Harry Luton
PARKS DIVISION:	**POLICE DEPARTMENT:**	**PUBLIC WORKS DEPARTMENT:**	**SANITATION DIVISION:**
DATE 1-29-76	DATE N/A	DATE 1-28-76	DATE Feb. 9, 1976
BY [signature]	BY	BY R. E. Miller	BY Anthony Jordan

PLANNING AND COMMUNITY DEVELOPMENT DIVISION BY William Hogan, AICP by Joel

THIS CERTIFICATE BECOMES VALID WHEN SIGNED BY AN AUTHORIZED REPRESENTATIVE OF THE PLANNING AND COMMUNITY DEVELOPMENT DIVISION OF THE CITY OF CULVER CITY

ORIGINAL MUST BE PERMANTLY POSTED IN A CONSPICUOUS LOCATION NEAR THE MAIN ENTRANCE INSIDE THE SUBJECT BUILDING

COPY NO. 2

CITY OF CULVER CITY
CALIFORNIA

CERTIFICATE OF OCCUPANCY

Nº 5622
CERTIFICATE NUMBER

_____
DATE ISSUED

DIVISION OF
PLANNING AND COMMUNITY DEVELOPMENT

THIS IS TO CERTIFY THAT THE BUILDING OR STRUCTURE(S), AND LAND DESCRIBED HEREINBELOW HAVE BEEN INSPECTED BY ALL CITY DEPARTMENTS AND/OR DIVISIONS CONCERNED AND, HAVING BEEN FOUND TO BE IN FULL COMPLIANCE WITH ALL THE APPLICABLE LAWS AND REGULATIONS OF THE CITY OF CULVER CITY AND OF THE STATE OF CALIFORNIA INCLUDING WHATEVER SPECIAL CONDITIONS OF APPROVAL WHICH MAY HAVE BEEN ATTACHED TO THE DEVELOPMENT OF THE BUILDING OR STRUCTURE(S), AND LAND, ARE HEREBY OFFICIALLY AND LAWFULLY AUTHORIZED AS SUITABLE FOR OCCUPANCY AS A

_____

SUBJECT TO CONTINUED COMPLIANCE WITH ALL THE APPLICABLE LAWS, REGULATIONS AND SPECIAL CONDITIONS OF APPROVAL THROUGHOUT THE LIFE OF THE BUILDING OR STRUCTURE(S) UNLESS OTHERWISE APPROVED BY THE CITY OF CULVER CITY.

STREET ADDRESS_____ ZONING DISTRICT_____

LEGAL DESCRIPTION: LOT(S)_____ FIRE ZONE_____ OTHER_____

BLOCK_____ TRACT_____ BUILDING NO._____ NO. OF UNITS_____

ASSESSOR'S INFORMATION: BOOK NO._____ BUILDING PERMIT NO._____ VALUATION_____

PAGE NO._____ PARCEL NO._____ ARCHITECTURAL DESIGN DISTRICT_____

SPECIAL CONDITIONS OF APPROVAL NECESSARILY APPLICABLE FOR THE CONTINUOUS VALIDITY OF THIS CERTIFICATE OF OCCUPANCY:

_____

_____

CLEARANCES

BUILDING DIVISION:	ENGINEERING DIVISION:	FIRE DEPARTMENT:	INDUSTRIAL WASTE:
DATE_____	DATE_____	DATE_____	DATE_____
BY_____	BY_____	BY_____	BY_____
PARKS DIVISION:	**POLICE DEPARTMENT:**	**PUBLIC WORKS DEPARTMENT:**	**SANITATION DIVISION:**
DATE_____	DATE_____	DATE_____	DATE_____
BY_____	BY_____	BY_____	BY_____

PLANNING AND COMMUNITY DEVELOPMENT DIVISION BY_____

THIS CERTIFICATE BECOMES VALID WHEN SIGNED BY AN AUTHORIZED REPRESENTATIVE OF THE PLANNING AND COMMUNITY DEVELOPMENT DIVISION OF THE CITY OF CULVER CITY

6273

Bristol

Ramada Development Co.
OWNER

6273 Bristol Parkway
ADDRESS

Ramada Development Co.
CONTRACTOR

8-28-74
DATE

A 19445
PERMIT NO.

Interior remodel
Jewelry store

F-36

FOUNDATION INSPECTOR DATE

STEEL

FOOTINGS

WALLS

COLUMNS

FIREPLACE

FORMS

LATH

EXTERIOR

STEEL INSPR. DATE

BOND BEAM

COLUMNS

WALL

FRAMING

RAT PROOFING

INTERIORS

Hermsen Inc
PLUMBING CONTRACTOR

INSPR. DATE

ROUGH 10-22-74 CB

FINAL 12-9-74 CB FINAL GAS

WATER SYSTEM

SEWER 1 water piping

CONTR

PROP. LINE

CESSPOOL

CONTR.

HOLE

SEPTIC TANK

CONTR.

SEEPAGE PIT

HEATING, REFRIG. Key A/C Co.

CONTR.

FLOOR 1 Comp. WALL

1 vent fan

C10851 12-9-74
PERMIT DATE

INSPR. DATE

NO. FIXTURES 2

NO. GAS OUTLETS

NO. WATER HEATERS & VENT 1

PERMIT DATE

EASEMENT

PERMIT DATE

BRICK

PERMIT DATE

LEACH LINE

C10666 10-9-74
PERMIT DATE

ROUGH 10-22-74 FINAL 12-9-74 CB

ELECTRICAL

Transpac Const Co. (CONTR.) B16080 (PERMIT) 11-19-74 (DATE)

TEMP. POWER _____ (INSPR.) _____ (DATE) _____

TEMP. LIGHT _____ (INSPR.) _____ (DATE) _____

RO. ELEC. 64

FINAL ELEC. 11-27-74 JW

FIXTURES 42

MOTORS 1

SIGNS _____

METER _____ HEATER _____

1 vent fan, 1 fan, 1 panel
1 service

ORD. 326 AND AMENDMENTS

_____ (CONTR.) _____ (PERMIT) _____ (DATE)

EXCAVATION _____ (CONTR.) _____ (PERMIT) _____ (DATE)

REMARKS:

JOB COMPLETED 12-10-74 (DATE) J. Blackwood (SIGNATURE)

P.C # 308
P.C 27

RECEIVED-BLDG. DEPT.

GROUP_____
TYPE_____
FIRE ZONE_____
USE ZONE_____

APPLICATION FOR PERMIT TO BUILD

Two sets of Plans and Specifications including Details and Cross Sections Must be filed with Application and Approved by Building Inspector.

FILED 10:40 AM '74 CITY OF CULVER CITY CALIFORNIA

$ 85.00
AMOUNT OF PERMIT
$ 2,500.00
Value of Construction, Including Labor & Materials

F-36

Cert. of Occup. 6-26-75
$ 551.

Permit No. A-19446

Culver City, Calif. August 14, 1974

Job Address 6273 Bristol Parkway, Culver City, California 90230

Lot Portion of Lot 1, Block _____, Tract 30946

Owner's Name Ramada Development Company Address 6333 Bristol Parkway Phone No. 641-9271

Contractor Ramada Development Company Address 6333 Bristol Parkway Phone No. 641-9271

State License No. 273772 Workmen's Comp. _____ Policy No. _____

City License No. 22955

ONE SET OF APPROVED PLANS TO REMAIN ON JOB UNTIL WORK IS COMPLETED.

INSPECTOR MUST APPROVE EACH BRACKET ON JOB CARD BEFORE PROCEEDING TO NEXT WORK.

Purpose building is to be used for Jewelry Store

Description of Building

Size of New Building or Addition _____ x _____ (1st Floor) _____ x _____ (2nd Floor) Total floor area 855 Sq.Ft. No. of Rooms 2

Size of Garage _____ x _____ Size of Lot _____ x _____ Size of Girders _____ x _____

Size of Mudsill _____ x _____ Size of floor joists _____ x _____ (1st Floor) _____ x _____ (2nd Floor)

Size of exterior studs _____ x _____, Size of interior studs _____ x _____

Size of Ceiling Joists _____ x _____, Size of Roof Rafters _____ x _____

Material of Foundation _____, Width of Footings _____ Depth in Ground _____

Material of Exterior Walls _____ Interior Walls _____ Floor _____

Roof _____

COMMERCIAL		GARAGE APTS	
INDUSTRIAL		RESIDENCE	
APARTMENTS		FIREPLACE	
UNITS		FURNACE	
DUPLEX		TILE WORK	

REMARKS

Tenant Improvement - Existing Building

RECEIVED AUG 28 1974 City of Culver City Building Dept.

I have carefully examined and read the above application and know the same is true and correct and hereby certify and agree that if a permit is issued that all of the provisions of the Building Ordinances and the Uniform Building Code of the City of Culver City and building laws of the State of California will be complied with, whether hereby specified or not.

Applicant RAMADA DEVELOPMENT COMPANY

By Wm Garnier

WM. GARNIER, PROJECT SUPT.

OFFICE OF ASSESSOR

BOOK PAGE PARCEL

PLANNING DIVISION PLAN CHECK LIST

OWNER OR PROJECT NAME	PHONE	DATE (Disposition)
JEWELRY STORE, FOX HILLS PLAZA	641-9271	8-15-74

JOB ADDRESS	LOT(S)	BLOCK	TRACT
6293 BRISTOL PKWY	—	—	—

ZONE	JOB DESCRIPTION
C-3	INTERIOR WORK

CHECK		NON-CONFORMANCE: CODE SECTION
YARD SETBACKS	OK / NA ✓	FRONT SIDES REAR
BLDG. HEIGHT	OK / NA ✓	
OPEN SPACE & LOT COVERAGE	OK / NA ✓	
DISTANCE BTWN. BUILDINGS &/OR UNIT SIZE	OK / NA ✓	
FENCES, WALLS, HEDGES	OK / NA ✓	
PARKING	OK / NA ✓	
SIGNS	OK / NA ✓	
SITE PLAN ☑ OR SPECIFIC PLAN ☐ CONDITIONS	✓ OK / NA	
OTHER	✓ OK / NA	LOW-PROFILE ROOF-MOUNTED EQUIPMENT REQ'D SO AS NOT TO BE VISIBLE FROM ADJACENT PPTYS.

☑ Approved

☐ Rejected

BY _____

Special Action(s): _____ TYPE PL- _____ DATE APPROVED

Ord. No. _____ Res. No. _____ Admin. _____

for _____

CCPL 73

U.

DEPARTMENT OF BUILDING & SAFETY
CULVER CITY, CALIFORNIA
837-5211

Application For Permit
ELECTRIC

ELECTRICAL CONTRACTOR

Name Trans Pac Const Co.
Address 16641 Roscoe Pl.
City Sepulveda Ca Tel. No 894 0334
City License No. State License No.

PERMIT NO.	DATE ISSUED
B 10080	11-19-74
RECEIVED BY	**READY FOR FIRST INSPECTION**
tw	

APPLICANT FILL IN HEAVILY OUTLINED PORTION ONLY

PERMIT FEES	No.	Each	Fee
Issuing permit	1		6 00
Light outlets	42	35	14 70
Switch outlets	2	.25	70
Receptacle outlets	20	.25	7 00
Light fixtures	42	.25	14 70
Disposal	—	1.00	
Food center	—	1.00	
Vent fan	1	2.00	2 60
Range	—	2.00	
Cook top	—	2.00	
Dishwasher	—	2.00	
Heater	—	2.00	
Heat zones	—	2.00	
F.A.U.	1	2.50	2 50
Signs	—	3.50	
Trans. over 4	—	.50	
No. of sign lamps	—	.10	
Flood lite poles	—	5.00	
Temp. work lights	—	4.00	
Comm. & Ind. panel	1	6.00	6 00
Busways	—	p.ft. .10	
Power Duct	—	p.ft. .10	
Under floor duct	—	p.ft. .07	
Motor ½ hp.	—	1.00	
½hp. to 5 hp.	—	2.00	
5 hp. to 15 hp.	1	5.00	5 00
15 hp. to 50 hp.	—	10.00	
50 hp. to 200 hp.	—	20.00	
200 hp. and over	—	30.00	
Transformers	—	KVA	
Welders	—	KVA	
Generators	—	KVA	
Timers	—	1.00	
Supplement permit	—	4.00	
Miscellaneous	—	4.00	
Extra inspection	—	7.50	
Investigation	—	20.00	
Temporary service	—	4.00	
Power service	1	6.00	6 00
			—
TOTAL FEES			64 60

Job Address Jewelers Shop
6273 6200 Bristol Parkway

OWNER
Name Ramada Development
Mail Address Phoenix Ariz.
City Tel. No.

I am the Legal Possessor of the above Culver City Certificate of Qualification.

Electrician

I am the Legal Owner of the property described above.

Owner

CORRECTIONS

RECORDS

APPROVALS

	Date	Inspector
Temp.		
Underground		
Rough wiring		
Fixtures		
Power		
Meters called		
FINAL	11-27-74	JW

6273 Bristol parkway

Job #201-X
Jewelery Store - 6273 Bristol Pkwy
Culver City, Ca.

DEPARTMENT OF BUILDING & SAFETY
CULVER CITY, CALIFORNIA
837-5211

RECEIVED OCT 9 1974 City of Culver City Building Dept.

Application For Permit
HEATING AND AIR CONDITIONING

CONTRACTOR

Name KEY AIR CONDITIONING COMPANY

Address 10905 Laurel Avenue

City Santa Fe Sprgs, Ca. Tel. No. 941-2233

City License No. 25040 State License No. 144931

PERMIT NO.	DATE ISSUED
C10666	10-9-74
RECEIVED BY	READY FOR FIRST INSPECTION
TW	

APPLICANT FILL IN HEAVILY OUTLINED PORTION ONLY

Job Address Jewelery Store
6273 Bristol Parkway
Culver City, Calif.

OWNER

Name Ramada Development Company

Mail Address 3838 E. Van Buren Street

City Phoenix, Ariz. Tel. No.

I am the Legal Possesson of the above Culver City Certificate of Qualification

Donald O. Barrett
Contractor

I am the Legal Owner of the property described above.

Owner

PERMIT FEES	No.	Each	FEE
Issuing permit			$6.00
FAU or ground type furnace including duct & vent up to 100,000 BTU		6.00	
FAU or ground type furnace including duct & vent over 100,000 BTU		10.00	
Floor furnace		6.00	
Heater-suspended		6.00	
Heater-recessed		6.00	
Heater-floor mounted		6.00	
Appliance vent only		4.00	
Gas system (including 5)		3.00	
Gas system (over 5)		.60	
Repair, alter/add to heat ventilation or A/C		6.00	
Boiler, Compressor or Absortion system Up to 3 hp. Up to 100,000 BTU		6.00	
3 hp. to 15 hp. 100,001 to 500,000 BTU	1	10.00	10.00
15 hp. to 30 hp. 500,001 to 1,000,000 BTU		12.00	
30 hp. to 50 hp. 1,000,001 to 1,750,000 BTU		20.00	
Over 50 hp. Over 1,750,000 BTU		30.00	
Air Handling Unit Including duct Under 10,000 CFM		5.00	
Over 10,000 CFM		8.00	
Evaporative Cooler (non portable)		5.00	
Vent fan / single duct	1	4.00	4.00
Mechanical exhaust hood		5.00	
Ventilation (not a part of heat or A/C system)		5.00	
Commercial/Industrial Incinerators		25.00	
Any equipment regulated but not listed above		5.00	
Supplement		6.00	
Extra inspection		7.50	
Investigation		20.00	
TOTAL FEES			$20.00

CORRECTIONS

RECORDS

APPROVALS

	date	inspector
Underground		
Rough		
Ducts		
Fire dampers		
Vent		
Gas test		
FINAL		

DEPARTMENT OF BUILDING & SAFETY
CULVER CITY, CALIFORNIA
837-5211

Application For Permit
PLUMBING

CONTRACTOR

Name HERMSEN INC
Address P.O. Box 1176
City OCEANSIDE CALIF Tel. No. 7575300
City License No. 4699 State License No. 267776

PERMIT NO.	DATE ISSUED
C10851	12-9-74
RECEIVED BY	READY FOR FIRST INSPECTION
TW	

APPLICANT FILL IN HEAVILY OUTLINED PORTION ONLY

Job Address 6273 BRISTOL PARKWAY
CULVER CITY CALIF

OWNER

Name
Mail Address
City Tel. No.

I am the Legal Possessor of the above Culver City Certificate of Qualification.

Contractor

I am the Legal Owner of the property described above.

Owner

PERMIT FEES	No.	Each	FEE
Issuing permit		$ 6.00	
Building Sewer		7.00	
Sewer cap		6.00	
Sump		5.00	
Gas system including 5		3.00	
Gas system over 5		.60	
Industrial waste interceptor		3.00	
Water closet	1	3.00	3.00
Bidet		3.00	
Bathtub		3.00	
Lavatory	1	3.00	3.00
Shower and/ or pan		3.00	
Sink-kitchen		3.00	
Sink-bar		3.00	
Sink-floor		3.00	
Laundry tub		3.00	
Washer standpipe		3.00	
Garbage disposal		3.00	
Dishwasher		3.00	
Floor drain		3.00	
Urinal		3.00	
Drinking fountain		3.00	
Dental unit		3.00	
Slop sink		3.00	
Roof drains		3.00	
Repair of waste and/ or vent piping		3.00	
Water service		3.00	
Water piping inside building	1	3.00	3.00
Lawn sprinkler system		3.00	
Backflow device including 5		3.00	
Over 5		.60	
Water softener		3.00	
Water pressure regulator		3.00	
Water heater	1	2.00	2.00
Water heater vent		2.00	
Swimming pool private		14.00	
Swimming pool public		24.00	
Supplement		6.00	
Miscellaneous		3.00	
Extra inspection		7.50	
Investigation		20.00	
TOTAL FEES			17.00

FIRE SPRINKLER AND STANDPIPES

PERMIT FEES	No.	Each	FEE
Issuing permit			$6.00
Repair, alter, add to fire sprinkler system, underground fire sprinkler piping system (when permit for complete system has not been obtained)		25.00	
Standpipes wet or dry (outlets)		5.00	
1 to 10 heads		10.00	
11 to 25 "		17.00	
26 to 50 "		30.00	
51 to 100 "		50.00	
101 to 200 "		75.00	
201 to 300 "		105.00	
301 to 500 "		175.00	
501 to 1000 "		300.00	
1001 to 2000 "		400.00	
2001 to 3000 "		500.00	
3001 to 4000 "		600.00	
4001 to 5000 "		700.00	
Over 5000 "		800.00	
TOTAL FEES			

(JOB #201-74) (Bicycle Shop - 6273 Bristol Pkwy)

DEPARTMENT OF BUILDING & SAFETY
CULVER CITY, CALIFORNIA
837-5211

Application For Permit
HEATING AND AIR CONDITIONING

CONTRACTOR

Name KEY AIR CONDITIONING COMPANY
Address 10905 Laurel Avenue
City Santa Fe Springs, Ca. Tel. No 941-223
City License No. 25040 State License No. 144931

PERMIT NO.	DATE ISSUED
C10434	8-1-74
RECEIVED BY	READY FOR FIRST INSPECTION
tw	

APPLICANT FILL IN HEAVILY OUTLINED PORTION ONLY

Job Address ~~BICYDLE SHOP~~ 6273 Bristol Parkway Culver City, Calif.

OWNER

Name Ramada Development Company
Mail Address 3838 E. Van Buren Street
City Phoenix, Ariz. Tel. No.

I am the Legal Possessor of the above Culver City Certificate of Qualification

Ronald C Barrett
Contractor

I am the Legal Owner of the property described above.

Owner

PERMIT FEES	No.	Each	FEE
Issuing permit		3.00	
FAU or ground type furnace including duct & vent up to 100,000 BTU		4.00	
FAU or ground type furnace including duct & vent over 100,000 BTU		5.00	
Floor furnace		4.00	
Heater-suspended		4.00	
Heater-recessed		4.00	
Heater-floor mounted		4.00	
Appliance vent only		2.00	
Gas system (including 5)		2.00	
Gas system (over 5)		.50	
Repair, alter/add to heat ventilation or A/C		4.00	
Boiler, Compressor or Absorption system Up to 3 hp. Up to 100,000 BTU		4.00	
3 hp. to 15 hp. 100,001 to 500,000 BTU	1	7.50	7.50
15 hp. to 30 hp. 500,001 to 1,000,000 BTU		10.00	
30 hp. to 50 hp. 1,000,001 to 1,750,000 BTU		15.00	
Over 50 hp. Over 1,750,000 BTU		25.00	
Air Handling Unit Including duct Under 10,000 CFM		3.00	
Over 10,000 CFM		5.00	
Evaporative Cooler (non portable)		3.00	
Vent fan / single duct	1	2.00	2.00
Mechanical exhaust hood		3.00	
Ventilation (not a part of heat or A/C system)		3.00	
Commercial/Industrial Incinerators		20.00	
Any equipment regulated but not listed above		3.00	
Supplement		3.00	
Extra inspection		5.00	
Investigation		20.00	
TOTAL FEES			$12.50

CORRECTIONS

RECORDS

APPROVALS

	date	inspector
Underground		
Rough		
Ducts		
Fire dampers		
Vent		
Gas test		
FINAL		

Ramada Development Co. — OWNER
6273 Bristol Parkway — ADDRESS
Ramada Development Co. — CONTRACTOR
8-28-74 — DATE
A 19445 — PERMIT NO.
Interior remodel
Jewelry store

F-36

FOUNDATION — INSPECTOR — DATE

STEEL

FOOTINGS

WALLS

COLUMNS

FIREPLACE

FORMS

LATH

EXTERIOR

STEEL — INSPR. — DATE

BOND BEAM

COLUMNS

WALL

FRAMING

RAT PROOFING

INTERIORS

Hermsen Inc — PLUMBING CONTRACTOR

INSPR. — DATE

ROUGH 10-22-74 CB

FINAL 12-9-74 CB FINAL GAS

WATER SYSTEM / water piping

SEWER

CONTR

PROP. LINE

CESSPOOL — CONTR.

HOLE

SEPTIC TANK — CONTR.

SEEPAGE PIT

HEATING, REFRIG. Key A/C Co. — CONTR.

FLOOR / Comp. WALL

1 vent fan

C10851 — PERMIT — 12-9-74 — DATE

INSPR. — DATE

NO. FIXTURES 2

NO. GAS OUTLETS

NO. WATER HEATERS & VENT 1

PERMIT — DATE

EASEMENT

PERMIT — DATE

BRICK

PERMIT — DATE

LEACH LINE

C10666 — PERMIT — 10-9-74 — DATE

ROUGH 10-22-74 FINAL 12-9-74 CB

P.C # 308
P.C. 27

RECEIVED-BLDG. DEPT.

GROUP_____
TYPE_____
FIRE ZONE_____
USE ZONE_____

APPLICATION FOR PERMIT TO BUILD

Two sets of Plans and Specifications including Details and Cross Sections Must be filed with Application and Approved by Building Inspector.

CITY OF CULVER CITY CALIFORNIA

$ 85.00
AMOUNT OF PERMIT
$ 5,500.00
Value of Construction, Including Labor & Materials

F-36

Cert. of Occup. 6-26-75

Permit No. A-19446

Culver City, Calif. August 14, 1974

Job Address 6273 Bristol Parkway, Culver City, California 90230

Lot Portion of Lot 1, Block _____, Tract 30946

Owner's Name Ramada Development Company Address 6333 Bristol Parkway Phone No. 641-9271

Contractor Ramada Development Company Address 6333 Bristol Parkway Phone No. 641-9271

State License No. 273772 Workmen's Comp. _____ Policy No. _____

City License No. 22955

ONE SET OF APPROVED PLANS TO REMAIN ON JOB UNTIL WORK IS COMPLETED.

INSPECTOR MUST APPROVE EACH BRACKET ON JOB CARD BEFORE PROCEEDING TO NEXT WORK.

Purpose building is to be used for Jewelry Store

Description of Building

Size of New Building or Addition ____x____ (1st Floor) ____x____ (2nd Floor) Total floor area 855 Sq.Ft. No. of Rooms 2

Size of Garage ____x____ Size of Lot ____x____ Size of Girders ____x____

Size of Mudsill ____x____ Size of floor joists ____x____ (1st Floor) ____x____ (2nd Floor)

Size of exterior studs ____x____, Size of interior studs ____x____

Size of Ceiling Joists ____x____, Size of Roof Rafters ____x____

Material of Foundation _____, Width of Footings _____ Depth in Ground _____

Material of Exterior Walls _____ Interior Walls _____ Floor _____

Roof _____

COMMERCIAL		GARAGE APTS	
INDUSTRIAL		RESIDENCE	
APARTMENTS		FIREPLACE	
UNITS		FURNACE	
DUPLEX		TILE WORK	

REMARKS

Tenant Improvement - Existing Building

RECEIVED AUG 28 1974 City of Culver City Building Dept.

I have carefully examined and read the above application and know the same is true and correct and hereby certify and agree that if a permit is issued that all of the provisions of the Building Ordinances and the Uniform Building Code of the City of Culver City and building laws of the State of California will be complied with, whether hereby specified or not.

Applicant RAMADA DEVELOPMENT COMPANY

By Wm Garnier

WM. GARNIER, PROJECT SUPT.

OFFICE OF ASSESSOR

BOOK PAGE PARCEL

ORIGINAL MUST BE PERMANTLY POSTED IN A CONSPICUOUS LOCATION NEAR THE MAIN ENTRANCE INSIDE THE SUBJECT BUILDING

COPY NO. 2

CITY OF CULVER CITY
CALIFORNIA

CERTIFICATE OF OCCUPANCY

JUNE 26, 1975
DATE ISSUED

№ 5518
CERTIFICATE NUMBER

DIVISION OF
PLANNING AND COMMUNITY DEVELOPMENT

THIS IS TO CERTIFY THAT THE BUILDING OR STRUCTURE(S), AND LAND DESCRIBED HEREINBELOW HAVE BEEN INSPECTED BY ALL CITY DEPARTMENTS AND/OR DIVISIONS CONCERNED AND, HAVING BEEN FOUND TO BE IN FULL COMPLIANCE WITH ALL THE APPLICABLE LAWS AND REGULATIONS OF THE CITY OF CULVER CITY AND OF THE STATE OF CALIFORNIA INCLUDING WHATEVER SPECIAL CONDITIONS OF APPROVAL WHICH MAY HAVE BEEN ATTACHED TO THE DEVELOPMENT OF THE BUILDING OR STRUCTURE(S), AND LAND, ARE HEREBY OFFICIALLY AND LAWFULLY AUTHORIZED AS SUITABLE FOR OCCUPANCY AS A

JEWELRY STORE

SUBJECT TO CONTINUED COMPLIANCE WITH ALL THE APPLICABLE LAWS, REGULATIONS AND SPECIAL CONDITIONS OF APPROVAL THROUGHOUT THE LIFE OF THE BUILDING OR STRUCTURE(S) UNLESS OTHERWISE APPROVED BY THE CITY OF CULVER CITY.

STREET ADDRESS 6273 BRISTOL PARKWAY — ZONING DISTRICT C-3

LEGAL DESCRIPTION: LOT(S) 2 — FIRE ZONE 2 — OTHER "FOX HILLS PLAZA"

BLOCK - TRACT PARCEL MAP NO. 3773 — BUILDING NO. - — NO. OF UNITS -

ASSESSOR'S INFORMATION: BOOK NO. 4203 — BUILDING PERMIT NO A 19445 — VALUATION $8,500

PAGE NO. 12 PARCEL NO. 17 — ARCHITECTURAL DESIGN DISTRICT SHOPPING CENTER

SPECIAL CONDITIONS OF APPROVAL NECESSARILY APPLICABLE FOR THE CONTINUOUS VALIDITY OF THIS CERTIFICATE OF OCCUPANCY:

CITY SITE PLAN (PL-830), ARCHITECTURAL REVIEW BOARD AND CULVER CITY REDEVELOPMENT AGENCY CONDITIONS OF PROJECT APPROVAL.

CLEARANCES

BUILDING DIVISION:	ENGINEERING DIVISION:	FIRE DEPARTMENT:	INDUSTRIAL WASTE:
DATE 4-9-75	DATE 4-14-75	DATE 4/10/75	DATE 4/17/75
BY [signature]	BY [signature]	BY Capt. Duff	BY [signature]
PARKS DIVISION:	**POLICE DEPARTMENT:**	**PUBLIC WORKS DEPARTMENT:**	**SANITATION DIVISION:**
DATE	DATE N/A	DATE 4-9-75	DATE 4-22-75
BY	BY	BY R.E. Mills	BY [signature]

PLANNING AND COMMUNITY DEVELOPMENT DIVISION BY William Phelps, AAO/CD by JBC

THIS CERTIFICATE BECOMES VALID WHEN SIGNED BY AN AUTHORIZED REPRESENTATIVE OF THE PLANNING AND COMMUNITY DEVELOPMENT DIVISION OF THE CITY OF CULVER CITY

ORIGINAL MUST BE PERMANTLY POSTED IN A CONSPICUOUS LOCATION NEAR THE MAIN ENTRANCE INSIDE THE SUBJECT BUILDING

COPY NO. 2

CITY OF CULVER CITY
CALIFORNIA

CERTIFICATE OF OCCUPANCY

JUNE 26, 1975
DATE ISSUED

Nº 5518
CERTIFICATE NUMBER

DIVISION OF
PLANNING AND COMMUNITY DEVELOPMENT

THIS IS TO CERTIFY THAT THE BUILDING OR STRUCTURE(S), AND LAND DESCRIBED HEREINBELOW HAVE BEEN INSPECTED BY ALL CITY DEPARTMENTS AND/OR DIVISIONS CONCERNED AND, HAVING BEEN FOUND TO BE IN FULL COMPLIANCE WITH ALL THE APPLICABLE LAWS AND REGULATIONS OF THE CITY OF CULVER CITY AND OF THE STATE OF CALIFORNIA INCLUDING WHATEVER SPECIAL CONDITIONS OF APPROVAL WHICH MAY HAVE BEEN ATTACHED TO THE DEVELOPMENT OF THE BUILDING OR STRUCTURE(S), AND LAND, ARE HEREBY OFFICIALLY AND LAWFULLY AUTHORIZED AS SUITABLE FOR OCCUPANCY AS A

JEWELRY STORE

SUBJECT TO CONTINUED COMPLIANCE WITH ALL THE APPLICABLE LAWS, REGULATIONS AND SPECIAL CONDITIONS OF APPROVAL THROUGHOUT THE LIFE OF THE BUILDING OR STRUCTURE(S) UNLESS OTHERWISE APPROVED BY THE CITY OF CULVER CITY.

STREET ADDRESS 6273 BRISTOL PARKWAY — ZONING DISTRICT C-3

LEGAL DESCRIPTION: LOT(S) 2 — FIRE ZONE 2 — OTHER "FOX HILLS PLAZA"

BLOCK - TRACT PARCEL MAP NO. 3773 — BUILDING NO. - — NO. OF UNITS -

ASSESSOR'S INFORMATION: BOOK NO. 4203 — BUILDING PERMIT NO A 19445 — VALUATION $8,500

PAGE NO. 12 PARCEL NO. 17 — ARCHITECTURAL DESIGN DISTRICT SHOPPING CENTER

SPECIAL CONDITIONS OF APPROVAL NECESSARILY APPLICABLE FOR THE CONTINUOUS VALIDITY OF THIS CERTIFICATE OF OCCUPANCY:

CITY SITE PLAN (PL-830), ARCHITECTURAL REVIEW BOARD AND CULVER CITY REDEVELOPMENT AGENCY CONDITIONS OF PROJECT APPROVAL.

CLEARANCES

BUILDING DIVISION:	ENGINEERING DIVISION:	FIRE DEPARTMENT:	INDUSTRIAL WASTE:
DATE 4-9-75	DATE 4-7-75	DATE 4/10/75	DATE 4/17/75
BY [signature]	BY [signature]	BY [signature]	BY [signature]
PARKS DIVISION:	**POLICE DEPARTMENT:**	**PUBLIC WORKS DEPARTMENT:**	**SANITATION DIVISION:**
DATE 6-1-75	DATE N/A	DATE 4-9-75	DATE 4-15-75
BY [signature]	BY	BY [signature]	BY [signature]

PLANNING AND COMMUNITY DEVELOPMENT DIVISION BY William Helms AHO/CD By JBK

THIS CERTIFICATE BECOMES VALID WHEN SIGNED BY AN AUTHORIZED REPRESENTATIVE OF THE PLANNING AND COMMUNITY DEVELOPMENT DIVISION OF THE CITY OF CULVER CITY

6281

Bristol

Ramada Inns, Inc. — OWNER

6281 Bristol Parkway — ADDRESS

Ramada Dev. Co. — CONTRACTOR

5-20-75 — DATE

A 19940 — PERMIT NO.

Dental office-interior

J-31

FOUNDATION INSPECTOR	DATE	**STEEL** INSPR.	DATE
STEEL		BOND BEAM	
FOOTINGS		COLUMNS	
WALLS		WALL	
COLUMNS			
FIREPLACE		FRAMING	
FORMS		RAT PROOFING	
LATH			
EXTERIOR		INTERIORS	

Hermsen Inc.		C11308	5-22-75
PLUMBING CONTRACTOR		PERMIT	DATE
INSPR.	DATE	INSPR.	DATE
ROUGH		NO. FIXTURES	21
FINAL 10-30-75 CB	FINAL GAS	NO. GAS OUTLETS	1
WATER SYSTEM	1 water piping	NO. WATER HEATERS & VENT	1
SEWER	1 water service		
	CONTR	PERMIT	DATE
PROP. LINE		EASEMENT	
CESSPOOL	CONTR.	PERMIT	DATE
HOLE		BRICK	
SEPTIC TANK	CONTR.	PERMIT	DATE
SEEPAGE PIT		LEACH LINE	
HEATING, REFRIG. Key Air Cond.	CONTR.	C 11320	5-27-75
		PERMIT	DATE
FLOOR 1 Comp. WALL		ROUGH	FINAL 10-30-75 CB
2 vent fan			

ELECTRICAL

Trans pac Const. — CONTR.
B10537 — PERMIT
8-13-75 — DATE

TEMP. POWER — INSPR. — DATE
TEMP. LIGHT — INSPR. — DATE

RO. ELEC. 101
FINAL ELEC. Edison 10-29-75 Jm
10-29-75 Jm

FIXTURES 54
MOTORS 4

SIGNS

METER — HEATER

3 vent fans, 1 fan, 1 panel
5 x ray units, 1 service

ORD. 326 AND AMENDMENTS

CONTR. — PERMIT — DATE

EXCAVATION
CONTR. — PERMIT — DATE

REMARKS:

JOB COMPLETED 11-17-75 — DATE
J. Blackmond — SIGNATURE

Plan Ck. Fee $107.50

GROUP_____
TYPE_____
FIRE ZONE_____
USE ZONE_____

APPLICATION FOR PERMIT TO BUILD
Two sets of Plans and Specifications including Details and Cross Sections Must be filed with Application and Approved by Building Inspector.

$ 215.00
AMOUNT OF PERMIT
$ 40,000.—
Value of Construction, Including Labor & Materials

J-31

Cert. of Occup. 1-14-76
5612

Permit No. A 19940 Culver City, Calif. 5-12 19 75

Job Address 6281 Bristol Parkway, Culver City, California

Lot Portion of Lot 11, , Block , Tract 30946

Owner's Name Ramada Inns, Inc., Address 6267 Briatol Parkway Phone No. 641-9271

Contractor Ramada Development Company Address 6267 Bristol Parkway Phone No. 641-9271

State License No. 273772 Workmen's Comp. Policy No.

City License No. 22955

ONE SET OF APPROVED PLANS TO REMAIN ON JOB UNTIL WORK IS COMPLETED.

INSPECTOR MUST APPROVE EACH BRACKET ON JOB CARD BEFORE PROCEEDING TO NEXT WORK.

Purpose building is to be used for Dental Office

Description of Building

Size of New Building or Addition ____x____ (1st Floor) ____x____ (2nd Floor) Total floor area 1692 Sq.Ft. No. of Rooms

Size of Garage ____x____ Size of Lot ____x____ Size of Girders ____x____

Size of Mudsill ____x____ Size of floor joists ____x____ (1st Floor) ____x____ (2nd Floor)

Size of exterior studs ____x____, Size of interior studs ____x____

Size of Ceiling Joists ____x____, Size of Roof Rafters ____x____

Material of Foundation _____, Width of Footings _____ Depth in Ground _____

Material of Exterior Walls _____ Interior Walls _____ Floor _____

Roof _____

COMMERCIAL		GARAGE APTS	
INDUSTRIAL		RESIDENCE	
APARTMENTS		FIREPLACE	
UNITS		FURNACE	
DUPLEX		TILE WORK	

REMARKS

RECEIVED
MAY 20 1975
City of Culver City
Building Dept.

I have carefully examined and read the above application and know the same is true and correct and hereby certify and agree that if a permit is issued that all of the provisions of the Building Ordinances and the Uniform Building Code of the City of Culver City and building laws of the State of California will be complied with, whether hereby specified or not.

Applicant RAMADA DEVELOPMENT COMPANY

By Wm M Garnier
WM. M. GARNIER, Project Supt.

OFFICE OF ASSESSOR
BOOK PAGE PARCEL

PLANNING DIVISION PLAN CHECK LIST

(RAMADA)

DENTIST OFFICE - FOX HILLS PLAZA | 641-9271 | 5-13-75
OWNER OR PROJECT NAME | PHONE | DATE (Disposition)

6281 BRISTOL PKWY | | | |
JOB ADDRESS | LOT(S) | BLOCK | TRACT

C-3 | INTERIOR ONLY - DENTIST OFFICE
ZONE | JOB DESCRIPTION

CHECK		NON-CONFORMANCE: CODE SECTION
YARD SETBACKS	OK / NA	FRONT SIDES REAR
BLDG. HEIGHT	OK / NA	
OPEN SPACE & LOT COVERAGE	OK / NA	
DISTANCE BTWN. BUILDINGS &/OR UNIT SIZE	OK / NA	
FENCES, WALLS, HEDGES	OK / NA	
PARKING	OK / NA	
SIGNS	OK / NA	
SITE PLAN ☐ OR SPECIFIC PLAN ☐ CONDITIONS	OK / NA	
OTHER	OK / NA	

☑ Approved

☐ Rejected

BY W Barnett

Special Action(s): _____ (TYPE) PL- _____ _____ (DATE APPROVED)

Ord. No. _____ Res. No. _____ Admin. _____

for _____

CCPL 73

Jay

CITY OF CULVER CITY

INTER-DEPARTMENTAL CORRESPONDENCE

Date 11-18-75

To: Jay Cunningham, Planning

From: H. P. Turton, Building Official

Subject: FINAL BUILDING INSPECTION, CERTIFICATE OF OCCUPANCY

Address 6281 Bristol Parkway

Description Dental Office- interior ~~XXX~~ partitions

Owner Ramada Inns, Inc.

Contractor ~~R~~amada Development Co.

Permit # A19940

Valuation $40,000.

Final building 11-17-75
Final plumbing 10-30-75
Final heating 10-30-75
Final electrical 10-29-75

Herbert P. Turton
Building Official

Herbert P Turton

CERTIFICATE OF OCCUPANCY
NO. 5612 ISSUED 1-14-76

RECEIVED
CITY
PLANNING DIVISION

NOV 19 1975

RECEIVED
JAN 15 1976
City of Culver City
Building Dept.

RECEIVED
CULVER CITY
PLANNING DIVISION

DEC 8 1975

DEPARTMENT OF BUILDING & SAFETY
CULVER CITY, CALIFORNIA
837-5211

RECEIVED MAY 22 1975 City of Culver City Building Dept.

Application For Permit
PLUMBING

CONTRACTOR

Name HERMSEN INC
Address 2391 OCEANSIDE BLVD.
City OCEANSIDE CALIF Tel. No. 714 7575300
City License No. 4699 State License No. 267776

PERMIT NO.	DATE ISSUED
C 11308	5-22-75
RECEIVED BY	READY FOR FIRST INSPECTION
tw	

APPLICANT FILL IN HEAVILY OUTLINED PORTION ONLY

Job Address DENTAL OFFICE FOX HILLS
6281 BRISTOL PARKWAY

OWNER

Name RADCO DEVELOPMENT
Mail Address VAN BUREN ST
City PHOENIX ARIZ. Tel. No.

I am the Legal Possessor of the above Culver City Certificate of Qualification.

Contractor

I am the Legal Owner of the property described above.

Owner

PERMIT FEES	No.	Each	FEE
Issuing permit		$ 6.00	$ 6.00
Building Sewer		7.00	
Sewer cap		6.00	
Sump		5.00	
Gas system including 5	1	3.00	3.00
Gas system over 5		.60	
Industrial waste interceptor		3.00	
Water closet	2	3.00	6.00
Bidet		3.00	
Bathtub		3.00	
Lavatory	3	3.00	9.00
Shower and/ or pan	1	3.00	3.00
Sink-kitchen	8	3.00	24.00
Sink-bar		3.00	
Sink-floor		3.00	
Laundry tub		3.00	
Washer standpipe		3.00	
Garbage disposal		3.00	
Dishwasher		3.00	
Floor drain	1	3.00	3.00
Urinal		3.00	
Drinking fountain		3.00	
Dental unit	6	3.00	18.00
Slop sink		3.00	
Roof drains		3.00	
Repair of waste and/ or vent piping		3.00	
Water service	1	3.00	3.00
Water piping inside building	1	3.00	3.00
Lawn sprinkler system		3.00	
Backflow device including 5		3.00	
Over 5		.60	
Water softener		3.00	
Water pressure regulator		3.00	
Water heater	1	2.00	2.00
Water heater vent		2.00	
Swimming pool private		14.00	
Swimming pool public		24.00	
Supplement		6.00	
Miscellaneous		3.00	
Extra inspection		7.50	
Investigation		20.00	
TOTAL FEES			80

FIRE SPRINKLER AND STANDPIPES

PERMIT FEES	No.	Each	FEE
Issuing permit			$6.00
Repair, alter, add to fire sprinkler system, underground fire sprinkler piping system (when permit for complete system has not been obtained)		25.00	
Standpipes wet or dry (outlets)		5.00	
1 to 10 heads		10.00	
11 to 25 "		17.00	
26 to 50 "		30.00	
51 to 100 "		50.00	
101 to 200 "		75.00	
201 to 300 "		105.00	
301 to 500 "		175.00	
501 to 1000 "		300.00	
1001 to 2000 "		400.00	
2001 to 3000 "		500.00	
3001 to 4000 "		600.00	
4001 to 5000 "		700.00	
Over 5000 "		800.00	
TOTAL FEES			

DEPARTMENT OF BUILDING & SAFETY
CULVER CITY, CALIFORNIA
837-5211

RECEIVED
MAY 27 1975
City of Culver City
Building Dept.

DENTAL SUITE (FOX HILLS CTR.)
6281 BRISTOL PARKWAY
CULVER CITY, CA.

Application For Permit
HEATING AND AIR CONDITIONING

CONTRACTOR

Name KEY AIR CONDITIONING CO.

Address 10905 LAUREL AVE.

City SANTA FE SPRINGS, Tel. No. (213) 941-2233

City License No. 25040 State License No. 144931

PERMIT NO.	DATE ISSUED
C 11330	5-27-75
RECEIVED BY	READY FOR FIRST INSPECTION
TR	

APPLICANT FILL IN HEAVILY OUTLINED PORTION ONLY

Job Address DENTAL SUITE (FOX HILLS CTR.
6281 BRISTOL PARKWAY
CULVER CITY, CA.

OWNER

Name RAMADA DEVELOPMENT COMPANY

Mail Address 3838 E. VAN BUREN STREET

City PHOENIX, ARIZ. Tel. No. (602) 275-8511

I am the Legal Possessor of the above Culver City Certificate of Qualification.

Harold M. Hurst
Contractor

I am the Legal Owner of the property described above.

Owner

PERMIT FEES	No.	Each	FEE
Issuing permit		$6.00	
FAU or ground type furnace including duct & vent up to 100,000 BTU		6.00	
FAU or ground type furnace including duct & vent over 100,000 BTU		10.00	
Floor furnace		6.00	
Heater-suspended		6.00	
Heater-recessed		6.00	
Heater-floor mounted		6.00	
Appliance vent only		4.00	
Gas system (including 5)		3.00	
Gas system (over 5)		.60	
Repair, alter/add to heat ventilation or A/C		6.00	
Boiler, Compressor or Absortion system Up to 3 hp. Up to 100,000 BTU		6.00	
3 hp. to 15 hp. 100,001 to 500,000 BTU	1	10.00	$10.00
15 hp. to 30 hp. 500,001 to 1,000,000 BTU		12.00	
30 hp. to 50 hp. 1,000,001 to 1,750,000 BTU		20.00	
Over 50 hp. Over 1,750,000 BTU		30.00	
Air Handling Unit Including duct Under 10,000 CFM		5.00	
Over 10,000 CFM		8.00	
Evaporative Cooler (non portable)		5.00	
Vent fan / single duct	2	4.00	$ 8.00
Mechanical exhaust hood		5.00	
Ventilation (not a part of heat or A/C system)		5.00	
Commercial/Industrial Incinerators		25.00	
Any equipment regulated but not listed above		5.00	
Supplement		6.00	
Extra inspection		7.50	
Investigation		20.00	
TOTAL FEES			$ 24.00

CORRECTIONS

RECORDS

APPROVALS

	date	inspector
Underground		
Rough		
Ducts		
Fire dampers		
Vent		
Gas test		
FINAL		

JOB NO. 201-74 DENTAL SUITE
6281 BRISTOL PARKWAY
CULVER CITY, CA. 90230
PHASE II

APPLIED FOR ON 5-21-75

ISSUED ON

PERMIT NO.

Dental office

RECEIVED-BLDG. DEPT.
AUG 13 8 49 AM '75

DEPARTMENT OF BUILDING & SAFETY
CULVER CITY, CALIFORNIA
837-5211

Application For Permit
ELECTRIC

CITY OF CULVER CITY, CALIFORNIA

ELECTRICAL CONTRACTOR

Name Trans Pac Const.
Address 16641 Roscoe Pl.
City Sepulveda Ca Tel. No. 894 8334
City License No. State License No.

PERMIT NO.	DATE ISSUED
10537	8-13-75
RECEIVED BY	**READY FOR FIRST INSPECTION**
JK	

APPLICANT FILL IN HEAVILY OUTLINED PORTION ONLY

PERMIT FEES	No.	Each	Fee
Issuing permit	1		$6.00
Light outlets	54	.35	18 90
Switch outlets	20	.35	7 00
Receptacle outlets	47	.35	16 45
Light fixtures	54	.35	
Disposal		2.00	
Food center		2.00	
Vent fan	3	2.00	6 00
Range		2.50	
Cook top		2.50	
Dishwasher		2.50	
Heater		2.50	
Heat zones		2.50	
F.A.U.	1	2.50	2 50
Signs		5.00	
Trans. over 4		1.00	
No. of sign lamps		.10	
Flood lite poles		5.00	
Temp. work lights		6.00	
Comm. & Ind. panel	1	6.00	6 00
Busways		p.ft. .10	
Power Duct		p.ft. .10	
Under floor duct		p.ft. .07	
Motor ½ hp.	3	2.00	6 00
½hp. to 5 hp.		3.00	
5 hp. to 15 hp.		5.00	
15 hp. to 50 hp.	1	10.00	10 00
50 hp. to 200 hp.		20.00	
200 hp. and over		30.00	
Transformers		KVA	
Welders		KVA	
Generators		KVA	
Timers		2.00	
Supplement permit		6.00	
X Ray units Miscellaneous	5	6.00	30 00
Extra inspection		7.50	
Investigation		20.00	
Temporary service		6.00	
Power service	1	6.00	6 00
TOTAL FEES			108 85

Job Address 6281 Bristol Parkway

OWNER
Name Ramada Development
Mail Address P.O. Box 590
City Phoenix Ariz Tel. No.

I am the Legal Possessor of the above Culver City Certificate of Qualification.

Brian E. Thompson
Electrician

I am the Legal Owner of the property described above.

Owner

CORRECTIONS

RECORDS

Combination Insp. JK

APPROVALS

	Date	Inspector
Temp.		
Underground		
Rough wiring		
Fixtures		
Power		
Meters called	10-29-75	JK
FINAL	10-29-75	JK

CALLED EDISON 6281 Bristol parkway
FOR
NEW METER ✓ RESEAL
3 φ ✓ 1 φ
DATE 10-29-75 INSPECTOR JK

Ramada Inns, Inc. — OWNER
6281 Bristol Parkway — ADDRESS
Ramada Dev. Co. — CONTRACTOR
5-20-75 — DATE
A 19940 — PERMIT NO.
Dental office-interior

J-31

FOUNDATION — INSPECTOR — DATE
STEEL
FOOTINGS
WALLS
COLUMNS
FIREPLACE
FORMS
LATH
EXTERIOR

STEEL — INSPR. — DATE
BOND BEAM
COLUMNS
WALL
FRAMING
RAT PROOFING
INTERIORS

Hermsen Inc. — PLUMBING CONTRACTOR
C11308 — PERMIT
5-22-75 — DATE

INSPR. — DATE
ROUGH
FINAL 10-30-75 CB — GAS
WATER SYSTEM 1 water piping
1 water service
SEWER
CONTR
PROP. LINE
CESSPOOL — CONTR.
HOLE
SEPTIC TANK — CONTR.
SEEPAGE PIT
HEATING. REFRIG. Key Air Cond. — CONTR.
FLOOR 1 Comp. — WALL
2 vent fan

INSPR. — DATE
NO. FIXTURES 21
NO. GAS OUTLETS 1
NO. WATER HEATERS & VENT 1
PERMIT — DATE
EASEMENT
PERMIT — DATE
BRICK
PERMIT — DATE
LEACH LINE
C 11320 — PERMIT
5-27-75 — DATE
ROUGH — FINAL 10-30-75 CB

Plan Ck. Fee #102.50

GROUP_____
TYPE_____
FIRE ZONE_____
USE ZONE_____

APPLICATION FOR PERMIT TO BUILD
Two sets of Plans and Specifications including Details and Cross Sections Must be filed with Application and Approved by Building Inspector.

$ 215.00
AMOUNT OF PERMIT
$ 40,000
Value of Construction, Including Labor & Materials

J-31 Cert. of Occupancy 1-14-76

Permit No. A 19940 # 5612 Culver City, Calif. 5-12 19 75

Job Address 6281 Bristol Parkway, Culver City, California

Lot Portion of Lot 1, , Block , Tract 30946

Owner's Name Ramada Inns, Inc., Address 6267 Briatol Parkway Phone No. 641-9271

Contractor Ramada Development Company Address 6267 Bristol Parkway Phone No. 641-9271

State License No. 273772 Workmen's Comp. Policy No.

City License No. 22955

ONE SET OF APPROVED PLANS TO REMAIN ON JOB UNTIL WORK IS COMPLETED.

INSPECTOR MUST APPROVE EACH BRACKET ON JOB CARD BEFORE PROCEEDING TO NEXT WORK.

Purpose building is to be used for Dental Office

Description of Building

Size of New Building or Addition ____x____ (1st Floor) ____x____ (2nd Floor) Total floor area 1692 Sq.Ft. No. of Rooms___

Size of Garage____x____ Size of Lot____x____ Size of Girders____x____

Size of Mudsill____x____ Size of floor joists____x____ (1st Floor) ____x____ (2nd Floor)

Size of exterior studs____x____, Size of interior studs____x____

Size of Ceiling Joists____x____, Size of Roof Rafters____x____

Material of Foundation_____, Width of Footings_____ Depth in Ground_____

Material of Exterior Walls_____ Interior Walls_____ Floor_____

Roof_____

COMMERCIAL		GARAGE APTS	
INDUSTRIAL		RESIDENCE	
APARTMENTS		FIREPLACE	
UNITS		FURNACE	
DUPLEX		TILE WORK	

REMARKS

RECEIVED MAY 20 1975 City of Culver City Building Dept.

I have carefully examined and read the above application and know the same is true and correct and hereby certify and agree that if a permit is issued that all of the provisions of the Building Ordinances and the Uniform Building Code of the City of Culver City and building laws of the State of California will be complied with, whether hereby specified or not.

Applicant RAMADA DEVELOPMENT COMPANY

By Wm M Garnier
WM. M. GARNIER, Project Supt.

OFFICE OF ASSESSOR
BOOK PAGE PARCEL

ORIGINAL MUST BE PERMANTLY POSTED IN A CONSPICUOUS LOCATION NEAR THE MAIN ENTRANCE INSIDE THE SUBJECT BUILDING

COPY NO. 2

CITY OF CULVER CITY
CALIFORNIA

CERTIFICATE OF OCCUPANCY

January 14, 1976
DATE ISSUED

№ 5612
CERTIFICATE NUMBER

DIVISION OF
PLANNING AND COMMUNITY DEVELOPMENT

THIS IS TO CERTIFY THAT THE BUILDING OR STRUCTURE(S), AND LAND DESCRIBED HEREINBELOW HAVE BEEN INSPECTED BY ALL CITY DEPARTMENTS AND/OR DIVISIONS CONCERNED AND, HAVING BEEN FOUND TO BE IN FULL COMPLIANCE WITH ALL THE APPLICABLE LAWS AND REGULATIONS OF THE CITY OF CULVER CITY AND OF THE STATE OF CALIFORNIA INCLUDING WHATEVER SPECIAL CONDITIONS OF APPROVAL WHICH MAY HAVE BEEN ATTACHED TO THE DEVELOPMENT OF THE BUILDING OR STRUCTURE(S), AND LAND, ARE HEREBY OFFICIALLY AND LAWFULLY AUTHORIZED AS SUITABLE FOR OCCUPANCY AS A

DENTAL OFFICE

SUBJECT TO CONTINUED COMPLIANCE WITH ALL THE APPLICABLE LAWS, REGULATIONS AND SPECIAL CONDITIONS OF APPROVAL THROUGHOUT THE LIFE OF THE BUILDING OR STRUCTURE(S) UNLESS OTHERWISE APPROVED BY THE CITY OF CULVER CITY.

STREET ADDRESS 6281 Bristol Parkway (within Fox Hills Plaza) ZONING DISTRICT C-3

LEGAL DESCRIPTION: LOT(S) 2 FIRE ZONE 2 OTHER

BLOCK TRACT Parcel Map No. 3773 BUILDING NO. NO. OF UNITS 2,000± sq. ft.

ASSESSOR'S INFORMATION: BOOK NO. 4203 BUILDING PERMIT NO. A 19940 VALUATION $40,000 (interior work)

PAGE NO. 12 PARCEL NO. 17 ARCHITECTURAL DESIGN DISTRICT Shopping Center

SPECIAL CONDITIONS OF APPROVAL NECESSARILY APPLICABLE FOR THE CONTINUOUS VALIDITY OF THIS CERTIFICATE OF OCCUPANCY:

City Site Plan Review (PL-830), Architectural Review Board, and Culver City Redevelopment Agency conditions of approval.

CLEARANCES

BUILDING DIVISION:	ENGINEERING DIVISION:	FIRE DEPARTMENT:	INDUSTRIAL WASTE:
DATE 1-5-76	DATE 1-5-76	DATE 1-6-76	DATE 1/6/76
BY [signature]	BY [signature]	BY R. Bruce	BY [signature]
PARKS DIVISION:	**POLICE DEPARTMENT:**	**PUBLIC WORKS DEPARTMENT:**	**SANITATION DIVISION:**
DATE 1-13-76	DATE N/A	DATE 1-5-76	DATE 1-13-76
BY [signature]	BY	BY R E Miller	BY [signature]

PLANNING AND COMMUNITY DEVELOPMENT DIVISION BY [signature] AND ICD BY JMC

THIS CERTIFICATE BECOMES VALID WHEN SIGNED BY AN AUTHORIZED REPRESENTATIVE OF THE PLANNING AND COMMUNITY DEVELOPMENT DIVISION OF THE CITY OF CULVER CITY

ORIGINAL MUST BE PERMANTLY POSTED IN A CONSPICUOUS LOCATION NEAR THE MAIN ENTRANCE INSIDE THE SUBJECT BUILDING

COPY NO. 2

CITY OF CULVER CITY
CALIFORNIA

CERTIFICATE OF OCCUPANCY

January 14, 1976
DATE ISSUED

Nº 5612
CERTIFICATE NUMBER

DIVISION OF
PLANNING AND COMMUNITY DEVELOPMENT

THIS IS TO CERTIFY THAT THE BUILDING OR STRUCTURE(S), AND LAND DESCRIBED HEREINBELOW HAVE BEEN INSPECTED BY ALL CITY DEPARTMENTS AND/OR DIVISIONS CONCERNED AND, HAVING BEEN FOUND TO BE IN FULL COMPLIANCE WITH ALL THE APPLICABLE LAWS AND REGULATIONS OF THE CITY OF CULVER CITY AND OF THE STATE OF CALIFORNIA INCLUDING WHATEVER SPECIAL CONDITIONS OF APPROVAL WHICH MAY HAVE BEEN ATTACHED TO THE DEVELOPMENT OF THE BUILDING OR STRUCTURE(S), AND LAND, ARE HEREBY OFFICIALLY AND LAWFULLY AUTHORIZED AS SUITABLE FOR OCCUPANCY AS A

DENTAL OFFICE

SUBJECT TO CONTINUED COMPLIANCE WITH ALL THE APPLICABLE LAWS, REGULATIONS AND SPECIAL CONDITIONS OF APPROVAL THROUGHOUT THE LIFE OF THE BUILDING OR STRUCTURE(S) UNLESS OTHERWISE APPROVED BY THE CITY OF CULVER CITY.

STREET ADDRESS 6281 Bristol Parkway (within Fox Hills Plaza) ZONING DISTRICT C-3

LEGAL DESCRIPTION: LOT(S) 2 FIRE ZONE 2 OTHER

BLOCK TRACT Parcel Map No. 3773 BUILDING NO. NO. OF UNITS 2,000+ sq.ft.

ASSESSOR'S INFORMATION: BOOK NO. 4203 BUILDING PERMIT NO. A 19940 VALUATION $40,000 (interior work)

PAGE NO. 12 PARCEL NO. 17 ARCHITECTURAL DESIGN DISTRICT Shopping Center

SPECIAL CONDITIONS OF APPROVAL NECESSARILY APPLICABLE FOR THE CONTINUOUS VALIDITY OF THIS CERTIFICATE OF OCCUPANCY:

City Site Plan Review (PL-830), Architectural Review Board, and Culver City Redevelopment Agency conditions of approval.

CLEARANCES

BUILDING DIVISION:	ENGINEERING DIVISION:	FIRE DEPARTMENT:	INDUSTRIAL WASTE:
DATE 1-5-76	DATE 1-5-76	DATE 1-6-76	DATE 1/6/76
BY	BY	BY R. Bruce	BY

PARKS DIVISION:	POLICE DEPARTMENT:	PUBLIC WORKS DEPARTMENT:	SANITATION DIVISION:
DATE 1-13-76	DATE N/A	DATE 1-5-76	DATE 1-12-76
BY	BY	BY R F Miller	BY

PLANNING AND COMMUNITY DEVELOPMENT DIVISION BY Wilkins Plg Sup AAO ICD by MC

THIS CERTIFICATE BECOMES VALID WHEN SIGNED BY AN AUTHORIZED REPRESENTATIVE OF THE PLANNING AND COMMUNITY DEVELOPMENT DIVISION OF THE CITY OF CULVER CITY

6283

Bristol

Lot Port. of 1, Tract 30946

Ramada Development Co. — OWNER
6283 Bristol Parkway — ADDRESS
Ramada Development Co. — CONTRACTOR
10-4-74 — DATE
A 19522 — PERMIT NO.
Interior modification ~~(physicians office)~~

G-8

FOUNDATION — INSPECTOR — DATE
STEEL
FOOTINGS
WALLS
COLUMNS
FIREPLACE
FORMS
LATH
EXTERIOR

STEEL — INSPR. — DATE
BOND BEAM
COLUMNS
WALL
FRAMING 12-9-74 JDB
RAT PROOFING
INTERIORS

Nemacolin Inc. — PLUMBING CONTRACTOR
INSPR. — DATE
ROUGH 12-9-74 CB
FINAL 4-1-75 CB — FINAL GAS
WATER SYSTEM 1 water piping
SEWER
CONTR
PROP. LINE
CESSPOOL — CONTR.
HOLE
SEPTIC TANK — CONTR.
SEEPAGE PIT
HEATING, REFRIG. Key Air Cond. Co. — CONTR.
FLOOR 1 Comp — WALL
4 vent fans

C 10852 — PERMIT — 12-9-74 — DATE
INSPR. — DATE
NO. FIXTURES 8
NO. GAS OUTLETS
NO. WATER HEATERS & VENT 1
PERMIT — DATE
EASEMENT
PERMIT — DATE
BRICK
PERMIT — DATE
LEACH LINE
C 10703 — PERMIT — 10-18-74 — DATE
ROUGH 12-9-74 CB — FINAL 4-1-75 CB

ELECTRICAL

Transpac Const. — CONTR. | B10079 — PERMIT | 11-19-74 — DATE

TEMP. POWER — INSPR. — DATE

TEMP. LIGHT — INSPR. — DATE

RO. ELEC. 10-0

FINAL ELEC.

FIXTURES 38

MOTORS 15

SIGNS

METER — HEATER

3 vent fans, 1 fan, 1 panel
1 x ray, 1 counter

ORD. 326 AND AMENDMENTS

CONTR. — PERMIT — DATE

EXCAVATION

CONTR. — PERMIT — DATE

REMARKS:

JOB COMPLETED 4-1-75 — DATE

J. Blackwood — SIGNATURE

V

Pc 40.00

GROUP_____
TYPE_____
FIRE ZONE_____
USE ZONE_____

APPLICATION FOR PERMIT TO BUILD
Two sets of Plans and Specifications including Details and Cross Sections Must be filed with Application and Approved by Building Inspector.

$ 80.00
AMOUNT OF PERMIT
$ 13,000.00
Value of Construction, Including Labor & Materials

G-8 Cert. of occup. #5519 6/26/75

Permit No. A19532 Culver City, Calif. 8-30 19 74

Job Address 6283 Bristol Parkway, Culver City, California

Lot Portion of Lot 1, Block _____, Tract 30946

Owner's Name Ramada Development Company Address 6333 Bristol Parkway Phone No. 641-9271

Contractor Ramada Development Company Address 6333 Bristol Parkway Phone No. 641-9271

State License No. 273772 Workmen's Comp. _____ Policy No. _____

City License No. 22955

ONE SET OF APPROVED PLANS TO REMAIN ON JOB UNTIL WORK IS COMPLETED.

INSPECTOR MUST APPROVE EACH BRACKET ON JOB CARD BEFORE PROCEEDING TO NEXT WORK.

Purpose building is to be used for ~~Physicians Office~~

Description of Building

Size of New Building or Addition ____x____ (1st Floor) ____x____ (2nd Floor) Total floor area 1224 Sq.Ft. No. of Rooms___

Size of Garage____x____ Size of Lot____x____ Size of Girders____x____

Size of Mudsill____x____ Size of floor joists____x____ (1st Floor) ____x____ (2nd Floor)

Size of exterior studs____x____, Size of interior studs____x____

Size of Ceiling Joists____x____, Size of Roof Rafters____x____

Material of Foundation_____, Width of Footings_____ Depth in Ground_____

Material of Exterior Walls_____ Interior Walls_____ Floor_____

Roof_____

COMMERCIAL		GARAGE APTS	
INDUSTRIAL		RESIDENCE	
APARTMENTS		FIREPLACE	
UNITS		FURNACE	
DUPLEX		TILE WORK	

REMARKS

Existing Building - Tenant Occupancy

RECEIVED OCT 31 1974 City of Culver City Building Dept.

I have carefully examined and read the above application and know the same is true and correct and hereby certify and agree that if a permit is issued that all of the provisions of the Building Ordinances and the Uniform Building Code of the City of Culver City and building laws of the State of California will be complied with, whether hereby specified or not.

Applicant RAMADA DEVELOPMENT COMPANY

By Wm Garnier
WM. GARNIER, Project Supt.

OFFICE OF ASSESSOR
BOOK PAGE PARCEL

PLANNING DIVISION PLAN CHECK LIST

Ramada Development Co. | 641-9271 | Sept 10 1974
OWNER OR PROJECT NAME | PHONE | DATE (Disposition)

6283 Bristol Parkway | Por 1 | 30946
JOB ADDRESS | LOT(S) | BLOCK TRACT

C-3 | Interna Mod. for Physicians Office
ZONE | JOB DESCRIPTION

CHECK		NON-CONFORMANCE: CODE SECTION
YARD SETBACKS	OK / NA	FRONT / SIDES / REAR } no chg
BLDG. HEIGHT	OK / NA	
OPEN SPACE & LOT COVERAGE	OK / NA	
DISTANCE BTWN. BUILDINGS &/OR UNIT SIZE	OK / NA	
FENCES, WALLS, HEDGES	OK / NA	
PARKING	OK / NA	
SIGNS	OK / NA	
SITE PLAN ☐ OR SPECIFIC PLAN ☐ CONDITIONS	OK / NA	
OTHER	OK / NA	Interna partitions etc For Physicians office (1224 Ft et Feet A)

☐ Approved
☐ Rejected

BY: _____

Special Action(s): _____ PL- _____ _____
TYPE | DATE APPROVED

Ord. No. _____ Res. No. _____ Admin. _____

for _____

CCPL 73

RECEIVED-BLDG. DEPT.

DEPARTMENT OF BUILDING & SAFETY
CULVER CITY, CALIFORNIA
837-5211

Nov 19 4 09 PM '74

CITY OF CULVER CITY
CALIFORNIA

Application For Permit
ELECTRIC

ELECTRICAL CONTRACTOR

Name Trans Pac Const.
Address 16641 Roscoe Pl.
City Sepulvede Ca Tel. No. 894-8334
City License No. State License No.

PERMIT NO.	DATE ISSUED
B 10079	11-19-74
RECEIVED BY	READY FOR FIRST INSPECTION
tw	

APPLICANT FILL IN HEAVILY OUTLINED PORTION ONLY

PERMIT FEES	No.	Each	Fee
Issuing permit	1		4.00
Light outlets	38	.35	13 30
Switch outlets	24	.25	8 40
Receptacle outlets	38	.25	13 20
Light fixtures	38	.25	13 20
Disposal	—	1.00	
Food center	—	1.00	
Vent fan	3	2.00	6 00
Range	—	2.00	
Cook top	—	2.00	
Dishwasher	—	2.00	
Heater	—	2.00	
Heat zones	—	2.00	
F.A.U.	1	2.50	2 50
Signs	—	3.50	
Trans. over 4	—	.50	
No. of sign lamps	—	.10	
Flood lite poles	—	5.00	
Temp. work lights	—	4.00	
Comm. & Ind. panel	1	6.00	6 00
Busways	—	p.ft. .10	
Power Duct	—	p.ft. .10	
Under floor duct	—	p.ft. .07	
Motor ½ hp.	—	1.00	
½hp. to 5 hp.	—	2.00	
5 hp. to 15 hp.	15	5.00	75 00
15 hp. to 50 hp.	—	10.00	
50 hp. to 200 hp.	—	20.00	
200 hp. and over	—	30.00	
Transformers		KVA	
Welders	—	KVA	
Generators	—	KVA	
Timers	—	1.00	
Supplement permit	—	4.00	
Miscellaneous X Ray	1	6.00	6 60
Extra inspection	—	7.50	
Investigation	—	20.00	
Temporary service	—	4.00	
Power service	1	6.00	6 60
TOTAL FEES			[illegible]

Job Address 6283 6200 Bristol Parkway Culver City

OWNER
Name Dr Custer
Mail Address 6200 Bristol Parkway
City Culver City Tel. No.

I am the Legal Possessor of the above Culver City Certificate of Qualification.

Electrician

I am the Legal Owner of the property described above.

Owner

CORRECTIONS

RECORDS

Cont. insp. gw

APPROVALS

	Date	Inspector
Temp.		
Underground		
Rough wiring		
Fixtures		
Power		
Meters called	3-26-75	gw
FINAL	3-26-75	gw

[illegible]

155.80

CALLED EDISON
FOR
NEW METER..... RESEAL .....
3 ϕ..... 1 ϕ..... 6283 Bristal parkway
DATE 3-26-75 INSPECTOR gw

DEPARTMENT OF BUILDING & SAFETY
CULVER CITY, CALIFORNIA
837-5211

Application For Permit
PLUMBING

CONTRACTOR

Name HERMSEN INC

Address P.O. BOX 1176

City OCEANSIDE CALIF Tel. No 757 5300

City License No. 4699 State License No. 267776

PERMIT NO.	DATE ISSUED
C10852	12-9-74
RECEIVED BY	**READY FOR FIRST INSPECTION**
KW	

APPLICANT FILL IN HEAVILY OUTLINED PORTION ONLY

Job Address 6283 BRISTOL PARKWAY

CULVER CITY CALIF

OWNER

Name

Mail Address

City Tel. No.

I am the Legal Possessor of the above Culver City Certificate of Qualification.

Contractor

I am the Legal Owner of the property described above.

Owner

PERMIT FEES	No.	Each	FEE
Issuing permit		$ 6.00	
Building Sewer		7.00	
Sewer cap		6.00	
Sump		5.00	
Gas system including 5		3.00	
Gas system over 5		.60	
Industrial waste interceptor		3.00	
Water closet	1	3.00	3.00
Bidet		3.00	
Bathtub		3.00	
Lavatory	5	3.00	15.00
Shower and/ or pan		3.00	
Sink ~~-kitchen~~	2	3.00	6.00
Sink-bar		3.00	
Sink-floor		3.00	
Laundry tub		3.00	
Washer standpipe		3.00	
Garbage disposal		3.00	
Dishwasher		3.00	
Floor drain		3.00	
Urinal		3.00	
Drinking fountain		3.00	
Dental unit		3.00	
Slop sink		3.00	
Roof drains		3.00	
Repair of waste and/ or vent piping		3.00	
Water service		3.00	
Water piping inside building	1	3.00	3.00
Lawn sprinkler system		3.00	
Backflow device including 5		3.00	
Over 5		.60	
Water softener		3.00	
Water pressure regulator		3.00	
Water heater	1	2.00	2.00
Water heater vent		2.00	
Swimming pool private		14.00	
Swimming pool public		24.00	
Supplement		6.00	
Miscellaneous		3.00	
Extra inspection		7.50	
Investigation		20.00	
TOTAL FEES			~~32.00~~ 35.00

FIRE SPRINKLER AND STANDPIPES

PERMIT FEES	No.	Each	FEE
Issuing permit			$6.00
Repair, alter, add to fire sprinkler system, underground fire sprinkler piping system (when permit for complete system has not been obtained)		25.00	
Standpipes wet or dry (outlets)		5.00	
1 to 10 heads		10.00	
11 to 25 "		17.00	
26 to 50 "		30.00	
51 to 100 "		50.00	
101 to 200 "		75.00	
201 to 300 "		105.00	
301 to 500 "		175.00	
501 to 1000 "		300.00	
1001 to 2000 "		400.00	
2001 to 3000 "		500.00	
3001 to 4000 "		600.00	
4001 to 5000 "		700.00	
Over 5000 "		800.00	
TOTAL FEES			

COUNTY OF LOS ANGELES DEPARTMENT OF HEALTH SERVICES
COMMUNITY HEALTH SERVICES
313 NORTH FIGUEROA STREET, LOS ANGELES, CALIFORNIA 90012 • PHONE 974-7711

RALPH R. SACHS, M.D., M.P.H.
Deputy Director

April 1, 1975

W. Castleberry Custer, M.D.
6283 Bristol Parkway
Culver City, California 90230

Registration No. 017319
1 tube inspected

Dear Dr. Custer:

This is to report the findings of a radiation safety survey made in accordance with the California Radiation Control Regulations by the Los Angeles County Health Department on March 27, 1975, of the x-ray facility located at the above address. This report is limited to those items which need improvement. Items in paragraphs containing section references are required per Title 17, California Administrative Code.

Registration

Section 30115 requires the registrant to report to the Department within 30 days, any change in the name or address of the registrant or location of the installation. Please complete and return to the California Department of Health the 'Report of Change' forms enclosed with this report.

Thank you for your cooperation. If you have any questions regarding the survey, or this report, please contact this office at 974-7891.

Very truly yours,

RALPH R. SACHS, M.D., M.P.H.
Deputy Director, Community Health Services

Joseph E. Karbus, Chief
Radiological Health Division

JEK:MAC:ac
cc: RHS-Sacramento

FILE COPY

Date - October 16, 1974

JOB #201-X (Dr. Custer - Fox Hills II)
6283 Bristol Parkway
Culver City, Calif.

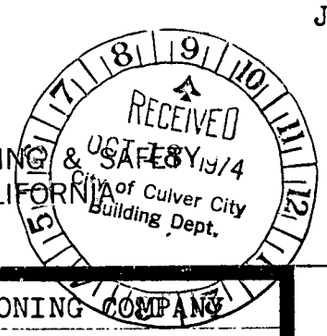

DEPARTMENT OF BUILDING & SAFETY
CULVER CITY, CALIFORNIA
837-5211

Application For Permit
HEATING AND AIR CONDITIONING

CONTRACTOR
Name KEY AIR CONDITIONING COMPANY
Address 10905 Laurel Avenue
City Santa Fe Springs, Ca. Tel. No. 941-223
City License No. 25040 State License No. 144931

PERMIT NO.	DATE ISSUED
C 10703	10-18-74
RECEIVED BY	READY FOR FIRST INSPECTION
tm	

APPLICANT FILL IN HEAVILY OUTLINED PORTION ONLY

Job Address Dr. Custer
6283 Bristol Parkway
Culver City, Calif.

OWNER
Name Ramada Development Co.
Mail Address 3838 E. Van Buren St.
City Phoenix, Arizona Tel. No.

I am the Legal Possessor of the above Culver City Certificate of Qualification.

Donald C. Borrelli
Contractor

I am the Legal Owner of the property described above.

Owner

PERMIT FEES	No.	Each	FEE
Issuing permit			$6.00
FAU or ground type furnace including duct & vent up to 100,000 BTU		6.00	
FAU or ground type furnace including duct & vent over 100,000 BTU		10.00	
Floor furnace		6.00	
Heater-suspended		6.00	
Heater-recessed		6.00	
Heater-floor mounted		6.00	
Appliance vent only		4.00	
Gas system (including 5)		3.00	
Gas system (over 5)		.60	
Repair, alter/add to heat ventilation or A/C		6.00	
Boiler, Compressor or Absortion system Up to 3 hp. Up to 100,000 BTU		6.00	
3 hp. to 15 hp. 100,001 to 500,000 BTU	1	10.00	10.00
15 hp. to 30 hp. 500,001 to 1,000,000 BTU		12.00	
30 hp. to 50 hp. 1,000,001 to 1,750,000 BTU		20.00	
Over 50 hp. Over 1,750,000 BTU		30.00	
Air Handling Unit Including duct Under 10,000 CFM		5.00	
Over 10,000 CFM		8.00	
Evaporative Cooler (non portable)		5.00	
Vent fan / single duct	4	4.00	16.00
Mechanical exhaust hood		5.00	
Ventilation (not a part of heat or A/C system)		5.00	
Commercial/Industrial Incinerators		25.00	
Any equipment regulated but not listed above		5.00	
Supplement		6.00	
Extra inspection		7.50	
Investigation		20.00	
TOTAL FEES			32.00

CORRECTIONS

RECORDS

APPROVALS

	date	inspector
Underground		
Rough		
Ducts		
Fire dampers		
Vent		
Gas test		
FINAL		

Lot Port. of 1, Tract 30946

Ramada Development Co. — OWNER
6283 Bristol Parkway — ADDRESS

Ramada Development Co. — CONTRACTOR
10-4-74 — DATE

A 19522 — PERMIT NO.
Interior modification ~~(physicians office)~~

G-8

FOUNDATION INSPECTOR DATE		STEEL INSPR. DATE	
STEEL		BOND BEAM	
FOOTINGS		COLUMNS	
WALLS		WALL	
COLUMNS			
FIREPLACE		FRAMING	12-9-74 JDB
FORMS		RAT PROOFING	
LATH			
EXTERIOR		INTERIORS	

Hermanson Inc. — PLUMBING CONTRACTOR		C 108.52 — PERMIT	12-9-74 — DATE
INSPR. DATE		INSPR. DATE	
ROUGH	12-9-74 CB	NO. FIXTURES	8
FINAL	4-1-75 CB	FINAL GAS NO. GAS OUTLETS	
WATER SYSTEM	1 water supply	NO. WATER HEATERS & VENT	1
SEWER			
CONTR		PERMIT	DATE
PROP. LINE		EASEMENT	
CESSPOOL CONTR.		PERMIT	DATE
HOLE		BRICK	
SEPTIC TANK CONTR.		PERMIT	DATE
SEEPAGE PIT		LEACH LINE	
HEATING, REFRIG. Key Air Cond. Co. CONTR.		C 10703 — PERMIT	10-18-74 — DATE
FLOOR 1 Comp. WALL		ROUGH 12-9-74 CB	FINAL 4-1-75 CB
4 vent fans			

Pc 45.00

GROUP_____
TYPE_____
FIRE ZONE_____
USE ZONE_____

APPLICATION FOR PERMIT TO BUILD
Two sets of Plans and Specifications including Details and Cross Sections Must be filed with Application and Approved by Building Inspector.

$ 80.00
AMOUNT OF PERMIT
$ 13,000.00
Value of Construction, Including Labor & Materials

G-8 cert. of occup. #5519 6/26/75

Permit No. a/19532 Culver City, Calif. 8-30 19 74

Job Address 6283 Bristol Parkway, Culver City, California

Lot Portion of Lot 1, Block _____, Tract 30946

Owner's Name Ramada Development Company Address 6333 Bristol Parkway Phone No. 641-9271

Contractor Ramada Development Company Address 6333 Bristol Parkway Phone No. 641-9271

State License No. 273772 Workmen's Comp. _____ Policy No. _____

City License No. 22955

ONE SET OF APPROVED PLANS TO REMAIN ON JOB UNTIL WORK IS COMPLETED.

INSPECTOR MUST APPROVE EACH BRACKET ON JOB CARD BEFORE PROCEEDING TO NEXT WORK.

Purpose building is to be used for ~~Physicians Office~~

Description of Building

Size of New Building or Addition ____x____ (1st Floor) ____x____ (2nd Floor) Total floor area 1224 Sq.Ft. No. of Rooms ___

Size of Garage ____x____ Size of Lot ____x____ Size of Girders ____x____

Size of Mudsill ____x____ Size of floor joists ____x____ (1st Floor) ____x____ (2nd Floor)

Size of exterior studs ____x____, Size of interior studs ____x____

Size of Ceiling Joists ____x____, Size of Roof Rafters ____x____

Material of Foundation _____, Width of Footings _____ Depth in Ground _____

Material of Exterior Walls _____ Interior Walls _____ Floor _____

Roof _____

COMMERCIAL		GARAGE APTS	
INDUSTRIAL		RESIDENCE	
APARTMENTS		FIREPLACE	
UNITS		FURNACE	
DUPLEX		TILE WORK	

REMARKS

Existing Building - Tenant Occupancy

RECEIVED OCT 31 1974 City of Culver City Building Dept.

I have carefully examined and read the above application and know the same is true and correct and hereby certify and agree that if a permit is issued that all of the provisions of the Building Ordinances and the Uniform Building Code of the City of Culver City and building laws of the State of California will be complied with, whether hereby specified or not.

Applicant RAMADA DEVELOPMENT COMPANY

By Wm Garnier
WM. GARNIER, Project Supt.

OFFICE OF ASSESSOR
BOOK PAGE PARCEL

ORIGINAL MUST BE PERMANTLY POSTED IN A CONSPICUOUS LOCATION NEAR THE MAIN ENTRANCE INSIDE THE SUBJECT BUILDING

COPY NO. 2

CITY OF CULVER CITY
CALIFORNIA

CERTIFICATE OF OCCUPANCY

Nº 5519
CERTIFICATE NUMBER

JUNE 26, 1975
DATE ISSUED

DIVISION OF
PLANNING AND COMMUNITY DEVELOPMENT

THIS IS TO CERTIFY THAT THE BUILDING OR STRUCTURE(S), AND LAND DESCRIBED HEREINBELOW HAVE BEEN INSPECTED BY ALL CITY DEPARTMENTS AND/OR DIVISIONS CONCERNED AND, HAVING BEEN FOUND TO BE IN FULL COMPLIANCE WITH ALL THE APPLICABLE LAWS AND REGULATIONS OF THE CITY OF CULVER CITY AND OF THE STATE OF CALIFORNIA INCLUDING WHATEVER SPECIAL CONDITIONS OF APPROVAL WHICH MAY HAVE BEEN ATTACHED TO THE DEVELOPMENT OF THE BUILDING OR STRUCTURE(S), AND LAND, ARE HEREBY OFFICIALLY AND LAWFULLY AUTHORIZED AS SUITABLE FOR OCCUPANCY AS A

MEDICAL OFFICE

SUBJECT TO CONTINUED COMPLIANCE WITH ALL THE APPLICABLE LAWS, REGULATIONS AND SPECIAL CONDITIONS OF APPROVAL THROUGHOUT THE LIFE OF THE BUILDING OR STRUCTURE(S) UNLESS OTHERWISE APPROVED BY THE CITY OF CULVER CITY.

STREET ADDRESS 6283 BRISTOL PARKWAY — ZONING DISTRICT C-3

LEGAL DESCRIPTION: LOT(S) 2 — FIRE ZONE 2 — OTHER "FOX HILLS PLAZA"

BLOCK XX TRACT PARCEL MAP NO. 3773 — BUILDING NO. — — NO. OF UNITS —

ASSESSOR'S INFORMATION: BOOK NO. 4203 — BUILDING PERMIT NO. A 19522 — VALUATION $13,000

PAGE NO. 12 PARCEL NO. 17 — ARCHITECTURAL DESIGN DISTRICT SHOPPING CENTER

SPECIAL CONDITIONS OF APPROVAL NECESSARILY APPLICABLE FOR THE CONTINUOUS VALIDITY OF THIS CERTIFICATE OF OCCUPANCY:

CITY SITE PLAN (PL 830), ARCHITECTURAL REVIEW BOARD AND CULVER CITY REDEVELOPMENT AGENCY CONDITIONS OF PROJECT APPROVAL.

CLEARANCES

BUILDING DIVISION:	ENGINEERING DIVISION:	FIRE DEPARTMENT:	INDUSTRIAL WASTE:
DATE 4-9-75	DATE [illegible]	DATE 4/10/75	DATE 4/17/75
BY Jim Blackwood	BY [illegible]	BY Capt. Hall	BY Harry Huber
PARKS DIVISION:	**POLICE DEPARTMENT:**	**PUBLIC WORKS DEPARTMENT:**	**SANITATION DIVISION:**
DATE [illegible]	DATE N/A	DATE 4-9-75	DATE 4-10-75
BY [illegible]	BY	BY R E Mulley	BY [illegible]

PLANNING AND COMMUNITY DEVELOPMENT DIVISION BY William Phelps, AAO/CO by JC

THIS CERTIFICATE BECOMES VALID WHEN SIGNED BY AN AUTHORIZED REPRESENTATIVE OF THE PLANNING AND COMMUNITY DEVELOPMENT DIVISION OF THE CITY OF CULVER CITY

ORIGINAL MUST BE PERMANTLY POSTED IN A CONSPICUOUS LOCATION NEAR THE MAIN ENTRANCE INSIDE THE SUBJECT BUILDING

COPY NO. 2

CITY OF CULVER CITY
CALIFORNIA

CERTIFICATE OF OCCUPANCY

DATE ISSUED

Nº 5519
CERTIFICATE NUMBER

DIVISION OF
PLANNING AND COMMUNITY DEVELOPMENT

THIS IS TO CERTIFY THAT THE BUILDING OR STRUCTURE(S), AND LAND DESCRIBED HEREINBELOW HAVE BEEN INSPECTED BY ALL CITY DEPARTMENTS AND/OR DIVISIONS CONCERNED AND, HAVING BEEN FOUND TO BE IN FULL COMPLIANCE WITH ALL THE APPLICABLE LAWS AND REGULATIONS OF THE CITY OF CULVER CITY AND OF THE STATE OF CALIFORNIA INCLUDING WHATEVER SPECIAL CONDITIONS OF APPROVAL WHICH MAY HAVE BEEN ATTACHED TO THE DEVELOPMENT OF THE BUILDING OR STRUCTURE(S), AND LAND, ARE HEREBY OFFICIALLY AND LAWFULLY AUTHORIZED AS SUITABLE FOR OCCUPANCY AS A

_____

SUBJECT TO CONTINUED COMPLIANCE WITH ALL THE APPLICABLE LAWS, REGULATIONS AND SPECIAL CONDITIONS OF APPROVAL THROUGHOUT THE LIFE OF THE BUILDING OR STRUCTURE(S) UNLESS OTHERWISE APPROVED BY THE CITY OF CULVER CITY.

STREET ADDRESS_____ ZONING DISTRICT_____

LEGAL DESCRIPTION: LOT(S)_____ FIRE ZONE_____ OTHER_____

BLOCK_____TRACT_____ BUILDING NO._____ NO. OF UNITS_____

ASSESSOR'S INFORMATION: BOOK NO._____ BUILDING PERMIT NO._____ VALUATION_____

PAGE NO._____PARCEL NO._____ ARCHITECTURAL DESIGN DISTRICT_____

SPECIAL CONDITIONS OF APPROVAL NECESSARILY APPLICABLE FOR THE CONTINUOUS VALIDITY OF THIS CERTIFICATE OF OCCUPANCY:

_____

_____

CLEARANCES

BUILDING DIVISION:	ENGINEERING DIVISION:	FIRE DEPARTMENT:	INDUSTRIAL WASTE:
DATE_____	DATE_____	DATE_____	DATE_____
BY_____	BY_____	BY_____	BY_____
PARKS DIVISION:	**POLICE DEPARTMENT:**	**PUBLIC WORKS DEPARTMENT:**	**SANITATION DIVISION:**
DATE_____	DATE_____	DATE_____	DATE_____
BY_____	BY_____	BY_____	BY_____

PLANNING AND COMMUNITY DEVELOPMENT DIVISION BY_____

THIS CERTIFICATE BECOMES VALID WHEN SIGNED BY AN AUTHORIZED REPRESENTATIVE OF THE PLANNING AND COMMUNITY DEVELOPMENT DIVISION OF THE CITY OF CULVER CITY

6285

Bristol

Ramada Development — OWNER
Same. — CONTRACTOR
A 19813 — PERMIT NO.

Lease area #2
6285 Bristol Parkway — ADDRESS
3-27-75 — DATE
Interior partitions

I-26

FOUNDATION — INSPECTOR — DATE
STEEL
FOOTINGS
WALLS
COLUMNS
FIREPLACE
FORMS
LATH
EXTERIOR

STEEL — INSPR. — DATE
BOND BEAM
COLUMNS
WALL
FRAMING
RAT PROOFING
INTERIORS

Hermsen Inc. — PLUMBING CONTRACTOR
C11153 — PERMIT
4-2-75 — DATE

INSPR. — DATE
ROUGH 4-10-75 CB
FINAL 1-12-76 CB — GAS
WATER SYSTEM 1 water piping
SEWER
CONTR
PROP. LINE
CESSPOOL
CONTR.
HOLE
SEPTIC TANK
CONTR.
SEEPAGE PIT

INSPR. — DATE
NO. FIXTURES 2
NO. GAS OUTLETS
NO. WATER HEATERS & VENT 1
PERMIT — DATE
EASEMENT
PERMIT — DATE
BRICK
PERMIT — DATE
LEACH LINE

HEATING. REFRIG. Key Air Cond. Co — CONTR.
C11100 — PERMIT
3-17-75 — DATE
FLOOR 1 comp — WALL 1 vent fan
ROUGH 4-10-75 CB FINAL 1-12-76 CB

ELECTRICAL

Trans Pac Const. (CONTR.) | B10279 (PERMIT) | 4-1-75 (DATE)

TEMP. POWER (INSPR. / DATE)

TEMP. LIGHT (INSPR. / DATE)

RO. ELEC. 37 — 5-7-75 JW

FINAL ELEC. Exempt 10-29-75 JW; 12-5-75 JW

FIXTURES 27

MOTORS

SIGNS

METER | HEATER

1 vent fan, 1 heater, 1 FAU, 1 Sign, 1 panel, 1 motor, 1 service

ORD. 326 AND AMENDMENTS

CONTR. | PERMIT | DATE

EXCAVATION

CONTR. | PERMIT | DATE

REMARKS:

JOB COMPLETED 1-12-76 (DATE) J. Blackwood (SIGNATURE)

Rc. Fee $35.00
#3317

GROUP_____
TYPE_____
FIRE ZONE_____
USE ZONE_____

APPLICATION FOR PERMIT TO BUILD
Two sets of Plans and Specifications including Details and Cross Sections Must be filed with Application and Approved by Building Inspector.

$ 70.00
AMOUNT OF PERMIT
$ 11,000.00
Value of Construction, Including Labor & Materials

I-26
Cert. of Occup. rec. 5625 - 3/10/76

Permit No. A 19813 Culver City, Calif. 2-13-75 19____

Job Address 6285 Bristol Parkway (LEASE AREA NO. 2)

Lot Portion of Lot 1, Block _____, Tract 30946

Owner's Name Ramada Development Company Address 6267 Bristol Parkway Phone No. 641-9271

Contractor Ramada Development Company Address 6267 Bristol Parkway Phone No. 641-9271

State License No. 273772 Workmen's Comp. _____ Policy No. _____

City License No. 22955

ONE SET OF APPROVED PLANS TO REMAIN ON JOB UNTIL WORK IS COMPLETED.

INSPECTOR MUST APPROVE EACH BRACKET ON JOB CARD BEFORE PROCEEDING TO NEXT WORK.

Purpose building is to be used for Commercial

Description of Building

Size of New Building or Addition ____x____ (1st Floor) ____x____ (2nd Floor) Total floor area 1080 Sq.Ft. No. of Rooms___

Size of Garage____x____ Size of Lot____x____ Size of Girders____x____

Size of Mudsill____x____ Size of floor joists____x____ (1st Floor) ____x____ (2nd Floor)

Size of exterior studs____x____, Size of interior studs____x____

Size of Ceiling Joists____x____, Size of Roof Rafters____x____

Material of Foundation_____, Width of Footings_____ Depth in Ground_____

Material of Exterior Walls_____ Interior Walls_____ Floor_____

Roof_____

COMMERCIAL		GARAGE APTS	
INDUSTRIAL		RESIDENCE	
APARTMENTS		FIREPLACE	
UNITS		FURNACE	
DUPLEX		TILE WORK	

REMARKS

Spec. Area

RECEIVED
MAR 27 1975
City of Culver City
Building Dept.

I have carefully examined and read the above application and know the same is true and correct and hereby certify and agree that if a permit is issued that all of the provisions of the Building Ordinances and the Uniform Building Code of the City of Culver City and building laws of the State of California will be complied with, whether hereby specified or not.

Applicant Ramada Development Company

By WM. M. GARNIER, Project Supt.

OFFICE OF ASSESSOR
BOOK PAGE PARCEL

PLANNING DIVISION PLAN CHECK LIST

Ramada Development Co. | 641-9271 | Feb 24 1975
OWNER OR PROJECT NAME | PHONE | DATE (Disposition)

6285 Bristol Pkwy | Por. of 1 | 30946
JOB ADDRESS | LOT(S) | BLOCK TRACT

C-3 | Internal Partitions & Internal Finish Work
ZONE | JOB DESCRIPTION

CHECK		NON-CONFORMANCE: CODE SECTION
YARD SETBACKS	OK / NA	FRONT SIDES REAR
BLDG. HEIGHT	OK / NA	
OPEN SPACE & LOT COVERAGE	OK / NA	
DISTANCE BTWN. BUILDINGS &/OR UNIT SIZE	OK / NA	
FENCES, WALLS, HEDGES	OK / NA	
PARKING	OK / NA	
SIGNS	OK / NA	
SITE PLAN ☐ OR SPECIFIC PLAN ☐ CONDITIONS	OK / NA	
OTHER	OK / NA	Internal Partitions & Finish Work

☑ Approved
☐ Rejected

BY _____

Special Action(s): _____ PL- _____ _____
TYPE DATE APPROVED

Ord. No. _____ Res. No. _____ Admin. _____

for _____

CCPL 73

DEPARTMENT OF BUILDING & SAFETY
CULVER CITY, CALIFORNIA
837-5211

Application For Permit
PLUMBING

CONTRACTOR

Name HERMSEN INC

Address 2391 OCEANSIDE BLVD

City OCEANSIDE Tel. No. 7575300

City License No. | State License No.

PERMIT NO.	DATE ISSUED
C 11153	4-2-75
RECEIVED BY	READY FOR FIRST INSPECTION
TW	

APPLICANT FILL IN HEAVILY OUTLINED PORTION ONLY

PERMIT FEES	No.	Each	FEE
Issuing permit		$ 6.00	
Building Sewer		7.00	
Sewer cap		6.00	
Sump		5.00	
Gas system including 5		3.00	
Gas system over 5		.60	
Industrial waste interceptor		3.00	
Water closet	1	3.00	3.00
Bidet		3.00	
Bathtub		3.00	
Lavatory	1	3.00	3.00
Shower and/ or pan		3.00	
Sink-kitchen		3.00	
Sink-bar		3.00	
Sink-floor		3.00	
Laundry tub		3.00	
Washer standpipe		3.00	
Garbage disposal		3.00	
Dishwasher		3.00	
Floor drain		3.00	
Urinal		3.00	
Drinking fountain		3.00	
Dental unit		3.00	
Slop sink		3.00	
Roof drains		3.00	
Repair of waste and/ or vent piping		3.00	
Water service		3.00	
Water piping inside building	1	3.00	3.00
Lawn sprinkler system		3.00	
Backflow device including 5		3.00	
Over 5		.60	
Water softener		3.00	
Water pressure regulator		3.00	
Water heater	1	2.00	2.00
Water heater vent		2.00	
Swimming pool private		14.00	
Swimming pool public		24.00	
Supplement		6.00	
Miscellaneous		3.00	
Extra inspection		7.50	
Investigation		20.00	
TOTAL FEES			17.00

Job Address 6285 BRISTOL PARKWAY
LEASE AREA #1

OWNER

Name RAMADA DEVELOPMENT

Mail Address

City Tel. No.

I am the Legal Possessor of the above Culver City Certificate of Qualification.

Contractor

I am the Legal Owner of the property described above.

Owner

FIRE SPRINKLER AND STANDPIPES

PERMIT FEES	No.	Each	FEE
Issuing permit			$6.00
Repair, alter, add to fire sprinkler system, underground fire sprinkler piping system (when permit for complete system has not been obtained)		25.00	
Standpipes wet or dry (outlets)		5.00	
1 to 10 heads		10.00	
11 to 25 "		17.00	
26 to 50 "		30.00	
51 to 100 "		50.00	
101 to 200 "		75.00	
201 to 300 "		105.00	
301 to 500 "		175.00	
501 to 1000 "		300.00	
1001 to 2000 "		400.00	
2001 to 3000 "		500.00	
3001 to 4000 "		600.00	
4001 to 5000 "		700.00	
Over 5000 "		800.00	
TOTAL FEES			

LEASE AREA # 2.
6285 BRISTOL PARKWAY
CULVER CITY, CA.(FOX HILLS)

DATE: 3-14-75 JOB: # 201-74

DEPARTMENT OF BUILDING & SAFETY
CULVER CITY, CALIFORNIA
837-5211

RECEIVED MAR 17 1975 City Building Dept.

Application For Permit
HEATING AND AIR CONDITIONING

CONTRACTOR

Name KEY AIR CONDITIONING CO.

Address 10905 LAUREL AVE.

City SANTA FE SPRINGS, CA. Tel. No. 941-2233

City License No. 25040 State License No. 144931

PERMIT NO. C 11100

RECEIVED BY tw

DATE ISSUED 3-17-75

READY FOR FIRST INSPECTION

APPLICANT FILL IN HEAVILY OUTLINED PORTION ONLY

Job Address ~~LEASE AREA # 2.~~ 6285 BRISTOL PARKWAY
CULVER CITY, CA. (FOX HILLS)

OWNER

Name RAMADA DEVELOPMENT COMPANY

Mail Address 3838 E. VAN BUREN STREET

City PHOENIX, ARIZ. Tel. No. 602 275-8511

I am the Legal Possessor of the above Culver City Certificate of Qualification

Donald M. Hurst
Contractor

I am the Legal Owner of the property described above.

Owner

PERMIT FEES	No.	Each	FEE
Issuing permit			$6.00
FAU or ground type furnace including duct & vent up to 100,000 BTU		6.00	
FAU or ground type furnace including duct & vent over 100,000 BTU		10.00	
Floor furnace		6.00	
Heater-suspended		6.00	
Heater-recessed		6.00	
Heater-floor mounted		6.00	
Appliance vent only		4.00	
Gas system (including 5)		3.00	
Gas system (over 5)		.60	
Repair, alter/add to heat ventilation or A/C		6.00	
Boiler, Compressor or Absortion system Up to 3 hp. Up to 100,000 BTU		6.00	
3 hp. to 15 hp. 100,001 to 500,000 BTU		10.00	$10.00
15 hp. to 30 hp. 500,001 to 1,000,000 BTU		12.00	
30 hp. to 50 hp. 1,000,001 to 1,750,000 BTU		20.00	
Over 50 hp. Over 1,750,000 BTU		30.00	
Air Handling Unit Including duct Under 10,000 CFM		5.00	
Over 10,000 CFM		8.00	
Evaporative Cooler (non portable)		5.00	
Vent fan / single duct		4.00	$4.00
Mechanical exhaust hood		5.00	
Ventilation (not a part of heat or A/C system)		5.00	
Commercial/Industrial Incinerators		25.00	
Any equipment regulated but not listed above		5.00	
Supplement		6.00	
Extra inspection		7.50	
Investigation		20.00	
TOTAL FEES			$20.00

CORRECTIONS

RECORDS

APPROVALS

	date	inspector
Underground		
Rough		
Ducts		
Fire dampers		
Vent		
Gas test		
FINAL		

JOB NO 201-74 LEASE AREA # 2.
6285 BRISTOL PARKWAY
CULVER CITY, CA. 90230
PHASE II

APPLIED FOR ON 3-14-75
ISSUED ON
PERMIT NO.

✓ Rental Area #2

RECEIVED-BLDG. DEPT.
APR 1 9 34 AM '75

DEPARTMENT OF BUILDING & SAFETY
CULVER CITY, CALIFORNIA
837-5211

Application For Permit
ELECTRIC

CITY OF CULVER CITY CALIFORNIA

ELECTRICAL CONTRACTOR

Name Trans Pac Const
Address 16641 Roscoe Pl
City Sepulveda Ca. 91343 Tel. No. 894-8334
City License No. 65-88 State License No. 217823

PERMIT NO.	DATE ISSUED
B-10279	4-1-75
RECEIVED BY	**READY FOR FIRST INSPECTION**
JJ.	

APPLICANT FILL IN HEAVILY OUTLINED PORTION ONLY

PERMIT FEES	No.	Each	Fee
Issuing permit	1		$6.00
Light outlets	27	.35	9 45
Switch outlets	2	.35	70
Receptacle outlets	8	.35	2 80
Light fixtures	27	.35	9 45
Disposal		2.00	
Food center		2.00	
Vent fan	1	2.00	2 00
Range		2.50	
Cook top		2.50	
Dishwasher		2.50	
Heater	1	2.50	2 50
Heat zones		2.50	
F.A.U.	1	2.50	2 50
Signs	1	5.00	5 00
Trans. over 4		1.00	
No. of sign lamps		.10	
Flood lite poles		5.00	
Temp. work lights		6.00	
Comm. & Ind. panel	1	6.00	6 00
Busways		p.ft. .10	
Power Duct		p.ft. .10	
Under floor duct		p.ft. .07	
Motor ½ hp.		2.00	
½hp. to 5 hp.		3.00	
5 hp. to 15 hp.	1	5.00	5 00
15 hp. to 50 hp.		10.00	
50 hp. to 200 hp.		20.00	
200 hp. and over		30.00	
Transformers		KVA	
Welders		KVA	
Generators		KVA	
Timers		2.00	
Supplement permit		6.00	
Miscellaneous		6.00	
Extra inspection		7.50	
Investigation		20.00	
Temporary service		6.00	
Power service	1	6.00	6 00
TOTAL FEES			57 40

Job Address 6285 Bristol Parkway

OWNER
Name Ramada Development Co.
Mail Address Box 5790
City Phoenix Ariz 85001 Tel. No. 275-8511

I am the Legal Possessor of the above Culver City Certificate of Qualification.

By Bud Electrician

I am the Legal Owner of the property described above.

Owner

CORRECTIONS

RECORDS

APPROVALS

	Date	Inspector
Temp.		
Underground		
Rough wiring	5-7-75	JW
Fixtures		
Power		
Meters called	10-29-75	JW
FINAL	12-5-75	JW

CALLED EDISON 6285 Bristol Parkway
FOR
NEW METER ✓ RESEAL .....
3 ϕ ✓ 1 ϕ .....
DATE 10-29-75 INSPECTOR JW

CITY OF CULVER CITY

INTER-DEPARTMENTAL CORRESPONDENCE

Date 1-14-76

To: Jay Cunningham, Planning

From: H. P. Turton, Building Official

Subject: FINAL BUILDING INSPECTION, CERTIFICATE OF OCCUPANCY

Address 6285 Bristol Parkway

Description Commercial

Owner Ramada Development

Contractor ~~XXXX~~ Same

Permit # A 19813

Valuation $11,000.

Final building 1-12-76
Final plumbing 1-12-76
Final heating 1-12-76
Final electrical 12-5-75

Herbert P. Turton
Building Official

Herbert P Turton

CERTIFICATE OF OCCUPANCY
NO. 5625 ISSUED 2-10-76

Ramada Development — OWNER

Lease area #2
6285 Bristol Parkway — ADDRESS

Same. — CONTRACTOR

3-27-75 — DATE

A 19813 — PERMIT NO.

Interior partitions -

I-26 — INSPECTOR

FOUNDATION — DATE

STEEL — INSPR. — DATE

STEEL

FOOTINGS

WALLS

COLUMNS

FIREPLACE

FORMS

LATH

EXTERIOR

BOND BEAM

COLUMNS

WALL

FRAMING

RAT PROOFING

INTERIORS

Hermsen Inc. — PLUMBING CONTRACTOR

C11153 — PERMIT

4-2-75 — DATE

INSPR. — DATE

ROUGH 4-10-75 CB

FINAL 1-12-76 CB GAS

WATER SYSTEM 1 water piping

SEWER

CONTR

PROP. LINE

CESSPOOL — CONTR.

HOLE

SEPTIC TANK — CONTR.

SEEPAGE PIT

HEATING, REFRIG. Key Air Cond. Co — CONTR.

FLOOR 1 comp — WALL 1 vent fan

INSPR. — DATE

NO. FIXTURES 2

NO. GAS OUTLETS

NO. WATER HEATERS & VENT 1

PERMIT — DATE

EASEMENT

PERMIT — DATE

BRICK

PERMIT — DATE

LEACH LINE

C11100 — PERMIT

3-17-75 — DATE

ROUGH 4-10-75 CB FINAL 1-12-76 CB

RC. Fee $35.00
#3317

GROUP_____
TYPE_____
FIRE ZONE_____
USE ZONE_____

APPLICATION FOR PERMIT TO BUILD
Two sets of Plans and Specifications including Details and Cross Sections Must be filed with Application and Approved by Building Inspector.

$ 70.00
AMOUNT OF PERMIT
$ 11,000.00
Value of Construction, Including Labor & Materials

I-26

Cert of occup. rec. 5625 - 3/10/76

Permit No. A 19813 Culver City, Calif. 2-13-75 19____

Job Address 6285 Bristol Parkway (LEASE AREA NO. 2)

Lot Portion of Lot 1, Block _____, Tract 30946

Owner's Name Ramada Development Company Address 6267 Bristol Parkway Phone No. 641-9271

Contractor Ramada Development Company Address 6267 Bristol Parkway Phone No. 641-9271

State License No. 273772 Workmen's Comp. _____ Policy No. _____

City License No. 22955

ONE SET OF APPROVED PLANS TO REMAIN ON JOB UNTIL WORK IS COMPLETED.

INSPECTOR MUST APPROVE EACH BRACKET ON JOB CARD BEFORE PROCEEDING TO NEXT WORK.

Purpose building is to be used for Commercial

Description of Building

Size of New Building or Addition ____x____ (1st Floor) ____x____ (2nd Floor) Total floor area 1080 Sq.Ft. No. of Rooms ___

Size of Garage ____x____ Size of Lot ____x____ Size of Girders ____x____

Size of Mudsill ____x____ Size of floor joists ____x____ (1st Floor) ____x____ (2nd Floor)

Size of exterior studs ____x____, Size of interior studs ____x____

Size of Ceiling Joists ____x____, Size of Roof Rafters ____x____

Material of Foundation _____, Width of Footings _____ Depth in Ground _____

Material of Exterior Walls _____ Interior Walls _____ Floor _____

Roof _____

COMMERCIAL		GARAGE APTS	
INDUSTRIAL		RESIDENCE	
APARTMENTS		FIREPLACE	
UNITS		FURNACE	
DUPLEX		TILE WORK	

REMARKS

Spec. Area

RECEIVED
MAR 27 1975
City of Culver City
Building Dept.

I have carefully examined and read the above application and know the same is true and correct and hereby certify and agree that if a permit is issued that all of the provisions of the Building Ordinances and the Uniform Building Code of the City of Culver City and building laws of the State of California will be complied with, whether hereby specified or not.

Applicant Ramada Development Company

By Wm Garnier
WM. M. GARNIER, Project Supt.

OFFICE OF ASSESSOR
BOOK PAGE PARCEL

ORIGINAL MUST BE PERMANTLY POSTED IN A CONSPICUOUS LOCATION NEAR THE MAIN ENTRANCE INSIDE THE SUBJECT BUILDING

COPY NO. 2

CITY OF CULVER CITY
CALIFORNIA

CERTIFICATE OF OCCUPANCY

February 10, 1976
DATE ISSUED

№ 5625
CERTIFICATE NUMBER

DIVISION OF
PLANNING AND COMMUNITY DEVELOPMENT

THIS IS TO CERTIFY THAT THE BUILDING OR STRUCTURE(S), AND LAND DESCRIBED HEREINBELOW HAVE BEEN INSPECTED BY ALL CITY DEPARTMENTS AND/OR DIVISIONS CONCERNED AND, HAVING BEEN FOUND TO BE IN FULL COMPLIANCE WITH ALL THE APPLICABLE LAWS AND REGULATIONS OF THE CITY OF CULVER CITY AND OF THE STATE OF CALIFORNIA INCLUDING WHATEVER SPECIAL CONDITIONS OF APPROVAL WHICH MAY HAVE BEEN ATTACHED TO THE DEVELOPMENT OF THE BUILDING OR STRUCTURE(S), AND LAND, ARE HEREBY OFFICIALLY AND LAWFULLY AUTHORIZED AS SUITABLE FOR OCCUPANCY AS A

RETAIL COMMERCIAL STORE

SUBJECT TO CONTINUED COMPLIANCE WITH ALL THE APPLICABLE LAWS, REGULATIONS AND SPECIAL CONDITIONS OF APPROVAL THROUGHOUT THE LIFE OF THE BUILDING OR STRUCTURE(S) UNLESS OTHERWISE APPROVED BY THE CITY OF CULVER CITY.

STREET ADDRESS 6285 Bristol Parkway (within Fox Hills Plaza) ZONING DISTRICT C-3

LEGAL DESCRIPTION: LOT(S) 2 FIRE ZONE 2 OTHER

BLOCK TRACT Parcel Map No. 3773 BUILDING NO. NO. OF UNITS 1,200± Sq. Ft.

ASSESSOR'S INFORMATION: BOOK NO. 4203 BUILDING PERMIT NO. A19813 VALUATION $11,000 (Interior

PAGE NO. 12 PARCEL NO. 17 ARCHITECTURAL DESIGN DISTRICT Shopping Center Work)

SPECIAL CONDITIONS OF APPROVAL NECESSARILY APPLICABLE FOR THE CONTINUOUS VALIDITY OF THIS CERTIFICATE OF OCCUPANCY:

City Site Plan Review (PL-830) Architectural Review Board and Culver City Redevelopment Agency conditions of approval

CLEARANCES

BUILDING DIVISION:	ENGINEERING DIVISION:	FIRE DEPARTMENT:	INDUSTRIAL WASTE:
DATE 1-28-76	DATE 1-28-76	DATE 1/28/76	DATE 2/3/76
BY D. Barlow	BY T. C. McDonald	BY Stanley Abell	BY Harry Kuhn
PARKS DIVISION:	**POLICE DEPARTMENT:**	**PUBLIC WORKS DEPARTMENT:**	**SANITATION DIVISION:**
DATE 1-29-76	DATE N/A	DATE 1-28-76	DATE Feb. 4, 1976
BY [illegible]	BY	BY R E Mills	BY Anthony Jordan

PLANNING AND COMMUNITY DEVELOPMENT DIVISION BY William Helms, AICP/CD

THIS CERTIFICATE BECOMES VALID WHEN SIGNED BY AN AUTHORIZED REPRESENTATIVE OF THE PLANNING AND COMMUNITY DEVELOPMENT DIVISION OF THE CITY OF CULVER CITY

ORIGINAL MUST BE PERMANTLY POSTED IN A CONSPICUOUS LOCATION NEAR THE MAIN ENTRANCE INSIDE THE SUBJECT BUILDING

COPY NO. 2

CITY OF CULVER CITY

CALIFORNIA

CERTIFICATE OF OCCUPANCY

№ 5625

CERTIFICATE NUMBER

_____

DATE ISSUED

DIVISION OF

PLANNING AND COMMUNITY DEVELOPMENT

THIS IS TO CERTIFY THAT THE BUILDING OR STRUCTURE(S), AND LAND DESCRIBED HEREINBELOW HAVE BEEN INSPECTED BY ALL CITY DEPARTMENTS AND/OR DIVISIONS CONCERNED AND, HAVING BEEN FOUND TO BE IN FULL COMPLIANCE WITH ALL THE APPLICABLE LAWS AND REGULATIONS OF THE CITY OF CULVER CITY AND OF THE STATE OF CALIFORNIA INCLUDING WHATEVER SPECIAL CONDITIONS OF APPROVAL WHICH MAY HAVE BEEN ATTACHED TO THE DEVELOPMENT OF THE BUILDING OR STRUCTURE(S), AND LAND, ARE HEREBY OFFICIALLY AND LAWFULLY AUTHORIZED AS SUITABLE FOR OCCUPANCY AS A

_____

SUBJECT TO CONTINUED COMPLIANCE WITH ALL THE APPLICABLE LAWS, REGULATIONS AND SPECIAL CONDITIONS OF APPROVAL THROUGHOUT THE LIFE OF THE BUILDING OR STRUCTURE(S) UNLESS OTHERWISE APPROVED BY THE CITY OF CULVER CITY.

STREET ADDRESS_____ ZONING DISTRICT_____

LEGAL DESCRIPTION: LOT(S)_____ FIRE ZONE_____ OTHER_____

BLOCK_____TRACT_____ BUILDING NO._____ NO. OF UNITS_____

ASSESSOR'S INFORMATION: BOOK NO._____ BUILDING PERMIT NO._____ VALUATION_____

PAGE NO._____PARCEL NO._____ ARCHITECTURAL DESIGN DISTRICT_____

SPECIAL CONDITIONS OF APPROVAL NECESSARILY APPLICABLE FOR THE CONTINUOUS VALIDITY OF THIS CERTIFICATE OF OCCUPANCY:

_____

_____

CLEARANCES

BUILDING DIVISION:	ENGINEERING DIVISION:	FIRE DEPARTMENT:	INDUSTRIAL WASTE:
DATE_____	DATE_____	DATE_____	DATE_____
BY_____	BY_____	BY_____	BY_____
PARKS DIVISION:	**POLICE DEPARTMENT:**	**PUBLIC WORKS DEPARTMENT:**	**SANITATION DIVISION:**
DATE_____	DATE_____	DATE_____	DATE_____
BY_____	BY_____	BY_____	BY_____

PLANNING AND COMMUNITY DEVELOPMENT DIVISION BY_____

THIS CERTIFICATE BECOMES VALID WHEN SIGNED BY AN AUTHORIZED REPRESENTATIVE OF THE PLANNING AND COMMUNITY DEVELOPMENT DIVISION OF THE CITY OF CULVER CITY

6287

Bristol

Lot Por. 1 Tract 30946

Ramada Inns, Inc. — OWNER
6287 Bristol Parkway — ADDRESS
Ramada Development — CONTRACTOR
8-1-74 — DATE
A 19370 — PERMIT NO.
Beauty Salon

F-14

FOUNDATION — INSPECTOR — DATE
STEEL — INSPR. — DATE
STEEL
BOND BEAM
FOOTINGS
COLUMNS
WALLS
WALL
COLUMNS
FIREPLACE
FRAMING 12-9-74 JBB
FORMS
LATH
RAT PROOFING
EXTERIOR
INTERIORS

Nemnich Inc. — PLUMBING CONTRACTOR
C10853 — PERMIT
12-9-74 — DATE
INSPR. — DATE
INSPR. — DATE
ROUGH 12-9-74 CB
NO. FIXTURES 7
FINAL 4-1-75 CB — FINAL GAS
NO. GAS OUTLETS
WATER SYSTEM
SEWER 1 water piping
NO. WATER HEATERS & VENT 1
CONTR
PERMIT — DATE
PROP. LINE
EASEMENT
CESSPOOL
CONTR.
PERMIT — DATE
HOLE
BRICK
SEPTIC TANK
CONTR.
PERMIT — DATE
SEEPAGE PIT
LEACH LINE
HEATING, REFRIG. Key Air Cond. Co
C10423
8-1-74
CONTR.
PERMIT — DATE
FLOOR 1 comp
WALL
2 vent fan
ROUGH 12-9-74 CB
FINAL 4-1-75 CB

ELECTRICAL

Transpac Const. Co. — CONTR.
B1a083 — PERMIT
11-19-74 — DATE

TEMP. POWER — INSPR. — DATE
TEMP. LIGHT — INSPR. — DATE

RO. ELEC. 72
FINAL ELEC. 3-26-75 Jw
3-26-75 Jw

FIXTURES 52
MOTORS 1

SIGNS

METER — HEATER

1 vent fan, 1 fan, 1 panel, 1 service

ORD. 326 AND AMENDMENTS

CONTR. — PERMIT — DATE

EXCAVATION
CONTR. — PERMIT — DATE

REMARKS:

JOB COMPLETED 4-1-75 — DATE
J. Blackwood — SIGNATURE

GROUP_____
TYPE_____
FIRE ZONE_____
USE ZONE_____

Pc 25.50

APPLICATION FOR PERMIT TO BUILD
Two sets of Plans and Specifications including Details and Cross Sections Must be filed with Application and Approved by Building Inspector.

$ 51.00 AMOUNT OF PERMIT
$ 7200.00 Value of Construction, Including Labor & Materials

F-14 Cert. of Occup. #5520 - 4/25/75

Permit No. A19370 Culver City, Calif. July 18 19 74

Job Address 6289 Bristol Parkway, Culver City, California 90230

Lot Portion of Lot 1, Block _____, Tract 30946

Owner's Name Ramada Inns, Inc. Address 6333 Bristol Parkway Phone No. 641-9271

Contractor Ramada Development Company Address 6333 Bristol Parkway Phone No. 641-9271

State License No. ST 273772 Workmen's Comp. _____ Policy No. _____

City License No. 22955

ONE SET OF APPROVED PLANS TO REMAIN ON JOB UNTIL WORK IS COMPLETED.

INSPECTOR MUST APPROVE EACH BRACKET ON JOB CARD BEFORE PROCEEDING TO NEXT WORK.

Purpose building is to be used for Beauty Salon

Description of Building

Size of New Building or Addition _____ x _____ (1st Floor) _____ x _____ (2nd Floor) Total floor area 720 Sq.Ft. No. of Rooms 1

Size of Garage _____ x _____ Size of Lot _____ x _____ Size of Girders _____ x _____

Size of Mudsill _____ x _____ Size of floor joists _____ x _____ (1st Floor) _____ x _____ (2nd Floor)

Size of exterior studs _____ x _____, Size of interior studs _____ x _____

Size of Ceiling Joists _____ x _____, Size of Roof Rafters _____ x _____

Material of Foundation _____, Width of Footings _____ Depth in Ground _____

Material of Exterior Walls _____ Interior Walls _____ Floor _____

Roof _____

COMMERCIAL		GARAGE APTS	
INDUSTRIAL		RESIDENCE	
APARTMENTS		FIREPLACE	
UNITS		FURNACE	
DUPLEX		TILE WORK	

REMARKS

Tenant Improvement - Existing Building

12' x

RECEIVED AUG 1 1974 City of Culver City Building Dept.

I have carefully examined and read the above application and know the same is true and correct and hereby certify and agree that if a permit is issued that all of the provisions of the Building Ordinances and the Uniform Building Code of the City of Culver City and building laws of the State of California will be complied with, whether hereby specified or not.

Applicant Ramada Development Company

By Wm M Garnier
Wm. M. Garnier, Project Supt.

OFFICE OF ASSESSOR
BOOK PAGE PARCEL

PLANNING DIVISION PLAN CHECK LIST

BEAUTY SALON, FOX HILLS PLAZA — — 7-22-74
OWNER OR PROJECT NAME | PHONE | DATE (Disposition)

6289 BRISTOL PKWY — — —
JOB ADDRESS | LOT(S) | BLOCK | TRACT

C-3 INTERIOR SHOP PARTITIONS, FIXTURES, ETC.
ZONE | JOB DESCRIPTION

CHECK		NON-CONFORMANCE: CODE SECTION
YARD SETBACKS	OK / NA ✓	FRONT SIDES REAR
BLDG. HEIGHT	OK / NA ✓	
OPEN SPACE & LOT COVERAGE	OK / NA ✓	
DISTANCE BTWN. BUILDINGS &/OR UNIT SIZE	OK / NA ✓	
FENCES, WALLS, HEDGES	OK / NA ✓	
PARKING	OK / NA ✓	
SIGNS	OK / NA ✓	
SITE PLAN ☑ OR SPECIFIC PLAN ☐ CONDITIONS	✓ OK / NA	
OTHER	OK / NA ✓	

☑ Approved
☐ Rejected
BY JMC

Special Action(s): SITE PLAN REVIEW (TYPE) PL- 830 8/14/74 (DATE APPROVED)

Ord. No. _____ Res. No. _____ Admin. ✓

for RAMADA INN, FOX HILLS PLAZA, BANK

CCPL 73

DEPARTMENT OF BUILDING & SAFETY
CULVER CITY, CALIFORNIA
837-5211

Application For Permit
ELECTRIC

ELECTRICAL CONTRACTOR

Name: TransPac Const Corp
Address: 16641 Roscoe Pl.
City: Sepulveda Ca. Tel. No: 894-8334
City License No. | State License No.

PERMIT NO.	DATE ISSUED
B10083	11-19-74
RECEIVED BY	**READY FOR FIRST INSPECTION**
JW	

APPLICANT FILL IN HEAVILY OUTLINED PORTION ONLY

PERMIT FEES	No.	Each	Fee
Issuing permit	1		6.00
Light outlets	52	.35	18 20
Switch outlets	2	.25	.90
Receptacle outlets	18	.25	6 30
Light fixtures	52	.25	18 20
Disposal	—	1.00	
Food center	—	1.00	
Vent fan	1	2.00	2 00
Range	—	2.00	
Cook top	—	2.00	
Dishwasher	—	2.00	
Heater	—	2.00	
Heat zones	—	2.00	
F.A.U.	1	2.50	2 50
Signs	—	3.50	
Trans. over 4	—	.50	
No. of sign lamps	—	.10	
Flood lite poles	—	5.00	
Temp. work lights	—	4.00	
Comm. & Ind. panel	1	6.00	6 00
Busways	—	p.ft. .10	
Power Duct	—	p.ft. .10	
Under floor duct	—	p.ft. .07	
Motor ½ hp.	—	1.00	
½hp. to 5 hp.	—	2.00	
5 hp. to 15 hp.	1	5.00	5 00
15 hp. to 50 hp.	—	10.00	
50 hp. to 200 hp.	—	20.00	
200 hp. and over	—	30.00	
Transformers	—	KVA	
Welders	—	KVA	
Generators	—	KVA	
Timers	—	1.00	
Supplement permit	—	4.00	
Miscellaneous	—	4.00	
Extra inspection	—	7.50	
Investigation	—	20.00	
Temporary service	—	4.00	
Power service	1	6.00	6 00
TOTAL FEES			70 90

Job Address: Beauty Shop
6289 6200 Bristol Parkway

OWNER
Name: Ramada Development
Mail Address: Phonix Ariz
City: Tel. No.

I am the Legal Possessor of the above Culver City Certificate of Qualification.

Electrician

I am the Legal Owner of the property described above.

Owner

CORRECTIONS

RECORDS

cont. insp. JW

APPROVALS

	Date	Inspector
Temp.		
Underground		
Rough wiring		
Fixtures		
Power		
Meters called	3-26-75	
FINAL	3-26-75	JW

CALLED EDISON FOR 6289 Bristol parkway

NEW METER ✓ REBEAL

3 ϕ 1 ϕ ✓

DATE 3-26-75 INSPECTOR JW

DEPARTMENT OF BUILDING & SAFETY
CULVER CITY, CALIFORNIA
837-5211

Application For Permit
PLUMBING

CONTRACTOR

Name HERMSEN INC

Address P.O. BOX 1176

City OCEANSIDE CALIF Tel. No 757-5300

City License No. 9699 State License No. 267776

PERMIT NO.	DATE ISSUED
C 10853	12-9-74
RECEIVED BY	**READY FOR FIRST INSPECTION**
tw	

APPLICANT FILL IN HEAVILY OUTLINED PORTION ONLY

PERMIT FEES	No.	Each	FEE
Issuing permit			$ 6.00
Building Sewer		7.00	
Sewer cap		6.00	
Sump		5.00	
Gas system including 5		3.00	
Gas system over 5		.60	
Industrial waste interceptor		3.00	
Water closet	1	3.00	3.00
Bidet		3.00	
Bathtub		3.00	
Lavatory	1	3.00	3.00
Shower and/ or pan		3.00	
Sink-~~kitchen~~	5	3.00	15.00
Sink-bar		3.00	
Sink-floor		3.00	
Laundry tub		3.00	
Washer standpipe		3.00	
Garbage disposal		3.00	
Dishwasher		3.00	
Floor drain		3.00	
Urinal		3.00	
Drinking fountain		3.00	
Dental unit		3.00	
Slop sink		3.00	
Roof drains		3.00	
Repair of waste and/ or vent piping		3.00	
Water service		3.00	
Water piping inside building	1	3.00	3.00
Lawn sprinkler system		3.00	
Backflow device including 5		3.00	
Over 5		.60	
Water softener		3.00	
Water pressure regulator		3.00	
Water heater	1	2.00	2.00
Water heater vent		2.00	
Swimming pool private		14.00	
Swimming pool public		24.00	
Supplement		6.00	
Miscellaneous		3.00	
Extra inspection		7.50	
Investigation		20.00	
TOTAL FEES			~~29.00~~ 32.00

Job Address ~~6287~~ 6287 BRISTOL PARKWAY (6287)

CULVER CITY CALIF

OWNER

Name Investment

Mail Address

City Tel. No.

I am the Legal Possessor of the above Culver City Certificate of Qualification.

Contractor

I am the Legal Owner of the property described above.

Owner

FIRE SPRINKLER AND STANDPIPES

PERMIT FEES	No.	Each	FEE
Issuing permit			$6.00
Repair, alter, add to fire sprinkler system, underground fire sprinkler piping system (when permit for complete system has not been obtained)		25.00	
Standpipes wet or dry (outlets)		5.00	
1 to 10 heads		10.00	
11 to 25 "		17.00	
26 to 50 "		30.00	
51 to 100 "		50.00	
101 to 200 "		75.00	
201 to 300 "		105.00	
301 to 500 "		175.00	
501 to 1000 "		300.00	
1001 to 2000 "		400.00	
2001 to 3000 "		500.00	
3001 to 4000 "		600.00	
4001 to 5000 "		700.00	
Over 5000 "		800.00	
TOTAL FEES			

(Job #201-74) (Beauty Shop - 6289 Bristol Pkwy)

DEPARTMENT OF BUILDING & SAFETY
CULVER CITY, CALIFORNIA
837-5211

Application For Permit
HEATING AND AIR CONDITIONING

CONTRACTOR

Name KEY AIR CONDITIONING COMPANY
Address 10905 Laurel Avenue
City Santa Fe Springs, Ca. Tel. No. 941-2233
City License No. 25040 State License No. 144931

PERMIT NO.	DATE ISSUED
C10423	8-1-74
RECEIVED BY	READY FOR FIRST INSPECTION
tw	

APPLICANT FILL IN HEAVILY OUTLINED PORTION ONLY

Job Address ~~6289~~ BEAUTY SHOP
~~Bristol Parkway~~
6287 Culver City, California.

OWNER

Name Ramada Development Company
Mail Address 3838 E. Van Buren Street
City Phoenix, Arizona Tel. No.

I am the Legal Possessor of the above Culver City Certificate of Qualification.

Donald C. Barrett
Contractor

I am the Legal Owner of the property described above.

Owner

PERMIT FEES	No.	Each	FEE
Issuing permit		3.00	
FAU or ground type furnace including duct & vent up to 100,000 BTU		4.00	
FAU or ground type furnace including duct & vent over 100,000 BTU		5.00	
Floor furnace		4.00	
Heater-suspended		4.00	
Heater-recessed		4.00	
Heater-floor mounted		4.00	
Appliance vent only		2.00	
Gas system (including 5)		2.00	
Gas system (over 5)		.50	
Repair, alter/add to heat ventilation or A/C		4.00	
Boiler, Compressor or Absortion system Up to 3 hp. Up to 100,000 BTU		4.00	
3 hp. to 15 hp. 100,001 to 500,000 BTU	1	7.50	7.50
15 hp. to 30 hp. 500,001 to 1,000,000 BTU		10.00	
30 hp. to 50 hp. 1,000,001 to 1,750,000 BTU		15.00	
Over 50 hp. Over 1,750,000 BTU		25.00	
Air Handling Unit Including duct Under 10,000 CFM		3.00	
Over 10,000 CFM		5.00	
Evaporative Cooler (non portable)		3.00	
Vent fan / single duct	2	2.00	4.00
Mechanical exhaust hood		3.00	
Ventilation (not a part of heat or A/C system)		3.00	
Commercial/Industrial Incinerators		20.00	
Any equipment regulated but not listed above		3.00	
Supplement		3.00	
Extra inspection		5.00	
Investigation		20.00	
TOTAL FEES			$ 14.50

CORRECTIONS

RECORDS

APPROVALS

	date	inspector
Underground		
Rough		
Ducts		
Fire dampers		
Vent		
Gas test		
FINAL		

23

DEPARTMENT OF BUILDING & SAFETY
CULVER CITY, CALIFORNIA
837-5211

Culver City Building Dept

Application For Permit
PLUMBING

CONTRACTOR

Name DAN'S PLUMBING JAN
Address 937 N. ING. #6
City INGLEWOOD CA Tel. No. 6740571
City License No Applied State C36 License No. 339618

PERMIT NO. 21 1983 00590 JAN 21 A9:37 — DATE ISSUED 1-21-83
RECEIVED BY tw — READY FOR FIRST INSPECTION ready

APPLICANT FILL IN HEAVILY OUTLINED PORTION ONLY

Job Address 6287 Bristol Parkway
Culver City 90230

OWNER

Name Dick Welch
Mail Address
City Tel. No. 5193716

I am the Legal Possessor of the above Culver City Certificate of Qualification.
Dan Moog
Contractor

I am the Legal Owner of the property described above.
Owner

PERMIT FEES	No.	Each	FEE
Issuing permit			8.00
Building Sewer		10.00	
Sewer cap		6.00	
Sump		6.00	
Gas system including 5		4.00	
Gas system over 5		.50	
Industrial waste interceptor		5.00	
Water closet		4.00	
Bidet		4.00	
Bathtub		4.00	
Lavatory		4.00	
Shower and/ or pan		4.00	
Sink-kitchen		4.00	
Sink-bar		4.00	
Sink-floor		4.00	
Laundry tub		4.00	
Washer standpipe		4.00	
Garbage disposal		4.00	
Dishwasher		4.00	
Floor drain		4.00	
Urinal		4.00	
Drinking fountain		4.00	
Dental unit		4.00	
Slop sink		4.00	
Roof drains		4.00	
Repair of waste and/ or vent piping		4.00	
Water service		4.00	
Water piping inside building		3.00	
Lawn sprinkler system		4.00	
Backflow device including 5		3.00	
Over 5		.60	
Water softener		3.00	
Water pressure regulator		3.00	
Water heater		2.00	
Water heater vent		2.00	
Swimming pool private		20.00	
Swimming pool public		25.00	
Supplement		6.00	
Miscellaneous		4.00	
Extra inspection		15.50	
Investigation		20.00	
CULVER CITY BUILDING DEPT. CHECKED TOTAL FEES PAID			

FIRE SPRINKLER AND STANDPIPES

PERMIT FEES	No.	Each	FEE
Issuing permit			19.00 ~~8.00~~
Repair, alter, add to fire sprinkler system, underground fire sprinkler piping system (when permit for complete system has not been obtained)		25.00	25.00
Standpipes wet or dry (outlets)		5.00	
1 to 10 heads		10.00	
11 to 25 "		17.00	
26 to 50 "		30.00	
51 to 100 "		50.00	
101 to 200 "		75.00	
201 to 300 "		105.00	
301 to 500 "		175.00	
501 to 1000 "		300.00	
1001 to 2000 "		400.00	
2001 to 3000 "		500.00	
3001 to 4000 "		600.00	
4001 to 5000 "		700.00	
Over 5000 "		800.00	
Final 1-25-83 DM			
TOTAL FEES			44.00

by R. Mersenbach (CCFD)
Mechanical Inspector
Date: 1-20-83

WORKERS COMPENSATION INFORMATION

INSURER Pacific National
POLICY # WC 225905
EXPIRATION DATE 10/15/83

DEPARTMENT OF BUILDING & SAFETY
CULVER CITY, CALIFORNIA
837-5211

RECEIVED Culver City Building Dept

Application For Permit
PLUMBING

CONTRACTOR

Name DAN'S PLUMBING JAN
Address 937 N. ING. #6
City INGLEWOOD CA Tel. No. 674057
City License No Applied State C36 License No. 339618

1 1983
PERMIT NO. tw
RECEIVED BY
DATE ISSUED 1-21-83
READY FOR FIRST INSPECTION
00590 JAN 21 A 9:37 ready

APPLICANT FILL IN HEAVILY OUTLINED PORTION ONLY

PERMIT FEES	No.	Each	FEE
Issuing permit		8.00	
Building Sewer		10.00	
Sewer cap		6.00	
Sump		6.00	
Gas system including 5		4.00	
Gas system over 5		.80	
Industrial waste interceptor		5.00	
Water closet		4.00	
Bidet		4.00	
Bathtub		4.00	
Lavatory		4.00	
Shower and/ or pan		4.00	
Sink-kitchen		4.00	
Sink-bar		4.00	
Sink-floor		4.00	
Laundry tub		4.00	
Washer standpipe		4.00	
Garbage disposal		4.00	
Dishwasher		4.00	
Floor drain		4.00	
Urinal		4.00	
Drinking fountain		4.00	
Dental unit		4.00	
Slop sink		4.00	
Roof drains		4.00	
Repair of waste and/ or vent piping		4.00	
Water service		4.00	
Water piping inside building		3.00	
Lawn sprinkler system		4.00	
Backflow device including 5		3.00	
Over 5		.60	
Water softener		3.00	
Water pressure regulator		3.00	
Water heater		2.00	
Water heater vent		2.00	
Swimming pool private		20.00	
Swimming pool public		15.00	
Supplement		6.00	
Miscellaneous		4.00	
Extra inspection		13.50	
Investigation		20.00	
CULVER CITY BUILDING DEPT. CHECKED TOTAL FEES PAID			

Job Address 6287 Bristol Parkway
Culver City 90230

OWNER
Name Dick Welch
Mail Address
City Tel. No. 5193716

I am the Legal Possessor of the above Culver City Certificate of Qualification.
Dan Moore
Contractor

I am the Legal Owner of the property described above.
Owner

FIRE SPRINKLER AND STANDPIPES

PERMIT FEES	No.	Each	FEE
Issuing permit			19.00
Repair, alter, add to fire sprinkler system, underground fire sprinkler piping system (when permit for complete system has not been obtained)		25.00	25.00
Standpipes wet or dry (outlets)		5.00	
1 to 10 heads		10.00	
11 to 25 "		17.00	
26 to 50 "		30.00	
51 to 100 "		50.00	
101 to 200 "		75.00	
201 to 300 "		105.00	
301 to 500 "		175.00	
501 to 1000 "		300.00	
1001 to 2000 "		400.00	
2001 to 3000 "		500.00	
3001 to 4000 "		600.00	
4001 to 5000 "		700.00	
Over 5000 "		800.00	
Final insp. 1-25-83 AM			
TOTAL FEES			44.00

by D. Messenbach (CCFD)
Mechanical Inspector
Date: 1-20-83

WORKERS COMPENSATION INFORMATION
INSURER Pacific National
POLICY # WC 225905
EXPIRATION DATE 10/15/83

CULVER CITY BUILDING AND FIRE PREVENTION
9770 CULVER BOULEVARD
CULVER CITY, CALIFORNIA 90230

FOR INSPECTION CALL:

RECEIVED
Culver City
Building Dept.

(213) 202-5806

Validated: 23 ~~5/24/84~~ CASH 10.00 TA

MAY 24 1984

04034 MAY 24 P4:27

Permit # B

APPLICATION FOR BUILDING PERMIT

(PLEASE PRINT, YOU ARE MAKING FIVE COPIES)

Job Address 6287 BRISTOL PKWY

Legal: Map Book ____ Page ____ Parcel ____

Zone ____ Lot ____ Tract ____

Occupancy Type ____ Construction Type ____

Owner NE-PLUS ULTRA INC.

Mailing Address 6287 BRISTOL PKWY

CULVER CITY

Phone Number 670-6555

Contractor OWNER

Address ____

Phone Number ____

State License Number ____

Type ____

City Business License No. ____

Engineer ____

Address ____

Phone Number ____

State Registration Number ____

Architect ____

Address ____

Phone Number ____

State Registration Number ____

1st Floor Area Square Footage ____

Number of Stories ____

Total Floor Area Square Footage ____

Number of Parking Spaces ____

Garage Area Square Footage ____

Square Feet Above Grade ____

Square Feet Below Grade ____

Valuation $ 100.-

Description of Work: ☒ Alter ☐ Repair ☐ Demolish ☐ New ☐ Misc. ☐ Addition ☒ Commercial ☐ Residential

DOOR LOCATION CHANGE

~~Alter~~ MOVE 1 DOOR

FOR OFFICIAL USE ONLY

Permit Fees 10.-

Plan Check # ____ Plan Check Fees ____

Plan Check Deposit ____

Balance of Plan Check Fees ____

Bedroom Tax ____

Sewer Facility Fees ____

Street Use Fee ____

Investigation ____

Approvals	Inspector	Date
Foundation		
Concrete Slab		
Wall Steel & Grout		
Floor Joist		
Roof Nail		
Sheer Panel		
Framing		
Exterior Lath		
Insulation ☐ Wall ☐ Ceiling		
Interior Lath		
Dry Wall Nail		
Scratch Coat		
Brown Coat		
Final Inspection	11-14-85	

Application Received By: ____ Date: ____

Application Approved By: RV Date: ____

Permit Issued By: RV Date: 5-24-84

Distribution: White-Office Green-Assessors Office Canary-Inspector Pink-Applicant Gold-Cashier

INSPECTION RECORD

Inspector _____ **Date** _____

CULVER CITY BUILDING AND FIRE PREVENTION
9770 CULVER BOULEVARD
CULVER CITY, CALIFORNIA 90230

FOR INSPECTION CALL:

(213) 202-5806

Validated:

Permit # B

APPLICATION FOR BUILDING PERMIT

(PLEASE PRINT, YOU ARE MAKING FIVE COPIES)

Job Address

Legal: Map Book ____ Page ____ Parcel ____

Zone ____ Lot ____ Tract ____

Occupancy Type ____ Construction Type ____

Owner

Mailing Address

Phone Number

Contractor

Address

Phone Number

State License Number

Type

City Business License No.

Engineer

Address

Phone Number

State Registration Number

Architect

Address

Phone Number

State Registration Number

1st Floor Area Square Footage

Number of Stories

Total Floor Area Square Footage

Number of Parking Spaces

Garage Area Square Footage

Square Feet Above Grade

Square Feet Below Grade

Valuation $

Description of Work: ☒ Alter ☐ Repair ☐ Demolish
☐ New ☐ Misc. ☐ Addition
☒ Commercial ☐ Residential

FOR OFFICIAL USE ONLY

Permit Fees

Plan Check # ____ Plan Check Fees ____

Plan Check Deposit ____

Balance of Plan Check Fees ____

Bedroom Tax ____

Sewer Facility Fees ____

Street Use Fee ____

Investigation ____

Approvals	Inspector	Date
Foundation		
Concrete Slab		
Wall Steel & Grout		
Floor Joist		
Roof Nail		
Sheer Panel		
Framing		
Exterior Lath		
Insulation ☐ Wall ☐ Ceiling		
Interior Lath		
Dry Wall Nail		
Scratch Coat		
Brown Coat		
Final Inspection	6-12-84	

Application Received By: ____ Date: ____

Application Approved By: ____ Date: ____

Permit Issued By: ____ Date: ____

Distribution: White-Office Green-Assessors Office Canary-Inspector
Pink-Applicant Gold-Cashier

INSPECTION RECORD

Inspector _____ **Date** _____

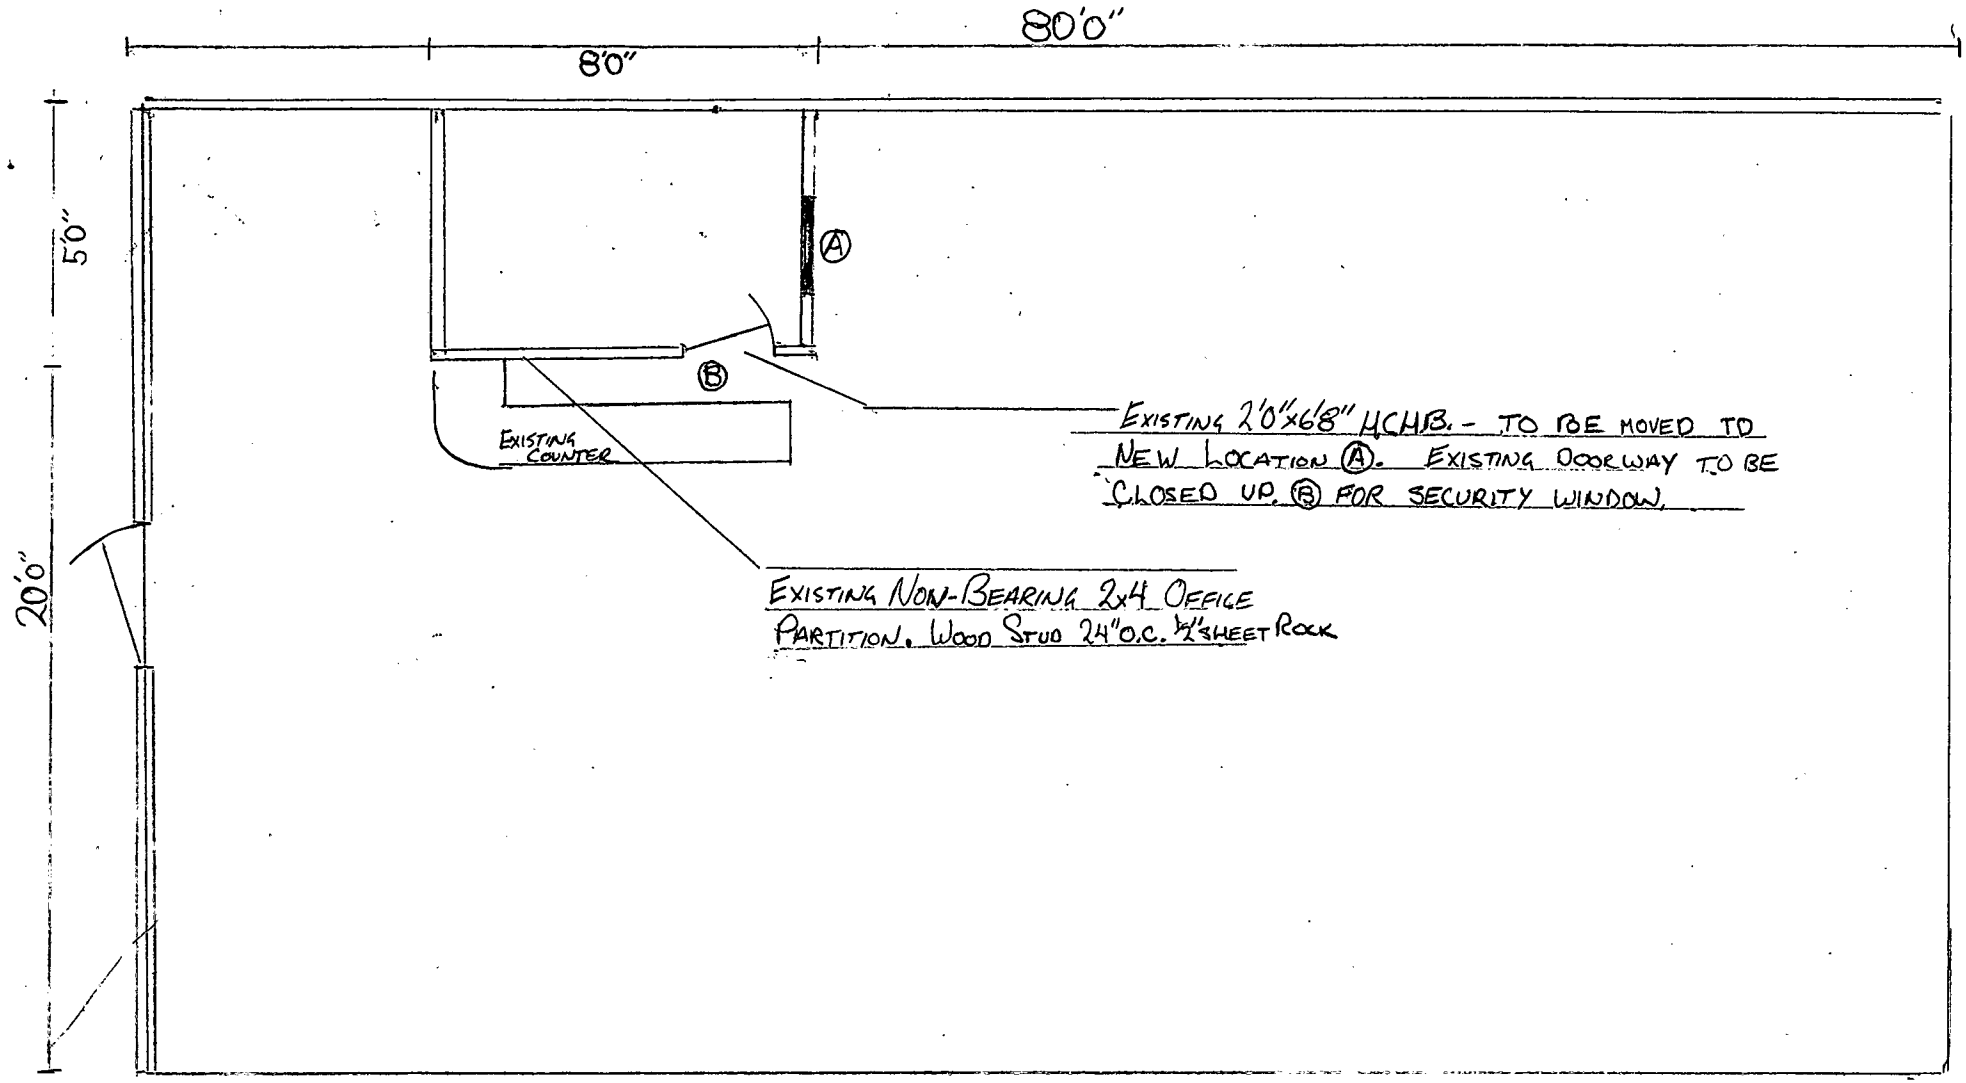

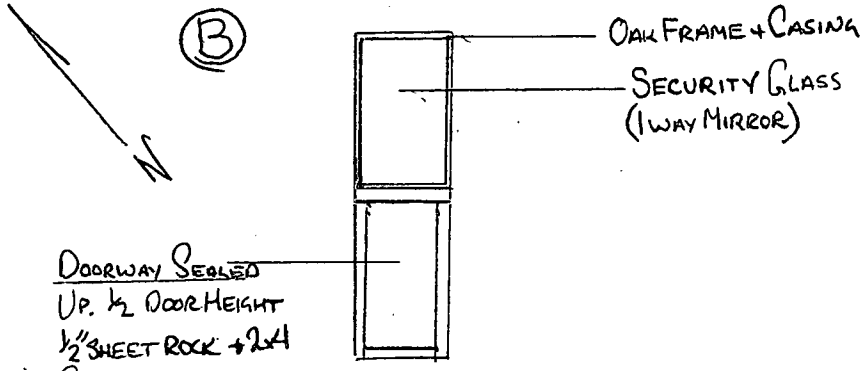

PROPOSED DOOR CHANGE

SALON INTERNATIONAL
6287 BRISTOL PKWY.
CULVER CITY CA

¼" INCH = 1 FOOT

Lot Por. 1 Tract 30946

Ramada Inns, Inc. — OWNER
6287 Bristol Parkway — ADDRESS
Ramada Development — CONTRACTOR
8-1-74 — DATE
A 19370 — PERMIT NO.
Beauty Salon

F-14

FOUNDATION — INSPECTOR — DATE
STEEL — INSPR. — DATE
STEEL
BOND BEAM
FOOTINGS
COLUMNS
WALLS
WALL
COLUMNS
FIREPLACE
FRAMING 12-9-74 JEB
FORMS
LATH
RAT PROOFING
EXTERIOR
INTERIORS

Hermsen Stms — PLUMBING CONTRACTOR
C10853 — PERMIT
12-9-74 — DATE
INSPR. — DATE
INSPR. — DATE
ROUGH 12-9-74 CB
NO. FIXTURES 7
FINAL 12-1-75 CB — FINAL GAS
NO. GAS OUTLETS
WATER SYSTEM
SEWER Water piping
NO. WATER HEATERS & VENT 1
CONTR
PERMIT — DATE
PROP. LINE
EASEMENT
CESSPOOL
CONTR.
PERMIT — DATE
HOLE
BRICK
SEPTIC TANK
CONTR.
PERMIT — DATE
SEEPAGE PIT
LEACH LINE
HEATING, REFRIG. Key Air Cond. Co
CONTR.
C10423 — PERMIT
8-1-74 — DATE
FLOOR 1 comp — WALL
2 vent fan
ROUGH 12-9-74 CB FINAL 12-1-75 CB

GROUP_____
TYPE_____
FIRE ZONE_____
USE ZONE_____

PC 25-50

APPLICATION FOR PERMIT TO BUILD
Two sets of Plans and Specifications including Details and Cross Sections Must be filed with Application and Approved by Building Inspector.

$ 51.00 AMOUNT OF PERMIT
$ 7200.00 Value of Construction, Including Labor & Materials

F-14 Cert. of Occup. #5526 6/25/75

Permit No. A19370 Culver City, Calif. July 18 19 74

Job Address 6289 Bristol Parkway, Culver City, California 90230

Lot Portion of Lot 1, Block _____, Tract 30946

Owner's Name Ramada Inns, Inc. Address 6333 Bristol Parkway Phone No. 641-9271

Contractor Ramada Development Company Address 6333 Bristol Parkway Phone No. 641-9271

State License No. ST 273772 Workmen's Comp. _____ Policy No. _____

City License No. 22955

ONE SET OF APPROVED PLANS TO REMAIN ON JOB UNTIL WORK IS COMPLETED.

INSPECTOR MUST APPROVE EACH BRACKET ON JOB CARD BEFORE PROCEEDING TO NEXT WORK.

Purpose building is to be used for Beauty Salon

Description of Building

Size of New Building or Addition ____x____ (1st Floor) ____x____ (2nd Floor) Total floor area 720 Sq.Ft. No. of Rooms 1

Size of Garage ____x____ Size of Lot ____x____ Size of Girders ____x____

Size of Mudsill ____x____ Size of floor joists ____x____ (1st Floor) ____x____ (2nd Floor)

Size of exterior studs ____x____, Size of interior studs ____x____

Size of Ceiling Joists ____x____, Size of Roof Rafters ____x____

Material of Foundation _____, Width of Footings _____ Depth in Ground _____

Material of Exterior Walls _____ Interior Walls _____ Floor _____

Roof _____

COMMERCIAL		GARAGE APTS	
INDUSTRIAL		RESIDENCE	
APARTMENTS		FIREPLACE	
UNITS		FURNACE	
DUPLEX		TILE WORK	

REMARKS

Tenant Improvement - Existing Building

12' x 6'

RECEIVED AUG 1 1974 City of Culver City Building Dept.

I have carefully examined and read the above application and know the same is true and correct and hereby certify and agree that if a permit is issued that all of the provisions of the Building Ordinances and the Uniform Building Code of the City of Culver City and building laws of the State of California will be complied with, whether hereby specified or not.

Applicant Ramada Development Company

By Wm M Garnier
Wm. M. Garnier, Project Supt.

OFFICE OF ASSESSOR
BOOK PAGE PARCEL

ORIGINAL MUST BE PERMANTLY POSTED IN A CONSPICUOUS LOCATION NEAR THE MAIN ENTRANCE INSIDE THE SUBJECT BUILDING

COPY NO. 2

CITY OF CULVER CITY
CALIFORNIA

CERTIFICATE OF OCCUPANCY

Nº 5520
CERTIFICATE NUMBER

JUNE 26, 1975
DATE ISSUED

DIVISION OF
PLANNING AND COMMUNITY DEVELOPMENT

THIS IS TO CERTIFY THAT THE BUILDING OR STRUCTURE(S), AND LAND DESCRIBED HEREINBELOW HAVE BEEN INSPECTED BY ALL CITY DEPARTMENTS AND/OR DIVISIONS CONCERNED AND, HAVING BEEN FOUND TO BE IN FULL COMPLIANCE WITH ALL THE APPLICABLE LAWS AND REGULATIONS OF THE CITY OF CULVER CITY AND OF THE STATE OF CALIFORNIA INCLUDING WHATEVER SPECIAL CONDITIONS OF APPROVAL WHICH MAY HAVE BEEN ATTACHED TO THE DEVELOPMENT OF THE BUILDING OR STRUCTURE(S), AND LAND, ARE HEREBY OFFICIALLY AND LAWFULLY AUTHORIZED AS SUITABLE FOR OCCUPANCY AS A

BEAUTY SALON

SUBJECT TO CONTINUED COMPLIANCE WITH ALL THE APPLICABLE LAWS, REGULATIONS AND SPECIAL CONDITIONS OF APPROVAL THROUGHOUT THE LIFE OF THE BUILDING OR STRUCTURE(S) UNLESS OTHERWISE APPROVED BY THE CITY OF CULVER CITY.

STREET ADDRESS 6287 BRISTOL PARKWAY — ZONING DISTRICT C-3

LEGAL DESCRIPTION: LOT(S) 2 — FIRE ZONE 2 — OTHER "FOX HILLS PLAZA"

BLOCK - TRACT PARCEL MAP NO. 3773 — BUILDING NO. - — NO. OF UNITS -

ASSESSOR'S INFORMATION: BOOK NO. 4203 — BUILDING PERMIT NO. A-19370 — VALUATION $7,200

PAGE NO. 12 PARCEL NO. 17 — ARCHITECTURAL DESIGN DISTRICT SHOPPING CENTER

SPECIAL CONDITIONS OF APPROVAL NECESSARILY APPLICABLE FOR THE CONTINUOUS VALIDITY OF THIS CERTIFICATE OF OCCUPANCY:

CITY SITE PLAN (PL-030), ARCHITECTURAL REVIEW BOARD AND CULVER CITY REDEVELOPMENT AGENCY CONDITIONS OF PROJECT APPROVAL.

CLEARANCES

BUILDING DIVISION:	ENGINEERING DIVISION.	FIRE DEPARTMENT:	INDUSTRIAL WASTE:
DATE 4-9-75	DATE 4-7-75	DATE 4/10/75	DATE 4/07/75
BY [signature]	BY [signature]	BY [signature]	BY [signature]
PARKS DIVISION:	**POLICE DEPARTMENT:**	**PUBLIC WORKS DEPARTMENT:**	**SANITATION DIVISION:**
DATE [illegible]	DATE N/A	DATE 4-9-75	DATE [illegible]
BY [signature]	BY	BY R E Mills	BY [signature]

PLANNING AND COMMUNITY DEVELOPMENT DIVISION BY William Phelps, AAO/CD by JK

THIS CERTIFICATE BECOMES VALID WHEN SIGNED BY AN AUTHORIZED REPRESENTATIVE OF THE PLANNING AND COMMUNITY DEVELOPMENT DIVISION OF THE CITY OF CULVER CITY

CULVER CITY BUILDING AND FIRE PREVENTION
9770 CULVER BOULEVARD
CULVER CITY, CALIFORNIA 90230

FOR INSPECTION CALL:

RECEIVED
Culver City
Building Dept.
MAY 24 1984

(213) 202-5806

Validated:

23 5/24/84 10.00 TJ
CASH
04034 MAY 24 P4:27

Permit # B

APPLICATION FOR BUILDING PERMIT

(PLEASE PRINT, YOU ARE MAKING FIVE COPIES)

Job Address 6287 BRISTOL PKWY

Legal: Map Book ____ Page ____ Parcel ____

Zone ____ Lot ____ Tract ____

Occupancy Type ____ Construction Type ____

Owner NE-FINS ULTRA INC.

Mailing Address 6287 BRISTOL PKWY

CULVER CITY

Phone Number 670-6555

Contractor OWNER

Address ____

Phone Number ____

State License Number ____

Type ____

City Business License No. ____

Engineer ____

Address ____

Phone Number ____

State Registration Number ____

Architect ____

Address ____

Phone Number ____

State Registration Number ____

1st Floor Area Square Footage ____

Number of Stories ____

Total Floor Area Square Footage ____

Number of Parking Spaces ____

Garage Area Square Footage ____

Square Feet Above Grade ____

Square Feet Below Grade ____

Valuation $ 100.-

Description of Work: ☑ Alter ☐ Repair ☐ Demolish
☐ New ☐ Misc. ☐ Addition
☒ Commercial ☐ Residential

DOOR LOCATION CHANGE

Move 1 Door

FOR OFFICIAL USE ONLY

Permit Fees 10.-

Plan Check # ____ Plan Check Fees ____

Plan Check Deposit ____

Balance of Plan Check Fees ____

Bedroom Tax ____

Sewer Facility Fees ____

Street Use Fee ____

Investigation ____

Approvals	Inspector	Date
Foundation		
Concrete Slab		
Wall Steel & Grout		
Floor Joist		
Roof Nail		
Sheer Panel		
Framing		
Exterior Lath		
Insulation ☐ Wall ☐ Ceiling		
Interior Lath		
Dry Wall Nail		
Scratch Coat		
Brown Coat		
Final Inspection	11-14-85 CO	

Application Received By: ____ Date: ____

Application Approved By: RV Date: ____

Permit Issued By: RV Date: 5-24-84

ribution: White-Office Green-Assessors Office Canary-Inspector
Pink-Applicant Gold-Cashier

ORIGINAL MUST BE PERMANTLY POSTED IN A CONSPICUOUS LOCATION NEAR THE MAIN ENTRANCE INSIDE THE SUBJECT BUILDING

COPY NO. 2

CITY OF CULVER CITY

CALIFORNIA

CERTIFICATE OF OCCUPANCY

DATE ISSUED

Nº 5520

CERTIFICATE NUMBER

DIVISION OF

PLANNING AND COMMUNITY DEVELOPMENT

THIS IS TO CERTIFY THAT THE BUILDING OR STRUCTURE(S), AND LAND DESCRIBED HEREINBELOW HAVE BEEN INSPECTED BY ALL CITY DEPARTMENTS AND/OR DIVISIONS CONCERNED AND, HAVING BEEN FOUND TO BE IN FULL COMPLIANCE WITH ALL THE APPLICABLE LAWS AND REGULATIONS OF THE CITY OF CULVER CITY AND OF THE STATE OF CALIFORNIA INCLUDING WHATEVER SPECIAL CONDITIONS OF APPROVAL WHICH MAY HAVE BEEN ATTACHED TO THE DEVELOPMENT OF THE BUILDING OR STRUCTURE(S), AND LAND, ARE HEREBY OFFICIALLY AND LAWFULLY AUTHORIZED AS SUITABLE FOR OCCUPANCY AS A

SUBJECT TO CONTINUED COMPLIANCE WITH ALL THE APPLICABLE LAWS, REGULATIONS AND SPECIAL CONDITIONS OF APPROVAL THROUGHOUT THE LIFE OF THE BUILDING OR STRUCTURE(S) UNLESS OTHERWISE APPROVED BY THE CITY OF CULVER CITY.

STREET ADDRESS_____ ZONING DISTRICT_____

LEGAL DESCRIPTION: LOT(S)_____ FIRE ZONE_____ OTHER_____

BLOCK_____TRACT_____ BUILDING NO._____ NO. OF UNITS_____

ASSESSOR'S INFORMATION: BOOK NO._____ BUILDING PERMIT NO._____ VALUATION_____

PAGE NO._____PARCEL NO._____ ARCHITECTURAL DESIGN DISTRICT_____

SPECIAL CONDITIONS OF APPROVAL NECESSARILY APPLICABLE FOR THE CONTINUOUS VALIDITY OF THIS CERTIFICATE OF OCCUPANCY:

CLEARANCES

BUILDING DIVISION:	ENGINEERING DIVISION:	FIRE DEPARTMENT:	INDUSTRIAL WASTE:
DATE_____	DATE_____	DATE_____	DATE_____
BY_____	BY_____	BY_____	BY_____
PARKS DIVISION:	**POLICE DEPARTMENT:**	**PUBLIC WORKS DEPARTMENT:**	**SANITATION DIVISION:**
DATE_____	DATE_____	DATE_____	DATE_____
BY_____	BY_____	BY_____	BY_____

PLANNING AND COMMUNITY DEVELOPMENT DIVISION BY_____

THIS CERTIFICATE BECOMES VALID WHEN SIGNED BY AN AUTHORIZED REPRESENTATIVE OF THE PLANNING AND COMMUNITY DEVELOPMENT DIVISION OF THE CITY OF CULVER CITY

6289

Bristol

Lot Por. 1, Tract 30946

Ramada Inns, Inc. — OWNER

6289 Bristol Parkway — ADDRESS

Ramada Development — CONTRACTOR

8-1-74 — DATE

A 19371 — PERMIT NO.

Gourmet Cookery

F-15

FOUNDATION INSPECTOR DATE	STEEL INSPR. DATE
STEEL	BOND BEAM
FOOTINGS	COLUMNS
WALLS	WALL
COLUMNS	
FIREPLACE	FRAMING
FORMS	RAT PROOFING
LATH	
EXTERIOR	INTERIORS

Hermsen Inc. — PLUMBING CONTRACTOR	C10854 — PERMIT	12-9-74 — DATE
INSPR. DATE	INSPR. DATE	
ROUGH 12-9-74 CB	NO. FIXTURES 7	
FINAL 12-9-74 CB FINAL GAS	NO. GAS OUTLETS	
WATER SYSTEM / SEWER water piping	NO. WATER HEATERS & VENT 1	
CONTR	PERMIT DATE	
PROP. LINE	EASEMENT	
CESSPOOL CONTR.	PERMIT DATE	
HOLE	BRICK	
SEPTIC TANK CONTR.	PERMIT DATE	
SEEPAGE PIT	LEACH LINE	
HEATING, REFRIG. Key Air Cond. Co CONTR.	C10422 PERMIT	8-1-74 DATE
FLOOR 1 comp WALL 1 vent fan	ROUGH 12-9-74 CB FINAL 12-9-74 CB	

ELECTRICAL

Transpac Const — CONTR.

B10084 — PERMIT — 11-19-74 — DATE

TEMP. POWER — INSPR. — DATE

TEMP. LIGHT — INSPR. — DATE

RO. ELEC. 65 — 9-10-74

FINAL ELEC. 11-21-74 JW

FIXTURES 52

MOTORS 1

SIGNS

METER — HEATER

1 vent fan, 1 panel, 1 service

ORD. 326 AND AMENDMENTS

CONTR. — PERMIT — DATE

EXCAVATION

CONTR. — PERMIT — DATE

REMARKS:

JOB COMPLETED 12-11-74 — DATE

J Blackwood — SIGNATURE

V

P.C. 2●50

GROUP_____
TYPE_____
FIRE ZONE_____
USE ZONE_____

APPLICATION FOR PERMIT TO BUILD
Two sets of Plans and Specifications including Details and Cross Sections Must be filed with Application and Approved by Building Inspector.

$ 45.00
AMOUNT OF PERMIT
$ 6000 ~~00~~
Value of Construction, Including Labor & Materials

Permit No. A19371 F-15

Culver City, Calif. July 18 19 74

cnd. of Occup. 4/24/75 # 552

Job Address ~~6294~~ 6289 Bristol Parkway, Culver City, California 90230

Lot Portion of Lot 1, Block _____, Tract 30946

Owner's Name Ramada Inns, Inc Address 6333 Bristol Parkway Phone No. 641-9271

Contractor Ramada Development Company Address 6333 Bristol Parkway Phone No. 641-9271

State License No. ST 273772 Workmen's Comp. _____ Policy No. _____

City License No. 22955

ONE SET OF APPROVED PLANS TO REMAIN ON JOB UNTIL WORK IS COMPLETED.

INSPECTOR MUST APPROVE EACH BRACKET ON JOB CARD BEFORE PROCEEDING TO NEXT WORK.

Purpose building is to be used for Gourmet Cookery

Description of Building

Size of New Building or Addition ____x____ (1st Floor) ____x____ (2nd Floor) Total floor area 600 Sq.Ft. No. of Rooms 1

Size of Garage ____x____ Size of Lot ____x____ Size of Girders ____x____

Size of Mudsill ____x____ Size of floor joists ____x____ (1st Floor) ____x____ (2nd Floor)

Size of exterior studs ____x____, Size of interior studs ____x____

Size of Ceiling Joists ____x____, Size of Roof Rafters ____x____

Material of Foundation _____, Width of Footings _____ Depth in Ground _____

Material of Exterior Walls _____ Interior Walls _____ Floor _____

Roof _____

COMMERCIAL		GARAGE APTS	
INDUSTRIAL		RESIDENCE	
APARTMENTS		FIREPLACE	
UNITS		FURNACE	
DUPLEX		TILE WORK	

REMARKS

Tenant Improvement - Existing Building

10' x

RECEIVED AUG 1 1974 City of Culver City Building Dept.

I have carefully examined and read the above application and know the same is true and correct and hereby certify and agree that if a permit is issued that all of the provisions of the Building Ordinances and the Uniform Building Code of the City of Culver City and building laws of the State of California will be complied with, whether hereby specified or not.

Applicant RAMADA DEVELOPMENT COMPANY,

By Wm M Garnier
WM. M. GARNIER, PROJECT SUPT.

OFFICE OF ASSESSOR
BOOK PAGE PARCEL

PLANNING DIVISION ■ PLAN CHECK LIST

OWNER OR PROJECT NAME: GOURMET COOKERY, FOX HILLS PLAZA | PHONE: — | DATE (Disposition): 7-22-74

JOB ADDRESS: 6251 BRISTOL PKWY | LOT(S): — | BLOCK: — | TRACT: —

ZONE: C-3 | JOB DESCRIPTION: INTERIOR SHOP PARTITIONS, FIXTURES, ETC.

CHECK		NON-CONFORMANCE: CODE SECTION
YARD SETBACKS	OK / NA ✓	FRONT SIDES REAR
BLDG. HEIGHT	OK / NA ✓	
OPEN SPACE & LOT COVERAGE	OK / NA ✓	
DISTANCE BTWN. BUILDINGS &/OR UNIT SIZE	OK / NA ✓	
FENCES, WALLS, HEDGES	OK / NA ✓	
PARKING	OK / NA ✓	
SIGNS	OK / NA ✓	
SITE PLAN ☑ OR SPECIFIC PLAN ☐ CONDITIONS	✓ OK / NA	
OTHER	OK / NA ✓	

☑ Approved

☐ Rejected

BY JMC

Special Action(s): SITE PLAN REVIEW (TYPE) PL- 830 | 8/14/72 (DATE APPROVED)

Ord. No. _____ Res. No. _____ Admin. ✓

for RAMADA INN, FOX HILLS PLAZA, BANK

CCPL 73

(602) 275-8511

RAMADA Development Company
CONSTRUCTION DEPARTMENT
P.O. Box 590—Phoenix, Arizona 85001

LETTER OF TRANSMITTAL

DATE	JOB NO.
July 30, 1974	95-105
ATTENTION	
RE	

TO

City of Culver City
P.O. Box 507
Culver City, California 90231

GENTLEMEN:

WE ARE SENDING YOU ☒ Attached ☐ Under separate cover via _____ the following items:

☐ Shop drawings ☐ Prints ☐ Plans ☐ Samples ☐ Specifications
☐ Copy of letter ☐ Change order ☐ _____

COPIES	DATE	DESCRIPTION
		Check #11855 in the amount of $421.50.

THESE ARE TRANSMITTED as checked below:

☐ For approval ☐ Approved as submitted ☐ Resubmit _____ copies for approval
☐ For your use ☐ Approved as noted ☐ Submit _____ copies for distribution
☐ As requested ☐ Returned for corrections ☐ Return _____ corrected prints
☐ For review and comment ☐ _____
☐ FOR BIDS DUE _____ 19_____ ☐ PRINTS RETURNED AFTER LOAN TO US

REMARKS The above referenced check is in payment for Plan Check Fees for the following: 1. Bicycle Shop 210.00 2. Shoe Repair 67.50 3. Beauty Salon 86.50 4. Gourmet Cookery 67.50 for the Culver City job.

RADCO CONSTRUCTION DEPT.
PER: Gary McCormick

PLEASE SIGN ORIGINAL AND RETURN TO: RADCO CONSTRUCTION DEPT.

RECEIVED BY: Tomie Nishitsuji - Bldg. Dept DATE: 8-1-74

V

DEPARTMENT OF BUILDING & SAFETY
CULVER CITY, CALIFORNIA
837-5211

Application For Permit
ELECTRIC

ELECTRICAL CONTRACTOR

Name 16641 Roscoe Pl.
Address 16641 Roscoe Pl
City Sepulveda Ca. Tel. No 894-8944
City License No. State License No.

PERMIT NO.	DATE ISSUED
B16084	11-19-74
RECEIVED BY	READY FOR FIRST INSPECTION
tw	

APPLICANT FILL IN HEAVILY OUTLINED PORTION ONLY

PERMIT FEES	No.	Each	Fee
Issuing permit	1		6.00
Light outlets	52	.35	18 20
Switch outlets	3	.25	1 05
Receptacle outlets	10	.25	3 50
Light fixtures	52	.25	18 20
Disposal	—	1.00	
Food center	—	1.00	
Vent fan	1	2.00	2 00
Range	—	2.00	
Cook top	—	2.00	
Dishwasher	—	2.00	
Heater	—	2.00	
Heat zones	—	2.00	
F.A.U.	1	2.00	2 50
Signs	—	3.50	
Trans. over 4	—	.50	
No. of sign lamps	—	.10	
Flood lite poles	—	5.00	
Temp. work lights	—	4.00	
Comm. & Ind. panel	1	6.00	6 00
Busways	—	p.ft. .10	
Power Duct	—	p.ft. .10	
Under floor duct	—	p.ft. .07	
Motor ½ hp.	—	1.00	
½hp. to 5 hp.	—	2.00	
5 hp. to 15 hp.	1	5.00	5 00
15 hp. to 50 hp.	—	10.00	
50 hp. to 200 hp.	—	20.00	
200 hp. and over	—	30.00	
Transformers	—	KVA	
Welders	—	KVA	
Generators	—	KVA	
Timers	—	1.00	
Supplement permit	—	4.00	
Miscellaneous	—	4.00	
Extra inspection	—	7.50	
Investigation	—	20.00	
Temporary service	—	4.00	
Power service	1	6.00	6 00
TOTAL FEES			68 45

Job Address 6291 Bourmet Cookery
6200 Bristol Parkway

OWNER
Name Ramada Development
Mail Address Phoenix Ariz
City Tel. No.

I am the Legal Possessor of the above Culver City Certificate of Qualification.

Electrician

I am the Legal Owner of the property described above.

Owner

CORRECTIONS

RECORDS

APPROVALS

	Date	Inspector
Temp.		
Underground		
Rough wiring	9-10-74	SW
Fixtures		
Power		
Meters called		
FINAL	10-21-74	SW

6291 Bristol parkway

(Job #201-74) (Gormet Cookery) ⌂ 6291 Bristol Pkwy

DEPARTMENT OF BUILDING & SAFETY
CULVER CITY, CALIFORNIA
837-5211

Application For Permit
HEATING AND AIR CONDITIONING

CONTRACTOR

Name KEY AIR CONDITIONING COMPANY
Address 10905 Laurel Avenue
City Santa Fe Springs, Ca. Tel. No. 941-2233
City License No. 25040 State License No. 144931

PERMIT NO.	DATE ISSUED
C 104 82	8-1-74
RECEIVED BY	READY FOR FIRST INSPECTION
tw	

APPLICANT FILL IN HEAVILY OUTLINED PORTION ONLY

Job Address GORMET COOKERY 6291 Bristol Parkway Culver City, California.

OWNER

Name Ramada Development Company
Mail Address 3838 E. Van Buren Street
City Phoenix, Arizona Tel. No.

I am the Legal Possessor of the above Culver City Certificate of Qualification.

Donald C. Barrett
Contractor

I am the Legal Owner of the property described above.

Owner

PERMIT FEES	No.	Each	FEE
Issuing permit		3.00	
FAU or ground type furnace including duct & vent up to 100,000 BTU		4.00	
FAU or ground type furnace including duct & vent over 100,000 BTU		5.00	
Floor furnace		4.00	
Heater-suspended		4.00	
Heater-recessed		4.00	
Heater-floor mounted		4.00	
Appliance vent only		2.00	
Gas system (including 5)		2.00	
Gas system (over 5)		.50	
Repair, alter/add to heat ventilation or A/C		4.00	
Boiler, Compressor or Absortion system Up to 3 hp. Up to 100,000 BTU		4.00	
3 hp. to 15 hp. 100,001 to 500,000 BTU	1	7.50	7.50
15 hp. to 30 hp. 500,001 to 1,000,000 BTU		10.00	
30 hp. to 50 hp. 1,000,001 to 1,750,000 BTU		15.00	
Over 50 hp. Over 1,750,000 BTU		25.00	
Air Handling Unit Including duct Under 10,000 CFM		3.00	
Over 10,000 CFM		5.00	
Evaporative Cooler (non portable)		3.00	
Vent fan / single duct	1	2.00	2.00
Mechanical exhaust hood		3.00	
Ventilation (not a part of heat or A/C system)		3.00	
Commercial/Industrial Incinerators		20.00	
Any equipment regulated but not listed above		3.00	
Supplement		3.00	
Extra inspection		5.00	
Investigation		20.00	
TOTAL FEES			$ 12.50

CORRECTIONS

RECORDS

APPROVALS

	date	inspector
Underground		
Rough		
Ducts		
Fire dampers		
Vent		
Gas test		
FINAL		

DEPARTMENT OF BUILDING & SAFETY
CULVER CITY, CALIFORNIA
837-5211

Application For Permit
PLUMBING

CONTRACTOR

Name HERMSEN INC

Address P.O. BOX 1176

City OCEANSIDE CALIF Tel. No 757-5300

City License No. 4699 State License No. 267776

PERMIT NO.	DATE ISSUED
C10854	12-9-74
RECEIVED BY	READY FOR FIRST INSPECTION
tw	

APPLICANT FILL IN HEAVILY OUTLINED PORTION ONLY

Job Address 6289 BRISTOL PARKWAY (6289)
CULVER CITY CALIF.

OWNER

Name [illegible]

Mail Address

City Tel. No.

I am the Legal Possessor of the above Culver City Certificate of Qualification.

Contractor

I am the Legal Owner of the property described above.

Owner

PERMIT FEES	No.	Each	FEE
Issuing permit			$ 6.00
Building Sewer		7.00	
Sewer cap		6.00	
Sump		5.00	
Gas system including 5		3.00	
Gas system over 5		.60	
Industrial waste interceptor		3.00	
Water closet	1	3.00	3.00
Bidet		3.00	
Bathtub		3.00	
Lavatory	4	3.00	12.00
Shower and/ or pan		3.00	
Sink-kitchen	2	3.00	6.00
Sink-bar		3.00	
Sink-floor		3.00	
Laundry tub		3.00	
Washer standpipe		3.00	
Garbage disposal		3.00	
Dishwasher		3.00	
Floor drain		3.00	
Urinal		3.00	
Drinking fountain		3.00	
Dental unit		3.00	
Slop sink		3.00	
Roof drains		3.00	
Repair of waste and/ or vent piping		3.00	
Water service		3.00	
Water piping inside building	1	3.00	3.00
Lawn sprinkler system		3.00	
Backflow device including 5		3.00	
Over 5		.60	
Water softener		3.00	
Water pressure regulator		3.00	
Water heater	1	2.00	2.00
Water heater vent		2.00	
Swimming pool private		14.00	
Swimming pool public		24.00	
Supplement		6.00	
Miscellaneous		3.00	
Extra inspection		7.50	
Investigation		20.00	
TOTAL FEES			32.00

FIRE SPRINKLER AND STANDPIPES

PERMIT FEES	No.	Each	FEE
Issuing permit			$6.00
Repair, alter, add to fire sprinkler system, underground fire sprinkler piping system (when permit for complete system has not been obtained)		25.00	
Standpipes wet or dry (outlets)		5.00	
1 to 10 heads		10.00	
11 to 25 "		17.00	
26 to 50 "		30.00	
51 to 100 "		50.00	
101 to 200 "		75.00	
201 to 300 "		105.00	
301 to 500 "		175.00	
501 to 1000 "		300.00	
1001 to 2000 "		400.00	
2001 to 3000 "		500.00	
3001 to 4000 "		600.00	
4001 to 5000 "		700.00	
Over 5000 "		800.00	
TOTAL FEES			

Lot Por. 1, Tract 30946

Ramada Inns, Inc. — OWNER

6289 Bristol Parkway — ADDRESS

Ramada Development — CONTRACTOR

8-1-74 — DATE

A 19371 — PERMIT NO.

Gourmet Cookery

F-15

FOUNDATION	INSPECTOR DATE	STEEL	INSPR. DATE
STEEL		BOND BEAM	
FOOTINGS		COLUMNS	
WALLS		WALL	
COLUMNS			
FIREPLACE		FRAMING	
FORMS		RAT PROOFING	
LATH			
EXTERIOR		INTERIORS	

Hermsen Inc — PLUMBING CONTRACTOR

C18854 — PERMIT — 12-9-74 — DATE

INSPR.	DATE	INSPR.	DATE
ROUGH	12-9-74 CB	NO. FIXTURES	7
FINAL	12-9-74 CB FINAL GAS	NO. GAS OUTLETS	
WATER SYSTEM	Water piping	NO. WATER HEATERS & VENT	1
SEWER			
	CONTR	PERMIT	DATE
PROP. LINE		EASEMENT	
CESSPOOL		PERMIT	DATE
	CONTR.		
HOLE		BRICK	
SEPTIC TANK		PERMIT	DATE
	CONTR.		
SEEPAGE PIT		LEACH LINE	
HEATING, REFRIG.	Key Air Cond. Co	C10422	8-1-74
	CONTR.	PERMIT	DATE
FLOOR	1 comp WALL	ROUGH	12-9-74 CB FINAL 12-9-74 CB
	1 vent fan		

V PC 2052

GROUP
TYPE
FIRE ZONE
USE ZONE

APPLICATION FOR PERMIT TO BUILD
Two sets of Plans and Specifications including Details and Cross Sections Must be filed with Application and Approved by Building Inspector.

$ 45.00
AMOUNT OF PERMIT
$ 6000.00
Value of Construction, Including Labor & Materials

Permit No. C/19374 F-15 Culver City, Calif. July 18, 1974

cert. of occup. # 5524 6/24/75

Job Address 6289 Bristol Parkway, Culver City, California 90230

Lot Portion of Lot 1, Block , Tract 30946

Owner's Name Ramada Inns, Inc Address 6333 Bristol Parkway Phone No. 641-9271

Contractor Ramada Development Company Address 6333 Bristol Parkway Phone No. 641-9271

State License No. ST 273772 Workmen's Comp. Policy No.

City License No. 22955

ONE SET OF APPROVED PLANS TO REMAIN ON JOB UNTIL WORK IS COMPLETED.

INSPECTOR MUST APPROVE EACH BRACKET ON JOB CARD BEFORE PROCEEDING TO NEXT WORK.

Purpose building is to be used for Gourmet Cookery

Description of Building

Size of New Building or Addition ____ x ____ 1st Floor ____ x ____ 2nd Floor Total floor area 600 Sq.Ft. No. of Rooms 1

Size of Garage ____ x ____ Size of Lot ____ x ____ Size of Girders ____ x ____

Size of Mudsill ____ x ____ Size of floor joists ____ x ____ 1st Floor ____ x ____ 2nd Floor

Size of exterior studs ____ x ____, Size of interior studs ____ x ____

Size of Ceiling Joists ____ x ____, Size of Roof Rafters ____ x ____

Material of Foundation ____, Width of Footings ____ Depth in Ground ____

Material of Exterior Walls ____ Interior Walls ____ Floor ____

Roof ____

COMMERCIAL		GARAGE APTS	
INDUSTRIAL		RESIDENCE	
APARTMENTS		FIREPLACE	
UNITS		FURNACE	
DUPLEX		TILE WORK	

REMARKS

Tenant Improvement - Existing Building

RECEIVED JUL 18 1974 City of Culver City Building Dept.

I have carefully examined and read the above application and know the same is true and correct and hereby certify and agree that if a permit is issued that all of the provisions of the Building Ordinances and the Uniform Building Code of the City of Culver City and building laws of the State of California will be complied with, whether hereby specified or not.

Applicant RAMADA DEVELOPMENT COMPANY,

By Wm M Garnier
WM. M. GARNIER, PROJECT SUPT.

OFFICE OF ASSESSOR
BOOK PAGE PARCEL

ORIGINAL MUST BE PERMANTLY POSTED IN A CONSPICUOUS LOCATION NEAR THE MAIN ENTRANCE INSIDE THE SUBJECT BUILDING

COPY NO. 2

CITY OF CULVER CITY
CALIFORNIA

CERTIFICATE OF OCCUPANCY

Nº 5521
CERTIFICATE NUMBER

JUNE 26, 1975
DATE ISSUED

DIVISION OF
PLANNING AND COMMUNITY DEVELOPMENT

THIS IS TO CERTIFY THAT THE BUILDING OR STRUCTURE(S), AND LAND DESCRIBED HEREINBELOW HAVE BEEN INSPECTED BY ALL CITY DEPARTMENTS AND/OR DIVISIONS CONCERNED AND, HAVING BEEN FOUND TO BE IN FULL COMPLIANCE WITH ALL THE APPLICABLE LAWS AND REGULATIONS OF THE CITY OF CULVER CITY AND OF THE STATE OF CALIFORNIA INCLUDING WHATEVER SPECIAL CONDITIONS OF APPROVAL WHICH MAY HAVE BEEN ATTACHED TO THE DEVELOPMENT OF THE BUILDING OR STRUCTURE(S), AND LAND, ARE HEREBY OFFICIALLY AND LAWFULLY AUTHORIZED AS SUITABLE FOR OCCUPANCY AS A

GOURMET COOKERY STORE

SUBJECT TO CONTINUED COMPLIANCE WITH ALL THE APPLICABLE LAWS, REGULATIONS AND SPECIAL CONDITIONS OF APPROVAL THROUGHOUT THE LIFE OF THE BUILDING OR STRUCTURE(S) UNLESS OTHERWISE APPROVED BY THE CITY OF CULVER CITY.

STREET ADDRESS 6289 BRISTOL PARKWAY — ZONING DISTRICT C-3

LEGAL DESCRIPTION: LOT(S) 2 — FIRE ZONE 2 — OTHER "FOX HILLS PLAZA"

BLOCK - TRACT PARCEL MAP NO. 3773 — BUILDING NO. - — NO. OF UNITS -

ASSESSOR'S INFORMATION: BOOK NO. 4203 — BUILDING PERMIT NO A 19371 — VALUATION $6,000

PAGE NO. 12 PARCEL NO. 17 — ARCHITECTURAL DESIGN DISTRICT SHOPPING CENTER

SPECIAL CONDITIONS OF APPROVAL NECESSARILY APPLICABLE FOR THE CONTINUOUS VALIDITY OF THIS CERTIFICATE OF OCCUPANCY:

CITY SITE PLAN (PL-830), ARCHITECTURAL REVIEW BOARD AND CULVER CITY REDEVELOPMENT AGENCY CONDITIONS OF PROJECT APPROVAL.

CLEARANCES

BUILDING DIVISION:	ENGINEERING DIVISION:	FIRE DEPARTMENT:	INDUSTRIAL WASTE:
DATE 4-9-75	DATE	DATE 4/10/75	DATE
BY	BY	BY	BY
PARKS DIVISION:	**POLICE DEPARTMENT:**	**PUBLIC WORKS DEPARTMENT:**	**SANITATION DIVISION:**
DATE	DATE N/A	DATE 4-9-75	DATE
BY	BY	BY	BY

PLANNING AND COMMUNITY DEVELOPMENT DIVISION BY William Phipps, AAO/CD by JC

THIS CERTIFICATE BECOMES VALID WHEN SIGNED BY AN AUTHORIZED REPRESENTATIVE OF THE PLANNING AND COMMUNITY DEVELOPMENT DIVISION OF THE CITY OF CULVER CITY

ORIGINAL MUST BE PERMANTLY POSTED IN A CONSPICUOUS LOCATION NEAR THE MAIN ENTRANCE INSIDE THE SUBJECT BUILDING

COPY NO. 2

CITY OF CULVER CITY

CALIFORNIA

CERTIFICATE OF OCCUPANCY

DATE ISSUED

Nº 5521

CERTIFICATE NUMBER

DIVISION OF

PLANNING AND COMMUNITY DEVELOPMENT

THIS IS TO CERTIFY THAT THE BUILDING OR STRUCTURE(S), AND LAND DESCRIBED HEREINBELOW HAVE BEEN INSPECTED BY ALL CITY DEPARTMENTS AND/OR DIVISIONS CONCERNED AND, HAVING BEEN FOUND TO BE IN FULL COMPLIANCE WITH ALL THE APPLICABLE LAWS AND REGULATIONS OF THE CITY OF CULVER CITY AND OF THE STATE OF CALIFORNIA INCLUDING WHATEVER SPECIAL CONDITIONS OF APPROVAL WHICH MAY HAVE BEEN ATTACHED TO THE DEVELOPMENT OF THE BUILDING OR STRUCTURE(S), AND LAND, ARE HEREBY OFFICIALLY AND LAWFULLY AUTHORIZED AS SUITABLE FOR OCCUPANCY AS A

_____

SUBJECT TO CONTINUED COMPLIANCE WITH ALL THE APPLICABLE LAWS, REGULATIONS AND SPECIAL CONDITIONS OF APPROVAL THROUGHOUT THE LIFE OF THE BUILDING OR STRUCTURE(S) UNLESS OTHERWISE APPROVED BY THE CITY OF CULVER CITY.

STREET ADDRESS_____ ZONING DISTRICT_____

LEGAL DESCRIPTION: LOT(S)_____ FIRE ZONE_____ OTHER_____

BLOCK_____TRACT_____ BUILDING NO._____ NO. OF UNITS_____

ASSESSOR'S INFORMATION: BOOK NO._____ BUILDING PERMIT NO._____ VALUATION_____

PAGE NO._____PARCEL NO._____ ARCHITECTURAL DESIGN DISTRICT_____

SPECIAL CONDITIONS OF APPROVAL NECESSARILY APPLICABLE FOR THE CONTINUOUS VALIDITY OF THIS CERTIFICATE OF OCCUPANCY:

_____

_____

CLEARANCES

BUILDING DIVISION:	ENGINEERING DIVISION:	FIRE DEPARTMENT:	INDUSTRIAL WASTE:
DATE_____	DATE_____	DATE_____	DATE_____
BY_____	BY_____	BY_____	BY_____
PARKS DIVISION:	**POLICE DEPARTMENT:**	**PUBLIC WORKS DEPARTMENT:**	**SANITATION DIVISION:**
DATE_____	DATE_____	DATE_____	DATE_____
BY_____	BY_____	BY_____	BY_____

PLANNING AND COMMUNITY DEVELOPMENT DIVISION BY_____

THIS CERTIFICATE BECOMES VALID WHEN SIGNED BY AN AUTHORIZED REPRESENTATIVE OF THE PLANNING AND COMMUNITY DEVELOPMENT DIVISION OF THE CITY OF CULVER CITY

6299

Bristol

CULVER CITY BUILDING AND FIRE PREVENTION
9770 CULVER BOULEVARD
CULVER CITY, CALIFORNIA 90232

FOR INSPECTION CALL:

(213) 202-5806

INSPECTORS OFFICE HOURS

7:00 – 9:00 a.m.

4:00 – 5:00 p.m.

Validated:

11302 OCT -3 P1:43

Permit # B

APPLICATION FOR BUILDING PERMIT

(PLEASE PRINT, YOU ARE MAKING FIVE COPIES)

Job Address 6299 Bristol Pkwy
not listed

Legal: Map Book ____ Page ____ Parcel ____

Zone ____ Lot ____ Tract ____

Occupancy Type ____ Construction Type ____

Owner CVS/Pharmacy

Mailing Address 6299 Bristol Pkwy
Culver City

Phone Number ____

Contractor Triple "A" Neon Co.

Address 11015 Cumpston St.
N. Hollywood 91601

Phone Number (818) 763-6233

State License Number 176084

Type C-10, 45

City Business License No. 7974

Engineer ____

Address ____

Phone Number ____

State Registration Number ____

Architect ____

Address ____

Phone Number ____

State Registration Number ____

1st Floor Area Square Footage ____

Number of Stories ____

Total Floor Area Square Footage ____

Number of Parking Spaces ____

Distribution: White-Office Green-Assessors Office Canary-Inspector
Pink-Applicant Gold-Cashier

Garage Area Square Footage ____

Square Feet Above Grade ____

Square Feet Below Grade ____

Valuation $ 3200.00

Description of Work: ☐ Alter ☐ Repair ☐ Demolish
☒ New ☐ Misc. ☐ Addition
☐ Commercial ☐ Residential

(1) 2½ x 15' S/F Illum
Cabinets "CVS/Pharmacy"
(Sign)

FOR OFFICIAL USE ONLY

Permit Fees (65.52)

Plan Check # 11707 Plan Check Fees ____

Plan Check Deposit 40.95

Balance of Plan Check Fees ____

Bedroom Tax ____

Sewer Facility Fees ____

Street Use Fee ____

Investigation ____

Approvals	Inspector	Date
Foundation		
Concrete Slab		
Wall Steel & Grout		
Floor Joist		
Roof Nail		
Sheer Panel		
Framing over	9-2-87 dp	
Exterior Lath		
Insulation ☐ Wall ☐ Ceiling		
Interior Lath		
Dry Wall Nail	9-87 dp	
Scratch Coat		
Brown Coat		
Final Inspection	3-87 dp	

Application Received By: TW Date: 9/17/86

Application Approved By: [signature] Date: 9/17/86

Permit Issued By: [signature] Date: 10/3/86

south wall partial Hyo drywall (2287 ea
no treated material at sill et walls

PLANNING DIVISION PLAN CHECK LIST

CVS Pharmacy — OWNER OR PROJECT NAME — PHONE — 10-3-86 DATE (Discretion)

6299 Bristol Pkwy — JOB ADDRESS — LOT(S) — BLOCK — TRACT

C-3 — ZONE — Above Marquee Sign — JOB DESCRIPTION

CHECK		NON-CONFORMANCE: CODE SECTION
YARD SETBACKS	OK / NA *	FRONT SIDES * not applicable REAR
BLDG. HEICHT	OK / NA	
OPEN SPACE & LOT COVERAGE	OK / NA	
DISTANCE BTWN. BUILDINGS &/OR UNIT SIZE	OK / NA	
FENCES, WALLS, HEDGES	OK / NA	
PARKING	OK / NA	
SIGNS	OK / NA	Above marquee sign conforms to approved ARB-74-35 and is a replacement of the existing "The Drug Store" Sign above the marquee
SITE PLAN ☐ OR SPECIFIC PLAN ☐ CONDITIONS	OK / NA	
OTHER	OK / NA	Sign proposed on the back wall of shopping Center was withdrawn and is not permitted

☐ Approved

☐ Rejected

BY

Special Action(s): _____ TYPE PL- _____ DATE APPROVED

Ord. No. _____ Res. No. _____ Admin. _____

for _____

CCPL 73

CULVER CITY BUILDING AND SAFETY
9770 CULVER BOULEVARD
CULVER CITY, CALIFORNIA 90232

FOR INSPECTION CALL:

(213) 202-5806

Validated:

F-1

12039 JAN 12 P12:46

Permit # B

APPLICATION FOR BUILDING PERMIT

(PLEASE PRINT, YOU ARE MAKING FIVE COPIES)

Job Address 6299 So. Bristol Parkway

Legal: Map Book ____ Page ____ Parcel ____

Zone C-3 Lot ____ Tract ____

Occupancy Type B-2 Construction Type V

Owner CVS/PHARMACY

Mailing Address 148 WESTMINSTER MALL
Westminster CA. 92683

Phone Number 714-894-9889

X **Contractor** James Construction

Address 9651 Business Center Dr #E
Rancho Cucamonga Ca

Phone Number 714 945-9388

State License Number 441889

Type B-1

X City Business License No. 22852

Engineer ____

Address ____

Phone Number ____

State Registration Number ____

Architect Kenn Butts

Address 21133 Victory Blvd., Ste. 219
Canoga Park, CA. 91303

Phone Number 818-999-4272

State Registration Number C 4071

1st Floor Area Square Footage 7184 Sq Ft.

Number of Stories 1

Total Floor Area Square Footage 7184 Sq Ft

Number of Parking Spaces ____

Distribution: White-Office Green-Assessors Office Canary-Inspector
Pink-Applicant Gold-Cashier

Garage Area Square Footage ____

Square Feet Above Grade ____

Square Feet Below Grade ____

Valuation $ 101,000. XX

Description of Work: ☒ Alter ☐ Repair ☐ Demolish
☐ New ☐ Misc. ☐ Addition
☒ Commercial ☐ Residential

MAKEING ALARGER STOCKROOM, enlarging Pharmacy, add office

FOR OFFICIAL USE ONLY

Permit Fees 639.50 + 40% = 665.00

Plan Check # 11871 Plan Check Fees 415.

Plan Check Deposit ____

Balance of Plan Check Fees ____

Bedroom Tax ____

Sewer Facility Fees ____

Street Use Fee ____

Investigation ____

Approvals	Inspector	Date
Foundation		
Concrete Slab		
Wall Steel & Grout		
Floor Joist		
Roof Nail		
Sheer Panel		
Framing		
Exterior Lath		
Insulation ☐ Wall ☐ Ceiling		
Interior Lath		
Dry Wall Nail		
Scratch Coat		
Brown Coat		
Final Inspection	03-30-87	

Application Received By: ____ Date 1/7/86

Application Approved By: ____ Date 1/9/86

Permit Issued By: ____ Date 1/2/87

Partial Fin back walls @ 1 26 09 ea
Floor Platform Fin @ 2 09 ea
Partial Legend @ 1 - 28 87 ea

PLANNING PLAN CHECK LIST

OWNER OR PROJECT NAME: VS / Pharmacy	PHONE: (714) 891-9889	DATE (Disposition): 1/8/87
JOB ADDRESS: 6299 Bristol Parkway	LOT(S):	BLOCK: TRACT:
ZONE: C-3	JOB DESCRIPTION: Interior and exterior tenant improvement and two (2) signs (one a roof mounted and one as per sign bill)	

CHECK		NON-CONFORMANCE: CODE SECTION
YARD SETBACKS	OK / NA ✓	FRONT SIDES REAR
BLDG. HEICHT	✓ OK / NA	no change
OPEN SPACE & LOT COVERAGE	OK / NA ✓	
DISTANCE BTWN. BUILDINGS &/OR UNIT SIZE	✓ OK / NA	no change
FENCES, WALLS, HEDGES	OK / NA ✓	
PARKING	✓ OK / NA	no increase in floor area
SIGNS	✓ OK / NA	Above-mansard sign is approved subject to the sign being oriented consistently with the other existing above-mansard signs at the Plaza. The sign proposed for the rear of the Bldg. is denied pursuant to ARB 74-35. No graphics other than a shopping center identification sign logo is allowed.
SITE PLAN ☐ OR SPECIFIC PLAN ☐ CONDITIONS	OK / NA ✓	
OTHER	OK / NA ✓	

☐ Approved

☐ Rejected

BY John Cuesta

Special Action(s): _____ TYPE PL- _____ DATE APPROVED

Ord. No. _____ Res. No. _____ Admin. _____

for _____

CCPL 73

NOVEMBER 9, 1973 JOB #118-73

DEPARTMENT OF BUILDING & SAFETY
CULVER CITY, CALIFORNIA
837-5211

Application For Permit
HEATING AND AIR CONDITIONING

CONTRACTOR

Name KEY AIR CONDITIONING COMPANY
Address 10905 Laurel Avenue
City Santa Fe Springs, Ca. Tel. No. 941-2238
City License No. 25040 State License No. 144931

PERMIT NO.	DATE ISSUED
C9653	11-12-73
RECEIVED BY	READY FOR FIRST INSPECTION
tm	

APPLICANT FILL IN HEAVILY OUTLINED PORTION ONLY

Job Address ~~Thrifty Drug Store~~ 6299 Bristol Parkway
Culver City, Calif.

OWNER

Name Ramada Development Company
Mail Address 3838 E. Van Buren Street
City Phoenix, Arizona. ~~85008~~

I am the Legal Possessor of the above Culver City Certificate of Qualification.

Donald C. Burritt
Contractor

I am the Legal Owner of the property described above.

Owner

PERMIT FEES	No.	Each	FEE
Issuing permit			3.00
FAU or ground type furnace including duct & vent up to 100,000 BTU		4.00	
FAU or ground type furnace including duct & vent over 100,000 BTU		5.00	
Floor furnace		4.00	
Heater-suspended		4.00	
Heater-recessed		4.00	
Heater-floor mounted		4.00	
Appliance vent only		2.00	
Gas system (including 5)		2.00	
Gas system (over 5)		.50	
Repair, alter/add to heat ventilation or A/C		4.00	
Boiler, Compressor or Absorption system Up to 3 hp. Up to 100,000 BTU		4.00	
3 hp. to 15 hp. 100,001 to 500,000 BTU		7.50	
15 hp. to 30 hp. 500,001 to 1,000,000 BTU	2	10.00	20.00
30 hp. to 50 hp. 1,000,001 to 1,750,000 BTU		15.00	
Over 50 hp. Over 1,750,000 BTU		25.00	
Air Handling Unit Including duct Under 10,000 CFM		3.00	
Over 10,000 CFM		5.00	
Evaporative Cooler (non portable)		3.00	
Vent fan / single duct	3	2.00	6.00
Mechanical exhaust hood		3.00	
Ventilation (not a part of heat or A/C system)		3.00	
Commercial/Industrial Incinerators		20.00	
Any equipment regulated but not listed above		3.00	
Supplement		3.00	
Extra inspection		5.00	
Investigation		20.00	
TOTAL FEES			$29.00

CORRECTIONS

RECORDS

APPROVALS

	date	inspector
Underground		
Rough		
Ducts		
Fire dampers		
Vent		
Gas test		
FINAL		

839-5211
9770 Culver Blvd
Zip 90230

APPLICATION FOR HEATING AND AIR CONDITIONING PERMIT
City of Culver City Dept. of Bldg. & Safety

PERMIT NO. 29698 DATE 11-21-73

Permits returned in self-addressed stamped envelopes. NO SUPPLEMENTAL PERMITS.

Job Address 6299 S. Bristol Parkway

Owner Little Giant Drug Store Phone —

Address

Contractor Hussmann-Los Angeles Phone 583-3351

Address 4309 Exchange Ave. Los Angeles, Calif. 90058

State License No. ~~C-20~~ C-38, SC-20 266677 City License No. 26904

Purpose of Bldg. Res. _____ Apt. _____ Com. X Ind. _____

SCHEDULE OF FEES

FOR ISSUING EACH PERMIT $3.00

In addition

HEATING

_____1.	For the installation or replacement of each heating appliance	$ 2.00	
_____2.	For each air outlet of a duct air system ventilation, heating, or comfort cooling.	.25	
_____3.	For the installation of each combustion products vent only, other than a fireplace	1.00	
_____4.	For the installation of a ventilation duct without hood or in combination with a hood and screen the following fee will apply.		
	A. Dwelling kitchen or bathroom independent venting systems each installation	2.00	
	B. Commercial, industrial, institutional kitchen hood and venting system, gravity systems	5.00	
	C. Commercial, industrial, institutional kitchen hood and venting systems per installation.		
	Forced air (Mechanical) each under 4,000 CFM	7.00	
	Forced air (Mechanical) over 4,000 CFM	10.00	
	D. Industrial ventilational systems to comply with occupancy (without comfort cooling or treatment)		
	Forced air (Mechanical) each power unit	4.00	
	Gravity system each installation	2.00	
_____5.	For the installation of gas piping system of one (1) to five (5) outlets	1.50	
	For six (6) or more--per outlet	.30	
_____6.	For each appliance, smoke stack, metal fireplace or equipment governed by this code, but not classed as a specific heating appliance		
	A. Stack construction under fifteen (15) feet in total height	3.00	
	B. Stack construction in excess of fifteen (15) feet in height	6.00	

COMFORT COOLING INSTALLATION

1	1. For the installation of each compressor of twenty (20) horsepower or less and each absorption unit having an input capacity of 500,000 BTU or less (3HP refrig unit)	4.00	4.00
_____2.	For the installation of each compressor over twenty (20) horsepower and under fifty (50) horsepower and each absorption unit having an input capacity of 500,001 and under 1,000,000 BTU or less	7.50	
_____3.	For the installation of each compressor of fifty (50) horsepower or over and each absorption unit having an input capacity of 1,000,001 and over	15.00	
_____4.	Each expansion coil or chilled water coil	2.00	
_____5.	Each separate cooling tower	2.00	
_____6.	Evaporative coolers	2.00	

(SEE OTHER SIDE)

STEAM BOILER

_____1.	Up to 25 horsepower rating	per h.p.	.50	_____
_____2.	Over 25 horsepower rating	each	25.00	_____
		TOTAL		$ 7.00

I certify that I have read this application and state that the above information is correct. I agree to comply with all city ordinances and state laws regulating building construction. I certify that in the performance of the above work for which this permit is issued I shall not employ any person in violation of the Labor Code of California relating to Workmen's Compensation.

By Haussmann-Los Angeles
Kent F. Draper - Bldg. Supt.
Owner or Contractor.

ELECTRICAL

Trans Pac Const — CONTR.

B9354 — PERMIT — 11-21-73 — DATE

TEMP. POWER — INSPR. — DATE

TEMP. LIGHT — INSPR. — DATE

NO. ELEC. 254

FINAL ELEC. 5-14-74 Jaw

FIXTURES 229

MOTORS 7

SIGNS 1

METER — HEATER

1 FAU, 3 panel, 1 service

ORD. 326 AND AMENDMENTS

CONTR. — PERMIT — DATE

EXCAVATION

CONTR. — PERMIT — DATE

REMARKS:

JOB COMPLETED 12-2-74 — DATE

J. Blackwood — SIGNATURE

Ramada Development
OWNER

Drug Store
6299 Bristol Parkway
ADDRESS

Rolco Const.
CONTRACTOR

1-4-73
DATE

A18430
PERMIT NO.

Drug store

Y-35

Cert. of occup.

FOUNDATION INSPECTOR DATE

STEEL 4 5523 INSPR. 4/26/75 DATE

STEEL

BOND BEAM

FOOTINGS

COLUMNS

WALLS

WALL

COLUMNS

FIREPLACE

FRAMING

FORMS

RAT PROOFING

LATH

EXTERIOR

INTERIORS

Heimsen plbg
PLUMBING CONTRACTOR

refer to # 9515
PERMIT DATE

INSPR. DATE

INSPR. DATE

ROUGH

NO. FIXTURES

FINAL 5-2-74 CB GAS

NO. GAS OUTLETS

WATER SYSTEM

NO. WATER HEATERS & VENT

SEWER

CONTR

PERMIT DATE

PROP. LINE

EASEMENT

CESSPOOL

CONTR.

PERMIT DATE

HOLE

BRICK

SEPTIC TANK

CONTR.

PERMIT DATE

SEEPAGE PIT King Air Cond Co. C9653 11-12-73

HEATING. REFRIG. Hussmann R.A. Hussmann-L. A C9974 3-14-74

1 comp. CONTR. 2 comp C9698 11-26-73

PERMIT DATE

FLOOR WALL Overflow Refrig. lines 11-27-73 CB

ROUGH 2-21-74 CB FINAL 5-9-74 CB

1 Comp 12-2-74 CB

DEPARTMENT OF BUILDING & SAFETY
CULVER CITY, CALIFORNIA
837-5211

Application For Permit
ELECTRIC

ELECTRICAL CONTRACTOR

Name: Trans Pac Const.
Address: 1623 So Hover
City: Los Angles Tel. No. 7487295
City License No. State License No.

PERMIT NO.	DATE ISSUED
B9354	11-21-73
RECEIVED BY	**READY FOR FIRST INSPECTION**
kw	

APPLICANT FILL IN HEAVILY OUTLINED PORTION ONLY

Job Address: Drug Store 6299 Bristol Parkway

OWNER
Name: Ramada Dev. Corp.
Mail Address: Phonex Ariz.
City Tel. No.

I am the Legal Possessor of the above Culver City Certificate of Qualification.
Trans Pac
BY Bill & Company Electrician

I am the Legal Owner of the property described above.
Owner

PERMIT FEES	No.	Each	Fee
Issuing permit	1		4.00
Light outlets	229	.25	57.25
Switch outlets	5	.25	1.25
Receptacle outlets	20	.25	5.00
Light fixtures	229	.25	57.25
Disposal		1.00	
Food center		1.00	
Vent fan		1.00	
Range		2.00	
Cook top		2.00	
Dishwasher		2.00	
Heater		2.00	
Heat zones		2.00	
F.A.U.	1	2.00	2.00
Signs	1	3.50	3.50
Trans. over 4		.50	
No. of sign lamps		.10	
Flood lite poles		5.00	
Temp. work lights		4.00	
Comm. & Ind. panel	3	4.00	12.00
Busways		p.ft. .10	
Power Duct		p.ft. .10	
Under floor duct	120	p.ft. .07	8.40
Motor ½ hp.	2	1.00	2.00
½hp. to 5 hp.	3	2.00	6.00
5 hp. to 15 hp.		5.00	
15 hp. to 50 hp.	2	10.00	20.00
50 hp. to 200 hp.		20.00	
200 hp. and over		30.00	
Transformers		KVA	
Welders		KVA	
Generators		KVA	
Timers		1.00	
Supplement permit		4.00	
Miscellaneous		4.00	
Extra inspection		7.50	
Investigation		20.00	
Temporary service		4.00	
Power service	1	4.00	4.00
TOTAL FEES			182.65

CORRECTIONS

RECORDS

Continuous inspection JW

APPROVALS

	Date	Inspector
Temp.		
Underground		
Rough wiring		
Fixtures		
Power		
Meters called		
FINAL	5-14-74	JW

CITY OF CULVER CITY CALIFORNIA
NOV 21 1 47 PM '73
RECEIVED-BLDG. DEPT.

6299 Bristol Parkway

RECEIVED-BLDG. DEPT.

DEPARTMENT OF BUILDING & SAFETY
CULVER CITY, CALIFORNIA
837-5211

MAR 14 8 19 AM '74

CITY OF CULVER CITY CALIFORNIA

Application For Permit
HEATING AND AIR CONDITIONING

CONTRACTOR

Name HUSSMANN L.A.
Address 4309 EXCHANGE AVE
City VERNON CA. Tel. No. 587-3751
City License No. 26904 State License No. 26677

PERMIT NO.	DATE ISSUED
C9974	3-14-74
RECEIVED BY	**READY FOR FIRST INSPECTION**
tw	will call

APPLICANT FILL IN HEAVILY OUTLINED PORTION ONLY

Job Address 6299 S. BRISTOL BLVD
CULVER CITY, CA

OWNER

Name LITTLE GIANT DRUG STORE
Mail Address 6299 S. BRISTOL BLVD
City CULVER CITY Tel. No.

I am the Legal Possessor of the above Culver City Certificate of Qualification.

Dean Hatlen
Contractor

I am the Legal Owner of the property described above.

Owner

PERMIT FEES	No.	Each	FEE
Issuing permit			3.00
FAU or ground type furnace including duct & vent up to 100,000 BTU		4.00	
FAU or ground type furnace including duct & vent over 100,000 BTU		5.00	
Floor furnace		4.00	
Heater-suspended		4.00	
Heater-recessed		4.00	
Heater-floor mounted		4.00	
Appliance vent only		2.00	
Gas system (including 5)		2.00	
Gas system (over 5)		.50	
Repair, alter/add to heat ventilation or A/C		4.00	
Boiler, Compressor or Absorption system Up to 3 hp. Up to 100,000 BTU	1	4.00	4.00
3 hp. to 15 hp. 100,001 to 500,000 BTU		7.50	
15 hp. to 30 hp. 500,001 to 1,000,000 BTU		10.00	
30 hp. to 50 hp. 1,000,001 to 1,750,000 BTU		15.00	
Over 50 hp. Over 1,750,000 BTU		25.00	
Air Handling Unit Including duct Under 10,000 CFM		3.00	
Over 10,000 CFM		5.00	
Evaporative Cooler (non portable)		3.00	
Vent fan / single duct		2.00	
Mechanical exhaust hood		3.00	
Ventilation (not a part of heat or A/C system)		3.00	
Commercial/Industrial Incinerators		20.00	
Any equipment regulated but not listed above		3.00	
Supplement		3.00	
Extra inspection		5.00	
Investigation		20.00	
TOTAL FEES			7.00

CORRECTIONS

RECORDS

APPROVALS

	date	inspector
Underground		
Rough		
Ducts		
Fire dampers		
Vent		
Gas test		
FINAL		

CULVER CITY BUILDING AND FIRE PREVENTION
9770 CULVER BOULEVARD
CULVER CITY, CALIFORNIA 90230

FOR INSPECTION CALL
(213) 202-5806

Validated:

OCT -3 P1:46

11303 Permit # E

APPLICATION FOR ELECTRICAL PERMIT

Job Address 6299 Bristol Pkwy

Owner CVS/Pharmacy

Mailing Address 6299 Bristol Pkwy
Culver City

Phone Number

Contractor Triple "A" Neon Co.

Address 11015 Cumpston St

Phone Number (818)763-6233

City Bus. Lic. # 7974

State License Number 176084

Engineer/Architect

Phone Number

Use of Building: ☐ Alter ☐ Repair ☐ Demolish
☒ New ☐ Misc. ☐ Addition

Corrections

TC ok

Application Received By: JB Date: 10-3-86

Application Approved By: [illegible] Date: 10-3-86

Permit Issued By: JB Date: 10-3-86

Approvals	Inspector	Date
Plans		
Temporary Power		
Underground		
Rough		
Fixtures		
Meter		
Final	DBB	12-8-86

NOTE: New commercial buildings and remodels over 1,000 square feet require plan check for Title 24 Energy Conservation Requirements.

Distribution: White-Office Yellow-Inspector
Pink-Applicant Gold-Cashier

PERMIT FEE SCHEDULE	NO.	EACH	FEES
Issuance Fee	1	15	15.-
0 to 120 Branch Circuits			
227V Branch Circuits			
Residential Appliances (0 to 3 H.P.)			
Motor/Heater/Transformer HP/KW/KVA (3 or Less)			
Over 3 - Including 5			
Over 5 - Including 15			
Over 15 - Including 50			
Over 50 - Including 200			
Over 200			
Service/Switchboard/Panel Amps Under 200			
200 Including 600			
Over 600 - Including 1200			
Over 1200			
Over 600V			
Temporary Service			
Extra Inspection			12.-
Signs	1	12.-	~~24.-~~
Busways Per Foot			
Power Duct Per Foot			
Underfloor Duct Per Foot			
Swimming Pool/HotTub/Spa (Residential)			
Swimming Pool/HotTub/Spa (Public)			
Temporary Lighting			
Time Clock	1		~~3~~ -
Smoke Detectors			
Add to Existing Circuit 1-10 / 11+			
Flood Light Pole			
Miscellaneous T&M Surcharge			1.20
Extra Inspection Trip			
Investigation			
Plan Check		65%	
TOTAL AMOUNT DUE			31.20

CULVER CITY BUILDING AND FIRE PREVENTION
9770 CULVER BOULEVARD
CULVER CITY, CALIFORNIA 90230

FOR INSPECTION CALL
(213) 202-5806

Validated:

Permit # E
12146 JAN 26 P12:33

APPLICATION FOR ELECTRICAL PERMIT

Job Address 6299 So. Bristol Parkway
Owner CVS Pharmacy
Mailing Address 148 Westminster Mall
Westminster CA 92683
Phone Number 714- 894-9889
Contractor Colonial Fleet
Address 300 E 2nd. Ave
Phone Number 213 691-7508
City Bus. Lic. # 945-597
State License Number 447-153 (C-10)
Engineer/Architect
Phone Number

Use of Building: ☐ Alter ☐ Repair ☐ Demolish
☐ New ☐ Misc. ☐ Addition

Corrections

Application Received By: _____ Date: _____
Application Approved By: _____ Date: _____
Permit Issued By: tw Date: 12/15/86

Approvals	Inspector	Date
Plans		
Temporary Power		
Underground		
Rough		
Fixtures		
Meter		
Final	ADS	3-1287

NOTE: New commercial buildings and remodels over 1,000 square feet require plan check for Title 24 Energy Conservation Requirements.

Distribution: White-Office Yellow-Inspector
Pink-Applicant Gold-Cashier

PERMIT FEE SCHEDULE	NO.	EACH	FEES
Issuance Fee	1		15.00
0 to 120 Branch Circuits	64		448.00
227V Branch Circuits	0		
Residential Appliances (0 to 3 H.P.)	0		
Motor/Heater/Transformer HP/KW/KVA (3 or Less)			
Over 3 - Including 5			
Over 5 - Including 15			
Over 15 - Including 50			
Over 50 - Including 200			
Over 200			
Service/Switchboard/Panel Amps Under 200	2	15.00	30.00
200 Including 600			
Over 600 - Including 1200	0		
Over 1200	0		
Over 600V	0		
Temporary Service	0		
Extra Inspection			
Signs	0		
Busways Per Foot			
Power Duct Per Foot			
Underfloor Duct Per Foot			
Swimming Pool/HotTub/Spa (Residential)	0		
Swimming Pool/HotTub/Spa (Public)	0		
Temporary Lighting	EXIST		
Time Clock	1		3.00
Smoke Detectors			
Add to Existing Circuit 1-10 / 11+			
Flood Light Pole			
~~Miscellaneous~~			466. ~~499.00~~
Extra Inspection Trip			
Investigation			
Plan Check #	1194	65%	303.00
TOTAL AMOUNT DUE:			515.40 ~~499.00~~

WE Supply

CULVER CITY BUILDING AND SAFETY
9770 CULVER BOULEVARD
CULVER CITY, CALIFORNIA 90232

FOR INSPECTION CALL
(213) 202-5806

Validated: 23 3/17/87 65.52 A

Permit 12570 MAR 17 P1:52

APPLICATION FOR PLUMBING PERMIT

(PLEASE PRINT, YOU ARE MAKING FOUR COPIES)

Job Address 6299 Bristol Pkwy.

Owner C.V.S. Drugs

Mailing Address _____

_____

Phone Number _____

Contractor Robinson Mechanical

Address Ninth St. Upland

Signature _____

Phone Number (714) 946-9771

State License Number # 159210

City Business License Number 23295

Engineer/Architect _____

Phone Number _____

Description of Work: ☑ Alter ☐ Repair ☐ New ☐ Misc.

_____

_____

_____

Valuation $ _____

Size of Building _____ Square Feet

Application Received By: JJ Date: 3-17-87

Application Approved By: _____ Date: _____

Permit Issued By: JJ Date: 3-17-87

Approvals	Inspector	Date
Groundwork		
Rough Plumbing		
Top Out Water Piping		
Building Sewer		
Water Heater		
Fixtures		
Gas Test		
Final Gas		
Final Plumbing	JB	3-26-87
Utility Company Notified		

Permit Fee Schedule	No.	Each	Fee
Issuance Fee			15.00
Water Closets	#		
Lavatories	1	8.00	8.00
Bathtubs			
Shower and/or Pan			
Bidet			
Urinals			
Floor Drain			
Sinks: Kitchen/Bar Floor/Service	2	8.00	16.00
Dishwashers			
Food Waste Disposal			
Sump			
Clothes Washer Standpipe			
Laundry Trays			
Drinking Fountains	1	8.00	8.00
Water Softeners			
Water Heaters	1	10.00	10.00
Vents	1	6.00	6.00
Water Service or Dist. Systems			
Water Pressure Regulator			
Repair/Alter Drain/Vent Piping			
Building Sewer			
Sewer Cap			
Gas System 1-5 Outlets			
Added Outlets			
Lawn Sprinkler Systems			
Backflow Devices, 1-5			
Over 5 Heads			
Rain Water System/Per Head			
Swimming Pools/Spas (Residential)			
Swimming Pools/Spas (Public) subtotal			63.00
Surcharge		@ 4%	2.52
Miscellaneous Cost		@ 1%	
Extra Inspection			
Investigation			
Subtotal			
Plan Check		65%	
Total Fees			65.52

Distribution: White-Office Canary-Inspector
Pink-Applicant Gold-Cashier

CULVER CITY BUILDING AND FIRE PREVENTION
9770 CULVER BOULEVARD
CULVER CITY, CALIFORNIA 90230

FOR INSPECTION CALL
(213) 202-5806

Validated:

16565 AUG -4 A10:26

Permit # E

APPLICATION FOR ELECTRICAL PERMIT

Job Address 6299 S. Bristol Pkway

Owner CVS Drugs.

Mailing Address 6299 S Bristol Pkway.
Culver City, Ca.

Phone Number 269-8895

Contractor North American Htg

Address 3500 Fowler st

Phone Number 269-8895

Signature Gary Barlow

City Bus.Lic.# 26625

State License Number 409165

Engineer/Architect

Phone Number

Use of Building: ☐ Alter ☐ Repair ☐ Demolish

☐ New ☑ Misc. ☐ Addition

Corrections

Change out of 2 Air Conditioning unit.

Building Reg # Stamps

Application Received By: _____ Date: _____

Application Approved By: _____ Date: _____

Permit Issued By: TW Date: 8/4/88

Approvals	Inspector	Date
Plans		
Temporary Power		
Underground		
Rough		
Fixtures		
Meter		
Final	AB	8-11-88

NOTE: New commercial buildings and remodels over 1,000 square feet require plan check for Title 24 Energy Conservation Requirements.

Distribution: White-Office Yellow-Inspector
Pink-Applicant Gold-Cashier

PERMIT FEE SCHEDULE	NO.	EACH	FEES
Issuance Fee			15.00
0 to 120 Branch Circuits			
227V Branch Circuits			
Residential Appliances (0 to 3 H.P.)			
Motor/Heater/Transformer HP/KW/KVA (3 or Less)			
Over 3 - Including 5			
Over 5 - Including 15			
Over 15 - Including 50			
Over 50 - Including 200			
Over 200			
Service/Switchboard/Panel Amps Under 200			
200 Including 600			
Over 600 - Including 1200			
Over 1200			
Over 600V			
Temporary Service			
Extra Inspection			
Signs			
Busways Per Foot			
Power Duct Per Foot			
Underfloor Duct Per Foot			
Swimming Pool/HotTub/Spa (Residential)			
Swimming Pool/HotTub/Spa (Public)			
Temporary Lighting			
Time Clock			
Smoke Detectors			
Add to Existing Ciruit 1-10 11 +			
Flood Light Pole			
Miscellaneous			
Extra Inspection Trip			
Investigation			
~~Plan Check~~		~~25%~~	35.00
Surcharge		4%	1.40
TOTAL AMOUNT DUE			36.40

CITY OF CULVER CITY #001737
ACCT/DEPT. 5040 10.00 36.40
DATE: 08/04/88 TIME: 10:39:00

CULVER CITY BUILDING AND FIRE PREVENTION
9770 CULVER BOULEVARD
CULVER CITY, CALIFORNIA 90232

FOR INSPECTION CALL
(213) 202-5806

Validated:

16564 AUG -4 A10 :21

Permit # H

APPLICATION FOR HEATING & AIR CONDITIONING PERMIT

PLEASE PRINT, YOU ARE MAKING FOUR COPIES)

Job Address 6299 S. Bristol Pkwy

Owner CVS Drugs.

Mailing Address 6299 S. Bristol Pkwy
Culver City, Ca.

Phone Number 269-8895

Contractor North American Htg

Address 3500 Fowler St.
L.A., Ca. 90063

Phone Number 269-8895

State License Number 409165

City Business License Number 26625

Engineer/Architect _____

Phone Number _____

Square Footage of Building Conditioned Space _____
NOTE: Buildings with over 1,000 square feet of air conditioned space will require approved stamped plans showing compliance with state energy requirements.

Description of Work: ☐ Addition ☒ Repair
☐ New ☑ Misc.

Change out of Air Cond. equipment.

Application Received By: _____ Date: _____

Application Approved By: _____ Date: _____

Permit Issued By: [illegible] Date: 8/4/88

Approvals	Inspector	Date
Underground		
Rough		
Ducts		
Fire Dampers		
Vent		
Gas Test		
Final	L.B	8-5-88

Permit Fee Schedule	No.	Each	Fee
Issuance Fee	1	15.00	15.00
F.A.U. Including Duct Up to 100,000 BTU	~~2~~		
F.A.U. Including Duct over 100,000 BTU	2	20.00	40.00
Floor Furnace Including Vent			
Heaters: Unit/Suspended Recessed Wall			
Vents, New or Replaced Not Included with Appliance			
Repair. Alter or Add to Heating Cooling Absorption Evaporation			
Boilers - Compressors Up to 3 H.P.			
Over 3 H.P. to 15 H.P.			
Over 15 H.P. to 30 H.P.			
Over 30 H.P. to 50 H.P.			
Over 50 H.P.			
Absorption Units Absorption Units to and including 100,000 BTU			
Over 100,000 BTU to 500,000 BTU			
Over 500,000 BTU to 1,000,000 BTU			
Over 1,000,000 BTU to 1,750,000 BTU			
Over 1,750,000 BTU			
Evaporative Cooler			
Kitchen/Bath or Vent Fan with Single Duct			
Ventilation System When Not a Portion of any Heating or Cooling System Authorized by Permit			
Hood Including Ducts			
Gas Systems Including 5			
Gas Systems Over 5			
Sub Total			55.00
Investigation			
Plan Check Fee		65%	
~~Miscellaneous~~ surcharge			2.20
Extra Inspection			
Total fees			57.20

CITY OF CULVER CITY #001738
ACCT/DEPT. 504 57.20
DATE: 08/04/88 TIME: 10:33:21

Distribution: White - Office Yellow - Inspector
Pink - Applicant Gold - Cashier

CULVER CITY BUILDING AND FIRE PREVENTION
9770 CULVER BOULEVARD
CULVER CITY, CALIFORNIA 90230

FOR INSPECTION CALL
(213) 202-5806

Validated:

Permit # E 17552 DEC -8 P12:11

APPLICATION FOR ELECTRICAL PERMIT

Job Address 6299 Bristol PKWY

Owner CVS Drugs

Mailing Address

Phone Number

Contractor United Installer, Inc

Address 21110 Nordhoff St. Ste. A Chatsworth CA, 91311

Phone Number (818) 341-2396

Signature A Decker

City Bus.Lic.# ~~23198~~ 120272

State License Number 231989

Engineer/Architect

Phone Number

Use of Building: ☐ Alter ☐ Repair ☐ Demolish

☐ New ☐ Misc. ☐ Addition

Corrections

12-28-88 - Not Done - ADS

Application Received By: _____ Date: _____

Application Approved By: _____ Date: _____

Permit Issued By: tm Date: 12/8/88

Approvals	Inspector	Date
Plans		
Temporary Power		
Underground		
Rough		
Fixtures		
Meter		
Final	ADS	5-12-89

NOTE: New commercial buildings and remodels over 1,000 square feet require plan check for Title 24 Energy Conservation Requirements.

Distribution: White-Office Yellow-Inspector
Pink-Applicant Gold-Cashier

PERMIT FEE SCHEDULE	NO.	EACH	FEES
Issuance Fee	1	15.00	15.00
0 to 120 Branch Circuits	2	7.00	14.00
227V Branch Circuits			
Residential Appliances (0 to 3 H.P.)			
Motor/Heater/Transformer HP/KW/KVA (3 or Less)			
Over 3 - Including 5			
Over 5 - Including 15			
Over 15 - Including 50			
Over 50 - Including 200			
Over 200			
Service/Switchboard/Panel Amps Under 200			
200 Including 600			
Over 600 - Including 1200			
Over 1200			
Over 600V			
Temporary Service			
Extra Inspection			
Signs			
Busways Per Foot			
Power Duct Per Foot			
Underfloor Duct Per Foot			
Swimming Pool/HotTub/Spa (Residential)			
Swimming Pool/HotTub/Spa (Public)			
Temporary Lighting			
Time Clock			
Smoke Detectors			
Add to Existing Ciruit 1-10 11+			
Flood Light Pole			
Miscellaneous			
Extra Inspection Trip			
Investigation			
Plan Check		65%	
Surcharge		4%	1.16
TOTAL AMOUNT DUE			30.16

CITY OF CULVER CITY #006357
ACCT. DEPT. 504 30.16
DATE: 12/08/88 TIME: 12:13:39

INCIDENTAL

CULVER CITY BUILDING AND SAFETY
4095 OVERLAND AVENUE
CULVER CITY, CALIFORNIA 90232-0507

Validated:

FOR INSPECTION CALL
(213) 202-5806

Treasurer	Account Number	Account Title	Amount
118	01-457-3211	Building Permits	65.52
137	01-151-3190	Tax	
132	01-22005	Deposits	

CITY OF CULVER CITY #013668
ACCT/DEPT. 118 65.52
DATE: 10/08/92 TIME: 11:46:36

29476 OCT -8 A11:39

Permit # B

APPLICATION FOR BUILDING PERMIT

(PLEASE PRINT, YOU ARE MAKING FOUR COPIES)

√ Job Address 6299 S. BRISTOL PKWY

Legal: Map Book ____ Page ____ Parcel ____

Zone ____ Lot ____ Tract ____

Occupancy Type ____ Construction Type ____

√ Owner SAV-ON DRUG STORES

Mailing Address SAME AS ABOVE

Phone Number (310) 641-3901

Non-Residential owner/applicant hereby certifies that the applicant or future building occupant ☐ will ☐ will not need to comply with the applicable requirements of Section 25505,25533, and 25534 at the Health and Safety Code and the requirements for a permit for construction or modification from the Air Quality Management District.

Signature ____

Print Name ____

√ **Contractor** HEATH & CO.

Address 3225 LACY ST. L.A. 90031

Phone Number (213) 223-4141

Signature ____

State License Number 414351

Type C45 | 13

City Business License No. 507877

Engineer ____

Address ____

Phone Number ____

State Registration Number ____

Architect ____

Address ____

Phone Number ____

State Registration Number ____

	Existing	New
1st Floor Area Square Footage:		
Number of Stories:		
Total Floor Area Square Footage:		
Number of Parking Spaces:		

	Existing	New
Garage Area Square Footage:		
Square Feet Above Grade:		
Square Feet Below Grade:		

Valuation $ 3,500 —

Description of Work: ☐ Alter ☐ Repair ☐ Demolish ☐ New ☐ Misc. ☐ Addition ☐ Commercial ☐ Residential

Reface Signs

FOR OFFICIAL USE ONLY

Permit Fees 65.52

Plan Check # 17426 Plan Check Fees 44.10

Plan Check Deposit 44.10

Balance of Plan Check Fees 0

Bedroom Tax ____

Sewer Facility Fees ____

Street Use Fee ____

OCCSD/OLASD Dev. Fee ____

DEV. Impact Fee ____

Investigation ____

Approvals	Inspector	Date
Foundation		
Concrete Slab		
Wall Steel & Grout		
Floor Joist		
Roof Nail		
Shear Panel		
Framing		
Exterior Lath		
Insulation ☐ Wall ☐ Ceiling		
Interior Lath		
Dry Wall Nail		
Scratch Coat		
Brown Coat		
Haz. Mat. CCR		
Final Inspection	MAC	11-18-92

Application Received By: ____ Date 8/12/92

Application Appoved By: ____ Date 10/7/92

Permit Issued By: ____ Date 10/8/92

Distribution: White-Office Green-Assessors Office Canary-Inspector Pink-Applicant Gold-Cashier

REDEVELOPMENT PROJECT No. 2 PLANS
Requiring Agency Approval

APPLICANT Savon Drug Stores

ADDRESS 6299 Bristol Parkway

DATE RECEIVED

SUBJECT sign face change to existing wall/marquee sign and two pole sign tenant directory signs

PLANNING ZONING REQTS. ☐ OK ☒ SEE BELOW STAFF MEMBER LISA Davidson

the change in copy meets the provisions of the established sign criteria for this site and Code, however, the signs do not meet SORAC. Since there is an established sign criteria for this site, SORAC is superceded by this criteria

AGENCY STAFF MEMBER Debbie Rich DATE 10/1/92

☒ APPROVED ☐ W/CONDITIONS ☐ NOT APPROVED

per telephone conversation on 10/1/92 Deputy Redevelopment Director did not take to CLRA Agency because there was already an established sign criteria for this site

OFFICE COPY

Which is stated in the SORAC requirements.

PLANNING DIVISION ■ PLAN CHECK LIST

Savon Drug Stores — OWNER OR PROJECT NAME | 641 3901 — PHONE | 10/1/92 — DATE

6299 Bristol Parkway — JOB ADDRESS | 2 — LOT(S) | — — BLOCK | 3773 — TRACT

C-3 — ZONE | Sign face change to existing wall/marquee sign and two existing pole ~~signs~~ tenant directory signs — JOB DESCRIPTION

ITEM		EXISTING/PROPOSED
BLDG. SETBACKS	OK (NA)	FRONT SIDES N/A REAR
BLDG. HEIGHT	OK (NA)	N/A
OPEN SPACE & LOT COVERAGE	OK (NA)	N/A
DISTANCE BTWN. BUILDINGS &/OR UNIT SIZE	OK (NA)	N/A
FENCES, WALLS, HEDGES	OK (NA)	N/A
PARKING	OK (NA)	N/A
SIGNS	(OK) NA	- NO change, is proposed to existing sign structures - only sign face copy to be change - all dimensions will remain the same
SPECIAL CONDITIONS	OK NA	Signs will still meet sign criteria for this site & code, but the pole sign face changes & the wall/marquee sign will not, however
OTHER	(OK) NA	Per City Planner review & approval ~~the~~, since there is an established sign criteria for this site, that sign criteria supercedes SORAC (and) code

APPROVED
OCT 0 1 1992
Culver City
Planning Division

OFFICE COPY

☒ Approved
☐ Rejected
BY

Special Action(s): Site Plan Review & ARB review 74-35 — PL- 830 — Aug 14, 1972 DATE APPROVED

Ord. No. _____ Res. No. _____ Admin. _____

for _____ which is stated in the SORAC requirements

CCPL 92

ATTN: LISA

INCIDENTAL

PAID

APR 26 1993

SUE A. McCABE
CITY TREASURER

CULVER CITY BUILDING AND SAFETY
4095 OVERLAND AVENUE
CULVER CITY, CALIFORNIA 90232-0507

Validated:

FOR INSPECTION CALL
(213) 202-5806

Treasurer	Account Number	Account Title	Amount
118	01-457-3211	Building Permits	42.40
137	01-151-3190	Tax	25.00
132	01-22005	Deposits	

67.40

31112 APR 26 A10:48

Permit # B

APPLICATION FOR BUILDING PERMIT

(PLEASE PRINT, YOU ARE MAKING FOUR COPIES)

Job Address 6299 S. BRISTOL PARKWAY

Legal: Map Book 4134 Page 018 Parcel 006

Zone _____ Lot _____ Tract _____

Occupancy Type _____ Construction Type _____

Owner LEEDS & STRAUSS ENTERPRISES

Mailing Address 11975 EL CAMINO REAL #103
SAN DIEGO, CA 92130

Phone Number (619) 792-7500

Non-Residential owner/applicant hereby certifies that the applicant or future building occupant ☐ will ☐ will not need to comply with the applicable requirements of Section 25505,25533, and 25534 at the Health and Safety Code and the requirements for a permit for construction or modification from the Air Quality Management District.

Signature _____

Print Name _____

Contractor FULL SPECTRUM COMMUNICATIONS

Address GARDEN GROVE, CA

Phone Number (714) 897-3789

Signature _____

State License Number 450317

Type C-7

City Business License No. 511631

Engineer ANANIAS AYROSO P.E.

Address 13017 ARTESIA BLVD
CERRITOS, CA

Phone Number (310) 404-4394

State Registration Number S2413

Architect _____

Address _____

Phone Number _____

State Registration Number _____

	Existing	New
1st Floor Area Square Footage:		
Number of Stories:		
Total Floor Area Square Footage:		
Number of Parking Spaces:		

Distribution: White-Office Green-Assessors Office
Canary-Inspector Pink-Applicant
Gold-Cashier

	Existing	New
Garage Area Square Footage:		
Square Feet Above Grade:		
Square Feet Below Grade:		

Valuation $ 2000.00

Description of Work: ☐ Alter ☐ Repair ☐ Demolish ☐ New ☐ Misc. ☒ Addition ☐ Commercial ☐ Residential

INSTALL A ROOF MOUNTED SATELLITE ANTENNA (4' DIAMETER) WITH SCREEN WALL (10'X10'—5' HIGH)

FOR OFFICIAL USE ONLY

Permit Fees 46.80

Plan Check #17906 Plan Check Fees 31.50

Plan Check Deposit 36.40

Balance of Plan Check Fees <4.90>

COM. SEIS Bedroom Tax 0.50

Sewer Facility Fees _____

Street Use Fee _____

OCCSD/OLASD Dev. Fee _____

DEV. Impact Fee _____

Investigation _____

Approvals	Inspector	Date
Foundation		
Concrete Slab		
Wall Steel & Grout		
Floor Joist		
Roof Nail		
Shear Panel		
Framing		
Exterior Lath		
Insulation ☐ Wall ☐ Ceiling		
Interior Lath		
Dry Wall Nail		
Scratch Coat		
Brown Coat		
Haz. Mat. CCR		
Final Inspection	6/1/93 JZ	

Application Received By: _____ Date 3-30-93

Application Appoved By: _____ Date 4/21/93

Permit Issued By: _____ Date 4-26-93

PLANNING DIVISION ■ PLAN CHECK LIST BY

OWNER OR PROJECT NAME	PHONE	DATE
Leeds & Strauss Enterprises	(714) 897-7500	3/18/93

JOB ADDRESS	LOT(S)	BLOCK TRACT
6299 S. Bristol Parkway	2	P.M. No 3773

ZONE	JOB DESCRIPTION
C-3	Satellite dish antenna (SDA) (41-0" diameter) to receive only, roof mounted

CHECK		EXISTING/PROPOSED
BLDG. SETBACKS	OK / NA	FRONT South elevation 50' ~~Arm~~ from the front of the bldg SIDES ~~east~~ west elevation 41 from the front of the bldg REAR —
BLDG. HEIGHT	OK / NA	Height of bldg to parapet 20' Height of SDA above roof (41-0")
OPEN SPACE & LOT COVERAGE	OK / NA	Size is 41-0" diameter SDA N/A
DISTANCE BTWN. BUILDINGS &/OR UNIT SIZE	OK / NA	N/A
FENCES, WALLS, HEDGES	OK / NA	N/A
PARKING	OK / NA	N/A
SIGNS	OK / NA	N/A
SPECIAL CONDITIONS	OK / NA	the SDA shall be screened with material & color to match the existing building * Screen will be as high as the SDA (41-0")
OTHER	OK / NA	Tilted (OK)

OF COPY

APPROVED

APR 01 1993

Planning Division

APPROVED

APR 01 1993

Culver City
Planning Division

☒ Approved

☐ Disapproved

Special Action(s): _____ TYPE PL- _____ DATE APPROVED

Ord. No. _____ Res. No. _____ Admin. _____

for _____

Reason: _____

CCPL 93

City of Culver City
Building and Safety Division Plan Check Corrections List

Call 213-202-5806 for questions regarding the following corrections
Electrical, Mechanical, Plumbing and Fire Sprinkler Plan Check requires separate application and fees
All new buildings require fire sprinklers. Contact Fire Prevention at 213-202-5808

Address: 6299 BRISTOL PKWY Plan Check No.: 17906
Phone: _____ Date: 4/5/93

BUILDING DATA: Resubmit originally checked plans and calculations with two (2) revised sets

STORY	CONST. TYPE/OCC.	AREA (sq.ft.)	$/SQ.FT.*	VALUATION
	SATELLITE DISH			

*From ICBO Building Valuation Data Total Valuation 2000

BUILDING PERMIT AND PLAN CHECKING;

Plan Check Fee: 31.50 Building Permit Fee: 46.80 Building Permit Fee (Subtotal): 41.90
Credit: 36.40 Credit: 0
Plan Check Fee: < 4.90 ~~4.90~~ Building Permit Fee: 46.80
COMM. SETS.
~~Art in Public Places~~ Fee: 0.50 (See attached information booklet and Declaration Form)
Commercial Dev. Impact Fee: 25 ($25.00 for the first $250,000.00 plus 1.5% above $250,000.)
Street and Sewer Users Fee: 0 (See attached Engineering Division's calculation sheet)
Investigation Fee: 0 (For starting work without a building permit)
Total Fees: 51.40 (Includes Building Permit, Plan Check and above fees)

MAKE THE FOLLOWING CORRECTIONS:

O.K. Planning & Zoning. Call 213-202-5777 for more information. See attached Planning Division correction sheet.

N/A Engineering and Public Works (Streets). Call 213-202-5791 for more information.

✓ Submit ~~Soils Report and/or~~ structural engineering calculations. ← MAKE CORRECTIONS.

✓ Calif. licensed civil/structural engineer's signature and license no. are required on each sheet of revised plans and calculations and/or make corrections indicated on marked plans and calculations.

N/A Calif. licensed architect's wet signature and license no. are required on each sheet of revised plans and calculations and/or make corrections indicated on marked set of plans and calculations.

N/A Title 24 Energy Certification by licensed Calif. engineer or architect is required and/or submit energy calc's.

N/A Title 24 Disabled Access requirements have not been met. Make corrections indicated on marked set of plans.

CONTRACTOR'S INFORMATION: Required at time of Building Permit issuance

O.K. Signature. Authorized signature is required on Building Permit application
O.K. State Contractor's license number.
O.K. City Business License number
✓ Worker's compensation certificate to be filed

ADDITIONAL CORRECTIONS AND/OR COMMENTS: See below, on back or attached sheets.
SEE CALL. FOR CORRECTIONS. RETURN TWO SETS REVISED.
RETURN CHECKED SET.

CULVER CITY BUILDING AND SAFETY
4095 OVERLAND AVENUE
CULVER CITY, CALIFORNIA 90232-0507

Validated:

FOR INSPECTION CALL
(310) 202-5806

Treasurer	Account Number	Account Title	Amount
119	01-457-3212	Electrical Permits	37.44
128	01-457-3489	Plan Check Fees	
132	01-22005	Deposits	

36454 JAN -3 P12:37

Permit # E

CITY OF CULVER CITY #015383
ACCT/DEPT 119 37.44
[illegible] TIME: 12:42:29

APPLICATION FOR ELECTRICAL PERMIT

Job Address 6299 S. BRISTOL PKWY

Owner SAV-ON EXPRESS

Mailing Address —

Phone Number 310 641 3901

Contractor SSM

Address 800 S. PRIMROSE AVE

City MONROVIA CA 91016

Phone Number 818 303 7973

Signature [signature]

City Business License No 39451

State License Number 458014 6/30/96

Engineer/Architect

Phone Number

Use of Building: ☐ Alter ☐ Repair ☐ New ☐ Misc.

Corrections

3 FLOOD LIGHTS ATT. TO BLDG.

1-4-95 Stopped by RDB - No plans or approval of Lights)
Installation of Lights - Dropped RDB

Application Received By _____ Date: _____

Application Approved By _____ Date: _____

Permit Issued By [signature] Date: 1/3/95

APPROVALS	INSPECTOR	DATA
Plans		
Temporary Power		
Underground		
Rough		
Fixtures		
Meter		
Final	RDB	1-16-95

NOTE: New commercial buildings and remodels over 1,000 square feet require plan check for Title 24 Energy Conservation Requirements.

PERMIT FEE SCHEDULE	NO.	EACH	FEES
Issuance Fee			15.00
0 to 120 Branch Circuits			
227V Branch Circuits			
Residential Appliances (0 to 3 H.P.)			
Motor/Heater/Transformer HP/KW/KVA(3 or Less)			
Over 3 - Including 5			
Over 5 - Including 15			
Over 15- Including 50			
Over 50- Including 200			
Over 200			
Service/Switchboard/Panel Amps Under 200			
200 Including 600			
Over 600 - Including 1200			
Over 1200			
Over 600V			
Temporary Service			
Extra Inspection			
Signs			
Busways Per Foot			
Power Duct Per Foot			
Underfloor Duct Per Foot			
Swimming Pool/Hot Tub/Spa (Residential)			
Swimming Pool/Hot Tub/Spa (Public)			
Temporary Lighting			
Time Clock			
Smoke Detectors			
Add to Existing Circuit 1-10 11+			
Flood Light Pole	3	7.00	21.00
Miscellaneous			
Sub Total			36.00
Investigation			
Plan Check		70%	
Surcharge		4%	1.44
TOTAL AMOUNT DUE			37.44

DISTRIBUTION: White-Office Yellow-Archive Pink-Applicant Gold-Cashier

ORIGINAL MUST BE PERMANTLY POSTED IN A CONSPICUOUS LOCATION NEAR THE MAIN ENTRANCE INSIDE THE SUBJECT BUILDING

COPY NO. 2

CITY OF CULVER CITY
CALIFORNIA

CERTIFICATE OF OCCUPANCY

Nº 5523
CERTIFICATE NUMBER

_____
DATE ISSUED

DIVISION OF
PLANNING AND COMMUNITY DEVELOPMENT

THIS IS TO CERTIFY THAT THE BUILDING OR STRUCTURE(S), AND LAND DESCRIBED HEREINBELOW HAVE BEEN INSPECTED BY ALL CITY DEPARTMENTS AND/OR DIVISIONS CONCERNED AND, HAVING BEEN FOUND TO BE IN FULL COMPLIANCE WITH ALL THE APPLICABLE LAWS AND REGULATIONS OF THE CITY OF CULVER CITY AND OF THE STATE OF CALIFORNIA INCLUDING WHATEVER SPECIAL CONDITIONS OF APPROVAL WHICH MAY HAVE BEEN ATTACHED TO THE DEVELOPMENT OF THE BUILDING OR STRUCTURE(S), AND LAND, ARE HEREBY OFFICIALLY AND LAWFULLY AUTHORIZED AS SUITABLE FOR OCCUPANCY AS A

_____

SUBJECT TO CONTINUED COMPLIANCE WITH ALL THE APPLICABLE LAWS, REGULATIONS AND SPECIAL CONDITIONS OF APPROVAL THROUGHOUT THE LIFE OF THE BUILDING OR STRUCTURE(S) UNLESS OTHERWISE APPROVED BY THE CITY OF CULVER CITY.

STREET ADDRESS_____ ZONING DISTRICT_____

LEGAL DESCRIPTION: LOT(S)_____ FIRE ZONE_____ OTHER_____

BLOCK_____TRACT_____ BUILDING NO._____ NO. OF UNITS_____

ASSESSOR'S INFORMATION: BOOK NO._____ BUILDING PERMIT NO._____ VALUATION_____

PAGE NO._____PARCEL NO._____ ARCHITECTURAL DESIGN DISTRICT_____

SPECIAL CONDITIONS OF APPROVAL NECESSARILY APPLICABLE FOR THE CONTINUOUS VALIDITY OF THIS CERTIFICATE OF OCCUPANCY:

_____

_____

CLEARANCES

BUILDING DIVISION:	ENGINEERING DIVISION:	FIRE DEPARTMENT:	INDUSTRIAL WASTE:
DATE_____	DATE_____	DATE_____	DATE_____
BY_____	BY_____	BY_____	BY_____
PARKS DIVISION:	**POLICE DEPARTMENT:**	**PUBLIC WORKS DEPARTMENT:**	**SANITATION DIVISION:**
DATE_____	DATE_____	DATE_____	DATE_____
BY_____	BY_____	BY_____	BY_____

PLANNING AND COMMUNITY DEVELOPMENT DIVISION BY_____

THIS CERTIFICATE BECOMES VALID WHEN SIGNED BY AN AUTHORIZED REPRESENTATIVE OF THE PLANNING AND COMMUNITY DEVELOPMENT DIVISION OF THE CITY OF CULVER CITY

9770 Culver Blvd
Culver City, CA 90232

CITY OF CULVER CITY
Building Safety Division
******** Plumbing Permit ********

For Inspections Call
(310) 253-5800

Address: 6299 BRISTOL PK CULV
Permit #: 52206 **Permit Type: Plumbing Permit -**

Location:

Applied: 05/22/2000
Approved: 05/22/2000
Issued: 05/22/2000
Finaled:
Permit Expires 6 months from Date Issued

Owner: JEWEL FOOD STORES, INC.
Address: P.O. BOX 27447
SALT LAKE CITY
Phone:

Applicant: JEWEL FOOD STORES, INC.
Address: P.O. BOX 27447
SALT LAKE CITY
Phone:

Contractor: DYNASTY PLUMBING INC 570186
17913 ASH STREET FOUNTAIN VALLEY CA 92708

Signature: Art Hollingsworth

Engineer: **State Registration Number:**

Architect: **State Registration Number:**

Description: INSTALL NEW SINK, EYEWASH, FUNNEL DRAIN, BACKFLOWS & TRAP PRIMER

Total Permit Fees: $46.80

Application Received by: STAYLOR
Permit Issued by: ST/CS

R 5-25-00 PD
F 6-5-00 PD

Printed: 05-22-2000

9770 Culver Blvd
Culver City, CA 90232

CITY OF CULVER CITY
Building Safety Division
******** Plumbing Permit ********

For Inspections Call
(310) 253-5800

Address: 6299 BRISTOL PK CULV
Permit #: 52206 Permit Type: Plumbing Permit -
Site Address: 6299 BRISTOL PK CULV

-------- Permit Fee Schedule -------

Description	Number	Fee Amount
Issuance Fee		$16.00
Plan Check Fees		$0.00
Trap Primers	0	$0.00
Water Closets	0	$0.00
Lavatory	0	$0.00
Bath Tub	0	$0.00
Shower and/or Pan	0	$0.00
Bidet	0	$0.00
Urinal	0	$0.00
Floor Drain	1	$9.00
Sink / Kitchen / Bar / Floor / Service	1	$9.00
Dishwasher	0	$0.00
Food Waste Disposal	0	$0.00
Sump	0	$0.00
Clothes Washer Standpipe	0	$0.00
Drinking Fountain	0	$0.00
Water Softner	0	$0.00
Water Heater	0	$0.00
Water Heater Vent	0	$0.00
Water Service	0	$0.00
Water Piping Inside Building	0	$0.00
Water Pressure Regulator	0	$0.00
Repair Waste / Vent Piping	0	$0.00
Fire Dampers	0	$0.00
Building Sewer	0	$0.00
Sewer Cap	0	$0.00
Gas System (Number of Outlets)	0	$0.00
New Lawn Sprinkler Installed	0	$0.00
Additional Sprinkler Heads	0	$0.00
Backflow Device	2	$12.00
Private Swimming Pool/Spa	0	$0.00
Public Swimming Pool/Spa	0	$0.00
Industrial Waste Interceptor	0	$0.00
Dental Unit	0	$0.00
Slop Sink	0	$0.00
Roof Drain	0	$0.00
Miscellaneous Fees (Valuation)	$80.00	$0.80
Reinspections (Number of Hours)	0	$0.00
Special Inspections (Number of Hours)	0	$0.00
Investigation Fee		$0.00
Appeal Fee		$0.00
Fines		$0.00
TOTAL Plumbing & Heating Permit Fees		**$46.80**

Printed: 05-22-2000

TYPE OF APPLICATION: 5 Day

PLAN REVIEW DUE DATE:

Culver CITY

9770 Culver Blvd
Culver City, CA 90232

CITY OF CULVER CITY
Building Safety Division
****** Electrical Permit ******

Phone: (310) 253-5800
Fax: (310) 253-5824

Address: 6299 BRISTOL PK CULV
Permit #: 68125 **Permit Type: Electrical Permit**

Applied: 09/07/2006
Approved: 09/18/2006
Issued: 10/02/2006
Finaled:
PERMIT EXPIRES 6 MONTHS FROM DATE ISSUED OR
6 MONTHS FROM DATE OF LAST INSPECTION

Owner: CVS PHARMACY
Address: 1 CVS DRIVE
WOONSOCKET RI
Phone: 401 770 3578

Signature: Alan Korber

Applicant: CVS PHARMACY
Address: 1 CVS DRIVE
WOONSOCKET RI
Phone: 401 770 3578

Print Name: ALAN KORBER

Contractor: FORTNEY & WEYGANDT, INC. **State License Number: 866834**
31269 BRADLEY ROAD NORTH OLMSTED OH **440 716 4000**

Engineer:

Architect: MCG ARCHITECTURE
1055 E. COLORADO BL. #400 **PASADENA CA** **626 793 9119**

Description: Installing new checkout counters and photo lab in existing drug store - 15 electrical devices

TOTAL FEES: $85.39 **TOTAL PAYMENTS: $85.39**

Received by: tm
Issued by: cs

Printed: 10-02-2006

Done
9/9/07

TYPE OF APPLICATION: 5 Day

PLAN REVIEW DUE DATE:

Culver CITY

9770 Culver Blvd
Culver City, CA 90232

CITY OF CULVER CITY
Building Safety Division
****** Electrical Permit ******

Phone: (310) 253-5800
Fax: (310) 253-5824

Address: 6299 BRISTOL PK CULV

Permit #: 68125 Permit Type: Electrical Permit

-------- Permit Fee Schedule -------

Description	Number	Fee Amount
Issuance Fee		$29.57
Plan Check Fee		$35.19
120 Volt Branch Circuit	0	$0.00
208, 240, 277, 480 Volt Branch Circuit	0	$0.00
Electrical Device (Light/Switch/Receptacle/Smoke Detector)	15	$17.35
Motor/Heater/Transformer/Generator:		
Up to 3HP/KVA	0	$0.00
Over 3 - Up to 5	0	$0.00
Over 5 - Up to 15	0	$0.00
Over 15 - Up to 50	0	$0.00
Over 50 - Up to 200	0	$0.00
Over 200	0	$0.00
Service/Switchboard/Panel/Transfer Switch:		
Up to 200 amps	0	$0.00
Over 200 - Up to 600	0	$0.00
Over 600 - Up to 1200	0	$0.00
Over 1200	0	$0.00
Temporary Service/Power Pole	0	$0.00
Temporary Lighting Circuit	0	$0.00
Illuminated Sign	0	$0.00
Private/Residential Pool/Spa/Hot Tub	0	$0.00
Public/Commercial Pool/Spa/Hot Tub	0	$0.00
Time Clock	0	$0.00
Flood Light Pole	0	$0.00
Solar Photovolltaic System	$0.00	$0.00
Low Voltage/Data Cabling	$0.00	$0.00
Miscellaneous Fees	$0.00	$0.00
Investigation Fee	N	$0.00
After Hours Inspection Fee	0	$0.00
Re-inspection Fee	0	$0.00
Appeal Fee		$0.00
Technology Surcharge (4%)		$3.28
TOTAL ELECTRICAL PERMIT FEES:		**$85.39**

Printed: 10-02-2006

TYPE OF APPLICATION: 5 Day

PLAN REVIEW DUE DATE:

Culver CITY

9770 Culver Blvd
Culver City, CA 90232

CITY OF CULVER CITY
Building Safety Division

****** Building Permit ******

Phone: (310) 253-5800
Fax: (310) 253-5824

SEPARATE PERMITS ARE REQUIRED FOR ELECTRICAL, PLUMBING, AND MECHANICAL

Address: 6299 BRISTOL PK CULV
Permit #: 68123 **Permit Type: Building Permit** **- COMALT**

Applied: 09/07/2006 "R3"
Approved: 09/20/2006
Issued: 10/02/2006
Finaled:
PERMIT EXPIRES 6 MONTHS FROM DATE ISSUED OR
6 MONTHS FROM DATE OF LAST INSPECTION

Owner: CVS PHARMACY
Address: 1 CVS DRIVE
WOONSOCKET RI
Phone: 401 770 3578

Applicant: CVS PHARMACY
Address: 1 CVS DRIVE
WOONSOCKET RI
Phone: 401 770 3578

Signature: Alan Forber **Print Name:** ALAN FORBER

Contractor: FORTNEY & WEYGANDT, INC. **State License Number: 866834**
31269 BRADLEY ROAD NORTH OLMSTED OH **440 716 4000**

Engineer: AMPE, INC.
600 W. BROADWAY #250 GLENDALE CA

Architect: MCG ARCHITECTURE
1055 E COLORADO BLVD. #400 **PASADENA CA** **626 793 9119**

Description: Installing new checkout counters and photo lab in existing drug store

Valuation: $60,000.00

	Existing	New
1st Floor Area Square Footage	0	0
2nd Floor Area Square Footage	0	0
Garage Area Square Footage	0	0

TOTAL FEES: $1,822.84 **TOTAL PAYMENTS: $1,822.84**

Received by: tm
Issued by: cs

Printed on: 10-02-2006

Don
10/21/07

TYPE OF APPLICATION: 5 Day

PLAN REVIEW DUE DATE:

Culver CITY

9770 Culver Blvd
Culver City, CA 90232

CITY OF CULVER CITY
Building Safety Division
******** Building Permit ********

Phone: (310) 253-5800
Fax: (310) 253-5824

SEPARATE PERMITS ARE REQUIRED FOR ELECTRICAL, PLUMBING, AND MECHANICAL

Address: 6299 BRISTOL PK CULV
Permit #: 68105 **Permit Type: Building Permit** **- COMMISC**

Applied: 09/05/2006
Approved: 09/08/2006
Issued: 09/12/2006
Finaled:
PERMIT EXPIRES 6 MONTHS FROM DATE ISSUED OR
6 MONTHS FROM DATE OF LAST INSPECTION

Owner: CVS REALTY INC.
Address: 1 CVS DR.
WOONSOCKET RI
Phone: 440 783 0400

Applicant: CVS REALTY INC.
Address: 1 CVS DR.
WOONSOCKET RI
Phone: 440 783 0400

Signature:

Print Name: Tim Acquistapace

Contractor: P.S. SERVICES, INC.
316 E. DYER ROAD, UNIT B

State License Number: 614676
SANTA ANA CA 714 513 1870

Engineer:

Architect:

Description: Installing one new illuminated channel letter sign, refacing 5 existing signs

Valuation: $2,000.00

	Existing	New
1st Floor Area Square Footage	0	0
2nd Floor Area Square Footage	0	0
Garage Area Square Footage	0	0

TOTAL FEES: $172.44 **TOTAL PAYMENTS: $172.44**

Received by: tm
Issued by: tm

12/22/09 Appears to be completed

Printed on: 09-12-2006

OFFICE COPY

SOUTHWESTSIGNS

CVS/Albertsons

REBRANDING PROGRAM

AUG 22 2006

Culver City
Planning Division

APPROVED

cvs/pharmacy

Store #9573

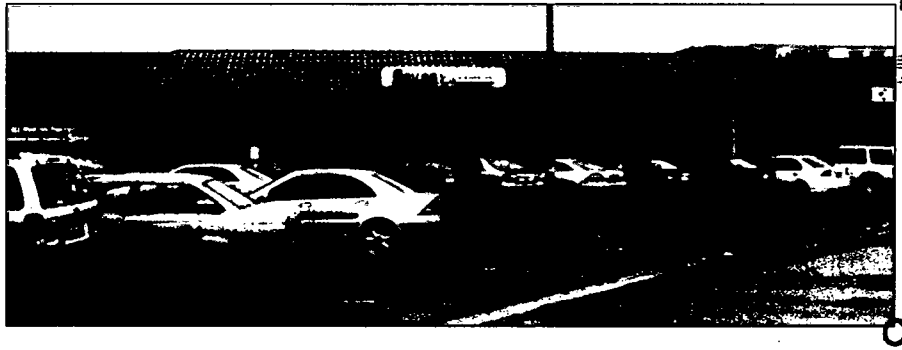

6299 S. Bristol Parkway
Culver City, CA 90230

Culver City Planning Division
SIGN APPROVED
Date: 8/25/06
Planner: AT Permit #: P2006112
This is not a Building Permit
Needs Building Safety Approval

Wo #10729

contact: Tim/cell: (714) 721-9883

PROPOSED SIGN INFO. P1

TYPE	ILLUMINATED CHANNEL LETTERS "CVS/pharmacy"
HEIGHT	24"
WIDTH	16'-9"
SQ/FT	33.41
QTY	(1) ONE
NOTES	SINGLE LINE LAYOUT CHANNEL LETTERS MOUNTED TO NEW .125 ALUMINUM PANEL PANEL MOUNTED TO FACE OF EXISTING S/F CABINET SIGN TO CREATE OVERLAY. FILLER TO BE PUT ON ENDS OF PANEL FOR FINISHED APPEARANCE.

PROPOSED SIGN INFO. P1A

TYPE	"STORE HOURS" PLAQUE
HEIGHT	1'-10 ½"
WIDTH	1'-4"
SQ/FT	2.4
QTY	(1) ONE
NOTES	

PROPOSED SIGN INFO. P2

TYPE	ILLUMINATED HANGING SIGN "CVS/pharmacy"
HEIGHT	11"
WIDTH	6'
SQ/FT	X
QTY	(2) TWO
NOTES	LEXAN FACES

PROPOSED SIGN INFO. P3

TYPE	REFACE - TENNANT FACE "CVS"
HEIGHT	1'-4"
WIDTH	15'-4 1/2"
SQ/FT	
QTY	2
NOTES	LEXAN FACES

PROPOSED SIGN INFO. P4

TYPE	REFACE-TENANT SIGN "CVS"
HEIGHT	1'-2"
WIDTH	12'-0"
SQ/FT	
QTY	2
NOTES	LEXAN FACES

PROPOSED SIGN INFO. P5

TYPE	"RECEIVING ENTRANCE" SIGN
HEIGHT	1'-6"
WIDTH	2'-0"
SQ/FT	3
QTY	(1) ONE
NOTES	

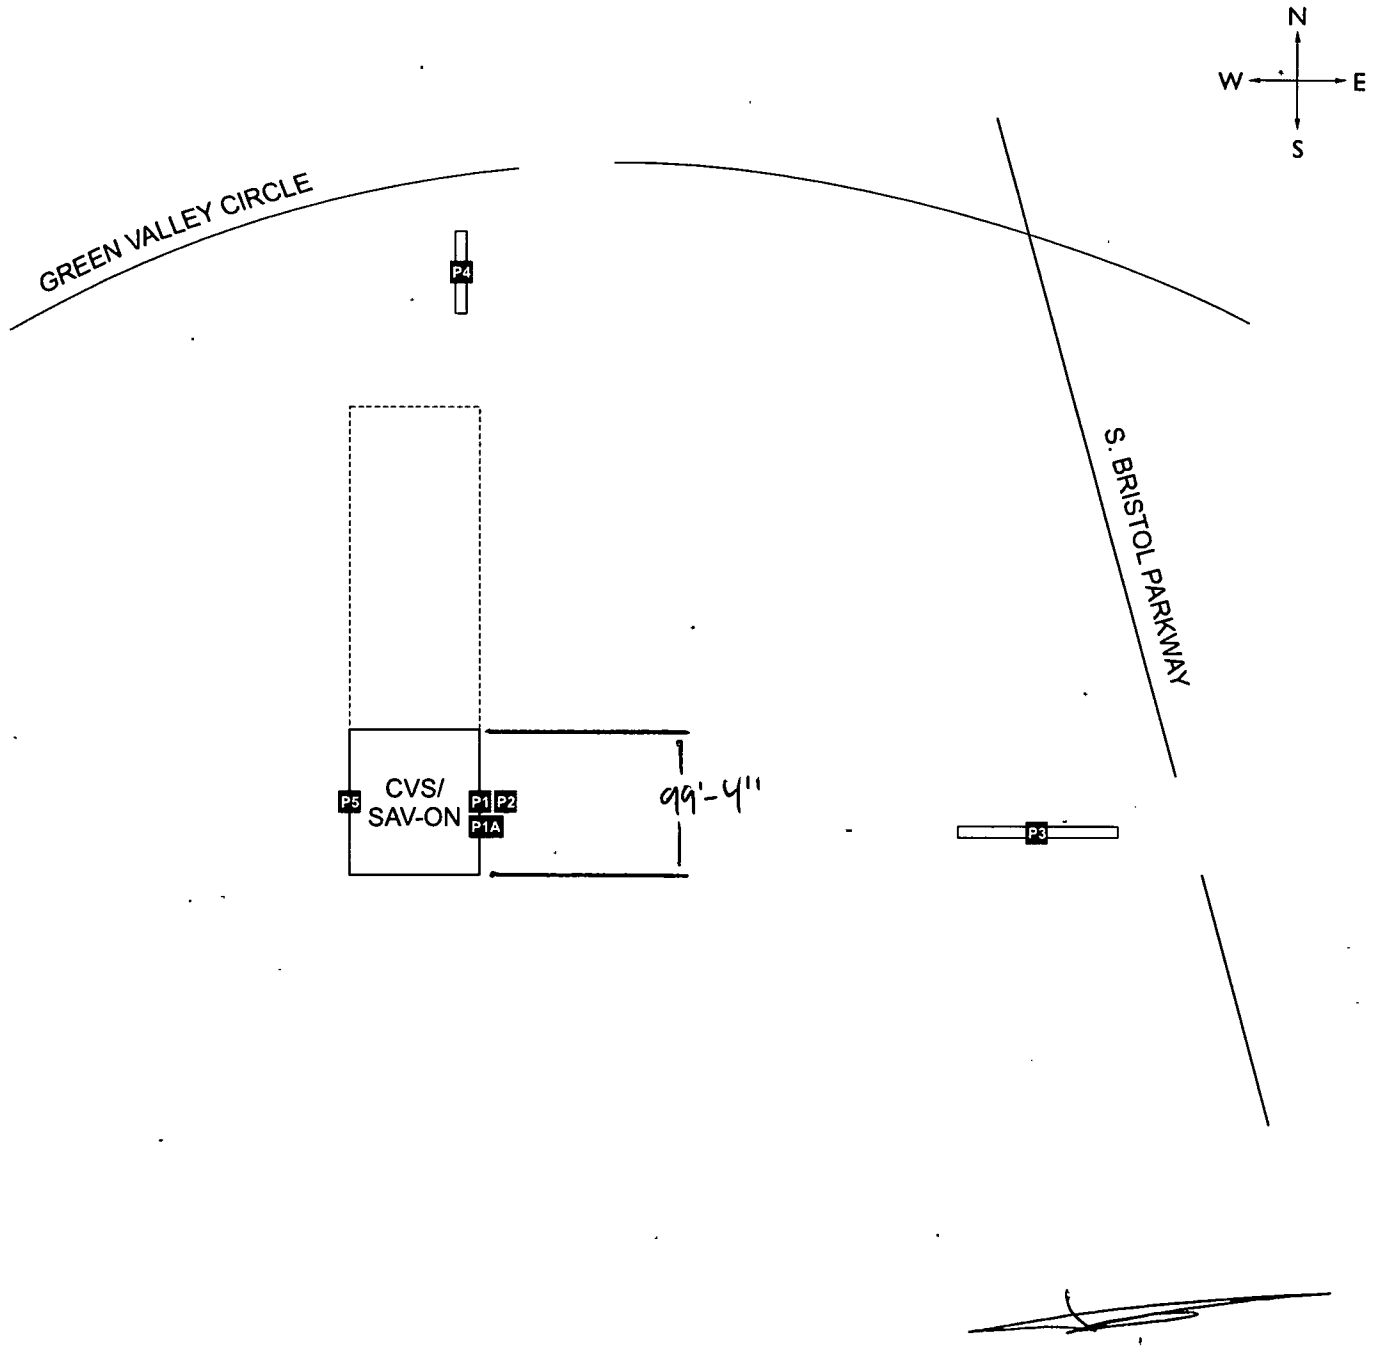

SIGNAGE PLACEMENT ON SITE PLAN

6299 S. BRISTOL PARKWAY, CULVER CITY, CA

EXISTING SIGN INFO. E1

TYPE	CABINET W/. CH. LTRS "SAVEON" AND S/F WALL SIGNS
HEIGHT	2'-6"
WIDTH	15'-1/2"
SQ/FT	37.5
QTY	(1) ONE
NOTES	SINGLE LINE LAYOUT REMOVE AND DISCARD OLD SIGNS

PROPOSED SIGN INFO. P1

TYPE	ILLUMINATED CHANNEL LETTERS "CVS/pharmacy"
HEIGHT	24"
WIDTH	16'-9"
SQ/FT	33.41
QTY	(1) ONE
NOTES	SINGLE LINE LAYOUT CHANNEL LETTERS MOUNTED TO NEW .125 ALUMINUM PANEL PANEL MOUNTED TO FACE OF EXISTING S/F CABINET SIGN TO CREATE OVERLAY. FILLER TO BE PUT ON ENDS OF PANEL FOR FINISHED APPEARANCE.

EXISTING SIGN INFO. E1A

TYPE	EXISTING SIGNAGE

PROPOSED SIGN INFO. P1A

TYPE	"STORE HOURS" PLAQUE
HEIGHT	1'-10 ½"
WIDTH	1'-4"
SQ/FT	2.4
QTY	(1) ONE
NOTES	

E1

EXISTING

E1A

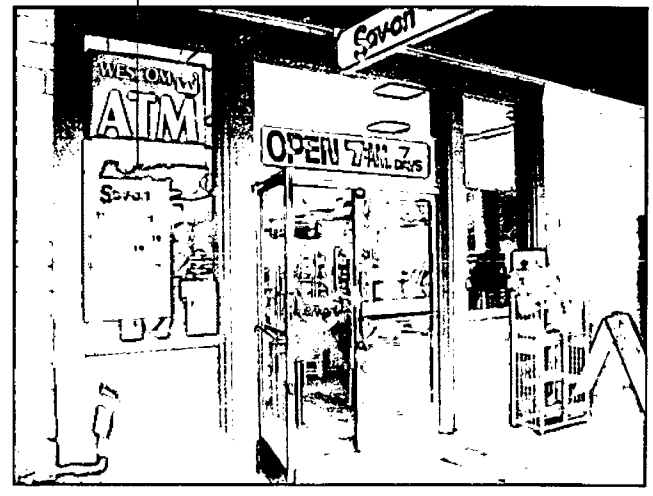

EXISTING

P1

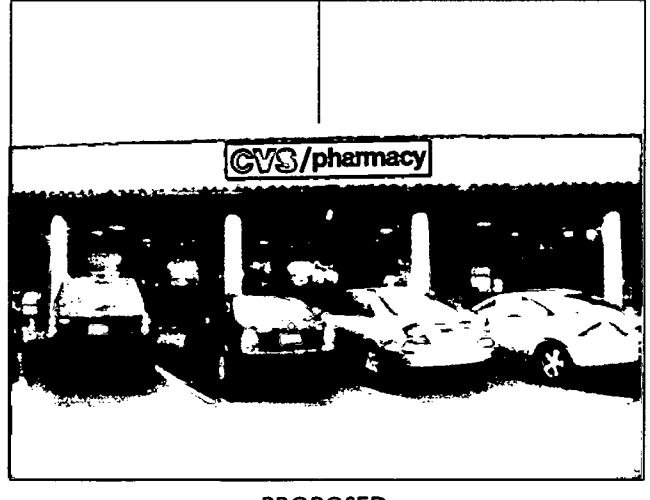

PROPOSED

P1A

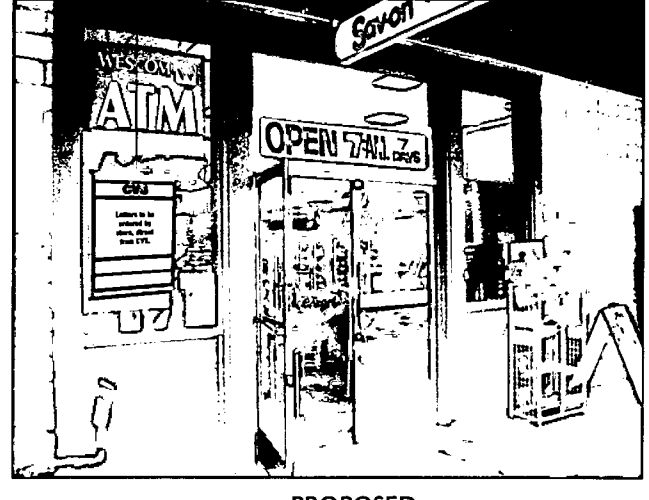

PROPOSED

STORE FRONT

6299 S. BRISTOL PARKWAY, CULVER CITY, CA

EXISTING SIGN INFO. E2

TYPE	ILLUMINATED HANGING SIGN "Sav-On drugs"
HEIGHT	11"
WIDTH	6'-0"
SQ/FT	5.46
QTY	(2) TWO
NOTES	LEXAN FACES

PROPOSED SIGN INFO. P2

TYPE	REFACE - ILLUMINATED HANGING SIGN "CVS/pharmacy"
HEIGHT	11"
WIDTH	6'-0"
SQ/FT	5.46
QTY	(2) TWO
NOTES	LEXAN FACES

SCALE: 3/4" = 1'-0"

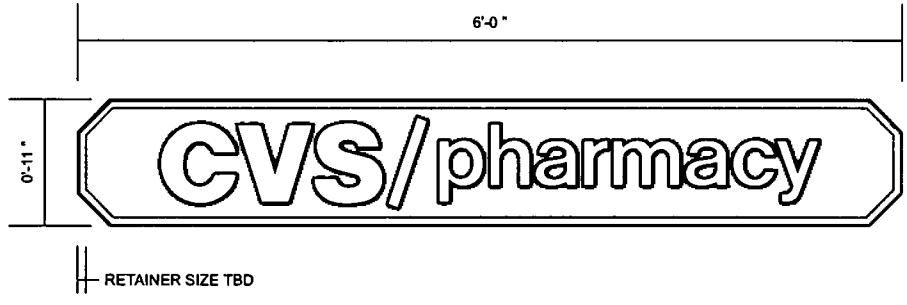

E2

EXISTING

P2

PROPOSED

HANGING SIGN

6299 S. BRISTOL PARKWAY, CULVER CITY, CA

EXISTING SIGN INFO. E3

TYPE	D/F MULTI-TENANT SIGN "SAVE-ON DRUGS"
HEIGHT	1'-4"
WIDTH	15'-4 1/2"
SQ/FT	
QTY	2
NOTES	LEXAN FACES

PROPOSED SIGN INFO. P3

TYPE	REFACE-TENANT SIGN "CVS"
HEIGHT	1'-4"
WIDTH	15'-4 1/2"
SQ/FT	
QTY	2
NOTES	LEXAN FACES

SCALE: 3/8" = 1'-0"

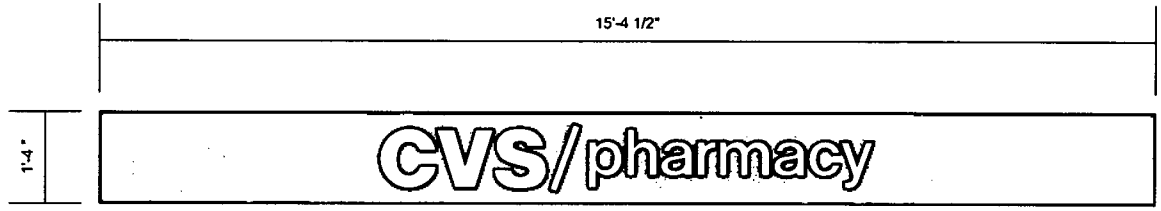

E3

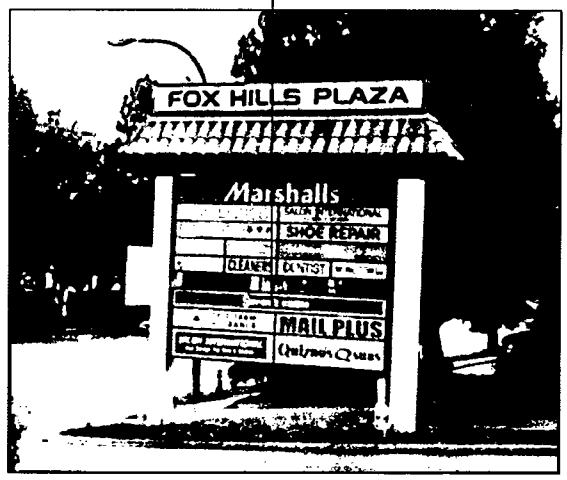

EXISTING

P3

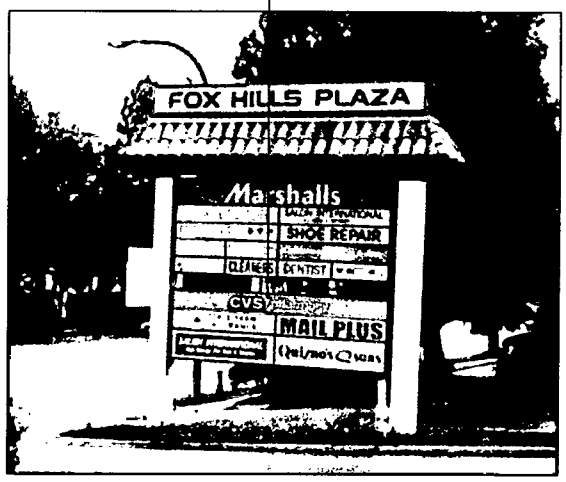

PROPOSED

FREESTANDING SIGN

6299 S. BRISTOL PARKWAY, CULVER CITY, CA

EXISTING SIGN INFO. E4

TYPE	D/F MULTI-TENANT SIGN "SAVE-ON DRUGS"
HEIGHT	1'-4"
WIDTH	15'-4 1/2"
SQ/FT	
QTY	2
NOTES	LEXAN FACES

PROPOSED SIGN INFO. P4

TYPE	REFACE-TENANT SIGN "CVS"
HEIGHT	1'-2"
WIDTH	12'-0"
SQ/FT	
QTY	2
NOTES	LEXAN FACES

SCALE: 3/8" = 1'-0"

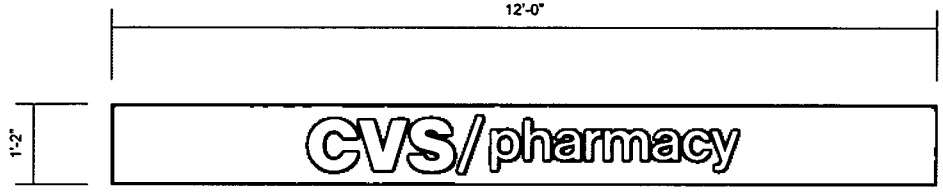

E4

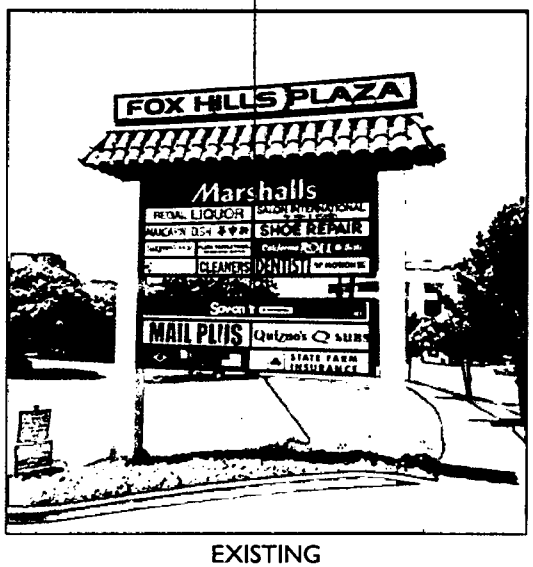

EXISTING

P4

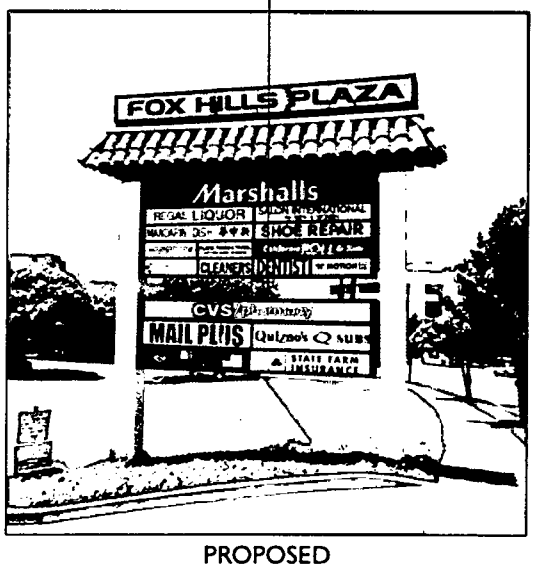

PROPOSED

FREESTANDING SIGN

6299 S. BRISTOL PARKWAY, CULVER CITY, CA

EXISTING SIGN INFO. E5

TYPE	RECEIVING DOOR SIGN
HEIGHT	
WIDTH	
QTY	(1) ONE
NOTES	REMOVE

PROPOSED SIGN INFO. P5

TYPE	REPLACE "RECEIVING ENTRANCE" SIGN
HEIGHT	1'-6"
WIDTH	2'-0"
SQ/FT	3
QTY	(1) ONE
NOTES	

E5

EXISTING

P5

PROPOSED

TYPE OF APPLICATION: Over the Counter

PLAN REVIEW DUE DATE:

Culver CITY

9770 Culver Blvd
Culver City, CA 90232

CITY OF CULVER CITY
Building Safety Division

****** Building Permit ******

Phone: (310) 253-5800
Fax: (310) 253-5824

SEPARATE PERMITS ARE REQUIRED FOR ELECTRICAL, PLUMBING, AND MECHANICAL

Address: 6299 BRISTOL PK CULV
Permit #: 78383 **Permit Type: Building Permit** **- COMMISC**

Applied: 11/10/2010
Approved: 11/10/2010
Issued: 11/10/2010
Finaled:
PERMIT EXPIRES 6 MONTHS FROM DATE ISSUED OR
6 MONTHS FROM DATE OF LAST INSPECTION

Owner: STRAUSS,MATTHEW C CO TR
STRAUSS,MATTHEW C CO TR
Address: 990 HIGHLAND DR # 200
SOLANA BEACH CA
Phone:

Applicant:
Address: 990 HIGHLAND DR # 200
SOLANA BEACH CA
Phone:

Signature: _____ **Print Name:** Bruce Reyner

Contractor: REYNER SIGN & LIGHTING **State License Number: 728278**
3 ARCILLA RANCHO SANTA MARGARITA CA

Engineer:

Architect:

Description: 1 channell letter illuminated sign @ $2,800

Valuation: $2,800.00

	Existing	New
1st Floor Area Square Footage	0	0
2nd Floor Area Square Footage	0	0
Garage Area Square Footage	0	0

TOTAL FEES: $249.41 **TOTAL PAYMENTS: $249.41**

Received by: ak
Issued by: ak

Printed on: 11-10-2010 B-Permit06

FINALED 5-24-17

TYPE OF APPLICATION: Over the Counter

PLAN REVIEW DUE DATE:

Culver CITY

9770 Culver Blvd
Culver City, CA 90232

CITY OF CULVER CITY
Building Safety Division
****** Electrical Permit ******

Phone: (310) 253-5800
Fax: (310) 253-5824

Address: 6299 BRISTOL PK CULV
Permit #: 78410 **Permit Type: Electrical Permit**

Applied: 11/15/2010
Approved: 11/15/2010
Issued: 11/15/2010
Finaled:
PERMIT EXPIRES 6 MONTHS FROM DATE ISSUED OR
6 MONTHS FROM DATE OF LAST INSPECTION

Owner: MATTHEW STRAUSS CO.

Applicant: CVS

Address: 990 HIGHLAND DR. #200
SOLANA BEACH CA

Phone:

Address: 6299 BRISTOL PK.
CULVER CITY CA

Phone:

Signature: Cesar Ruiz

Print Name: Cesar Ruiz

Contractor: REYNER SIGN & LIGHTING
3 ARCILLA RANCHO SANTA MARGARITA CA

State License Number: 728278

Engineer:

Architect:

Description: 1 illuminated channel letter sign

TOTAL FEES: $115.65

TOTAL PAYMENTS: $115.65

Received by: tm
Issued by: tm

Printed: 11-15-2010

Finaled 5-24-2017

TYPE OF APPLICATION: Over the Counter

PLAN REVIEW DUE DATE:

Culver CITY

9770 Culver Blvd
Culver City, CA 90232

CITY OF CULVER CITY
Building Safety Division
****** Electrical Permit ******

Phone: (310) 253-5800
Fax: (310) 253-5824

Address: 6299 BRISTOL PK CULV

Permit #: 78410 Permit Type: Electrical Permit

-------- Permit Fee Schedule -------

Description	Number	Fee Amount
Issuance Fee		$61.53
Plan Check Fee		$0.00
120 Volt Branch Circuit	0	$0.00
208, 240, 277, 480 Volt Branch Circuit	0	$0.00
Electrical Device (Light/Switch/Receptacle/Smoke Detector)	0	$0.00
Motor/Heater/Transformer/Generator:		
Up to 3HP/KVA	0	$0.00
Over 3 - Up to 5	0	$0.00
Over 5 - Up to 15	0	$0.00
Over 15 - Up to 50	0	$0.00
Over 50 - Up to 200	0	$0.00
Over 200	0	$0.00
Service/Switchboard/Panel/Transfer Switch:		
Up to 200 amps	0	$0.00
Over 200 - Up to 600	0	$0.00
Over 600 - Up to 1200	0	$0.00
Over 1200	0	$0.00
Temporary Service/Power Pole	0	$0.00
Temporary Lighting Circuit	0	$0.00
Illuminated Sign	1	$49.68
Private/Residential Pool/Spa/Hot Tub	0	$0.00
Public/Commercial Pool/Spa/Hot Tub	0	$0.00
Time Clock	0	$0.00
Flood Light Pole	0	$0.00
Solar Photovolltaic System	$0.00	$0.00
Low Voltage/Data Cabling	$0.00	$0.00
Miscellaneous Fees	$0.00	$0.00
Investigation Fee	N	$0.00
After Hours Inspection Fee	0	$0.00
Re-inspection Fee	0	$0.00
Appeal Fee		$0.00
Technology Surcharge (4%)		$4.44
TOTAL ELECTRICAL PERMIT FEES:		**$115.65**

Printed: 11-15-2010

CITY OF CULVER CITY

Building & Safety Division

Electrical Permit

9770 CULVER BOULEVARD; CULVER CITY, CA 90232
310-253-5800 (O) | 310-253-5824 (F)

SEPARATE PERMITS ARE REQUIRED FOR ELECTRICAL, PLUMBING, AND MECHANICAL WORK.
PERMIT EXPIRES 6 MONTHS FROM DATE ISSUED OR 6 MONTHS FROM LAST INSPECTION

PERMIT NO.: E18-0462
PERMIT TYPE: ELECTRICAL
ADDRESS: 6299 BRISTOL PKWY

APPLIED: 07/10/2018
APPROVED:
ISSUED: 07/10/2018
FINALED:

OWNER	APPLICANT	PROFESSIONALS
NAME: LEEDS,ADAM TR	**NAME:** CVS	**NAME:** SEPTON DEVELOPMENT GROUP INC
ADDRESS: 990 HIGHLAND DR UNIT 200	**ADDRESS:** 6299 BRISTOL PKWY CULVER CITY, CA 90230	**ADDRESS:** 9414 E SAN SALVADOR DR STE 150
PHONE:	**PHONE:** 310-641-4426	**PHONE:** ((480) 391-8383
		State Lic: 903427

PROJECT DESCRIPTION: 6 circuits

Permit Category: Commercial

120 Volt Branch Circuit: 6

TOTAL FEES: $230.94 **TOTAL PAYMENTS:** $230.94

CONSTRUCTION & DEMOLITION (C&D)/WASTE RECYCLING AND DISPOSAL SERVICES (Culver City Municipal Code 5.01.010 **MUNICIPAL SERVICE EXCLUSIVE**)

A. Solid waste handling and recyclable waste material handling shall be performed exclusively by the City or its authorized agents. The City Council may regulate, by ordinance or resolution, all aspects of solid waste handling and recyclable material handling, including, but not limited to, frequency of collection, means of collection and transportation, level of serves, charges, fees, and nature, location and extent of providing solid waste handling services.

The City of Culver City provides waste disposal and recycling services for all construction & demolition projects within city limits in accordance with CCMC 5.01.010. As part of The City of Culver Citys's Permitting process, the information provided will assist in establishing your waste disposal and recycling services account and initiate waste collection, processing and disposal services for materials generated at the project address. For further information, contact the Sanitation Division at (310) 253-6400.

Signature: _____ **Print Name:** Martin Lopez

FINALED 7-11-2018

CITY OF CULVER CITY

Building Safety Division

Electrical Permit

9770 CULVER BOULEVARD, CULVER CITY, CA 90232
(310) 253-5800 (O) | (310) 253-5824 (F)

SEPARATE PERMITS ARE REQUIRED FOR ELECTRICAL, PLUMBING, AND MECHANICAL WORK.
PERMIT EXPIRES 6 MONTHS FROM DATE ISSUED OR 6 MONTHS FROM LAST INSPECTION

PERMIT NO.: E19-0525
PERMIT TYPE: ELECTRICAL
ADDRESS: 6299 BRISTOL PKWY

APPLIED: 08/01/2019
APPROVED:
ISSUED: 08/01/2019
FINALED:

OWNER	APPLICANT	PROFESSIONALS
NAME: ADAM LEEDS,TR	**NAME:** CVS PHARMACY	**NAME:** KZ MILLER CONSTRUCTION INC
ADDRESS: 990 HIGHLAND DR UNIT 200 SOLANA BEACH, CA 92075	**ADDRESS:** 6299 BRISTOL PKWY. CULVER CITY, CA 90230	**ADDRESS:** 3180 UNIVERSITY AVENUE STE 110 SAN DIEGO, CA 92104
PHONE: (310) 575-1517	**PHONE:** (213) 264-4906	**PHONE:** (619) 584-2858
		STATE LIC: 1011565

PROJECT DESCRIPTION: Tenant Improvement / "CVS" - Extend hallway and build new unisex restroom, voluntary ADA parking upgrades - 10 electrical devices, 5 circuits

Permit Category: Commercial

120 Volt Branch Circuit: 5 **Electrical Device Qty:** 10

TOTAL FEES:	$231.62	**TOTAL PAYMENTS:**	$231.62

CONSTRUCTION & DEMOLITION (C&D)/WASTE RECYCLING AND DISPOSAL SERVICES (Culver City Municipal Code 5.01.010 MUNICIPAL SERVICE EXCLUSIVE)

A. Solid waste handling and recyclable waste material handling shall be performed exclusively by the City or its authorized agents. The City Council may regulate, by ordinance or resolution, all aspects of solid waste handling and recyclable material handling, including, but not limited to, frequency of collection, means of collection and transportation, level of serves, charges, fees, and nature, location and extent of providing solid waste handling services.

The City of Culver City provides waste disposal and recycling services for all construction & demolition projects within city limits in accordance with CCMC 5.01.010. As part of The City of Culver Citys's Permitting process, the information provided will assist in establishing your waste disposal and recycling services account and initiate waste collection, processing and disposal services for materials generated at the project address. For further information, contact the Sanitation Division at (310) 253-6400.

Signature: _____ **Print Name:** Florin Goinaru

Finaled 8-19-19

A2R

CITY OF CULVER CITY

Building Safety Division

Plumbing Permit

9770 CULVER BOULEVARD, CULVER CITY, CA 90232
(310) 253-5800 (O) | (310) 253-5824 (F)

SEPARATE PERMITS ARE REQUIRED FOR ELECTRICAL, PLUMBING, AND MECHANICAL WORK.
PERMIT EXPIRES 6 MONTHS FROM DATE ISSUED OR 6 MONTHS FROM LAST INSPECTION

PERMIT NO.: P19-0405
PERMIT TYPE: PLUMBING
ADDRESS: 6299 BRISTOL PKWY

APPLIED: 08/01/2019
APPROVED:
ISSUED: 08/01/2019
FINALED:

OWNER	APPLICANT	PROFESSIONALS
NAME: ADAM LEEDS,TR	**NAME:** CVS PHARMACY	**NAME:** KZ MILLER CONSTRUCTION INC
ADDRESS: 990 HIGHLAND DR UNIT 200 SOLANA BEACH, CA 92075	**ADDRESS:** 6299 BRISTOL PKWY. CULVER CITY, CA 90230	**ADDRESS:** 3180 UNIVERSITY AVENUE STE 110 SAN DIEGO, CA 92104
PHONE: (310) 575-1517	**PHONE:** (213) 264-4906	**PHONE:** (619) 584-2858
		STATE LIC: 1011565

PROJECT DESCRIPTION: Tenant Improvement / "CVS" - Extend hallway and build new unisex restroom, voluntary ADA parking upgrades - 1 drinking fountain, 1 floor/area drain, 1 lavatory, 1 water closet

Permit Category: Commercial

Drinking Fountain: 1 **Floor or Area Drain:** 1 **Lavatory:** 1
Water Closet: 1

TOTAL FEES: $239.37 **TOTAL PAYMENTS:** $239.37

CONSTRUCTION & DEMOLITION (C&D)/WASTE RECYCLING AND DISPOSAL SERVICES (Culver City Municipal Code 5.01.010 MUNICIPAL SERVICE EXCLUSIVE)

A. Solid waste handling and recyclable waste material handling shall be performed exclusively by the City or its authorized agents. The City Council may regulate, by ordinance or resolution, all aspects of solid waste handling and recyclable material handling, including, but not limited to, frequency of collection, means of collection and transportation, level of serves, charges, fees, and nature, location and extent of providing solid waste handling services.

The City of Culver City provides waste disposal and recycling services for all construction & demolition projects within city limits in accordance with CCMC 5.01.010. As part of The City of Culver Citys's Permitting process, the information provided will assist in establishing your waste disposal and recycling services account and initiate waste collection, processing and disposal services for materials generated at the project address. For further information, contact the Sanitation Division at (310) 253-6400.

Signature: _____ **Print Name:** Florin Gaiaru

8/19/19 Florin
PJ

CITY OF CULVER CITY

Building Safety Division

Mechanical Permit

9770 CULVER BOULEVARD, CULVER CITY, CA 90232
(310) 253-5800 (O) | (310) 253-5824 (F)

SEPARATE PERMITS ARE REQUIRED FOR ELECTRICAL, PLUMBING, AND MECHANICAL WORK.
PERMIT EXPIRES 6 MONTHS FROM DATE ISSUED OR 6 MONTHS FROM LAST INSPECTION

PERMIT NO.: M19-0333
PERMIT TYPE: MECHANICAL
ADDRESS: 6299 BRISTOL PKWY

APPLIED: 08/01/2019
APPROVED:
ISSUED: 08/01/2019
FINALED:

OWNER	APPLICANT	PROFESSIONALS
NAME: ADAM LEEDS,TR	**NAME:** CVS PHARMACY	**NAME:** KZ MILLER CONSTRUCTION INC
ADDRESS: 990 HIGHLAND DR UNIT 200 SOLANA BEACH, CA 92075	**ADDRESS:** 6299 BRISTOL PKWY. CULVER CITY, CA 90230	**ADDRESS:** 3180 UNIVERSITY AVENUE STE 110 SAN DIEGO, CA 92104
PHONE: (310) 575-1517	**PHONE:** (213) 264-4906	**PHONE:** (619) 584-2858
		STATE LIC: 1011565

PROJECT DESCRIPTION: Tenant Improvement / "CVS" - Extend hallway and build new unisex restroom, voluntary ADA parking upgrades - 2 registers, 1 single duct exhaust

Permit Category: Commercial

Registers Supplies Returns: 2
Single Duct Vent Exhaust Supply Fan: 1

TOTAL FEES: $146.07 **TOTAL PAYMENTS:** $146.07

CONSTRUCTION & DEMOLITION (C&D)/WASTE RECYCLING AND DISPOSAL SERVICES (Culver City Municipal Code 5.01.010 MUNICIPAL SERVICE EXCLUSIVE)

A. Solid waste handling and recyclable waste material handling shall be performed exclusively by the City or its authorized agents. The City Council may regulate, by ordinance or resolution, all aspects of solid waste handling and recyclable material handling, including, but not limited to, frequency of collection, means of collection and transportation, level of serves, charges, fees, and nature, location and extent of providing solid waste handling services.

The City of Culver City provides waste disposal and recycling services for all construction & demolition projects within city limits in accordance with CCMC 5.01.010. As part of The City of Culver Citys's Permitting process, the information provided will assist in establishing your waste disposal and recycling services account and initiate waste collection, processing and disposal services for materials generated at the project address. For further information, contact the Sanitation Division at (310) 253-6400.

Signature: _____ **Print Name:** Flavia Gamarra

8/19/19 Final

Appendix E

CULVER CITY FIRE DEPARTMENT RECORDS

B. OPTIONAL NOTIFICATIONS

Your business may also wish to contact the following in the event of a hazardous materials emergency:

* **Hazardous Waste Contractor**

  Name AAD Disposal **Phone** (2/3) 582-5900

* **Insurance Company**

  Name Henderson Insurance **Phone** (2/3) 592-3317

* **Poison Control Center (Northridge Toxicology Center) (800) 682-9000 (Emergency Use Only!)**

PART 2. EVACUATION PLANS AND PROCEDURES.

A. Evacuation Alarms - Describe the type of alarm signals that will be used to start an evacuation at this facility:

No

B. Evacuation drills.

Evacuation drills and records proving you have held such drills are required by California law. The drill record does NOT have to be mailed to the Fire Department with this business plan, but shall be maintained for a period of three years and shall be available for review by Fire Department personnel. The record shall include the facilitator's name, title, facility location, date of drill, and the signature of the facilitator. For your convenience, a form for recording this information is included with this packet. Make additional copies, as needed.

EVACUATION DRILL RECORD

Business Name: Fox Hill DRY cleaner

Street Address: 6223 Bristol Parkway, Culver City, CA 90230

Date of evacuation drill: 1-15-93

Brief description of drill: In case chemical spill, Keep Away from Chemical Area and Evacuate to outside fresh Air.

Facilitator's Name: [redacted]

Facilitator's Title: OWner

I hereby certify, under penalty of perjury, that I facilitated the evacuation drill as described above.

Signature of Facilitator [redacted]

Date Signed: 1-18-93

Date of evacuation drill: _____

Brief description of drill: _____

_____

Facilitator's Name: _____

Facilitator's Title: _____

I hereby certify, under penalty of perjury, that I facilitated the evacuation drill as described above.

Signature of Facilitator _____

Date Signed: _____

MAKE ADDITIONAL COPIES OF THIS FORM, AS NEEDED.

PART 4. TRAINING

Every Business handling hazardous materials above the minimum limits shall provide training for their employees in the following areas:

A. **Methods for safe handling of hazardous materials.**
B. **Procedures for notification and coordination with emergency agencies, in the event of a spill or threatened spill.**
C. **Use of emergency response equipment and supplies under the control of the handler.**
D. **Emergency mitigation procedures in response to a release or threatened release of hazardous material.**
E. **Tasks assigned to employees in the event of a hazardous materials emergency.**
F. **Evacuation procedures.**

Describe the type of training programs you either are currently using or will use during the next year to provide the required employee training. As training is completed, enter the completion date by the appropriate training description.

MAKE ADDITIONAL COPIES OF THIS FORM, AS NEEDED.

PART 5. PREVENTION

Part of the emergency pre-planning process is to identify potential hazards BEFORE an emergency, then either eliminate the hazard (if feasible) or prepare to handle the hazard should an emergency occur. To help you in this task, the form below is designed to help you identify potential hazards and to plan for minimizing the hazard. Complete this information for each hazardous materials storage location within your facility.

Hazardous Materials Storage Location: Back Side of Working Room and in Cleaning Machine.

Potential hazard(s) at this location:

A. _____

_____

B. _____

_____

C. _____

_____

Prevention Measures to be taken at this location:

A Near the Back Room

_____

Estimated date of completion: _____

Actual date of completion: _____

B. _____

_____

Estimated date of completion: _____

Actual date of completion: _____

C. _____

_____

Estimated date of completion: _____

Actual date of completion: _____

MAKE AS MANY ADDITIONAL COPIES OF THIS FORM AS NEEDED.

CULVER CITY HAZARDOUS MATERIALS DISCLOSURE PROGRAM

EMERGENCY COORDINATOR TASK COMPLETION SHEET

The Emergency Coordinator for your business should use this form when handling hazardous materials incidents at your facility. This form will serve as a handy checklist to help insure that all necessary steps have been completed. A check mark (✓) should be placed in the left-hand corner when each task is completed during the incident. In addition, the requested information would be written on the form. When the Fire Department responds to a hazardous materials emergency call at your facility, your Emergency Coordinator will be asked for a copy of this completed form by Fire Department personnel.

____ **Activate internal facility alarms or communication systems.**

____ **Start pre-arranged mitigation and evacuation plans.**

____ **Identify the specific names and amounts of the chemicals involved (USE THE EMERGENCY CHEMICAL IDENTIFICATION FORM, ATTACHED).**

____ **Notify the Fire Department. Time:**_____

____ **Notify the Office of Emergency Services. Time:**_____

____ **Notify the National Response Center. Time:**_____

____ **Notify surrounding facilities in danger. Time:**_____

____ **Choose an employee to direct emergency response units to the emergency scene.**

____ **Account for all evacuated personnel.**

____ **Have resource material available for use by responding agencies, such as maps, diagrams, material safety data sheets, etc.**

____ **When the incident was discovered: Date:**_____ **Time:**_____

____ **Describe the nature and extent of the incident:** _____

_____

____ **Identify actions taken by the business to control the incident. Be ready to describe these actions to Fire Department personnel.**

____ **Secure the incident scene to include treatment, storage or disposal of hazardous materials or waste involved.**

____ **Other Steps (describe on additional sheet, and attach to this one.)**

THIS FORM SHALL BE GIVEN TO THE EMERGENCY RESPONDERS UPON THEIR ARRIVAL AT THE FACILITY

CULVER CITY HAZARDOUS MATERIALS DISCLOSURE PROGRAM

BUSINESS PLAN

General Overview --

The State of California and the Federal Government have passed legislation requiring every business which handles, uses or stores hazardous materials above certain quantities to report what materials they handle, how much they handle, and to create an in house emergency plan to prepare in advance for hazardous materials emergencies. This plan, called a *BUSINESS PLAN*, must be reviewed for approval by Fire Department personnel. State law provides fines of up to $2,000 per day for failure to complete the Business Plan by the submission deadline.

To help you not only to prepare your Business Plan, but also to help make it an effective tool for your in-house planning, and to provide the Fire Department with the emergency information it needs, we have created this Business Plan booklet. Much of the information needed is already filled out. Lines are left for the other information you need to fill out for your business. Also included are forms you can use to track your training programs, evacuation plans, and to collect vital information needed by the Fire Department in an actual emergency.

When the Plan is completed, keep a copy for your use, and send a copy to the Fire Department so we can review it (as required by State law). Should you have any questions regarding the Business Plan, call (213) 202-5827 or 202-5800 for assistance.

Thank you for your help in completing this Business Plan. By working together, we can all help to make our community a safer place to live and work.

Sincerely,

Michael L. Olson
Fire Chief

MLO/kms

NOTICE OF ADMINISTRATIVE CHARGES

CHARGES

Culver City Municipal Code Ordinance 96-025 authorizes administrative assessment cost recovery charges relating to the enforcement of the Municipal Code.

It shall be a violation for any person, firm, entity or corporation to fail to comply within the prescribed time with "orders to comply" issued by the Culver City Fire Department.

Where the violation has not been corrected within the time period prescribed, additional compliance inspection(s) shall be assessed one hundred dollars (**$100.00**) for the first additional inspection, and

If compliance is still not achieved, a further administrative charge of five hundred dollars (**$500.00**) per each additional inspection required shall be assessed. **Such violation also will be subject to separate criminal prosecution.**

APPEALS

The "Initial Warning" cannot be appealed. If you wish to contest First and subsequent Notices and Order to Comply and/or the administrative fee assessment, you must file a written objection with the City Clerk's office within ten (10) days of the receipt of such Notice and Order to Comply. All appeals will be heard by the Municipal Code Appeals Committee. The hearing will be informal and you will be advised of the hearing date.

If you wish to appeal your Order to Comply and Administrative Assessment, you should be advised:

1. The Municipal Code Appeals Committee cannot change the provision of the Municipal Code or the Fire Code. If you believe the either Code is unreasonable, too harsh, too lenient, or unfair, and if you desire a change in the law, you must ask that the Code be amended. Amendment of the Municipal Code is exclusively within the control of the City Council; amendments to provisions of the Fire Code shall be directed to the State Fire Marshal's office.

2. If you wish to appeal, you must state a reason for your appeal. Reasons the Appeals Committee will consider are:
   (a). You are not the person responsible for causing or maintaining the violation;
   (b). The violation did not happen;
   (c). The condition noted does not violate the Code;
   (d). The time given to correct the violation was inadequate;
   (e). There are exceptional circumstances that the Appeals Committee should consider.

If you are unable to prove one of the reasons listed, it is unlikely your appeal will be successful.

CITY HALL 9770 CULVER BLVD., CULVER CITY, CA. 90232-0507

If you have more than one hazardous material at your site, the worst hazard level for each category is listed on the sign for all your hazardous materials. For example, if you have a material that has a health rating of 1, a fire rating of 3, and a reactivity rating of 0 (1-3-0), and if you have another material with a health rating of 2, a fire rating of 2, and a reactivity rating of 3 (2-2-3), your sign would show a health rating of 2, a fire rating of 3, and a reactivity rating of 3 (2-3-3).
Through this system, Fire Fighters can tell at a glance the worst-case hazard levels that can be found within the building. This can be of great assistance in an emergency!

WHERE DO I GET THE SIGNS?

The Culver City Fire Department will provide signs at our cost ($5 each for vinyl backed or $10 each for aluminum backed). The signs are available at the Fire Department Administration Office at City Hall, 4095 Overland Avenue, Culver City. If you choose to buy your own signs from another source, they must be NFPA 704 Identification Signs, with 7 1/2 inch by 7 1/2 inch borders.

HOW DO I FIND OUT WHAT NUMBERS I NEED TO PUT ON THE SIGNS?

The NFPA has determined the ratings for over 1400 hazardous materials commonly used in the business. If you prepare a list of what hazardous materials you handle, the Fire Department will tell you what numbers you need to use. If your list is short, tell the Fire Fighters as they are inspecting you business or call the fire Department at (310) 202-5827, and we can give you the information over the phone. If your list is long, please bring your list to the Fire Administration office at 4095 Overland Avenue, Culver City, and we will be happy to assist you.

WHERE DO THE SIGNS GO?

The signs must be located at the entrances where hazardous materials are located. Entrances may be to the rear or side as well as the front of a building or structure. The number of, and location of signs, will be determined by the fire department personnel inspecting your business.

WHO WILL HANG AND MAINTAIN MY SIGNS?

Each business will hang and maintain their signs in the predetermined locations, and must maintain these signs as long as they handle hazardous materials. When hanging your sing, please remember it is a diamond shaped sign. The red quadrant is the tip, while the white quadrant is the bottom (please see the illustration).

QUESTIONS ?????

If you have any questions regarding the Hazardous Materials Identification Program please call the Culver City Fire Department at (310) 202-5827.

INSTRUCTIONS FOR THE HAZARDOUS MATERIALS FEES INVOICE

Items 1 through 5 of the Invoice should be filled out by the Inspection Team at the time of inspection. Furthermore, if your business at this location does not use hazardous materials, or uses only a few hazardous materials, you may find all items on the form have been completed for you by the Culver City Fire Department inspection team. If this is the case, make out your check and mail your forms as directed at the bottom of the form.

If your business uses more than a couple types of hazardous materials, chances are that all or part of Items 6 through 9 may have been left for you to complete. The instructions for these items are provided below.

Item 6. If your business handles hazardous materials in amounts equal to or greater than reportable quantities, place a check mark ( ) in the box by the number 6, and write $75 in the space at the right of the form for Item No. 6. If you are unsure if you handle reportable quantities or are not sure what is considered a "hazardous material", see the instructions and information sheets in your forms packet.

Item 7. This item is designed to charge on the basis of the average daily amount of hazardous materials your business handles during the course of a year, as measured in pounds. Exemptions from "per pound" fees are provided in certain cases. The calculations are made as follows:

A Through D -- Use the "Exemption" worksheet to determine the amounts to write in subsections A through D for Item 7.

E. Total Pounds of Hazardous Materials Exempt from "Per Pound Fees -- Add the total number of pounds written in subsections B, C, and D, and write that sum on both lines for subsection 7 E.

F. Pounds Subject to "Per Pound" Fees -- Subtract the amount on line 7 E from the amount on line 7 A.

H. Amount of "Per Pound" Fee Owed -- Multiply the amount on line 7 F by the amount on line 7 G, and enter the product on both lines for subsection 7 H.

Item 8A. Number of Underground Tanks -- On line 8 A, enter the number of underground tanks you actively use for the storage of hazardous materials. Only count tanks which are 100% underground.

C. Amount Owed for Underground Tank Storage -- Multiply the amount on Line 8 A by the amount on Line 8 B, and enter the product on both lines of Subsection 8 C.

Item 9. Total Amount Owed for Hazardous Materials -- Add the amounts on Lines 6, 7H, and 8C, and write the sum on both spaces of Line 9.

When you are done, place your completed forms, including the white copy of the invoice and a check for that amount, in the envelope provided for you. Be sure that the address shown on the bottom of the invoice form shows through the window on the envelope. To avoid penalties, be sure to mail the completed forms, invoice, and payment within 45 days from date of inspection.

CULVER CITY HAZARDOUS MATERIALS DISCLOSURE PROGRAM

BUSINESS PLAN

General Overview --

The State of California and the Federal Government have passed legislation requiring every business which handles, uses or stores hazardous materials above certain quantities to report what materials they handle, how much they handle, and to create an in house emergency plan to prepare in advance for hazardous materials emergencies. This plan, called a *BUSINESS PLAN*, must be reviewed for approval by Fire Department personnel. State law provides fines of up to $2,000 per day for failure to complete the Business Plan by the submission deadline.

To help you not only to prepare your Business Plan, but also to help make it an effective tool for your in-house planning, and to provide the Fire Department with the emergency information it needs, we have created this Business Plan booklet. Much of the information needed is already filled out. Lines are left for the other information you need to fill out for your business. Also included are forms you can use to track your training programs, evacuation plans, and to collect vital information needed by the Fire Department in an actual emergency.

When the Plan is completed, keep a copy for your use, and send a copy to the Fire Department so we can review it (as required by State law). Should you have any questions regarding the Business Plan, call (213) 202-5827 or 202-5800 for assistance.

Thank you for your help in completing this Business Plan. By working together, we can all help to make our community a safer place to live and work.

Sincerely,

Michael L. Olson
Fire Chief

MLO/kms

B. OPTIONAL NOTIFICATIONS

Your business may also wish to contact the following in the event of a hazardous materials emergency:

* **Hazardous Waste Contractor**

  Name AAD Disposal **Phone** (213) 582-5900

* **Insurance Company**

  Name Henderson Insurance **Phone** (213) 592-3311

* **Poison Control Center (Northridge Toxicology Center) (800) 682-9000 (Emergency Use Only!)**

PART 2. EVACUATION PLANS AND PROCEDURES.

A. Evacuation Alarms - Describe the type of alarm signals that will be used to start an evacuation at this facility:

_____

_____

_____

_____

B. Evacuation drills.

Evacuation drills and records proving you have held such drills are required by California law. The drill record does NOT have to be mailed to the Fire Department with this business plan, but shall be maintained for a period of three years and shall be available for review by Fire Department personnel. The record shall include the facilitator's name, title, facility location, date of drill, and the signature of the facilitator. For your convenience, a form for recording this information is included with this packet. Make additional copies, as needed.

CULVER CITY HAZARDOUS MATERIALS DISCLOSURE PROGRAM

EMERGENCY COORDINATOR TASK COMPLETION SHEET

The Emergency Coordinator for your business should use this form when handling hazardous materials incidents at your facility. This form will serve as a handy checklist to help insure that all necessary steps have been completed. A check mark (✓) should be placed in the left-hand corner when each task is completed during the incident. In addition, the requested information would be written on the form. When the Fire Department responds to a hazardous materials emergency call at your facility, your Emergency Coordinator will be asked for a copy of this completed form by Fire Department personnel.

_____ **Activate internal facility alarms or communication systems.**

_____ **Start pre-arranged mitigation and evacuation plans.**

_____ **Identify the specific names and amounts of the chemicals involved (USE THE EMERGENCY CHEMICAL IDENTIFICATION FORM, ATTACHED).**

_____ **Notify the Fire Department.** **Time:**_____

_____ **Notify the Office of Emergency Services.** **Time:**_____

_____ **Notify the National Response Center.** **Time:**_____

_____ **Notify surrounding facilities in danger.** **Time:**_____

_____ **Choose an employee to direct emergency response units to the emergency scene.**

_____ **Account for all evacuated personnel.**

_____ **Have resource material available for use by responding agencies, such as maps, diagrams, material safety data sheets, etc.**

_____ **When the incident was discovered: Date:**_____ **Time:**_____

_____ **Describe the nature and extent of the incident:** _____

_____

_____ **Identify actions taken by the business to control the incident. Be ready to describe these actions to Fire Department personnel.**

_____ **Secure the incident scene to include treatment, storage or disposal of hazardous materials or waste involved.**

_____ **Other Steps (describe on additional sheet, and attach to this one.)**

THIS FORM SHALL BE GIVEN TO THE EMERGENCY RESPONDERS UPON THEIR ARRIVAL AT THE FACILITY

B. OPTIONAL NOTIFICATIONS

Your business may also wish to contact the following in the event of a hazardous materials emergency:

* **Hazardous Waste Contractor**

  Name AAD Disposal **Phone** (213) 582-5900

* **Insurance Company**

  Name Henderson Insurance **Phone** (213) 592-3317

* **Poison Control Center (Northridge Toxicology Center) (800) 682-9000 (Emergency Use Only!)**

PART 2. EVACUATION PLANS AND PROCEDURES.

A. Evacuation Alarms - Describe the type of alarm signals that will be used to start an evacuation at this facility:

_____

_____

_____

_____

B. Evacuation drills.

Evacuation drills and records proving you have held such drills are required by California law. The drill record does NOT have to be mailed to the Fire Department with this business plan, but shall be maintained for a period of three years and shall be available for review by Fire Department personnel. The record shall include the facilitator's name, title, facility location, date of drill, and the signature of the facilitator. For your convenience, a form for recording this information is included with this packet. Make additional copies, as needed.

EVACUATION DRILL RECORD

Business Name: Fox Hill Dry cleaner

Street Address: 6223 Bristol Parkway, Culver City, CA 90230

Date of evacuation drill: March 15, 1995

Brief description of drill: In case chemical spill, Keep Away From chemical Area & Evacuate to outside Fresh Air.

Facilitator's Name: [redacted]

Facilitator's Title: Owner

I hereby certify, under penalty of perjury, that I facilitated the evacuation drill as described above.

Signature of Facilitator [redacted]

Date Signed: 5-1-95

Date of evacuation drill: _____

Brief description of drill: _____

_____

Facilitator's Name: _____

Facilitator's Title: _____

I hereby certify, under penalty of perjury, that I facilitated the evacuation drill as described above.

Signature of Facilitator _____

Date Signed: _____

MAKE ADDITIONAL COPIES OF THIS FORM, AS NEEDED.

PART 4. TRAINING

Every Business handling hazardous materials above the minimum limits shall provide training for their employees in the following areas:

A. **Methods for safe handling of hazardous materials.**
B. **Procedures for notification and coordination with emergency agencies, in the event of a spill or threatened spill.**
C. **Use of emergency response equipment and supplies under the control of the handler.**
D. **Emergency mitigation procedures in response to a release or threatened release of hazardous material.**
E. **Tasks assigned to employees in the event of a hazardous materials emergency.**
F. **Evacuation procedures.**

Describe the type of training programs you either are currently using or will use during the next year to provide the required employee training. As training is completed, enter the completion date by the appropriate training description.

MAKE ADDITIONAL COPIES OF THIS FORM, AS NEEDED.

PART 5. PREVENTION

Part of the emergency pre-planning process is to identify potential hazards BEFORE an emergency, then either eliminate the hazard (if feasible) or prepare to handle the hazard should an emergency occur. To help you in this task, the form below is designed to help you identify potential hazards and to plan for minimizing the hazard. Complete this information for each hazardous materials storage location within your facility.

Hazardous Materials Storage Location: Back Side of working Room, and in cleaning Machine

Potential hazard(s) at this location:

A. _____

_____

B. _____

_____

C. _____

_____

Prevention Measures to be taken at this location:

A Near the Back Room

_____

_____

Estimated date of completion: _____

Actual date of completion: _____

B. _____

_____

Estimated date of completion: _____

Actual date of completion: _____

C. _____

_____

Estimated date of completion: _____

Actual date of completion: _____

MAKE AS MANY ADDITIONAL COPIES OF THIS FORM AS NEEDED.

CULVER CITY HAZARDOUS MATERIALS DISCLOSURE PROGRAM

EMERGENCY COORDINATOR TASK COMPLETION SHEET

The Emergency Coordinator for your business should use this form when handling hazardous materials incidents at your facility. This form will serve as a handy checklist to help insure that all necessary steps have been completed. A check mark (✓) should be placed in the left-hand corner when each task is completed during the incident. In addition, the requested information would be written on the form. When the Fire Department responds to a hazardous materials emergency call at your facility, your Emergency Coordinator will be asked for a copy of this completed form by Fire Department personnel.

_____ **Activate internal facility alarms or communication systems.**

_____ **Start pre-arranged mitigation and evacuation plans.**

_____ **Identify the specific names and amounts of the chemicals involved (USE THE EMERGENCY CHEMICAL IDENTIFICATION FORM, ATTACHED).**

_____ **Notify the Fire Department.** **Time:**_____

_____ **Notify the Office of Emergency Services.** **Time:**_____

_____ **Notify the National Response Center.** **Time:**_____

_____ **Notify surrounding facilities in danger.** **Time:**_____

_____ **Choose an employee to direct emergency response units to the emergency scene.**

_____ **Account for all evacuated personnel.**

_____ **Have resource material available for use by responding agencies, such as maps, diagrams, material safety data sheets, etc.**

_____ **When the incident was discovered: Date:**_____ **Time:**_____

_____ **Describe the nature and extent of the incident:** _____

_____

_____ **Identify actions taken by the business to control the incident. Be ready to describe these actions to Fire Department personnel.**

_____ **Secure the incident scene to include treatment, storage or disposal of hazardous materials or waste involved.**

_____ **Other Steps (describe on additional sheet, and attach to this one.)**

THIS FORM SHALL BE GIVEN TO THE EMERGENCY RESPONDERS UPON THEIR ARRIVAL AT THE FACILITY

CULVER CITY
HAZARDOUS MATERIALS DISCLOSURE PROGRAM
INVOICE FORM INSTRUCTIONS

ITEM **INSTRUCTION**

1. Enter your business name.
2. Enter the facility's site address.
3. Enter the facility's phone number.
4. Leave this line blank.
5. Enter your Hazmat Account Number from the mailing label of the envelope in which this packet arrived.
6. If you have reportable quantities of hazardous materials at this site, enter "$75" on the line to the right. This is a "flat fee" that ALL businesses with reportable quantities must pay.
7. Pounds of Reportable Hazardous Materials.
   A. Enter the total pounds of hazardous materials you are reporting on this line. Use the "Average Daily Amount" you reported for each substance on Hazmat Form 3. (Note:to convert gallons to pounds for the purposes of this billing, multiply gallons by 8.35. To convert cubic feet of gas at standard temperature and pressure to pounds, multiply cubic feet by 0.75).

   Note: To save money on your bill, if any of the materials you have are recycled, kept in underground tanks, or "prepackaged for direct sale to the public", enter the number of pounds of that material on lines 7B, 7C, and 7D. These items are exempt from the "per pound" fees, and will be subtracted from your total pounds. These exemptions are as follows:

   B. Enter the number of pounds of reportable materials you recycle on this line.
   C. Enter the number of pounds of reportable materials kept in tanks which are 100% underground.
   D. Enter the number of pounds of reportable materials pre-packaged for direct sale to the public. This means your business does not repackage the materials, and sells the material directly to the public, not to another business.
   E. Add lines B, C, and D, then enter the sum in both of the blanks on line 7E. This is your total pounds exempt from the "per pound" fee.
   F. Subtract line 7E from line 7A, and enter the result on line 7F. This is your total pounds subject to the "per pound" fee.
   H. Multiply the amount on line 7F by the amount on line 7G, then place the result in both blanks of line 7H. This is your "per pound" portion of your fee.

8. Underground Tanks.
   A. Enter the number of underground tanks you actively use to store hazardous materials on Line 8A.
   C. Multiply the number on line 8A by the number on line 8B, then place the result in both blanks on line 8C. This is your underground tank portion of the fee.

9. TOTAL FEE -- Add lines 6, 7H, and 8H, then place the total on line 9. This is your total hazardous materials fee for the year.

After you have completed the Invoice Form, remove the yellow copy for you to keep for your records. Make out a check to: CITY OF CULVER CITY for the amount shown. Mail your check, invoice, and reporting forms to: CULVER CITY TREASURER, P.O. BOX 507, CULVER CITY, CALIFORNIA 90232-0507.

If you have any questions about this form, please call the Fire Department Monday through Friday at (213) 202-5800.

CULVER CITY HAZARDOUS MATERIALS DISCLOSURE PROGRAM

SITE PLAN DRAWING

HAZ MAT FORM 2

Business Name: Fox Hill Dry cleaner

Site Address: 6223 Bristol Pkwy, C,C, CA 90230

Building ID (If more than 1 bldg.) _____

Floor No: _____

Page ____ **of** ____.

	1	2	3	4	5	6	7
A							
B							
C							
D							
E							
F							
G							
H							
I							
J							

DATA ELEMENT	*INFORMATION REQUIRED*
Solid, Liquid, or Gas	**Check the appropriate box to show if this material is a solid, a liquid or a gas. Check only one box of the three.**
Pure, Mixture, or Waste	**Check the appropriate box to show if this material is a pure chemical, a mixture of chemicals, or a hazardous waste. Check only one box of the three. If the material is a waste, provide an estimate of the annual amount of this specific waste generated.**
Extremely Hazardous Material	**If this material is shown on the list of extremely hazardous materials, then put check mark in this box.**
Radioactive	**If the material is radioactive, check the appropriate box and fill in the number of curies.**
Waste Classification	**If the material is a waste, enter the appropriate California State waste 3-digit code (See Table of Waste Codes included with this packet).**
Physical & Health Hazard Categories	**Check all the hazard category boxes that apply to this material. The specific hazards are shown on the Material Safety Data Sheet (MSDS) for this material. (If you don't have an MSDS for this material, obtain one from your vendor.) The hazard categories are as follows:** ***FIRE*** **- Materials that are flammable or combustible, or can add to a fire, such as oxidizers.** ***REACTIVE*** **- Materials that can react immediately and dangerously with other chemical substances or with water.** ***SUDDEN PRESSURE RELEASE*** **- Materials such as compressed gases or explosives.** ***IMMEDIATE HEALTH*** **- Materials that can cause immediate injuries, major or minor (i.e., acids, irritants, etc.).** ***DELAYED HEALTH*** **- Materials that can cause delayed health effects, such as known or suspected carcinogens (causes cancer), teratogens (causes birth defects), etc.**
Amount & Time at Facility	***UNITS OF MEASURE*** **- Check the unit of measure that is most appropriate for the material being reported (gallons, pounds, cubic feet, grams, kilograms, or "other" at standard temperature and pressure). If "other" is chosen, write in the measurement type.** ***MAXIMUM DAILY AMOUNT*** **- Fill in the *most* of a chemical substance you have at this site *at any one time*. This is most likely the amount you have right after a large delivery, and would equal the amount of the delivery PLUS whatever you already had on hand at the time of the delivery (in storage, in equipment), etc. See the example on the next page.**

DATA ELEMENT	*INFORMATION REQUIRED*
"P"	**In this column, enter the code that best describes the storage pressure for the specific material and location. Use codes below:**

CODE	*STORAGE PRESSURE*
1	Stored at normal (ambient) pressure.
2	Stored at greater than ambient pressure
3	Stored at less than ambient pressure (i.e. in a vacuum)

"T" — **In this column, enter the code that best describes the storage temperature for the specific material and location. Use codes below:**

CODE	*STORAGE TEMPERATURE*
4	Ambient (room) temperature
5	Greater than ambient (room) temperature
6	Less than ambient (room) temperature
7	Cryogenic conditions

Location — **Enter a brief narrative that describes the storage location. (e.g. "North-west corner of storage shed #2").**

Mixture — **If the material listed is a mixture, provide the following information for each of the three most hazardous components (this information is found in the MSDS for the material):**

- Chemical name
- CAS#
- % of the mixture, by weight (if a range, use the highest number in the range).
- EHS? If this part of the mixture is on the list of Extremely Hazardous Substances (EHS), enter "Yes" in this box. If it not on the list, enter "No".

Billing Exemptions — **If this material falls into one of the following categories, it is exempt from "per pound" fees (although the flat fee will still apply). Check any boxes that apply. The categories are follows:**

Recycled - **This material is recycled.**

Prepackaged for direct sale to the public - **This material is received prepackaged and is sold directly by your business to the public. Items your business receives in bulk containers and then puts into smaller containers do not qualify. Neither do materials sold by your business to another business.**

Stored in below-ground tanks - **Materials stored in tanks where the tank is 100% below ground level.**

FILL OUT A COMPLETE "CHEMICAL INFORMATION" BLOCK FOR EVERY REPORTABLE HAZARDOUS AND EXTREMELY HAZARDOUS MATERIAL HANDLED BY YOUR FACILITY.

CULVER CITY HAZARDOUS MATERIALS DISCLOSURE PROGRAM

BUSINESS EMERGENCY PLAN

PART 1. EMERGENCY NOTIFICATIONS

A handler of hazardous materials is required to immediately report any release or threatened release of hazardous materials to the Culver City Fire Department. Failure to do so may result in criminal and/or civil prosecution.

A. REQUIRED NOTIFICATIONS

In the event of a release or threatened release of hazardous materials, call each of the following agencies:

AGENCY	*PHONE NUMBERS*
Culver City Fire Department	911
California Office of Emergency Services	(800)852-7550
National Response Center	(800)424-8802

Provide the following information when you call:
* Name of the person and business.
* Business street address.
* Location of the incident.
* Type of incident (spill, gas release, etc.)
* The name(s) of the chemical substance(s) involved.
* The amount of the chemical substances involved.
* The extent of injuries, if any.
* Possible hazards to human health and/or the environment.
* Emergency call-back phone number [redacted]

If a chemical spill or release at your facility could create a toxic cloud or a liquid stream that could drift beyond your facility, then, identify nearby facilities that could be in imminent danger.

To the North:
Facility Marshall **Phone** [redacted]

Facility _____ **Phone ( )** _____-_____

To the South:
Facility _____ **Phone ( )** _____-_____

Facility _____ **Phone ( )** _____-_____

To the East:
Facility _____ **Phone ( )** _____-_____

Facility _____ **Phone ( )** _____-_____

To the West:
Facility VACANT **Phone ( )** _____-_____

Facility De Voe Travel service **Phone** [redacted]

Part 2. Continued

EVACUATION PLANNING

C. Describe the evacuation routes, emergency exits, and staging areas for employees in each work area at this facility. (A "staging area" is a specific location where your personnel meet after an evacuation, where you make sure everyone got out safely).

1. **Working area:** Alteration Room Area
   Evacuation route: Front Door (Alteration Room)
   Emergency exits: Front Door
   Staging area:
2. **Working area:** Press Area
   Evacuation route: Front Door and Back Door
   Emergency exits: Back Door
   Staging area:
3. **Working area:** Counter Area
   Evacuation route: Front Door
   Emergency exits: Alteration Room
   Staging area:
4. **Working area:** Cleaning Area
   Evacuation route: Front Door - Back Door
   Emergency exits: Alteration Room Front Door
   Staging area:
5. **Working area:** Office (Back Room)
   Evacuation route: Office 2 Door
   Emergency exits: Front Door and Side Door ant
   Staging area: Alteration Room Front Door

MAKE ADDITIONAL COPIES OF THIS FORM, AS NEEDED.

PART 3. EMPLOYEE RESPONSIBILITIES.

Every business is required to develop an emergency plan. Part of this plan shall include the pre-assignment of important emergency duties to specific employees, and training of employees to carry out these emergency duties. Provide this information below for those employees who will carry out the emergency duties.

JOB TITLE: Owner or Manager

EMERGENCY FUNCTION(S):

A. CALL 911
B. TURN off Boiler
C. TURN off Electric System
D. Evacuate All Employees
E.

Has this employee received training in these functions? (Check one): ☒ **YES** ☐ **NO**

JOB TITLE:

EMERGENCY FUNCTION(S):

A.
B.
C.
D.
E.

Has this employee received training in these functions? (Check one): ☐ **YES** ☐ **NO**

JOB TITLE:

EMERGENCY FUNCTION(S):

A.
B.
C.
D.
E.

Has this employee received training in these functions? (Check one): ☐ **YES** ☐ **NO**

MAKE ADDITIONAL COPIES OF THIS FORM, AS NEEDED.

Part 4. Continued

TRAINING RECORDS
FOR HAZARDOUS MATERIALS AND EMERGENCIES

In addition to planning and conducting training programs, each employer should maintain training records for no less than three years. For your convenience, a form for recording this information is provided for your use. These reports do not have to be mailed back to the Fire Department with the Business Plan, but should be available to Fire Department personnel upon request. Make as many additional copies of this form as you need.

Employee Name: [redacted]

Employee Title: Spoter and Owner

Training Provided: 15 Years Experience and Red the Rules Printed Programs

Date Completed: 1-30-93 Completed

Employee Name:

Employee Title:

Training Provided:

Date Completed:

Employee Name:

Employee Title:

Training Provided:

Date Completed:

Employee Name:

Employee Title:

Training Provided:

Date Completed:

MAKE ADDITIONAL COPIES OF THIS FORM, AS NEEDED.

A BUSINESS IS REQUIRED BY LAW TO NOTIFY THE CULVER CITY FIRE DEPARTMENT WITHIN 30 DAYS OF ANY OF THE FOLLOWING EVENTS:

1. **Change of business address.**
2. **Change of business ownership.**
3. **Change of business name.**
4. **Cessation of business operation (quitting business).**
5. **Use or handling of a previously undisclosed hazardous material.**
6. **A 100% increase in the quantity of a previously disclosed hazardous material.**

IN ADDITION, IF A BUSINESS HANDLES EXTREMELY (ACUTELY) HAZARDOUS MATERIALS, THE BUSINESS MUST NOTIFY THE CULVER CITY FIRE DEPARTMENT WITHIN 30 DAYS OF ANY OF THE FOLLOWING EVENTS:

1. **A modification, change, or addition to your facility which either increases your usage of extremely hazardous materials by 10% or greater, or substantially increases the risk in handling extremely hazardous materials at that address.**

2. **If you have prepared a Risk Management and Prevention Program, any changes to your operations and/or procedures which require changes in your Risk Management and Prevention Program.**

A COPY OF THE PLAN SHALL BE RETAINED AT YOUR BUSINESS FOR REVIEW BY THE FIRE DEPARTMENT PERSONNEL.

I CERTIFY, UNDER PENALTY OF PERJURY, THAT THE ENCLOSED INFORMATION IS TRUE AND CORRECT TO THE BEST OF MY KNOWLEDGE.

SIGNATURE [redacted]

NAME: Fox Hill Dry Cleaner

TITLE: Owner

DATE: 1-18-93

EMERGENCY INFORMATION FORMS

THE FOLLOWING FORMS ARE FOR USE IN THE EVENT OF AN ACTUAL OR THREATENING HAZARDOUS MATERIALS EMERGENCY.

FILL THESE FORMS OUT COMPLETELY, AND BE READY TO HAND THEM TO THE FIRE DEPARTMENT PERSONNEL WHEN THEY ARRIVE AT THE EMERGENCY SCENE.

IN THE EVENT OF AN EMERGENCY,

CALL 911

CULVER CITY HAZARDOUS MATERIALS DISCLOSURE PROGRAM

EMERGENCY CHEMICAL INFORMATION FORM

Complete the following information for all hazardous chemicals involved in or potentially affected by the incident. Make as many additional copies of this form as you may require, IN ADVANCE, and keep the copies in a convenient place for your immediate use during an emergency. ***GIVE A COMPLETED COPY OF THIS FORM TO THE EMERGENCY RESPONDERS UPON THEIR ARRIVAL AT THIS FACILITY.***

Chemical Name: Perchloroethy Lene

CAS Number (if known): __ __ __ __ __ - __ __ - __

Amount of chemical spilled or released: 100 Gallons

If still spilling, the estimated amount of the chemical substance remaining in in the original container: NO

Chemical Name: _____

CAS Number (if known): __ __ __ __ __ - __ __ - __

Amount of chemical spilled or released: _____

If still spilling, the estimated amount of the chemical substance remaining in in the original container: _____

CULVER CITY FIRE DEPARTMENT
HAZARDOUS MATERIALS
DISCLOSURE PROGRAM

BUSINESS EMERGENCY PLAN FOR:

BUSINESS NAME: Fox Hill Dry Cleaner

STREET ADDRESS: 6223 Bristol Parkway, C.C. CA 90230

BUSINESS PHONE: [redacted]

1-18-93

FOR OFFICIAL USE ONLY	
Plan reviewed by: _____	☐ **In Compliance**
Date Reviewed: _____	☐ **Not In Compliance**

CCFD 92/5-6

CITY OF CULVER CITY

9770 Culver Boulevard
Culver City, CA 90232-0507

FIRE DEPARTMENT

NOTICE OF CONDITIONS NOT IN COMPLIANCE WITH CULVER CITY FIRE CODES

ORDER TO COMPLY

_X_ INITIAL WARNING	___FIRST NOTICE	___SECOND NOTICE
	___$100.00	___$500.00

NONCOMPLIANCE WILL RESULT IN ADMINISTRATIVE CHARGES, PLUS A CITATION, AND/OR OTHER LEGAL ACTION BY THE CITY ATTORNEY'S OFFICE

TO: [redacted]	- Fox Hills Dry Cleaners	**PHONE:**
OWNER'S ADDRESS:	6223 Bristol Pkwy, Culver City, CA. 90230	
RE: SITE ADDRESS:		

NOTICE IS HEREBY GIVEN THAT ON THE ABOVE DESCRIBED PROPERTY, WHICH APPEARS TO BE OWNED OR CONTROLLED BY YOU, CONDITIONS EXIST WHICH CONSTITUTE VIOLATION(S) OF THE CULVER CITY FIRE CODE, AS LISTED BELOW. THE VIOLATION(S) MUST BE CORRECTED ON OR BEFORE THE DATE(S) LISTED BELOW.

BY: August 28, 1998	DATE OF ISSUANCE: August 17, 1998
FIRE INSPECTOR Kimberly Dombrowski	PHONE NO.: (310) 253-5925

ITEM NO.	CFC SECTION NO.	CONDITIONS TO BE CORRECTED	DATE TO BE CORRECTED
1.	8001.3	Provide a complete Hazardous Materials Business Plan and Disclosure or, return Disclosure Program Certification Form.	

RECEIPT OF THIS NOTICE IS HEREBY ACKNOWLEDGED THIS_____DAY OF_____, 19___

SIGNED_____ **TITLE**_____

_X_ NOTICE MAILED BY CERTIFIED MAIL, RETURN RECEIPT

RESOLVED:

DISTRIBUTE: WHITE, OWNER/TENANT; PINK, FIRE PREVENTION; YELLOW, CITY TREASURER

FORM REVISED 12/10/96

CULVER CITY
HAZARDOUS MATERIALS
IDENTIFICATION PROGRAM

REQUIREMENT FOR HAZARDOUS MATERIALS IDENTIFICATION SIGNS

To meet the requirements of the Uniform Fire Code, all businesses that have more than a certain amount of hazardous materials at their business site must identify each location where hazardous materials are stored, dispensed, used or handled. These locations must be identified with specialized signs. Information is presented below to help you understand if this sign program applies to you, the purpose for these signs and how to comply with the regulations.

DOES MY BUSINESS HANDLE HAZARDOUS MATERIALS?

According to the California Health and Safety Code (H&SC) Section 25501(j) a "hazardous material " is "...any material that, because of its quantity, concentration, physical or chemical characteristics, poses a significant present or potential hazard to human health and safety or to the environment if released...". In other words, if there is any kind of hazard associated with a material, it is a "hazardous material ". This includes items such as gasoline most solvents, many cleaning products, pesticides, etc.

HOW MUCH "HAZARDOUS MATERIALS" MUST MY BUSINESS HANDLE BEFORE I AM REQUIRED TO INSTALL HAZARDOUS MATERIALS SIGNS?

If your business handles any kind of hazardous material that requires a permit from the Fire Department, or if your business handles *AT ANY ONE TIME* a hazardous material equal to or greater than 55 gallons for a liquid, 500 pounds for a solid, or 200 cubic feet for a gas, then you are REQUIRED to have hazardous materials signs installed. These signs are required by Sections 80.104(e), 80.301 (d), and 80.401 (a) of the Uniform Fire Code (UFC).

WHAT ARE THESE SIGNS AND WHAT DO THEY TELL THE FIRE DEPARTMENT?

These signs are based on the National Fire Protection Association (NFPA) Standard No. 704, which is used throughout the United States to help identify the hazards associated with hazardous materials. The sign is diamond shaped, and divided into four sections (see illustration, right). The left quadrant is colored blue, and stands for health hazard. The top quadrant is red in color, and represents fire hazard. The right quadrant is yellow, and shows the likelihood of reactivity with other chemicals. The bottom quadrant is white, and is reserved for special hazards (i.e. oxidizer, water reactive, radioactive).
A number is placed in each quadrant, ranging from 0 to 4. "0 " represents no hazard, while "4 " represents the worst hazard.

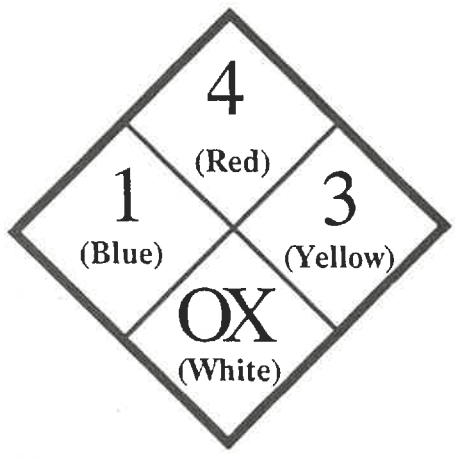

NFPA 704 SYMBOL
(example)

560XCULVER CITY

HAZARDOUS MATERIALS
DESCRIPTION FORM

Reporting Period 1/1 to 12/31 19____
Page ____ of ____

HAZMAT FORM 3

BUSINESS NAME: Fox Hill Dry Cleaner
FACILITY ADDRESS: 6223 Bristol parkway, Culver City HAZ MAT ACCOUNT #: [redacted]
TRADE SECRET PAGE: ☐ NON SECRET PAGE: ☐

COMMON NAME: Perc CHEMICAL NAME: Perchloroethylene	CAS #: _____ UN/NA (DOT) #: __ __ __ __
PHYSICAL STATE: [Solid ☐ Liquid ☐ Gas ☐] [Pure ☐ Mixture ☐ Waste ☐] Radioactive ☐ (If radioactive, ____ curies) Extremely Hazardous ☐	If Waste, enter annual amount generated: _____
WASTE CLASSIFICATION:	If this substance is a waste, enter the State Waste Number (see 3 digit code from State Waste Code table in your blue packet): __ __ __

PHYSICAL & HEALTH HAZARD CATEGORIES:	PHYSICAL Fire: ☒ Reactive: ☐ Sudden Pressure Release: ☐	HEALTH Immediate Health (Acute): ☐ Delayed Health (Chronic): ☐
AMOUNT & TIME AT FACILITY:	UNITS OF MEASURE gals: ☐ lbs: ☐ cu ft: ☐ grams: ☐ kg: ☐ other (specify) _____:	Maximum Daily Amount: Average Daily Amount: _____ # Days per chemical is on-site: _____ Largest container on site (capacity): _____

STORAGE CODES & LOCATIONS (use codes provided)	Grid Coord.	C	P	T	Location

MIXTURE: List the three most hazardous components (by weight)	Name:	CAS #	% WT	EHS ?

BILLING EXEMPTIONS: Recycled ☐ Prepackaged for direct sale to the public ☐ Stored in below ground tanks ☐

COMMON NAME: _____ CHEMICAL NAME: _____	CAS #: _____ UN/NA (DOT) #: __ __ __ __
PHYSICAL STATE: [Solid ☐ Liquid ☐ Gas ☐] [Pure ☐ Mixture ☐ Waste ☐] Radioactive ☐ (If radioactive, ____ curies) Extremely Hazardous ☐	If Waste, enter annual amount generated: _____
WASTE CLASSIFICATION:	If this substance is a waste, enter the State Waste Number (see 3 digit code fom State Waste Code table in your blue packet): __ __ __

PHYSICAL & HEALTH HAZARD CATEGORIES:	PHYSICAL Fire: ☐ Reactive: ☐ Sudden Pressure Release: ☐	HEALTH Immediate Health (Acute): ☐ Delayed Health (Chronic): ☐
AMOUNT & TIME AT FACILITY:	UNITS OF MEASURE gals: ☐ lbs: ☐ cu ft: ☐ grams: ☐ kg: ☐ other (specify) _____:	Maximum Daily Amount: Average Daily Amount: _____ # Days per chemical is on-site: _____ Largest container on site (capacity): _____

STORAGE CODES & LOCATIONS (use codes provided)	Grid Coord.	C	P	T	Location

MIXTURE: List the three most hazardous components (by weight)	Name:	CAS #	% WT	EHS ?

BILLING EXEMPTIONS: Recycled ☐ Prepackaged for direct sale to the public ☐ Stored in below ground tanks ☐

Culver City
Hazardous Materials Disclosure Program
Certification Statement for 1995

I certify, under penalty of purgery, to the best of my knowledge, that none of the inventory amounts of the hazardous materials handled by my business have increased by more than 10% for any hazardous material reported by this business to the Culver City Fire Department for calendar year 1994. Furthermore, this business has not handled any hazardous or extremely hazardous material at or above reportable quantities in 1995 that were not reported to the Culver City Fire Department in 1994.

[redacted]
NAME

DATE 2-25-96

[redacted]
DAYTIME PHONE

TITLE Owner

CUSTOMER NUMBER (SEE INVOICE) HM 95005

BUSINESS NAME Fox Hill Dry Cleaner

STREET ADDRESS 6223 Bristol Parkway, Culver City, CA 90230

FIRE DEPARTMENT

Culver CITY

ORDER TO COMPLY

Notice of Conditions not in Compliance with Fire Code Regulations

Fire Control # :_____

Engine Co. # : FP3

Inspected by : C. Parra

Station Phone # : 310 253-5925

1.		**ADDRESS NUMERALS & BUSINESS LICENSE**	
☐a.	CFC 901.4.4	Business must have address numbers readily visible from the street.	
☐b.	Title 11	Business must have a current Culver City business license.	
2.		**FIRE PROTECTION EQUIPMENT**	
☐a.	TITLE 19	You must provide 2A 10BC fire extinguishers for proper fire protection.	
☐b.	TITLE 19	Fire extinguishers are to be serviced every six years and externally inspected annually.	
☐c.	CFC 1005.2.8	Kitchen hood systems are required to be serviced semi-annually or after activation of the system.	
☐d.	CFC 1005.2.8	Clean filters, hoods and ducts over cooking surface in kitchen.	
☐e.	TITLE 19	Automatic sprinkler systems and/or standpipes must have a quarterly maintenance inspection and 5 year service. Records of both must be kept. **Last five-year service date was:**_____	
☐f.	CFC 1001.7	Provide and maintain access to and visibility of Fire Department Connection.	
☐g.	NFPA 5-14	Secure sprinkler control (OS&Y/Post Indicator) valve in the open position with a chain and padlock.	
☐h.	CFC 1001.5.1	Restore the exterior Fire Department hose connections so the fire sprinkler/standpipe system to proper operating condition.	
☐i.	CFC 1001.5.1	Replace the defective fire hose on the interior standpipe hose connection.	
☐j.	CFC 1001.5.1	Re-rack the fire hose. Fire hose shall be maintained in readiness.	
☐k.	CFC 1003.3	Electronically monitor all control valves. (CBC 904.3 and NFPA 5-14)	
3.		**ELECTRICAL**	
☐a.	CFC 8504	Circuit breakers may not be taped or secured in the "ON" position.	
☐b.	CFC 8506.1	Extension cords are prohibited and may not be used in place of fixed wiring.	
☐c.	CFC 8507	Multi-plug adapters are prohibited unless equipped with U.L. listed circuit breakers.	
☐d.	CEC 400.8	Discontinue the use of unapproved electric wiring.	
☐e.	CEC 370.25	Provide and maintain approved cover plates on all electrical outlets, switches, junction and pull boxes.	
4.		**CLEARANCES & EXITS**	
☐a.	CFC 1103.3.2.2	Provide and maintain clearance of more than 24 inches between the top of all storage and the ceiling.	
☐b.	CFC 1103.3.2.2	Clearance between the bottom of sprinkler heads and the top storage shall not be less than 18 inche	
☐c.	CFC 1107.1	Minimum clearance shall be provided on all sides of heating equipment unless installed per m ments. (Per CBC & CMC)	
☐d.	CFC 8509.2	Minimum 30-inch clearance shall be provided in front of electrical panels.	
☐e.	CFC 1204.2.2.2	Clear aisles to a minimum of 36/44 inches.	
☐f.	CFC 1001.7	Access clearance shall be provided around fire protection equipment.	
☐g.	CFC 1001.7.3	Remove all obstructions to the interior standpipe outlet.	
☐h.	CFC 1203/1111.2.2	All exit doors must be unobstructed.	
☐i.	CFC 1211.1	Exit signs shall be installed at required exit doorways and wh direction of egress when the exit serves an occupant load	
☐j.	CFC 1211.2	Repair and maintain required illuminated exit signs	
☐k.	CFC 1111.2.2	Remove blocking devices from all automatic o	
☐l.	CFC 1111.2.1	Provide and maintain approved automatic	
☐m.	CFC 1111.2.1	Repair the exit door to permit free an	
☐n.	CFC 1207.3	Discontinue the use and remove	
☐o.	CFC 1207.3	Exit doors shall be openable	
☐p.	CFC 1103.3.2.1	Improve and maintain h	
5.		**HAZARDOUS CONDITIONS**	
☐a.	CFC 8001.3/ AB 2189	A Hazardous M	
☐b.	CFC 8001.6	MSDS shall be kep	
☐c.	CFC 8001.7	Provide approved 70	
☐d.	CFC 7401.6	All compressed gas cyl	
☐f.	CFC 4502.3.3	Provide metal waste cans	
☐g.	CFC 4502.3	Clean or replace spray boo	
☐h.	CFC 7903.2	Provide an approved flammat quids. (Table 7903.2-B)	
☐i.	CFC 7903.1	Discontinue gravity dispensing	
☐j.	CFC 7903.2.1.3	Provide and maintain adequate gr	
☐k.	7901.10 & 1109.3	Discontinue dispensing, handling o ammable vapors may reach a source of ignition.	
☐l.	CFC 7902.1.8.1.1	Provide approved safety containers for t or combustible liquids.	
☐m.	CFC 103.4.4	Abate fire hazards as defined in CFC 207-	
6.		**STRUCTURAL**	
☐a.	CFC 1111.1	Repair the ceiling, as necessary, to maintain the e resistive construction.	
☐b.	CFC 1111.1	Repair the wall(s), as necessary, to maintain the re ed resistive construction.	
☐c.	CFC 1111.2.1	Repair the trash chute door(s), as necessary, to make them self-closing.	
☐d.	CFC 1111.2.1	Provide and maintain all trapdoors and scuttle covers in a closed position at all times.	

☐ **Additional Violations listed on attached Supplementary Report.** **Page ____ of ____**

VIOLATION DESCRIPTION/LOCATION (from categories 1 thru 6 above)

General housekeeping. Do not store anything on top of 30 gallon waste drums

A **Compliance Inspection** will be made on or about: 5/15/06 **Violation Corrected on:** 5/15/06

Received by: [redacted] Date: 4/24/06 Phone: [redacted]

Print Name: [redacted] Title: Owner

Business Name: Fox Hills Plaza Cleaners **Address:** 6223 Bristol Pkwy.

DISTRIBUTION: White - Fire Marshal; Yellow - CCFD; Pink - Business

Rev. 3/03

CULVER CITY HAZARDOUS MATERIALS DISCLOSURE PROGRAM

HAZ MAT FORM 1

BUSINESS & OWNER/OPERATOR INFORMATION FORM

Calendar Year (1) Beginning	Ending (2)	Page 1 of (3)
Business Name (4) Fox Hill Dry cleaner	Business Phone (5) [redacted]	
Site Address (6) 6223 Bristol Parkway		
City (7) Culver City	State (8) CA	Zip (9) 90230
Dun & Bradstreet (10)	SIC Code (11) (4 digit #)	
Operator Name (12) [redacted]	Operator Phone (13) [redacted]	

OWNER INFORMATION

Owner Name (14) [redacted]	Owner Phone (15) [redacted]	
Owner Mailing Address (16) 6223 Bristol Parkway		
City (17) Culver City	State (18) CA	Zip (19) 90230

ENVIRONMENTAL CONTACT

Contact Name (20) [redacted]	Contact Phone (21) [redacted]	
Mailing Address (22) Same as Above		
City (23)	State (24)	Zip (25)

EMERGENCY CONTACTS

Primary	Secondary
Name (26) [redacted]	Name (31) [redacted]
Title (27) Owner	Title (32) Owner
Business Phone (28) [redacted]	Business Phone (33) [redacted]
24-hour Phone (29) [redacted]	24-hour Phone (34) [redacted]
Pager # (30)	Pager # (35)

EXTREMELY HAZARDOUS SUBSTANCES (EHS)

On Site EHS (36) ☒ Yes ☐ No	(If yes, and above Threshold Planning Quantities provide a general description of process and principle equipment)
(37)	

Certification I certify under penalty of law that I have personally examined and am familiar with the information submitted in this inventory and believe the submitted information is true, accurate, and complete.

Print Name of Document Preparer (38) [redacted]	
Signature of Owner/Operator (39) [redacted]	Date (40) 5-1-95

CULVER CITY HAZARDOUS MATERIALS DISCLOSURE PROGRAM

HAZ MAT FORM 2

SITE PLAN DRAWING

Business Name: Fox Hill Dry cleaner

Site Address: 6223 Bristol Parkway, C, C, CA 90230

Building ID (If more than 1 bldg.) _____

Floor No: _____

Page ____ **of** _____

	1	2	3	4	5	6	7
A							
B							
C							
D							
E							
F							
G							
H							
I							
J							

[redacted]

Road & Parking Lot

9770 Culver Boulevard
Culver City, CA 90232

CITY OF CULVER CITY
Fire Department

310-253-5925

FOX HILLS PLAZA CLEANERS

ACTIVE

Address	6223 BRISTOL PK
Suite	
Phone Number	[redacted]
Map Page	4-3
Cross Street	DOVERWOOD DR & GREEN VALLEY CR
Description of Business	CLEANERS
Occupancy / Const. Type	B / V
Number of Stories	1
Living Quarters	N
Sq Footage of Business	1900

Current Inspection:	09/13/2004
Inspection Entered:	09/13/2004
Inspect By:	09/13/2006
Annual Inspection:	N
Two Year Interval Inspection:	Y
Fire Control #	[redacted]
Engine Company	E3C
Fire District	33
Validated By	816
Fee Amount	$30.97
Exempt	N

Emergency Contacts and Co-Occupants

EMERGENCY [redacted]

** Denotes Primary Contact*

Gurney Access	FRONT DOOR
KNOX Box Location	
Access Code	
Roof Construction	CONVENTIONAL
Roof Type	
Hazardous Mat. Package	
Extremely Haz Substances	N
MSDS Location	
704 Signs	**F** 0 **R** 0 **H** 0 **S** NO
Sprinkler System	Y
5 Year Service Title 19 Servicing Company	GRINNELL
FDC Location	IN ALLEY BEHIND BUILDING CENTER
Fire Extinguishers	Y YES
Fire Ext. Service Company	
Spray Booth	N
Hood Systems	N
Order to Comply	N

5/17/06 under exempt amts of haz mat

Comments

City of Culver City

HAZARDOUS MATERIALS FEES INVOICE FORM

(For instructions, see other side of this form)

1. Business Name: _____
2. Site Address: _____
3. Phone Number: [redacted] 4. Date of Inspection: _____
5. Hazmat Account No.: _____

6. ☐ Reportable amounts of hazardous materials on site? ..... $ 75 ..... $ _____
7. ☐ Pounds of Reportable Hazardous Materials:
   - A. Total pounds of hazardous materials ..... _____
   - B. Pounds of recycled materials ..... _____
   - C. Pounds of hazardous materials in underground tanks ..... _____
   - D. Pounds of hazardous materials packaged in quantities solely for direct use by the public ..... _____
   - E. Total pounds of hazardous matrls exempt from the "per pound" fee _____ _____
   - F. Pounds of hazardous materials subject to the "per pound" fee ..... _____
   - G. Fee per pound ..... x $ 0.10
   - H. Amount of "per pound" fee owed ..... $ _____ $ _____
8. ☐ A. Number of underground tanks actively used for storing hazardous materials ..... _____
   - B. Fee per tank ..... x $ 40
   - C. Amount owed for underground tank storage..$ _____ $ _____
9. Total amount owed for hazardous materials ..... $ 75.00

FOLD HERE

FOLD HERE

FOLD HERE

FOLD HERE

MAKE CHECK PAYABLE TO: CITY OF CULVER CITY. MAIL CHECK, INVOICE AND FORMS TO: [redacted]
(Be sure this address shows in the window part of the envelope provided). NOTE: ALL FEES RECEIVED AFTER 45 DAYS FROM DATE OF INVOICE SHALL BE ASSESSED A 50% PENALTY!

FOR OFFICE USE ONLY

☐ Yes ☐ No Haz Mat Violations Found?

Signature of Ranking Officer on Inspection:

_____

WHITE COPY - MAIL TO CITY TREASURER.
YELLOW COPY - KEEP FOR YOUR RECORDS.
PINK COPY - TO ACCOUNDING.
GOLD COPY - TO FIRE ADMINISTRATION.

CULVER CITY TREASURER
P.O. BOX 507
9770 CULVER BLVD.
CULVER CITY, CA. 90232-0507

CULVER CITY FIRE DEPARTMENT
HAZARDOUS MATERIALS
DISCLOSURE PROGRAM

BUSINESS EMERGENCY PLAN FOR:

BUSINESS NAME: Fox Hill Dry cleaner

STREET ADDRESS: 6223 Bristol Parkway
Culver City, CA 90230

BUSINESS PHONE: [redacted]

FOR OFFICIAL USE ONLY

Plan reviewed by: _____ ☐ **In Compliance**

Date Reviewed: _____ ☐ **Not In Compliance**

CCFD 92/5-6

CULVER CITY HAZARDOUS MATERIALS DISCLOSURE PROGRAM

BUSINESS EMERGENCY PLAN

PART 1. EMERGENCY NOTIFICATIONS

A handler of hazardous materials is required to immediately report any release or threatened release of hazardous materials to the Culver City Fire Department. Failure to do so may result in criminal and/or civil prosecution.

A. REQUIRED NOTIFICATIONS

In the event of a release or threatened release of hazardous materials, call each of the following agencies:

AGENCY	*PHONE NUMBERS*
Culver City Fire Department	**911**
California Office of Emergency Services	**(800)852-7550**
National Response Center	**(800)424-8802**

Provide the following information when you call:
*** Name of the person and business.**
*** Business street address.**
*** Location of the incident.**
*** Type of incident (spill, gas release, etc.)**
*** The name(s) of the chemical substance(s) involved.**
*** The amount of the chemical substances involved.**
*** The extent of injuries, if any.**
*** Possible hazards to human health and/or the environment.**
*** Emergency call-back phone number** [redacted]

If a chemical spill or release at your facility could create a toxic cloud or a liquid stream that could drift beyond your facility, then, identify nearby facilities that could be in imminent danger.

To the North:
Facility Marshall **Phone ( ) _____-_____**

Facility _____ **Phone ( ) _____-_____**

To the South:
Facility _____ **Phone ( ) _____-_____**

Facility _____ **Phone ( ) _____-_____**

To the East:
Facility _____ **Phone ( ) _____-_____**

Facility _____ **Phone ( ) _____-_____**

To the West:
Facility Vacant **Phone ( ) _____-_____**

Facility Travel Agency **Phone** [redacted]

CULVER CITY FIRE DEPARTMENT

NOTICE OF CONDITIONS NOT IN COMPLIANCE WITH THE FIRE REGULATIONS AND ORDER TO COMPLY

Fire Control #: [redacted]
Engine Co. Name: 936
Inspected By: STORMS

O/C 1. ADDRESS NUMERALS & BUSINESS LICENSE — BUSINESS LICENSE #: _____

(X) a. UFC 10.208 Business must have address numbers readily visible from the street.
( ) b. CCFD Business must have a current Culver City business license.

2. FIRE PROTECTION EQUIPMENT

( ) a. UFC 10.301 You must provide ____ Fire extinguishers for proper Fire Protection.
( ) b. UFC 10.302 Fire Extinguishers be serviced, mounted and identified with a sign.
( ) c. UFC 10.302 Your extinguisher(s) system is/are due for their annual maintenance. Kitchen hood systems are required to be serviced semi-annually.
( ) d. Title 19, Sec. 904-904.5 Automatic sprinkler systems and/or standpipes must have a quarterly maintenance inspection and 5-year service. Records of both must be kept. Five-year service date is _____.
( ) e. UFC 10.206a Provide and maintain access to and visibility of Fire Department connection.
( ) f. NFPA 13.3 Secure the sprinkler control (OS & Y) valve in the open position with a chain and padlock.
( ) g. UBC 3802b 3803d,4, 3805d Restore the exterior Fire Department hose connections to the fire sprinkler and standpipe system to proper operating condition.
( ) h. UFC 10.302.2 Replace the defective fire hose on the interior standpipe hose connection.
( ) i. UFC 10.302 Re-rack the fire hose. Fire hose shall be maintained in readiness.
( ) j. UMC 2003a Clean the filters, hoods and ducts over cooking surface in the kitchen.

3. ELECTRICAL

O/C O/C O/C
( ) a. UFC 85.104 Circuit breakers may not be taped or secured in the "ON" position.
( ) b. UFC 85.106 Extension cords are prohibited and may not be used in place of fixed wiring.
( ) c. UFC 85.107 Multi-plug adapters are prohibited unless equipped with U.L. Listed circuit breakers.
(X) d. NEC 400-3, Discontinue the use of unapproved electric wiring.
(X) e. NEC 370.15 Provide and maintain approved cover plates on all electrical outlets, switches, junction and pull boxes.

4. CLEARANCES & EXITS

( ) a. BC33.3a Clear Aisle's to a minimum of 36/44"
( ) b. UFC 85.108 Minimum 30" clearance shall be provided in front of electrical panels.
( ) c. UFC 10.206 Access clearance shall be provided around fire protection equipment.
( ) d. UFC 11.404 Minimum 36" clearance shall be provided on all sides of heating equipment.
( ) e. NFPA 13 Clearance between the bottom of sprinkler heads and the top storage shall not be less than 18 inches
( ) f. UFC 10.302 Remove all obstructions to the interior standpipe outlet.
( ) g. UFC 11.302 Provide and maintain clearance of more than 24" between the top of all storage and the ceiling.
( ) h. UFC 12.103 All exit doors must be unobstructed.
( ) i. UFC 12.108 Exit signs shall be installed at required exit doorways and where other wise necessary to indicate the direction of egrees when the exit serves an occupant load of 50 or more.
( ) j. UBC 3313 Repair and maintain the required illuminated exit signs in operable condition at all times the building is occupied
( ) k. UFC 12.104e Remove blocking devices from all automatic or self-closing doors.
( ) l. UBC 3305 Provide and maintain approved automatic closing device(s) required on fire door(s).
( ) m. UFC 12.104a Repair the exit door to permit free and proper operation.
( ) n. UBC 3304c Discontinue the use of and remove all unapproved locks, latches, hasps, fasteners or bolts from the required exit door.
( ) o. UBC 3304c Exit doors shall be openable from the inside without the use of a key or any special knowledge or effort.
( ) p. UFC 11.201 Improve and maintain house keeping standards

5. HAZARDOUS MATERIALS

( ) a. UFC 80.103 A Hazardous Materials Disclosure must be submitted for 55 gallons, 500 pounds or 200 cubic feet of a hazardous material.
( ) b. UFC 80.104d MSDS shall be kept on premises at all times.
( ) c. UFC 80.104e Provide approved 704 signs for building. Appropriately label chemical or hazardous waste containers.
( ) d. UFC 74.107 All compressed gas cylinders shall be adequately secured to prevent falling or being knocked over.
( ) e. UFC 45.202 Discontinue unapproved spraying of flammable liquids and provide an approved spray booth for this operation.
( ) f. UFC 45.201f Provide metal waste cans for rags or waste impregnated with finishing materials.
( ) g. UFC 45.201 Clean or replace the spray booth filters.
( ) h. UFC 26.104 Provide an approved flammable liquid storage cabinet for storage of 10 or more gallons of flammable liquid.
( ) i. UFC 79.802 Discontinue gravity dispensing of flammable or combustible liquids.
( ) j. UFC 79.802d Provide and maintain adequate grounding and bonding for the flammable liquid dispensing.
( ) k. UFC 79.806 Discontinue dispensing. handling or draining of flammable or combustible liquids as flammable vapors may reach a source of ignition.
( ) l. UFC 79.104a Provide approved safety containers for the storage and handling of flammable or combustible liquids.

6. STRUCTURAL

( ) a. UBC 10.401 Repair the ceiling, as necessary, to maintain the required fire resistive construction.
( ) b. UBC 10.401 Repair the wall(s), as necessary, to maintain the required resistive construction.
( ) c. UBC 1706b Repair the trash chute door(s), as necessary, to make them self-closing.
( ) d. UFC 11.406 Provide and maintain all trapdoors and scuttle covers in a closed position at all times.

7. ADDITIONAL VIOLATIONS

( ) _____

SUMMARY: _____

A compliance inspection will be made on or about 5-20-94 If you have any questions, call (310) 202-5804.

AM 10:30 5-20-94

Received by: [redacted] Title: Owner Date: 4/25/94

Business Name: FOX HILLS DRY CLEANERS Business Address: 6223 BRISTOL PARK WAY

DISTRIBUTION: White - Fire Marshal; Yellow - Business; Pink - CCFD
C:FIRE0191 (04/01/91)

CULVER CITY FIRE DEPARTMENT

NOTICE OF CONDITIONS NOT IN COMPLIANCE WITH THE FIRE REGULATIONS AND ORDER TO COMPLY

Fire Control #: [redacted]
Engine Co. Name: K3C
Inspected By: K. TORRICO

BUSINESS LICENSE #: _____

1. ADDRESS NUMERALS & BUSINESS LICENSE

O/C (X) a. UFC 10.208 Business must have address numbers readily visible from the street.
( ) b. CCFD Business must have a current Culver City business license.

2. FIRE PROTECTION EQUIPMENT

( ) a. UFC 10.301 You must provide ____ Fire extinguishers for proper Fire Protection.
( ) b. UFC 10.302 Fire Extinguishers be serviced, mounted and identified with a sign.
( ) c. UFC 10.302 Your extinguisher(s) system is/are due for their annual maintenance. Kitchen hood systems are required to be serviced semi-annually.
( ) d. Title 19, Sec. 904-904.5 Automatic sprinkler systems and/or standpipes must have a quarterly maintenance inspection and 5-year service. Records of both must be kept. Five-year service date is _____.
( ) e. UFC 10.206a Provide and maintain access to and visibility of Fire Department connection.
( ) f. NFPA 13.3 Secure the sprinkler control (OS & Y) valve in the open position with a chain and padlock.
( ) g. UBC 3802b 3803d,4, 3805d Restore the exterior Fire Department hose connections to the fire sprinkler and standpipe system to proper operating condition.
( ) h. UFC 10.302.2 Replace the defective fire hose on the interior standpipe hose connection.
( ) i. UFC 10.302 Re-rack the fire hose. Fire hose shall be maintained in readiness.
( ) j. UMC 2003a Clean the filters, hoods and ducts over cooking surface in the kitchen.

3. ELECTRICAL

( ) a. UFC 85.104 Circuit breakers may not be taped or secured in the "ON" position.
( ) b. UFC 85.106 Extension cords are prohibited and may not be used in place of fixed wiring.
( ) c. UFC 85.107 Multi-plug adapters are prohibited unless equipped with U.L. Listed circuit breakers.
O/C (X) d. NEC 400-3, Discontinue the use of unapproved electric wiring.
O/C (X) e. NEC 370.15 Provide and maintain approved cover plates on all electrical outlets, switches, junction and pull boxes.

4. CLEARANCES & EXITS

( ) a. BC33.3a Clear Aisle's to a minimum of 36/44"
( ) b. UFC 85.108 Minimum 30" clearance shall be provided in front of electrical panels.
( ) c. UFC 10.206 Access clearance shall be provided around fire protection equipment.
( ) d. UFC 11.404 Minimum 36" clearance shall be provided on all sides of heating equipment.
( ) e. NFPA 13 Clearance between the bottom of sprinkler heads and the top storage shall not be less than 18 inches
( ) f. UFC 10.302 Remove all obstructions to the interior standpipe outlet.
( ) g. UFC 11.302 Provide and maintain clearance of more than 24" between the top of all storage and the ceiling.
( ) h. UFC 12.103 All exit doors must be unobstructed.
( ) i. UFC 12.108 Exit signs shall be installed at required exit doorways and where other wise necessary to indicate the direction of egrees when the exit serves an occupant load of 50 or more.
( ) j. UBC 3313 Repair and maintain the required illuminated exit signs in operable condition at all times the building is occupied
( ) k. UFC 12.104e Remove blocking devices from all automatic or self-closing doors.
( ) l. UBC 3305 Provide and maintain approved automatic closing device(s) required on fire door(s).
( ) m. UFC 12.104a Repair the exit door to permit free and proper operation.
( ) n. UBC 3304c Discontinue the use of and remove all unapproved locks, latches, hasps, fasteners or bolts from the required exit door.
( ) o. UBC 3304c Exit doors shall be openable from the inside without the use of a key or any special knowledge or effort.
( ) p. UFC 11.201 Improve and maintain house keeping standards

5. HAZARDOUS MATERIALS

( ) a. UFC 80.103 A Hazardous Materials Disclosure must be submitted for 55 gallons, 500 pounds or 200 cubic feet of a hazardous material.
( ) b. UFC 80.104d MSDS shall be kept on premises at all times.
( ) c. UFC 80.104e Provide approved 704 signs for building. Appropriately label chemical or hazardous waste containers.
( ) d. UFC 74.107 All compressed gas cylinders shall be adequately secured to prevent falling or being knocked over.
( ) e. UFC 45.202 Discontinue unapproved spraying of flammable liquids and provide an approved spray booth for this operation.
( ) f. UFC 45.201f Provide metal waste cans for rags or waste impregnated with finishing materials.
( ) g. UFC 45.201 Clean or replace the spray booth filters.
( ) h. UFC 26.104 Provide an approved flammable liquid storage cabinet for storage of 10 or more gallons of flammable liquid.
( ) i. UFC 79.802 Discontinue gravity dispensing of flammable or combustible liquids.
( ) j. UFC 79.802d Provide and maintain adequate grounding and bonding for the flammable liquid dispensing.
( ) k. UFC 79.806 Discontinue dispensing. handling or draining of flammable or combustible liquids as flammable vapors may reach a source of ignition.
( ) l. UFC 79.104a Provide approved safety containers for the storage and handling of flammable or combustible liquids.

6. STRUCTURAL

( ) a. UBC 10.401 Repair the ceiling, as necessary, to maintain the required fire resistive construction.
( ) b. UBC 10.401 Repair the wall(s), as necessary, to maintain the required resistive construction.
( ) c. UBC 1706b Repair the trash chute door(s), as necessary, to make them self-closing.
( ) d. UFC 11.406 Provide and maintain all trapdoors and scuttle covers in a closed position at all times.

7. ADDITIONAL VIOLATIONS

( ) _____

SUMMARY: _____

A compliance inspection will be made on or about 5-20-94 If you have any questions, call (310) 202-5804. All O/C. 10-20-94

Received by: [redacted] Title: Owner Date: 4/25/94

Business Name: FOX HILLS DRY CLEANERS Business Address: 6223 BRISTOL PARK WAY

DISTRIBUTION: White - Fire Marshal; Yellow - Business; Pink - CCFD
C:FIRE0191 (04/01/91)

CULVER CITY HAZARDOUS MATERIALS DISCLOSURE PROGRAM

EMERGENCY CHEMICAL INFORMATION FORM

Complete the following information for all hazardous chemicals involved in or potentially affected by the incident. Make as many additional copies of this form as you may require, IN ADVANCE, and keep the copies in a convenient place for your immediate use during an emergency. ***GIVE A COMPLETED COPY OF THIS FORM TO THE EMERGENCY RESPONDERS UPON THEIR ARRIVAL AT THIS FACILITY.***

Chemical Name: PERCHLORDETHYLENE

CAS Number (if known): __ __ __ __ __ - __ __ - __

Amount of chemical spilled or released: 80 GALLONS

If still spilling, the estimated amount of the chemical substance remaining in in the original container: NO

Chemical Name: _____

CAS Number (if known): __ __ __ __ __ - __ __ - __

Amount of chemical spilled or released: _____

If still spilling, the estimated amount of the chemical substance remaining in in the original container: _____

Rec. 5-17-95

CULVER CITY FIRE DEPARTMENT

HAZARDOUS MATERIALS DISCLOSURE PROGRAM

BUSINESS EMERGENCY PLAN

BUSINESS NAME: Fox Hill Dry Cleaner
STREET ADDRESS: 6223 Bristol Parkway, Culver City, CA 90230
BUSINESS PHONE [redacted]

① 6-1-95
② 6-1-96

FOR OFFICIAL USE ONLY

Plan reviewed by: _____ ☐ In Compliance

Date Reviewed by: ☐ Not In Complaince

CULVER CITY HAZARDOUS MATERIALS DISCLOSURE PROGRAM

BUSINESS EMERGENCY PLAN

PART 1. EMERGENCY NOTIFICATIONS

A handler of hazardous materials is required to immediately report any release or threatened release of hazardous materials to the Culver City Fire Department. Failure to do so may result in criminal and/or civil prosecution.

A. REQUIRED NOTIFICATIONS

In the event of a release or threatened release of hazardous materials, call each of the following agencies:

AGENCY	*PHONE NUMBERS*
Culver City Fire Department	911
California Office of Emergency Services	(800)852-7550
National Response Center	(800)424-8802

Provide the following information when you call:

* Name of the person and business.
* Business street address.
* Location of the incident.
* Type of incident (spill, gas release, etc.)
* The name(s) of the chemical substance(s) involved.
* The amount of the chemical substances involved.
* The extent of injuries, if any.
* Possible hazards to human health and/or the environment.
* Emergency call-back phone number [redacted]

If a chemical spill or release at your facility could create a toxic cloud or a liquid stream that could drift beyond your facility, then, identify nearby facilities that could be in imminent danger.

To the North: Facility	Marshall	Phone [redacted]
Facility		Phone ( ) _____-_____
To the South: Facility		Phone ( ) _____-_____
Facility		Phone ( ) _____-_____
To the East: Facility		Phone ( ) _____-_____
Facility		Phone ( ) _____-_____
To the West: Facility	DE VOE TRAVEL Agency	Phone [redacted]
Facility		Phone ( ) _____-_____

EMERGENCY INFORMATION FORMS

THE FOLLOWING FORMS ARE FOR USE IN THE EVENT OF AN ACTUAL OR THREATENING HAZARDOUS MATERIALS EMERGENCY.

FILL THESE FORMS OUT COMPLETELY, AND BE READY TO HAND THEM TO THE FIRE DEPARTMENT PERSONNEL WHEN THEY ARRIVE AT THE EMERGENCY SCENE.

IN THE EVENT OF AN EMERGENCY,

CALL 911

Part 2. Continued

EVACUATION PLANNING

C. Describe the evacuation routes, emergency exits, and staging areas for employees in each work area at this facility. (A "staging area" is a specific location where your personnel meet after an evacuation, where you make sure everyone got out safely).

1. **Working area:** Alteration Room
   Evacuation route: Front Door (Alteration Room)
   Emergency exits: Front Door
   Staging area:
2. **Working area:** Press Area
   Evacuation route: Front Door and Back Door
   Emergency exits: BACK Door
   Staging area:
3. **Working area:** Counter Area
   Evacuation route: Front Door
   Emergency exits: " "
   Staging area:
4. **Working area:** Cleaning Area
   Evacuation route: Front Door – Back Door
   Emergency exits: " "
   Staging area:
5. **Working area:**
   Evacuation route:
   Emergency exits:
   Staging area:

MAKE ADDITIONAL COPIES OF THIS FORM, AS NEEDED.

PART 3. EMPLOYEE RESPONSIBILITIES.

Every business is required to develop an emergency plan. Part of this plan shall include the pre-assignment of important emergency duties to specific employees, and training of employees to carry out these emergency duties. Provide this information below for those employees who will carry out the emergency duties.

JOB TITLE: Owner or Manager

EMERGENCY FUNCTION(S):

A. Call 911
B. Turn off Boiler
C. Turn off Electric system
D. Evacuate All Employees
E. _____

Has this employee received training in these functions? (Check one): ☒ **YES** ☐ **NO**

JOB TITLE: _____

EMERGENCY FUNCTION(S):

A. _____
B. _____
C. _____
D. _____
E. _____

Has this employee received training in these functions? (Check one): ☐ **YES** ☐ **NO**

JOB TITLE: _____

EMERGENCY FUNCTION(S):

A. _____
B. _____
C. _____
D. _____
E. _____

Has this employee received training in these functions? (Check one): ☐ **YES** ☐ **NO**

MAKE ADDITIONAL COPIES OF THIS FORM, AS NEEDED.

Part 4. Continued

TRAINING RECORDS
FOR HAZARDOUS MATERIALS AND EMERGENCIES

In addition to planning and conducting training programs, each employer should maintain training records for no less than three years. For your convenience, a form for recording this information is provided for your use. These reports do not have to be mailed back to the Fire Department with the Business Plan, but should be available to Fire Department personnel upon request. Make as many additional copies of this form as you need.

Employee Name: [redacted]

Employee Title: Spoter and owner

Training Provided: 6 years Experience and Red the Rules printed Programs.

Date Completed: 5-1-95 completed Again

Employee Name:

Employee Title:

Training Provided:

Date Completed:

Employee Name:

Employee Title:

Training Provided:

Date Completed:

Employee Name:

Employee Title:

Training Provided:

Date Completed:

MAKE ADDITIONAL COPIES OF THIS FORM, AS NEEDED.

A BUSINESS IS REQUIRED BY LAW TO NOTIFY THE CULVER CITY FIRE DEPARTMENT WITHIN 30 DAYS OF ANY OF THE FOLLOWING EVENTS:

1. **Change of business address.**
2. **Change of business ownership.**
3. **Change of business name.**
4. **Cessation of business operation (quitting business).**
5. **Use or handling of a previously undisclosed hazardous material.**
6. **A 100% increase in the quantity of a previously disclosed hazardous material.**

IN ADDITION, IF A BUSINESS HANDLES EXTREMELY (ACUTELY) HAZARDOUS MATERIALS, THE BUSINESS MUST NOTIFY THE CULVER CITY FIRE DEPARTMENT WITHIN 30 DAYS OF ANY OF THE FOLLOWING EVENTS:

1. **A modification, change, or addition to your facility which either increases your usage of extremely hazardous materials by 10% or greater, or substantially increases the risk in handling extremely hazardous materials at that address.**

2. **If you have prepared a Risk Management and Prevention Program, any changes to your operations and/or procedures which require changes in your Risk Management and Prevention Program.**

A COPY OF THE PLAN SHALL BE RETAINED AT YOUR BUSINESS FOR REVIEW BY THE FIRE DEPARTMENT PERSONNEL.

I CERTIFY, UNDER PENALTY OF PERJURY, THAT THE ENCLOSED INFORMATION IS TRUE AND CORRECT TO THE BEST OF MY KNOWLEDGE.

SIGNATURE: [redacted]

NAME: Fox Hill Dry cleaner

TITLE: owner

DATE: 5-1-95

EMERGENCY INFORMATION FORMS

THE FOLLOWING FORMS ARE FOR USE IN THE EVENT OF AN ACTUAL OR THREATENING HAZARDOUS MATERIALS EMERGENCY.

FILL THESE FORMS OUT COMPLETELY, AND BE READY TO HAND THEM TO THE FIRE DEPARTMENT PERSONNEL WHEN THEY ARRIVE AT THE EMERGENCY SCENE.

IN THE EVENT OF AN EMERGENCY,

CALL 911

CULVER CITY HAZARDOUS MATERIALS DISCLOSURE PROGRAM

EMERGENCY CHEMICAL INFORMATION FORM

Complete the following information for all hazardous chemicals involved in or potentially affected by the incident. Make as many additional copies of this form as you may require, IN ADVANCE, and keep the copies in a convenient place for your immediate use during an emergency. ***GIVE A COMPLETED COPY OF THIS FORM TO THE EMERGENCY RESPONDERS UPON THEIR ARRIVAL AT THIS FACILITY.***

Chemical Name: _____

CAS Number (if known): Perchloroethylene

Amount of chemical spilled or released: 50 gallons

If still spilling, the estimated amount of the chemical substance remaining in in the original container: No

---

Chemical Name: _____

CAS Number (if known): __ __ __ __ __ - __ __ - __

Amount of chemical spilled or released: _____

If still spilling, the estimated amount of the chemical substance remaining in in the original container: _____

CULVER CITY HAZARDOUS MATERIALS DISCLOSURE PROGRAM

Hazardous Material Inventory Form
Chemical Description Page

HAZ MAT FORM 3

☒ ADD ☐ DELETE ☐ REVISE (1)		Page 1 (2) Of 1 (3)	
CHEMICAL LOCATION (4)	In dry cleaning machine.		
MAP # (5)	1	GRID # (6)	F5 & 6

CHEMICAL LOCATION IS NOT SUBJECT TO DISCLOSURE

Chemical Name (7)	PERCHLOROETHYLENE	Trade Secret (10)	☐ Yes ☐ No
Common Name (8)	Perc	EHS (11)	☐ Yes ☐ No
CAS (9)		If EHS Box is "Y"", all amounts must be in lbs.	
Type (12)	☐ Pure ☐ Mixture ☐ Waste	Radioactive (14)	☐ Yes ☐ No
Physical State (13)	☐ Solid ☒ Liquid ☐ Gas	µCURIES (15)	
Hazard Categories(16)	☒ Fire ☐ Reactive ☐ Pressure Release ☐ Acute Health ☐ Chronic Health		
State Waste Code (17)	Units (20) ☒ Gal. ☐ Cu. Ft.	Max. Daily Amt. (21)	60
Days on Site (18)	365 ☐ Lbs. ☐ Tons.	Avg. Daily Amt. (22)	50
Largest Container (19)	5 GAL **If EHS amounts must be in lbs.**	Annual Waste Amt. (23)	
Storage Container (24)	☐ Above Ground Tank ☐ Can ☐ Box ☐ Tank Wagon ☐ Below Ground Tank ☐ Carboy ☐ Cylinder ☐ Rail Car ☐ Tank Inside Building ☐ Silo ☐ Glass Bottle ☐ _____ ☒ Steel Drum ☐ Fiber Drum ☐ Plastic Bottle ☐ Plastic/Nonmetallic Drum ☐ Bag ☐ Tote Bin		
Storage Pressure (25)	☒ Ambient ☐ Above Ambient ☐ Below Ambient		
Storage Temperature(26)	☒ Ambient ☐ Above Ambient ☐ Below Ambient ☐ Cryogenic		

% WT (27)	Hazardous Component (28)	EHS (29)	CAS # (30)
1		☐ Yes ☐ No	
2		☐ Yes ☐ No	
3		☐ Yes ☐ No	
4		☐ Yes ☐ No	
5		☐ Yes ☐ No	

Billing Exemptions: (31)	☐ Recycled	☐ Prepackaged for direct sale to the public	☐ Stored in below ground tanks
Business Name: Fox Hill Dry cleaner		Business Address: 6223 Bristol Parkway, CC, CA 90230	

CULVER CITY FIRE DEPARTMENT

9770 CULVER BLVD., CULVER CITY, CA. 90232 • (310) 253-5925

HAZARDOUS MATERIALS FEE INVOICE

BILLED TO:

[redacted]
Fox Hills Dry Cleaners
6223 Bristol Pkwy.
Culver City, CA. 90230

CITY OF CULVER CITY [redacted]
ACCT/DEPT. 171 58.38
DATE: 01/07/98 TIME: 13:40:19

Make check payable to the City of Culver City.
Note all fees received after 30 days from date of invoice shall be assessed a 50% penalty.

Treasury No.	Accounting No.		
[redacted]	01-456-3490		
INVOICE DATE	**CUSTOMER NUMBER**	**PAYMENT DUE**	**AMOUNT DUE**
10/13/97	[redacted]	11/15/97	**$58.38**

Please cut along dotted line and return this remittance stub with your payment.

DATE	DESCRIPTION	AMOUNT DUE
10/13/97	1997 Hazardous Materials Fees	116.75
	50% Fee Reduction	$58.38

C.C.F.D. REC'D BY
31 DEC 97 10 54

INVOICE DATE	CUSTOMER NUMBER	PAYMENT DUE	AMOUNT DUE
10/13/97	[redacted]	11/15/97	**$58.38**

Check # [redacted] paid 12/7/97

CULVER CITY FIRE DEPARTMENT

9770 CULVER BLVD., CULVER CITY, CA. 90232 • (310) 253-5927

HAZARDOUS MATERIALS FEE INVOICE

BILLED TO:

[redacted]
Fox Hills Dry Cleaners
6223 Bristol Pkwy.
Culver City, CA. 90230

[redacted]

Make check payable to the City of Culver City.
Note all fees received after 30 days from date of invoice shall be assessed a 50% penalty.

Treasury No.	Accounting No.
[redacted]	[redacted]

INVOICE DATE	CUSTOMER NUMBER	PAYMENT DUE	AMOUNT DUE
1/21/97	[redacted]	2/28/97	$58.38

Please cut along dotted line and return this remittance stub with your payment.

DATE	DESCRIPTION	AMOUNT DUE
1/21/97	1997 Hazardous Materials Fees	116.75
	50% Fee Reduction	$58.38

INVOICE DATE	CUSTOMER NUMBER	PAYMENT DUE	AMOUNT DUE
1/21/97	[redacted]	2/28/97	$58.38

CULVER CITY FIRE DEPARTMENT
HAZARDOUS MATERIALS DISCLOSURE CHECKLIST

FACILITY NAME: Fox Hills Dry Cleaners
FACILITY ADDRESS: 10223 Bristol Pkwy.
FACILITY PHONE: [redacted]
Account # [redacted]

HAZARDOUS MATERIALS DISCLOSURE	Year Ending 1989	Year Ending 1990	Year Ending 1991	Year Ending 1992	Year Ending 1993	Year Ending 1994	Year Ending 1995	Year Ending 1996
1 Date Due ? / Date Received ?						6-1-95 / 5-17-95		
2 Facility Information ?						yes		
3 Any Haz Mats ? / Extreme Haz Mats ?						yes / no		
4 Site Plan Drawing ?						yes		
5 Chemical Description ?						yes		
6 Bus. Emergency Plan ?						yes		
7 NFPA Sign ?						?		
8 Fee Paid ?						YES $116.75		
9 Comments ?								
10 Response Letters ?								
11								

Fire Copy

CULVER CITY FIRE DEPARTMENT
HAZARDOUS MATERIALS FEE INVOICE

9770 Culver Blvd., Culver City, CA. 90232 (310) 253-5900

Treas.	Acct. No.
171	[redacted]

Business Name: Fox Hill Dry Cleaner
Business Address: 6223 Bristol Pkwy.
Culver City, CA. 90230
Business Contact: [redacted]
Business Phone:

Customer Number	Invoice Date	Payment Due	Amount Due
[redacted]	2/1/96	3/2/96	$116.75

Please cut along dotted line and return this remittance stub with your payment.
Make check payable to City of Culver City. Note: All fees received after 30 days from date of invoice shall be assessed a 50% penalty!

Chemical Name	Average Gallons	Average Pounds	Avg/Cubic Feet	Total Pounds	Recycled Amounts	Amounts in UST's	Amounts Pre-pack	Amounts Exempt	Amounts Non-Exempt
Perchloroethylene	50.00			417.50				0.00	417.50
				0.00				0.00	0.00
				0.00				0.00	0.00
TOTALS	50.00	0.00	0.00	417.50	0.00	0.00	0.00	0.00	417.50

PAID
MAR 6 1996
SUE A. McCABE
CITY TREASURER

ITEMIZED DESCRIPTION	TOTAL POUNDS	UNIT COST
1. Reportable amounts of hazardous materials on site flat fee.		$75.00
2. Total pounds of hazardous materials	417.50	
3. Pounds of recycled materials.	0.00	
4. Pounds of haz mats in underground storage tanks.	0.00	
5. Pounds of hazardous materials pre-packaged in quantities solely for direct use by the public.	0.00	
6. Pounds of haz mats exempt from the "per pound" fee.	0.00	
7. Pounds of haz mats subject to the x $0.10 "per pound" fee.	417.50	
8. Amount of $ 0.10 "per pound" fee owed.		$41.75
9. Number of underground storage tanks actively used for storing hazardous materials subject to the $40.00 "per tank" fee.	0.00	
10. Amount owed for underground tank storage.		$0.00
11. Total amount owed for hazardous materials.		**$116.75**

Culver City Fire Dept.
Hazardous Materials Fee Invoice
Customer Copy
(310) 253-5900

CUSTOMER NUMBER
[redacted]

INVOICE DATE
2/1/96

PAYMENT DUE
3/2/96

AMOUNT DUE
$116.75

Note: All fees received after 30 days from the date of invoice shall be assessed a 50% penalty !

Fire Copy

CULVER CITY FIRE DEPARTMENT
HAZARDOUS MATERIALS FEE INVOICE

4095 Overland Ave., Culver City, CA. 90232 (310) 202-5827

Treas.	Acct. No.
171	[redacted]

Business Name: Fox Hill Dry Cleaner
Business Address: 6223 Bristol Pkwy.
Culver City, CA. 90230
Business Contact: [redacted]
Business Phone:

Customer Number	Invoice Date	Payment Due	Amount Due
[redacted]	7/17/95	8/16/95	$116.75

CITY OF CULVER CITY [redacted]
ACCT/DEPT. 171 116.75
DATE 08/25/95 TIME: 12:50:43

Please cut along dotted line and return this remittance stub with your payment.
Make check payable to City of Culver City. Note: All fees received after 30 days from date of invoice shall be assessed a 50% penalty!

Chemical Name	Average Gallons	Average Pounds	Avg/Cubic Feet	Total Pounds	Recycled Amounts	Amounts in UST's	Amounts Pre-pack	Amounts Exempt	Amounts Non-Exempt
Perchloroethylene	50.00			417.50				0.00	417.50
				0.00				0.00	0.00
				0.00				0.00	0.00
TOTALS	50.00	0.00	0.00	417.50	0.00	0.00	0.00	0.00	417.50

ITEMIZED DESCRIPTION	TOTAL POUNDS	UNIT COST
1. Reportable amounts of hazardous materials on site flat fee.		$75.00
2. Total pounds of hazardous materials	417.50	
3. Pounds of recycled materials.	0.00	
4. Pounds of haz mats in underground storage tanks.	0.00	
5. Pounds of hazardous materials pre-packaged in quantities solely for direct use by the public.	0.00	
6. Pounds of haz mats exempt from the "per pound" fee.	0.00	
7. Pounds of haz mats subject to the x $0.10 "per pound" fee.	417.50	
8. Amount of $ 0.10 "per pound" fee owed.		$41.75
9. Number of underground storage tanks actively used for storing hazardous materials subject to the $40.00 "per tank" fee.	0.00	
10. Amount owed for underground tank storage.		$0.00
11. Total amount owed for hazardous materials.		**$116.75**

Culver City Fire Dept.
Hazardous Materials Fee Invoice
Customer Copy
(310) 202-5827

CUSTOMER NUMBER
[redacted]

INVOICE DATE
7/17/95

PAYMENT DUE
8/16/95

AMOUNT DUE
$116.75

Note: All fees received after 30 days from the date of invoice shall be assessed a 50% penalty !

CULVER CITY FIRE DEPARTMENT

9770 CULVER BLVD., CULVER CITY, CA. 90232 • (310) 253-5925

HAZARDOUS MATERIALS FEE INVOICE

BILL FOR:

[redacted]
Fox Hills Dry Cleaners
6223 Bristol Pkwy.
Culver City, CA. 90230

Make check payable to the City of Culver City.
Note all fees received after 30 days from date of invoice shall be assessed a 50% penalty.

Treasury No.	Accounting No.		
171	[redacted]		
INVOICE DATE	**CUSTOMER NUMBER**	**PAYMENT DUE**	**AMOUNT DUE**
12/8/97	[redacted]	1/8/97	$87.57

Please cut along dotted line and return this remittance stub with your payment.

DATE	DESCRIPTION	AMOUNT DUE
12/8/97	1997 Hazardous Materials Fees	$58.38
	Send haznat packet to: Wants to change reporting amount	
	50% Penalty fee from 10/15/97 unpaid invoice.	$29.19

INVOICE DATE	CUSTOMER NUMBER	PAYMENT DUE	AMOUNT DUE
12/8/97	[redacted]	1/8/97	$87.57

LOS ANGELES COUNTY CERTIFIED UNIFIED PROGRAM AGENCY
ADMINISTERED BY LOS ANGELES COUNTY FIRE DEPARTMENT
CONSOLIDATED UNIFIED PROGRAM INVOICE

Complaint

Fiscal Year 97-98

LACo/CUPA Number: [redacted]

Statement Number: [redacted]

FOX HILLS DRY CLEANERS
6223 BRISTOL PKWY
CULVER CITY, CA 90230

Invoice Date: 12/11/97
Fee Due Date: 01/09/98
Invoice Amount: 540.25

Attn: [redacted]

Owner: [redacted]

Site Address: 6223 BRISTOL PWY, CULVER CITY

PROGRAM DESCRIPTION	FEE AMOUNT
HAZARDOUS WASTE LICENSE FEE FEE CODE 100 LA COUNTY FIRE DEPT	405.00
HAZARDOUS MATERIALS DISCLOSURE PROGRAM CULVER CITY	116.75
STATE SERVICE CHARGE GENERAL PROGRAM OVERSIGHT STATE OF CALIFORNIA	18.50

Please make check payable to L.A. County Fire Department. If any of the above information is incorrect, please complete reverse side and return to the L.A. County Fire Department. Please call (213) 881-2444 if you have any questions.

There will be a $12 service charge for any check returned by the bank for any reason. Additional penalties may apply and your license may be cancelled.

*** INSTALLMENT PLAN IS AVAILABLE: See enclosed pamphlet for information. ***

PENALTY FOR LATE PAYMENT

If the invoice amount or installment is not paid in full prior to the 31st day after the date of the **invoice** the applicant shall pay, in addition to such fee, a late fee equal to 25 percent of the total amount due.

RETURN THIS NOTICE
WITH YOUR PAYMENT

LOS ANGELES COUNTY CERTIFIED UNIFIED PROGRAM AGENCY
ADMINISTERED BY LOS ANGELES COUNTY FIRE DEPARTMENT
CONSOLIDATED UNIFIED PROGRAM INVOICE
PO Box 513148
Los Angeles, CA 90051-1148

LACo/CUPA Number: [redacted]

Statement Number: [redacted]

FOX HILLS DRY CLEANERS
6223 BRISTOL PKWY
CULVER CITY, CA 90230

Invoice Date: 12/11/97
Fee Due Date: 01/09/98
Invoice Amount: 540.25
Installment Amt 270.13

Owner: [redacted]

Amount Paid: $_____

Site Address: 6223 BRISTOL PWY, CULVER CITY

[redacted]

City of Culver City

HAZARDOUS MATERIALS FEES INVOICE FORM

(For instructions, see other side of this form)

1. Business Name: _____

2. Site Address: _____

3. Phone Number: [redacted] 4. Date of Inspection: _____

5. Hazmat Account No.: 008183

6. ☐ Reportable amounts of hazardous materials on site? ..... $ 75 ..... $ _____

7. ☐ Pounds of Reportable Hazardous Materials:

A. Total pounds of hazardous materials ..... _____

B. Pounds of recycled materials ..... _____

C. Pounds of hazardous materials in underground tanks ..... _____

D. Pounds of hazardous materials packaged in quantities solely for direct use by the public ..... _____

E. Total pounds of hazardous matrls exempt from the "per pound" fee _____ _____

F. Pounds of hazardous materials subject to the "per pound" fee ..... _____

G. Fee per pound ..... x $ 0.10

H. Amount of "per pound" fee owed ..... $ _____ $ _____

8. ☐ A. Number of underground tanks actively used for storing hazardous materials ..... _____

B. Fee per tank ..... x $ 40

C. Amount owed for underground tank storage..$ _____ $ _____

9. Total amount owed for hazardous materials ..... $ 75.10

FOLD HERE

FOLD HERE

FOLD HERE

FOLD HERE

MAKE CHECK PAYABLE TO: CITY OF CULVER CITY. MAIL CHECK, INVOICE AND FORMS TO:
(Be sure this address shows in the window part of the envelope provided). NOTE: ALL FEES RECEIVED AFTER 45 DAYS FROM DATE OF INVOICE SHALL BE ASSESSED A 50% PENALTY!

FOR OFFICE USE ONLY

☐ Yes ☐ No Haz Mat Violations Found?

Signature of Ranking Officer on Inspection: _____

WHITE COPY - MAIL TO CITY TREASURER.
YELLOW COPY - KEEP FOR YOUR RECORDS.
PINK COPY - TO ACCOUNDING.
GOLD COPY - TO FIRE ADMINISTRATION.

CULVER CITY TREASURER
P.O. BOX 507
9770 CULVER BLVD.
CULVER CITY, CA. 90232-0507

CULVER CITY HAZARDOUS MATERIALS DISCLOSURE PROGRAM

FACILITY INFORMATION FORM

HAZ MAT FORM 1

Reporting Period 1/1 to 12/31 19 92 **Date Received** 1-8-93

SECTION 1. FACILITY & OWNER/OPERATOR IDENTIFICATION

BUSINESS NAME: Fox Hill Dry Cleaner

FACILITY STREET ADDRESS: 6223 Bristol Parkway

CITY: Culver City **STATE:** CA **ZIP CODE:** 90230 **ACCOUNT#:** [redacted]

DUN & BRADSTREET #: _____ **SIC CODE (4 Digit #):** _____

NATURE OF BUSINESS: Dry cleaners

OWNER/OPERATOR NAME: [redacted] **PHONE NO.** [redacted]

MAILING ADDRESS (If Different): Same as Above

CITY: _____ **STATE:** _____ **ZIP CODE:** _____

SECTION 2. HAZARDOUS MATERIALS USAGE

1. Hazardous Materials - **California law says you must report all HAZARDOUS materials you handle, use or store which is equal to or exceeds 55 gallons (for liquids), 500 pounds (for solids), or 200 cubic feet (for gases) *AT ANY ONE TIME*. Does the amount of hazardous materials your business handles *AT ANY ONE TIME* at this site within a calendar year exceed these amounts? (To find out what is considered a "hazardous material", see page 1 of this packet). If yes, place a check mark in one of the boxes below:**

☒ **YES** ☐ **NO**

2. Extremely Hazardous Materials - **Federal law establishes reportable amounts of Extremely Hazardous Materials. (To find out which chemicals are considered "Extremely Hazardous" and what amounts are considered "reportable quantities", see the Environmental Agency's list of extremely hazardous materials included in this packet). Does this business at this site handle, use, or store AT ANY ONE TIME amounts of Extremely Hazardous Materials equal to or greater than "reportable quantities"? If yes, place a check mark in one of the boxes below:**

☐ **YES** ☐ **NO**

If your answer to both questions was "NO", go to Section 5. If you answered "YES" to either question, please fill out Sections 3, 4, and 5.

SECTION 3. EMERGENCY CONTACTS/FACILITY EMERGENCY COORDINATOR

PRIMARY		SECONDARY	
NAME:	[redacted]	**NAME:**	_____
BUSINESS PHONE		**BUSINESS PHONE:**	_____
24-HOUR PHONE:		**24-HOUR PHONE:**	_____
TITLE:	Owner	**TITLE:**	_____

Name of Facility Emergency Coordinator if different from above _____

SECTION 4.

***For State/Federal Planning:* There are school(s)/hospital(s)/extended care facilities within 1,000 feet (straight line distance) of my facility:** ☐ **YES** ☐ **NO**

SECTION 5. CERTIFICATION

I certify under penalty of law that I have personally examined and am familiar with the information submitted and believe the submitted information is true, accurate, and complete.

Print Name of Owner/Operator _____

Print Name of Document Preparer _____

Signature of Owner/Operator _____ **Date** _____

CCFD 92/5-2

CULVER CITY HAZARDOUS MATERIALS DISCLOSURE PROGRAM

SITE PLAN DRAWING

HAZ MAT FORM 2

INSTRUCTIONS: **In the matrix on the other side of this sheet, draw a diagram of your business site. Include a separate sheet for every floor of each building of the facility. At a minimum, show the following information on your map:**

Scale of map.
Site orientation (North, South, etc.).
Loading areas.
Parking areas.
Internal roads.
Storm and sewer drains.
Adjacent property use.
Locations and names of adjacent streets and alleys.
Access and egress points.
Location of each storage area for hazardous materials.
Location of each hazardous material handling area.
Location of emergency response equipment, such as equipment for fire suppression, First aid equipment, protective clothing, mitigation equipment, etc.

NOTE: **When you fill out HazMat Form 3 (Chemical Information Form), you will use the matrix coordinates on this map to show where each hazardous material is stored or handled (e.g. acetone is at "A-3", waste oil is stored at "C-4", etc.). This will help Fire Fighters in the event of a fire or hazardous materials spill at your facility.**

ALTERNATIVE METHOD **-- If you already have a good site diagram, and if it can be reduced to an 8 1/2 inch by 11 inch page and still be legible, then you can submit that map instead of this form. Just draw the matrix over the map, and make sure it shows all the information listed above.**

CULVER CITY HAZARDOUS MATERIALS DISCLOSURE PROGRAM

INSTRUCTIONS FOR THE CHEMICAL INVENTORY DATA FORM (HAZMAT FORM 3)

NOTE: You must complete a separate Chemical Description block for each hazardous material and hazardous waste that you handle at your facility in amounts equal to or greater than 500 pounds, 55 gallons, or 200 cubic feet of gas (calculated at standard temperature and pressure). You must also complete a separate Chemical Description block for each extremely hazardous substance handled in amounts greater than the Federal reportable quantity or in amounts equal to or greater than 500 pounds, whichever is less.

If you claim trade secret status for any materials inventoried, list all trade secret information on separate Chemical Description pages. Do not mix trade secret information and non-trade secret information on the same page. Check the appropriate box at the top of each page to identify the information on that page as either trade secret or non-trade secret.

To complete this form, you will need information from the Material Safety Data Sheets (MSDS) for your hazardous materials. You are required by both State and Federal law to keep a current copy of an MSDS for each hazardous material you handle. If you need additional MSDS's, you should request them from your vendor.

FACILITY IDENTIFICATION BLOCK

Enter your facility name, site address, and account number. (Your account number is printed on the mailing label of the envelope this packet arrived in. If you have thrown away your envelope, call the Fire Department at (310) 202 5800 during regular business hours and we will look it up for you).

CHEMICAL INFORMATION BLOCK

Chemical Description --

DATA ELEMENT	*INFORMATION REQUIRED*
Common Name	Enter the common name of the chemical or waste.
CAS#	Enter the Chemical Abstracts Service number for the material. (It is listed on the MSDS for this material).
Chemical Name	Enter the chemical name of the substance using the proper chemical terminology. Avoid use of trade names.
UN/NA (DOT) #	Enter the 4-digit material ID# as listed in the DOT emergency response guidebook. This number is often listed on your shipping papers.

DATA ELEMENT	*INFORMATION REQUIRED*
Amount & Time at Facility (Continued)	***AVERAGE DAILY AMOUNT*** **- This is the *average* amount of the chemical substance you have on hand at any one time. You should include the amount in storage, in your equipment, and any other amount of that same chemical you have at your facility in any form. This amount should never be lower than the minimum daily amount you always keep on hand. (See example below).**

Example: A dry cleaner always has 60 gallons of solvent in his dry cleaning machine, and another 5 gallons in his filter. In addition, he keeps a 55-gallon drum of dry cleaning solvent in storage which, over time, is slowly used up until he orders a new barrel. Since he never has less than 65 gallons in his equipment, and has a daily average over time of, say, 25 gallons in his storage drum, his "Average Daily Amount" of dry cleaning solvent is 65+25=90 gallons. His "Maximum Daily Amount would be the 65 gallons plus the 55 gallons that he has right after delivery of a new barrel, for a total of 130 gallons.

DAYS ON SITE **- Enter the total number of days during the previous calendar year that the material was on site (usually 365 days, in most cases).**

LARGEST CONTAINER **- Enter the total capacity of the largest container or series of interconnected containers on site for this specific material.**

Storage Codes & Locations — **This section of the form relies on development of a facility map (see HazMat Form 2) and use of a coding system to show type of storage, storage temperature, and storage pressure. These codes are explained below. Complete a new row for every separate location where you have this material stored at your facility.**

Grid Coordinate — **Enter the grid coordinate from HazMat Form 2 which best describes the location of this material (e.g. "B-7", "C-3", etc.).**

"C" — **In this column, enter the code that best describes the type of storage container at the location specified on this row. Use the codes below:**

CODE	*STORAGE TYPE*
A	Above-ground tank
B	Below-ground tank
C	Tank inside building
D	Steel drum
E	Plastic or non-metal drum
F	Can
G	Carboy
H	Silo
I	Fiber drum

CODE	*STORAGE TYPE*
J	Bag
K	Box
L	Cylinder
M	Glass bottle or jug
N	Plastic bottle or jug
O	Tote bin
P	Tank wagon
Q	Rail car
R	Other

CULVER CITY FIRE DEPARTMENT

Fire Control #: F91016
Engine Co. Name: E3C
Inspected By: _____

NOTICE OF CONDITIONS NOT IN COMPLIANCE WITH THE FIRE REGULATIONS AND ORDER TO COMPLY

BUSINESS LICENSE #: _____

1. ADDRESS NUMERALS & BUSINESS LICENSE

( ) a. UFC 10.208 Business must have address numbers readily visible from the street.
( ) b. CCFD Business must have a current Culver City business license.

2. FIRE PROTECTION EQUIPMENT

( ) a. UFC 10.301 You must provide ____ Fire extinguishers for proper Fire Protection.
( ) b. UFC 10.302 Fire Extinguishers be serviced, mounted and identified with a sign.
( ) c. UFC 10.302 Your extinguisher(s) system is/are due for their annual maintenance. Kitchen hood systems are required to be serviced semi-annually.
( ) d. Title 19, Sec. 904-904.5 Automatic sprinkler systems and/or standpipes must have a quarterly maintenance inspection and 5-year service. Records of both must be kept. Five-year service date is _____.
( ) e. UFC 10.206a Provide and maintain access to and visibility of Fire Department connection.
( ) f. NFPA 13.3 Secure the sprinkler control (OS & Y) valve in the open position with a chain and padlock.
( ) g. UBC 3802b 3803d,4, 3805d Restore the exterior Fire Department hose connections to the fire sprinkler and standpipe system to proper operating condition.
( ) h. UFC 10.302.2 Replace the defective fire hose on the interior standpipe hose connection.
( ) i. UFC 10.302 Re-rack the fire hose. Fire hose shall be maintained in readiness.
( ) j. UMC 2003a Clean the filters, hoods and ducts over cooking surface in the kitchen.

3. ELECTRICAL

( ) a. UFC 85.104 Circuit breakers may not be taped or secured in the "ON" position.
( ) b. UFC 85.106 Extension cords are prohibited and may not be used in place of fixed wiring.
( ) c. UFC 85.107 Multi-plug adapters are prohibited unless equipped with U.L. Listed circuit breakers.
( ) d. NEC 400-3, Discontinue the use of unapproved electric wiring.
(X) e. NEC 370.15 Provide and maintain approved cover plates on all electrical outlets, switches, junction and pull boxes.

4. CLEARANCES & EXITS

( ) a. BC33.3a Clear Aisle's to a minimum of 36/44"
( ) b. UFC 85.108 Minimum 30" clearance shall be provided in front of electrical panels.
( ) c. UFC 10.206 Access clearance shall be provided around fire protection equipment.
( ) d. UFC 11.404 Minimum 36" clearance shall be provided on all sides of heating equipment.
( ) e. NFPA 13 Clearance between the bottom of sprinkler heads and the top storage shall not be less than 18 inches
( ) f. UFC 10.302 Remove all obstructions to the interior standpipe outlet.
( ) g. UFC 11.302 Provide and maintain clearance of more than 24" between the top of all storage and the ceiling.
( ) h. UFC 12.103 All exit doors must be unobstructed.
( ) i. UFC 12.108 Exit signs shall be installed at required exit doorways and where other wise necessary to indicate the direction of egrees when the exit serves an occupant load of 50 or more.
( ) j. UBC 3313 Repair and maintain the required illuminated exit signs in operable condition at all times the building is occupied
( ) k. UFC 12.104e Remove blocking devices from all automatic or self-closing doors.
( ) l. UBC 3305 Provide and maintain approved automatic closing device(s) required on fire door(s).
( ) m. UFC 12.104a Repair the exit door to permit free and proper operation.
( ) n. UBC 3304c Discontinue the use of and remove all unapproved locks, latches, hasps, fasteners or bolts from the required exit door.
( ) o. UBC 3304c Exit doors shall be openable from the inside without the use of a key or any special knowledge or effort.
( ) p. UFC 11.201 Improve and maintain house keeping standards

5. HAZARDOUS MATERIALS

( ) a. UFC 80.103 A Hazardous Materials Disclosure must be submitted for 55 gallons, 500 pounds or 200 cubic feet of a hazardous material.
( ) b. UFC 80.104d MSDS shall be kept on premises at all times.
(X) c. UFC 80.104e Provide approved 704 signs for building. Appropriately label chemical or hazardous waste containers. NOT DONE
( ) d. UFC 74.107 All compressed gas cylinders shall be adequately secured to prevent falling or being knocked over.
( ) e. UFC 45.202 Discontinue unapproved spraying of flammable liquids and provide an approved spray booth for this operation.
( ) f. UFC 45.201f Provide metal waste cans for rags or waste impregnated with finishing materials.
( ) g. UFC 45.201 Clean or replace the spray booth filters.
( ) h. UFC 26.104 Provide an approved flammable liquid storage cabinet for storage of 10 or more gallons of flammable liquid.
(X) i. UFC 79.802 Discontinue gravity dispensing of flammable or combustible liquids. NOT DONE
( ) j. UFC 79.802d Provide and maintain adequate grounding and bonding for the flammable liquid dispensing.
( ) k. UFC 79.806 Discontinue dispensing, handling or draining of flammable or combustible liquids as flammable vapors may reach a source of ignition.
( ) l. UFC 79.104a Provide approved safety containers for the storage and handling of flammable or combustible liquids.

6. STRUCTURAL

(X) a. UBC 10.401 Repair the ceiling, as necessary, to maintain the required fire resistive construction.
( ) b. UBC 10.401 Repair the wall(s), as necessary, to maintain the required resistive construction.
( ) c. UBC 1706b Repair the trash chute door(s), as necessary, to make them self-closing.
( ) d. UFC 11.406 Provide and maintain all trapdoors and scuttle covers in a closed position at all times.

7. ADDITIONAL VIOLATIONS

( ) CLEAN DUST GENERAL HOUSE CLEANING

SUMMARY: TETRACHLOROETHYLENE 2-0-0

A compliance inspection will be made on or about 1 JULY 93 If you have any questions, call (310) 202-5804.

Received by [redacted] Title : OWNER Date: 10 JUN 93

Business Name: FOX HILLS DRY CLEANERS Business Address: 6223 BRISTOL PKWY

DISTRIBUTION: White - Fire Marshal; Yellow - Business; Pink - CCFD
C:FIRE0191 (04/01/91)

31090
E3C

CULVER CITY FIRE DEPARTMENT
OCCUPANCY DATA RECORD

1. Business Address 6223 Bristol Parkway Bus. Phone [redacted]
   Business Name Fox Hill Dry Cleaner Alt. Phone _____
   Name Home Address Phone
2. Owner/Manager [redacted]
3. Alternate
   _____
4. Co-Occupancy _____
5. Owner/Manager _____
6. Bldg./Owner/Agent _____ 7. Sq. Ft. of Occupancy 2100
8. Bldg. Type _____ No. of Stories 1 Est. Height 30 Width 30 Depth 70
9. Occupancy Group B-2 Type of Business Dry Cleaning

STRUCTURAL AND CONTENT DATA

	Yes	No		Type, Quantity, Location, Comments (Write Number, followed by comments.)
10.		X	High Voltage	
11.		X	Haz Mat - Fire	
12.		X	Haz Mat - Pressure	
13.	X		Haz Mat - Reactive	110 Gallions Tetrachloroethylene
14.		X	Haz Mat - Immed. Health	
15.		X	Haz Mat - Delayed	
16.		X	Tanks or Vats	
17.		X	Basement	
18.		X	Living Quarters	
19.		X	Elevator	
20.		X	Overhead Machinery	
21.		X	Building Sprinklers	
22.		X	Stand Pipes (Dry)	
23.		X	Alarm System	
24.	X		Fire Extinguishers	
25.		X	Spec. Fire Prot. Equip.	
26.		X	Other Hazards	
27.		X	Spec. Emerg. Procedures	
28.		X	Spec. Permits Required	
29.	X		MSDS Location	In office desk

Data Verified:
By Lt. Eat.
Dept. I.D. No. 771
Date 9/11/90

Rechecked Date/By	Dept. I.D. No.	Rechecked Date/By	Dept. I.D. No.	Rechecked Date/By	Dept. I.D. No.	Rechecked Date/By	Dept. I.D. No.

WHITE COPY - TO DISPATCH. BLUE COPY - TO FIRE PREVENTION. CARD COPY - TO ENGINE COMPANY.

Appendix F

LA COUNTY PUBLIC WORKS RECORDS

I-7158

J. STEWART STEIN AIA FCSI
ARCHITECT - CONSULTANT

3838 EAST VAN BUREN
PHOENIX, ARIZONA 85008
AREA CODE 602-275-4741

C-Ch. 7/1/73

December 1, 1972

City of Culver City
Industrial Waste
P. O. Box 507
Culver City, CA 90230

Re: Ramada Inn
Culver City, Calif. (Comm)
Job No. 203-WD-797-0105

Gentlemen:

We are returning herewith two (2) copies of the Application for Industrial Waste Permit, including Ramada Development Company check #005092, dated 11-30-72, in the amount of $15.00.

Very truly yours,

J. Stewart Stein

J. Stewart Stein, AIA

JSS/pk

Enclosures

cc: Richard Kopecky
Robert Clements

DEC 4 1972

CITY OF CULVER CITY

File No. 7158

INDUSTRIAL WASTE
CITY HALL
P.O. BOX 507
CULVER CITY, CALIF. 90230
VERMONT 75211
UPTON 04861

APPLICATION FOR INDUSTRIAL WASTE PERMIT

See Reverse Side for Fee Schedule
(Submit in Duplicate)

Permit No. D0140

Firm name RAMADA INNS, INC. Phone (602)275-4741

Installation address 6221 thru 6299 Bristol Parkway
Number and Street

Mailing address 3838 East Van Buren Phoenix Arizona 85008
Number and Street City State

Type of business Shopping Center

Processes discharging liquid wastes

Condensate from Air Conditioning Units

Garbage Disposal (Safeway Market)

Chemical and physical characteristics of above waste discharge:

Ground Produce

Estimated quantities of waste Air Conditioning - 10 GPD

Garbage Disposal -200 GPD

X Signature [signature] Title Owner's Agent Date 11-29-72

OVER DO NOT WRITE BELOW THIS LINE - FOR OFFICE USE ONLY OVER

(✓) New ( ) Revision or Addition ( ) Change of Ownership

Discharge will be to (✓) Sewer ( ) S.D. ( ) Watercourse ( ) Other

Size and location ≥1 H.P. G.G. in Produce Preparation Rm.

Flow characteristics: Max. flow < 20 gpm. Total flow ≤ 1000 gpd.

Required treatment Dilution of ground garbage w/ cold tap water

Required treatment facility G.G. w/ timed, automatic cold water cut-off valve

Additional information

Fee classification I Industrial classification 101

Inspector Harry Rubin Date 12/4/72

9-29-69

PLEASE SIGN AND
MAIL TO ABOVE ADDRESS WITH
CHECK FOR $15.00

REQUEST FOR: I-NUMBER ☐ DATA CHANGE ☑

When requesting a new I-No., fill in B and C only.

When requesting a Data Change, fill in A completely and fill in only items to be changed in B.

A: (Fill in data as it appears on I.B.M. list now.)

I-No. 7158-2M

Name _____

Address _____ Zip Code _____

B: (Fill in new data as you want it to appear on the next I.B.M. list.)

Name Safeway Market

Address 6221 Bristol Parkway Zip Code _____

Region-City 2M Status Comm Permit No. D-0140

Classif. ~~101~~ 005 SMD City Disp. Code 1

C: Show plot or sketch showing dimensions of the property and ties to cross streets.

Located between streets _____ & _____

W.S. No. _____

Thos. guide _____

By Glen E. Dellman Date 9/20/78

PROCESSING

File folder & indexing by _____

Plotted by _____

City or unincorporated _____

#162 Rev. 2/7/64

file

COUNTY OF LOS ANGELES
DEPARTMENT OF COUNTY ENGINEER
PROJECT PLANNING AND POLLUTION CONTROL DIVISION

INSPECTOR'S REPORT

TO: Mark Sjoberg DATE: 11/8/85

FROM: Don H Tallman FILE: I-7158-2M

INDUSTRY: Safeway Market
6221 Bristol Parkway, Culver City

REPORT:

Above Company has moved out of above location & the Clothing Store (Marshalls) occupies the building. Garbage Grinder has been removed. No facilities exists.
Cancel File.

(made update on 11-19-85 accord. to above)

761550L-15-CE 658-2-70

DHT

CITY OF CULVER CITY

File No. 7200

INDUSTRIAL WASTE
CITY HALL
P.O. BOX 507
CULVER CITY, CALIF. 90230
VERMONT 75211
UPTON 04861

APPLICATION FOR INDUSTRIAL WASTE PERMIT

See Reverse Side for Fee Schedule
(Submit in Duplicate)

Permit No. D-0187

Firm name PHOTO FAST Phone (temporary) 390-1938

Installation address 6247 BRISTOL PARKWAY, CULVER CITY
Number and Street

Mailing address 6247 BRISTOL PARKWAY, CULVER CITY, CAL.
Number and Street City State

Type of business 1-HOUR Photo Developing & PRINTING

Processes discharging liquid wastes

Fast film process and developing.

Chemical and physical characteristics of above waste discharge:

FILM PROCESS FLOW

Estimated quantities of waste 500 Gal. per day

Signature [signature] Title OWNER Date 4/14/82

OVER DO NOT WRITE BELOW THIS LINE - FOR OFFICE USE ONLY OVER

(✓) New ( ) Revision or Addition ( ) Change of Ownership

Discharge will be to (✓) Sewer ( ) S.D. ( ) Watercourse ( ) Other

Size and location Sample Box; County Std. I-12

Flow characteristics: Max. flow _____ gpm. Total flow _____ gpd.

Required treatment Sample Box Sampling

Required treatment facility

County Standard Sample Box - I-12

Additional information

Approved plans in file

Fee classification 1 Industrial classification —

Inspector [signature] Date 4/21/82

9-29-69

COUNTY OF LOS ANGELES
DEPARTMENT OF COUNTY ENGINEER-FACILITIES
SANITATION DIVISION

OFFICE CHECK
IBM ( )
Fee Class ___
Billing ( )
___

INDUSTRIAL WASTE SURVEY

City Culver City — I-File No. I-7200-2M

SMD No. LA City — Permit No. D20187 D0187

FIRM NAME Photo Fast

Address 6247 Bristol Pkwy — Telephone No. 410-9209

between Green Valley and Centinella — TG 5 C

Contact Name Myong Kim — Title Owner

Business and processes: (List ALL chemicals used and/or produced) Photo Photo + developing printing. Iw generated from film desire

Type and Quantity I.W. (List chemical names) development chemicals
Total flow 500 gal per day. Peak flow 5 GPM

WASTE DISPOSAL:

Sample Taken None — Parameters None

Sewer: SMD City — San.Dist. None — Volume see above

Surface Drainage None — Cooling Water None — Uncontaminated None

Ground None — Holding Tank None — Level Alarm None

Name of Liquid Waste Hauler None — Other None

PRETREATMENT FACILITIES:

Location Inside Rear of Bldg S/W

Trap: Standard None — Non-Standard None

Other 3 floor sinks — Sample Box I 2

REQUIREMENTS AND DATA:

Inspection Freq. 1 — Rainwater list None — Permit Date 4-21-82

New Industry yes — Resurvey NO — T.C. Requested HAVE

Classification 127 — SIC No. 7395 — Disp. Method LOCAL

REMARKS AND RECOMMENDATIONS: Iw facilities constructed according to approved plans except for I 2 which has an elbow on inlet. Issued notice to correct. For sketch see plan in file

Survey by: Albert Carpenter — Date 1-4-83

cs 41

2-80

COUNTY OF LOS ANGELES
DEPARTMENT OF COUNTY ENGINEER
PROJECT PLANNING AND POLLUTION CONTROL DIVISION

NOTICE

Date 1-4-83

To MYONG KIM

File No. I-7200-2M

Firm Name PHOTO FAST

I.W. Permit No. D0187

Location 6247 BRISTOL PKY WAY, CULVER CT.

Remarks YOUR SAMPLE BOX CONTAIN'S AN ELBOW. THE I-12 SAMPLE BOX DESCRIBED ON YOUR PLAN'S DOES NOT INCLUDE ONE, THE ELBO MUST BE REMOVED BY 1-15-83.

Please telephone the office indicated below for return inspection:

C. G. Brisley, Jr., Division Engineer

671-7531 EX 315 OR 302

By [signature]

COUNTY OF LOS ANGELES
DEPARTMENT OF COUNTY ENGINEER
PROJECT PLANNING AND POLLUTION CONTROL DIVISION

TO: Photo Fast

Date March 8, 1983

LOCATION: 6247 Bristol Pky.
Culver City

File No. I-7200-2M

NOTICE OF COMPLIANCE

The corrections made following issuance of the Notice of Violation ~~and Order to Comply~~ issued on 1/4/83 for violation of ~~Los Angeles County~~ City of Culver City Ordinance No. CS-965 and/or the conditions and limitations of Industrial Waste Disposal Permit No. D-0187, satisfy said Notice and Order.

Harvey T. Brandt, COUNTY ENGINEER
C.G. Brisley, Jr., Division Engineer

By Robert Hartley
Robert Hartley

rz 8
1-74

TRANS: INSP HMS INSPECTION DISPLAY/UPDATE OPER: E262589
PROG: PWC160 12/03/02 15:50:03

ACTION: B (A)DD (C)HANGE (D)ELETE (B)ROWSE A(S)SC # BROWSE
FILE #: 007163 023834 NAME: PENSKE AUTO CENTER SEC? N STAT: PERM
STREET #: 1600 FR: DR: NAME: FOOTHILL SF: BLVD UN:
CITY: LA VERNE ZIP: 91750 3498 AREA: 6E TEL: 909 596 2586
INSP #: I 000356784 INSP TYPE: I IBIL INSP DT: 090502 INSP DISP: ____
ASSC #: _ _____ ASSC # TYPE: ASSC # DT: ASSC # DISP:

INSP PROC: _____ SAMP REQ? _ SELF MONT? _

INSP INFO: PLEASE DETERMINE CORRECT OWNERSHIP INFORMATION AND ISSUE APPROPRIATE NOTICE.

RESULTS: LA VERNE BUTTERFIELD LI is prop. owner. Kest Investments Culver City are the prop. mgrs. Both have same address. Insp issued 11/1/02 & NONC issued 12/4/02 to Kest Investments

ASSIGN DT: 090502 DUE DT: 091902 ASSIGN TO: 47913 BSD
START DT: _____ COMP DT: 12/4/02 COMP BY: _____
LAST TRAN/DATE/OPER: INSP 091202 E054385

END OF ENTRIES

Barbara Kurrell

COMP.

L.A. COUNTY DPW
DATE COMPILED: 06/25/99
RUN DATE: 09/30/02 18:31:38

HAZARDOUS MATERIALS SYSTEM
IW INSPECTION JOB ORDER
SCHEDULED INSPECTIONS

REPORT: PWB150.001
INSP#: I000358223
ASSC#: P000020187
PAGE: 1

FILE #: 006962-I07200 NAME: PHOTO FAST
ADD: 6247 BRISTOL PKWY
CULVER CITY, CA 90230 AREA: 2M SMD: 99
XSTREET: GREEN VALLEY THOMAS GUIDE: 0672-H6
CONTACT: JEFFERY TCHON TEL: 310 216 9123

Shann 12/05/02

PROC: STD SAMPLE REQUIRED? N

INSP INFO: SAMPLE BOX LOCATED INSIDE DARK ROOM

PERM TYPE: I 01 OPERATING PERMIT-LOCAL SEWER STATUS: PERMITTED
JURIS: L LOCAL ORD/DISPOSAL TO LA CITY
INDUSTRY: 216 FILM PROCESSING, RETAIL
FACILITY: 1A RECEPTOR ONLY (STD I-1, I-12) -
SIC: 7395 PHOTOFINISHING LABORATORIES
RDS: RDS AREA: SQ FT

	FREQUENCY	LAST PERFORMED	NEXT DUE
INSPECTION	06		10/20/02
SAMPLE	00		
SELF-MONITOR	00		

ASSGN TO: CENTINELA VALLEY FIELD OFFICE SECT: FIELD INSPECTION UNIT

==========

RESULTS: (310) 284-7100 - VACANT-FOR LEASE - James Wallman - called 12/9/02
(310) 575-1517 DAN HARCH
9Am - 9:15Am Thursday for inspection

REMARKS: closure application completed for sample box - closed in place A#44/. Inspected on 10/23/02 it was found that the sample box was closed in place.

INSPECTOR: [signature] INSPECTION DATE: 10/23/02, 12/9/02

DISP: Comp MA

COUNTY OF LOS ANGELES DEPARTMENT OF PUBLIC WORKS

INDUSTRIAL WASTE/HAZARDOUS MATERIALS UNDERGROUND STORAGE
CLOSURE INSPECTION REPORT

Date 12/09/02

Facility Name Photo Fast — File No. I-00692-I07200

Site Address 6247 Bristol pkwy — Permit No. 20187

Contact Person Daniel M. Hirsch — Phone (310) 575-1517

Type Inspection: [ ] Tank(s) & Piping [ ] Tank(s) only [ ] Piping only [ ] Sump(s) [✓] Closure in place [ ] Other Sample Box

Contractor _____ Phone ( ) _____

Samples by _____ Phone ( ) _____

Geologist _____ Phone ( ) _____

Industrial Hygienist _____ Phone ( ) _____

Items closed:

	Type (tank/sump)	Contents	Capacity	Proper Sampling [yes]	Proper Sampling [no]	Perm Removal	Perm In-place
1.	Sample Box	no samples req'd		[ ]	[✓]	[ ]	[✓]
2.				[ ]	[ ]	[ ]	[ ]
3.				[ ]	[ ]	[ ]	[ ]
4.				[ ]	[ ]	[ ]	[ ]

Observations:	[yes]	[no]	
Visual contamination observed	[ ]	[ ]	
Sampling of excavated soil required	[ ]	[ ]	
Tanks structurally sound	[ ]	[ ]	
Tanks remaining on site	[ ]	[ ]	How many Ø Monitor sys. _____
Sampling conducted by DPW	[ ]	[ ]	Attach Chain-of-Custody
Notice issued	[ ]	[ ]	Attach copy of Notice

Comments: sample box closed in place.

Include a detailed site survey on the reverse of this form.

Inspector [signature] Date 12/09/02

38-0027 DPW 4/91

N
Not Drawn to scale

Bristol Park Way

Parking Lot AREA

Shopping Mall

unit 6247

Sample map closed in pdf

HMS UPDATE
BY _____
DATE _____
APP# _____
-HQ USE ONLY-

FOR HMS UPDATE ONLY
Cancellation Worksheet For
Industrial Waste Disposal Permit

Site/File No.: 006962 I0720 Date: 12/09/02

Name: Photo fast

Street No.: 6247 Bristol Pkwy, Culver City 90230

Permit No.: 20187 Insp. No.: 358223 App. No.: A 36441

	Yes	No	Other
Requested Closure Authorization conditions and limitations Items A, B, C, D & E completed	[✓]	[ ]	[ ]
All industrial waste producing operations have ceased	[✓]	[ ]	[ ]
All industrial waste treatment facilities have been rendered inoperable to prevent further use	[✓]	[ ]	[ ]
All industrial wastes remaining on the premises have been removed to a legal point of disposal Closure in Place	[✓]	[ ]	[ ]
All fees required up to this date of request for cancellation have been paid	[✓]	[ ]	[ ]

Closure Date: 12/26/02 Last Used Date: _____ Removal Date: _____

Comments: sample box was observed on 10/23/02 and it was closed in place. closure appr & fee rec'd. Please remove from HMS.

By _____ Date: 12/09/03
Inspector, Environmental Programs Division

NH2\CANCEL

COUNTY OF LOS ANGELES
DEPARTMENT OF PUBLIC WORKS
Environmental Programs Division
900 S. Fremont Avenue
Alhambra, CA 91803-1331
Telephone: (626) 458-3517 Fax: (626) 458-3568

900

To be completed by DPW only

APP. NO. 364441
FILE 006962-I07200
FEE $ 905.00 AREA 2.M
CHECK ☐ CASH ☐

APPLICATION FOR CLOSURE

FACILITY/SITE INFORMATION & ADDRESS

FACILITY/SITE NAME	PHOTO FAST	C/O	
ADDRESS	6247 BRISTOL PKWY	CROSS STREET	
CITY CULVER CITY	STATE CA ZIP CODE 90230	PHONE	
EMERGENCY CONTACT	DAN HIRSCH	PHONE	

PROPERTY OWNER INFORMATION & ADDRESS

NAME	LEES & STRAUSS ENT.	C/O	
MAILING ADDRESS	1517 S. SEPULVEDA BL		
CITY L.A.	STATE CA ZIP CODE 90025	PHONE	

CONTRACTOR INFORMATION & ADDRESS — OWNER/OPERATOR AS CONTRACTOR

NAME	—	C/O	
MAILING ADDRESS	—	CONTRACTOR LICENSE NO.	
CITY	— STATE — ZIP CODE —	PHONE	

CLOSURE REQUESTED
☐ PERMANENT, FACILITY REMOVAL (SEE CONDITIONS A, B, C, E, and F on back)
☒ PERMANENT, CLOSURE IN PLACE (SEE CONDITIONS A, B, C, D, and F on back)

DESCRIPTION OF WASTE GENERATING OPERATIONS/FACILITIES TO BE CLOSED

TYPE OF BUSINESS	1 HOUR PHOTO	INV PERMIT NUMBER	20187
FEDERAL SIC CODE	WASTEWATER PRODUCING OPERATIONS		
FACILITY(S) TO BE CLOSED	PHOTO FAST SAMPLE BOX		
ATTACH PLOT PLAN SHOWING LOCATION OF FACILITIES TO BE CLOSED			

COMPLETE THE FOLLOWING:

	YES	NO
HAS AN UNAUTHORIZED RELEASE EVER OCCURRED AT THIS SITE?	☐	☒
HAVE STRUCTURAL REPAIRS EVER BEEN MADE TO THIS FACILITY?	☐	☒
WILL NEW FACILITIES BE INSTALLED AFTER CLOSURE?	☐	☒
WILL INDUSTRIAL WASTE GENERATING OPERATION REMAIN AFTER CLOSURE?	☐	☒

PERMANENT CLOSURE OF SAMPLE BOX

>>>IF THE ANSWER TO ANY QUESTION ABOVE IS YES, ATTACH EXPLANATION<<<

NOTICE: WASTEWATER AND/OR RESIDUES THAT MAY BE LEFT IN FACILITIES TO BE CLOSED AND CONTAMINATED SOILS MAY BE A HAZARDOUS WASTE WHICH MUST BE TRANSPORTED AND DISPOSED OF PURSUANT TO CHAPTER 6.5, OF THE CALIFORNIA HEALTH & SAFETY CODE. FAILURE TO COMPLY MAY BE PROSECUTED AS A FELONY VIOLATION.

BY SIGNING BELOW AND UNDER PENALTY OF PERJURY, THE APPLICANT CERTIFIES THAT ALL STATEMENTS AND DISCLOSURES ABOVE ARE TRUE AND CORRECT AND THAT THEY HAVE READ AND AGREE TO ABIDE BY THIS CLOSURE AUTHORIZATION AND ALL CONDITIONS AND LIMITATIONS ON THE REVERSE SIDE OF THIS FORM AND ADDITIONAL CONDITIONS THAT MAY BE ATTACHED.

APPLICANTS SIGNATURE	Daniel M. Hirsch	DATE	12/16/02
APPLICANT'S NAME (PRINT)	DANIEL M. HIRSCH	PHONE	310/ 575-1517
AS: ☒ OWNER	☐ OPERATOR ☐ CONTRACTOR		

To be completed by DPW only

PURSUANT TO SECTION 20.36.220, LOS ANGELES COUNTY CODE*, PERMISSION IS HEREBY GRANTED TO PROCEED WITH THE CLOSURE DESCRIBED ABOVE SUBJECT TO THE ATTACHED CONDITIONS AND LIMITATIONS. THIS AUTHORIZATION EXPIRES 180 DAYS FROM THE DATE BELOW. YOU MUST CONTACT THE FIELD OFFICE INDICATED ON THE ENCLOSED NOTIFICATION REQUIREMENTS SHEET NO LATER THAN 72 HOURS PRIOR TO THE START OF WORK. PLEASE NOTE THAT INSPECTORS CAN BE CONTACTED FROM 8:00 a.m. to 9:30 a.m. MONDAY THROUGH FRIDAY ONLY.

SOIL SAMPLING REQUIRED: ☒ NO ☐ YES (SEE ATTACHED)

JAMES A. NOYES
Director of Public Works

BY _____ DATE 12/26/02

Mc, Sec 29-5

* ☐ CITY MUNICIPAL SECTIONS APPLY.

Complete the Attached Certification of Compliance with Los Angeles County Lobbyist Ordinance

AUTHORIZATION FOR CLOSURE
INDUSTRIAL WASTE CONTROL PROGRAM
CONDITIONS AND LIMITATIONS

A. GENERAL

1. This closure authorization is limited to closure of industrial wastewater pretreatment facilities NOT permitted as hazardous waste treatment units pursuant to Chapter 6.5, California Health & Safety Code, or underground storage tanks pursuant to Title 11, Division 4, Los Angeles County Code.

2. All work shall be carried out in full compliance with all applicable Federal, State and local laws, ordinances, rules and regulations.

3. The Environmental Programs Division (EPD) shall be notified in writing 30 days in advance of any facility closure unless this requirement is specifically waived by the Director of Public Works.

4. The applicant shall demonstrate that no pollution or nuisance will be created by the proposed closure.

5. All fees due to EPD for the operation and/or maintenance of the facility subject to closure through the date of closure shall be paid.

6. A fee pursuant to Section 20.36.270, Los Angeles County Code, or applicable city code shall accompany this application.

B. PRIOR TO STARTING WORK

1. All wastewater generating operations tributary to the facility to be closed shall be terminated or directed to alternative approved facilities.

2. All accumulated industrial and/or hazardous wastes shall be removed from the industrial waste pretreatment facility.

3. All required plumbing and/or sewer abandonment permits shall be obtained from the Building Official prior to capping any drains, sewers or private sewer systems.

4. Inspection notification(s) shall be made as directed by this approval.

C. APPLICABLE TO ALL CLOSURES

1. Sewer laterals serving the wastewater pretreatment facility to be closed and any open sewer connections shall be removed or severed and capped immediately downstream from such facility and shall include the removal of sample box, cleanout, trap and vent associated with the facility.

2. The severed outlet line shall be capped off with a fast-setting cement or other approved equivalent material.

3. All inlets, floor sinks, drains, trenches or other fixtures tributary to the pretreatment facility shall be removed or permanently sealed with a fast setting cement or other approved equivalent material.

4. If at any time evidence of an unauthorized discharge from the facility or tributary facilities is discovered, the applicant shall notify EPD within 24 working hours and shall take all necessary steps to secure any contaminated soils or residues.

5. No work shall be covered until all required inspections have been made.

D. PERMANENT CLOSURE IN PLACE

1. Closure in place is allowed only when specified by this authorization.

2. Prior to backfill, any samples required by this approval shall be taken.

3. Upon completion of all work required above, the pretreatment facility shall be backfilled with sand, pea gravel or other approved material and compacted to within a maximum of 4 inches below grade.

4. The remaining 4 inches (minimum) shall be filled with concrete or equivalent approved material.

5. All backfill operations shall be carried out in compliance and in accordance with applicable Building Code requirements.

E. PERMANENT CLOSURE BY REMOVAL

1. Upon completion of all work required by Conditions A through C above, the pretreatment facility shall be excavated and transported to a legal point of disposal.

2. Prior to backfill, any samples required by this approval shall be taken.

3. All excavation and backfill operations shall be carried out in compliance with applicable Building Code requirements.

F. REQUIRED REPORTS

1. Within 30 days of the date of closure, the applicant shall furnish EPD a closure report describing all work done, results of any required sampling, disposition of any contaminated soils or materials found and evidence of compliance with Conditions B1, B2, B3, C4, D2, E1 and E2.

2. The closure report shall include any additional requirements made a part of this approval.

CERTIFICATION OF COMPLIANCE WITH LOS ANGELES COUNTY LOBBYIST ORDINANCE

This is to certify that I, as permit applicant, for the project located at _____
LOCATION ADDRESS

am familiar with the requirements of Los Angeles County Code Chapter 2.160 et seq., (relating to the Los Angeles County Lobbyist Ordinance) and all persons acting on behalf of myself have complied and will continue to comply therewith through the application process.

_____ _____
APPLICANT (PRINT NAME) APPLICANT SIGNATURE

_____ _____
COMPANY NAME (If employed by an entity/agency) DATE

INSPECTION NOTIFICATION REQUIREMENTS

Pursuant to Los Angeles County Code, Section 20.36.220, and the Conditions and Limitations of the attached Industrial Wastewater Pretreatment Facilities Closure Authorization, you are required to complete the following notifications indicated below within the time period specified prior to commencement of work on this closure.

ALL REQUIRED PLUMBING AND/OR SEWER ABANDONMENT PERMITS, SHALL BE OBTAINED FROM THE BUILDING OFFICIAL (APPROPRIATE CITY OR COUNTY) PRIOR TO CAPPING ANY DRAINS, SEWER OR PRIVATE SEWER SYSTEM.

72 HOURS - DEPARTMENT OF PUBLIC WORKS WASTE CONTROL ENGINEERING INSPECTOR:

>>Unless otherwise noted DPW inspectors are available at the following offices between 8:00 a.m. and 9:30 a.m. **ONLY**.<<

[ ] WHITTIER DISTRICT - (562) 906-8426
13523 E. Telegraph Rd., Whittier, CA 90605-3437

[X] CENTINELA VALLEY REGION - (310) 534-4862
24320 S. Narbonne Ave., Lomita, CA 90717-1194

[ ] LENNOX DISTRICT - (310) 534-4862
24320 S. Narbonne Ave., Lomita, CA 90717-1194

[ ] SAN GABRIEL VALLEY DISTRICT - (626) 574-0962
125 S. Baldwin Ave., Arcadia, CA 91007-2652

[ ] SAN DIMAS REGION - (626) 574-0962
125 S. Baldwin Ave., Arcadia, CA 91007-2652

[ ] EAST LOS ANGELES DISTRICT - (323) 260-3466
5119 E. Beverly Blvd., Los Angeles, CA 90022-3801

[ ] CITY OF COMMERCE - (323) 887-4456
2535 Commerce Way, Commerce, CA 90040-1487

[ ] NEWHALL REGION - (661) 222-2953
23757 W. Valencia Blvd., Santa Clarita, CA 91355-2192

FAILURE TO PROVIDE NOTICE AS REQUIRED ABOVE MAY RESULT IN CLOSURE AUTHORIZATION REVOCATION, ADDITIONAL SITE ASSESSMENT REQUIREMENTS, AND/OR ADMINISTRATIVE PENALTIES AS PROVIDED BY LAW.

L.A. COUNTY DPW HAZARDOUS MATERIALS SYSTEM REPORT: HMR050.001

DATE COMPILED: 10/06/98 IW INSPECTION JOB ORDER INSP#: I000253137

RUN DATE: 04/08/99 15:10:25 STORMWATER PC INSPECTION, NON- ASSC#: P000020187

PAGE: 1

FILE #: 006962-I07200 NAME: PHOTO FAST
ADD: 6247 BRISTOL PKWY
CULVER CITY, CA 90230 AREA: 2M SMD: 99
XSTREET: GREEN VALLEY THOMAS GUIDE: 0050-C4
CONTACT: JEFFERY TCHON TEL: 310 216 9123

PROC: STORMWATER SAMPLE REQUIRED? N SAMPLE #: _____

INSP INFO: SAMPLE BOX LOCATED INSIDE DARK ROOM

PERM TYPE: I 01 OPERATING PERMIT-LOCAL SEWER STATUS: PERMITTED
JURIS: L LOCAL ORD/DISPOSAL TO LA CITY
INDUSTRY: 216 FILM PROCESSING, RETAIL
FACILITY: 1A RECEPTOR ONLY (STD I-1, I-12)
SIC: 7395 PHOTOFINISHING LABORATORIES
RDS: RDS AREA: SQ FT

	FREQUENCY	LAST PERFORMED	NEXT DUE
INSPECTION	06	11/09/98	10/20/99
SAMPLE	00		
SELF-MONITOR	00		

ASSGN TO: CENTINELA VALLEY FIELD OFFICE SECT: FIELD INSPECTION UNIT

==========

RESULTS: No outside operation.

REMARKS: .5h

INSPECTOR: R. Mc INSPECTION DATE: 5-28-99

DISP: R. Mc Comp

COUNTY OF LOS ANGELES • DEPARTMENT OF PUBLIC WORKS
ENVIRONMENTAL PROGRAMS DIVISION
Storm Water Facility Inspection/Site Visit Report Form

Site/File 6962-I07208
Date 5-28-99
Inspection Work Order (I) 253137

☐ First Inspection ☒ Routine Inspection ☐ Response to Complaint ☐ Facility has closed or new Facility Information (see attached)

Facility Name: Photo Fast
Site Address: 6247 Bristol Pkwy
Area (R/C) Code: 2M

Contact Name: Jeffery Tchen
Phone: 310 216 4123
Business Type/Activity: Photo Finish
SIC: 7395

Is the facility within the County unincorporated area ? ☐ Yes ☒ No City: _____

Is the facility covered under any other permits? (Check all that apply)
☐ None ☒ Industrial Waste
☐ Air Quality ☐ Hazmat business plan ☐ Underground Storage Tanks ☐ Aboveground storage tanks
☐ Fire Dept. (Storage) ☐ Hazardous waste generator ☐ Other: _____

Is the facility covered under a storm water permit? ☒ Does not need coverage ☐ No, but may need to (Refer to Regional Board)
☐ Individual NPDES ☐ General (filed NOI) Does the facility have a SWPPP? ☐ Yes ☒ No

ACTIVITIES ASSESSMENT CHECKLIST

ACTIVITIES - Check each activity present at the site and evaluate its **potential (PPD)** for pollutant discharge: 1 = low potential, 2 = medium potential, 3 = high potential **→ Circled BMPs require your immediate attention - see back of this report.**	APPLICABLE ACTIVITY Yes	No	PPD	EFFECTIVENESS RATING*	
A. MINIMUM BMPs - APPLICABLE TO ALL FACILITIES BMPs employed: 1, 2, 3, 4, 5, 9	[✓]	[ ]	[1]	① ② ③ ④ ⑤	
B. VEHICLE AND EQUIPMENT FUELING BMPs employed:	[ ]	[✓]	[ ]	① ② ③ ④ ⑤	
C. VEHICLE AND EQUIPMENT WASHING/STEAM CLEANING BMPs employed:	[ ]	[✓]	[ ]	① ② ③ ④ ⑤	
D. VEHICLE AND EQUIPMENT MAINTENANCE AND REPAIR BMPs employed:	[ ]	[✓]	[ ]	① ② ③ ④ ⑤	
E. OUTDOOR LOADING/UNLOADING OF MATERIALS BMPs employed:	[ ]	[✓]	[ ]	① ② ③ ④ ⑤	
F. OUTDOOR PROCESS EQUIPMENT OPERATIONS AND MAINTENANCE BMPs employed:	[ ]	[✓]	[ ]	① ② ③ ④ ⑤	
G. OUTDOOR STORAGE OF RAW MATERIALS/PRODUCTS/CONTAINERS BMPs employed:	[ ]	[✓]	[ ]	① ② ③ ④ ⑤	
H. WASTE HANDLING AND DISPOSAL BMPs employed: 1, 2, 3, 4	[✓]	[ ]	[1]	① ② ③ ④ ⑤	
I. CONTAMINATED OR ERODIBLE SURFACE AREAS BMPs employed:	[ ]	[✓]	[ ]	① ② ③ ④ ⑤	
J. BUILDING AND GROUNDS MAINTENANCE BMPs employed:	[ ]	[✓]	[ ]	① ② ③ ④ ⑤	
K. ROOFTOP EQUIPMENT BMPs employed:	[ ]	[✓]	[ ]	① ② ③ ④ ⑤	
L. OUTDOOR DRAINAGE FROM INDOOR AREAS BMPs employed:	[ ]	[✓]	[ ]	① ② ③ ④ ⑤	
M. OTHER (describe):	[ ]	[✓]	[ ]	① ② ③ ④ ⑤	

*① No BMPs used and stormwater pollution likely ② Some BMPs used but not effective ③ Some BMPs used and moderately effective
④ Source control BMPs used and very effective/structural BMPs needed ⑤ All necessary BMPs used and very effective

This report is **not a citation.** It is furnished to the facility representative to assist in designing and evaluating Best Management Practices to prevent the runoff of pollutants to the storm drainage system. A reinspection of your facility (☐ is required) (☒ is not required) to review correction of deficiencies noted above. Please call ( ) _____ by _____ between 8:00 a.m. to 9:30 a.m. to arrange for a reinspection.

Facility Representative Signature: _____ Date: 5-28-99

Print name of Facility Representative: _____ Inspector: _____

EPD/insbmp.1 - 3/99

L.A. COUNTY DPW HAZARDOUS MATERIALS SYSTEM REPORT: PWR050.001

DATE COMPILED: 06/25/99 IW INSPECTION JOB ORDER INSP#: I000285145

RUN DATE: 04/27/00 15:11:05 STORMWATER PC INSPECTION, NON- ASSC#: P000020187

PAGE: 1

FILE #: 006962-I07200 NAME: PHOTO FAST
ADD: 6247 BRISTOL PKWY
CULVER CITY, CA 90230 AREA: 2M SMD: 99
XSTREET: GREEN VALLEY THOMAS GUIDE: 0050-C4
CONTACT: JEFFERY TCHON TEL: 310 216 9123

PROC: STORMWATER SAMPLE REQUIRED? N SAMPLE #: _____

INSP INFO: _____

PERM TYPE: I 01 OPERATING PERMIT-LOCAL SEWER STATUS: PERMITTED
JURIS: L LOCAL ORD/DISPOSAL TO LA CITY
INDUSTRY: 216 FILM PROCESSING, RETAIL
FACILITY: 1A RECEPTOR ONLY (STD I-1, I-12)
SIC: 7395 PHOTOFINISHING LABORATORIES
RDS: RDS AREA: SQ FT

	FREQUENCY	LAST PERFORMED	NEXT DUE
INSPECTION	06	10/28/99	10/20/00
SAMPLE	00		
SELF-MONITOR	00		

ASSGN TO: CENTINELA VALLEY FIELD OFFICE SECT: FIELD INSPECTION UNIT

==========

RESULTS: Lot clean and dry, no outside op.

REMARKS: _____

INSPECTOR: _____ INSPECTION DATE: 5-22-08

DISP: _____

copy

COUNTY OF LOS ANGELES • DEPARTMENT OF PUBLIC WORKS
ENVIRONMENTAL PROGRAMS DIVISION
Storm Water Facility Inspection/Site Visit Report Form

Site/File 6962-I07200

Inspection Work Order (I) 285145

☐ First Inspection ☒ Routine Inspection ☐ Response to Complaint ☐ Facility has closed or new Facility Information (see attached)

Facility Name: Photo Fast

Site Address: 6247 Bristol Pkwy

Area (R/C) Code: 2M

Contact Name: Jeff Tchon

Phone: 310 216 9123

Business Type/Activity: Photo Finish

SIC: 7395

Is the facility within the County unincorporated area ? ☐ Yes ☒ No City: Culver

Is the facility covered under any other permits? (Check all that apply) ☐ None ☒ Industrial Waste
☐ Air Quality ☐ Hazmat business plan ☐ Underground Storage Tanks ☐ Aboveground storage tanks
☐ Fire Dept. (Storage) ☐ Hazardous waste generator ☐ Other:

Is the facility covered under a storm water permit? ☒ Does not need coverage ☐ No, but may need to (Refer to Regional Board)
☐ General (filed NOI) ☐ Individual NPDES

Does the facility have a SWPPP? ☐ Yes ☒ No

ACTIVITIES ASSESSMENT CHECKLIST

ACTIVITIES - Check each activity present at the site and evaluate its **potential for pollutant discharge (PPD)**: 1 = low potential, 2 = medium potential, 3 = high potential ➡ **Circled BMPs require your immediate attention - see back of this report.**	APPLICABLE ACTIVITY Yes	No	PPD	EFFECTIVENESS RATING*	
A. MINIMUM BMPs - APPLICABLE TO ALL FACILITIES BMPs employed: 1 2 3 4 5 9	[✓]	[ ]	[1]	① ② ③ ④ ⑤	
B. VEHICLE AND EQUIPMENT FUELING BMPs employed:	[ ]	[✓]	[ ]	① ② ③ ④ ⑤	
C. VEHICLE AND EQUIPMENT WASHING/STEAM CLEANING BMPs employed:	[ ]	[✓]	[ ]	① ② ③ ④ ⑤	
D. VEHICLE AND EQUIPMENT MAINTENANCE AND REPAIR BMPs employed:	[ ]	[✓]	[ ]	① ② ③ ④ ⑤	
E. OUTDOOR LOADING/UNLOADING OF MATERIALS BMPs employed:	[ ]	[✓]	[ ]	① ② ③ ④ ⑤	
F. OUTDOOR PROCESS EQUIPMENT OPERATIONS AND MAINTENANCE BMPs employed:	[ ]	[✓]	[ ]	① ② ③ ④ ⑤	
G. OUTDOOR STORAGE OF RAW MATERIALS/PRODUCTS/CONTAINERS BMPs employed:	[ ]	[✓]	[ ]	① ② ③ ④ ⑤	
H. WASTE HANDLING AND DISPOSAL BMPs employed: 4	[✓]	[ ]	[ ]	① ② ③ ④ ⑤	
I. CONTAMINATED OR ERODIBLE SURFACE AREAS BMPs employed:	[ ]	[✓]	[ ]	① ② ③ ④ ⑤	
J. BUILDING AND GROUNDS MAINTENANCE BMPs employed:	[ ]	[✓]	[ ]	① ② ③ ④ ⑤	
K. ROOFTOP EQUIPMENT BMPs employed:	[ ]	[✓]	[ ]	① ② ③ ④ ⑤	
L. OUTDOOR DRAINAGE FROM INDOOR AREAS BMPs employed:	[ ]	[✓]	[ ]	① ② ③ ④ ⑤	
M. OTHER (describe):	[ ]	[✓]	[ ]	① ② ③ ④ ⑤	

*① **No BMPs used and stormwater pollution likely** ② **Some BMPs used but not effective** ③ **Some BMPs used and moderately effective**
④ **Source control BMPs used and very effective/structural BMPs needed** ⑤ **All necessary BMPs used and very effective**

This report is **not a citation.** It is furnished to the facility representative to assist in designing and evaluating Best Management Practices to prevent the runoff of pollutants to the storm drainage system. A reinspection of your facility (☐ is required) (☒ is not required) to review correction of deficiencies noted above. Please call ( ) _____ by _____ between 8:00 a.m. to 9:30 a.m. to arrange for a reinspection.

Facility Representative Signature: _____ Date: 5-22-08

Print name of Facility Representative: _____ Inspector: K. Mull

40-0056 DPW 10/99

OFFICE COPY

FLOOR PLAN

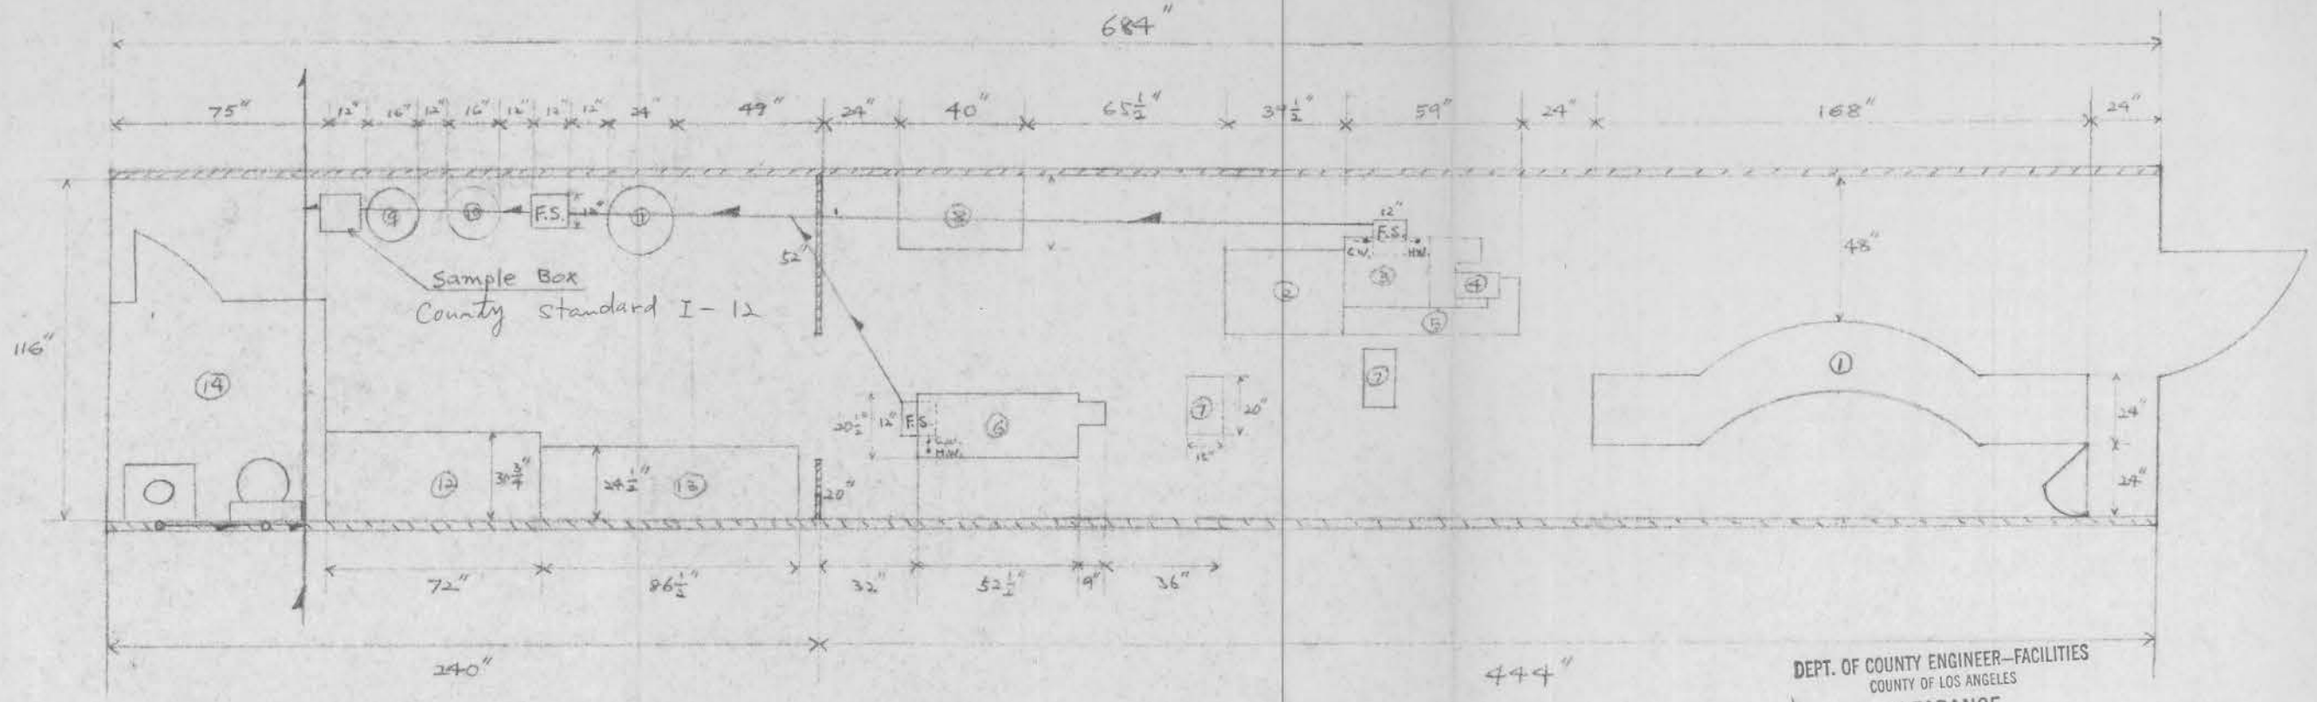

GENERAL INFORMATION

① COUNTER TABLE
② QP-3504K PRINTER
③ QRD-1400 PRINT PROCESSOR
④ QC-3500-2 PRINT CUTTER
⑤ QO-5 SORTING TABLE
⑥ QSF-60L-2 FILM PROCESSOR
⑦ FILM RACKS (2)
⑧ SLEEVING TABLE
⑨ TURBIDITY FILTER
⑩ WATER SOFTNER
⑪ WATER HEATER (199,000 BTU, 100 GAL.)
⑫ NORITSU SINK
⑬ REPLENISHER STORAGE TANK RACK
⑭ BATH ROOM

* F.S. = FLOOR SINK
* C.W. = COLD WATER
* H.W. = HOT WATER
* NO STRUCTURE CHANGED

DEPT. OF COUNTY ENGINEER—FACILITIES
COUNTY OF LOS ANGELES
CLEARANCE
FOR INDUSTRIAL WASTES

Facilities for the collection and disposal of liquid industrial wastes including any floor drains, floor sinks and interceptors or other pretreatment facilities shall be installed as shown on this plan with the traps, vents or other appurtenances required by the Plumbing Code. No additions or alterations of these facilities shall be made without the written permission of the County Engineer. This clearance does not permit or approve the violations of the provisions of any ordinance or statute.

By _____ Date 4/29/82
Sanitation Division

1-HOUR PHOTO FINISHING & PRINTING

SCALE: ¼" = 1'0"	APPROVED BY:	DRAWN BY: KIM
DATE: 4/7/82		REVISED:
ADRESS: FOX HILLS PLAZA SHOPPING CENTER 6247 BRISTOL PARKWAY, CULVER CITY, CA.		DRAWING NUMBER

Appendix G

LA COUNTY FIRE DEPARTMENT RECORDS

INSPECTION REPORT

Los Angeles County Fire Department - Health Hazardous Materials Division
Certified Unified Program Agency - Participating Agency
West District Office
6167 Bristol Parkway Suite 220, Culver City, CA 90230
Tel: (310) 348-1781 / Fax: (310) 348-1793
www.fire.lacounty.gov/hhmd

Business: MARSHALLS 0292			**Inspection Date:** 07/28/2020
Address: 6221 BRISTOL PKWY		**City/State:** CULVER CITY, CA 90230	**Telephone:** (310) 337-9158
Owner: MARSHALLS OF CA, LLC		**Email:**	
FA #: FA0045718	**PR:** PR0103908	**Program Element:** HW GEN, 3-5 EMPLOYEES	**Inspection Type:** ROUTINE INSPECTION
CERS ID #: 10486609		**STATE EPA ID #:** CAL000401844 **FEDERAL EPA ID #:**	

☒ - No violations observed at the time of inspection.

OUT = Out of Compliance COS = Corrected on Site RPT = Repeat Violation

OVERALL INSPECTION COMMENTS

Consent Given By:
Out of Business at this location

Attention: Your facility may be subject to reinspection at any time to verify compliance. Failure to comply with the violations cited may result in reinspection fees, late submittal and noncompliance penalty for CERS, permit revocation, and/or administrative/civil/criminal penalties per Los Angeles County Code. Any time granted for correction of the violation(s) does not preclude any enforcement action by this Department or other agencies.

It is improper and illegal for any County officer, employee or inspector to solicit bribes, gifts, or gratuities in connection with performing their official duties. Improper solicitations include requests for anything of value such as cash, discounts, free services, paid travel or entertainment, or tangible items such as food or beverages. Any attempt by a County employee to solicit bribes, gifts or gratuities for any reason should be reported immediately to either the County manager responsible for supervising the employee or the Fraud hotline at (800) 544-6861 or www.lacountyfraud.org. YOU MAY REMAIN ANONYMOUS.

Signatures

Deborah Bernhard
Hazardous Materials Specialist II

PREVIOUS INSPECTIONS

Activity Date	PE	Rercord ID	Serial No.	Group Code	Service	Result	Action	Activity Min	Travel Min	Inspector ID
07/27/2020	1001	PR0103908	DAQOHZVGD		052	00	00	20	0	EE0000164
07/28/2020	1001	PR0103908	DAXH0L0NR		001	01	00	20	10	EE0000164
07/28/2020	1001	PR0103908	DAQHYEFVS		012	06	09	20	0	EE0000164
07/29/2020	1001	PR0103908	DABSTA3NT		051	00	00	60	0	EE0000164
08/24/2020	1001	PR0103908	DASBJMODW		051	00	00	25	0	EE0000164

VIOLATIONS LIST

Open	Activity Date	Program Element	Viol Status	Service	Result	Action	Violation Degree	Comply on Date	Description

LOG SHEET

Tuesday, July 28, 2020 4:52 PM - DEBORAH BERNHARD
Retail store out of business at this location. Relocated to Inglewood, though the new store has not opened.

INSPECTOR FIELD NOTES

Tuesday, July 28, 2020 4:52 PM - DEBORAH BERNHARD
Inspection and license investigation conducted on site at retail store - HW generator. This business has closed and moved to a new location. Received last disposal from Stericyle. Inactivation requested as of 6/30/20 to avoid FY 20/21 billing. Request to correct billing submitted to K.Clark via email.

INSPECTION REPORT

Los Angeles County Fire Department - Health Hazardous Materials Division
Certified Unified Program Agency - Participating Agency
West District Office
6167 Bristol Parkway Suite 220, Culver City, CA 90230
Tel: (310) 348-1781 / Fax: (310) 348-1793
www.fire.lacounty.gov/hhmd

Business: MARSHALLS 0292			**Inspection Date:** 11/15/2016
Address: 6221 BRISTOL PKWY		**City/State:** CULVER CITY, CA 90230	**Telephone:** (310) 337-9158
Owner: MARSHALLS OF CA, LLC		**Email:**	
FA #: FA0045718	**PR:** PR0103908	**Program Element:** HW GEN, 3-5 EMPLOYEES	**Inspection Type:** ROUTINE INSPECTION
CERS ID #: 10486609		**STATE EPA ID #:** CAL000401844 **FEDERAL EPA ID #:**	

☒ - No violations observed at the time of inspection.

OUT = Out of Compliance COS = Corrected on Site RPT = Repeat Violation

OVERALL INSPECTION COMMENTS

Consent Given By:
Terence Slocum

Attention: Your facility may be subject to reinspection at any time to verify compliance. Failure to comply with the violations cited may result in reinspection fees, late submittal and noncompliance penalty for CERS, permit revocation, and/or administrative/civil/criminal penalties per Los Angeles County Code. Any time granted for correction of the violation(s) does not preclude any enforcement action by this Department or other agencies.

It is improper and illegal for any County officer, employee or inspector to solicit bribes, gifts, or gratuities in connection with performing their official duties. Improper solicitations include requests for anything of value such as cash, discounts, free services, paid travel or entertainment, or tangible items such as food or beverages. Any attempt by a County employee to solicit bribes, gifts or gratuities for any reason should be reported immediately to either the County manager responsible for supervising the employee or the Fraud hotline at (800) 544-6861 or www.lacountyfraud.org. YOU MAY REMAIN ANONYMOUS.

Signatures

Terence Slocum
Manager

Magdalena Ordonez
Hazardous Materials Specialist II

PREVIOUS INSPECTIONS

Activity Date	PE	Rercord ID	Serial No.	Group Code	Service	Result	Action	Activity Min	Travel Min	Inspector ID
07/27/2020	1001	PR0103908	DAQOHZVGD		052	00	00	20	0	EE0000164
07/28/2020	1001	PR0103908	DAXH0L0NR		001	01	00	20	10	EE0000164
07/28/2020	1001	PR0103908	DAQHYEFVS		012	06	09	20	0	EE0000164
07/29/2020	1001	PR0103908	DABSTA3NT		051	00	00	60	0	EE0000164
08/24/2020	1001	PR0103908	DASBJMODW		051	00	00	25	0	EE0000164

VIOLATIONS LIST

Open	Activity Date	Program Element	Viol Status	Service	Result	Action	Violation Degree	Comply on Date	Description

LOG SHEET

INSPECTOR FIELD NOTES

OFFICIAL INSPECTION REPORT

Los Angeles County Fire Department - Health Hazardous Materials Division
Certified Unified Program Agency - Participating Agency
West District Office
6167 Bristol Parkway, Suite 220
Culver City, CA 90230
Telephone: (310) 348-1781 / Fax: (310) 348-1793
www.fire.lacounty.gov/hhmd

BUSINESS: MARSHALLS 0292			**INSPECTION DATE:** 5/13/2014
ADDRESS: 6221 BRISTOL PKWY	**CITY/STATE/ZIP:** CULVER CITY, CA 90230		**TELEPHONE #:** (310) 337-9158
OWNER: MARSHALLS OF CA, LLC		**EMAIL:** NONE SPECIFIED	
FA: FA0045718	**PR:** PR0103908	**PE:** 1001 HW GEN, 3-5 EMPLOYEES	**SERVICE:** FOLLOW-UP REVIEW

☐ - No violations observed at the time of inspection.

OVERALL INSPECTION COMMENTS

Consent given by:

Attention: Non-compliance could result in re-inspection fees, permit revocation, and/or administrative/civil/criminal penalties. A re-inspection may occur at any time to verify compliance. Any time granted for correction of the violation(s) does not preclude any enforcement action by this Department or other agencies.

It is improper and illegal for any County officer, employee or inspector to solicit bribes, gifts, or gratuities in connection with performing their official duties. Improper solicitations include requests for anything of value such as cash, discounts, free services, paid travel or entertainment, or tangible items such as food or beverages. Any attempt by a County employee to solicit bribes, gifts or gratuities for any reason should be reported immediately to either the County manager responsible for supervising the employee or the Fraud hotline at (800) 544-6861 or www.lacountyfraud.org. YOU MAY REMAIN ANONYMOUS.

SIGNATURES

MAGDALENA ORDONEZ
Hazardous Materials Specialist II

Attachments

Los Angeles County Fire Department - Health Hazardous Materials Division
Certified Unified Program Agency - Participating Agency
West District Office
6167 Bristol Parkway, Suite 220
Culver City, CA 90230
Telephone: (310) 348-1781 / Fax: (310) 348-1793
www.fire.lacounty.gov/hhmd

BUSINESS:	FA:	INSPECTION DATE:
MARSHALLS 0292	FA0045718	5/13/2014

PREVIOUS INSPECTIONS

Activity Date	Program Element	Rercord ID	Service	Result	Action	Activity Min	Travel Min	Inspector ID
07/27/2020	1001	PR0103908	052	00	00	20	0	EE0000164
07/28/2020	1001	PR0103908	001	01	00	20	10	EE0000164
07/28/2020	1001	PR0103908	012	06	09	20	0	EE0000164
07/29/2020	1001	PR0103908	051	00	00	60	0	EE0000164
08/24/2020	1001	PR0103908	051	00	00	25	0	EE0000164

VIOLATIONS LIST

Open	Activity Date	Program Element	Viol Status	Service	Result	Action	Violation Degree	Comply on Date	Description

LOG SHEET

INSPECTOR FIELD NOTES

COUNTY OF LOS ANGELES FIRE DEPARTMENT
HEALTH HAZARDOUS MATERIALS DIVISION

LOG SHEET

BUSINESS NAME: Marshalls #0292	FA 0045718
ADDRESS: 6221 Bristol Pkwy, Culver City, CA 90230	

[redacted]

Please print or type. (Form designed for use on elite (12-pitch) typewriter.)

Form Approved. OMB No. 2050-0039

UNIFORM HAZARDOUS WASTE MANIFEST	1. Generator ID Number [redacted]	2. Page 1 of 1	3. Emergency Response Phone [redacted]	4. Manifest Tracking Number 006291810 FLE

GENERATOR

5. Generator's Name and Mailing Address [redacted]

Generator's Phone:

Generator's Site Address (if different than mailing address)

6. Transporter 1 Company Name: Clean Harbors Specialty Waste Solutions, Inc. — U.S. EPA ID Number [redacted]

7. Transporter 2 Company Name: Triad Transport, Inc. — U.S. EPA ID Number [redacted]

8. Designated Facility Name and Site Address: Veolia ES Technical Solutions LLC, 1791 West First Street, Reno, NV 89502 — U.S. EPA ID Number

Facility's Phone: [redacted]

9a. HM	9b. U.S. DOT Description (including Proper Shipping Name, Hazard Class, ID Number, and Packing Group (if any))	10. Containers No.	10. Containers Type	11. Total Quantity	12. Unit Wt./Vol.	13. Waste Codes		
X	1. UN1950, Waste aerosols, flammable, each not exceeding 1 L capacity, 2.1, ERG 126	[redacted]	CF	00005	P	D001	224	
X	2. UN1993, Waste flammable liquid, n.o.s. (Acetone, Alcohol), 3, PG II, ERG 128		CI	00002	P	D001	331	
	3. Universal Waste Consumer Electronics for Recycling		DF	00077	P			
	4. Universal Waste Consumer Electronics for Recycling		CF	00005	P			

14. Special Handling Instructions and Additional Information

1) UN1950 Aerosols, 2) UN1993 Flammable Liquids, 3) Universal Electronics, 4) Universal Electronics

15. **GENERATOR'S/OFFEROR'S CERTIFICATION:** I hereby declare that the contents of this consignment are fully and accurately described above by the proper shipping name, and are classified, packaged, marked and labeled/placarded, and are in all respects in proper condition for transport according to applicable international and national governmental regulations. If export shipment and I am the Primary Exporter, I certify that the contents of this consignment conform to the terms of the attached EPA Acknowledgment of Consent.
I certify that the waste minimization statement identified in 40 CFR 262.27(a) (if I am a large quantity generator) or (b) (if I am a small quantity generator) is true.

Generator's/Offeror's Printed/Typed Name | Signature | Month | Day | Year

INT'L

16. International Shipments ☐ Import to U.S. ☐ Export from U.S. Port of entry/exit:

Transporter signature (for exports only): Date leaving U.S.:

TRANSPORTER

17. Transporter Acknowledgment of Receipt of Materials

Transporter 1 Printed/Typed Name: Kevin Kitch | Signature | Month | Day | Year

Transporter 2 Printed/Typed Name | Signature | Month | Day | Year

DESIGNATED FACILITY

18. Discrepancy

18a. Discrepancy Indication Space ☐ Quantity ☐ Type ☐ Residue ☐ Partial Rejection ☐ Full Rejection

Manifest Reference Number:

18b. Alternate Facility (or Generator) | U.S. EPA ID Number

Facility's Phone:

18c. Signature of Alternate Facility (or Generator) | Month | Day | Year

19. Hazardous Waste Report Management Method Codes (i.e., codes for hazardous waste treatment, disposal and recycling systems)

1.	2.	3.	4.

20. Designated Facility Owner or Operator: Certification of receipt of hazardous materials covered by the manifest except as noted in Item 18a

Printed/Typed Name | Signature | Month | Day | Year

Stericycle
ExpertSUSTAINABILITY

Land Disposal Restriction Notification

Generator Name:_ TJX Company M-0292 EPA ID Number:_ Varies [redacted]
Generator Address:_ Multiple Locations 6221 BRISTOL PARKWAY CULVER CITY, CA 90230
Manifest Tracking No.:_ Varies 006291 810 FLE

Instructions

Column 1: Identify all U.S. EPA hazardous waste codes that apply to this shipment.
Column 2: Choose the appropriate treatability group: Non-Wastewater (NWW) or Wastewater (WW).
Column 3: Enter the appropriate Subcategory, if applicable, and also enter "Contaminated Soil" or "Debris" if the waste will be treated using one of the alternative treatment technologies provided by 268.49 (c)-soil, or 268.45- debris.
Column 4: Enter the letter of the appropriate paragraph from below or from page 2 of this form.
Column 5: For F001-F005, please enter the Reference Number(s) for the constituents in your waste stream subject to treatment.
Column 6: For F039, D001-D043, Debris and Contaminated Soil; please list the Reference Numbers for any Underlying Hazardous Constituents.

If no UHC's are present upon generation check here x
Check here if end facility will check for all UHC's ☐

Profile Number or Manifest Line Item	U.S. EPA Hazardous Waste Codes	NWW	WW	Waste Stream	How Must This Waste be Managed?	Regulated Constituents For F001-F005	Underlying Hazardous Constituents for D001-D043, Debris or Soil
~~TJXHW001~~	~~D002~~	~~X~~		~~Basic Liquid, Corrosive~~	~~A~~		
~~TJXHW002~~	~~D002~~	~~X~~		~~Basic Liquid, Acidic~~	~~A~~		
TJXHW003	D001	X		Aerosols	A		
TJXHW004	D001	X		Flammable Liquids	A		
~~TJXHW005~~	~~D027~~	~~X~~		~~Toxic Solids~~	~~A~~		

A. THIS RESTRICTED WASTE REQUIRES TREATMENT TO THE APPLICABLE STANDARD. This waste must be treated to the applicable performance based treatment standard set forth in 40CFR Part 268 Subpart C, 268.32, Subpart D, 268.40 or RCRA Section 3004(d) prior to land disposal
B. THIS HAZARDOUS DEBRIS IS SUBJECT TO THE ALTERNATIVE TREATMENT STANDARDS OF 40 CFR 268.45
G. THIS LAB PACK DOES NOT CONTAIN ANY WASTES IDENTIFIED AT APPENDIX IV TO PART 268. I certify under penalty of law that I personally have examined and am familiar with the waste and that the statement above is true and that this lab pack will be sent to a combustion facility in compliance with the alternative treatment standards for lab packs at 40 CFR 268.42(c). I am aware that there are significant penalties for submitting a false certification including possibility of fine or imprisonment.

Column 5 F001-F005 Reference Numbers

5) Acetone
6) Benzene
7) N-Butyl Alcohol
8) Carbon Disulfide
9) Carbon Tetrachloride
10) Chlorobenzene
11) Cresols (o,m, or p isomers)
12) Cresylic Acid
13) Cyclohexanone
14) 1,2-Dichlorobenzene
15) Ethyl Acetate
16) Ethyl Benzene
17) Ethyl Ether
18) Isobutanol (Isobutyl alcohol)
19) Methanol
20) Methylene Chloride
21) Methyl Ethyl Ketone
22) Methyl Isobutyl Ketone
23) Nitrobenzene
24) Pyridine
25) Tetrachloroethylene
26) Toluene
27) 1,1,1-Trichloroethane
28) 1,1,2-Trichloroethane
29) 1,1,2-Trichloro 1,2,2-Trifluoroethane
30) Trichloroethylene
31) Trichlorofluoromethane
32) Xylene (Total)

I hereby certify that all Info[redacted] is complete and accurate to the best of my knowledge and information.

Generat[redacted]

Printed [redacted]

LA County Fire Department
Facility Information Report

OWNER FILE INFORMATION

☐ Ownership change: _____ (Effective Date) ☐ Update ☐ Out of Business _____ (Effective Date)

Owner ID: OW0062296
Owner Name: MARSHALLS OF CA, LLC — Tax ID :
Owner DBA: MARSHALLS — Drvr Licns :
Owner Address: 6221 BRISTAL PKWY
CULVER CITY, CA 90230
Work/Business Phone: 310-337-9158
Billing/Mailing Address: 770 COCHITUATE ROAD
FRAMINGHAM, MA 01701
ATTN/Care of:
Ownership Type:

CERS Tracking:
User Login | Status | Date
Note

FACILITY FILE INFORMATION

CERS ID: ?

Facility ID: FA0045718 — Account ID: [redacted]
Facility Name: MARSHALLS #0292
No. of Employee:
Site Location: 6221 BRISTOL PKWY
CULVER CITY, CA 90230 — **EPA ID**
Phone: 310-337-9158 — **CERS #**
Mailing Address: 770 COCHITUATE ROAD
FRAMINGHAM, MA 01701
Operator/Care of: — E-Mail : **Not Specified**
District: W - WEST
City Code: CUL **CULVER CITY**
CUPA Jurisdiction: CO
Operating Hours: Days Hours
SIC Code: 5651 - Family clothing store
Business Type / Code: 01 CORPORATION
Station:

0088667

GENERAL HEALTH PROGRAM ELEMENTS

Record ID	Current Program Element	Current Status	# of Unit	Effective Date Beg	Effective Date End	Changes: Program Element	Changes: Status
PR0103908	1001 - HW GEN, 0-5 EMPLOYEES	Active, billable		04/16/13			

Add Program Element:

Program Element | Status | Effective Date | Program Element | Status | Effective Date

CA Waste Code					
RCRA Waste Code					
AMOUNT per quarter					
UNITS (PGTY) Pounds Gallons Tons Yards					

CONSENT GIVEN B[redacted]
1st DATE & TIME OF
3rd DATE & TIME OF INSPECTION

PREVIOUS INSPECTIONS

Activity Date	Program Element	Service	Result	Action	Activity Min	Travel Min	Inspector ID	Violation Code

VIOLATIONS LIST

Open	Activity Date	Program Element	Viol Status	Service	Result	Action	Violation Code	Violation Degree	Description

CONSENT GIVEN BY: _____ INSPECTOR SIGNATURE: _____ EMPLOYEE ID: _____

1st DATE & TIME OF INSPECTION: _____ 2nd DATE & TIME OF INSPECTION: _____

3rd DATE & TIME OF INSPECTION:

Field Notes

LIST ORDER OF INSPECTION AS FOLLOWS: I. OPENING CONFERENCE II. WALK THROUGH III. DOCUMENTS IV. CLOSING CONFERENCE V. VIOLATIONS

[redacted]

CONSENT GIVEN BY: [redacted]

1st DATE & TIME OF INSP

3rd DATE & TIME OF INSPECTION:

COUNTY OF LOS ANGELES FIRE DEPARTMENT
HEALTH HAZARDOUS MATERIALS DIVISION

INSPECTION REPORT

CERTIFIED UNIFIED PROGRAM AGENCY • PARTICIPATING AGENCY

6167 BRISTOL PARKWAY, SUITE 220, CULVER CITY, CA 90230
PHONE: (310) 348-1781 FAX: (310) 348-1793

BUSINESS:	OWNER:	DATE:
Marshalls #0292	Marshalls of CA, LLC	11/15/13
ADDRESS:		**FACILITY ID:**
6221 Bristol Pkwy, Culver City, CA 90230		0045718

The following requirements, if applicable, have been inspected. This document constitutes a summary of violations and notice to comply if the violation column (V) is checked. ***References:*** *Titles 19 and 22 of the California Code of Regulations (CCR); Chapters 6.5, 6.67, and 6.95 of the California Health and Safety Code (HSC); Titles 11 and 12 of the Los Angeles County Code (Co Ord); and Title 40 Code of Federal Regulations (CFR).* ***NOTE:*** *For all CFR sections refer to CCR 66262.34(d)(2) for applicability.*

INSPECTION TYPE: ☑ INITIAL ☐ RE-INSPECTION ☐ OTHER:

	V	HAZARDOUS WASTE (HW) GENERATOR	SECTION		V	HAZARDOUS WASTE GENERATOR	SECTION
1		HW accumulation time	22CCR12 66262.34(a-d)	27		HW analysis retained for 3 years	22CCR12 66262.40(c)
2		Satellite accumulation	22CCR12 66262.34(e)	28		HW determination	22CCR12 66262.11
3		HW labeling	22CCR12 66262.34(f)	29		Proper disposal of HW	HSC 6.5 25189.5(a)
4		Hazardous materials storage and labeling	22CCR11 66261.2(f)	30		Reckless management of HW	HSC 6.5 25189.6
5		Containers leaking or not in good condition	22CCR15 66265.171 | 40CFR1 265.171	31		Quarantine order	HSC 6.5 25187.6
6		Compatibility of waste with containers	22CCR15 66265.172 | 40CFR1 265.172	32		Maintain/operate to prevent release/fire	22CCR15 66265.31 | 40CFR1 265.31
7		HW containers closed	22CCR15 66265.173(a) | 40CFR1 265.173(a)	33		Required equipment and maintenance	22CCR15 66265.32-.33 | 40CFR 265.32-.33
8		Container inspection – weekly	22CCR15 66265.174 | 40CFR1 265.174	34		Required aisle space	22CCR15 66265.35 | 40CFR1 265.35
9		Separation of incompatibles	22CCR15 66265.177 | 40CFR1 265.177	35		Personnel training	22CCR15 66265.16 | 40CFR1 262.34(d)(5)(ii)
10		Tank overflow and spill prevention	22CCR15 66265.194 | 40CFR1 265.201(b)	36		Emergency information posting [SQGs]	40CFR1 262.34(d)(5)(ii)
11		Tank inspection	22CCR15 66265.195 | 40CFR1 265.201(d)	37		Contingency plan [LQGs]	22CCR15 66265.51
12		Tank system management	22CCR15 66265.190-.202 | 40CFR1 265.201	38		Source reduction requirements [LQGs]	22CCR31 67100.3
13		Empty containers	22CCR11 66261.7	39		Biennial report requirements [RCRA LQGs]	22CCR12 66262.40-.41
14		Used oil management	HSC 6.5 25250.4	40		Closure requirements [LQGs]	22CCR15 66265.111 / .114
15		Used oil / fuel filter management	22CCR16 66266.130 / HSC 6.5 25250.22	41		Site assessment requirements	HSC 6.5 25187(a)(1)
16		Used battery management	22CCR16 66266.81	42		Excluded recyclable material management	HSC 6.5 25143.2 / .9
17		Contaminated textile management	HSC 6.5 25144.6	43		Recyclable material report	HSC 6.5 25143.10
18		EPA ID number [submit DTSC form 1358]	22CCR12 66262.12	44		Universal waste management | Aerosol cans	22CCR23 66273.1-.8 | HSC 6.5 25201.16
19	✓	HW manifest complete	22CCR12 66262.23(a)	45		Other violation(s)	
20		Manifest copies to DTSC	22CCR12 66262.23(a)(4)		V	**HAZARDOUS MATERIALS HANDLER**	**SECTION**
21		Manifest copies retained for 3 years	22CCR12 66262.40(a)	50		HMBP established and implemented	HSC 6.95 25503.5
22		Consolidated manifest requirements	HSC 6.5 25160.2	51		HMBP submitted; updated/accurate	HSC 6.95 25505
23		Manifest exception reporting	22CCR12 66262.42	52		CalARP General Requirements	19CCR4.5 2735.5(a)
24		HW transported with manifest	22CCR12 66262.20		V	**ABOVEGROUND PETROLEUM STORAGE**	**SECTION**
25		HW transported by registered hauler	HSC 6.5 25163(a)	60		SPCC plan	HSC 6.67 25270.4.5(a)
26		Land disposal restriction requirements	22CCR18 66268.7(a)	70		**PERMIT REQUIRED** – Submit UP Forms	Co Ord 12.50.075

☐ **NO SIGNIFICANT VIOLATIONS OBSERVED ON DATE OF INSPECTION.**
☑ **NOTICE TO COMPLY: THE VIOLATION(S) CITED MUST BE CORRECTED BY** 12/15/13.
☐ **RETURN CERTIFICATION OF COMPLIANCE FOUND ON BACK OF THIS NOTICE.**

Attention: The requirements checked are in violation. Non-compliance could result in re-inspection fees, permit revocation, and/or administrative/civil/criminal penalties. A re-inspection may occur at any time to verify compliance. Any time granted for correction of the violation(s) does not preclude any enforcement action by this Department or other agencies.

It is improper and illegal for any County officer, employee or inspector to solicit bribes, gifts or gratuities in connection with performing their official duties. Improper solicitations include requests for anything of value such as cash, discounts, free services, paid travel or entertainment, or tangible items such as food or beverages. Any attempt by a County employee to solicit bribes, gifts or gratuities for any reason should be reported immediately to either the County manager responsible for supervising the employee or the Fraud hotline at (800) 544-6861 or www.lacountyfraud.org. YOU MAY REMAIN ANONYMOUS.

19 – Provide receipts/manifests for hazardous waste.

Inspected By:	Consent Given By:	Authorized Representative's Signature
Magdalena Ochoa, HMS III	TERESA SLOCUM	

INSPECTION REPORT

Los Angeles County Fire Department - Health Hazardous Materials Division
Certified Unified Program Agency - Participating Agency
West District Office
6167 Bristol Parkway Suite 220, Culver City, CA 90230
Tel: (310) 348-1781 / Fax: (310) 348-1793
www.fire.lacounty.gov/hhmd

Business: FOX HILL DRY CLEANERS			**Inspection Date:** 03/30/2021
Address: 6223 BRISTOL PKWY		**City/State:** CULVER CITY, CA 90230	**Telephone:** (310) 342-0033
Owner: SANG YOUL SON		**Email:** wj918@msn.com	
FA #: FA0005704	**PR:** PR0021792	**Program Element:** HW GEN, 3-5 EMPLOYEES	**Inspection Type:** ROUTINE INSPECTION
CERS ID #: 10300183		**STATE EPA ID #:** CAL000173185 **FEDERAL EPA ID #:**	

☒ - No violations observed at the time of inspection.

OUT = Out of Compliance COS = Corrected on Site RPT = Repeat Violation

OVERALL INSPECTION COMMENTS

Consent Given By:

Dry cleaning business has closed. The site was observed vacant and confirmed with business owner closure occurred in February 2021. There were no new occupants at time of on site investigation. Hazardous waste permit has been inactivated as of February 2021.

Attention: Your facility may be subject to reinspection at any time to verify compliance. Failure to comply with the violations cited may result in reinspection fees, late submittal and noncompliance penalty for CERS, permit revocation, and/or administrative/civil/criminal penalties per Los Angeles County Code. Any time granted for correction of the violation(s) does not preclude any enforcement action by this Department or other agencies.

It is improper and illegal for any County officer, employee or inspector to solicit bribes, gifts, or gratuities in connection with performing their official duties. Improper solicitations include requests for anything of value such as cash, discounts, free services, paid travel or entertainment, or tangible items such as food or beverages. Any attempt by a County employee to solicit bribes, gifts or gratuities for any reason should be reported immediately to either the County manager responsible for supervising the employee or the Fraud hotline at (800) 544-6861 or www.lacountyfraud.org. YOU MAY REMAIN ANONYMOUS.

Signatures

O.O.B.

Out of Business
Hazardous Waste Permit Inactivated

Deborah Bernhard
Hazardous Materials Specialist II

PREVIOUS INSPECTIONS

Activity Date	PE	Rercord ID	Serial No.	Group Code	Service	Result	Action	Activity Min	Travel Min	Inspector ID
11/06/2019	1001	PR0021792	DAWGDBYVM		052	00	00	20	0	EE0000164
11/06/2019	1001	PR0021792	DA4UIH7XT		001	01	00	40	15	EE0000164
11/07/2019	1001	PR0021792	DAZTBTYQF		051	00	00	45	0	EE0000164
03/30/2021	1001	PR0021792	DAWLDIJRQ		012	06	09	15	0	EE0000164
03/30/2021	1001	PR0021792	DASJRRVIU		052	00	00	20	0	EE0000164
03/30/2021	1001	PR0021792	DAESUSPL4		060	00	00	20	0	EE0000164
03/30/2021	1001	PR0021792	DAGYGRZFH		001	01	00	25	10	EE0000164
04/12/2021	1001	PR0021792	DAYUKB2RR		051	00	00	60	0	EE0000164

VIOLATIONS LIST

Open	Activity Date	Program Element	Viol Status	Service	Result	Action	Violation Degree	Comply on Date	Description

LOG SHEET

Tuesday, March 30, 2021 4:53 PM - DEBORAH BERNHARD

[redacted]

INSPECTOR FIELD NOTES

Tuesday, March 30, 2021 4:53 PM - DEBORAH BERNHARD

Dry cleaning business has closed. The site was observed vacant and confirmed with business owner, Mr. Sang Son, closure occurred in February 2021 - as such C1 date was set to 02/28/21. There were no new occupants at time of on site investigation. Hazardous waste permit has been inactivated as of February 2021.

Though the site was closed - there was no evidence of abandonment or release evident through the glass doors. Per Mr. Son,

Business:	FA #:	Date:
FOX HILL DRY CLEANERS	FA0005704	03/30/2021

he returned the dry-cleaning machine to the manufacturer as it was leased. All hazardous waste was disposed prior to facility closure. Awaiting final disposal records from Mr. Son.

INSPECTION REPORT

Los Angeles County Fire Department - Health Hazardous Materials Division
Certified Unified Program Agency - Participating Agency
West District Office
6167 Bristol Parkway Suite 220, Culver City, CA 90230
Tel: (310) 348-1781 / Fax: (310) 348-1793
www.fire.lacounty.gov/hhmd

Business: FOX HILL DRY CLEANERS			**Inspection Date:** 11/06/2019
Address: 6223 BRISTOL PKWY		**City/State:** CULVER CITY, CA 90230	**Telephone:** (310) 342-0033
Owner: SANG YOUL SON		**Email:** wj918@msn.com	
FA #: FA0005704	**PR:** PR0021792	**Program Element:** HW GEN, 3-5 EMPLOYEES	**Inspection Type:** ROUTINE INSPECTION
CERS ID #: 10300183		**STATE EPA ID #:** CAL000173185 **FEDERAL EPA ID #:**	

☒ - No violations observed at the time of inspection.

OUT = Out of Compliance COS = Corrected on Site RPT = Repeat Violation

OVERALL INSPECTION COMMENTS

Consent Given By:
Sang Son, Owner

Attention: Your facility may be subject to reinspection at any time to verify compliance. Failure to comply with the violations cited may result in reinspection fees, late submittal and noncompliance penalty for CERS, permit revocation, and/or administrative/civil/criminal penalties per Los Angeles County Code. Any time granted for correction of the violation(s) does not preclude any enforcement action by this Department or other agencies.

It is improper and illegal for any County officer, employee or inspector to solicit bribes, gifts, or gratuities in connection with performing their official duties. Improper solicitations include requests for anything of value such as cash, discounts, free services, paid travel or entertainment, or tangible items such as food or beverages. Any attempt by a County employee to solicit bribes, gifts or gratuities for any reason should be reported immediately to either the County manager responsible for supervising the employee or the Fraud hotline at (800) 544-6861 or www.lacountyfraud.org. YOU MAY REMAIN ANONYMOUS.

Signatures

Sang Youl Son
Owner

Deborah Bernhard
Hazardous Materials Specialist II

PREVIOUS INSPECTIONS

Activity Date	PE	Rercord ID	Serial No.	Group Code	Service	Result	Action	Activity Min	Travel Min	Inspector ID
11/06/2019	1001	PR0021792	DAWGDBYVM		052	00	00	20	0	EE0000164
11/06/2019	1001	PR0021792	DA4UIH7XT		001	01	00	40	15	EE0000164
11/07/2019	1001	PR0021792	DAZTBTYQF		051	00	00	45	0	EE0000164
03/30/2021	1001	PR0021792	DAWLDIJRQ		012	06	09	15	0	EE0000164
03/30/2021	1001	PR0021792	DASJRRVIU		052	00	00	20	0	EE0000164
03/30/2021	1001	PR0021792	DAESUSPL4		060	00	00	20	0	EE0000164
03/30/2021	1001	PR0021792	DAGYGRZFH		001	01	00	25	10	EE0000164
04/12/2021	1001	PR0021792	DAYUKB2RR		051	00	00	60	0	EE0000164

VIOLATIONS LIST

Open	Activity Date	Program Element	Viol Status	Service	Result	Action	Violation Degree	Comply on Date	Description

LOG SHEET

INSPECTOR FIELD NOTES

Routine inspection conducted at a dry cleaning facility located in Culver City; therefore, hazardous waste inspection conducted - this site is under the jurisdiction of Culver City PA for hazardous materials. In reviewing disposal records/manifests, the facility is determined to be a small quantity generator. Primary waste stream is PERC sludge which is removed from the dry cleaning machine

OPENING CONFERENCE:
Consent to conduct inspection requested and subsequently granted by Sang Son, owner. Mr. Son was informed that the intent of the inspection was to determine compliance with Federal, State and local regulations, requirements, and ordinances. Ownership information verified – no changes since last inspection. Verified the facility has 7 employees.

WALK THROUGH:
Mr. Son accompanied during the walk through of the facility.
HazMat Inventory:
Under Culver City PA Jurisdiction
HazWaste Observed at Time of Inspection:
1 x 55-gallon drum of PERC sludge
The facility uses one Lindus dry cleaning machine - PERC solvent

DOCUMENT REVIEW:
CUPA Permit current
CERS ID: 10300183
HMBP reviewed & accepted
EPA ID: CAL000173185 - active per HWTS
3+ years of Consolidated Manifests retained on site
Veolia manages waste disposal for this facility

VIOLATIONS & CLOSING CONFERENCE:
No violations observed at time of inspection.
Inspection Report reviewed with Mr. Son. Verified email address and obtained signature on inspection report.

INSPECTION REPORT

Los Angeles County Fire Department - Health Hazardous Materials Division
Certified Unified Program Agency - Participating Agency
West District Office
6167 Bristol Parkway Suite 220, Culver City, CA 90230
Tel: (310) 348-1781 / Fax: (310) 348-1793
www.fire.lacounty.gov/hhmd

Business: FOX HILL DRY CLEANERS			**Inspection Date:** 04/22/2016
Address: 6223 BRISTOL PKWY		**City/State:** CULVER CITY, CA 90230	**Telephone:** (310) 342-0033
Owner: SANG YOUL SON		**Email:** wj918@msn.com	
FA #: FA0005704	**PR:** PR0021792	**Program Element:** HW GEN, 3-5 EMPLOYEES	**Inspection Type:** ROUTINE INSPECTION
CERS ID #: 10300183		**STATE EPA ID #:** CAL000173185 **FEDERAL EPA ID #:**	

☒ - No violations observed at the time of inspection.

OUT = Out of Compliance COS = Corrected on Site RPT = Repeat Violation

OVERALL INSPECTION COMMENTS

Consent Given By:
Sang Youl Son

Attention: Your facility may be subject to reinspection at any time to verify compliance. Failure to comply with the violations cited may result in reinspection fees, late submittal and noncompliance penalty for CERS, permit revocation, and/or administrative/civil/criminal penalties per Los Angeles County Code. Any time granted for correction of the violation(s) does not preclude any enforcement action by this Department or other agencies.

It is improper and illegal for any County officer, employee or inspector to solicit bribes, gifts, or gratuities in connection with performing their official duties. Improper solicitations include requests for anything of value such as cash, discounts, free services, paid travel or entertainment, or tangible items such as food or beverages. Any attempt by a County employee to solicit bribes, gifts or gratuities for any reason should be reported immediately to either the County manager responsible for supervising the employee or the Fraud hotline at (800) 544-6861 or www.lacountyfraud.org. YOU MAY REMAIN ANONYMOUS.

Signatures

Sang Youl Son
Owner

Magdalena Ordonez
Hazardous Materials Specialist II

PREVIOUS INSPECTIONS

Activity Date	PE	Rercord ID	Serial No.	Group Code	Service	Result	Action	Activity Min	Travel Min	Inspector ID
11/06/2019	1001	PR0021792	DAWGDBYVM		052	00	00	20	0	EE0000164
11/06/2019	1001	PR0021792	DA4UIH7XT		001	01	00	40	15	EE0000164
11/07/2019	1001	PR0021792	DAZTBTYQF		051	00	00	45	0	EE0000164
03/30/2021	1001	PR0021792	DAWLDIJRQ		012	06	09	15	0	EE0000164
03/30/2021	1001	PR0021792	DASJRRVIU		052	00	00	20	0	EE0000164
03/30/2021	1001	PR0021792	DAESUSPL4		060	00	00	20	0	EE0000164
03/30/2021	1001	PR0021792	DAGYGRZFH		001	01	00	25	10	EE0000164
04/12/2021	1001	PR0021792	DAYUKB2RR		051	00	00	60	0	EE0000164

VIOLATIONS LIST

Open	Activity Date	Program Element	Viol Status	Service	Result	Action	Violation Degree	Comply on Date	Description

LOG SHEET

INSPECTOR FIELD NOTES

I. OPENING CONFERENCE:

Operations and processes are the same as previous inspection.

Process changes have occurred since last inspection: NO

II. WALK THROUGH

TYPE OF BUSINESS: Dry Cleaner

TYPE OF PROGRAM ELEMENT: HW

1X55 G DM waste PERC. 1 dry cleaning machines

III. DOCUMENT REVIEW

MANIFESTS:
Date: 2/25/14
Transporter: Veolia Environmental Services
Type of Waste: PERC
Amount: 55 G
Manifest Number: 000650798VES

IV. CLOSING CONFERENCE:

Discussed the requirements for Hazardous waste generators .(CESQ)

V. VIOLATIONS:

Los Angeles County Fire Department - Health Hazardous Materials Division
Certified Unified Program Agency - Participating Agency
West District Office
6167 Bristol Parkway Suite 220, Culver City, CA 90230
Tel: (310) 348-1781 / Fax: (310) 348-1793
www.fire.lacounty.gov/hhmd

Business:	**FA #:**	**Date:**
FOX HILL DRY CLEANERS	FA0005704	04/22/2016

No NOV.

A 3006

Alterations — Drapes
Wedding Dresses — Leather — Laundry

FOX HILLS DRY CLEANERS
FOX HILLS PLAZA

6223 BRISTOL PARKWAY • CULVER CITY, CA • Ph: (310) 649-3042
Hours: MON - FRI 7:30AM - 7PM SAT 8:30AM - 6PM

Hours: M - F 7:00 AM-7:00 P.M.
S 8:00 AM-6:00 P.M.

12/04

Fox Hills Plaza Cleaners

6223 Bristol Pkwy.
Culver City, CA. 90230

SANG SON, Owner
(310) 342-0033

County of Los Angeles • Fire Department
Prevention Bureau
Health Hazardous Materials Division
5825 Rickenbacker Rd., Commerce 90040

LOG SHEET

Site Name: # 566994

Address: 6223 Bristol Parkway Culver City, Ca 90230

Date	HMS Init.	Findings /Remarks
10/3/97	[redacted]	
12/2/97		
2/13/98		

COMPANY / NAME

Fox Hills Dry Cleaners

or attach business card

Address 6223 Bristol Parkway
Culver City 90230

Phone (310) 649-0042

PLANT VISIT

Los Angeles County Fire Department
Health Hazardous Materials Division
24300-A Narbonne Av
Lomita CA 90717

PHL _____ Code _____ 225 ____

DATE:	INITIAL	FINDINGS/REMARKS
7-6-94		[redacted]
7-7-94		
7-11-94		
8-8-94		
9-13-94		
9-14-94		
1-13-95		
1-31-95		

County of Los Angeles • Fire Department
Prevention Bureau
Health Hazardous Materials Division
5825 Rickenbacker Rd., Commerce 90040

LOG SHEET

Page _____ of _____

Site Name:	#
Address:	

Date	HMS Init.	Findings /Remarks
2/1/99	[redacted]	
12-13-04		
12/20/05		
3/19/10		
4/10/13		

...TY LOG SHEET
...TIONAL HEALTH DIVISION
...OF LOS ANGELES DEPARTMENT OF HEALTH SERVICES

NO. 830.02

fox hill cleaners	CONTACT PERSON(S) 1.
6223 Bristol Parkway	TITLE MR. Ed Noe PHONE 649-3042
C.C. ZIP CODE 90230	2. Owner
TYPE OF INDUSTRY (SPECIFY) Dry cleaners	TITLE PHONE

DATE OF VISIT	FROM STATE OR DISTRICT	SUMMARY OF ACTION
7-1-86	visit	[redacted]

Date run : 4/9/2013 10:14:12AM
Run by :
FA0005704 FOX HILL DRY CLEANERS

LA County Fire Department
Facility Information Report

Report # : 5302
Page 1 of 3
V130115

OWNER FILE INFORMATION

☐ Ownership change: _____ (Effective Date) ☐ Update ☐ Out of Business _____ (Effective Date)

Owner ID: OW0005704
Owner Name: SANG YOUL SON Tax ID [redacted]
Owner DBA: FOX HILL DRY CLEANERS Drvr Li[redacted]
Owner Address: 6223 BRISTOL PKWY
CULVER CITY, CA 90230
Work/Business Phone: 310-384-2864
Billing/Mailing Address: 6223 BRISTOL PARKWAY
CULVER CITY, CA 90230
ATTN/Care of: SANG YOUL SON
Ownership Type: 1

CERS Tracking:
User Login Status Date
Note

FACILITY FILE INFORMATION

CERS ID: 10300183
Facility ID: FA0005704 Account ID: [redacted]
Facility Name: FOX HILL DRY CLEANERS
No. of Employee: 3
Site Location: 6223 BRISTOL PKWY
CULVER CITY, CA 90230 **EPA ID**
Phone: 310-342-0033 **CERS #**
Mailing Address: 6223 BRISTOL PARKWAY
CULVER CITY, CA 90230
Operator/Care of: SANG YOUL SON E-Mail : wj918@msn.com
District: W - WEST
City Code: CUL **CULVER CITY**
CUPA Jurisdiction: CO
Operating Hours: Days: Hours:
SIC Code: 7216 - Drycleaning plants, except rug
Business Type / Code:
Station: CUL

0033105

GENERAL HEALTH PROGRAM ELEMENTS

Record ID	Current Program Element	Current Status	# of Unit	Effective Date Beg	Effective Date End	Changes — Program Element	Changes — Status
PR0021792	1001 - HW GEN, 0-5 EMPLOYEES	Active, billable		07/07/94			
PR0069638	8040 - CALIFORNIA ELECTRONIC REPORTING SURCHARGE	Inactive, non-billable					

Add Program Element:

Program Element | Status | Effective Date | Program Element | Status | Effective Date

CA Waste Code					
RCRA Waste Code					
AMOUNT per quarter					
UNITS (PGTY) Pounds Gallons Tons Yards					

CONSENT GIVEN BY: Sang Youl Son INSPECTOR SIGNATURE: _____ EMPLOYEE ID: 138

1st DATE & TIME OF INSPECTION: 4/9/13 2nd DATE & TIME OF INSPECTION: _____

3rd DATE & TIME OF INSPECTION

PREVIOUS INSPECTIONS

Activity Date	Program Element		Service	Result	Action	Activity Min	Travel Min	Inspector ID	Violation Code
02/01/1999	1001	PR0021792	001	00	00	30	0	EE0000080	0
12/13/2004	0200	CO0006566	003	17	17	60		EE0000087	
12/13/2004	1001	PR0021792	001	01	00	60		EE0000087	
12/20/2007	1001	PR0021792	001	01	00	60		EE0000130	
03/19/2010	1001	PR0021792	001	01	00	60	0	EE0000130	

VIOLATIONS LIST

Open	Activity Date	Program Element	Viol Status	Service	Result	Action	Violation Code	Violation Degree	Description

CONSENT GIVEN BY: _____ INSPECTOR SIGNATURE: _____ EMPLOYEE ID: _____

1st DATE & TIME OF INSPECTION: _____ 2nd DATE & TIME OF INSPECTION: _____

3rd DATE & TIME OF INSPECTION:

LA County Fire Department
Facility Information Report

Field Notes

LIST ORDER OF INSPECTION AS FOLLOWS: I. OPENING CONFERENCE II. WALK THROUGH III. DOCUMENTS IV. CLOSING CONFERENCE V. VIOLATIONS

CONSENT GIVEN BY _____ INSPECTOR SIGNATURE _____ EMPLOYEE ID _____

1st DATE & TIME OF INSPECTION _____ 2nd DATE & TIME OF INSPECTION _____

3rd DATE & TIME OF INSPECTION

COUNTY OF LOS ANGELES FIRE DEPARTMENT
HEALTH HAZARDOUS MATERIALS DIVISION

INSPECTION REPORT

CERTIFIED UNIFIED PROGRAM AGENCY • PARTICIPATING AGENCY
6167 BRISTOL PARKWAY, SUITE 220, CULVER CITY, CA 90230
PHONE: (310) 348-1781 FAX: (310) 348-1793

BUSINESS: Fox Hills Dry Cleaners	OWNER: Sang Youl Son	DATE: 4/10/13
ADDRESS: 6223 Bristol Pkwy Culver City CA 90250		FACILITY ID: 5704

The following requirements, if applicable, have been inspected. This document constitutes a summary of violations and notice to comply if the violation column (V) is checked. ***References:*** *Titles 19 and 22 of the California Code of Regulations (CCR); Chapters 6.5, 6.67, and 6.95 of the California Health and Safety Code (HSC); Titles 11 and 12 of the Los Angeles County Code (Co Ord); and Title 40 Code of Federal Regulations (CFR).* ***NOTE:*** *For all CFR sections refer to CCR 66262.34(d)(2) for applicability.*

INSPECTION TYPE: ☐ INITIAL ☐ RE-INSPECTION ☐ OTHER:

	V	HAZARDOUS WASTE (HW) GENERATOR	SECTION		V	HAZARDOUS WASTE GENERATOR	SECTION
1		HW accumulation time	22CCR12 66262.34(a-d)	27		HW analysis retained for 3 years	22CCR12 66262.40(c)
2		Satellite accumulation	22CCR12 66262.34(e)	28		HW determination	22CCR12 66262.11
3		HW labeling	22CCR12 66262.34(f)	29		Proper disposal of HW	HSC 6.5 25189.5(a)
4		Hazardous materials storage and labeling	22CCR11 66261.2(f)	30		Reckless management of HW	HSC 6.5 25189.6
5		Containers leaking or not in good condition	22CCR15 66265.171 | 40CFR1 265 171	31		Quarantine order	HSC 6.5 25187.6
6		Compatibility of waste with containers	22CCR15 66265.172 | 40CFR1 265 172	32		Maintain/operate to prevent release/fire	22CCR15 66265.31 | 40CFR1 265.31
7		HW containers closed	22CCR15 66265.173(a) | 40CFR1 265.173(a)	33		Required equipment and maintenance	22CCR15 66265.32-.33 | 40CFR 265.32-.33
8		Container inspection – weekly	22CCR15 66265.174 | 40CFR1 265.174	34		Required aisle space	22CCR15 66265.35 | 40CFR1 265.35
9		Separation of incompatibles	22CCR15 66265.177 | 40CFR1 265.177	35		Personnel training	22CCR15 66265.16 | 40CFR1 262.34(d)(5)(iii)
10		Tank overflow and spill prevention	22CCR15 66265.194 | 40CFR1 265.201(b)	36		Emergency information posting [SQGs]	40CFR1 262.34(d)(5)(ii)
11		Tank inspection	22CCR15 66265.195 | 40CFR1 265.201(d)	37		Contingency plan [LQGs]	22CCR15 66265.51
12		Tank system management	22CCR15 66265.190-.202 | 40CFR1 265.201	38		Source reduction requirements [LQGs]	22CCR31 67100.3
13		Empty containers	22CCR11 66261.7	39		Biennial report requirements [RCRA LQGs]	22CCR12 66262.40-.41
14		Used oil management	HSC 6.5 25250.4	40		Closure requirements [LQGs]	22CCR15 66265.111 / .114
15		Used oil / fuel filter management	22CCR16 66266.130 / HSC 6.5 25250.22	41		Site assessment requirements	HSC 6.5 25187(a)(1)
16		Used battery management	22CCR16 66266.81	42		Excluded recyclable material management	HSC 6.5 25143.2 / .9
17		Contaminated textile management	HSC 6.5 25144.6	43		Recyclable material report	HSC 6.5 25143.10
18		EPA ID number [submit DTSC form 1358]	22CCR12 66262.12	44		Universal waste management | Aerosol cans	22CCR23 66273.1-.8 | HSC 6.5 25201.16
19		HW manifest complete	22CCR12 66262.23(a)	45		Other violation(s)	
20		Manifest copies to DTSC	22CCR12 66262.23(a)(4)		V	**HAZARDOUS MATERIALS HANDLER**	**SECTION**
21		Manifest copies retained for 3 years	22CCR12 66262.40(a)	50		HMBP established and implemented	HSC 6.95 25503.5
22		Consolidated manifest requirements	HSC 6.5 25160.2	51		HMBP submitted; updated/accurate	HSC 6.95 25505
23		Manifest exception reporting	22CCR12 66262.42	52		CalARP General Requirements	19CCR4.5 2735.5(a)
24		HW transported with manifest	22CCR12 66262.20		V	**ABOVEGROUND PETROLEUM STORAGE**	**SECTION**
25		HW transported by registered hauler	HSC 6.5 25163(a)	60		SPCC plan	HSC 6.67 25270.4.5(a)
26		Land disposal restriction requirements	22CCR18 66268.7(a)	70		**PERMIT REQUIRED** – Submit UP Forms	Co Ord 12.50.075

☒ **NO SIGNIFICANT VIOLATIONS OBSERVED ON DATE OF INSPECTION.**
☐ **NOTICE TO COMPLY: THE VIOLATION(S) CITED MUST BE CORRECTED BY _____.**
☐ **RETURN CERTIFICATION OF COMPLIANCE FOUND ON BACK OF THIS NOTICE.**

Attention: The requirements checked are in violation. Non-compliance could result in re-inspection fees, permit revocation, and/or administrative/civil/criminal penalties. A re-inspection may occur at any time to verify compliance. Any time granted for correction of the violation(s) does not preclude any enforcement action by this Department or other agencies.

It is improper and illegal for any County officer, employee or inspector to solicit bribes, gifts or gratuities in connection with performing their official duties. Improper solicitations include requests for anything of value such as cash, discounts, free services, paid travel or entertainment, or tangible items such as food or beverages. Any attempt by a County employee to solicit bribes, gifts or gratuities for any reason should be reported immediately to either the County manager responsible for supervising the employee or the Fraud hotline at (800) 544-6861 or www.lacountyfraud.org. YOU MAY REMAIN ANONYMOUS.

Inspected By: A. Gebresilasie	Consent Given By: Sang Youl Son	Authorized Representative's Signature:

Los Angeles County Fire Dept • Health Hazardous Materials Division
Certified Unified Program Agency • Participating Agency

FIELD NOTES

DRY CLEANING

BUSINESS: Fox Hills Dry Cleaners | FA 5704 | DATE: 4/10/13

Hazardous Waste Process & Waste Streams:

Consolidated Contingency Plan Haz Mat Inventory CESQG/SQG/LQG

Dry Cleaning Unit Model Legend L 40

Perc Powder Hydrocarbon

Close – loop distillation system - # canisters/ filters

Perc Tanks in unit 3 Perc Capacity # gal 32+26+26

Waste sludge #gal

Manifest/Date 55 g 9/28/12 25 g #595419 by Oweden

Waste Filters # gal

Manifest/Date No waste use disc instead of filters. N/A

Waste Water (Separator) #gal

Evaporator Evaporated at the cooking tank

Other waste:

Comments/Observations/Recommendations:

9/28/12 - 25g #595419 by Oweden 12pcs

10/4/11 - 35g #594102 / 12 pcs

LA County Fire Department
Facility Information Report

OWNER FILE INFORMATION

* Clearly make changes/corrections here.

Owner ID: OW0005704 New Owner ID:
Owner Name: SANG YOUL SON Tax ID : [redacted]
Owner DBA: FOX HILL DRY CLEANERS Drvr Lic [redacted]
Owner Address: 6223 BRISTOL PKWY
CULVER CITY, CA 90230
Work/Business Phone: 310-384-2864
Billing/Mailing Address: 6223 BRISTOL PARKWAY
CULVER CITY, CA 90230
ATTN/Care of: SANG YOUL SON
Ownership Type: 1

FACILITY FILE INFORMATION

Facility ID: FA0005704 Account ID: [redacted]
Facility Name: FOX HILL DRY CLEANERS
No. of Employee: 3/4
Site Location: 6223 BRISTOL PKWY
CULVER CITY, CA 90230
Phone: 310-342-0033
Mailing Address: 6223 BRISTOL PARKWAY
CULVER CITY, CA 90230
Operator/Care of: SANG YOUL SON E-Mail Address:
District: W - WEST
City Code: CUL CULVER CITY
CUPA Jurisdiction: CO
Operating Hours: Days Hours
SIC Code: 7216 - Drycleaning plants, except rug
Business Type / Code:
Station: CUL

0933105

GENERAL HEALTH PROGRAM ELEMENTS

Record ID	Current Program Element	Current Status	EPA #	Effective Date Beg	Effective Date End	Changes Program Element	Changes Status
PR0021792	1001 - HW GEN, 0-5 EMPLOYEES	Active, billable		07/07/94			
PR0069638	8040 - CALIFORNIA ELECTRONIC REPORTING SURCHARGE	Active, billable					

Addition Program Element:

CA Waste Code	211				
RCRA Waste Code					
AMOUNT per quarter	30				
UNITS (PGTY) Pounds, Gallons, Tons, Yards	G				

CONSENT GIVEN BY: Dora Tapia INSPECTOR SIGNATURE: MR EMPLOYEE ID: 130

1st DATE & TIME OF INSPECTION: 3/19/10 2nd DATE & TIME OF INSPECTION

3rd DATE & TIME OF INSPECTION:

PREVIOUS INSPECTIONS

Activity Date	Program Element		Service	Result	Action	Activity Min	Travel Min	Inspector ID	Violation Code
02/01/1999	1001	PR0021792	001	00	00	30	0	EE0000080	0
12/13/2004	0200	CO0006566	003	17	17	60		EE0000087	
12/13/2004	1001	PR0021792	001	01	00	60		EE0000087	
12/20/2007	1001	PR0021792	001	01	00	60		EE0000130	

VIOLATIONS LIST

Open	Activity Date	Program Element	Viol Status	Service	Result	Action	Violation Code	Violation Degree	Description

CONSENT GIVEN BY: _____ INSPECTOR SIGNATURE: _____ EMPLOYEE ID: _____

1st DATE & TIME OF INSPECTION: _____ 2nd DATE & TIME OF INSPECTION: _____

3rd DATE & TIME OF INSPECTION: _____

Los Angeles County Fire Dept • Health Hazardous Materials Division
Certified Unified Program Agency • Participating Agency

FIELD NOTES

DRY CLEANING

BUSINESS: Fox Hills Laundry | FA 5707 | DATE: 3/19/10

Hazardous Waste Process & Waste Streams:

Consolidated Contingency Plan Haz Mat Inventory CESQG/SQG/LQG

Dry Cleaning Unit-Model: Legend L-40

(Perc) Powder Hydrocarbon

Close – loop distillation system - # canisters/ filters: 2 Spin Disks Perc in machine under 50G

Perc Tanks in unit: 3 Perc Capacity # gal: 26+26+32 = 74G

Waste sludge #gal: 1X30G

Manifest/Date: 3/26/09- Vestia - 30G - 222411 ES

Waste Filters # gal: N/A

Manifest/Date:

Waste Water (Separator) #gal: into 5G container → boiler

Evaporator:

Other waste: None

Comments/Observations/Recommendations:

- Site visit for routine HW program compliance inspection.
- Verified current ownership.
- Reviewed copies of manifest.
- No significant violations

Los Angeles County Fire Dept • Health Hazardous Materials Division
Certified [illegible]fied Program Agency • Participating Agen[illegible]

REFER REPLY TO:
West District Office
6167 Bristol Parkway, Suite 220
Culver City, CA 90230
P (310) 348-1781
F (310) 348-1793

INSPECTION REPORT

BUSINESS: Fox Hill Dry Cleaners	OWNER: San Youl Son	DATE: 3/19/10
ADDRESS: 6223 Bristol Pkwy - Culver City		FA# 5714

The following items, if applicable, have been inspected. This document constitutes a Summary of Violations and Notice to Comply if the violation (V) column is checked. *Reference: Titles 19 and 22 of the California Code of Regulations (CCR), Chapters 6.5, 6.67, and 6.95 of the Health and Safety Code (HSC), and Titles 11 and 12 of the Los Angeles County Code (Co Ord)*

	HAZARDOUS WASTE GENERATOR				HAZARDOUS WASTE GENERATOR		
	V	SUBJECT	SECTION		V	SUBJECT	SECTION
1		Hazardous waste determination	CCR 66262.11	24		Manifest copies retained for 3 years	CCR 66262.40(a)
2		Proper disposal of hazardous waste	HSC 25189.5 (a)	25		Consolidated manifest requirements	HSC 25160.2
3		Maintain/operate to prevent release/fire	CCR 66265.31	26		Hazardous waste transported by registered hauler	HSC 25163(a)
4		Hazardous waste labeling	CCR 66262.34(f)	27		LDR documents retained onsite	CCR 66268.7(a)(6)
5		Hazardous waste accumulation time	CCR 66262.34(a-d)	28		Hazardous waste analysis retained for 3 years	CCR 66262.40(c)
6		Hazardous materials storage and labeling	CCR 66261.2(f)	29		Personnel training	CCR 66265.16
7		Satellite accumulation	CCR 66262.34(e)	30		Contingency plan	CCR 66265.51
8		Containers leaking or not in good condition	CCR 66265.171	31		Emergency preparedness/prevention	CCR 66265.30-.37
9		Hazardous waste containers closed	CCR 66265.173(a)	32		Source Reduction requirements for LQGs	CCR 67100.3
10		Separation of incompatibles	CCR 66265.177	33		Biennial Report requirements	CCR 66262.40-.41
11		Retrograde/accumulated speculatively	CCR 66262.10	34		Excluded recyclable material management	HSC 25143.2/.9
12		Empty containers	CCR 66261.7	35		Recyclable Material Report	HSC 25143.10
13		Used oil management	CHSC 25250.4	36		Site assessment requirements	HSC 25187(a)(1)
14		Used oil filter management	CCR 66266.130	37		Closure requirements	CCR 66265.111/114
15		Used battery management	CCR 66266.81	38		Reckless management of hazardous waste	HSC 25189.6
16		Contaminated textile management	HSC 25144.6	39		Other violation(s)	
17		Container inspection - weekly	CCR 66265.174			**HAZARDOUS MATERIALS HANDLER**	
18		Tank inspection - daily	CCR 66265.195	50		Contingency plan/inventory submitted	HSC 25503.5
19		Tank operating requirements	CCR 66265.194	51		Plan and inventory updated & accurate	HSC 25505
20		EPA ID number[submit DTSC form 1358]	CCR 66262.12	52		Regulated substance registration	HSC 25533(a)
21		Hazardous waste transported with manifest	CCR 66262.20			**ABOVEGROUND PETROLEUM STORAGE TANK**	
22		Hazardous waste manifest complete	CCR 66262.23(a)	60		SPCC Plan Referral to RWQCB (213) 576-6600	HSC 25270.3
23		Manifest copies to DTSC	CCR 66262.23(a)(4)	70		**PERMIT REQUIRED** – Submit UP Forms	Co Ord 12.50.075

☒ **NO SIGNIFICANT VIOLATIONS OBSERVED ON DATE OF INSPECTION.**

☐ **NOTICE TO COMPLY: THE VIOLATION(S) CITED MUST BE CORRECTED BY** _____.

☐ **RETURN CERTIFICATION OF COMPLIANCE FOUND ON BACK OF THIS NOTICE.**

Attention: The items checked are in violation. A reinspection may occur at any time to verify compliance. Non-compliance could result in reinspection fees, permit revocation, and/or administrative/civil/criminal penalties. Any time granted for correction of the violation(s) does not preclude any enforcement action by this Department or other agencies.

It is improper and illegal for any County officer, employee or inspector to solicit bribes, gifts or gratuities in connection with performing their official duties. Improper solicitations include requests for anything of value such as cash, discounts, free services, paid travel or entertainment, or tangible items such as food or beverages. Any attempt by a County employee to solicit bribes, gifts or gratuities for any reason should be reported immediately to either the County manager responsible for supervising the employee or the Fraud Hotline at (800) 544-6861 or www.lacountyfraud.org. **YOU MAY REMAIN ANONYMOUS.**

Inspected By:	Consent Given By:	Authorized Representative's Signature:
N. Melanson	Sang Y. Son	

Date run 12/20/2007 11:56:21AM
Run by

FA0005704 FOX HILL DRY CLEANERS

County Fire Department
Facility Information Report

Report # : 5302 (5312)

Version 103007

OWNER FILE INFORMATION

* Clearly make changes/corrections here.

Owner ID: OW0005704 New Owner ID
Owner Name: SANG YOUL SON Tax ID [redacted]
Owner DBA: FOX HILL DRY CLEANERS Drvr Lic# :
Owner Address: 6223 BRISTOL PKWY
CULVER CITY, CA 90230
Work/Business Phone: 310-384-2864
Billing/Mailing Address: 6223 BRISTOL PARKWAY
CULVER CITY, CA 90230
ATTN/Care of: SANG YOUL SON
Ownership Type: 1

FACILITY FILE INFORMATION

Facility ID: FA0005704
Facility Name: FOX HILL DRY CLEANERS
No. of Employee: 3
Site Location: 6223 BRISTOL PKWY
CULVER CITY, CA 90230
Phone: 310-342-0033
Mailing Address: 6223 BRISTOL PARKWAY
CULVER CITY, CA 90230
Operator/Care of: SANG YOUL SON E-Mail Address:
District: W - WEST
City Code: CUL CULVER CITY
CUPA Jurisdiction: CO
Operating Hours: Days: Hours:
SIC Code: 7216 Drycleaning plants, except rug Nature of Business:
Business Type / Code:
Station: CUL
Date First Became Operational:

GENERAL HEALTH PROGRAM ELEMENTS

Record ID	Current Program Element	Current Status	EPA #	Effective Date Beg.	Effective Date End	Changes Program Element	Changes Status
PR0021792	1001 - HW GEN, 0-5 EMPLOYEES	Active, billable		07/07/94			

Addition Program Element:

CA Waste Code	211				
RCRA Waste Code					
AMOUNT per quarter	30				
UNITS (PGTY) Pounds, Gallons Tons Yards	G				

CONSENT GIVEN BY: Sang Y Son INSPECTOR SIGNATURE: EMPLOYEE ID: 130

1st DATE & TIME OF INSPECTION: 12/20/07 2nd DATE & TIME OF INSPECTION:

3rd DATE & TIME OF INSPECTION:

PREVIOUS INSPECTIONS

Activity Date	Program Element	Service	Result	Action	Activity Min	Travel Min	Inspector ID	Violation Code
02/01/99	1001	001	00	00	30	0	EE0000080	0
12/13/04	0200	003	17	17	60		EE0000087	
12/13/04	1001	001	01	00	60		EE0000087	

VIOLATIONS LIST

Activity Date	Program Element	Viol Status	Service	Result	Action	Violation Code	Violation Degree	Description

CONSENT GIVEN BY: _____ INSPECTOR SIGNATURE: _____ EMPLOYEE ID: _____

1st DATE & TIME OF INSPECTION: _____ 2nd DATE & TIME OF INSPECTION: _____

3rd DATE & TIME OF INSPECTION: _____

Los Angeles County Fire Dept • Health Hazardous Materials Division
Certified Unified Program Agency • Participating Agency

FIELD NOTES

DRY CLEANING

BUSINESS: Fox Hills Dry Cleaners 5704 | FA | DATE: 12/20/07

Hazardous Waste Process & Waste Streams: Cal000173185

Consolidated Contingency Plan | Haz Mat Inventory | (CESQG)/SQG/LQG

Dry Cleaning Unit Model: Legend - L-40

(Perc) | Powder | Hydrocarbon

Close – loop distillation system - # canisters/ filters: 1 DISK

Perc Tanks in unit: 3 Perc Capacity # gal: 26+26+32 = 84G

24+20+=44G In tank

Waste sludge #gal: 1 X 30 G DRM

Manifest/Date: 4/2507-AZS-306-MAF-277762 GBF

Waste Filters # gal: N/a

Manifest/Date:

Waste Water (Separator) #gal: into 5 G container → Boiler (Dry clean machine)

Evaporator:

Other waste: none

Comments/Observations/Recommendations:

- Site visit for routine HW compliance inspection
- Verified generator status/ship. No changes
- No violation

Los Angeles County Fire Dept • Health Hazardous Materials Division
Certified Unified Program Agency • Participating Agency

REFER REPLY TO: M. MEKASHA
West District Office
6167 Bristol Parkway, Suite 220
Culver City, CA 90230
(310) 348-1781

INSPECTION REPORT

BUSINESS: Fox Hill Dry Cleaners	OWNER: Sung Y Son	DATE: 12/20/07
ADDRESS: 6223 Bristol Parkway, Culv City 90230		FA 8704

The following items, if applicable, have been inspected. This document constitutes a Summary of Violations and Notice to Comply if the violation (V) column is checked.

Reference: Titles 19 and 22 of the California Code of Regulations (CCR), Chapters 6.5, 6.67, and 6.95 of the Health and Safety Code (HSC), and Titles 11 and 12 of the Los Angeles County Code (Co Ord)

		HAZARDOUS WASTE GENERATOR				HAZARDOUS WASTE GENERATOR	
	V	SUBJECT	SECTION		V	SUBJECT	SECTION
1		Hazardous waste determination	CCR 66262.11	24		Manifest copies retained for 3 years	CCR 66262.40(a)
2		Proper disposal of hazardous waste	HSC 25189.5 (a)	25		Consolidated manifest requirements	HSC 25160.2
3		Maintain/operate to prevent release/fire	CCR 66265.31	26		Hazardous waste transported by registered hauler	HSC 25163(a)
4		Hazardous waste labeling	CCR 66262.34(f)	27		LDR documents retained onsite	CCR 66268.7(a)(6)
5		Hazardous waste accumulation time	CCR 66262.34(a-d)	28		Hazardous waste analysis retained for 3 years	CCR 66262.40(c)
6		Hazardous materials storage and labeling	CCR 66261.2(f)	29		Personnel training	CCR 66265.16
7		Satellite accumulation	CCR 66262.34(e)	30		Contingency plan	CCR 66265.51
8		Containers leaking or not in good condition	CCR 66265.171	31		Emergency preparedness/prevention	CCR 66265.30-.37
9		Hazardous waste containers closed	CCR 66265.173(a)	32		Source Reduction requirements for LQGs	CCR 67100.3
10		Separation of incompatibles	CCR 66265.177	33		Biennial Report requirements	CCR 66262.40-.41
11		Retrograde/accumulated speculatively	CCR 66262.10	34		Excluded recyclable material management	HSC 25143.2/.9
12		Empty containers	CCR 66261.7	35		Recyclable Material Report	HSC 25143.10
13		Used oil management	CHSC 25250.4	36		Site assessment requirements	HSC 25187(a)(1)
14		Used oil filter management	CCR 66266.130	37		Closure requirements	CCR 66265.111/114
15		Used battery management	CCR 66266.81	38		Reckless management of hazardous waste	HSC 25189.6
16		Contaminated textile management	HSC 25144.6	39		Other violation(s)	
17		Container inspection - weekly	CCR 66265.174			**HAZARDOUS MATERIALS HANDLER**	
18		Tank inspection - daily	CCR 66265.195	50		Contingency plan/inventory submitted	HSC 25503.5
19		Tank operating requirements	CCR 66265.194	51		Plan and inventory updated & accurate	HSC 25505
20		EPA ID number[submit DTSC form 1358]	CCR 66262.12	52		Regulated substance registration	HSC 25533(a)
21		Hazardous waste transported with manifest	CCR 66262.20			**ABOVEGROUND PETROLEUM STORAGE/TANK**	
22		Hazardous waste manifest complete	CCR 66262.23(a)	60		SPCC Plan Referral to RWQCB (213) 576-6600	HSC 25270.3
23		Manifest copies to DTSC	CCR 66262.23(a)(4)	70		**PERMIT REQUIRED – Submit UP Forms**	Co Ord 12.50.075 HSC 25404.1.1

☒ **NO SIGNIFICANT VIOLATIONS OBSERVED ON DATE OF INSPECTION.**

☐ **NOTICE TO COMPLY: THE VIOLATION(S) CITED MUST BE CORRECTED BY_____.**

☐ **RETURN CERTIFICATION OF COMPLIANCE FOUND ON BACK OF THIS NOTICE.**

Attention: The items checked are in violation. A reinspection may occur at any time to verify compliance. Non-compliance could result in reinspection fees, permit revocation, and/or administrative/civil/criminal penalties. Any time granted for correction of the violation(s) does not preclude any enforcement action by this Department or other agencies.

Inspected By:	Consent Given By: Print Name:	Authorized Representative's Signature:
M. MEKASHA	S. Y. Son	

Los Angeles County Fire Dept • Health Hazardous Materials Division
Certified Unified Program Agency • Participating Agency

INSPECTION REPORT

REFER REPLY TO:
West District Office
6167 Bristol Parkway, Suite 220
Culver City, CA. 90230
(310) 348-1781

BUSINESS: Fox Hills Plaza Dry Cleaners	OWNER: Sang Youl Son	DATE: 12-13-04
ADDRESS: 6223 Bristol Pkwy Culver City 90230		FA 5704

The following items, if applicable, have been inspected. This document constitutes a Summary of Violations and Notice to Comply if the violation (V) column is checked.

Reference: Titles 19 and 22 of the California Code of Regulations (CCR), Chapters 6.5, 6.67, and 6.95 of the Health and Safety Code (HSC), and Titles 11 and 12 of the Los Angeles County Code (Co Ord)

	HAZARDOUS WASTE GENERATOR				HAZARDOUS WASTE GENERATOR	
	V	SUBJECT	SECTION	V	SUBJECT	SECTION
1		Hazardous waste determination	CCR 66262.11		Manifest copies retained for 3 years	CCR 66262.40(a)
2		Proper disposal of hazardous waste	HSC 25189.5 (a)		Consolidated manifest requirements	HSC 25160.2
3		Maintain/operate to prevent release/fire	CCR 66265.31		Hazardous waste transported by registered hauler	HSC 25163(a)
4		Hazardous waste labeling	CCR 66262.34(f)		LDR documents retained onsite	CCR 66268.7(a)(6)
5		Hazardous waste accumulation time	CCR 66262.34(a-d)		Hazardous waste analysis retained for 3 years	CCR 66262.40(c)
6		Hazardous materials storage and labeling	CCR 66261.2(f)		Personnel training	CCR 66265.16
7		Satellite accumulation	CCR 66262.34(e)		Contingency plan	CCR 66265.51
8		Containers leaking or not in good condition	CCR 66265.171		Emergency preparedness/prevention	CCR 66265.30-.37
9		Hazardous waste containers closed	CCR 66265.173(a)		Source Reduction requirements for LQGs	CCR 67100.3
10		Separation of incompatibles	CCR 66265.177		Biennial Report requirements	CCR 66262.40-.41
11		Retrograde/accumulated speculatively	CCR 66262.10		Excluded recyclable material management	HSC 25143.2/.9
12		Empty containers	CCR 66261.7		Recyclable Material Report	HSC 25143.10
13		Used oil management	CHSC 25250.4		Site assessment requirements	HSC 25187(a)(1)
14		Used oil filter management	CCR 66266.130		Closure requirements	CCR 66265.111/114
15		Used battery management	CCR 66266.81		Reckless management of hazardous waste	HSC 25189.6
16		Contaminated textile management	HSC 25144.6		Other violation(s)	
17		Container inspection - weekly	CCR 66265.174		**HAZARDOUS MATERIALS HANDLER**	
18		Tank inspection - daily	CCR 66265.195		Contingency plan/inventory submitted	HSC 25503.5
19		Tank operating requirements	CCR 66265.194		Plan and inventory updated & accurate	HSC 25505
20		EPA ID number[submit DTSC form 1358]	CCR 66262.12		Regulated substance registration	HSC 25533(a)
21		Hazardous waste transported with manifest	CCR 66262.20		**ABOVEGROUND PETROLEUM STORAGE TAK**	
22		Hazardous wast [illegible] complete	CCR 66262.23(a)		SPCC Plan Referral to RWQCB (213) 576-6600	HSC 25270.3
23		Manifest copies to DTSC	CCR 66262.23(a)(4)	X	**PERMIT REQUIRED** – Submit UP Forms	Co Ord 12.50.075

☑ **NO SIGNIFICANT VIOLATIONS OBSERVED ON DATE OF INSPECTION.**

OK ☑ **NOTICE TO COMPLY: THE VIOLATION(S) CITED MUST BE CORRECTED BY_____.**

☐ **RETURN CERTIFICATION OF COMPLIANCE FOUND ON BACK OF THIS NOTICE.**

Attention: The items checked are in violation. A reinspection may occur at any time to verify compliance. Non-compliance could result in reinspection fees, permit revocation, and/or administrative/civil/criminal penalties. Any time granted for correction of the violation(s) does not preclude any enforcement action by this Department or other agencies.

2730 Submitted to issue permit for H.W. & HAM.

Inspected By: MH	Consent Given By: Sang Youl Son	Authorized Representative's Signature: X

OWNER FILE INFORMATION

DATE UPDATED: 01/03/2005 5:04:23PM BY:

Owner ID: OW0005704
Tax ID [redacted]
Drivers License:

Owner Name: SANG YOUL SON
Owner DBA: FOX HILL DRY CLEANERS
Owner Address: 6223 BRISTOL PKWY
CULVER CITY, CA 90230
Ownership Type: 1
Work/Business Phone: 310-384-2864
Billing/Mailing Address: 6223 BRISTOL PARKWAY
CULVER CITY, CA 90230
ATTN/Care of: SANG YOUL SON

FACILITY FILE INFORMATION

Facility ID: FA0005704
Facility Name: FOX HILL DRY CLEANERS
No. of Employee: 3
Site Location: 6223 BRISTOL PKWY
CULVER CITY, CA 90230
Phone: 310-342-0033
Mailing Address: 6223 BRISTOL PARKWAY
CULVER CITY, CA 90230
Operator/Care of: SANG YOUL SON
Email Address:
District: W - WEST
City Code: CUL
CUPA Jurisdiction: CO
Operation Hours:
SIC Code: 7216
NOB:
Business Type / Code:
Station (Code 1): CUL
D & B #:
Date 1 (D1):

GENERAL HEALTH PROGRAM ELEMENTS

Record ID #	Program Element	Current Status	EPA #	Effective Date D1 (Beg.) & C1 (End)	Designated Employee	Last Inspection Date
PR0021792	1001 - HW GEN, 0-5 EMPLOYEES	Active, billable		07/07/94	EE0000080	12/14/2004

LA County Fire Department
SERVICE REQUEST

By : EE0000826 - PHAM, PENELOPE L

Report # : 5602

V072004

DATE: December 08, 2004

TO: WEST OFFICE
VICTOR NANADIEGO

FROM: EE0000826 - PHAM, PENELOPE L
FMD - SB1082 REVENUE MGMT SECTION
PHN 323 881-2444; FAX 323 415-5742

ENTERED 12/08/04 VN

COMPLAINT ID: CO0006566

FA0005704 - FOX HILL DRY CLEANERS

Requires further action : Y

OWNER INFORMATION

OW0005704 - FOX HILL DRY CLEANERS
DBA : FOX HILL DRY CLEANERS
Site Address :

Mailing Address: 6223 BRISTOL PARKWAY
CULVER CITY,

Phone:

FACILITY INFORMATION

FA0005704 - FOX HILL DRY CLEANERS
Location :
Site Address : 6223 BRISTOL PKWY
CULVER CITY, CA 90230

Mailing Address: 6223 BRISTOL PARKWAY
CULVER CITY, CA 90230

Phone: 1st: 310-649-3042 EXT:

COMPLAINT ID NUMBER: CO0006566

Service Code: _____
Action Code: _____
Result Code: _____

COMPLAINT MODE : FMD REFERRAL

District : W

SOURCE OF REQUEST:

Complainant: Complainant Not Specified
Address: Address Not Specified

Home/Cell Phone : Phone Not Specified
Work Phone : Phone Not Specified
Email Address :

DESCRIPTION: *(Please clearly describe the changes / corrections)*

STATUS : 14 - MAIL RETURNED

RECEIVED RETURNED FY03/04 NOE FROM P.O. STATING RETURN TO SENDER NOT DELIVERABLE, UNABLE TO FORWARD. PLEASE VERIFY THE STATUS OF THE BUSINESS.

COMPLAINT SENT TO SOUTHWEST IN ERROR, REROUTED TO WEST.

09/22/04 - Assigned to Inspector Gloutak. Please verify if this business is still in operation. VN

12/08/04 - Reassigned to Insp. Harrell to verify status of the business. Thanks, VN

		Date / Time	
Received by :	EE0000826 - PHAM, PENELOPE L	9/8/2004	16:14:46
Assigned to :	**EE0000087 - HARRELL, MASHID**	12/8/2004	

List dates, times, types of notices, names address and phone numbers of people involved. Describe conditions and actions taken

Date :
Time In :
Time Out :
Hrs/Min :

2730 updated
Complaint closed
12/13/04

01/03/05

** PLEASE INDICATE THE EFFECTIVE DATE NOT THE SITE VISIT DATE**

County Fire Department
Facility Information Report

OWNER FILE INFORMATION

* Clearly make changes/corrections here.

Owner ID: OW0005704
New Owner ID:
Owner Name: FOX HILL DRY CLEANERS
Tax ID : [redacted]
Owner DBA: FOX HILL DRY CLEANERS
Owner Address:

Work/Business Phone: ~~213-936-4082~~
Billing/Mailing Address: 6223 BRISTOL PARKWAY
CULVER CITY, CA 90230
ATTN/Care of:
Ownership Type:

FACILITY FILE INFORMATION

Facility ID: FA0005704
Facility Name: FOX HILL DRY CLEANERS
No. of Employee: 5
Site Location: 6223 BRISTOL PKWY
CULVER CITY, CA 90230
Phone: ~~310-649-~~3042
Mailing Address: 6223 BRISTOL PARKWAY
CULVER CITY, CA 90230
Operator/Care of:
E-Mail Address:
District: W - WEST
City Code: CUL **CULVER CITY**
CUPA Jurisdiction: CO
Operating Hours: Days: Hours:
SIC Code: 7216 Drycleaning plants, except rug
Nature of Business:
Business Type / Code:
Station: CUL
Date First Became Operational:
EPA CAL000173185

GENERAL HEALTH PROGRAM ELEMENTS

Record ID	Current Program Element	Current Status	EPA #	Effective Date Beg.	Effective Date End	Changes — Program Element	Changes — Status
PR0021792	1001 - HW GEN, 0-5 EMPLOYEES	Inactive, non-billable		07/07/94			

Addition Program Element:

CA Waste Code					
RCRA Waste Code					
AMOUNT per quarter					
UNITS (PGTY) Pounds, Gallons, Tons, Yards					

CONSENT GIVEN BY: MR. SON INSPECTOR SIGNATURE: MH EMPLOYEE ID: 87

1st DATE & TIME OF INSPECTION: 12-13-04 2nd DATE & TIME OF INSPECTION:

3rd DATE & TIME OF INSPECTION:

ENVIRONMENTAL CONTACT INFORMATION

*** For Haz Mat Handlers.*

Contact Name:

Phone : Not Specified

Dun & Bradst.: * Please Fill-Out

EMERGENCY CONTACT INFORMATION

	PRIMARY CONTACT:	SECONDARY CONTACT:
Name :		
Title :		
Business Phone :	Not Specified	Not Specified
24 - Hour Phone :	Not Specified	Not Specified
Pager # :	Not Specified	Not Specified

PREVIOUS INSPECTIONS

Activity Date	Program Element	Service	Result	Action	Violation Code	Inspector ID
02/01/99	1001	001	00	00	0	EE0000080

VIOLATIONS LIST

Activity Date	Program Element	Viol Status	Service	Result	Action	Violation Code	Violation Degree	Description

CONSENT GIVEN BY: _____ INSPECTOR SIGNATURE: _____ EMPLOYEE ID: _____

1st DATE & TIME OF INSPECTION: _____ 2nd DATE & TIME OF INSPECTION: _____

3rd DATE & TIME OF INSPECTION: _____

A County Fire Department
Facility Information Report

Field Notes

LIST ORDER OF INSPECTION AS FOLLOWS: I. OPENING CONFERENCE II. WALK THROUGH III. DOCUMENTS IV. CLOSING CONFERENCE V. VIOLATIONS

Met w/ Mr. Son The owner No Change He Has Been here For several years + 2730 uPDate For Correction.

Dry cleaner w/ perc.

AQMD Permit ID # 126645

W. perc 30 G DM

Total 84 G H.M.

22 G	26 G	26 G

NO Filte Being Used

Disposal:

Consolidated Waste

22930371 4-27-04 30 G 211/Foo2

22418673 30 G 9-12-03 211/Foo 2

CONSENT GIVEN BY: _____ INSPECTOR SIGNATURE: _____ EMPLOYEE ID: _____

1st DATE & TIME OF INSPECTION: _____ 2nd DATE & TIME OF INSPECTION: _____

3rd DATE & TIME OF INSPECTION: _____

UNIFIED PROGRAM (UP) FORM
BUSINESS OWNER/OPERATOR IDENTIFICATION

☐ NEW BUSINESS ☐ OUT OF BUSINESS ☒ REVISE/UPDATE (EFFECTIVE 12,13 04,) PAGE OF

I. IDENTIFICATION

FACILITY ID# FA00 [redacted] 1 | BEGINNING DATE 100 | ENDING DATE 101

BUSINESS NAME (Same as FACILITY NAME or DBA – Doing Business As) 3: Fox Hills PLAZA DRY CLEANERS | BUSINESS PHONE 102: 310-342-0033

BUSINESS SITE ADDRESS 103: 6223 Bristol Parkway

CITY 104: Culver City | CA | ZIP CODE 105: 90230

DUN & BRADSTREET 106 | SIC CODE (4 digit #) 107: 7216

COUNTY 108: LOS ANGELES | UNINCORPORATED ☐ Yes ☐ No 133a

BUSINESS OPERATOR NAME 109: SANG YOUL SON | BUSINESS OPERATOR PHONE 110

II. BUSINESS OWNER

OWNER NAME 111: SANG YOUL SON | OWNER PHONE 112

OWNER MAILING ADDRESS 113: SAA

CITY 114 | STATE 115 | ZIP CODE 116

III. ENVIRONMENTAL CONTACT

CONTACT NAME 117: SAA | CONTACT PHONE 118

CONTACT MAILING ADDRESS 119

CITY 120 | STATE 121 | ZIP CODE 122

IV. EMERGENCY CONTACTS

-PRIMARY-		-SECONDARY-	
NAME 123: SAA		NAME 128	
TITLE 124: OWNER		TITLE 129	
BUSINESS PHONE 125		BUSINESS PHONE 130	
24-HOUR PHONE 126: 310-384-2864 / Cell		24-HOUR PHONE 131	
PAGER # 127		PAGER # 132	

V. ADDITIONAL LOCALLY COLLECTED INFORMATION 133

NUMBER OF EMPLOYEES 133b: 3 | FEDERAL TAX IDENTI[redacted] 133c

MAILING/ BILLING INFOR[redacted]

ADDRESS 133d: SAA | CITY 133e | STATE 133f | ZIP CODE 133g

Certification: Based on my inquiry of those individuals responsible for obtaining the information, I certify under penalty of law that I have personally examined and am familiar with the information submitted and believe the information is true, accurate, and complete.

SIGNATURE OF OWNER/OPERATOR OR DESIGNATED REPRESENTATIVE: SANG YOUL SON | DATE 134: 12-13-04 | NAME OF DOCUMENT PREPARER 135

NAME OF SIGNER (print) 136: X [redacted] | TITLE OF SIGNER 137

OFFICIAL USE ONLY	UP Form	HW X	HM X	ARP	AST	UST	TP	CUPA X	PA
INSPECTOR MH	DISTRICT W	DATE OF INSP. 1/05	DIVISION	BATTALION	STATION				

Los Angeles County • Certified Unified Program Agency

FACILITY INFORMATION (OES 2730)

[ ] OWNERSHIP CHANGE

☐ NEW BUSINESS ☒ OUT OF BUSINESS ☐ REVISE/UPDATE (EFFECTIVE _____)

PAGE ___ OF ___ 102

FACILITY ID # 566994 1	CALENDAR YEAR BEGINNING 100	ENDING 101			
BUSINESS NAME Fox Hills Dry Clean 3		BUSINESS PHONE 103			
SITE ADDRESS 6223 Bristol Pkwy 104	CITY Culver City 105	CA	ZIP CODE 90230 106		
DUN & BRADSTREET 107	LOS ANGELES 109	SIC CODE 108			
OPERATOR NAME 110	OPERATOR PHONE 111				

OWNER INFORMATION

OWNER NAME (First Name, Last Name) 112	OWNER PHONE 113		
OWNER MAILING ADDRESS 114	CITY 115	STATE 116	ZIP CODE 117

ENVIRONMENTAL CONTACT

CONTACT NAME (First Name, Last Name) 118	CONTACT PHONE 119		
CONTACT MAILING ADDRESS 120	CITY 121	STATE 122	ZIP CODE 123

EMERGENCY CONTACT

PRIMARY	SECONDARY
NAME (First Name, Last Name) 124	NAME (First Name, Last Name) 129
TITLE 125	TITLE 130
BUSINESS PHONE 126	BUSINESS PHONE 131
24-HOUR-PHONE 127	24-HOUR-PHONE 132
PAGER # 128	PAGER # 133

REGULATED SUBSTANCES (RS)

ON-SITE RS ☐YES ☐NO 5 | If yes, and at or above Threshold Quantities, fill out Regulated Substance Registration (OES Form 2735.6)

MAILING/BILLING INFORMATION

ADDRESS 150

CITY 151	STATE 152	ZIP CODE 153

CERTIFICATION

Certification: I certify under penalty of law that I have personally examined and am familiar with the information submitted in this ~~inventory~~ and believe the information is true, accurate, and complete.

DAGMAR GLOUTAK 135 NAME OF DOCUMENT PREPARER (Print First Name, Last Name)	136 NAME OF OWNER/OPERATOR (Print First Name, Last Name)	138 TITLE
TAX ID # or SOC SEC #	137 SIGNATURE OF OWNER/OPERATOR	2/1/95 139 DATE

OFFICIAL USE ONLY	CPP	HW	HM	ARP	AST	UST	TP	CUPA	PA
INSPECTOR 080	DISTRICT WEST	DATE OF INSP. / /9	NO OF EMP.	DATE REC'D					

original + FMD
3/2/99

DG dentro 1-22-99 SN

DATE: 1/21/99

TO: SHAHIN NOURISHAD
METRO OFFICE
FAX # (323) 724-5976

FROM: IRENE HONG
FMD - HW/HM DIVISION
PH#: (323) 881-2322; FAX#: (323) 458-8534

Consolidated Permit/License Service Request

Contacted by: RTN INVOICE ☐ Telephone ☐ Letter Phone ( ) _____

( ) New Site FOX HILLS DRY CLEANERS

(✓) Existing Site: CUPA ID #: WS66994-1

		PROGRAM	PA/PA BUS #	LA COUNTY USE ONLY DATE SENT	LA COUNTY USE ONLY DATE REC'D
☐ Typo/Minor Chg	☐ Duplicate Accounts	☐ HW	----	/	/
☐ No longer ____	☐ Out Of Business	☐ TP		/	/
☐ Chg Mlg Address	☐ Business Moved	☒ HM	01/31/90	1-20-99	1-20-99
☐ Chg Bus Name	☐ Business Sold	☐ RM		/	/
☐ Owner's Name	☐ Undeliverable Mail	☐ UST		/	/
☐ Change "Care Of"	☐ Incorrect Fee Amount	☐ AST		/	/
☒ Other ____	from ____ to ____				

Invoice was returned. NO FORWARD ORDER ON FILE.

FROM

ACCOUNT #: 566994
COMPANY NAME: Fox Hill Drycleaner
SITE: 6223 Bristol pkwy
CITY: Cul ZIP CODE: 90230
MAILING: _____
OWNER NAME: _____
ATTN/CARE OF: _____
BUSINESS PH#: ( ) _____
OWNER PH#: ( ) _____

CHANGE TO / NEW SITE INFO

ACCOUNT #: _____
COMPANY NAME: _____
SITE: _____
CITY: _____ ZIP CODE: _____
MAILING: _____
OWNER NAME: _____
ATTN/CARE OF: _____
BUSINESS PH#: ( ) _____
OWNER PH#: ( ) _____

*****PLEASE INDICATE THE EFFECTIVE DATE NOT THE SITE VISIT DATE*****
IF EFFECTIVE DATE IS UNKNOWN PLEASE INDICATE "UNKNOWN"

Comments: Site no longer in operation
HWL # 566994 Cancelled

Please attach form 2730 and remit back to IRENE HONG.

F:\WPSHARE\SE\SVCREQ

Public Health License

Now what?

T-Typo/minor
C-major Change

Q-out of busn
Z-dup acct
R-Revocation
W-no longer haz

U-Undelete

7216 SIC
566994 Acct #
07/07/94 Eff date
5 Empl
100 Fee
FOX HILL DRY CLEANERS DBA

06223
Begin End Frc ◆
BRISTOL Street name
PWY typ ◆
CUL Unit
City
90230- ZIP
C [redacted]
Corp ID
310/649-3042 Site phone
213/936-4002 Owner phone
FOX HILL DRY CLEANERS Owner
LEE, KYU C Partner

Control # X068572

Care of
6223 BRISTOL PARKWAY
Mailing address

CULVER CITY City
CA 90230- State ZIP

Press Esc to abort Enter to continue

Public Health License

DELETED 03/03/99

7216 SIC
566994 Acct #
07/07/94 Eff date
5 Empl
100 Fee
FOX HILL DRY CLEANERS DBA

06223
PHL Transaction Control

Enter control number

If you are not using Form SR1, leave blank and a number will be generated

PWY typ ◆
C [redacted]
Corp ID
213/936-4002 Owner phone
FOX HILL DRY CLEANERS Owner
LEE, KYU C Partner

Control # X068572 deleted

Care of
6223 BRISTOL PARKWAY
Mailing address

CULVER CITY City
CA 90230- State ZIP

Getting control number

County of Los Angeles • Fire Department
Health Hazardous Materials Division

INSPECTION REPORT

Business Name: Any Hills Dry Cleaners		Phone:	
Site Address: 6223 Bristol Pkwy			
City: Culver City	CA	Zip Code: 90230	Operating hrs:
Mailing Address:		Business owner:	
City:	State:	Zip Code:	
Insp Dist:	Insp Unit:	Div:	

Facility ID #: 166994	
Industry Type: Dry Cleaners	
EPA #:	
Sic Code:	No of Empl.
Map Page:	Grid:
BN:	Sta:

FEE GROUP

- ☐ Disclosure/RS 70
- ☐ RS
- ☐ UST
- ☐ AST/SPCC
- ☐ HazWaste Generator
- ☐ Tiered Permitting

CITY: Culver City

TREATMENT TIERS

- A. ___ PBR
- B. ___ CA
- C. ___ CEL
- D. ___ CE-CL
- E. ___ CESW
- F. ___ CESQT
- ___ Total Units

OTHER

- ☐ Financial Assurance
- ☐ Phase I
- ☐ Offsite HazWast Consolidation
- ☐ Recycling Notification
- ☐ Large Quantity Generator
- ☐ Fixed Household HazWaste Collection Facility

CLASS OF VIOLATIONS

	I	II	Minor
HM			
HW			
TP			
AST			

CA Waste Code						
RCRA Waste Code						
AMT (PGTY) Pounds, Gallons Yds, Tons: per quarter						

Referrals ☐ AQMD ☐ B & S ☐ FIRE ☐ IW ☐ OSHA ☐ DTSC ☐ _____

Visit Date	Start Time	Insp Type	Pro Elem	Time Invested	Action Code	Special Circumstances
02/01/99	15 :30	I	HW	—:30	02	
/ /	:			:		
/ /	:			:		
/ /	:			:		
/ /	:			:		
			Total Time:	:		

INSPECTION TYPE: C:Complaint I: Inspection J: Joint Inspection Mm: Multimedia R: Revisit P: Permit S: Sampling Cl: Closure
PROGRAM ELEMENT: HM HW TP AST UST RS
ACTION CODES: A: Abate AO: Adm Order CR: Criminal Referral H: Hearing N: NOV O: No viol T: Time ext X: Other Z: non-gen

Insp No 080	Signature D. GLOUTAK	Date 02/01/99
Consent given by:	Title	Date —/99

County of Los Angeles • Fire Department
Health Hazardous Materials Division

OFFICIAL INSPECTION REPORT

DATE: 2/1/99 CONSENT: PAGE ___ OF ___

DBA: Fox Hills Cleaners.	Facility ID #:
LIST ORDER OF INSPECTION AS FOLLOWS: I. OPENING CONFERENCE II. WALK THROUGH III. DOCUMENTS IV. CLOSING CONFERENCE V. VIOLATIONS	

(I) Site visit as result of returned invoice from LA Co fiscal -

II Site visit. This facility is in a small strip mall (in Mervyn's lot) - (no unit # visible)

Facility closed

Clothing not in facility

Detrek dry to dry machine still in place. Other presses, washer/dryers/ Counters still in place.

No one present at site - doors locked

Cannot determine if HW Remain or if there has been excessive spillage/leaks that may have caused any soil contamination.

Suggest confer w/ Supervisor for further review.

D. GLOUTAK

HHMD • IR.PKG • 4/98

PHL# 566994 **INDUSTRY SURVEY** Los Angeles County Fire Department • Prevention Bureau — Health Hazardous Materials Division — LACoFD HHMD • IS1 v3.2 • 4/98

Code 100 | SIC# 7216 | EPA# CAD981963143 | ☐Pending ☒NA

DBA Fox Hills Dry Cleaners | Phone 310-649-3042

Owner Kyu Lee | Interviewed Young Lee

Partner | Title MGR

Address number 6223 dir Bristol street name Pkwy type | Product/Service Dry Cleaners

unit # | City CU | Zip 90230 | Start Date 1970 | # of employees 7

Mailing Same | # of shifts | Operating hours

Viol Rank 2	CA Waste Code	1 181	2 211	3	4
☐ HWUT	Amt (PGT) Pounds, Gallons, Tons; per quarter	55g	55g		
☐ HRF	Mtl/Qty				

Referrals ☐ AQMD ☐ B&S ☐ Fire ☐ IW ☐ OSHA ☐ SDHS ☐ _____

Viol 01 02 03 04 05 06 07 08 09 10 (11) 12 (13) 14 15 16 17 18 19 20 21 22 23 24 25 26 27 28 29 30 31 32 33 34 35 36 37 38 39 40 41 42 43 44 45 46 47 48 49 50 51 52 53 54 55 56 57 58 59 60 61 62 63 64 65 99

Visit Date	Start Time	Insp	Action	Time Invested	Special Circumstances
10/03/97	16:30	097	I P N	1:00	
12/02/97	12:00	097	A/R	:30	
/ /	:			:	
/ /	:			:	

Signature(s) RBK Auth by Lee

Action codes: A-Abate C-Complaint E-Enforce H-Hearing I-Insp M-site Mit N-NOV O-no viol P-PHL Inv R-Revisit S-Samples T-Time ext X-other Z-non-gen

Opening: Site occupies 1100 ft 2

manifests: not avail for review

walkthrough:

Detrex: Dry to Dry machine — reservoir - 110gal

Perc cooker — 3 x 5g drm per waste

Cartridge filter - 4x carbon cartridge

Rear room: 2 x 55g drm per waste - no labels: owner claims / chem is from previous owner.

Separator water → boiled off → air

Closing: NOV issued for: 1) lack of labels

2) lack of receipts for haz disposal

PHL# 566994 **INDUSTRY SURVEY**

Los Angeles County Fire Department • Prevention Bureau
Health Hazardous Materials Division

LACoFD HHMD • 151 cont v1.2 • 4/98

Date 12/02/97 Time 12:00 Insp 097

DBA

Interviewed V. Lee

Revisit

Outstanding NOV # 11484 addressed as follows

1) removal of H.W. Perc drums from site

2) manifest provided showing legal disposal

walkthrough

No accumulation of H.W. currently on site.

2 x 55 gal drs were removed by AES Disposal on 10/10/97.

see manifest.

Today NOV abated; documentation provided.

Facility in compliance

OCT 20 1997

Yong S. Lee
Fox Hills Dry Cleaners
6223 Bristol Parkway
Culver City, CA 90230
(310)649-3042

10-19-97

Mr. Roger B. Kintz, M.S.
Hazardous Materials Specialist II
Health Hazardous Materials Division
South Bay District
24300-A Narbonne Avenue
Lomita, CA 90717

Dear Mr. Kintz:

As I said to you over our conversation on the phone, I am sending you copies of recent perc disposal receipts for 1997. Also enclosed is the AAD invoice for the 14 filters and 13 gallons of perc waste which I had kept for less than 3 months.

If I did not meet the requirements, please advise me on what needs to be done. I will, as always, do my best to meet the requirements. Thank you for your suggestion on the wet process dry cleaning.

Yours truly:

Yong S. Lee

RQ AST TETRACHLOROETH ENE
6.1 UN1897 PG III
FOO2

INVOICE №

TRANSPORTER

AAD Disposal
P.O. Box 58525
2306 E. 38th Street
Vernon, CA 90058
Tel: (213) 582-5900
EPA # CAD 981414386

Facility:
AAD Distributions, Inc.
2306 E. 38th Street, Vernon, CA 90058
EPA # CAD 981397417
Manifest # 97285644

GENERATOR Service Cycle: Loading: SIDE

NAME Fox Hills Cleaners
ACCOUNT NO. 3106493042
CONTACT PERSON Kyu C. Lee
EPA NO. CAD981963143
Map Pg:672-G7
ADDRESS 6223 Bristol Parkway
CITY Culver City STATE CA ZIP 90230
Last Pickup: 07/13/97 V
PR**********
****
TELEPHONE NO. (310) 649-3042
WASTE PICKED-UP ON 10.10.97

QTY.	DESCRIPTION	UNIT	UNIT PRICE	AMOUNT
	BASE AMOUNT			
2 x 55	STANDARD FILTER CARTRIDGE	14	[redacted]	
	SPLIT FILTER CARTRIDGE (13 x 9½")			
	LARGE FILTER CARTRIDGE (13 x 18¼")			
1 x 55	LIQUID WASTE	13		
	POWDER			
	ADDITIONAL			
	SUPPLIES DELIVERED			

☒ PAID CK # [redacted] ☐ PAID CASH TOTAL [redacted]

AUTHORIZED TRANSPORTER'S SIGNATURE — DATE 10.10.97

GENERATOR CERTIFICATION

Generator certifies that waste described on attached manifest is Waste Tetrachloroethylene generated by dry-cleaning operation and it has been packaged in accordance with transporter's specification. This also certifies that all ownership of above described materials are transferred to transporter for the purpose of recycling, incineration, disposal or other purpose deemed appropriate. Generator understands that all accounts are on C.O.D. basis. If no one is available to make payment at the time of service, generator will make full payment within 10 days of the date of service. No statements will be sent. Generator hereby asks AAD to mail the generator a monthly reminder notice on all unpaid invoices. The charge for this additional service is $3.00 per reminder notice per month per invoice. Generator agrees to pay AAD 1.75% interest per month on all past due invoices. In the event of default the generator also agrees to pay AAD any and all costs including collection costs, court cost and attorney fees. AAD certifies it is permitted by appropriate governmental agencies to accept your dry cleaning Tetrachloroethylene Waste.

AUTHORIZED GENERATORS SIGNATURE — DATE 10.10.97

NAME

State of California—Environmental Protection Agency
Form Approved OMB No. 2050-0039 (Expires 9-30-99)
Please print or type. *Form designed for use on elite (12-pitch) typewriter.*

See Instructions on back of page 6.

Department of Toxic Substances Control
Sacramento, California

IN CASE OF EMERGENCY OR SPILL, CALL THE NATIONAL RESPONSE CENTER 1-800-424-8802; WITHIN CALIFORNIA, CALL 1-800-852-7550

9728564

UNIFORM HAZARDOUS WASTE MANIFEST

1. Generator's US EPA ID No.	Manifest Document No.	2. Page 1 of	Information in the shaded areas is not required by Federal law.
CAD981963142	9728564	1	

GENERATOR

3. Generator's Name and Mailing Address
Fox Hills Cleaners
6223 Arbutal Parkway, Culver City, CA 90230
4. Generator's Phone (310) 649-3042

A. State Manifest Document Number: 9728564
B. State Generator's ID:
C. State Transporter's ID:
D. Transporter's Phone: (213)582-5900
E. State Transporter's ID:
F. Transporter's Phone:
G. State Facility's ID: CAD982687661
H. Facility's Phone: (213)582-5900

5. Transporter 1 Company Name: AAD Disposal Co
6. US EPA ID Number: CAD982141386
7. Transporter 2 Company Name:
8. US EPA ID Number:
9. Designated Facility Name and Site Address: AAD Distributions & Dry Cleaning Services, 2306 E. 38th St. Vernon, CA 90058
10. US EPA ID Number: CAD982687661

11. US DOT Description (including Proper Shipping Name, Hazard Class, and ID Number)	12. Containers No.	12. Containers Type	13. Total Quantity	14. Unit Wt/Vol	I. Waste Number
a. RQ,Waste,Tetrachloroethylene, 6.1 UN1897 PGTTT	002	DM	00110	Y	State 211 EPA/Other F002
b. RQ,Waste,Tetrachloroethylene, 6.1 UN1897 PGTTT	001	DM	00055	G	State 211 EPA/Other F002
c.					State EPA/Other
d.					State EPA/Other

J. Additional Descriptions for Materials Listed Above: 1 of 1 74
11a Solids, additional State code 251, 11b Liquids, additional waste code 744

K. Handling Codes for Wastes Listed Above
a. 1/14
b. 1/14
c.
d.

15. Special Handling Instructions and Additional Information: Emergency Cont act (800) 852-7550

16. **GENERATOR'S CERTIFICATION:** I hereby declare that the contents of this consignment are fully and accurately described above by proper shipping name and are classified, packed, marked, and labeled, and are in all respects in proper condition for transport by highway according to applicable international and national government regulations.

If I am a large quantity generator, I certify that I have a program in place to reduce the volume and toxicity of waste generated to the degree I have determined to be economically practicable and that I have selected the practicable method of treatment, storage, or disposal currently available to me which minimizes the present and future threat to human health and the environment; OR, if I am a small quantity generator, I have made a good faith effort to minimize my waste generation and select the best waste management method that is available to me and that I can afford.

Printed/Typed Name	Signature	Month	Day	Year

TRANSPORTER

17. Transporter 1 Acknowledgement of Receipt of Materials

Printed/Typed Name	Signature	Month	Day	Year

18. Transporter 2 Acknowledgement of Receipt of Materials

Printed/Typed Name	Signature	Month	Day	Year

FACILITY

19. Discrepancy Indication Space

20. Facility Owner or Operator Certification of receipt of hazardous materials covered by this manifest except as noted in Item 19

Printed/Typed Name	Signature	Month	Day	Year

DO NOT WRITE BELOW THIS LINE.

DTSC 8022A (4/97)
EPA 8700—22

RQ, W STE ETRACHLOROETHY NE
6.1, UN1897, P III
F002

INVOICE № 67738

TRANSPORTER

AAD Disposal
P.O. Box 58525
2306 E. 38th Street
Vernon, CA 90058
Tel: (213) 582-5900
EPA # CAD 981414386

Facility:
AAD Distributions, Inc.
2306 E. 38th Street, Vernon, CA 90058
EPA # CAD 981397417
Manifest # 96722511

GENERATOR STD5

NAME Fox Hills Cleaners
ACCOUNT NO.
CONTACT PERSON
EPA NO. CAD 981963143
ADDRESS 6223 BRISTOL PARKWAY 672-67
CITY CULVER CITY/STATE CA ZIP 90230
TELEPHONE NO. (310) 649-3042
WASTE PICKED-UP ON 2/13/97

COD

0% DISCOUNT ON WHOLESALE

QTY.	DESCRIPTION	UNIT	UNIT PRICE	AMOUNT
	BASE AMOUNT			
2-55	STANDARD FILTER CARTRIDGE	14	[redacted]	[redacted]
	SPLIT FILTER CARTRIDGE (13 x 9½")			
	LARGE FILTER CARTRIDGE (13 x 18¼")			
1-55	LIQUID WASTE	12		
	POWDER			
	ADDITIONAL			
	SUPPLIES DELIVERED			

☑ PAID CK [redacted] ☐ PAID CASH TOTAL [redacted]

AUTHORIZED TRANSPORTER'S SIGNATURE — DATE 2/13/97

GENERATOR CERTIFICATION

Generator certifies that waste described on attached manifest is Waste Tetrachloroethylene generated by dry-cleaning operation and it has been packaged in accordance with transporter's specification. This also certifies that all ownership of above described materials are transferred to transporter for the purpose of recycling, incineration, disposal or other purpose deemed appropriate. Generator understands that all accounts are on C.O.D. basis. If no one is available to make payment at the time of service, generator will make full payment within 10 days of the date of service. No statements will be sent. Generator hereby asks AAD to mail the generator a monthly reminder notice on all unpaid invoices. The charge for this additional service is $3.00 per reminder notice per month per invoice. Generator agrees to pay AAD 1.75% interest per month on all past due invoices. In the event of default the generator also agrees to pay AAD any and all costs including collection costs, court cost and attorney fees. AAD certifies it is permitted by appropriate governmental agencies to accept your dry cleaning Tetrachloroethylene Waste.

AUTHORIZED GENERATORS SIGNATURE — DATE 2/13/97

NAME

State of California—Environmental Protection Agency
Form Approved OMB No. 2050-0039 (Expires 9-30-96)
Please print or type. Form designed for use on elite (12-pitch) typewriter.

See Instructions on back of page 6.

Department of Toxic Substances Control
Sacramento, California

UNIFORM HAZARDOUS WASTE MANIFEST

1. Generator's US EPA ID No.	Manifest Document No.	2. Page 1 of	Information in the shaded areas is not required by Federal law.
CAD981411462	967225	1	

3. Generator's Name and Mailing Address
Fox Hills Cleaners
6223 Bristol Parkway Culver City, CA 90230

4. Generator's Phone (310) 649-3042

5. Transporter 1 Company Name AAD Disposal Co.

6. US EPA ID Number CAD981411386

7. Transporter 2 Company Name

8. US EPA ID Number

9. Designated Facility Name and Site Address
AAD Distributions & Dry Cleaning Services,
2106 E. 38th St.
Vernon, CA 90052

10. US EPA ID Number CAD981317171

A. State Manifest Document Number 967225

B. State Generator's ID

C. State Transporter's ID

D. Transporter's Phone (213)582-5909

E. State Transporter's ID

F. Transporter's Phone

G. State Facility's ID CAD981317171

H. Facility's Phone (213)582-5909

11. US DOT Description (including Proper Shipping Name, Hazard Class, and ID Number)	12. Containers No.	12. Containers Type	13. Total Quantity	14. Unit Wt/Vol	I. Waste Numbers
a. RQ,Waste,Tetrachloroethylene, 6.1 UN1897 PGTIT	2	DM	450	Y	State 211 EPA/Other
b. RQ,Waste,Tetrachloroethylene, 6.1 UN1897 PGTIT	1	TH	12	G	State 211 EPA/Other
c.					State EPA/Other
d.					State EPA/Other

J. Additional Descriptions for Materials Listed Above: ERGE 74
11a Solids, 11b Liquids

K. Handling Codes for Wastes Listed Above
a. 1/14 b. 1/14
c. d.

15. Special Handling Instructions and Additional Information Emergency Contact (800)

16. GENERATOR'S CERTIFICATION: I hereby declare that the contents of this consignment are fully and accurately described above by proper shipping name and are classified, packed, marked, and labeled, and are in all respects in proper condition for transport by highway according to applicable international and national government regulations.

If I am a large quantity generator, I certify that I have a program in place to reduce the volume and toxicity of waste generated to the degree I have determined to be economically practicable and that I have selected the practicable method of treatment, storage, or disposal currently available to me which minimizes the present and future threat to human health and the environment; OR, if I am a small quantity generator, I have made a good faith effort to minimize my waste generation and select the best waste management method that is available to me and that I can afford.

Printed/Typed Name	Signature	Month	Day	Year
		12	13	97

17. Transporter 1 Acknowledgement of Receipt of Materials

Printed/Typed Name	Signature	Month	Day	Year
GILBERT ALVAREZ		12	13	97

18. Transporter 2 Acknowledgement of Receipt of Materials

Printed/Typed Name	Signature	Month	Day	Year

19. Discrepancy Indication Space

20. Facility Owner or Operator Certification of receipt of hazardous materials covered by this manifest except as noted in Item 19.

Printed/Typed Name	Signature	Month	Day	Year

DO NOT WRITE BELOW THIS LINE.

GENERATOR
TRANSPORTER
FACILITY

IN CASE OF EMERGENCY OR SPILL, CALL THE NATIONAL RESPONSE CENTER 1-800-424-8802; WITHIN CALIFORNIA, CALL 1-800-852-7550

TTC2771 06

DTSC 8022A (1/95)
EPA 8700—22

Notice of Violation and Order to Comply

COUNTY OF LOS ANGELES • FIRE DEPARTMENT
Health Hazardous Materials Division

Owner: Kyu Lee	Date: 10/3/97
Business: Fox Hills Dry Cleaners	Refer Reply To: M. Kintz
Address: 6223 Bristol Pkwy	HEALTH HAZARDOUS MATERIALS DIVISION 24300-A Narbonne Av Lomita CA 90717 Office (310) 534-6270 Fax (310) 539-6948
City, ZIP Code: Culver 90230	

Violations: The conditions or practices checked below represent a violation of the referenced section of Title 22, California Code of Regulations (22 CCR, Div 4.5, Ch 10, Sec 66260.1 et seq), and/or Health & Safety Code Chapter 6.5 (H&S, Div 20, Ch 6.5, Sec 25100 et seq) for which there are civil and criminal penalties. Time granted for correction of violations does not preclude any enforcement action by this Department or other agencies. **You are directed to correct the violations within the times specified. Failure to do so will be considered an additional violation.**

HAZARDOUS WASTE DETERMINATION

Correction Date ___/___/___

01 ☐ Provide a hazardous waste determination for (CCR 66262.11)

DISPOSAL

Correction Date ___/___/___

Discontinue the illegal disposal of hazardous waste and/or extremely hazardous waste to an unauthorized location (H&S 25189.5):

02 ☐ trash/dumpster/ground;
03 ☐ storm drain;
04 ☐ sewer/septic system with a permit;
05 ☐ unpermitted facility.
06 ☐ Discontinue the disposal of hazardous materials containers which are not legally empty (CCR 66261.7)

EPA NUMBER/PERMITS

Correction Date ___/___/___

Obtain the following from the Cal-EPA:

07 ☐ EPA Identification Number (contact Cal-EPA, 916-324-1781, for ID number) (CCR 66262.12);
08 ☐ on-site waste treatment/disposal permit for (CCR 66270.1)

09 ☐ extremely hazardous waste permit for handling and disposal of (CCR 67430.1)

STORAGE AND MANAGEMENT OF CONTAINERS

Correction Date 11/1/97

Discontinue the on-site accumulation of hazardous waste:

10 ☒ longer than 90 days without an extension from DTSC (CCR 66262.34(c));
11 ☒ longer than 90 days after 100 kg has been accumulated (CCR 66262.34(b));
12 ☐ longer than 1 year or 90 days after 55 gallons has been accumulated at satellite storage.

Label the waste container with the following:

22 ☒ the words, "HAZARDOUS WASTE" (CCR 66262.34(f));
14 ☐ description of contents / hazardous property of waste / generator name and address (CCR 66262.34(f));
13 ☒ accumulation start date (CCR 66262.34(f)).

Provide hazardous waste containers which are:

15 ☐ in good condition (CCR 66265.171);
16 ☐ compatible with waste contents (CCR 66265.172);
17 ☐ closed/sealed during storage (CCR 66265.173);
18 ☐ handled/stored/segregated to minimize waste release/reaction (CCR 66265.177(c));
19 ☐ inspected at least weekly (CCR 66265.174).
25 ☐ Label hazardous materials properly within 10 days or handle as hazardous waste (CCR 66261.2(f)(1)).
26 ☐ Store hazardous materials properly within 96 hours or handle as hazardous waste (CCR 66261.2(f)(2)).
20 ☐ Properly manage used oil filters (CCR 66266.130).
21 ☐ Properly manage spent lead-acid storage batteries (CCR 66266.81).

a letter 12/2/97

3 x 55 g Drm Perc Hazardous waste in near room 2 - drums @ one full one drums are full, do not store longer than 90 days.

TANK REGULATIONS

Correction Date ___/___/___

23 ☐ Discontinue storing incompatibles in the same tank (CCR 66265.199).
24 ☐ Inspect tank and tank equipment daily and document in the operating record of the facility (CCR 66265.195).

Authorized rep: YONG LEE	Title: Mgr		Page 1 of 1
Auth rep signature:	Inspected by:		LACoFD HHMD • NV1-LOM • v2.5 • 6/93

L 11464

WHITE - OWNER CANARY - DISTRICT PINK - PROCESSING UNIT

Notice of Violation and Order to Co[illegible]y — Cou[illegible] of Los Angeles • HHMD

DBA/Name Fox Hills cleaners | Owner Lee

27 ☐ Obtain a storage permit for tanks greater than 5,000 gallons of hazardous waste (CCR 66262.34(d)).
28 ☐ Provide proper secondary containment for hazardous waste tank systems (CCR 66265.193).
29 ☐ Provide a written assessment for tank system (CCR 66262.192).

RECORDKEEPING

Correction Date ___/___/___

30 ☐ Keep waste analysis/test records for at least three years (CCR 66262.40(c)).
31 ☐ Send Biennial Report to DTSC (CCR 66262.41).
32 ☐ Retain copies of biennial and exception reports for at least three years (CCR 66262.40(b)).

TRAINING

Correction Date ___/___/___

33 ☐ Provide a training program (CCR 66265.16).
34 ☐ Train and supervise personnel within six months of hire date and retrain as needed (CCR 66265.16(b)).
36 ☐ Keep training records on site (CCR 66265.16(d)).
37 ☐ Maintain training records until closure of facility or for at least three years (for former employees) (CCR 66265.16(e)).

CONTINGENCY PLAN/BUSINESS PLAN

Correction Date ___/___/___

38 ☐ Submit a contingency/business plan (CCR 66265.53(b)).
39 ☐ Complete contingency/business plan (CCR 66265.52).
40 ☐ Maintain copy of plan on site (CCR 66265.53).
41 ☐ Amend and update plan as necessary (CCR 66265.54).
42 ☐ Assign Emergency Coordinator to facility (CCR 66265.55).

PREPAREDNESS AND PREVENTION

Correction Date ___/___/___

43 ☐ Maintain facility to minimize possibility of fire or release of hazardous waste or constituents (CCR 66265.31).
44 ☐ Provide an internal communications or alarm system (CCR 66265.32(a)).
45 ☐ Provide a device capable of calling outside emergency help (CCR 66265.32).
46 ☐ Provide access to communication/alarm system during waste handling (CCR 66265.34).
47 ☐ Provide fire/spill control or decontamination system (CCR 66265.32(c)).
48 ☐ Test and maintain emergency equipment (CCR 66265.33).
49 ☐ Maintain required aisle space (CCR 66265.35).

MANIFEST/RECEIPTS

Correction Date 11/1/97

50 ☐ Discontinue shipping hazardous waste without a manifest (CCR 66262.42).
57 ☐ Maintain manifest copy for three years from shipment (CCR 66262.40).
51 ☒ Maintain completed modified manifest/receipt(s) on site for at least three years (CCR 66263.42).
52 ☐ Maintain used oil manifest/receipt(s) on site for at least three years (H&S 25250.8).
53 ☐ Provide manifest copies to DTSC within 30 days (CCR 66262.23).
54 ☐ Complete all applicable sections of the manifest (CCR 66262.23).
55 ☐ Determine status of waste when TSD facility manifest copy is not received within 30 days (CCR 66262.42).
56 ☐ Send Exception Report to DTSC within 45 days (CCR 66262.42).
58 ☐ Provide proper documentation for excluded recyclable materials (H&S 25143.10).

Provide copy of recent pcc disposal receipt for 1997

TRANSPORT

Correction Date ___/___/___

59 ☐ Discontinue shipping hazardous waste by transporters lacking an EPA ID No. (CCR 66262.12).
60 ☐ Discontinue shipping hazardous waste to TSD facilities lacking an EPA ID No. (CCR 66262.12).

OTHER

Correction Date ___/___/___

61 ☐ Provide Hazardous Waste Management Performance Plan and Report for review (H&S 25244.21).
62 ☐ Provide a copy of LDR notice/certification for each shipment of restricted hazardous waste (CCR 66268.7).
63 ☐ Provide a corrective action plan for unauthorized releases of hazardous waste or constituents (H&S 25187).
64 ☐ Legally remove hazardous waste/contamination before the closure of the facility (CCR 66265.11).

Authorized rep YONG LEE | Title/ | Page 2 of 2

Auth rep signature Yong Lee | Inspected by [illegible]

LACoFD HHMD • NV1 • v2.6 • 6/93

WHITE - OWNER CANARY - DISTRICT PINK - PROCESSING UNIT

PHL# 5 6 6 9 9 4 **INDUSTRY SURVEY** Los Angeles County Fire Department • Prevention Bureau — Health Hazardous Materials Division — LACoFD HHMD • IS1 v3.2 • 4/93

Code 1 0 0 | SIC# 7 2 1 6 | EPA# C A D 9 8 1 9 6 3 1 4 3 | ☐Pending ☐NA

DBA Fox Hill Dry Cleaners | Phone 3 1 0 – 6 4 9 – 3 0 4 2

Owner Kyu C. Lee | Interviewed Kyu Lee

Partner Fox Hill Dry Cleaners | Title owner

Address (number) 6223 (dir) (streetname) Bristol Pwy. (type) | Product/Service dry cleaner

unit # | City C U L | Zip 9 0 2 3 0 | Start Date 9-7-90 | # of employees 3

Mailing 6223 Bristol Pwy Culver City 90230 | # of shifts 1 | Operating hours 730A-700P

Viol Rank –	CA Waste Code	1 211	2 251	3 741	4
☐ HWUT	Amt (PGT) Pounds, Gallons, Tons; per quarter	10 G	20 G	20 G	
☐ HRF	Mtl/Qty				

Referrals ☐ AQMD ☐ B&S ☐ Fire ☐ IW ☐ OSHA ☐ SDHS ☐ _____

Viol 01 02 03 04 05 06 07 08 09 10 11 12 13 14 15 16 17 18 19 20 21 22 23 24 25 26 27 28 29 30 31 32 33 34 35 36 37 38 39 40 41 42 43 44 45 46 47 48 49 50 51 52 53 54 55 56 57 58 59 60 61 62 63 64 65 99

Visit Date	Start Time	Insp	Action	Time Invested	Special Circumstances
08/13/94	13:25	OGY	RA	01:15	–
/ /	:			:	
/ /	:			:	
/ /	:			:	

Signature(s) Thompson

Action codes: A-Abate C-Complaint E-Eforce H-Hearing I-Insp M-site Mit N-NOV O-no viol P-PHL Inv R-Revisit S-Samples T-Time ext X-other Z-non-gen

Tax ID # 95 – 3804195

still coil containers: HW labels obs. ~~but~~ + filled in

Hazardous Materials/Waste Site Record

☐ Disc ☐ AHM ☒ Haz Waste ☐ Petro Chem

Los Angeles County Fire Department

N ☐ New account
T ☒ Typo/minor modif
C ☐ major Change
Q ☐ out of business
Z ☐ duplicate account
R ☐ Revocation
W ☐ no longer haz

1 /	2	3	4	5
6 /	7	8	9 /	Amt ☐

Number of waste streams per category

7216 — SIC code

566994 — Account number

3 — Number of employees

100 — Fee code

07-07-94 — Effective date (mm-dd-yy)

Prorate (mm-yy)

Account Info

FOX HILL DRY CLEANERS

DBA

Use abbreviations for CO, CORP, INC, etc.

Site address

Beginning number	Ending num	Fraction/div	N,S,E,W	Div	Battalion	Station/Dist	Y/N	Site number
06223								

BRISTOL — Street name; name only

PKWY — ST,AV,BL,etc

N,S,E,W

Unit number	City code	ZIP+4
	CUL	90230 -

[redacted] — Owner

Phone

310 649 3042 — Site phone number with area code

B007054

213-936-4002 — Owner phone number with area code

Owner

FOX HILL DRY CLEANERS

Last name, first name and middle initial

Partner

LEE, KYU C

Last name, first name and middle initial

Care of

Last name, first name and middle initial

Billing address

6223 BRISTOL PKWY

Street address

City	State	ZIP+4
CULVER CITY	CA	90230 -

Signature of applicant	Date	Inspector signature	Insp time	Sup init
U.S. Mail	7-7-94	[signature]	00:30	KEA

LACoFD HHMD • SR1 • v1.0 • 5/93

WHITE - PROCESSING UNIT CANARY - DISTRICT PINK - OWNER

Notice of Violation and Order to Comply

COUNTY OF LOS ANGELES • FIRE DEPARTMENT
Health Hazardous Materials Division

Owner: Kyu C. Lee	Date: 7-6-94
Business: Fox Hills Dry Cleaners	Refer Reply To: J Thompson
Address: 6223 Bristol Parkway	HEALTH HAZARDOUS MATERIALS DIVISION 24300-A Narbonne Av Lomita CA 90717 Office (310) 534-6270 Fax (310) 539-6948
City, ZIP Code: Culver City 90230	

Violations: The conditions or practices checked below represent a violation of the referenced section of Title 22, California Code of Regulations (22 CCR, Div 4.5, Ch 10, Sec 66260.1 et seq), and/or Health & Safety Code Chapter 6.5 (H&S, Div 20, Ch 6.5, Sec 25100 et seq) for which there are civil and criminal penalties. Time granted for correction of violations does not preclude any enforcement action by this Department or other agencies. **You are directed to correct the violations within the times specified. Failure to do so will be considered an additional violation.**

HAZARDOUS WASTE DETERMINATION
Correction Date __/__/__

01 ☐ Provide a hazardous waste determination for (CCR 66262.11)

DISPOSAL
Correction Date __/__/__

Discontinue the illegal disposal of hazardous waste and/or extremely hazardous waste to an unauthorized location (H&S 25189.5):

02 ☐ trash/dumpster/ground;
03 ☐ storm drain;
04 ☐ sewer/septic system with a permit;
05 ☐ unpermitted facility.
06 ☐ Discontinue the disposal of hazardous materials containers which are not legally empty (CCR 66261.7)

EPA NUMBER/PERMITS
Correction Date __/__/__

Obtain the following from the Cal-EPA:

07 ☐ EPA Identification Number (contact Cal-EPA, 916-324-1781, for ID number) (CCR 66262.12);
08 ☐ on-site waste treatment/disposal permit for (CCR 66270.1)
09 ☐ extremely hazardous waste permit for handling and disposal of (CCR 67430.1)

STORAGE AND MANAGEMENT OF CONTAINERS
Correction Date 7/22/94

Discontinue the on-site accumulation of hazardous waste:

10 ☐ longer than 90 days without an extension from DTSC (CCR 66262.34(c));
11 ☐ longer than 90 days after 100 kg has been accumulated (CCR 66262.34(b));
12 ☐ longer than 1 year or 90 days after 55 gallons has been accumulated at satellite storage.

Label the waste container with the following:

22 ☒ the words, "HAZARDOUS WASTE" (CCR 66262.34(f));
14 ☒ description of contents / hazardous property of waste / generator name and address (CCR 66262.34(f));
13 ☐ accumulation start date (CCR 66262.34(f)).

Provide hazardous waste containers which are:

15 ☐ in good condition (CCR 66265.171);
16 ☐ compatible with waste contents (CCR 66265.172);
17 ☐ closed/sealed during storage (CCR 66265.173);
18 ☐ handled/stored/segregated to minimize waste release/reaction (CCR 66265.177(c));
19 ☐ inspected at least weekly (CCR 66265.174).
25 ☐ Label hazardous materials properly within 10 days or handle as hazardous waste (CCR 66261.2(f)(1)).
26 ☐ Store hazardous materials properly within 96 hours or handle as hazardous waste (CCR 66261.2(f)(2)).
20 ☐ Properly manage used oil filters (CCR 66266.130).
21 ☐ Properly manage spent lead-acid storage batteries (CCR 66266.81).

Waste oil 5 gal pails: labels are oily and unreadable.

TANK REGULATIONS
Correction Date __/__/__

23 ☐ Discontinue storing incompatibles in the same tank (CCR 66265.199).
24 ☐ Inspect tank and tank equipment daily and document in the operating record of the facility (CCR 66265.195).

Authorized rep: Kyu C. Lee	Title: owner	Page 1 of 2
Auth rep signature:	Inspected by: J Thompson	LACoFD HHMD • NV1-LOM • v2.6 • 8/93

L 10207

WHITE - OWNER CANARY - DISTRICT PINK - PROCESSING UNIT

Notice of Violation and Order to Co[illegible] — Cou[illegible] of Los Angeles • HHMD

DBA/Name Fox Hills Dry Cleaners | Owner Kyu C. Lee

27 ☐ Obtain a storage permit for tanks greater than 5,000 gallons of hazardous waste (CCR 66262.34(d)).
28 ☐ Provide proper secondary containment for hazardous waste tank systems (CCR 66265.193).
29 ☐ Provide a written assessment for tank system (CCR 66262.192).

RECORDKEEPING
Correction Date ___/___/___

30 ☐ Keep waste analysis/test records for at least three years (CCR 66262.40(c)).
31 ☐ Send Biennial Report to DTSC (CCR 66262.41).
32 ☐ Retain copies of biennial and exception reports for at least three years (CCR 66262.40(b)).

TRAINING
Correction Date ___/___/___

33 ☐ Provide a training program (CCR 66265.16).
34 ☐ Train and supervise personnel within six months of hire date and retrain as needed (CCR 66265.16(b)).
36 ☐ Keep training records on site (CCR 66265.16(d)).
37 ☐ Maintain training records until closure of facility or for at least three years (for former employees) (CCR 66265.16(e)).

CONTINGENCY PLAN/BUSINESS PLAN
Correction Date ___/___/___

38 ☐ Submit a contingency/business plan (CCR 66265.53(b)).
39 ☐ Complete contingency/business plan (CCR 66265.52).
40 ☐ Maintain copy of plan on site (CCR 66265.53).
41 ☐ Amend and update plan as necessary (CCR 66265.54).
42 ☐ Assign Emergency Coordinator to facility (CCR 66265.55).

PREPAREDNESS AND PREVENTION
Correction Date ___/___/___

43 ☐ Maintain facility to minimize possibility of fire or release of hazardous waste or constituents (CCR 66265.31).
44 ☐ Provide an internal communications or alarm system (CCR 66265.32(a)).
45 ☐ Provide a device capable of calling outside emergency help (CCR 66265.32).
46 ☐ Provide access to communication/alarm system during waste handling (CCR 66265.34).
47 ☐ Provide fire/spill control or decontamination system (CCR 66265.32(c)).
48 ☐ Test and maintain emergency equipment (CCR 66265.33).
49 ☐ Maintain required aisle space (CCR 66265.35).

MANIFEST/RECEIPTS
Correction Date ___/___/___

50 ☐ Discontinue shipping hazardous waste without a manifest (CCR 66262.42).
57 ☐ Maintain manifest copy for three years from shipment (CCR 66262.40).
51 ☐ Maintain completed modified manifest/receipt(s) on site for at least three years (CCR 66263.42).
52 ☐ Maintain used oil manifest/receipt(s) on site for at least three years (H&S 25250.8).
53 ☐ Provide manifest copies to DTSC within 30 days (CCR 66262.23).
54 ☐ Complete all applicable sections of the manifest (CCR 66262.23).
55 ☐ Determine status of waste when TSD facility manifest copy is not received within 30 days (CCR 66262.42).
56 ☐ Send Exception Report to DTSC within 45 days (CCR 66262.42).
58 ☐ Provide proper documentation for excluded recyclable materials (H&S 25143.10).

TRANSPORT
Correction Date 9/5/95

59 ☐ Discontinue shipping hazardous waste by transporters lacking an EPA ID No. (CCR 66262.12).
60 ☐ Discontinue shipping hazardous waste to TSD facilities lacking an EPA ID No. (CCR 66262.12).

OTHER
Correction Date ___/___/___

61 ☐ Provide Hazardous Waste Management Performance Plan and Report for review (H&S 25244.21).
62 ☐ Provide a copy of LDR notice/certification for each shipment of restricted hazardous waste (CCR 66268.7).
63 ☐ Provide a corrective action plan for unauthorized releases of hazardous waste or constituents (H&S 25187).
64 ☐ Legally remove hazardous waste/contamination before the closure of the facility (CCR 66265.11).

WY

Authorized rep	Kyu C. Lee	Title	owner	Page 2 of 2
Auth rep signature	See page 1	Inspected by	[illegible]	LACoFD HHMD • NV1 • v2.5 • 6/93

WHITE - OWNER CANARY - DISTRICT PINK - PROCESSING UNIT

Rec'd. 7-6-94 pt

LOS ANGELES COUNTY - DEPARTMENT OF HEALTH SERVICES
SMALL QUANTITY GENERATOR CONTINGENCY PLAN

You are required by the California Code of Regulations, Title 26 to design, operate and maintain your business to minimize hazards to human health and the environment from any unplanned releases of hazardous materials.

Section 1 General Business Information

Name of Business FOX Hill DRY Cleaner

Address 6223 Bristol Parkway City Culver Zip CA 90230

Phone Number (310) 649 - 3042 Emergency Phone (213) 936 - 4002

Description of Business DRY Clean

Number of Employees 3 Operating Hours 7:30AM - 7PM M( ) T(X) W(X) TH(X) F(X) Sat(X) Sun( ) 8:30-6p

Business Owner K. C. LEE Phone Number (310) 649 - 3042

Address 6223 Bristol Parkway City Culver Zip CA 90230

Property Owner LEEDS & STRAUSS Enterprises Phone Number (619) 792 - 2500

Section 2 Hazardous Material / Waste Activities - List all chemicals at your business.

RAW MATERIALS				HAZARDOUS WASTE	
Chemical Name or Trade Name*	Specific Usage	Quantity of Chemicals Stored	Manner of Storage	Quantity of Waste Stored	Manner of Storage
PERC	DRY Cleaning	70 GAL	MACHINE DRUM	14 Filters	DRUM
				Liquid Waste	Small Drum

* obtain from your supplier the Material Safety Data Sheets for trade name chemicals and attach to this form.

Section 3 Emergency Coordinator

Your company is required to list the names, addresses, and telephone numbers for your emergency coordinators (EC). The EC shall have the authority to commit resources and shall have the responsibility for coordinating the company's activities to mitigate an unplanned release of hazardous materials.

Name of EC K. C. LEE After Hours Phone (213) 936-4002

Address 848 S. Curson Ave. City L. A. Zip CA 90036

Alternate EC _____ After Hours Phone _____

Address _____ City _____ Zip _____

Section 4 Notification

The EC must notify the following agencies in the event of a release, fire, or explosion which could threaten human health or the environment.

Fire 911 Health (213) 890-4317 Police 911

If the EC determines that evacuation of local areas may be advisable, the EC shall notify the above agencies and the State Office of Emergency Services at 1-800-852-7550.

List an Emergency Response Contractor you may use in the event of a major Hazardous Materials spill.

Name AAD DISPOSAL Emergency Phone (213) 582-5900

List all hospitals or clinics you may use in the event of hazardous materials exposures or injuries.

Hospital or Clinic KOREAN MEDICAL CENTER Phone (213) 731-0681

Address 3544 W. Olympic Blvd. City L.A. CA 90019

The EC shall report to the Fire Department within 15 days all details of any incident where this contingency plan was activated.

Section 5 Emergency Procedures

Attach a description of what your employees will do to prevent or stop a hazardous materials spill at your facility. (Training is required for procedures involving the handling of hazardous materials.)

Section 6 Site Map

Attach a map of your company and indicate the locations of the following which apply:

- (1) Layout work areas
- (2) Fire Extinguishers
- (3) Chemical Storage
- (4) Alarms -Telephones
- (5) Employee Protection Eq.
- First aid stations
- (6) Gas & electrical shut-off
- Emergency Exits
- (7) Waste Storage
- Offices & Restrooms
- (8) All Drains & Clarifiers
- Emergency Shut-offs
- (9) Materials Safety Sheets
- Underground Tanks
- (10) Above Ground Tanks
- Evacuation Routes
- Emergency Equipment
- Leak detection devices

- Indicate schools, residences, and public gathering places less than a block away from your facility.

Section 7 Additional Requirements

This Contingency Plan must be updated on a continuous basis and copied to our office. This Contingency Plan is designed for your use in the event of a hazardous material incident. You must keep copies of your completed plan at your facility at all times. Review the contents of the plan with your employees and make the location of your completed plan known and accessible to them.

Send your completed Contingency Plan to the following address:

L.A. Co. Fire Dept.
Health Haz Mat Div.
24300-A Narbonne Ave.
Lomita, CA 90717
(310) 534-6270

ATTN: Janette Thompson

 

Door

front. | Door

PHL# 566994 **INDUSTRY SURVEY** Los Angeles County Fire Department • Prevention Bureau — Health Hazardous Materials Division — LACoFD HHMD • 151 v3.2 • 4/93

Code 100 | SIC# 7216 | EPA# CAD981963143 | ☐Pending ☐NA

DBA Fox Hills Dry Cleaners	Phone 310-649-3042
Owner Kyu C. Lee (Mr)	Interviewed KC Lee
Partner	Title owner
Address (number) 6223 (dir) (street name) Bristol Parkway (type)	Product/Service dry cleaning
unit # / City CUL / Zip 90230	
Mailing 6223 Bristol Parkway Culver City 90230	Start Date 9-7-90 / # of employees 3
	# of shifts 1 / Operating hours 7:30A-7:00PM-F

Viol Rank 3	CA Waste Code	1 211	2 251	3 741	4
☐ HWUT	Amt (PGT) Pounds, Gallons, Tons; per quarter				
☐ HRF	Mtl/Qty				

Referrals ☐ AQMD ☐ B&S ☐ Fire ☐ IW ☐ OSHA ☐ SDHS ☐ _____

Viol 01 02 03 04 05 06 07 08 09 10 11 12 13 (14) 15 16 17 18 19 20 21 (22) 23 24 25 26 27 28 29 30 31 32 33 34 35 36 37 38 39 40 41 42 43 44 45 46 47 48 49 50 51 52 53 54 55 56 57 58 59 60 61 62 63 64 65 99

Visit Date	Start Time	Insp	Action	Time Invested	Special Circumstances
07/06/94	13:10	064	I	:	gave c.of cont. plan + HHMD info pkt.
/ /	:			:	
/ /	:			:	
/ /	:			:	

Signature(s) Thompson

Action codes: A-Abate C-Complaint E-Enforce H-Hearing I-Insp M-site Mit N-NOV O-no viol P-PHL Inv R-Revisit S-Samples T-Time ext X-other Z-non-gen

no contingency plan

filters

2x55 gal D in boiler room — HW label ok — 6 to 6 mo

ADP Disposal (213) 582-5900 3-22-94 #93010801 last PU 12/92 (2x55 gal D)

still oil

2x5 gal pails — 10-15 gal / 3-5 mo. — ~~HW~~ labels oily + not readable (stored on newspaper)

assisted Lee with cont. plan on site.

PHL# 566994 **INDUSTRY SURVEY** Los Angeles County Fire Department • Prevention Bureau Health Hazardous Materials Division

p. 2 of 2

LACoFD HHMD • IS1 cont v3.2 • 4/93

Date 07/06/94 Time 13:10 Insp 064

DBA Fox Hills Dry Cleaners Interviewed Kyu C. Lee

Chemicals

Stoddard
Pyrate
Silk sheen
Perc 2x55 gal D
Mulsolite
Perborate

Ten Minute Bleach
Plastisize
Boiler Water treatment
water softener

PUBLIC HEALTH LICENSE SERVICE REQUEST

HMS III use
Log#:
Assign to:
Date:

COUNTY OF LOS ANGELES
FIRE DEPARTMENT
HAZARDOUS MATERIALS CONTROL PROGRAM

[_] Wrong #'s Employees
[_] Wrong Address [_] Bus. [_] Mail
[_] Wrong Owner
[_] Wrong Business Name
[_] Wrong SIC Code
[_] Duplicate License

[_] Out of Business
[_] No Hazardous Waste
[_] Moved/Sold
[_] Prior Fee Problem
[_] Other _____

Initials
Received By:

CONTACTED BY: _____ PHONE #: (___) _____
REQUEST DATE: 7-7-94 ☐ TELEPHONE ☐ LETTER

FROM		CHANGE TO	
ACCOUNT #:	566994 CODE 1000	ACCOUNT #:	CODE
DBA:	Fox Hill Dry Cleaners	DBA:	
BUSINESS ADDRESS:	6223 Bristol PKW	BUSINESS ADDRESS:	
CITY & ZIP:	Cul 90230	CITY & ZIP:	
OWNERSHIP:	☐ Sole Proprietor ☐ Partnership ☐ Corporation	OWNERSHIP:	☐ Sole Proprietor ☐ Partnership ☐ Corporation
CORP. NAME:	Fox Hill Dry Cleaners		
CORP. ADDRESS:	Fox Hill Dry Cleaners 6223 Bristol PKW Culver City 90230		

7216
1-28-94 pd

MICROFICHE INFORMATION

CODE	ACCOUNT#	FY	PRIOR DUE	CURRENT
			—	295

PAYMENT HISTORY

AMT PAID	KEY	DATE	RUN	STATUS
295		9-7-93		

COMMENTS/RESOLUTION

REQUEST/JUSTIFICATION

INSPECTOR _____ DATE _____ REVIEWED/APPROVED BY _____ DATE _____

07-91-65 #

COUNTY OF LOS ANGELES — DEPARTMENT OF HEALTH SERVICES

HAZARDOUS MATERIALS CONTROL PROGRAM

TELEPHONE REQUEST

Log # 912580 Log Entry By JT 7-29-91

☐ Emergency Response ☐ Illegal Disp. Onsite ☐ Clean Up ☐ Industrial Hygiene
☐ Samples Collected ☐ Illegal Disp. Offsite ☐ Court Case ☐ Odor
☐ Illegal Storage ☐ Illegal Transport ☒ Public Health License ☐ Refer

Name: Fox Hill Cleaners Date: 7/25/91 Phone: —
Address: 6223 Bristol Parkway City: Culver City
Substance: PHL Zip: 90230
Scope: 1000-566994 (check) #on 9000-505294 (TTC form)
$295.00 pd 4-23-91 SRM # 917992 ↑
(SRM #917743,
but about account NOF.

Status:

Section Assign To: ____ Assign By: ____ Date: ____/____/____
Inspector Assign To: S Klarich Assign By: JT Date: 7/29/91
Service Requested By: Address Phone:

Proposition 65: Received ☐ Confirmed ☐ Sent to E.M.D. ☐ Date: ____/____/____

Note: discrepancy in SRM #'s.

9-5-91 - License # 1000-566994 application resubmitted, instructed TTC to apply SRM #917743 funds to GBook account for fees due fiscal year 90/91 and to bill for FY 91/92. S. Klarich.

H2855 76H26 (REV. 8/89)

PLEASE PRINT

COUNTY OF LOS ANGELES—PUBLIC HEALTH LICENSE APPLICATION

ACCT. 566994

TODAY'S DATE 8-7-91 4-17-91 DL # _____ DATE BUSINESS STARTED 69 07 90 (MO DAY YR)

OWNER(S) NAME(S) FOX HILL DRY CLEANERS (LAST, FIRST AND MIDDLE INITIAL) — BUSINESS CODE 1000

PARTNER(S) LEE KYU C (LAST, FIRST AND MIDDLE INITIAL)

DOING BUSINESS AS - TRADE NAME FOX HILL DRY CLEANERS — DISTRICT CODE 13

BUS. ADDRESS 06223 (BEGINNING NO.) ____ (ENDING NO.) ____ (FRACTION) ____ (DIR) BRISTOL PKWY (STREET)

CUL (CITY) 90230 (ZIP CODE)

MAILING ADDRESS 6223 BRISTOL PKWY (NUMBER AND STREET)

CULVER CITY (CITY) CA (STATE) 90230 (ZIP CODE)

TYPE OF BUSINESS TO BE LICENSED HAZARDOUS WASTE CTRL (3)

VEH. LICENSE NO./ NO. OF MACHINES SIC 7216 *

PREVIOUS ACCOUNT NUMBER IF ANY [redacted]

PHONE (213) 649-3042

SIGNATURE OF APPLICANT (Duplicate submitted)

SIGNATURE OF FIELD REPR. Scott F. Gabriel

* PRIOR YEAR FEE 90/91 HELD IN SRM# 917743 APPLY TO ACCOUNT

FOR TAX COLLECTORS USE

CURRENT FEE 91/92 $	[redacted]
PRORATE $	
PENALTY $	
PRIOR YEAR 90/91 $	
PRIOR YEAR FEE $	
PAY-TOTAL FEE DUE $	

75P865A - 4/89

PLEASE PRINT

COUNTY OF LOS ANGELES—PUBLIC HEALTH LICENSE APPLICATION

ACCT. 408360

TODAY'S DATE 4-14-83 DL# _____ DATE BUSINESS STARTED 7 0 1 8 2 (MO DAY YR)

OWNER(S) NAME(S) NOE EDWARD (LAST, FIRST AND MIDDLE INITIAL) 100 (BUSINESS CODE)

PARTNER(S) (LAST, FIRST AND MIDDLE INITIAL)

DOING BUSINESS AS – TRADE NAME FOX HILLS CLEANERS (DISTRICT CODE)

BUS. ADDRESS 6223 (BEGINNING NO.) _____ (ENDING NO.) _____ (FRACTION) _____ (DIR) BRISTOL PARKW- (STREET) AY

CC 90230 (CITY / ZIP CODE)

MAILING ADDRESS 6223 BRISTOL PARKWAY (NUMBER AND STREET)

CULVER CITY (CITY) CA (STATE) 90230 (ZIP CODE)

TYPE OF BUSINESS TO BE LICENSED ~~Dry Cleaners~~ Hazardous waste Control Program

VEH. LICENSE NO./ NO. OF MACHINES SIC 7216

PHONE 649-3042

PREVIOUS ACCOUNT NUMBER IF ANY _____

SIGNATURE OF APPLICANT Eugene P. Noe

SIGNATURE OF FIELD REPR. Wayne M. Dank

FOR TAX COLLECTORS USE

CURRENT FEE $	
PRORATION $	
PENALTY $	
PRIOR YEAR FEE $	
PRIOR YEAR PEN $	
PAY-TOTAL FEE DUE $	

FORM 8/81

CASH [ ] CHECK [X] S.R.M.# _____ DATE 4/23/91

354

LOS ANGELES COUNTY TAX COLLECTOR

SUSPENSE REMITTANCE MEMORANDUM

917743

Received from FOX HILL CLEANERS $ [redacted]

6223 BRISTOL PARKWAY CULVER CITY 90230

To be deposited in TAX COLLECTOR'S TRUST FUND for use in connection with 91

(R.E., P.P., OVER REMITTANCE, ETC.)

Year _____ Parcel _____ Bill # 1000 566994

TAXPAYER'S COPY

COMPARE HR-1

(CASHIER)

78SRM (2/88)

OFFICE OF COUNTY TREASURER AND TAX COLLECTOR

Enviromental Management
313 n. Fiqueroa #327
Los Angeles, Ca 90012

Previous Acc[redacted]
Re: SRM# 917743

Atten:
Henry Battle

Issue New Public Health License

Enclosed is the old owners billing with the new owners information. Please issue the new health license and submit the first and second white copies of the application along with this form to:

Treasurer Tax Collector
320 W. Temple St. #1165
Los Angeles, ca 90012

Attention: RACHEAL NOLEN

* THE ABOVE ACCOUNT NUMBER IS NOT SHOWING ON CURRENT FICHE. PLEASE ISSUE NEW ACCOUNT NUMBER USING SRM TO PAY.

X HILLS DRY CLEANERS
FOX HILLS PLAZA
6223 BRISTOL PARKWAY
ULVER CITY CA. 90230

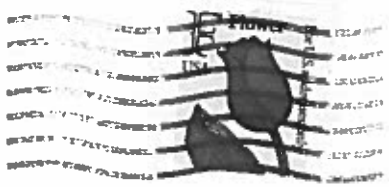

L. A. County TAX Collector (License)
P. O. Box 2102 Terminal Annex
L. A. CA 90051

COUNTY OF LOS ANGELES - DEPARTMENT OF HEALTH SERVICES
ENVIRONMENTAL HEALTH / HEALTH FACILITIES
HAZARDOUS MATERIALS CONTROL PROGRAM

DATE: 4/17/91

TO: Mr Kyu C. Lee
Fox Hill Cleaners
6223 Bristol Parkway
Culver City, Ca 90230

RE: REQUEST FOR PUBLIC HEALTH LICENSE (PHL)

Contact: Mr Lee Phone: (213) 649-3040

Site address: 6223 Bristol Parkway Cul 90230

Enclosed please find your Public Health License application. The red number found on the upper right corner is your account and license number.

Please pay the amount indicated [redacted] Write your account number and business code [redacted] n your check in order to properly credit your payment.

Make the check payable to: L.A. COUNTY TREASURER/TAX COLLECTOR
Mail your payment to: LOS ANGELES COUNTY LICENSE COLLECTOR
P.O. Box 2102 Terminal Annex
Los Angeles, CA 90051

You have 30 days from the date of billing to pay the amount before a 25% penalty is imposed. The additional amount would be [redacted] A license cannot be issued until your payment is received in full.

If you have any further questions relating to your Public Health License (PHL), please contact the HMCP/PHL Coordinator at (213) 744-3223. Thank you for your cooperation.

Very truly yours,

Frank J Marcus, for

Anastacio Medina, Chief
Hazardous Materials Control Program

AM:md:10/90

(213) 744-3223

File
COPY

PLEASE PRINT

COUNTY OF LOS ANGELES—PUBLIC HEALTH LICENSE APPLICATION

ACCT. 566994

TODAY'S DATE 4/17/91 DL # _____ DATE BUSINESS STARTED 09 (MO) 07 (DAY) 90 (YR)

OWNER(S) NAME(S) (LAST, FIRST AND MIDDLE INITIAL) FOX HILLS DRY CLEANERS — BUSINESS CODE 1000

PARTNER(S) (LAST, FIRST AND MIDDLE INITIAL) LEE KYUEC

DOING BUSINESS AS - TRADE NAME FOX HILL DRY CLEANERS — DISTRICT CODE 13

BUS. ADDRESS: BEGINNING NO. 06223 | ENDING NO. | FRACTION | DIR | STREET BRISTOL PKWY

CITY CUL ZIP CODE 90230

MAILING ADDRESS: NUMBER AND STREET 6223 BRISTOL PARKWAY

CITY CULVER CITY STATE CA ZIP CODE 90230

TYPE OF BUSINESS TO BE LICENSED HAZARDOUS WASTE CONTROL (3) — VEH. LICENSE NO./ NO. OF MACHINES SIC 7216

PHONE (213) 649-3042 — PREVIOUS ACCOUNT NUMBER IF ANY [redacted]

SIGNATURE OF APPLICANT _____ — SIGNATURE OF FIELD REPR. Frank J Marone

FOR TAX COLLECTORS USE

CURRENT FEE $ 295	00
PRORATION $	
PENALTY $	
PRIOR YEAR FEE $	
PRIOR YEAR PEN $	
PAY-TOTAL FEE DUE $ 295	00

76C352-9 93-P

STATUS CHANGE

ACCOUNT NUMBER	BUS CODE
408360	1000

☐ MAKE CHANGE (S) AS INDICATED BELOW

☒ CANCEL ENTIRE ACCOUNT (Reason below must be completed and signed)

CHANGE TO

OWNER(S) NAME	
DBA NAME	
MAIL ADD	
BUS ADD	
OTHER	Code Fee

REASON FOR CANCELLATION OR CHANGE Use Account Number (s)

Moves To
Fountain Valley
Ca 92708

NOG, Edwards
Fox Hills Cleaners
06273 Bristol Pkway
Culver City, Ca 90230

Frank J Marano
Representative's Signature

13
District Code

4/15/81
Date

ADDITIONAL COLLECTIONS	
Additional Fee	
Addition of Partner	
Duplicate License	
Site Transfer	
Total	

COUNTY OF LOS ANGELES — DEPARTMENT OF HEALTH SERVICES

HAZARDOUS MATERIALS CONTROL PROGRAM

TELEPHONE REQUEST

Log # _____ Log Entry By MARASA

☐ Emergency Response ☐ Illegal Disp. Onsite ☐ Clean Up ☐ Industrial Hygiene

☐ Samples Collected ☐ Illegal Disp. Offsite ☐ Court Case ☐ Odor

☐ Illegal Storage ☐ Illegal Transport ☒ Public Health License ☐ Refer

Name: _____ Date: 4/12/91 Phone: _____

Address: 6223 Bristol Parkway City: Culver

Substance: New owner needs PHC Zip: 90230

Scope: _____

New owner since ~~5/1/1990~~ 9/7/90

Home Phone 348-9335

Status: Home Add - ~~6175~~ 6175 Canterbury Dr. # 113 Cul 90230

Section Assign To: _____ Assign By: _____ Date: __/__/__

Inspector Assign To: _____ Assign By: _____ Date: __/__/__

Service Requested By: Address Phone:

Proposition 65: Received ☐ Confirmed ☐ Sent to E.M.D. ☐ Date: __/__/__

4/15/91 OLD OWNER MOVED TO FOUNTAIN VALLEY, CA 92708.
DELETED HIS PHC # [redacted] - HE HAD PAID HIS FEE. F.T.
NOT IN THE N.O.E. LIST.

H2855 76H26 (REV. 8/89)

76PS51 1/89

THIS HEALTH LICENSE MUST BE CONSPICUOUSLY DISPLAYED AT PLACE OF BUSINESS

04433

COUNTY OF LOS ANGELES

PUBLIC HEALTH LICENSE

See Reverse Side S

Issued to:

EXPIRATION DATE

JUNE 30, 1991

[X] NOE,EDWARD
FOX HILLS CLEANERS
06223 BRISTOL PARKWAY
CULVER CITY CA 90230

[redacted]

ISSUE DATE

SEPT 12, 1990

SIC.NO.
SIC7216
13

HAZARDOUS WASTE CTRL (1-19)

LOCATION OF BUSINESS BEING LICENSED

06223 BRISTOL PARKWAY CU

COUNTY OF LOS ANGELES
By

Sandra M Davis
SANDRA M. DAVIS
COUNTY TAX COLLECTOR

Mark H Bloodgood
MARK H. BLOODGOOD
COUNTY AUDITOR

THIS LICENSE IS NOT TRANSFERABLE. VOID UPON CHANGE IN OWNERSHIP OR LOCATION.

5

Change Ownership
As of 7 Sept. 1990

OLD Owner
Mailing Address

EDWARD NOE
11185 McCABE River CIR
FOUNTAIN VALLEY. CA
92708

Received
9/29/90

MR. & MRS. EDWARD K. NO
11185 McCABE RIVER CIRCLE
FOUNTAIN VALLEY, CA 92708

Los Angeles County
TREASURER & TAX COLLECTOR
225 N. Hill ST Room #130
Los Angeles. CA. 90012

COUNTY OF LOS ANGELES - DEPARTMENT OF HEALTH SERVICES
ENVIRONMENTAL HEALTH / HEALTH FACILITIES
HAZARDOUS MATERIALS CONTROL PROGRAM

DATE: 4/17/91

TO: Mr Kyu C. Lee
Fox Hill Cleaners
6223 Bristol Parkway
Culver City, Ca 90230

RE: REQUEST FOR PUBLIC HEALTH LICENSE (PHL)

Contact: Mr Lee Phone: (213) 649-3040

Site address: 6223 Bristol Parkway Cul 90230

Enclosed please find your Public Health License application. The red number found on the upper right corner is your account and license number.

Please pay the amount indicated [redacted]. Write your account number and business code [redacted] on your check in order to properly credit your payment.

Make the check payable to: L.A. COUNTY TREASURER/TAX COLLECTOR
Mail your payment to: LOS ANGELES COUNTY LICENSE COLLECTOR
P.O. Box 2102 Terminal Annex
Los Angeles, CA 90051

You have 30 days from the date of billing to pay the amount before a 25% penalty is imposed. The additional amount would be [redacted] A license cannot be issued until your payment is received in full.

If you have any further questions relating to your Public Health License (PHL), please contact the HMCP/PHL Coordinator at (213) 744-3223. Thank you for your cooperation.

Very truly yours,

Frank J Uyarosa, for

Anastacio Medina, Chief
Hazardous Materials Control Program

AM:md:10/90

(213) 744-3223

PLEASE PRINT

COUNTY OF LOS ANGELES—PUBLIC HEALTH LICENSE APPLICATION

ACCT. 566994

TODAY'S DATE 4/17/91 DL # _____ DATE BUSINESS STARTED 09 (MO) 07 (DAY) 90 (YR)

OWNER(S) NAME(S) FOX HILLDRY CLEANERS (LAST, FIRST AND MIDDLE INITIAL) BUSINESS CODE 1000

PARTNER(S) LEE, KYU C (LAST, FIRST AND MIDDLE INITIAL)

DOING BUSINESS AS - TRADE NAME FOX HILL DRY CLEANERS DISTRICT CODE 13

BUS. ADDRESS 06223 (BEGINNING NO.) _____ (ENDING NO.) _____ (FRACTION) _____ (DIR) BRISTOL PKWY (STREET)

CULV (CITY) 90230 (ZIP CODE)

MAILING ADDRESS 6223 BRISTOL PARKWAY (NUMBER AND STREET)

CULVER CITY (CITY) CA (STATE) 90230 (ZIP CODE)

TYPE OF BUSINESS TO BE LICENSED HAZARDOUS WASTE CONTROL (3)

VEH. LICENSE NO./ NO. OF MACHINES SIC 7216

PHONE (213) 649-3042

PREVIOUS ACCOUNT NUMBER IF ANY [redacted]

SIGNATURE OF APPLICANT [signature]

SIGNATURE OF FIELD REPR. Frank J Marose

FOR TAX COLLECTORS USE

CURRENT FEE	$ [redacted]
PRORATION	$
PENALTY	$
PRIOR YEAR	$
PRIOR YEAR	$
PAY-TOTAL FEE DUE	$

76P865A - 4/89

SIC. 7216 HAZARDOUS WASTE CONTROL PROGRAM DATE: 6-1-06

COMPANY NAME	STREET	CITY & ZIP	DISTRICT
Fox Hill Cleaners	6223 Bristol Parkway	Culver City 90230	S west
OWNER	**PERSON INTERVIEWED & TITLE**	**PHONE NO. / EMERGENCY NO.**	**NO. EMPLOYEES**
Edward Noe	MR. Noe	649-3042	5

L.A. CO. PHL NO.	INDUSTRIAL WASTE NO.	EPA NO.
100-408360	—	—

TYPE OF FACILITY & DESCRIPTION OF OPERATION/PRODUCTS: Dry cleaners

SAFETY SHOWER No
EATING AREA No
TOILET & WASHING FACILITIES ADEQUATE O.K
PLANT SANITATION ADEQUATE O.K

PROCESS	MATERIAL	HAZARDOUS WASTE TYPE	VOL/LBS	STORAGE METHOD	DISPOSAL METHOD	MANIFEST	CONTROL	I.H. HAZARD
1 Dry to Dry Machine	Perc 15-20% Detergent → Soap	Cartridges	2 Drum	— Drum / 6 months	ROHEL	O.K	Sniffer	
		oil residue	3-5 gal Can	5 gal Can / 2½ months	ROHEL	O.K		

NUMBER OF UNDERGROUND STORAGE TANKS: —
VOLUME & TYPE OF WASTE IN UNDERGROUND TANK(S): —
PRIVATE DISPOSAL SYSTEMS ON PREMISES: YES ___ NO ✓

ACCESS TO STORM INLET ON PREMISES: Yes ___ No ✓
CHLORINATED HYDROCARBON USED: YES ✓ NO ___
SEWER CONNECTION ON PREMISES: YES ✓ NO ___

REMARKS:

VIOLATIONS:

REFERRAL TO: ACTION: SURVEY CONDUCTED BY: Nourinezhad

SIC. 7216 HAZARDOUS WASTE CONTROL PROGRAM DATE: 4-11-85

COMPANY NAME: Fox Hills Cleaners	STREET: 6223 Bristol Pkwy	CITY & ZIP: CC 90230	DISTRICT: West
OWNER: Edward Noe (owner)	PERSON INTERVIEWED & TITLE: (owner)	PHONE NO.: 649-3062 EMERGENCY NO.:	NO. EMPLOYEES: 5

A. CO. PHL# 408360-100	INDUSTRIAL WASTE NO	EPA NO.

TYPE OF FACILITY & DESCRIPTION OF OPERATION/PRODUCTS: Dry Cleaners

SAFETY SHOWER: No
EATING AREA: Yes
TOILET & WASHING FACILITIES ADEQUATE: Yes
PERSONNEL PROTECTIVE DEVICES ADEQUATE: Yes
PLANT SANITATION ADEQUATE: Yes

PROCESS	MATERIAL	CONTROL	I.H. HAZARD	HAZARDOUS WASTE TYPE	VOL/LBS.	STORAGE METHOD	DISPOSAL METHOD	MANIFEST #
Dry cleaning (1)	Perc 35 gal/month			waste 10 gal/3 months			Rock Disposal Service 2-1-85	
	filter (cartridge) 14/3 months							
Spotter	Street Tan	1 gal/2 months		used				
	Street Pink	1 gal/2 months						
	Protein spotter							
	Terrgil							

NUMBER OF UNDERGROUND STG TANKS: No
VOLUME & TYPE OF WASTE IN UNDERGROUND TANK: No
PRIVATE DISPOSAL SYSTEMS ON PREMISES: YES NO

ACCESS TO STORM DRAIN INLET ON PREMISES: YES ✓ NO
CHLORINATED HYDROCARBON USED: YES ✓ NO
SEWER CONNECTION ON PREMISES: YES ✓ NO

REMARKS:

VIOLATIONS:

ACTION: SURVEY CONDUCTED BY:

ounty of Los Angeles
azardous Waste Program
615 S. Grand Ave.
os Angeles, CA 90007
213) 744-3223

ate of Inspection: 4-14-83

SIC: 7216

No. Employees: 5

SURVEILLANCE AND COMPLIANCE REPORT
HAZARDOUS WASTE GENERATOR

CODE 100

Industrial Waste Permit # Los Angeles County PHL # 408360

A I.D. # / / / / / / / / / / / / / / ISD/ Yes No

Generator Name/Address	Mailing Address	Ownership
FOX HILLS CLEANERS 6223 BRISTOL PKWY. CULVER CITY	6223 BRISTOL PKWY CULVER CITY 90230	EDWARD NOE

unty LOS ANGELES

ntact Person E. NOE.

one # (213) 649-3042

Type of business: DRY CLEANERS

Persons present:

mples taken: Yes ___ (receipt attached) No X Average Waste Volume (monthly): LESS THAN 50 lbs

an of Correction necessary: Yes ___ (Due date: _____) No X

scussion with Management:

On this date an inspection of your facility was conducted under authority of Section 25185, California Health & Safety Code and Section 66328, California Administrative Code. The collection of samples or other evidence, including the taking of photographs, was done under authority of Section 66328, California Administrative Code. The following conditions or practices observed this date are alleged to be violations of one or more sections of the California Health & Safety Code, Division 20, or California Administrative Code, Title 22, relating to the storage, handling, transportation, and disposal of hazardous and extremely hazardous waste or asbestos containing products.

uthorized Representative of Firm*
Name _____
Title _____
Signature _____
Date _____

Authorized County Agent
Name W. TSUDA
Signature Wayne Tsuda
Date 4-14-83

*Indicate receipt of copy of this form

GENERATOR COMPLIANCE CHECKLIST

Section C		Compliance Yes	No	N/A	E
	MANIFEST				
66470 (a)	All applicable sections accurately and legibly completed			✓	
(CAC) (b)	All hazardous waste transported offsite is recorded			✓	
66475 (a)	Producer of waste section is completed and signed			✓	
(b)	Hazardous wastes accurately described			✓	
(c)	Degree of hazard indicated			✓	
(d)	Proper D.O.T. shipping name is provided for each load			✓	
(e)	Copy of manifest submitted to registered hauler upon transfer			✓	
(f)	Volume of waste properly indicated			✓	
(g)	Properly completed copies of manifest submitted monthly to DOHS			✓	
	LAND DISPOSAL				
66490 (a)	Only at state approved facilities			✓	
	INCOMPATIBLE WASTE				
66500 (a)	Contact/mixing of incompatible waste does not occur			✓	
(b)	Storage and transportation containers separated and protected			✓	
(c)	Wastes are not added to unwashed incompatible container			✓	
	OPERATION REQUIREMENTS FOR PRODUCER				
66505(a,b)	Hazardous determination made for all waste	✓			
(c)	Hazardous waste taken to state approved facility	✓			
	EXTREMELY HAZARDOUS WASTE PERMIT REQUIREMENTS				
66570(a,b)	No extremely hazardous waste is handled or disposed w/o permit		✓	✓	
(d)	No deviation from DOHS approved handling and disposal methods	✓			
	HAZARDOUS WASTE FACILITY REQUIREMENTS				
25123.3	Does not store onsite hazardous waste for more than 90 days	✓			
(H&Scode)	Does not store hazardous waste offsite for more than 96 hours	✓			
25201	Does not operate onsite hazardous waste treatment facility	✓			
	Does not operate onsite hazardous waste transfer station	✓			
	Does not operate onsite haz. wst. resource recovery facility	✓			
	Does not operate onsite hazardous waste disposal site	✓			
	UNDERGROUND TANKS				
	Does generator have underground tanks containing:				
	Hazardous materials?		✓		
	Hazardous wastes?		✓		
	Does generator have leak detection system for undergrnd tanks?			✓	

INFORMATION ONLY

Number of underground storage tanks? ~~0~~

Is there a sewer connection on premises? Yes _____ NO ~~X~~

Is there acess to storm drain inlet on premises? Yes _____ NO X

Is there a private liquid disposal system on premises? Yes _____

NO ~~X~~

- Expl - explanation attached

CONTINUATION SHEET

Section #		Explanation

PLANT SURVEY

DESCRIPTION OF OPERATIONS/PRODUCTS Dry Cleaners

RAW MATERIALS	PROCESS	WASTE		
		CHEMICAL TYPE	VOL:LBS. OR GAL.	DISPOSAL METHOD
Perchlorosthyche	Cleaning	Perch - Still Oils	less than 50 lbs/mo.	PFR Disposal Co.

CTION: issued PHC REFERRAL: None

OMMENTS: discussed Hazardous Waste Program. Small Generator PFR picks up every month.

PHC

Photo fast
DIGITAL PRINTING

(310) 216-9123

Print from Computer file
Color - B/W Enlargement
Old Photo Restoration

Passport Photo
1-Hr. Processing
Model-Portfolio

6247 Bristol Parkway Culver City Ca 90230

COUNTY OF LOS ANGELES FIRE DEPARTMENT
HEALTH HAZARDOUS MATERIALS DIVISION

LOG SHEET

BUSINESS NAME: PHOTO FAST.	FA 0005703
ADDRESS: 6247 BRISTOL PKWY CULVER CITY 90230	

DATE	HMS INIT.	FINDINGS/ REMARKS
12-6-06		[redacted]
12.8.06		

County of Los Angeles • Fire Department
Prevention Bureau
Health Hazardous Materials Division
5825 Rickenbacker Rd., Commerce 90040

LOG SHEET

Page 1 of _____

Site Name: # 486892

Address: 6247 Bristol Parkway Culver City, Ca 90230

Date	HMS	Findings /Remarks
[redacted]		

HHMD • LS.G3 • 11/95

LOS ANGELES COUNTY FIRE DEPARTMENT
Clerical Facility Update

DATE PRINTED: 03/07/2007 5:29:50PM BY LJARAMIL

OWNER FILE INFORMATION

Owner ID: OW0005703
Tax ID:
Drivers License:
Owner Name: [redacted]
Owner DBA: PHOTO FAST
Owner Address:

Ownership Type:
Work/Business Phone: Not Specified
Billing/Mailing Address: 6247 BRISTOL PKWY
CULVER CITY, CA 90230

ATTN/Care of:

FACILITY FILE INFORMATION

Facility ID: FA0005703
Facility Name: PHOTO FAST
No. of Employee: 1
Site Location: 6247 BRISTOL PKWY
CULVER CITY, CA 90230
Phone: 310-216-9123
Mailing Address: 6247 BRISTOL PKWY
CULVER CITY, CA 90230
Operator/Care of:
Email Address:
District: W - WEST
City Code: CUL
CUPA Jurisdiction: CO
Operation Hours:
SIC Code: 7384
NOB:
Business Type / Code: 01
Station (Code 1): CUL
D & B #:
Date 1 (D1):

GENERAL HEALTH PROGRAM ELEMENTS

Record ID #	Program Element	Current Status	EPA #	Effective Date D1 (Beg.) & C1 (End)		Designated Employee	Last Inspection Date
PR0021802	1000 - HW GEN, SILVER ONLY	Inactive, non-billable		11/08/00	11/2004	EE0000130	11/8/2000

Date run : 2/23/2007 11:18:15AM
Run by :

LOS ANGELES COUNTY FIRE DEPARTMENT
Clerical Facility Update

Report # : 5301
Page # : 1
Version 011807

OWNER FILE INFORMATION

DATE PRINTED: 02/23/2007 11:18:15AM BY:

Owner ID: OW0005703
Tax ID :
Drivers License:
Owner Name: [redacted]
Owner DBA: PHOTO FAST
Owner Address:

Ownership Type:
Work/Business Phone: Not Specified
Billing/Mailing Address: 6247 BRISTOL PKWY
CULVER CITY, CA 90230

ATTN/Care of:

FACILITY FILE INFORMATION

Facility ID: FA0005703
Facility Name: PHOTO FAST
No. of Employee: 1
Site Location: 6247 BRISTOL PKWY
CULVER CITY, CA 90230
Phone: 310-216-9123
Mailing Address: 6247 BRISTOL PKWY
CULVER CITY, CA 90230
Operator/Care of:
Email Address:
District: W - WEST
City Code: CUL
CUPA Jurisdiction: CO
Operation Hours:
SIC Code: 7384
NOB:
Business Type / Code: 01
Station (Code 1): CUL
D & B #:
Date 1 (D1):

GENERAL HEALTH PROGRAM ELEMENTS

Record ID #	Program Element	Current Status	EPA #	Effective Date D1 (Beg.) & C1 (End)		Designated Employee	Last Inspection Date
PR0021802	1000 - HW GEN, SILVER ONLY	Inactive, non-billable		07/01/05	11/2004	EE0000130	11/8/2000

11/8/2000 MT

change done 3/7/07 (8)

Jaramillo, Lettie

From: Tresierras, Mario
Sent: Friday, February 23, 2007 11:27 AM
To: Komolafe, Karen
Cc: Jaramillo, Lettie; Uyehara, Michael
Subject: RE: Photo Fast - FA #5703

After reviewing the file, for this account I am updating the 5301 to indicate the effective start date to be changed from 7/1/05 to 11/8/00 based on the inspection file indicating [redacted] as the owner on that date. I am assuming that inspector Uyehara observed the current operator as a non-generator and back dated closing of the account to 11/2004 based on information from the current business owner indicating he started the business at that address in 2004. An update will occur by my STC early next week.
Thanks,
MT

From: Komolafe, Karen
Sent: Friday, February 23, 2007 10:27 AM
To: Tresierras, Mario
Subject: Photo Fast - FA #5703

Hi Mario,

Please verify if Photo Fast is out of business eff 11/04. The account was invoiced for fy05/06 because it was reactivated to billable eff 7/1/05.
Thanks.

Karen Komolafe
CUPA Unit
Revenue Management Division
(323)838-2332 office

County of Los Angeles • Fire Department
Health Hazardous Materials Division

INSPECTION SUMMARY REPORT

PAGE 1 OF ____

Business Name: Photo Fast		Phone: 310-216-9123	Facility ID #: 486892
Site Address: 6247 Bristol Pkwy			Industry Type: Photo developing
City: Culver City	CA Zip Code: 90230	Operating hrs: 8AT closed 930-18 M-F	EPA #: [redacted]
Mailing Address: SA	[redacted]		Sic Code: 7384 / No of Empl.: 2
City:	State:	Zip Code:	Map Page: / Grid:
Insp Dist:	Insp Unit:	Div:	BN: / Sta:

FEE GROUP	TREATMENT TIERS	OTHER
☐ Disclosure/RS ____	A. ____ PBR, FHHW, HHHW	☐ Financial Assurance
☐ CalARP ____	B. ____ CA	☐ Phase I
☐ UST ____	C. ____ CEL	☐ Offsite HazWaste Consolidation
☐ AST/SPCC ☐Y ☐N	D. ____ CE-CL	☐ Recycling Notification
☑ HazWaste Generator 104	E. ____ CESW	☐ Pollution Prevention Report
☐ Large Quantity Generator	F. ____ CESQT	
☐ Tiered Permit ____	____ Total Units	

CLASS OF VIOLATIONS

	I	II	Minor
HW			
TP			
HM			

CA Waste Code	541					
RCRA Waste Code	D011					
AMT (PGTY) Pounds, Gallons Yds, Tons: per quarter	10G					

Referrals ☐ AQMD ☐ B & S ☐ FIRE ☐ IW ☐ OSHA ☐ DTSC ☐ RWQCB ☐ ____

Visit Date	Start Time	Insp Type	Pro Elem	Time Invested	Action Code	Special Circumstances
11/08/00	13:—	I	HW	1:—	O	Advisory
/ /	:			:		
/ /	:			:		
/ /	:			:		
/ /	:			:		
			Total Time:	:		

INSPECTION TYPE: 004: Complaint 001: Inspection 009: Joint Inspection 010: Joint with Agency 011: Multimedia 002: Revisit 012: Permit 023: Sampling 560: Closure
PROGRAM ELEMENT: HM HW TP AST UST RS
ACTION CODES: A: Abate AO: Adm Order CR: Criminal Referral H: Hearing N: NOV O: No viol T: Time ext X: Other Z: non-gen

Insp No: [redacted]

Consent given

August 12, 1999

County of Los Angeles • Fire Department
Health Hazardous Materials Division

INSPECTION REPORT

DATE: 11/8/2000 PAGE ___ OF ___

DBA: Photo Fast	Facility ID #:

LIST ORDER OF INSPECTION AS FOLLOWS: I. OPENING CONFERENCE II. WALK THROUGH III. DOCUMENTS IV. CLOSING CONFERENCE V. VIOLATIONS

I Site visit for routine hazardous waste compliance.
Small shop located in middle of shopping center, rear/back area

-CUPA Permit FY 99/00- expires 4/20/01-
— Haz Waste Only —

II
Film/Paper processing waste
North sink [redacted]
(mix chemicals in front area w/water)

waste fix to 5 gal holding tank
↓
waste silver to Silfech electrolytic
↓
2-5 gal containers steel wool in series.
↓
Sewer system

County of Los Angeles • Fire Department
Health Hazardous Materials Division

INSPECTION REPORT

DATE: 11/8/2000 PAGE ___ OF ___

DBA: Photo - Fast	Facility ID #:

LIST ORDER OF INSPECTION AS FOLLOWS: I. OPENING CONFERENCE II. WALK THROUGH III. DOCUMENTS IV. CLOSING CONFERENCE V. VIOLATIONS

Photochemicals stored in rear area by shop sink, sewer connection noted in rear

III Documentation

Waste Silver/unit ~~treated~~ serviced. 1/2 6 mos. to 1/2 yr

Pickup by: Argentum Recovery 3/9/00. 80 troy oz

4/29/98 — 62 troy oz. RQ. Waste, Envtlly Haz. Subst. Solid. NOS Silver flake

Pick by Ecotech Services.

10/6/97 — Service machine installed new filters Removal - 5 gal filter

8/16/96 — TSM Recovery P/u fixer 7.5 P 171 CWC DOT via MANIFEST

[redacted]

IV Issued advisory to: legally dispose of retrograde materials; properly document silver mgmt.

Ok to file /z

County of Los Angeles • Fire Department
Health Hazardous Materials Division

INSPECTION REPORT

DATE: 11/8/2000 PAGE ___ OF ___

DBA:		Facility ID #:
PHOTO FAST	6247 BRISTOL PKWY CULVER CITY 90230	486892.

LIST ORDER OF INSPECTION AS FOLLOWS: I. OPENING CONFERENCE II. WALK THROUGH III. DOCUMENTS IV. CLOSING CONFERENCE V. VIOLATIONS

ADVISORY ISSUED TO CONDUCT THE FOLLOWING:

LA City 323.890.4089

1. Ensure residual "retrograde" chemicals are disposed properly. You may be eligible to utilize local household hazardous waste "roundup" facility contact 1-800552 5218 for info. Provide for periodic retrograde chemical removal to minimize hazardous due to lack of storage space capacity.

2. As your facility may only periodically reclaim silver offsite, maintain records to document service/maintence of treatment unit to document in writing frequency, type of silver harvesting/service. Be advised that you are directed to provide receipt from transporter for pickup of waste silver flake/filters.

3. Improve housekeeping/storage practices in near to minimize spills or potential for spills of chemicals properly

[redacted]

PHL# 486897 **INDUSTRY SURVEY** Los Angeles County Fire Department • Prevention Bureau — Health Hazardous Materials Division — LACoFD HHMD • IS1 v3.2 • 4/93

Code 100 | SIC# 7395 | EPA#

DBA Photo fast | Phone [redacted]

Owner [redacted] | Interviewed [redacted]

Partner | Title owner

Address number 5247 dir street name Bristol type Pkwy | Product/Service Photo lab

unit # | City CU | Zip 90230

Mailing SAME | Start Date 1984 | # of employees 1

# of shifts 1 | Operating hours M/F 8-5pm

Viol Rank O | CA Waste Code 1 541 | 2 | 3 | 4

☐ HWUT | Amt (PGT) Pounds, Gallons, Tons; per quarter 300gal

☐ HRF | Mtl/Qty

Referrals ☐ AQMD ☐ B&S ☐ Fire ☐ IW ☐ OSHA ☐ SDHS ☐ _____

Viol 01 02 03 04 05 06 07 08 09 10 11 12 13 14 15 16 17 18 19 20 21 22 23 24 25 26 27 28 29 30 31 32 33 34 35 36 37 38 39 40 41 42 43 44 45 46 47 48 49 50 51 52 53 54 55 56 57 58 59 60 61 62 63 64 65 99

Visit Date	Start Time	Insp	Action	Time Invested	Special Circumstances
✓ 10/02/97	7:00	97	I, O	1:00	
/ /	:			:	
/ /	:			:	
/ /	:			:	

Signature(s) MRK — Author tschon

Action codes: A-Abate C-Complaint E-Enforce H-Hearing I-Insp M-site Mit N-NOV O-no viol P-PHE Inv R-Revisit S-Samples T-Time ext X-other Z-non-gen

opening — site occupied 575 ft2

Ppty owner: Leeds Otteacss?

manifest — Silver recovery unit on site: [redacted]

7.5 lbs Silver → TSM recovery 8/16/96

walkthrough — 1x Noritsu film processor

2x Noritsu paper processor

Photo chemistry: Kodak: Flexicolor fixer + replenisher, Flexicolor developer

Sink bench in back

Silver recovery unit → Sitec (R) electrolytic type → batch treat → 300gal/qtr

Ag plated on cathode

Serviced by TSM recovery + recycling

closing — 1) no violations obs.

2) company may need transf permit from DTSC

ONSITE HAZARDOUS WASTE TREATMENT NOTIFICATION FORM

FACILITY SPECIFIC NOTIFICATION

For Use by Hazardous Waste Generators Performing Treatment Under Conditional Exemption and Conditional Authorization, and by Permit By Rule Facilities

☑ Initial
☐ Amended

Please refer to the attached Instructions before completing this form. You may notify for more than one permitting tier by using this notification form, DTSC 1772. You must attach a separate unit specific notification form for each unit at this location. There are different unit specific notification forms for five of the categories and an additional notification form for transportable treatment units (TTU's). You only have to submit forms for the tier(s)/category(ies) that cover your unit(s). Discard or recycle the other unused forms. Number each page of your completed notification package and indicate the total number of pages at the top of each page at the 'Page __ of __'. Put your EPA ID Number on each page. Please provide all of the information requested; all fields must be completed except those that state 'if different' or 'if available'. Please type the information provided on this form and any attachments.

The notification fees are assessed on the basis of the highest tier the notifier will operate under and will be collected by the State Board of Equalization. ***DO NOT SEND YOUR FEE PAYMENT WITH THIS NOTIFICATION FORM.***

I. NOTIFICATION CATEGORIES

Indicate the number of units you operate in each tier. This will also be the number of unit specific notification forms you must attach. Conditionally Exempt Small Quantity Treatment operators may not operate units under any other tier.

Number of units and attached unit specific notifications for each tier reported.

A. ___ Conditionally Exempt-Small Quantity Treatment (CESQT)
B. ✓ Conditionally Exempt-Specified Wastestream (CESW)
C. ___ Conditionally Authorized (CA)
D. ___ Permit by Rule (PBR)
E. ___ CE--Commercial Laundry (CE-CL)
F. ___ Conditionally Exempt-Limited (CEL)

II. GENERATOR IDENTIFICATION

EPA ID NUMBER [redacted]

BOE NUMBER (if available) H__HQ_____

FACILITY NAME (DBA--Doing Business As) PHOTO FAST

PHYSICAL LOCATION 6247 BRISTOL PARKWAY

CITY CULVER CITY CA ZIP 90230-____

COUNTY LOS ANGELES

CONTACT PERSON [redacted]

MAILING ADDRESS, IF DIFFERENT:

COMPANY NAME _____

STREET _____

CITY _____ STATE ___ ZIP _____-_____

COUNTRY _____ (only complete if not USA)

CONTACT PERSON _____ (First Name) _____ (Last Name) PHONE NUMBER(____)_____-_____

III. RADIOACTIVE MATERIALS OR WASTE

YES	NO	
☐	☑	Does the facility use, store or treat radioactive materials or radioactive waste?

IV. TYPE OF COMPANY: STANDARD INDUSTRIAL CLASSIFICATION (SIC) CODE:

Use either one or two SIC codes (a four digit number) that best describe your company's products, services, or industrial activity.

Example: *7384 Photofinishing lab* *7218 Industrial launderers*

First: 7384 PHOTOFINISHING LAB Second: _____ _____

V. PRIOR PERMIT STATUS: *Check yes or no to each question:*

YES	NO		
☐	☑	1.	Did you file a PBR Notice of Intent to Operate (DTSC Form 8462) in 1992 for this location?
☐	☑	2.	Do you now have or have you ever held a state or federal hazardous waste facility full permit or interim status for any of these treatment units?
☐	☑	3.	Do you now have or have you ever held a state or federal full permit or interim status for any other hazardous waste activities at this location?
☐	☑	4.	Have you ever held a variance issued by the Department of Toxic Substances Control for the treatment you are now notifying for at this location?
☑	☐	5.	Has this location ever been inspected by the state or any local agency as a hazardous waste generator?

VI. PRIOR ENFORCEMENT HISTORY: *Not required from conditionally exempt generators or commercial laundries.*

YES	NO	
☐	☐	Within the last three years, has this facility been the subject of any convictions, judgments, settlements, or final orders resulting from an action by any local, state, or federal environmental, hazardous waste, or public health enforcement agency? (For the purposes of this form, a notice of violation does not constitute an order and need not be reported unless it was not corrected and became a final order.)
☐		If you answered Yes, check this box and attach a listing of convictions, judgments, settlements, or orders and a copy of the cover sheet from each document. (See the Instructions for more information)

VII. ATTACHMENTS: *Attachments are not required from commercial laundries.*

☑	1.	A plot plan/map detailing the location(s) of the covered unit(s) in relation to the facility boundaries.
☐	2.	A unit specific notification form for each unit to be covered at this location.

VIII. CERTIFICATIONS: *This form must be signed by an authorized corporate officer or any other person in the company who has operational control and performs decision-making functions that govern operation of the facility (per Title 22, California Code of Regulations (CCR) Section 66270.11). All three copies must have original signatures.*

Waste Minimization I certify that I have a program in place to reduce the volume, quantity, and toxicity of waste generated to the degree I have determined to be economically practicable and that I have selected the practicable method of treatment, storage, or disposal currently available to me which minimizes the present and future threat to human health and the environment.

Tiered Permitting Certification I certify that the unit or units described in these documents meet the eligibility and operating requirements of state statutes and regulations for the indicated permitting tier, including generator and secondary containment requirements. I understand that if any of the units operate under Permit by Rule or Conditional Authorization, I will also provide the required financial assurance for closure of the treatment unit by October 1, 1996.

I certify under penalty of law that this document and all attachments were prepared under my direction or supervision in accordance with a system designed to assure that qualified personnel properly gather and evaluate the information submitted. Based on my inquiry of the person or persons who manage the system, or those directly responsible for gathering the information, the information is, to the best of my knowledge and belief, true, accurate, and complete.

I am aware that there are substantial penalties for submitting false information, including the possibility of fines and imprisonment [redacted]

to operate 60 days after submitting a complete notification. DTSC may shorten the time period between notification and authorization when the owner or operator establishes good cause. If you need to be authorized sooner than the standard 60-day period, please check the box below and state the reason. Your authorization will be automatically effective on the date your completed notification form is received by DTSC. (Use additional sheets, if necessary.)

YES

☐ Reason: _____

OPERATING REQUIREMENTS:

Please note that generators treating hazardous waste onsite are required to comply with a number of operating requirements which differ depending on the tier(s). These operating requirements are set forth in the statutes and regulations, some of which are referenced in the Tier-Specific Fact Sheets available from DTSC's regional and headquarters offices.

SUBMISSION PROCEDURES:

***All three** forms must have **original** signatures, not photocopies.* You must **submit two copies** of this completed notification by certified mail, return receipt requested, to:

Department of Toxic Substances Control
Program Data Management Section, HQ-10
Attn: TP Notifications - Form 1772
400 P Street, 4th Floor, Room 4453 (walk in only)
P.O. Box 806
Sacramento, CA 95812-0806

You must also **submit one copy** of the notification and attachments to the local regulatory agency in your jurisdiction as listed in Appendix 2 of the instruction materials. You must also retain a copy as part of your operating record.

PLEASE, DO NOT SEND YOUR FEE PAYMENT WITH THIS FORM.

CONDITIONALLY EXEMPT - SPECIFIED WASTESTREAMS

UNIT SPECIFIC NOTIFICATION

(pursuant to Health and Safety Code Section 25201.5(c))

The Tier-Specific Fact Sheets contain a summary of the operating requirements for this category. Please review those requirements carefully before completing or submitting this notification package.

UNIT NAME SILTECH-ECOTECH UNIT ID NUMBER #001

NUMBER OF TREATMENT DEVICES: 0 Tank(s) 3 Container(s)/Container Treatment Area(s)

Each unit must be clearly identified and labeled on the plot plan attached to Form 1772. Assign your own unique number to each unit. The number can be sequential (1, 2, 3) or using any system you choose.

Enter the estimated monthly total volume of hazardous waste treated by this unit. This should be the maximum or highest amount treated in any month. Indicate in the narrative (Section II) if your operations have seasonal variations.

I. WASTESTREAMS AND TREATMENT PROCESSES:

Estimated Monthly Total Volume Treated: _____ pounds and/or 50 gallons

YES	NO	
☐	☑	Is the waste treated in this unit radioactive?
☐	☑	Is the waste treated in this unit a bio-hazardous/infectious/medical waste?
☐	☑	Is remotely generated hazardous waste (HSC 25110.10) treated in this unit?

The following are the eligible wastestreams and treatment processes. Please check all applicable boxes:

☐ 1. **Treating resins mixed or cured in accordance with the manufacturer's instructions (including one-part and pre-impregnated materials).**

☐ 2. **Treating containers of 110 gallons or less capacity that contained hazardous waste by rinsing or physical processes, such as crushing, shredding, grinding, or puncturing.**

☐ 3. **Drying special wastes, as classified by the department pursuant to Title 22, CCR, Section 66261.124, by pressing or by passive or heat-aided evaporation to remove water.**

☐ 4. **Magnetic separation or screening to remove components from special waste, as classified by the department pursuant to Title 22, CCR, Section 66261.124.**

NOTE

5. **NO AUTHORIZATION IS NEEDED to neutralize acidic or alkaline (base) wastes from the regeneration of ion exchange media used to demineralize water. (To be eligible for this exemption, this waste cannot contain more than 10 percent acid or base by weight.) (Effective January 1, 1995).**

☐ 6. **NO AUTHORIZATION IS NEEDED to neutralize acidic or alkaline (base) wastes from the food processing industry. (Effective January 1, 1996).**

☑ 7. **Recovery of silver from photofinishing. The volume limit for conditional exemption is 500 gallons per generator (at the same location) in any calendar month.**

NOTE **Silver recovery from photofinishing is completely exempt from authorization requirements if the quantity treated is 10 gallons or less in any calendar month. Do not complete this form if you qualify for this exemption. (Retain documentation verifying your eligibility for this exemption, such as developer invoices.)**

CONDITIONALLY EXEMPT - SPECIFIED WASTESTREAMS
UNIT SPECIFIC NOTIFICATION
(pursuant to Health and Safety Code Section 25201.5(c))

8. **Gravity separation of the following, including the use of flocculants and demulsifiers if:**

☐ a. The settling of solids from the waste where the resulting aqueous/liquid stream is not hazardous.

☐ b. The separation of oil/water mixtures and separation sludges, if the average oil recovered per month is less than 25 barrels (42 gallons per barrel). *(NOTE: AB 483 (Ch 625, 1995) allows certain used oil/water separation under new the CEL category. See Form 1772L and CEL Fact Sheet.)*

☐ 9. **Neutralizing acidic or alkaline (basic) material by a state certified laboratory, a laboratory operated by an educational institution, or a laboratory which treats less than one gallon of onsite generated hazardous waste in any single batch. (To be eligible for conditional exemption, this waste cannot contain more than 10 percent acid or base by weight.)**

☐ 10. **Hazardous waste treatment is carried out in quality control or quality assurance laboratory at a facility that is not an offsite hazardous waste facility.**

☐ 11. **A wastestream and treatment technology combination certified by the Department pursuant to Section 25200.1.5 of the Health and Safety Code as appropriate for authorization under CESW.**

Please enter certification number:_____ (See Appendix 5)

☐ 12. **The treatment of formaldehyde or glutaraldehyde by a health care facility using a technology combination certified by the Department pursuant to section 25200.1.5 of the Health and Safety Code.**
Please enter certification number: _____

II. **NARRATIVE DESCRIPTIONS:** *Provide a brief description of the specific waste treated and the treatment process used.*

1. SPECIFIC WASTE TYPES TREATED: C-41; RA-4; FIXER; BLEACH FIX

2. TREATMENT PROCESS(ES) USED: ELECTROLYTICALLY REMOVED SILVER FROM SOLUTION TO APPROXIMATELY 200 P.P.M. & THEN PASS SOLUTION THROUGH METAL EXCHANGE FILTERS TO REDUCE SILVER CONCENTRATION TO BELOW 5 P.P.M. BEFORE DISCHARGING TO SEWER.

III. **RESIDUAL MANAGEMENT:** *Check Yes or No to each question as it applies to all residuals from this treatment unit.*

YES	NO	
☑	☐	1. Do you discharge non-hazardous aqueous waste to a publicly owned treatment works (POTW)/sewer?
☐	☑	2. Do you discharge non-hazardous aqueous waste under an NPDES permit?
☑	☐	3. Do you have your residual hazardous waste hauled offsite by a registered hazardous waste hauler?

If you do, where is the waste sent? *Check all that apply.*

☑ a. Offsite recycling
☑ b. Thermal treatment
☐ c. Disposal to land
☐ d. Further treatment

☐	☑	4. Do you dispose of non-hazardous solid waste residues at an offsite location?
☐	☑	5. Other method of disposal. Specify:_____

CONDITIONALLY EXEMPT - SPECIFIED WASTESTREAMS
UNIT SPECIFIC NOTIFICATION
(pursuant to Health and Safety Code Section 25201.5(c))

IV. BASIS FOR NOT NEEDING A FEDERAL PERMIT:

In order to demonstrate eligibility for one of the onsite treatment tiers, facilities are required to provide the basis for determining that a hazardous waste permit is not required under the federal Resource Conservation and Recovery Act (RCRA) and the federal regulations adopted under RCRA (Title 40, Code of Federal Regulations (CFR)).

Choose the reason(s) that describe the operation of your onsite treatment units:

☐ 1. The hazardous waste being treated is not a hazardous waste under federal law although it is regulated as a hazardous waste under California state law.

☐ 2. The waste is treated in wastewater treatment units (tanks), as defined in 40 CFR Part 260.10, and discharged to a publicly owned treatment works (POTW)/sewering agency or under an NPDES permit. 40 CFR 264.1(g)(6) and 40 CFR 270.2.

☐ 3. The waste is treated in elementary neutralization units, as defined in 40 CFR Part 260.10, and discharged to a POTW/sewering agency or under an NPDES permit. 40 CFR 264.1(g)(6) and 40 CFR 270.2.

☐ 4. The waste is treated in a totally enclosed treatment facility as defined in 40 CFR Part 260.10; 40 CFR 264.1(g)(5).

☐ 5. The company generates no more than 100 kg (approximately 27 gallons) of hazardous waste in a calendar month and is eligible as a federal conditionally exempt small quantity generator. 40 CFR 260.10 and 40 CFR 261.5.

☐ 6. The waste is treated in an accumulation tank or container within 90 days for over 1000 kg/month generators and 180 or 270 days for generators of 100 to 1000 kg/month. 40 CFR 262.34, 40 CFR 270.1(c)(2)(i), and the Preamble to the March 24, 1986 Federal Register.

☑ 7. Recyclable materials are reclaimed to recover economically significant amounts of silver or other precious metals. 40 CFR 261.6(a)(2)(iv), 40 CFR 264.1(g)(2), and 40 CFR 266.70.

☐ 8. Empty container rinsing and/or treatment. 40 CFR 261.7.

☐ 9. Other: Specify:_____

_____

V. TRANSPORTABLE TREATMENT UNIT: *Check Yes or No. Please refer to the Instructions for more information.*

YES	NO	
☐	☑	Is this unit a Transportable Treatment Unit?

If you answered yes, you must also complete and attach Form 1772E to this page.

EPA I.D. # [redacted]

PHOTO FAST PLOT MAP
6247 BRISTOL PARKWAY
CULVER CITY, CA 90230

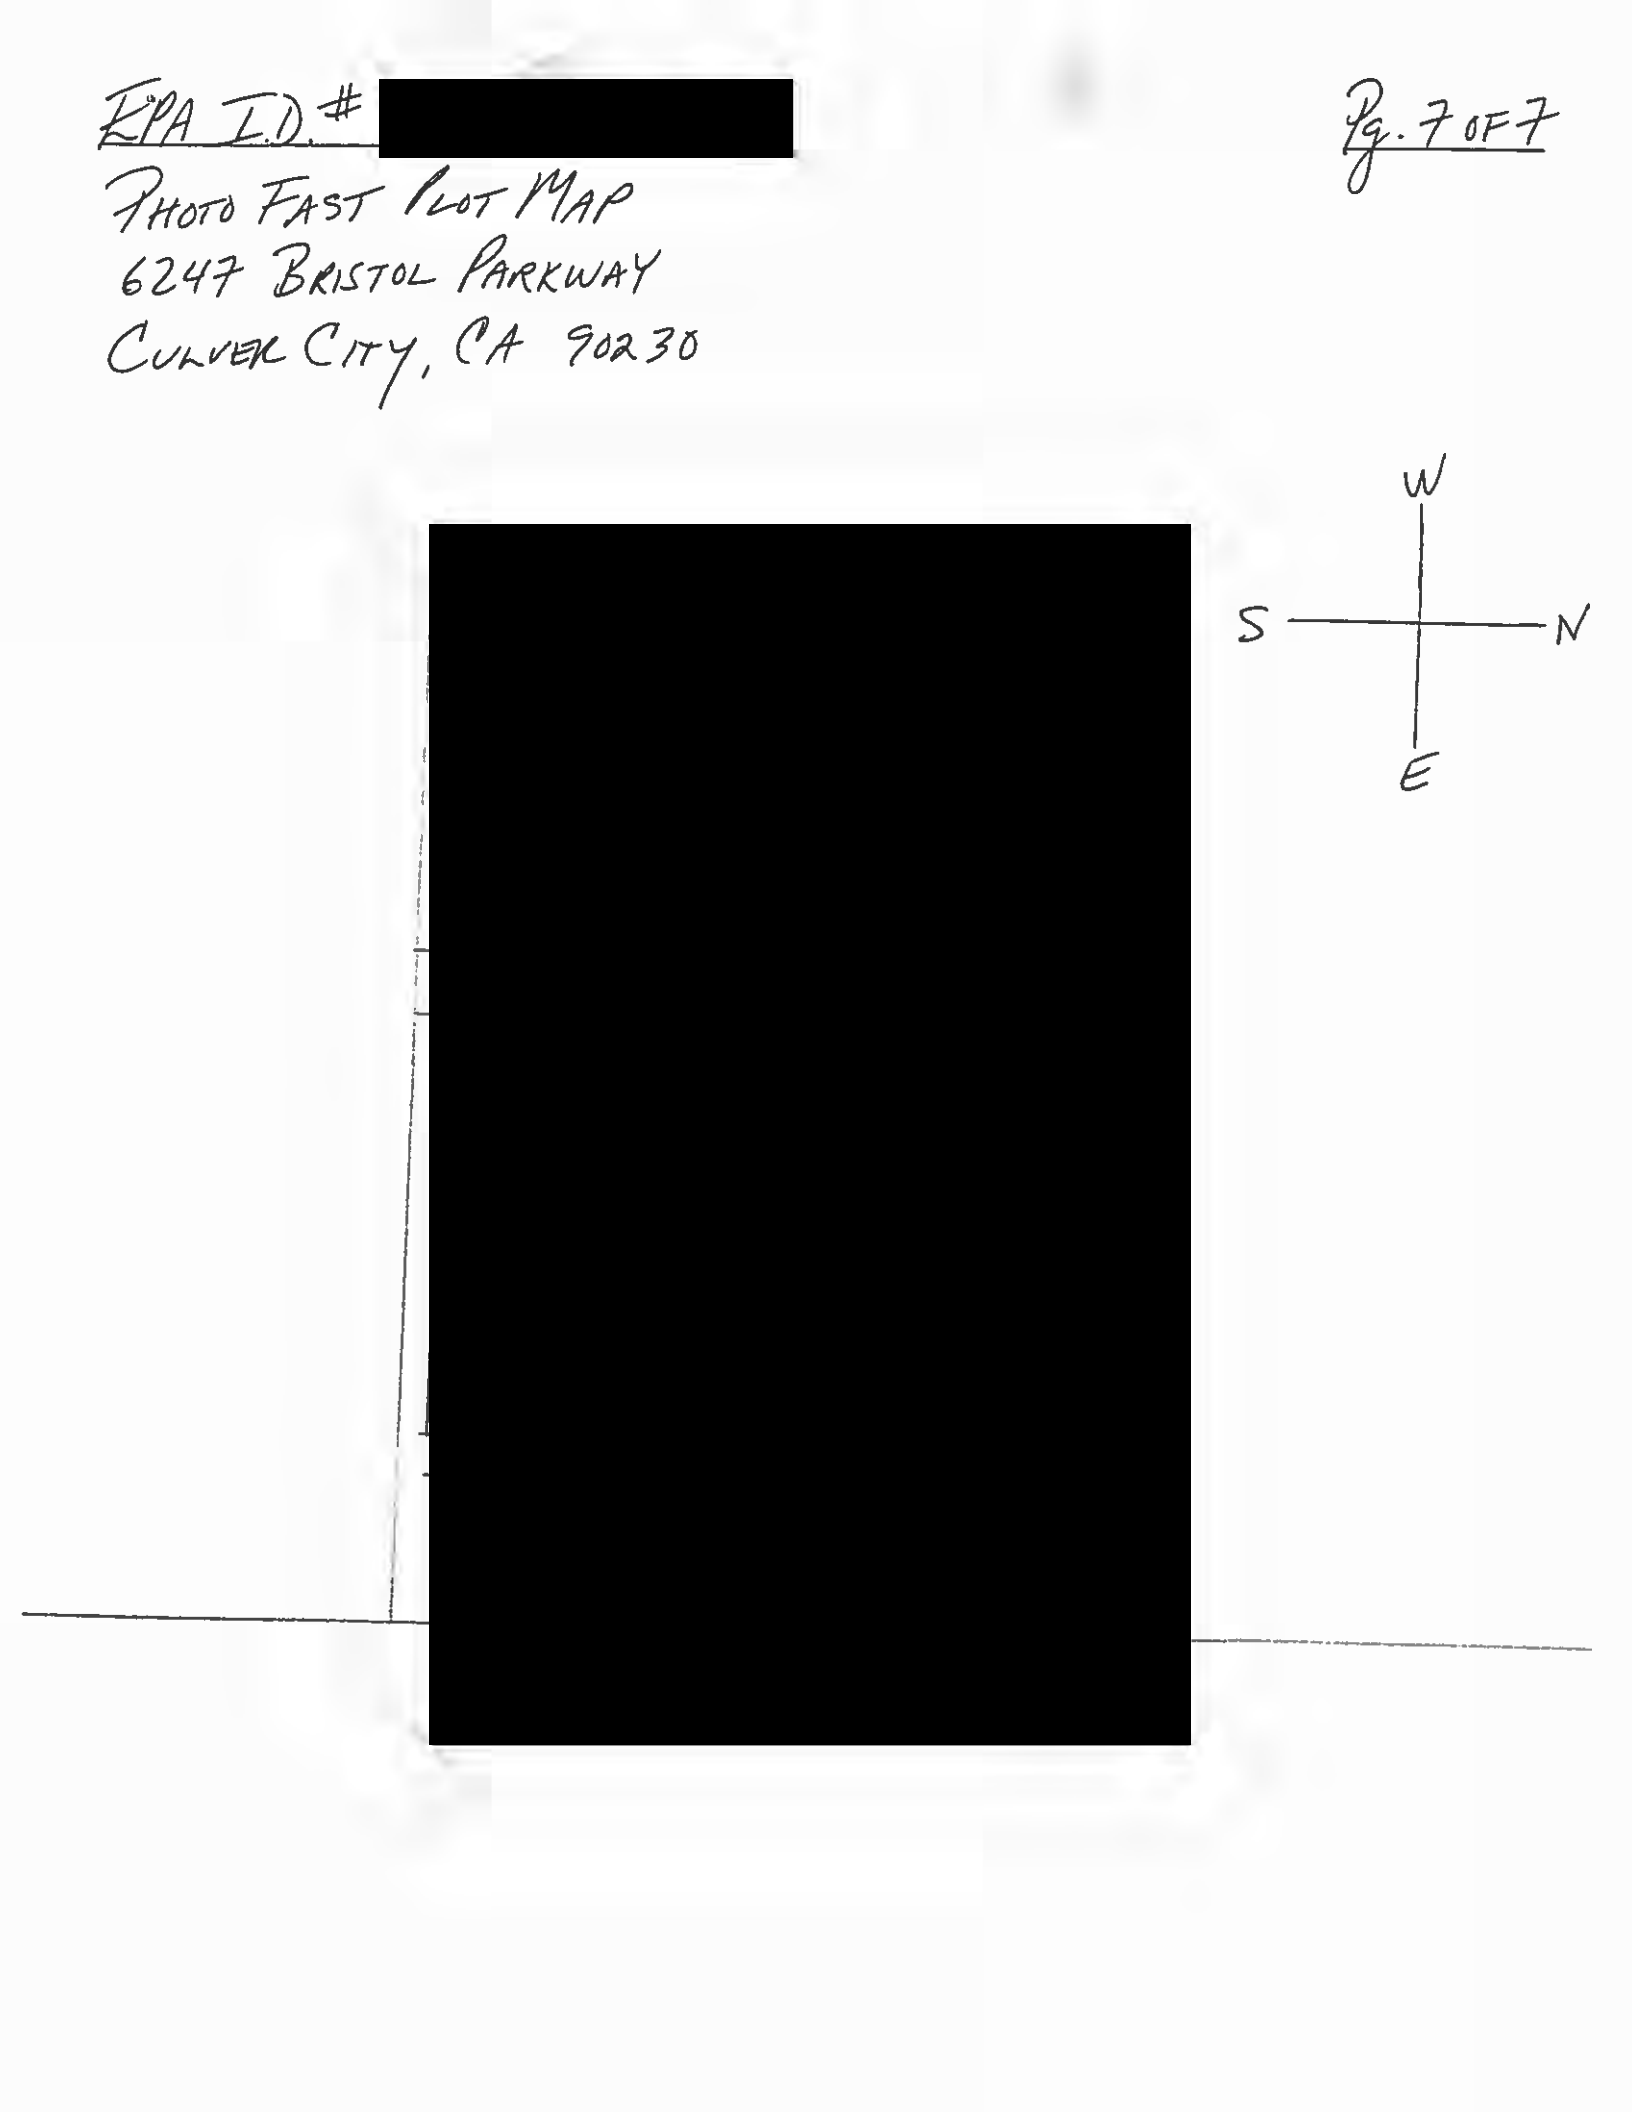

PLEASE PRINT

COUNTY OF LOS ANGELES – PUBLIC HEALTH LICENSE APPLICATION

ACCT. 486892

TODAY'S DATE 4-11-85 DL # _____ DATE BUSINESS STARTED 01 01 85 (MO DAY YR)

OWNER(S) NAME(S) TCHON JEFFREY Y. (LAST, FIRST AND MIDDLE INITIAL) 100 (BUSINESS CODE)

PARTNER(S) (LAST, FIRST AND MIDDLE INITIAL)

DOING BUSINESS AS - TRADE NAME PHOTO FAST 00 (DISTRICT CODE)

BUS. ADDRESS 6247 (BEGINNING NO.) _____ (ENDING NO.) _____ (FRACTION) _____ (DIR) BRISTOL PKWY (STREET)

CITY CU ZIP CODE 90230

MAILING ADDRESS 6247 BRISTOL PKWY (NUMBER AND STREET)

CULVER CITY (CITY) CA (STATE) 90230 (ZIP CODE)

TYPE OF BUSINESS TO BE LICENSED Hazardous Waste - Photo lab. VEH. LICENSE NO./ NO. OF MACHINES SIC 7395

PHONE [redacted]

PREVIOUS ACCOUNT NUMBER IF ANY _____

SIGNATURE OF APPLICANT US Mail

SIGNATURE OF FIELD REPR. M Look

FOR TAX COLLECTORS USE

CURRENT FEE $	
PRORATION $	
PENALTY $	
PRIOR YEAR FEE $	
PRIOR YEAR PEN $	
PAY-TOTAL FEE DUE $	

SIC. 7395 HAZARDOUS WASTE CONTROL PROGRAM DATE: 4-11-85

CO. NAME Photo Fast | STREET 6247 Bristol Pkwy | CITY & ZIP C.C. 90230 | DISTRICT West

OWNER [redacted] | PERSON INTERVIEWED & TITLE (owner) | PHONE NO. [redacted] EMERGENCY | NO. EMPLOYEES 1

A. CO. PHYS. [redacted] | INDUSTRIAL WASTE NO. D0187 | EPA NO.

SAFETY SHOWER No
EATING AREA No
TOILET & WASHING FACILITIES ADEQUATE: Yes
PERSONNEL PROTECTIVE DEVICES ADEQUATE: Yes
PLANT SANITATION ADEQUATE Yes

PE OF FACILITY & DESCRIPTION OF OPERATION/PRODUCTS:
Photo Lab

PROCESS	MATERIAL	CONTROL	I.H. HAZARD	HAZARDOUS WASTE TYPE	VOL/LBS.	STORAGE METHOD	DISPOSAL METHOD	MANIFEST #
Color process	developer 3.5 gal/week			→ drain				
	fixer 3.5 gal/week			→ drain				
paper	developer 3.5 gal/week			→ drain				
	fixer 3.5 gal/week							

NUMBER OF UNDERGROUND STG TANKS No
VOLUME & TYPE OF WASTE IN UNDERGROUND TANK: No
PRIVATE DISPOSAL SYSTEMS ON PREMISES: YES (NO)

ACCESS TO STORM DRAIN INLET ON PREMISES: YES ✓ NO
CHLORINATED HYDROCARBON USED: YES NO ✓
SEWER CONNECTION ON PREMISES: YES ✓ NO

REMARKS: PHL issued

VIOLATIONS:

ACTION:

SURVEY CONDUCTED BY: [illegible]

LA County Fire Department
COMPLAINT FORM

By : EE0000828 - TA, BICH-THUY

Report # : 5602

V112906

DATE: December 14, 2006

FROM: EE0000828 - TA, BICH-THUY
FMD - SB1082 REVENUE MGMT SECTION
PHN 323 881-2444; FAX 323 415-5742

COMPLAINT ID: CO0010485

FA0005703 - PHOTO FAST

Requires further action? N

OWNER INFORMATION

OW0005703 - JEFFREY TCHON
DBA : PHOTO FAST
Site Address : Owner Address Not Specified

Mailing Address: 6247 BRISTOL PKWY
CULVER CITY,
Phone:

FACILITY INFORMATION

FA0005703 - PHOTO FAST
Location :
Site Address : 6247 BRISTOL PKWY
CULVER CITY, CA 90230

Mailing Address: 6247 BRISTOL PKWY
CULVER CITY, CA 90230
Phone: 1st: 310-216-9123

COMPLAINT ID NUMBER: CO0010485

Service Code: _____
Action Code: _____
Result Code: _____

COMPLAINT MODE : FMD REFERRAL

District : W

SOURCE OF REQUEST:

Complainant: Complainant Not Specified
Address: Address Not Specified

Home/Cell Phone : Phone Not Specified
Work Phone : Phone Not Specified
Email Address :

DESCRIPTION: *(Please clearly describe the changes / corrections)*

STATUS : 14 - MAIL RETURNED

Rec'd "Photo Fast" consolidated invoice back from Post Office indicated "Return to sender/attempted not known". Please verify status of bus. Thanks Bta

Assigned to YI 7-13-06

PER MIKE UYEHARA, PHOTO FAST IS OUT OF BUSINESS EFFECTIVE 11/2004. HWL INACTIVATED. CURRENT OCCUPANT IS NON-GENERATOR.

		Date / Time
Received by :	EE0000828 - TA, BICH-THUY	06/23/06 15:51:52
Assigned to :	EE0000103 - UYEHARA, MICHAEL	06/23/06

List dates, times, types of notices, names address and phone numbers of people involved. Describe conditions and actions taken.

Date : _____
Time In : _____
Time Out : _____
Hrs/Min : _____

** PLEASE INDICATE THE EFFECTIVE DATE NOT THE SITE VISIT DATE**

Date run : 12/14/06 2:45:21PM
Run by :
FA0005703 PHOTO FAST

LA County Fire Department
Facility Information Report

Report # : 5302

Version 101906

OWNER FILE INFORMATION

* Clearly make changes/corrections here.

Owner ID: OW0005703 New Owner ID:
Owner Name: JEFFREY TCHON Tax ID :
Owner DBA: PHOTO FAST Drvr Licns :
Owner Address:

Work/Business Phone: Not Specified
Billing/Mailing Address: 6247 BRISTOL PKWY
CULVER CITY, CA 90230
ATTN/Care of:
Ownership Type:

FACILITY FILE INFORMATION

Facility ID: FA0005703
Facility Name: PHOTO FAST
No. of Employee: 1
Site Location: 6247 BRISTOL PKWY
CULVER CITY, CA 90230
Phone: 310-216-9123
Mailing Address: 6247 BRISTOL PKWY
CULVER CITY, CA 90230
Operator/Care of: E-Mail Address:
District: W - WEST
City Code: CUL **CULVER CITY**
CUPA Jurisdiction: CO
Operating Hours: Days: Hours:
SIC Code: 7384 Photofinishing laboratories Nature of Business:
Business Type / Code: 01 CORPORATION
Station: CUL
Date First Became Operational:

33104

GENERAL HEALTH PROGRAM ELEMENTS

Record ID	Current Program Element	Current Status	EPA #	Effective Date Beg.	Effective Date End	------- Changes ------- Program Element	Status
PR0021802	1000 - HW GEN, SILVER ONLY	Inactive, non-billable		07/01/05	11/2004		

Addition Program Element:

CA Waste Code					
RCRA Waste Code					
AMOUNT per quarter					
UNITS (PGTY) Pounds, Gallons, Tons, Yards					

CONSENT GIVEN BY: INSPECTOR SIGNATURE: EMPLOYEE ID:

1st DATE & TIME OF INSPECTION: 2nd DATE & TIME OF INSPECTION:

3rd DATE & TIME OF INSPECTION:

ENVIRONMENTAL CONTACT INFORMATION

*** For Haz Mat Handlers.*

Contact Name:

Phone : Not Specified

Dun & Bradst.: * Please Fill-Out

EMERGENCY CONTACT INFORMATION

	PRIMARY CONTACT:	SECONDARY CONTACT:
Name :		
Title :		
Business Phone :	Not Specified	Not Specified
24 - Hour Phone :	Not Specified	Not Specified
Pager # :	Not Specified	Not Specified

PREVIOUS INSPECTIONS

Activity Date	Program Element	Service	Result	Action	Violation Code	Inspector ID
10/02/97	1001	001	00	00	0	EE0000999
11/08/00	1001	001	01	00	0	EE0000080

VIOLATIONS LIST

Activity Date	Program Element	Viol Status	Service	Result	Action	Violation Code	Violation Degree	Description

CONSENT GIVEN BY: _____ INSPECTOR SIGNATURE: _____ EMPLOYEE ID: _____

1st DATE & TIME OF INSPECTION: _____ 2nd DATE & TIME OF INSPECTION: _____

3rd DATE & TIME OF INSPECTION:

LA County Fire Department
Facility Information Report

Field Notes

LIST ORDER OF INSPECTION AS FOLLOWS: I. OPENING CONFERENCE II. WALK THROUGH III. DOCUMENTS IV. CLOSING CONFERENCE V. VIOLATIONS

CONSENT GIVEN BY: _____ INSPECTOR SIGNATURE: _____ EMPLOYEE ID: _____

1st DATE & TIME OF INSPECTION: _____ 2nd DATE & TIME OF INSPECTION: _____

3rd DATE & TIME OF INSPECTION:

LA County Fire Department
COMPLAINT FORM

By : EE0000828 - TA, BICH-THUY

Report # : 5602

V060806

DATE: November 22, 2006

FROM: EE0000828 - TA, BICH-THUY
FMD - SB1082 REVENUE MGMT SECTION
PHN 323 881-2444; FAX 323 415-5742

COMPLAINT ID: CO0010485

FA0005703 - PHOTO FAST

Requires further action

OWNER INFORMATION

OW0005703 - JEFFREY TCHON
DBA : PHOTO FAST
Site Address : Owner Address Not Specified

Mailing Address: 6247 BRISTOL PKWY
CULVER CITY,

Phone:

FACILITY INFORMATION

FA0005703 - PHOTO FAST
Location :
Site Address : 6247 BRISTOL PKWY
CULVER CITY, CA 90230

Mailing Address: 6247 BRISTOL PKWY
CULVER CITY, CA 90230

Phone 1st: 310-216-9123

COMPLAINT ID NUMBER: CO0010485

Service Code: _____
Action Code: _____
Result Code: _____

COMPLAINT MODE : FMD REFERRAL

District : W

SOURCE OF REQUEST:

Complainant: Complainant Not Specified
Address: Address Not Specified

Home/Cell Phone : Phone Not Specified
Work Phone : Phone Not Specified
Email Address :

DESCRIPTION: *(Please clearly describe the changes correction.)*

STATUS : 14 - MAIL RETURNED

Rec'd "Photo Fast" consolidated invoice back from Post Office indicated "Return to sender/attempted not known". Please verify status of bus. Thanks Bta

Assigned to YI 7-13-06

		Date / Time
Received by :	EE0000828 - TA, BICH-THUY	06/23/06 15:51:52
Assigned to :	**EE0000068 - ISHIMARU, YOSHIAKI**	06/23/06

List dates, times, types of notices, names address and phone numbers of people involved Describe conditions and actions taken

Date :
Time In :
Time Out :
Hrs/Min :

SITE VISIT VARIFIED PHOTO FAST OUT OF BUSINESS EFFECTIVE 11/2004, CURRENT OCCUPANT IS A NON GENERATOR. (MM)

** PLEASE INDICATE THE EFFECTIVE DATE NOT THE SITE VISIT DATE**

LA County Fire Department
Facility Information Report

OWNER FILE INFORMATION

** Clearly make changes/corrections here.*

Owner ID: OW0005703 New Owner ID
Owner Name: JEFFREY TCHON Tax ID :
Owner DBA: PHOTO FAST Drvr Licns :
Owner Address:

Work/Business Phone: Not Specified
Billing/Mailing Address: 6247 BRISTOL PKWY
CULVER CITY, CA 90230
ATTN/Care of:
Ownership Type:

FACILITY FILE INFORMATION

Facility ID: FA0005703
Facility Name: PHOTO FAST
No. of Employee: 1
Site Location: 6247 BRISTOL PKWY
CULVER CITY, CA 90230
Phone: 310-216-9123
Mailing Address: 6247 BRISTOL PKWY
CULVER CITY, CA 90230
Operator/Care of: E-Mail Address:
District: W - WEST
City Code: CUL **CULVER CITY**
CUPA Jurisdiction: CO

Operating Hours: Days: Hours:
SIC Code: 7384 Photofinishing laboratories Nature of Business:

Business Type / Code: 01 CORPORATION
Station: CUL
Date First Became Operational:

GENERAL HEALTH PROGRAM ELEMENTS

Record ID	Current Program Element	Current Status	EPA #	Effective Date Beg.	Effective Date End	Changes Program Element	Changes Status
PR0021802	1000 - HW GEN, SILVER ONLY	Active, billable		07/01/05			

Addition Program Element: INACTIVATE HAZ WASTE (1000) EFFECTIVE 11/2004

CA Waste Code					
RCRA Waste Code					
AMOUNT per quarter					
UNITS (PGTY) Pounds, Gallons, Tons, Yards					

CONSENT GIVEN BY: MR LEE INSPECTOR SIGNATURE: M. Uychinn EMPLOYEE ID: 103

1st DATE & TIME OF INSPECTION: 12-08-06 2nd DATE & TIME OF INSPECTION:

3rd DATE & TIME OF INSPECTION:

ENVIRONMENTAL CONTACT INFORMATION

*** For Haz Mat Handlers.*

Contact Name:

Phone : Not Specified

Dun & Bradst.: * Please Fill-Out

EMERGENCY CONTACT INFORMATION

	PRIMARY CONTACT:	SECONDARY CONTACT:
Name :		
Title :		
Business Phone :	Not Specified	Not Specified
24 - Hour Phone :	Not Specified	Not Specified
Pager # :	Not Specified	Not Specified

PREVIOUS INSPECTIONS

Activity Date	Program Element	Service	Result	Action	Violation Code	Inspector ID
10/02/97	1001	001	00	00	0	EE0000999
11/08/00	1001	001	01	00	0	EE0000080

VIOLATIONS LIST

Activity Date	Program Element	Viol Status	Service	Result	Action	Violation Code	Violation Degree	Description

CONSENT GIVEN BY: _____ INSPECTOR SIGNATURE: _____ EMPLOYEE ID: _____

1st DATE & TIME OF INSPECTION: _____ 2nd DATE & TIME OF INSPECTION: _____

3rd DATE & TIME OF INSPECTION:

CALIFORNIA ROLL & SUSHI *Field Notes* 6247 BRISTOL PKWY

LIST ORDER OF INSPECTION AS FOLLOWS: I. OPENING CONFERENCE II. WALK THROUGH III. DOCUMENTS IV. CLOSING CONFERENCE V. VIOLATIONS

I JASON LEE. OB SINCE NOV. 2004

II 17# 2X PROPANE 5
17 X
RESTAURANT EQUIPMENT. 8
136
136
272

III -0-

IV MR LEE ~~HER~~ CLAIMED THAT HE NO LONGER USES THE PROPANE HEATERS. WHEN TOLD OF PERMIT REQUIREMENTS HE VOLUNTARILY AGREED TO REMOVE 1 CYLINDER HIS WIFE WAS LATER TOLD IN AN ERROR WAS MADE REGARDING HAZ MAT JURISDICTIONS AND TOLD TO CONTACT CULVER CITY FIRE REGARDING STORAGE OF PROPANE A UP PACKAGE WITH CULVER CITY FIRE INFO WAS LEFT WITH MS LEE.

V -0- VIOLATIONS

CONSENT GIVEN BY: _____ INSPECTOR SIGNATURE: _____ EMPLOYEE ID: _____

1st DATE & TIME OF INSPECTION _____ 2nd DATE & TIME OF INSPECTION _____

3rd DATE & TIME OF INSPECTION

INSPECTION REPORT

Los Angeles County Fire Department - Health Hazardous Materials Division
Certified Unified Program Agency - Participating Agency
West District Office
6167 Bristol Parkway Suite 220, Culver City, CA 90230
Tel: (310) 348-1781 / Fax: (310) 348-1793
www.fire.lacounty.gov/hhmd

Business: CVS PHARMACY #9573			**Inspection Date:** 06/28/2022
Address: 6299 S BRISTOL PKWY	**City/State:** CULVER CITY, CA 90230		**Telephone:** (310) 641-4426
Owner: GARFIELD BEACH CVS LLC		**Email:**	
FA #: FA0045092	**PR:** PR0111590	**Program Element:** HW, RCRA-LQG, 6-19 EMPLOYEES	**Inspection Type:** ROUTINE INSPECTION
CERS ID #: 10301791		**STATE EPA ID #:** **FEDERAL EPA ID #:** CAR000237164	

☒ - No violations observed at the time of inspection.

OUT = Out of Compliance COS = Corrected on Site RPT = Repeat Violation

OVERALL INSPECTION COMMENTS

Consent Given By:
Out of business at this location - hazardous waste permit inactivated

Attention: Your facility may be subject to reinspection at any time to verify compliance. Failure to comply with the violations cited may result in reinspection fees, late submittal and noncompliance penalty for CERS, permit revocation, and/or administrative/civil/criminal penalties per Los Angeles County Code. Any time granted for correction of the violation(s) does not preclude any enforcement action by this Department or other agencies.

It is improper and illegal for any County officer, employee or inspector to solicit bribes, gifts, or gratuities in connection with performing their official duties. Improper solicitations include requests for anything of value such as cash, discounts, free services, paid travel or entertainment, or tangible items such as food or beverages. Any attempt by a County employee to solicit bribes, gifts or gratuities for any reason should be reported immediately to either the County manager responsible for supervising the employee or the Fraud hotline at (800) 544-6861 or www.lacountyfraud.org. YOU MAY REMAIN ANONYMOUS.

Signatures

O.O.B.

Out of Business - verified on site
HW License Inactivated

Deborah Bernhard
Hazardous Materials Specialist II

PREVIOUS INSPECTIONS

Activity Date	PE	Rercord ID	Serial No.	Group Code	Service	Result	Action	Activity Min	Travel Min	Inspector ID
06/28/2022	1102	PR0111590	DA9MGHBYD		001	01	00	25	5	EE0000164
06/28/2022	1102	PR0111590	DA36JMU0V		052	00	00	25	0	EE0000164
06/28/2022	1102	PR0111590	DA5A6ZS31		012	06	09	20	0	EE0000164
07/12/2022	1102	PR0111590	DALQ8QLDP		051	00	00	30	0	EE0000164
07/14/2022	1102	PR0111590	DA8WG39N7		051	00	00	50	0	EE0000164

VIOLATIONS LIST

Open	Activity Date	Program Element	Viol Status	Service	Result	Action	Violation Degree	Comply on Date	Description

LOG SHEET

Tuesday, June 28, 2022 1:23 PM - DEBORAH BERNHARD

[redacted]

INSPECTOR FIELD NOTES

Tuesday, June 28, 2022 1:22 PM - DEBORAH BERNHARD

INSPECTION REPORT

Los Angeles County Fire Department - Health Hazardous Materials Division
Certified Unified Program Agency - Participating Agency
West District Office
6167 Bristol Parkway Suite 220, Culver City, CA 90230
Tel: (310) 348-1781 / Fax: (310) 348-1793
www.fire.lacounty.gov/hhmd

Business: CVS PHARMACY #9573			**Inspection Date:** 08/01/2019
Address: 6299 S BRISTOL PKWY	**City/State:** CULVER CITY, CA 90230		**Telephone:** (310) 641-4426
Owner: GARFIELD BEACH CVS LLC		**Email:**	
FA #: FA0045092	**PR:** PR0111590	**Program Element:** HW, RCRA-LQG, 6-19 EMPLOYEES	**Inspection Type:** ROUTINE INSPECTION
CERS ID #: 10301791		**STATE EPA ID #:** **FEDERAL EPA ID #:** CAR000237164	

☒ - No violations observed at the time of inspection.

OUT = Out of Compliance COS = Corrected on Site RPT = Repeat Violation

OVERALL INSPECTION COMMENTS

Consent Given By:
Jay Simmons, Store Manager

Attention: Your facility may be subject to reinspection at any time to verify compliance. Failure to comply with the violations cited may result in reinspection fees, late submittal and noncompliance penalty for CERS, permit revocation, and/or administrative/civil/criminal penalties per Los Angeles County Code. Any time granted for correction of the violation(s) does not preclude any enforcement action by this Department or other agencies.

It is improper and illegal for any County officer, employee or inspector to solicit bribes, gifts, or gratuities in connection with performing their official duties. Improper solicitations include requests for anything of value such as cash, discounts, free services, paid travel or entertainment, or tangible items such as food or beverages. Any attempt by a County employee to solicit bribes, gifts or gratuities for any reason should be reported immediately to either the County manager responsible for supervising the employee or the Fraud hotline at (800) 544-6861 or www.lacountyfraud.org. YOU MAY REMAIN ANONYMOUS.

Signatures

Jay Simmons
Store Manager

Deborah Bernhard
Hazardous Materials Specialist II

PREVIOUS INSPECTIONS

Activity Date	PE	Rercord ID	Serial No.	Group Code	Service	Result	Action	Activity Min	Travel Min	Inspector ID
06/28/2022	1102	PR0111590	DA9MGHBYD		001	01	00	25	5	EE0000164
06/28/2022	1102	PR0111590	DA36JMU0V		052	00	00	25	0	EE0000164
06/28/2022	1102	PR0111590	DA5A6ZS31		012	06	09	20	0	EE0000164
07/12/2022	1102	PR0111590	DALQ8QLDP		051	00	00	30	0	EE0000164
07/14/2022	1102	PR0111590	DA8WG39N7		051	00	00	50	0	EE0000164

VIOLATIONS LIST

Open	Activity Date	Program Element	Viol Status	Service	Result	Action	Violation Degree	Comply on Date	Description

LOG SHEET

INSPECTOR FIELD NOTES

Routine inspection conducted at retail, pharmacy and health goods facility located in Culver City; therefore, hazardous waste inspection was conducted - hazardous materials fall under Culbver City jurisdiction. The facility reports itself as a RCRA LQG in CERS; however, in reviewing disposal records/manifests, the facility generator status in the past 12 calendar months is SQG.

OPENING CONFERENCE:
Consent to conduct inspection requested and subsequently granted by Jay Simmons, Supervisor. Mr. Hernandez was informed that the intent of the inspection was to determine compliance with Federal, State and local regulations, requirements, and ordinances. Ownership information verified – no changes since last inspection. Verified program element aligned with number of employees who monitor and handle hazardous waste program.

WALK THROUGH:
Mr. Simmons accompanied during the walk through of the facility.
HazMat Inventory:
All quantities of HW fall below threshold for reporting.
HazWaste Observed at Time of Inspection:
Pharmacy:
1 x 20 gal container of returned/expired medicine and empty containers
Retail store:
Hazardous waste collected from returned/damaged products
Observed ~20 gal containers of the following hazardous waste streams:
1 x Flammable (AF)
1 x Universal (UW)
1 x Corrosive bases (CB)
1 x Corrosive acids (CA)
1 x Oxidizer (OX)
1 x Toxic (TX)
All containers were marked with accumulation start date
Photo processing - all digital - no HW
Managers trained on proper HW Management practices
All bins observed properly labeled
Weekly inspection Log - available - reviewed
Waste accumulation area clean and organized
Spill Kit available

Business:	**FA #:**	**Date:**
CVS PHARMACY #9573	FA0045092	08/01/2019

Waste is removed every 1-2 months by Stericycle

DOCUMENT REVIEW:
CUPA Permit current - posted
CERS ID: 10301791
HMBP to be jointly reviewed by Culver City
EPA ID: active per HWTS
Manifest dated: 3+years of manifests maintained in folder on site. Past 12-months reviewed at time of inspection
Contingency Plan reviewed
Biennial report submitted in 2017 by 3E Company for CVS

VIOLATIONS & CLOSING CONFERENCE:
No violations observed at time of inspection.
Inspection Report reviewed with Mr. Simmons. Verified email address and obtained signature on inspection report.

INSPECTION REPORT

Los Angeles County Fire Department - Health Hazardous Materials Division
Certified Unified Program Agency - Participating Agency
West District Office
6167 Bristol Parkway Suite 220, Culver City, CA 90230
Tel: (310) 348-1781 / Fax: (310) 348-1793
www.fire.lacounty.gov/hhmd

Business: CVS PHARMACY #9573			**Inspection Date:** 10/28/2016
Address: 6299 S BRISTOL PKWY	**City/State:** CULVER CITY, CA 90230		**Telephone:** (310) 641-4426
Owner: GARFIELD BEACH CVS LLC		**Email:**	
FA #: FA0045092	**PR:** PR0111590	**Program Element:** HW, RCRA-LQG, 6-19 EMPLOYEES	**Inspection Type:** ROUTINE INSPECTION
CERS ID #: 10301791		**STATE EPA ID #:** **FEDERAL EPA ID #:** CAR000237164	

☒ - No violations observed at the time of inspection.

OUT = Out of Compliance COS = Corrected on Site RPT = Repeat Violation

OVERALL INSPECTION COMMENTS

Consent Given By:
Rubi Gutierrez

Attention: Your facility may be subject to reinspection at any time to verify compliance. Failure to comply with the violations cited may result in reinspection fees, late submittal and noncompliance penalty for CERS, permit revocation, and/or administrative/civil/criminal penalties per Los Angeles County Code. Any time granted for correction of the violation(s) does not preclude any enforcement action by this Department or other agencies.

It is improper and illegal for any County officer, employee or inspector to solicit bribes, gifts, or gratuities in connection with performing their official duties. Improper solicitations include requests for anything of value such as cash, discounts, free services, paid travel or entertainment, or tangible items such as food or beverages. Any attempt by a County employee to solicit bribes, gifts or gratuities for any reason should be reported immediately to either the County manager responsible for supervising the employee or the Fraud hotline at (800) 544-6861 or www.lacountyfraud.org. YOU MAY REMAIN ANONYMOUS.

Signatures

Rubi Gutierrez
Manager

Magdalena Ordonez
Hazardous Materials Specialist II

PREVIOUS INSPECTIONS

Activity Date	PE	Rercord ID	Serial No.	Group Code	Service	Result	Action	Activity Min	Travel Min	Inspector ID
06/28/2022	1102	PR0111590	DA9MGHBYD		001	01	00	25	5	EE0000164
06/28/2022	1102	PR0111590	DA36JMU0V		052	00	00	25	0	EE0000164
06/28/2022	1102	PR0111590	DA5A6ZS31		012	06	09	20	0	EE0000164
07/12/2022	1102	PR0111590	DALQ8QLDP		051	00	00	30	0	EE0000164
07/14/2022	1102	PR0111590	DA8WG39N7		051	00	00	50	0	EE0000164

VIOLATIONS LIST

Open	Activity Date	Program Element	Viol Status	Service	Result	Action	Violation Degree	Comply on Date	Description

LOG SHEET

INSPECTOR FIELD NOTES

I. OPENING CONFERENCE:

Operations and processes are the same as noted on previous Inspection Report.

Process changes have occurred since last inspection: No.

II. WALK THROUGH

TYPE OF BUSINESS: Drug Store

TYPE OF PROGRAM ELEMENT: HW

HW - Observed damaged/returns items - segregated/sealed bags/ stored in hazardous waste containers – labeled/organized.

III. DOCUMENT REVIEW

MANIFESTS:

Date: 09/14/16
Transporter: Stericycle Specialty Waste Solutions, In.
Type of Waste: aerosols, flammable liquids, corrosive, consumer electronics for recycling, medicine, UW (batteries), etc.
Amount: various small quantities
Manifest Number: 009211380FLE

Reviewed employee training.

IV. CLOSING CONFERENCE:

Los Angeles County Fire Department - Health Hazardous Materials Division
Certified Unified Program Agency - Participating Agency
West District Office
6167 Bristol Parkway Suite 220, Culver City, CA 90230
Tel: (310) 348-1781 / Fax: (310) 348-1793
www.fire.lacounty.gov/hhmd

Business:	**FA #:**	**Date:**
CVS PHARMACY #9573	FA0045092	10/28/2016

Discussed hazardous waste requirements with operator.

VIOLATIONS:

No NOV

LA County Fire Department
Facility Information Report

OWNER FILE INFORMATION

☐ Ownership change: _____ Effective Date ☐ Update ☐ Out of Business _____ Effective Date

Owner ID: OW0060910
Owner Name: GARFIELD BEACH CVS LLC Tax ID [redacted]
Owner DBA: CVS PHARMACY #9573 Drvr Lic# :
Owner Address: 1 CVS
WOONSOCKET, RI 02985
Work/Business Phone: 401-765-1500
Billing/Mailing Address: 1 CVS DR #2306A
WOONSOCKET, RI 02895
ATTN/Care of: CVS CAREMARK ATTN DIANNE E DUR
Ownership Type:

CERS Tracking:
User Login: Y Status: Accepted Date: 08/13/2015
Note: ACPT:FAC

FACILITY FILE INFORMATION

CERS ID: 10301791
Facility ID: FA0045092 Account ID: [redacted]
Facility Name: CVS PHARMACY #9573
No. of Employee: 15
Site Location: 6299 S BRISTOL PKWY
CULVER CITY, CA 90230 **EPA ID**
Phone: 310-641-4426 **CERS #**
Mailing Address: 1 CVS DRIVE-23062A
WOONSOCKET, RI 02895
Operator/Care of: DIANNE DURAND E-Mail : regulatory@3ecompany.com
District: W - WEST
City Code: CUL **CULVER CITY**
CUPA Jurisdiction: **CO**
Operating Hours: Days: Hours:
SIC Code: 5912 - Drug stores and proprietary stores
Business Type / Code: 6 97 UNKNOWN
Station:

0086307

GENERAL HEALTH PROGRAM ELEMENTS

Record ID	Current Program Element	Current Status	# of Unit	Effective Date Beg.	Effective Date End	------- Changes ------- Program Element	Status
PR0102801	7040 - PA, CULVER CITY, HM	Inactive, non-billable	291	10/15/14			
PR0109602	7040 - PA, CULVER CITY, HM	Active, billable	0	07/01/14			
PR0111590	1102 - HW, RCRA-LQG, 6-19 EMPLOYEES	Active, billable		02/04/16			

Add Program Element:

Program Element _____ Status _____ Effective Date _____ Program Element _____ Status _____ Effective Date _____

CA Waste Code					
RCRA Waste Code					
AMOUNT per quarter					
UNITS (PGTY) Pounds, Gallons, Tons, Yards					

CONSENT GIVEN BY: _____ INSPECTOR SIGNATURE: _____ EMPLOYEE ID: _____

1st DATE & TIME OF INSPECTION: _____ 2nd DATE & TIME OF INSPECTION: _____

3rd DATE & TIME OF INSPECTION:

ENVIRONMENTAL CONTACT INFORMATION ** *For Haz Mat Handlers.*

Contact :Name: 3E COMPANY, REGULATORY DEPARTMENT/CV
3207 GREY HAWK COURT, SUITE 200
CARLSBAD

Phone : 760-602-8700

Year: CCP Inventory

Dun & Bradst.: * Please Fill-Out

EMERGENCY CONTACT INFORMATION

	PRIMARY CONTACT:	SECONDARY CONTACT:
Name :	3E COMPANY	BARBIE ALVAREZ
Title :	24 HOUR EMERGENCY CALL CENTER	STORE MANAGER
Business Phone :	888-464-2960	310-641-4426
24 - Hour Phone :	888-464-2960	323-317-0424
Pager # :	Not Specified	Not Specified

PREVIOUS INSPECTIONS

Activity Date	Program Element	Service	Result	Action	Activity Min	Travel Min	Inspector ID	Violation Code

VIOLATIONS LIST

Open	Activity Date	Program Element	Viol Status	Service	Result	Action	Violation Code	Violation Degree	Description

CONSENT GIVEN BY: _____ INSPECTOR SIGNATURE: _____ EMPLOYEE ID: _____

1st DATE & TIME OF INSPECTION: _____ 2nd DATE & TIME OF INSPECTION: _____

3rd DATE & TIME OF INSPECTION:

LA County Fire Department
Facility Information Report

Field Notes

LIST ORDER OF INSPECTION AS FOLLOWS: I. OPENING CONFERENCE II. WALK THROUGH III. DOCUMENTS IV. CLOSING CONFERENCE V. VIOLATIONS

CONSENT GIVEN BY: _____ INSPECTOR SIGNATURE: _____ EMPLOYEE ID: _____

1st DATE & TIME OF INSPECTION: _____ 2nd DATE & TIME OF INSPECTION: _____

3rd DATE & TIME OF INSPECTION:

California Environmental Reporting System (CERS) — Business Activities

Site Identification

CVS Pharmacy #9573
6299 Bristol Pkwy
Culver City, CA 90230
County
Los Angeles

CERS ID
10301791

EPA ID Number
CAR000237164

Submittal Status

Submitted on 2/4/2016 by *Stephen Horn* of CVS Health (Woonsocket, RI)

Hazardous Materials

Does your facility have on site (for any purpose) at any one time, hazardous materials at or above 55 gallons for liquids, 500 pounds for solids, or 200 cubic feet for compressed gases (include liquids in ASTs and USTs); or is regulated under more restrictive inventory local reporting requirements (shown below if present); or the applicable Federal threshold quantity for an extremely hazardous substance specified in 40 CFR Part 355, Appendix A or B; or handle radiological materials in quantities for which an emergency plan is required pursuant to 10 CFR Parts 30, 40 or 70?	Yes

Underground Storage Tank(s) (UST)

Does your facility own or operate underground storage tanks?	No

Hazardous Waste

Is your facility a Hazardous Waste Generator?	Yes
Does your facility treat hazardous waste on-site?	No
Is your facility's treatment subject to financial assurance requirements (for Permit by Rule and Conditional Authorization)?	No
Does your facility consolidate hazardous waste generated at a remote site?	No
Does your facility need to report the closure/removal of a tank that was classified as hazardous waste and cleaned on-site?	No
Does your facility generate in any single calendar month 1,000 kilograms (kg) (2,200 pounds) or more of federal RCRA hazardous waste, or generate in any single calendar month, or accumulate at any time, 1 kg (2.2 pounds) of RCRA acute hazardous waste; or generate or accumulate at any time more than 100 kg (220 pounds) of spill cleanup materials contaminated with RCRA acute hazardous waste.	Yes
Is your facility a Household Hazardous Waste (HHW) Collection site?	No

Excluded and/or Exempted Materials

Does your facility recycle more than 100 kg/month of excluded or exempted recyclable materials (per HSC 25143.2)?	No
Does your facility own or operate ASTs above these thresholds? Store greater than 1,320 gallons of petroleum products (new or used) in aboveground tanks or containers.	No
Does your facility have Regulated Substances stored onsite in quantities greater than the threshold quantities established by the California Accidental Release prevention Program (CalARP)?	No

Additional Information

This facility is registered as a large-quantity generator (LQG) of RCRA "acute" hazardous waste, consisting mainly of warfarin and nicotine-containing pharmaceutical waste in amounts exceeding the 2.2 lbs monthly threshold.

Appendix H

WELL LOG REPORTS FOR MW-1 TO MW-4

File Original with DWR

STATE OF CALIFORNIA

WELL COMPLETION REPORT

Refer to Instruction Pamphlet

DWR USE ONLY — DO NOT FILL IN

STATE WELL NO./STATION NO.

LATITUDE LONGITUDE

APN/TRS/OTHER

Page 1 of 1

Owner's Well No. MW1 No. e066825

Date Work Began 10/4/2007 Ended 12/16/2007

Local Permit Agency Los Angeles County Water & Sewage/Environmental Health Division

Permit No. 8895 Permit Date 9/17/2007

GEOLOGIC LOG

ORIENTATION (X) X VERTICAL ___ HORIZONTAL ___ ANGLE ___ (SPECIFY)

DRILLING METHOD Hollow stem auger FLUID ___

DEPTH FROM SURFACE FL to Ft.		DESCRIPTION *Describe material, grain size, color, etc.*
0	2	Silty sand
2	23	Poorly Graded Sand
23	30	Poorly graded sand with silt
30	31.5	Sandy Lean Clay
31.5	35	Silty sand
35	38	Poorly graded sand
38	41	Silty sand
41	43.5	Poorly graded sand
43.5	53	Silty sand
53	56.5	Poorly graded sand
56.5	60	Silty sand
60	61.5	Poorly graded sand

TOTAL DEPTH OF BORING 61.5 (Feet)

TOTAL DEPTH OF COMPLETED WELL 61.5 (Feet)

WELL OWNER

WELL LOCATION

Address 6201-6299 Bristol Parkway

City Culver City Ca (STATE) 90230 (ZIP)

County Los Angeles

APN Book ___ Page ___ Parcel ___

Township 2S Range 14W Section 19

Latitude 33 (DEG.) 59 (MIN.) 1.65 (SEC.) NORTH

Longitude 118 (DEG.) 23 (MIN.) 32.79 (SEC.) WEST

LOCATION SKETCH

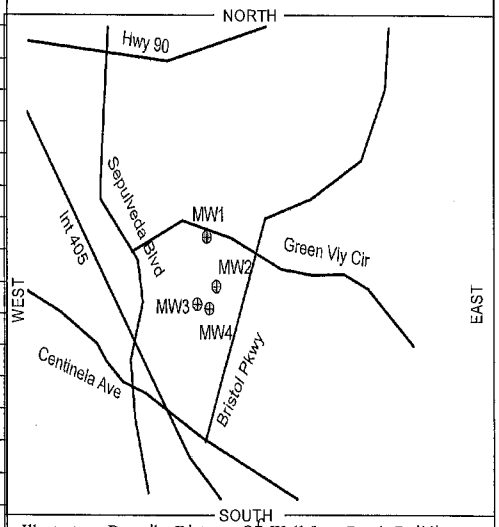

Illustrate or Describe Distance Of Well from Roads Buildings, Fences, Rivers etc and attach map. Use additional paper if necessary. PLEASE BE ACCURATE & COMPLETE.

ACTIVITY (X)

X NEW WELL

___ MODIFICATION/REPAIR

___ Deepen

___ Other (Specify)

___ DESTROY (Describe Procedures and Materials Under "GEOLOGIC LOG")

PLANNED USES (X)

WATER SUPPLY

___ Domestic ___ Public

___ Irrigation ___ Industrial

MONITORING X

TEST WELL ___

CATHODIC PROTECTION ___

HEAT EXCHANGE ___

DIRECT PUSH ___

INJECTION ___

VAPOR EXTRACTION ___

SPARGING ___

REMEDIATION ___

OTHER (SPECIFY) ___

WATER LEVEL & YIELD OF COMPLETED WELL

DEPTH TO FIRST WATER 53.6 (Ft.) BELOW SURFACE

DEPTH OF STATIC WATER LEVEL ___ (Ft.) & DATE MEASURED ___

ESTIMATED YIELD ___ (GPM) & TEST TYPE ___

TEST LENGTH ___ (Hrs.) TOTAL DRAWDOWN ___ (Ft.)

* *May not be representative of a well's long-term yield.*

CASING (S)

DEPTH FROM SURFACE Ft.	to Ft.	BORE-HOLE DIA. (inches)	TYPE (-') BLANK	SCREEN	CON-DUCTOR	FILL PIPE	MATERIAL / GRADE	OUTSIDE DIAMETER (inches)	GAUGE OR WALL THICKNESS	SLOT SIZE IF ANY (Inches)
0.5	46.9	8	x				SCH 40 PVC	2		
46.9	61.25	8		x			SCH 40 PVC	2		.010
61.25	61.5	8					SCH 40 PVC End Cap			
0	0.5	8					Traffic Box			

ANNULAR MATERIAL

DEPTH FROM SURFACE Ft.	to Ft.	TYPE CE-MENT (X)	BEN-TONITE (X)	FILL (X)	FILTER PACK (TYPE/SIZE)
0.5	40.5	x	x		Cement/Bentonite grout
40.5	44.5		x		Medium Bentonite Chip Seal
44.5	61.5			x	#2/16 filter pack sand

ATTACHMENTS (X)

X Geologic Log

X Well Construction Diagram

___ Geophysical Log(s)

___ Soil/Water Chemical Analyses

___ Other ___

ATTACH ADDITIONAL INFORMATION, IF IT EXISTS.

CERTIFICATION STATEMENT

1, the undersigned, certify that this report is complete and accurate to the best of my knowledge and belief.

NAME Layne Christensen Company (PERSON, FIRM, OR CORPORATION) (TYPED OR PRINTED)

ADDRESS 11001 Etiwanda Ave CITY Fontana STATE Ca ZIP 92337

Signed [signature] WELL DRILLER/AUTHORIZED REPRESENTATIVE

DATE SIGNED 1-15-08

C-57 LICENSE NUMBER 510011

IF ADDITIONAL SPACE IS NEEDED, USE NEXT CONSECUTIVELY NUMBERED FORM

e066825

PROJECT: PANATTONI Culver City	**Log of Well No. MW1**
BORING LOCATION: northeast of cleaners in parking lot	GROUND SURFACE ELEVATION AND DATUM: 62.18' NAVD 88
DRILLING CONTRACTOR: Layne Christensen Company	DATE STARTED: 10/4/07 / DATE FINISHED: 10/4/07
DRILLING METHOD: hollow-stem auger	TOTAL DEPTH (ft.): 61.5 / SCREEN INTERVAL (ft.): 46.9-61.3
DRILLING EQUIPMENT: CME 75	DEPTH TO WATER ATD: 53.6' / CASING: 2" dia. Sch. 40 PVC
SAMPLING METHOD: California Modified split spoon; Terra Core	LOGGED BY: V. Robino
HAMMER WEIGHT: 140 lbs / DROP: 30 in.	RESPONSIBLE PROFESSIONAL: T. Wood / REG. NO. 6796

DEPTH (feet)	SAMPLES: Sample No.	SAMPLES: Sample	SAMPLES: Blows/Foot	PID Reading (ppm)	DESCRIPTION NAME (USCS): color, moist, % by wt., plast. density, structure, cementation, react. w/HCl, geo. inter.
					Surface Elevation: 62.18' NAVD 88
0					4" asphalt concrete
1					base material
2					SILTY SAND (SM): olive brown (2.5Y 4/3), moist, ~70% fine to coarse sand, ~30% nonplastic fines
3					POORLY GRADED SAND (SP): pale yellow (2.5Y 7/3), moist, ~95% fine to medium sand, ~5% fines
4					
5			16	1.3	
6			28		
7			42		
8					
9					
10			15	1.6	
11			31		
12			41		~95% fine to coarse sand, ~5% fines
13					
14					
15					

WELL CONSTRUCTION DETAILS AND/OR DRILLING REMARKS

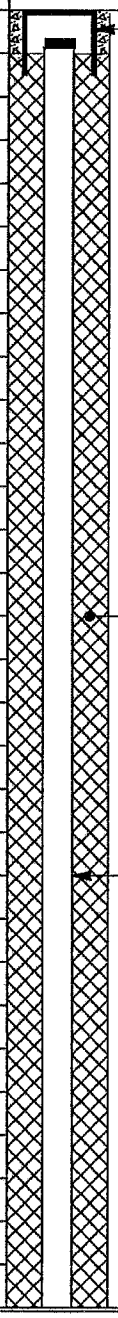

PID = MiniRAE 2000 photoionization detector calibrated to 100 ppm isobutylene standard

PID readings are headspace in resealable plastic bags

Hand augered to 5 ft bgs

8" diameter boring

8066825

PROJECT: PANATTONI
Culver City

Log of Well No. MW1 (cont'd)

DEPTH (feet)	SAMPLES: Sample No.	SAMPLES: Sample	SAMPLES: Blows/Foot	PID Reading (ppm)	DESCRIPTION NAME (USCS): color, moist, % by wt., plast. density, structure, cementation, react. w/HCl, geo. inter.	WELL CONSTRUCTION DETAILS AND/OR DRILLING REMARKS
16			14 16		POORLY GRADED SAND (SP): continued light brownish gray (2.5Y 6/2), ~95% fine sand, ~5% fines	
	MW1-1		21	1.7		
17						
18						
19						
20			27		slight iron oxide staining	2" diameter Schedule 40 PVC casing
21			32 38			
				1.8		
22						
23					POORLY GRADED SAND with SILT (SP-SM): grayish brown (2.5Y 5/2), moist, ~90% fine to medium sand, ~10% nonplastic fines	
24						
25			24			cement/bentonite grout
26	MW1-2		45 50	1.8		
27						
28						
29						
30			6		SANDY LEAN CLAY (CL): olive brown (2.5Y 4/5), moist, ~80% fines, ~20% fine sand, medium to high plasticity, no dilatancy, medium toughness, high dry strength	
31			25	3.1		
	MW1-3		50/4"		SILTY SAND (SM): grayish brown (2.5Y 5/2), moist, ~85% fine to medium sand, ~15% nonplastic fines	
32						
33						

e066825

PROJECT: PANATTONI
Culver City

Log of Well No. MW1 (cont'd)

DEPTH (feet)	SAMPLES Sample No.	SAMPLES Sample	SAMPLES Blows/Foot	PID Reading (ppm)	DESCRIPTION NAME (USCS): color, moist, % by wt., plast. density, structure, cementation, react. w/HCl, geo. inter.	WELL CONSTRUCTION DETAILS AND/OR DRILLING REMARKS
34					SILTY SAND (SM): continued	2" diameter Schedule 40 PVC casing
35			17		POORLY GRADED SAND (SP): light olive brown (2.5Y 5/6), moist, ~95% fine sand, ~5% fines	
36			40	3.6		
	MW1-4		50/5"		olive yellow (2.5Y 6/6), fine to medium sand	
37						cement/bentonite grout
38					SILTY SAND (SM): light yellowish brown (2.5Y 6/4), moist, ~85% fine to medium sand, ~15% nonplastic fines	
39						
40			36	4.1		
41	MW1-5		50/4"			medium bentonite chip seal
42					POORLY GRADED SAND (SP): light yellowish brown (2.5Y 6/4), moist, ~95% fine to coarse sand, ~5% fines	
43						
44					SILTY SAND (SM): light olive brown (2.5Y 5/4), moist, ~85% fine sand, ~15% nonplastic fines	
45			21			#2/16 filter pack sand
46	MW1-6		47	5.7		
			50/3"			
47						2" diameter, 0.010" slot, Schedule 40 PVC screen
48						
49						
50			10	8.2	@50' light olive brown (2.5Y 5/3), ~65% fine sand, ~35% nonplastic fines, micaceous	
51			13		@50.5' light olive gray (2.5Y 5/2)	
			27		@51' light olive brown (2.5Y 5/3)	

e066825

PROJECT: PANATTONI
Culver City

Log of Well No. MW1 (cont'd)

DEPTH (feet)	Sample No.	Sample	Blows/ Foot	PID Reading (ppm)	DESCRIPTION NAME (USCS): color, moist, % by wt., plast. density, structure, cementation, react. w/HCl, geo. inter.	WELL CONSTRUCTION DETAILS AND/OR DRILLING REMARKS
52	MW1-7				SILTY SAND (SM):	
53					POORLY GRADED SAND (SP): olive gray (2.5Y 5/2), moist, ~95% fine sand, ~5% fines, micaceous	#2/16 filter pack sand
54					@53.6' wet	
55			21			2" diameter, 0.010" slot, Schedule 40 PVC screen
56			32			
			40			
57			21		SILTY SAND (SM): light olive brown (2.5Y 5/3), moist, ~85% fine sand, ~15% nonplastic fines	
			50/5"			
58			20		olive (5Y 4/3), fine to medium sand	
			50/5"			
59			4		olive (5Y 5/3)	
			16			
60			45			
			5		POORLY GRADED SAND (SP): olive gray (2.5Y 5/2), moist, ~95% fine to coarse sand, ~5% fines	
61			7			
			24			Schedule 40 PVC end cap
62					Bottom of boring at 61.5 ft bgs	
63						
64						
65						
66						
67						
68						
69						

WELL3

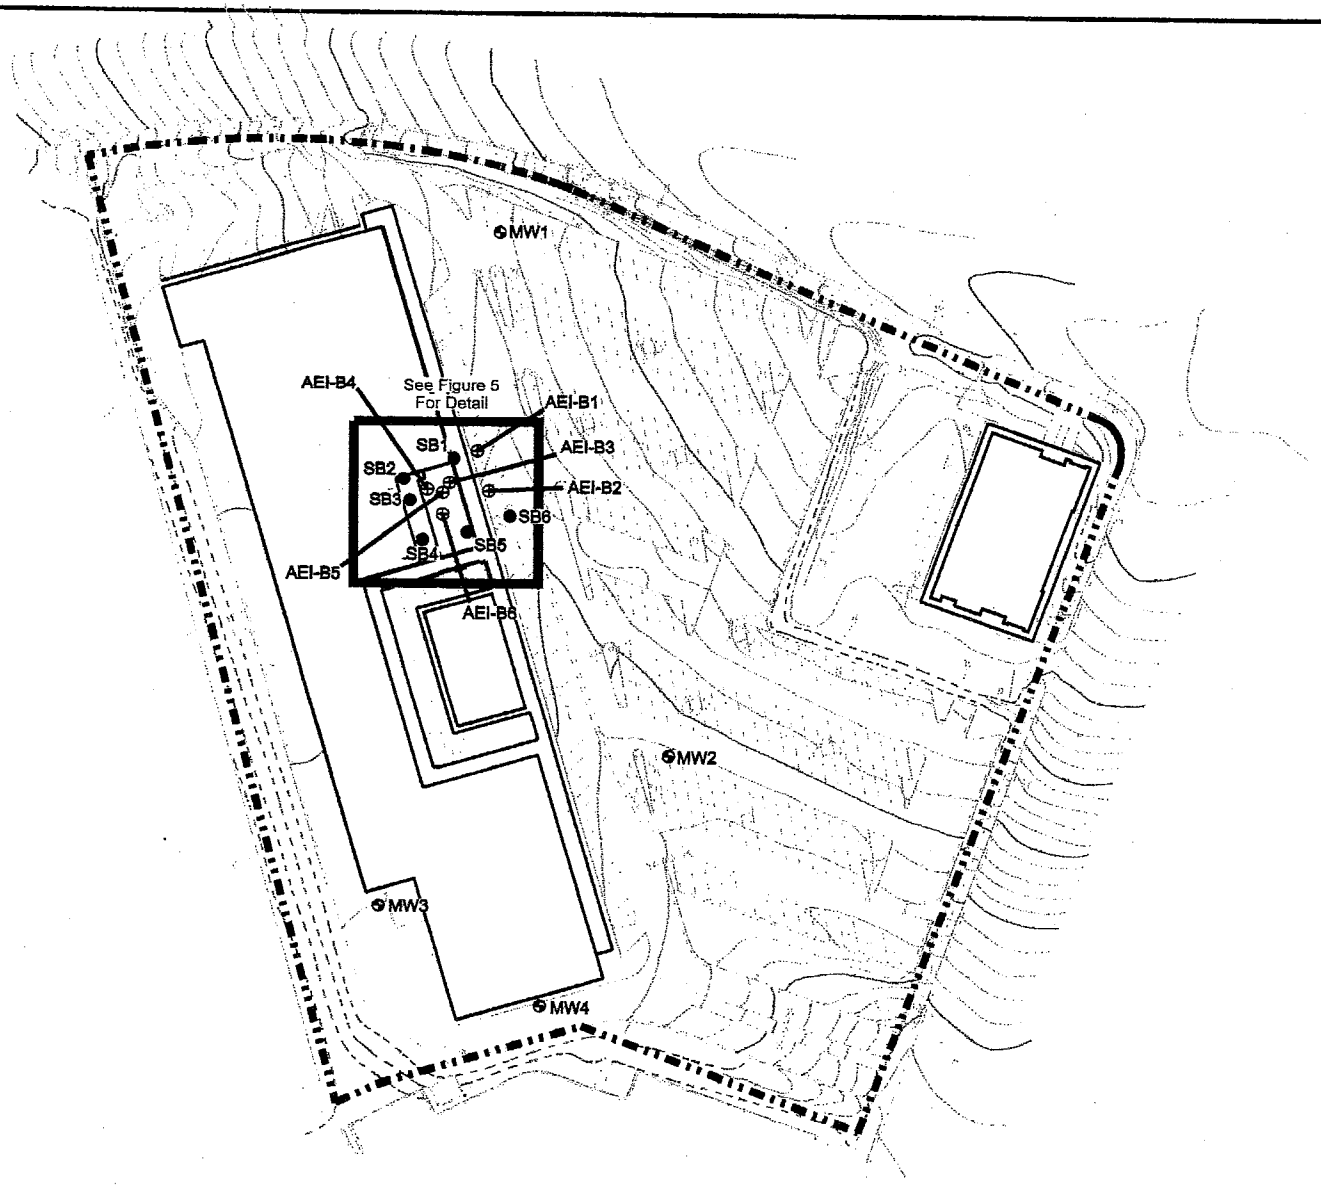

Explanation

- MW4 ⊗ Monitoring well location
- SB5 ● Geomatrix soil boring location
- AEI-B6 ⊕ AEI Consultants soil boring location
- Approximate site boundary

Note:

Wells surveyed by Calvada on October 9, 2007 and October 17, 2007.

N

Approximate Scale in Feet
0 40 80

0 12 24
Approximate Scale in Meters

Basemap modified from A.L.T.A./A.C.S.M. Land Title Survey by O.K.O Engineering Inc., dated 07/10/07

SOIL BORING AND GROUNDWATER MONITORING WELL LOCATION MAP
6201-6299 Bristol Parkway
Culver City, California

By: mth	Date: 12/05/07	Project No: 13785
Geomatrix		Figure 2

e 066825

File Original with DWR

STATE OF CALIFORNIA

WELL COMPLETION REPORT

Refer to Instruction Pamphlet

DWR USE ONLY — DO NOT FILL IN

STATE WELL NO./STATION NO.

LATITUDE LONGITUDE

APN/TRS/OTHER

Page 1 of 1

Owner's Well No. MW2 No. e066826

Date Work Began 10/4/2007 Ended 12/16/2007

Local Permit Agency Los Angeles County Water & Sewage/Environmental Health Division

Permit No. 8895 Permit Date 9/17/07

GEOLOGIC LOG

ORIENTATION (X) X VERTICAL ___ HORIZONTAL ___ ANGLE ___ (SPECIFY)

DRILLING METHOD Hollow stem auger FLUID ___

DEPTH FROM SURFACE FL to Ft.		DESCRIPTION *Describe material, grain size, color, etc.*
0	1	Base material
1	3.5	Sandy Lean Clay
3.5	13.5	Clayey Sand
13.5	16	Silty sand
16	28.5	Clayey Sand
28.5	38	Sandy Silt
38	46	Silty sand
46	46.5	Poorly graded sand
46.5	50	Silty sand
50	51.5	Lean Clay with Sand
51.5	55.5	Silty sand
55.5	57	Poorly graded sand with silt
57	59.5	Silty sand

TOTAL DEPTH OF BORING 59.5 (Feet)

TOTAL DEPTH OF COMPLETED WELL 59.5 (Feet)

WELL OWNER

WELL LOCATION

Address 6201-6299 Bristol Parkway

City Culver City Ca 90230 (STATE / ZIP)

County Los Angeles

APN Book ___ Page ___ Parcel ___

Township 2S Range 14W Section 19

Latitude 33 DEG. 58 MIN. 58.14 SEC. NORTH

Longitude 118 DEG. 23 MIN. 31.66 SEC. WEST

LOCATION SKETCH

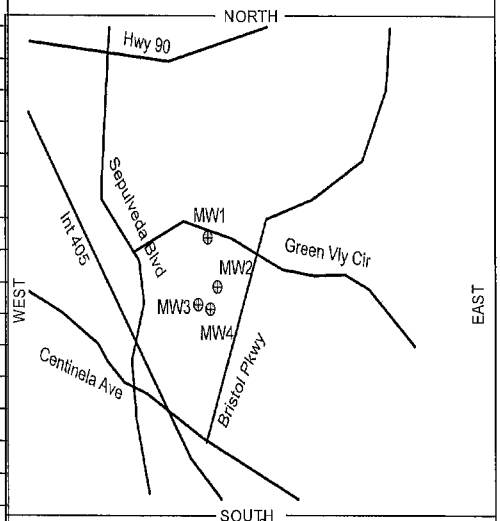

Illustrate or Describe Distance Of Well from Roads Buildings, Fences, Rivers etc and attach map. Use additional paper if necessary. PLEASE BE ACCURATE & COMPLETE.

ACTIVITY (X)

X NEW WELL

___ MODIFICATION/REPAIR

___ Deepen

___ Other (Specify)

___ DESTROY *(Describe Procedures and Materials Under "GEOLOGIC LOG")*

PLANNED USES (X)

WATER SUPPLY

___ Domestic ___ Public

___ Irrigation ___ Industrial

MONITORING X

TEST WELL ___

CATHODIC PROTECTION ___

HEAT EXCHANGE ___

DIRECT PUSH ___

INJECTION ___

VAPOR EXTRACTION ___

SPARGING ___

REMEDIATION ___

OTHER (SPECIFY) ___

WATER LEVEL & YIELD OF COMPLETED WELL

DEPTH TO FIRST WATER 50.3 (Ft.) BELOW SURFACE

DEPTH OF STATIC WATER LEVEL ___ *(Ft.)* & DATE MEASURED ___

ESTIMATED YIELD ___ (GPM) & TEST TYPE ___

TEST LENGTH ___ (Hrs.) TOTAL DRAWDOWN ___ *(Ft.)*

** May not be representative of a well's long-term yield.*

CASING (S)

DEPTH FROM SURFACE Ft. to Ft.	BORE-HOLE DIA. (Inches)	TYPE (-') BLANK	SCREEN	CON-DUCTOR	FILL PIPE	MATERIAL / GRADE	OUTSIDE DIAMETER (Inches)	GAUGE OR WALL THICKNESS	SLOT SIZE IF ANY (Inches)
0 to 0.5	8					Traffic Box			
0.5 to 43.9	8	x				Sch40 PVC	2		
43.9 to 58.3	8		x			Sch40 PVC	2		.010
58.3 to 59	8					SCH 40 PVC End Cap			

ANNULAR MATERIAL

DEPTH FROM SURFACE Ft. to Ft.	TYPE CEMENT (X)	BENTONITE (X)	FILL (X)	FILTER PACK (TYPE/SIZE)
0.5 to 37.5	x	x		Cement/Bentonite grout
37.5 to 41.5		x		Bentonite Pellet Seal
41.5 to 59.5			x	#2/16 filter pack sand

ATTACHMENTS (X)

X Geologic Log

X Well Construction Diagram

___ Geophysical Log(s)

___ Soil/Water Chemical Analyses

___ Other ___

ATTACH ADDITIONAL INFORMATION, IF IT EXISTS.

CERTIFICATION STATEMENT

1, the undersigned, certify that this report is complete and accurate to the best of my knowledge and belief.

NAME Layne Christensen Company (PERSON, FIRM, OR CORPORATION) (TYPED OR PRINTED)

ADDRESS 11001 Etiwanda Ave CITY Fontana STATE Ca ZIP 92337

Signed [signature] WELL DRILLER/AUTHORIZED REPRESENTATIVE

DATE SIGNED 1-15-08

C-57 LICENSE NUMBER 510011

IF ADDITIONAL SPACE IS NEEDED, USE NEXT CONSECUTIVELY NUMBERED FORM

e066826

PROJECT: PANATTONI Culver City	**Log of Well No. MW2**
BORING LOCATION: southease of cleaners in parking lot	GROUND SURFACE ELEVATION AND DATUM: 58.34' NAVD 88
DRILLING CONTRACTOR: Layne Christensen Company	DATE STARTED: 10/5/07 / DATE FINISHED: 10/5/07
DRILLING METHOD: hollow-stem auger	TOTAL DEPTH (ft.): 59.5 / SCREEN INTERVAL (ft.): 43.9-58.3
DRILLING EQUIPMENT: CME 75	DEPTH TO WATER ATD: 50.3' / CASING: 2" dia. Sch. 40 PVC
SAMPLING METHOD: California Modified split spoon; Terra Core	LOGGED BY: V. Robino
HAMMER WEIGHT: 140 lbs / DROP: 30 in.	RESPONSIBLE PROFESSIONAL: T. Wood / REG. NO. 6796

DEPTH (feet)	SAMPLES: Sample No.	SAMPLES: Sample	SAMPLES: Blows/ Foot	PID Reading (ppm)	DESCRIPTION NAME (USCS): color, moist, % by wt., plast. density, structure, cementation, react. w/HCl, geo. inter.
					Surface Elevation: 58.34' NAVD 88
0					4" asphalt concrete
1					base material
2					SANDY LEAN CLAY (CL): olive gray (2.5Y 4/2), moist, ~70% fines, ~30% fine sand, medium plasticity, no to slow dilatancy, medium toughness, high dry strength
3					
4					CLAYEY SAND (SC): olive gray (2.5Y 4/2), moist, ~70% fine to medium sand, ~30% medium plasticity fines
5			6	2.6	
6			9		
7			13		
8					
9					
10			3	2.3	lens of fine to coarse sand
11			11		
12			19		
13					
14					SILTY SAND (SM): brown (10YR 4/3), moist, ~70% fine to medium sand, ~30% nonplastic to low plasticity fines
15					

WELL CONSTRUCTION DETAILS AND/OR DRILLING REMARKS

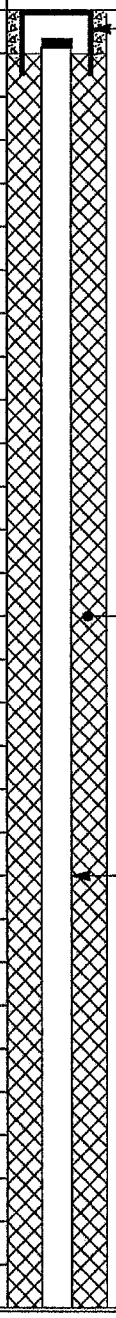

- Traffic Box
- PID = MiniRAE 2000 photoionization detector calibrated to 100 ppm isobutylene standard
- PID readings are headspace in resealable plastic bags
- Hand augered to 5 ft bgs
- 8" diameter boring
- cement/bentonite grout
- 2" diameter Schedule 40 PVC casing

e066826

PROJECT: PANATTONI
Culver City

Log of Well No. MW2 (cont'd)

DEPTH (feet)	SAMPLES: Sample No.	SAMPLES: Sample	SAMPLES: Blows/Foot	PID Reading (ppm)	DESCRIPTION: NAME (USCS): color, moist, % by wt., plast. density, structure, cementation, react. w/HCl, geo. inter.	WELL CONSTRUCTION DETAILS AND/OR DRILLING REMARKS
16			6		SILTY SAND (SM): continued	
			12	1.7		
			18		CLAYEY SAND (SC): brown (10YR 4/3), moist, ~70% fine to medium sand, ~30% low plasticity fines	
17						
18						
19					yellowish brown (10YR 5/4), ~85% fine to medium sand, ~15% nonplastic fines	
20						2" diameter Schedule 40 PVC casing
			10			
			16			
21			37	1.6	~70% fine sand, ~30% nonplastic fines	
22						
23						
24						
25			17		light yellowish brown (2.5Y 6/3), ~85% fine to mediums and, ~15% nonplastic fines	cement/bentonite grout
			33	1.8		
26			48			
27						
28						
29					SANDY SILT (ML): light olive brown (2.5Y 5/3), moist, ~65% fines, ~35% fine sand, nonplastic, rapid dilatancy, low toughness, low dry strength	
30			4			
			9	2.2		
31	MW2-1		20			
32						
33						

WELL3

e 066826

PROJECT: PANATTONI
Culver City

Log of Well No. MW2 (cont'd)

DEPTH (feet)	SAMPLES Sample No.	SAMPLES Sample	SAMPLES Blows/ Foot	PID Reading (ppm)	DESCRIPTION NAME (USCS): color, moist, % by wt., plast. density, structure, cementation, react. w/HCl, geo. inter.	WELL CONSTRUCTION DETAILS AND/OR DRILLING REMARKS
34					SANDY SILT (ML): continued	2" diameter Schedule 40 PVC casing
35			5			
36			17 26	2.0		cement/bentonite grout
37						
38					SILTY SAND (SM): dark greenish gray (GLEY1 4/1), moist, ~65% fine sand, ~35% nonplastic fines	bentonite pellet seal
39						
40			9			
41			37	2.7		
42	MW2-2		50/5"			#2/16 filter pack sand
43						
44						2" diameter, 0.010" slot, Schedule 40 PVC screen
45			17			
46			33 48	3.2	POORLY GRADED SAND (SP): greenish gray (GLEY1 3/1), moist, ~95% fine to medium sand, ~5% fines	
47	MW2-3					
48						
49						
50			7			
51			10 20	3.1	LEAN CLAY with SAND (CL): light olive brown (2.5Y 5/4), moist, ~85% fines, ~15% fine sand, medium plasticity no dilatancy, medium toughness, high dry strength, soft, wet @50.3'	

e066826

PROJECT: PANATTONI
Culver City

Log of Well No. MW2 (cont'd)

DEPTH (feet)	SAMPLES Sample No.	SAMPLES Sample	SAMPLES Blows/ Foot	PID Reading (ppm)	DESCRIPTION NAME (USCS): color, moist, % by wt., plast. density, structure, cementation, react. w/HCl, geo. inter.	WELL CONSTRUCTION DETAILS AND/OR DRILLING REMARKS
52	MW2-4				SILTY SAND (SM): greenish gray (GLEY1 5/1), wet, ~65% fine sand, ~35% nonplastic fines	
53						#2/16 filter pack sand
54						
55			23			2" diameter, 0.010" slot, Schedule 40 PVC screen
56			50/6"		POORLY GRADED SAND with SILT (SP-SM): light olive brown (2.5Y 5/3), moist to wet, ~90% fine to coarse sand, ~10% nonplastic fines	
57			25		SILTY SAND (SM): light olive brown (2.5Y 5/3), moist to wet, ~85% fine to coarse sand, ~15%nonplastic fines	
58			29			
59			39			Schedule 40 PVC end cap
60					Bottom of boring at 59.5 ft bgs	
61						
62						
63						
64						
65						
66						
67						
68						
69						

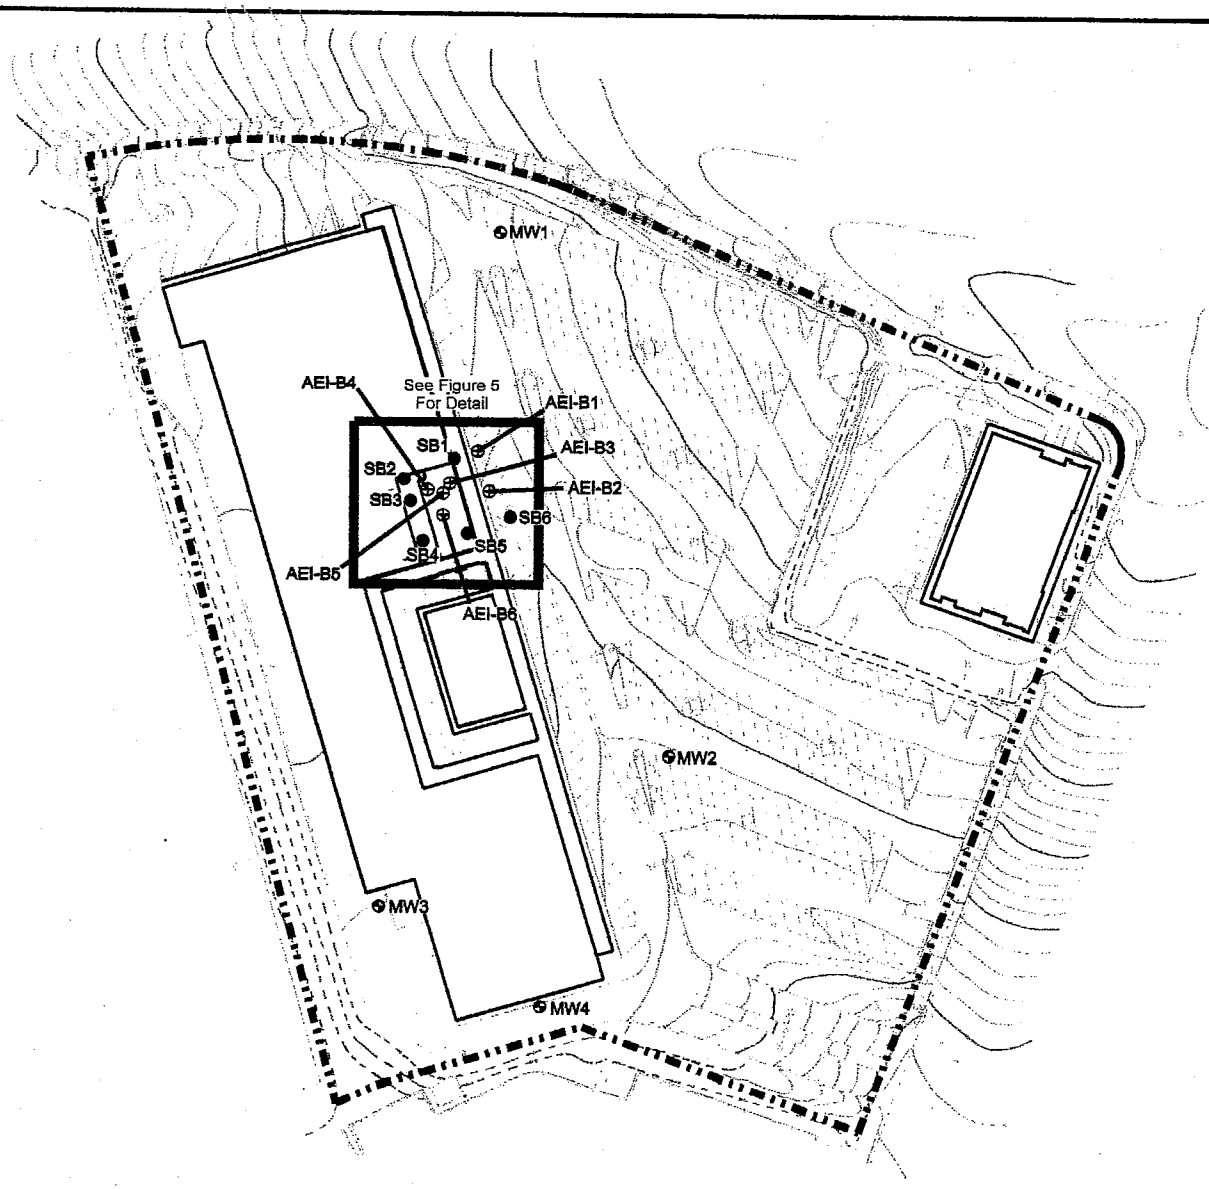

Explanation

- MW4 ⊕ Monitoring well location
- SB5 ● Geomatrix soil boring location
- AEI-B6 ⊕ AEI Consultants soil boring location
- Approximate site boundary

Note:

Wells surveyed by Calvada on October 9, 2007 and October 17, 2007.

N

Approximate Scale in Feet
0 40 80

0 12 24
Approximate Scale in Meters

Basemap modified from A.L.T.A./A.C.S.M. Land Title Survey by O.K.O Engineering Inc., dated 07/10/07

SOIL BORING AND GROUNDWATER MONITORING WELL LOCATION MAP
6201-6299 Bristol Parkway
Culver City, California

By: mth	Date: 12/05/07	Project No: 13785
Geomatrix		Figure 2

e.006826

File Original with DWR

STATE OF CALIFORNIA

WELL COMPLETION REPORT

Refer to Instruction Pamphlet

DWR USE ONLY — DO NOT FILL IN

STATE WELL NO./STATION NO.

LATITUDE LONGITUDE

APN/TRS/OTHER

Page 1 of 1

Owner's Well No. MW3 No. e066827

Date Work Began 10/4/2007 Ended 12/16/2007

Local Permit Agency Los Angeles County Water & Sewage/Environmental Health Division

Permit No. 8895 Permit Date 9/17/2007

GEOLOGIC LOG

ORIENTATION (X) X VERTICAL ___ HORIZONTAL ___ ANGLE ___ (SPECIFY)

DRILLING METHOD Hollow stem auger FLUID ___

DEPTH FROM SURFACE FT. to FT.	DESCRIPTION *Describe material, grain size, color, etc.*
0 to 1	Base material
1 to 11	Silty sand
11 to 11.5	Sandy Lean Clay
11.5 to 36	Silty sand
36 to 36.5	Sandy Silt
36.5 to 56	Silty sand

TOTAL DEPTH OF BORING 56 (Feet)

TOTAL DEPTH OF COMPLETED WELL 56 (Feet)

WELL OWNER

WELL LOCATION

Address 6201-6299 Bristol Parkway

City Culver City Ca 90230 (STATE / ZIP)

County Los Angeles

APN Book ___ Page ___ Parcel ___

Township 2S Range 14W Section 19

Latitude 33 DEG. 58 MIN. 57.19 SEC. NORTH

Longitude 118 DEG. 23 MIN. 33.73 SEC. WEST

LOCATION SKETCH

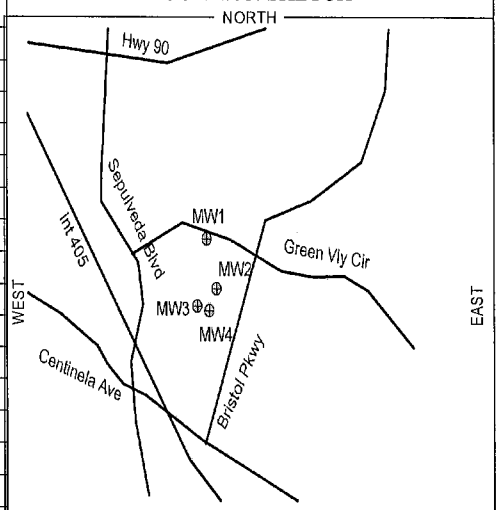

Illustrate or Describe Distance Of Well from Roads Buildings, Fences, Rivers etc and attach map. Use additional paper if necessary. PLEASE BE ACCURATE & COMPLETE.

ACTIVITY (X)

X NEW WELL

___ MODIFICATION/REPAIR

___ Deepen

___ Other (Specify)

___ DESTROY *(Describe Procedures and Materials Under "GEOLOGIC LOG")*

PLANNED USES (X)

WATER SUPPLY

___ Domestic ___ Public

___ Irrigation ___ Industrial

MONITORING X

TEST WELL ___

CATHODIC PROTECTION ___

HEAT EXCHANGE ___

DIRECT PUSH ___

INJECTION ___

VAPOR EXTRACTION ___

SPARGING ___

REMEDIATION ___

OTHER (SPECIFY) ___

WATER LEVEL & YIELD OF COMPLETED WELL

DEPTH TO FIRST WATER 47.2 (Ft.) BELOW SURFACE

DEPTH OF STATIC WATER LEVEL ___ *(Ft.)* & DATE MEASURED ___

ESTIMATED YIELD ___ (GPM) & TEST TYPE ___

TEST LENGTH ___ (Hrs.) TOTAL DRAWDOWN ___ *(Ft.)*

** May not be representative of a well's long-term yield.*

CASING (S)

DEPTH FROM SURFACE Ft. to Ft.	BORE-HOLE DIA. (inches)	TYPE (-') BLANK	SCREEN	CON-DUCTOR	FILL PIPE	MATERIAL / GRADE	OUTSIDE DIAMETER (Inches)	GAUGE OR WALL THICKNESS	SLOT SIZE IF ANY (Inches)
0 to 0.5	8					Traffic Box			
0.5 to 40	8	x				SCH 40 PVC	2		
40 to 54.4	8		x			SCH 40 PVC	2		.010
54.4 to 55	8					SCH 40 PVC End Cap			

ANNULAR MATERIAL

DEPTH FROM SURFACE Ft. to Ft.	TYPE CEMENT (X)	BENTONITE (X)	FILL (X)	FILTER PACK (TYPE/SIZE)
0.5 to 34	x	x		Cement/Bentonite grout
34 to 38		x		Bentonite Pellet Seal
38 to 56			x	#2/16 filter pack sand

ATTACHMENTS (X)

X Geologic Log

X Well Construction Diagram

___ Geophysical Log(s)

___ Soil/Water Chemical Analyses

___ Other ___

ATTACH ADDITIONAL INFORMATION, IF IT EXISTS.

CERTIFICATION STATEMENT

1, the undersigned, certify that this report is complete and accurate to the best of my knowledge and belief.

NAME Layne Christensen Company (PERSON, FIRM, OR CORPORATION) (TYPED OR PRINTED)

ADDRESS 11001 Etiwanda Ave CITY Fontana STATE Ca ZIP 92337

Signed ___ WELL DRILLER/AUTHORIZED REPRESENTATIVE

DATE SIGNED 1-15-08

C-57 LICENSE NUMBER 510011

IF ADDITIONAL SPACE IS NEEDED, USE NEXT CONSECUTIVELY NUMBERED FORM

e066827

PROJECT: PANATTONI Culver City		**Log of Well No. MW3**	
BORING LOCATION: southwest of site building in alley		GROUND SURFACE ELEVATION AND DATUM: 58.58' NAVD 88	
DRILLING CONTRACTOR: Layne Christensen Company		DATE STARTED: 10/5/07	DATE FINISHED: 10/5/07
DRILLING METHOD: hollow-stem auger		TOTAL DEPTH (ft.): 56.0	SCREEN INTERVAL (ft.): 40.0-54.4
DRILLING EQUIPMENT: CME 75		DEPTH TO WATER ATD: 47.2'	CASING: 2" dia. Sch. 40 PVC
SAMPLING METHOD: California Modified split spoon; Terra Core		LOGGED BY: V. Robino	
HAMMER WEIGHT: 140 lbs	DROP: 30 in.	RESPONSIBLE PROFESSIONAL: T. Wood	REG. NO. 6796

DEPTH (feet)	SAMPLES Sample No.	SAMPLES Sample	SAMPLES Blows/ Foot	PID Reading (ppm)	DESCRIPTION NAME (USCS): color, moist, % by wt., plast. density, structure, cementation, react. w/HCl, geo. inter.	WELL CONSTRUCTION DETAILS AND/OR DRILLING REMARKS
					Surface Elevation: 58.58' NAVD 88	
0					4" asphalt concrete	Traffic Box
1					base material	
2					SILTY SAND (SM): light olive brown (2.5Y 5/4), moist, ~70% fine to medium sand, ~30% nonplastic fines	PID = MiniRAE 2000 photoionization detector calibrated to 100 ppm isobutylene standard
3						PID readings are headspace in resealable plastic bags
4						Hand augered to 5 ft bgs
5			10	3.1	olive brown (2.5Y 4/3)	8" diameter boring
6			11			
7			13			cement/bentonite grout
8						
9						
10			18	3.6		2" diameter Schedule 40 PVC casing
11			6			
12			12		SANDY LEAN CLAY (CL): very dark grayish brown (2.5Y 3/2), low to medium plasticity	
13						
14						
15						

e066827

PROJECT: PANATTONI
Culver City

Log of Well No. MW3 (cont'd)

DEPTH (feet)	SAMPLES: Sample No.	SAMPLES: Sample	SAMPLES: Blows/Foot	PID Reading (ppm)	DESCRIPTION NAME (USCS): color, moist, % by wt., plast. density, structure, cementation, react. w/HCl, geo. inter.	WELL CONSTRUCTION DETAILS AND/OR DRILLING REMARKS
16			3 6 8	3.6	SILTY SAND (SM): continued dark greenish gray (GLEY1 4/1)	
17						
18						
19						
20			5		dark olive gray (5Y 3/2), ~70% fine to coarse sand, ~30% nonplastic fines	2" diameter Schedule 40 PVC casing
21			11 10	3.4		
22						
23						
24						
25			5		fine to medium sand (predominantly fine), moderate iron oxide staining, contains pockets of CLAYEY SAND (SC): olive gray (5Y 5/2), medium plasticity fines	cement/bentonite grout
26			17 23	3.4		
27						
28						
29						
30			7		light olive brown (2.5Y 5/4), ~65% fine sand, ~35% nonplastic fines, SC pockets end	
31	MW3-1		12 27	4.6		
32						
33						

e 066827

PROJECT: PANATTONI
Culver City

Log of Well No. MW3 (cont'd)

DEPTH (feet)	SAMPLES Sample No.	SAMPLES Sample	SAMPLES Blows/ Foot	PID Reading (ppm)	DESCRIPTION NAME (USCS): color, moist, % by wt., plast. density, structure, cementation, react. w/HCl, geo. inter.	WELL CONSTRUCTION DETAILS AND/OR DRILLING REMARKS
34					SILTY SAND (SM): continued	cement/bentonite grout
35			8	5.9		bentonite pellet seal
36			19			
			50/4"		SANDY SILT (ML): light yellowish brown (2.5Y 6/3), moist, ~70% fines, ~30% fine sand, nonplastic to low plasticity, rapid dilatancy, low toughness, soft	2" diameter Schedule 40 PVC casing
37						
38						#2/16 filter pack sand
39						
40				5.1	dark greenish gray (GLEY1 4/1)	
			15			
41			25			2" diameter, 0.010" slot, Schedule 40 PVC screen
	MW3-2		42			
42						
43						
44						
45				6.8	greenish gray (GLEY1 5/1), ~85% fine sand, ~15% nonplastic fines	
			9			
46			26			
			32			
	MW3-3					
47					wet	
48						
49						
50				5.1		
			8			
51			18			
			42			

e066827

PROJECT: PANATTONI
Culver City

Log of Well No. MW3 (cont'd)

DEPTH (feet)	SAMPLES: Sample No.	SAMPLES: Sample	SAMPLES: Blows/Foot	PID Reading (ppm)	DESCRIPTION NAME (USCS): color, moist, % by wt., plast. density, structure, cementation, react. w/HCl, geo. inter.	WELL CONSTRUCTION DETAILS AND/OR DRILLING REMARKS
52					SILTY SAND (SM): continued	#2/16 filter pack sand
53						2" diameter, 0.010" slot, Schedule 40 PVC screen
54						
55			11			Schedule 40 PVC end cap
56			50/3"		~70% fine to coarse sand, ~30% nonplastic fines, coarse sand is subrounded to subangular Bottom of boring at 56 ft bgs	
57						
58						
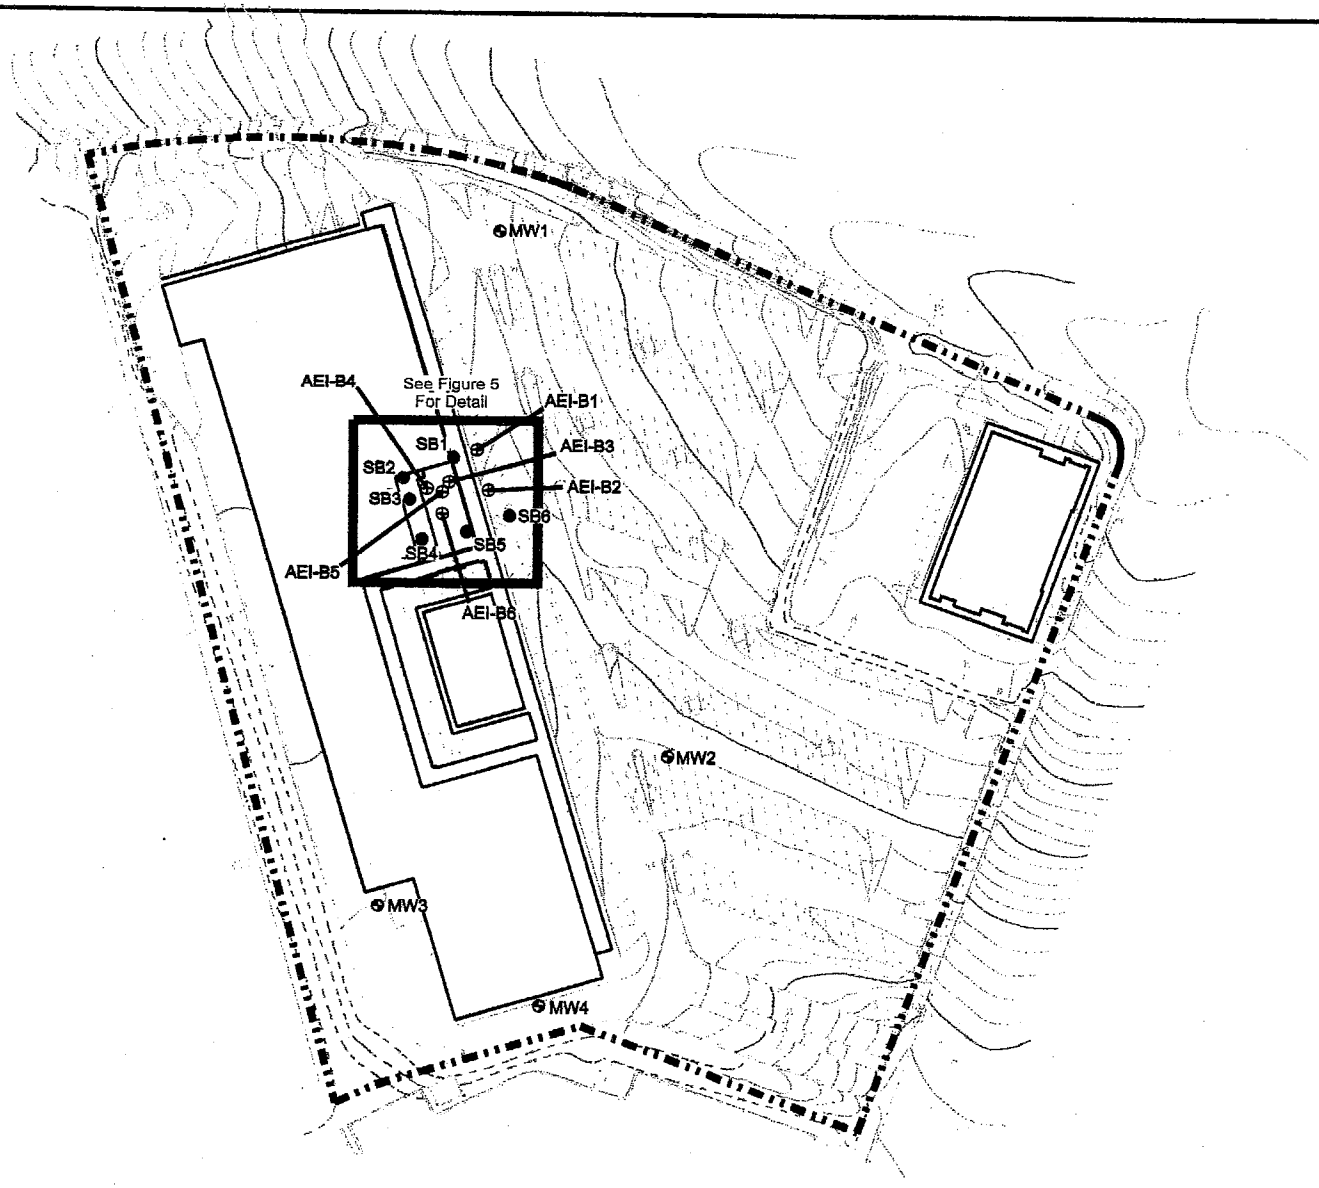

Explanation

- MW4 ⊕ Monitoring well location
- SB5 ● Geomatrix soil boring location
- AEI-B6 ⊕ AEI Consultants soil boring location
- Approximate site boundary

Note:

Wells surveyed by Calvada on October 9, 2007 and October 17, 2007.

N

Approximate Scale in Feet
0 40 80

Approximate Scale in Meters
0 12 24

Basemap modified from A.L.T.A/A.C.S.M. Land Title Survey by O.K.O Engineering Inc., dated 07/10/07

SOIL BORING AND GROUNDWATER MONITORING WELL LOCATION MAP
6201-6299 Bristol Parkway
Culver City, California

By: mth	Date: 12/05/07	Project No: 13765
Geomatrix		Figure 2

068827

File Original with DWR

STATE OF CALIFORNIA

WELL COMPLETION REPORT

Refer to Instruction Pamphlet

Page 1 of 1

Owner's Well No. MW4 No. e066828

Date Work Began 10/4/2007 Ended 12/16/2007

Local Permit Agency Los Angeles County Water & Sewage/Environmental Health Division

Permit No. 8895 Permit Date 9/17/2007

DWR USE ONLY – DO NOT FILL IN

STATE WELL NO./STATION NO.

LATITUDE LONGITUDE

APN/TRS/OTHER

GEOLOGIC LOG

ORIENTATION (X) X VERTICAL ___ HORIZONTAL ___ ANGLE ___ (SPECIFY)

DRILLING METHOD Hollow stem auger FLUID ___

DEPTH FROM SURFACE FL to Ft.			DESCRIPTION *Describe material, grain size, color, etc.*
0	2		Silty sand
2	4		Clayey Sand
4	5		Silty sand
5	18		Clayey Sand
18	28		Silty sand
28	33.5		Poorly graded sand
33.5	53		Silty sand
53	56.5		Poorly graded sand

TOTAL DEPTH OF BORING 56.5 (Feet)

TOTAL DEPTH OF COMPLETED WELL 56.5 (Feet)

WELL OWNER

WELL LOCATION

Address 6201-6299 Bristol Parkway

City Culver City Ca (STATE) 90230 (ZIP)

County Los Angeles

APN Book ___ Page ___ Parcel ___

Township 2S Range 14W Section 19

Latitude 33 (DEG.) 58 (MIN.) 56.51 (SEC.) NORTH Longitude 118 (DEG.) 23 (MIN.) 32.57 (SEC.) WEST

LOCATION SKETCH

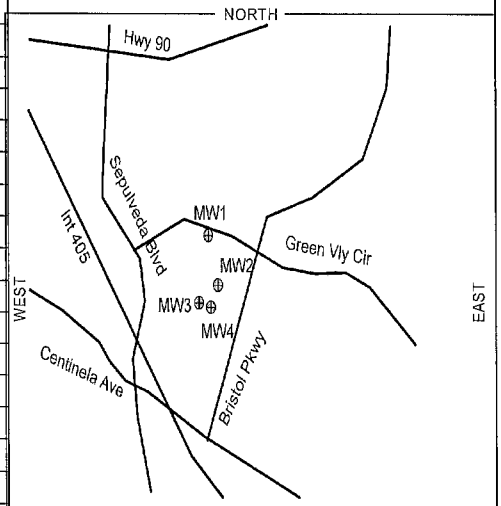

Illustrate or Describe Distance Of Well from Roads Buildings, Fences, Rivers etc and attach map. Use additional paper if necessary. PLEASE BE ACCURATE & COMPLETE.

ACTIVITY (X)

X NEW WELL

___ MODIFICATION/REPAIR

___ Deepen

___ Other (Specify)

___ DESTROY (*Describe* Procedures and Materials Under "GEOLOGIC LOG")

PLANNED USES (X)

WATER SUPPLY

___ Domestic ___ Public

___ Irrigation ___ Industrial

MONITORING X

TEST WELL ___

CATHODIC PROTECTION ___

HEAT EXCHANGE ___

DIRECT PUSH ___

INJECTION ___

VAPOR EXTRACTION ___

SPARGING ___

REMEDIATION ___

OTHER (SPECIFY) ___

WATER LEVEL & YIELD OF COMPLETED WELL

DEPTH TO FIRST WATER 46.8 (Ft.) BELOW SURFACE

DEPTH OF STATIC WATER LEVEL ___ *(Ft.)* & DATE MEASURED ___

ESTIMATED YIELD ___ (GPM) & TEST TYPE ___

TEST LENGTH ___ (Hrs.) TOTAL DRAWDOWN ___ *(Ft.)*

* *May not be representative of a well's long-term yield.*

CASING (S)

DEPTH FROM SURFACE Ft.	to Ft.	BORE-HOLE DIA. (inches)	TYPE (-') BLANK	SCREEN	CON-DUCTOR	FILL PIPE	MATERIAL / GRADE	OUTSIDE DIAMETER (inches)	GAUGE OR WALL THICKNESS	SLOT SIZE IF ANY (Inches)
0	0.5	8					Traffic Box			
0.5	41	8	x				SCH 40 PVC	2		
41	55.5	8		x			SCH 40 PVC	2		.010
55.5	56	8					SCH 40 PVC End Cap			

ANNULAR MATERIAL

DEPTH FROM SURFACE Ft.	to Ft.	TYPE CE-MENT (X)	BEN-TONITE (X)	FILL (X)	FILTER PACK (TYPE/SIZE)
0.5	37	x	x		Cement/Bentonite grout
37	39		x		Bentonite Pellet Seal
39	56.5			x	#2/16 filter pack sand

ATTACHMENTS (X)

X Geologic Log

X Well Construction Diagram

___ Geophysical Log(s)

___ Soil/Water Chemical Analyses

___ Other ___

ATTACH ADDITIONAL INFORMATION, IF IT EXISTS.

CERTIFICATION STATEMENT

I, the undersigned, certify that this report is complete and accurate to the best of my knowledge and belief.

NAME Layne Christensen Company (PERSON, FIRM, OR CORPORATION) (TYPED OR PRINTED)

ADDRESS 11001 Etiwanda Ave CITY Fontana STATE Ca ZIP 92337

Signed [signature] WELL DRILLER/AUTHORIZED REPRESENTATIVE

DATE SIGNED 1-15-08

C-57 LICENSE NUMBER 510011

IF ADDITIONAL SPACE IS NEEDED, USE NEXT CONSECUTIVELY NUMBERED FORM

e066828

PROJECT: PANATTONI Culver City	**Log of Well No. MW4**
BORING LOCATION: south of site building in alley	GROUND SURFACE ELEVATION AND DATUM: 57.64' NAVD 88
DRILLING CONTRACTOR: Layne Christensen Company	DATE STARTED: 10/15/07 / DATE FINISHED: 10/15/07
DRILLING METHOD: hollow-stem auger	TOTAL DEPTH (ft.): 56.5 / SCREEN INTERVAL (ft.): 41.0-55.5
DRILLING EQUIPMENT: CME 75	DEPTH TO WATER ATD: 46.8' / CASING: 2" dia. Sch. 40 PVC
SAMPLING METHOD: California Modified split spoon; Terra Core	LOGGED BY: V. Robino
HAMMER WEIGHT: 140 lbs / DROP: 30 in.	RESPONSIBLE PROFESSIONAL: T. Wood / REG. NO. 6796

DEPTH (feet)	SAMPLES: Sample No.	SAMPLES: Sample	SAMPLES: Blows/Foot	PID Reading (ppm)	DESCRIPTION NAME (USCS): color, moist, % by wt., plast. density, structure, cementation, react. w/HCl, geo. inter.
					Surface Elevation: 57.64' NAVD 88
					4" asphalt concrete
1					SILTY SAND (SM): dark grayish brown (10YR 4/2), moist, ~75% fine to medium sand, ~25% low plasticity fines
2					CLAYEY SAND (SC): dark grayish brown (10YR 4/2), moist, ~80% fine to medium sand, ~20% low to medium plasticity fines
3					
4					SILTY SAND (SM): very dark greenish gray (GLEY1 3/1), moist, ~65% fine to medium sand, ~35% low plasticity fines
5				7.5	
			4		CLAYEY SAND (SC): very dark grayish brown (2.5Y 3/2), moist, ~70% fine to coarse sand, ~25% medium plasticity fines, ~5% fine subangular gravel, contains lenses of black (2.5Y 2.5/1), ~75% fine to medium sand, ~25% medium plasticity fines
6			7		
			8		
7					
8					
9					
10				7.8	~65% fine to medium sand, ~35% medium plasticity fines
			4		
11			7		
			6		
12					
13					
14					
15					

WELL CONSTRUCTION DETAILS AND/OR DRILLING REMARKS

- Traffic Box
- PID = MiniRAE 2000 photoionization detector calibrated to 100 ppm isobutylene standard
- PID readings are headspace in resealable plastic bags
- Hand augered to 4 ft bgs
- 8" diameter boring
- cement/bentonite grout
- 2" diameter Schedule 40 PVC casing

e066828

PROJECT: PANATTONI
Culver City

Log of Well No. MW4 (cont'd)

DEPTH (feet)	SAMPLES Sample No.	SAMPLES Sample	SAMPLES Blows/ Foot	PID Reading (ppm)	DESCRIPTION NAME (USCS): color, moist, % by wt., plast. density, structure, cementation, react. w/HCl, geo. inter.	WELL CONSTRUCTION DETAILS AND/OR DRILLING REMARKS
16			20	6.1	CLAYEY SAND (SC): continued ~70% fine to medium sand, ~30% medium plasticity fines	
			24			
			50			
17						
18					SILTY SAND (SM): very dark gray (2.5Y 3/1), moist, ~65% fine to coarse sand, ~35% nonplastic to low plasticity fines	
19						
20			14	8.0		2" diameter Schedule 40 PVC casing
			27			
21			30			
22						
23						
24						
25			10	8.9	yellowish brown (10YR 5/4), ~60% fine to medium sand, ~40% nonplastic fines	cement/bentonite grout
			12			
26			15			
27						
28					POORLY GRADED SAND (SP): light olive brown (2.5Y 5/4), moist, ~95% fine to medium sand, ~5% fines	
29						
30			8	9.2		
			25			
31	MW4-1		44			
32						
33						

e066828

PROJECT: PANATTONI
Culver City

Log of Well No. MW4 (cont'd)

DEPTH (feet)	SAMPLES: Sample No.	SAMPLES: Sample	SAMPLES: Blows/Foot	PID Reading (ppm)	DESCRIPTION: NAME (USCS): color, moist, % by wt., plast. density, structure, cementation, react. w/HCl, geo. inter.	WELL CONSTRUCTION DETAILS AND/OR DRILLING REMARKS
34					POORLY GRADED SAND (SP): continued SILTY SAND (SM): light olive brown (2.5Y 5/4), moist, ~60% fine to medium sand, ~40% nonplastic fines	
35			7	9.6		cement/bentonite grout
36			17 25			2" diameter Schedule 40 PVC casing
37						
38						bentonite pellet seal
39						
40			9	8.9	dark greenish gray	#2/16 filter pack sand
41			14			
42	MW4-2		30			2" diameter, 0.010" slot, Schedule 40 PVC screen
43						
44						
45			3	8.6	~85% fine to medium sand, ~15% nonplastic fines, micaceous	
46			11 28			
47	MW4-3				wet	
48						
49						
50					~60% fine to medium sand, ~40% nonplastic to low plasticity fines	
51						

e066828

PROJECT: PANATTONI
Culver City

Log of Well No. MW4 (cont'd)

DEPTH (feet)	SAMPLES: Sample No.	SAMPLES: Sample	SAMPLES: Blows/ Foot	PID Reading (ppm)	DESCRIPTION NAME (USCS): color, moist, % by wt., plast. density, structure, cementation, react. w/HCl, geo. inter.	WELL CONSTRUCTION DETAILS AND/OR DRILLING REMARKS
52					SILTY SAND (SM): continued	#2/16 filter pack sand
53					POORLY GRADED SAND (SP): greenish gray (GLEY1 5/1), moist to wet, ~90% fine to coarse sand, ~5% subangular gravel, ~5% fines	2" diameter, 0.010" slot, Schedule 40 PVC screen
54						
55						
56						Schedule 40 PVC end cap
57					Bottom of boring at 56.5 ft bgs	
58						
59						
60						
61						
62						
63						
64						
65						
66						
67						
68						
69						

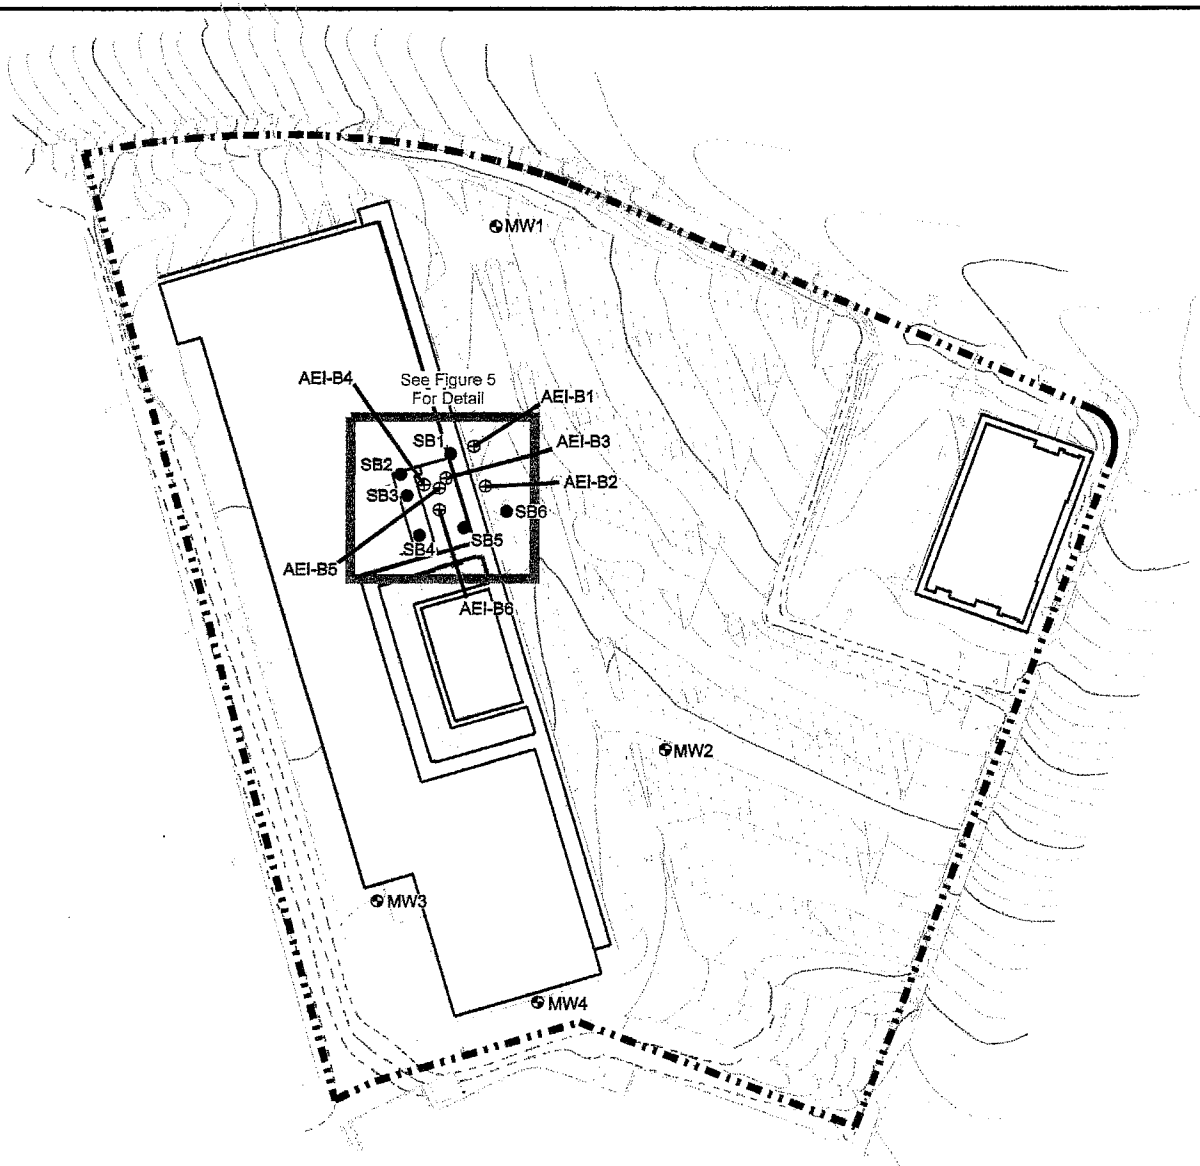

Explanation

- MW4 — Monitoring well location
- SB5 — Geomatrix soil boring location
- AEI-B6 — AEI Consultants soil boring location
- Approximate site boundary

Note:

Wells surveyed by Calvada on October 9, 2007 and October 17, 2007.

Approximate Scale in Feet
0 40 80
0 12 24
Approximate Scale in Meters

Basemap modified from A.L.T.A./A.C.S.M. Land Title Survey by O.K.O Engineering Inc., dated 07/10/07

SOIL BORING AND GROUNDWATER MONITORING WELL LOCATION MAP
6201-6299 Bristol Parkway
Culver City, California

By: mth	Date: 12/05/07	Project No: 13785
Geomatrix		Figure 2

SFILE1

ENV 0168

Appendix I

SITE QUESTIONNAIRES

ADVANCED ENVIRONMENTAL CONCEPTS INC

Environmental Site Assessment Owner Questionnaire

As part of the Phase I environmental site assessment standard process, adopted by ASTM International, this questionnaire was constructed in accordance with "E 1527-21, Standard Practice for Environmental Site Assessments: Phase I Environmental Site Assessment Process."

Purpose: In conducting an environmental site assessment, **Advanced Environmental Concepts, Inc. (AEC)** will evaluate the following subject property for any indication of hazardous waste or hazardous material releases into the environment. The purpose of this questionnaire is to assist **AEC** in conducting a more thorough investigation with information from the property Owner, Owner's representative, or current lessee/tenant that is not readily available in public records. When answering this questionnaire, please be as thorough as possible. If an employee has pertinent knowledge of the property, please have them finish a copy of the questionnaire, as well. You may fax the completed questionnaire(s) to **(661) 395-1616** or email them to **vanessa@advanced-ec.com**.

Subject Property: **Fox Hills Plaza (6201-6299 Bristol Parkway)**
APNs: 4134-018-004, -005, and -006
Culver City, California

1. Please list the legal description of the property. THE LAND REFERRED TO HEREIN IS SITUATED IN THE CITY OF CULVER CITY, COUNTY OF LOS ANGELES, STATE OF CALIFORNIA, AND IS DESCRIBED AS FOLLOWS:
PARCELS 1 AND 2 OF PARCEL MAP NO. 3773, IN THE CITY OF CULVER CITY, COUNTY OF LOS ANGELES, STATE OF CALIFORNIA, AS PER MAP RECORDED IN BOOK 53, PAGE 41 OF PARCEL MAPS, IN THE OFFICE OF THE COUNTY RECORDER OF SAID COUNTY.
APN: 4134-018-004 (AFFECTS PARCEL 1); 4134-018-005 (AFFECTS PORTION OF PARCEL 2) AND 4134-018-006 (AFFECTS PORTION OF PARCEL 2)

2. Are you aware of any violations for unauthorized use, toxic spill incidents, or unauthorized releases of hazardous materials listed for the subject property? A former dry cleaner used to occupy the site which has known PCE contamination in a relatively localized area

3. What is the onsite water supply for potable use and irrigation use? Irrigation wells and/or district water? Any groundwater monitoring wells? Water supply for potable and irrigation is by Golden State Water company. There are 3 groundwater monitoring wells onsite

4. Please list the dates of construction for all structures on the property. Construction date of structures are 1974-1975

5. Please list the current and historical ownership (name and address of owners) for the property. Is the property being leased? Current ownership is Bristol Parkway Investors, LLC located at 5862 West 3rd Street, Los Angeles, CA 90036. The prior owner was Bristol Parkway Propco, LLC located at 9777 Wilshire Blvd Suite 470, Beverly Hills, CA 90212

• ENVIRONMENTAL CONCEPTS WITH DESIGN IN MIND •

220 E. TRUXTUN AVENUE BAKERSFIELD, CA 93305 661/395-1646 FAX 661/395-1616

6. Do you have a current Restricted Materials Permit with the County for any ag chemical application? (Please attach a copy) Unknown

7. Are there any onsite oil or gas wells? No

8. Are you aware of any prior investigations conducted at the subject property? Yes, several phase I and phase II site investigations have been conducted as well as subsurface investigations

9. Are there any former or current Underground Storage Tanks (USTs) onsite? Unknown

10. Please list all of the Aboveground Storage Tanks (ASTs) on the property. No ASTs

11. What company provides electrical service for the property? Southern California Edison

12. Are there any subsurface leachfields and/or septic systems onsite? Unknown

13. Are you operating under Regulatory Permits? If so, please provide copies. No
    a. Regional Water Board (Treatment Ponds, etc.)? No
    b. Community Water System (Well Water)? No
    c. Air Quality Permits? No
    d. UST/AST Compliance Permits? No

14. Has fill material been imported to the subject property? Please explain. No

This questionnaire has been complete by:

Nate Johnson
Name

4450 MacArthur Blvd., Suite 100 Newport Beach CA 92660
Address

949.463.0085
Phone No.

Nate Johnson
Signature

9/3/24
Date

ADVANCED ENVIRONMENTAL CONCEPTS INC

Environmental Site Assessment User Questionnaire

To qualify for one of the Landowner Liability Protections (LLPs) offered by the Small Business Liability Relief and Brownfields Revitalization Act of 2001 (the "Brownfields Amendments"), the User must provide the following information to the environmental professional. Failure to provide this information could result in a determination that "all appropriate inquiry" is not complete.

Purpose: In conducting an environmental site assessment, **Advanced Environmental Concepts, Inc. (AEC)** will evaluate the following subject property for any indication of hazardous waste or hazardous material releases into the environment. The purpose of this questionnaire is to assist **AEC** in conducting a more thorough investigation with information from the User or User's representative that is not readily available in public records. When answering this questionnaire, please be as thorough as possible. If an employee has pertinent knowledge of the property, please have them finish a copy of the questionnaire, as well. You may fax the completed questionnaire(s) to **(661) 395-1616** or email them to **vanessa@advanced-ec.com**.

Subject Property: **Fox Hills Plaza (6201-6299 Bristol Parkway)**
APNs: 4134-018-004, -005, and -006
Culver City, California

1. Are you aware of any environmental cleanup liens against the property that are filed or recorded under federal, tribal, state, or local law? (40 CFR 312.25) Please checkmark the most appropriate response:

   ☒ I *have not* reviewed the records and ***do not know*** if there are any filed or recorded environmental liens.
   ☐ I *have* reviewed the records, and ***No, there aren't any*** filed or recorded environmental liens.
   ☐ I *have* reviewed the records, and ***Yes, there are*** environmental liens. Explain:

_____
_____
_____

2. Are you aware of any activity and land use limitations (AULs), such as engineering controls, land use restrictions, or institutional controls that are in place at the site and/or have been filed or recorded in a registry under federal, tribal, state, or local law? (40 CFR 312.26) Please checkmark the most appropriate response:

   ☒ I *have not* reviewed the records and ***do not know*** if there are any filed or recorded AULs or any AULs in place at the site.
   ☐ I *have* reviewed the records, and ***No, there aren't any*** filed or recorded AULs or any AULs in place at the site.
   ☐ I *have* reviewed the records, and ***Yes, there are*** AULs or any AULs in place at the site. Explain:

_____
_____
_____

220 E. TRUXTUN AVENUE BAKERSFIELD, CA 93305 661/395-1646 FAX 661/395-1616

3. Does the Title Report provide any information pertaining to environmental cleanup liens or activity and use limitations (AULs) for the subject property? Please checkmark the most appropriate response:

   ☒ I *have not* reviewed the Title Report and ***do not know*** if it provides environmental cleanup liens or AULs information.
   ☐ I *have* reviewed the Title Report, and ***No, it does not*** provide environmental cleanup liens or AULs information.
   ☐ I *have* reviewed the Title Report, and ***Yes, it does*** provide environmental cleanup liens or AULs information. Explain:

_____
_____
_____

4. As the User of the ESA and the person seeking to qualify for the LLP, do you have any specialized knowledge or experience related to the property or nearby properties? For example, are you involved in the same line of business as the current or former occupants of the property or an adjoining property so that you would have specialized knowledge of the chemicals and processes used by this type of business? (40 CFR 312.28) Please checkmark the most appropriate response:

   ☒ ***No, I do not*** have any specialized knowledge and/or experience related to the property or nearby properties.
   ☐ ***Yes, I do*** have specialized knowledge and/or experience related to the property or nearby properties. Explain:

_____
_____
_____

5. As the User of this ESA, based on your knowledge and experience related to the property, are you aware of any information pertaining to a reduction in value for the subject property relative to any known environmental issues? Please checkmark the most appropriate response:

   ☒ ***No, I do not*** have any information about a reduction in property value relative to environmental issues.
   ☐ ***Yes, I do*** have information about a reduction in property value relative to environmental issues. Explain:

_____
_____
_____

6. Does the purchase price being paid for this property reasonably reflect the fair market value of the property? Please checkmark the most appropriate response:

   ☐ ***No, I do not*** believe the purchase price being paid for this property reasonably reflects the fair market value of the property. Proceed to question #6a.
   ☒ ***Yes, I do*** believe the purchase price being paid for this property reasonably reflects the fair market value of the property. Skip to question #7.

• ENVIRONMENTAL CONCEPTS WITH DESIGN IN MIND •
220 E. TRUXTUN AVENUE BAKERSFIELD, CA 93305 661/395-1646 FAX 661/395-1616

a. If you conclude that there is a difference, have you considered whether the lower purchase price is because contamination is known or believed to be present at the property? (40 CFR 312.29) Please checkmark the most appropriate response:

☐ ***No, I have not*** considered the idea that known or believed contamination at the site has caused the lower purchase price.
☐ ***Yes, I have*** considered the idea that known or believed contamination at the site has caused the lower purchase price. Explain:

_____
_____
_____

7. Are you aware of commonly known or reasonably ascertainable information about the property that would help the environmental professional to identify conditions indicative of releases or threatened releases? (40 CFR 312.30)

a. What are the past uses of the property?

☐ I ***do not*** know.
☒ I ***do*** know. Explain:
All previous environmental reports and findings have been shared with the environmental professional
_____
_____
_____

b. What (if any) specific chemicals are present, or once were present, at the property?

☐ I ***do not*** know.
☒ I ***do*** know. Explain:
PCE & TCE from former dry cleaner
_____
_____
_____

c. What (if any) spills or other chemical releases have taken place at the property?

☒ I ***do not*** know.
☐ I ***do*** know. Explain:

_____
_____
_____

d. What (if any) environmental cleanups have taken place at the property?

☒ I ***do not*** know.
☐ I ***do*** know. Explain:

_____
_____
_____

8. As the User of this ESA, based on your knowledge and experience related to the property, are there any obvious indicators that point to the presence or likely presence of contamination at the property? (40 CFR 312.31) Please checkmark the most appropriate response:

☐ ***No, I do not know and/or do not have any*** experience with any obvious indicators that point to the presence or likely presence of contamination at the property.
☒ ***Yes, I do know and/or do have*** experience with obvious indicators that point to the presence or likely presence of contamination at the property. Explain:

Based on the findings of the previous environmental reports

9. Are you aware of any pending, threatened, or past litigation relevant to hazardous substances or petroleum products, in, on, or from the site? Please checkmark the most appropriate response:

☒ ***No, I am not*** aware of any pending, threatened, or past litigation relevant to hazardous substances or petroleum products, in, on, or from the site.
☐ ***Yes, I am*** aware of pending, threatened, or past litigation relevant to hazardous substances or petroleum products, in, on, or from the site. Explain:

10. Are you aware of any pending, threatened, or past administrative proceedings relevant to hazardous substances or petroleum products in, on, or from the site? Please checkmark the most appropriate response:

☒ ***No, I am not*** aware of any pending, threatened, or past administrative proceedings relevant to hazardous substances or petroleum products, in, on, or from the site.
☐ ***Yes, I am*** aware of pending, threatened, or past administrative proceedings relevant to hazardous substances or petroleum products, in, on, or from the site. Explain:

11. Are you aware of any notice from any government entity regarding any possible violation of environmental laws or possible liability relating to hazardous substances or petroleum products? Please checkmark the most appropriate response:

☒ ***No, I am not*** aware of any notice from any government entity regarding any possible violation of environmental laws or possible liability relating to hazardous substances or petroleum products.
☐ ***Yes, I am*** aware of a notice from a government entity (or multiple government entities) regarding any possible violation of environmental laws or possible liability relating to hazardous substances or petroleum products. Explain:

This questionnaire has been complete by:

Nate Johnson
Name

Managing Principal
Title

REDA Residential, LLC
Firm

4450 MacArthur Blvd., Suite 100 Newport Beach CA 92660
Address

949.463.0085
Phone No.

Buyer
Relationship to Property (i.e. sell, buyer, occupant, property manager, Employee, agent, consultant, etc.)?

Nate Johnson
Signature

9/3/24
Date

Please fax the completed questionnaire(s) to **(661) 395-1616** or email them to **vanessa@advanced-ec.com**. This form may also be mailed to Vanessa Radsick at the following address:

Advanced Environmental Concepts, Inc.
220 East Truxtun Avenue
Bakersfield, California 93305
Attention: Vanessa Radsick
(661) 395-1646

Appendix I
Noise Calculations

I.1 Noise Measurements

Measurement Report

Report Summary

Meter's File Name	LxT_Data.004.s	Computer's File Name	LxT_0004983-20250515 115356-LxT_Data.004.ldbin
Meter	LxT1 0004983	Firmware	2.404
User		Location	
Job Description			
Note			

Start Time	2025-05-15 11:53:56	Duration	0:15:00.0		
End Time	2025-05-15 12:08:56	Run Time	0:15:00.0	Pause Time	0:00:00.0
Pre-Calibration	2025-05-15 11:13:24	Post-Calibration	None	Calibration Deviation	---

Results

Overall Metrics

LA_{eq}	63.8 dB		
LAE	93.3 dB	SEA	--- dB
EA	239.9 µPa²h		
EA8	7.7 mPa²h		
EA40	38.4 mPa²h		
LAS_{peak}	88.4 dB	2025-05-15 12:03:15	
LAS_{max}	77.0 dB	2025-05-15 12:03:15	
LAS_{min}	57.1 dB	2025-05-15 12:08:33	
LA_{eq}	63.8 dB		
LC_{eq}	70.9 dB	LC_{eq} - LA_{eq}	7.1 dB
LAI_{eq}	64.7 dB	LAI_{eq} - LA_{eq}	0.9 dB

Exceedances

	Count	Duration
LAS > 85.0 dB	0	0:00:00.0
LAS > 115.0 dB	0	0:00:00.0
LASpk > 135.0 dB	0	0:00:00.0
LASpk > 137.0 dB	0	0:00:00.0
LASpk > 140.0 dB	0	0:00:00.0

Community Noise

LDN	LDay	LNight
--- dB	--- dB	0.0 dB

LDEN	LDay	LEve	LNight
--- dB	--- dB	--- dB	--- dB

Any Data

	A		C		Z	
	Level	Time Stamp	Level	Time Stamp	Level	Time Stamp
L_{eq}	63.8 dB		--- dB		--- dB	
$LS_{(max)}$	77.0 dB	2025-05-15 12:03:15	--- dB	None	--- dB	None
$LS_{(min)}$	57.1 dB	2025-05-15 12:08:33	--- dB	None	--- dB	None
$L_{Peak(max)}$	88.4 dB	2025-05-15 12:03:15	--- dB	None	--- dB	None

Overloads

Count	Duration
0	0:00:00.0

Statistics

LAS 5.0	64.8 dB
LAS 10.0	64.4 dB
LAS 33.3	63.7 dB
LAS 50.0	63.4 dB
LAS 66.6	63.0 dB
LAS 90.0	60.5 dB

Measurement Report

Report Summary

Meter's File Name	LxT_Data.006.s	Computer's File Name	LxT_0004983-20250515 122952-LxT_Data.006.ldbin
Meter	LxT1 0004983	Firmware	2.404
User		Location	
Job Description			
Note			

Start Time	2025-05-15 12:29:52	Duration	0:15:00.0		
End Time	2025-05-15 12:44:52	Run Time	0:15:00.0	Pause Time	0:00:00.0
Pre-Calibration	2025-05-15 11:13:24	Post-Calibration	None	Calibration Deviation	---

Results

Overall Metrics

LA_{eq}	56.5 dB		
LAE	86.0 dB	SEA	--- dB
EA	44.7 µPa²h		
EA8	1.4 mPa²h		
EA40	7.1 mPa²h		
LAS_{peak}	93.3 dB	2025-05-15 12:39:24	
LAS_{max}	70.4 dB	2025-05-15 12:39:24	
LAS_{min}	53.9 dB	2025-05-15 12:32:05	
LA_{eq}	56.5 dB		
LC_{eq}	72.0 dB	LC_{eq} - LA_{eq}	15.5 dB
LAI_{eq}	59.2 dB	LAI_{eq} - LA_{eq}	2.7 dB

Exceedances	Count	Duration
LAS > 85.0 dB	0	0:00:00.0
LAS > 115.0 dB	0	0:00:00.0
LASpk > 135.0 dB	0	0:00:00.0
LASpk > 137.0 dB	0	0:00:00.0
LASpk > 140.0 dB	0	0:00:00.0

Community Noise	LDN	LDay	LNight
	--- dB	--- dB	0.0 dB

	LDEN	LDay	LEve	LNight
	--- dB	--- dB	--- dB	--- dB

Any Data	A		C		Z	
	Level	Time Stamp	Level	Time Stamp	Level	Time Stamp
L_{eq}	56.5 dB		--- dB		--- dB	
$L_{S(max)}$	70.4 dB	2025-05-15 12:39:24	--- dB	None	--- dB	None
$L_{S(min)}$	53.9 dB	2025-05-15 12:32:05	--- dB	None	--- dB	None
$L_{Peak(max)}$	93.3 dB	2025-05-15 12:39:24	--- dB	None	--- dB	None

Overloads	Count	Duration
	0	0:00:00.0

Statistics

LAS 5.0	58.3 dB
LAS 10.0	57.5 dB
LAS 33.3	56.2 dB
LAS 50.0	55.8 dB
LAS 66.6	55.4 dB
LAS 90.0	54.9 dB

Measurement Report

Report Summary

Meter's File Name	LxT_Data.002.s	Computer's File Name	LxT_0004983-20250515 111806-LxT_Data.002.ldbin
Meter	LxT1 0004983	Firmware	2.404
User		Location	
Job Description			
Note			

Start Time	2025-05-15 11:18:06	Duration	0:15:00.0		
End Time	2025-05-15 11:33:06	Run Time	0:15:00.0	Pause Time	0:00:00.0
Pre-Calibration	2025-05-15 11:13:24	Post-Calibration	None	Calibration Deviation	---

Results

Overall Metrics

LA_{eq}	61.7 dB		
LAE	91.2 dB	SEA	--- dB
EA	147.9 µPa²h		
EA8	4.7 mPa²h		
EA40	23.7 mPa²h		
LAS_{peak}	88.9 dB	2025-05-15 11:26:50	
LAS_{max}	73.7 dB	2025-05-15 11:20:07	
LAS_{min}	51.0 dB	2025-05-15 11:22:04	
LA_{eq}	61.7 dB		
LC_{eq}	72.2 dB	LC_{eq} - LA_{eq}	10.5 dB
LAI_{eq}	63.1 dB	LAI_{eq} - LA_{eq}	1.4 dB

Exceedances

	Count	Duration
LAS > 85.0 dB	0	0:00:00.0
LAS > 115.0 dB	0	0:00:00.0
LASpk > 135.0 dB	0	0:00:00.0
LASpk > 137.0 dB	0	0:00:00.0
LASpk > 140.0 dB	0	0:00:00.0

Community Noise

LDN	LDay	LNight
--- dB	--- dB	0.0 dB

LDEN	LDay	LEve	LNight
--- dB	--- dB	--- dB	--- dB

Any Data

	A		C		Z	
	Level	Time Stamp	Level	Time Stamp	Level	Time Stamp
L_{eq}	61.7 dB		--- dB		--- dB	
$LS_{(max)}$	73.7 dB	2025-05-15 11:20:07	--- dB	None	--- dB	None
$LS_{(min)}$	51.0 dB	2025-05-15 11:22:04	--- dB	None	--- dB	None
$L_{Peak(max)}$	88.9 dB	2025-05-15 11:26:50	--- dB	None	--- dB	None

Overloads

Count	Duration
0	0:00:00.0

Statistics

LAS 5.0	67.3 dB
LAS 10.0	65.2 dB
LAS 33.3	60.9 dB
LAS 50.0	58.7 dB
LAS 66.6	56.3 dB
LAS 90.0	53.8 dB

Measurement Report

Report Summary

Meter's File Name	LxT_Data.003.s	Computer's File Name	LxT_0004983-20250515 113634-LxT_Data.003.ldbin
Meter	LxT1 0004983	Firmware	2.404
User		Location	
Job Description			
Note			

Start Time	2025-05-15 11:36:34	Duration	0:15:00.0		
End Time	2025-05-15 11:51:34	Run Time	0:15:00.0	Pause Time	0:00:00.0
Pre-Calibration	2025-05-15 11:13:24	Post-Calibration	None	Calibration Deviation	---

Results

Overall Metrics

LA_{eq}	63.7 dB		
LAE	93.2 dB	SEA	--- dB
EA	234.4 µPa²h		
EA8	7.5 mPa²h		
EA40	37.5 mPa²h		
LAS_{peak}	92.9 dB	2025-05-15 11:37:43	
LAS_{max}	75.3 dB	2025-05-15 11:37:43	
LAS_{min}	56.2 dB	2025-05-15 11:47:50	
LA_{eq}	63.7 dB		
LC_{eq}	70.2 dB	LC_{eq} - LA_{eq}	6.5 dB
LAI_{eq}	65.2 dB	LAI_{eq} - LA_{eq}	1.5 dB

Exceedances

	Count	Duration
LAS > 85.0 dB	0	0:00:00.0
LAS > 115.0 dB	0	0:00:00.0
LASpk > 135.0 dB	0	0:00:00.0
LASpk > 137.0 dB	0	0:00:00.0
LASpk > 140.0 dB	0	0:00:00.0

Community Noise

LDN	LDay	LNight
--- dB	--- dB	0.0 dB

LDEN	LDay	LEve	LNight
--- dB	--- dB	--- dB	--- dB

Any Data

	A		C		Z	
	Level	Time Stamp	Level	Time Stamp	Level	Time Stamp
L_{eq}	63.7 dB		--- dB		--- dB	
$LS_{(max)}$	75.3 dB	2025-05-15 11:37:43	--- dB	None	--- dB	None
$LS_{(min)}$	56.2 dB	2025-05-15 11:47:50	--- dB	None	--- dB	None
$L_{Peak(max)}$	92.9 dB	2025-05-15 11:37:43	--- dB	None	--- dB	None

Overloads

Count	Duration
0	0:00:00.0

Statistics

LAS 5.0	70.3 dB
LAS 10.0	67.0 dB
LAS 33.3	60.4 dB
LAS 50.0	59.5 dB
LAS 66.6	58.9 dB
LAS 90.0	57.8 dB

Measurement Report

Report Summary

Meter's File Name	LxT_Data.005.s	Computer's File Name	LxT_0004983-20250515 121415-LxT_Data.005.ldbin
Meter	LxT1 0004983	Firmware	2.404
User		Location	
Job Description			
Note			

Start Time	2025-05-15 12:14:15	Duration	0:15:00.0		
End Time	2025-05-15 12:29:15	Run Time	0:15:00.0	Pause Time	0:00:00.0
Pre-Calibration	2025-05-15 11:13:24	Post-Calibration	None	Calibration Deviation	---

Results

Overall Metrics

LA_{eq}	66.2 dB		
LAE	95.7 dB	SEA	--- dB
EA	416.9 µPa²h		
EA8	13.3 mPa²h		
EA40	66.7 mPa²h		
LAS_{peak}	100.9 dB	2025-05-15 12:23:37	
LAS_{max}	79.3 dB	2025-05-15 12:23:14	
LAS_{min}	53.8 dB	2025-05-15 12:14:55	
LA_{eq}	66.2 dB		
LC_{eq}	74.3 dB	LC_{eq} - LA_{eq}	8.1 dB
LAI_{eq}	68.2 dB	LAI_{eq} - LA_{eq}	2.0 dB

Exceedances

	Count	Duration
LAS > 85.0 dB	0	0:00:00.0
LAS > 115.0 dB	0	0:00:00.0
LASpk > 135.0 dB	0	0:00:00.0
LASpk > 137.0 dB	0	0:00:00.0
LASpk > 140.0 dB	0	0:00:00.0

Community Noise

LDN	LDay	LNight
--- dB	--- dB	0.0 dB

LDEN	LDay	LEve	LNight
--- dB	--- dB	--- dB	--- dB

Any Data

	A		C		Z	
	Level	Time Stamp	Level	Time Stamp	Level	Time Stamp
L_{eq}	66.2 dB		--- dB		--- dB	
$LS_{(max)}$	79.3 dB	2025-05-15 12:23:14	--- dB	None	--- dB	None
$LS_{(min)}$	53.8 dB	2025-05-15 12:14:55	--- dB	None	--- dB	None
$L_{Peak(max)}$	100.9 dB	2025-05-15 12:23:37	--- dB	None	--- dB	None

Overloads

Count	Duration
0	0:00:00.0

Statistics

LAS 5.0	71.4 dB
LAS 10.0	69.7 dB
LAS 33.3	65.4 dB
LAS 50.0	63.0 dB
LAS 66.6	61.0 dB
LAS 90.0	58.9 dB

I.2 Construction Noise Calculations

Project: 6201 Bristol Parkway Exterior Unmitigated

Construction Noise Impact on Sensitive Receptors

Parameters

Leq to L10 factor	3

For Receptor R1 and R2 a 8 db reduction is applied to the exterior given that exterior uses (courtyard/pool) have a blocked line of sight from the hotel structure itself to the Project Site

				R1-Marriott Hotel to the South					R2 - Hotel to the west					R3 - Parkway Plaza Apartment to the east					R4 - Hillside Memorial Park and Mortuary to the southeast					R5 - Commercial Uses to the north				
Construction Phase **Equipment Type**	**No. of Equip.**	**Reference Noise Level at 50ft, Lmax**	**Acoustical Usage Factor**	**Distance (ft)**	**Lmax**	**Leq**	**L10**	**Estimated Noise Shielding, dBA**	**Distance (ft)**	**Lmax**	**Leq**	**L10**	**Estimated Noise Shielding, dBA**	**Distance (ft)**	**Lmax**	**Leq**	**L10**	**Estimated Noise Shielding, dBA**	**Distance (ft)**	**Lmax**	**Leq**	**L10**	**Estimated Noise Shielding, dBA**	**Distance (ft)**	**Lmax**	**Leq**	**L10**	**Estimated Noise Shielding, dBA**
Demolition					***67***	***63***				***70***	***66***				***75***	***71***				***76***	***72***				***74***	***70***		
Excavator	1	81	40%	100	67	63	66	8	75	69	65	68	8	100	75	71	74	0	90	76	72	75	0	115	74	70	73	0
Generator	0	81	50%	300	0	0	3	8	250	0	0	3	8	250	0	0	3	0	350	0	0	3	0	250	0	0	3	0
Front End Loader	1	79	40%	400	53	49	52	8	400	53	49	52	8	400	61	57	60	0	400	61	57	60	0	400	61	57	60	0
Tractor/Loader/Backhoe	1	78	40%	750	46	42	45	8	700	47	43	46	8	700	55	51	54	0	900	53	49	52	0	750	54	50	53	0
Grading					***68***	***64***				***71***	***67***				***77***	***73***				***77***	***73***				***77***	***73***		
Excavator	1	81	40%	100	67	63	66	8	75	69	65	68	8	100	75	71	74	0	90	76	72	75	0	115	74	70	73	0
Excavator	1	81	40%	250	59	55	58	8	150	63	59	62	8	150	71	67	70	0	200	69	65	68	0	150	71	67	70	0
Generator	0	81	50%	200	0	0	3	8	200	0	0	3	8	200	0	0	3	0	300	0	0	3	0	200	0	0	3	0
Roller	1	80	20%	350	55	48	51	8	250	58	51	54	8	250	66	59	62	0	400	62	55	58	0	250	66	59	62	0
Dozer	0	82	40%	300	0	0	3	8	300	0	0	3	8	300	0	0	3	0	500	0	0	3	0	300	0	0	3	0
Front End Loader	1	79	40%	450	52	48	51	8	350	54	50	53	8	350	62	58	61	0	600	57	53	56	0	350	62	58	61	0
Front End Loader	1	79	40%	550	50	46	49	8	450	52	48	51	8	400	61	57	60	0	700	56	52	55	0	400	61	57	60	0
Front End Loader	1	79	40%	650	49	45	48	8	550	50	46	49	8	450	60	56	59	0	800	55	51	54	0	450	60	56	59	0
Tractor/Loader/Backhoe	0	78	40%	500	0	0	3	8	500	0	0	3	8	500	0	0	3	0	850	0	0	3	0	500	0	0	3	0
Other Equipment	0	85	50%	600	0	0	3	8	600	0	0	3	8	600	0	0	3	0	875	0	0	3	0	600	0	0	3	0
Scraper	1	84	40%	750	52	48	51	8	700	53	49	52	8	700	61	57	60	0	900	59	55	58	0	750	60	56	59	0
Concrete (Garage and Podiums)					***70***	***63***				***71***	***64***				***77***	***69***				***77***	***70***				***78***	***71***		
Crane	1	81	16%	100	67	59	62	8	75	69	62	65	8	100	75	67	70	0	90	76	68	71	0	115	74	66	69	0
Crane	1	81	16%	150	63	55	58	8	150	63	55	58	8	200	69	61	64	0	200	69	61	64	0	125	73	65	68	0
Crane	1	81	16%	200	61	53	56	8	200	61	53	56	8	300	65	57	60	0	300	65	57	60	0	150	71	63	66	0
Pumps	1	81	50%	250	59	56	59	8	250	59	56	59	8	400	63	60	63	0	400	63	60	63	0	200	69	66	69	0
Forklift	1	75	10%	300	51	41	44	8	300	51	41	44	8	500	55	45	48	0	500	55	45	48	0	250	61	51	54	0
Forklift	1	75	10%	350	50	40	43	8	350	50	40	43	8	600	53	43	46	0	600	53	43	46	0	300	59	49	52	0
Forklift	1	75	10%	400	49	39	42	8	400	49	39	42	8	625	53	43	46	0	700	52	42	45	0	350	58	48	51	0
Forklift	1	75	10%	450	48	38	41	8	450	48	38	41	8	650	53	43	46	0	800	51	41	44	0	400	57	47	50	0
Tractor/Loader/Backhoe	0	78	40%	450	0	0	3	8	500	0	0	3	8	500	0	0	3	0	825	0	0	3	0	450	0	0	3	0
Forklift	1	75	10%	500	47	37	40	8	600	45	35	38	8	675	52	42	45	0	850	50	40	43	0	500	55	45	48	0
Forklift	0	75	10%	600	0	0	3	8	650	0	0	3	8	650	0	0	3	0	875	0	0	3	0	600	0	0	3	0
Dump Truck	1	76	40%	750	44	40	43	8	700	45	41	44	8	700	53	49	52	0	900	51	47	50	0	750	52	48	51	0
Building Construction (framing, roofing, MEPs)					***66***	***59***				***67***	***60***				***72***	***65***				***73***	***65***				***74***	***66***		
Man Lift	1	75	20%	100	61	54	57	8	75	63	56	59	8	100	69	62	65	0	90	70	63	66	0	115	68	61	64	0
Man Lift	1	75	20%	150	57	50	53	8	150	57	50	53	8	200	63	56	59	0	200	63	56	59	0	150	65	58	61	0
Crane	1	81	16%	200	61	53	56	8	200	61	53	56	8	300	65	57	60	0	300	65	57	60	0	200	69	61	64	0
Crane	1	81	16%	250	59	51	54	8	250	59	51	54	8	400	63	55	58	0	400	63	55	58	0	250	67	59	62	0
Forklift	1	75	10%	300	51	41	44	8	300	51	41	44	8	500	55	45	48	0	500	55	45	48	0	300	59	49	52	0
Forklift	1	75	10%	350	50	40	43	8	350	50	40	43	8	550	54	44	47	0	600	53	43	46	0	350	58	48	51	0
Forklift	1	75	10%	400	49	39	42	8	400	49	39	42	8	600	53	43	46	0	700	52	42	45	0	400	57	47	50	0
Forklift	0	75	10%	450	0	0	3	8	450	0	0	3	8	450	0	0	3	0	800	0	0	3	0	450	0	0	3	0
Forklift	0	75	10%	500	0	0	3	8	500	0	0	3	8	500	0	0	3	0	825	0	0	3	0	500	0	0	3	0
Forklift	0	75	10%	600	0	0	3	8	550	0	0	3	8	550	0	0	3	0	850	0	0	3	0	600	0	0	3	0
Crane	1	81	16%	550	52	44	47	8	600	51	43	46	8	650	59	51	54	0	875	56	48	51	0	650	59	51	54	0
Crane	0	81	16%	700	0	0	3	8	650	0	0	3	8	650	0	0	3	0	900	0	0	3	0	700	0	0	3	0
Crane	0	81	16%	750	0	0	3	8	700	0	0	3	8	700	0	0	3	0	900	0	0	3	0	750	0	0	3	0
Paving					***69***	***64***				***70***	***66***				***77***	***72***				***78***	***73***				***77***	***72***		
Concrete Mixer Truck	1	79	40%	100	65	61	64	8	75	67	63	66	8	100	73	69	72	0	90	74	70	73	0	115	72	68	71	0
Paver	1	77	50%	200	57	54	57	8	200	57	54	57	8	200	65	62	65	0	200	65	62	65	0	200	65	62	65	0
Pavement Scarafier	1	90	20%	300	66	59	62	8	300	66	59	62	8	300	74	67	70	0	300	74	67	70	0	300	74	67	70	0
Pumps	1	81	50%	400	55	52	55	8	400	55	52	55	8	400	63	60	63	0	400	63	60	63	0	400	63	60	63	0
Roller	1	80	20%	500	52	45	48	8	500	52	45	48	8	500	60	53	56	0	500	60	53	56	0	500	60	53	56	0
Front End Loader	1	79	40%	600	49	45	48	8	600	49	45	48	8	600	57	53	56	0	700	56	52	55	0	600	57	53	56	0
Tractor/Loader/Backhoe	1	78	40%	750	46	42	45	8	700	47	43	46	8	700	55	51	54	0	900	53	49	52	0	750	54	50	53	0
Architectural Coating (Finishes)					***66***	***62***				***68***	***64***				***74***	***70***				***74***	***71***				***73***	***69***		
Forklift	0	75	10%	100	0	0	3	8	75	0	0	3	8	100	0	0	3	0	90	0	0	3	0	115	0	0	3	0
Forklift	0	75	10%	200	0	0	3	8	200	0	0	3	8	200	0	0	3	0	200	0	0	3	0	200	0	0	3	0
Tractor/Loader/Backhoe	1	78	40%	100	64	60	63	8	75	66	62	65	8	100	72	68	71	0	90	73	69	72	0	115	71	67	70	0
Tractor/Loader/Backhoe	1	78	40%	200	58	54	57	8	200	58	54	57	8	200	66	62	65	0	200	66	62	65	0	200	66	62	65	0
Pumps	1	81	50%	300	57	54	57	8	300	57	54	57	8	300	65	62	65	0	300	65	62	65	0	300	65	62	65	0
Excavator	0	81	40%	400	0	0	3	8	400	0	0	3	8	400	0	0	3	0	400	0	0	3	0	400	0	0	3	0
Front End Loader	1	79	40%	500	51	47	50	8	500	51	47	50	8	500	59	55	58	0	500	59	55	58	0	500	59	55	58	0
Front End Loader	0	79	40%	600	0	0	3	8	600	0	0	3	8	600	0	0	3	0	600	0	0	3	0	600	0	0	3	0
Compressor (air)	1	78	40%	750	46	42	45	8	700	47	43	46	8	700	55	51	54	0	900	53	49	52	0	750	54	50	53	0
Concrete + Building Construction						**64.1**					**65.3**					**70.4**					**71.0**					**72.5**		
Building Construction + Finishes						**63.7**					**65.2**					**71.2**					**71.7**					**71.1**		
Max Noise Level						**64.2**					**66.9**					**73.2**					**73.0**					**72.5**		
Ambient Noise Level						**63.8**					**56.5**					**61.7**					**63.7**					**66.2**		
Threshold (Ambient + 5 dB)						**68.8**					**61.5**					**66.7**					**68.7**					**71.2**		
Significant Impact?						**No**					**Yes**					**Yes**					**Yes**					**Yes**		

Source for Ref. Noise Levels: LA CEQA Guides, 2006 & FHWA RCNM, 2005

#REF!

Project: 6201 Bristol Parkway Interior with Windows Open Unmitigated

Construction Noise Impact on Sensitive Receptors

Parameters

Leq to L10 factor	3

Inlcudes previous exterior mitigation reduction plus an additional 13 dB reduction from exterior to interior attenuation with windows open.

				R1-Marriott Hotel to the South					R2 - Hotel to the west					R3 - Parkway Plaza Apartment to the east					R5 - Commercial Uses to the north				
Construction Phase **Equipment Type**	**No. of Equip.**	**Reference Noise Level at 50ft, Lmax**	**Acoustical Usage Factor**	**Distance (ft)**	**Lmax**	**Leq**	**L10**	**Estimated Noise Shielding, dBA**	**Distance (ft)**	**Lmax**	**Leq**	**L10**	**Estimated Noise Shielding, dBA**	**Distance (ft)**	**Lmax**	**Leq**	**L10**	**Estimated Noise Shielding, dBA**	**Distance (ft)**	**Lmax**	**Leq**	**L10**	**Estimated Noise Shielding, dBA**
Demolition					***62***	***58***				***65***	***61***				***62***	***58***				***61***	***57***		
Excavator	1	81	40%	100	62	58	61	13	75	64	60	63	13	100	62	58	61	13	115	61	57	60	13
Generator	0	81	50%	300	0	0	3	13	250	0	0	3	13	250	0	0	3	13	250	0	0	3	13
Front End Loader	1	79	40%	400	48	44	47	13	400	48	44	47	13	400	48	44	47	13	400	48	44	47	13
Tractor/Loader/Backhoe	1	78	40%	750	41	37	40	13	700	42	38	41	13	700	42	38	41	13	750	41	37	40	13
Grading					***63***	***59***				***66***	***62***				***64***	***60***				***64***	***60***		
Excavator	1	81	40%	100	62	58	61	13	75	64	60	63	13	100	62	58	61	13	115	61	57	60	13
Excavator	1	81	40%	250	54	50	53	13	150	58	54	57	13	150	58	54	57	13	150	58	54	57	13
Generator	0	81	50%	200	0	0	3	13	200	0	0	3	13	200	0	0	3	13	200	0	0	3	13
Roller	1	80	20%	350	50	43	46	13	250	53	46	49	13	250	53	46	49	13	250	53	46	49	13
Dozer	0	82	40%	300	0	0	3	13	300	0	0	3	13	300	0	0	3	13	300	0	0	3	13
Front End Loader	1	79	40%	450	47	43	46	13	350	49	45	48	13	350	49	45	48	13	350	49	45	48	13
Front End Loader	1	79	40%	550	45	41	44	13	450	47	43	46	13	400	48	44	47	13	400	48	44	47	13
Front End Loader	1	79	40%	650	44	40	43	13	550	45	41	44	13	450	47	43	46	13	450	47	43	46	13
Tractor/Loader/Backhoe	0	78	40%	500	0	0	3	13	500	0	0	3	13	500	0	0	3	13	500	0	0	3	13
Other Equipment	0	85	50%	600	0	0	3	13	600	0	0	3	13	600	0	0	3	13	600	0	0	3	13
Scraper	1	84	40%	750	47	43	46	13	700	48	44	47	13	700	48	44	47	13	750	47	43	46	13
Concrete (Garage and Podiums)					***65***	***58***				***66***	***59***				***64***	***56***				***65***	***58***		
Crane	1	81	16%	100	62	54	57	13	75	64	57	60	13	100	62	54	57	13	115	61	53	56	13
Crane	1	81	16%	150	58	50	53	13	150	58	50	53	13	200	56	48	51	13	125	60	52	55	13
Crane	1	81	16%	200	56	48	51	13	200	56	48	51	13	300	52	44	47	13	150	58	50	53	13
Pumps	1	81	50%	250	54	51	54	13	250	54	51	54	13	400	50	47	50	13	200	56	53	56	13
Forklift	1	75	10%	300	46	36	39	13	300	46	36	39	13	500	42	32	35	13	250	48	38	41	13
Forklift	1	75	10%	350	45	35	38	13	350	45	35	38	13	600	40	30	33	13	300	46	36	39	13
Forklift	1	75	10%	400	44	34	37	13	400	44	34	37	13	625	40	30	33	13	350	45	35	38	13
Forklift	1	75	10%	450	43	33	36	13	450	43	33	36	13	650	40	30	33	13	400	44	34	37	13
Tractor/Loader/Backhoe	0	78	40%	450	0	0	3	13	500	0	0	3	13	500	0	0	3	13	450	0	0	3	13
Forklift	1	75	10%	500	42	32	35	13	600	40	30	33	13	675	39	29	32	13	500	42	32	35	13
Forklift	0	75	10%	600	0	0	3	13	650	0	0	3	13	650	0	0	3	13	600	0	0	3	13
Dump Truck	1	76	40%	750	39	35	38	13	700	40	36	39	13	700	40	36	39	13	750	39	35	38	13
Building Construction (framing, roofing, MEPs)					***61***	***54***				***62***	***55***				***59***	***52***				***61***	***53***		
Man Lift	1	75	20%	100	56	49	52	13	75	58	51	54	13	100	56	49	52	13	115	55	48	51	13
Man Lift	1	75	20%	150	52	45	48	13	150	52	45	48	13	200	50	43	46	13	150	52	45	48	13
Crane	1	81	16%	200	56	48	51	13	200	56	48	51	13	300	52	44	47	13	200	56	48	51	13
Crane	1	81	16%	250	54	46	49	13	250	54	46	49	13	400	50	42	45	13	250	54	46	49	13
Forklift	1	75	10%	300	46	36	39	13	300	46	36	39	13	500	42	32	35	13	300	46	36	39	13
Forklift	1	75	10%	350	45	35	38	13	350	45	35	38	13	550	41	31	34	13	350	45	35	38	13
Forklift	1	75	10%	400	44	34	37	13	400	44	34	37	13	600	40	30	33	13	400	44	34	37	13
Forklift	0	75	10%	450	0	0	3	13	450	0	0	3	13	450	0	0	3	13	450	0	0	3	13
Forklift	0	75	10%	500	0	0	3	13	500	0	0	3	13	500	0	0	3	13	500	0	0	3	13
Forklift	0	75	10%	600	0	0	3	13	550	0	0	3	13	550	0	0	3	13	600	0	0	3	13
Crane	1	81	16%	550	47	39	42	13	600	46	38	41	13	650	46	38	41	13	650	46	38	41	13
Crane	0	81	16%	700	0	0	3	13	650	0	0	3	13	650	0	0	3	13	700	0	0	3	13
Crane	0	81	16%	750	0	0	3	13	700	0	0	3	13	700	0	0	3	13	750	0	0	3	13
Paving					***64***	***59***				***65***	***61***				***64***	***59***				***64***	***59***		
Concrete Mixer Truck	1	79	40%	100	60	56	59	13	75	62	58	61	13	100	60	56	59	13	115	59	55	58	13
Paver	1	77	50%	200	52	49	52	13	200	52	49	52	13	200	52	49	52	13	200	52	49	52	13
Pavement Scarafier	1	90	20%	300	61	54	57	13	300	61	54	57	13	300	61	54	57	13	300	61	54	57	13
Pumps	1	81	50%	400	50	47	50	13	400	50	47	50	13	400	50	47	50	13	400	50	47	50	13
Roller	1	80	20%	500	47	40	43	13	500	47	40	43	13	500	47	40	43	13	500	47	40	43	13
Front End Loader	1	79	40%	600	44	40	43	13	600	44	40	43	13	600	44	40	43	13	600	44	40	43	13
Tractor/Loader/Backhoe	1	78	40%	750	41	37	40	13	700	42	38	41	13	700	42	38	41	13	750	41	37	40	13
Architectural Coating (Finishes)					***61***	***57***				***63***	***59***				***61***	***57***				***60***	***56***		
Forklift	0	75	10%	100	0	0	3	13	75	0	0	3	13	100	0	0	3	13	115	0	0	3	13
Forklift	0	75	10%	200	0	0	3	13	200	0	0	3	13	200	0	0	3	13	200	0	0	3	13
Tractor/Loader/Backhoe	1	78	40%	100	59	55	58	13	75	61	57	60	13	100	59	55	58	13	115	58	54	57	13
Tractor/Loader/Backhoe	1	78	40%	200	53	49	52	13	200	53	49	52	13	200	53	49	52	13	200	53	49	52	13
Pumps	1	81	50%	300	52	49	52	13	300	52	49	52	13	300	52	49	52	13	300	52	49	52	13
Excavator	0	81	40%	400	0	0	3	13	400	0	0	3	13	400	0	0	3	13	400	0	0	3	13
Front End Loader	1	79	40%	500	46	42	45	13	500	46	42	45	13	500	46	42	45	13	500	46	42	45	13
Front End Loader	0	79	40%	600	0	0	3	13	600	0	0	3	13	600	0	0	3	13	600	0	0	3	13
Compressor (air)	1	78	40%	750	41	37	40	13	700	42	38	41	13	700	42	38	41	13	750	41	37	40	13
Concrete + Building Construction						**59.1**					**60.3**					**57.4**					**59.5**		
Building Construction + Finishes						**58.7**					**60.2**					**58.2**					**58.1**		
Max Noise Level						**59.2**					**61.9**					**60.2**					**59.5**		
Ambient Noise Level						**63.8**					**56.5**					**61.7**					**66.2**		
Threshold (Ambient + 5 dB)						**68.8**					**61.5**					**66.7**					**71.2**		
Significant Impact?						**No**					**Yes**					**No**					**No**		

Source for Ref. Noise Levels: LA CEQA Guides, 2006 & FHWA RCNM, 2005

#REF!

Project: 6201 Bristol Parkway Interior with Windows Closed Unmitigated

Construction Noise Impact on Sensitive Receptors

Parameters

Leq to L10 factor	3

Includes previous exterior mitigation reduction plus an additional 25 dB reduction for exterior to interior noise reduction with windows closed

				R1-Marriott Hotel to the South					R2 - Hotel to the west					R3 - Parkway Plaza Apartment to the east					R5 - Commercial Uses to the north				
Construction Phase **Equipment Type**	**No. of Equip.**	**Reference Noise Level at 50ft, Lmax**	**Acoustical Usage Factor**	**Distance (ft)**	**Lmax**	**Leq**	**L10**	**Estimated Noise Shielding, dBA**	**Distance (ft)**	**Lmax**	**Leq**	**L10**	**Estimated Noise Shielding, dBA**	**Distance (ft)**	**Lmax**	**Leq**	**L10**	**Estimated Noise Shielding, dBA**	**Distance (ft)**	**Lmax**	**Leq**	**L10**	**Estimated Noise Shielding, dBA**
Demolition					***50***	***46***				***53***	***49***				***50***	***46***				***49***	***45***		
Excavator	1	81	40%	100	50	46	49	25	75	52	48	51	25	100	50	46	49	25	115	49	45	48	25
Generator	0	81	50%	300	0	0	3	25	250	0	0	3	25	250	0	0	3	25	250	0	0	3	25
Front End Loader	1	79	40%	400	36	32	35	25	400	36	32	35	25	400	36	32	35	25	400	36	32	35	25
Tractor/Loader/Backhoe	1	78	40%	750	29	25	28	25	700	30	26	29	25	700	30	26	29	25	750	29	25	28	25
Grading					***51***	***47***				***54***	***50***				***52***	***48***				***52***	***48***		
Excavator	1	81	40%	100	50	46	49	25	75	52	48	51	25	100	50	46	49	25	115	49	45	48	25
Excavator	1	81	40%	250	42	38	41	25	150	46	42	45	25	150	46	42	45	25	150	46	42	45	25
Generator	0	81	50%	200	0	0	3	25	200	0	0	3	25	200	0	0	3	25	200	0	0	3	25
Roller	1	80	20%	350	38	31	34	25	250	41	34	37	25	250	41	34	37	25	250	41	34	37	25
Dozer	0	82	40%	300	0	0	3	25	300	0	0	3	25	300	0	0	3	25	300	0	0	3	25
Front End Loader	1	79	40%	450	35	31	34	25	350	37	33	36	25	350	37	33	36	25	350	37	33	36	25
Front End Loader	1	79	40%	550	33	29	32	25	450	35	31	34	25	400	36	32	35	25	400	36	32	35	25
Front End Loader	1	79	40%	650	32	28	31	25	550	33	29	32	25	450	35	31	34	25	450	35	31	34	25
Tractor/Loader/Backhoe	0	78	40%	500	0	0	3	25	500	0	0	3	25	500	0	0	3	25	500	0	0	3	25
Other Equipment	0	85	50%	600	0	0	3	25	600	0	0	3	25	600	0	0	3	25	600	0	0	3	25
Scraper	1	84	40%	750	35	31	34	25	700	36	32	35	25	700	36	32	35	25	750	35	31	34	25
Concrete (Garage and Podiums)					***53***	***46***				***54***	***47***				***52***	***44***				***53***	***46***		
Crane	1	81	16%	100	50	42	45	25	75	52	45	48	25	100	50	42	45	25	115	49	41	44	25
Crane	1	81	16%	150	46	38	41	25	150	46	38	41	25	200	44	36	39	25	125	48	40	43	25
Crane	1	81	16%	200	44	36	39	25	200	44	36	39	25	300	40	32	35	25	150	46	38	41	25
Pumps	1	81	50%	250	42	39	42	25	250	42	39	42	25	400	38	35	38	25	200	44	41	44	25
Forklift	1	75	10%	300	34	24	27	25	300	34	24	27	25	500	30	20	23	25	250	36	26	29	25
Forklift	1	75	10%	350	33	23	26	25	350	33	23	26	25	600	28	18	21	25	300	34	24	27	25
Forklift	1	75	10%	400	32	22	25	25	400	32	22	25	25	625	28	18	21	25	350	33	23	26	25
Forklift	1	75	10%	450	31	21	24	25	450	31	21	24	25	650	28	18	21	25	400	32	22	25	25
Tractor/Loader/Backhoe	0	78	40%	450	0	0	3	25	500	0	0	3	25	500	0	0	3	25	450	0	0	3	25
Forklift	1	75	10%	500	30	20	23	25	600	28	18	21	25	675	27	17	20	25	500	30	20	23	25
Forklift	0	75	10%	600	0	0	3	25	650	0	0	3	25	650	0	0	3	25	600	0	0	3	25
Dump Truck	1	76	40%	750	27	23	26	25	700	28	24	27	25	700	28	24	27	25	750	27	23	26	25
Building Construction (framing, roofing, MEPs)					***49***	***42***				***50***	***43***				***47***	***40***				***49***	***41***		
Man Lift	1	75	20%	100	44	37	40	25	75	46	39	42	25	100	44	37	40	25	115	43	36	39	25
Man Lift	1	75	20%	150	40	33	36	25	150	40	33	36	25	200	38	31	34	25	150	40	33	36	25
Crane	1	81	16%	200	44	36	39	25	200	44	36	39	25	300	40	32	35	25	200	44	36	39	25
Crane	1	81	16%	250	42	34	37	25	250	42	34	37	25	400	38	30	33	25	250	42	34	37	25
Forklift	1	75	10%	300	34	24	27	25	300	34	24	27	25	500	30	20	23	25	300	34	24	27	25
Forklift	1	75	10%	350	33	23	26	25	350	33	23	26	25	550	29	19	22	25	350	33	23	26	25
Forklift	1	75	10%	400	32	22	25	25	400	32	22	25	25	600	28	18	21	25	400	32	22	25	25
Forklift	0	75	10%	450	0	0	3	25	450	0	0	3	25	450	0	0	3	25	450	0	0	3	25
Forklift	0	75	10%	500	0	0	3	25	500	0	0	3	25	500	0	0	3	25	500	0	0	3	25
Forklift	0	75	10%	600	0	0	3	25	550	0	0	3	25	550	0	0	3	25	600	0	0	3	25
Crane	1	81	16%	550	35	27	30	25	600	34	26	29	25	650	34	26	29	25	650	34	26	29	25
Crane	0	81	16%	700	0	0	3	25	650	0	0	3	25	650	0	0	3	25	700	0	0	3	25
Crane	0	81	16%	750	0	0	3	25	700	0	0	3	25	700	0	0	3	25	750	0	0	3	25
Paving					***52***	***47***				***53***	***49***				***52***	***47***				***52***	***47***		
Concrete Mixer Truck	1	79	40%	100	48	44	47	25	75	50	46	49	25	100	48	44	47	25	115	47	43	46	25
Paver	1	77	50%	200	40	37	40	25	200	40	37	40	25	200	40	37	40	25	200	40	37	40	25
Pavement Scarafier	1	90	20%	300	49	42	45	25	300	49	42	45	25	300	49	42	45	25	300	49	42	45	25
Pumps	1	81	50%	400	38	35	38	25	400	38	35	38	25	400	38	35	38	25	400	38	35	38	25
Roller	1	80	20%	500	35	28	31	25	500	35	28	31	25	500	35	28	31	25	500	35	28	31	25
Front End Loader	1	79	40%	600	32	28	31	25	600	32	28	31	25	600	32	28	31	25	600	32	28	31	25
Tractor/Loader/Backhoe	1	78	40%	750	29	25	28	25	700	30	26	29	25	700	30	26	29	25	750	29	25	28	25
Architectural Coating (Finishes)					***49***	***45***				***51***	***47***				***49***	***45***				***48***	***44***		
Forklift	0	75	10%	100	0	0	3	25	75	0	0	3	25	100	0	0	3	25	115	0	0	3	25
Forklift	0	75	10%	200	0	0	3	25	200	0	0	3	25	200	0	0	3	25	200	0	0	3	25
Tractor/Loader/Backhoe	1	78	40%	100	47	43	46	25	75	49	45	48	25	100	47	43	46	25	115	46	42	45	25
Tractor/Loader/Backhoe	1	78	40%	200	41	37	40	25	200	41	37	40	25	200	41	37	40	25	200	41	37	40	25
Pumps	1	81	50%	300	40	37	40	25	300	40	37	40	25	300	40	37	40	25	300	40	37	40	25
Excavator	0	81	40%	400	0	0	3	25	400	0	0	3	25	400	0	0	3	25	400	0	0	3	25
Front End Loader	1	79	40%	500	34	30	33	25	500	34	30	33	25	500	34	30	33	25	500	34	30	33	25
Front End Loader	0	79	40%	600	0	0	3	25	600	0	0	3	25	600	0	0	3	25	600	0	0	3	25
Compressor (air)	1	78	40%	750	29	25	28	25	700	30	26	29	25	700	30	26	29	25	750	29	25	28	25
Concrete + Building Construction						**47.1**					**48.3**					**45.4**					**47.5**		
Building Construction + Finishes						**46.7**					**48.2**					**46.2**					**46.1**		
Max Noise Level						**47.2**					**49.9**					**48.2**					**47.5**		
Ambient Noise Level						**63.8**					**56.5**					**61.7**					**66.2**		
Threshold (Ambient + 5 dB)						**68.8**					**61.5**					**66.7**					**71.2**		
Significant Impact?						**No**					**No**					**No**					**No**		

Source for Ref. Noise Levels: LA CEQA Guides, 2006 & FHWA RCNM, 2005

#REF!

Project: 6201 Bristol Parkway Exterior Mitigated

Construction Noise Impact on Sensitive Receptors

Parameters

Leq to L10 factor	3

For Receptor R1 and R2 a 8 db reduction is applied to the exterior given that exterior uses (courtyard/pool) have a blocked line of sight from the hotel structure itself to the Project Site

A 8 dB reduction is applied to all receptors to account for a 8 db reduction with the use of improved mufflers.

				R1-Marriott Hotel to the South					R2 - Hotel to the west					R3 - Parkway Plaza Apartment to the east					R4 - Hillside Memorial Park and Mortuary to the southeast					R5 - Commercial Uses to the north				
Construction Phase **Equipment Type**	**No. of Equip.**	**Reference Noise Level at 50ft, Lmax**	**Acoustical Usage Factor**	**Distance (ft)**	**Lmax**	**Leq**	**L10**	**Estimated Noise Shielding, dBA**	**Distance (ft)**	**Lmax**	**Leq**	**L10**	**Estimated Noise Shielding, dBA**	**Distance (ft)**	**Lmax**	**Leq**	**L10**	**Estimated Noise Shielding, dBA**	**Distance (ft)**	**Lmax**	**Leq**	**L10**	**Estimated Noise Shielding, dBA**	**Distance (ft)**	**Lmax**	**Leq**	**L10**	**Estimated Noise Shielding, dBA**
Demolition					***59***	***55***				***62***	***58***				***67***	***63***				***68***	***64***				***66***	***62***		
Excavator	1	81	40%	100	59	55	58	16	75	61	57	60	16	100	67	63	66	8	90	68	64	67	8	115	66	62	65	8
Generator	0	81	50%	300	0	0	3	16	250	0	0	3	16	250	0	0	3	8	350	0	0	3	8	250	0	0	3	8
Front End Loader	1	79	40%	400	45	41	44	16	400	45	41	44	16	400	53	49	52	8	400	53	49	52	8	400	53	49	52	8
Tractor/Loader/Backhoe	1	78	40%	750	38	34	37	16	700	39	35	38	16	700	47	43	46	8	900	45	41	44	8	750	46	42	45	8
Grading					***60***	***56***				***63***	***59***				***69***	***65***				***69***	***65***				***69***	***65***		
Excavator	1	81	40%	100	59	55	58	16	75	61	57	60	16	100	67	63	66	8	90	68	64	67	8	115	66	62	65	8
Excavator	1	81	40%	250	51	47	50	16	150	55	51	54	16	150	63	59	62	8	200	61	57	60	8	150	63	59	62	8
Generator	0	81	50%	200	0	0	3	16	200	0	0	3	16	200	0	0	3	8	300	0	0	3	8	200	0	0	3	8
Roller	1	80	20%	350	47	40	43	16	250	50	43	46	16	250	58	51	54	8	400	54	47	50	8	250	58	51	54	8
Dozer	0	82	40%	300	0	0	3	16	300	0	0	3	16	300	0	0	3	8	500	0	0	3	8	300	0	0	3	8
Front End Loader	1	79	40%	450	44	40	43	16	350	46	42	45	16	350	54	50	53	8	600	49	45	48	8	350	54	50	53	8
Front End Loader	1	79	40%	550	42	38	41	16	450	44	40	43	16	400	53	49	52	8	700	48	44	47	8	400	53	49	52	8
Front End Loader	1	79	40%	650	41	37	40	16	550	42	38	41	16	450	52	48	51	8	800	47	43	46	8	450	52	48	51	8
Tractor/Loader/Backhoe	0	78	40%	500	0	0	3	16	500	0	0	3	16	500	0	0	3	8	850	0	0	3	8	500	0	0	3	8
Other Equipment	0	85	50%	600	0	0	3	16	600	0	0	3	16	600	0	0	3	8	875	0	0	3	8	600	0	0	3	8
Scraper	1	84	40%	750	44	40	43	16	700	45	41	44	16	700	53	49	52	8	900	51	47	50	8	750	52	48	51	8
Concrete (Garage and Podiums)					***62***	***55***				***63***	***56***				***69***	***61***				***69***	***62***				***70***	***63***		
Crane	1	81	16%	100	59	51	54	16	75	61	54	57	16	100	67	59	62	8	90	68	60	63	8	115	66	58	61	8
Crane	1	81	16%	150	55	47	50	16	150	55	47	50	16	200	61	53	56	8	200	61	53	56	8	125	65	57	60	8
Crane	1	81	16%	200	53	45	48	16	200	53	45	48	16	300	57	49	52	8	300	57	49	52	8	150	63	55	58	8
Pumps	1	81	50%	250	51	48	51	16	250	51	48	51	16	400	55	52	55	8	400	55	52	55	8	200	61	58	61	8
Forklift	1	75	10%	300	43	33	36	16	300	43	33	36	16	500	47	37	40	8	500	47	37	40	8	250	53	43	46	8
Forklift	1	75	10%	350	42	32	35	16	350	42	32	35	16	600	45	35	38	8	600	45	35	38	8	300	51	41	44	8
Forklift	1	75	10%	400	41	31	34	16	400	41	31	34	16	625	45	35	38	8	700	44	34	37	8	350	50	40	43	8
Forklift	1	75	10%	450	40	30	33	16	450	40	30	33	16	650	45	35	38	8	800	43	33	36	8	400	49	39	42	8
Tractor/Loader/Backhoe	0	78	40%	450	0	0	3	16	500	0	0	3	16	500	0	0	3	8	825	0	0	3	8	450	0	0	3	8
Forklift	1	75	10%	500	39	29	32	16	600	37	27	30	16	675	44	34	37	8	850	42	32	35	8	500	47	37	40	8
Forklift	0	75	10%	600	0	0	3	16	650	0	0	3	16	650	0	0	3	8	875	0	0	3	8	600	0	0	3	8
Dump Truck	1	76	40%	750	36	32	35	16	700	37	33	36	16	700	45	41	44	8	900	43	39	42	8	750	44	40	43	8
Building Construction (framing, roofing, MEPs)					***58***	***51***				***59***	***52***				***64***	***57***				***65***	***57***				***66***	***58***		
Man Lift	1	75	20%	100	53	46	49	16	75	55	48	51	16	100	61	54	57	8	90	62	55	58	8	115	60	53	56	8
Man Lift	1	75	20%	150	49	42	45	16	150	49	42	45	16	200	55	48	51	8	200	55	48	51	8	150	57	50	53	8
Crane	1	81	16%	200	53	45	48	16	200	53	45	48	16	300	57	49	52	8	300	57	49	52	8	200	61	53	56	8
Crane	1	81	16%	250	51	43	46	16	250	51	43	46	16	400	55	47	50	8	400	55	47	50	8	250	59	51	54	8
Forklift	1	75	10%	300	43	33	36	16	300	43	33	36	16	500	47	37	40	8	500	47	37	40	8	300	51	41	44	8
Forklift	1	75	10%	350	42	32	35	16	350	42	32	35	16	550	46	36	39	8	600	45	35	38	8	350	50	40	43	8
Forklift	1	75	10%	400	41	31	34	16	400	41	31	34	16	600	45	35	38	8	700	44	34	37	8	400	49	39	42	8
Forklift	0	75	10%	450	0	0	3	16	450	0	0	3	16	450	0	0	3	8	800	0	0	3	8	450	0	0	3	8
Forklift	0	75	10%	500	0	0	3	16	500	0	0	3	16	500	0	0	3	8	825	0	0	3	8	500	0	0	3	8
Forklift	0	75	10%	600	0	0	3	16	550	0	0	3	16	550	0	0	3	8	850	0	0	3	8	600	0	0	3	8
Crane	1	81	16%	550	44	36	39	16	600	43	35	38	16	650	51	43	46	8	875	48	40	43	8	650	51	43	46	8
Crane	0	81	16%	700	0	0	3	16	650	0	0	3	16	650	0	0	3	8	900	0	0	3	8	700	0	0	3	8
Crane	0	81	16%	750	0	0	3	16	700	0	0	3	16	700	0	0	3	8	900	0	0	3	8	750	0	0	3	8
Paving					***61***	***56***				***62***	***58***				***69***	***64***				***70***	***65***				***69***	***64***		
Concrete Mixer Truck	1	79	40%	100	57	53	56	16	75	59	55	58	16	100	65	61	64	8	90	66	62	65	8	115	64	60	63	8
Paver	1	77	50%	200	49	46	49	16	200	49	46	49	16	200	57	54	57	8	200	57	54	57	8	200	57	54	57	8
Pavement Scarafier	1	90	20%	300	58	51	54	16	300	58	51	54	16	300	66	59	62	8	300	66	59	62	8	300	66	59	62	8
Pumps	1	81	50%	400	47	44	47	16	400	47	44	47	16	400	55	52	55	8	400	55	52	55	8	400	55	52	55	8
Roller	1	80	20%	500	44	37	40	16	500	44	37	40	16	500	52	45	48	8	500	52	45	48	8	500	52	45	48	8
Front End Loader	1	79	40%	600	41	37	40	16	600	41	37	40	16	600	49	45	48	8	700	48	44	47	8	600	49	45	48	8
Tractor/Loader/Backhoe	1	78	40%	750	38	34	37	16	700	39	35	38	16	700	47	43	46	8	900	45	41	44	8	750	46	42	45	8
Architectural Coating (Finishes)					***58***	***54***				***60***	***56***				***66***	***62***				***66***	***63***				***65***	***61***		
Forklift	0	75	10%	100	0	0	3	16	75	0	0	3	16	100	0	0	3	8	90	0	0	3	8	115	0	0	3	8
Forklift	0	75	10%	200	0	0	3	16	200	0	0	3	16	200	0	0	3	8	200	0	0	3	8	200	0	0	3	8
Tractor/Loader/Backhoe	1	78	40%	100	56	52	55	16	75	58	54	57	16	100	64	60	63	8	90	65	61	64	8	115	63	59	62	8
Tractor/Loader/Backhoe	1	78	40%	200	50	46	49	16	200	50	46	49	16	200	58	54	57	8	200	58	54	57	8	200	58	54	57	8
Pumps	1	81	50%	300	49	46	49	16	300	49	46	49	16	300	57	54	57	8	300	57	54	57	8	300	57	54	57	8
Excavator	0	81	40%	400	0	0	3	16	400	0	0	3	16	400	0	0	3	8	400	0	0	3	8	400	0	0	3	8
Front End Loader	1	79	40%	500	43	39	42	16	500	43	39	42	16	500	51	47	50	8	500	51	47	50	8	500	51	47	50	8
Front End Loader	0	79	40%	600	0	0	3	16	600	0	0	3	16	600	0	0	3	8	600	0	0	3	8	600	0	0	3	8
Compressor (air)	1	78	40%	750	38	34	37	16	700	39	35	38	16	700	47	43	46	8	900	45	41	44	8	750	46	42	45	8
Concrete + Building Construction						**56.1**					**57.3**					**62.4**					**63.0**					**64.5**		
Building Construction + Finishes						**55.7**					**57.2**					**63.2**					**63.7**					**63.1**		
Max Noise Level						**56.2**					**58.9**					**65.2**					**65.0**					**64.5**		
Ambient Noise Level						**63.8**					**56.5**					**61.7**					**63.7**					**66.2**		
Threshold (Ambient + 5 dB)						**68.8**					**61.5**					**66.7**					**68.7**					**71.2**		
Significant Impact?						**No**					**No**					**No**					**No**					**No**		

Source for Ref. Noise Levels: LA CEQA Guides, 2006 & FHWA RCNM, 2005

#REF!

Project: 6201 Bristol Parkway Interior with Windows Open Mitigated

Construction Noise Impact on Sensitive Receptors

ESA

Parameters

Leq to L10 factor	3

Inlcudes previous exterior mitigation reduction plus an additional 13 dB reduction from exterior to interior attenuation with windows open.

				R1-Marriott Hotel to the South					R2 - Hotel to the west					R3 - Parkway Plaza Apartment to the east					R5 - Commercial Uses to the north				
Construction Phase **Equipment Type**	**No. of Equip.**	**Reference Noise Level at 50ft, Lmax**	**Acoustical Usage Factor**	**Distance (ft)**	**Lmax**	**Leq**	**L10**	**Estimated Noise Shielding, dBA**	**Distance (ft)**	**Lmax**	**Leq**	**L10**	**Estimated Noise Shielding, dBA**	**Distance (ft)**	**Lmax**	**Leq**	**L10**	**Estimated Noise Shielding, dBA**	**Distance (ft)**	**Lmax**	**Leq**	**L10**	**Estimated Noise Shielding, dBA**
Demolition					***54***	***50***				***57***	***53***				***54***	***50***				***53***	***49***		
Excavator	1	81	40%	100	54	50	53	21	75	56	52	55	21	100	54	50	53	21	115	53	49	52	21
Generator	0	81	50%	300	0	0	3	21	250	0	0	3	21	250	0	0	3	21	250	0	0	3	21
Front End Loader	1	79	40%	400	40	36	39	21	400	40	36	39	21	400	40	36	39	21	400	40	36	39	21
Tractor/Loader/Backhoe	1	78	40%	750	33	29	32	21	700	34	30	33	21	700	34	30	33	21	750	33	29	32	21
Grading					***55***	***51***				***58***	***54***				***56***	***52***				***56***	***52***		
Excavator	1	81	40%	100	54	50	53	21	75	56	52	55	21	100	54	50	53	21	115	53	49	52	21
Excavator	1	81	40%	250	46	42	45	21	150	50	46	49	21	150	50	46	49	21	150	50	46	49	21
Generator	0	81	50%	200	0	0	3	21	200	0	0	3	21	200	0	0	3	21	200	0	0	3	21
Roller	1	80	20%	350	42	35	38	21	250	45	38	41	21	250	45	38	41	21	250	45	38	41	21
Dozer	0	82	40%	300	0	0	3	21	300	0	0	3	21	300	0	0	3	21	300	0	0	3	21
Front End Loader	1	79	40%	450	39	35	38	21	350	41	37	40	21	350	41	37	40	21	350	41	37	40	21
Front End Loader	1	79	40%	550	37	33	36	21	450	39	35	38	21	400	40	36	39	21	400	40	36	39	21
Front End Loader	1	79	40%	650	36	32	35	21	550	37	33	36	21	450	39	35	38	21	450	39	35	38	21
Tractor/Loader/Backhoe	0	78	40%	500	0	0	3	21	500	0	0	3	21	500	0	0	3	21	500	0	0	3	21
Other Equipment	0	85	50%	600	0	0	3	21	600	0	0	3	21	600	0	0	3	21	600	0	0	3	21
Scraper	1	84	40%	750	39	35	38	21	700	40	36	39	21	700	40	36	39	21	750	39	35	38	21
Concrete (Garage and Podiums)					***57***	***50***				***58***	***51***				***56***	***48***				***57***	***50***		
Crane	1	81	16%	100	54	46	49	21	75	56	49	52	21	100	54	46	49	21	115	53	45	48	21
Crane	1	81	16%	150	50	42	45	21	150	50	42	45	21	200	48	40	43	21	125	52	44	47	21
Crane	1	81	16%	200	48	40	43	21	200	48	40	43	21	300	44	36	39	21	150	50	42	45	21
Pumps	1	81	50%	250	46	43	46	21	250	46	43	46	21	400	42	39	42	21	200	48	45	48	21
Forklift	1	75	10%	300	38	28	31	21	300	38	28	31	21	500	34	24	27	21	250	40	30	33	21
Forklift	1	75	10%	350	37	27	30	21	350	37	27	30	21	600	32	22	25	21	300	38	28	31	21
Forklift	1	75	10%	400	36	26	29	21	400	36	26	29	21	625	32	22	25	21	350	37	27	30	21
Forklift	1	75	10%	450	35	25	28	21	450	35	25	28	21	650	32	22	25	21	400	36	26	29	21
Tractor/Loader/Backhoe	0	78	40%	450	0	0	3	21	500	0	0	3	21	500	0	0	3	21	450	0	0	3	21
Forklift	1	75	10%	500	34	24	27	21	600	32	22	25	21	675	31	21	24	21	500	34	24	27	21
Forklift	0	75	10%	600	0	0	3	21	650	0	0	3	21	650	0	0	3	21	600	0	0	3	21
Dump Truck	1	76	40%	750	31	27	30	21	700	32	28	31	21	700	32	28	31	21	750	31	27	30	21
Building Construction (framing, roofing, MEPs)					***53***	***46***				***54***	***47***				***51***	***44***				***53***	***45***		
Man Lift	1	75	20%	100	48	41	44	21	75	50	43	46	21	100	48	41	44	21	115	47	40	43	21
Man Lift	1	75	20%	150	44	37	40	21	150	44	37	40	21	200	42	35	38	21	150	44	37	40	21
Crane	1	81	16%	200	48	40	43	21	200	48	40	43	21	300	44	36	39	21	200	48	40	43	21
Crane	1	81	16%	250	46	38	41	21	250	46	38	41	21	400	42	34	37	21	250	46	38	41	21
Forklift	1	75	10%	300	38	28	31	21	300	38	28	31	21	500	34	24	27	21	300	38	28	31	21
Forklift	1	75	10%	350	37	27	30	21	350	37	27	30	21	550	33	23	26	21	350	37	27	30	21
Forklift	1	75	10%	400	36	26	29	21	400	36	26	29	21	600	32	22	25	21	400	36	26	29	21
Forklift	0	75	10%	450	0	0	3	21	450	0	0	3	21	450	0	0	3	21	450	0	0	3	21
Forklift	0	75	10%	500	0	0	3	21	500	0	0	3	21	500	0	0	3	21	500	0	0	3	21
Forklift	0	75	10%	600	0	0	3	21	550	0	0	3	21	550	0	0	3	21	600	0	0	3	21
Crane	1	81	16%	550	39	31	34	21	600	38	30	33	21	650	38	30	33	21	650	38	30	33	21
Crane	0	81	16%	700	0	0	3	21	650	0	0	3	21	650	0	0	3	21	700	0	0	3	21
Crane	0	81	16%	750	0	0	3	21	700	0	0	3	21	700	0	0	3	21	750	0	0	3	21
Paving					***56***	***51***				***57***	***53***				***56***	***51***				***56***	***51***		
Concrete Mixer Truck	1	79	40%	100	52	48	51	21	75	54	50	53	21	100	52	48	51	21	115	51	47	50	21
Paver	1	77	50%	200	44	41	44	21	200	44	41	44	21	200	44	41	44	21	200	44	41	44	21
Pavement Scarafier	1	90	20%	300	53	46	49	21	300	53	46	49	21	300	53	46	49	21	300	53	46	49	21
Pumps	1	81	50%	400	42	39	42	21	400	42	39	42	21	400	42	39	42	21	400	42	39	42	21
Roller	1	80	20%	500	39	32	35	21	500	39	32	35	21	500	39	32	35	21	500	39	32	35	21
Front End Loader	1	79	40%	600	36	32	35	21	600	36	32	35	21	600	36	32	35	21	600	36	32	35	21
Tractor/Loader/Backhoe	1	78	40%	750	33	29	32	21	700	34	30	33	21	700	34	30	33	21	750	33	29	32	21
Architectural Coating (Finishes)					***53***	***49***				***55***	***51***				***53***	***49***				***52***	***48***		
Forklift	0	75	10%	100	0	0	3	21	75	0	0	3	21	100	0	0	3	21	115	0	0	3	21
Forklift	0	75	10%	200	0	0	3	21	200	0	0	3	21	200	0	0	3	21	200	0	0	3	21
Tractor/Loader/Backhoe	1	78	40%	100	51	47	50	21	75	53	49	52	21	100	51	47	50	21	115	50	46	49	21
Tractor/Loader/Backhoe	1	78	40%	200	45	41	44	21	200	45	41	44	21	200	45	41	44	21	200	45	41	44	21
Pumps	1	81	50%	300	44	41	44	21	300	44	41	44	21	300	44	41	44	21	300	44	41	44	21
Excavator	0	81	40%	400	0	0	3	21	400	0	0	3	21	400	0	0	3	21	400	0	0	3	21
Front End Loader	1	79	40%	500	38	34	37	21	500	38	34	37	21	500	38	34	37	21	500	38	34	37	21
Front End Loader	0	79	40%	600	0	0	3	21	600	0	0	3	21	600	0	0	3	21	600	0	0	3	21
Compressor (air)	1	78	40%	750	33	29	32	21	700	34	30	33	21	700	34	30	33	21	750	33	29	32	21
Concrete + Building Construction						**51.1**					**52.3**					**49.4**					**51.5**		
Building Construction + Finishes						**50.7**					**52.2**					**50.2**					**50.1**		
Max Noise Level						**51.2**					**53.9**					**52.2**					**51.5**		
Ambient Noise Level						**63.8**					**56.5**					**61.7**					**66.2**		
Threshold (Ambient + 5 dB)						**68.8**					**61.5**					**66.7**					**71.2**		
Significant Impact?						**No**					**No**					**No**					**No**		

Source for Ref. Noise Levels: LA CEQA Guides, 2006 & FHWA RCNM, 2005

#REF!

Project: 6201 Bristol Parkway Interior with Windows Closed Mitigated

Construction Noise Impact on Sensitive Receptors

ESA

Parameters

Leq to L10 factor	3

Includes previous exterior mitigation reduction plus an additional 25 dB reduction for exterior to interior noise reduction with windows closed

				R1-Marriott Hotel to the South					R2 - Hotel to the west					R3 - Parkway Plaza Apartment to the east					R5 - Commercial Uses to the north				
Construction Phase **Equipment Type**	**No. of Equip.**	**Reference Noise Level at 50ft, Lmax**	**Acoustical Usage Factor**	**Distance (ft)**	**Lmax**	**Leq**	**L10**	**Estimated Noise Shielding, dBA**	**Distance (ft)**	**Lmax**	**Leq**	**L10**	**Estimated Noise Shielding, dBA**	**Distance (ft)**	**Lmax**	**Leq**	**L10**	**Estimated Noise Shielding, dBA**	**Distance (ft)**	**Lmax**	**Leq**	**L10**	**Estimated Noise Shielding, dBA**
Demolition					***42***	***38***				***45***	***41***				***42***	***38***				***41***	***37***		
Excavator	1	81	40%	100	42	38	41	33	75	44	40	43	33	100	42	38	41	33	115	41	37	40	33
Generator	0	81	50%	300	0	0	3	33	250	0	0	3	33	250	0	0	3	33	250	0	0	3	33
Front End Loader	1	79	40%	400	28	24	27	33	400	28	24	27	33	400	28	24	27	33	400	28	24	27	33
Tractor/Loader/Backhoe	1	78	40%	750	21	17	20	33	700	22	18	21	33	700	22	18	21	33	750	21	17	20	33
Grading					***43***	***39***				***46***	***42***				***44***	***40***				***44***	***40***		
Excavator	1	81	40%	100	42	38	41	33	75	44	40	43	33	100	42	38	41	33	115	41	37	40	33
Excavator	1	81	40%	250	34	30	33	33	150	38	34	37	33	150	38	34	37	33	150	38	34	37	33
Generator	0	81	50%	200	0	0	3	33	200	0	0	3	33	200	0	0	3	33	200	0	0	3	33
Roller	1	80	20%	350	30	23	26	33	250	33	26	29	33	250	33	26	29	33	250	33	26	29	33
Dozer	0	82	40%	300	0	0	3	33	300	0	0	3	33	300	0	0	3	33	300	0	0	3	33
Front End Loader	1	79	40%	450	27	23	26	33	350	29	25	28	33	350	29	25	28	33	350	29	25	28	33
Front End Loader	1	79	40%	550	25	21	24	33	450	27	23	26	33	400	28	24	27	33	400	28	24	27	33
Front End Loader	1	79	40%	650	24	20	23	33	550	25	21	24	33	450	27	23	26	33	450	27	23	26	33
Tractor/Loader/Backhoe	0	78	40%	500	0	0	3	33	500	0	0	3	33	500	0	0	3	33	500	0	0	3	33
Other Equipment	0	85	50%	600	0	0	3	33	600	0	0	3	33	600	0	0	3	33	600	0	0	3	33
Scraper	1	84	40%	750	27	23	26	33	700	28	24	27	33	700	28	24	27	33	750	27	23	26	33
Concrete (Garage and Podiums)					***45***	***38***				***46***	***39***				***44***	***36***				***45***	***38***		
Crane	1	81	16%	100	42	34	37	33	75	44	37	40	33	100	42	34	37	33	115	41	33	36	33
Crane	1	81	16%	150	38	30	33	33	150	38	30	33	33	200	36	28	31	33	125	40	32	35	33
Crane	1	81	16%	200	36	28	31	33	200	36	28	31	33	300	32	24	27	33	150	38	30	33	33
Pumps	1	81	50%	250	34	31	34	33	250	34	31	34	33	400	30	27	30	33	200	36	33	36	33
Forklift	1	75	10%	300	26	16	19	33	300	26	16	19	33	500	22	12	15	33	250	28	18	21	33
Forklift	1	75	10%	350	25	15	18	33	350	25	15	18	33	600	20	10	13	33	300	26	16	19	33
Forklift	1	75	10%	400	24	14	17	33	400	24	14	17	33	625	20	10	13	33	350	25	15	18	33
Forklift	1	75	10%	450	23	13	16	33	450	23	13	16	33	650	20	10	13	33	400	24	14	17	33
Tractor/Loader/Backhoe	0	78	40%	450	0	0	3	33	500	0	0	3	33	500	0	0	3	33	450	0	0	3	33
Forklift	1	75	10%	500	22	12	15	33	600	20	10	13	33	675	19	9	12	33	500	22	12	15	33
Forklift	0	75	10%	600	0	0	3	33	650	0	0	3	33	650	0	0	3	33	600	0	0	3	33
Dump Truck	1	76	40%	750	19	15	18	33	700	20	16	19	33	700	20	16	19	33	750	19	15	18	33
Building Construction (framing, roofing, MEPs)					***41***	***34***				***42***	***35***				***39***	***32***				***41***	***33***		
Man Lift	1	75	20%	100	36	29	32	33	75	38	31	34	33	100	36	29	32	33	115	35	28	31	33
Man Lift	1	75	20%	150	32	25	28	33	150	32	25	28	33	200	30	23	26	33	150	32	25	28	33
Crane	1	81	16%	200	36	28	31	33	200	36	28	31	33	300	32	24	27	33	200	36	28	31	33
Crane	1	81	16%	250	34	26	29	33	250	34	26	29	33	400	30	22	25	33	250	34	26	29	33
Forklift	1	75	10%	300	26	16	19	33	300	26	16	19	33	500	22	12	15	33	300	26	16	19	33
Forklift	1	75	10%	350	25	15	18	33	350	25	15	18	33	550	21	11	14	33	350	25	15	18	33
Forklift	1	75	10%	400	24	14	17	33	400	24	14	17	33	600	20	10	13	33	400	24	14	17	33
Forklift	0	75	10%	450	0	0	3	33	450	0	0	3	33	450	0	0	3	33	450	0	0	3	33
Forklift	0	75	10%	500	0	0	3	33	500	0	0	3	33	500	0	0	3	33	500	0	0	3	33
Forklift	0	75	10%	600	0	0	3	33	550	0	0	3	33	550	0	0	3	33	600	0	0	3	33
Crane	1	81	16%	550	27	19	22	33	600	26	18	21	33	650	26	18	21	33	650	26	18	21	33
Crane	0	81	16%	700	0	0	3	33	650	0	0	3	33	650	0	0	3	33	700	0	0	3	33
Crane	0	81	16%	750	0	0	3	33	700	0	0	3	33	700	0	0	3	33	750	0	0	3	33
Paving					***44***	***39***				***45***	***41***				***44***	***39***				***44***	***39***		
Concrete Mixer Truck	1	79	40%	100	40	36	39	33	75	42	38	41	33	100	40	36	39	33	115	39	35	38	33
Paver	1	77	50%	200	32	29	32	33	200	32	29	32	33	200	32	29	32	33	200	32	29	32	33
Pavement Scarafier	1	90	20%	300	41	34	37	33	300	41	34	37	33	300	41	34	37	33	300	41	34	37	33
Pumps	1	81	50%	400	30	27	30	33	400	30	27	30	33	400	30	27	30	33	400	30	27	30	33
Roller	1	80	20%	500	27	20	23	33	500	27	20	23	33	500	27	20	23	33	500	27	20	23	33
Front End Loader	1	79	40%	600	24	20	23	33	600	24	20	23	33	600	24	20	23	33	600	24	20	23	33
Tractor/Loader/Backhoe	1	78	40%	750	21	17	20	33	700	22	18	21	33	700	22	18	21	33	750	21	17	20	33
Architectural Coating (Finishes)					***41***	***37***				***43***	***39***				***41***	***37***				***40***	***36***		
Forklift	0	75	10%	100	0	0	3	33	75	0	0	3	33	100	0	0	3	33	115	0	0	3	33
Forklift	0	75	10%	200	0	0	3	33	200	0	0	3	33	200	0	0	3	33	200	0	0	3	33
Tractor/Loader/Backhoe	1	78	40%	100	39	35	38	33	75	41	37	40	33	100	39	35	38	33	115	38	34	37	33
Tractor/Loader/Backhoe	1	78	40%	200	33	29	32	33	200	33	29	32	33	200	33	29	32	33	200	33	29	32	33
Pumps	1	81	50%	300	32	29	32	33	300	32	29	32	33	300	32	29	32	33	300	32	29	32	33
Excavator	0	81	40%	400	0	0	3	33	400	0	0	3	33	400	0	0	3	33	400	0	0	3	33
Front End Loader	1	79	40%	500	26	22	25	33	500	26	22	25	33	500	26	22	25	33	500	26	22	25	33
Front End Loader	0	79	40%	600	0	0	3	33	600	0	0	3	33	600	0	0	3	33	600	0	0	3	33
Compressor (air)	1	78	40%	750	21	17	20	33	700	22	18	21	33	700	22	18	21	33	750	21	17	20	33
Concrete + Building Construction						**39.1**					**40.3**					**37.5**					**39.5**		
Building Construction + Finishes						**38.7**					**40.2**					**38.2**					**38.1**		
Max Noise Level						**39.2**					**41.9**					**40.2**					**39.5**		
Ambient Noise Level						**63.8**					**56.5**					**61.7**					**66.2**		
Threshold (Ambient + 5 dB)						**68.8**					**61.5**					**66.7**					**71.2**		
Significant Impact?						**No**					**No**					**No**					**No**		

Source for Ref. Noise Levels: LA CEQA Guides, 2006 & FHWA RCNM, 2005

#REF!

Table 1. CA/T equipment noise emissions and acoustical usage factors database.

CA/T Noise Emission Reference Levels and Usage Factors					
filename: EQUIPLST.xls					
revised: 7/26/05		Acoustical	Spec 721.560	Actual Measured	No. of Actual
	Impact	Use Factor	Lmax @ 50ft	Lmax @ 50ft	Data Samples
Equipment Description	Device ?	(%)	(dBA, slow)	(dBA, slow)	(Count)
				(samples averaged)	
Other Equipment	No	50%	85	-- N/A --	0
Auger Drill Rig	No	20%	85	84	36
Tractor/Loader/Backhoe	No	40%	80	78	372
Bar Bender	No	20%	80	-- N/A --	0
Blasting	Yes	#VALUE!	94	-- N/A --	0
Boring Jack Power Unit	No	50%	80	83	1
Chain Saw	No	20%	85	84	46
Clam Shovel (dropping)	Yes	20%	93	87	4
Compactor (ground)	No	20%	80	83	57
Compressor (air)	No	40%	80	78	18
Concrete Batch Plant	No	15%	83	-- N/A --	0
Concrete Mixer Truck	No	40%	85	79	40
Concrete Pump Truck	No	20%	82	81	30
Concrete Saw	No	20%	90	90	55
Crane	No	16%	85	81	405
Dozer	No	40%	85	82	55
Drill Rig Truck	No	20%	84	79	22
Drum Mixer	No	50%	80	80	1
Dump Truck	No	40%	84	76	31
Excavator	No	40%	85	81	170
Flat Bed Truck	No	40%	84	74	4
Forklift	No	10%	75	75	
Front End Loader	No	40%	80	79	96
Generator	No	50%	82	81	19
Generator (<25KVA, VMS signs)	No	50%	70	73	74
Gradall	No	40%	85	83	70
Grader	No	40%	85	-- N/A --	0
Grapple (on backhoe)	No	40%	85	87	1
Horizontal Boring Hydr. Jack	No	25%	80	82	6
Hydra Break Ram	Yes	10%	90	-- N/A --	0
Impact Pile Driver	Yes	20%	95	101	11
Jackhammer	Yes	20%	85	89	133
Man Lift	No	20%	85	75	23
Mounted Impact Hammer (hoe ram)	Yes	20%	90	90	212
Pavement Scarafier	No	20%	85	90	2
Paver	No	50%	85	77	9
Pickup Truck	No	40%	55	75	1
Pneumatic Tools	No	50%	85	85	90
Pumps	No	50%	77	81	17
Refrigerator Unit	No	100%	82	73	3
Rivit Buster/chipping gun	Yes	20%	85	79	19
Rock Drill	No	20%	85	81	3
Roller	No	20%	85	80	16
Sand Blasting (Single Nozzle)	No	20%	85	96	9
Scraper	No	40%	85	84	12
Shears (on backhoe)	No	40%	85	96	5
Slurry Plant	No	100%	78	78	1
Slurry Trenching Machine	No	50%	82	80	75
Soil Mix Drill Rig	No	50%	80	-- N/A --	0
Tractor	No	40%	84	-- N/A --	0
Vacuum Excavator (Vac-truck)	No	40%	85	85	149
Vacuum Street Sweeper	No	10%	80	82	19
Ventilation Fan	No	100%	85	79	13
Vibrating Hopper	No	50%	85	87	1
Vibratory Concrete Mixer	No	20%	80	80	1
Vibratory Pile Driver	No	20%	95	101	44
Warning Horn	No	5%	85	83	12
Welder	No	40%	73	74	5

6201 Bristol Parkway Project

Vibration Level Calculations

Based on Federal Transit Administration, Office of Planning and Environment

N =	1.5

Construction Equipment	Project Equipment	Equipment Velocity Decibels @ 25 Feet* (VdB)	Equipment Peak Particle Velocity @ 25 Feet* (inches/second)	Distance to Receptor for < 0.5 PPV (Feet)	Estimated Velocity Decibels @ Distance** (VdB)	Estimated Peak Particle Velocity @ Distance*** (inches/second)
Unmitigated Vibration Levels						
Large Bulldozer	Yes	87	0.089	75	77	0.017
Loaded Trucks	Yes	86	0.076	75	76	0.015
Wheel Loader	Yes	86	0.076	75	76	0.015
Fork Lift	Yes	81	0.047	75	71	0.009
Jackhammer	Yes	79	0.035	75	69	0.007
Earth Mover	Yes	69	0.011	75	59	0.002
Small Bulldozer	Yes	58	0.003	75	48	0.0006

Source:

Federal Transit Administration, *Transit Noise and Vibration Impact Assessment Manual,* 2018.

Notes:

* Values taken from Table 7-4.

** Based on the formula VdB = 20 x LOG10 (v/v_{ref}), where v_{ref} is equal to 1×10^{-6} in/sec (see page 111).

The approximate rms vibration velocity level (v) is calculated from PPV using a crest factor of 4 (see page 184).

*** Based on the formula $PPV(D) = PPV(25\ ft) \times (25/D)^{N}$, where D is equal to the distance (see page 185).

N = soil type classification factor (typically ranges from 1 to 1.5)

6201 Bristol Parkway Project Mitigated

Vibration Level Calculations

Based on Federal Transit Administration, Office of Planning and Environment

N =	1.5

Construction Equipment	Project Equipment	Equipment Velocity Decibels @ 25 Feet* (VdB)	Equipment Peak Particle Velocity @ 25 Feet* (inches/second)	Distance to Receptor for < 0.5 PPV (Feet)	Estimated Velocity Decibels @ Distance** (VdB)	Estimated Peak Particle Velocity @ Distance*** (inches/second)
Unmitigated Vibration Levels						
Large Bulldozer	Yes	87	0.089	150	71	0.006
Loaded Trucks	Yes	86	0.076	150	70	0.005
Wheel Loader	Yes	86	0.076	150	70	0.005
Fork Lift	Yes	81	0.047	150	65	0.003
Jackhammer	Yes	79	0.035	150	63	0.002
Earth Mover	Yes	69	0.011	150	53	0.001
Small Bulldozer	Yes	58	0.003	150	42	0.0002

Source:

Federal Transit Administration, *Transit Noise and Vibration Impact Assessment Manual,* 2018.

Notes:

* Values taken from Table 7-4.

** Based on the formula VdB = 20 x LOG10 (v/v_{ref}), where v_{ref} is equal to 1×10^{-6} in/sec (see page 111).

The approximate rms vibration velocity level (v) is calculated from PPV using a crest factor of 4 (see page 184).

*** Based on the formula $PPV(D) = PPV(25\text{ ft}) \times (25/D)^N$, where D is equal to the distance (see page 185).

N = soil type classification factor (typically ranges from 1 to 1.5)

I.3 Traffic Noise Calculations

TRAFFIC NOISE ANALYSIS TOOL

Project Name: 6201 Bristol Parkway
Analysis Scenario: Existing + Construction (2025)
Source of Traffic Volumes: Gibson Transportation

Segment	Ground Type	Distance from Roadway to Receiver (feet)	Speed (mph)			Peak Hour Volume			Peak Hour Noise Level (Leq(h) dBA)	Noise Level dBA CNEL
			Auto	MT	HT	Auto	MT	HT		
Bristol Parkway between Green Valley Circle and Centinela Avenue	Hard	30	35	35	30	761	34	24	67.4	67.7
Bristol Parkway between Hannum Avenue and Green Valley Circle	Hard	30	35	35	30	1269	45	29	69.2	69.5
Bristol Parkway between Slauson Avenue and Hannum Avenue	Hard	30	35	35	30	776	35	24	67.5	67.8
Green Valley Circle between Fox Hills Drive and Bristol Parkway	Hard	30	35	35	30	1079	41	27	68.5	68.8
Green Valley Circle between Sepulveda Boulevard and Fox Hills Drive	Hard	30	35	35	30	1029	40	26	68.3	68.6
Marina / I-405 NB On-Ramp s/o Slauson Avenue	Hard	45	35	35	30	3949	100	57	71.6	71.9
Sepulveda Boulevard between Green Valley Circle and Centinela Avenue	Hard	30	35	35	30	2946	79	46	72.4	72.7
Sepulveda Boulevard between Slauson Avenue and Green Valley Circle	Hard	30	35	35	30	3319	87	50	72.7	73.0
Sepulveda Boulevard s/o Centinela Avenue	Hard	30	35	35	30	4316	108	60	73.8	74.1
Slauson Avenue between Hannum Avenue and Marina / I-405 NB On-Ramp	Hard	30	35	35	30	1913	58	36	70.5	70.8
Slauson Avenue between Marina / I-405 NB On-Ramp and Bristol Parkway	Hard	30	35	35	30	4596	113	63	74.0	74.3
Slauson Avenue between Sepulveda Boulevard and Hannum Avenue	Hard	30	35	35	30	1158	43	28	68.7	69.0
Slauson Avenue w/o Sepulveda Boulevard	Hard	30	35	35	30	907	37	25	67.9	68.2

6201 Bristol Parkway Traffic Segment Volumes

Roadway Segment	AM	PM	Max	Auto	MT	HT
Sepulveda Boulevard between Slauson Avenue and Green Valley Circle	2,620	3,303	3,303	3,204	66	33
Hannum Avenue between Slauson Avenue and Hannum Avenue	293	852	852	826	17	9
Bristol Parkway between Slauson Avenue and Hannum Avenue	681	615	681	661	14	7
Fox Hills Drive between Hannum Avenue and Green Valley Circle	590	476	590	572	12	6
Bristol Parkway between Hannum Avenue and Green Valley Circle	1,190	824	1,190	1,154	24	12
Sepulveda Boulevard between Green Valley Circle and Centinela Avenue	2,170	2,919	2,919	2,831	58	29
Bristol Parkway between Green Valley Circle and Centinela Avenue	666	658	666	646	13	7
Sepulveda Boulevard n/o Slauson Avenue	2,548	3,084	3,084	2,991	62	31
Hannum Avenue n/o Slauson Avenue	1,779	1,590	1,779	1,726	36	18
Bristol Parkway n/o Slauson Avenue	46	73	73	71	1	1
Buckingham Parkway n/o Slauson Avenue	157	197	197	191	4	2
Fox Hills Drive n/o Hannum Avenue	15	15	15	15	0	0
Green Valley Circle n/o Centinela Avenue	1,226	914	1,226	1,189	25	12
Marina / I-405 NB On-Ramp s/o Slauson Avenue	3,953	2,881	3,953	3,834	79	40
Buckingham Parkway s/o Slauson Avenue	496	902	902	875	18	9
Sepulveda Boulevard s/o Centinela Avenue	3,374	4,331	4,331	4,201	87	43
Slauson Avenue between Sepulveda Boulevard and Hannum Avenue	893	1,075	1,075	1,043	22	11
Slauson Avenue between Hannum Avenue and Marina / I-405 NB On-Ramp	1,840	1,854	1,854	1,798	37	19
Slauson Avenue between Marina / I-405 NB On-Ramp and Bristol Parkway	4,620	3,343	4,620	4,481	92	46
Slauson Avenue between Bristol Parkway and Buckingham Parkway	4,101	2,933	4,101	3,978	82	41
Hannum Avenue between Fox Hills Drive and Bristol Parkway	887	1,123	1,123	1,089	22	11
Green Valley Circle between Sepulveda Boulevard and Fox Hills Drive	764	942	942	914	19	9
Green Valley Circle between Fox Hills Drive and Bristol Parkway	994	754	994	964	20	10
Centinela Avenue between Sepulveda Boulevard and Bristol Parkway	1,757	2,018	2,018	1,957	40	20
Centinela Avenue between Bristol Parkway and Green Valley Circle	2,014	1,972	2,014	1,954	40	20
Slauson Avenue e/o Buckingham Parkway	4,206	3,625	4,206	4,080	84	42
Hannum Avenue e/o Bristol Parkway	636	1,169	1,169	1,134	23	12
Green Valley Circle e/o Bristol Parkway	1,237	876	1,237	1,200	25	12
Centinela Avenue e/o Green Valley Circle	3,015	2,636	3,015	2,925	60	30
Slauson Avenue w/o Sepulveda Boulevard	817	743	817	792	16	8
Hannum Avenue w/o Fox Hills Drive	1,268	815	1,268	1,230	25	13
Centinela Avenue w/o Sepulveda Boulevard	2,272	1,195	2,272	2,204	45	23

TRAFFIC NOISE ANALYSIS TOOL

Project Name: 6201 Bristol Parkway
Analysis Scenario: Existing (2025)
Source of Traffic Volumes: Gibson Transportation

Segment	Ground Type	Distance from Roadway to Receiver (feet)	Speed (mph)			Peak Hour Volume			Peak Hour Noise Level (Leq(h) dBA)	Noise Level dBA CNEL
			Auto	MT	HT	Auto	MT	HT		
Bristol Parkway between Green Valley Circle and Centinela Avenue	Hard	30	35	35	30	646	13	7	65.2	65.5
Bristol Parkway between Hannum Avenue and Green Valley Circle	Hard	30	35	35	30	1154	24	12	67.9	68.2
Bristol Parkway between Slauson Avenue and Hannum Avenue	Hard	30	35	35	30	661	14	7	65.4	65.7
Bristol Parkway n/o Slauson Avenue	Hard	30	35	35	30	71	1	1	55.6	55.9
Buckingham Parkway n/o Slauson Avenue	Hard	30	35	35	30	191	4	2	60.0	60.3
Buckingham Parkway s/o Slauson Avenue	Hard	30	35	35	30	875	18	9	66.7	67.0
Centinela Avenue between Bristol Parkway and Green Valley Circle	Hard	30	35	35	30	1954	40	20	70.0	70.3
Centinela Avenue between Sepulveda Boulevard and Bristol Parkway	Hard	30	35	35	30	1957	40	20	70.0	70.3
Centinela Avenue e/o Green Valley Circle	Hard	30	35	35	30	2925	60	30	71.8	72.1
Centinela Avenue w/o Sepulveda Boulevard	Hard	30	35	35	30	2204	45	23	70.6	70.9
Fox Hills Drive between Hannum Avenue and Green Valley Circle	Hard	30	35	35	30	572	12	6	64.7	65.0
Fox Hills Drive n/o Hannum Avenue	Hard	30	35	35	30	15	0	0	48.8	49.1
Green Valley Circle between Fox Hills Drive and Bristol Parkway	Hard	30	35	35	30	964	20	10	67.0	67.3
Green Valley Circle between Sepulveda Boulevard and Fox Hills Drive	Hard	30	35	35	30	914	19	9	66.7	67.0
Green Valley Circle e/o Bristol Parkway	Hard	30	35	35	30	1200	25	12	67.9	68.2
Green Valley Circle n/o Centinela Avenue	Hard	30	35	35	30	1189	25	12	67.9	68.2
Hannum Avenue between Fox Hills Drive and Bristol Parkway	Hard	30	35	35	30	1089	22	11	67.5	67.8
Hannum Avenue e/o Bristol Parkway	Hard	30	35	35	30	1134	23	12	67.8	68.1
Hannum Avenue n/o Slauson Avenue	Hard	30	35	35	30	1726	36	18	69.6	69.9
Hannum Avenue w/o Fox Hills Drive	Hard	30	35	35	30	1230	25	13	68.0	68.3
Marina / I-405 NB On-Ramp s/o Slauson Avenue	Hard	45	35	35	30	3834	79	40	71.2	71.5
Sepulveda Boulevard between Green Valley Circle and Centinela Avenue	Hard	30	35	35	30	2831	58	29	71.8	72.1
Sepulveda Boulevard between Slauson Avenue and Green Valley Circle	Hard	30	35	35	30	3204	66	33	72.2	72.5
Sepulveda Boulevard n/o Slauson Avenue	Hard	30	35	35	30	2991	62	31	71.9	72.2
Sepulveda Boulevard s/o Centinela Avenue	Hard	30	35	35	30	4201	87	43	73.4	73.7
Slauson Avenue between Bristol Parkway and Buckingham Parkway	Hard	30	35	35	30	3978	82	41	73.1	73.4
Slauson Avenue between Hannum Avenue and Marina / I-405 NB On-Ramp	Hard	30	35	35	30	1798	37	19	69.7	70.0
Slauson Avenue between Marina / I-405 NB On-Ramp and Bristol Parkway	Hard	30	35	35	30	4481	92	46	73.6	73.9
Slauson Avenue between Sepulveda Boulevard and Hannum Avenue	Hard	30	35	35	30	1043	22	11	67.3	67.6
Slauson Avenue e/o Buckingham Parkway	Hard	30	35	35	30	4080	84	42	73.2	73.5
Slauson Avenue w/o Sepulveda Boulevard	Hard	30	35	35	30	792	16	8	66.1	66.4

6201 Bristol Parkway Traffic Segment Volumes

Roadway Segment	AM	PM	Max	Auto	MT	HT
Sepulveda Boulevard between Slauson Avenue and Green Valley Circle	2,620	3,303	3,303	3,204	66	33
Hannum Avenue between Slauson Avenue and Hannum Avenue	293	852	852	826	17	9
Bristol Parkway between Slauson Avenue and Hannum Avenue	681	615	681	661	14	7
Fox Hills Drive between Hannum Avenue and Green Valley Circle	590	476	590	572	12	6
Bristol Parkway between Hannum Avenue and Green Valley Circle	1,190	824	1,190	1,154	24	12
Sepulveda Boulevard between Green Valley Circle and Centinela Avenue	2,170	2,919	2,919	2,831	58	29
Bristol Parkway between Green Valley Circle and Centinela Avenue	666	658	666	646	13	7
Sepulveda Boulevard n/o Slauson Avenue	2,548	3,084	3,084	2,991	62	31
Hannum Avenue n/o Slauson Avenue	1,779	1,590	1,779	1,726	36	18
Bristol Parkway n/o Slauson Avenue	46	73	73	71	1	1
Buckingham Parkway n/o Slauson Avenue	157	197	197	191	4	2
Fox Hills Drive n/o Hannum Avenue	15	15	15	15	0	0
Green Valley Circle n/o Centinela Avenue	1,226	914	1,226	1,189	25	12
Marina / I-405 NB On-Ramp s/o Slauson Avenue	3,953	2,881	3,953	3,834	79	40
Buckingham Parkway s/o Slauson Avenue	496	902	902	875	18	9
Sepulveda Boulevard s/o Centinela Avenue	3,374	4,331	4,331	4,201	87	43
Slauson Avenue between Sepulveda Boulevard and Hannum Avenue	893	1,075	1,075	1,043	22	11
Slauson Avenue between Hannum Avenue and Marina / I-405 NB On-Ramp	1,840	1,854	1,854	1,798	37	19
Slauson Avenue between Marina / I-405 NB On-Ramp and Bristol Parkway	4,620	3,343	4,620	4,481	92	46
Slauson Avenue between Bristol Parkway and Buckingham Parkway	4,101	2,933	4,101	3,978	82	41
Hannum Avenue between Fox Hills Drive and Bristol Parkway	887	1,123	1,123	1,089	22	11
Green Valley Circle between Sepulveda Boulevard and Fox Hills Drive	764	942	942	914	19	9
Green Valley Circle between Fox Hills Drive and Bristol Parkway	994	754	994	964	20	10
Centinela Avenue between Sepulveda Boulevard and Bristol Parkway	1,757	2,018	2,018	1,957	40	20
Centinela Avenue between Bristol Parkway and Green Valley Circle	2,014	1,972	2,014	1,954	40	20
Slauson Avenue e/o Buckingham Parkway	4,206	3,625	4,206	4,080	84	42
Hannum Avenue e/o Bristol Parkway	636	1,169	1,169	1,134	23	12
Green Valley Circle e/o Bristol Parkway	1,237	876	1,237	1,200	25	12
Centinela Avenue e/o Green Valley Circle	3,015	2,636	3,015	2,925	60	30
Slauson Avenue w/o Sepulveda Boulevard	817	743	817	792	16	8
Hannum Avenue w/o Fox Hills Drive	1,268	815	1,268	1,230	25	13
Centinela Avenue w/o Sepulveda Boulevard	2,272	1,195	2,272	2,204	45	23

TRAFFIC NOISE ANALYSIS TOOL

Project Name: 6201 Bristol Parkway
Analysis Scenario: Existing + Project (2025)
Source of Traffic Volumes: Gibson Transportation

Segment	Ground Type	Distance from Roadway to Receiver (feet)	Speed (mph)			Peak Hour Volume			Peak Hour Noise Level (Leq(h) dBA)	Noise Level dBA CNEL
			Auto	MT	HT	Auto	MT	HT		
Bristol Parkway between Green Valley Circle and Centinela Avenue	Hard	30	35	35	30	668	14	7	65.4	65.7
Bristol Parkway between Hannum Avenue and Green Valley Circle	Hard	30	35	35	30	1211	25	12	68.1	68.4
Bristol Parkway between Slauson Avenue and Hannum Avenue	Hard	30	35	35	30	717	15	7	65.8	66.1
Bristol Parkway n/o Slauson Avenue	Hard	30	35	35	30	71	1	1	55.6	55.9
Buckingham Parkway n/o Slauson Avenue	Hard	30	35	35	30	191	4	2	60.0	60.3
Buckingham Parkway s/o Slauson Avenue	Hard	30	35	35	30	875	18	9	66.7	67.0
Centinela Avenue between Bristol Parkway and Green Valley Circle	Hard	30	35	35	30	1976	41	20	70.1	70.4
Centinela Avenue between Sepulveda Boulevard and Bristol Parkway	Hard	30	35	35	30	1952	40	20	70.0	70.3
Centinela Avenue e/o Green Valley Circle	Hard	30	35	35	30	2947	61	30	71.8	72.1
Centinela Avenue w/o Sepulveda Boulevard	Hard	30	35	35	30	2223	46	23	70.6	70.9
Fox Hills Drive between Hannum Avenue and Green Valley Circle	Hard	30	35	35	30	584	12	6	64.8	65.1
Fox Hills Drive n/o Hannum Avenue	Hard	30	35	35	30	15	0	0	48.8	49.1
Green Valley Circle between Fox Hills Drive and Bristol Parkway	Hard	30	35	35	30	979	20	10	67.0	67.3
Green Valley Circle between Sepulveda Boulevard and Fox Hills Drive	Hard	30	35	35	30	948	20	10	66.9	67.2
Green Valley Circle e/o Bristol Parkway	Hard	30	35	35	30	1200	25	12	67.9	68.2
Green Valley Circle n/o Centinela Avenue	Hard	30	35	35	30	1189	25	12	67.9	68.2
Hannum Avenue between Fox Hills Drive and Bristol Parkway	Hard	30	35	35	30	1089	22	11	67.5	67.8
Hannum Avenue e/o Bristol Parkway	Hard	30	35	35	30	1134	23	12	67.8	68.1
Hannum Avenue n/o Slauson Avenue	Hard	30	35	35	30	1737	36	18	69.6	69.9
Hannum Avenue w/o Fox Hills Drive	Hard	30	35	35	30	1241	26	13	68.1	68.4
Marina / I-405 NB On-Ramp s/o Slauson Avenue	Hard	45	35	35	30	3868	80	40	71.2	71.5
Sepulveda Boulevard between Green Valley Circle and Centinela Avenue	Hard	30	35	35	30	2845	59	29	71.8	72.1
Sepulveda Boulevard between Slauson Avenue and Green Valley Circle	Hard	30	35	35	30	3214	66	33	72.2	72.5
Sepulveda Boulevard n/o Slauson Avenue	Hard	30	35	35	30	2995	62	31	71.9	72.2
Sepulveda Boulevard s/o Centinela Avenue	Hard	30	35	35	30	4205	87	43	73.4	73.7
Slauson Avenue between Bristol Parkway and Buckingham Parkway	Hard	30	35	35	30	4000	82	41	73.1	73.4
Slauson Avenue between Hannum Avenue and Marina / I-405 NB On-Ramp	Hard	30	35	35	30	1798	37	19	69.7	70.0
Slauson Avenue between Marina / I-405 NB On-Ramp and Bristol Parkway	Hard	30	35	35	30	4515	93	47	73.7	74.0
Slauson Avenue between Sepulveda Boulevard and Hannum Avenue	Hard	30	35	35	30	1043	22	11	67.3	67.6
Slauson Avenue e/o Buckingham Parkway	Hard	30	35	35	30	4102	85	42	73.3	73.6
Slauson Avenue w/o Sepulveda Boulevard	Hard	30	35	35	30	812	17	8	66.2	66.5

6201 Bristol Parkway Traffic Segment Volumes

Roadway Segment	AM	PM	Max	Auto	MT	HT
Sepulveda Boulevard between Slauson Avenue and Green Valley Circle	2,667	3,313	3,313	3,214	66	33
Hannum Avenue between Slauson Avenue and Hannum Avenue	294	855	855	829	17	9
Bristol Parkway between Slauson Avenue and Hannum Avenue	739	628	739	717	15	7
Fox Hills Drive between Hannum Avenue and Green Valley Circle	602	478	602	584	12	6
Bristol Parkway between Hannum Avenue and Green Valley Circle	1,248	836	1,248	1,211	25	12
Sepulveda Boulevard between Green Valley Circle and Centinela Avenue	2,205	2,933	2,933	2,845	59	29
Bristol Parkway between Green Valley Circle and Centinela Avenue	678	689	689	668	14	7
Sepulveda Boulevard n/o Slauson Avenue	2,571	3,088	3,088	2,995	62	31
Hannum Avenue n/o Slauson Avenue	1,791	1,592	1,791	1,737	36	18
Bristol Parkway n/o Slauson Avenue	46	73	73	71	1	1
Buckingham Parkway n/o Slauson Avenue	157	197	197	191	4	2
Fox Hills Drive n/o Hannum Avenue	15	15	15	15	0	0
Green Valley Circle n/o Centinela Avenue	1,226	914	1,226	1,189	25	12
Marina / I-405 NB On-Ramp s/o Slauson Avenue	3,988	2,888	3,988	3,868	80	40
Buckingham Parkway s/o Slauson Avenue	496	902	902	875	18	9
Sepulveda Boulevard s/o Centinela Avenue	3,440	4,335	4,335	4,205	87	43
Slauson Avenue between Sepulveda Boulevard and Hannum Avenue	893	1,075	1,075	1,043	22	11
Slauson Avenue between Hannum Avenue and Marina / I-405 NB On-Ramp	1,840	1,854	1,854	1,798	37	19
Slauson Avenue between Marina / I-405 NB On-Ramp and Bristol Parkway	4,655	3,350	4,655	4,515	93	47
Slauson Avenue between Bristol Parkway and Buckingham Parkway	4,124	2,937	4,124	4,000	82	41
Hannum Avenue between Fox Hills Drive and Bristol Parkway	887	1,123	1,123	1,089	22	11
Green Valley Circle between Sepulveda Boulevard and Fox Hills Drive	852	977	977	948	20	10
Green Valley Circle between Fox Hills Drive and Bristol Parkway	1,009	720	1,009	979	20	10
Centinela Avenue between Sepulveda Boulevard and Bristol Parkway	1,811	2,012	2,012	1,952	40	20
Centinela Avenue between Bristol Parkway and Green Valley Circle	2,037	1,976	2,037	1,976	41	20
Slauson Avenue e/o Buckingham Parkway	4,229	3,629	4,229	4,102	85	42
Hannum Avenue e/o Bristol Parkway	636	1,169	1,169	1,134	23	12
Green Valley Circle e/o Bristol Parkway	1,237	876	1,237	1,200	25	12
Centinela Avenue e/o Green Valley Circle	3,038	2,640	3,038	2,947	61	30
Slauson Avenue w/o Sepulveda Boulevard	837	740	837	812	17	8
Hannum Avenue w/o Fox Hills Drive	1,279	814	1,279	1,241	26	13
Centinela Avenue w/o Sepulveda Boulevard	2,292	1,193	2,292	2,223	46	23

TRAFFIC NOISE ANALYSIS TOOL

Project Name: 6201 Bristol Parkway
Analysis Scenario: Future (2030)
Source of Traffic Volumes: Gibson Transportation

Segment	Ground Type	Distance from Roadway to Receiver (feet)	Speed (mph)			Peak Hour Volume			Peak Hour Noise Level (Leq(h) dBA)	Noise Level dBA CNEL
			Auto	MT	HT	Auto	MT	HT		
Bristol Parkway between Green Valley Circle and Centinela Avenue	Hard	30	35	35	30	1008	21	10	67.2	67.5
Bristol Parkway between Hannum Avenue and Green Valley Circle	Hard	30	35	35	30	1445	30	15	68.8	69.1
Bristol Parkway between Slauson Avenue and Hannum Avenue	Hard	30	35	35	30	1006	21	10	67.3	67.6
Bristol Parkway n/o Slauson Avenue	Hard	30	35	35	30	75	2	1	55.9	56.2
Buckingham Parkway n/o Slauson Avenue	Hard	30	35	35	30	200	4	2	60.2	60.5
Buckingham Parkway s/o Slauson Avenue	Hard	30	35	35	30	1063	22	11	67.5	67.8
Centinela Avenue between Bristol Parkway and Green Valley Circle	Hard	30	35	35	30	2178	45	22	70.5	70.8
Centinela Avenue between Sepulveda Boulevard and Bristol Parkway	Hard	30	35	35	30	2390	49	25	70.9	71.2
Centinela Avenue e/o Green Valley Circle	Hard	30	35	35	30	3232	67	33	72.2	72.5
Centinela Avenue w/o Sepulveda Boulevard	Hard	30	35	35	30	2592	53	27	71.3	71.6
Fox Hills Drive between Hannum Avenue and Green Valley Circle	Hard	30	35	35	30	602	12	6	64.9	65.2
Fox Hills Drive n/o Hannum Avenue	Hard	30	35	35	30	15	0	0	48.8	49.1
Green Valley Circle between Fox Hills Drive and Bristol Parkway	Hard	30	35	35	30	1032	21	11	67.3	67.6
Green Valley Circle between Sepulveda Boulevard and Fox Hills Drive	Hard	30	35	35	30	977	20	10	67.0	67.3
Green Valley Circle e/o Bristol Parkway	Hard	30	35	35	30	1288	27	13	68.2	68.5
Green Valley Circle n/o Centinela Avenue	Hard	30	35	35	30	1284	26	13	68.2	68.5
Hannum Avenue between Fox Hills Drive and Bristol Parkway	Hard	30	35	35	30	1230	25	13	68.0	68.3
Hannum Avenue e/o Bristol Parkway	Hard	30	35	35	30	1447	30	15	68.9	69.2
Hannum Avenue n/o Slauson Avenue	Hard	30	35	35	30	1808	37	19	69.8	70.1
Hannum Avenue w/o Fox Hills Drive	Hard	30	35	35	30	1347	28	14	68.4	68.7
Marina / I-405 NB On-Ramp s/o Slauson Avenue	Hard	45	35	35	30	4033	83	42	71.4	71.7
Sepulveda Boulevard between Green Valley Circle and Centinela Avenue	Hard	30	35	35	30	3165	65	33	72.3	72.6
Sepulveda Boulevard between Slauson Avenue and Green Valley Circle	Hard	30	35	35	30	3604	74	37	72.7	73.0
Sepulveda Boulevard n/o Slauson Avenue	Hard	30	35	35	30	3424	71	35	72.5	72.8
Sepulveda Boulevard s/o Centinela Avenue	Hard	30	35	35	30	4657	96	48	73.8	74.1
Slauson Avenue between Bristol Parkway and Buckingham Parkway	Hard	30	35	35	30	4251	88	44	73.4	73.7
Slauson Avenue between Hannum Avenue and Marina / I-405 NB On-Ramp	Hard	30	35	35	30	2250	46	23	70.7	71.0
Slauson Avenue between Marina / I-405 NB On-Ramp and Bristol Parkway	Hard	30	35	35	30	5080	105	52	74.2	74.5
Slauson Avenue between Sepulveda Boulevard and Hannum Avenue	Hard	30	35	35	30	1545	32	16	69.0	69.3
Slauson Avenue e/o Buckingham Parkway	Hard	30	35	35	30	4509	93	46	73.7	74.0
Slauson Avenue w/o Sepulveda Boulevard	Hard	30	35	35	30	940	19	10	66.9	67.2

6201 Bristol Parkway Traffic Segment Volumes

Roadway Segment	AM	PM	Max	Auto	MT	HT
Sepulveda Boulevard between Slauson Avenue and Green Valley Circle	2,972	3,715	3,715	3,604	74	37
Hannum Avenue between Slauson Avenue and Hannum Avenue	328	949	949	921	19	9
Bristol Parkway between Slauson Avenue and Hannum Avenue	1,037	822	1,037	1,006	21	10
Fox Hills Drive between Hannum Avenue and Green Valley Circle	621	500	621	602	12	6
Bristol Parkway between Hannum Avenue and Green Valley Circle	1,490	1,175	1,490	1,445	30	15
Sepulveda Boulevard between Green Valley Circle and Centinela Avenue	2,513	3,263	3,263	3,165	65	33
Bristol Parkway between Green Valley Circle and Centinela Avenue	1,039	996	1,039	1,008	21	10
Sepulveda Boulevard n/o Slauson Avenue	2,970	3,530	3,530	3,424	71	35
Hannum Avenue n/o Slauson Avenue	1,864	1,669	1,864	1,808	37	19
Bristol Parkway n/o Slauson Avenue	48	77	77	75	2	1
Buckingham Parkway n/o Slauson Avenue	162	206	206	200	4	2
Fox Hills Drive n/o Hannum Avenue	15	15	15	15	0	0
Green Valley Circle n/o Centinela Avenue	1,324	1,007	1,324	1,284	26	13
Marina / I-405 NB On-Ramp s/o Slauson Avenue	4,158	3,044	4,158	4,033	83	42
Buckingham Parkway s/o Slauson Avenue	650	1,096	1,096	1,063	22	11
Sepulveda Boulevard s/o Centinela Avenue	3,785	4,801	4,801	4,657	96	48
Slauson Avenue between Sepulveda Boulevard and Hannum Avenue	1,407	1,593	1,593	1,545	32	16
Slauson Avenue between Hannum Avenue and Marina / I-405 NB On-Ramp	2,307	2,320	2,320	2,250	46	23
Slauson Avenue between Marina / I-405 NB On-Ramp and Bristol Parkway	5,237	3,905	5,237	5,080	105	52
Slauson Avenue between Bristol Parkway and Buckingham Parkway	4,382	3,171	4,382	4,251	88	44
Hannum Avenue between Fox Hills Drive and Bristol Parkway	1,013	1,268	1,268	1,230	25	13
Green Valley Circle between Sepulveda Boulevard and Fox Hills Drive	820	1,007	1,007	977	20	10
Green Valley Circle between Fox Hills Drive and Bristol Parkway	1,064	824	1,064	1,032	21	11
Centinela Avenue between Sepulveda Boulevard and Bristol Parkway	2,191	2,464	2,464	2,390	49	25
Centinela Avenue between Bristol Parkway and Green Valley Circle	2,245	2,202	2,245	2,178	45	22
Slauson Avenue e/o Buckingham Parkway	4,648	4,049	4,648	4,509	93	46
Hannum Avenue e/o Bristol Parkway	922	1,492	1,492	1,447	30	15
Green Valley Circle e/o Bristol Parkway	1,328	950	1,328	1,288	27	13
Centinela Avenue e/o Green Valley Circle	3,332	2,940	3,332	3,232	67	33
Slauson Avenue w/o Sepulveda Boulevard	969	967	969	940	19	10
Hannum Avenue w/o Fox Hills Drive	1,389	868	1,389	1,347	28	14
Centinela Avenue w/o Sepulveda Boulevard	2,672	1,376	2,672	2,592	53	27

TRAFFIC NOISE ANALYSIS TOOL

Project Name: 6201 Bristol Parkway
Analysis Scenario: Future + Project (2030)
Source of Traffic Volumes: Gibson Transportation

Segment	Ground Type	Distance from Roadway to Receiver (feet)	Speed (mph)			Peak Hour Volume			Peak Hour Noise Level (Leq(h) dBA)	Noise Level dBA CNEL
			Auto	MT	HT	Auto	MT	HT		
Bristol Parkway between Green Valley Circle and Centinela Avenue	Hard	30	35	35	30	1019	21	11	67.2	67.5
Bristol Parkway between Hannum Avenue and Green Valley Circle	Hard	30	35	35	30	1502	31	15	69.0	69.3
Bristol Parkway between Slauson Avenue and Hannum Avenue	Hard	30	35	35	30	1062	22	11	67.5	67.8
Bristol Parkway n/o Slauson Avenue	Hard	30	35	35	30	75	2	1	55.9	56.2
Buckingham Parkway n/o Slauson Avenue	Hard	30	35	35	30	200	4	2	60.2	60.5
Buckingham Parkway s/o Slauson Avenue	Hard	30	35	35	30	1063	22	11	67.5	67.8
Centinela Avenue between Bristol Parkway and Green Valley Circle	Hard	30	35	35	30	2200	45	23	70.5	70.8
Centinela Avenue between Sepulveda Boulevard and Bristol Parkway	Hard	30	35	35	30	2384	49	25	70.9	71.2
Centinela Avenue e/o Green Valley Circle	Hard	30	35	35	30	3254	67	34	72.3	72.6
Centinela Avenue w/o Sepulveda Boulevard	Hard	30	35	35	30	2611	54	27	71.3	71.6
Fox Hills Drive between Hannum Avenue and Green Valley Circle	Hard	30	35	35	30	614	13	6	65.0	65.3
Fox Hills Drive n/o Hannum Avenue	Hard	30	35	35	30	15	0	0	48.8	49.1
Green Valley Circle between Fox Hills Drive and Bristol Parkway	Hard	30	35	35	30	1047	22	11	67.3	67.6
Green Valley Circle between Sepulveda Boulevard and Fox Hills Drive	Hard	30	35	35	30	1011	21	10	67.2	67.5
Green Valley Circle e/o Bristol Parkway	Hard	30	35	35	30	1288	27	13	68.2	68.5
Green Valley Circle n/o Centinela Avenue	Hard	30	35	35	30	1284	26	13	68.2	68.5
Hannum Avenue between Fox Hills Drive and Bristol Parkway	Hard	30	35	35	30	1230	25	13	68.0	68.3
Hannum Avenue e/o Bristol Parkway	Hard	30	35	35	30	1447	30	15	68.9	69.2
Hannum Avenue n/o Slauson Avenue	Hard	30	35	35	30	1820	38	19	69.8	70.1
Hannum Avenue w/o Fox Hills Drive	Hard	30	35	35	30	1358	28	14	68.5	68.8
Marina / I-405 NB On-Ramp s/o Slauson Avenue	Hard	45	35	35	30	4067	84	42	71.5	71.8
Sepulveda Boulevard between Green Valley Circle and Centinela Avenue	Hard	30	35	35	30	3179	66	33	72.3	72.6
Sepulveda Boulevard between Slauson Avenue and Green Valley Circle	Hard	30	35	35	30	3613	75	37	72.7	73.0
Sepulveda Boulevard n/o Slauson Avenue	Hard	30	35	35	30	3428	71	35	72.5	72.8
Sepulveda Boulevard s/o Centinela Avenue	Hard	30	35	35	30	4661	96	48	73.8	74.1
Slauson Avenue between Bristol Parkway and Buckingham Parkway	Hard	30	35	35	30	4273	88	44	73.4	73.7
Slauson Avenue between Hannum Avenue and Marina / I-405 NB On-Ramp	Hard	30	35	35	30	2250	46	23	70.7	71.0
Slauson Avenue between Marina / I-405 NB On-Ramp and Bristol Parkway	Hard	30	35	35	30	5114	105	53	74.2	74.5
Slauson Avenue between Sepulveda Boulevard and Hannum Avenue	Hard	30	35	35	30	1545	32	16	69.0	69.3
Slauson Avenue e/o Buckingham Parkway	Hard	30	35	35	30	4531	93	47	73.7	74.0
Slauson Avenue w/o Sepulveda Boulevard	Hard	30	35	35	30	959	20	10	66.9	67.2

6201 Bristol Parkway Traffic Segment Volumes

Roadway Segment	AM	PM	Max	Auto	MT	HT
Sepulveda Boulevard between Slauson Avenue and Green Valley Circle	3,019	3,725	3,725	3,613	75	37
Hannum Avenue between Slauson Avenue and Hannum Avenue	329	952	952	923	19	10
Bristol Parkway between Slauson Avenue and Hannum Avenue	1,095	835	1,095	1,062	22	11
Fox Hills Drive between Hannum Avenue and Green Valley Circle	633	502	633	614	13	6
Bristol Parkway between Hannum Avenue and Green Valley Circle	1,548	1,187	1,548	1,502	31	15
Sepulveda Boulevard between Green Valley Circle and Centinela Avenue	2,548	3,277	3,277	3,179	66	33
Bristol Parkway between Green Valley Circle and Centinela Avenue	1,051	1,027	1,051	1,019	21	11
Sepulveda Boulevard n/o Slauson Avenue	2,993	3,534	3,534	3,428	71	35
Hannum Avenue n/o Slauson Avenue	1,876	1,671	1,876	1,820	38	19
Bristol Parkway n/o Slauson Avenue	48	77	77	75	2	1
Buckingham Parkway n/o Slauson Avenue	162	206	206	200	4	2
Fox Hills Drive n/o Hannum Avenue	15	15	15	15	0	0
Green Valley Circle n/o Centinela Avenue	1,324	1,007	1,324	1,284	26	13
Marina / I-405 NB On-Ramp s/o Slauson Avenue	4,193	3,051	4,193	4,067	84	42
Buckingham Parkway s/o Slauson Avenue	650	1,096	1,096	1,063	22	11
Sepulveda Boulevard s/o Centinela Avenue	3,851	4,805	4,805	4,661	96	48
Slauson Avenue between Sepulveda Boulevard and Hannum Avenue	1,407	1,593	1,593	1,545	32	16
Slauson Avenue between Hannum Avenue and Marina / I-405 NB On-Ramp	2,307	2,320	2,320	2,250	46	23
Slauson Avenue between Marina / I-405 NB On-Ramp and Bristol Parkway	5,272	3,912	5,272	5,114	105	53
Slauson Avenue between Bristol Parkway and Buckingham Parkway	4,405	3,175	4,405	4,273	88	44
Hannum Avenue between Fox Hills Drive and Bristol Parkway	1,013	1,268	1,268	1,230	25	13
Green Valley Circle between Sepulveda Boulevard and Fox Hills Drive	908	1,042	1,042	1,011	21	10
Green Valley Circle between Fox Hills Drive and Bristol Parkway	1,079	790	1,079	1,047	22	11
Centinela Avenue between Sepulveda Boulevard and Bristol Parkway	2,245	2,458	2,458	2,384	49	25
Centinela Avenue between Bristol Parkway and Green Valley Circle	2,268	2,206	2,268	2,200	45	23
Slauson Avenue e/o Buckingham Parkway	4,671	4,053	4,671	4,531	93	47
Hannum Avenue e/o Bristol Parkway	922	1,492	1,492	1,447	30	15
Green Valley Circle e/o Bristol Parkway	1,328	950	1,328	1,288	27	13
Centinela Avenue e/o Green Valley Circle	3,355	2,944	3,355	3,254	67	34
Slauson Avenue w/o Sepulveda Boulevard	989	964	989	959	20	10
Hannum Avenue w/o Fox Hills Drive	1,400	867	1,400	1,358	28	14
Centinela Avenue w/o Sepulveda Boulevard	2,692	1,374	2,692	2,611	54	27

TRAFFIC NOISE ANALYSIS TOOL

Project Name: 6201 Bristol Parkway
Analysis Scenario: Cumulative (2045)
Source of Traffic Volumes: Gibson Transportation

Segment	Ground Type	Distance from Roadway to Receiver (feet)	Speed (mph)			Peak Hour Volume			Peak Hour Noise Level (Leq(h) dBA)	Noise Level dBA CNEL
			Auto	MT	HT	Auto	MT	HT		
Bristol Parkway between Green Valley Circle and Centinela Avenue	Hard	30	35	35	30	1104	23	11	67.6	67.9
Bristol Parkway between Hannum Avenue and Green Valley Circle	Hard	30	35	35	30	1619	33	17	69.3	69.6
Bristol Parkway between Slauson Avenue and Hannum Avenue	Hard	30	35	35	30	1106	23	11	67.7	68.0
Bristol Parkway n/o Slauson Avenue	Hard	30	35	35	30	83	2	1	56.3	56.6
Buckingham Parkway n/o Slauson Avenue	Hard	30	35	35	30	228	5	2	60.7	61.0
Buckingham Parkway s/o Slauson Avenue	Hard	30	35	35	30	1193	25	12	68.0	68.3
Centinela Avenue between Bristol Parkway and Green Valley Circle	Hard	30	35	35	30	2471	51	25	71.1	71.4
Centinela Avenue between Sepulveda Boulevard and Bristol Parkway	Hard	30	35	35	30	2684	55	28	71.4	71.7
Centinela Avenue e/o Green Valley Circle	Hard	30	35	35	30	3670	76	38	72.8	73.1
Centinela Avenue w/o Sepulveda Boulevard	Hard	30	35	35	30	2861	59	29	71.7	72.0
Fox Hills Drive between Hannum Avenue and Green Valley Circle	Hard	30	35	35	30	686	14	7	65.5	65.8
Fox Hills Drive n/o Hannum Avenue	Hard	30	35	35	30	16	0	0	49.3	49.6
Green Valley Circle between Fox Hills Drive and Bristol Parkway	Hard	30	35	35	30	1177	24	12	67.8	68.1
Green Valley Circle between Sepulveda Boulevard and Fox Hills Drive	Hard	30	35	35	30	1114	23	11	67.6	67.9
Green Valley Circle e/o Bristol Parkway	Hard	30	35	35	30	1468	30	15	68.8	69.1
Green Valley Circle n/o Centinela Avenue	Hard	30	35	35	30	1462	30	15	68.8	69.1
Hannum Avenue between Fox Hills Drive and Bristol Parkway	Hard	30	35	35	30	1393	29	14	68.6	68.9
Hannum Avenue e/o Bristol Parkway	Hard	30	35	35	30	1616	33	17	69.3	69.6
Hannum Avenue n/o Slauson Avenue	Hard	30	35	35	30	2068	43	21	70.4	70.7
Hannum Avenue w/o Fox Hills Drive	Hard	30	35	35	30	1488	31	15	68.9	69.2
Marina / I-405 NB On-Ramp s/o Slauson Avenue	Hard	45	35	35	30	4608	95	48	72.0	72.3
Sepulveda Boulevard between Green Valley Circle and Centinela Avenue	Hard	30	35	35	30	3590	74	37	72.8	73.1
Sepulveda Boulevard between Slauson Avenue and Green Valley Circle	Hard	30	35	35	30	4083	84	42	73.2	73.5
Sepulveda Boulevard n/o Slauson Avenue	Hard	30	35	35	30	3874	80	40	73.0	73.3
Sepulveda Boulevard s/o Centinela Avenue	Hard	30	35	35	30	5287	109	55	74.4	74.7
Slauson Avenue between Bristol Parkway and Buckingham Parkway	Hard	30	35	35	30	4846	100	50	74.0	74.3
Slauson Avenue between Hannum Avenue and Marina / I-405 NB On-Ramp	Hard	30	35	35	30	2521	52	26	71.1	71.4
Slauson Avenue between Marina / I-405 NB On-Ramp and Bristol Parkway	Hard	30	35	35	30	5750	119	59	74.7	75.0
Slauson Avenue between Sepulveda Boulevard and Hannum Avenue	Hard	30	35	35	30	1701	35	18	69.4	69.7
Slauson Avenue e/o Buckingham Parkway	Hard	30	35	35	30	5122	106	53	74.2	74.5
Slauson Avenue w/o Sepulveda Boulevard	Hard	30	35	35	30	998	21	10	67.1	67.4

6201 Bristol Parkway Traffic Segment Volumes

Roadway Segment	AM	PM	Max	Auto	MT	HT
Sepulveda Boulevard between Slauson Avenue and Green Valley Circle	3,364	4,209	4,209	4,083	84	42
Hannum Avenue between Slauson Avenue and Hannum Avenue	373	1,077	1,077	1,045	22	11
Bristol Parkway between Slauson Avenue and Hannum Avenue	1,140	914	1,140	1,106	23	11
Fox Hills Drive between Hannum Avenue and Green Valley Circle	707	571	707	686	14	7
Bristol Parkway between Hannum Avenue and Green Valley Circle	1,669	1,298	1,669	1,619	33	17
Sepulveda Boulevard between Green Valley Circle and Centinela Avenue	2,837	3,701	3,701	3,590	74	37
Bristol Parkway between Green Valley Circle and Centinela Avenue	1,138	1,093	1,138	1,104	23	11
Sepulveda Boulevard n/o Slauson Avenue	3,352	3,994	3,994	3,874	80	40
Hannum Avenue n/o Slauson Avenue	2,132	1,908	2,132	2,068	43	21
Bristol Parkway n/o Slauson Avenue	54	86	86	83	2	1
Buckingham Parkway n/o Slauson Avenue	186	235	235	228	5	2
Fox Hills Drive n/o Hannum Avenue	17	17	17	16	0	0
Green Valley Circle n/o Centinela Avenue	1,507	1,143	1,507	1,462	30	15
Marina / I-405 NB On-Ramp s/o Slauson Avenue	4,751	3,476	4,751	4,608	95	48
Buckingham Parkway s/o Slauson Avenue	725	1,230	1,230	1,193	25	12
Sepulveda Boulevard s/o Centinela Avenue	4,290	5,451	5,451	5,287	109	55
Slauson Avenue between Sepulveda Boulevard and Hannum Avenue	1,541	1,754	1,754	1,701	35	18
Slauson Avenue between Hannum Avenue and Marina / I-405 NB On-Ramp	2,584	2,599	2,599	2,521	52	26
Slauson Avenue between Marina / I-405 NB On-Ramp and Bristol Parkway	5,928	4,407	5,928	5,750	119	59
Slauson Avenue between Bristol Parkway and Buckingham Parkway	4,996	3,611	4,996	4,846	100	50
Hannum Avenue between Fox Hills Drive and Bristol Parkway	1,145	1,436	1,436	1,393	29	14
Green Valley Circle between Sepulveda Boulevard and Fox Hills Drive	935	1,148	1,148	1,114	23	11
Green Valley Circle between Fox Hills Drive and Bristol Parkway	1,213	939	1,213	1,177	24	12
Centinela Avenue between Sepulveda Boulevard and Bristol Parkway	2,456	2,767	2,767	2,684	55	28
Centinela Avenue between Bristol Parkway and Green Valley Circle	2,547	2,499	2,547	2,471	51	25
Slauson Avenue e/o Buckingham Parkway	5,280	4,593	5,280	5,122	106	53
Hannum Avenue e/o Bristol Parkway	1,019	1,666	1,666	1,616	33	17
Green Valley Circle e/o Bristol Parkway	1,513	1,082	1,513	1,468	30	15
Centinela Avenue e/o Green Valley Circle	3,784	3,335	3,784	3,670	76	38
Slauson Avenue w/o Sepulveda Boulevard	1,029	1,015	1,029	998	21	10
Hannum Avenue w/o Fox Hills Drive	1,534	946	1,534	1,488	31	15
Centinela Avenue w/o Sepulveda Boulevard	2,949	1,492	2,949	2,861	59	29

TRAFFIC NOISE ANALYSIS TOOL

Project Name: 6201 Bristol Parkway
Analysis Scenario: Cumulative + Project (2045)
Source of Traffic Volumes: Gibson Transportation

Segment	Ground Type	Distance from Roadway to Receiver (feet)	Speed (mph)			Peak Hour Volume			Peak Hour Noise Level (Leq(h) dBA)	Noise Level dBA CNEL
			Auto	MT	HT	Auto	MT	HT		
Bristol Parkway between Green Valley Circle and Centinela Avenue	Hard	30	35	35	30	1116	23	12	67.6	67.9
Bristol Parkway between Hannum Avenue and Green Valley Circle	Hard	30	35	35	30	1675	35	17	69.5	69.8
Bristol Parkway between Slauson Avenue and Hannum Avenue	Hard	30	35	35	30	1162	24	12	67.9	68.2
Bristol Parkway n/o Slauson Avenue	Hard	30	35	35	30	83	2	1	56.3	56.6
Buckingham Parkway n/o Slauson Avenue	Hard	30	35	35	30	228	5	2	60.7	61.0
Buckingham Parkway s/o Slauson Avenue	Hard	30	35	35	30	1193	25	12	68.0	68.3
Centinela Avenue between Bristol Parkway and Green Valley Circle	Hard	30	35	35	30	2493	51	26	71.1	71.4
Centinela Avenue between Sepulveda Boulevard and Bristol Parkway	Hard	30	35	35	30	2678	55	28	71.4	71.7
Centinela Avenue e/o Green Valley Circle	Hard	30	35	35	30	3693	76	38	72.8	73.1
Centinela Avenue w/o Sepulveda Boulevard	Hard	30	35	35	30	2880	59	30	71.7	72.0
Fox Hills Drive between Hannum Avenue and Green Valley Circle	Hard	30	35	35	30	697	14	7	65.6	65.9
Fox Hills Drive n/o Hannum Avenue	Hard	30	35	35	30	16	0	0	49.3	49.6
Green Valley Circle between Fox Hills Drive and Bristol Parkway	Hard	30	35	35	30	1191	25	12	67.9	68.2
Green Valley Circle between Sepulveda Boulevard and Fox Hills Drive	Hard	30	35	35	30	1148	24	12	67.7	68.0
Green Valley Circle e/o Bristol Parkway	Hard	30	35	35	30	1468	30	15	68.8	69.1
Green Valley Circle n/o Centinela Avenue	Hard	30	35	35	30	1462	30	15	68.8	69.1
Hannum Avenue between Fox Hills Drive and Bristol Parkway	Hard	30	35	35	30	1393	29	14	68.6	68.9
Hannum Avenue e/o Bristol Parkway	Hard	30	35	35	30	1616	33	17	69.3	69.6
Hannum Avenue n/o Slauson Avenue	Hard	30	35	35	30	2080	43	21	70.4	70.7
Hannum Avenue w/o Fox Hills Drive	Hard	30	35	35	30	1499	31	15	68.9	69.2
Marina / I-405 NB On-Ramp s/o Slauson Avenue	Hard	45	35	35	30	4642	96	48	72.0	72.3
Sepulveda Boulevard between Green Valley Circle and Centinela Avenue	Hard	30	35	35	30	3604	74	37	72.8	73.1
Sepulveda Boulevard between Slauson Avenue and Green Valley Circle	Hard	30	35	35	30	4092	84	42	73.2	73.5
Sepulveda Boulevard n/o Slauson Avenue	Hard	30	35	35	30	3878	80	40	73.0	73.3
Sepulveda Boulevard s/o Centinela Avenue	Hard	30	35	35	30	5291	109	55	74.4	74.7
Slauson Avenue between Bristol Parkway and Buckingham Parkway	Hard	30	35	35	30	4868	100	50	74.0	74.3
Slauson Avenue between Hannum Avenue and Marina / I-405 NB On-Ramp	Hard	30	35	35	30	2521	52	26	71.1	71.4
Slauson Avenue between Marina / I-405 NB On-Ramp and Bristol Parkway	Hard	30	35	35	30	5784	119	60	74.7	75.0
Slauson Avenue between Sepulveda Boulevard and Hannum Avenue	Hard	30	35	35	30	1701	35	18	69.4	69.7
Slauson Avenue e/o Buckingham Parkway	Hard	30	35	35	30	5144	106	53	74.2	74.5
Slauson Avenue w/o Sepulveda Boulevard	Hard	30	35	35	30	1018	21	10	67.2	67.5

6201 Bristol Parkway Traffic Segment Volumes

Roadway Segment	AM	PM	Max	Auto	MT	HT
Sepulveda Boulevard between Slauson Avenue and Green Valley Circle	3,411	4,219	4,219	4,092	84	42
Hannum Avenue between Slauson Avenue and Hannum Avenue	374	1,080	1,080	1,048	22	11
Bristol Parkway between Slauson Avenue and Hannum Avenue	1,198	927	1,198	1,162	24	12
Fox Hills Drive between Hannum Avenue and Green Valley Circle	719	573	719	697	14	7
Bristol Parkway between Hannum Avenue and Green Valley Circle	1,727	1,310	1,727	1,675	35	17
Sepulveda Boulevard between Green Valley Circle and Centinela Avenue	2,872	3,715	3,715	3,604	74	37
Bristol Parkway between Green Valley Circle and Centinela Avenue	1,150	1,124	1,150	1,116	23	12
Sepulveda Boulevard n/o Slauson Avenue	3,375	3,998	3,998	3,878	80	40
Hannum Avenue n/o Slauson Avenue	2,144	1,910	2,144	2,080	43	21
Bristol Parkway n/o Slauson Avenue	54	86	86	83	2	1
Buckingham Parkway n/o Slauson Avenue	186	235	235	228	5	2
Fox Hills Drive n/o Hannum Avenue	17	17	17	16	0	0
Green Valley Circle n/o Centinela Avenue	1,507	1,143	1,507	1,462	30	15
Marina / I-405 NB On-Ramp s/o Slauson Avenue	4,786	3,483	4,786	4,642	96	48
Buckingham Parkway s/o Slauson Avenue	725	1,230	1,230	1,193	25	12
Sepulveda Boulevard s/o Centinela Avenue	4,356	5,455	5,455	5,291	109	55
Slauson Avenue between Sepulveda Boulevard and Hannum Avenue	1,541	1,754	1,754	1,701	35	18
Slauson Avenue between Hannum Avenue and Marina / I-405 NB On-Ramp	2,584	2,599	2,599	2,521	52	26
Slauson Avenue between Marina / I-405 NB On-Ramp and Bristol Parkway	5,963	4,414	5,963	5,784	119	60
Slauson Avenue between Bristol Parkway and Buckingham Parkway	5,019	3,615	5,019	4,868	100	50
Hannum Avenue between Fox Hills Drive and Bristol Parkway	1,145	1,436	1,436	1,393	29	14
Green Valley Circle between Sepulveda Boulevard and Fox Hills Drive	1,023	1,183	1,183	1,148	24	12
Green Valley Circle between Fox Hills Drive and Bristol Parkway	1,228	905	1,228	1,191	25	12
Centinela Avenue between Sepulveda Boulevard and Bristol Parkway	2,510	2,761	2,761	2,678	55	28
Centinela Avenue between Bristol Parkway and Green Valley Circle	2,570	2,503	2,570	2,493	51	26
Slauson Avenue e/o Buckingham Parkway	5,303	4,597	5,303	5,144	106	53
Hannum Avenue e/o Bristol Parkway	1,019	1,666	1,666	1,616	33	17
Green Valley Circle e/o Bristol Parkway	1,513	1,082	1,513	1,468	30	15
Centinela Avenue e/o Green Valley Circle	3,807	3,339	3,807	3,693	76	38
Slauson Avenue w/o Sepulveda Boulevard	1,049	1,012	1,049	1,018	21	10
Hannum Avenue w/o Fox Hills Drive	1,545	945	1,545	1,499	31	15
Centinela Avenue w/o Sepulveda Boulevard	2,969	1,490	2,969	2,880	59	30

I.4 Operational Noise Calculations

6201 Bristol Parkway

Composite Noise Levels

Exterior

Receptor Location	Calculated Project-Related Noise Levels (dBA)			Project Composite Noise Levels, (dBA)	Ambient Noise Levels, (dBA)	Ambient Plus Project Composite Noise Levels, (dBA)	Increase in Noise Levels Due to Project, (dBA)	Significance Threshold	Significant Impact?
	Mechanical	Parking	Loading Dock						
R1	50.9	34.0	49.7	53.4	63.8	64.2	0.4	68.8	No
R2	53.4	32.4	48.8	54.7	56.5	58.7	2.2	61.5	No
R3	50.9	46.0	38.6	52.3	61.7	62.2	0.5	66.7	No
R4	51.8	40.0	43.5	52.6	63.7	64.0	0.3	68.7	No
R5	49.7	48.5	50.9	54.6	66.2	66.5	0.3	71.2	No

NOTES:

a Receptor R4 is an outdoor sensitive receptor, thus no interior analysis is possible for this receptor.

SOURCE: ESA, 2025.

Interior with Windows Open

Receptor Location	Calculated Project-Related Noise Levels (dBA)			Project Composite Noise Levels, (dBA)	Ambient Noise Levels (dBA)	Ambient Plus Project Composite Noise	Increase in Noise Levels Due to Project,	Significance Threshold	Significant Impact?
	Mechanical	Parking	Loading Dock						
R1	37.9	21.0	36.7	40.4	63.8	63.8	0.0	68.8	No
R2	40.4	19.4	35.8	41.7	56.5	56.6	0.1	61.5	No
R3	37.9	33.0	25.6	39.3	61.7	61.7	0.0	66.7	No
R5	36.7	35.5	37.9	41.6	66.2	66.2	0.0	71.2	No

NOTES:

a Receptor R4 is an outdoor sensitive receptor, thus no interior analysis is possible for this receptor.

SOURCE: ESA, 2025.

Interior with Windows Closed

Receptor Location	Calculated Project-Related Noise Levels (dBA)			Project Composite Noise Levels,	Ambient Noise Levels (dBA)	Ambient Plus Project Composit	Increase in Noise Levels Due to	Significance Threshold	Significant Impact?
	Mechanical	Parking	Loading Dock						
R1	25.9	9.0	24.7	28.4	63.8	63.8	0.0	68.8	No
R2	28.4	7.4	23.8	29.7	56.5	56.5	0.0	61.5	No
R3	25.9	21.0	13.6	27.3	61.7	61.7	0.0	66.7	No
R5	24.7	23.5	25.9	29.6	66.2	66.2	0.0	71.2	No

NOTES:

a Receptor R4 is an outdoor sensitive receptor, thus no interior analysis is possible for this receptor.

SOURCE: ESA, 2025.

Project: 6201 Bristol Parkway

Loading Dock and Trash Collection Area Noise Calculations

Receptor Location	R1	
Loading Dock and Trash Collection Area Noise Levels	59.2	dBA
Reference Distance	50	ft
Distance to Receptor	150	ft
	-10	dBA
	49.7	dBA
Noise Reduction by Project buildings		dBA
Noise Reduction by Existing/Proposed Barriers		dBA
Noise Levels at R1	**49.7**	dBA

Receptor Location	R2	
Loading Dock and Trash Collection Area Noise Levels	59.2	dBA
Reference Distance	50	ft
Distance to Receptor	165	ft
	-10	dBA
	48.8	dBA
Noise Reduction by Project buildings	0	dBA
Noise Reduction by Existing/Proposed Barriers or Buildings		dBA
Noise Levels at R2	**48.8**	dBA

Receptor Location	R3	
Loading Dock and Trash Collection Area Noise Levels	59.2	dBA
Reference Distance	50	ft
Distance to Receptor	170	ft
	-11	dBA
	48.6	dBA
Noise Reduction by Project buildings	10	dBA
Noise Reduction by Existing/Proposed Barriers		dBA
Noise Levels at R3	**38.6**	dBA

Receptor Location	R4	
Loading Dock and Trash Collection Area Noise Levels	59.2	dBA
Reference Distance	50	ft
Distance to Receptor	305	ft
	-16	dBA
	43.5	dBA
Noise Reduction by Project buildings		dBA
Noise Reduction by Existing/Proposed Barriers		dBA
Noise Levels at R4	**43.5**	dBA

Receptor Location	R5	
Loading Dock and Trash Collection Area Noise Levels	59.2	dBA
Reference Distance	50	ft

Project: 6201 Bristol Parkway

Mechanical Equipment Noise Calculations

Receptor Location	R1	
Mechanical Equipment Noise Levels	81.9	dBA
Reference Distance	5	ft
Distance to Receptor	100	ft
	-26	dBA
	55.9	dBA
Noise Reduction by Building/Enclosure of HVAC	5	dBA
Noise Levels at R1	**50.9**	dBA

Receptor Location	R2	
Mechanical Equipment Noise Levels	81.9	dBA
Reference Distance	5	ft
Distance to Receptor	75	ft
	-24	dBA
	58.4	dBA
Noise Reduction by Building/Enclosure of HVAC	5	dBA
Noise Levels at R4	**53.4**	dBA

Receptor Location	R3	
Mechanical Equipment Noise Levels	81.9	dBA
Reference Distance	5	ft
Distance to Receptor	100	ft
	-26	dBA
	55.9	dBA
Noise Reduction by Building/Enclosure of HVAC	5	dBA
Noise Levels at R3	**50.9**	dBA

Receptor Location	R4	
Mechanical Equipment Noise Levels	81.9	dBA
Reference Distance	5	ft
Distance to Receptor	90	ft
	-25	dBA
	56.8	dBA
Noise Reduction by Building/Enclosure of HVAC	5	dBA
Noise Levels at R4	**51.8**	dBA

Receptor Location	R5	
Mechanical Equipment Noise Levels	81.9	dBA
Reference Distance	5	ft
Distance to Receptor	115	ft
	-27	dBA
	54.7	dBA
Noise Reduction by NOISE-PDF-2	0	dBA
Noise Reduction by Building/Enclosure of HVAC	5	dBA
Noise Levels at R4	**49.7**	dBA

* Exterior reference noise levels for air condenser units, fans, and related equipment, the primary sources of noise from fixed mechanical equipment, would be 81.9 dBA Leq measured at a distance of 5 feet (based on noise data from large shopping center projects in Southern California). Refer to: City of Moreno Valley, Moreno Valley Walmart Noise Impact Analysis, Table 9-1, Page 71, February 10, 2015; and City of Pomona, Pomona Ranch Plaza Walmart Expansion Project, Table 4.4-5, Pg. 4.4-33, August 2014.

** Distance to receptors assumes that mechanical equipment would be located on the rooftop of the nearest Project Building. Distance of the receptor to the nearest Building rooftop calcualted using the Pythagorean theorem ($a^2+b^2=c^2$)

***Assumes noise from the closest Project building mechanical equiment to each receptor

Project: 6201 Bristol Parkway

Parking Structure Noise

Receptor Location	R1	
Parking Structure Noise Level	52.0	dBA
Reference Distance	50	ft
Distance to Receptor	400	ft
	-18	dBA
	34.0	dBA
Noise Reduction by Existing Buildings	0	dBA
Noise Levels at R1	**34**	dBA

Receptor Location	R2	
Parking Structure Noise Level	52.0	dBA
Reference Distance	50	ft
Distance to Receptor	85	ft
	-5	dBA
	47.4	dBA
Noise Reduction by Existing Buildings	15	dBA
Noise Levels at R2	**32**	dBA

Receptor Location	R3	
Parking Structure Noise Level	52.0	dBA
Reference Distance	50	ft
Distance to Receptor	100	ft
	-6	dBA
	46.0	dBA
Noise Reduction by Existing Buildings	0	dBA
Noise Levels at R3	**46.0**	dBA

Receptor Location	R4	
Parking Structure Noise Level	52.0	dBA
Reference Distance	50	ft
Distance to Receptor	200	ft
	-12	dBA
	40.0	dBA
Noise Reduction by Existing Buildings	0	dBA
Noise Levels at R4	**40.0**	dBA

Receptor Location	R5	
Parking Structure Noise Level	52.0	dBA
Reference Distance	50	ft
Distance to Receptor	75	ft
	-4	dBA
	48.5	dBA
Noise Reduction by NOISE-PDF-2		dBA
Noise Reduction by Existing Buildings	0	dBA
Noise Levels at R4	**48.5**	dBA

Appendix J
Fire Flow Capacity Analysis

28 August 2025

MEMORANDUM

To: David Montgomery, Culver City Fire Department

From: Christopher D. Pittner, P.E., QISP
Tyler Colyer, P.E.

Subject: Fire Flow Capacity Analysis
6201-6299 Bristol Parkway, Culver City, California
(EKI C40307.00)

EKI Environment & Water, Inc. (EKI) is pleased to submit this memorandum to summarize our findings for the 6201-6299 Bristol Parkway Development Project (Project) fire flow capacity analysis. This study was performed to support TA Group, Inc. (Client) with the Golden State Water Company (GSWC) application for water service.

The results below summarize (1) the available fire flow capacity on existing 10- and 12-inch water mains along Bristol Parkway and Green Valley Circle, respectively, and (2) the required fire flow per the California Fire Code (CFC) for the Project based on current conceptual plans.

We request that the Culver City Fire Department Fire Marshal (Fire Marshal) review these findings and provide an initial determination about the required fire flow for the Project. The fire flow analysis will be updated based on this initial determination, as needed.

BACKGROUND

The Project will be developed on a 7.05-acre site located at 6201-6299 Bristol Parkway in Culver City, California (City). The Project would include the demolition of an existing office building on the project site and the construction of a new, 8-story mixed use development with 846 total multi-family residential (MFR) units (810 market rate units and 36 affordable units), 11,406 square feet of retail space, 1,201 off-street parking spaces, and a variety of amenities including a gym, pool, and co-working space.

FIRE-FLOW REQUIREMENTS

As seen in **Attachment A** and summarized below in Table 1, per email correspondence dated 30 October 2024, MVE Architects have provided the planned occupancy designations, types of construction, total square footage, and other information in support of fire flow requirement calculations.

Per CFC B104.3, for Type 1A construction, the fire flow calculation area shall be calculated as the area of the three largest successive floors. For the Project, this results in a total area greater than 166,501 square feet (sqft). The fire flow calculation area for the Type IIIA garage is unmodified and is greater than 295,901 sqft.

Table 1 – Planned Occupancy Designation

Location	Occupancy Designation (Floor)	Area (sqft)
Total Area of Parking Garage	Type I-A / S-2 - (Level-B to 8)	534,095
Residence	Type I-A / R-2 - (Level-1 to 3) & (South of Garage Level 4 to 8)	304,425
Residence	Type III-A / R-2 - (Level-4 to 8)	662,862
Total Area of Residence	Type I-A & III-A / R-2 - (Level-1 to 8)	**967,287**[1]

Thus, as seen in **Attachment B**, per CFC Tables B105.1(2) and B105.2, the Type IA and IIIA building types require fire flows of 6,000 gallons per minute (gpm) for a duration of four hours. This flow rate can be reduced to 25% of that value with the installation of a National Fire Protection Agency (NFPA) 13 compliant automatic sprinkler system in accordance with Section 903.3.1.1, which is planned for this Project. Thus, the total fire flow requirement for the Project is calculated to be 1,500 gpm for four hours.

OFF-SITE FIRE FLOW

As seen in **Attachment C**, two fire flow tests have been conducted by the GSWC in support of the Project. For the hydrant on the 10-inch diameter water main located on Bristol Parkway, the fire flow availability is approximately 4,111 gpm with a 20 pound per square inch (psi) residual pressure. For the hydrant on the 12-inch diameter water main located on Green Valley Circle, the fire flow availability is approximately 5,000 gpm with a 20 psi residual pressure. Based on this review of the hydrant flow test data, the City's water distribution system should meet the required fire flow of 1,500 gpm for the Project without the need for additional system improvements.

ON-SITE FIRE FLOW

The backflow assembly for fire service shall be installed following GSWC standard detail P-35B and shall be from a manufacturer on the University of Southern California list of Approved Backflow Prevention Assemblies (including Watts, Ames, or Zurn). As seen in **Attachment D**, the head loss through an example 8-inch backflow assembly is approximately 5 psi at 1,500 gpm. Based on preliminary calculations for head loss through the double check valve assembly and on-site piping, it is recommended that an 8-inch diameter pipe be installed to provide 1,500 gpm at the furthest hydrant while maintaining 20 psi residual pressure.[2]

As seen in **Attachment E**, the Project has two hydrants located directly adjacent to the property line. Additionally, a planned fire lane is shown along the western boundary of the property with three hydrants

[1] The draft Project CEQA document dated August 2025 shows an increase to 1,023,015 sqft of residential floor area. The fire flow calculations herein are unchanged from previous area estimates as the area of the three largest floors would still be above the maximum size bin per CFC B104.3 for Type IA and IIIA construction.
[2] Methods and formulas used in determining fire flow data shall conform to NFPA291 Recommended Practice for Fire Flow Testing and Marking of Hydrants, 1995 Edition.

installed. Based on these preliminary assumptions, the Project is compliant with CFC Appendix C for hydrant location and distribution.

Pipe sizing will be refined as the Project's fire suppression system design is confirmed as the pressure and flow at the fire suppression system point of connection likely drives design requirements for on-site infrastructure.

CONCLUSIONS

Based on the hydrant flow test data, review of applicable regulations, and analysis conducted, the Project is compliant with the CFC **(Attachment F)** and Culver City Fire Code Chapter 9.02 with the existing water system infrastructure in conjunction with on-site hydrants and fire suppression system. No additional improvements to GSWC infrastructure have been identified to increase fire flow availability and it is assumed that no GSWC water system modeling analysis is required to support the Project. We request that the Fire Marshal review this assessment and provide guidance on any additional requirements not discussed herein.

Attachments

Attachment A – Email Correspondence from MVE Architects, "Required Information for Plumbing Design", dated 30 October 2024.

Attachment B – California Fire Code Appendix B – Fire-Flow Requirements for Buildings

Attachment C – Information on Fire Flow Availability for Building Permit

Attachment D – Example Double Check Detector Assembly Cutsheet – Zurn Model 350DA

Attachment E – Level 3 Plan (Site Plan), MVE + Partners, dated 11 November 2024

Attachment F – California Fire Code Appendix C – Fire Hydrant Locations and Distribution

References

California Code of Regulations, Title 24, Part 9 – California Fire Code, 2019.

Culver City Municipal Code, Chapter 9.02: Fire Prevention.

ESA, 2025. Draft 6201 Bristol Parkway Project, CEQA Guidelines Section 15168(c) Clearance, Prepared for City of Culver City, prepared by ESA, dated August 2025.

Attachment A

Email Correspondence from MVE Architects, “Required Information for Plumbing Design”, dated 30 October 2024.

Jay Ruby

From: Hesam Khanaman <hkhanaman@mve-architects.com>
Sent: Thursday, October 31, 2024 10:26 AM
To: Jay Ruby; Chris Smith; Oscar Ponce de Leon; Raymond Albanesi; Matt Uyeda; Nate Johnson
Cc: Alfonso Toledo; Amanda Payne; Jose Martinez
Subject: RE: 1637 Bristol Parkway - Required Information for Plumbing Design
Attachments: 2024-1031 _ Bristol Park _ Code Analysis and Area Calcs to Jay.pdf

Follow Up Flag: Follow up
Flag Status: Flagged

Jay
See my responses below in red. Also see attached for reference as needed. Thank you.

Hesam Khanaman
Project Manager

MVE + PARTNERS 50
Irvine | Los Angeles | San Francisco | Denver | Mexico
T 949.809.3388
www.mve-architects.com

From: Jay Ruby <Jay@urbresource.com>
Sent: Wednesday, October 30, 2024 11:50 AM
To: Chris Smith <smithc@mve-architects.com>; Oscar Ponce de Leon <oscar.poncedeleon@ampam.com>; Raymond Albanesi <ralbanesi@mve-architects.com>; Hesam Khanaman <hkhanaman@mve-architects.com>; Matt Uyeda <matt@burton-studio.com>; Nate Johnson <njohnson@redallc.com>
Cc: Alfonso Toledo <Alfonso.Toledo@ampam.com>; Amanda Payne <amanda.payne@ampam.com>; Jose Martinez <Jose.Martinez@ampam.com>
Subject: RE: 1637 Bristol Parkway - Required Information for Plumbing Design

Paul and Raymond
Please provide the following data as required to request fire flow tests from Golden State Water co.

- Occupancy designations –
  (**MVE:** Main occupancies of the building includes: Occupancy **S-2** for the garage and Occupancy **R-2** for the residence portion of the building. (In addition to the main occupancy we have accessory occupancy where is less than 10% of the main building occupancy @: Occupancy A3 for the Pool and pool deck area / Occupancy A2 for the amenity and Market portion of the project / Occupancy B for leasing area – Not sure if you need to account for these accessory occupancies)

- Type of Construction (residential vs garage) –
  (**MVE:** Construction **Type I-A** for the entire 9 levels of garage (level-B through Level-8), plus the two levels of Gym, Leasing, and Market volumes, in addition to all residence located 'paper' south of the Garage at Level-4 to level-8, as well all residence on Level-1 through 3. (in short: the entire garage from Level-B to Roof and its south adjacent dwellings at upper levels-4 to 8, as well as all spaces below level-4 are Type I-A construction).

Construction **Type III-A** for the entire residence portion of the project from Level-4 to Level-8, except dwelling units 'paper' south of the garage at Level-4 to Level-8.

- Total Square footages (maybe broken down between residential and parking structure). Will you have separate fire sections of the building for flow calcs, or will it be based on total building? –
- (**MVE:** Fire flow calc to include the entire building. See building calcs below.)

Total Area of Parking Garage - Type I-A / S-2 - (Level-B to 8): **485,946 SQF**
Total Area of Gym - Type I-A / A-3 - (Level-2 and 3): **7,0040 SQF**
Total Area of Market - Type I-A / A-3 - (Level-3): **3,729 SQF**
Total Area of leasing - Type I-A / A-3 - (Level-3): **5,930 SQF**
Total Area of Amenity - Type I-A / A-3 - (Level-8): **5,554 SQF**
Total Area of Pool - Type I-A / A-3 - (Level-8): **16,164 SQF**

Residence - Type I-A / R-2 - (Level-1 to 3) & (south of garage Level 4 to 8: **304,425 SQF**
Residence - Type III-A / R-2 - (Level-4 to 8): **662,862 SQF**
Total Area of residence - Type I-A & III-A / R-2 - (Level-1 to 8): 967,287 SQF

- Number of stories –
  (**MVE: 5 levels of Type III-A** construction over/ **3 levels of Type I-A construction**: Total of **8 story Building**)
  Project contains 3 story of type I-A construction on paper left side of the garage vs. 1 story on the right side of the garage due to sloped side as you know. See attached section for clarification.

Thanks
Jay

JAY RUBY, PRESIDENT
URBAN RESOURCE
CONSULTING CIVIL ENGINEERS

CELL PHONE 949-910-5190 (CURRENT CONTACT #)

2923 Saturn Street, Suite H
Brea, CA 92821
949-727-9095 Phone 949-387-8056 Direct
949-727-9098 Fax
jay@urbresource.com

From: Chris Smith <smithc@mve-architects.com>
Sent: Wednesday, October 30, 2024 11:34 AM
To: Oscar Ponce de Leon <oscar.poncedeleon@ampam.com>; Raymond Albanesi <ralbanesi@mve-architects.com>; Hesam Khanaman <hkhanaman@mve-architects.com>; Jay Ruby <Jay@urbresource.com>; Matt Uyeda <matt@burton-studio.com>; Nate Johnson <njohnson@redallc.com>
Cc: Alfonso Toledo <Alfonso.Toledo@ampam.com>; Amanda Payne <amanda.payne@ampam.com>; Jose Martinez <Jose.Martinez@ampam.com>
Subject: RE: 1637 Bristol Parkway - Required Information for Plumbing Design

Oscar,

See Architectural responses below from our meeting.

Attachment B

California Fire Code Appendix B – Fire-Flow Requirements for Buildings

California Fire Code 2019

Appendix B Fire-Flow Requirements for Buildings

CALIFORNIA FIRE CODE — MATRIX ADOPTION TABLE
APPENDIX B — FIRE-FLOW REQUIREMENTS FOR BUILDINGS

(Matrix Adoption Tables are nonregulatory, intended only as an aid to the code user.
See Chapter 1 for state agency authority and building applications.)

Adopting Agency	BSC	BSC-CG	SFM		HCD			DSA		OSHPD						BSCC	DPH	AGR	DWR	CEC	CA	SL	SLC
			T-24	T-19*	1	2	1/AC	AC	SS	1	1R	2	3	4	5								
Adopt Entire Chapter																							
Adopt Entire Chapter as amended (amended sections listed below)			X																				
Adopt only those sections that are listed below																							
[California Code of Regulations, Title 19, Division 1]																							
Chapter / Section																							
Table B105.1(1)			X																				
B105.2			X																				

The provisions contained in this appendix are not mandatory unless specifically referenced in the adopting ordinance or legislation of the jurisdiction.

User note:

About this appendix: *Appendix B provides a tool for the use of jurisdictions in establishing a policy for determining fire-flow requirements in accordance with Section 507.3. The determination of required fire flow is not an exact science, but having some level of information provides a consistent way of choosing the appropriate fire flow for buildings throughout a jurisdiction. The primary tool used in this appendix is a table that presents fire flow based on construction type and building area based on the correlation of the Insurance Services Office (ISO) method and the construction types used in the International Building Code®.*

Section B101 General

B101.1 Scope
The procedure for determining fire-flow requirements for buildings or portions of buildings hereafter constructed shall be in accordance with this appendix. This appendix does not apply to structures other than buildings.

Section B102 Definitions

B102.1 Definitions
For the purpose of this appendix, certain terms are defined as follows:

FIRE FLOW. The flow rate of a water supply, measured at 20 pounds per square inch (psi) (138 kPa) residual pressure, that is available for fire fighting.

FIRE-FLOW CALCULATION AREA. The floor area, in square feet (m^2), used to determine the required fire flow.

Section B103 Modifications

B103.1 Decreases

The fire code official is authorized to reduce the fire-flow requirements for isolated buildings or a group of buildings in rural areas or small communities where the development of full fire-flow requirements is impractical.

B103.2 Increases

The fire code official is authorized to increase the fire-flow requirements where conditions indicate an unusual susceptibility to group fires or conflagrations. An increase shall be not more than twice that required for the building under consideration.

B103.3 Areas Without Water Supply Systems

For information regarding water supplies for fire-fighting purposes in rural and suburban areas in which adequate and reliable water supply systems do not exist, the fire code official is authorized to utilize NFPA 1142.

Section B104 Fire-Flow Calculation Area

B104.1 General

The fire-flow calculation area shall be the total floor area of all floor levels within the exterior walls, and under the horizontal projections of the roof of a building, except as modified in Section B104.3.

B104.2 Area Separation

Portions of buildings that are separated by fire walls without openings, constructed in accordance with the *California Building Code*, are allowed to be considered as separate fire-flow calculation areas.

B104.3 Type IA and Type IB Construction

The fire-flow calculation area of buildings constructed of Type IA and Type IB construction shall be the area of the three largest successive floors.

Exception: Fire-flow calculation area for open parking garages shall be determined by the area of the largest floor.

Section B105 Fire-Flow Requirements for Buildings

B105.1 One- And Two-Family Dwellings, Group R-3 and R-4 Buildings and Townhouses

The minimum fire-flow and flow duration requirements for one- and two-family dwellings, Group R-3 and R-4 buildings and townhouses shall be as specified in Tables B105.1(1) and B105.1(2).

TABLE B105.1(1)
REQUIRED FIRE FLOW FOR ONE- AND TWO-FAMILY DWELLINGS, GROUP R-3 AND R-4 BUILDINGS AND TOWNHOUSES

FIRE-FLOW CALCULATION AREA (square feet)	AUTOMATIC SPRINKLER SYSTEM (Design Standard)	MINIMUM FIRE FLOW (gallons per minute)	FLOW DURATION (hours)
0—3,600	No automatic sprinkler system	1,000	1
3,601 and greater	No automatic sprinkler system	Value in Table B105.1(2)	Duration in Table B105.1(2) at the required fire-flow rate
0—3,600	Section 903.3.1.3 of the *California Fire Code* or Section 313.3 of the *California Residential Code*	500	$^1/_2$
3,601 and greater	Section 903.3.1.3 of the *California Fire Code* or Section 313.3 of the *California Residential Code*	$^1/_2$ value in Table B105.1(2)	1

For SI: 1 square foot = 0.0929 m^2, 1 gallon per minute = 3.785 L/m.

TABLE B105.1(2)
REFERENCE TABLE FOR TABLES B105.1(1) AND B105.2

FIRE-FLOW CALCULATION AREA (square feet)					FIRE FLOW (gallons per minute)[b]	FLOW DURATION (hours)
Type IA and IB[a]	Type IIA and IIIA[a]	Type IV and V-A[a]	Type IIB and IIIB[a]	Type V-B[a]		
0-22,700	0-12,700	0-8,200	0-5,900	0-3,600	1,500	2
22,701-30,200	12,701-17,000	8,201-10,900	5,901-7,900	3,601-4,800	1,750	
30,201-38,700	17,001-21,800	10,901-12,900	7,901-9,800	4,801-6,200	2,000	
38,701-48,300	21,801-24,200	12,901-17,400	9,801-12,600	6,201-7,700	2,250	
48,301-59,000	24,201-33,200	17,401-21,300	12,601-15,400	7,701-9,400	2,500	
59,001-70,900	33,201-39,700	21,301-25,500	15,401-18,400	9,401-11,300	2,750	
70,901-83,700	39,701-47,100	25,501-30,100	18,401-21,800	11,301-13,400	3,000	3
83,701-97,700	47,101-54,900	30,101-35,200	21,801-25,900	13,401-15,600	3,250	
97,701-112,700	54,901-63,400	35,201-40,600	25,901-29,300	15,601-18,000	3,500	
112,701-128,700	63,401-72,400	40,601-46,400	29,301-33,500	18,001-20,600	3,750	
128,701-145,900	72,401-82,100	46,401-52,500	33,501-37,900	20,601-23,300	4,000	4
145,901-164,200	82,101-92,400	52,501-59,100	37,901-42,700	23,301-26,300	4,250	
164,201-183,400	92,401-103,100	59,101-66,000	42,701-47,700	26,301-29,300	4,500	
183,401-203,700	103,101-114,600	66,001-73,300	47,701-53,000	29,301-32,600	4,750	
203,701-225,200	114,601-126,700	73,301-81,100	53,001-58,600	32,601-36,000	5,000	
225,201-247,700	126,701-139,400	81,101-89,200	58,601-65,400	36,001-39,600	5,250	
247,701-271,200	139,401-152,600	89,201-97,700	65,401-70,600	39,601-43,400	5,500	
271,201-295,900	152,601-166,500	97,701-106,500	70,601-77,000	43,401-47,400	5,750	
295,901-Greater	166,501-Greater	106,501-115,800	77,001-83,700	47,401-51,500	6,000	
—	—	115,801-125,500	83,701-90,600	51,501-55,700	6,250	
—	—	125,501-135,500	90,601-97,900	55,701-60,200	6,500	
—	—	135,501-145,800	97,901-106,800	60,201-64,800	6,750	
—	—	145,801-156,700	106,801-113,200	64,801-69,600	7,000	
—	—	156,701-167,900	113,201-121,300	69,601-74,600	7,250	
—	—	167,901-179,400	121,301-129,600	74,601-79,800	7,500	
—	—	179,401-191,400	129,601-138,300	79,801-85,100	7,750	
—	—	191,401-Greater	138,301-Greater	85,101-Greater	8,000	

For SI: 1 square foot = 0.0929 m^2, 1 gallon per minute = 3.785 L/m, 1 pound per square inch = 6.895 kPa.

a. Types of construction are based on the *California Building Code*.

b. Measured at 20 psi residual pressure.

B105.2 Buildings Other Than One- And Two-Family Dwellings, Group R-3 and R-4 Buildings and Townhouses

The minimum fire-flow and flow duration for buildings other than one- and two-family dwellings, Group R-3 and R-4 buildings and townhouses shall be as specified in Tables B105.2 and B105.1(2).

Exception: ***[SFM]*** *Group B, S-2 and U occupancies having a floor area not exceeding 1,000 square feet, primarily constructed of noncombustible exterior walls with wood or steel roof framing, having a Class A roof assembly, with uses limited to the following or similar uses:*

1. *California State Parks buildings of an accessory nature (restrooms).*
2. *Safety roadside rest areas, (SRRA), public restrooms.*
3. *Truck inspection facilities, (TIF), CHP office space and vehicle inspection bays.*
4. *Sand/salt storage buildings, storage of sand and salt.*

TABLE B105.2

REQUIRED FIRE FLOW FOR BUILDINGS OTHER THAN ONE- AND TWO-FAMILY DWELLINGS, GROUP R-3 AND R-4 BUILDINGS AND TOWNHOUSES

AUTOMATIC SPRINKLER SYSTEM (Design Standard)	MINIMUM FIRE FLOW (gallons per minute)	FLOW DURATION (hours)
No automatic sprinkler system	Value in Table B105.1(2)	Duration in Table B105.1(2)
Section 903.3.1.1 of the *California Fire Code*	25% of the value in Table B105.1(2)[a]	Duration in Table B105.1(2) at the reduced flow rate
Section 903.3.1.2 of the *California Fire Code*	25% of the value in Table B105.1(2)[b]	Duration in Table B105.1(2) at the reduced flow rate

For SI: 1 gallon per minute = 3.785 L/m.

a. The reduced fire flow shall be not less than 1,000 gallons per minute.

b. The reduced fire flow shall be not less than 1,500 gallons per minute.

B105.3 Water Supply for Buildings Equipped With an Automatic Sprinkler System

For buildings equipped with an approved automatic sprinkler system, the water supply shall be capable of providing the greater of:

1. The automatic sprinkler system demand, including hose stream allowance.
2. The required fire flow.

Section B106 Referenced Standards

ICC	IBC—18	International Building Code	B104.2
ICC	IWUIC—18	International Wildland-Urban Interface Code	B103.3
ICC	IRC—18	International Residential Code	Table B105.1(1)
NFPA	1142—17	Standard on Water Supplies for Suburban and Rural Fire Fighting	B103.3

Exported by UpCodes https://up.codes

Attachment C

Information on Fire Flow Availability for Building Permit

FIRE DEPARTMENT

(310) 253-5925

Culver CITY

FAX (310) 253-5901

CHRIS SELLERS
Fire Chief

9770 CULVER BOULEVARD, CULVER CITY, CALIFORNIA 90232-0507

MICHAEL BOWDEN
Fire Marshal

FIRE PREVENTION BUREAU

INFORMATION ON FIRE FLOW AVAILABILITY FOR BUILDING PERMIT SINGLE AND TWO FAMILY DWELLINGS (R-3) AND BUSINESS OCCUPANCIES UNDER 2500 SQUARE FEET

PART I
PROJECT INFORMATION
(To Be Completed by Applicant)

BUILDING ADDRESS	
CITY OR AREA	
NEAREST CROSS STREET	DISTANCE TO NEAREST CROSS STREET
PROPERTY OWNER	TELEPHONE
ADDRESS	
OCCUPANCY (USE OF BLDG)	
TYPE of CONSTRUCTION	
SQUARE FOOTAGE	NUMBER of STORIES
PRESENT ZONING	
APPLICANT (Please Print)	DATE
SIGNATURE of APPLICANT	

SINGLE FAMILY DWELLING: See Page 2

BUSINESS OCCUPANCIES UNDER 2500 SQUARE FEET:
Regardless of Fire Flow-2,Occupancies (Small Businesses) under 2500 square feet require Fire Department approval. Plans to be submitted to the Area Detail for Plan Check approval. Contact 310-253-5925, Fax 310-253-5824

Culver City Employees take pride in effectively providing the highest levels of service to enrich the quality of life for the community by building on our tradition of more than seventy-five years of public service, by our present commitment, and by our dedication to meet the challenges of the future.

PRINTED ON RECYCLED PAPER

FIRE DEPARTMENT

(310) 253-5925

Culver CITY

FAX (310) 253-5901

CHRIS SELLERS
Fire Chief

9770 CULVER BOULEVARD, CULVER CITY, CALIFORNIA 90232-0507

MICHAEL BOWDEN
Fire Marshal

FIRE PREVENTION BUREAU

Part II

INFORMATION ON FIRE FLOW AVAILABILITY
(To be Completed by Water Purveyor)

THE FIRE HYDRANT NEAREST THE PROPOSED STRUCTURE IN WITHIN _____ FEET VIA VEHICULAR ACCESS. THE FIRE FLOW SERVICE WILL BE RENDERED FROM A ____ INCH DIAMETER WATER MAIN		
MAIN LOCATED ON		
CITY OR AREA Culver City		
(# FEET)	(DIRECTION)	OF (NEAREST CROSS STREET)

UNDER NORMAL OPERATING CONDITIONS THE FIRE FLOW AVAILABLE FROM THIS _____ HYDRANT IS _____ GPM AT 20 PSI RESIDUAL FOR 2 HOURS AT _____PSI STATIC		
WATER Golden State Water Company A Subsidiary of American States Water Company PURVEYOR	DATE	
SIGNATURE	TITLE	TELEPHONE # 562-907-9200

Part III

CONDITIONS FOR APPROVAL BY BUILDING AND SAFETY DIVISION
(To be Completed by Building Department)

THE FIRE FLOW MAY BE APPROVED FOR SINGLE AND TWO-FAMILY DWELLINGS WHEN THE ABOVE INFORMATION IS COMPLETE AND SHOWS THAT THE FOLLOWING MINIMUM REQUIREMENTS ARE MET AND THE PROPERTY IS NOT IN FIRE ZONE 4.

THE WATER SYSTEM IS CAPABLE OF DELIVERING AT LEAST 750 GPM AT 20 PSI FOR TWO HOURS. THE DISTANCE FROM THE STRUCTURE TO THE FIRE HYDRANT DOES NOT EXCEED 450 FEET VIA VEHICULAR ACCESS.

APPROVED BY	DATE
OFFICE	

THIS APPROVAL IS VALID FOR SIX (6) MONTHS

Where the Water Service does not meet the requirements of the Building and Safety Division, Fire Department approval of plot plan will be required before a Building Permi can be issued by the Building Department and all approvals by the Fire Department will be issued by the Fire Prevention Division only.

Test Date and Time:

Hydrant Number:

Project Address:

_____

Culver City Employees take pride in effectively providing the highest levels of service to enrich the quality of life for the community by building on our tradition of more than seventy-five years of public service, by our present commitment, and by our dedication to meet the challenges of the future.

PRINTED ON RECYCLED PAPER

FIRE DEPARTMENT

(310) 253-5925

Culver CITY

FAX (310) 253-5901

CHRIS SELLERS
Fire Chief

9770 CULVER BOULEVARD, CULVER CITY, CALIFORNIA 90232-0507

MICHAEL BOWDEN
Fire Marshal

FIRE PREVENTION BUREAU

INFORMATION ON FIRE FLOW AVAILABILITY FOR BUILDING PERMIT SINGLE AND TWO FAMILY DWELLINGS (R-3) AND BUSINESS OCCUPANCIES UNDER 2500 SQUARE FEET

PART I
PROJECT INFORMATION
(To Be Completed by Applicant)

BUILDING ADDRESS	
CITY OR AREA	
NEAREST CROSS STREET	DISTANCE TO NEAREST CROSS STREET
PROPERTY OWNER	TELEPHONE
ADDRESS	
OCCUPANCY (USE OF BLDG)	
TYPE of CONSTRUCTION	
SQUARE FOOTAGE	NUMBER of STORIES
PRESENT ZONING	
APPLICANT (Please Print)	DATE
SIGNATURE of APPLICANT	

SINGLE FAMILY DWELLING: See Page 2

BUSINESS OCCUPANCIES UNDER 2500 SQUARE FEET:
Regardless of Fire Flow-2,Occupancies (Small Businesses) under 2500 square feet require Fire Department approval. Plans to be submitted to the Area Detail for Plan Check approval. Contact 310-253-5925, Fax 310-253-5824

Culver City Employees take pride in effectively providing the highest levels of service to enrich the quality of life for the community by building on our tradition of more than seventy-five years of public service, by our present commitment, and by our dedication to meet the challenges of the future.

PRINTED ON RECYCLED PAPER

FIRE DEPARTMENT

(310) 253-5925

Culver CITY

FAX (310) 253-5901

CHRIS SELLERS
Fire Chief

9770 CULVER BOULEVARD, CULVER CITY, CALIFORNIA 90232-0507

MICHAEL BOWDEN
Fire Marshal

FIRE PREVENTION BUREAU

Part II

INFORMATION ON FIRE FLOW AVAILABILITY
(To be Completed by Water Purveyor)

THE FIRE HYDRANT NEAREST THE PROPOSED STRUCTURE IN WITHIN _____ FEET VIA VEHICULAR ACCESS. THE FIRE FLOW SERVICE WILL BE RENDERED FROM A ____ INCH DIAMETER WATER MAIN		
MAIN LOCATED ON		
CITY OR AREA Culver City		
(# FEET)	(DIRECTION)	OF (NEAREST CROSS STREET)

UNDER NORMAL OPERATING CONDITIONS THE FIRE FLOW AVAILABLE FROM THIS _____ HYDRANT IS _____ GPM AT 20 PSI RESIDUAL FOR 2 HOURS AT _____PSI STATIC		
WATER Golden State Water Company A Subsidiary of American States Water Company PURVEYOR	DATE	
SIGNATURE	TITLE	TELEPHONE # 562-907-9200

Part III

CONDITIONS FOR APPROVAL BY BUILDING AND SAFETY DIVISION
(To be Completed by Building Department)

THE FIRE FLOW MAY BE APPROVED FOR SINGLE AND TWO-FAMILY DWELLINGS WHEN THE ABOVE INFORMATION IS COMPLETE AND SHOWS THAT THE FOLLOWING MINIMUM REQUIREMENTS ARE MET AND THE PROPERTY IS NOT IN FIRE ZONE 4.

THE WATER SYSTEM IS CAPABLE OF DELIVERING AT LEAST 750 GPM AT 20 PSI FOR TWO HOURS. THE DISTANCE FROM THE STRUCTURE TO THE FIRE HYDRANT DOES NOT EXCEED 450 FEET VIA VEHICULAR ACCESS.

APPROVED BY	DATE
OFFICE	

THIS APPROVAL IS VALID FOR SIX (6) MONTHS

Where the Water Service does not meet the requirements of the Building and Safety Division, Fire Department approval of plot plan will be required before a Building Permi can be issued by the Building Department and all approvals by the Fire Department will be issued by the Fire Prevention Division only.

Test Date and Time:

Hydrant Number:

Project Address:

_____

Culver City Employees take pride in effectively providing the highest levels of service to enrich the quality of life for the community by building on our tradition of more than seventy-five years of public service, by our present commitment, and by our dedication to meet the challenges of the future.

PRINTED ON RECYCLED PAPER

Attachment D

Example Double Check Detector Assembly Cutsheet – Zurn Model 350DA

Model 350DA

Double Check Detector Assembly

Application

Designed for installation on water lines in fire protection systems to protect against both backsiphonage and backpressure of polluted water into the potable water supply. Model 350DA shall provide protection where a potential health hazard does not exist. Incorporates metered by-pass to detect leaks and unauthorized water use.

LEAD FREE

NSF/ANSI/CAN 61

Standards Compliance

(Sizes 2 1/2" - 10" Horiz. & Vert.)
(12" Horizontal Only)

- ASSE® Listed 1048 (Sizes 2 1/2" thru 12")
- CSA® Certified B64.5 (Sizes 2 1/2" thru 8", & 12")
- AWWA Compliant C510 (Sizes 2 1/2" thru 12"), and C550
- UL® Classified (Sizes 2 1/2" thru 12")
- C-UL® Classified (Sizes 2 1/2" thru 12")
- FM® Approved (Sizes 2 1/2" thru 10")
- NYC MEA 147-99-M Vol 4 (2-1/2" - 10)
- Approved by the Foundation for Cross Connection Control and Hydraulic Research at the University of Southern California (Sizes 2 1/2" thru 12")
- Meets the requirements of NSF/ANSI/CAN 61*

*(0.25% MAX. WEIGHTED AVERAGE LEAD CONTENT)

By-Pass Backflow Assembly 3/4" Model 950XLD

Materials

Main valve body	Ductile Iron ASTM A 536
Access covers	Ductile Iron ASTM A 536
Coatings	NSF Approved fusion epoxy finish
Internals	Stainless steel, 300 Series
	NORYL™
Fasteners	Stainless Steel, 300 Series
Elastomers	EPDM (FDA approved)
	Buna Nitrile (FDA approved)
Polymers	NORYL™
Springs	Stainless Steel, 300 Series

Options

(Suffixes can be combined)

- ☐ - with OS & Y gate valves (standard)
- ☐ L - less shut-off valves (flanged body connections)
- ☐ LM - less water meter
- ☐ - with gallon meter (standard)
- ☐ CFM - with cu ft meter
- ☐ CMM - with cu meter meter
- ☐ G - with groove end gate valves
- ☐ FG - with flanged inlet connection and grooved outlet connection
- ☐ PI - with Post Indicator Gate Valve
- ☐ GF - with flanged inlet connection and grooved outlet connection
- ☐ BG - with grooved end butterfly valves with integral monitor switches (2 1/2" - 10")

Accessories

- ☐ Repair kit (rubber only)
- ☐ Thermal expansion tank (Model XT)
- ☐ OS & Y Gate valve tamper switch (OSY-40)

Features

Sizes: 2 1/2", 3", 4", 6", 8", 10", 12"

Maximum working water pressure	175 PSI
Maximum working water temperature	140°F
Hydrostatic test pressure	350 PSI
End connections (Grooved for steel)	AWWA C606
(Flanged bolt pattern)	ASME B16.42 Class 150

Dimensions & Weights (do not include pkg.)

MODEL 350ADA SIZE		WEIGHT							
		LESS SHUT-OFF VALVES		OS&Y GATE VALVES FLANGED		OS&Y GATE VALVES GROOVED		BUTTERFLY VALVES GROOVED	
in.	mm	lbs.	kg	lbs.	kg	lbs.	kg	lbs.	kg
2 1/2	65	68	31	178	81	160	73	140	64
3	80	68	31	198	90	150	68	120	54
4	100	106	48	296	134	282	128	190	86
6	150	180	82	480	218	454	206	298	135
8	200	374	170	850	386	802	364	548	249
10	250	404	183	1222	554	1156	524	792	359
12	300	463	210	1623	736	n/a	n/a	n/a	n/a

Attention:
Model 350DA (flange body) and Model 350ADA (grooved body) have different lay lengths.

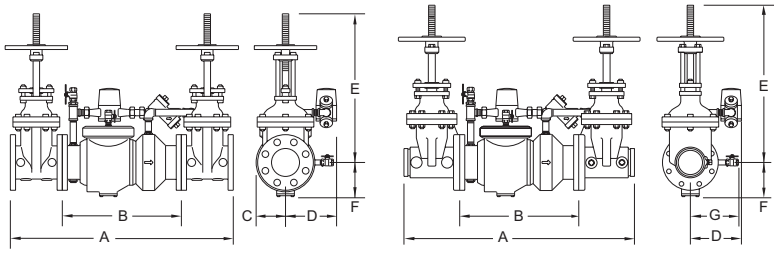

MODEL 350DAG SHOWN ABOVE

MODEL 350DA SIZE		DIMENSION (approximate)																			
		A		A WITH BUTTERFLY VALVES		B LESS GATE VALVES		C		D		E OS&Y OPEN		E OS&Y CLOSED		E WITH BUTTERFLY VALVES		F		G	
in.	mm	in.	mm	in.	mm	in.	mm	in.	mm	in.	mm	in.	mm	in.	mm	in.	mm	in.	mm	in.	mm
2 1/2	65	31	787	28	711	15 7/8	403	3 3/4	95	9	229	17 3/4	451	15 3/8	391	13 3/4	349	3 1/2	89	7 1/4	184
3	80	32	813	28 1/2	724	15 7/8	403	3 3/4	95	9	229	20 1/4	514	17	432	13 3/4	349	3 1/2	89	7 1/4	184
4	100	37 5/8	956	32 8/9	835	19 1/2	495	4 1/2	114	9	229	22 1/2	572	18 1/4	464	17	432	6	152	8	203
6	150	44 5/8	1133	37 5/8	956	23 1/2	597	6	152	10 1/2	267	30 1/2	775	24 1/4	616	17 1/2	445	7	178	10	254
8	200	60 7/8	1546	53 7/8	1369	37 3/4	959	10	254	12	305	37	940	28 1/2	724	16 15/16	430	8 1/2	216	11	279
10	250	63 7/8	1622	57 7/8	1470	37 3/4	959	10	254	12	305	45 5/8	1159	34 3/4	883	16 15/16	430	8 1/2	216	12	305
12	300	66 3/16	1681	n/a	n/a	38	965	10	254	12	305	53	1346	40 1/2	1029	n/a	n/a	8 7/8	226	16 3/4	425

Zurn Industries, LLC | Wilkins
1747 Commerce Way, Paso Robles, CA U.S.A. 93446 Ph. 855-663-9876, Fax 805-238-5766
In Canada | **Zurn Industries Limited**
7900 Goreway Drive, Unit 10, Brampton, Ontario L6T 5W6, 877-892-5216
www.zurn.com

Rev. Q
Date: 9/22
Document No. BF-350DA
Product No. Model 350DA
Patent zurn.com/patents

Flow Characteristics

◊Rated Flow (established by approval agencies)

MODEL 350DA 2 1/2", 3" & 4" (STANDARD & METRIC)

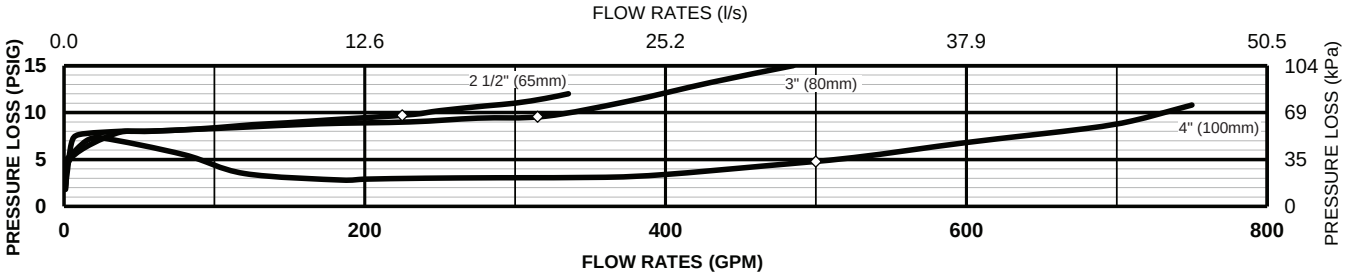

MODEL 350DA 6" & 8" (STANDARD & METRIC)

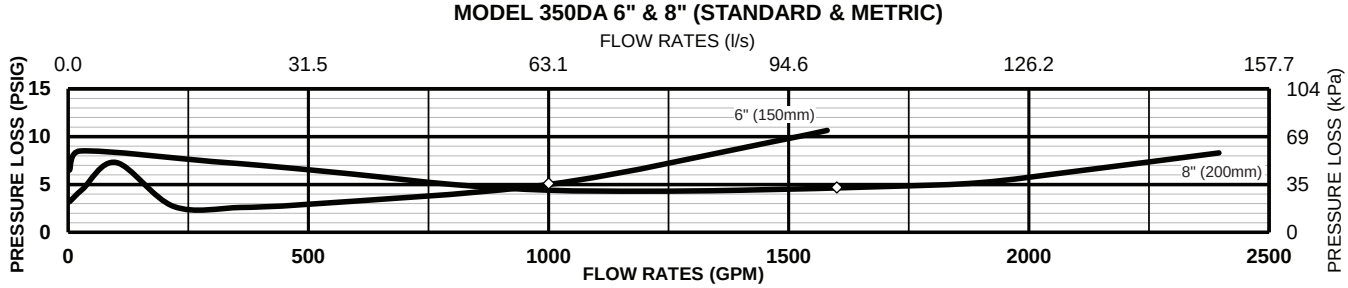

MODEL 350DA 10" & 12" (STANDARD & METRIC)

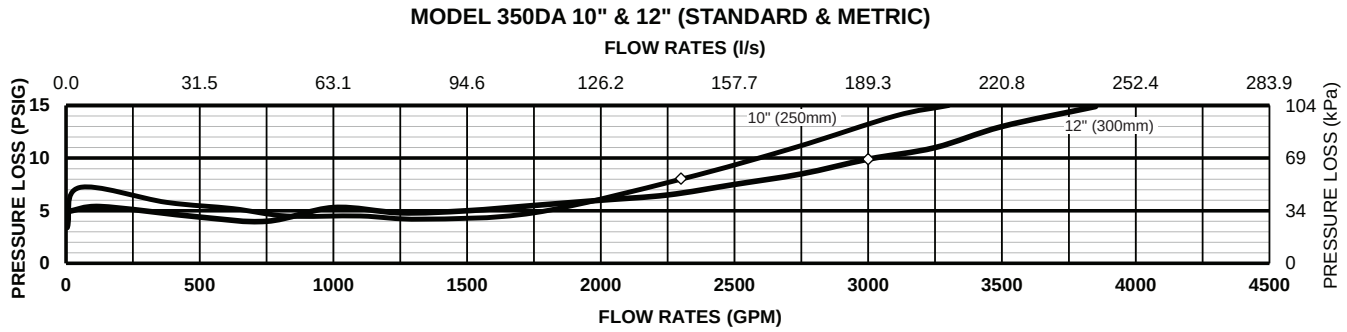

Typical Installation

Local codes shall govern installation requirements. Unless otherwise specified, the assembly shall be mounted at a minimum of 12" (305mm) and a maximum of 30" (762mm) above adequate drains with sufficient side clearance for testing and maintenance. The installation shall be made so that no part of the unit can be submerged.

Capacity thru Schedule 40 Pipe (GPM)				
Pipe size	5 ft/sec	7.5 ft/sec	10 ft/sec	15 ft/sec
2 1/2"	75	112	149	224
3"	115	173	230	346
4"	198	298	397	595
6"	450	675	900	1351
8"	780	1169	1559	2339
10"	1229	1843	2458	3687
12"	1763	2644	3525	5288

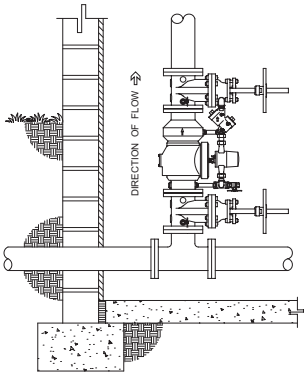

VERTICAL INSTALLATION

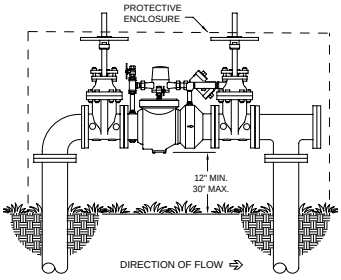

OUTDOOR INSTALLATION

Specifications

The Double Check Detector Backflow Prevention Assembly shall be certified to NSF/ANSI/CAN 61, ASSE® Listed 1048, and supplied with full port gate valves. The main body and access cover shall be epoxy coated ductile iron (ASTM A 536), the seat ring and check valve shall be Noryl™, the stem shall be stainless steel (ASTM A 276) and the seat disc elastomers shall be EPDM. The first and second check valves shall be accessible for maintenance without removing the device from the line. The Double Check Detector Backflow Prevention Assembly shall be a ZURN WILKINS Model 350DA.

Zurn Industries, LLC | Wilkins
1747 Commerce Way, Paso Robles, CA U.S.A. 93446 Ph. 855-663-9876, Fax 805-238-5766
In Canada | **Zurn Industries Limited**
7900 Goreway Drive, Unit 10, Brampton, Ontario L6T 5W6, 877-892-5216
www.zurn.com

Attachment E

Level 3 Plan (Site Plan), MVE + Partners, dated 11 November 2024

LEGEND

- BOUNDARY
- RIGHT-OF-WAY
- EXISTING LOT LINE
- EXISTING CENTERLINE
- EXISTING EASEMENT
- DW — EXISTING DOMESTIC WATER
- SD — EXISTING STORM DRAIN
- S — EXISTING SEWER
- PH — EXISTING PHONE
- CATV — EXISTING CABLE TV
- EOH — EXISTING OVERHEAD ELECTRIC
- E — EXISTING ELECTRIC
- FIRE — EXISTING FIRE WATER LINE
- GAS — EXISTING GAS
- DW — PROPOSED DOMESTIC WATER
- SD — PROPOSED STORM DRAIN
- S — PROPOSED SEWER
- 4" — PROPOSED 4" AREA DRAIN
- 6" — PROPOSED 6" AREA DRAIN
- 8" — PROPOSED 8" AREA DRAIN
- 10" — PROPOSED 10" AREA DRAIN
- 12" — PROPOSED 12" AREA DRAIN
- SD — PROPOSED 4" PERF. SUB DRAIN
- F — PROPOSED FIRE WATER LINE
- EXISTING FIRE HYDRANT
- PROPOSED FIRE HYDRANT/VALVE/THRUST BLOCK
- PROPOSED WATER METER / VAULT & BACKFLOW
- PROPOSED BACKFLOW / DOUBLE DETECTOR CHECK
- PROPOSED 2" POOL METER AND BACKFLOW
- PROPOSED 2" IRRIGATION METER AND BACKFLOW
- PROPOSED CATCH BASIN
- PROPOSED AREA DRAINS
- MODULAR WETLAND OR FILTERRA WATER QUALITY VAULT
- STORM DRAIN JUNCTION STRUCTURE AND MANHOLE
- EXISTING STREET LIGHT
- PROPOSED STREET LIGHT
- PROPOSED GAS METER
- PROPOSED TRANSFORMERS, PME AND CAPACITOR
- E — PROPOSED ELECTRIC
- JT — PROPOSED JOINT TRENCH (PHONE/CATV)
- GAS — PROPOSED GAS
- MANHOLE
- PROPOSED INFILTRATION DRY WELL
- PROPOSED MODULAR WETLAND

GRAPHIC SCALE
30 0 15 30 60
(IN FEET)
1 inch = 30 ft.

LEGEND

- EXISTING RIGHT-OF-WAY
- EXISTING LOT LINE
- EXISTING CENTERLINE
- EXISTING EASEMENT
- DW — EXISTING DOMESTIC WATER
- SD — EXISTING STORM DRAIN
- S — EXISTING SEWER
- EXISTING FIRE HYDRANT
- PIP — PROTECT IN PLACE
- TBR — TO BE REMOVED
- EXISTING STREET LIGHT

URBAN RESOURCE
CONSULTING CIVIL ENGINEERS
2923 SATURN ST. UNIT H
BREA, CA 92821
PHONE: 949-727-9095
FAX: 949-727-9098

REGISTERED PROFESSIONAL ENGINEER
No.68466
Exp.9/30/25
CIVIL
STATE OF CALIFORNIA
TERRY P. AU

PRELIMINARY UTILITY PLAN | SHEET C-X

CULVER CITY, CA
BRISTOL PARKWAY

PROJECT NUMBER: 379.783

JANUARY 10, 2025

P:\379.783\MASTER PLAN\783-MP-02-SITE PLAN.dwg
PLOT DATE - Jan 29, 2025 - 9:25PM

Attachment F

California Fire Code Appendix C – Fire Hydrant Locations and Distribution

California Fire Code 2019

Appendix C Fire Hydrant Locations and Distribution

CALIFORNIA FIRE CODE — MATRIX ADOPTION TABLE
APPENDIX C — FIRE HYDRANT LOCATIONS AND DISTRIBUTION

(Matrix Adoption Tables are nonregulatory, intended only as an aid to the code user.
See Chapter 1 for state agency authority and building applications.)

Adopting Agency	BSC	BSC-CG	SFM		HCD			DSA		OSHPD						BSCC	DPH	AGR	DWR	CEC	CA	SL	SLC
			T-24	T-19*	1	2	1/AC	AC	SS	1	1R	2	3	4	5								
Adopt Entire Chapter																							
Adopt Entire Chapter as amended (amended sections listed below)			X																				
Adopt only those sections that are listed below																							
[California Code of Regulations, Title 19, Division 1]																							
Chapter / Section																							
C101.1			X																				

* The *California Code of Regulations* (CCR), Title 19, Division 1 provisions that are found in the *California Fire Code* are a reprint from the current CCR, Title 19, Division 1 text for the code user's convenience only. The scope, applicability and appeals procedures of CCR, Title 19, Division I remain the same.

The provisions contained in this appendix are not mandatory unless specifically referenced in the adopting ordinance or legislation of the jurisdiction.

User note:

About this appendix: *Appendix C focuses on the location and spacing of fire hydrants, which is important to the success of fire-fighting operations. The difficulty with determining the spacing of fire hydrants is that every situation is unique and has unique challenges. Finding one methodology for determining hydrant spacing is difficult. This particular appendix gives one methodology based on the required fire flow that fire departments can work with to set a policy for hydrant distribution around new buildings and facilities in conjunction with Section 507.5.*

Section C101 General

C101.1 Scope
In addition to the requirements of Section 507.5.1, fire hydrants shall be provided in accordance with this appendix for the protection of buildings, or portions of buildings, hereafter constructed or moved into the jurisdiction.

Exception: [SFM] *Group B, S-2 and U occupancies having a floor area not exceeding 1,000 square feet, primarily constructed of noncombustible exterior walls with wood or steel roof framing, having a Class A roof assembly, with uses limited to the following or similar uses:*

1. California State Parks buildings of an accessory nature (restrooms).

2. Safety roadside rest areas, (SRRA), public restrooms.

3. Truck inspection facilities, (TIF), California Highway Patrol (CHP) office space and vehicle inspection bays.

4. Sand/salt storage buildings, storage of sand and salt.

Section C102 Number of Fire Hydrants

C102.1 Minimum Number of Fire Hydrants for a Building

The number of fire hydrants available to a building shall be not less than the minimum specified in Table C102.1.

TABLE C102.1
REQUIRED NUMBER AND SPACING OF FIRE HYDRANTS[h]

FIRE-FLOW REQUIREMENT (gpm)	**MINIMUM NUMBER** OF HYDRANTS	**AVERAGE SPACING** BETWEEN HYDRANTS[a, b, c, f, g] (feet)	**MAXIMUM DISTANCE FROM ANY** POINT ON STREET OR ROAD **FRONTAGE TO A HYDRANT[d, f, g]**
1,750 or less	1	500	250
1,751—2,250	2	450	225
2,251—2,750	3	450	225
2,751—3,250	3	400	225
3,251—4,000	4	350	210
4,001—5,000	5	300	180
5,001—5,500	6	300	180
5,501—6,000	6	250	150
6,001—7,000	7	250	150
7,001 or more	8 or more[e]	200	120

For SI: 1 foot = 304.8 mm, 1 gallon per minute = 3.785 L/m.

a. Reduce by 100 feet for dead-end streets or roads.

b. Where streets are provided with median dividers that cannot be crossed by fire fighters pulling hose lines, or where arterial streets are provided with four or more traffic lanes and have a traffic count of more than 30,000 vehicles per day, hydrant spacing shall average 500 feet on each side of the street and be arranged on an alternating basis.

c. Where new water mains are extended along streets where hydrants are not needed for protection of structures or similar fire problems, fire hydrants shall be provided at spacing not to exceed 1,000 feet to provide for transportation hazards.

d. Reduce by 50 feet for dead-end streets or roads.

e. One hydrant for each 1,000 gallons per minute or fraction thereof.

f. A 50-percent spacing increase shall be permitted where the building is equipped throughout with an approved automatic sprinkler system in accordance with Section 903.3.1.1 of the *California Fire Code*.

g. A 25-percent spacing increase shall be permitted where the building is equipped throughout with an approved automatic sprinkler system in accordance with Section 903.3.1.2 or 903.3.1.3 of the *California Fire Code* or Section P2904 of the *California Residential Code*.

h. The fire code official is authorized to modify the location, number and distribution of fire hydrants based on site-specific constraints and hazards.

Section C103 Fire Hydrant Spacing

C103.1 Hydrant Spacing
Fire apparatus access roads and public streets providing required access to buildings in accordance with Section 503 shall be provided with one or more fire hydrants, as determined by Section C102.1. Where more than one fire hydrant is required, the distance between required fire hydrants shall be in accordance with Sections C103.2 and C103.3.

C103.2 Average Spacing
The average spacing between fire hydrants shall be in accordance with Table C102.1.

Exception: The average spacing shall be permitted to be increased by 10 percent where existing fire hydrants provide all or a portion of the required number of fire hydrants.

C103.3 Maximum Spacing
The maximum spacing between fire hydrants shall be in accordance with Table C102.1.

Section C104 Consideration of Existing Fire Hydrants

C104.1 Existing Fire Hydrants
Existing fire hydrants on public streets are allowed to be considered as available to meet the requirements of Sections C102 and C103. Existing fire hydrants on adjacent properties are allowed to be considered as available to meet the requirements of Sections C102 and C103 provided that a fire apparatus access road extends between properties and that an easement is established to prevent obstruction of such roads.

Section C105 Referenced Standard

ICC	IBC—18	International Residential Code	Table C102.1

Exported by UpCodes https://up.codes

Appendix K
Transportation Study

TRANSPORTATION STUDY FOR 6291 BRISTOL PARKWAY

CULVER CITY, CALIFORNIA

AUGUST 2025

REVISED OCTOBER 2025

PREPARED FOR

BRISTOL PARKWAY PROPCO, LLC

PREPARED BY

Gibson transportation consulting, inc.

TRANSPORTATION STUDY
FOR
6291 BRISTOL PARKWAY

CULVER CITY, CALIFORNIA

August 2025
Revised October 2025

Prepared for:

BRISTOL PARKWAY PROPCO, LLC

Prepared by:

GIBSON TRANSPORTATION CONSULTING, INC.
655 N. Central Avenue, Suite 920
Glendale, California 91203
(213) 683-0088

Ref: J2143a

Table of Contents

1. Introduction 1
   - Project Description 1
   - Project Location 2
   - Study Scope 2
   - Organization of Report 2

2. Transportation Network Review 6
   - Study Area 6
   - Existing Transportation Conditions 7
   - Future and Cumulative Transportation Conditions 12

3. Project Traffic 36
   - Project Trip Generation 36
   - Project Trip Distribution 37
   - Project Trip Assignment 37

4. CEQA Analysis of Transportation Impacts 45
   - Methodology 45

   - Section 4A: Programs, Plans, Ordinances, and Policies 46
     - Project Consistency with Programs, Plans, Ordinances, and Policies 46

   - Section 4B: VMT Analysis – Land Use Projects 52
     - Project VMT Analysis 52

   - Section 4C: VMT Analysis – Transportation Projects 54

   - Section 4D: Geometric Design Hazards Analysis 55
     - Driveway Design Features 55

5. Supplemental Transportation Analysis 59

   - Section 5A: Traffic Operations 60
     - Operational Analysis Methodology 60
     - LOS Analysis 61
     - Intersection Queuing Analysis 63
     - Driveway Analysis 63
     - Signal Warrant Analysis 64
     - Residential Street Cut-Through Analysis 66

   - Section 5B: Transit Operations 77
     - Travel Demand Analysis 77

   - Section 5C: Driveways 79
     - Vehicles 79
     - Pedestrians and Bicycles 79

Table of Contents, cont.

Section 5D: Parking 80
Parking Supply 80
Bicycle Parking Code Requirements 80

Section 5E: Curb Space Allocation 82
On-Street Parking 82
Passenger and Commercial Loading 82
Transit Facilities 82
Bicycle Parking Facilities 83

Section 5F: Safety Analysis 84
Vehicular Safely 84
Pedestrian and Bicycle Safely 84

Section 5G: Construction Impact Analysis 85
Proposed Construction Schedule 85
Grading / Excavation Phase 85
Building Finishing Phase 1 and Phase 2 86
Potential Constraints on Access, Transit, and Parking 87
Construction Management Plan 88

6. Summary and Conclusions 90

References

Appendix A: Memorandum of Understanding
Appendix B: Traffic Volume Data
Appendix C: Illustration of the Bristol Parkway & Doverwood Drive Improvement
Appendix D: VMT Analysis Worksheets
Appendix E: HCM Analysis Worksheets

List of Figures

NO.		
1	Project Site Plan	4
2	Project Site Location	5
3	Study Area and Analyzed Intersections	17
4	Intersection Lane Configurations	18
5	Existing Intersection Mobility Facilities	20
6	Existing Transit Service	22
7	Existing Conditions (Year 2025) Peak Hour Traffic Volumes	23
8	Locations of Related Projects	25
9	Related Project-Only Peak Hour Traffic Volumes	26
10	Future without Project Conditions (Year 2030) Peak Hour Traffic Volumes	28
11	Cumulative without Project Conditions (Year 2045) Peak Hour Traffic Volumes	30
12	Proposed Transportation Circulation System	32
13A	Project Trip Distribution – Residential	38
13B	Project Trip Distribution – Commercial	40
14	Project-Only Peak Hour Traffic Volumes	42
15	Existing with Project Conditions (Year 2025) Peak Hour Traffic Volumes	67
16	Future with Project Conditions (Year 2030) Peak Hour Traffic Volumes	69
17	Cumulative with Project Conditions (Year 2045) Peak Hour Traffic Volumes	71

List of Tables

NO.		
1	Study Intersections	33
2	Existing Transit Service	34
3	Related Projects List	35
4	Project Trip Generation Estimates	44
5	Level of Service Definitions for Intersections	73
6	Existing with Project Conditions (Year 2025) Intersection Levels of Service	74
7	Future with Project Conditions (Year 2030) Intersection Levels of Service	75
8	Cumulative with Project Conditions (Year 2045) Intersection Levels of Service	76
9	Bicycle Code Parking Requirements	81

Chapter 1
Introduction

This study presents the transportation assessment for the proposed mixed-use development project (Project) at 6201 Bristol Parkway (Project Site) in the City of Culver City, California (City). The methodology and base assumptions used in the analysis were established in conjunction with the Culver City Public Works Department (CCPWD) Mobility and Traffic Engineering Division.

PROJECT DESCRIPTION

The Project proposes the demolition of 65,149 square feet (sf) of existing retail uses and the construction of a new mixed-use residential and commercial project with 846 multi-family housing units, including 36 units of affordable housing, and 11,406 sf of ground-floor, neighborhood-serving commercial space. Completion of the Project is anticipated in Year 2030.

Vehicular access to the Project Site would be provided by two separate driveways on Green Valley Circle and a third driveway on Bristol Parkway. The first driveway (Driveway A) on Green Valley Circle west of Fox Hills Drive would provide right-turn ingress and egress to the Project Site. The second driveway (Driveway B) on Green Valley Circle east of Fox Hills Drive and the third driveway (Driveway C) on Bristol Parkway would provide full access to the Project Site. A total of 1,220 parking spaces would be provided on-site within 10 levels of parking garage and accessed via three Project driveways. Pedestrian access to the Project Site would be provided via separate entrances along Green Valley Circle and Bristol Parkway.

The conceptual Project site plan is illustrated in Figure 1.

PROJECT LOCATION

As shown in Figure 2, the Project Site is bounded by Green Valley Circle to the north, Bristol Parkway to the east, and hotels to the south and west. The surrounding area is urbanized with commercial uses.

The Project is located approximately 0.2 miles east of the San Diego Freeway (I-405), which provides regional transportation from Irvine to the San Fernando Valley, and 0.3 miles south of the Marina Freeway (SR 90), which provides regional transportation from Marina del Rey to Culver City. Local access to the Project Site from I-405 is primarily served by Sepulveda Boulevard and local access from SR 90 is primarily served by Slauson Avenue.

Nearby transit service is provided along Slauson Avenue, Bristol Parkway, and Centinela Avenue. The Project is within 0.5 miles of the major transit stop at Sepulveda Boulevard & Slauson Avenue and, therefore, is within a Transit Priority Area (TPA).

STUDY SCOPE

The scope of analysis for this study was developed in consultation with the City and is consistent with *Culver City Transportation Study Criteria and Guidelines* (CCPWD, July 2020) (Guidelines) and in compliance with the California Environmental Quality Act (CEQA) Guidelines (California Code of Regulations, Title 14, Section 15000 and following). The base assumptions and technical methodologies (i.e., trip generation, study locations, analysis methodology, etc.) were identified as part of the study approach and were outlined in a Memorandum of Understanding (MOU) reviewed and approved by CCPWD in May 2025, provided in Appendix A.

ORGANIZATION OF REPORT

This report is divided into six chapters, including this introduction. Chapter 2 describes the transportation network including the existing and future circulation system, traffic volumes, and traffic conditions in the Project area. Chapter 3 provides the Project traffic and trip distribution. Chapter 4 presents the CEQA analysis of transportation impacts. Chapter 5 details the non-CEQA

transportation analyses. Chapter 6 summarizes the analyses and study conclusions. The appendices contain supporting documentation, including the signed MOU that outlines the study scope and assumptions and additional details supporting the technical analyses.

Source: MVE + Partners. February, 2025.

N
Not to Scale

PROJECT SITE PLAN

FIGURE 1

PROJECT SITE LOCATION

FIGURE 2

Chapter 2
Transportation Network Review

A comprehensive data collection effort was undertaken to develop a detailed description of existing and future conditions in the Project area.

The Existing Conditions analysis includes an assessment of the existing transportation infrastructure and conditions including freeway and street systems, and transit service, as well as pedestrian and bicycle circulation, at the time the MOU was approved in May 2025. Fieldwork (lane configurations, signal phasing, parking restrictions, etc.) for the analyzed intersections was collected in Year 2025.

In addition, this Chapter contains a discussion of the Future Conditions assumptions used to develop the Future without Project Conditions in Year 2030, which corresponds to projected occupancy of the Project, and Cumulative without Project Conditions in Year 2045, which corresponds to the horizon year of *Culver City General Plan 2045* (effective October 9, 2024) (General Plan).

STUDY AREA

The Project's transportation analysis Study Area, shown in Figure 3, includes intersections along Slauson Avenue, Hannum Avenue, Sepulveda Boulevard, and Centinela Avenue. This Study Area was established in consultation with CCPWD.

A total of 13 intersections, listed in Table 1, were identified for detailed analysis during the MOU process. The existing lane configurations at the analyzed intersections are provided in Figure 4.

The list of study intersections was reviewed and approved by the City.

EXISTING TRANSPORTATION CONDITIONS

Existing Street System

The existing street system in the Study Area consists of a regional roadway system including arterials and local streets that provide regional, sub-regional, or local access and circulation within the Study Area. These transportation facilities generally provide two to four travel lanes and usually allow parking on one or both sides of the street. Typically, the speed limits range between 25 and 35 miles per hour (mph) on the streets and 55 mph on the freeways.

Street classifications for City roadways are designated in the City's *Culver City General Plan Mobility Element* (effective October 9, 2024) (Mobility Element). The Mobility Element defines specific street standards in an effort to effectively link and serve local and regional transportation systems. Per the Mobility Element, street classifications are defined as follows:

- Freeways are designed to maximize the mobility of vehicles and do not directly serve adjacent land uses. Their primary function is to carry large volumes of traffic at high speed throughout the region.
- Primary Arterials are major cross-town thoroughfares with desired right-of-way (ROW) widths of 95 feet or more. They are highly signalized with green time priority to minimize delay. They include major cross-town thoroughfares serving major activity centers and are corridors with the highest traffic volume and longest trip demands.
- Secondary Arterials provide links between Collectors and Primary Arterials with desired ROW widths of 80 to 94 feet. They serve trips of moderate lengths and smaller geographic areas and provide intra-community continuity. They may carry local bus routes.
- Major Collectors provide a means for the movement of traffic from Local Streets to larger streets with desired ROW widths between 60 to 79 feet. They distribute and channel trips between Local Streets and Arterials, usually over a distance greater than 0.75 miles.
- Minor Collectors traverse residential neighborhoods for a short distance and have higher connecting driveway densities, lower speed limits and fewer signalized intersections. They distribute and channel trips between Local Streets and Arterials, usually over distance less than 0.75 miles, with desired ROW widths less than 60 feet.
- Local Streets provide access for vehicles to travel between private parking and driveways to larger, non-Local Streets. Generally, Local Streets do not exceed ROW widths of 60 feet and are mostly in residential neighborhoods.

The Mobility Element defines design characteristics, functional uses, and implementation for roadway segments and/or corridors that support the City's goals and objectives. Special Designation functional classifications for City roadways are also designated in the Mobility Element are defined as follows:

- Truck Routes support the movement of goods and freight on commercial vehicles (over 6,000 pounds - unladen) considered too heavy for many City streets.

- Active Transportation Corridors reallocate ROW, including converting or reconfiguring parking or travel lanes, to support safe, active transportation trips. Corridor improvements may include curb management solutions, passenger wayfinding and intelligent transportation systems (ITS) signalization, traffic calming, and pedestrian and bicycle facilities.

- Transit Priority Corridors reallocate ROW for specific transit and/or alternative modes. Corridor improvements may include transit priority lanes/signals, passenger wayfinding and ITS, and enhanced transit stops or mobility hubs.

- Car-Free Zones (Vacated Streets) are assigned to roadways (or roadway segments) and reallocate and/or repurpose ROW both inside and outside of the curb, for improvements that could include creation of public spaces, economic development initiatives, complete streets implementation, and pedestrian and bicycle safety measures.

Primary regional access to the Project Site is provided by I-405. In proximity to the Project Site, the Study Area is served by arterial streets such as Slauson Avenue, Hannum Avenue, and Sepulveda Boulevard. The following is a brief description of the roadways in the Study Area, including their classifications under the Mobility Element:

Freeways

- I-405 – I-405 generally runs in the northwest-southeast direction and is located 0.10 miles west of the Project Site. In the vicinity of the Project Site, I-405 provides six travel lanes in each direction. Access to and from I-405 is available via interchanges at Sepulveda Boulevard.

- SR 90 – SR 90 generally runs in the east-west direction and is located 0.20 miles north of the Project Site. In the vicinity of the Project Site, SR 90 provides four travel lanes in each direction. Access to and from SR 90 is available via interchanges at Slauson Avenue and Centinela Avenue.

Roadways

- Sepulveda Boulevard – Sepulveda Boulevard is a designated Primary Arterial, Truck Route, and Transit Priority Corridor that runs in the north-south direction and is located west of the Project Site. It provides six travel lanes, three in each direction, with a variable center median. Travel lanes are typically 10 feet wide, and the total paved width is generally 100 feet.

- Slauson Avenue – Slauson Avenue is designated Primary Arterial and Truck Route that runs in the east-west direction and is located north of the Project Site. It provides six travel lanes, three on each side, with a variable center median. Travel lanes are typically 11 feet wide, and the total paved width is generally 100 feet.

- Centinela Avenue – Centinela Avenue is a designated Primary Arterial and Truck Route that runs in the northwest to southeast direction and is located south of the Project Site. It provides five lanes of travel, three traveling in the northwest direction and two traveling southeast, with a two-way left-turn lane. Non-metered street parking is provided on the south side of the street and Class IV bike lanes are proposed along the street. Travel lanes are typically 11 feet wide, and the total paved width is generally 90 feet.

- Hannum Avenue – Hannum Avenue is a designated Primary Arterial that runs in the east-west direction and is located north of the Project Site. It provides four travel lanes, two in each direction, with a median crossover. Class II bike lanes are generally provided on both sides of the street. Travel lanes are typically 11 feet wide, and the total paved width is generally 100 feet.

- Bristol Parkway – Bristol Parkway is a designated Major Collector that runs in the north-south direction and is located adjacent to the west boundary of the Project Site. It provides four travel lanes, two in each direction, with a two-way left-turn lane median. Class II bike lanes are proposed along the street. Travel lanes are typically 11 feet wide, and the total paved width is generally 80 feet.

- Buckingham Parkway – Buckingham Parkway is a designated Major Collector that runs in the north-south direction and is located east of the Project Site. It provides two travel lanes, one in each direction, with a two-way left-turn lane median. Non-metered on-street parking is provided on both sides of the street south of Hannum Avenue with restrictions, and Class IV bike lanes are proposed on the street. Travel lanes are typically 12 feet wide, and the total paved width is generally 85 feet.

- Fox Hills Drive – Fox Hills Drive is a designated Local Street that runs in the north-south direction and is located north of the Project Site. It provides two travel lanes, one in each direction as well as left-turn lanes at intersection. Travel lanes are typically 13 feet wide, and the total paved width is generally 40 feet.

- Green Valley Circle – Green Valley Circle is a designated Secondary Arterial that runs in the northwest to southeast direction and is located adjacent to the Project Site to the north. It provides four travel lanes, two in each direction, with a two-way left-turn lane. Class II bike lanes are proposed along the street. Travel lanes are typically 12 feet wide, and the total paved width is generally 85 feet.

The existing intersection mobility facilities at the study intersections are shown in Figure 5.

Existing Transit System

Figure 6 illustrates the existing public transit service in the Study Area, which is served by bus lines operated by Culver CityBus, Santa Monica Big Blue Bus (Big Blue Bus), and Los Angeles County Metropolitan Transportation Authority (Metro).

Table 2 summarizes the existing transit service operating in the Study Area for each of the service providers in the region, the type of service (peak vs. off-peak, express vs. local), and frequency of service. The average headways during the peak hour were estimated using detailed trip data from Year 2025 provided by Culver CityBus, Big Blue Bus, and Metro. The Project is located approximately 1,800 feet from a major transit stop at Sepulveda Boulevard & Slauson Avenue.

Existing Bicycle System

As shown in *Culver City Bicycle & Pedestrian Action Plan* (CCPWD, June 2020), the existing bicycle system in the Study Area consists of a variety of bicycle facilities.

Culver City Bicycle & Pedestrian Action Plan is comprised of a network of streets that prioritize bicyclists and provide Class I Shared-Use Paths, Class II Bicycle Lanes, Class III Bicycle Routes and Bike Boulevards, which provide sharrows and signage, and Class IV Separated Bikeways.

Within the Study Area, there are Class II bicycle lanes on Hannum Avenue between Bristol Parkway and Slauson Avenue, and on Centinela Avenue west of Green Valley Circle. Bicycle facilities at the study intersections are shown in Figure 5.

Existing Pedestrian Facilities

Per *Culver City Bicycle & Pedestrian Action Plan*, most streets in the City have existing sidewalks in good condition. Marked crosswalks, including transverse lines and continental striping, are provided at most major intersections throughout the City.

The walkability of existing facilities is based on the availability of pedestrian routes necessary to accomplish daily tasks without the use of an automobile. These attributes are quantified by Walk Score and assigned a score out of 100 points. With access to numerous commercial businesses, residences, and cultural centers, the walkability of the Project Site is approximately 80 points[1]. The sidewalks that serve as routes to the Project Site provide proper connectivity and adequate widths for a comfortable and safe pedestrian environment. Adjacent to the Project site there is an existing network where complete sidewalks are provided with trees and intermittent landscaping. Pedestrian crossings at signalized intersections within the Study Area are provided. Pedestrian facilities, such as pedestrian phasing, curb ramps, and crosswalk striping, at the study intersections are shown in Figure 5.

Vision Zero

The City adopted the Vision Zero initiative in 2016. Vision Zero is a traffic safety policy that promotes strategies, including modifying the design of streets, to eliminate collisions that result in severe injury or death and increase safety for the most vulnerable road users. Vision Zero has identified the High Injury Network (HIN), a network of streets based on the collision data from *Culver City Bicycle & Pedestrian Action Plan* between Years 2014-2019, where strategic investments would have the biggest impact in reducing death and severe injury. Within the Study Area, Sepulveda Boulevard, Slauson Avenue, Bristol Parkway, Green Valley Circle, and Centinela Avenue are identified as part of the HIN.

[1] Walk Score (www.walkscore.com) rates the Project Site (6201 Bristol Parkway) with a score of 80 of 100 possible points (scores assessed on February 19, 2025). Walk Score calculates the walkability of specific addresses by taking into account the ease of living in the neighborhood with a reduced reliance on automobile travel.

Safe Routes to School

The City identifies Safe Routes to School (SRTS) Improvement Zones where, in addition to prioritizing traffic calming and other active transportation-focused projects, the City recommends improved pedestrian network connections to local schools. The SRTS Improvement Zones have intersection and corridor safety projects within a 0.25-mile radius of several K-12 schools. Safety projects consist of new or improved crosswalks, traffic signal improvements, traffic calming elements such as speed humps and roundabouts, curb ramps and extensions, updated signage and pavement markings, and sidewalk improvements. Within the Study Area, the Project Site, as well as Green Valley Circle, Bristol Parkway, Fox Hills Drive, Slauson Avenue, Hannum Avenue, Buckingham Parkway, and Centinela Avenue are within SRTS Improvement Zones.

Existing Traffic Volumes

Intersection turning movement counts for typical weekday morning (7:00 AM to 9:00 AM) and afternoon (4:00 PM to 6:00 PM) peak periods were collected in February 2025 while schools were in session and weather conditions were clear. The Existing Conditions (Year 2025) intersection peak hour traffic volumes are illustrated in Figure 7. Traffic count worksheets are provided in Appendix B.

FUTURE AND CUMULATIVE TRANSPORTATION CONDITIONS

The forecast for Future without Project Conditions (Year 2030) and Cumulative without Project Conditions (Year 2045) was prepared in accordance with procedures outlined in the Guidelines. Specifically, there are two requirements for developing the future traffic volume forecast: (1) projected future volumes, and (2) ongoing or entitled development projects near or within the Study Area (Related Projects).

The ambient growth factor discussed below likely includes some traffic increases resulting from the Related Projects. Therefore, through some inherent double-counting of vehicles, the traffic analysis provides a conservative estimate of Future without Project Conditions traffic volumes.

The forecast base year traffic volumes, therefore, include ambient growth, which reflects increases in traffic due to regional growth and development outside the Study Area as well as the Related Projects.

Ambient Traffic Growth

Existing traffic levels have historically been projected to increase as a result of regional growth and development. To provide a conservative estimate of future background conditions, this analysis used the 1% annual growth precedent as approved in the MOU to simulate anticipated buildout for both Year 2030 and Year 2045 traffic volumes. The total adjustment applied over the five-year and 20-year periods was 5% and 20%, respectively. These growth factors account for increases in traffic due to potential projects not yet proposed and projects located outside the Study Area.

Related Projects

In accordance with the Guidelines, this study also considered the effects of the Project in relation to the Related Projects. Including this analysis step, the potential impact of the Project was evaluated within the context of past, present, and probable future developments capable of producing cumulative impacts. The list of Related Projects is based on information provided by both the City and the City of Los Angeles in February 2025, as well as recent studies of development projects in the area. Related Projects within 0.50 miles of the Project Site were considered in the analysis and represent development projects most likely to add traffic to the study intersections. The Related Projects are detailed in Table 3 and their approximate locations are shown in Figure 8.

Though the buildout years of many of these Related Projects are uncertain and may be well beyond the buildout year of the Project, and notwithstanding that some may never be approved or developed, they were all considered as part of this transportation assessment and conservatively assumed to be completed by the Project buildout year of 2030 and General Plan horizon year of 2045. The traffic growth due to the development of Related Projects considered in this analysis is highly conservative and, by itself, substantially overestimates the actual traffic volume growth in the

area that would likely occur prior to Project buildout years. With the addition of the 1% per year ambient growth factor previously discussed, the Future without Project Year 2030 and Cumulative without Project Year 2045 Conditions are even more conservative.

Using these conservative assumptions, the potential traffic operations of the Project were evaluated. The development of estimated traffic volumes added to the Study Intersections as a result of Related Projects involves the use of a three-step process: trip generation, trip distribution, and trip assignment.

Trip Generation. Trip generation estimates for the Related Projects were calculated using a combination of previous study findings and the trip generation rates contained in *Trip Generation Manual, 11th Edition* (Institute of Transportation Engineers, 2021), or as provided by the respective jurisdiction. The Related Projects trip generation estimates summarized in Table 3 are conservative in that they do not in every case account for either the trips generated by the existing uses to be removed or the likely use of other travel modes (e.g., transit, bus, bicycling, walking, carpool). Further, they do not account for the internal capture trips within a multi-use development or for the interaction of trips between multiple Related Projects, in which one Related Project serves as the origin for a trip destined for another Related Project.

Trip Distribution. The geographic distribution of the traffic generated by the Related Projects is dependent on several factors. These factors include the type and density of the proposed land uses, the geographic distribution of population from which the employees / residents and potential patrons of the proposed developments are drawn, and the location of these projects in relation to the surrounding street system. These factors were considered along with logical travel routes through the street system to develop a reasonable pattern of trip distribution.

Traffic Assignment. The trip generation estimates for the Related Projects were assigned to the local street system using the trip distribution pattern described above. Figure 9 shows the peak hour traffic volumes associated with these Related Projects at the Study Intersections.

Future without Project Traffic Volumes

The Related Projects volumes were then added to the existing traffic volumes after adjustment for ambient growth through the projected Project completion year of 2030. As discussed above, this is a conservative approach as many of the Related Projects may be reflected in the ambient growth rate. These volumes represent the Future without Project Conditions (i.e., ambient traffic growth and Related Project traffic added to existing traffic volumes) for Year 2030 at the study intersections and are shown in Figure 10.

Cumulative without Project Traffic Volumes

Similar to the Future without Project Conditions traffic volumes, the Related Projects volumes were added to the existing traffic volumes after adjustment for ambient growth through the projected General Plan horizon year of 2045. These volumes represent the Cumulative without Project Conditions (Year 2045) at the study intersections and are shown in Figure 11.

Future Improvements

The analysis of Future Conditions considered transportation improvements that are funded and expected to be implemented prior to the buildout of the Project. These improvements could result in changes to the physical configuration at the study intersections. Other proposed improvement projects that are not funded and traffic / trip reduction strategies such as Transportation Demand Management (TDM) programs for individual buildings and developments were conservatively omitted from the Future and Cumulative Conditions analyses. The future improvements proposed as part of the Mobility Element are illustrated in Figure 12. A summary of additional future improvements is provided below.

Bicycle and Pedestrian Action Plan. *Culver City Bicycle & Pedestrian Action Plan* identifies key recommended improvements for corridors throughout the City. The goal of this plan is to improve active forms of transportation by providing accessible, safe, and comfortable environments for all road users. The following summarizes the recommended network upgrades, depicted in Figure 12, planned on corridors within 0.25 miles of the Project Site:

- Recommended Bicycle Facilities: New Class II bikeways on Green Valley Circle and Bristol Parkway, as well as new Class IV bikeways on Sepulveda Boulevard and Centinela Avenue, have been recommended for installation.

- Recommended Pedestrian Facilities: A new beacon/signal has been recommended for installation at Sepulveda Boulevard &Green Valley Circle. New or improved crossings have been recommended at Fox Hills Drive & Green Valley Circle.

- Opportunity Corridors: Three Opportunity Corridors consisting of "planning-level projects" for additional improvements for bicycling and walking included the Downtown Core, Overland Avenue, and Farragut Drive. None of these Opportunity Corridors are located within 0.25 miles of the Project Site.

The specific timeline for implementation of these recommendations has not been identified; therefore, no changes to intersection lane configurations were made as a result of *Culver City Bicycle & Pedestrian Action Plan*.

Mobility Hubs. The City identifies key intersections where mobility hubs could be implemented into the broader transportation system to maximize the benefits and mitigate negative externalities of new transit services. Per the Mobility Element, "mobility hubs are places designed to connect people with multiple modes of transportation and maximize first- and last-mile connections to high-quality transit service. Mobility hubs integrate different modes and can include a variety of features, like bus layover zones, shelters, real time information, bikeshare stations, carshare facilities, wayfinding, taxi stands, public Wi-Fi service, bicycle parking and lockers, micromobility services, retail, and open space." The study intersection of Bristol Parkway & Green Valley has been identified for implementation of a mobility hub. The specific timeline for implementation of mobility hubs has not been identified; nevertheless, the Project would not preclude future implementation at this intersection.

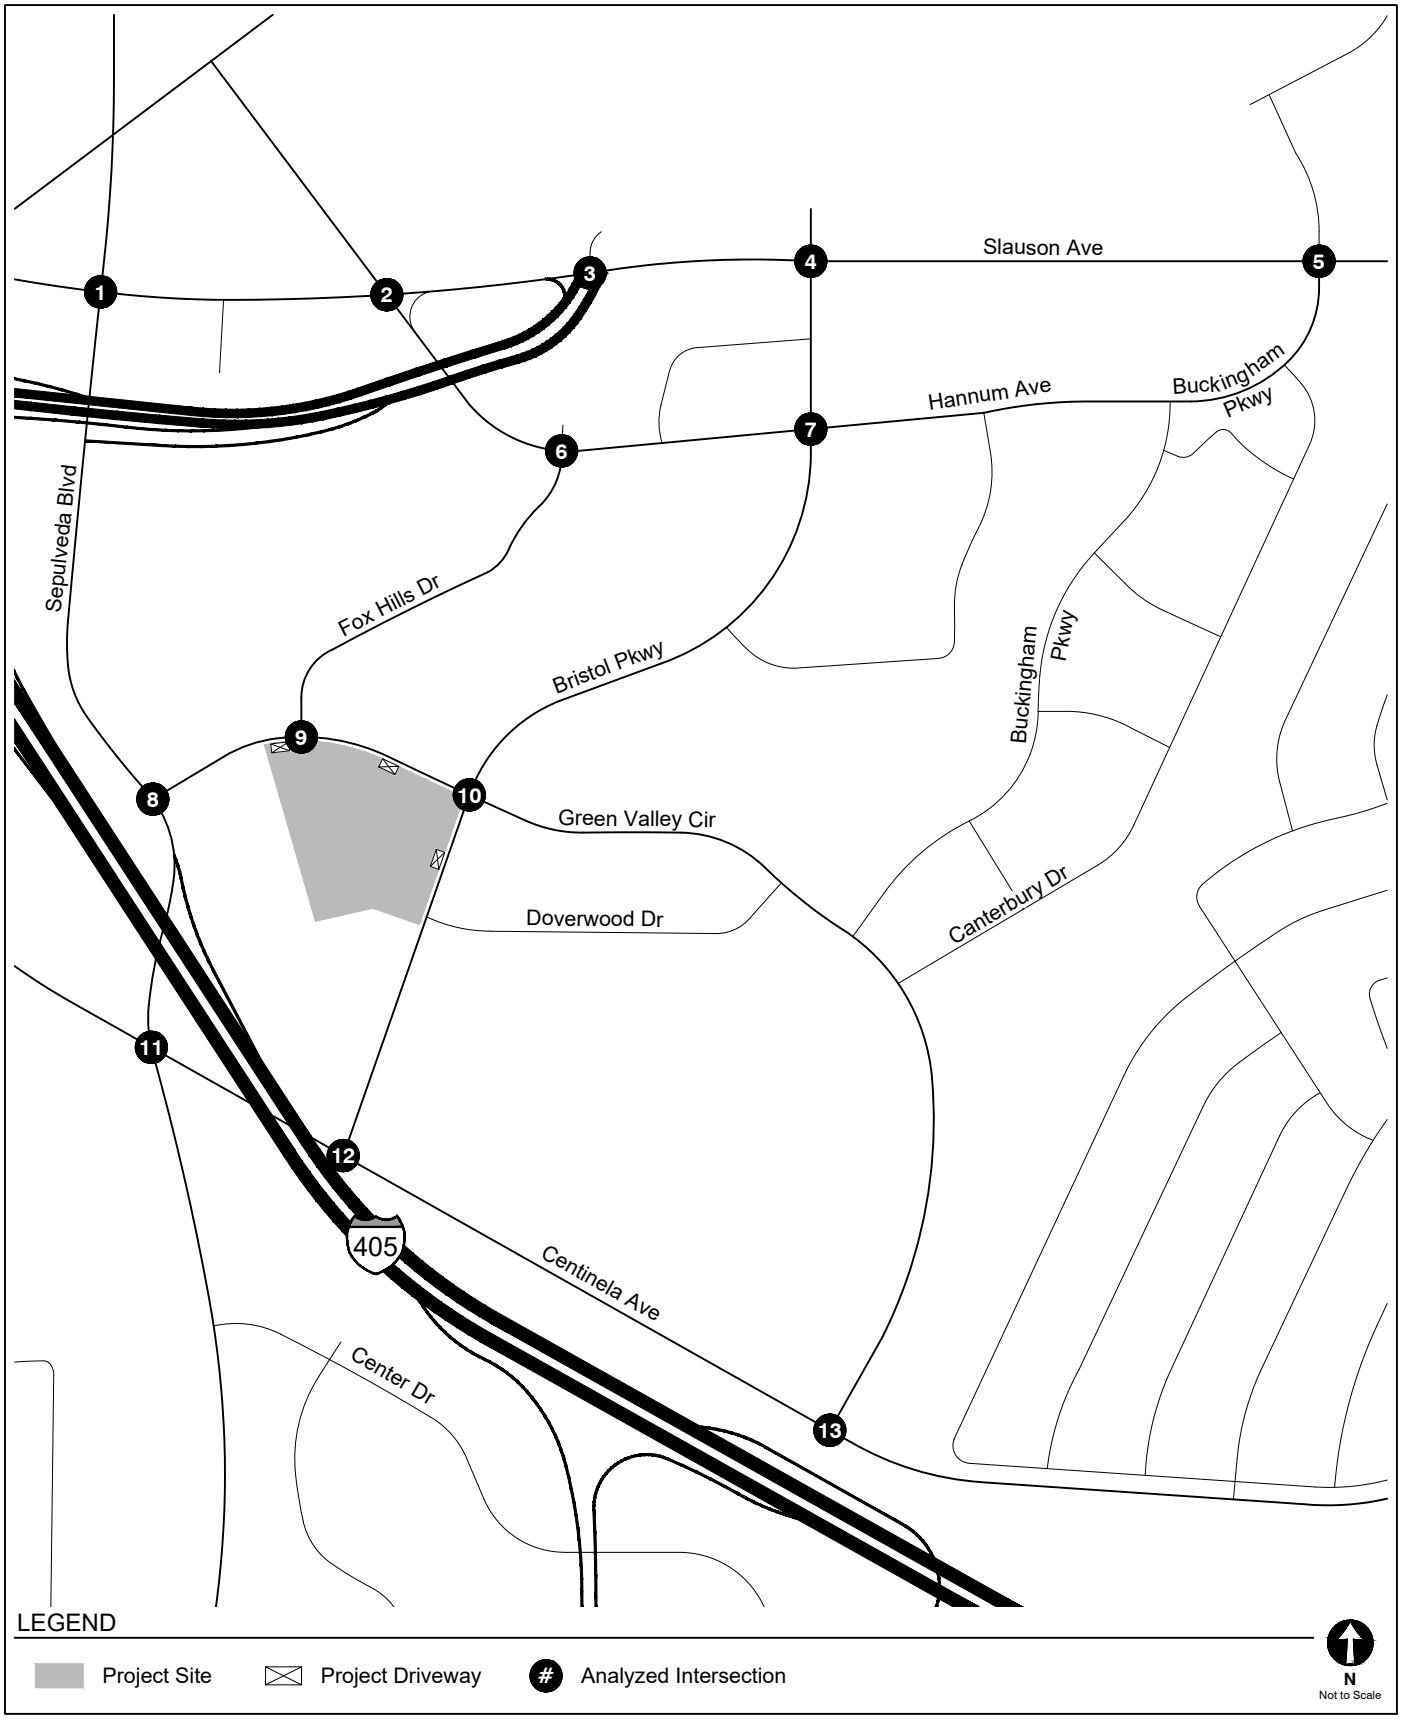

STUDY AREA AND ANALYZED INTERSECTIONS

FIGURE 3

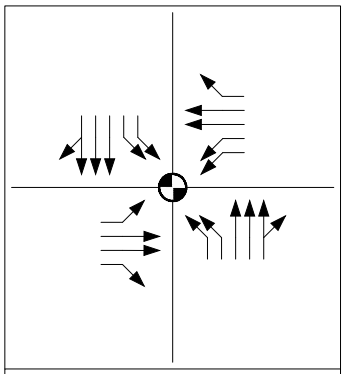

1. Sepulveda Boulevard & Slauson Avenue

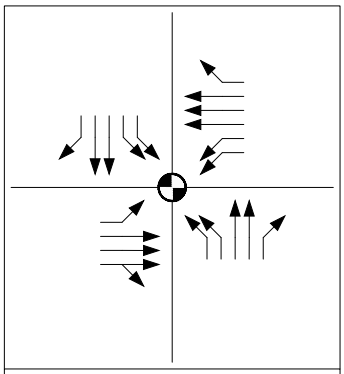

2. Hannum Avenue & Slauson Avenue

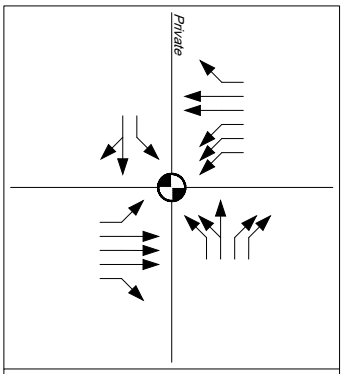

3. Marina / I-405 NB On-Ramp & Slauson Avenue

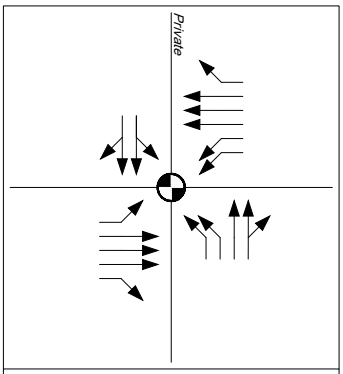

4. Bristol Parkway & Slauson Avenue

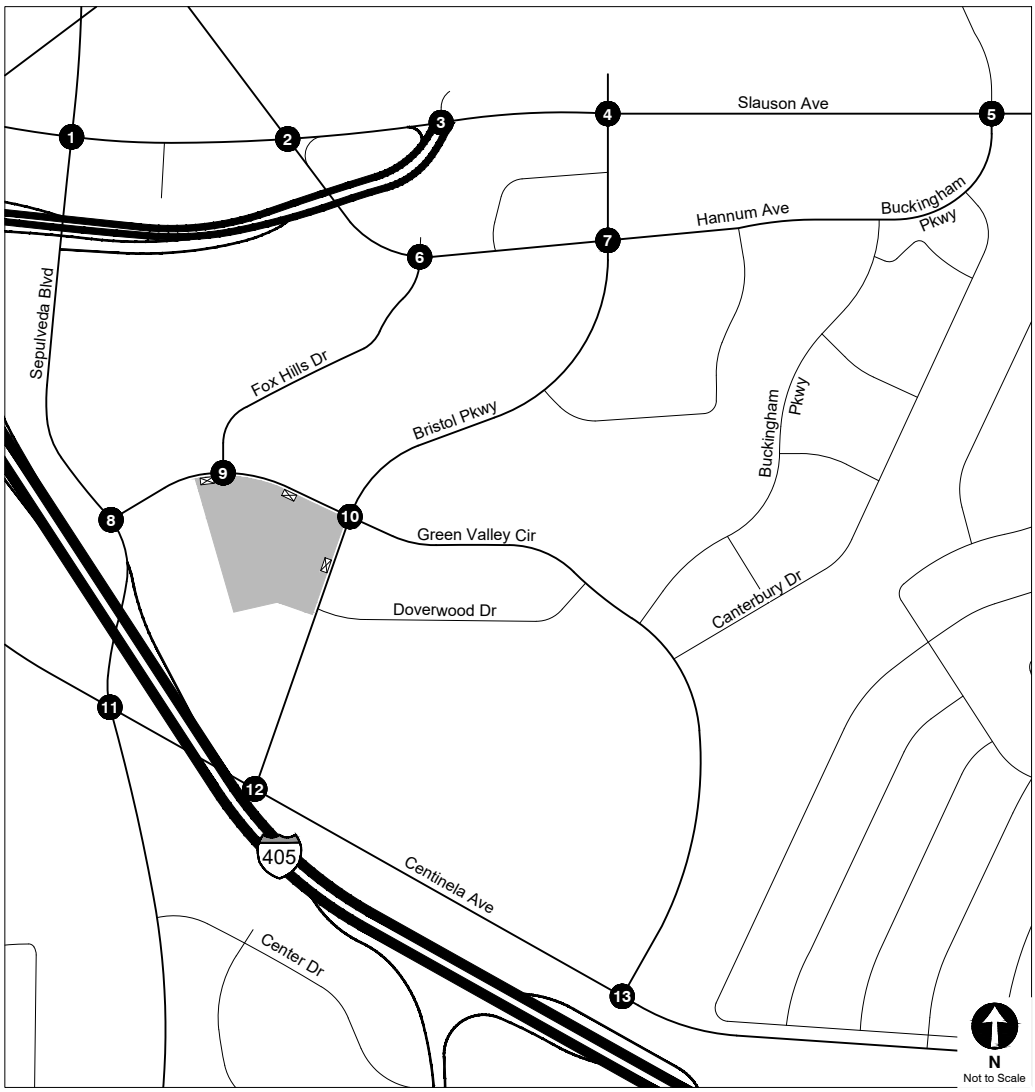

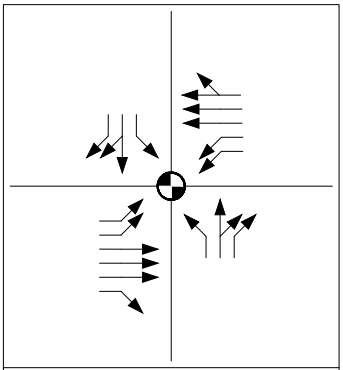

5. Buckingham Parkway & Slauson Avenue

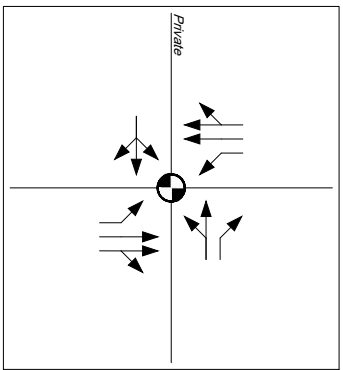

6. Fox Hills Drive & Hannum Avenue

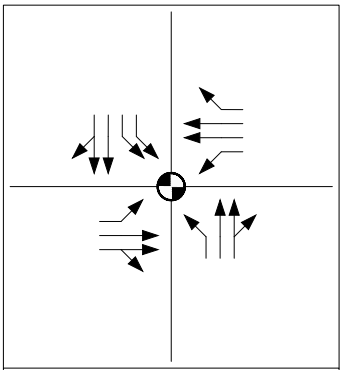

7. Bristol Parkway & Hannum Avenue

LEGEND

- Project Site
- Project Driveway
- # Analyzed Intersection
- Traffic Signal
- Stop Sign

INTERSECTION LANE CONFIGURATIONS

FIGURE 4

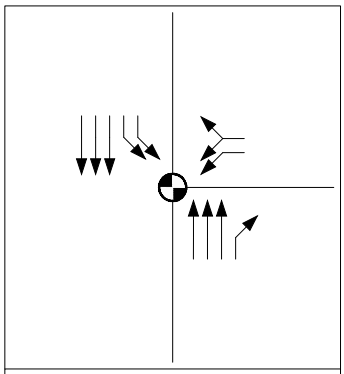

8. Sepulveda Boulevard & Green Valley Circle

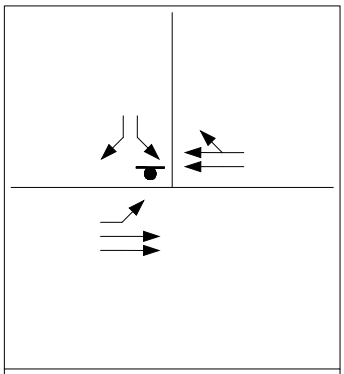

9. Fox Hills Drive & Green Valley Circle

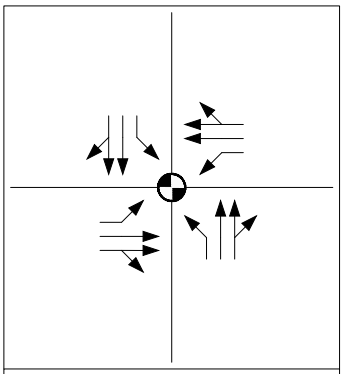

10. Bristol Parkway & Green Valley Circle

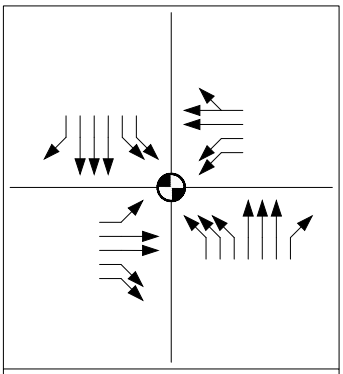

11. Sepulveda Boulevard & Centinela Avenue

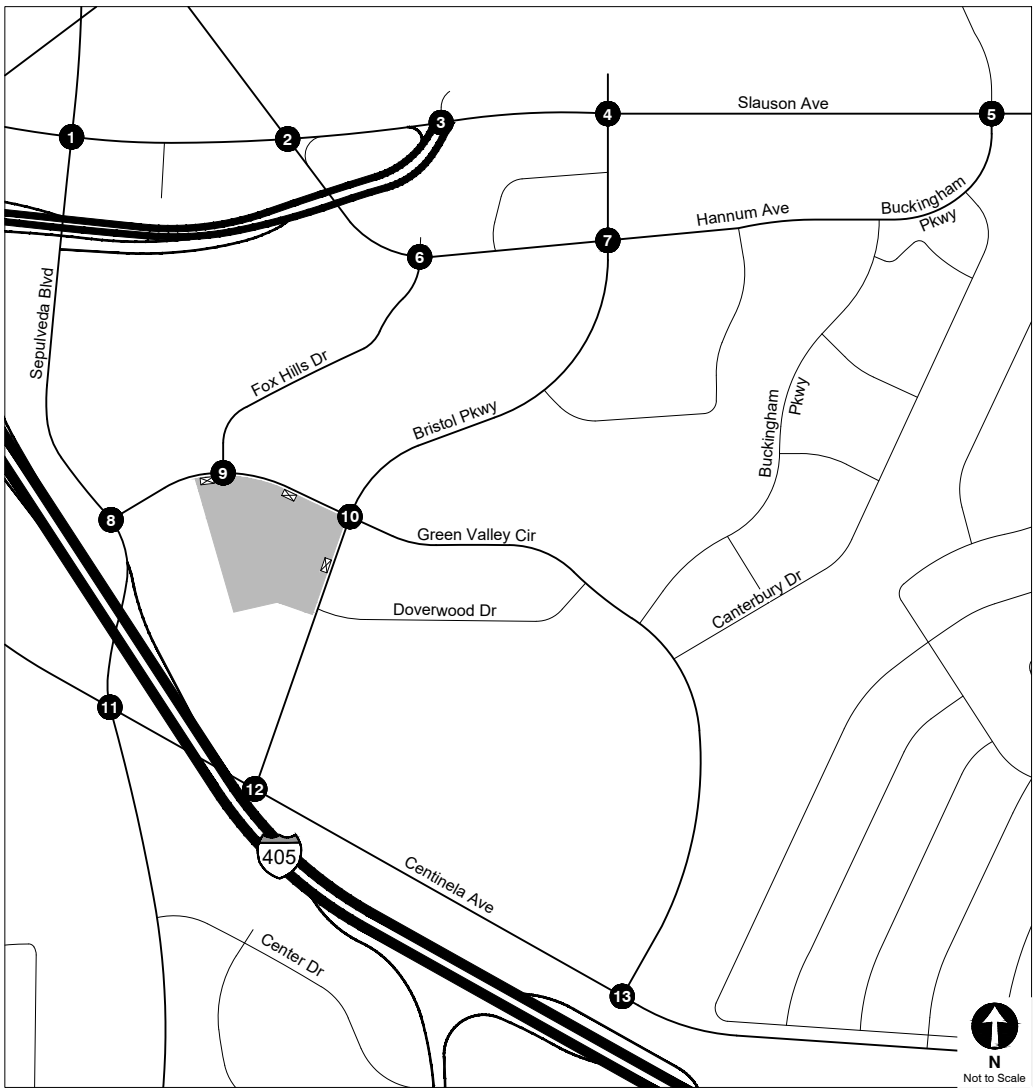

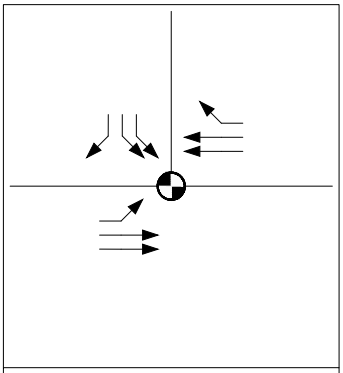

12. Bristol Parkway & Centinela Avenue

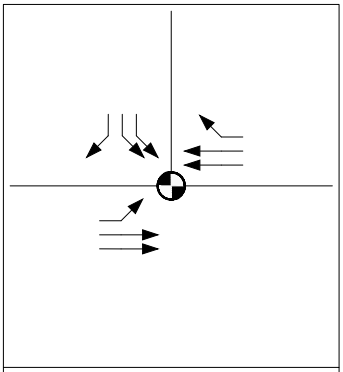

13. Green Valley Circle & Centinela Avenue

LEGEND

- Project Site
- Project Driveway
- # Analyzed Intersection
- Traffic Signal
- Stop Sign

INTERSECTION LANE CONFIGURATIONS

FIGURE 4 (CONT.)

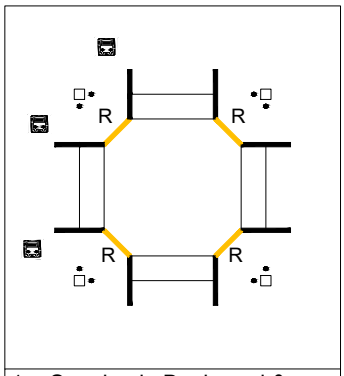

1. Sepulveda Boulevard & Slauson Avenue

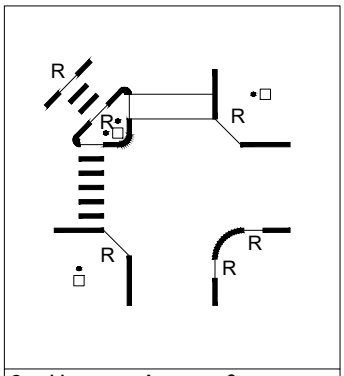

2. Hannum Avenue & Slauson Avenue

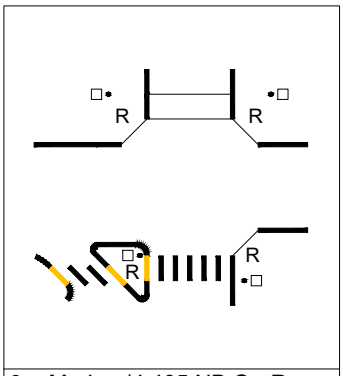

3. Marina / I-405 NB On-Ramp & Slauson Avenue

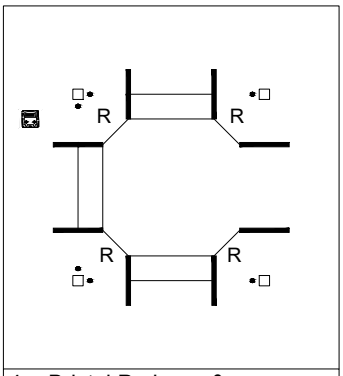

4. Bristol Parkway & Slauson Avenue

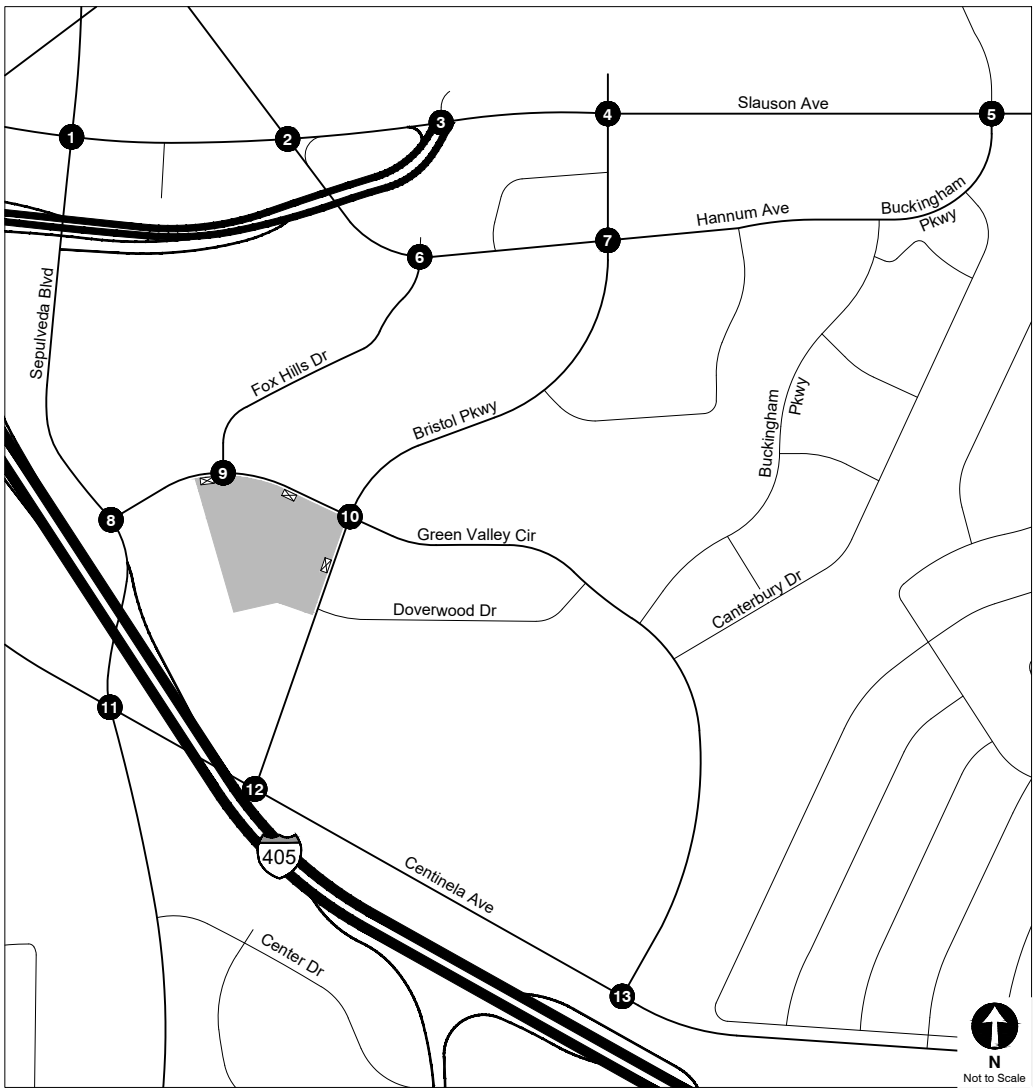

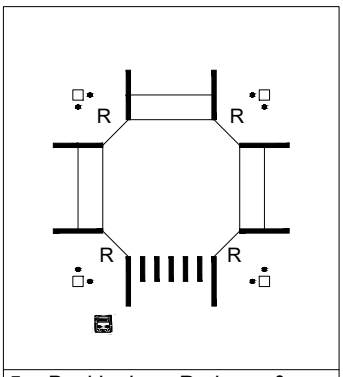

5. Buckingham Parkway & Slauson Avenue

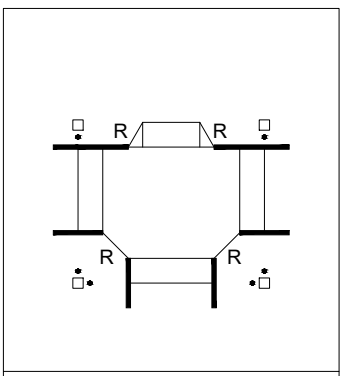

6. Fox Hills Drive & Hannum Avenue

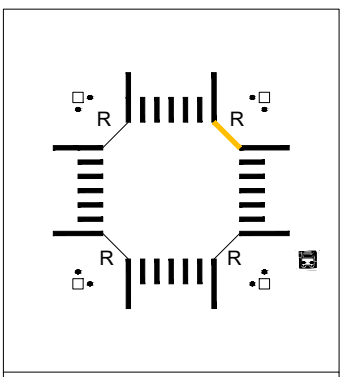

7. Bristol Parkway & Hannum Avenue

LEGEND

Project Site	Continental Crosswalk	Ped Signal	Bike Lane
Project Driveway	Bus Stop	Ped Call Button	
# Analyzed Intersection	R Ramp	Tactile Curb	

EXISTING INTERSECTION MOBILITY FACILITIES

FIGURE 5

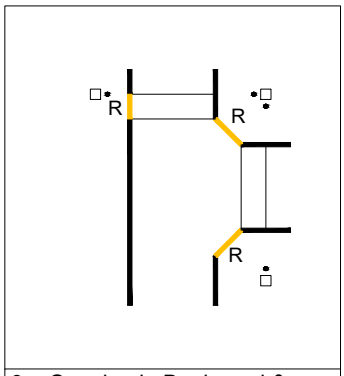

8. Sepulveda Boulevard & Green Valley Circle

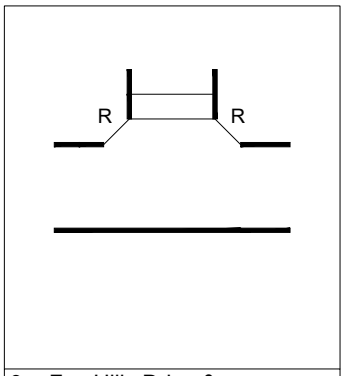

9. Fox Hills Drive & Green Valley Circle

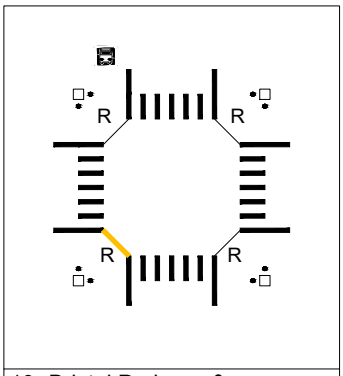

10. Bristol Parkway & Green Valley Circle

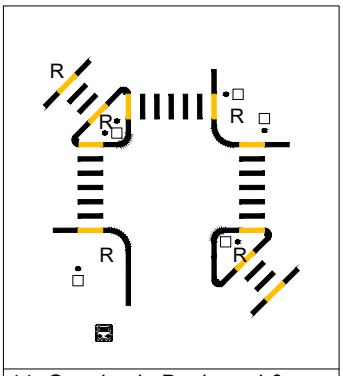

11. Sepulveda Boulevard & Centinela Avenue

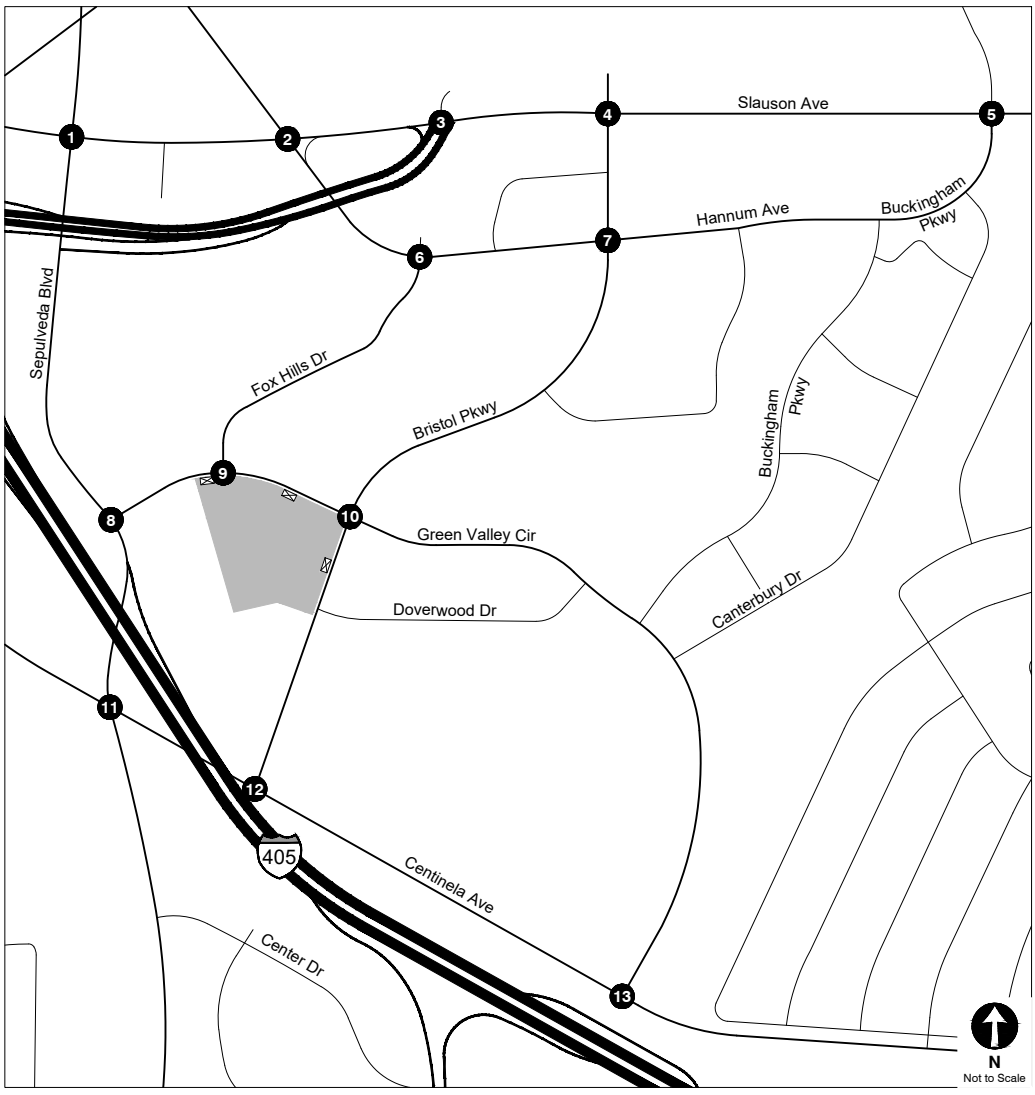

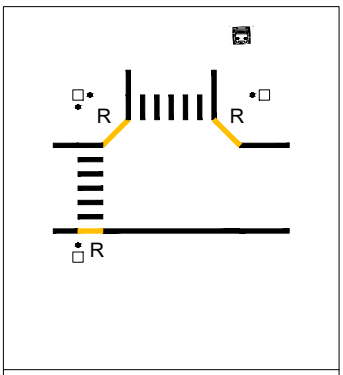

12. Bristol Parkway & Centinela Avenue

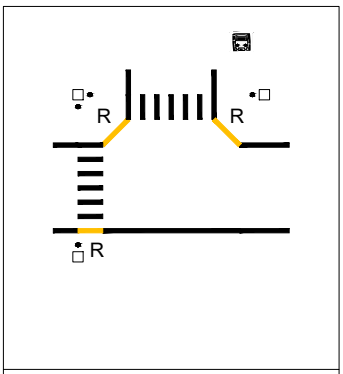

13. Green Valley Circle & Centinela Avenue

LEGEND

Project Site	Continental Crosswalk	Ped Signal	Bike Lane
Project Driveway	Bus Stop	Ped Call Button	
# Analyzed Intersection	R Ramp	Tactile Curb	

EXISTING INTERSECTION MOBILITY FACILITIES

FIGURE 5 (CONT.)

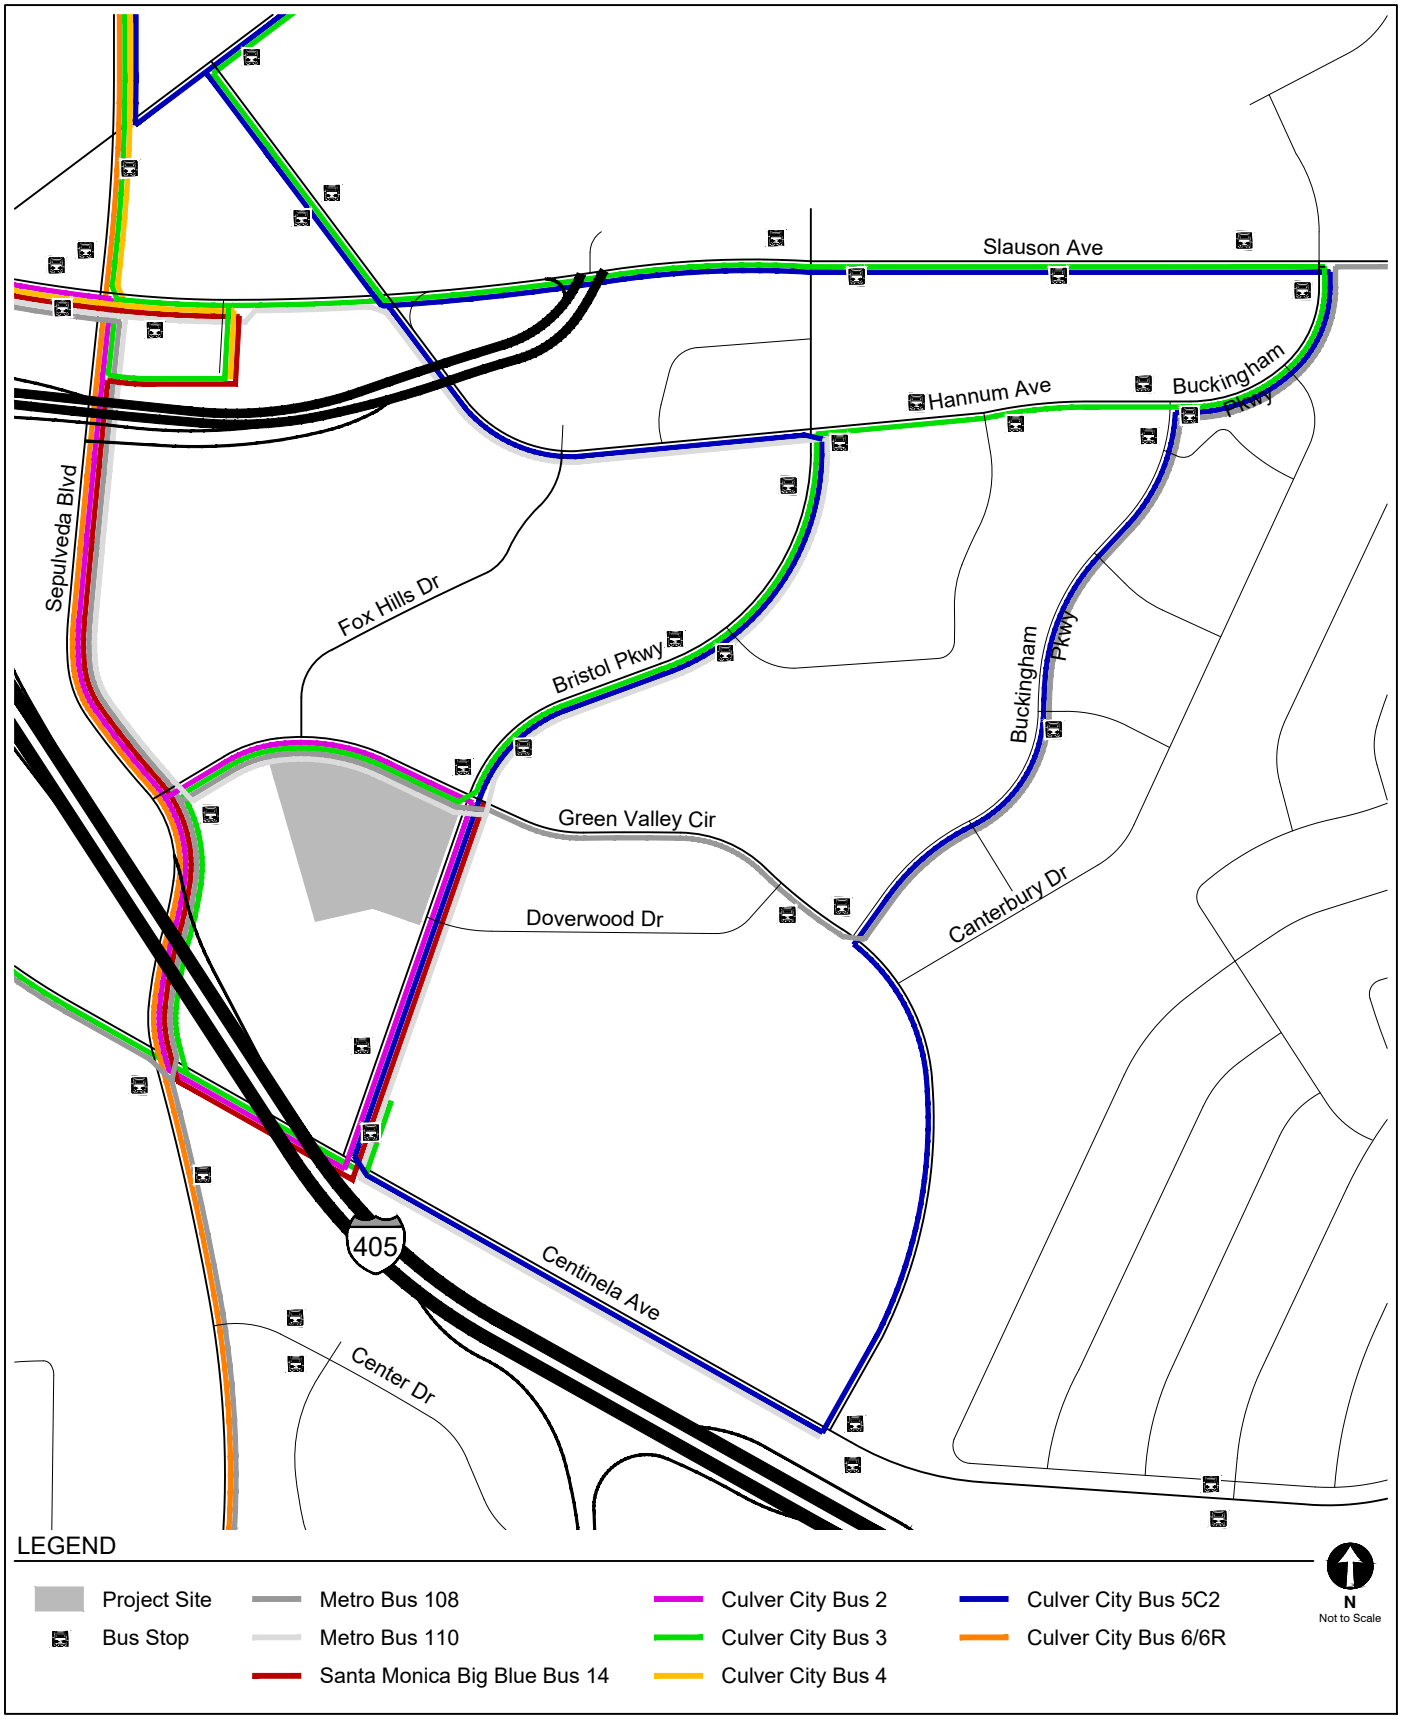

EXISTING TRANSIT SERVICE

FIGURE 6

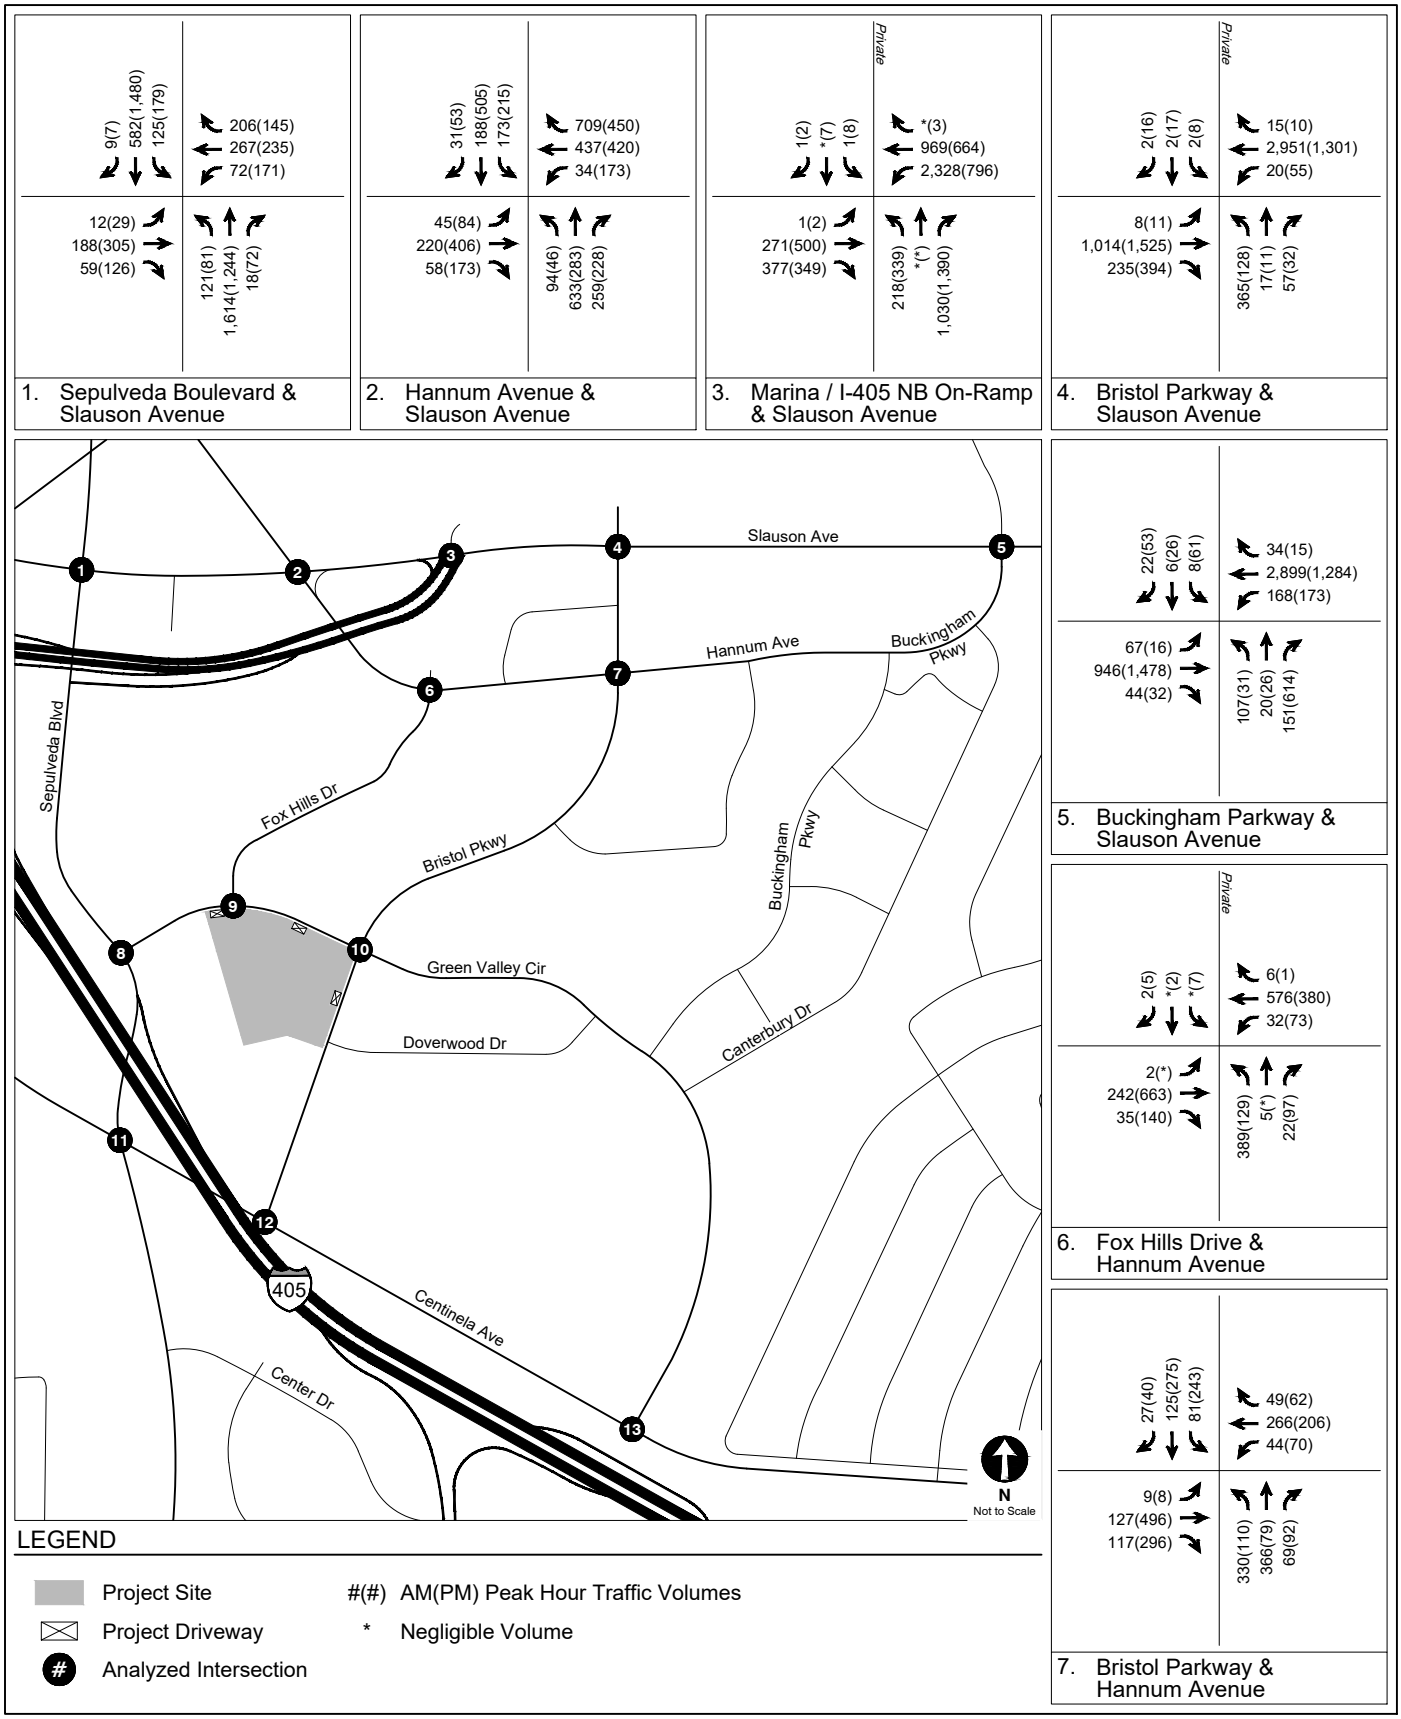

EXISTING CONDITIONS (YEAR 2025)
PEAK HOUR TRAFFIC VOLUMES

FIGURE 7

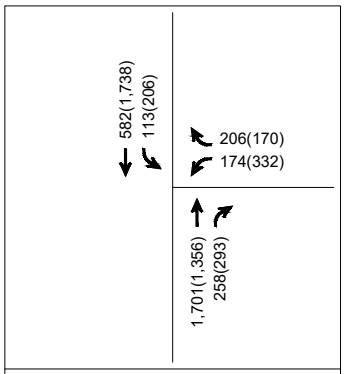

8. Sepulveda Boulevard & Green Valley Circle

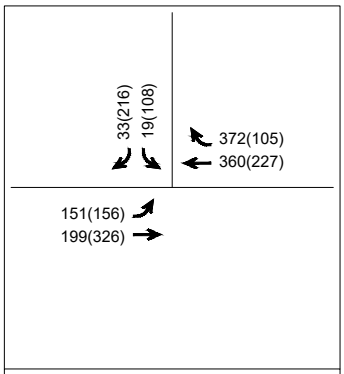

9. Fox Hills Drive & Green Valley Circle

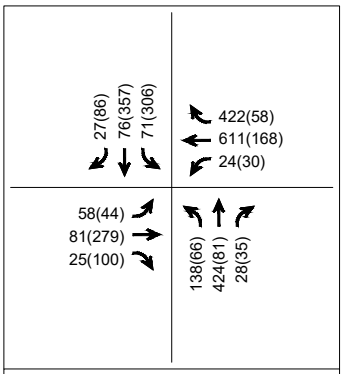

10. Bristol Parkway & Green Valley Circle

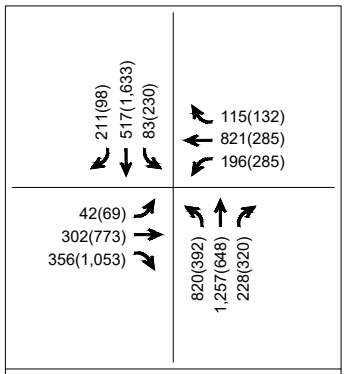

11. Sepulveda Boulevard & Centinela Avenue

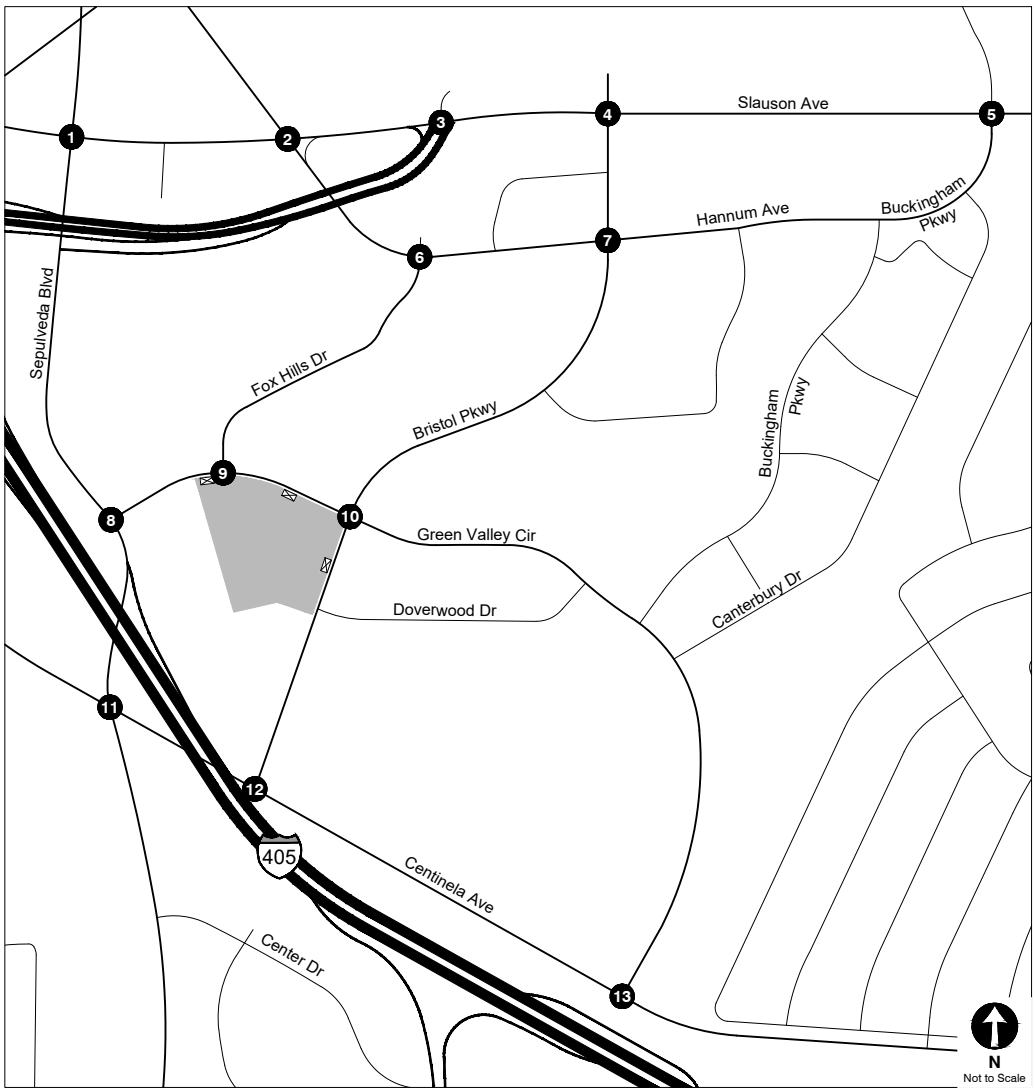

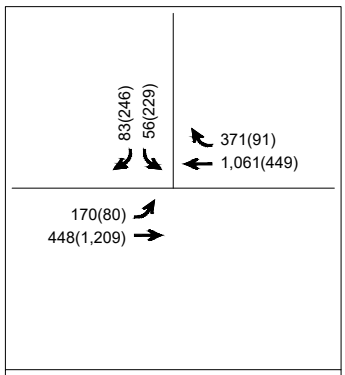

12. Bristol Parkway & Centinela Avenue

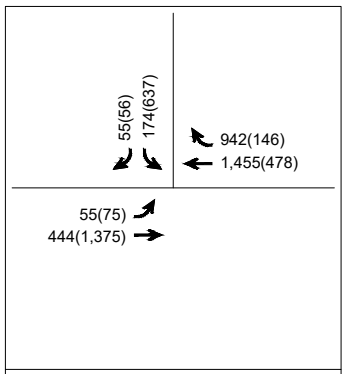

13. Green Valley Circle & Centinela Avenue

LEGEND

- Project Site
- Project Driveway
- # Analyzed Intersection
- #(#) AM(PM) Peak Hour Traffic Volumes
- * Negligible Volume

EXISTING CONDITIONS (YEAR 2025)
PEAK HOUR TRAFFIC VOLUMES

FIGURE 7 (CONT.)

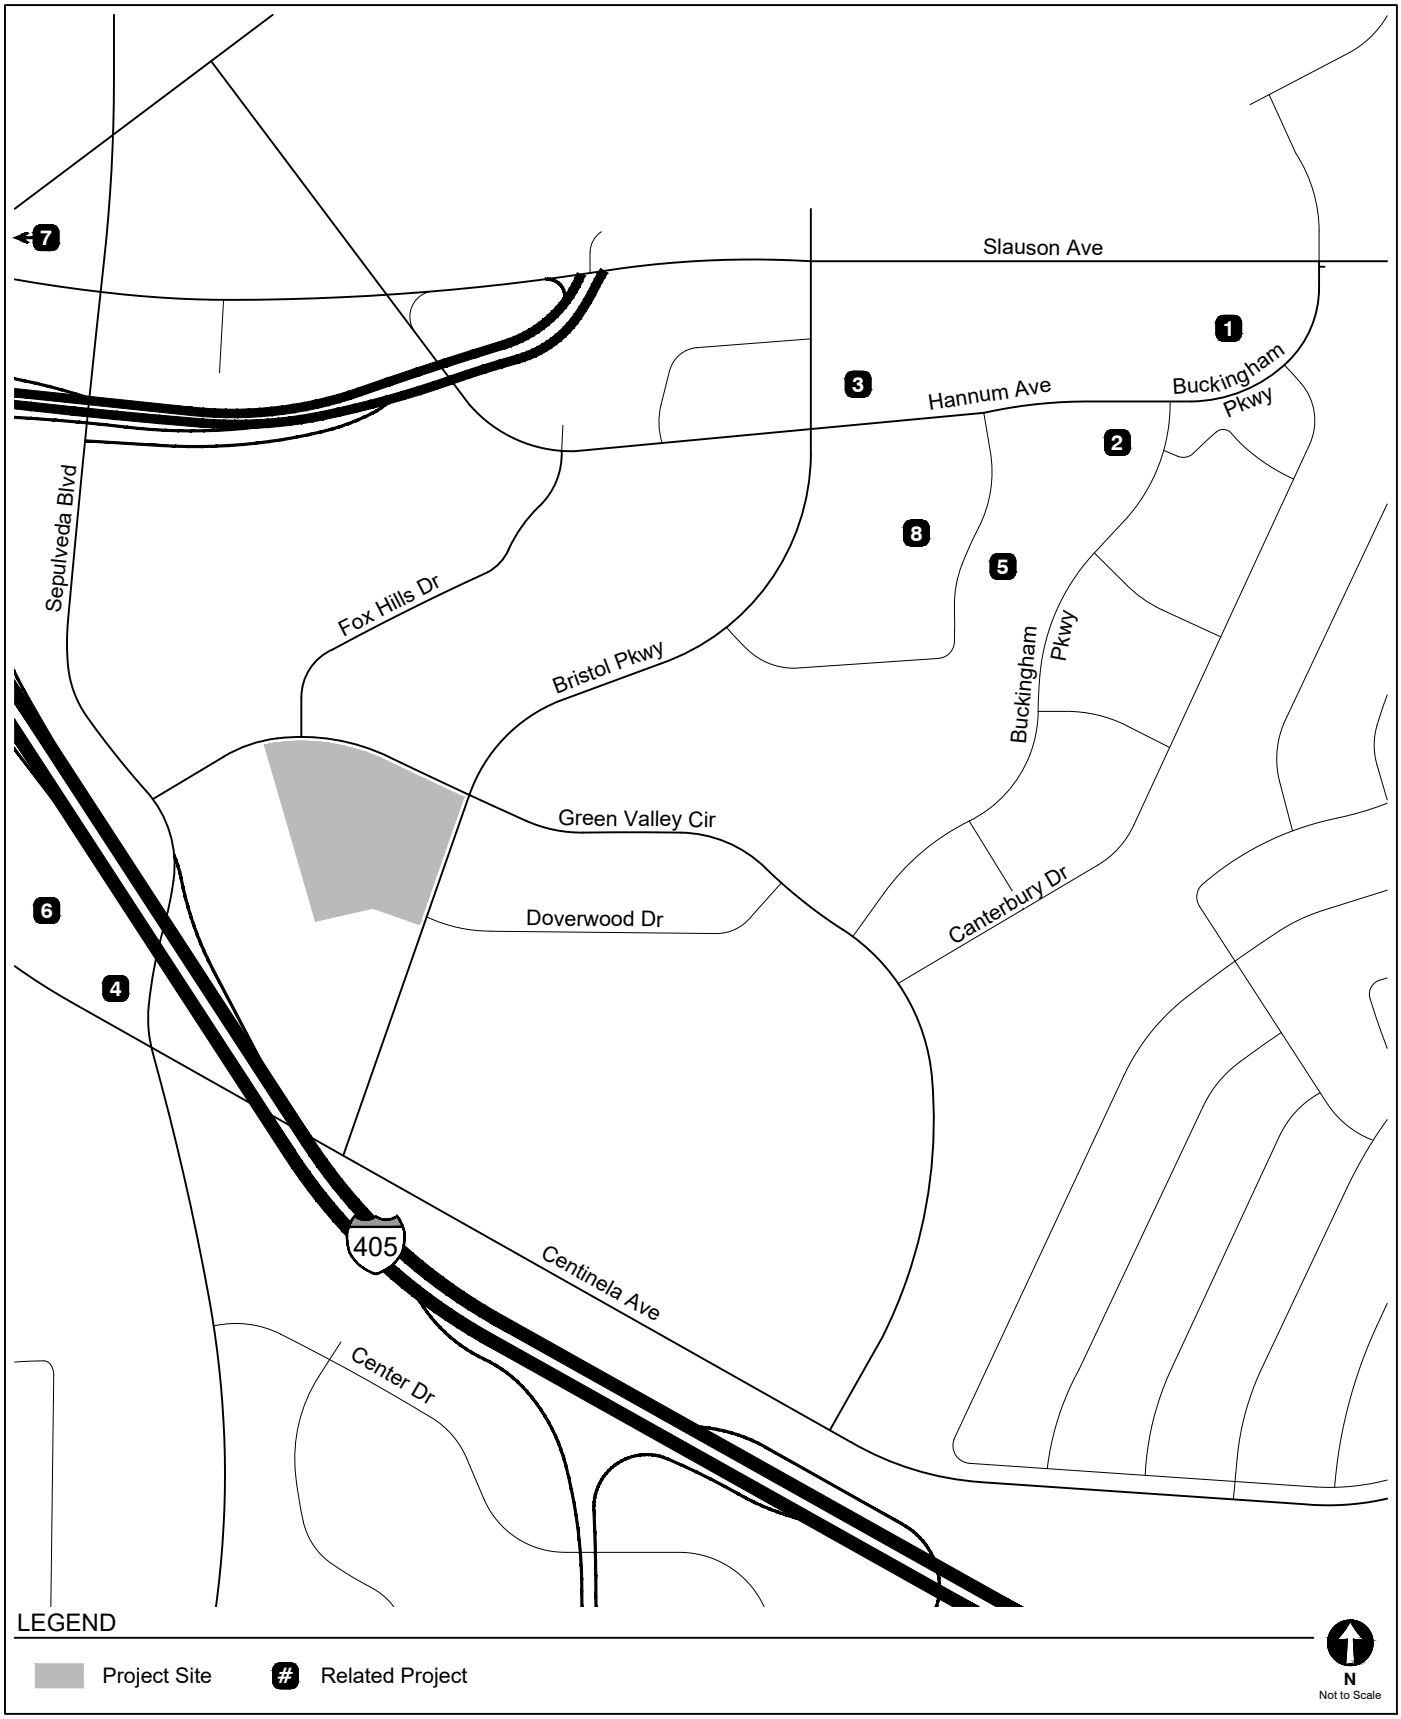

LOCATIONS OF RELATED PROJECTS

FIGURE 8

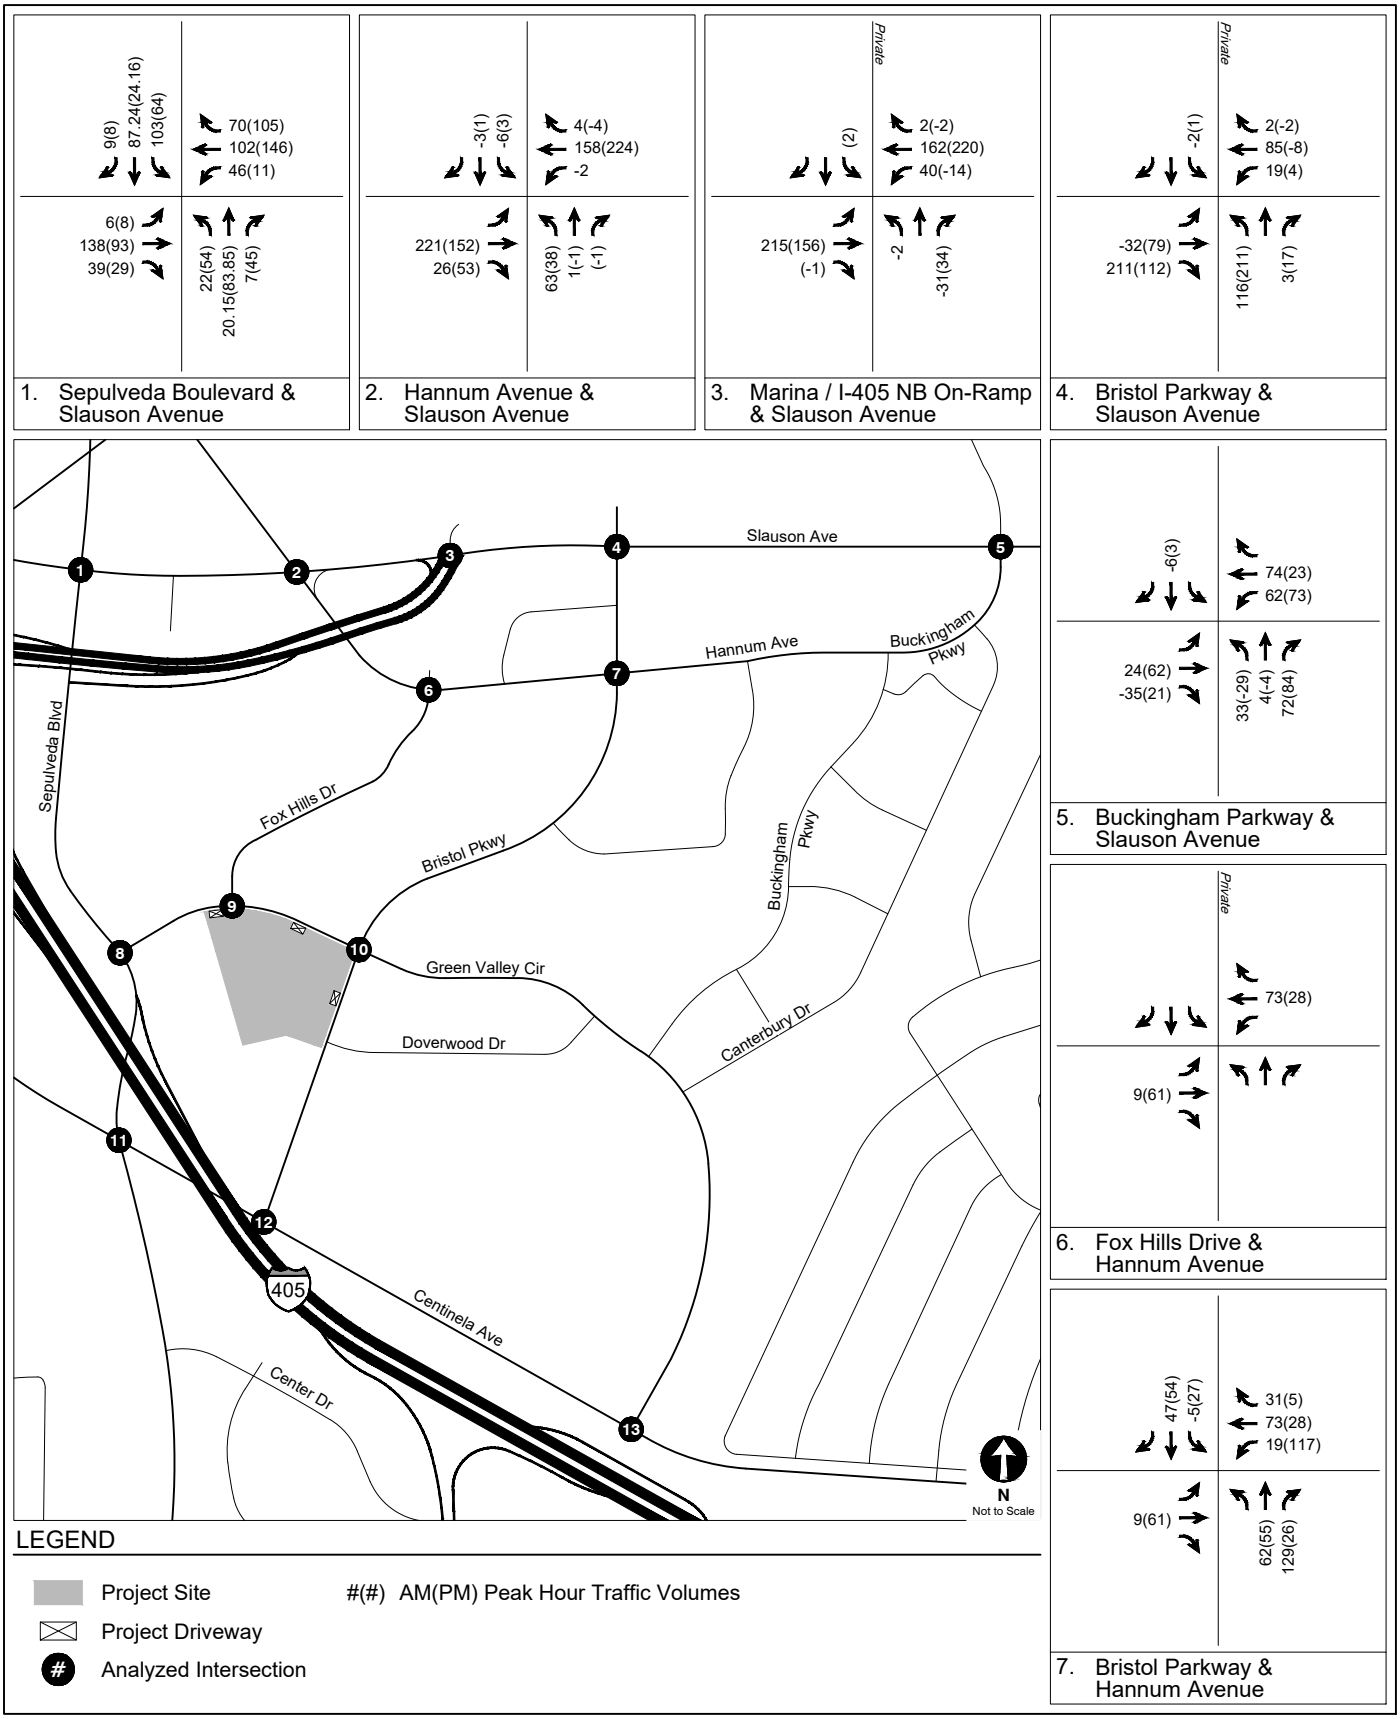

RELATED PROJECT-ONLY
PEAK HOUR TRAFFIC VOLUMES

FIGURE
9

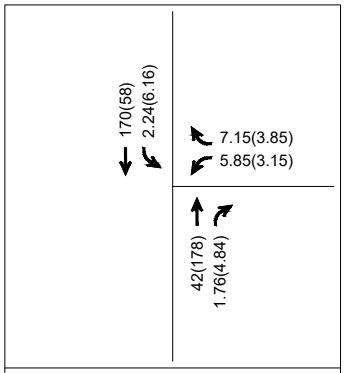

8. Sepulveda Boulevard & Green Valley Circle

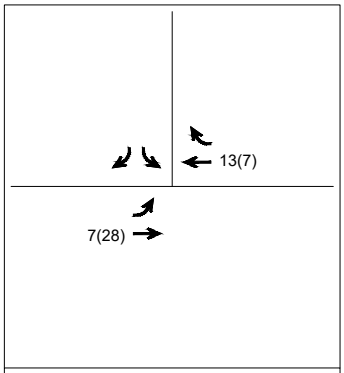

9. Fox Hills Drive & Green Valley Circle

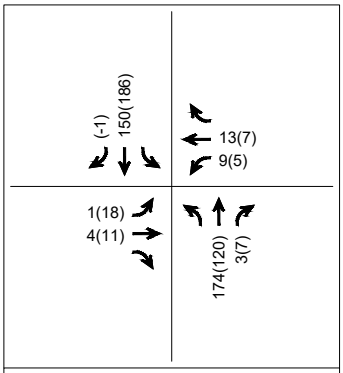

10. Bristol Parkway & Green Valley Circle

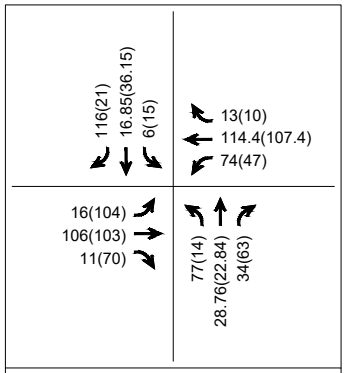

11. Sepulveda Boulevard & Centinela Avenue

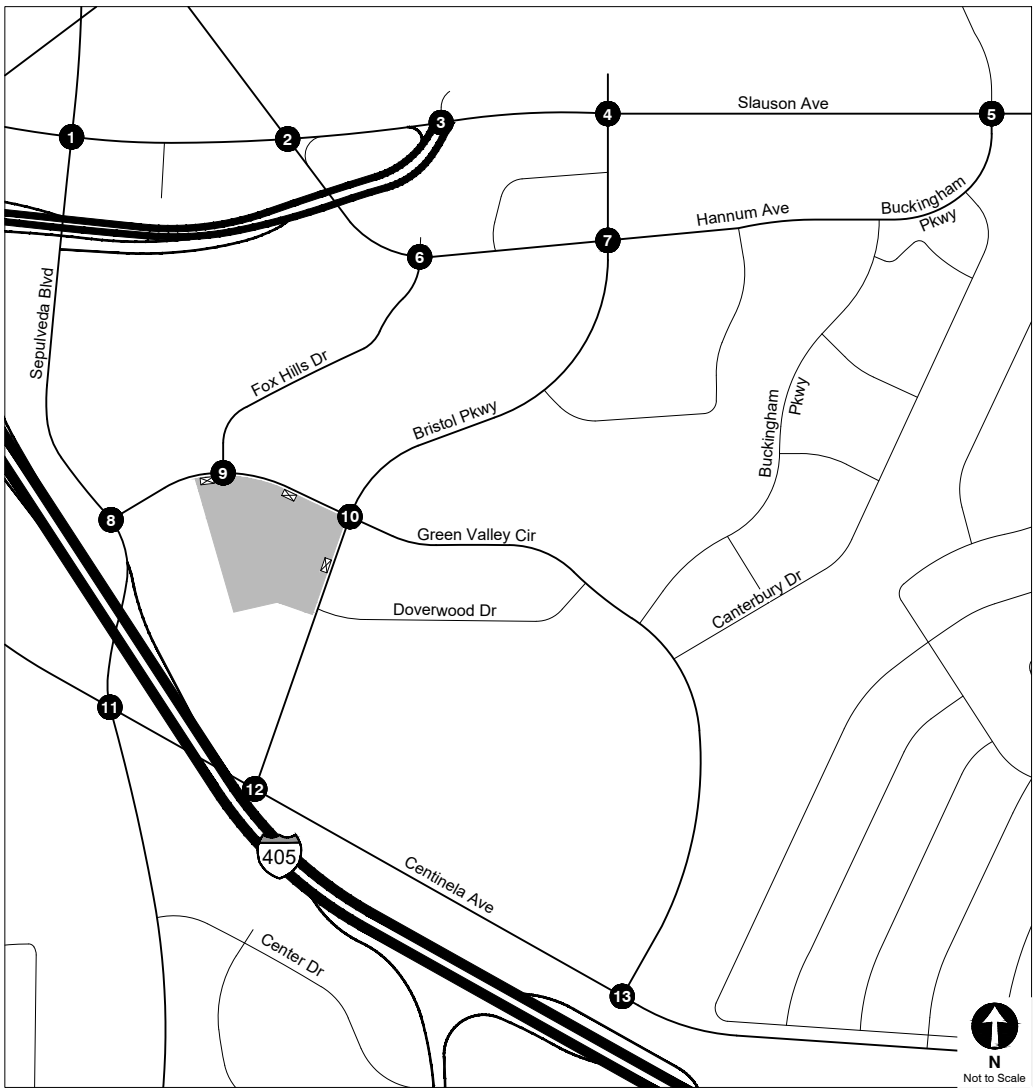

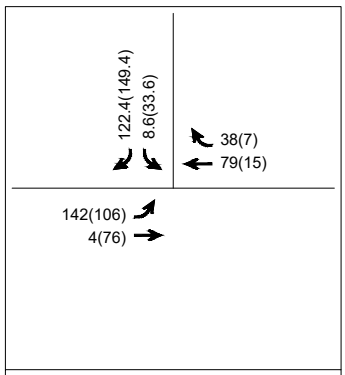

12. Bristol Parkway & Centinela Avenue

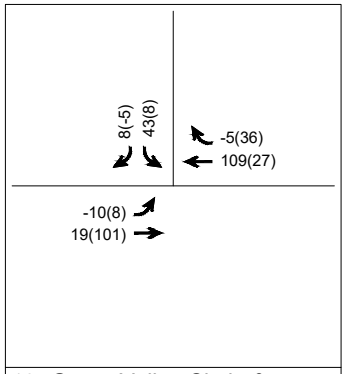

13. Green Valley Circle & Centinela Avenue

LEGEND

Project Site

Project Driveway

Analyzed Intersection

#(#) AM(PM) Peak Hour Traffic Volumes

RELATED PROJECT-ONLY
PEAK HOUR TRAFFIC VOLUMES

FIGURE
9 (CONT.)

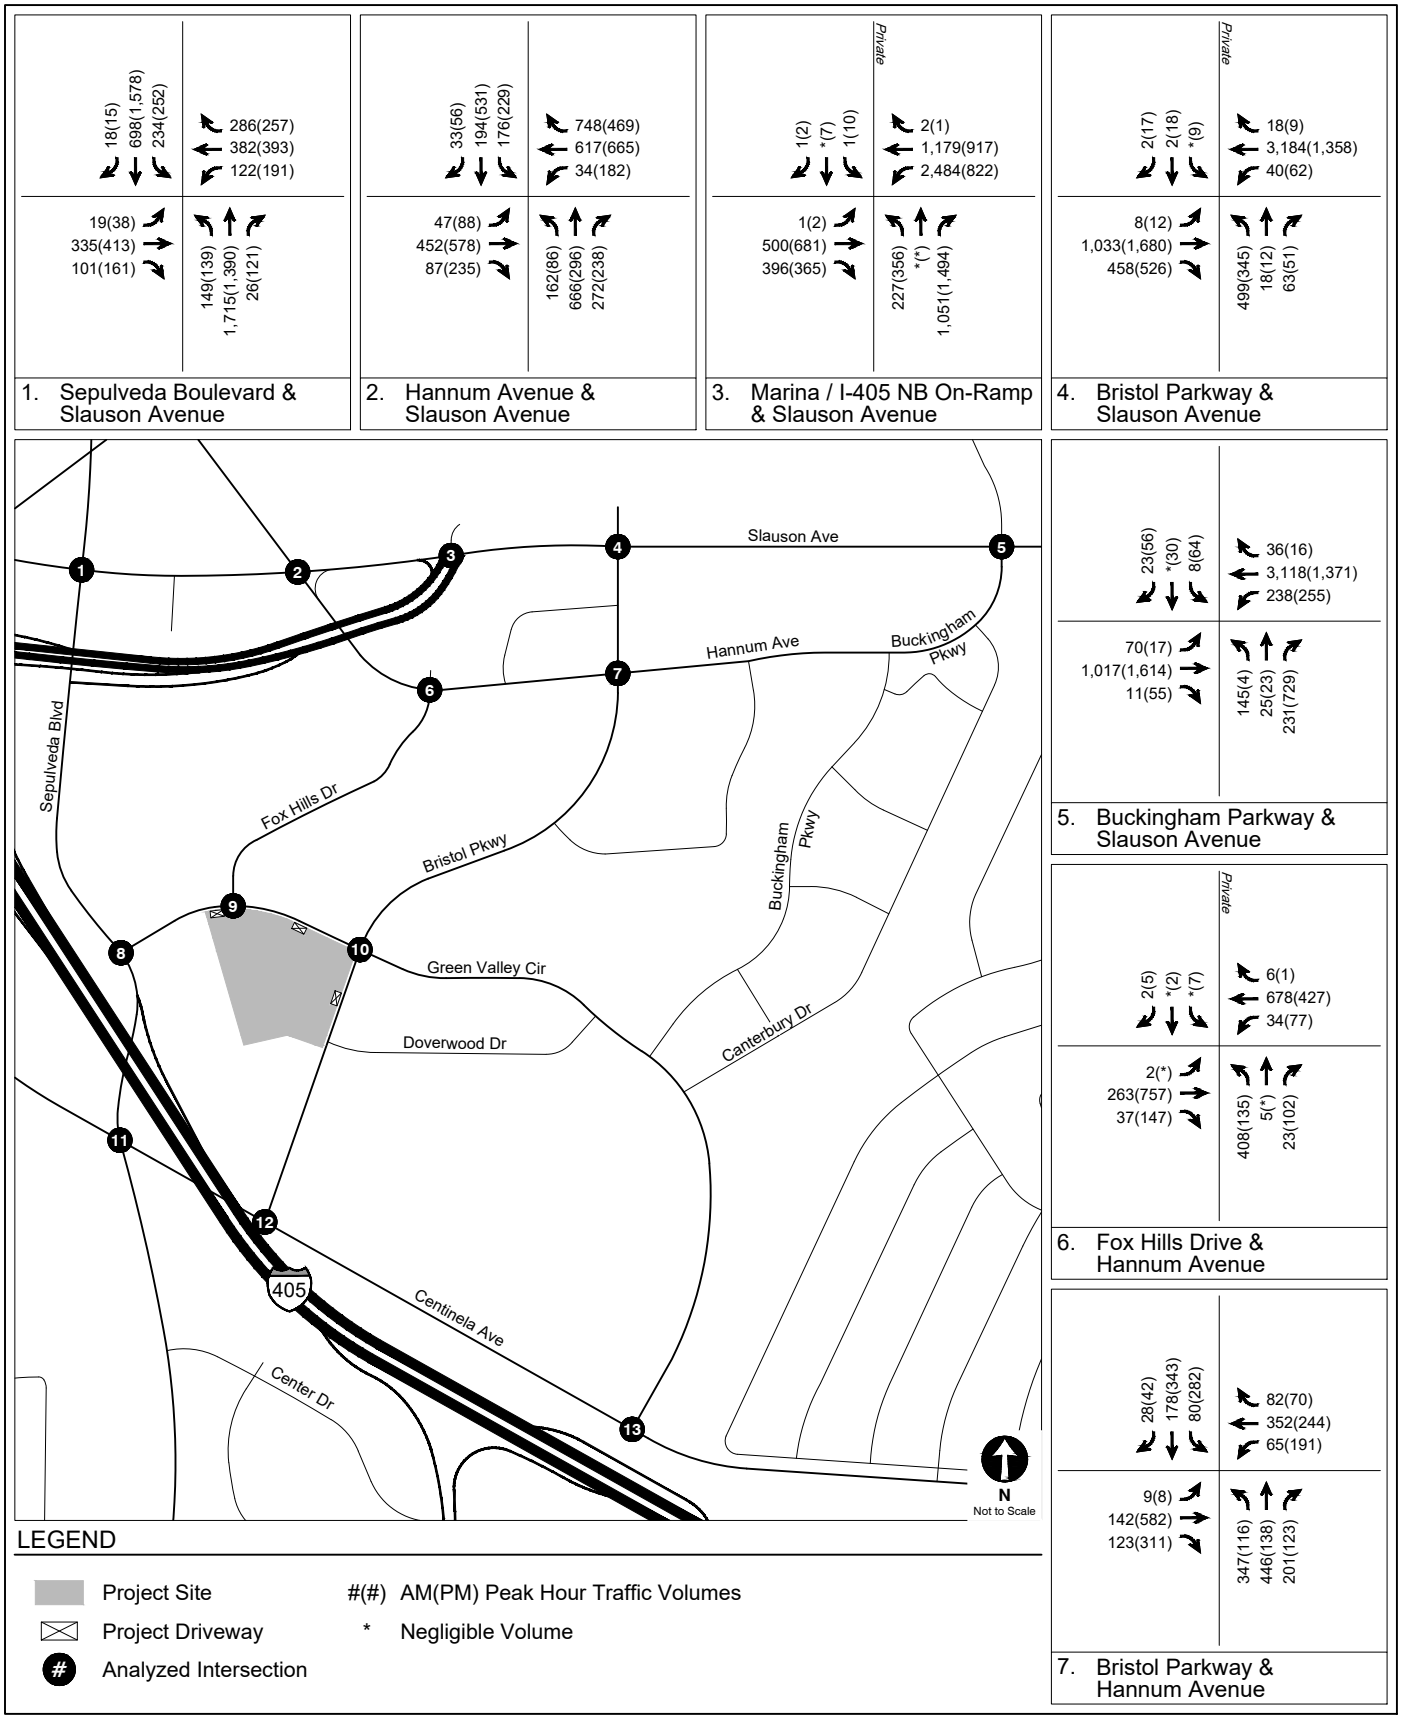

FUTURE WITHOUT PROJECT CONDITIONS (YEAR 2030)
PEAK HOUR TRAFFIC VOLUMES

FIGURE 10

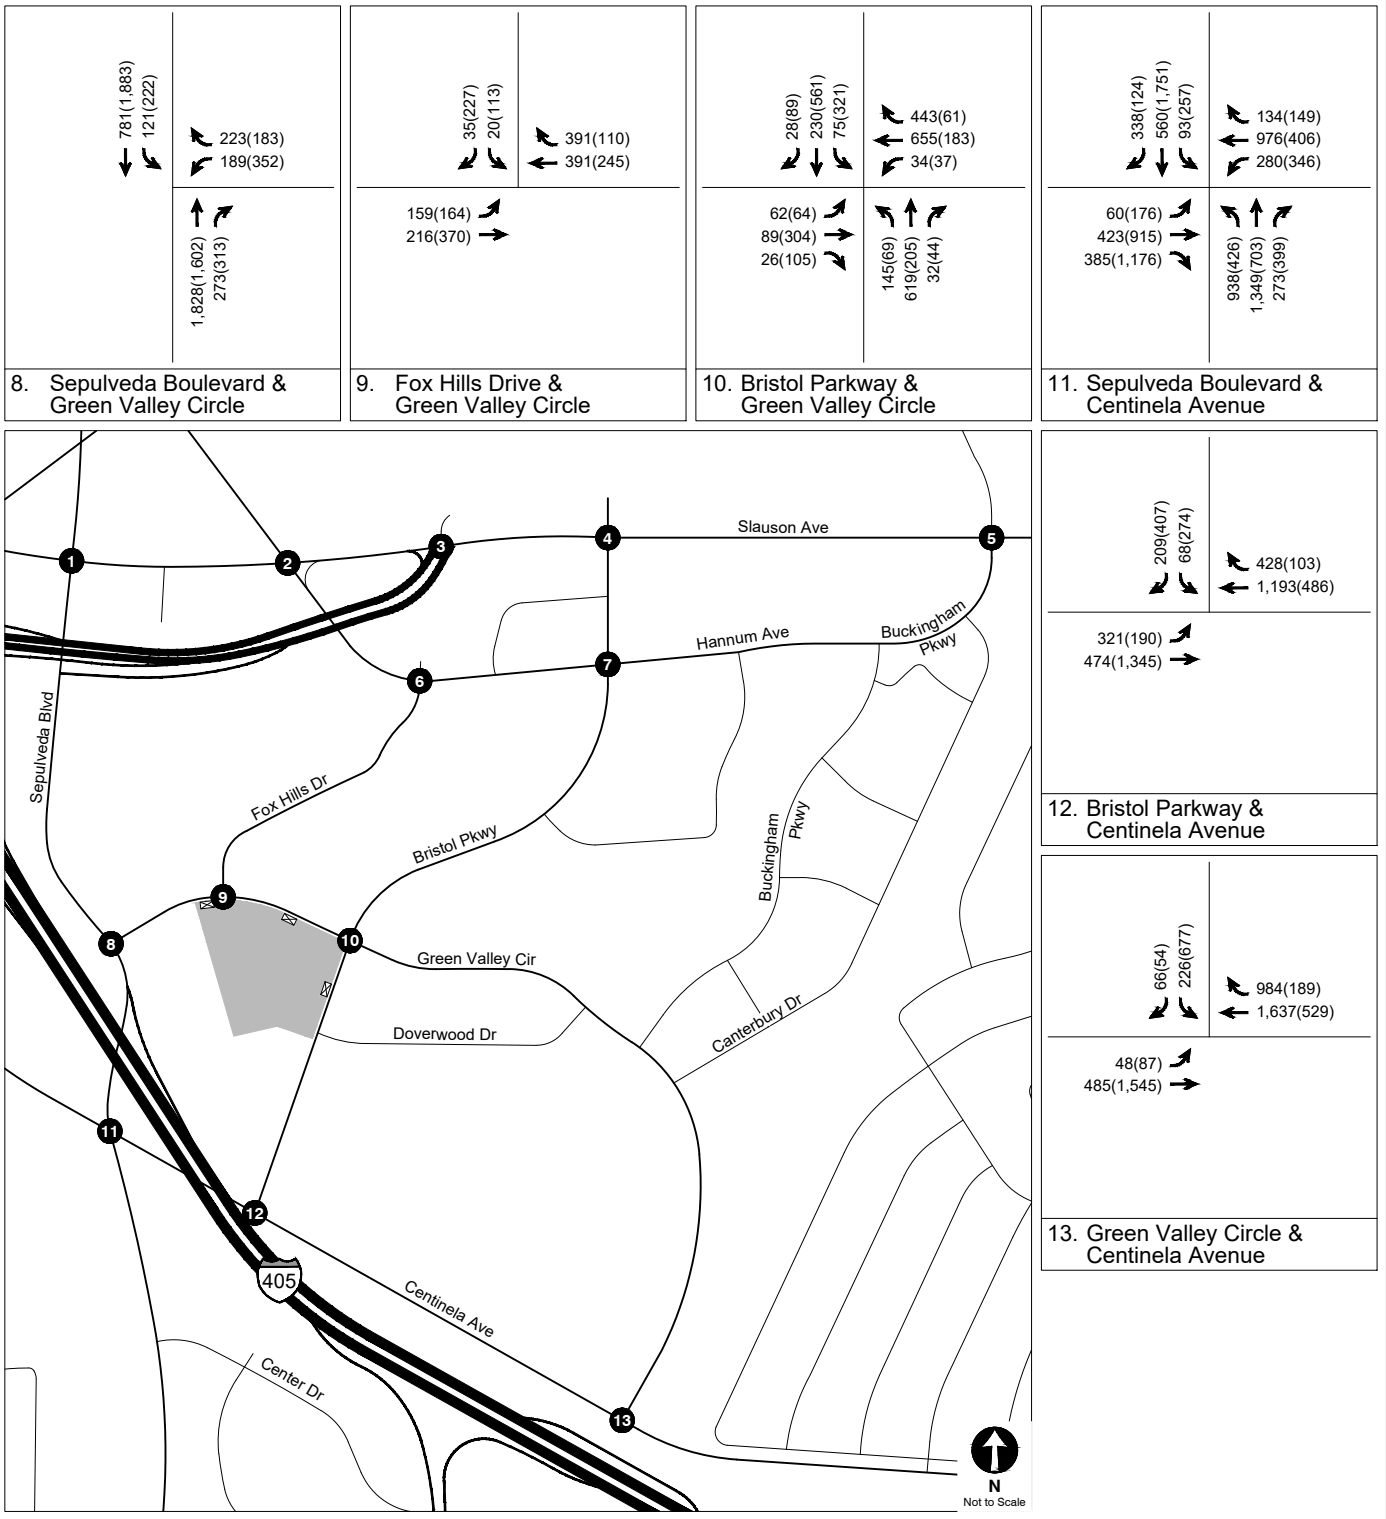

FUTURE WITHOUT PROJECT CONDITIONS (YEAR 2030)
PEAK HOUR TRAFFIC VOLUMES

FIGURE
10 (CONT.)

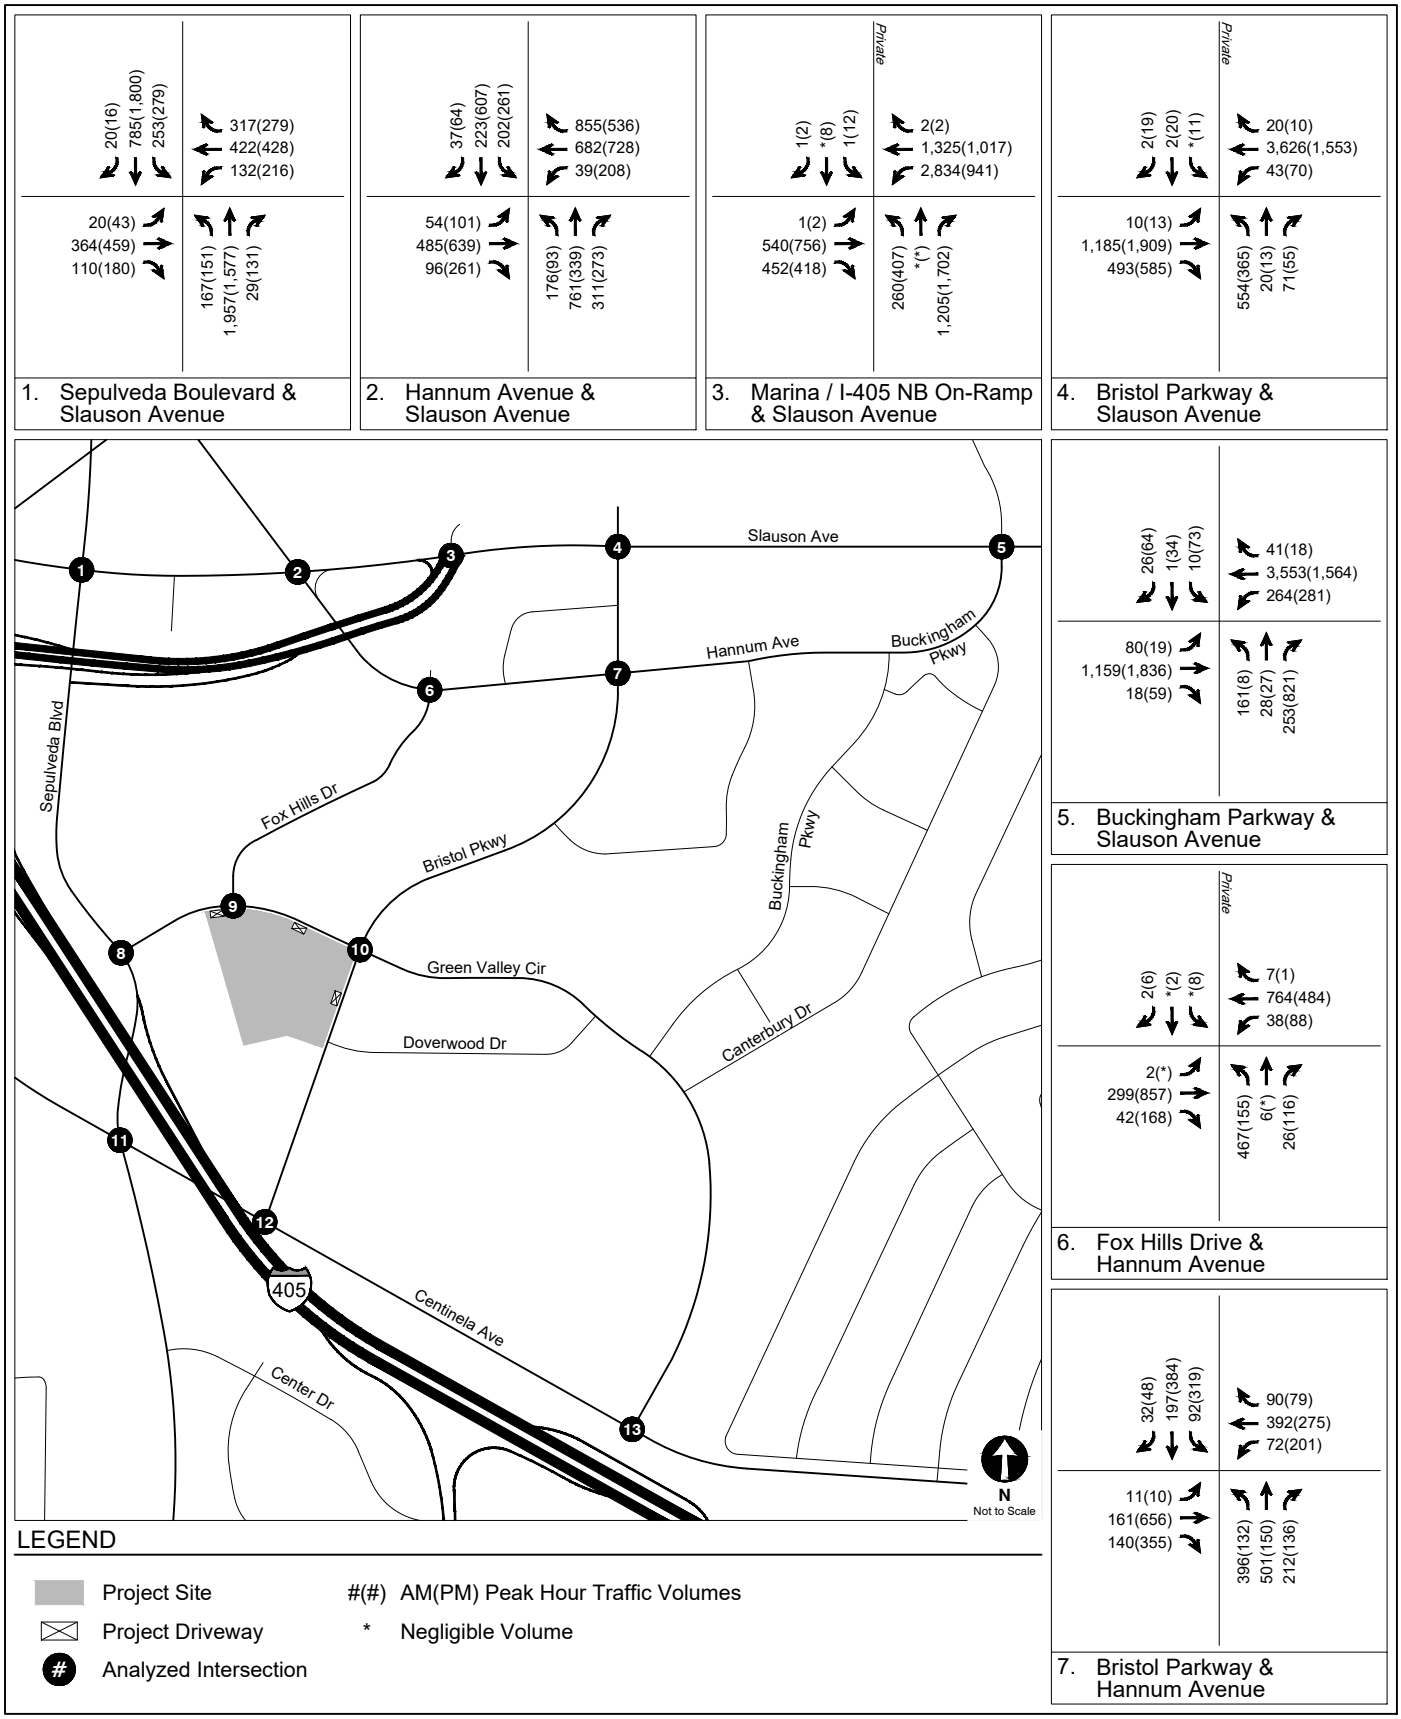

CUMULATIVE WITHOUT PROJECT CONDITIONS (YEAR 2045)
PEAK HOUR TRAFFIC VOLUMES

FIGURE 11

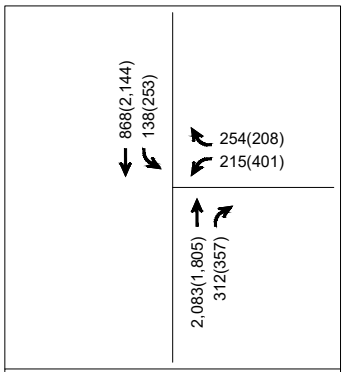

8. Sepulveda Boulevard & Green Valley Circle

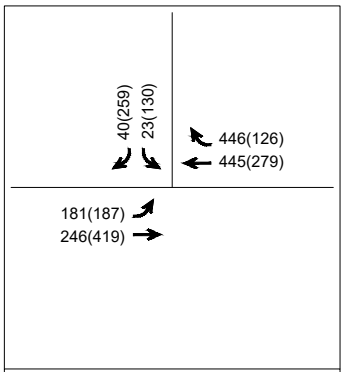

9. Fox Hills Drive & Green Valley Circle

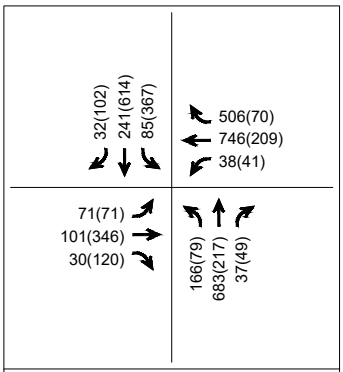

10. Bristol Parkway & Green Valley Circle

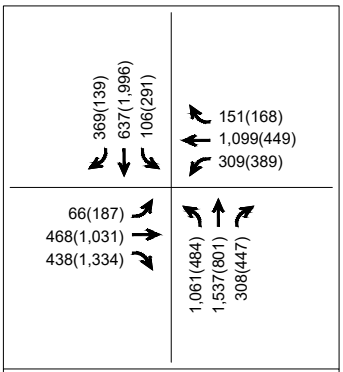

11. Sepulveda Boulevard & Centinela Avenue

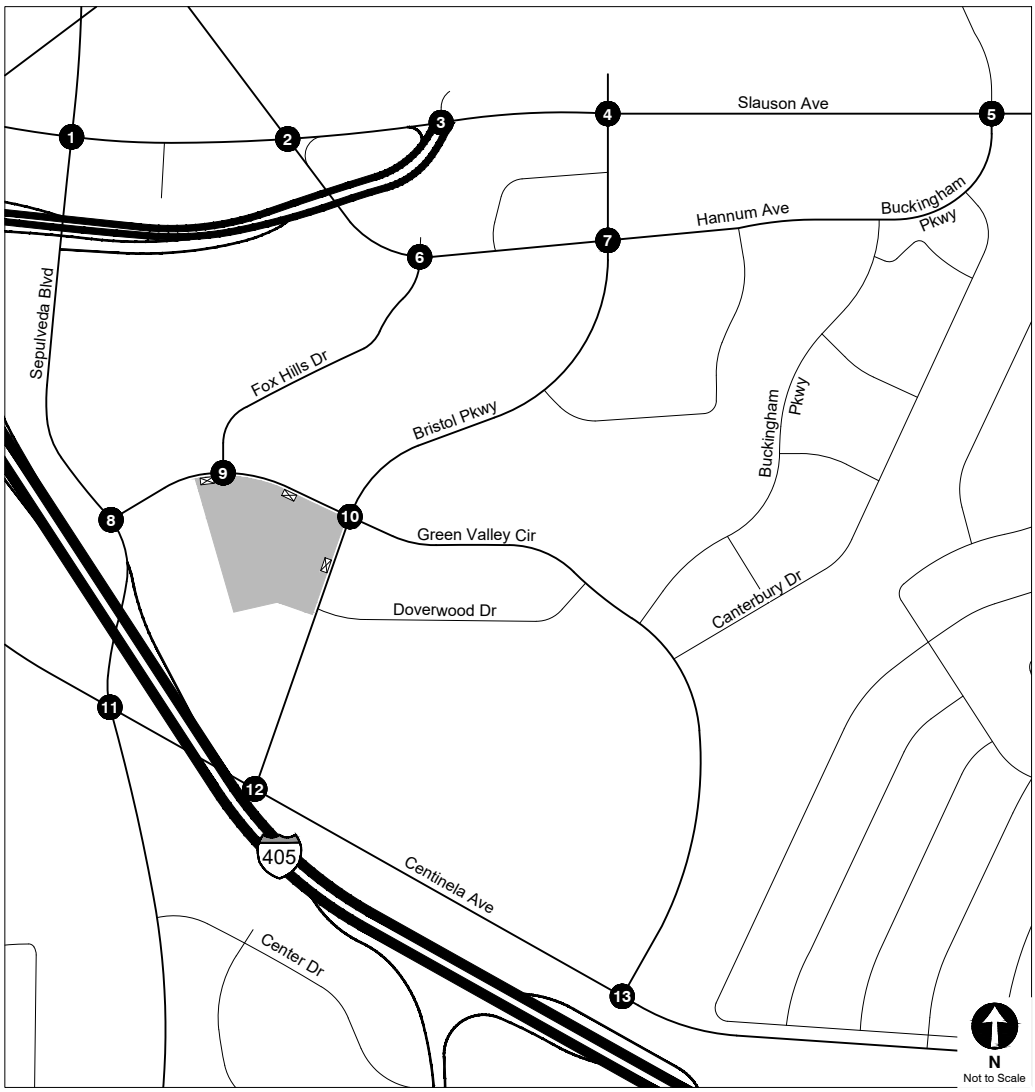

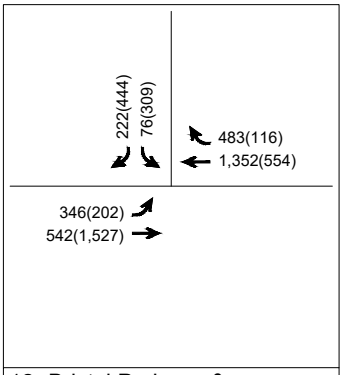

12. Bristol Parkway & Centinela Avenue

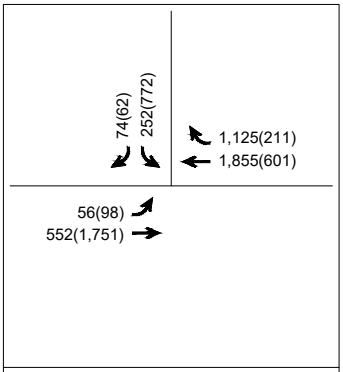

13. Green Valley Circle & Centinela Avenue

LEGEND

- Project Site
- Project Driveway
- # Analyzed Intersection
- #(#) AM(PM) Peak Hour Traffic Volumes
- * Negligible Volume

CUMULATIVE WITHOUT PROJECT CONDITIONS (YEAR 2045)
PEAK HOUR TRAFFIC VOLUMES

FIGURE 11 (CONT.)

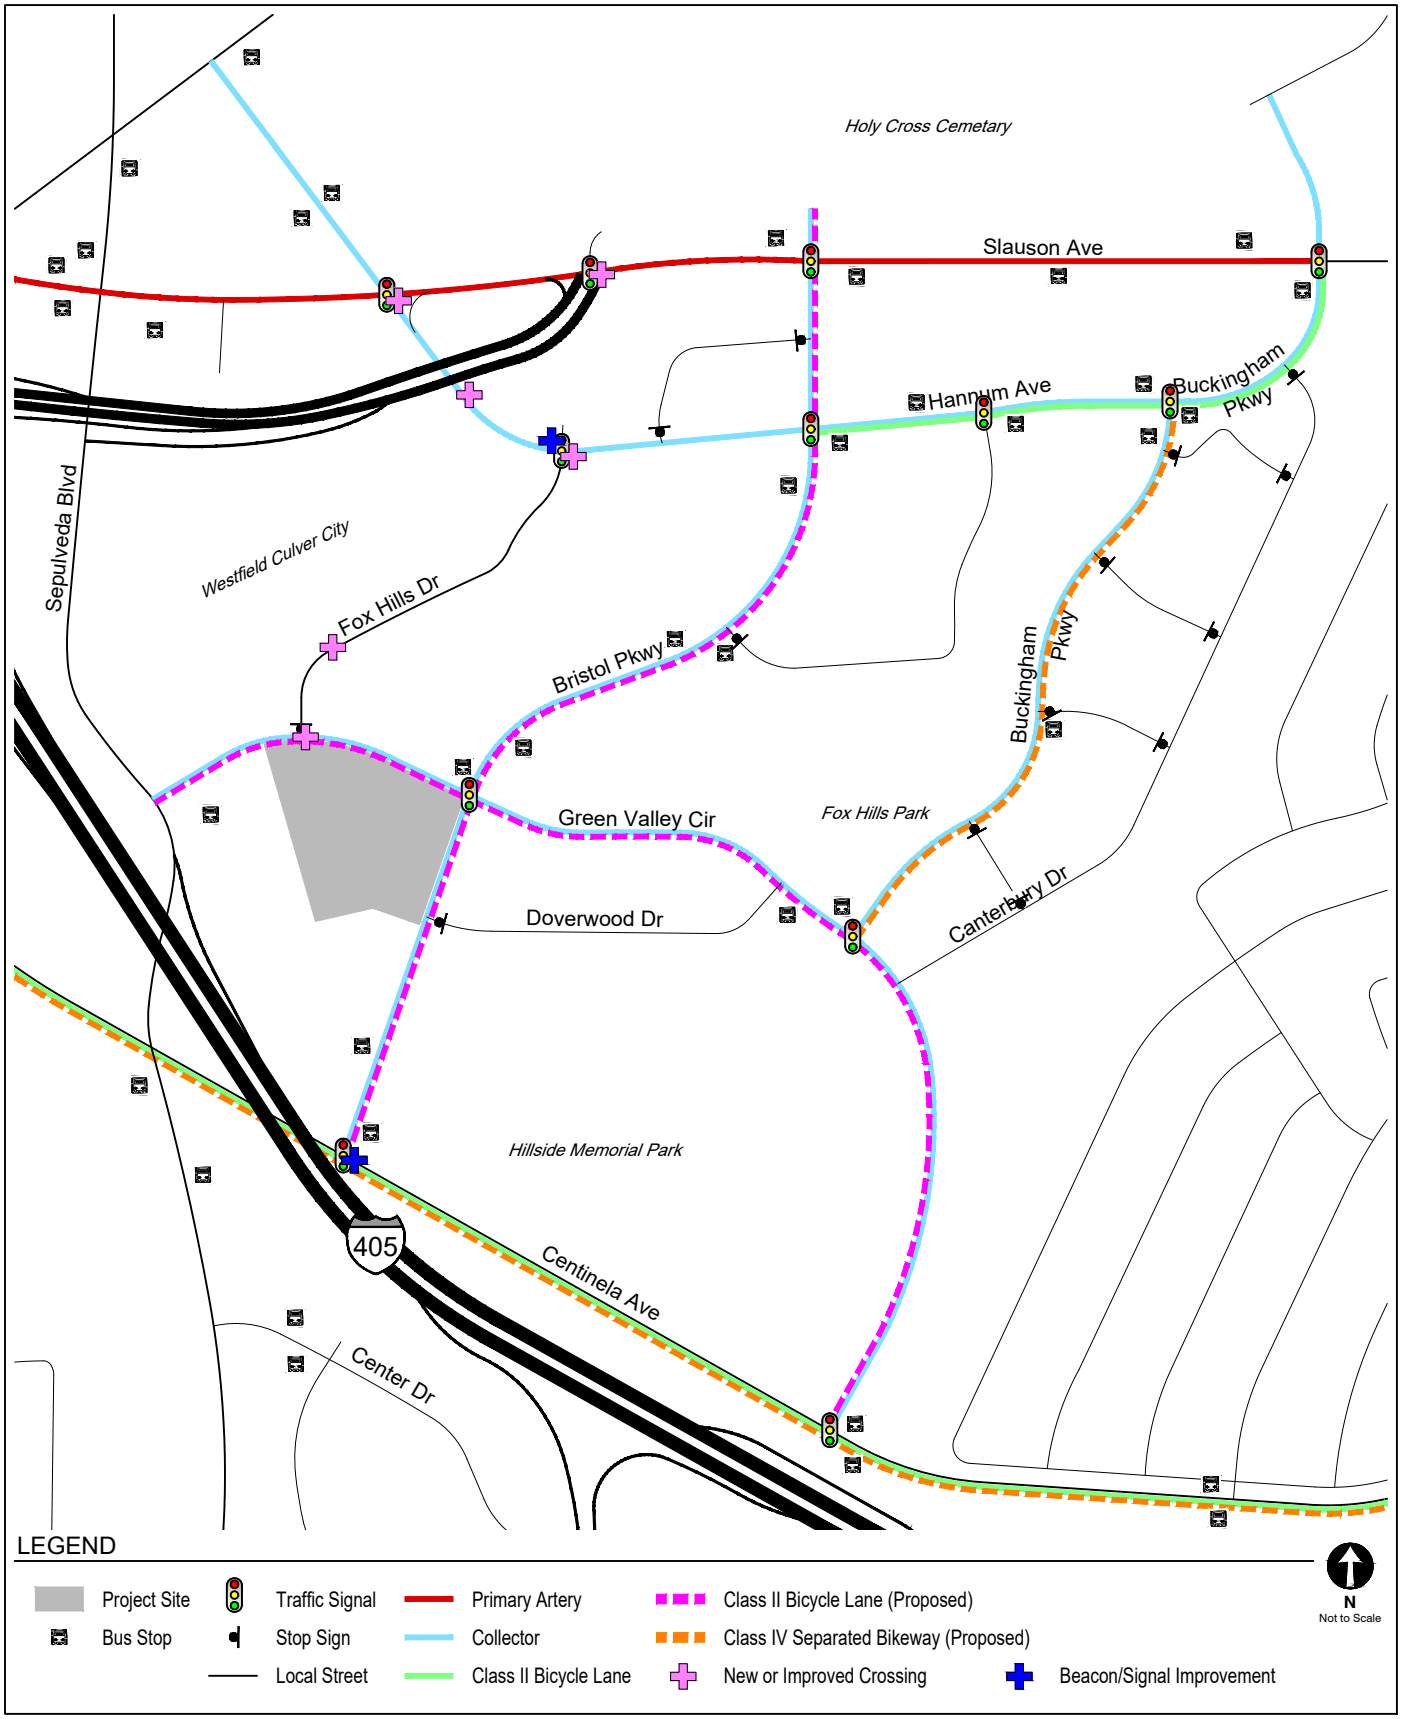

PROPOSED TRANSPORTATION CIRCULATION SYSTEM

FIGURE 12

TABLE 1
STUDY INTERSECTIONS

No.	North/South Street	East/West Street	Existing Traffic Control
1.	Sepulveda Boulevard	Slauson Avenue	Signalized
2.	Hannum Avenue	Slauson Avenue	Signalized
3.	Marina / I-405 NB On-Ramp	Slauson Avenue	Signalized
4.	Bristol Parkway	Slauson Avenue	Signalized
5.	Buckingham Parkway	Slauson Avenue	Signalized
6	Fox Hills Drive	Hannum Avenue	Signalized
7	Bristol Parkway	Hannum Avenue	Signalized
8.	Sepulveda Boulevard	Green Valley Circle	Signalized
9.	Fox Hills Drive	Green Valley Circle	Unsignalized
10.	Bristol Parkway	Green Valley Circle	Signalized
11.	Sepulveda Boulevard	Centinela Avenue	Signalized
12.	Bristol Parkway	Centinela Avenue	Signalized
13.	Green Valley Circle	Centinela Avenue	Signalized

TABLE 2
EXISTING TRANSIT SERVICE

Provider, Route, and Service Area		Service Type	Hours of Operation [a]	Average Headway (minutes)			
				Morning Peak Period		Afternoon Peak Period	
Culver City Bus				**NB/EB**	**SB/WB**	**NB/EB**	**SB/WB**
2	Culver City - Venice via Inglewood Bl	Local	6:00 A.M. - 6:00 P.M.	60	60	80	80
3	Culver City - Playa Vista via Overland Ave	Local	5:30 A.M. - 11:30 P.M.	23	36	22	22
4	Culver City - West Los Angeles via Jefferson Bl	Local	6:00 A.M. - 9:00 P.M.	60	45	60	60
5C2 [b]	Culver City - Fox Hills via Braddock Dr	Local	7:30 A.M. - 4:00 P.M.	0	180	120	0
6/6R	UCLA - LAX via Sepulveda Bl	Rapid	5:00 A.M. - 12:00 A.M.	14	18	16	16
Big Blue Bus				**NB/EB**	**SB/WB**	**NB/EB**	**SB/WB**
14	Bundy Dr & Centinela Ave	Local	5:00 A.M. - 11:00 P.M.	15	20	18	12
Metro Bus Service				**NB/EB**	**SB/WB**	**NB/EB**	**SB/WB**
108	Marina Del Rey - Pico Rivera via Slauson Av	Local	4:00 AM - 1:00 AM	8	11	12	8
110	Playa Vista - Bell Gardens via Jefferson Bl, Gage Av	Local	5:00 AM - 12:00 AM	20	16	20	15

Notes:
Metro - Los Angeles County Metropolitan Transportation Authority
AM Peak from 6 AM - 9 AM
PM Peak from 3 PM - 7 PM
[a] Service routes and frequencies are current as of September 2024 and January 2025 for Culver City Bus and December 2024 for Big Blue Bus and Metro
[b] This service only operates on weekdays and when school is in session.

TABLE 3
RELATED PROJECTS LIST

No.	Project [a]	Address	Use	Trip Generation						
				Daily	Morning Peak Hour			Afternoon Peak Hour		
					In	Out	Total	In	Out	Total
City of Culver City										
1.	100 Corporate Pointe	100 Corporate Pointe	351 apartment units (including 30 affordable units) and 5,615 sf retail	768	(118)	82	(36)	65	(73)	(8)
2.	Mixed-Use	5700 Hannnum Avenue	309 apartment units (including 27 affordable units) and 5,139 sf retail	1,266	(15)	82	67	67	10	77
3.	C3 - Office & Retail Building	5800 Bristol Parkway / 5801 Hannum Avenue	281,400 sf office	3,050	376	52	428	69	336	405
4.	4-Story Commercial	5645 Sepulveda Boulevard	38,712 sf medical office and 3,193 sf retail	1,399	73	20	93	39	99	138
5.	Multifamly Housing	5730 Uplander Way	329 apartment units (including 39 affordable units)	1,479	32	95	126	70	45	116
6.	Entrada Office Tower	6161 Centinela Boulevard	281,194 sf creative office	3,102	386	53	439	71	348	419
7.	Boutique Hotel	11469 Jefferson Boulevard	183 hotel rooms with restaurant and outdoor dining	1,495	57	40	97	56	54	110
8.	Mixed-Use	5757 Uplander Way	1,077 apartment units (including 78 affordable units) and 5,552 sf retail	4,860	106	202	308	182	143	325

Notes:

[a] Related Project information provided by the City of Culver City and City of Los Angeles in January 2025. Related Projects include developments within approximately 0.5 miles of the Project Site. Trip Generation estimates developed internally using *Trip Generation Manual, 11th Edition* (Institute of Transportation Engineers, 2021).

Chapter 3
Project Traffic

Trip generation estimates, trip distribution patterns, and trip assignments were prepared for the Project. These components form the basis of the Project's non-CEQA traffic analysis.

PROJECT TRIP GENERATION

The number of vehicle trips expected to be generated by the Project was estimated using rates published in *Trip Generation Manual, 11th Edition*. These rates are based on surveys of similar land uses at sites around the country and are utilized to calculate the number of vehicle trips traveling to and from the Project Site during the morning and afternoon peak hours relative to the size of development.

Appropriate trip reductions were applied in consultation with CCPWD to account for public transit usage, internal capture, and pass-by trips. The Project is located near various bicycle facilities and within 0.50 miles walking distance of several bus stops, including 0.10 miles walking distance of the Bristol Parkway / Green Valley Circle and Green Valley Circle / Sepulveda transit stops. Therefore, in consultation with CCPWD, a 10% transit / walk-in reduction was applied to the trip generation estimates to account for transit usage and walking arrivals from the surrounding neighborhoods and adjacent commercial developments.

The number of trips currently generated by the existing retail uses to be removed with development of the Project was also estimated using the rates published in *Trip Generation Manual, 11th Edition*. The existing use trip estimates also account for trip reductions consistent with the Project.

As shown in Table 4, after accounting for the adjustments above and the removal of existing uses, the Project is expected to generate 934 daily trips, including 233 net new morning peak hour trips (28 inbound trips, 205 outbound trips) and 50 net new afternoon peak hour trips (72 inbound trips, -22 outbound trips).

PROJECT TRIP DISTRIBUTION

The geographic distribution of trips generated by the Project is dependent on the location of employment, residential, and commercial centers to and from which residents, employees, and visitors of the Project would be drawn, characteristics of the street system serving the Project Site, the location of the Project driveways, and existing traffic patterns, as well as input from CCPWD staff. As detailed in Figure 13A and 13B, Driveway A would provide right-turn ingress and egress to the Project Site, while Driveway B and Driveway C on Bristol Parkway would provide full access to the Project Site.

The intersection-level trip distribution pattern for the residential and commercial traffic at the study intersections is shown in Figures 13A and 13B, respectively. Generally, the regional pattern is as follows:

Residential

- 15% to/from the north
- 35% to/from the east
- 15% to/from the south
- 35% to/from the west

Commercial

- 15% to/from the north
- 35% to/from the east
- 30% to/from the south
- 20% to/from the west

PROJECT TRIP ASSIGNMENT

The Project trip generation estimates summarized in Table 4 and the trip distribution pattern shown in Figures 13A and 13B were used to assign the Project-generated traffic through the study intersections. Figure 14 illustrates the Project-only traffic volumes for the Project at the study intersections during typical weekday morning and afternoon peak hours.

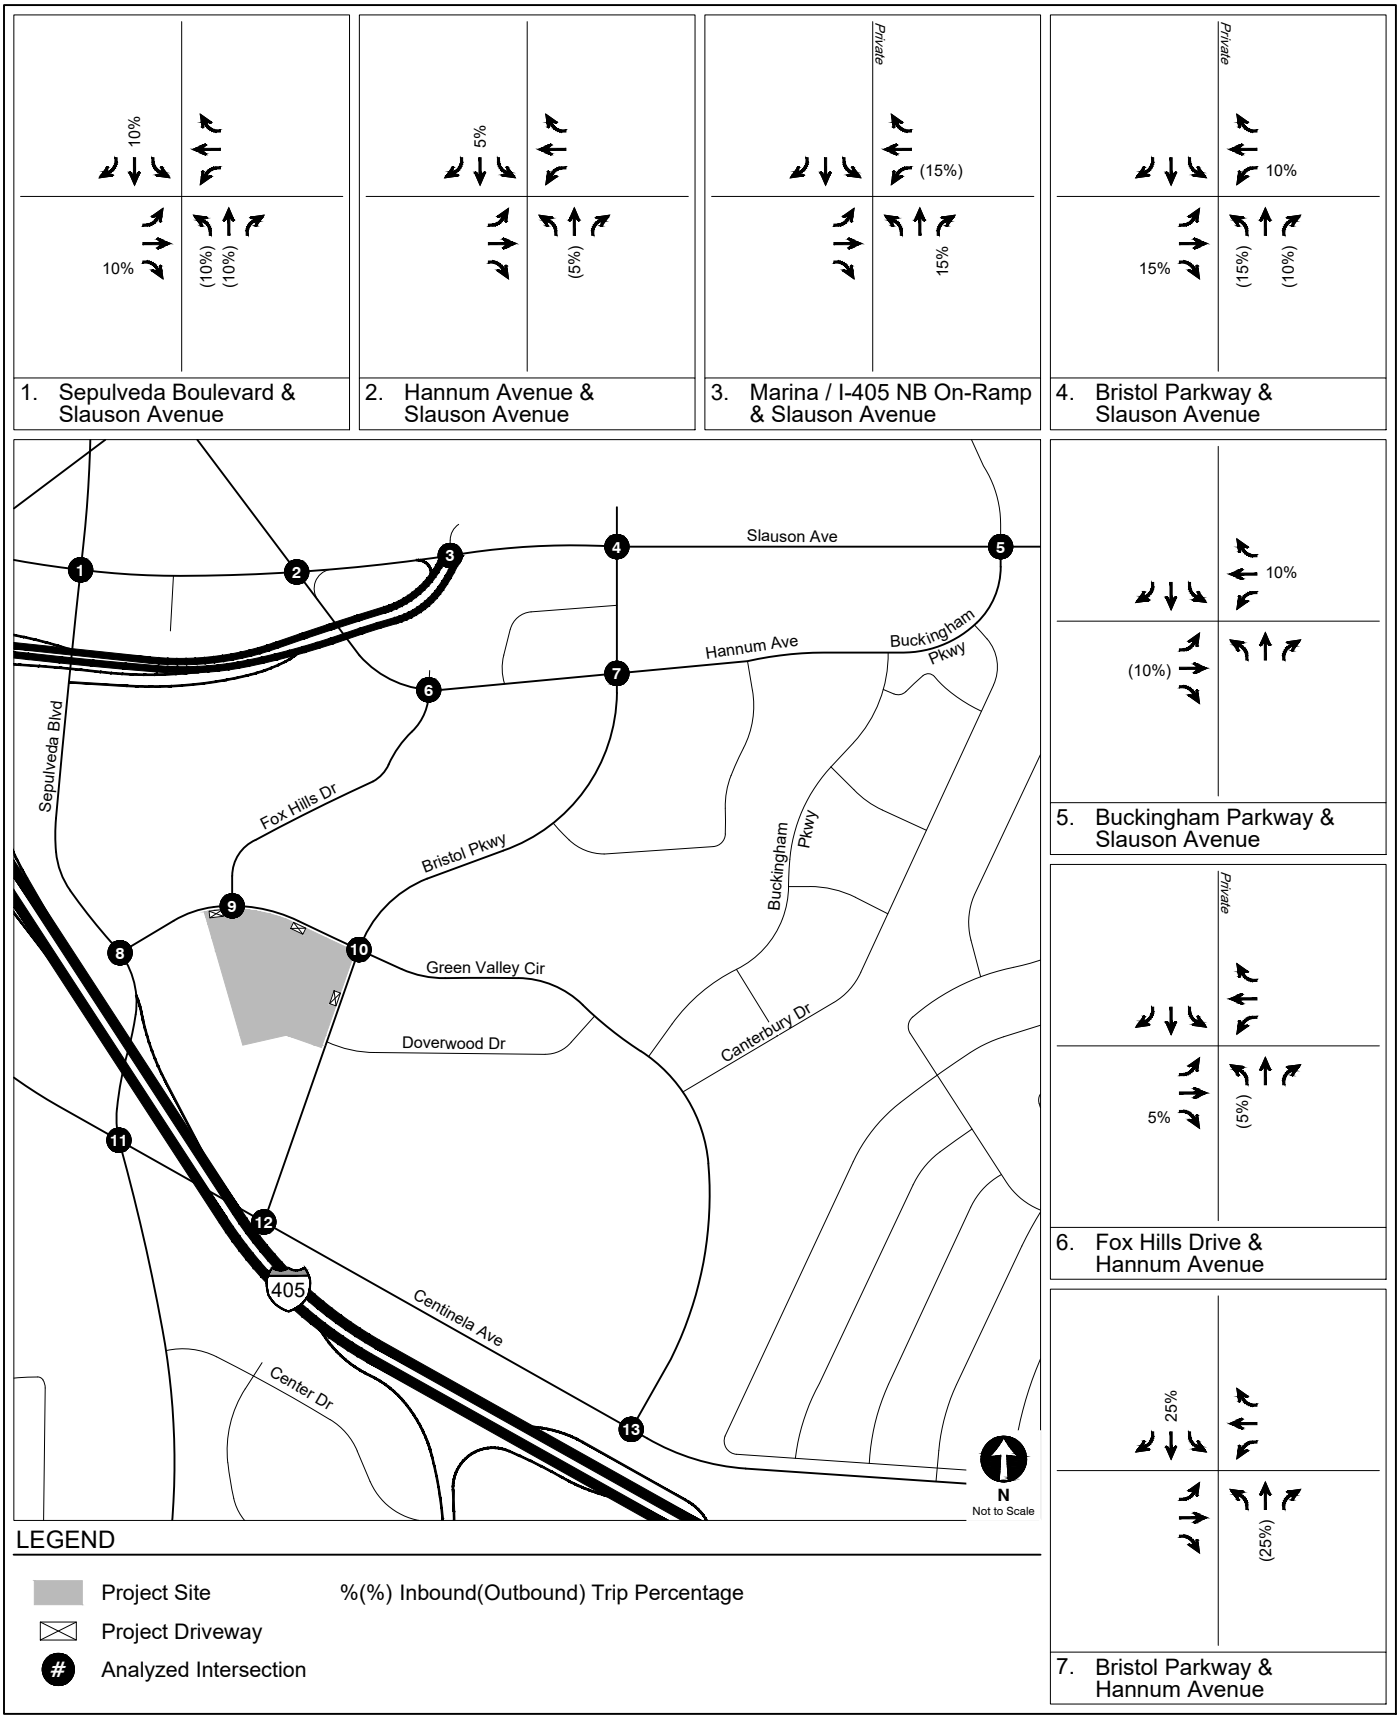

PROJECT TRIP DISTRIBUTION
RESIDENTIAL

FIGURE
13A

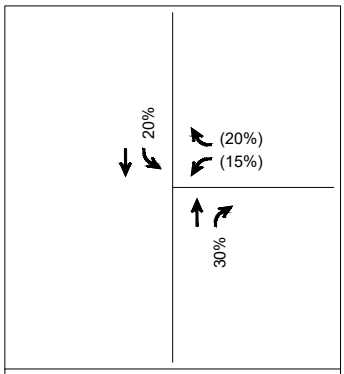

8. Sepulveda Boulevard & Green Valley Circle

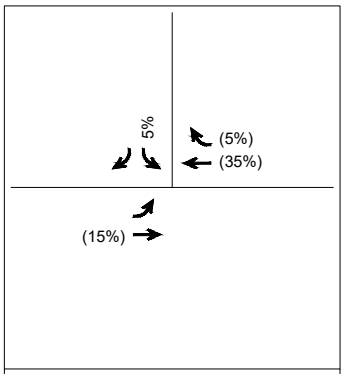

9. Fox Hills Drive & Green Valley Circle

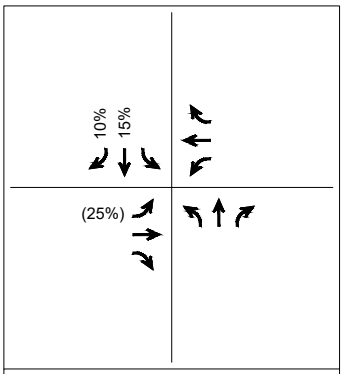

10. Bristol Parkway & Green Valley Circle

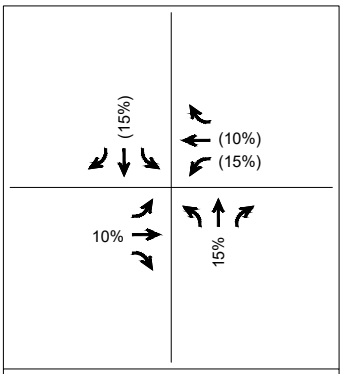

11. Sepulveda Boulevard & Centinela Avenue

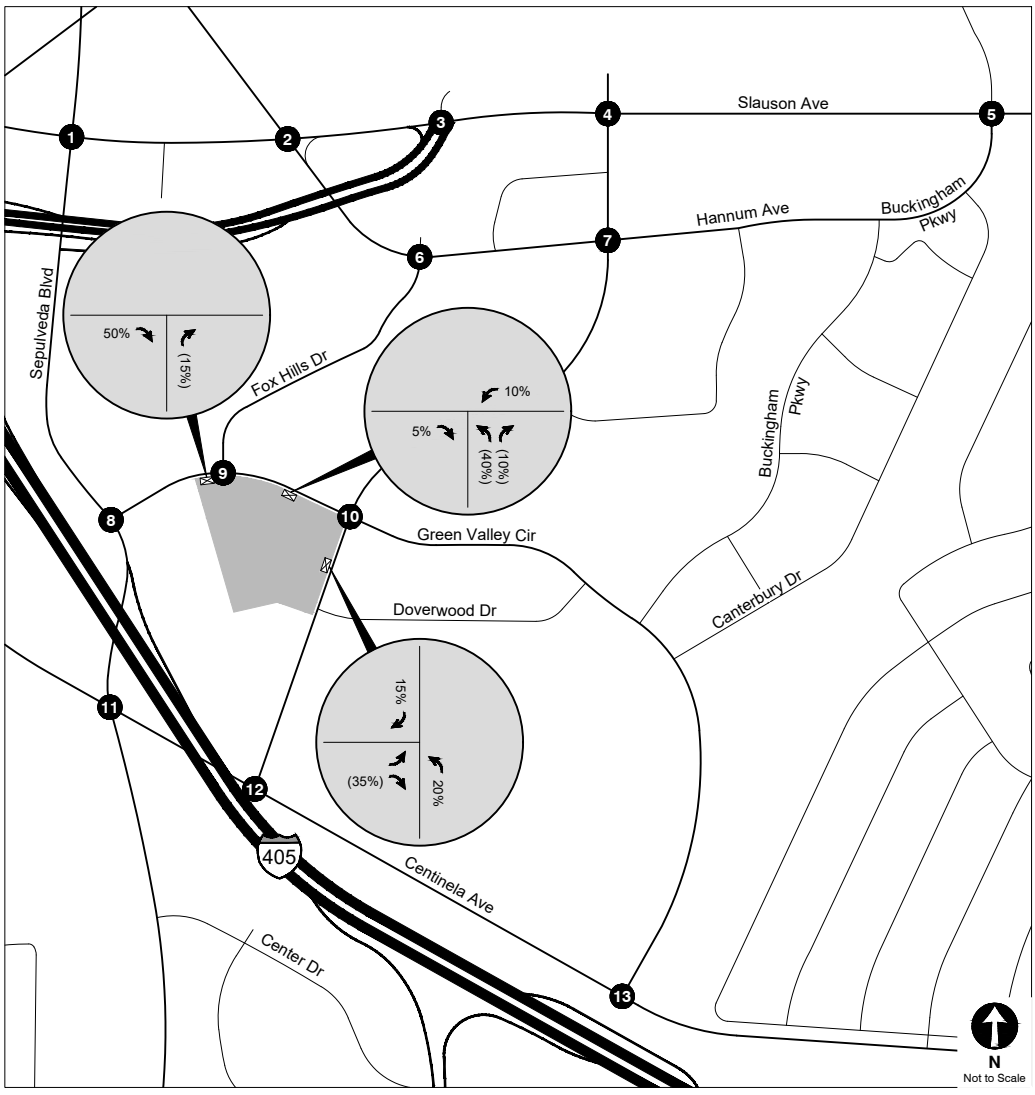

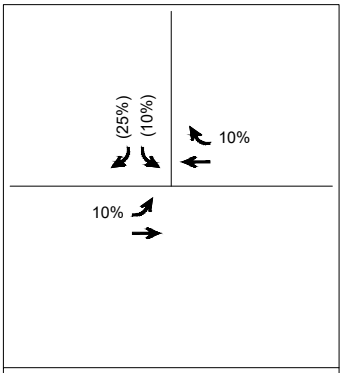

12. Bristol Parkway & Centinela Avenue

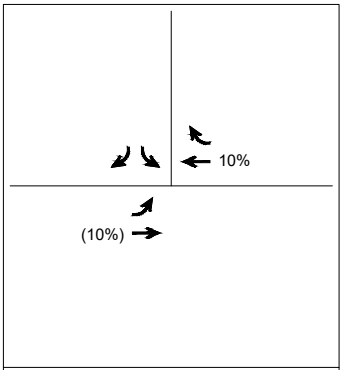

13. Green Valley Circle & Centinela Avenue

LEGEND

Project Site

Project Driveway

Analyzed Intersection

%(%) Inbound(Outbound) Trip Percentage

PROJECT TRIP DISTRIBUTION
RESIDENTIAL

FIGURE
13A (CONT.)

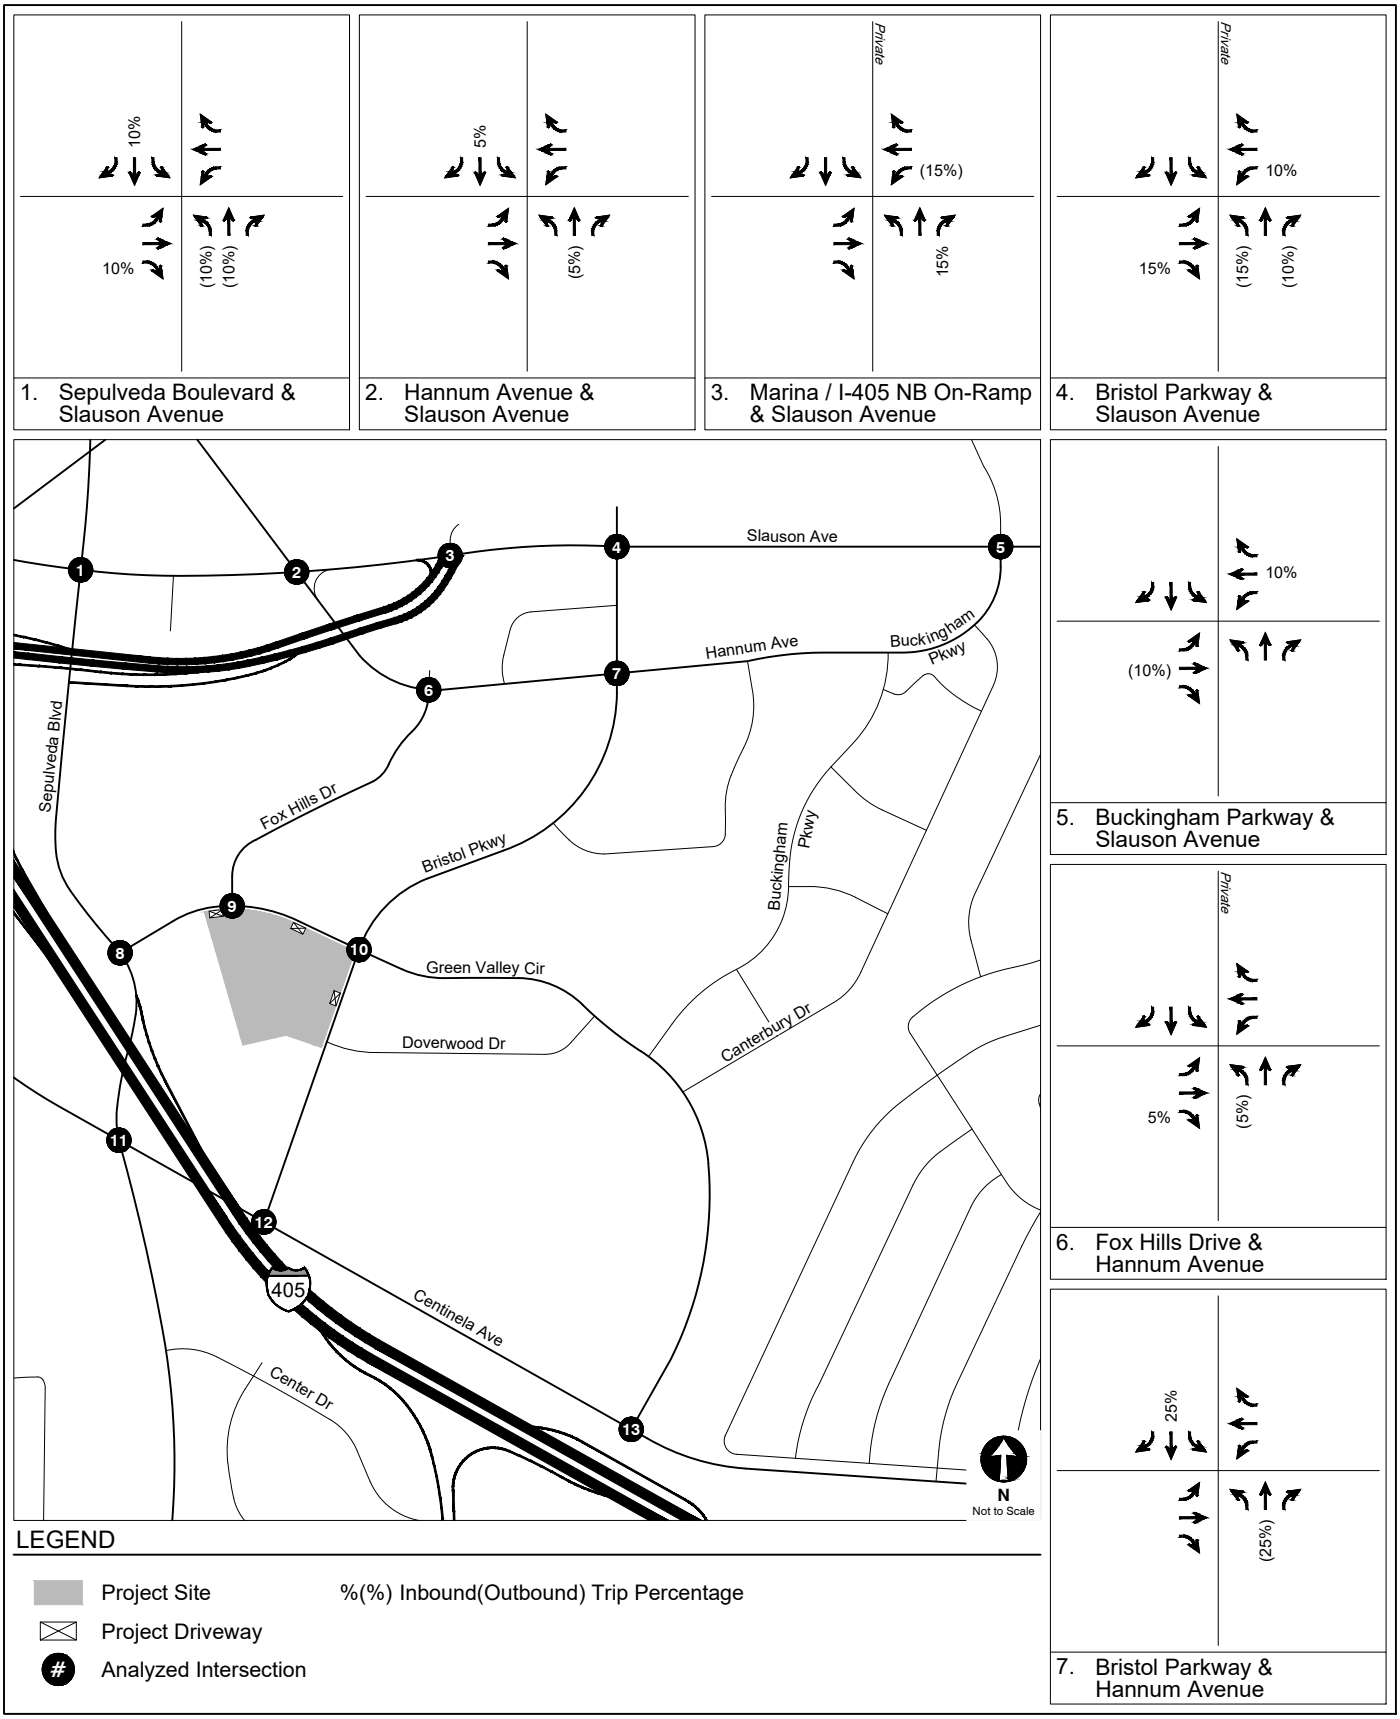

PROJECT TRIP DISTRIBUTION
COMMERCIAL

FIGURE
13B

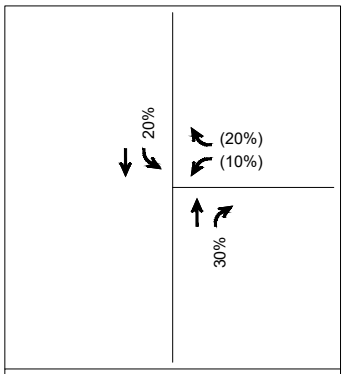

8. Sepulveda Boulevard & Green Valley Circle

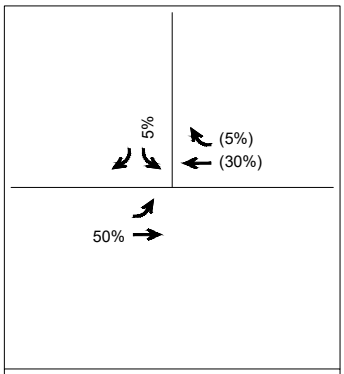

9. Fox Hills Drive & Green Valley Circle

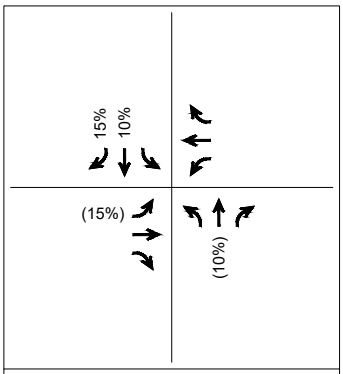

10. Bristol Parkway & Green Valley Circle

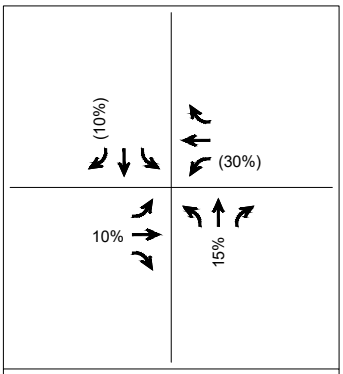

11. Sepulveda Boulevard & Centinela Avenue

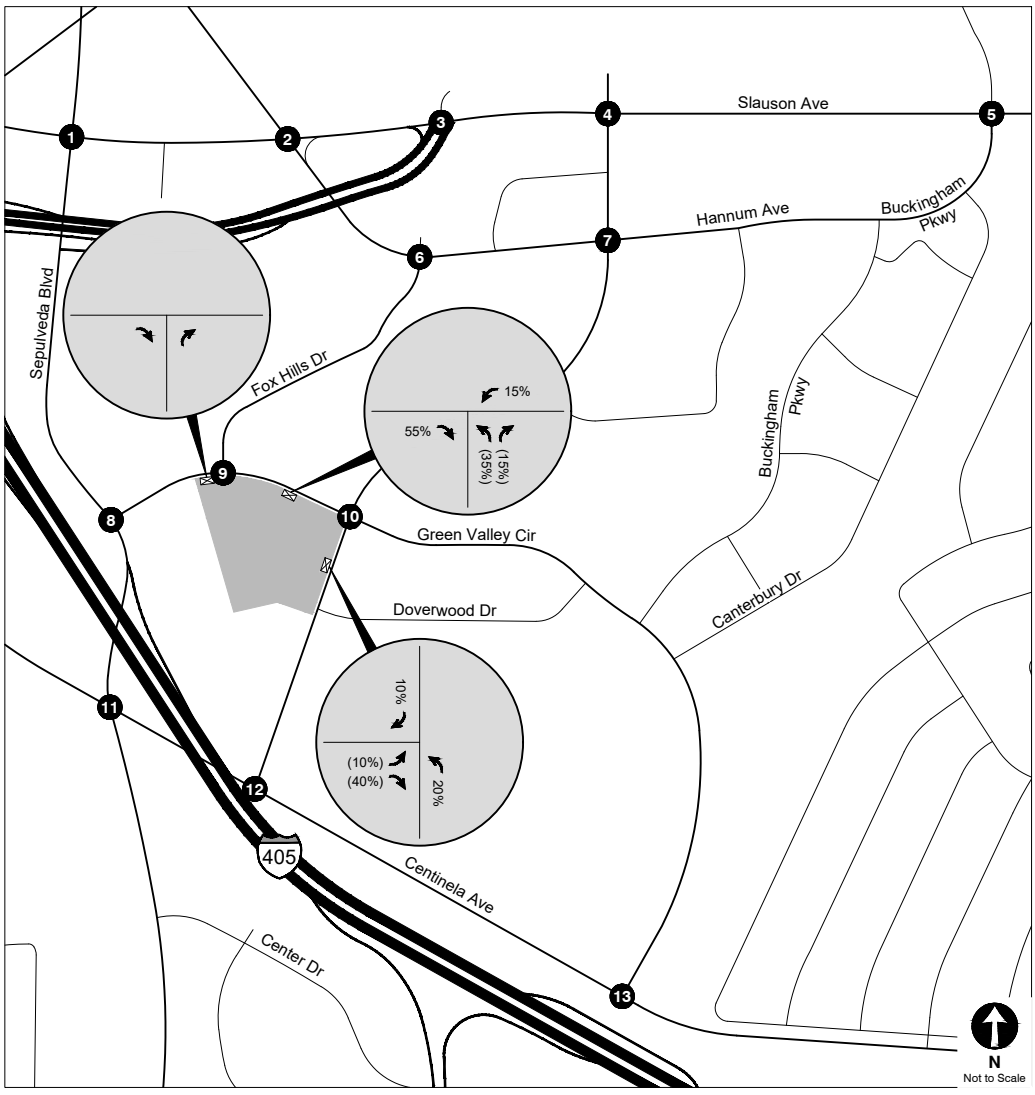

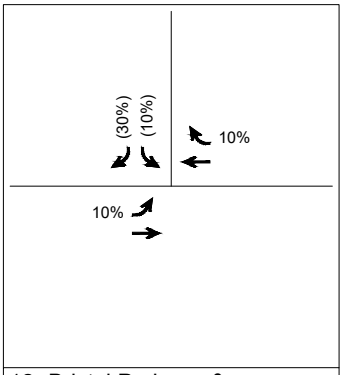

12. Bristol Parkway & Centinela Avenue

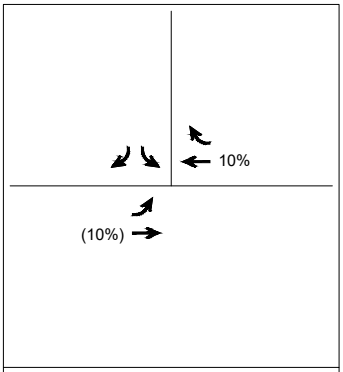

13. Green Valley Circle & Centinela Avenue

LEGEND

- Project Site
- Project Driveway
- # Analyzed Intersection
- %(%) Inbound(Outbound) Trip Percentage

PROJECT TRIP DISTRIBUTION
COMMERCIAL

FIGURE
13B (CONT.)

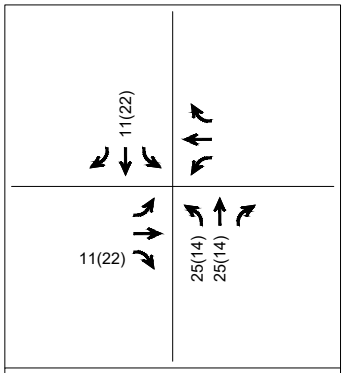

1. Sepulveda Boulevard & Slauson Avenue

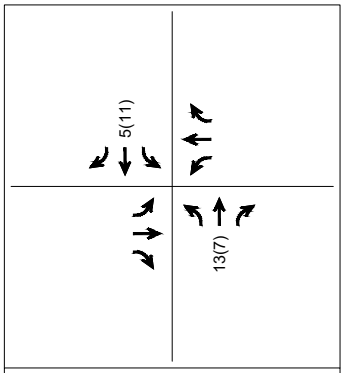

2. Hannum Avenue & Slauson Avenue

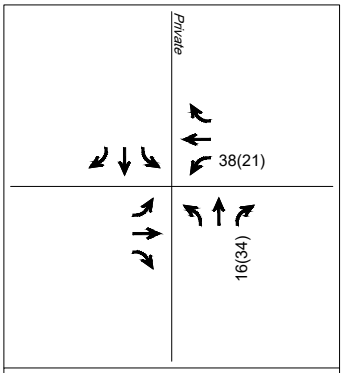

3. Marina / I-405 NB On-Ramp & Slauson Avenue

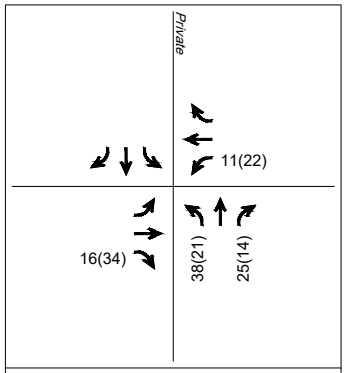

4. Bristol Parkway & Slauson Avenue

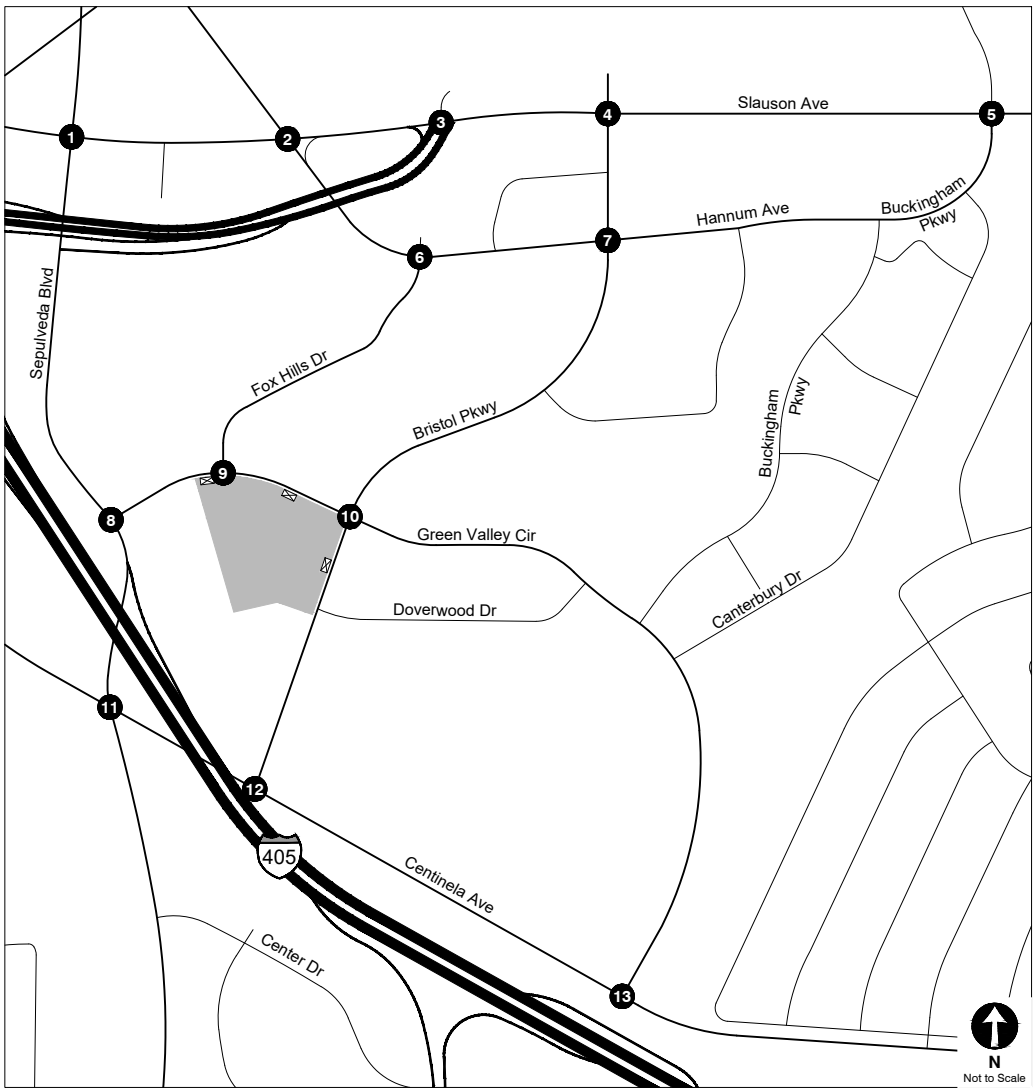

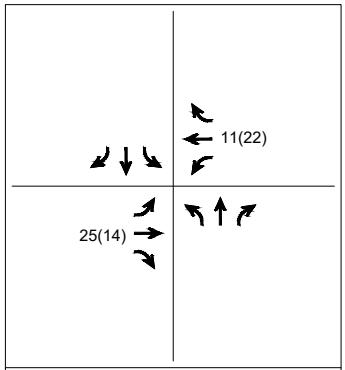

5. Buckingham Parkway & Slauson Avenue

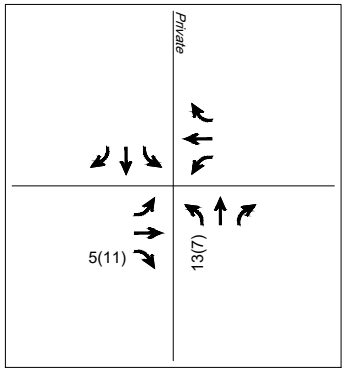

6. Fox Hills Drive & Hannum Avenue

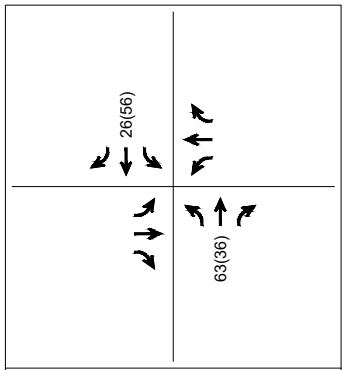

7. Bristol Parkway & Hannum Avenue

LEGEND

- Project Site
- Project Driveway
- # Analyzed Intersection
- #(#) AM(PM) Peak Hour Traffic Volumes

PROJECT-ONLY PEAK HOUR TRAFFIC VOLUMES

FIGURE 14

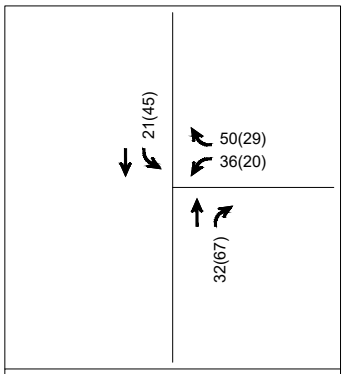

8. Sepulveda Boulevard & Green Valley Circle

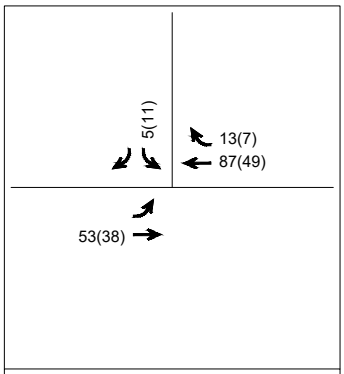

9. Fox Hills Drive & Green Valley Circle

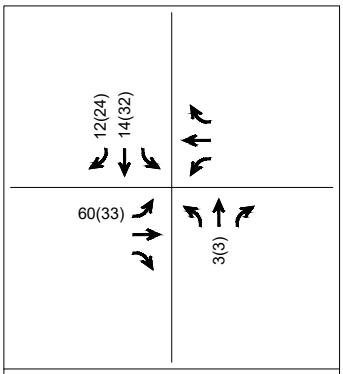

10. Bristol Parkway & Green Valley Circle

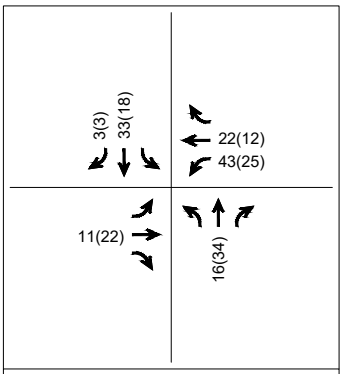

11. Sepulveda Boulevard & Centinela Avenue

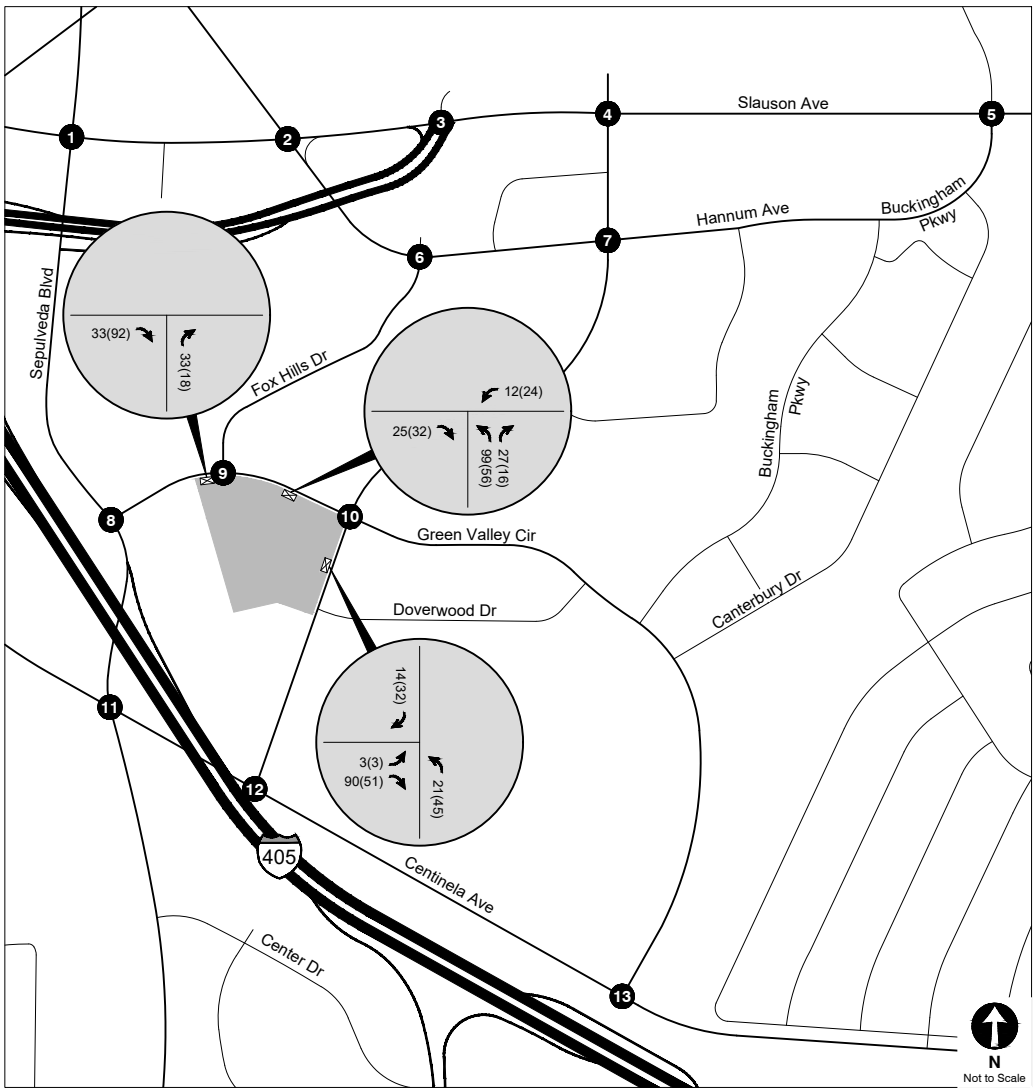

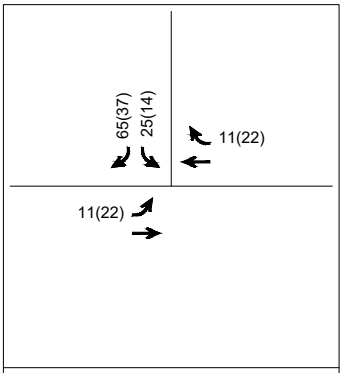

12. Bristol Parkway & Centinela Avenue

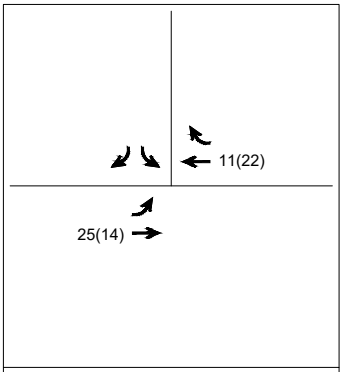

13. Green Valley Circle & Centinela Avenue

LEGEND

Project Site

Project Driveway

Analyzed Intersection

#(#) AM(PM) Peak Hour Traffic Volumes

PROJECT-ONLY
PEAK HOUR TRAFFIC VOLUMES

FIGURE
14 (CONT.)

TABLE 4
PROJECT TRIP GENERATION ESTIMATES

Land Use	ITE Land Use	Size	Daily	Morning Peak Hour			Afternoon Peak Hour		
				In	Out	Total	In	Out	Total
Trip Generation Rates [a]									
Multifamily Housing (Mid-Rise)	221	per du	4.54	23%	77%	0.37	61%	39%	0.39
Affordable Housing	223	per du	4.81	29%	71%	0.50	59%	41%	0.46
Shopping Plaza (40-150k)	820	per ksf	94.49	62%	38%	3.53	48%	52%	9.03
High-Turnover (Sit-Down) Restaurant	932	per ksf	107.20	55%	45%	9.57	61%	39%	9.05
Proposed Project									
Multifamily Housing (Mid-Rise)	221	810 du	3,677	69	231	300	193	123	316
Transit/Walk-In Reduction - 10% [b]			*(368)*	*(7)*	*(23)*	*(30)*	*(19)*	*(12)*	*(31)*
Affordable Housing	223	36 du	173	5	13	18	10	7	17
Transit/Walk-In Reduction - 10% [b]			*(17)*	*(1)*	*(1)*	*(2)*	*(1)*	*(1)*	*(2)*
High-Turnover (Sit-Down) Restaurant	932	11.406 ksf	1,223	60	49	109	63	40	103
Internal Capture Reduction - 10% [c]			*(122)*	*(6)*	*(5)*	*(11)*	*(6)*	*(4)*	*(10)*
Transit/Walk-In Reduction - 10% [b]			*(110)*	*(5)*	*(4)*	*(9)*	*(6)*	*(4)*	*(10)*
Pass-By Trip Reduction - 20% [d]			*(198)*	*(10)*	*(8)*	*(18)*	*(10)*	*(6)*	*(16)*
Total Project Trips			**4,258**	**105**	**252**	**357**	**224**	**143**	**367**
Existing Land Uses									
Shopping Plaza (40-150k)	710	65.149 ksf	6,156	143	87	230	282	306	588
Transit/Walk-In Reduction - 10% [b]			*(616)*	*(14)*	*(9)*	*(23)*	*(28)*	*(31)*	*(59)*
Pass-By Trip Reduction - 40% [d]			*(2,216)*	*(52)*	*(31)*	*(83)*	*(102)*	*(110)*	*(212)*
Total Existing Trips to be Removed			**3,324**	**77**	**47**	**124**	**152**	**165**	**317**
TOTAL - NET NEW PROJECT TRIPS			**934**	**28**	**205**	**233**	**72**	**(22)**	**50**

Notes:
ksf: 1,000 square feet, du: dwelling unit
[a] Source: AM and PM Peak Hour Rates: *Trip Generation, 11th Edition* , Institute of Transportation Engineers, 2021.
[b] The Project site is located within 0.25 miles of bus stops for several Culver CityBus lines. Therefore, a 10% transit reduction was applied to account for transit usage and walking visitor arrivals.
[c] Internal capture reductions account for person trips made between distinct land uses within a mixed-use development (i.e., between residential and retail).
[d] Pass-by reductions account for Project trips made as an intermediate stop on the way from an origin to a primary trip destination without route diversion.

Chapter 4
CEQA Analysis of Transportation Impacts

This chapter presents an analysis of potential CEQA-related transportation impacts. The analysis also discusses the consistency of the Project with adopted City plans and policies and the improvements, if necessary, associated with the results of a vehicle miles traveled (VMT) analysis compliant with State requirements under *State of California Senate Bill 743* (Steinberg, 2013) (SB 743).

METHODOLOGY

SB 743 required the Governor's Office of Planning and Research to change the CEQA Guidelines regarding the analysis of transportation impacts. Under SB 743, the focus of transportation analysis shifted from vehicular delay (level of service [LOS]) to VMT, with the intent of reducing greenhouse gas emissions, creating multimodal networks, and promoting mixed-use developments.

Section 4 of the Guidelines defines the required CEQA methodology of analyzing a project's transportation impacts in accordance with SB 743. Per the Guidelines, the CEQA transportation analysis contains the following thresholds for identifying significant impacts:

- Threshold A: Programs, Plans, Ordinances, and Policies
- Threshold B: VMT – Land Use Projects
- Threshold C: VMT – Transportation Projects
- Threshold D: Geometric Design Hazards

These thresholds were reviewed and analyzed, as detailed in the following Sections 4A-4D.

Section 4A:
Programs, Plans, Ordinances, and Policies

Threshold A states that a project would result in an impact if it conflicts with a program, plan, ordinance, or policy addressing the circulation system, including transit, roadways, bicycle, and pedestrian facilities.

PROJECT CONSISTENCY WITH PLANS, PROGRAMS, ORDINANCES, AND POLICIES

Table 1 of the Guidelines identifies the City programs, plans, ordinances, and policies relevant in determining project consistency. As discussed below, the Project is consistent and does not conflict with the City's adopted programs, plans, ordinances, and policies listed in Table 1 of the Guidelines; therefore, the Project would not result in a significant impact under Threshold A. A detailed discussion of the plans, programs, ordinances, or policies related is provided below.

Traffic Code, Chapter 7.05: Motor Vehicle Air Quality Management

Culver City Municipal Code (CCMC) Chapter 7.05 establishes transportation demand and trip reduction measures to reduce vehicular emissions of new commercial developments in excess of 25,000 sf.

While the overall Project is greater than 25,000 sf, it is primarily a residential development with a 11,406 sf commercial component and not subject to the requirements of CCMC 7.05. However, the Project is anticipated to implement features with TDM elements to reduce single occupancy vehicle trips and promote alternative modes of travel.

Mobility Element

The purpose of the Mobility Element is to establish a policy framework that envisions a 2045 citywide network for all transportation modes by encouraging use of active and shared modes getting to, from, and within Culver City by providing more reliable, safe, affordable, convenient, clean, and connected mobility options for people of all ages and abilities. By enhancing safe and reliable access to schools, parks, community services, neighborhood serving retail, and jobs, the Mobility Element aids in creating a community that is more equitable, inclusive, innovative, and sustainable. As specified in Chapter 2, the Mobility Element identifies existing community mobility-related concerns and opportunities, and establishes goals, policies, and guidance to address these concerns for the future improvement of the transportation network. The Project does not propose to modify or make any modifications to the street classifications or Special Designations, nor would it preclude the City from making improvements to the transportation network.

General Plan 2045 Land Use and Community Design Element

The purpose of the City's *Culver City General Plan Land Use and Community Design Element* (effective October 9, 2024) (Land Use Element) is to define the pattern, scale, organization, and character of development for the city's various land uses, including residential, mixed use, office, retail, light industrial, and civic and public spaces. The Project is located within a Transit-Oriented Community because it is located within 0.5 miles of the Westfield Culver City Transit Center. According to the Land Use Element, the Project is also located in a Mixed-Use High zone, defined as an area with large-scale mixed use, residential, and commercial uses. The Project proposes a new mixed-use residential and commercial development that will replace existing vacant buildings and reactivate the street frontage along Bristol Parkway and Green Valley Circle. Thus, the mixed-use residential and commercial uses of the Project would be compatible with the goals for development in the Mixed-Use High zone designated by the Land Use Element.

General Plan Special Study Areas

The General Plan identifies Special Study Areas of the City that have unique opportunities or constraints and will benefit from a closer analysis and specific policies and programs. The Fox

Hills neighborhood, a Special Study Area due to the higher densities and mix of businesses allowed under the mixed-use designations, has potential for new business campuses, high and medium density housing, mixed-use developments, and community amenities. Developments in the Fox Hills area can provide opportunities for improved mobility, connectivity, streetscapes, and parks. As noted above, the Project's residential and commercial uses align with future vision for Fox Hills, and the Project will contribute to the improved mobility and connectivity of this neighborhood by activating the street frontages and providing transportation alternatives for residents, employees, and visitors to the Project Site.

Better Overland & Safer Fox Hills Project (BOSFHP)

The BOSFHP intends to promote the safe and orderly movement for all modes of transportation. Within the Fox Hills neighborhood, the BOSFHP would install a variety of traffic calming measures to improve safety for all users, enhance the sidewalk experience, and discourage cut-through traffic. Most of the improvement measures would neither affect any of the Study Intersections nor modify lane configurations that would alter the traffic analysis in Chapter 5A.

As illustrated in Appendix C, the Project will construct a raised concrete curb extension at the northeast corner of Bristol Parkway & Doverwood Drive, install continental crosswalks across Bristol Parkway and Doverwood Drive, and install appropriate traffic control devices (to be determined later) for the crosswalks. This improvement is consistent with the BOSFHP and will enhance the safety of pedestrian and bicycle movement in the Study Area.

Neighborhood Traffic Management Program (NTMP)

The City adopted a series of procedures for the implementation of NTMPs, as defined in the City's *Neighborhood Traffic Management Program (NTMP) Procedures Manual* (November 22, 2004). The Project is not projected to lead to trip diversion along residential Local Streets, nor is the Project projected to add a substantial amount of automobile traffic to congested Arterial Streets that could potentially cause a shift to residential Local Streets. Therefore, the Project would not be required to propose an NTMP for the surrounding residential neighborhoods. In addition, the

Project would not conflict with the BOSFHP or preclude any measures identified therein from being installed.

Residential Parkway Guidelines

The City's *Culver City Residential Parkway Guidelines* (2016) inform the general public about parkway regulations and provides guidance on planning, creating, and maintaining a parkway landscape specifically for residential areas. Property owners are expected to maintain the parkway space adjacent to their properties, with the exception of street trees, which are maintained by the City. Sidewalk access and step-out strips are to be installed and maintained along all residential parkways in the City. The Project is a residential project; however, it is along a commercial parkway. Therefore, *Culver City Residential Parkway Guidelines* would not apply to the Project. Nevertheless, the Project will maintain the surrounding landscaping and sidewalks adjacent to the Project Site.

Short-Range Mobility Plan

Short-Range Mobility Plan (Culver CityBus, FY 2022-2026) provides a strategic blueprint designed to maintain a forward-thinking focus on improved mobility services with a continued dedication to customer service and fiscal responsibility. The plan provides an overview of the City's existing mobility services and policies that further improve mobility in the City, such as transit-oriented development and complete streets projects. Further, the plan proposes a variety of measures to improve mobility services, implement physical changes to transit facilities and roadways, and upgrade existing buses with fully electric vehicles. The Project would not conflict with any of the proposed changes in *Short-Range Mobility Plan*, and improvements made in the plan would likely enhance transit alternatives for residents, employees, and visitors to the site.

Bicycle and Pedestrian Action Plan

Culver City Bicycle & Pedestrian Action Plan seeks to promote a long-term vision for the City that would "ensure comfortable, safe, and attractive places to bike and walk so that these forms of active transportation become first choices for travelling around our city." Adjacent to the Project Site, Bristol Parkway and Green Valley Circle have been identified for Class II bicycle lane improvements. However, the Project would not interfere with any improvements proposed as part of *Culver City Bicycle & Pedestrian Action Plan*. Further, the Project would support active modes of transportation by providing bicycle parking and improving the pedestrian facilities adjacent to the Project frontage.

Complete Streets Policy

The City's *City of Culver City Complete Streets Policy* (Adopted January 13, 2020) intends to "promote healthy and sustainable mobility for Culver City residents and visitors by providing safe, convenient, and comfortable access to destinations throughout the City by walking, bicycling, transit, and autos." The policy sets a variety of goals and standards in the application of complete streets principles including improving mobility for all road users, enhancing safety, and creating a standard set of criteria applicable to all city departments and private developers who construct within the public ROW. The Project would incorporate the complete streets principles into the Project design to encourage multi-modal transportation options within the community.

Local Road Safety Plan

The City's *Local Roadway Safety Plan* (November 2021) (LRSP) is a document that enables the City to determine potential traffic safety projects on roadways and intersections within the City. In an effort to eliminate fatal and severe injury collisions, the document provides a comprehensive collisions analysis through the LRSP to identify high-risk corridors and intersections with the highest collision frequency and severity. Of the several high-risk intersections and street segments identified in the plan, Bristol Parkway and Green Valley Circle are located adjacent to the Project Site. However, the Project's three driveways would meet the street at a 90-degree

angle and have no obstructed sightlines. Thus, the Project would not preclude the City from implementing improvements to eliminate fatal and severe injury collisions as part of the LRSP.

Vision Zero

The City adopted the Vision Zero initiative in 2016 and has incorporated policies and infrastructure improvements into *Culver City Bicycle & Pedestrian Action Plan*. The Project Site is located adjacent to Bristol Parkway, which is identified in the City's HIN. Nevertheless, the Project would not preclude any Vision Zero improvements on this corridor as it is not proposed to be modified by the Project. Thus, the Project does not conflict with Vision Zero.

Section 4B:
VMT Analysis – Land Use Projects

Threshold B of the Guidelines analyzes whether a project causes substantial VMT and is generally applied to land use projects. Specifically, Threshold B inquires whether a project would conflict with or be inconsistent with CEQA Guidelines Section 15064.3, subdivision (b)(1), which states that (for land use projects) "vehicle miles travelled exceeding an applicable threshold of significance may indicate a significant impact." This subdivision also states that a lead agency has discretion to choose the most appropriate method to evaluate a project's VMT.

Per the Guidelines, a "no impact" determination can be made for a project if any of the following screening criteria are met:

1. It is a small project that results in fewer than 250 daily or 25 peak hour trips
2. The project is within 0.50 miles of the key TPAs of: Metro E Line Culver City Station, Metro E Line La Cienega Station, Westfield Culver City Transit Center, or the Sepulveda Boulevard & Venice Boulevard intersection
3. The project is located within any TPA where at least 15% of the on-site residential units are affordable
4. The project is an affordable housing project where 100% of the dwelling units are affordable
5. The project is a local serving retail project with less than 50,000 sf in size at a single store

If none of the above screening criteria are met, the Guidelines provide guidance for the further analysis of VMT, as discussed in the following section.

PROJECT VMT ANALYSIS

The City's *Culver City VMT Tool* (October 2021) (VMT Calculator) was used to conduct the VMT screening evaluation. Based on guidance from the City, the VMT Calculator was modeled for the Project's land uses and density as the primary input.

The detailed screening output from the VMT Calculator is provided in Appendix D.

The Project is located within 0.5 miles of the Westfield Culver City Transit Center, a designated TPA, and the retail component of the project is less than 50,000 sf. Thus, , the Project is presumed to result in a less than significant VMT impact, no mitigation measures are required to address VMT. and no further analysis is required.

Nonetheless, as previously detailed, the Project is anticipated to implement features with TDM elements to reduce single occupancy vehicle trips while promoting the use of alternative transportation modes, thereby supporting further reductions to Project VMT.

Section 4C:
VMT Analysis – Transportation Projects

The intent of Threshold C is to assess whether a transportation project would induce substantial VMT by increasing vehicular capacity on the roadway network, such as the addition of through traffic lanes on existing or new highways, including general purpose lanes, high-occupancy vehicle lanes, peak period lanes, auxiliary lanes, and lanes through grade-separated interchanges.

The Project is not a transportation project that would induce automobile travel. Therefore, the Project would not result in a significant impact under Threshold C, and further evaluation is not required.

Section 4D:
Geometric Design Hazards Analysis

Threshold D of the Guidelines requires that potential on-street hazards be reviewed for all projects. This analysis focuses on the off-site conditions affected by the Project.

The analysis involved the review of existing vehicle-vehicle, vehicle-bicycle, and vehicle-pedestrian interactions on transportation infrastructure adjacent to the Project Site and the potential impacts and hazards of the Project on those interactions based on the following factors in Threshold D:

- Bicycle, pedestrian, auto and public transit network and facilities surrounding the Project Site and crossing project driveways
- Relative bicycle, pedestrian, auto, and public transit activity levels
- Existing environment and roadway conditions, such as slopes, curves, connectivity, proximity to intersections, and barriers, and how the Project would change or interact with these conditions.
- Safety of vehicles accessing the Project driveways
- Sight-lines at the driveways and surrounding the site
- Safety of pedestrians and bicyclists when crossing Project driveways
- Proximity of incompatible uses that could cause a transportation hazard

DRIVEWAY DESIGN FEATURES

Vehicular access to the Project Site would be provided by two separate driveways on Green Valley Circle and a third driveway on Bristol Parkway. The first driveway (Driveway A) on Green Valley Circle west of Fox Hills Drive would provide right-turn-only ingress and egress access to the Project Site. The second driveway (Driveway B) on Green Valley Circle east of Fox Hills Drive and third driveway (Driveway C) on Bristol Parkway would provide full access to the Project Site.

The parking garage will serve residents and retail visitors. Driveway A will serve residents with gate-controlled access to Level 1 of the parking garage. Residential and commercial parking access is provided by Driveway B, with access to Level 3, and Driveway C, with access to Level 2. Residential parking on Levels 4-10 is accessed via internal ramps.

Residential move-in loading will be accommodated at three locations: at the southerly edge of the property, as accessed through the Fire Lane from Driveway A; in a designated on-site loading zone on Driveway B; and at a dedicated residential loading area on Bristol Parkway, southerly from Driveway C. A residential delivery zone is also located on site on Driveway B. A retail loading dock is located on-site, east of Driveway B and accessed off Green Valley Circle.

Pedestrian access to the Project Site would be provided via separate entrances along Green Valley Circle and Bristol Parkway.

The sections of Green Valley Circle and Bristol Parkway along which the Project driveways are situated provide four travel lanes, two in each direction, with two-way left-turn medians and designated turn pockets at the adjacent signalized intersection. No on-street parking is provided along either Project frontage. Sidewalks are provided on both streets adjacent to the Project Site. No existing bicycle facilities are provided adjacent to the Project Site; however, the City has proposed Class II bike lanes along Green Valley Circle and Bristol Parkway in or *Culver City Bicycle & Pedestrian Action Plan*. To ensure maximum visibility, the Driveway and Fire Lane intersections would meet all of the City's requirements and would provide adequate sight distance for drivers of vehicles entering and leaving the Project Site, as well as for bicyclists and pedestrians wishing to cross the Driveway. No exceptional horizontal or vertical curvatures exist along this section of roadway that would create sight distance issues for Project traffic utilizing the proposed driveways.

No unusual or new obstacles are presented in the Project's driveway design that would be considered hazardous to pedestrians, bicyclists, or motorists. All driveways will be subject to review by the City.

Pedestrian, Bicycle, and Transit Activity

Adequate sight distance would be provided at the Project driveways to ensure safety for all road users, including pedestrians, bicyclists, and motorists. The Project driveways would be designed to remain clear of hardscapes, vegetation, or signage that would impede sight lines.

Minimal pedestrian and bicycle traffic was observed to travel on Green Valley Circle and Bristol Parkway adjacent to the Project Site. Based on the trip generation estimates detailed in Table 4, the Project would generate fewer than six vehicles per minute across the three driveways during the peak hours. Thus, pedestrians and bicyclists would have adequate gaps in vehicular traffic at the driveways to safely cross, and the Project is not anticipated to result in an increase in vehicle-pedestrian or vehicle-bicycle conflicts. The Bristol Parkway / Green Valley Circle bus stop adjacent to the Project Site is on the opposite side of Green Valley Circle from the Project, so the sidewalk and bus stop would not be affected by construction. Therefore, the Project would not affect transit activity or access.

Physical Terrain

The Project Site is located on a parcel with a change in vertical elevation on-site; however, no line-of-sight issues would be caused by changes in elevation at street level, and drivers would be able to safely identify approaching vehicles, pedestrians, and bicycles at the Project driveways. The driveways are designed to intersect the public ROW at 90-degree angles to the extent possible, with adequate building setback to allow pedestrians and bicyclists to observe vehicles within the driveway.

Incompatible Uses

The Project would be compatible with the surrounding residential and commercial uses. Furthermore, no elements of the Project's uses or design would be considered incompatible.

Summary

Based on the site plan review and design, the Project does not present any geometric design features that would substantially increase hazards related to traffic movement, mobility, or pedestrian accessibility and, thus, Project impacts are considered less than significant.

Chapter 5

Supplemental Transportation Analysis

This chapter summarizes the supplemental transportation analysis of the Project, including Project traffic, access, safety, and circulation, as well as the Project's effect on nearby pedestrian, bicycle, and transit facilities. This chapter also summarizes the evaluation of the Project's operational conditions, parking supply and requirements, and potential effects due to Project construction.

Section 5 of the Guidelines identifies the following supplemental transportation analyses for reviewing potential transportation deficiencies that may result from a development project:

- Traffic Operations
- Transit Operations
- Driveways
- Parking
- Curb Space Allocation
- Safety Analysis

The supplemental transportation analyses were reviewed in detail in Sections 5A-5F. In addition, a review of the construction activities of the Project is provided in Section 5G.

Section 5A
Traffic Operations

This section assesses the ability of the circulation system to accommodate the addition of vehicular traffic generated by the Project and Related Projects.

OPERATIONAL ANALYSIS METHODOLOGY

Intersection peak hour operations were evaluated for typical weekday morning (7:00 AM to 9:00 AM) and afternoon (4:00 PM to 6:00 PM) periods. A total of four intersections in the vicinity of the Project Site were selected for detailed transportation analysis and are shown in Figure 3.

The following traffic conditions were developed and analyzed as part of this study:

- Existing with Project Conditions (Year 2025): This analysis condition projects the potential intersection operating conditions that could be expected if the Project were built under Existing Conditions.
- Future with Project Conditions (Year 2030): This analysis condition projects the potential intersection operating conditions that could be expected if the Project were occupied in the projected buildout year. In this analysis, the Project-generated traffic is added to Future without Project Conditions in Year 2030.
- Cumulative with Project Conditions (Year 2045): This analysis condition projects the potential intersection operating conditions that could be expected if the Project were occupied in the horizon year of the General Plan. In this analysis, the Project-generated traffic is added to Cumulative without Project Conditions in Year 2045.

Operational Evaluation

In accordance with the Guidelines, the intersection delay and queue analyses for the operational evaluation were conducted using the *Highway Capacity Manual, 7th Edition* (Transportation Research Board, 2022) (HCM) methodology, which was implemented using Synchro software and signal timing worksheets from the agency of jurisdiction to analyze intersection operating

conditions. The HCM signalized methodology calculates the average delay, in seconds, for each vehicle passing through the intersections, while the HCM unsignalized two-way stop-control methodology calculates the control delay, in seconds, for individual approaches of an intersection. Table 5 presents a description of the LOS categories, which range from excellent, nearly free-flow traffic at LOS A, to stop-and-go conditions at LOS F, for signalized intersections. The queue lengths were estimated using Synchro, which reports the 95th percentile queue length, in vehicles for each approach lane, which can be converted to linear feet by multiplying by 25 feet per vehicle. The reported queues are calculated using the HCM signalized and unsignalized intersection methodology.

LOS ANALYSIS

The intersection analysis was conducted based on the HCM methodologies to identify delay and LOS at each of the study intersections with development of the Project. Detailed LOS calculation worksheets are provided in Appendix E.

Existing with Project Conditions

Traffic Volumes. The Project-only morning and afternoon peak hour traffic volumes, described in Chapter 3 and shown in Figure 14, were added to the existing morning and afternoon peak hour traffic volumes shown in Figure 7. The resulting volumes are illustrated in Figure 15 and represent Existing with Project Conditions, assuming Project operation under Existing Conditions.

Intersection LOS. Table 6 summarizes the weekday morning and afternoon peak hour LOS results for each of the study intersections under Existing and Existing with Project Conditions. As shown in Table 6, nine out of 13 study intersections would operate at LOS D or better during both the morning and afternoon peak hours under Existing and Existing with Project Conditions. The remaining study intersections would operate at LOS E or F in the morning and/or afternoon peak hours under Existing Conditions and Existing with Project Conditions.

Future with Project Conditions

All future cumulative traffic growth (i.e., ambient and Related Project traffic growth) and transportation infrastructure improvements through Year 2030 described in Chapter 2 were incorporated into this analysis.

Traffic Volumes. The Project-only morning and afternoon peak hour traffic volumes, described in Chapter 3 and shown in Figure 14, were added to the Future without Project (Year 2030) morning and afternoon peak hour traffic volumes shown in Figure 10. The resulting volumes are illustrated in Figure 16 and represent Future with Project Conditions after development of the Project in Year 2030.

Intersection LOS. Table 7 summarizes the results of the Future without Project (Year 2030) and Future with Project Conditions during the weekday morning and afternoon peak hours for the study intersections. As shown in Table 7, nine out of 13 study intersections would operate at LOS D or better during both the morning and afternoon peak hours under Future without Project and Future with Project Conditions. The remaining study intersections would operate at LOS E or F in the morning and/or afternoon peak hours under Future without Project and Future with Project Conditions.

Cumulative with Project Conditions

All future cumulative traffic growth (i.e., ambient and Related Project traffic growth) and transportation infrastructure improvements through the General Plan horizon year of 2045 were incorporated into this analysis.

Traffic Volumes. The Project-only morning and afternoon peak hour traffic volumes, described in Chapter 3 and shown in Figure 14, were added to the Cumulative without Project (Year 2045) morning and afternoon peak hour traffic volumes shown in Figure 11. The resulting volumes are illustrated in Figure 17 and represent Cumulative with Project Conditions after development of the Project in Year 2045.

Intersection LOS. Table 8 summarizes the results of the Cumulative without Project (Year 2045) and Cumulative with Project Conditions during the weekday morning and afternoon peak hours for the study intersections. As shown in Table 8, six out of 13 study intersections would operate at LOS D or better during both the morning and afternoon peak hours under Cumulative without Project and Cumulative with Project Conditions. The remaining study intersections would operate at LOS E or F in the morning and/or afternoon peak hours under Cumulative without Project and Cumulative with Project Conditions.

INTERSECTION QUEUING ANALYSIS

The study intersections were also analyzed to determine whether the lengths of intersection turning lanes could accommodate vehicle queue lengths. The queue lengths were estimated using Synchro software, which reports the 95th percentile queue length, in feet, for each approach lane. The reported queues are calculated using the HCM signalized and unsignalized intersection methodology.

Detailed queuing analysis worksheets are provided in Appendix E.

DRIVEWAY ANALYSIS

Utilizing the same methodology for the intersection analyses, a driveway queuing analysis was conducted to determine whether the driveway and adjacent streets could accommodate vehicle queue lengths. The queue lengths were estimated using Synchro software, which reports the 95th percentile queue length, in feet, for each approach lane. The reported driveway queues are calculated using the HCM unsignalized intersection methodology.

The HCM Two-Way Stop Control Unsignalized methodology calculates the control delay, in seconds, for each individual approach of an intersection. The reported control delay represents the worst-case approach, typically on the lower volume minor street, and does not account for traffic gaps created by adjacent traffic signals that allow turn movements to proceed from the minor street.

Detailed driveway queuing analysis worksheets are provided in Appendix E.

SIGNAL WARRANT ANALYSIS

The BOSFHP contemplates the installation of a traffic control device at the intersection of Green Valley Circle & Fox Hills Drive, and the City has requested the inclusion of a signal warrant analysis to identify the potential technical justification for installing a new traffic control device at this location. This technical analysis follows the *California Manual on Uniform Traffic Control Devices* (California Department of Transportation, updated 2021) (CA MUTCD) and is presented for informational purposes only.

Methodology

CA MUTCD Warrant 3 (Peak Hour) was utilized for this analysis; the methodology of this warrant is described below.

Warrant 3, Peak Hour Vehicular Volume Warrant

Signal Warrant 3 conditions are intended for use at locations where traffic conditions are such that for a minimum of one hour of an average day, the minor-street traffic suffers undue delay when entering or crossing the major street. The need for a traffic control signal shall be considered if an engineering study finds that criteria in either of the following two categories are met:

A. If all three conditions exist for the same one hour (any four consecutive 15-minute periods) of an average day:
   1. *The total stopped time delay experienced by traffic on one minor-street approach (one direction only) controlled by a STOP sign equals or exceeds: four vehicle hours for a one-lane approach or 5 vehicle hours for a two-lane approach; and*
   2. *The volume of the same minor-street approach (one direction only) equals or exceeds 100 vehicles per hour for one moving lane of traffic or 150 vehicles per hour for two moving lanes; and*
   3. *The total entering volume serviced during the hour equals or exceeds 650 vehicles per hour for intersection with three approaches or 800 vehicles per hour for intersections with four or more approaches.*

B. The plotted point representing the vehicles per hour on the major street (total of both approaches) and the corresponding vehicles per hour on the higher volume minor-street approach (one direction only) for one hour (any four consecutive 15-minute

periods) of an average day falls above the applicable curve in Figure 4C-3 for the existing combination of approaches.

If the posted or statutory speed limit or the 85th percentile speed on the major street exceeds 40 mph, or if the intersection lies within the built-up area of an isolated community having a population of less than 10,000, Figure 4C-4 may be used in place of Figure 4C-3 to evaluate the criteria in the second category of the Standard.

If this warrant is the only warrant met and a traffic control signal is justified by an engineering study, the traffic control signal may be operated in the flashing mode during the hours that the volume criteria of this warrant are not met.

Figure 4C-3. Warrant 3, Peak Hour

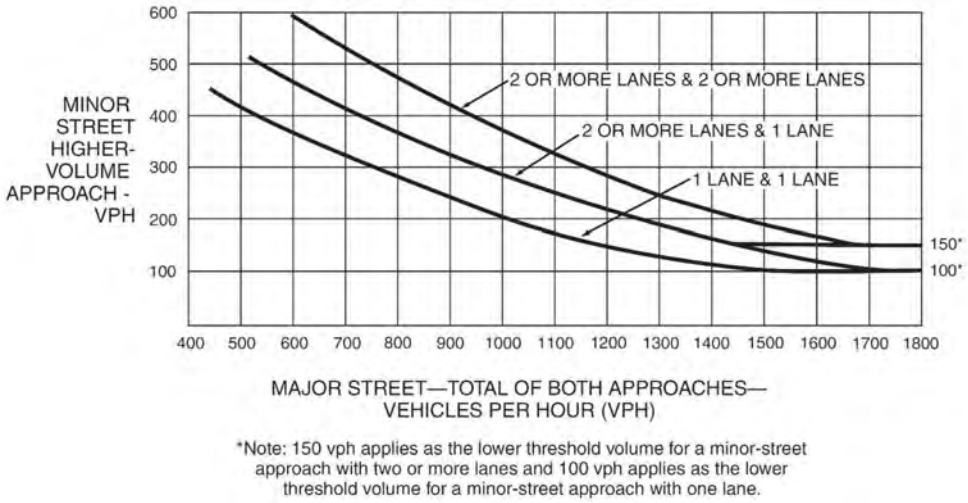

*Note: 150 vph applies as the lower threshold volume for a minor-street approach with two or more lanes and 100 vph applies as the lower threshold volume for a minor-street approach with one lane.

CA MUTCD Figure 4C-3 above illustrates that the minimum minor street volume required to meet the peak hour signal warrant is based on a scale:

- Where the minor street approach volume is 100 vehicles per hour (vph) for a single lane approach OR 150 vph for an approach with two or more lanes, the total of the major street volume approaches must be 1,800 vph.
- A reduced major street approach volume (less than 1,800 vph) is acceptable with an increased minor street approach volume (more than 100/150 vph).

The peak hour signal warrant if either of the conditions above are satisfied. The results of the signal warrant analysis are summarized below.

Analysis Results

The signal warrants were tested using the Future without Project (Year 2030) conditions traffic volumes in this study. Fox Hills Drive (the minor street) provides two lanes on the intersection approach; Green Valley Circle (the major street) provides two lanes on each approach to the intersection.

The afternoon peak hour volumes are projected to be 889 vehicles on the major street approach (534 vehicles eastbound and 355 vehicles westbound) and 340 vehicles on the minor street approach. Based on CA MUTCD Figure 4C-3, the combination of the major street and minor street volumes is projected to plot above the curve. For the purposes of this analysis, the Future without Project (Year 2030) traffic volumes are anticipated to satisfy the requirements of Warrant 3. The CA MUTCD notes that while a signal warrant may be satisfied, further study of the intersection may be necessary prior to the installation of any traffic control device.

RESIDENTIAL STREET CUT-THROUGH ANALYSIS

A residential street cut-through analysis was conducted to determine potential increases in average daily traffic volumes on designated Local Streets, as classified in the Circulation Element, that can be identified as cut-through trips generated by the Project and that can adversely affect the character and function of those streets.

As identified in the Circulation Element, the street network in the Study Area is primarily comprised of Arterial and Collector streets. One designated Local Street, Doverwood Street, is located between Bristol Parkway and Green Valley Circle, adjacent to residential uses. While cut-through traffic could still occur on Doverwood Street if the Arterial Streets become temporarily congested and Doverwood Street presents as an attractive alternative route, trip diversion along Doverwood Street is not anticipated due to the location of Project driveways along Arterial Streets (Green Valley Circle and Bristol Parkway), the configuration of the street network, the distribution pattern of Project traffic, and the projected LOS at nearby intersections. In addition, the Project's proximity to regional access routes, provided by SR 90 and I-405, favors vehicle travel along the Arterial Streets. Therefore, no improvement measures to address residential neighborhood traffic are required.

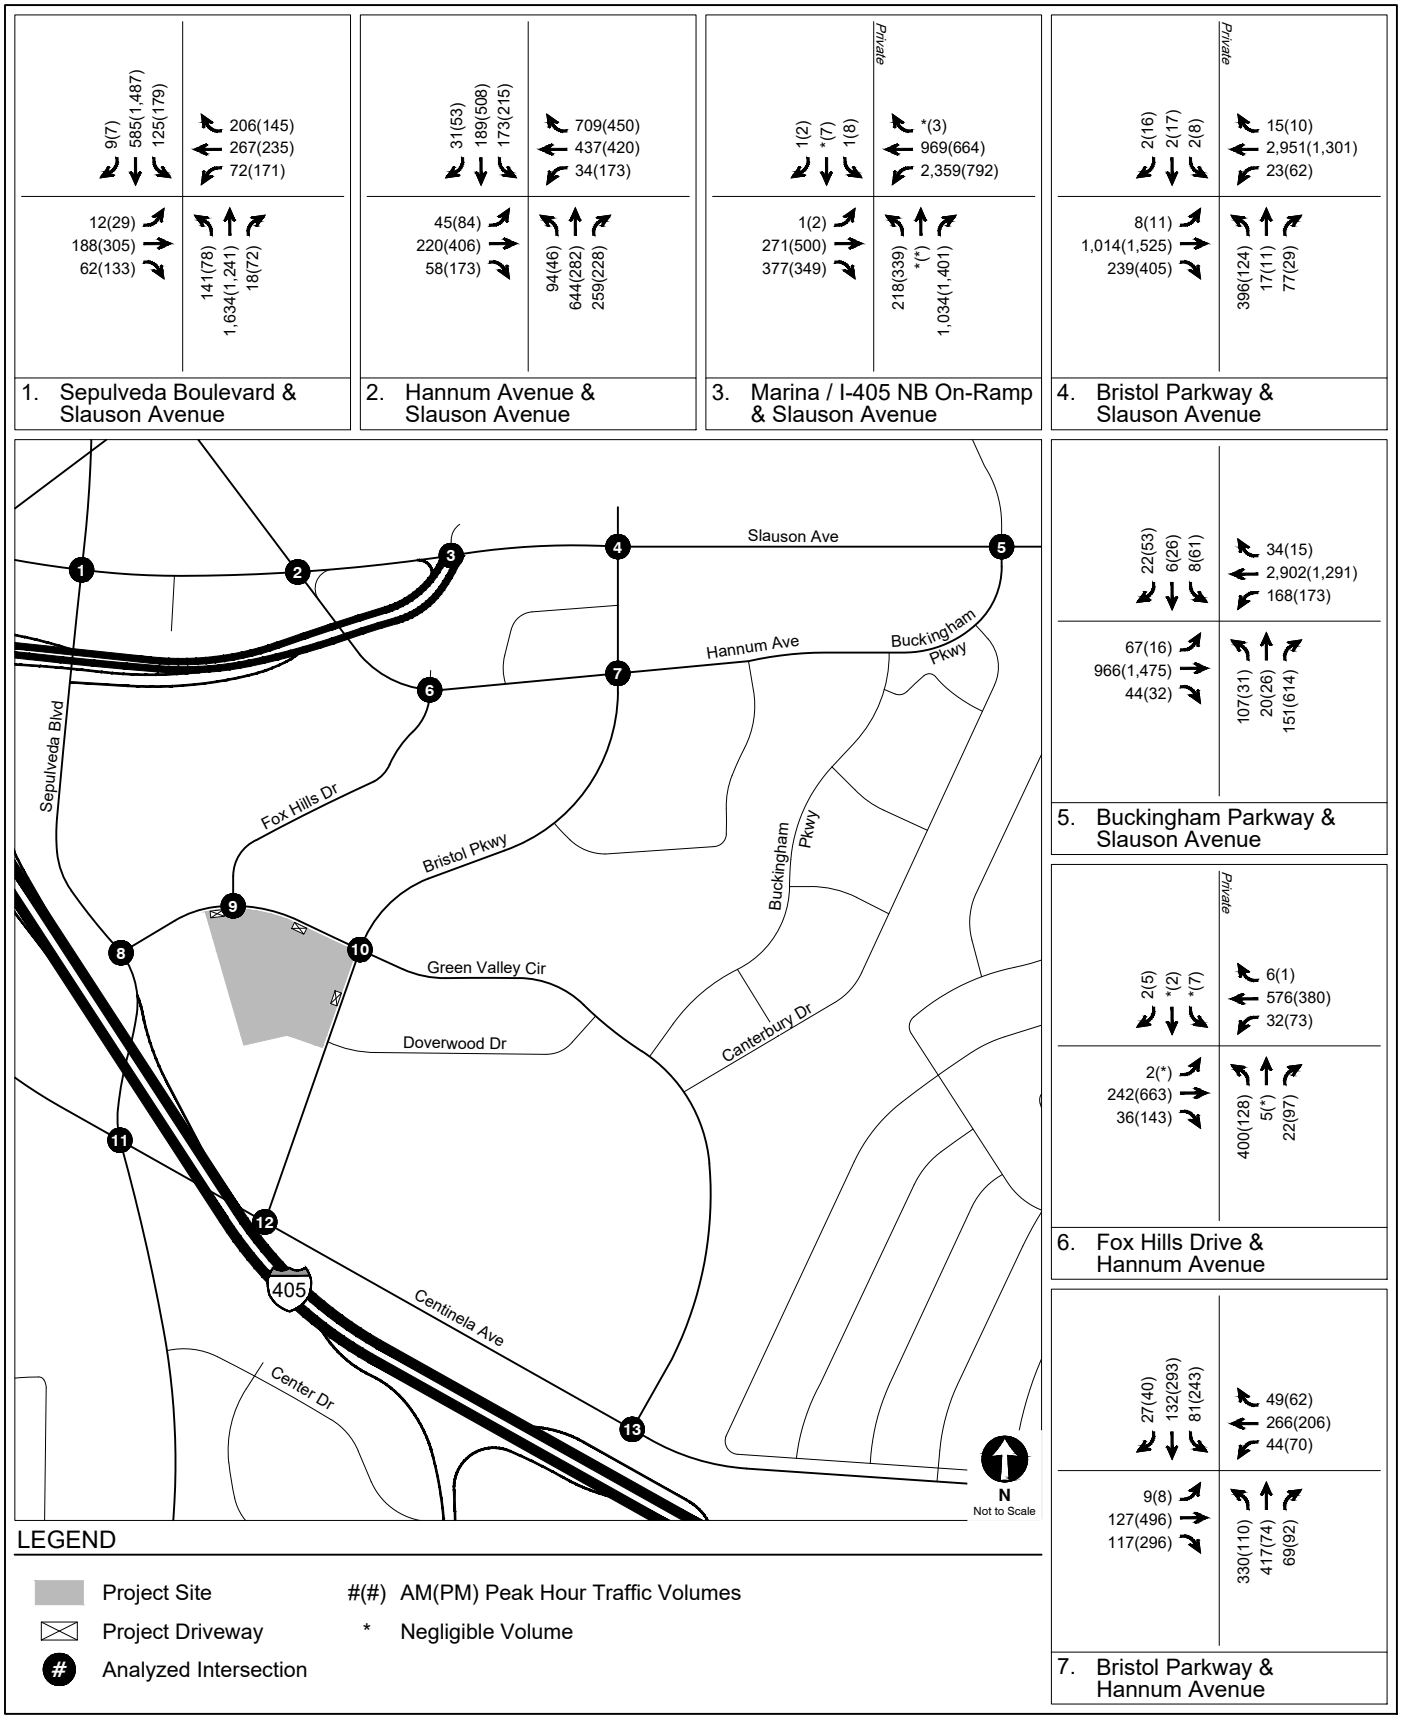

EXISTING WITH PROJECT CONDITIONS (YEAR 2025)
PEAK HOUR TRAFFIC VOLUMES

FIGURE 15

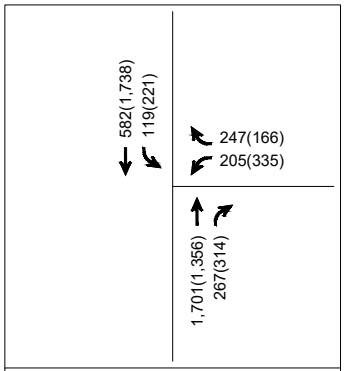

8. Sepulveda Boulevard & Green Valley Circle

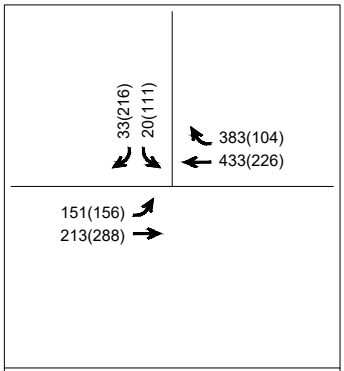

9. Fox Hills Drive & Green Valley Circle

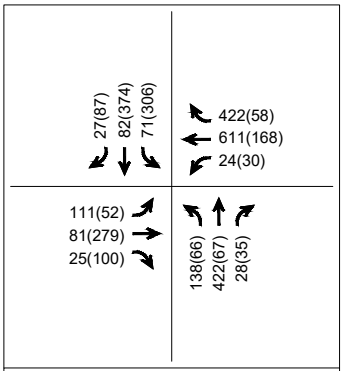

10. Bristol Parkway & Green Valley Circle

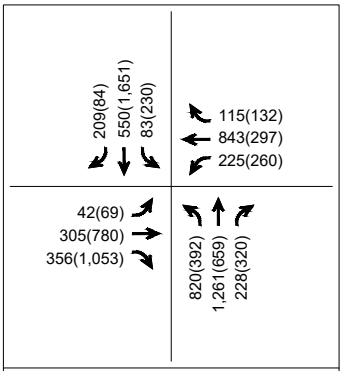

11. Sepulveda Boulevard & Centinela Avenue

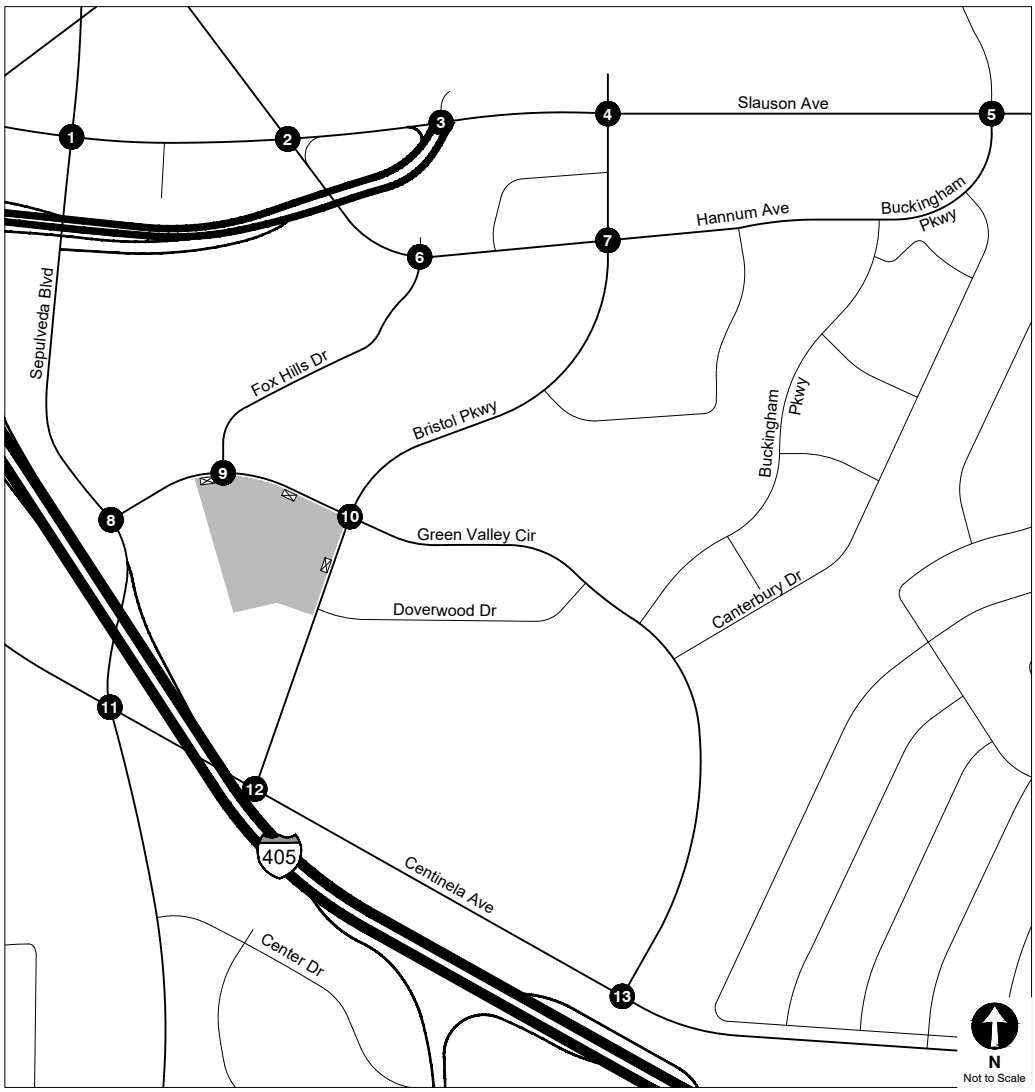

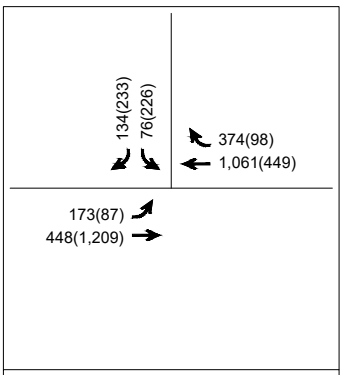

12. Bristol Parkway & Centinela Avenue

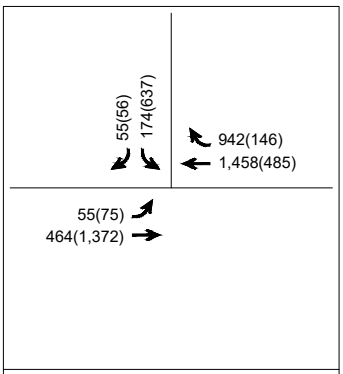

13. Green Valley Circle & Centinela Avenue

LEGEND

- Project Site
- Project Driveway
- # Analyzed Intersection
- #(#) AM(PM) Peak Hour Traffic Volumes
- * Negligible Volume

EXISTING WITH PROJECT CONDITIONS (YEAR 2025)
PEAK HOUR TRAFFIC VOLUMES

FIGURE
15 (CONT.)

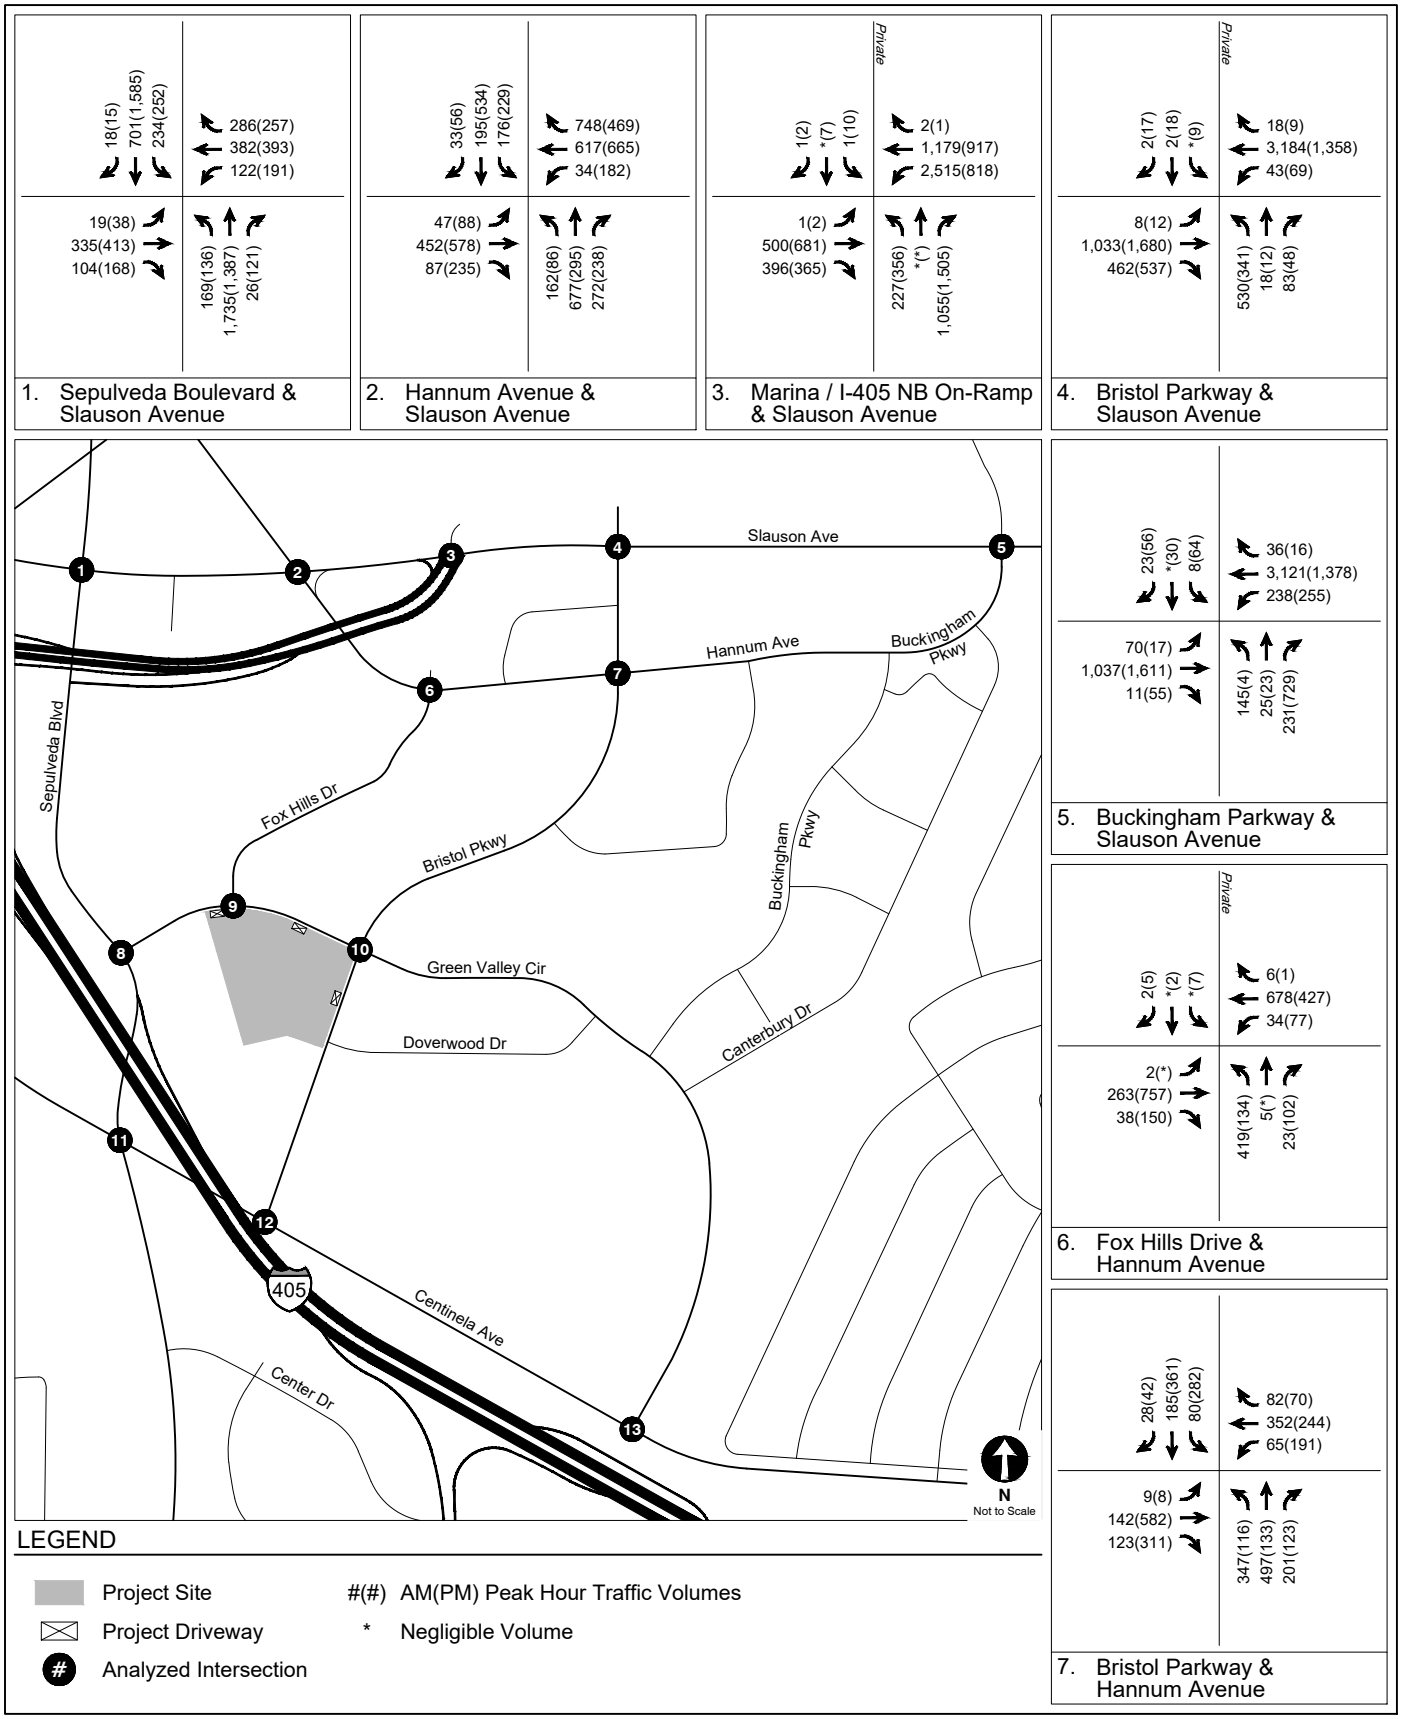

FUTURE WITH PROJECT CONDITIONS (YEAR 2030)
PEAK HOUR TRAFFIC VOLUMES

FIGURE 16

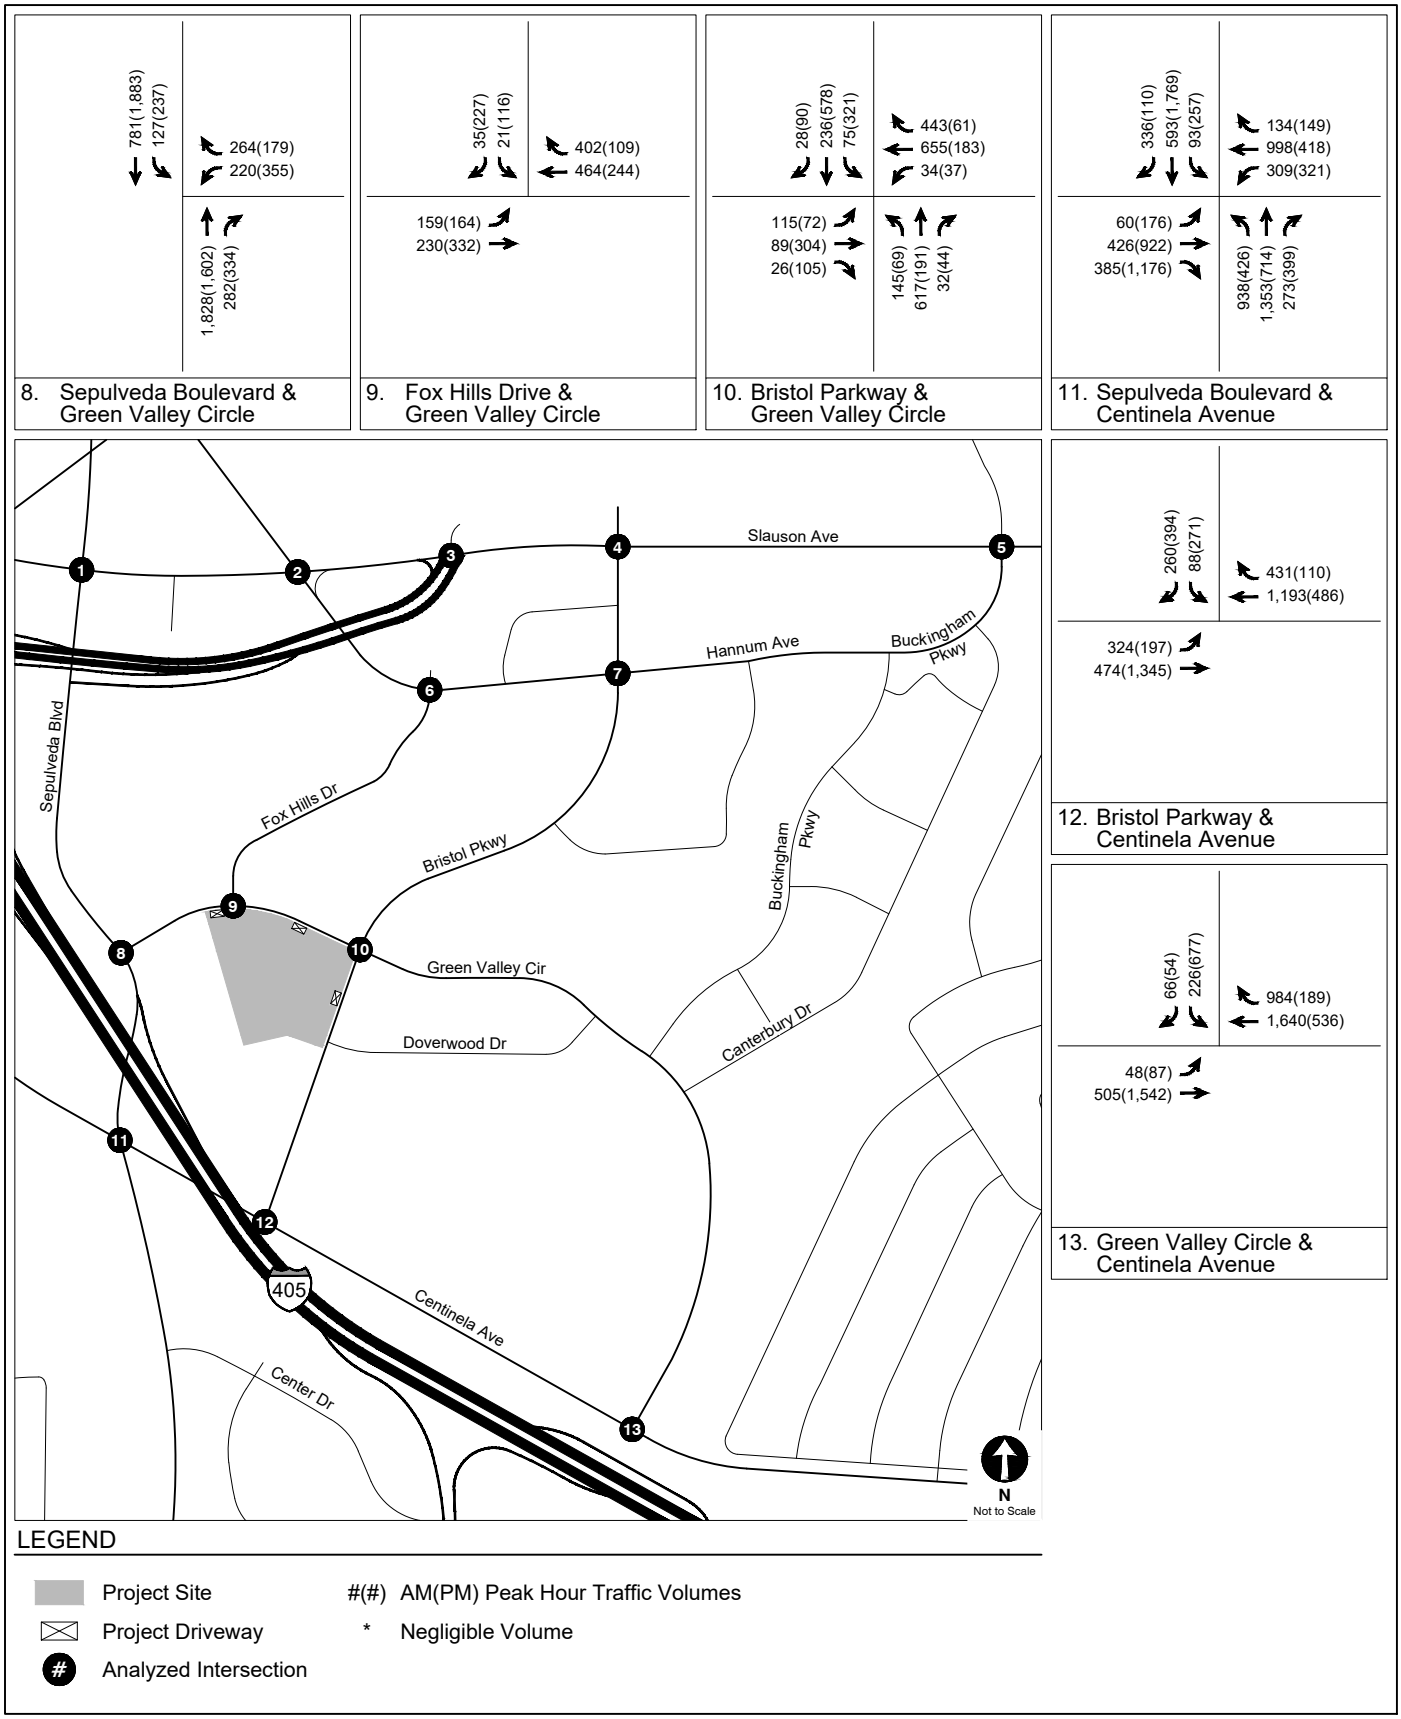

FUTURE WITH PROJECT CONDITIONS (YEAR 2030)
PEAK HOUR TRAFFIC VOLUMES

FIGURE
16 (CONT.)

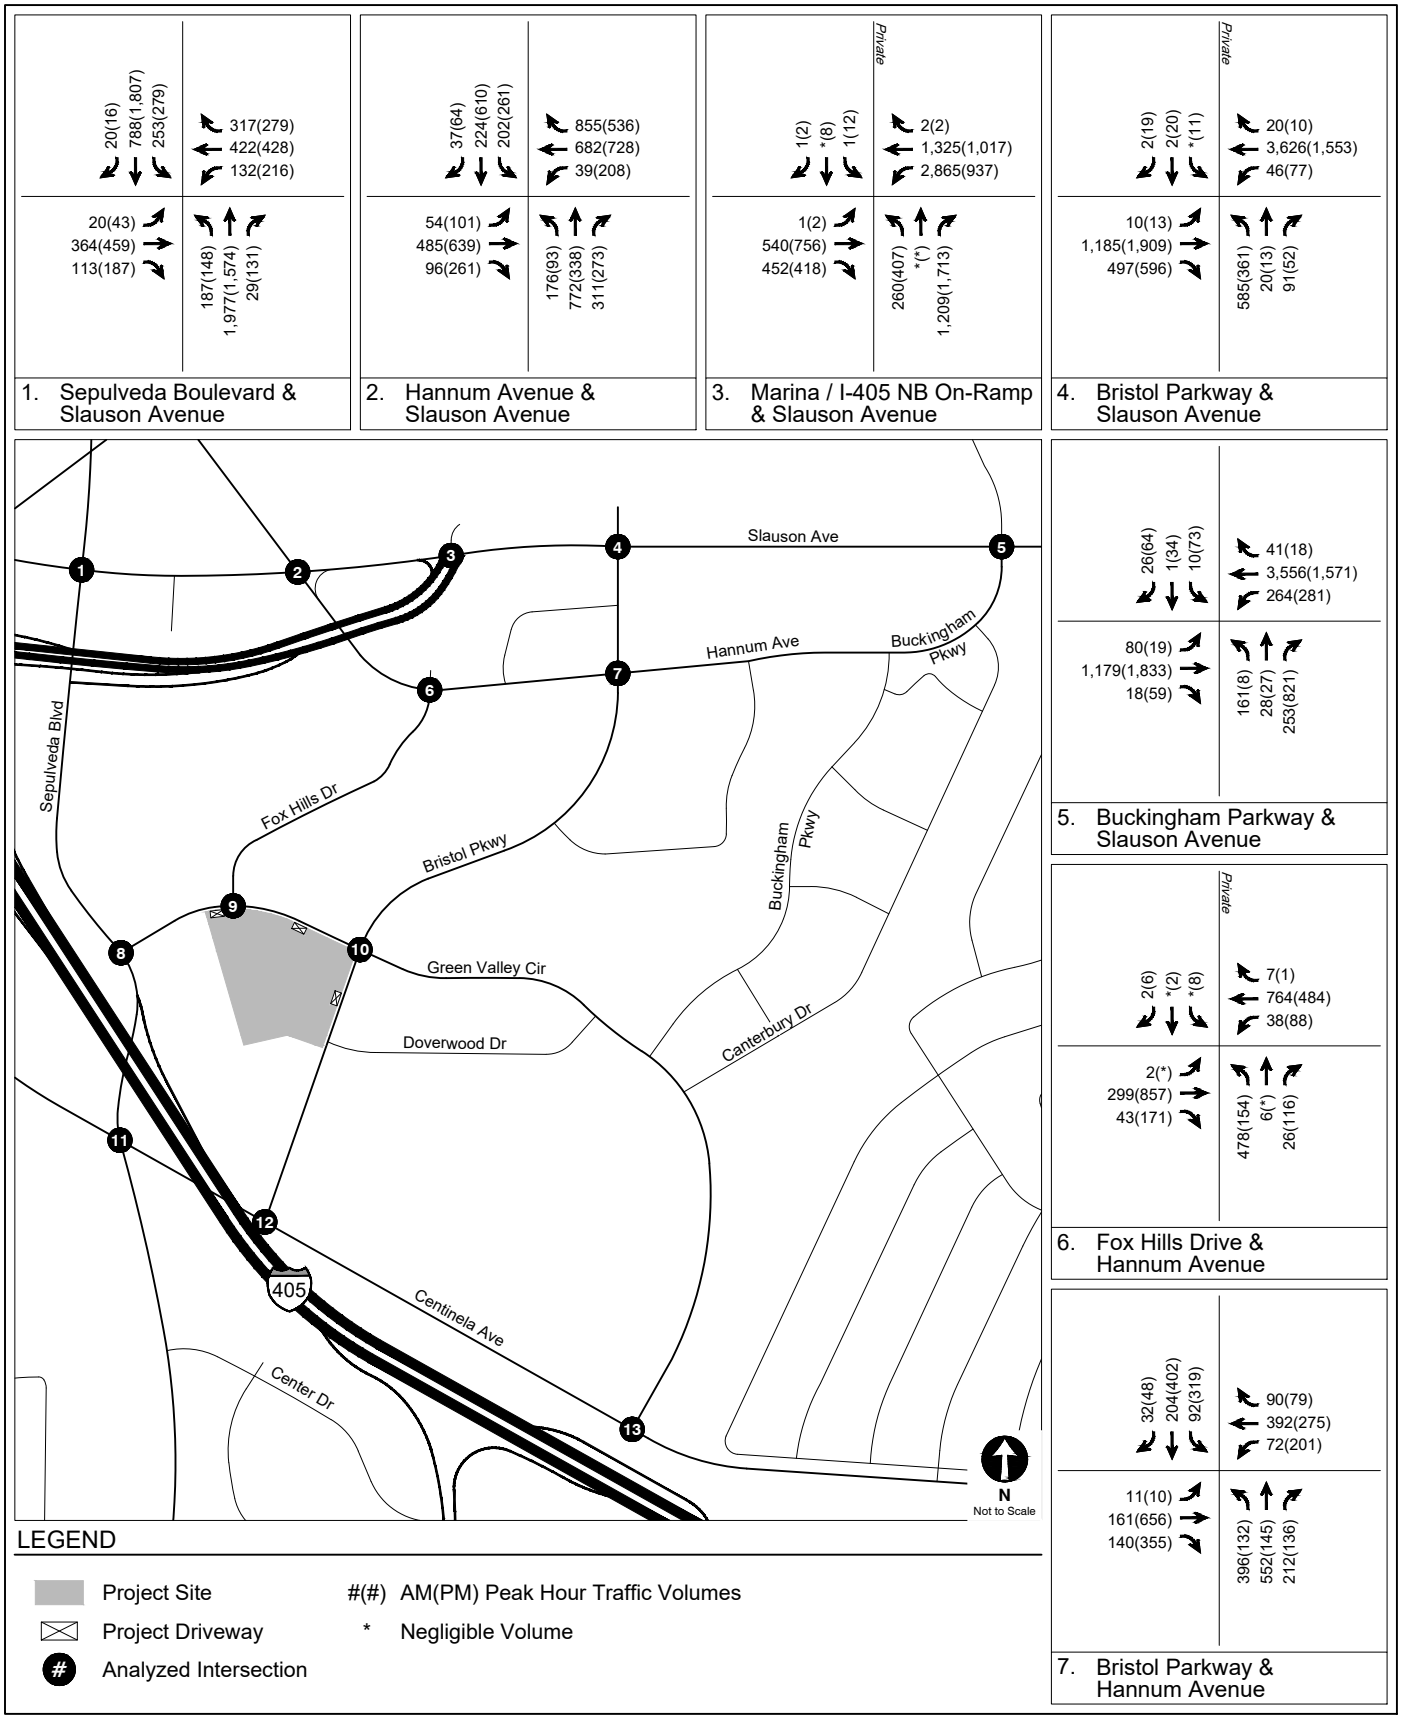

CUMULATIVE WITH PROJECT CONDITIONS (YEAR 2045)
PEAK HOUR TRAFFIC VOLUMES

FIGURE 17

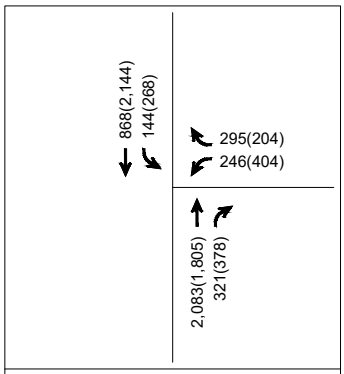

8. Sepulveda Boulevard & Green Valley Circle

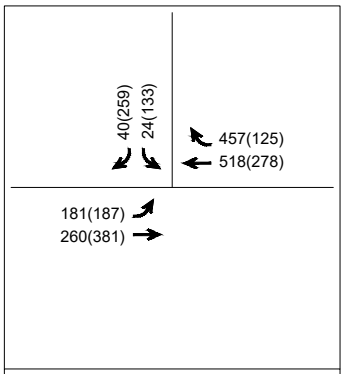

9. Fox Hills Drive & Green Valley Circle

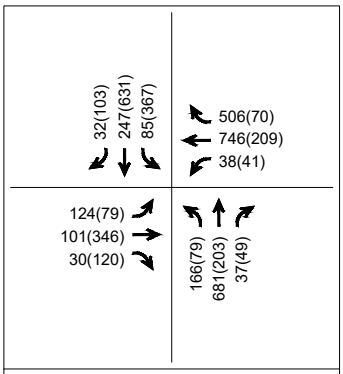

10. Bristol Parkway & Green Valley Circle

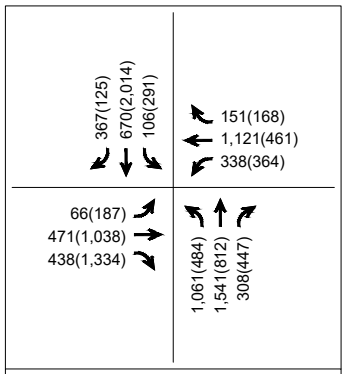

11. Sepulveda Boulevard & Centinela Avenue

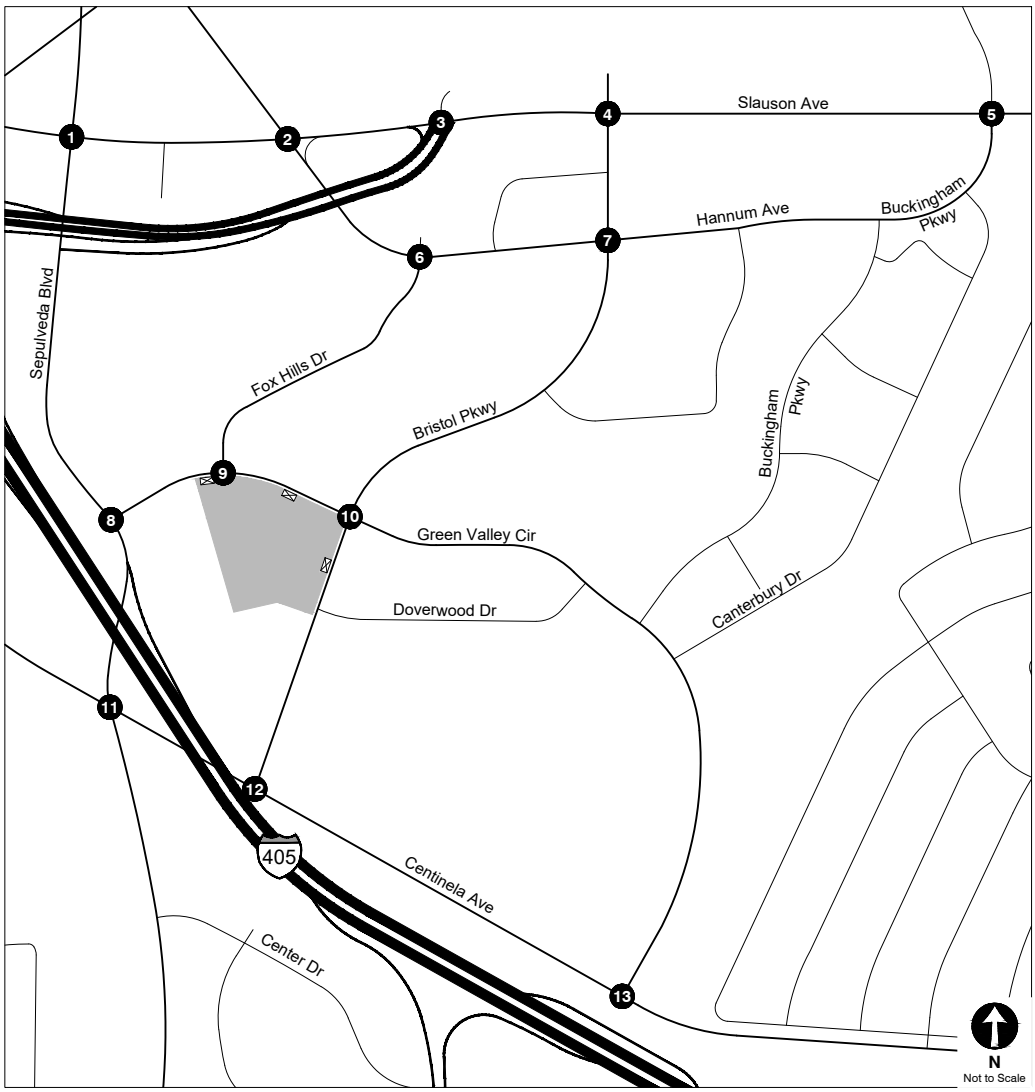

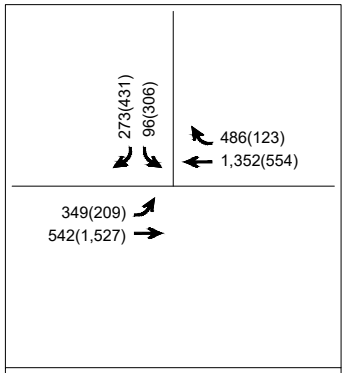

12. Bristol Parkway & Centinela Avenue

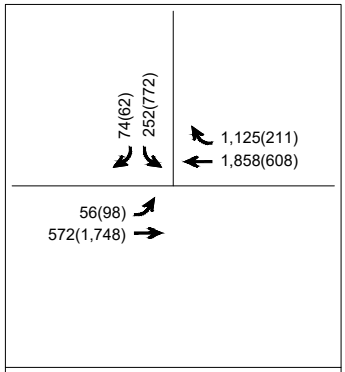

13. Green Valley Circle & Centinela Avenue

LEGEND

- Project Site
- Project Driveway
- # Analyzed Intersection
- #(#) AM(PM) Peak Hour Traffic Volumes
- * Negligible Volume

CUMULATIVE WITH PROJECT CONDITIONS (YEAR 2045)
PEAK HOUR TRAFFIC VOLUMES

FIGURE 17 (CONT.)

TABLE 5
LEVEL OF SERVICE DEFINITIONS FOR INTERSECTIONS

Level of Service	Definition	Delay [a]	
		Signalized Intersections	Unsignalized Intersections
A	EXCELLENT. No vehicle waits longer than one red light and no approach phase is fully used.	0.0 - 10.0	0.0 - 10.0
B	VERY GOOD. An occasional approach phase is fully utilized; many drivers begin to feel somewhat restricted within groups of vehicles.	10.1 - 20.0	10.1 - 15.0
C	GOOD. Occasionally drivers may have to wait through more than one red light; backups may develop behind turning vehicles.	20.1 - 35.0	15.1 - 25.0
D	FAIR. Delays may be substantial during portions of the rush hours, but enough lower volume periods occur to permit clearing of developing lines, preventing excessive backups.	35.1 - 55.0	25.1 - 35.0
E	POOR. Represents the most vehicles intersection approaches can accommodate; may be long lines of waiting vehicles through several signal cycles.	55.1 - 80.0	35.1 - 50.0
F	FAILURE. Backups from nearby locations or on cross streets may restrict or prevent movement of vehicles out of the intersection approaches. Tremendous delays with continuously increasing queue lengths.	> 80.0	> 50.0

Notes:

Source: *Highway Capacity Manual, 7th Edition* (Transportation Research Board, 2022).

[a] Measured in seconds.

TABLE 6
EXISTING WITH PROJECT CONDITIONS (YEAR 2025)
INTERSECTION LEVELS OF SERVICE

No. [a]	Intersection	Peak Hour	Existing		Existing with Project Conditions	
			Delay	LOS	Delay	LOS
1.	Sepulveda Boulevard & Slauson Avenue	AM PM	32.5 37.7	C D	32.3 37.7	C D
2.	Hannum Avenue & Slauson Avenue	AM PM	66.2 46.0	E D	66.3 46.0	E D
3.	Marina / I-405 NB On-Ramp & Slauson Avenue	AM PM	109.5 89.6	F F	114.3 92.2	F F
4.	Bristol Parkway & Slauson Avenue	AM PM	[d] 23.5	F C	[d] 23.4	F C
5.	Buckingham Parkway & Slauson Avenue	AM PM	21.6 16.4	C B	21.5 16.5	C B
6.	Fox Hills Drive & Hannum Avenue	AM PM	42.5 14.5	D B	46.2 14.5	D B
7.	Bristol Parkway & Hannum Avenue	AM PM	33.3 45.8	C D	32.9 45.9	C D
8.	Sepulveda Boulevard & Green Valley Circle	AM PM	12.8 10.7	B B	13.9 10.9	B B
9. [b]	Fox Hills Drive & Green Valley Circle	AM PM	17.1 16.8	C C	19.3 16.6	C C
10.	Bristol Parkway & Green Valley Circle	AM PM	28.3 23.6	C C	28.8 23.7	C C
11.	Sepulveda Boulevard & Centinela Avenue	AM PM	92.5 61.6	F E	94.3 60.9	F E
12. [c]	Bristol Parkway & Centinela Avenue	AM PM	11.5 27.0	B C	14.6 26.5	B C
13. [c]	Green Valley Circle & Centinela Avenue	AM PM	11.9 21.6	B C	11.9 21.6	B C

Notes:
Delay is measured in seconds per vehicle
LOS = Level of service
[a] Results per Synchro 12 (HCM 7th Edition Methodology).
[b] Worst-case approach delay is reported for two-way stop-controlled intersections.
[c] Results per Synchro 12 (HCM 2000 Methodology).
[d] The report control delay of the worst-case approach exceeds 240 seconds.

TABLE 7
FUTURE WITH PROJECT CONDITIONS (YEAR 2030)
INTERSECTION LEVELS OF SERVICE

No. [a]	Intersection	Peak Hour	Future without Project Conditions		Future with Project Conditions	
			Delay	LOS	Delay	LOS
1.	Sepulveda Boulevard & Slauson Avenue	AM PM	39.2 39.8	D D	39.0 39.9	D D
2.	Hannum Avenue & Slauson Avenue	AM PM	67.6 45.7	E D	67.6 45.7	E D
3.	Marina / I-405 NB On-Ramp & Slauson Avenue	AM PM	124.1 96.5	F F	128.7 99.0	F F
4.	Bristol Parkway & Slauson Avenue	AM PM	[d] 33.8	F C	[d] 33.7	F C
5.	Buckingham Parkway & Slauson Avenue	AM PM	33.8 23.4	C C	33.8 23.4	C C
6.	Fox Hills Drive & Hannum Avenue	AM PM	45.8 14.8	D B	49.7 14.7	D B
7.	Bristol Parkway & Hannum Avenue	AM PM	33.6 53.7	C D	33.3 53.7	C D
8.	Sepulveda Boulevard & Green Valley Circle	AM PM	13.3 10.3	B B	14.4 10.4	B B
9. [b]	Fox Hills Drive & Green Valley Circle	AM PM	18.7 19.0	C C	21.3 18.7	C C
10.	Bristol Parkway & Green Valley Circle	AM PM	28.2 21.7	C C	31.4 21.8	C C
11.	Sepulveda Boulevard & Centinela Avenue	AM PM	125.3 88.7	F F	126.8 89.0	F F
12. [c]	Bristol Parkway & Centinela Avenue	AM PM	21.6 28.2	C C	24.5 27.9	C C
13. [c]	Green Valley Circle & Centinela Avenue	AM PM	13.6 22.7	B C	13.5 22.7	B C

Notes:

Delay is measured in seconds per vehicle

LOS = Level of service

[a] Results per Synchro 12 (HCM 7th Edition Methodology).

[b] Worst-case approach delay is reported for two-way stop-controlled intersections.

[c] Results per Synchro 12 (HCM 2000 Methodology).

[d] The report control delay of the worst-case approach exceeds 240 seconds.

TABLE 8
CUMULATIVE WITH PROJECT CONDITIONS (YEAR 2045)
INTERSECTION LEVELS OF SERVICE

No. [a]	Intersection	Peak Hour	Cumulative without Project Conditions		Cumulative with Project Conditions	
			Delay	LOS	Delay	LOS
1.	Sepulveda Boulevard & Slauson Avenue	AM PM	41.3 48.5	D D	41.3 48.8	D D
2.	Hannum Avenue & Slauson Avenue	AM PM	91.8 50.6	F D	92.0 50.6	F D
3.	Marina / I-405 NB On-Ramp & Slauson Avenue	AM PM	169.5 112.3	F F	174.2 114.9	F F
4.	Bristol Parkway & Slauson Avenue	AM PM	[d] 58.0	F E	[d] 57.9	F E
5.	Buckingham Parkway & Slauson Avenue	AM PM	72.2 29.5	E C	72.2 29.5	E C
6.	Fox Hills Drive & Hannum Avenue	AM PM	65.5 16.4	E B	70.1 16.3	E B
7.	Bristol Parkway & Hannum Avenue	AM PM	34.0 64.9	C E	33.7 64.7	C E
8.	Sepulveda Boulevard & Green Valley Circle	AM PM	13.6 10.3	B B	14.5 10.5	B B
9. [b]	Fox Hills Drive & Green Valley Circle	AM PM	23.7 28.6	C D	28.2 27.9	D D
10.	Bristol Parkway & Green Valley Circle	AM PM	34.1 22.4	C C	44.6 22.5	D C
11.	Sepulveda Boulevard & Centinela Avenue	AM PM	156.0 132.0	F F	158.7 132.3	F F
12. [c]	Bristol Parkway & Centinela Avenue	AM PM	31.2 27.1	C C	31.4 26.9	C C
13. [c]	Green Valley Circle & Centinela Avenue	AM PM	20.3 30.9	C C	20.3 30.8	C C

Notes:

Delay is measured in seconds per vehicle

LOS = Level of service

[a] Results per Synchro 12 (HCM 7th Edition Methodology).

[b] Worst-case approach delay is reported for two-way stop-controlled intersections.

[c] Results per Synchro 12 (HCM 2000 Methodology).

[d] The report control delay of the worst-case approach exceeds 240 seconds.

Section 5B
Transit Operations

This section reviews the Project's potential effect on existing transit capacity of transit routes and stops that serve the Project area.

TRAVEL DEMAND ANALYSIS

Although the Project (and other Related Projects) will cumulatively add transit ridership, the Project Site and the Study Area are served by multiple bus lines, as detailed in Table 2. As illustrated in Figure 6, the nearest stops to the Project Site are located at Bristol Parkway & Green Valley Circle, serving Culver CityBus Lines 3 and 5C2, along with Metro Bus Lines 108 and 110.

Based on the assumptions in the trip generation estimates shown in Table 4, a transit/walk-in reduction of up to 10% was applied to account for the use of non-auto travel modes (e.g., transit). The Project trips expected to use transit during both the morning and afternoon peak hour trips are projected at 41 and 43 vehicle-transit trips, respectively. Based on the average vehicle occupancy factor of 1.55 for all trip purposes in Los Angeles County as identified in *SCAG Regional Travel Demand Model and 2012 Model Validation* (Southern California Association of Governments, March 2016), the peak hour vehicle-transit trips correspond to an estimated equivalent of 64 and 67 person-transit trips in each of the morning and afternoon peak hours, respectively.

The Project is located within a TPA with access to frequent transit service (average headways of 20 minutes or less) including Culver CityBus Lines 6/6R, Big Blue Bus Line 14 and Metro Bus Lines 108 and 110; this conservatively represents 24 buses during either peak hour[2]. Based on the estimated person-transit trips, this is an average of fewer than three person-transit trips added

[2] Assumes the four listed transit lines operating a minimum of three buses per peak hour (average 20 minute headway = three buses/hour) in each direction (e.g., east/west or north/south) OR 4 transit lines x 3 buses/hour/line x 2 directions = 24 buses.

per bus during either peak hour. The adjacent transit capacity within the Study Area is reasonably anticipated to accommodate the intensification of transit usage attributable to the Project without significantly absorbing excess capacity.

Section 5C
Driveways

This section provides a qualitative evaluation of the Project vehicle, pedestrian, and bicycle access per Chapter 5, Section C of the Guidelines.

VEHICLES

As noted, vehicular access to the Project Site would be provided by two separate driveways on Green Valley Circle and a third driveway on Bristol Parkway. The first driveway (Driveway A) on Green Valley Circle west of Fox Hills Drive would provide right-turn ingress and egress access to the Project Site. The second driveway (Driveway B) on Green Valley Circle east of Fox Hills Drive and third driveway (Driveway C) on Bristol Parkway would provide full access to the Project Site.

The driveways would be designed in accordance with City requirements to safely accommodate all anticipated vehicle types generated by the Project. Adequate internal circulation and queuing area would be provided on-site to limit spillover into the public ROW. All parking on-site would be self-parking. The commercial, rubbish, delivery, and residential move-in loading zones would utilize both fire roads adjacent to the Project.

PEDESTRIANS AND BICYCLES

Pedestrian and bicycle access to the Project Site would be provided via separate entrances along Green Valley Circle and Bristol Parkway to reduce potential vehicle-pedestrian and vehicle-bicycle conflicts. Furthermore, the Project would include landscaping and curb cut and drive aisle improvements to ensure maximum visibility and meet City design guidelines.

Section 5D
Parking

This section provides an analysis of the proposed parking and the potential parking impacts of the Project.

PARKING SUPPLY

The Project would provide on-site vehicle and bicycle parking accessed from two driveways on Green Valley Circle and a third driveway on Bristol Parkway.

In October 2022, the City Council passed a motion that eliminated Citywide minimum parking requirements. As a result, no minimum parking is required to be constructed. However, the Project would provide a supply of 1,220 vehicle parking spaces, including 1,127 for residents, 35 for residential guests, and 58 for commercial users.

The Driveway A parking entrance provides access to above-grade and subterranean parking levels for residents. Residential and commercial parking access is provided by Driveway B, with access to Level 3, and Driveway C, with access to Level 2. Residential parking on Levels 4-10 is accessed via internal ramps.

BICYCLE PARKING CODE REQUIREMENTS

CCMC Section 17.345 details the bicycle parking requirements for new developments.

As shown in Table 9, the Project would be required to provide 34 short-term and 215 long-term bicycle parking spaces, representing a combined total of 249 parking spaces for residents and commercial users. The Project proposes to provide 249 bicycle parking spaces, which meets the CCMC requirement.

TABLE 9
BICYCLE CODE PARKING REQUIREMENTS

Land Use	Size	Short-Term		Long-Term	
		Rate [a]	Requirement	Rate [a]	Requirement
Residential					
201+ dwelling units	846 du	1.0 sp / 30 du	28 sp	1.0 sp / 4.0 du	212 sp
Commercial	11,406 sf	1.0 sp / 2,000 sf	6 sp	1.0 sp / 5,000 sf	3 sp
		Total Short-Term	**34 sp**	**Total Long-Term**	**215 sp**
				Total Bicycle Code Parking Requirement	**249 sp**
				Total Bicycle Parking Provided	**249 sp**

Notes:

[a] Bicycle parking requirements per City of Culver City Municipal Code Section 17.320.

Section 5E
Curb Space Allocation

This section details our review of the management of curb space adjacent to the Project Site between passenger and commercial loading and parking areas, bus stop facilities, and bicycle and other alternative transportation mode parking, while maintaining visibility at driveways.

ON-STREET PARKING

As previously detailed, there is no on-street parking available along the Project frontages on Green Valley Circle or Bristol Parkway.

PASSENGER AND COMMERCIAL LOADING

All passenger and commercial loading would be provided on-site and is not anticipated to affect the curb space adjacent to the Project Site.

TRANSIT FACILITIES

The Bristol Parkway / Green Valley Circle bus stop adjacent to the Project Site is on the opposite side of Green Valley Circle from the Project. Therefore, transit stops would not affect visibility at the Project driveway.

BICYCLE PARKING FACILITIES

There are currently no existing or proposed public bicycle parking facilities adjacent to the Project Site along Green Valley Circle or Bristol Parkway. In addition, the Project does not propose the installation of bicycle parking within the public ROW. Therefore, no bicycle parking facilities are anticipated to affect visibility at the Project driveway.

Section 5F
Safety Analysis

This section details the Project's potential effects on corridors within the HIN identified in *Culver City Bicycle & Pedestrian Action Plan*, as well as the Project's proximity to high-risk corridors and intersections where pedestrian and bicycle involved collisions have been recorded by the City as part of the LRSP.

VEHICULAR SAFETY

The Project Site is located adjacent to Green Valley Circle and Bristol Parkway, both of which are identified as part of the HIN in *Culver City Bicycle & Pedestrian Action Plan*. However, as previously discussed, the Project would ensure that the three driveways are designed in accordance with City standards to maximize sight lines and limit potential vehicle-vehicle, vehicle-pedestrian, and vehicle-bicycle conflicts. Adequate distance between the two driveways on Green Valley Circle would be provided to allow visibility between drivers exiting either driveway. Similarly adequate distance would be provided between Driveways B and C and the intersection of Bristol Parkway & Green Valley Circle adjacent to the Project Site.

PEDESTRIAN AND BICYCLE SAFETY

As previously detailed, Green Valley Circle and Bristol Parkway are identified as part of the HIN and are identified in the LRSP as an area with high levels of collisions involving pedestrians and bicyclists. Therefore, the Project would improve the curb cuts for the Project driveways to meet Americans with Disabilities Act standards and improve existing sidewalks with landscaping adjacent to the Project frontage.

Section 5G
Construction Impact Analysis

This section summarizes the construction schedule and construction activities associated with the Project. The quantities for trucks and worker activity are preliminary estimates and these values may change once the construction program is finalized.

PROPOSED CONSTRUCTION SCHEDULE

The Project is anticipated to be constructed over an approximately 47-month period, with completion anticipated in Year 2030. Peak haul truck activity occurs during the grading / excavation phase and peak worker activity occurs during the building finishing Phase 1 and Phase 2. These three phases of construction were studied in greater detail.

GRADING / EXCAVATION PHASE

With the implementation of the Construction Management Plan, which is described in more detail below, it is anticipated that almost all haul truck activity to and from the Project Site would occur outside of the morning and afternoon peak hours. In addition, as discussed in more detail in the following section, worker trips to and from the Project Site would also occur outside of the peak hours. Therefore, no peak hour construction traffic constraints are expected during the grading / excavation.

Haul trucks would travel on approved truck routes designated within the City and take the most direct route to the appropriate freeway ramps. The haul route will be reviewed and approved by the City.

Grading / Excavation Trip Generation

Based on projections compiled for the Project, approximately 113,281 cubic yards (CY) of material would be excavated and removed from the Project Site. It is anticipated that a maximum of 76 haul truckloads per workday, based on an anticipated haul truck capacity of 11 CY, would be required during this phase. Thus, up to 152 daily truck trips (76 inbound, 76 outbound) are forecasted to occur during the grading and excavation period.

In addition, a maximum of 12 daily construction worker trips are anticipated during the grading and excavation phase. Therefore, 24 construction worker trips (12 inbound, 12 outbound) to and from the Project Site are forecasted on a daily basis. It is anticipated that the majority of workers would arrive on-site prior to the weekday morning commuter peak hour and leave prior to or after the afternoon commuter peak hour. Construction-related peak hour trip generation from trucks and workers would be substantially less than the Project trip generation estimates in Table 4. Therefore, no peak hour construction traffic constraints are expected during the demolition phase of construction.

BUILDING FINISHING PHASE 1 AND PHASE 2

During the building finishing Phase 1 and Phase 2, parking for construction workers would generally be provided on-site or in local public parking facilities. Restrictions against workers parking in the public ROW in the vicinity of (or adjacent to) the Project Site would be identified as part of the Construction Management Plan. Construction materials storage and truck staging would generally be contained on-site; however, some work may necessitate temporary closures along the public ROW along Green Valley Circle and Bristol Parkway, subject to City approval.

The traffic constraints associated with construction workers depend on the number of construction workers employed during various phases of construction, as well as the travel mode and travel time of the workers. In general, the hours of construction typically require workers to be on-site before the weekday morning commuter peak period and allow them to leave before or after the afternoon commuter peak period (i.e., arrive at the site prior to 7:00 AM and depart before 4:00 or after 7:00 PM). Therefore, most, if not all, construction worker trips would occur outside of the typical weekday commuter peak periods.

According to construction projections prepared for the Project, the building finishing Phase 1 and Phase 2 would employ the most construction workers, with a maximum of 140 workers per day. The estimated number of daily vehicle trips associated with the construction workers is approximately 280 workers trips (140 inbound, 140 outbound), but nearly all those trips would occur outside of the peak hours, as described above. As such, the building construction phase of Project construction is not expected to cause traffic constraints at any of the study intersections.

POTENTIAL CONSTRAINTS ON ACCESS, TRANSIT, AND PARKING

Project construction is not expected to create hazards for roadway travelers, bus riders, or parkers, so long as commonly practiced safety procedures for construction are followed. Such procedures and other measures (e.g., to address temporary traffic control, lane closures, sidewalk closures) have been incorporated into the Construction Management Plan.

Access

Construction activities are expected to be primarily contained within the Project Site boundaries. While construction may temporarily encroach into the public ROW (e.g., sidewalks and roadways) adjacent to the Project Site, suitable pedestrian and bicyclist travels paths will be maintained in accordance with City requirements. Temporary traffic controls would be provided to direct traffic around any closures as required in the Construction Management Plan, and emergency access would not be impeded.

The use of the public ROW would require temporary re-routing of pedestrian and bicycle traffic. The Construction Management Plan would include measures to ensure pedestrian and bicycle safety along the affected sidewalks, bicycle facilities, and temporary walkways (e.g., use of light-duty barriers and cones, use of directional signage, maintaining continuous and unobstructed pedestrian paths, and/or providing overhead covering).

Transit

The Bristol Parkway / Green Valley Circle bus stop adjacent to the Project Site is on the opposite side of Green Valley Circle from the Project Site. Thus, no temporary bus stop relocation is anticipated due to the construction of the Project.

Parking

There is no on-street parking available along the Project frontages.

CONSTRUCTION MANAGEMENT PLAN

A detailed Construction Management Plan, including street closure information, a detour plan, haul routes, and a staging plan would be prepared and submitted to the City for review and approval prior to commencing construction. The Construction Management Plan would formalize how construction would be carried out and identify specific actions that would be required to reduce effects on the surrounding community. The Construction Management Plan shall be based on the nature and timing of the specific construction activities and other projects in the vicinity of the Project Site, and shall include, but not be limited to, the following elements, as appropriate:

- Advance bilingual notification of adjacent property owners and occupants of upcoming construction activities, including durations and daily hours of operation.
- Temporary pedestrian, bicycle, and vehicular traffic controls during all construction activities on Bristol Parkway and Green Valley Circle to ensure traffic safety on the public ROW. These controls shall include, but not be limited to, flag people trained in pedestrian and bicycle safety.
- Scheduling of construction activities to reduce the effect on traffic flow on surrounding arterial streets.
- Spacing of trucks to discourage a convoy effect.
- Containment of construction activity within the Project Site boundaries to the extent feasible.
- Safety precautions for pedestrians and bicyclists through such measures as alternate routing and protection barriers shall be implemented as appropriate.

- Scheduling of construction-related deliveries, haul trips, etc., to occur outside the commuter peak hours to the extent feasible.

- Maintenance of a log, available on the job site at all times, documenting the dates of hauling and the number of trips (i.e., trucks) per day.

- Identification of a construction manager and provision of a telephone number for any inquiries or complaints from residents regarding construction activities. The telephone number shall be posted at the site readily visible to any interested party during site preparation, grading, and construction.

The Project is requesting extended construction hours, which will reduce the Project's construction traffic impacts on peak hour periods, as work will begin before the morning peak traffic period and end after the afternoon peak traffic period. Further details would be provided in the final Construction Management Plan.

It is likely that construction management plans would also be submitted for approval to the City by the Related Projects prior to the start of construction activities. As part of the City's established review process of construction management plans, potential overlapping construction activities and proposed haul routes would be reviewed to minimize the impacts of cumulative construction activities on any particular roadway.

Chapter 6

Summary and Conclusions

This study was undertaken to analyze the potential transportation impacts of the mixed-use office development Project on regional VMT as well as the local street system. The following summarizes the results of this analysis:

- The Project is located at 6201 Bristol Parkway.
- The Project proposes the demolition of retail uses and the construction of a new, mixed-use residential and commercial project. The redevelopment would include a total of 846 housing units, including 36 units of affordable housing, and 11,406 sf of ground-floor, neighborhood-serving commercial space, replacing the existing 65,149 sf of retail. The Project is anticipated to be completed in Year 2030.
- The Project is estimated to generate 934 net new daily trips, including 233 net new morning peak hour trips (28 inbound trips, 205 outbound trips) and 50 net new afternoon peak hour trips (72 more inbound trips, 22fewer outbound trips).
- The Project is consistent with the City plans, programs, ordinances, and policies and would not result in geometric design hazard impacts.
- The Project was not required to perform a VMT analysis because it is located within 0.5 miles of a designated TPA, and the retail component of the Project is fewer than 50,000 sf. Thus, no mitigation measures are required to address VMT, and the Project is presumed to result in a less than significant VMT impact.
- The Project provides adequate internal circulation to accommodate vehicular, pedestrian, and bicycle traffic without impeding traffic movements on City streets.
- The design of Project driveways does not introduce safety hazards for pedestrians, bicyclists, or motorists.
- The Project will incorporate pedestrian and bicycle-friendly designs, such as bicycle parking and improved sidewalks with landscaping adjacent to the Project Site.
- All construction activities would occur outside of the commuter morning and afternoon peak hours to the extent feasible and will not result in significant traffic impacts. A Construction Management Plan will ensure that construction impacts are less than significant.
- The Project's proposed bicycle parking supply would satisfy the CCMC bicycle requirements.

References

California Environmental Quality Act (CEQA) Guidelines (California Code of Regulations, Title 14, Section 15000 and following).

California Manual on Uniform Traffic Control Devices, California Department of Transportation, updated 2021.

City of Culver City Complete Streets Policy, City of Culver City, Adopted January 13, 2020.

Culver City VMT Tool, City of Culver City, October 2021

Culver City Bicycle & Pedestrian Action Plan, Culver City Public Works Department, June 2020.

Culver City General Plan 2045, City of Culver City, effective October 9, 2024.

Culver City General Plan Land Use and Community Design Element, City of Culver City, adopted May 24, 2004effective October 9, 2024.

Culver City General Plan Mobility Element, City of Culver City, effective October 9, 2024.

Culver City Municipal Code, City of Culver City.

Culver City Residential Parkway Guidelines, City of Culver City, 2016.

Culver City Transportation Study Criteria and Guidelines, Culver City Public Works Department, July 2020.

Highway Capacity Manual, 7th Edition, Transportation Research Board, 2022.

Local Roadway Safety Plan, City of Culver City, November 2021.

Neighborhood Traffic Management Program (NTMP) Procedures Manual, City of Culver City, November 22, 2004.

SCAG Regional Travel Demand Model and 2012 Model Validation, Southern California Association of Governments, March 2016.

Short-Range Mobility Plan, Culver CityBus, FY 2022-2026.

State of California Senate Bill 743, Steinberg, 2013.

Trip Generation Manual, 10th Edition, Institute of Transportation Engineers, 2017.

Trip Generation Manual, 11th Edition, Institute of Transportation Engineers, 2021.

Appendix A

Memorandum of Understanding

Memorandum of Understanding for Transportation Study

This Memorandum of Understanding (MOU) acknowledges and agrees to all the City of Culver City requirements and fees for the review of a transportation study for the following project.

Date Submitted: 4/30/2025 **MOU Version #** 1

Project Name: 6201 Bristol Parkway

Project Address: 6201-6299 Bristol Parkway

Project Description: 846 du (including 36 affordable du) and 11,406 sf high-turnover (sit down) restaurant replacing 65,149 sf retail

Land Use	Gross Floor Area (sq. ft.) *Defined per latest ITE publication*	Residential Units (#)
Multifamily Housing		810
Affordable Housing		36
Restaurant		11,406

Project Horizon Year: 2030 **Ambient Growth Rate (% per year):** 1%

Directional Distribution (%): N: 25 S: 25 E: 25 W: 25

Trip Generation Rates: Show AM, PM and daily trip generation rates for each land use and attach total daily trips generation calculations. Indicate ITE Latest Edition/Other ITE 11th Ed

Land Use	ITE Code#	AM Trips		PM Trips		Daily Totals	
		In	Out	In	Out	In	Out
See Table 2							

Study Intersections: Show all study intersections, intersections subject to capacity analysis credit for advanced traffic signal control synchronization, whether intersections are signalized or non-signalized, and use the same numbering system for all lists of intersections and figures in the study.

No.	Intersection	Signalized/Non-Signalized	Jurisdiction
	See Table 3		

Residential Streets: Show all residential streets to be studied.

No.	Street Name	Limits	Jurisdiction
	N/A		

Trip Credits: Indicate trip credits to be requested (subject to City approval)

	Trip Credits	Yes/No
Existing Uses	65,149 sf Retail Center	Yes
Pass-By Trips	See Table 2	Yes
Internal Trip Capture	See Table 2	Yes
Transit-Oriented Development (TOD)		
Transportation Demand Management (TDM)	See Table 2 (Mode Adjustment)	Yes

Related Projects: Before the start of any proposed project analysis, consultants shall:

1. Obtain a list of related projects from the Culver City Current Planning Division and other affected jurisdictions.
2. Prepare a draft list of "related projects specific to the proposed project."
3. Obtain written approval from the City of the "related projects specific to the proposed project."

Maps: The following maps shall be attached to the MOU:

1. A map showing the study intersections and street segments to be analyzed, including City limit lines where applicable.
2. A map showing the project's trip distribution percentages for each land use (inbound and outbound) on the area's road network.
3. A map showing the project's trip assignments at the study intersections and project driveways, as well as road segments when applicable.
4. A site plan of the project showing property lines, alleys, project's driveways and nearby driveways and intersections on both sides of the street including dimensions.

Proposed Mitigation and Transportation Improvements: Any proposed transportation improvement(s) or mitigation measure(s) shall be listed and accompanied by plans of the existing and proposed improvements, including city limit lines and existing and proposed property lines. The City may initially accept conceptual plans to be included in the Transportation Study. Detailed design of such improvements will be part of the project's plans submittals.

Post-Occupancy Traffic Counts: By signing below, the Property Owner/ Developer/Applicant hereby agrees to pay for and submit to the City a post-occupancy traffic count analysis of the development to the satisfaction of the City. The analysis shall determine the amount of actual traffic (motor vehicle, bicycle, and pedestrian) generated by the development compared to the ITE trip generation rates. The analysis shall include a traffic count of all onsite driveways taken upon reaching eighty-five percent (85%) occupancy of the total building gross floor area or within one (1) year of the issuance of the first Temporary Certificate of Occupancy (TCO), as determined by the City. The data shall be used to confirm the findings in the approved study and not result in any additional traffic mitigation measures and/or conditions of approval on the subject project.

Fees: Payment of a fee to the City's PWD for the City's processing of the MOU shall be required before the City approves the MOU. Payment for review of the Transportation Study shall be paid before the City's PWD completes its review of the Transportation Study. Said fees shall be per the most recent Fee Schedule as approved by the City Council.

Applicant Information:

	Property Owner/Applicant	Developer/Applicant	Traffic Consultant
Name	Nate Johnson		Eugene Tang, AICP
Title			Senior Associate
Company	REDA RESIDENTIAL INC.		Gibson Transportation Consulting, Inc.
Street Address	4450 MacArthur Blvd., Suite 100		655 N Central Ave., Suite 920
City, State, Zip	Newport Beach, CA 92660		Glendale, CA 91203
Office	949-463-0085		213-683-0088
Cell			
Fax			
Email	njohnson@redallc.com		etang@gibsontrans.com

Public Agency Information: If any of the intersection(s) to be studied as part of this study are located within the City of Los Angeles, the unincorporated areas of Los Angeles County and/or impact any other public agency (i.e., Caltrans), then this MOU shall also be approved by the reviewing staff representative from each agency:

	City of Los Angeles	County of Los Angeles	Other Public Agency
Name			
Title			
Company	LADOT		
Street Address	7166 W Manchester Ave. Room #11		
City, State, Zip	Los Angeles, CA 90045		
Office	213-485-1062		
Cell			
Fax			
Email			

Signatures/Expiration: This MOU shall become valid as of the date of the City's signature and expire one year thereafter. If the administrative draft of the study has not been filed with the City by the expiration date, the MOU shall expire and a new MOU filing, fee, review, and approval process shall be required.

Approved By: Date:

_____ _____

Property Owner/Applicant

_____ _____

Developer/Applicant

_____ _____

Traffic Consultant

_____ _____

City of Culver City

Applicant Information:

	Property Owner/Applicant	Developer/Applicant	Traffic Consultant
Name	Nate Johnson		Eugene Tang, AICP
Title			Senior Associate
Company	REDA RESIDENTIAL INC.		Gibson Transportation Consulting, Inc.
Street Address	4450 MacArthur Blvd., Suite 100		655 N Central Ave., Suite 920
City, State, Zip	Newport Beach, CA 92660		Glendale, CA 91203
Office	949-463-0085		213-683-0088
Cell			
Fax			
Email	njohnson@redallc.com		etang@gibsontrans.com

Public Agency Information: If any of the intersection(s) to be studied as part of this study are located within the City of Los Angeles, the unincorporated areas of Los Angeles County and/or impact any other public agency (i.e., Caltrans), then this MOU shall also be approved by the reviewing staff representative from each agency:

	City of Los Angeles	County of Los Angeles	Other Public Agency
Name			
Title			
Company	LADOT		
Street Address	7166 W Manchester Ave. Room #11		
City, State, Zip	Los Angeles, CA 90045		
Office	213-485-1062		
Cell			
Fax			
Email			

Signatures/Expiration: This MOU shall become valid as of the date of the City's signature and expire one year thereafter. If the administrative draft of the study has not been filed with the City by the expiration date, the MOU shall expire and a new MOU filing, fee, review, and approval process shall be required.

Approved By: Date:

Property Owner/Applicant NATE JOHNSEN 04/29/25

Developer/Applicant

Traffic Consultant Eugene Tang 30 Apr 25

City of Culver City 5/1/25

TABLE 1
CULVER CITY TRANSPORTATION STUDY SCREENING REVIEW

Analysis [a]	Required?	Analysis to be Provided in Transportation Study
Transportation Study Contents		
Site Plan Review	Yes	A site plan will be provided which provides existing and proposed on-site and off-site Project details and improvements as specified in the Transportation Study Guidelines.
Existing Transportation Network Review	Yes	The existing transportation network review will establish the bicycle, pedestrian, transit, and auto traffic conditions in which the project is proposed, which shall be illustrated in the following maps: ▪ Study Area Circulation Map ▪ Traffic Routes Map ▪ Base Year Traffic Volumes Map ▪ Project Trip Generation and Future Traffic Volumes Map ▪ Site Vicinity Map ▪ Lane Configurations Map
Existing Transit Network Review	Yes	For transit analysis, the study will provide an analysis of weekday transit service and stops/stations within a quarter mile of the project site, including: ▪ Confirmation of transit features listed in the Project Description and Existing Transportation Network Review ▪ Any existing operational conflicts or hazards to transit operations in the study area, especially along travel lanes where transit vehicles operate and at transit stop/station locations
CEQA Transportation Analysis and Mitigations		
Programs, Plans, Ordinances, and Policies	Yes	The study will review the City's programs, plans, ordinances and policies addressing the circulation system, including transit, roadway, bicycle and pedestrian facilities, as specified in Table 1 of the *Culver City Transportation Study Criteria and Guidelines* .
VMT - Land Use Projects	No	The proposed development project does not meet the screening thresholds for a VMT analysis. The Project is located within 0.5 miles of the Westfueld-Culver City Transit Center identified as a key Transit Priority Area. Additionally, the Project proposes local serving retail uses of less than 50,000 sf. The study will discuss the VMT screening thresholds and the Project's consistency with the guidelines.
VMT - Transportation Projects	No	The proposed development is not considered a "Transportation Project" and therefore, it is not conflicting or inconsistent with CEQA Guideline Section 15064.3(b)(2).
Geometric Design Hazards	Yes	The study will provide a review of potentially hazardous conditions due to geometric design features (e.g., sharp curves or dangerous intersections) or incompatible uses (e.g., oversized vehicles).

Notes:
[a] Based on *Culver City Transportation Study Criteria and Guidelines* , City of Culver City, July 2020.

TABLE 1 (CONTINUED)
CULVER CITY TRANSPORTATION STUDY SCREENING REVIEW

Analysis [a]	Required?	Analysis to be Provided in Transportation Study
Supplemental Transportation Analysis Requirements		
Traffic Operations	Yes	The study will assess the ability of the circulation system to accommodate the addition of vehicular traffic generated by the related projects and the subject project, including: ▪ Intersection LOS and queuing including trip generation, distribution under Existing, Existing with Project, Future without Project, Future with Project, Cumulative without Project, and Cumulative with Project Conditions ▪ Driveway LOS and queuing including potential vehicular conflicts, motorists' visibility at project driveways, and potential conflicts with pedestrians and bicyclists, ▪ Ability to conduct loading operations on the site and maneuver into parking stalls ▪ The potential increase in average daily traffic on the adjacent street segments
Transit Operations	Yes	The study will identify regional and local fixed-route transit operators providing service to the project and obtain relevant ridership data. The study will document potential project trip impact on transit demand and capacity for routes servicing the project.
Driveways	Yes	The study will provide a review of the Project driveways and consult with the City Mobility & Traffic Engineering and Current Planning Divisions to determine if vehicle access is limited on certain streets where the City is focusing on efforts to enhance the pedestrian-oriented environment. A pedestrian and bicyclist access assessment would also be included to ensure the project avoids unsafe conflicts between pedestrians, cyclists, and autos.
Parking	Yes	The study will review the Project's effect on the on-street parking conditions adjacent to the Project Site and ensure compliance with PWD's guidelines.
Curb Space Allocation	Yes	The study will review the proposed curb space allocation to ensure that the curb space is managed appropriately between passenger and commercial loading and parking, bus stop facilities, and bike and other alternative transportation mode parking while maintaining visibility at driveways.
Safety Analysis	Yes	The Project is not located on a high injury network (HIN) street, as identified in the Local Road Safety Plan (LRSP) or other analysis. The study will evaluate the adverse effect of the project and associated measures to enhance safety conditions. If it is determined that the project would have an adverse effect on a HIN corridor including intersections and road segments, the applicant shall work with the City's PWD to improve roadway safety at impacted locations for all users, including the design and construction of engineering measures and possibly safety education measures. The applicant shall also work with the City to confirm that the project does not inhibit future implementation of projects identified by the City in the LRSP. The LRSP will also be reviewed to determine if the project is located near a hot spot of collisions that involve people walking and bicycling. If this is the case, the applicant shall demonstrate how project features will not worsen the issue per the LRSP.

Notes:
[a] Based on *Culver City Transportation Study Criteria and Guidelines* , City of Culver City, July 2020.

TABLE 2
PROJECT TRIP GENERATION ESTIMATES

Land Use	ITE Land Use	Size	Daily	Morning Peak Hour			Afternoon Peak Hour		
				In	Out	Total	In	Out	Total
Trip Generation Rates [a]									
Multifamily Housing (Mid-Rise)	221	per du	4.54	23%	77%	0.37	61%	39%	0.39
Affordable Housing	223	per du	4.81	29%	71%	0.50	59%	41%	0.46
Shopping Plaza (40-150k)	820	per ksf	94.49	62%	38%	3.53	48%	52%	9.03
High-Turnover (Sit-Down) Restaurant	932	per ksf	107.20	55%	45%	9.57	61%	39%	9.05
Proposed Project									
Multifamily Housing (Mid-Rise)	221	810 du	3,677	69	231	300	193	123	316
Transit/Walk-In Reduction - 10% [b]			*(368)*	*(7)*	*(23)*	*(30)*	*(19)*	*(12)*	*(31)*
Affordable Housing	223	36 du	173	5	13	18	10	7	17
Transit/Walk-In Reduction - 10% [b]			*(17)*	*(1)*	*(1)*	*(2)*	*(1)*	*(1)*	*(2)*
High-Turnover (Sit-Down) Restaurant	932	11.406 ksf	1,223	60	49	109	63	40	103
Internal Capture Reduction - 10% [c]			*(122)*	*(6)*	*(5)*	*(11)*	*(6)*	*(4)*	*(10)*
Transit/Walk-In Reduction - 10% [b]			*(110)*	*(5)*	*(4)*	*(9)*	*(6)*	*(4)*	*(10)*
Pass-By Trip Reduction - 20% [d]			*(198)*	*(10)*	*(8)*	*(18)*	*(10)*	*(6)*	*(16)*
Total Project Trips			**4,258**	**105**	**252**	**357**	**224**	**143**	**367**
Existing Land Uses									
Shopping Plaza (40-150k)	710	65.149 ksf	6,156	143	87	230	282	306	588
Transit/Walk-In Reduction - 10% [b]			*(616)*	*(14)*	*(9)*	*(23)*	*(28)*	*(31)*	*(59)*
Pass-By Trip Reduction - 40% [d]			*(2,216)*	*(52)*	*(31)*	*(83)*	*(102)*	*(110)*	*(212)*
Total Existing Trips to be Removed			**3,324**	**77**	**47**	**124**	**152**	**165**	**317**
TOTAL - NET NEW PROJECT TRIPS			**934**	**28**	**205**	**233**	**72**	**(22)**	**50**

Notes:
ksf: 1,000 square feet, du: dwelling unit
[a] Source: AM and PM Peak Hour Rates: *Trip Generation, 11th Edition* , Institute of Transportation Engineers, 2021.
[b] The Project site is located within 0.25 miles of bus stops for several Culver CityBus lines. Therefore, a 10% transit reduction was applied to account for transit usage and walking visitor arrivals.
[c] Internal capture reductions account for person trips made between distinct land uses within a mixed-use development (i.e., between residential and retail).
[d] Pass-by reductions account for Project trips made as an intermediate stop on the way from an origin to a primary trip destination without route diversion.

TABLE 3
STUDY INTERSECTIONS

No.	North/South Street	East/West Street	Existing Traffic Control
1.	Sepulveda Boulevard	Slauson Avenue	Signalized
2.	Hannum Avenue	Slauson Avenue	Signalized
3.	Marina / I-405 NB On-Ramp	Slauson Avenue	Signalized
4.	Bristol Parkway	Slauson Avenue	Signalized
5.	Buckingham Parkway	Slauson Avenue	Signalized
6	Fox Hills Drive	Hannum Avenue	Signalized
7	Bristol Parkway	Hannum Avenue	Signalized
8.	Sepulveda Boulevard	Green Valley Circle	Signalized
9.	Bristol Parkway	Green Valley Circle	Signalized
10	Buckingham Parkway	Green Valley Circle	Signalized
12.	Sepulveda Boulevard	Centinela Avenue	Signalized
11.	Bristol Parkway	Centinela Avenue	Signalized
13.	Green Valley Circle	Centinela Avenue	Signalized

TABLE 4
RELATED PROJECTS LIST

No.	Project [a]	Address	Use	Trip Generation						
				Daily	Morning Peak Hour			Afternoon Peak Hour		
					In	Out	Total	In	Out	Total
City of Culver City										
1.	100 Corporate Pointe	100 Corporate Pointe	351 apartment units (including 30 affordable units) and 5,615 sf retail	768	(118)	82	(36)	65	(73)	(8)
2.	Mixed-Use	5700 Hannnum Avenue	309 apartment units (including 27 affordable units) and 5,139 sf retail	1,266	(15)	82	67	67	10	77
3.	C3 - Office & Retail Building	5800 Bristol Parkway / 5801 Hannum Avenue	281,400 sf office	3,050	376	52	428	69	336	405
4.	4-Story Commercial	5645 Sepulveda Boulevard	38,712 sf medical office and 3,193 sf retail	1,399	73	20	93	39	99	138
5.	Multifamly Housing	5730 Uplander Way	329 apartment units (including 39 affordable units)	1,479	32	95	126	70	45	116
6.	Entrada Office Tower	6161 Centinela Boulevard	281,194 sf creative office	3,102	386	53	439	71	348	419
7.	Boutique Hotel	11469 Jefferson Boulevard	183 hotel rooms with restaurant and outdoor dining	1,495	57	40	97	56	54	110
8.	Mixed-Use	5757 Uplander Way	1,077 apartment units (including 78 affordable units) and 5,552 sf retail	4,860	106	202	308	182	143	325

Notes:

[a] Related Project information provided by the City of Culver City and City of Los Angeles in January 2025. Related Projects include developments within approximately 0.5 miles of the Project Site. Trip Generation estimates developed internally using *Trip Generation Manual, 11th Edition* (Institute of Transportation Engineers, 2021).

Culver CITY VMT Tool

No analysis required. This project meets the screening criteria.

Project Name

6201 Bristol Parkway

Project Parcel Click here for parcel viewer

4134018005

Project Screening

Apply to Full Project

Is this project within ½ mile of one of the following transit hubs? - Culver City Expo Station - La Cienega/Jefferson Expo Station - Westfield-Culver City Transit Center - Sepulveda/Venice intersection	Yes
Is the project located within any TPA and are at least 15% of the on-site residential units are affordable?	No
Does this project generate fewer than 250 daily trips?	N/A

Apply to Specific Land Uses

Is the retail component of project fewer than 50,000 square feet in size at every store?	Yes
Is this residential component of the project 100% affordable housing?	N/A

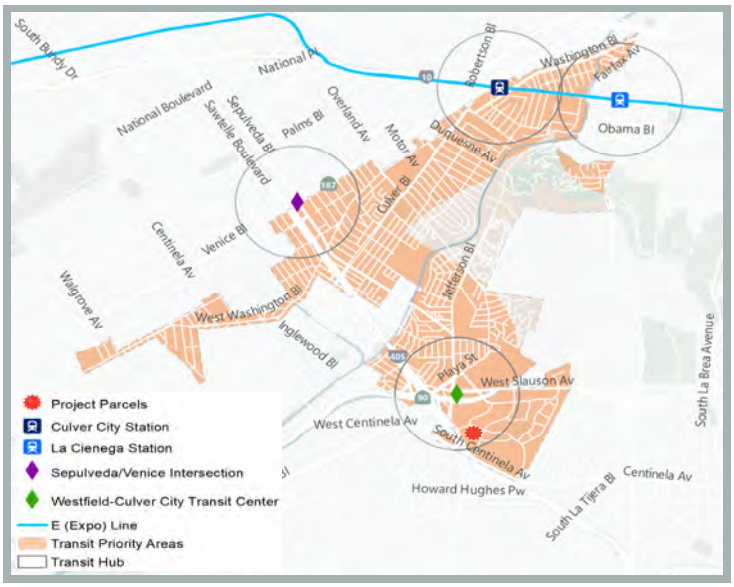

Project Daily Trips: N/A

Project Land Use

Residential	Value (du)
Single Family	
Multi-Family	810
Affordable Housing	
Family	36
Senior	
Special Needs	
Permanent Supportive	

Office	Value (ksf)
Standard	

Medical	Value (ksf)
Medical Office	
Hospital	

Industrial	Value (ksf)
Light Industrial	
Manufacturing	
Warehousing / Self-Storage	

Movie Studio	Value (ksf)
Office	
Post Production	
Stage	
Support	

The following land uses will require separate impact analysis (outside of this tool) if not screened out. Please leave the land uses in the table below if they are part of a mixed use project.

Retail	Value (ksf)
General	
Supermarket	
Bank	
Health Club	
Gas Station	
Auto Repair	
Home Improvement Superstore	
Free-Standing Discount	
Restaurant Non-fast-food	11.406
Restaurant Fast-food	

	Value (seats)
Theater w/ Matinee	

Hotel	Value (rooms)
Hotel	
Motel	

School	Value (students)
University	
High School	
Middle School	
Elementary	

Source: MVE + Partners. February, 2025.

N
Not to Scale

PROJECT SITE PLAN

FIGURE 1

PROJECT SITE LOCATION

FIGURE 2

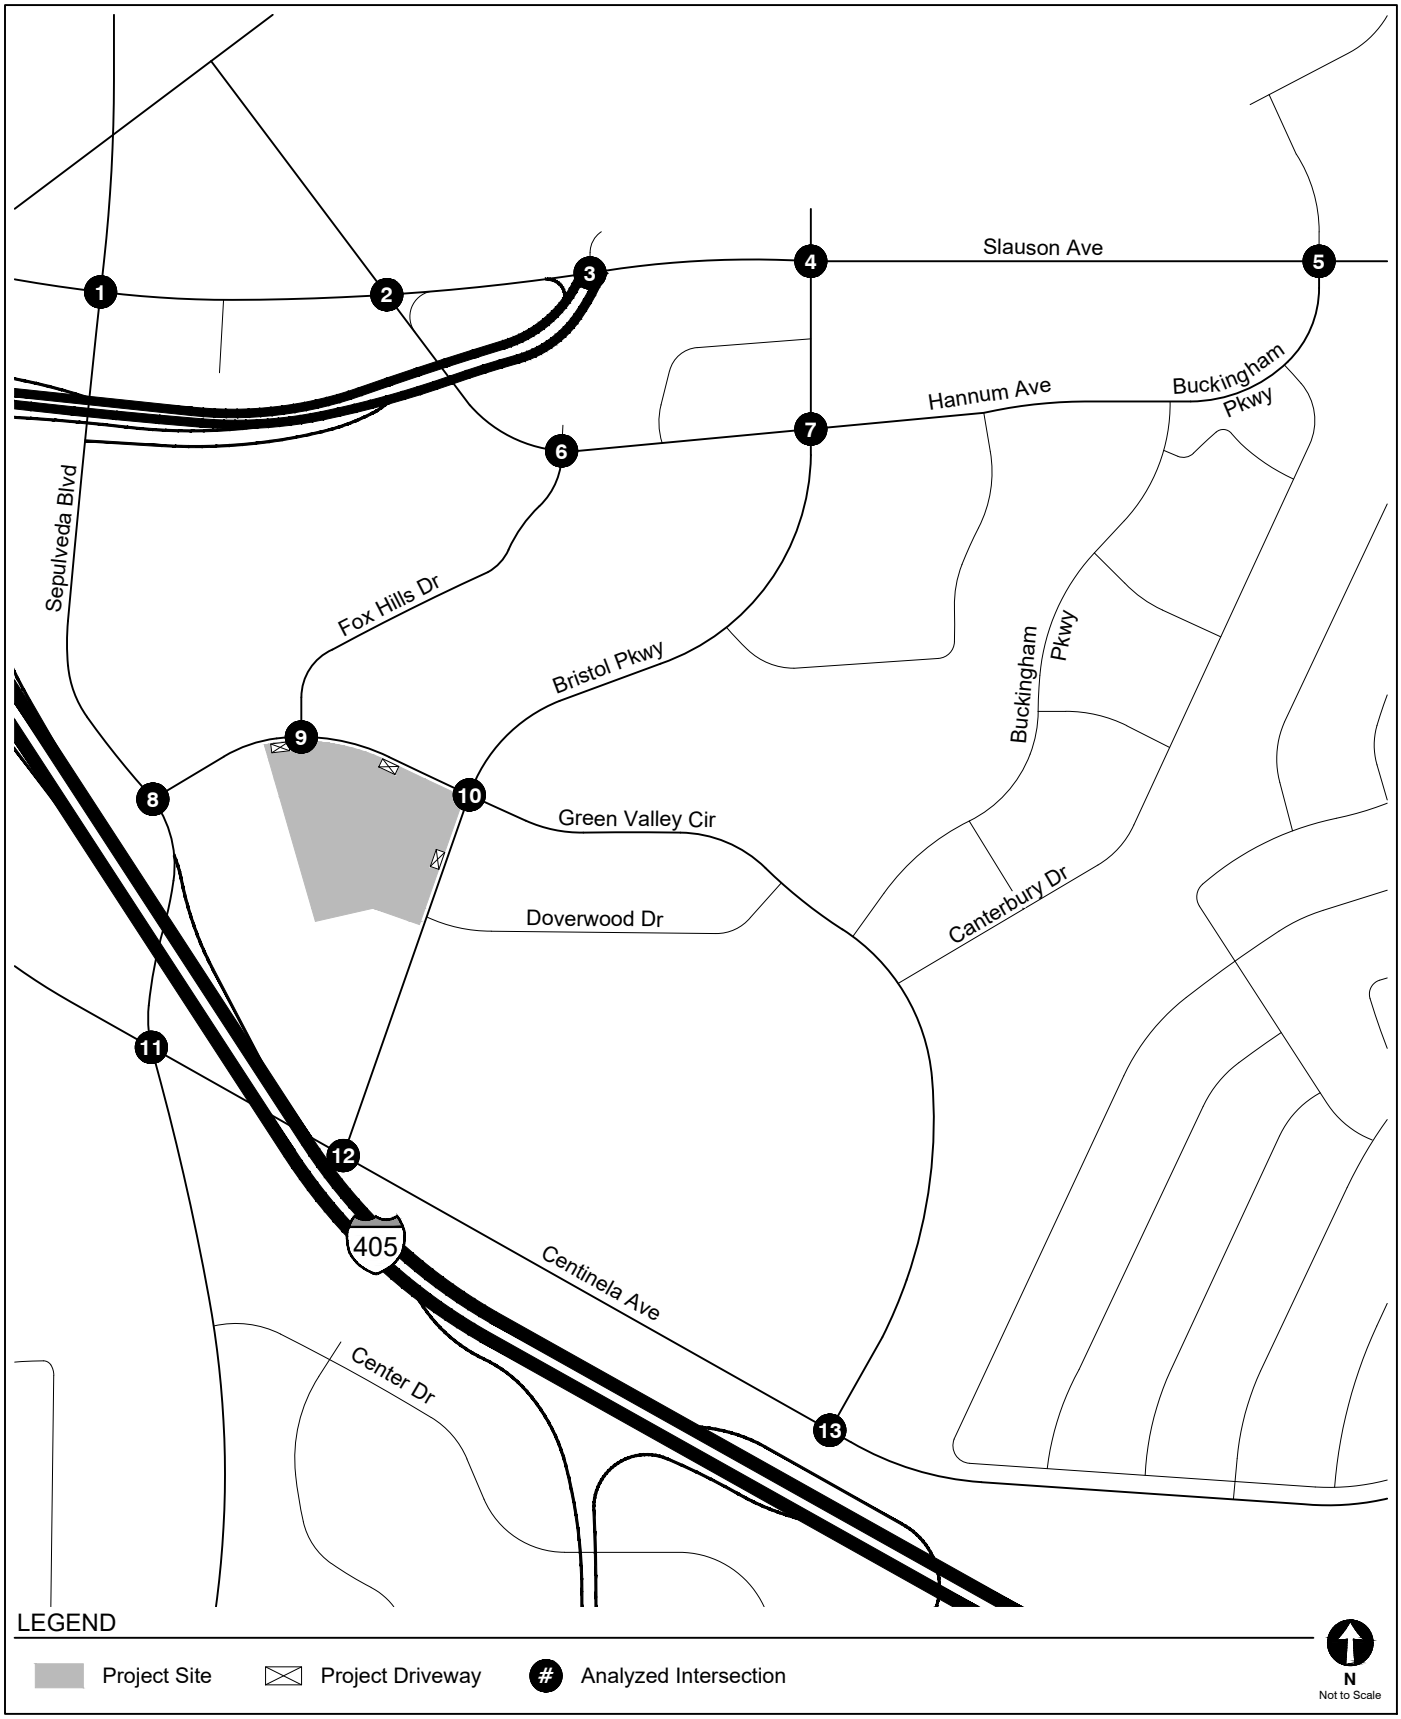

STUDY AREA AND ANALYZED INTERSECTIONS

FIGURE 3

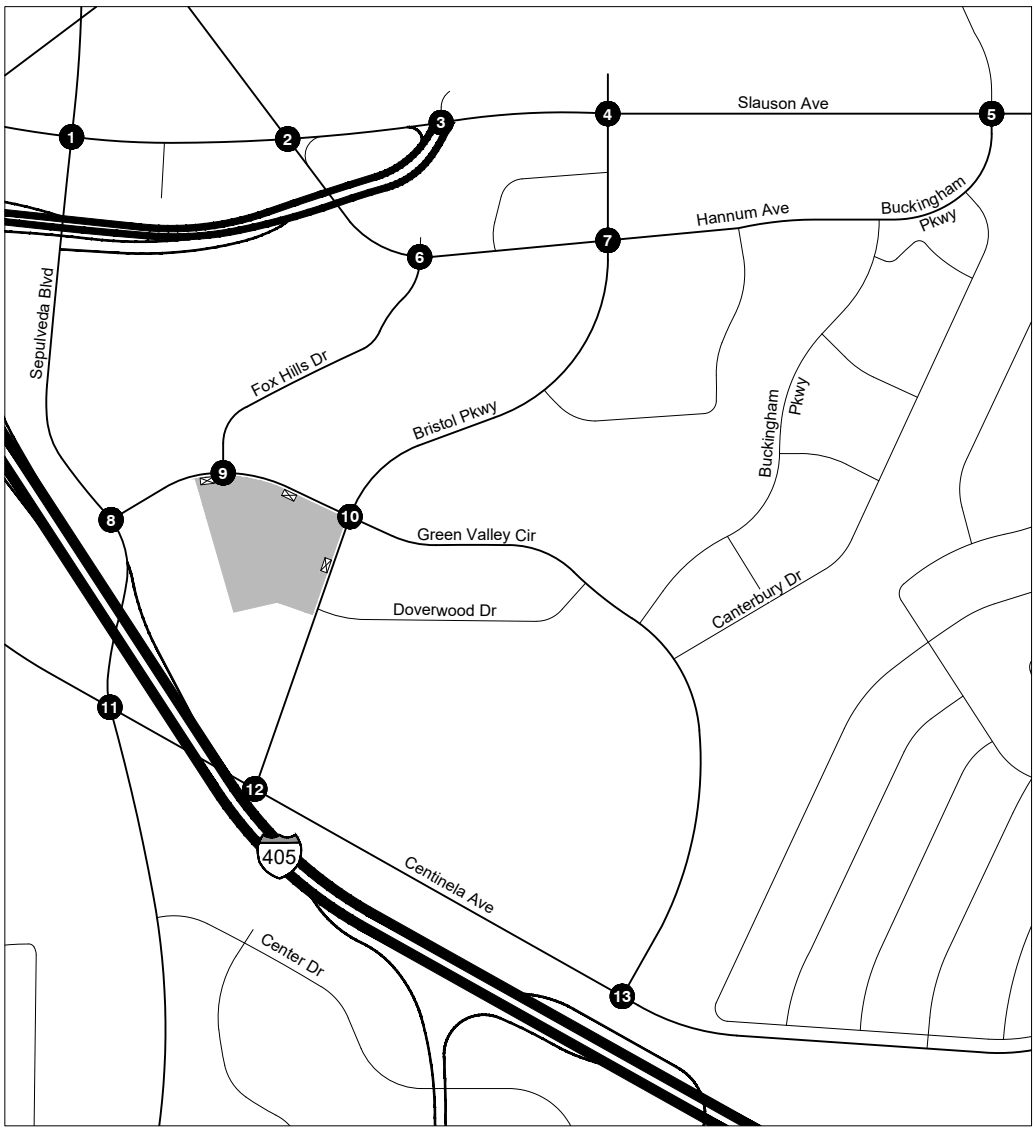

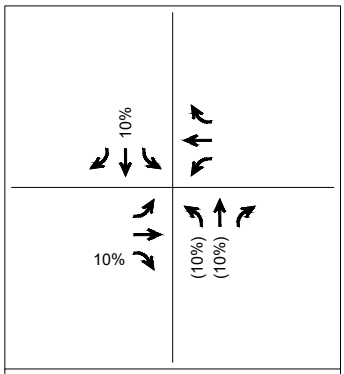

1. Sepulveda Boulevard & Slauson Avenue

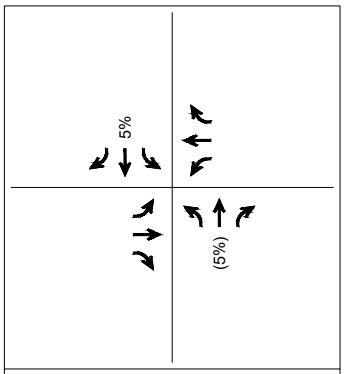

2. Hannum Avenue & Slauson Avenue

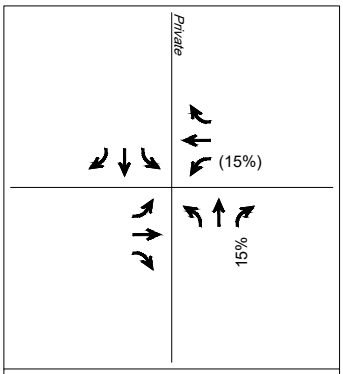

3. Marina / I-405 NB On-Ramp & Slauson Avenue

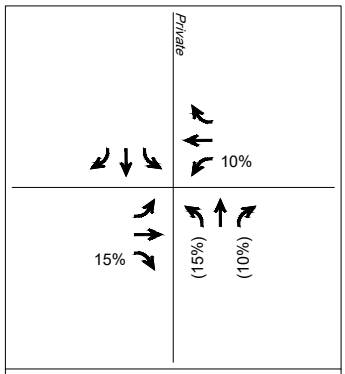

4. Bristol Parkway & Slauson Avenue

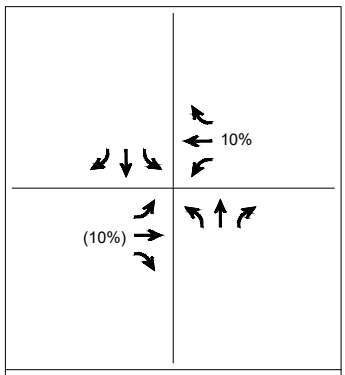

5. Buckingham Parkway & Slauson Avenue

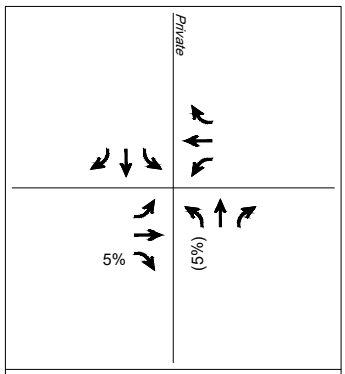

6. Fox Hills Drive & Hannum Avenue

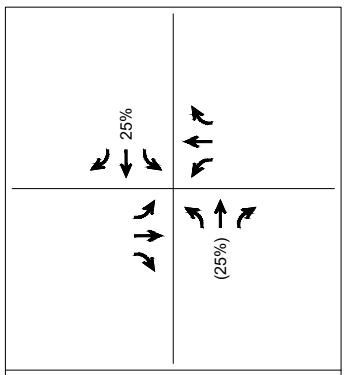

7. Bristol Parkway & Hannum Avenue

LEGEND

Project Site

Project Driveway

Analyzed Intersection

%(%) Inbound(Outbound) Trip Percentage

N
Not to Scale

PROJECT TRIP DISTRIBUTION
RESIDENTIAL

FIGURE
4A

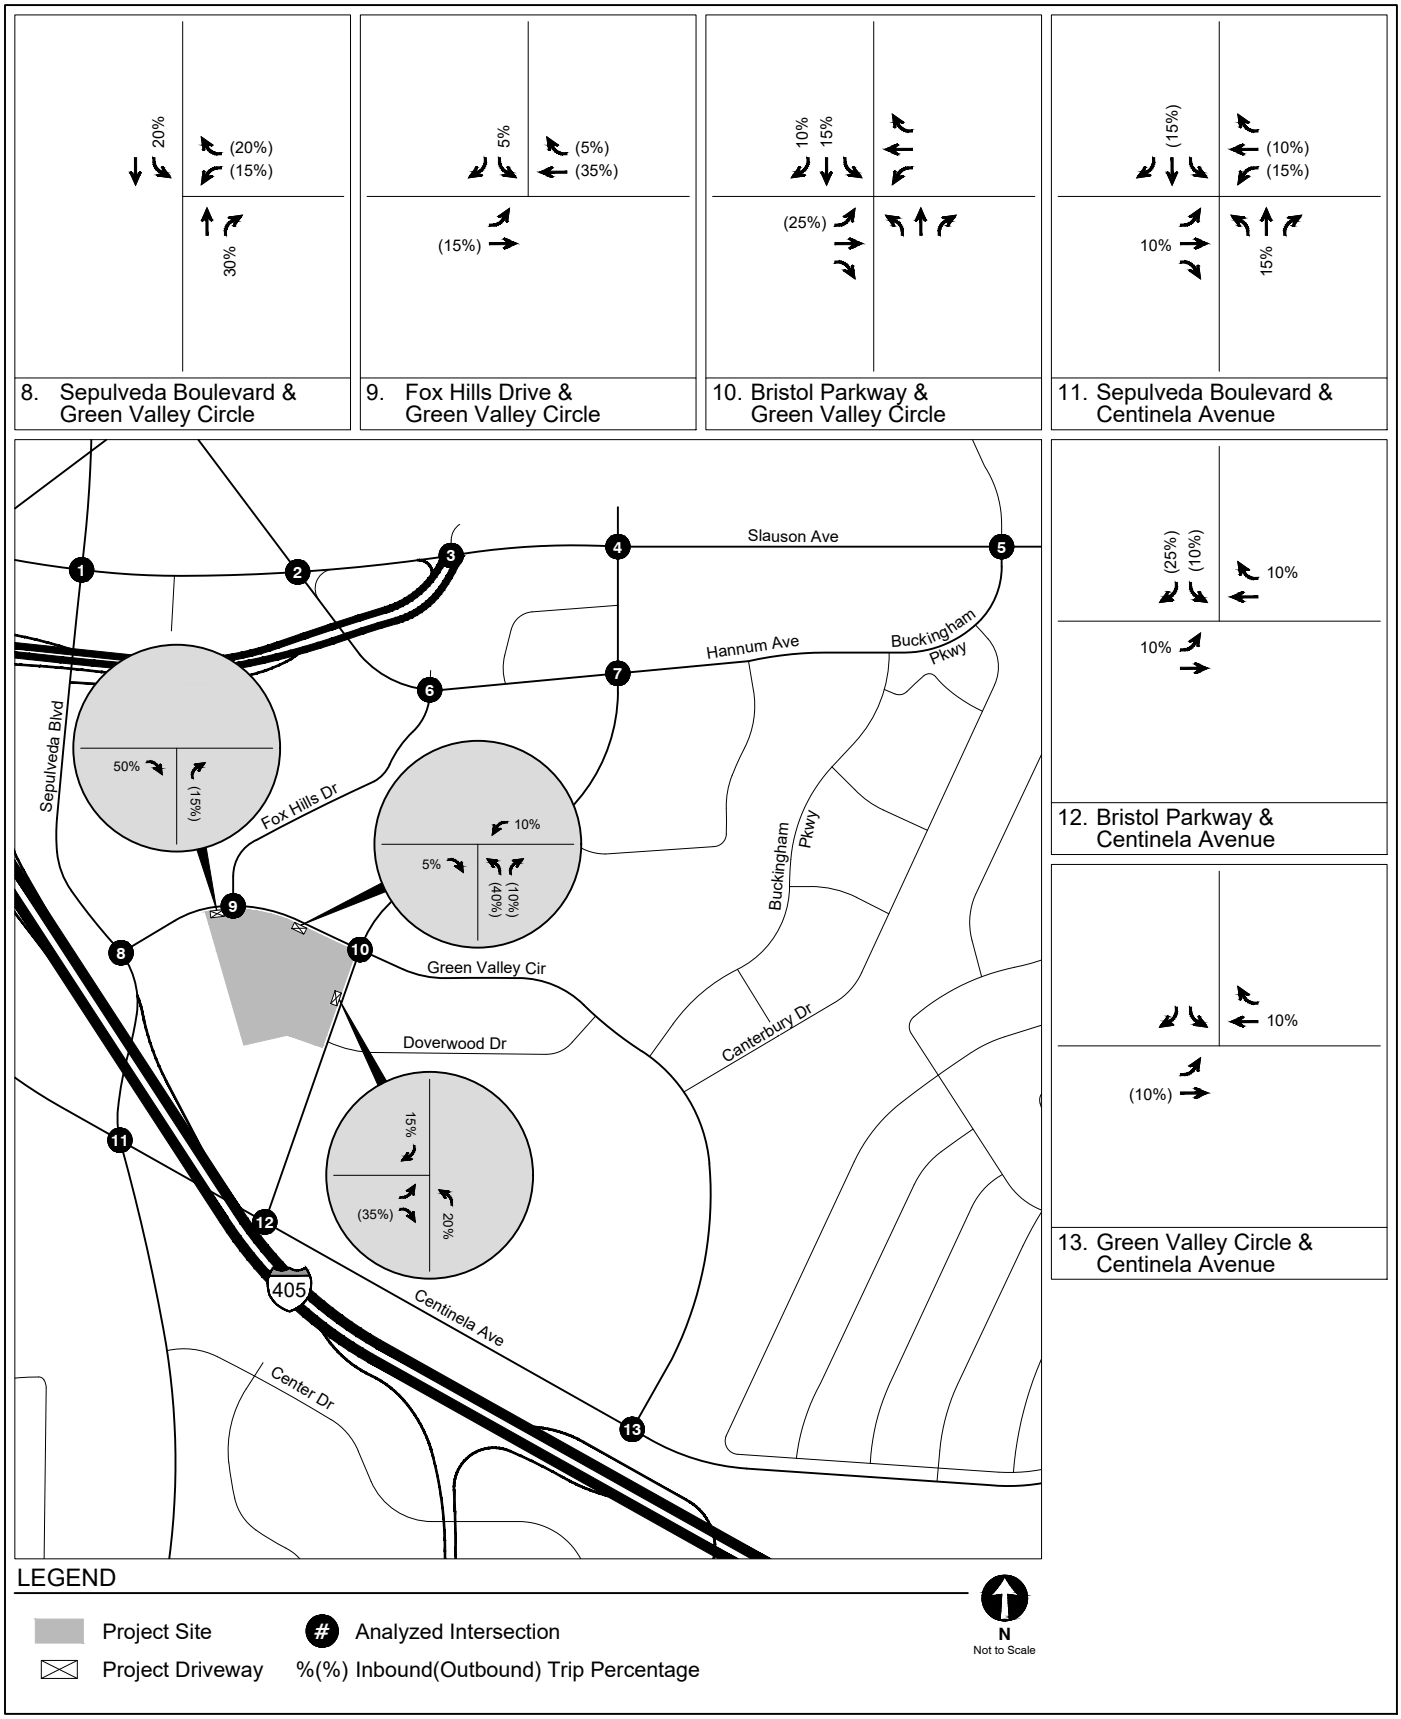

PROJECT TRIP DISTRIBUTION
RESIDENTIAL

FIGURE
4A (CONT.)

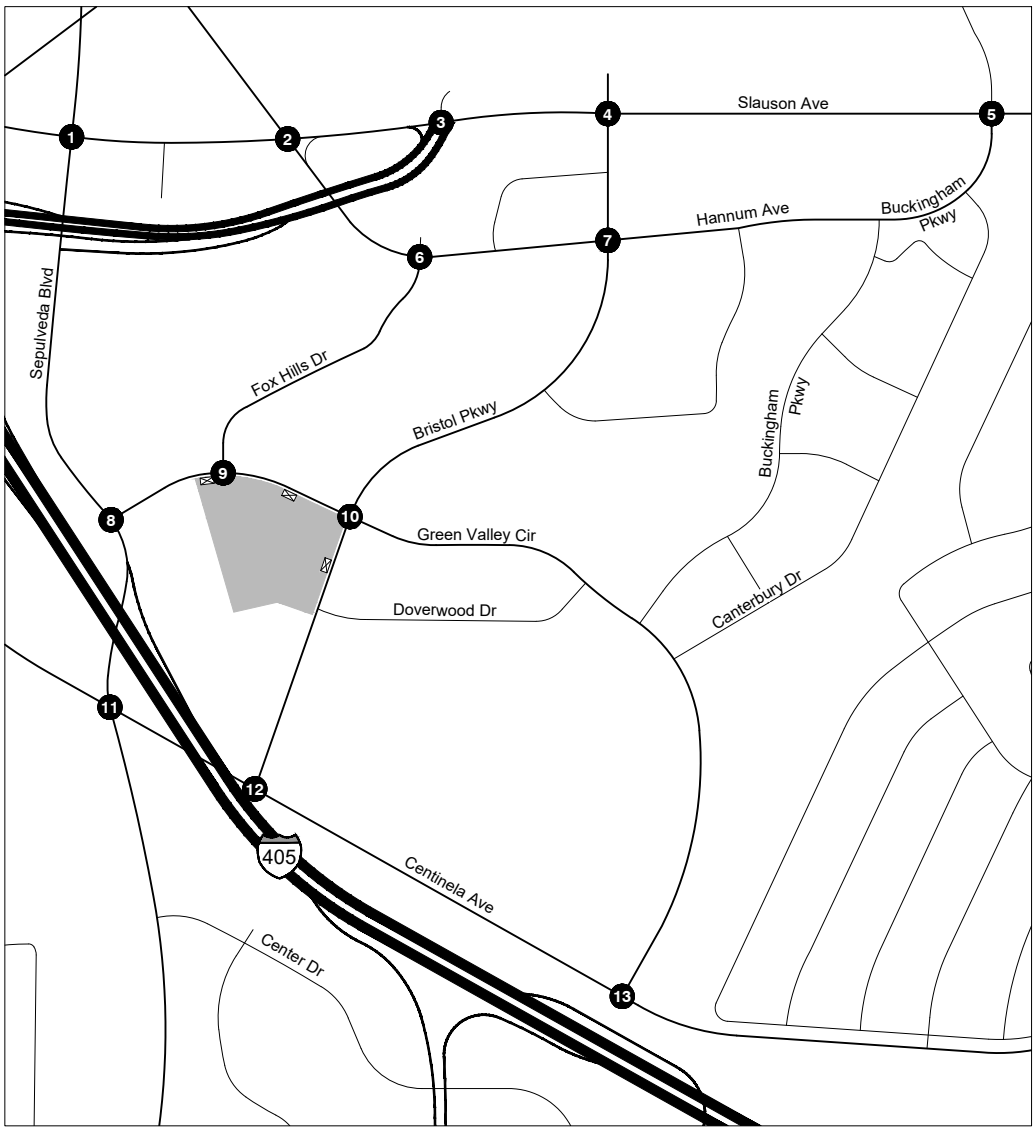

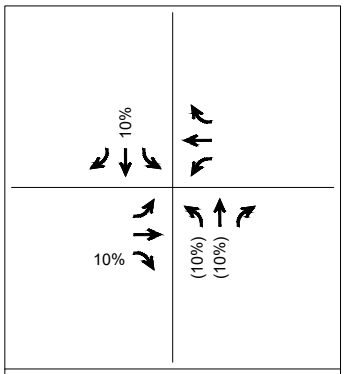

1. Sepulveda Boulevard & Slauson Avenue

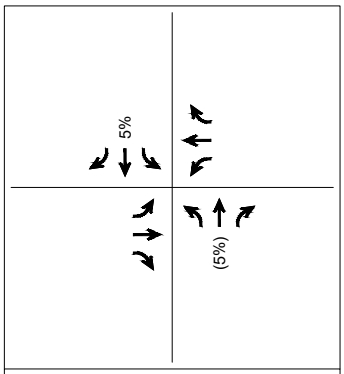

2. Hannum Avenue & Slauson Avenue

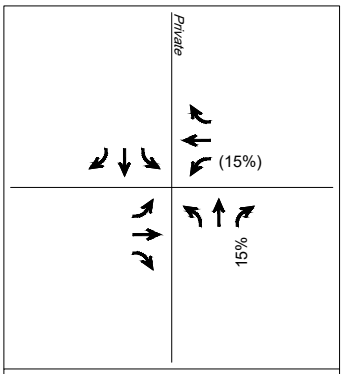

3. Marina / I-405 NB On-Ramp & Slauson Avenue

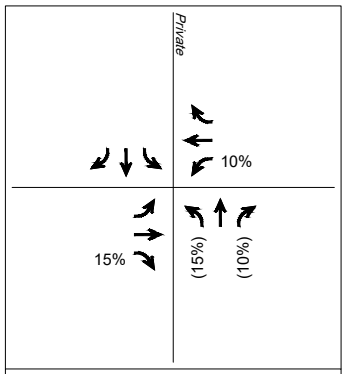

4. Bristol Parkway & Slauson Avenue

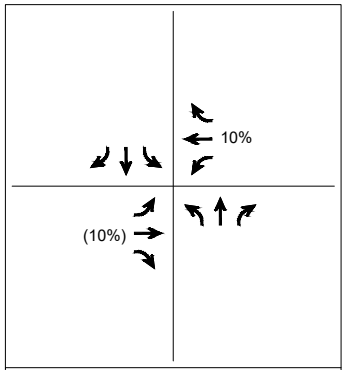

5. Buckingham Parkway & Slauson Avenue

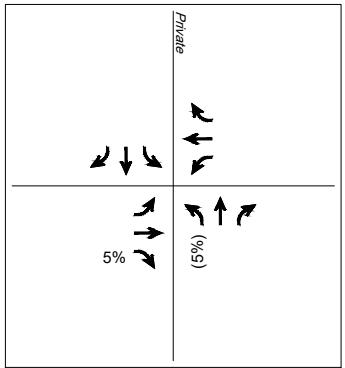

6. Fox Hills Drive & Hannum Avenue

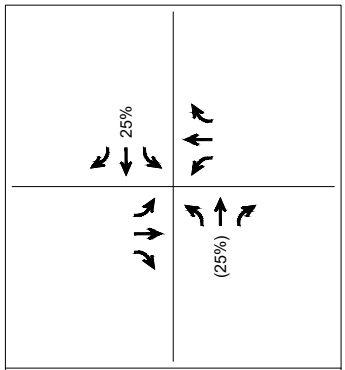

7. Bristol Parkway & Hannum Avenue

LEGEND

Project Site

Project Driveway

Analyzed Intersection

%(%) Inbound(Outbound) Trip Percentage

N
Not to Scale

PROJECT TRIP DISTRIBUTION
COMMERCIAL

FIGURE
4B

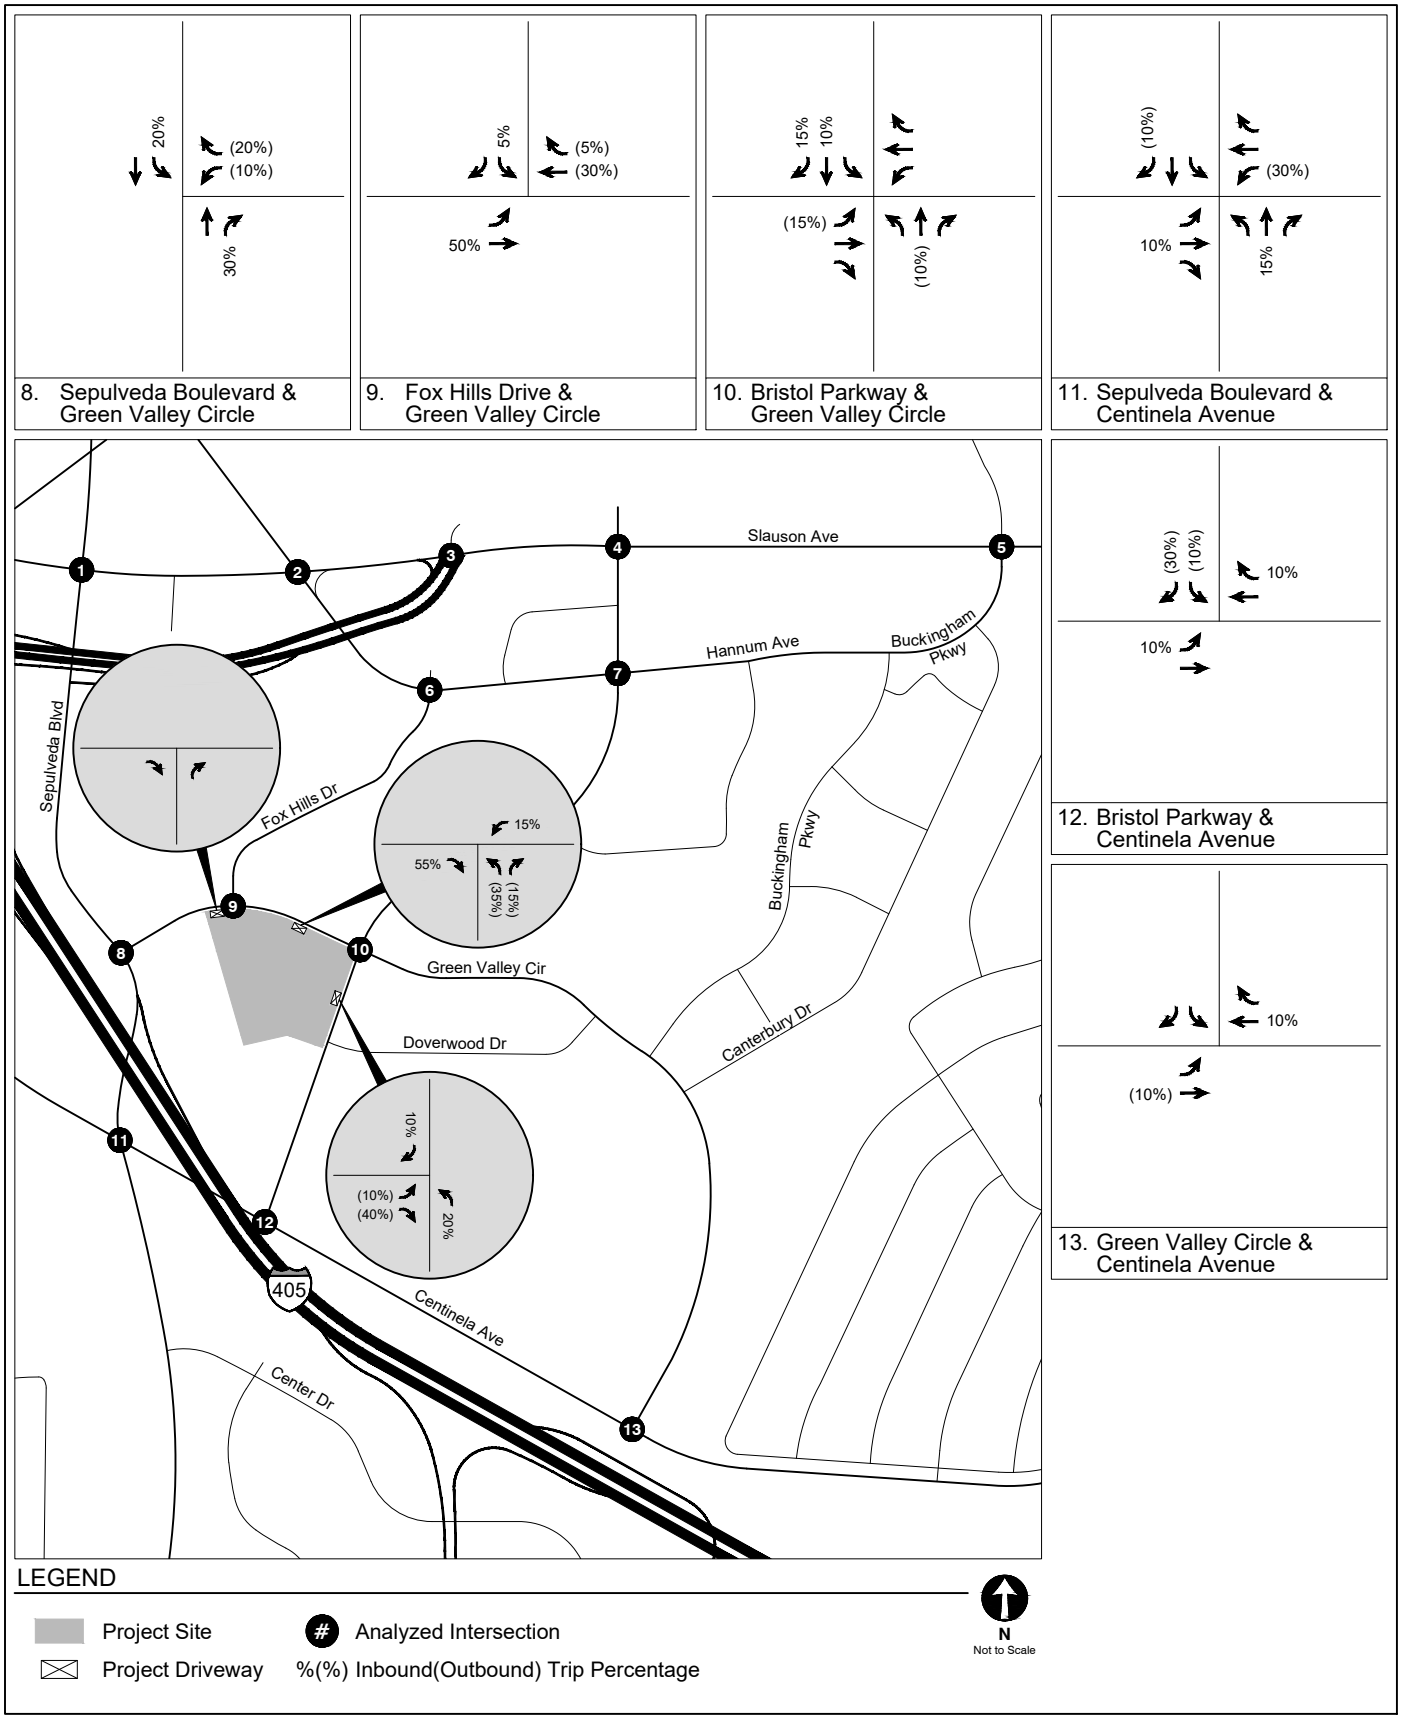

PROJECT TRIP DISTRIBUTION
COMMERCIAL

FIGURE
4B (CONT.)

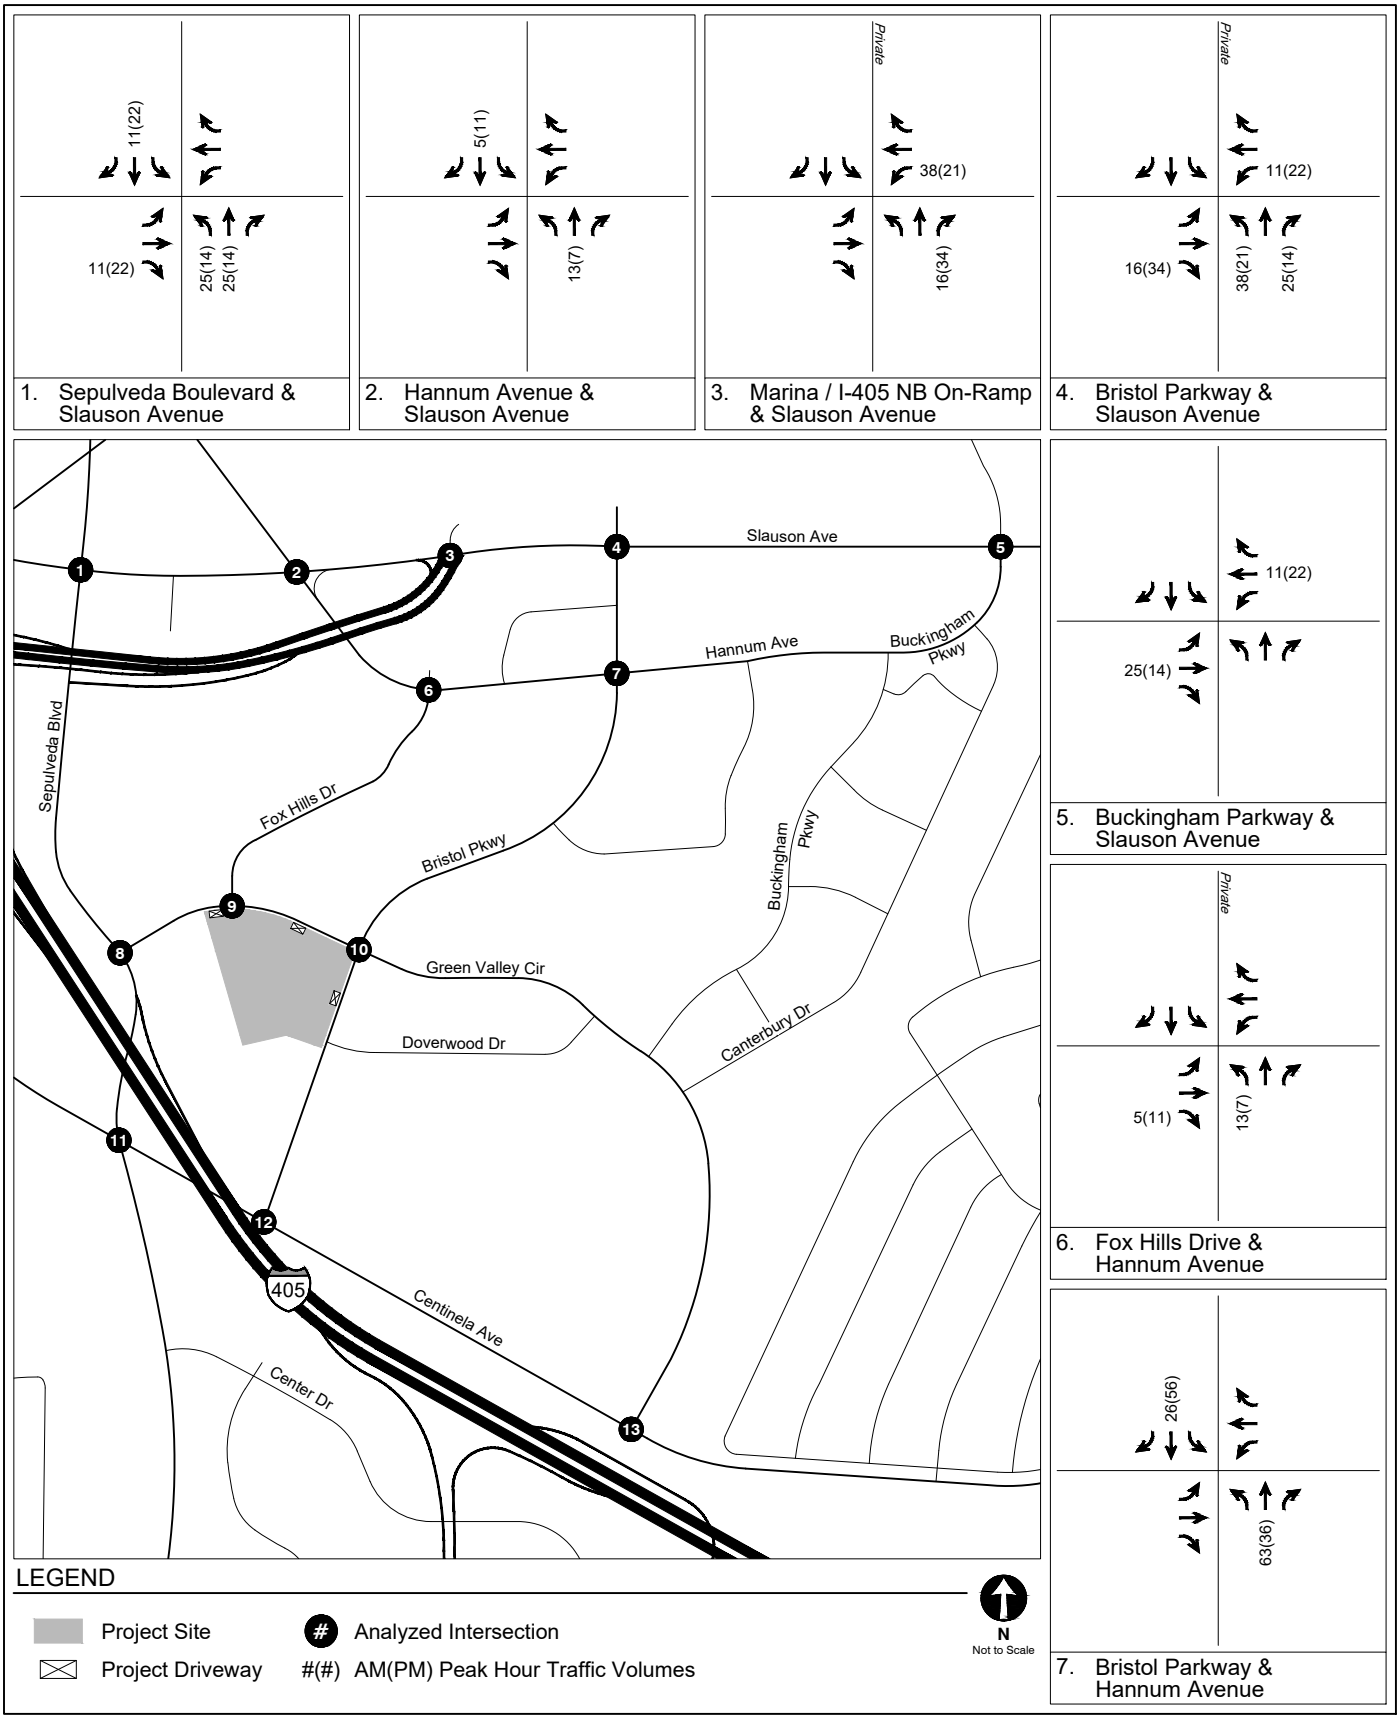

PROJECT-ONLY
PEAK HOUR TRAFFIC VOLUMES

FIGURE
5

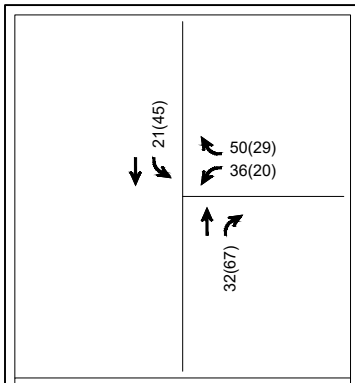

8. Sepulveda Boulevard & Green Valley Circle

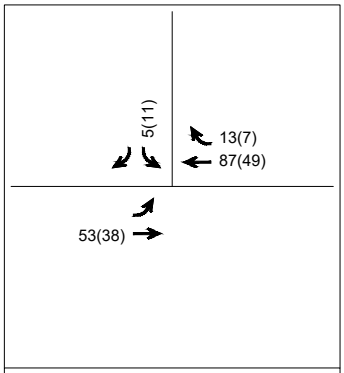

9. Fox Hills Drive & Green Valley Circle

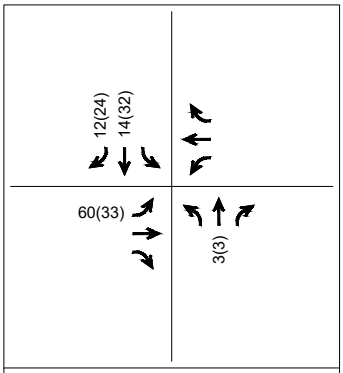

10. Bristol Parkway & Green Valley Circle

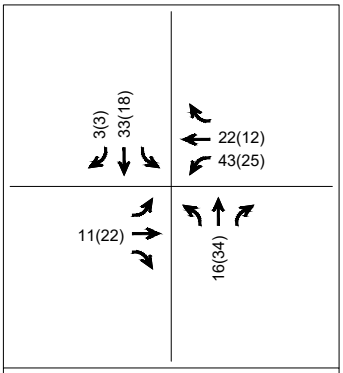

11. Sepulveda Boulevard & Centinela Avenue

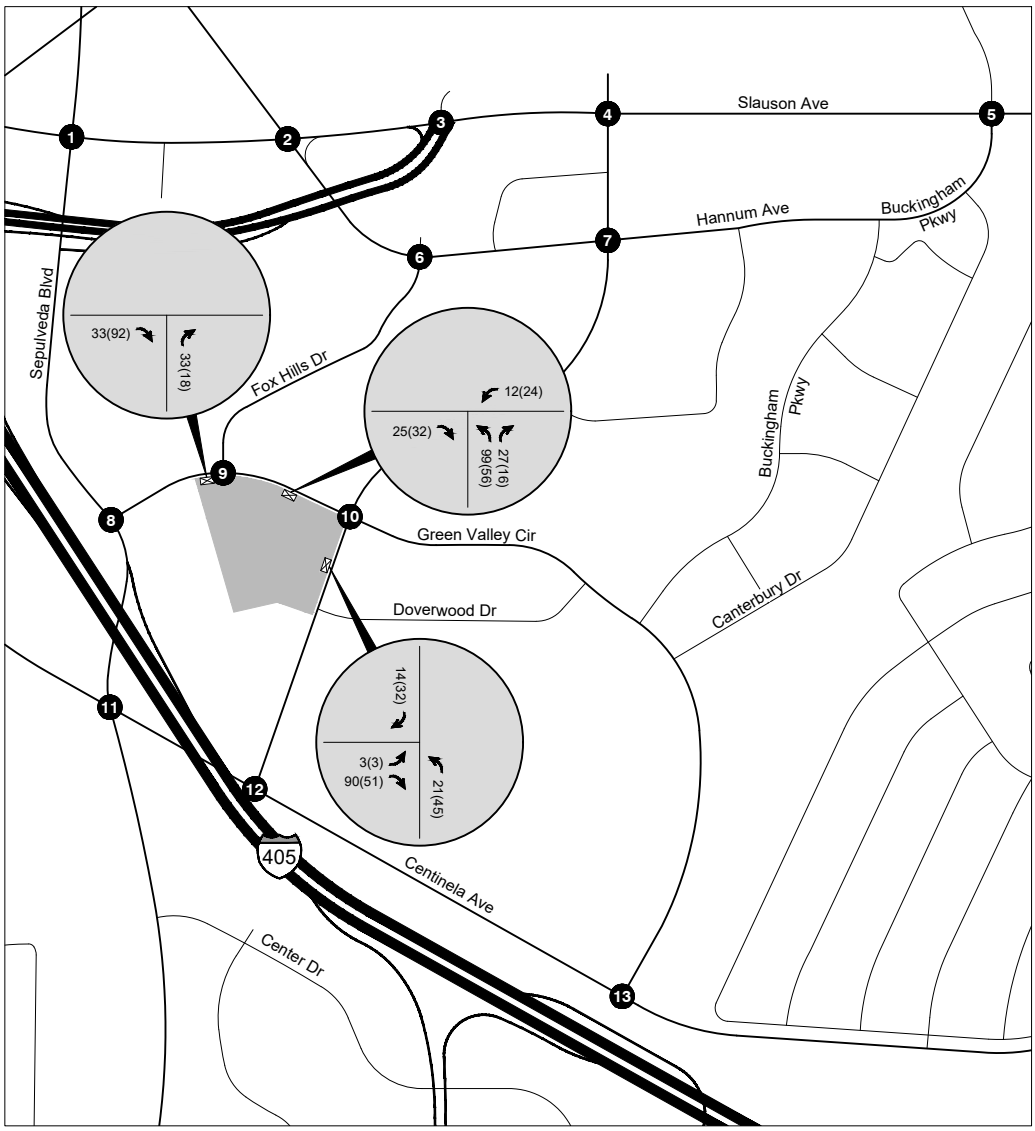

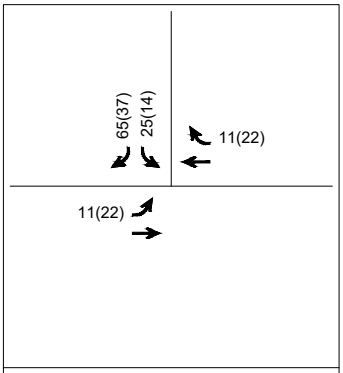

12. Bristol Parkway & Centinela Avenue

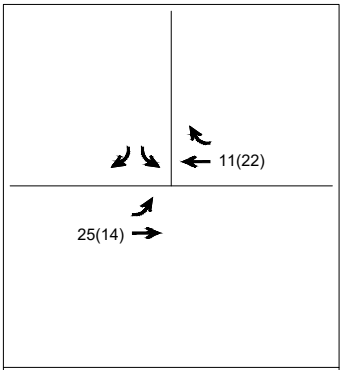

13. Green Valley Circle & Centinela Avenue

LEGEND

Project Site
Project Driveway
Analyzed Intersection
#(#) AM(PM) Peak Hour Traffic Volumes

N
Not to Scale

PROJECT-ONLY
PEAK HOUR TRAFFIC VOLUMES

FIGURE
5 (CONT.)

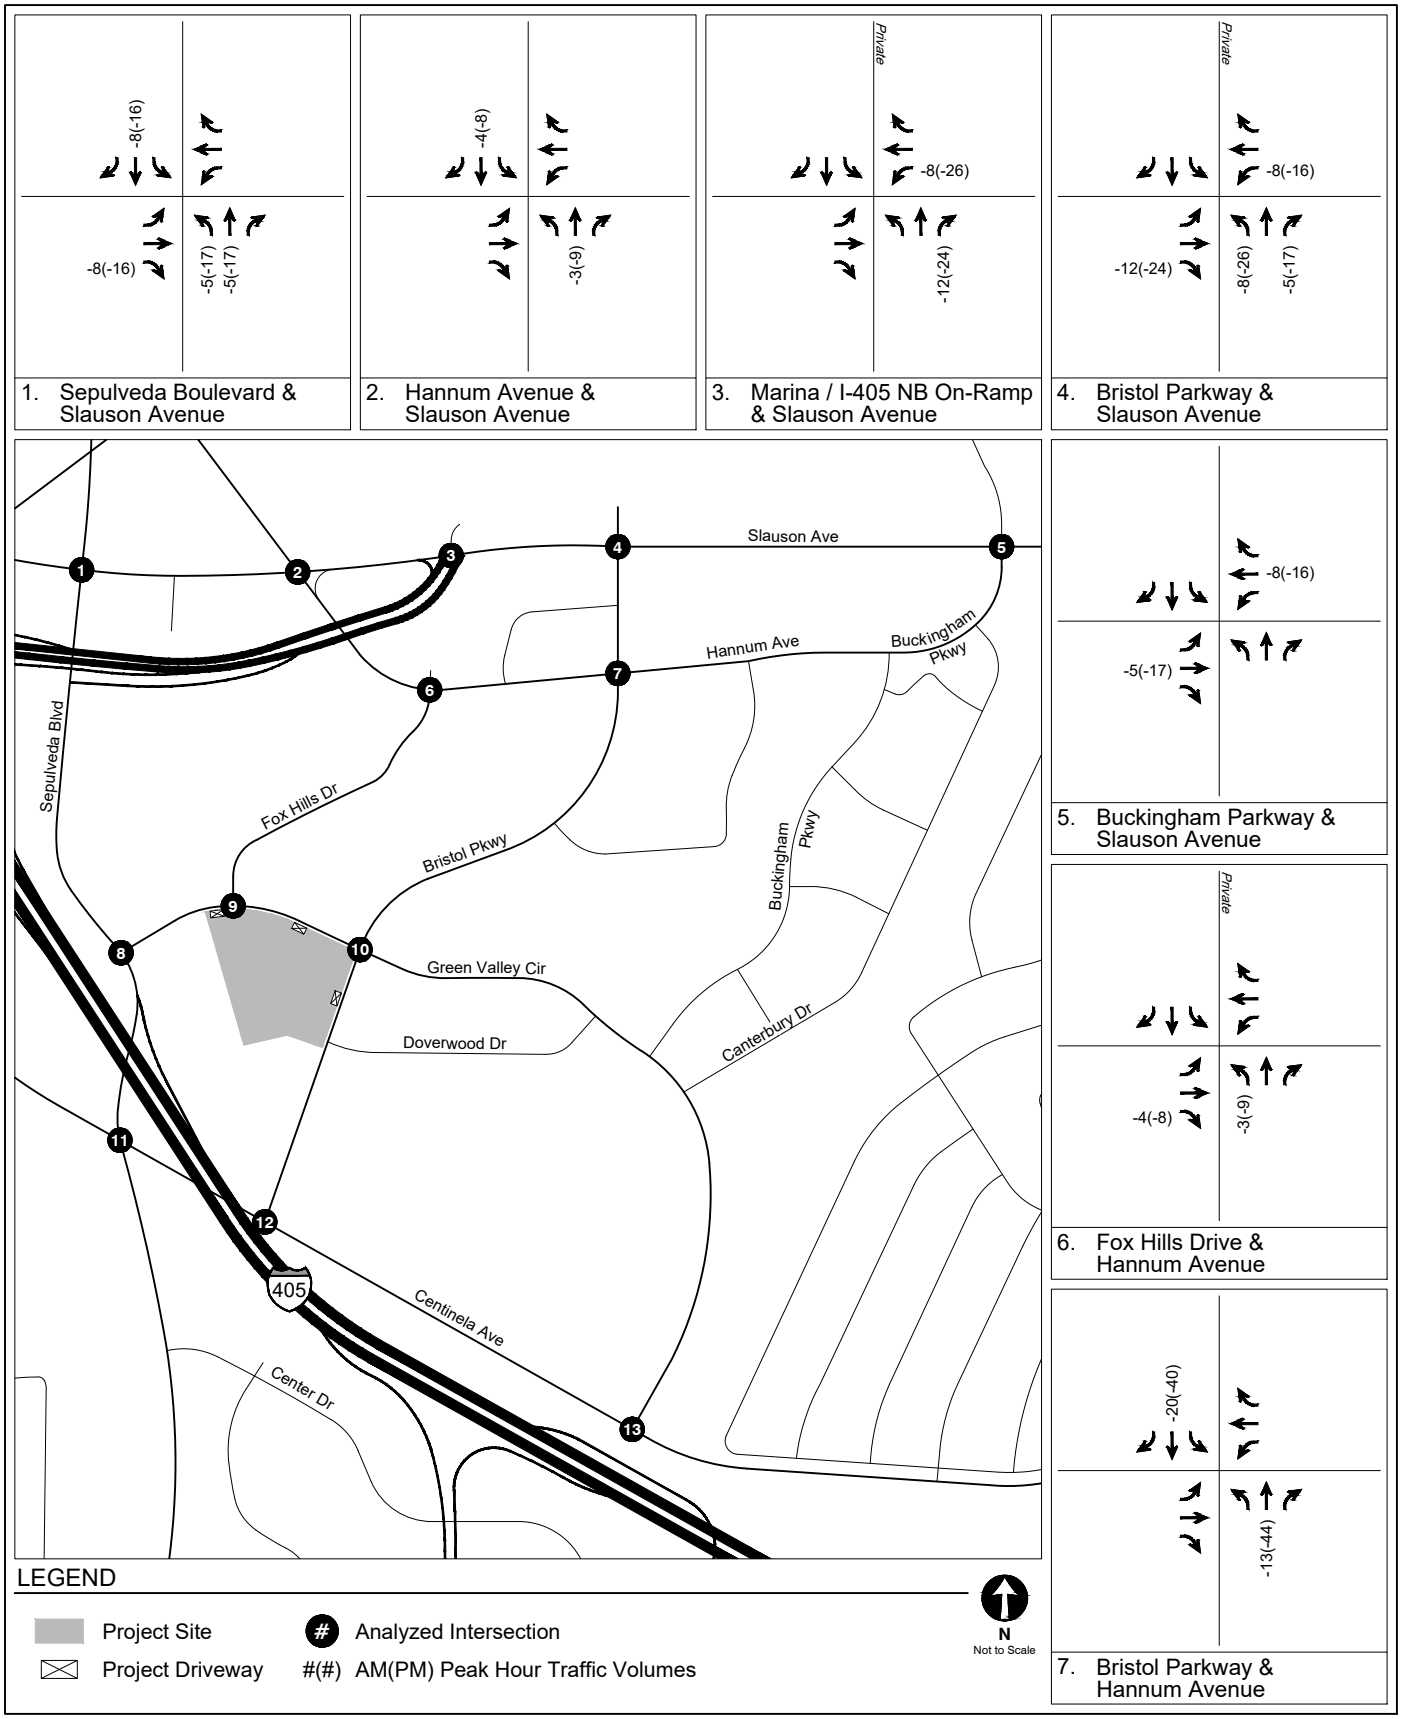

EXISTING USES TO BE REMOVED
PEAK HOUR TRAFFIC VOLUMES

FIGURE 6

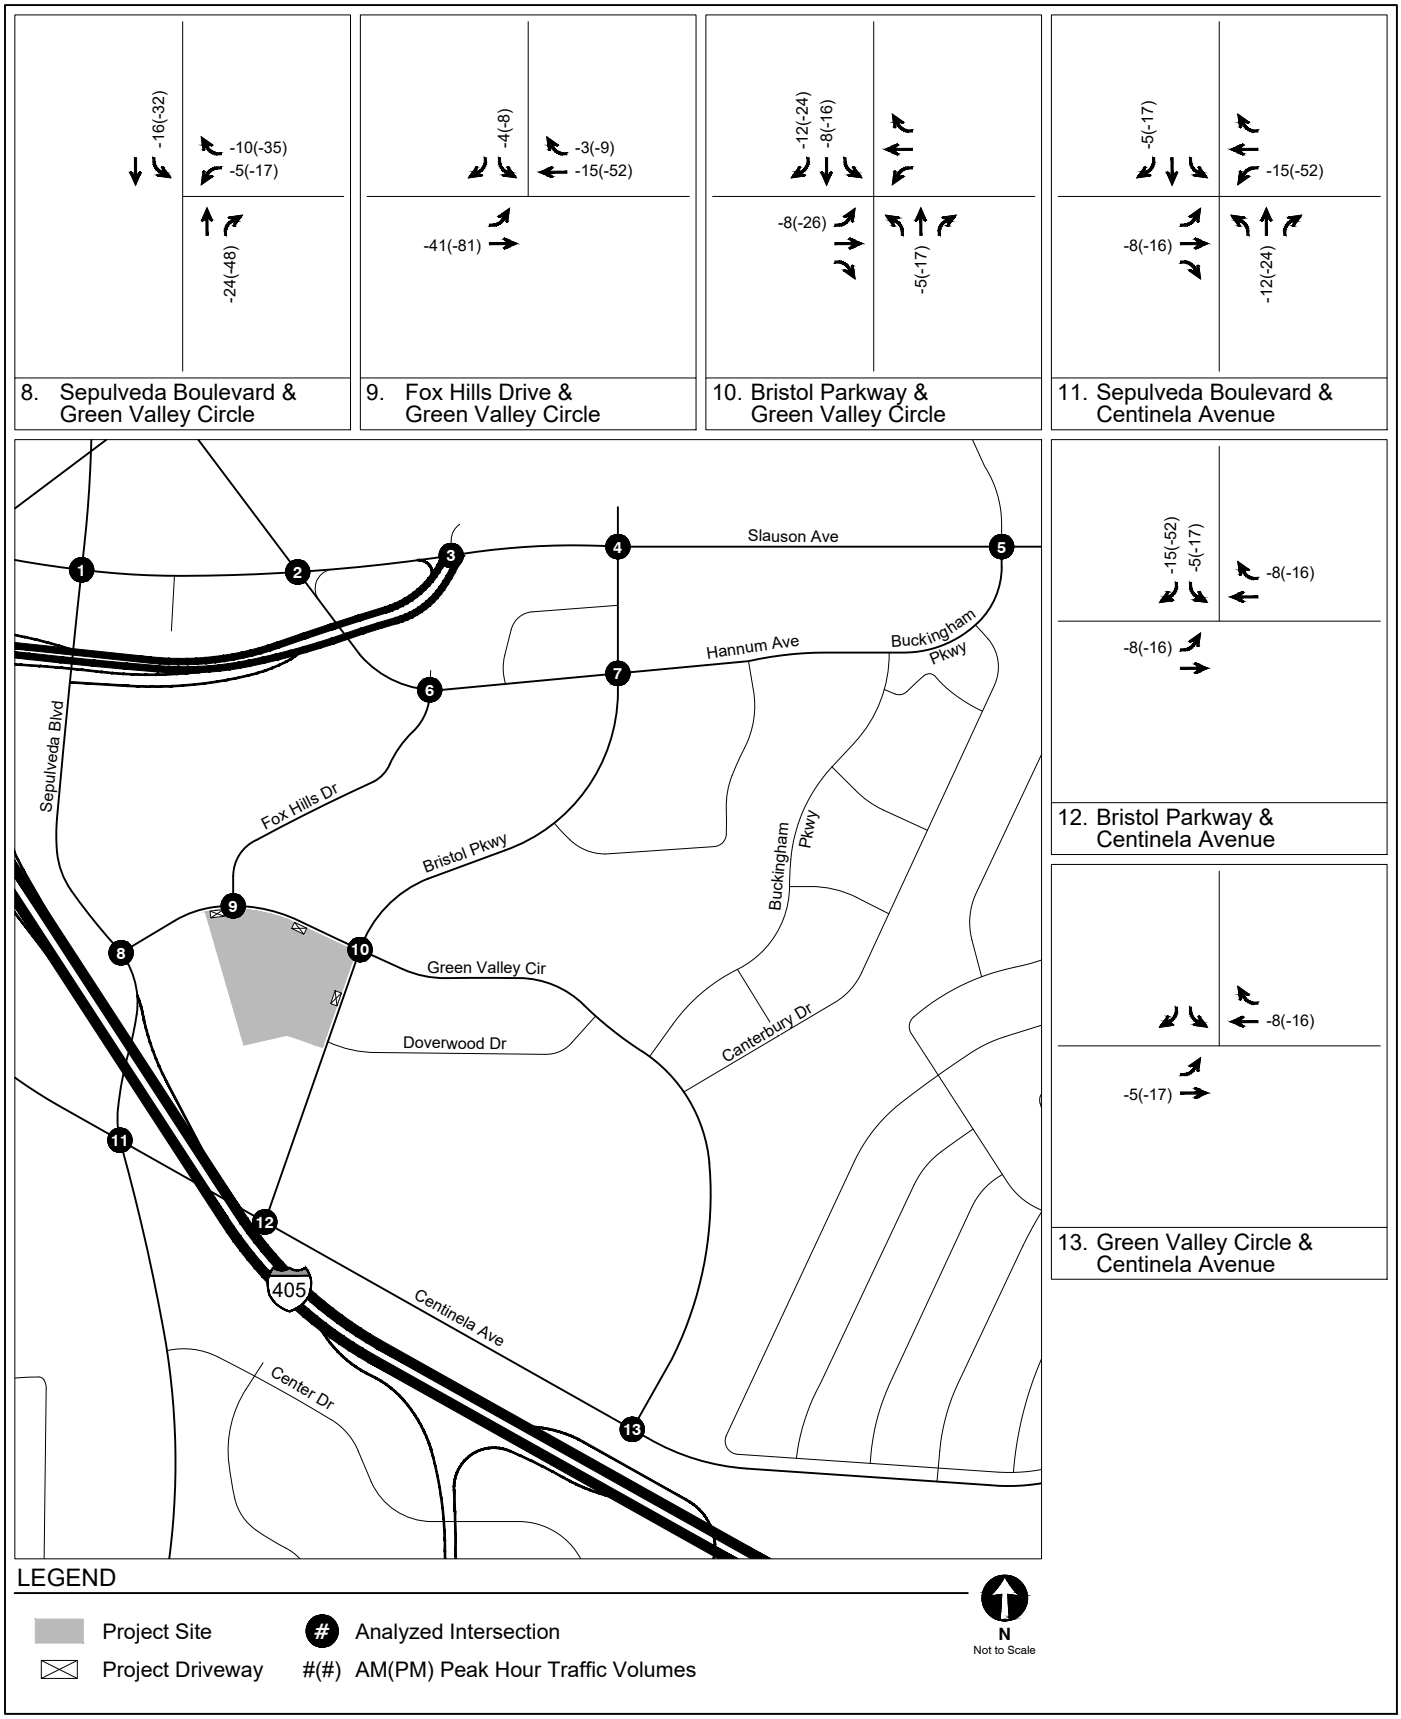

EXISTING USES TO BE REMOVED
PEAK HOUR TRAFFIC VOLUMES

FIGURE
6 (CONT.)

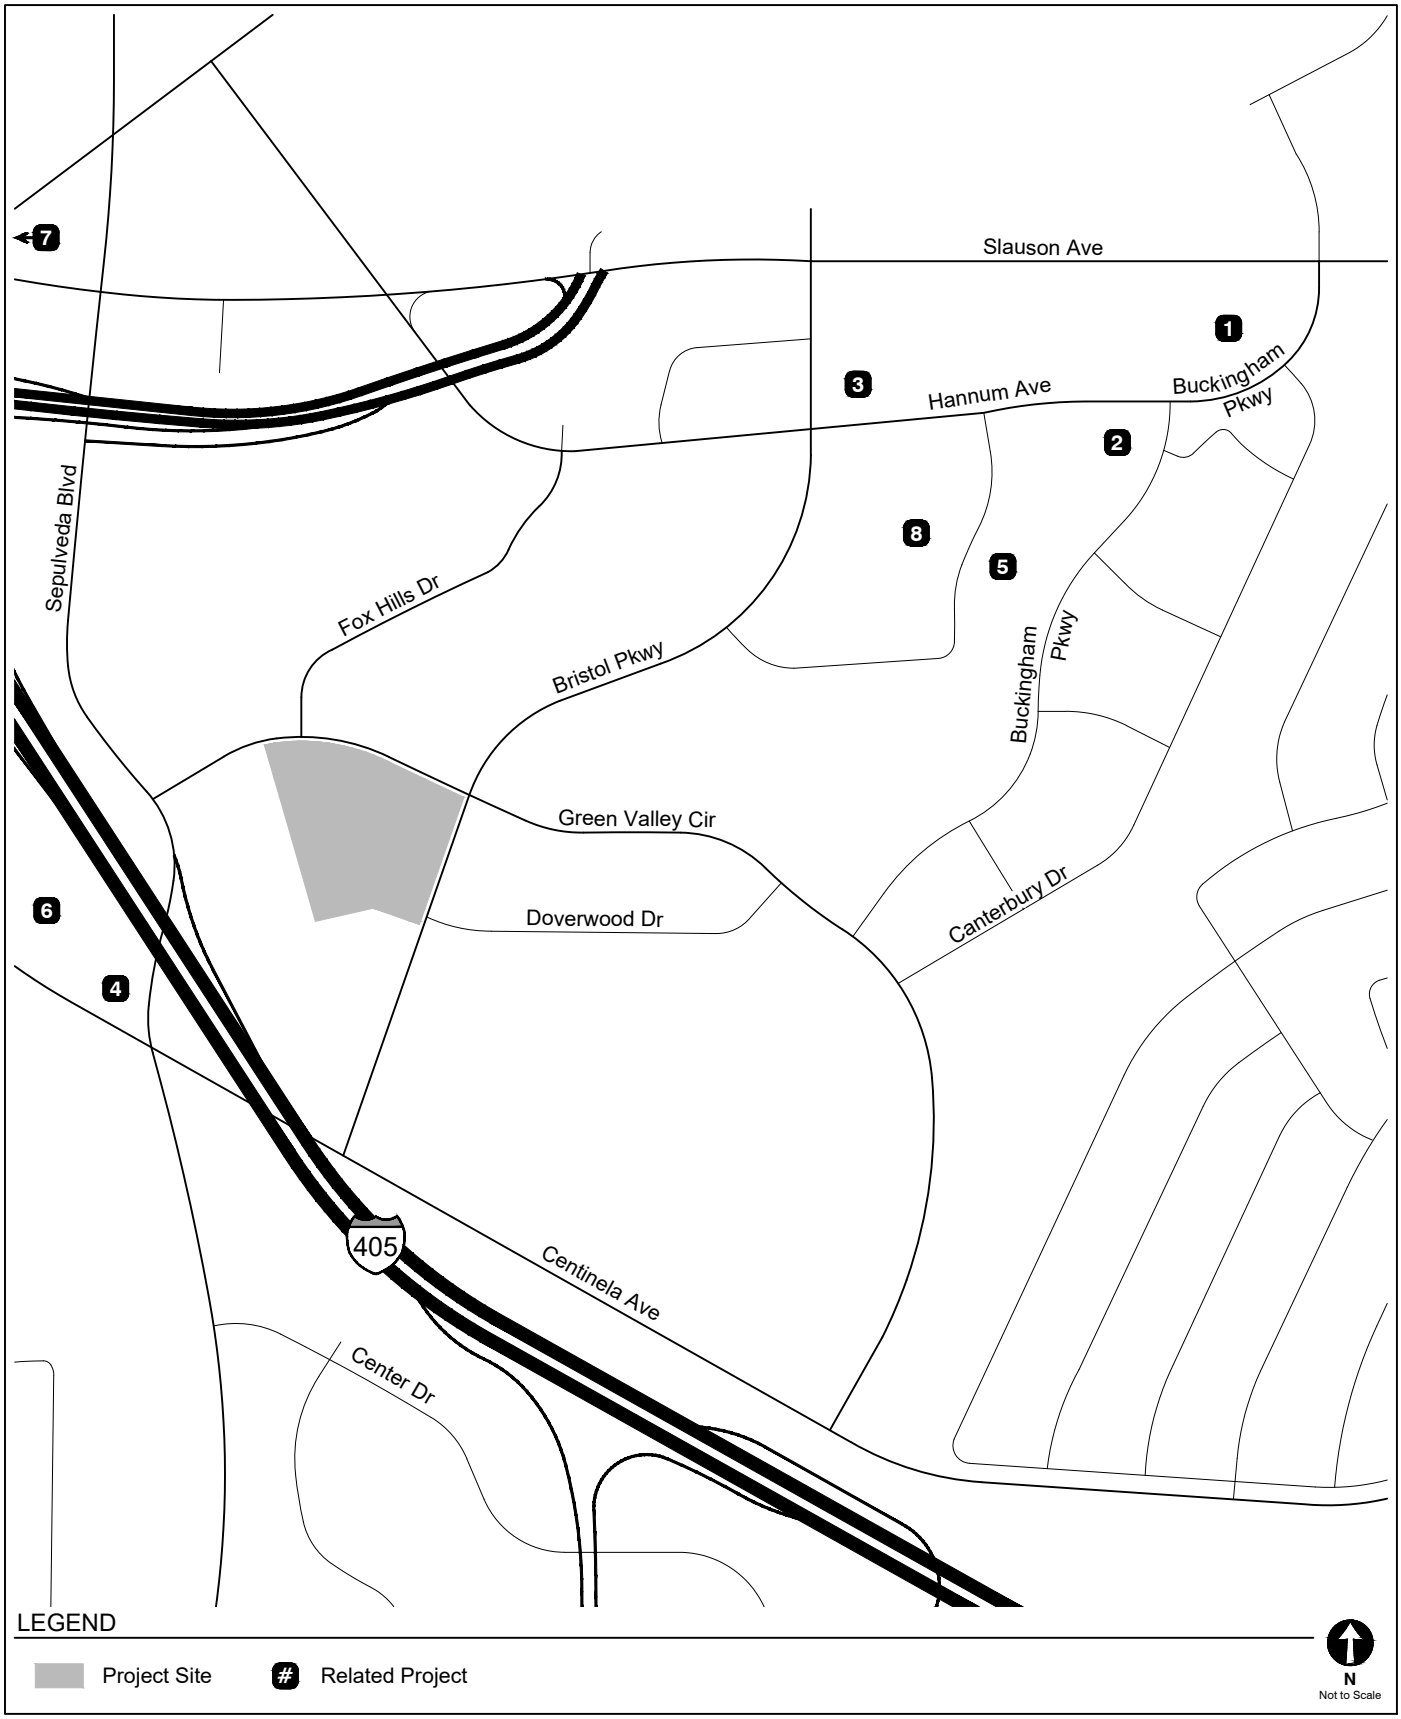

LOCATIONS OF RELATED PROJECTS

FIGURE 7

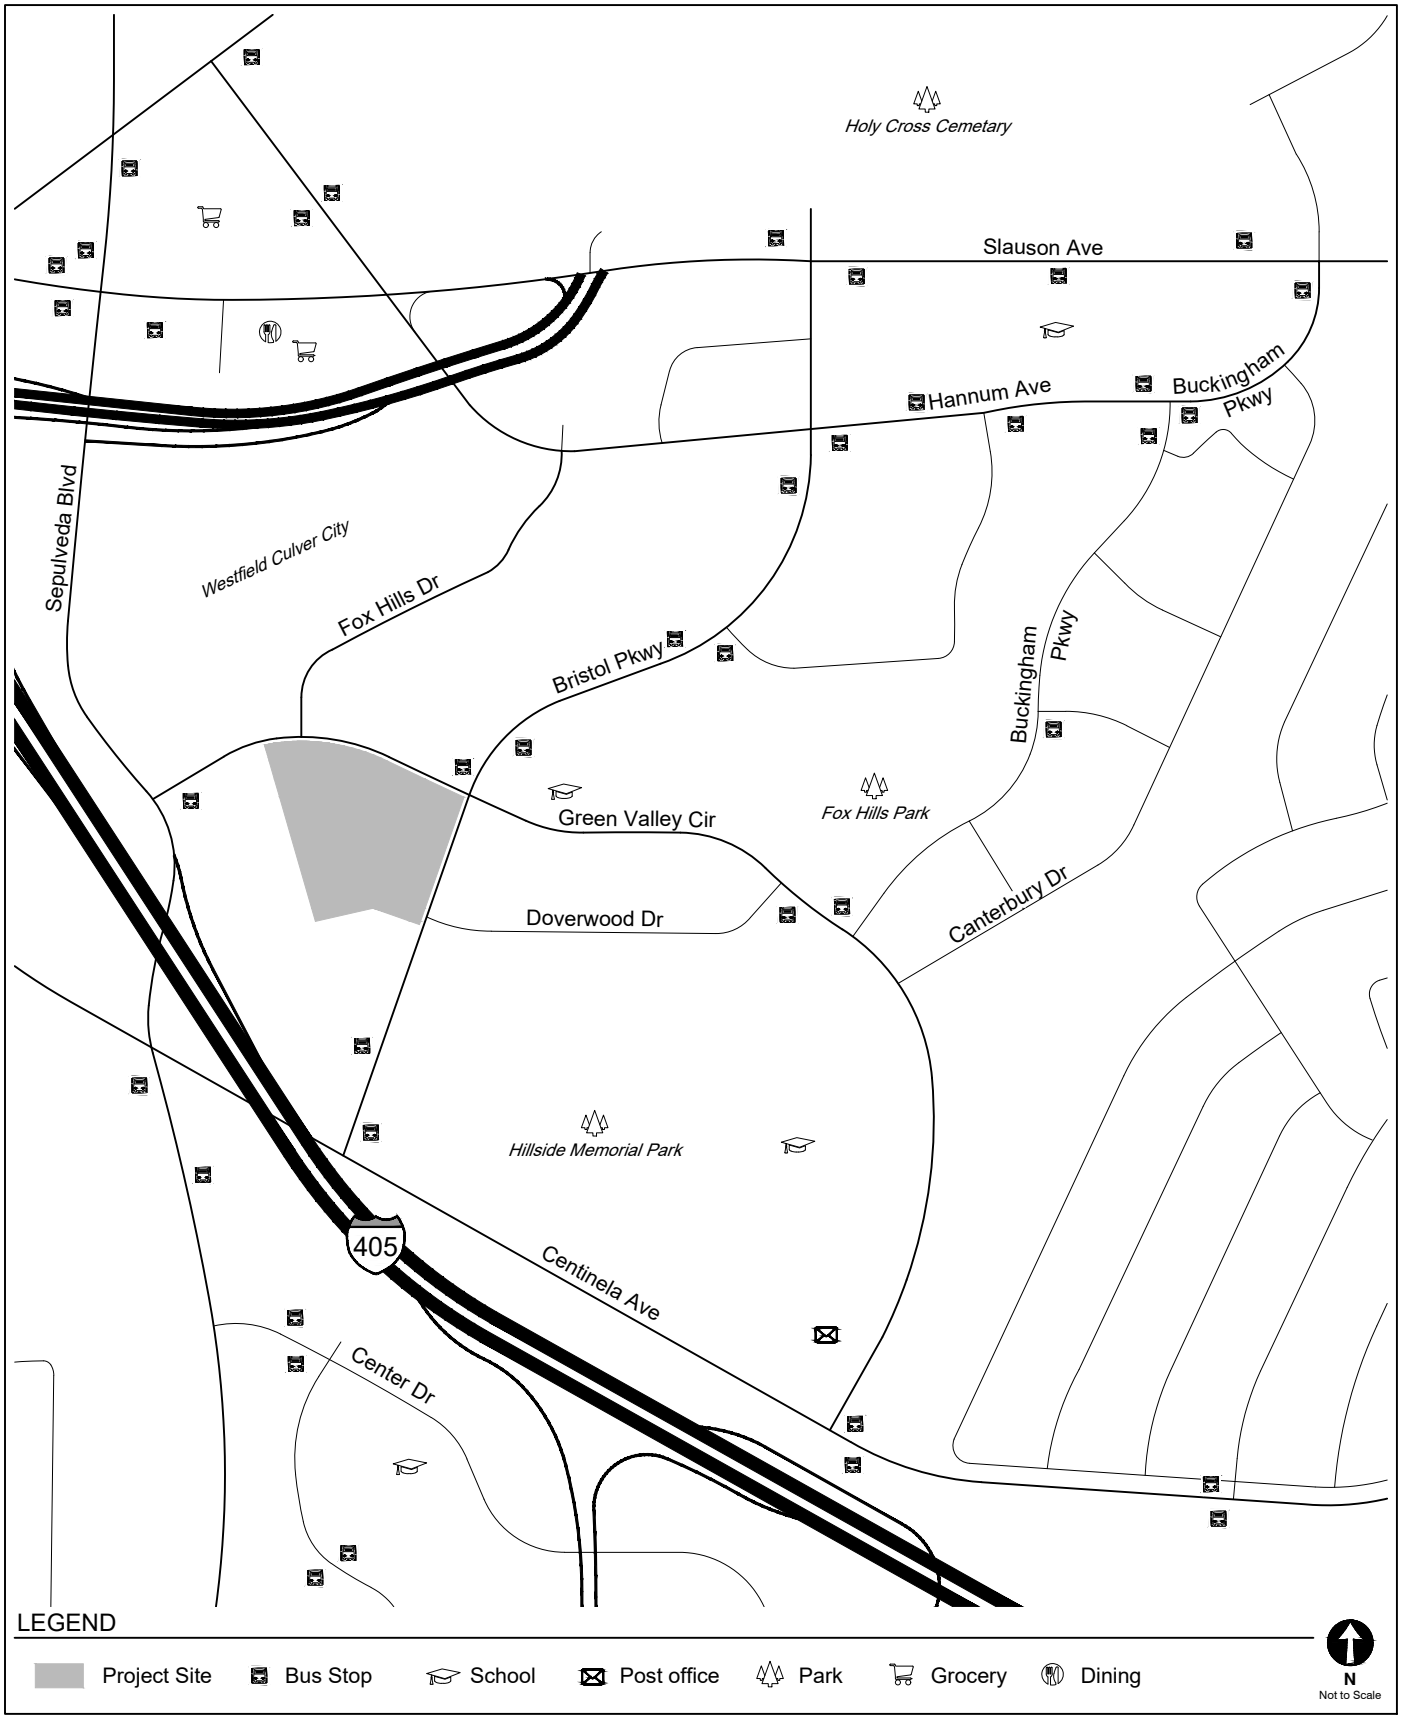

PEDESTRIAN ATTRACTORS INVENTORY

FIGURE 8

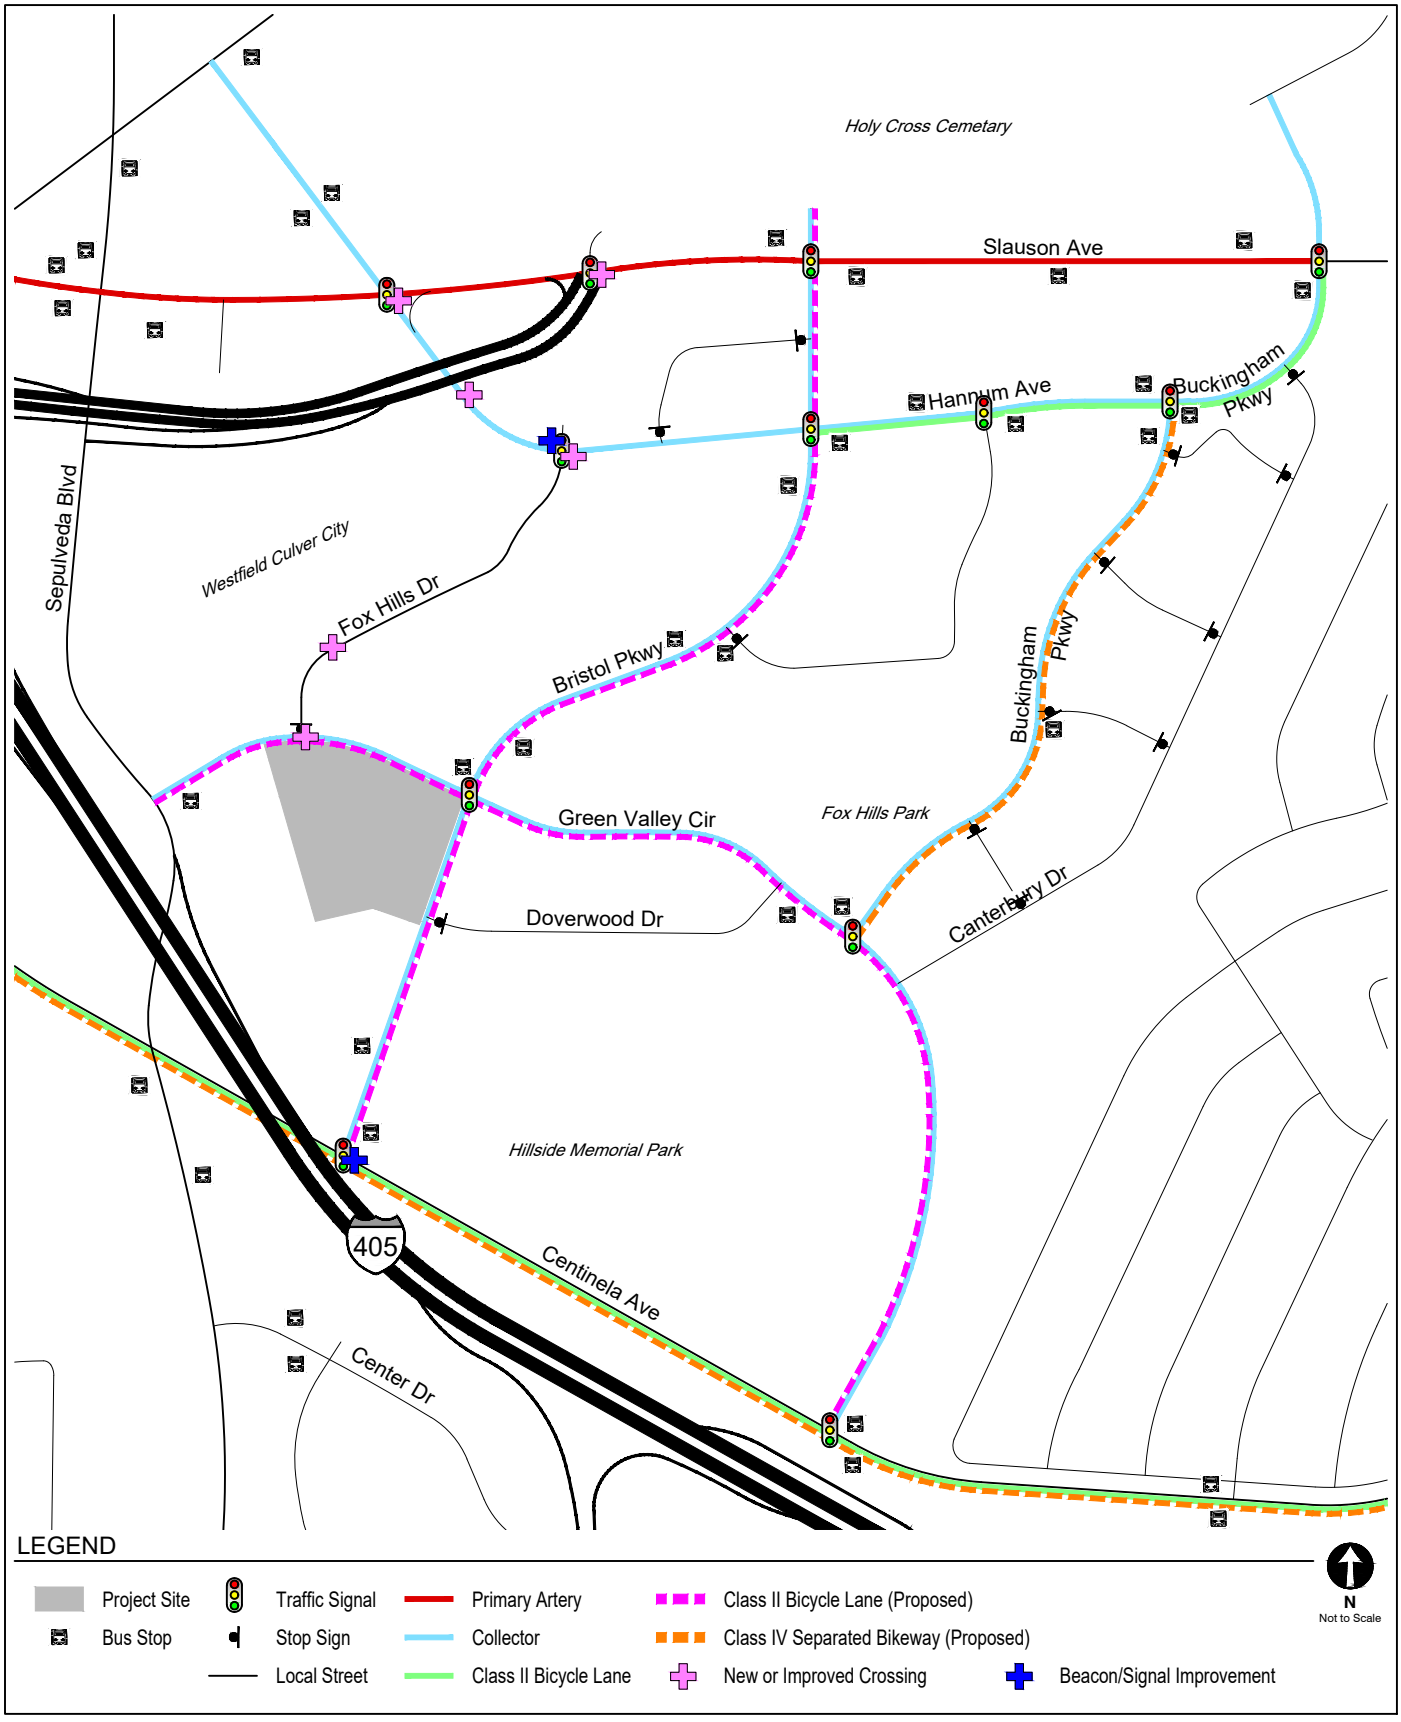

TRANSPORTATION FACILITIES

FIGURE 9

Appendix B

Traffic Volume Data

Turning Movement Count Report AM

Location ID: 1
North/South: Sepulveda Blvd
East/West: Slauson Ave

Date: 02/26/25
City: Culver City, CA

	Southbound			*Westbound*			*Northbound*			*Eastbound*			
	1	**2**	**3**	**4**	**5**	**6**	**7**	**8**	**9**	**10**	**11**	**12**	Totals:
Movements:	R	T	L	R	T	L	R	T	L	R	T	L	
7:00	2	59	12	32	33	14	6	480	9	8	17	6	678
7:15	0	84	9	40	53	27	9	436	10	4	18	5	695
7:30	4	108	10	42	47	21	11	493	23	3	27	3	792
7:45	2	120	27	62	52	19	4	414	33	5	25	2	765
8:00	1	149	19	47	50	12	5	441	35	12	33	5	809
8:15	2	126	37	57	68	18	3	419	34	7	53	2	826
8:30	0	141	42	58	83	17	4	370	18	18	48	2	801
8:45	6	166	27	44	66	25	6	384	34	22	54	3	837
Total Volume:	17	953	183	382	452	153	48	3437	196	79	275	28	6203
Approach %	1%	83%	16%	39%	46%	16%	1%	93%	5%	21%	72%	7%	
Peak Hr Begin:	8:00												
PHV	9	582	125	206	267	72	18	1614	121	59	188	12	3273
PHF	0.899			0.862			0.911			0.820			

Turning Movement Count Report PM

Location ID: 1
North/South: Sepulveda Blvd
East/West: Slauson Ave

Date: 02/26/25
City: Culver City, CA

	Southbound			*Westbound*			*Northbound*			*Eastbound*			
	1	**2**	**3**	**4**	**5**	**6**	**7**	**8**	**9**	**10**	**11**	**12**	Totals:
Movements:	R	T	L	R	T	L	R	T	L	R	T	L	
16:00	3	373	58	28	53	44	18	237	9	19	69	9	920
16:15	4	357	38	43	52	52	17	281	18	22	68	6	958
16:30	5	376	49	43	58	57	16	279	16	27	59	9	994
16:45	4	356	51	45	56	38	21	304	21	25	55	4	980
17:00	1	313	49	41	74	46	22	284	23	28	70	7	958
17:15	0	351	54	37	50	42	13	336	18	25	68	9	1003
17:30	3	408	44	36	53	35	21	276	23	34	84	4	1021
17:45	3	408	32	31	58	48	16	348	17	39	83	9	1092
Total Volume:	23	2942	375	304	454	362	144	2345	145	219	556	57	7926
Approach %	1%	88%	11%	27%	41%	32%	5%	89%	6%	26%	67%	7%	
Peak Hr Begin:	17:00												
PHV	7	1480	179	145	235	171	72	1244	81	126	305	29	4074
PHF	0.915			0.856			0.917			0.878			

Prepared by City Count, LLC. (www.citycount.com)

Pedestrian/Bicycle Count Report

Location ID: 1
North/South: Sepulveda Blvd
East/West: Slauson Ave

Date: 02/26/25
City: Culver City, CA

Leg:	North		East		South		West	
Class:	Peds	Bicycle	Peds	Bicycle	Peds	Bicycle	Peds	Bicycle
7:00	5	0	5	0	3	0	1	1
7:15	0	0	2	0	0	0	0	0
7:30	3	0	2	2	2	1	2	0
7:45	3	0	3	0	7	0	4	0
8:00	2	0	5	0	5	0	1	0
8:15	2	0	3	1	5	0	6	0
8:30	4	0	4	1	4	0	3	0
8:45	0	0	4	0	4	1	7	0

Leg:	North		East		South		West	
Class:	Peds	Bicycle	Peds	Bicycle	Peds	Bicycle	Peds	Bicycle
16:00	10	0	5	0	3	0	10	0
16:15	1	1	4	2	6	1	3	0
16:30	3	0	9	0	5	0	3	0
16:45	3	0	8	1	3	0	2	0
17:00	21	1	10	0	7	0	7	0
17:15	1	1	3	1	4	0	1	0
17:30	3	2	7	0	6	0	1	0
17:45	2	0	4	0	1	0	4	0

Turning Movement Count Report AM

Location ID: 2
North/South: Hannum Ave
East/West: Slauson Ave

Date: 02/25/25
City: Culver City, CA

	Southbound			*Westbound*			*Northbound*			*Eastbound*			
	1	**2**	**3**	**4**	**5**	**6**	**7**	**8**	**9**	**10**	**11**	**12**	Totals:
Movements:	R	T	L	R	T	L	R	T	L	R	T	L	
7:00	5	20	12	129	104	4	40	59	5	5	27	11	421
7:15	7	17	21	165	127	4	38	135	12	7	57	8	598
7:30	1	24	37	180	97	5	61	196	10	4	40	7	662
7:45	4	27	31	169	94	7	96	164	16	13	52	6	679
8:00	8	42	45	187	102	12	50	165	23	9	45	15	703
8:15	11	53	50	170	124	11	57	158	27	11	63	16	751
8:30	8	66	47	183	117	4	56	146	28	25	60	8	748
8:45	12	53	43	129	93	14	54	125	8	20	62	17	630
Total Volume:	56	302	286	1312	858	61	452	1148	129	94	406	88	5192
Approach %	9%	47%	44%	59%	38%	3%	26%	66%	7%	16%	69%	15%	
Peak Hr Begin:	7:45												
PHV	31	188	173	709	437	34	259	633	94	58	220	45	2881
PHF	0.810			0.967			0.893			0.868			

Prepared by City Count, LLC. (www.citycount.com)

Turning Movement Count Report PM

Location ID: 2
North/South: Hannum Ave
East/West: Slauson Ave

Date: 02/25/25
City: Culver City, CA

	Southbound			*Westbound*			*Northbound*			*Eastbound*			
	1	**2**	**3**	**4**	**5**	**6**	**7**	**8**	**9**	**10**	**11**	**12**	Totals:
Movements:	R	T	L	R	T	L	R	T	L	R	T	L	
16:00	16	97	60	119	126	49	58	43	10	39	111	17	745
16:15	17	101	45	104	107	45	63	61	18	30	111	30	732
16:30	15	109	48	90	103	48	49	56	12	32	110	24	696
16:45	17	138	51	100	89	42	56	77	8	49	92	22	741
17:00	9	110	55	117	120	49	55	77	12	36	98	20	758
17:15	14	127	47	147	120	38	60	72	16	46	116	19	822
17:30	13	130	62	86	91	44	57	57	10	42	100	23	715
17:45	9	126	49	86	94	37	46	46	11	49	97	15	665
Total Volume:	110	938	417	849	850	352	444	489	97	323	835	170	5874
Approach %	8%	64%	28%	41%	41%	17%	43%	47%	9%	24%	63%	13%	
Peak Hr Begin:	16:45												
PHV	53	505	215	450	420	173	228	283	46	173	406	84	3036
PHF	0.938			0.855			0.941			0.916			

Pedestrian/Bicycle Count Report

Location ID: 2
North/South: Hannum Ave
East/West: Slauson Ave

Date: 02/25/25
City: Culver City, CA

Leg:	*North*		*East*		*South*		*West*	
Class:	*Peds*	*Bicycle*	*Peds*	*Bicycle*	*Peds*	*Bicycle*	*Peds*	*Bicycle*
7:00	2	0	0	0	0	0	0	1
7:15	0	0	0	0	0	0	0	0
7:30	0	0	0	0	0	0	1	0
7:45	1	0	0	0	0	0	2	0
8:00	0	0	0	0	0	0	0	0
8:15	2	0	0	0	0	0	6	0
8:30	0	0	0	0	0	0	0	0
8:45	1	0	1	0	0	0	1	0

Leg:	*North*		*East*		*South*		*West*	
Class:	*Peds*	*Bicycle*	*Peds*	*Bicycle*	*Peds*	*Bicycle*	*Peds*	*Bicycle*
16:00	1	0	0	0	0	0	5	0
16:15	2	0	0	0	0	0	3	0
16:30	2	0	0	0	0	0	1	0
16:45	0	0	0	0	0	0	1	0
17:00	0	0	0	0	0	0	2	0
17:15	0	0	0	0	0	0	3	0
17:30	0	0	0	0	0	0	3	1
17:45	0	0	0	0	0	0	0	0

Turning Movement Count Report AM

Location ID: 3
North/South: Marina Fwy (SR 90)
East/West: Slauson Ave

Date: 02/25/25
City: Culver City, CA

	Southbound			*Westbound*			*Northbound*			*Eastbound*			
	1	**2**	**3**	**4**	**5**	**6**	**7**	**8**	**9**	**10**	**11**	**12**	Totals:
Movements:	R	T	L	R	T	L	R	T	L	R	T	L	
7:00	0	0	0	0	204	586	145	0	33	52	28	0	1048
7:15	0	0	0	1	264	623	149	0	44	63	47	0	1191
7:30	0	0	0	0	246	607	194	0	30	98	45	0	1220
7:45	1	0	0	0	235	667	236	0	37	123	48	0	1347
8:00	0	0	0	0	242	572	243	0	59	83	68	0	1267
8:15	0	0	0	0	240	572	287	0	62	85	76	0	1322
8:30	0	0	1	0	252	517	264	0	60	86	79	1	1260
8:45	1	0	0	1	179	591	290	0	52	89	66	0	1269
Total Volume:	2	0	1	2	1862	4735	1808	0	377	679	457	1	9924
Approach %	67%	0%	33%	0%	28%	72%	83%	0%	17%	60%	40%	0%	
Peak Hr Begin:	7:45												
PHV	1	0	1	0	969	2328	1030	0	218	377	271	1	5196
PHF	0.500			0.914			0.894			0.949			

Turning Movement Count Report PM

Location ID: 3
North/South: Marina Fwy (SR 90)
East/West: Slauson Ave

Date: 02/25/25
City: Culver City, CA

	Southbound			*Westbound*			*Northbound*			*Eastbound*			
	1	**2**	**3**	**4**	**5**	**6**	**7**	**8**	**9**	**10**	**11**	**12**	Totals:
Movements:	R	T	L	R	T	L	R	T	L	R	T	L	
16:00	1	4	7	1	174	194	346	0	96	94	135	1	1053
16:15	0	1	0	0	178	217	360	0	85	95	110	1	1047
16:30	1	2	0	1	152	192	324	0	75	71	131	0	949
16:45	0	0	1	1	160	193	360	0	83	89	124	0	1011
17:00	1	0	0	0	170	202	297	0	122	93	121	0	1006
17:15	0	1	0	0	179	194	335	0	121	98	114	0	1042
17:30	1	1	0	0	144	191	302	0	74	96	145	1	955
17:45	0	0	1	0	150	207	332	0	83	87	88	0	948
Total Volume:	4	9	9	3	1307	1590	2656	0	739	723	968	3	8011
Approach %	18%	41%	41%	0%	45%	55%	78%	0%	22%	43%	57%	0%	
Peak Hr Begin:	16:00												
PHV	2	7	8	3	664	796	1390	0	339	349	500	2	4060
PHF	0.354			0.926			0.971			0.925			

Pedestrian/Bicycle Count Report

Location ID: 3
North/South: Marina Fwy (SR 90)
East/West: Slauson Ave

Date: 02/25/25
City: Culver City, CA

Leg:	North		East		South		West	
Class:	Peds	Bicycle	Peds	Bicycle	Peds	Bicycle	Peds	Bicycle
7:00	1	0	0	0	0	0	0	0
7:15	1	0	0	0	0	0	0	0
7:30	0	0	0	0	0	0	0	0
7:45	0	0	0	0	0	0	0	0
8:00	0	0	0	0	0	0	0	0
8:15	0	1	0	0	0	0	0	0
8:30	1	0	0	0	0	0	0	0
8:45	1	0	0	0	0	0	0	0

Leg:	North		East		South		West	
Class:	Peds	Bicycle	Peds	Bicycle	Peds	Bicycle	Peds	Bicycle
16:00	0	0	0	0	0	0	0	0
16:15	0	1	0	0	0	0	0	0
16:30	1	0	0	0	0	0	0	0
16:45	0	0	0	0	0	0	0	0
17:00	1	0	0	0	0	0	0	0
17:15	0	0	0	0	0	0	0	0
17:30	1	0	0	0	0	0	0	0
17:45	0	0	0	0	0	0	0	0

Turning Movement Count Report AM

Location ID: 4
North/South: Bristol Pkwy
East/West: Slauson Ave

Date: 02/25/25
City: Culver City, CA

	Southbound			*Westbound*			*Northbound*			*Eastbound*			
	1	**2**	**3**	**4**	**5**	**6**	**7**	**8**	**9**	**10**	**11**	**12**	Totals:
Movements:	R	T	L	R	T	L	R	T	L	R	T	L	
7:00	0	0	0	2	751	11	5	0	58	22	147	0	996
7:15	0	0	0	0	824	12	4	0	52	34	160	0	1086
7:30	0	0	0	1	779	6	10	0	84	39	175	1	1095
7:45	0	0	0	1	775	6	15	4	93	50	222	1	1167
8:00	0	0	1	7	765	1	14	4	109	57	232	2	1192
8:15	1	0	1	1	699	8	14	3	71	76	284	2	1160
8:30	1	2	0	6	712	5	14	6	92	52	276	3	1169
8:45	1	2	1	3	616	8	14	5	77	90	275	4	1096
Total Volume:	3	4	3	21	5921	57	90	22	636	420	1771	13	8961
Approach %	30%	40%	30%	0%	99%	1%	12%	3%	85%	19%	80%	1%	
Peak Hr Begin:	7:45												
PHV	2	2	2	15	2951	20	57	17	365	235	1014	8	4688
PHF	0.500			0.955			0.864			0.868			

Turning Movement Count Report PM

Location ID: 4
North/South: Bristol Pkwy
East/West: Slauson Ave

Date: 02/25/25
City: Culver City, CA

	Southbound			*Westbound*			*Northbound*			*Eastbound*			
	1	**2**	**3**	**4**	**5**	**6**	**7**	**8**	**9**	**10**	**11**	**12**	Totals:
Movements:	R	T	L	R	T	L	R	T	L	R	T	L	
16:00	7	4	3	2	344	14	5	4	33	97	403	8	924
16:15	3	2	4	6	325	11	10	4	35	112	337	1	850
16:30	3	3	0	0	309	10	8	1	29	89	405	0	857
16:45	3	8	1	2	323	20	9	2	31	96	380	2	877
17:00	10	3	4	0	317	32	10	0	49	103	301	4	833
17:15	6	4	0	2	327	15	1	0	27	116	306	1	805
17:30	5	6	3	1	311	28	5	0	28	112	341	0	840
17:45	1	3	0	0	301	24	6	0	39	116	323	4	817

Total Volume:	38	33	15	13	2557	154	54	11	271	841	2796	20	6803
Approach %	44%	38%	17%	0%	94%	6%	16%	3%	81%	23%	76%	1%	

Peak Hr Begin:	16:00												
PHV	16	17	8	10	1301	55	32	11	128	394	1525	11	3508
PHF	0.732			0.949			0.872			0.950			

Pedestrian/Bicycle Count Report

Location ID: 4
North/South: Bristol Pkwy
East/West: Slauson Ave

Date: 02/25/25
City: Culver City, CA

Leg:	North		East		South		West	
Class:	Peds	Bicycle	Peds	Bicycle	Peds	Bicycle	Peds	Bicycle
7:00	0	0	0	0	0	0	0	0
7:15	1	0	0	0	0	0	0	0
7:30	0	0	0	0	0	0	0	0
7:45	1	0	0	0	0	0	0	0
8:00	0	0	0	0	0	0	0	0
8:15	0	0	0	0	0	0	0	0
8:30	0	0	0	0	0	0	0	0
8:45	3	0	0	0	0	0	0	0

Leg:	North		East		South		West	
Class:	Peds	Bicycle	Peds	Bicycle	Peds	Bicycle	Peds	Bicycle
16:00	0	0	0	0	0	0	0	0
16:15	0	0	0	0	1	0	0	0
16:30	1	0	0	0	0	0	0	0
16:45	0	0	0	0	0	0	0	0
17:00	0	0	0	0	0	0	0	0
17:15	0	0	0	0	0	0	0	0
17:30	0	0	0	0	1	0	0	0
17:45	0	0	0	0	0	0	0	0

Turning Movement Count Report AM

Location ID: 5
North/South: Bukingham Pkwy
East/West: Slauson Ave

Date: 02/25/25
City: Culver City, CA

	Southbound			*Westbound*			*Northbound*			*Eastbound*			
	1	**2**	**3**	**4**	**5**	**6**	**7**	**8**	**9**	**10**	**11**	**12**	Totals:
Movements:	R	T	L	R	T	L	R	T	L	R	T	L	
7:00	9	1	2	7	757	24	27	2	9	9	132	13	992
7:15	6	2	0	9	818	30	35	5	12	3	158	7	1085
7:30	4	1	5	5	752	38	27	7	15	5	172	10	1041
7:45	3	2	3	10	749	26	38	6	26	8	205	21	1097
8:00	4	1	2	3	754	38	44	6	29	4	223	11	1119
8:15	6	1	3	8	680	50	39	3	26	12	275	17	1120
8:30	9	2	0	13	716	54	30	5	26	20	243	18	1136
8:45	4	0	7	9	614	48	44	8	4	7	258	21	1024
Total Volume:	45	10	22	64	5840	308	284	42	147	68	1666	118	8614
Approach %	58%	13%	29%	1%	94%	5%	60%	9%	31%	4%	90%	6%	
Peak Hr Begin:	7:45												
PHV	22	6	8	34	2899	168	151	20	107	44	946	67	4472
PHF	0.818			0.975			0.880			0.869			

Turning Movement Count Report PM

Location ID: 5
North/South: Bukingham Pkwy
East/West: Slauson Ave

Date: 02/25/25
City: Culver City, CA

	Southbound			*Westbound*			*Northbound*			*Eastbound*			
	1	**2**	**3**	**4**	**5**	**6**	**7**	**8**	**9**	**10**	**11**	**12**	Totals:
Movements:	R	T	L	R	T	L	R	T	L	R	T	L	
16:00	21	8	18	3	340	30	183	6	9	11	367	5	1001
16:15	10	4	10	7	336	49	152	6	9	6	358	2	949
16:30	11	7	15	4	274	49	149	7	6	5	380	1	908
16:45	11	7	18	1	334	45	130	7	7	10	373	8	951
17:00	25	21	26	2	298	27	182	1	7	6	269	4	868
17:15	10	7	4	4	337	40	158	2	3	4	286	0	855
17:30	20	13	16	1	298	39	154	3	9	4	337	0	894
17:45	17	9	8	1	300	35	156	1	8	8	365	0	908
Total Volume:	125	76	115	23	2517	314	1264	33	58	54	2735	20	7334
Approach %	40%	24%	36%	1%	88%	11%	93%	2%	4%	2%	97%	1%	
Peak Hr Begin:	16:00												
PHV	53	26	61	15	1284	173	614	26	31	32	1478	16	3809
PHF	0.745			0.939			0.847			0.976			

Pedestrian/Bicycle Count Report

Location ID: 5
North/South: Bukingham Pkwy
East/West: Slauson Ave

Date: 02/25/25
City: Culver City, CA

Leg:	North		East		South		West	
Class:	Peds	Bicycle	Peds	Bicycle	Peds	Bicycle	Peds	Bicycle
7:00	0	2	1	0	0	0	0	0
7:15	0	1	1	0	0	0	0	0
7:30	0	0	0	0	0	0	0	0
7:45	2	0	4	0	3	0	1	0
8:00	0	0	3	0	0	0	1	0
8:15	1	1	1	0	0	0	0	0
8:30	0	1	0	1	2	0	0	0
8:45	0	0	0	1	1	0	1	0

Leg:	North		East		South		West	
Class:	Peds	Bicycle	Peds	Bicycle	Peds	Bicycle	Peds	Bicycle
16:00	0	0	3	0	2	0	2	0
16:15	0	0	1	0	4	0	1	0
16:30	1	1	1	0	3	0	2	0
16:45	1	0	3	0	5	0	1	0
17:00	0	0	1	0	2	0	1	0
17:15	0	0	3	0	3	0	0	0
17:30	0	0	2	0	2	0	1	0
17:45	0	0	0	0	1	0	0	0

Turning Movement Count Report AM

Location ID: 6
North/South: Fox Hills Dr
East/West: Hannum Ave

Date: 02/25/25
City: Culver City, CA

	Southbound			*Westbound*			*Northbound*			*Eastbound*			
	1	**2**	**3**	**4**	**5**	**6**	**7**	**8**	**9**	**10**	**11**	**12**	Totals:
Movements:	R	T	L	R	T	L	R	T	L	R	T	L	
7:00	0	0	0	1	74	4	3	1	40	2	20	1	146
7:15	1	0	0	1	105	6	1	0	103	2	25	1	245
7:30	0	0	0	0	129	5	5	0	116	5	23	1	284
7:45	0	0	0	0	181	11	6	2	99	5	36	1	341
8:00	1	0	0	1	148	8	5	2	86	8	53	1	313
8:15	0	0	0	0	142	7	5	1	98	11	56	0	320
8:30	1	0	0	5	105	6	6	0	106	11	97	0	337
8:45	0	0	0	3	89	12	7	4	90	9	75	0	289
Total Volume:	3	0	0	11	973	59	38	10	738	53	385	5	2275
Approach %	100%	0%	0%	1%	93%	6%	5%	1%	94%	12%	87%	1%	
Peak Hr Begin:	7:45												
PHV	2	0	0	6	576	32	22	5	389	35	242	2	1311
PHF	0.500			0.799			0.929			0.646			

Turning Movement Count Report PM

Location ID: 6
North/South: Fox Hills Dr
East/West: Hannum Ave

Date: 02/25/25
City: Culver City, CA

	Southbound			*Westbound*			*Northbound*			*Eastbound*			
	1	**2**	**3**	**4**	**5**	**6**	**7**	**8**	**9**	**10**	**11**	**12**	Totals:
Movements:	R	T	L	R	T	L	R	T	L	R	T	L	
16:00	2	0	1	0	72	9	28	0	25	28	145	1	311
16:15	1	2	0	1	76	23	28	0	38	25	130	0	324
16:30	2	1	1	0	93	11	19	0	15	37	124	0	303
16:45	1	0	0	0	106	23	21	0	26	40	166	0	383
17:00	2	0	3	0	95	26	26	0	35	38	153	0	378
17:15	1	1	1	1	109	12	20	0	32	27	169	0	373
17:30	1	1	3	0	70	12	30	0	36	35	175	0	363
17:45	2	0	0	0	67	19	25	1	21	29	177	0	341
Total Volume:	12	5	9	2	688	135	197	1	228	259	1239	1	2776
Approach %	46%	19%	35%	0%	83%	16%	46%	0%	54%	17%	83%	0%	
Peak Hr Begin:	16:45												
PHV	5	2	7	1	380	73	97	0	129	140	663	0	1497
PHF	0.700			0.880			0.856			0.956			

Pedestrian/Bicycle Count Report

Location ID: 6
North/South: Fox Hills Dr
East/West: Hannum Ave

Date: 02/25/25
City: Culver City, CA

Leg:	North		East		South		West	
Class:	Peds	Bicycle	Peds	Bicycle	Peds	Bicycle	Peds	Bicycle
7:00	0	0	0	0	1	0	0	0
7:15	1	0	0	0	0	0	0	0
7:30	1	0	0	0	0	0	0	0
7:45	1	0	0	0	1	0	0	0
8:00	1	0	0	0	0	0	0	0
8:15	0	0	0	0	4	0	0	0
8:30	1	0	0	0	0	0	0	0
8:45	0	0	0	0	4	0	0	0

Leg:	North		East		South		West	
Class:	Peds	Bicycle	Peds	Bicycle	Peds	Bicycle	Peds	Bicycle
16:00	2	0	0	0	0	0	0	0
16:15	1	0	0	1	0	0	0	0
16:30	4	0	0	0	0	0	1	0
16:45	2	0	1	0	0	0	0	0
17:00	0	0	2	0	0	0	0	0
17:15	0	0	0	0	0	0	0	0
17:30	2	0	0	0	1	0	0	0
17:45	0	0	0	0	0	0	0	0

Turning Movement Count Report AM

Location ID: 7
North/South: Bristol Pkwy
East/West: Hannum Ave

Date: 02/25/25
City: Culver City, CA

	Southbound			*Westbound*			*Northbound*			*Eastbound*			
	1	**2**	**3**	**4**	**5**	**6**	**7**	**8**	**9**	**10**	**11**	**12**	Totals:
Movements:	R	T	L	R	T	L	R	T	L	R	T	L	
7:00	1	23	6	9	39	4	9	52	40	8	14	1	206
7:15	9	34	3	4	39	9	6	57	60	13	12	1	247
7:30	4	32	10	3	44	6	11	101	84	12	10	3	320
7:45	2	33	16	13	80	9	19	102	113	23	15	1	426
8:00	5	29	16	14	73	8	18	96	76	19	33	2	389
8:15	7	45	30	9	74	12	17	88	74	26	28	4	414
8:30	13	18	19	13	39	15	15	80	67	49	51	2	381
8:45	8	35	21	15	35	22	34	87	63	20	41	0	381
Total Volume:	49	249	121	80	423	85	129	663	577	170	204	14	2764
Approach %	12%	59%	29%	14%	72%	14%	9%	48%	42%	44%	53%	4%	
Peak Hr Begin:	7:45												
PHV	27	125	81	49	266	44	69	366	330	117	127	9	1610
PHF	0.710			0.880			0.817			0.620			

Turning Movement Count Report PM

Location ID: 7
North/South: Bristol Pkwy
East/West: Hannum Ave

Date: 02/25/25
City: Culver City, CA

	Southbound			*Westbound*			*Northbound*			*Eastbound*			
	1	**2**	**3**	**4**	**5**	**6**	**7**	**8**	**9**	**10**	**11**	**12**	Totals:
Movements:	R	T	L	R	T	L	R	T	L	R	T	L	
16:00	7	45	53	17	46	25	16	27	27	53	116	2	434
16:15	16	45	70	21	64	22	11	18	28	58	96	5	454
16:30	9	42	54	12	54	26	26	22	31	48	96	4	424
16:45	14	54	57	18	72	16	13	26	31	58	126	3	488
17:00	17	61	41	20	60	26	32	24	33	71	118	2	505
17:15	9	63	68	12	54	19	23	16	35	71	113	2	485
17:30	6	75	61	13	45	14	21	19	20	76	142	2	494
17:45	8	76	73	17	47	11	16	20	22	78	123	2	493
Total Volume:	86	461	477	130	442	159	158	172	227	513	930	22	3777
Approach %	8%	45%	47%	18%	60%	22%	28%	31%	41%	35%	63%	2%	
Peak Hr Begin:	17:00												
PHV	40	275	243	62	206	70	92	79	110	296	496	8	1977
PHF	0.889			0.797			0.789			0.909			

Pedestrian/Bicycle Count Report

Location ID: 7
North/South: Bristol Pkwy
East/West: Hannum Ave

Date: 02/25/25
City: Culver City, CA

Leg:	North		East		South		West	
Class:	Peds	Bicycle	Peds	Bicycle	Peds	Bicycle	Peds	Bicycle
7:00	0	0	0	0	0	0	0	0
7:15	0	0	2	0	2	0	0	0
7:30	0	0	1	0	2	0	0	0
7:45	1	0	0	0	1	0	0	0
8:00	2	0	2	0	1	0	1	0
8:15	1	0	4	0	3	0	1	0
8:30	2	0	0	0	1	0	3	0
8:45	1	0	2	0	2	0	1	0

Leg:	North		East		South		West	
Class:	Peds	Bicycle	Peds	Bicycle	Peds	Bicycle	Peds	Bicycle
16:00	1	0	0	0	0	0	0	0
16:15	2	0	0	1	1	0	0	0
16:30	0	0	1	0	0	0	2	0
16:45	2	0	0	0	0	0	1	0
17:00	0	0	5	0	2	0	0	0
17:15	0	0	0	0	0	0	3	0
17:30	0	0	1	0	1	0	0	0
17:45	4	0	1	0	1	0	2	0

Turning Movement Count Report AM

Location ID: 8
North/South: Sepulveda Blvd
East/West: Green Valley Cir

Date: 02/25/25
City: Culver City, CA

	Southbound			*Westbound*			*Northbound*			*Eastbound*			
	1	**2**	**3**	**4**	**5**	**6**	**7**	**8**	**9**	**10**	**11**	**12**	Totals:
Movements:	R	T	L	R	T	L	R	T	L	R	T	L	
7:00	0	87	14	51	0	18	29	553	0	0	0	0	752
7:15	0	91	12	63	0	23	59	433	0	0	0	0	681
7:30	0	127	16	36	0	38	47	463	0	0	0	0	727
7:45	0	144	24	52	0	44	42	383	0	0	0	0	689
8:00	0	133	27	60	0	38	54	406	0	0	0	0	718
8:15	0	127	16	58	0	34	54	424	0	0	0	0	713
8:30	0	138	27	48	0	45	55	454	0	0	0	0	767
8:45	0	184	43	40	0	57	95	417	0	0	0	0	836
Total Volume:	0	1031	179	408	0	297	435	3533	0	0	0	0	5883
Approach %	0%	85%	15%	58%	0%	42%	11%	89%	0%	0%	0%	0%	
Peak Hr Begin:	8:00												
PHV	0	582	113	206	0	174	258	1701	0	0	0	0	3034
PHF	0.765			0.969			0.957			0.000			

Turning Movement Count Report PM

Location ID: 8
North/South: Sepulveda Blvd
East/West: Green Valley Cir

Date: 02/25/25
City: Culver City, CA

	Southbound			*Westbound*			*Northbound*			*Eastbound*			
	1	**2**	**3**	**4**	**5**	**6**	**7**	**8**	**9**	**10**	**11**	**12**	Totals:
Movements:	R	T	L	R	T	L	R	T	L	R	T	L	
16:00	0	383	42	41	0	70	92	250	0	0	0	0	878
16:15	0	373	44	43	0	84	84	253	0	0	0	0	881
16:30	0	424	48	44	0	68	80	281	0	0	0	0	945
16:45	0	420	58	39	0	81	70	341	0	0	0	0	1009
17:00	0	415	51	51	0	83	81	373	0	0	0	0	1054
17:15	0	427	43	46	0	96	60	334	0	0	0	0	1006
17:30	0	476	54	34	0	72	82	308	0	0	0	0	1026
17:45	0	411	35	42	0	70	87	272	0	0	0	0	917
Total Volume:	0	3329	375	340	0	624	636	2412	0	0	0	0	7716
Approach %	0%	90%	10%	35%	0%	65%	21%	79%	0%	0%	0%	0%	
Peak Hr Begin:	16:45												
PHV	0	1738	206	170	0	332	293	1356	0	0	0	0	4095
PHF	0.917			0.884			0.908			0.000			

Pedestrian/Bicycle Count Report

Location ID: 8
North/South: Sepulveda Blvd
East/West: Green Valley Cir

Date: 02/25/25
City: Culver City, CA

Leg:	North		East		South		West	
Class:	Peds	Bicycle	Peds	Bicycle	Peds	Bicycle	Peds	Bicycle
7:00	0	0	1	0	0	0	0	0
7:15	0	0	0	1	0	0	0	0
7:30	2	0	1	0	0	0	0	0
7:45	1	0	0	1	0	0	0	0
8:00	2	0	0	0	0	0	0	0
8:15	1	0	1	0	0	0	0	0
8:30	0	0	1	0	0	0	0	0
8:45	0	0	0	1	0	0	0	0

Leg:	North		East		South		West	
Class:	Peds	Bicycle	Peds	Bicycle	Peds	Bicycle	Peds	Bicycle
16:00	1	0	1	0	0	0	0	0
16:15	2	0	1	0	0	0	0	0
16:30	0	1	2	1	0	0	0	0
16:45	5	2	3	0	0	0	0	0
17:00	4	0	4	0	0	0	0	0
17:15	4	0	1	0	0	0	0	0
17:30	3	0	8	1	0	0	0	0
17:45	5	0	3	0	0	0	0	0

Turning Movement Count Report AM

Location ID: 9
North/South: Fox Hills Dr
East/West: Green Valley Cir

Date: 02/25/25
City: Culver City, CA

	Southbound			*Westbound*			*Northbound*			*Eastbound*			
	1	**2**	**3**	**4**	**5**	**6**	**7**	**8**	**9**	**10**	**11**	**12**	Totals:
Movements:	R	T	L	R	T	L	R	T	L	R	T	L	
7:00	3	0	3	35	69	0	0	0	0	0	23	19	152
7:15	5	0	2	77	77	0	0	0	0	0	21	42	224
7:30	4	0	4	104	79	0	0	0	0	0	29	40	260
7:45	3	0	3	104	84	0	0	0	0	0	39	24	257
8:00	1	0	4	99	96	0	0	0	0	0	54	20	274
8:15	9	0	4	89	79	0	0	0	0	0	28	36	245
8:30	11	0	7	107	94	0	0	0	0	0	46	37	302
8:45	12	0	4	77	91	0	0	0	0	0	71	58	313
Total Volume:	48	0	31	692	669	0	0	0	0	0	311	276	2027
Approach %	61%	0%	39%	51%	49%	0%	0%	0%	0%	0%	53%	47%	
Peak Hr Begin:	8:00												
PHV	33	0	19	372	360	0	0	0	0	0	199	151	1134
PHF	0.722			0.910			0.000			0.678			

Turning Movement Count Report PM

Location ID: 9
North/South: Fox Hills Dr
East/West: Green Valley Cir

Date: 02/25/25
City: Culver City, CA

	Southbound			*Westbound*			*Northbound*			*Eastbound*			
	1	**2**	**3**	**4**	**5**	**6**	**7**	**8**	**9**	**10**	**11**	**12**	Totals:
Movements:	R	T	L	R	T	L	R	T	L	R	T	L	
16:00	49	0	27	19	48	0	0	0	0	0	70	50	263
16:15	51	0	25	31	44	0	0	0	0	0	85	39	275
16:30	47	0	30	20	61	0	0	0	0	0	76	36	270
16:45	50	0	29	22	47	0	0	0	0	0	77	43	268
17:00	68	0	24	32	75	0	0	0	0	0	88	38	325
17:15	50	0	26	35	59	0	0	0	0	0	67	34	271
17:30	54	0	29	29	51	0	0	0	0	0	74	37	274
17:45	47	0	28	17	52	0	0	0	0	0	71	41	256
Total Volume:	416	0	218	205	437	0	0	0	0	0	608	318	2202
Approach %	66%	0%	34%	32%	68%	0%	0%	0%	0%	0%	66%	34%	
Peak Hr Begin:	16:15												
PHV	216	0	108	105	227	0	0	0	0	0	326	156	1138
PHF	0.880			0.776			0.000			0.956			

Pedestrian/Bicycle Count Report

Location ID: 9
North/South: Fox Hills Dr
East/West: Green Valley Cir

Date: 02/25/25
City: Culver City, CA

Leg:	North		East		South		West	
Class:	Peds	Bicycle	Peds	Bicycle	Peds	Bicycle	Peds	Bicycle
7:00	0	0	0	0	0	0	0	0
7:15	0	0	0	0	0	0	0	0
7:30	0	0	0	0	0	0	0	0
7:45	1	0	1	0	0	0	0	0
8:00	0	0	0	0	0	0	0	0
8:15	0	0	0	0	0	0	0	0
8:30	1	0	2	0	0	0	0	0
8:45	0	0	0	0	0	0	0	0

Leg:	North		East		South		West	
Class:	Peds	Bicycle	Peds	Bicycle	Peds	Bicycle	Peds	Bicycle
16:00	2	0	0	0	0	0	0	0
16:15	0	1	0	0	0	0	0	0
16:30	3	0	0	0	0	0	0	0
16:45	1	0	0	0	0	0	0	0
17:00	0	0	0	0	0	0	0	0
17:15	5	0	0	0	0	0	0	0
17:30	6	0	0	0	0	0	0	0
17:45	1	0	0	0	0	0	0	0

Turning Movement Count Report AM

Location ID: 10
North/South: Bristol Pkwy
East/West: Green Valley Cir

Date: 02/25/25
City: Culver City, CA

	Southbound			*Westbound*			*Northbound*			*Eastbound*			
	1	**2**	**3**	**4**	**5**	**6**	**7**	**8**	**9**	**10**	**11**	**12**	Totals:
Movements:	R	T	L	R	T	L	R	T	L	R	T	L	
7:00	5	12	6	51	76	2	4	59	27	3	12	11	268
7:15	7	16	8	73	115	2	2	69	26	3	10	7	338
7:30	8	6	12	106	131	3	7	99	33	8	8	13	434
7:45	7	15	7	135	163	5	5	119	35	4	19	11	525
8:00	7	14	14	113	154	4	9	88	30	8	20	25	486
8:15	6	23	29	84	149	5	8	111	35	5	18	8	481
8:30	7	24	21	90	145	10	6	106	38	8	24	14	493
8:45	6	21	23	97	126	6	6	109	40	9	31	17	491
Total Volume:	53	131	120	749	1059	37	47	760	264	48	142	106	3516
Approach %	17%	43%	39%	41%	57%	2%	4%	71%	25%	16%	48%	36%	
Peak Hr Begin:	7:45												
PHV	27	76	71	422	611	24	28	424	138	25	81	58	1985
PHF	0.750			0.872			0.928			0.774			

Turning Movement Count Report PM

Location ID: 10
North/South: Bristol Pkwy
East/West: Green Valley Cir

Date: 02/25/25
City: Culver City, CA

	Southbound			*Westbound*			*Northbound*			*Eastbound*			
	1	**2**	**3**	**4**	**5**	**6**	**7**	**8**	**9**	**10**	**11**	**12**	Totals:
Movements:	R	T	L	R	T	L	R	T	L	R	T	L	
16:00	16	58	64	18	36	6	15	33	13	24	65	11	359
16:15	20	77	51	20	37	9	10	11	17	18	68	17	355
16:30	15	82	51	16	39	8	9	24	15	19	76	16	370
16:45	14	74	60	18	39	7	12	18	5	24	77	12	360
17:00	40	101	88	18	44	12	9	15	17	28	79	11	462
17:15	17	87	78	11	40	3	5	25	26	22	58	8	380
17:30	15	95	80	11	45	8	9	23	18	26	65	13	408
17:45	16	73	83	14	18	2	6	30	13	24	69	11	359
Total Volume:	153	647	555	126	298	55	75	179	124	185	557	99	3053
Approach %	11%	48%	41%	26%	62%	11%	20%	47%	33%	22%	66%	12%	
Peak Hr Begin:	16:45												
PHV	86	357	306	58	168	30	35	81	66	100	279	44	1610
PHF	0.818			0.865			0.813			0.896			

Prepared by City Count, LLC. (www.citycount.com)

Pedestrian/Bicycle Count Report

Location ID: 10
North/South: Bristol Pkwy
East/West: Green Valley Cir

Date: 02/25/25
City: Culver City, CA

Leg:	*North*		*East*		*South*		*West*	
Class:	*Peds*	*Bicycle*	*Peds*	*Bicycle*	*Peds*	*Bicycle*	*Peds*	*Bicycle*
7:00	0	0	1	0	1	0	0	0
7:15	2	0	3	0	0	0	0	0
7:30	1	1	3	0	0	0	0	0
7:45	3	0	0	0	0	0	4	0
8:00	2	0	0	0	0	0	1	0
8:15	0	0	3	0	0	0	2	0
8:30	3	0	1	0	0	0	3	0
8:45	2	1	0	0	2	0	1	1

Leg:	*North*		*East*		*South*		*West*	
Class:	*Peds*	*Bicycle*	*Peds*	*Bicycle*	*Peds*	*Bicycle*	*Peds*	*Bicycle*
16:00	4	0	0	0	1	0	1	0
16:15	3	0	2	0	2	0	3	0
16:30	3	0	3	0	2	0	4	0
16:45	5	1	0	1	1	0	4	0
17:00	6	0	5	0	1	0	1	0
17:15	8	0	2	0	0	0	1	0
17:30	7	1	1	0	0	0	1	1
17:45	6	0	7	0	3	0	1	0

Turning Movement Count Report AM

Location ID: 11
North/South: Sepulveda Blvd
East/West: Centinela Ave

Date: 02/26/25
City: Culver City, CA

	Southbound			*Westbound*			*Northbound*			*Eastbound*			
	1	**2**	**3**	**4**	**5**	**6**	**7**	**8**	**9**	**10**	**11**	**12**	Totals:
Movements:	R	T	L	R	T	L	R	T	L	R	T	L	
7:00	13	41	4	46	184	28	19	339	187	42	29	3	935
7:15	22	98	3	22	181	37	27	296	183	44	19	2	934
7:30	35	112	7	28	237	53	38	314	214	54	41	4	1137
7:45	38	132	10	31	178	46	33	365	219	69	51	10	1182
8:00	44	134	18	37	204	57	66	322	192	94	80	15	1263
8:15	56	121	21	21	190	36	52	364	221	96	72	12	1262
8:30	49	126	25	25	199	63	65	282	181	85	77	9	1186
8:45	62	136	19	32	228	40	45	289	226	81	73	6	1237
Total Volume:	319	900	107	242	1601	360	345	2571	1623	565	442	61	9136
Approach %	24%	68%	8%	11%	73%	16%	8%	57%	36%	53%	41%	6%	
Peak Hr Begin:	8:00												
PHV	211	517	83	115	821	196	228	1257	820	356	302	42	4948
PHF	0.934			0.943			0.905			0.926			

Prepared by City Count, LLC. (www.citycount.com)

Turning Movement Count Report PM

Location ID: 11
North/South: Sepulveda Blvd
East/West: Centinela Ave

Date: 02/26/25
City: Culver City, CA

	Southbound			*Westbound*			*Northbound*			*Eastbound*			
	1	**2**	**3**	**4**	**5**	**6**	**7**	**8**	**9**	**10**	**11**	**12**	Totals:
Movements:	R	T	L	R	T	L	R	T	L	R	T	L	
16:00	24	430	53	24	72	72	69	115	59	218	181	16	1333
16:15	18	390	63	34	61	60	100	146	77	212	208	24	1393
16:30	32	432	63	28	53	69	72	171	82	219	184	12	1417
16:45	20	405	56	34	61	65	77	156	88	231	226	18	1437
17:00	27	394	42	29	71	68	71	180	94	293	204	17	1490
17:15	20	434	70	31	86	74	79	177	111	238	165	19	1504
17:30	31	400	62	38	67	78	93	135	99	291	178	15	1487
17:45	23	453	69	28	47	70	77	159	68	234	163	13	1404
Total Volume:	195	3338	478	246	518	556	638	1239	678	1936	1509	134	11465
Approach %	5%	83%	12%	19%	39%	42%	25%	48%	27%	54%	42%	4%	
Peak Hr Begin:	16:45												
PHV	98	1633	230	132	285	285	320	648	392	1053	773	69	5918
PHF	0.936			0.919			0.926			0.922			

Pedestrian/Bicycle Count Report

Location ID: 11
North/South: Sepulveda Blvd
East/West: Centinela Ave

Date: 02/26/25
City: Culver City, CA

Leg:	North		East		South		West	
Class:	Peds	Bicycle	Peds	Bicycle	Peds	Bicycle	Peds	Bicycle
7:00	0	0	1	0	0	0	0	0
7:15	0	0	1	0	0	1	1	1
7:30	0	2	2	0	0	0	3	0
7:45	0	1	5	1	0	0	1	0
8:00	0	1	1	0	0	1	2	1
8:15	0	1	2	0	0	0	2	0
8:30	1	2	1	0	0	0	4	0
8:45	0	0	4	1	0	0	4	0

Leg:	North		East		South		West	
Class:	Peds	Bicycle	Peds	Bicycle	Peds	Bicycle	Peds	Bicycle
16:00	0	0	11	0	0	0	2	0
16:15	0	1	1	1	0	0	1	0
16:30	0	1	1	2	0	0	3	0
16:45	0	0	7	1	0	0	2	1
17:00	1	1	6	0	0	0	2	1
17:15	0	1	2	0	0	0	3	0
17:30	0	0	3	0	0	0	1	0
17:45	0	0	2	0	0	0	0	0

Turning Movement Count Report AM

Location ID: 12
North/South: Bristol Pkwy
East/West: Centinela Ave

Date: 02/25/25
City: Culver City, CA

	Southbound			*Westbound*			*Northbound*			*Eastbound*			
	1	**2**	**3**	**4**	**5**	**6**	**7**	**8**	**9**	**10**	**11**	**12**	Totals:
Movements:	R	T	L	R	T	L	R	T	L	R	T	L	
7:00	15	0	7	60	260	0	0	0	0	0	37	26	405
7:15	20	0	6	74	231	0	0	0	0	0	52	17	400
7:30	22	0	6	96	261	0	0	0	0	0	83	30	498
7:45	17	0	7	111	291	0	0	0	0	0	70	36	532
8:00	21	0	7	92	257	0	0	0	0	0	114	33	524
8:15	17	0	15	91	261	0	0	0	0	0	100	37	521
8:30	18	0	20	102	275	0	0	0	0	0	108	51	574
8:45	27	0	14	86	268	0	0	0	0	0	126	49	570
Total Volume:	157	0	82	712	2104	0	0	0	0	0	690	279	4024
Approach %	66%	0%	34%	25%	75%	0%	0%	0%	0%	0%	71%	29%	
Peak Hr Begin:	8:00												
PHV	83	0	56	371	1061	0	0	0	0	0	448	170	2189
PHF	0.848			0.950			0.000			0.883			

Turning Movement Count Report PM

Location ID: 12
North/South: Bristol Pkwy
East/West: Centinela Ave

Date: 02/25/25
City: Culver City, CA

	Southbound			*Westbound*			*Northbound*			*Eastbound*			
	1	**2**	**3**	**4**	**5**	**6**	**7**	**8**	**9**	**10**	**11**	**12**	Totals:
Movements:	R	T	L	R	T	L	R	T	L	R	T	L	
16:00	41	0	45	26	102	0	0	0	0	0	265	23	502
16:15	44	0	50	19	133	0	0	0	0	0	318	24	588
16:30	56	0	43	22	124	0	0	0	0	0	326	24	595
16:45	56	0	38	11	121	0	0	0	0	0	285	18	529
17:00	73	0	52	23	108	0	0	0	0	0	296	22	574
17:15	64	0	56	31	125	0	0	0	0	0	290	21	587
17:30	61	0	61	18	113	0	0	0	0	0	309	19	581
17:45	48	0	60	19	103	0	0	0	0	0	314	18	562
Total Volume:	443	0	405	169	929	0	0	0	0	0	2403	169	4518
Approach %	52%	0%	48%	15%	85%	0%	0%	0%	0%	0%	93%	7%	
Peak Hr Begin:	17:00												
PHV	246	0	229	91	449	0	0	0	0	0	1209	80	2304
PHF	0.950			0.865			0.000			0.971			

Prepared by City Count, LLC. (www.citycount.com)

Pedestrian/Bicycle Count Report

Location ID: 12
North/South: Bristol Pkwy
East/West: Centinela Ave

Date: 02/25/25
City: Culver City, CA

Leg:	North		East		South		West	
Class:	Peds	Bicycle	Peds	Bicycle	Peds	Bicycle	Peds	Bicycle
7:00	2	0	0	0	0	0	0	0
7:15	1	0	0	0	0	0	1	0
7:30	2	0	0	0	0	0	1	0
7:45	3	0	0	0	0	0	3	1
8:00	12	0	0	0	0	0	5	0
8:15	1	0	0	0	0	0	0	0
8:30	3	0	0	0	0	0	0	0
8:45	3	0	0	0	0	0	3	0

Leg:	North		East		South		West	
Class:	Peds	Bicycle	Peds	Bicycle	Peds	Bicycle	Peds	Bicycle
16:00	0	0	0	0	0	0	0	0
16:15	1	1	0	0	0	0	1	0
16:30	3	0	0	0	0	0	3	1
16:45	1	2	0	0	0	0	1	0
17:00	1	1	0	0	0	0	1	0
17:15	4	1	0	0	0	0	2	0
17:30	1	0	0	0	0	0	0	0
17:45	2	1	0	0	0	0	1	0

Turning Movement Count Report AM

Location ID: 13
North/South: Green Valley Cir
East/West: Centinela Ave

Date: 02/25/25
City: Culver City, CA

	Southbound			*Westbound*			*Northbound*			*Eastbound*			
	1	**2**	**3**	**4**	**5**	**6**	**7**	**8**	**9**	**10**	**11**	**12**	Totals:
Movements:	R	T	L	R	T	L	R	T	L	R	T	L	
7:00	5	0	29	117	313	0	0	0	0	0	40	3	507
7:15	9	0	21	189	347	0	0	0	0	0	55	4	625
7:30	8	0	39	247	363	0	0	0	0	0	77	15	749
7:45	16	0	41	293	327	0	0	0	0	0	71	8	756
8:00	10	0	45	259	368	0	0	0	0	0	102	10	794
8:15	13	0	43	218	379	0	0	0	0	0	100	10	763
8:30	16	0	36	241	364	0	0	0	0	0	122	18	797
8:45	16	0	50	224	344	0	0	0	0	0	120	17	771
Total Volume:	93	0	304	1788	2805	0	0	0	0	0	687	85	5762
Approach %	23%	0%	77%	39%	61%	0%	0%	0%	0%	0%	89%	11%	
Peak Hr Begin:	8:00												
PHV	55	0	174	942	1455	0	0	0	0	0	444	55	3125
PHF	0.867			0.956			0.000			0.891			

Turning Movement Count Report PM

Location ID: 13
North/South: Green Valley Cir
East/West: Centinela Ave

Date: 02/25/25
City: Culver City, CA

	Southbound			*Westbound*			*Northbound*			*Eastbound*			
	1	**2**	**3**	**4**	**5**	**6**	**7**	**8**	**9**	**10**	**11**	**12**	Totals:
Movements:	R	T	L	R	T	L	R	T	L	R	T	L	
16:00	18	0	107	47	115	0	0	0	0	0	281	15	583
16:15	16	0	123	50	130	0	0	0	0	0	385	15	719
16:30	12	0	138	31	125	0	0	0	0	0	229	18	553
16:45	24	0	137	46	101	0	0	0	0	0	316	20	644
17:00	18	0	183	42	109	0	0	0	0	0	323	17	692
17:15	16	0	151	41	141	0	0	0	0	0	349	21	719
17:30	9	0	152	28	120	0	0	0	0	0	357	18	684
17:45	13	0	151	35	108	0	0	0	0	0	346	19	672
Total Volume:	126	0	1142	320	949	0	0	0	0	0	2586	143	5266
Approach %	10%	0%	90%	25%	75%	0%	0%	0%	0%	0%	95%	5%	
Peak Hr Begin:	17:00												
PHV	56	0	637	146	478	0	0	0	0	0	1375	75	2767
PHF	0.862			0.857			0.000			0.967			

Pedestrian/Bicycle Count Report

Location ID: 13
North/South: Green Valley Cir
East/West: Centinela Ave

Date: 02/25/25
City: Culver City, CA

Leg:	North		East		South		West	
Class:	Peds	Bicycle	Peds	Bicycle	Peds	Bicycle	Peds	Bicycle
7:00	2	0	0	0	0	0	2	0
7:15	2	0	0	0	0	0	2	0
7:30	0	1	0	0	0	0	1	0
7:45	0	0	0	0	0	0	0	0
8:00	5	0	0	0	0	0	0	0
8:15	1	1	0	0	0	0	1	1
8:30	3	0	0	0	0	0	1	0
8:45	1	2	0	0	0	0	0	0

Leg:	North		East		South		West	
Class:	Peds	Bicycle	Peds	Bicycle	Peds	Bicycle	Peds	Bicycle
16:00	1	1	0	0	0	0	0	0
16:15	2	2	0	0	0	0	1	2
16:30	3	0	0	0	0	0	0	1
16:45	2	1	0	0	0	0	1	0
17:00	0	0	0	0	0	0	0	0
17:15	0	1	0	0	0	0	1	0
17:30	0	0	0	0	0	0	0	1
17:45	3	2	0	0	0	0	2	0

Appendix C

Illustration of the Bristol Parkway & Doverwood Drive improvement

COURTYARD
PROJECT BOUNDARY
FF=55.00
10.33
LOADING
PROPOSED 10' BUILDING SETBACK LINE
15.00'
40.00'
COURTYARD
PROJECT BOUNDARY
EX. R/W
32.00'
64.00'
32.00'
84.00'
42.00'
BRISTOL
DOVERWOOD DR.
CONC

Appendix D

VMT Analysis Worksheets

Culver CITY VMT Tool

No analysis required. This project meets the screening criteria.

Project Name
6201 Bristol Parkway

Project Parcel	Click here for parcel viewer
4134018005	

Project Screening

Apply to Full Project

Is this project within ½ mile of one of the following transit hubs? - Culver City Expo Station - La Cienega/Jefferson Expo Station - Westfield-Culver City Transit Center - Sepulveda/Venice intersection	Yes
Is the project located within any TPA and are at least 15% of the on-site residential units are affordable?	No
Does this project generate fewer than 250 daily trips?	N/A

Apply to Specific Land Uses

Is the retail component of project fewer than 50,000 square feet in size at every store?	Yes
Is this residential component of the project 100% affordable housing?	N/A

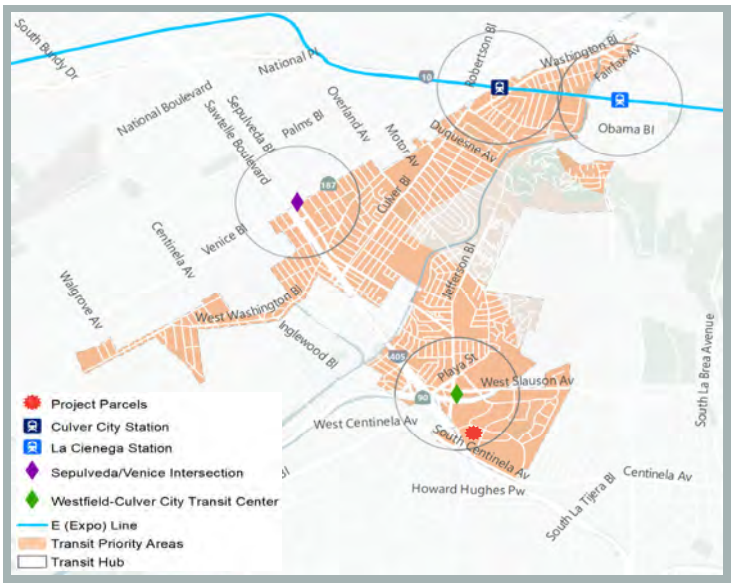

Project Daily Trips	N/A

Project Land Use

Residential	Value (du)
Single Family	
Multi-Family	810
Affordable Housing	
Family	36
Senior	
Special Needs	
Permanent Supportive	

Office	Value (ksf)
Standard	

Medical	Value (ksf)
Medical Office	
Hospital	

Industrial	Value (ksf)
Light Industrial	
Manufacturing	
Warehousing / Self-Storage	

Movie Studio	Value (ksf)
Office	
Post Production	
Stage	
Support	

The following land uses will require separate impact analysis (outside of this tool) if not screened out. Please leave the land uses in the table below if they are part of a mixed use project.

Retail	Value (ksf)
General	
Supermarket	
Bank	
Health Club	
Gas Station	
Auto Repair	
Home Improvement Superstore	
Free-Standing Discount	
Restaurant Non-fast-food	11.406
Restaurant Fast-food	

	Value (seats)
Theater w/ Matinee	

Hotel	Value (rooms)
Hotel	
Motel	

School	Value (students)
University	
High School	
Middle School	
Elementary	

Appendix E

HCM Analysis Worksheets

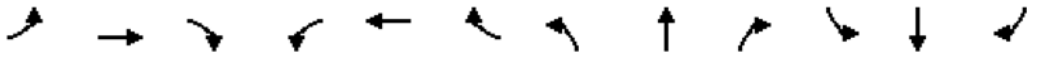

Movement	EBL	EBT	EBR	WBL	WBT	WBR	NBL	NBT	NBR	SBL	SBT	SBR
Lane Configurations												
Traffic Volume (veh/h)	12	188	59	72	267	206	121	1614	18	125	582	9
Future Volume (veh/h)	12	188	59	72	267	206	121	1614	18	125	582	9
Initial Q (Qb), veh	0	0	0	0	0	0	0	0	0	0	0	0
Lane Width Adj.	1.00	1.00	1.00	1.00	1.00	1.00	1.00	1.00	1.00	1.00	1.00	1.00
Ped-Bike Adj(A_pbT)	1.00		1.00	1.00		1.00	1.00		1.00	1.00		1.00
Parking Bus, Adj	1.00	1.00	1.00	1.00	1.00	1.00	1.00	1.00	1.00	1.00	1.00	1.00
Work Zone On Approach		No			No			No			No	
Adj Sat Flow, veh/h/ln	1870	1870	1870	1870	1870	1870	1870	1870	1870	1870	1870	1870
Adj Flow Rate, veh/h	13	204	64	78	290	224	132	1754	20	136	633	10
Peak Hour Factor	0.92	0.92	0.92	0.92	0.92	0.92	0.92	0.92	0.92	0.92	0.92	0.92
Percent Heavy Veh, %	2	2	2	2	2	2	2	2	2	2	2	2
Cap, veh/h	35	289	914	314	574	342	1713	3166	36	187	848	13
Arrive On Green	0.02	0.08	0.08	0.09	0.16	0.16	0.66	0.81	0.81	0.05	0.16	0.16
Sat Flow, veh/h	1781	3554	1585	3456	3554	1585	3456	5204	59	3456	5178	82
Grp Volume(v), veh/h	13	204	64	78	290	224	132	1147	627	136	416	227
Grp Sat Flow(s),veh/h/ln	1781	1777	1585	1728	1777	1585	1728	1702	1860	1728	1702	1856
Q Serve(g_s), s	1.0	7.8	0.0	2.9	10.4	18.1	1.9	16.3	16.3	5.4	16.3	16.3
Cycle Q Clear(g_c), s	1.0	7.8	0.0	2.9	10.4	18.1	1.9	16.3	16.3	5.4	16.3	16.3
Prop In Lane	1.00		1.00	1.00		1.00	1.00		0.03	1.00		0.04
Lane Grp Cap(c), veh/h	35	289	914	314	574	342	1713	2071	1131	187	558	304
V/C Ratio(X)	0.37	0.71	0.07	0.25	0.51	0.66	0.08	0.55	0.55	0.73	0.75	0.75
Avail Cap(c_a), veh/h	183	992	1228	355	992	528	1713	2071	1131	331	1240	676
HCM Platoon Ratio	1.00	1.00	1.00	1.00	1.00	1.00	1.33	1.33	1.33	1.00	1.00	1.00
Upstream Filter(I)	1.00	1.00	1.00	1.00	1.00	1.00	0.84	0.84	0.84	1.00	1.00	1.00
Uniform Delay (d), s/veh	67.7	62.7	13.1	59.2	53.6	50.2	12.4	6.8	6.8	65.2	55.8	55.8
Incr Delay (d2), s/veh	6.3	3.2	0.0	0.4	0.7	2.1	0.0	0.9	1.6	5.3	8.8	15.4
Initial Q Delay(d3), s/veh	0.0	0.0	0.0	0.0	0.0	0.0	0.0	0.0	0.0	0.0	0.0	0.0
%ile BackOfQ(95%),veh/ln	0.9	6.6	1.6	2.4	8.3	11.9	1.4	7.5	8.4	4.6	12.2	13.9
Unsig. Movement Delay, s/veh												
LnGrp Delay(d), s/veh	74.0	65.9	13.1	59.6	54.3	52.3	12.4	7.7	8.4	70.5	64.6	71.2
LnGrp LOS	E	E	B	E	D	D	B	A	A	E	E	E
Approach Vol, veh/h		281			592			1906			779	
Approach Delay, s/veh		54.2			54.2			8.3			67.5	
Approach LOS		D			D			A			E	

Timer - Assigned Phs	1	2	3	4	5	6	7	8
Phs Duration (G+Y+Rc), s	75.2	28.9	18.6	17.3	13.2	91.0	7.4	28.5
Change Period (Y+Rc), s	5.8	* 6	* 5.9	* 5.9	* 5.6	5.8	* 4.6	* 5.9
Max Green Setting (Gmax), s	13.6	* 51	* 14	* 39	* 13	51.2	* 14	* 39
Max Q Clear Time (g_c+I1), s	3.9	18.3	4.9	9.8	7.4	18.3	3.0	20.1
Green Ext Time (p_c), s	0.2	4.6	0.1	1.5	0.2	17.2	0.0	2.5

Intersection Summary	
HCM 7th Control Delay, s/veh	32.5
HCM 7th LOS	C

Notes

* HCM 7th computational engine requires equal clearance times for the phases crossing the barrier.
User approved changes to right turn type.

Movement	EBL	EBT	EBR	WBL	WBT	WBR	NBL	NBT	NBR	SBL	SBT	SBR
Lane Configurations												
Traffic Volume (veh/h)	45	220	58	34	437	709	94	633	259	173	188	31
Future Volume (veh/h)	45	220	58	34	437	709	94	633	259	173	188	31
Initial Q (Qb), veh	0	0	0	0	0	0	0	0	0	0	0	0
Lane Width Adj.	1.00	1.00	1.00	1.00	1.00	1.00	1.00	1.00	1.00	1.00	1.00	1.00
Ped-Bike Adj(A_pbT)	1.00		1.00	1.00		1.00	1.00		1.00	1.00		1.00
Parking Bus, Adj	1.00	1.00	1.00	1.00	1.00	1.00	1.00	1.00	1.00	1.00	1.00	1.00
Work Zone On Approach		No			No			No			No	
Adj Sat Flow, veh/h/ln	1870	1870	1870	1870	1870	1870	1870	1870	1870	1870	1870	1870
Adj Flow Rate, veh/h	49	239	63	37	475	771	102	688	0	188	204	0
Peak Hour Factor	0.92	0.92	0.92	0.92	0.92	0.92	0.92	0.92	0.92	0.92	0.92	0.92
Percent Heavy Veh, %	2	2	2	2	2	2	2	2	2	2	2	2
Cap, veh/h	108	1742	436	188	2152	668	807	957		247	381	
Arrive On Green	0.06	0.43	0.43	0.05	0.42	0.42	0.23	0.27	0.00	0.07	0.11	0.00
Sat Flow, veh/h	1781	4073	1018	3456	5106	1585	3456	3554	1585	3456	3554	1585
Grp Volume(v), veh/h	49	198	104	37	475	771	102	688	0	188	204	0
Grp Sat Flow(s),veh/h/ln	1781	1702	1687	1728	1702	1585	1728	1777	1585	1728	1777	1585
Q Serve(g_s), s	3.7	4.9	5.3	1.4	8.3	59.0	3.3	24.6	0.0	7.5	7.6	0.0
Cycle Q Clear(g_c), s	3.7	4.9	5.3	1.4	8.3	59.0	3.3	24.6	0.0	7.5	7.6	0.0
Prop In Lane	1.00		0.60	1.00		1.00	1.00		1.00	1.00		1.00
Lane Grp Cap(c), veh/h	108	1456	722	188	2152	668	807	957		247	381	
V/C Ratio(X)	0.45	0.14	0.14	0.20	0.22	1.15	0.13	0.72		0.76	0.54	
Avail Cap(c_a), veh/h	190	1456	722	368	2152	668	807	957		363	957	
HCM Platoon Ratio	1.00	1.00	1.00	1.00	1.00	1.00	1.00	1.00	1.00	1.00	1.00	1.00
Upstream Filter(I)	1.00	1.00	1.00	0.91	0.91	0.91	0.95	0.95	0.00	1.00	1.00	0.00
Uniform Delay (d), s/veh	63.5	24.3	24.4	63.3	25.8	40.5	42.4	46.3	0.0	63.8	59.2	0.0
Incr Delay (d2), s/veh	2.9	0.2	0.4	0.5	0.2	84.5	0.1	4.4	0.0	5.4	1.2	0.0
Initial Q Delay(d3), s/veh	0.0	0.0	0.0	0.0	0.0	0.0	0.0	0.0	0.0	0.0	0.0	0.0
%ile BackOfQ(95%),veh/ln	3.2	3.7	4.0	1.2	6.2	53.2	2.6	16.9	0.0	6.3	6.3	0.0
Unsig. Movement Delay, s/veh												
LnGrp Delay(d), s/veh	66.4	24.5	24.9	63.7	26.1	125.0	42.4	50.8	0.0	69.3	60.4	0.0
LnGrp LOS	E	C	C	E	C	F	D	D		E	E	
Approach Vol, veh/h		351			1283			790			392	
Approach Delay, s/veh		30.5			86.6			49.7			64.6	
Approach LOS		C			F			D			E	

Timer - Assigned Phs	1	2	3	4	5	6	7	8
Phs Duration (G+Y+Rc), s	13.7	66.0	39.0	21.3	14.6	65.1	16.3	44.0
Change Period (Y+Rc), s	6.1	6.1	6.3	6.3	6.1	6.1	6.3	6.3
Max Green Setting (Gmax), s	14.9	47.9	14.7	37.7	14.9	47.9	14.7	37.7
Max Q Clear Time (g_c+I1), s	13.4	7.3	5.3	9.6	5.7	61.0	9.5	26.6
Green Ext Time (p_c), s	0.0	2.1	0.2	1.3	0.0	0.0	0.3	3.6

Intersection Summary	
HCM 7th Control Delay, s/veh	66.2
HCM 7th LOS	E

Notes

Unsignalized Delay for [NBR, SBR] is excluded from calculations of the approach delay and intersection delay.

Movement	EBL	EBT	EBR	WBL	WBT	WBR	NBL	NBT	NBR	SBL	SBT	SBR
Lane Configurations												
Traffic Volume (veh/h)	1	271	377	2328	969	0	218	0	1030	1	0	1
Future Volume (veh/h)	1	271	377	2328	969	0	218	0	1030	1	0	1
Initial Q (Qb), veh	0	0	0	0	0	0	0	0	0	0	0	0
Lane Width Adj.	1.00	1.00	1.00	1.00	1.00	1.00	1.00	1.00	1.00	1.00	1.00	1.00
Ped-Bike Adj(A_pbT)	1.00		1.00	1.00		1.00	1.00		1.00	1.00		1.00
Parking Bus, Adj	1.00	1.00	1.00	1.00	1.00	1.00	1.00	1.00	1.00	1.00	1.00	1.00
Work Zone On Approach		No			No			No			No	
Adj Sat Flow, veh/h/ln	1870	1870	1870	1870	1870	1870	1870	1870	1870	1870	1870	1870
Adj Flow Rate, veh/h	1	295	0	2530	1053	0	237	0	1120	1	0	1
Peak Hour Factor	0.92	0.92	0.92	0.92	0.92	0.92	0.92	0.92	0.92	0.92	0.92	0.92
Percent Heavy Veh, %	2	2	2	2	2	2	2	2	2	2	2	2
Cap, veh/h	3	1471		1800	2338	1043	472	0	1556	9	0	8
Arrive On Green	0.00	0.29	0.00	0.60	1.00	0.00	0.13	0.00	0.13	0.01	0.00	0.01
Sat Flow, veh/h	1781	5106	1585	5023	3554	1585	3563	0	3170	1781	0	1585
Grp Volume(v), veh/h	1	295	0	2530	1053	0	237	0	1120	1	0	1
Grp Sat Flow(s),veh/h/ln	1781	1702	1585	1674	1777	1585	1781	0	1585	1781	0	1585
Q Serve(g_s), s	0.1	5.2	0.0	43.0	0.0	0.0	7.4	0.0	15.9	0.1	0.0	0.1
Cycle Q Clear(g_c), s	0.1	5.2	0.0	43.0	0.0	0.0	7.4	0.0	15.9	0.1	0.0	0.1
Prop In Lane	1.00		1.00	1.00		1.00	1.00		1.00	1.00		1.00
Lane Grp Cap(c), veh/h	3	1471		1800	2338	1043	472	0	1556	9	0	8
V/C Ratio(X)	0.29	0.20		1.41	0.45	0.00	0.50	0.00	0.72	0.11	0.00	0.12
Avail Cap(c_a), veh/h	172	1471		1800	2338	1043	472	0	1556	166	0	148
HCM Platoon Ratio	1.00	1.00	1.00	1.67	1.67	1.67	1.00	1.00	1.00	1.00	1.00	1.00
Upstream Filter(I)	0.97	0.97	0.00	0.09	0.09	0.00	1.00	0.00	1.00	1.00	0.00	1.00
Uniform Delay (d), s/veh	59.8	32.3	0.0	24.1	0.0	0.0	48.4	0.0	24.1	59.4	0.0	59.4
Incr Delay (d2), s/veh	40.8	0.3	0.0	182.8	0.1	0.0	0.8	0.0	1.6	4.9	0.0	6.2
Initial Q Delay(d3), s/veh	0.0	0.0	0.0	0.0	0.0	0.0	0.0	0.0	0.0	0.0	0.0	0.0
%ile BackOfQ(95%),veh/ln	0.1	4.0	0.0	58.1	0.0	0.0	6.0	0.0	18.3	0.1	0.0	0.1
Unsig. Movement Delay, s/veh												
LnGrp Delay(d), s/veh	100.6	32.6	0.0	206.9	0.1	0.0	49.2	0.0	25.7	64.3	0.0	65.6
LnGrp LOS	F	C		F	A		D		C	E		E
Approach Vol, veh/h		296			3583			1357			2	
Approach Delay, s/veh		32.8			146.1			29.8			65.0	
Approach LOS		C			F			C			E	

Timer - Assigned Phs	1	2		4	5	6		8				
Phs Duration (G+Y+Rc), s	50.0	41.6		6.4	5.6	85.9		22.0				
Change Period (Y+Rc), s	7.0	* 7		5.8	5.4	7.0		6.1				
Max Green Setting (Gmax), s	43.0	* 25		11.2	11.6	57.0		15.9				
Max Q Clear Time (g_c+I1), s	45.0	7.2		2.1	2.1	2.0		17.9				
Green Ext Time (p_c), s	0.0	1.8		0.0	0.0	10.2		0.0				

Intersection Summary	
HCM 7th Control Delay, s/veh	109.5
HCM 7th LOS	F

Notes

User approved volume balancing among the lanes for turning movement.

* HCM 7th computational engine requires equal clearance times for the phases crossing the barrier.

Movement	EBL	EBT	EBR	WBL	WBT	WBR	NBL	NBT	NBR	SBL	SBT	SBR
Lane Configurations												
Traffic Volume (veh/h)	8	1014	235	20	2951	15	365	17	57	2	2	2
Future Volume (veh/h)	8	1014	235	20	2951	15	365	17	57	2	2	2
Initial Q (Qb), veh	0	0	0	0	0	0	0	0	0	0	0	0
Lane Width Adj.	1.00	1.00	1.00	1.00	1.00	1.00	1.00	1.00	1.00	1.00	1.00	1.00
Ped-Bike Adj(A_pbT)	1.00		1.00	1.00		1.00	1.00		1.00	1.00		1.00
Parking Bus, Adj	1.00	1.00	1.00	1.00	1.00	1.00	1.00	1.00	1.00	1.00	1.00	1.00
Work Zone On Approach		No			No			No			No	
Adj Sat Flow, veh/h/ln	1870	1870	1870	1870	1870	1870	1870	1870	1870	1870	1870	1870
Adj Flow Rate, veh/h	9	1102	255	22	3208	16	397	18	62	2	2	2
Peak Hour Factor	0.92	0.92	0.92	0.92	0.92	0.92	0.92	0.92	0.92	0.92	0.92	0.92
Percent Heavy Veh, %	2	2	2	2	2	2	2	2	2	2	2	2
Cap, veh/h	704	3220	1000	105	1400	435	588	306	273	182	171	179
Arrive On Green	0.79	1.00	1.00	0.01	0.09	0.09	0.17	0.17	0.17	0.17	0.17	0.17
Sat Flow, veh/h	1781	5106	1585	3456	5106	1585	2740	1777	1585	769	990	1036
Grp Volume(v), veh/h	9	1102	255	22	3208	16	397	18	62	3	0	3
Grp Sat Flow(s),veh/h/ln	1781	1702	1585	1728	1702	1585	1370	1777	1585	1280	0	1515
Q Serve(g_s), s	0.1	0.0	0.0	0.8	32.9	1.1	16.9	1.0	4.0	0.0	0.0	0.2
Cycle Q Clear(g_c), s	0.1	0.0	0.0	0.8	32.9	1.1	17.1	1.0	4.0	4.0	0.0	0.2
Prop In Lane	1.00		1.00	1.00		1.00	1.00		1.00	0.65		0.68
Lane Grp Cap(c), veh/h	704	3220	1000	105	1400	435	588	306	273	270	0	261
V/C Ratio(X)	0.01	0.34	0.26	0.21	2.29	0.04	0.68	0.06	0.23	0.01	0.00	0.01
Avail Cap(c_a), veh/h	704	3220	1000	314	1400	435	851	477	425	270	0	261
HCM Platoon Ratio	2.00	2.00	2.00	0.33	0.33	0.33	1.00	1.00	1.00	1.00	1.00	1.00
Upstream Filter(I)	0.87	0.87	0.87	0.27	0.27	0.27	0.99	0.99	0.99	1.00	0.00	1.00
Uniform Delay (d), s/veh	7.6	0.0	0.0	58.0	54.6	40.1	48.2	41.5	42.8	41.2	0.0	41.2
Incr Delay (d2), s/veh	0.0	0.3	0.5	0.3	581.8	0.0	1.3	0.1	0.4	0.1	0.0	0.1
Initial Q Delay(d3), s/veh	0.0	0.0	0.0	0.0	0.0	0.0	0.0	0.0	0.0	0.0	0.0	0.0
%ile BackOfQ(95%),veh/ln	0.1	0.1	0.3	0.6	135.5	0.8	9.8	0.8	2.9	0.1	0.0	0.1
Unsig. Movement Delay, s/veh												
LnGrp Delay(d), s/veh	7.6	0.3	0.5	58.2	636.4	40.2	49.6	41.6	43.2	41.3	0.0	41.3
LnGrp LOS	A	A	A	E	F	D	D	D	D	D		D
Approach Vol, veh/h		1366			3246			477			6	
Approach Delay, s/veh		0.4			629.5			48.5			41.3	
Approach LOS		A			F			D			D	

Timer - Assigned Phs	1	2		4	5	6		8				
Phs Duration (G+Y+Rc), s	10.7	82.8		26.5	54.5	39.0		26.5				
Change Period (Y+Rc), s	7.1	* 7.1		5.8	7.1	6.1		5.8				
Max Green Setting (Gmax), s	10.9	* 33		32.2	10.9	32.9		19.2				
Max Q Clear Time (g_c+I1), s	2.8	2.0		19.1	2.1	34.9		6.0				
Green Ext Time (p_c), s	0.0	10.8		1.6	0.0	0.0		0.0				

Intersection Summary	
HCM 7th Control Delay, s/veh	405.8
HCM 7th LOS	F

Notes

* HCM 7th computational engine requires equal clearance times for the phases crossing the barrier.

Movement	EBL	EBT	EBR	WBL	WBT	WBR	NBL	NBT	NBR	SBL	SBT	SBR
Lane Configurations												
Traffic Volume (veh/h)	67	946	44	168	2899	34	107	20	151	8	6	22
Future Volume (veh/h)	67	946	44	168	2899	34	107	20	151	8	6	22
Initial Q (Qb), veh	0	0	0	0	0	0	0	0	0	0	0	0
Lane Width Adj.	1.00	1.00	1.00	1.00	1.00	1.00	1.00	1.00	1.00	1.00	1.00	1.00
Ped-Bike Adj(A_pbT)	1.00		1.00	1.00		1.00	1.00		1.00	1.00		1.00
Parking Bus, Adj	1.00	1.00	1.00	1.00	1.00	1.00	1.00	1.00	1.00	1.00	1.00	1.00
Work Zone On Approach		No			No			No			No	
Adj Sat Flow, veh/h/ln	1870	1870	1870	1870	1870	1870	1870	1870	1870	1870	1870	1870
Adj Flow Rate, veh/h	73	1028	48	183	3151	37	116	0	179	9	20	16
Peak Hour Factor	0.92	0.92	0.92	0.92	0.92	0.92	0.92	0.92	0.92	0.92	0.92	0.92
Percent Heavy Veh, %	2	2	2	2	2	2	2	2	2	2	2	2
Cap, veh/h	184	3368	1045	246	3525	41	207	0	596	201	219	185
Arrive On Green	0.11	1.00	1.00	0.07	0.68	0.68	0.12	0.00	0.12	0.12	0.12	0.12
Sat Flow, veh/h	3456	5106	1585	3456	5203	61	1372	0	3170	1205	1870	1585
Grp Volume(v), veh/h	73	1028	48	183	2058	1130	116	0	179	9	20	16
Grp Sat Flow(s),veh/h/ln	1728	1702	1585	1728	1702	1859	1372	0	1585	1205	1870	1585
Q Serve(g_s), s	2.4	0.0	0.0	6.2	59.1	60.0	9.9	0.0	5.8	0.8	1.1	1.1
Cycle Q Clear(g_c), s	2.4	0.0	0.0	6.2	59.1	60.0	11.0	0.0	5.8	0.8	1.1	1.1
Prop In Lane	1.00		1.00	1.00		0.03	1.00		1.00	1.00		1.00
Lane Grp Cap(c), veh/h	184	3368	1045	246	2306	1260	207	0	596	201	219	185
V/C Ratio(X)	0.40	0.31	0.05	0.74	0.89	0.90	0.56	0.00	0.30	0.04	0.09	0.09
Avail Cap(c_a), veh/h	452	3368	1045	452	2306	1260	437	0	1126	402	531	450
HCM Platoon Ratio	2.00	2.00	2.00	1.00	1.00	1.00	1.00	1.00	1.00	1.00	1.00	1.00
Upstream Filter(I)	0.82	0.82	0.82	1.00	1.00	1.00	1.00	0.00	1.00	1.00	1.00	1.00
Uniform Delay (d), s/veh	51.8	0.0	0.0	54.7	15.8	15.9	52.2	0.0	41.9	47.2	47.3	47.3
Incr Delay (d2), s/veh	1.1	0.2	0.1	4.4	5.8	10.2	2.4	0.0	0.3	0.1	0.2	0.2
Initial Q Delay(d3), s/veh	0.0	0.0	0.0	0.0	0.0	0.0	0.0	0.0	0.0	0.0	0.0	0.0
%ile BackOfQ(95%),veh/ln	1.9	0.1	0.0	5.2	30.1	34.7	6.4	0.0	0.0	0.4	1.0	0.8
Unsig. Movement Delay, s/veh												
LnGrp Delay(d), s/veh	53.0	0.2	0.1	59.1	21.6	26.2	54.6	0.0	42.2	47.2	47.5	47.5
LnGrp LOS	D	A	A	E	C	C	D		D	D	D	D
Approach Vol, veh/h		1149			3371			295			45	
Approach Delay, s/veh		3.5			25.1			47.1			47.4	
Approach LOS		A			C			D			D	

Timer - Assigned Phs	1	2		4	5	6		8				
Phs Duration (G+Y+Rc), s	14.8	85.2		19.9	12.7	87.4		19.9				
Change Period (Y+Rc), s	6.3	6.1		5.9	6.3	6.1		5.9				
Max Green Setting (Gmax), s	15.7	51.9		34.1	15.7	51.9		34.1				
Max Q Clear Time (g_c+I1), s	8.2	2.0		3.1	4.4	62.0		13.0				
Green Ext Time (p_c), s	0.3	9.8		0.1	0.1	0.0		1.0				

Intersection Summary		
HCM 7th Control Delay, s/veh	21.6	
HCM 7th LOS	C	

Notes

User approved volume balancing among the lanes for turning movement.

Movement	EBL	EBT	EBR	WBL	WBT	WBR	NBL	NBT	NBR	SBL	SBT	SBR
Lane Configurations												
Traffic Volume (veh/h)	2	242	35	32	576	6	389	5	22	0	0	2
Future Volume (veh/h)	2	242	35	32	576	6	389	5	22	0	0	2
Initial Q (Qb), veh	0	0	0	0	0	0	0	0	0	0	0	0
Lane Width Adj.	1.00	1.00	1.00	1.00	1.00	1.00	1.00	1.00	1.00	1.00	1.00	1.00
Ped-Bike Adj(A_pbT)	1.00		1.00	1.00		1.00	1.00		1.00	1.00		1.00
Parking Bus, Adj	1.00	1.00	1.00	1.00	1.00	1.00	1.00	1.00	1.00	1.00	1.00	1.00
Work Zone On Approach		No			No			No			No	
Adj Sat Flow, veh/h/ln	1870	1870	1870	1870	1870	1870	1870	1870	1870	1870	1870	1870
Adj Flow Rate, veh/h	2	263	38	35	626	7	423	5	24	0	0	2
Peak Hour Factor	0.92	0.92	0.92	0.92	0.92	0.92	0.92	0.92	0.92	0.92	0.92	0.92
Percent Heavy Veh, %	2	2	2	2	2	2	2	2	2	2	2	2
Cap, veh/h	508	1862	266	734	2278	25	393	4	378	0	0	378
Arrive On Green	0.00	0.60	0.60	0.04	0.63	0.63	0.24	0.24	0.24	0.00	0.00	0.24
Sat Flow, veh/h	1781	3121	446	1781	3600	40	1397	17	1585	0	0	1585
Grp Volume(v), veh/h	2	148	153	35	309	324	428	0	24	0	0	2
Grp Sat Flow(s),veh/h/ln	1781	1777	1790	1781	1777	1863	1413	0	1585	0	0	1585
Q Serve(g_s), s	0.1	4.4	4.5	0.8	9.3	9.3	28.5	0.0	1.4	0.0	0.0	0.1
Cycle Q Clear(g_c), s	0.1	4.4	4.5	0.8	9.3	9.3	28.6	0.0	1.4	0.0	0.0	0.1
Prop In Lane	1.00		0.25	1.00		0.02	0.99		1.00	0.00		1.00
Lane Grp Cap(c), veh/h	508	1060	1068	734	1125	1179	396	0	378	0	0	378
V/C Ratio(X)	0.00	0.14	0.14	0.05	0.27	0.27	1.08	0.00	0.06	0.00	0.00	0.01
Avail Cap(c_a), veh/h	724	1060	1068	885	1125	1179	396	0	378	0	0	378
HCM Platoon Ratio	1.00	1.00	1.00	1.00	1.00	1.00	1.00	1.00	1.00	1.00	1.00	1.00
Upstream Filter(I)	0.88	0.88	0.88	0.69	0.69	0.69	1.00	0.00	1.00	0.00	0.00	1.00
Uniform Delay (d), s/veh	9.7	10.7	10.7	7.5	9.8	9.8	47.9	0.0	35.3	0.0	0.0	34.9
Incr Delay (d2), s/veh	0.0	0.2	0.2	0.0	0.4	0.4	68.1	0.0	0.1	0.0	0.0	0.0
Initial Q Delay(d3), s/veh	0.0	0.0	0.0	0.0	0.0	0.0	0.0	0.0	0.0	0.0	0.0	0.0
%ile BackOfQ(95%),veh/ln	0.0	3.2	3.3	0.6	6.2	6.4	28.0	0.0	1.0	0.0	0.0	0.1
Unsig. Movement Delay, s/veh												
LnGrp Delay(d), s/veh	9.7	10.9	10.9	7.6	10.2	10.2	116.0	0.0	35.4	0.0	0.0	34.9
LnGrp LOS	A	B	B	A	B	B	F		D			C
Approach Vol, veh/h		303			668			452			2	
Approach Delay, s/veh		10.9			10.1			111.8			34.9	
Approach LOS		B			B			F			C	

Timer - Assigned Phs	1	2		4	5	6		8				
Phs Duration (G+Y+Rc), s	4.5	81.5		34.0	8.8	77.2		34.0				
Change Period (Y+Rc), s	4.0	5.6		* 5.4	4.0	* 5.6		5.4				
Max Green Setting (Gmax), s	15.0	28.4		* 28	15.0	* 29		28.6				
Max Q Clear Time (g_c+I1), s	2.1	11.3		2.1	2.8	6.5		30.6				
Green Ext Time (p_c), s	0.0	3.6		0.0	0.0	1.7		0.0				

Intersection Summary	
HCM 7th Control Delay, s/veh	42.5
HCM 7th LOS	D

Notes

* HCM 7th computational engine requires equal clearance times for the phases crossing the barrier.

Movement	EBL	EBT	EBR	WBL	WBT	WBR	NBL	NBT	NBR	SBL	SBT	SBR
Lane Configurations												
Traffic Volume (veh/h)	9	127	117	44	266	49	330	366	69	81	125	27
Future Volume (veh/h)	9	127	117	44	266	49	330	366	69	81	125	27
Initial Q (Qb), veh	0	0	0	0	0	0	0	0	0	0	0	0
Lane Width Adj.	1.00	1.00	1.00	1.00	1.00	1.00	1.00	1.00	1.00	1.00	1.00	1.00
Ped-Bike Adj(A_pbT)	1.00		1.00	1.00		1.00	1.00		1.00	1.00		1.00
Parking Bus, Adj	1.00	1.00	1.00	1.00	1.00	1.00	1.00	1.00	1.00	1.00	1.00	1.00
Work Zone On Approach		No			No			No			No	
Adj Sat Flow, veh/h/ln	1870	1870	1870	1870	1870	1870	1870	1870	1870	1870	1870	1870
Adj Flow Rate, veh/h	10	138	127	48	289	53	359	398	75	88	136	29
Peak Hour Factor	0.92	0.92	0.92	0.92	0.92	0.92	0.92	0.92	0.92	0.92	0.92	0.92
Percent Heavy Veh, %	2	2	2	2	2	2	2	2	2	2	2	2
Cap, veh/h	147	288	244	147	561	338	1090	1926	360	191	244	51
Arrive On Green	0.05	0.05	0.05	0.16	0.16	0.16	0.61	0.64	0.64	0.02	0.03	0.03
Sat Flow, veh/h	1039	1821	1547	1114	3554	1585	1781	2988	558	3456	2928	609
Grp Volume(v), veh/h	10	134	131	48	289	53	359	235	238	88	81	84
Grp Sat Flow(s),veh/h/ln	1039	1777	1592	1114	1777	1585	1781	1777	1770	1728	1777	1761
Q Serve(g_s), s	1.1	8.8	9.6	5.0	8.9	3.3	11.7	6.5	6.6	3.0	5.4	5.6
Cycle Q Clear(g_c), s	10.1	8.8	9.6	14.6	8.9	3.3	11.7	6.5	6.6	3.0	5.4	5.6
Prop In Lane	1.00		0.97	1.00		1.00	1.00		0.32	1.00		0.35
Lane Grp Cap(c), veh/h	147	281	251	147	561	338	1090	1145	1140	191	148	147
V/C Ratio(X)	0.07	0.48	0.52	0.33	0.52	0.16	0.33	0.21	0.21	0.46	0.55	0.57
Avail Cap(c_a), veh/h	410	731	655	426	1451	735	1090	1145	1140	395	462	458
HCM Platoon Ratio	0.33	0.33	0.33	1.00	1.00	1.00	1.00	1.00	1.00	0.33	0.33	0.33
Upstream Filter(I)	0.99	0.99	0.99	1.00	1.00	1.00	1.00	1.00	1.00	0.95	0.95	0.95
Uniform Delay (d), s/veh	57.0	52.1	52.4	53.3	46.3	38.4	11.3	8.7	8.8	57.1	56.1	56.2
Incr Delay (d2), s/veh	0.2	1.3	1.6	1.3	0.7	0.2	0.2	0.4	0.4	1.6	13.2	14.4
Initial Q Delay(d3), s/veh	0.0	0.0	0.0	0.0	0.0	0.0	0.0	0.0	0.0	0.0	0.0	0.0
%ile BackOfQ(95%),veh/ln	0.6	7.6	7.5	2.6	7.2	2.3	8.1	4.6	4.7	2.5	5.5	5.7
Unsig. Movement Delay, s/veh												
LnGrp Delay(d), s/veh	57.2	53.3	54.1	54.6	47.1	38.7	11.5	9.2	9.2	58.8	69.3	70.7
LnGrp LOS	E	D	D	D	D	D	B	A	A	E	E	E
Approach Vol, veh/h		275			390			832			253	
Approach Delay, s/veh		53.8			46.8			10.2			66.1	
Approach LOS		D			D			B			E	

Timer - Assigned Phs	1	2		4	5	6		8
Phs Duration (G+Y+Rc), s	11.9	83.1		24.9	79.3	15.8		24.9
Change Period (Y+Rc), s	5.3	5.8		* 6	5.8	* 5.8		6.0
Max Green Setting (Gmax), s	13.7	40.2		* 49	22.7	* 31		49.0
Max Q Clear Time (g_c+I1), s	15.6	8.6		12.1	13.7	7.6		16.6
Green Ext Time (p_c), s	0.1	3.1		1.8	0.8	0.9		2.4

Intersection Summary	
HCM 7th Control Delay, s/veh	33.3
HCM 7th LOS	C

Notes

* HCM 7th computational engine requires equal clearance times for the phases crossing the barrier.
User approved changes to right turn type.

Movement	WBL	WBR	NBT	NBR	SBL	SBT
Lane Configurations						
Traffic Volume (veh/h)	174	206	1701	258	113	582
Future Volume (veh/h)	174	206	1701	258	113	582
Initial Q (Qb), veh	0	0	0	0	0	0
Lane Width Adj.	1.00	1.00	1.00	1.00	1.00	1.00
Ped-Bike Adj(A_pbT)	1.00	1.00		1.00	1.00	
Parking Bus, Adj	1.00	1.00	1.00	1.00	1.00	1.00
Work Zone On Approach	No		No			No
Adj Sat Flow, veh/h/ln	1870	1870	1870	1870	1870	1870
Adj Flow Rate, veh/h	138	279	1849	280	123	633
Peak Hour Factor	0.92	0.92	0.92	0.92	0.92	0.92
Percent Heavy Veh, %	2	2	2	2	2	2
Cap, veh/h	191	542	3661	1136	220	4165
Arrive On Green	0.11	0.11	1.00	1.00	0.02	0.27
Sat Flow, veh/h	1781	3170	5274	1585	3456	5274
Grp Volume(v), veh/h	138	279	1849	280	123	633
Grp Sat Flow(s),veh/h/ln	1781	1585	1702	1585	1728	1702
Q Serve(g_s), s	10.5	11.2	0.0	0.0	4.9	13.2
Cycle Q Clear(g_c), s	10.5	11.2	0.0	0.0	4.9	13.2
Prop In Lane	1.00	1.00		1.00	1.00	
Lane Grp Cap(c), veh/h	191	542	3661	1136	220	4165
V/C Ratio(X)	0.72	0.52	0.51	0.25	0.56	0.15
Avail Cap(c_a), veh/h	490	1074	3661	1136	373	4165
HCM Platoon Ratio	1.00	1.00	2.00	2.00	0.33	0.33
Upstream Filter(I)	1.00	1.00	0.57	0.57	0.96	0.96
Uniform Delay (d), s/veh	60.5	52.8	0.0	0.0	66.6	14.3
Incr Delay (d2), s/veh	5.1	0.8	0.3	0.3	2.1	0.1
Initial Q Delay(d3), s/veh	0.0	0.0	0.0	0.0	0.0	0.0
%ile BackOfQ(95%),veh/ln	8.7	15.2	0.2	0.2	4.1	10.1
Unsig. Movement Delay, s/veh						
LnGrp Delay(d), s/veh	65.6	53.5	0.3	0.3	68.7	14.3
LnGrp LOS	E	D	A	A	E	B
Approach Vol, veh/h	417		2129			756
Approach Delay, s/veh	57.5		0.3			23.2
Approach LOS	E		A			C

Timer - Assigned Phs	1	2		4		6
Phs Duration (G+Y+Rc), s	13.8	105.7		20.5		119.5
Change Period (Y+Rc), s	4.9	5.3		5.5		5.3
Max Green Setting (Gmax), s	15.1	70.7		38.5		90.7
Max Q Clear Time (g_c+I1), s	6.9	2.0		13.2		15.2
Green Ext Time (p_c), s	0.2	30.1		1.5		5.2

Intersection Summary	
HCM 7th Control Delay, s/veh	12.8
HCM 7th LOS	B

Notes

User approved pedestrian interval to be less than phase max green.
User approved volume balancing among the lanes for turning movement.

Intersection	
Int Delay, s/veh	2.2

Movement	EBL	EBT	WBT	WBR	SBL	SBR
Lane Configurations						
Traffic Vol, veh/h	151	199	360	372	19	33
Future Vol, veh/h	151	199	360	372	19	33
Conflicting Peds, #/hr	0	0	0	0	0	0
Sign Control	Free	Free	Free	Free	Stop	Stop
RT Channelized	-	None	-	None	-	None
Storage Length	90	-	-	-	100	0
Veh in Median Storage, #	-	0	0	-	0	-
Grade, %	-	0	0	-	0	-
Peak Hour Factor	92	92	92	92	92	92
Heavy Vehicles, %	2	2	2	2	2	2
Mvmt Flow	164	216	391	404	21	36

Major/Minor	Major1		Major2		Minor2	
Conflicting Flow All	796	0	-	0	1030	398
Stage 1	-	-	-	-	593	-
Stage 2	-	-	-	-	436	-
Critical Hdwy	4.14	-	-	-	6.84	6.94
Critical Hdwy Stg 1	-	-	-	-	5.84	-
Critical Hdwy Stg 2	-	-	-	-	5.84	-
Follow-up Hdwy	2.22	-	-	-	3.52	3.32
Pot Cap-1 Maneuver	822	-	-	-	229	602
Stage 1	-	-	-	-	515	-
Stage 2	-	-	-	-	619	-
Platoon blocked, %		-	-	-		
Mov Cap-1 Maneuver	822	-	-	-	184	602
Mov Cap-2 Maneuver	-	-	-	-	184	-
Stage 1	-	-	-	-	412	-
Stage 2	-	-	-	-	619	-

Approach	EB	WB	SB
HCM Ctrl Dly, s/v	4.52	0	17.11
HCM LOS			C

Minor Lane/Major Mvmt	EBL	EBT	WBT	WBR	SBLn1	SBLn2
Capacity (veh/h)	822	-	-	-	184	602
HCM Lane V/C Ratio	0.2	-	-	-	0.113	0.06
HCM Ctrl Dly (s/v)	10.5	-	-	-	27.1	11.4
HCM Lane LOS	B	-	-	-	D	B
HCM 95th %tile Q(veh)	0.7	-	-	-	0.4	0.2

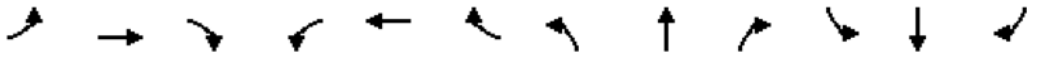

Movement	EBL	EBT	EBR	WBL	WBT	WBR	NBL	NBT	NBR	SBL	SBT	SBR
Lane Configurations												
Traffic Volume (veh/h)	58	81	25	24	611	422	138	424	28	71	76	27
Future Volume (veh/h)	58	81	25	24	611	422	138	424	28	71	76	27
Initial Q (Qb), veh	0	0	0	0	0	0	0	0	0	0	0	0
Lane Width Adj.	1.00	1.00	1.00	1.00	1.00	1.00	1.00	1.00	1.00	1.00	1.00	1.00
Ped-Bike Adj(A_pbT)	1.00		1.00	1.00		1.00	1.00		1.00	1.00		1.00
Parking Bus, Adj	1.00	1.00	1.00	1.00	1.00	1.00	1.00	1.00	1.00	1.00	1.00	1.00
Work Zone On Approach		No			No			No			No	
Adj Sat Flow, veh/h/ln	1870	1870	1870	1870	1870	1870	1870	1870	1870	1870	1870	1870
Adj Flow Rate, veh/h	63	88	27	26	664	459	150	461	30	77	83	29
Peak Hour Factor	0.92	0.92	0.92	0.92	0.92	0.92	0.92	0.92	0.92	0.92	0.92	0.92
Percent Heavy Veh, %	2	2	2	2	2	2	2	2	2	2	2	2
Cap, veh/h	132	1155	340	579	858	592	654	1632	106	422	1260	421
Arrive On Green	0.43	0.43	0.43	0.43	0.43	0.43	0.48	0.48	0.48	0.48	0.48	0.48
Sat Flow, veh/h	502	2706	798	1277	2011	1386	1281	3388	220	906	2617	873
Grp Volume(v), veh/h	63	57	58	26	586	537	150	241	250	77	55	57
Grp Sat Flow(s),veh/h/ln	502	1777	1727	1277	1777	1621	1281	1777	1831	906	1777	1713
Q Serve(g_s), s	14.8	2.3	2.4	1.5	33.9	34.0	8.5	9.8	9.8	6.7	2.0	2.1
Cycle Q Clear(g_c), s	48.8	2.3	2.4	3.9	33.9	34.0	10.7	9.8	9.8	16.5	2.0	2.1
Prop In Lane	1.00		0.46	1.00		0.86	1.00		0.12	1.00		0.51
Lane Grp Cap(c), veh/h	132	758	737	579	758	692	654	856	882	422	856	825
V/C Ratio(X)	0.48	0.07	0.08	0.04	0.77	0.78	0.23	0.28	0.28	0.18	0.06	0.07
Avail Cap(c_a), veh/h	145	807	784	614	807	736	654	856	882	422	856	825
HCM Platoon Ratio	1.00	1.00	1.00	1.00	1.00	1.00	1.00	1.00	1.00	1.00	1.00	1.00
Upstream Filter(I)	1.00	1.00	1.00	1.00	1.00	1.00	1.00	1.00	1.00	1.00	1.00	1.00
Uniform Delay (d), s/veh	50.4	20.4	20.4	21.6	29.4	29.5	19.5	18.7	18.7	23.6	16.6	16.7
Incr Delay (d2), s/veh	2.7	0.0	0.0	0.0	4.4	4.9	0.8	0.8	0.8	0.9	0.1	0.2
Initial Q Delay(d3), s/veh	0.0	0.0	0.0	0.0	0.0	0.0	0.0	0.0	0.0	0.0	0.0	0.0
%ile BackOfQ(95%),veh/ln	3.5	1.7	1.8	0.8	21.5	20.1	4.8	7.6	7.8	2.8	1.5	1.6
Unsig. Movement Delay, s/veh												
LnGrp Delay(d), s/veh	53.1	20.4	20.5	21.6	33.9	34.4	20.4	19.5	19.5	24.6	16.8	16.8
LnGrp LOS	D	C	C	C	C	C	C	B	B	C	B	B
Approach Vol, veh/h		178			1149			641			189	
Approach Delay, s/veh		32.0			33.8			19.7			20.0	
Approach LOS		C			C			B			B	

Timer - Assigned Phs		2		4		6		8				
Phs Duration (G+Y+Rc), s		63.3		56.7		63.3		56.7				
Change Period (Y+Rc), s		5.5		5.5		5.5		5.5				
Max Green Setting (Gmax), s		54.5		54.5		54.5		54.5				
Max Q Clear Time (g_c+I1), s		18.5		36.0		12.7		50.8				
Green Ext Time (p_c), s		1.1		7.8		3.8		0.4				

Intersection Summary												
HCM 7th Control Delay, s/veh			28.3									
HCM 7th LOS			C									

Movement	EBL	EBT	EBR	WBL	WBT	WBR	NBL	NBT	NBR	SBL	SBT	SBR
Lane Configurations												
Traffic Volume (veh/h)	42	302	356	196	821	115	820	1257	228	83	517	211
Future Volume (veh/h)	42	302	356	196	821	115	820	1257	228	83	517	211
Initial Q (Qb), veh	0	0	0	0	0	0	0	0	0	0	0	0
Lane Width Adj.	1.00	1.00	1.00	1.00	1.00	1.00	1.00	1.00	1.00	1.00	1.00	1.00
Ped-Bike Adj(A_pbT)	1.00		1.00	1.00		1.00	1.00		1.00	1.00		1.00
Parking Bus, Adj	1.00	1.00	1.00	1.00	1.00	1.00	1.00	1.00	1.00	1.00	1.00	1.00
Work Zone On Approach		No			No			No			No	
Adj Sat Flow, veh/h/ln	1870	1870	1870	1870	1870	1870	1870	1870	1870	1870	1870	1870
Adj Flow Rate, veh/h	46	328	387	213	892	125	891	1366	0	90	562	0
Peak Hour Factor	0.92	0.92	0.92	0.92	0.92	0.92	0.92	0.92	0.92	0.92	0.92	0.92
Percent Heavy Veh, %	2	2	2	2	2	2	2	2	2	2	2	2
Cap, veh/h	106	840	1042	265	794	111	689	1638		626	1910	
Arrive On Green	0.06	0.24	0.24	0.08	0.25	0.25	0.14	0.32	0.00	0.12	0.25	0.00
Sat Flow, veh/h	1781	3554	2790	3456	3130	439	5023	5106	1585	3456	5106	1585
Grp Volume(v), veh/h	46	328	387	213	506	511	891	1366	0	90	562	0
Grp Sat Flow(s),veh/h/ln	1781	1777	1395	1728	1777	1791	1674	1702	1585	1728	1702	1585
Q Serve(g_s), s	3.5	10.9	14.1	8.5	35.5	35.5	19.2	34.7	0.0	3.3	12.5	0.0
Cycle Q Clear(g_c), s	3.5	10.9	14.1	8.5	35.5	35.5	19.2	34.7	0.0	3.3	12.5	0.0
Prop In Lane	1.00		1.00	1.00		0.24	1.00		1.00	1.00		1.00
Lane Grp Cap(c), veh/h	106	840	1042	265	451	454	689	1638		626	1910	
V/C Ratio(X)	0.43	0.39	0.37	0.80	1.12	1.12	1.29	0.83		0.14	0.29	
Avail Cap(c_a), veh/h	188	901	1090	365	451	454	689	1856		626	1910	
HCM Platoon Ratio	1.00	1.00	1.00	1.00	1.00	1.00	1.00	1.00	1.00	0.67	0.67	0.67
Upstream Filter(I)	1.00	1.00	1.00	0.90	0.90	0.90	1.00	1.00	0.00	0.96	0.96	0.00
Uniform Delay (d), s/veh	63.6	45.0	31.9	63.6	52.3	52.3	60.4	44.1	0.0	51.8	37.5	0.0
Incr Delay (d2), s/veh	2.8	0.3	0.2	7.9	78.8	78.7	142.7	5.2	0.0	0.1	0.4	0.0
Initial Q Delay(d3), s/veh	0.0	0.0	0.0	0.0	0.0	0.0	0.0	0.0	0.0	0.0	0.0	0.0
%ile BackOfQ(95%),veh/ln	3.0	8.5	8.5	7.2	35.9	36.2	26.8	21.8	0.0	2.6	9.4	0.0
Unsig. Movement Delay, s/veh												
LnGrp Delay(d), s/veh	66.3	45.3	32.1	71.5	131.1	131.0	203.1	49.3	0.0	51.9	37.9	0.0
LnGrp LOS	E	D	C	E	F	F	F	D		D	D	
Approach Vol, veh/h		761			1230			2257			652	
Approach Delay, s/veh		39.9			120.7			110.0			39.8	
Approach LOS		D			F			F			D	

Timer - Assigned Phs	1	2	3	4	5	6	7	8
Phs Duration (G+Y+Rc), s	25.0	59.5	13.5	42.0	32.5	52.0	16.0	39.6
Change Period (Y+Rc), s	5.8	7.1	5.2	6.5	7.1	7.1	5.2	6.5
Max Green Setting (Gmax), s	19.2	44.9	14.8	35.5	12.9	50.9	14.8	35.5
Max Q Clear Time (g_c+I1), s	21.2	14.5	5.5	37.5	5.3	36.7	10.5	16.1
Green Ext Time (p_c), s	0.0	4.2	0.0	0.0	0.1	8.2	0.3	3.7

Intersection Summary	
HCM 7th Control Delay, s/veh	92.5
HCM 7th LOS	F

Notes

User approved changes to right turn type.

Unsignalized Delay for [NBR, SBR] is excluded from calculations of the approach delay and intersection delay.

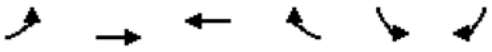

Lane Group	EBL	EBT	WBT	WBR	SBL	SBR
Lane Group Flow (vph)	185	487	1153	403	61	90
v/c Ratio	0.42	0.16	0.45	0.33	0.32	0.30
Control Delay (s/veh)	14.4	2.6	9.4	4.8	62.9	13.5
Queue Delay	0.0	0.0	0.0	0.0	0.0	0.0
Total Delay (s/veh)	14.4	2.6	9.4	4.8	62.9	13.5
Queue Length 50th (ft)	64	50	224	60	52	0
Queue Length 95th (ft)	105	48	298	119	100	29
Internal Link Dist (ft)		666	1968		1030	
Turn Bay Length (ft)	150			120	150	150
Base Capacity (vph)	534	2999	2584	1208	434	494
Starvation Cap Reductn	0	0	0	0	0	0
Spillback Cap Reductn	0	0	0	0	0	0
Storage Cap Reductn	0	0	0	0	0	0
Reduced v/c Ratio	0.35	0.16	0.45	0.33	0.14	0.18

Intersection Summary

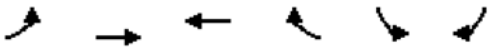

Movement	EBL	EBT	WBT	WBR	SBL	SBR
Lane Configurations						
Traffic Volume (vph)	170	448	1061	371	56	83
Future Volume (vph)	170	448	1061	371	56	83
Ideal Flow (vphpl)	1900	1900	1900	1900	1900	1900
Total Lost time (s)	4.0	6.1	6.1	6.1	5.6	4.0
Lane Util. Factor	1.00	0.95	0.95	1.00	1.00	0.88
Frt	1.00	1.00	1.00	0.85	1.00	0.85
Flt Protected	0.95	1.00	1.00	1.00	0.95	1.00
Satd. Flow (prot)	1770	3539	3539	1583	1770	2787
Flt Permitted	0.20	1.00	1.00	1.00	0.95	1.00
Satd. Flow (perm)	381	3539	3539	1583	1770	2787
Peak-hour factor, PHF	0.92	0.92	0.92	0.92	0.92	0.92
Adj. Flow (vph)	185	487	1153	403	61	90
RTOR Reduction (vph)	0	0	0	54	0	83
Lane Group Flow (vph)	185	487	1153	349	61	7
Turn Type	pm+pt	NA	NA	Perm	Perm	Over
Protected Phases	1	6	2			1
Permitted Phases	6			2	4	
Actuated Green, G (s)	116.3	116.3	101.1	101.1	12.0	11.2
Effective Green, g (s)	116.3	116.3	101.1	101.1	12.0	11.2
Actuated g/C Ratio	0.83	0.83	0.72	0.72	0.09	0.08
Clearance Time (s)	4.0	6.1	6.1	6.1	5.6	4.0
Vehicle Extension (s)	3.0	3.0	3.0	3.0	3.0	3.0
Lane Grp Cap (vph)	427	2939	2555	1143	151	222
v/s Ratio Prot	c0.03	0.14	c0.33			0.00
v/s Ratio Perm	0.32			0.22	c0.03	
v/c Ratio	0.43	0.17	0.45	0.31	0.40	0.03
Uniform Delay, d1	4.1	2.3	8.0	6.9	60.6	59.4
Progression Factor	5.19	0.95	1.00	1.00	1.00	1.00
Incremental Delay, d2	0.7	0.1	0.6	0.7	1.8	0.1
Delay (s)	22.0	2.3	8.6	7.6	62.4	59.5
Level of Service	C	A	A	A	E	E
Approach Delay (s/veh)		7.8	8.3		60.6	
Approach LOS		A	A		E	

Intersection Summary			
HCM 2000 Control Delay (s/veh)	11.5	HCM 2000 Level of Service	B
HCM 2000 Volume to Capacity ratio	0.45		
Actuated Cycle Length (s)	140.0	Sum of lost time (s)	15.7
Intersection Capacity Utilization	64.3%	ICU Level of Service	C
Analysis Period (min)	15		

c Critical Lane Group

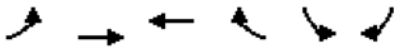

Movement	EBL	EBT	WBT	WBR	SBL	SBR
Lane Configurations						
Traffic Volume (veh/h)	55	444	1455	942	174	55
Future Volume (veh/h)	55	444	1455	942	174	55
Initial Q (Qb), veh	0	0	0	0	0	0
Lane Width Adj.	1.00	1.00	1.00	1.00	1.00	1.00
Ped-Bike Adj(A_pbT)	1.00			1.00	1.00	1.00
Parking Bus, Adj	1.00	1.00	1.00	1.00	1.00	1.00
Work Zone On Approach		No	No		No	
Adj Sat Flow, veh/h/ln	1870	1870	1870	1870	1870	1870
Adj Flow Rate, veh/h	60	483	1582	1024	189	60
Peak Hour Factor	0.92	0.92	0.92	0.92	0.92	0.92
Percent Heavy Veh, %	2	2	2	2	2	2
Cap, veh/h	131	2763	2763	1232	432	198
Arrive On Green	0.78	0.78	0.78	0.78	0.12	0.12
Sat Flow, veh/h	118	3647	3647	1585	3456	1585
Grp Volume(v), veh/h	60	483	1582	1024	189	60
Grp Sat Flow(s),veh/h/ln	118	1777	1777	1585	1728	1585
Q Serve(g_s), s	49.7	4.2	21.4	48.7	6.1	4.1
Cycle Q Clear(g_c), s	71.2	4.2	21.4	48.7	6.1	4.1
Prop In Lane	1.00			1.00	1.00	1.00
Lane Grp Cap(c), veh/h	131	2763	2763	1232	432	198
V/C Ratio(X)	0.46	0.17	0.57	0.83	0.44	0.30
Avail Cap(c_a), veh/h	131	2763	2763	1232	760	349
HCM Platoon Ratio	1.00	1.00	1.00	1.00	1.00	1.00
Upstream Filter(I)	0.99	0.99	1.00	1.00	1.00	1.00
Uniform Delay (d), s/veh	19.6	3.4	5.4	8.4	48.6	47.7
Incr Delay (d2), s/veh	2.5	0.0	0.9	6.6	0.7	0.9
Initial Q Delay(d3), s/veh	0.0	0.0	0.0	0.0	0.0	0.0
%ile BackOfQ(95%),veh/ln	2.5	2.3	11.0	21.8	4.8	3.0
Unsig. Movement Delay, s/veh						
LnGrp Delay(d), s/veh	22.1	3.5	6.2	15.0	49.3	48.6
LnGrp LOS	C	A	A	B	D	D
Approach Vol, veh/h		543	2606		249	
Approach Delay, s/veh		5.5	9.7		49.1	
Approach LOS		A	A		D	

Timer - Assigned Phs	2	4	6
Phs Duration (G+Y+Rc), s	99.4	20.6	99.4
Change Period (Y+Rc), s	6.1	* 5.6	6.1
Max Green Setting (Gmax), s	81.9	* 26	81.9
Max Q Clear Time (g_c+I1), s	50.7	8.1	73.2
Green Ext Time (p_c), s	23.2	0.8	4.1

Intersection Summary	
HCM 7th Control Delay, s/veh	11.9
HCM 7th LOS	B

Notes

* HCM 7th computational engine requires equal clearance times for the phases crossing the barrier.

Intersection	
Int Delay, s/veh	0

Movement	EBT	EBR	WBL	WBT	NBL	NBR
Lane Configurations						
Traffic Vol, veh/h	0	0	0	0	0	0
Future Vol, veh/h	0	0	0	0	0	0
Conflicting Peds, #/hr	0	0	0	0	0	0
Sign Control	Free	Free	Free	Free	Stop	Stop
RT Channelized	-	None	-	None	-	None
Storage Length	-	-	-	-	-	0
Veh in Median Storage, #	0	-	-	0	0	-
Grade, %	0	-	-	0	0	-
Peak Hour Factor	92	92	92	92	92	92
Heavy Vehicles, %	2	2	2	2	2	2
Mvmt Flow	0	0	0	0	0	0

Major/Minor	Major1		Major2		Minor1	
Conflicting Flow All	0	0	-	-	-	1
Stage 1	-	-	-	-	-	-
Stage 2	-	-	-	-	-	-
Critical Hdwy	-	-	-	-	-	6.94
Critical Hdwy Stg 1	-	-	-	-	-	-
Critical Hdwy Stg 2	-	-	-	-	-	-
Follow-up Hdwy	-	-	-	-	-	3.32
Pot Cap-1 Maneuver	-	-	0	-	0	1083
Stage 1	-	-	0	-	0	-
Stage 2	-	-	0	-	0	-
Platoon blocked, %	-	-		-		
Mov Cap-1 Maneuver	-	-	-	-	-	1083
Mov Cap-2 Maneuver	-	-	-	-	-	-
Stage 1	-	-	-	-	-	-
Stage 2	-	-	-	-	-	-

Approach	EB	WB	NB
HCM Ctrl Dly, s/v	0	0	0
HCM LOS			A

Minor Lane/Major Mvmt	NBLn1	EBT	EBR	WBT
Capacity (veh/h)	-	-	-	-
HCM Lane V/C Ratio	-	-	-	-
HCM Ctrl Dly (s/v)	0	-	-	-
HCM Lane LOS	A	-	-	-
HCM 95th %tile Q(veh)	-	-	-	-

Intersection	
Int Delay, s/veh	0

Movement	EBT	EBR	WBL	WBT	NBL	NBR
Lane Configurations						
Traffic Vol, veh/h	0	0	0	0	0	0
Future Vol, veh/h	0	0	0	0	0	0
Conflicting Peds, #/hr	0	0	0	0	0	0
Sign Control	Free	Free	Free	Free	Stop	Stop
RT Channelized	-	None	-	None	-	None
Storage Length	-	-	25	-	0	-
Veh in Median Storage, #	0	-	-	0	0	-
Grade, %	0	-	-	0	0	-
Peak Hour Factor	92	92	92	92	92	92
Heavy Vehicles, %	2	2	2	2	2	2
Mvmt Flow	0	0	0	0	0	0

Major/Minor	Major1		Major2		Minor1	
Conflicting Flow All	0	-	1	0	2	1
Stage 1	-	-	-	-	1	-
Stage 2	-	-	-	-	1	-
Critical Hdwy	-	-	4.14	-	6.84	6.94
Critical Hdwy Stg 1	-	-	-	-	5.84	-
Critical Hdwy Stg 2	-	-	-	-	5.84	-
Follow-up Hdwy	-	-	2.22	-	3.52	3.32
Pot Cap-1 Maneuver	-	0	1620	-	1020	1083
Stage 1	-	0	-	-	1021	-
Stage 2	-	0	-	-	1022	-
Platoon blocked, %	-			-		
Mov Cap-1 Maneuver	-	-	1620	-	1020	1083
Mov Cap-2 Maneuver	-	-	-	-	1020	-
Stage 1	-	-	-	-	1021	-
Stage 2	-	-	-	-	1022	-

Approach	EB	WB	NB
HCM Ctrl Dly, s/v	0	0	0
HCM LOS			A

Minor Lane/Major Mvmt	NBLn1	EBT	WBL	WBT
Capacity (veh/h)	-	-	1620	-
HCM Lane V/C Ratio	-	-	-	-
HCM Ctrl Dly (s/v)	0	-	0	-
HCM Lane LOS	A	-	A	-
HCM 95th %tile Q(veh)	-	-	0	-

Intersection	
Int Delay, s/veh	0

Movement	EBL	EBR	NBL	NBT	SBT	SBR
Lane Configurations						
Traffic Vol, veh/h	0	0	0	0	0	0
Future Vol, veh/h	0	0	0	0	0	0
Conflicting Peds, #/hr	0	0	0	0	0	0
Sign Control	Stop	Stop	Free	Free	Free	Free
RT Channelized	-	None	-	None	-	None
Storage Length	0	-	50	-	-	-
Veh in Median Storage, #	0	-	-	0	0	-
Grade, %	0	-	-	0	0	-
Peak Hour Factor	92	92	92	92	92	92
Heavy Vehicles, %	2	2	2	2	2	2
Mvmt Flow	0	0	0	0	0	0

Major/Minor	Minor2		Major1		Major2	
Conflicting Flow All	1	1	1	0	-	0
Stage 1	1	-	-	-	-	-
Stage 2	0	-	-	-	-	-
Critical Hdwy	6.84	6.94	4.14	-	-	-
Critical Hdwy Stg 1	5.84	-	-	-	-	-
Critical Hdwy Stg 2	5.84	-	-	-	-	-
Follow-up Hdwy	3.52	3.32	2.22	-	-	-
Pot Cap-1 Maneuver	1021	1083	1620	-	-	-
Stage 1	1021	-	-	-	-	-
Stage 2	-	-	-	-	-	-
Platoon blocked, %				-	-	-
Mov Cap-1 Maneuver	1021	1083	1620	-	-	-
Mov Cap-2 Maneuver	1021	-	-	-	-	-
Stage 1	1021	-	-	-	-	-
Stage 2	-	-	-	-	-	-

Approach	EB	NB	SB
HCM Ctrl Dly, s/v	0	0	0
HCM LOS	A		

Minor Lane/Major Mvmt	NBL	NBT	EBLn1	SBT	SBR
Capacity (veh/h)	1620	-	-	-	-
HCM Lane V/C Ratio	-	-	-	-	-
HCM Ctrl Dly (s/v)	0	-	0	-	-
HCM Lane LOS	A	-	A	-	-
HCM 95th %tile Q(veh)	0	-	-	-	-

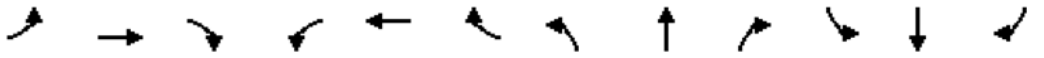

Movement	EBL	EBT	EBR	WBL	WBT	WBR	NBL	NBT	NBR	SBL	SBT	SBR
Lane Configurations												
Traffic Volume (veh/h)	29	305	126	171	235	145	81	1244	72	179	1480	7
Future Volume (veh/h)	29	305	126	171	235	145	81	1244	72	179	1480	7
Initial Q (Qb), veh	0	0	0	0	0	0	0	0	0	0	0	0
Lane Width Adj.	1.00	1.00	1.00	1.00	1.00	1.00	1.00	1.00	1.00	1.00	1.00	1.00
Ped-Bike Adj(A_pbT)	1.00		1.00	1.00		1.00	1.00		1.00	1.00		1.00
Parking Bus, Adj	1.00	1.00	1.00	1.00	1.00	1.00	1.00	1.00	1.00	1.00	1.00	1.00
Work Zone On Approach		No			No			No			No	
Adj Sat Flow, veh/h/ln	1870	1870	1870	1870	1870	1870	1870	1870	1870	1870	1870	1870
Adj Flow Rate, veh/h	32	332	137	186	255	158	88	1352	78	195	1609	8
Peak Hour Factor	0.92	0.92	0.92	0.92	0.92	0.92	0.92	0.92	0.92	0.92	0.92	0.92
Percent Heavy Veh, %	2	2	2	2	2	2	2	2	2	2	2	2
Cap, veh/h	63	439	658	238	591	376	1007	2817	163	246	1822	9
Arrive On Green	0.04	0.12	0.12	0.07	0.17	0.17	0.58	1.00	1.00	0.07	0.35	0.35
Sat Flow, veh/h	1781	3554	1585	3456	3554	1585	3456	4938	285	3456	5244	26
Grp Volume(v), veh/h	32	332	137	186	255	158	88	932	498	195	1045	572
Grp Sat Flow(s),veh/h/ln	1781	1777	1585	1728	1777	1585	1728	1702	1819	1728	1702	1866
Q Serve(g_s), s	2.5	12.6	0.0	7.4	9.0	11.8	1.6	0.0	0.0	7.8	40.4	40.4
Cycle Q Clear(g_c), s	2.5	12.6	0.0	7.4	9.0	11.8	1.6	0.0	0.0	7.8	40.4	40.4
Prop In Lane	1.00		1.00	1.00		1.00	1.00		0.16	1.00		0.01
Lane Grp Cap(c), veh/h	63	439	658	238	591	376	1007	1942	1038	246	1183	648
V/C Ratio(X)	0.50	0.76	0.21	0.78	0.43	0.42	0.09	0.48	0.48	0.79	0.88	0.88
Avail Cap(c_a), veh/h	183	992	905	355	992	556	1007	1942	1038	331	1240	680
HCM Platoon Ratio	1.00	1.00	1.00	1.00	1.00	1.00	2.00	2.00	2.00	1.00	1.00	1.00
Upstream Filter(I)	1.00	1.00	1.00	1.00	1.00	1.00	0.89	0.89	0.89	1.00	1.00	1.00
Uniform Delay (d), s/veh	66.3	59.3	26.2	64.1	52.4	45.2	21.0	0.0	0.0	64.0	43.0	43.0
Incr Delay (d2), s/veh	6.1	2.7	0.2	6.4	0.5	0.7	0.0	0.8	1.4	9.1	9.7	16.1
Initial Q Delay(d3), s/veh	0.0	0.0	0.0	0.0	0.0	0.0	0.0	0.0	0.0	0.0	0.0	0.0
%ile BackOfQ(95%),veh/ln	2.2	9.8	5.4	6.3	7.4	8.4	1.2	0.4	0.7	6.7	25.6	29.1
Unsig. Movement Delay, s/veh												
LnGrp Delay(d), s/veh	72.4	62.0	26.4	70.5	52.9	45.9	21.0	0.8	1.4	73.0	52.7	59.1
LnGrp LOS	E	E	C	E	D	D	C	A	A	E	D	E
Approach Vol, veh/h		501			599			1518			1812	
Approach Delay, s/veh		52.9			56.5			2.2			56.9	
Approach LOS		D			E			A			E	

Timer - Assigned Phs	1	2	3	4	5	6	7	8
Phs Duration (G+Y+Rc), s	46.6	54.6	15.6	23.2	15.6	85.7	9.6	29.2
Change Period (Y+Rc), s	5.8	* 6	* 5.9	* 5.9	* 5.6	5.8	* 4.6	* 5.9
Max Green Setting (Gmax), s	13.6	* 51	* 14	* 39	* 13	51.2	* 14	* 39
Max Q Clear Time (g_c+I1), s	3.6	42.4	9.4	14.6	9.8	2.0	4.5	13.8
Green Ext Time (p_c), s	0.1	6.2	0.2	2.7	0.2	14.5	0.0	2.2

Intersection Summary	
HCM 7th Control Delay, s/veh	37.7
HCM 7th LOS	D

Notes

* HCM 7th computational engine requires equal clearance times for the phases crossing the barrier.
User approved changes to right turn type.

Movement	EBL	EBT	EBR	WBL	WBT	WBR	NBL	NBT	NBR	SBL	SBT	SBR
Lane Configurations												
Traffic Volume (veh/h)	84	406	173	173	420	450	46	283	228	215	505	53
Future Volume (veh/h)	84	406	173	173	420	450	46	283	228	215	505	53
Initial Q (Qb), veh	0	0	0	0	0	0	0	0	0	0	0	0
Lane Width Adj.	1.00	1.00	1.00	1.00	1.00	1.00	1.00	1.00	1.00	1.00	1.00	1.00
Ped-Bike Adj(A_pbT)	1.00		1.00	1.00		1.00	1.00		1.00	1.00		1.00
Parking Bus, Adj	1.00	1.00	1.00	1.00	1.00	1.00	1.00	1.00	1.00	1.00	1.00	1.00
Work Zone On Approach		No			No			No			No	
Adj Sat Flow, veh/h/ln	1870	1870	1870	1870	1870	1870	1870	1870	1870	1870	1870	1870
Adj Flow Rate, veh/h	91	441	188	188	457	489	50	308	0	234	549	0
Peak Hour Factor	0.92	0.92	0.92	0.92	0.92	0.92	0.92	0.92	0.92	0.92	0.92	0.92
Percent Heavy Veh, %	2	2	2	2	2	2	2	2	2	2	2	2
Cap, veh/h	124	1423	580	247	2050	636	573	957		286	661	
Arrive On Green	0.07	0.40	0.40	0.07	0.40	0.40	0.17	0.27	0.00	0.08	0.19	0.00
Sat Flow, veh/h	1781	3561	1452	3456	5106	1585	3456	3554	1585	3456	3554	1585
Grp Volume(v), veh/h	91	421	208	188	457	489	50	308	0	234	549	0
Grp Sat Flow(s),veh/h/ln	1781	1702	1609	1728	1702	1585	1728	1777	1585	1728	1777	1585
Q Serve(g_s), s	7.0	11.9	12.5	7.5	8.2	37.4	1.7	9.7	0.0	9.3	20.8	0.0
Cycle Q Clear(g_c), s	7.0	11.9	12.5	7.5	8.2	37.4	1.7	9.7	0.0	9.3	20.8	0.0
Prop In Lane	1.00		0.90	1.00		1.00	1.00		1.00	1.00		1.00
Lane Grp Cap(c), veh/h	124	1360	643	247	2050	636	573	957		286	661	
V/C Ratio(X)	0.74	0.31	0.32	0.76	0.22	0.77	0.09	0.32		0.82	0.83	
Avail Cap(c_a), veh/h	190	1360	643	368	2050	636	573	957		363	957	
HCM Platoon Ratio	1.00	1.00	1.00	1.00	1.00	1.00	1.00	1.00	1.00	1.00	1.00	1.00
Upstream Filter(I)	1.00	1.00	1.00	0.93	0.93	0.93	0.99	0.99	0.00	1.00	1.00	0.00
Uniform Delay (d), s/veh	63.9	28.8	29.0	63.8	27.5	36.3	49.4	40.9	0.0	63.2	54.8	0.0
Incr Delay (d2), s/veh	8.2	0.6	1.3	4.9	0.2	8.1	0.1	0.9	0.0	11.1	4.2	0.0
Initial Q Delay(d3), s/veh	0.0	0.0	0.0	0.0	0.0	0.0	0.0	0.0	0.0	0.0	0.0	0.0
%ile BackOfQ(95%),veh/ln	6.3	8.7	8.8	6.2	6.2	22.1	1.4	7.9	0.0	8.1	14.8	0.0
Unsig. Movement Delay, s/veh												
LnGrp Delay(d), s/veh	72.1	29.4	30.3	68.7	27.8	44.3	49.5	41.8	0.0	74.3	59.0	0.0
LnGrp LOS	E	C	C	E	C	D	D	D		E	E	
Approach Vol, veh/h		720			1134			358			783	
Approach Delay, s/veh		35.1			41.7			42.9			63.6	
Approach LOS		D			D			D			E	

Timer - Assigned Phs	1	2	3	4	5	6	7	8
Phs Duration (G+Y+Rc), s	16.1	62.0	29.5	32.3	15.8	62.3	17.9	44.0
Change Period (Y+Rc), s	6.1	6.1	6.3	6.3	6.1	6.1	6.3	6.3
Max Green Setting (Gmax), s	14.9	47.9	14.7	37.7	14.9	47.9	14.7	37.7
Max Q Clear Time (g_c+I1), s	9.5	14.5	3.7	22.8	9.0	39.4	11.3	11.7
Green Ext Time (p_c), s	0.3	4.7	0.1	3.2	0.1	3.3	0.2	2.0

Intersection Summary	
HCM 7th Control Delay, s/veh	46.0
HCM 7th LOS	D

Notes

Unsignalized Delay for [NBR, SBR] is excluded from calculations of the approach delay and intersection delay.

Movement	EBL	EBT	EBR	WBL	WBT	WBR	NBL	NBT	NBR	SBL	SBT	SBR
Lane Configurations												
Traffic Volume (veh/h)	2	500	349	796	664	3	339	0	1390	8	7	2
Future Volume (veh/h)	2	500	349	796	664	3	339	0	1390	8	7	2
Initial Q (Qb), veh	0	0	0	0	0	0	0	0	0	0	0	0
Lane Width Adj.	1.00	1.00	1.00	1.00	1.00	1.00	1.00	1.00	1.00	1.00	1.00	1.00
Ped-Bike Adj(A_pbT)	1.00		1.00	1.00		1.00	1.00		1.00	1.00		1.00
Parking Bus, Adj	1.00	1.00	1.00	1.00	1.00	1.00	1.00	1.00	1.00	1.00	1.00	1.00
Work Zone On Approach		No			No			No			No	
Adj Sat Flow, veh/h/ln	1870	1870	1870	1870	1870	1870	1870	1870	1870	1870	1870	1870
Adj Flow Rate, veh/h	2	543	0	865	722	3	368	0	1511	9	8	2
Peak Hour Factor	0.92	0.92	0.92	0.92	0.92	0.92	0.92	0.92	0.92	0.92	0.92	0.92
Percent Heavy Veh, %	2	2	2	2	2	2	2	2	2	2	2	2
Cap, veh/h	7	1978		1010	2125	948	561	0	1137	68	55	14
Arrive On Green	0.00	0.39	0.00	0.34	1.00	1.00	0.16	0.00	0.16	0.04	0.04	0.04
Sat Flow, veh/h	1781	5106	1585	5023	3554	1585	3563	0	3170	1781	1444	361
Grp Volume(v), veh/h	2	543	0	865	722	3	368	0	1511	9	0	10
Grp Sat Flow(s),veh/h/ln	1781	1702	1585	1674	1777	1585	1781	0	1585	1781	0	1805
Q Serve(g_s), s	0.1	8.7	0.0	19.3	0.1	0.0	11.6	0.0	18.9	0.6	0.0	0.6
Cycle Q Clear(g_c), s	0.1	8.7	0.0	19.3	0.1	0.0	11.6	0.0	18.9	0.6	0.0	0.6
Prop In Lane	1.00		1.00	1.00		1.00	1.00		1.00	1.00		0.20
Lane Grp Cap(c), veh/h	7	1978		1010	2125	948	561	0	1137	68	0	69
V/C Ratio(X)	0.30	0.27		0.86	0.34	0.00	0.66	0.00	1.33	0.13	0.00	0.14
Avail Cap(c_a), veh/h	217	1978		1381	2125	948	561	0	1137	166	0	169
HCM Platoon Ratio	1.00	1.00	1.00	1.67	1.67	1.67	1.00	1.00	1.00	1.00	1.00	1.00
Upstream Filter(I)	0.82	0.82	0.00	0.84	0.84	0.84	1.00	0.00	1.00	1.00	0.00	1.00
Uniform Delay (d), s/veh	59.6	25.2	0.0	38.2	0.0	0.0	47.5	0.0	38.5	55.8	0.0	55.8
Incr Delay (d2), s/veh	19.1	0.3	0.0	3.5	0.4	0.0	2.8	0.0	154.3	0.9	0.0	0.9
Initial Q Delay(d3), s/veh	0.0	0.0	0.0	0.0	0.0	0.0	0.0	0.0	0.0	0.0	0.0	0.0
%ile BackOfQ(95%),veh/ln	0.2	6.4	0.0	11.4	0.2	0.0	9.2	0.0	58.4	0.5	0.0	0.6
Unsig. Movement Delay, s/veh												
LnGrp Delay(d), s/veh	78.7	25.5	0.0	41.7	0.4	0.0	50.3	0.0	192.8	56.6	0.0	56.7
LnGrp LOS	E	C		D	A	A	D		F	E		E
Approach Vol, veh/h		545			1590			1879			19	
Approach Delay, s/veh		25.7			22.9			164.9			56.7	
Approach LOS		C			C			F			E	

Timer - Assigned Phs	1	2		4	5	6		8				
Phs Duration (G+Y+Rc), s	11.1	53.5		10.4	5.9	78.8		25.0				
Change Period (Y+Rc), s	7.0	* 7		5.8	5.4	7.0		6.1				
Max Green Setting (Gmax), s	33.6	* 32		11.2	14.6	51.0		18.9				
Max Q Clear Time (g_c+I1), s	21.3	10.7		2.6	2.1	2.1		20.9				
Green Ext Time (p_c), s	2.9	3.7		0.0	0.0	6.0		0.0				

Intersection Summary	
HCM 7th Control Delay, s/veh	89.6
HCM 7th LOS	F

Notes

User approved volume balancing among the lanes for turning movement.

* HCM 7th computational engine requires equal clearance times for the phases crossing the barrier.

Movement	EBL	EBT	EBR	WBL	WBT	WBR	NBL	NBT	NBR	SBL	SBT	SBR
Lane Configurations												
Traffic Volume (veh/h)	11	1525	394	55	1301	10	128	11	32	8	17	16
Future Volume (veh/h)	11	1525	394	55	1301	10	128	11	32	8	17	16
Initial Q (Qb), veh	0	0	0	0	0	0	0	0	0	0	0	0
Lane Width Adj.	1.00	1.00	1.00	1.00	1.00	1.00	1.00	1.00	1.00	1.00	1.00	1.00
Ped-Bike Adj(A_pbT)	1.00		1.00	1.00		1.00	1.00		1.00	1.00		1.00
Parking Bus, Adj	1.00	1.00	1.00	1.00	1.00	1.00	1.00	1.00	1.00	1.00	1.00	1.00
Work Zone On Approach		No			No			No			No	
Adj Sat Flow, veh/h/ln	1870	1870	1870	1870	1870	1870	1870	1870	1870	1870	1870	1870
Adj Flow Rate, veh/h	12	1658	428	60	1414	11	139	12	35	9	18	17
Peak Hour Factor	0.92	0.92	0.92	0.92	0.92	0.92	0.92	0.92	0.92	0.92	0.92	0.92
Percent Heavy Veh, %	2	2	2	2	2	2	2	2	2	2	2	2
Cap, veh/h	726	3181	987	174	1400	435	515	284	254	124	224	198
Arrive On Green	0.81	1.00	1.00	0.10	0.55	0.55	0.16	0.16	0.16	0.16	0.16	0.16
Sat Flow, veh/h	1781	5106	1585	3456	5106	1585	2664	1777	1585	518	1401	1235
Grp Volume(v), veh/h	12	1658	428	60	1414	11	139	12	35	24	0	20
Grp Sat Flow(s),veh/h/ln	1781	1702	1585	1728	1702	1585	1332	1777	1585	1675	0	1480
Q Serve(g_s), s	0.2	0.0	0.0	1.9	32.9	0.4	5.6	0.7	2.3	0.0	0.0	1.4
Cycle Q Clear(g_c), s	0.2	0.0	0.0	1.9	32.9	0.4	7.0	0.7	2.3	1.3	0.0	1.4
Prop In Lane	1.00		1.00	1.00		1.00	1.00		1.00	0.38		0.83
Lane Grp Cap(c), veh/h	726	3181	987	174	1400	435	515	284	254	309	0	237
V/C Ratio(X)	0.02	0.52	0.43	0.34	1.01	0.03	0.27	0.04	0.14	0.08	0.00	0.09
Avail Cap(c_a), veh/h	726	3181	987	314	1400	435	804	477	425	309	0	237
HCM Platoon Ratio	2.00	2.00	2.00	2.00	2.00	2.00	1.00	1.00	1.00	1.00	1.00	1.00
Upstream Filter(I)	0.58	0.58	0.58	0.93	0.93	0.93	1.00	1.00	1.00	1.00	0.00	1.00
Uniform Delay (d), s/veh	6.6	0.0	0.0	52.1	27.1	19.8	45.9	42.6	43.3	42.9	0.0	42.9
Incr Delay (d2), s/veh	0.0	0.4	0.8	1.1	25.7	0.1	0.3	0.1	0.2	0.5	0.0	0.7
Initial Q Delay(d3), s/veh	0.0	0.0	0.0	0.0	0.0	0.0	0.0	0.0	0.0	0.0	0.0	0.0
%ile BackOfQ(95%),veh/ln	0.1	0.2	0.4	1.5	18.7	0.3	3.4	0.6	1.6	1.2	0.0	1.0
Unsig. Movement Delay, s/veh												
LnGrp Delay(d), s/veh	6.6	0.4	0.8	53.2	52.8	19.9	46.2	42.7	43.5	43.4	0.0	43.6
LnGrp LOS	A	A	A	D	F	B	D	D	D	D		D
Approach Vol, veh/h		2098			1485			186			44	
Approach Delay, s/veh		0.5			52.6			45.5			43.5	
Approach LOS		A			D			D			D	

Timer - Assigned Phs	1	2		4	5	6		8				
Phs Duration (G+Y+Rc), s	13.2	81.8		25.0	56.0	39.0		25.0				
Change Period (Y+Rc), s	7.1	* 7.1		5.8	7.1	6.1		5.8				
Max Green Setting (Gmax), s	10.9	* 33		32.2	10.9	32.9		19.2				
Max Q Clear Time (g_c+I1), s	3.9	2.0		9.0	2.2	34.9		3.4				
Green Ext Time (p_c), s	0.1	18.6		0.7	0.0	0.0		0.1				

Intersection Summary	
HCM 7th Control Delay, s/veh	23.5
HCM 7th LOS	C

Notes

* HCM 7th computational engine requires equal clearance times for the phases crossing the barrier.

Movement	EBL	EBT	EBR	WBL	WBT	WBR	NBL	NBT	NBR	SBL	SBT	SBR
Lane Configurations												
Traffic Volume (veh/h)	16	1478	32	173	1284	15	31	26	614	61	26	53
Future Volume (veh/h)	16	1478	32	173	1284	15	31	26	614	61	26	53
Initial Q (Qb), veh	0	0	0	0	0	0	0	0	0	0	0	0
Lane Width Adj.	1.00	1.00	1.00	1.00	1.00	1.00	1.00	1.00	1.00	1.00	1.00	1.00
Ped-Bike Adj(A_pbT)	1.00		1.00	1.00		1.00	1.00		1.00	1.00		1.00
Parking Bus, Adj	1.00	1.00	1.00	1.00	1.00	1.00	1.00	1.00	1.00	1.00	1.00	1.00
Work Zone On Approach		No			No			No			No	
Adj Sat Flow, veh/h/ln	1870	1870	1870	1870	1870	1870	1870	1870	1870	1870	1870	1870
Adj Flow Rate, veh/h	17	1607	35	188	1396	16	34	0	686	66	51	43
Peak Hour Factor	0.92	0.92	0.92	0.92	0.92	0.92	0.92	0.92	0.92	0.92	0.92	0.92
Percent Heavy Veh, %	2	2	2	2	2	2	2	2	2	2	2	2
Cap, veh/h	87	2796	868	248	3092	35	329	0	951	232	427	362
Arrive On Green	0.05	1.00	1.00	0.07	0.59	0.59	0.23	0.00	0.23	0.23	0.23	0.23
Sat Flow, veh/h	3456	5106	1585	3456	5204	60	1302	0	3170	756	1870	1585
Grp Volume(v), veh/h	17	1607	35	188	913	499	34	0	686	66	51	43
Grp Sat Flow(s),veh/h/ln	1728	1702	1585	1728	1702	1860	1302	0	1585	756	1870	1585
Q Serve(g_s), s	0.6	0.0	0.0	6.4	17.9	17.9	2.6	0.0	23.2	8.9	2.6	2.6
Cycle Q Clear(g_c), s	0.6	0.0	0.0	6.4	17.9	17.9	5.1	0.0	23.2	8.9	2.6	2.6
Prop In Lane	1.00		1.00	1.00		0.03	1.00		1.00	1.00		1.00
Lane Grp Cap(c), veh/h	87	2796	868	248	2022	1105	329	0	951	232	427	362
V/C Ratio(X)	0.19	0.57	0.04	0.76	0.45	0.45	0.10	0.00	0.72	0.28	0.12	0.12
Avail Cap(c_a), veh/h	366	2796	868	366	2022	1105	402	0	1128	275	531	450
HCM Platoon Ratio	2.00	2.00	2.00	1.00	1.00	1.00	1.00	1.00	1.00	1.00	1.00	1.00
Upstream Filter(I)	0.70	0.70	0.70	1.00	1.00	1.00	1.00	0.00	1.00	1.00	1.00	1.00
Uniform Delay (d), s/veh	55.8	0.0	0.0	54.7	13.5	13.5	38.8	0.0	37.5	39.2	36.7	36.7
Incr Delay (d2), s/veh	0.8	0.6	0.1	5.2	0.7	1.3	0.1	0.0	1.9	0.7	0.1	0.1
Initial Q Delay(d3), s/veh	0.0	0.0	0.0	0.0	0.0	0.0	0.0	0.0	0.0	0.0	0.0	0.0
%ile BackOfQ(95%),veh/ln	0.5	0.3	0.0	5.3	11.1	12.2	1.5	0.0	14.2	3.1	2.2	1.8
Unsig. Movement Delay, s/veh												
LnGrp Delay(d), s/veh	56.6	0.6	0.1	59.8	14.2	14.8	38.9	0.0	39.4	39.8	36.9	36.9
LnGrp LOS	E	A	A	E	B	B	D		D	D	D	D
Approach Vol, veh/h		1659			1600			720			160	
Approach Delay, s/veh		1.2			19.8			39.4			38.1	
Approach LOS		A			B			D			D	

Timer - Assigned Phs	1	2		4	5	6		8				
Phs Duration (G+Y+Rc), s	14.9	71.8		33.3	9.3	77.4		33.3				
Change Period (Y+Rc), s	6.3	6.1		5.9	6.3	6.1		5.9				
Max Green Setting (Gmax), s	12.7	54.9		34.1	12.7	54.9		34.1				
Max Q Clear Time (g_c+I1), s	8.4	2.0		10.9	2.6	19.9		25.2				
Green Ext Time (p_c), s	0.2	19.5		0.8	0.0	12.9		2.2				

Intersection Summary	
HCM 7th Control Delay, s/veh	16.4
HCM 7th LOS	B

Notes

User approved volume balancing among the lanes for turning movement.

Movement	EBL	EBT	EBR	WBL	WBT	WBR	NBL	NBT	NBR	SBL	SBT	SBR
Lane Configurations												
Traffic Volume (veh/h)	0	663	140	73	380	1	129	0	97	7	2	5
Future Volume (veh/h)	0	663	140	73	380	1	129	0	97	7	2	5
Initial Q (Qb), veh	0	0	0	0	0	0	0	0	0	0	0	0
Lane Width Adj.	1.00	1.00	1.00	1.00	1.00	1.00	1.00	1.00	1.00	1.00	1.00	1.00
Ped-Bike Adj(A_pbT)	1.00		1.00	1.00		1.00	1.00		1.00	1.00		1.00
Parking Bus, Adj	1.00	1.00	1.00	1.00	1.00	1.00	1.00	1.00	1.00	1.00	1.00	1.00
Work Zone On Approach		No			No			No			No	
Adj Sat Flow, veh/h/ln	1870	1870	1870	1870	1870	1870	1870	1870	1870	1870	1870	1870
Adj Flow Rate, veh/h	0	721	152	79	413	1	140	0	105	8	2	5
Peak Hour Factor	0.92	0.92	0.92	0.92	0.92	0.92	0.92	0.92	0.92	0.92	0.92	0.92
Percent Heavy Veh, %	2	2	2	2	2	2	2	2	2	2	2	2
Cap, veh/h	708	1943	409	509	2738	7	229	0	247	64	22	20
Arrive On Green	0.00	0.67	0.67	0.05	0.75	0.75	0.16	0.00	0.16	0.16	0.16	0.16
Sat Flow, veh/h	1781	2921	616	1781	3637	9	1085	0	1585	114	139	126
Grp Volume(v), veh/h	0	438	435	79	202	212	140	0	105	15	0	0
Grp Sat Flow(s),veh/h/ln	1781	1777	1760	1781	1777	1869	1085	0	1585	379	0	0
Q Serve(g_s), s	0.0	13.2	13.2	1.5	3.8	3.8	0.0	0.0	7.2	0.1	0.0	0.0
Cycle Q Clear(g_c), s	0.0	13.2	13.2	1.5	3.8	3.8	15.9	0.0	7.2	16.1	0.0	0.0
Prop In Lane	1.00		0.35	1.00		0.00	1.00		1.00	0.53		0.33
Lane Grp Cap(c), veh/h	708	1182	1171	509	1337	1407	229	0	247	105	0	0
V/C Ratio(X)	0.00	0.37	0.37	0.16	0.15	0.15	0.61	0.00	0.43	0.14	0.00	0.00
Avail Cap(c_a), veh/h	929	1182	1171	635	1337	1407	345	0	378	217	0	0
HCM Platoon Ratio	1.00	1.00	1.00	1.00	1.00	1.00	1.00	1.00	1.00	1.00	1.00	1.00
Upstream Filter(I)	0.00	0.83	0.83	0.95	0.95	0.95	1.00	0.00	1.00	1.00	0.00	0.00
Uniform Delay (d), s/veh	0.0	8.9	8.9	5.5	4.1	4.1	49.5	0.0	45.8	44.0	0.0	0.0
Incr Delay (d2), s/veh	0.0	0.7	0.8	0.1	0.2	0.2	2.6	0.0	1.2	0.6	0.0	0.0
Initial Q Delay(d3), s/veh	0.0	0.0	0.0	0.0	0.0	0.0	0.0	0.0	0.0	0.0	0.0	0.0
%ile BackOfQ(95%),veh/ln	0.0	8.4	8.4	0.9	2.3	2.5	7.6	0.0	5.3	0.7	0.0	0.0
Unsig. Movement Delay, s/veh												
LnGrp Delay(d), s/veh	0.0	9.7	9.7	5.6	4.4	4.4	52.1	0.0	47.0	44.6	0.0	0.0
LnGrp LOS		A	A	A	A	A	D		D	D		
Approach Vol, veh/h		873			493			245			15	
Approach Delay, s/veh		9.7			4.6			49.9			44.6	
Approach LOS		A			A			D			D	

Timer - Assigned Phs	1	2		4	5	6		8				
Phs Duration (G+Y+Rc), s	10.0	95.9		24.1	10.5	85.4		24.1				
Change Period (Y+Rc), s	4.0	5.6		* 5.4	4.0	* 5.6		5.4				
Max Green Setting (Gmax), s	15.0	28.4		* 28	15.0	* 29		28.6				
Max Q Clear Time (g_c+I1), s	10.0	5.8		18.1	3.5	15.2		17.9				
Green Ext Time (p_c), s	0.0	2.4		0.0	0.1	4.8		0.8				

Intersection Summary	
HCM 7th Control Delay, s/veh	14.5
HCM 7th LOS	B

Notes

* HCM 7th computational engine requires equal clearance times for the phases crossing the barrier.

Movement	EBL	EBT	EBR	WBL	WBT	WBR	NBL	NBT	NBR	SBL	SBT	SBR
Lane Configurations												
Traffic Volume (veh/h)	8	496	296	70	206	62	110	79	92	243	275	40
Future Volume (veh/h)	8	496	296	70	206	62	110	79	92	243	275	40
Initial Q (Qb), veh	0	0	0	0	0	0	0	0	0	0	0	0
Lane Width Adj.	1.00	1.00	1.00	1.00	1.00	1.00	1.00	1.00	1.00	1.00	1.00	1.00
Ped-Bike Adj(A_pbT)	1.00		1.00	1.00		1.00	1.00		1.00	1.00		1.00
Parking Bus, Adj	1.00	1.00	1.00	1.00	1.00	1.00	1.00	1.00	1.00	1.00	1.00	1.00
Work Zone On Approach		No			No			No			No	
Adj Sat Flow, veh/h/ln	1870	1870	1870	1870	1870	1870	1870	1870	1870	1870	1870	1870
Adj Flow Rate, veh/h	9	539	322	76	224	67	120	86	100	264	299	43
Peak Hour Factor	0.92	0.92	0.92	0.92	0.92	0.92	0.92	0.92	0.92	0.92	0.92	0.92
Percent Heavy Veh, %	2	2	2	2	2	2	2	2	2	2	2	2
Cap, veh/h	434	824	492	153	1369	758	612	674	601	322	389	55
Arrive On Green	0.13	0.13	0.13	0.39	0.39	0.39	0.34	0.38	0.38	0.12	0.17	0.17
Sat Flow, veh/h	1088	2140	1277	642	3554	1585	1781	1777	1585	3456	3123	444
Grp Volume(v), veh/h	9	447	414	76	224	67	120	86	100	264	169	173
Grp Sat Flow(s),veh/h/ln	1088	1777	1641	642	1777	1585	1781	1777	1585	1728	1777	1790
Q Serve(g_s), s	0.9	28.8	28.8	13.8	5.0	2.8	5.7	3.8	5.0	8.9	10.9	11.1
Cycle Q Clear(g_c), s	5.8	28.8	28.8	42.6	5.0	2.8	5.7	3.8	5.0	8.9	10.9	11.1
Prop In Lane	1.00		0.78	1.00		1.00	1.00		1.00	1.00		0.25
Lane Grp Cap(c), veh/h	434	684	632	153	1369	758	612	674	601	322	221	223
V/C Ratio(X)	0.02	0.65	0.65	0.50	0.16	0.09	0.20	0.13	0.17	0.82	0.76	0.78
Avail Cap(c_a), veh/h	517	820	757	200	1629	874	612	674	601	395	462	465
HCM Platoon Ratio	0.33	0.33	0.33	1.00	1.00	1.00	1.00	1.00	1.00	1.33	1.33	1.33
Upstream Filter(I)	0.92	0.92	0.92	1.00	1.00	1.00	1.00	1.00	1.00	0.90	0.90	0.90
Uniform Delay (d), s/veh	37.0	44.8	44.8	49.7	24.2	17.0	27.7	24.3	24.7	51.6	48.4	48.5
Incr Delay (d2), s/veh	0.0	1.3	1.4	2.5	0.1	0.0	0.2	0.4	0.6	9.8	19.8	20.9
Initial Q Delay(d3), s/veh	0.0	0.0	0.0	0.0	0.0	0.0	0.0	0.0	0.0	0.0	0.0	0.0
%ile BackOfQ(95%),veh/ln	0.4	19.9	18.6	4.2	3.8	1.8	4.4	3.0	3.6	7.4	9.6	9.9
Unsig. Movement Delay, s/veh												
LnGrp Delay(d), s/veh	37.0	46.1	46.2	52.2	24.3	17.1	27.9	24.7	25.3	61.4	68.2	69.4
LnGrp LOS	D	D	D	D	C	B	C	C	C	E	E	E
Approach Vol, veh/h		870			367			306			606	
Approach Delay, s/veh		46.0			28.7			26.1			65.6	
Approach LOS		D			C			C			E	

Timer - Assigned Phs	1	2		4	5	6		8				
Phs Duration (G+Y+Rc), s	16.5	51.3		52.2	47.0	20.7		52.2				
Change Period (Y+Rc), s	5.3	5.8		* 6	5.8	* 5.8		6.0				
Max Green Setting (Gmax), s	13.7	34.2		* 55	16.7	* 31		55.0				
Max Q Clear Time (g_c+I1), s	10.9	7.0		30.8	7.7	13.1		44.6				
Green Ext Time (p_c), s	0.2	1.1		6.2	0.2	1.8		1.6				

Intersection Summary	
HCM 7th Control Delay, s/veh	45.8
HCM 7th LOS	D

Notes

* HCM 7th computational engine requires equal clearance times for the phases crossing the barrier.
User approved changes to right turn type.

Movement	WBL	WBR	NBT	NBR	SBL	SBT
Lane Configurations						
Traffic Volume (veh/h)	332	170	1356	293	206	1738
Future Volume (veh/h)	332	170	1356	293	206	1738
Initial Q (Qb), veh	0	0	0	0	0	0
Lane Width Adj.	1.00	1.00	1.00	1.00	1.00	1.00
Ped-Bike Adj(A_pbT)	1.00	1.00		1.00	1.00	
Parking Bus, Adj	1.00	1.00	1.00	1.00	1.00	1.00
Work Zone On Approach	No		No			No
Adj Sat Flow, veh/h/ln	1870	1870	1870	1870	1870	1870
Adj Flow Rate, veh/h	364	182	1474	318	224	1889
Peak Hour Factor	0.92	0.92	0.92	0.92	0.92	0.92
Percent Heavy Veh, %	2	2	2	2	2	2
Cap, veh/h	465	332	3464	1075	273	4046
Arrive On Green	0.13	0.13	1.00	1.00	0.16	1.00
Sat Flow, veh/h	3563	1585	5274	1585	3456	5274
Grp Volume(v), veh/h	364	182	1474	318	224	1889
Grp Sat Flow(s),veh/h/ln	1781	1585	1702	1585	1728	1702
Q Serve(g_s), s	13.9	14.4	0.0	0.0	8.8	0.0
Cycle Q Clear(g_c), s	13.9	14.4	0.0	0.0	8.8	0.0
Prop In Lane	1.00	1.00		1.00	1.00	
Lane Grp Cap(c), veh/h	465	332	3464	1075	273	4046
V/C Ratio(X)	0.78	0.55	0.43	0.30	0.82	0.47
Avail Cap(c_a), veh/h	980	561	3464	1075	373	4046
HCM Platoon Ratio	1.00	1.00	2.00	2.00	2.00	2.00
Upstream Filter(I)	1.00	1.00	0.73	0.73	0.81	0.81
Uniform Delay (d), s/veh	58.9	49.4	0.0	0.0	58.0	0.0
Incr Delay (d2), s/veh	2.9	1.4	0.3	0.5	8.3	0.3
Initial Q Delay(d3), s/veh	0.0	0.0	0.0	0.0	0.0	0.0
%ile BackOfQ(95%),veh/ln	10.6	18.7	0.2	0.3	6.8	0.2
Unsig. Movement Delay, s/veh						
LnGrp Delay(d), s/veh	61.9	50.8	0.3	0.5	66.3	0.3
LnGrp LOS	E	D	A	A	E	A
Approach Vol, veh/h	546		1792			2113
Approach Delay, s/veh	58.2		0.3			7.3
Approach LOS	E		A			A

Timer - Assigned Phs	1	2		4		6
Phs Duration (G+Y+Rc), s	16.0	100.3		23.8		116.2
Change Period (Y+Rc), s	4.9	5.3		5.5		5.3
Max Green Setting (Gmax), s	15.1	70.7		38.5		90.7
Max Q Clear Time (g_c+I1), s	10.8	2.0		16.4		2.0
Green Ext Time (p_c), s	0.3	20.6		1.9		29.8

Intersection Summary	
HCM 7th Control Delay, s/veh	10.7
HCM 7th LOS	B

Notes

User approved pedestrian interval to be less than phase max green.
User approved volume balancing among the lanes for turning movement.

Intersection	
Int Delay, s/veh	6

Movement	EBL	EBT	WBT	WBR	SBL	SBR
Lane Configurations						
Traffic Vol, veh/h	156	326	227	105	108	216
Future Vol, veh/h	156	326	227	105	108	216
Conflicting Peds, #/hr	0	0	0	0	0	0
Sign Control	Free	Free	Free	Free	Stop	Stop
RT Channelized	-	None	-	None	-	None
Storage Length	90	-	-	-	100	0
Veh in Median Storage, #	-	0	0	-	0	-
Grade, %	-	0	0	-	0	-
Peak Hour Factor	92	92	92	92	92	92
Heavy Vehicles, %	2	2	2	2	2	2
Mvmt Flow	170	354	247	114	117	235

Major/Minor	Major1		Major2		Minor2	
Conflicting Flow All	361	0	-	0	820	180
Stage 1	-	-	-	-	304	-
Stage 2	-	-	-	-	516	-
Critical Hdwy	4.14	-	-	-	6.84	6.94
Critical Hdwy Stg 1	-	-	-	-	5.84	-
Critical Hdwy Stg 2	-	-	-	-	5.84	-
Follow-up Hdwy	2.22	-	-	-	3.52	3.32
Pot Cap-1 Maneuver	1194	-	-	-	313	831
Stage 1	-	-	-	-	722	-
Stage 2	-	-	-	-	564	-
Platoon blocked, %		-	-	-		
Mov Cap-1 Maneuver	1194	-	-	-	269	831
Mov Cap-2 Maneuver	-	-	-	-	269	-
Stage 1	-	-	-	-	620	-
Stage 2	-	-	-	-	564	-

Approach	EB	WB	SB
HCM Ctrl Dly, s/v	2.75	0	16.82
HCM LOS			C

Minor Lane/Major Mvmt	EBL	EBT	WBT	WBR	SBLn1	SBLn2
Capacity (veh/h)	1194	-	-	-	269	831
HCM Lane V/C Ratio	0.142	-	-	-	0.437	0.282
HCM Ctrl Dly (s/v)	8.5	-	-	-	28.4	11
HCM Lane LOS	A	-	-	-	D	B
HCM 95th %tile Q(veh)	0.5	-	-	-	2.1	1.2

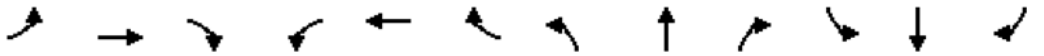

Movement	EBL	EBT	EBR	WBL	WBT	WBR	NBL	NBT	NBR	SBL	SBT	SBR
Lane Configurations												
Traffic Volume (veh/h)	44	279	100	30	168	58	66	81	35	306	357	86
Future Volume (veh/h)	44	279	100	30	168	58	66	81	35	306	357	86
Initial Q (Qb), veh	0	0	0	0	0	0	0	0	0	0	0	0
Lane Width Adj.	1.00	1.00	1.00	1.00	1.00	1.00	1.00	1.00	1.00	1.00	1.00	1.00
Ped-Bike Adj(A_pbT)	1.00		1.00	1.00		1.00	1.00		1.00	1.00		1.00
Parking Bus, Adj	1.00	1.00	1.00	1.00	1.00	1.00	1.00	1.00	1.00	1.00	1.00	1.00
Work Zone On Approach		No			No			No			No	
Adj Sat Flow, veh/h/ln	1870	1870	1870	1870	1870	1870	1870	1870	1870	1870	1870	1870
Adj Flow Rate, veh/h	48	303	109	33	183	63	72	88	38	333	388	93
Peak Hour Factor	0.92	0.92	0.92	0.92	0.92	0.92	0.92	0.92	0.92	0.92	0.92	0.92
Percent Heavy Veh, %	2	2	2	2	2	2	2	2	2	2	2	2
Cap, veh/h	187	454	160	122	461	154	690	1801	737	973	2087	495
Arrive On Green	0.18	0.18	0.18	0.18	0.18	0.18	0.73	0.73	0.73	0.73	0.73	0.73
Sat Flow, veh/h	1134	2576	908	974	2618	872	914	2460	1006	1265	2850	676
Grp Volume(v), veh/h	48	207	205	33	122	124	72	62	64	333	240	241
Grp Sat Flow(s),veh/h/ln	1134	1777	1707	974	1777	1713	914	1777	1689	1265	1777	1749
Q Serve(g_s), s	4.7	13.0	13.5	3.9	7.3	7.7	3.2	1.2	1.3	11.9	5.0	5.1
Cycle Q Clear(g_c), s	12.4	13.0	13.5	17.4	7.3	7.7	8.3	1.2	1.3	13.2	5.0	5.1
Prop In Lane	1.00		0.53	1.00		0.51	1.00		0.60	1.00		0.39
Lane Grp Cap(c), veh/h	187	313	301	122	313	302	690	1301	1237	973	1301	1280
V/C Ratio(X)	0.26	0.66	0.68	0.27	0.39	0.41	0.10	0.05	0.05	0.34	0.18	0.19
Avail Cap(c_a), veh/h	502	807	775	393	807	778	690	1301	1237	973	1301	1280
HCM Platoon Ratio	1.00	1.00	1.00	1.00	1.00	1.00	1.00	1.00	1.00	1.00	1.00	1.00
Upstream Filter(I)	1.00	1.00	1.00	1.00	1.00	1.00	1.00	1.00	1.00	1.00	1.00	1.00
Uniform Delay (d), s/veh	49.4	46.1	46.3	54.4	43.7	43.9	6.3	4.5	4.5	6.3	5.0	5.0
Incr Delay (d2), s/veh	0.7	2.4	2.7	1.2	0.8	0.9	0.3	0.1	0.1	1.0	0.3	0.3
Initial Q Delay(d3), s/veh	0.0	0.0	0.0	0.0	0.0	0.0	0.0	0.0	0.0	0.0	0.0	0.0
%ile BackOfQ(95%),veh/ln	2.5	10.0	9.9	1.8	5.9	6.0	1.2	0.7	0.8	5.7	3.2	3.2
Unsig. Movement Delay, s/veh												
LnGrp Delay(d), s/veh	50.1	48.5	49.0	55.6	44.5	44.8	6.6	4.5	4.5	7.3	5.3	5.3
LnGrp LOS	D	D	D	E	D	D	A	A	A	A	A	A
Approach Vol, veh/h		460			279			198			814	
Approach Delay, s/veh		48.9			46.0			5.3			6.1	
Approach LOS		D			D			A			A	

Timer - Assigned Phs		2		4		6		8				
Phs Duration (G+Y+Rc), s		93.4		26.6		93.4		26.6				
Change Period (Y+Rc), s		5.5		5.5		5.5		5.5				
Max Green Setting (Gmax), s		54.5		54.5		54.5		54.5				
Max Q Clear Time (g_c+I1), s		15.2		19.4		10.3		15.5				
Green Ext Time (p_c), s		4.6		1.7		1.2		2.9				

Intersection Summary												
HCM 7th Control Delay, s/veh			23.6									
HCM 7th LOS			C									

Movement	EBL	EBT	EBR	WBL	WBT	WBR	NBL	NBT	NBR	SBL	SBT	SBR
Lane Configurations												
Traffic Volume (veh/h)	69	773	1053	285	285	132	392	648	320	230	1633	98
Future Volume (veh/h)	69	773	1053	285	285	132	392	648	320	230	1633	98
Initial Q (Qb), veh	0	0	0	0	0	0	0	0	0	0	0	0
Lane Width Adj.	1.00	1.00	1.00	1.00	1.00	1.00	1.00	1.00	1.00	1.00	1.00	1.00
Ped-Bike Adj(A_pbT)	1.00		1.00	1.00		1.00	1.00		1.00	1.00		1.00
Parking Bus, Adj	1.00	1.00	1.00	1.00	1.00	1.00	1.00	1.00	1.00	1.00	1.00	1.00
Work Zone On Approach		No			No			No			No	
Adj Sat Flow, veh/h/ln	1870	1870	1870	1870	1870	1870	1870	1870	1870	1870	1870	1870
Adj Flow Rate, veh/h	75	840	1145	310	310	143	426	704	0	250	1775	0
Peak Hour Factor	0.92	0.92	0.92	0.92	0.92	0.92	0.92	0.92	0.92	0.92	0.92	0.92
Percent Heavy Veh, %	2	2	2	2	2	2	2	2	2	2	2	2
Cap, veh/h	120	901	996	353	686	310	519	939		951	1864	
Arrive On Green	0.07	0.25	0.25	0.17	0.48	0.48	0.10	0.18	0.00	0.55	0.73	0.00
Sat Flow, veh/h	1781	3554	2790	3456	2380	1074	5023	5106	1585	3456	5106	1585
Grp Volume(v), veh/h	75	840	1145	310	230	223	426	704	0	250	1775	0
Grp Sat Flow(s),veh/h/ln	1781	1777	1395	1728	1777	1677	1674	1702	1585	1728	1702	1585
Q Serve(g_s), s	5.7	32.3	35.5	12.2	12.0	12.4	11.6	18.3	0.0	5.3	43.1	0.0
Cycle Q Clear(g_c), s	5.7	32.3	35.5	12.2	12.0	12.4	11.6	18.3	0.0	5.3	43.1	0.0
Prop In Lane	1.00		1.00	1.00		0.64	1.00		1.00	1.00		1.00
Lane Grp Cap(c), veh/h	120	901	996	353	512	483	519	939		951	1864	
V/C Ratio(X)	0.62	0.93	1.15	0.88	0.45	0.46	0.82	0.75		0.26	0.95	
Avail Cap(c_a), veh/h	188	901	996	365	512	483	689	1856		951	1864	
HCM Platoon Ratio	1.00	1.00	1.00	1.67	1.67	1.67	1.00	1.00	1.00	2.00	2.00	2.00
Upstream Filter(I)	1.00	1.00	1.00	0.94	0.94	0.94	1.00	1.00	0.00	0.84	0.84	0.00
Uniform Delay (d), s/veh	63.5	51.1	45.0	57.2	28.9	29.1	61.5	54.1	0.0	24.0	17.8	0.0
Incr Delay (d2), s/veh	5.2	16.1	79.3	19.3	0.6	0.6	5.9	5.5	0.0	0.1	10.8	0.0
Initial Q Delay(d3), s/veh	0.0	0.0	0.0	0.0	0.0	0.0	0.0	0.0	0.0	0.0	0.0	0.0
%ile BackOfQ(95%),veh/ln	5.0	23.0	39.9	9.8	8.1	7.9	9.0	13.1	0.0	3.7	16.0	0.0
Unsig. Movement Delay, s/veh												
LnGrp Delay(d), s/veh	68.7	67.1	124.3	76.5	29.5	29.7	67.4	59.5	0.0	24.1	28.6	0.0
LnGrp LOS	E	E	F	E	C	C	E	E		C	C	
Approach Vol, veh/h		2060			763			1130			2025	
Approach Delay, s/veh		99.0			48.7			62.5			28.0	
Approach LOS		F			D			E			C	

Timer - Assigned Phs	1	2	3	4	5	6	7	8
Phs Duration (G+Y+Rc), s	20.3	58.2	14.7	46.9	45.6	32.9	19.5	42.0
Change Period (Y+Rc), s	5.8	7.1	5.2	6.5	7.1	7.1	5.2	6.5
Max Green Setting (Gmax), s	14.5	44.9	14.8	35.5	12.9	50.9	14.8	35.5
Max Q Clear Time (g_c+I1), s	13.6	45.1	7.7	14.4	7.3	20.3	14.2	37.5
Green Ext Time (p_c), s	0.8	0.0	0.1	2.7	0.4	5.5	0.1	0.0

Intersection Summary	
HCM 7th Control Delay, s/veh	61.6
HCM 7th LOS	E

Notes

User approved changes to right turn type.

Unsignalized Delay for [NBR, SBR] is excluded from calculations of the approach delay and intersection delay.

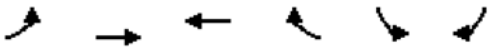

Lane Group	EBL	EBT	WBT	WBR	SBL	SBR
Lane Group Flow (vph)	87	1314	488	99	249	267
v/c Ratio	0.13	0.50	0.21	0.09	0.79	0.65
Control Delay (s/veh)	12.3	22.5	10.9	2.4	72.5	14.7
Queue Delay	0.0	0.5	0.0	0.0	0.0	0.0
Total Delay (s/veh)	12.3	23.0	10.9	2.4	72.5	14.7
Queue Length 50th (ft)	47	465	86	0	219	0
Queue Length 95th (ft)	m45	m347	143	25	299	48
Internal Link Dist (ft)		666	1968		1030	
Turn Bay Length (ft)	150			120	150	150
Base Capacity (vph)	764	2613	2307	1066	434	645
Starvation Cap Reductn	0	785	0	0	0	0
Spillback Cap Reductn	0	0	0	0	0	0
Storage Cap Reductn	0	0	0	0	0	0
Reduced v/c Ratio	0.11	0.72	0.21	0.09	0.57	0.41

Intersection Summary

m Volume for 95th percentile queue is metered by upstream signal.

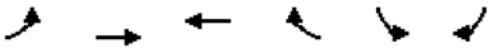

Movement	EBL	EBT	WBT	WBR	SBL	SBR
Lane Configurations						
Traffic Volume (vph)	80	1209	449	91	229	246
Future Volume (vph)	80	1209	449	91	229	246
Ideal Flow (vphpl)	1900	1900	1900	1900	1900	1900
Total Lost time (s)	4.0	6.1	6.1	6.1	5.6	4.0
Lane Util. Factor	1.00	0.95	0.95	1.00	1.00	0.88
Frt	1.00	1.00	1.00	0.85	1.00	0.85
Flt Protected	0.95	1.00	1.00	1.00	0.95	1.00
Satd. Flow (prot)	1770	3539	3539	1583	1770	2787
Flt Permitted	0.44	1.00	1.00	1.00	0.95	1.00
Satd. Flow (perm)	828	3539	3539	1583	1770	2787
Peak-hour factor, PHF	0.92	0.92	0.92	0.92	0.92	0.92
Adj. Flow (vph)	87	1314	488	99	249	267
RTOR Reduction (vph)	0	0	0	34	0	252
Lane Group Flow (vph)	87	1314	488	65	249	15
Turn Type	pm+pt	NA	NA	Perm	Perm	Over
Protected Phases	1	6	2			1
Permitted Phases	6			2	4	
Actuated Green, G (s)	103.4	103.4	91.3	91.3	24.9	8.1
Effective Green, g (s)	103.4	103.4	91.3	91.3	24.9	8.1
Actuated g/C Ratio	0.74	0.74	0.65	0.65	0.18	0.06
Clearance Time (s)	4.0	6.1	6.1	6.1	5.6	4.0
Vehicle Extension (s)	3.0	3.0	3.0	3.0	3.0	3.0
Lane Grp Cap (vph)	666	2613	2307	1032	314	161
v/s Ratio Prot	0.01	c0.37	0.14			0.01
v/s Ratio Perm	0.09			0.04	c0.14	
v/c Ratio	0.13	0.50	0.21	0.06	0.79	0.10
Uniform Delay, d1	5.2	7.6	9.8	8.8	55.1	62.5
Progression Factor	2.26	2.64	1.00	1.00	1.00	1.00
Incremental Delay, d2	0.1	0.5	0.2	0.1	12.9	0.3
Delay (s)	11.7	20.6	10.0	8.9	67.9	62.7
Level of Service	B	C	B	A	E	E
Approach Delay (s/veh)		20.0	9.9		65.2	
Approach LOS		C	A		E	

Intersection Summary			
HCM 2000 Control Delay (s/veh)	27.0	HCM 2000 Level of Service	C
HCM 2000 Volume to Capacity ratio	0.58		
Actuated Cycle Length (s)	140.0	Sum of lost time (s)	15.7
Intersection Capacity Utilization	55.9%	ICU Level of Service	B
Analysis Period (min)	15		

c Critical Lane Group

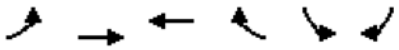

Movement	EBL	EBT	WBT	WBR	SBL	SBR
Lane Configurations						
Traffic Volume (veh/h)	75	1375	478	146	637	56
Future Volume (veh/h)	75	1375	478	146	637	56
Initial Q (Qb), veh	0	0	0	0	0	0
Lane Width Adj.	1.00	1.00	1.00	1.00	1.00	1.00
Ped-Bike Adj(A_pbT)	1.00			1.00	1.00	1.00
Parking Bus, Adj	1.00	1.00	1.00	1.00	1.00	1.00
Work Zone On Approach		No	No		No	
Adj Sat Flow, veh/h/ln	1870	1870	1870	1870	1870	1870
Adj Flow Rate, veh/h	82	1495	520	159	692	61
Peak Hour Factor	0.92	0.92	0.92	0.92	0.92	0.92
Percent Heavy Veh, %	2	2	2	2	2	2
Cap, veh/h	548	2464	2464	1099	754	346
Arrive On Green	0.69	0.69	0.69	0.69	0.22	0.22
Sat Flow, veh/h	761	3647	3647	1585	3456	1585
Grp Volume(v), veh/h	82	1495	520	159	692	61
Grp Sat Flow(s),veh/h/ln	761	1777	1777	1585	1728	1585
Q Serve(g_s), s	5.2	26.7	6.3	4.1	23.5	3.8
Cycle Q Clear(g_c), s	11.5	26.7	6.3	4.1	23.5	3.8
Prop In Lane	1.00			1.00	1.00	1.00
Lane Grp Cap(c), veh/h	548	2464	2464	1099	754	346
V/C Ratio(X)	0.15	0.61	0.21	0.14	0.92	0.18
Avail Cap(c_a), veh/h	548	2464	2464	1099	792	363
HCM Platoon Ratio	1.00	1.00	1.00	1.00	1.00	1.00
Upstream Filter(I)	0.82	0.82	1.00	1.00	1.00	1.00
Uniform Delay (d), s/veh	8.7	9.7	6.6	6.3	45.9	38.1
Incr Delay (d2), s/veh	0.1	0.4	0.2	0.3	15.2	0.2
Initial Q Delay(d3), s/veh	0.0	0.0	0.0	0.0	0.0	0.0
%ile BackOfQ(95%),veh/ln	1.5	14.2	4.1	2.5	17.2	2.7
Unsig. Movement Delay, s/veh						
LnGrp Delay(d), s/veh	8.8	10.1	6.8	6.5	61.0	38.4
LnGrp LOS	A	B	A	A	E	D
Approach Vol, veh/h		1577	679		753	
Approach Delay, s/veh		10.0	6.7		59.2	
Approach LOS		B	A		E	

Timer - Assigned Phs	2	4	6
Phs Duration (G+Y+Rc), s	89.3	30.7	89.3
Change Period (Y+Rc), s	6.1	4.5	6.1
Max Green Setting (Gmax), s	81.9	27.5	81.9
Max Q Clear Time (g_c+I1), s	8.3	25.5	28.7
Green Ext Time (p_c), s	4.6	0.7	19.7

Intersection Summary	
HCM 7th Control Delay, s/veh	21.6
HCM 7th LOS	C

Intersection	
Int Delay, s/veh	0

Movement	EBT	EBR	WBL	WBT	NBL	NBR
Lane Configurations						
Traffic Vol, veh/h	0	0	0	0	0	0
Future Vol, veh/h	0	0	0	0	0	0
Conflicting Peds, #/hr	0	0	0	0	0	0
Sign Control	Free	Free	Free	Free	Stop	Stop
RT Channelized	-	None	-	None	-	None
Storage Length	-	-	-	-	-	0
Veh in Median Storage, #	0	-	-	0	0	-
Grade, %	0	-	-	0	0	-
Peak Hour Factor	92	92	92	92	92	92
Heavy Vehicles, %	2	2	2	2	2	2
Mvmt Flow	0	0	0	0	0	0

Major/Minor	Major1		Major2		Minor1	
Conflicting Flow All	0	0	-	-	-	1
Stage 1	-	-	-	-	-	-
Stage 2	-	-	-	-	-	-
Critical Hdwy	-	-	-	-	-	6.94
Critical Hdwy Stg 1	-	-	-	-	-	-
Critical Hdwy Stg 2	-	-	-	-	-	-
Follow-up Hdwy	-	-	-	-	-	3.32
Pot Cap-1 Maneuver	-	-	0	-	0	1083
Stage 1	-	-	0	-	0	-
Stage 2	-	-	0	-	0	-
Platoon blocked, %	-	-		-		
Mov Cap-1 Maneuver	-	-	-	-	-	1083
Mov Cap-2 Maneuver	-	-	-	-	-	-
Stage 1	-	-	-	-	-	-
Stage 2	-	-	-	-	-	-

Approach	EB	WB	NB
HCM Ctrl Dly, s/v	0	0	0
HCM LOS			A

Minor Lane/Major Mvmt	NBLn1	EBT	EBR	WBT
Capacity (veh/h)	-	-	-	-
HCM Lane V/C Ratio	-	-	-	-
HCM Ctrl Dly (s/v)	0	-	-	-
HCM Lane LOS	A	-	-	-
HCM 95th %tile Q(veh)	-	-	-	-

Intersection	
Int Delay, s/veh	0

Movement	EBT	EBR	WBL	WBT	NBL	NBR
Lane Configurations						
Traffic Vol, veh/h	0	0	0	0	0	0
Future Vol, veh/h	0	0	0	0	0	0
Conflicting Peds, #/hr	0	0	0	0	0	0
Sign Control	Free	Free	Free	Free	Stop	Stop
RT Channelized	-	None	-	None	-	None
Storage Length	-	-	25	-	0	-
Veh in Median Storage, #	0	-	-	0	0	-
Grade, %	0	-	-	0	0	-
Peak Hour Factor	92	92	92	92	92	92
Heavy Vehicles, %	2	2	2	2	2	2
Mvmt Flow	0	0	0	0	0	0

Major/Minor	Major1		Major2		Minor1	
Conflicting Flow All	0	-	1	0	2	1
Stage 1	-	-	-	-	1	-
Stage 2	-	-	-	-	1	-
Critical Hdwy	-	-	4.14	-	6.84	6.94
Critical Hdwy Stg 1	-	-	-	-	5.84	-
Critical Hdwy Stg 2	-	-	-	-	5.84	-
Follow-up Hdwy	-	-	2.22	-	3.52	3.32
Pot Cap-1 Maneuver	-	0	1620	-	1020	1083
Stage 1	-	0	-	-	1021	-
Stage 2	-	0	-	-	1022	-
Platoon blocked, %	-			-		
Mov Cap-1 Maneuver	-	-	1620	-	1020	1083
Mov Cap-2 Maneuver	-	-	-	-	1020	-
Stage 1	-	-	-	-	1021	-
Stage 2	-	-	-	-	1022	-

Approach	EB	WB	NB
HCM Ctrl Dly, s/v	0	0	0
HCM LOS			A

Minor Lane/Major Mvmt	NBLn1	EBT	WBL	WBT
Capacity (veh/h)	-	-	1620	-
HCM Lane V/C Ratio	-	-	-	-
HCM Ctrl Dly (s/v)	0	-	0	-
HCM Lane LOS	A	-	A	-
HCM 95th %tile Q(veh)	-	-	0	-

Intersection	
Int Delay, s/veh	0

Movement	EBL	EBR	NBL	NBT	SBT	SBR
Lane Configurations						
Traffic Vol, veh/h	0	0	0	0	0	0
Future Vol, veh/h	0	0	0	0	0	0
Conflicting Peds, #/hr	0	0	0	0	0	0
Sign Control	Stop	Stop	Free	Free	Free	Free
RT Channelized	-	None	-	None	-	None
Storage Length	0	-	50	-	-	-
Veh in Median Storage, #	0	-	-	0	0	-
Grade, %	0	-	-	0	0	-
Peak Hour Factor	92	92	92	92	92	92
Heavy Vehicles, %	2	2	2	2	2	2
Mvmt Flow	0	0	0	0	0	0

Major/Minor	Minor2		Major1		Major2	
Conflicting Flow All	1	1	1	0	-	0
Stage 1	1	-	-	-	-	-
Stage 2	0	-	-	-	-	-
Critical Hdwy	6.84	6.94	4.14	-	-	-
Critical Hdwy Stg 1	5.84	-	-	-	-	-
Critical Hdwy Stg 2	5.84	-	-	-	-	-
Follow-up Hdwy	3.52	3.32	2.22	-	-	-
Pot Cap-1 Maneuver	1021	1083	1620	-	-	-
Stage 1	1021	-	-	-	-	-
Stage 2	-	-	-	-	-	-
Platoon blocked, %				-	-	-
Mov Cap-1 Maneuver	1021	1083	1620	-	-	-
Mov Cap-2 Maneuver	1021	-	-	-	-	-
Stage 1	1021	-	-	-	-	-
Stage 2	-	-	-	-	-	-

Approach	EB	NB	SB
HCM Ctrl Dly, s/v	0	0	0
HCM LOS	A		

Minor Lane/Major Mvmt	NBL	NBT	EBLn1	SBT	SBR
Capacity (veh/h)	1620	-	-	-	-
HCM Lane V/C Ratio	-	-	-	-	-
HCM Ctrl Dly (s/v)	0	-	0	-	-
HCM Lane LOS	A	-	A	-	-
HCM 95th %tile Q(veh)	0	-	-	-	-

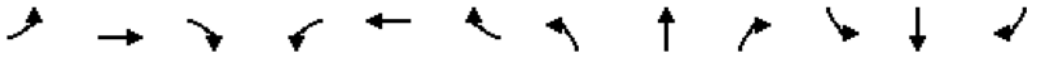

Movement	EBL	EBT	EBR	WBL	WBT	WBR	NBL	NBT	NBR	SBL	SBT	SBR
Lane Configurations												
Traffic Volume (veh/h)	12	188	62	72	267	206	141	1634	18	125	585	9
Future Volume (veh/h)	12	188	62	72	267	206	141	1634	18	125	585	9
Initial Q (Qb), veh	0	0	0	0	0	0	0	0	0	0	0	0
Lane Width Adj.	1.00	1.00	1.00	1.00	1.00	1.00	1.00	1.00	1.00	1.00	1.00	1.00
Ped-Bike Adj(A_pbT)	1.00		1.00	1.00		1.00	1.00		1.00	1.00		1.00
Parking Bus, Adj	1.00	1.00	1.00	1.00	1.00	1.00	1.00	1.00	1.00	1.00	1.00	1.00
Work Zone On Approach		No			No			No			No	
Adj Sat Flow, veh/h/ln	1870	1870	1870	1870	1870	1870	1870	1870	1870	1870	1870	1870
Adj Flow Rate, veh/h	13	204	67	78	290	224	153	1776	20	136	636	10
Peak Hour Factor	0.92	0.92	0.92	0.92	0.92	0.92	0.92	0.92	0.92	0.92	0.92	0.92
Percent Heavy Veh, %	2	2	2	2	2	2	2	2	2	2	2	2
Cap, veh/h	35	289	913	313	574	342	1711	3166	36	187	852	13
Arrive On Green	0.02	0.08	0.08	0.09	0.16	0.16	0.66	0.81	0.81	0.05	0.16	0.16
Sat Flow, veh/h	1781	3554	1585	3456	3554	1585	3456	5205	59	3456	5178	81
Grp Volume(v), veh/h	13	204	67	78	290	224	153	1161	635	136	418	228
Grp Sat Flow(s),veh/h/ln	1781	1777	1585	1728	1777	1585	1728	1702	1860	1728	1702	1856
Q Serve(g_s), s	1.0	7.8	0.0	2.9	10.4	18.1	2.3	16.7	16.7	5.4	16.4	16.4
Cycle Q Clear(g_c), s	1.0	7.8	0.0	2.9	10.4	18.1	2.3	16.7	16.7	5.4	16.4	16.4
Prop In Lane	1.00		1.00	1.00		1.00	1.00		0.03	1.00		0.04
Lane Grp Cap(c), veh/h	35	289	913	313	574	342	1711	2071	1131	187	560	305
V/C Ratio(X)	0.37	0.71	0.07	0.25	0.51	0.66	0.09	0.56	0.56	0.73	0.75	0.75
Avail Cap(c_a), veh/h	183	992	1227	355	992	528	1711	2071	1131	331	1240	676
HCM Platoon Ratio	1.00	1.00	1.00	1.00	1.00	1.00	1.33	1.33	1.33	1.00	1.00	1.00
Upstream Filter(I)	1.00	1.00	1.00	1.00	1.00	1.00	0.84	0.84	0.84	1.00	1.00	1.00
Uniform Delay (d), s/veh	67.7	62.7	13.1	59.2	53.6	50.2	12.5	6.8	6.8	65.2	55.7	55.7
Incr Delay (d2), s/veh	6.3	3.2	0.0	0.4	0.7	2.1	0.0	0.9	1.7	5.3	8.8	15.4
Initial Q Delay(d3), s/veh	0.0	0.0	0.0	0.0	0.0	0.0	0.0	0.0	0.0	0.0	0.0	0.0
%ile BackOfQ(95%),veh/ln	0.9	6.6	1.7	2.4	8.3	11.9	1.6	7.6	8.5	4.6	12.3	13.9
Unsig. Movement Delay, s/veh												
LnGrp Delay(d), s/veh	74.0	65.8	13.2	59.6	54.3	52.3	12.5	7.8	8.5	70.5	64.5	71.1
LnGrp LOS	E	E	B	E	D	D	B	A	A	E	E	E
Approach Vol, veh/h		284			592			1949			782	
Approach Delay, s/veh		53.8			54.2			8.4			67.5	
Approach LOS		D			D			A			E	

Timer - Assigned Phs	1	2	3	4	5	6	7	8
Phs Duration (G+Y+Rc), s	75.1	29.0	18.6	17.3	13.2	91.0	7.4	28.5
Change Period (Y+Rc), s	5.8	* 6	* 5.9	* 5.9	* 5.6	5.8	* 4.6	* 5.9
Max Green Setting (Gmax), s	13.6	* 51	* 14	* 39	* 13	51.2	* 14	* 39
Max Q Clear Time (g_c+I1), s	4.3	18.4	4.9	9.8	7.4	18.7	3.0	20.1
Green Ext Time (p_c), s	0.3	4.6	0.1	1.5	0.2	17.4	0.0	2.5

Intersection Summary	
HCM 7th Control Delay, s/veh	32.3
HCM 7th LOS	C

Notes

* HCM 7th computational engine requires equal clearance times for the phases crossing the barrier.
User approved changes to right turn type.

Movement	EBL	EBT	EBR	WBL	WBT	WBR	NBL	NBT	NBR	SBL	SBT	SBR
Lane Configurations												
Traffic Volume (veh/h)	45	220	58	34	437	709	94	644	259	173	189	31
Future Volume (veh/h)	45	220	58	34	437	709	94	644	259	173	189	31
Initial Q (Qb), veh	0	0	0	0	0	0	0	0	0	0	0	0
Lane Width Adj.	1.00	1.00	1.00	1.00	1.00	1.00	1.00	1.00	1.00	1.00	1.00	1.00
Ped-Bike Adj(A_pbT)	1.00		1.00	1.00		1.00	1.00		1.00	1.00		1.00
Parking Bus, Adj	1.00	1.00	1.00	1.00	1.00	1.00	1.00	1.00	1.00	1.00	1.00	1.00
Work Zone On Approach		No			No			No			No	
Adj Sat Flow, veh/h/ln	1870	1870	1870	1870	1870	1870	1870	1870	1870	1870	1870	1870
Adj Flow Rate, veh/h	49	239	63	37	475	771	102	700	0	188	205	0
Peak Hour Factor	0.92	0.92	0.92	0.92	0.92	0.92	0.92	0.92	0.92	0.92	0.92	0.92
Percent Heavy Veh, %	2	2	2	2	2	2	2	2	2	2	2	2
Cap, veh/h	108	1742	436	188	2152	668	807	957		247	381	
Arrive On Green	0.06	0.43	0.43	0.05	0.42	0.42	0.23	0.27	0.00	0.07	0.11	0.00
Sat Flow, veh/h	1781	4073	1018	3456	5106	1585	3456	3554	1585	3456	3554	1585
Grp Volume(v), veh/h	49	198	104	37	475	771	102	700	0	188	205	0
Grp Sat Flow(s),veh/h/ln	1781	1702	1687	1728	1702	1585	1728	1777	1585	1728	1777	1585
Q Serve(g_s), s	3.7	4.9	5.3	1.4	8.3	59.0	3.3	25.1	0.0	7.5	7.7	0.0
Cycle Q Clear(g_c), s	3.7	4.9	5.3	1.4	8.3	59.0	3.3	25.1	0.0	7.5	7.7	0.0
Prop In Lane	1.00		0.60	1.00		1.00	1.00		1.00	1.00		1.00
Lane Grp Cap(c), veh/h	108	1456	722	188	2152	668	807	957		247	381	
V/C Ratio(X)	0.45	0.14	0.14	0.20	0.22	1.15	0.13	0.73		0.76	0.54	
Avail Cap(c_a), veh/h	190	1456	722	368	2152	668	807	957		363	957	
HCM Platoon Ratio	1.00	1.00	1.00	1.00	1.00	1.00	1.00	1.00	1.00	1.00	1.00	1.00
Upstream Filter(I)	1.00	1.00	1.00	0.91	0.91	0.91	0.95	0.95	0.00	1.00	1.00	0.00
Uniform Delay (d), s/veh	63.5	24.3	24.4	63.3	25.8	40.5	42.4	46.5	0.0	63.8	59.2	0.0
Incr Delay (d2), s/veh	2.9	0.2	0.4	0.5	0.2	84.5	0.1	4.7	0.0	5.4	1.2	0.0
Initial Q Delay(d3), s/veh	0.0	0.0	0.0	0.0	0.0	0.0	0.0	0.0	0.0	0.0	0.0	0.0
%ile BackOfQ(95%),veh/ln	3.2	3.7	4.0	1.2	6.2	53.2	2.6	17.2	0.0	6.3	6.3	0.0
Unsig. Movement Delay, s/veh												
LnGrp Delay(d), s/veh	66.4	24.5	24.9	63.7	26.1	125.0	42.4	51.2	0.0	69.3	60.4	0.0
LnGrp LOS	E	C	C	E	C	F	D	D		E	E	
Approach Vol, veh/h		351			1283			802			393	
Approach Delay, s/veh		30.5			86.6			50.1			64.6	
Approach LOS		C			F			D			E	

Timer - Assigned Phs	1	2	3	4	5	6	7	8
Phs Duration (G+Y+Rc), s	13.7	66.0	39.0	21.3	14.6	65.1	16.3	44.0
Change Period (Y+Rc), s	6.1	6.1	6.3	6.3	6.1	6.1	6.3	6.3
Max Green Setting (Gmax), s	14.9	47.9	14.7	37.7	14.9	47.9	14.7	37.7
Max Q Clear Time (g_c+I1), s	13.4	7.3	5.3	9.7	5.7	61.0	9.5	27.1
Green Ext Time (p_c), s	0.0	2.1	0.2	1.3	0.0	0.0	0.3	3.5

Intersection Summary	
HCM 7th Control Delay, s/veh	66.3
HCM 7th LOS	E

Notes

Unsignalized Delay for [NBR, SBR] is excluded from calculations of the approach delay and intersection delay.

Movement	EBL	EBT	EBR	WBL	WBT	WBR	NBL	NBT	NBR	SBL	SBT	SBR
Lane Configurations												
Traffic Volume (veh/h)	1	271	377	2359	969	0	218	0	1034	1	0	1
Future Volume (veh/h)	1	271	377	2359	969	0	218	0	1034	1	0	1
Initial Q (Qb), veh	0	0	0	0	0	0	0	0	0	0	0	0
Lane Width Adj.	1.00	1.00	1.00	1.00	1.00	1.00	1.00	1.00	1.00	1.00	1.00	1.00
Ped-Bike Adj(A_pbT)	1.00		1.00	1.00		1.00	1.00		1.00	1.00		1.00
Parking Bus, Adj	1.00	1.00	1.00	1.00	1.00	1.00	1.00	1.00	1.00	1.00	1.00	1.00
Work Zone On Approach		No			No			No			No	
Adj Sat Flow, veh/h/ln	1870	1870	1870	1870	1870	1870	1870	1870	1870	1870	1870	1870
Adj Flow Rate, veh/h	1	295	0	2564	1053	0	237	0	1124	1	0	1
Peak Hour Factor	0.92	0.92	0.92	0.92	0.92	0.92	0.92	0.92	0.92	0.92	0.92	0.92
Percent Heavy Veh, %	2	2	2	2	2	2	2	2	2	2	2	2
Cap, veh/h	3	1471		1800	2338	1043	472	0	1556	9	0	8
Arrive On Green	0.00	0.29	0.00	0.60	1.00	0.00	0.13	0.00	0.13	0.01	0.00	0.01
Sat Flow, veh/h	1781	5106	1585	5023	3554	1585	3563	0	3170	1781	0	1585
Grp Volume(v), veh/h	1	295	0	2564	1053	0	237	0	1124	1	0	1
Grp Sat Flow(s),veh/h/ln	1781	1702	1585	1674	1777	1585	1781	0	1585	1781	0	1585
Q Serve(g_s), s	0.1	5.2	0.0	43.0	0.0	0.0	7.4	0.0	15.9	0.1	0.0	0.1
Cycle Q Clear(g_c), s	0.1	5.2	0.0	43.0	0.0	0.0	7.4	0.0	15.9	0.1	0.0	0.1
Prop In Lane	1.00		1.00	1.00		1.00	1.00		1.00	1.00		1.00
Lane Grp Cap(c), veh/h	3	1471		1800	2338	1043	472	0	1556	9	0	8
V/C Ratio(X)	0.29	0.20		1.42	0.45	0.00	0.50	0.00	0.72	0.11	0.00	0.12
Avail Cap(c_a), veh/h	172	1471		1800	2338	1043	472	0	1556	166	0	148
HCM Platoon Ratio	1.00	1.00	1.00	1.67	1.67	1.67	1.00	1.00	1.00	1.00	1.00	1.00
Upstream Filter(I)	0.97	0.97	0.00	0.09	0.09	0.00	1.00	0.00	1.00	1.00	0.00	1.00
Uniform Delay (d), s/veh	59.8	32.3	0.0	24.1	0.0	0.0	48.4	0.0	24.1	59.4	0.0	59.4
Incr Delay (d2), s/veh	40.8	0.3	0.0	191.3	0.1	0.0	0.8	0.0	1.7	4.9	0.0	6.2
Initial Q Delay(d3), s/veh	0.0	0.0	0.0	0.0	0.0	0.0	0.0	0.0	0.0	0.0	0.0	0.0
%ile BackOfQ(95%),veh/ln	0.1	4.0	0.0	60.3	0.0	0.0	6.0	0.0	18.4	0.1	0.0	0.1
Unsig. Movement Delay, s/veh												
LnGrp Delay(d), s/veh	100.6	32.6	0.0	215.4	0.1	0.0	49.2	0.0	25.8	64.3	0.0	65.6
LnGrp LOS	F	C		F	A		D		C	E		E
Approach Vol, veh/h		296			3617			1361			2	
Approach Delay, s/veh		32.8			152.7			29.9			65.0	
Approach LOS		C			F			C			E	

Timer - Assigned Phs	1	2		4	5	6		8				
Phs Duration (G+Y+Rc), s	50.0	41.6		6.4	5.6	85.9		22.0				
Change Period (Y+Rc), s	7.0	* 7		5.8	5.4	7.0		6.1				
Max Green Setting (Gmax), s	43.0	* 25		11.2	11.6	57.0		15.9				
Max Q Clear Time (g_c+I1), s	45.0	7.2		2.1	2.1	2.0		17.9				
Green Ext Time (p_c), s	0.0	1.8		0.0	0.0	10.2		0.0				

Intersection Summary	
HCM 7th Control Delay, s/veh	114.3
HCM 7th LOS	F

Notes

User approved volume balancing among the lanes for turning movement.

* HCM 7th computational engine requires equal clearance times for the phases crossing the barrier.

Movement	EBL	EBT	EBR	WBL	WBT	WBR	NBL	NBT	NBR	SBL	SBT	SBR
Lane Configurations												
Traffic Volume (veh/h)	8	1014	239	23	2951	15	396	17	77	2	2	2
Future Volume (veh/h)	8	1014	239	23	2951	15	396	17	77	2	2	2
Initial Q (Qb), veh	0	0	0	0	0	0	0	0	0	0	0	0
Lane Width Adj.	1.00	1.00	1.00	1.00	1.00	1.00	1.00	1.00	1.00	1.00	1.00	1.00
Ped-Bike Adj(A_pbT)	1.00		1.00	1.00		1.00	1.00		1.00	1.00		1.00
Parking Bus, Adj	1.00	1.00	1.00	1.00	1.00	1.00	1.00	1.00	1.00	1.00	1.00	1.00
Work Zone On Approach		No			No			No			No	
Adj Sat Flow, veh/h/ln	1870	1870	1870	1870	1870	1870	1870	1870	1870	1870	1870	1870
Adj Flow Rate, veh/h	9	1102	260	25	3208	16	430	18	84	2	2	2
Peak Hour Factor	0.92	0.92	0.92	0.92	0.92	0.92	0.92	0.92	0.92	0.92	0.92	0.92
Percent Heavy Veh, %	2	2	2	2	2	2	2	2	2	2	2	2
Cap, veh/h	681	3141	975	114	1400	435	623	329	294	185	176	186
Arrive On Green	0.76	1.00	1.00	0.01	0.09	0.09	0.19	0.19	0.19	0.19	0.19	0.19
Sat Flow, veh/h	1781	5106	1585	3456	5106	1585	2740	1777	1585	728	953	1006
Grp Volume(v), veh/h	9	1102	260	25	3208	16	430	18	84	3	0	3
Grp Sat Flow(s),veh/h/ln	1781	1702	1585	1728	1702	1585	1370	1777	1585	1166	0	1521
Q Serve(g_s), s	0.1	0.0	0.0	0.9	32.9	1.1	18.2	1.0	5.5	0.0	0.0	0.2
Cycle Q Clear(g_c), s	0.1	0.0	0.0	0.9	32.9	1.1	18.4	1.0	5.5	5.5	0.0	0.2
Prop In Lane	1.00		1.00	1.00		1.00	1.00		1.00	0.67		0.66
Lane Grp Cap(c), veh/h	681	3141	975	114	1400	435	623	329	294	266	0	282
V/C Ratio(X)	0.01	0.35	0.27	0.22	2.29	0.04	0.69	0.05	0.29	0.01	0.00	0.01
Avail Cap(c_a), veh/h	681	3141	975	314	1400	435	851	477	425	266	0	282
HCM Platoon Ratio	2.00	2.00	2.00	0.33	0.33	0.33	1.00	1.00	1.00	1.00	1.00	1.00
Upstream Filter(I)	0.87	0.87	0.87	0.27	0.27	0.27	0.98	0.98	0.98	1.00	0.00	1.00
Uniform Delay (d), s/veh	8.7	0.0	0.0	57.8	54.6	40.1	47.4	40.2	42.1	40.0	0.0	39.9
Incr Delay (d2), s/veh	0.0	0.3	0.6	0.3	581.8	0.0	1.4	0.1	0.5	0.1	0.0	0.1
Initial Q Delay(d3), s/veh	0.0	0.0	0.0	0.0	0.0	0.0	0.0	0.0	0.0	0.0	0.0	0.0
%ile BackOfQ(95%),veh/ln	0.1	0.1	0.3	0.7	135.5	0.8	10.4	0.8	3.9	0.1	0.0	0.1
Unsig. Movement Delay, s/veh												
LnGrp Delay(d), s/veh	8.7	0.3	0.6	58.1	636.4	40.2	48.8	40.3	42.6	40.1	0.0	40.0
LnGrp LOS	A	A	A	E	F	D	D	D	D	D		D
Approach Vol, veh/h		1371			3249			532			6	
Approach Delay, s/veh		0.4			629.0			47.6			40.0	
Approach LOS		A			F			D			D	

Timer - Assigned Phs	1	2		4	5	6		8				
Phs Duration (G+Y+Rc), s	11.1	80.9		28.0	53.0	39.0		28.0				
Change Period (Y+Rc), s	7.1	* 7.1		5.8	7.1	6.1		5.8				
Max Green Setting (Gmax), s	10.9	* 33		32.2	10.9	32.9		19.2				
Max Q Clear Time (g_c+I1), s	2.9	2.0		20.4	2.1	34.9		7.5				
Green Ext Time (p_c), s	0.0	10.8		1.8	0.0	0.0		0.0				

Intersection Summary	
HCM 7th Control Delay, s/veh	401.3
HCM 7th LOS	F

Notes

* HCM 7th computational engine requires equal clearance times for the phases crossing the barrier.

Movement	EBL	EBT	EBR	WBL	WBT	WBR	NBL	NBT	NBR	SBL	SBT	SBR
Lane Configurations												
Traffic Volume (veh/h)	67	966	44	168	2902	34	107	20	151	8	6	22
Future Volume (veh/h)	67	966	44	168	2902	34	107	20	151	8	6	22
Initial Q (Qb), veh	0	0	0	0	0	0	0	0	0	0	0	0
Lane Width Adj.	1.00	1.00	1.00	1.00	1.00	1.00	1.00	1.00	1.00	1.00	1.00	1.00
Ped-Bike Adj(A_pbT)	1.00		1.00	1.00		1.00	1.00		1.00	1.00		1.00
Parking Bus, Adj	1.00	1.00	1.00	1.00	1.00	1.00	1.00	1.00	1.00	1.00	1.00	1.00
Work Zone On Approach		No			No			No			No	
Adj Sat Flow, veh/h/ln	1870	1870	1870	1870	1870	1870	1870	1870	1870	1870	1870	1870
Adj Flow Rate, veh/h	73	1050	48	183	3154	37	116	0	179	9	20	16
Peak Hour Factor	0.92	0.92	0.92	0.92	0.92	0.92	0.92	0.92	0.92	0.92	0.92	0.92
Percent Heavy Veh, %	2	2	2	2	2	2	2	2	2	2	2	2
Cap, veh/h	184	3368	1045	246	3525	41	207	0	596	201	219	185
Arrive On Green	0.11	1.00	1.00	0.07	0.68	0.68	0.12	0.00	0.12	0.12	0.12	0.12
Sat Flow, veh/h	3456	5106	1585	3456	5203	61	1372	0	3170	1205	1870	1585
Grp Volume(v), veh/h	73	1050	48	183	2059	1132	116	0	179	9	20	16
Grp Sat Flow(s),veh/h/ln	1728	1702	1585	1728	1702	1859	1372	0	1585	1205	1870	1585
Q Serve(g_s), s	2.4	0.0	0.0	6.2	59.3	60.2	9.9	0.0	5.8	0.8	1.1	1.1
Cycle Q Clear(g_c), s	2.4	0.0	0.0	6.2	59.3	60.2	11.0	0.0	5.8	0.8	1.1	1.1
Prop In Lane	1.00		1.00	1.00		0.03	1.00		1.00	1.00		1.00
Lane Grp Cap(c), veh/h	184	3368	1045	246	2306	1260	207	0	596	201	219	185
V/C Ratio(X)	0.40	0.31	0.05	0.74	0.89	0.90	0.56	0.00	0.30	0.04	0.09	0.09
Avail Cap(c_a), veh/h	452	3368	1045	452	2306	1260	437	0	1126	402	531	450
HCM Platoon Ratio	2.00	2.00	2.00	1.00	1.00	1.00	1.00	1.00	1.00	1.00	1.00	1.00
Upstream Filter(I)	0.81	0.81	0.81	1.00	1.00	1.00	1.00	0.00	1.00	1.00	1.00	1.00
Uniform Delay (d), s/veh	51.8	0.0	0.0	54.7	15.8	15.9	52.2	0.0	41.9	47.2	47.3	47.3
Incr Delay (d2), s/veh	1.1	0.2	0.1	4.4	5.8	10.3	2.4	0.0	0.3	0.1	0.2	0.2
Initial Q Delay(d3), s/veh	0.0	0.0	0.0	0.0	0.0	0.0	0.0	0.0	0.0	0.0	0.0	0.0
%ile BackOfQ(95%),veh/ln	1.9	0.1	0.0	5.2	30.2	34.8	6.4	0.0	0.0	0.4	1.0	0.8
Unsig. Movement Delay, s/veh												
LnGrp Delay(d), s/veh	52.9	0.2	0.1	59.1	21.6	26.2	54.6	0.0	42.2	47.2	47.5	47.5
LnGrp LOS	D	A	A	E	C	C	D		D	D	D	D
Approach Vol, veh/h		1171			3374			295			45	
Approach Delay, s/veh		3.5			25.2			47.1			47.4	
Approach LOS		A			C			D			D	

Timer - Assigned Phs	1	2		4	5	6		8
Phs Duration (G+Y+Rc), s	14.8	85.2		19.9	12.7	87.4		19.9
Change Period (Y+Rc), s	6.3	6.1		5.9	6.3	6.1		5.9
Max Green Setting (Gmax), s	15.7	51.9		34.1	15.7	51.9		34.1
Max Q Clear Time (g_c+I1), s	8.2	2.0		3.1	4.4	62.2		13.0
Green Ext Time (p_c), s	0.3	10.1		0.1	0.1	0.0		1.0

Intersection Summary	
HCM 7th Control Delay, s/veh	21.5
HCM 7th LOS	C

Notes

User approved volume balancing among the lanes for turning movement.

Movement	EBL	EBT	EBR	WBL	WBT	WBR	NBL	NBT	NBR	SBL	SBT	SBR
Lane Configurations												
Traffic Volume (veh/h)	2	242	36	32	576	6	400	5	22	0	0	2
Future Volume (veh/h)	2	242	36	32	576	6	400	5	22	0	0	2
Initial Q (Qb), veh	0	0	0	0	0	0	0	0	0	0	0	0
Lane Width Adj.	1.00	1.00	1.00	1.00	1.00	1.00	1.00	1.00	1.00	1.00	1.00	1.00
Ped-Bike Adj(A_pbT)	1.00		1.00	1.00		1.00	1.00		1.00	1.00		1.00
Parking Bus, Adj	1.00	1.00	1.00	1.00	1.00	1.00	1.00	1.00	1.00	1.00	1.00	1.00
Work Zone On Approach		No			No			No			No	
Adj Sat Flow, veh/h/ln	1870	1870	1870	1870	1870	1870	1870	1870	1870	1870	1870	1870
Adj Flow Rate, veh/h	2	263	39	35	626	7	435	5	24	0	0	2
Peak Hour Factor	0.92	0.92	0.92	0.92	0.92	0.92	0.92	0.92	0.92	0.92	0.92	0.92
Percent Heavy Veh, %	2	2	2	2	2	2	2	2	2	2	2	2
Cap, veh/h	508	1855	272	733	2278	25	393	4	378	0	0	378
Arrive On Green	0.00	0.60	0.60	0.04	0.63	0.63	0.24	0.24	0.24	0.00	0.00	0.24
Sat Flow, veh/h	1781	3110	456	1781	3600	40	1397	16	1585	0	0	1585
Grp Volume(v), veh/h	2	149	153	35	309	324	440	0	24	0	0	2
Grp Sat Flow(s),veh/h/ln	1781	1777	1788	1781	1777	1863	1413	0	1585	0	0	1585
Q Serve(g_s), s	0.1	4.4	4.5	0.8	9.3	9.3	28.5	0.0	1.4	0.0	0.0	0.1
Cycle Q Clear(g_c), s	0.1	4.4	4.5	0.8	9.3	9.3	28.6	0.0	1.4	0.0	0.0	0.1
Prop In Lane	1.00		0.25	1.00		0.02	0.99		1.00	0.00		1.00
Lane Grp Cap(c), veh/h	508	1060	1067	733	1125	1179	396	0	378	0	0	378
V/C Ratio(X)	0.00	0.14	0.14	0.05	0.27	0.27	1.11	0.00	0.06	0.00	0.00	0.01
Avail Cap(c_a), veh/h	724	1060	1067	885	1125	1179	396	0	378	0	0	378
HCM Platoon Ratio	1.00	1.00	1.00	1.00	1.00	1.00	1.00	1.00	1.00	1.00	1.00	1.00
Upstream Filter(I)	0.88	0.88	0.88	0.69	0.69	0.69	1.00	0.00	1.00	0.00	0.00	1.00
Uniform Delay (d), s/veh	9.7	10.7	10.7	7.5	9.8	9.8	47.9	0.0	35.3	0.0	0.0	34.9
Incr Delay (d2), s/veh	0.0	0.2	0.2	0.0	0.4	0.4	78.4	0.0	0.1	0.0	0.0	0.0
Initial Q Delay(d3), s/veh	0.0	0.0	0.0	0.0	0.0	0.0	0.0	0.0	0.0	0.0	0.0	0.0
%ile BackOfQ(95%),veh/ln	0.0	3.2	3.3	0.6	6.2	6.4	29.9	0.0	1.0	0.0	0.0	0.1
Unsig. Movement Delay, s/veh												
LnGrp Delay(d), s/veh	9.7	10.9	10.9	7.6	10.2	10.2	126.3	0.0	35.4	0.0	0.0	34.9
LnGrp LOS	A	B	B	A	B	B	F		D			C
Approach Vol, veh/h		304			668			464			2	
Approach Delay, s/veh		10.9			10.1			121.6			34.9	
Approach LOS		B			B			F			C	

Timer - Assigned Phs	1	2		4	5	6		8				
Phs Duration (G+Y+Rc), s	4.5	81.5		34.0	8.8	77.2		34.0				
Change Period (Y+Rc), s	4.0	5.6		* 5.4	4.0	* 5.6		5.4				
Max Green Setting (Gmax), s	15.0	28.4		* 28	15.0	* 29		28.6				
Max Q Clear Time (g_c+I1), s	2.1	11.3		2.1	2.8	6.5		30.6				
Green Ext Time (p_c), s	0.0	3.6		0.0	0.0	1.7		0.0				

Intersection Summary	
HCM 7th Control Delay, s/veh	46.2
HCM 7th LOS	D

Notes

* HCM 7th computational engine requires equal clearance times for the phases crossing the barrier.

Movement	EBL	EBT	EBR	WBL	WBT	WBR	NBL	NBT	NBR	SBL	SBT	SBR
Lane Configurations												
Traffic Volume (veh/h)	9	127	117	44	266	49	330	417	69	81	132	27
Future Volume (veh/h)	9	127	117	44	266	49	330	417	69	81	132	27
Initial Q (Qb), veh	0	0	0	0	0	0	0	0	0	0	0	0
Lane Width Adj.	1.00	1.00	1.00	1.00	1.00	1.00	1.00	1.00	1.00	1.00	1.00	1.00
Ped-Bike Adj(A_pbT)	1.00		1.00	1.00		1.00	1.00		1.00	1.00		1.00
Parking Bus, Adj	1.00	1.00	1.00	1.00	1.00	1.00	1.00	1.00	1.00	1.00	1.00	1.00
Work Zone On Approach		No			No			No			No	
Adj Sat Flow, veh/h/ln	1870	1870	1870	1870	1870	1870	1870	1870	1870	1870	1870	1870
Adj Flow Rate, veh/h	10	138	127	48	289	53	359	453	75	88	143	29
Peak Hour Factor	0.92	0.92	0.92	0.92	0.92	0.92	0.92	0.92	0.92	0.92	0.92	0.92
Percent Heavy Veh, %	2	2	2	2	2	2	2	2	2	2	2	2
Cap, veh/h	147	288	244	147	561	338	1090	1968	324	191	246	49
Arrive On Green	0.05	0.05	0.05	0.16	0.16	0.16	0.61	0.64	0.64	0.02	0.03	0.03
Sat Flow, veh/h	1039	1821	1547	1114	3554	1585	1781	3054	503	3456	2956	586
Grp Volume(v), veh/h	10	134	131	48	289	53	359	262	266	88	85	87
Grp Sat Flow(s),veh/h/ln	1039	1777	1592	1114	1777	1585	1781	1777	1780	1728	1777	1765
Q Serve(g_s), s	1.1	8.8	9.6	5.0	8.9	3.3	11.7	7.4	7.5	3.0	5.6	5.9
Cycle Q Clear(g_c), s	10.1	8.8	9.6	14.6	8.9	3.3	11.7	7.4	7.5	3.0	5.6	5.9
Prop In Lane	1.00		0.97	1.00		1.00	1.00		0.28	1.00		0.33
Lane Grp Cap(c), veh/h	147	281	251	147	561	338	1090	1145	1147	191	148	147
V/C Ratio(X)	0.07	0.48	0.52	0.33	0.52	0.16	0.33	0.23	0.23	0.46	0.57	0.59
Avail Cap(c_a), veh/h	410	731	655	426	1451	735	1090	1145	1147	395	462	459
HCM Platoon Ratio	0.33	0.33	0.33	1.00	1.00	1.00	1.00	1.00	1.00	0.33	0.33	0.33
Upstream Filter(I)	0.99	0.99	0.99	1.00	1.00	1.00	1.00	1.00	1.00	0.95	0.95	0.95
Uniform Delay (d), s/veh	57.0	52.1	52.4	53.3	46.3	38.4	11.3	8.9	8.9	57.1	56.2	56.3
Incr Delay (d2), s/veh	0.2	1.3	1.6	1.3	0.7	0.2	0.2	0.5	0.5	1.6	14.3	15.7
Initial Q Delay(d3), s/veh	0.0	0.0	0.0	0.0	0.0	0.0	0.0	0.0	0.0	0.0	0.0	0.0
%ile BackOfQ(95%),veh/ln	0.6	7.6	7.5	2.6	7.2	2.3	8.1	5.2	5.3	2.5	5.8	6.0
Unsig. Movement Delay, s/veh												
LnGrp Delay(d), s/veh	57.2	53.3	54.1	54.6	47.1	38.7	11.5	9.4	9.4	58.8	70.6	72.0
LnGrp LOS	E	D	D	D	D	D	B	A	A	E	E	E
Approach Vol, veh/h		275			390			887			260	
Approach Delay, s/veh		53.8			46.8			10.2			67.1	
Approach LOS		D			D			B			E	

Timer - Assigned Phs	1	2		4	5	6		8				
Phs Duration (G+Y+Rc), s	11.9	83.1		24.9	79.3	15.8		24.9				
Change Period (Y+Rc), s	5.3	5.8		* 6	5.8	* 5.8		6.0				
Max Green Setting (Gmax), s	13.7	40.2		* 49	22.7	* 31		49.0				
Max Q Clear Time (g_c+I1), s	5.0	9.5		12.1	13.7	7.9		16.6				
Green Ext Time (p_c), s	0.1	3.5		1.8	0.8	0.9		2.4				

Intersection Summary	
HCM 7th Control Delay, s/veh	32.9
HCM 7th LOS	C

Notes

* HCM 7th computational engine requires equal clearance times for the phases crossing the barrier.
User approved changes to right turn type.

Movement	WBL	WBR	NBT	NBR	SBL	SBT
Lane Configurations						
Traffic Volume (veh/h)	205	247	1701	267	119	582
Future Volume (veh/h)	205	247	1701	267	119	582
Initial Q (Qb), veh	0	0	0	0	0	0
Lane Width Adj.	1.00	1.00	1.00	1.00	1.00	1.00
Ped-Bike Adj(A_pbT)	1.00	1.00		1.00	1.00	
Parking Bus, Adj	1.00	1.00	1.00	1.00	1.00	1.00
Work Zone On Approach	No		No			No
Adj Sat Flow, veh/h/ln	1870	1870	1870	1870	1870	1870
Adj Flow Rate, veh/h	164	332	1849	290	129	633
Peak Hour Factor	0.92	0.92	0.92	0.92	0.92	0.92
Percent Heavy Veh, %	2	2	2	2	2	2
Cap, veh/h	218	591	3582	1112	221	4087
Arrive On Green	0.12	0.12	1.00	1.00	0.02	0.26
Sat Flow, veh/h	1781	3170	5274	1585	3456	5274
Grp Volume(v), veh/h	164	332	1849	290	129	633
Grp Sat Flow(s),veh/h/ln	1781	1585	1702	1585	1728	1702
Q Serve(g_s), s	12.5	13.3	0.0	0.0	5.2	13.3
Cycle Q Clear(g_c), s	12.5	13.3	0.0	0.0	5.2	13.3
Prop In Lane	1.00	1.00		1.00	1.00	
Lane Grp Cap(c), veh/h	218	591	3582	1112	221	4087
V/C Ratio(X)	0.75	0.56	0.52	0.26	0.58	0.15
Avail Cap(c_a), veh/h	490	1074	3582	1112	373	4087
HCM Platoon Ratio	1.00	1.00	2.00	2.00	0.33	0.33
Upstream Filter(I)	1.00	1.00	0.57	0.57	0.96	0.96
Uniform Delay (d), s/veh	59.4	51.8	0.0	0.0	66.7	15.2
Incr Delay (d2), s/veh	5.2	0.8	0.3	0.3	2.4	0.1
Initial Q Delay(d3), s/veh	0.0	0.0	0.0	0.0	0.0	0.0
%ile BackOfQ(95%),veh/ln	10.0	17.4	0.2	0.2	4.4	10.1
Unsig. Movement Delay, s/veh						
LnGrp Delay(d), s/veh	64.5	52.6	0.3	0.3	69.0	15.3
LnGrp LOS	E	D	A	A	E	B
Approach Vol, veh/h	496		2139			762
Approach Delay, s/veh	56.6		0.3			24.4
Approach LOS	E		A			C

Timer - Assigned Phs	1	2		4		6
Phs Duration (G+Y+Rc), s	13.8	103.5		22.6		117.4
Change Period (Y+Rc), s	4.9	5.3		5.5		5.3
Max Green Setting (Gmax), s	15.1	70.7		38.5		90.7
Max Q Clear Time (g_c+I1), s	7.2	2.0		15.3		15.3
Green Ext Time (p_c), s	0.2	30.2		1.8		5.2

Intersection Summary	
HCM 7th Control Delay, s/veh	13.9
HCM 7th LOS	B

Notes

User approved pedestrian interval to be less than phase max green.
User approved volume balancing among the lanes for turning movement.

Intersection	
Int Delay, s/veh	2.2

Movement	EBL	EBT	WBT	WBR	SBL	SBR
Lane Configurations						
Traffic Vol, veh/h	151	213	433	383	20	33
Future Vol, veh/h	151	213	433	383	20	33
Conflicting Peds, #/hr	0	0	0	0	0	0
Sign Control	Free	Free	Free	Free	Stop	Stop
RT Channelized	-	None	-	None	-	None
Storage Length	90	-	-	-	100	0
Veh in Median Storage, #	-	0	0	-	0	-
Grade, %	-	0	0	-	0	-
Peak Hour Factor	92	92	92	92	92	92
Heavy Vehicles, %	2	2	2	2	2	2
Mvmt Flow	164	232	471	416	22	36

Major/Minor	Major1		Major2		Minor2	
Conflicting Flow All	887	0	-	0	1123	443
Stage 1	-	-	-	-	679	-
Stage 2	-	-	-	-	444	-
Critical Hdwy	4.14	-	-	-	6.84	6.94
Critical Hdwy Stg 1	-	-	-	-	5.84	-
Critical Hdwy Stg 2	-	-	-	-	5.84	-
Follow-up Hdwy	2.22	-	-	-	3.52	3.32
Pot Cap-1 Maneuver	759	-	-	-	200	562
Stage 1	-	-	-	-	465	-
Stage 2	-	-	-	-	613	-
Platoon blocked, %		-	-	-		
Mov Cap-1 Maneuver	759	-	-	-	156	562
Mov Cap-2 Maneuver	-	-	-	-	156	-
Stage 1	-	-	-	-	365	-
Stage 2	-	-	-	-	613	-

Approach	EB	WB	SB
HCM Ctrl Dly, s/v	4.58	0	19.34
HCM LOS			C

Minor Lane/Major Mvmt	EBL	EBT	WBT	WBR	SBLn1	SBLn2
Capacity (veh/h)	759	-	-	-	156	562
HCM Lane V/C Ratio	0.216	-	-	-	0.139	0.064
HCM Ctrl Dly (s/v)	11	-	-	-	31.7	11.8
HCM Lane LOS	B	-	-	-	D	B
HCM 95th %tile Q(veh)	0.8	-	-	-	0.5	0.2

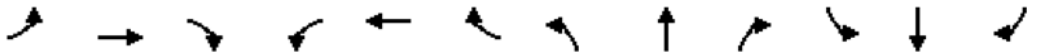

Movement	EBL	EBT	EBR	WBL	WBT	WBR	NBL	NBT	NBR	SBL	SBT	SBR
Lane Configurations												
Traffic Volume (veh/h)	111	81	25	24	611	422	138	422	28	71	82	27
Future Volume (veh/h)	111	81	25	24	611	422	138	422	28	71	82	27
Initial Q (Qb), veh	0	0	0	0	0	0	0	0	0	0	0	0
Lane Width Adj.	1.00	1.00	1.00	1.00	1.00	1.00	1.00	1.00	1.00	1.00	1.00	1.00
Ped-Bike Adj(A_pbT)	1.00		1.00	1.00		1.00	1.00		1.00	1.00		1.00
Parking Bus, Adj	1.00	1.00	1.00	1.00	1.00	1.00	1.00	1.00	1.00	1.00	1.00	1.00
Work Zone On Approach		No			No			No			No	
Adj Sat Flow, veh/h/ln	1870	1870	1870	1870	1870	1870	1870	1870	1870	1870	1870	1870
Adj Flow Rate, veh/h	121	88	27	26	664	459	150	459	30	77	89	29
Peak Hour Factor	0.92	0.92	0.92	0.92	0.92	0.92	0.92	0.92	0.92	0.92	0.92	0.92
Percent Heavy Veh, %	2	2	2	2	2	2	2	2	2	2	2	2
Cap, veh/h	152	1229	362	616	913	630	613	1538	100	394	1210	378
Arrive On Green	0.45	0.45	0.45	0.45	0.45	0.45	0.45	0.45	0.45	0.45	0.45	0.45
Sat Flow, veh/h	502	2706	798	1277	2011	1386	1274	3387	221	907	2665	833
Grp Volume(v), veh/h	121	57	58	26	586	537	150	240	249	77	58	60
Grp Sat Flow(s),veh/h/ln	502	1777	1727	1277	1777	1621	1274	1777	1831	907	1777	1721
Q Serve(g_s), s	22.1	2.2	2.3	1.4	32.3	32.4	9.1	10.2	10.3	7.0	2.2	2.4
Cycle Q Clear(g_c), s	54.5	2.2	2.3	3.7	32.3	32.4	11.4	10.2	10.3	17.3	2.2	2.4
Prop In Lane	1.00		0.46	1.00		0.86	1.00		0.12	1.00		0.48
Lane Grp Cap(c), veh/h	152	807	784	616	807	736	613	807	831	394	807	781
V/C Ratio(X)	0.79	0.07	0.07	0.04	0.73	0.73	0.24	0.30	0.30	0.20	0.07	0.08
Avail Cap(c_a), veh/h	152	807	784	616	807	736	613	807	831	394	807	781
HCM Platoon Ratio	1.00	1.00	1.00	1.00	1.00	1.00	1.00	1.00	1.00	1.00	1.00	1.00
Upstream Filter(I)	1.00	1.00	1.00	1.00	1.00	1.00	1.00	1.00	1.00	1.00	1.00	1.00
Uniform Delay (d), s/veh	51.6	18.5	18.5	19.5	26.7	26.7	21.8	20.7	20.7	26.2	18.5	18.5
Incr Delay (d2), s/veh	24.5	0.0	0.0	0.0	3.3	3.7	0.9	0.9	0.9	1.1	0.2	0.2
Initial Q Delay(d3), s/veh	0.0	0.0	0.0	0.0	0.0	0.0	0.0	0.0	0.0	0.0	0.0	0.0
%ile BackOfQ(95%),veh/ln	8.3	1.6	1.7	0.8	20.3	18.9	5.2	7.9	8.1	3.0	1.7	1.8
Unsig. Movement Delay, s/veh												
LnGrp Delay(d), s/veh	76.1	18.5	18.5	19.6	30.0	30.4	22.7	21.6	21.6	27.3	18.7	18.7
LnGrp LOS	E	B	B	B	C	C	C	C	C	C	B	B
Approach Vol, veh/h		236			1149			639			195	
Approach Delay, s/veh		48.0			29.9			21.9			22.1	
Approach LOS		D			C			C			C	

Timer - Assigned Phs		2		4		6		8				
Phs Duration (G+Y+Rc), s		60.0		60.0		60.0		60.0				
Change Period (Y+Rc), s		5.5		5.5		5.5		5.5				
Max Green Setting (Gmax), s		54.5		54.5		54.5		54.5				
Max Q Clear Time (g_c+I1), s		19.3		34.4		13.4		56.5				
Green Ext Time (p_c), s		1.1		8.2		3.8		0.0				

Intersection Summary												
HCM 7th Control Delay, s/veh			28.8									
HCM 7th LOS			C									

Movement	EBL	EBT	EBR	WBL	WBT	WBR	NBL	NBT	NBR	SBL	SBT	SBR
Lane Configurations												
Traffic Volume (veh/h)	42	305	356	225	843	115	820	1261	228	83	550	209
Future Volume (veh/h)	42	305	356	225	843	115	820	1261	228	83	550	209
Initial Q (Qb), veh	0	0	0	0	0	0	0	0	0	0	0	0
Lane Width Adj.	1.00	1.00	1.00	1.00	1.00	1.00	1.00	1.00	1.00	1.00	1.00	1.00
Ped-Bike Adj(A_pbT)	1.00		1.00	1.00		1.00	1.00		1.00	1.00		1.00
Parking Bus, Adj	1.00	1.00	1.00	1.00	1.00	1.00	1.00	1.00	1.00	1.00	1.00	1.00
Work Zone On Approach		No			No			No			No	
Adj Sat Flow, veh/h/ln	1870	1870	1870	1870	1870	1870	1870	1870	1870	1870	1870	1870
Adj Flow Rate, veh/h	46	332	387	245	916	125	891	1371	0	90	598	0
Peak Hour Factor	0.92	0.92	0.92	0.92	0.92	0.92	0.92	0.92	0.92	0.92	0.92	0.92
Percent Heavy Veh, %	2	2	2	2	2	2	2	2	2	2	2	2
Cap, veh/h	106	808	1017	296	797	109	689	1642		623	1910	
Arrive On Green	0.06	0.23	0.23	0.09	0.25	0.25	0.14	0.32	0.00	0.12	0.25	0.00
Sat Flow, veh/h	1781	3554	2790	3456	3141	429	5023	5106	1585	3456	5106	1585
Grp Volume(v), veh/h	46	332	387	245	518	523	891	1371	0	90	598	0
Grp Sat Flow(s),veh/h/ln	1781	1777	1395	1728	1777	1793	1674	1702	1585	1728	1702	1585
Q Serve(g_s), s	3.5	11.1	14.3	9.8	35.5	35.5	19.2	34.9	0.0	3.3	13.3	0.0
Cycle Q Clear(g_c), s	3.5	11.1	14.3	9.8	35.5	35.5	19.2	34.9	0.0	3.3	13.3	0.0
Prop In Lane	1.00		1.00	1.00		0.24	1.00		1.00	1.00		1.00
Lane Grp Cap(c), veh/h	106	808	1017	296	451	455	689	1642		623	1910	
V/C Ratio(X)	0.43	0.41	0.38	0.83	1.15	1.15	1.29	0.84		0.14	0.31	
Avail Cap(c_a), veh/h	188	901	1090	365	451	455	689	1856		623	1910	
HCM Platoon Ratio	1.00	1.00	1.00	1.00	1.00	1.00	1.00	1.00	1.00	0.67	0.67	0.67
Upstream Filter(I)	1.00	1.00	1.00	0.89	0.89	0.89	1.00	1.00	0.00	0.95	0.95	0.00
Uniform Delay (d), s/veh	63.6	46.1	32.8	63.0	52.3	52.3	60.4	44.0	0.0	51.9	37.8	0.0
Incr Delay (d2), s/veh	2.8	0.3	0.2	10.9	88.3	88.2	142.7	5.2	0.0	0.1	0.4	0.0
Initial Q Delay(d3), s/veh	0.0	0.0	0.0	0.0	0.0	0.0	0.0	0.0	0.0	0.0	0.0	0.0
%ile BackOfQ(95%),veh/ln	3.0	8.7	8.6	8.1	37.8	38.1	26.8	21.9	0.0	2.6	9.9	0.0
Unsig. Movement Delay, s/veh												
LnGrp Delay(d), s/veh	66.3	46.4	33.1	73.9	140.5	140.4	203.1	49.2	0.0	52.0	38.2	0.0
LnGrp LOS	E	D	C	E	F	F	F	D		D	D	
Approach Vol, veh/h		765			1286			2262			688	
Approach Delay, s/veh		40.9			127.8			109.8			40.0	
Approach LOS		D			F			F			D	

Timer - Assigned Phs	1	2	3	4	5	6	7	8
Phs Duration (G+Y+Rc), s	25.0	59.5	13.5	42.0	32.4	52.1	17.2	38.3
Change Period (Y+Rc), s	5.8	7.1	5.2	6.5	7.1	7.1	5.2	6.5
Max Green Setting (Gmax), s	19.2	44.9	14.8	35.5	12.9	50.9	14.8	35.5
Max Q Clear Time (g_c+I1), s	21.3	15.3	5.5	37.5	5.3	36.9	11.8	16.3
Green Ext Time (p_c), s	0.0	4.5	0.0	0.0	0.1	8.1	0.2	3.7

Intersection Summary	
HCM 7th Control Delay, s/veh	94.3
HCM 7th LOS	F

Notes

User approved changes to right turn type.

Unsignalized Delay for [NBR, SBR] is excluded from calculations of the approach delay and intersection delay.

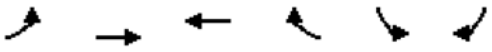

Lane Group	EBL	EBT	WBT	WBR	SBL	SBR
Lane Group Flow (vph)	188	487	1153	407	83	146
v/c Ratio	0.45	0.17	0.47	0.35	0.43	0.41
Control Delay (s/veh)	16.1	3.8	10.7	5.2	65.6	12.1
Queue Delay	0.0	0.0	0.0	0.0	0.0	0.0
Total Delay (s/veh)	16.1	3.8	10.7	5.2	65.6	12.1
Queue Length 50th (ft)	78	64	226	61	72	0
Queue Length 95th (ft)	112	54	312	127	127	36
Internal Link Dist (ft)		666	1968		1030	
Turn Bay Length (ft)	150			120	150	150
Base Capacity (vph)	514	2856	2467	1163	434	542
Starvation Cap Reductn	0	0	0	0	0	0
Spillback Cap Reductn	0	0	0	0	0	0
Storage Cap Reductn	0	0	0	0	0	0
Reduced v/c Ratio	0.37	0.17	0.47	0.35	0.19	0.27

Intersection Summary

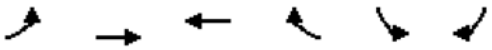

Movement	EBL	EBT	WBT	WBR	SBL	SBR
Lane Configurations						
Traffic Volume (vph)	173	448	1061	374	76	134
Future Volume (vph)	173	448	1061	374	76	134
Ideal Flow (vphpl)	1900	1900	1900	1900	1900	1900
Total Lost time (s)	4.0	6.1	6.1	6.1	5.6	4.0
Lane Util. Factor	1.00	0.95	0.95	1.00	1.00	0.88
Frt	1.00	1.00	1.00	0.85	1.00	0.85
Flt Protected	0.95	1.00	1.00	1.00	0.95	1.00
Satd. Flow (prot)	1770	3539	3539	1583	1770	2787
Flt Permitted	0.20	1.00	1.00	1.00	0.95	1.00
Satd. Flow (perm)	370	3539	3539	1583	1770	2787
Peak-hour factor, PHF	0.92	0.92	0.92	0.92	0.92	0.92
Adj. Flow (vph)	188	487	1153	407	83	146
RTOR Reduction (vph)	0	0	0	60	0	134
Lane Group Flow (vph)	188	487	1153	347	83	12
Turn Type	pm+pt	NA	NA	Perm	Perm	Over
Protected Phases	1	6	2			1
Permitted Phases	6			2	4	
Actuated Green, G (s)	113.0	113.0	97.6	97.6	15.3	11.4
Effective Green, g (s)	113.0	113.0	97.6	97.6	15.3	11.4
Actuated g/C Ratio	0.81	0.81	0.70	0.70	0.11	0.08
Clearance Time (s)	4.0	6.1	6.1	6.1	5.6	4.0
Vehicle Extension (s)	3.0	3.0	3.0	3.0	3.0	3.0
Lane Grp Cap (vph)	412	2856	2467	1103	193	226
v/s Ratio Prot	c0.04	0.14	c0.33			0.00
v/s Ratio Perm	0.33			0.22	c0.05	
v/c Ratio	0.46	0.17	0.47	0.31	0.43	0.05
Uniform Delay, d1	5.2	3.0	9.5	8.2	58.3	59.3
Progression Factor	5.01	1.19	1.00	1.00	1.00	1.00
Incremental Delay, d2	0.8	0.1	0.6	0.7	1.5	0.1
Delay (s)	26.9	3.7	10.2	9.0	59.8	59.4
Level of Service	C	A	B	A	E	E
Approach Delay (s/veh)		10.2	9.9		59.6	
Approach LOS		B	A		E	

Intersection Summary			
HCM 2000 Control Delay (s/veh)	14.6	HCM 2000 Level of Service	B
HCM 2000 Volume to Capacity ratio	0.46		
Actuated Cycle Length (s)	140.0	Sum of lost time (s)	15.7
Intersection Capacity Utilization	64.5%	ICU Level of Service	C
Analysis Period (min)	15		

c Critical Lane Group

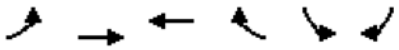

Movement	EBL	EBT	WBT	WBR	SBL	SBR
Lane Configurations						
Traffic Volume (veh/h)	55	464	1458	942	174	55
Future Volume (veh/h)	55	464	1458	942	174	55
Initial Q (Qb), veh	0	0	0	0	0	0
Lane Width Adj.	1.00	1.00	1.00	1.00	1.00	1.00
Ped-Bike Adj(A_pbT)	1.00			1.00	1.00	1.00
Parking Bus, Adj	1.00	1.00	1.00	1.00	1.00	1.00
Work Zone On Approach		No	No		No	
Adj Sat Flow, veh/h/ln	1870	1870	1870	1870	1870	1870
Adj Flow Rate, veh/h	60	504	1585	1024	189	60
Peak Hour Factor	0.92	0.92	0.92	0.92	0.92	0.92
Percent Heavy Veh, %	2	2	2	2	2	2
Cap, veh/h	130	2763	2763	1232	432	198
Arrive On Green	0.78	0.78	0.78	0.78	0.12	0.12
Sat Flow, veh/h	118	3647	3647	1585	3456	1585
Grp Volume(v), veh/h	60	504	1585	1024	189	60
Grp Sat Flow(s),veh/h/ln	118	1777	1777	1585	1728	1585
Q Serve(g_s), s	50.1	4.4	21.5	48.7	6.1	4.1
Cycle Q Clear(g_c), s	71.6	4.4	21.5	48.7	6.1	4.1
Prop In Lane	1.00			1.00	1.00	1.00
Lane Grp Cap(c), veh/h	130	2763	2763	1232	432	198
V/C Ratio(X)	0.46	0.18	0.57	0.83	0.44	0.30
Avail Cap(c_a), veh/h	130	2763	2763	1232	760	349
HCM Platoon Ratio	1.00	1.00	1.00	1.00	1.00	1.00
Upstream Filter(I)	0.99	0.99	1.00	1.00	1.00	1.00
Uniform Delay (d), s/veh	19.7	3.5	5.4	8.4	48.6	47.7
Incr Delay (d2), s/veh	2.5	0.0	0.9	6.6	0.7	0.9
Initial Q Delay(d3), s/veh	0.0	0.0	0.0	0.0	0.0	0.0
%ile BackOfQ(95%),veh/ln	2.5	2.4	11.1	21.8	4.8	3.0
Unsig. Movement Delay, s/veh						
LnGrp Delay(d), s/veh	22.2	3.5	6.2	15.0	49.3	48.6
LnGrp LOS	C	A	A	B	D	D
Approach Vol, veh/h		564	2609		249	
Approach Delay, s/veh		5.5	9.7		49.1	
Approach LOS		A	A		D	

Timer - Assigned Phs	2	4	6
Phs Duration (G+Y+Rc), s	99.4	20.6	99.4
Change Period (Y+Rc), s	6.1	* 5.6	6.1
Max Green Setting (Gmax), s	81.9	* 26	81.9
Max Q Clear Time (g_c+I1), s	50.7	8.1	73.6
Green Ext Time (p_c), s	23.2	0.8	4.0

Intersection Summary	
HCM 7th Control Delay, s/veh	11.9
HCM 7th LOS	B

Notes

* HCM 7th computational engine requires equal clearance times for the phases crossing the barrier.

Intersection	
Int Delay, s/veh	2

Movement	EBT	EBR	WBL	WBT	NBL	NBR
Lane Configurations						
Traffic Vol, veh/h	0	33	0	73	0	33
Future Vol, veh/h	0	33	0	73	0	33
Conflicting Peds, #/hr	0	0	0	0	0	0
Sign Control	Free	Free	Free	Free	Stop	Stop
RT Channelized	-	None	-	None	-	None
Storage Length	-	-	-	-	-	0
Veh in Median Storage, #	0	-	-	0	0	-
Grade, %	0	-	-	0	0	-
Peak Hour Factor	92	92	92	92	92	92
Heavy Vehicles, %	2	2	2	2	2	2
Mvmt Flow	0	36	0	79	0	36

Major/Minor	Major1		Major2		Minor1	
Conflicting Flow All	0	0	-	-	-	18
Stage 1	-	-	-	-	-	-
Stage 2	-	-	-	-	-	-
Critical Hdwy	-	-	-	-	-	6.94
Critical Hdwy Stg 1	-	-	-	-	-	-
Critical Hdwy Stg 2	-	-	-	-	-	-
Follow-up Hdwy	-	-	-	-	-	3.32
Pot Cap-1 Maneuver	-	-	0	-	0	1056
Stage 1	-	-	0	-	0	-
Stage 2	-	-	0	-	0	-
Platoon blocked, %	-	-		-		
Mov Cap-1 Maneuver	-	-	-	-	-	1056
Mov Cap-2 Maneuver	-	-	-	-	-	-
Stage 1	-	-	-	-	-	-
Stage 2	-	-	-	-	-	-

Approach	EB	WB	NB
HCM Ctrl Dly, s/v	0	0	8.53
HCM LOS			A

Minor Lane/Major Mvmt	NBLn1	EBT	EBR	WBT
Capacity (veh/h)	1056	-	-	-
HCM Lane V/C Ratio	0.034	-	-	-
HCM Ctrl Dly (s/v)	8.5	-	-	-
HCM Lane LOS	A	-	-	-
HCM 95th %tile Q(veh)	0.1	-	-	-

Intersection	
Int Delay, s/veh	6.9

Movement	EBT	EBR	WBL	WBT	NBL	NBR
Lane Configurations						
Traffic Vol, veh/h	33	0	0	0	83	20
Future Vol, veh/h	33	0	0	0	83	20
Conflicting Peds, #/hr	0	0	0	0	0	0
Sign Control	Free	Free	Free	Free	Stop	Stop
RT Channelized	-	None	-	None	-	None
Storage Length	-	-	25	-	0	-
Veh in Median Storage, #	0	-	-	0	0	-
Grade, %	0	-	-	0	0	-
Peak Hour Factor	92	92	92	92	92	92
Heavy Vehicles, %	2	2	2	2	2	2
Mvmt Flow	36	0	0	0	90	22

Major/Minor	Major1		Major2		Minor1	
Conflicting Flow All	0	-	36	0	36	18
Stage 1	-	-	-	-	36	-
Stage 2	-	-	-	-	1	-
Critical Hdwy	-	-	4.14	-	6.84	6.94
Critical Hdwy Stg 1	-	-	-	-	5.84	-
Critical Hdwy Stg 2	-	-	-	-	5.84	-
Follow-up Hdwy	-	-	2.22	-	3.52	3.32
Pot Cap-1 Maneuver	-	0	1573	-	971	1056
Stage 1	-	0	-	-	982	-
Stage 2	-	0	-	-	1022	-
Platoon blocked, %	-			-		
Mov Cap-1 Maneuver	-	-	1573	-	971	1056
Mov Cap-2 Maneuver	-	-	-	-	971	-
Stage 1	-	-	-	-	982	-
Stage 2	-	-	-	-	1022	-

Approach	EB	WB	NB
HCM Ctrl Dly, s/v	0	0	9.11
HCM LOS			A

Minor Lane/Major Mvmt	NBLn1	EBT	WBL	WBT
Capacity (veh/h)	987	-	1573	-
HCM Lane V/C Ratio	0.113	-	-	-
HCM Ctrl Dly (s/v)	9.1	-	0	-
HCM Lane LOS	A	-	A	-
HCM 95th %tile Q(veh)	0.4	-	0	-

Intersection	
Int Delay, s/veh	7.9

Movement	EBL	EBR	NBL	NBT	SBT	SBR
Lane Configurations						
Traffic Vol, veh/h	0	71	6	0	0	6
Future Vol, veh/h	0	71	6	0	0	6
Conflicting Peds, #/hr	0	0	0	0	0	0
Sign Control	Stop	Stop	Free	Free	Free	Free
RT Channelized	-	None	-	None	-	None
Storage Length	0	-	50	-	-	-
Veh in Median Storage, #	0	-	-	0	0	-
Grade, %	0	-	-	0	0	-
Peak Hour Factor	92	92	92	92	92	92
Heavy Vehicles, %	2	2	2	2	2	2
Mvmt Flow	0	77	7	0	0	7

Major/Minor	Minor2		Major1		Major2	
Conflicting Flow All	16	3	7	0	-	0
Stage 1	3	-	-	-	-	-
Stage 2	13	-	-	-	-	-
Critical Hdwy	6.84	6.94	4.14	-	-	-
Critical Hdwy Stg 1	5.84	-	-	-	-	-
Critical Hdwy Stg 2	5.84	-	-	-	-	-
Follow-up Hdwy	3.52	3.32	2.22	-	-	-
Pot Cap-1 Maneuver	999	1079	1613	-	-	-
Stage 1	1019	-	-	-	-	-
Stage 2	1008	-	-	-	-	-
Platoon blocked, %				-	-	-
Mov Cap-1 Maneuver	995	1079	1613	-	-	-
Mov Cap-2 Maneuver	995	-	-	-	-	-
Stage 1	1015	-	-	-	-	-
Stage 2	1008	-	-	-	-	-

Approach	EB	NB	SB
HCM Ctrl Dly, s/v	8.59	7.24	0
HCM LOS	A		

Minor Lane/Major Mvmt	NBL	NBT	EBLn1	SBT	SBR
Capacity (veh/h)	1613	-	1079	-	-
HCM Lane V/C Ratio	0.004	-	0.072	-	-
HCM Ctrl Dly (s/v)	7.2	-	8.6	-	-
HCM Lane LOS	A	-	A	-	-
HCM 95th %tile Q(veh)	0	-	0.2	-	-

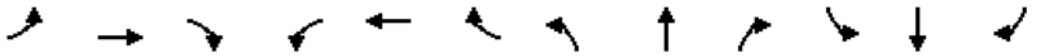

Movement	EBL	EBT	EBR	WBL	WBT	WBR	NBL	NBT	NBR	SBL	SBT	SBR
Lane Configurations												
Traffic Volume (veh/h)	29	305	133	171	235	145	78	1241	72	179	1487	7
Future Volume (veh/h)	29	305	133	171	235	145	78	1241	72	179	1487	7
Initial Q (Qb), veh	0	0	0	0	0	0	0	0	0	0	0	0
Lane Width Adj.	1.00	1.00	1.00	1.00	1.00	1.00	1.00	1.00	1.00	1.00	1.00	1.00
Ped-Bike Adj(A_pbT)	1.00		1.00	1.00		1.00	1.00		1.00	1.00		1.00
Parking Bus, Adj	1.00	1.00	1.00	1.00	1.00	1.00	1.00	1.00	1.00	1.00	1.00	1.00
Work Zone On Approach		No			No			No			No	
Adj Sat Flow, veh/h/ln	1870	1870	1870	1870	1870	1870	1870	1870	1870	1870	1870	1870
Adj Flow Rate, veh/h	32	332	145	186	255	158	85	1349	78	195	1616	8
Peak Hour Factor	0.92	0.92	0.92	0.92	0.92	0.92	0.92	0.92	0.92	0.92	0.92	0.92
Percent Heavy Veh, %	2	2	2	2	2	2	2	2	2	2	2	2
Cap, veh/h	63	440	657	238	592	377	1004	2816	163	246	1825	9
Arrive On Green	0.04	0.12	0.12	0.07	0.17	0.17	0.58	1.00	1.00	0.07	0.35	0.35
Sat Flow, veh/h	1781	3554	1585	3456	3554	1585	3456	4938	285	3456	5244	26
Grp Volume(v), veh/h	32	332	145	186	255	158	85	930	497	195	1049	575
Grp Sat Flow(s),veh/h/ln	1781	1777	1585	1728	1777	1585	1728	1702	1819	1728	1702	1866
Q Serve(g_s), s	2.5	12.6	0.0	7.4	9.0	11.8	1.5	0.0	0.0	7.8	40.7	40.7
Cycle Q Clear(g_c), s	2.5	12.6	0.0	7.4	9.0	11.8	1.5	0.0	0.0	7.8	40.7	40.7
Prop In Lane	1.00		1.00	1.00		1.00	1.00		0.16	1.00		0.01
Lane Grp Cap(c), veh/h	63	440	657	238	592	377	1004	1941	1037	246	1185	649
V/C Ratio(X)	0.50	0.75	0.22	0.78	0.43	0.42	0.08	0.48	0.48	0.79	0.89	0.89
Avail Cap(c_a), veh/h	183	992	903	355	992	556	1004	1941	1037	331	1240	680
HCM Platoon Ratio	1.00	1.00	1.00	1.00	1.00	1.00	2.00	2.00	2.00	1.00	1.00	1.00
Upstream Filter(I)	1.00	1.00	1.00	1.00	1.00	1.00	0.89	0.89	0.89	1.00	1.00	1.00
Uniform Delay (d), s/veh	66.3	59.3	26.4	64.1	52.4	45.2	21.1	0.0	0.0	64.0	43.0	43.0
Incr Delay (d2), s/veh	6.1	2.7	0.2	6.4	0.5	0.7	0.0	0.8	1.4	9.1	9.8	16.3
Initial Q Delay(d3), s/veh	0.0	0.0	0.0	0.0	0.0	0.0	0.0	0.0	0.0	0.0	0.0	0.0
%ile BackOfQ(95%),veh/ln	2.2	9.8	5.8	6.3	7.4	8.4	1.1	0.4	0.7	6.7	25.7	29.2
Unsig. Movement Delay, s/veh												
LnGrp Delay(d), s/veh	72.4	61.9	26.6	70.5	52.9	45.9	21.2	0.8	1.4	73.0	52.8	59.3
LnGrp LOS	E	E	C	E	D	D	C	A	A	E	D	E
Approach Vol, veh/h		509			599			1512			1819	
Approach Delay, s/veh		52.5			56.5			2.1			57.0	
Approach LOS		D			E			A			E	

Timer - Assigned Phs	1	2	3	4	5	6	7	8
Phs Duration (G+Y+Rc), s	46.5	54.7	15.6	23.2	15.6	85.6	9.6	29.2
Change Period (Y+Rc), s	5.8	* 6	* 5.9	* 5.9	* 5.6	5.8	* 4.6	* 5.9
Max Green Setting (Gmax), s	13.6	* 51	* 14	* 39	* 13	51.2	* 14	* 39
Max Q Clear Time (g_c+I1), s	3.5	42.7	9.4	14.6	9.8	2.0	4.5	13.8
Green Ext Time (p_c), s	0.1	6.1	0.2	2.7	0.2	14.5	0.0	2.2

Intersection Summary	
HCM 7th Control Delay, s/veh	37.7
HCM 7th LOS	D

Notes

* HCM 7th computational engine requires equal clearance times for the phases crossing the barrier.
User approved changes to right turn type.

Movement	EBL	EBT	EBR	WBL	WBT	WBR	NBL	NBT	NBR	SBL	SBT	SBR
Lane Configurations												
Traffic Volume (veh/h)	84	406	173	173	420	450	46	282	228	215	508	53
Future Volume (veh/h)	84	406	173	173	420	450	46	282	228	215	508	53
Initial Q (Qb), veh	0	0	0	0	0	0	0	0	0	0	0	0
Lane Width Adj.	1.00	1.00	1.00	1.00	1.00	1.00	1.00	1.00	1.00	1.00	1.00	1.00
Ped-Bike Adj(A_pbT)	1.00		1.00	1.00		1.00	1.00		1.00	1.00		1.00
Parking Bus, Adj	1.00	1.00	1.00	1.00	1.00	1.00	1.00	1.00	1.00	1.00	1.00	1.00
Work Zone On Approach		No			No			No			No	
Adj Sat Flow, veh/h/ln	1870	1870	1870	1870	1870	1870	1870	1870	1870	1870	1870	1870
Adj Flow Rate, veh/h	91	441	188	188	457	489	50	307	0	234	552	0
Peak Hour Factor	0.92	0.92	0.92	0.92	0.92	0.92	0.92	0.92	0.92	0.92	0.92	0.92
Percent Heavy Veh, %	2	2	2	2	2	2	2	2	2	2	2	2
Cap, veh/h	124	1423	580	247	2050	636	570	957		286	664	
Arrive On Green	0.07	0.40	0.40	0.07	0.40	0.40	0.17	0.27	0.00	0.08	0.19	0.00
Sat Flow, veh/h	1781	3561	1452	3456	5106	1585	3456	3554	1585	3456	3554	1585
Grp Volume(v), veh/h	91	421	208	188	457	489	50	307	0	234	552	0
Grp Sat Flow(s),veh/h/ln	1781	1702	1609	1728	1702	1585	1728	1777	1585	1728	1777	1585
Q Serve(g_s), s	7.0	11.9	12.5	7.5	8.2	37.4	1.7	9.7	0.0	9.3	20.9	0.0
Cycle Q Clear(g_c), s	7.0	11.9	12.5	7.5	8.2	37.4	1.7	9.7	0.0	9.3	20.9	0.0
Prop In Lane	1.00		0.90	1.00		1.00	1.00		1.00	1.00		1.00
Lane Grp Cap(c), veh/h	124	1360	643	247	2050	636	570	957		286	664	
V/C Ratio(X)	0.74	0.31	0.32	0.76	0.22	0.77	0.09	0.32		0.82	0.83	
Avail Cap(c_a), veh/h	190	1360	643	368	2050	636	570	957		363	957	
HCM Platoon Ratio	1.00	1.00	1.00	1.00	1.00	1.00	1.00	1.00	1.00	1.00	1.00	1.00
Upstream Filter(I)	1.00	1.00	1.00	0.93	0.93	0.93	0.99	0.99	0.00	1.00	1.00	0.00
Uniform Delay (d), s/veh	63.9	28.8	29.0	63.8	27.5	36.3	49.5	40.9	0.0	63.2	54.8	0.0
Incr Delay (d2), s/veh	8.2	0.6	1.3	4.9	0.2	8.1	0.1	0.9	0.0	11.1	4.2	0.0
Initial Q Delay(d3), s/veh	0.0	0.0	0.0	0.0	0.0	0.0	0.0	0.0	0.0	0.0	0.0	0.0
%ile BackOfQ(95%),veh/ln	6.3	8.7	8.8	6.2	6.2	22.1	1.4	7.8	0.0	8.1	14.9	0.0
Unsig. Movement Delay, s/veh												
LnGrp Delay(d), s/veh	72.1	29.4	30.3	68.7	27.8	44.3	49.6	41.8	0.0	74.3	59.0	0.0
LnGrp LOS	E	C	C	E	C	D	D	D		E	E	
Approach Vol, veh/h		720			1134			357			786	
Approach Delay, s/veh		35.1			41.7			42.9			63.6	
Approach LOS		D			D			D			E	

Timer - Assigned Phs	1	2	3	4	5	6	7	8
Phs Duration (G+Y+Rc), s	16.1	62.0	29.4	32.5	15.8	62.3	17.9	44.0
Change Period (Y+Rc), s	6.1	6.1	6.3	6.3	6.1	6.1	6.3	6.3
Max Green Setting (Gmax), s	14.9	47.9	14.7	37.7	14.9	47.9	14.7	37.7
Max Q Clear Time (g_c+I1), s	9.5	14.5	3.7	22.9	9.0	39.4	11.3	11.7
Green Ext Time (p_c), s	0.3	4.7	0.1	3.2	0.1	3.3	0.2	2.0

Intersection Summary	
HCM 7th Control Delay, s/veh	46.0
HCM 7th LOS	D

Notes

Unsignalized Delay for [NBR, SBR] is excluded from calculations of the approach delay and intersection delay.

Movement	EBL	EBT	EBR	WBL	WBT	WBR	NBL	NBT	NBR	SBL	SBT	SBR
Lane Configurations												
Traffic Volume (veh/h)	2	500	349	792	664	3	339	0	1401	8	7	2
Future Volume (veh/h)	2	500	349	792	664	3	339	0	1401	8	7	2
Initial Q (Qb), veh	0	0	0	0	0	0	0	0	0	0	0	0
Lane Width Adj.	1.00	1.00	1.00	1.00	1.00	1.00	1.00	1.00	1.00	1.00	1.00	1.00
Ped-Bike Adj(A_pbT)	1.00		1.00	1.00		1.00	1.00		1.00	1.00		1.00
Parking Bus, Adj	1.00	1.00	1.00	1.00	1.00	1.00	1.00	1.00	1.00	1.00	1.00	1.00
Work Zone On Approach		No			No			No			No	
Adj Sat Flow, veh/h/ln	1870	1870	1870	1870	1870	1870	1870	1870	1870	1870	1870	1870
Adj Flow Rate, veh/h	2	543	0	861	722	3	368	0	1523	9	8	2
Peak Hour Factor	0.92	0.92	0.92	0.92	0.92	0.92	0.92	0.92	0.92	0.92	0.92	0.92
Percent Heavy Veh, %	2	2	2	2	2	2	2	2	2	2	2	2
Cap, veh/h	7	1981		1006	2125	948	561	0	1134	68	55	14
Arrive On Green	0.00	0.39	0.00	0.33	1.00	1.00	0.16	0.00	0.16	0.04	0.04	0.04
Sat Flow, veh/h	1781	5106	1585	5023	3554	1585	3563	0	3170	1781	1444	361
Grp Volume(v), veh/h	2	543	0	861	722	3	368	0	1523	9	0	10
Grp Sat Flow(s),veh/h/ln	1781	1702	1585	1674	1777	1585	1781	0	1585	1781	0	1805
Q Serve(g_s), s	0.1	8.7	0.0	19.2	0.1	0.0	11.6	0.0	18.9	0.6	0.0	0.6
Cycle Q Clear(g_c), s	0.1	8.7	0.0	19.2	0.1	0.0	11.6	0.0	18.9	0.6	0.0	0.6
Prop In Lane	1.00		1.00	1.00		1.00	1.00		1.00	1.00		0.20
Lane Grp Cap(c), veh/h	7	1981		1006	2125	948	561	0	1134	68	0	69
V/C Ratio(X)	0.30	0.27		0.86	0.34	0.00	0.66	0.00	1.34	0.13	0.00	0.14
Avail Cap(c_a), veh/h	217	1981		1381	2125	948	561	0	1134	166	0	169
HCM Platoon Ratio	1.00	1.00	1.00	1.67	1.67	1.67	1.00	1.00	1.00	1.00	1.00	1.00
Upstream Filter(I)	0.82	0.82	0.00	0.84	0.84	0.84	1.00	0.00	1.00	1.00	0.00	1.00
Uniform Delay (d), s/veh	59.6	25.1	0.0	38.3	0.0	0.0	47.5	0.0	38.5	55.8	0.0	55.8
Incr Delay (d2), s/veh	19.1	0.3	0.0	3.5	0.4	0.0	2.8	0.0	160.2	0.9	0.0	0.9
Initial Q Delay(d3), s/veh	0.0	0.0	0.0	0.0	0.0	0.0	0.0	0.0	0.0	0.0	0.0	0.0
%ile BackOfQ(95%),veh/ln	0.2	6.4	0.0	11.4	0.2	0.0	9.2	0.0	59.7	0.5	0.0	0.6
Unsig. Movement Delay, s/veh												
LnGrp Delay(d), s/veh	78.7	25.4	0.0	41.8	0.4	0.0	50.3	0.0	198.8	56.6	0.0	56.7
LnGrp LOS	E	C		D	A	A	D		F	E		E
Approach Vol, veh/h		545			1586			1891			19	
Approach Delay, s/veh		25.6			22.9			169.9			56.7	
Approach LOS		C			C			F			E	

Timer - Assigned Phs	1	2		4	5	6		8				
Phs Duration (G+Y+Rc), s	31.0	53.6		10.4	5.9	78.8		25.0				
Change Period (Y+Rc), s	7.0	* 7		5.8	5.4	7.0		6.1				
Max Green Setting (Gmax), s	33.6	* 32		11.2	14.6	51.0		18.9				
Max Q Clear Time (g_c+I1), s	21.2	10.7		2.6	2.1	2.1		20.9				
Green Ext Time (p_c), s	2.9	3.7		0.0	0.0	6.0		0.0				

Intersection Summary	
HCM 7th Control Delay, s/veh	92.2
HCM 7th LOS	F

Notes

User approved volume balancing among the lanes for turning movement.

* HCM 7th computational engine requires equal clearance times for the phases crossing the barrier.

Movement	EBL	EBT	EBR	WBL	WBT	WBR	NBL	NBT	NBR	SBL	SBT	SBR
Lane Configurations												
Traffic Volume (veh/h)	11	1525	405	62	1301	10	124	11	29	8	17	16
Future Volume (veh/h)	11	1525	405	62	1301	10	124	11	29	8	17	16
Initial Q (Qb), veh	0	0	0	0	0	0	0	0	0	0	0	0
Lane Width Adj.	1.00	1.00	1.00	1.00	1.00	1.00	1.00	1.00	1.00	1.00	1.00	1.00
Ped-Bike Adj(A_pbT)	1.00		1.00	1.00		1.00	1.00		1.00	1.00		1.00
Parking Bus, Adj	1.00	1.00	1.00	1.00	1.00	1.00	1.00	1.00	1.00	1.00	1.00	1.00
Work Zone On Approach		No			No			No			No	
Adj Sat Flow, veh/h/ln	1870	1870	1870	1870	1870	1870	1870	1870	1870	1870	1870	1870
Adj Flow Rate, veh/h	12	1658	440	67	1414	11	135	12	32	9	18	17
Peak Hour Factor	0.92	0.92	0.92	0.92	0.92	0.92	0.92	0.92	0.92	0.92	0.92	0.92
Percent Heavy Veh, %	2	2	2	2	2	2	2	2	2	2	2	2
Cap, veh/h	726	3172	985	180	1400	435	515	284	254	124	224	198
Arrive On Green	0.81	1.00	1.00	0.10	0.55	0.55	0.16	0.16	0.16	0.16	0.16	0.16
Sat Flow, veh/h	1781	5106	1585	3456	5106	1585	2664	1777	1585	519	1402	1235
Grp Volume(v), veh/h	12	1658	440	67	1414	11	135	12	32	24	0	20
Grp Sat Flow(s),veh/h/ln	1781	1702	1585	1728	1702	1585	1332	1777	1585	1677	0	1480
Q Serve(g_s), s	0.2	0.0	0.0	2.2	32.9	0.4	5.5	0.7	2.1	0.0	0.0	1.4
Cycle Q Clear(g_c), s	0.2	0.0	0.0	2.2	32.9	0.4	6.9	0.7	2.1	1.3	0.0	1.4
Prop In Lane	1.00		1.00	1.00		1.00	1.00		1.00	0.38		0.83
Lane Grp Cap(c), veh/h	726	3172	985	180	1400	435	515	284	254	310	0	237
V/C Ratio(X)	0.02	0.52	0.45	0.37	1.01	0.03	0.26	0.04	0.13	0.08	0.00	0.09
Avail Cap(c_a), veh/h	726	3172	985	314	1400	435	804	477	425	310	0	237
HCM Platoon Ratio	2.00	2.00	2.00	2.00	2.00	2.00	1.00	1.00	1.00	1.00	1.00	1.00
Upstream Filter(I)	0.57	0.57	0.57	0.92	0.92	0.92	1.00	1.00	1.00	1.00	0.00	1.00
Uniform Delay (d), s/veh	6.6	0.0	0.0	51.9	27.1	19.8	45.8	42.6	43.2	42.9	0.0	42.9
Incr Delay (d2), s/veh	0.0	0.4	0.8	1.2	25.6	0.1	0.3	0.1	0.2	0.5	0.0	0.7
Initial Q Delay(d3), s/veh	0.0	0.0	0.0	0.0	0.0	0.0	0.0	0.0	0.0	0.0	0.0	0.0
%ile BackOfQ(95%),veh/ln	0.1	0.2	0.4	1.7	18.6	0.3	3.3	0.6	1.5	1.2	0.0	1.0
Unsig. Movement Delay, s/veh												
LnGrp Delay(d), s/veh	6.6	0.4	0.8	53.1	52.7	19.9	46.1	42.7	43.4	43.4	0.0	43.6
LnGrp LOS	A	A	A	D	F	B	D	D	D	D		D
Approach Vol, veh/h		2110			1492			179			44	
Approach Delay, s/veh		0.5			52.4			45.4			43.5	
Approach LOS		A			D			D			D	

Timer - Assigned Phs	1	2		4	5	6		8				
Phs Duration (G+Y+Rc), s	13.3	81.7		25.0	56.0	39.0		25.0				
Change Period (Y+Rc), s	7.1	* 7.1		5.8	7.1	6.1		5.8				
Max Green Setting (Gmax), s	10.9	* 33		32.2	10.9	32.9		19.2				
Max Q Clear Time (g_c+I1), s	4.2	2.0		8.9	2.2	34.9		3.4				
Green Ext Time (p_c), s	0.1	18.7		0.7	0.0	0.0		0.1				

Intersection Summary	
HCM 7th Control Delay, s/veh	23.4
HCM 7th LOS	C

Notes

* HCM 7th computational engine requires equal clearance times for the phases crossing the barrier.

Movement	EBL	EBT	EBR	WBL	WBT	WBR	NBL	NBT	NBR	SBL	SBT	SBR
Lane Configurations												
Traffic Volume (veh/h)	16	1475	32	173	1291	15	31	26	614	61	26	53
Future Volume (veh/h)	16	1475	32	173	1291	15	31	26	614	61	26	53
Initial Q (Qb), veh	0	0	0	0	0	0	0	0	0	0	0	0
Lane Width Adj.	1.00	1.00	1.00	1.00	1.00	1.00	1.00	1.00	1.00	1.00	1.00	1.00
Ped-Bike Adj(A_pbT)	1.00		1.00	1.00		1.00	1.00		1.00	1.00		1.00
Parking Bus, Adj	1.00	1.00	1.00	1.00	1.00	1.00	1.00	1.00	1.00	1.00	1.00	1.00
Work Zone On Approach		No			No			No			No	
Adj Sat Flow, veh/h/ln	1870	1870	1870	1870	1870	1870	1870	1870	1870	1870	1870	1870
Adj Flow Rate, veh/h	17	1603	35	188	1403	16	34	0	686	66	51	43
Peak Hour Factor	0.92	0.92	0.92	0.92	0.92	0.92	0.92	0.92	0.92	0.92	0.92	0.92
Percent Heavy Veh, %	2	2	2	2	2	2	2	2	2	2	2	2
Cap, veh/h	87	2796	868	248	3092	35	329	0	951	232	427	362
Arrive On Green	0.05	1.00	1.00	0.07	0.59	0.59	0.23	0.00	0.23	0.23	0.23	0.23
Sat Flow, veh/h	3456	5106	1585	3456	5204	59	1302	0	3170	756	1870	1585
Grp Volume(v), veh/h	17	1603	35	188	918	501	34	0	686	66	51	43
Grp Sat Flow(s),veh/h/ln	1728	1702	1585	1728	1702	1860	1302	0	1585	756	1870	1585
Q Serve(g_s), s	0.6	0.0	0.0	6.4	18.0	18.0	2.6	0.0	23.2	8.9	2.6	2.6
Cycle Q Clear(g_c), s	0.6	0.0	0.0	6.4	18.0	18.0	5.1	0.0	23.2	8.9	2.6	2.6
Prop In Lane	1.00		1.00	1.00		0.03	1.00		1.00	1.00		1.00
Lane Grp Cap(c), veh/h	87	2796	868	248	2022	1105	329	0	951	232	427	362
V/C Ratio(X)	0.19	0.57	0.04	0.76	0.45	0.45	0.10	0.00	0.72	0.28	0.12	0.12
Avail Cap(c_a), veh/h	366	2796	868	366	2022	1105	402	0	1128	275	531	450
HCM Platoon Ratio	2.00	2.00	2.00	1.00	1.00	1.00	1.00	1.00	1.00	1.00	1.00	1.00
Upstream Filter(I)	0.70	0.70	0.70	1.00	1.00	1.00	1.00	0.00	1.00	1.00	1.00	1.00
Uniform Delay (d), s/veh	55.8	0.0	0.0	54.7	13.5	13.5	38.8	0.0	37.5	39.2	36.7	36.7
Incr Delay (d2), s/veh	0.8	0.6	0.1	5.2	0.7	1.3	0.1	0.0	1.9	0.7	0.1	0.1
Initial Q Delay(d3), s/veh	0.0	0.0	0.0	0.0	0.0	0.0	0.0	0.0	0.0	0.0	0.0	0.0
%ile BackOfQ(95%),veh/ln	0.5	0.3	0.0	5.3	11.2	12.3	1.5	0.0	14.2	3.1	2.2	1.8
Unsig. Movement Delay, s/veh												
LnGrp Delay(d), s/veh	56.6	0.6	0.1	59.8	14.3	14.9	38.9	0.0	39.4	39.8	36.9	36.9
LnGrp LOS	E	A	A	E	B	B	D		D	D	D	D
Approach Vol, veh/h		1655			1607			720			160	
Approach Delay, s/veh		1.2			19.8			39.4			38.1	
Approach LOS		A			B			D			D	

Timer - Assigned Phs	1	2		4	5	6		8				
Phs Duration (G+Y+Rc), s	14.9	71.8		33.3	9.3	77.4		33.3				
Change Period (Y+Rc), s	6.3	6.1		5.9	6.3	6.1		5.9				
Max Green Setting (Gmax), s	12.7	54.9		34.1	12.7	54.9		34.1				
Max Q Clear Time (g_c+I1), s	8.4	2.0		10.9	2.6	20.0		25.2				
Green Ext Time (p_c), s	0.2	19.4		0.8	0.0	13.0		2.2				

Intersection Summary	
HCM 7th Control Delay, s/veh	16.5
HCM 7th LOS	B

Notes

User approved volume balancing among the lanes for turning movement.

Movement	EBL	EBT	EBR	WBL	WBT	WBR	NBL	NBT	NBR	SBL	SBT	SBR
Lane Configurations												
Traffic Volume (veh/h)	0	663	143	73	380	1	128	0	97	7	2	5
Future Volume (veh/h)	0	663	143	73	380	1	128	0	97	7	2	5
Initial Q (Qb), veh	0	0	0	0	0	0	0	0	0	0	0	0
Lane Width Adj.	1.00	1.00	1.00	1.00	1.00	1.00	1.00	1.00	1.00	1.00	1.00	1.00
Ped-Bike Adj(A_pbT)	1.00		1.00	1.00		1.00	1.00		1.00	1.00		1.00
Parking Bus, Adj	1.00	1.00	1.00	1.00	1.00	1.00	1.00	1.00	1.00	1.00	1.00	1.00
Work Zone On Approach		No			No			No			No	
Adj Sat Flow, veh/h/ln	1870	1870	1870	1870	1870	1870	1870	1870	1870	1870	1870	1870
Adj Flow Rate, veh/h	0	721	155	79	413	1	139	0	105	8	2	5
Peak Hour Factor	0.92	0.92	0.92	0.92	0.92	0.92	0.92	0.92	0.92	0.92	0.92	0.92
Percent Heavy Veh, %	2	2	2	2	2	2	2	2	2	2	2	2
Cap, veh/h	709	1939	417	509	2741	7	228	0	245	64	22	20
Arrive On Green	0.00	0.67	0.67	0.05	0.75	0.75	0.15	0.00	0.15	0.15	0.15	0.15
Sat Flow, veh/h	1781	2909	625	1781	3637	9	1086	0	1585	115	140	127
Grp Volume(v), veh/h	0	440	436	79	202	212	139	0	105	15	0	0
Grp Sat Flow(s),veh/h/ln	1781	1777	1758	1781	1777	1869	1086	0	1585	381	0	0
Q Serve(g_s), s	0.0	13.2	13.2	1.5	3.8	3.8	0.0	0.0	7.2	0.1	0.0	0.0
Cycle Q Clear(g_c), s	0.0	13.2	13.2	1.5	3.8	3.8	15.8	0.0	7.2	15.9	0.0	0.0
Prop In Lane	1.00		0.36	1.00		0.00	1.00		1.00	0.53		0.33
Lane Grp Cap(c), veh/h	709	1184	1171	509	1339	1409	228	0	245	105	0	0
V/C Ratio(X)	0.00	0.37	0.37	0.16	0.15	0.15	0.61	0.00	0.43	0.14	0.00	0.00
Avail Cap(c_a), veh/h	930	1184	1171	635	1339	1409	346	0	378	218	0	0
HCM Platoon Ratio	1.00	1.00	1.00	1.00	1.00	1.00	1.00	1.00	1.00	1.00	1.00	1.00
Upstream Filter(I)	0.00	0.83	0.83	0.95	0.95	0.95	1.00	0.00	1.00	1.00	0.00	0.00
Uniform Delay (d), s/veh	0.0	8.9	8.9	5.4	4.1	4.1	49.6	0.0	45.9	44.1	0.0	0.0
Incr Delay (d2), s/veh	0.0	0.7	0.8	0.1	0.2	0.2	2.6	0.0	1.2	0.6	0.0	0.0
Initial Q Delay(d3), s/veh	0.0	0.0	0.0	0.0	0.0	0.0	0.0	0.0	0.0	0.0	0.0	0.0
%ile BackOfQ(95%),veh/ln	0.0	8.4	8.4	0.9	2.3	2.4	7.6	0.0	5.3	0.7	0.0	0.0
Unsig. Movement Delay, s/veh												
LnGrp Delay(d), s/veh	0.0	9.6	9.6	5.6	4.3	4.3	52.2	0.0	47.1	44.7	0.0	0.0
LnGrp LOS		A	A	A	A	A	D		D	D		
Approach Vol, veh/h		876			493			244			15	
Approach Delay, s/veh		9.6			4.5			50.0			44.7	
Approach LOS		A			A			D			D	

Timer - Assigned Phs	1	2		4	5	6		8				
Phs Duration (G+Y+Rc), s	10.0	96.1		23.9	10.5	85.6		23.9				
Change Period (Y+Rc), s	4.0	5.6		* 5.4	4.0	* 5.6		5.4				
Max Green Setting (Gmax), s	15.0	28.4		* 28	15.0	* 29		28.6				
Max Q Clear Time (g_c+I1), s	10.0	5.8		17.9	3.5	15.2		17.8				
Green Ext Time (p_c), s	0.0	2.4		0.0	0.1	4.8		0.8				

Intersection Summary	
HCM 7th Control Delay, s/veh	14.5
HCM 7th LOS	B

Notes

* HCM 7th computational engine requires equal clearance times for the phases crossing the barrier.

Movement	EBL	EBT	EBR	WBL	WBT	WBR	NBL	NBT	NBR	SBL	SBT	SBR
Lane Configurations												
Traffic Volume (veh/h)	8	496	296	70	206	62	110	74	92	243	293	40
Future Volume (veh/h)	8	496	296	70	206	62	110	74	92	243	293	40
Initial Q (Qb), veh	0	0	0	0	0	0	0	0	0	0	0	0
Lane Width Adj.	1.00	1.00	1.00	1.00	1.00	1.00	1.00	1.00	1.00	1.00	1.00	1.00
Ped-Bike Adj(A_pbT)	1.00		1.00	1.00		1.00	1.00		1.00	1.00		1.00
Parking Bus, Adj	1.00	1.00	1.00	1.00	1.00	1.00	1.00	1.00	1.00	1.00	1.00	1.00
Work Zone On Approach		No			No			No			No	
Adj Sat Flow, veh/h/ln	1870	1870	1870	1870	1870	1870	1870	1870	1870	1870	1870	1870
Adj Flow Rate, veh/h	9	539	322	76	224	67	120	80	100	264	318	43
Peak Hour Factor	0.92	0.92	0.92	0.92	0.92	0.92	0.92	0.92	0.92	0.92	0.92	0.92
Percent Heavy Veh, %	2	2	2	2	2	2	2	2	2	2	2	2
Cap, veh/h	434	824	492	153	1369	758	602	674	601	322	410	55
Arrive On Green	0.13	0.13	0.13	0.39	0.39	0.39	0.34	0.38	0.38	0.12	0.17	0.17
Sat Flow, veh/h	1088	2140	1277	642	3554	1585	1781	1777	1585	3456	3149	422
Grp Volume(v), veh/h	9	447	414	76	224	67	120	80	100	264	178	183
Grp Sat Flow(s),veh/h/ln	1088	1777	1641	642	1777	1585	1781	1777	1585	1728	1777	1794
Q Serve(g_s), s	0.9	28.8	28.8	13.8	5.0	2.8	5.7	3.5	5.0	8.9	11.5	11.7
Cycle Q Clear(g_c), s	5.8	28.8	28.8	42.6	5.0	2.8	5.7	3.5	5.0	8.9	11.5	11.7
Prop In Lane	1.00		0.78	1.00		1.00	1.00		1.00	1.00		0.24
Lane Grp Cap(c), veh/h	434	684	632	153	1369	758	602	674	601	322	231	234
V/C Ratio(X)	0.02	0.65	0.65	0.50	0.16	0.09	0.20	0.12	0.17	0.82	0.77	0.78
Avail Cap(c_a), veh/h	517	820	757	200	1629	874	602	674	601	395	462	467
HCM Platoon Ratio	0.33	0.33	0.33	1.00	1.00	1.00	1.00	1.00	1.00	1.33	1.33	1.33
Upstream Filter(I)	0.92	0.92	0.92	1.00	1.00	1.00	1.00	1.00	1.00	0.89	0.89	0.89
Uniform Delay (d), s/veh	37.0	44.8	44.8	49.7	24.2	17.0	28.2	24.2	24.7	51.6	47.9	48.0
Incr Delay (d2), s/veh	0.0	1.3	1.4	2.5	0.1	0.0	0.2	0.4	0.6	9.7	19.5	20.4
Initial Q Delay(d3), s/veh	0.0	0.0	0.0	0.0	0.0	0.0	0.0	0.0	0.0	0.0	0.0	0.0
%ile BackOfQ(95%),veh/ln	0.4	19.9	18.6	4.2	3.8	1.8	4.5	2.8	3.6	7.4	10.0	10.2
Unsig. Movement Delay, s/veh												
LnGrp Delay(d), s/veh	37.0	46.1	46.2	52.2	24.3	17.1	28.4	24.6	25.3	61.3	67.4	68.4
LnGrp LOS	D	D	D	D	C	B	C	C	C	E	E	E
Approach Vol, veh/h		870			367			300			625	
Approach Delay, s/veh		46.0			28.7			26.3			65.1	
Approach LOS		D			C			C			E	

Timer - Assigned Phs	1	2		4	5	6		8				
Phs Duration (G+Y+Rc), s	16.5	51.3		52.2	46.4	21.4		52.2				
Change Period (Y+Rc), s	5.3	5.8		* 6	5.8	* 5.8		6.0				
Max Green Setting (Gmax), s	13.7	34.2		* 55	16.7	* 31		55.0				
Max Q Clear Time (g_c+I1), s	10.9	7.0		30.8	7.7	13.7		44.6				
Green Ext Time (p_c), s	0.2	1.1		6.2	0.2	1.9		1.6				

Intersection Summary	
HCM 7th Control Delay, s/veh	45.9
HCM 7th LOS	D

Notes

* HCM 7th computational engine requires equal clearance times for the phases crossing the barrier.
User approved changes to right turn type.

Movement	WBL	WBR	NBT	NBR	SBL	SBT
Lane Configurations						
Traffic Volume (veh/h)	335	166	1356	314	221	1738
Future Volume (veh/h)	335	166	1356	314	221	1738
Initial Q (Qb), veh	0	0	0	0	0	0
Lane Width Adj.	1.00	1.00	1.00	1.00	1.00	1.00
Ped-Bike Adj(A_pbT)	1.00	1.00		1.00	1.00	
Parking Bus, Adj	1.00	1.00	1.00	1.00	1.00	1.00
Work Zone On Approach	No		No			No
Adj Sat Flow, veh/h/ln	1870	1870	1870	1870	1870	1870
Adj Flow Rate, veh/h	364	180	1474	341	240	1889
Peak Hour Factor	0.92	0.92	0.92	0.92	0.92	0.92
Percent Heavy Veh, %	2	2	2	2	2	2
Cap, veh/h	459	337	3449	1071	288	4054
Arrive On Green	0.13	0.13	1.00	1.00	0.17	1.00
Sat Flow, veh/h	3563	1585	5274	1585	3456	5274
Grp Volume(v), veh/h	364	180	1474	341	240	1889
Grp Sat Flow(s),veh/h/ln	1781	1585	1702	1585	1728	1702
Q Serve(g_s), s	13.9	14.1	0.0	0.0	9.4	0.0
Cycle Q Clear(g_c), s	13.9	14.1	0.0	0.0	9.4	0.0
Prop In Lane	1.00	1.00		1.00	1.00	
Lane Grp Cap(c), veh/h	459	337	3449	1071	288	4054
V/C Ratio(X)	0.79	0.53	0.43	0.32	0.83	0.47
Avail Cap(c_a), veh/h	980	568	3449	1071	373	4054
HCM Platoon Ratio	1.00	1.00	2.00	2.00	2.00	2.00
Upstream Filter(I)	1.00	1.00	0.73	0.73	0.80	0.80
Uniform Delay (d), s/veh	59.2	49.0	0.0	0.0	57.4	0.0
Incr Delay (d2), s/veh	3.1	1.3	0.3	0.6	9.7	0.3
Initial Q Delay(d3), s/veh	0.0	0.0	0.0	0.0	0.0	0.0
%ile BackOfQ(95%),veh/ln	10.7	18.5	0.2	0.3	7.2	0.2
Unsig. Movement Delay, s/veh						
LnGrp Delay(d), s/veh	62.3	50.3	0.3	0.6	67.1	0.3
LnGrp LOS	E	D	A	A	E	A
Approach Vol, veh/h	544		1815			2129
Approach Delay, s/veh	58.3		0.3			7.8
Approach LOS	E		A			A

Timer - Assigned Phs	1	2		4		6
Phs Duration (G+Y+Rc), s	16.6	99.9		23.5		116.5
Change Period (Y+Rc), s	4.9	5.3		5.5		5.3
Max Green Setting (Gmax), s	15.1	70.7		38.5		90.7
Max Q Clear Time (g_c+I1), s	11.4	2.0		16.1		2.0
Green Ext Time (p_c), s	0.3	20.9		1.9		29.8

Intersection Summary	
HCM 7th Control Delay, s/veh	10.9
HCM 7th LOS	B

Notes

User approved pedestrian interval to be less than phase max green.
User approved volume balancing among the lanes for turning movement.

Intersection	
Int Delay, s/veh	6.1

Movement	EBL	EBT	WBT	WBR	SBL	SBR
Lane Configurations						
Traffic Vol, veh/h	156	288	226	104	111	216
Future Vol, veh/h	156	288	226	104	111	216
Conflicting Peds, #/hr	0	0	0	0	0	0
Sign Control	Free	Free	Free	Free	Stop	Stop
RT Channelized	-	None	-	None	-	None
Storage Length	90	-	-	-	100	0
Veh in Median Storage, #	-	0	0	-	0	-
Grade, %	-	0	0	-	0	-
Peak Hour Factor	92	92	92	92	92	92
Heavy Vehicles, %	2	2	2	2	2	2
Mvmt Flow	170	313	246	113	121	235

Major/Minor	Major1		Major2		Minor2	
Conflicting Flow All	359	0	-	0	798	179
Stage 1	-	-	-	-	302	-
Stage 2	-	-	-	-	496	-
Critical Hdwy	4.14	-	-	-	6.84	6.94
Critical Hdwy Stg 1	-	-	-	-	5.84	-
Critical Hdwy Stg 2	-	-	-	-	5.84	-
Follow-up Hdwy	2.22	-	-	-	3.52	3.32
Pot Cap-1 Maneuver	1197	-	-	-	323	833
Stage 1	-	-	-	-	724	-
Stage 2	-	-	-	-	578	-
Platoon blocked, %		-	-	-		
Mov Cap-1 Maneuver	1197	-	-	-	278	833
Mov Cap-2 Maneuver	-	-	-	-	278	-
Stage 1	-	-	-	-	621	-
Stage 2	-	-	-	-	578	-

Approach	EB	WB	SB
HCM Ctrl Dly, s/v	2.99	0	16.63
HCM LOS			C

Minor Lane/Major Mvmt	EBL	EBT	WBT	WBR	SBLn1	SBLn2
Capacity (veh/h)	1197	-	-	-	278	833
HCM Lane V/C Ratio	0.142	-	-	-	0.435	0.282
HCM Ctrl Dly (s/v)	8.5	-	-	-	27.6	11
HCM Lane LOS	A	-	-	-	D	B
HCM 95th %tile Q(veh)	0.5	-	-	-	2.1	1.2

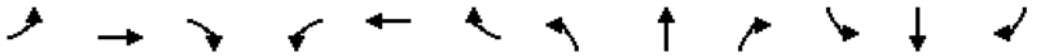

Movement	EBL	EBT	EBR	WBL	WBT	WBR	NBL	NBT	NBR	SBL	SBT	SBR
Lane Configurations												
Traffic Volume (veh/h)	52	279	100	30	168	58	66	67	35	306	374	87
Future Volume (veh/h)	52	279	100	30	168	58	66	67	35	306	374	87
Initial Q (Qb), veh	0	0	0	0	0	0	0	0	0	0	0	0
Lane Width Adj.	1.00	1.00	1.00	1.00	1.00	1.00	1.00	1.00	1.00	1.00	1.00	1.00
Ped-Bike Adj(A_pbT)	1.00		1.00	1.00		1.00	1.00		1.00	1.00		1.00
Parking Bus, Adj	1.00	1.00	1.00	1.00	1.00	1.00	1.00	1.00	1.00	1.00	1.00	1.00
Work Zone On Approach		No			No			No			No	
Adj Sat Flow, veh/h/ln	1870	1870	1870	1870	1870	1870	1870	1870	1870	1870	1870	1870
Adj Flow Rate, veh/h	57	303	109	33	183	63	72	73	38	333	407	95
Peak Hour Factor	0.92	0.92	0.92	0.92	0.92	0.92	0.92	0.92	0.92	0.92	0.92	0.92
Percent Heavy Veh, %	2	2	2	2	2	2	2	2	2	2	2	2
Cap, veh/h	187	454	160	122	461	154	676	1697	825	987	2098	485
Arrive On Green	0.18	0.18	0.18	0.18	0.18	0.18	0.73	0.73	0.73	0.73	0.73	0.73
Sat Flow, veh/h	1134	2576	908	974	2618	872	896	2317	1127	1282	2865	663
Grp Volume(v), veh/h	57	207	205	33	122	124	72	55	56	333	251	251
Grp Sat Flow(s),veh/h/ln	1134	1777	1707	974	1777	1713	896	1777	1667	1282	1777	1751
Q Serve(g_s), s	5.6	13.0	13.5	3.9	7.3	7.7	3.3	1.0	1.1	11.7	5.3	5.4
Cycle Q Clear(g_c), s	13.3	13.0	13.5	17.4	7.3	7.7	8.7	1.0	1.1	12.8	5.3	5.4
Prop In Lane	1.00		0.53	1.00		0.51	1.00		0.68	1.00		0.38
Lane Grp Cap(c), veh/h	187	313	301	122	313	302	676	1301	1221	987	1301	1282
V/C Ratio(X)	0.30	0.66	0.68	0.27	0.39	0.41	0.11	0.04	0.05	0.34	0.19	0.20
Avail Cap(c_a), veh/h	502	807	775	393	807	778	676	1301	1221	987	1301	1282
HCM Platoon Ratio	1.00	1.00	1.00	1.00	1.00	1.00	1.00	1.00	1.00	1.00	1.00	1.00
Upstream Filter(I)	1.00	1.00	1.00	1.00	1.00	1.00	1.00	1.00	1.00	1.00	1.00	1.00
Uniform Delay (d), s/veh	49.8	46.1	46.3	54.4	43.7	43.9	6.4	4.4	4.5	6.2	5.0	5.0
Incr Delay (d2), s/veh	0.9	2.4	2.7	1.2	0.8	0.9	0.3	0.1	0.1	0.9	0.3	0.3
Initial Q Delay(d3), s/veh	0.0	0.0	0.0	0.0	0.0	0.0	0.0	0.0	0.0	0.0	0.0	0.0
%ile BackOfQ(95%),veh/ln	3.0	10.0	9.9	1.8	5.9	6.0	1.2	0.7	0.7	5.6	3.4	3.4
Unsig. Movement Delay, s/veh												
LnGrp Delay(d), s/veh	50.7	48.5	49.0	55.6	44.5	44.8	6.7	4.5	4.5	7.1	5.3	5.4
LnGrp LOS	D	D	D	E	D	D	A	A	A	A	A	A
Approach Vol, veh/h		469			279			183			835	
Approach Delay, s/veh		49.0			46.0			5.4			6.1	
Approach LOS		D			D			A			A	

Timer - Assigned Phs		2		4		6		8				
Phs Duration (G+Y+Rc), s		93.4		26.6		93.4		26.6				
Change Period (Y+Rc), s		5.5		5.5		5.5		5.5				
Max Green Setting (Gmax), s		54.5		54.5		54.5		54.5				
Max Q Clear Time (g_c+I1), s		14.8		19.4		10.7		15.5				
Green Ext Time (p_c), s		4.8		1.7		1.1		3.0				

Intersection Summary												
HCM 7th Control Delay, s/veh			23.7									
HCM 7th LOS			C									

Movement	EBL	EBT	EBR	WBL	WBT	WBR	NBL	NBT	NBR	SBL	SBT	SBR
Lane Configurations												
Traffic Volume (veh/h)	69	780	1053	260	297	132	392	659	320	230	1651	84
Future Volume (veh/h)	69	780	1053	260	297	132	392	659	320	230	1651	84
Initial Q (Qb), veh	0	0	0	0	0	0	0	0	0	0	0	0
Lane Width Adj.	1.00	1.00	1.00	1.00	1.00	1.00	1.00	1.00	1.00	1.00	1.00	1.00
Ped-Bike Adj(A_pbT)	1.00		1.00	1.00		1.00	1.00		1.00	1.00		1.00
Parking Bus, Adj	1.00	1.00	1.00	1.00	1.00	1.00	1.00	1.00	1.00	1.00	1.00	1.00
Work Zone On Approach		No			No			No			No	
Adj Sat Flow, veh/h/ln	1870	1870	1870	1870	1870	1870	1870	1870	1870	1870	1870	1870
Adj Flow Rate, veh/h	75	848	1145	283	323	143	426	716	0	250	1795	0
Peak Hour Factor	0.92	0.92	0.92	0.92	0.92	0.92	0.92	0.92	0.92	0.92	0.92	0.92
Percent Heavy Veh, %	2	2	2	2	2	2	2	2	2	2	2	2
Cap, veh/h	120	901	996	329	679	294	519	954		965	1900	
Arrive On Green	0.07	0.25	0.25	0.16	0.47	0.47	0.10	0.19	0.00	0.56	0.74	0.00
Sat Flow, veh/h	1781	3554	2790	3456	2412	1046	5023	5106	1585	3456	5106	1585
Grp Volume(v), veh/h	75	848	1145	283	236	230	426	716	0	250	1795	0
Grp Sat Flow(s),veh/h/ln	1781	1777	1395	1728	1777	1682	1674	1702	1585	1728	1702	1585
Q Serve(g_s), s	5.7	32.8	35.5	11.2	12.7	13.1	11.6	18.6	0.0	5.2	42.4	0.0
Cycle Q Clear(g_c), s	5.7	32.8	35.5	11.2	12.7	13.1	11.6	18.6	0.0	5.2	42.4	0.0
Prop In Lane	1.00		1.00	1.00		0.62	1.00		1.00	1.00		1.00
Lane Grp Cap(c), veh/h	120	901	996	329	500	473	519	954		965	1900	
V/C Ratio(X)	0.62	0.94	1.15	0.86	0.47	0.49	0.82	0.75		0.26	0.94	
Avail Cap(c_a), veh/h	188	901	996	365	500	473	689	1856		965	1900	
HCM Platoon Ratio	1.00	1.00	1.00	1.67	1.67	1.67	1.00	1.00	1.00	2.00	2.00	2.00
Upstream Filter(I)	1.00	1.00	1.00	0.94	0.94	0.94	1.00	1.00	0.00	0.84	0.84	0.00
Uniform Delay (d), s/veh	63.5	51.2	45.0	57.9	30.0	30.2	61.5	53.8	0.0	23.4	16.7	0.0
Incr Delay (d2), s/veh	5.2	17.5	79.3	16.2	0.7	0.7	5.9	5.4	0.0	0.1	9.8	0.0
Initial Q Delay(d3), s/veh	0.0	0.0	0.0	0.0	0.0	0.0	0.0	0.0	0.0	0.0	0.0	0.0
%ile BackOfQ(95%),veh/ln	5.0	23.4	39.9	9.0	8.5	8.3	9.0	13.2	0.0	3.6	14.9	0.0
Unsig. Movement Delay, s/veh												
LnGrp Delay(d), s/veh	68.7	68.7	124.3	74.1	30.7	30.9	67.4	59.3	0.0	23.5	26.4	0.0
LnGrp LOS	E	E	F	E	C	C	E	E		C	C	
Approach Vol, veh/h		2068			749			1142			2045	
Approach Delay, s/veh		99.5			47.2			62.3			26.1	
Approach LOS		F			D			E			C	

Timer - Assigned Phs	1	2	3	4	5	6	7	8
Phs Duration (G+Y+Rc), s	20.3	59.2	14.7	45.9	46.2	33.3	18.5	42.0
Change Period (Y+Rc), s	5.8	7.1	5.2	6.5	7.1	7.1	5.2	6.5
Max Green Setting (Gmax), s	14.5	44.9	14.8	35.5	12.9	50.9	14.8	35.5
Max Q Clear Time (g_c+I1), s	13.6	44.4	7.7	15.1	7.2	20.6	13.2	37.5
Green Ext Time (p_c), s	0.8	0.5	0.1	2.8	0.4	5.6	0.2	0.0

Intersection Summary	
HCM 7th Control Delay, s/veh	60.9
HCM 7th LOS	E

Notes

User approved changes to right turn type.

Unsignalized Delay for [NBR, SBR] is excluded from calculations of the approach delay and intersection delay.

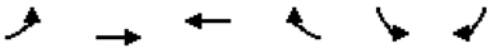

Lane Group	EBL	EBT	WBT	WBR	SBL	SBR
Lane Group Flow (vph)	95	1314	488	107	246	253
v/c Ratio	0.14	0.50	0.21	0.10	0.79	0.63
Control Delay (s/veh)	12.3	22.3	10.9	2.3	72.5	14.6
Queue Delay	0.0	0.5	0.0	0.0	0.0	0.0
Total Delay (s/veh)	12.3	22.8	10.9	2.3	72.5	14.6
Queue Length 50th (ft)	52	466	86	0	217	0
Queue Length 95th (ft)	m48	m349	142	26	296	47
Internal Link Dist (ft)		666	1968		1030	
Turn Bay Length (ft)	150			120	150	150
Base Capacity (vph)	765	2618	2312	1071	434	633
Starvation Cap Reductn	0	792	0	0	0	0
Spillback Cap Reductn	0	0	0	0	0	0
Storage Cap Reductn	0	0	0	0	0	0
Reduced v/c Ratio	0.12	0.72	0.21	0.10	0.57	0.40

Intersection Summary

m Volume for 95th percentile queue is metered by upstream signal.

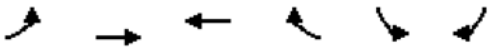

Movement	EBL	EBT	WBT	WBR	SBL	SBR
Lane Configurations						
Traffic Volume (vph)	87	1209	449	98	226	233
Future Volume (vph)	87	1209	449	98	226	233
Ideal Flow (vphpl)	1900	1900	1900	1900	1900	1900
Total Lost time (s)	4.0	6.1	6.1	6.1	5.6	4.0
Lane Util. Factor	1.00	0.95	0.95	1.00	1.00	0.88
Frt	1.00	1.00	1.00	0.85	1.00	0.85
Flt Protected	0.95	1.00	1.00	1.00	0.95	1.00
Satd. Flow (prot)	1770	3539	3539	1583	1770	2787
Flt Permitted	0.44	1.00	1.00	1.00	0.95	1.00
Satd. Flow (perm)	828	3539	3539	1583	1770	2787
Peak-hour factor, PHF	0.92	0.92	0.92	0.92	0.92	0.92
Adj. Flow (vph)	95	1314	488	107	246	253
RTOR Reduction (vph)	0	0	0	37	0	238
Lane Group Flow (vph)	95	1314	488	70	246	15
Turn Type	pm+pt	NA	NA	Perm	Perm	Over
Protected Phases	1	6	2			1
Permitted Phases	6			2	4	
Actuated Green, G (s)	103.6	103.6	91.5	91.5	24.7	8.1
Effective Green, g (s)	103.6	103.6	91.5	91.5	24.7	8.1
Actuated g/C Ratio	0.74	0.74	0.65	0.65	0.18	0.06
Clearance Time (s)	4.0	6.1	6.1	6.1	5.6	4.0
Vehicle Extension (s)	3.0	3.0	3.0	3.0	3.0	3.0
Lane Grp Cap (vph)	667	2618	2312	1034	312	161
v/s Ratio Prot	0.01	c0.37	0.14			0.01
v/s Ratio Perm	0.10			0.04	c0.14	
v/c Ratio	0.14	0.50	0.21	0.07	0.79	0.09
Uniform Delay, d1	5.1	7.5	9.7	8.8	55.2	62.5
Progression Factor	2.27	2.65	1.00	1.00	1.00	1.00
Incremental Delay, d2	0.1	0.5	0.2	0.1	12.4	0.2
Delay (s)	11.8	20.4	10.0	8.9	67.6	62.7
Level of Service	B	C	A	A	E	E
Approach Delay (s/veh)		19.8	9.8		65.1	
Approach LOS		B	A		E	

Intersection Summary			
HCM 2000 Control Delay (s/veh)	26.5	HCM 2000 Level of Service	C
HCM 2000 Volume to Capacity ratio	0.57		
Actuated Cycle Length (s)	140.0	Sum of lost time (s)	15.7
Intersection Capacity Utilization	55.7%	ICU Level of Service	B
Analysis Period (min)	15		

c Critical Lane Group

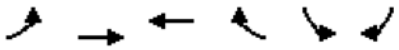

Movement	EBL	EBT	WBT	WBR	SBL	SBR
Lane Configurations						
Traffic Volume (veh/h)	75	1372	485	146	637	56
Future Volume (veh/h)	75	1372	485	146	637	56
Initial Q (Qb), veh	0	0	0	0	0	0
Lane Width Adj.	1.00	1.00	1.00	1.00	1.00	1.00
Ped-Bike Adj(A_pbT)	1.00			1.00	1.00	1.00
Parking Bus, Adj	1.00	1.00	1.00	1.00	1.00	1.00
Work Zone On Approach		No	No		No	
Adj Sat Flow, veh/h/ln	1870	1870	1870	1870	1870	1870
Adj Flow Rate, veh/h	82	1491	527	159	692	61
Peak Hour Factor	0.92	0.92	0.92	0.92	0.92	0.92
Percent Heavy Veh, %	2	2	2	2	2	2
Cap, veh/h	544	2464	2464	1099	754	346
Arrive On Green	0.69	0.69	0.69	0.69	0.22	0.22
Sat Flow, veh/h	756	3647	3647	1585	3456	1585
Grp Volume(v), veh/h	82	1491	527	159	692	61
Grp Sat Flow(s),veh/h/ln	756	1777	1777	1585	1728	1585
Q Serve(g_s), s	5.3	26.6	6.4	4.1	23.5	3.8
Cycle Q Clear(g_c), s	11.7	26.6	6.4	4.1	23.5	3.8
Prop In Lane	1.00			1.00	1.00	1.00
Lane Grp Cap(c), veh/h	544	2464	2464	1099	754	346
V/C Ratio(X)	0.15	0.61	0.21	0.14	0.92	0.18
Avail Cap(c_a), veh/h	544	2464	2464	1099	792	363
HCM Platoon Ratio	1.00	1.00	1.00	1.00	1.00	1.00
Upstream Filter(I)	0.82	0.82	1.00	1.00	1.00	1.00
Uniform Delay (d), s/veh	8.7	9.7	6.6	6.3	45.9	38.1
Incr Delay (d2), s/veh	0.1	0.3	0.2	0.3	15.2	0.2
Initial Q Delay(d3), s/veh	0.0	0.0	0.0	0.0	0.0	0.0
%ile BackOfQ(95%),veh/ln	1.5	14.1	4.2	2.5	17.2	2.7
Unsig. Movement Delay, s/veh						
LnGrp Delay(d), s/veh	8.8	10.1	6.8	6.5	61.0	38.4
LnGrp LOS	A	B	A	A	E	D
Approach Vol, veh/h		1573	686		753	
Approach Delay, s/veh		10.0	6.8		59.2	
Approach LOS		A	A		E	

Timer - Assigned Phs	2	4	6
Phs Duration (G+Y+Rc), s	89.3	30.7	89.3
Change Period (Y+Rc), s	6.1	4.5	6.1
Max Green Setting (Gmax), s	81.9	27.5	81.9
Max Q Clear Time (g_c+I1), s	8.4	25.5	28.6
Green Ext Time (p_c), s	4.7	0.7	19.6

Intersection Summary	
HCM 7th Control Delay, s/veh	21.6
HCM 7th LOS	C

Intersection	
Int Delay, s/veh	1.4

Movement	EBT	EBR	WBL	WBT	NBL	NBR
Lane Configurations						
Traffic Vol, veh/h	0	92	0	0	0	18
Future Vol, veh/h	0	92	0	0	0	18
Conflicting Peds, #/hr	0	0	0	0	0	0
Sign Control	Free	Free	Free	Free	Stop	Stop
RT Channelized	-	None	-	None	-	None
Storage Length	-	-	-	-	-	0
Veh in Median Storage, #	0	-	-	0	0	-
Grade, %	0	-	-	0	0	-
Peak Hour Factor	92	92	92	92	92	92
Heavy Vehicles, %	2	2	2	2	2	2
Mvmt Flow	0	100	0	0	0	20

Major/Minor	Major1		Major2		Minor1	
Conflicting Flow All	0	0	-	-	-	50
Stage 1	-	-	-	-	-	-
Stage 2	-	-	-	-	-	-
Critical Hdwy	-	-	-	-	-	6.94
Critical Hdwy Stg 1	-	-	-	-	-	-
Critical Hdwy Stg 2	-	-	-	-	-	-
Follow-up Hdwy	-	-	-	-	-	3.32
Pot Cap-1 Maneuver	-	-	0	-	0	1008
Stage 1	-	-	0	-	0	-
Stage 2	-	-	0	-	0	-
Platoon blocked, %	-	-		-		
Mov Cap-1 Maneuver	-	-	-	-	-	1008
Mov Cap-2 Maneuver	-	-	-	-	-	-
Stage 1	-	-	-	-	-	-
Stage 2	-	-	-	-	-	-

Approach	EB	WB	NB
HCM Ctrl Dly, s/v	0	0	8.64
HCM LOS			A

Minor Lane/Major Mvmt	NBLn1	EBT	EBR	WBT
Capacity (veh/h)	1008	-	-	-
HCM Lane V/C Ratio	0.019	-	-	-
HCM Ctrl Dly (s/v)	8.6	-	-	-
HCM Lane LOS	A	-	-	-
HCM 95th %tile Q(veh)	0.1	-	-	-

Intersection	
Int Delay, s/veh	0.4

Movement	EBT	EBR	WBL	WBT	NBL	NBR
Lane Configurations						
Traffic Vol, veh/h	18	0	1	0	0	0
Future Vol, veh/h	18	0	1	0	0	0
Conflicting Peds, #/hr	0	0	0	0	0	0
Sign Control	Free	Free	Free	Free	Stop	Stop
RT Channelized	-	None	-	None	-	None
Storage Length	-	-	25	-	0	-
Veh in Median Storage, #	0	-	-	0	0	-
Grade, %	0	-	-	0	0	-
Peak Hour Factor	92	92	92	92	92	92
Heavy Vehicles, %	2	2	2	2	2	2
Mvmt Flow	20	0	1	0	0	0

Major/Minor	Major1		Major2		Minor1	
Conflicting Flow All	0	-	20	0	22	10
Stage 1	-	-	-	-	20	-
Stage 2	-	-	-	-	2	-
Critical Hdwy	-	-	4.14	-	6.84	6.94
Critical Hdwy Stg 1	-	-	-	-	5.84	-
Critical Hdwy Stg 2	-	-	-	-	5.84	-
Follow-up Hdwy	-	-	2.22	-	3.52	3.32
Pot Cap-1 Maneuver	-	0	1595	-	992	1069
Stage 1	-	0	-	-	1000	-
Stage 2	-	0	-	-	1020	-
Platoon blocked, %	-			-		
Mov Cap-1 Maneuver	-	-	1595	-	991	1069
Mov Cap-2 Maneuver	-	-	-	-	991	-
Stage 1	-	-	-	-	1000	-
Stage 2	-	-	-	-	1020	-

Approach	EB	WB	NB
HCM Ctrl Dly, s/v	0	7.26	0
HCM LOS			A

Minor Lane/Major Mvmt	NBLn1	EBT	WBL	WBT
Capacity (veh/h)	-	-	1595	-
HCM Lane V/C Ratio	-	-	0.001	-
HCM Ctrl Dly (s/v)	0	-	7.3	-
HCM Lane LOS	A	-	A	-
HCM 95th %tile Q(veh)	-	-	0	-

Intersection	
Int Delay, s/veh	3.4

Movement	EBL	EBR	NBL	NBT	SBT	SBR
Lane Configurations						
Traffic Vol, veh/h	0	0	15	0	0	17
Future Vol, veh/h	0	0	15	0	0	17
Conflicting Peds, #/hr	0	0	0	0	0	0
Sign Control	Stop	Stop	Free	Free	Free	Free
RT Channelized	-	None	-	None	-	None
Storage Length	0	-	50	-	-	-
Veh in Median Storage, #	0	-	-	0	0	-
Grade, %	0	-	-	0	0	-
Peak Hour Factor	92	92	92	92	92	92
Heavy Vehicles, %	2	2	2	2	2	2
Mvmt Flow	0	0	16	0	0	18

Major/Minor	Minor2		Major1		Major2	
Conflicting Flow All	42	9	18	0	-	0
Stage 1	9	-	-	-	-	-
Stage 2	33	-	-	-	-	-
Critical Hdwy	6.84	6.94	4.14	-	-	-
Critical Hdwy Stg 1	5.84	-	-	-	-	-
Critical Hdwy Stg 2	5.84	-	-	-	-	-
Follow-up Hdwy	3.52	3.32	2.22	-	-	-
Pot Cap-1 Maneuver	964	1070	1597	-	-	-
Stage 1	1012	-	-	-	-	-
Stage 2	986	-	-	-	-	-
Platoon blocked, %				-	-	-
Mov Cap-1 Maneuver	954	1070	1597	-	-	-
Mov Cap-2 Maneuver	954	-	-	-	-	-
Stage 1	1002	-	-	-	-	-
Stage 2	986	-	-	-	-	-

Approach	EB	NB	SB
HCM Ctrl Dly, s/v	0	7.28	0
HCM LOS	A		

Minor Lane/Major Mvmt	NBL	NBT	EBLn1	SBT	SBR
Capacity (veh/h)	1597	-	-	-	-
HCM Lane V/C Ratio	0.01	-	-	-	-
HCM Ctrl Dly (s/v)	7.3	-	0	-	-
HCM Lane LOS	A	-	A	-	-
HCM 95th %tile Q(veh)	0	-	-	-	-

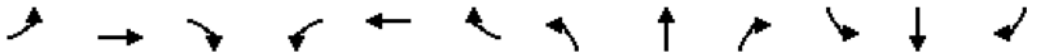

Movement	EBL	EBT	EBR	WBL	WBT	WBR	NBL	NBT	NBR	SBL	SBT	SBR
Lane Configurations												
Traffic Volume (veh/h)	19	335	101	122	382	286	149	1715	26	234	698	18
Future Volume (veh/h)	19	335	101	122	382	286	149	1715	26	234	698	18
Initial Q (Qb), veh	0	0	0	0	0	0	0	0	0	0	0	0
Lane Width Adj.	1.00	1.00	1.00	1.00	1.00	1.00	1.00	1.00	1.00	1.00	1.00	1.00
Ped-Bike Adj(A_pbT)	1.00		1.00	1.00		1.00	1.00		1.00	1.00		1.00
Parking Bus, Adj	1.00	1.00	1.00	1.00	1.00	1.00	1.00	1.00	1.00	1.00	1.00	1.00
Work Zone On Approach		No			No			No			No	
Adj Sat Flow, veh/h/ln	1870	1870	1870	1870	1870	1870	1870	1870	1870	1870	1870	1870
Adj Flow Rate, veh/h	21	364	110	133	415	311	162	1864	28	254	759	20
Peak Hour Factor	0.92	0.92	0.92	0.92	0.92	0.92	0.92	0.92	0.92	0.92	0.92	0.92
Percent Heavy Veh, %	2	2	2	2	2	2	2	2	2	2	2	2
Cap, veh/h	50	473	858	327	743	470	1411	2690	40	302	999	26
Arrive On Green	0.03	0.13	0.13	0.09	0.21	0.21	0.54	0.69	0.69	0.09	0.20	0.20
Sat Flow, veh/h	1781	3554	1585	3456	3554	1585	3456	5183	78	3456	5116	135
Grp Volume(v), veh/h	21	364	110	133	415	311	162	1224	668	254	505	274
Grp Sat Flow(s),veh/h/ln	1781	1777	1585	1728	1777	1585	1728	1702	1856	1728	1702	1846
Q Serve(g_s), s	1.6	13.9	0.0	5.1	14.6	24.0	3.2	29.9	29.9	10.1	19.6	19.7
Cycle Q Clear(g_c), s	1.6	13.9	0.0	5.1	14.6	24.0	3.2	29.9	29.9	10.1	19.6	19.7
Prop In Lane	1.00		1.00	1.00		1.00	1.00		0.04	1.00		0.07
Lane Grp Cap(c), veh/h	50	473	858	327	743	470	1411	1767	964	302	665	360
V/C Ratio(X)	0.42	0.77	0.13	0.41	0.56	0.66	0.11	0.69	0.69	0.84	0.76	0.76
Avail Cap(c_a), veh/h	183	992	1090	355	992	581	1411	1767	964	331	1240	673
HCM Platoon Ratio	1.00	1.00	1.00	1.00	1.00	1.00	1.33	1.33	1.33	1.00	1.00	1.00
Upstream Filter(I)	1.00	1.00	1.00	1.00	1.00	1.00	0.81	0.81	0.81	1.00	1.00	1.00
Uniform Delay (d), s/veh	66.9	58.6	15.8	59.7	49.6	43.1	19.6	15.0	15.1	62.9	53.2	53.2
Incr Delay (d2), s/veh	5.6	2.7	0.1	0.8	0.7	2.0	0.0	1.8	3.3	16.2	7.9	14.1
Initial Q Delay(d3), s/veh	0.0	0.0	0.0	0.0	0.0	0.0	0.0	0.0	0.0	0.0	0.0	0.0
%ile BackOfQ(95%),veh/ln	1.5	10.6	3.2	4.1	10.8	14.8	2.4	14.7	16.4	8.9	14.1	15.9
Unsig. Movement Delay, s/veh												
LnGrp Delay(d), s/veh	72.5	61.3	15.9	60.5	50.2	45.1	19.7	16.9	18.4	79.1	61.2	67.3
LnGrp LOS	E	E	B	E	D	D	B	B	B	E	E	E
Approach Vol, veh/h		495			859			2054			1033	
Approach Delay, s/veh		51.7			50.0			17.6			67.2	
Approach LOS		D			D			B			E	

Timer - Assigned Phs	1	2	3	4	5	6	7	8
Phs Duration (G+Y+Rc), s	63.0	33.3	19.2	24.5	17.8	78.5	8.5	35.2
Change Period (Y+Rc), s	5.8	* 6	* 5.9	* 5.9	* 5.6	5.8	* 4.6	* 5.9
Max Green Setting (Gmax), s	13.6	* 51	* 14	* 39	* 13	51.2	* 14	* 39
Max Q Clear Time (g_c+I1), s	5.2	21.7	7.1	15.9	12.1	31.9	3.6	26.0
Green Ext Time (p_c), s	0.3	5.7	0.2	2.8	0.1	13.3	0.0	3.2

Intersection Summary	
HCM 7th Control Delay, s/veh	39.2
HCM 7th LOS	D

Notes

* HCM 7th computational engine requires equal clearance times for the phases crossing the barrier.
User approved changes to right turn type.

Movement	EBL	EBT	EBR	WBL	WBT	WBR	NBL	NBT	NBR	SBL	SBT	SBR
Lane Configurations												
Traffic Volume (veh/h)	47	452	87	34	617	748	162	666	272	176	194	33
Future Volume (veh/h)	47	452	87	34	617	748	162	666	272	176	194	33
Initial Q (Qb), veh	0	0	0	0	0	0	0	0	0	0	0	0
Lane Width Adj.	1.00	1.00	1.00	1.00	1.00	1.00	1.00	1.00	1.00	1.00	1.00	1.00
Ped-Bike Adj(A_pbT)	1.00		1.00	1.00		1.00	1.00		1.00	1.00		1.00
Parking Bus, Adj	1.00	1.00	1.00	1.00	1.00	1.00	1.00	1.00	1.00	1.00	1.00	1.00
Work Zone On Approach		No			No			No			No	
Adj Sat Flow, veh/h/ln	1870	1870	1870	1870	1870	1870	1870	1870	1870	1870	1870	1870
Adj Flow Rate, veh/h	51	491	95	37	671	813	176	724	0	191	211	0
Peak Hour Factor	0.92	0.92	0.92	0.92	0.92	0.92	0.92	0.92	0.92	0.92	0.92	0.92
Percent Heavy Veh, %	2	2	2	2	2	2	2	2	2	2	2	2
Cap, veh/h	110	1844	349	188	2148	667	807	957		247	381	
Arrive On Green	0.06	0.43	0.43	0.05	0.42	0.42	0.23	0.27	0.00	0.07	0.11	0.00
Sat Flow, veh/h	1781	4312	816	3456	5106	1585	3456	3554	1585	3456	3554	1585
Grp Volume(v), veh/h	51	385	201	37	671	813	176	724	0	191	211	0
Grp Sat Flow(s),veh/h/ln	1781	1702	1724	1728	1702	1585	1728	1777	1585	1728	1777	1585
Q Serve(g_s), s	3.9	10.2	10.6	1.4	12.3	58.9	5.8	26.2	0.0	7.6	7.9	0.0
Cycle Q Clear(g_c), s	3.9	10.2	10.6	1.4	12.3	58.9	5.8	26.2	0.0	7.6	7.9	0.0
Prop In Lane	1.00		0.47	1.00		1.00	1.00		1.00	1.00		1.00
Lane Grp Cap(c), veh/h	110	1456	737	188	2148	667	807	957		247	381	
V/C Ratio(X)	0.46	0.26	0.27	0.20	0.31	1.22	0.22	0.76		0.77	0.55	
Avail Cap(c_a), veh/h	190	1456	737	368	2148	667	807	957		363	957	
HCM Platoon Ratio	1.00	1.00	1.00	1.00	1.00	1.00	1.00	1.00	1.00	1.00	1.00	1.00
Upstream Filter(I)	1.00	1.00	1.00	0.85	0.85	0.85	0.94	0.94	0.00	1.00	1.00	0.00
Uniform Delay (d), s/veh	63.5	25.9	25.9	63.3	27.1	40.6	43.3	46.9	0.0	63.9	59.3	0.0
Incr Delay (d2), s/veh	3.0	0.4	0.9	0.4	0.3	110.2	0.1	5.2	0.0	6.1	1.3	0.0
Initial Q Delay(d3), s/veh	0.0	0.0	0.0	0.0	0.0	0.0	0.0	0.0	0.0	0.0	0.0	0.0
%ile BackOfQ(95%),veh/ln	3.3	7.7	8.1	1.2	8.6	60.7	4.5	17.9	0.0	6.4	6.5	0.0
Unsig. Movement Delay, s/veh												
LnGrp Delay(d), s/veh	66.5	26.3	26.9	63.7	27.4	150.8	43.5	52.2	0.0	70.0	60.6	0.0
LnGrp LOS	E	C	C	E	C	F	D	D		E	E	
Approach Vol, veh/h		637			1521			900			402	
Approach Delay, s/veh		29.7			94.2			50.5			65.0	
Approach LOS		C			F			D			E	

Timer - Assigned Phs	1	2	3	4	5	6	7	8
Phs Duration (G+Y+Rc), s	13.7	66.0	39.0	21.3	14.7	65.0	16.3	44.0
Change Period (Y+Rc), s	6.1	6.1	6.3	6.3	6.1	6.1	6.3	6.3
Max Green Setting (Gmax), s	14.9	47.9	14.7	37.7	14.9	47.9	14.7	37.7
Max Q Clear Time (g_c+I1), s	13.4	12.6	7.8	9.9	5.9	60.9	9.6	28.2
Green Ext Time (p_c), s	0.0	4.3	0.3	1.3	0.0	0.0	0.3	3.4

Intersection Summary	
HCM 7th Control Delay, s/veh	67.6
HCM 7th LOS	E

Notes

Unsignalized Delay for [NBR, SBR] is excluded from calculations of the approach delay and intersection delay.

Movement	EBL	EBT	EBR	WBL	WBT	WBR	NBL	NBT	NBR	SBL	SBT	SBR
Lane Configurations												
Traffic Volume (veh/h)	1	500	396	2484	1179	2	227	0	1051	1	0	1
Future Volume (veh/h)	1	500	396	2484	1179	2	227	0	1051	1	0	1
Initial Q (Qb), veh	0	0	0	0	0	0	0	0	0	0	0	0
Lane Width Adj.	1.00	1.00	1.00	1.00	1.00	1.00	1.00	1.00	1.00	1.00	1.00	1.00
Ped-Bike Adj(A_pbT)	1.00		1.00	1.00		1.00	1.00		1.00	1.00		1.00
Parking Bus, Adj	1.00	1.00	1.00	1.00	1.00	1.00	1.00	1.00	1.00	1.00	1.00	1.00
Work Zone On Approach		No			No			No			No	
Adj Sat Flow, veh/h/ln	1870	1870	1870	1870	1870	1870	1870	1870	1870	1870	1870	1870
Adj Flow Rate, veh/h	1	543	0	2700	1282	2	247	0	1142	1	0	1
Peak Hour Factor	0.92	0.92	0.92	0.92	0.92	0.92	0.92	0.92	0.92	0.92	0.92	0.92
Percent Heavy Veh, %	2	2	2	2	2	2	2	2	2	2	2	2
Cap, veh/h	3	1471		1800	2338	1043	472	0	1556	9	0	8
Arrive On Green	0.00	0.29	0.00	0.60	1.00	1.00	0.13	0.00	0.13	0.01	0.00	0.01
Sat Flow, veh/h	1781	5106	1585	5023	3554	1585	3563	0	3170	1781	0	1585
Grp Volume(v), veh/h	1	543	0	2700	1282	2	247	0	1142	1	0	1
Grp Sat Flow(s),veh/h/ln	1781	1702	1585	1674	1777	1585	1781	0	1585	1781	0	1585
Q Serve(g_s), s	0.1	10.2	0.0	43.0	0.0	0.0	7.8	0.0	15.9	0.1	0.0	0.1
Cycle Q Clear(g_c), s	0.1	10.2	0.0	43.0	0.0	0.0	7.8	0.0	15.9	0.1	0.0	0.1
Prop In Lane	1.00		1.00	1.00		1.00	1.00		1.00	1.00		1.00
Lane Grp Cap(c), veh/h	3	1471		1800	2338	1043	472	0	1556	9	0	8
V/C Ratio(X)	0.29	0.37		1.50	0.55	0.00	0.52	0.00	0.73	0.11	0.00	0.12
Avail Cap(c_a), veh/h	172	1471		1800	2338	1043	472	0	1556	166	0	148
HCM Platoon Ratio	1.00	1.00	1.00	1.67	1.67	1.67	1.00	1.00	1.00	1.00	1.00	1.00
Upstream Filter(I)	0.96	0.96	0.00	0.09	0.09	0.09	1.00	0.00	1.00	1.00	0.00	1.00
Uniform Delay (d), s/veh	59.8	34.0	0.0	24.1	0.0	0.0	48.5	0.0	24.3	59.4	0.0	59.4
Incr Delay (d2), s/veh	40.4	0.7	0.0	225.3	0.1	0.0	1.1	0.0	1.8	4.9	0.0	6.2
Initial Q Delay(d3), s/veh	0.0	0.0	0.0	0.0	0.0	0.0	0.0	0.0	0.0	0.0	0.0	0.0
%ile BackOfQ(95%),veh/ln	0.1	7.7	0.0	69.1	0.0	0.0	6.3	0.0	18.9	0.1	0.0	0.1
Unsig. Movement Delay, s/veh												
LnGrp Delay(d), s/veh	100.2	34.7	0.0	249.4	0.1	0.0	49.6	0.0	26.1	64.3	0.0	65.6
LnGrp LOS	F	C		F	A	A	D		C	E		E
Approach Vol, veh/h		544			3984			1389			2	
Approach Delay, s/veh		34.8			169.0			30.3			65.0	
Approach LOS		C			F			C			E	

Timer - Assigned Phs	1	2		4	5	6		8				
Phs Duration (G+Y+Rc), s	50.0	41.6		6.4	5.6	85.9		22.0				
Change Period (Y+Rc), s	7.0	* 7		5.8	5.4	7.0		6.1				
Max Green Setting (Gmax), s	43.0	* 25		11.2	11.6	57.0		15.9				
Max Q Clear Time (g_c+I1), s	45.0	12.2		2.1	2.1	2.0		17.9				
Green Ext Time (p_c), s	0.0	3.0		0.0	0.0	14.1		0.0				

Intersection Summary	
HCM 7th Control Delay, s/veh	124.1
HCM 7th LOS	F

Notes

User approved volume balancing among the lanes for turning movement.

* HCM 7th computational engine requires equal clearance times for the phases crossing the barrier.

Movement	EBL	EBT	EBR	WBL	WBT	WBR	NBL	NBT	NBR	SBL	SBT	SBR
Lane Configurations												
Traffic Volume (veh/h)	8	1033	458	40	3184	18	499	18	63	0	2	2
Future Volume (veh/h)	8	1033	458	40	3184	18	499	18	63	0	2	2
Initial Q (Qb), veh	0	0	0	0	0	0	0	0	0	0	0	0
Lane Width Adj.	1.00	1.00	1.00	1.00	1.00	1.00	1.00	1.00	1.00	1.00	1.00	1.00
Ped-Bike Adj(A_pbT)	1.00		1.00	1.00		1.00	1.00		1.00	1.00		1.00
Parking Bus, Adj	1.00	1.00	1.00	1.00	1.00	1.00	1.00	1.00	1.00	1.00	1.00	1.00
Work Zone On Approach		No			No			No			No	
Adj Sat Flow, veh/h/ln	1870	1870	1870	1870	1870	1870	1870	1870	1870	1870	1870	1870
Adj Flow Rate, veh/h	9	1123	498	43	3461	20	542	20	68	0	2	2
Peak Hour Factor	0.92	0.92	0.92	0.92	0.92	0.92	0.92	0.92	0.92	0.92	0.92	0.92
Percent Heavy Veh, %	2	2	2	2	2	2	2	2	2	2	2	2
Cap, veh/h	614	2890	897	154	1400	435	728	396	353	0	405	346
Arrive On Green	0.69	1.00	1.00	0.01	0.09	0.09	0.22	0.22	0.22	0.00	0.22	0.22
Sat Flow, veh/h	1781	5106	1585	3456	5106	1585	2740	1777	1585	0	1909	1552
Grp Volume(v), veh/h	9	1123	498	43	3461	20	542	20	68	0	2	2
Grp Sat Flow(s),veh/h/ln	1781	1702	1585	1728	1702	1585	1370	1777	1585	0	1777	1591
Q Serve(g_s), s	0.2	0.0	0.0	1.5	32.9	1.4	23.0	1.1	4.2	0.0	0.1	0.1
Cycle Q Clear(g_c), s	0.2	0.0	0.0	1.5	32.9	1.4	23.1	1.1	4.2	0.0	0.1	0.1
Prop In Lane	1.00		1.00	1.00		1.00	1.00		1.00	0.00		0.98
Lane Grp Cap(c), veh/h	614	2890	897	154	1400	435	728	396	353	0	396	355
V/C Ratio(X)	0.01	0.39	0.56	0.28	2.47	0.05	0.74	0.05	0.19	0.00	0.00	0.01
Avail Cap(c_a), veh/h	614	2890	897	314	1400	435	853	477	425	0	396	355
HCM Platoon Ratio	2.00	2.00	2.00	0.33	0.33	0.33	1.00	1.00	1.00	1.00	1.00	1.00
Upstream Filter(I)	0.79	0.79	0.79	0.09	0.09	0.09	0.96	0.96	0.96	0.00	1.00	1.00
Uniform Delay (d), s/veh	12.3	0.0	0.0	57.2	54.6	40.2	45.3	36.6	37.9	0.0	36.3	36.3
Incr Delay (d2), s/veh	0.0	0.3	2.0	0.1	662.7	0.0	2.9	0.1	0.3	0.0	0.0	0.0
Initial Q Delay(d3), s/veh	0.0	0.0	0.0	0.0	0.0	0.0	0.0	0.0	0.0	0.0	0.0	0.0
%ile BackOfQ(95%),veh/ln	0.1	0.2	0.9	1.0	148.1	0.9	12.6	0.8	3.0	0.0	0.1	0.1
Unsig. Movement Delay, s/veh												
LnGrp Delay(d), s/veh	12.3	0.3	2.0	57.3	717.3	40.3	48.2	36.7	38.1	0.0	36.3	36.3
LnGrp LOS	B	A	A	E	F	D	D	D	D		D	D
Approach Vol, veh/h		1630			3524			630			4	
Approach Delay, s/veh		0.9			705.4			46.7			36.3	
Approach LOS		A			F			D			D	

Timer - Assigned Phs	1	2		4	5	6		8				
Phs Duration (G+Y+Rc), s	12.4	75.0		32.5	48.5	39.0		32.5				
Change Period (Y+Rc), s	7.1	* 7.1		5.8	7.1	6.1		5.8				
Max Green Setting (Gmax), s	10.9	* 33		32.2	10.9	32.9		19.2				
Max Q Clear Time (g_c+I1), s	3.5	2.0		25.1	2.2	34.9		2.1				
Green Ext Time (p_c), s	0.0	12.6		1.6	0.0	0.0		0.0				

Intersection Summary	
HCM 7th Control Delay, s/veh	434.8
HCM 7th LOS	F

Notes

* HCM 7th computational engine requires equal clearance times for the phases crossing the barrier.

Movement	EBL	EBT	EBR	WBL	WBT	WBR	NBL	NBT	NBR	SBL	SBT	SBR
Lane Configurations												
Traffic Volume (veh/h)	70	1017	11	238	3118	36	145	25	231	8	0	23
Future Volume (veh/h)	70	1017	11	238	3118	36	145	25	231	8	0	23
Initial Q (Qb), veh	0	0	0	0	0	0	0	0	0	0	0	0
Lane Width Adj.	1.00	1.00	1.00	1.00	1.00	1.00	1.00	1.00	1.00	1.00	1.00	1.00
Ped-Bike Adj(A_pbT)	1.00		1.00	1.00		1.00	1.00		1.00	1.00		1.00
Parking Bus, Adj	1.00	1.00	1.00	1.00	1.00	1.00	1.00	1.00	1.00	1.00	1.00	1.00
Work Zone On Approach		No			No			No			No	
Adj Sat Flow, veh/h/ln	1870	1870	1870	1870	1870	1870	1870	1870	1870	1870	1870	1870
Adj Flow Rate, veh/h	76	1105	12	259	3389	39	158	0	269	9	0	25
Peak Hour Factor	0.92	0.92	0.92	0.92	0.92	0.92	0.92	0.92	0.92	0.92	0.92	0.92
Percent Heavy Veh, %	2	2	2	2	2	2	2	2	2	2	2	2
Cap, veh/h	186	3139	974	322	3405	39	253	0	738	215	0	442
Arrive On Green	0.11	1.00	1.00	0.09	0.65	0.65	0.14	0.00	0.14	0.14	0.00	0.14
Sat Flow, veh/h	3456	5106	1585	3456	5204	60	1386	0	3170	1110	0	3170
Grp Volume(v), veh/h	76	1105	12	259	2212	1216	158	0	269	9	0	25
Grp Sat Flow(s),veh/h/ln	1728	1702	1585	1728	1702	1860	1386	0	1585	1110	0	1585
Q Serve(g_s), s	2.5	0.0	0.0	8.8	77.0	78.3	13.3	0.0	8.5	0.8	0.0	0.8
Cycle Q Clear(g_c), s	2.5	0.0	0.0	8.8	77.0	78.3	13.3	0.0	8.5	0.8	0.0	0.8
Prop In Lane	1.00		1.00	1.00		0.03	1.00		1.00	1.00		1.00
Lane Grp Cap(c), veh/h	186	3139	974	322	2227	1217	253	0	738	215	0	442
V/C Ratio(X)	0.41	0.35	0.01	0.80	0.99	1.00	0.62	0.00	0.36	0.04	0.00	0.06
Avail Cap(c_a), veh/h	452	3139	974	452	2227	1217	454	0	1197	376	0	901
HCM Platoon Ratio	2.00	2.00	2.00	1.00	1.00	1.00	1.00	1.00	1.00	1.00	1.00	1.00
Upstream Filter(I)	0.72	0.72	0.72	1.00	1.00	1.00	1.00	0.00	1.00	1.00	0.00	1.00
Uniform Delay (d), s/veh	51.8	0.0	0.0	53.3	20.5	20.7	50.1	0.0	38.6	44.8	0.0	44.8
Incr Delay (d2), s/veh	1.0	0.2	0.0	7.0	17.6	25.6	2.5	0.0	0.3	0.1	0.0	0.1
Initial Q Delay(d3), s/veh	0.0	0.0	0.0	0.0	0.0	0.0	0.0	0.0	0.0	0.0	0.0	0.0
%ile BackOfQ(95%),veh/ln	1.9	0.1	0.0	7.5	42.1	49.2	8.4	0.0	6.1	0.4	0.0	0.6
Unsig. Movement Delay, s/veh												
LnGrp Delay(d), s/veh	52.8	0.2	0.0	60.3	38.0	46.3	52.7	0.0	38.9	44.9	0.0	44.8
LnGrp LOS	D	A	A	E	D	D	D		D	D		D
Approach Vol, veh/h		1193			3687			427			34	
Approach Delay, s/veh		3.6			42.3			44.0			44.8	
Approach LOS		A			D			D			D	

Timer - Assigned Phs	1	2		4	5	6		8				
Phs Duration (G+Y+Rc), s	17.5	79.9		22.6	12.7	84.6		22.6				
Change Period (Y+Rc), s	6.3	6.1		5.9	6.3	6.1		5.9				
Max Green Setting (Gmax), s	15.7	51.9		34.1	15.7	51.9		34.1				
Max Q Clear Time (g_c+I1), s	10.8	2.0		2.8	4.5	80.3		15.3				
Green Ext Time (p_c), s	0.4	10.6		0.1	0.1	0.0		1.5				

Intersection Summary	
HCM 7th Control Delay, s/veh	33.8
HCM 7th LOS	C

Notes

User approved volume balancing among the lanes for turning movement.

Movement	EBL	EBT	EBR	WBL	WBT	WBR	NBL	NBT	NBR	SBL	SBT	SBR
Lane Configurations												
Traffic Volume (veh/h)	2	263	37	34	678	6	408	5	23	0	0	2
Future Volume (veh/h)	2	263	37	34	678	6	408	5	23	0	0	2
Initial Q (Qb), veh	0	0	0	0	0	0	0	0	0	0	0	0
Lane Width Adj.	1.00	1.00	1.00	1.00	1.00	1.00	1.00	1.00	1.00	1.00	1.00	1.00
Ped-Bike Adj(A_pbT)	1.00		1.00	1.00		1.00	1.00		1.00	1.00		1.00
Parking Bus, Adj	1.00	1.00	1.00	1.00	1.00	1.00	1.00	1.00	1.00	1.00	1.00	1.00
Work Zone On Approach		No			No			No			No	
Adj Sat Flow, veh/h/ln	1870	1870	1870	1870	1870	1870	1870	1870	1870	1870	1870	1870
Adj Flow Rate, veh/h	2	286	40	37	737	7	443	5	25	0	0	2
Peak Hour Factor	0.92	0.92	0.92	0.92	0.92	0.92	0.92	0.92	0.92	0.92	0.92	0.92
Percent Heavy Veh, %	2	2	2	2	2	2	2	2	2	2	2	2
Cap, veh/h	452	1866	258	718	2283	22	393	4	378	0	0	378
Arrive On Green	0.00	0.60	0.60	0.04	0.63	0.63	0.24	0.24	0.24	0.00	0.00	0.24
Sat Flow, veh/h	1781	3135	434	1781	3607	34	1397	16	1585	0	0	1585
Grp Volume(v), veh/h	2	161	165	37	363	381	448	0	25	0	0	2
Grp Sat Flow(s),veh/h/ln	1781	1777	1792	1781	1777	1864	1413	0	1585	0	0	1585
Q Serve(g_s), s	0.1	4.8	4.9	0.9	11.3	11.3	28.5	0.0	1.5	0.0	0.0	0.1
Cycle Q Clear(g_c), s	0.1	4.8	4.9	0.9	11.3	11.3	28.6	0.0	1.5	0.0	0.0	0.1
Prop In Lane	1.00		0.24	1.00		0.02	0.99		1.00	0.00		1.00
Lane Grp Cap(c), veh/h	452	1058	1067	718	1125	1180	396	0	378	0	0	378
V/C Ratio(X)	0.00	0.15	0.15	0.05	0.32	0.32	1.13	0.00	0.07	0.00	0.00	0.01
Avail Cap(c_a), veh/h	668	1058	1067	867	1125	1180	396	0	378	0	0	378
HCM Platoon Ratio	1.00	1.00	1.00	1.00	1.00	1.00	1.00	1.00	1.00	1.00	1.00	1.00
Upstream Filter(I)	0.87	0.87	0.87	0.68	0.68	0.68	1.00	0.00	1.00	0.00	0.00	1.00
Uniform Delay (d), s/veh	9.8	10.8	10.8	7.6	10.2	10.2	47.9	0.0	35.4	0.0	0.0	34.9
Incr Delay (d2), s/veh	0.0	0.3	0.3	0.0	0.5	0.5	85.5	0.0	0.1	0.0	0.0	0.0
Initial Q Delay(d3), s/veh	0.0	0.0	0.0	0.0	0.0	0.0	0.0	0.0	0.0	0.0	0.0	0.0
%ile BackOfQ(95%),veh/ln	0.0	3.5	3.6	0.6	7.3	7.6	31.1	0.0	1.0	0.0	0.0	0.1
Unsig. Movement Delay, s/veh												
LnGrp Delay(d), s/veh	9.9	11.1	11.1	7.6	10.7	10.7	133.4	0.0	35.4	0.0	0.0	34.9
LnGrp LOS	A	B	B	A	B	B	F		D			C
Approach Vol, veh/h		328			781			473			2	
Approach Delay, s/veh		11.1			10.5			128.2			34.9	
Approach LOS		B			B			F			C	

Timer - Assigned Phs	1	2		4	5	6		8				
Phs Duration (G+Y+Rc), s	4.5	81.5		34.0	9.0	77.0		34.0				
Change Period (Y+Rc), s	4.0	5.6		* 5.4	4.0	* 5.6		5.4				
Max Green Setting (Gmax), s	15.0	28.4		* 28	15.0	* 29		28.6				
Max Q Clear Time (g_c+I1), s	2.1	13.3		2.1	2.9	6.9		30.6				
Green Ext Time (p_c), s	0.0	4.1		0.0	0.0	1.8		0.0				

Intersection Summary	
HCM 7th Control Delay, s/veh	45.8
HCM 7th LOS	D

Notes

* HCM 7th computational engine requires equal clearance times for the phases crossing the barrier.

Movement	EBL	EBT	EBR	WBL	WBT	WBR	NBL	NBT	NBR	SBL	SBT	SBR
Lane Configurations												
Traffic Volume (veh/h)	9	142	123	65	352	82	347	446	201	80	178	28
Future Volume (veh/h)	9	142	123	65	352	82	347	446	201	80	178	28
Initial Q (Qb), veh	0	0	0	0	0	0	0	0	0	0	0	0
Lane Width Adj.	1.00	1.00	1.00	1.00	1.00	1.00	1.00	1.00	1.00	1.00	1.00	1.00
Ped-Bike Adj(A_pbT)	1.00		1.00	1.00		1.00	1.00		1.00	1.00		1.00
Parking Bus, Adj	1.00	1.00	1.00	1.00	1.00	1.00	1.00	1.00	1.00	1.00	1.00	1.00
Work Zone On Approach		No			No			No			No	
Adj Sat Flow, veh/h/ln	1870	1870	1870	1870	1870	1870	1870	1870	1870	1870	1870	1870
Adj Flow Rate, veh/h	10	154	134	71	383	89	377	485	218	87	193	30
Peak Hour Factor	0.92	0.92	0.92	0.92	0.92	0.92	0.92	0.92	0.92	0.92	0.92	0.92
Percent Heavy Veh, %	2	2	2	2	2	2	2	2	2	2	2	2
Cap, veh/h	147	358	290	176	682	392	1019	1458	651	190	276	42
Arrive On Green	0.06	0.06	0.06	0.19	0.19	0.19	0.57	0.61	0.61	0.02	0.03	0.03
Sat Flow, veh/h	922	1864	1511	1091	3554	1585	1781	2388	1067	3456	3089	473
Grp Volume(v), veh/h	10	146	142	71	383	89	377	360	343	87	110	113
Grp Sat Flow(s),veh/h/ln	922	1777	1598	1091	1777	1585	1781	1777	1678	1728	1777	1785
Q Serve(g_s), s	1.3	9.5	10.3	7.5	11.7	5.4	13.8	11.9	12.0	3.0	7.3	7.5
Cycle Q Clear(g_c), s	13.0	9.5	10.3	17.7	11.7	5.4	13.8	11.9	12.0	3.0	7.3	7.5
Prop In Lane	1.00		0.95	1.00		1.00	1.00		0.64	1.00		0.26
Lane Grp Cap(c), veh/h	147	341	307	176	682	392	1019	1085	1024	190	159	160
V/C Ratio(X)	0.07	0.43	0.46	0.40	0.56	0.23	0.37	0.33	0.33	0.46	0.69	0.71
Avail Cap(c_a), veh/h	349	731	658	412	1451	735	1019	1085	1024	395	462	464
HCM Platoon Ratio	0.33	0.33	0.33	1.00	1.00	1.00	1.00	1.00	1.00	0.33	0.33	0.33
Upstream Filter(I)	0.99	0.99	0.99	1.00	1.00	1.00	1.00	1.00	1.00	0.74	0.74	0.74
Uniform Delay (d), s/veh	57.2	49.9	50.2	51.2	43.9	36.0	13.9	11.4	11.4	57.1	56.6	56.7
Incr Delay (d2), s/veh	0.2	0.8	1.1	1.5	0.7	0.3	0.2	0.8	0.9	1.3	16.7	17.9
Initial Q Delay(d3), s/veh	0.0	0.0	0.0	0.0	0.0	0.0	0.0	0.0	0.0	0.0	0.0	0.0
%ile BackOfQ(95%),veh/ln	0.6	8.1	8.0	3.8	9.0	3.8	9.4	8.4	8.1	2.4	7.1	7.3
Unsig. Movement Delay, s/veh												
LnGrp Delay(d), s/veh	57.4	50.7	51.3	52.7	44.6	36.3	14.2	12.2	12.3	58.4	73.2	74.6
LnGrp LOS	E	D	D	D	D	D	B	B	B	E	E	E
Approach Vol, veh/h		298			543			1080			310	
Approach Delay, s/veh		51.2			44.3			12.9			69.6	
Approach LOS		D			D			B			E	

Timer - Assigned Phs	1	2		4	5	6		8
Phs Duration (G+Y+Rc), s	11.9	79.0		29.0	74.4	16.5		29.0
Change Period (Y+Rc), s	5.3	5.8		* 6	5.8	* 5.8		6.0
Max Green Setting (Gmax), s	13.7	40.2		* 49	22.7	* 31		49.0
Max Q Clear Time (g_c+I1), s	15.0	14.0		15.0	15.8	9.5		19.7
Green Ext Time (p_c), s	0.1	4.9		1.9	0.7	1.2		3.3

Intersection Summary	
HCM 7th Control Delay, s/veh	33.6
HCM 7th LOS	C

Notes

* HCM 7th computational engine requires equal clearance times for the phases crossing the barrier.
User approved changes to right turn type.

Movement	WBL	WBR	NBT	NBR	SBL	SBT
Lane Configurations						
Traffic Volume (veh/h)	188	223	1828	272	121	781
Future Volume (veh/h)	188	223	1828	272	121	781
Initial Q (Qb), veh	0	0	0	0	0	0
Lane Width Adj.	1.00	1.00	1.00	1.00	1.00	1.00
Ped-Bike Adj(A_pbT)	1.00	1.00		1.00	1.00	
Parking Bus, Adj	1.00	1.00	1.00	1.00	1.00	1.00
Work Zone On Approach	No		No			No
Adj Sat Flow, veh/h/ln	1870	1870	1870	1870	1870	1870
Adj Flow Rate, veh/h	149	301	1987	296	132	849
Peak Hour Factor	0.92	0.92	0.92	0.92	0.92	0.92
Percent Heavy Veh, %	2	2	2	2	2	2
Cap, veh/h	200	559	3633	1128	221	4138
Arrive On Green	0.11	0.11	1.00	1.00	0.02	0.27
Sat Flow, veh/h	1781	3170	5274	1585	3456	5274
Grp Volume(v), veh/h	149	301	1987	296	132	849
Grp Sat Flow(s),veh/h/ln	1781	1585	1702	1585	1728	1702
Q Serve(g_s), s	11.3	12.1	0.0	0.0	5.3	18.0
Cycle Q Clear(g_c), s	11.3	12.1	0.0	0.0	5.3	18.0
Prop In Lane	1.00	1.00		1.00	1.00	
Lane Grp Cap(c), veh/h	200	559	3633	1128	221	4138
V/C Ratio(X)	0.74	0.54	0.55	0.26	0.60	0.21
Avail Cap(c_a), veh/h	490	1074	3633	1128	373	4138
HCM Platoon Ratio	1.00	1.00	2.00	2.00	0.33	0.33
Upstream Filter(I)	1.00	1.00	0.51	0.51	0.91	0.91
Uniform Delay (d), s/veh	60.2	52.5	0.0	0.0	66.7	16.3
Incr Delay (d2), s/veh	5.4	0.8	0.3	0.3	2.4	0.1
Initial Q Delay(d3), s/veh	0.0	0.0	0.0	0.0	0.0	0.0
%ile BackOfQ(95%),veh/ln	9.3	16.1	0.2	0.2	4.5	12.8
Unsig. Movement Delay, s/veh						
LnGrp Delay(d), s/veh	65.6	53.3	0.3	0.3	69.1	16.4
LnGrp LOS	E	D	A	A	E	B
Approach Vol, veh/h	450		2283			981
Approach Delay, s/veh	57.4		0.3			23.5
Approach LOS	E		A			C

Timer - Assigned Phs	1	2		4		6
Phs Duration (G+Y+Rc), s	13.8	104.9		21.2		118.8
Change Period (Y+Rc), s	4.9	5.3		5.5		5.3
Max Green Setting (Gmax), s	15.1	70.7		38.5		90.7
Max Q Clear Time (g_c+I1), s	7.3	2.0		14.1		20.0
Green Ext Time (p_c), s	0.2	34.4		1.6		7.5

Intersection Summary	
HCM 7th Control Delay, s/veh	13.3
HCM 7th LOS	B

Notes

User approved pedestrian interval to be less than phase max green.
User approved volume balancing among the lanes for turning movement.

Intersection	
Int Delay, s/veh	2.3

Movement	EBL	EBT	WBT	WBR	SBL	SBR
Lane Configurations						
Traffic Vol, veh/h	159	216	391	391	20	35
Future Vol, veh/h	159	216	391	391	20	35
Conflicting Peds, #/hr	0	0	0	0	0	0
Sign Control	Free	Free	Free	Free	Stop	Stop
RT Channelized	-	None	-	None	-	None
Storage Length	90	-	-	-	100	0
Veh in Median Storage, #	-	0	0	-	0	-
Grade, %	-	0	0	-	0	-
Peak Hour Factor	92	92	92	92	92	92
Heavy Vehicles, %	2	2	2	2	2	2
Mvmt Flow	173	235	425	425	22	38

Major/Minor	Major1		Major2		Minor2	
Conflicting Flow All	850	0	-	0	1101	425
Stage 1	-	-	-	-	638	-
Stage 2	-	-	-	-	463	-
Critical Hdwy	4.14	-	-	-	6.84	6.94
Critical Hdwy Stg 1	-	-	-	-	5.84	-
Critical Hdwy Stg 2	-	-	-	-	5.84	-
Follow-up Hdwy	2.22	-	-	-	3.52	3.32
Pot Cap-1 Maneuver	784	-	-	-	206	578
Stage 1	-	-	-	-	489	-
Stage 2	-	-	-	-	600	-
Platoon blocked, %		-	-	-		
Mov Cap-1 Maneuver	784	-	-	-	161	578
Mov Cap-2 Maneuver	-	-	-	-	161	-
Stage 1	-	-	-	-	381	-
Stage 2	-	-	-	-	600	-

Approach	EB	WB	SB
HCM Ctrl Dly, s/v	4.62	0	18.65
HCM LOS			C

Minor Lane/Major Mvmt	EBL	EBT	WBT	WBR	SBLn1	SBLn2
Capacity (veh/h)	784	-	-	-	161	578
HCM Lane V/C Ratio	0.22	-	-	-	0.135	0.066
HCM Ctrl Dly (s/v)	10.9	-	-	-	30.8	11.7
HCM Lane LOS	B	-	-	-	D	B
HCM 95th %tile Q(veh)	0.8	-	-	-	0.5	0.2

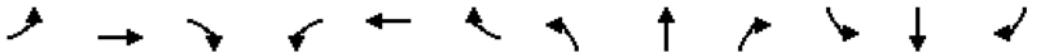

Movement	EBL	EBT	EBR	WBL	WBT	WBR	NBL	NBT	NBR	SBL	SBT	SBR
Lane Configurations												
Traffic Volume (veh/h)	62	89	26	34	655	443	145	619	32	75	230	28
Future Volume (veh/h)	62	89	26	34	655	443	145	619	32	75	230	28
Initial Q (Qb), veh	0	0	0	0	0	0	0	0	0	0	0	0
Lane Width Adj.	1.00	1.00	1.00	1.00	1.00	1.00	1.00	1.00	1.00	1.00	1.00	1.00
Ped-Bike Adj(A_pbT)	1.00		1.00	1.00		1.00	1.00		1.00	1.00		1.00
Parking Bus, Adj	1.00	1.00	1.00	1.00	1.00	1.00	1.00	1.00	1.00	1.00	1.00	1.00
Work Zone On Approach		No			No			No			No	
Adj Sat Flow, veh/h/ln	1870	1870	1870	1870	1870	1870	1870	1870	1870	1870	1870	1870
Adj Flow Rate, veh/h	67	97	28	37	712	482	158	673	35	82	250	30
Peak Hour Factor	0.92	0.92	0.92	0.92	0.92	0.92	0.92	0.92	0.92	0.92	0.92	0.92
Percent Heavy Veh, %	2	2	2	2	2	2	2	2	2	2	2	2
Cap, veh/h	134	1247	347	609	923	621	508	1561	81	298	1453	173
Arrive On Green	0.45	0.45	0.45	0.45	0.45	0.45	0.45	0.45	0.45	0.45	0.45	0.45
Sat Flow, veh/h	469	2746	764	1266	2033	1368	1099	3436	179	741	3199	380
Grp Volume(v), veh/h	67	61	64	37	622	572	158	348	360	82	138	142
Grp Sat Flow(s),veh/h/ln	469	1777	1733	1266	1777	1624	1099	1777	1838	741	1777	1802
Q Serve(g_s), s	16.9	2.3	2.5	2.0	35.3	35.6	11.9	15.9	16.0	10.1	5.5	5.6
Cycle Q Clear(g_c), s	52.5	2.3	2.5	4.5	35.3	35.6	17.6	15.9	16.0	26.1	5.5	5.6
Prop In Lane	1.00		0.44	1.00		0.84	1.00		0.10	1.00		0.21
Lane Grp Cap(c), veh/h	134	807	787	609	807	738	508	807	835	298	807	818
V/C Ratio(X)	0.50	0.08	0.08	0.06	0.77	0.78	0.31	0.43	0.43	0.28	0.17	0.17
Avail Cap(c_a), veh/h	134	807	787	609	807	738	508	807	835	298	807	818
HCM Platoon Ratio	1.00	1.00	1.00	1.00	1.00	1.00	1.00	1.00	1.00	1.00	1.00	1.00
Upstream Filter(I)	1.00	1.00	1.00	1.00	1.00	1.00	1.00	1.00	1.00	1.00	1.00	1.00
Uniform Delay (d), s/veh	49.7	18.5	18.6	19.8	27.5	27.6	24.6	22.2	22.2	31.1	19.4	19.4
Incr Delay (d2), s/veh	2.9	0.0	0.0	0.0	4.6	5.2	1.6	1.7	1.6	2.3	0.5	0.5
Initial Q Delay(d3), s/veh	0.0	0.0	0.0	0.0	0.0	0.0	0.0	0.0	0.0	0.0	0.0	0.0
%ile BackOfQ(95%),veh/ln	3.7	1.8	1.8	1.1	22.2	20.9	6.0	11.3	11.6	3.6	4.3	4.4
Unsig. Movement Delay, s/veh												
LnGrp Delay(d), s/veh	52.6	18.6	18.6	19.9	32.1	32.8	26.2	23.9	23.9	33.4	19.8	19.9
LnGrp LOS	D	B	B	B	C	C	C	C	C	C	B	B
Approach Vol, veh/h		192			1231			866			362	
Approach Delay, s/veh		30.5			32.1			24.3			22.9	
Approach LOS		C			C			C			C	

Timer - Assigned Phs		2		4		6		8				
Phs Duration (G+Y+Rc), s		60.0		60.0		60.0		60.0				
Change Period (Y+Rc), s		5.5		5.5		5.5		5.5				
Max Green Setting (Gmax), s		54.5		54.5		54.5		54.5				
Max Q Clear Time (g_c+I1), s		28.1		37.6		19.6		54.5				
Green Ext Time (p_c), s		2.3		8.0		5.8		0.0				

Intersection Summary												
HCM 7th Control Delay, s/veh			28.2									
HCM 7th LOS			C									

Movement	EBL	EBT	EBR	WBL	WBT	WBR	NBL	NBT	NBR	SBL	SBT	SBR
Lane Configurations												
Traffic Volume (veh/h)	60	423	385	280	976	134	938	1348	273	93	559	338
Future Volume (veh/h)	60	423	385	280	976	134	938	1348	273	93	559	338
Initial Q (Qb), veh	0	0	0	0	0	0	0	0	0	0	0	0
Lane Width Adj.	1.00	1.00	1.00	1.00	1.00	1.00	1.00	1.00	1.00	1.00	1.00	1.00
Ped-Bike Adj(A_pbT)	1.00		1.00	1.00		1.00	1.00		1.00	1.00		1.00
Parking Bus, Adj	1.00	1.00	1.00	1.00	1.00	1.00	1.00	1.00	1.00	1.00	1.00	1.00
Work Zone On Approach		No			No			No			No	
Adj Sat Flow, veh/h/ln	1870	1870	1870	1870	1870	1870	1870	1870	1870	1870	1870	1870
Adj Flow Rate, veh/h	65	460	418	304	1061	146	1020	1465	0	101	608	0
Peak Hour Factor	0.92	0.92	0.92	0.92	0.92	0.92	0.92	0.92	0.92	0.92	0.92	0.92
Percent Heavy Veh, %	2	2	2	2	2	2	2	2	2	2	2	2
Cap, veh/h	117	775	991	350	796	109	689	1711		555	1878	
Arrive On Green	0.07	0.22	0.22	0.13	0.34	0.34	0.14	0.34	0.00	0.11	0.25	0.00
Sat Flow, veh/h	1781	3554	2790	3456	3138	431	5023	5106	1585	3456	5106	1585
Grp Volume(v), veh/h	65	460	418	304	600	607	1020	1465	0	101	608	0
Grp Sat Flow(s),veh/h/ln	1781	1777	1395	1728	1777	1793	1674	1702	1585	1728	1702	1585
Q Serve(g_s), s	5.0	16.3	15.9	12.1	35.5	35.5	19.2	37.5	0.0	3.7	13.7	0.0
Cycle Q Clear(g_c), s	5.0	16.3	15.9	12.1	35.5	35.5	19.2	37.5	0.0	3.7	13.7	0.0
Prop In Lane	1.00		1.00	1.00		0.24	1.00		1.00	1.00		1.00
Lane Grp Cap(c), veh/h	117	775	991	350	451	455	689	1711		555	1878	
V/C Ratio(X)	0.56	0.59	0.42	0.87	1.33	1.34	1.48	0.86		0.18	0.32	
Avail Cap(c_a), veh/h	188	901	1090	365	451	455	689	1856		555	1878	
HCM Platoon Ratio	1.00	1.00	1.00	1.33	1.33	1.33	1.00	1.00	1.00	0.67	0.67	0.67
Upstream Filter(I)	1.00	1.00	1.00	0.81	0.81	0.81	1.00	1.00	0.00	0.96	0.96	0.00
Uniform Delay (d), s/veh	63.4	49.2	34.2	59.7	46.4	46.4	60.4	43.4	0.0	54.1	38.5	0.0
Incr Delay (d2), s/veh	4.1	0.8	0.3	16.1	161.4	162.6	224.0	5.8	0.0	0.1	0.4	0.0
Initial Q Delay(d3), s/veh	0.0	0.0	0.0	0.0	0.0	0.0	0.0	0.0	0.0	0.0	0.0	0.0
%ile BackOfQ(95%),veh/ln	4.3	11.8	9.3	9.5	51.2	51.8	35.1	23.3	0.0	3.0	10.1	0.0
Unsig. Movement Delay, s/veh												
LnGrp Delay(d), s/veh	67.5	49.9	34.5	75.8	207.8	209.0	284.4	49.2	0.0	54.2	38.9	0.0
LnGrp LOS	E	D	C	E	F	F	F	D		D	D	
Approach Vol, veh/h		943			1511			2485			709	
Approach Delay, s/veh		44.3			181.7			145.7			41.1	
Approach LOS		D			F			F			D	

Timer - Assigned Phs	1	2	3	4	5	6	7	8
Phs Duration (G+Y+Rc), s	25.0	58.6	14.4	42.0	29.6	54.0	19.4	37.0
Change Period (Y+Rc), s	5.8	7.1	5.2	6.5	7.1	7.1	5.2	6.5
Max Green Setting (Gmax), s	19.2	44.9	14.8	35.5	12.9	50.9	14.8	35.5
Max Q Clear Time (g_c+I1), s	21.2	15.7	7.0	37.5	5.7	39.5	14.1	18.3
Green Ext Time (p_c), s	0.0	4.6	0.1	0.0	0.1	7.5	0.1	4.6

Intersection Summary	
HCM 7th Control Delay, s/veh	125.3
HCM 7th LOS	F

Notes

User approved changes to right turn type.

Unsignalized Delay for [NBR, SBR] is excluded from calculations of the approach delay and intersection delay.

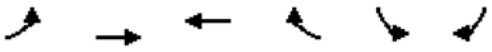

Lane Group	EBL	EBT	WBT	WBR	SBL	SBR
Lane Group Flow (vph)	349	515	1297	465	73	227
v/c Ratio	0.67	0.17	0.61	0.45	0.38	0.30
Control Delay (s/veh)	33.6	2.0	20.4	10.7	64.5	6.2
Queue Delay	0.0	0.0	0.0	0.0	0.0	0.0
Total Delay (s/veh)	33.6	2.0	20.4	10.7	64.5	6.2
Queue Length 50th (ft)	191	31	394	125	63	0
Queue Length 95th (ft)	288	46	522	234	115	36
Internal Link Dist (ft)		666	1968		1030	
Turn Bay Length (ft)	150			120	150	150
Base Capacity (vph)	524	2996	2138	1036	434	751
Starvation Cap Reductn	0	0	0	0	0	0
Spillback Cap Reductn	0	0	0	0	0	0
Storage Cap Reductn	0	0	0	0	0	0
Reduced v/c Ratio	0.67	0.17	0.61	0.45	0.17	0.30

Intersection Summary

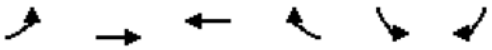

Movement	EBL	EBT	WBT	WBR	SBL	SBR
Lane Configurations						
Traffic Volume (vph)	321	474	1193	428	67	209
Future Volume (vph)	321	474	1193	428	67	209
Ideal Flow (vphpl)	1900	1900	1900	1900	1900	1900
Total Lost time (s)	4.0	6.1	6.1	6.1	5.6	4.0
Lane Util. Factor	1.00	0.95	0.95	1.00	1.00	0.88
Frt	1.00	1.00	1.00	0.85	1.00	0.85
Flt Protected	0.95	1.00	1.00	1.00	0.95	1.00
Satd. Flow (prot)	1770	3539	3539	1583	1770	2787
Flt Permitted	0.13	1.00	1.00	1.00	0.95	1.00
Satd. Flow (perm)	250	3539	3539	1583	1770	2787
Peak-hour factor, PHF	0.92	0.92	0.92	0.92	0.92	0.92
Adj. Flow (vph)	349	515	1297	465	73	227
RTOR Reduction (vph)	0	0	0	81	0	180
Lane Group Flow (vph)	349	515	1297	384	73	47
Turn Type	pm+pt	NA	NA	Perm	Perm	Over
Protected Phases	1	6	2			1
Permitted Phases	6			2	4	
Actuated Green, G (s)	116.2	116.2	83.5	83.5	12.1	28.7
Effective Green, g (s)	116.2	116.2	83.5	83.5	12.1	28.7
Actuated g/C Ratio	0.83	0.83	0.60	0.60	0.09	0.21
Clearance Time (s)	4.0	6.1	6.1	6.1	5.6	4.0
Vehicle Extension (s)	3.0	3.0	3.0	3.0	3.0	3.0
Lane Grp Cap (vph)	519	2937	2110	944	152	571
v/s Ratio Prot	c0.14	0.15	0.37			0.02
v/s Ratio Perm	c0.42			0.24	c0.04	
v/c Ratio	0.67	0.18	0.61	0.41	0.48	0.08
Uniform Delay, d1	23.4	2.4	18.0	15.1	61.0	45.0
Progression Factor	1.66	0.72	1.00	1.00	1.00	1.00
Incremental Delay, d2	3.1	0.1	1.4	1.3	2.4	0.1
Delay (s)	42.0	1.8	19.4	16.4	63.3	45.1
Level of Service	D	A	B	B	E	D
Approach Delay (s/veh)		18.0	18.6		49.5	
Approach LOS		B	B		D	

Intersection Summary			
HCM 2000 Control Delay (s/veh)	21.6	HCM 2000 Level of Service	C
HCM 2000 Volume to Capacity ratio	0.67		
Actuated Cycle Length (s)	140.0	Sum of lost time (s)	15.7
Intersection Capacity Utilization	76.3%	ICU Level of Service	D
Analysis Period (min)	15		

c Critical Lane Group

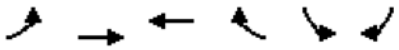

Movement	EBL	EBT	WBT	WBR	SBL	SBR
Lane Configurations						
Traffic Volume (veh/h)	48	485	1637	984	226	66
Future Volume (veh/h)	48	485	1637	984	226	66
Initial Q (Qb), veh	0	0	0	0	0	0
Lane Width Adj.	1.00	1.00	1.00	1.00	1.00	1.00
Ped-Bike Adj(A_pbT)	1.00			1.00	1.00	1.00
Parking Bus, Adj	1.00	1.00	1.00	1.00	1.00	1.00
Work Zone On Approach		No	No		No	
Adj Sat Flow, veh/h/ln	1870	1870	1870	1870	1870	1870
Adj Flow Rate, veh/h	52	527	1779	1070	246	72
Peak Hour Factor	0.92	0.92	0.92	0.92	0.92	0.92
Percent Heavy Veh, %	2	2	2	2	2	2
Cap, veh/h	111	2763	2763	1232	432	198
Arrive On Green	0.78	0.78	0.78	0.78	0.12	0.12
Sat Flow, veh/h	92	3647	3647	1585	3456	1585
Grp Volume(v), veh/h	52	527	1779	1070	246	72
Grp Sat Flow(s),veh/h/ln	92	1777	1777	1585	1728	1585
Q Serve(g_s), s	66.5	4.6	26.8	55.5	8.0	5.0
Cycle Q Clear(g_c), s	93.3	4.6	26.8	55.5	8.0	5.0
Prop In Lane	1.00			1.00	1.00	1.00
Lane Grp Cap(c), veh/h	111	2763	2763	1232	432	198
V/C Ratio(X)	0.47	0.19	0.64	0.87	0.57	0.36
Avail Cap(c_a), veh/h	111	2763	2763	1232	760	349
HCM Platoon Ratio	1.00	1.00	1.00	1.00	1.00	1.00
Upstream Filter(I)	0.99	0.99	1.00	1.00	1.00	1.00
Uniform Delay (d), s/veh	27.2	3.5	5.9	9.1	49.5	48.1
Incr Delay (d2), s/veh	3.0	0.0	1.2	8.4	1.2	1.1
Initial Q Delay(d3), s/veh	0.0	0.0	0.0	0.0	0.0	0.0
%ile BackOfQ(95%),veh/ln	2.7	2.5	13.3	24.7	6.4	3.7
Unsig. Movement Delay, s/veh						
LnGrp Delay(d), s/veh	30.2	3.5	7.1	17.6	50.6	49.2
LnGrp LOS	C	A	A	B	D	D
Approach Vol, veh/h		579	2849		318	
Approach Delay, s/veh		5.9	11.0		50.3	
Approach LOS		A	B		D	

Timer - Assigned Phs	2		4		6
Phs Duration (G+Y+Rc), s	99.4		20.6		99.4
Change Period (Y+Rc), s	6.1		* 5.6		6.1
Max Green Setting (Gmax), s	81.9		* 26		81.9
Max Q Clear Time (g_c+I1), s	57.5		10.0		95.3
Green Ext Time (p_c), s	20.7		1.0		0.0

Intersection Summary	
HCM 7th Control Delay, s/veh	13.6
HCM 7th LOS	B

Notes

* HCM 7th computational engine requires equal clearance times for the phases crossing the barrier.

Intersection	
Int Delay, s/veh	1.3

Movement	EBT	EBR	WBL	WBT	NBL	NBR
Lane Configurations						
Traffic Vol, veh/h	4	0	0	13	0	3
Future Vol, veh/h	4	0	0	13	0	3
Conflicting Peds, #/hr	0	0	0	0	0	0
Sign Control	Free	Free	Free	Free	Stop	Stop
RT Channelized	-	None	-	None	-	None
Storage Length	-	-	-	-	-	0
Veh in Median Storage, #	0	-	-	0	0	-
Grade, %	0	-	-	0	0	-
Peak Hour Factor	92	92	92	92	92	92
Heavy Vehicles, %	2	2	2	2	2	2
Mvmt Flow	4	0	0	14	0	3

Major/Minor	Major1		Major2		Minor1	
Conflicting Flow All	0	0	-	-	-	2
Stage 1	-	-	-	-	-	-
Stage 2	-	-	-	-	-	-
Critical Hdwy	-	-	-	-	-	6.94
Critical Hdwy Stg 1	-	-	-	-	-	-
Critical Hdwy Stg 2	-	-	-	-	-	-
Follow-up Hdwy	-	-	-	-	-	3.32
Pot Cap-1 Maneuver	-	-	0	-	0	1081
Stage 1	-	-	0	-	0	-
Stage 2	-	-	0	-	0	-
Platoon blocked, %	-	-		-		
Mov Cap-1 Maneuver	-	-	-	-	-	1081
Mov Cap-2 Maneuver	-	-	-	-	-	-
Stage 1	-	-	-	-	-	-
Stage 2	-	-	-	-	-	-

Approach	EB	WB	NB
HCM Ctrl Dly, s/v	0	0	8.34
HCM LOS			A

Minor Lane/Major Mvmt	NBLn1	EBT	EBR	WBT
Capacity (veh/h)	1081	-	-	-
HCM Lane V/C Ratio	0.003	-	-	-
HCM Ctrl Dly (s/v)	8.3	-	-	-
HCM Lane LOS	A	-	-	-
HCM 95th %tile Q(veh)	0	-	-	-

Intersection	
Int Delay, s/veh	0

Movement	EBT	EBR	WBL	WBT	NBL	NBR
Lane Configurations						
Traffic Vol, veh/h	7	0	0	13	0	0
Future Vol, veh/h	7	0	0	13	0	0
Conflicting Peds, #/hr	0	0	0	0	0	0
Sign Control	Free	Free	Free	Free	Stop	Stop
RT Channelized	-	None	-	None	-	None
Storage Length	-	-	25	-	0	-
Veh in Median Storage, #	0	-	-	0	0	-
Grade, %	0	-	-	0	0	-
Peak Hour Factor	92	92	92	92	92	92
Heavy Vehicles, %	2	2	2	2	2	2
Mvmt Flow	8	0	0	14	0	0

Major/Minor	Major1		Major2		Minor1	
Conflicting Flow All	0	-	8	0	15	4
Stage 1	-	-	-	-	8	-
Stage 2	-	-	-	-	7	-
Critical Hdwy	-	-	4.14	-	6.84	6.94
Critical Hdwy Stg 1	-	-	-	-	5.84	-
Critical Hdwy Stg 2	-	-	-	-	5.84	-
Follow-up Hdwy	-	-	2.22	-	3.52	3.32
Pot Cap-1 Maneuver	-	0	1611	-	1002	1078
Stage 1	-	0	-	-	1014	-
Stage 2	-	0	-	-	1015	-
Platoon blocked, %	-			-		
Mov Cap-1 Maneuver	-	-	1611	-	1002	1078
Mov Cap-2 Maneuver	-	-	-	-	1002	-
Stage 1	-	-	-	-	1014	-
Stage 2	-	-	-	-	1015	-

Approach	EB	WB	NB
HCM Ctrl Dly, s/v	0	0	0
HCM LOS			A

Minor Lane/Major Mvmt	NBLn1	EBT	WBL	WBT
Capacity (veh/h)	-	-	1611	-
HCM Lane V/C Ratio	-	-	-	-
HCM Ctrl Dly (s/v)	0	-	0	-
HCM Lane LOS	A	-	A	-
HCM 95th %tile Q(veh)	-	-	0	-

Intersection	
Int Delay, s/veh	0

Movement	EBL	EBR	NBL	NBT	SBT	SBR
Lane Configurations						
Traffic Vol, veh/h	0	0	0	180	132	19
Future Vol, veh/h	0	0	0	180	132	19
Conflicting Peds, #/hr	0	0	0	0	0	0
Sign Control	Stop	Stop	Free	Free	Free	Free
RT Channelized	-	None	-	None	-	None
Storage Length	0	-	50	-	-	-
Veh in Median Storage, #	0	-	-	0	0	-
Grade, %	0	-	-	0	0	-
Peak Hour Factor	92	92	92	92	92	92
Heavy Vehicles, %	2	2	2	2	2	2
Mvmt Flow	0	0	0	196	143	21

Major/Minor	Minor2		Major1		Major2	
Conflicting Flow All	252	82	164	0	-	0
Stage 1	154	-	-	-	-	-
Stage 2	98	-	-	-	-	-
Critical Hdwy	6.84	6.94	4.14	-	-	-
Critical Hdwy Stg 1	5.84	-	-	-	-	-
Critical Hdwy Stg 2	5.84	-	-	-	-	-
Follow-up Hdwy	3.52	3.32	2.22	-	-	-
Pot Cap-1 Maneuver	715	961	1412	-	-	-
Stage 1	858	-	-	-	-	-
Stage 2	915	-	-	-	-	-
Platoon blocked, %				-	-	-
Mov Cap-1 Maneuver	715	961	1412	-	-	-
Mov Cap-2 Maneuver	715	-	-	-	-	-
Stage 1	858	-	-	-	-	-
Stage 2	915	-	-	-	-	-

Approach	EB	NB	SB
HCM Ctrl Dly, s/v	0	0	0
HCM LOS	A		

Minor Lane/Major Mvmt	NBL	NBT	EBLn1	SBT	SBR
Capacity (veh/h)	1412	-	-	-	-
HCM Lane V/C Ratio	-	-	-	-	-
HCM Ctrl Dly (s/v)	0	-	0	-	-
HCM Lane LOS	A	-	A	-	-
HCM 95th %tile Q(veh)	0	-	-	-	-

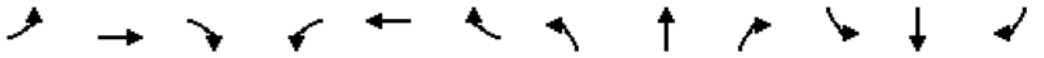

Movement	EBL	EBT	EBR	WBL	WBT	WBR	NBL	NBT	NBR	SBL	SBT	SBR
Lane Configurations												
Traffic Volume (veh/h)	38	413	161	191	393	257	139	1389	121	252	1578	15
Future Volume (veh/h)	38	413	161	191	393	257	139	1389	121	252	1578	15
Initial Q (Qb), veh	0	0	0	0	0	0	0	0	0	0	0	0
Lane Width Adj.	1.00	1.00	1.00	1.00	1.00	1.00	1.00	1.00	1.00	1.00	1.00	1.00
Ped-Bike Adj(A_pbT)	1.00		1.00	1.00		1.00	1.00		1.00	1.00		1.00
Parking Bus, Adj	1.00	1.00	1.00	1.00	1.00	1.00	1.00	1.00	1.00	1.00	1.00	1.00
Work Zone On Approach		No			No			No			No	
Adj Sat Flow, veh/h/ln	1870	1870	1870	1870	1870	1870	1870	1870	1870	1870	1870	1870
Adj Flow Rate, veh/h	41	449	175	208	427	279	151	1510	132	274	1715	16
Peak Hour Factor	0.92	0.92	0.92	0.92	0.92	0.92	0.92	0.92	0.92	0.92	0.92	0.92
Percent Heavy Veh, %	2	2	2	2	2	2	2	2	2	2	2	2
Cap, veh/h	71	571	632	260	730	473	822	2417	211	321	1865	17
Arrive On Green	0.04	0.16	0.16	0.08	0.21	0.21	0.48	1.00	1.00	0.09	0.36	0.36
Sat Flow, veh/h	1781	3554	1585	3456	3554	1585	3456	4781	418	3456	5217	49
Grp Volume(v), veh/h	41	449	175	208	427	279	151	1075	567	274	1119	612
Grp Sat Flow(s),veh/h/ln	1781	1777	1585	1728	1777	1585	1728	1702	1795	1728	1702	1862
Q Serve(g_s), s	3.2	17.0	0.0	8.3	15.2	21.0	3.5	0.0	0.0	10.9	44.0	44.1
Cycle Q Clear(g_c), s	3.2	17.0	0.0	8.3	15.2	21.0	3.5	0.0	0.0	10.9	44.0	44.1
Prop In Lane	1.00		1.00	1.00		1.00	1.00		0.23	1.00		0.03
Lane Grp Cap(c), veh/h	71	571	632	260	730	473	822	1721	907	321	1217	666
V/C Ratio(X)	0.58	0.79	0.28	0.80	0.58	0.59	0.18	0.62	0.63	0.85	0.92	0.92
Avail Cap(c_a), veh/h	183	992	820	355	992	590	822	1721	907	331	1240	678
HCM Platoon Ratio	1.00	1.00	1.00	1.00	1.00	1.00	2.00	2.00	2.00	1.00	1.00	1.00
Upstream Filter(I)	1.00	1.00	1.00	1.00	1.00	1.00	0.83	0.83	0.83	1.00	1.00	1.00
Uniform Delay (d), s/veh	66.1	56.4	28.5	63.7	50.2	41.8	28.9	0.0	0.0	62.6	43.0	43.0
Incr Delay (d2), s/veh	7.2	2.4	0.2	8.8	0.7	1.2	0.1	1.4	2.7	18.8	12.5	19.9
Initial Q Delay(d3), s/veh	0.0	0.0	0.0	0.0	0.0	0.0	0.0	0.0	0.0	0.0	0.0	0.0
%ile BackOfQ(95%),veh/ln	2.9	12.4	7.3	7.2	11.2	13.2	2.6	0.6	1.2	9.6	28.0	31.8
Unsig. Movement Delay, s/veh												
LnGrp Delay(d), s/veh	73.3	58.9	28.7	72.5	51.0	43.0	29.0	1.4	2.7	81.3	55.6	63.0
LnGrp LOS	E	E	C	E	D	D	C	A	A	F	E	E
Approach Vol, veh/h		665			914			1793			2005	
Approach Delay, s/veh		51.8			53.4			4.2			61.3	
Approach LOS		D			D			A			E	

Timer - Assigned Phs	1	2	3	4	5	6	7	8
Phs Duration (G+Y+Rc), s	39.1	56.1	16.4	28.4	18.6	76.6	10.2	34.7
Change Period (Y+Rc), s	5.8	* 6	* 5.9	* 5.9	* 5.6	5.8	* 4.6	* 5.9
Max Green Setting (Gmax), s	13.6	* 51	* 14	* 39	* 13	51.2	* 14	* 39
Max Q Clear Time (g_c+I1), s	5.5	46.1	10.3	19.0	12.9	2.0	5.2	23.0
Green Ext Time (p_c), s	0.3	4.0	0.2	3.5	0.0	18.3	0.0	3.5

Intersection Summary	
HCM 7th Control Delay, s/veh	39.8
HCM 7th LOS	D

Notes

* HCM 7th computational engine requires equal clearance times for the phases crossing the barrier.
User approved changes to right turn type.

Movement	EBL	EBT	EBR	WBL	WBT	WBR	NBL	NBT	NBR	SBL	SBT	SBR
Lane Configurations												
Traffic Volume (veh/h)	88	578	235	182	665	469	86	296	238	229	531	56
Future Volume (veh/h)	88	578	235	182	665	469	86	296	238	229	531	56
Initial Q (Qb), veh	0	0	0	0	0	0	0	0	0	0	0	0
Lane Width Adj.	1.00	1.00	1.00	1.00	1.00	1.00	1.00	1.00	1.00	1.00	1.00	1.00
Ped-Bike Adj(A_pbT)	1.00		1.00	1.00		1.00	1.00		1.00	1.00		1.00
Parking Bus, Adj	1.00	1.00	1.00	1.00	1.00	1.00	1.00	1.00	1.00	1.00	1.00	1.00
Work Zone On Approach		No			No			No			No	
Adj Sat Flow, veh/h/ln	1870	1870	1870	1870	1870	1870	1870	1870	1870	1870	1870	1870
Adj Flow Rate, veh/h	96	628	255	198	723	510	93	322	0	249	577	0
Peak Hour Factor	0.92	0.92	0.92	0.92	0.92	0.92	0.92	0.92	0.92	0.92	0.92	0.92
Percent Heavy Veh, %	2	2	2	2	2	2	2	2	2	2	2	2
Cap, veh/h	124	1415	563	251	2027	629	560	957		300	690	
Arrive On Green	0.07	0.39	0.39	0.07	0.40	0.40	0.16	0.27	0.00	0.09	0.19	0.00
Sat Flow, veh/h	1781	3590	1428	3456	5106	1585	3456	3554	1585	3456	3554	1585
Grp Volume(v), veh/h	96	595	288	198	723	510	93	322	0	249	577	0
Grp Sat Flow(s),veh/h/ln	1781	1702	1613	1728	1702	1585	1728	1777	1585	1728	1777	1585
Q Serve(g_s), s	7.4	18.0	18.4	7.9	13.9	40.0	3.2	10.2	0.0	9.9	21.9	0.0
Cycle Q Clear(g_c), s	7.4	18.0	18.4	7.9	13.9	40.0	3.2	10.2	0.0	9.9	21.9	0.0
Prop In Lane	1.00		0.89	1.00		1.00	1.00		1.00	1.00		1.00
Lane Grp Cap(c), veh/h	124	1342	636	251	2027	629	560	957		300	690	
V/C Ratio(X)	0.77	0.44	0.45	0.79	0.36	0.81	0.17	0.34		0.83	0.84	
Avail Cap(c_a), veh/h	190	1342	636	368	2027	629	560	957		363	957	
HCM Platoon Ratio	1.00	1.00	1.00	1.00	1.00	1.00	1.00	1.00	1.00	1.00	1.00	1.00
Upstream Filter(I)	1.00	1.00	1.00	0.87	0.87	0.87	0.99	0.99	0.00	1.00	1.00	0.00
Uniform Delay (d), s/veh	64.0	31.1	31.3	63.9	29.6	37.5	50.5	41.1	0.0	62.9	54.3	0.0
Incr Delay (d2), s/veh	10.1	1.1	2.3	6.1	0.4	9.6	0.1	0.9	0.0	12.7	4.7	0.0
Initial Q Delay(d3), s/veh	0.0	0.0	0.0	0.0	0.0	0.0	0.0	0.0	0.0	0.0	0.0	0.0
%ile BackOfQ(95%),veh/ln	6.7	12.2	12.2	6.6	9.6	23.5	2.6	8.2	0.0	8.5	15.5	0.0
Unsig. Movement Delay, s/veh												
LnGrp Delay(d), s/veh	74.2	32.2	33.6	70.0	30.1	47.1	50.6	42.0	0.0	75.7	59.0	0.0
LnGrp LOS	E	C	C	E	C	D	D	D		E	E	
Approach Vol, veh/h		979			1431			415			826	
Approach Delay, s/veh		36.7			41.7			44.0			64.0	
Approach LOS		D			D			D			E	

Timer - Assigned Phs	1	2	3	4	5	6	7	8
Phs Duration (G+Y+Rc), s	16.3	61.3	29.0	33.5	15.9	61.7	18.5	44.0
Change Period (Y+Rc), s	6.1	6.1	6.3	6.3	6.1	6.1	6.3	6.3
Max Green Setting (Gmax), s	14.9	47.9	14.7	37.7	14.9	47.9	14.7	37.7
Max Q Clear Time (g_c+I1), s	9.9	20.4	5.2	23.9	9.4	42.0	11.9	12.2
Green Ext Time (p_c), s	0.3	6.7	0.1	3.3	0.1	3.3	0.2	2.1

Intersection Summary	
HCM 7th Control Delay, s/veh	45.7
HCM 7th LOS	D

Notes

Unsignalized Delay for [NBR, SBR] is excluded from calculations of the approach delay and intersection delay.

Movement	EBL	EBT	EBR	WBL	WBT	WBR	NBL	NBT	NBR	SBL	SBT	SBR
Lane Configurations												
Traffic Volume (veh/h)	2	681	365	822	917	1	356	0	1494	10	7	2
Future Volume (veh/h)	2	681	365	822	917	1	356	0	1494	10	7	2
Initial Q (Qb), veh	0	0	0	0	0	0	0	0	0	0	0	0
Lane Width Adj.	1.00	1.00	1.00	1.00	1.00	1.00	1.00	1.00	1.00	1.00	1.00	1.00
Ped-Bike Adj(A_pbT)	1.00		1.00	1.00		1.00	1.00		1.00	1.00		1.00
Parking Bus, Adj	1.00	1.00	1.00	1.00	1.00	1.00	1.00	1.00	1.00	1.00	1.00	1.00
Work Zone On Approach		No			No			No			No	
Adj Sat Flow, veh/h/ln	1870	1870	1870	1870	1870	1870	1870	1870	1870	1870	1870	1870
Adj Flow Rate, veh/h	2	740	0	893	997	1	387	0	1624	11	8	2
Peak Hour Factor	0.92	0.92	0.92	0.92	0.92	0.92	0.92	0.92	0.92	0.92	0.92	0.92
Percent Heavy Veh, %	2	2	2	2	2	2	2	2	2	2	2	2
Cap, veh/h	7	1947		1026	2115	943	561	0	1147	73	59	15
Arrive On Green	0.00	0.38	0.00	0.41	1.00	1.00	0.16	0.00	0.16	0.04	0.04	0.04
Sat Flow, veh/h	1781	5106	1585	5023	3554	1585	3563	0	3170	1781	1444	361
Grp Volume(v), veh/h	2	740	0	893	997	1	387	0	1624	11	0	10
Grp Sat Flow(s),veh/h/ln	1781	1702	1585	1674	1777	1585	1781	0	1585	1781	0	1805
Q Serve(g_s), s	0.1	12.6	0.0	19.6	0.0	0.0	12.3	0.0	18.9	0.7	0.0	0.6
Cycle Q Clear(g_c), s	0.1	12.6	0.0	19.6	0.0	0.0	12.3	0.0	18.9	0.7	0.0	0.6
Prop In Lane	1.00		1.00	1.00		1.00	1.00		1.00	1.00		0.20
Lane Grp Cap(c), veh/h	7	1947		1026	2115	943	561	0	1147	73	0	74
V/C Ratio(X)	0.30	0.38		0.87	0.47	0.00	0.69	0.00	1.42	0.15	0.00	0.13
Avail Cap(c_a), veh/h	217	1947		1381	2115	943	561	0	1147	166	0	169
HCM Platoon Ratio	1.00	1.00	1.00	2.00	2.00	2.00	1.00	1.00	1.00	1.00	1.00	1.00
Upstream Filter(I)	0.77	0.77	0.00	0.68	0.68	0.68	1.00	0.00	1.00	1.00	0.00	1.00
Uniform Delay (d), s/veh	59.6	26.9	0.0	34.0	0.0	0.0	47.8	0.0	38.3	55.5	0.0	55.5
Incr Delay (d2), s/veh	18.0	0.4	0.0	3.4	0.5	0.0	3.6	0.0	192.5	0.9	0.0	0.8
Initial Q Delay(d3), s/veh	0.0	0.0	0.0	0.0	0.0	0.0	0.0	0.0	0.0	0.0	0.0	0.0
%ile BackOfQ(95%),veh/ln	0.2	8.5	0.0	10.3	0.3	0.0	9.7	0.0	68.2	0.6	0.0	0.6
Unsig. Movement Delay, s/veh												
LnGrp Delay(d), s/veh	77.6	27.3	0.0	37.4	0.5	0.0	51.3	0.0	230.8	56.4	0.0	56.3
LnGrp LOS	E	C		D	A	A	D		F	E		E
Approach Vol, veh/h		742			1891			2011			21	
Approach Delay, s/veh		27.4			17.9			196.2			56.4	
Approach LOS		C			B			F			E	

Timer - Assigned Phs	1	2		4	5	6		8				
Phs Duration (G+Y+Rc), s	11.5	52.8		10.7	5.9	78.4		25.0				
Change Period (Y+Rc), s	7.0	* 7		5.8	5.4	7.0		6.1				
Max Green Setting (Gmax), s	33.6	* 32		11.2	14.6	51.0		18.9				
Max Q Clear Time (g_c+I1), s	21.6	14.6		2.7	2.1	2.0		20.9				
Green Ext Time (p_c), s	2.9	4.9		0.0	0.0	9.3		0.0				

Intersection Summary	
HCM 7th Control Delay, s/veh	96.5
HCM 7th LOS	F

Notes

User approved volume balancing among the lanes for turning movement.

* HCM 7th computational engine requires equal clearance times for the phases crossing the barrier.

Movement	EBL	EBT	EBR	WBL	WBT	WBR	NBL	NBT	NBR	SBL	SBT	SBR
Lane Configurations												
Traffic Volume (veh/h)	12	1680	526	62	1358	9	345	12	51	9	18	17
Future Volume (veh/h)	12	1680	526	62	1358	9	345	12	51	9	18	17
Initial Q (Qb), veh	0	0	0	0	0	0	0	0	0	0	0	0
Lane Width Adj.	1.00	1.00	1.00	1.00	1.00	1.00	1.00	1.00	1.00	1.00	1.00	1.00
Ped-Bike Adj(A_pbT)	1.00		1.00	1.00		1.00	1.00		1.00	1.00		1.00
Parking Bus, Adj	1.00	1.00	1.00	1.00	1.00	1.00	1.00	1.00	1.00	1.00	1.00	1.00
Work Zone On Approach		No			No			No			No	
Adj Sat Flow, veh/h/ln	1870	1870	1870	1870	1870	1870	1870	1870	1870	1870	1870	1870
Adj Flow Rate, veh/h	13	1826	572	67	1476	10	375	13	55	10	20	18
Peak Hour Factor	0.92	0.92	0.92	0.92	0.92	0.92	0.92	0.92	0.92	0.92	0.92	0.92
Percent Heavy Veh, %	2	2	2	2	2	2	2	2	2	2	2	2
Cap, veh/h	692	3076	955	180	1400	435	561	318	283	136	248	213
Arrive On Green	0.78	1.00	1.00	0.05	0.27	0.27	0.18	0.18	0.18	0.18	0.18	0.18
Sat Flow, veh/h	1781	5106	1585	3456	5106	1585	2657	1777	1585	529	1386	1190
Grp Volume(v), veh/h	13	1826	572	67	1476	10	375	13	55	25	0	23
Grp Sat Flow(s),veh/h/ln	1781	1702	1585	1728	1702	1585	1329	1777	1585	1617	0	1488
Q Serve(g_s), s	0.2	0.0	0.0	2.2	32.9	0.6	16.4	0.7	3.5	0.0	0.0	1.5
Cycle Q Clear(g_c), s	0.2	0.0	0.0	2.2	32.9	0.6	18.0	0.7	3.5	3.5	0.0	1.5
Prop In Lane	1.00		1.00	1.00		1.00	1.00		1.00	0.39		0.80
Lane Grp Cap(c), veh/h	692	3076	955	180	1400	435	561	318	283	331	0	266
V/C Ratio(X)	0.02	0.59	0.60	0.37	1.05	0.02	0.67	0.04	0.19	0.08	0.00	0.08
Avail Cap(c_a), veh/h	692	3076	955	314	1400	435	800	477	425	331	0	266
HCM Platoon Ratio	2.00	2.00	2.00	1.00	1.00	1.00	1.00	1.00	1.00	1.00	1.00	1.00
Upstream Filter(I)	0.52	0.52	0.52	0.89	0.89	0.89	0.95	0.95	0.95	1.00	0.00	1.00
Uniform Delay (d), s/veh	8.2	0.0	0.0	55.0	43.5	31.8	48.6	40.8	41.9	41.0	0.0	41.1
Incr Delay (d2), s/veh	0.0	0.4	1.5	1.1	38.5	0.1	1.3	0.0	0.3	0.5	0.0	0.6
Initial Q Delay(d3), s/veh	0.0	0.0	0.0	0.0	0.0	0.0	0.0	0.0	0.0	0.0	0.0	0.0
%ile BackOfQ(95%),veh/ln	0.2	0.2	0.7	1.8	26.2	0.4	9.3	0.6	2.6	1.2	0.0	1.1
Unsig. Movement Delay, s/veh												
LnGrp Delay(d), s/veh	8.2	0.4	1.5	56.1	82.1	31.9	49.9	40.8	42.2	41.5	0.0	41.7
LnGrp LOS	A	A	A	E	F	C	D	D	D	D		D
Approach Vol, veh/h		2411			1553			443			48	
Approach Delay, s/veh		0.7			80.6			48.7			41.6	
Approach LOS		A			F			D			D	

Timer - Assigned Phs	1	2		4	5	6		8				
Phs Duration (G+Y+Rc), s	13.3	79.4		27.2	53.8	39.0		27.2				
Change Period (Y+Rc), s	7.1	* 7.1		5.8	7.1	6.1		5.8				
Max Green Setting (Gmax), s	10.9	* 33		32.2	10.9	32.9		19.2				
Max Q Clear Time (g_c+I1), s	4.2	2.0		20.0	2.2	34.9		5.5				
Green Ext Time (p_c), s	0.1	21.4		1.5	0.0	0.0		0.1				

Intersection Summary	
HCM 7th Control Delay, s/veh	33.8
HCM 7th LOS	C

Notes

* HCM 7th computational engine requires equal clearance times for the phases crossing the barrier.

Movement	EBL	EBT	EBR	WBL	WBT	WBR	NBL	NBT	NBR	SBL	SBT	SBR
Lane Configurations												
Traffic Volume (veh/h)	17	1614	55	255	1371	16	4	23	729	64	30	56
Future Volume (veh/h)	17	1614	55	255	1371	16	4	23	729	64	30	56
Initial Q (Qb), veh	0	0	0	0	0	0	0	0	0	0	0	0
Lane Width Adj.	1.00	1.00	1.00	1.00	1.00	1.00	1.00	1.00	1.00	1.00	1.00	1.00
Ped-Bike Adj(A_pbT)	1.00		1.00	1.00		1.00	1.00		1.00	1.00		1.00
Parking Bus, Adj	1.00	1.00	1.00	1.00	1.00	1.00	1.00	1.00	1.00	1.00	1.00	1.00
Work Zone On Approach		No			No			No			No	
Adj Sat Flow, veh/h/ln	1870	1870	1870	1870	1870	1870	1870	1870	1870	1870	1870	1870
Adj Flow Rate, veh/h	18	1754	60	277	1490	17	4	0	809	70	54	47
Peak Hour Factor	0.92	0.92	0.92	0.92	0.92	0.92	0.92	0.92	0.92	0.92	0.92	0.92
Percent Heavy Veh, %	2	2	2	2	2	2	2	2	2	2	2	2
Cap, veh/h	91	2536	787	333	2950	34	360	0	1112	231	476	403
Arrive On Green	0.04	0.66	0.66	0.10	0.57	0.57	0.25	0.00	0.25	0.25	0.25	0.25
Sat Flow, veh/h	3456	5106	1585	3456	5204	59	1294	0	3170	674	1870	1585
Grp Volume(v), veh/h	18	1754	60	277	975	532	4	0	809	70	54	47
Grp Sat Flow(s),veh/h/ln	1728	1702	1585	1728	1702	1860	1294	0	1585	674	1870	1585
Q Serve(g_s), s	0.6	25.8	1.6	9.4	20.9	20.9	0.3	0.0	26.7	10.4	2.7	2.7
Cycle Q Clear(g_c), s	0.6	25.8	1.6	9.4	20.9	20.9	2.9	0.0	26.7	10.4	2.7	2.7
Prop In Lane	1.00		1.00	1.00		0.03	1.00		1.00	1.00		1.00
Lane Grp Cap(c), veh/h	91	2536	787	333	1929	1054	360	0	1112	231	476	403
V/C Ratio(X)	0.20	0.69	0.08	0.83	0.51	0.51	0.01	0.00	0.73	0.30	0.11	0.12
Avail Cap(c_a), veh/h	366	2536	787	366	1929	1054	399	0	1207	252	531	450
HCM Platoon Ratio	1.33	1.33	1.33	1.00	1.00	1.00	1.00	1.00	1.00	1.00	1.00	1.00
Upstream Filter(I)	0.31	0.31	0.31	1.00	1.00	1.00	1.00	0.00	1.00	1.00	1.00	1.00
Uniform Delay (d), s/veh	56.7	14.6	10.5	53.3	15.8	15.8	35.5	0.0	33.9	37.2	34.3	34.4
Incr Delay (d2), s/veh	0.3	0.5	0.1	13.9	0.9	1.7	0.0	0.0	2.1	0.7	0.1	0.1
Initial Q Delay(d3), s/veh	0.0	0.0	0.0	0.0	0.0	0.0	0.0	0.0	0.0	0.0	0.0	0.0
%ile BackOfQ(95%),veh/ln	0.5	10.8	1.1	8.3	12.8	14.1	0.2	0.0	15.8	3.2	2.2	1.9
Unsig. Movement Delay, s/veh												
LnGrp Delay(d), s/veh	57.0	15.1	10.6	67.1	16.7	17.5	35.5	0.0	36.0	37.9	34.5	34.5
LnGrp LOS	E	B	B	E	B	B	D		D	D	C	C
Approach Vol, veh/h		1832			1784			813			171	
Approach Delay, s/veh		15.4			24.8			36.0			35.9	
Approach LOS		B			C			D			D	

Timer - Assigned Phs	1	2		4	5	6		8				
Phs Duration (G+Y+Rc), s	17.9	65.7		36.4	9.5	74.1		36.4				
Change Period (Y+Rc), s	6.3	6.1		5.9	6.3	6.1		5.9				
Max Green Setting (Gmax), s	12.7	54.9		34.1	12.7	54.9		34.1				
Max Q Clear Time (g_c+I1), s	11.4	27.8		12.4	2.6	22.9		28.7				
Green Ext Time (p_c), s	0.1	16.3		0.9	0.0	13.7		1.8				

Intersection Summary	
HCM 7th Control Delay, s/veh	23.4
HCM 7th LOS	C

Notes

User approved volume balancing among the lanes for turning movement.

Movement	EBL	EBT	EBR	WBL	WBT	WBR	NBL	NBT	NBR	SBL	SBT	SBR
Lane Configurations												
Traffic Volume (veh/h)	0	757	147	77	427	1	135	0	102	7	2	5
Future Volume (veh/h)	0	757	147	77	427	1	135	0	102	7	2	5
Initial Q (Qb), veh	0	0	0	0	0	0	0	0	0	0	0	0
Lane Width Adj.	1.00	1.00	1.00	1.00	1.00	1.00	1.00	1.00	1.00	1.00	1.00	1.00
Ped-Bike Adj(A_pbT)	1.00		1.00	1.00		1.00	1.00		1.00	1.00		1.00
Parking Bus, Adj	1.00	1.00	1.00	1.00	1.00	1.00	1.00	1.00	1.00	1.00	1.00	1.00
Work Zone On Approach		No			No			No			No	
Adj Sat Flow, veh/h/ln	1870	1870	1870	1870	1870	1870	1870	1870	1870	1870	1870	1870
Adj Flow Rate, veh/h	0	823	160	84	464	1	147	0	111	8	2	5
Peak Hour Factor	0.92	0.92	0.92	0.92	0.92	0.92	0.92	0.92	0.92	0.92	0.92	0.92
Percent Heavy Veh, %	2	2	2	2	2	2	2	2	2	2	2	2
Cap, veh/h	671	1949	379	458	2711	6	236	0	259	64	22	20
Arrive On Green	0.00	0.66	0.66	0.05	0.75	0.75	0.16	0.00	0.16	0.16	0.16	0.16
Sat Flow, veh/h	1781	2967	577	1781	3638	8	1077	0	1585	109	132	120
Grp Volume(v), veh/h	0	493	490	84	227	238	147	0	111	15	0	0
Grp Sat Flow(s),veh/h/ln	1781	1777	1767	1781	1777	1869	1077	0	1585	361	0	0
Q Serve(g_s), s	0.0	15.8	15.8	1.6	4.5	4.5	0.0	0.0	7.6	0.2	0.0	0.0
Cycle Q Clear(g_c), s	0.0	15.8	15.8	1.6	4.5	4.5	16.8	0.0	7.6	17.0	0.0	0.0
Prop In Lane	1.00		0.33	1.00		0.00	1.00		1.00	0.53		0.33
Lane Grp Cap(c), veh/h	671	1167	1161	458	1324	1393	236	0	259	105	0	0
V/C Ratio(X)	0.00	0.42	0.42	0.18	0.17	0.17	0.62	0.00	0.43	0.14	0.00	0.00
Avail Cap(c_a), veh/h	892	1167	1161	583	1324	1393	342	0	378	206	0	0
HCM Platoon Ratio	1.00	1.00	1.00	1.00	1.00	1.00	1.00	1.00	1.00	1.00	1.00	1.00
Upstream Filter(I)	0.00	0.80	0.80	0.97	0.97	0.97	1.00	0.00	1.00	1.00	0.00	0.00
Uniform Delay (d), s/veh	0.0	9.8	9.8	6.2	4.5	4.5	49.0	0.0	45.2	43.3	0.0	0.0
Incr Delay (d2), s/veh	0.0	0.9	0.9	0.2	0.3	0.3	2.7	0.0	1.1	0.6	0.0	0.0
Initial Q Delay(d3), s/veh	0.0	0.0	0.0	0.0	0.0	0.0	0.0	0.0	0.0	0.0	0.0	0.0
%ile BackOfQ(95%),veh/ln	0.0	9.8	9.7	1.0	2.8	2.9	7.9	0.0	5.5	0.7	0.0	0.0
Unsig. Movement Delay, s/veh												
LnGrp Delay(d), s/veh	0.0	10.7	10.7	6.4	4.7	4.7	51.7	0.0	46.3	43.9	0.0	0.0
LnGrp LOS		B	B	A	A	A	D		D	D		
Approach Vol, veh/h		983			549			258			15	
Approach Delay, s/veh		10.7			5.0			49.4			43.9	
Approach LOS		B			A			D			D	

Timer - Assigned Phs	1	2		4	5	6		8
Phs Duration (G+Y+Rc), s	10.0	95.0		25.0	10.6	84.4		25.0
Change Period (Y+Rc), s	4.0	5.6		* 5.4	4.0	* 5.6		5.4
Max Green Setting (Gmax), s	15.0	28.4		* 28	15.0	* 29		28.6
Max Q Clear Time (g_c+I1), s	10.0	6.5		19.0	3.6	17.8		18.8
Green Ext Time (p_c), s	0.0	2.7		0.0	0.1	4.8		0.8

Intersection Summary	
HCM 7th Control Delay, s/veh	14.8
HCM 7th LOS	B

Notes

* HCM 7th computational engine requires equal clearance times for the phases crossing the barrier.

Movement	EBL	EBT	EBR	WBL	WBT	WBR	NBL	NBT	NBR	SBL	SBT	SBR
Lane Configurations												
Traffic Volume (veh/h)	8	582	311	191	244	70	116	138	123	282	343	42
Future Volume (veh/h)	8	582	311	191	244	70	116	138	123	282	343	42
Initial Q (Qb), veh	0	0	0	0	0	0	0	0	0	0	0	0
Lane Width Adj.	1.00	1.00	1.00	1.00	1.00	1.00	1.00	1.00	1.00	1.00	1.00	1.00
Ped-Bike Adj(A_pbT)	1.00		1.00	1.00		1.00	1.00		1.00	1.00		1.00
Parking Bus, Adj	1.00	1.00	1.00	1.00	1.00	1.00	1.00	1.00	1.00	1.00	1.00	1.00
Work Zone On Approach		No			No			No			No	
Adj Sat Flow, veh/h/ln	1870	1870	1870	1870	1870	1870	1870	1870	1870	1870	1870	1870
Adj Flow Rate, veh/h	9	633	338	208	265	76	126	150	134	307	373	46
Peak Hour Factor	0.92	0.92	0.92	0.92	0.92	0.92	0.92	0.92	0.92	0.92	0.92	0.92
Percent Heavy Veh, %	2	2	2	2	2	2	2	2	2	2	2	2
Cap, veh/h	491	1025	548	172	1629	891	446	545	452	358	461	56
Arrive On Green	0.15	0.15	0.15	0.46	0.46	0.46	0.25	0.30	0.30	0.21	0.29	0.29
Sat Flow, veh/h	1039	2237	1195	579	3554	1585	1781	1843	1529	3456	3187	390
Grp Volume(v), veh/h	9	503	468	208	265	76	126	144	140	307	207	212
Grp Sat Flow(s),veh/h/ln	1039	1777	1655	579	1777	1585	1781	1777	1595	1728	1777	1800
Q Serve(g_s), s	0.9	31.8	31.8	23.2	5.2	2.6	6.8	7.5	8.1	10.3	12.9	13.2
Cycle Q Clear(g_c), s	6.1	31.8	31.8	55.0	5.2	2.6	6.8	7.5	8.1	10.3	12.9	13.2
Prop In Lane	1.00		0.72	1.00		1.00	1.00		0.96	1.00		0.22
Lane Grp Cap(c), veh/h	491	814	759	172	1629	891	446	525	471	358	257	260
V/C Ratio(X)	0.02	0.62	0.62	1.21	0.16	0.09	0.28	0.27	0.30	0.86	0.80	0.81
Avail Cap(c_a), veh/h	495	820	764	172	1629	891	446	525	471	395	462	468
HCM Platoon Ratio	0.33	0.33	0.33	1.00	1.00	1.00	1.00	1.00	1.00	2.00	2.00	2.00
Upstream Filter(I)	0.89	0.89	0.89	1.00	1.00	1.00	1.00	1.00	1.00	0.70	0.70	0.70
Uniform Delay (d), s/veh	32.5	41.1	41.1	52.4	19.0	12.1	36.3	32.4	32.6	46.7	41.1	41.1
Incr Delay (d2), s/veh	0.0	1.2	1.3	136.0	0.0	0.0	0.3	1.3	1.6	11.6	16.9	17.6
Initial Q Delay(d3), s/veh	0.0	0.0	0.0	0.0	0.0	0.0	0.0	0.0	0.0	0.0	0.0	0.0
%ile BackOfQ(95%),veh/ln	0.4	21.5	20.3	19.4	3.9	1.7	5.5	6.2	6.1	7.5	9.5	9.7
Unsig. Movement Delay, s/veh												
LnGrp Delay(d), s/veh	32.5	42.3	42.4	188.4	19.1	12.1	36.6	33.7	34.2	58.3	58.0	58.7
LnGrp LOS	C	D	D	F	B	B	D	C	C	E	E	E
Approach Vol, veh/h		980			549			410			726	
Approach Delay, s/veh		42.3			82.3			34.8			58.3	
Approach LOS		D			F			C			E	

Timer - Assigned Phs	1	2		4	5	6		8				
Phs Duration (G+Y+Rc), s	17.7	41.3		61.0	35.8	23.2		61.0				
Change Period (Y+Rc), s	5.3	5.8		* 6	5.8	* 5.8		6.0				
Max Green Setting (Gmax), s	13.7	34.2		* 55	16.7	* 31		55.0				
Max Q Clear Time (g_c+I1), s	12.3	10.1		33.8	8.8	15.2		57.0				
Green Ext Time (p_c), s	0.2	1.7		6.9	0.2	2.2		0.0				

Intersection Summary	
HCM 7th Control Delay, s/veh	53.7
HCM 7th LOS	D

Notes

* HCM 7th computational engine requires equal clearance times for the phases crossing the barrier.
User approved changes to right turn type.

Movement	WBL	WBR	NBT	NBR	SBL	SBT
Lane Configurations						
Traffic Volume (veh/h)	352	182	1602	312	222	1883
Future Volume (veh/h)	352	182	1602	312	222	1883
Initial Q (Qb), veh	0	0	0	0	0	0
Lane Width Adj.	1.00	1.00	1.00	1.00	1.00	1.00
Ped-Bike Adj(A_pbT)	1.00	1.00		1.00	1.00	
Parking Bus, Adj	1.00	1.00	1.00	1.00	1.00	1.00
Work Zone On Approach	No		No			No
Adj Sat Flow, veh/h/ln	1870	1870	1870	1870	1870	1870
Adj Flow Rate, veh/h	387	194	1741	339	241	2047
Peak Hour Factor	0.92	0.92	0.92	0.92	0.92	0.92
Percent Heavy Veh, %	2	2	2	2	2	2
Cap, veh/h	490	351	3404	1057	289	4010
Arrive On Green	0.14	0.14	1.00	1.00	0.17	1.00
Sat Flow, veh/h	3563	1585	5274	1585	3456	5274
Grp Volume(v), veh/h	387	194	1741	339	241	2047
Grp Sat Flow(s),veh/h/ln	1781	1585	1702	1585	1728	1702
Q Serve(g_s), s	14.7	15.2	0.0	0.0	9.4	0.0
Cycle Q Clear(g_c), s	14.7	15.2	0.0	0.0	9.4	0.0
Prop In Lane	1.00	1.00		1.00	1.00	
Lane Grp Cap(c), veh/h	490	351	3404	1057	289	4010
V/C Ratio(X)	0.79	0.55	0.51	0.32	0.83	0.51
Avail Cap(c_a), veh/h	980	569	3404	1057	373	4010
HCM Platoon Ratio	1.00	1.00	2.00	2.00	2.00	2.00
Upstream Filter(I)	1.00	1.00	0.65	0.65	0.70	0.70
Uniform Delay (d), s/veh	58.4	48.4	0.0	0.0	57.3	0.0
Incr Delay (d2), s/veh	2.9	1.4	0.4	0.5	8.7	0.3
Initial Q Delay(d3), s/veh	0.0	0.0	0.0	0.0	0.0	0.0
%ile BackOfQ(95%),veh/ln	11.1	19.6	0.2	0.3	7.0	0.2
Unsig. Movement Delay, s/veh						
LnGrp Delay(d), s/veh	61.3	49.7	0.4	0.5	66.0	0.3
LnGrp LOS	E	D	A	A	E	A
Approach Vol, veh/h	581		2080			2288
Approach Delay, s/veh	57.5		0.4			7.2
Approach LOS	E		A			A

Timer - Assigned Phs	1	2		4		6
Phs Duration (G+Y+Rc), s	16.6	98.6		24.7		115.3
Change Period (Y+Rc), s	4.9	5.3		5.5		5.3
Max Green Setting (Gmax), s	15.1	70.7		38.5		90.7
Max Q Clear Time (g_c+I1), s	11.4	2.0		17.2		2.0
Green Ext Time (p_c), s	0.3	27.8		2.0		35.6

Intersection Summary	
HCM 7th Control Delay, s/veh	10.3
HCM 7th LOS	B

Notes

User approved pedestrian interval to be less than phase max green.
User approved volume balancing among the lanes for turning movement.

Intersection	
Int Delay, s/veh	6.4

Movement	EBL	EBT	WBT	WBR	SBL	SBR
Lane Configurations						
Traffic Vol, veh/h	164	370	245	110	113	227
Future Vol, veh/h	164	370	245	110	113	227
Conflicting Peds, #/hr	0	0	0	0	0	0
Sign Control	Free	Free	Free	Free	Stop	Stop
RT Channelized	-	None	-	None	-	None
Storage Length	90	-	-	-	100	0
Veh in Median Storage, #	-	0	0	-	0	-
Grade, %	-	0	0	-	0	-
Peak Hour Factor	92	92	92	92	92	92
Heavy Vehicles, %	2	2	2	2	2	2
Mvmt Flow	178	402	266	120	123	247

Major/Minor	Major1		Major2		Minor2	
Conflicting Flow All	386	0	-	0	884	193
Stage 1	-	-	-	-	326	-
Stage 2	-	-	-	-	558	-
Critical Hdwy	4.14	-	-	-	6.84	6.94
Critical Hdwy Stg 1	-	-	-	-	5.84	-
Critical Hdwy Stg 2	-	-	-	-	5.84	-
Follow-up Hdwy	2.22	-	-	-	3.52	3.32
Pot Cap-1 Maneuver	1169	-	-	-	285	816
Stage 1	-	-	-	-	704	-
Stage 2	-	-	-	-	537	-
Platoon blocked, %		-	-	-		
Mov Cap-1 Maneuver	1169	-	-	-	242	816
Mov Cap-2 Maneuver	-	-	-	-	242	-
Stage 1	-	-	-	-	596	-
Stage 2	-	-	-	-	537	-

Approach	EB	WB	SB
HCM Ctrl Dly, s/v	2.65	0	18.98
HCM LOS			C

Minor Lane/Major Mvmt	EBL	EBT	WBT	WBR	SBLn1	SBLn2
Capacity (veh/h)	1169	-	-	-	242	816
HCM Lane V/C Ratio	0.152	-	-	-	0.509	0.302
HCM Ctrl Dly (s/v)	8.6	-	-	-	34.4	11.3
HCM Lane LOS	A	-	-	-	D	B
HCM 95th %tile Q(veh)	0.5	-	-	-	2.6	1.3

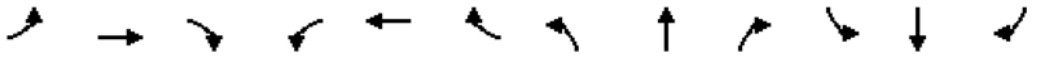

Movement	EBL	EBT	EBR	WBL	WBT	WBR	NBL	NBT	NBR	SBL	SBT	SBR
Lane Configurations												
Traffic Volume (veh/h)	64	304	105	37	183	61	69	205	44	321	561	89
Future Volume (veh/h)	64	304	105	37	183	61	69	205	44	321	561	89
Initial Q (Qb), veh	0	0	0	0	0	0	0	0	0	0	0	0
Lane Width Adj.	1.00	1.00	1.00	1.00	1.00	1.00	1.00	1.00	1.00	1.00	1.00	1.00
Ped-Bike Adj(A_pbT)	1.00		1.00	1.00		1.00	1.00		1.00	1.00		1.00
Parking Bus, Adj	1.00	1.00	1.00	1.00	1.00	1.00	1.00	1.00	1.00	1.00	1.00	1.00
Work Zone On Approach		No			No			No			No	
Adj Sat Flow, veh/h/ln	1870	1870	1870	1870	1870	1870	1870	1870	1870	1870	1870	1870
Adj Flow Rate, veh/h	70	330	114	40	199	66	75	223	48	349	610	97
Peak Hour Factor	0.92	0.92	0.92	0.92	0.92	0.92	0.92	0.92	0.92	0.92	0.92	0.92
Percent Heavy Veh, %	2	2	2	2	2	2	2	2	2	2	2	2
Cap, veh/h	199	502	170	129	509	164	538	2089	441	827	2199	349
Arrive On Green	0.19	0.19	0.19	0.19	0.19	0.19	0.72	0.72	0.72	0.72	0.72	0.72
Sat Flow, veh/h	1114	2604	884	946	2643	851	741	2920	617	1108	3072	488
Grp Volume(v), veh/h	70	223	221	40	132	133	75	134	137	349	352	355
Grp Sat Flow(s),veh/h/ln	1114	1777	1711	946	1777	1717	741	1777	1759	1108	1777	1783
Q Serve(g_s), s	7.0	13.9	14.3	4.9	7.8	8.1	4.8	2.8	2.9	17.0	8.4	8.5
Cycle Q Clear(g_c), s	15.2	13.9	14.3	19.3	7.8	8.1	13.3	2.8	2.9	19.9	8.4	8.5
Prop In Lane	1.00		0.52	1.00		0.50	1.00		0.35	1.00		0.27
Lane Grp Cap(c), veh/h	199	342	330	129	342	331	538	1272	1259	827	1272	1276
V/C Ratio(X)	0.35	0.65	0.67	0.31	0.39	0.40	0.14	0.11	0.11	0.42	0.28	0.28
Avail Cap(c_a), veh/h	490	807	777	376	807	780	538	1272	1259	827	1272	1276
HCM Platoon Ratio	1.00	1.00	1.00	1.00	1.00	1.00	1.00	1.00	1.00	1.00	1.00	1.00
Upstream Filter(I)	1.00	1.00	1.00	1.00	1.00	1.00	1.00	1.00	1.00	1.00	1.00	1.00
Uniform Delay (d), s/veh	49.0	44.7	44.9	53.8	42.2	42.4	8.4	5.2	5.3	8.3	6.1	6.1
Incr Delay (d2), s/veh	1.1	2.1	2.4	1.3	0.7	0.8	0.5	0.2	0.2	1.6	0.5	0.5
Initial Q Delay(d3), s/veh	0.0	0.0	0.0	0.0	0.0	0.0	0.0	0.0	0.0	0.0	0.0	0.0
%ile BackOfQ(95%),veh/ln	3.6	10.5	10.4	2.2	6.3	6.4	1.5	1.8	1.9	7.4	5.6	5.6
Unsig. Movement Delay, s/veh												
LnGrp Delay(d), s/veh	50.1	46.8	47.2	55.2	43.0	43.2	9.0	5.4	5.4	9.9	6.6	6.6
LnGrp LOS	D	D	D	E	D	D	A	A	A	A	A	A
Approach Vol, veh/h		514			305			346			1056	
Approach Delay, s/veh		47.5			44.7			6.2			7.7	
Approach LOS		D			D			A			A	

Timer - Assigned Phs	2	4	6	8
Phs Duration (G+Y+Rc), s	91.4	28.6	91.4	28.6
Change Period (Y+Rc), s	5.5	5.5	5.5	5.5
Max Green Setting (Gmax), s	54.5	54.5	54.5	54.5
Max Q Clear Time (g_c+I1), s	21.9	21.3	15.3	17.2
Green Ext Time (p_c), s	7.0	1.9	2.3	3.3

Intersection Summary	
HCM 7th Control Delay, s/veh	21.7
HCM 7th LOS	C

Movement	EBL	EBT	EBR	WBL	WBT	WBR	NBL	NBT	NBR	SBL	SBT	SBR
Lane Configurations												
Traffic Volume (veh/h)	176	915	1176	346	406	149	426	702	399	257	1751	124
Future Volume (veh/h)	176	915	1176	346	406	149	426	702	399	257	1751	124
Initial Q (Qb), veh	0	0	0	0	0	0	0	0	0	0	0	0
Lane Width Adj.	1.00	1.00	1.00	1.00	1.00	1.00	1.00	1.00	1.00	1.00	1.00	1.00
Ped-Bike Adj(A_pbT)	1.00		1.00	1.00		1.00	1.00		1.00	1.00		1.00
Parking Bus, Adj	1.00	1.00	1.00	1.00	1.00	1.00	1.00	1.00	1.00	1.00	1.00	1.00
Work Zone On Approach		No			No			No			No	
Adj Sat Flow, veh/h/ln	1870	1870	1870	1870	1870	1870	1870	1870	1870	1870	1870	1870
Adj Flow Rate, veh/h	191	995	1278	376	441	162	463	763	0	279	1903	0
Peak Hour Factor	0.92	0.92	0.92	0.92	0.92	0.92	0.92	0.92	0.92	0.92	0.92	0.92
Percent Heavy Veh, %	2	2	2	2	2	2	2	2	2	2	2	2
Cap, veh/h	188	901	1015	365	647	236	554	1010		891	1811	
Arrive On Green	0.11	0.25	0.25	0.18	0.42	0.42	0.11	0.20	0.00	0.52	0.71	0.00
Sat Flow, veh/h	1781	3554	2790	3456	2551	929	5023	5106	1585	3456	5106	1585
Grp Volume(v), veh/h	191	995	1278	376	306	297	463	763	0	279	1903	0
Grp Sat Flow(s),veh/h/ln	1781	1777	1395	1728	1777	1703	1674	1702	1585	1728	1702	1585
Q Serve(g_s), s	14.8	35.5	35.5	14.8	19.5	19.9	12.6	19.7	0.0	6.5	49.7	0.0
Cycle Q Clear(g_c), s	14.8	35.5	35.5	14.8	19.5	19.9	12.6	19.7	0.0	6.5	49.7	0.0
Prop In Lane	1.00		1.00	1.00		0.55	1.00		1.00	1.00		1.00
Lane Grp Cap(c), veh/h	188	901	1015	365	451	432	554	1010		891	1811	
V/C Ratio(X)	1.01	1.10	1.26	1.03	0.68	0.69	0.84	0.76		0.31	1.05	
Avail Cap(c_a), veh/h	188	901	1015	365	451	432	689	1856		891	1811	
HCM Platoon Ratio	1.00	1.00	1.00	1.67	1.67	1.67	1.00	1.00	1.00	2.00	2.00	2.00
Upstream Filter(I)	1.00	1.00	1.00	0.89	0.89	0.89	1.00	1.00	0.00	0.81	0.81	0.00
Uniform Delay (d), s/veh	62.6	52.3	44.5	57.6	35.7	35.9	61.0	53.0	0.0	26.7	20.3	0.0
Incr Delay (d2), s/veh	69.3	62.7	124.6	52.1	3.6	4.1	7.3	5.3	0.0	0.2	34.0	0.0
Initial Q Delay(d3), s/veh	0.0	0.0	0.0	0.0	0.0	0.0	0.0	0.0	0.0	0.0	0.0	0.0
%ile BackOfQ(95%),veh/ln	15.7	33.5	50.8	13.4	12.4	12.2	9.7	13.9	0.0	4.5	24.1	0.0
Unsig. Movement Delay, s/veh												
LnGrp Delay(d), s/veh	131.9	115.0	169.1	109.8	39.4	39.9	68.3	58.2	0.0	26.9	54.4	0.0
LnGrp LOS	F	F	F	F	D	D	E	E		C	F	
Approach Vol, veh/h		2464			979			1226			2182	
Approach Delay, s/veh		144.4			66.6			62.0			50.8	
Approach LOS		F			E			E			D	

Timer - Assigned Phs	1	2	3	4	5	6	7	8
Phs Duration (G+Y+Rc), s	21.2	56.8	20.0	42.0	43.2	34.8	20.0	42.0
Change Period (Y+Rc), s	5.8	7.1	5.2	6.5	7.1	7.1	5.2	6.5
Max Green Setting (Gmax), s	19.2	44.9	14.8	35.5	12.9	50.9	14.8	35.5
Max Q Clear Time (g_c+I1), s	14.6	51.7	16.8	21.9	8.5	21.7	16.8	37.5
Green Ext Time (p_c), s	0.8	0.0	0.0	3.2	0.4	6.0	0.0	0.0

Intersection Summary	
HCM 7th Control Delay, s/veh	88.7
HCM 7th LOS	F

Notes

User approved changes to right turn type.

Unsignalized Delay for [NBR, SBR] is excluded from calculations of the approach delay and intersection delay.

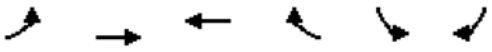

Lane Group	EBL	EBT	WBT	WBR	SBL	SBR
Lane Group Flow (vph)	207	1462	528	112	297	442
v/c Ratio	0.32	0.58	0.25	0.11	0.82	0.70
Control Delay (s/veh)	10.9	21.5	14.6	3.1	71.3	11.5
Queue Delay	0.0	0.5	0.0	0.0	0.0	0.0
Total Delay (s/veh)	10.9	22.0	14.6	3.1	71.3	11.5
Queue Length 50th (ft)	104	477	111	0	261	0
Queue Length 95th (ft)	m37	m161	181	31	345	55
Internal Link Dist (ft)		666	1968		1030	
Turn Bay Length (ft)	150			120	150	150
Base Capacity (vph)	711	2533	2134	999	440	793
Starvation Cap Reductn	0	579	0	0	0	0
Spillback Cap Reductn	0	0	0	0	0	0
Storage Cap Reductn	0	0	0	0	0	0
Reduced v/c Ratio	0.29	0.75	0.25	0.11	0.68	0.56

Intersection Summary

m Volume for 95th percentile queue is metered by upstream signal.

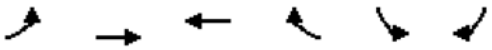

Movement	EBL	EBT	WBT	WBR	SBL	SBR
Lane Configurations						
Traffic Volume (vph)	190	1345	486	103	273	407
Future Volume (vph)	190	1345	486	103	273	407
Ideal Flow (vphpl)	1900	1900	1900	1900	1900	1900
Total Lost time (s)	4.0	6.1	6.1	6.1	5.6	4.0
Lane Util. Factor	1.00	0.95	0.95	1.00	1.00	0.88
Frt	1.00	1.00	1.00	0.85	1.00	0.85
Flt Protected	0.95	1.00	1.00	1.00	0.95	1.00
Satd. Flow (prot)	1770	3539	3539	1583	1770	2787
Flt Permitted	0.41	1.00	1.00	1.00	0.95	1.00
Satd. Flow (perm)	772	3539	3539	1583	1770	2787
Peak-hour factor, PHF	0.92	0.92	0.92	0.92	0.92	0.92
Adj. Flow (vph)	207	1462	528	112	297	442
RTOR Reduction (vph)	0	0	0	44	0	406
Lane Group Flow (vph)	207	1462	528	68	297	36
Turn Type	pm+pt	NA	NA	Perm	Perm	Over
Protected Phases	1	6	2			1
Permitted Phases	6			2	4	
Actuated Green, G (s)	99.7	99.7	84.4	84.4	28.6	11.3
Effective Green, g (s)	99.7	99.7	84.4	84.4	28.6	11.3
Actuated g/C Ratio	0.71	0.71	0.60	0.60	0.20	0.08
Clearance Time (s)	4.0	6.1	6.1	6.1	5.6	4.0
Vehicle Extension (s)	3.0	3.0	3.0	3.0	3.0	3.0
Lane Grp Cap (vph)	630	2520	2133	954	361	224
v/s Ratio Prot	0.03	c0.41	0.15			0.01
v/s Ratio Perm	0.21			0.04	c0.17	
v/c Ratio	0.33	0.58	0.25	0.07	0.82	0.16
Uniform Delay, d1	6.9	9.9	13.0	11.5	53.3	59.9
Progression Factor	1.53	1.94	1.00	1.00	1.00	1.00
Incremental Delay, d2	0.1	0.5	0.3	0.1	14.0	0.3
Delay (s)	10.6	19.7	13.3	11.7	67.3	60.3
Level of Service	B	B	B	B	E	E
Approach Delay (s/veh)		18.6	13.0		63.1	
Approach LOS		B	B		E	

Intersection Summary			
HCM 2000 Control Delay (s/veh)	28.2	HCM 2000 Level of Service	C
HCM 2000 Volume to Capacity ratio	0.65		
Actuated Cycle Length (s)	140.0	Sum of lost time (s)	15.7
Intersection Capacity Utilization	62.1%	ICU Level of Service	B
Analysis Period (min)	15		

c Critical Lane Group

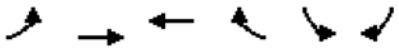

Movement	EBL	EBT	WBT	WBR	SBL	SBR
Lane Configurations						
Traffic Volume (veh/h)	87	1545	529	189	677	54
Future Volume (veh/h)	87	1545	529	189	677	54
Initial Q (Qb), veh	0	0	0	0	0	0
Lane Width Adj.	1.00	1.00	1.00	1.00	1.00	1.00
Ped-Bike Adj(A_pbT)	1.00			1.00	1.00	1.00
Parking Bus, Adj	1.00	1.00	1.00	1.00	1.00	1.00
Work Zone On Approach		No	No		No	
Adj Sat Flow, veh/h/ln	1870	1870	1870	1870	1870	1870
Adj Flow Rate, veh/h	95	1679	575	205	736	59
Peak Hour Factor	0.92	0.92	0.92	0.92	0.92	0.92
Percent Heavy Veh, %	2	2	2	2	2	2
Cap, veh/h	492	2432	2432	1085	785	360
Arrive On Green	0.68	0.68	0.68	0.68	0.23	0.23
Sat Flow, veh/h	693	3647	3647	1585	3456	1585
Grp Volume(v), veh/h	95	1679	575	205	736	59
Grp Sat Flow(s),veh/h/ln	693	1777	1777	1585	1728	1585
Q Serve(g_s), s	7.2	33.9	7.3	5.6	25.1	3.6
Cycle Q Clear(g_c), s	14.5	33.9	7.3	5.6	25.1	3.6
Prop In Lane	1.00			1.00	1.00	1.00
Lane Grp Cap(c), veh/h	492	2432	2432	1085	785	360
V/C Ratio(X)	0.19	0.69	0.24	0.19	0.94	0.16
Avail Cap(c_a), veh/h	492	2432	2432	1085	792	363
HCM Platoon Ratio	1.00	1.00	1.00	1.00	1.00	1.00
Upstream Filter(I)	0.75	0.75	1.00	1.00	1.00	1.00
Uniform Delay (d), s/veh	9.9	11.3	7.1	6.9	45.5	37.2
Incr Delay (d2), s/veh	0.1	0.6	0.2	0.4	18.5	0.2
Initial Q Delay(d3), s/veh	0.0	0.0	0.0	0.0	0.0	0.0
%ile BackOfQ(95%),veh/ln	1.9	17.4	4.9	3.4	18.6	2.6
Unsig. Movement Delay, s/veh						
LnGrp Delay(d), s/veh	10.0	12.0	7.4	7.2	64.0	37.4
LnGrp LOS	A	B	A	A	E	D
Approach Vol, veh/h		1774	780		795	
Approach Delay, s/veh		11.8	7.3		62.0	
Approach LOS		B	A		E	

Timer - Assigned Phs	2	4	6
Phs Duration (G+Y+Rc), s	88.2	31.8	88.2
Change Period (Y+Rc), s	6.1	4.5	6.1
Max Green Setting (Gmax), s	81.9	27.5	81.9
Max Q Clear Time (g_c+I1), s	9.3	27.1	35.9
Green Ext Time (p_c), s	5.4	0.2	22.9

Intersection Summary	
HCM 7th Control Delay, s/veh	22.7
HCM 7th LOS	C

Intersection	
Int Delay, s/veh	4.1

Movement	EBT	EBR	WBL	WBT	NBL	NBR
Lane Configurations						
Traffic Vol, veh/h	11	0	0	7	0	17
Future Vol, veh/h	11	0	0	7	0	17
Conflicting Peds, #/hr	0	0	0	0	0	0
Sign Control	Free	Free	Free	Free	Stop	Stop
RT Channelized	-	None	-	None	-	None
Storage Length	-	-	-	-	-	0
Veh in Median Storage, #	0	-	-	0	0	-
Grade, %	0	-	-	0	0	-
Peak Hour Factor	92	92	92	92	92	92
Heavy Vehicles, %	2	2	2	2	2	2
Mvmt Flow	12	0	0	8	0	18

Major/Minor	Major1		Major2		Minor1	
Conflicting Flow All	0	0	-	-	-	6
Stage 1	-	-	-	-	-	-
Stage 2	-	-	-	-	-	-
Critical Hdwy	-	-	-	-	-	6.94
Critical Hdwy Stg 1	-	-	-	-	-	-
Critical Hdwy Stg 2	-	-	-	-	-	-
Follow-up Hdwy	-	-	-	-	-	3.32
Pot Cap-1 Maneuver	-	-	0	-	0	1075
Stage 1	-	-	0	-	0	-
Stage 2	-	-	0	-	0	-
Platoon blocked, %	-	-		-		
Mov Cap-1 Maneuver	-	-	-	-	-	1075
Mov Cap-2 Maneuver	-	-	-	-	-	-
Stage 1	-	-	-	-	-	-
Stage 2	-	-	-	-	-	-

Approach	EB	WB	NB
HCM Ctrl Dly, s/v	0	0	8.41
HCM LOS			A

Minor Lane/Major Mvmt	NBLn1	EBT	EBR	WBT
Capacity (veh/h)	1075	-	-	-
HCM Lane V/C Ratio	0.017	-	-	-
HCM Ctrl Dly (s/v)	8.4	-	-	-
HCM Lane LOS	A	-	-	-
HCM 95th %tile Q(veh)	0.1	-	-	-

Intersection	
Int Delay, s/veh	0

Movement	EBT	EBR	WBL	WBT	NBL	NBR
Lane Configurations						
Traffic Vol, veh/h	28	0	0	7	0	0
Future Vol, veh/h	28	0	0	7	0	0
Conflicting Peds, #/hr	0	0	0	0	0	0
Sign Control	Free	Free	Free	Free	Stop	Stop
RT Channelized	-	None	-	None	-	None
Storage Length	-	-	25	-	0	-
Veh in Median Storage, #	0	-	-	0	0	-
Grade, %	0	-	-	0	0	-
Peak Hour Factor	92	92	92	92	92	92
Heavy Vehicles, %	2	2	2	2	2	2
Mvmt Flow	30	0	0	8	0	0

Major/Minor	Major1		Major2		Minor1	
Conflicting Flow All	0	-	30	0	34	15
Stage 1	-	-	-	-	30	-
Stage 2	-	-	-	-	4	-
Critical Hdwy	-	-	4.14	-	6.84	6.94
Critical Hdwy Stg 1	-	-	-	-	5.84	-
Critical Hdwy Stg 2	-	-	-	-	5.84	-
Follow-up Hdwy	-	-	2.22	-	3.52	3.32
Pot Cap-1 Maneuver	-	0	1581	-	974	1060
Stage 1	-	0	-	-	988	-
Stage 2	-	0	-	-	1018	-
Platoon blocked, %	-			-		
Mov Cap-1 Maneuver	-	-	1581	-	974	1060
Mov Cap-2 Maneuver	-	-	-	-	974	-
Stage 1	-	-	-	-	988	-
Stage 2	-	-	-	-	1018	-

Approach	EB	WB	NB
HCM Ctrl Dly, s/v	0	0	0
HCM LOS			A

Minor Lane/Major Mvmt	NBLn1	EBT	WBL	WBT
Capacity (veh/h)	-	-	1581	-
HCM Lane V/C Ratio	-	-	-	-
HCM Ctrl Dly (s/v)	0	-	0	-
HCM Lane LOS	A	-	A	-
HCM 95th %tile Q(veh)	-	-	0	-

Intersection	
Int Delay, s/veh	0

Movement	EBL	EBR	NBL	NBT	SBT	SBR
Lane Configurations						
Traffic Vol, veh/h	0	0	0	112	193	4
Future Vol, veh/h	0	0	0	112	193	4
Conflicting Peds, #/hr	0	0	0	0	0	0
Sign Control	Stop	Stop	Free	Free	Free	Free
RT Channelized	-	None	-	None	-	None
Storage Length	0	-	50	-	-	-
Veh in Median Storage, #	0	-	-	0	0	-
Grade, %	0	-	-	0	0	-
Peak Hour Factor	92	92	92	92	92	92
Heavy Vehicles, %	2	2	2	2	2	2
Mvmt Flow	0	0	0	122	210	4

Major/Minor	Minor2		Major1		Major2	
Conflicting Flow All	273	107	214	0	-	0
Stage 1	212	-	-	-	-	-
Stage 2	61	-	-	-	-	-
Critical Hdwy	6.84	6.94	4.14	-	-	-
Critical Hdwy Stg 1	5.84	-	-	-	-	-
Critical Hdwy Stg 2	5.84	-	-	-	-	-
Follow-up Hdwy	3.52	3.32	2.22	-	-	-
Pot Cap-1 Maneuver	694	926	1353	-	-	-
Stage 1	803	-	-	-	-	-
Stage 2	954	-	-	-	-	-
Platoon blocked, %				-	-	-
Mov Cap-1 Maneuver	694	926	1353	-	-	-
Mov Cap-2 Maneuver	694	-	-	-	-	-
Stage 1	803	-	-	-	-	-
Stage 2	954	-	-	-	-	-

Approach	EB	NB	SB
HCM Ctrl Dly, s/v	0	0	0
HCM LOS	A		

Minor Lane/Major Mvmt	NBL	NBT	EBLn1	SBT	SBR
Capacity (veh/h)	1353	-	-	-	-
HCM Lane V/C Ratio	-	-	-	-	-
HCM Ctrl Dly (s/v)	0	-	0	-	-
HCM Lane LOS	A	-	A	-	-
HCM 95th %tile Q(veh)	0	-	-	-	-

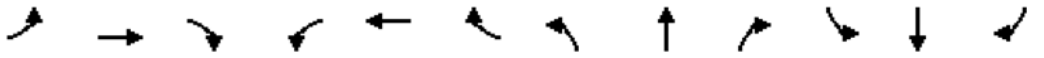

Movement	EBL	EBT	EBR	WBL	WBT	WBR	NBL	NBT	NBR	SBL	SBT	SBR
Lane Configurations												
Traffic Volume (veh/h)	19	335	104	122	382	286	169	1735	26	234	701	18
Future Volume (veh/h)	19	335	104	122	382	286	169	1735	26	234	701	18
Initial Q (Qb), veh	0	0	0	0	0	0	0	0	0	0	0	0
Lane Width Adj.	1.00	1.00	1.00	1.00	1.00	1.00	1.00	1.00	1.00	1.00	1.00	1.00
Ped-Bike Adj(A_pbT)	1.00		1.00	1.00		1.00	1.00		1.00	1.00		1.00
Parking Bus, Adj	1.00	1.00	1.00	1.00	1.00	1.00	1.00	1.00	1.00	1.00	1.00	1.00
Work Zone On Approach		No			No			No			No	
Adj Sat Flow, veh/h/ln	1870	1870	1870	1870	1870	1870	1870	1870	1870	1870	1870	1870
Adj Flow Rate, veh/h	21	364	113	133	415	311	184	1886	28	254	762	20
Peak Hour Factor	0.92	0.92	0.92	0.92	0.92	0.92	0.92	0.92	0.92	0.92	0.92	0.92
Percent Heavy Veh, %	2	2	2	2	2	2	2	2	2	2	2	2
Cap, veh/h	50	473	857	327	743	470	1409	2691	40	302	1003	26
Arrive On Green	0.03	0.13	0.13	0.09	0.21	0.21	0.54	0.69	0.69	0.09	0.20	0.20
Sat Flow, veh/h	1781	3554	1585	3456	3554	1585	3456	5184	77	3456	5116	134
Grp Volume(v), veh/h	21	364	113	133	415	311	184	1238	676	254	507	275
Grp Sat Flow(s),veh/h/ln	1781	1777	1585	1728	1777	1585	1728	1702	1857	1728	1702	1846
Q Serve(g_s), s	1.6	13.9	0.0	5.1	14.6	24.0	3.7	30.5	30.6	10.1	19.7	19.7
Cycle Q Clear(g_c), s	1.6	13.9	0.0	5.1	14.6	24.0	3.7	30.5	30.6	10.1	19.7	19.7
Prop In Lane	1.00		1.00	1.00		1.00	1.00		0.04	1.00		0.07
Lane Grp Cap(c), veh/h	50	473	857	327	743	470	1409	1767	964	302	667	362
V/C Ratio(X)	0.42	0.77	0.13	0.41	0.56	0.66	0.13	0.70	0.70	0.84	0.76	0.76
Avail Cap(c_a), veh/h	183	992	1089	355	992	581	1409	1767	964	331	1240	673
HCM Platoon Ratio	1.00	1.00	1.00	1.00	1.00	1.00	1.33	1.33	1.33	1.00	1.00	1.00
Upstream Filter(I)	1.00	1.00	1.00	1.00	1.00	1.00	0.79	0.79	0.79	1.00	1.00	1.00
Uniform Delay (d), s/veh	66.9	58.6	15.9	59.7	49.6	43.1	19.8	15.2	15.2	62.9	53.2	53.2
Incr Delay (d2), s/veh	5.6	2.7	0.1	0.8	0.7	2.0	0.0	1.9	3.4	16.2	7.9	14.0
Initial Q Delay(d3), s/veh	0.0	0.0	0.0	0.0	0.0	0.0	0.0	0.0	0.0	0.0	0.0	0.0
%ile BackOfQ(95%),veh/ln	1.5	10.6	3.3	4.1	10.8	14.8	2.7	15.0	16.6	8.9	14.1	15.9
Unsig. Movement Delay, s/veh												
LnGrp Delay(d), s/veh	72.5	61.3	16.0	60.5	50.2	45.1	19.8	17.0	18.5	79.1	61.1	67.2
LnGrp LOS	E	E	B	E	D	D	B	B	B	E	E	E
Approach Vol, veh/h		498			859			2098			1036	
Approach Delay, s/veh		51.5			50.0			17.8			67.2	
Approach LOS		D			D			B			E	

Timer - Assigned Phs	1	2	3	4	5	6	7	8
Phs Duration (G+Y+Rc), s	62.9	33.4	19.2	24.5	17.8	78.5	8.5	35.2
Change Period (Y+Rc), s	5.8	* 6	* 5.9	* 5.9	* 5.6	5.8	* 4.6	* 5.9
Max Green Setting (Gmax), s	13.6	* 51	* 14	* 39	* 13	51.2	* 14	* 39
Max Q Clear Time (g_c+I1), s	5.7	21.7	7.1	15.9	12.1	32.6	3.6	26.0
Green Ext Time (p_c), s	0.3	5.7	0.2	2.8	0.1	13.0	0.0	3.2

Intersection Summary	
HCM 7th Control Delay, s/veh	39.0
HCM 7th LOS	D

Notes

* HCM 7th computational engine requires equal clearance times for the phases crossing the barrier.
User approved changes to right turn type.

Movement	EBL	EBT	EBR	WBL	WBT	WBR	NBL	NBT	NBR	SBL	SBT	SBR
Lane Configurations												
Traffic Volume (veh/h)	47	452	87	34	617	748	162	677	272	176	195	33
Future Volume (veh/h)	47	452	87	34	617	748	162	677	272	176	195	33
Initial Q (Qb), veh	0	0	0	0	0	0	0	0	0	0	0	0
Lane Width Adj.	1.00	1.00	1.00	1.00	1.00	1.00	1.00	1.00	1.00	1.00	1.00	1.00
Ped-Bike Adj(A_pbT)	1.00		1.00	1.00		1.00	1.00		1.00	1.00		1.00
Parking Bus, Adj	1.00	1.00	1.00	1.00	1.00	1.00	1.00	1.00	1.00	1.00	1.00	1.00
Work Zone On Approach		No			No			No			No	
Adj Sat Flow, veh/h/ln	1870	1870	1870	1870	1870	1870	1870	1870	1870	1870	1870	1870
Adj Flow Rate, veh/h	51	491	95	37	671	813	176	736	0	191	212	0
Peak Hour Factor	0.92	0.92	0.92	0.92	0.92	0.92	0.92	0.92	0.92	0.92	0.92	0.92
Percent Heavy Veh, %	2	2	2	2	2	2	2	2	2	2	2	2
Cap, veh/h	110	1844	349	188	2148	667	807	957		247	381	
Arrive On Green	0.06	0.43	0.43	0.05	0.42	0.42	0.23	0.27	0.00	0.07	0.11	0.00
Sat Flow, veh/h	1781	4312	816	3456	5106	1585	3456	3554	1585	3456	3554	1585
Grp Volume(v), veh/h	51	385	201	37	671	813	176	736	0	191	212	0
Grp Sat Flow(s),veh/h/ln	1781	1702	1724	1728	1702	1585	1728	1777	1585	1728	1777	1585
Q Serve(g_s), s	3.9	10.2	10.6	1.4	12.3	58.9	5.8	26.7	0.0	7.6	7.9	0.0
Cycle Q Clear(g_c), s	3.9	10.2	10.6	1.4	12.3	58.9	5.8	26.7	0.0	7.6	7.9	0.0
Prop In Lane	1.00		0.47	1.00		1.00	1.00		1.00	1.00		1.00
Lane Grp Cap(c), veh/h	110	1456	737	188	2148	667	807	957		247	381	
V/C Ratio(X)	0.46	0.26	0.27	0.20	0.31	1.22	0.22	0.77		0.77	0.56	
Avail Cap(c_a), veh/h	190	1456	737	368	2148	667	807	957		363	957	
HCM Platoon Ratio	1.00	1.00	1.00	1.00	1.00	1.00	1.00	1.00	1.00	1.00	1.00	1.00
Upstream Filter(I)	1.00	1.00	1.00	0.85	0.85	0.85	0.94	0.94	0.00	1.00	1.00	0.00
Uniform Delay (d), s/veh	63.5	25.9	25.9	63.3	27.1	40.6	43.3	47.1	0.0	63.9	59.3	0.0
Incr Delay (d2), s/veh	3.0	0.4	0.9	0.4	0.3	110.2	0.1	5.6	0.0	6.1	1.3	0.0
Initial Q Delay(d3), s/veh	0.0	0.0	0.0	0.0	0.0	0.0	0.0	0.0	0.0	0.0	0.0	0.0
%ile BackOfQ(95%),veh/ln	3.3	7.7	8.1	1.2	8.6	60.7	4.5	18.2	0.0	6.4	6.6	0.0
Unsig. Movement Delay, s/veh												
LnGrp Delay(d), s/veh	66.5	26.3	26.9	63.7	27.4	150.8	43.5	52.7	0.0	70.0	60.6	0.0
LnGrp LOS	E	C	C	E	C	F	D	D		E	E	
Approach Vol, veh/h		637			1521			912			403	
Approach Delay, s/veh		29.7			94.2			50.9			65.1	
Approach LOS		C			F			D			E	

Timer - Assigned Phs	1	2	3	4	5	6	7	8
Phs Duration (G+Y+Rc), s	13.7	66.0	39.0	21.3	14.7	65.0	16.3	44.0
Change Period (Y+Rc), s	6.1	6.1	6.3	6.3	6.1	6.1	6.3	6.3
Max Green Setting (Gmax), s	14.9	47.9	14.7	37.7	14.9	47.9	14.7	37.7
Max Q Clear Time (g_c+I1), s	13.4	12.6	7.8	9.9	5.9	60.9	9.6	28.7
Green Ext Time (p_c), s	0.0	4.3	0.3	1.4	0.0	0.0	0.3	3.3

Intersection Summary	
HCM 7th Control Delay, s/veh	67.6
HCM 7th LOS	E

Notes

Unsignalized Delay for [NBR, SBR] is excluded from calculations of the approach delay and intersection delay.

Movement	EBL	EBT	EBR	WBL	WBT	WBR	NBL	NBT	NBR	SBL	SBT	SBR
Lane Configurations												
Traffic Volume (veh/h)	1	500	396	2515	1179	2	227	0	1055	1	0	1
Future Volume (veh/h)	1	500	396	2515	1179	2	227	0	1055	1	0	1
Initial Q (Qb), veh	0	0	0	0	0	0	0	0	0	0	0	0
Lane Width Adj.	1.00	1.00	1.00	1.00	1.00	1.00	1.00	1.00	1.00	1.00	1.00	1.00
Ped-Bike Adj(A_pbT)	1.00		1.00	1.00		1.00	1.00		1.00	1.00		1.00
Parking Bus, Adj	1.00	1.00	1.00	1.00	1.00	1.00	1.00	1.00	1.00	1.00	1.00	1.00
Work Zone On Approach		No			No			No			No	
Adj Sat Flow, veh/h/ln	1870	1870	1870	1870	1870	1870	1870	1870	1870	1870	1870	1870
Adj Flow Rate, veh/h	1	543	0	2734	1282	2	247	0	1147	1	0	1
Peak Hour Factor	0.92	0.92	0.92	0.92	0.92	0.92	0.92	0.92	0.92	0.92	0.92	0.92
Percent Heavy Veh, %	2	2	2	2	2	2	2	2	2	2	2	2
Cap, veh/h	3	1471		1800	2338	1043	472	0	1556	9	0	8
Arrive On Green	0.00	0.29	0.00	0.60	1.00	1.00	0.13	0.00	0.13	0.01	0.00	0.01
Sat Flow, veh/h	1781	5106	1585	5023	3554	1585	3563	0	3170	1781	0	1585
Grp Volume(v), veh/h	1	543	0	2734	1282	2	247	0	1147	1	0	1
Grp Sat Flow(s),veh/h/ln	1781	1702	1585	1674	1777	1585	1781	0	1585	1781	0	1585
Q Serve(g_s), s	0.1	10.2	0.0	43.0	0.0	0.0	7.8	0.0	15.9	0.1	0.0	0.1
Cycle Q Clear(g_c), s	0.1	10.2	0.0	43.0	0.0	0.0	7.8	0.0	15.9	0.1	0.0	0.1
Prop In Lane	1.00		1.00	1.00		1.00	1.00		1.00	1.00		1.00
Lane Grp Cap(c), veh/h	3	1471		1800	2338	1043	472	0	1556	9	0	8
V/C Ratio(X)	0.29	0.37		1.52	0.55	0.00	0.52	0.00	0.74	0.11	0.00	0.12
Avail Cap(c_a), veh/h	172	1471		1800	2338	1043	472	0	1556	166	0	148
HCM Platoon Ratio	1.00	1.00	1.00	1.67	1.67	1.67	1.00	1.00	1.00	1.00	1.00	1.00
Upstream Filter(I)	0.96	0.96	0.00	0.09	0.09	0.09	1.00	0.00	1.00	1.00	0.00	1.00
Uniform Delay (d), s/veh	59.8	34.0	0.0	24.1	0.0	0.0	48.5	0.0	24.4	59.4	0.0	59.4
Incr Delay (d2), s/veh	40.4	0.7	0.0	233.8	0.1	0.0	1.1	0.0	1.9	4.9	0.0	6.2
Initial Q Delay(d3), s/veh	0.0	0.0	0.0	0.0	0.0	0.0	0.0	0.0	0.0	0.0	0.0	0.0
%ile BackOfQ(95%),veh/ln	0.1	7.7	0.0	71.4	0.0	0.0	6.3	0.0	19.0	0.1	0.0	0.1
Unsig. Movement Delay, s/veh												
LnGrp Delay(d), s/veh	100.2	34.7	0.0	257.9	0.1	0.0	49.6	0.0	26.3	64.3	0.0	65.6
LnGrp LOS	F	C		F	A	A	D		C	E		E
Approach Vol, veh/h		544			4018			1394			2	
Approach Delay, s/veh		34.8			175.5			30.4			65.0	
Approach LOS		C			F			C			E	

Timer - Assigned Phs	1	2		4	5	6		8				
Phs Duration (G+Y+Rc), s	50.0	41.6		6.4	5.6	85.9		22.0				
Change Period (Y+Rc), s	7.0	* 7		5.8	5.4	7.0		6.1				
Max Green Setting (Gmax), s	43.0	* 25		11.2	11.6	57.0		15.9				
Max Q Clear Time (g_c+I1), s	45.0	12.2		2.1	2.1	2.0		17.9				
Green Ext Time (p_c), s	0.0	3.0		0.0	0.0	14.1		0.0				

Intersection Summary	
HCM 7th Control Delay, s/veh	128.7
HCM 7th LOS	F

Notes

User approved volume balancing among the lanes for turning movement.

* HCM 7th computational engine requires equal clearance times for the phases crossing the barrier.

Movement	EBL	EBT	EBR	WBL	WBT	WBR	NBL	NBT	NBR	SBL	SBT	SBR
Lane Configurations												
Traffic Volume (veh/h)	8	1033	462	43	3184	18	530	18	83	0	2	2
Future Volume (veh/h)	8	1033	462	43	3184	18	530	18	83	0	2	2
Initial Q (Qb), veh	0	0	0	0	0	0	0	0	0	0	0	0
Lane Width Adj.	1.00	1.00	1.00	1.00	1.00	1.00	1.00	1.00	1.00	1.00	1.00	1.00
Ped-Bike Adj(A_pbT)	1.00		1.00	1.00		1.00	1.00		1.00	1.00		1.00
Parking Bus, Adj	1.00	1.00	1.00	1.00	1.00	1.00	1.00	1.00	1.00	1.00	1.00	1.00
Work Zone On Approach		No			No			No			No	
Adj Sat Flow, veh/h/ln	1870	1870	1870	1870	1870	1870	1870	1870	1870	1870	1870	1870
Adj Flow Rate, veh/h	9	1123	502	47	3461	20	576	20	90	0	2	2
Peak Hour Factor	0.92	0.92	0.92	0.92	0.92	0.92	0.92	0.92	0.92	0.92	0.92	0.92
Percent Heavy Veh, %	2	2	2	2	2	2	2	2	2	2	2	2
Cap, veh/h	593	2822	876	160	1400	435	760	417	372	0	426	364
Arrive On Green	0.67	1.00	1.00	0.02	0.09	0.09	0.23	0.23	0.23	0.00	0.23	0.23
Sat Flow, veh/h	1781	5106	1585	3456	5106	1585	2740	1777	1585	0	1909	1552
Grp Volume(v), veh/h	9	1123	502	47	3461	20	576	20	90	0	2	2
Grp Sat Flow(s),veh/h/ln	1781	1702	1585	1728	1702	1585	1370	1777	1585	0	1777	1591
Q Serve(g_s), s	0.2	0.0	0.0	1.6	32.9	1.4	24.5	1.0	5.5	0.0	0.1	0.1
Cycle Q Clear(g_c), s	0.2	0.0	0.0	1.6	32.9	1.4	24.6	1.0	5.5	0.0	0.1	0.1
Prop In Lane	1.00		1.00	1.00		1.00	1.00		1.00	0.00		0.98
Lane Grp Cap(c), veh/h	593	2822	876	160	1400	435	760	417	372	0	417	373
V/C Ratio(X)	0.02	0.40	0.57	0.29	2.47	0.05	0.76	0.05	0.24	0.00	0.00	0.01
Avail Cap(c_a), veh/h	593	2822	876	314	1400	435	853	477	425	0	417	373
HCM Platoon Ratio	2.00	2.00	2.00	0.33	0.33	0.33	1.00	1.00	1.00	1.00	1.00	1.00
Upstream Filter(I)	0.79	0.79	0.79	0.09	0.09	0.09	0.95	0.95	0.95	0.00	1.00	1.00
Uniform Delay (d), s/veh	13.4	0.0	0.0	57.2	54.6	40.2	44.6	35.6	37.3	0.0	35.2	35.2
Incr Delay (d2), s/veh	0.0	0.3	2.2	0.1	662.7	0.0	3.4	0.0	0.3	0.0	0.0	0.0
Initial Q Delay(d3), s/veh	0.0	0.0	0.0	0.0	0.0	0.0	0.0	0.0	0.0	0.0	0.0	0.0
%ile BackOfQ(95%),veh/ln	0.2	0.2	0.9	1.1	148.1	0.9	13.3	0.8	3.9	0.0	0.1	0.1
Unsig. Movement Delay, s/veh												
LnGrp Delay(d), s/veh	13.4	0.3	2.2	57.2	717.3	40.3	48.0	35.6	37.6	0.0	35.2	35.2
LnGrp LOS	B	A	A	E	F	D	D	D	D		D	D
Approach Vol, veh/h		1634			3528			686			4	
Approach Delay, s/veh		1.0			704.7			46.3			35.2	
Approach LOS		A			F			D			D	

Timer - Assigned Phs	1	2		4	5	6		8				
Phs Duration (G+Y+Rc), s	12.6	73.4		33.9	47.1	39.0		33.9				
Change Period (Y+Rc), s	7.1	* 7.1		5.8	7.1	6.1		5.8				
Max Green Setting (Gmax), s	10.9	* 33		32.2	10.9	32.9		19.2				
Max Q Clear Time (g_c+I1), s	3.6	2.0		26.6	2.2	34.9		2.1				
Green Ext Time (p_c), s	0.0	12.7		1.5	0.0	0.0		0.0				

Intersection Summary	
HCM 7th Control Delay, s/veh	430.5
HCM 7th LOS	F

Notes

* HCM 7th computational engine requires equal clearance times for the phases crossing the barrier.

Movement	EBL	EBT	EBR	WBL	WBT	WBR	NBL	NBT	NBR	SBL	SBT	SBR
Lane Configurations												
Traffic Volume (veh/h)	70	1037	11	238	3121	36	145	25	231	8	0	23
Future Volume (veh/h)	70	1037	11	238	3121	36	145	25	231	8	0	23
Initial Q (Qb), veh	0	0	0	0	0	0	0	0	0	0	0	0
Lane Width Adj.	1.00	1.00	1.00	1.00	1.00	1.00	1.00	1.00	1.00	1.00	1.00	1.00
Ped-Bike Adj(A_pbT)	1.00		1.00	1.00		1.00	1.00		1.00	1.00		1.00
Parking Bus, Adj	1.00	1.00	1.00	1.00	1.00	1.00	1.00	1.00	1.00	1.00	1.00	1.00
Work Zone On Approach		No			No			No			No	
Adj Sat Flow, veh/h/ln	1870	1870	1870	1870	1870	1870	1870	1870	1870	1870	1870	1870
Adj Flow Rate, veh/h	76	1127	12	259	3392	39	158	0	269	9	0	25
Peak Hour Factor	0.92	0.92	0.92	0.92	0.92	0.92	0.92	0.92	0.92	0.92	0.92	0.92
Percent Heavy Veh, %	2	2	2	2	2	2	2	2	2	2	2	2
Cap, veh/h	186	3139	974	322	3405	39	253	0	738	215	0	442
Arrive On Green	0.11	1.00	1.00	0.09	0.65	0.65	0.14	0.00	0.14	0.14	0.00	0.14
Sat Flow, veh/h	3456	5106	1585	3456	5204	60	1386	0	3170	1110	0	3170
Grp Volume(v), veh/h	76	1127	12	259	2214	1217	158	0	269	9	0	25
Grp Sat Flow(s),veh/h/ln	1728	1702	1585	1728	1702	1860	1386	0	1585	1110	0	1585
Q Serve(g_s), s	2.5	0.0	0.0	8.8	77.2	78.5	13.3	0.0	8.5	0.8	0.0	0.8
Cycle Q Clear(g_c), s	2.5	0.0	0.0	8.8	77.2	78.5	13.3	0.0	8.5	0.8	0.0	0.8
Prop In Lane	1.00		1.00	1.00		0.03	1.00		1.00	1.00		1.00
Lane Grp Cap(c), veh/h	186	3139	974	322	2227	1217	253	0	738	215	0	442
V/C Ratio(X)	0.41	0.36	0.01	0.80	0.99	1.00	0.62	0.00	0.36	0.04	0.00	0.06
Avail Cap(c_a), veh/h	452	3139	974	452	2227	1217	454	0	1197	376	0	901
HCM Platoon Ratio	2.00	2.00	2.00	1.00	1.00	1.00	1.00	1.00	1.00	1.00	1.00	1.00
Upstream Filter(I)	0.70	0.70	0.70	1.00	1.00	1.00	1.00	0.00	1.00	1.00	0.00	1.00
Uniform Delay (d), s/veh	51.8	0.0	0.0	53.3	20.5	20.7	50.1	0.0	38.6	44.8	0.0	44.8
Incr Delay (d2), s/veh	1.0	0.2	0.0	7.0	17.8	25.8	2.5	0.0	0.3	0.1	0.0	0.1
Initial Q Delay(d3), s/veh	0.0	0.0	0.0	0.0	0.0	0.0	0.0	0.0	0.0	0.0	0.0	0.0
%ile BackOfQ(95%),veh/ln	1.9	0.1	0.0	7.5	42.2	49.4	8.4	0.0	6.1	0.4	0.0	0.6
Unsig. Movement Delay, s/veh												
LnGrp Delay(d), s/veh	52.8	0.2	0.0	60.3	38.3	46.5	52.7	0.0	38.9	44.9	0.0	44.8
LnGrp LOS	D	A	A	E	D	D	D		D	D		D
Approach Vol, veh/h		1215			3690			427			34	
Approach Delay, s/veh		3.5			42.5			44.0			44.8	
Approach LOS		A			D			D			D	

Timer - Assigned Phs	1	2		4	5	6		8				
Phs Duration (G+Y+Rc), s	17.5	79.9		22.6	12.7	84.6		22.6				
Change Period (Y+Rc), s	6.3	6.1		5.9	6.3	6.1		5.9				
Max Green Setting (Gmax), s	15.7	51.9		34.1	15.7	51.9		34.1				
Max Q Clear Time (g_c+I1), s	10.8	2.0		2.8	4.5	80.5		15.3				
Green Ext Time (p_c), s	0.4	10.9		0.1	0.1	0.0		1.5				

Intersection Summary	
HCM 7th Control Delay, s/veh	33.8
HCM 7th LOS	C

Notes

User approved volume balancing among the lanes for turning movement.

Movement	EBL	EBT	EBR	WBL	WBT	WBR	NBL	NBT	NBR	SBL	SBT	SBR
Lane Configurations												
Traffic Volume (veh/h)	2	263	38	34	678	6	419	5	23	0	0	2
Future Volume (veh/h)	2	263	38	34	678	6	419	5	23	0	0	2
Initial Q (Qb), veh	0	0	0	0	0	0	0	0	0	0	0	0
Lane Width Adj.	1.00	1.00	1.00	1.00	1.00	1.00	1.00	1.00	1.00	1.00	1.00	1.00
Ped-Bike Adj(A_pbT)	1.00		1.00	1.00		1.00	1.00		1.00	1.00		1.00
Parking Bus, Adj	1.00	1.00	1.00	1.00	1.00	1.00	1.00	1.00	1.00	1.00	1.00	1.00
Work Zone On Approach		No			No			No			No	
Adj Sat Flow, veh/h/ln	1870	1870	1870	1870	1870	1870	1870	1870	1870	1870	1870	1870
Adj Flow Rate, veh/h	2	286	41	37	737	7	455	5	25	0	0	2
Peak Hour Factor	0.92	0.92	0.92	0.92	0.92	0.92	0.92	0.92	0.92	0.92	0.92	0.92
Percent Heavy Veh, %	2	2	2	2	2	2	2	2	2	2	2	2
Cap, veh/h	452	1860	264	717	2283	22	393	4	378	0	0	378
Arrive On Green	0.00	0.60	0.60	0.04	0.63	0.63	0.24	0.24	0.24	0.00	0.00	0.24
Sat Flow, veh/h	1781	3124	443	1781	3607	34	1398	15	1585	0	0	1585
Grp Volume(v), veh/h	2	161	166	37	363	381	460	0	25	0	0	2
Grp Sat Flow(s),veh/h/ln	1781	1777	1791	1781	1777	1864	1413	0	1585	0	0	1585
Q Serve(g_s), s	0.1	4.8	5.0	0.9	11.3	11.3	28.5	0.0	1.5	0.0	0.0	0.1
Cycle Q Clear(g_c), s	0.1	4.8	5.0	0.9	11.3	11.3	28.6	0.0	1.5	0.0	0.0	0.1
Prop In Lane	1.00		0.25	1.00		0.02	0.99		1.00	0.00		1.00
Lane Grp Cap(c), veh/h	452	1058	1066	717	1125	1180	396	0	378	0	0	378
V/C Ratio(X)	0.00	0.15	0.16	0.05	0.32	0.32	1.16	0.00	0.07	0.00	0.00	0.01
Avail Cap(c_a), veh/h	668	1058	1066	866	1125	1180	396	0	378	0	0	378
HCM Platoon Ratio	1.00	1.00	1.00	1.00	1.00	1.00	1.00	1.00	1.00	1.00	1.00	1.00
Upstream Filter(I)	0.87	0.87	0.87	0.68	0.68	0.68	1.00	0.00	1.00	0.00	0.00	1.00
Uniform Delay (d), s/veh	9.8	10.8	10.8	7.6	10.2	10.2	47.9	0.0	35.4	0.0	0.0	34.9
Incr Delay (d2), s/veh	0.0	0.3	0.3	0.0	0.5	0.5	96.7	0.0	0.1	0.0	0.0	0.0
Initial Q Delay(d3), s/veh	0.0	0.0	0.0	0.0	0.0	0.0	0.0	0.0	0.0	0.0	0.0	0.0
%ile BackOfQ(95%),veh/ln	0.0	3.5	3.6	0.6	7.3	7.6	33.1	0.0	1.0	0.0	0.0	0.1
Unsig. Movement Delay, s/veh												
LnGrp Delay(d), s/veh	9.9	11.1	11.1	7.6	10.7	10.7	144.6	0.0	35.4	0.0	0.0	34.9
LnGrp LOS	A	B	B	A	B	B	F		D			C
Approach Vol, veh/h		329			781			485			2	
Approach Delay, s/veh		11.1			10.5			138.9			34.9	
Approach LOS		B			B			F			C	

Timer - Assigned Phs	1	2		4	5	6		8				
Phs Duration (G+Y+Rc), s	4.5	81.5		34.0	9.0	77.0		34.0				
Change Period (Y+Rc), s	4.0	5.6		* 5.4	4.0	* 5.6		5.4				
Max Green Setting (Gmax), s	15.0	28.4		* 28	15.0	* 29		28.6				
Max Q Clear Time (g_c+I1), s	2.1	13.3		2.1	2.9	7.0		30.6				
Green Ext Time (p_c), s	0.0	4.1		0.0	0.0	1.9		0.0				

Intersection Summary	
HCM 7th Control Delay, s/veh	49.7
HCM 7th LOS	D

Notes

* HCM 7th computational engine requires equal clearance times for the phases crossing the barrier.

Movement	EBL	EBT	EBR	WBL	WBT	WBR	NBL	NBT	NBR	SBL	SBT	SBR
Lane Configurations												
Traffic Volume (veh/h)	9	142	123	65	352	82	347	497	201	80	185	28
Future Volume (veh/h)	9	142	123	65	352	82	347	497	201	80	185	28
Initial Q (Qb), veh	0	0	0	0	0	0	0	0	0	0	0	0
Lane Width Adj.	1.00	1.00	1.00	1.00	1.00	1.00	1.00	1.00	1.00	1.00	1.00	1.00
Ped-Bike Adj(A_pbT)	1.00		1.00	1.00		1.00	1.00		1.00	1.00		1.00
Parking Bus, Adj	1.00	1.00	1.00	1.00	1.00	1.00	1.00	1.00	1.00	1.00	1.00	1.00
Work Zone On Approach		No			No			No			No	
Adj Sat Flow, veh/h/ln	1870	1870	1870	1870	1870	1870	1870	1870	1870	1870	1870	1870
Adj Flow Rate, veh/h	10	154	134	71	383	89	377	540	218	87	201	30
Peak Hour Factor	0.92	0.92	0.92	0.92	0.92	0.92	0.92	0.92	0.92	0.92	0.92	0.92
Percent Heavy Veh, %	2	2	2	2	2	2	2	2	2	2	2	2
Cap, veh/h	147	358	290	176	682	392	1014	1510	607	190	286	42
Arrive On Green	0.06	0.06	0.06	0.19	0.19	0.19	0.57	0.61	0.61	0.02	0.03	0.03
Sat Flow, veh/h	922	1864	1511	1091	3554	1585	1781	2473	995	3456	3108	457
Grp Volume(v), veh/h	10	146	142	71	383	89	377	387	371	87	114	117
Grp Sat Flow(s),veh/h/ln	922	1777	1598	1091	1777	1585	1781	1777	1691	1728	1777	1788
Q Serve(g_s), s	1.3	9.5	10.3	7.5	11.7	5.4	13.9	13.0	13.1	3.0	7.6	7.8
Cycle Q Clear(g_c), s	13.0	9.5	10.3	17.7	11.7	5.4	13.9	13.0	13.1	3.0	7.6	7.8
Prop In Lane	1.00		0.95	1.00		1.00	1.00		0.59	1.00		0.26
Lane Grp Cap(c), veh/h	147	341	307	176	682	392	1014	1085	1032	190	163	164
V/C Ratio(X)	0.07	0.43	0.46	0.40	0.56	0.23	0.37	0.36	0.36	0.46	0.70	0.71
Avail Cap(c_a), veh/h	349	731	658	412	1451	735	1014	1085	1032	395	462	465
HCM Platoon Ratio	0.33	0.33	0.33	1.00	1.00	1.00	1.00	1.00	1.00	0.33	0.33	0.33
Upstream Filter(I)	0.99	0.99	0.99	1.00	1.00	1.00	1.00	1.00	1.00	0.73	0.73	0.73
Uniform Delay (d), s/veh	57.2	49.9	50.2	51.2	43.9	36.0	14.1	11.6	11.7	57.1	56.5	56.6
Incr Delay (d2), s/veh	0.2	0.8	1.1	1.5	0.7	0.3	0.2	0.9	1.0	1.2	16.4	17.5
Initial Q Delay(d3), s/veh	0.0	0.0	0.0	0.0	0.0	0.0	0.0	0.0	0.0	0.0	0.0	0.0
%ile BackOfQ(95%),veh/ln	0.6	8.1	8.0	3.8	9.0	3.8	9.4	9.1	8.8	2.4	7.2	7.5
Unsig. Movement Delay, s/veh												
LnGrp Delay(d), s/veh	57.4	50.7	51.3	52.7	44.6	36.3	14.3	12.6	12.6	58.4	72.9	74.1
LnGrp LOS	E	D	D	D	D	D	B	B	B	E	E	E
Approach Vol, veh/h		298			543			1135			318	
Approach Delay, s/veh		51.2			44.3			13.2			69.4	
Approach LOS		D			D			B			E	

Timer - Assigned Phs	1	2		4	5	6		8
Phs Duration (G+Y+Rc), s	11.9	79.0		29.0	74.1	16.8		29.0
Change Period (Y+Rc), s	5.3	5.8		* 6	5.8	* 5.8		6.0
Max Green Setting (Gmax), s	13.7	40.2		* 49	22.7	* 31		49.0
Max Q Clear Time (g_c+I1), s	15.0	15.1		15.0	15.9	9.8		19.7
Green Ext Time (p_c), s	0.1	5.3		1.9	0.7	1.2		3.3

Intersection Summary		
HCM 7th Control Delay, s/veh	33.3	
HCM 7th LOS	C	

Notes

* HCM 7th computational engine requires equal clearance times for the phases crossing the barrier.
User approved changes to right turn type.

Movement	WBL	WBR	NBT	NBR	SBL	SBT
Lane Configurations						
Traffic Volume (veh/h)	219	264	1828	281	127	781
Future Volume (veh/h)	219	264	1828	281	127	781
Initial Q (Qb), veh	0	0	0	0	0	0
Lane Width Adj.	1.00	1.00	1.00	1.00	1.00	1.00
Ped-Bike Adj(A_pbT)	1.00	1.00		1.00	1.00	
Parking Bus, Adj	1.00	1.00	1.00	1.00	1.00	1.00
Work Zone On Approach	No		No			No
Adj Sat Flow, veh/h/ln	1870	1870	1870	1870	1870	1870
Adj Flow Rate, veh/h	175	355	1987	305	138	849
Peak Hour Factor	0.92	0.92	0.92	0.92	0.92	0.92
Percent Heavy Veh, %	2	2	2	2	2	2
Cap, veh/h	231	614	3544	1100	221	4049
Arrive On Green	0.13	0.13	1.00	1.00	0.02	0.26
Sat Flow, veh/h	1781	3170	5274	1585	3456	5274
Grp Volume(v), veh/h	175	355	1987	305	138	849
Grp Sat Flow(s),veh/h/ln	1781	1585	1702	1585	1728	1702
Q Serve(g_s), s	13.3	14.2	0.0	0.0	5.5	18.2
Cycle Q Clear(g_c), s	13.3	14.2	0.0	0.0	5.5	18.2
Prop In Lane	1.00	1.00		1.00	1.00	
Lane Grp Cap(c), veh/h	231	614	3544	1100	221	4049
V/C Ratio(X)	0.76	0.58	0.56	0.28	0.62	0.21
Avail Cap(c_a), veh/h	490	1075	3544	1100	373	4049
HCM Platoon Ratio	1.00	1.00	2.00	2.00	0.33	0.33
Upstream Filter(I)	1.00	1.00	0.51	0.51	0.91	0.91
Uniform Delay (d), s/veh	58.8	51.2	0.0	0.0	66.9	17.4
Incr Delay (d2), s/veh	5.0	0.9	0.3	0.3	2.6	0.1
Initial Q Delay(d3), s/veh	0.0	0.0	0.0	0.0	0.0	0.0
%ile BackOfQ(95%),veh/ln	10.5	18.3	0.2	0.2	4.7	12.9
Unsig. Movement Delay, s/veh						
LnGrp Delay(d), s/veh	63.8	52.1	0.3	0.3	69.5	17.5
LnGrp LOS	E	D	A	A	E	B
Approach Vol, veh/h	530		2292			987
Approach Delay, s/veh	56.0		0.3			24.8
Approach LOS	E		A			C

Timer - Assigned Phs	1	2		4		6
Phs Duration (G+Y+Rc), s	13.9	102.5		23.7		116.3
Change Period (Y+Rc), s	4.9	5.3		5.5		5.3
Max Green Setting (Gmax), s	15.1	70.7		38.5		90.7
Max Q Clear Time (g_c+I1), s	7.5	2.0		16.2		20.2
Green Ext Time (p_c), s	0.2	34.5		1.9		7.5

Intersection Summary	
HCM 7th Control Delay, s/veh	14.4
HCM 7th LOS	B

Notes

User approved pedestrian interval to be less than phase max green.
User approved volume balancing among the lanes for turning movement.

Intersection	
Int Delay, s/veh	2.3

Movement	EBL	EBT	WBT	WBR	SBL	SBR
Lane Configurations						
Traffic Vol, veh/h	159	230	464	402	21	35
Future Vol, veh/h	159	230	464	402	21	35
Conflicting Peds, #/hr	0	0	0	0	0	0
Sign Control	Free	Free	Free	Free	Stop	Stop
RT Channelized	-	None	-	None	-	None
Storage Length	90	-	-	-	100	0
Veh in Median Storage, #	-	0	0	-	0	-
Grade, %	-	0	0	-	0	-
Peak Hour Factor	92	92	92	92	92	92
Heavy Vehicles, %	2	2	2	2	2	2
Mvmt Flow	173	250	504	437	23	38

Major/Minor	Major1		Major2		Minor2	
Conflicting Flow All	941	0	-	0	1193	471
Stage 1	-	-	-	-	723	-
Stage 2	-	-	-	-	471	-
Critical Hdwy	4.14	-	-	-	6.84	6.94
Critical Hdwy Stg 1	-	-	-	-	5.84	-
Critical Hdwy Stg 2	-	-	-	-	5.84	-
Follow-up Hdwy	2.22	-	-	-	3.52	3.32
Pot Cap-1 Maneuver	724	-	-	-	179	539
Stage 1	-	-	-	-	442	-
Stage 2	-	-	-	-	595	-
Platoon blocked, %		-	-	-		
Mov Cap-1 Maneuver	724	-	-	-	137	539
Mov Cap-2 Maneuver	-	-	-	-	137	-
Stage 1	-	-	-	-	336	-
Stage 2	-	-	-	-	595	-

Approach	EB	WB	SB
HCM Ctrl Dly, s/v	4.71	0	21.32
HCM LOS			C

Minor Lane/Major Mvmt	EBL	EBT	WBT	WBR	SBLn1	SBLn2
Capacity (veh/h)	724	-	-	-	137	539
HCM Lane V/C Ratio	0.239	-	-	-	0.167	0.071
HCM Ctrl Dly (s/v)	11.5	-	-	-	36.6	12.2
HCM Lane LOS	B	-	-	-	E	B
HCM 95th %tile Q(veh)	0.9	-	-	-	0.6	0.2

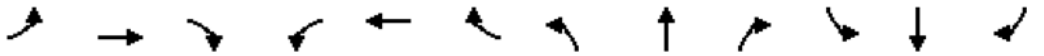

Movement	EBL	EBT	EBR	WBL	WBT	WBR	NBL	NBT	NBR	SBL	SBT	SBR
Lane Configurations												
Traffic Volume (veh/h)	115	89	26	34	655	443	145	617	32	75	236	28
Future Volume (veh/h)	115	89	26	34	655	443	145	617	32	75	236	28
Initial Q (Qb), veh	0	0	0	0	0	0	0	0	0	0	0	0
Lane Width Adj.	1.00	1.00	1.00	1.00	1.00	1.00	1.00	1.00	1.00	1.00	1.00	1.00
Ped-Bike Adj(A_pbT)	1.00		1.00	1.00		1.00	1.00		1.00	1.00		1.00
Parking Bus, Adj	1.00	1.00	1.00	1.00	1.00	1.00	1.00	1.00	1.00	1.00	1.00	1.00
Work Zone On Approach		No			No			No			No	
Adj Sat Flow, veh/h/ln	1870	1870	1870	1870	1870	1870	1870	1870	1870	1870	1870	1870
Adj Flow Rate, veh/h	125	97	28	37	712	482	158	671	35	82	257	30
Peak Hour Factor	0.92	0.92	0.92	0.92	0.92	0.92	0.92	0.92	0.92	0.92	0.92	0.92
Percent Heavy Veh, %	2	2	2	2	2	2	2	2	2	2	2	2
Cap, veh/h	134	1247	347	609	923	621	504	1560	81	299	1458	168
Arrive On Green	0.45	0.45	0.45	0.45	0.45	0.45	0.45	0.45	0.45	0.45	0.45	0.45
Sat Flow, veh/h	469	2746	764	1266	2033	1368	1092	3436	179	742	3209	371
Grp Volume(v), veh/h	125	61	64	37	622	572	158	347	359	82	141	146
Grp Sat Flow(s),veh/h/ln	469	1777	1733	1266	1777	1624	1092	1777	1838	742	1777	1804
Q Serve(g_s), s	18.9	2.3	2.5	2.0	35.3	35.6	12.1	15.9	15.9	10.1	5.7	5.8
Cycle Q Clear(g_c), s	54.5	2.3	2.5	4.5	35.3	35.6	17.8	15.9	15.9	26.0	5.7	5.8
Prop In Lane	1.00		0.44	1.00		0.84	1.00		0.10	1.00		0.21
Lane Grp Cap(c), veh/h	134	807	787	609	807	738	504	807	835	299	807	819
V/C Ratio(X)	0.93	0.08	0.08	0.06	0.77	0.78	0.31	0.43	0.43	0.27	0.17	0.18
Avail Cap(c_a), veh/h	134	807	787	609	807	738	504	807	835	299	807	819
HCM Platoon Ratio	1.00	1.00	1.00	1.00	1.00	1.00	1.00	1.00	1.00	1.00	1.00	1.00
Upstream Filter(I)	1.00	1.00	1.00	1.00	1.00	1.00	1.00	1.00	1.00	1.00	1.00	1.00
Uniform Delay (d), s/veh	54.4	18.5	18.6	19.8	27.5	27.6	24.7	22.2	22.2	31.0	19.4	19.4
Incr Delay (d2), s/veh	58.1	0.0	0.0	0.0	4.6	5.2	1.6	1.7	1.6	2.3	0.5	0.5
Initial Q Delay(d3), s/veh	0.0	0.0	0.0	0.0	0.0	0.0	0.0	0.0	0.0	0.0	0.0	0.0
%ile BackOfQ(95%),veh/ln	10.0	1.8	1.8	1.1	22.1	20.8	6.0	11.3	11.6	3.6	4.4	4.6
Unsig. Movement Delay, s/veh												
LnGrp Delay(d), s/veh	112.6	18.6	18.6	19.9	32.1	32.8	26.4	23.9	23.8	33.3	19.9	19.9
LnGrp LOS	F	B	B	B	C	C	C	C	C	C	B	B
Approach Vol, veh/h		250			1231			864			369	
Approach Delay, s/veh		65.6			32.1			24.3			22.9	
Approach LOS		E			C			C			C	

Timer - Assigned Phs		2		4		6		8				
Phs Duration (G+Y+Rc), s		60.0		60.0		60.0		60.0				
Change Period (Y+Rc), s		5.5		5.5		5.5		5.5				
Max Green Setting (Gmax), s		54.5		54.5		54.5		54.5				
Max Q Clear Time (g_c+I1), s		28.0		37.6		19.8		56.5				
Green Ext Time (p_c), s		2.3		8.0		5.8		0.0				

Intersection Summary												
HCM 7th Control Delay, s/veh			31.4									
HCM 7th LOS			C									

Movement	EBL	EBT	EBR	WBL	WBT	WBR	NBL	NBT	NBR	SBL	SBT	SBR
Lane Configurations												
Traffic Volume (veh/h)	60	426	385	309	998	134	938	1352	273	93	592	336
Future Volume (veh/h)	60	426	385	309	998	134	938	1352	273	93	592	336
Initial Q (Qb), veh	0	0	0	0	0	0	0	0	0	0	0	0
Lane Width Adj.	1.00	1.00	1.00	1.00	1.00	1.00	1.00	1.00	1.00	1.00	1.00	1.00
Ped-Bike Adj(A_pbT)	1.00		1.00	1.00		1.00	1.00		1.00	1.00		1.00
Parking Bus, Adj	1.00	1.00	1.00	1.00	1.00	1.00	1.00	1.00	1.00	1.00	1.00	1.00
Work Zone On Approach		No			No			No			No	
Adj Sat Flow, veh/h/ln	1870	1870	1870	1870	1870	1870	1870	1870	1870	1870	1870	1870
Adj Flow Rate, veh/h	65	463	418	336	1085	146	1020	1470	0	101	643	0
Peak Hour Factor	0.92	0.92	0.92	0.92	0.92	0.92	0.92	0.92	0.92	0.92	0.92	0.92
Percent Heavy Veh, %	2	2	2	2	2	2	2	2	2	2	2	2
Cap, veh/h	117	759	978	365	798	107	689	1714		553	1878	
Arrive On Green	0.07	0.21	0.21	0.14	0.34	0.34	0.14	0.34	0.00	0.16	0.37	0.00
Sat Flow, veh/h	1781	3554	2790	3456	3148	423	5023	5106	1585	3456	5106	1585
Grp Volume(v), veh/h	65	463	418	336	612	619	1020	1470	0	101	643	0
Grp Sat Flow(s),veh/h/ln	1781	1777	1395	1728	1777	1794	1674	1702	1585	1728	1702	1585
Q Serve(g_s), s	5.0	16.5	16.0	13.4	35.5	35.5	19.2	37.6	0.0	3.5	12.8	0.0
Cycle Q Clear(g_c), s	5.0	16.5	16.0	13.4	35.5	35.5	19.2	37.6	0.0	3.5	12.8	0.0
Prop In Lane	1.00		1.00	1.00		0.24	1.00		1.00	1.00		1.00
Lane Grp Cap(c), veh/h	117	759	978	365	451	455	689	1714		553	1878	
V/C Ratio(X)	0.56	0.61	0.43	0.92	1.36	1.36	1.48	0.86		0.18	0.34	
Avail Cap(c_a), veh/h	188	901	1090	365	451	455	689	1856		553	1878	
HCM Platoon Ratio	1.00	1.00	1.00	1.33	1.33	1.33	1.00	1.00	1.00	1.00	1.00	1.00
Upstream Filter(I)	1.00	1.00	1.00	0.78	0.78	0.78	1.00	1.00	0.00	0.94	0.94	0.00
Uniform Delay (d), s/veh	63.4	49.8	34.7	59.6	46.4	46.4	60.4	43.4	0.0	50.9	32.0	0.0
Incr Delay (d2), s/veh	4.1	0.9	0.3	23.4	171.9	173.5	224.0	5.8	0.0	0.1	0.5	0.0
Initial Q Delay(d3), s/veh	0.0	0.0	0.0	0.0	0.0	0.0	0.0	0.0	0.0	0.0	0.0	0.0
%ile BackOfQ(95%),veh/ln	4.3	11.9	9.4	10.7	53.2	54.0	35.1	23.4	0.0	2.8	9.1	0.0
Unsig. Movement Delay, s/veh												
LnGrp Delay(d), s/veh	67.5	50.7	35.0	82.9	218.3	219.9	284.4	49.2	0.0	51.0	32.5	0.0
LnGrp LOS	E	D	D	F	F	F	F	D		D	C	
Approach Vol, veh/h		946			1567			2490			744	
Approach Delay, s/veh		44.9			189.9			145.5			35.0	
Approach LOS		D			F			F			C	

Timer - Assigned Phs	1	2	3	4	5	6	7	8
Phs Duration (G+Y+Rc), s	25.0	58.6	14.4	42.0	29.5	54.1	20.0	36.4
Change Period (Y+Rc), s	5.8	7.1	5.2	6.5	7.1	7.1	5.2	6.5
Max Green Setting (Gmax), s	19.2	44.9	14.8	35.5	12.9	50.9	14.8	35.5
Max Q Clear Time (g_c+I1), s	21.2	14.8	7.0	37.5	5.5	39.6	15.4	18.5
Green Ext Time (p_c), s	0.0	4.9	0.1	0.0	0.1	7.4	0.0	4.6

Intersection Summary	
HCM 7th Control Delay, s/veh	126.8
HCM 7th LOS	F

Notes

User approved changes to right turn type.

Unsignalized Delay for [NBR, SBR] is excluded from calculations of the approach delay and intersection delay.

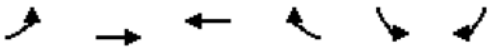

Lane Group	EBL	EBT	WBT	WBR	SBL	SBR
Lane Group Flow (vph)	352	515	1297	468	95	283
v/c Ratio	0.69	0.18	0.65	0.48	0.48	0.35
Control Delay (s/veh)	38.2	2.5	23.3	11.9	67.1	5.8
Queue Delay	0.0	0.0	0.0	0.0	0.0	0.0
Total Delay (s/veh)	38.2	2.5	23.3	11.9	67.1	5.8
Queue Length 50th (ft)	202	31	396	128	83	0
Queue Length 95th (ft)	306	48	547	247	140	39
Internal Link Dist (ft)		666	1968		1030	
Turn Bay Length (ft)	150			120	150	150
Base Capacity (vph)	512	2850	2007	984	434	807
Starvation Cap Reductn	0	0	0	0	0	0
Spillback Cap Reductn	0	0	0	0	0	0
Storage Cap Reductn	0	0	0	0	0	0
Reduced v/c Ratio	0.69	0.18	0.65	0.48	0.22	0.35

Intersection Summary

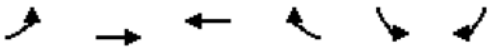

Movement	EBL	EBT	WBT	WBR	SBL	SBR
Lane Configurations						
Traffic Volume (vph)	48	505	1640	984	226	66
Future Volume (vph)	48	505	1640	984	226	66
Ideal Flow (vphpl)	1900	1900	1900	1900	1900	1900
Total Lost time (s)	6.1	6.1	6.1	6.1	5.6	5.6
Lane Util. Factor	1.00	0.95	0.95	1.00	0.97	1.00
Frt	1.00	1.00	1.00	0.85	1.00	0.85
Flt Protected	0.95	1.00	1.00	1.00	0.95	1.00
Satd. Flow (prot)	1770	3539	3539	1583	3433	1583
Flt Permitted	0.10	1.00	1.00	1.00	0.95	1.00
Satd. Flow (perm)	180	3539	3539	1583	3433	1583
Peak-hour factor, PHF	0.92	0.92	0.92	0.92	0.92	0.92
Adj. Flow (vph)	52	549	1783	1070	246	72
RTOR Reduction (vph)	0	0	0	243	0	28
Lane Group Flow (vph)	52	549	1783	827	246	44
Turn Type	Perm	NA	NA	Perm	Prot	Prot
Protected Phases		6	2		4	4
Permitted Phases	6			2		
Actuated Green, G (s)	92.7	92.7	92.7	92.7	15.6	15.6
Effective Green, g (s)	92.7	92.7	92.7	92.7	15.6	15.6
Actuated g/C Ratio	0.77	0.77	0.77	0.77	0.13	0.13
Clearance Time (s)	6.1	6.1	6.1	6.1	5.6	5.6
Vehicle Extension (s)	3.0	3.0	3.0	3.0	3.0	3.0
Lane Grp Cap (vph)	139	2733	2733	1222	446	205
v/s Ratio Prot		0.16	0.50		c0.07	0.03
v/s Ratio Perm	0.29			c0.52		
v/c Ratio	0.37	0.20	0.65	0.68	0.55	0.22
Uniform Delay, d1	4.4	3.7	6.3	6.5	48.9	46.7
Progression Factor	1.00	1.00	1.00	1.00	1.27	1.44
Incremental Delay, d2	1.7	0.0	1.2	3.0	1.5	0.5
Delay (s)	6.1	3.7	7.5	9.5	63.6	67.7
Level of Service	A	A	A	A	E	E
Approach Delay (s/veh)		3.9	8.2		64.5	
Approach LOS		A	A		E	

Intersection Summary			
HCM 2000 Control Delay (s/veh)	12.3	HCM 2000 Level of Service	B
HCM 2000 Volume to Capacity ratio	0.66		
Actuated Cycle Length (s)	120.0	Sum of lost time (s)	11.7
Intersection Capacity Utilization	83.6%	ICU Level of Service	E
Analysis Period (min)	15		

c Critical Lane Group

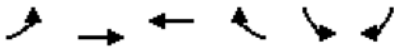

Movement	EBL	EBT	WBT	WBR	SBL	SBR
Lane Configurations						
Traffic Volume (veh/h)	48	505	1640	984	226	66
Future Volume (veh/h)	48	505	1640	984	226	66
Initial Q (Qb), veh	0	0	0	0	0	0
Lane Width Adj.	1.00	1.00	1.00	1.00	1.00	1.00
Ped-Bike Adj(A_pbT)	1.00			1.00	1.00	1.00
Parking Bus, Adj	1.00	1.00	1.00	1.00	1.00	1.00
Work Zone On Approach		No	No		No	
Adj Sat Flow, veh/h/ln	1870	1870	1870	1870	1870	1870
Adj Flow Rate, veh/h	52	549	1783	1070	246	72
Peak Hour Factor	0.92	0.92	0.92	0.92	0.92	0.92
Percent Heavy Veh, %	2	2	2	2	2	2
Cap, veh/h	111	2763	2763	1232	432	198
Arrive On Green	0.78	0.78	0.78	0.78	0.12	0.12
Sat Flow, veh/h	92	3647	3647	1585	3456	1585
Grp Volume(v), veh/h	52	549	1783	1070	246	72
Grp Sat Flow(s),veh/h/ln	92	1777	1777	1585	1728	1585
Q Serve(g_s), s	66.4	4.9	26.9	55.5	8.0	5.0
Cycle Q Clear(g_c), s	93.3	4.9	26.9	55.5	8.0	5.0
Prop In Lane	1.00			1.00	1.00	1.00
Lane Grp Cap(c), veh/h	111	2763	2763	1232	432	198
V/C Ratio(X)	0.47	0.20	0.65	0.87	0.57	0.36
Avail Cap(c_a), veh/h	111	2763	2763	1232	760	349
HCM Platoon Ratio	1.00	1.00	1.00	1.00	1.00	1.00
Upstream Filter(I)	0.98	0.98	1.00	1.00	1.00	1.00
Uniform Delay (d), s/veh	27.5	3.5	6.0	9.1	49.5	48.1
Incr Delay (d2), s/veh	3.0	0.0	1.2	8.4	1.2	1.1
Initial Q Delay(d3), s/veh	0.0	0.0	0.0	0.0	0.0	0.0
%ile BackOfQ(95%),veh/ln	2.7	2.7	13.3	24.7	6.4	3.7
Unsig. Movement Delay, s/veh						
LnGrp Delay(d), s/veh	30.5	3.5	7.1	17.6	50.6	49.2
LnGrp LOS	C	A	A	B	D	D
Approach Vol, veh/h		601	2853		318	
Approach Delay, s/veh		5.9	11.0		50.3	
Approach LOS		A	B		D	

Timer - Assigned Phs	2	4	6
Phs Duration (G+Y+Rc), s	99.4	20.6	99.4
Change Period (Y+Rc), s	6.1	* 5.6	6.1
Max Green Setting (Gmax), s	81.9	* 26	81.9
Max Q Clear Time (g_c+I1), s	57.5	10.0	95.3
Green Ext Time (p_c), s	20.7	1.0	0.0

Intersection Summary	
HCM 7th Control Delay, s/veh	13.5
HCM 7th LOS	B

Notes

* HCM 7th computational engine requires equal clearance times for the phases crossing the barrier.

Intersection	
Int Delay, s/veh	2

Movement	EBT	EBR	WBL	WBT	NBL	NBR
Lane Configurations						
Traffic Vol, veh/h	0	33	0	86	0	36
Future Vol, veh/h	0	33	0	86	0	36
Conflicting Peds, #/hr	0	0	0	0	0	0
Sign Control	Free	Free	Free	Free	Stop	Stop
RT Channelized	-	None	-	None	-	None
Storage Length	-	-	-	-	-	0
Veh in Median Storage, #	0	-	-	0	0	-
Grade, %	0	-	-	0	0	-
Peak Hour Factor	92	92	92	92	92	92
Heavy Vehicles, %	2	2	2	2	2	2
Mvmt Flow	0	36	0	93	0	39

Major/Minor	Major1		Major2		Minor1	
Conflicting Flow All	0	0	-	-	-	18
Stage 1	-	-	-	-	-	-
Stage 2	-	-	-	-	-	-
Critical Hdwy	-	-	-	-	-	6.94
Critical Hdwy Stg 1	-	-	-	-	-	-
Critical Hdwy Stg 2	-	-	-	-	-	-
Follow-up Hdwy	-	-	-	-	-	3.32
Pot Cap-1 Maneuver	-	-	0	-	0	1056
Stage 1	-	-	0	-	0	-
Stage 2	-	-	0	-	0	-
Platoon blocked, %	-	-		-		
Mov Cap-1 Maneuver	-	-	-	-	-	1056
Mov Cap-2 Maneuver	-	-	-	-	-	-
Stage 1	-	-	-	-	-	-
Stage 2	-	-	-	-	-	-

Approach	EB	WB	NB
HCM Ctrl Dly, s/v	0	0	8.54
HCM LOS			A

Minor Lane/Major Mvmt	NBLn1	EBT	EBR	WBT
Capacity (veh/h)	1056	-	-	-
HCM Lane V/C Ratio	0.037	-	-	-
HCM Ctrl Dly (s/v)	8.5	-	-	-
HCM Lane LOS	A	-	-	-
HCM 95th %tile Q(veh)	0.1	-	-	-

Intersection	
Int Delay, s/veh	6.1

Movement	EBT	EBR	WBL	WBT	NBL	NBR
Lane Configurations						
Traffic Vol, veh/h	40	0	0	13	83	20
Future Vol, veh/h	40	0	0	13	83	20
Conflicting Peds, #/hr	0	0	0	0	0	0
Sign Control	Free	Free	Free	Free	Stop	Stop
RT Channelized	-	None	-	None	-	None
Storage Length	-	-	25	-	0	-
Veh in Median Storage, #	0	-	-	0	0	-
Grade, %	0	-	-	0	0	-
Peak Hour Factor	92	92	92	92	92	92
Heavy Vehicles, %	2	2	2	2	2	2
Mvmt Flow	43	0	0	14	90	22

Major/Minor	Major1		Major2		Minor1	
Conflicting Flow All	0	-	43	0	51	22
Stage 1	-	-	-	-	43	-
Stage 2	-	-	-	-	7	-
Critical Hdwy	-	-	4.14	-	6.84	6.94
Critical Hdwy Stg 1	-	-	-	-	5.84	-
Critical Hdwy Stg 2	-	-	-	-	5.84	-
Follow-up Hdwy	-	-	2.22	-	3.52	3.32
Pot Cap-1 Maneuver	-	0	1563	-	952	1050
Stage 1	-	0	-	-	973	-
Stage 2	-	0	-	-	1015	-
Platoon blocked, %	-			-		
Mov Cap-1 Maneuver	-	-	1563	-	952	1050
Mov Cap-2 Maneuver	-	-	-	-	952	-
Stage 1	-	-	-	-	973	-
Stage 2	-	-	-	-	1015	-

Approach	EB	WB	NB
HCM Ctrl Dly, s/v	0	0	9.2
HCM LOS			A

Minor Lane/Major Mvmt	NBLn1	EBT	WBL	WBT
Capacity (veh/h)	970	-	1563	-
HCM Lane V/C Ratio	0.115	-	-	-
HCM Ctrl Dly (s/v)	9.2	-	0	-
HCM Lane LOS	A	-	A	-
HCM 95th %tile Q(veh)	0.4	-	0	-

Intersection	
Int Delay, s/veh	1.7

Movement	EBL	EBR	NBL	NBT	SBT	SBR
Lane Configurations						
Traffic Vol, veh/h	0	71	6	180	132	25
Future Vol, veh/h	0	71	6	180	132	25
Conflicting Peds, #/hr	0	0	0	0	0	0
Sign Control	Stop	Stop	Free	Free	Free	Free
RT Channelized	-	None	-	None	-	None
Storage Length	0	-	50	-	-	-
Veh in Median Storage, #	0	-	-	0	0	-
Grade, %	0	-	-	0	0	-
Peak Hour Factor	92	92	92	92	92	92
Heavy Vehicles, %	2	2	2	2	2	2
Mvmt Flow	0	77	7	196	143	27

Major/Minor	Minor2		Major1		Major2	
Conflicting Flow All	268	85	171	0	-	0
Stage 1	157	-	-	-	-	-
Stage 2	111	-	-	-	-	-
Critical Hdwy	6.84	6.94	4.14	-	-	-
Critical Hdwy Stg 1	5.84	-	-	-	-	-
Critical Hdwy Stg 2	5.84	-	-	-	-	-
Follow-up Hdwy	3.52	3.32	2.22	-	-	-
Pot Cap-1 Maneuver	699	957	1404	-	-	-
Stage 1	855	-	-	-	-	-
Stage 2	902	-	-	-	-	-
Platoon blocked, %				-	-	-
Mov Cap-1 Maneuver	695	957	1404	-	-	-
Mov Cap-2 Maneuver	695	-	-	-	-	-
Stage 1	851	-	-	-	-	-
Stage 2	902	-	-	-	-	-

Approach	EB	NB	SB
HCM Ctrl Dly, s/v	9.09	0.24	0
HCM LOS	A		

Minor Lane/Major Mvmt	NBL	NBT	EBLn1	SBT	SBR
Capacity (veh/h)	1404	-	957	-	-
HCM Lane V/C Ratio	0.005	-	0.081	-	-
HCM Ctrl Dly (s/v)	7.6	-	9.1	-	-
HCM Lane LOS	A	-	A	-	-
HCM 95th %tile Q(veh)	0	-	0.3	-	-

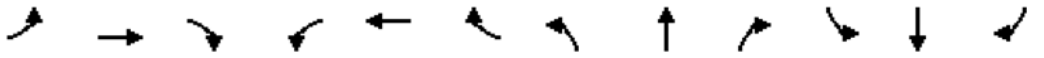

Movement	EBL	EBT	EBR	WBL	WBT	WBR	NBL	NBT	NBR	SBL	SBT	SBR
Lane Configurations												
Traffic Volume (veh/h)	38	413	168	191	393	257	136	1386	121	252	1585	15
Future Volume (veh/h)	38	413	168	191	393	257	136	1386	121	252	1585	15
Initial Q (Qb), veh	0	0	0	0	0	0	0	0	0	0	0	0
Lane Width Adj.	1.00	1.00	1.00	1.00	1.00	1.00	1.00	1.00	1.00	1.00	1.00	1.00
Ped-Bike Adj(A_pbT)	1.00		1.00	1.00		1.00	1.00		1.00	1.00		1.00
Parking Bus, Adj	1.00	1.00	1.00	1.00	1.00	1.00	1.00	1.00	1.00	1.00	1.00	1.00
Work Zone On Approach		No			No			No			No	
Adj Sat Flow, veh/h/ln	1870	1870	1870	1870	1870	1870	1870	1870	1870	1870	1870	1870
Adj Flow Rate, veh/h	41	449	183	208	427	279	148	1507	132	274	1723	16
Peak Hour Factor	0.92	0.92	0.92	0.92	0.92	0.92	0.92	0.92	0.92	0.92	0.92	0.92
Percent Heavy Veh, %	2	2	2	2	2	2	2	2	2	2	2	2
Cap, veh/h	71	572	631	260	731	473	819	2416	211	321	1868	17
Arrive On Green	0.04	0.16	0.16	0.08	0.21	0.21	0.47	1.00	1.00	0.09	0.36	0.36
Sat Flow, veh/h	1781	3554	1585	3456	3554	1585	3456	4781	419	3456	5217	48
Grp Volume(v), veh/h	41	449	183	208	427	279	148	1073	566	274	1124	615
Grp Sat Flow(s),veh/h/ln	1781	1777	1585	1728	1777	1585	1728	1702	1795	1728	1702	1862
Q Serve(g_s), s	3.2	17.0	0.0	8.3	15.2	21.0	3.4	0.0	0.0	10.9	44.3	44.3
Cycle Q Clear(g_c), s	3.2	17.0	0.0	8.3	15.2	21.0	3.4	0.0	0.0	10.9	44.3	44.3
Prop In Lane	1.00		1.00	1.00		1.00	1.00		0.23	1.00		0.03
Lane Grp Cap(c), veh/h	71	572	631	260	731	473	819	1720	907	321	1219	667
V/C Ratio(X)	0.58	0.78	0.29	0.80	0.58	0.59	0.18	0.62	0.62	0.85	0.92	0.92
Avail Cap(c_a), veh/h	183	992	818	355	992	590	819	1720	907	331	1240	678
HCM Platoon Ratio	1.00	1.00	1.00	1.00	1.00	1.00	2.00	2.00	2.00	1.00	1.00	1.00
Upstream Filter(I)	1.00	1.00	1.00	1.00	1.00	1.00	0.83	0.83	0.83	1.00	1.00	1.00
Uniform Delay (d), s/veh	66.1	56.4	28.7	63.7	50.2	41.8	29.0	0.0	0.0	62.6	43.1	43.1
Incr Delay (d2), s/veh	7.2	2.4	0.3	8.8	0.7	1.2	0.1	1.4	2.7	18.8	12.8	20.3
Initial Q Delay(d3), s/veh	0.0	0.0	0.0	0.0	0.0	0.0	0.0	0.0	0.0	0.0	0.0	0.0
%ile BackOfQ(95%),veh/ln	2.9	12.4	7.7	7.2	11.2	13.2	2.6	0.6	1.2	9.6	28.1	32.1
Unsig. Movement Delay, s/veh												
LnGrp Delay(d), s/veh	73.3	58.8	28.9	72.5	50.9	43.0	29.1	1.4	2.7	81.3	55.9	63.3
LnGrp LOS	E	E	C	E	D	D	C	A	A	F	E	E
Approach Vol, veh/h		673			914			1787			2013	
Approach Delay, s/veh		51.6			53.4			4.1			61.6	
Approach LOS		D			D			A			E	

Timer - Assigned Phs	1	2	3	4	5	6	7	8
Phs Duration (G+Y+Rc), s	39.0	56.1	16.4	28.4	18.6	76.5	10.2	34.7
Change Period (Y+Rc), s	5.8	* 6	* 5.9	* 5.9	* 5.6	5.8	* 4.6	* 5.9
Max Green Setting (Gmax), s	13.6	* 51	* 14	* 39	* 13	51.2	* 14	* 39
Max Q Clear Time (g_c+I1), s	5.4	46.3	10.3	19.0	12.9	2.0	5.2	23.0
Green Ext Time (p_c), s	0.3	3.8	0.2	3.5	0.0	18.3	0.0	3.5

Intersection Summary	
HCM 7th Control Delay, s/veh	39.9
HCM 7th LOS	D

Notes

* HCM 7th computational engine requires equal clearance times for the phases crossing the barrier.
User approved changes to right turn type.

Movement	EBL	EBT	EBR	WBL	WBT	WBR	NBL	NBT	NBR	SBL	SBT	SBR
Lane Configurations												
Traffic Volume (veh/h)	88	578	235	182	665	469	86	295	238	229	534	56
Future Volume (veh/h)	88	578	235	182	665	469	86	295	238	229	534	56
Initial Q (Qb), veh	0	0	0	0	0	0	0	0	0	0	0	0
Lane Width Adj.	1.00	1.00	1.00	1.00	1.00	1.00	1.00	1.00	1.00	1.00	1.00	1.00
Ped-Bike Adj(A_pbT)	1.00		1.00	1.00		1.00	1.00		1.00	1.00		1.00
Parking Bus, Adj	1.00	1.00	1.00	1.00	1.00	1.00	1.00	1.00	1.00	1.00	1.00	1.00
Work Zone On Approach		No			No			No			No	
Adj Sat Flow, veh/h/ln	1870	1870	1870	1870	1870	1870	1870	1870	1870	1870	1870	1870
Adj Flow Rate, veh/h	96	628	255	198	723	510	93	321	0	249	580	0
Peak Hour Factor	0.92	0.92	0.92	0.92	0.92	0.92	0.92	0.92	0.92	0.92	0.92	0.92
Percent Heavy Veh, %	2	2	2	2	2	2	2	2	2	2	2	2
Cap, veh/h	124	1415	563	251	2027	629	557	957		300	693	
Arrive On Green	0.07	0.39	0.39	0.07	0.40	0.40	0.16	0.27	0.00	0.09	0.19	0.00
Sat Flow, veh/h	1781	3590	1428	3456	5106	1585	3456	3554	1585	3456	3554	1585
Grp Volume(v), veh/h	96	595	288	198	723	510	93	321	0	249	580	0
Grp Sat Flow(s),veh/h/ln	1781	1702	1613	1728	1702	1585	1728	1777	1585	1728	1777	1585
Q Serve(g_s), s	7.4	18.0	18.4	7.9	13.9	40.0	3.2	10.2	0.0	9.9	22.0	0.0
Cycle Q Clear(g_c), s	7.4	18.0	18.4	7.9	13.9	40.0	3.2	10.2	0.0	9.9	22.0	0.0
Prop In Lane	1.00		0.89	1.00		1.00	1.00		1.00	1.00		1.00
Lane Grp Cap(c), veh/h	124	1342	636	251	2027	629	557	957		300	693	
V/C Ratio(X)	0.77	0.44	0.45	0.79	0.36	0.81	0.17	0.34		0.83	0.84	
Avail Cap(c_a), veh/h	190	1342	636	368	2027	629	557	957		363	957	
HCM Platoon Ratio	1.00	1.00	1.00	1.00	1.00	1.00	1.00	1.00	1.00	1.00	1.00	1.00
Upstream Filter(I)	1.00	1.00	1.00	0.87	0.87	0.87	0.99	0.99	0.00	1.00	1.00	0.00
Uniform Delay (d), s/veh	64.0	31.1	31.3	63.9	29.6	37.5	50.6	41.1	0.0	62.9	54.2	0.0
Incr Delay (d2), s/veh	10.1	1.1	2.3	6.1	0.4	9.6	0.1	0.9	0.0	12.7	4.8	0.0
Initial Q Delay(d3), s/veh	0.0	0.0	0.0	0.0	0.0	0.0	0.0	0.0	0.0	0.0	0.0	0.0
%ile BackOfQ(95%),veh/ln	6.7	12.2	12.2	6.6	9.6	23.5	2.6	8.1	0.0	8.5	15.6	0.0
Unsig. Movement Delay, s/veh												
LnGrp Delay(d), s/veh	74.2	32.2	33.6	70.0	30.1	47.1	50.7	42.0	0.0	75.7	59.0	0.0
LnGrp LOS	E	C	C	E	C	D	D	D		E	E	
Approach Vol, veh/h		979			1431			414			829	
Approach Delay, s/veh		36.7			41.7			44.0			64.0	
Approach LOS		D			D			D			E	

Timer - Assigned Phs	1	2	3	4	5	6	7	8
Phs Duration (G+Y+Rc), s	16.3	61.3	28.9	33.6	15.9	61.7	18.5	44.0
Change Period (Y+Rc), s	6.1	6.1	6.3	6.3	6.1	6.1	6.3	6.3
Max Green Setting (Gmax), s	14.9	47.9	14.7	37.7	14.9	47.9	14.7	37.7
Max Q Clear Time (g_c+I1), s	9.9	20.4	5.2	24.0	9.4	42.0	11.9	12.2
Green Ext Time (p_c), s	0.3	6.7	0.1	3.3	0.1	3.3	0.2	2.1

Intersection Summary	
HCM 7th Control Delay, s/veh	45.7
HCM 7th LOS	D

Notes

Unsignalized Delay for [NBR, SBR] is excluded from calculations of the approach delay and intersection delay.

Movement	EBL	EBT	EBR	WBL	WBT	WBR	NBL	NBT	NBR	SBL	SBT	SBR
Lane Configurations												
Traffic Volume (veh/h)	2	681	365	818	917	1	356	0	1505	10	7	2
Future Volume (veh/h)	2	681	365	818	917	1	356	0	1505	10	7	2
Initial Q (Qb), veh	0	0	0	0	0	0	0	0	0	0	0	0
Lane Width Adj.	1.00	1.00	1.00	1.00	1.00	1.00	1.00	1.00	1.00	1.00	1.00	1.00
Ped-Bike Adj(A_pbT)	1.00		1.00	1.00		1.00	1.00		1.00	1.00		1.00
Parking Bus, Adj	1.00	1.00	1.00	1.00	1.00	1.00	1.00	1.00	1.00	1.00	1.00	1.00
Work Zone On Approach		No			No			No			No	
Adj Sat Flow, veh/h/ln	1870	1870	1870	1870	1870	1870	1870	1870	1870	1870	1870	1870
Adj Flow Rate, veh/h	2	740	0	889	997	1	387	0	1636	11	8	2
Peak Hour Factor	0.92	0.92	0.92	0.92	0.92	0.92	0.92	0.92	0.92	0.92	0.92	0.92
Percent Heavy Veh, %	2	2	2	2	2	2	2	2	2	2	2	2
Cap, veh/h	7	1951		1022	2115	943	561	0	1144	73	59	15
Arrive On Green	0.00	0.38	0.00	0.41	1.00	1.00	0.16	0.00	0.16	0.04	0.04	0.04
Sat Flow, veh/h	1781	5106	1585	5023	3554	1585	3563	0	3170	1781	1444	361
Grp Volume(v), veh/h	2	740	0	889	997	1	387	0	1636	11	0	10
Grp Sat Flow(s),veh/h/ln	1781	1702	1585	1674	1777	1585	1781	0	1585	1781	0	1805
Q Serve(g_s), s	0.1	12.6	0.0	19.5	0.0	0.0	12.3	0.0	18.9	0.7	0.0	0.6
Cycle Q Clear(g_c), s	0.1	12.6	0.0	19.5	0.0	0.0	12.3	0.0	18.9	0.7	0.0	0.6
Prop In Lane	1.00		1.00	1.00		1.00	1.00		1.00	1.00		0.20
Lane Grp Cap(c), veh/h	7	1951		1022	2115	943	561	0	1144	73	0	74
V/C Ratio(X)	0.30	0.38		0.87	0.47	0.00	0.69	0.00	1.43	0.15	0.00	0.13
Avail Cap(c_a), veh/h	217	1951		1381	2115	943	561	0	1144	166	0	169
HCM Platoon Ratio	1.00	1.00	1.00	2.00	2.00	2.00	1.00	1.00	1.00	1.00	1.00	1.00
Upstream Filter(I)	0.77	0.77	0.00	0.68	0.68	0.68	1.00	0.00	1.00	1.00	0.00	1.00
Uniform Delay (d), s/veh	59.6	26.8	0.0	34.1	0.0	0.0	47.8	0.0	38.3	55.5	0.0	55.5
Incr Delay (d2), s/veh	18.0	0.4	0.0	3.3	0.5	0.0	3.6	0.0	198.4	0.9	0.0	0.8
Initial Q Delay(d3), s/veh	0.0	0.0	0.0	0.0	0.0	0.0	0.0	0.0	0.0	0.0	0.0	0.0
%ile BackOfQ(95%),veh/ln	0.2	8.5	0.0	10.2	0.3	0.0	9.7	0.0	69.5	0.6	0.0	0.6
Unsig. Movement Delay, s/veh												
LnGrp Delay(d), s/veh	77.6	27.2	0.0	37.5	0.5	0.0	51.3	0.0	236.8	56.4	0.0	56.3
LnGrp LOS	E	C		D	A	A	D		F	E		E
Approach Vol, veh/h		742			1887			2023			21	
Approach Delay, s/veh		27.4			17.9			201.3			56.4	
Approach LOS		C			B			F			E	

Timer - Assigned Phs	1	2		4	5	6		8				
Phs Duration (G+Y+Rc), s	31.4	52.8		10.7	5.9	78.4		25.0				
Change Period (Y+Rc), s	7.0	* 7		5.8	5.4	7.0		6.1				
Max Green Setting (Gmax), s	33.6	* 32		11.2	14.6	51.0		18.9				
Max Q Clear Time (g_c+I1), s	21.5	14.6		2.7	2.1	2.0		20.9				
Green Ext Time (p_c), s	2.9	4.9		0.0	0.0	9.3		0.0				

Intersection Summary	
HCM 7th Control Delay, s/veh	99.0
HCM 7th LOS	F

Notes

User approved volume balancing among the lanes for turning movement.

* HCM 7th computational engine requires equal clearance times for the phases crossing the barrier.

Movement	EBL	EBT	EBR	WBL	WBT	WBR	NBL	NBT	NBR	SBL	SBT	SBR
Lane Configurations												
Traffic Volume (veh/h)	12	1680	537	69	1358	9	341	12	48	9	18	17
Future Volume (veh/h)	12	1680	537	69	1358	9	341	12	48	9	18	17
Initial Q (Qb), veh	0	0	0	0	0	0	0	0	0	0	0	0
Lane Width Adj.	1.00	1.00	1.00	1.00	1.00	1.00	1.00	1.00	1.00	1.00	1.00	1.00
Ped-Bike Adj(A_pbT)	1.00		1.00	1.00		1.00	1.00		1.00	1.00		1.00
Parking Bus, Adj	1.00	1.00	1.00	1.00	1.00	1.00	1.00	1.00	1.00	1.00	1.00	1.00
Work Zone On Approach		No			No			No			No	
Adj Sat Flow, veh/h/ln	1870	1870	1870	1870	1870	1870	1870	1870	1870	1870	1870	1870
Adj Flow Rate, veh/h	13	1826	584	75	1476	10	371	13	52	10	20	18
Peak Hour Factor	0.92	0.92	0.92	0.92	0.92	0.92	0.92	0.92	0.92	0.92	0.92	0.92
Percent Heavy Veh, %	2	2	2	2	2	2	2	2	2	2	2	2
Cap, veh/h	695	3077	955	185	1400	435	557	315	281	136	247	212
Arrive On Green	0.78	1.00	1.00	0.05	0.27	0.27	0.18	0.18	0.18	0.18	0.18	0.18
Sat Flow, veh/h	1781	5106	1585	3456	5106	1585	2657	1777	1585	532	1396	1195
Grp Volume(v), veh/h	13	1826	584	75	1476	10	371	13	52	26	0	22
Grp Sat Flow(s),veh/h/ln	1781	1702	1585	1728	1702	1585	1329	1777	1585	1636	0	1487
Q Serve(g_s), s	0.2	0.0	0.0	2.5	32.9	0.6	16.3	0.7	3.3	0.0	0.0	1.5
Cycle Q Clear(g_c), s	0.2	0.0	0.0	2.5	32.9	0.6	17.8	0.7	3.3	3.4	0.0	1.5
Prop In Lane	1.00		1.00	1.00		1.00	1.00		1.00	0.39		0.80
Lane Grp Cap(c), veh/h	695	3077	955	185	1400	435	557	315	281	331	0	263
V/C Ratio(X)	0.02	0.59	0.61	0.41	1.05	0.02	0.67	0.04	0.19	0.08	0.00	0.09
Avail Cap(c_a), veh/h	695	3077	955	314	1400	435	800	477	425	331	0	263
HCM Platoon Ratio	2.00	2.00	2.00	1.00	1.00	1.00	1.00	1.00	1.00	1.00	1.00	1.00
Upstream Filter(I)	0.50	0.50	0.50	0.89	0.89	0.89	0.95	0.95	0.95	1.00	0.00	1.00
Uniform Delay (d), s/veh	8.0	0.0	0.0	54.9	43.5	31.8	48.7	40.9	42.0	41.2	0.0	41.3
Incr Delay (d2), s/veh	0.0	0.4	1.5	1.3	38.5	0.1	1.3	0.1	0.3	0.5	0.0	0.6
Initial Q Delay(d3), s/veh	0.0	0.0	0.0	0.0	0.0	0.0	0.0	0.0	0.0	0.0	0.0	0.0
%ile BackOfQ(95%),veh/ln	0.1	0.2	0.7	2.0	26.2	0.4	9.2	0.6	2.4	1.2	0.0	1.1
Unsig. Movement Delay, s/veh												
LnGrp Delay(d), s/veh	8.0	0.4	1.5	56.2	82.1	31.9	50.0	41.0	42.3	41.6	0.0	41.9
LnGrp LOS	A	A	A	E	F	C	D	D	D	D		D
Approach Vol, veh/h		2423			1561			436			48	
Approach Delay, s/veh		0.7			80.5			48.8			41.8	
Approach LOS		A			F			D			D	

Timer - Assigned Phs	1	2		4	5	6		8				
Phs Duration (G+Y+Rc), s	13.5	79.4		27.1	53.9	39.0		27.1				
Change Period (Y+Rc), s	7.1	* 7.1		5.8	7.1	6.1		5.8				
Max Green Setting (Gmax), s	10.9	* 33		32.2	10.9	32.9		19.2				
Max Q Clear Time (g_c+I1), s	4.5	2.0		19.8	2.2	34.9		5.4				
Green Ext Time (p_c), s	0.1	21.5		1.5	0.0	0.0		0.1				

Intersection Summary	
HCM 7th Control Delay, s/veh	33.7
HCM 7th LOS	C

Notes

* HCM 7th computational engine requires equal clearance times for the phases crossing the barrier.

Movement	EBL	EBT	EBR	WBL	WBT	WBR	NBL	NBT	NBR	SBL	SBT	SBR
Lane Configurations												
Traffic Volume (veh/h)	17	1611	55	255	1378	16	4	23	729	64	30	56
Future Volume (veh/h)	17	1611	55	255	1378	16	4	23	729	64	30	56
Initial Q (Qb), veh	0	0	0	0	0	0	0	0	0	0	0	0
Lane Width Adj.	1.00	1.00	1.00	1.00	1.00	1.00	1.00	1.00	1.00	1.00	1.00	1.00
Ped-Bike Adj(A_pbT)	1.00		1.00	1.00		1.00	1.00		1.00	1.00		1.00
Parking Bus, Adj	1.00	1.00	1.00	1.00	1.00	1.00	1.00	1.00	1.00	1.00	1.00	1.00
Work Zone On Approach		No			No			No			No	
Adj Sat Flow, veh/h/ln	1870	1870	1870	1870	1870	1870	1870	1870	1870	1870	1870	1870
Adj Flow Rate, veh/h	18	1751	60	277	1498	17	4	0	809	70	54	47
Peak Hour Factor	0.92	0.92	0.92	0.92	0.92	0.92	0.92	0.92	0.92	0.92	0.92	0.92
Percent Heavy Veh, %	2	2	2	2	2	2	2	2	2	2	2	2
Cap, veh/h	91	2536	787	333	2950	33	360	0	1112	231	476	403
Arrive On Green	0.04	0.66	0.66	0.10	0.57	0.57	0.25	0.00	0.25	0.25	0.25	0.25
Sat Flow, veh/h	3456	5106	1585	3456	5205	59	1294	0	3170	674	1870	1585
Grp Volume(v), veh/h	18	1751	60	277	980	535	4	0	809	70	54	47
Grp Sat Flow(s),veh/h/ln	1728	1702	1585	1728	1702	1860	1294	0	1585	674	1870	1585
Q Serve(g_s), s	0.6	25.7	1.6	9.4	21.0	21.0	0.3	0.0	26.7	10.4	2.7	2.7
Cycle Q Clear(g_c), s	0.6	25.7	1.6	9.4	21.0	21.0	2.9	0.0	26.7	10.4	2.7	2.7
Prop In Lane	1.00		1.00	1.00		0.03	1.00		1.00	1.00		1.00
Lane Grp Cap(c), veh/h	91	2536	787	333	1929	1054	360	0	1112	231	476	403
V/C Ratio(X)	0.20	0.69	0.08	0.83	0.51	0.51	0.01	0.00	0.73	0.30	0.11	0.12
Avail Cap(c_a), veh/h	366	2536	787	366	1929	1054	399	0	1207	252	531	450
HCM Platoon Ratio	1.33	1.33	1.33	1.00	1.00	1.00	1.00	1.00	1.00	1.00	1.00	1.00
Upstream Filter(I)	0.32	0.32	0.32	1.00	1.00	1.00	1.00	0.00	1.00	1.00	1.00	1.00
Uniform Delay (d), s/veh	56.7	14.6	10.5	53.3	15.8	15.8	35.5	0.0	33.9	37.2	34.3	34.4
Incr Delay (d2), s/veh	0.3	0.5	0.1	13.9	1.0	1.7	0.0	0.0	2.1	0.7	0.1	0.1
Initial Q Delay(d3), s/veh	0.0	0.0	0.0	0.0	0.0	0.0	0.0	0.0	0.0	0.0	0.0	0.0
%ile BackOfQ(95%),veh/ln	0.5	10.8	1.1	8.3	12.9	14.2	0.2	0.0	15.8	3.2	2.2	1.9
Unsig. Movement Delay, s/veh												
LnGrp Delay(d), s/veh	57.0	15.1	10.6	67.1	16.8	17.6	35.5	0.0	36.0	37.9	34.5	34.5
LnGrp LOS	E	B	B	E	B	B	D		D	D	C	C
Approach Vol, veh/h		1829			1792			813			171	
Approach Delay, s/veh		15.4			24.8			36.0			35.9	
Approach LOS		B			C			D			D	

Timer - Assigned Phs	1	2		4	5	6		8				
Phs Duration (G+Y+Rc), s	17.9	65.7		36.4	9.5	74.1		36.4				
Change Period (Y+Rc), s	6.3	6.1		5.9	6.3	6.1		5.9				
Max Green Setting (Gmax), s	12.7	54.9		34.1	12.7	54.9		34.1				
Max Q Clear Time (g_c+I1), s	11.4	27.7		12.4	2.6	23.0		28.7				
Green Ext Time (p_c), s	0.1	16.3		0.9	0.0	13.7		1.8				

Intersection Summary	
HCM 7th Control Delay, s/veh	23.4
HCM 7th LOS	C

Notes

User approved volume balancing among the lanes for turning movement.

Movement	EBL	EBT	EBR	WBL	WBT	WBR	NBL	NBT	NBR	SBL	SBT	SBR
Lane Configurations												
Traffic Volume (veh/h)	0	757	150	77	427	1	134	0	102	7	2	5
Future Volume (veh/h)	0	757	150	77	427	1	134	0	102	7	2	5
Initial Q (Qb), veh	0	0	0	0	0	0	0	0	0	0	0	0
Lane Width Adj.	1.00	1.00	1.00	1.00	1.00	1.00	1.00	1.00	1.00	1.00	1.00	1.00
Ped-Bike Adj(A_pbT)	1.00		1.00	1.00		1.00	1.00		1.00	1.00		1.00
Parking Bus, Adj	1.00	1.00	1.00	1.00	1.00	1.00	1.00	1.00	1.00	1.00	1.00	1.00
Work Zone On Approach		No			No			No			No	
Adj Sat Flow, veh/h/ln	1870	1870	1870	1870	1870	1870	1870	1870	1870	1870	1870	1870
Adj Flow Rate, veh/h	0	823	163	84	464	1	146	0	111	8	2	5
Peak Hour Factor	0.92	0.92	0.92	0.92	0.92	0.92	0.92	0.92	0.92	0.92	0.92	0.92
Percent Heavy Veh, %	2	2	2	2	2	2	2	2	2	2	2	2
Cap, veh/h	672	1946	385	458	2715	6	235	0	257	64	22	20
Arrive On Green	0.00	0.66	0.66	0.05	0.75	0.75	0.16	0.00	0.16	0.16	0.16	0.16
Sat Flow, veh/h	1781	2956	586	1781	3638	8	1078	0	1585	109	133	121
Grp Volume(v), veh/h	0	495	491	84	227	238	146	0	111	15	0	0
Grp Sat Flow(s),veh/h/ln	1781	1777	1765	1781	1777	1869	1078	0	1585	364	0	0
Q Serve(g_s), s	0.0	15.8	15.8	1.6	4.5	4.5	0.0	0.0	7.6	0.2	0.0	0.0
Cycle Q Clear(g_c), s	0.0	15.8	15.8	1.6	4.5	4.5	16.7	0.0	7.6	16.8	0.0	0.0
Prop In Lane	1.00		0.33	1.00		0.00	1.00		1.00	0.53		0.33
Lane Grp Cap(c), veh/h	672	1169	1162	458	1326	1395	235	0	257	105	0	0
V/C Ratio(X)	0.00	0.42	0.42	0.18	0.17	0.17	0.62	0.00	0.43	0.14	0.00	0.00
Avail Cap(c_a), veh/h	893	1169	1162	583	1326	1395	342	0	378	207	0	0
HCM Platoon Ratio	1.00	1.00	1.00	1.00	1.00	1.00	1.00	1.00	1.00	1.00	1.00	1.00
Upstream Filter(I)	0.00	0.80	0.80	0.97	0.97	0.97	1.00	0.00	1.00	1.00	0.00	0.00
Uniform Delay (d), s/veh	0.0	9.7	9.7	6.2	4.4	4.4	49.1	0.0	45.3	43.4	0.0	0.0
Incr Delay (d2), s/veh	0.0	0.9	0.9	0.2	0.3	0.3	2.7	0.0	1.1	0.6	0.0	0.0
Initial Q Delay(d3), s/veh	0.0	0.0	0.0	0.0	0.0	0.0	0.0	0.0	0.0	0.0	0.0	0.0
%ile BackOfQ(95%),veh/ln	0.0	9.8	9.7	1.0	2.8	2.9	7.9	0.0	5.5	0.7	0.0	0.0
Unsig. Movement Delay, s/veh												
LnGrp Delay(d), s/veh	0.0	10.6	10.6	6.3	4.7	4.7	51.8	0.0	46.4	44.0	0.0	0.0
LnGrp LOS		B	B	A	A	A	D		D	D		
Approach Vol, veh/h		986			549			257			15	
Approach Delay, s/veh		10.6			4.9			49.5			44.0	
Approach LOS		B			A			D			D	

Timer - Assigned Phs	1	2		4	5	6		8				
Phs Duration (G+Y+Rc), s	10.0	95.1		24.9	10.6	84.6		24.9				
Change Period (Y+Rc), s	4.0	5.6		* 5.4	4.0	* 5.6		5.4				
Max Green Setting (Gmax), s	15.0	28.4		* 28	15.0	* 29		28.6				
Max Q Clear Time (g_c+I1), s	10.0	6.5		18.8	3.6	17.8		18.7				
Green Ext Time (p_c), s	0.0	2.7		0.0	0.1	4.8		0.8				

Intersection Summary	
HCM 7th Control Delay, s/veh	14.7
HCM 7th LOS	B

Notes

* HCM 7th computational engine requires equal clearance times for the phases crossing the barrier.

Movement	EBL	EBT	EBR	WBL	WBT	WBR	NBL	NBT	NBR	SBL	SBT	SBR
Lane Configurations												
Traffic Volume (veh/h)	8	582	311	191	244	70	116	133	123	282	361	42
Future Volume (veh/h)	8	582	311	191	244	70	116	133	123	282	361	42
Initial Q (Qb), veh	0	0	0	0	0	0	0	0	0	0	0	0
Lane Width Adj.	1.00	1.00	1.00	1.00	1.00	1.00	1.00	1.00	1.00	1.00	1.00	1.00
Ped-Bike Adj(A_pbT)	1.00		1.00	1.00		1.00	1.00		1.00	1.00		1.00
Parking Bus, Adj	1.00	1.00	1.00	1.00	1.00	1.00	1.00	1.00	1.00	1.00	1.00	1.00
Work Zone On Approach		No			No			No			No	
Adj Sat Flow, veh/h/ln	1870	1870	1870	1870	1870	1870	1870	1870	1870	1870	1870	1870
Adj Flow Rate, veh/h	9	633	338	208	265	76	126	145	134	307	392	46
Peak Hour Factor	0.92	0.92	0.92	0.92	0.92	0.92	0.92	0.92	0.92	0.92	0.92	0.92
Percent Heavy Veh, %	2	2	2	2	2	2	2	2	2	2	2	2
Cap, veh/h	491	1025	548	172	1629	891	436	536	459	358	481	56
Arrive On Green	0.15	0.15	0.15	0.46	0.46	0.46	0.25	0.30	0.30	0.21	0.30	0.30
Sat Flow, veh/h	1039	2237	1195	579	3554	1585	1781	1815	1553	3456	3206	374
Grp Volume(v), veh/h	9	503	468	208	265	76	126	142	137	307	216	222
Grp Sat Flow(s),veh/h/ln	1039	1777	1655	579	1777	1585	1781	1777	1591	1728	1777	1803
Q Serve(g_s), s	0.9	31.8	31.8	23.2	5.2	2.6	6.9	7.3	8.0	10.3	13.5	13.7
Cycle Q Clear(g_c), s	6.1	31.8	31.8	55.0	5.2	2.6	6.9	7.3	8.0	10.3	13.5	13.7
Prop In Lane	1.00		0.72	1.00		1.00	1.00		0.98	1.00		0.21
Lane Grp Cap(c), veh/h	491	814	759	172	1629	891	436	525	470	358	266	270
V/C Ratio(X)	0.02	0.62	0.62	1.21	0.16	0.09	0.29	0.27	0.29	0.86	0.81	0.82
Avail Cap(c_a), veh/h	495	820	764	172	1629	891	436	525	470	395	462	469
HCM Platoon Ratio	0.33	0.33	0.33	1.00	1.00	1.00	1.00	1.00	1.00	2.00	2.00	2.00
Upstream Filter(I)	0.89	0.89	0.89	1.00	1.00	1.00	1.00	1.00	1.00	0.69	0.69	0.69
Uniform Delay (d), s/veh	32.5	41.1	41.1	52.4	19.0	12.1	36.8	32.4	32.6	46.7	40.4	40.5
Incr Delay (d2), s/veh	0.0	1.2	1.3	136.0	0.0	0.0	0.4	1.3	1.6	11.5	16.7	17.3
Initial Q Delay(d3), s/veh	0.0	0.0	0.0	0.0	0.0	0.0	0.0	0.0	0.0	0.0	0.0	0.0
%ile BackOfQ(95%),veh/ln	0.4	21.5	20.3	19.4	3.9	1.7	5.5	6.0	5.9	7.4	9.7	9.9
Unsig. Movement Delay, s/veh												
LnGrp Delay(d), s/veh	32.5	42.3	42.4	188.4	19.1	12.1	37.2	33.6	34.2	58.2	57.2	57.8
LnGrp LOS	C	D	D	F	B	B	D	C	C	E	E	E
Approach Vol, veh/h		980			549			405			745	
Approach Delay, s/veh		42.3			82.3			34.9			57.8	
Approach LOS		D			F			C			E	

Timer - Assigned Phs	1	2		4	5	6		8				
Phs Duration (G+Y+Rc), s	17.7	41.3		61.0	35.2	23.8		61.0				
Change Period (Y+Rc), s	5.3	5.8		* 6	5.8	* 5.8		6.0				
Max Green Setting (Gmax), s	13.7	34.2		* 55	16.7	* 31		55.0				
Max Q Clear Time (g_c+I1), s	12.3	10.0		33.8	8.9	15.7		57.0				
Green Ext Time (p_c), s	0.2	1.7		6.9	0.2	2.3		0.0				

Intersection Summary	
HCM 7th Control Delay, s/veh	53.7
HCM 7th LOS	D

Notes

* HCM 7th computational engine requires equal clearance times for the phases crossing the barrier.
User approved changes to right turn type.

Movement	WBL	WBR	NBT	NBR	SBL	SBT
Lane Configurations						
Traffic Volume (veh/h)	355	178	1602	333	237	1883
Future Volume (veh/h)	355	178	1602	333	237	1883
Initial Q (Qb), veh	0	0	0	0	0	0
Lane Width Adj.	1.00	1.00	1.00	1.00	1.00	1.00
Ped-Bike Adj(A_pbT)	1.00	1.00		1.00	1.00	
Parking Bus, Adj	1.00	1.00	1.00	1.00	1.00	1.00
Work Zone On Approach	No		No			No
Adj Sat Flow, veh/h/ln	1870	1870	1870	1870	1870	1870
Adj Flow Rate, veh/h	386	193	1741	362	258	2047
Peak Hour Factor	0.92	0.92	0.92	0.92	0.92	0.92
Percent Heavy Veh, %	2	2	2	2	2	2
Cap, veh/h	486	356	3386	1051	305	4016
Arrive On Green	0.14	0.14	1.00	1.00	0.18	1.00
Sat Flow, veh/h	3563	1585	5274	1585	3456	5274
Grp Volume(v), veh/h	386	193	1741	362	258	2047
Grp Sat Flow(s),veh/h/ln	1781	1585	1702	1585	1728	1702
Q Serve(g_s), s	14.7	15.0	0.0	0.0	10.1	0.0
Cycle Q Clear(g_c), s	14.7	15.0	0.0	0.0	10.1	0.0
Prop In Lane	1.00	1.00		1.00	1.00	
Lane Grp Cap(c), veh/h	486	356	3386	1051	305	4016
V/C Ratio(X)	0.79	0.54	0.51	0.34	0.84	0.51
Avail Cap(c_a), veh/h	980	576	3386	1051	373	4016
HCM Platoon Ratio	1.00	1.00	2.00	2.00	2.00	2.00
Upstream Filter(I)	1.00	1.00	0.65	0.65	0.70	0.70
Uniform Delay (d), s/veh	58.6	47.9	0.0	0.0	56.7	0.0
Incr Delay (d2), s/veh	3.0	1.3	0.4	0.6	10.2	0.3
Initial Q Delay(d3), s/veh	0.0	0.0	0.0	0.0	0.0	0.0
%ile BackOfQ(95%),veh/ln	11.1	19.5	0.2	0.3	7.4	0.2
Unsig. Movement Delay, s/veh						
LnGrp Delay(d), s/veh	61.6	49.2	0.4	0.6	66.9	0.3
LnGrp LOS	E	D	A	A	E	A
Approach Vol, veh/h	579		2103			2305
Approach Delay, s/veh	57.4		0.4			7.8
Approach LOS	E		A			A

Timer - Assigned Phs	1	2		4		6
Phs Duration (G+Y+Rc), s	17.3	98.1		24.6		115.4
Change Period (Y+Rc), s	4.9	5.3		5.5		5.3
Max Green Setting (Gmax), s	15.1	70.7		38.5		90.7
Max Q Clear Time (g_c+I1), s	12.1	2.0		17.0		2.0
Green Ext Time (p_c), s	0.3	28.2		2.0		35.6

Intersection Summary	
HCM 7th Control Delay, s/veh	10.4
HCM 7th LOS	B

Notes

User approved pedestrian interval to be less than phase max green.
User approved volume balancing among the lanes for turning movement.

Intersection	
Int Delay, s/veh	6.6

Movement	EBL	EBT	WBT	WBR	SBL	SBR
Lane Configurations						
Traffic Vol, veh/h	164	332	244	109	116	227
Future Vol, veh/h	164	332	244	109	116	227
Conflicting Peds, #/hr	0	0	0	0	0	0
Sign Control	Free	Free	Free	Free	Stop	Stop
RT Channelized	-	None	-	None	-	None
Storage Length	90	-	-	-	100	0
Veh in Median Storage, #	-	0	0	-	0	-
Grade, %	-	0	0	-	0	-
Peak Hour Factor	92	92	92	92	92	92
Heavy Vehicles, %	2	2	2	2	2	2
Mvmt Flow	178	361	265	118	126	247

Major/Minor	Major1		Major2		Minor2	
Conflicting Flow All	384	0	-	0	861	192
Stage 1	-	-	-	-	324	-
Stage 2	-	-	-	-	537	-
Critical Hdwy	4.14	-	-	-	6.84	6.94
Critical Hdwy Stg 1	-	-	-	-	5.84	-
Critical Hdwy Stg 2	-	-	-	-	5.84	-
Follow-up Hdwy	2.22	-	-	-	3.52	3.32
Pot Cap-1 Maneuver	1171	-	-	-	295	817
Stage 1	-	-	-	-	705	-
Stage 2	-	-	-	-	550	-
Platoon blocked, %		-	-	-		
Mov Cap-1 Maneuver	1171	-	-	-	250	817
Mov Cap-2 Maneuver	-	-	-	-	250	-
Stage 1	-	-	-	-	598	-
Stage 2	-	-	-	-	550	-

Approach	EB	WB	SB
HCM Ctrl Dly, s/v	2.85	0	18.73
HCM LOS			C

Minor Lane/Major Mvmt	EBL	EBT	WBT	WBR	SBLn1	SBLn2
Capacity (veh/h)	1171	-	-	-	250	817
HCM Lane V/C Ratio	0.152	-	-	-	0.505	0.302
HCM Ctrl Dly (s/v)	8.6	-	-	-	33.3	11.3
HCM Lane LOS	A	-	-	-	D	B
HCM 95th %tile Q(veh)	0.5	-	-	-	2.6	1.3

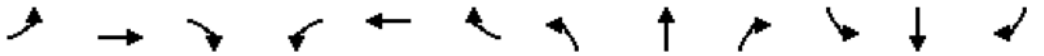

Movement	EBL	EBT	EBR	WBL	WBT	WBR	NBL	NBT	NBR	SBL	SBT	SBR
Lane Configurations												
Traffic Volume (veh/h)	72	304	105	37	183	61	69	191	44	321	578	90
Future Volume (veh/h)	72	304	105	37	183	61	69	191	44	321	578	90
Initial Q (Qb), veh	0	0	0	0	0	0	0	0	0	0	0	0
Lane Width Adj.	1.00	1.00	1.00	1.00	1.00	1.00	1.00	1.00	1.00	1.00	1.00	1.00
Ped-Bike Adj(A_pbT)	1.00		1.00	1.00		1.00	1.00		1.00	1.00		1.00
Parking Bus, Adj	1.00	1.00	1.00	1.00	1.00	1.00	1.00	1.00	1.00	1.00	1.00	1.00
Work Zone On Approach		No			No			No			No	
Adj Sat Flow, veh/h/ln	1870	1870	1870	1870	1870	1870	1870	1870	1870	1870	1870	1870
Adj Flow Rate, veh/h	78	330	114	40	199	66	75	208	48	349	628	98
Peak Hour Factor	0.92	0.92	0.92	0.92	0.92	0.92	0.92	0.92	0.92	0.92	0.92	0.92
Percent Heavy Veh, %	2	2	2	2	2	2	2	2	2	2	2	2
Cap, veh/h	199	502	170	129	509	164	528	2061	466	839	2205	343
Arrive On Green	0.19	0.19	0.19	0.19	0.19	0.19	0.72	0.72	0.72	0.72	0.72	0.72
Sat Flow, veh/h	1114	2604	884	946	2643	851	728	2880	651	1124	3081	480
Grp Volume(v), veh/h	78	223	221	40	132	133	75	127	129	349	362	364
Grp Sat Flow(s),veh/h/ln	1114	1777	1711	946	1777	1717	728	1777	1753	1124	1777	1784
Q Serve(g_s), s	7.9	13.9	14.3	4.9	7.8	8.1	4.9	2.6	2.7	16.6	8.7	8.8
Cycle Q Clear(g_c), s	16.1	13.9	14.3	19.3	7.8	8.1	13.7	2.6	2.7	19.3	8.7	8.8
Prop In Lane	1.00		0.52	1.00		0.50	1.00		0.37	1.00		0.27
Lane Grp Cap(c), veh/h	199	342	330	129	342	331	528	1272	1255	839	1272	1277
V/C Ratio(X)	0.39	0.65	0.67	0.31	0.39	0.40	0.14	0.10	0.10	0.42	0.28	0.29
Avail Cap(c_a), veh/h	490	807	777	376	807	780	528	1272	1255	839	1272	1277
HCM Platoon Ratio	1.00	1.00	1.00	1.00	1.00	1.00	1.00	1.00	1.00	1.00	1.00	1.00
Upstream Filter(I)	1.00	1.00	1.00	1.00	1.00	1.00	1.00	1.00	1.00	1.00	1.00	1.00
Uniform Delay (d), s/veh	49.4	44.7	44.9	53.8	42.2	42.4	8.5	5.2	5.2	8.2	6.1	6.1
Incr Delay (d2), s/veh	1.3	2.1	2.4	1.3	0.7	0.8	0.6	0.2	0.2	1.5	0.6	0.6
Initial Q Delay(d3), s/veh	0.0	0.0	0.0	0.0	0.0	0.0	0.0	0.0	0.0	0.0	0.0	0.0
%ile BackOfQ(95%),veh/ln	4.1	10.5	10.4	2.2	6.3	6.4	1.5	1.7	1.8	7.3	5.7	5.8
Unsig. Movement Delay, s/veh												
LnGrp Delay(d), s/veh	50.7	46.8	47.2	55.2	43.0	43.2	9.1	5.4	5.4	9.7	6.7	6.7
LnGrp LOS	D	D	D	E	D	D	A	A	A	A	A	A
Approach Vol, veh/h		522			305			331			1075	
Approach Delay, s/veh		47.6			44.7			6.2			7.7	
Approach LOS		D			D			A			A	

Timer - Assigned Phs		2		4		6		8				
Phs Duration (G+Y+Rc), s		91.4		28.6		91.4		28.6				
Change Period (Y+Rc), s		5.5		5.5		5.5		5.5				
Max Green Setting (Gmax), s		54.5		54.5		54.5		54.5				
Max Q Clear Time (g_c+I1), s		21.3		21.3		15.7		18.1				
Green Ext Time (p_c), s		7.2		1.9		2.3		3.3				

Intersection Summary												
HCM 7th Control Delay, s/veh			21.8									
HCM 7th LOS			C									

Movement	EBL	EBT	EBR	WBL	WBT	WBR	NBL	NBT	NBR	SBL	SBT	SBR
Lane Configurations												
Traffic Volume (veh/h)	176	922	1176	321	418	149	426	713	399	257	1769	110
Future Volume (veh/h)	176	922	1176	321	418	149	426	713	399	257	1769	110
Initial Q (Qb), veh	0	0	0	0	0	0	0	0	0	0	0	0
Lane Width Adj.	1.00	1.00	1.00	1.00	1.00	1.00	1.00	1.00	1.00	1.00	1.00	1.00
Ped-Bike Adj(A_pbT)	1.00		1.00	1.00		1.00	1.00		1.00	1.00		1.00
Parking Bus, Adj	1.00	1.00	1.00	1.00	1.00	1.00	1.00	1.00	1.00	1.00	1.00	1.00
Work Zone On Approach		No			No			No			No	
Adj Sat Flow, veh/h/ln	1870	1870	1870	1870	1870	1870	1870	1870	1870	1870	1870	1870
Adj Flow Rate, veh/h	191	1002	1278	349	454	162	463	775	0	279	1923	0
Peak Hour Factor	0.92	0.92	0.92	0.92	0.92	0.92	0.92	0.92	0.92	0.92	0.92	0.92
Percent Heavy Veh, %	2	2	2	2	2	2	2	2	2	2	2	2
Cap, veh/h	188	901	1015	365	652	231	554	1024		882	1811	
Arrive On Green	0.11	0.25	0.25	0.18	0.42	0.42	0.11	0.20	0.00	0.51	0.71	0.00
Sat Flow, veh/h	1781	3554	2790	3456	2573	911	5023	5106	1585	3456	5106	1585
Grp Volume(v), veh/h	191	1002	1278	349	312	304	463	775	0	279	1923	0
Grp Sat Flow(s),veh/h/ln	1781	1777	1395	1728	1777	1706	1674	1702	1585	1728	1702	1585
Q Serve(g_s), s	14.8	35.5	35.5	14.0	20.1	20.4	12.6	20.0	0.0	6.6	49.7	0.0
Cycle Q Clear(g_c), s	14.8	35.5	35.5	14.0	20.1	20.4	12.6	20.0	0.0	6.6	49.7	0.0
Prop In Lane	1.00		1.00	1.00		0.53	1.00		1.00	1.00		1.00
Lane Grp Cap(c), veh/h	188	901	1015	365	451	433	554	1024		882	1811	
V/C Ratio(X)	1.01	1.11	1.26	0.96	0.69	0.70	0.84	0.76		0.32	1.06	
Avail Cap(c_a), veh/h	188	901	1015	365	451	433	689	1856		882	1811	
HCM Platoon Ratio	1.00	1.00	1.00	1.67	1.67	1.67	1.00	1.00	1.00	2.00	2.00	2.00
Upstream Filter(I)	1.00	1.00	1.00	0.90	0.90	0.90	1.00	1.00	0.00	0.81	0.81	0.00
Uniform Delay (d), s/veh	62.6	52.3	44.5	57.3	35.9	36.0	61.0	52.7	0.0	27.2	20.3	0.0
Incr Delay (d2), s/veh	69.3	65.6	124.6	33.2	4.1	4.5	7.3	5.2	0.0	0.2	37.9	0.0
Initial Q Delay(d3), s/veh	0.0	0.0	0.0	0.0	0.0	0.0	0.0	0.0	0.0	0.0	0.0	0.0
%ile BackOfQ(95%),veh/ln	15.7	34.1	50.8	11.6	12.8	12.6	9.7	14.0	0.0	4.6	25.1	0.0
Unsig. Movement Delay, s/veh												
LnGrp Delay(d), s/veh	131.9	117.9	169.1	90.6	40.0	40.5	68.3	57.9	0.0	27.3	58.3	0.0
LnGrp LOS	F	F	F	F	D	D	E	E		C	F	
Approach Vol, veh/h		2471			965			1238			2202	
Approach Delay, s/veh		145.5			58.5			61.8			54.4	
Approach LOS		F			E			E			D	

Timer - Assigned Phs	1	2	3	4	5	6	7	8
Phs Duration (G+Y+Rc), s	21.2	56.8	20.0	42.0	42.8	35.2	20.0	42.0
Change Period (Y+Rc), s	5.8	7.1	5.2	6.5	7.1	7.1	5.2	6.5
Max Green Setting (Gmax), s	19.2	44.9	14.8	35.5	12.9	50.9	14.8	35.5
Max Q Clear Time (g_c+I1), s	14.6	51.7	16.8	22.4	8.6	22.0	16.0	37.5
Green Ext Time (p_c), s	0.8	0.0	0.0	3.2	0.4	6.1	0.0	0.0

Intersection Summary	
HCM 7th Control Delay, s/veh	89.0
HCM 7th LOS	F

Notes

User approved changes to right turn type.

Unsignalized Delay for [NBR, SBR] is excluded from calculations of the approach delay and intersection delay.

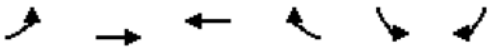

Lane Group	EBL	EBT	WBT	WBR	SBL	SBR
Lane Group Flow (vph)	214	1462	528	120	293	428
v/c Ratio	0.33	0.58	0.25	0.12	0.82	0.69
Control Delay (s/veh)	11.0	21.4	14.5	3.0	71.5	11.3
Queue Delay	0.0	0.5	0.0	0.0	0.0	0.0
Total Delay (s/veh)	11.0	22.0	14.5	3.0	71.5	11.3
Queue Length 50th (ft)	108	481	111	0	258	0
Queue Length 95th (ft)	m40	m165	181	32	341	54
Internal Link Dist (ft)		666	1968		1030	
Turn Bay Length (ft)	150			120	150	150
Base Capacity (vph)	713	2540	2139	1004	439	781
Starvation Cap Reductn	0	588	0	0	0	0
Spillback Cap Reductn	0	0	0	0	0	0
Storage Cap Reductn	0	0	0	0	0	0
Reduced v/c Ratio	0.30	0.75	0.25	0.12	0.67	0.55

Intersection Summary

m Volume for 95th percentile queue is metered by upstream signal.

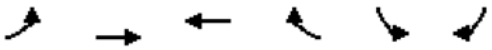

Movement	EBL	EBT	WBT	WBR	SBL	SBR
Lane Configurations						
Traffic Volume (vph)	197	1345	486	110	270	394
Future Volume (vph)	197	1345	486	110	270	394
Ideal Flow (vphpl)	1900	1900	1900	1900	1900	1900
Total Lost time (s)	4.0	6.1	6.1	6.1	5.6	4.0
Lane Util. Factor	1.00	0.95	0.95	1.00	1.00	0.88
Frt	1.00	1.00	1.00	0.85	1.00	0.85
Flt Protected	0.95	1.00	1.00	1.00	0.95	1.00
Satd. Flow (prot)	1770	3539	3539	1583	1770	2787
Flt Permitted	0.41	1.00	1.00	1.00	0.95	1.00
Satd. Flow (perm)	773	3539	3539	1583	1770	2787
Peak-hour factor, PHF	0.92	0.92	0.92	0.92	0.92	0.92
Adj. Flow (vph)	214	1462	528	120	293	428
RTOR Reduction (vph)	0	0	0	47	0	393
Lane Group Flow (vph)	214	1462	528	73	293	35
Turn Type	pm+pt	NA	NA	Perm	Perm	Over
Protected Phases	1	6	2			1
Permitted Phases	6			2	4	
Actuated Green, G (s)	100.1	100.1	84.7	84.7	28.2	11.4
Effective Green, g (s)	100.1	100.1	84.7	84.7	28.2	11.4
Actuated g/C Ratio	0.72	0.72	0.61	0.61	0.20	0.08
Clearance Time (s)	4.0	6.1	6.1	6.1	5.6	4.0
Vehicle Extension (s)	3.0	3.0	3.0	3.0	3.0	3.0
Lane Grp Cap (vph)	633	2530	2141	957	356	226
v/s Ratio Prot	0.03	c0.41	0.15			0.01
v/s Ratio Perm	0.21			0.05	c0.17	
v/c Ratio	0.34	0.58	0.25	0.08	0.82	0.15
Uniform Delay, d1	6.8	9.7	12.8	11.4	53.5	59.8
Progression Factor	1.56	1.97	1.00	1.00	1.00	1.00
Incremental Delay, d2	0.2	0.5	0.3	0.2	14.2	0.3
Delay (s)	10.7	19.6	13.1	11.6	67.7	60.1
Level of Service	B	B	B	B	E	E
Approach Delay (s/veh)		18.5	12.8		63.2	
Approach LOS		B	B		E	

Intersection Summary			
HCM 2000 Control Delay (s/veh)	27.9	HCM 2000 Level of Service	C
HCM 2000 Volume to Capacity ratio	0.65		
Actuated Cycle Length (s)	140.0	Sum of lost time (s)	15.7
Intersection Capacity Utilization	61.9%	ICU Level of Service	B
Analysis Period (min)	15		

c Critical Lane Group

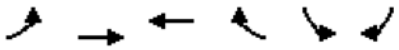

Movement	EBL	EBT	WBT	WBR	SBL	SBR
Lane Configurations						
Traffic Volume (veh/h)	87	1542	536	189	677	54
Future Volume (veh/h)	87	1542	536	189	677	54
Initial Q (Qb), veh	0	0	0	0	0	0
Lane Width Adj.	1.00	1.00	1.00	1.00	1.00	1.00
Ped-Bike Adj(A_pbT)	1.00			1.00	1.00	1.00
Parking Bus, Adj	1.00	1.00	1.00	1.00	1.00	1.00
Work Zone On Approach		No	No		No	
Adj Sat Flow, veh/h/ln	1870	1870	1870	1870	1870	1870
Adj Flow Rate, veh/h	95	1676	583	205	736	59
Peak Hour Factor	0.92	0.92	0.92	0.92	0.92	0.92
Percent Heavy Veh, %	2	2	2	2	2	2
Cap, veh/h	488	2432	2432	1085	785	360
Arrive On Green	0.68	0.68	0.68	0.68	0.23	0.23
Sat Flow, veh/h	687	3647	3647	1585	3456	1585
Grp Volume(v), veh/h	95	1676	583	205	736	59
Grp Sat Flow(s),veh/h/ln	687	1777	1777	1585	1728	1585
Q Serve(g_s), s	7.3	33.8	7.4	5.6	25.1	3.6
Cycle Q Clear(g_c), s	14.7	33.8	7.4	5.6	25.1	3.6
Prop In Lane	1.00			1.00	1.00	1.00
Lane Grp Cap(c), veh/h	488	2432	2432	1085	785	360
V/C Ratio(X)	0.19	0.69	0.24	0.19	0.94	0.16
Avail Cap(c_a), veh/h	488	2432	2432	1085	792	363
HCM Platoon Ratio	1.00	1.00	1.00	1.00	1.00	1.00
Upstream Filter(I)	0.75	0.75	1.00	1.00	1.00	1.00
Uniform Delay (d), s/veh	9.9	11.3	7.1	6.9	45.5	37.2
Incr Delay (d2), s/veh	0.1	0.6	0.2	0.4	18.5	0.2
Initial Q Delay(d3), s/veh	0.0	0.0	0.0	0.0	0.0	0.0
%ile BackOfQ(95%),veh/ln	2.0	17.3	4.9	3.4	18.6	2.6
Unsig. Movement Delay, s/veh						
LnGrp Delay(d), s/veh	10.1	11.9	7.4	7.2	64.0	37.4
LnGrp LOS	B	B	A	A	E	D
Approach Vol, veh/h		1771	788		795	
Approach Delay, s/veh		11.8	7.3		62.0	
Approach LOS		B	A		E	

Timer - Assigned Phs	2	4	6
Phs Duration (G+Y+Rc), s	88.2	31.8	88.2
Change Period (Y+Rc), s	6.1	4.5	6.1
Max Green Setting (Gmax), s	81.9	27.5	81.9
Max Q Clear Time (g_c+I1), s	9.4	27.1	35.8
Green Ext Time (p_c), s	5.5	0.2	22.9

Intersection Summary	
HCM 7th Control Delay, s/veh	22.7
HCM 7th LOS	C

Intersection	
Int Delay, s/veh	2.3

Movement	EBT	EBR	WBL	WBT	NBL	NBR
Lane Configurations						
Traffic Vol, veh/h	0	92	0	6	0	35
Future Vol, veh/h	0	92	0	6	0	35
Conflicting Peds, #/hr	0	0	0	0	0	0
Sign Control	Free	Free	Free	Free	Stop	Stop
RT Channelized	-	None	-	None	-	None
Storage Length	-	-	-	-	-	0
Veh in Median Storage, #	0	-	-	0	0	-
Grade, %	0	-	-	0	0	-
Peak Hour Factor	92	92	92	92	92	92
Heavy Vehicles, %	2	2	2	2	2	2
Mvmt Flow	0	100	0	7	0	38

Major/Minor	Major1		Major2		Minor1	
Conflicting Flow All	0	0	-	-	-	50
Stage 1	-	-	-	-	-	-
Stage 2	-	-	-	-	-	-
Critical Hdwy	-	-	-	-	-	6.94
Critical Hdwy Stg 1	-	-	-	-	-	-
Critical Hdwy Stg 2	-	-	-	-	-	-
Follow-up Hdwy	-	-	-	-	-	3.32
Pot Cap-1 Maneuver	-	-	0	-	0	1008
Stage 1	-	-	0	-	0	-
Stage 2	-	-	0	-	0	-
Platoon blocked, %	-	-		-		
Mov Cap-1 Maneuver	-	-	-	-	-	1008
Mov Cap-2 Maneuver	-	-	-	-	-	-
Stage 1	-	-	-	-	-	-
Stage 2	-	-	-	-	-	-

Approach	EB	WB	NB
HCM Ctrl Dly, s/v	0	0	8.71
HCM LOS			A

Minor Lane/Major Mvmt	NBLn1	EBT	EBR	WBT
Capacity (veh/h)	1008	-	-	-
HCM Lane V/C Ratio	0.038	-	-	-
HCM Ctrl Dly (s/v)	8.7	-	-	-
HCM Lane LOS	A	-	-	-
HCM 95th %tile Q(veh)	0.1	-	-	-

Intersection	
Int Delay, s/veh	0.1

Movement	EBT	EBR	WBL	WBT	NBL	NBR
Lane Configurations						
Traffic Vol, veh/h	46	0	1	7	0	0
Future Vol, veh/h	46	0	1	7	0	0
Conflicting Peds, #/hr	0	0	0	0	0	0
Sign Control	Free	Free	Free	Free	Stop	Stop
RT Channelized	-	None	-	None	-	None
Storage Length	-	-	25	-	0	-
Veh in Median Storage, #	0	-	-	0	0	-
Grade, %	0	-	-	0	0	-
Peak Hour Factor	92	92	92	92	92	92
Heavy Vehicles, %	2	2	2	2	2	2
Mvmt Flow	50	0	1	8	0	0

Major/Minor	Major1		Major2		Minor1	
Conflicting Flow All	0	-	50	0	56	25
Stage 1	-	-	-	-	50	-
Stage 2	-	-	-	-	6	-
Critical Hdwy	-	-	4.14	-	6.84	6.94
Critical Hdwy Stg 1	-	-	-	-	5.84	-
Critical Hdwy Stg 2	-	-	-	-	5.84	-
Follow-up Hdwy	-	-	2.22	-	3.52	3.32
Pot Cap-1 Maneuver	-	0	1555	-	945	1045
Stage 1	-	0	-	-	966	-
Stage 2	-	0	-	-	1016	-
Platoon blocked, %	-			-		
Mov Cap-1 Maneuver	-	-	1555	-	944	1045
Mov Cap-2 Maneuver	-	-	-	-	944	-
Stage 1	-	-	-	-	966	-
Stage 2	-	-	-	-	1015	-

Approach	EB	WB	NB
HCM Ctrl Dly, s/v	0	0.91	0
HCM LOS			A

Minor Lane/Major Mvmt	NBLn1	EBT	WBL	WBT
Capacity (veh/h)	-	-	1555	-
HCM Lane V/C Ratio	-	-	0.001	-
HCM Ctrl Dly (s/v)	0	-	7.3	-
HCM Lane LOS	A	-	A	-
HCM 95th %tile Q(veh)	-	-	0	-

Intersection	
Int Delay, s/veh	0.3

Movement	EBL	EBR	NBL	NBT	SBT	SBR
Lane Configurations						
Traffic Vol, veh/h	0	0	15	112	193	21
Future Vol, veh/h	0	0	15	112	193	21
Conflicting Peds, #/hr	0	0	0	0	0	0
Sign Control	Stop	Stop	Free	Free	Free	Free
RT Channelized	-	None	-	None	-	None
Storage Length	0	-	50	-	-	-
Veh in Median Storage, #	0	-	-	0	0	-
Grade, %	0	-	-	0	0	-
Peak Hour Factor	92	92	92	92	92	92
Heavy Vehicles, %	2	2	2	2	2	2
Mvmt Flow	0	0	16	122	210	23

Major/Minor	Minor2		Major1		Major2	
Conflicting Flow All	315	116	233	0	-	0
Stage 1	221	-	-	-	-	-
Stage 2	93	-	-	-	-	-
Critical Hdwy	6.84	6.94	4.14	-	-	-
Critical Hdwy Stg 1	5.84	-	-	-	-	-
Critical Hdwy Stg 2	5.84	-	-	-	-	-
Follow-up Hdwy	3.52	3.32	2.22	-	-	-
Pot Cap-1 Maneuver	653	914	1332	-	-	-
Stage 1	794	-	-	-	-	-
Stage 2	920	-	-	-	-	-
Platoon blocked, %				-	-	-
Mov Cap-1 Maneuver	645	914	1332	-	-	-
Mov Cap-2 Maneuver	645	-	-	-	-	-
Stage 1	785	-	-	-	-	-
Stage 2	920	-	-	-	-	-

Approach	EB	NB	SB
HCM Ctrl Dly, s/v	0	0.91	0
HCM LOS	A		

Minor Lane/Major Mvmt	NBL	NBT	EBLn1	SBT	SBR
Capacity (veh/h)	1332	-	-	-	-
HCM Lane V/C Ratio	0.012	-	-	-	-
HCM Ctrl Dly (s/v)	7.7	-	0	-	-
HCM Lane LOS	A	-	A	-	-
HCM 95th %tile Q(veh)	0	-	-	-	-

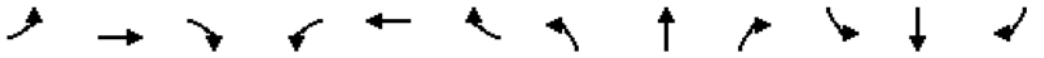

Movement	EBL	EBT	EBR	WBL	WBT	WBR	NBL	NBT	NBR	SBL	SBT	SBR
Lane Configurations												
Traffic Volume (veh/h)	20	364	110	132	422	317	167	1957	29	253	785	20
Future Volume (veh/h)	20	364	110	132	422	317	167	1957	29	253	785	20
Initial Q (Qb), veh	0	0	0	0	0	0	0	0	0	0	0	0
Lane Width Adj.	1.00	1.00	1.00	1.00	1.00	1.00	1.00	1.00	1.00	1.00	1.00	1.00
Ped-Bike Adj(A_pbT)	1.00		1.00	1.00		1.00	1.00		1.00	1.00		1.00
Parking Bus, Adj	1.00	1.00	1.00	1.00	1.00	1.00	1.00	1.00	1.00	1.00	1.00	1.00
Work Zone On Approach		No			No			No			No	
Adj Sat Flow, veh/h/ln	1870	1870	1870	1870	1870	1870	1870	1870	1870	1870	1870	1870
Adj Flow Rate, veh/h	22	396	120	143	459	345	182	2127	32	275	853	22
Peak Hour Factor	0.92	0.92	0.92	0.92	0.92	0.92	0.92	0.92	0.92	0.92	0.92	0.92
Percent Heavy Veh, %	2	2	2	2	2	2	2	2	2	2	2	2
Cap, veh/h	51	509	811	356	806	507	1273	2566	39	321	1110	29
Arrive On Green	0.03	0.14	0.14	0.10	0.23	0.23	0.49	0.66	0.66	0.09	0.22	0.22
Sat Flow, veh/h	1781	3554	1585	3456	3554	1585	3456	5183	78	3456	5119	132
Grp Volume(v), veh/h	22	396	120	143	459	345	182	1396	763	275	567	308
Grp Sat Flow(s),veh/h/ln	1781	1777	1585	1728	1777	1585	1728	1702	1856	1728	1702	1847
Q Serve(g_s), s	1.7	15.0	0.0	5.4	16.1	26.5	4.0	43.2	43.3	11.0	21.9	22.0
Cycle Q Clear(g_c), s	1.7	15.0	0.0	5.4	16.1	26.5	4.0	43.2	43.3	11.0	21.9	22.0
Prop In Lane	1.00		1.00	1.00		1.00	1.00		0.04	1.00		0.07
Lane Grp Cap(c), veh/h	51	509	811	356	806	507	1273	1685	919	321	738	400
V/C Ratio(X)	0.43	0.78	0.15	0.40	0.57	0.68	0.14	0.83	0.83	0.86	0.77	0.77
Avail Cap(c_a), veh/h	183	992	1027	356	992	590	1273	1685	919	331	1240	673
HCM Platoon Ratio	1.00	1.00	1.00	1.00	1.00	1.00	1.33	1.33	1.33	1.00	1.00	1.00
Upstream Filter(I)	1.00	1.00	1.00	1.00	1.00	1.00	0.71	0.71	0.71	1.00	1.00	1.00
Uniform Delay (d), s/veh	66.9	57.8	18.1	58.8	48.1	41.4	23.6	19.4	19.5	62.6	51.5	51.5
Incr Delay (d2), s/veh	5.6	2.6	0.1	0.7	0.6	2.6	0.0	3.5	6.3	18.9	7.5	13.3
Initial Q Delay(d3), s/veh	0.0	0.0	0.0	0.0	0.0	0.0	0.0	0.0	0.0	0.0	0.0	0.0
%ile BackOfQ(95%),veh/ln	1.5	11.3	3.8	4.4	11.6	16.1	3.0	20.7	23.2	9.6	15.4	17.3
Unsig. Movement Delay, s/veh												
LnGrp Delay(d), s/veh	72.5	60.4	18.1	59.5	48.7	44.0	23.6	22.9	25.7	81.5	59.0	64.8
LnGrp LOS	E	E	B	E	D	D	C	C	C	F	E	E
Approach Vol, veh/h		538			947			2341			1150	
Approach Delay, s/veh		51.5			48.6			23.9			66.0	
Approach LOS		D			D			C			E	

Timer - Assigned Phs	1	2	3	4	5	6	7	8
Phs Duration (G+Y+Rc), s	57.4	36.4	20.3	25.9	18.6	75.1	8.6	37.6
Change Period (Y+Rc), s	5.8	* 6	* 5.9	* 5.9	* 5.6	5.8	* 4.6	* 5.9
Max Green Setting (Gmax), s	13.6	* 51	* 14	* 39	* 13	51.2	* 14	* 39
Max Q Clear Time (g_c+I1), s	6.0	24.0	7.4	17.0	13.0	45.3	3.7	28.5
Green Ext Time (p_c), s	0.3	6.4	0.2	3.0	0.0	5.2	0.0	3.2

Intersection Summary	
HCM 7th Control Delay, s/veh	41.3
HCM 7th LOS	D

Notes

* HCM 7th computational engine requires equal clearance times for the phases crossing the barrier.
User approved changes to right turn type.

Movement	EBL	EBT	EBR	WBL	WBT	WBR	NBL	NBT	NBR	SBL	SBT	SBR
Lane Configurations												
Traffic Volume (veh/h)	54	485	96	39	682	855	176	761	311	202	223	37
Future Volume (veh/h)	54	485	96	39	682	855	176	761	311	202	223	37
Initial Q (Qb), veh	0	0	0	0	0	0	0	0	0	0	0	0
Lane Width Adj.	1.00	1.00	1.00	1.00	1.00	1.00	1.00	1.00	1.00	1.00	1.00	1.00
Ped-Bike Adj(A_pbT)	1.00		1.00	1.00		1.00	1.00		1.00	1.00		1.00
Parking Bus, Adj	1.00	1.00	1.00	1.00	1.00	1.00	1.00	1.00	1.00	1.00	1.00	1.00
Work Zone On Approach		No			No			No			No	
Adj Sat Flow, veh/h/ln	1870	1870	1870	1870	1870	1870	1870	1870	1870	1870	1870	1870
Adj Flow Rate, veh/h	59	527	104	42	741	929	191	827	0	220	242	0
Peak Hour Factor	0.92	0.92	0.92	0.92	0.92	0.92	0.92	0.92	0.92	0.92	0.92	0.92
Percent Heavy Veh, %	2	2	2	2	2	2	2	2	2	2	2	2
Cap, veh/h	114	1792	346	199	2097	651	832	957		272	381	
Arrive On Green	0.06	0.42	0.42	0.06	0.41	0.41	0.24	0.27	0.00	0.08	0.11	0.00
Sat Flow, veh/h	1781	4295	830	3456	5106	1585	3456	3554	1585	3456	3554	1585
Grp Volume(v), veh/h	59	415	216	42	741	929	191	827	0	220	242	0
Grp Sat Flow(s),veh/h/ln	1781	1702	1721	1728	1702	1585	1728	1777	1585	1728	1777	1585
Q Serve(g_s), s	4.5	11.3	11.7	1.6	14.0	57.5	6.2	31.0	0.0	8.8	9.1	0.0
Cycle Q Clear(g_c), s	4.5	11.3	11.7	1.6	14.0	57.5	6.2	31.0	0.0	8.8	9.1	0.0
Prop In Lane	1.00		0.48	1.00		1.00	1.00		1.00	1.00		1.00
Lane Grp Cap(c), veh/h	114	1421	718	199	2097	651	832	957		272	381	
V/C Ratio(X)	0.52	0.29	0.30	0.21	0.35	1.43	0.23	0.86		0.81	0.64	
Avail Cap(c_a), veh/h	190	1421	718	368	2097	651	832	957		363	957	
HCM Platoon Ratio	1.00	1.00	1.00	1.00	1.00	1.00	1.00	1.00	1.00	1.00	1.00	1.00
Upstream Filter(I)	1.00	1.00	1.00	0.79	0.79	0.79	0.93	0.93	0.00	1.00	1.00	0.00
Uniform Delay (d), s/veh	63.4	27.1	27.2	62.9	28.4	41.3	42.7	48.7	0.0	63.4	59.9	0.0
Incr Delay (d2), s/veh	3.6	0.5	1.1	0.4	0.4	199.4	0.1	9.6	0.0	9.6	1.8	0.0
Initial Q Delay(d3), s/veh	0.0	0.0	0.0	0.0	0.0	0.0	0.0	0.0	0.0	0.0	0.0	0.0
%ile BackOfQ(95%),veh/ln	3.9	8.4	8.8	1.3	9.4	86.1	4.9	21.2	0.0	7.6	7.6	0.0
Unsig. Movement Delay, s/veh												
LnGrp Delay(d), s/veh	67.0	27.6	28.2	63.4	28.8	240.6	42.8	58.3	0.0	73.1	61.6	0.0
LnGrp LOS	E	C	C	E	C	F	D	E		E	E	
Approach Vol, veh/h		690			1712			1018			462	
Approach Delay, s/veh		31.2			144.6			55.4			67.1	
Approach LOS		C			F			E			E	

Timer - Assigned Phs	1	2	3	4	5	6	7	8
Phs Duration (G+Y+Rc), s	14.1	64.5	40.0	21.3	15.1	63.6	17.3	44.0
Change Period (Y+Rc), s	6.1	6.1	6.3	6.3	6.1	6.1	6.3	6.3
Max Green Setting (Gmax), s	14.9	47.9	14.7	37.7	14.9	47.9	14.7	37.7
Max Q Clear Time (g_c+I1), s	13.6	13.7	8.2	11.1	6.5	59.5	10.8	33.0
Green Ext Time (p_c), s	0.1	4.6	0.3	1.6	0.1	0.0	0.3	2.3

Intersection Summary	
HCM 7th Control Delay, s/veh	91.8
HCM 7th LOS	F

Notes

Unsignalized Delay for [NBR, SBR] is excluded from calculations of the approach delay and intersection delay.

Movement	EBL	EBT	EBR	WBL	WBT	WBR	NBL	NBT	NBR	SBL	SBT	SBR
Lane Configurations												
Traffic Volume (veh/h)	1	540	452	2834	1325	2	260	0	1205	1	0	1
Future Volume (veh/h)	1	540	452	2834	1325	2	260	0	1205	1	0	1
Initial Q (Qb), veh	0	0	0	0	0	0	0	0	0	0	0	0
Lane Width Adj.	1.00	1.00	1.00	1.00	1.00	1.00	1.00	1.00	1.00	1.00	1.00	1.00
Ped-Bike Adj(A_pbT)	1.00		1.00	1.00		1.00	1.00		1.00	1.00		1.00
Parking Bus, Adj	1.00	1.00	1.00	1.00	1.00	1.00	1.00	1.00	1.00	1.00	1.00	1.00
Work Zone On Approach		No			No			No			No	
Adj Sat Flow, veh/h/ln	1870	1870	1870	1870	1870	1870	1870	1870	1870	1870	1870	1870
Adj Flow Rate, veh/h	1	587	0	3080	1440	2	283	0	1310	1	0	1
Peak Hour Factor	0.92	0.92	0.92	0.92	0.92	0.92	0.92	0.92	0.92	0.92	0.92	0.92
Percent Heavy Veh, %	2	2	2	2	2	2	2	2	2	2	2	2
Cap, veh/h	3	1471		1800	2338	1043	472	0	1556	9	0	8
Arrive On Green	0.00	0.29	0.00	0.60	1.00	1.00	0.13	0.00	0.13	0.01	0.00	0.01
Sat Flow, veh/h	1781	5106	1585	5023	3554	1585	3563	0	3170	1781	0	1585
Grp Volume(v), veh/h	1	587	0	3080	1440	2	283	0	1310	1	0	1
Grp Sat Flow(s),veh/h/ln	1781	1702	1585	1674	1777	1585	1781	0	1585	1781	0	1585
Q Serve(g_s), s	0.1	11.1	0.0	43.0	0.0	0.0	9.0	0.0	15.9	0.1	0.0	0.1
Cycle Q Clear(g_c), s	0.1	11.1	0.0	43.0	0.0	0.0	9.0	0.0	15.9	0.1	0.0	0.1
Prop In Lane	1.00		1.00	1.00		1.00	1.00		1.00	1.00		1.00
Lane Grp Cap(c), veh/h	3	1471		1800	2338	1043	472	0	1556	9	0	8
V/C Ratio(X)	0.29	0.40		1.71	0.62	0.00	0.60	0.00	0.84	0.11	0.00	0.12
Avail Cap(c_a), veh/h	172	1471		1800	2338	1043	472	0	1556	166	0	148
HCM Platoon Ratio	1.00	1.00	1.00	1.67	1.67	1.67	1.00	1.00	1.00	1.00	1.00	1.00
Upstream Filter(I)	0.94	0.94	0.00	0.09	0.09	0.09	1.00	0.00	1.00	1.00	0.00	1.00
Uniform Delay (d), s/veh	59.8	34.4	0.0	24.1	0.0	0.0	49.0	0.0	26.5	59.4	0.0	59.4
Incr Delay (d2), s/veh	39.6	0.8	0.0	320.2	0.1	0.0	2.1	0.0	4.4	4.9	0.0	6.2
Initial Q Delay(d3), s/veh	0.0	0.0	0.0	0.0	0.0	0.0	0.0	0.0	0.0	0.0	0.0	0.0
%ile BackOfQ(95%),veh/ln	0.1	8.2	0.0	94.3	0.1	0.0	7.4	0.0	23.4	0.1	0.0	0.1
Unsig. Movement Delay, s/veh												
LnGrp Delay(d), s/veh	99.5	35.1	0.0	344.3	0.1	0.0	51.1	0.0	30.9	64.3	0.0	65.6
LnGrp LOS	F	D		F	A	A	D		C	E		E
Approach Vol, veh/h		588			4522			1593			2	
Approach Delay, s/veh		35.2			234.6			34.5			65.0	
Approach LOS		D			F			C			E	

Timer - Assigned Phs	1	2		4	5	6		8				
Phs Duration (G+Y+Rc), s	50.0	41.6		6.4	5.6	85.9		22.0				
Change Period (Y+Rc), s	7.0	* 7		5.8	5.4	7.0		6.1				
Max Green Setting (Gmax), s	43.0	* 25		11.2	11.6	57.0		15.9				
Max Q Clear Time (g_c+I1), s	45.0	13.1		2.1	2.1	2.0		17.9				
Green Ext Time (p_c), s	0.0	3.1		0.0	0.0	17.3		0.0				

Intersection Summary	
HCM 7th Control Delay, s/veh	169.5
HCM 7th LOS	F

Notes

User approved volume balancing among the lanes for turning movement.

* HCM 7th computational engine requires equal clearance times for the phases crossing the barrier.

Movement	EBL	EBT	EBR	WBL	WBT	WBR	NBL	NBT	NBR	SBL	SBT	SBR
Lane Configurations												
Traffic Volume (veh/h)	10	1185	493	43	3626	20	554	20	71	0	2	2
Future Volume (veh/h)	10	1185	493	43	3626	20	554	20	71	0	2	2
Initial Q (Qb), veh	0	0	0	0	0	0	0	0	0	0	0	0
Lane Width Adj.	1.00	1.00	1.00	1.00	1.00	1.00	1.00	1.00	1.00	1.00	1.00	1.00
Ped-Bike Adj(A_pbT)	1.00		1.00	1.00		1.00	1.00		1.00	1.00		1.00
Parking Bus, Adj	1.00	1.00	1.00	1.00	1.00	1.00	1.00	1.00	1.00	1.00	1.00	1.00
Work Zone On Approach		No			No			No			No	
Adj Sat Flow, veh/h/ln	1870	1870	1870	1870	1870	1870	1870	1870	1870	1870	1870	1870
Adj Flow Rate, veh/h	11	1288	536	47	3941	22	602	22	77	0	2	2
Peak Hour Factor	0.92	0.92	0.92	0.92	0.92	0.92	0.92	0.92	0.92	0.92	0.92	0.92
Percent Heavy Veh, %	2	2	2	2	2	2	2	2	2	2	2	2
Cap, veh/h	579	2783	864	160	1400	435	781	430	384	0	440	376
Arrive On Green	0.65	1.00	1.00	0.02	0.09	0.09	0.24	0.24	0.24	0.00	0.24	0.24
Sat Flow, veh/h	1781	5106	1585	3456	5106	1585	2740	1777	1585	0	1909	1552
Grp Volume(v), veh/h	11	1288	536	47	3941	22	602	22	77	0	2	2
Grp Sat Flow(s),veh/h/ln	1781	1702	1585	1728	1702	1585	1370	1777	1585	0	1777	1591
Q Serve(g_s), s	0.3	0.0	0.0	1.6	32.9	1.5	25.6	1.1	4.6	0.0	0.1	0.1
Cycle Q Clear(g_c), s	0.3	0.0	0.0	1.6	32.9	1.5	25.8	1.1	4.6	0.0	0.1	0.1
Prop In Lane	1.00		1.00	1.00		1.00	1.00		1.00	0.00		0.98
Lane Grp Cap(c), veh/h	579	2783	864	160	1400	435	781	430	384	0	430	385
V/C Ratio(X)	0.02	0.46	0.62	0.29	2.82	0.05	0.77	0.05	0.20	0.00	0.00	0.01
Avail Cap(c_a), veh/h	579	2783	864	314	1400	435	853	477	425	0	430	385
HCM Platoon Ratio	2.00	2.00	2.00	0.33	0.33	0.33	1.00	1.00	1.00	1.00	1.00	1.00
Upstream Filter(I)	0.73	0.73	0.73	0.09	0.09	0.09	0.95	0.95	0.95	0.00	1.00	1.00
Uniform Delay (d), s/veh	14.2	0.0	0.0	57.2	54.6	40.3	44.3	34.9	36.2	0.0	34.5	34.5
Incr Delay (d2), s/veh	0.0	0.4	2.5	0.1	817.0	0.0	3.8	0.0	0.2	0.0	0.0	0.0
Initial Q Delay(d3), s/veh	0.0	0.0	0.0	0.0	0.0	0.0	0.0	0.0	0.0	0.0	0.0	0.0
%ile BackOfQ(95%),veh/ln	0.2	0.2	1.1	1.1	178.3	1.0	13.9	0.9	3.3	0.0	0.1	0.1
Unsig. Movement Delay, s/veh												
LnGrp Delay(d), s/veh	14.2	0.4	2.5	57.2	871.6	40.3	48.1	34.9	36.5	0.0	34.5	34.5
LnGrp LOS	B	A	A	E	F	D	D	C	D		C	C
Approach Vol, veh/h		1835			4010			701			4	
Approach Delay, s/veh		1.1			857.5			46.4			34.5	
Approach LOS		A			F			D			C	

Timer - Assigned Phs	1	2		4	5	6		8				
Phs Duration (G+Y+Rc), s	12.6	72.5		34.9	46.1	39.0		34.9				
Change Period (Y+Rc), s	7.1	* 7.1		5.8	7.1	6.1		5.8				
Max Green Setting (Gmax), s	10.9	* 33		32.2	10.9	32.9		19.2				
Max Q Clear Time (g_c+I1), s	3.6	2.0		27.8	2.3	34.9		2.1				
Green Ext Time (p_c), s	0.0	14.9		1.3	0.0	0.0		0.0				

Intersection Summary	
HCM 7th Control Delay, s/veh	530.2
HCM 7th LOS	F

Notes

* HCM 7th computational engine requires equal clearance times for the phases crossing the barrier.

Movement	EBL	EBT	EBR	WBL	WBT	WBR	NBL	NBT	NBR	SBL	SBT	SBR
Lane Configurations												
Traffic Volume (veh/h)	80	1159	18	264	3553	41	161	28	253	10	1	26
Future Volume (veh/h)	80	1159	18	264	3553	41	161	28	253	10	1	26
Initial Q (Qb), veh	0	0	0	0	0	0	0	0	0	0	0	0
Lane Width Adj.	1.00	1.00	1.00	1.00	1.00	1.00	1.00	1.00	1.00	1.00	1.00	1.00
Ped-Bike Adj(A_pbT)	1.00		1.00	1.00		1.00	1.00		1.00	1.00		1.00
Parking Bus, Adj	1.00	1.00	1.00	1.00	1.00	1.00	1.00	1.00	1.00	1.00	1.00	1.00
Work Zone On Approach		No			No			No			No	
Adj Sat Flow, veh/h/ln	1870	1870	1870	1870	1870	1870	1870	1870	1870	1870	1870	1870
Adj Flow Rate, veh/h	87	1260	20	287	3862	45	175	0	295	11	0	29
Peak Hour Factor	0.92	0.92	0.92	0.92	0.92	0.92	0.92	0.92	0.92	0.92	0.92	0.92
Percent Heavy Veh, %	2	2	2	2	2	2	2	2	2	2	2	2
Cap, veh/h	190	3031	941	350	3328	39	271	0	805	226	0	484
Arrive On Green	0.11	1.00	1.00	0.10	0.64	0.64	0.15	0.00	0.15	0.15	0.00	0.15
Sat Flow, veh/h	3456	5106	1585	3456	5203	60	1381	0	3170	1084	0	3170
Grp Volume(v), veh/h	87	1260	20	287	2522	1385	175	0	295	11	0	29
Grp Sat Flow(s),veh/h/ln	1728	1702	1585	1728	1702	1859	1381	0	1585	1084	0	1585
Q Serve(g_s), s	2.8	0.0	0.0	9.8	76.7	76.7	14.8	0.0	9.2	1.0	0.0	0.9
Cycle Q Clear(g_c), s	2.8	0.0	0.0	9.8	76.7	76.7	14.8	0.0	9.2	1.0	0.0	0.9
Prop In Lane	1.00		1.00	1.00		0.03	1.00		1.00	1.00		1.00
Lane Grp Cap(c), veh/h	190	3031	941	350	2177	1189	271	0	805	226	0	484
V/C Ratio(X)	0.46	0.42	0.02	0.82	1.16	1.17	0.65	0.00	0.37	0.05	0.00	0.06
Avail Cap(c_a), veh/h	452	3031	941	452	2177	1189	452	0	1222	368	0	901
HCM Platoon Ratio	2.00	2.00	2.00	1.00	1.00	1.00	1.00	1.00	1.00	1.00	1.00	1.00
Upstream Filter(I)	0.59	0.59	0.59	1.00	1.00	1.00	1.00	0.00	1.00	1.00	0.00	1.00
Uniform Delay (d), s/veh	51.7	0.0	0.0	52.9	21.6	21.6	49.3	0.0	36.8	43.5	0.0	43.5
Incr Delay (d2), s/veh	1.0	0.2	0.0	9.1	76.8	83.7	2.6	0.0	0.3	0.1	0.0	0.1
Initial Q Delay(d3), s/veh	0.0	0.0	0.0	0.0	0.0	0.0	0.0	0.0	0.0	0.0	0.0	0.0
%ile BackOfQ(95%),veh/ln	2.2	0.1	0.0	8.2	70.5	79.7	9.0	0.0	6.5	0.5	0.0	0.7
Unsig. Movement Delay, s/veh												
LnGrp Delay(d), s/veh	52.7	0.2	0.0	61.9	98.4	105.4	51.9	0.0	37.1	43.6	0.0	43.5
LnGrp LOS	D	A	A	E	F	F	D		D	D		D
Approach Vol, veh/h		1367			4194			470			40	
Approach Delay, s/veh		3.6			98.2			42.6			43.5	
Approach LOS		A			F			D			D	

Timer - Assigned Phs	1	2		4	5	6		8				
Phs Duration (G+Y+Rc), s	18.4	77.3		24.2	12.9	82.8		24.2				
Change Period (Y+Rc), s	6.3	6.1		5.9	6.3	6.1		5.9				
Max Green Setting (Gmax), s	15.7	51.9		34.1	15.7	51.9		34.1				
Max Q Clear Time (g_c+I1), s	11.8	2.0		3.0	4.8	78.7		16.8				
Green Ext Time (p_c), s	0.4	12.9		0.1	0.1	0.0		1.6				

Intersection Summary	
HCM 7th Control Delay, s/veh	72.2
HCM 7th LOS	E

Notes

User approved volume balancing among the lanes for turning movement.

Movement	EBL	EBT	EBR	WBL	WBT	WBR	NBL	NBT	NBR	SBL	SBT	SBR
Lane Configurations												
Traffic Volume (veh/h)	2	299	42	38	764	7	467	6	26	0	0	2
Future Volume (veh/h)	2	299	42	38	764	7	467	6	26	0	0	2
Initial Q (Qb), veh	0	0	0	0	0	0	0	0	0	0	0	0
Lane Width Adj.	1.00	1.00	1.00	1.00	1.00	1.00	1.00	1.00	1.00	1.00	1.00	1.00
Ped-Bike Adj(A_pbT)	1.00		1.00	1.00		1.00	1.00		1.00	1.00		1.00
Parking Bus, Adj	1.00	1.00	1.00	1.00	1.00	1.00	1.00	1.00	1.00	1.00	1.00	1.00
Work Zone On Approach		No			No			No			No	
Adj Sat Flow, veh/h/ln	1870	1870	1870	1870	1870	1870	1870	1870	1870	1870	1870	1870
Adj Flow Rate, veh/h	2	325	46	41	830	8	508	7	28	0	0	2
Peak Hour Factor	0.92	0.92	0.92	0.92	0.92	0.92	0.92	0.92	0.92	0.92	0.92	0.92
Percent Heavy Veh, %	2	2	2	2	2	2	2	2	2	2	2	2
Cap, veh/h	410	1856	260	689	2282	22	392	5	378	0	0	378
Arrive On Green	0.00	0.59	0.59	0.04	0.63	0.63	0.24	0.24	0.24	0.00	0.00	0.24
Sat Flow, veh/h	1781	3129	439	1781	3606	35	1395	19	1585	0	0	1585
Grp Volume(v), veh/h	2	183	188	41	409	429	515	0	28	0	0	2
Grp Sat Flow(s),veh/h/ln	1781	1777	1791	1781	1777	1864	1414	0	1585	0	0	1585
Q Serve(g_s), s	0.1	5.6	5.7	1.0	13.2	13.2	28.5	0.0	1.6	0.0	0.0	0.1
Cycle Q Clear(g_c), s	0.1	5.6	5.7	1.0	13.2	13.2	28.6	0.0	1.6	0.0	0.0	0.1
Prop In Lane	1.00		0.24	1.00		0.02	0.99		1.00	0.00		1.00
Lane Grp Cap(c), veh/h	410	1054	1063	689	1125	1180	397	0	378	0	0	378
V/C Ratio(X)	0.00	0.17	0.18	0.06	0.36	0.36	1.30	0.00	0.07	0.00	0.00	0.01
Avail Cap(c_a), veh/h	626	1054	1063	834	1125	1180	397	0	378	0	0	378
HCM Platoon Ratio	1.00	1.00	1.00	1.00	1.00	1.00	1.00	1.00	1.00	1.00	1.00	1.00
Upstream Filter(I)	0.83	0.83	0.83	0.66	0.66	0.66	1.00	0.00	1.00	0.00	0.00	1.00
Uniform Delay (d), s/veh	10.1	11.1	11.1	7.6	10.5	10.5	47.9	0.0	35.4	0.0	0.0	34.9
Incr Delay (d2), s/veh	0.0	0.3	0.3	0.0	0.6	0.6	151.8	0.0	0.1	0.0	0.0	0.0
Initial Q Delay(d3), s/veh	0.0	0.0	0.0	0.0	0.0	0.0	0.0	0.0	0.0	0.0	0.0	0.0
%ile BackOfQ(95%),veh/ln	0.0	4.1	4.2	0.7	8.2	8.5	43.0	0.0	1.2	0.0	0.0	0.1
Unsig. Movement Delay, s/veh												
LnGrp Delay(d), s/veh	10.1	11.4	11.4	7.7	11.1	11.1	199.7	0.0	35.5	0.0	0.0	34.9
LnGrp LOS	B	B	B	A	B	B	F		D			C
Approach Vol, veh/h		373			879			543			2	
Approach Delay, s/veh		11.4			10.9			191.3			34.9	
Approach LOS		B			B			F			C	

Timer - Assigned Phs	1	2		4	5	6		8				
Phs Duration (G+Y+Rc), s	4.5	81.5		34.0	9.2	76.8		34.0				
Change Period (Y+Rc), s	4.0	5.6		* 5.4	4.0	* 5.6		5.4				
Max Green Setting (Gmax), s	15.0	28.4		* 28	15.0	* 29		28.6				
Max Q Clear Time (g_c+I1), s	2.1	15.2		2.1	3.0	7.7		30.6				
Green Ext Time (p_c), s	0.0	4.4		0.0	0.0	2.1		0.0				

Intersection Summary	
HCM 7th Control Delay, s/veh	65.5
HCM 7th LOS	E

Notes

* HCM 7th computational engine requires equal clearance times for the phases crossing the barrier.

Movement	EBL	EBT	EBR	WBL	WBT	WBR	NBL	NBT	NBR	SBL	SBT	SBR
Lane Configurations												
Traffic Volume (veh/h)	11	161	140	72	392	90	396	501	212	92	197	32
Future Volume (veh/h)	11	161	140	72	392	90	396	501	212	92	197	32
Initial Q (Qb), veh	0	0	0	0	0	0	0	0	0	0	0	0
Lane Width Adj.	1.00	1.00	1.00	1.00	1.00	1.00	1.00	1.00	1.00	1.00	1.00	1.00
Ped-Bike Adj(A_pbT)	1.00		1.00	1.00		1.00	1.00		1.00	1.00		1.00
Parking Bus, Adj	1.00	1.00	1.00	1.00	1.00	1.00	1.00	1.00	1.00	1.00	1.00	1.00
Work Zone On Approach		No			No			No			No	
Adj Sat Flow, veh/h/ln	1870	1870	1870	1870	1870	1870	1870	1870	1870	1870	1870	1870
Adj Flow Rate, veh/h	12	175	152	78	426	98	430	545	230	100	214	35
Peak Hour Factor	0.92	0.92	0.92	0.92	0.92	0.92	0.92	0.92	0.92	0.92	0.92	0.92
Percent Heavy Veh, %	2	2	2	2	2	2	2	2	2	2	2	2
Cap, veh/h	154	399	325	184	762	429	964	1430	602	194	300	48
Arrive On Green	0.07	0.07	0.07	0.21	0.21	0.21	0.54	0.59	0.59	0.02	0.03	0.03
Sat Flow, veh/h	878	1859	1515	1053	3554	1585	1781	2437	1025	3456	3065	494
Grp Volume(v), veh/h	12	167	160	78	426	98	430	397	378	100	123	126
Grp Sat Flow(s),veh/h/ln	878	1777	1598	1053	1777	1585	1781	1777	1686	1728	1777	1782
Q Serve(g_s), s	1.6	10.8	11.6	8.5	12.8	5.8	17.5	14.3	14.3	3.4	8.2	8.4
Cycle Q Clear(g_c), s	14.4	10.8	11.6	20.0	12.8	5.8	17.5	14.3	14.3	3.4	8.2	8.4
Prop In Lane	1.00		0.95	1.00		1.00	1.00		0.61	1.00		0.28
Lane Grp Cap(c), veh/h	154	381	342	184	762	429	964	1043	989	194	174	175
V/C Ratio(X)	0.08	0.44	0.47	0.42	0.56	0.23	0.45	0.38	0.38	0.51	0.70	0.72
Avail Cap(c_a), veh/h	328	731	658	388	1451	736	964	1043	989	395	462	463
HCM Platoon Ratio	0.33	0.33	0.33	1.00	1.00	1.00	1.00	1.00	1.00	0.33	0.33	0.33
Upstream Filter(I)	0.99	0.99	0.99	1.00	1.00	1.00	1.00	1.00	1.00	0.67	0.67	0.67
Uniform Delay (d), s/veh	56.7	48.8	49.2	50.4	42.1	34.0	16.7	13.2	13.2	57.3	56.3	56.4
Incr Delay (d2), s/veh	0.2	0.8	1.0	1.5	0.6	0.3	0.3	1.1	1.1	1.4	14.8	16.0
Initial Q Delay(d3), s/veh	0.0	0.0	0.0	0.0	0.0	0.0	0.0	0.0	0.0	0.0	0.0	0.0
%ile BackOfQ(95%),veh/ln	0.7	9.0	8.7	4.2	9.6	4.1	11.5	9.8	9.5	2.8	7.5	7.7
Unsig. Movement Delay, s/veh												
LnGrp Delay(d), s/veh	56.9	49.6	50.2	52.0	42.7	34.3	17.0	14.2	14.3	58.7	71.2	72.4
LnGrp LOS	E	D	D	D	D	C	B	B	B	E	E	E
Approach Vol, veh/h		339			602			1205			349	
Approach Delay, s/veh		50.1			42.5			15.3			68.0	
Approach LOS		D			D			B			E	

Timer - Assigned Phs	1	2		4	5	6		8
Phs Duration (G+Y+Rc), s	12.1	76.2		31.7	70.7	17.6		31.7
Change Period (Y+Rc), s	5.3	5.8		* 6	5.8	* 5.8		6.0
Max Green Setting (Gmax), s	13.7	40.2		* 49	22.7	* 31		49.0
Max Q Clear Time (g_c+I1), s	15.4	16.3		16.4	19.5	10.4		22.0
Green Ext Time (p_c), s	0.1	5.3		2.2	0.5	1.3		3.7

Intersection Summary	
HCM 7th Control Delay, s/veh	34.0
HCM 7th LOS	C

Notes

* HCM 7th computational engine requires equal clearance times for the phases crossing the barrier.
User approved changes to right turn type.

Movement	WBL	WBR	NBT	NBR	SBL	SBT
Lane Configurations						
Traffic Volume (veh/h)	214	254	2083	311	138	868
Future Volume (veh/h)	214	254	2083	311	138	868
Initial Q (Qb), veh	0	0	0	0	0	0
Lane Width Adj.	1.00	1.00	1.00	1.00	1.00	1.00
Ped-Bike Adj(A_pbT)	1.00	1.00		1.00	1.00	
Parking Bus, Adj	1.00	1.00	1.00	1.00	1.00	1.00
Work Zone On Approach	No		No			No
Adj Sat Flow, veh/h/ln	1870	1870	1870	1870	1870	1870
Adj Flow Rate, veh/h	170	344	2264	338	150	943
Peak Hour Factor	0.92	0.92	0.92	0.92	0.92	0.92
Percent Heavy Veh, %	2	2	2	2	2	2
Cap, veh/h	225	603	3561	1106	222	4067
Arrive On Green	0.13	0.13	1.00	1.00	0.02	0.26
Sat Flow, veh/h	1781	3170	5274	1585	3456	5274
Grp Volume(v), veh/h	170	344	2264	338	150	943
Grp Sat Flow(s),veh/h/ln	1781	1585	1702	1585	1728	1702
Q Serve(g_s), s	12.9	13.8	0.0	0.0	6.0	20.3
Cycle Q Clear(g_c), s	12.9	13.8	0.0	0.0	6.0	20.3
Prop In Lane	1.00	1.00		1.00	1.00	
Lane Grp Cap(c), veh/h	225	603	3561	1106	222	4067
V/C Ratio(X)	0.76	0.57	0.64	0.31	0.68	0.23
Avail Cap(c_a), veh/h	490	1075	3561	1106	373	4067
HCM Platoon Ratio	1.00	1.00	2.00	2.00	0.33	0.33
Upstream Filter(I)	1.00	1.00	0.34	0.34	0.89	0.89
Uniform Delay (d), s/veh	59.1	51.5	0.0	0.0	67.1	18.0
Incr Delay (d2), s/veh	5.1	0.9	0.3	0.2	3.2	0.1
Initial Q Delay(d3), s/veh	0.0	0.0	0.0	0.0	0.0	0.0
%ile BackOfQ(95%),veh/ln	10.2	17.9	0.2	0.1	5.1	14.1
Unsig. Movement Delay, s/veh						
LnGrp Delay(d), s/veh	64.2	52.3	0.3	0.2	70.3	18.1
LnGrp LOS	E	D	A	A	E	B
Approach Vol, veh/h	514		2602			1093
Approach Delay, s/veh	56.2		0.3			25.3
Approach LOS	E		A			C

Timer - Assigned Phs	1	2		4		6
Phs Duration (G+Y+Rc), s	13.9	102.9		23.2		116.8
Change Period (Y+Rc), s	4.9	5.3		5.5		5.3
Max Green Setting (Gmax), s	15.1	70.7		38.5		90.7
Max Q Clear Time (g_c+I1), s	8.0	2.0		15.8		22.3
Green Ext Time (p_c), s	0.2	43.2		1.9		8.6

Intersection Summary	
HCM 7th Control Delay, s/veh	13.6
HCM 7th LOS	B

Notes

User approved pedestrian interval to be less than phase max green.
User approved volume balancing among the lanes for turning movement.

Intersection	
Int Delay, s/veh	2.7

Movement	EBL	EBT	WBT	WBR	SBL	SBR
Lane Configurations						
Traffic Vol, veh/h	181	246	445	446	23	40
Future Vol, veh/h	181	246	445	446	23	40
Conflicting Peds, #/hr	0	0	0	0	0	0
Sign Control	Free	Free	Free	Free	Stop	Stop
RT Channelized	-	None	-	None	-	None
Storage Length	90	-	-	-	100	0
Veh in Median Storage, #	-	0	0	-	0	-
Grade, %	-	0	0	-	0	-
Peak Hour Factor	92	92	92	92	92	92
Heavy Vehicles, %	2	2	2	2	2	2
Mvmt Flow	197	267	484	485	25	43

Major/Minor	Major1		Major2		Minor2	
Conflicting Flow All	968	0	-	0	1253	484
Stage 1	-	-	-	-	726	-
Stage 2	-	-	-	-	527	-
Critical Hdwy	4.14	-	-	-	6.84	6.94
Critical Hdwy Stg 1	-	-	-	-	5.84	-
Critical Hdwy Stg 2	-	-	-	-	5.84	-
Follow-up Hdwy	2.22	-	-	-	3.52	3.32
Pot Cap-1 Maneuver	707	-	-	-	164	529
Stage 1	-	-	-	-	440	-
Stage 2	-	-	-	-	557	-
Platoon blocked, %		-	-	-		
Mov Cap-1 Maneuver	707	-	-	-	118	529
Mov Cap-2 Maneuver	-	-	-	-	118	-
Stage 1	-	-	-	-	317	-
Stage 2	-	-	-	-	557	-

Approach	EB	WB	SB
HCM Ctrl Dly, s/v	5.1	0	23.72
HCM LOS			C

Minor Lane/Major Mvmt	EBL	EBT	WBT	WBR	SBLn1	SBLn2
Capacity (veh/h)	707	-	-	-	118	529
HCM Lane V/C Ratio	0.278	-	-	-	0.211	0.082
HCM Ctrl Dly (s/v)	12	-	-	-	43.4	12.4
HCM Lane LOS	B	-	-	-	E	B
HCM 95th %tile Q(veh)	1.1	-	-	-	0.8	0.3

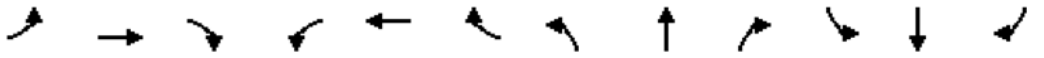

Movement	EBL	EBT	EBR	WBL	WBT	WBR	NBL	NBT	NBR	SBL	SBT	SBR
Lane Configurations												
Traffic Volume (veh/h)	71	101	30	38	746	506	166	683	37	85	241	32
Future Volume (veh/h)	71	101	30	38	746	506	166	683	37	85	241	32
Initial Q (Qb), veh	0	0	0	0	0	0	0	0	0	0	0	0
Lane Width Adj.	1.00	1.00	1.00	1.00	1.00	1.00	1.00	1.00	1.00	1.00	1.00	1.00
Ped-Bike Adj(A_pbT)	1.00		1.00	1.00		1.00	1.00		1.00	1.00		1.00
Parking Bus, Adj	1.00	1.00	1.00	1.00	1.00	1.00	1.00	1.00	1.00	1.00	1.00	1.00
Work Zone On Approach		No			No			No			No	
Adj Sat Flow, veh/h/ln	1870	1870	1870	1870	1870	1870	1870	1870	1870	1870	1870	1870
Adj Flow Rate, veh/h	77	110	33	41	811	550	180	742	40	92	262	35
Peak Hour Factor	0.92	0.92	0.92	0.92	0.92	0.92	0.92	0.92	0.92	0.92	0.92	0.92
Percent Heavy Veh, %	2	2	2	2	2	2	2	2	2	2	2	2
Cap, veh/h	93	1235	357	596	928	618	497	1557	84	270	1433	189
Arrive On Green	0.45	0.45	0.45	0.45	0.45	0.45	0.45	0.45	0.45	0.45	0.45	0.45
Sat Flow, veh/h	400	2719	786	1245	2042	1360	1082	3429	185	691	3155	417
Grp Volume(v), veh/h	77	70	73	41	704	657	180	384	398	92	146	151
Grp Sat Flow(s),veh/h/ln	400	1777	1729	1245	1777	1626	1082	1777	1837	691	1777	1795
Q Serve(g_s), s	10.0	2.7	2.9	2.3	42.9	44.5	14.3	18.1	18.1	12.8	5.9	6.0
Cycle Q Clear(g_c), s	54.5	2.7	2.9	5.2	42.9	44.5	20.3	18.1	18.1	30.9	5.9	6.0
Prop In Lane	1.00		0.45	1.00		0.84	1.00		0.10	1.00		0.23
Lane Grp Cap(c), veh/h	93	807	785	596	807	738	497	807	834	270	807	815
V/C Ratio(X)	0.82	0.09	0.09	0.07	0.87	0.89	0.36	0.48	0.48	0.34	0.18	0.18
Avail Cap(c_a), veh/h	93	807	785	596	807	738	497	807	834	270	807	815
HCM Platoon Ratio	1.00	1.00	1.00	1.00	1.00	1.00	1.00	1.00	1.00	1.00	1.00	1.00
Upstream Filter(I)	1.00	1.00	1.00	1.00	1.00	1.00	1.00	1.00	1.00	1.00	1.00	1.00
Uniform Delay (d), s/veh	57.8	18.6	18.7	20.1	29.6	30.0	25.6	22.8	22.8	33.6	19.5	19.5
Incr Delay (d2), s/veh	42.6	0.0	0.1	0.0	10.3	13.0	2.0	2.0	1.9	3.4	0.5	0.5
Initial Q Delay(d3), s/veh	0.0	0.0	0.0	0.0	0.0	0.0	0.0	0.0	0.0	0.0	0.0	0.0
%ile BackOfQ(95%),veh/ln	6.2	2.0	2.1	1.2	27.5	26.8	7.1	12.6	12.9	4.3	4.6	4.7
Unsig. Movement Delay, s/veh												
LnGrp Delay(d), s/veh	100.4	18.7	18.7	20.2	39.9	43.0	27.6	24.8	24.8	37.0	20.0	20.0
LnGrp LOS	F	B	B	C	D	D	C	C	C	D	B	C
Approach Vol, veh/h		220			1402			962			389	
Approach Delay, s/veh		47.3			40.8			25.3			24.0	
Approach LOS		D			D			C			C	

Timer - Assigned Phs		2		4		6		8				
Phs Duration (G+Y+Rc), s		60.0		60.0		60.0		60.0				
Change Period (Y+Rc), s		5.5		5.5		5.5		5.5				
Max Green Setting (Gmax), s		54.5		54.5		54.5		54.5				
Max Q Clear Time (g_c+I1), s		32.9		46.5		22.3		56.5				
Green Ext Time (p_c), s		2.4		5.4		6.6		0.0				

Intersection Summary												
HCM 7th Control Delay, s/veh			34.1									
HCM 7th LOS			C									

Movement	EBL	EBT	EBR	WBL	WBT	WBR	NBL	NBT	NBR	SBL	SBT	SBR
Lane Configurations												
Traffic Volume (veh/h)	66	468	438	309	1099	151	1061	1536	308	106	636	369
Future Volume (veh/h)	66	468	438	309	1099	151	1061	1536	308	106	636	369
Initial Q (Qb), veh	0	0	0	0	0	0	0	0	0	0	0	0
Lane Width Adj.	1.00	1.00	1.00	1.00	1.00	1.00	1.00	1.00	1.00	1.00	1.00	1.00
Ped-Bike Adj(A_pbT)	1.00		1.00	1.00		1.00	1.00		1.00	1.00		1.00
Parking Bus, Adj	1.00	1.00	1.00	1.00	1.00	1.00	1.00	1.00	1.00	1.00	1.00	1.00
Work Zone On Approach		No			No			No			No	
Adj Sat Flow, veh/h/ln	1870	1870	1870	1870	1870	1870	1870	1870	1870	1870	1870	1870
Adj Flow Rate, veh/h	72	509	476	336	1195	164	1153	1670	0	115	691	0
Peak Hour Factor	0.92	0.92	0.92	0.92	0.92	0.92	0.92	0.92	0.92	0.92	0.92	0.92
Percent Heavy Veh, %	2	2	2	2	2	2	2	2	2	2	2	2
Cap, veh/h	119	764	982	365	796	109	689	1820		476	1871	
Arrive On Green	0.07	0.21	0.21	0.14	0.34	0.34	0.14	0.36	0.00	0.14	0.37	0.00
Sat Flow, veh/h	1781	3554	2790	3456	3140	429	5023	5106	1585	3456	5106	1585
Grp Volume(v), veh/h	72	509	476	336	674	685	1153	1670	0	115	691	0
Grp Sat Flow(s),veh/h/ln	1781	1777	1395	1728	1777	1793	1674	1702	1585	1728	1702	1585
Q Serve(g_s), s	5.5	18.4	18.7	13.4	35.5	35.5	19.2	43.8	0.0	4.2	13.9	0.0
Cycle Q Clear(g_c), s	5.5	18.4	18.7	13.4	35.5	35.5	19.2	43.8	0.0	4.2	13.9	0.0
Prop In Lane	1.00		1.00	1.00		0.24	1.00		1.00	1.00		1.00
Lane Grp Cap(c), veh/h	119	764	982	365	451	455	689	1820		476	1871	
V/C Ratio(X)	0.60	0.67	0.48	0.92	1.50	1.51	1.67	0.92		0.24	0.37	
Avail Cap(c_a), veh/h	188	901	1090	365	451	455	689	1856		476	1871	
HCM Platoon Ratio	1.00	1.00	1.00	1.33	1.33	1.33	1.00	1.00	1.00	1.00	1.00	1.00
Upstream Filter(I)	1.00	1.00	1.00	0.56	0.56	0.56	1.00	1.00	0.00	0.94	0.94	0.00
Uniform Delay (d), s/veh	63.5	50.4	35.4	59.6	46.4	46.4	60.4	43.1	0.0	53.8	32.5	0.0
Incr Delay (d2), s/veh	4.8	1.5	0.4	18.3	229.9	234.2	309.5	8.9	0.0	0.2	0.5	0.0
Initial Q Delay(d3), s/veh	0.0	0.0	0.0	0.0	0.0	0.0	0.0	0.0	0.0	0.0	0.0	0.0
%ile BackOfQ(95%),veh/ln	4.8	13.1	10.6	9.8	63.6	65.0	43.8	27.1	0.0	3.3	9.7	0.0
Unsig. Movement Delay, s/veh												
LnGrp Delay(d), s/veh	68.3	51.8	35.8	77.9	276.3	280.6	369.9	51.9	0.0	54.1	33.0	0.0
LnGrp LOS	E	D	D	E	F	F	F	D		D	C	
Approach Vol, veh/h		1057			1695			2823			806	
Approach Delay, s/veh		45.7			238.7			181.8			36.0	
Approach LOS		D			F			F			D	

Timer - Assigned Phs	1	2	3	4	5	6	7	8
Phs Duration (G+Y+Rc), s	25.0	58.4	14.6	42.0	26.4	57.0	20.0	36.6
Change Period (Y+Rc), s	5.8	7.1	5.2	6.5	7.1	7.1	5.2	6.5
Max Green Setting (Gmax), s	19.2	44.9	14.8	35.5	12.9	50.9	14.8	35.5
Max Q Clear Time (g_c+I1), s	21.2	15.9	7.5	37.5	6.2	45.8	15.4	20.7
Green Ext Time (p_c), s	0.0	5.3	0.1	0.0	0.2	4.1	0.0	4.9

Intersection Summary	
HCM 7th Control Delay, s/veh	156.0
HCM 7th LOS	F

Notes

User approved changes to right turn type.

Unsignalized Delay for [NBR, SBR] is excluded from calculations of the approach delay and intersection delay.

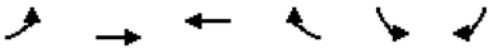

Lane Group	EBL	EBT	WBT	WBR	SBL	SBR
Lane Group Flow (vph)	379	589	1470	528	104	297
v/c Ratio	0.68	0.21	0.85	0.60	0.52	0.30
Control Delay (s/veh)	50.3	2.4	36.5	18.1	68.0	4.9
Queue Delay	0.0	0.0	0.0	0.0	0.0	0.0
Total Delay (s/veh)	50.3	2.4	36.5	18.1	68.0	4.9
Queue Length 50th (ft)	297	34	572	200	91	0
Queue Length 95th (ft)	392	62	703	329	150	39
Internal Link Dist (ft)		666	1968		1030	
Turn Bay Length (ft)	150			120	150	150
Base Capacity (vph)	555	2842	1763	889	434	1001
Starvation Cap Reductn	0	0	0	0	0	0
Spillback Cap Reductn	0	0	0	0	0	0
Storage Cap Reductn	0	0	0	0	0	0
Reduced v/c Ratio	0.68	0.21	0.83	0.59	0.24	0.30

Intersection Summary

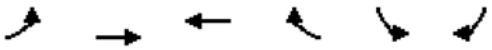

Movement	EBL	EBT	WBT	WBR	SBL	SBR
Lane Configurations						
Traffic Volume (vph)	349	542	1352	486	96	273
Future Volume (vph)	349	542	1352	486	96	273
Ideal Flow (vphpl)	1900	1900	1900	1900	1900	1900
Total Lost time (s)	4.0	6.1	6.1	6.1	5.6	4.0
Lane Util. Factor	1.00	0.95	0.95	1.00	1.00	0.88
Frt	1.00	1.00	1.00	0.85	1.00	0.85
Flt Protected	0.95	1.00	1.00	1.00	0.95	1.00
Satd. Flow (prot)	1770	3539	3539	1583	1770	2787
Flt Permitted	0.05	1.00	1.00	1.00	0.95	1.00
Satd. Flow (perm)	102	3539	3539	1583	1770	2787
Peak-hour factor, PHF	0.92	0.92	0.92	0.92	0.92	0.92
Adj. Flow (vph)	379	589	1470	528	104	297
RTOR Reduction (vph)	0	0	0	102	0	213
Lane Group Flow (vph)	379	589	1470	426	104	84
Turn Type	pm+pt	NA	NA	Perm	Perm	Over
Protected Phases	1	6	2			1
Permitted Phases	6			2	4	
Actuated Green, G (s)	112.4	112.4	68.8	68.8	15.9	39.6
Effective Green, g (s)	112.4	112.4	68.8	68.8	15.9	39.6
Actuated g/C Ratio	0.80	0.80	0.49	0.49	0.11	0.28
Clearance Time (s)	4.0	6.1	6.1	6.1	5.6	4.0
Vehicle Extension (s)	3.0	3.0	3.0	3.0	3.0	3.0
Lane Grp Cap (vph)	553	2841	1739	777	201	788
v/s Ratio Prot	c0.19	0.17	c0.42			0.03
v/s Ratio Perm	0.35			0.27	c0.06	
v/c Ratio	0.69	0.21	0.85	0.55	0.52	0.11
Uniform Delay, d1	37.0	3.3	31.0	24.8	58.4	37.1
Progression Factor	1.28	0.66	1.00	1.00	1.00	1.00
Incremental Delay, d2	3.1	0.1	5.3	2.8	2.2	0.1
Delay (s)	50.5	2.3	36.2	27.6	60.7	37.2
Level of Service	D	A	D	C	E	D
Approach Delay (s/veh)		21.2	33.9		43.3	
Approach LOS		C	C		D	

Intersection Summary			
HCM 2000 Control Delay (s/veh)	31.4	HCM 2000 Level of Service	C
HCM 2000 Volume to Capacity ratio	0.75		
Actuated Cycle Length (s)	140.0	Sum of lost time (s)	15.7
Intersection Capacity Utilization	82.3%	ICU Level of Service	E
Analysis Period (min)	15		

c Critical Lane Group

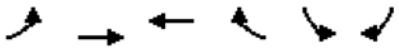

Movement	EBL	EBT	WBT	WBR	SBL	SBR
Lane Configurations						
Traffic Volume (veh/h)	56	552	1855	1125	252	74
Future Volume (veh/h)	56	552	1855	1125	252	74
Initial Q (Qb), veh	0	0	0	0	0	0
Lane Width Adj.	1.00	1.00	1.00	1.00	1.00	1.00
Ped-Bike Adj(A_pbT)	1.00			1.00	1.00	1.00
Parking Bus, Adj	1.00	1.00	1.00	1.00	1.00	1.00
Work Zone On Approach		No	No		No	
Adj Sat Flow, veh/h/ln	1870	1870	1870	1870	1870	1870
Adj Flow Rate, veh/h	61	600	2016	1223	274	80
Peak Hour Factor	0.92	0.92	0.92	0.92	0.92	0.92
Percent Heavy Veh, %	2	2	2	2	2	2
Cap, veh/h	90	2763	2763	1232	432	198
Arrive On Green	0.78	0.78	0.78	0.78	0.12	0.12
Sat Flow, veh/h	62	3647	3647	1585	3456	1585
Grp Volume(v), veh/h	61	600	2016	1223	274	80
Grp Sat Flow(s),veh/h/ln	62	1777	1777	1585	1728	1585
Q Serve(g_s), s	58.3	5.4	35.0	90.2	9.0	5.6
Cycle Q Clear(g_c), s	93.3	5.4	35.0	90.2	9.0	5.6
Prop In Lane	1.00			1.00	1.00	1.00
Lane Grp Cap(c), veh/h	90	2763	2763	1232	432	198
V/C Ratio(X)	0.68	0.22	0.73	0.99	0.63	0.40
Avail Cap(c_a), veh/h	90	2763	2763	1232	760	349
HCM Platoon Ratio	1.00	1.00	1.00	1.00	1.00	1.00
Upstream Filter(I)	0.98	0.98	1.00	1.00	1.00	1.00
Uniform Delay (d), s/veh	45.6	3.6	6.9	13.0	49.9	48.4
Incr Delay (d2), s/veh	17.9	0.0	1.7	23.9	1.5	1.3
Initial Q Delay(d3), s/veh	0.0	0.0	0.0	0.0	0.0	0.0
%ile BackOfQ(95%),veh/ln	4.1	3.0	16.7	41.7	7.2	4.1
Unsig. Movement Delay, s/veh						
LnGrp Delay(d), s/veh	63.5	3.6	8.6	36.9	51.4	49.7
LnGrp LOS	E	A	A	D	D	D
Approach Vol, veh/h		661	3239		354	
Approach Delay, s/veh		9.1	19.3		51.0	
Approach LOS		A	B		D	

Timer - Assigned Phs	2	4	6
Phs Duration (G+Y+Rc), s	99.4	20.6	99.4
Change Period (Y+Rc), s	6.1	* 5.6	6.1
Max Green Setting (Gmax), s	81.9	* 26	81.9
Max Q Clear Time (g_c+I1), s	92.2	11.0	95.3
Green Ext Time (p_c), s	0.0	1.1	0.0

Intersection Summary	
HCM 7th Control Delay, s/veh	20.3
HCM 7th LOS	C

Notes

* HCM 7th computational engine requires equal clearance times for the phases crossing the barrier.

Intersection	
Int Delay, s/veh	1.3

Movement	EBT	EBR	WBL	WBT	NBL	NBR
Lane Configurations						
Traffic Vol, veh/h	4	0	0	13	0	3
Future Vol, veh/h	4	0	0	13	0	3
Conflicting Peds, #/hr	0	0	0	0	0	0
Sign Control	Free	Free	Free	Free	Stop	Stop
RT Channelized	-	None	-	None	-	None
Storage Length	-	-	-	-	-	0
Veh in Median Storage, #	0	-	-	0	0	-
Grade, %	0	-	-	0	0	-
Peak Hour Factor	92	92	92	92	92	92
Heavy Vehicles, %	2	2	2	2	2	2
Mvmt Flow	4	0	0	14	0	3

Major/Minor	Major1		Major2		Minor1	
Conflicting Flow All	0	0	-	-	-	2
Stage 1	-	-	-	-	-	-
Stage 2	-	-	-	-	-	-
Critical Hdwy	-	-	-	-	-	6.94
Critical Hdwy Stg 1	-	-	-	-	-	-
Critical Hdwy Stg 2	-	-	-	-	-	-
Follow-up Hdwy	-	-	-	-	-	3.32
Pot Cap-1 Maneuver	-	-	0	-	0	1081
Stage 1	-	-	0	-	0	-
Stage 2	-	-	0	-	0	-
Platoon blocked, %	-	-		-		
Mov Cap-1 Maneuver	-	-	-	-	-	1081
Mov Cap-2 Maneuver	-	-	-	-	-	-
Stage 1	-	-	-	-	-	-
Stage 2	-	-	-	-	-	-

Approach	EB	WB	NB
HCM Ctrl Dly, s/v	0	0	8.34
HCM LOS			A

Minor Lane/Major Mvmt	NBLn1	EBT	EBR	WBT
Capacity (veh/h)	1081	-	-	-
HCM Lane V/C Ratio	0.003	-	-	-
HCM Ctrl Dly (s/v)	8.3	-	-	-
HCM Lane LOS	A	-	-	-
HCM 95th %tile Q(veh)	0	-	-	-

Intersection	
Int Delay, s/veh	0

Movement	EBT	EBR	WBL	WBT	NBL	NBR
Lane Configurations						
Traffic Vol, veh/h	7	0	0	13	0	0
Future Vol, veh/h	7	0	0	13	0	0
Conflicting Peds, #/hr	0	0	0	0	0	0
Sign Control	Free	Free	Free	Free	Stop	Stop
RT Channelized	-	None	-	None	-	None
Storage Length	-	-	25	-	0	-
Veh in Median Storage, #	0	-	-	0	0	-
Grade, %	0	-	-	0	0	-
Peak Hour Factor	92	92	92	92	92	92
Heavy Vehicles, %	2	2	2	2	2	2
Mvmt Flow	8	0	0	14	0	0

Major/Minor	Major1		Major2		Minor1	
Conflicting Flow All	0	-	8	0	15	4
Stage 1	-	-	-	-	8	-
Stage 2	-	-	-	-	7	-
Critical Hdwy	-	-	4.14	-	6.84	6.94
Critical Hdwy Stg 1	-	-	-	-	5.84	-
Critical Hdwy Stg 2	-	-	-	-	5.84	-
Follow-up Hdwy	-	-	2.22	-	3.52	3.32
Pot Cap-1 Maneuver	-	0	1611	-	1002	1078
Stage 1	-	0	-	-	1014	-
Stage 2	-	0	-	-	1015	-
Platoon blocked, %	-			-		
Mov Cap-1 Maneuver	-	-	1611	-	1002	1078
Mov Cap-2 Maneuver	-	-	-	-	1002	-
Stage 1	-	-	-	-	1014	-
Stage 2	-	-	-	-	1015	-

Approach	EB	WB	NB
HCM Ctrl Dly, s/v	0	0	0
HCM LOS			A

Minor Lane/Major Mvmt	NBLn1	EBT	WBL	WBT
Capacity (veh/h)	-	-	1611	-
HCM Lane V/C Ratio	-	-	-	-
HCM Ctrl Dly (s/v)	0	-	0	-
HCM Lane LOS	A	-	A	-
HCM 95th %tile Q(veh)	-	-	0	-

Intersection	
Int Delay, s/veh	0

Movement	EBL	EBR	NBL	NBT	SBT	SBR
Lane Configurations						
Traffic Vol, veh/h	0	0	0	180	132	19
Future Vol, veh/h	0	0	0	180	132	19
Conflicting Peds, #/hr	0	0	0	0	0	0
Sign Control	Stop	Stop	Free	Free	Free	Free
RT Channelized	-	None	-	None	-	None
Storage Length	0	-	50	-	-	-
Veh in Median Storage, #	0	-	-	0	0	-
Grade, %	0	-	-	0	0	-
Peak Hour Factor	92	92	92	92	92	92
Heavy Vehicles, %	2	2	2	2	2	2
Mvmt Flow	0	0	0	196	143	21

Major/Minor	Minor2		Major1		Major2	
Conflicting Flow All	252	82	164	0	-	0
Stage 1	154	-	-	-	-	-
Stage 2	98	-	-	-	-	-
Critical Hdwy	6.84	6.94	4.14	-	-	-
Critical Hdwy Stg 1	5.84	-	-	-	-	-
Critical Hdwy Stg 2	5.84	-	-	-	-	-
Follow-up Hdwy	3.52	3.32	2.22	-	-	-
Pot Cap-1 Maneuver	715	961	1412	-	-	-
Stage 1	858	-	-	-	-	-
Stage 2	915	-	-	-	-	-
Platoon blocked, %				-	-	-
Mov Cap-1 Maneuver	715	961	1412	-	-	-
Mov Cap-2 Maneuver	715	-	-	-	-	-
Stage 1	858	-	-	-	-	-
Stage 2	915	-	-	-	-	-

Approach	EB	NB	SB
HCM Ctrl Dly, s/v	0	0	0
HCM LOS	A		

Minor Lane/Major Mvmt	NBL	NBT	EBLn1	SBT	SBR
Capacity (veh/h)	1412	-	-	-	-
HCM Lane V/C Ratio	-	-	-	-	-
HCM Ctrl Dly (s/v)	0	-	0	-	-
HCM Lane LOS	A	-	A	-	-
HCM 95th %tile Q(veh)	0	-	-	-	-

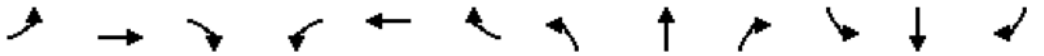

Movement	EBL	EBT	EBR	WBL	WBT	WBR	NBL	NBT	NBR	SBL	SBT	SBR
Lane Configurations												
Traffic Volume (veh/h)	43	459	187	216	428	279	148	1574	131	279	1807	16
Future Volume (veh/h)	43	459	187	216	428	279	148	1574	131	279	1807	16
Initial Q (Qb), veh	0	0	0	0	0	0	0	0	0	0	0	0
Lane Width Adj.	1.00	1.00	1.00	1.00	1.00	1.00	1.00	1.00	1.00	1.00	1.00	1.00
Ped-Bike Adj(A_pbT)	1.00		1.00	1.00		1.00	1.00		1.00	1.00		1.00
Parking Bus, Adj	1.00	1.00	1.00	1.00	1.00	1.00	1.00	1.00	1.00	1.00	1.00	1.00
Work Zone On Approach		No			No			No			No	
Adj Sat Flow, veh/h/ln	1870	1870	1870	1870	1870	1870	1870	1870	1870	1870	1870	1870
Adj Flow Rate, veh/h	47	499	203	235	465	303	161	1711	142	303	1964	17
Peak Hour Factor	0.92	0.92	0.92	0.92	0.92	0.92	0.92	0.92	0.92	0.92	0.92	0.92
Percent Heavy Veh, %	2	2	2	2	2	2	2	2	2	2	2	2
Cap, veh/h	75	627	609	286	805	511	718	2303	191	331	1902	16
Arrive On Green	0.04	0.18	0.18	0.08	0.23	0.23	0.42	0.96	0.96	0.10	0.36	0.36
Sat Flow, veh/h	1781	3554	1585	3456	3554	1585	3456	4805	398	3456	5221	45
Grp Volume(v), veh/h	47	499	203	235	465	303	161	1211	642	303	1280	701
Grp Sat Flow(s),veh/h/ln	1781	1777	1585	1728	1777	1585	1728	1702	1799	1728	1702	1862
Q Serve(g_s), s	3.6	18.8	0.0	9.4	16.3	22.4	4.2	7.2	7.2	12.2	51.0	51.0
Cycle Q Clear(g_c), s	3.6	18.8	0.0	9.4	16.3	22.4	4.2	7.2	7.2	12.2	51.0	51.0
Prop In Lane	1.00		1.00	1.00		1.00	1.00		0.22	1.00		0.02
Lane Grp Cap(c), veh/h	75	627	609	286	805	511	718	1631	862	331	1240	678
V/C Ratio(X)	0.63	0.80	0.33	0.82	0.58	0.59	0.22	0.74	0.74	0.92	1.03	1.03
Avail Cap(c_a), veh/h	183	992	772	355	992	594	718	1631	862	331	1240	678
HCM Platoon Ratio	1.00	1.00	1.00	1.00	1.00	1.00	2.00	2.00	2.00	1.00	1.00	1.00
Upstream Filter(I)	1.00	1.00	1.00	1.00	1.00	1.00	0.73	0.73	0.73	1.00	1.00	1.00
Uniform Delay (d), s/veh	66.0	55.2	30.4	63.2	48.2	39.7	33.6	1.7	1.7	62.7	44.5	44.5
Incr Delay (d2), s/veh	8.4	2.4	0.3	11.8	0.7	1.2	0.1	2.3	4.3	29.1	34.3	43.3
Initial Q Delay(d3), s/veh	0.0	0.0	0.0	0.0	0.0	0.0	0.0	0.0	0.0	0.0	0.0	0.0
%ile BackOfQ(95%),veh/ln	3.3	13.5	8.6	8.1	11.8	13.9	3.1	2.5	3.5	10.9	36.6	41.6
Unsig. Movement Delay, s/veh												
LnGrp Delay(d), s/veh	74.4	57.6	30.8	75.0	48.8	40.9	33.7	3.9	5.9	91.9	78.8	87.8
LnGrp LOS	E	E	C	E	D	D	C	A	A	F	F	F
Approach Vol, veh/h		749			1003			2014			2284	
Approach Delay, s/veh		51.4			52.6			7.0			83.3	
Approach LOS		D			D			A			F	

Timer - Assigned Phs	1	2	3	4	5	6	7	8
Phs Duration (G+Y+Rc), s	34.9	57.0	17.5	30.6	19.0	72.9	10.5	37.6
Change Period (Y+Rc), s	5.8	* 6	* 5.9	* 5.9	* 5.6	5.8	* 4.6	* 5.9
Max Green Setting (Gmax), s	13.6	* 51	* 14	* 39	* 13	51.2	* 14	* 39
Max Q Clear Time (g_c+I1), s	6.2	53.0	11.4	20.8	14.2	9.2	5.6	24.4
Green Ext Time (p_c), s	0.3	0.0	0.2	3.9	0.0	20.9	0.0	3.7

Intersection Summary	
HCM 7th Control Delay, s/veh	48.8
HCM 7th LOS	D

Notes

* HCM 7th computational engine requires equal clearance times for the phases crossing the barrier.
User approved changes to right turn type.

Movement	EBL	EBT	EBR	WBL	WBT	WBR	NBL	NBT	NBR	SBL	SBT	SBR
Lane Configurations												
Traffic Volume (veh/h)	101	639	261	208	728	536	93	338	273	261	610	64
Future Volume (veh/h)	101	639	261	208	728	536	93	338	273	261	610	64
Initial Q (Qb), veh	0	0	0	0	0	0	0	0	0	0	0	0
Lane Width Adj.	1.00	1.00	1.00	1.00	1.00	1.00	1.00	1.00	1.00	1.00	1.00	1.00
Ped-Bike Adj(A_pbT)	1.00		1.00	1.00		1.00	1.00		1.00	1.00		1.00
Parking Bus, Adj	1.00	1.00	1.00	1.00	1.00	1.00	1.00	1.00	1.00	1.00	1.00	1.00
Work Zone On Approach		No			No			No			No	
Adj Sat Flow, veh/h/ln	1870	1870	1870	1870	1870	1870	1870	1870	1870	1870	1870	1870
Adj Flow Rate, veh/h	110	695	284	226	791	583	101	367	0	284	663	0
Peak Hour Factor	0.92	0.92	0.92	0.92	0.92	0.92	0.92	0.92	0.92	0.92	0.92	0.92
Percent Heavy Veh, %	2	2	2	2	2	2	2	2	2	2	2	2
Cap, veh/h	133	1347	543	278	1953	606	512	957		333	773	
Arrive On Green	0.07	0.38	0.38	0.08	0.38	0.38	0.15	0.27	0.00	0.10	0.22	0.00
Sat Flow, veh/h	1781	3575	1440	3456	5106	1585	3456	3554	1585	3456	3554	1585
Grp Volume(v), veh/h	110	661	318	226	791	583	101	367	0	284	663	0
Grp Sat Flow(s),veh/h/ln	1781	1702	1611	1728	1702	1585	1728	1777	1585	1728	1777	1585
Q Serve(g_s), s	8.5	21.0	21.4	9.0	15.8	50.3	3.6	11.8	0.0	11.3	25.1	0.0
Cycle Q Clear(g_c), s	8.5	21.0	21.4	9.0	15.8	50.3	3.6	11.8	0.0	11.3	25.1	0.0
Prop In Lane	1.00		0.89	1.00		1.00	1.00		1.00	1.00		1.00
Lane Grp Cap(c), veh/h	133	1283	607	278	1953	606	512	957		333	773	
V/C Ratio(X)	0.83	0.52	0.52	0.81	0.40	0.96	0.20	0.38		0.85	0.86	
Avail Cap(c_a), veh/h	190	1283	607	368	1953	606	512	957		363	957	
HCM Platoon Ratio	1.00	1.00	1.00	1.00	1.00	1.00	1.00	1.00	1.00	1.00	1.00	1.00
Upstream Filter(I)	1.00	1.00	1.00	0.82	0.82	0.82	0.98	0.98	0.00	1.00	1.00	0.00
Uniform Delay (d), s/veh	63.9	33.7	33.9	63.3	31.6	42.2	52.3	41.7	0.0	62.3	52.7	0.0
Incr Delay (d2), s/veh	17.9	1.5	3.2	8.3	0.5	24.9	0.2	1.1	0.0	16.6	6.6	0.0
Initial Q Delay(d3), s/veh	0.0	0.0	0.0	0.0	0.0	0.0	0.0	0.0	0.0	0.0	0.0	0.0
%ile BackOfQ(95%),veh/ln	8.0	14.0	13.9	7.4	10.5	30.9	2.9	9.1	0.0	9.7	17.6	0.0
Unsig. Movement Delay, s/veh												
LnGrp Delay(d), s/veh	81.7	35.2	37.1	71.6	32.1	67.1	52.5	42.8	0.0	78.9	59.3	0.0
LnGrp LOS	F	D	D	E	C	E	D	D		E	E	
Approach Vol, veh/h		1089			1600			468			947	
Approach Delay, s/veh		40.5			50.4			44.9			65.2	
Approach LOS		D			D			D			E	

Timer - Assigned Phs	1	2	3	4	5	6	7	8
Phs Duration (G+Y+Rc), s	17.4	58.9	27.0	36.7	16.6	59.7	19.8	44.0
Change Period (Y+Rc), s	6.1	6.1	6.3	6.3	6.1	6.1	6.3	6.3
Max Green Setting (Gmax), s	11.3	47.9	14.7	37.7	14.9	47.9	14.7	37.7
Max Q Clear Time (g_c+I1), s	11.0	23.4	5.6	27.1	10.5	52.3	13.3	13.8
Green Ext Time (p_c), s	0.3	7.4	0.2	3.3	0.1	0.0	0.1	2.4

Intersection Summary	
HCM 7th Control Delay, s/veh	50.6
HCM 7th LOS	D

Notes

Unsignalized Delay for [NBR, SBR] is excluded from calculations of the approach delay and intersection delay.

Movement	EBL	EBT	EBR	WBL	WBT	WBR	NBL	NBT	NBR	SBL	SBT	SBR
Lane Configurations												
Traffic Volume (veh/h)	2	756	418	937	1017	2	407	0	1713	12	8	2
Future Volume (veh/h)	2	756	418	937	1017	2	407	0	1713	12	8	2
Initial Q (Qb), veh	0	0	0	0	0	0	0	0	0	0	0	0
Lane Width Adj.	1.00	1.00	1.00	1.00	1.00	1.00	1.00	1.00	1.00	1.00	1.00	1.00
Ped-Bike Adj(A_pbT)	1.00		1.00	1.00		1.00	1.00		1.00	1.00		1.00
Parking Bus, Adj	1.00	1.00	1.00	1.00	1.00	1.00	1.00	1.00	1.00	1.00	1.00	1.00
Work Zone On Approach		No			No			No			No	
Adj Sat Flow, veh/h/ln	1870	1870	1870	1870	1870	1870	1870	1870	1870	1870	1870	1870
Adj Flow Rate, veh/h	2	822	0	1018	1105	2	442	0	1862	13	9	2
Peak Hour Factor	0.92	0.92	0.92	0.92	0.92	0.92	0.92	0.92	0.92	0.92	0.92	0.92
Percent Heavy Veh, %	2	2	2	2	2	2	2	2	2	2	2	2
Cap, veh/h	7	1811		1141	2101	937	561	0	1219	80	67	15
Arrive On Green	0.00	0.35	0.00	0.45	1.00	1.00	0.16	0.00	0.16	0.04	0.04	0.04
Sat Flow, veh/h	1781	5106	1585	5023	3554	1585	3563	0	3170	1781	1482	329
Grp Volume(v), veh/h	2	822	0	1018	1105	2	442	0	1862	13	0	11
Grp Sat Flow(s),veh/h/ln	1781	1702	1585	1674	1777	1585	1781	0	1585	1781	0	1811
Q Serve(g_s), s	0.1	14.9	0.0	22.3	0.0	0.0	14.3	0.0	18.9	0.8	0.0	0.7
Cycle Q Clear(g_c), s	0.1	14.9	0.0	22.3	0.0	0.0	14.3	0.0	18.9	0.8	0.0	0.7
Prop In Lane	1.00		1.00	1.00		1.00	1.00		1.00	1.00		0.18
Lane Grp Cap(c), veh/h	7	1811		1141	2101	937	561	0	1219	80	0	81
V/C Ratio(X)	0.30	0.45		0.89	0.53	0.00	0.79	0.00	1.53	0.16	0.00	0.14
Avail Cap(c_a), veh/h	217	1811		1381	2101	937	561	0	1219	166	0	169
HCM Platoon Ratio	1.00	1.00	1.00	2.00	2.00	2.00	1.00	1.00	1.00	1.00	1.00	1.00
Upstream Filter(I)	0.76	0.76	0.00	0.56	0.56	0.56	1.00	0.00	1.00	1.00	0.00	1.00
Uniform Delay (d), s/veh	59.6	29.8	0.0	31.4	0.0	0.0	48.6	0.0	36.9	55.1	0.0	55.1
Incr Delay (d2), s/veh	17.8	0.6	0.0	4.0	0.5	0.0	7.4	0.0	241.5	0.9	0.0	0.7
Initial Q Delay(d3), s/veh	0.0	0.0	0.0	0.0	0.0	0.0	0.0	0.0	0.0	0.0	0.0	0.0
%ile BackOfQ(95%),veh/ln	0.2	9.7	0.0	10.9	0.3	0.0	11.2	0.0	84.8	0.7	0.0	0.6
Unsig. Movement Delay, s/veh												
LnGrp Delay(d), s/veh	77.4	30.4	0.0	35.4	0.5	0.0	56.0	0.0	278.4	56.1	0.0	55.8
LnGrp LOS	E	C		D	A	A	E		F	E		E
Approach Vol, veh/h		824			2125			2304			24	
Approach Delay, s/veh		30.5			17.2			235.8			55.9	
Approach LOS		C			B			F			E	

Timer - Assigned Phs	1	2		4	5	6		8				
Phs Duration (G+Y+Rc), s	14.2	49.6		11.2	5.9	78.0		25.0				
Change Period (Y+Rc), s	7.0	* 7		5.8	5.4	7.0		6.1				
Max Green Setting (Gmax), s	33.6	* 32		11.2	14.6	51.0		18.9				
Max Q Clear Time (g_c+I1), s	24.3	16.9		2.8	2.1	2.0		20.9				
Green Ext Time (p_c), s	2.9	5.1		0.0	0.0	10.9		0.0				

Intersection Summary	
HCM 7th Control Delay, s/veh	114.9
HCM 7th LOS	F

Notes

User approved volume balancing among the lanes for turning movement.

* HCM 7th computational engine requires equal clearance times for the phases crossing the barrier.

Movement	EBL	EBT	EBR	WBL	WBT	WBR	NBL	NBT	NBR	SBL	SBT	SBR
Lane Configurations												
Traffic Volume (veh/h)	13	1909	596	77	1553	10	361	13	52	11	20	19
Future Volume (veh/h)	13	1909	596	77	1553	10	361	13	52	11	20	19
Initial Q (Qb), veh	0	0	0	0	0	0	0	0	0	0	0	0
Lane Width Adj.	1.00	1.00	1.00	1.00	1.00	1.00	1.00	1.00	1.00	1.00	1.00	1.00
Ped-Bike Adj(A_pbT)	1.00		1.00	1.00		1.00	1.00		1.00	1.00		1.00
Parking Bus, Adj	1.00	1.00	1.00	1.00	1.00	1.00	1.00	1.00	1.00	1.00	1.00	1.00
Work Zone On Approach		No			No			No			No	
Adj Sat Flow, veh/h/ln	1870	1870	1870	1870	1870	1870	1870	1870	1870	1870	1870	1870
Adj Flow Rate, veh/h	14	2075	648	84	1688	11	392	14	57	12	22	21
Peak Hour Factor	0.92	0.92	0.92	0.92	0.92	0.92	0.92	0.92	0.92	0.92	0.92	0.92
Percent Heavy Veh, %	2	2	2	2	2	2	2	2	2	2	2	2
Cap, veh/h	677	3018	937	189	1400	435	578	333	297	146	245	226
Arrive On Green	0.51	0.79	0.79	0.05	0.27	0.27	0.19	0.19	0.19	0.19	0.19	0.19
Sat Flow, veh/h	1781	5106	1585	3456	5106	1585	2645	1777	1585	555	1307	1202
Grp Volume(v), veh/h	14	2075	648	84	1688	11	392	14	57	29	0	26
Grp Sat Flow(s),veh/h/ln	1781	1702	1585	1728	1702	1585	1323	1777	1585	1578	0	1486
Q Serve(g_s), s	0.5	22.7	23.0	2.8	32.9	0.6	17.3	0.8	3.6	0.0	0.0	1.7
Cycle Q Clear(g_c), s	0.5	22.7	23.0	2.8	32.9	0.6	19.0	0.8	3.6	3.7	0.0	1.7
Prop In Lane	1.00		1.00	1.00		1.00	1.00		1.00	0.41		0.81
Lane Grp Cap(c), veh/h	677	3018	937	189	1400	435	578	333	297	338	0	279
V/C Ratio(X)	0.02	0.69	0.69	0.44	1.21	0.03	0.68	0.04	0.19	0.09	0.00	0.09
Avail Cap(c_a), veh/h	677	3018	937	314	1400	435	792	477	425	338	0	279
HCM Platoon Ratio	1.33	1.33	1.33	1.00	1.00	1.00	1.00	1.00	1.00	1.00	1.00	1.00
Upstream Filter(I)	0.26	0.26	0.26	0.79	0.79	0.79	0.95	0.95	0.95	1.00	0.00	1.00
Uniform Delay (d), s/veh	18.5	7.7	7.7	54.9	43.5	31.8	48.2	39.9	41.1	40.2	0.0	40.3
Incr Delay (d2), s/veh	0.0	0.3	1.1	1.3	98.2	0.1	1.3	0.0	0.3	0.5	0.0	0.7
Initial Q Delay(d3), s/veh	0.0	0.0	0.0	0.0	0.0	0.0	0.0	0.0	0.0	0.0	0.0	0.0
%ile BackOfQ(95%),veh/ln	0.4	6.9	6.8	2.3	37.8	0.4	9.6	0.6	2.6	1.4	0.0	1.2
Unsig. Movement Delay, s/veh												
LnGrp Delay(d), s/veh	18.5	8.0	8.8	56.2	141.8	31.9	49.5	40.0	41.4	40.7	0.0	41.0
LnGrp LOS	B	A	A	E	F	C	D	D	D	D		D
Approach Vol, veh/h		2737			1783			463			55	
Approach Delay, s/veh		8.3			137.1			48.2			40.8	
Approach LOS		A			F			D			D	

Timer - Assigned Phs	1	2		4	5	6		8				
Phs Duration (G+Y+Rc), s	13.7	78.0		28.3	52.7	39.0		28.3				
Change Period (Y+Rc), s	7.1	* 7.1		5.8	7.1	6.1		5.8				
Max Green Setting (Gmax), s	10.9	* 33		32.2	10.9	32.9		19.2				
Max Q Clear Time (g_c+I1), s	4.8	25.0		21.0	2.5	34.9		5.7				
Green Ext Time (p_c), s	0.1	7.3		1.5	0.0	0.0		0.1				

Intersection Summary	
HCM 7th Control Delay, s/veh	57.9
HCM 7th LOS	E

Notes

* HCM 7th computational engine requires equal clearance times for the phases crossing the barrier.

Movement	EBL	EBT	EBR	WBL	WBT	WBR	NBL	NBT	NBR	SBL	SBT	SBR
Lane Configurations												
Traffic Volume (veh/h)	19	1833	59	281	1571	18	8	27	821	73	34	64
Future Volume (veh/h)	19	1833	59	281	1571	18	8	27	821	73	34	64
Initial Q (Qb), veh	0	0	0	0	0	0	0	0	0	0	0	0
Lane Width Adj.	1.00	1.00	1.00	1.00	1.00	1.00	1.00	1.00	1.00	1.00	1.00	1.00
Ped-Bike Adj(A_pbT)	1.00		1.00	1.00		1.00	1.00		1.00	1.00		1.00
Parking Bus, Adj	1.00	1.00	1.00	1.00	1.00	1.00	1.00	1.00	1.00	1.00	1.00	1.00
Work Zone On Approach		No			No			No			No	
Adj Sat Flow, veh/h/ln	1870	1870	1870	1870	1870	1870	1870	1870	1870	1870	1870	1870
Adj Flow Rate, veh/h	21	1992	64	305	1708	20	9	0	911	79	62	54
Peak Hour Factor	0.92	0.92	0.92	0.92	0.92	0.92	0.92	0.92	0.92	0.92	0.92	0.92
Percent Heavy Veh, %	2	2	2	2	2	2	2	2	2	2	2	2
Cap, veh/h	101	2394	743	358	2826	33	379	0	1201	228	514	436
Arrive On Green	0.03	0.47	0.47	0.10	0.54	0.54	0.28	0.00	0.28	0.28	0.28	0.28
Sat Flow, veh/h	3456	5106	1585	3456	5203	61	1276	0	3170	613	1870	1585
Grp Volume(v), veh/h	21	1992	64	305	1117	611	9	0	911	79	62	54
Grp Sat Flow(s),veh/h/ln	1728	1702	1585	1728	1702	1859	1276	0	1585	613	1870	1585
Q Serve(g_s), s	0.7	40.8	2.7	10.4	26.8	26.8	0.6	0.0	30.1	12.9	3.0	3.1
Cycle Q Clear(g_c), s	0.7	40.8	2.7	10.4	26.8	26.8	3.6	0.0	30.1	12.9	3.0	3.1
Prop In Lane	1.00		1.00	1.00		0.03	1.00		1.00	1.00		1.00
Lane Grp Cap(c), veh/h	101	2394	743	358	1849	1010	379	0	1201	228	514	436
V/C Ratio(X)	0.21	0.83	0.09	0.85	0.60	0.60	0.02	0.00	0.76	0.35	0.12	0.12
Avail Cap(c_a), veh/h	366	2394	743	366	1849	1010	391	0	1230	234	531	450
HCM Platoon Ratio	1.00	1.00	1.00	1.00	1.00	1.00	1.00	1.00	1.00	1.00	1.00	1.00
Upstream Filter(I)	0.09	0.09	0.09	1.00	1.00	1.00	1.00	0.00	1.00	1.00	1.00	1.00
Uniform Delay (d), s/veh	56.9	27.8	17.6	52.9	18.6	18.6	34.0	0.0	32.5	36.2	32.6	32.6
Incr Delay (d2), s/veh	0.1	0.3	0.0	16.9	1.5	2.7	0.0	0.0	2.7	0.9	0.1	0.1
Initial Q Delay(d3), s/veh	0.0	0.0	0.0	0.0	0.0	0.0	0.0	0.0	0.0	0.0	0.0	0.0
%ile BackOfQ(95%),veh/ln	0.6	18.2	1.5	9.2	16.0	17.7	0.4	0.0	17.5	3.6	2.5	2.2
Unsig. Movement Delay, s/veh												
LnGrp Delay(d), s/veh	57.0	28.1	17.7	69.8	20.1	21.3	34.0	0.0	35.2	37.1	32.7	32.8
LnGrp LOS	E	C	B	E	C	C	C		D	D	C	C
Approach Vol, veh/h		2077			2033			920			195	
Approach Delay, s/veh		28.1			27.9			35.2			34.5	
Approach LOS		C			C			D			C	

Timer - Assigned Phs	1	2		4	5	6		8				
Phs Duration (G+Y+Rc), s	18.7	62.4		38.9	9.8	71.3		38.9				
Change Period (Y+Rc), s	6.3	6.1		5.9	6.3	6.1		5.9				
Max Green Setting (Gmax), s	12.7	54.9		34.1	12.7	54.9		34.1				
Max Q Clear Time (g_c+I1), s	12.4	42.8		14.9	2.7	28.8		32.1				
Green Ext Time (p_c), s	0.0	9.9		1.1	0.0	14.7		0.9				

Intersection Summary	
HCM 7th Control Delay, s/veh	29.5
HCM 7th LOS	C

Notes

User approved volume balancing among the lanes for turning movement.

Movement	EBL	EBT	EBR	WBL	WBT	WBR	NBL	NBT	NBR	SBL	SBT	SBR
Lane Configurations												
Traffic Volume (veh/h)	0	857	171	88	484	1	154	0	116	8	2	6
Future Volume (veh/h)	0	857	171	88	484	1	154	0	116	8	2	6
Initial Q (Qb), veh	0	0	0	0	0	0	0	0	0	0	0	0
Lane Width Adj.	1.00	1.00	1.00	1.00	1.00	1.00	1.00	1.00	1.00	1.00	1.00	1.00
Ped-Bike Adj(A_pbT)	1.00		1.00	1.00		1.00	1.00		1.00	1.00		1.00
Parking Bus, Adj	1.00	1.00	1.00	1.00	1.00	1.00	1.00	1.00	1.00	1.00	1.00	1.00
Work Zone On Approach		No			No			No			No	
Adj Sat Flow, veh/h/ln	1870	1870	1870	1870	1870	1870	1870	1870	1870	1870	1870	1870
Adj Flow Rate, veh/h	0	932	186	96	526	1	167	0	126	9	2	7
Peak Hour Factor	0.92	0.92	0.92	0.92	0.92	0.92	0.92	0.92	0.92	0.92	0.92	0.92
Percent Heavy Veh, %	2	2	2	2	2	2	2	2	2	2	2	2
Cap, veh/h	609	1846	368	388	2601	5	254	0	307	61	21	24
Arrive On Green	0.00	0.63	0.63	0.06	0.71	0.71	0.19	0.00	0.19	0.19	0.19	0.19
Sat Flow, veh/h	1781	2952	589	1781	3639	7	1000	0	1585	82	110	122
Grp Volume(v), veh/h	0	561	557	96	257	270	167	0	126	18	0	0
Grp Sat Flow(s),veh/h/ln	1781	1777	1764	1781	1777	1869	1000	0	1585	314	0	0
Q Serve(g_s), s	0.0	20.7	20.8	2.1	5.8	5.8	0.0	0.0	8.4	0.2	0.0	0.0
Cycle Q Clear(g_c), s	0.0	20.7	20.8	2.1	5.8	5.8	20.6	0.0	8.4	20.8	0.0	0.0
Prop In Lane	1.00		0.33	1.00		0.00	1.00		1.00	0.50		0.39
Lane Grp Cap(c), veh/h	609	1111	1103	388	1270	1336	254	0	307	106	0	0
V/C Ratio(X)	0.00	0.50	0.51	0.25	0.20	0.20	0.66	0.00	0.41	0.17	0.00	0.00
Avail Cap(c_a), veh/h	830	1111	1103	511	1270	1336	316	0	378	163	0	0
HCM Platoon Ratio	1.00	1.00	1.00	1.00	1.00	1.00	1.00	1.00	1.00	1.00	1.00	1.00
Upstream Filter(I)	0.00	0.54	0.54	0.96	0.96	0.96	1.00	0.00	1.00	1.00	0.00	0.00
Uniform Delay (d), s/veh	0.0	12.3	12.3	8.4	5.7	5.7	47.3	0.0	42.4	40.9	0.0	0.0
Incr Delay (d2), s/veh	0.0	0.9	0.9	0.3	0.3	0.3	3.5	0.0	0.9	0.8	0.0	0.0
Initial Q Delay(d3), s/veh	0.0	0.0	0.0	0.0	0.0	0.0	0.0	0.0	0.0	0.0	0.0	0.0
%ile BackOfQ(95%),veh/ln	0.0	11.6	11.5	1.4	3.8	4.0	8.8	0.0	6.0	0.8	0.0	0.0
Unsig. Movement Delay, s/veh												
LnGrp Delay(d), s/veh	0.0	13.2	13.2	8.8	6.1	6.0	50.8	0.0	43.3	41.6	0.0	0.0
LnGrp LOS		B	B	A	A	A	D		D	D		
Approach Vol, veh/h		1118			623			293			18	
Approach Delay, s/veh		13.2			6.5			47.5			41.6	
Approach LOS		B			A			D			D	

Timer - Assigned Phs	1	2		4	5	6		8				
Phs Duration (G+Y+Rc), s	10.0	91.4		28.6	10.7	80.6		28.6				
Change Period (Y+Rc), s	4.0	5.6		* 5.4	4.0	* 5.6		5.4				
Max Green Setting (Gmax), s	15.0	28.4		* 28	15.0	* 29		28.6				
Max Q Clear Time (g_c+I1), s	10.0	7.8		22.8	4.1	22.8		22.6				
Green Ext Time (p_c), s	0.0	3.1		0.0	0.1	3.5		0.7				

Intersection Summary	
HCM 7th Control Delay, s/veh	16.3
HCM 7th LOS	B

Notes

* HCM 7th computational engine requires equal clearance times for the phases crossing the barrier.

Movement	EBL	EBT	EBR	WBL	WBT	WBR	NBL	NBT	NBR	SBL	SBT	SBR
Lane Configurations												
Traffic Volume (veh/h)	10	656	355	201	275	79	132	145	136	319	402	48
Future Volume (veh/h)	10	656	355	201	275	79	132	145	136	319	402	48
Initial Q (Qb), veh	0	0	0	0	0	0	0	0	0	0	0	0
Lane Width Adj.	1.00	1.00	1.00	1.00	1.00	1.00	1.00	1.00	1.00	1.00	1.00	1.00
Ped-Bike Adj(A_pbT)	1.00		1.00	1.00		1.00	1.00		1.00	1.00		1.00
Parking Bus, Adj	1.00	1.00	1.00	1.00	1.00	1.00	1.00	1.00	1.00	1.00	1.00	1.00
Work Zone On Approach		No			No			No			No	
Adj Sat Flow, veh/h/ln	1870	1870	1870	1870	1870	1870	1870	1870	1870	1870	1870	1870
Adj Flow Rate, veh/h	11	713	386	218	299	86	143	158	148	347	437	52
Peak Hour Factor	0.92	0.92	0.92	0.92	0.92	0.92	0.92	0.92	0.92	0.92	0.92	0.92
Percent Heavy Veh, %	2	2	2	2	2	2	2	2	2	2	2	2
Cap, veh/h	468	1021	552	139	1629	907	411	513	447	393	526	62
Arrive On Green	0.15	0.15	0.15	0.46	0.46	0.46	0.23	0.29	0.29	0.23	0.33	0.33
Sat Flow, veh/h	998	2227	1204	513	3554	1585	1781	1798	1567	3456	3200	379
Grp Volume(v), veh/h	11	569	530	218	299	86	143	156	150	347	242	247
Grp Sat Flow(s),veh/h/ln	998	1777	1654	513	1777	1585	1781	1777	1588	1728	1777	1802
Q Serve(g_s), s	1.1	36.4	36.5	18.5	6.0	2.9	8.1	8.3	8.9	11.6	15.0	15.2
Cycle Q Clear(g_c), s	7.1	36.4	36.5	55.0	6.0	2.9	8.1	8.3	8.9	11.6	15.0	15.2
Prop In Lane	1.00		0.73	1.00		1.00	1.00		0.99	1.00		0.21
Lane Grp Cap(c), veh/h	468	814	758	139	1629	907	411	507	453	393	292	296
V/C Ratio(X)	0.02	0.70	0.70	1.57	0.18	0.09	0.35	0.31	0.33	0.88	0.83	0.84
Avail Cap(c_a), veh/h	471	820	763	139	1629	907	411	507	453	395	462	469
HCM Platoon Ratio	0.33	0.33	0.33	1.00	1.00	1.00	1.00	1.00	1.00	2.00	2.00	2.00
Upstream Filter(I)	0.81	0.81	0.81	1.00	1.00	1.00	1.00	1.00	1.00	0.56	0.56	0.56
Uniform Delay (d), s/veh	33.2	43.1	43.1	54.8	19.2	11.6	38.6	33.6	33.8	45.6	38.7	38.8
Incr Delay (d2), s/veh	0.0	2.1	2.3	287.6	0.1	0.0	0.5	1.6	2.0	12.6	14.0	14.4
Initial Q Delay(d3), s/veh	0.0	0.0	0.0	0.0	0.0	0.0	0.0	0.0	0.0	0.0	0.0	0.0
%ile BackOfQ(95%),veh/ln	0.5	24.1	22.7	27.2	4.5	1.9	6.5	6.8	6.7	7.9	9.8	10.1
Unsig. Movement Delay, s/veh												
LnGrp Delay(d), s/veh	33.2	45.2	45.4	342.4	19.3	11.7	39.1	35.2	35.8	58.2	52.7	53.2
LnGrp LOS	C	D	D	F	B	B	D	D	D	E	D	D
Approach Vol, veh/h		1110			603			449			836	
Approach Delay, s/veh		45.2			135.0			36.6			55.1	
Approach LOS		D			F			D			E	

Timer - Assigned Phs	1	2		4	5	6		8				
Phs Duration (G+Y+Rc), s	19.0	40.0		61.0	33.5	25.5		61.0				
Change Period (Y+Rc), s	5.3	5.8		* 6	5.8	* 5.8		6.0				
Max Green Setting (Gmax), s	13.7	34.2		* 55	16.7	* 31		55.0				
Max Q Clear Time (g_c+I1), s	13.6	10.9		38.5	10.1	17.2		57.0				
Green Ext Time (p_c), s	0.0	1.8		7.2	0.2	2.5		0.0				

Intersection Summary	
HCM 7th Control Delay, s/veh	64.7
HCM 7th LOS	E

Notes

* HCM 7th computational engine requires equal clearance times for the phases crossing the barrier.
User approved changes to right turn type.

Movement	WBL	WBR	NBT	NBR	SBL	SBT
Lane Configurations						
Traffic Volume (veh/h)	404	204	1805	378	268	2144
Future Volume (veh/h)	404	204	1805	378	268	2144
Initial Q (Qb), veh	0	0	0	0	0	0
Lane Width Adj.	1.00	1.00	1.00	1.00	1.00	1.00
Ped-Bike Adj(A_pbT)	1.00	1.00		1.00	1.00	
Parking Bus, Adj	1.00	1.00	1.00	1.00	1.00	1.00
Work Zone On Approach	No		No			No
Adj Sat Flow, veh/h/ln	1870	1870	1870	1870	1870	1870
Adj Flow Rate, veh/h	441	220	1962	411	291	2330
Peak Hour Factor	0.92	0.92	0.92	0.92	0.92	0.92
Percent Heavy Veh, %	2	2	2	2	2	2
Cap, veh/h	541	396	3258	1011	339	3937
Arrive On Green	0.15	0.15	1.00	1.00	0.13	1.00
Sat Flow, veh/h	3563	1585	5274	1585	3456	5274
Grp Volume(v), veh/h	441	220	1962	411	291	2330
Grp Sat Flow(s),veh/h/ln	1781	1585	1702	1585	1728	1702
Q Serve(g_s), s	16.8	16.9	0.0	0.0	11.5	0.0
Cycle Q Clear(g_c), s	16.8	16.9	0.0	0.0	11.5	0.0
Prop In Lane	1.00	1.00		1.00	1.00	
Lane Grp Cap(c), veh/h	541	396	3258	1011	339	3937
V/C Ratio(X)	0.82	0.56	0.60	0.41	0.86	0.59
Avail Cap(c_a), veh/h	980	591	3258	1011	373	3937
HCM Platoon Ratio	1.00	1.00	2.00	2.00	1.33	1.33
Upstream Filter(I)	1.00	1.00	0.64	0.64	0.51	0.51
Uniform Delay (d), s/veh	57.5	45.7	0.0	0.0	59.9	0.0
Incr Delay (d2), s/veh	3.1	1.2	0.5	0.8	9.5	0.3
Initial Q Delay(d3), s/veh	0.0	0.0	0.0	0.0	0.0	0.0
%ile BackOfQ(95%),veh/ln	12.4	21.5	0.3	0.4	8.1	0.2
Unsig. Movement Delay, s/veh						
LnGrp Delay(d), s/veh	60.5	47.0	0.5	0.8	69.4	0.3
LnGrp LOS	E	D	A	A	E	A
Approach Vol, veh/h	661		2373			2621
Approach Delay, s/veh	56.0		0.6			8.0
Approach LOS	E		A			A

Timer - Assigned Phs	1	2		4		6
Phs Duration (G+Y+Rc), s	18.6	94.6		26.8		113.2
Change Period (Y+Rc), s	4.9	5.3		5.5		5.3
Max Green Setting (Gmax), s	15.1	70.7		38.5		90.7
Max Q Clear Time (g_c+I1), s	13.5	2.0		18.9		2.0
Green Ext Time (p_c), s	0.2	35.3		2.3		46.9

Intersection Summary	
HCM 7th Control Delay, s/veh	10.5
HCM 7th LOS	B

Notes

User approved pedestrian interval to be less than phase max green.
User approved volume balancing among the lanes for turning movement.

Intersection	
Int Delay, s/veh	9.3

Movement	EBL	EBT	WBT	WBR	SBL	SBR
Lane Configurations						
Traffic Vol, veh/h	187	381	278	125	133	259
Future Vol, veh/h	187	381	278	125	133	259
Conflicting Peds, #/hr	0	0	0	0	0	0
Sign Control	Free	Free	Free	Free	Stop	Stop
RT Channelized	-	None	-	None	-	None
Storage Length	90	-	-	-	100	0
Veh in Median Storage, #	-	0	0	-	0	-
Grade, %	-	0	0	-	0	-
Peak Hour Factor	92	92	92	92	92	92
Heavy Vehicles, %	2	2	2	2	2	2
Mvmt Flow	203	414	302	136	145	282

Major/Minor	Major1		Major2		Minor2	
Conflicting Flow All	438	0	-	0	984	219
Stage 1	-	-	-	-	370	-
Stage 2	-	-	-	-	614	-
Critical Hdwy	4.14	-	-	-	6.84	6.94
Critical Hdwy Stg 1	-	-	-	-	5.84	-
Critical Hdwy Stg 2	-	-	-	-	5.84	-
Follow-up Hdwy	2.22	-	-	-	3.52	3.32
Pot Cap-1 Maneuver	1118	-	-	-	246	785
Stage 1	-	-	-	-	669	-
Stage 2	-	-	-	-	503	-
Platoon blocked, %		-	-	-		
Mov Cap-1 Maneuver	1118	-	-	-	201	785
Mov Cap-2 Maneuver	-	-	-	-	201	-
Stage 1	-	-	-	-	547	-
Stage 2	-	-	-	-	503	-

Approach	EB	WB	SB
HCM Ctrl Dly, s/v	2.94	0	27.92
HCM LOS			D

Minor Lane/Major Mvmt	EBL	EBT	WBT	WBR	SBLn1	SBLn2
Capacity (veh/h)	1118	-	-	-	201	785
HCM Lane V/C Ratio	0.182	-	-	-	0.719	0.359
HCM Ctrl Dly (s/v)	8.9	-	-	-	58.7	12.1
HCM Lane LOS	A	-	-	-	F	B
HCM 95th %tile Q(veh)	0.7	-	-	-	4.6	1.6

Movement	EBL	EBT	EBR	WBL	WBT	WBR	NBL	NBT	NBR	SBL	SBT	SBR
Lane Configurations												
Traffic Volume (veh/h)	79	346	120	41	209	70	79	203	49	367	631	103
Future Volume (veh/h)	79	346	120	41	209	70	79	203	49	367	631	103
Initial Q (Qb), veh	0	0	0	0	0	0	0	0	0	0	0	0
Lane Width Adj.	1.00	1.00	1.00	1.00	1.00	1.00	1.00	1.00	1.00	1.00	1.00	1.00
Ped-Bike Adj(A_pbT)	1.00		1.00	1.00		1.00	1.00		1.00	1.00		1.00
Parking Bus, Adj	1.00	1.00	1.00	1.00	1.00	1.00	1.00	1.00	1.00	1.00	1.00	1.00
Work Zone On Approach		No			No			No			No	
Adj Sat Flow, veh/h/ln	1870	1870	1870	1870	1870	1870	1870	1870	1870	1870	1870	1870
Adj Flow Rate, veh/h	86	376	130	45	227	76	86	221	53	399	686	112
Peak Hour Factor	0.92	0.92	0.92	0.92	0.92	0.92	0.92	0.92	0.92	0.92	0.92	0.92
Percent Heavy Veh, %	2	2	2	2	2	2	2	2	2	2	2	2
Cap, veh/h	212	566	193	134	573	187	469	1973	463	794	2113	345
Arrive On Green	0.22	0.22	0.22	0.22	0.22	0.22	0.69	0.69	0.69	0.69	0.69	0.69
Sat Flow, veh/h	1076	2601	887	893	2634	859	681	2856	671	1105	3059	499
Grp Volume(v), veh/h	86	255	251	45	151	152	86	136	138	399	398	400
Grp Sat Flow(s),veh/h/ln	1076	1777	1711	893	1777	1716	681	1777	1750	1105	1777	1781
Q Serve(g_s), s	8.9	15.8	16.1	5.8	8.7	9.1	6.9	3.1	3.2	22.8	10.7	10.7
Cycle Q Clear(g_c), s	18.1	15.8	16.1	22.0	8.7	9.1	17.7	3.1	3.2	26.0	10.7	10.7
Prop In Lane	1.00		0.52	1.00		0.50	1.00		0.38	1.00		0.28
Lane Grp Cap(c), veh/h	212	387	372	134	387	373	469	1227	1208	794	1227	1230
V/C Ratio(X)	0.40	0.66	0.67	0.33	0.39	0.41	0.18	0.11	0.11	0.50	0.32	0.33
Avail Cap(c_a), veh/h	467	807	777	346	807	779	469	1227	1208	794	1227	1230
HCM Platoon Ratio	1.00	1.00	1.00	1.00	1.00	1.00	1.00	1.00	1.00	1.00	1.00	1.00
Upstream Filter(I)	1.00	1.00	1.00	1.00	1.00	1.00	1.00	1.00	1.00	1.00	1.00	1.00
Uniform Delay (d), s/veh	48.0	42.9	43.0	53.1	40.1	40.3	10.9	6.2	6.2	10.6	7.4	7.4
Incr Delay (d2), s/veh	1.2	1.9	2.1	1.5	0.6	0.7	0.9	0.2	0.2	2.3	0.7	0.7
Initial Q Delay(d3), s/veh	0.0	0.0	0.0	0.0	0.0	0.0	0.0	0.0	0.0	0.0	0.0	0.0
%ile BackOfQ(95%),veh/ln	4.5	11.5	11.4	2.5	7.0	7.1	2.0	2.1	2.1	9.6	7.3	7.3
Unsig. Movement Delay, s/veh												
LnGrp Delay(d), s/veh	49.3	44.8	45.2	54.5	40.8	41.0	11.8	6.4	6.4	12.9	8.1	8.1
LnGrp LOS	D	D	D	D	D	D	B	A	A	B	A	A
Approach Vol, veh/h		592			348			360			1197	
Approach Delay, s/veh		45.6			42.7			7.7			9.7	
Approach LOS		D			D			A			A	

Timer - Assigned Phs		2		4		6		8				
Phs Duration (G+Y+Rc), s		88.4		31.6		88.4		31.6				
Change Period (Y+Rc), s		5.5		5.5		5.5		5.5				
Max Green Setting (Gmax), s		54.5		54.5		54.5		54.5				
Max Q Clear Time (g_c+I1), s		28.0		24.0		19.7		20.1				
Green Ext Time (p_c), s		7.9		2.2		2.5		3.8				

Intersection Summary												
HCM 7th Control Delay, s/veh			22.5									
HCM 7th LOS			C									

Movement	EBL	EBT	EBR	WBL	WBT	WBR	NBL	NBT	NBR	SBL	SBT	SBR
Lane Configurations												
Traffic Volume (veh/h)	187	1038	1334	364	461	168	484	812	447	291	2014	125
Future Volume (veh/h)	187	1038	1334	364	461	168	484	812	447	291	2014	125
Initial Q (Qb), veh	0	0	0	0	0	0	0	0	0	0	0	0
Lane Width Adj.	1.00	1.00	1.00	1.00	1.00	1.00	1.00	1.00	1.00	1.00	1.00	1.00
Ped-Bike Adj(A_pbT)	1.00		1.00	1.00		1.00	1.00		1.00	1.00		1.00
Parking Bus, Adj	1.00	1.00	1.00	1.00	1.00	1.00	1.00	1.00	1.00	1.00	1.00	1.00
Work Zone On Approach		No			No			No			No	
Adj Sat Flow, veh/h/ln	1870	1870	1870	1870	1870	1870	1870	1870	1870	1870	1870	1870
Adj Flow Rate, veh/h	203	1128	1450	396	501	183	526	883	0	316	2189	0
Peak Hour Factor	0.92	0.92	0.92	0.92	0.92	0.92	0.92	0.92	0.92	0.92	0.92	0.92
Percent Heavy Veh, %	2	2	2	2	2	2	2	2	2	2	2	2
Cap, veh/h	188	901	1046	365	647	235	611	1151		796	1754	
Arrive On Green	0.11	0.25	0.25	0.18	0.42	0.42	0.12	0.23	0.00	0.46	0.69	0.00
Sat Flow, veh/h	1781	3554	2790	3456	2553	927	5023	5106	1585	3456	5106	1585
Grp Volume(v), veh/h	203	1128	1450	396	348	336	526	883	0	316	2189	0
Grp Sat Flow(s),veh/h/ln	1781	1777	1395	1728	1777	1703	1674	1702	1585	1728	1702	1585
Q Serve(g_s), s	14.8	35.5	35.5	14.8	23.5	23.8	14.4	22.7	0.0	8.5	48.1	0.0
Cycle Q Clear(g_c), s	14.8	35.5	35.5	14.8	23.5	23.8	14.4	22.7	0.0	8.5	48.1	0.0
Prop In Lane	1.00		1.00	1.00		0.54	1.00		1.00	1.00		1.00
Lane Grp Cap(c), veh/h	188	901	1046	365	451	432	611	1151		796	1754	
V/C Ratio(X)	1.08	1.25	1.39	1.08	0.77	0.78	0.86	0.77		0.40	1.25	
Avail Cap(c_a), veh/h	188	901	1046	365	451	432	689	1856		796	1754	
HCM Platoon Ratio	1.00	1.00	1.00	1.67	1.67	1.67	1.00	1.00	1.00	2.00	2.00	2.00
Upstream Filter(I)	1.00	1.00	1.00	0.88	0.88	0.88	1.00	1.00	0.00	0.73	0.73	0.00
Uniform Delay (d), s/veh	62.6	52.3	43.7	57.6	36.9	37.0	60.3	50.8	0.0	31.3	21.9	0.0
Incr Delay (d2), s/veh	87.9	122.5	179.5	68.6	7.2	7.8	9.9	4.9	0.0	0.2	115.4	0.0
Initial Q Delay(d3), s/veh	0.0	0.0	0.0	0.0	0.0	0.0	0.0	0.0	0.0	0.0	0.0	0.0
%ile BackOfQ(95%),veh/ln	17.3	45.5	65.0	14.7	14.8	14.6	10.9	15.5	0.0	5.7	44.2	0.0
Unsig. Movement Delay, s/veh												
LnGrp Delay(d), s/veh	150.5	174.7	223.2	126.3	44.0	44.8	70.3	55.7	0.0	31.6	137.3	0.0
LnGrp LOS	F	F	F	F	D	D	E	E		C	F	
Approach Vol, veh/h		2781			1080			1409			2505	
Approach Delay, s/veh		198.3			74.4			61.1			123.9	
Approach LOS		F			E			E			F	

Timer - Assigned Phs	1	2	3	4	5	6	7	8
Phs Duration (G+Y+Rc), s	22.8	55.2	20.0	42.0	39.3	38.7	20.0	42.0
Change Period (Y+Rc), s	5.8	7.1	5.2	6.5	7.1	7.1	5.2	6.5
Max Green Setting (Gmax), s	19.2	44.9	14.8	35.5	12.9	50.9	14.8	35.5
Max Q Clear Time (g_c+I1), s	16.8	50.1	16.8	25.8	10.5	24.7	16.8	37.5
Green Ext Time (p_c), s	0.6	0.0	0.0	3.0	0.3	6.9	0.0	0.0

Intersection Summary	
HCM 7th Control Delay, s/veh	132.3
HCM 7th LOS	F

Notes

User approved changes to right turn type.

Unsignalized Delay for [NBR, SBR] is excluded from calculations of the approach delay and intersection delay.

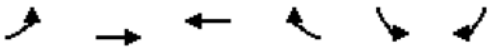

Lane Group	EBL	EBT	WBT	WBR	SBL	SBR
Lane Group Flow (vph)	227	1660	602	134	333	468
v/c Ratio	0.39	0.67	0.29	0.14	0.87	0.70
Control Delay (s/veh)	8.1	17.9	16.0	3.6	74.8	11.0
Queue Delay	0.0	0.9	0.0	0.0	0.0	0.0
Total Delay (s/veh)	8.1	18.8	16.0	3.6	74.8	11.0
Queue Length 50th (ft)	69	497	140	4	291	0
Queue Length 95th (ft)	m27	m235	201	37	#404	55
Internal Link Dist (ft)		666	1968		1030	
Turn Bay Length (ft)	150			120	150	150
Base Capacity (vph)	657	2479	2069	977	436	815
Starvation Cap Reductn	0	499	0	0	0	0
Spillback Cap Reductn	0	0	0	0	0	0
Storage Cap Reductn	0	0	0	0	0	0
Reduced v/c Ratio	0.35	0.84	0.29	0.14	0.76	0.57

Intersection Summary

95th percentile volume exceeds capacity, queue may be longer.
Queue shown is maximum after two cycles.
m Volume for 95th percentile queue is metered by upstream signal.

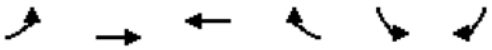

Movement	EBL	EBT	WBT	WBR	SBL	SBR
Lane Configurations						
Traffic Volume (vph)	209	1527	554	123	306	431
Future Volume (vph)	209	1527	554	123	306	431
Ideal Flow (vphpl)	1900	1900	1900	1900	1900	1900
Total Lost time (s)	4.0	6.1	6.1	6.1	5.6	4.0
Lane Util. Factor	1.00	0.95	0.95	1.00	1.00	0.88
Frt	1.00	1.00	1.00	0.85	1.00	0.85
Flt Protected	0.95	1.00	1.00	1.00	0.95	1.00
Satd. Flow (prot)	1770	3539	3539	1583	1770	2787
Flt Permitted	0.37	1.00	1.00	1.00	0.95	1.00
Satd. Flow (perm)	695	3539	3539	1583	1770	2787
Peak-hour factor, PHF	0.92	0.92	0.92	0.92	0.92	0.92
Adj. Flow (vph)	227	1660	602	134	333	468
RTOR Reduction (vph)	0	0	0	51	0	428
Lane Group Flow (vph)	227	1660	602	83	333	40
Turn Type	pm+pt	NA	NA	Perm	Perm	Over
Protected Phases	1	6	2			1
Permitted Phases	6			2	4	
Actuated Green, G (s)	97.9	97.9	81.9	81.9	30.4	12.0
Effective Green, g (s)	97.9	97.9	81.9	81.9	30.4	12.0
Actuated g/C Ratio	0.70	0.70	0.59	0.59	0.22	0.09
Clearance Time (s)	4.0	6.1	6.1	6.1	5.6	4.0
Vehicle Extension (s)	3.0	3.0	3.0	3.0	3.0	3.0
Lane Grp Cap (vph)	578	2474	2070	926	384	238
v/s Ratio Prot	0.03	c0.47	0.17			0.01
v/s Ratio Perm	0.24			0.05	c0.19	
v/c Ratio	0.39	0.67	0.29	0.09	0.87	0.17
Uniform Delay, d1	7.8	11.9	14.5	12.7	52.9	59.4
Progression Factor	1.06	1.37	1.00	1.00	1.00	1.00
Incremental Delay, d2	0.1	0.4	0.4	0.2	18.2	0.3
Delay (s)	8.4	16.7	14.9	12.9	71.1	59.7
Level of Service	A	B	B	B	E	E
Approach Delay (s/veh)		15.7	14.5		64.4	
Approach LOS		B	B		E	

Intersection Summary			
HCM 2000 Control Delay (s/veh)	26.9	HCM 2000 Level of Service	C
HCM 2000 Volume to Capacity ratio	0.74		
Actuated Cycle Length (s)	140.0	Sum of lost time (s)	15.7
Intersection Capacity Utilization	68.9%	ICU Level of Service	C
Analysis Period (min)	15		

c Critical Lane Group

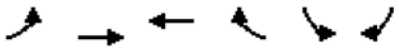

Movement	EBL	EBT	WBT	WBR	SBL	SBR
Lane Configurations						
Traffic Volume (veh/h)	98	1748	608	211	772	62
Future Volume (veh/h)	98	1748	608	211	772	62
Initial Q (Qb), veh	0	0	0	0	0	0
Lane Width Adj.	1.00	1.00	1.00	1.00	1.00	1.00
Ped-Bike Adj(A_pbT)	1.00			1.00	1.00	1.00
Parking Bus, Adj	1.00	1.00	1.00	1.00	1.00	1.00
Work Zone On Approach		No	No		No	
Adj Sat Flow, veh/h/ln	1870	1870	1870	1870	1870	1870
Adj Flow Rate, veh/h	107	1900	661	229	839	67
Peak Hour Factor	0.92	0.92	0.92	0.92	0.92	0.92
Percent Heavy Veh, %	2	2	2	2	2	2
Cap, veh/h	441	2425	2425	1082	792	363
Arrive On Green	0.68	0.68	0.68	0.68	0.23	0.23
Sat Flow, veh/h	625	3647	3647	1585	3456	1585
Grp Volume(v), veh/h	107	1900	661	229	839	67
Grp Sat Flow(s),veh/h/ln	625	1777	1777	1585	1728	1585
Q Serve(g_s), s	9.7	43.8	8.7	6.4	27.5	4.1
Cycle Q Clear(g_c), s	18.4	43.8	8.7	6.4	27.5	4.1
Prop In Lane	1.00			1.00	1.00	1.00
Lane Grp Cap(c), veh/h	441	2425	2425	1082	792	363
V/C Ratio(X)	0.24	0.78	0.27	0.21	1.06	0.18
Avail Cap(c_a), veh/h	441	2425	2425	1082	792	363
HCM Platoon Ratio	1.00	1.00	1.00	1.00	1.00	1.00
Upstream Filter(I)	0.65	0.65	1.00	1.00	1.00	1.00
Uniform Delay (d), s/veh	11.0	13.0	7.4	7.1	46.2	37.2
Incr Delay (d2), s/veh	0.2	1.1	0.3	0.4	48.9	0.2
Initial Q Delay(d3), s/veh	0.0	0.0	0.0	0.0	0.0	0.0
%ile BackOfQ(95%),veh/ln	2.4	21.4	5.8	3.9	24.7	2.9
Unsig. Movement Delay, s/veh						
LnGrp Delay(d), s/veh	11.2	14.1	7.7	7.5	95.2	37.5
LnGrp LOS	B	B	A	A	F	D
Approach Vol, veh/h		2007	890		906	
Approach Delay, s/veh		14.0	7.7		90.9	
Approach LOS		B	A		F	

Timer - Assigned Phs	2	4	6
Phs Duration (G+Y+Rc), s	88.0	32.0	88.0
Change Period (Y+Rc), s	6.1	4.5	6.1
Max Green Setting (Gmax), s	81.9	27.5	81.9
Max Q Clear Time (g_c+I1), s	10.7	29.5	45.8
Green Ext Time (p_c), s	6.4	0.0	24.0

Intersection Summary	
HCM 7th Control Delay, s/veh	30.8
HCM 7th LOS	C

Intersection	
Int Delay, s/veh	2.3

Movement	EBT	EBR	WBL	WBT	NBL	NBR
Lane Configurations						
Traffic Vol, veh/h	0	92	0	6	0	35
Future Vol, veh/h	0	92	0	6	0	35
Conflicting Peds, #/hr	0	0	0	0	0	0
Sign Control	Free	Free	Free	Free	Stop	Stop
RT Channelized	-	None	-	None	-	None
Storage Length	-	-	-	-	-	0
Veh in Median Storage, #	0	-	-	0	0	-
Grade, %	0	-	-	0	0	-
Peak Hour Factor	92	92	92	92	92	92
Heavy Vehicles, %	2	2	2	2	2	2
Mvmt Flow	0	100	0	7	0	38

Major/Minor	Major1		Major2		Minor1	
Conflicting Flow All	0	0	-	-	-	50
Stage 1	-	-	-	-	-	-
Stage 2	-	-	-	-	-	-
Critical Hdwy	-	-	-	-	-	6.94
Critical Hdwy Stg 1	-	-	-	-	-	-
Critical Hdwy Stg 2	-	-	-	-	-	-
Follow-up Hdwy	-	-	-	-	-	3.32
Pot Cap-1 Maneuver	-	-	0	-	0	1008
Stage 1	-	-	0	-	0	-
Stage 2	-	-	0	-	0	-
Platoon blocked, %	-	-		-		
Mov Cap-1 Maneuver	-	-	-	-	-	1008
Mov Cap-2 Maneuver	-	-	-	-	-	-
Stage 1	-	-	-	-	-	-
Stage 2	-	-	-	-	-	-

Approach	EB	WB	NB
HCM Ctrl Dly, s/v	0	0	8.71
HCM LOS			A

Minor Lane/Major Mvmt	NBLn1	EBT	EBR	WBT
Capacity (veh/h)	1008	-	-	-
HCM Lane V/C Ratio	0.038	-	-	-
HCM Ctrl Dly (s/v)	8.7	-	-	-
HCM Lane LOS	A	-	-	-
HCM 95th %tile Q(veh)	0.1	-	-	-

Intersection	
Int Delay, s/veh	0.1

Movement	EBT	EBR	WBL	WBT	NBL	NBR
Lane Configurations						
Traffic Vol, veh/h	46	0	1	7	0	0
Future Vol, veh/h	46	0	1	7	0	0
Conflicting Peds, #/hr	0	0	0	0	0	0
Sign Control	Free	Free	Free	Free	Stop	Stop
RT Channelized	-	None	-	None	-	None
Storage Length	-	-	25	-	0	-
Veh in Median Storage, #	0	-	-	0	0	-
Grade, %	0	-	-	0	0	-
Peak Hour Factor	92	92	92	92	92	92
Heavy Vehicles, %	2	2	2	2	2	2
Mvmt Flow	50	0	1	8	0	0

Major/Minor	Major1		Major2		Minor1	
Conflicting Flow All	0	-	50	0	56	25
Stage 1	-	-	-	-	50	-
Stage 2	-	-	-	-	6	-
Critical Hdwy	-	-	4.14	-	6.84	6.94
Critical Hdwy Stg 1	-	-	-	-	5.84	-
Critical Hdwy Stg 2	-	-	-	-	5.84	-
Follow-up Hdwy	-	-	2.22	-	3.52	3.32
Pot Cap-1 Maneuver	-	0	1555	-	945	1045
Stage 1	-	0	-	-	966	-
Stage 2	-	0	-	-	1016	-
Platoon blocked, %	-			-		
Mov Cap-1 Maneuver	-	-	1555	-	944	1045
Mov Cap-2 Maneuver	-	-	-	-	944	-
Stage 1	-	-	-	-	966	-
Stage 2	-	-	-	-	1015	-

Approach	EB	WB	NB
HCM Ctrl Dly, s/v	0	0.91	0
HCM LOS			A

Minor Lane/Major Mvmt	NBLn1	EBT	WBL	WBT
Capacity (veh/h)	-	-	1555	-
HCM Lane V/C Ratio	-	-	0.001	-
HCM Ctrl Dly (s/v)	0	-	7.3	-
HCM Lane LOS	A	-	A	-
HCM 95th %tile Q(veh)	-	-	0	-

Intersection	
Int Delay, s/veh	0.3

Movement	EBL	EBR	NBL	NBT	SBT	SBR
Lane Configurations						
Traffic Vol, veh/h	0	0	15	112	193	21
Future Vol, veh/h	0	0	15	112	193	21
Conflicting Peds, #/hr	0	0	0	0	0	0
Sign Control	Stop	Stop	Free	Free	Free	Free
RT Channelized	-	None	-	None	-	None
Storage Length	0	-	50	-	-	-
Veh in Median Storage, #	0	-	-	0	0	-
Grade, %	0	-	-	0	0	-
Peak Hour Factor	92	92	92	92	92	92
Heavy Vehicles, %	2	2	2	2	2	2
Mvmt Flow	0	0	16	122	210	23

Major/Minor	Minor2		Major1		Major2	
Conflicting Flow All	315	116	233	0	-	0
Stage 1	221	-	-	-	-	-
Stage 2	93	-	-	-	-	-
Critical Hdwy	6.84	6.94	4.14	-	-	-
Critical Hdwy Stg 1	5.84	-	-	-	-	-
Critical Hdwy Stg 2	5.84	-	-	-	-	-
Follow-up Hdwy	3.52	3.32	2.22	-	-	-
Pot Cap-1 Maneuver	653	914	1332	-	-	-
Stage 1	794	-	-	-	-	-
Stage 2	920	-	-	-	-	-
Platoon blocked, %				-	-	-
Mov Cap-1 Maneuver	645	914	1332	-	-	-
Mov Cap-2 Maneuver	645	-	-	-	-	-
Stage 1	785	-	-	-	-	-
Stage 2	920	-	-	-	-	-

Approach	EB	NB	SB
HCM Ctrl Dly, s/v	0	0.91	0
HCM LOS	A		

Minor Lane/Major Mvmt	NBL	NBT	EBLn1	SBT	SBR
Capacity (veh/h)	1332	-	-	-	-
HCM Lane V/C Ratio	0.012	-	-	-	-
HCM Ctrl Dly (s/v)	7.7	-	0	-	-
HCM Lane LOS	A	-	A	-	-
HCM 95th %tile Q(veh)	0	-	-	-	-

Appendix L
Flow Monitoring Capacity Report

6201 Residences
6201 Bristol Parkway
Culver City, CA

FLOW MONITORING CAPACITY REPORT

Prepared for:

Reda Residential, LLC
4450 MacArthur Blvd., Suite 100,
Newport Beach, CA 92660

Date:

August 26, 2025 (rev 3)

Prepared by:

V&A consulting engineers

V&A Project No. 25-0037

Table of Contents

Table of Contents i
Tables ii
Figures ii
Photo Log ii
Abbreviations and Acronyms iii
1 Introduction 1
2 Approach 3
2.1 Confined Space Entry 3
2.2 Flow Meter Installation 4
2.3 Flow Calculation 5
3 Findings 6
3.1 Flow Monitoring Results 6
3.2 Pipeline Capacity 7
3.3 Pipeline Capacity Analysis 8
3.3.1 Average Flow Generated from Development 9
3.3.2 Development Infiltration Rate (IA) 10
3.3.3 Design Flow Rate (Q) 11
3.3.4 Estimated Pipe Capacity 11
Appendix A Flow Monitoring Site Report: Data, Graphs, Information A-1

Tables

Table 1-1 Flow Monitoring Location 1
Table 3-1. Flow Monitoring Summary 6
Table 3-2. Pipeline Capacity 7
Table 3-3. Flow Generation from Proposed Development 9
Table 3-4. Pipeline Capacity Summary 11

Figures

Figure 1-1 Location of Development and Flow Monitoring Sites 2
Figure 2-1. Typical Installation for Flow Meter with Submerged Sensor 4
Figure 3-1. Google Earth image of the Tributary Area of the Proposed Development 10

Photo Log

Photo 2-1. Confined Space Entry 3
Photo 2-2. Typical Personal Four-Gas Monitor 3

Abbreviations and Acronyms

Abbreviations/Acronyms	Definition
ADWF	Average Dry Weather Flow
CO	Carbon Monoxide
d	depth
D	Diameter
FT	Feet
gpd.	Gallons per day
gpm.	Gallons per minute
H_2S	Hydrogen Sulfide
IN.	Inch
LEV	Lower Explosive Limit
MAX.	Maximum
MH	Maintenance Hole
MIN.	Minimum
N/A	Not applicable
Q	Volume flow rate
sqft	Square Feet
V&A	V&A Consulting Engineers, Inc.

1 Introduction

V&A Consulting Engineers, Inc. (V&A) was retained by Reda Residential, LLC (RR) on behalf of the 6201 Residences development to perform sanitary sewer flow monitoring and capacity analysis within Culver City, California (City). Open-channel flow monitoring was conducted at three (3) manholes (MH) for four (4) weeks from April 8, 2025, through May 14, 2025. This study aimed to identify the average and peak flows and determine the available capacity of the subject pipes for the future development of 6201 Residences at 6201 Bristol Parkway in Culver City, California, per the City's design standards.

Flow monitoring sites are identified as the manholes where the flow monitors are secured and the pipelines where the flow sensors are placed. The flow monitoring sites were selected and approved by RR and the City. Information regarding the flow monitoring location is listed in Table 1-1.

Figure 1-1 illustrates the location of the project site and its proximity to the flow monitoring sites. Detailed descriptions of the flow monitoring site, including photographs, are included in Appendix A.

Table 1-1 Flow Monitoring Location

Site	Manhole ID	Location	Pipe Diameter	Estimated Pipe Material	Pipes Monitored
FM-1	G6-01	At the intersection of Bristol Pkwy and W Centinela Ave (33.980516°N, -118.392381° W)	12"	Vitrified Clay	Northwest Influent
FM-2	G6-12	At the intersection of Bristol Pkwy and Doverwood Dr (33.982298°N, 118.39149°W)	12"	Vitrified Clay	South Effluent
FM-3	G5-31	At the intersection of Green Valley Cir and Fox Hills Dr (33.984173°N, 118.392777°W)	8"	Vitrified Clay	East Influent

Note: Flows at MH G6-01 were derived using City-provided data. To calculate the flows entering the northwest influent, V&A subtracted recorded flows from the effluent of FM-02 (MH G6-12) from the City flow data on the effluent of MH G6-01 into Bristol Pump Station.

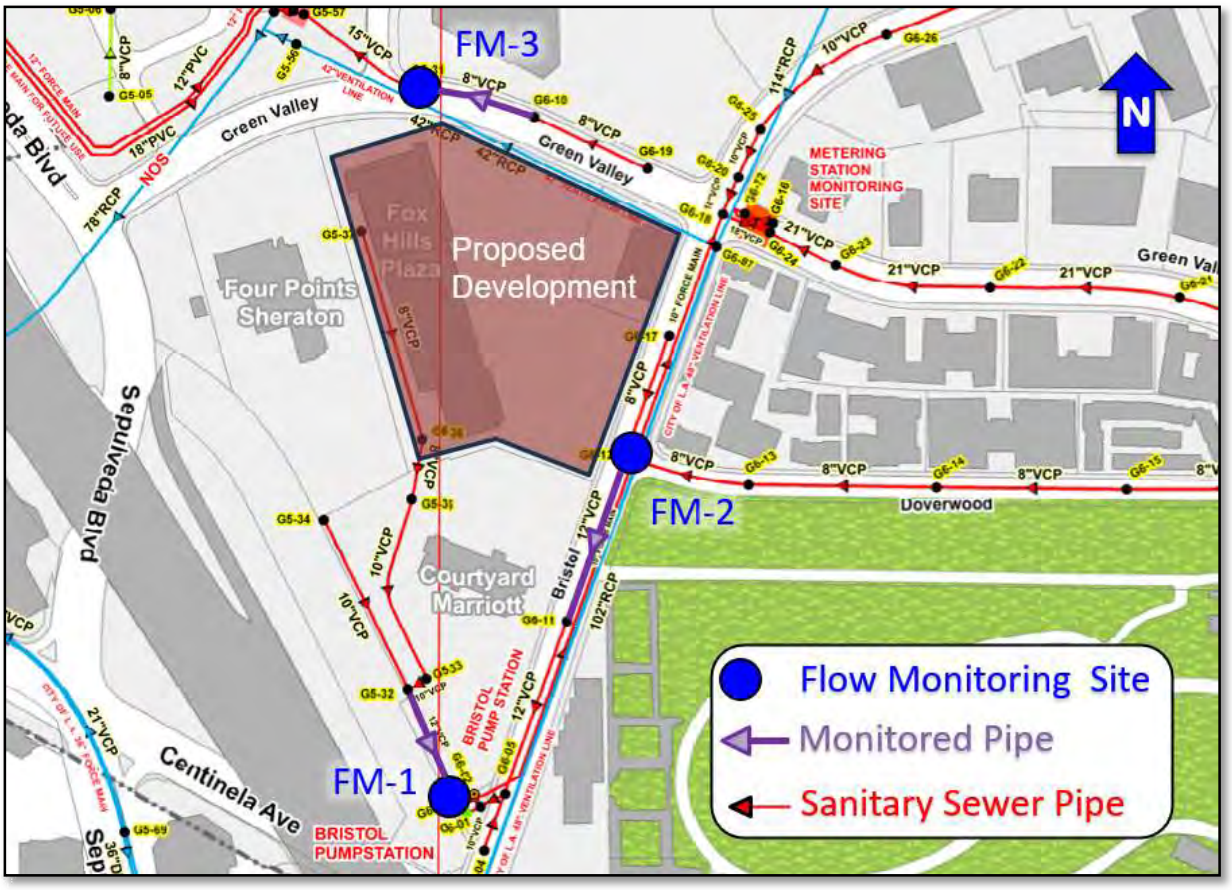

Figure 1-1 Location of Development and Flow Monitoring Sites

2 Approach

2.1 Confined Space Entry

A confined space (Photo 2-1) is defined as any significant enough space so configured that a person can bodily enter and perform assigned work, has limited or restricted means for entry or exit, and is not designed for continuous employee occupancy. In general, the atmosphere must be constantly monitored for sufficient levels of oxygen (19.5% to 23.5%) and the presence of hydrogen sulfide (H_2S) gas, carbon monoxide (CO) gas, and lower explosive limit (LEL) levels. A typical confined space entry crew has members with OSHA-defined responsibilities of Entrant, Attendant, and Supervisor. The Entrant is the individual performing the work. They have the necessary personal protective equipment to complete the job safely, including a four-gas monitor (Photo 2-2). If it is impossible to maintain line-of-sight with the Entrant, then more Entrants are required until line-of-sight can be maintained. The Attendant is responsible for maintaining contact with the Entrants to monitor the atmosphere using another four-gas monitor and maintaining records of all Entrants if there is more than one. The Supervisor is responsible for developing the safe work plan for the job at hand before entering.

Photo 2-1. Confined Space Entry

Photo 2-2. Typical Personal Four-Gas Monitor

2.2 Flow Meter Installation

V&A installed Hach FL900 area-velocity flow meters for temporary metering within the collection system. Hach FL900 meters use submerged sensors with a pressure transducer to collect depth readings and an ultrasonic Doppler sensor to determine the average fluid velocity. The ultrasonic sensor emits high-frequency (500 kHz) sound waves reflected by air bubbles and suspended particles in the flow. The sensor receives the reflected signal and determines the Doppler frequency shift, which indicates the estimated average flow velocity. The sensor is typically mounted at a maintenance hole inlet to take advantage of smoother upstream flow conditions. The sensor may be offset to one side to lessen the chances of fouling and sedimentation where these problems are expected to occur. Manual level and velocity measurements were taken during the installation of the flow meters, and again, when they were removed, they were compared to simultaneous level and velocity readings from the flow meters to ensure proper calibration and accuracy. Figure 2-1 shows a typical installation for a flow meter with a submerged sensor.

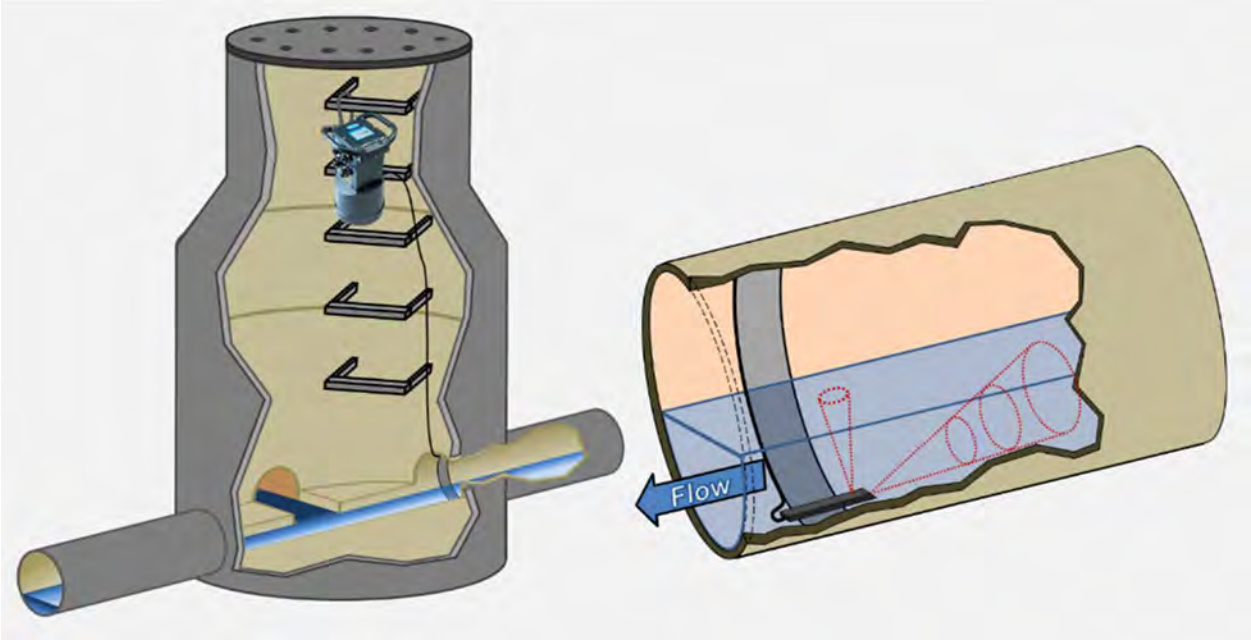

Figure 2-1. Typical Installation for Flow Meter with Submerged Sensor

2.3 Flow Calculation

Data retrieved from the flow meter was placed into a spreadsheet program for analysis. Data analysis includes data comparison to field calibration measurements and necessary geometric adjustments as required for sediment (sediment reduces the pipe's wetted cross-sectional area available to carry flow). Area-velocity flow metering uses the continuity equation,

$$Q = v \cdot A = v \cdot (A_T - A_S)$$

where Q: volume flow rate
v: average velocity as determined by the ultrasonic sensor
A: cross-sectional area available to carry flow
A_T: total cross-sectional area with both wastewater and sediment
A_S: cross-sectional area of sediment.

For circular pipe,

$$A_T = \left[\frac{D^2}{4}\cos^{-1}\left(1-\frac{2d_W}{D}\right)\right] - \left[\left(\frac{D}{2}-d_W\right)\left(\frac{D}{2}\right)\sin\left(\cos^{-1}\left(1-\frac{2d_W}{D}\right)\right)\right]$$

$$A_S = \left[\frac{D^2}{4}\cos^{-1}\left(1-\frac{2d_S}{D}\right)\right] - \left[\left(\frac{D}{2}-d_S\right)\left(\frac{D}{2}\right)\sin\left(\cos^{-1}\left(1-\frac{2d_S}{D}\right)\right)\right]$$

where d_W: distance between wastewater level and pipe invert
d_S: depth of sediment
D: pipe diameter

Flow patterns differ depending on the day of the week, and so are separated when determining average dry weather flows (ADWF). The Overall ADWF was selected from:

$$ADWF = \left(ADWF_{Mon-Thu} \times \frac{4}{7}\right) + \left(ADWF_{Fri} \times \frac{1}{7}\right) + \left(ADWF_{Sat} \times \frac{1}{7}\right) + \left(ADWF_{Sun} \times \frac{1}{7}\right)$$

3 Findings

3.1 Flow Monitoring Results

Table 3-1. Flow Monitoring Summary lists the average dry weather flow (ADWF), peak measured flow, and other calculated factors to determine the pipeline capacity. Detailed graphs of the flow monitoring data are included in Appendix A.

Table 3-1. Flow Monitoring Summary

Item	Site FM-1 Northwest Influent	Site FM-2 South Effluent	Site FM-3 East Influent
Pipe Diameter (in):	12	12	8
Weekday (Monday-Thursday) ADWF (gpm):	37.351	13.922	5.149
Weekday (Friday) ADWF (gpm):	36.203	13.438	4.556
Weekend (Saturday) ADWF (gpm):	39.891	14.220	3.550
Weekend (Sunday) ADWF (gpm):	39.925	13.113	3.655
Overall ADWF (gpm):	37.918	13.780	4.622
Peak Measured Flow (gpm):	78.759	38.646	14.344
Peak Level (in):	2.79	1.73	0.84
d/D Ratio:	2.79/12 = 0.19	1.73/12 = 0.14	0.84/8 = 0.11
Peaking Factor:	78.759/37.918 = 2.1	38.646/13.780 = 2.8	14.344/4.622 = 3.1

Flow Direction

Per discussions between RR and V&A, V&A was to monitor flows entering Bristol PS from the northwest (MH G6-01), the south effluent of Site FM-2 (MH G6-12), and the east influent of Site FM-3 (MH G5-31). Figure 1-1 shows the flow direction per the Culver City Sewer Index Map. Assuming the sewer information is accurate, the three monitored locations will represent all of the existing flows that would be impacted by the proposed development.

The combined average dry weather flow is therefore 37.918 + 13.780 + 4.622 = **56.32 gpm,** with about 67% of the flow accounted for at Site FM-1, 25% accounted for at Site FM-2, and 8% accounted for at Site FM-3.

Rain

Approximately 0.4 inches of rain fell during the flow monitoring period per four publicly available personal weather stations on Weather Underground.[1]

[1] Weather Underground (wunderground.com) collects data from 180,000+ weather stations across the country, including Automated Surface Observation System (ASOS) at airports, personal weather stations (PWS), and Meteorological Assimilation

3.2 Pipeline Capacity

The pipeline capacity was estimated by using the Manning equation:

$$Q = \frac{669 \times R^{2/3} \times S^{1/2} \times A}{n}$$

where

A: Cross-sectional area of flow (ft^2)
R: hydraulic radius (ft), calculated from flow level *d* and pipe diameter *D*
S: Pipeline slope (ft/ft)
n: Roughness coefficient (unitless)
Q: Flow rate (ft^3/s)

The following factors were selected to determine the pipeline capacity.

- **Roughness coefficients:** 0.013 for clay and concrete pipes is widely accepted numbers for sanitary sewer design.
- **Pipeline Slopes:** The pipeline slopes were provided by RR.
- **Design Flow Depth**: Common practice requires that sewers be designed for peak flow rates not to exceed 1/2 full pipes.

The pipeline capacity of the monitored pipes is shown in Table 1-1.

Table 3-2. Pipeline Capacity

Site	Site FM-1 MH G6-01 Northwest Influent	Site FM-2 MH G6-12 South Effluent	Site FM-3 MH G5-31 East Influent
Pipe Diameter (in):	12	12	8
Slope (ft/ft):	0.00505	0.0156	0.0232
Roughness Coefficient:	0.013	0.013	0.013
Full-Pipe Capacity (gpm):	1,136.22	1,197.01	826.01
Allowable Peak Flow at 1/2-full pipe (gpm):	568.11	998.50	413.00

Capacity analysis data is presented on a site-by-site basis and represents the hydraulic conditions only at the site location; hydraulic conditions in other areas of the collection system will differ. The City is encouraged to consult the hydraulic model and model assumptions.

Data Ingest System (MADIS) managed by the National Oceanic and Atmospheric Administration (NOAA).

3.3 Pipeline Capacity Analysis

The sanitary sewer design criteria shall include the following requirements to estimate sanitary sewer design flows as accurately as possible:

- Tributary Areas
- Estimate of Population
- Land Use
- Use-specific flow rates for
  - Residential
  - Commercial
  - Industrial
- Major point source discharge
- Ground Water
- Infiltration and Inflow

The analyses utilizes the following equation to calculate the design flow rate:

$$Design\ Flow\ Rate\ (Q) = [gAD] + [IA]_{infiltration}$$

Where: Q = total flow

A = tributary area, in acres

D = future population density, persons per acre

g = average flow rate (ADWF)

I = infiltration rate = 1,000 gallons/day/acre

3.3.1 Average Flow Generated from Development

The pre-development average flow rate was determined to be 56.32 gpm per the results presented in Section 3.1.

Pre-development Average Flow, gAD_1 = 56.32 gpm

Table 3-3 shows the projected average sanitary sewer flow generation from the proposed 6201 Residences development.

Table 3-3. Flow Generation from Proposed Development

Use/Type	Unit of Measure	Units	Average Sewage Generation Rate[2] (gallons/day/unit)	Flow (gallons/day)
Residential – Condominium	Dwelling Unit	846	195	164,970
Commercial – Restaurant	1,000 sqft	11.406	1,000	176,376
Proposed Development Average Flow, gAD_2 (Total)				**176,376 gpd = 122.5 gpm**

gAD_2 = 122.5 gpm

The existing average flow and the proposed development average flow combined gives the projected average flow, gAD, to the monitored pipe.

$gAD = gAD_1 + gAD_2 = 56.32 + 122.5 = 178.8$ gpm

THEREFORE,

gAD = 179 gpm

[2] The Sewage Generation Rate is taken from Section 1.0 – User Categories and Mean Loadings of An Ordinance Prescribing the Connection Fee Rate and Mean Loadings per Unit of Usage for County Sanitary District No. 22 of Los Angeles County.

3.3.2 Development Infiltration Rate (IA)

The 6201 Residences development will be approximately 5.8 acres in area. The tributary area for the monitored site is shown below.

The total tributary area to the monitored pipes is approximately 5.8 acres.

I=Infiltration rate=1,000 gallons/day/acre

IA = I*A = 1,000 gallons/day/acre * 5.8 acres = 5,800 gallons/day = 4.0 gpm

THEREFORE, **IA = 4.0 gpm**

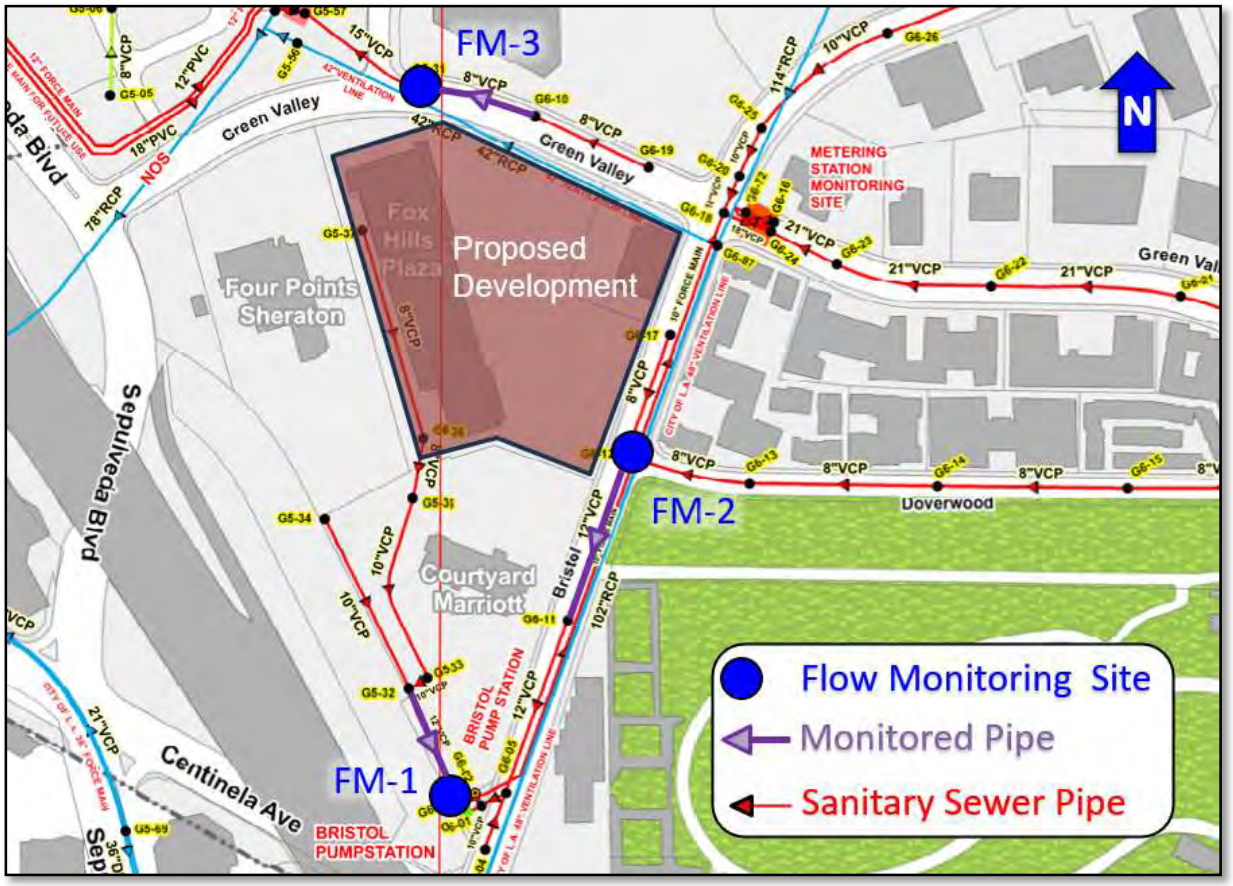

Figure 3-1. Google Earth image of the Tributary Area of the Proposed Development

3.3.3 Design Flow Rate (Q)

$$Design\ Flow\ Rate\ (Q) = [gAD] + [IA]_{infiltration}$$

THEREFORE, Q = gAD + IA
= 179 + 4.0
= 183 gpm

3.3.4 Estimated Pipe Capacity

Table 3-4 summarizes the capacity analysis of the sanitary sewer flow from the proposed 6201 Residences development. The available capacity values presented in row D assume that 100% of the flows generated from the proposed development will enter the respective pipelines that were monitored in addition to the existing flows that were measured in those pipelines during the capacity study.

Table 3-4. Pipeline Capacity Summary

Item	Site	Site FM-1 Northwest Influent	Site FM-2 South Effluent	Site FM-3 East Influent
A	Allowable Flow at 1/2-pipe full d/D (gpm)	568.11	998.50	413.00
B	Design Flow Rate (Q) (gpm)	183	183	183
C	Available capacity (gpm) (Item A – Item B)	385.11	815.50	230.00
D	Has Capacity for Development? (Item C ÷ Item A)	Yes (67% available capacity)	Yes (82% available capacity)	Yes (55% available capacity)

Appendix A
Flow Monitoring Site Report: Data, Graphs, Information

Monitoring Site: FM-1

REDA Residential, LLC | Culver City, California

Sanitary Sewer Flow Monitoring

April 09, 2025 - May 12, 2025

Location: At the intersection of Bristol Pkwy and W Centinela Ave

Data Summary Report

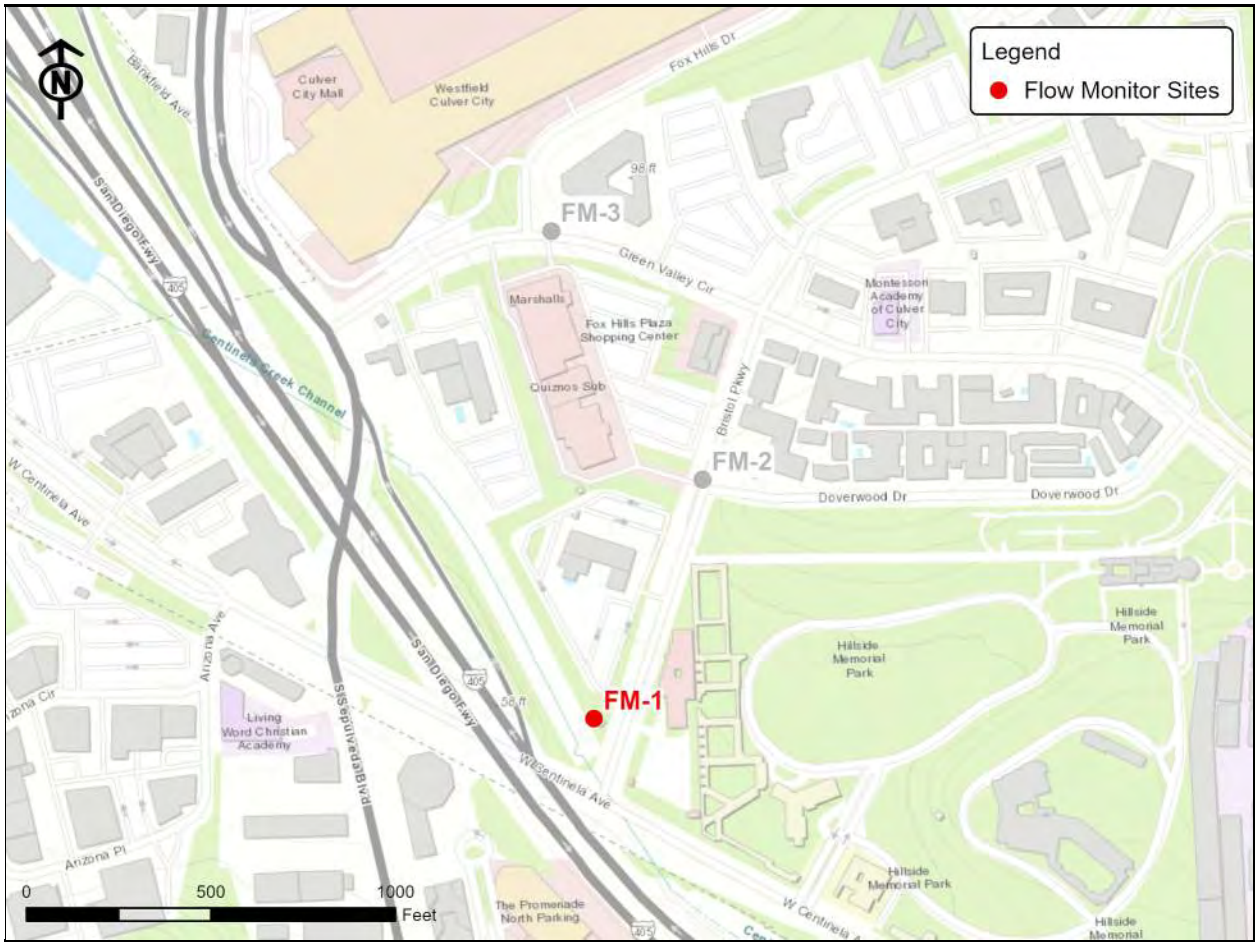

Vicinity Map: FM-1

FM-1

Site Information MH ID: G6-01

Location:	At the intersection of Bristol Pkwy and W Centinela Ave
Coordinates:	118.3925° W, 33.9805° N
Rim Elevation:	78 feet
Expected Pipe Diameter:	12 inches
Measured Pipe Diameter:	12 inches
ADWF:	37.9 gpm
Peak Measured Flow:	78.8 gpm
Sediment:	None

Satellite Map

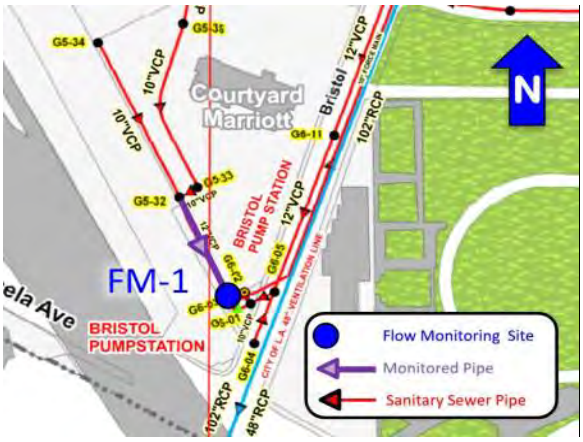

Sanitary Map

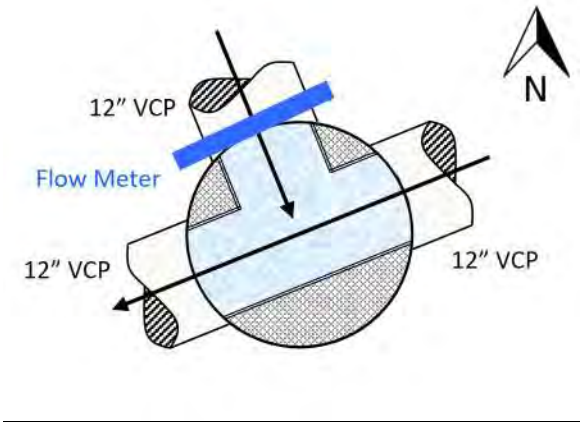

Flow Sketch

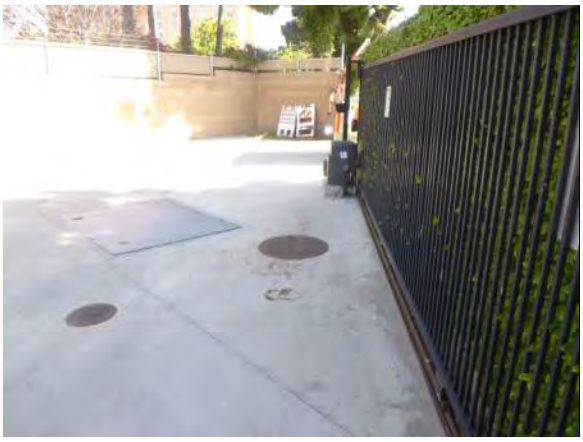

Street View

Plan View

FM-1

Additional Site Photos

Southwest Effluent Pipe

Monitored Northwest Influent Pipe

FM-1

Additional Site Photos

Northeast Influent Pipe

FM-1

Period Flow Summary: Daily Flow Totals

Avg Daily Flow: 38.2 gpm **Peak Daily Flow: 45.6 gpm** **Min Daily Flow: 33.9 gpm**

Total Rainfall: 0.37 inches

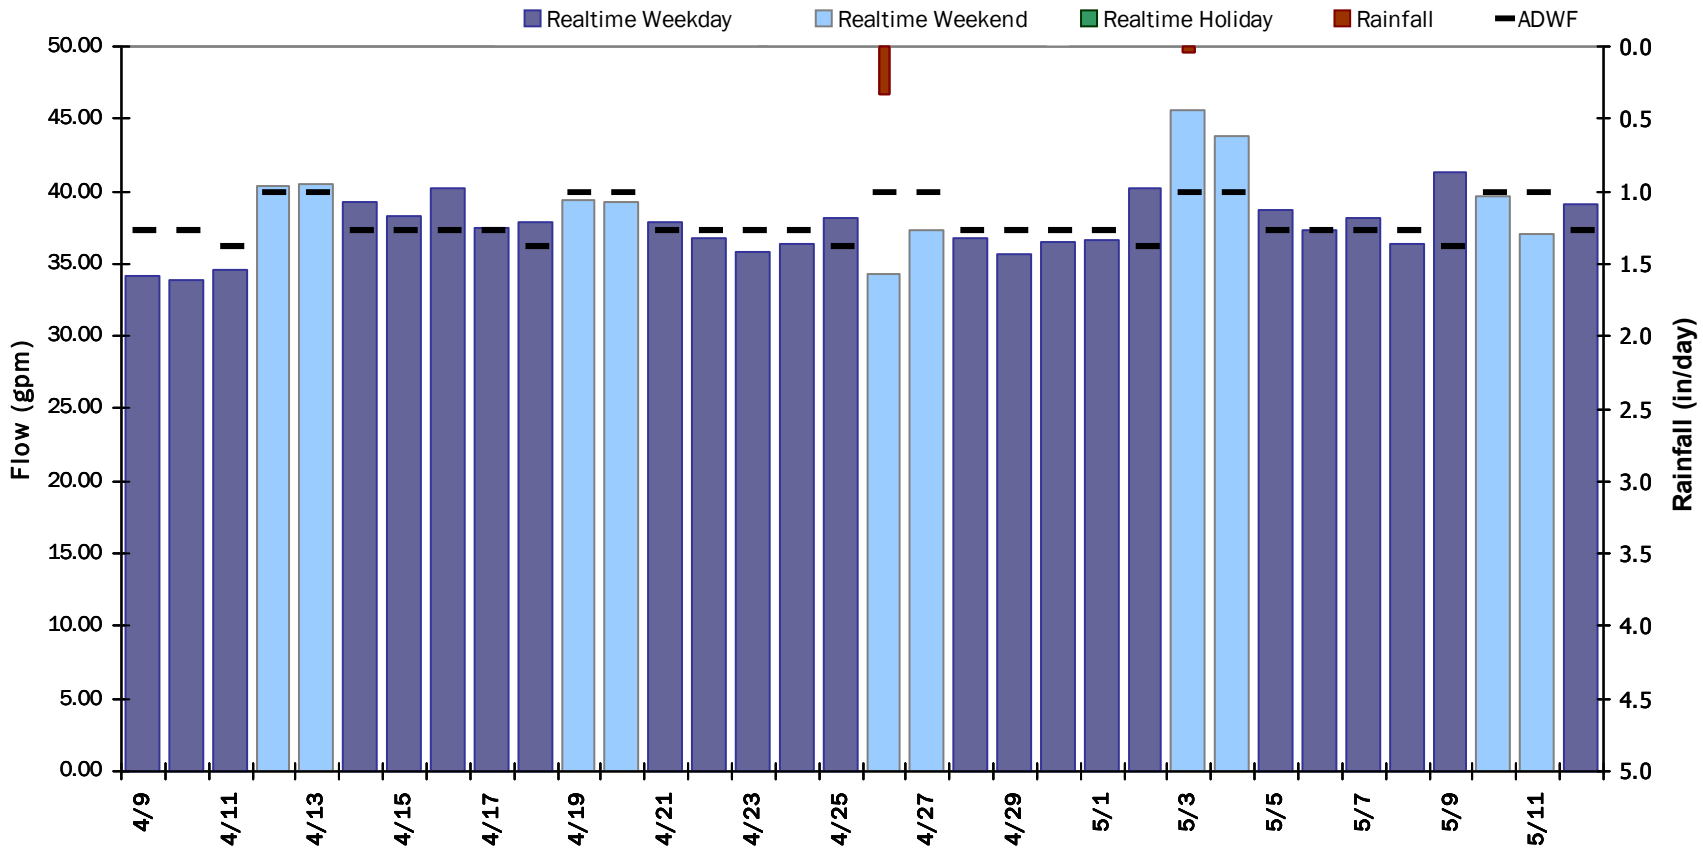

FM-1

Flow Summary: 4/9/2025 to 5/12/2025

Period Rainfall: 0.37 inches Period Avg Flow: 38.1 gpm Period Peak Flow: 78.8 gpm Period Min Flow: 12.2 gpm

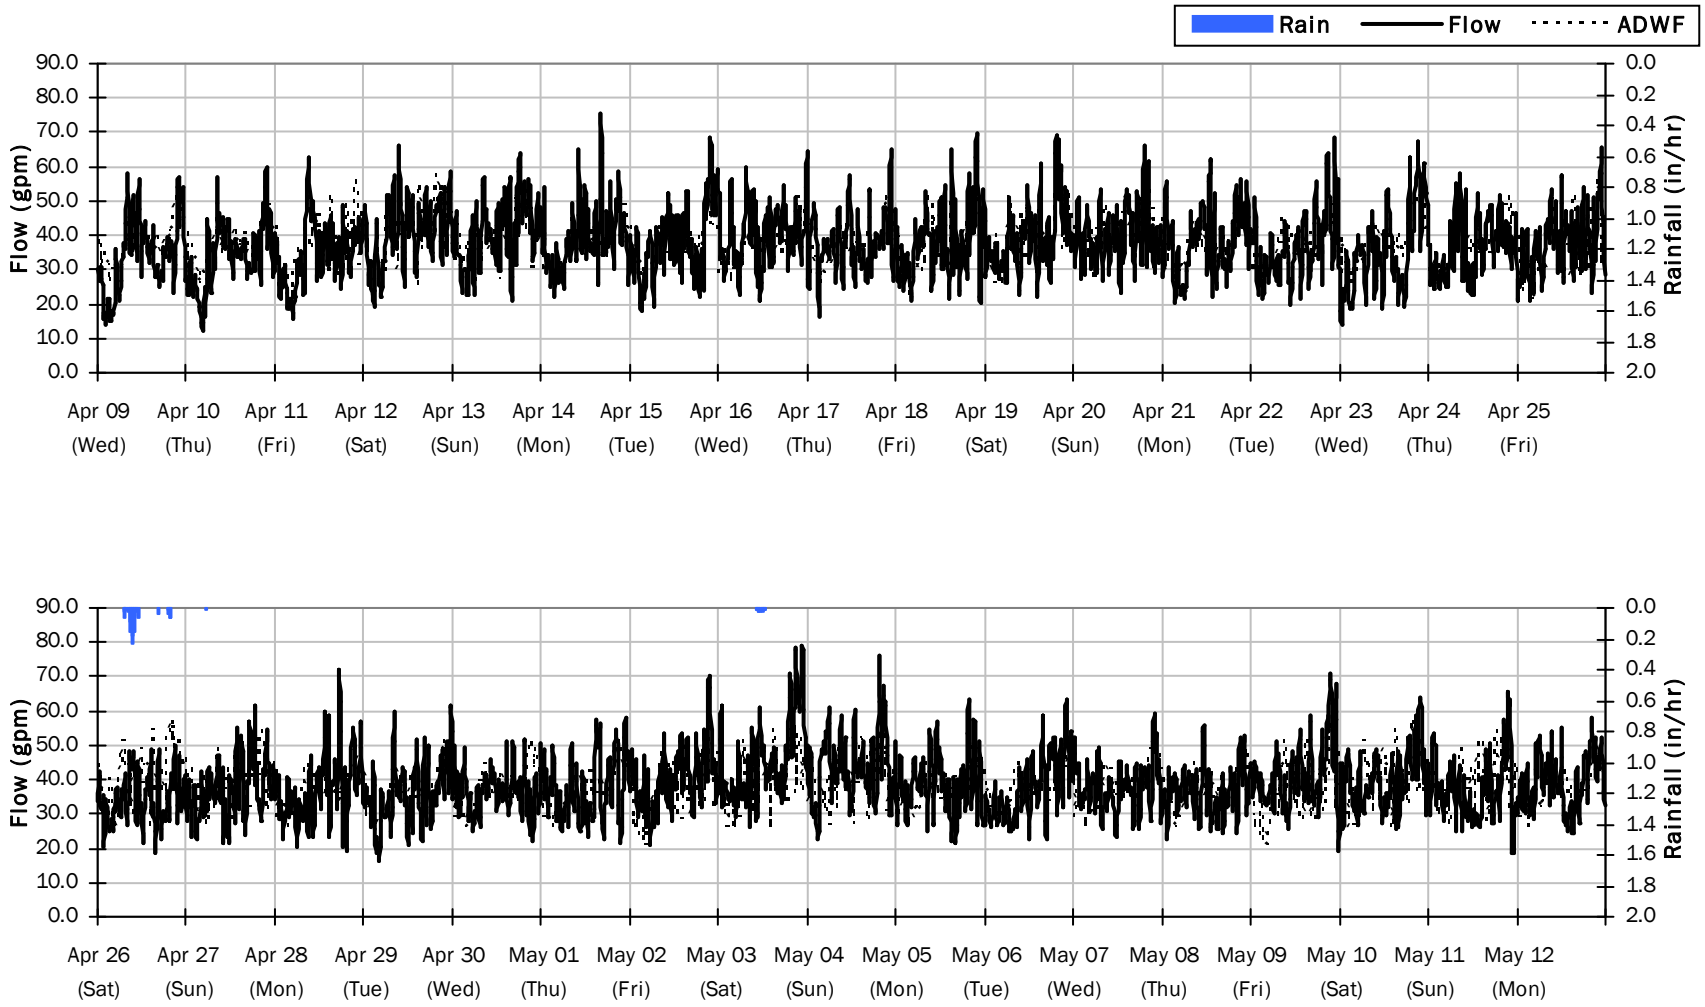

FM-1
Average Dry Weather Flow Hydrographs

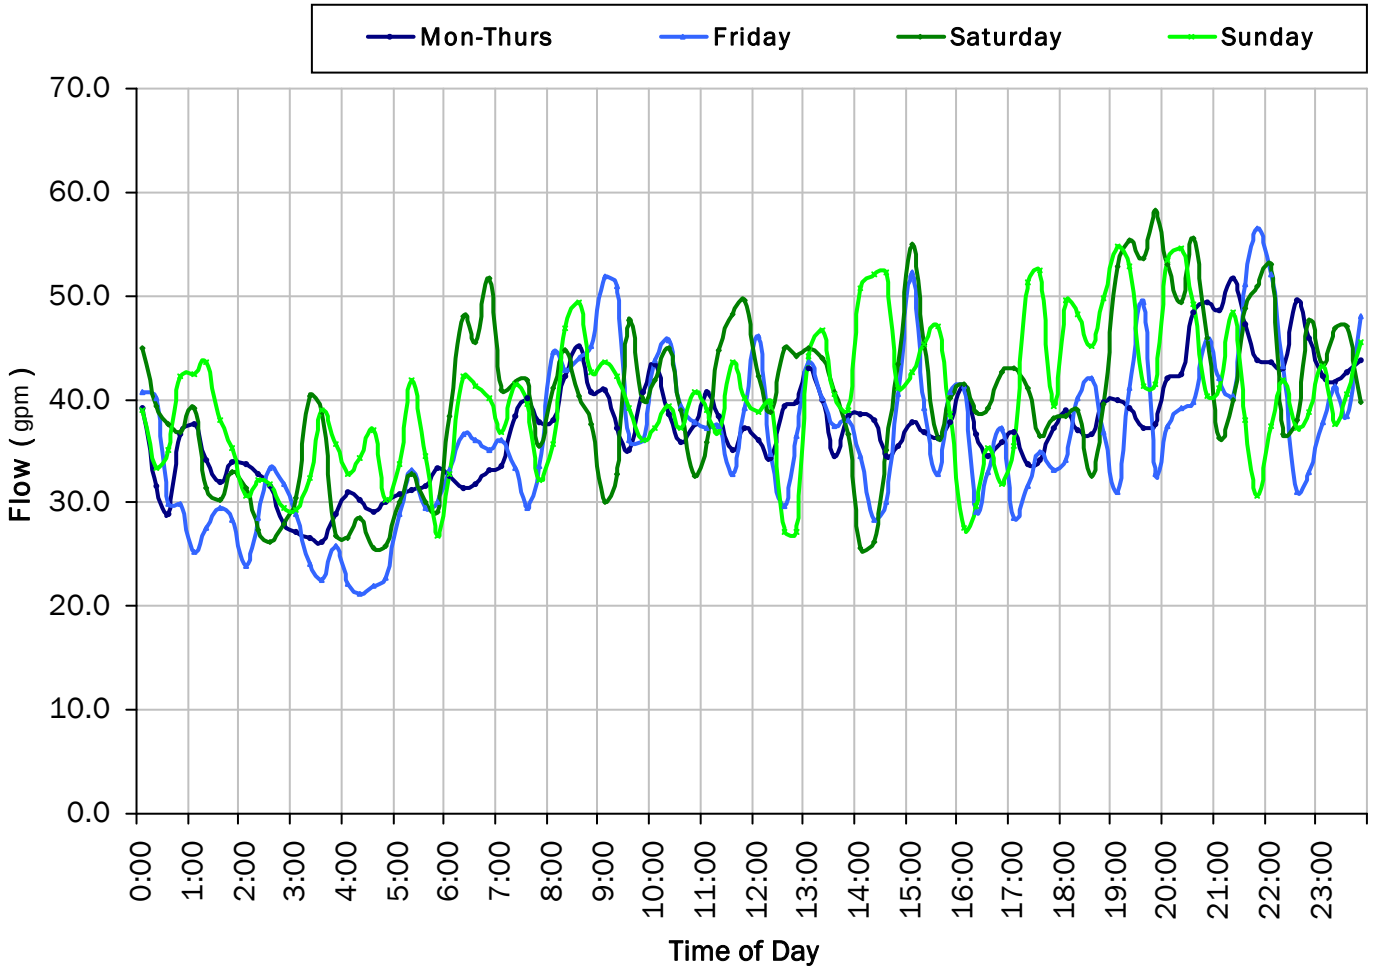

ADWF:

37.918 gpm

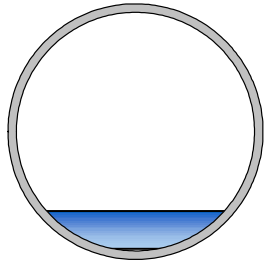

FM-1

Site Capacity and Surcharge Summary

Realtime Flow Levels with Rainfall Data over Monitoring Period

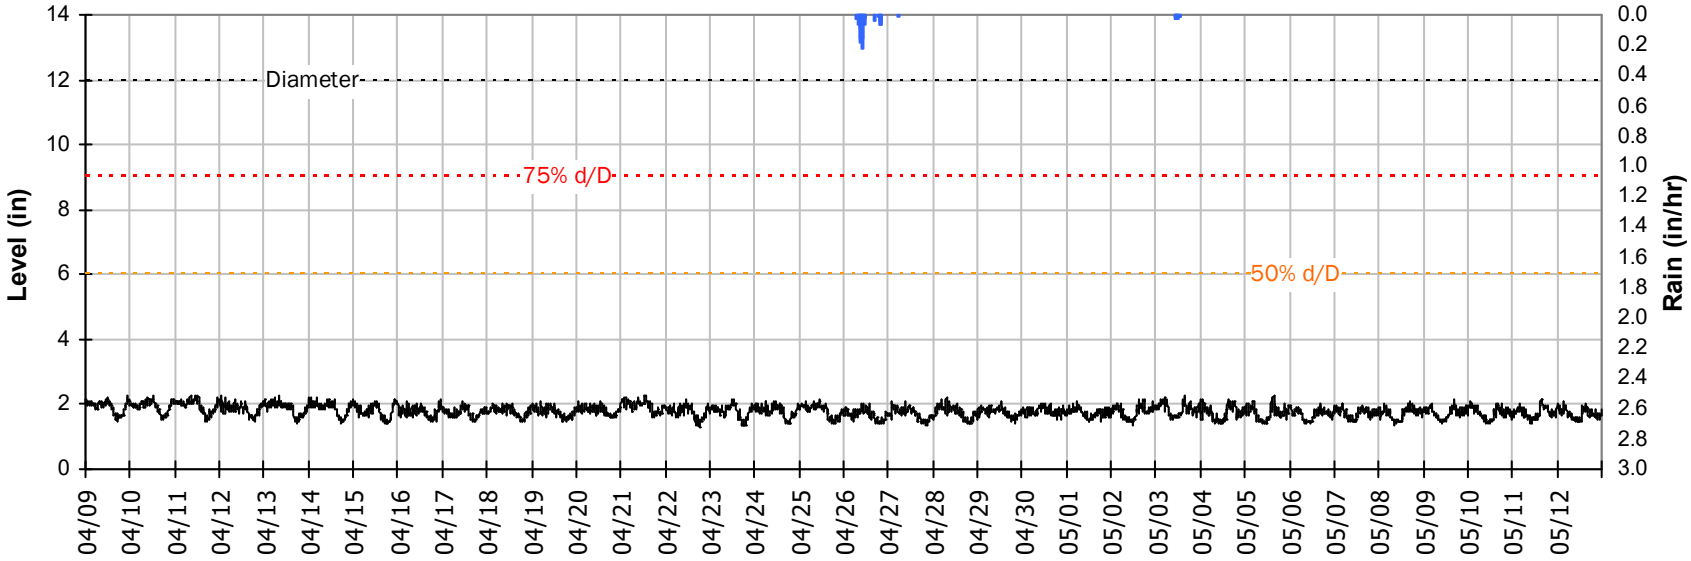

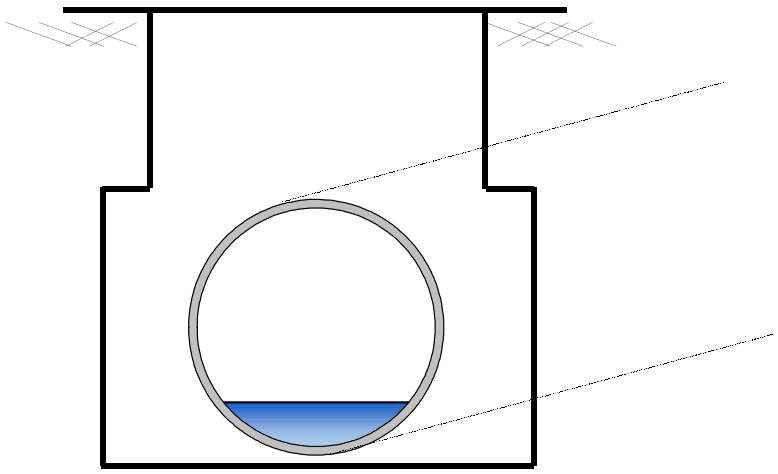

Pipe Diameter:	12	*inches*
Peak Measured Level:	2.28	*inches*
Peak d/D Ratio:	0.19	

FM-1

Weekly Level, Velocity and Flow Hydrographs

4/7/2025 to 4/14/2025

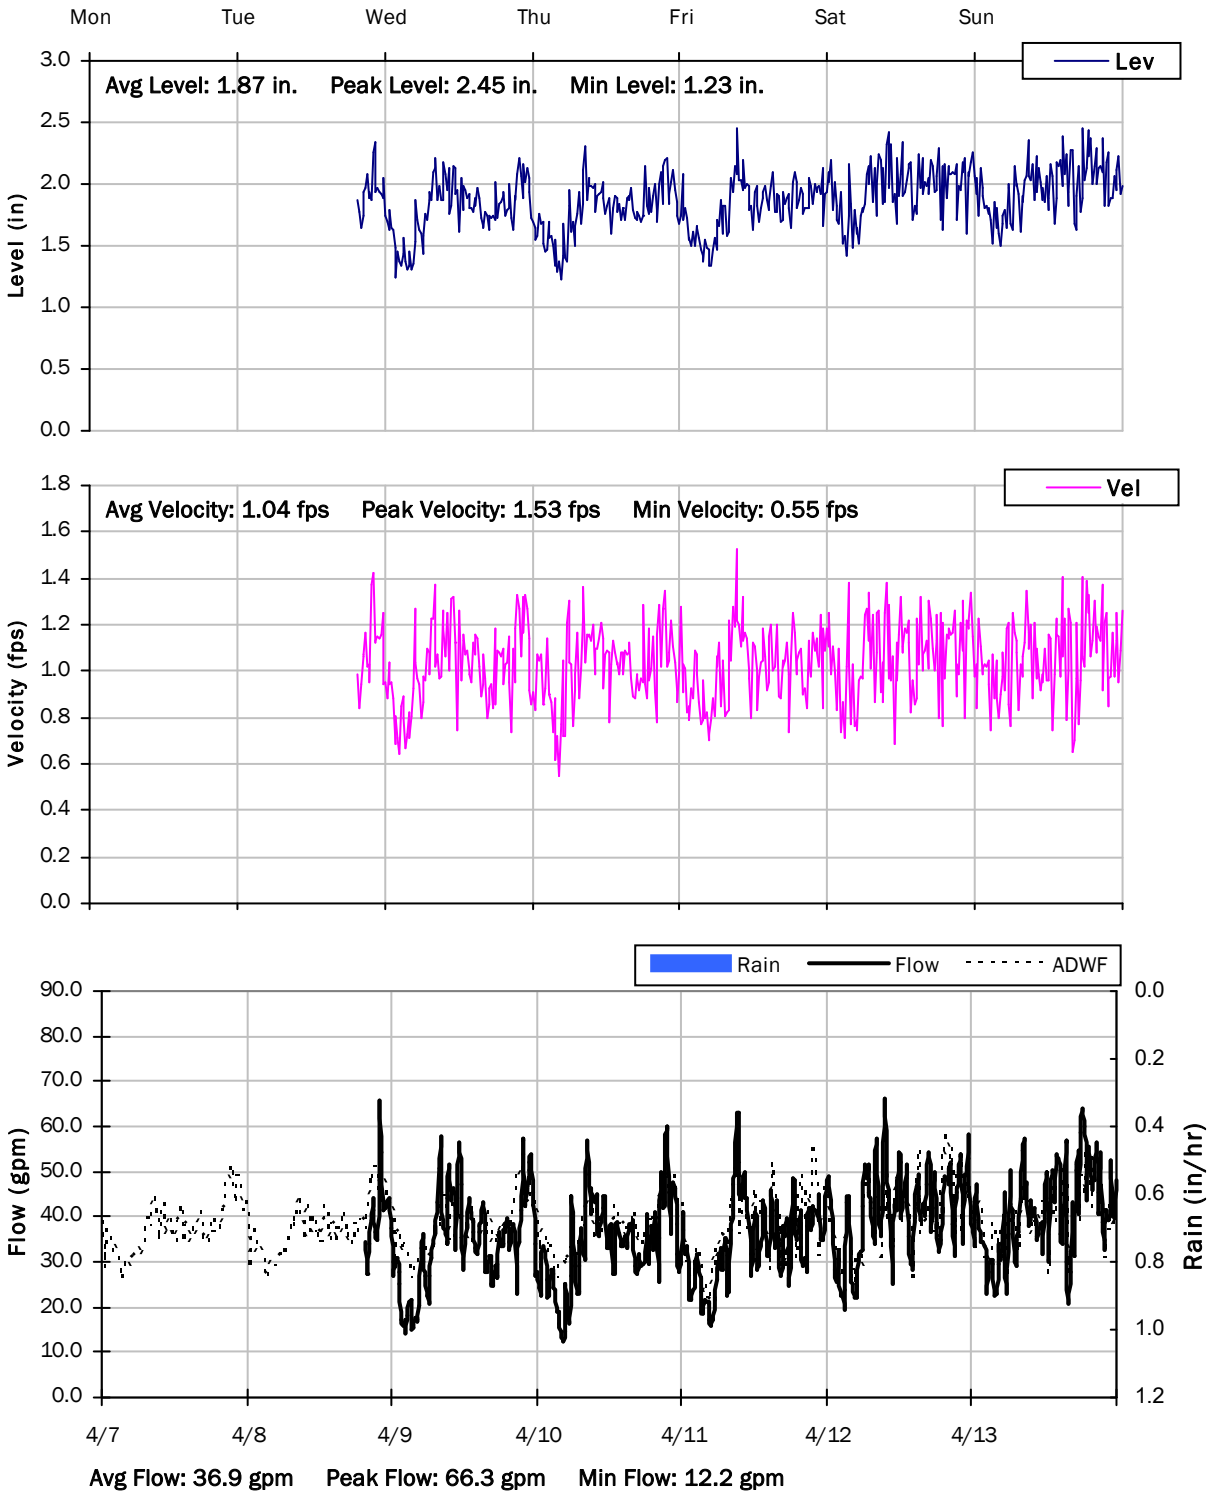

FM-1

Weekly Level, Velocity and Flow Hydrographs

4/14/2025 to 4/21/2025

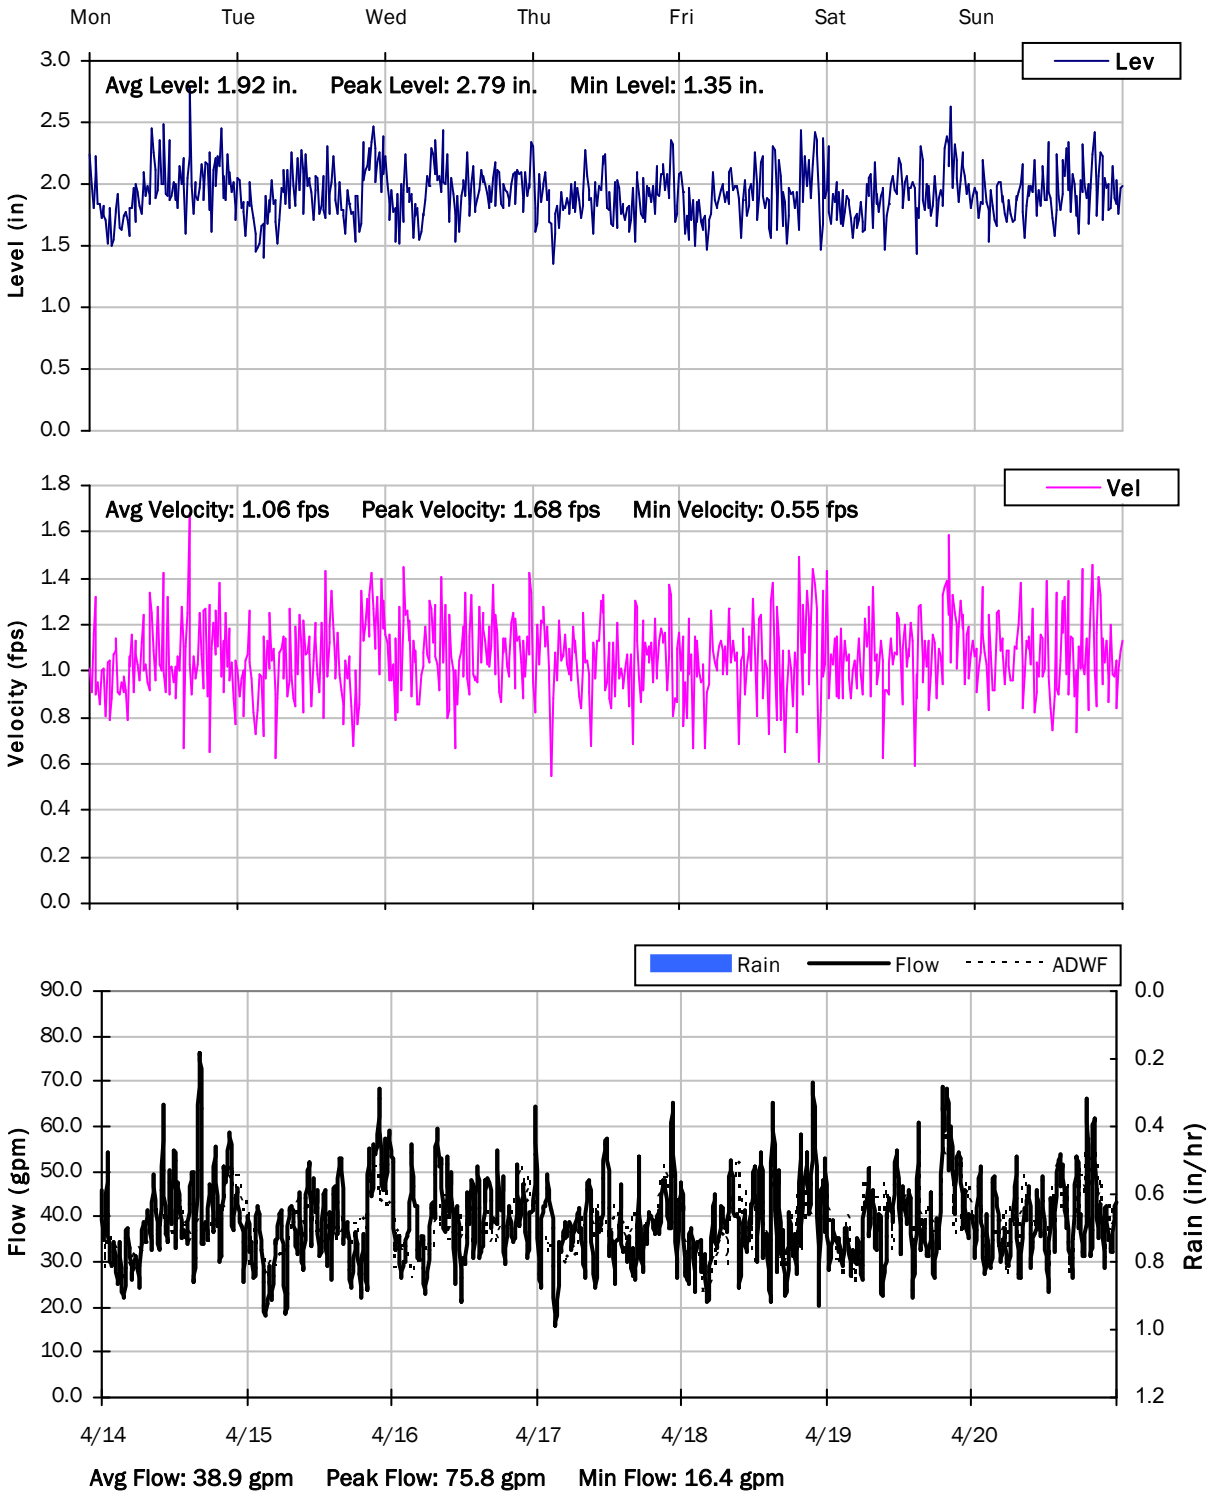

FM-1

Weekly Level, Velocity and Flow Hydrographs

4/21/2025 to 4/28/2025

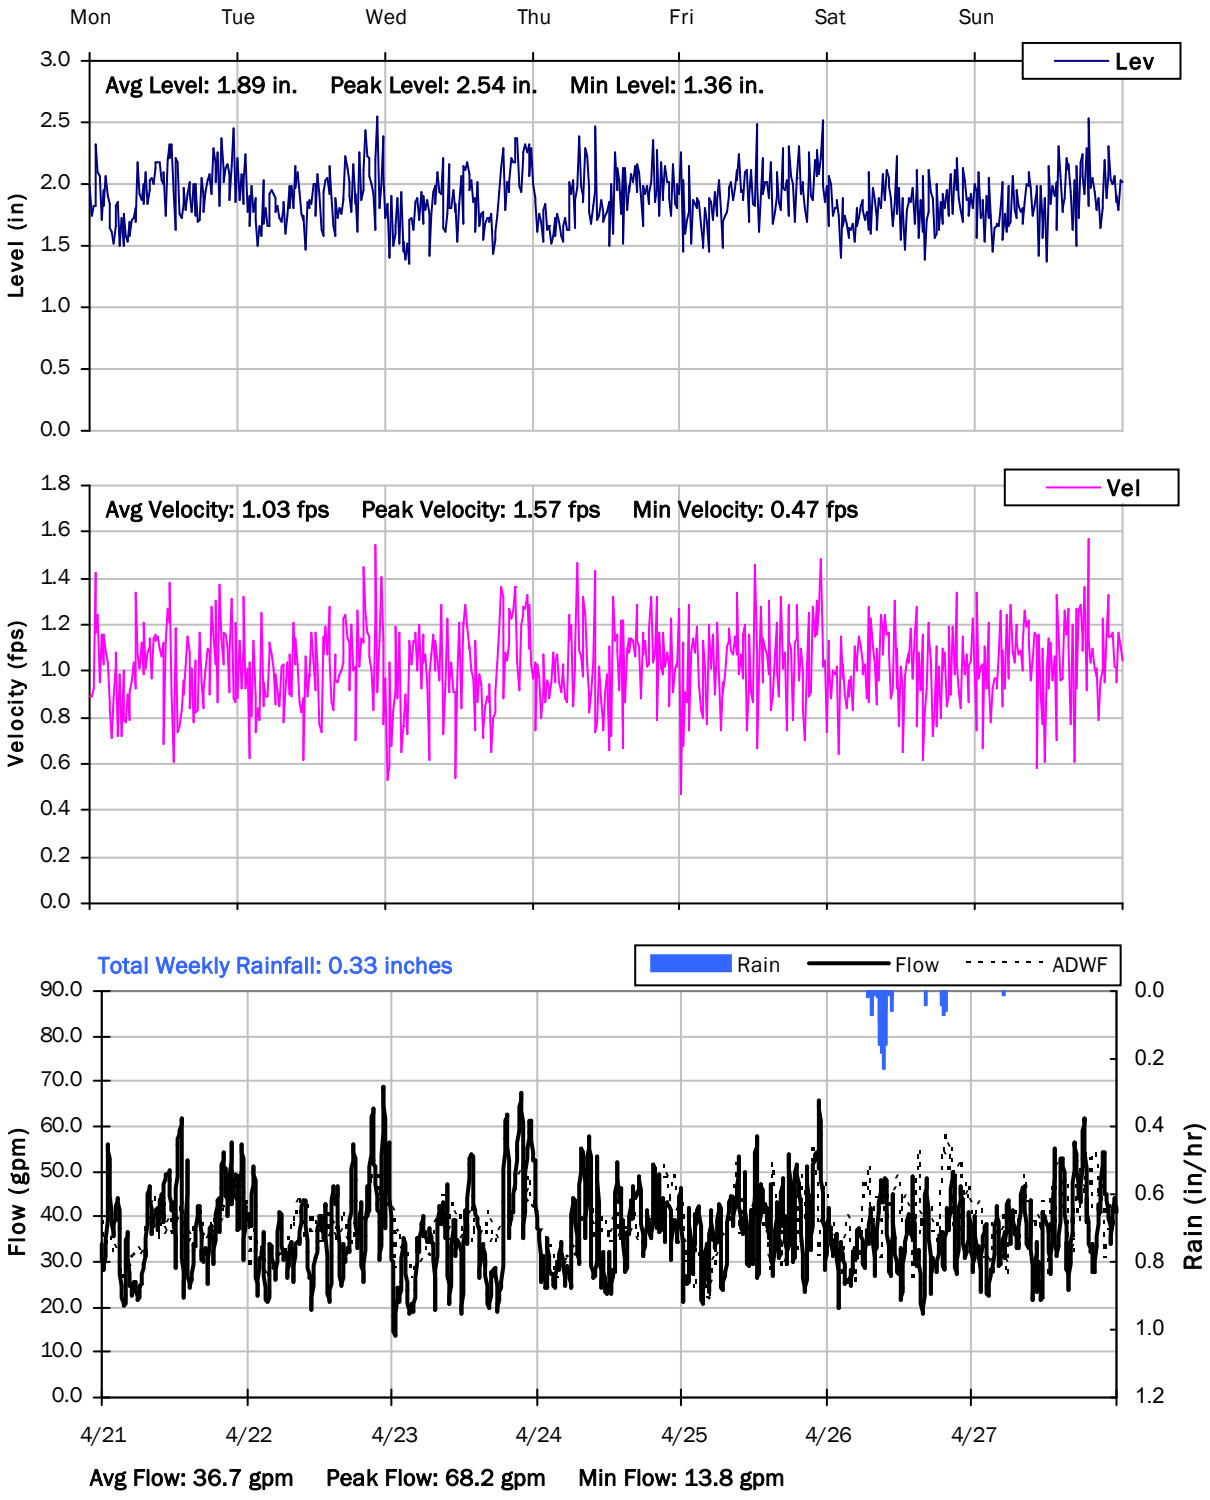

FM-1

Weekly Level, Velocity and Flow Hydrographs

4/28/2025 to 5/5/2025

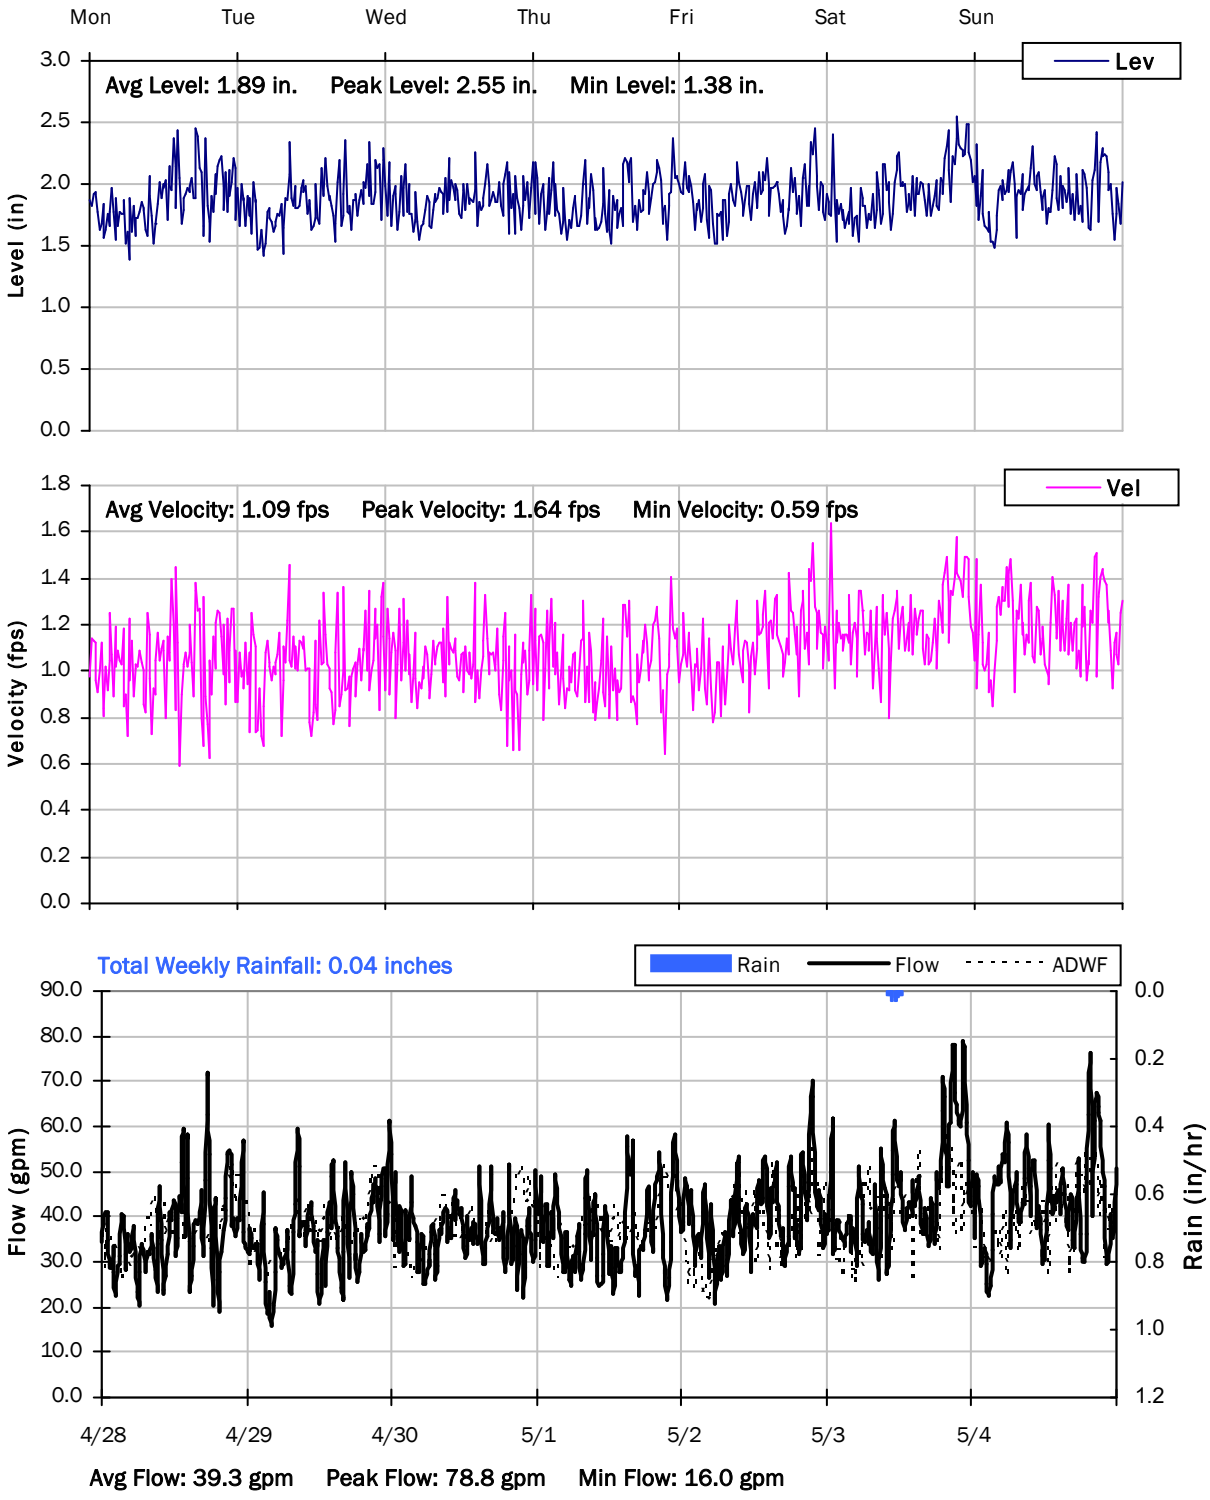

FM-1

Weekly Level, Velocity and Flow Hydrographs

5/5/2025 to 5/12/2025

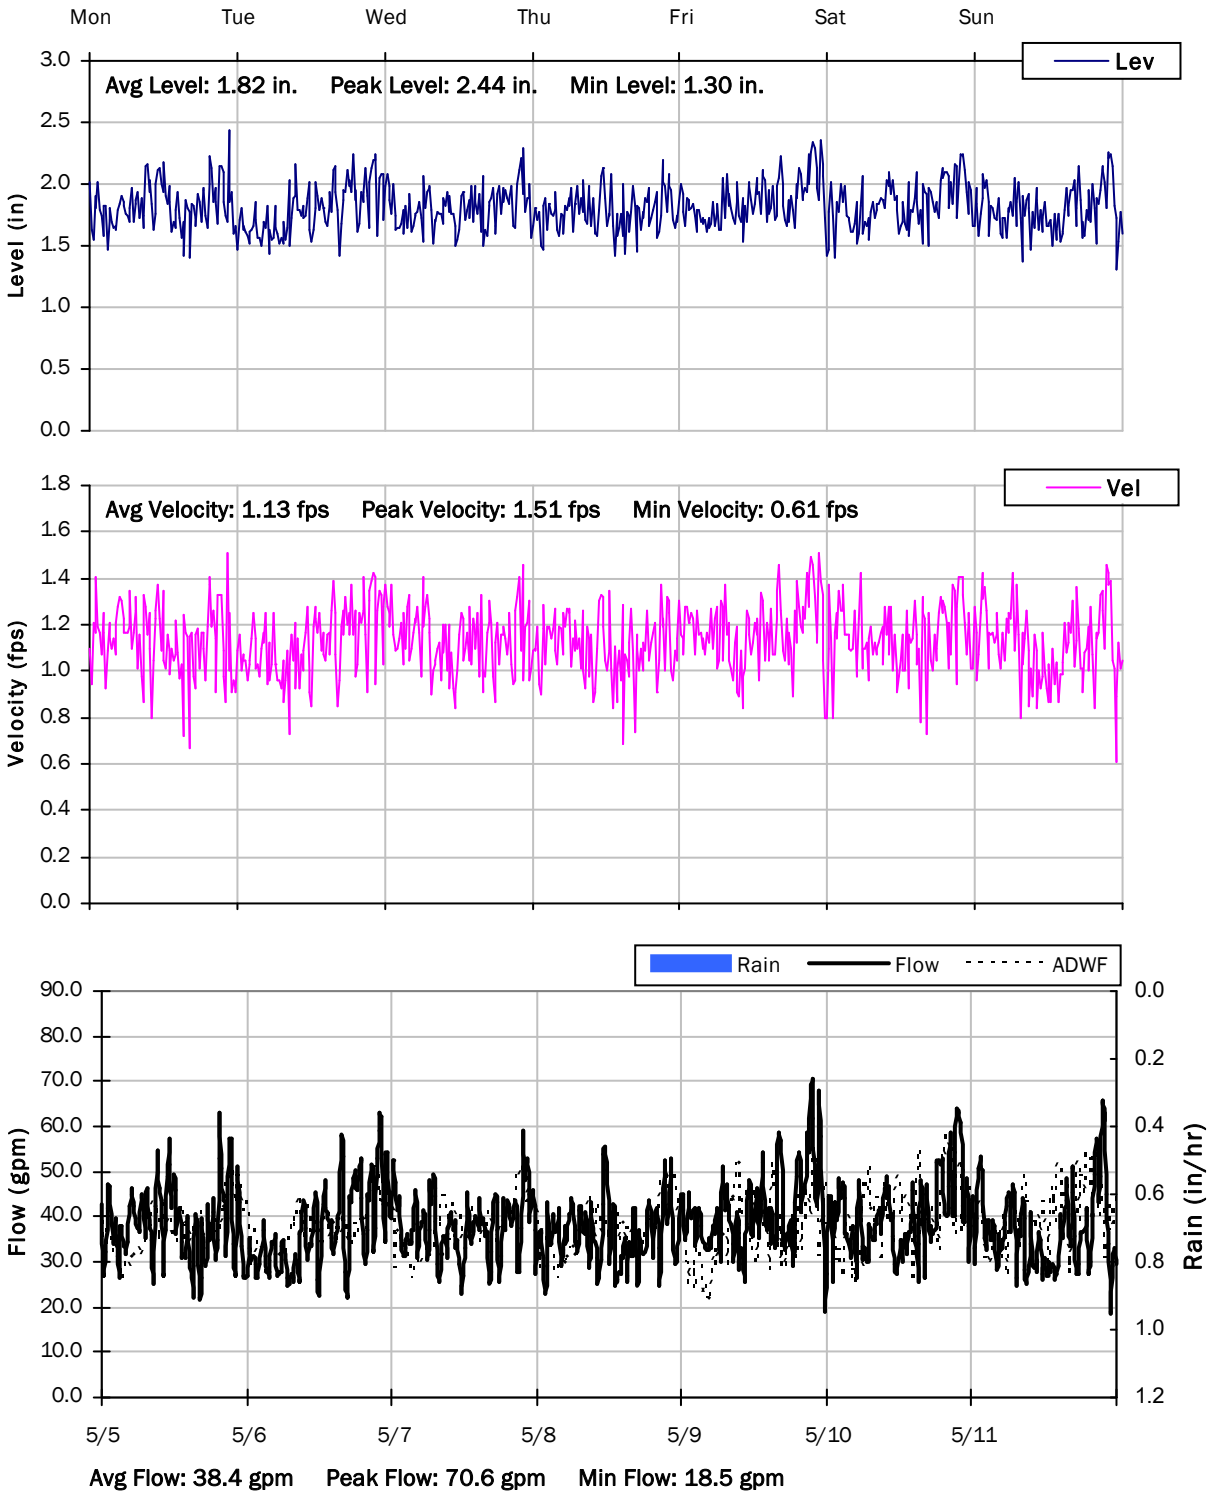

FM-1

Weekly Level, Velocity and Flow Hydrographs

5/12/2025 to 5/19/2025

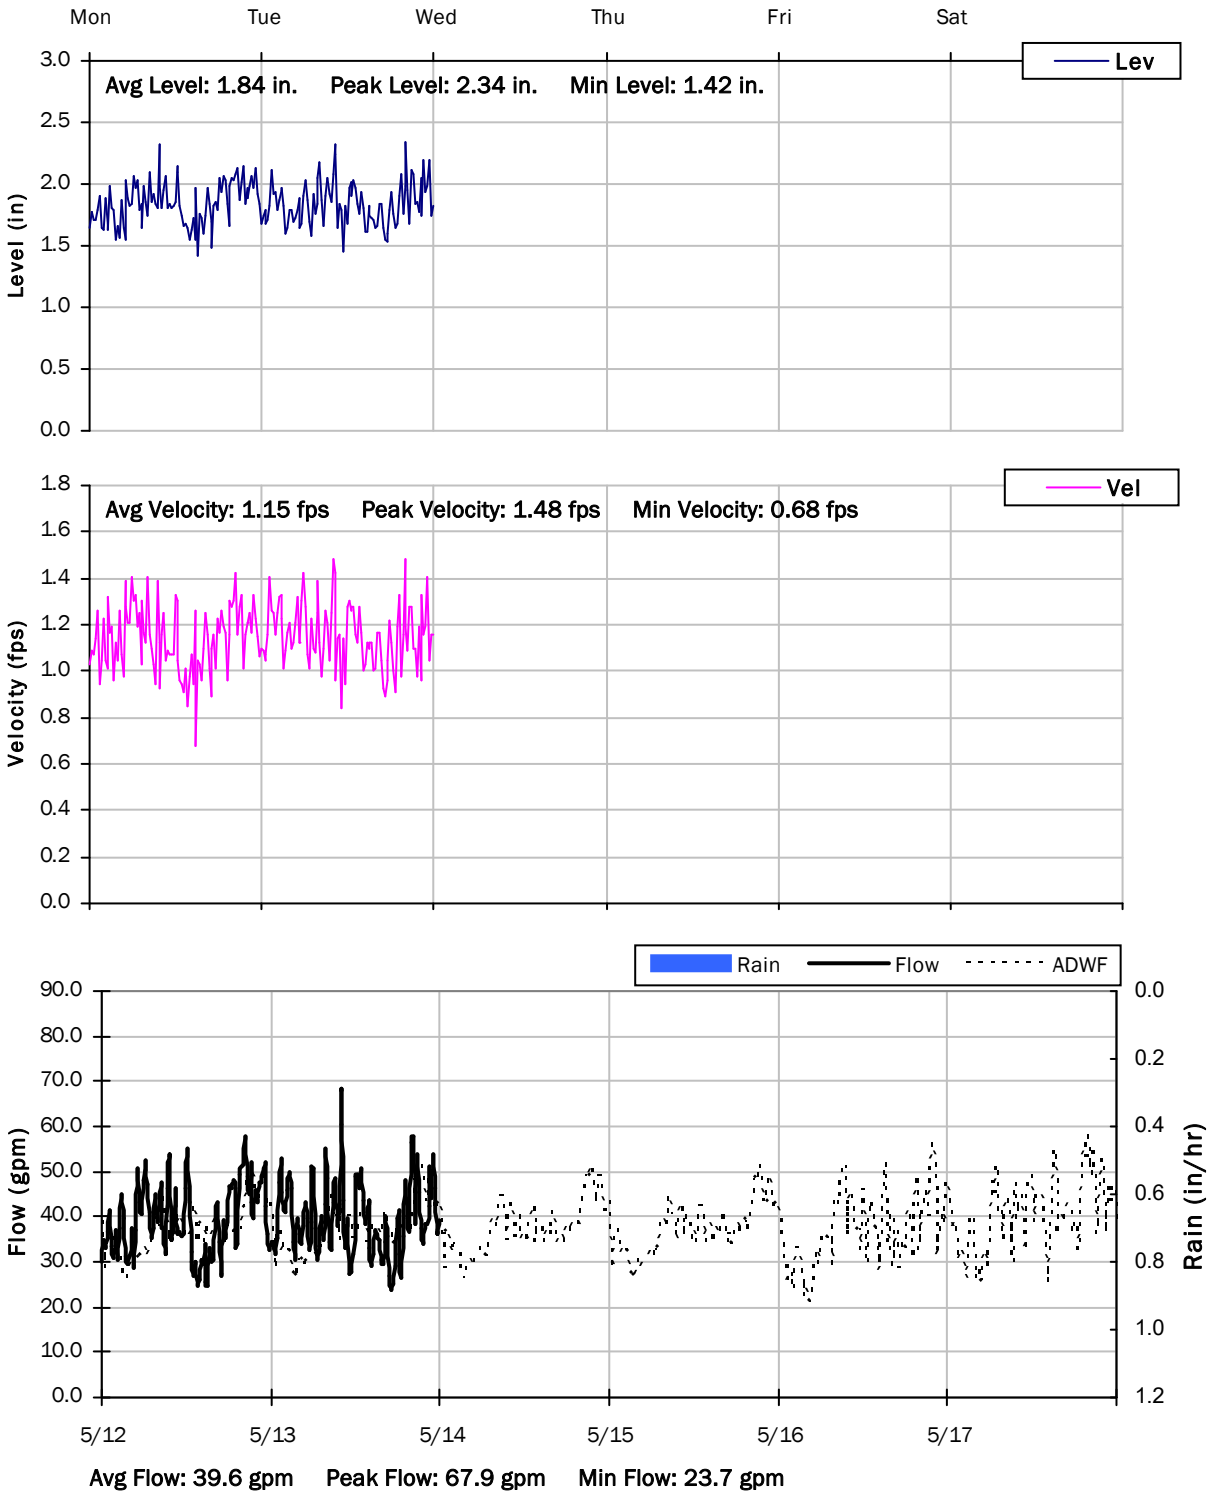

Monitoring Site: FM-2

REDA Residential, LLC | Culver City, California

Sanitary Sewer Flow Monitoring

April 09, 2025 - May 12, 2025

Location: At the intersection of Bristol Pkwy and Doverwood Dr

Data Summary Report

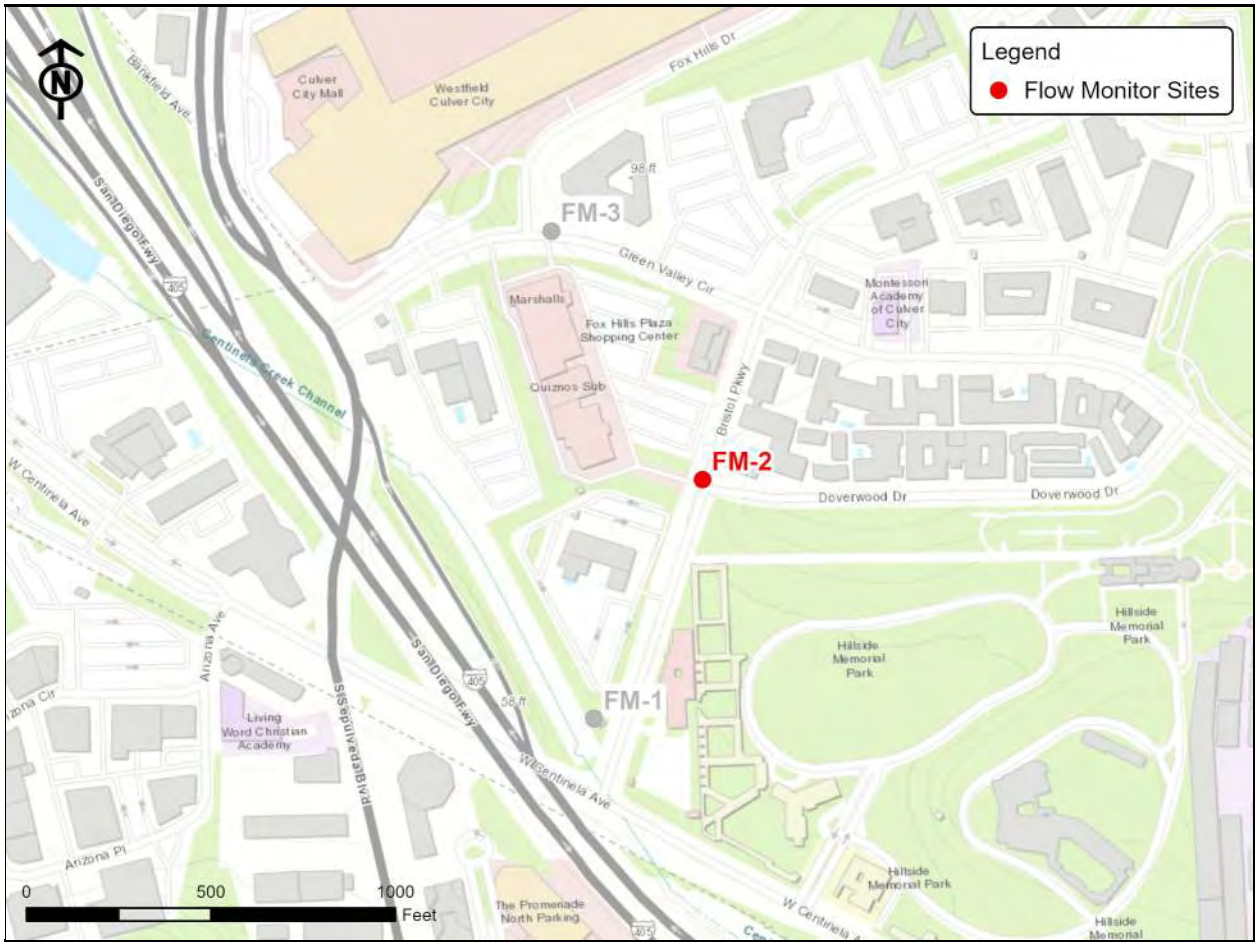

Vicinity Map: FM-2

FM-2

Site Information MH ID: G6-12

Location:	At the intersection of Bristol Pkwy and Doverwood Dr
Coordinates:	118.3915° W, 33.9823° N
Rim Elevation:	78 feet
Expected Pipe Diameter:	12 inches
Measured Pipe Diameter:	12 inches
ADWF:	13.8 gpm
Peak Measured Flow:	38.6 gpm
Sediment:	None

Satellite Map

Sanitary Map

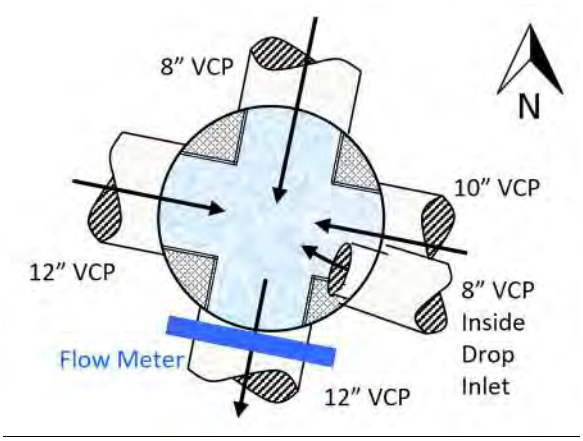

Flow Sketch

Street View

Plan View

FM-2

Additional Site Photos

Monitored South Effluent Pipe

West Influent Pipe

FM-2

Additional Site Photos

North Influent Pipe

East Influent Pipe

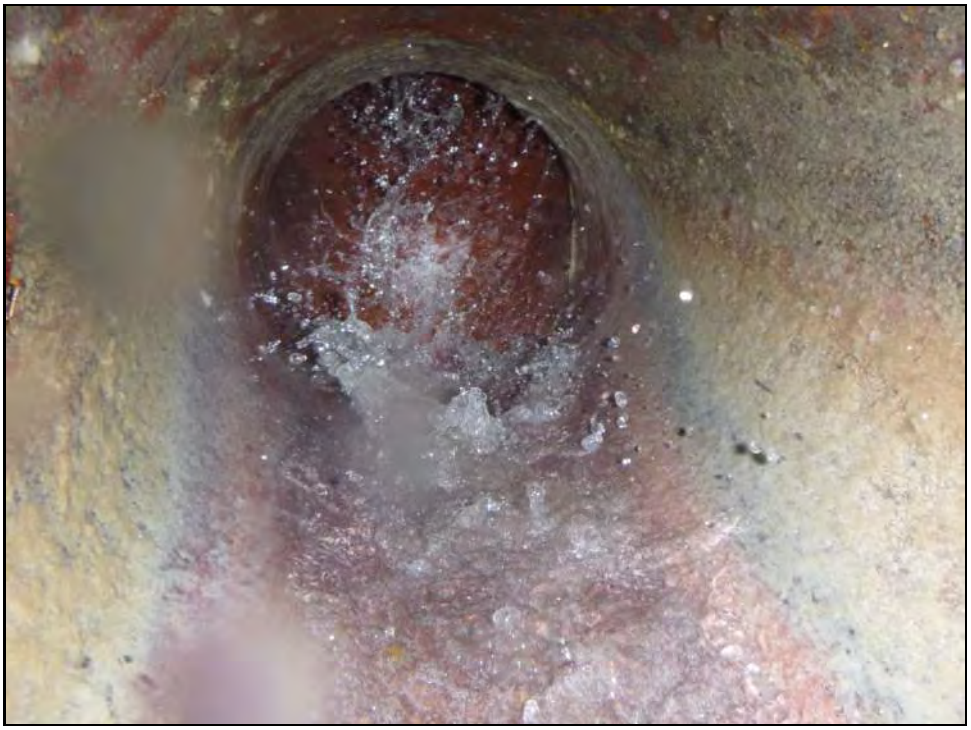

FM-2
Period Flow Summary: Daily Flow Totals

Avg Daily Flow: 14.0 gpm Peak Daily Flow: 16.9 gpm Min Daily Flow: 12.1 gpm

Total Rainfall: 0.37 inches

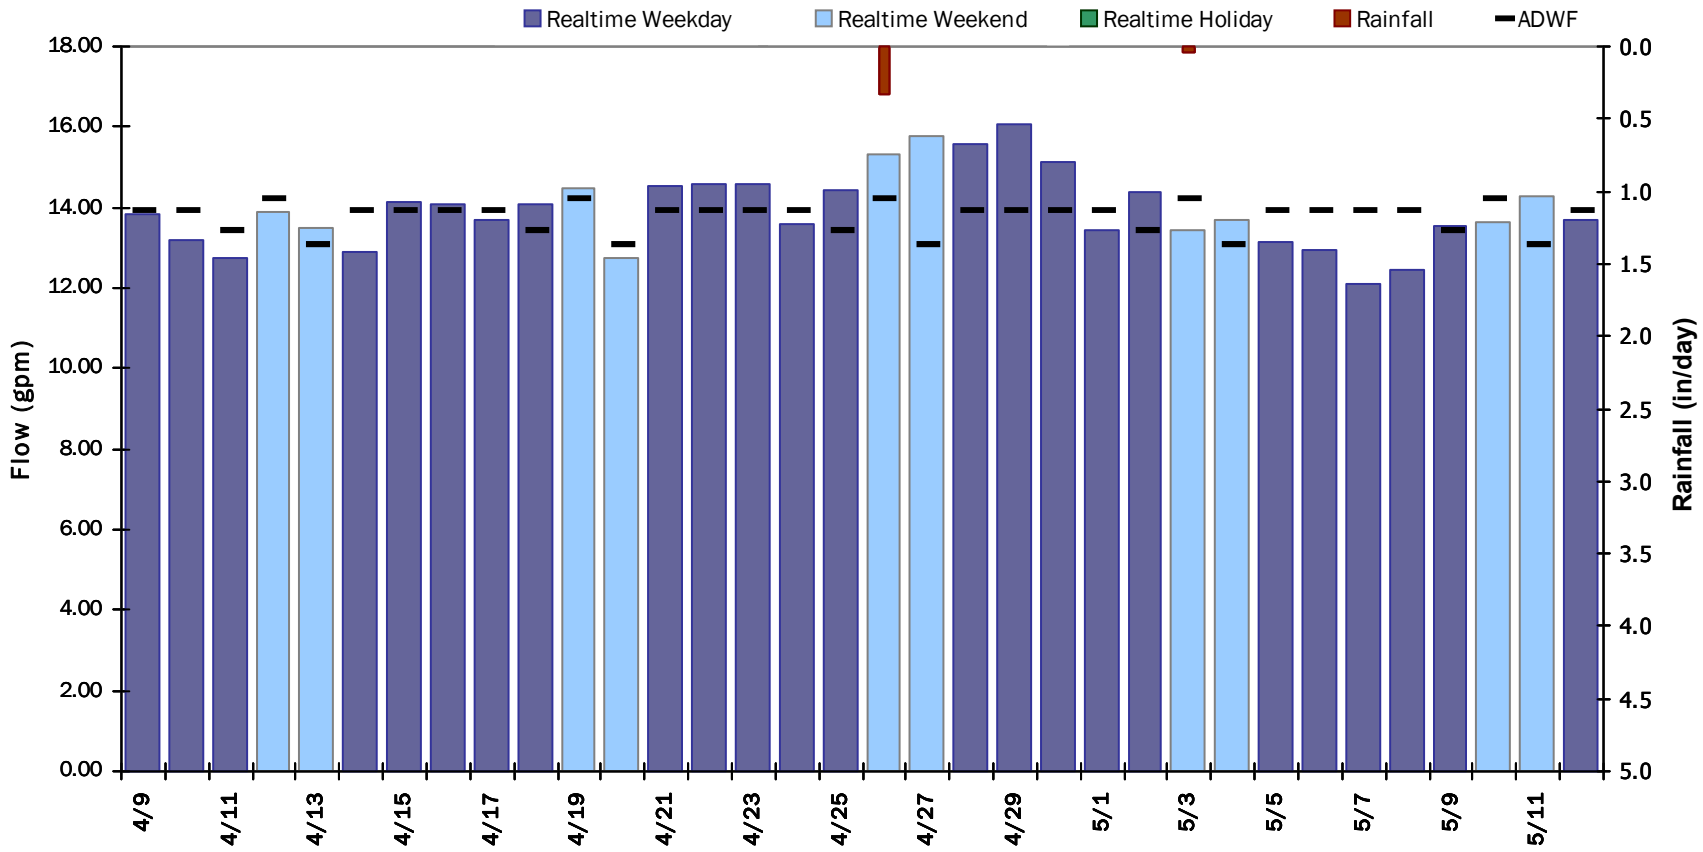

FM-2

Flow Summary: 4/9/2025 to 5/12/2025

Period Rainfall: 0.37 inches Period Avg Flow: 13.9 gpm Period Peak Flow: 37.1 gpm Period Min Flow: 1.9 gpm

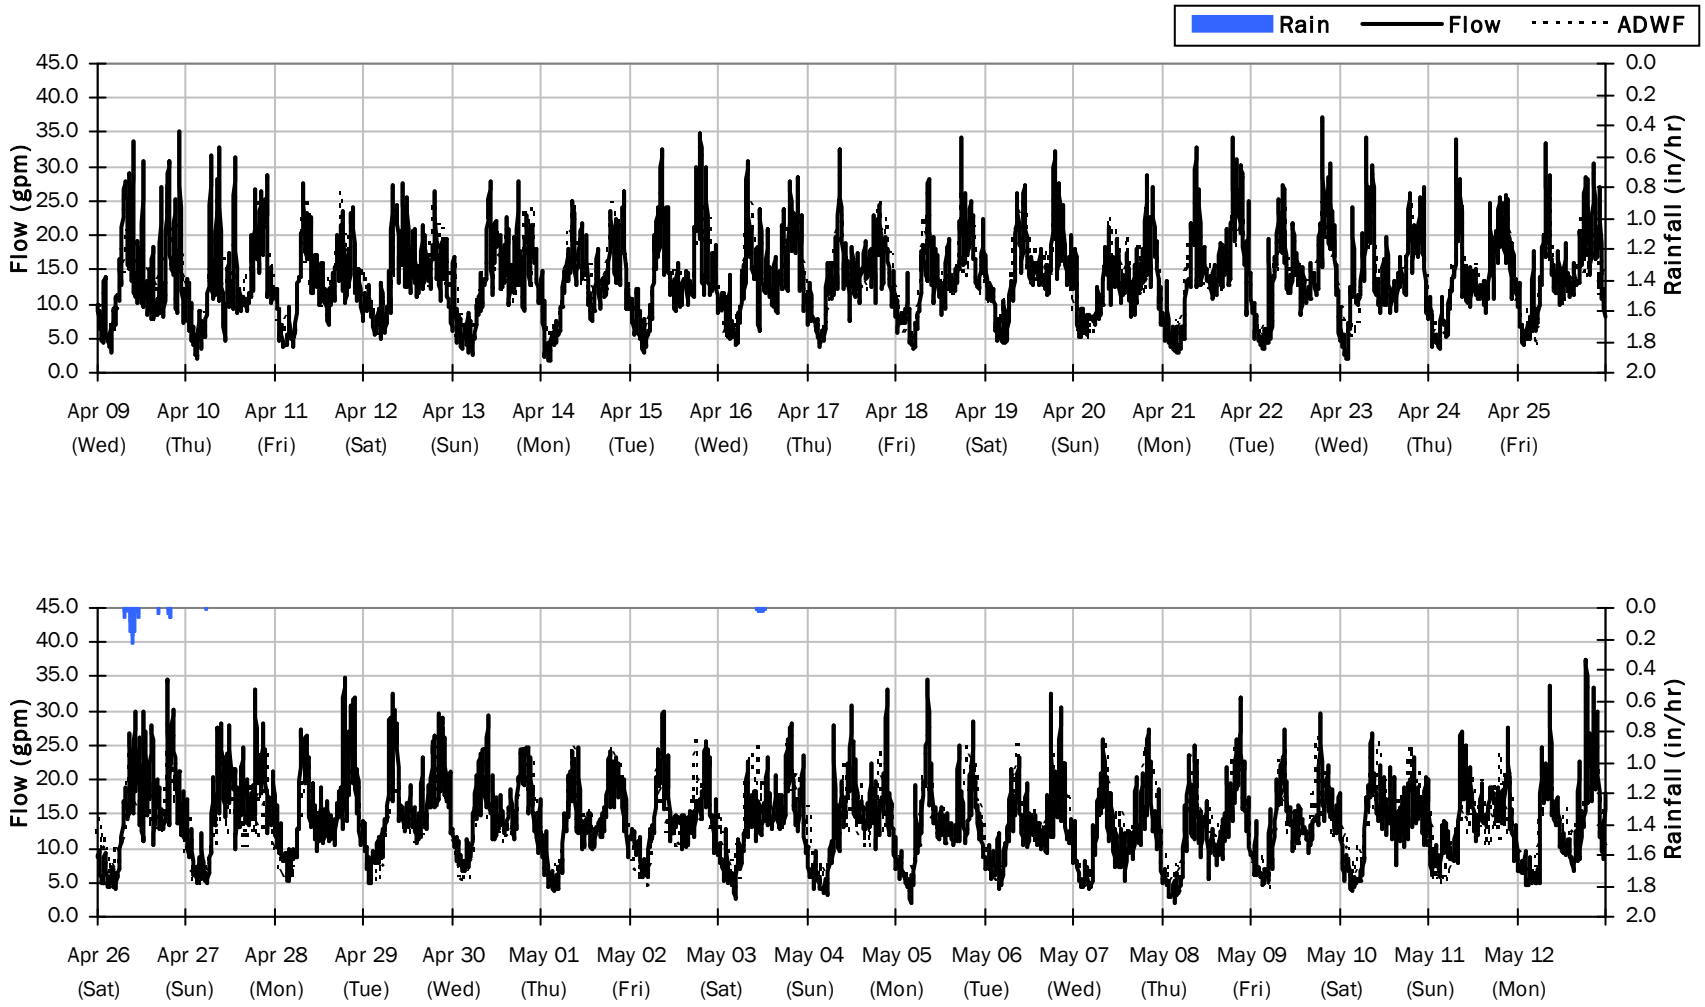

FM-2
Average Dry Weather Flow Hydrographs

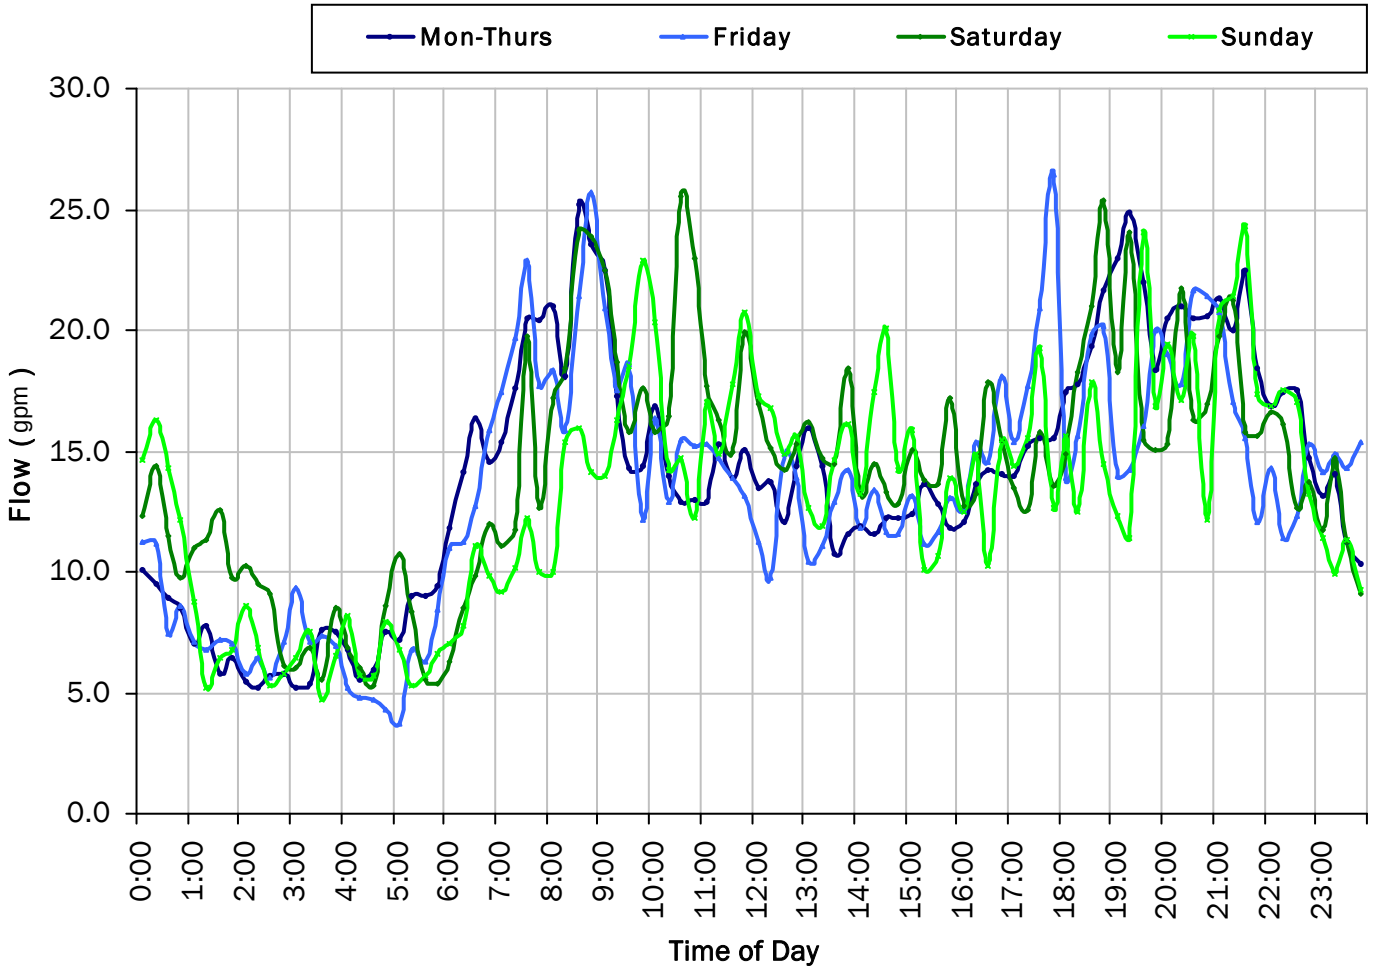

ADWF:

13.780 gpm

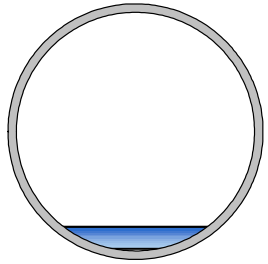

FM-2

Site Capacity and Surcharge Summary

Realtime Flow Levels with Rainfall Data over Monitoring Period

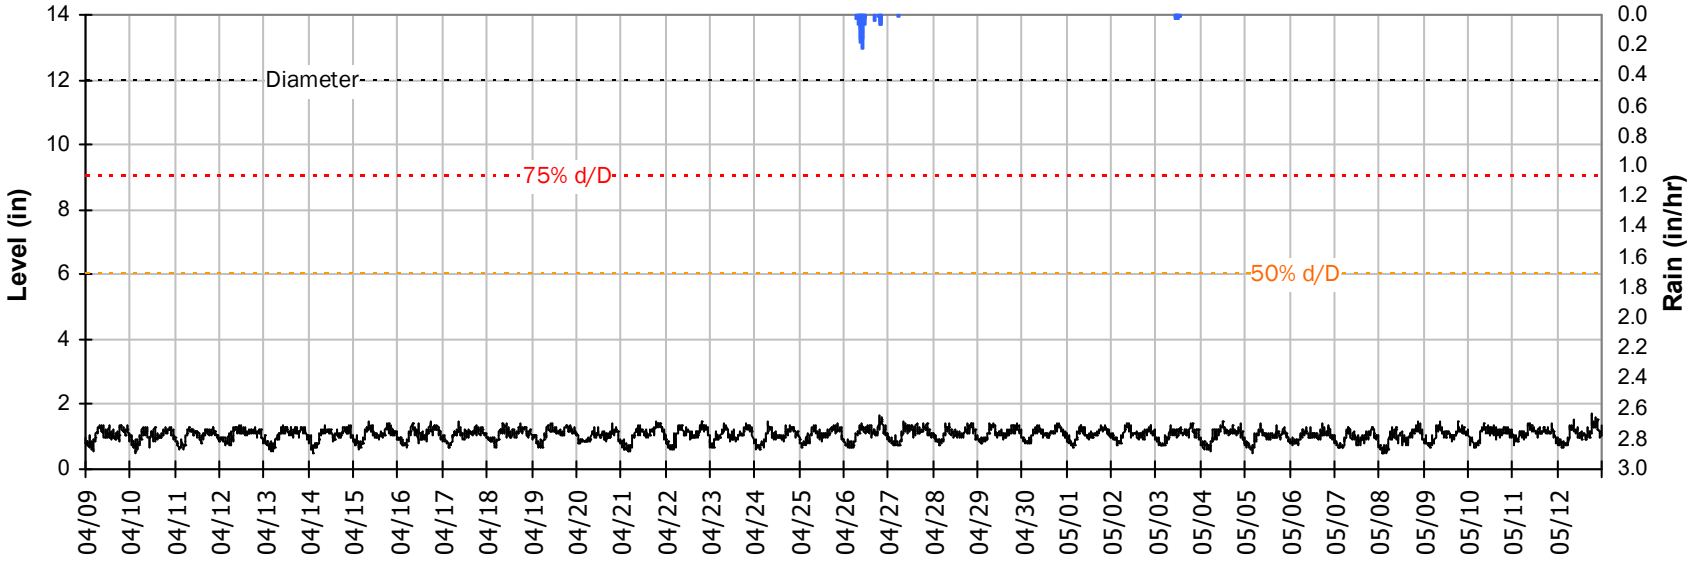

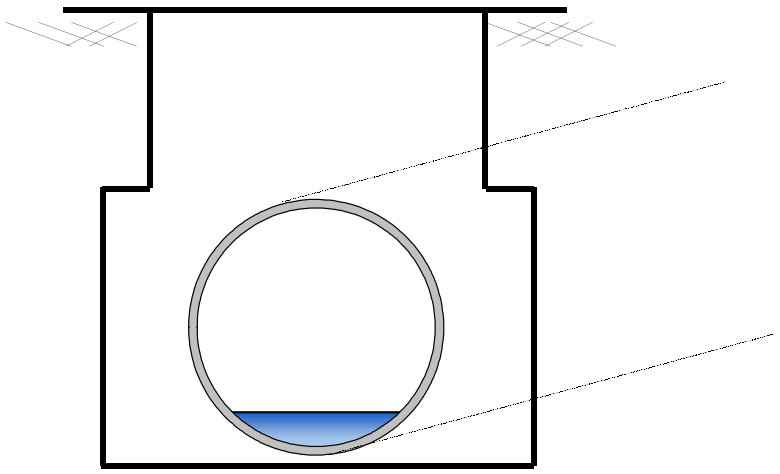

Pipe Diameter:	12	*inches*
Peak Measured Level:	1.73	*inches*
Peak d/D Ratio:	0.14	

FM-2

Weekly Level, Velocity and Flow Hydrographs

4/7/2025 to 4/14/2025

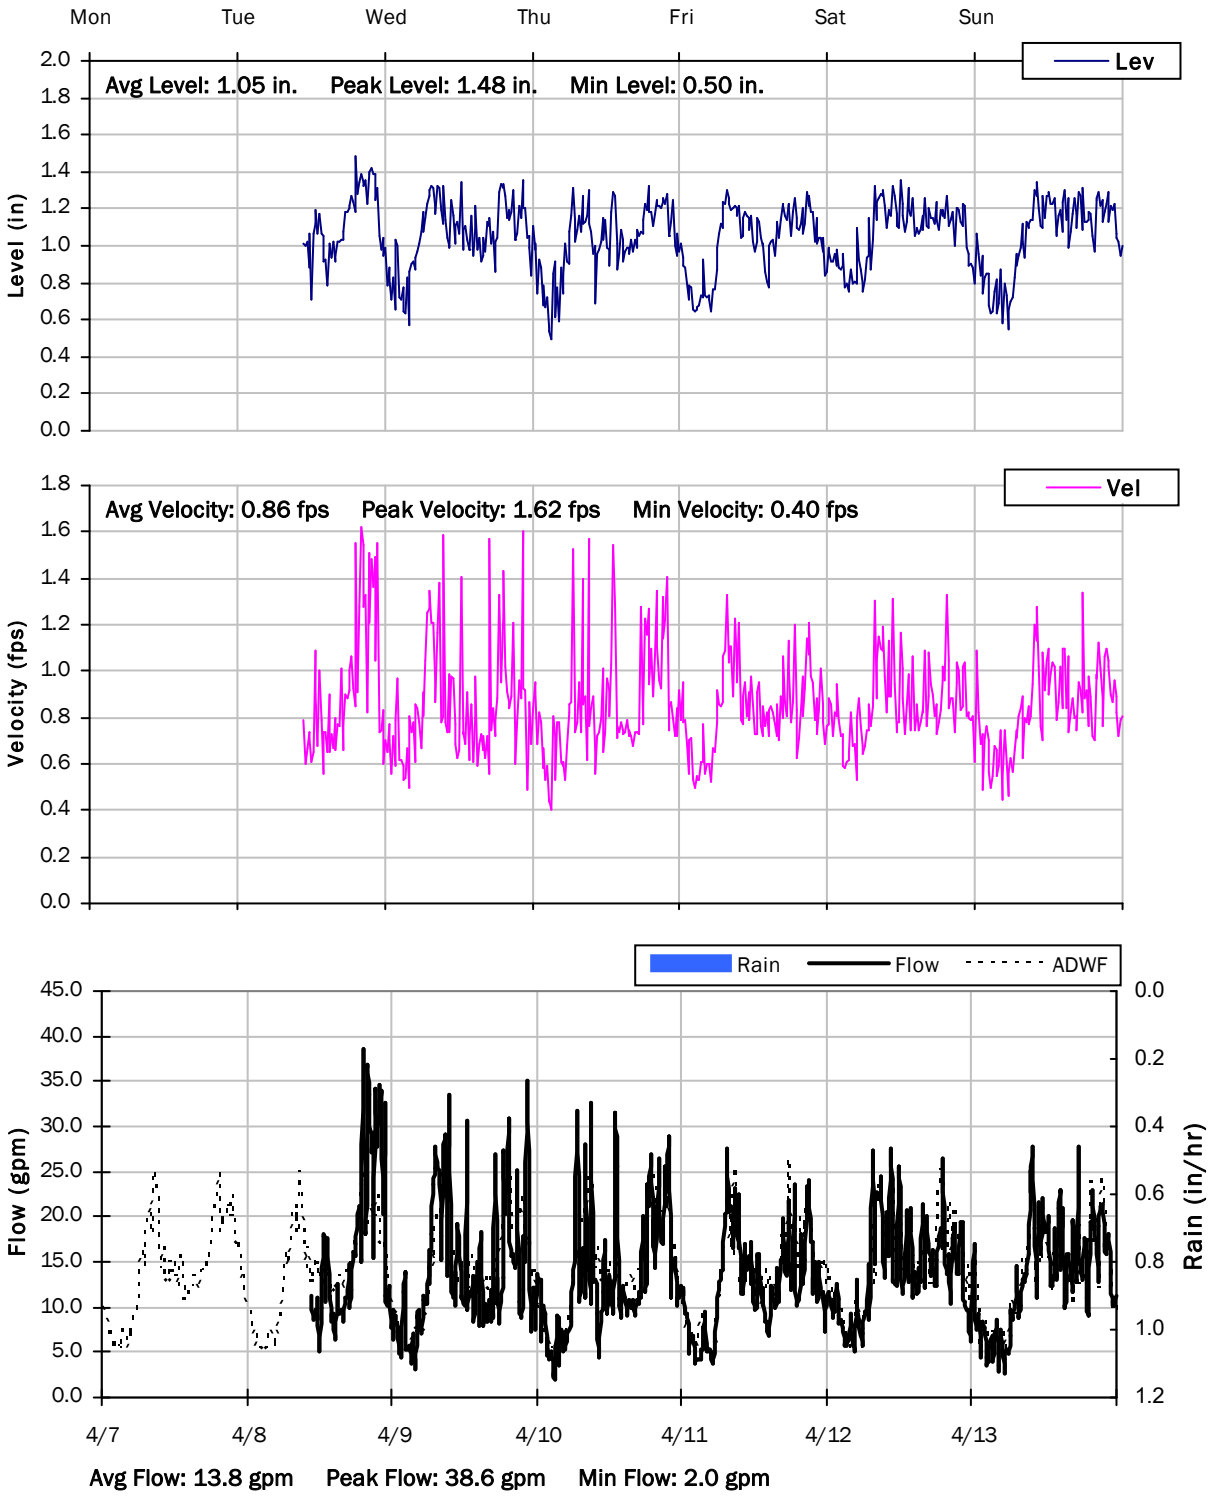

FM-2

Weekly Level, Velocity and Flow Hydrographs

4/14/2025 to 4/21/2025

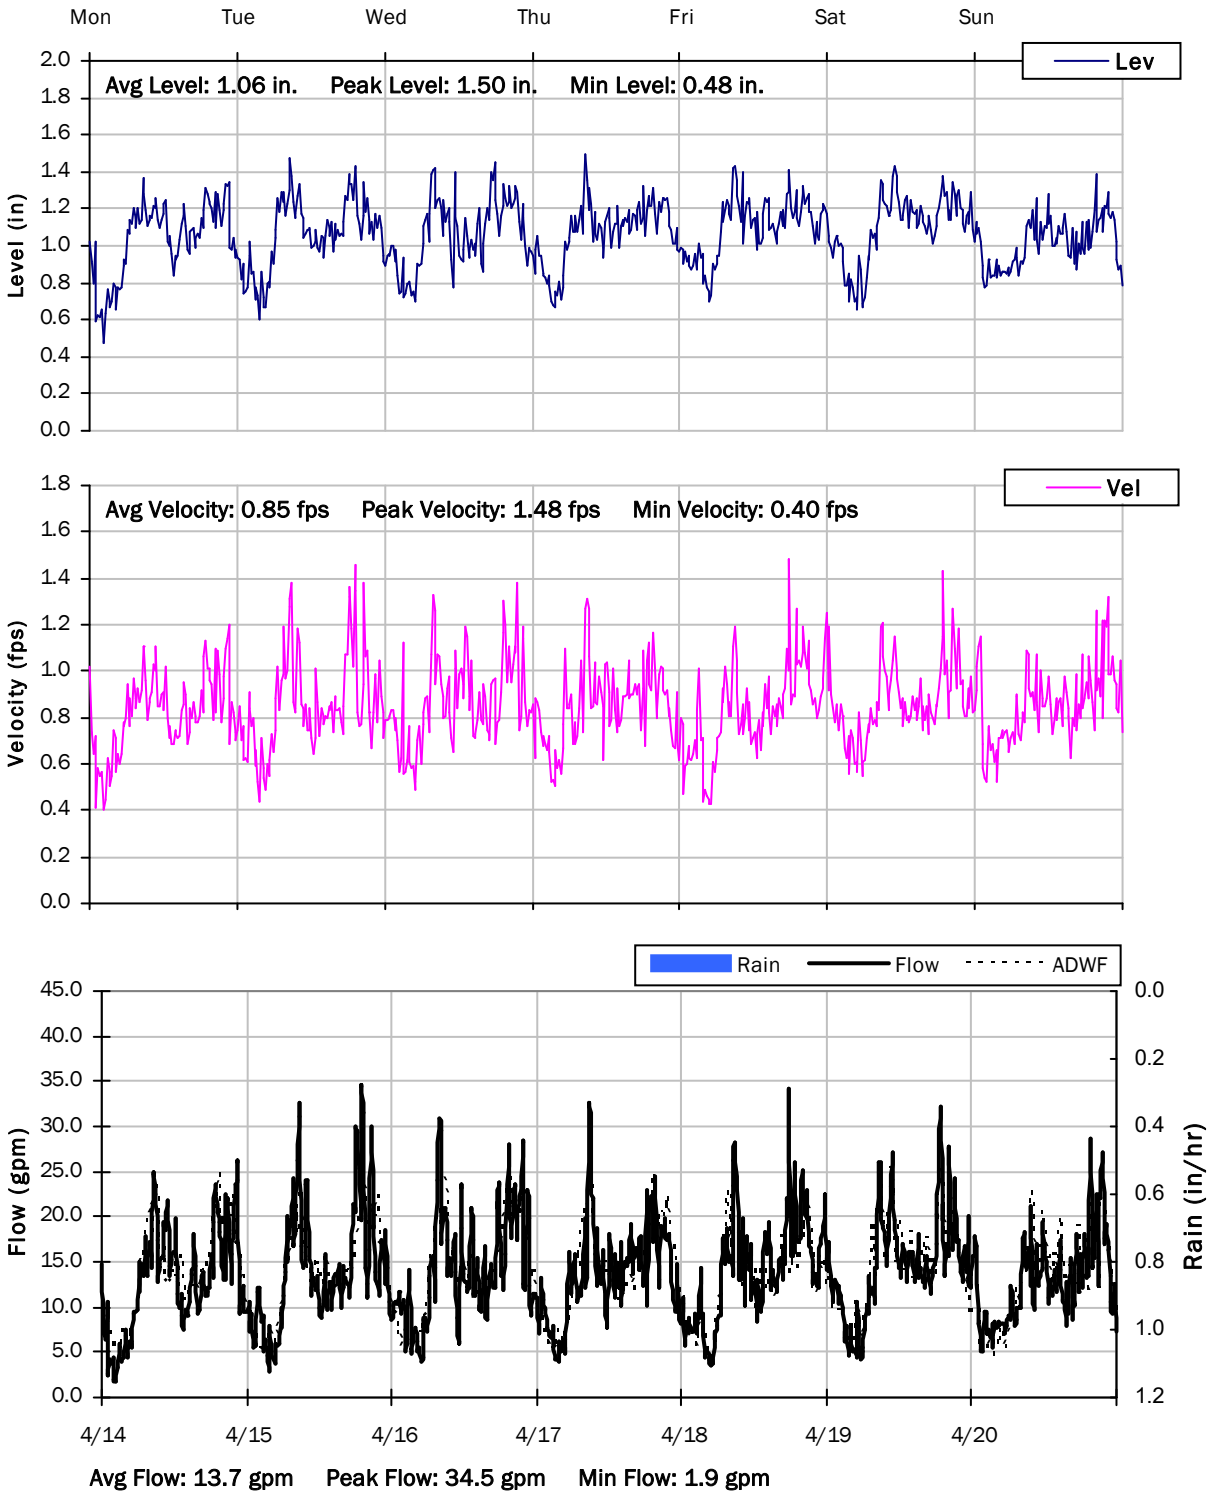

FM-2

Weekly Level, Velocity and Flow Hydrographs

4/21/2025 to 4/28/2025

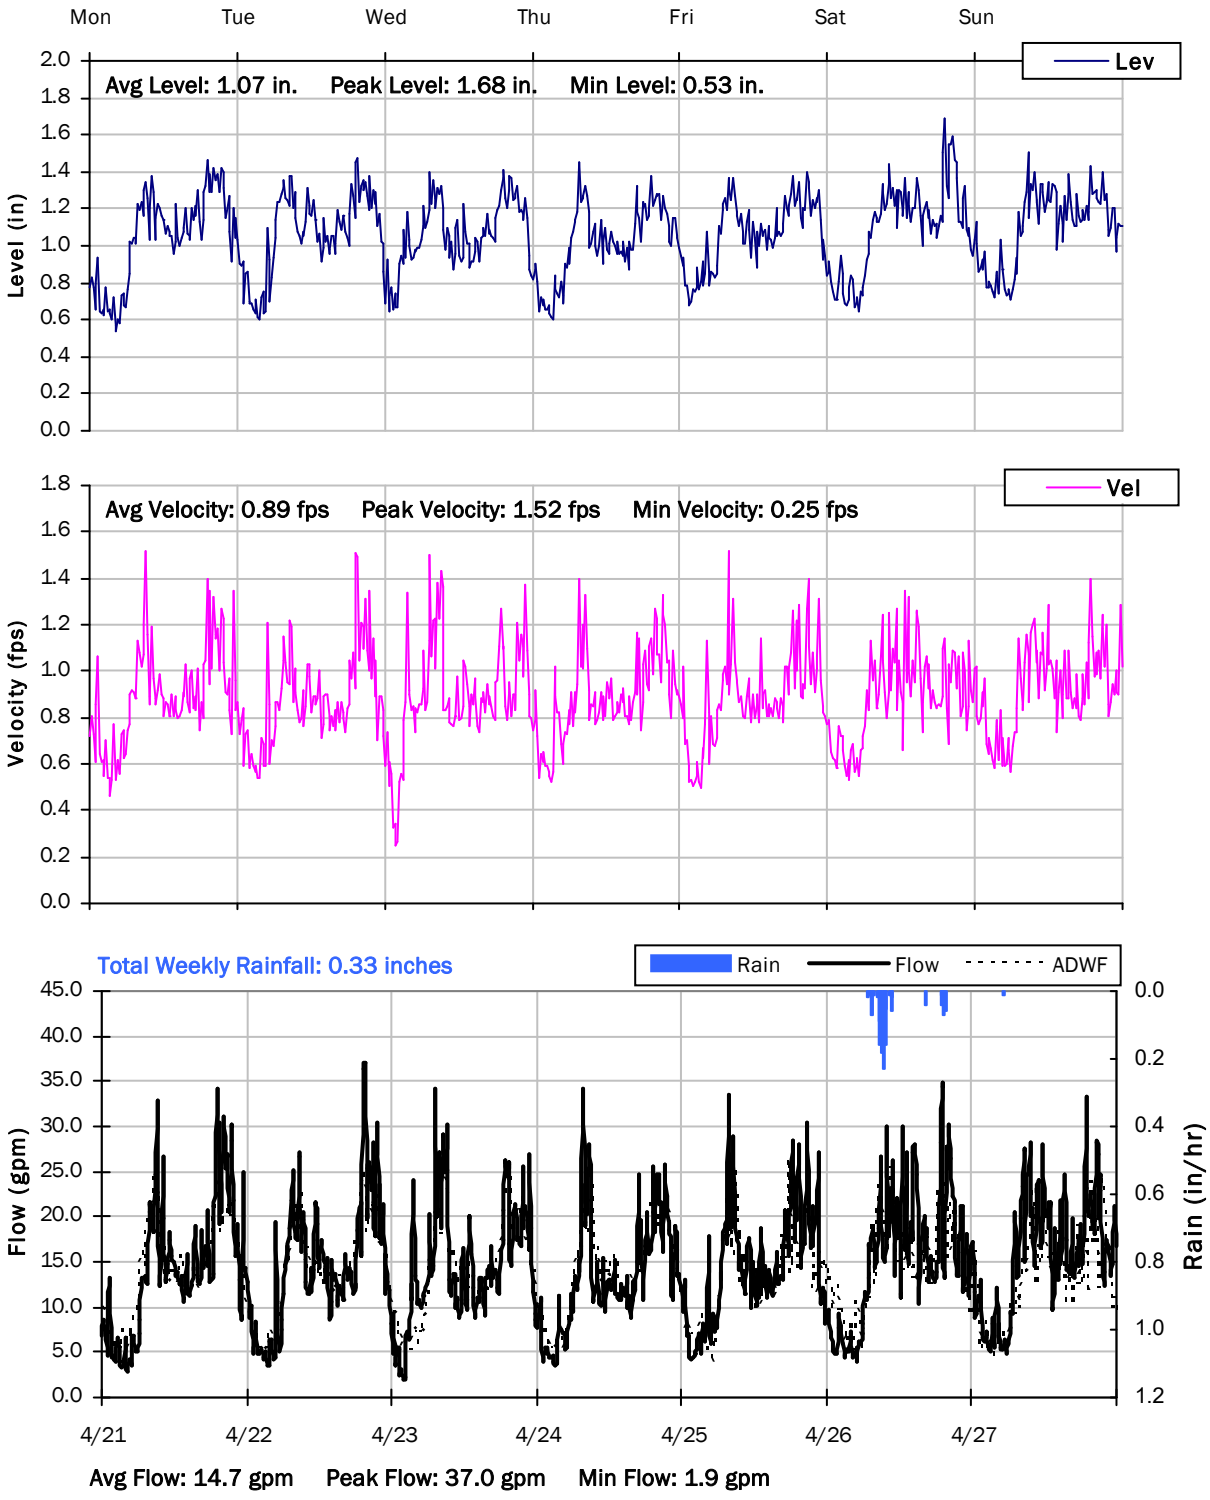

FM-2

Weekly Level, Velocity and Flow Hydrographs

4/28/2025 to 5/5/2025

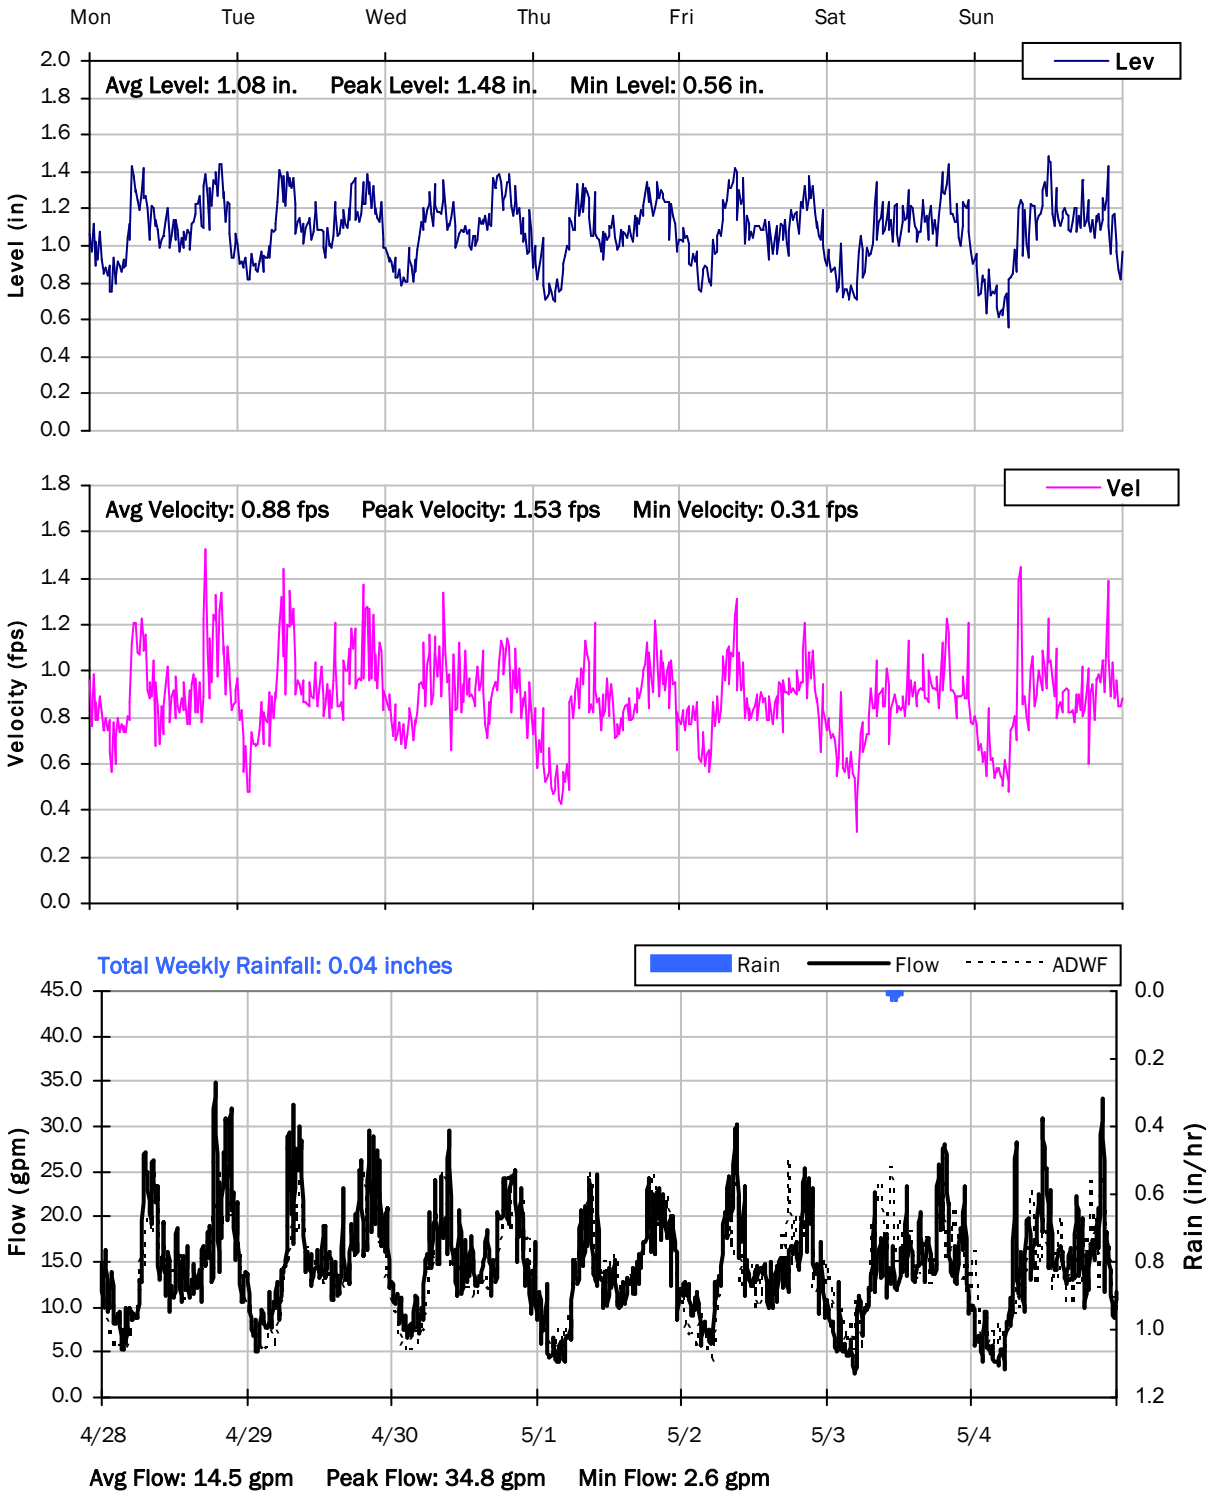

FM-2

Weekly Level, Velocity and Flow Hydrographs

5/5/2025 to 5/12/2025

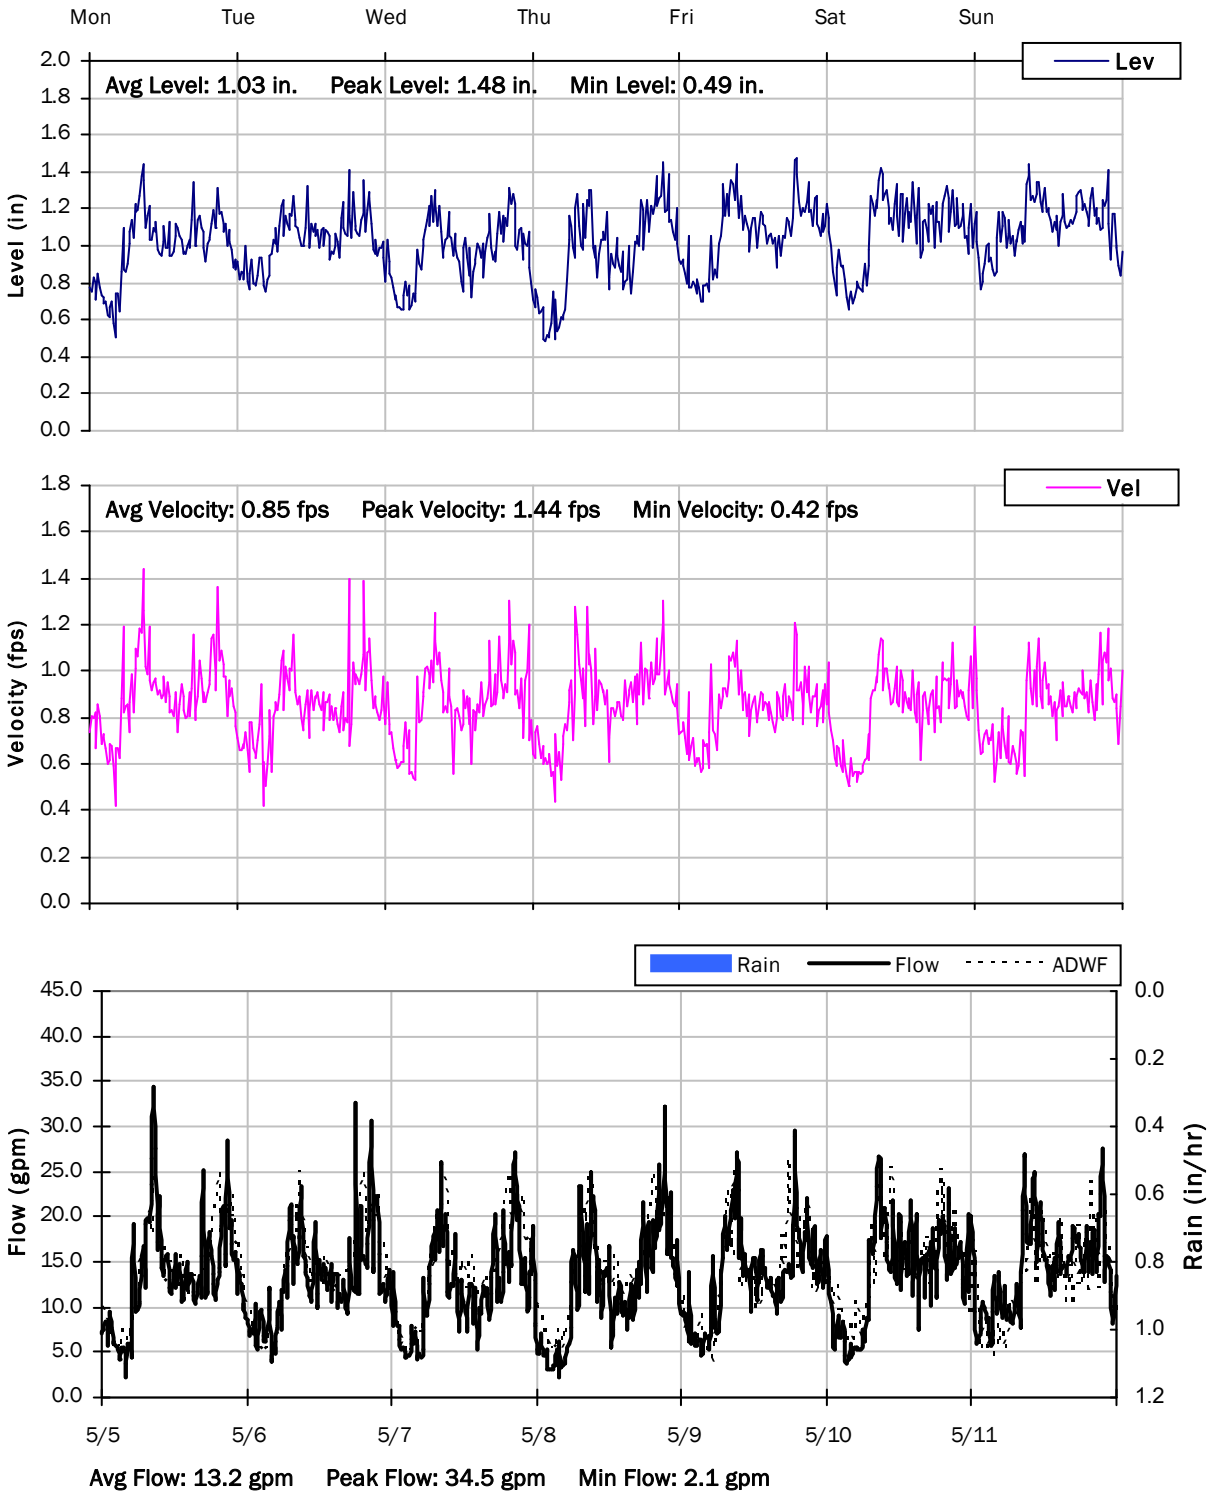

FM-2

Weekly Level, Velocity and Flow Hydrographs

5/12/2025 to 5/19/2025

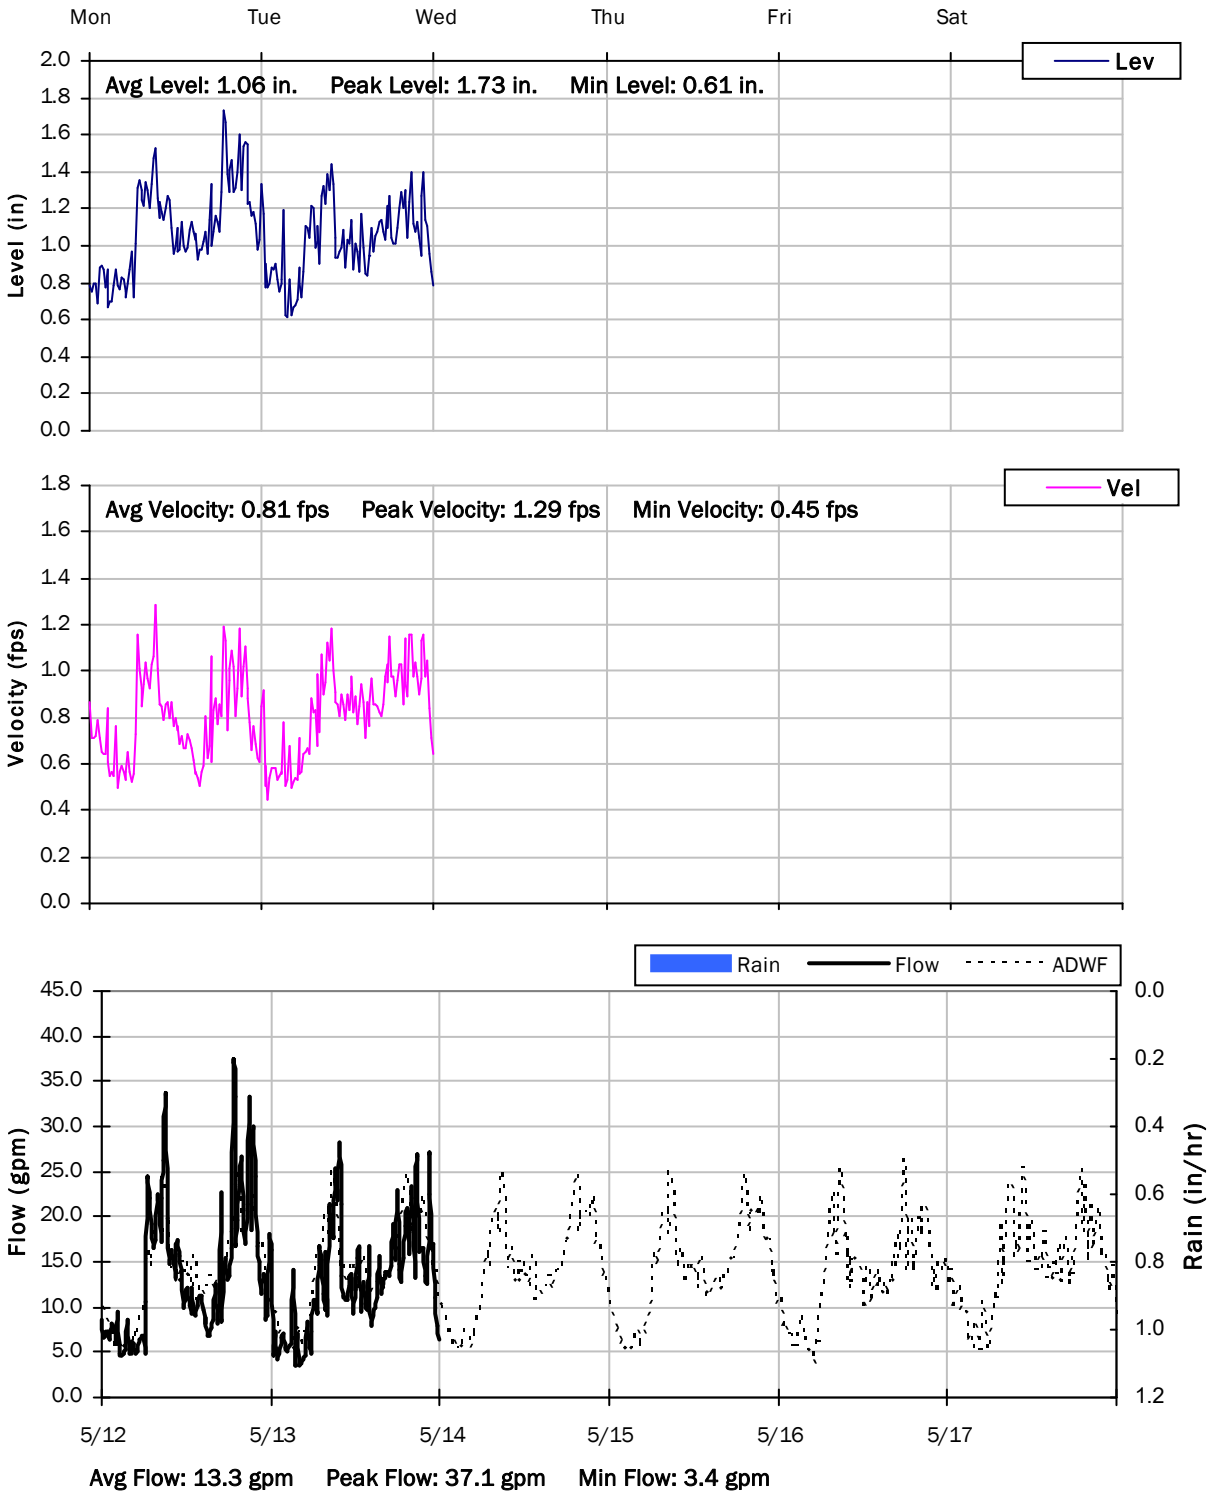

Monitoring Site: FM-3

REDA Residential, LLC | Culver City, California

Sanitary Sewer Flow Monitoring

April 09, 2025 - May 12, 2025

Location: At the intersection of Green Valley Cir And Fox Hills Dr

Data Summary Report

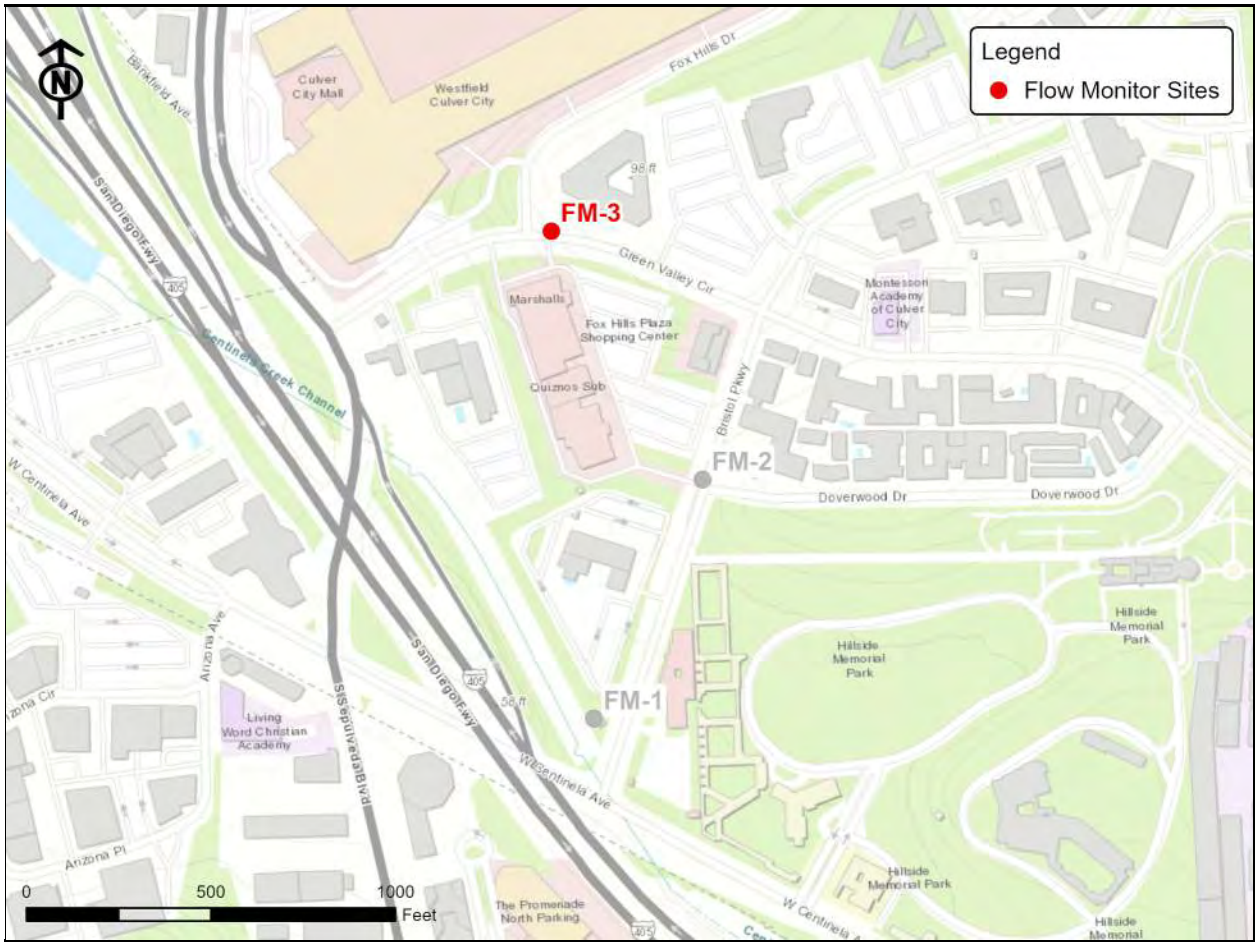

Vicinity Map: FM-3

FM-3

Site Information MH ID: G5-31

Location: At the intersection of Green Valley Cir And Fox Hills Dr

Coordinates: 118.3928° W, 33.9842° N

Rim Elevation: 78 feet

Expected Pipe Diameter: 8 inches

Measured Pipe Diameter: 8 inches

ADWF: 4.6 gpm

Peak Measured Flow: 14.3 gpm

Sediment: None

Satellite Map

Sanitary Map

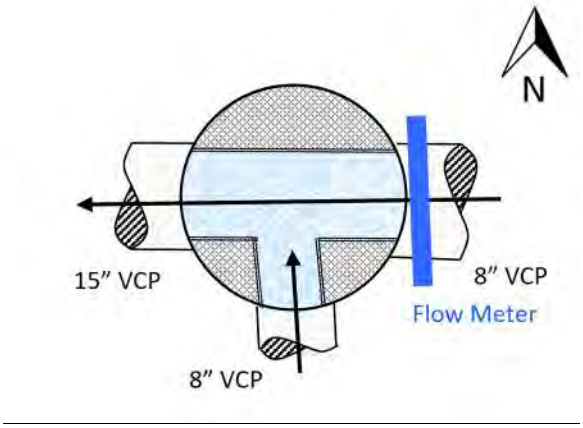

Flow Sketch

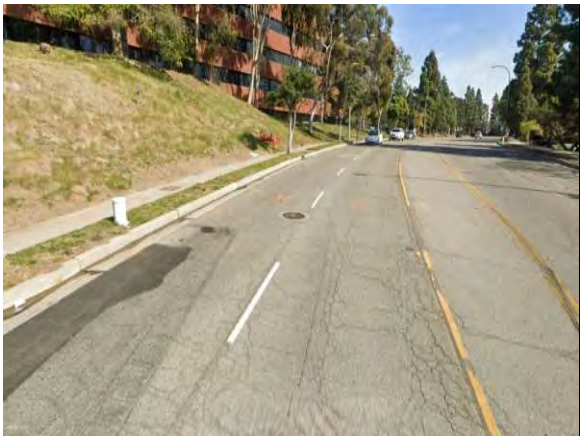

Street View

Plan View

FM-3

Additional Site Photos

West Effluent Pipe

Monitored East Influent Pipe

FM-3

Additional Site Photos

South Influent Pipe

FM-3
Period Flow Summary: Daily Flow Totals

Avg Daily Flow: 4.8 gpm **Peak Daily Flow: 6.0 gpm** **Min Daily Flow: 3.4 gpm**

Total Rainfall: 0.37 inches

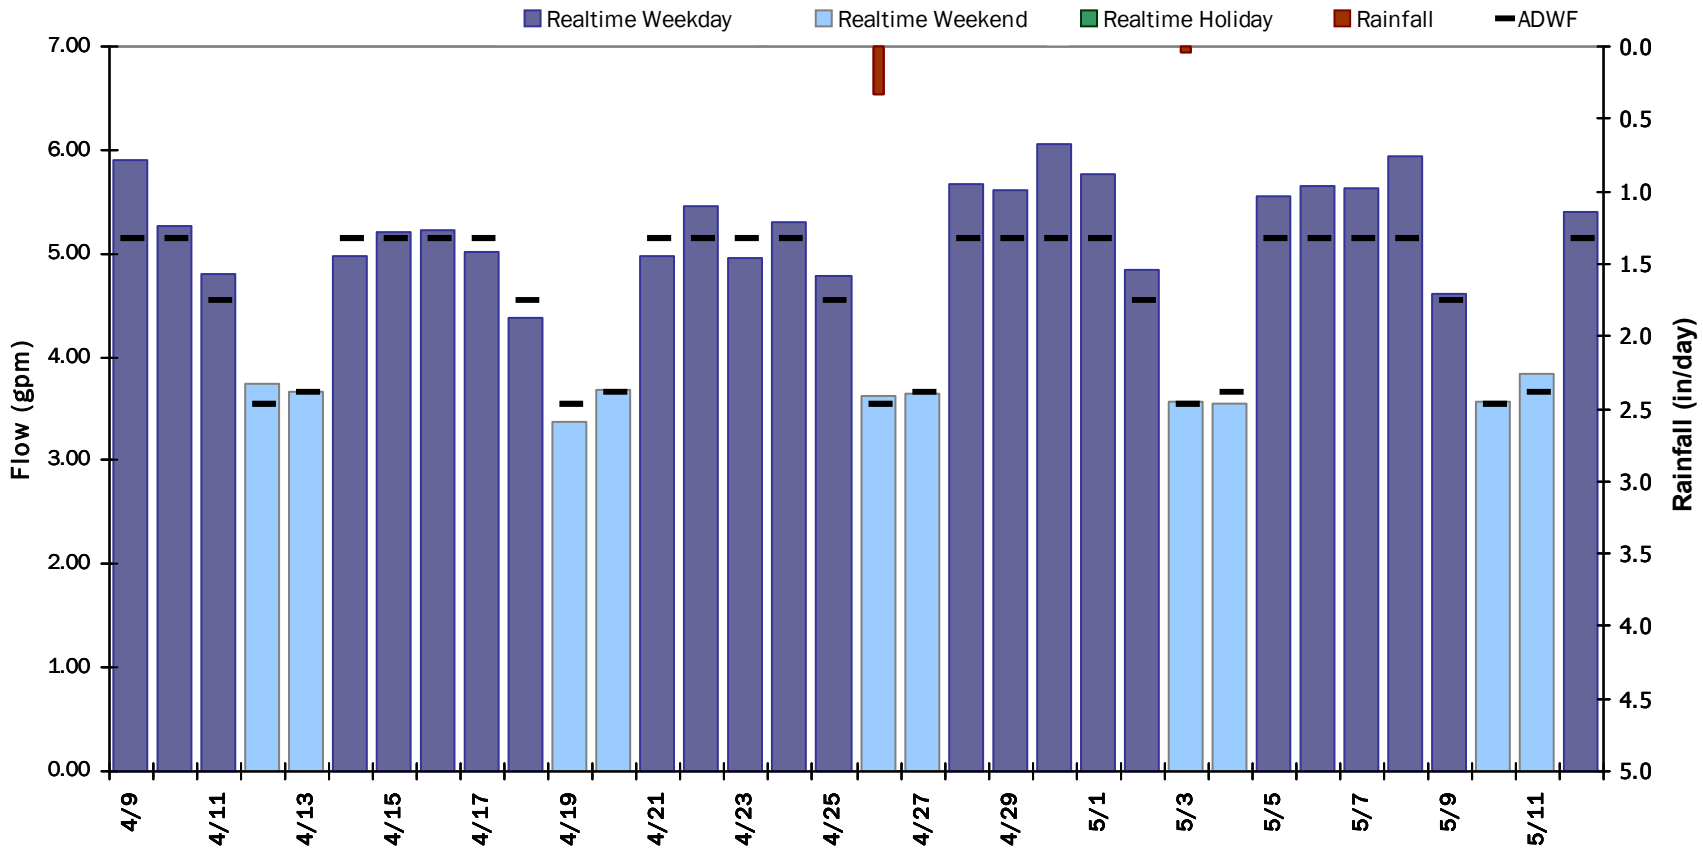

FM-3

Flow Summary: 4/9/2025 to 5/12/2025

Period Rainfall: 0.37 inches Period Avg Flow: 4.8 gpm Period Peak Flow: 14.3 gpm Period Min Flow: 1.8 gpm

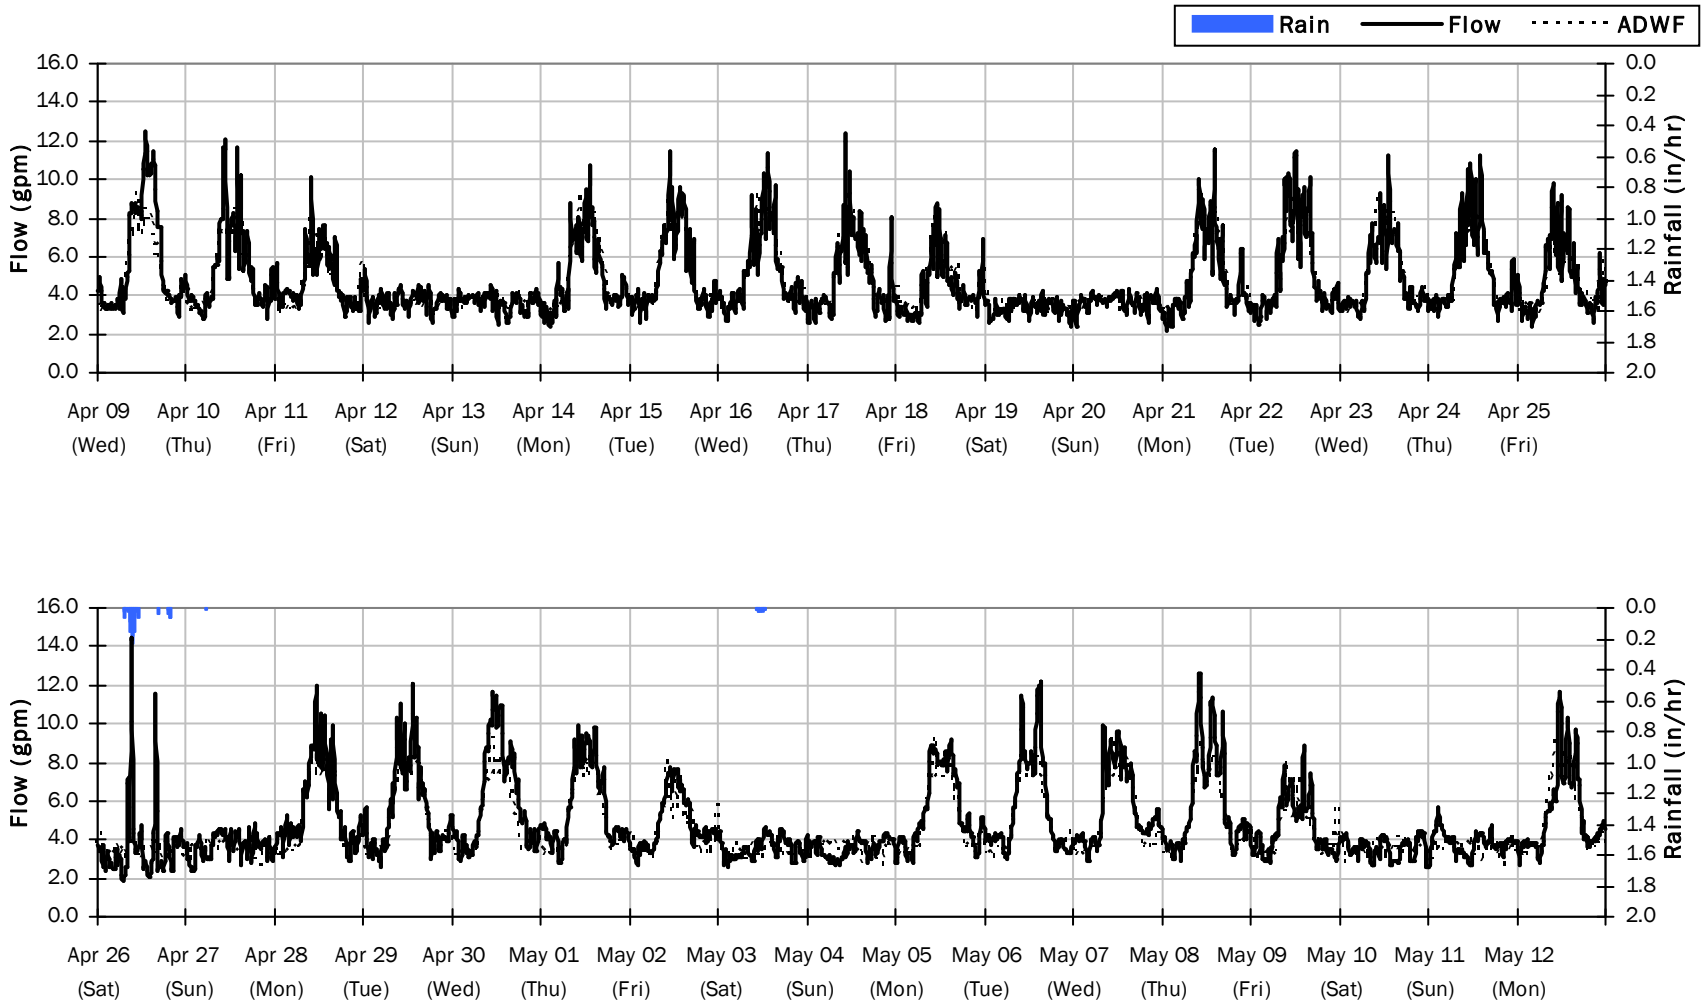

FM-3
Average Dry Weather Flow Hydrographs

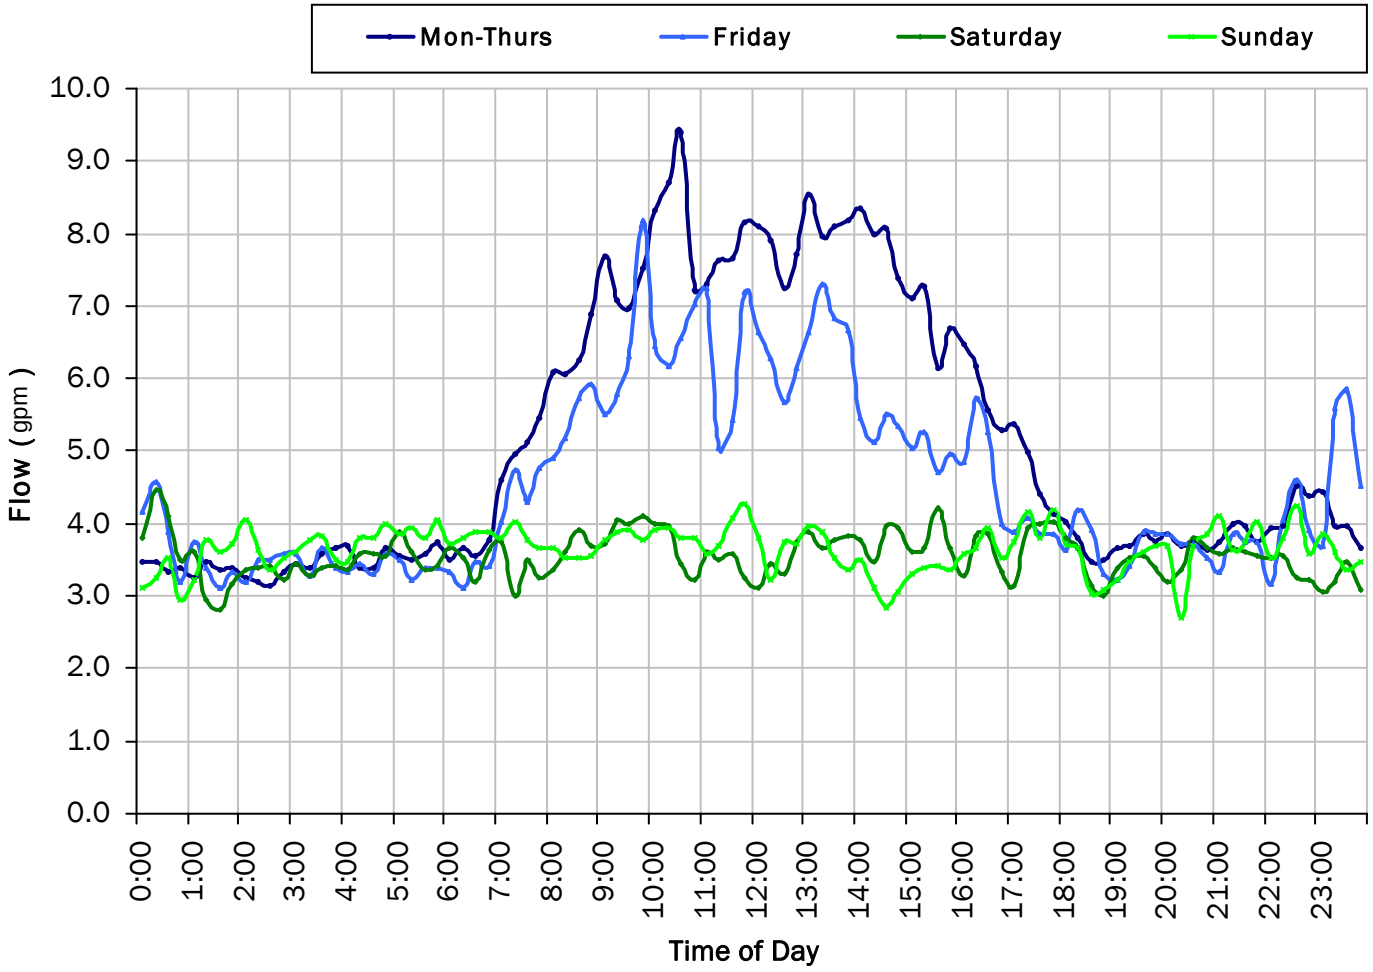

ADWF:

4.622 gpm

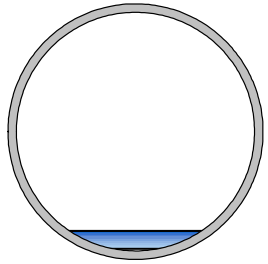

FM-3

Site Capacity and Surcharge Summary

Realtime Flow Levels with Rainfall Data over Monitoring Period

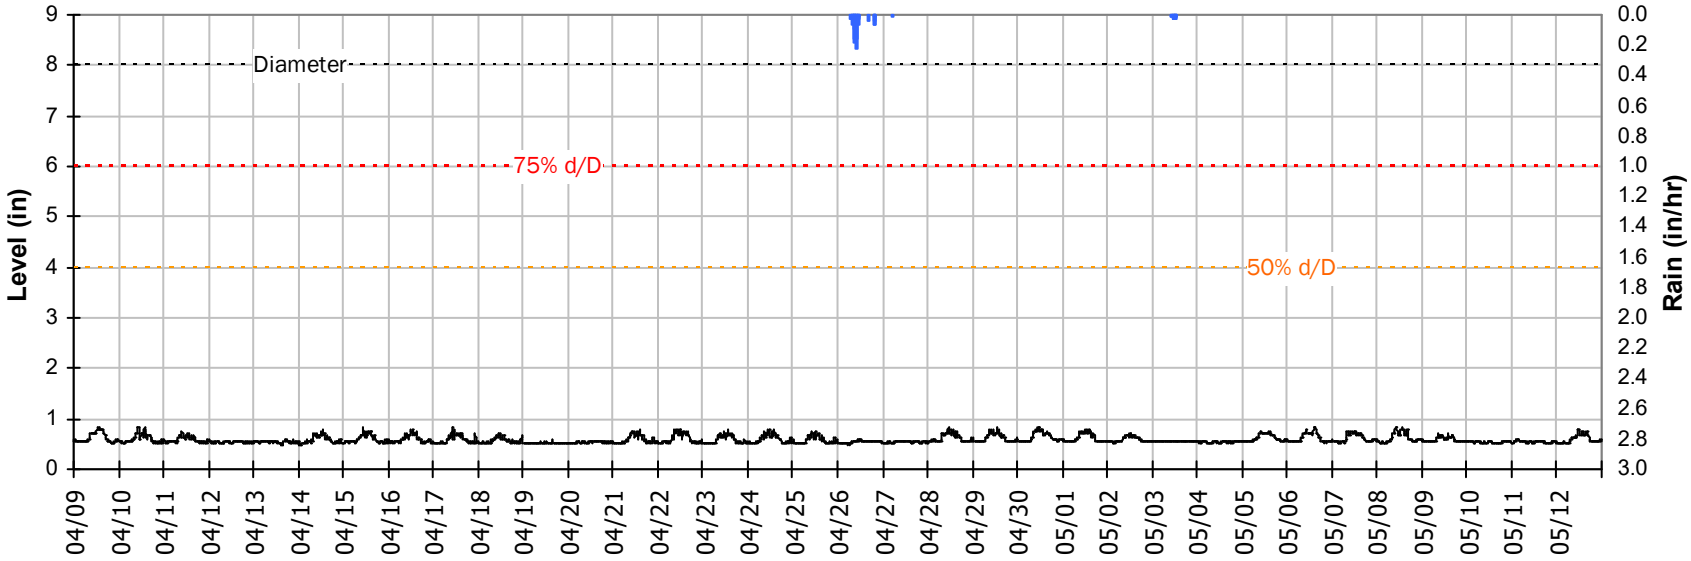

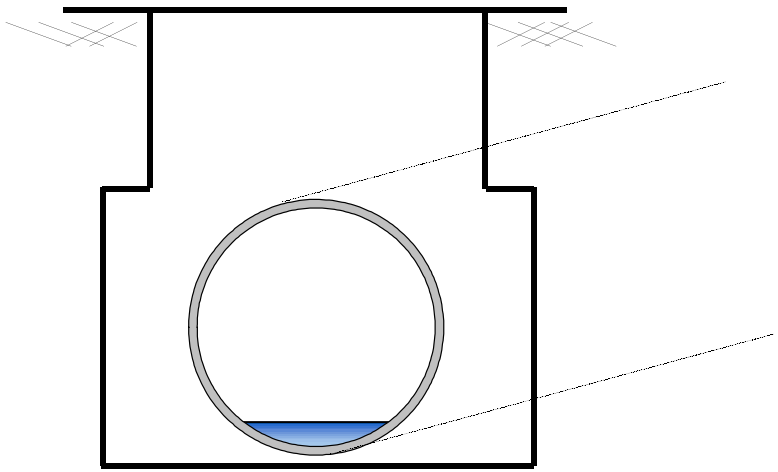

Pipe Diameter:	8	*inches*
Peak Measured Level:	0.84	*inches*
Peak d/D Ratio:	0.10	

FM-3

Weekly Level, Velocity and Flow Hydrographs

4/7/2025 to 4/14/2025

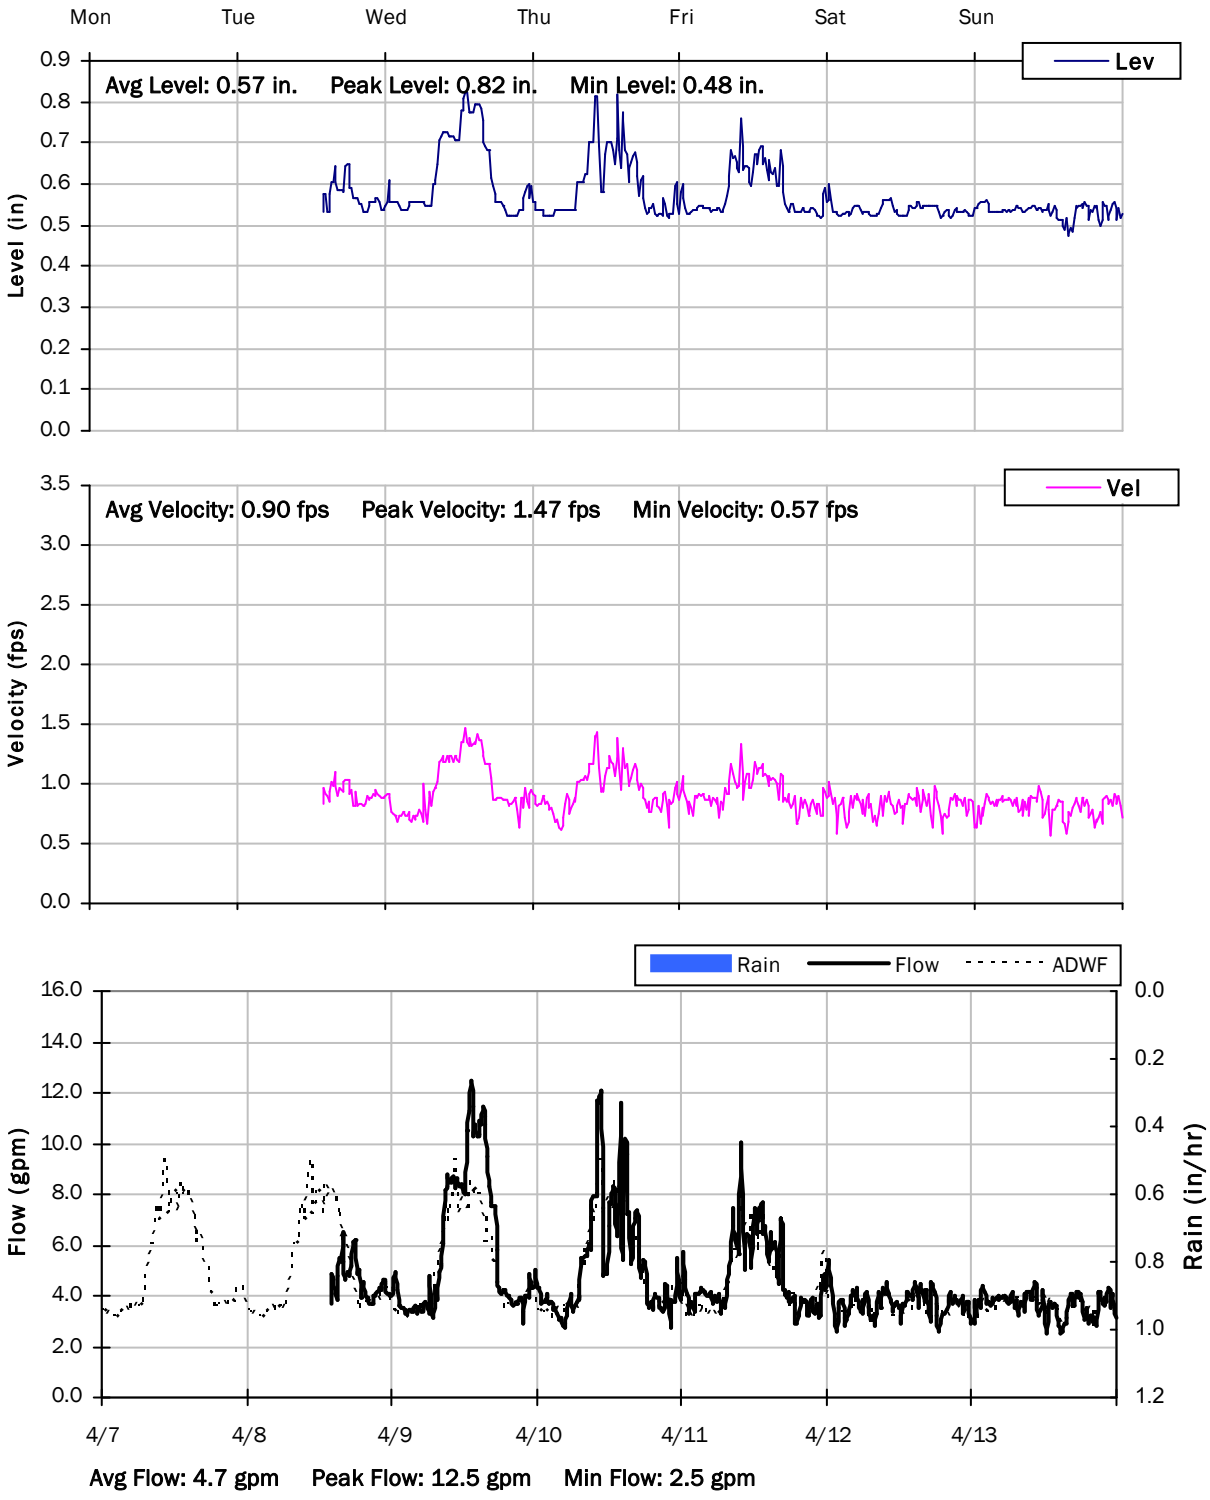

FM-3

Weekly Level, Velocity and Flow Hydrographs

4/14/2025 to 4/21/2025

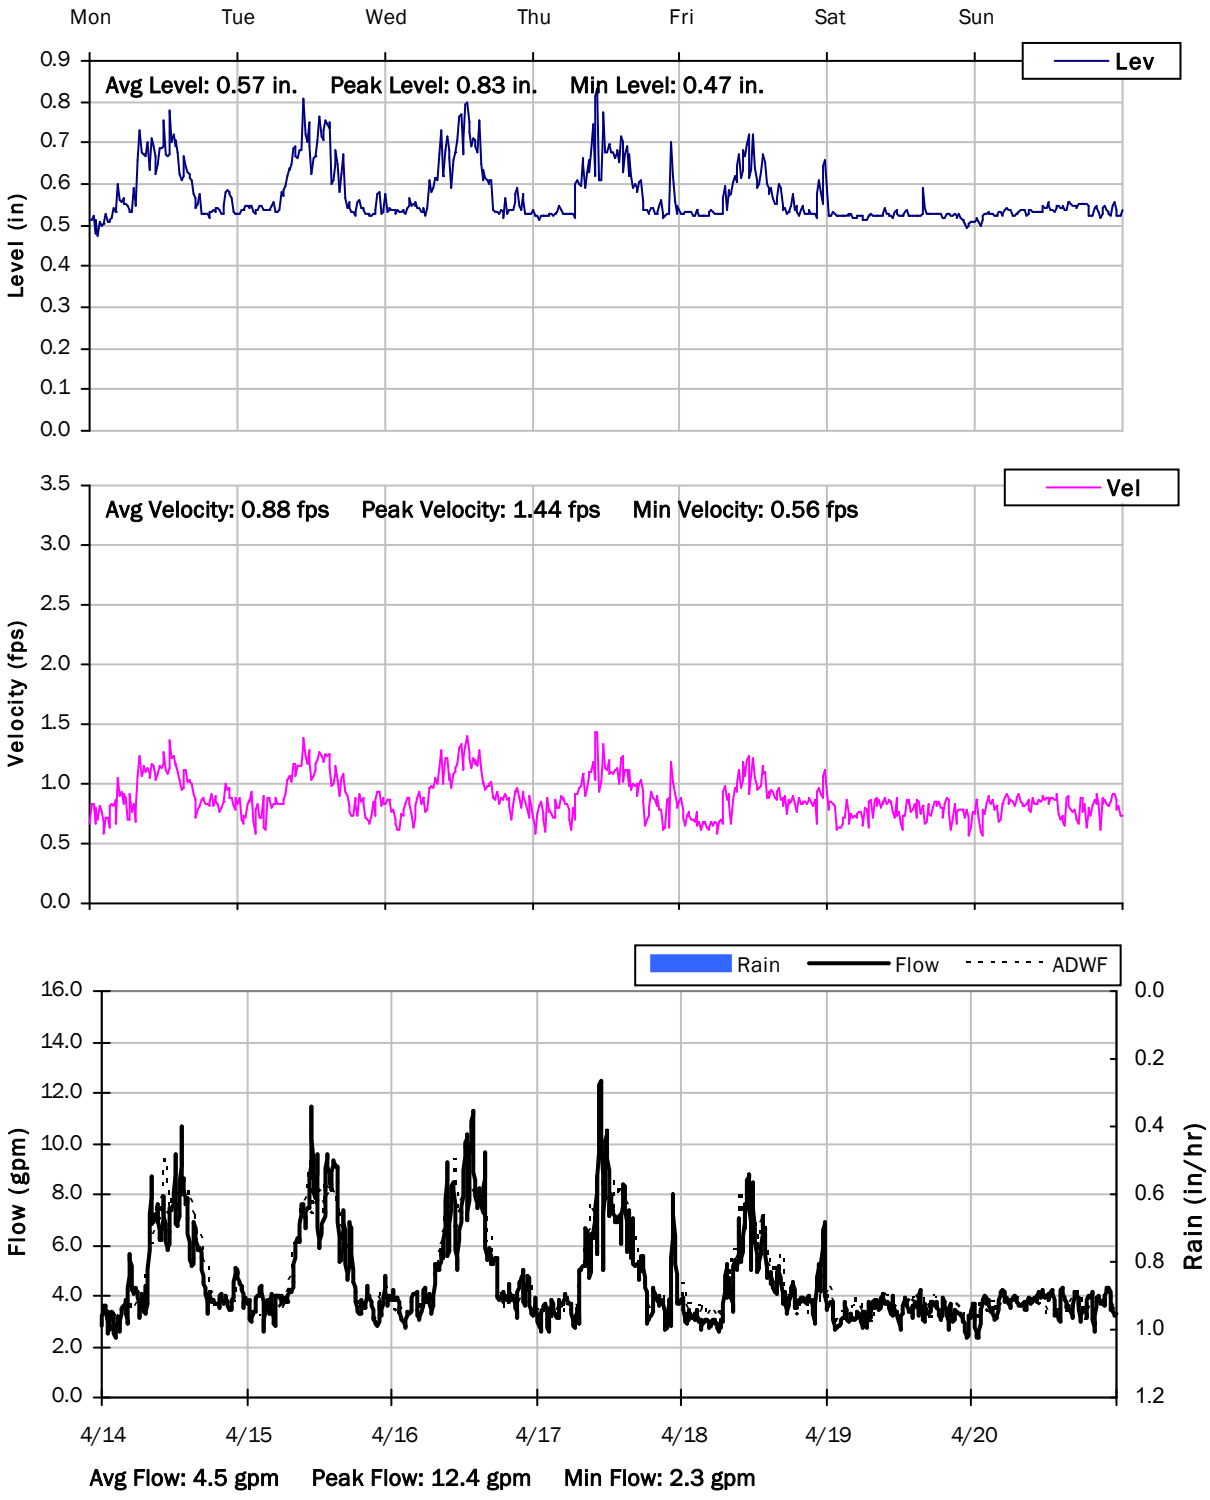

FM-3

Weekly Level, Velocity and Flow Hydrographs

4/21/2025 to 4/28/2025

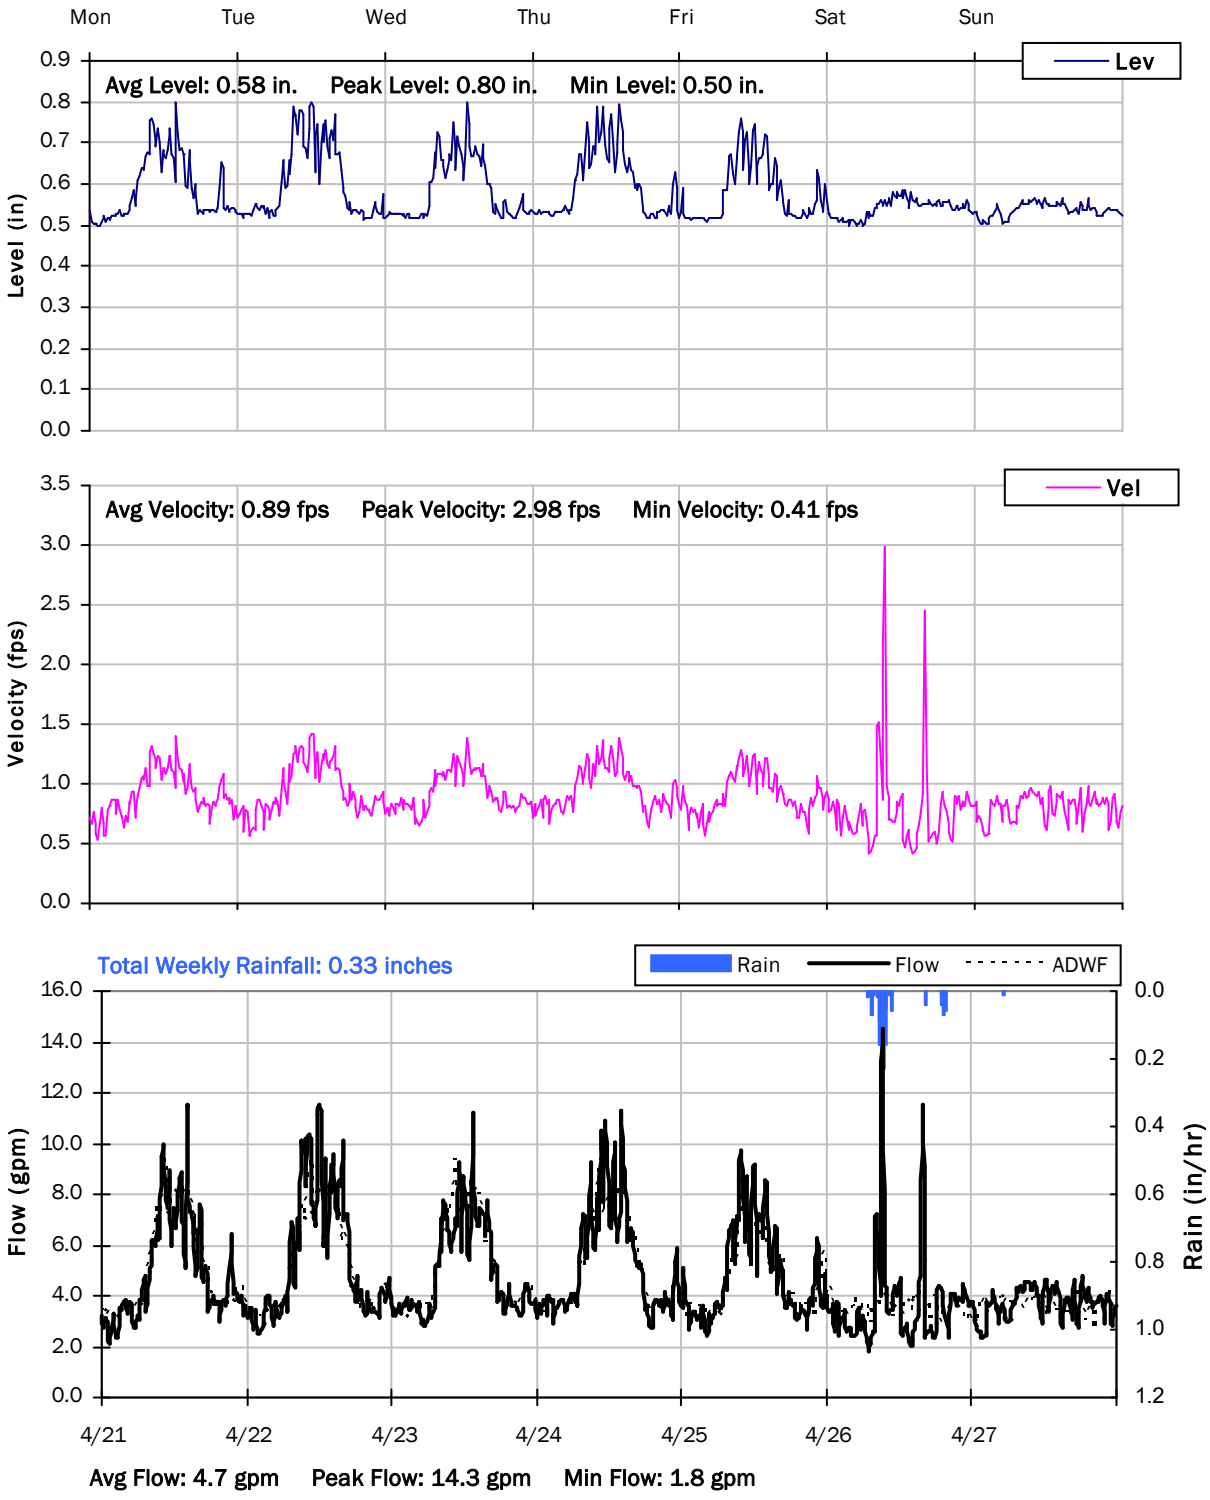

FM-3

Weekly Level, Velocity and Flow Hydrographs

4/28/2025 to 5/5/2025

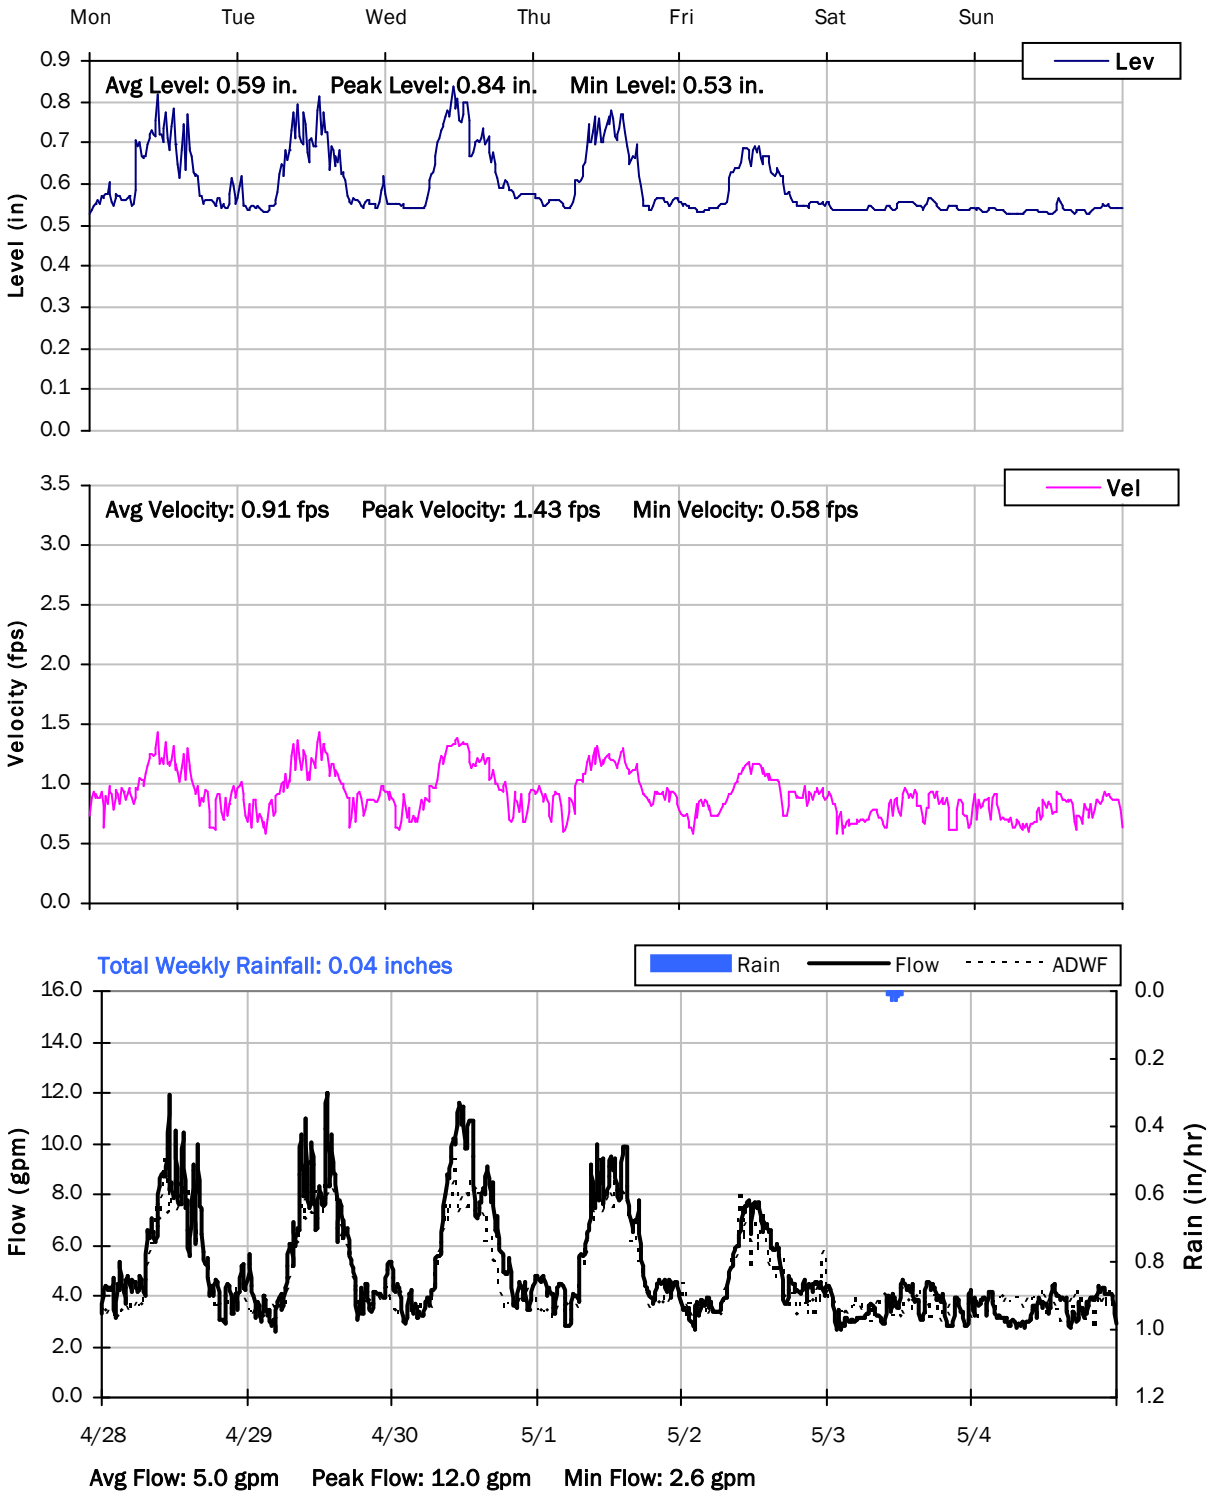

FM-3

Weekly Level, Velocity and Flow Hydrographs

5/5/2025 to 5/12/2025

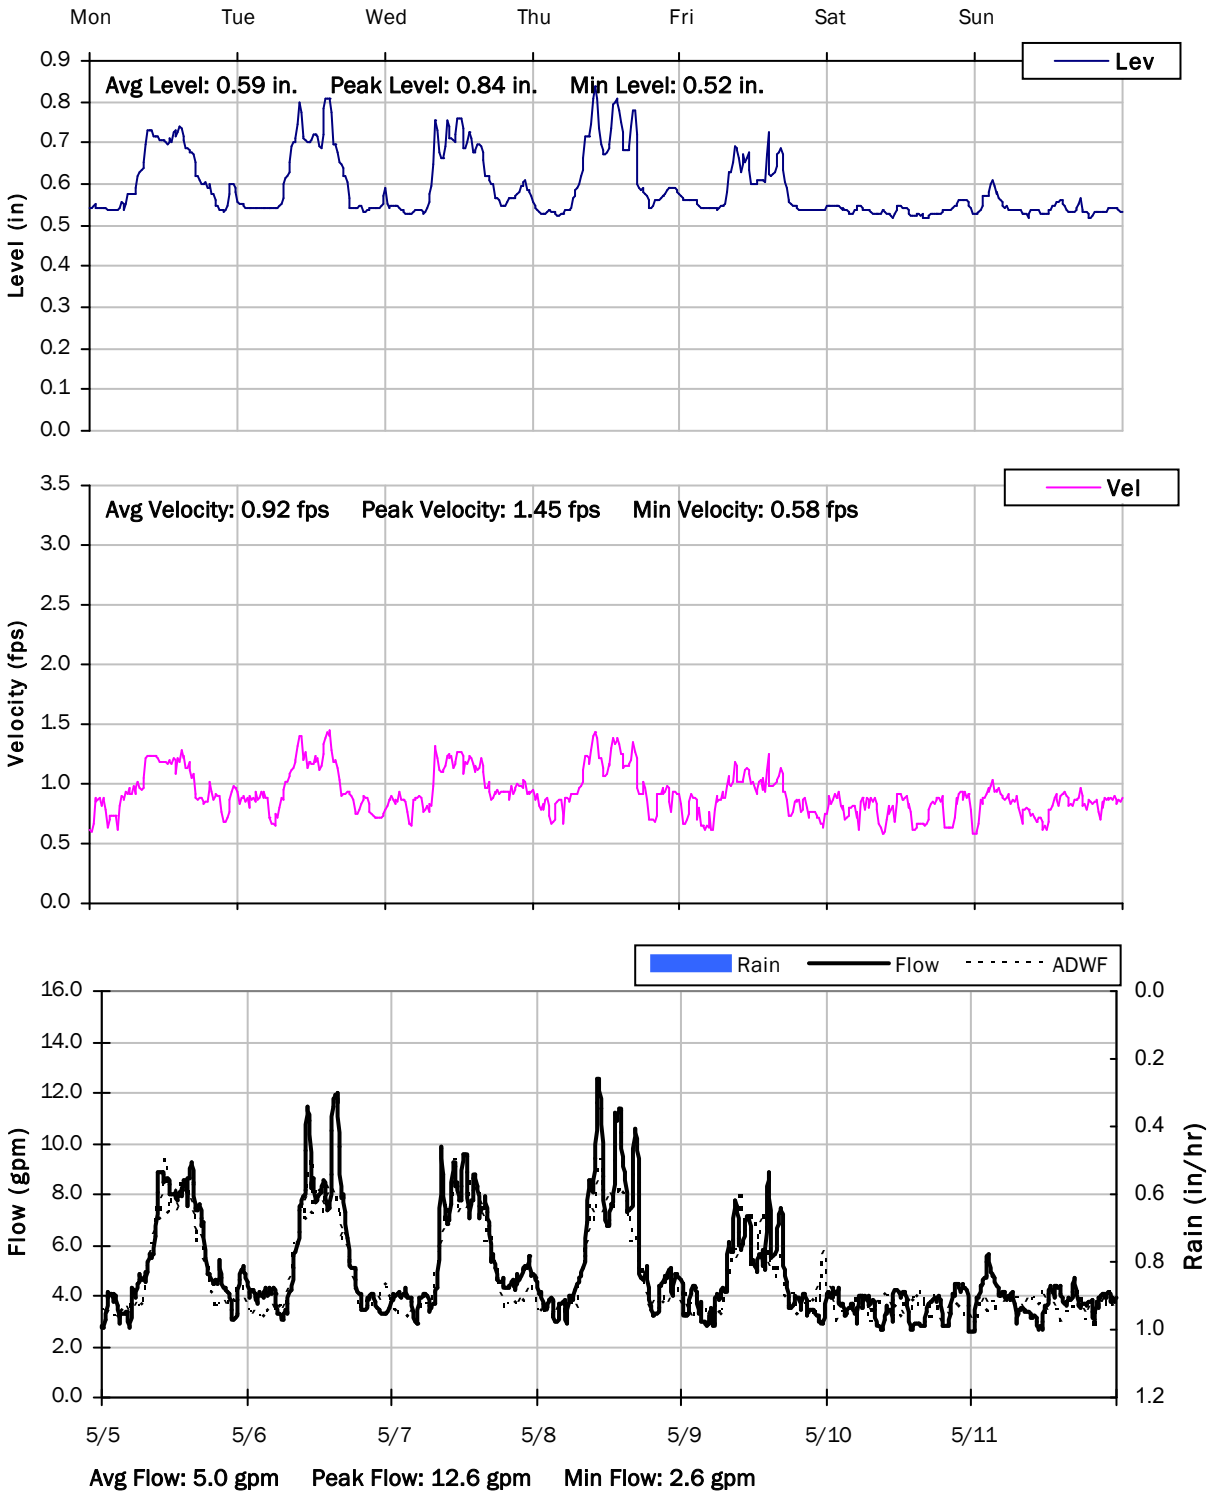

FM-3

Weekly Level, Velocity and Flow Hydrographs

5/12/2025 to 5/19/2025

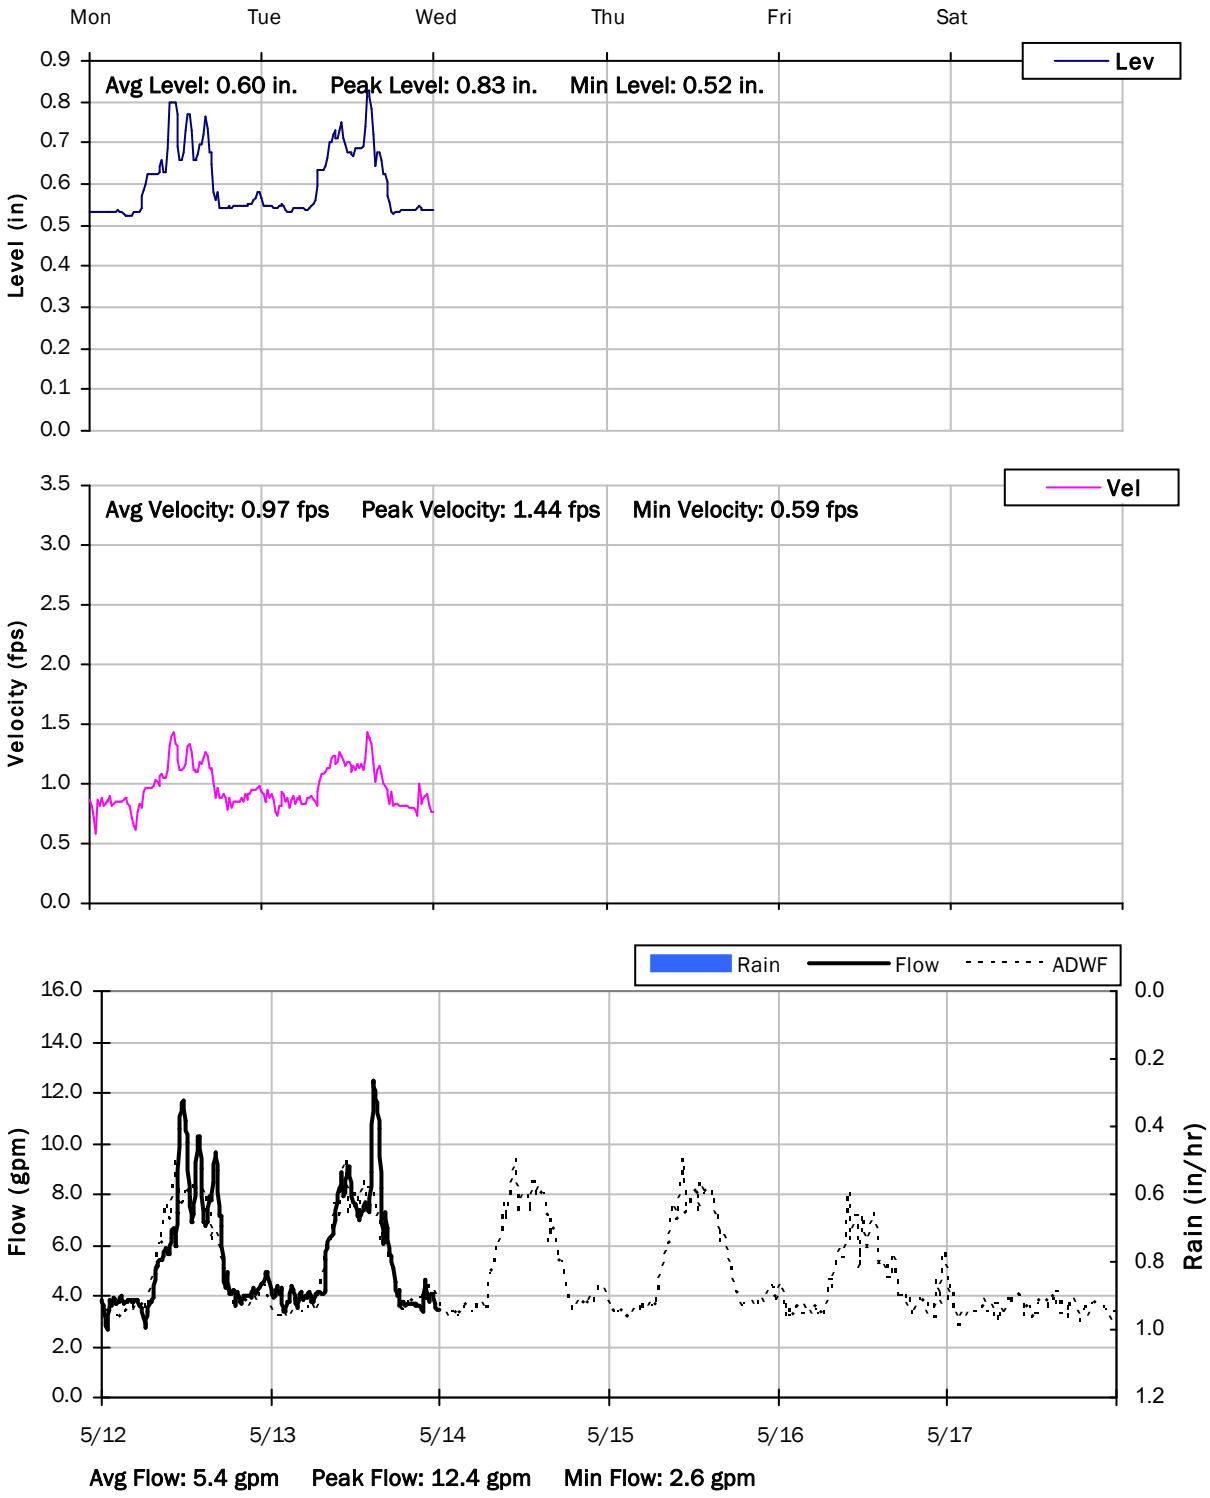

V&A Project No. 25-0037

V&A
consulting engineers
11011 Via Frontera,
Suite C,
San Diego, CA, 92127

Appendix M
Water Supply Assessment

Water Supply Assessment for the 6201 Residences Development Project

Golden State Water Company Culver City Service Area

October 2025
EKI C40307.00

EKI ENVIRONMENT & WATER, INC.

www.ekiconsult.com
2001 Junipero Serra Blvd, Suite 300 • Daly City, CA 94014

Water Supply Assessment

6201 Residences

Golden State Water Company – Culver City Service Area

TABLE OF CONTENTS

1 INTRODUCTION 3

2 GENERAL REQUIREMENTS FOR THE PREPARATION OF A WATER SUPPLY ASSESSMENT 7

2.1 Applicability of SB Bill 610 to the Proposed Project 7

2.2 Responsibility for Preparation of the Water Supply Assessment 8

2.3 Components of a Water Supply Assessment 8

3 PROJECT DESCRIPTION 10

4 PROJECT WATER DEMAND 11

4.1 Indoor Water Use 11

4.1.1 Residential Use 11

4.1.2 Restaurant Use 12

4.1.3 Leasing and Lobby Use 12

4.1.4 Other Amenity Space Use 12

4.1.5 Theatre Space Use 12

4.1.6 Dog Wash Space Use 13

4.1.7 Co-Working Space Use 13

4.1.8 Total Indoor Water Use 13

4.2 Covered Parking Water Use 13

4.3 Community Landscaping and Water Feature Water Use 13

4.4 Distribution System Losses 14

4.5 Existing Current Water Demand on the Proposed Project Site 15

4.6 Total Proposed Project Water Demand 15

5 GSWC CULVER CITY SERVICE AREA WATER DEMAND 19

5.1 Current and Historical Water Demand Within the GSWC Culver City Service Area 19

5.2 GSWC Culver City Service Area Demand Projections 19

5.3 Planned Development Projects Within the GSWC Culver City Service Area 20

6 GSWC CULVER CITY SERVICE AREA WATER SUPPLY 25

6.1 Identification of Water Supply Rights 25

6.2 Purchased Water 25

6.3 Groundwater Supply 30

6.3.1 Basin Description 31

6.3.2 Basin Status 35

6.3.3 SGMA Groundwater Management 35

6.4 Recycled Water 36

6.5 Total Projected Potable Supply in Normal, Single Dry, and Multiple Dry Years 36

7 COMPARISON OF SUPPLY AND DEMAND 42

8 CONCLUSIONS 45

9 REFERENCES 46

TABLE OF CONTENTS (CONTINUED)

FIGURES

Figure 1	Proposed Project Location
Figure 2	GSWC – Culver City Service Area
Figure 3	Regional Setting and Groundwater Basins

TABLES

Table 1	Summary of Estimated Incremental Annual Project Water Demand
Table 2	Estimated Project Landscaping Water Demand
Table 3	Historical Water Demand for GSWC Culver City Service Area
Table 4	Projected Future Water Demand for GSWC Culver City Service Area
Table 5	Historical Water Supply for GSWC Culver City Service Area
Table 6	Projected Normal Year Water Supply and Demand for GSWC Culver City Service Area
Table 7	Projected Single Dry Year Water Supply and Demand for GSWC Culver City Service Area
Table 8	Projected Multiple Dry Year Water Supply and Demand for GSWC Culver City Service Area

APPENDICES

Appendix A	Bristol Parkway Level 3 Plan (Site Plan)
Appendix B	Project Demand UWMP Inclusion Analysis

1 INTRODUCTION

Included herein is a Senate Bill (SB) 610-compliant water supply assessment (WSA) in support of the 6201 Residences Project (Proposed Project; **Figure 1**). The Proposed Project site is comprised of approximately 7.1 acres located in the City of Culver City, California. The Proposed Project includes the demolition of the existing office building on the project site and the construction of three new, eight-story mixed use buildings totaling approximately 1,568,516 square feet (sq ft), including 846 new dwelling units (including 36 Very-Low-Income units), 11,406 sq ft of restaurant space, 10,322 sq ft of leasing/lobby space, 14,086 sq ft of other amenity space, 937 sq ft of theatre use, 578 sq ft of indoor dog wash use, and 1,956 sq ft of co-working space use (TA Group, Inc., 2025a; 2025c; 2025d; 2025f). Additionally, the Proposed Project would include 534,095 sq ft of covered parking, 3,315 surface sq ft of community pools, and 73,834 sq ft of irrigated landscaping (TA Group, Inc., 2025f). A detailed site plan for the Proposed Project is included in **Appendix A**. The Proposed Project is located within the Golden State Water Company (GSWC) Culver City service area, and GSWC will be the water service provider for the Proposed Project (**Figure 2**).

The information provided in this WSA is consistent with California Water Code (CWC) §10910-10912 requirements and the California Department of Water Resources' (DWR's) *Guidebook for Implementation of Senate Bill 610 and Senate Bill 221 of 2001: To Assist Water Suppliers, Cities, and Counties in Integrating Water and Land Use Planning*, dated 8 October 2003. The text of specific sub-sections of the CWC is included within gray text boxes with italicized font at the beginning of specific sections of this WSA. The information presented in those respective sections, and the associated tables and figures, respond directly to CWC requirements.

The purpose of this WSA is to evaluate whether GSWC has sufficient water supply to meet the current and planned water demands within the GSWC Culver City service area, including the demands associated with the Proposed Project, during normal, single, and multiple dry hydrologic years over a 20-year time horizon. More specifically, this WSA includes:

- A summary of the WSA requirements articulated in CWC §10910-10912 and a description of how they apply to the Proposed Project;
- A description and analysis of the current and projected future water demands of the Proposed Project through the year 2045;
- A description and analysis of the historical, current, and projected future water demands for the GSWC Culver City service area through the year 2045;
- A description and analysis of the current and projected future water supplies for the GSWC Culver City service area through the year 2045; and
- A comparison of the water supplies and demands for the GSWC Culver City service area, including the projected water demands associated with the Proposed Project.

The information contained in this WSA is based primarily on the 2020 Urban Water Management Plan (UWMP) prepared for the GSWC Culver City service area, except where updated with relevant water demand and supply reliability and other information from sources including GSWC, the Santa Monica Basin Groundwater Sustainability Plan (GSP), and others, as noted.

This WSA concludes that sufficient water supply is available to GSWC to meet all future demands within the GSWC Culver City service area, including those associated with the Proposed Project.

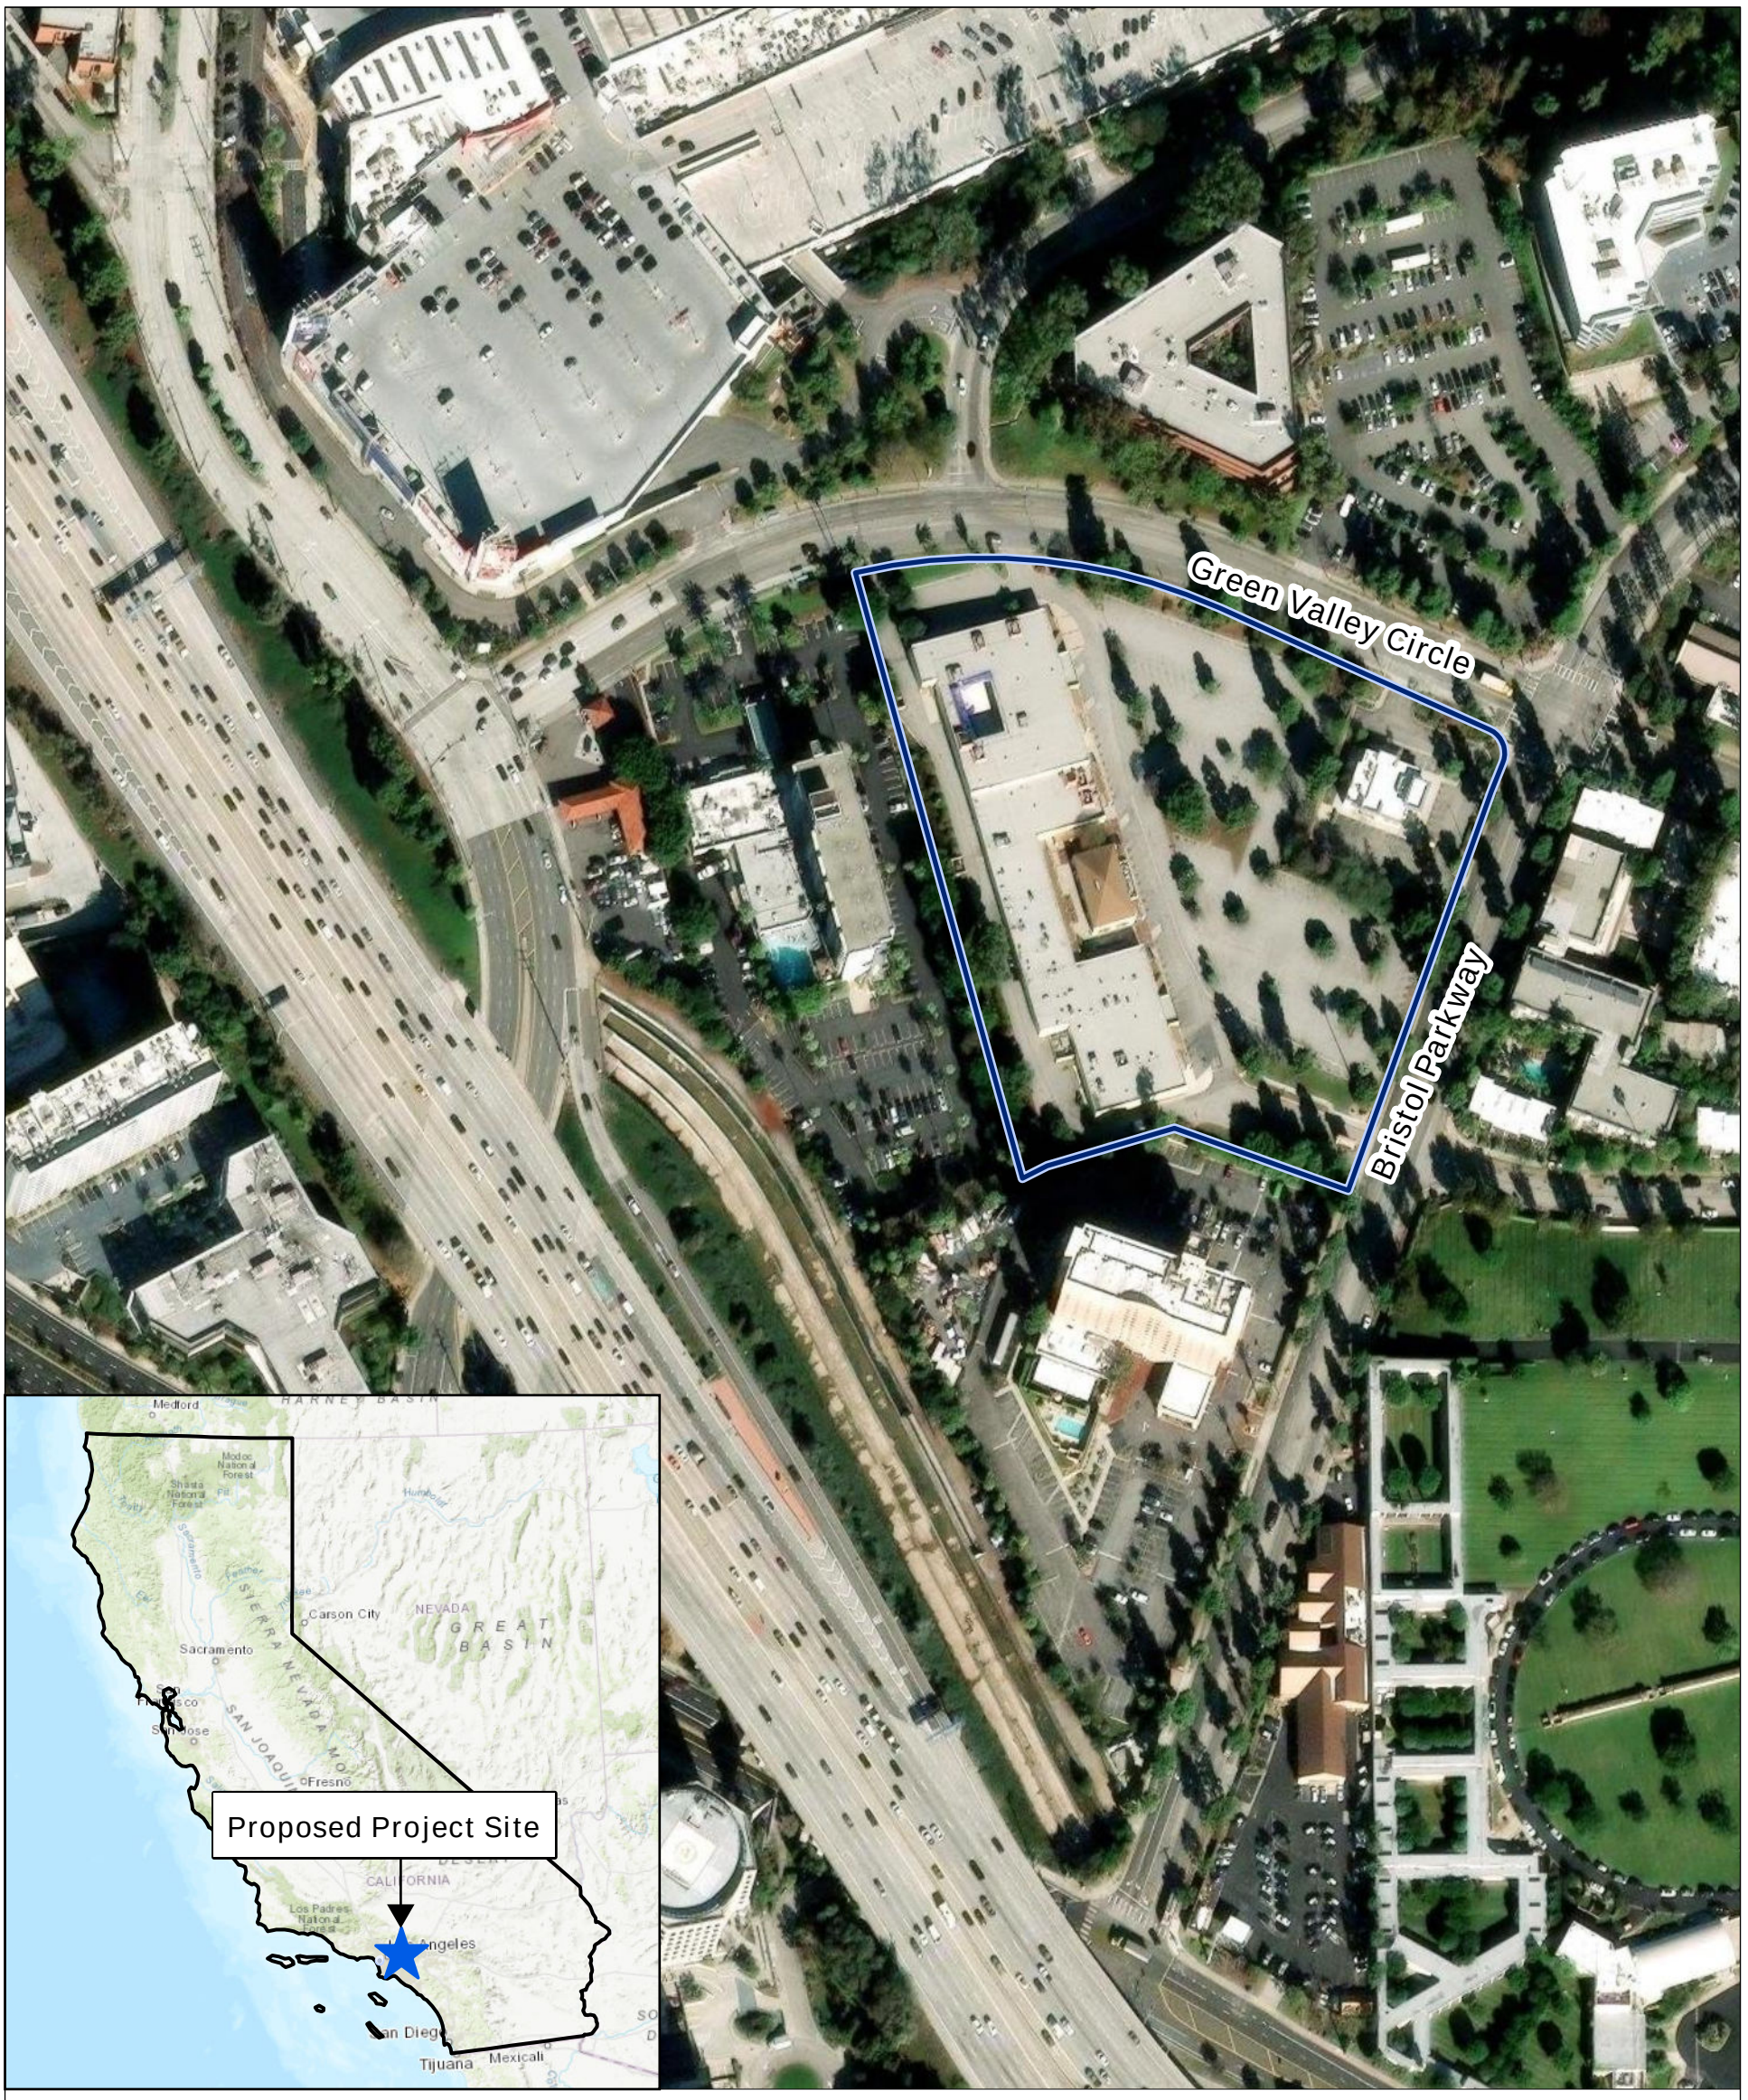

Legend

Proposed Project Boundary

N

0 175 350

Feet

Proposed Project Location

Abbreviations

Proposed Project = 6201 Residences

Notes

1. All locations are approximate.

Sources

1. Basemap is ESRI's world aerial map, obtained 24 June 2025.

6201 Residences
Culver City, CA
October 2025
EKI C40307.00

Figure 1

Path: X:\C40307\figures_2025-03-18.aprx

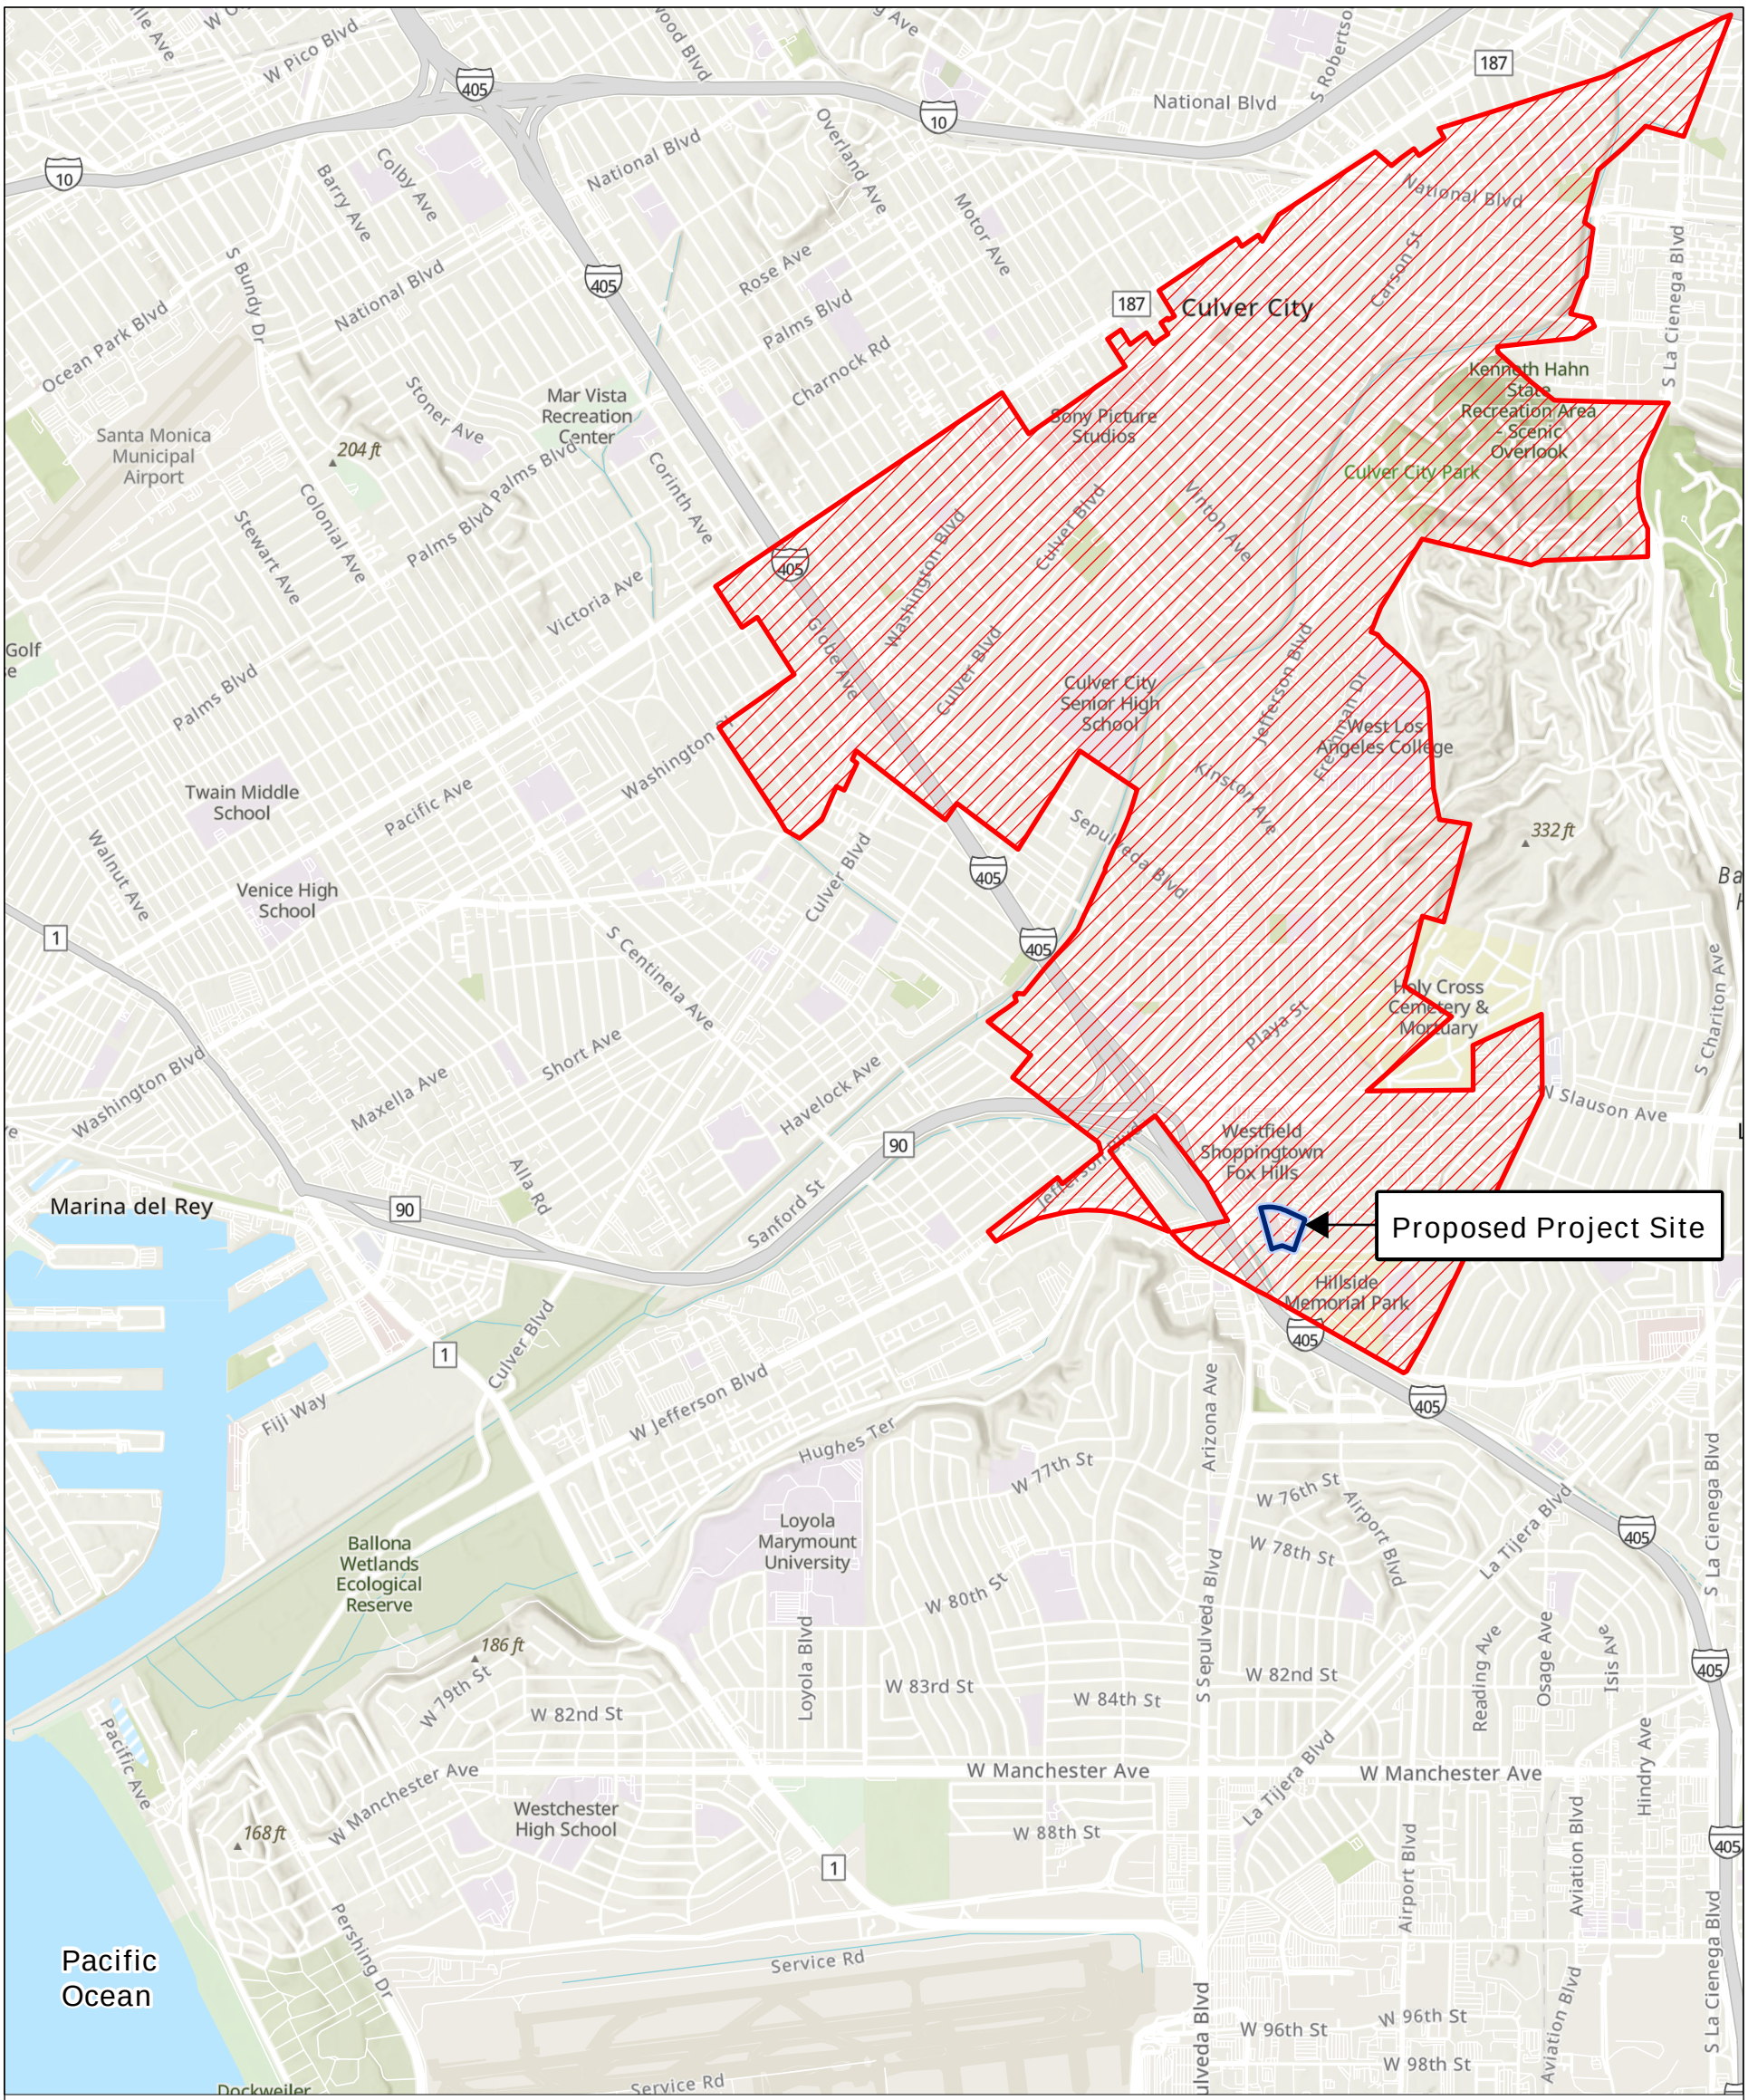

Legend

- Proposed Project Boundary
- GSWC - Culver City Service Area

Abbreviations

GSWC = Golden State Water Company
Proposed Project = 6201 Residences

Notes

1. All locations are approximate.

Sources

1. Basemap is ESRI's World Topographic Map, obtained 24 June 2025.
2. GSWC - Culver City service area boundary obtained from the California State Geoportal i03 WaterDistricts dataset on18 March 2025.

GSWC - Culver City Service Area

6201 Residences
Culver City, CA
October 2025
EKI C40307.00

Figure 2

eki environment & water

Path: X:\C40307\figures_2025-03-18.aprx

2 GENERAL REQUIREMENTS FOR THE PREPARATION OF A WATER SUPPLY ASSESSMENT

The purpose of this section is to outline what types of projects require the preparation of a WSA, who is responsible for its preparation, and the necessary components of a WSA.

2.1 Applicability of SB Bill 610 to the Proposed Project

☑ ***CWC § 10910***

(a) Any city or county that determines that a project, as defined in Section 10912, is subject to the California Environmental Quality Act (Division 13 (commencing with Section 21000) of the Public Resources Code) under Section 21080 of the Public Resources Code shall comply with this part.

☑ ***CWC § 10912***

For the purposes of this part, the following terms have the following meanings:

(a) "Project" means any of the following:

(1) A proposed residential development of more than 500 dwelling units.

(2) A proposed shopping center or business establishment employing more than 1,000 persons or having more than 500,000 square feet of floor space.

(3) A proposed commercial office building employing more than 1,000 persons or having more than 250,000 square feet of floor space.

(4) A proposed hotel or motel, or both, having more than 500 rooms.

(5) A proposed industrial, manufacturing, or processing plant, or industrial park planned to house more than 1,000 persons, occupying more than 40 acres of land, or having more than 650,000 square feet of floor area.

(6) A mixed-use project that includes one or more of the projects specified in this subdivision.

(7) A project that would demand an amount of water equivalent to, or greater than, the amount of water required by a 500 dwelling unit project.

(b) If a public water system has fewer than 5,000 service connections, then "project" means any proposed residential, business, commercial, hotel or motel, or industrial development that would account for an increase of 10 percent or more in the number of the public water system's existing service connections, or a mixed-use project that would demand an amount of water equivalent to, or greater than, the amount of water required by residential development that would represent an increase of 10 percent or more in the number of the public water system's existing service connections.

The Proposed Project would include a residential development of more than 500 dwelling units and therefore satisfies the definition of a "project" requiring a WSA pursuant to SB 610 (CWC §10910(a) and 10912(a)(1)). It should be noted that per SB 221, over 500 dwelling units may also trigger the need for a Water Supply Verification.

2.2 Responsibility for Preparation of the Water Supply Assessment

☑ ***CWC § 10910***

(b) The city or county, at the time that it determines whether an environmental impact report, a negative declaration, or a mitigated negative declaration is required for any project subject to the California Environmental Quality Act pursuant to Section 21080.1 of the Public Resources Code, shall identify any water system that is, or may become as a result of supplying water to the project identified pursuant to this subdivision, a public water system, as defined in Section 10912, that may supply water for the project. If the city or county is not able to identify any public water system that may supply water for the project, the city or county shall prepare the water assessment required by this part after consulting with any entity serving domestic water supplies whose service area includes the project site, the local agency formation commission, and any public water system adjacent to the project site.

The Proposed Project is located within the GSWC Culver City service area, and potable water for the Proposed Project will be supplied by GSWC. Therefore, in accordance with CWC §10910(b), GSWC is the entity responsible for adopting the WSA for the Proposed Project.

2.3 Components of a Water Supply Assessment

☑ ***CWC § 10910***

(c)(4) If the city or county is required to comply with this part pursuant to subdivision (b), the water supply assessment for the project shall include a discussion with regard to whether the total projected water supplies, determined to be available by the city or county for the project during normal, single dry, and multiple dry water years during a 20-year projection, will meet the projected water demand associated with the proposed project, in addition to existing and planned future uses, including agricultural and manufacturing uses.

☑ ***CWC § 10911***

(b) The city or county shall include the water supply assessment provided pursuant to Section 10910, and any information provided pursuant to subdivision (a), in any environmental document prepared for the project pursuant to Division 13 (commencing with Section 21000) of the Public Resources Code.

(c) The city or county may include in any environmental document an evaluation of any information included in that environmental document provided pursuant to subdivision (b). The city or county shall determine, based on the entire record, whether projected water supplies will be sufficient to satisfy the demands of the project, in addition to existing and planned future uses. If the city or county determines that water supplies will not be sufficient, the city or county shall include that determination in its findings for the project.

As listed above in CWC §10910(c)(4), the primary purpose of a WSA is to evaluate whether sufficient water supply is available to meet all future demands within the water supplier's service area, including those associated with the Proposed Project, during normal and dry hydrologic years for a 20-year time horizon. Therefore, the following information is included in this WSA:

- A description and analysis of the current and projected future water demands of the Proposed Project through the year 2045;

- A description and analysis of the historical, current, and projected future water demands for the GSWC Culver City service area through the year 2045;
- A description and analysis of the current and projected future water supplies for the GSWC Culver City service area through the year 2045; and
- A comparison of the water supplies and demands for the GSWC Culver City service area, including the projected water demands associated with the Proposed Project.

3 PROJECT DESCRIPTION

The Proposed Project site is comprised of approximately 7.1 acres located in the City of Culver City, California on Assessor Parcel Numbers (APNs) 4134-018-004, 4134-018-005, and 4134-018-006 (TA Group, Inc., 2025a). The Proposed Project site is bordered by Green Valley Circle to the north, two hotels to the west and south, and Bristol Parkway to the east.

The Proposed Project will involve the demolition of existing office buildings and a former bakery on the project site and the construction of an eight-story mixed-use residential development, which will include approximately:

- 846 multi-family residential dwelling units (dus);
- 11,406 sq ft of restaurant use;
- 10,322 sq ft of leasing/lobby space;
- 14,086 sq ft of amenity use;
- 937 sq ft of theatre use;
- 578 sq ft of indoor dog wash use;
- 1,956 sq ft of co-working space;
- 3,315 sq ft of water features;
- 73,834 sq ft of irrigated landscape area; and
- 534,095 sq ft of covered parking (TA Group, Inc., 2025a; 2025c; 2025d; 2025e; 2025f).

The Proposed Project will be implemented in a phased approach, with construction estimated to begin in Quarter (Q) 1 2026 and reach stabilization (and full buildout) in 2030 (TA Group, Inc., 2025a).

4 PROJECT WATER DEMAND

The City of Culver City has adopted green building standards and water efficient landscaping ordinances consistent with previous versions of the CalGreen building standards and the California Model Water Efficient Landscape Ordinance (MWELO). Landscaping will also be consistent with Assembly Bill (AB) 1572. As part of State requirements, all new developments must comply with these efficiency standards. As such, the Proposed Project development is expected to include a number of water-efficient features, including, but not limited to:

- Use of low-flow lavatory faucets, kitchen faucets, toilets, and urinals in accordance with California Green Building Standards Code; and
- Inclusion of high-efficiency irrigation systems to minimize outdoor water use in accordance with MWELO and AB 1572.

As described below, the average annual water demand for the Proposed Project was estimated based on: (1) literature values for commercial water use (LACSD, 2024; City of Los Angeles Bureau of Engineering, 2012) and (2) information about the Proposed Project provided by TA Group, Inc. (TA Group Inc., 2025a; 2025c).

Table 1 includes a summary of the water demand projections associated with the proposed land uses at the Proposed Project completion. The Proposed Project will be implemented in a phased approach, with construction estimated to begin in Q3 2026 and reach completion by Q4 2028. Proposed Project stabilization (full buildout) is anticipated by Q2 2030 (TA Group, Inc., 2025a).

4.1 Indoor Water Use

Table 1 provides a summary of the land uses, unit demand factors, and respective water demands associated with each land use anticipated in the Proposed Project. Below is a summary of the calculations and assumptions for each indoor land use category.

4.1.1 Residential Use

Based on current development plans, the Proposed Project is expected to include 846 multi-family residential dus (TA Group Inc., 2025a). The water demands for the residential uses are estimated based on the wastewater generation factor of 156 gallons per day per dwelling unit (gpd/du) for the multi-family residential units. This wastewater generation factor is based on the average wastewater generation factors used by the Los Angeles County Sanitation District (LACSD) for purposes of assessing average wastewater flow (LACSD, 2024). For the purpose of this analysis, wastewater flows are assumed to be 90% of the total water demand, consistent with the methodology used in the Paramount Pictures Master Plan which was approved by the City of Los Angeles in April 2016 (Incledon Consulting Group, 2015; City of Los Angeles Department of City Planning, 2016). Therefore, wastewater flow factors provided by LACSD were divided by 0.9 to determine the water demand factors for residential uses and other relevant factors mentioned in the following sections.

Based on the residential water demand factor (173 gpd/du), calculated from the identified wastewater generation factor above, the total residential use for the Proposed Project at full buildout is estimated to be 164 acre-feet per year (AFY).

4.1.2 Restaurant Use

The Proposed Project includes 11,406 sq ft of a high turnover restaurant (TA Group Inc., 2025f); The wastewater generation factor per LACSD for restaurant use is 1.0 gpd/sq ft (LACSD, 2024). Based on the methodology discussed above in Section 4.1.1, the estimated water use factor for restaurant use is 1.1 gpd/sq ft. The resultant water demand associated with the restaurant portion of the Proposed Project at full buildout is estimated to be 14 AFY.

4.1.3 Leasing and Lobby Use

The Proposed Project includes approximately 10,322 sq ft of leasing and lobby related uses (TA Group Inc., 2025d; 2025f). The wastewater generation factor for leasing use is estimated at 0.30 gpd/sq ft, based on the LACSD factor for professional building (LACSD, 2024). Based on the methodology discussed above in Section 4.1.1, the estimated water use factor for leasing use is 0.33 gpd/sq ft. The resultant water demand associated with the leasing portion of the Proposed Project at full buildout is estimated to be 3.9 AFY.

4.1.4 Other Amenity Space Use

The Proposed Project includes approximately 14,086 sq ft of other amenity uses including podcast room(s), clubrooms, and a wellness center, as well as other indoor amenities that are not specified at the time of preparing this WSA (TA Group Inc., 2025d; 2025f). For the wellness center portion of the amenity space, the wastewater generation factor is estimated at 0.30 gpd/sq ft, based on the LACSD factor for health spa without showers. For the remaining amenity uses (podcast rooms, clubrooms, and other unspecified indoor amenities), the wastewater generation factor is estimated at 0.30 gpd/sq ft, based on the LACSD factor for professional building (LACSD, 2024). Based on the methodology discussed above in Section 4.1.1, the estimated water use factor for other amenity space use is 0.33 gpd/sq ft. The resultant water demand associated with the other amenity uses portion of the Proposed Project at full buildout is estimated to be 5.3 AFY.

4.1.5 Theatre Space Use

The Proposed Project includes a 937 sq ft theatre (TA Group Inc., 2025d; 2025f). The wastewater generation factor per LACSD for theatre use is 0.125 gpd/sq ft (LACSD, 2024). Based on the methodology discussed above in Section 4.1.1, the estimated water use factor for theatre use is 0.14 gpd/sq ft. The resultant water demand associated with the theatre portion of the Proposed Project at full buildout is estimated to be 0.15 AFY.

4.1.6 Dog Wash Space Use

The Proposed Project includes a 578 sq ft dog wash station (TA Group Inc., 2025d; 2025e). The wastewater generation factor per LACSD for animal kennel use is 0.10 gpd/sq ft (LACSD, 2024). Based on the methodology discussed above in Section 4.1.1, the estimated water use factor for the dog wash space is 0.11 gpd/sq ft. The resultant water demand associated with the dog wash space portion of the Proposed Project at full buildout is estimated to be 0.072 AFY.

4.1.7 Co-Working Space Use

The Proposed Project includes 1,956 sq ft of co-working space (TA Group Inc., 2025d; 2025e). The wastewater generation factor per LACSD for office use is 0.20 gpd/sq ft (LACSD, 2024). Based on the methodology discussed above in Section 4.1.1, the estimated water use factor for co-working space use is 0.22 gpd/sq ft. The resultant water demand associated with the co-working portion of the Proposed Project at full buildout is estimated to be 0.49 AFY.

4.1.8 Total Indoor Water Use

Based on the above calculations and assumptions, total indoor water use for the Proposed Project is estimated to be 188 AFY at full buildout.

4.2 Covered Parking Water Use

The Proposed Project includes a nine-story parking structure, totaling approximately 534,095 sq ft of covered parking facilities (TA Group Inc., 2025d; 2025e). Water use associated with this space is anticipated to be minimal, limited to cleaning of the facility approximately 12 times per year (LADWP, 2022). It is assumed that 0.020 gallons per sq ft will be used per cleaning event (City of Los Angeles Bureau of Engineering, 2012). Thus, it is estimated that 0.39 AFY will be used for the purpose of cleaning the parking facility.

4.3 Community Landscaping and Water Feature Water Use

The Proposed Project includes general landscaping along with a pool and jacuzzi area and a water feature as a part of the residential community (collectively referred to as “water features”). The projected water demands for the community landscaping and water features were estimated based on the Maximum Applied Water Allowance (MAWA) per MWELO (DWR, 2025a). The MWELO requires that the annual estimated total water use for landscape irrigation and water features does not exceed the MAWA (DWR, 2025a). As shown below, the MAWA is calculated based on the regional reference evapotranspiration rate, an evaporation adjustment factor, the total landscaped area, and the area of “special landscaped area.”[1] Water use for the Proposed

[1] Special Landscaped Area includes landscaping dedicated solely to edible plants, recreational areas, areas irrigated with recycled water, or water features using recycled water.

Project landscaping irrigation has been conservatively assumed to be equal to the MAWA, which is the upper limit of annual applied water for established landscaped areas and water features.

The MAWA is calculated using the following equation:

$$MAWA = ETo \times [(ETAF \times LA) + (1-ETAF) \times SLA]$$

where:

ETo	=	The regional reference evapotranspiration rate
ETAF	=	Evapotranspiration Adjustment Factor For residential landscaping = 0.55 For water features = 1
LA	=	Total landscape area (including SLA)
SLA	=	Special Landscape Area

Based on the above methodology, and shown in **Table 2**, the total annual water demands for the Proposed Project's landscaping and water features are estimated to be 2.8 AFY and 0.28 AFY, respectively, at full buildout (excluding the distribution system losses discussed in Section 4.4).

AB 1572 was signed into law in October 2023 and took effect in January 2024. This regulation prohibits the use of potable water for the irrigation of nonfunctional turf[2] located on commercial, industrial, and institutional (CII) properties, other than a cemetery, and on properties of homeowners' associations, common interest developments,[3] and community service organizations or similar entities. AB 1572, however, does not prohibit the use of potable water for irrigation of other types of landscaping, such drought-tolerant landscaping. It is important to note that MAWA already incorporates conservative measures that limit the total water use for landscape irrigation. Therefore, this WSA assumes that landscaping for the Proposed Project will be equal to the MAWA and comply with AB 1572.

4.4 Distribution System Losses

Water distribution systems experience a degree of water loss over the course of transmission from the source to the customer. Although distribution system losses from the newly constructed portion of the system's infrastructure associated with the Proposed Project would initially be expected to be minimal, it is conservatively assumed that distribution system losses associated with delivering water for the Proposed Project will ultimately be consistent with the proportion of real and apparent water loss per the most recent (2023) validated water loss audit submitted to DWR for the GSWC Culver City service area (i.e., 6.8%; DWR, 2024b). It should be noted that while these real losses represent a demand on the system, water lost through the distribution

[2] Nonfunctional turf is defined as any turf that is not functional turf, and includes turf located within street rights-of-way and parking lots. Nonfunctional turf excludes recreational areas, or areas designated by a property owner or a governmental agency to accommodate human foot traffic for recreation, including, but not limited to, sports fields, golf courses, playgrounds, picnic grounds, or pet exercise areas.

[3] A common interest development is defined as a community apartment project, a condominium project, a planned development, or a stock cooperative.

system returns to the underlying groundwater basin and thus is not a true demand on the groundwater supply. However, for purposes of this WSA, all water loss is conservatively considered a demand. **Table 1** shows the distribution system losses for the Proposed Project, estimated at a total of 14 AFY at full buildout.

4.5 Existing Current Water Demand on the Proposed Project Site

The Proposed Project site has been mostly vacant in recent years, with existing office buildings and a former bakery on-site (TA Group, 2025a). At the time of preparing this WSA, historical water usage data was unavailable for the majority of the past five years (2020-2024). The site has only been owned for ten months, and utility records are limited to December 2024 and January 2025. During this time period, water use at the Proposed Project site averaged 0.21 AF/month, which equates to 2.5 AFY (TA Group Inc., 2025b). Since there is limited historical water use data available for the Proposed Project site, as shown in **Table 1**, the total Proposed Project demands conservatively do not subtract the existing site demands.

4.6 Total Proposed Project Water Demand

Based on the above methodologies and assumptions, the total annual water demand associated with the Proposed Project at full buildout and occupancy is conservatively estimated to be 206 AFY, as shown in **Table 1**. Demands are assumed to come online consistent with the phased development schedule for the Proposed Project. Full buildout of the Proposed Project is expected to be completed by Q4 of 2028, with stabilization anticipated by Q2 of 2030.

Table 1

Summary of Estimated Incremental Annual Project Water Demand

6201 Residences, Culver City, California

Land Use	Land Use at Full Buildout (a)	Land Use Units	Water Demand Factor (b)	Water Demand Factor Units	Total Water Demand (AFY) (c)				
					2025	2030	2035	2040	2045
Multi-Family Residential Units	846	du	173	gpd/du	0	164	164	164	164
Restaurant	11,406	sq ft	1.1	gpd/sq ft	0	14	14	14	14
Leasing/Lobby	10,322		0.33		0	3.9	3.9	3.9	3.9
Other Amenity (d)	14,086		0.33		0	5.3	5.3	5.3	5.3
Theatre	937		0.14		0	0.15	0.15	0.15	0.15
Dog Wash	578		0.11		0	0.072	0.072	0.072	0.072
Co-Working Space	1,956		0.22		0	0.49	0.49	0.49	0.49
Covered Parking (e)	534,095		0.020	gal/sq ft/cleaning	0	0.39	0.39	0.39	0.39
Water Features (f)	3,315		(h)		0	0.28	0.28	0.28	0.28
Irrigated Landscaping (g)	73,834				0	2.8	2.8	2.8	2.8
Distribution System Losses (i)	--	--	6.8%		0	14	14	14	14
Existing Site Demand	--	--	(j)						
Net Annual Water Demand (k)					**0**	**206**	**206**	**206**	**206**

Abbreviations:

"AFY" = acre-feet per year
"du" = dwelling unit
"gal" = gallons
"gpd" = gallons per day
"MAWA" = Maximum Applied Water Allowance
"MWELO" = Model Water Efficient Landscape Ordinance
"Proposed Project" = 6201 Residences
"sq ft" = square feet
"WSA" = Water Supply Assessment

Notes:

(a) Estimated residential units per Reference 1. Land use square footages for the water features per Reference 2. Land use square footage for the restaurant, leasing space, other amentities, co-working space, covered parking, and irrigated landscaping per Reference 3.

(b) Water demand factors for covered parking per Reference 4. Water demand factors for the residential units, commercial, leasing/lobby space, other amenity, theatre, dog wash, and co-working space were calculated based on wastewater generation factors per Reference 5. Wastewater generation factors per Reference 5 were provided by the Los Angeles County Sanitation Districts and represent the average wastewater flow factor for each land use. For the purpose of this analysis, wastewater flows are assumed to be 90% of the total water demand for each land use, consistent with the methodology used in the Paramount Pictures Master Plan which was approved by the City of Los Angeles in April 2016 per Reference 6 and 7. Therefore, flow factors provided in Reference 5 were divided by 0.9 to determine the water demand factors for residential unit and food service uses.

(c) The Proposed Project will be implemented in a phased approach, with an estimated construction start in Quarter 3 2026, construction completion in Quarter 4 2028, and stabilization in Quarter 2 2030, per Reference 1.

Table 1

Summary of Estimated Incremental Annual Project Water Demand

6201 Residences, Culver City, California

Notes Continued:

(d) The Proposed Project's other amenity use includes podcast room(s), clubrooms, and a wellness center, as well as other indoor amenities that are not specified at the time of preparing this WSA.

(e) Water use associated with the covered parking is anticipated to be minimal, limited to cleaning of the facility. For purposes of this WSA, it is assumed that the covered parking will be cleaned twelve times per year and that 0.02 gal/sq ft will be used per each cleaning event, per Reference 4.

(f) The Proposed Project includes water features, spas, and a pool per Reference 2.

(g) The total landscaped area includes ground and roof level landscaped area per Reference 2.

(h) Estimates of the landscaping and water feature demands are based on MWELO calculations per MAWA per Reference 8. See Table 2 for the MWELO calculations.

(i) Estimated distribution system water loss associated with delivery of water to the Proposed Project is based on a rate of 6.8% per Reference 9 and includes both real and apparent losses.

(j) At the time of preparing this WSA, historical water usage data was unavailable for the majority of the past five years (2020-2024). The site has only been owned for ten months, and utility records are limited to December 2024 and January 2025. The site has been mostly vacant in recent years, with existing office buildings and a former bakery on-site, of which the majority of the water use was for irrigation. Since there is limited historical water use available data for the Proposed Project site, the total Proposed Project demands conservatively do not subtract out the existing site demands.

(k) Totals may not sum due to rounding.

References:

1. TA Group, 2025a. Updated Response to Request for Information, provided by TA Group on 16 January 2025.
2. TA Group, 2025e. Information provided by TA Group on 17 June 2025.
3. TA Group, 2025f. Information provided by TA Group on 7 August 2025.
4. City of Los Angeles Bureau of Engineering, 2012. City of Los Angeles Bureau of Sanitation, Sewer Generation Rates Table, dated 6 April 2012.
5. LACSD, 2024. Will Serve Program - Table 1. Loading for Each Class of Land Use, accessed 12 July 2024.
6. Incledon Consulting Group, 2015. Paramount Pictures Master Plan - Appendix U. Wastewater Report, dated August 2015.
7. City of Los Angeles Department of City Planning, 2016. Notice of Completion and Availability of Final Environmental Impact Report City Case No. ENV-2011-2460-EIR, dated 14 April 2016.
8. DWR, 2025a. California Code of Regulations, Title 23, Division 2, Chapter 2.7, Model Water Efficient Landscape Ordinance, updated 2 January 2025.
9. DWR, 2024b. Golden State Water Company Culver City District 2023 Water Audit Data Report, submitted to the WUEdata - Water Audit Report Data website on 30 December 2024, accessed 26 February 2025, (https://wuedata.water.ca.gov/awwa_plans).

Table 2

Estimated Project Landscaping Water Demand

6201 Residences, Culver City, California

Landscaping Land Use (a)	[A] Area of Land Use (ac)	[B] ETo (in) (b)	[C] ETAF (c)	[D] MAWA (AFY) D = A x B x C (d)				
				2025	2030	2035	2040	2045
Irrigated Landscaping								
Community Landscaped Area	1.7	44	0.45	0	2.8	2.8	2.8	2.8
Water Features								
Community Pools	0.08	44	1	0	0.28	0.28	0.28	0.28
Estimated Total Outdoor Water Use				**0**	**3.1**	**3.1**	**3.1**	**3.1**

Abbreviations:

"ac" = acre

"AFY" = acre-feet per year

"ETo" = Reference Evapotranspiration Rate

"ETAF" = Evapotranspiration Adjustment Factor

"in" = inches

"MAWA" = Maximum Applied Water Allowance

Notes:

(a) Community landscaping land use and surface area for the community pools square footages per Reference 1 and Reference 2, respectively.

(b) Annual reference evapotranspiration rate for the Santa Monica region per Reference 3.

(c) The ETAF is assumed to be 0.45 and 1.0 for community landscaped areas and water features, respectively, per Reference 4.

(d) The MAWA calculations are described in Reference 5.

References:

1. TA Group, 2025e. Information provided by TA Group on 17 June 2025.
2. TA Group, 2025f. Information provided by TA Group on 7 August 2025.
3. DWR, 2012. California Irrigation Management Information System Reference Evapotranspiration Zones, January 2012.
4. DWR, 2021. Draft Model Water Efficient Landscape Ordinance Guidebook, dated 2021.
5. DWR, 2025a. California Code of Regulations, Title 23, Division 2, Chapter 2.7, Model Water Efficient Landscape Ordinance, updated 2 January 2025.

5 GSWC CULVER CITY SERVICE AREA WATER DEMAND

☑ ***CWC § 10910***

(c)(1) The city or county, at the time it makes the determination required under Section 21080.1 of the Public Resources Code, shall request each public water system identified pursuant to subdivision (b) to determine whether the projected water demand associated with a proposed project was included as part of the most recently adopted urban water management plan adopted pursuant to Part 2.6 (commencing with Section 10610).

(2) If the projected water demand associated with the proposed project was accounted for in the most recently adopted urban water management plan, the public water system may incorporate the requested information from the urban water management plan in preparing the elements of the assessment required to comply with subdivisions (d), (e), (f), and (g).

(3) If the projected water demand associated with the proposed project was not accounted for in the most recently adopted urban water management plan, or the public water system has no urban water management plan, the water supply assessment for the project shall include a discussion with regard to whether the public water system's total projected water supplies available during normal, single dry, and multiple dry water years during a 20-year projection will meet the projected water demand associated with the proposed project, in addition to the public water system's existing and planned future uses, including agricultural and manufacturing uses.

Consistent with the UWMP Act (CWC §10610-10656), the 2020 UWMP presents estimates of projected future water demand for the GSWC Culver City service area in five-year increments, between the years 2025 and 2045 (GSWC, 2021). Projected water demand is subdivided between the following seven customer sectors or use types: (1) single family, (2) multi-family, (3) commercial/institutional, (4) industrial, (5) landscape, (6) other, and (7) water loss. As discussed further below, the 2020 UWMP demand projections account for: (1) demands for the existing service area and accounts, (2) projected growth based on historical growth in accounts, and (3) all anticipated new development based on information then available to GSWC.

5.1 Current and Historical Water Demand Within the GSWC Culver City Service Area

Historical water demand within the GSWC Culver City service area from 2016 through 2024 is shown in **Table 3**. Based on 2020 water use, the single-family residential and commercial/institutional sectors use the most water, at 34% and 33%, respectively, followed by multi-family residential at 23%. Industrial and "other" uses represent just 2.4% and 2.9% of water use, and distribution system losses represent 5.3% of the service area's water demand (GSWC, 2021). Between 2016 and 2024, water demands remained fairly stable, averaging 4,712 AFY (DWR, 2024b; GSWC, 2021).

5.2 GSWC Culver City Service Area Demand Projections

The 2020 UWMP water demand projections account for growth within the GSWC Culver City service area through 2045. The 2020 UWMP includes population growth estimates based on Southern California Association of Governments (SCAG) projections. Based on a review of historical growth in accounts and the SCAG projected population and employment, GSWC

projected the growth in accounts by sector within the Culver City service area and applied unit demand factors for each customer category to estimate future demands.

As shown in **Appendix B,** based on a review of the GSWC Culver City service area growth projections, GSWC has confirmed that the water demands associated with the Proposed Project's commercial uses, landscape uses, and the corresponding water distribution losses are within the anticipated growth for the GSWC Culver City service area. Thus, this WSA can assume that the demands for these project elements (approximately 30 AFY) were included in the 2020 UWMP for the GSWC Culver City service area, consistent with CWC §10910(c)(1) (GSWC, 2025).

However, per **Appendix B**, GSWC has confirmed the water demands associated with the Proposed Project's multi-family residential use and the corresponding water distribution losses are not included in the growth anticipated within the GSWC Culver City service area. Thus, this WSA assumes that the demands for these project elements (approximately 176 AFY) are additive to 2020 UWMP demands (GSWC, 2025).

The demand projections for the GSWC Culver City service area, including the additive demands of the Proposed Project and those of other known developments, are presented in **Table 4** by water use sector in five-year increments through 2045. It is estimated that, inclusive of the Proposed Project, the total annual water demand for the GSWC Culver City service area will be approximately 5,856 AFY in 2045.

5.3 Planned Development Projects Within the GSWC Culver City Service Area

As discussed above, the 2020 UWMP demand projections include projections of growth within the existing service area based on historical account growth and SCAG population and employment forecasts, which included the demand associated with the Crossings Campus Building 1 Project (Crossings Project), a planned development for which a WSA was completed in 2022. The Crossings Project includes a 167,000 sq ft four-story office building with associated landscaping and covered parking. The demands associated with the Crossings Project are estimated to be 24 AFY by full buildout in 2025. The Crossings Project is considered to be included within GSWC Culver City service area's growth projections and the 2020 UWMP demand projections (EKI, 2022).

Additionally, the 10950 Washington Boulevard mixed-use residential development is a known project within the GSWC Culver City service area for which a WSA was completed in August 2024 (EKI, 2024a). The 5.5 acre-site includes the construction of 508 multi-family units and approximately 14,087 sq ft of commercial use (EKI, 2024a). The WSA determined that the demands associated with the commercial and landscape uses, approximately 4.1 AFY by full buildout, are included in the 2020 UWMP demand projections. However, the estimated demands associated with the multi-family residential uses are considered not included in the 2020 UWMP demand projections for GSWC Culver City (100 AFY). Therefore, the projected multi-family residential demands that are considered additive to GSWC Culver City's projected demands are shown in **Table 4**.

Similarly, the 5757 Uplander Way mixed-use residential development is a known project within the GSWC Culver City service area for which a WSA was completed in December 2024. The 8.3 acre-site includes the construction of 1,077 multi-family units, just under 9,000 sq ft of lobby space, approximately 6,070 sq ft of fitness center space, and an approximately 5,772 sq ft restaurant (EKI, 2024b). The WSA determined that the demands associated with the commercial and landscaping uses, approximately 26 AFY by full buildout, are included in the 2020 UWMP demand projections. However, the estimated demands associated with the multi-family residential uses are considered not included in the 2020 UWMP demand projections for GSWC Culver City (210 AFY). Therefore, the projected multi-family residential demands that are considered additive to GSWC Culver City's projected demands are shown in **Table 4**.

This WSA understands that GSWC tracks future planned water uses through service applications that it receives for new developments and has determined that all currently planned water uses, except for the multi-family residential demands and corresponding water losses associated with the 10950 Washington Boulevard development, the 5757 Uplander Way development and the Proposed Project, are accounted for in its 2020 UWMP.

Table 3

Historical Water Demand for GSWC Culver City Service Area

6201 Residences, Culver City, California

	Historical Water Demand (AFY) (a)								
	2016	**2017**	**2018**	**2019**	**2020**	**2021**	**2022**	**2023**	**2024**
Water Demand	4,942	4,982	5,061	4,767	4,707	4,726	4,551	4,285	4,383

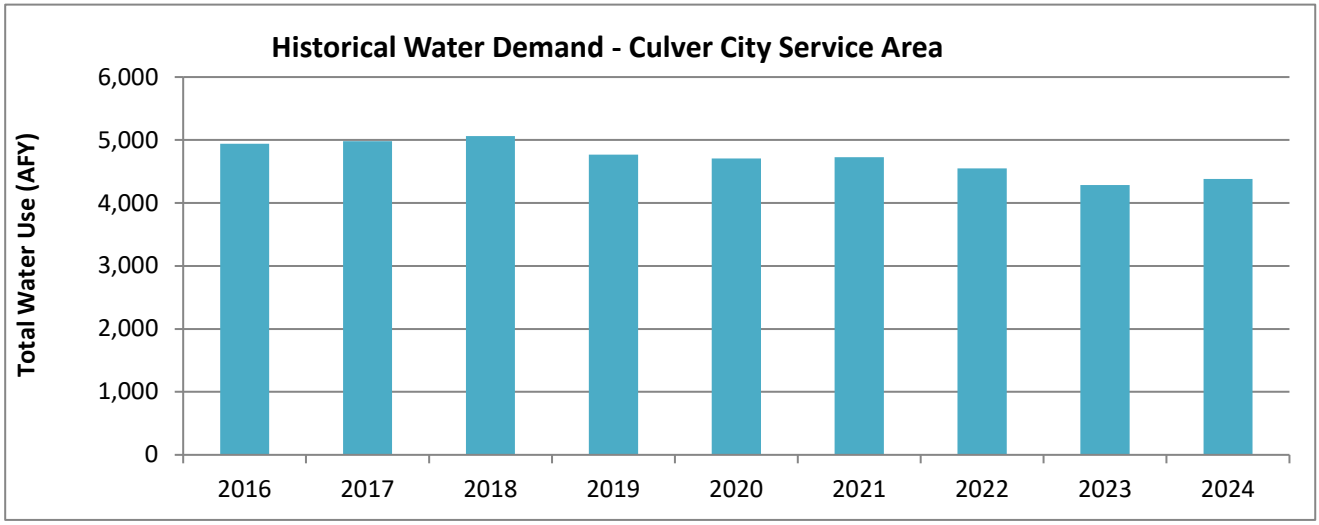

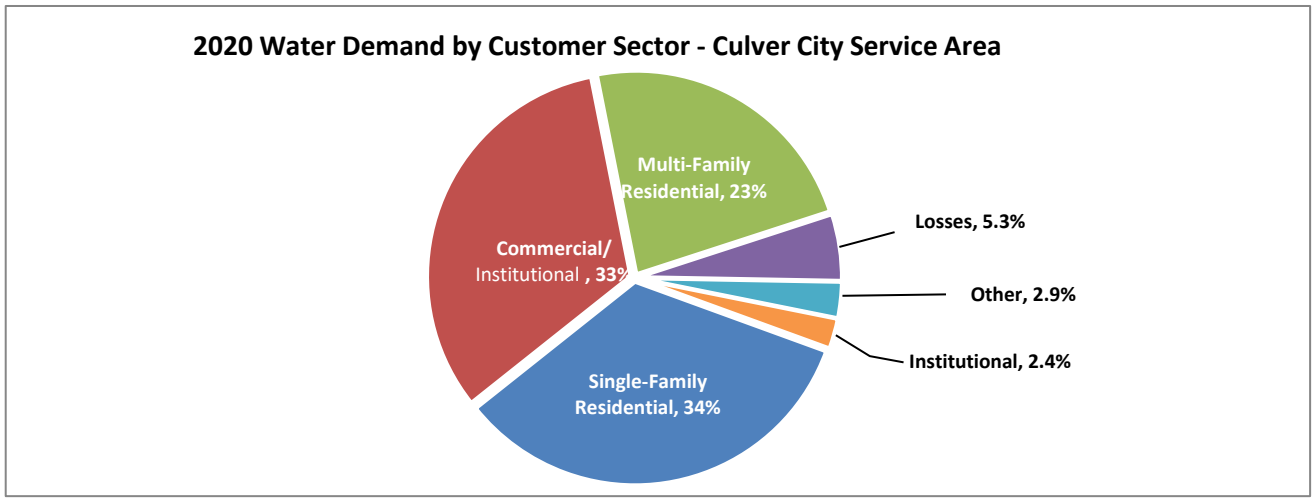

Abbreviations:

"AFY" = acre-feet per year "GSWC" = Golden State Water Company

Notes:

(a) Historical water demands from 2016-2020 per Reference 1, and for 2021, 2022, 2023, and 2024 per Reference 2. The 2020 water use by customer sector is provided in Reference 1.

References:

1. GSWC, 2021. 2020 Urban Water Management Plan, Culver City Service Area, prepared by Tully & Young Comprehensive Water Planning and Zanjero, dated June 2021.
2. DWR, 2025b. State Water Resources Control Board Water Conservation and Production Reports website, accessed 27 February 2025.

Table 4

Projected Future Water Demand for GSWC Culver City Service Area

6201 Residences, Culver City, California

Customer Category	Projected Annual Water Demand (AFY)				
	2025	2030	2035	2040	2045
GSWC Culver City Service Area Demand (a)					
Single Family Residential	1,508	1,514	1,520	1,525	1,531
Multi-family Residential	1,051	1,064	1,077	1,090	1,103
Commercial/Institutional	1,897	1,933	1,969	2,006	2,044
Industrial	156	159	161	164	166
Landscape	142	165	192	223	259
Other	0	0	0	0	0
Losses (Non-Revenue Water)	247	251	256	260	265
Total GSWC Culver City Service Area Projected Water Demand (b)	***5,002***	***5,086***	***5,175***	***5,269***	***5,370***
Other Known Developments Additive Demand (c)					
Total Additive Demand from Other Known Developments	***0***	***167***	***310***	***310***	***310***
Proposed Project Additive Demand (d)					
Multi-family Residential	0	164	164	164	164
Losses (e)	0	12	12	12	12
Total Proposed Project Additive Demand	***0***	***176***	***176***	***176***	***176***
Total GSWC Culver City Service Area Water Demand Inclusive of the Proposed Project (b)	***5,002***	***5,430***	***5,661***	***5,755***	***5,856***

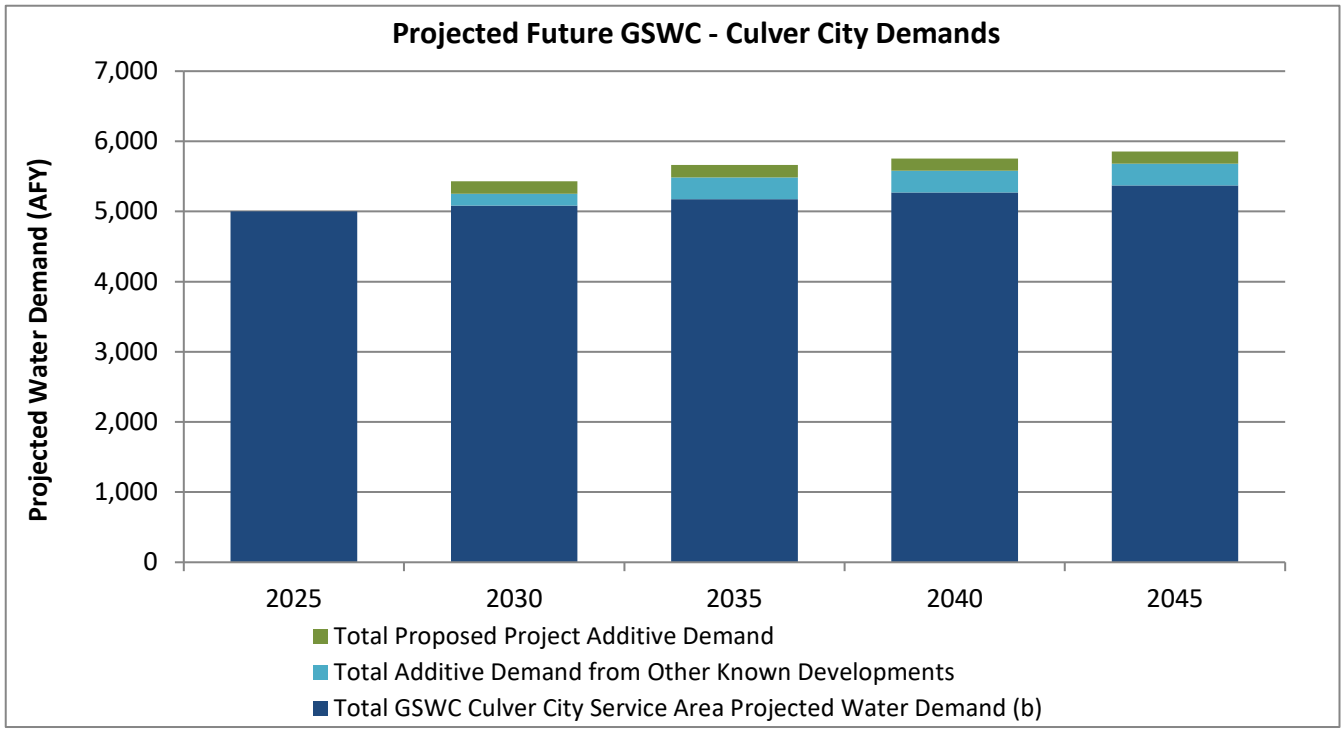

Table 4

Projected Future Water Demand for GSWC Culver City Service Area

6201 Residences, Culver City, California

Abbreviations:

"AFY" = acre-feet per year

"GSWC" = Golden State Water Company

"Proposed Project" = 6201 Residences

"UWMP" = Urban Water Management Plan

Notes:

(a) The projected water demands by sector for the GSWC Culver City Service Area are provided in the 2020 UWMP per Reference 1.

(b) Total may not sum due to rounding.

(c) Other known developments include the 10950 Washington Boulevard and 5757 Uplander Way mixed-use development projects. The demands associated with 10950 Washington Boulevard and 5757 Uplander Way are per Reference 2 and 3, respectively. A portion of the total projects' projected demands (shown in the table above) are considered additive to GSWC's growth.

(d) Commercial and landscape demands for the Proposed Project, as well as the corresponding water losses, are within the growth anticipated by GSWC and therefore, are included in the GSWC Culver City Service Area 2020 UWMP. However, the Proposed Project's multi-family residential demands and the corresponding water losses were not included within the projected growth in the 2020 UWMP. Therefore, these demands are additive to those in the 2020 UWMP, as confirmed through correspondence with GSWC per Reference 4.

(e) Distribution losses associated with the Proposed Project's multi-family residential demands are proportional to the Proposed Project's total distribution system losses in Table 1.

References:

1. GSWC, 2021. 2020 Urban Water Management Plan, Culver City Service Area, prepared by Tully & Young Comprehensive Water Planning and Zanjero, dated June 2021.
2. EKI, 2024a. Water Supply Assessment for the 10950 Washington Boulevard Project, prepared by EKI, dated August 2024.
3. EKI, 2024b. Water Supply Assessment for the 5757 Uplander Way Project, prepared by EKI, dated December 2024.
4. GSWC, 2025. Information provided by Golden State Water Company on 10 March 2025.

6 GSWC CULVER CITY SERVICE AREA WATER SUPPLY

This section identifies the water supplies for the GSWC Culver City service area and discusses the variability of the different supplies based on drought and other factors affecting water supply reliability. The Proposed Project will be served with potable water by GSWC, which primarily relies on imported water purchased from the West Basin Municipal Water District (WBMWD), although GSWC has previously extracted a minimal amount of groundwater from the Santa Monica Subbasin (GSWC, 2021).

6.1 Identification of Water Supply Rights

☑ ***CWC § 10910***

(d)(1) The assessment required by this section shall include an identification of any existing water supply entitlements, water rights, or water service contracts relevant to the identified water supply for the proposed project, and a description of the quantities of water received in prior years by the public water system, or the city or county if either is required to comply with this part pursuant to subdivision (b), under the existing water supply entitlements, water rights, or water service contracts.

Pursuant to CWC §10910(d)(1), a WSA is required to include identification of all water supply entitlements, water rights, and water service contracts relevant to the identified water supply for the Proposed Project. In accordance with these requirements, this WSA includes a summary of GSWC's water supply sources for the GSWC Culver City service area.

6.2 Purchased Water

GSWC purchases water for the GSWC Culver City service area from WBMWD. The water purchased from WBMWD may be managed and moved between the GSWC Culver City service area and GSWC Southwest service area, depending upon the circumstances for supply availability in each particular service area (GSWC, 2021).

GSWC entered into a five-year purchase order agreement between GSWC and WBMWD, effective 1 January 2008 through 31 December 2012. The agreement was extended an additional two years to 31 December 2014. This agreement provided GSWC with an annual maximum allocation of 30,651 AFY with a total purchase commitment of 91,953 acre-feet (AF) over the five-year term of the agreement, shared by all of GSWC's systems served by WBMWD. At this time, this agreement has not been extended (WBMWD, 2025).

WBMWD is a member agency of the Metropolitan Water District of Southern California (MWD). WBMWD acts as secondary wholesale water agency, purchasing water from MWD and reselling it to GSWC. WBMWD entered into a new ten-year term purchased order with MWD effective 1 January 2015 through 31 December 2024 (WBMWD, 2021). No allocation for GSWC was established with WBMWD under this new purchase order, and no new purchase order agreement has been made between WBMWD and MWD beyond December 2024, per email correspondence with WBMWD (WBMWD, 2025).

MWD supplies imported water sourced from the State Water Project (SWP) and the Colorado River via a series of pipelines and aqueducts. The Colorado River was MWD's original source of water following its establishment in 1928. MWD has a legal entitlement to receive water from the Colorado River under a permanent service contract with the United States Secretary of the Interior. The Colorado River Aqueduct, which has a capacity of 1.25 million AFY, is owned and operated by MWD. It transports water from Lake Havasu, at the border of California and Arizona, approximately 242 miles west to its terminus at Lake Mathews in Riverside County and MWD's service area (WBMWD, 2021).

MWD also imports water from the SWP, which is owned by the State of California and operated by DWR. The SWP transports Feather River water stored in and released from Oroville Dam and conveyed through the San Francisco Bay and Sacramento-San Joaquin River Delta (Bay-Delta), as well as unregulated flows diverted directly from the Bay-Delta, south via the California Aqueduct to four delivery points: one from the California Aqueduct's West Branch at Castaic Lake and three from the East Branch along the northeastern portion of MWD's service area between Devil's Canyon Power Plant and Lake Perris (WBMWD, 2021).

MWD continuously engages in planning for various aspects of its water management, including operations, long-term reliability, and emergency response. These planning efforts include: (1) the 1996 Integrated Water Resources Plan (IRP) and its three updates in 2004, 2010, and 2015; (2) the 2020 IRP (currently in development in coordination with the Climate Adaption Master Plan for Water); (3) the Water Shortage Contingency Plan (WSCP); (4) the Water Surplus and Drought Management (WSDM) Plan; (5) the Water Supply Allocation Plan (WSAP); (6) the Emergency Storage Objective; and (7) the Seismic Risk Assessment and Mitigation Plan. Collectively, they provide a policy framework, operating guidelines, and resource targets for MWD to ensure regional water supply reliability (MWD, 2022; WBMWD, 2021).

The IRP is MWD's evolving long-term plan to assure adequate water supplies for Southern California. The first IRP was adopted in 1996 to address the complexity of developing, maintaining, and delivering water to meet changing demands in the face of growing challenges. This version of the IRP was last updated in 2015 and detailed a series of reliability goals, approaches, and targets for each of their water resource areas, with some focus on maintaining existing capabilities and increasing net quantities over the 25-year planning horizon (MWD, 2016). The 2015 IRP identified the following goals:

- Maintain Colorado River Aqueduct supplies;
- Stabilize State Water Project supplies;
- Achieve additional conservation savings; and
- Develop and protect local water supplies.

MWD published annual implementation reports on its progress towards the 2015 IRP goals. The most recent Implementation Report (2019) highlighted the progress on achieving the resource and reliability goals established in the 2015 IRP as follows:

- MWD worked closely with other agencies to improve the reliability of its imported water supplies. MWD led efforts in crafting the Lower Colorado River Basin Drought Contingency Plan and supported efforts to make the Delta more resilient and support Governor Newsom's direction to advance a single tunnel solution in the Delta;
- MWD continued to support and encourage local supply development through the Local Resources Program. MWD's board approved three projects with a total contract yield of 3,660 AFY from January 2019 to October 2019. As of October 2019, seven additional applications for a total of 116,580 AFY were under consideration. MWD was also assessing the water supply benefits from stormwater through pilot programs; and
- MWD continued to inform residents of water use efficiency through its ongoing advertising campaigns and education. In addition to rebates for water efficient fixtures, MWD also implemented programs targeting outdoor conservation with its landscape education and turf replacement programs. In 2019, MWD's Board of Directors (Board) approved a conservation initiative that focuses on reaching disadvantaged communities (MWD, 2019).

In February 2023, MWD transitioned from its traditional IRP approach to a more adaptive and climate-resilient framework. While the 2020 IRP assessed multiple scenarios that could play out in the future and how MWD could respond to maintain water reliability for the region, MWD is now advancing its long-term strategy through the Climate Adaptation Master Plan for Water (CAMP4W). As identified in the May 2024 CAMP4W Year One Progress Report, the goals of CAMP4W are to increase MWD's understanding of the climate risks to water supplies, infrastructure, operations, workforce, and financial sustainability, and to develop decision-making tools and long-term planning guidance for adapting to climate change (MWD, 2024). The preliminary objectives for CAMP4W (that will be refined through the process) include:

- Increase the resilience and reliability of Southern California's water supplies;
- Build greater equity into the regional water storage and delivery systems, so that all 26 MWD member agencies have access to reliable supplies, even in severe drought periods;
- Pursue collaborative cost-sharing partnerships and promote affordability initiatives as MWD makes the necessary investments to adapt South California's water infrastructure to the demands of the 21st century;
- Clearly understand the MWD and member agency network of water resource supplies and infrastructure to determine opportunities to provide additional connectivity;
- Understand the climate risks and vulnerabilities the network is facing;

- Identify adaptation strategies that strengthen the network and reduce vulnerabilities;
- Identify opportunities to expand water resources;
- Identify opportunities for strategic sharing of resources and infrastructure across MWD's member agencies to maximize all potential local supply options;
- Develop a financial strategy to fund capital investments and equitable share both water supplies and costs amount MWD's member agencies;
- Develop a business model that supports MWD's role into the future; and
- Explore partnerships with outside agencies and stakeholders to work towards common goals.

As part of the CAMP4W process, the Draft Implementation Strategy was developed in February 2025 to support near-term climate adaptation decision-making and implementation. The Draft Implementation Strategy includes a defined set of new and ongoing tasks with an achievable timeline, and both culminates the initial planning phase and sets forth a critical path towards implementing and institutionalizing climate adaptation at MWD over the next five years. The Draft Implementation Strategy is expected to be brought to MWD Board for approval in April 2025 (MWD, 2025).

Both the Year One Progress Report and Draft Implementation Strategy incorporate the 2020 IRP Regional Needs Assessment, which was completed and adopted by the MWD Board in April 2022. The Regional Needs Assessment provides an analysis of regional needs under a range of scenarios: (1) Scenario A, low demand and stable imports; (2) Scenario B, high demand and stable imports; (3) Scenario C, low demand and reduced imports; and (4) Scenario D, high demand and reduced imports (MWD, 2022).

The Regional Needs Assessment found plausible reliability outcomes by the year 2045, with potential shortages ranging from no net shortage at all under Scenario A to as high as 1.2 million AF under Scenario D, and identifies needs and opportunities related to five focus areas: (1) SWP dependent areas; (2) storage; (3) retail demand/demand management; (4) MWD imported supplies; and (5) local supply. The Regional Needs Assessment concludes that:

> *Collectively, these findings instill a sense of optimism about Southern California's water future. Metropolitan has identified the tools necessary to adapt to a variety of plausible futures successfully. It is also well within Southern California's control to avoid a fate with increased per-capita water use and higher demands that would prove unsustainable.*

To address the reliability gaps identified in the Regional Needs Assessment, MWD has begun the multi-phased, multi-year Long-Range Financial Plan (LRFP) development process. The initial LRFP Needs Assessment (LRFP-NA) builds upon the Regional Needs Assessment and it consistent with

the goals and objectives of the CAMP4W process pertaining to resilience, reliability, financial sustainability, affordability, and equity (MWD, 2024).

While MWD coordinates regional supply planning through its inclusive IRP and CAMP4W process, MWD's member agencies also conduct their own planning analyses, including their own urban water management plans, and may develop projects independently of MWD (MWD, 2022; WBMWD, 2021).

6.3 Groundwater Supply

☑ ***CWC § 10910***

(f) If a water supply for a proposed project includes groundwater, the following additional information shall be included in the water supply assessment:

(1) A review of any information contained in the urban water management plan relevant to the identified water supply for the proposed project.

(2)(A) A description of any groundwater basin or basins from which the proposed project will be supplied.

(B) For those basins for which a court or the board has adjudicated the rights to pump groundwater, a copy of the order or decree adopted by the court or the board and a description of the amount of groundwater the public water system, or the city or county if either is required to comply with this part pursuant to subdivision (b), has the legal right to pump under the order or decree.

(C) For a basin that has not been adjudicated that is a basin designated as high- or medium-priority pursuant to Section 10722.4, information regarding the following:

(i) Whether the department has identified the basin as being subject to critical conditions of overdraft pursuant to Section 12924.

(ii) If a groundwater sustainability agency has adopted a groundwater sustainability plan or has an approved alternative, a copy of that alternative or plan.

(D) For a basin that has not been adjudicated that is a basin designated as low- or very low priority pursuant to Section 10722.4, information as to whether the department has identified the basin or basins as overdrafted or has projected that the basin will become overdrafted if present management conditions continue, in the most current bulletin of the department that characterizes the condition of the groundwater basin, and a detailed description by the public water system, or the city or county if either is required to comply with this part pursuant to subdivision (b), of the efforts being undertaken in the basin or basins to eliminate the long-term overdraft condition.

(3) A detailed description and analysis of the amount and location of groundwater pumped by the public water system, or the city or county if either is required to comply with this part pursuant to subdivision (b), for the past five years from any groundwater basin from which the proposed project will be supplied. The description and analysis shall be based on information that is reasonably available, including, but not limited to, historic use records.

(4) A detailed description and analysis of the amount and location of groundwater that is projected to be pumped by the public water system, or the city or county if either is required to comply with this part pursuant to subdivision (b), from any basin from which the proposed project will be supplied. The description and analysis shall be based on information that is reasonably available, including, but not limited to, historic use records.

(5) An analysis of the sufficiency of the groundwater from the basin or basins from which the proposed project will be supplied to meet the projected water demand associated with the proposed project. A water supply assessment shall not be required to include the information required by this paragraph if the public water system determines, as part of the review required by paragraph (1), that the sufficiency of groundwater necessary to meet the initial and projected water demand associated with the project was addressed in the description and analysis required by paragraph (4) of subdivision (b) of Section 10631.

As shown in **Figure 3**, the majority of the GSWC Culver City service area overlies the Santa Monica Subbasin of the Los Angeles Basin (DWR Basin No. 4-011.01; referred to as "Santa Monica Subbasin" or "Subbasin"). Small portions of the GWSC Culver City service area also overly the Central and West Coast Subbasins (DWR 4-011.04 and DWR 4-011.03, respectively). However, GSWC's Culver City service area well is located within the Santa Monica Subbasin and GSWC's Culver City system does not pump from the Central and West Coast Subbasins. Therefore, the following discussion on groundwater supply focuses on pumping from the Santa Monica Subbasin.

In 2020, 0.1 AF of groundwater pumped from the Santa Monica Subbasin was used by the GSWC Culver City service area (**Table 5**). However, GSWC does not anticipate using groundwater to meet demands for the Proposed Project or the rest of its GSWC Culver City service area within the 2045 planning horizon (GSWC, 2021; GSWC, 2022a). Per the 2020 UWMP, while the GSWC Culver City service area has not relied upon groundwater to serve its customers over the last few years, GSWC maintains a well and may institute potential service from the Subbasin in the future upon completion of the Santa Monica Groundwater Subbasin GSP and implementing actions. Although groundwater is not currently anticipated to supply the Proposed Project, details regarding the Subbasin pursuant to CWC §10910(f) are provided below given the possibility that groundwater could be utilized in the future.

6.3.1 Basin Description

The following is a description of the groundwater basin from which the Proposed Project could be supplied, if GSWC uses its well in the future. The discussion is based on review of relevant information contained within the GSWC Culver City service area 2020 UWMP and the Santa Monica Groundwater Subbasin GSP (GSWC, 2021; SMBGSA, 2022).

The Santa Monica Subbasin comprises the northwestern part of the Coastal Plain of Los Angeles Groundwater Basin. It is bounded by impermeable rocks of the Santa Monica Mountains on the north and by the Ballona escarpment on the south. The Subbasin extends from the Pacific Ocean on the west to the Inglewood fault on the east. Ballona Creek is the dominant hydrologic feature and drains surface waters to the Pacific Ocean. The Subbasin is bounded to the south by the West Coast Subbasin and to the east by the Hollywood and Central Subbasins.

Holocene age alluvium forms much of the surficial deposits for the central part of the Subbasin and fills the Ballona gap, an erosional channel cutting into and across the Inglewood fault. These deposits include the clay-rich Bellflower aquiclude and underlying gravels of the Ballona aquifer. Late Pleistocene alluvial sediments form much of the elevated plateau areas in the Subbasin and include older dune sands and the Lakewood Formation. The Lakewood Formation includes thin coarse-grained laterally discontinuous units in the Subbasin, not contiguous with the named aquifers of the Lakewood Formation elsewhere in the Los Angeles Basin. In general, groundwater supply wells are not screened within the Lakewood Formation. The Silverado aquifer within the early Pleistocene age San Pedro Formation is the main productive unit in the Subbasin in which the majority of the groundwater production wells in the basin are screened. Water bearing units

below the San Pedro Formation include the Pliocene marine sediments of the Pico Formation, which are not widely produced.

The primary source of recharge to the Silverado aquifer (the primary productive unit within the Subbasin) is mountain front recharge from the Santa Monica Mountains to the north of the Subbasin. The Subbasin is highly urbanized and little recharge occurs via direct infiltration of precipitation in the Subbasin boundaries.

Primary sources of groundwater discharge from the Santa Monica Subbasin include groundwater production wells. Groundwater in the Santa Monica Subbasin moves mainly southward toward the Ballona gap, then flows toward to the ocean. Under normal water level conditions, underflows are expected from the Santa Monica Subbasin to the West Coast Subbasin in the south. Relatively minor amounts of underflows are expected across the eastern boundary with the Hollywood and Central Subbasins or the western boundary with the ocean.

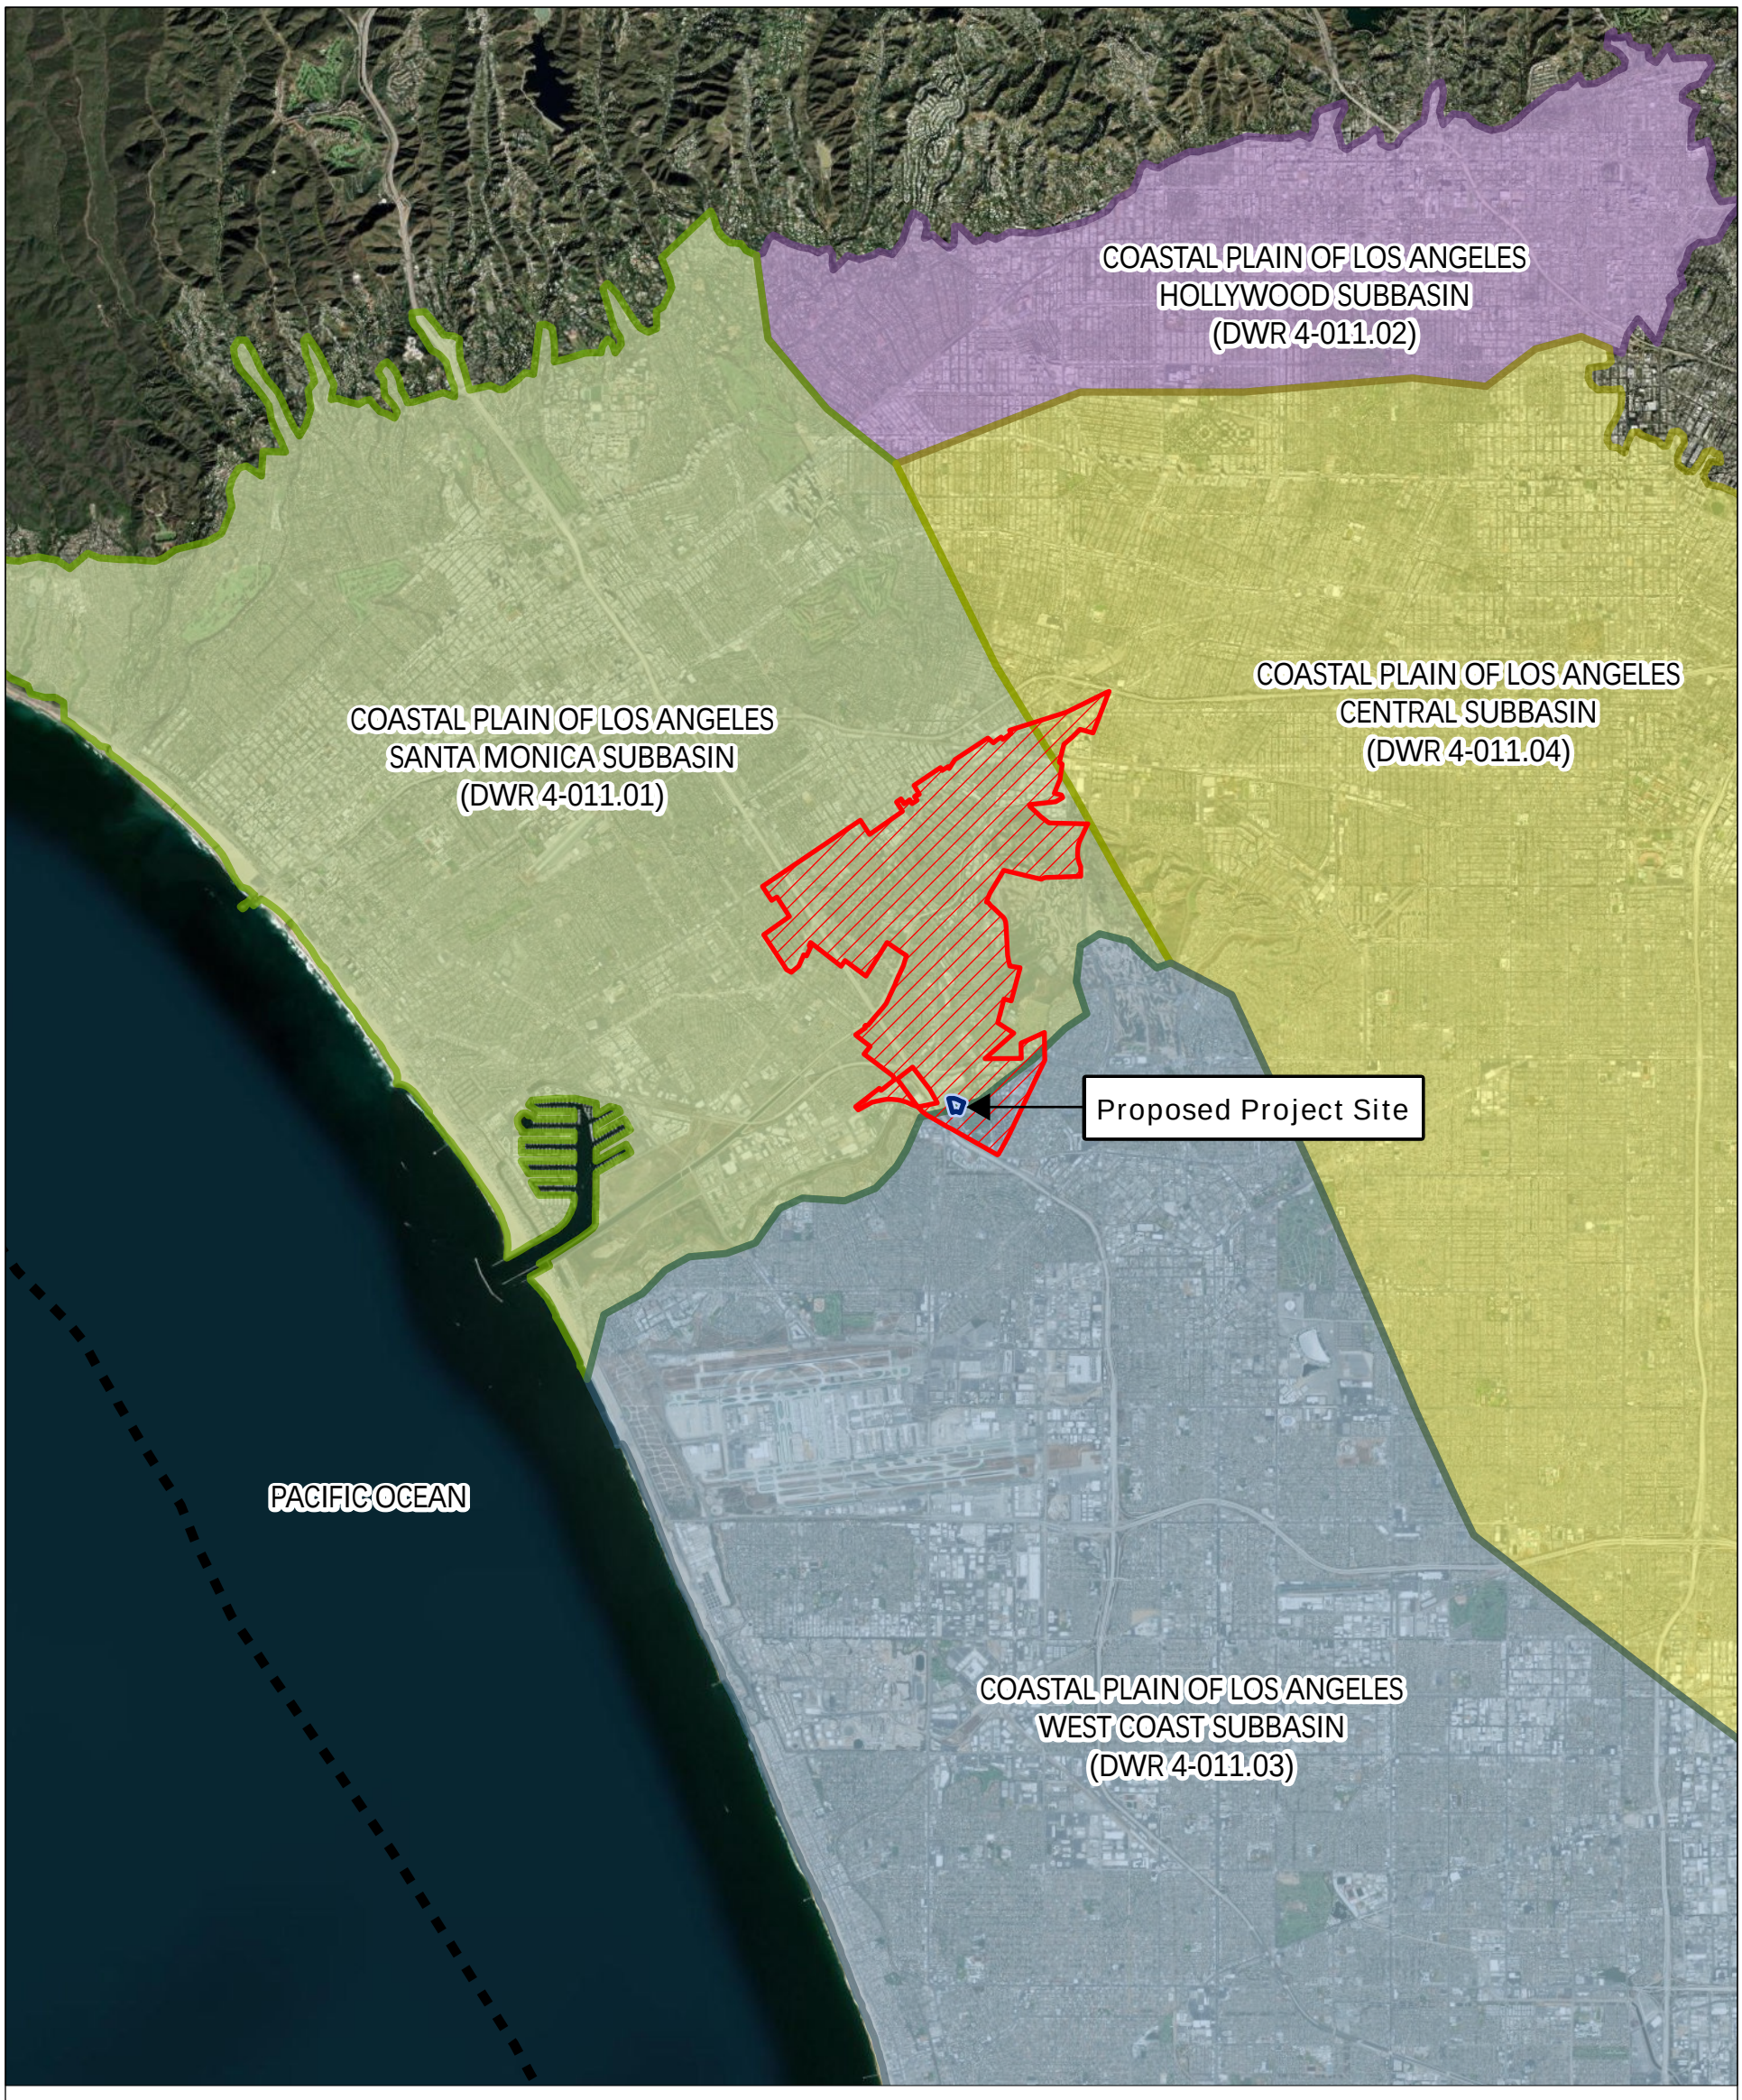

Legend

- Proposed Project Boundary
- GSWC - Culver City Service Area
- Los Angeles County Boundary

Groundwater Subbasin

- Coastal Plain of Los Angeles - Santa Monica (DWR 4-011.01)
- Coastal Plain of Los Angeles - Hollywood (DWR 4-011.02)
- Coastal Plain of Los Angeles - West Coast (DWR 4-011.03)
- Coastal Plain of Los Angeles - Central (DWR 4-011.04)

N

0 1.5 3
Miles

Regional Setting and Groundwater Basin

6201 Residences
Culver City, CA
October 2025
EKI C40307.00
Figure 3

Abbreviations
DWR = California Department of Water Resources
GSWC = Golden State Water Company
Proposed Project = 6201 Residences

Notes
1. All locations are approximate.

Sources
1. Basemap is ESRI's world aerial map, obtained 24 June 2025.
2. DWR groundwater basins are based on the boundaries defined in California's Groundwater Bulletin 118-2016 Update.

eki environment & water

Path: X:\C40307\figures_2025-03-18.aprx

Table 5

Historical Water Supply for GSWC Culver City Service Area

6201 Residences, Culver City, California

Water Supply Source	Historical Water Supply (AFY) (a)								
	2016	2017	2018	2019	2020	2021	2022	2023	2024
WBMWD	4,942	4,982	5,061	4,766	4,707	4,726	4,551	4,285	4,383
Groundwater (Santa Monica Subbasin)	0	0	0	0	0.10	0	0	0	0
Total Water Supply	***4,942***	***4,982***	***5,061***	***4,766***	***4,707***	***4,726***	***4,551***	***4,285***	***4,383***

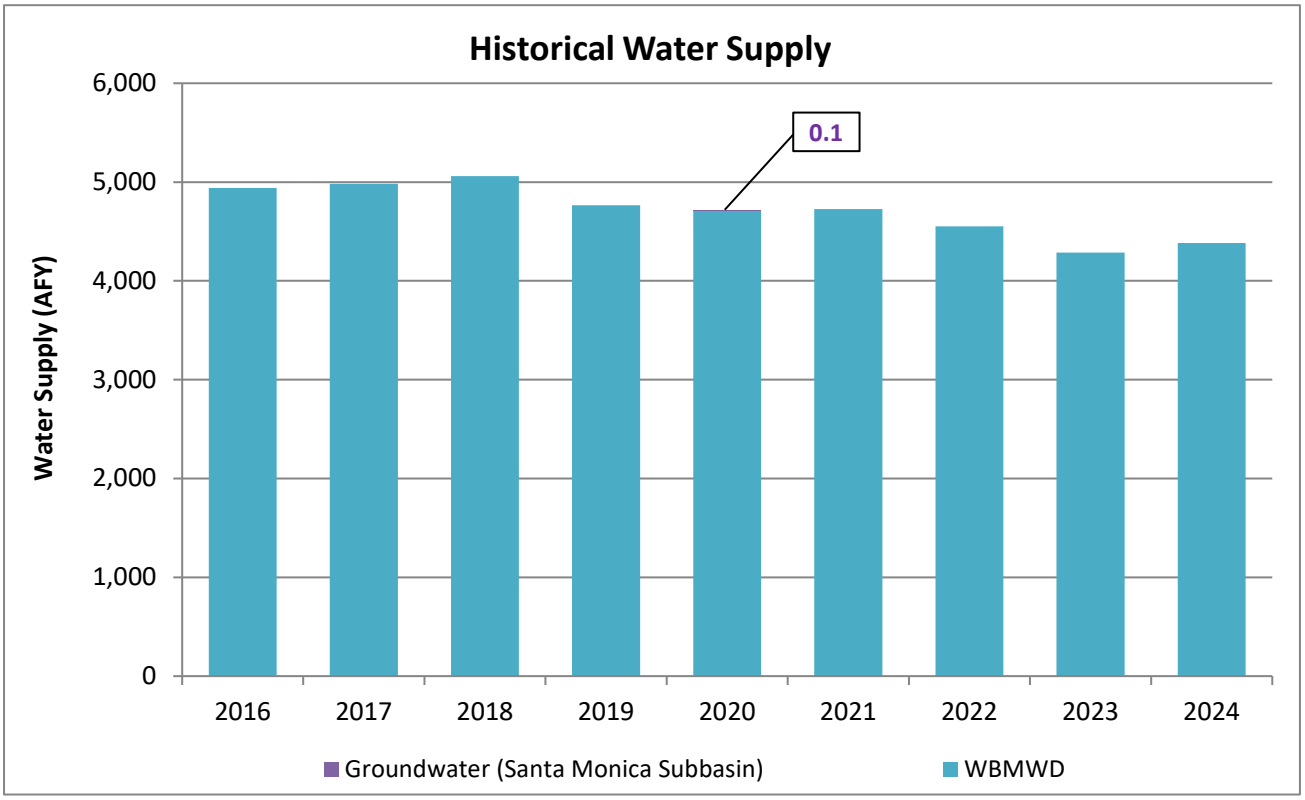

Abbreviations:

"AFY" = acre-feet per year

"GSWC" = Golden State Water Company

"WBMWD" = West Basin Municipal Water District

Notes:

(a) Historical water supplies from 2016-2020 per Reference 1, and for 2021, 2022, 2023, and 2024 per Reference 2.

References:

1. GSWC, 2021. 2020 Urban Water Management Plan, Culver City Service Area, prepared by Tully & Young Comprehensive Water Planning and Zanjero, dated June 2021.
2. DWR, 2025b. State Water Resources Control Board Water Conservation and Production Reports website, accessed 27 February 2025.

6.3.2 Basin Status

Pursuant to CWC §10910f(2)(C), the Santa Monica Subbasin is not adjudicated and, in its recent evaluation of California groundwater basins, DWR determined that the Santa Monica Subbasin was not in a condition of critical overdraft (DWR, 2022).

The Santa Monica Subbasin is, however, designated as a medium priority basin under DWR's 2019 Phase 2 Basin Prioritization (DWR, 2019). The main factors driving this designation include Population (5 out of 5 possible points), Population Growth (3 out of 5 possible points), and Total Wells (3 out of 5 possible points). Additional factors include Groundwater Reliance (2.5 out of 5 possible points), Public Supply Wells (2 out of 5 possible points), and Impacts (2 out of 5 possible points) (DWR, 2022).

As discussed in the Santa Monica Groundwater Subbasin GSP, a very small portion on the southern coastal edge of the Santa Monica Subbasin overlaps the adjudicated area of the West Coast Subbasin (DWR 4-011.03). GSWC's groundwater well is located outside of this area, and thus the adjudication does not impact potential groundwater use by the GSWC Culver City service area. Additional information on this adjudicated area is provided in the Santa Monica Groundwater Subbasin GSP (SMBGSA, 2022).

6.3.3 SGMA Groundwater Management

In 2014, the California State Legislature enacted the Sustainable Groundwater Management Act (SGMA) with subsequent amendments in 2015. SGMA requires the formation of Groundwater Sustainability Agencies (GSAs) and the development and implementation of GSPs for groundwater basins that are designated by DWR as medium or high priority. As a medium priority, non-critically overdrafted and non-adjudicated basin (see previous discussion), the Subbasin is subject to the requirements of SGMA, including the requirement to be covered by one or more GSAs and to prepare and submit to DWR one or more GSPs by 31 January 2022.

Per the Santa Monica Groundwater Subbasin GSP, the Santa Monica Basin Groundwater Sustainability Agency (SMBGSA) was formed in 2017. The five member agencies of the SMBGSA include the City of Santa Monica, the City of Beverly Hills, the City of Los Angeles (by and through its Department of Water and Power), the City of Culver City, and the County of Los Angeles. The five member agencies signed a Memorandum of Understanding for the formation of the SMBGSA in May 2017.

The Santa Monica Groundwater Subbasin GSP was submitted to DWR in 2022 and approved on 26 October 2023. DWR has recommended Corrective Actions to be addressed in the 2027 five-year GSP update. The GSP and DWR's Determination Letter can be found on the DWR SGMA Portal: https://sgma.water.ca.gov/portal/gsp/preview/129. This GSP and subsequent updates will govern groundwater use within the Subbasin going forward.

6.4 Recycled Water

Recycled water is not currently served to customers within the GSWC Culver City service area and is not expected to supply the Proposed Project. It is noted, however, that wastewater generated within the service area is treated by the City of Los Angeles, and a portion of that treated wastewater is sold to WBMWD for further treatment for recycled water uses throughout the WBMWD service area (GSWC, 2021). Although the GSWC Culver City service area does not directly utilize recycled water, its customers contribute to the regional water supply reliability benefit achieved through WBMWD's distribution of recycled water.

6.5 Total Projected Potable Supply in Normal, Single Dry, and Multiple Dry Years

As discussed above, water purchased from WBMWD constitutes the primary source of supply for the GSWC Culver City service area historically and is expected to be the sole source of supply within the 2045 planning horizon (GSWC, 2021). The WBMWD 2020 UWMP states that it will be able to serve 100% of projected demands in normal, single-dry and multiple-dry years (WBMWD, 2021). Because of this, GSWC expects that under all hydrologic conditions purchased water supplies will fully meet future purchased water demands included in the GSWC 2020 UWMP. Additionally, GSWC has confirmed that it has the ability to purchase additional water from WBMWD to meet the additive demands of the other known developments and the Proposed Project (GSWC, 2025).

Therefore, the available supplies to the GSWC Culver City service area are considered to be equal to GSWC 2020 UWMP demands plus the additive demands of other known developments and the Proposed Project under all conditions (i.e., current and projected, and for normal, single dry, and multiple dry years including a five-year drought period).

The total projected potable supplies for the GSWC Culver City service area for normal, single dry, and multiple dry years are presented in **Table 6**, **Table 7**, and **Table 8**.

Table 6

Projected Normal Year Water Supply and Demand for GSWC Culver City Service Area

6201 Residences, Culver City, California

Water Demand and Supply	Projected Normal Year Supply and Demand (AFY)				
	2025	2030	2035	2040	2045
Water Demand Inclusive of the Proposed Project	5,002	5,430	5,661	5,755	5,856
GSWC Culver City Service Area Normal Year Demand (a)	5,002	5,086	5,175	5,269	5,370
Other Known Developments' Additive Demand (b)	0	167	310	310	310
Proposed Project Additive Demand (c)	0	176	176	176	176
Normal Year Supply (d)	5,002	5,430	5,661	5,755	5,856
Supply Shortfall (% demand)	***None***	***None***	***None***	***None***	***None***

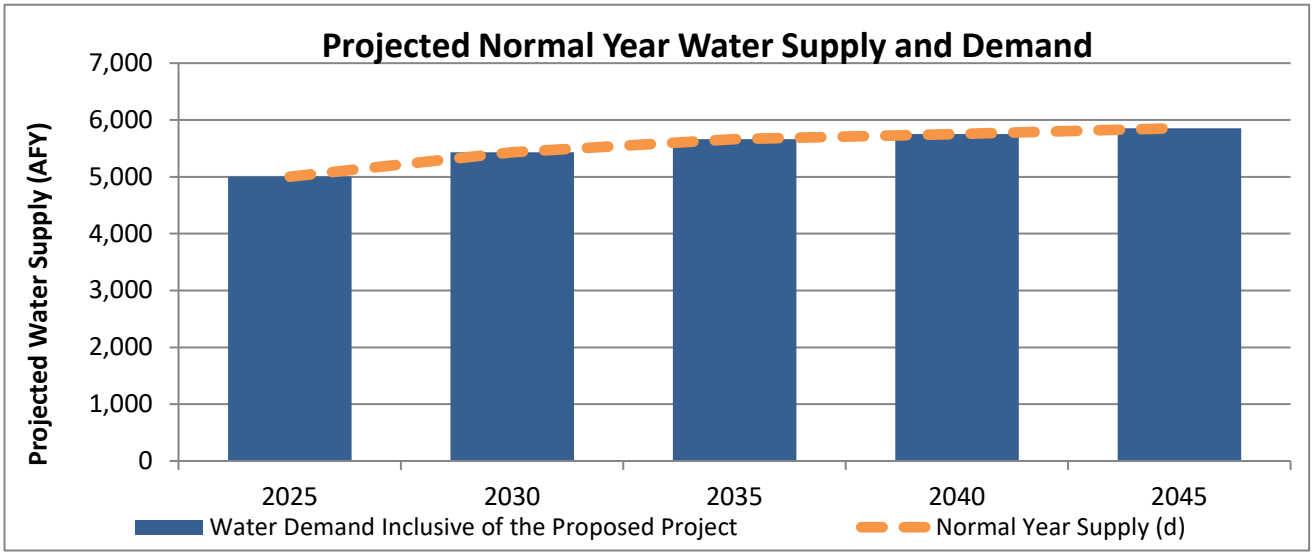

Abbreviations:

"AFY" = acre-feet per year

"GSWC" = Golden State Water Company

"Proposed Project" = 6201 Residences

"UWMP" = Urban Water Management Plan

"WBMWD" = West Basin Municipal Water District

"WSA" = Water Supply Assessment

Notes:

(a) The projected normal year water demands for the GSWC Culver City Service Area are provided per Reference 1.

(b) Additive demands associated with other known developments in the GSWC Culver City Service Area include the demands associated with the 10950 Washington Boulevard Project per Reference 2 and the demands associated with the 5757 Uplander Way Project per Reference 3.

(c) As discussed in Section 5 of this WSA, the demands associated with the Proposed Project's multi-family residential use and corresponding distributional losses are not included within the GSWC Culver City Service Area's 2020 UWMP projections.

(d) Per References 1 and 4, GSWC confirmed ability to purchase water from WBMWD as needed to meet demands. As such, the normal year supplies available to GSWC are equal to the projected demands in the 2020 UWMP plus the additive demands from the Proposed Project, the 5757 Uplander Way Project, and the 10950 Washington Boulevard Project.

Table 6

Projected Normal Year Water Supply and Demand for GSWC Culver City Service Area

6201 Residences, Culver City, California

References:

1. GSWC, 2021. 2020 Urban Water Management Plan, Culver City Service Area, prepared by Tully & Young Comprehensive Water Planning and Zanjero, dated June 2021.
2. EKI, 2024a. Water Supply Assessment for the 10950 Washington Boulevard Project, prepared by EKI, dated August 2024.
3. EKI, 2024b. Water Supply Assessment for the 5757 Uplander Way Project, prepared by EKI, dated December 2024.
4. GSWC, 2025. Information provided by Golden State Water Company on 10 March 2025.

Table 7

Projected Single Dry Year Water Supply and Demand for GSWC Culver City Service Area

6201 Residences, Culver City, California

Water Demand and Supply	Projected Single Dry Year Supply and Demand (AFY)				
	2025	2030	2035	2040	2045
Water Demand Inclusive of the Proposed Project	5,502	5,938	6,178	6,282	6,393
GSWC Culver City Service Area Single Dry Year Demand (a)	5,502	5,594	5,692	5,796	5,907
Other Known Developments' Additive Demand (b)	0	167	310	310	310
Proposed Project Additive Demand (c)	0	176	176	176	176
Single Dry Year Supply (d)	5,502	5,938	6,178	6,282	6,393
Supply Shortfall (% demand)	***None***	***None***	***None***	***None***	***None***

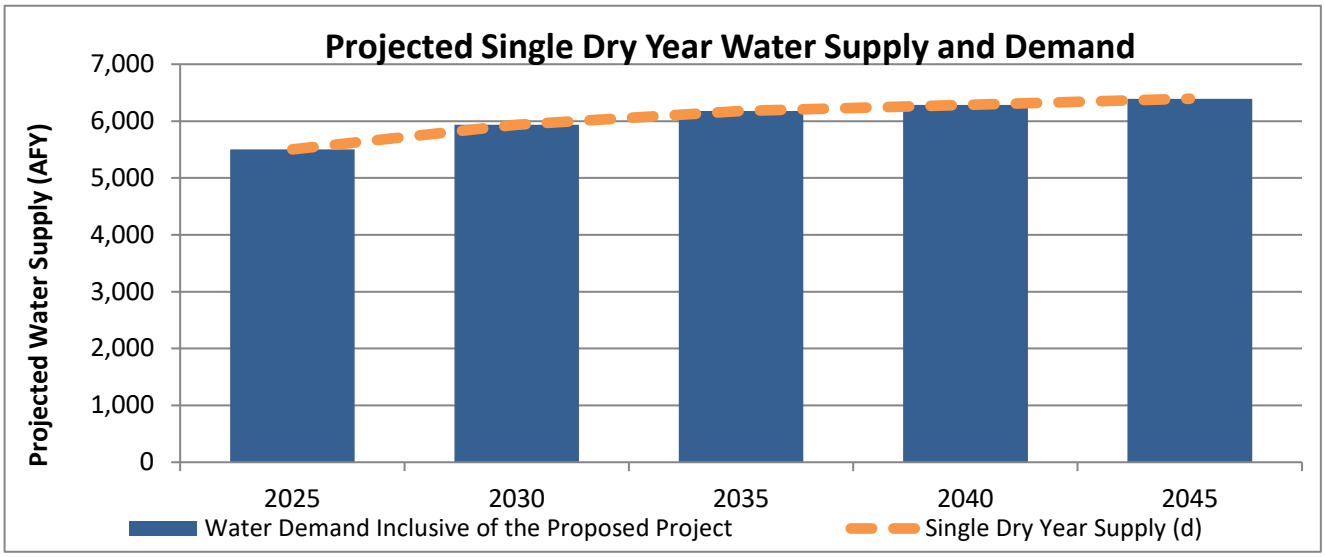

Abbreviations:

"AFY" = acre-feet per year

"GSWC" = Golden State Water Company

"Proposed Project" = 6201 Residences

"UWMP" = Urban Water Management Plan

"WBMWD" = West Basin Municipal Water District

"WSA" = Water Supply Assessment

Notes:

(a) The projected single dry year water demands for the GSWC Culver City Service Area are provided per Reference 1.

(b) Additive demands associated with other known developments in the GSWC Culver City Service Area include the demands associated with the 10950 Washington Boulevard Project per Reference 2 and the demands associated with the 5757 Uplander Way Project per Reference 3.

(c) As discussed in Section 5 of this WSA, the demands associated with the Proposed Project's multi-family residential use and corresponding distributional losses are not included within the GSWC Culver City Service Area's 2020 UWMP projections.

(d) Per References 1 and 4, GSWC confirmed ability to purchase water from WBMWD as needed to meet demands. As such, the normal year supplies available to GSWC are equal to the projected demands in the 2020 UWMP plus the additive demands from the Proposed Project, the 5757 Uplander Way Project, and the 10950 Washington Boulevard Project.

Table 7

Projected Single Dry Year Water Supply and Demand for GSWC Culver City Service Area

6201 Residences, Culver City, California

References:

1. GSWC, 2021. 2020 Urban Water Management Plan, Culver City Service Area, prepared by Tully & Young Comprehensive Water Planning and Zanjero, dated June 2021.
2. EKI, 2024a. Water Supply Assessment for the 10950 Washington Boulevard Project, prepared by EKI, dated August 2024.
3. EKI, 2024b. Water Supply Assessment for the 5757 Uplander Way Project, prepared by EKI, dated December 2024.
4. GSWC, 2025. Information provided by Golden State Water Company on 10 March 2025.

Table 8

Projected Multiple Dry Year Water Supply and Demand for GSWC Culver City Service Area

6201 Residences, Culver City, California

Water Demand and Supply Source	Projected Water Supply and Demand During Multiple Dry Years (AFY) (a)																									
	2025					2030					2035					2040					2045					
	Year 1	Year 2	Year 3	Year 4	Year 5	Year 1	Year 2	Year 3	Year 4	Year 5	Year 1	Year 2	Year 3	Year 4	Year 5	Year 1	Year 2	Year 3	Year 4	Year 5	Year 1	Year 2	Year 3	Year 4	Year 5
Water Demand Inclusive of the Proposed Project	5,502	5,520	5,538	5,557	5,575	5,938	5,957	5,977	5,996	6,016	6,178	6,198	6,219	6,240	6,261	6,282	6,303	6,325	6,348	6,370	6,393	6,393	6,393	6,393	6,393
GSWC Culver City Service Area Multiple Dry Year Demand (b)	5,502	5,520	5,538	5,557	5,575	5,594	5,613	5,633	5,652	5,672	5,692	5,712	5,733	5,754	5,775	5,796	5,817	5,839	5,862	5,884	5,907	5,907	5,907	5,907	5,907
Other Known Developments' Additive Demand (c)	0	0	0	0	0	167	167	167	167	167	310	310	310	310	310	310	310	310	310	310	310	310	310	310	310
Proposed Project Additive Demand (d)	0	0	0	0	0	176	176	176	176	176	176	176	176	176	176	176	176	176	176	176	176	176	176	176	176
Total Multiple Dry Year Supply (e)	5,502	5,520	5,538	5,557	5,575	5,938	5,957	5,977	5,996	6,016	6,178	6,198	6,219	6,240	6,261	6,282	6,303	6,325	6,348	6,370	6,393	6,393	6,393	6,393	6,393
Supply Shortfall (% demand)	***None***	***None***	***None***	***None***	***None***	***None***	***None***	***None***	***None***	***None***	***None***	***None***	***None***	***None***	***None***	***None***	***None***	***None***	***None***	***None***	***None***	***None***	***None***	***None***	***None***

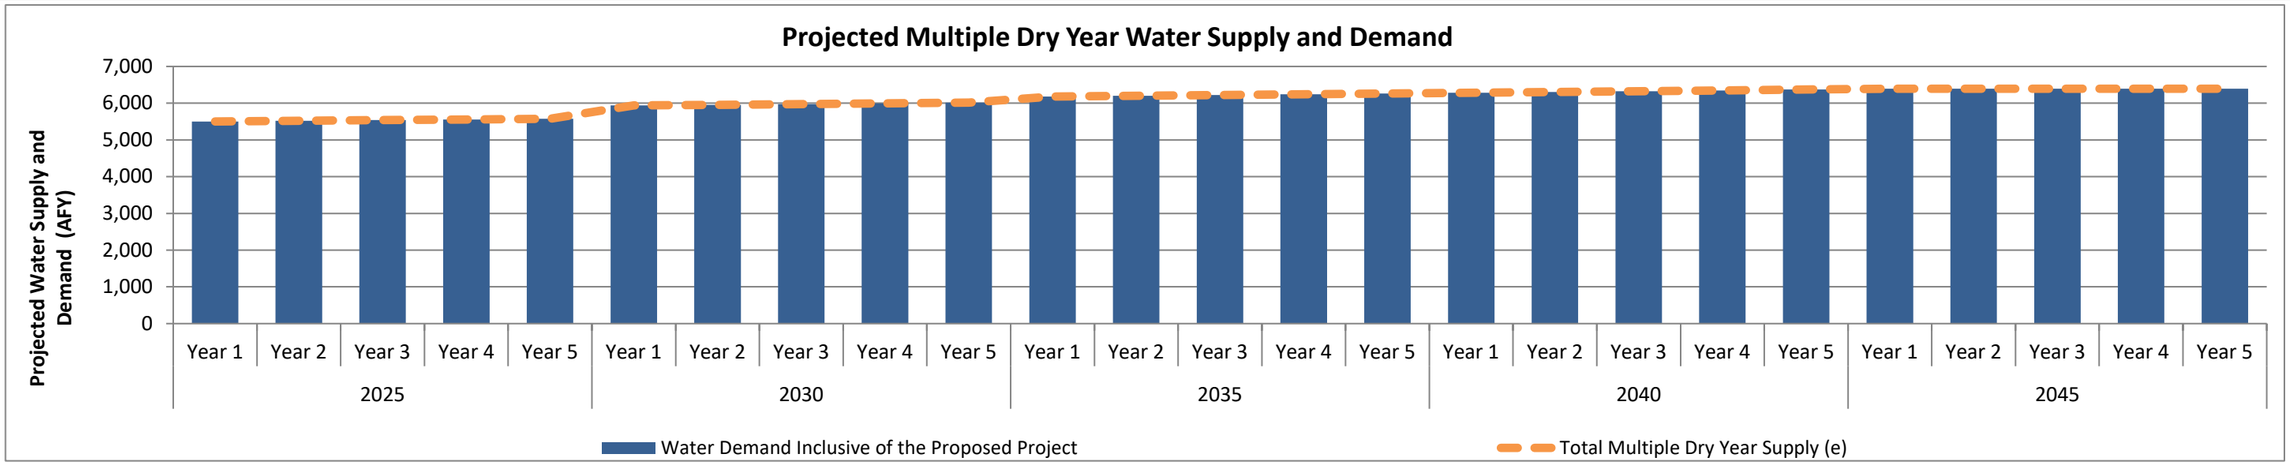

Abbreviations:

"AFY" = acre-feet per year

"GSWC" = Golden State Water Company

"Proposed Project" = 6201 Residences

"UWMP" = Urban Water Management Plan

"WBMWD" = West Basin Municipal Water District

"WSA" = Water Supply Assessment

Notes:

(a) While WSA regulations only require an analysis of a three-year drought scenario, UWMP regulations were updated in 2018 to include a five-year drought scenario (California Water Code §10635), Therefore, a five-year drought scenario is presented here.

(b) The projected multiple dry year water demands for the GSWC Culver City Service Area are provided per Reference 1.

(c) Additive demands associated with other known developments in the GSWC Culver City Service Area include the demands associated with the 10950 Washington Boulevard Project per Reference 2 and the demands associated with the 5757 Uplander Way Project per Reference 3.

(d) As discussed in Section 5 of this WSA, the demands associated with the Proposed Project's multi-family residential use and corresponding distributional losses are not included within the GSWC Culver City Service Area's 2020 UWMP projections.

(e) Per References 1 and 4, GSWC confirmed ability to purchase water from WBMWD as needed to meet demands. As such, the normal year supplies available to GSWC are equal to the projected demands in the 2020 UWMP plus the additive demands from the Proposed Project, the 5757 Uplander Way Project, and the 10950 Washington Boulevard Project.

References:

1. GSWC, 2021. 2020 Urban Water Management Plan, Culver City Service Area, prepared by Tully & Young Comprehensive Water Planning and Zanjero, dated June 2021.
2. EKI, 2024a. Water Supply Assessment for the 10950 Washington Boulevard Project, prepared by EKI, dated August 2024.
3. EKI, 2024b. Water Supply Assessment for the 5757 Uplander Way Project, prepared by EKI, dated December 2024.
4. GSWC, 2025. Email response to questions, provided by Golden State Water Company on 10 March 2025.

7 COMPARISON OF SUPPLY AND DEMAND

☑ ***CWC § 10910***

(c)(3) If the projected water demand associated with the proposed project was not accounted for in the most recently adopted urban water management plan, or the public water system has no urban water management plan, the water supply assessment for the project shall include a discussion with regard to whether the public water system's total projected water supplies available during normal, single dry, and multiple dry water years during a 20-year projection will meet the projected water demand associated with the proposed project, in addition to the public water system's existing and planned future uses, including agricultural and manufacturing uses.

☑ ***CWC § 10911***

(a) If, as a result of its assessment, the public water system concludes that its water supplies are, or will be, insufficient, the public water system shall provide to the city or county its plans for acquiring additional water supplies, setting forth the measures that are being undertaken to acquire and develop those water supplies. If the city or county, if either is required to comply with this part pursuant to subdivision (b), concludes as a result of its assessment, that water supplies are, or will be, insufficient, the city or county shall include in its water supply assessment its plans for acquiring additional water supplies, setting forth the measures that are being undertaken to acquire and develop those water supplies. Those plans may include, but are not limited to, information concerning all of the following:

(1) The estimated total costs, and the proposed method of financing the costs, associated with acquiring the additional water supplies.

(2) All federal, state, and local permits, approvals, or entitlements that are anticipated to be required in order to acquire and develop the additional water supplies.

(3) Based on the considerations set forth in paragraphs (1) and (2), the estimated timeframes within which the public water system, or the city or county if either is required to comply with this part pursuant to subdivision (b), expects to be able to acquire additional water supplies.

(c) The city or county may include in any environmental document an evaluation of any information included in that environmental document provided pursuant to subdivision (b). The city or county shall determine, based on the entire record, whether projected water supplies will be sufficient to satisfy the demands of the project, in addition to existing and planned future uses. If the city or county determines that water supplies will not be sufficient, the city or county shall include that determination in its findings for the project.

Pursuant to CWC §10910(c)(3), this WSA includes an estimate of the projected water supplies available to GSWC Culver City service area under normal, single dry, and multiple dry years, based on the 2020 UWMP, and a discussion of whether those supplies will meet the projected demand associated with the Proposed Project as well as the water system's existing and planned future uses. This assessment is parallel to the multiple-dry year supply reliability analysis required for UWMPs under CWC §10635. In 2018, CWC §10635 was revised to require UWMPs to extend this analysis to consider "a drought lasting five consecutive water years." Although the parallel WSA requirement (i.e., CWC §10910(c)(3)) has not been updated to require this for WSAs, a five-year drought scenario is also evaluated herein.

Table 6, **Table 7**, and **Table 8** provide a comparison of the demands and supplies, inclusive of the Proposed Project and other known developments, in normal year, single-dry year, and

multiple-dry year hydrologic scenarios for the GSWC Culver City service area. As discussed above, the available supplies to the GSWC Culver City service area are considered to be equal to GSWC Culver City service area 2020 UWMP demands plus the additive demands of other known developments and the Proposed Project under all conditions (i.e., current and projected, and for normal, single dry, and multiple dry years).

While supply shortfalls are not projected, any shortfalls that could occur in the future would be managed through the implementation of GSWC Culver City service area's WSCP. The overall reduction goals in the WSCP are established for six drought stages ranging from 10% to greater than 50% shortfalls.

During the historic 2013-2017 drought, the GSWC Culver City service area was subject to the State Water Resources Control Board's (SWRCB's) mandatory water reduction target of 16% between June 2015 and May 2016,[4] and met its target through implementation of its WSCP and reducing its water demand 17% relative to its water use in 2013 (SWRCB, 2016). On 8 July 2021, in response to the recent drought conditions, Governor Newsom signed Executive Order (EO) N-10-21 calling Californians to voluntarily reduce water use by 15% compared to 2020 levels. On 28 March 2022, following the driest first three months of a year in the State's recorded history, Governor Newsom signed EO N-7-22 calling on local water suppliers to move to Stage 2 of their WSCP. GSWC enacted Stage 2 of its WSCP for the GSWC Culver City service area on 27 June 2022 and implemented numerous drought response actions, including, but not limited to, outdoor watering day restrictions and drought emergency surcharges for usage in excess of the customer baseline (GSWC, 2021; GSWC, 2022b). As a result of dramatic rainfall in 2023, GSWC moved the GSWC Culver City service area from Stage 2 to Stage 1 effective 14 May 2023 (GSWC, 2023). As a customer within the GSWC Culver City service area, the Proposed Project would be obligated to comply with any demand reduction efforts imposed by GSWC through implementation of the WSCP in any future water shortage conditions. Therefore, the Proposed Project would contribute a proportionate share of the reduction in water demands during dry years or other water shortage conditions.

In 2016, Governor Brown signed EO B-37-16 *Making Water Conservation a California Way of Life* and subsequently SB 606 and AB 1668 were passed. SB 606/AB 1688 set new requirements for urban water agencies to continue to increase water efficiency beyond the 2020 water use targets developed under the Water Conservation Act of 2009 (SB X7-7). Agencies are required to report on their Urban Water Use Objective (UWUO; discussed in more detail below). In addition, SB 606/AB 1668 added new requirements related to drought planning and WSCPs, including requirements for agencies to: (1) conduct a drought risk assessments portion of their future

[4] On 5 May 2015, the SWRCB adopted Resolution 2015-0032 that mandates minimum actions by water suppliers and their customers to conserve water supplies into 2016 and assigned a mandatory water conservation goal to each water supplier based on their residential gallons per capita per day (R-GPCD). The Resolution was adopted pursuant to Executive Order B-29-15 that directed SWRCB to impose mandatory restrictions on urban water suppliers to achieve a statewide 25% reduction in potable urban water usage to address California's severe drought conditions.

UWMPs to assess water supply reliability (or vulnerability) for a period of drought lasting five consecutive water years (CWC §10635(b)), and (2) conduct annual water supply and demand assessments to determine its water supply reliability for the current year and one dry year (CWC §10632(a)). These elements are included in the GSWC Culver City service area 2020 WSCP (i.e., Chapter 6 of the 2020 UWMP).

In July 2024, SWRCB officially adopted the *Making Water Conservation a California Way of Life* regulation to implement SB 606/AB 1668 annual water use objective requirements. As mentioned above, as part of this regulation urban water suppliers are required to calculate and report their UWUO beginning in January 2025 and every year thereafter. The UWUO is an estimate of efficient urban water use based on the adopted urban water use efficiency standards and local service area characteristics. By January 2027, compliance with the UWUO will be enforced. Based on GSWC's most recent UWUO Report submitted to DWR in 2024, GSWC Culver City's actual water use was approximately 28% below GSWC Culver City's estimated UWUO in fiscal year 2024 (DWR 2024a). While GSWC Culver City is currently meeting its UWUO, UWUOs will become incrementally more stringent over time, and achieving UWUOs in the future could potentially require an increase in GSWC Culver City's conservation programming.

Given that: (1) the projections inclusive of the Proposed Project do not identify supply shortfalls under any hydrologic conditions evaluated; (2) GSWC has the ability to implement the WSCP in the case of supply shortages, and demonstrated its effectiveness during recent droughts; and (3) there are many new increased efficiency and drought planning requirements from the State that will drive reduced water use in the City; therefore, sufficient water supply is estimated to be available to GSWC to meet all future demands within the GSWC Culver City service area including those associated with the Proposed Project.

8 CONCLUSIONS

As listed in CWC §10910(c)(4), the primary purpose of this WSA is to evaluate whether sufficient water supply is available to meet all future water demands within the water supplier's service area, including those associated with the Proposed Project, during normal, single, and multiple dry hydrologic years for a 20-year time horizon.

As described in Section 4, the water demand of the Proposed Project (i.e., estimated at 206 AFY at buildout) has been conservatively estimated. As discussed in Section 5, the Proposed Project's commercial and landscaping demands, and associated water distribution losses, are within the projected water demand growth that form the basis of GSWC's demand projections in the adopted GSWC Culver City 2020 UWMP, while the multi-family residential and corresponding distributional loss demands are additive to the 2020 UWMP projections. GSWC has confirmed that it is able to purchase 100% reliable water supply from WBMWD to meet these additive demands of the Proposed Project. In addition, GSWC, due to new requirements by the State, is currently required to continue to increase water efficiency in its service area into the future. GSWC has demonstrated effectiveness in reducing demand during recent water shortage conditions through implementation of its WSCP and would be expected to rely on its WSCP to meet any potential water shortages or regulatory-required cutbacks.

Therefore, this WSA concludes that sufficient water supply is available to GSWC to meet all future demands within the GSWC Culver City service area, including those associated with the Proposed Project.

9 REFERENCES

City of Los Angeles Bureau of Engineering, 2012. City of Los Angeles Bureau of Engineering, City of Los Angeles Bureau of Sanitation, Sewer Generation Rates Table, dated 6 April 2012.

City of Los Angeles Department of City Planning, 2016. Notice of Completion and Availability of Final Environmental Impact Report City Case No. ENV-2011-2460-EIR, dated 14 April 2016.

California Department of Water Resources (DWR), 2012. California Irrigation Management Information System Reference Evapotranspiration Zones, dated January 2012.

DWR, 2019. *Sustainable Groundwater Management Act 2018 Basin Prioritization, State of California*, dated January 2019.

DWR, 2021. Draft Model Water Efficient Landscape Ordinance Guidebook, dated 2021.

DWR, 2024a. Golden State Water Company Culver City District Fiscal Year 2024 Annual Urban Water Use Objective and Water Use Report, submitted to the WUEdata - Water Audit Report Data website on 18 December 2024, accessed 11 March 2025. (https://wuedata.water.ca.gov/awwa_plans).

DWR, 2024b. Golden State Water Company Culver City District 2023 Water Audit Data Report, submitted to the WUEdata - Water Audit Report Data website on 30 December 2024, accessed 26 February 2025, (https://wuedata.water.ca.gov/awwa_plans).

DWR, 2025a. California Code of Regulations, Title 23, Division 2, Chapter 2.7, Model Water Efficient Landscape Ordinance, updated 2 January 2025.

DWR, 2025b. State Water Resources Control Board Water Conservation and Production Reports website, accessed 27 February 2025.

EKI Environment & Water, Inc (EKI), 2022. Water Supply Assessment for the Crossings Campus Building 1, prepared by EKI, dated 31 March 2022.

EKI, 2024a. Water Supply Assessment for the 10950 Washington Boulevard Project, prepared by EKI, dated August 2024.

EKI, 2024b. Water Supply Assessment for the 5757 Uplander Way Project, prepared by EKI, dated December 2024.

Golden State Water Company (GSWC), 2021. *2020 Urban Water Management Plan, Culver City Service Area*, prepared by Tully & Young Comprehensive Water Planning and Zanjero, dated June 2021.

GSWC, 2022a. Email response to questions, provided by Golden State Water Company on 24 February 2022.

GSWC, 2022b. Golden State Water Company Announces Activation of Stage 2 of its Mandatory Conservation and Rationing Plan, dated 27 June 2022.

GSWC, 2023. Golden State Water Company Water Restrictions, dated 2023, (https://www.culvercity.org/City-Hall/Departments/Public-Works/Culver-City-Environmental-Initiatives/Water-Conservation).

GSWC, 2025. Information provided by Golden State Water Company on 10 March 2025.

Incledon Consulting Group, 2015. Paramount Pictures Master Plan - Appendix U. Wastewater Report, dated August 2015.

Los Angeles County Sanitation District (LACSD), 2024. Will Serve Program - Table 1. Loading for Each Class of Land Use, accessed 12 July 2024.

Los Angeles Department of Water & Power (LADWP), 2022. *Water Supply Assessment for the Crossings Campus Project*, prepared by the Water Resources Division of the Los Angeles Department of Water and Power on 8 February 2022.

Metropolitan Water District of Southern California (MWD), 2016. *Integrated Water Resources Plan 2015 Update*, prepared by the Metropolitan Water District of Southern California, dated January 2016.

MWD, 2019. Report on 2015 IRP Implementation, prepared by the Metropolitan Water District of Southern California, dated 9 October 2019.

MWD, 2022. 2020 Integrated Water Resources Plan – Regional Needs Assessment, adopted on 12 April 2022 by the MWD Board of Directors.

MWD, 2024. Climate Adaptation Master Plan for Water Year One Progress Report, dated May 2024.

MWD, 2025. MWD Board Committee Letter, Review Draft CAMP4W Implementation Strategy, dated 11 March 2025.

Santa Monica Basin Groundwater Sustainability Agency (SMBGSA), 2022. *Groundwater Sustainability Plan for the Santa Monica Groundwater Subbasin,* Prepared by DUDEK, dated January 2022.

State Water Resources Control Board (SWRCB), 2016. May 2016 Supplier Conservation Compliance, State Water Resources Control Board, Water Conservation Portal, (https://www.waterboards.ca.gov/water_issues/programs/conservation_portal/conservation_reporting.html).

TA Group, 2025a. Updated Response to Request for Information, provided by TA Group on 16 January 2025.

TA Group, 2025b. Information provided by TA Group on 29 January 2025.

TA Group, 2025c. Information provided by TA Group on 3 February 2025.

TA Group, 2025d. Information provided by TA Group on 19 May 2025.

TA Group, 2025e. Information provided by TA Group on 17 June 2025.

TA Group, 2025f. Information provided by TA Group on 7 August 2025.

West Basin Municipal Water District (WBMWD), 2021. *2020 Urban Water Management Plan, West Basin Municipal Water District*, prepared by Water Systems Consulting, Inc., dated June 2021.

WBMWD, 2025. Email response to questions, provided by WBMWD on 11 March 2025.

APPENDIX A

Bristol Parkway Level 3 Plan (Site Plan)

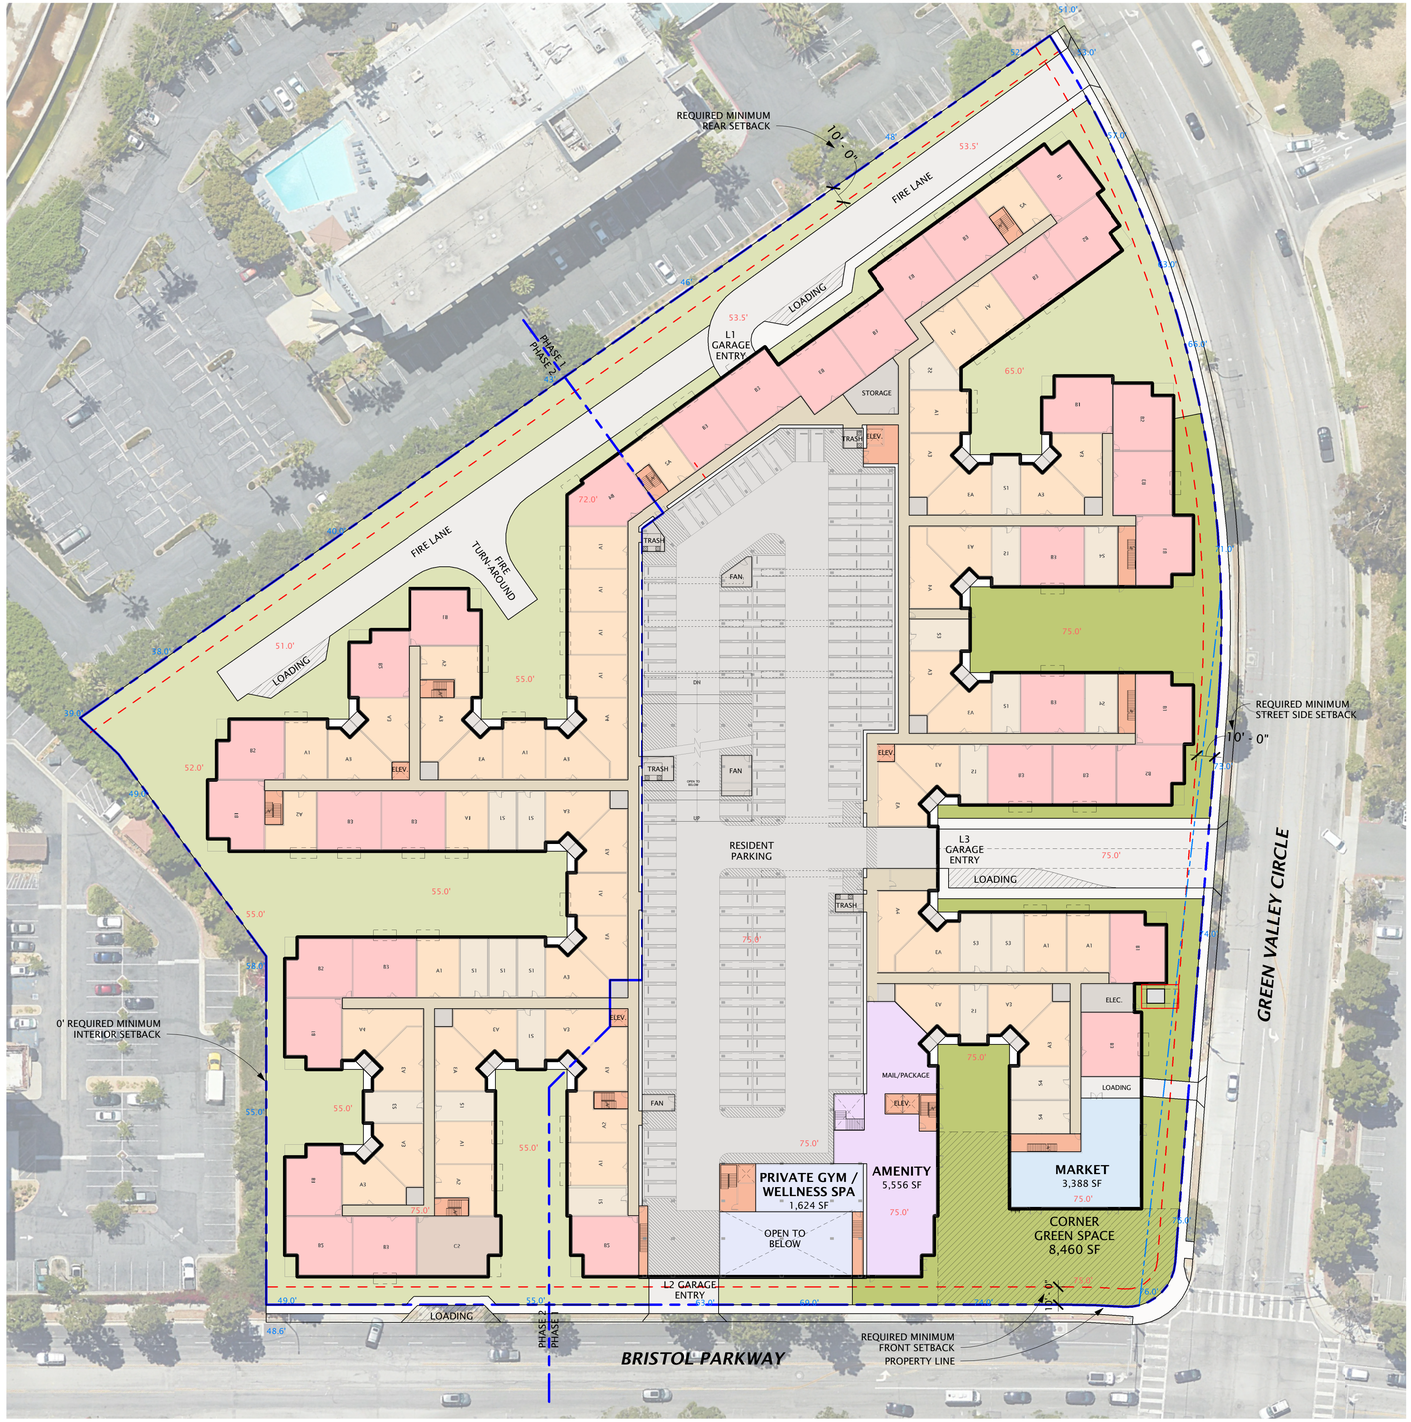

GRADE LEGEND

- XX.X' EXISTING GRADE
- XX.X' FINISHED GRADE
- GRADE AT LEVEL SHOWN
- GRADE AT LEVELS BELOW
- BELOW GRADE

MVE + PARTNERS

LEVEL 3 PLAN (SITE PLAN)

0' 20' 40' 80' 160'

SCALE: 1" = 40'-0" (FULL SIZE: 24" X 36")

CULVER CITY, CA

BRISTOL PARKWAY

PROJECT NUMBER: 2024-10113

NOVEMBER 11TH, 2024

A1-3

APPENDIX B

Project Demand UWMP Inclusion Analysis

Appendix B
Proposed Project Demand UWMP Inclusion Analysis

Category		Projected Accounts (# of service connections)				
	2020	2025	2030	2035	2040	2045
Single Family (derived from GSWC - Culver City 2020 UWMP)	6,484	6,557	6,583	6,609	6,630	6,657
Single Family Growth from 2020	--	72	99	125	146	172
Multi-Family (derived from GSWC - Culver City 2020 UWMP)	1,355	1,347	1,364	1,381	1,397	1,414
Multi-Family Growth from 2020	--	-8	9	26	42	59
10950 Washington Boulevard	--	0	126	126	126	126
5757 Uplander Way	--	0	94	268	268	268
Proposed Project	--	0	211	211	211	211
Commercial (derived from GSWC - Culver City 2020 UWMP)	1,254	1,790	1,824	1,858	1,892	1,928
Commercial Growth from 2020	--	535	569	603	638	674
Culver Crossings Campus Building 1	--	23	23	23	23	23
10950 Washington Boulevard	--	0	1.8	1.8	1.8	1.8
5757 Uplander Way	--	0	16	21	21	21
Proposed Project	--	0	23	23	23	23
Landscape (derived from GSWC - Culver City 2020 UWMP)	126	137	159	185	214	249
Landscape Growth from 2020	--	10	32	58	88	123
10950 Washington Boulevard	--	0	1.9	1.9	1.9	1.9
5757 Uplander Way	--	0	1.5	2.3	2.3	2.3
Proposed Project	--	0	3.0	3.0	3.0	3.0

Abbreviations:

"AFY" = acre-feet per year

"GSWC" = Golden State Water Company

"Proposed Project" = 6201 Residences

"UWMP" = Urban Water Management Plan

Notes:

(a) Values in black indicate cumulative anticipated sector growth (i.e., number of service connections) included in the GSWC - Culver City 2020 UWMP (Reference 1). Values in blue indicate the anticipated incremental growth in service connections between each five-year period included in the 2020 UWMP for each sector. Values in purple and green indicate the number of service connections associated with other known developments in the GSWC Culver City service area from available WSAs (in this case, the Culver Crossings Campus Building 1 Project, 10950 Washington Boulevard Project, and the 5757 Uplander Way Project respectively). Values in orange indicate the incremental growth in service connections associated with the Proposed Project. It should be noted that Proposed Project demands, along with the demands of the other known developments, were converted from acre-feet per year (AFY) to number of service connections for comparison purposes using the conversion factors provided in the 2020 UWMP.

(b) The 10950 Washington Boulevard Project demands are provided per Reference 2.

(c) The number of service connections for the Proposed Project associated with the multi-family residential use (orange) is greater than the anticipated growth indicated in the 2020 UWMP for the multi-family residential sector (blue). Because of this, it can be assumed that these demands are not included in the 2020 UWMP and are, therefore, additive to the demands of the 2020 UWMP.

(d) The Culver Crossings Campus Building 1 Project demands are provided per Reference 3.

(e) The 5757 Uplander Way Project demands are provided per Reference 4.

(f) The number of service connections for the Proposed Project associated with the commercial use (orange) and landscaping use (orange) is less than the anticipated growth indicated in the 2020 UWMP for the commercial and landscaping sector (blue). Because of this, it can be assumed that these demands are included in the 2020 UWMP.

References:

1. GSWC, 2021. 2020 Urban Water Management Plan, Culver City Service Area, prepared by Tully & Young Comprehensive Water Planning and Zanjero, dated June 2021.
2. EKI, 2024a. Water Supply Assessment for the 10950 Washington Boulevard Project, prepared by EKI, dated August 2024.
3. EKI, 2022. Water Supply Assessment for the Crossings Campus Building 1 Project, prepared for ESA, dated March 2022.
4 EKI, 2024b. Water Supply Assessment for the 5757 Uplander Way Project, prepared by EKI, dated December 2024.